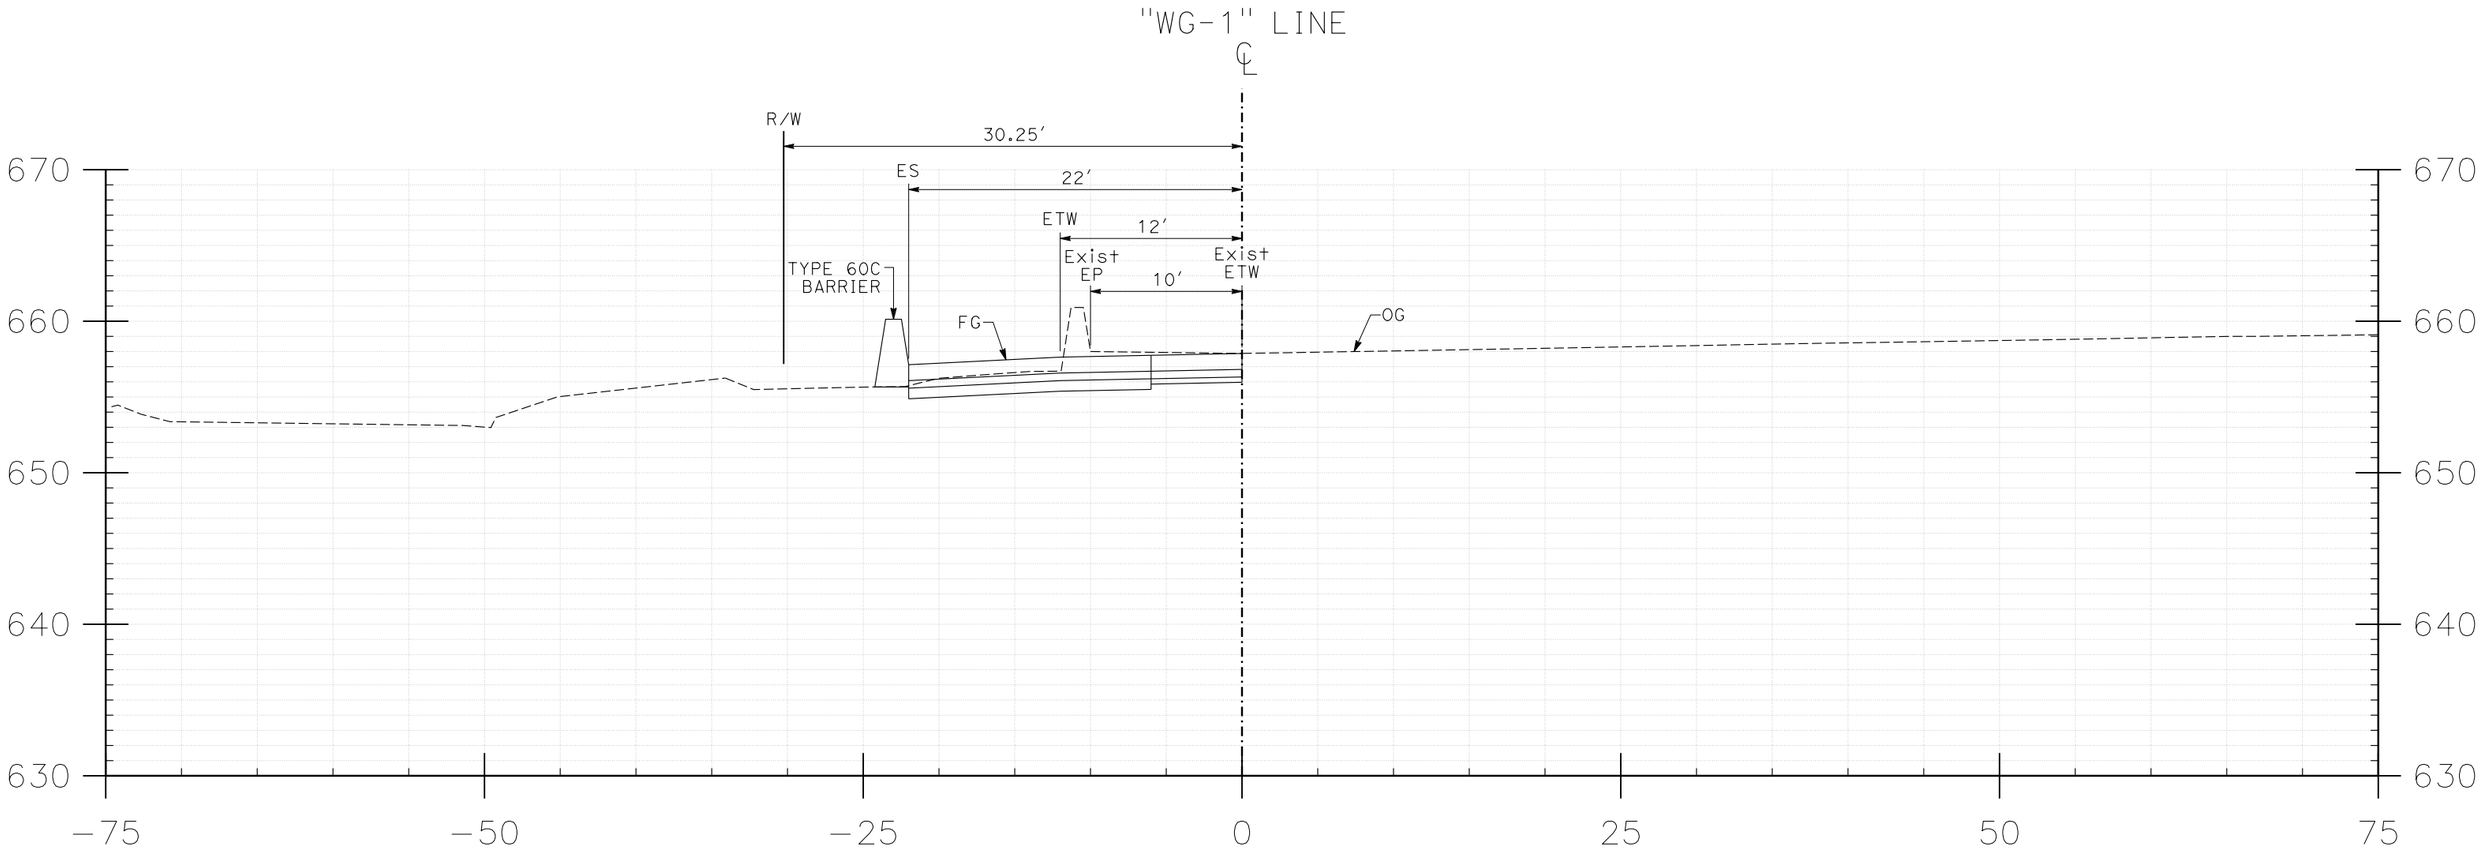

77+04

FOR EARTHWORK DEVELOPMENT ONLY

SHEET	OF	DISTRICT-COUNTY-ROUTE	EA	SCALE	DATE
1	30	07-LA-60	255104	Horiz 1"=5′ Vert 1"=5′	06/02/2015

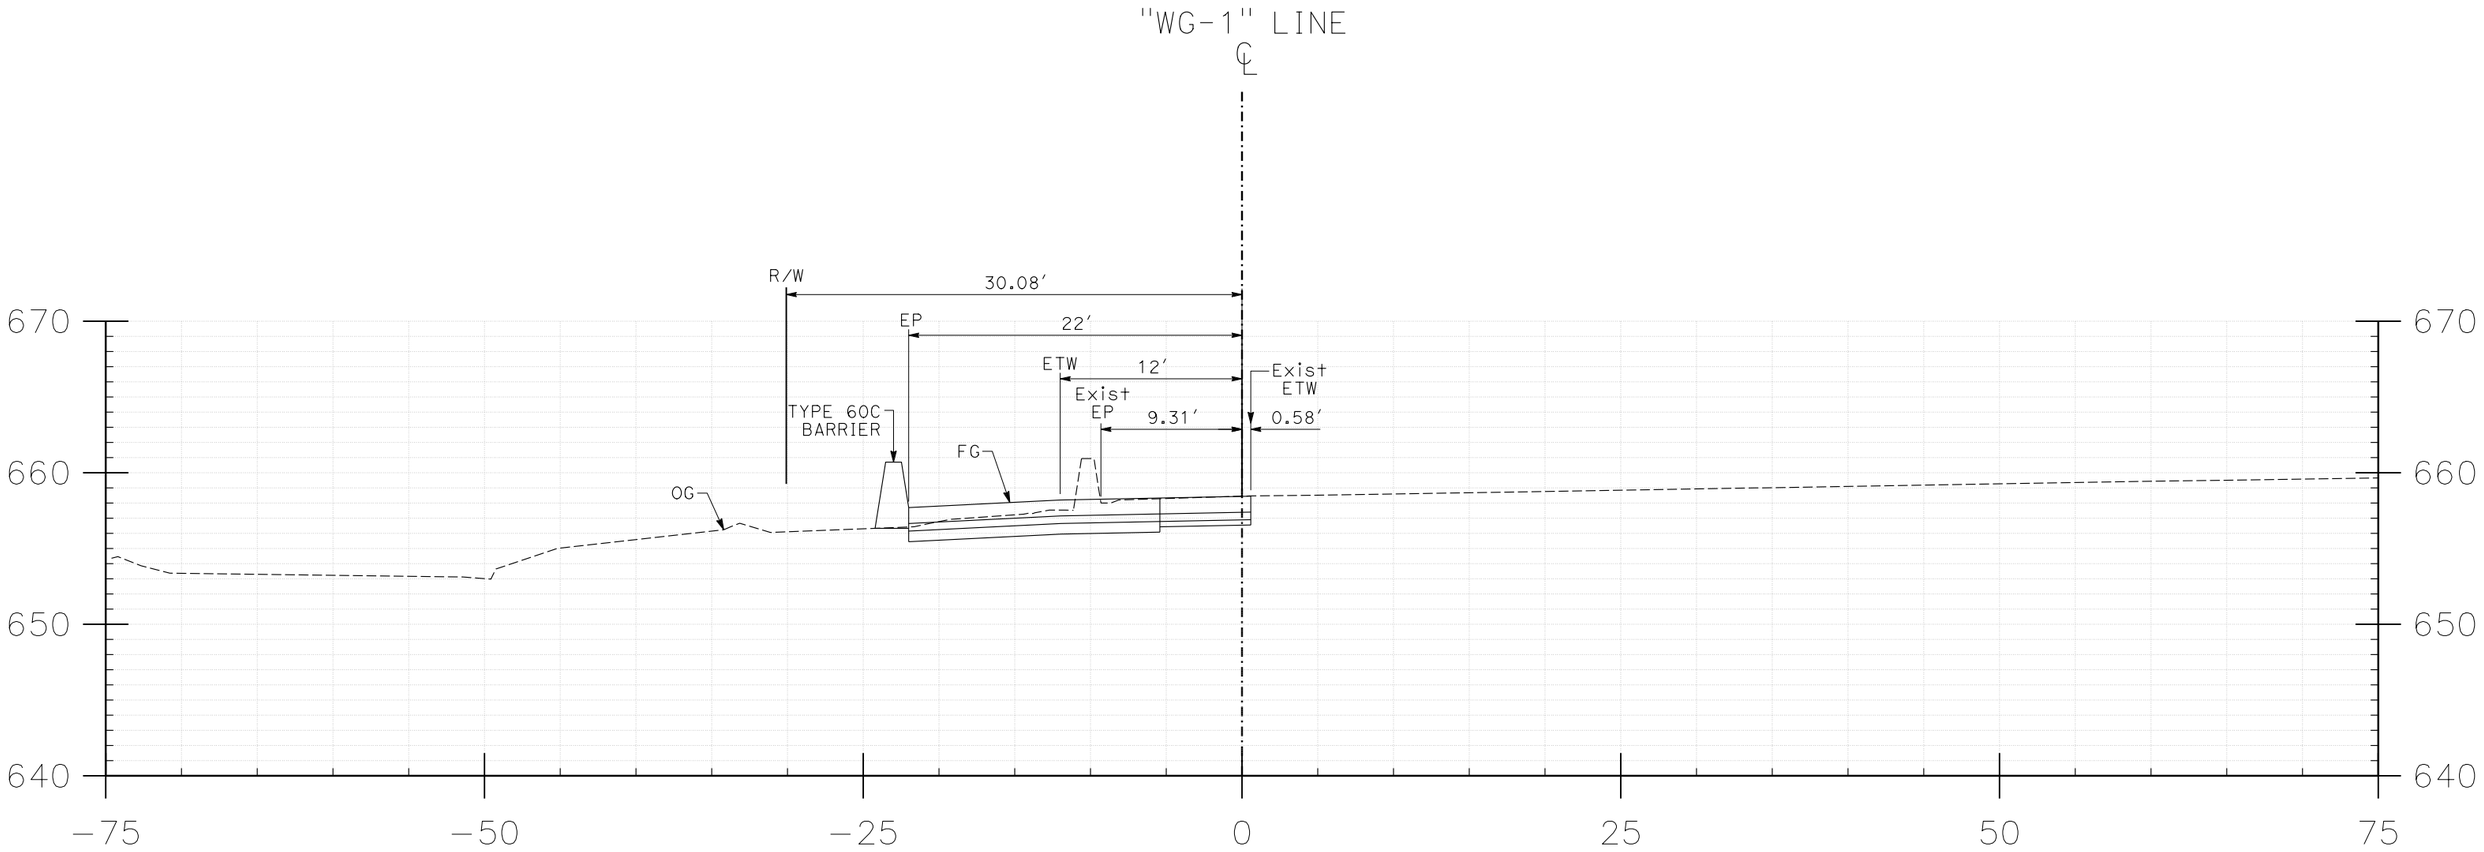

77+50

FOR EARTHWORK DEVELOPMENT ONLY

SHEET	OF	DISTRICT-COUNTY-ROUTE	EA	SCALE	DATE
2	30	07-LA-60	255104	Horiz 1"=5' Vert 1"=5'	06/02/2015

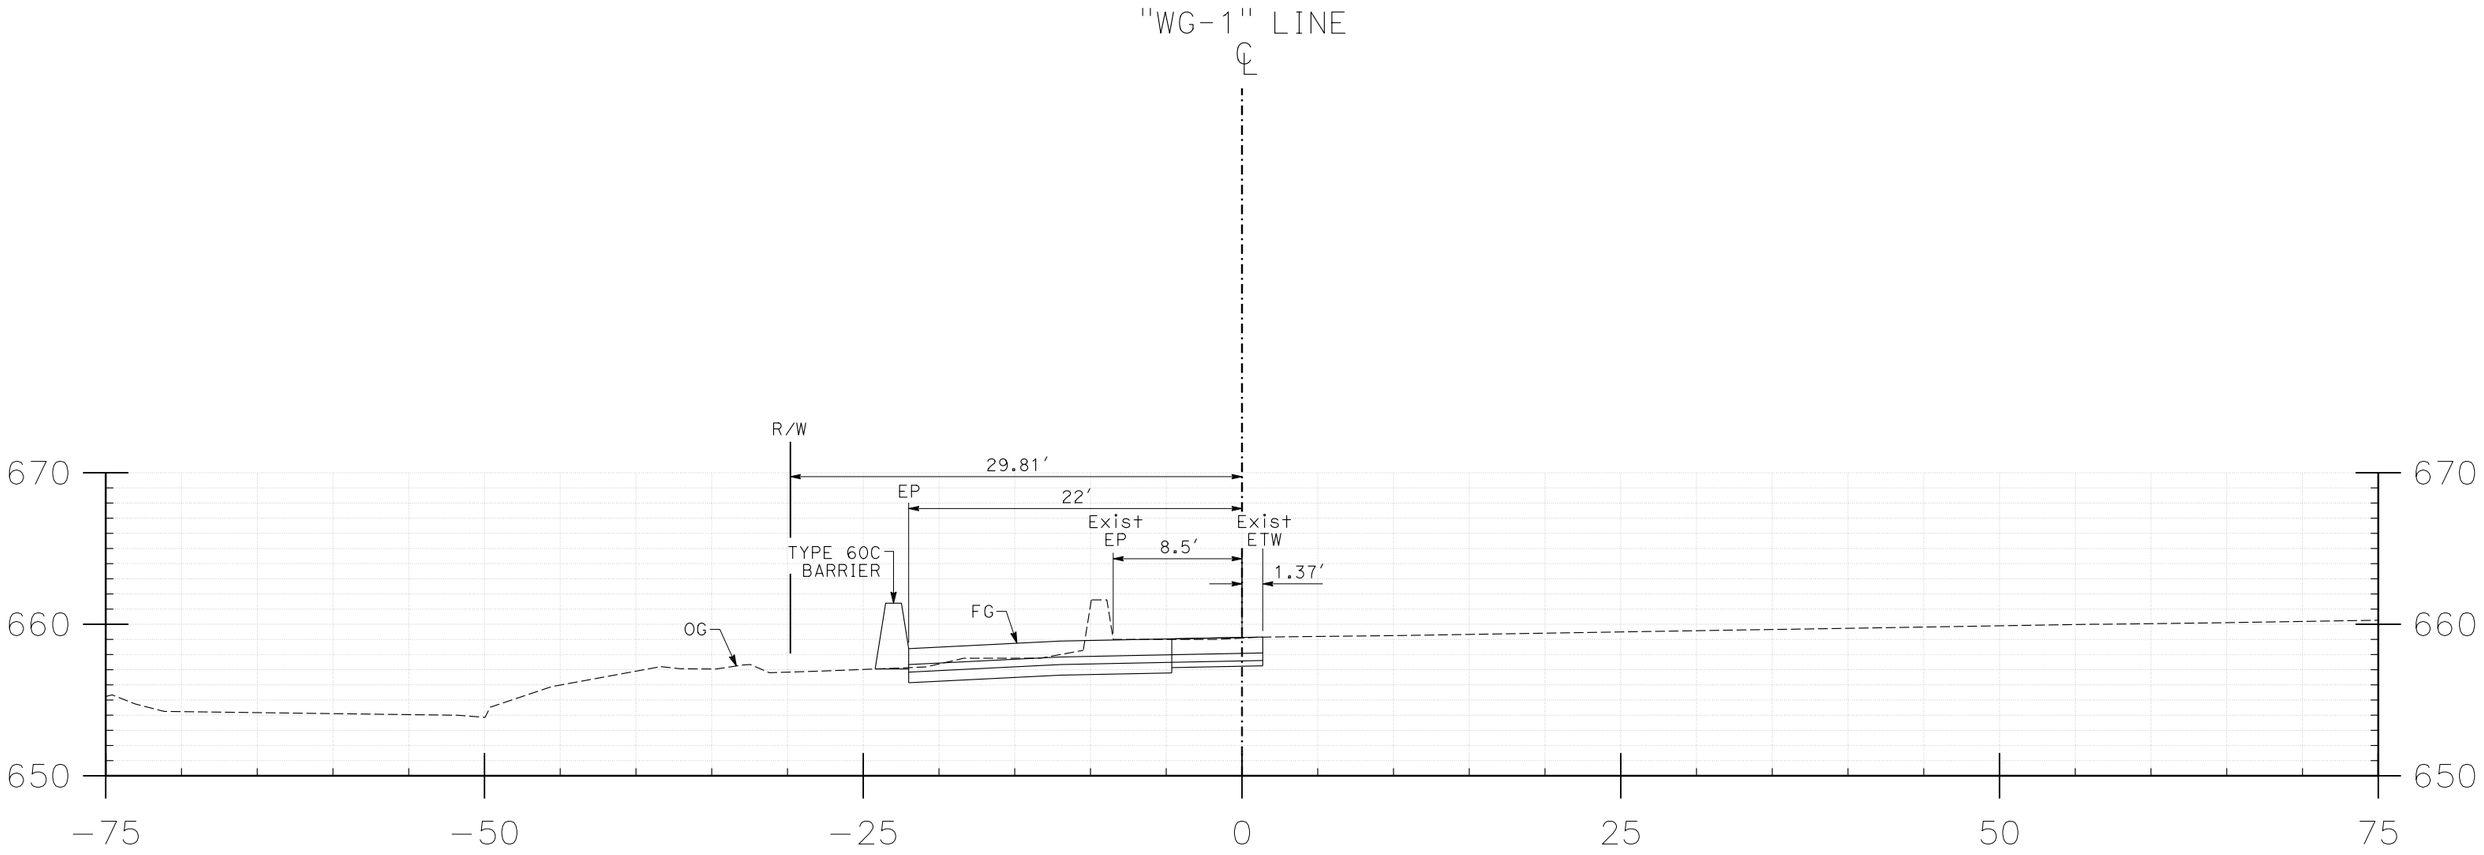

78+00

FOR EARTHWORK DEVELOPMENT ONLY

SHEET	OF	DISTRICT-COUNTY-ROUTE	EA	SCALE	DATE
3	30	07-LA-60	255104	Horiz 1"=5′ Vert 1"=5′	06/02/2015

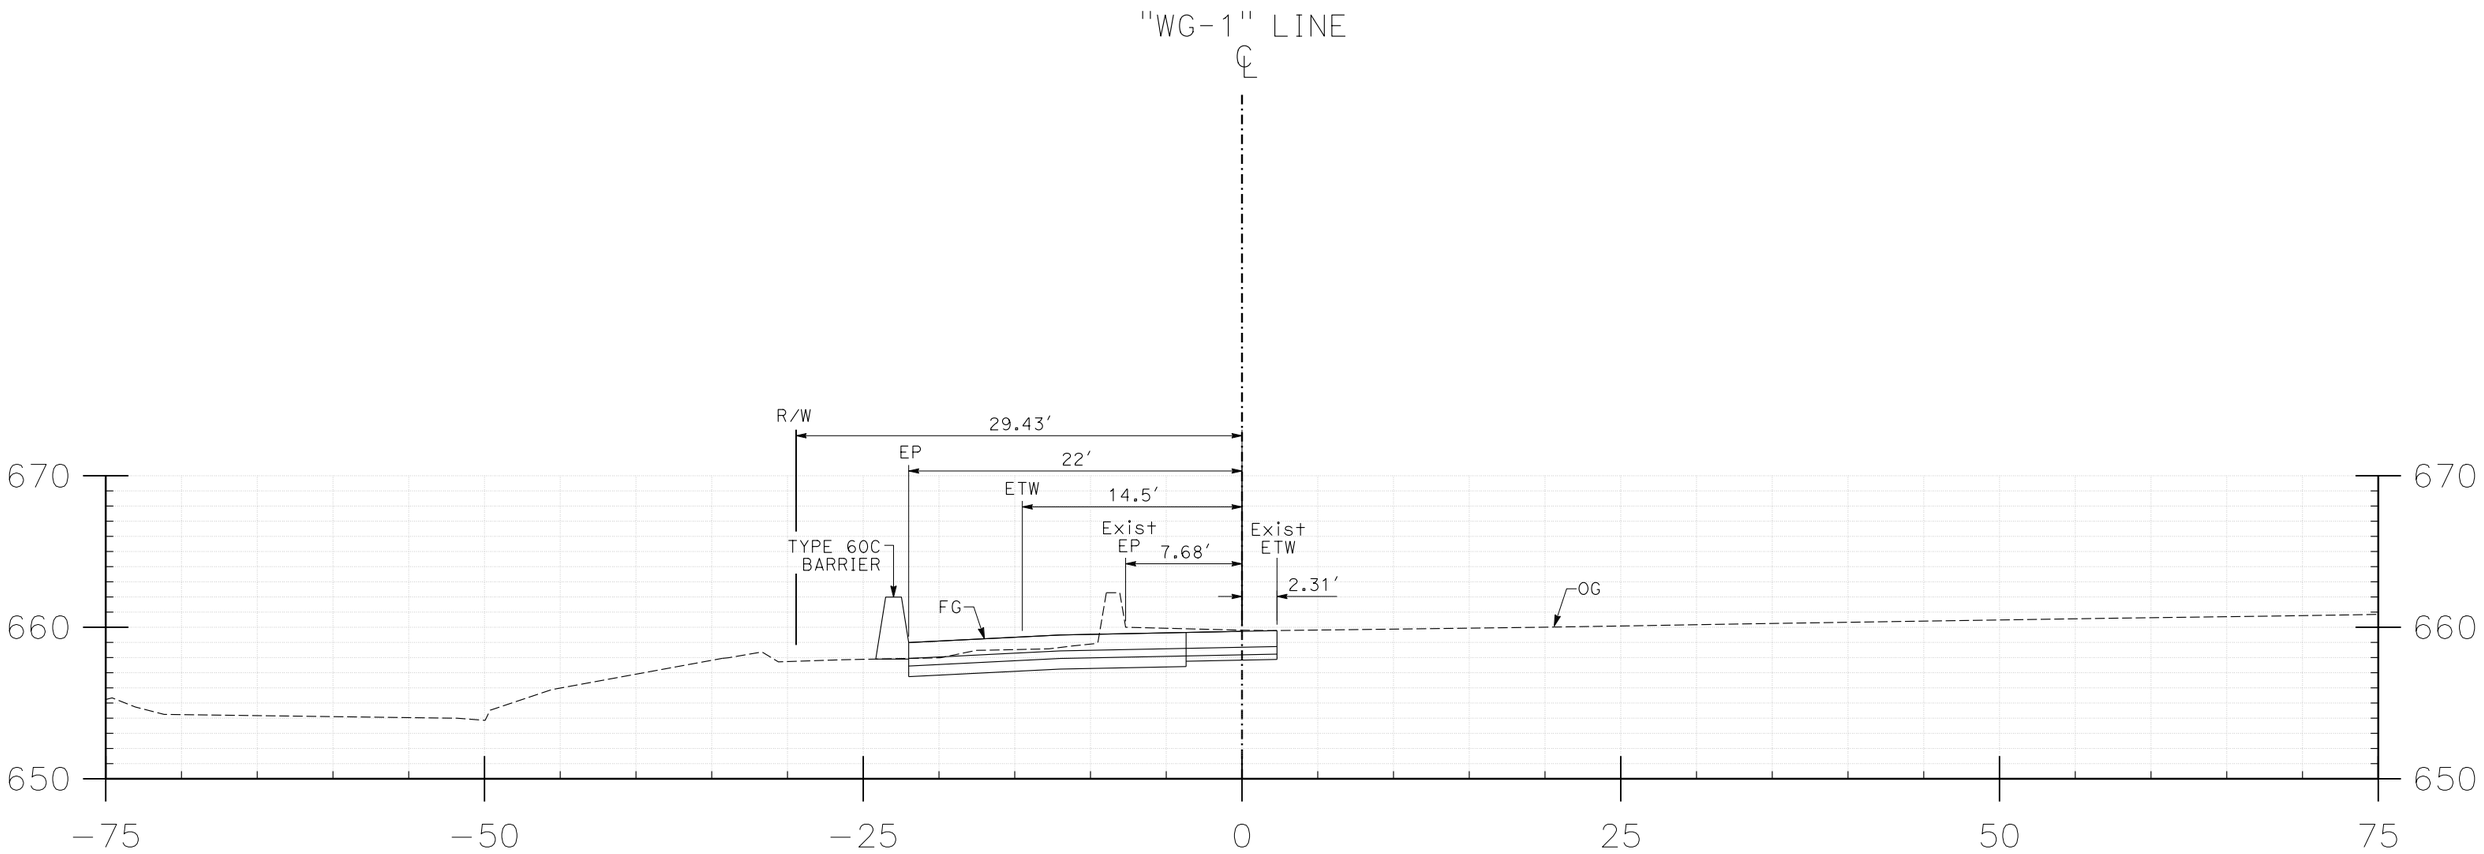

78+50

FOR EARTHWORK DEVELOPMENT ONLY

SHEET	OF	DISTRICT-COUNTY-ROUTE	EA	SCALE	DATE
4	30	07-LA-60	255104	Horiz 1"=5′ Vert 1"=5′	06/02/2015

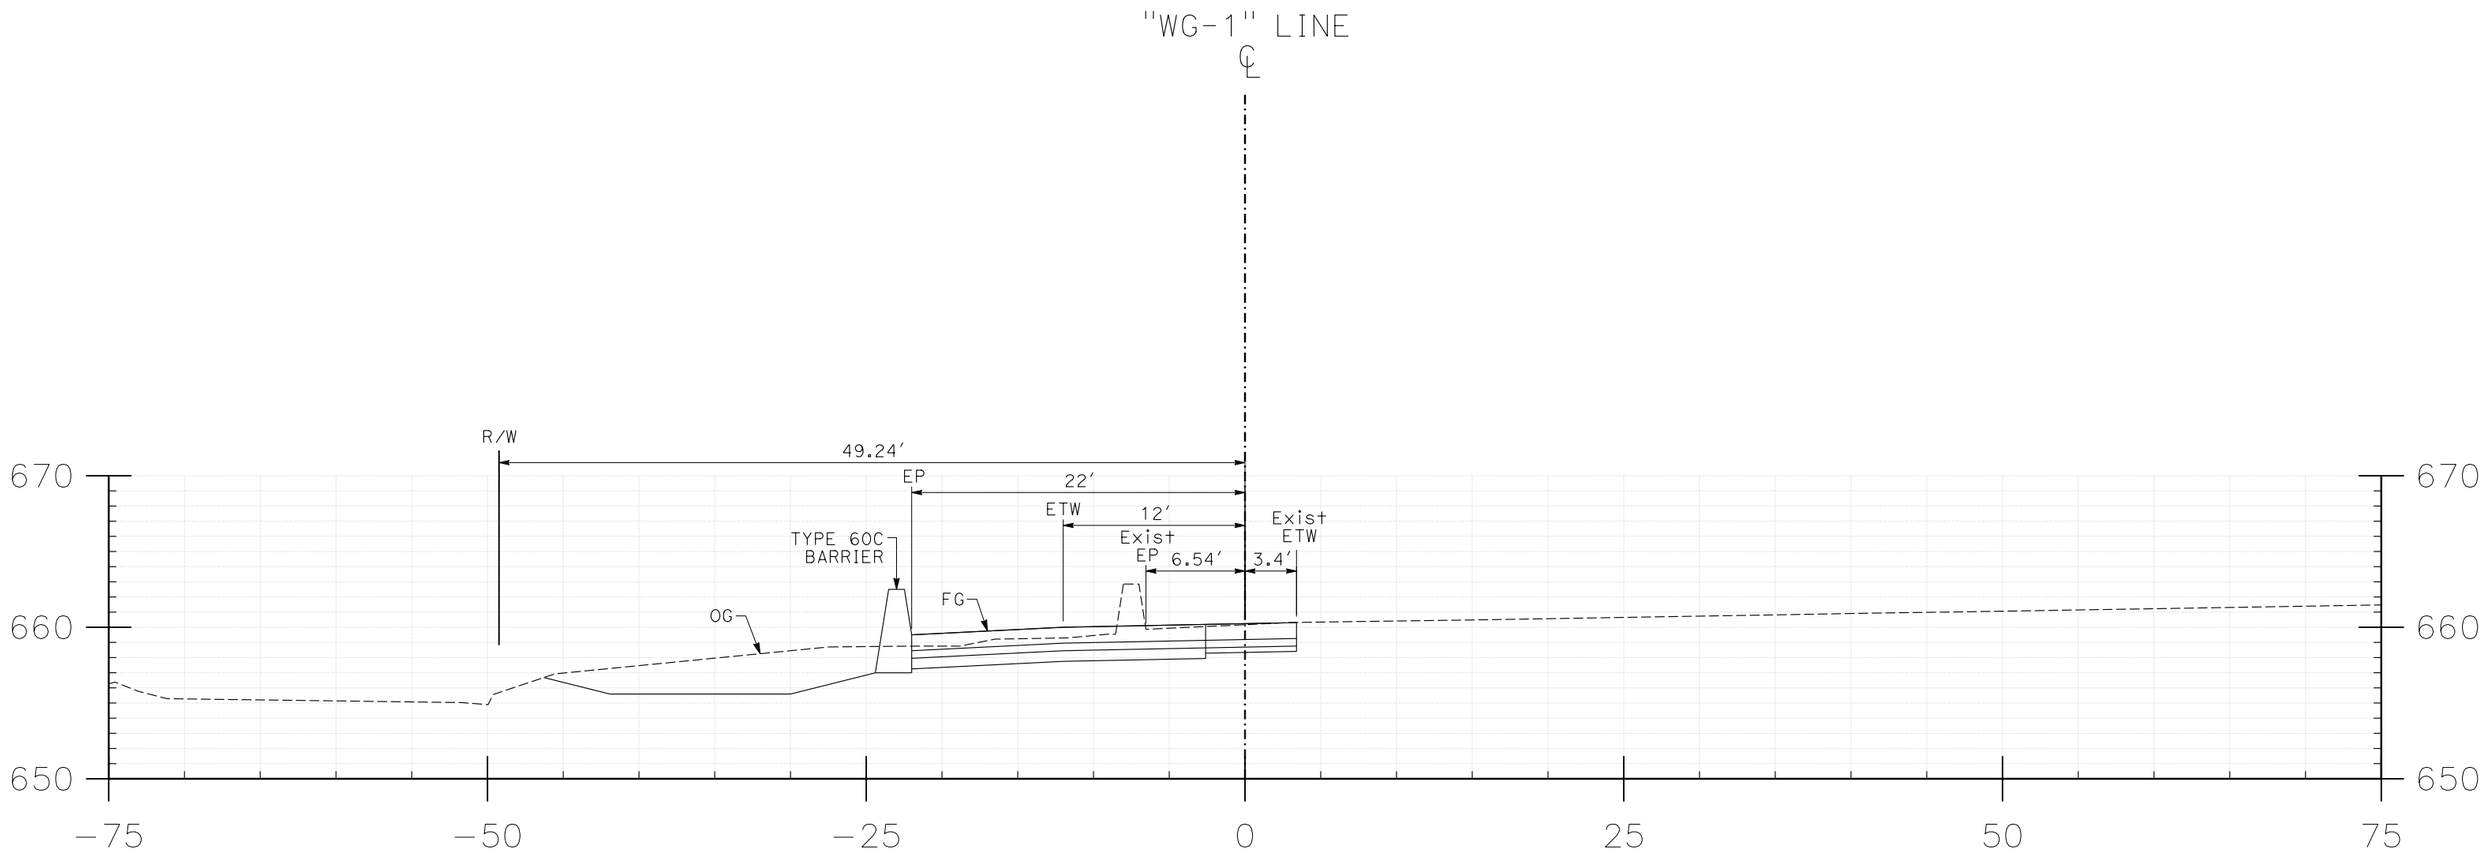

79+00

FOR EARTHWORK DEVELOPMENT ONLY

SHEET	OF	DISTRICT-COUNTY-ROUTE	EA	SCALE	DATE
5	30	07-LA-60	255104	Horiz 1"=5' Vert 1"=5'	06/02/2015

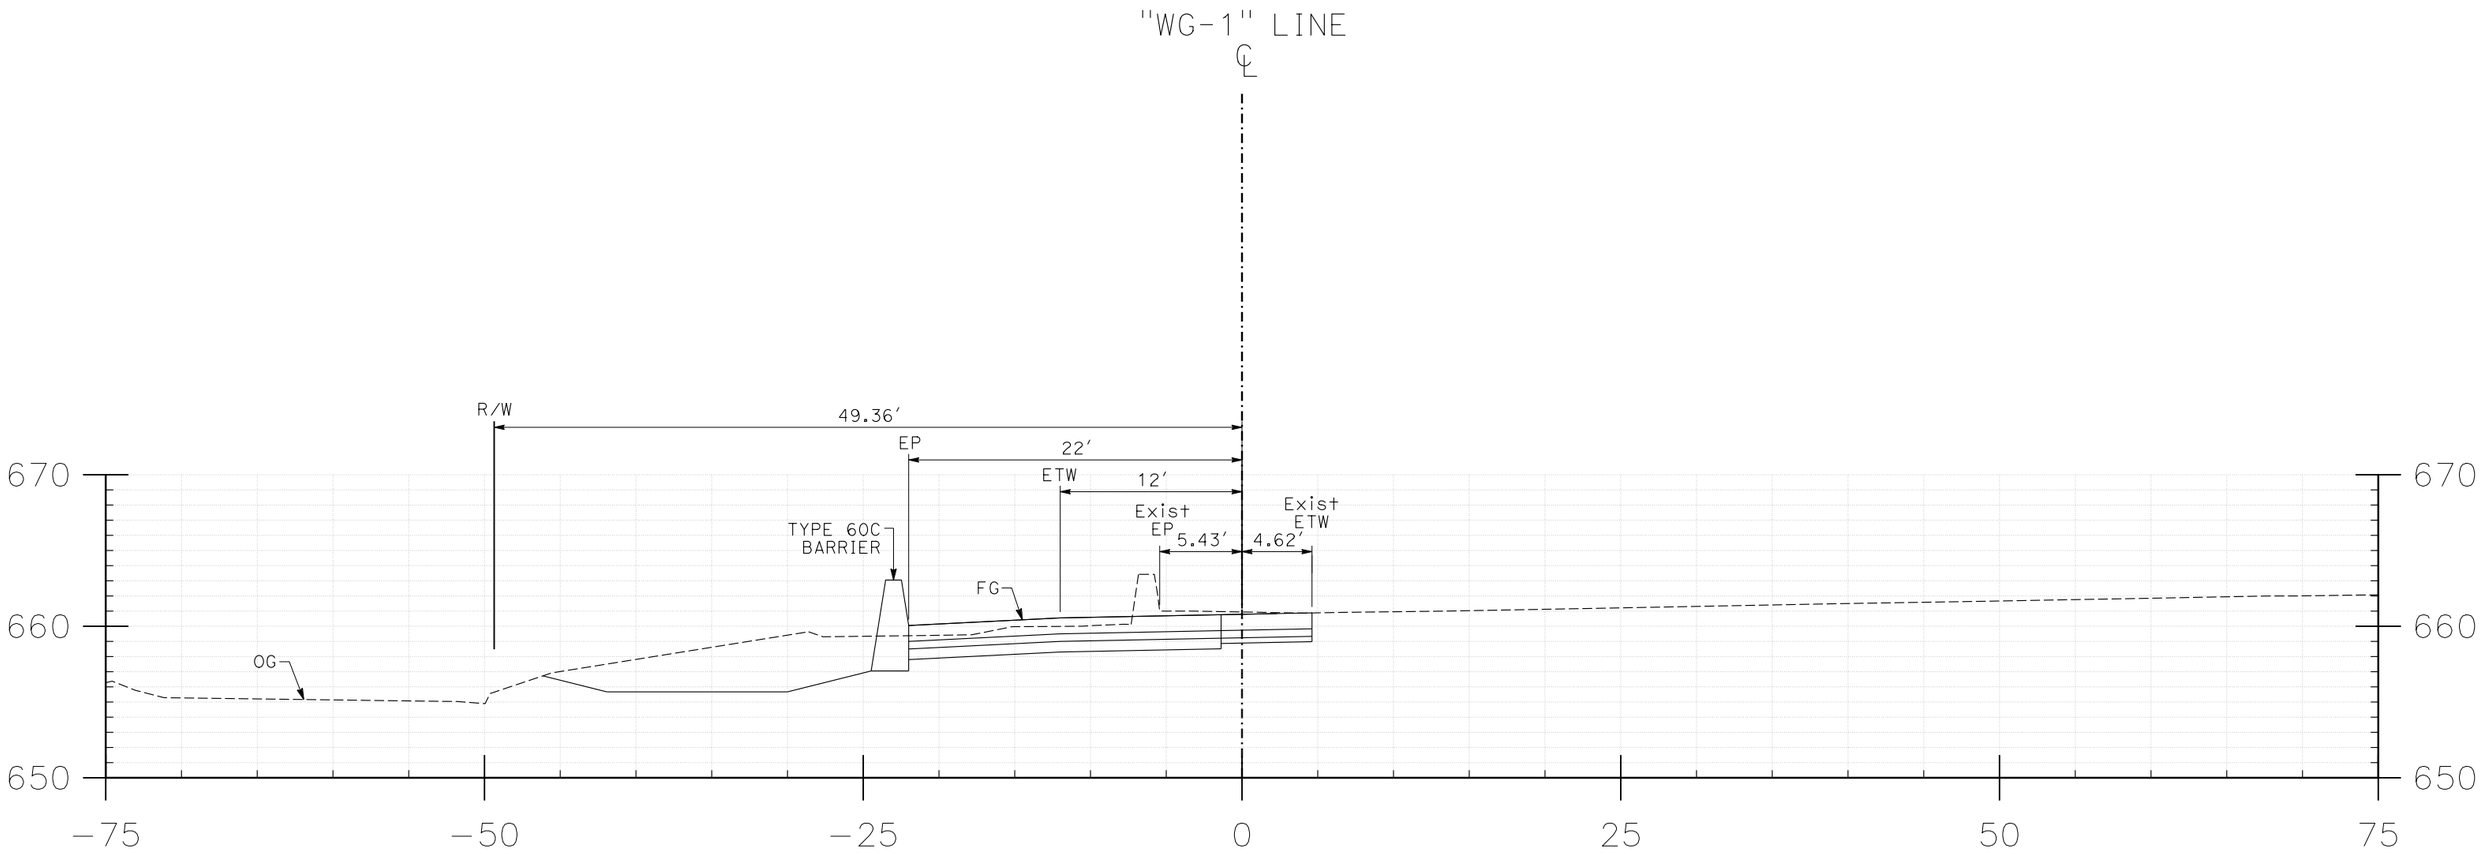

79+50

FOR EARTHWORK DEVELOPMENT ONLY

SHEET	OF	DISTRICT-COUNTY-ROUTE	EA	SCALE	DATE
6	30	07-LA-60	255104	Horiz 1"=5′ Vert 1"=5′	06/02/2015

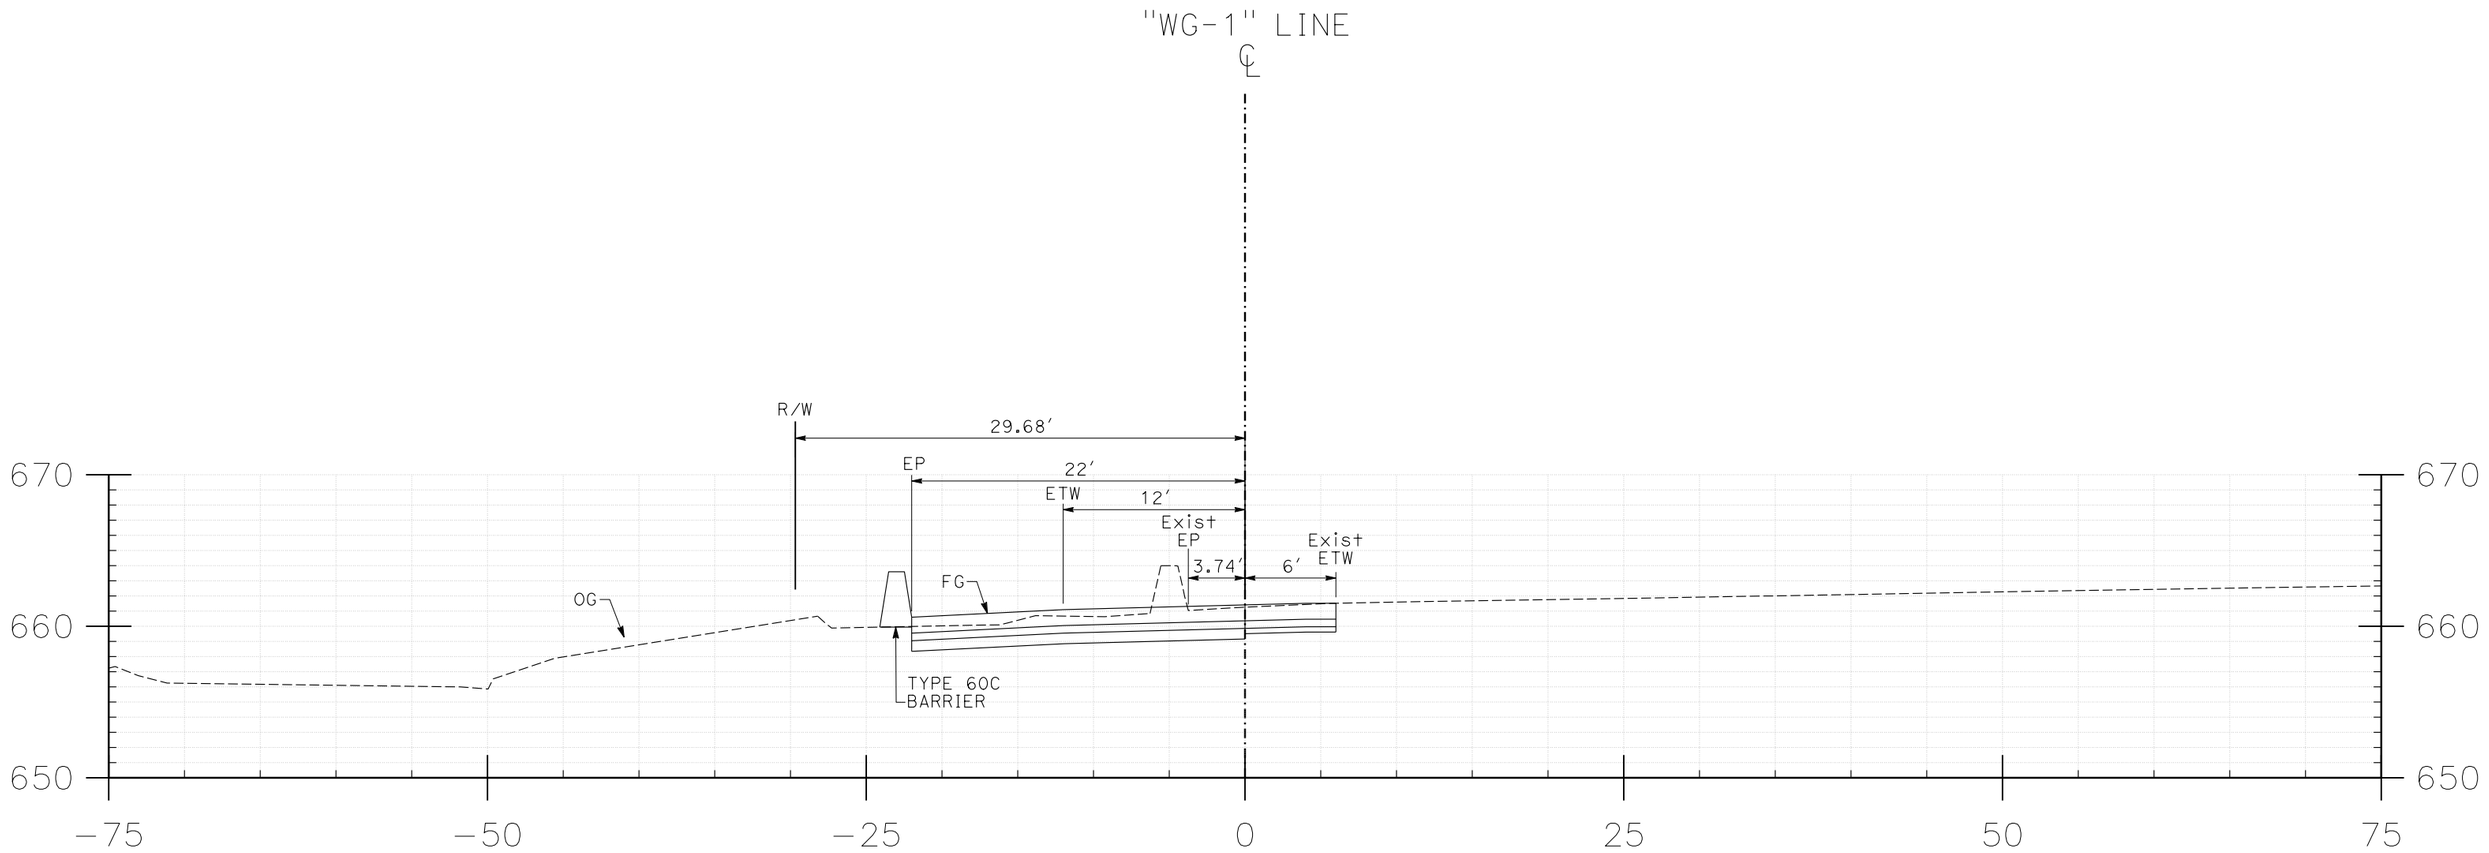

80+00

FOR EARTHWORK DEVELOPMENT ONLY

SHEET	OF	DISTRICT-COUNTY-ROUTE	EA	SCALE	DATE
7	30	07-LA-60	255104	Horiz 1"=5′ Vert 1"=5′	06/02/2015

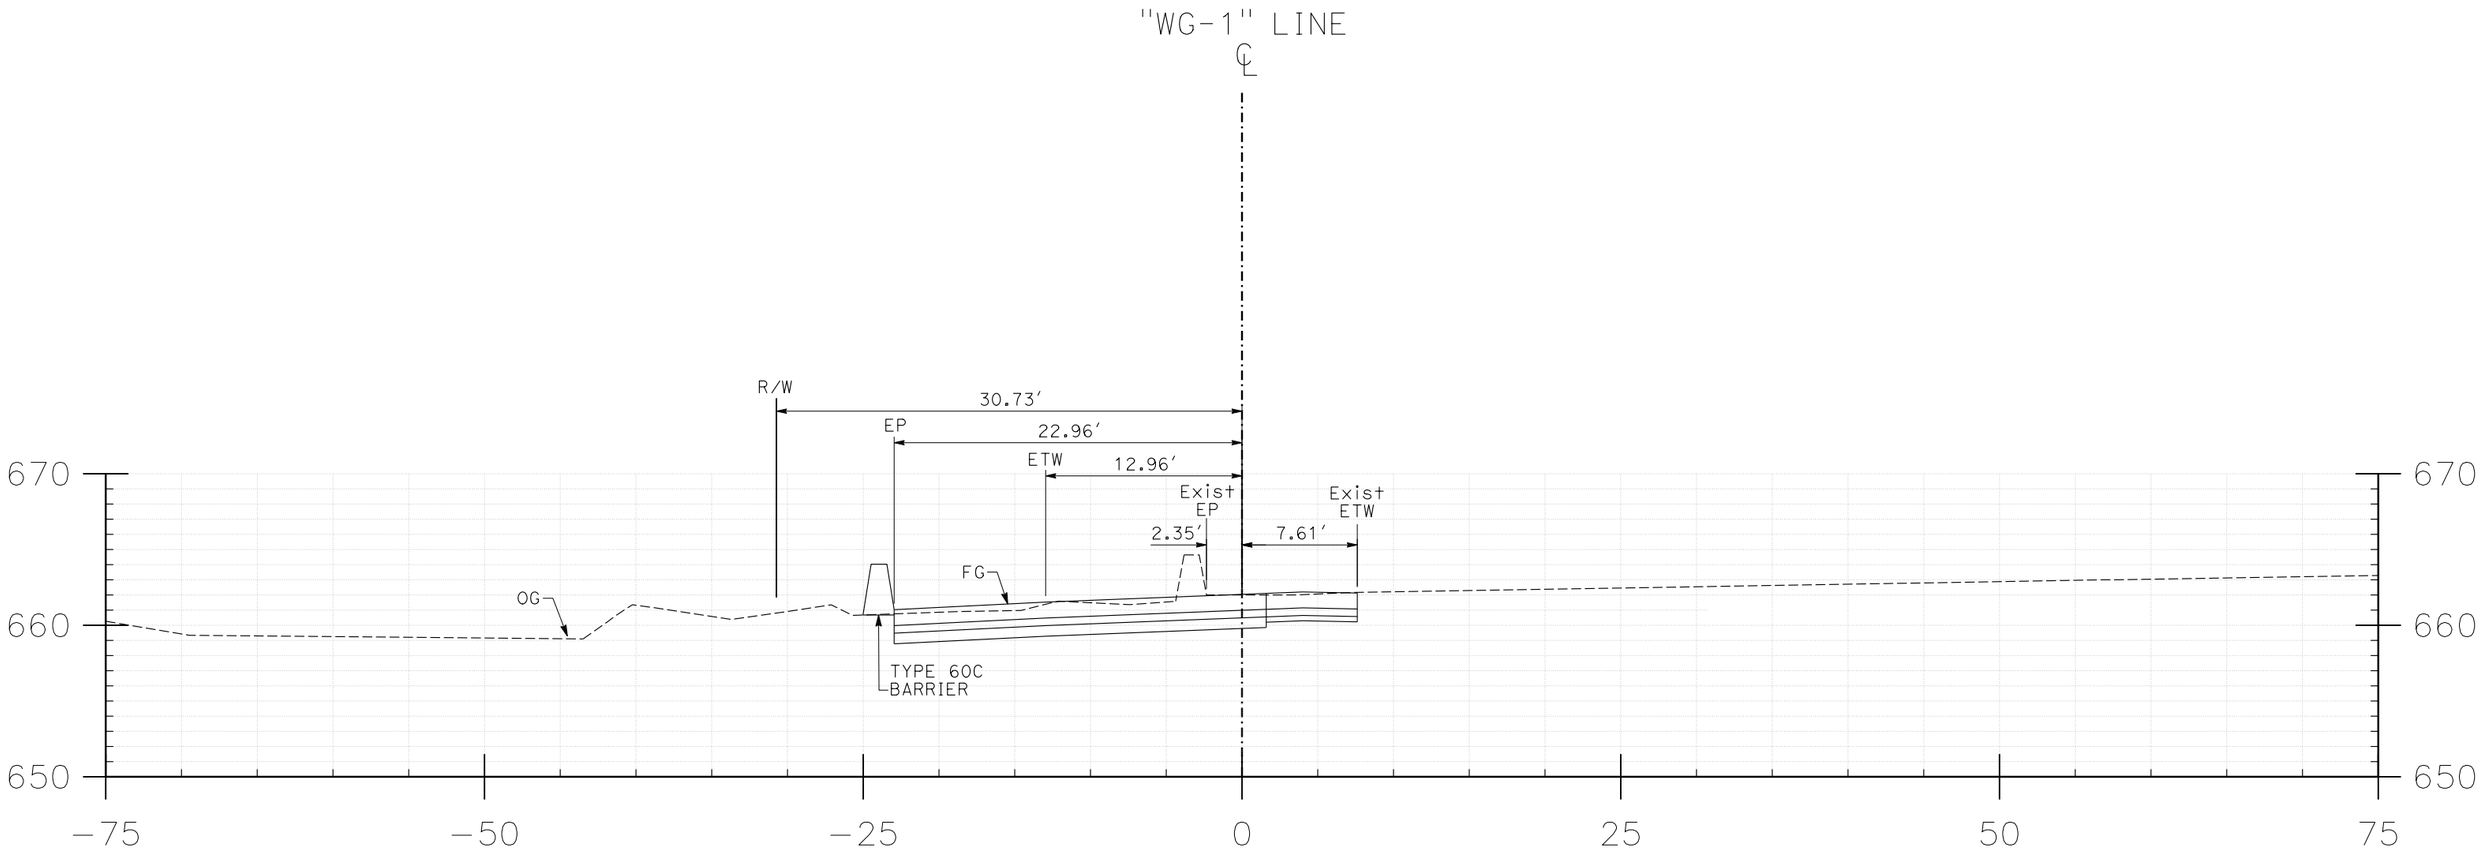

80+50

FOR EARTHWORK DEVELOPMENT ONLY

SHEET	OF	DISTRICT-COUNTY-ROUTE	EA	SCALE	DATE
8	30	07-LA-60	255104	Horiz 1"=5' Vert 1"=5'	06/02/2015

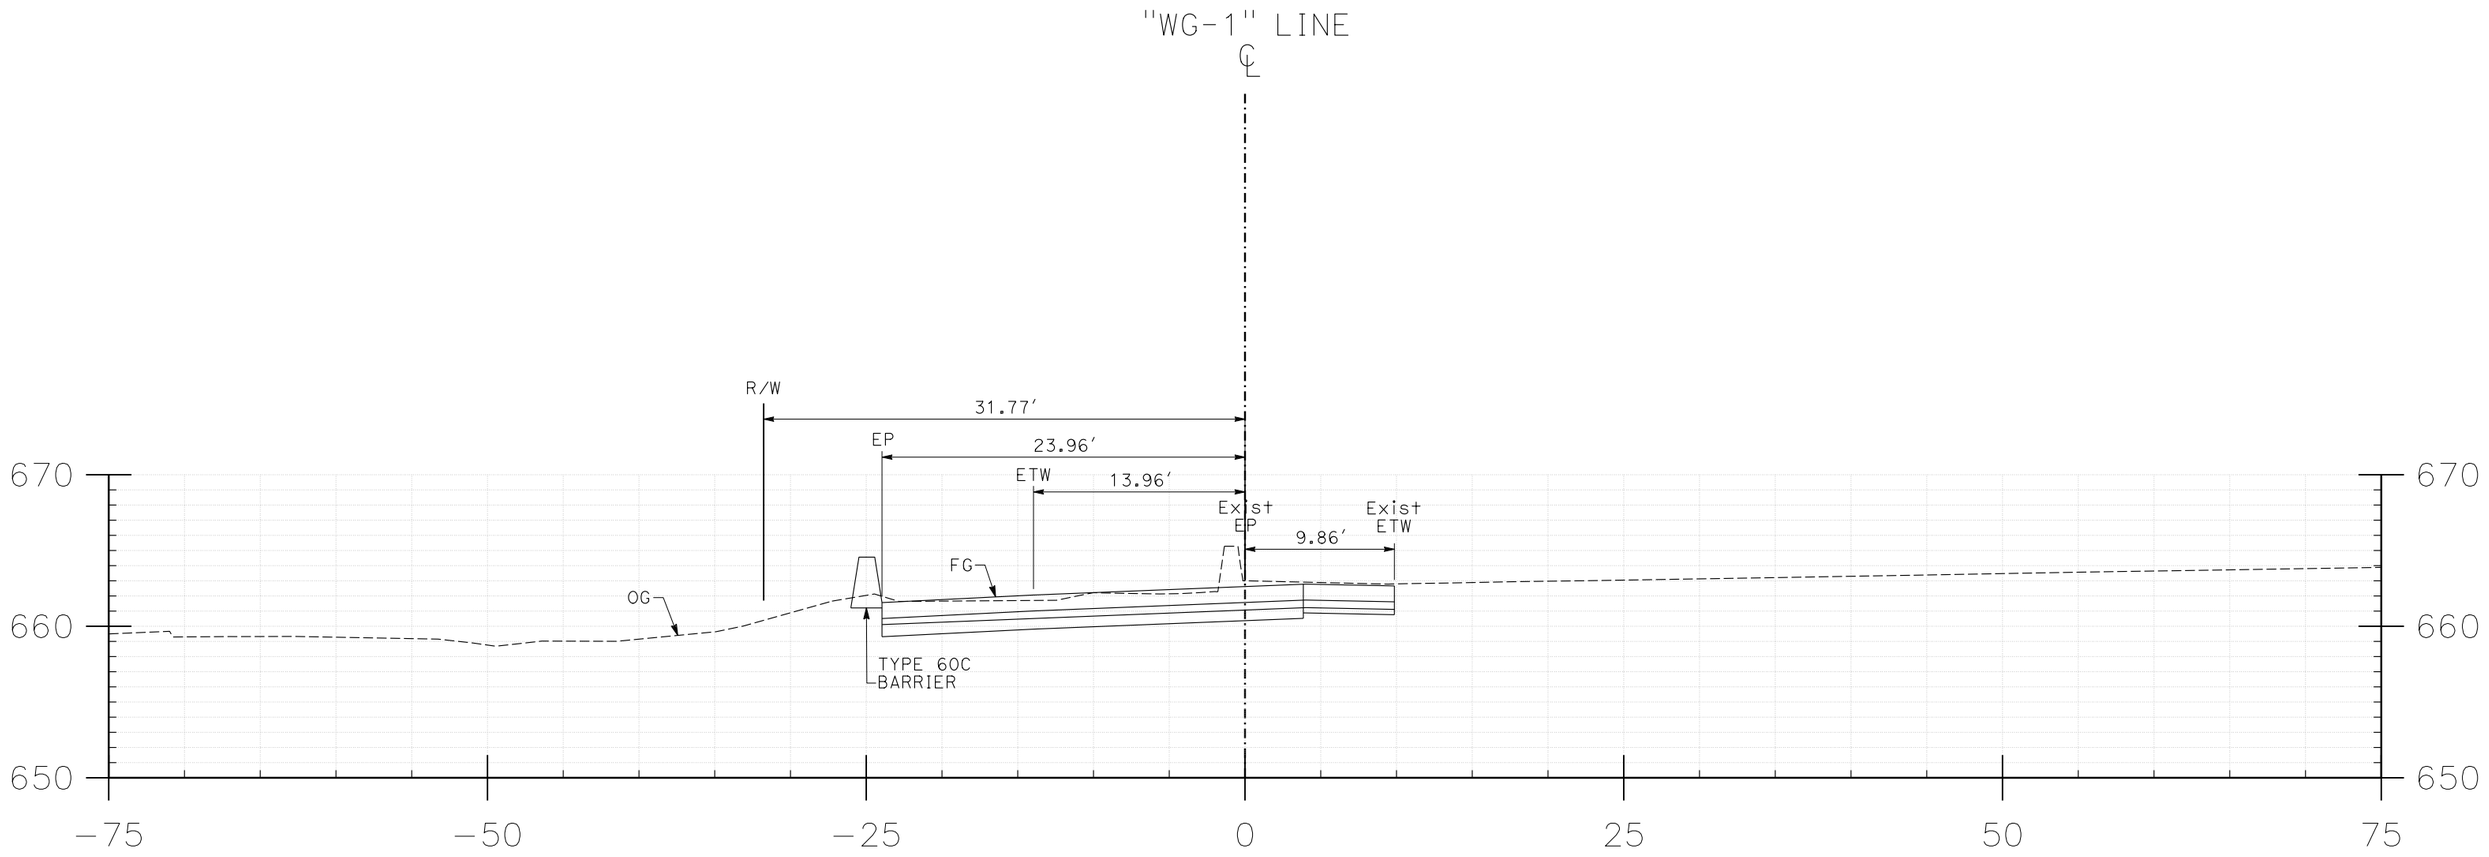

81+00

FOR EARTHWORK DEVELOPMENT ONLY

SHEET	OF	DISTRICT-COUNTY-ROUTE	EA	SCALE	DATE
9	30	07-LA-60	255104	Horiz 1"=5′ Vert 1"=5′	06/02/2015

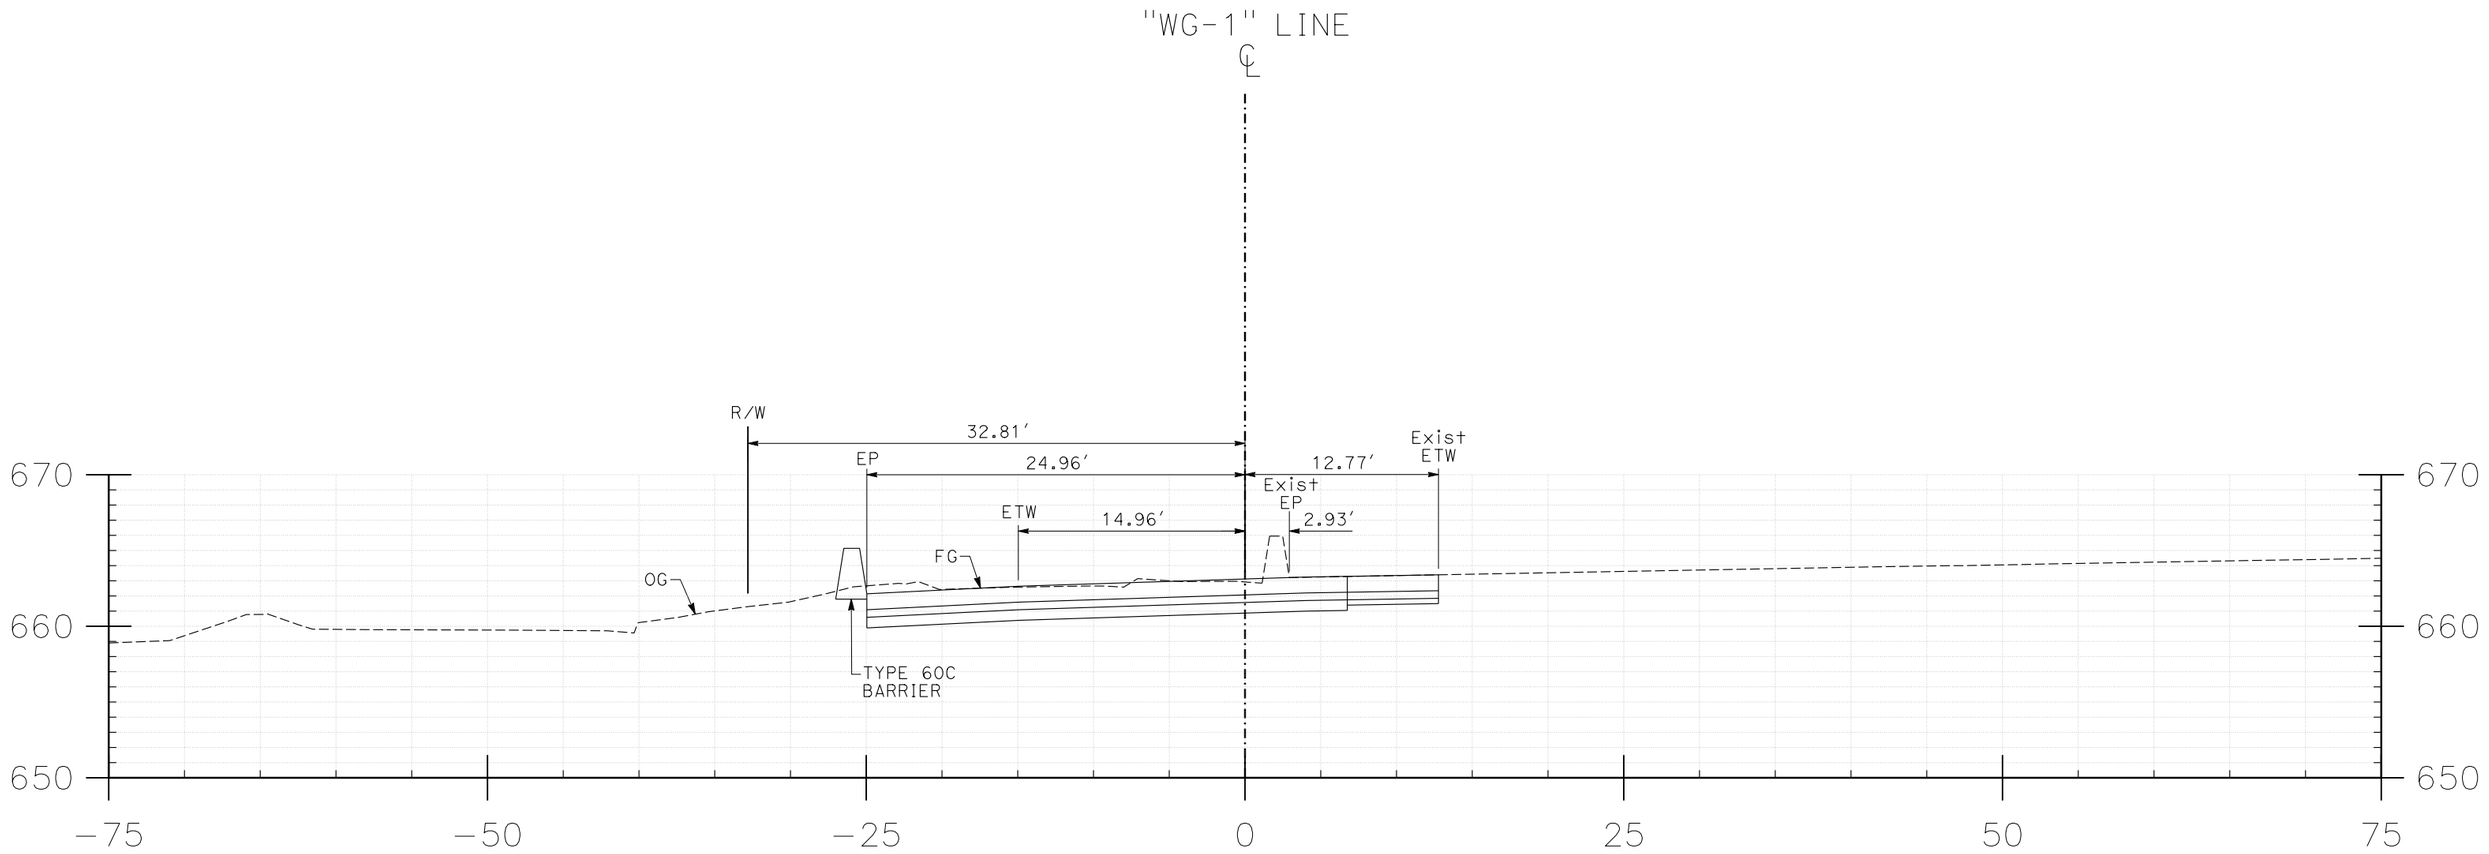

81+50

FOR EARTHWORK DEVELOPMENT ONLY

SHEET	OF	DISTRICT-COUNTY-ROUTE	EA	SCALE	DATE
10	30	07-LA-60	255104	Horiz 1"=5′ Vert 1"=5′	06/02/2015

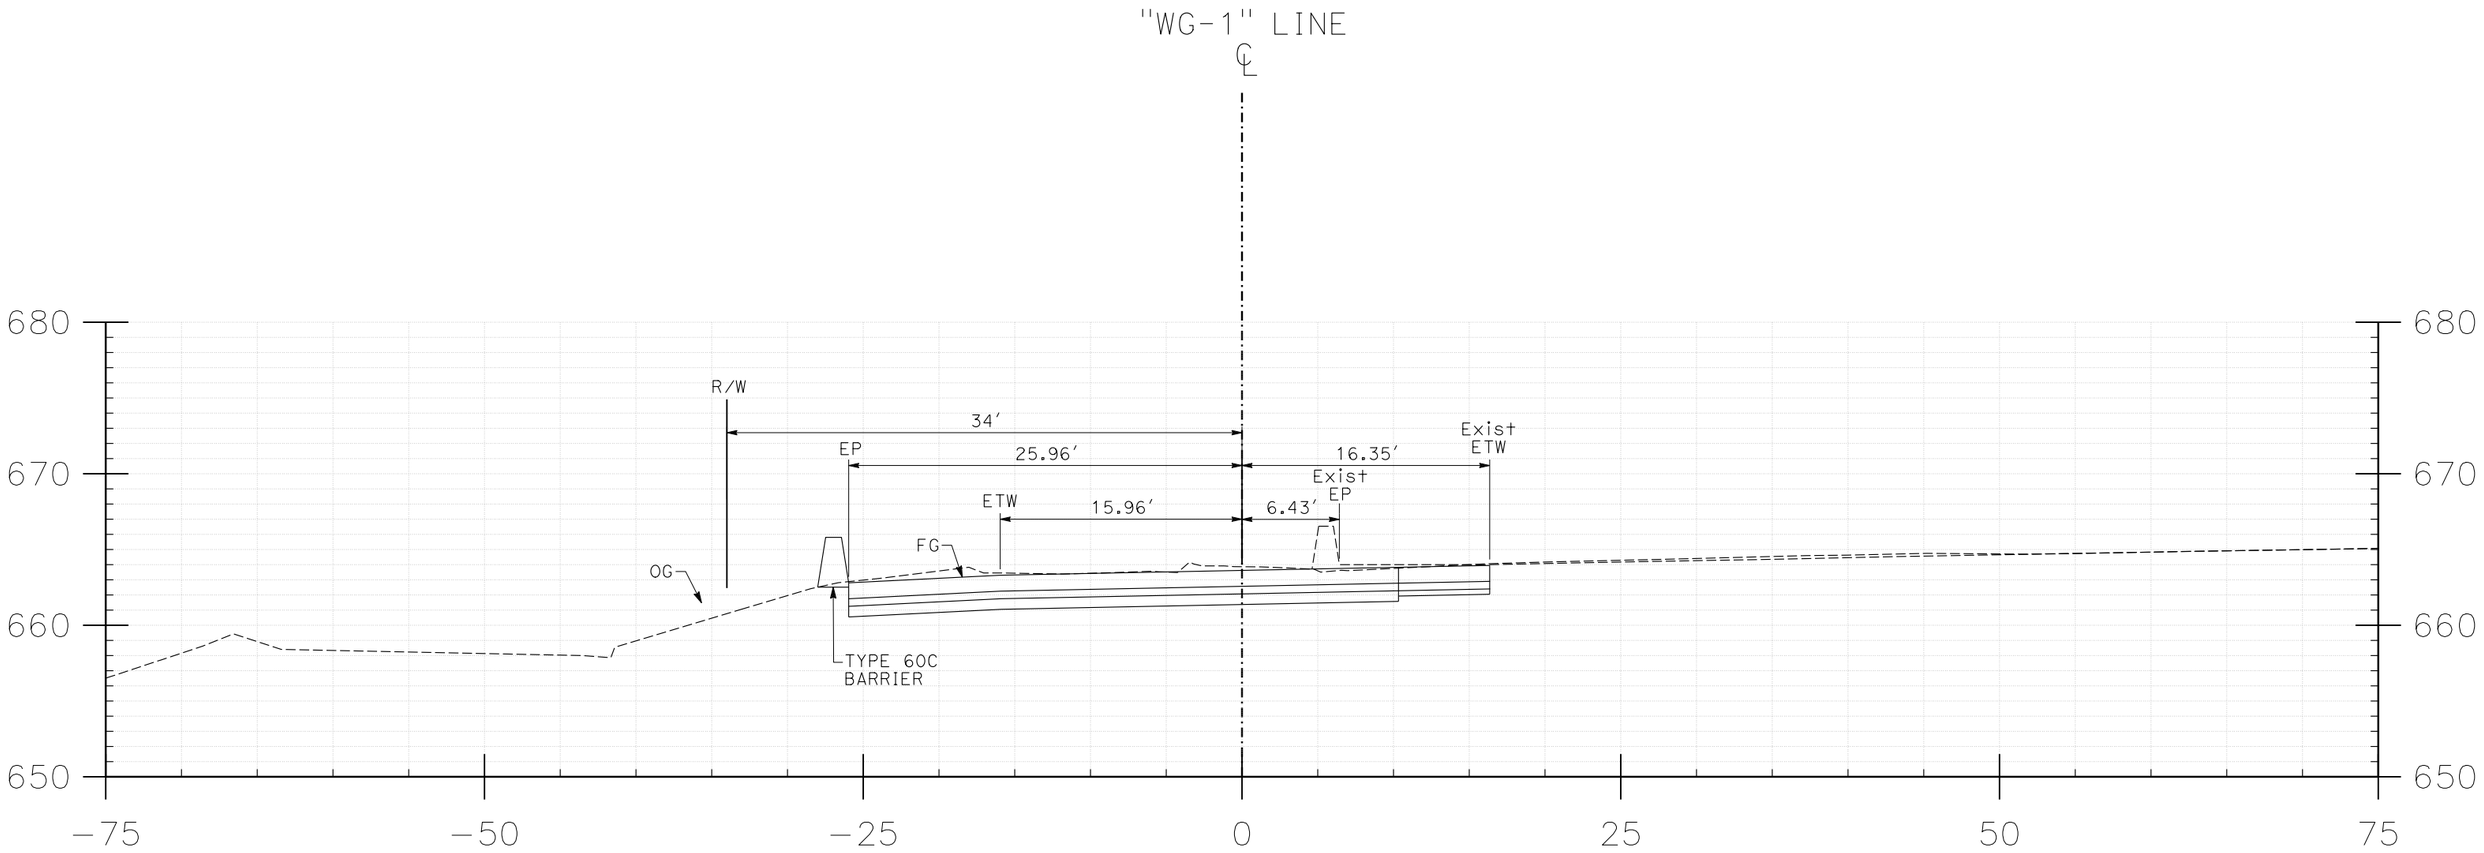

82+00

FOR EARTHWORK DEVELOPMENT ONLY

SHEET	OF	DISTRICT-COUNTY-ROUTE	EA	SCALE	DATE
11	30	07-LA-60	255104	Horiz 1"=5' Vert 1"=5'	06/02/2015

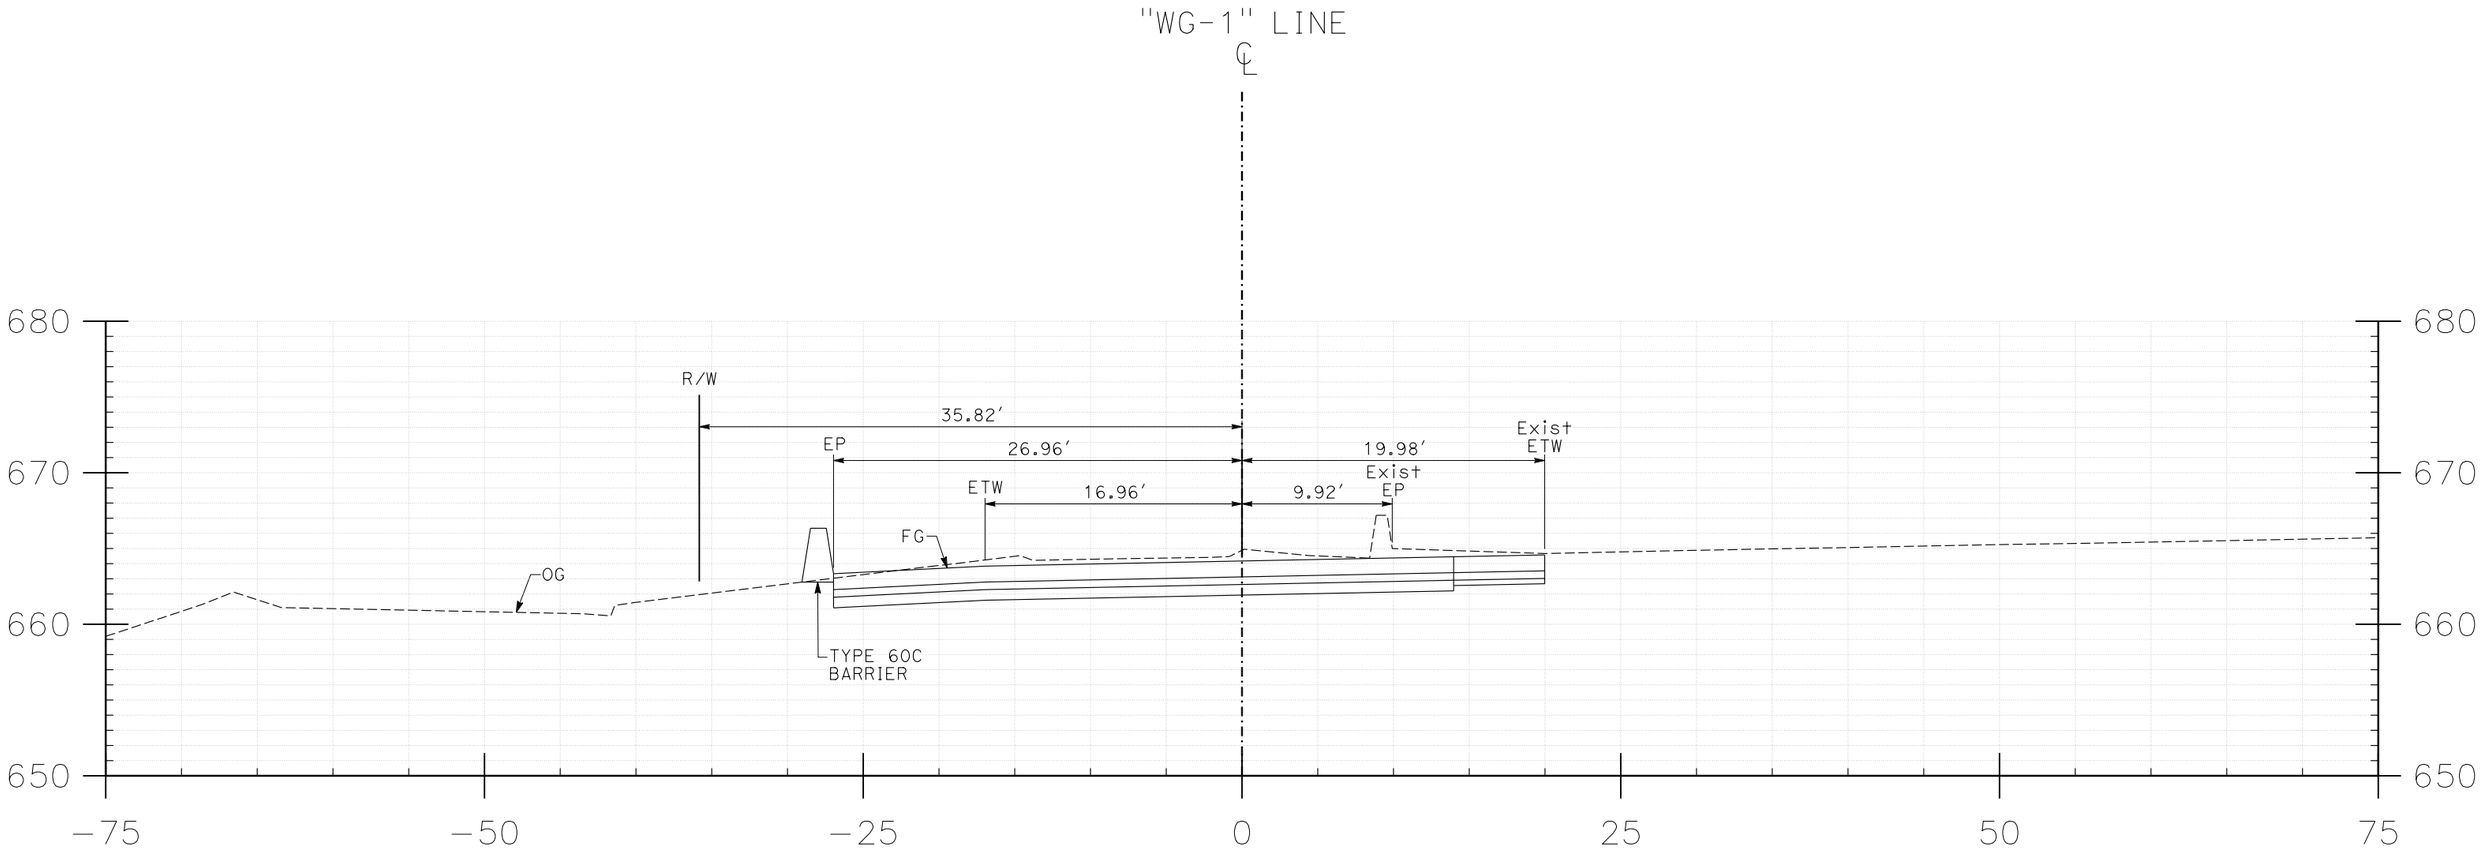

82+50

FOR EARTHWORK DEVELOPMENT ONLY

SHEET	OF	DISTRICT-COUNTY-ROUTE	EA	SCALE	DATE
12	30	07-LA-60	255104	Horiz 1"=5′ Vert 1"=5′	06/02/2015

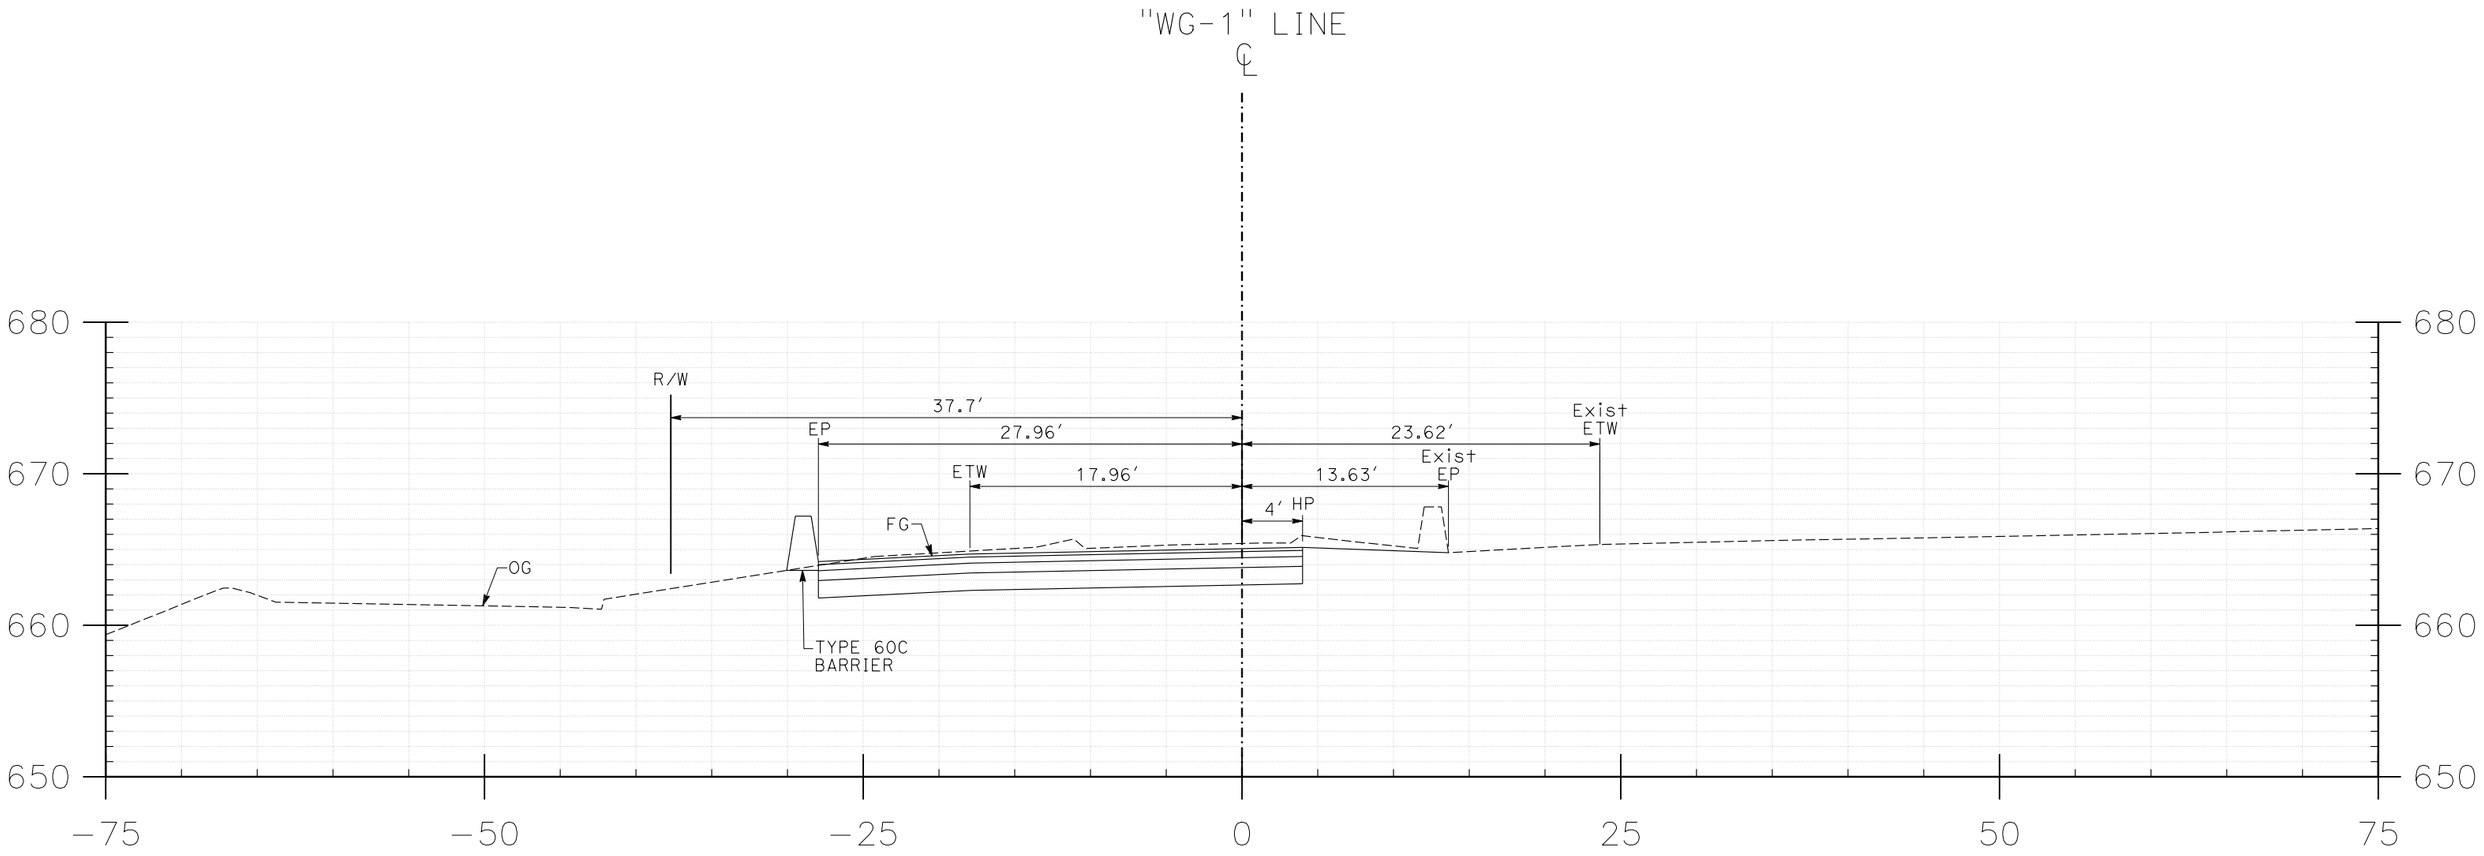

83+00

FOR EARTHWORK DEVELOPMENT ONLY

SHEET	OF	DISTRICT-COUNTY-ROUTE	EA	SCALE	DATE
13	30	07-LA-60	255104	Horiz 1"=5′ Vert 1"=5′	06/02/2015

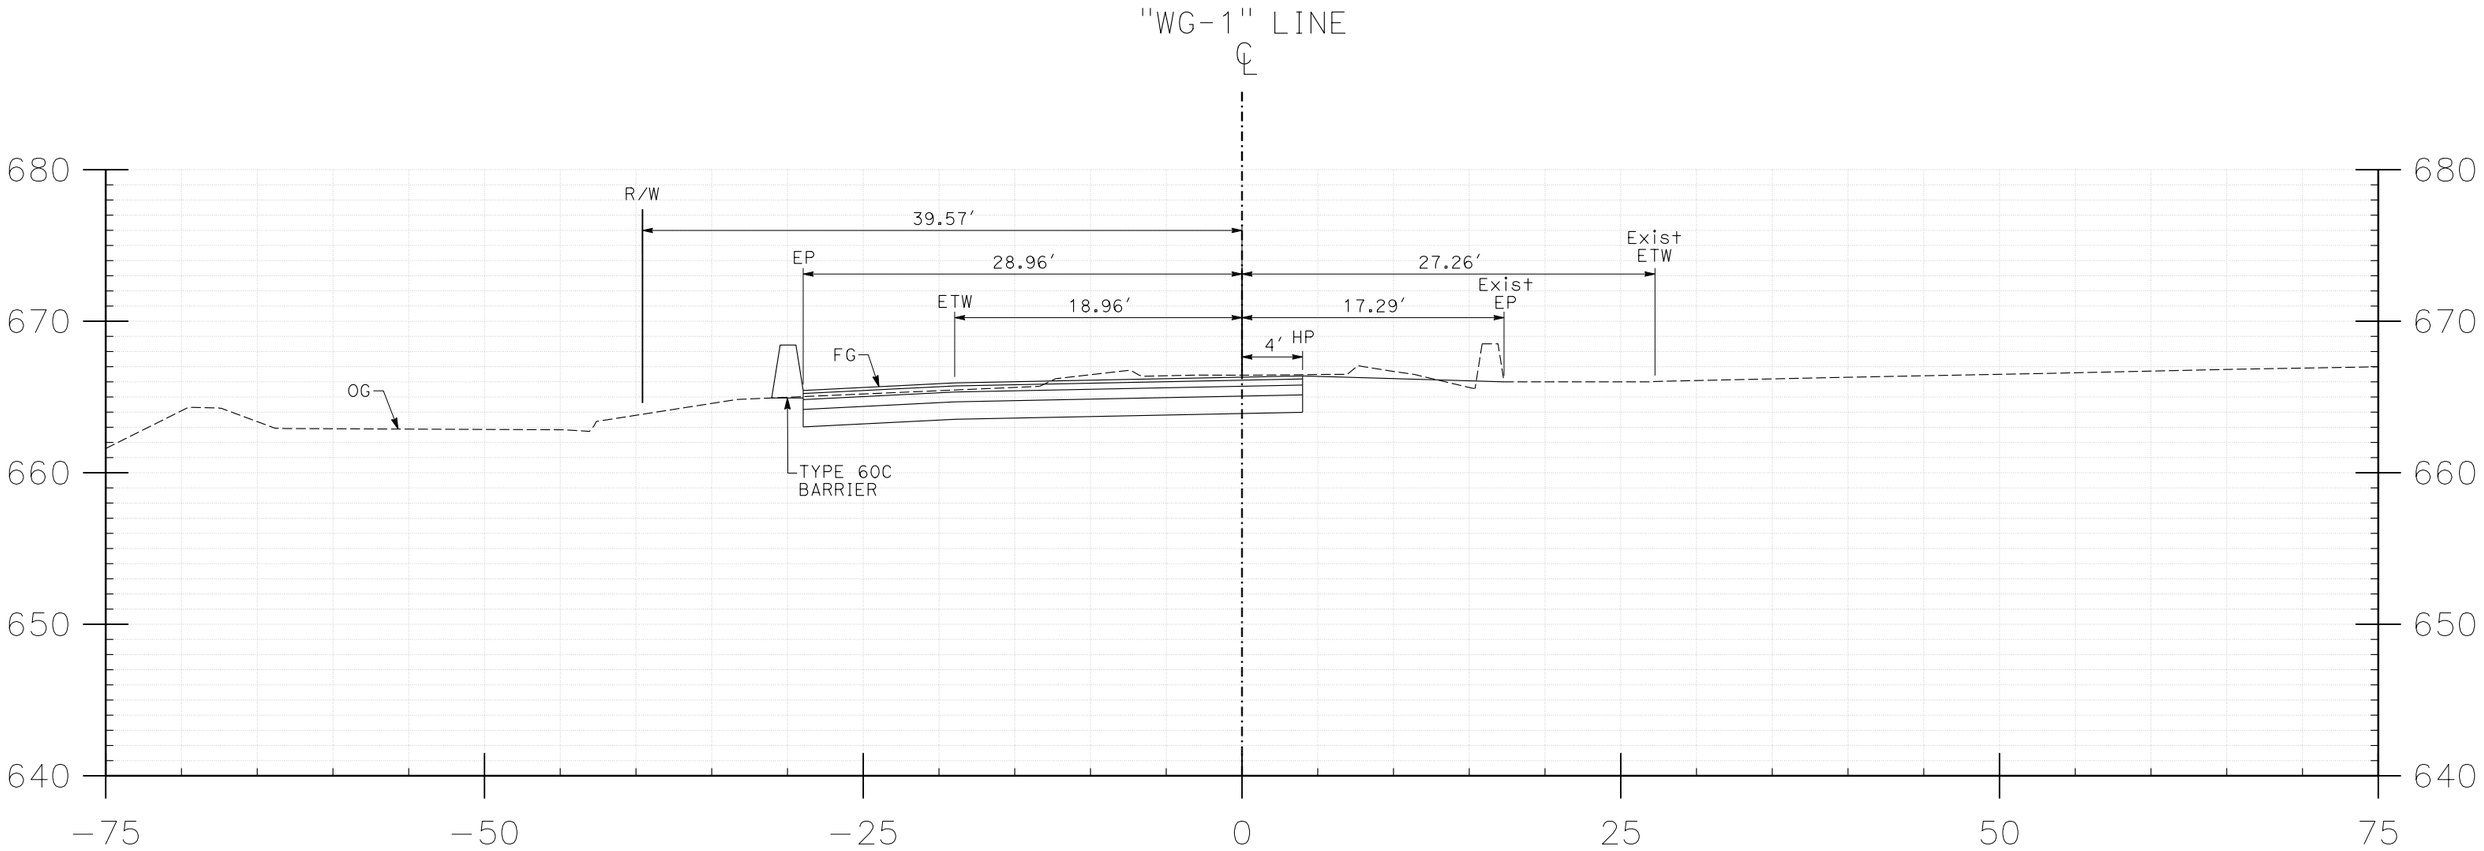

83+50

FOR EARTHWORK DEVELOPMENT ONLY

SHEET	OF	DISTRICT-COUNTY-ROUTE	EA	SCALE	DATE
14	30	07-LA-60	255104	Horiz 1"=5′ Vert 1"=5′	06/02/2015

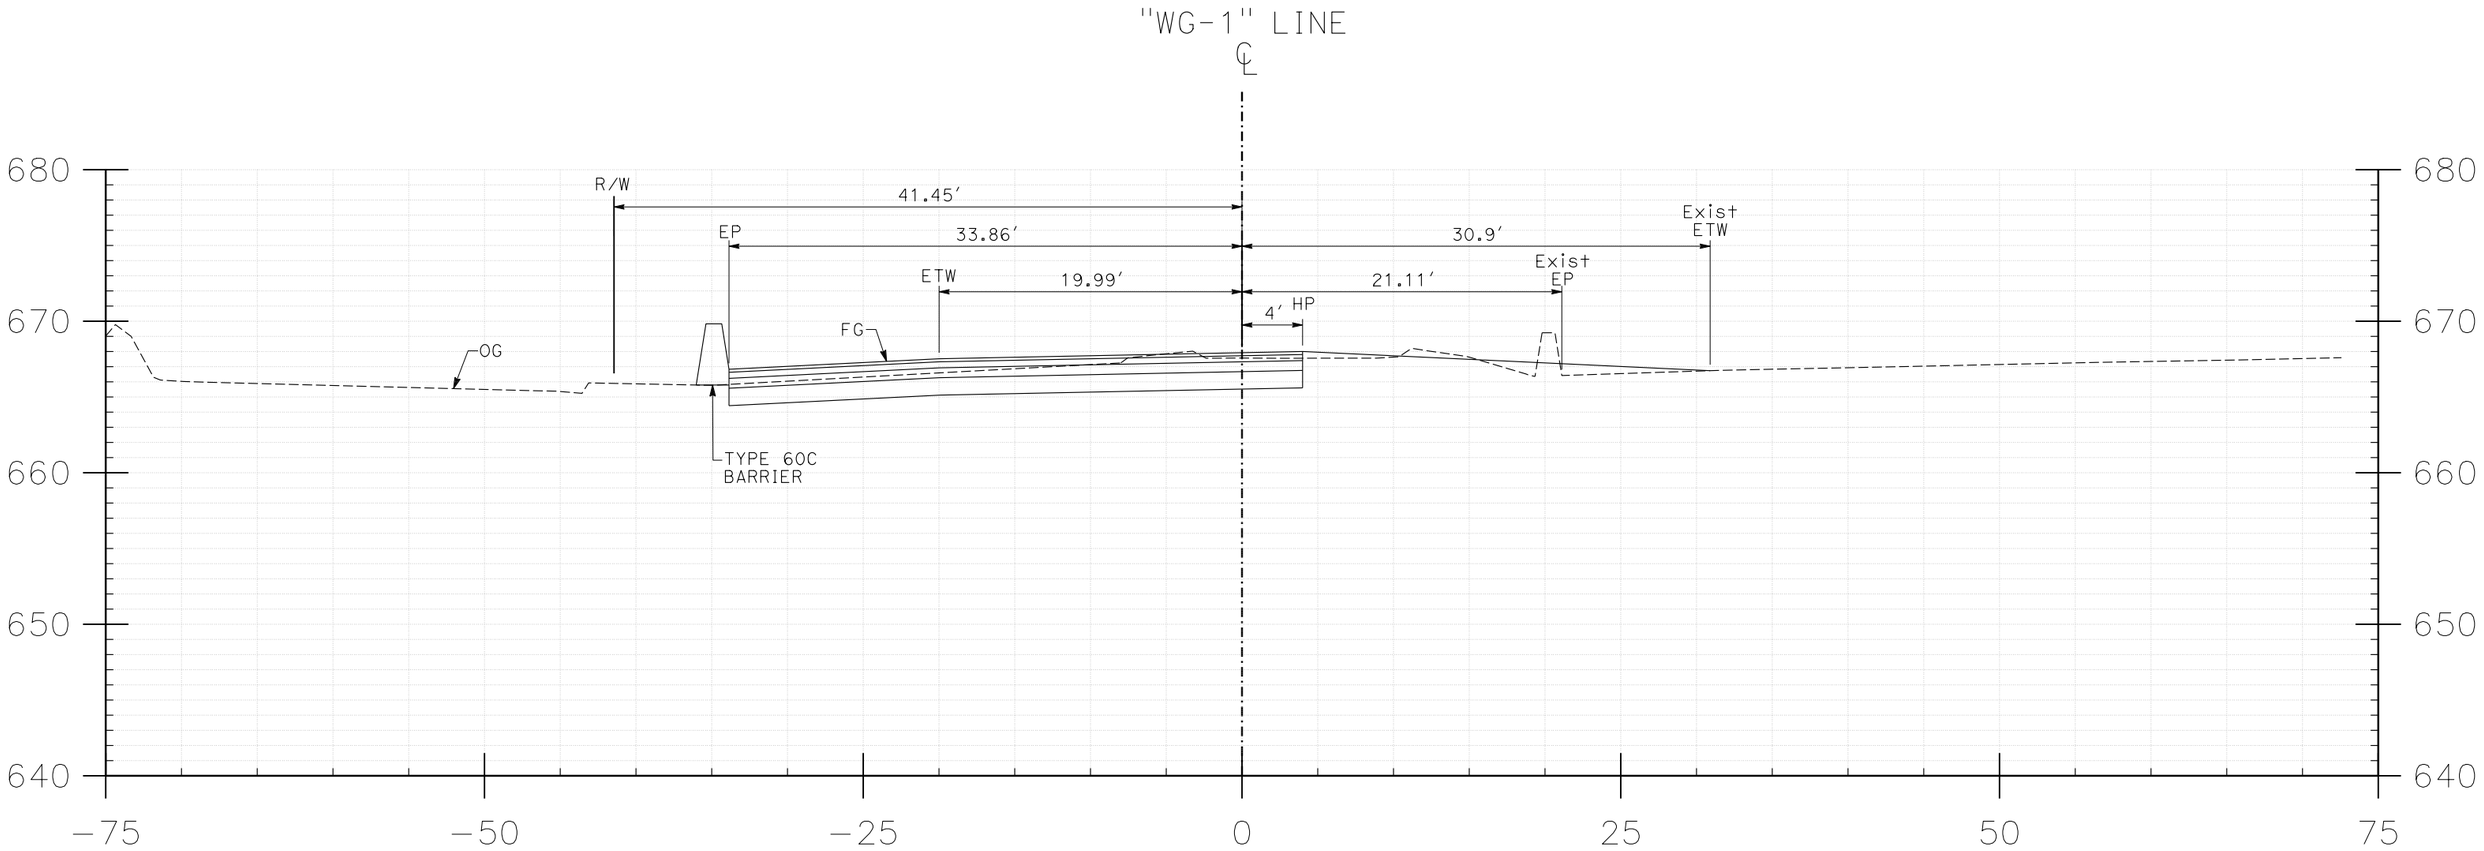

84+00

FOR EARTHWORK DEVELOPMENT ONLY

SHEET	OF	DISTRICT-COUNTY-ROUTE	EA	SCALE	DATE
15	30	07-LA-60	255104	Horiz 1"=5′ Vert 1"=5′	06/02/2015

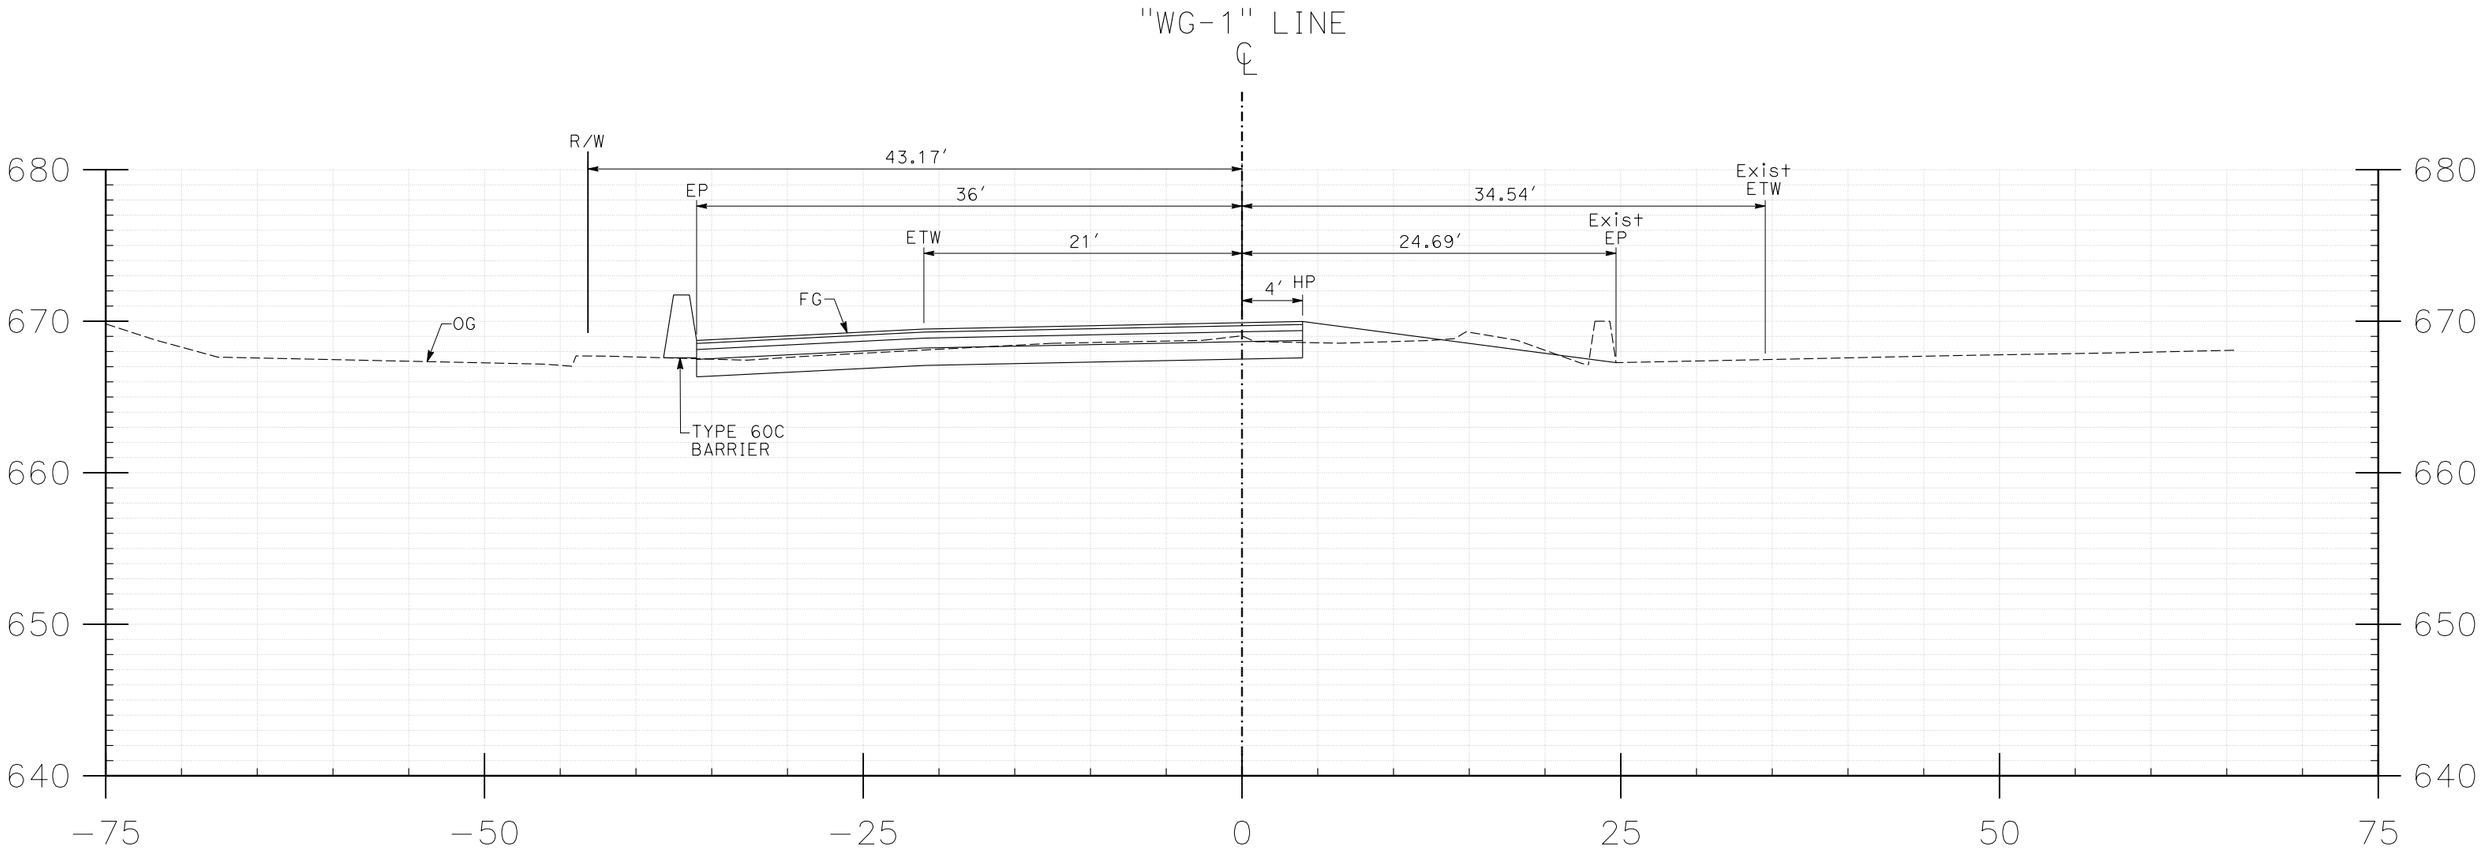

84+50

FOR EARTHWORK DEVELOPMENT ONLY

SHEET	OF	DISTRICT-COUNTY-ROUTE	EA	SCALE	DATE
16	30	07-LA-60	255104	Horiz 1"=5′ Vert 1"=5′	06/02/2015

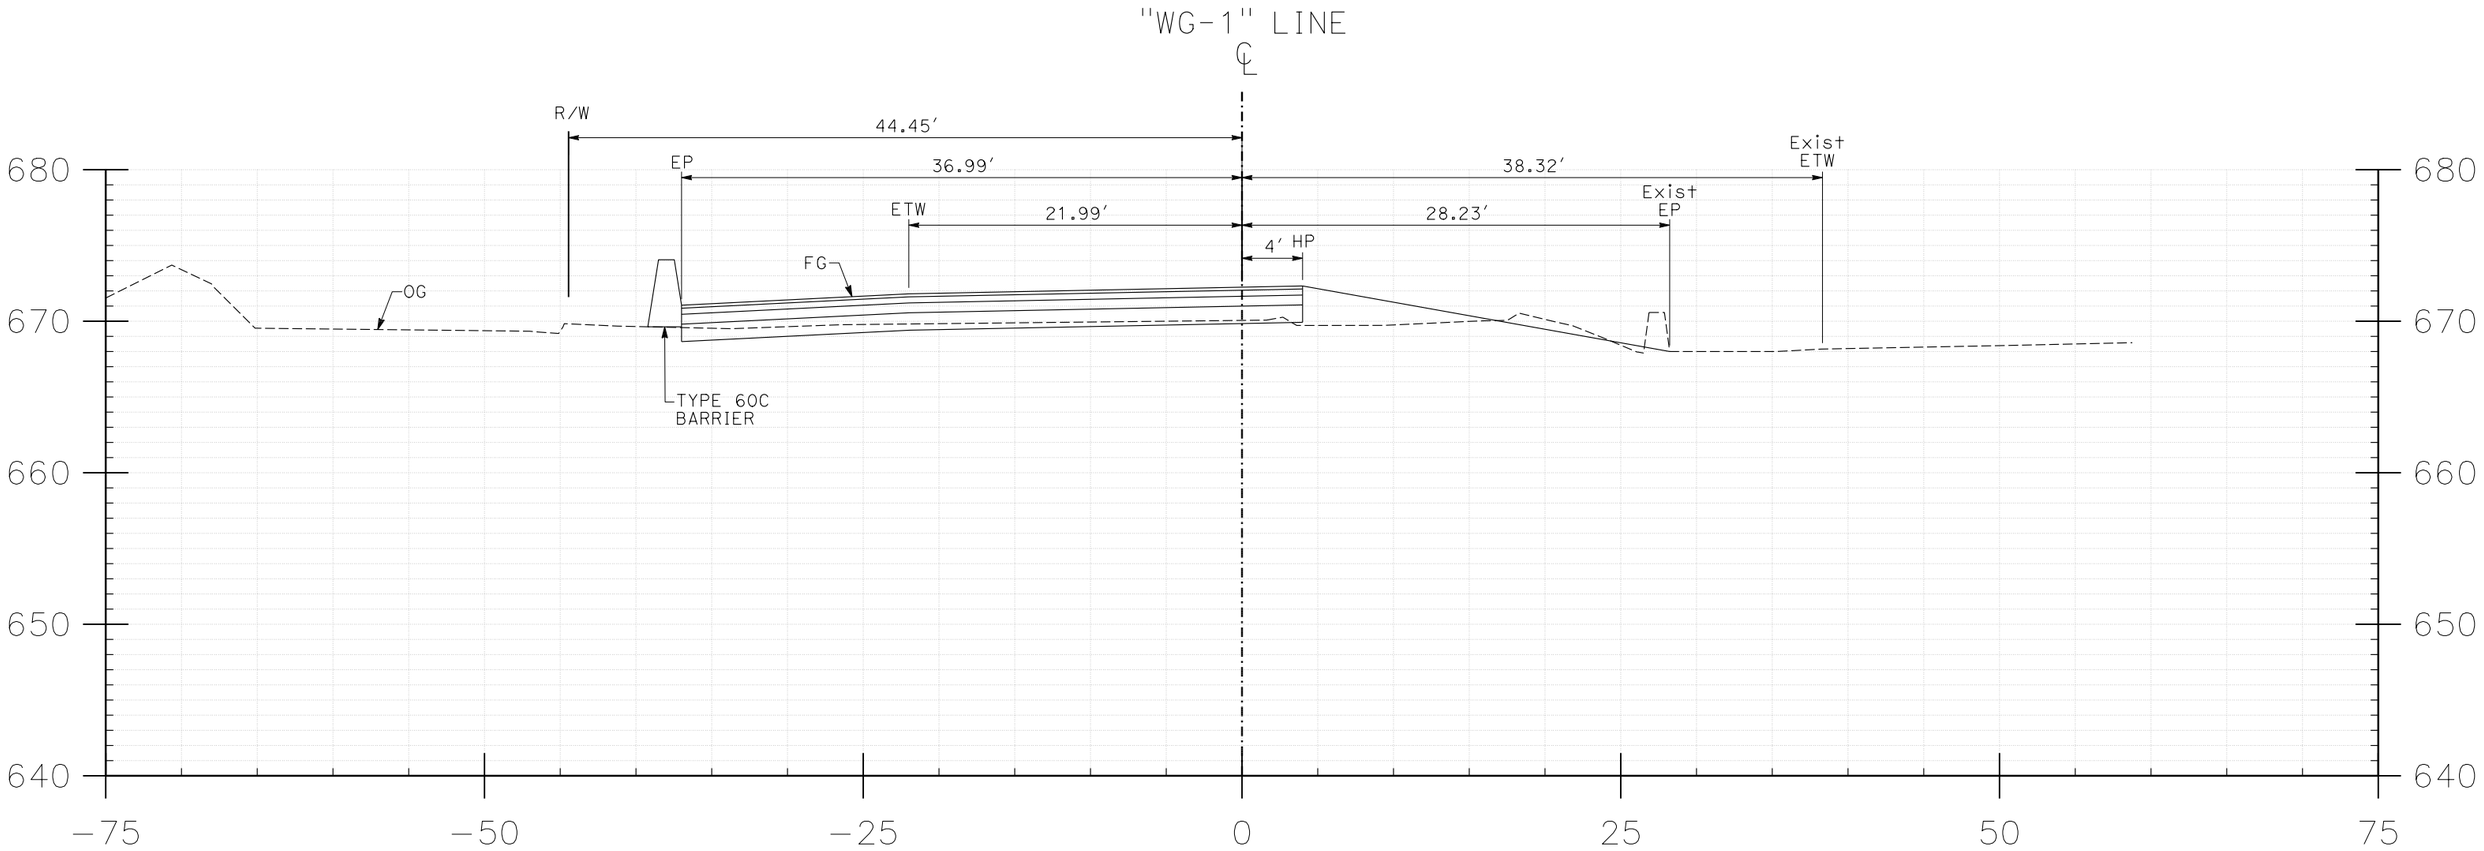

85+00

FOR EARTHWORK DEVELOPMENT ONLY

SHEET	OF	DISTRICT-COUNTY-ROUTE	EA	SCALE	DATE
17	30	07-LA-60	255104	Horiz 1"=5' Vert 1"=5'	06/02/2015

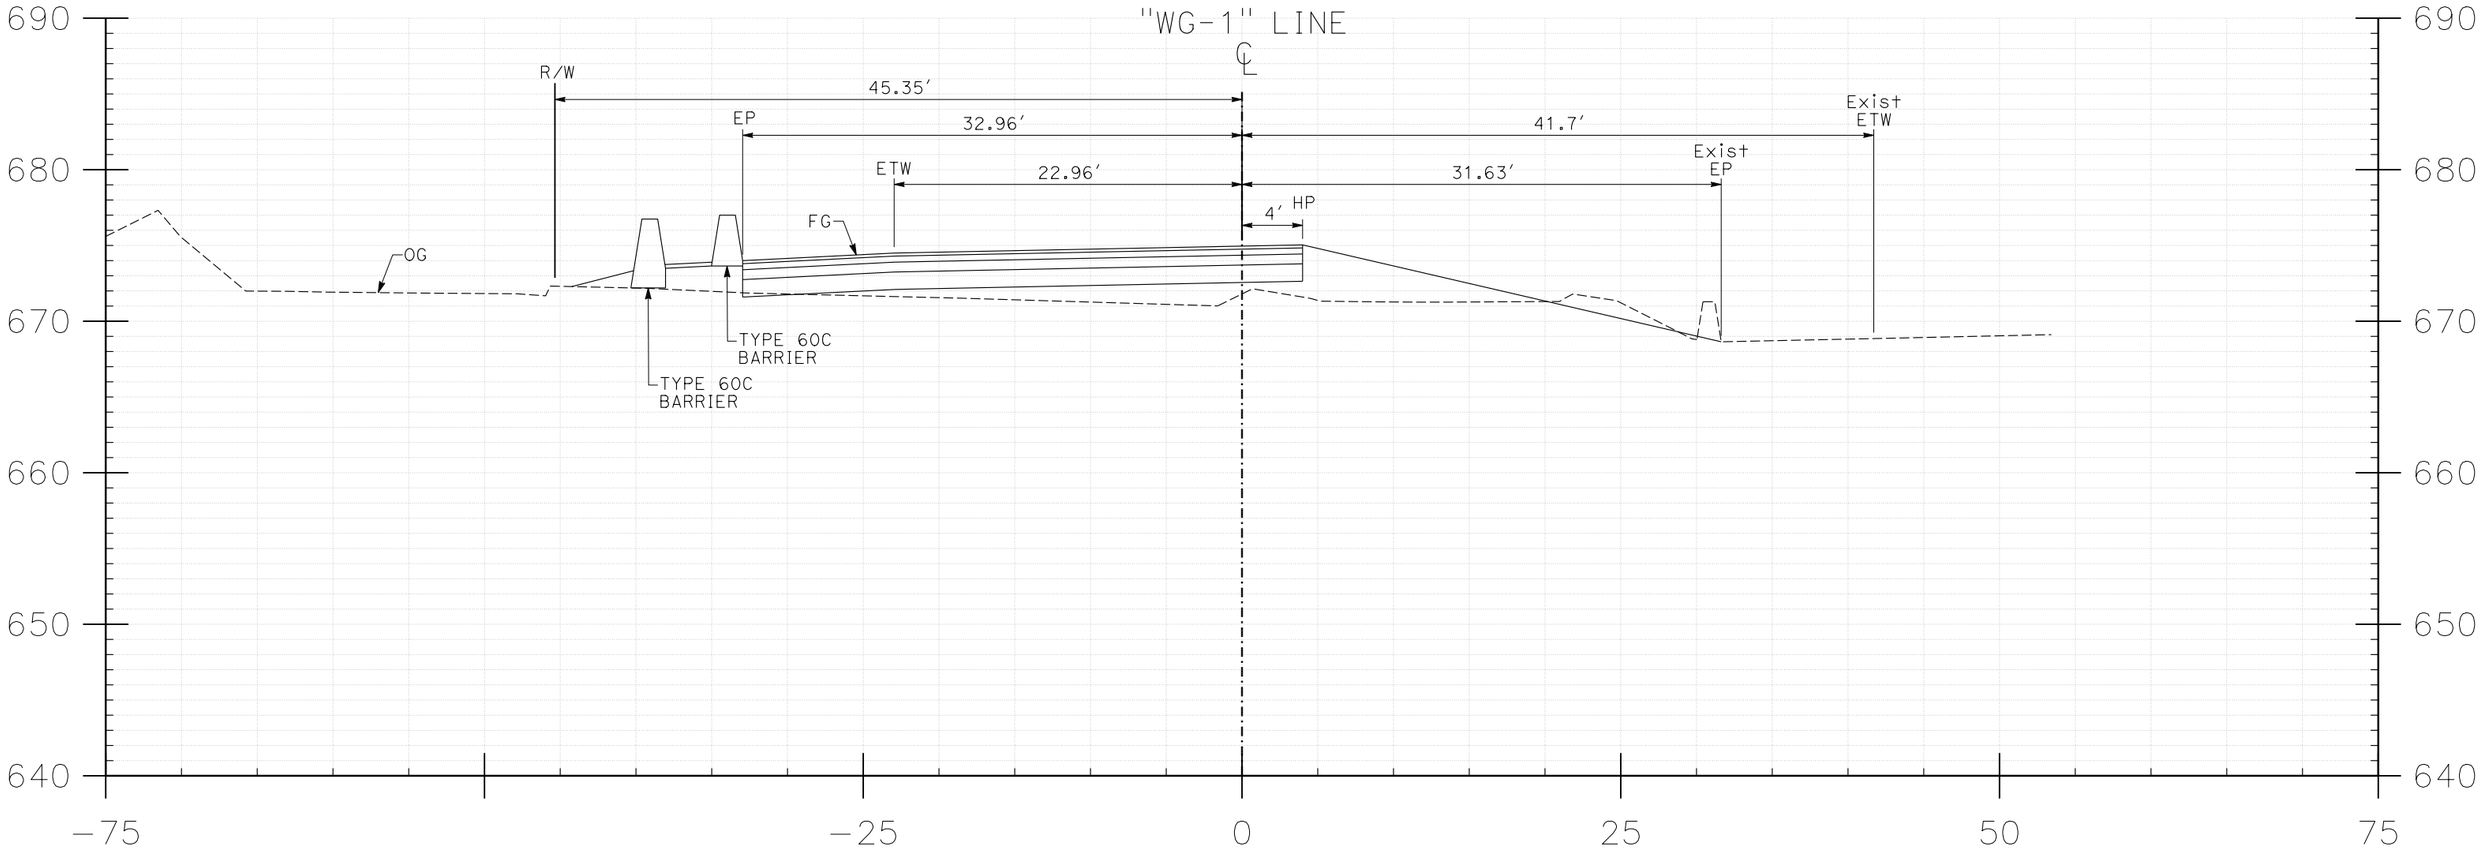

85+50

FOR EARTHWORK DEVELOPMENT ONLY

SHEET	OF	DISTRICT-COUNTY-ROUTE	EA	SCALE	DATE
18	30	07-LA-60	255104	Horiz 1"=5′ Vert 1"=5′	06/02/2015

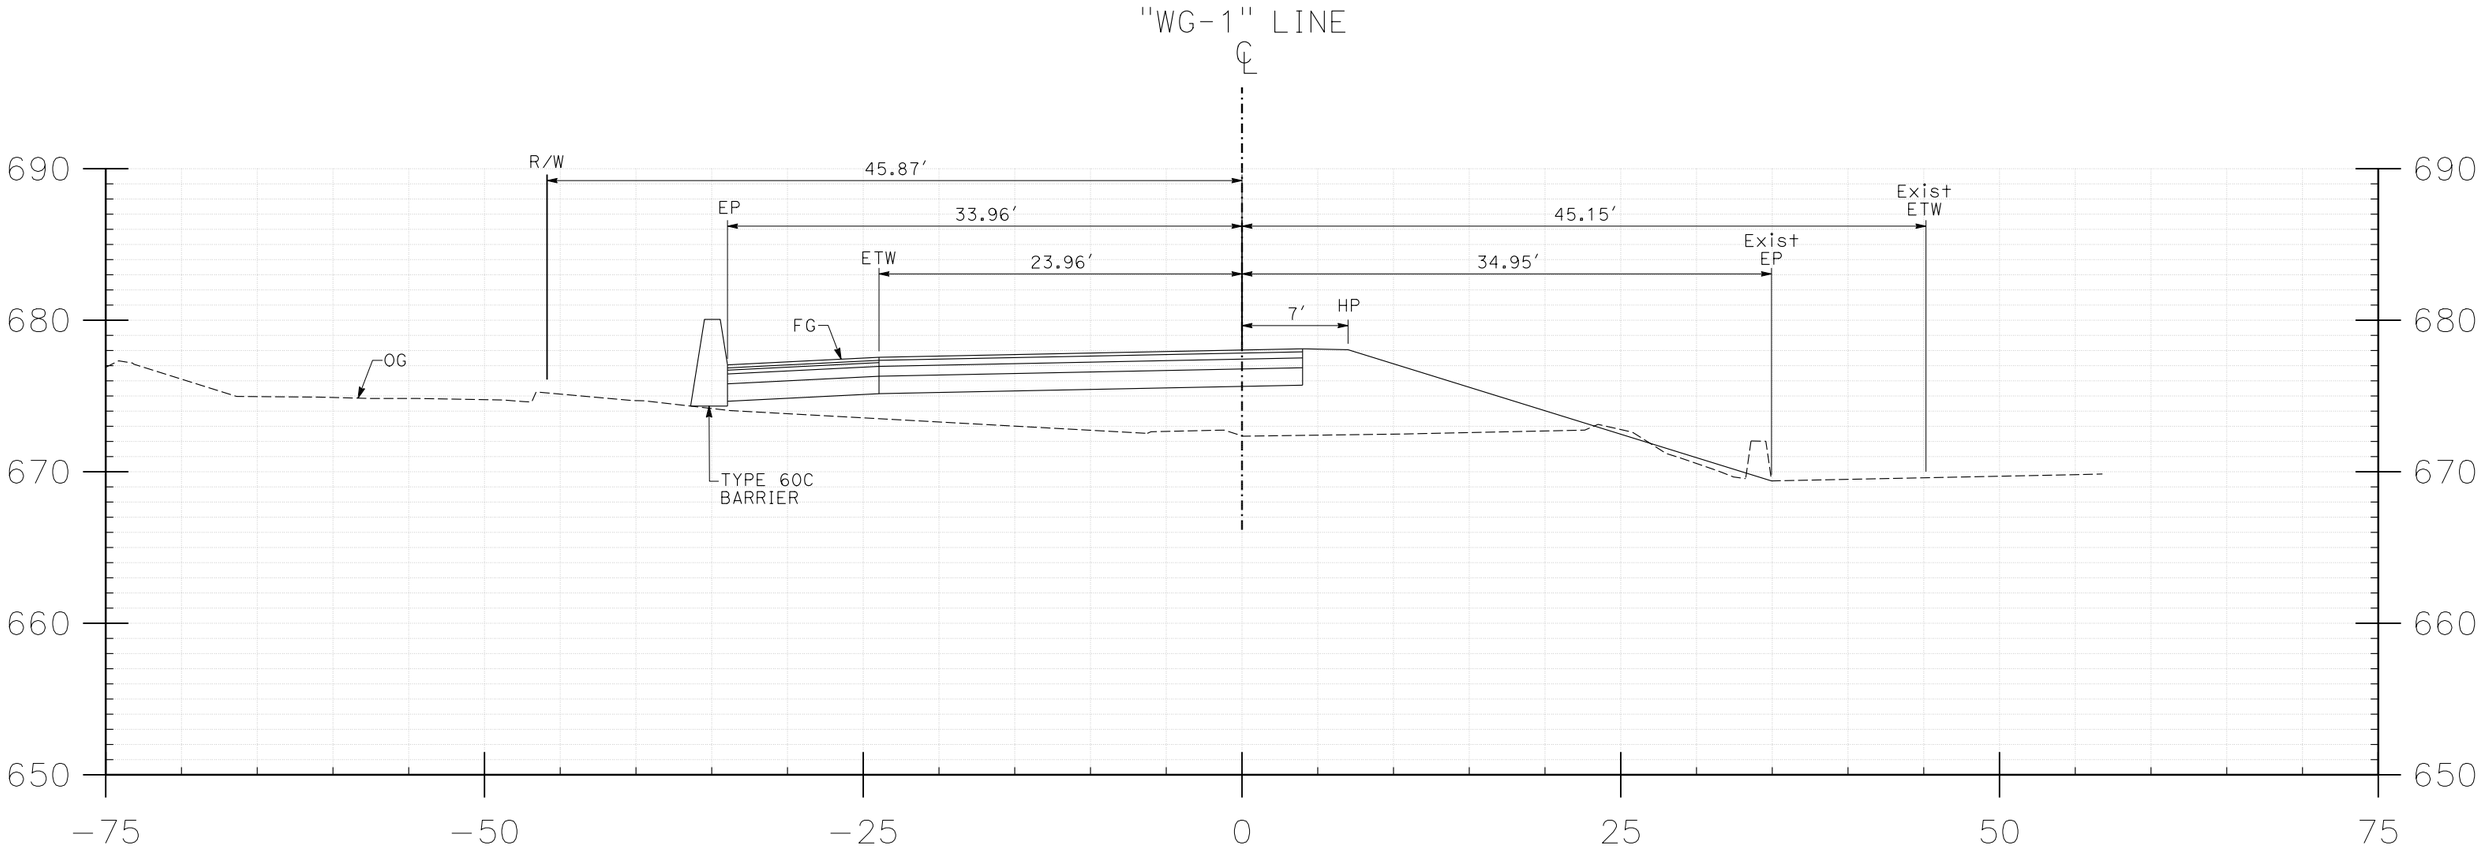

86+00

FOR EARTHWORK DEVELOPMENT ONLY

SHEET	OF	DISTRICT-COUNTY-ROUTE	EA	SCALE	DATE
19	30	07-LA-60	255104	Horiz 1"=5′ Vert 1"=5′	06/02/2015

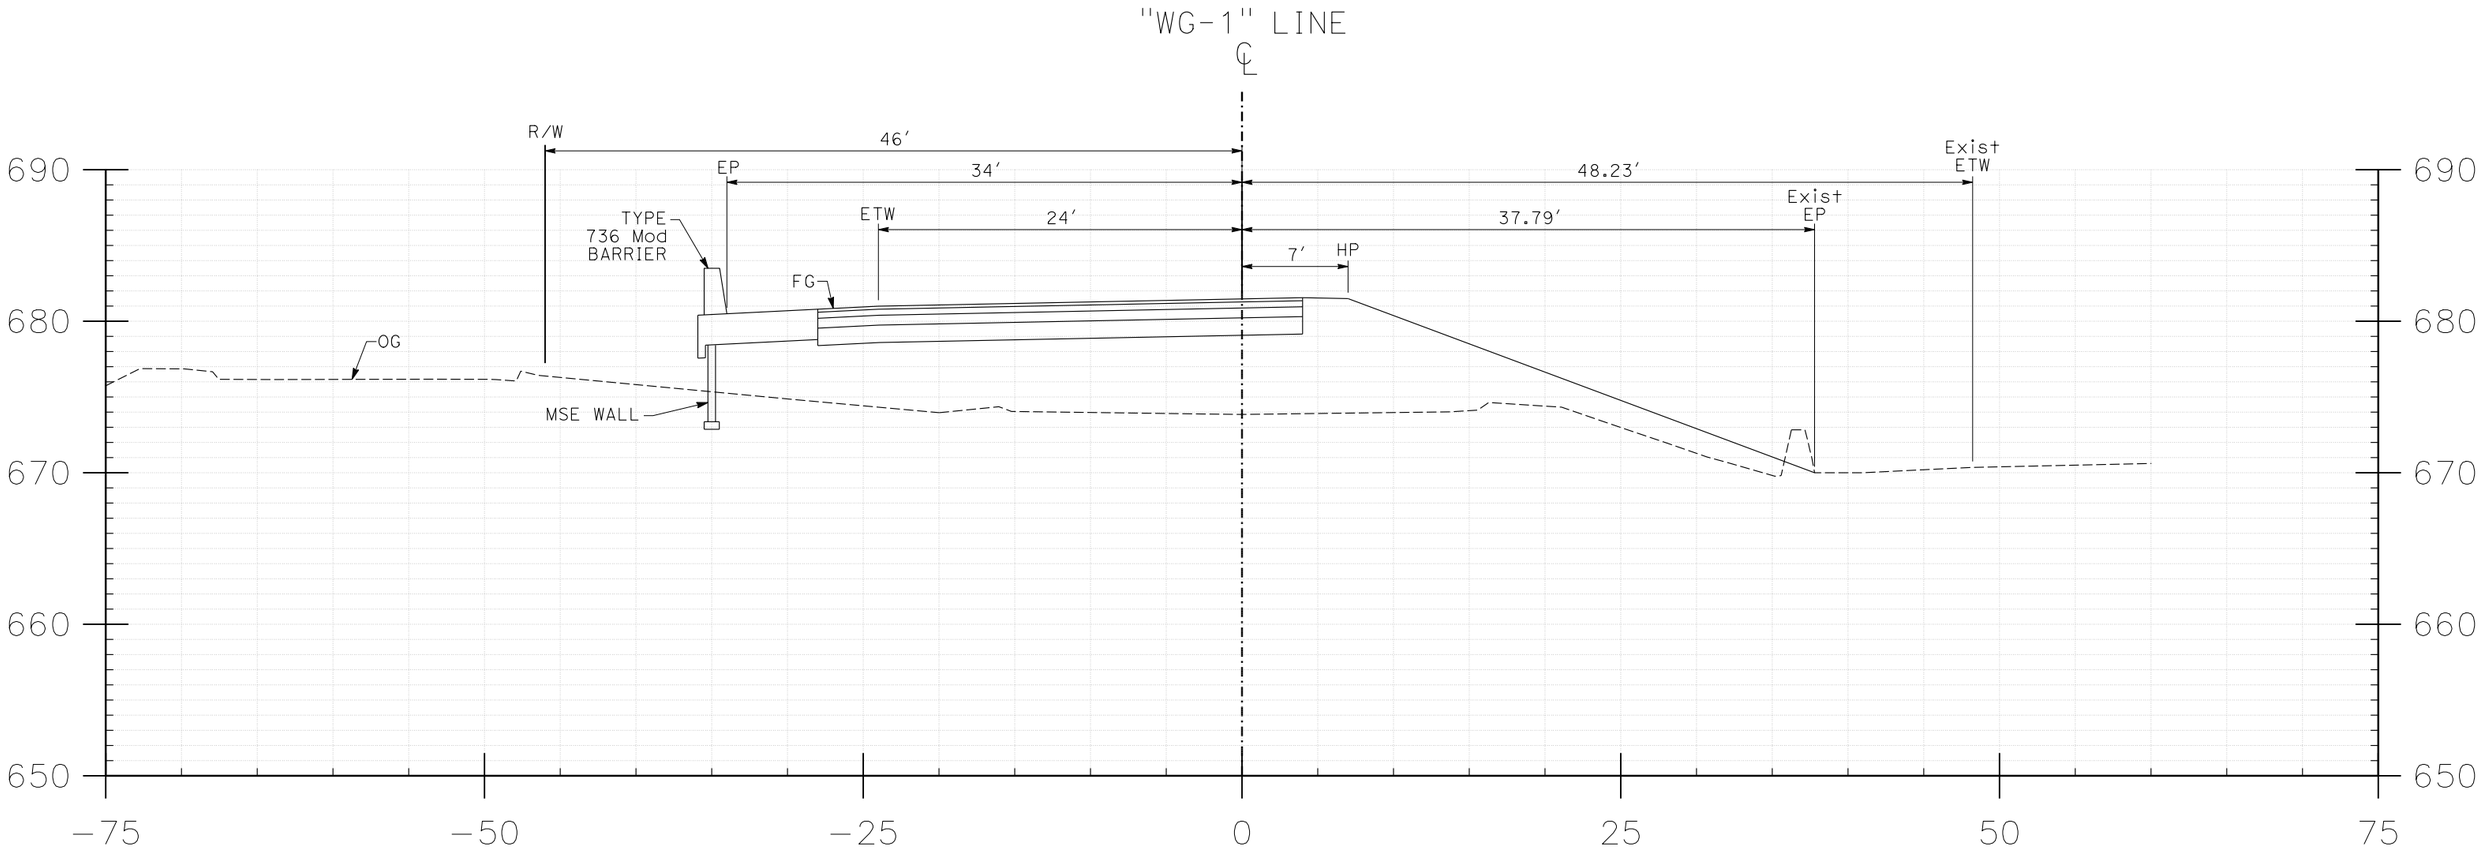

86+50

FOR EARTHWORK DEVELOPMENT ONLY

SHEET	OF	DISTRICT-COUNTY-ROUTE	EA	SCALE	DATE
20	30	07-LA-60	255104	Horiz 1"=5' Vert 1"=5'	06/02/2015

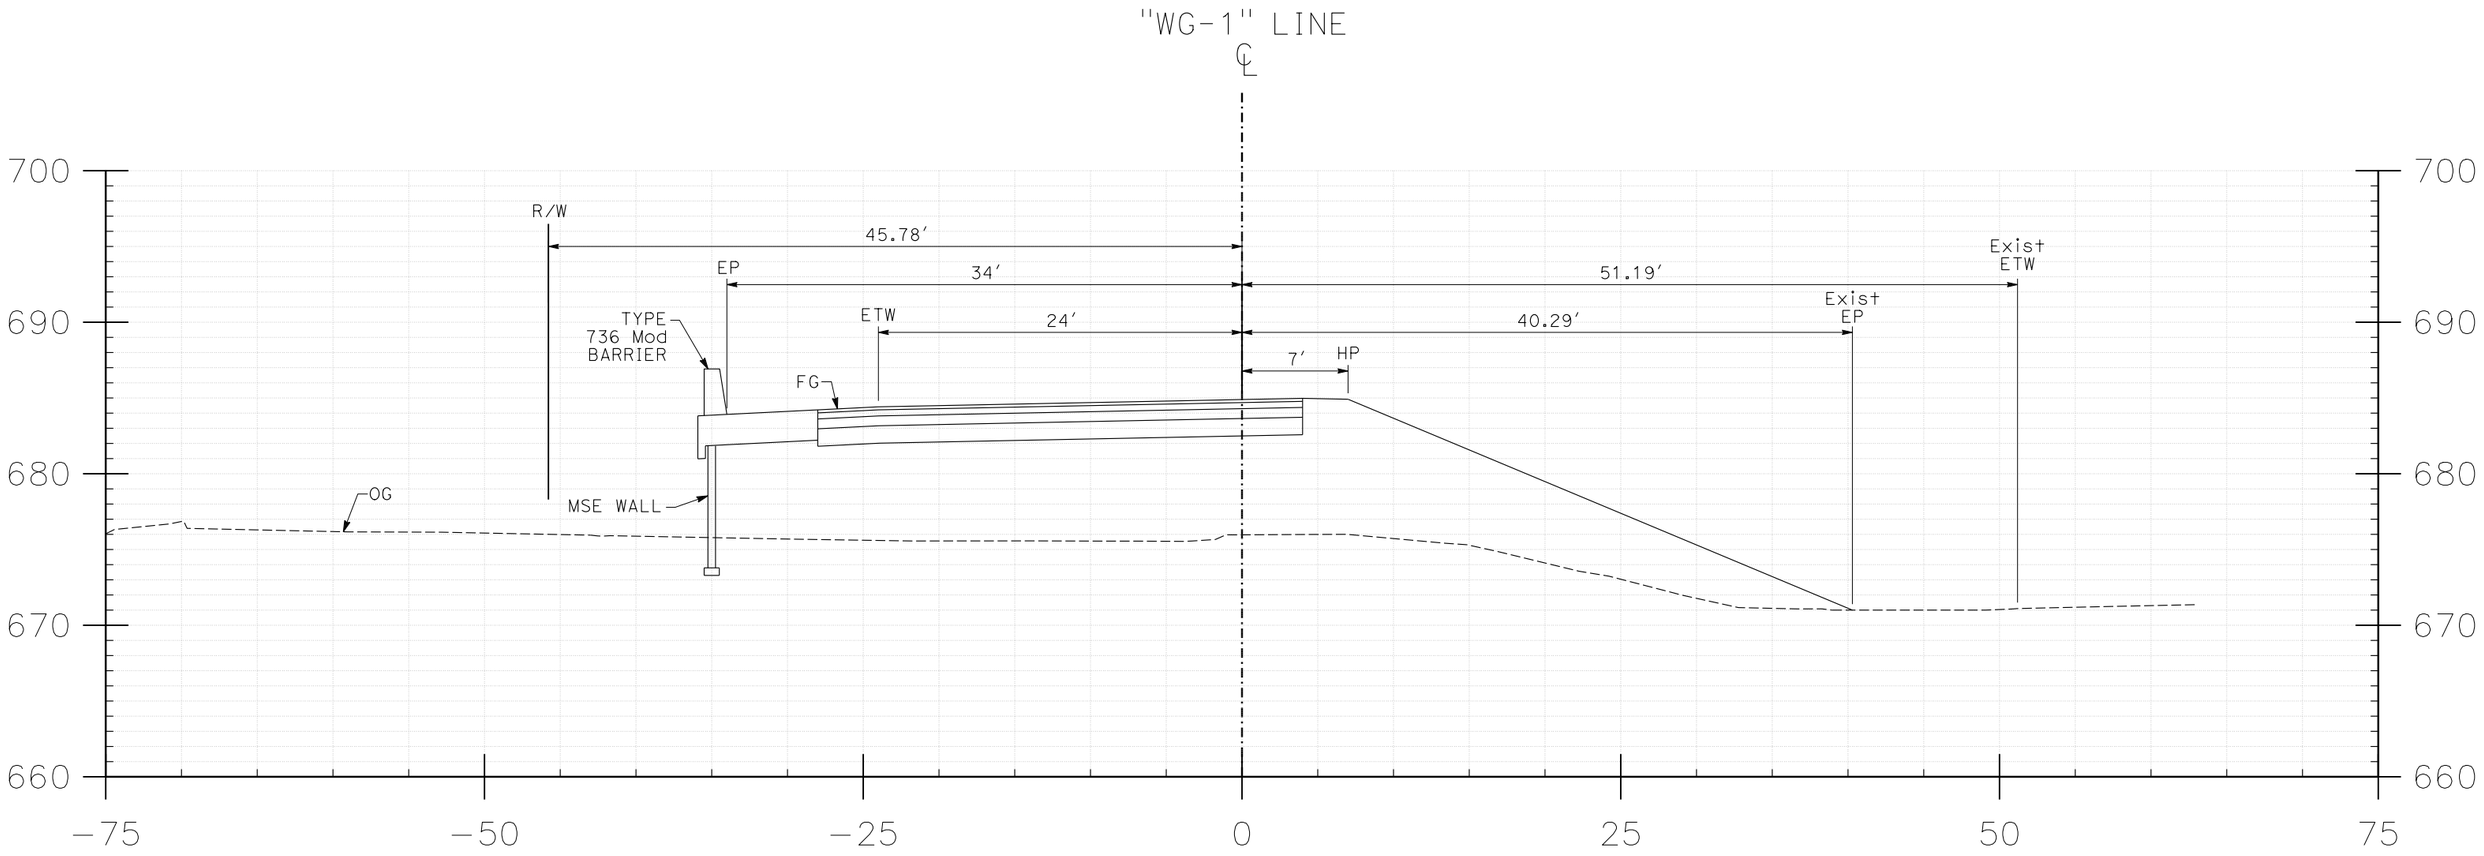

87+00

FOR EARTHWORK DEVELOPMENT ONLY

SHEET	OF	DISTRICT-COUNTY-ROUTE	EA	SCALE	DATE
21	30	07-LA-60	255104	Horiz 1"=5′ Vert 1"=5′	06/02/2015

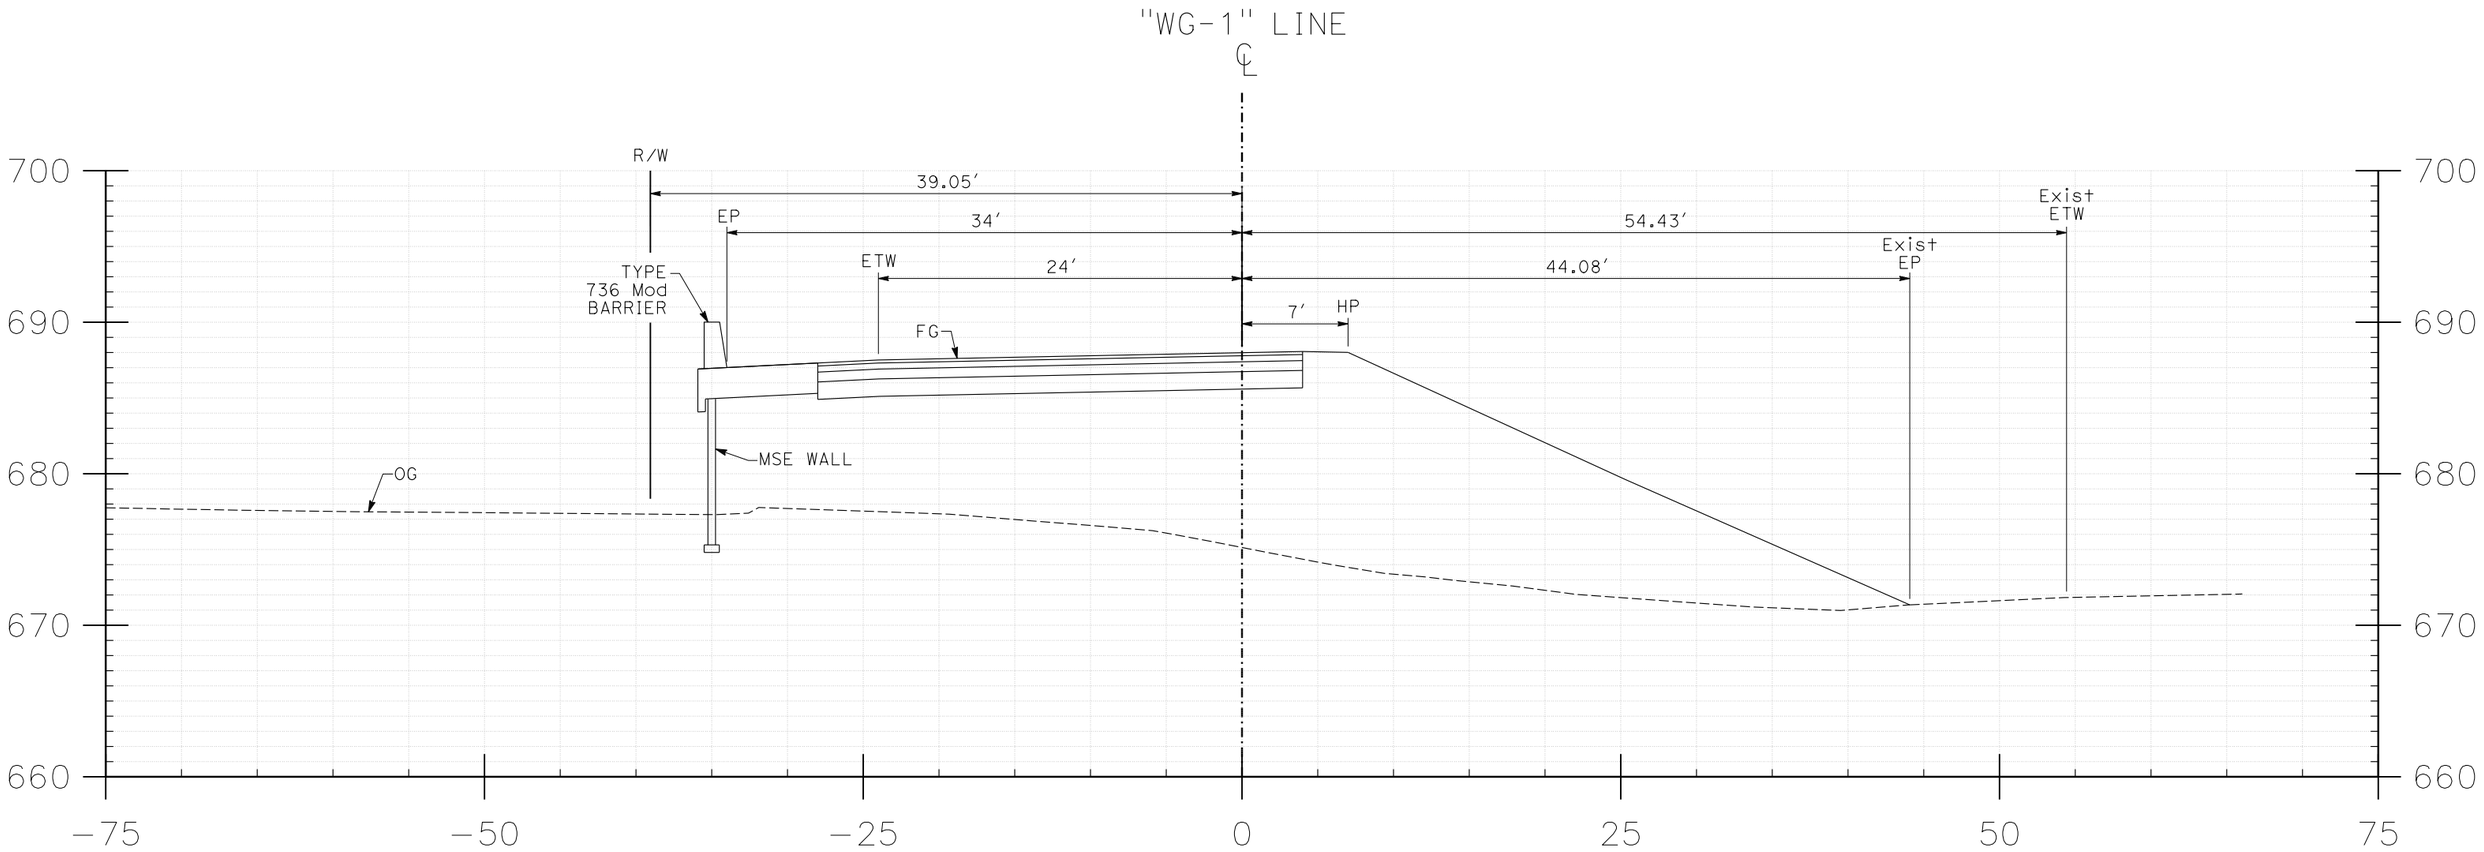

87+50

FOR EARTHWORK DEVELOPMENT ONLY

SHEET	OF	DISTRICT-COUNTY-ROUTE	EA	SCALE	DATE
22	30	07-LA-60	255104	Horiz 1"=5' Vert 1"=5'	06/02/2015

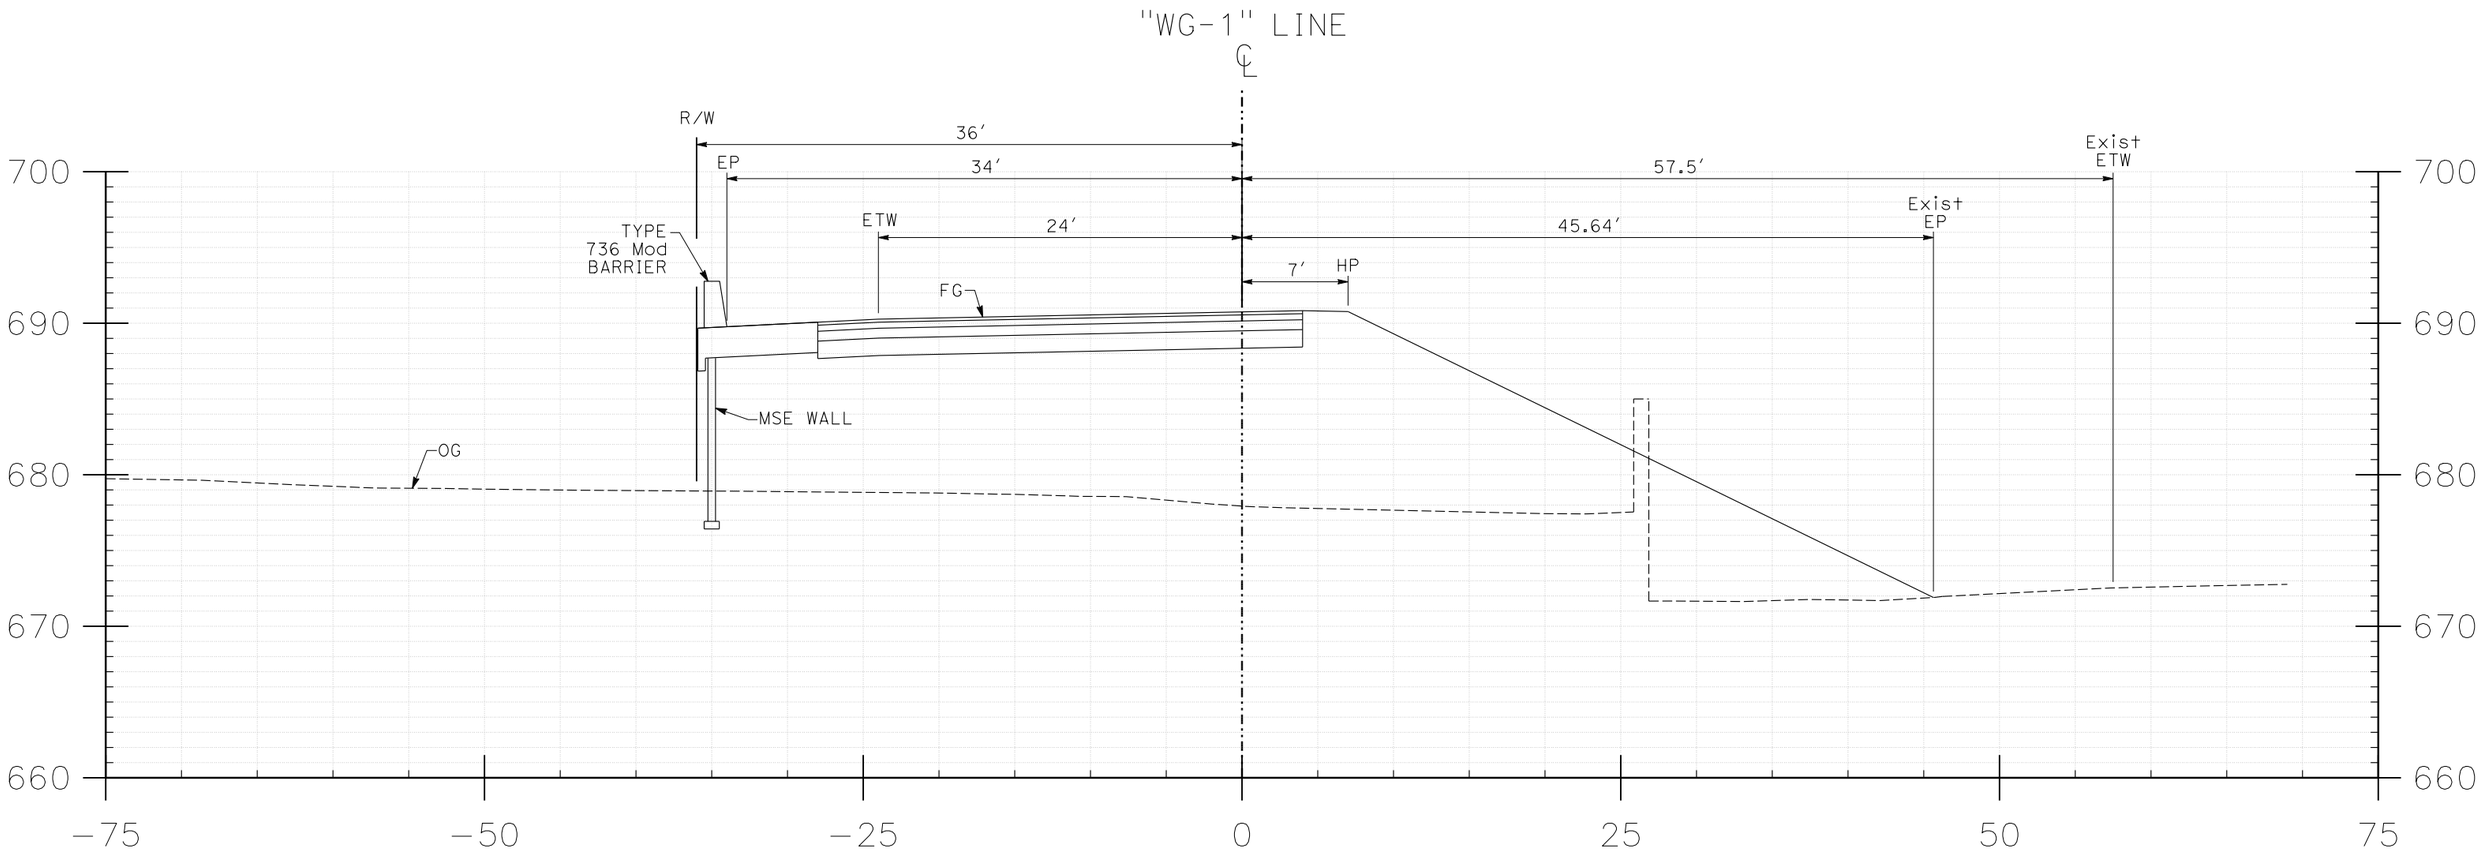

88+00

FOR EARTHWORK DEVELOPMENT ONLY

SHEET	OF	DISTRICT-COUNTY-ROUTE	EA	SCALE	DATE
23	30	07-LA-60	255104	Horiz 1"=5' Vert 1"=5'	06/02/2015

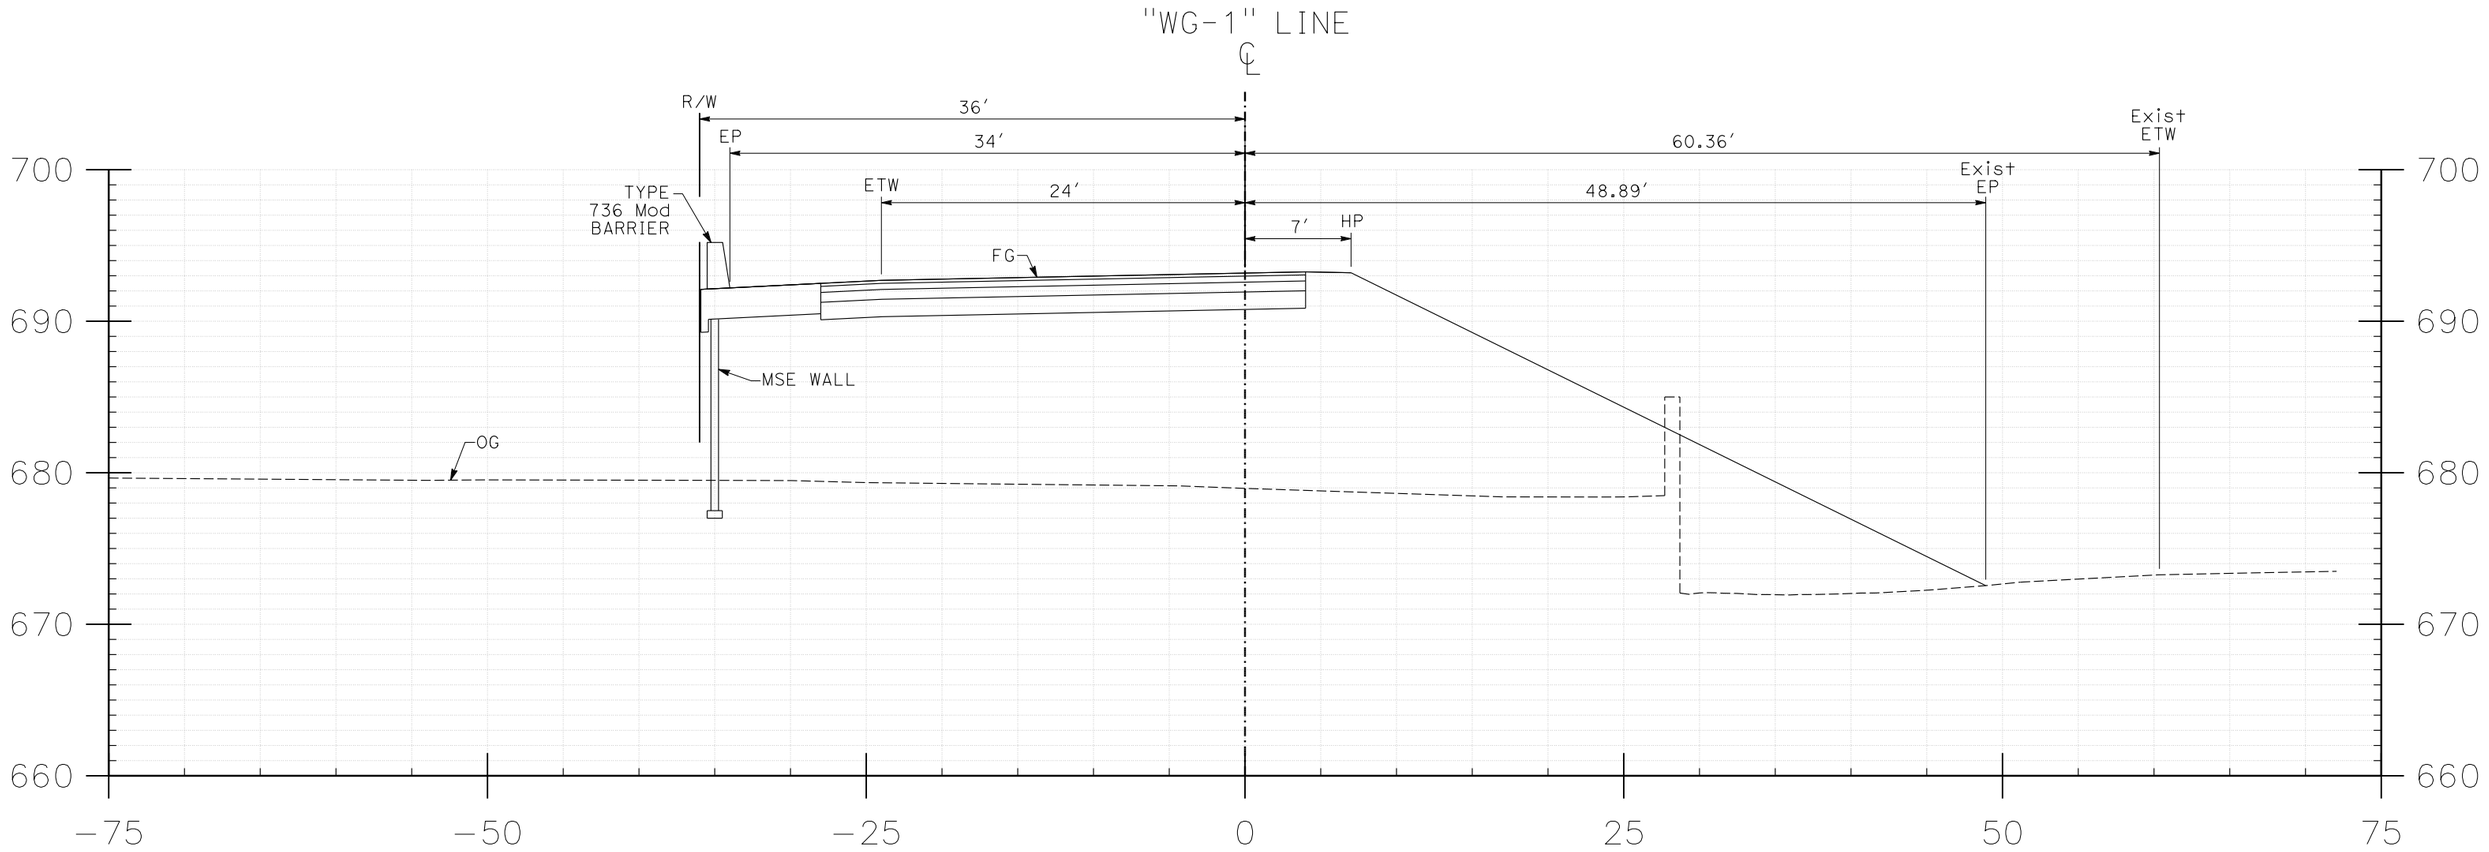

88+50

FOR EARTHWORK DEVELOPMENT ONLY

SHEET	OF	DISTRICT-COUNTY-ROUTE	EA	SCALE	DATE
24	30	07-LA-60	255104	Horiz 1"=5' Vert 1"=5'	06/02/2015

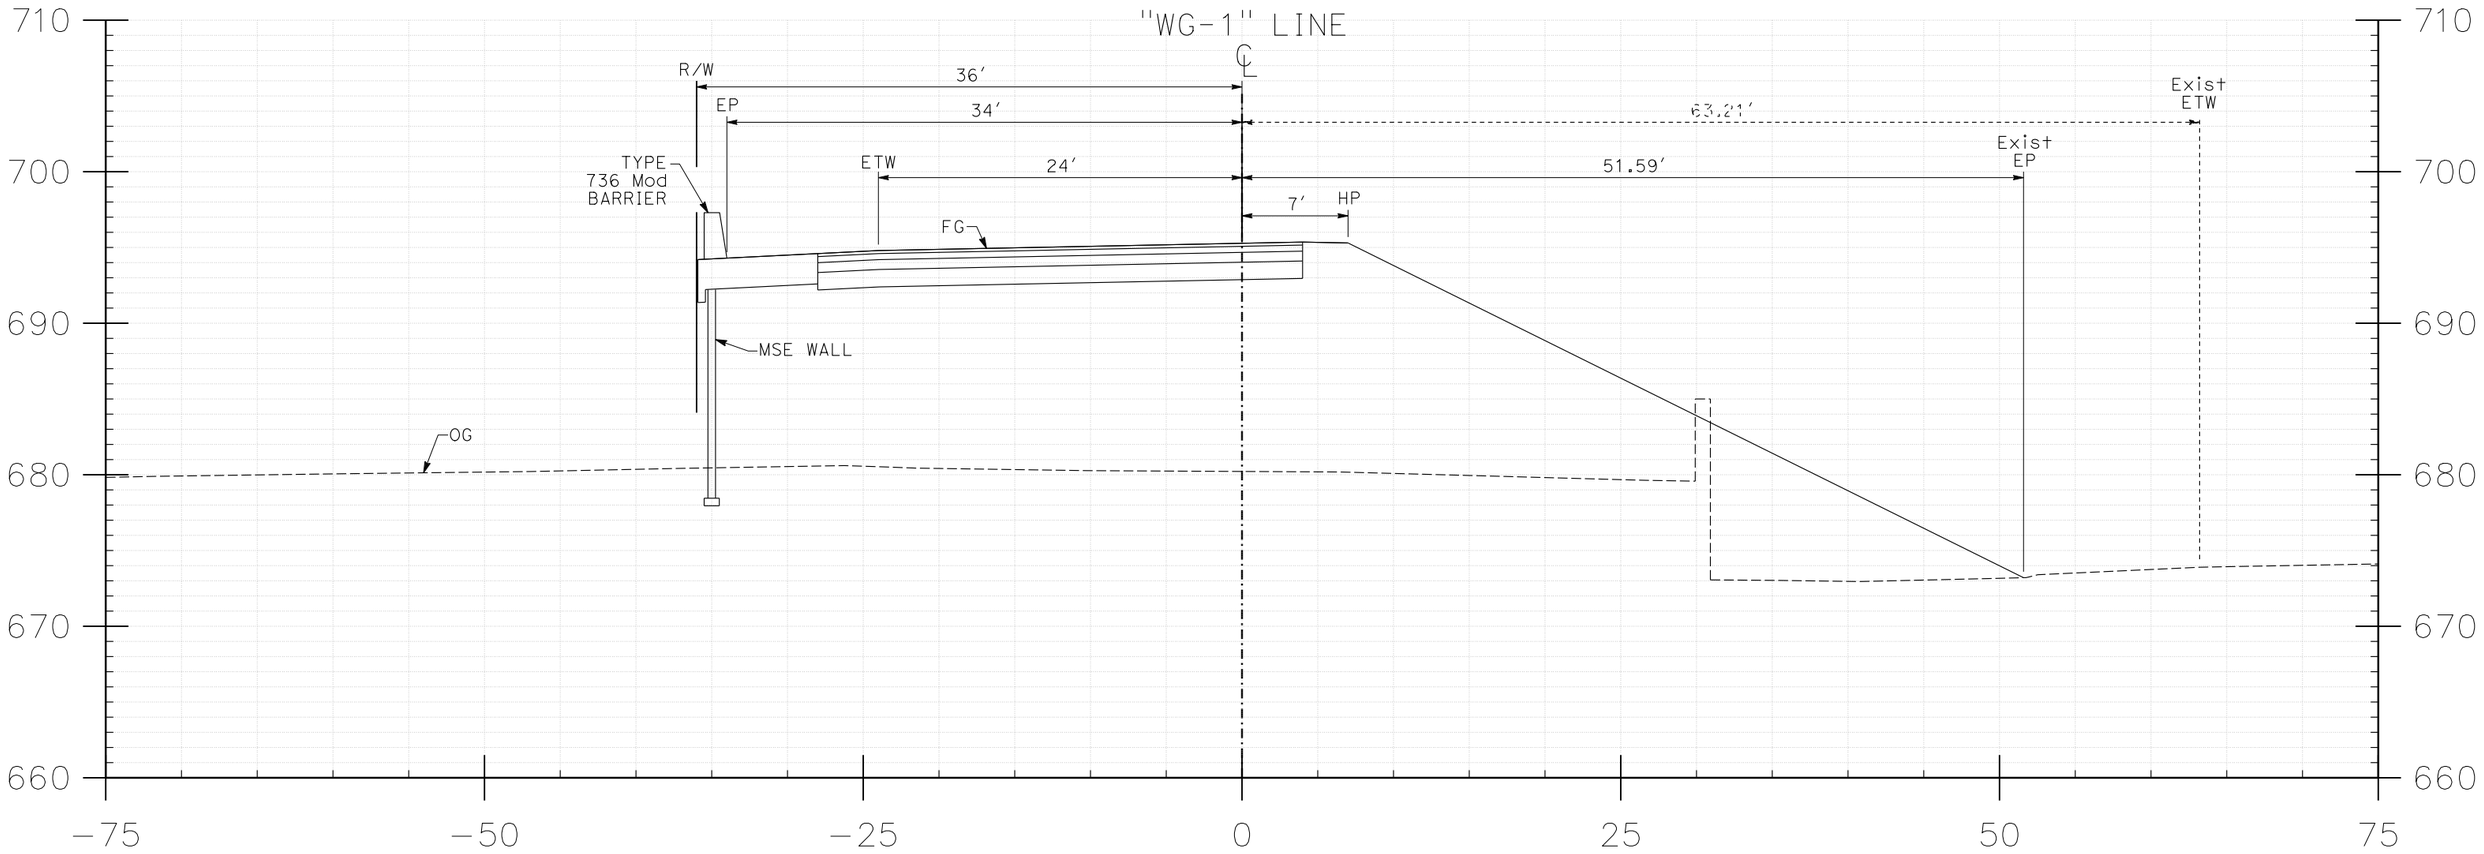

89+00

FOR EARTHWORK DEVELOPMENT ONLY

SHEET	OF	DISTRICT-COUNTY-ROUTE	EA	SCALE	DATE
25	30	07-LA-60	255104	Horiz 1"=5' Vert 1"=5'	06/02/2015

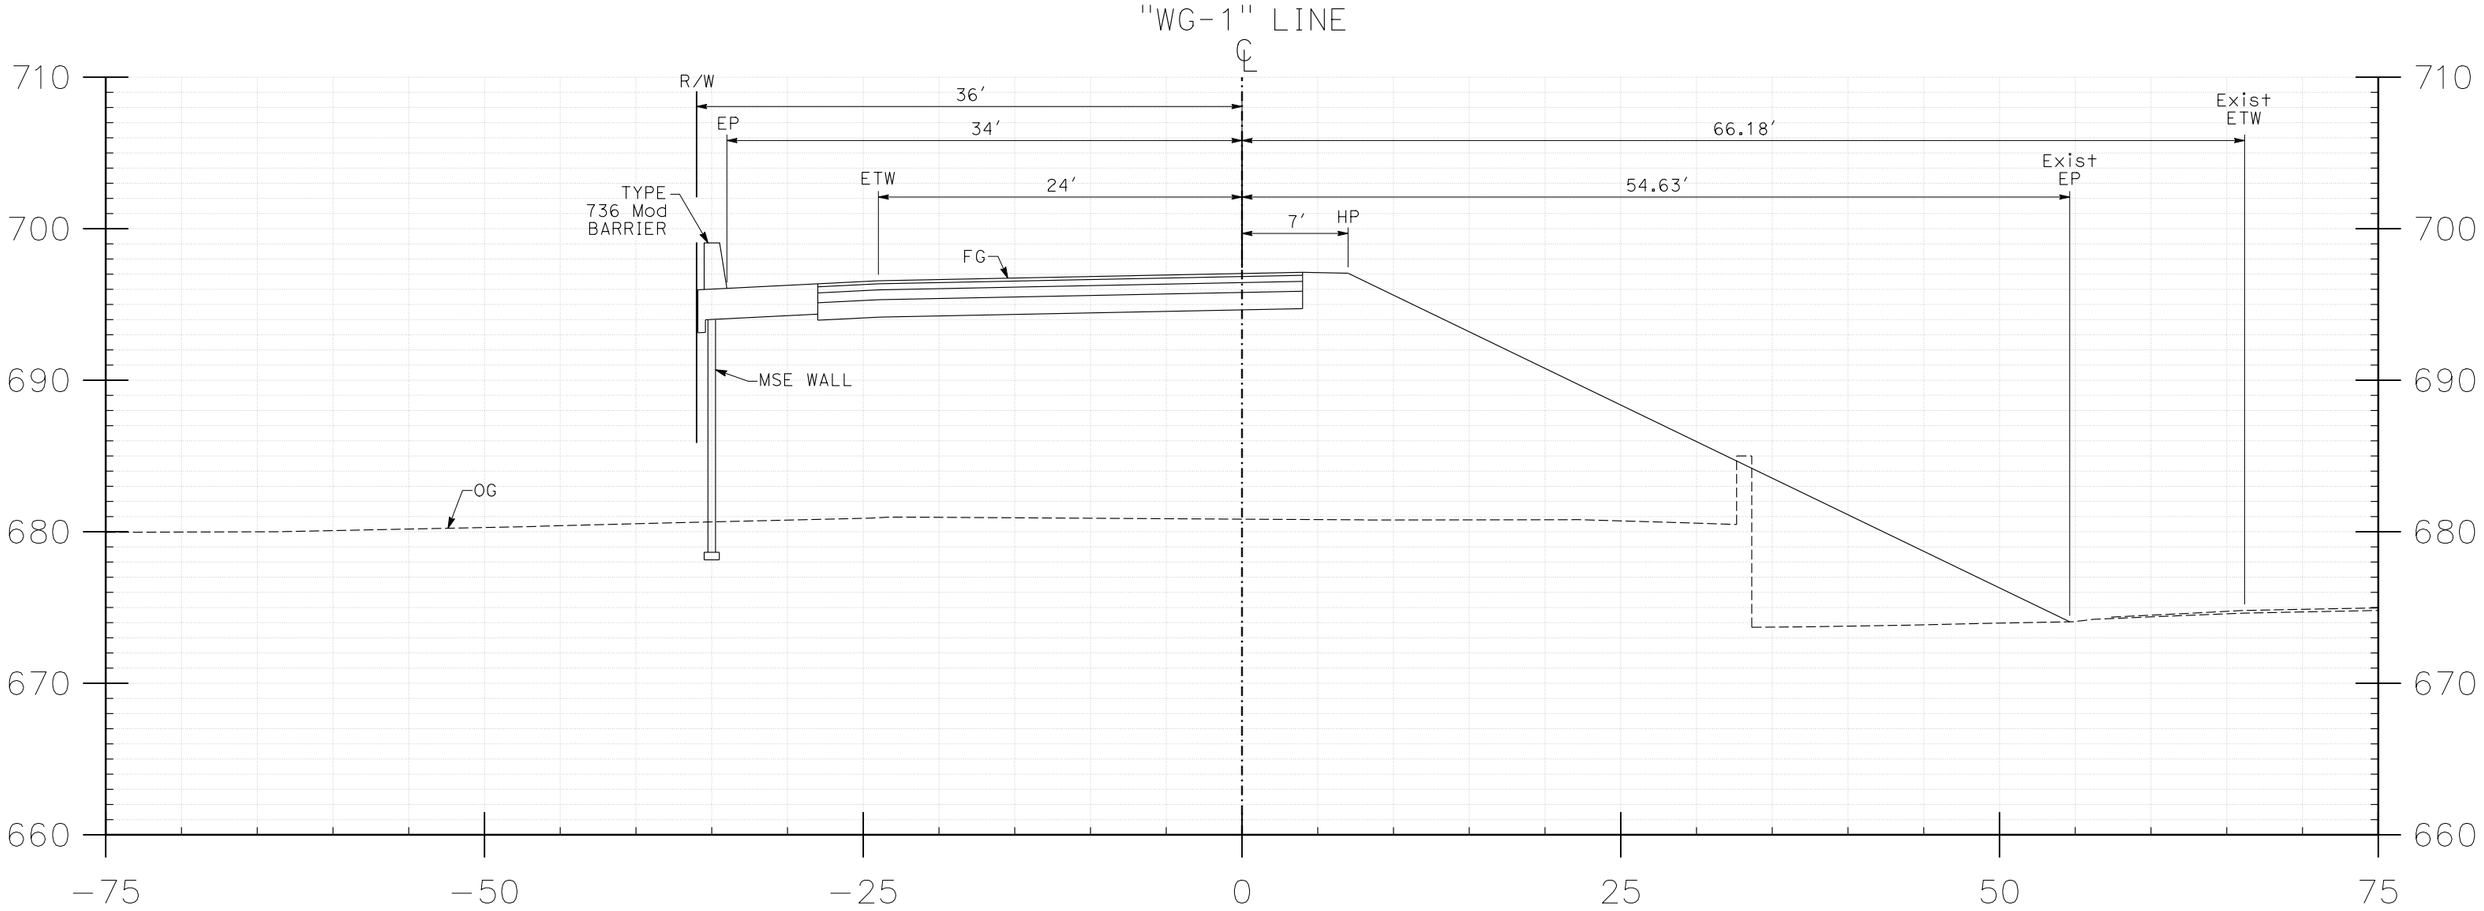

89+50

FOR EARTHWORK DEVELOPMENT ONLY

SHEET	OF	DISTRICT-COUNTY-ROUTE	EA	SCALE	DATE
26	30	07-LA-60	255104	Horiz 1"=5′ Vert 1"=5′	06/02/2015

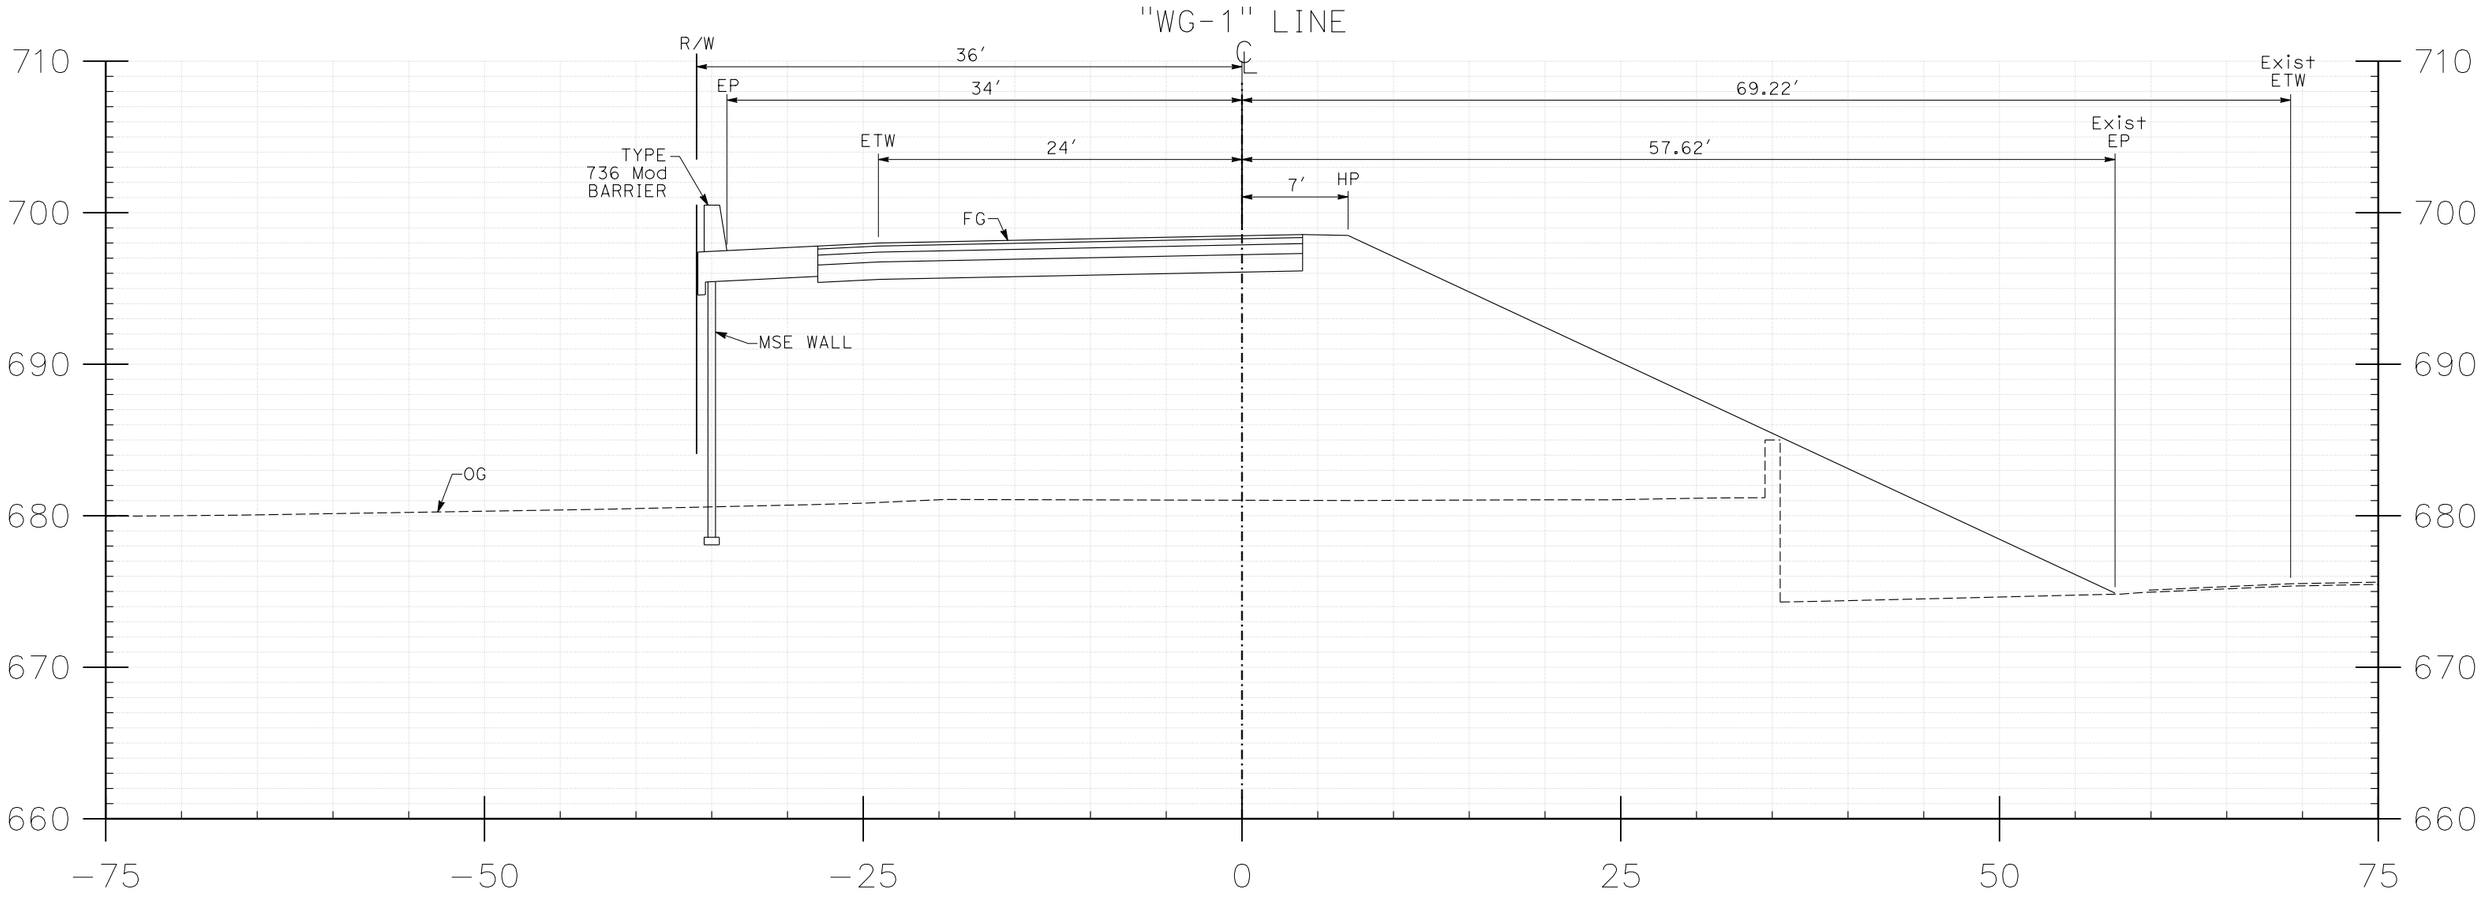

90+00

FOR EARTHWORK DEVELOPMENT ONLY

SHEET	OF	DISTRICT-COUNTY-ROUTE	EA	SCALE	DATE
27	30	07-LA-60	255104	Horiz 1"=5' Vert 1"=5'	06/02/2015

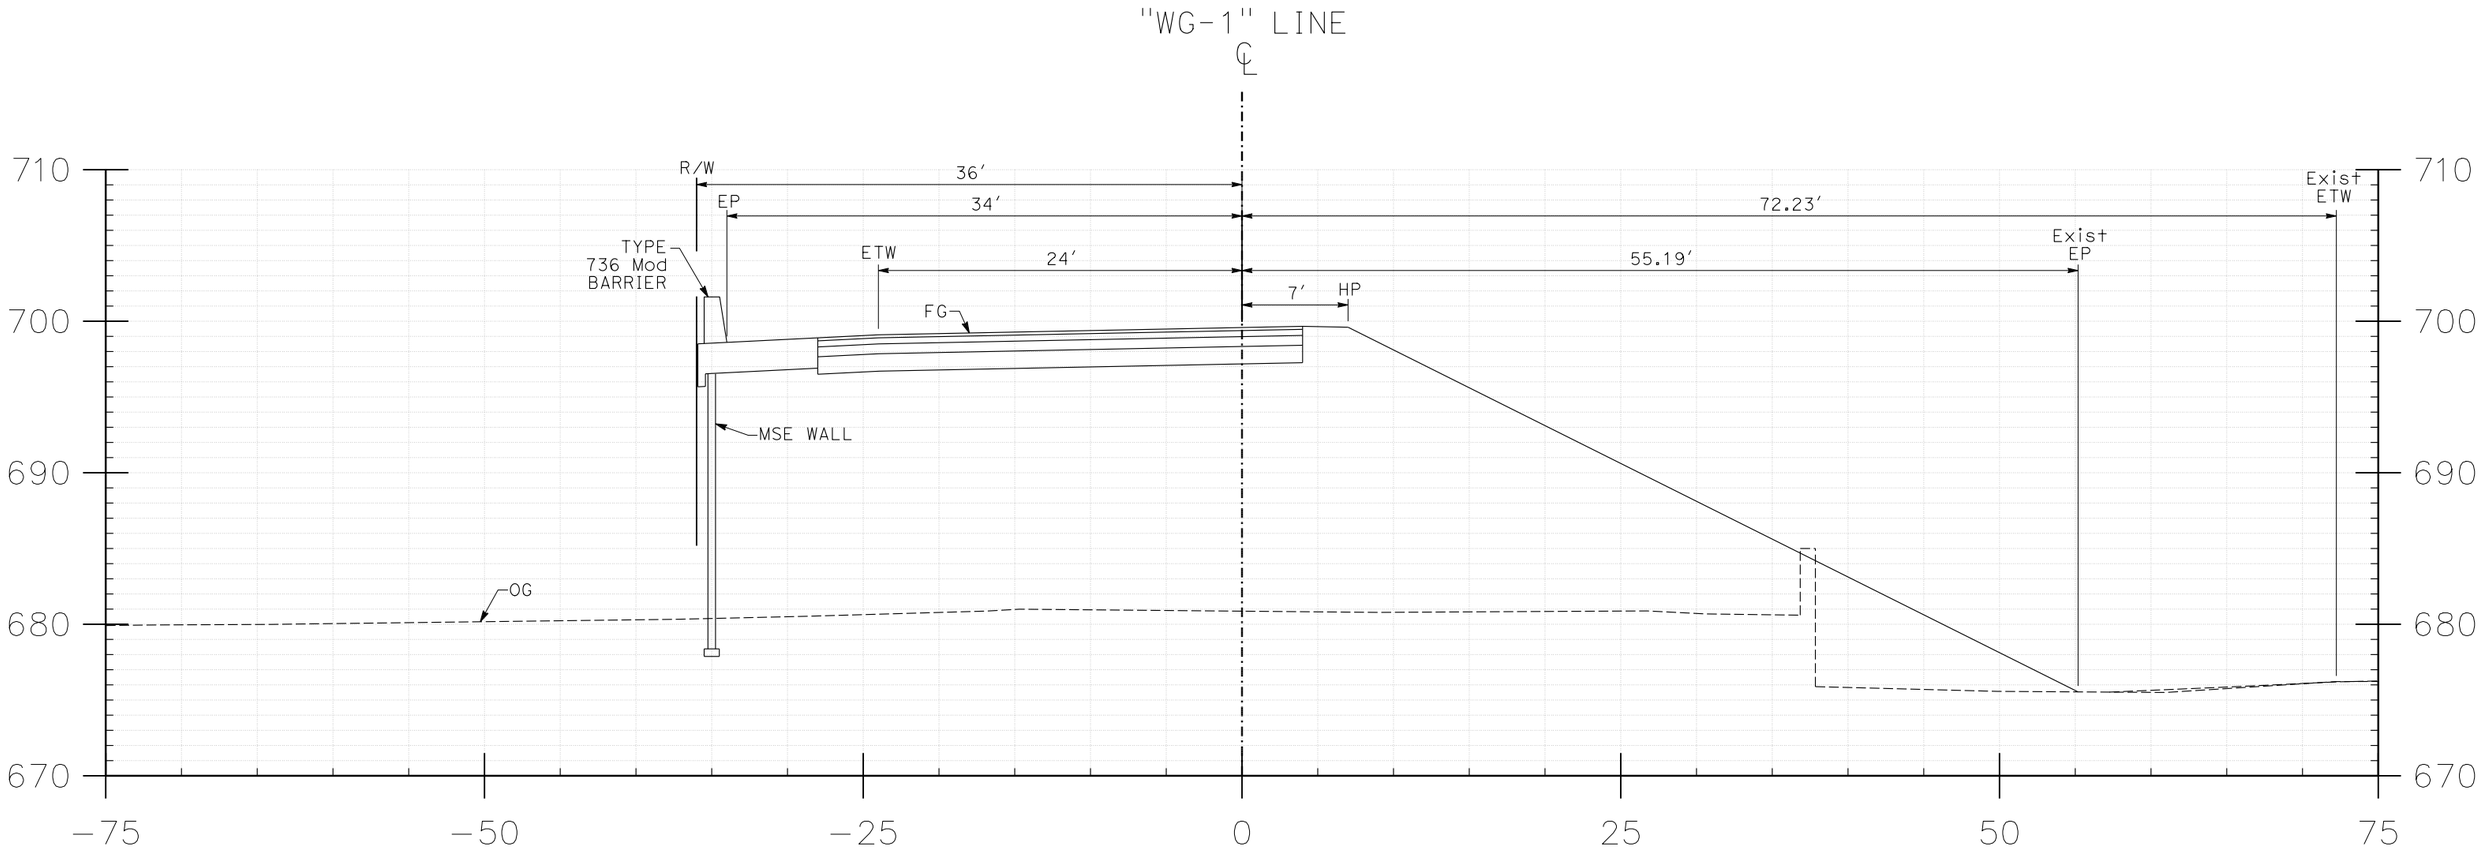

90+50

FOR EARTHWORK DEVELOPMENT ONLY

SHEET	OF	DISTRICT-COUNTY-ROUTE	EA	SCALE	DATE
28	30	07-LA-60	255104	Horiz 1"=5′ Vert 1"=5′	06/02/2015

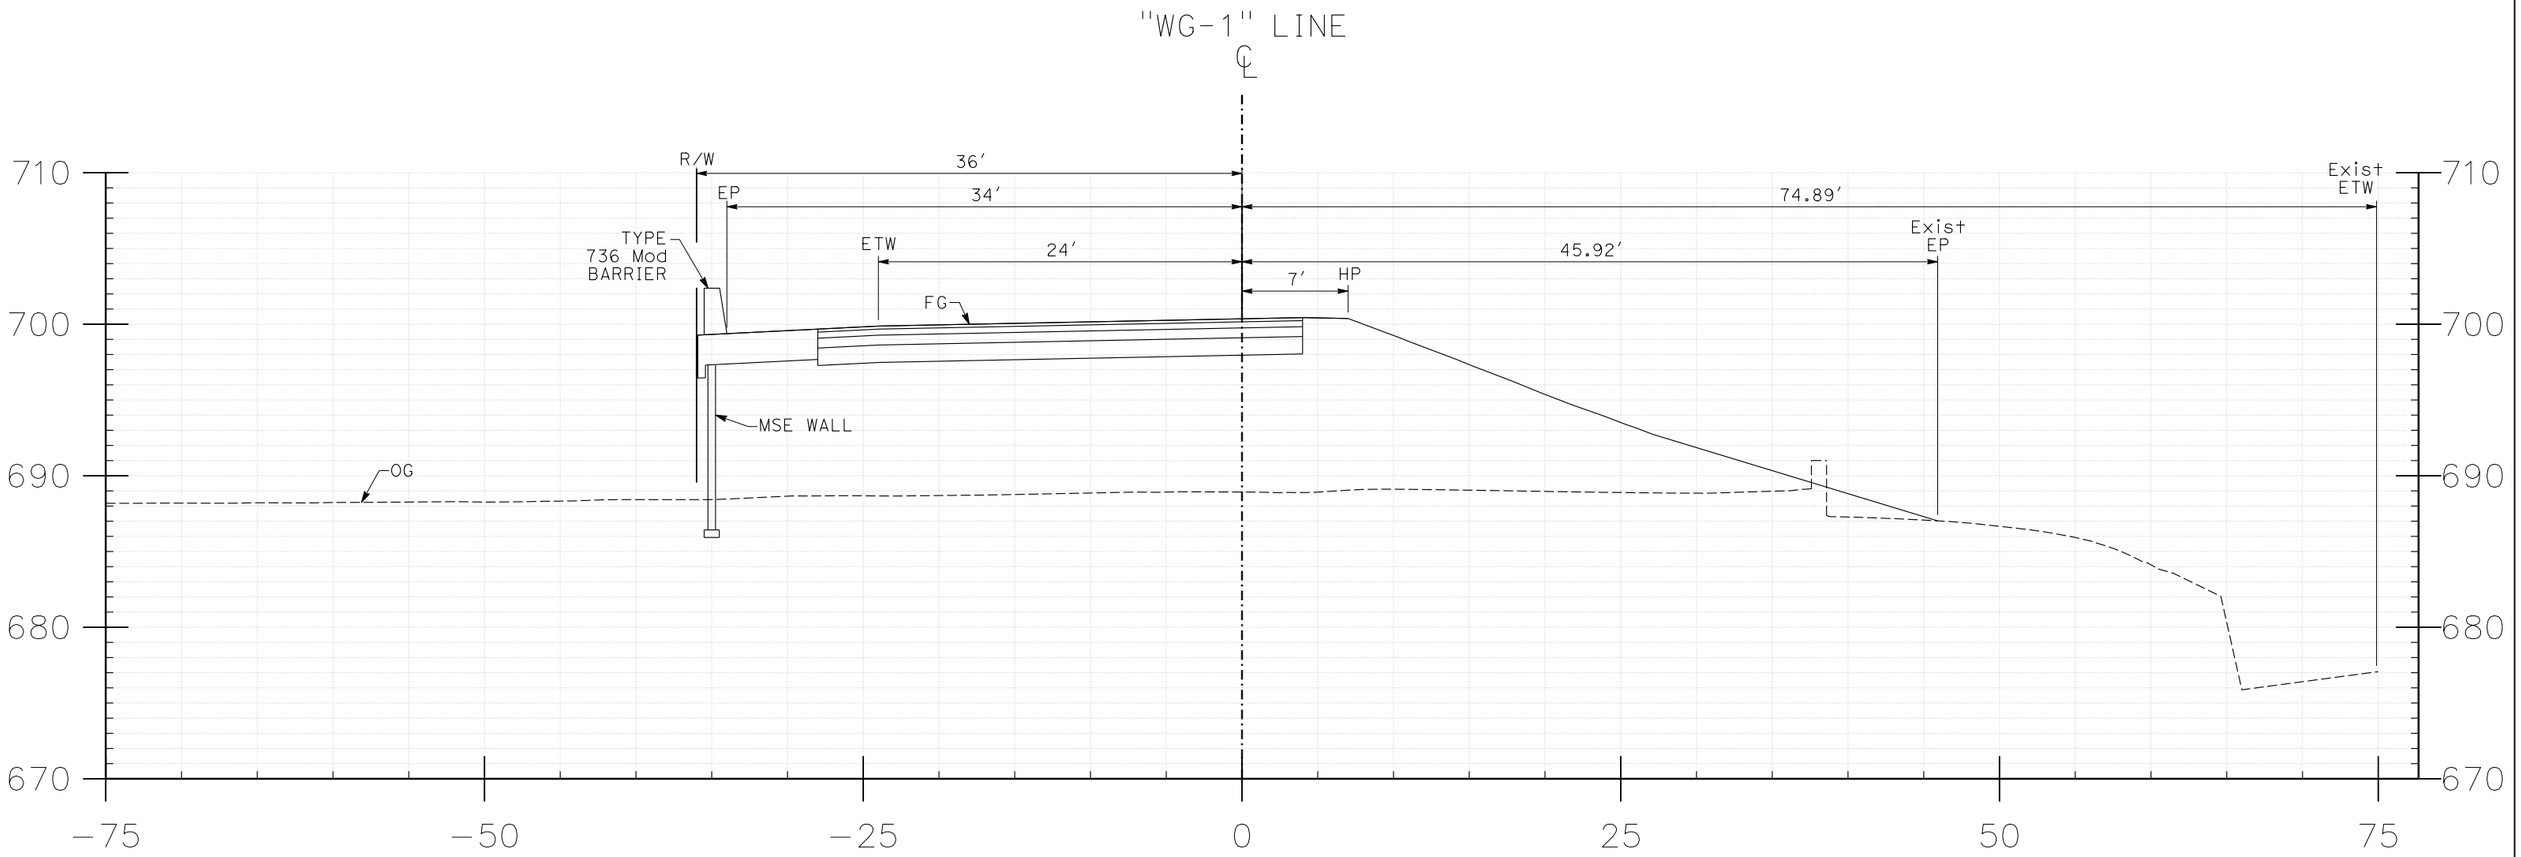

91+00

FOR EARTHWORK DEVELOPMENT ONLY

SHEET	OF	DISTRICT-COUNTY-ROUTE	EA	SCALE	DATE
29	30	07-LA-60	255104	Horiz 1"=5' Vert 1"=5'	06/02/2015

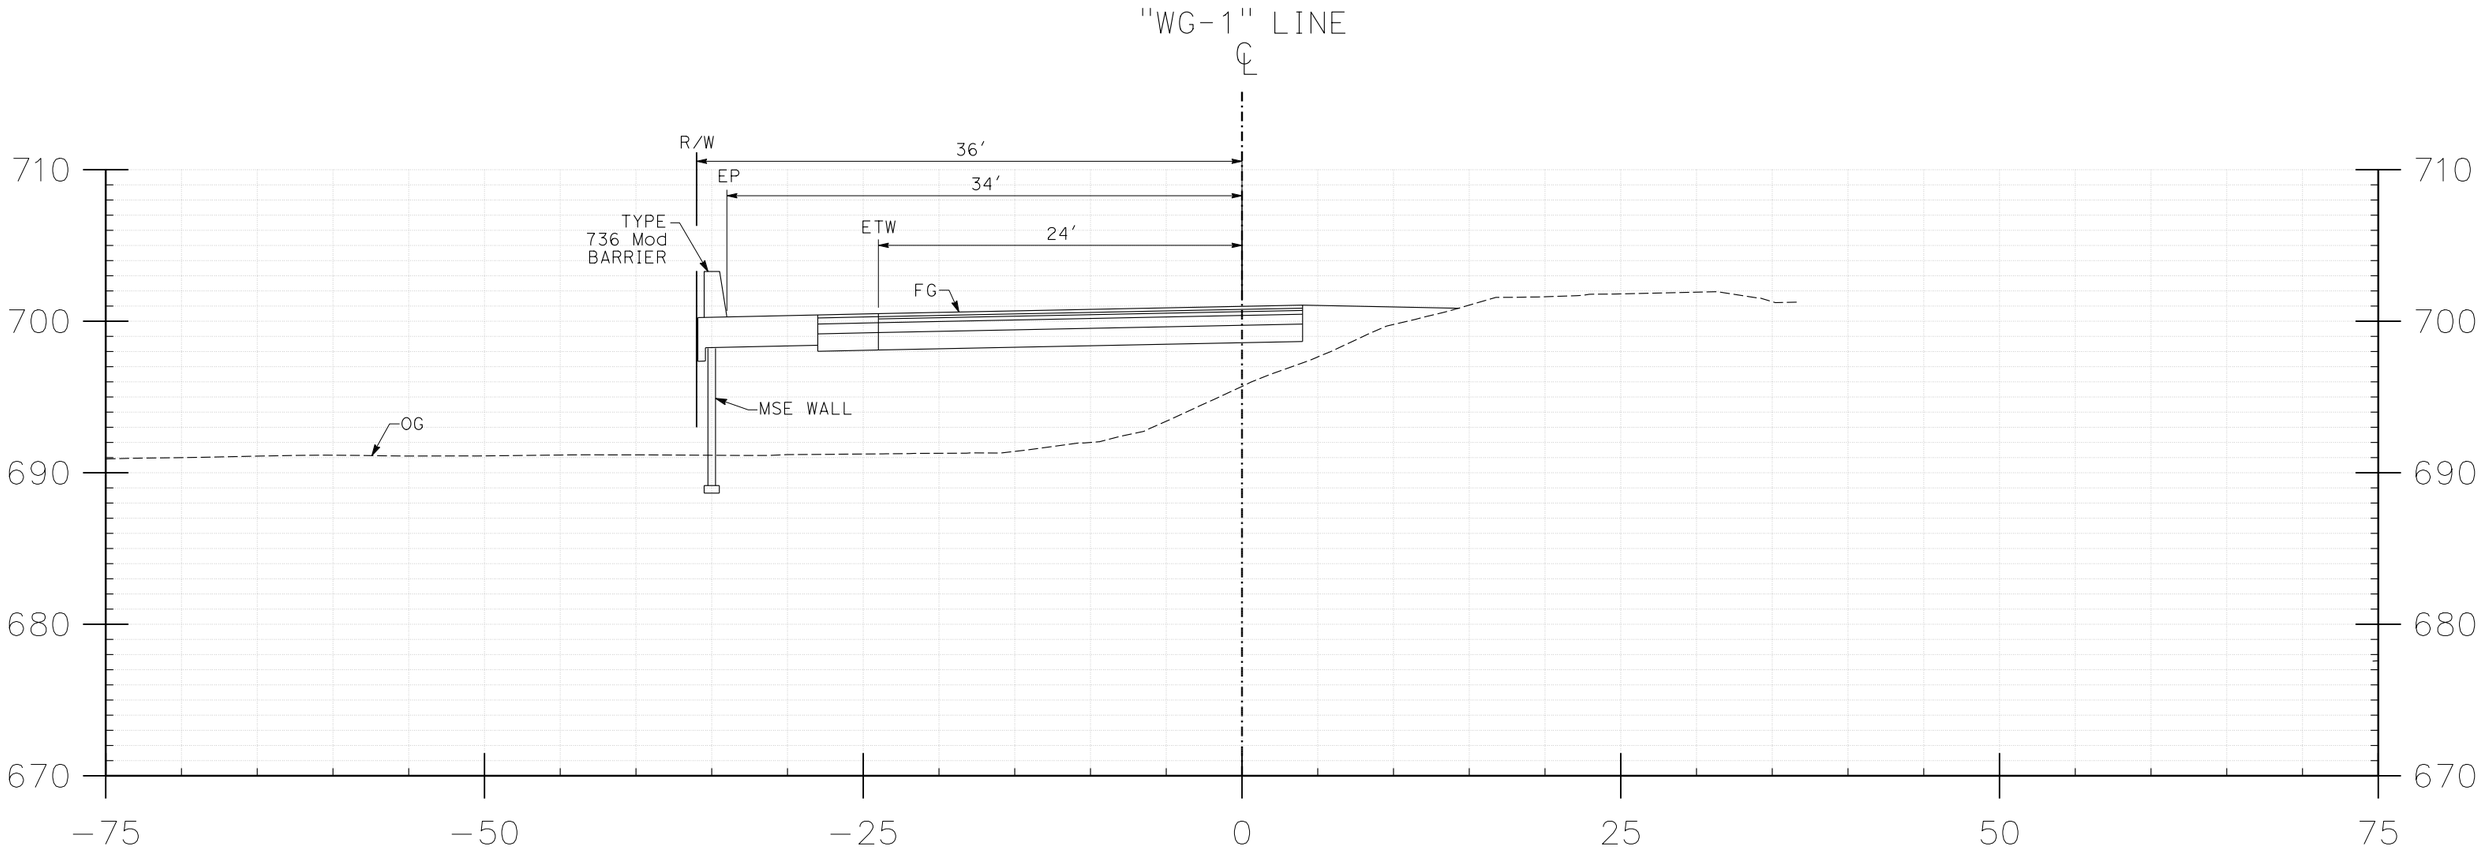

91+50

FOR EARTHWORK DEVELOPMENT ONLY

SHEET	OF	DISTRICT-COUNTY-ROUTE	EA	SCALE	DATE
30	30	07-LA-60	255104	Horiz 1"=5' Vert 1"=5'	06/02/2015