1

DESIGN STUDY ONLY

EA 266401

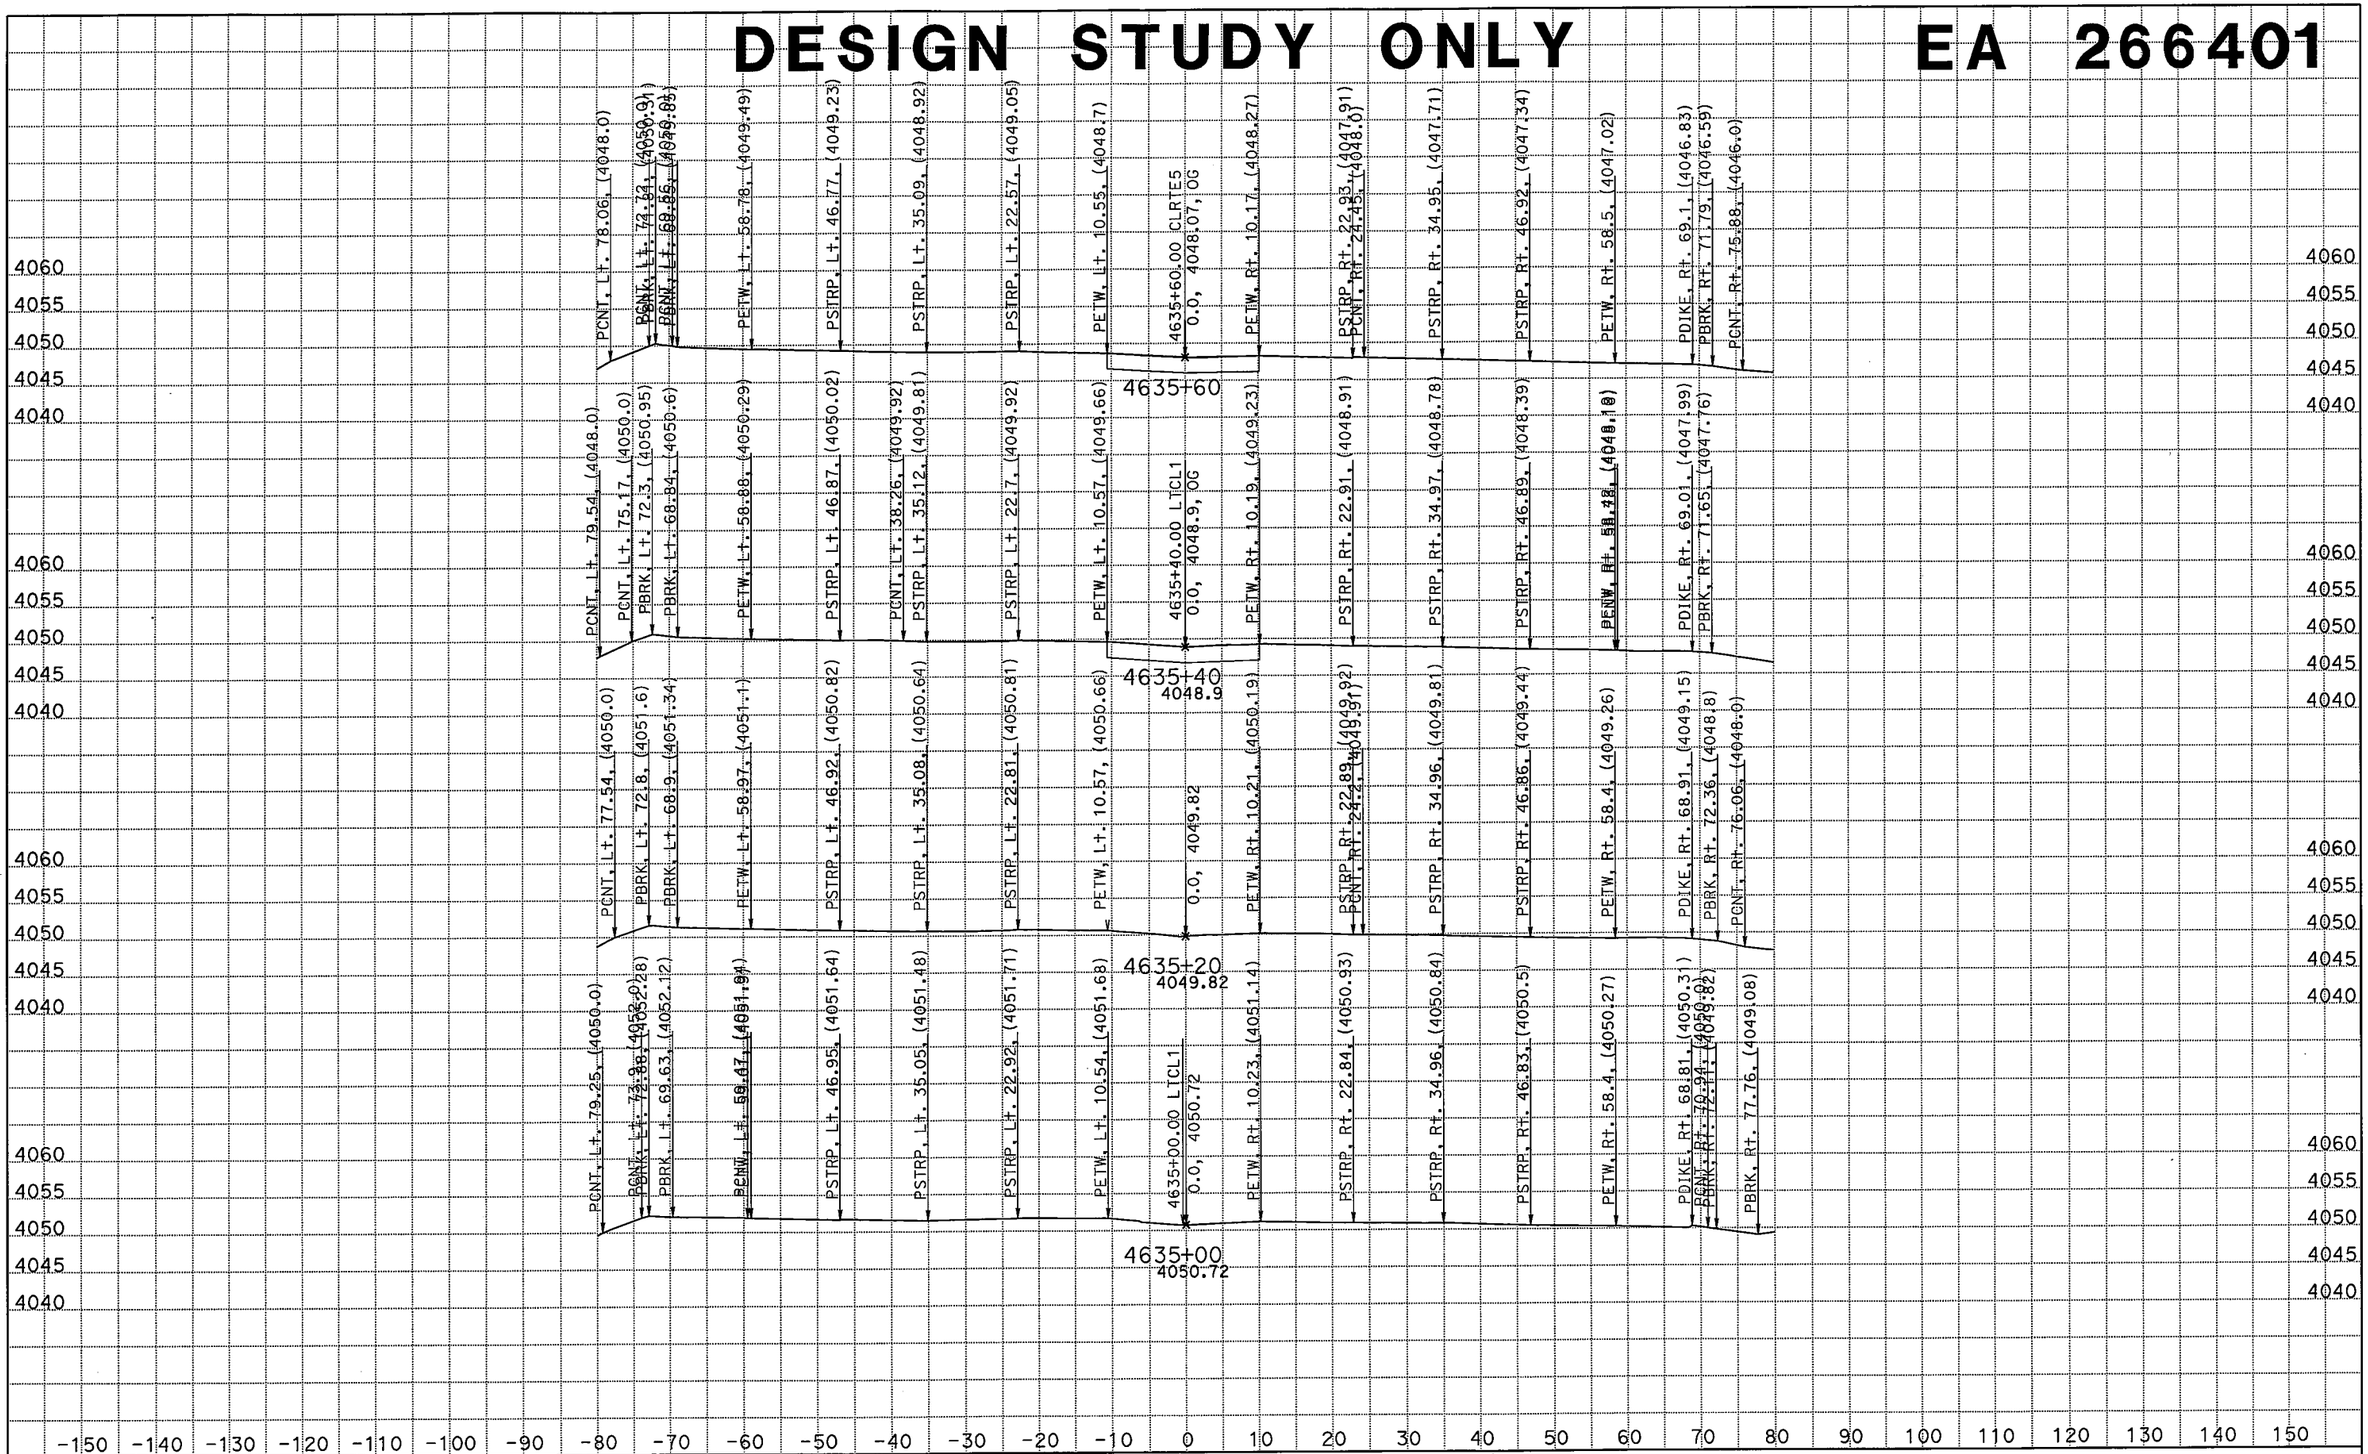

DATE: 3/9/2011

KC Project: 09182 File: C:\Projects\266401[82\rte5.EAR

SCALE: 1" = 10' Horiz.
1" = 10' Vert.

All Dimensions are US Survey Feet

CLRTE5
CROSS SECTIONS

SHEET 1 OF XXX

2

DESIGN STUDY ONLY

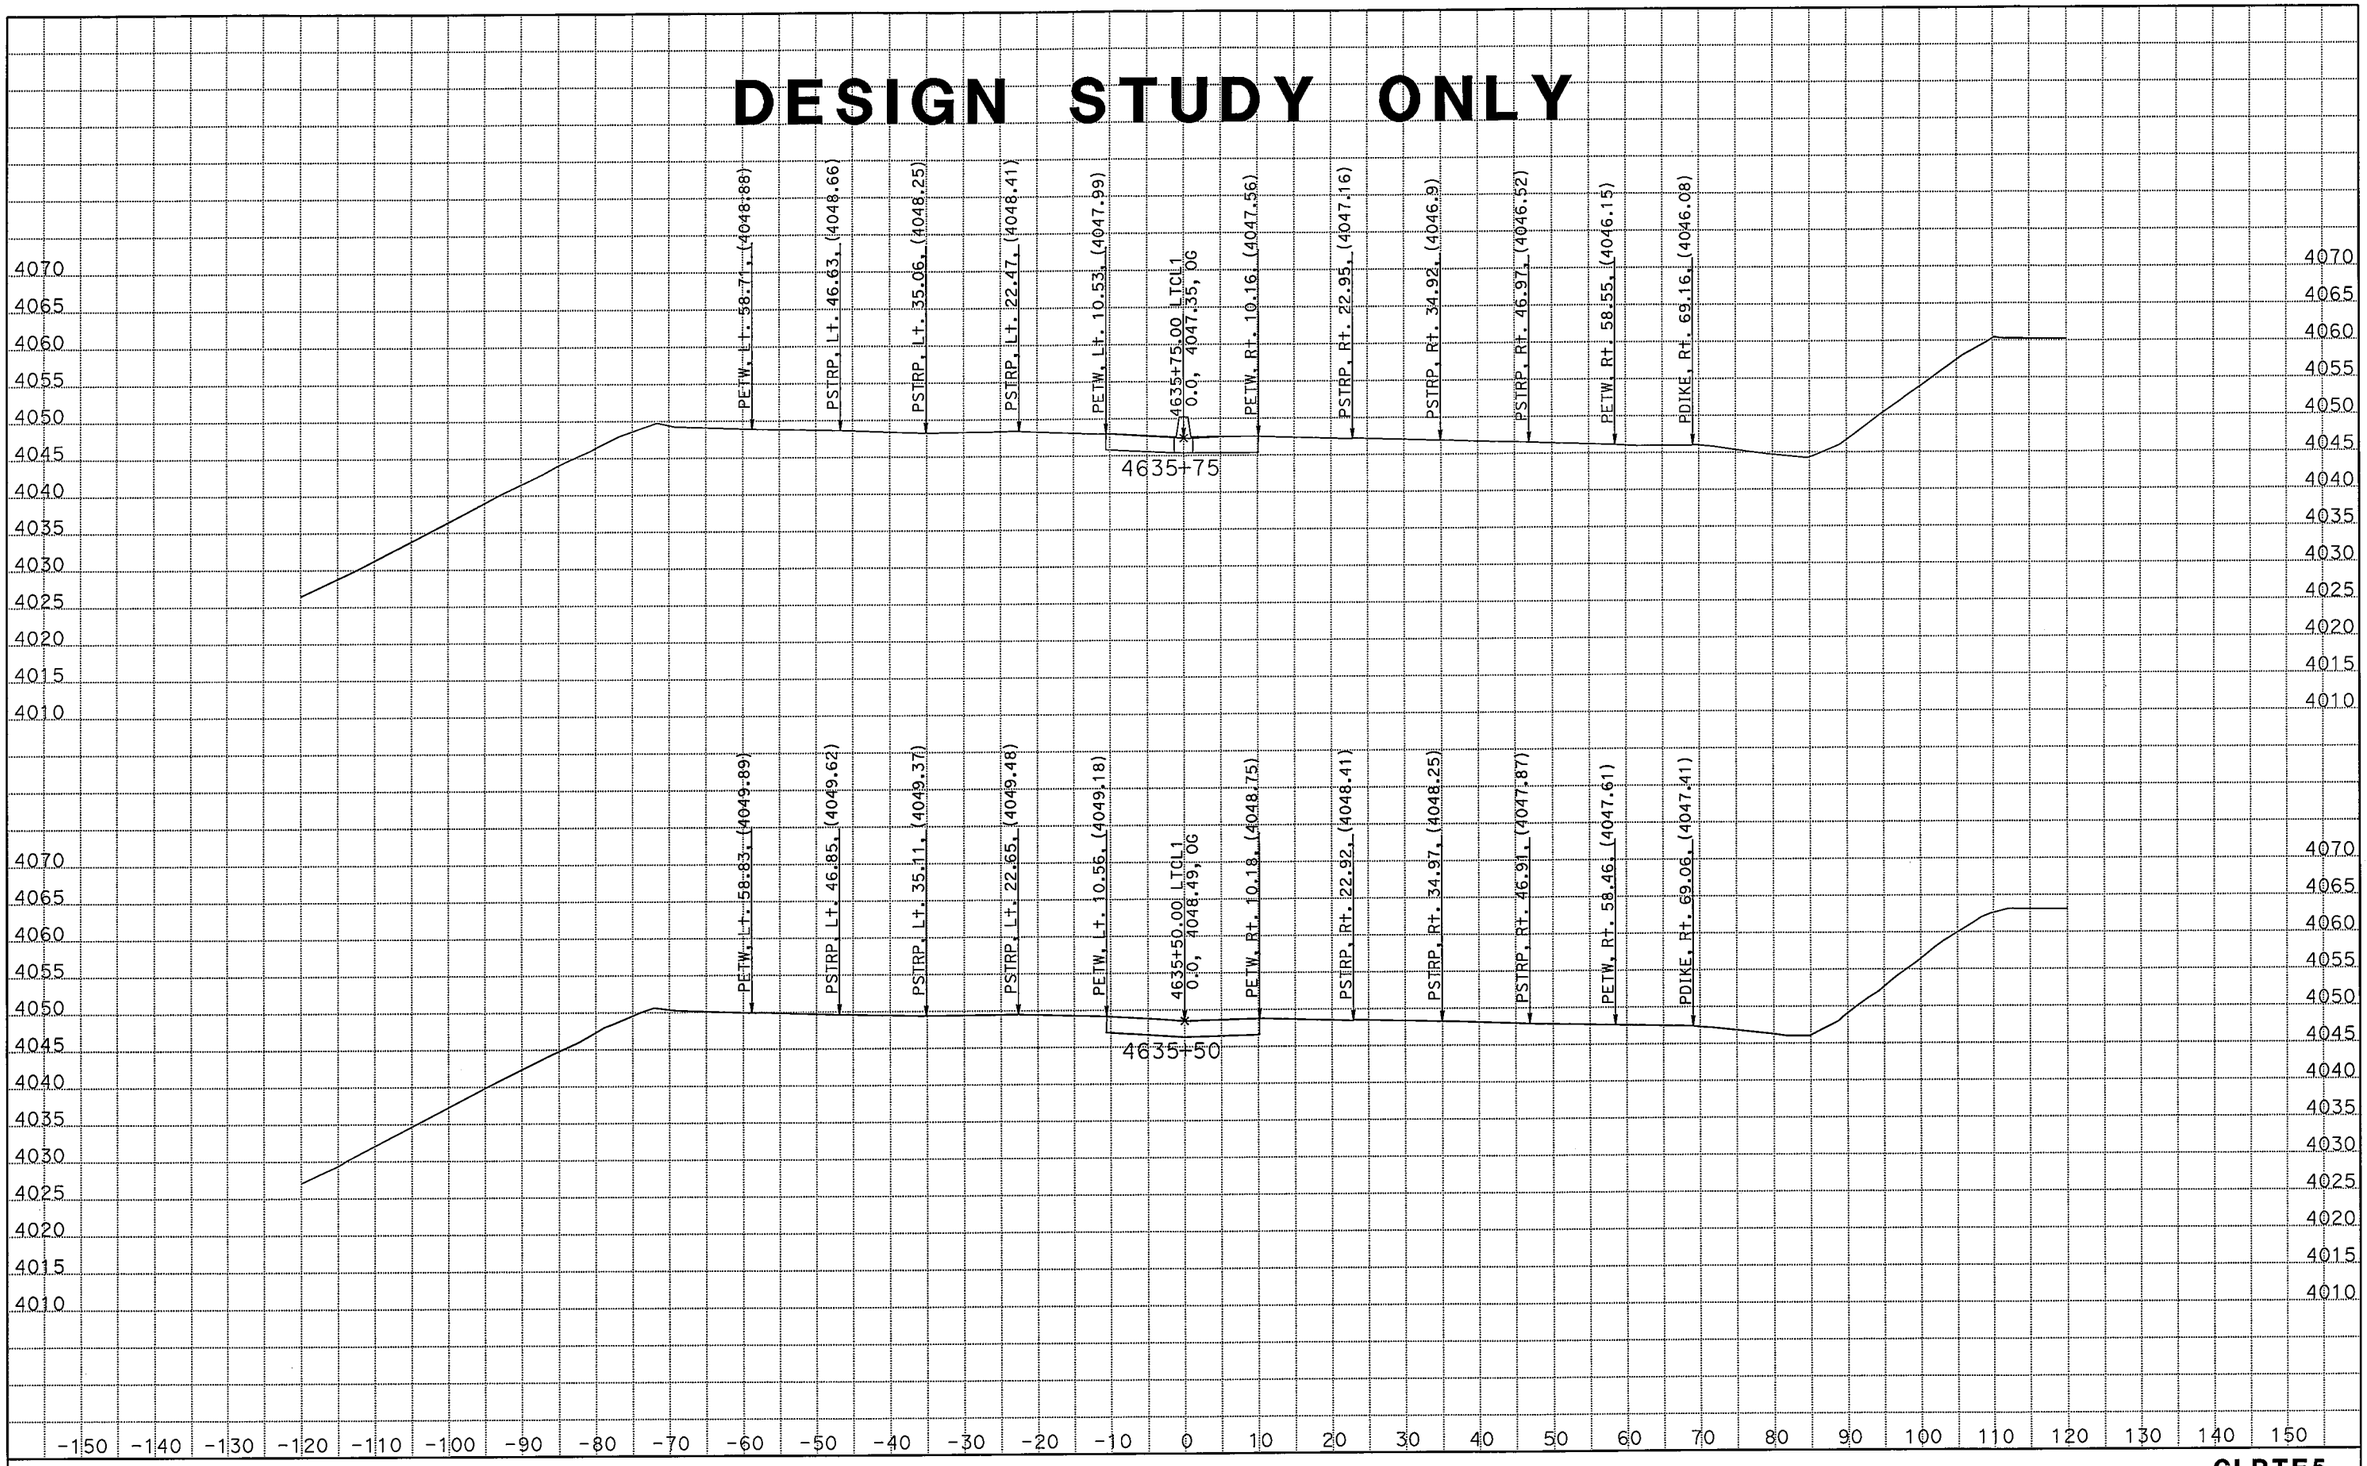

DATE: 3/9/2011

KC Project: 09182 File: C:\Projects\266401[82\new.EAR

SCALE: 1" = 10' Horiz.
1" = 10' Vert.

All Dimensions are US Survey Feet

CLRTE5
CROSS SECTIONS
SHEET 2 OF XXX

3

DESIGN STUDY ONLY

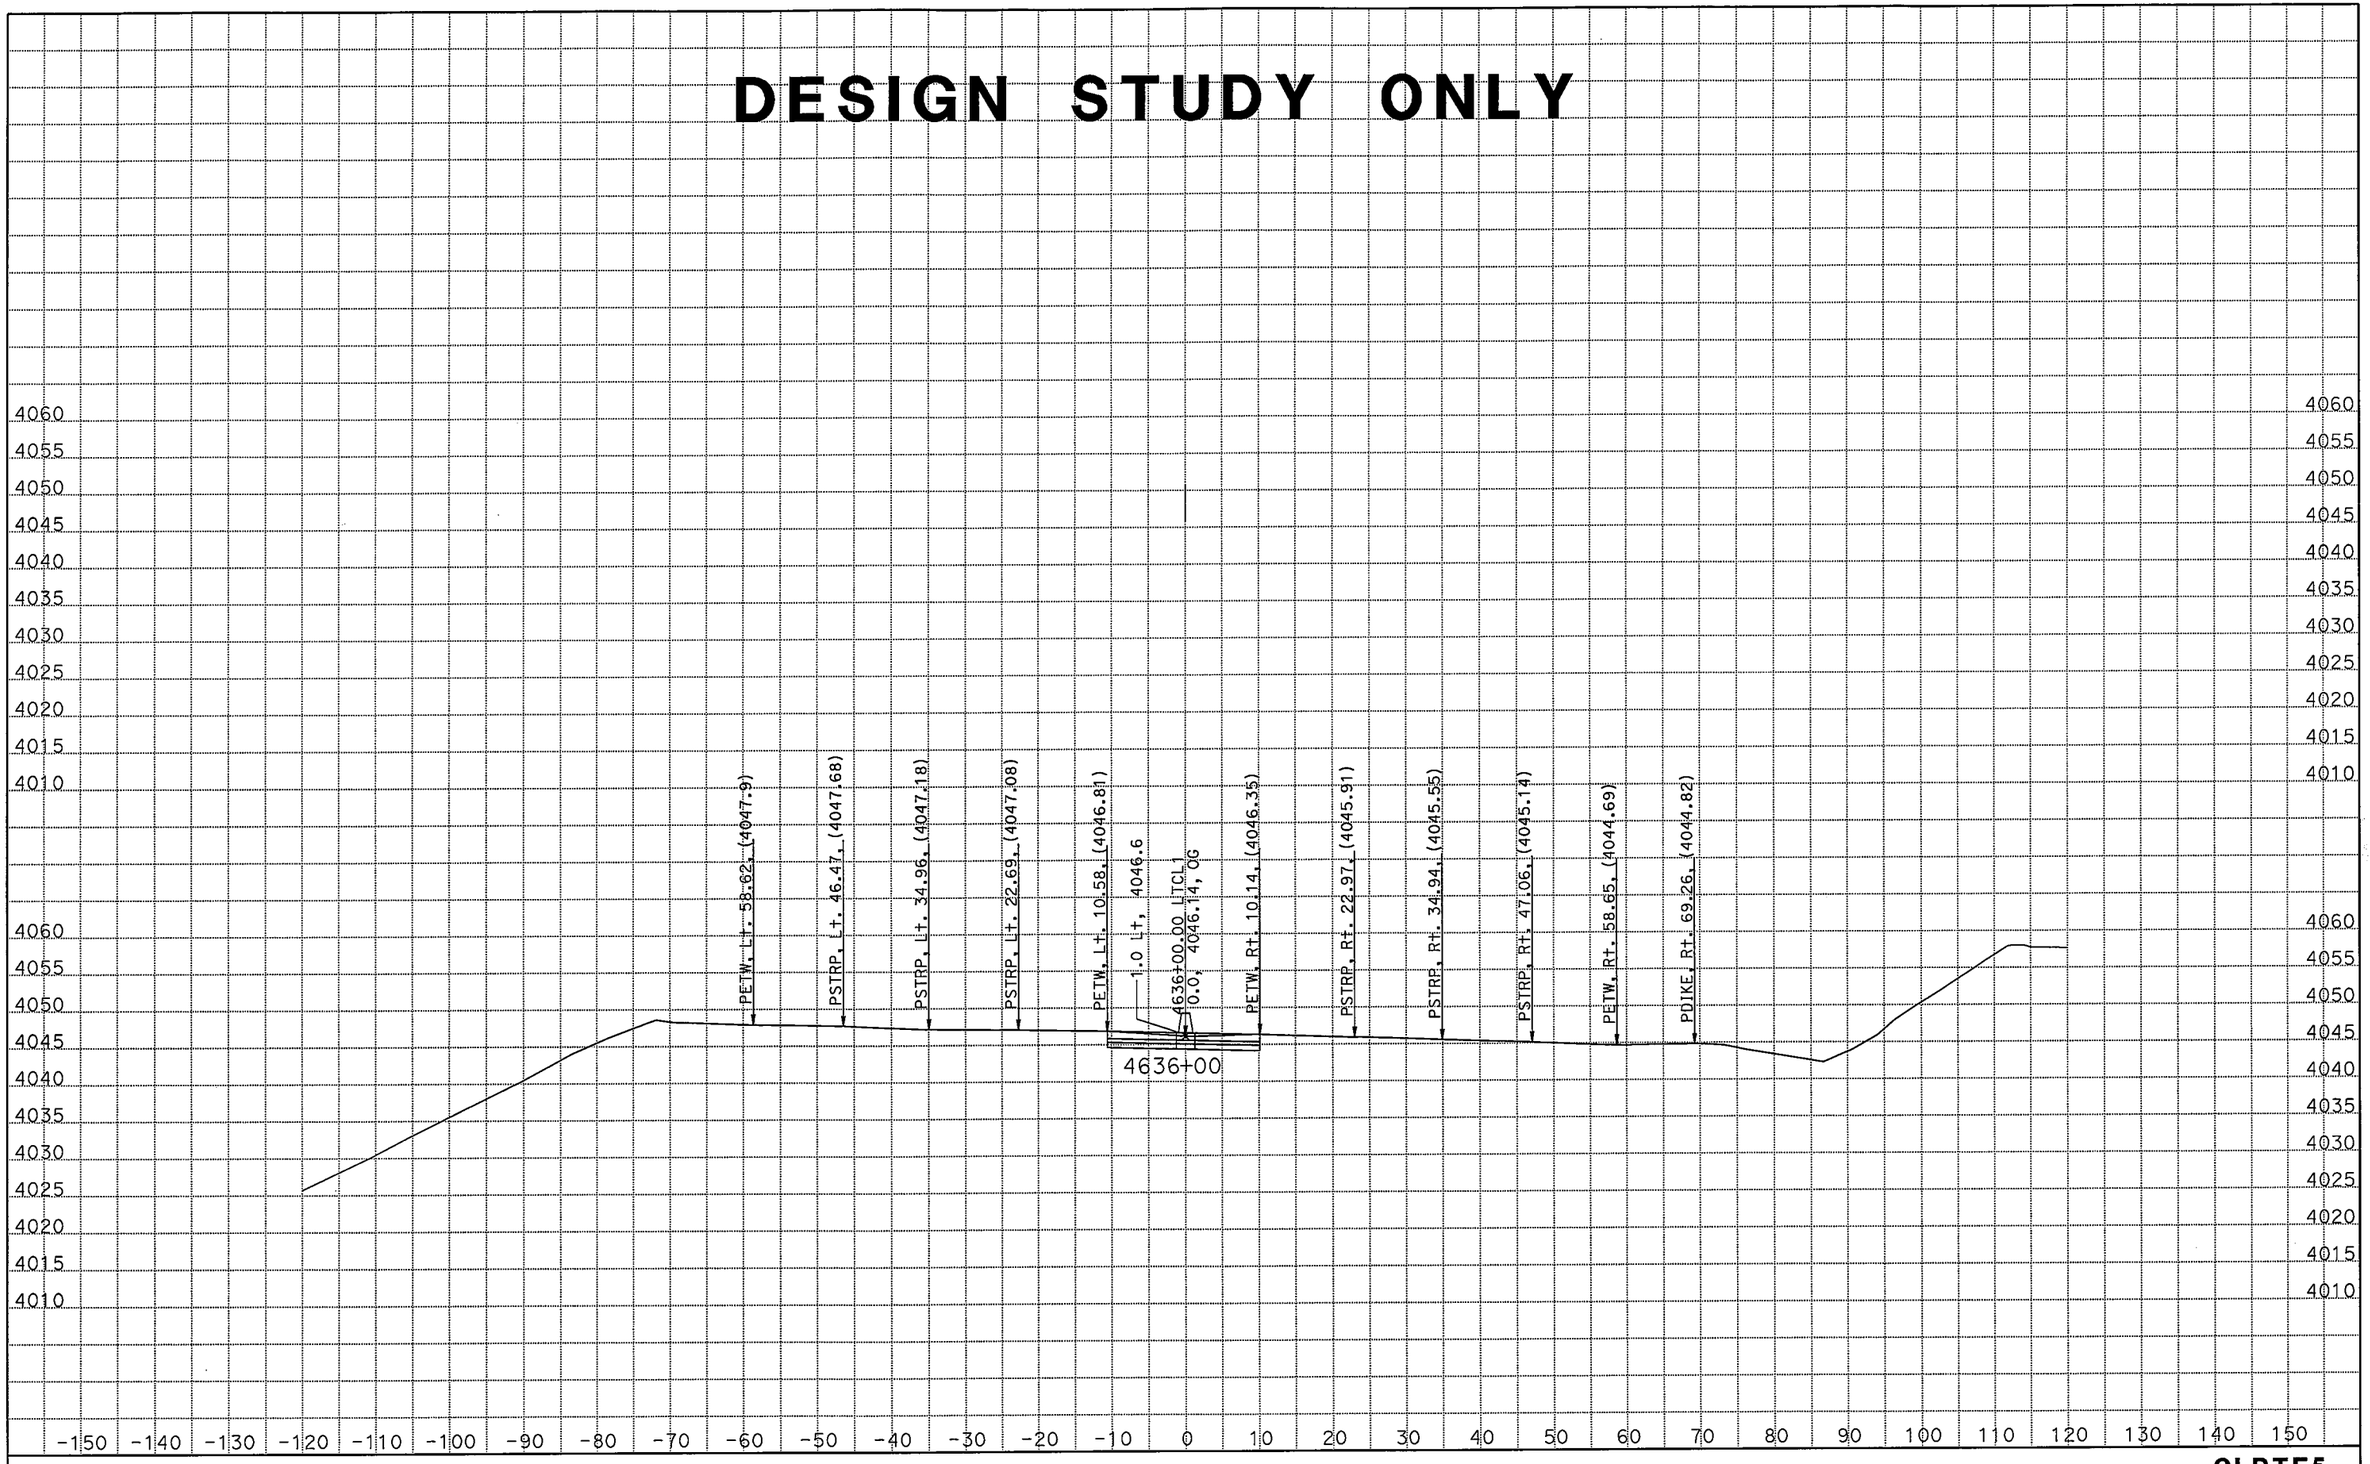

DATE: 3/9/2011

KC Project: 09182 File: C:\Projects\266401[82\new.EAR

SCALE: 1" = 10' Horiz.
1" = 10' Vert.

All Dimensions are US Survey Feet

CLRTE5
CROSS SECTIONS

SHEET 3 OF XXX

4

DESIGN STUDY ONLY

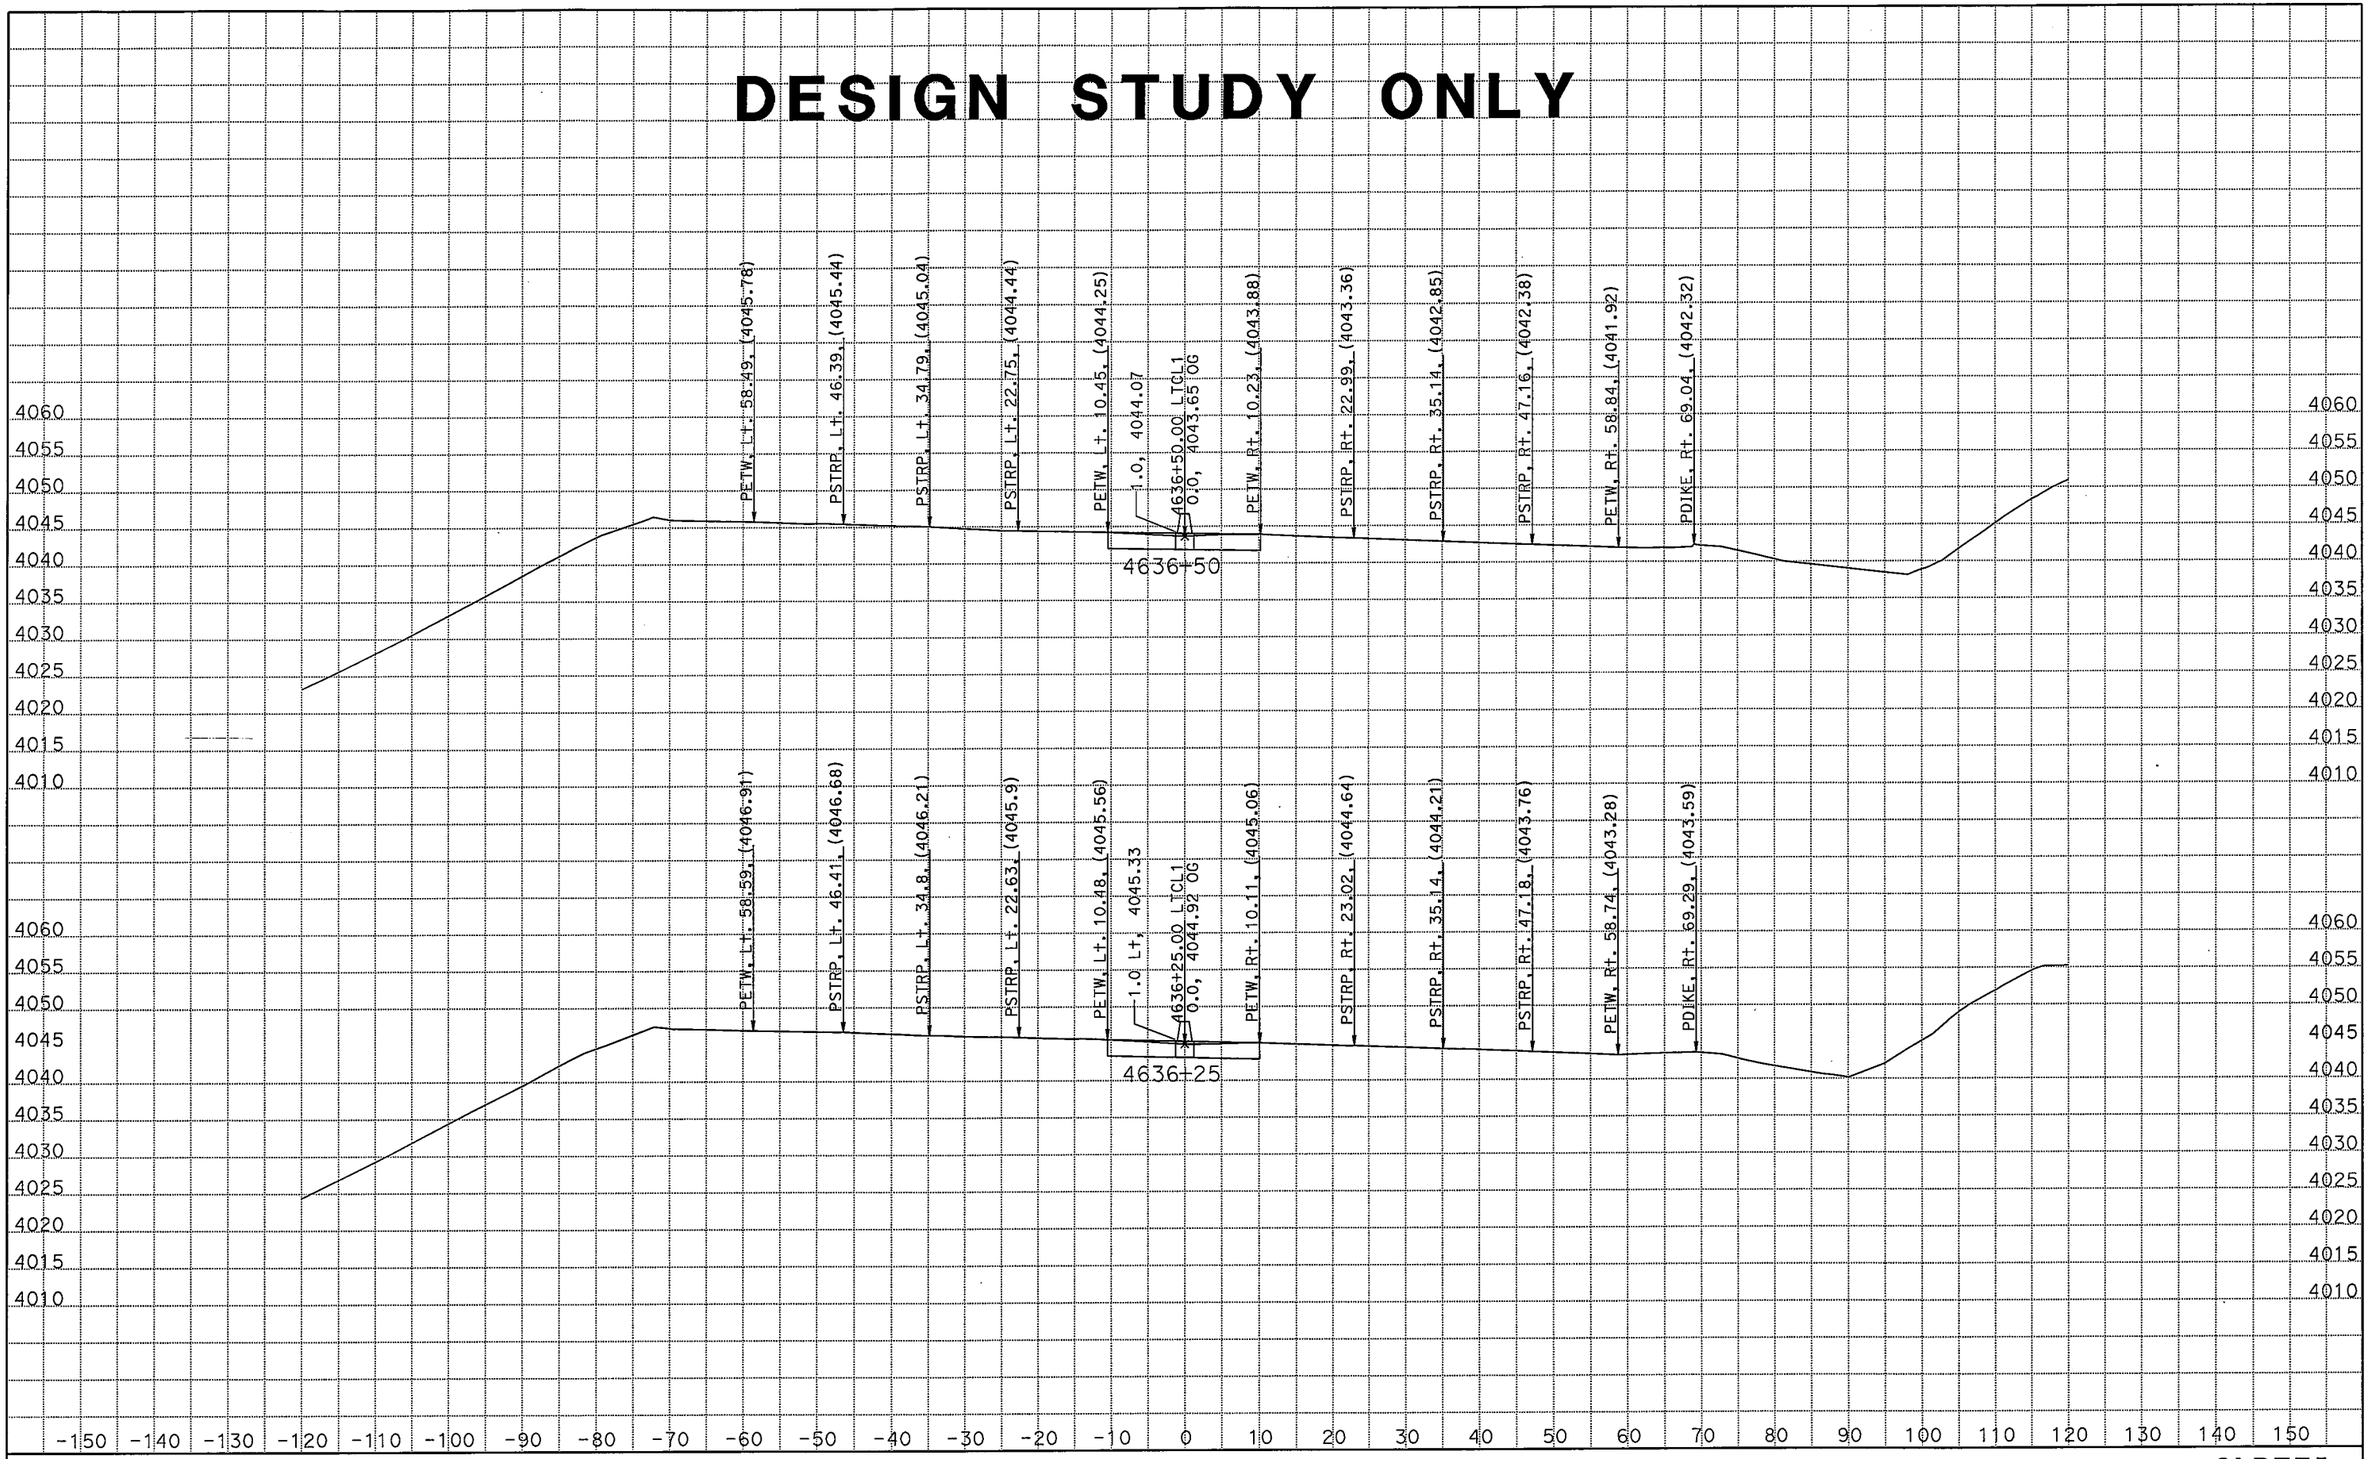

DATE: 3/9/2011
KC Project: 09182 File: C:\Projects\266401[82\new.EAR

SCALE: 1" = 10' Horiz.
1" = 10' Vert.

All Dimensions are US Survey Feet

CLRTE5
CROSS SECTIONS
SHEET 4 OF XXX

5

DESIGN STUDY ONLY

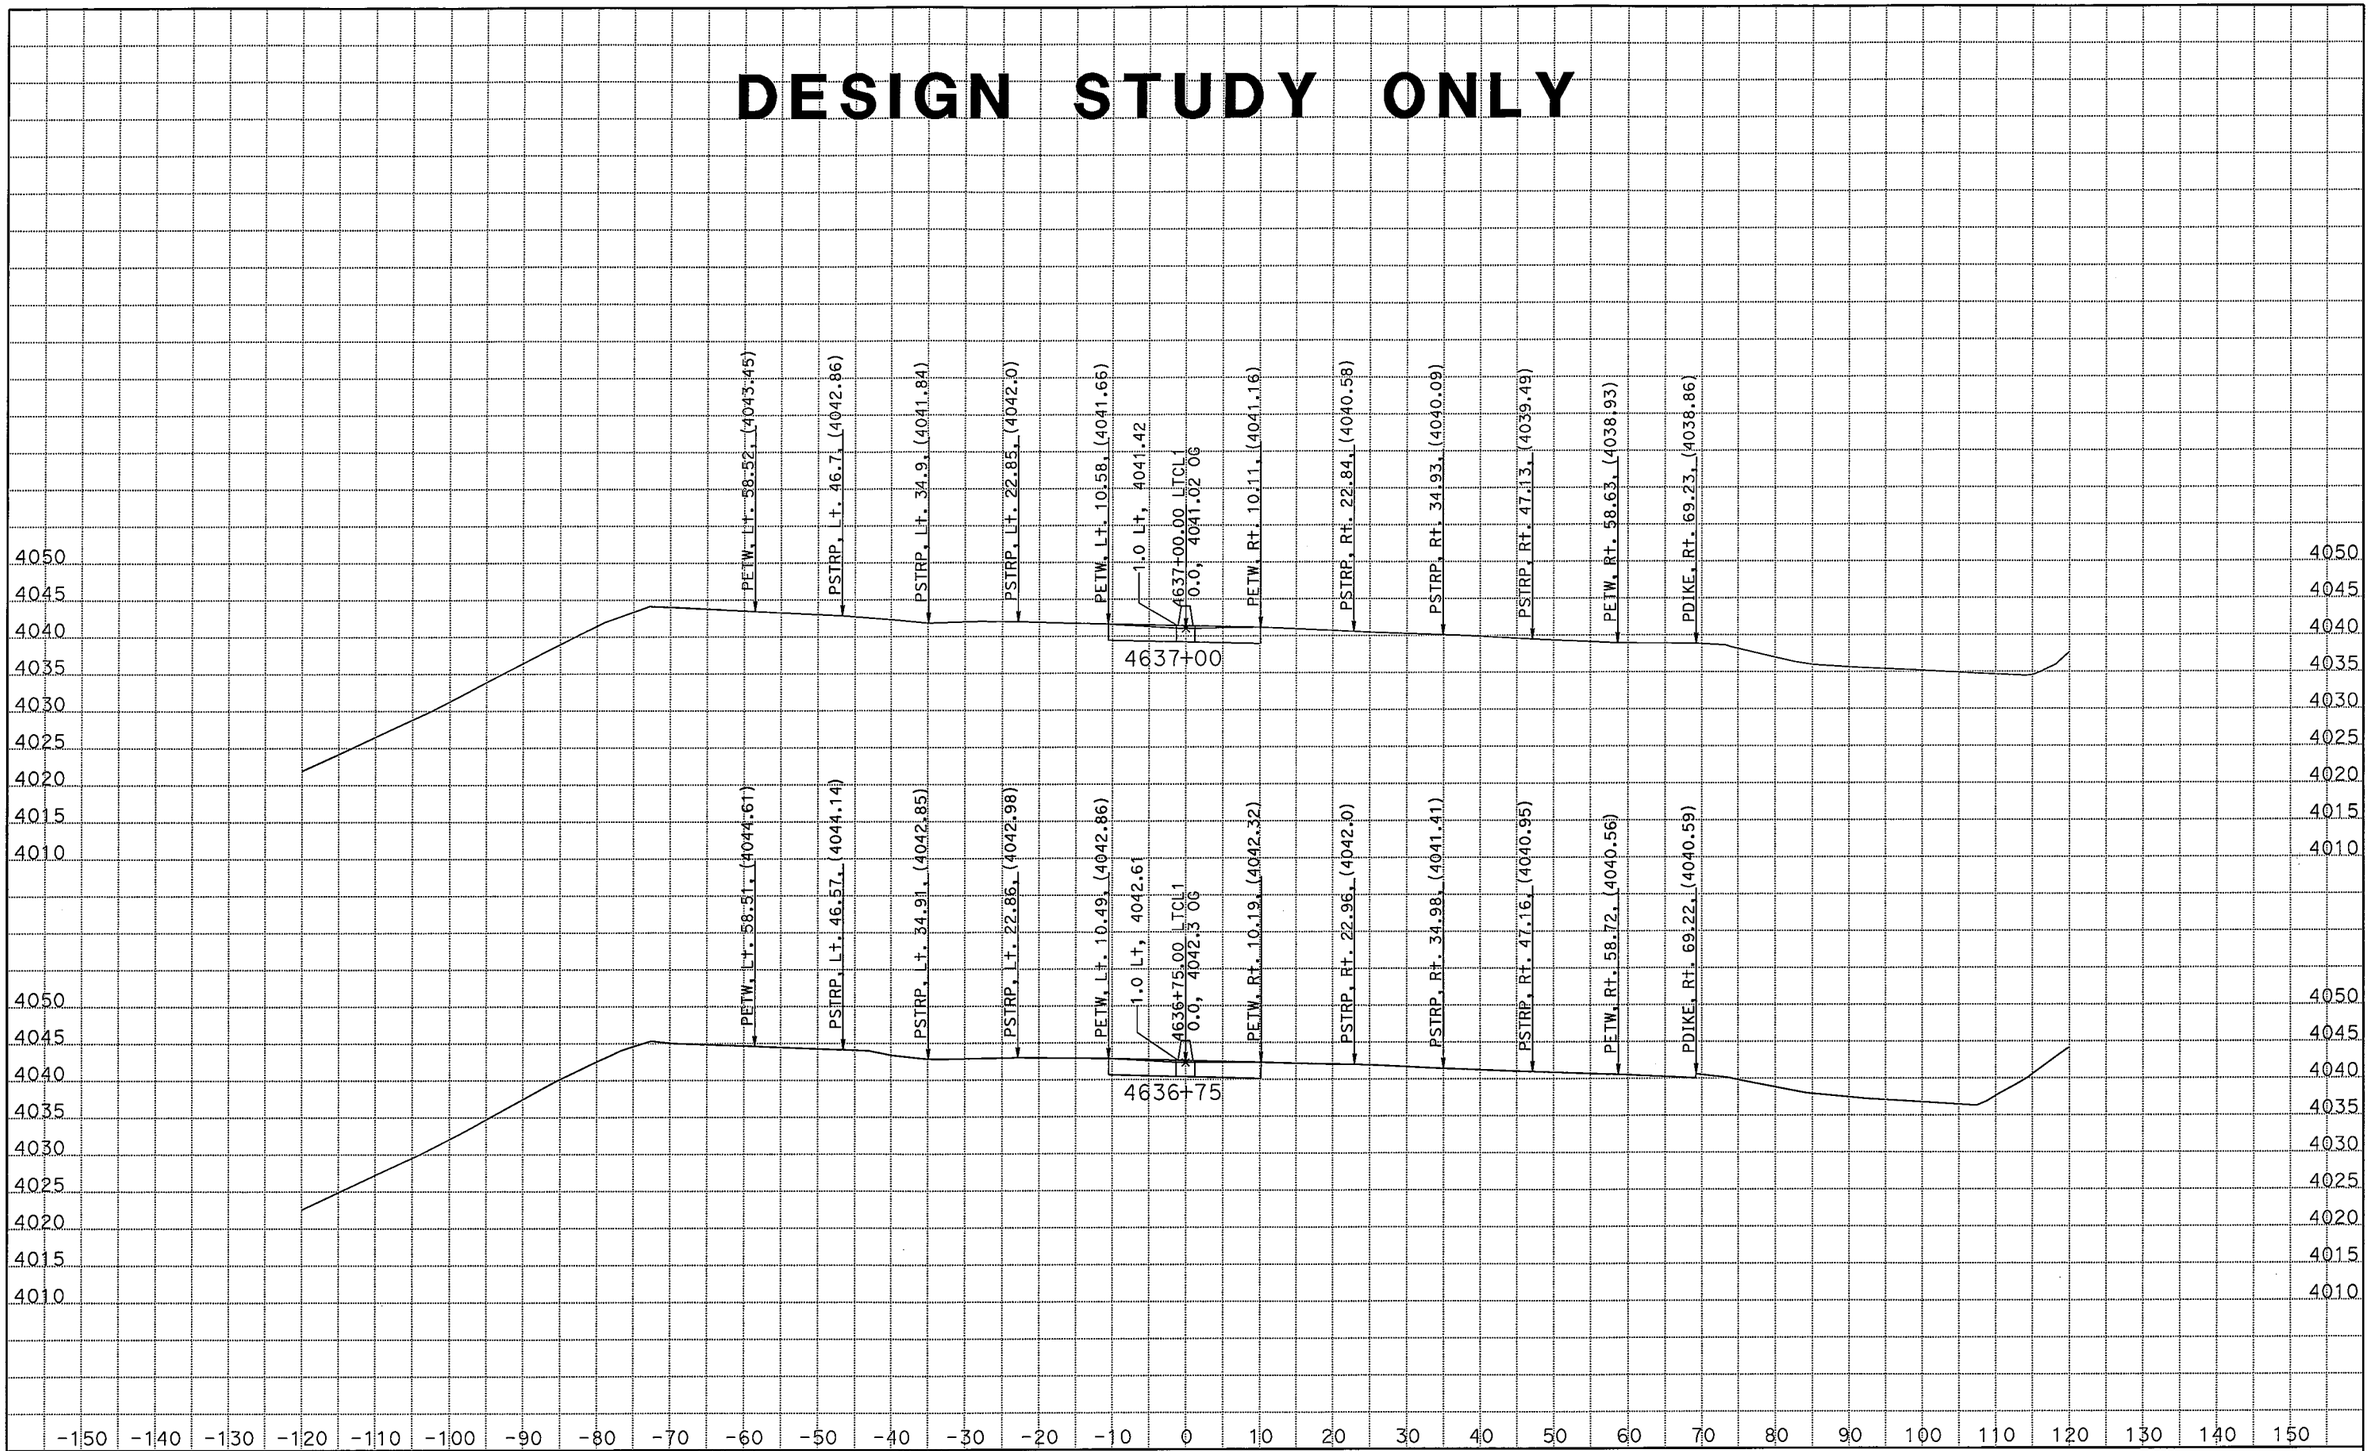

DATE: 3/9/2011
KC Project: 09182 File: C:\Projects\266401[82\new.EAR

SCALE: 1" = 10' Horiz.
1" = 10' Vert.

All Dimensions are US Survey Feet

CLRTE5
CROSS SECTIONS
SHEET 5 OF XXX

6

DESIGN STUDY ONLY

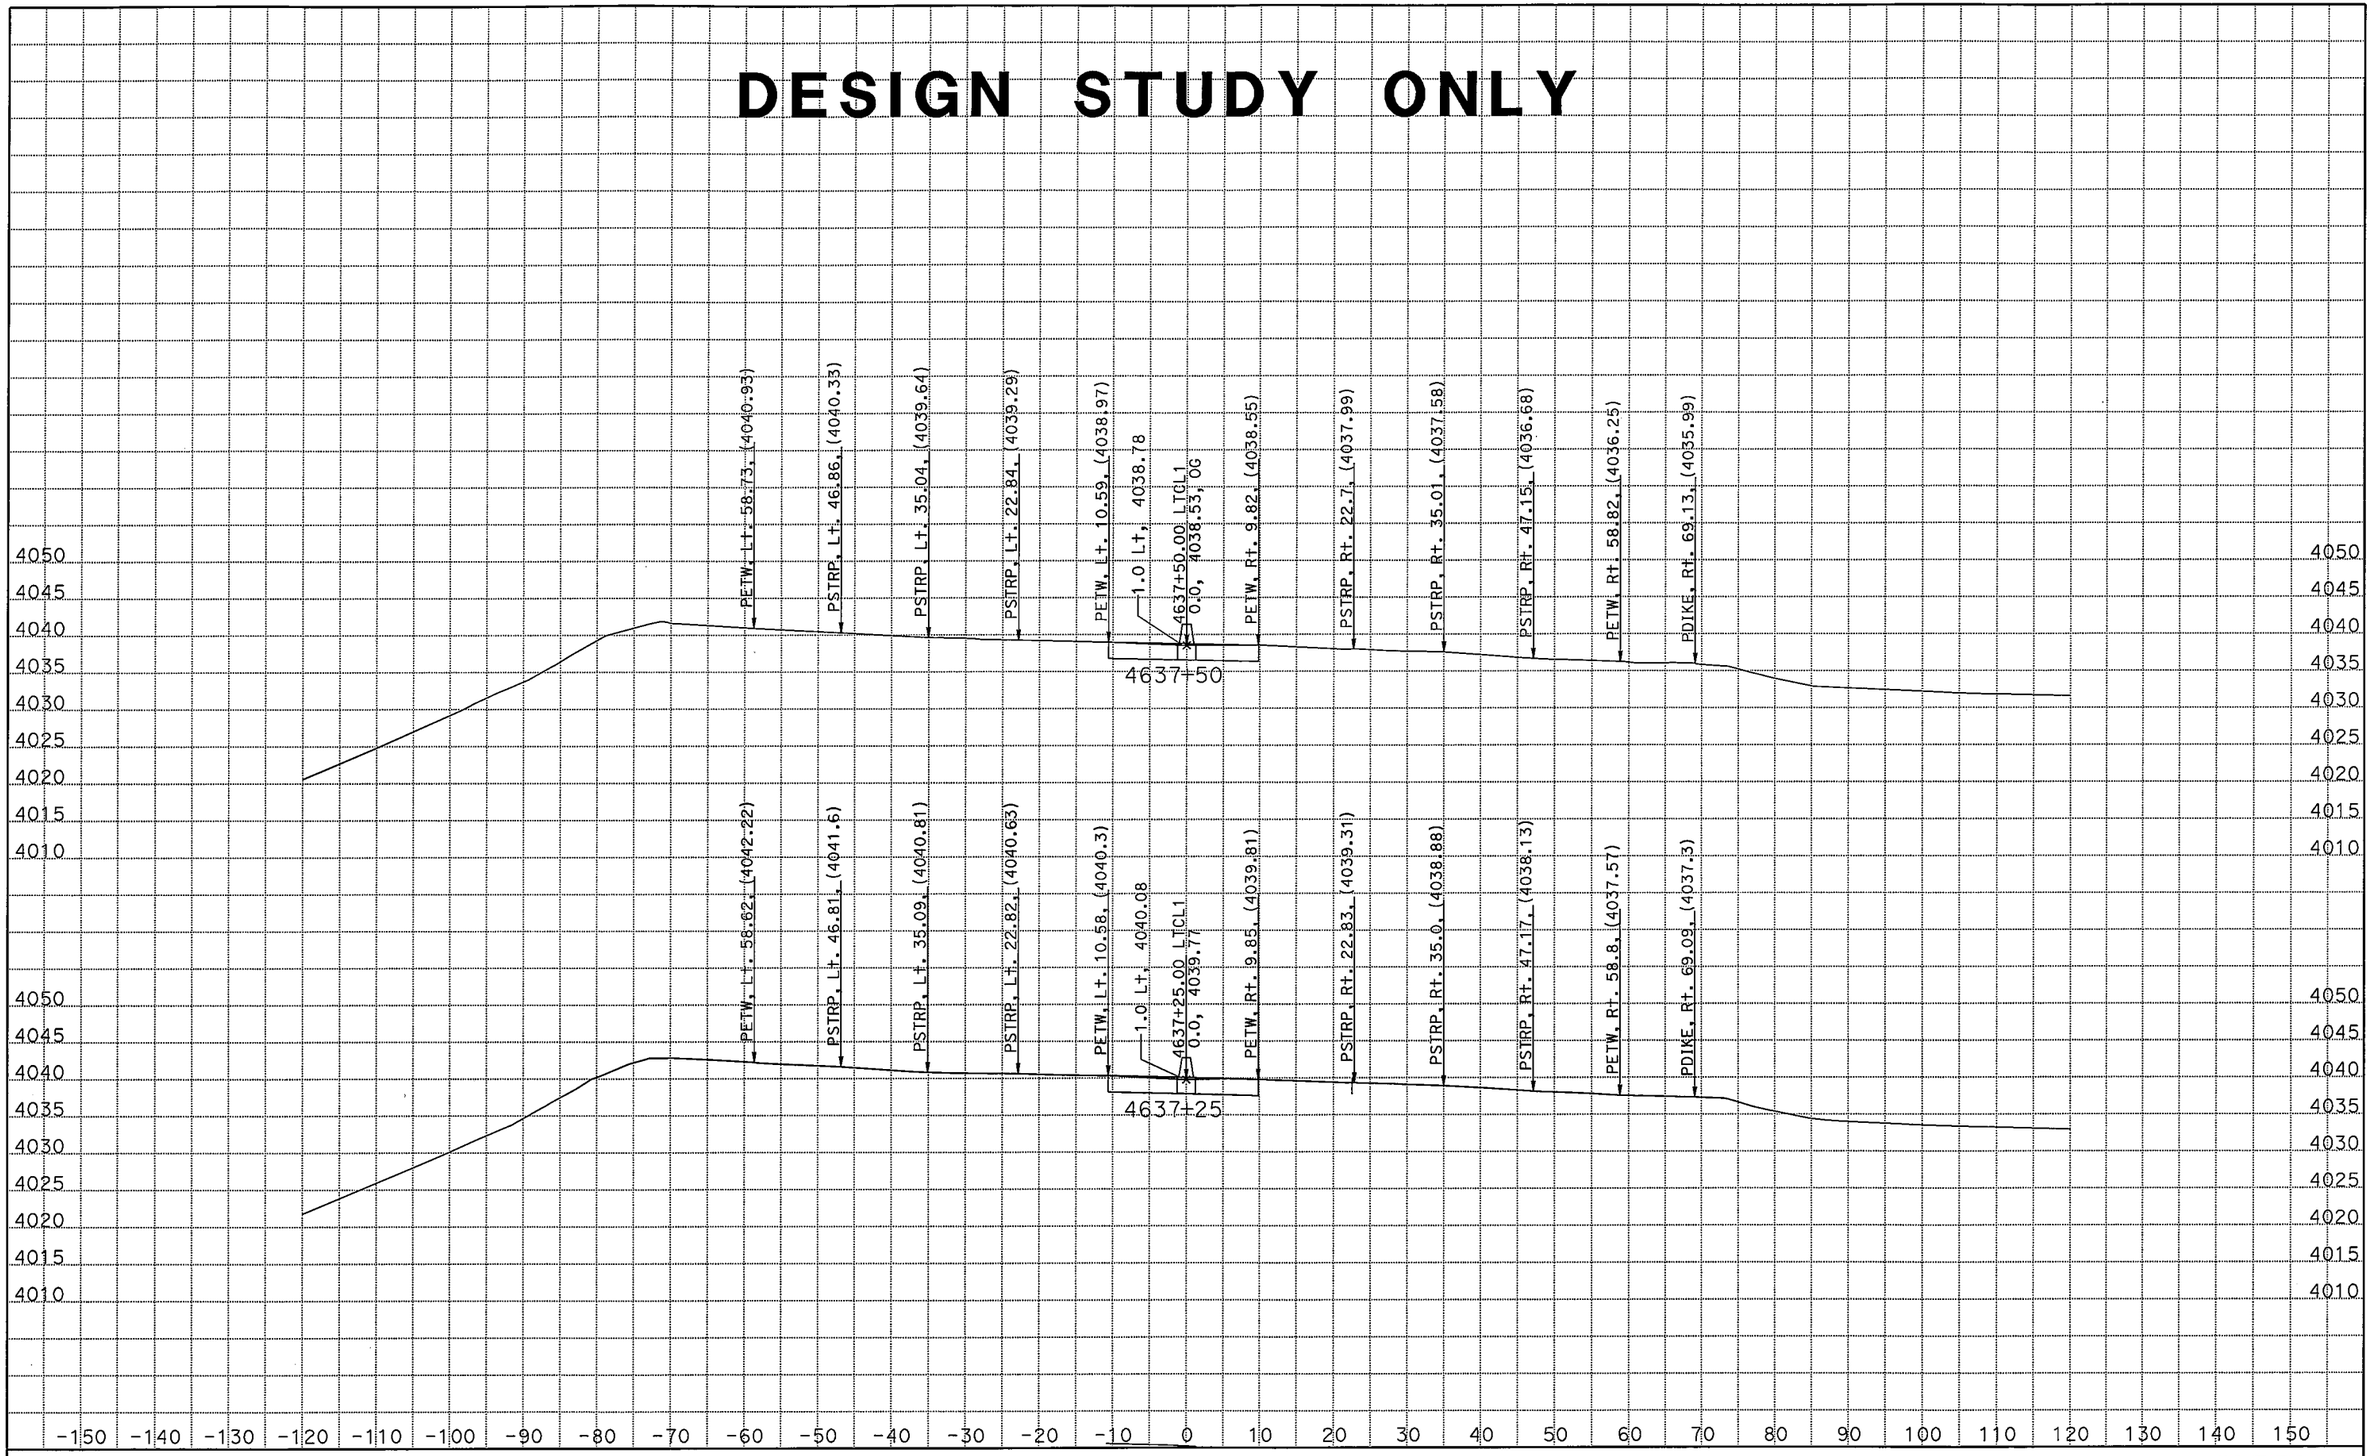

DATE: 3/9/2011
KC Project: 09182 File: C:\Projects\266401[82\new.EAR

SCALE: 1" = 10' Horiz.
1" = 10' Vert.

All Dimensions are US Survey Feet

CLRTE5
CROSS SECTIONS
SHEET 6 OF XXX

7

DESIGN STUDY ONLY

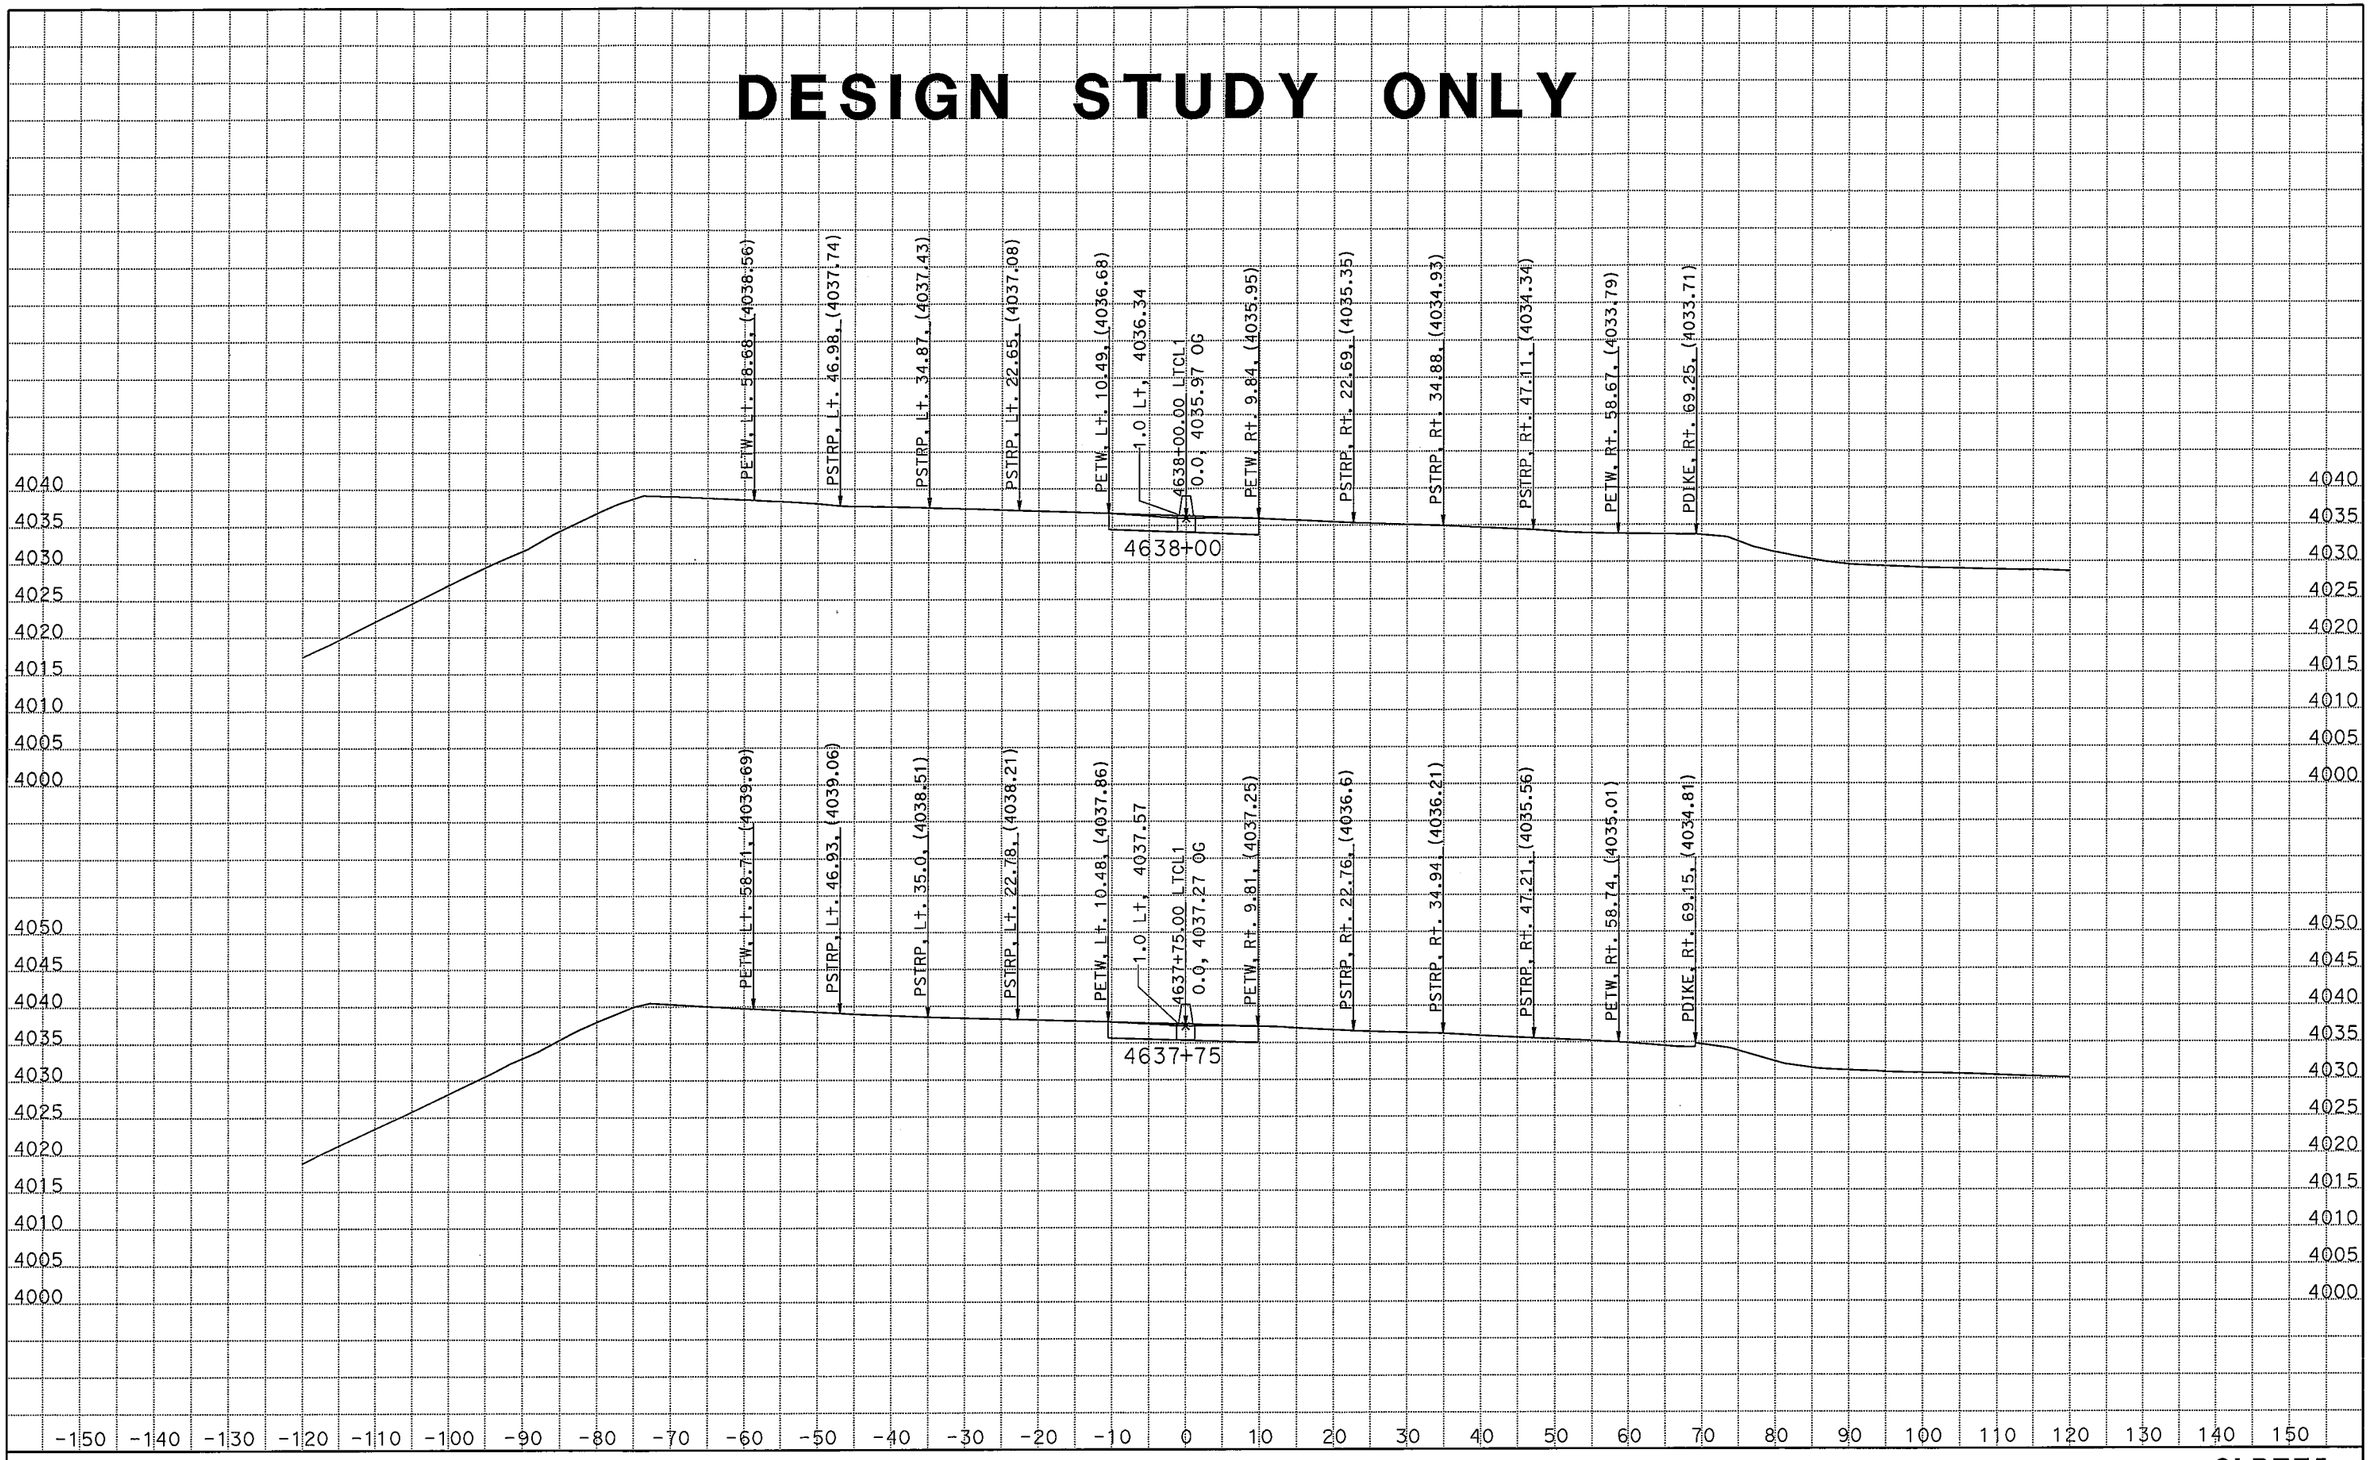

DATE: 3/9/2011

KC Project: 09182 File: C:\Projects\266401[82\new.EAR

SCALE: 1" = 10' Horiz.
1" = 10' Vert.

All Dimensions are US Survey Feet

CLRTE5
CROSS SECTIONS

SHEET 7 OF XXX

8

DESIGN STUDY ONLY

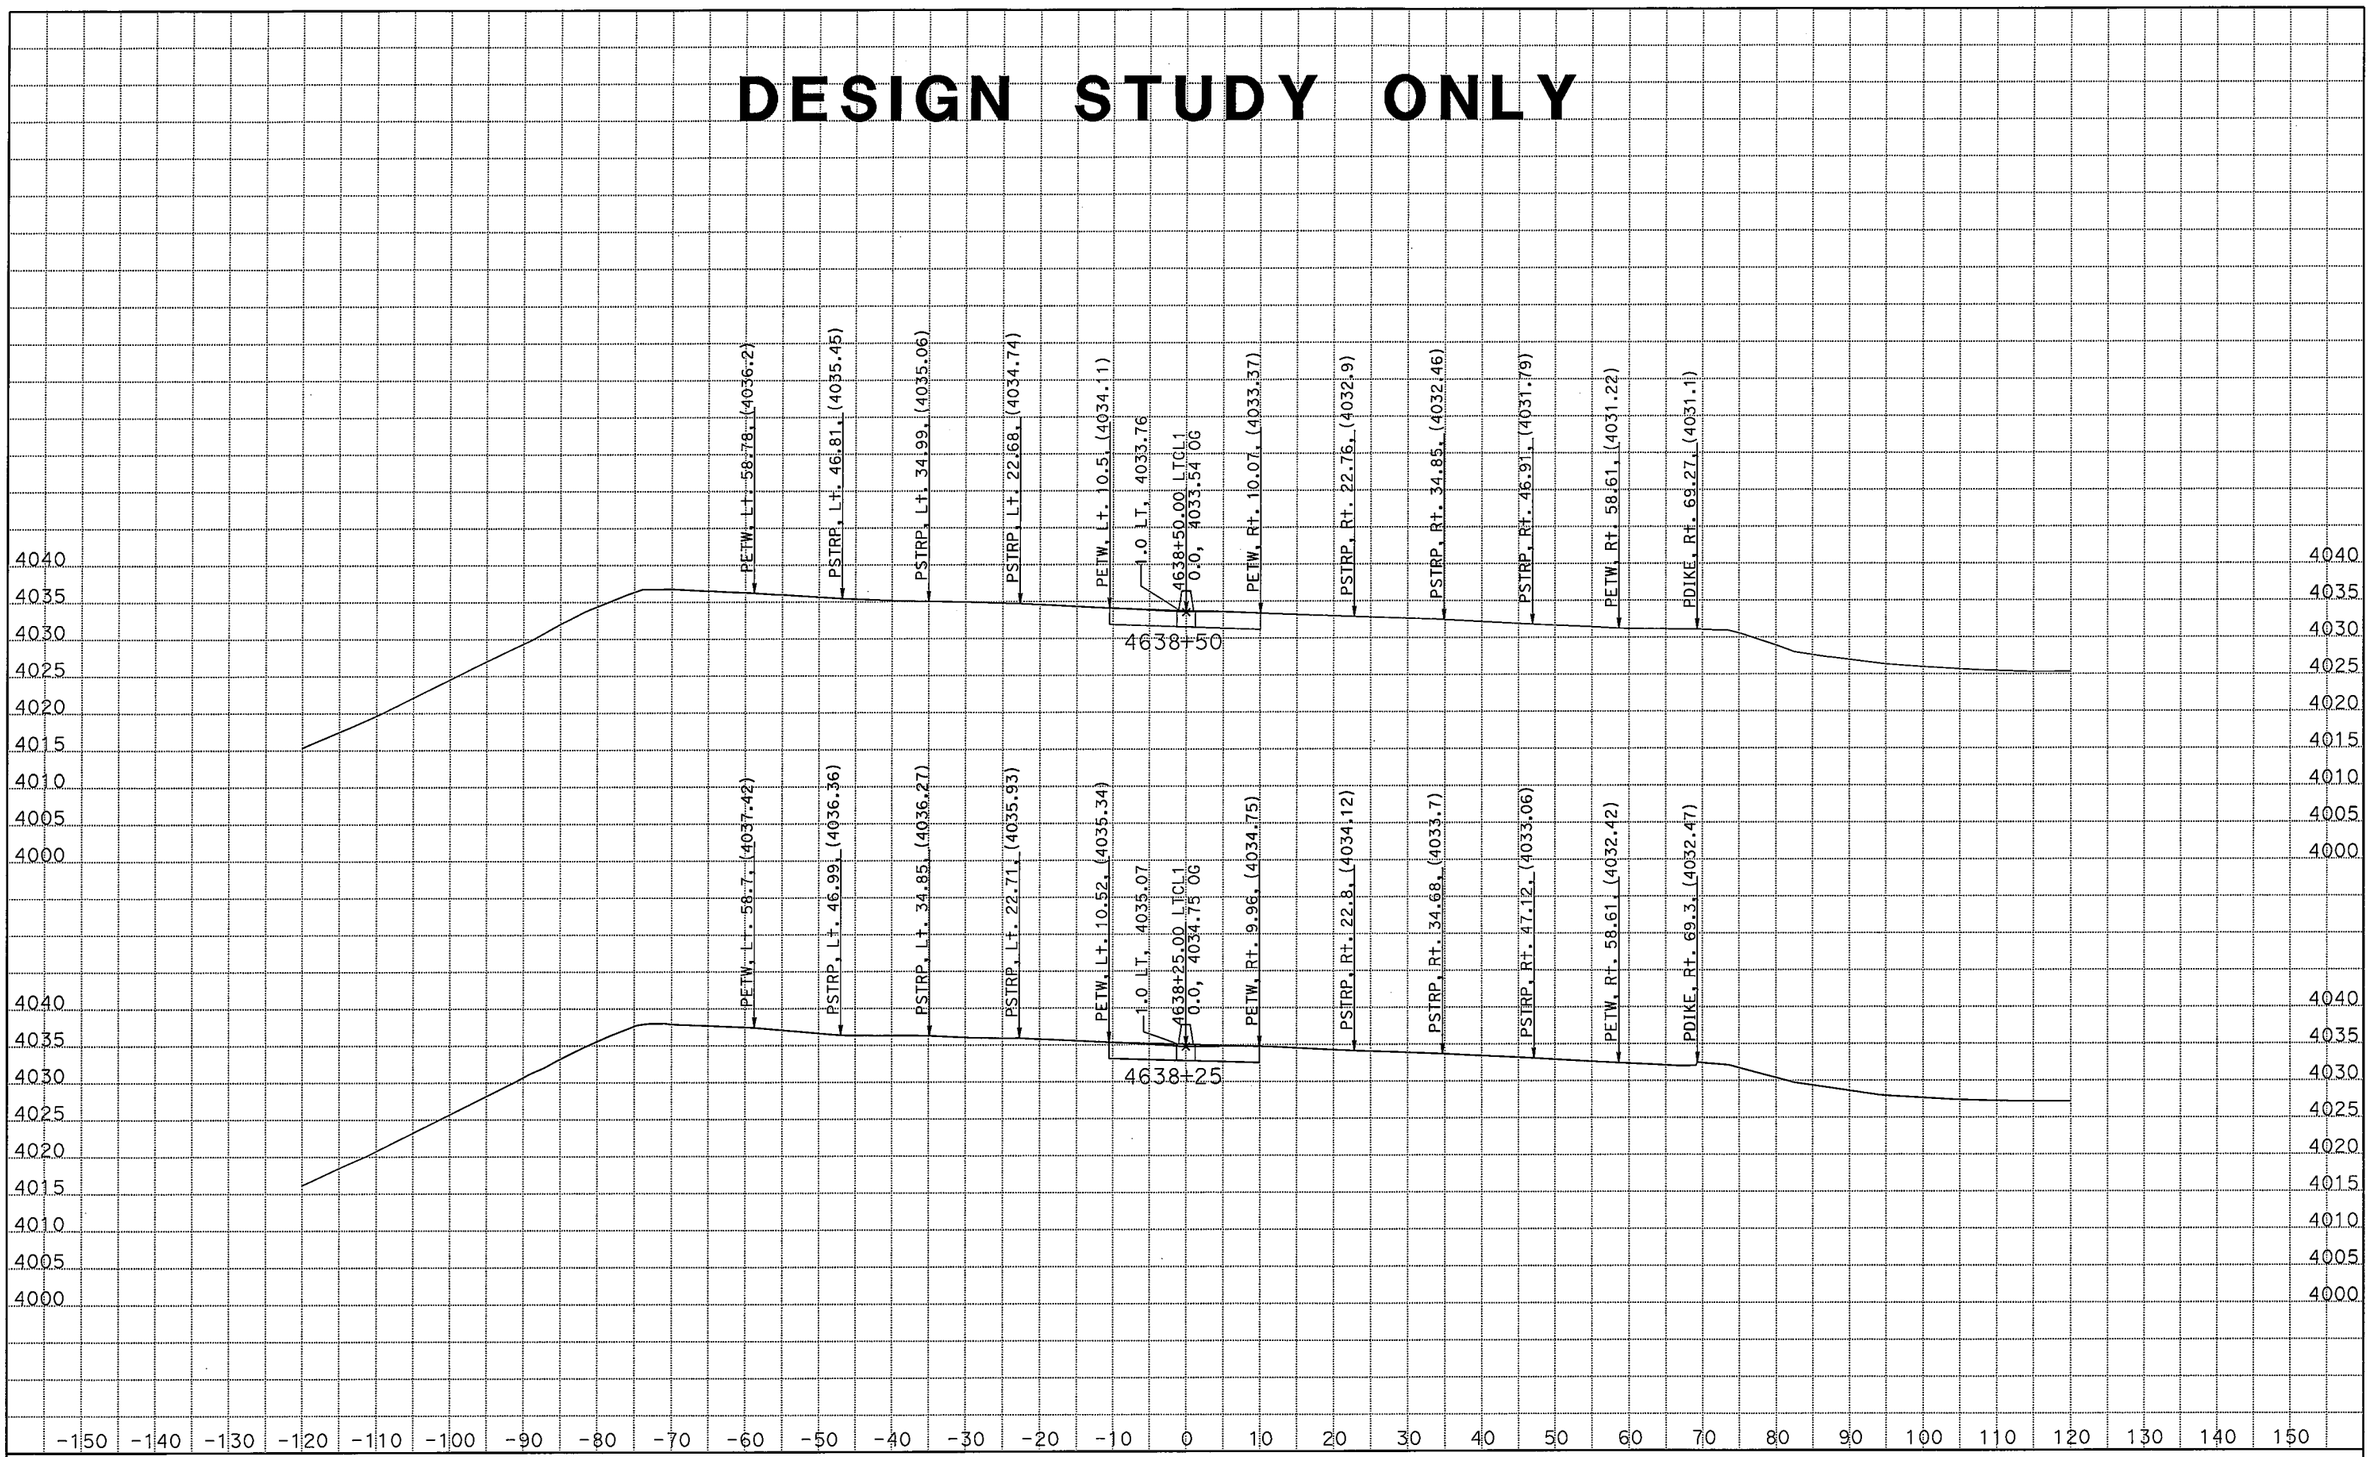

DATE: 3/9/2011

KC Project: 09182 File: C:\Projects\266401[82\new.EAR

SCALE: 1" = 10' Horiz.
1" = 10' Vert.

All Dimensions are US Survey Feet

CLRTE5
CROSS SECTIONS

9

DESIGN STUDY ONLY

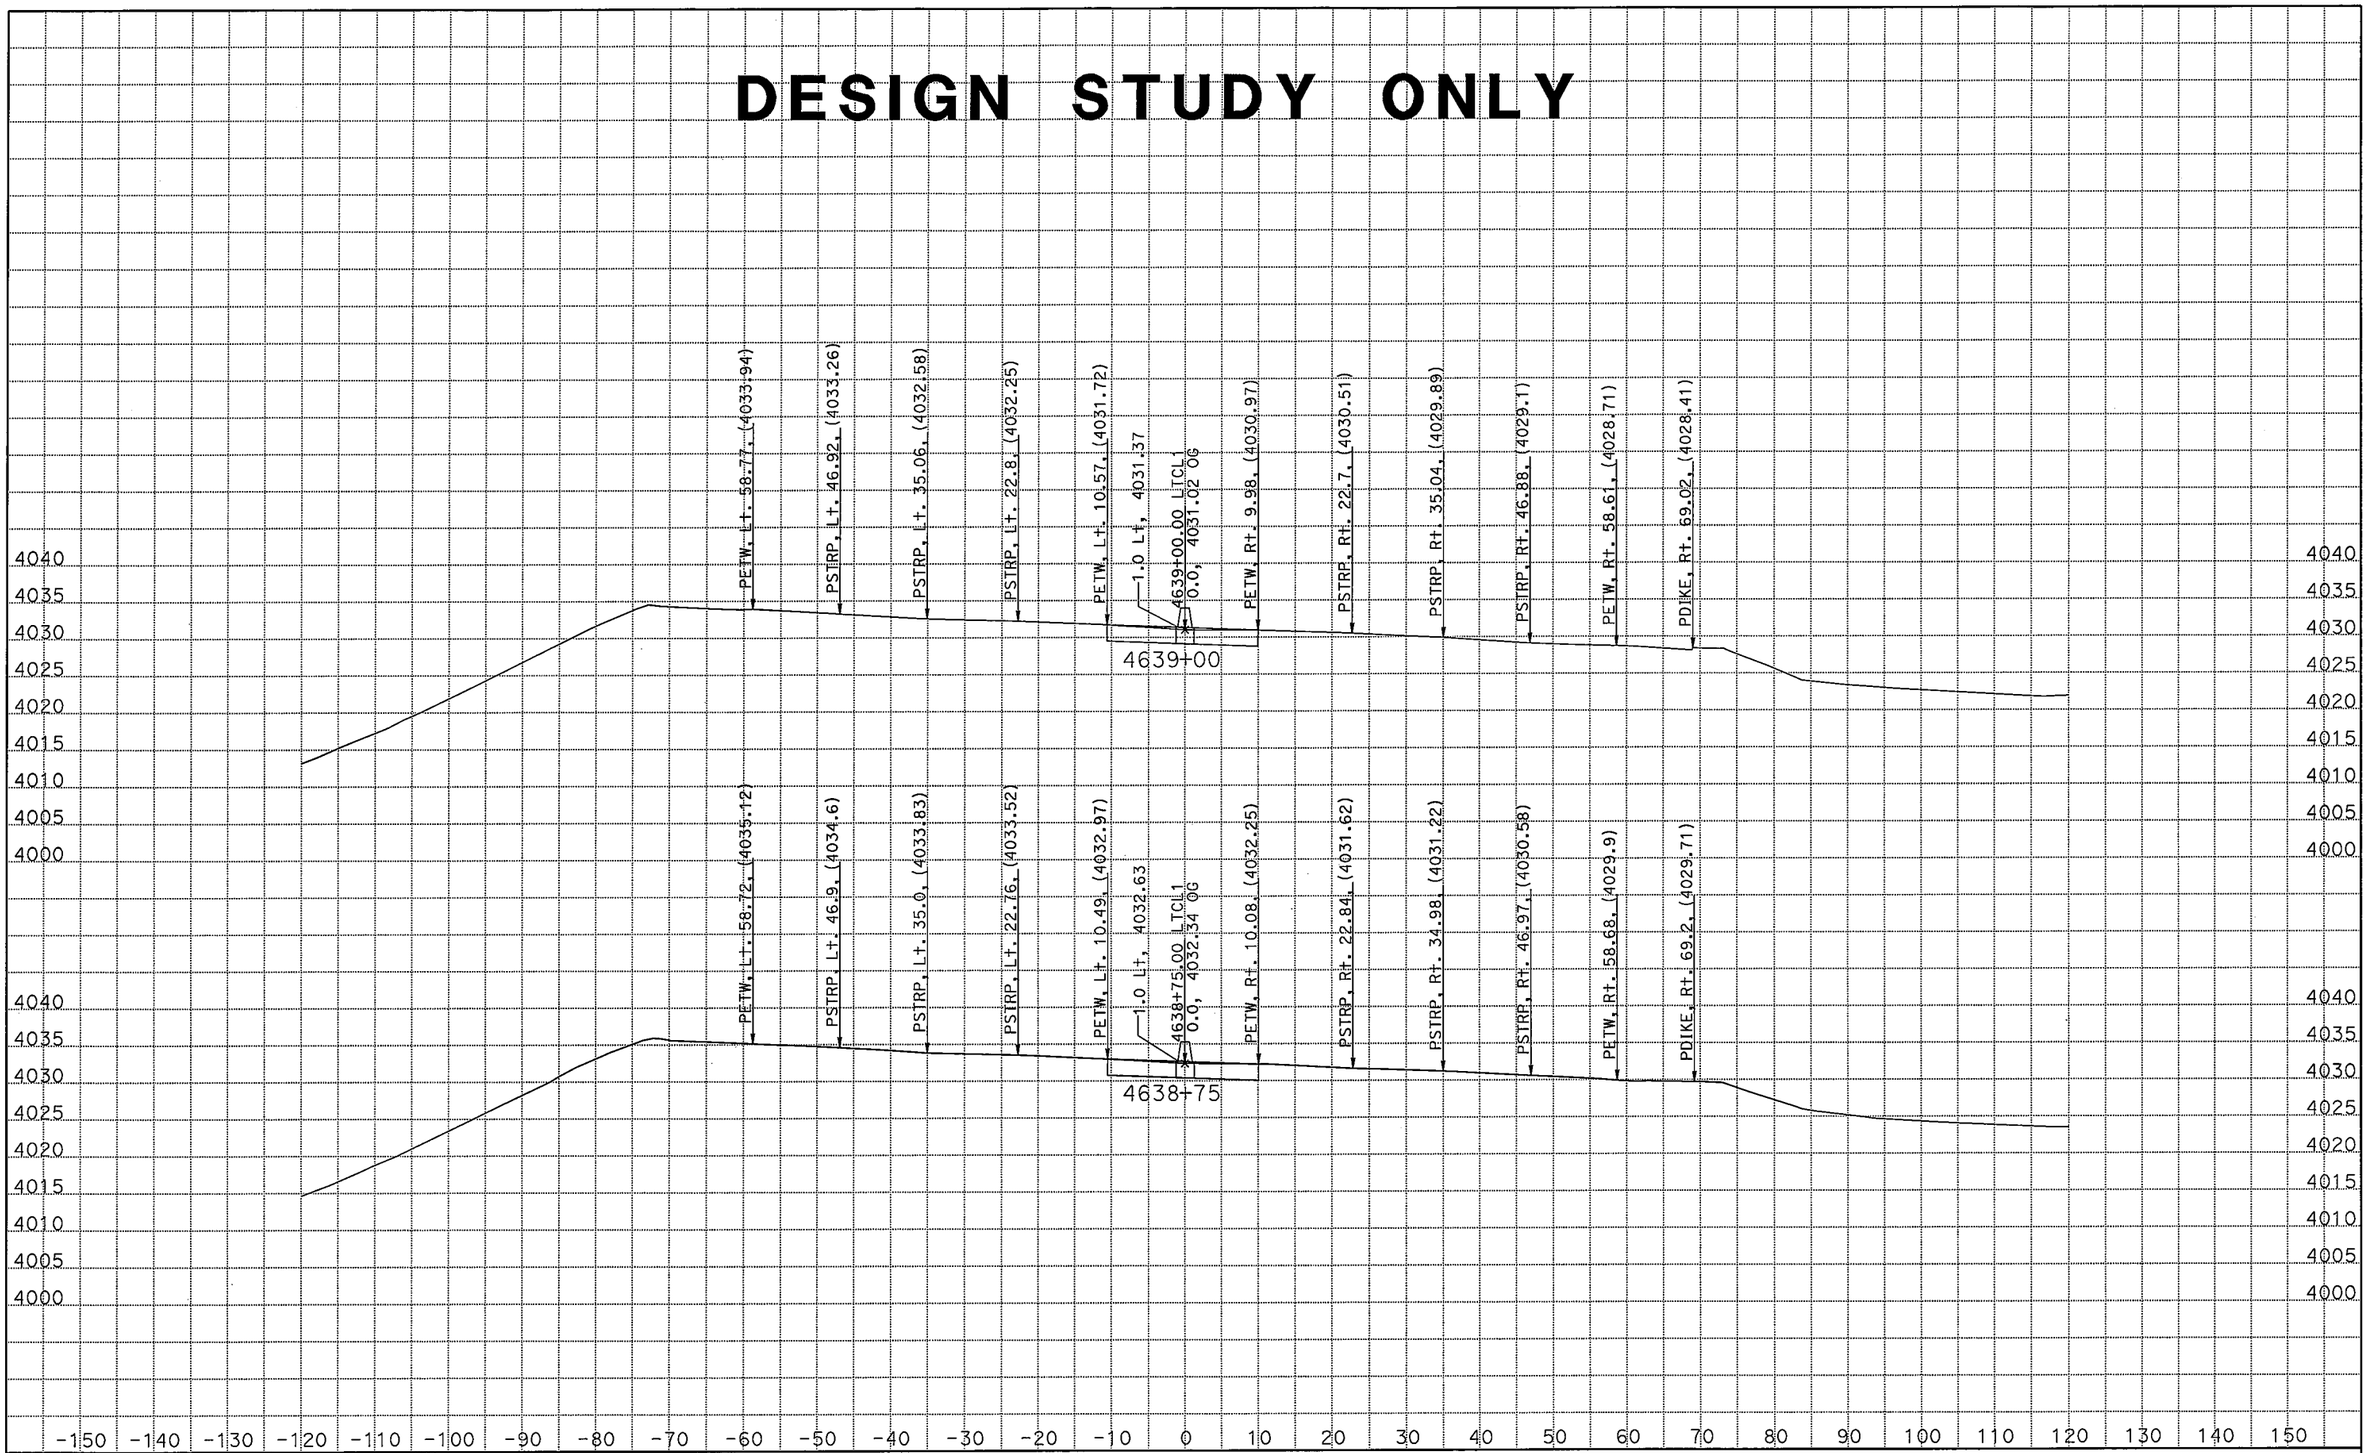

DATE: 3/9/2011
KC Project: 09182 File: C:\Projects\266401[82\new.EAR

SCALE: 1" = 10' Horiz.
1" = 10' Vert.

All Dimensions are US Survey Feet

CLRTE5
CROSS SECTIONS
SHEET 9 OF XXX

10

DESIGN STUDY ONLY

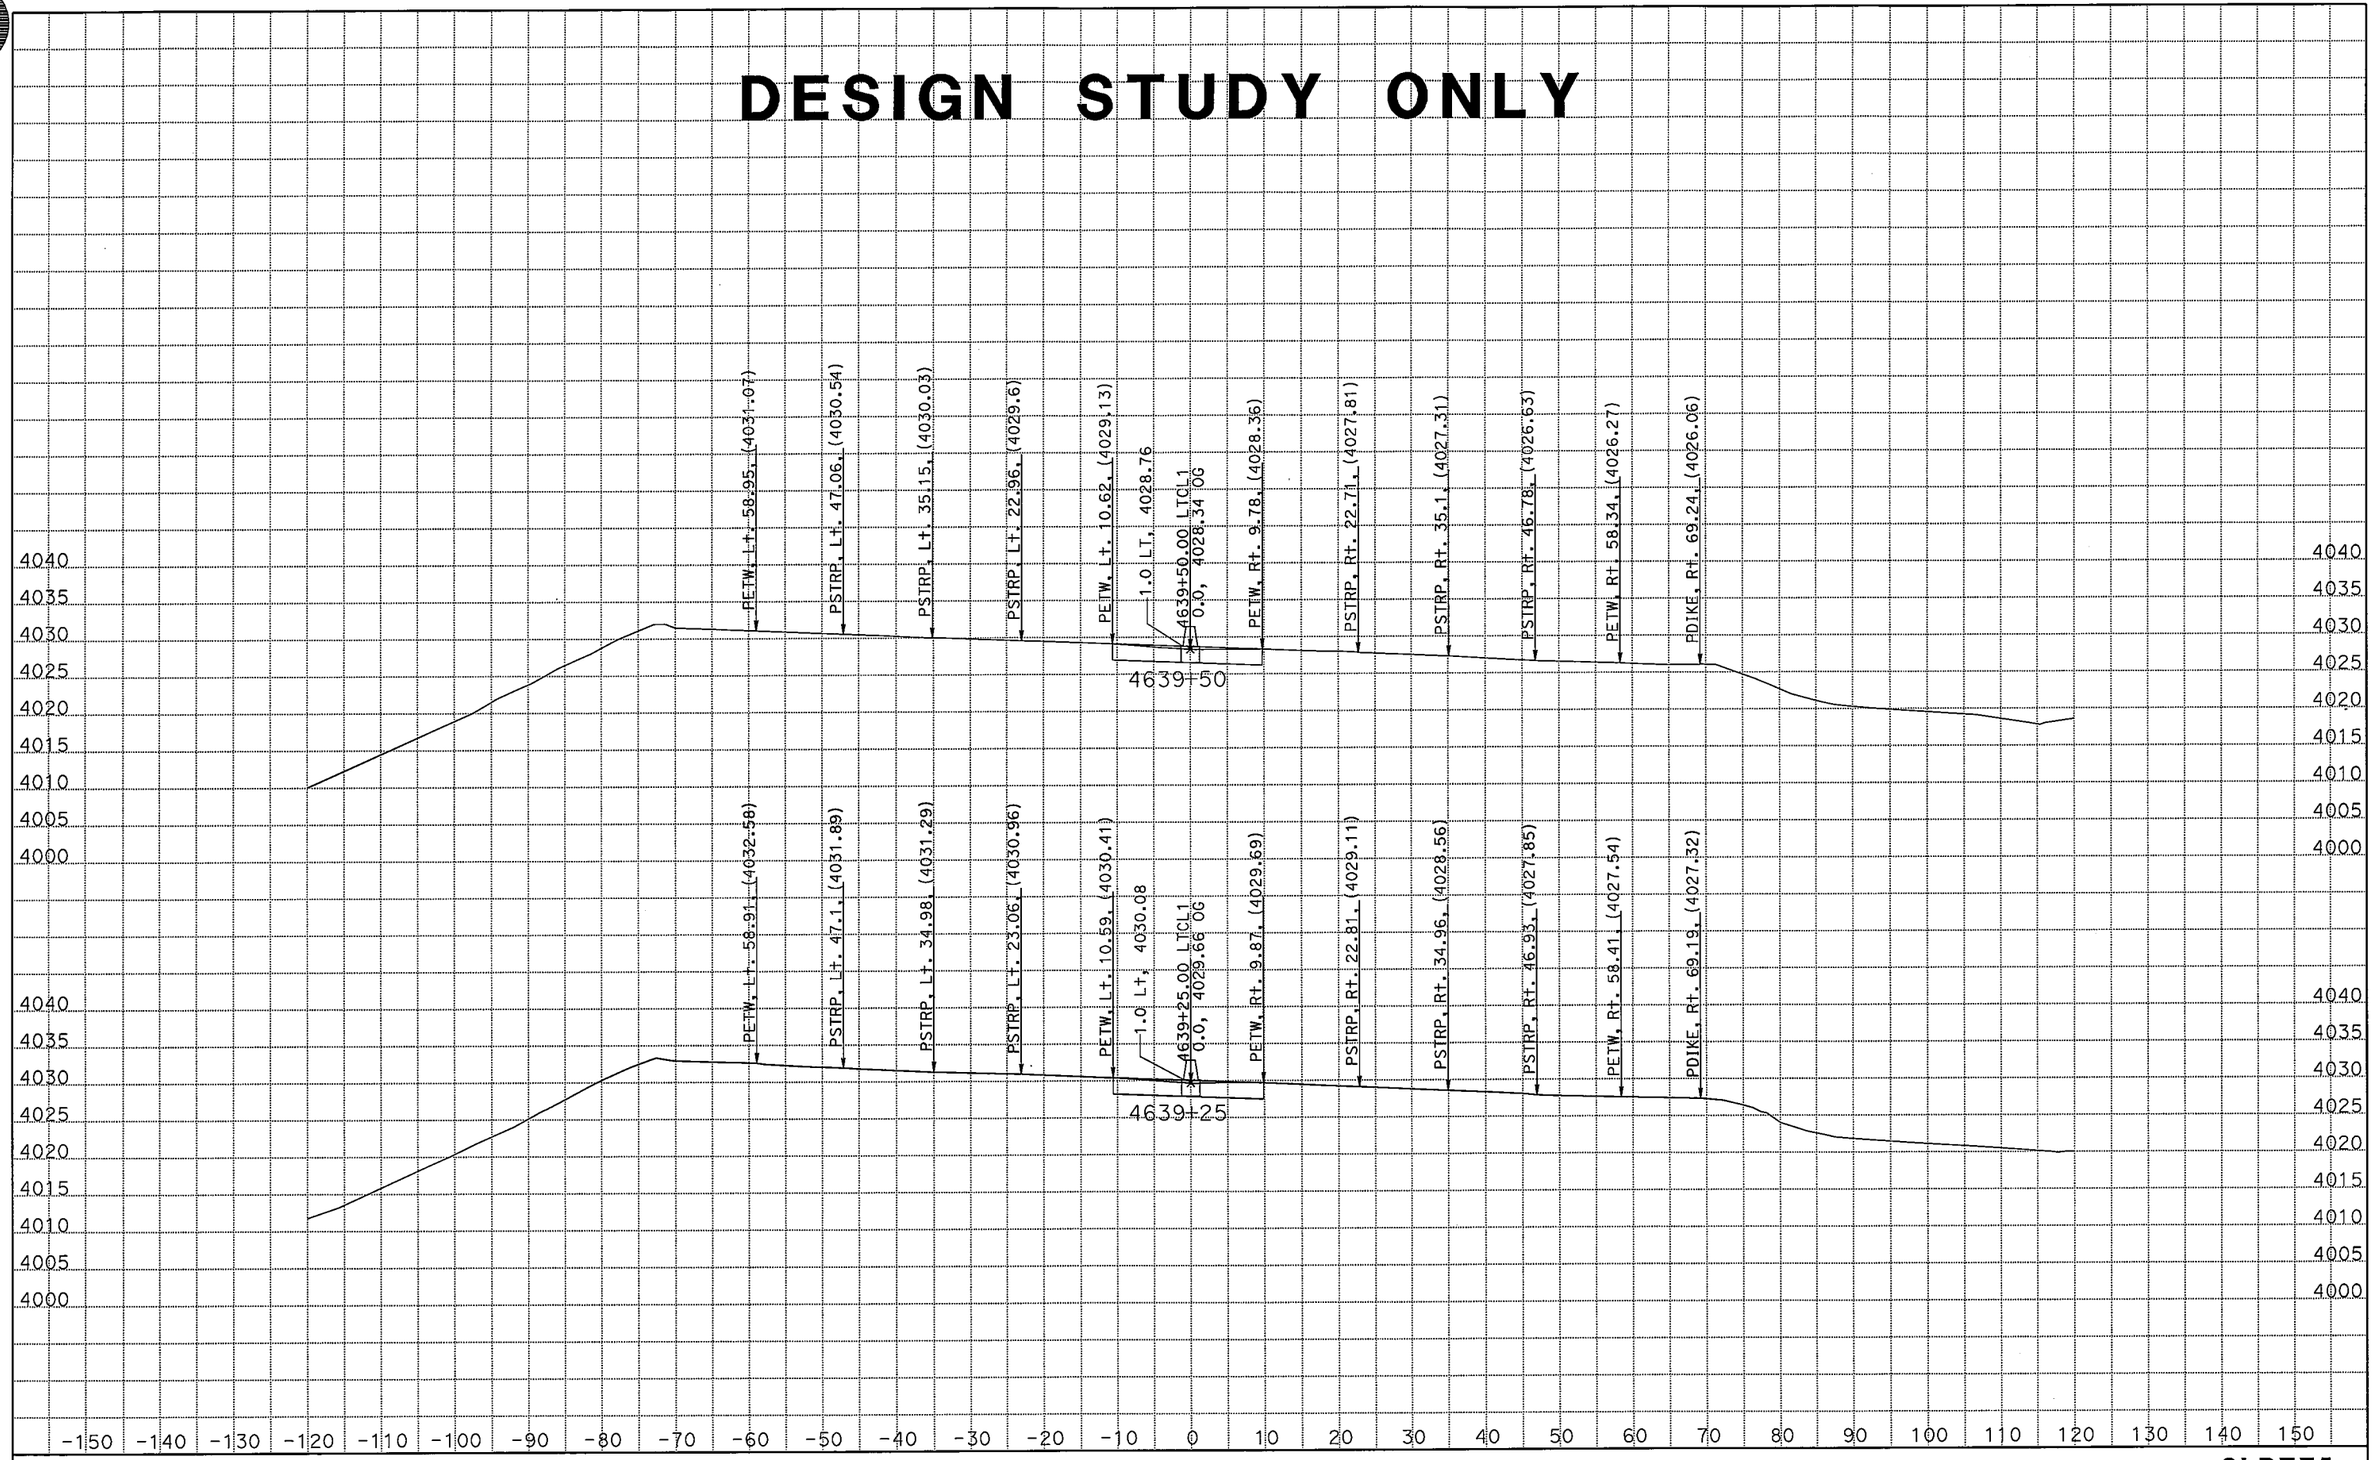

DATE: 3/9/2011

KC Project: 09182 File: C:\Projects\266401[82\new.EAR

SCALE: 1" = 10' Horiz.
1" = 10' Vert.

All Dimensions are US Survey Feet

CLRTE5
CROSS SECTIONS
SHEET 10 OF XXX

DESIGN STUDY ONLY

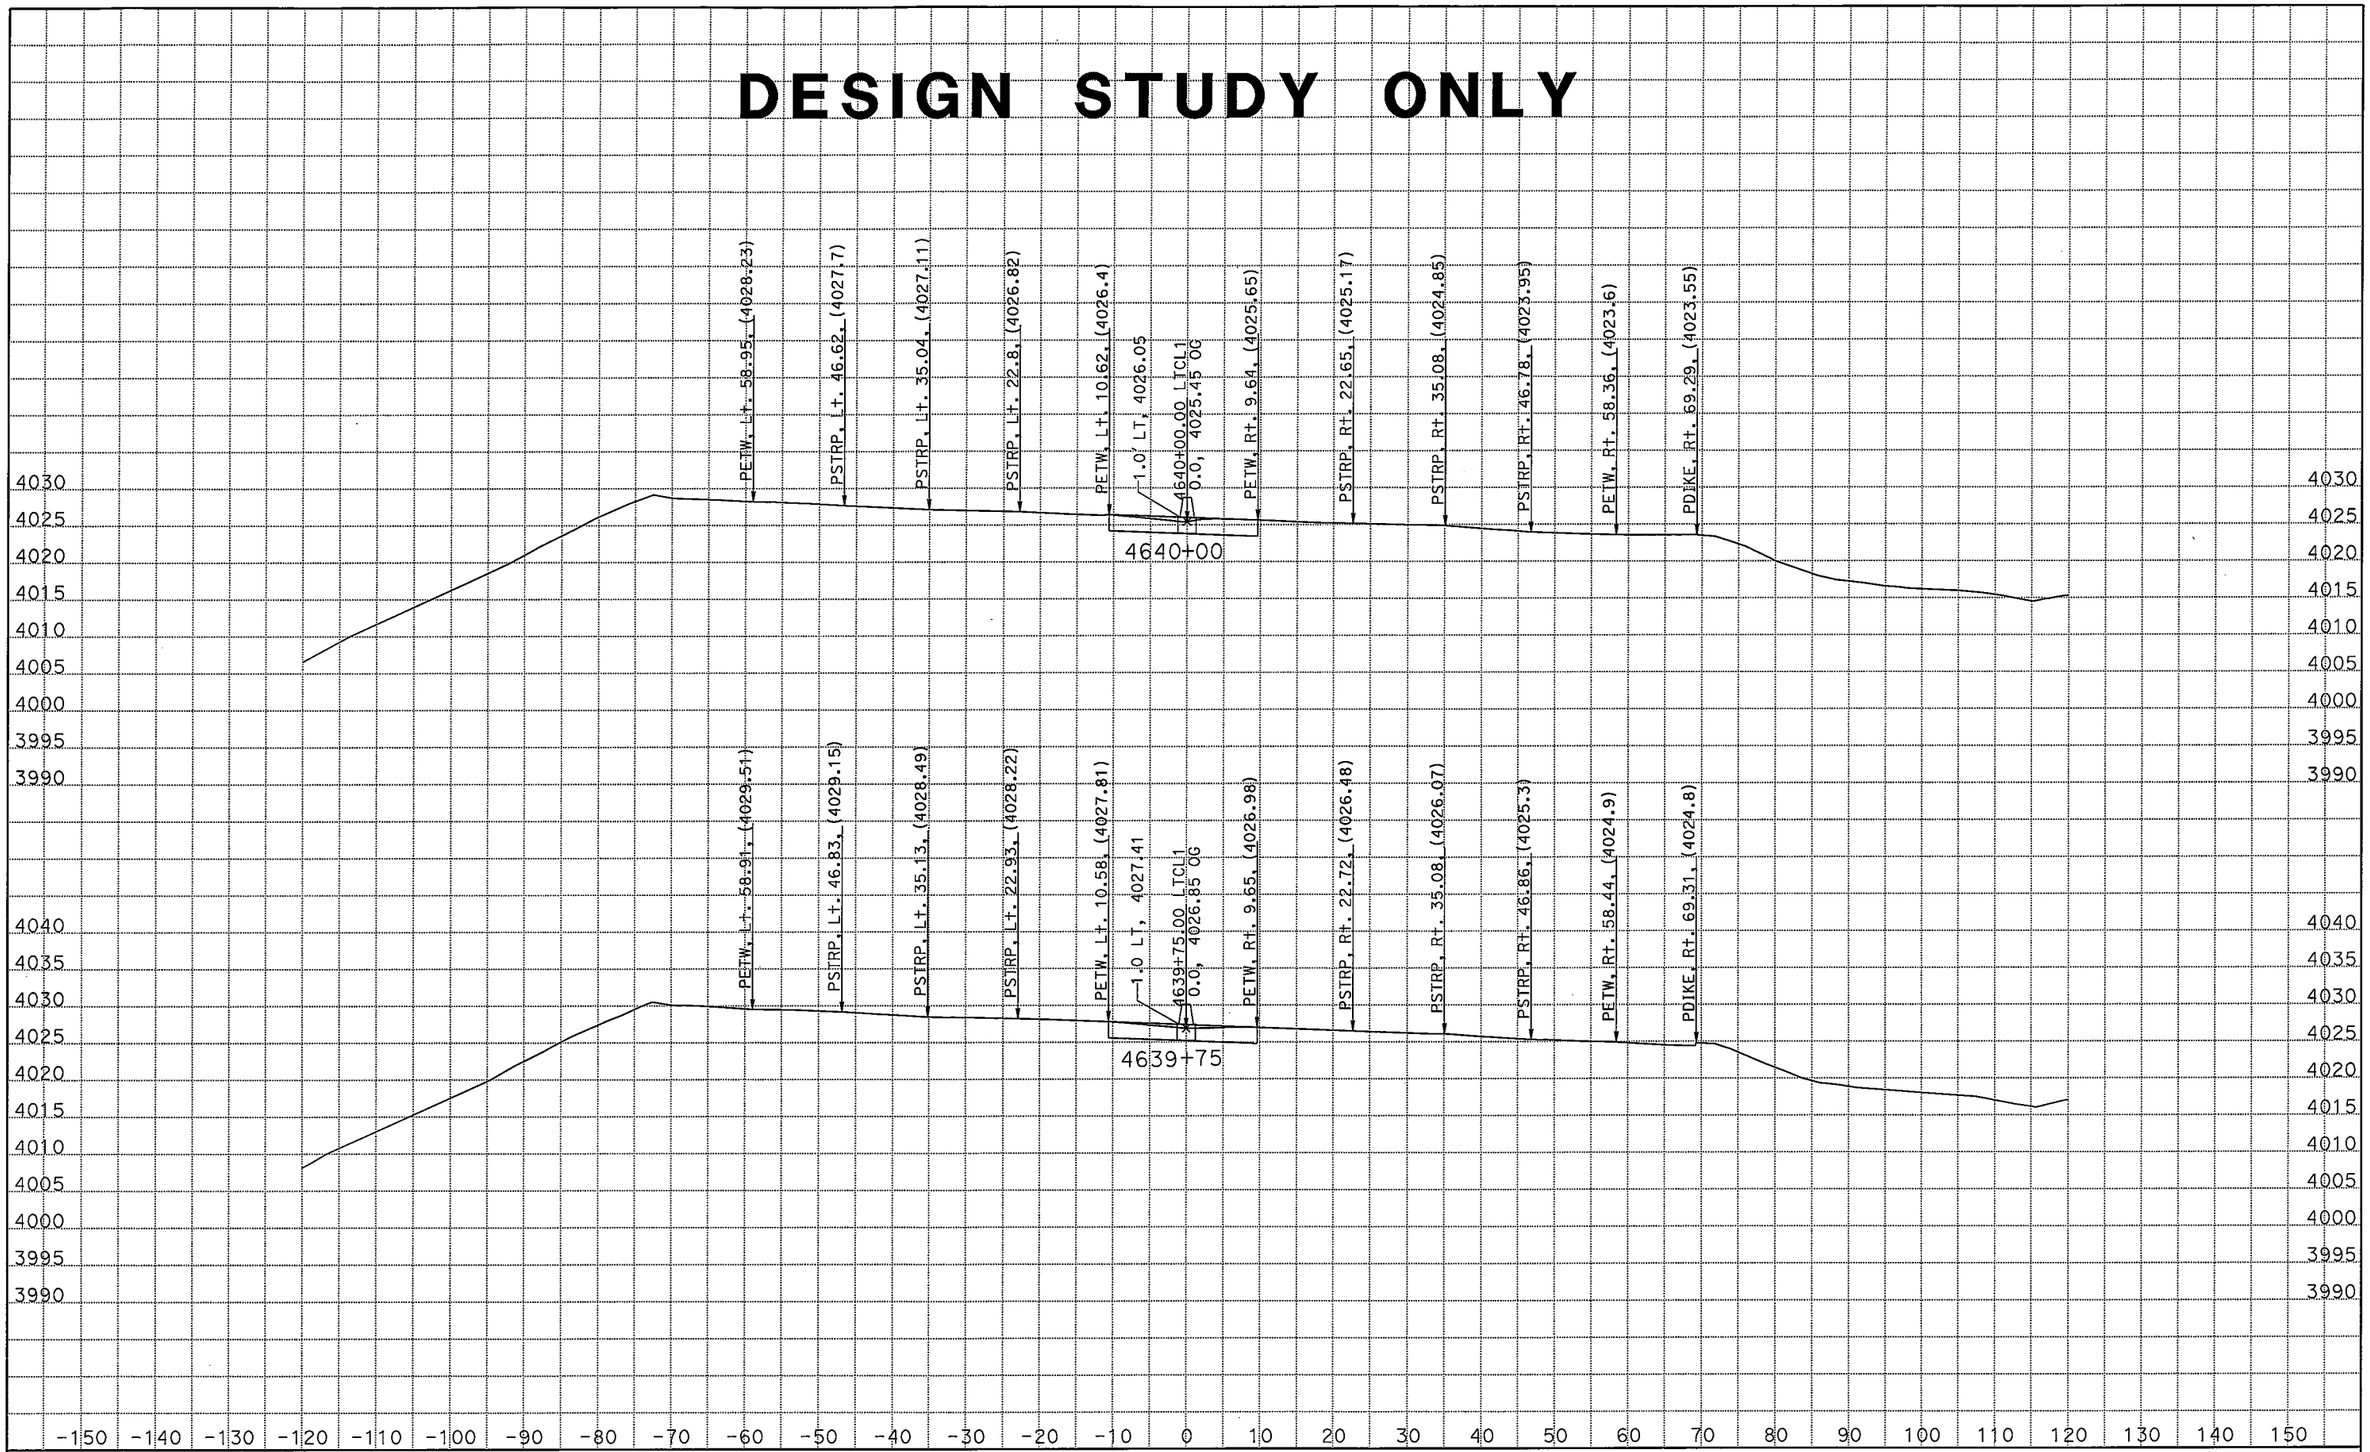

DATE: 3/9/2011
KC Project: 09182 File: C:\Projects\266401[82\new.EAR

SCALE: 1" = 10' Horiz.
1" = 10' Vert.

All Dimensions are US Survey Feet

CLRTE5
CROSS SECTIONS
SHEET 11 OF XXX

12

DESIGN STUDY ONLY

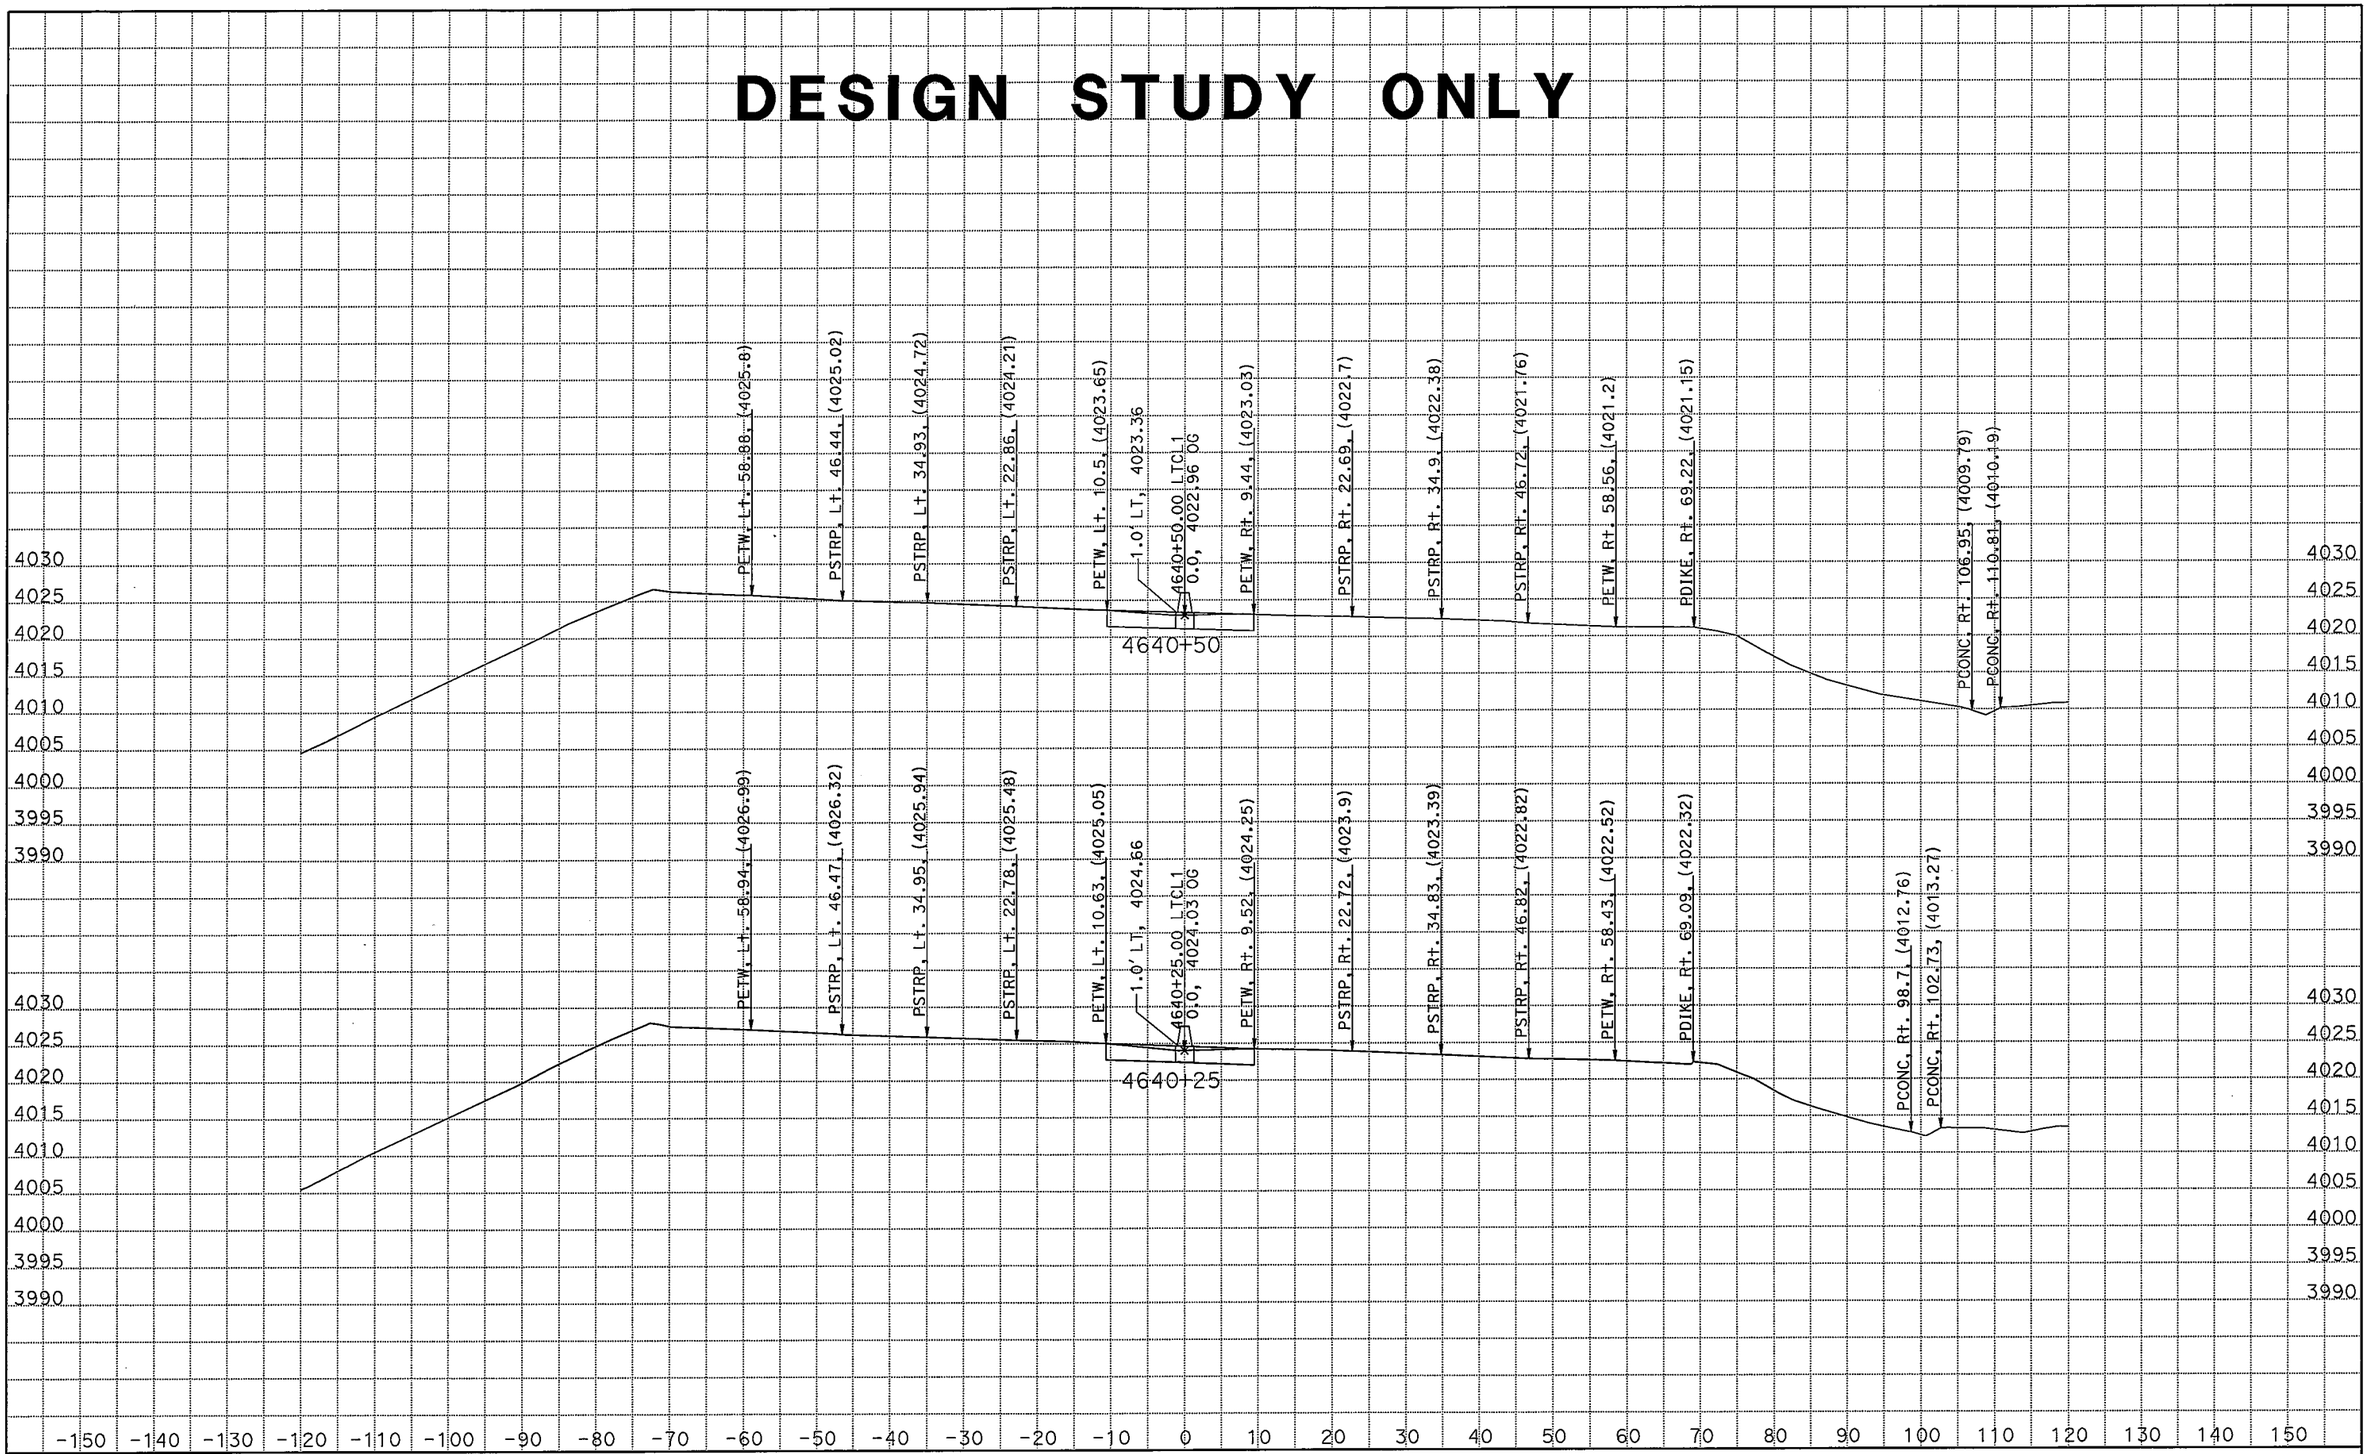

DATE: 3/9/2011

KC Project: 09182 File: C:\Projects\266401[82\new.EAR

SCALE: 1" = 10' Horiz.
1" = 10' Vert.

All Dimensions are US Survey Feet

CLRTE5
CROSS SECTIONS

SHEET 12 OF XXX

13

DESIGN STUDY ONLY

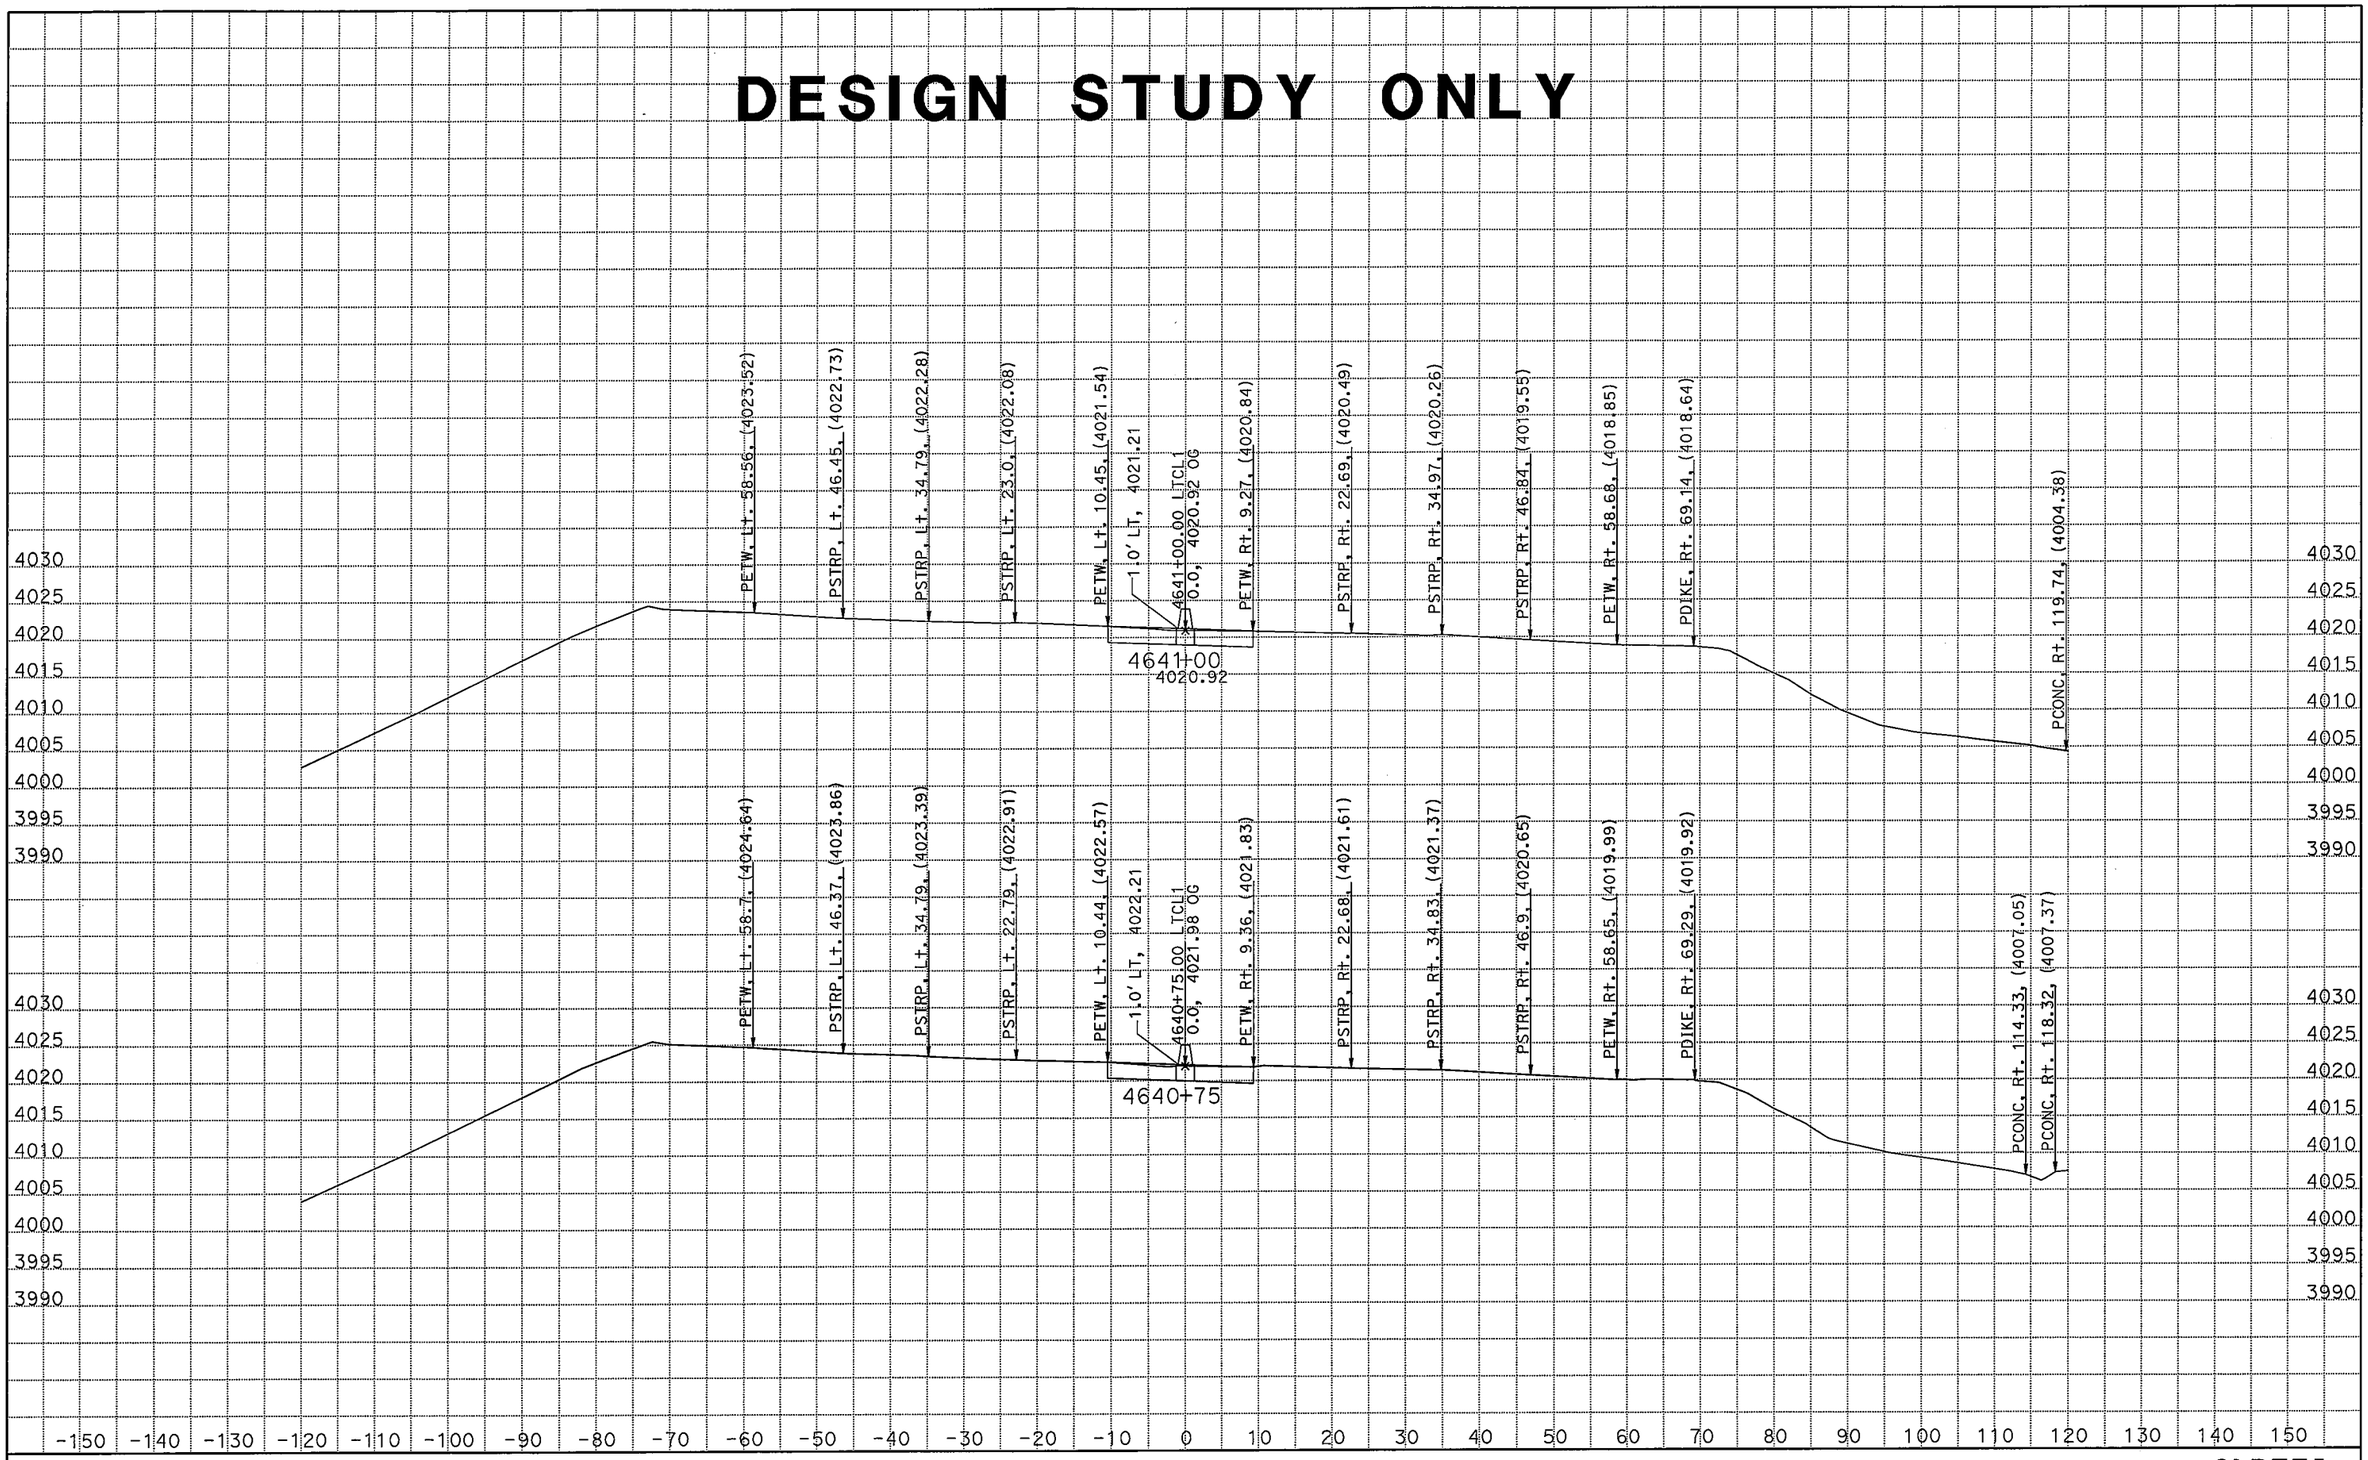

DATE: 3/9/2011
KC Project: 09182 File: C:\Projects\266401[82\new.EAR

SCALE: 1" = 10' Horiz.
1" = 10' Vert.

All Dimensions are US Survey Feet

CLRTE5
CROSS SECTIONS
SHEET 13 OF XXX

14

DESIGN STUDY ONLY

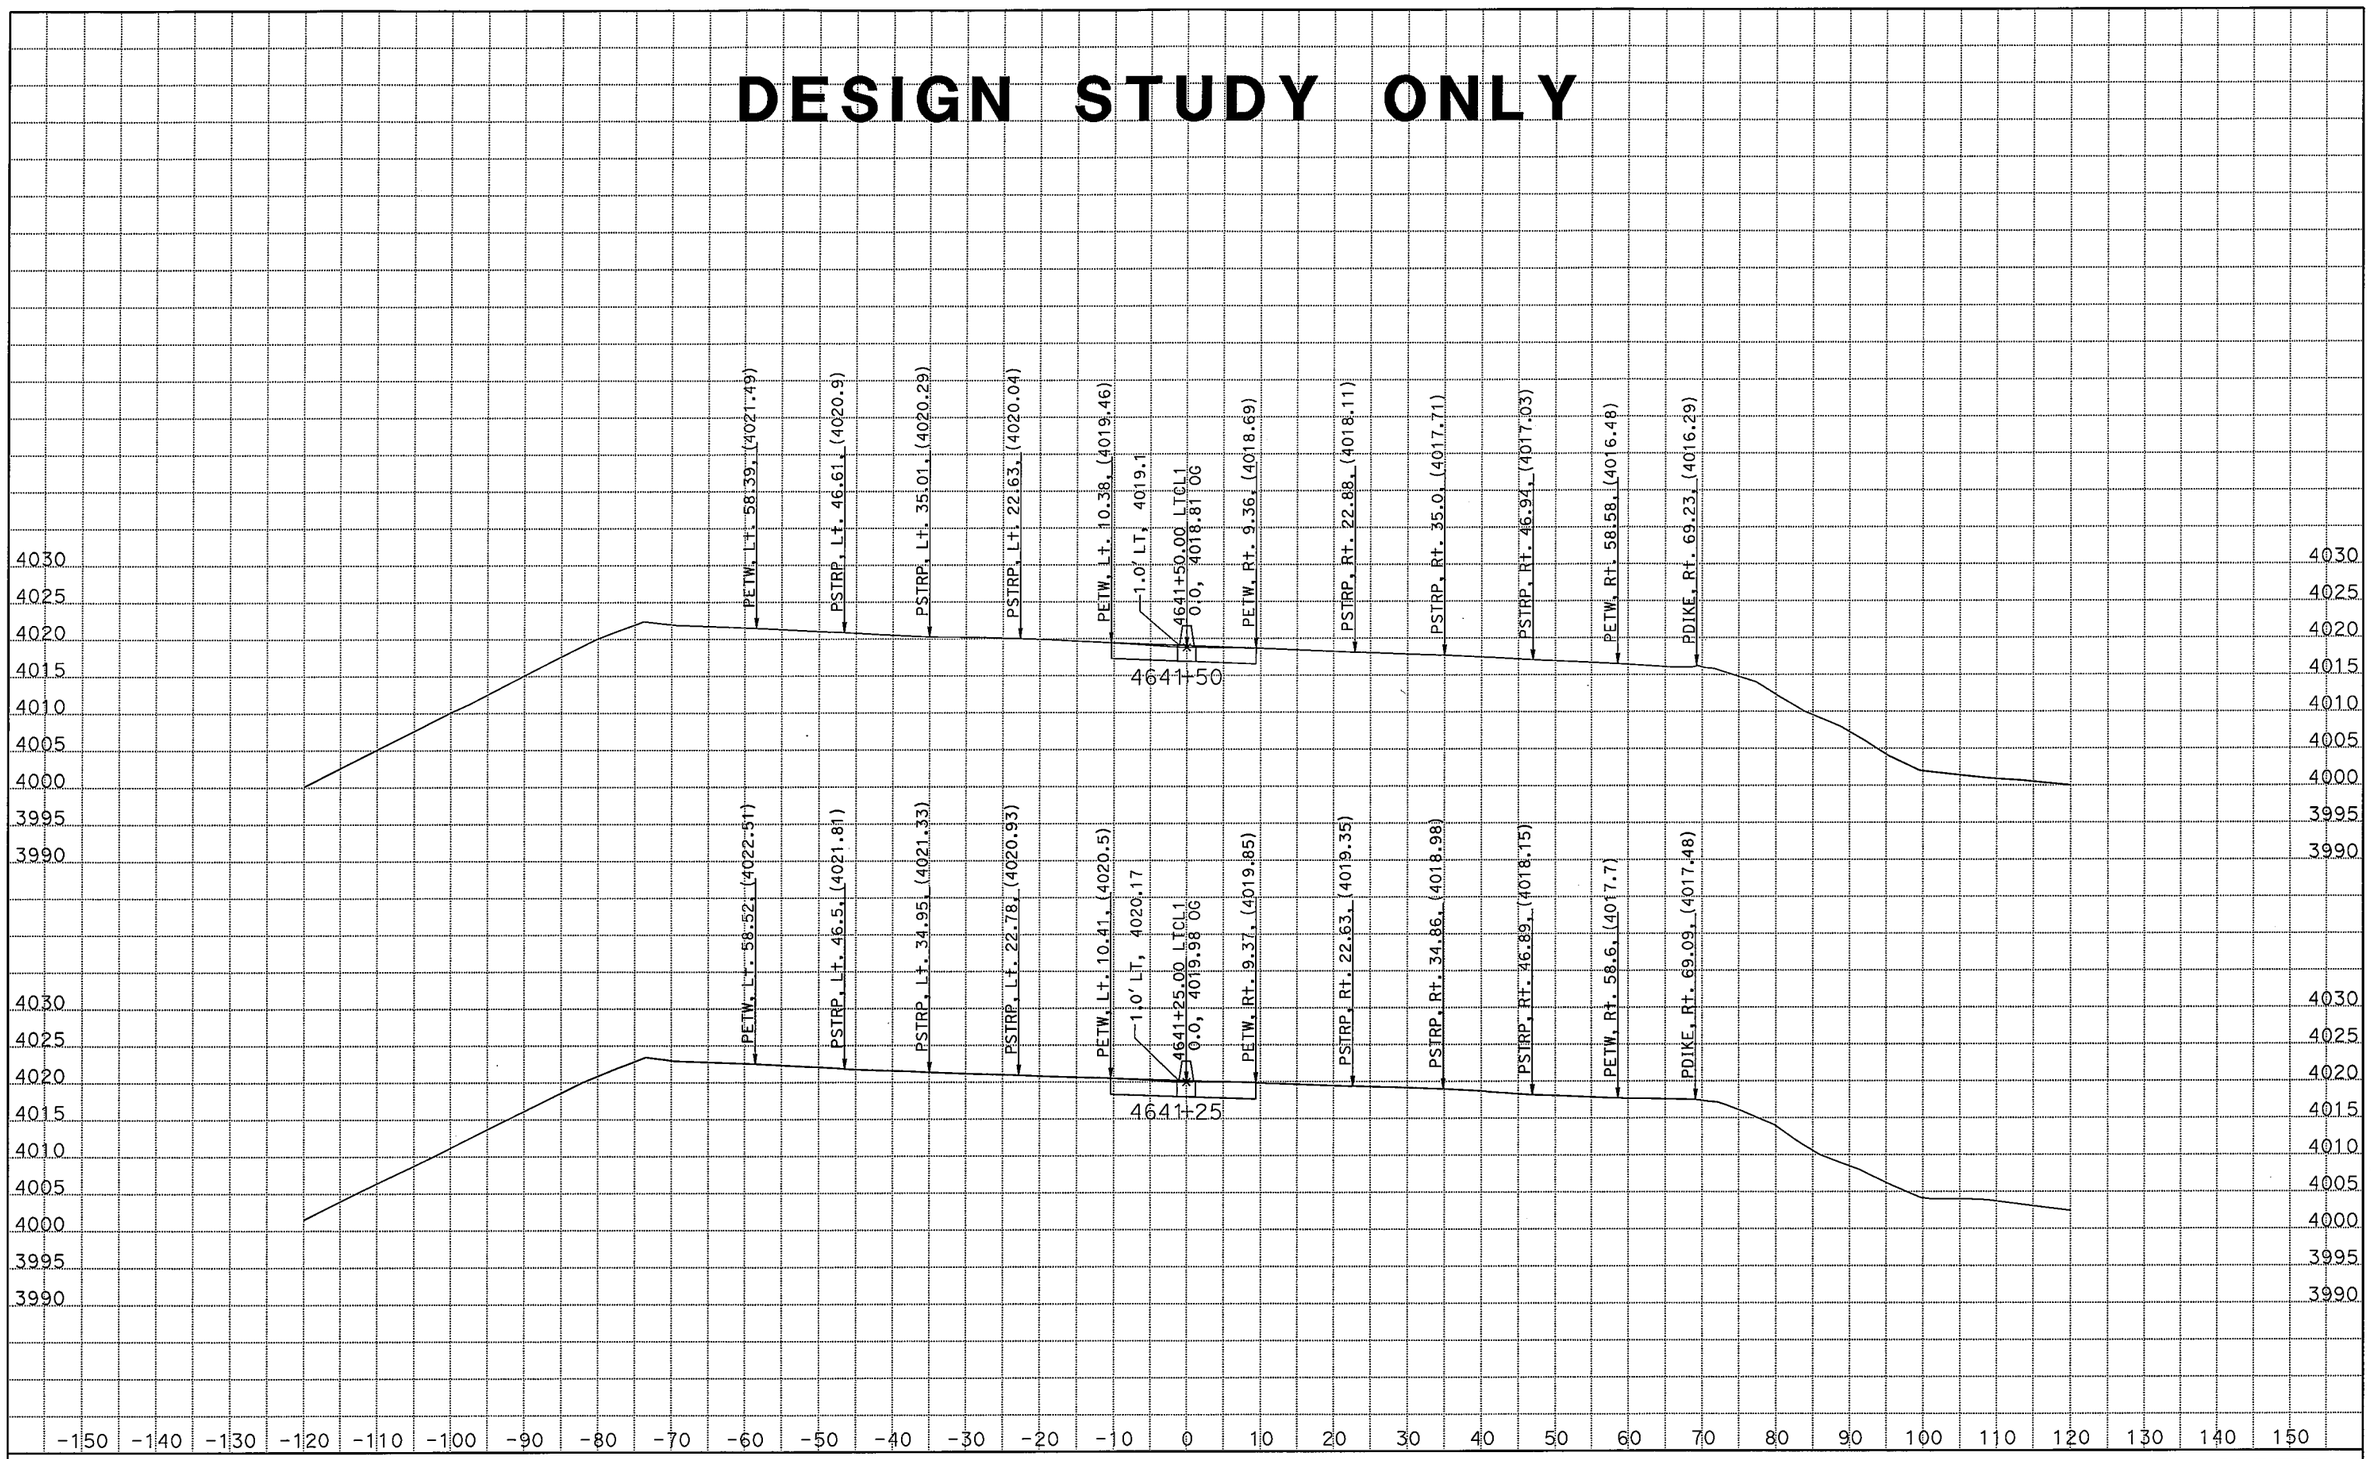

DATE: 3/9/2011

KC Project: 09182 File: C:\Projects\266401[82\new.EAR

SCALE: 1" = 10' Horiz.
1" = 10' Vert.

All Dimensions are US Survey Feet

CLRTE5
CROSS SECTIONS
SHEET 14 OF XXX

DESIGN STUDY ONLY

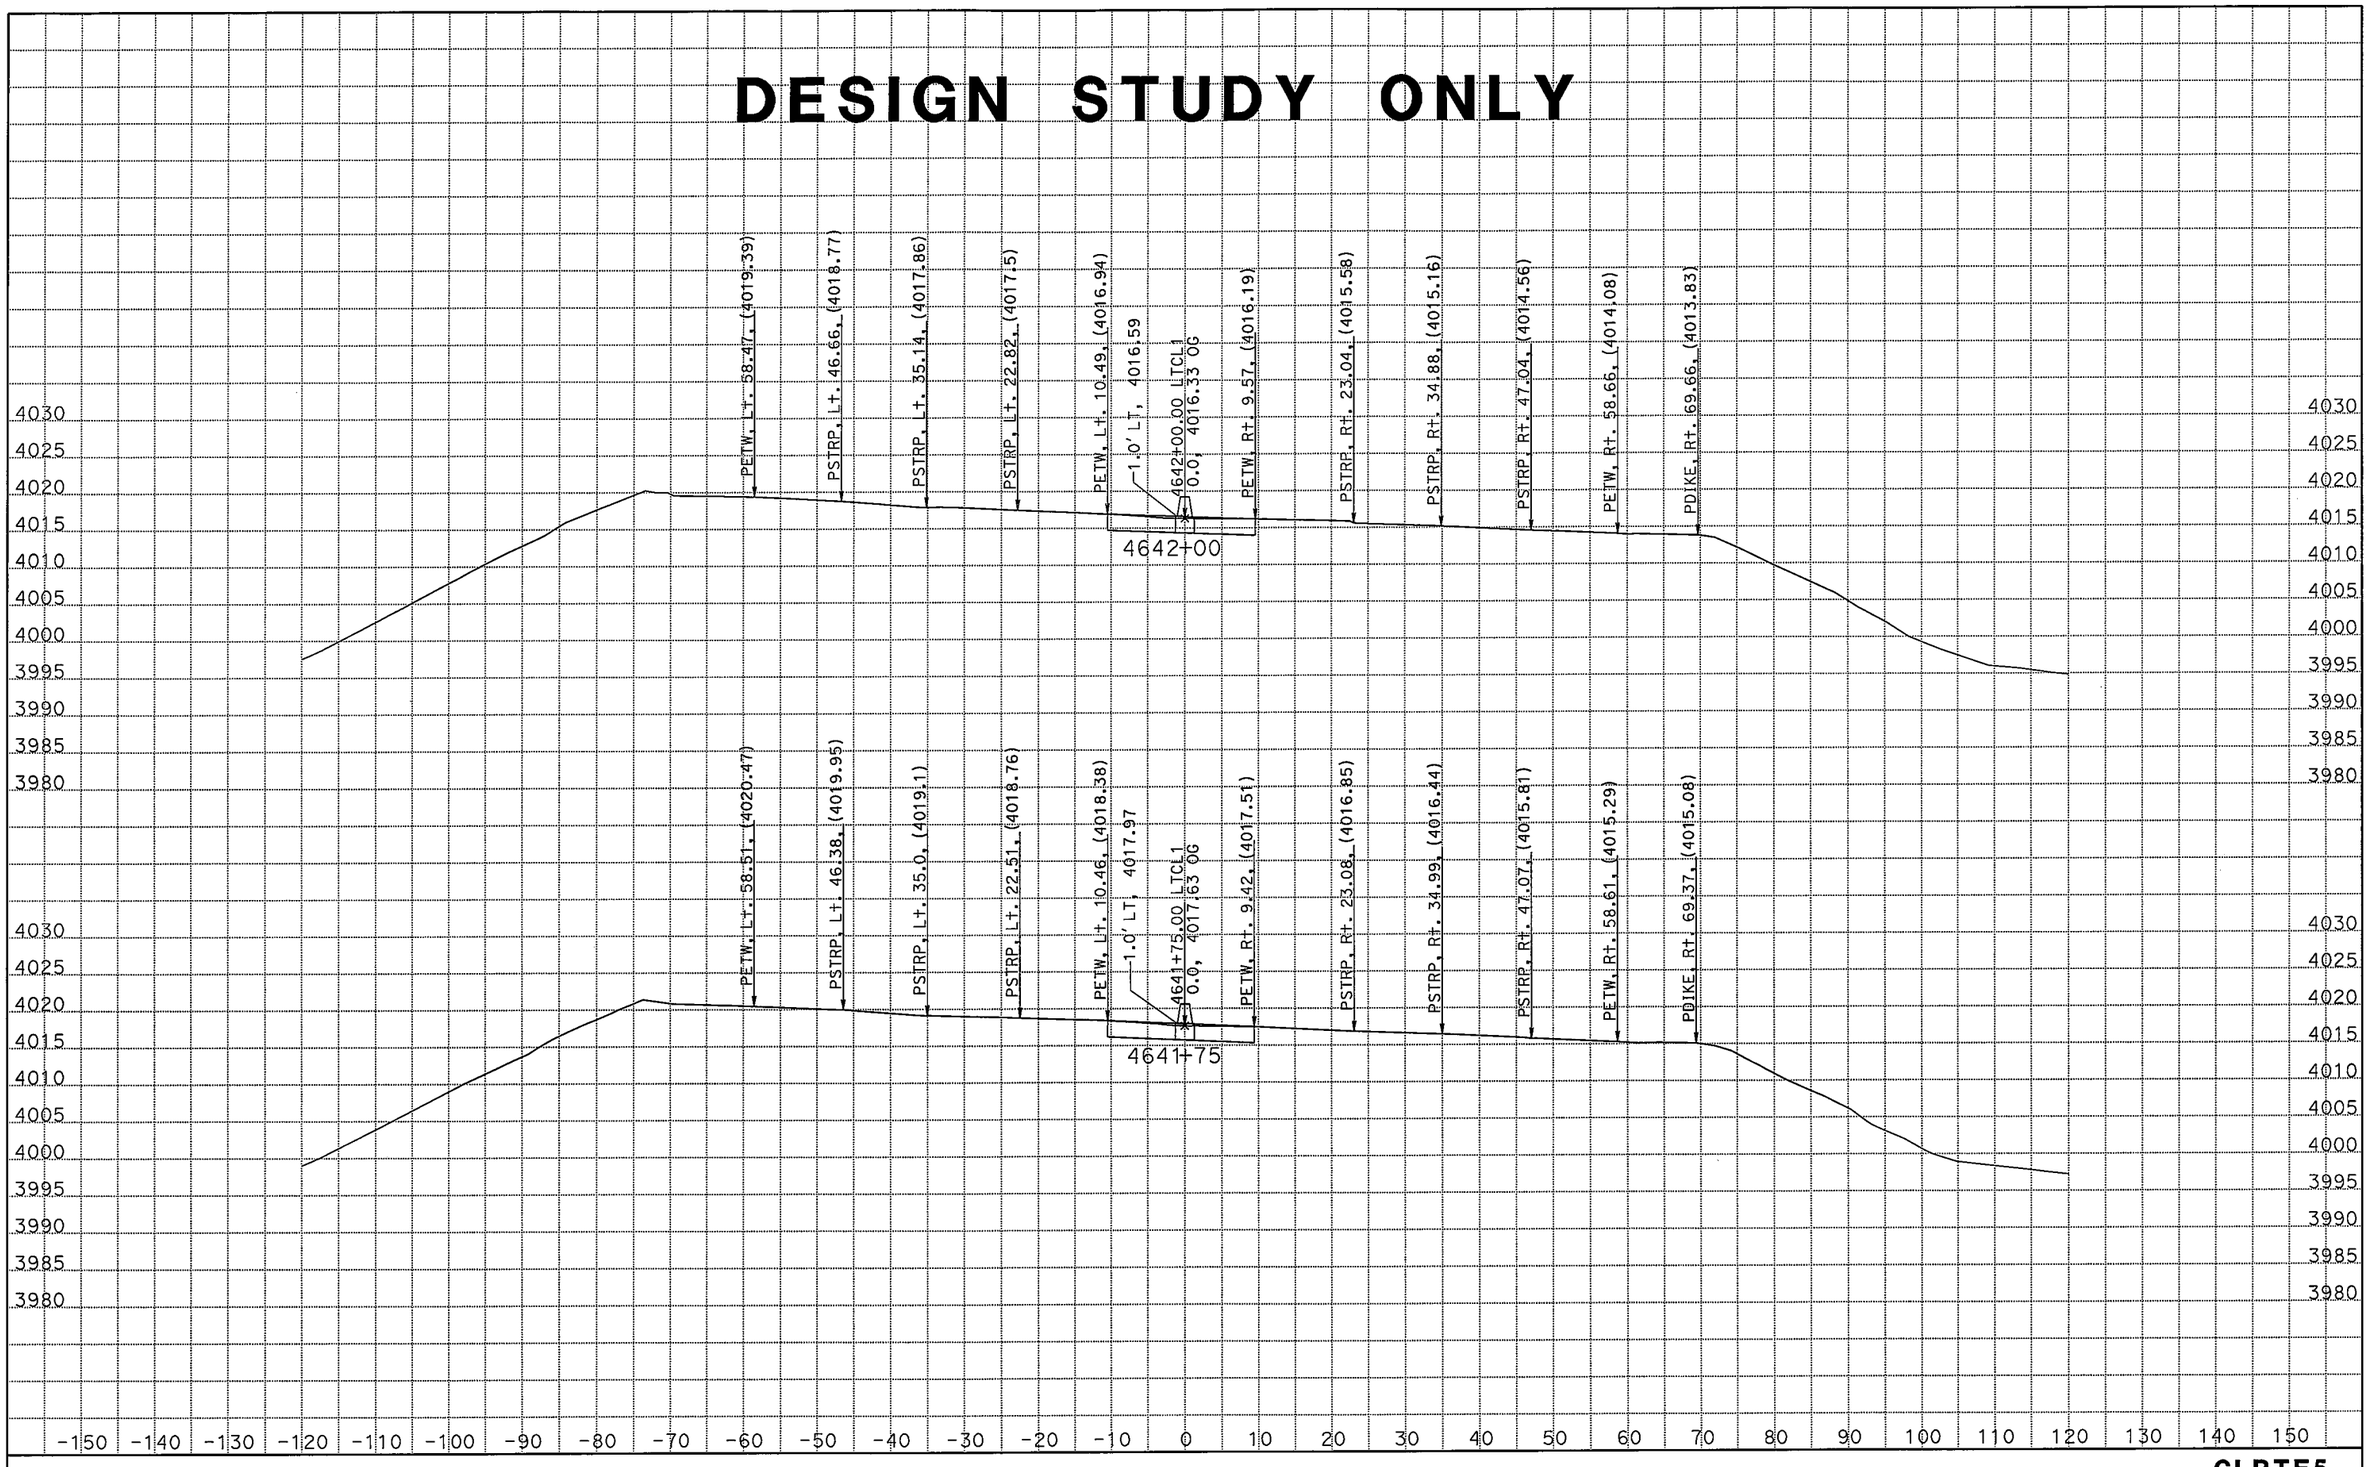

DATE: 3/9/2011

KC Project: 09182 File: C:\Projects\266401[82\new.EAR

SCALE: 1" = 10' Horiz.
1" = 10' Vert.

All Dimensions are US Survey Feet

CLRTE5
CROSS SECTIONS

SHEET 15 OF XXX

16

DESIGN STUDY ONLY

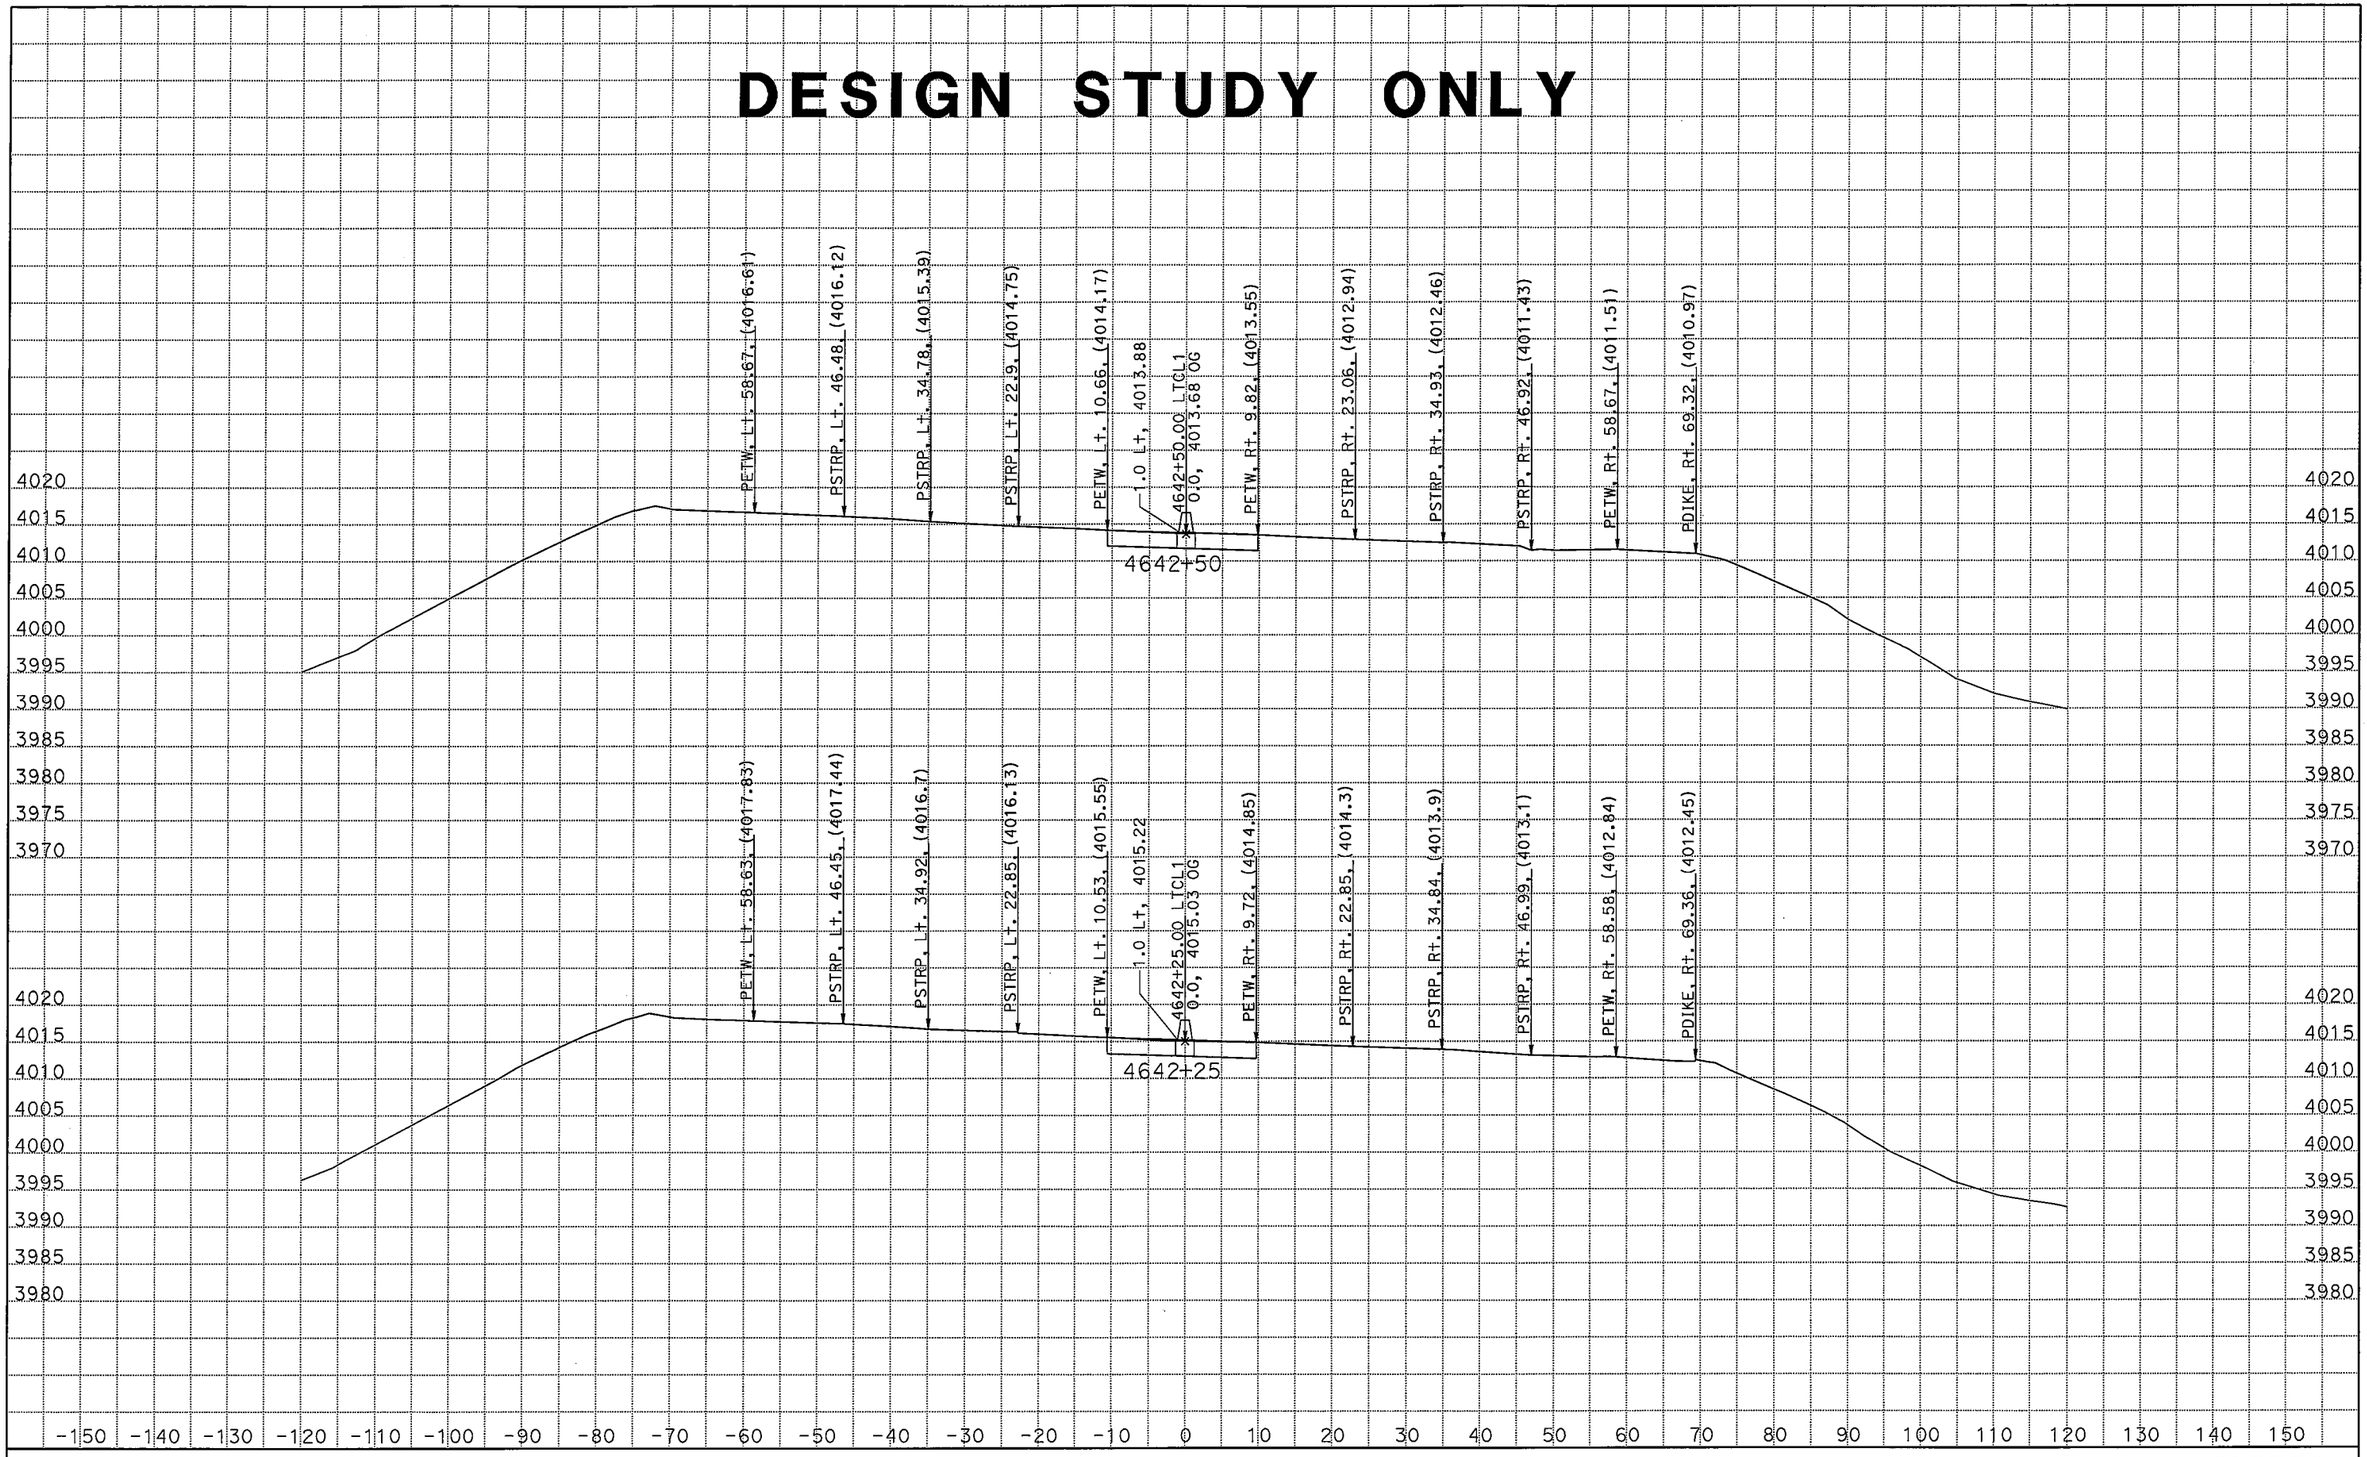

DATE: 3/9/2011

KC Project: 09182 File: C:\Projects\266401[82\new.EAR

SCALE: 1" = 10' Horiz.
1" = 10' Vert.

All Dimensions are US Survey Feet

CLRTE5
CROSS SECTIONS
SHEET 16 OF XXX

17

DESIGN STUDY ONLY

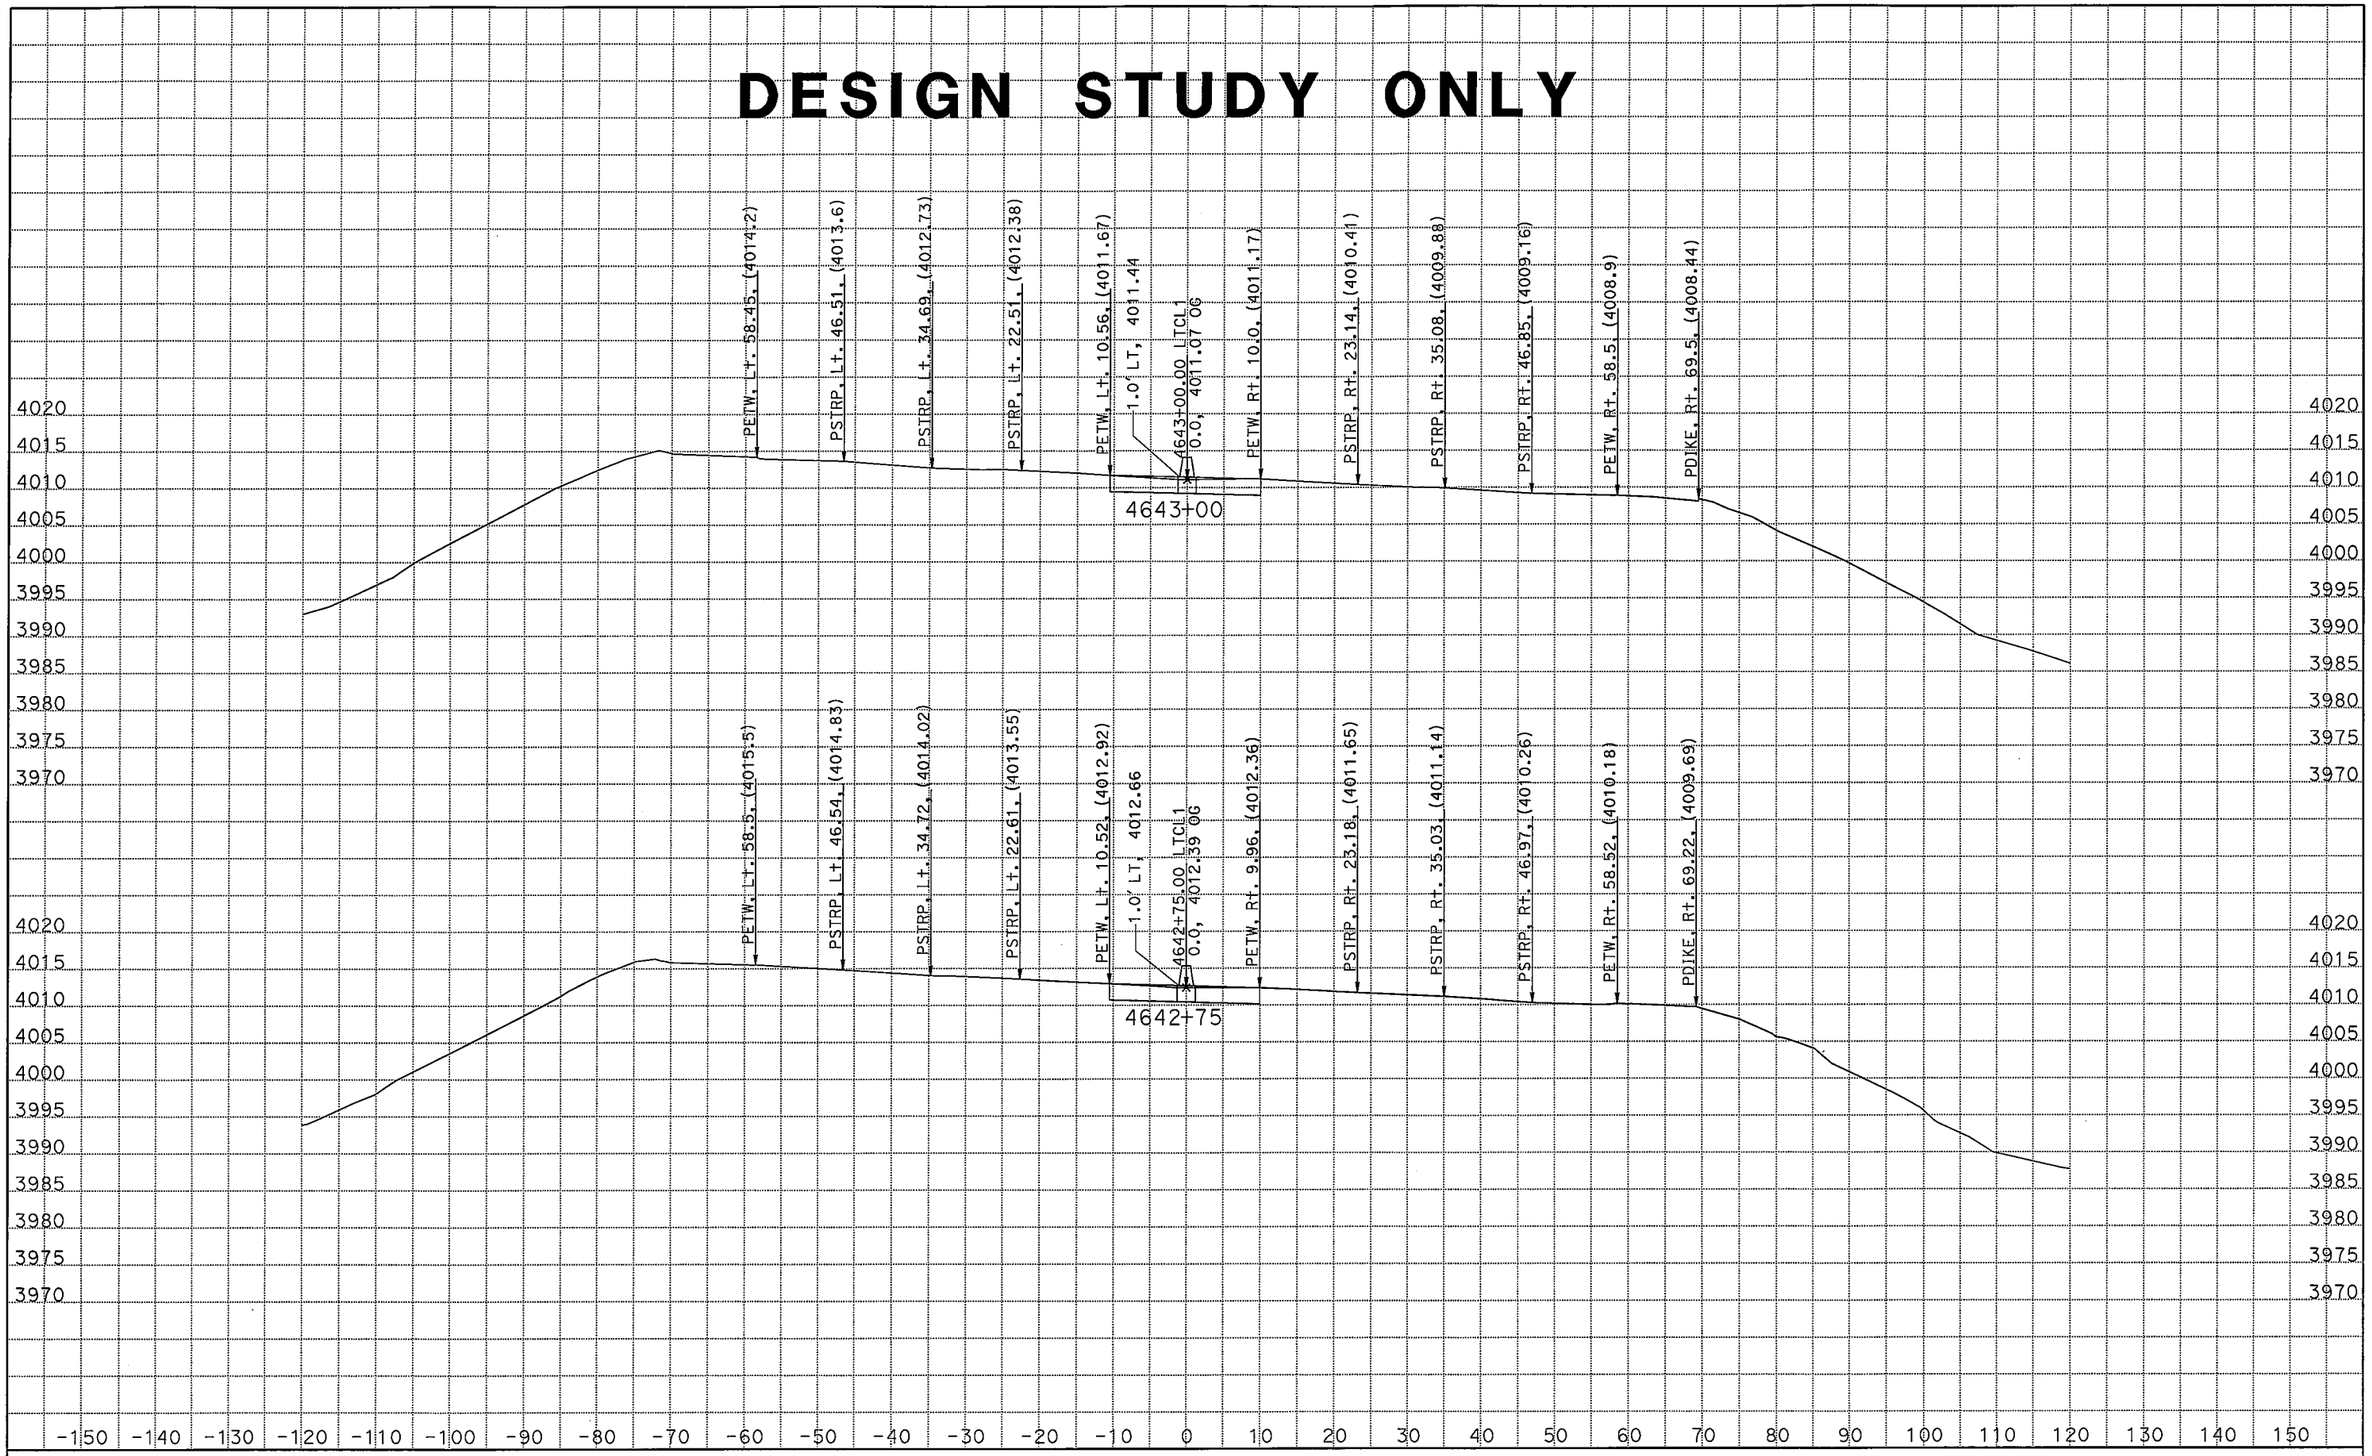

DATE: 3/9/2011

KC Project: 09182 File: C:\Projects\266401[82\new.EAR

SCALE: 1" = 10' Horiz.
1" = 10' Vert.

All Dimensions are US Survey Feet

CLRTE5
CROSS SECTIONS
SHEET 17 OF XXX

DESIGN STUDY ONLY

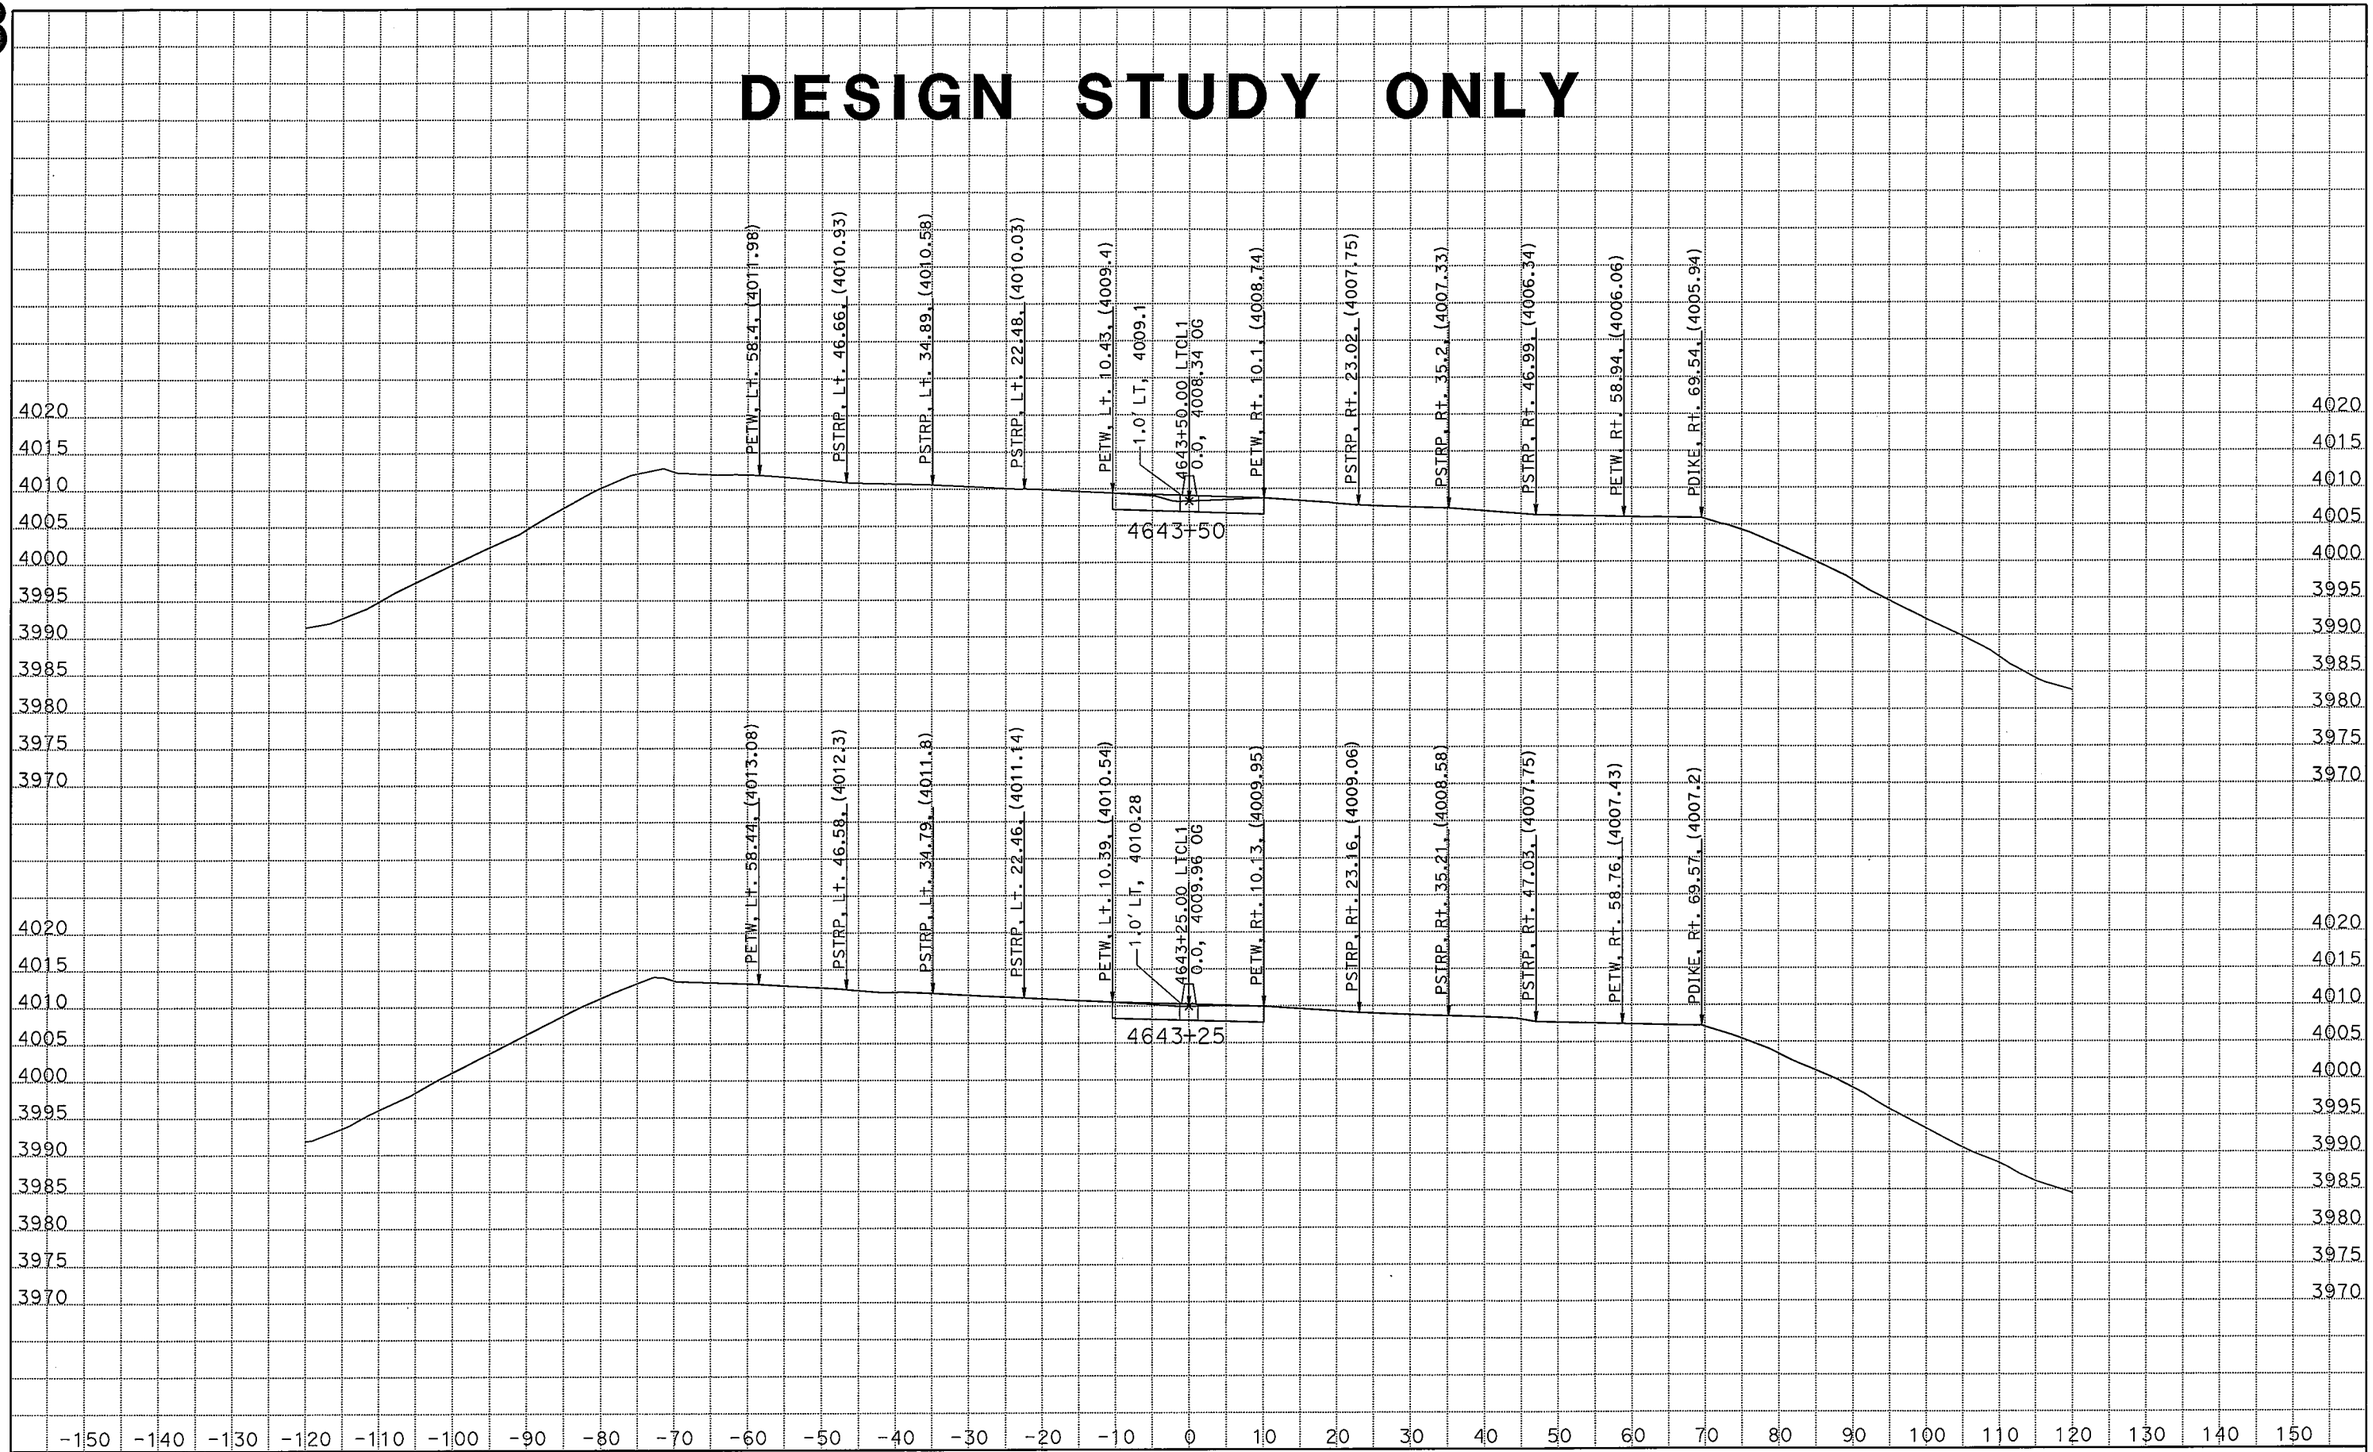

DATE: 3/9/2011

KC Project: 09182 File: C:\Projects\266401[82\new.EAR

SCALE: 1" = 10' Horiz.
1" = 10' Vert.

All Dimensions are US Survey Feet

CLRTE5
CROSS SECTIONS
SHEET 18 OF XXX

DESIGN STUDY ONLY

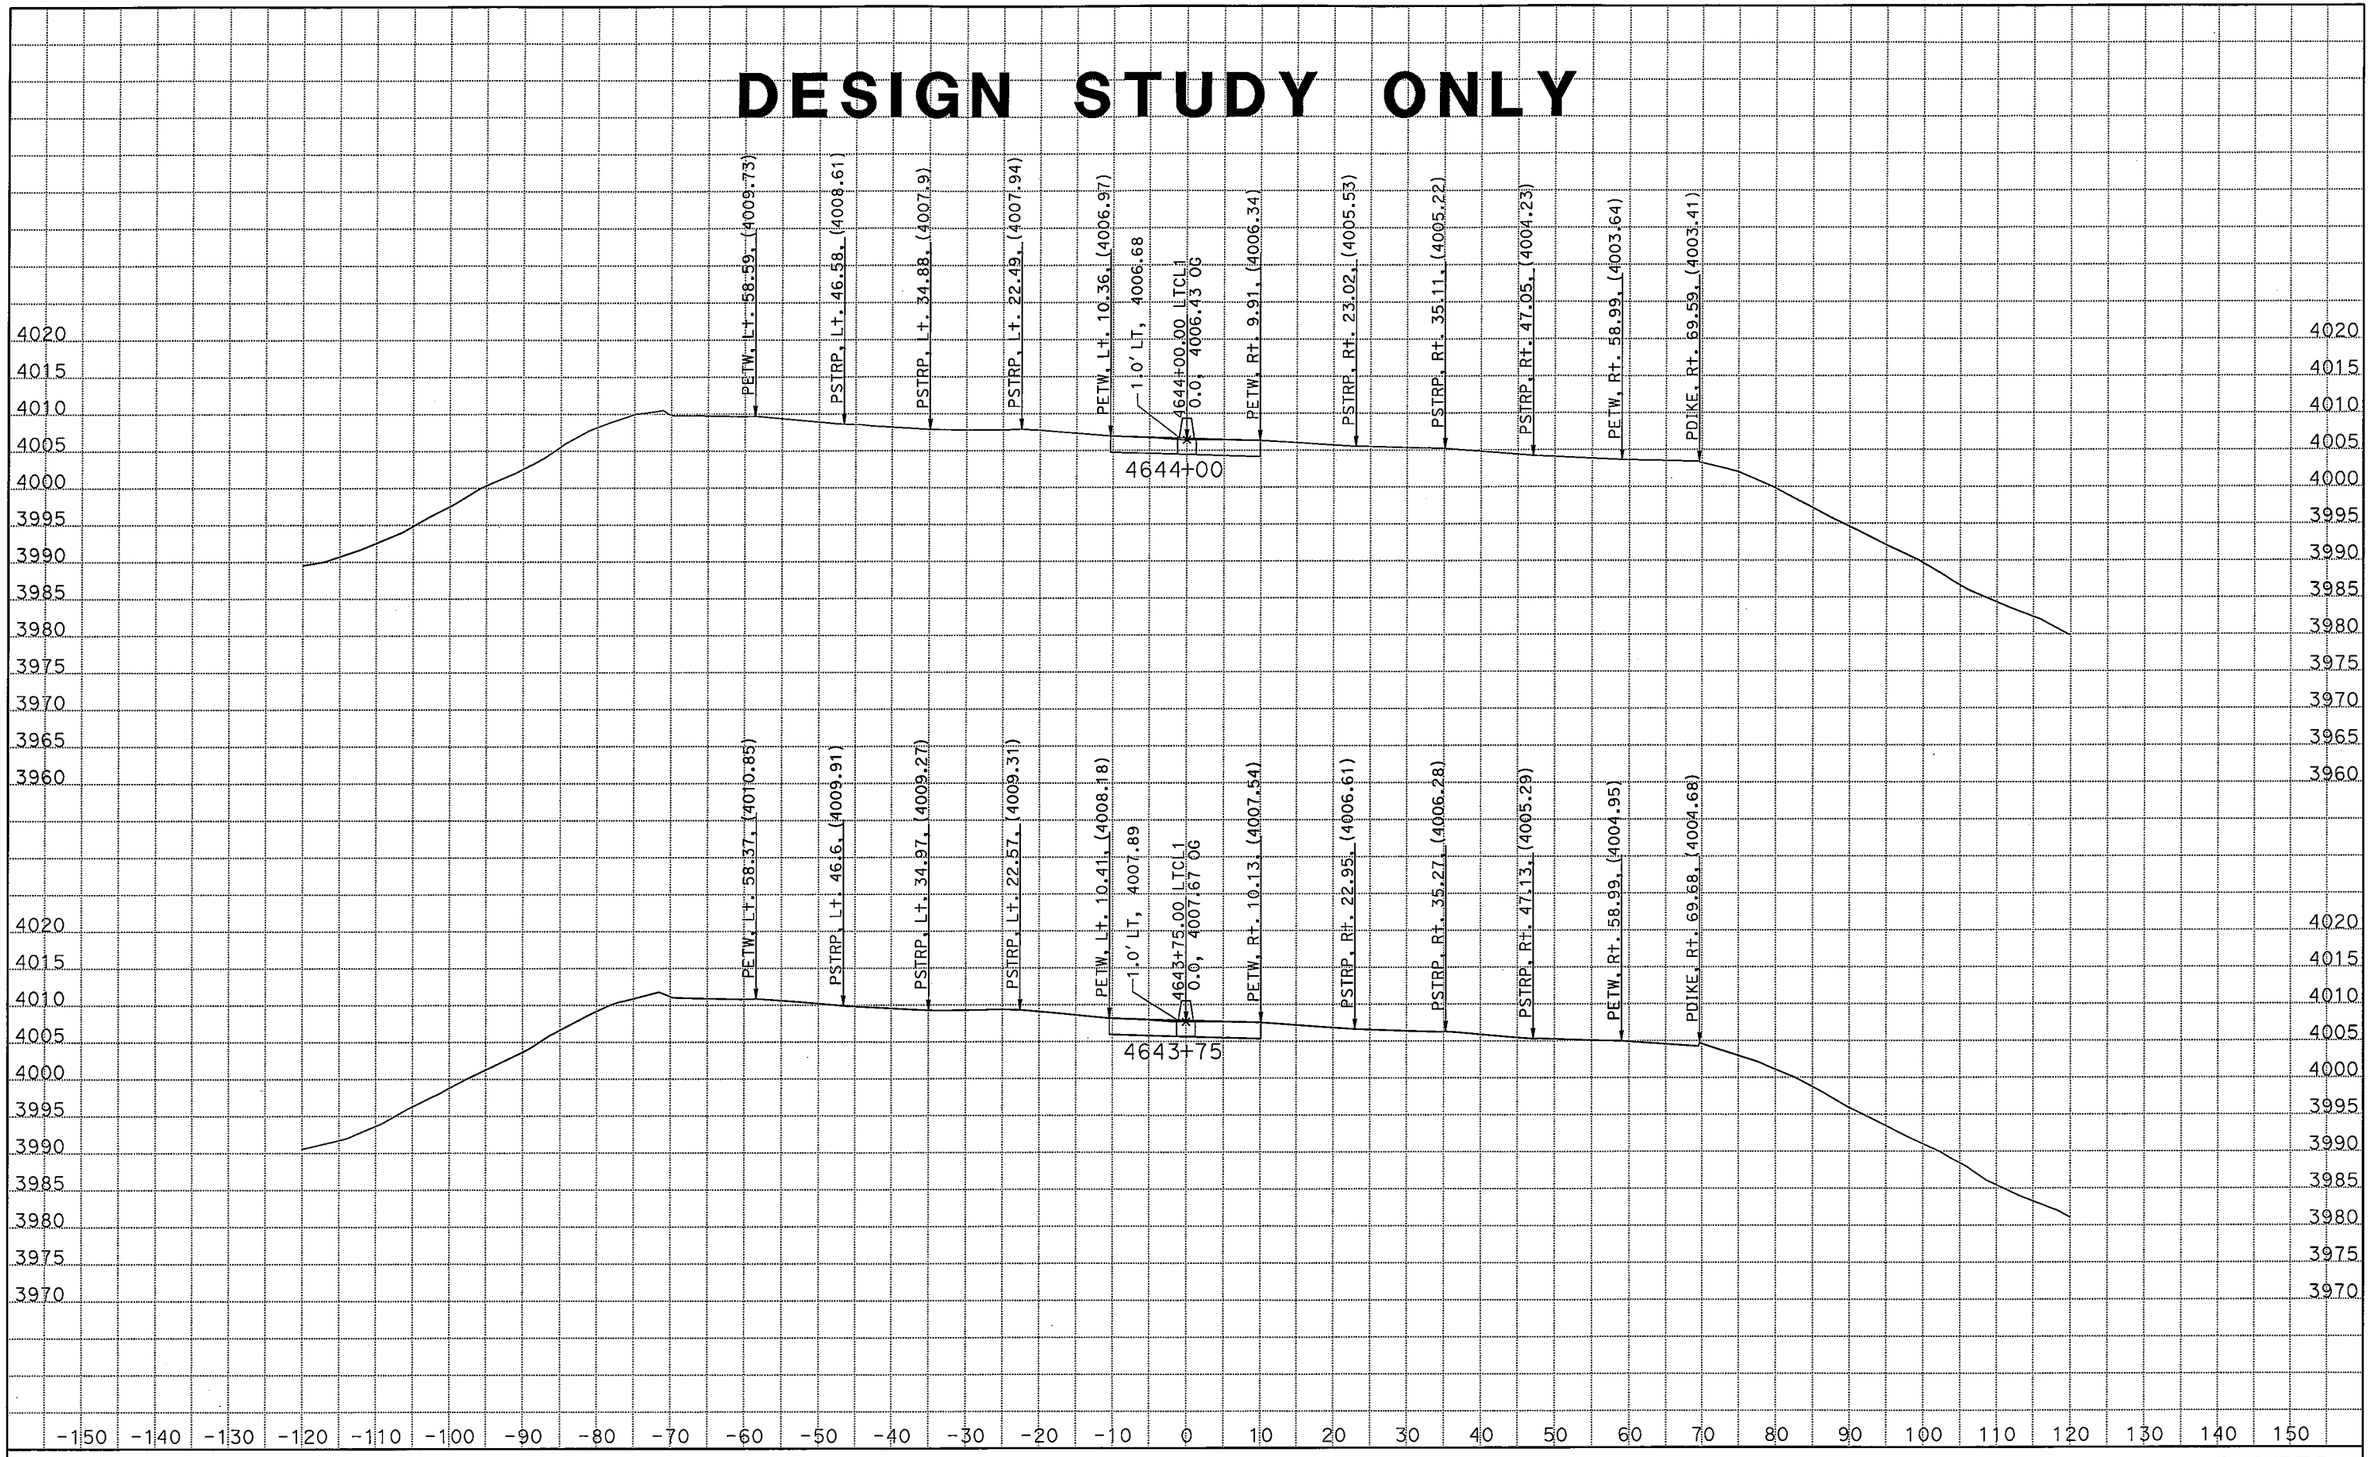

DATE: 3/9/2011

KC Project: 09182 File: C:\Projects\266401[82\new.EAR

SCALE: 1" = 10' Horiz.
1" = 10' Vert.

All Dimensions are US Survey Feet

CLRTE5
CROSS SECTIONS
SHEET 19 OF XXX

DESIGN STUDY ONLY

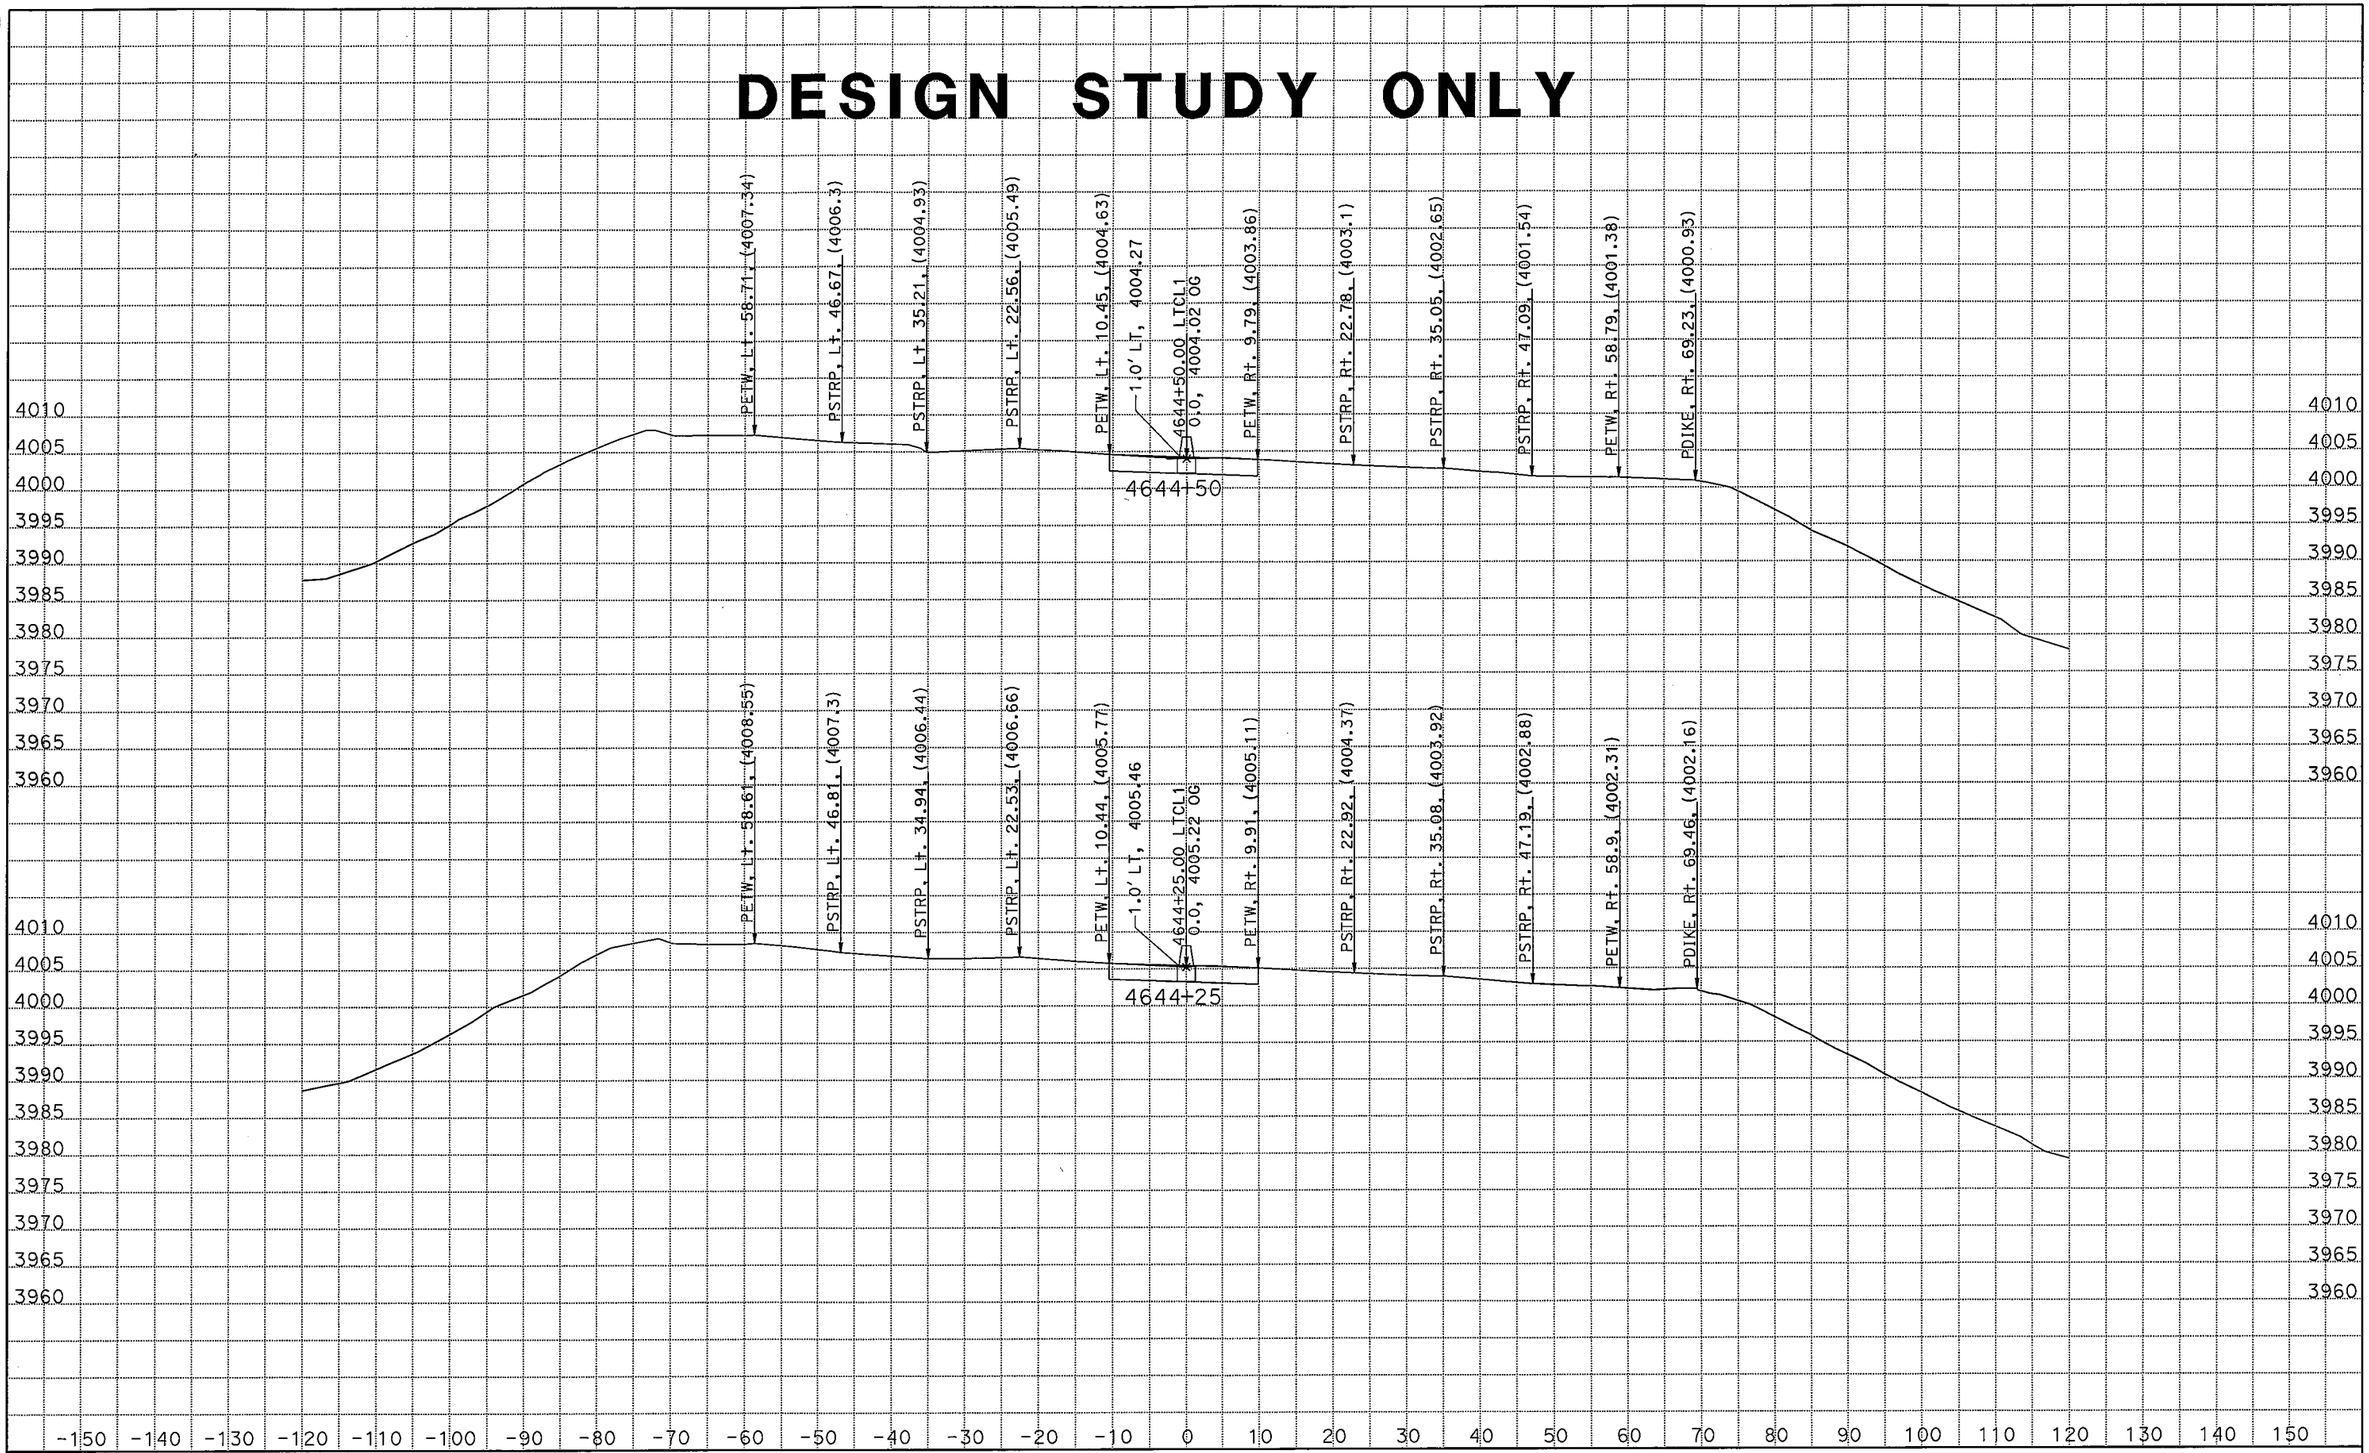

DATE: 3/9/2011

KC Project: 09182 File: C:\Projects\266401[82\new.EAR

SCALE: 1" = 10' Horiz.
1" = 10' Vert.

All Dimensions are US Survey Feet

CLRTE5
CROSS SECTIONS
SHEET 20 OF XXX

DESIGN STUDY ONLY

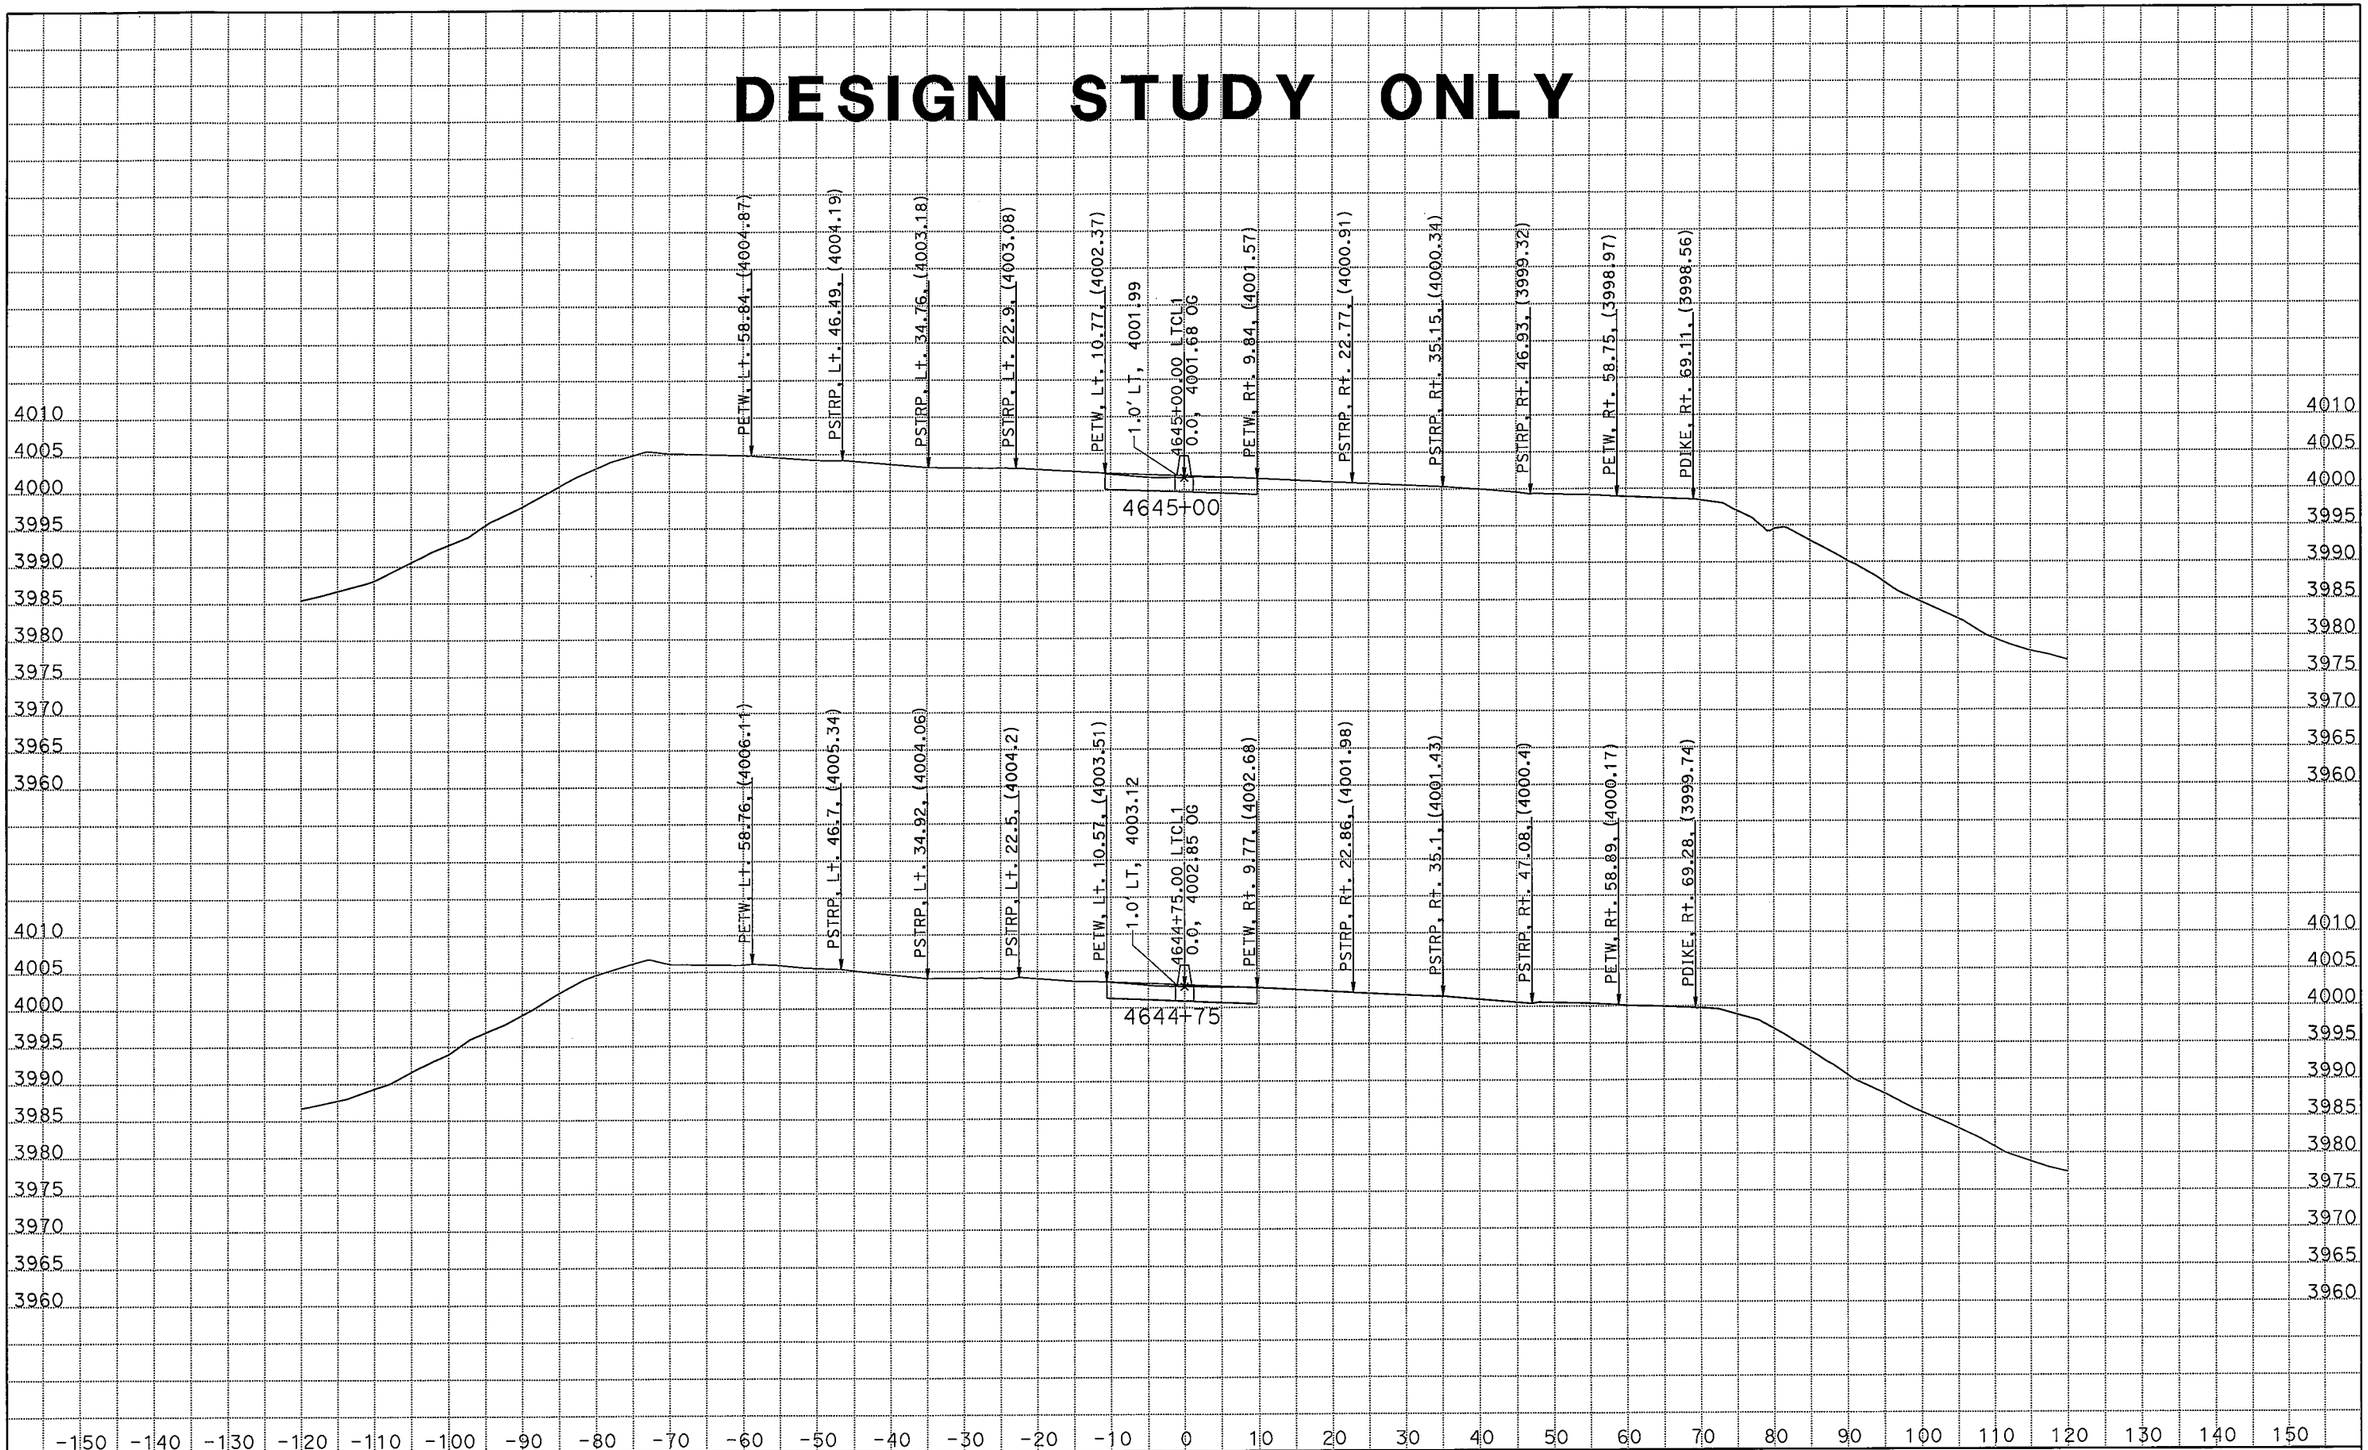

DATE: 3/9/2011

KC Project: 09182 File: C:\Projects\266401[82\new.EAR

SCALE: 1" = 10' Horiz.
1" = 10' Vert.

All Dimensions are US Survey Feet

CLRTE5
CROSS SECTIONS
SHEET 21 OF XXX

DESIGN STUDY ONLY

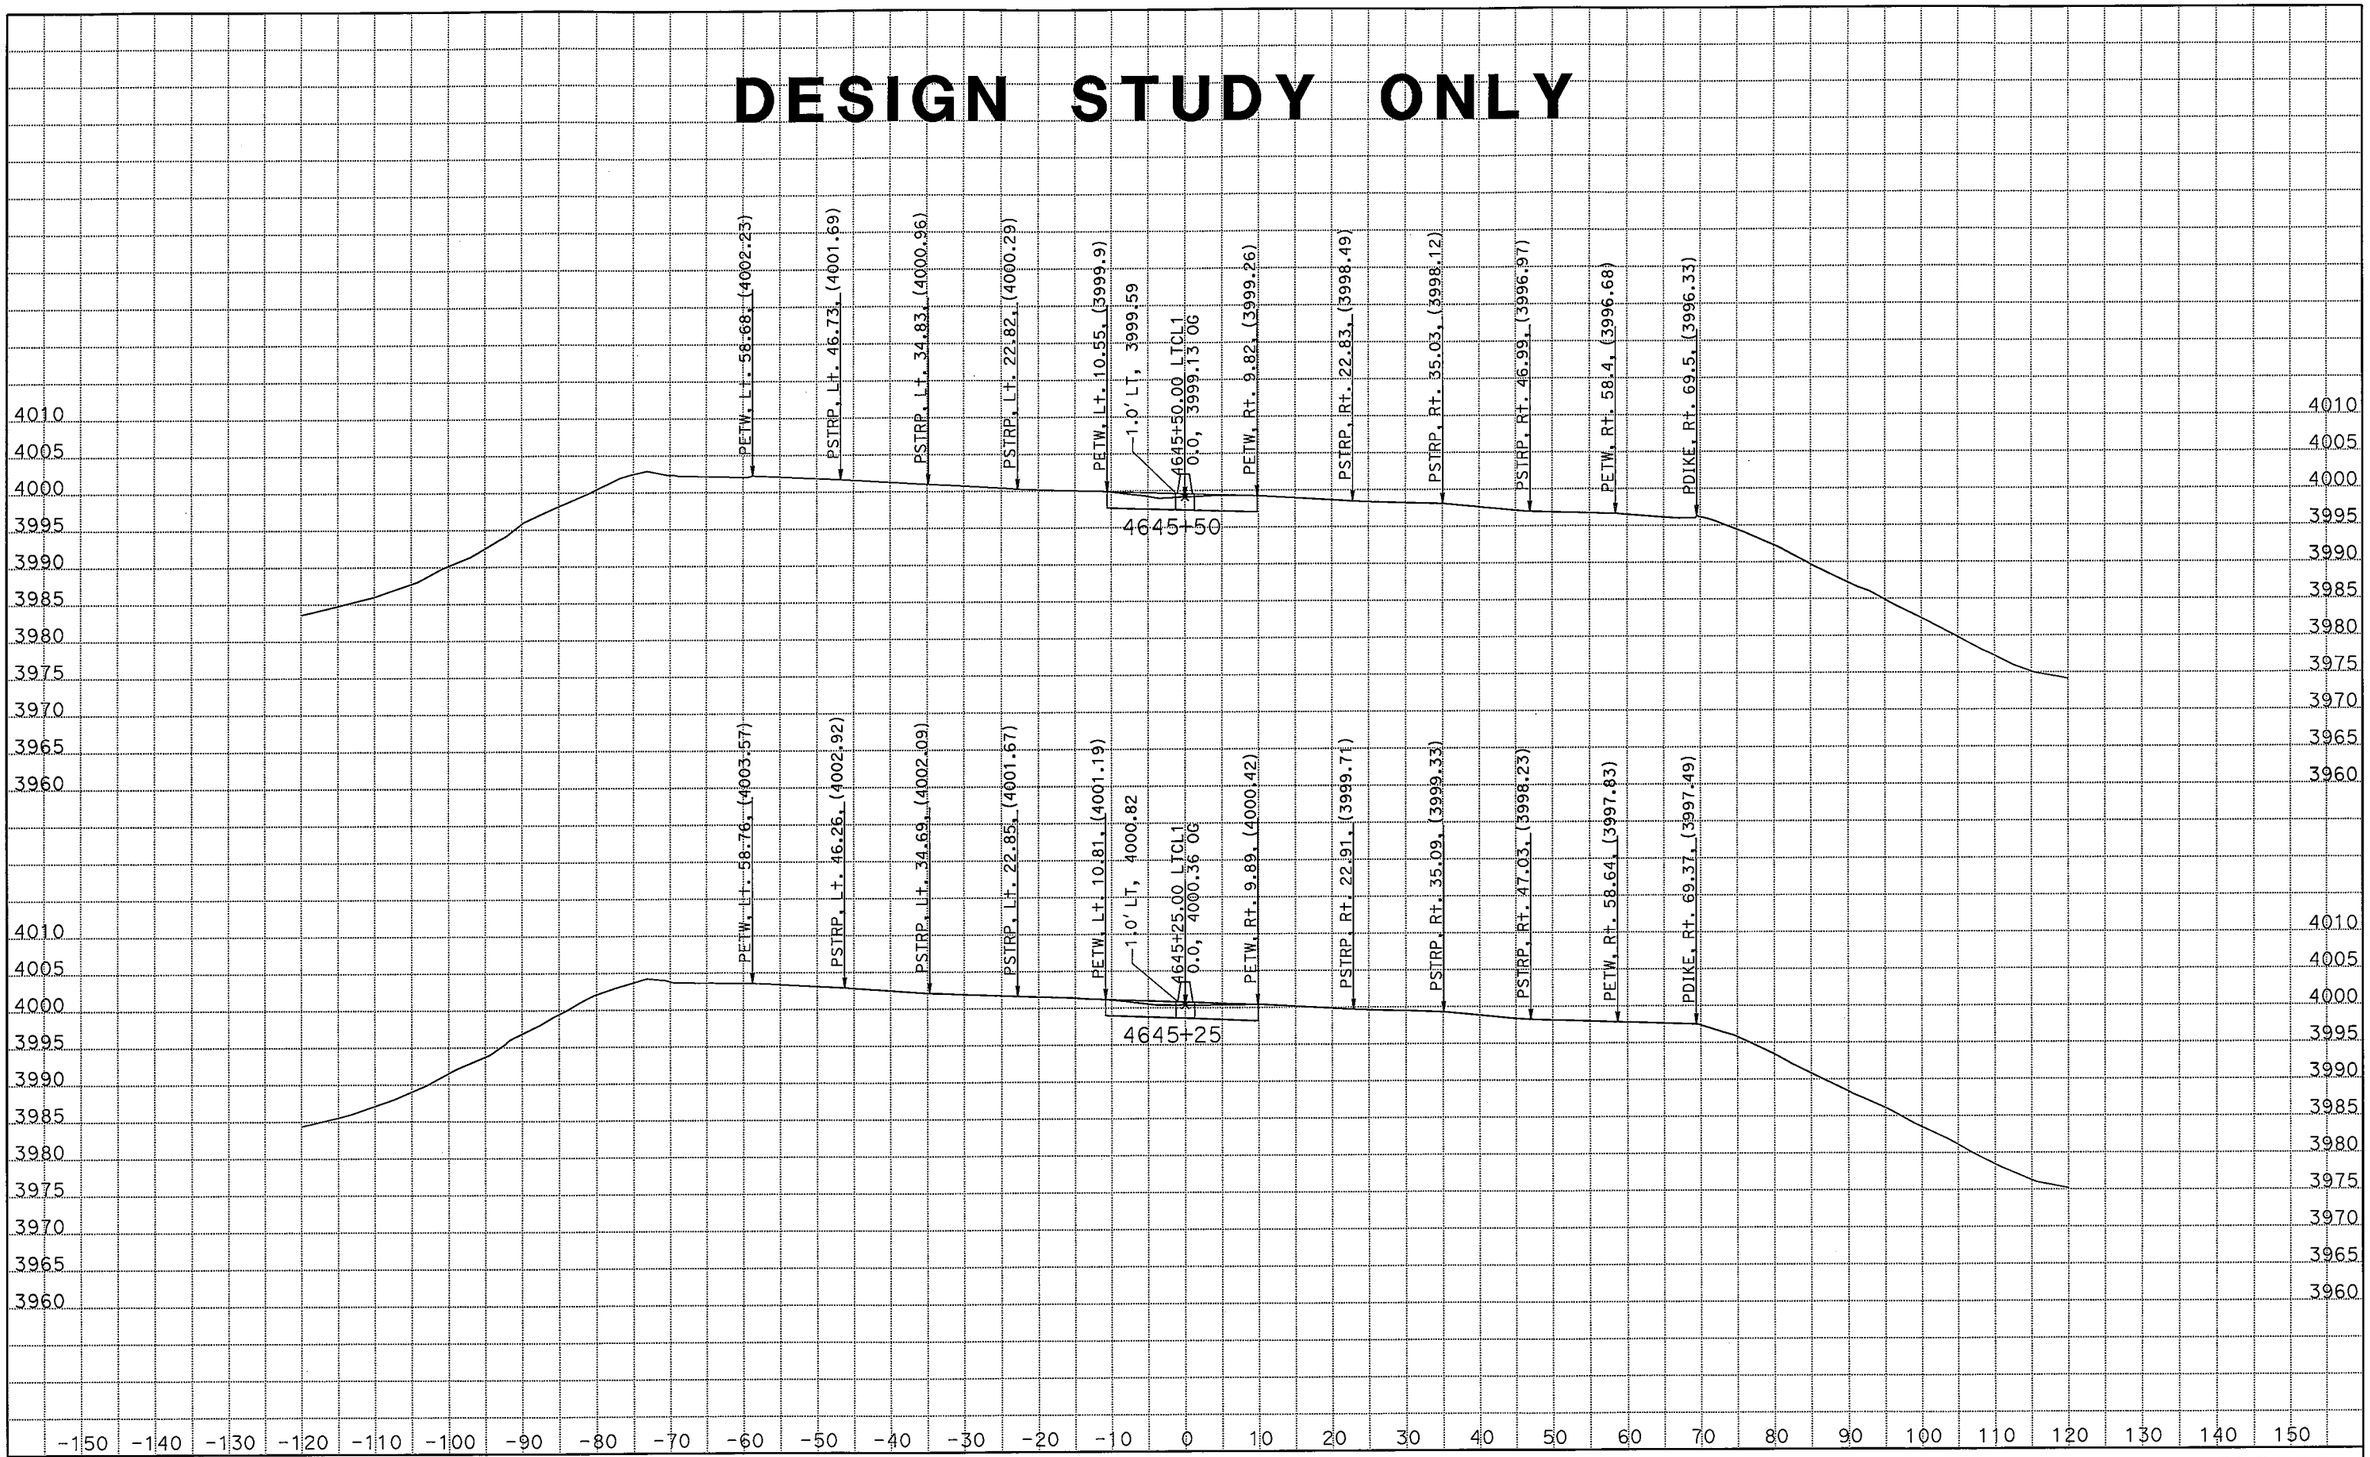

DATE: 3/9/2011

KC Project: 09182 File: C:\Projects\266401[82\new.EAR

SCALE: 1" = 10' Horiz.
1" = 10' Vert.

All Dimensions are US Survey Feet

CLRTE5
CROSS SECTIONS

23

DESIGN STUDY ONLY

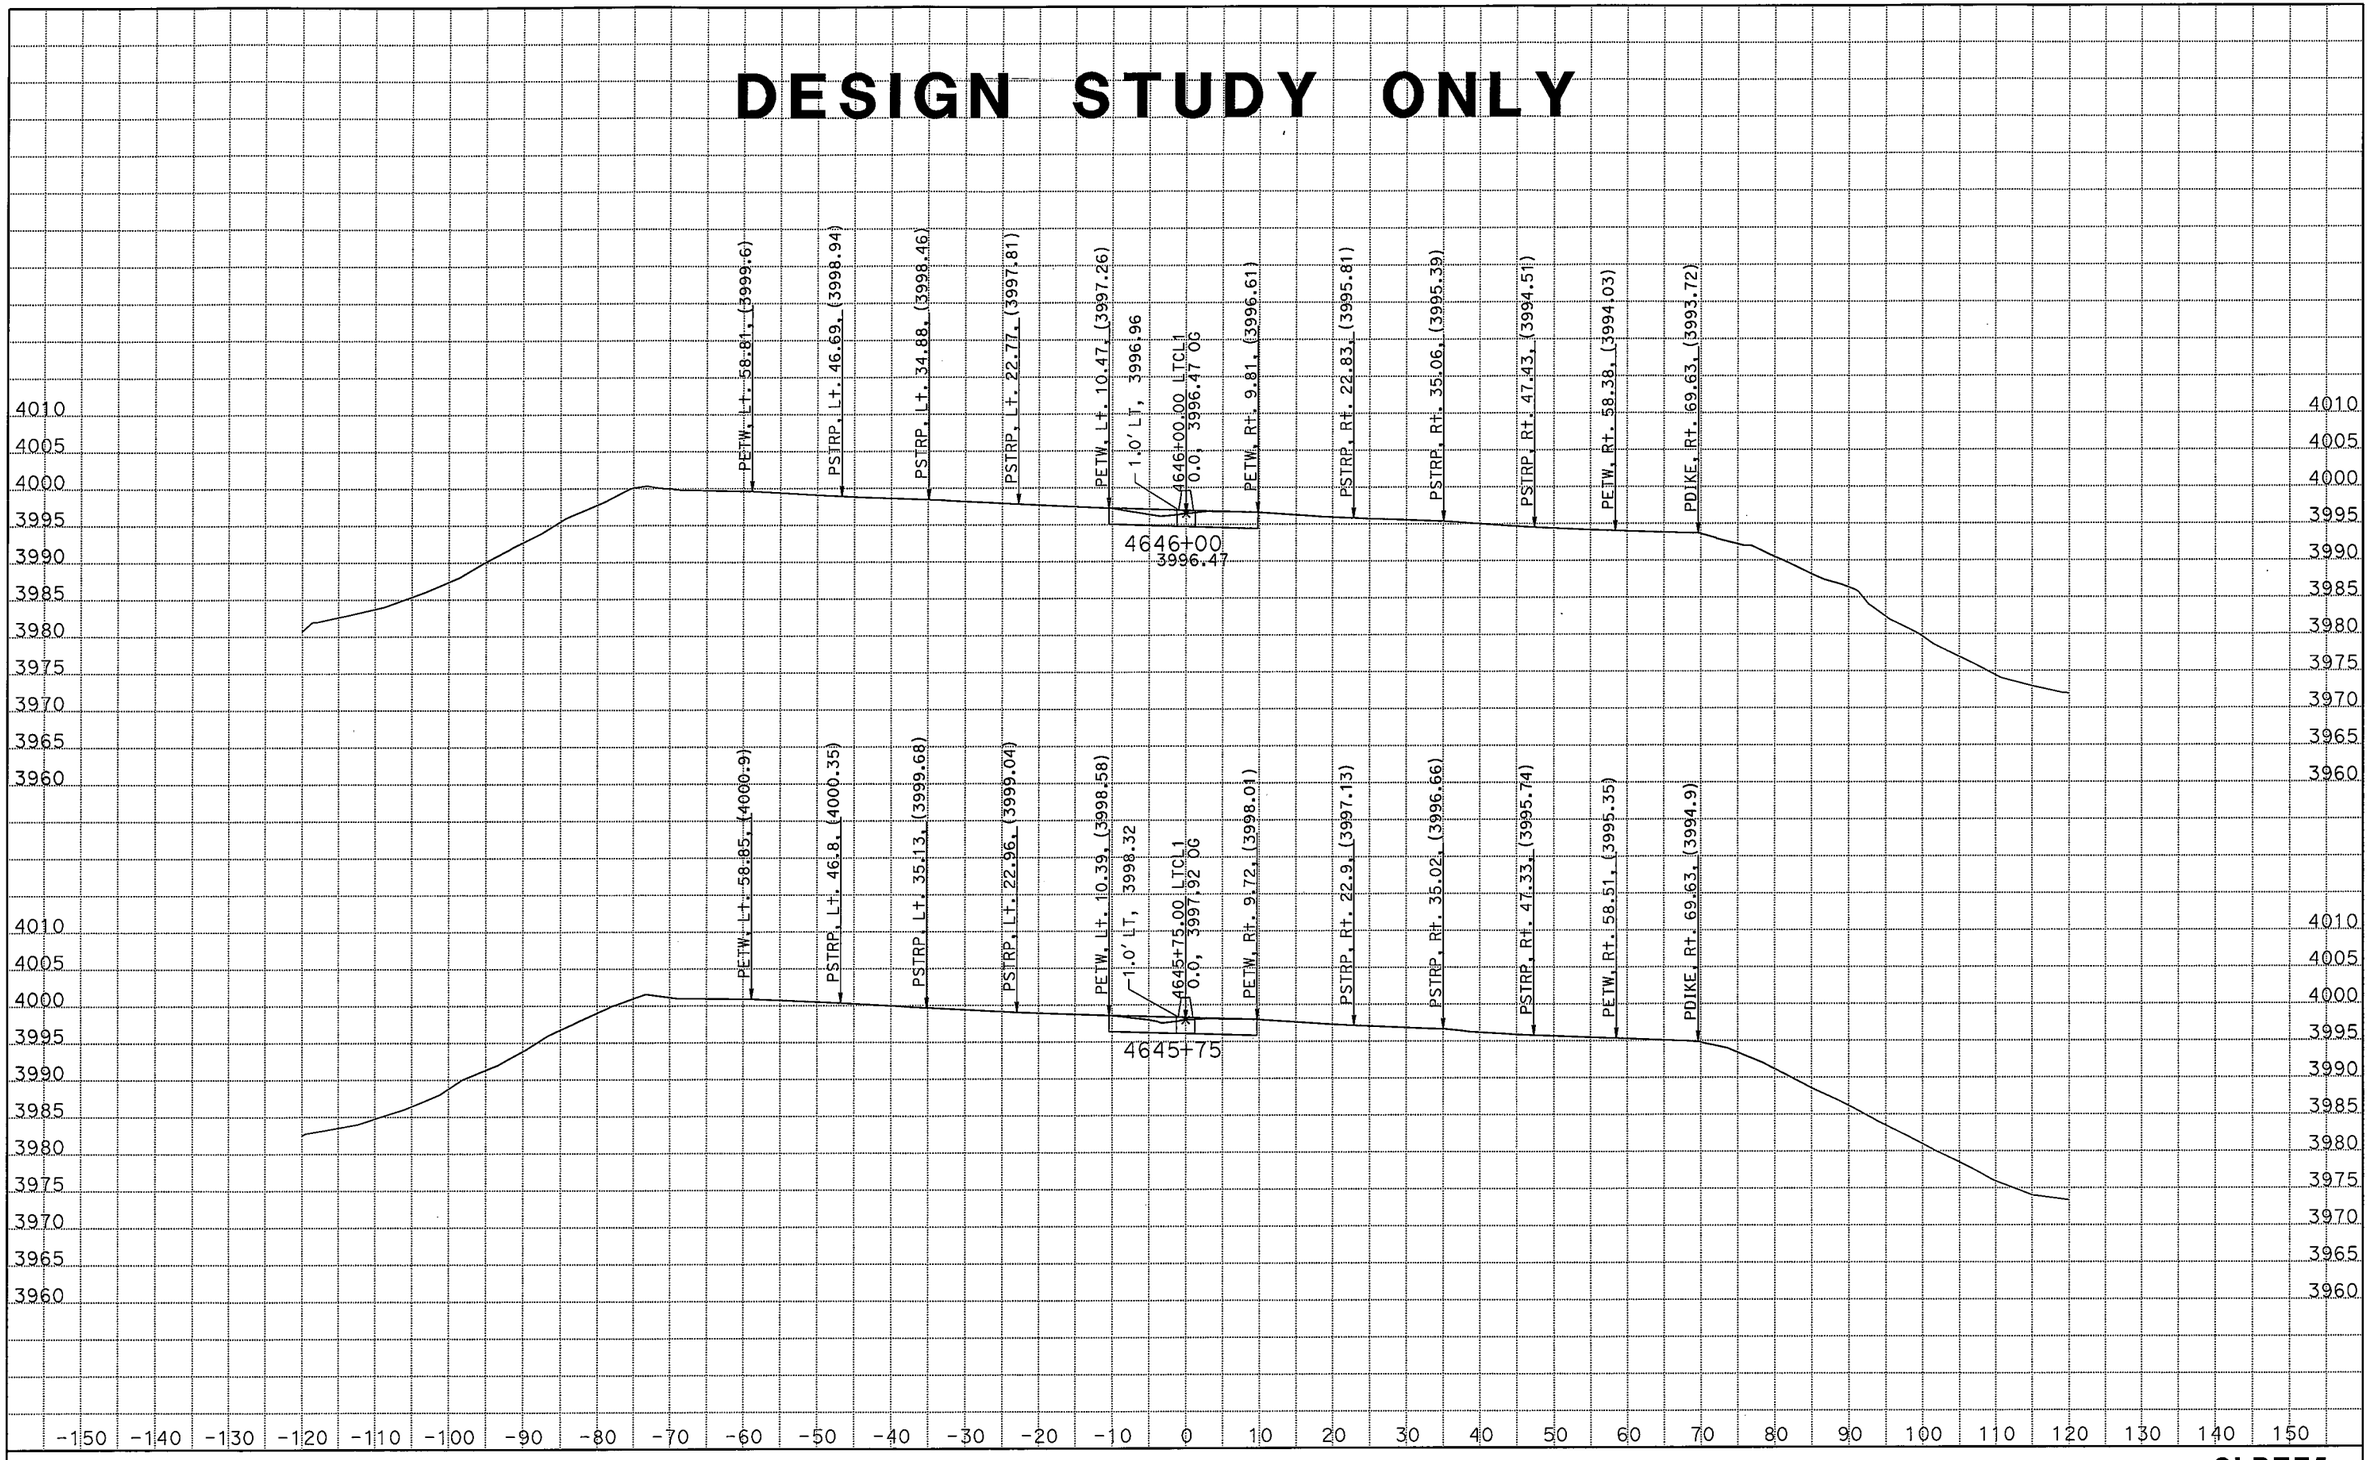

DATE: 3/9/2011

KC Project: 09182 File: C:\Projects\266401[82\new.EAR

SCALE: 1" = 10' Horiz.
1" = 10' Vert.

All Dimensions are US Survey Feet

CLRTE5
CROSS SECTIONS

SHEET 23 OF XXX

24

DESIGN STUDY ONLY

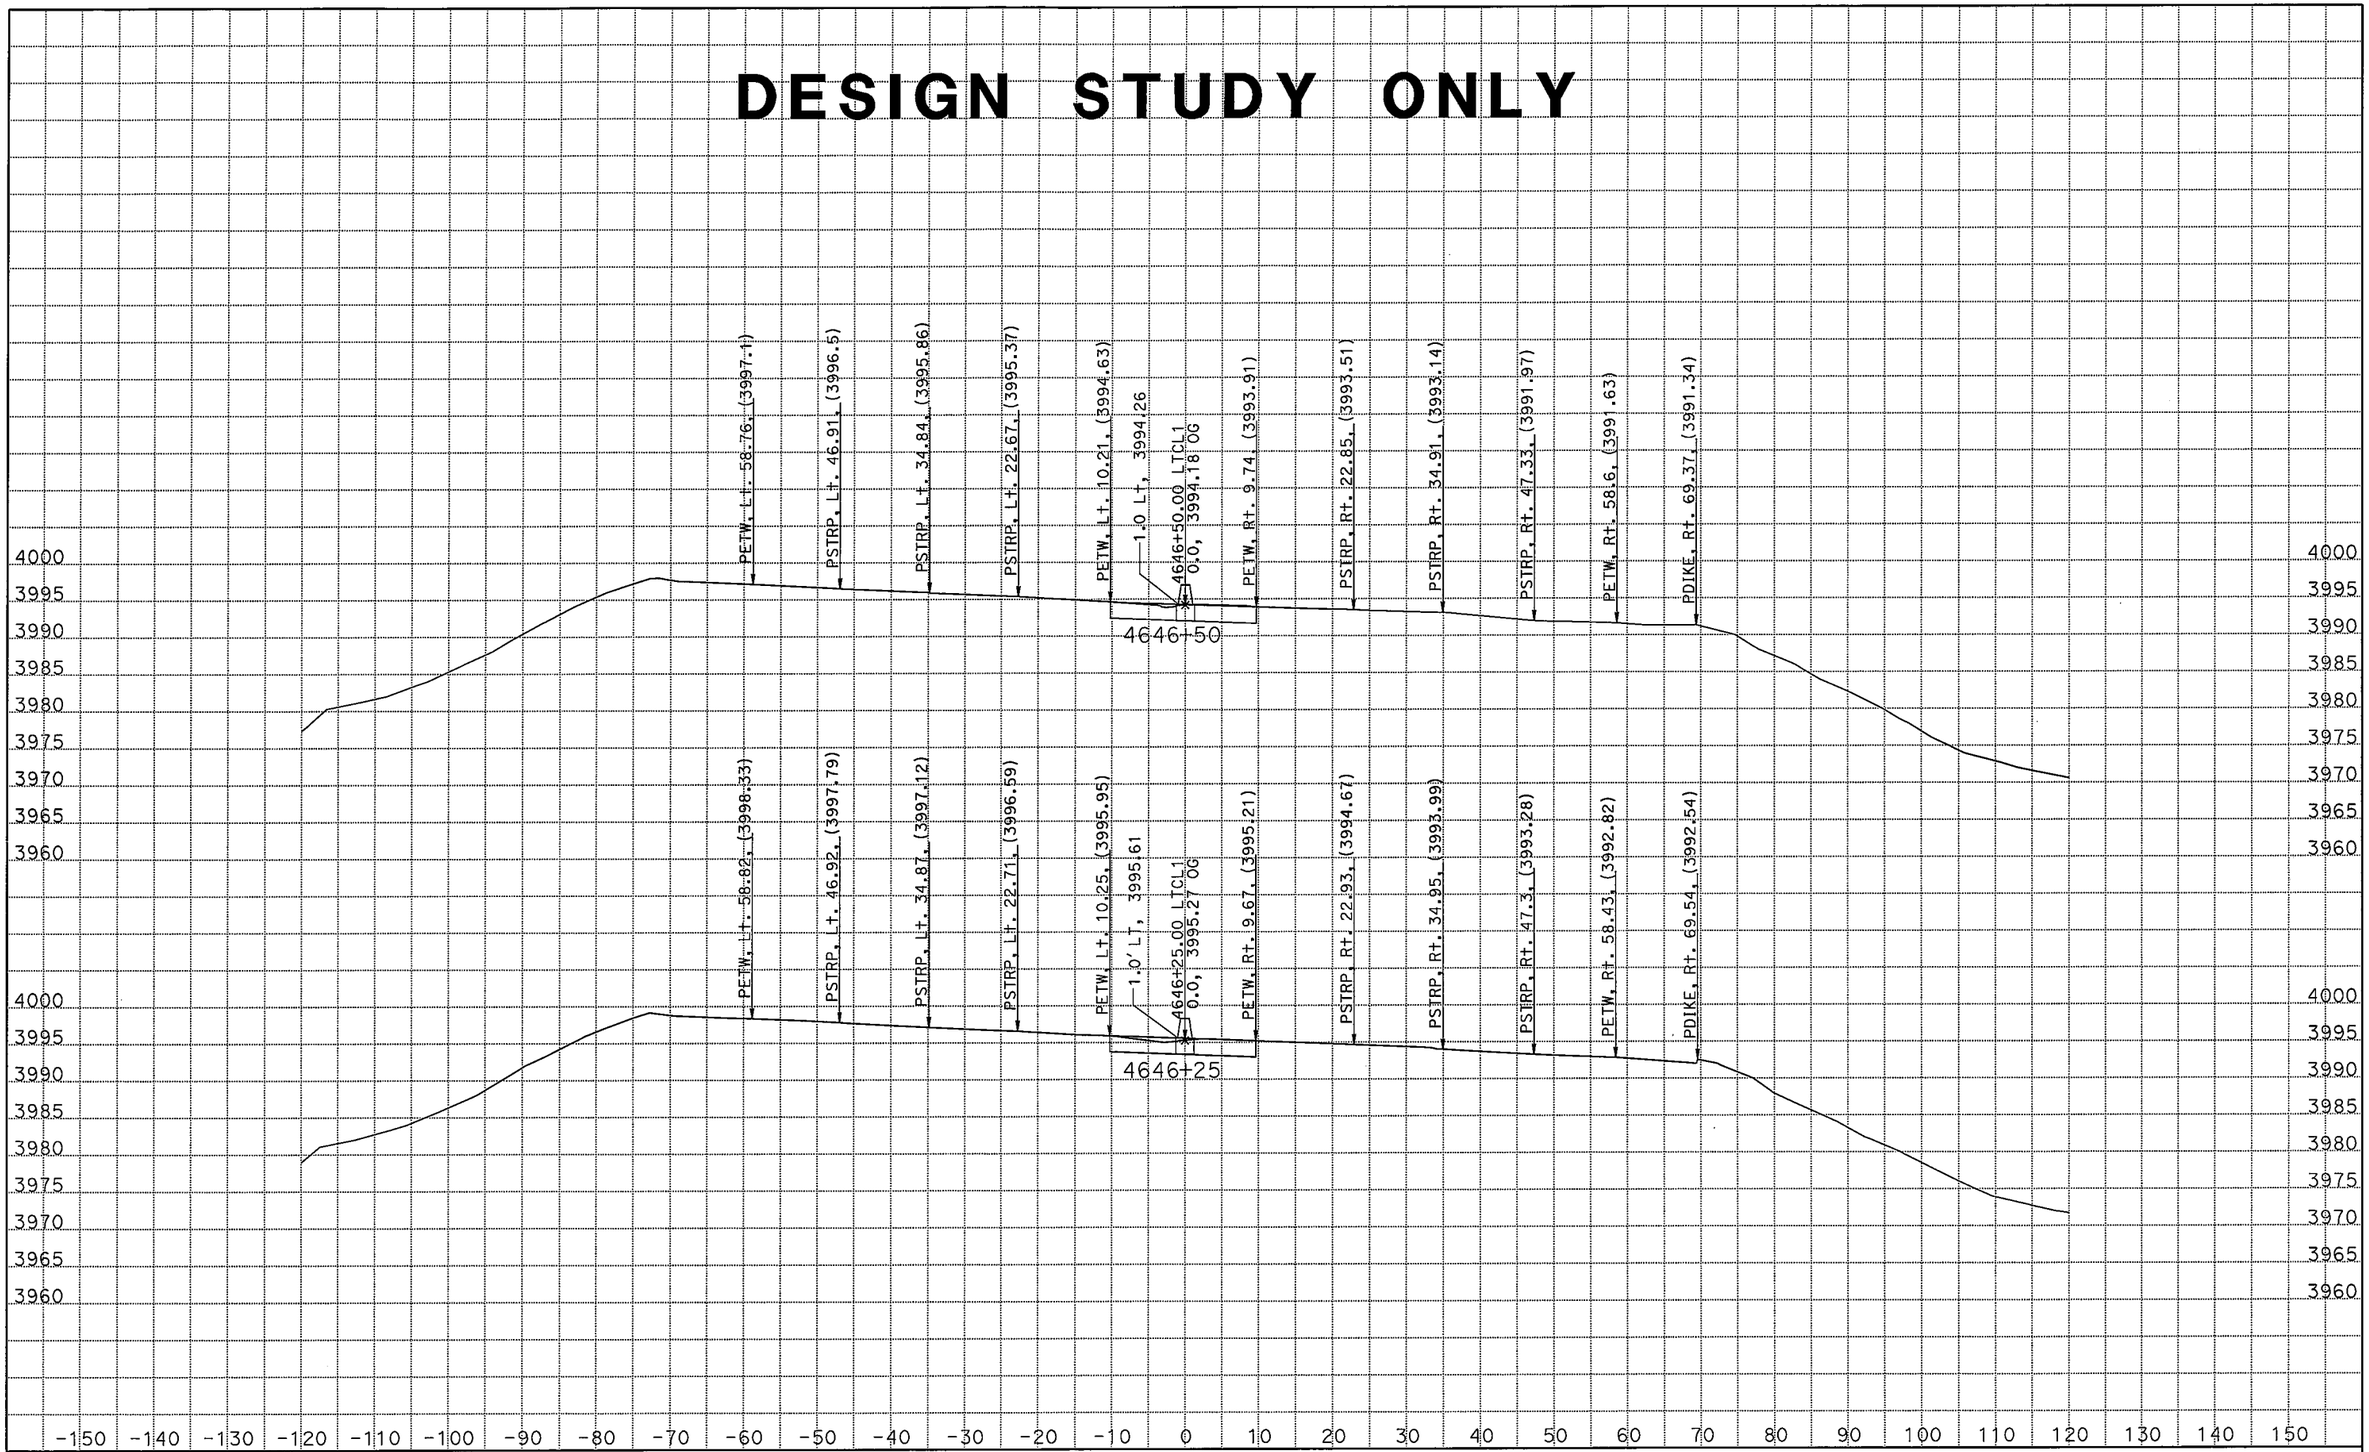

DATE: 3/9/2011

KC Project: 09182 File: C:\Projects\266401[82\new.EAR

SCALE: 1" = 10' Horiz.
1" = 10' Vert.

All Dimensions are US Survey Feet

CLRTE5
CROSS SECTIONS
SHEET 24 OF XXX

25

DESIGN STUDY ONLY

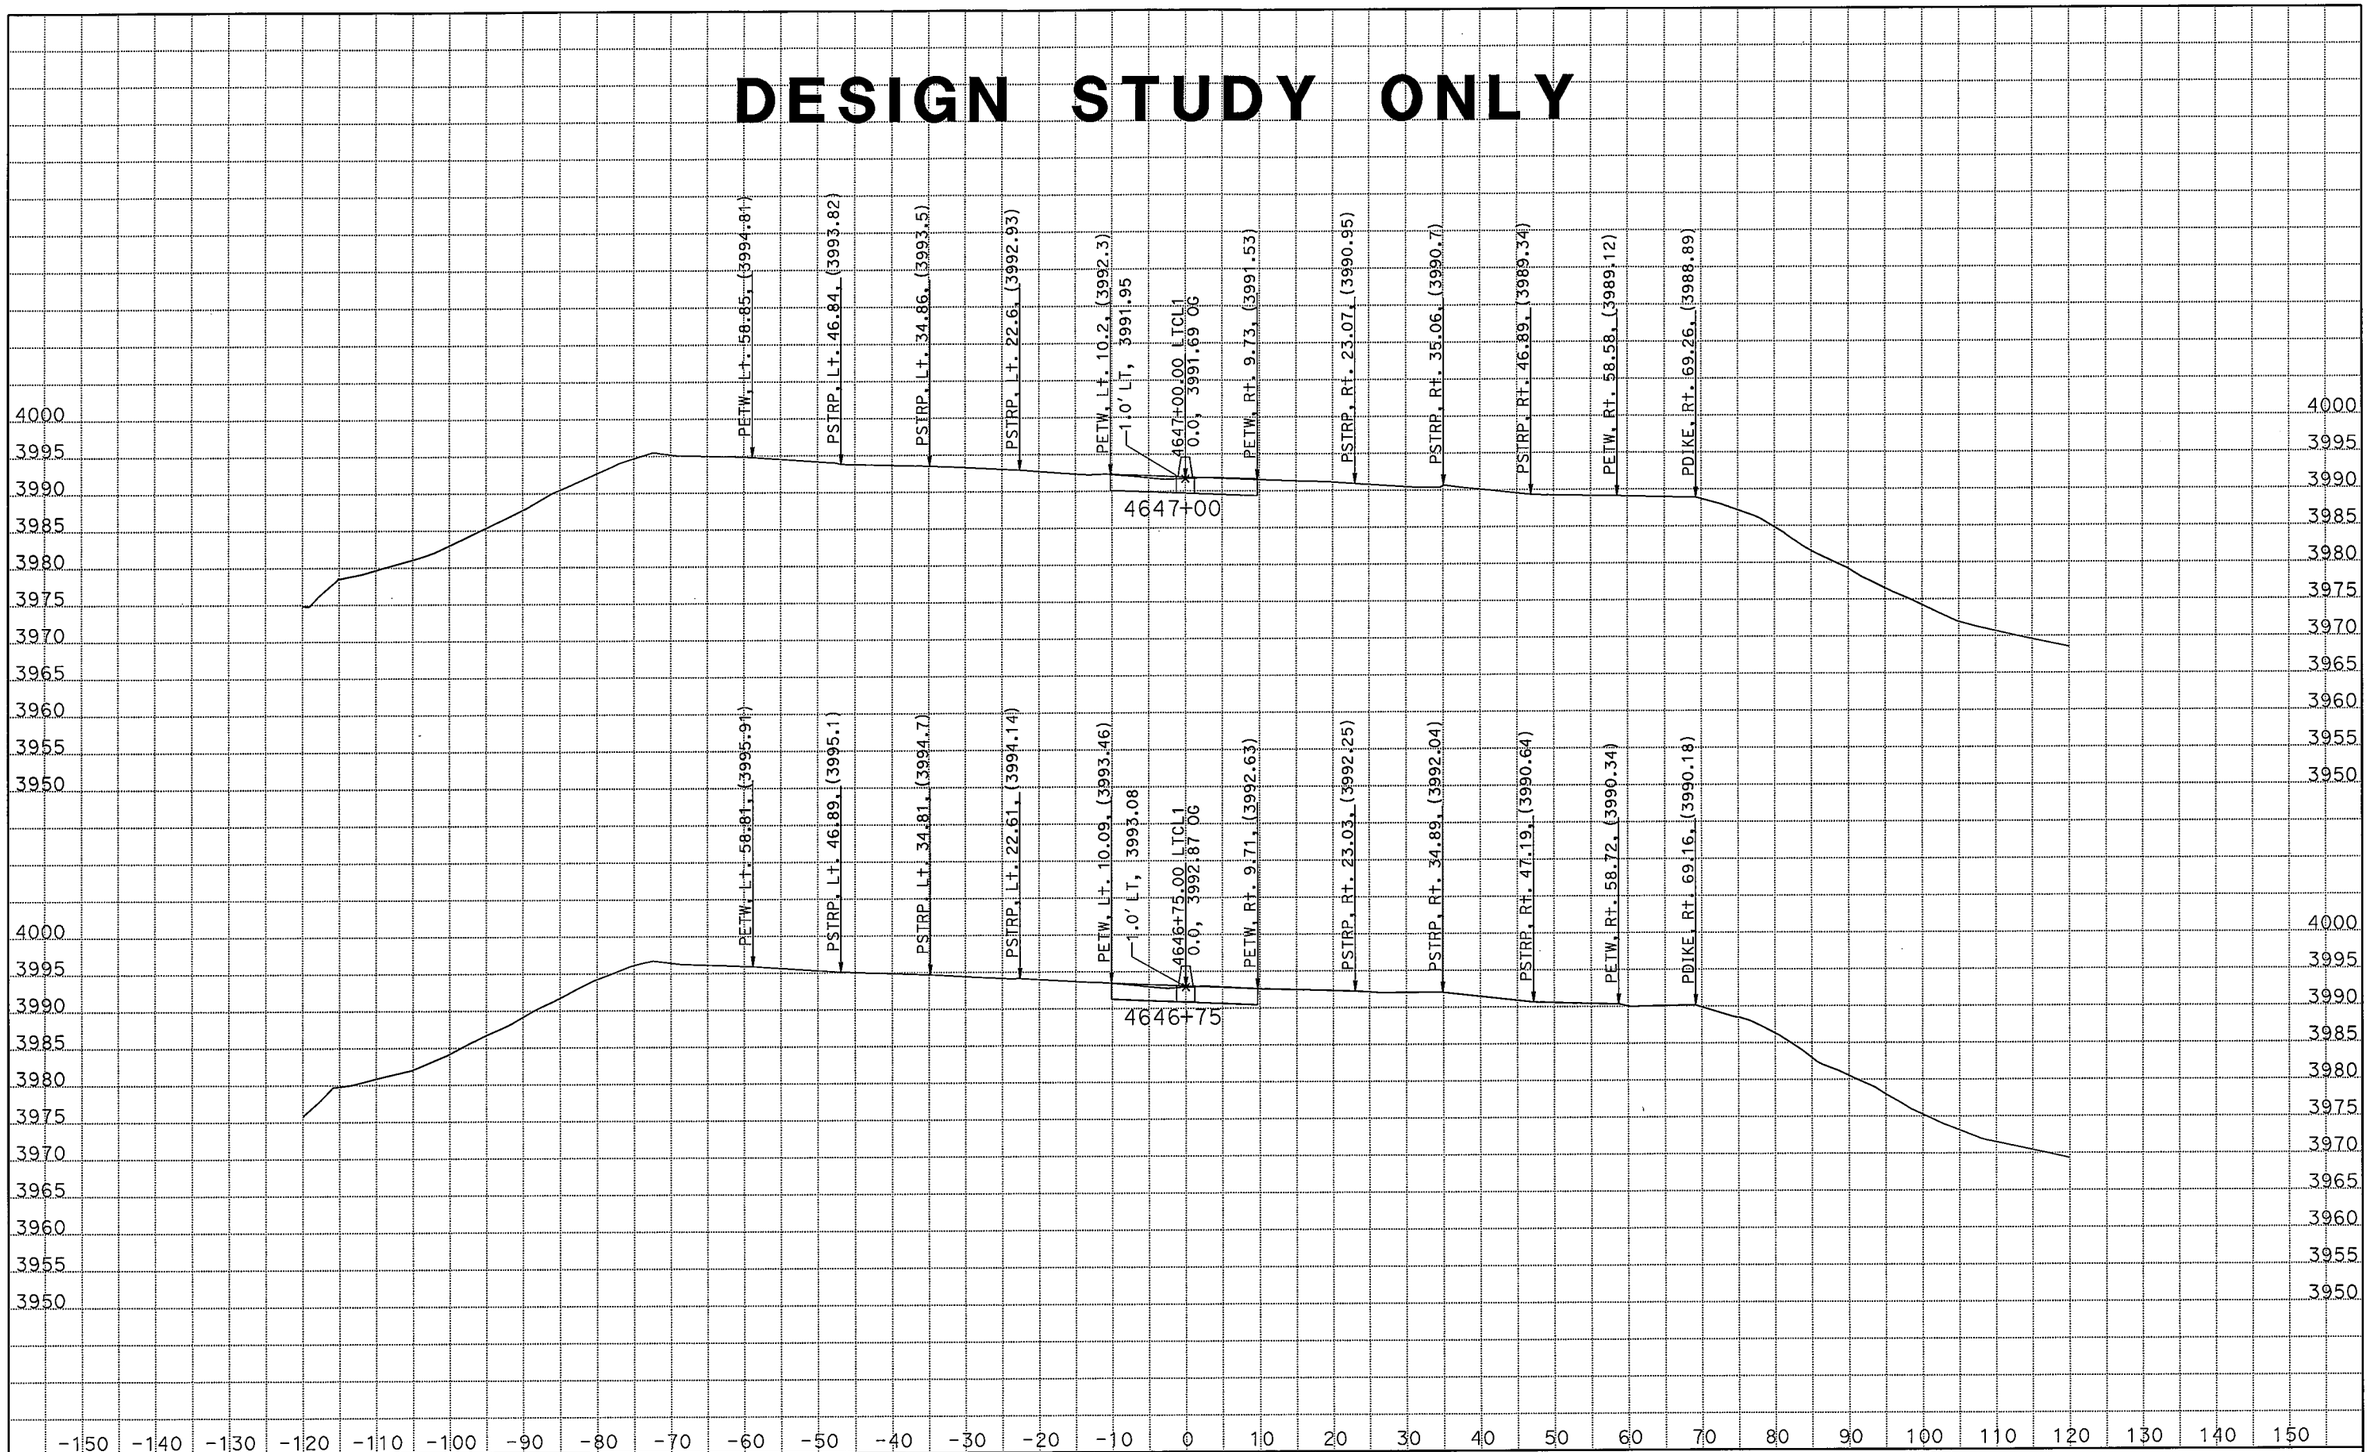

DATE: 3/9/2011

KC Project: 09182 File: C:\Projects\266401[82\new.EAR

SCALE: 1" = 10' Horiz.
1" = 10' Vert.

All Dimensions are US Survey Feet

CLRTE5
CROSS SECTIONS
SHEET 25 OF XXX

DESIGN STUDY ONLY

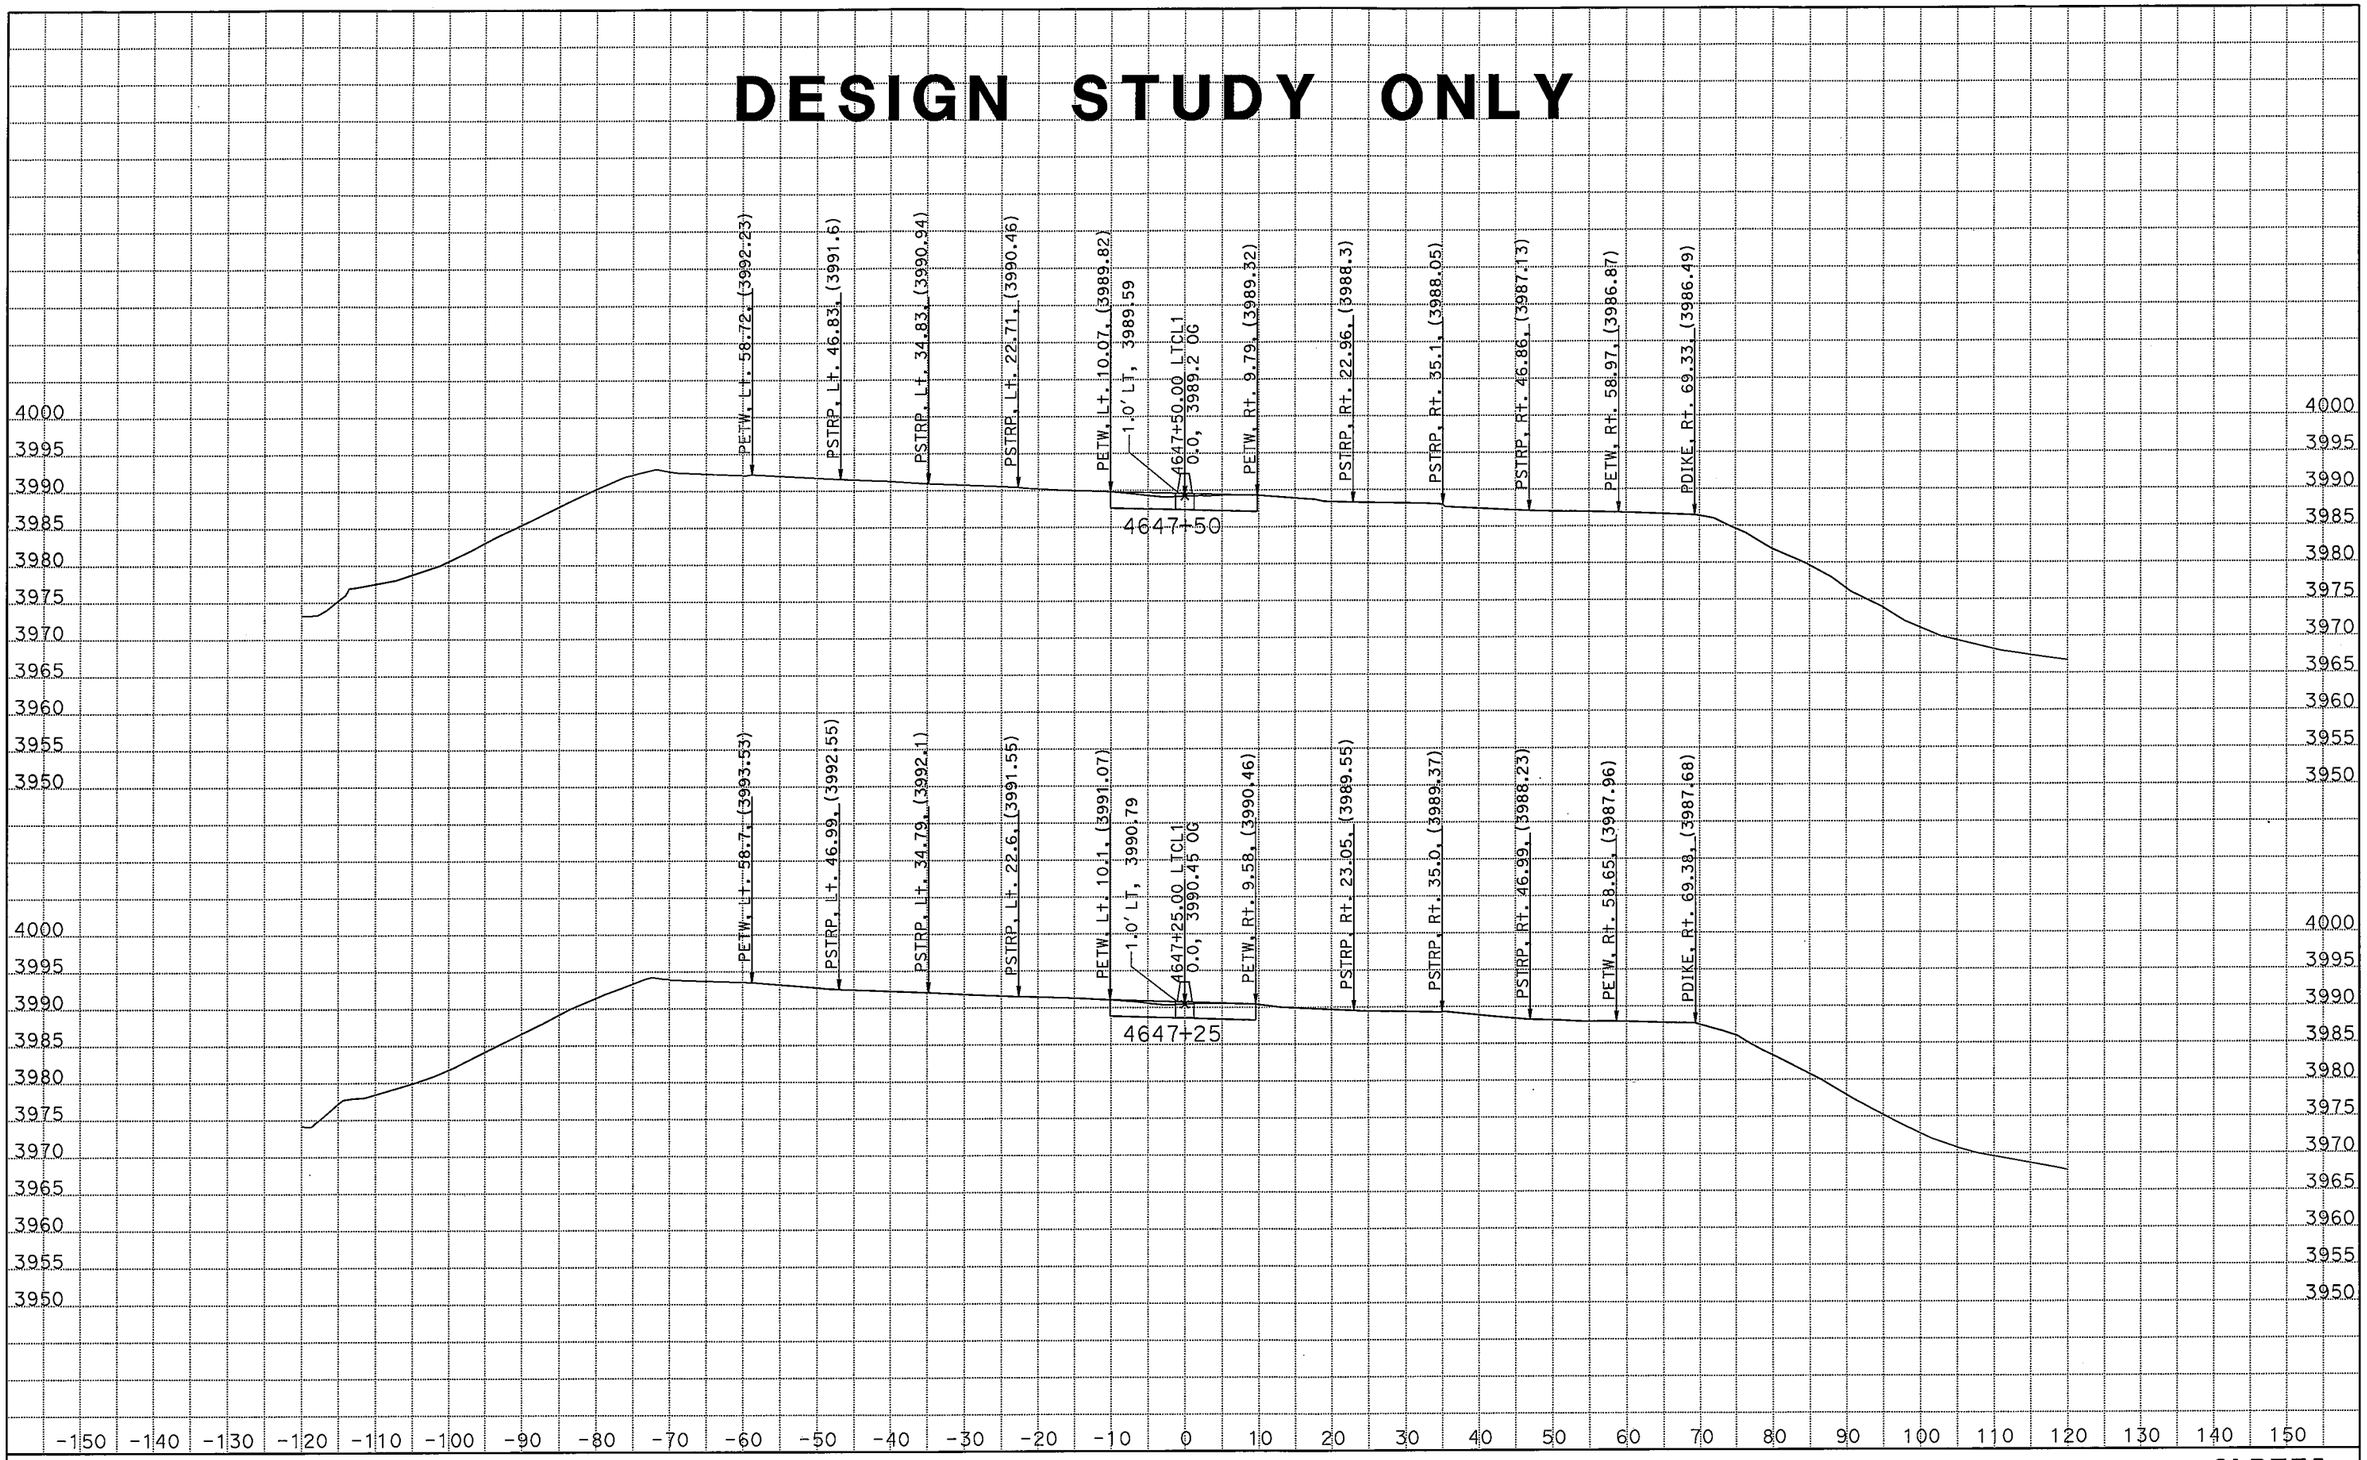

DATE: 3/9/2011

KC Project: 09182 File: C:\Projects\266401[82\new.EAR

SCALE: 1" = 10' Horiz.
1" = 10' Vert.

All Dimensions are US Survey Feet

CLRTE5
CROSS SECTIONS
SHEET 26 OF XXX

DESIGN STUDY ONLY

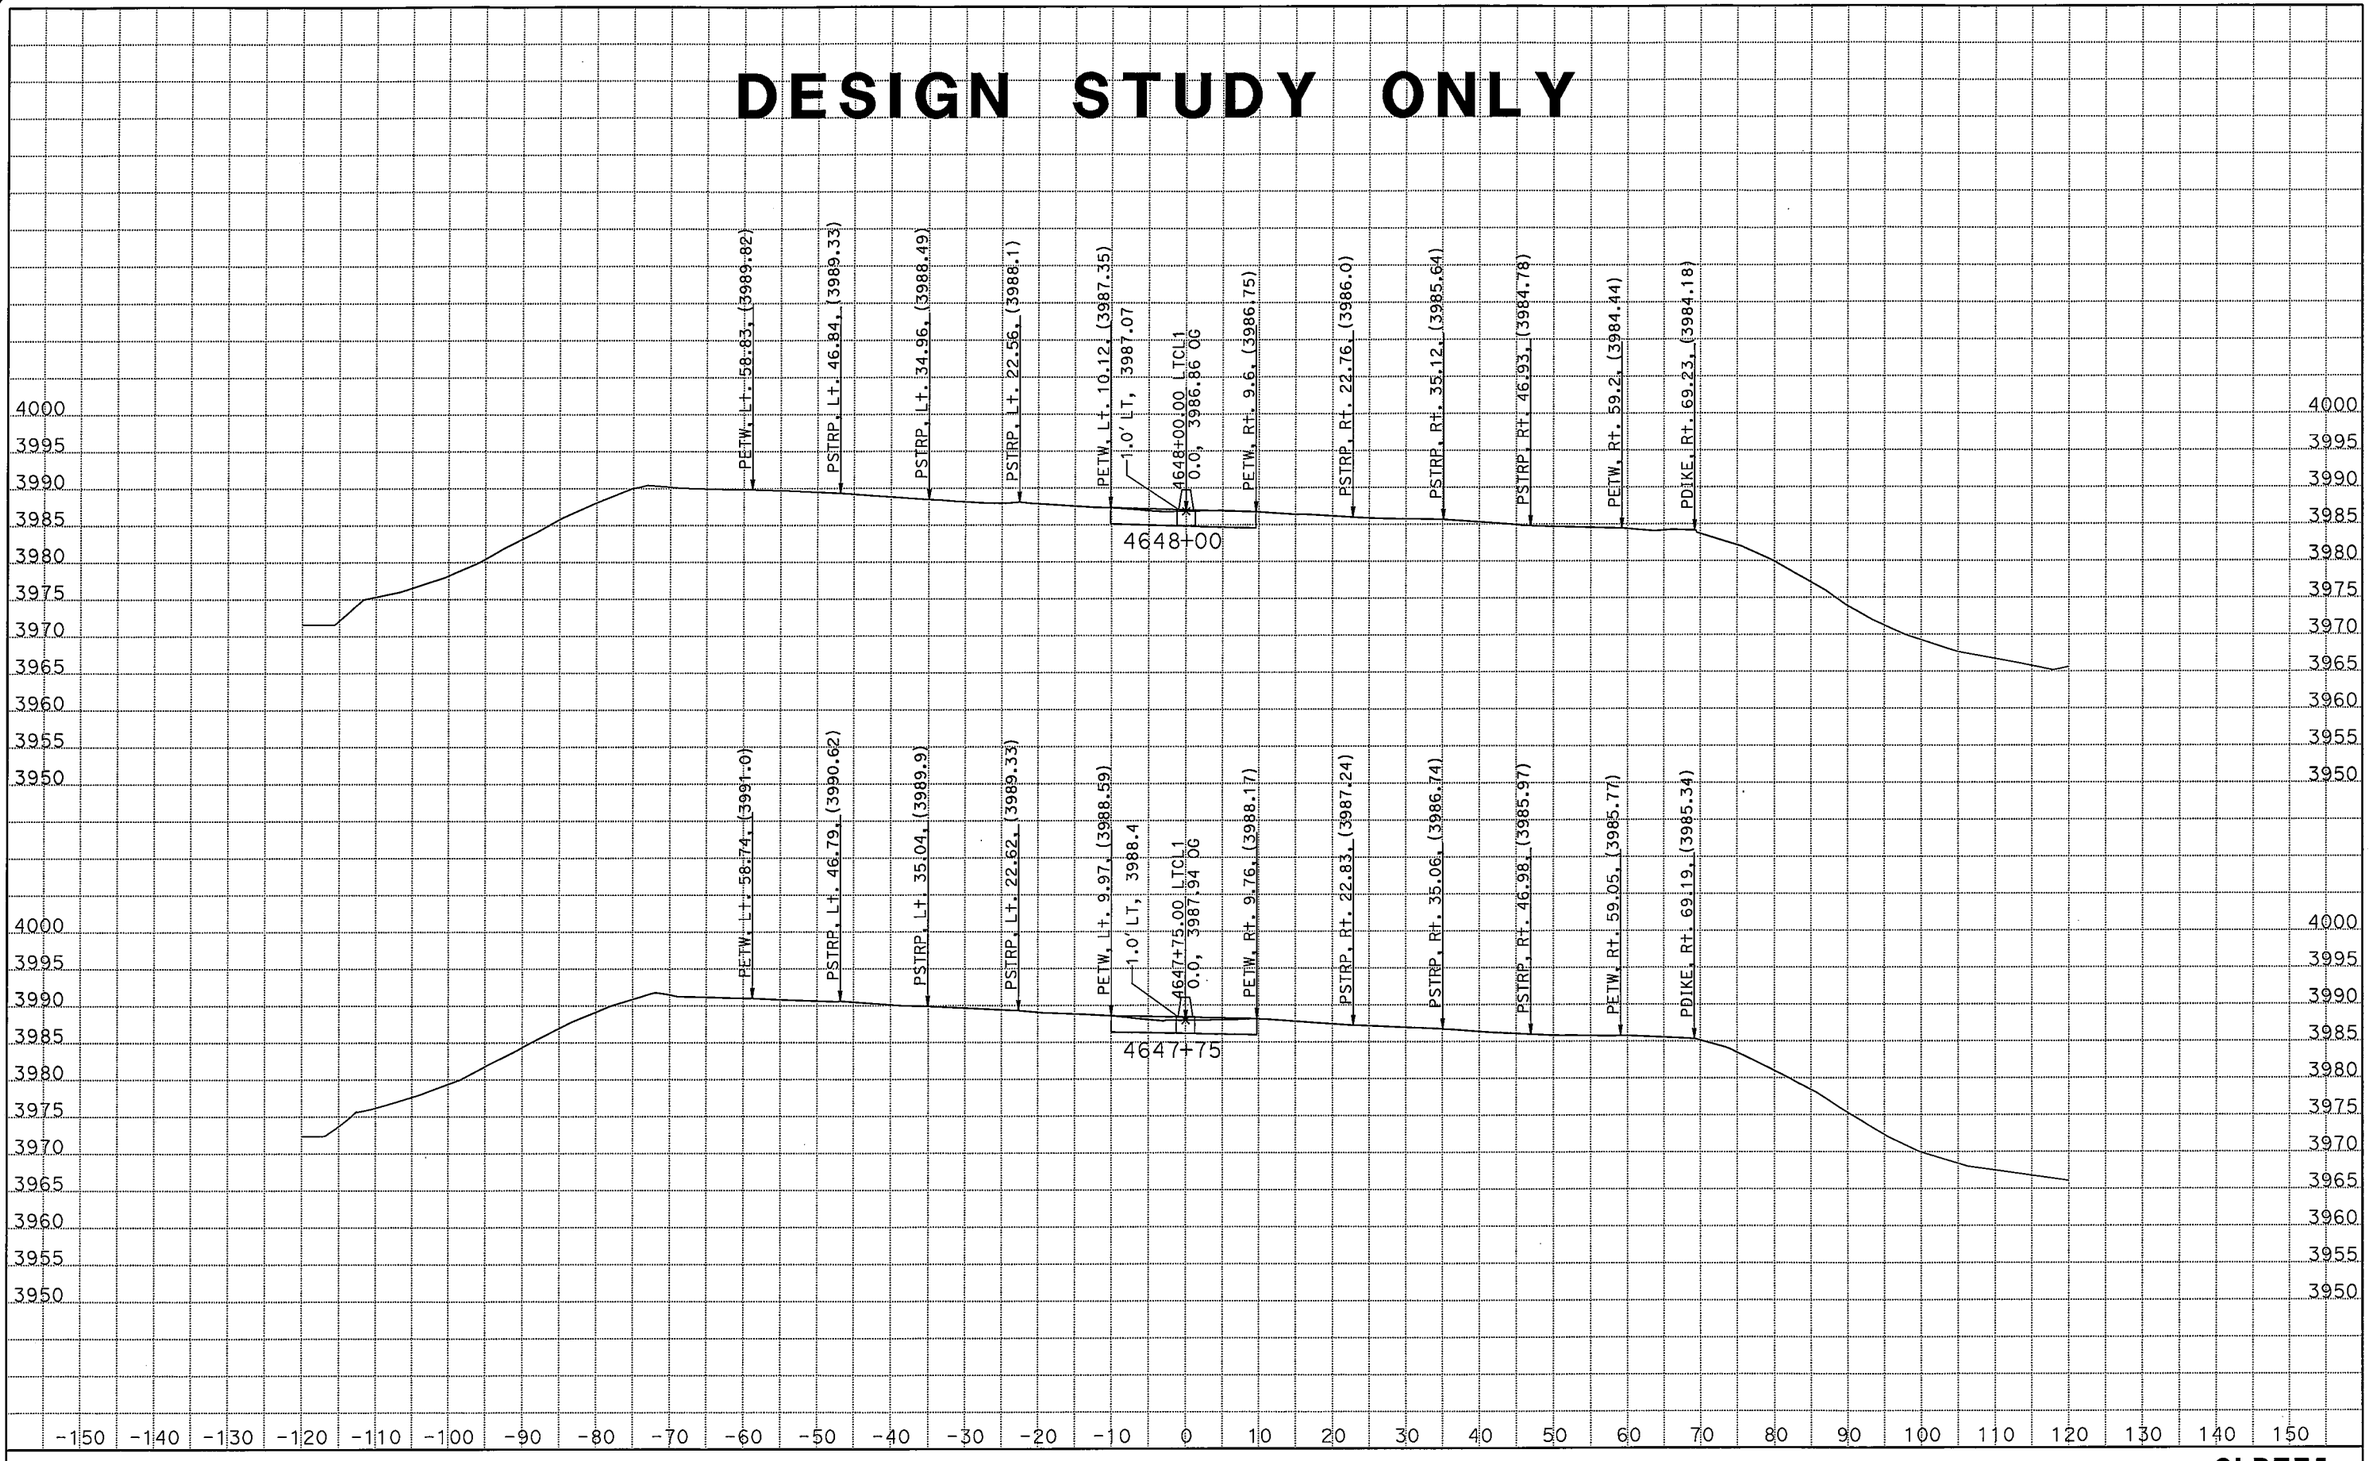

DATE: 3/9/2011

KC Project: 09182 File: C:\Projects\266401[82\new.EAR

SCALE: 1" = 10' Horiz.
1" = 10' Vert.

All Dimensions are US Survey Feet

CLRTE5
CROSS SECTIONS

28

DESIGN STUDY ONLY

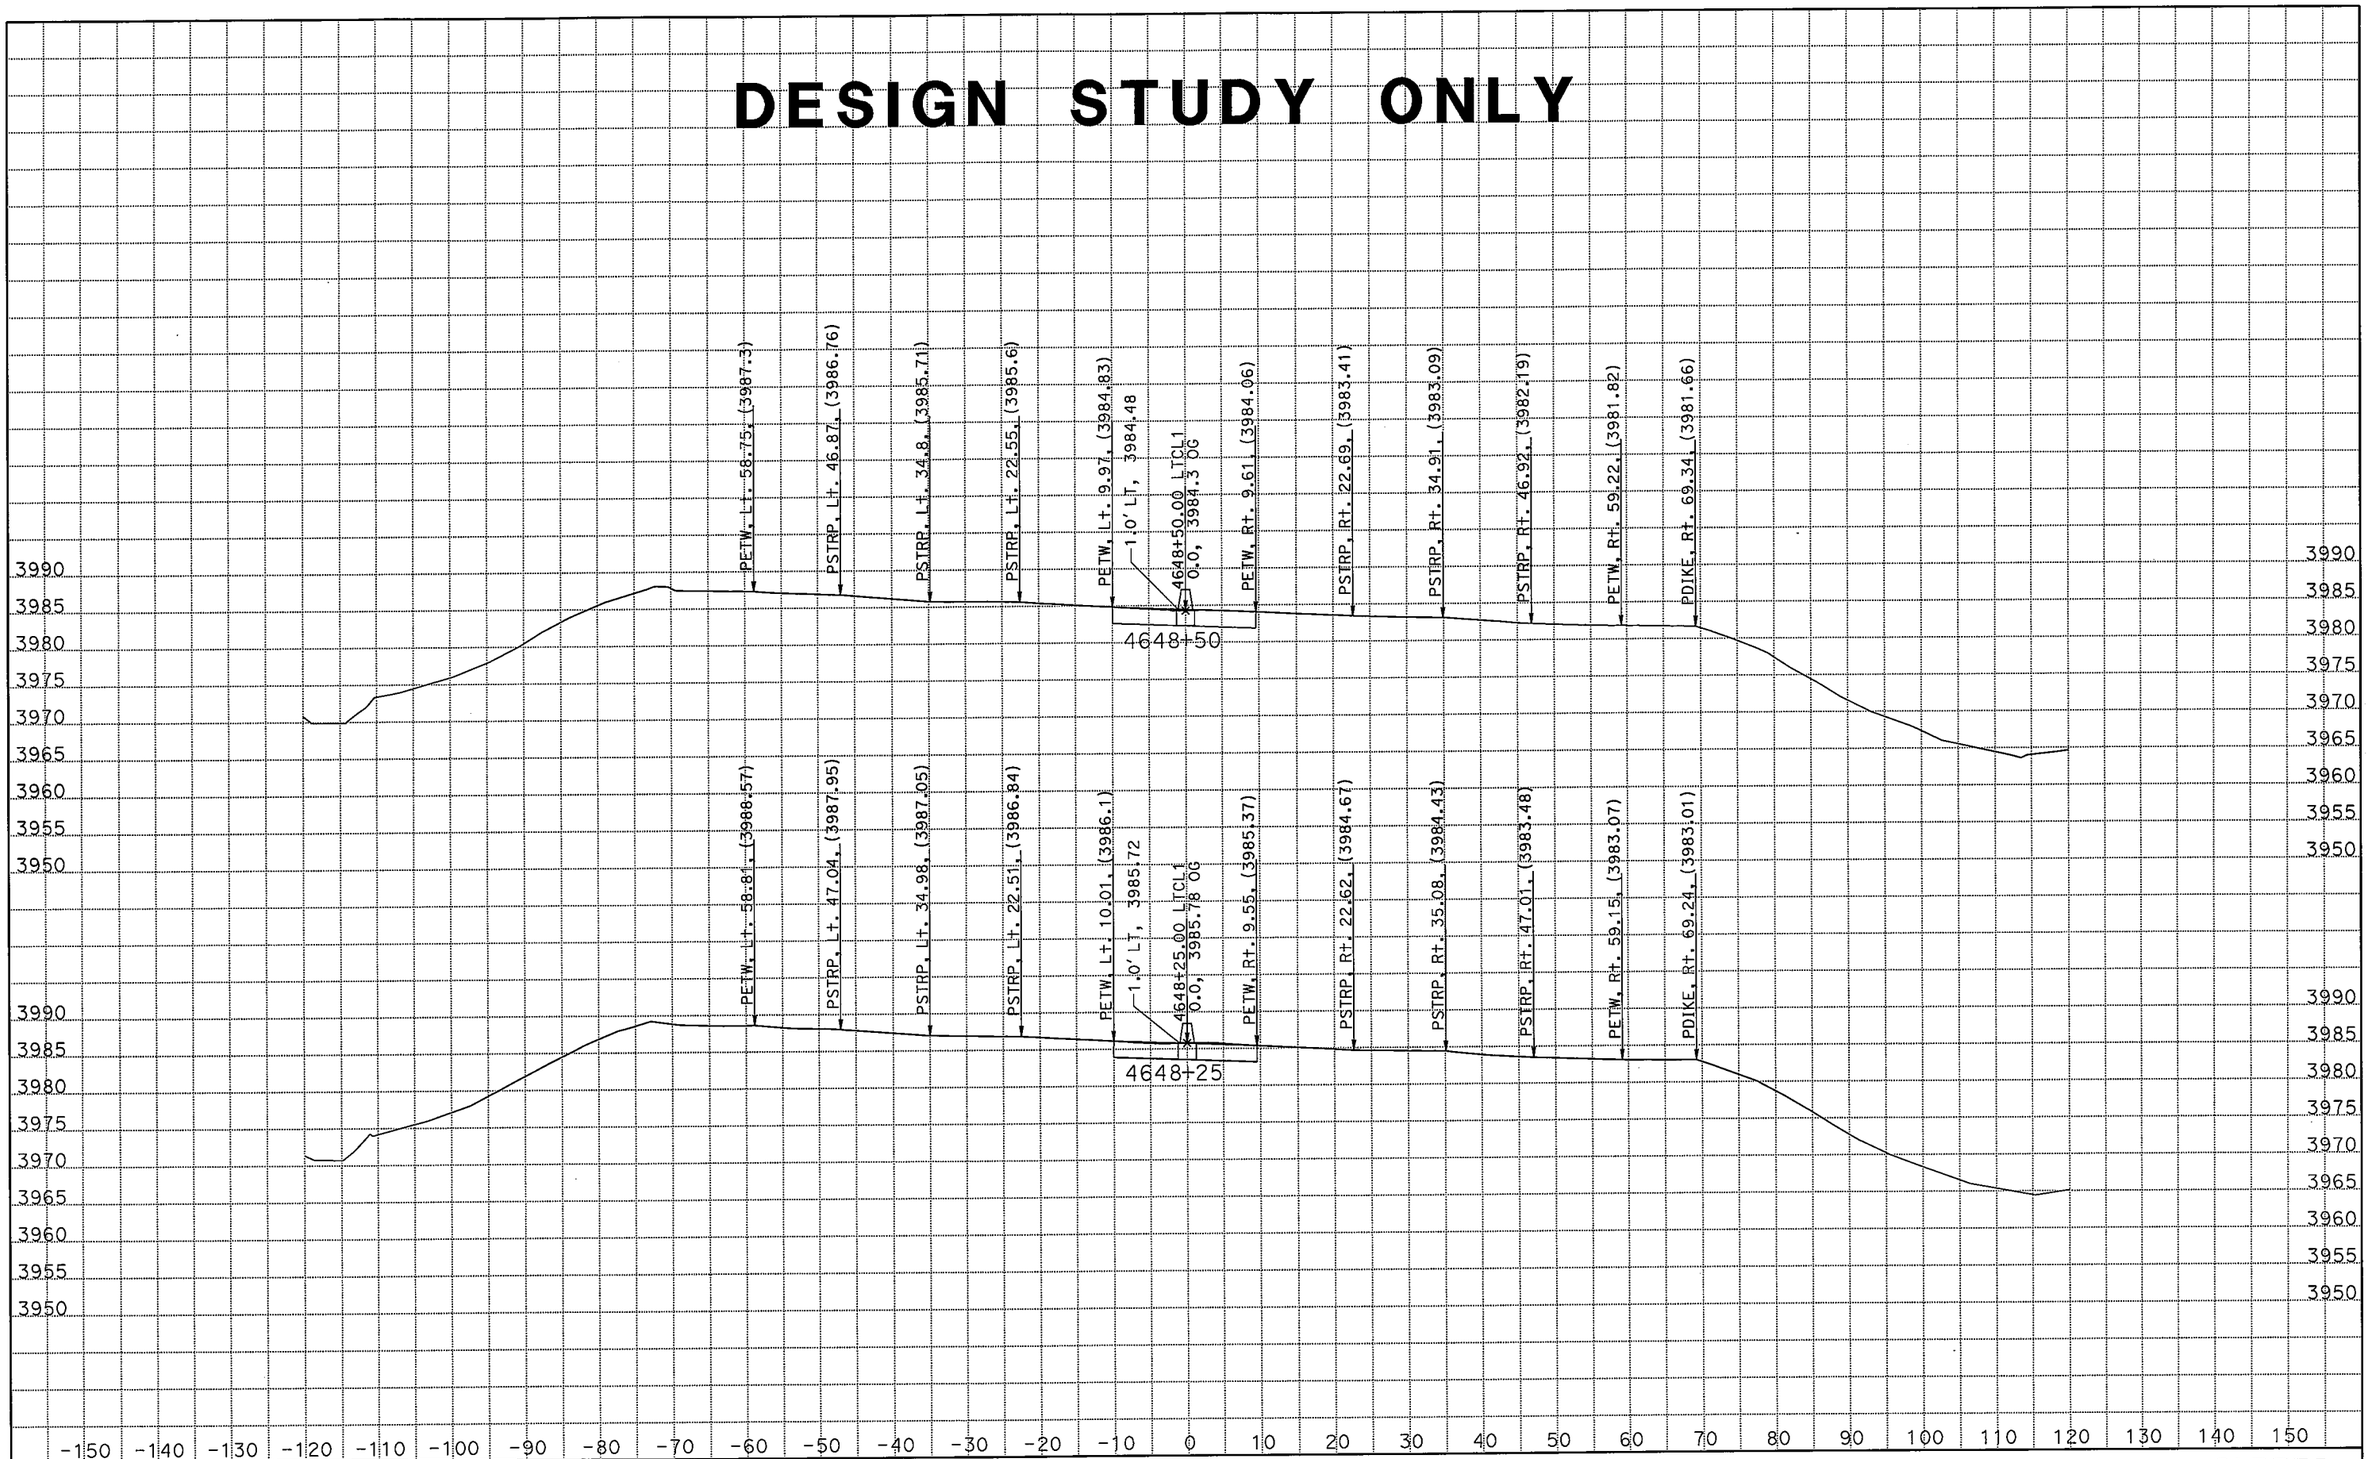

DATE: 3/9/2011

KC Project: 09182 File: C:\Projects\266401[82\new.EAR

SCALE: 1" = 10' Horiz.
1" = 10' Vert.

All Dimensions are US Survey Feet

CLRTE5
CROSS SECTIONS
SHEET 28 OF XXX

DESIGN STUDY ONLY

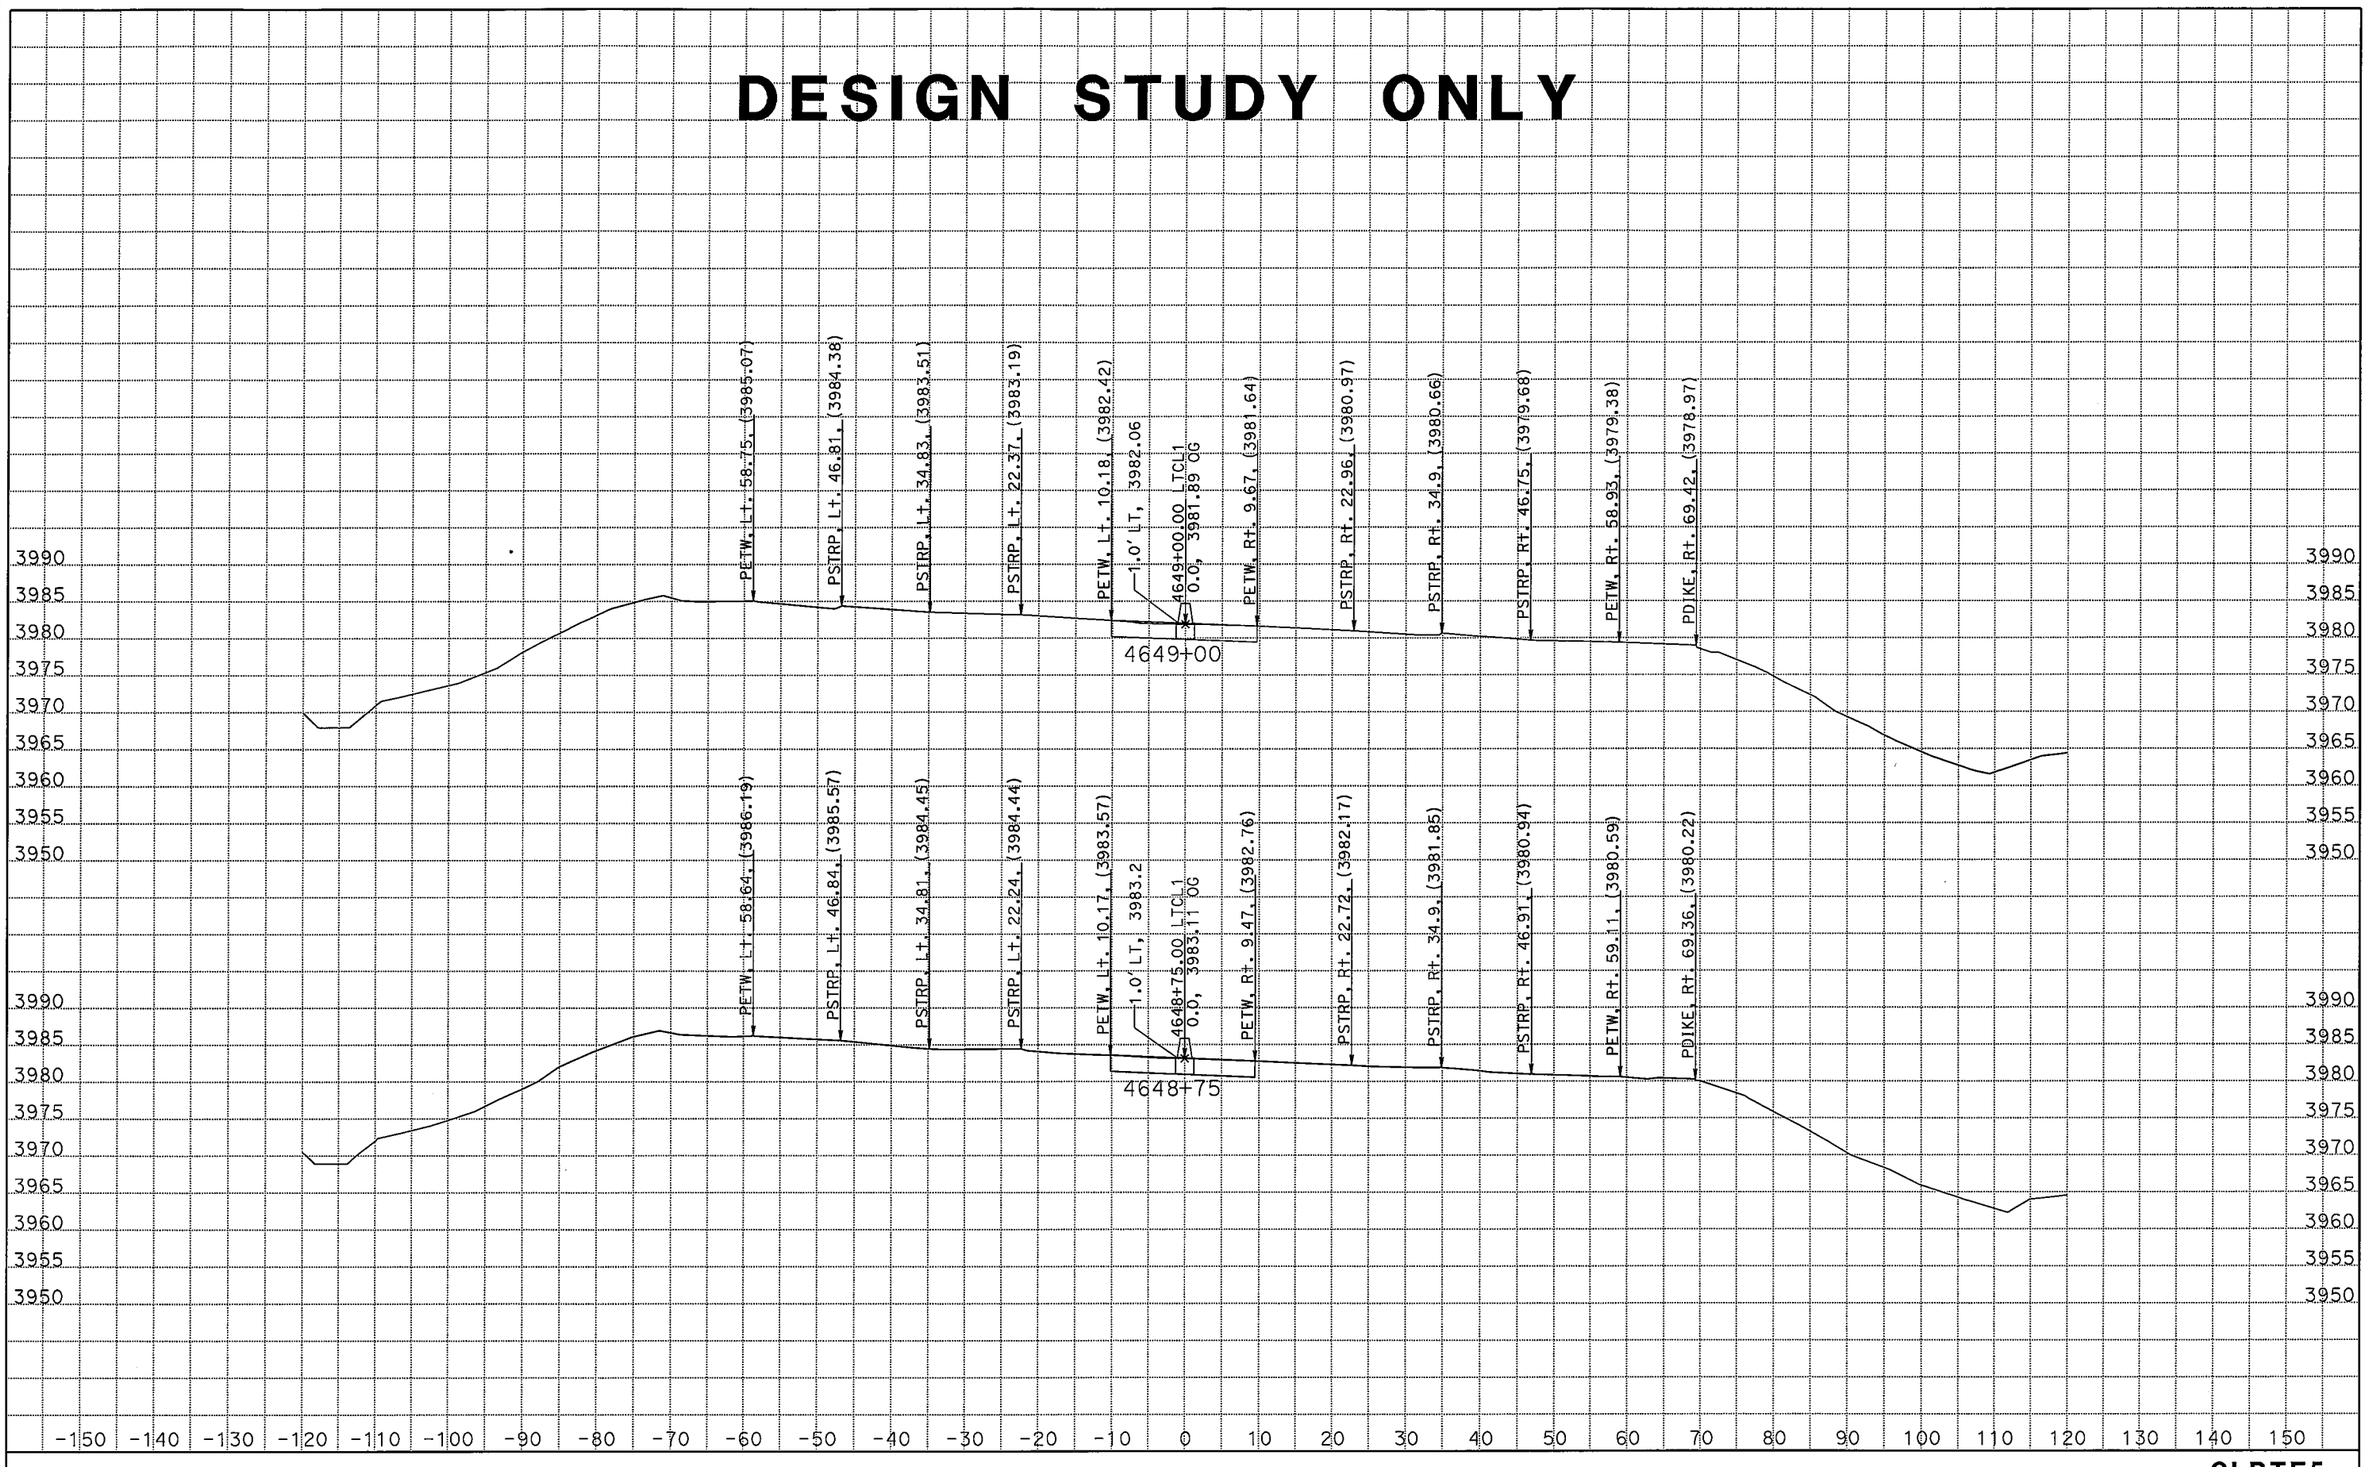

DATE: 3/9/2011

KC Project: 09182 File: C:\Projects\266401[82\new.EAR

SCALE: 1" = 10' Horiz.
1" = 10' Vert.

All Dimensions are US Survey Feet

CLRTE5
CROSS SECTIONS
SHEET 29 OF XXX

30

DESIGN STUDY ONLY

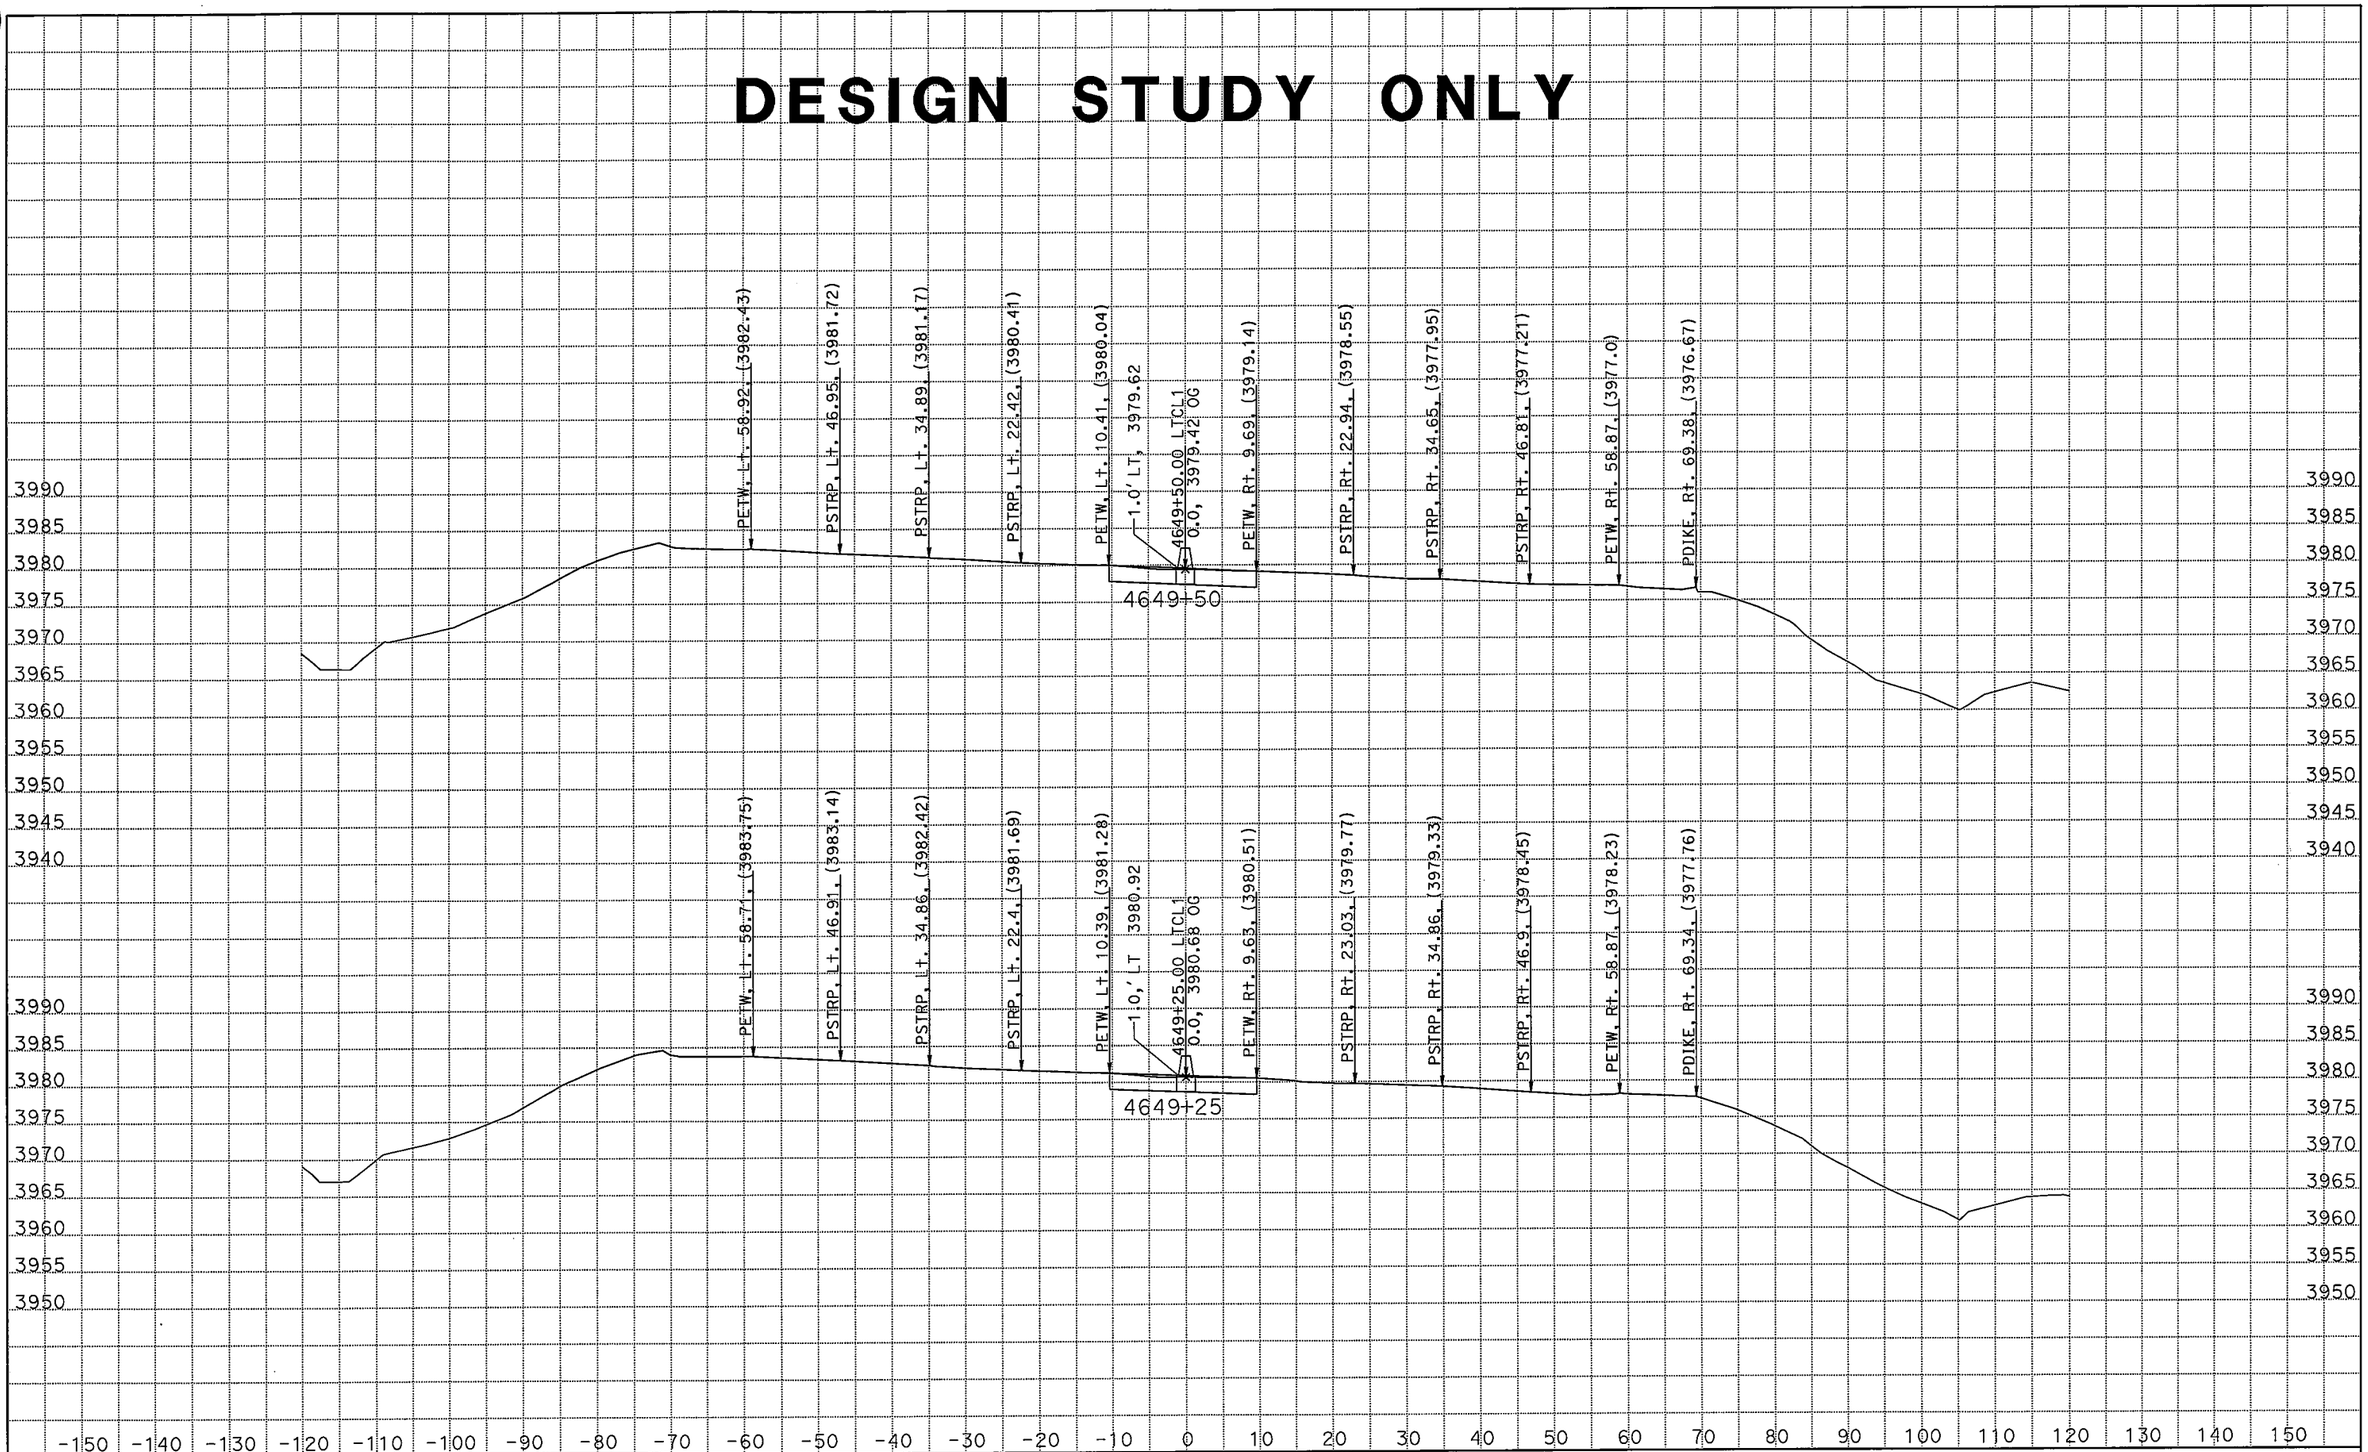

DATE: 3/9/2011

KC Project: 09182 File: C:\Projects\266401[82\new.EAR

SCALE: 1" = 10' Horiz.
1" = 10' Vert.

All Dimensions are US Survey Feet

CLRTE5
CROSS SECTIONS
SHEET 30 OF XXX

DESIGN STUDY ONLY

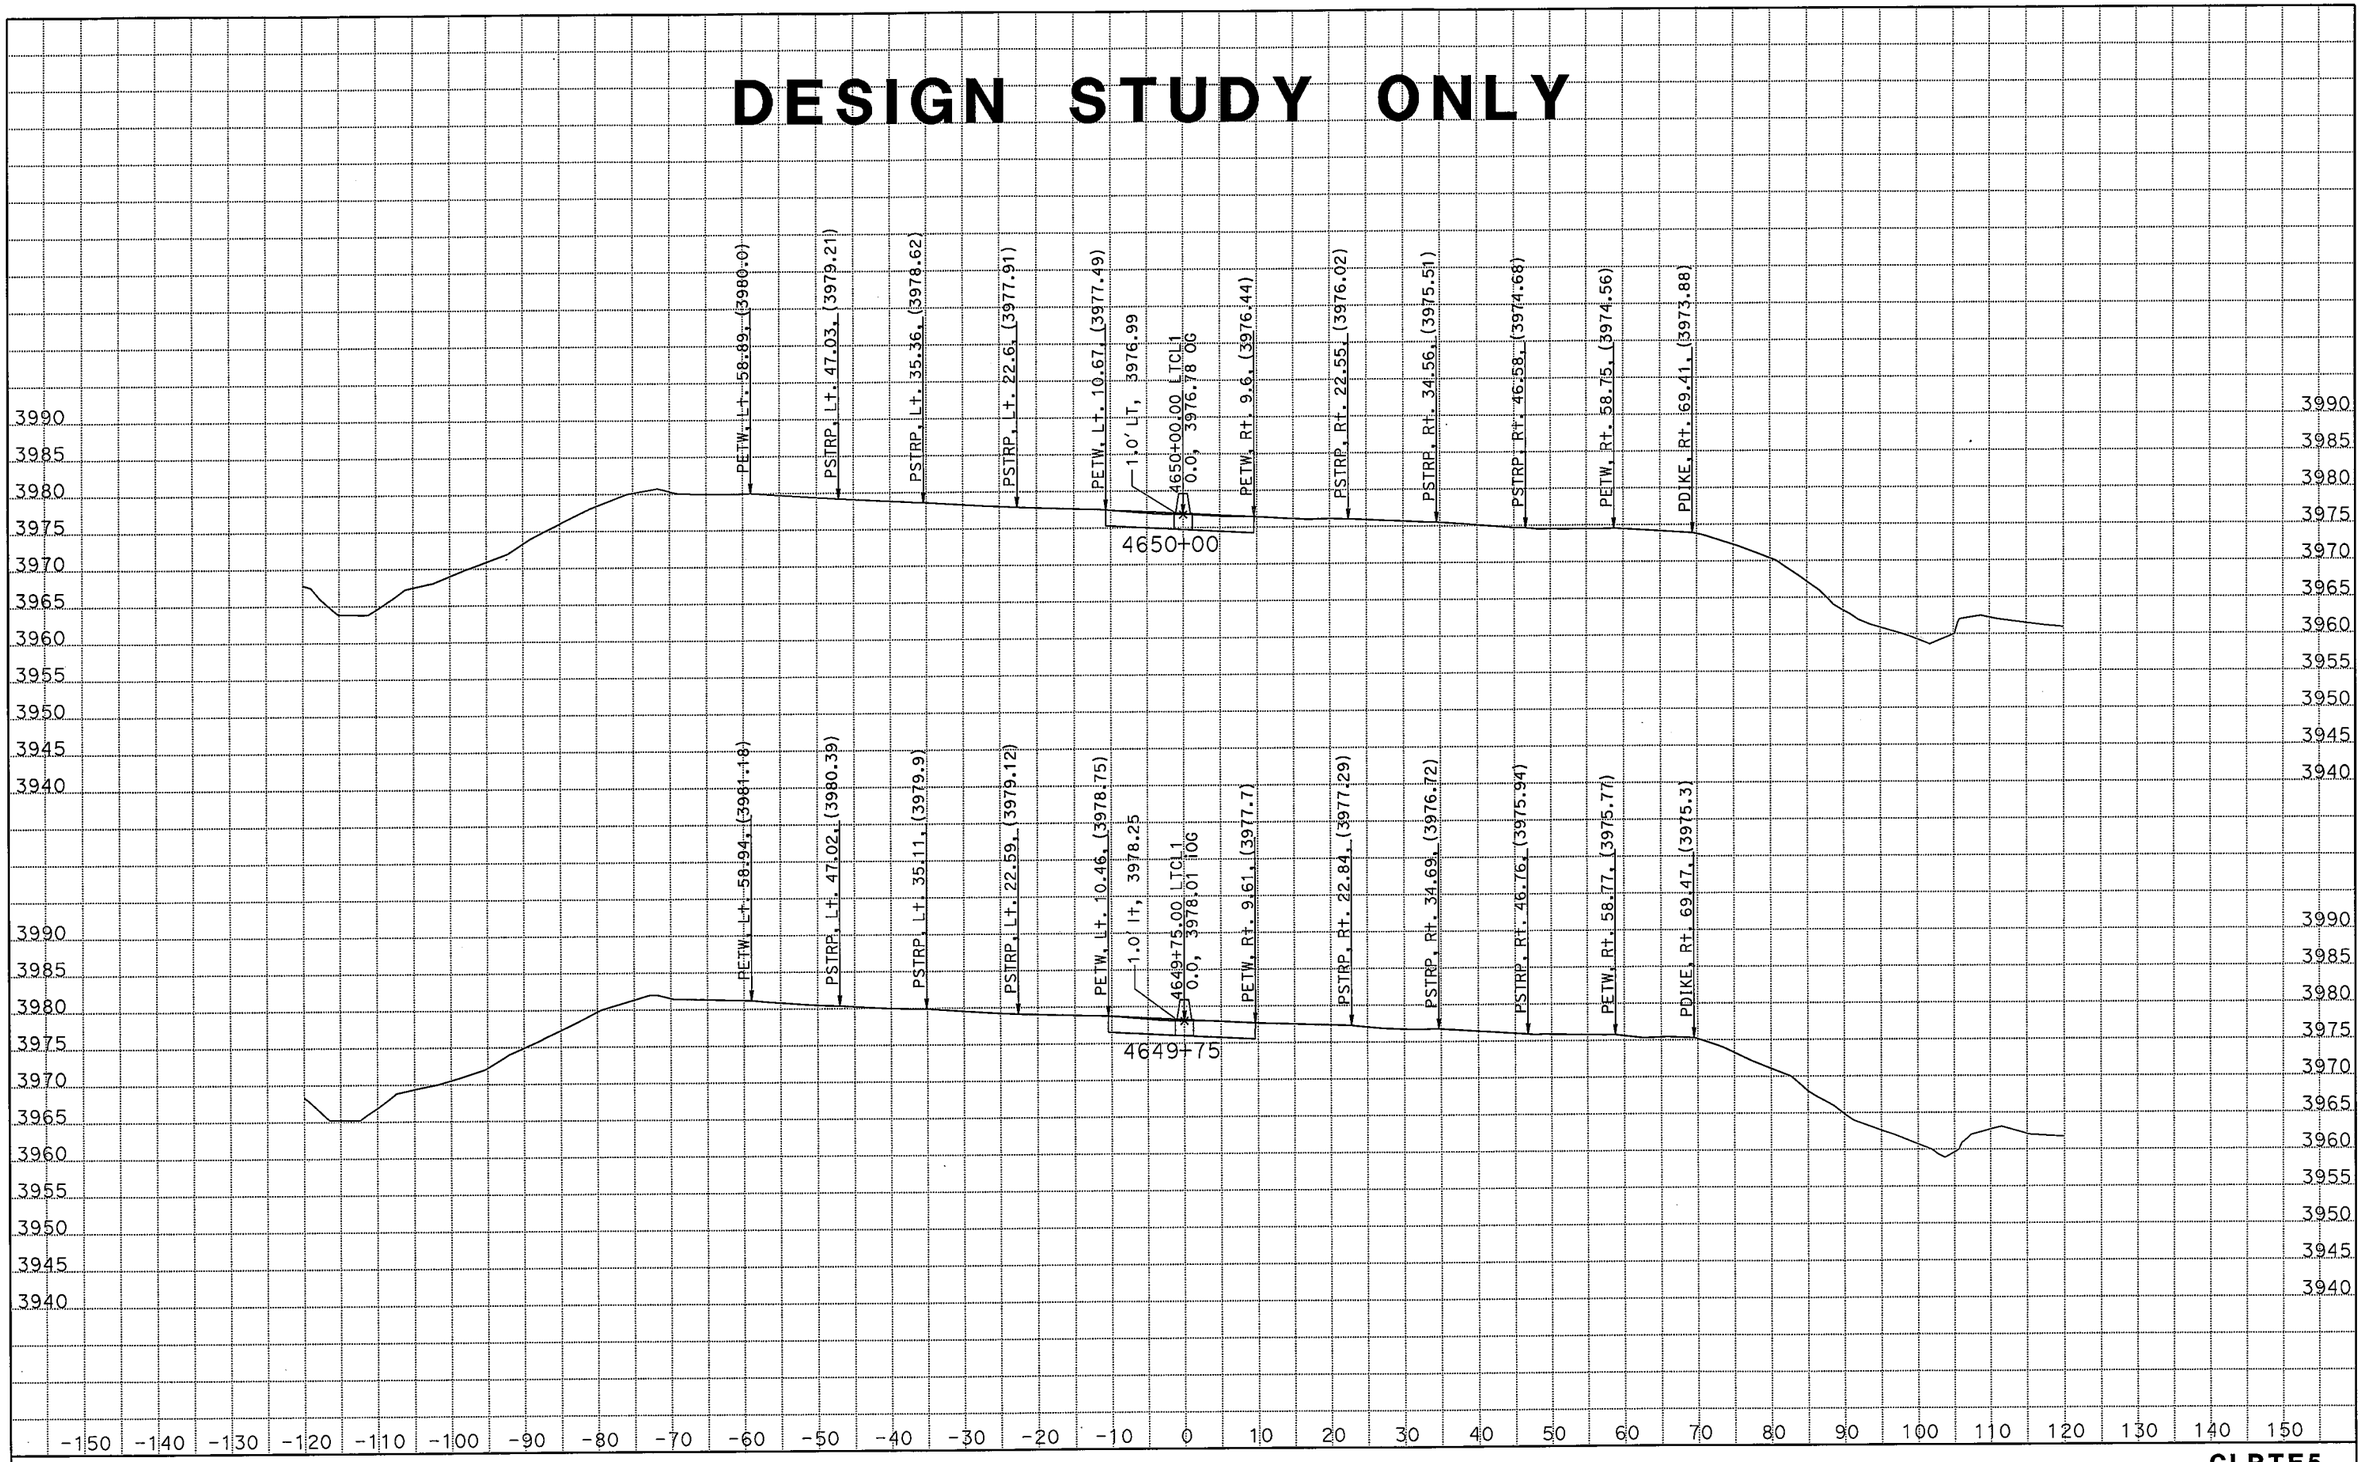

DATE: 3/9/2011

KC Project: 09182 File: C:\Projects\266401[82\new.EAR

SCALE: 1" = 10' Horiz.
1" = 10' Vert.

All Dimensions are US Survey Feet

CLRTE5
CROSS SECTIONS
SHEET 31 OF XXX

DESIGN STUDY ONLY

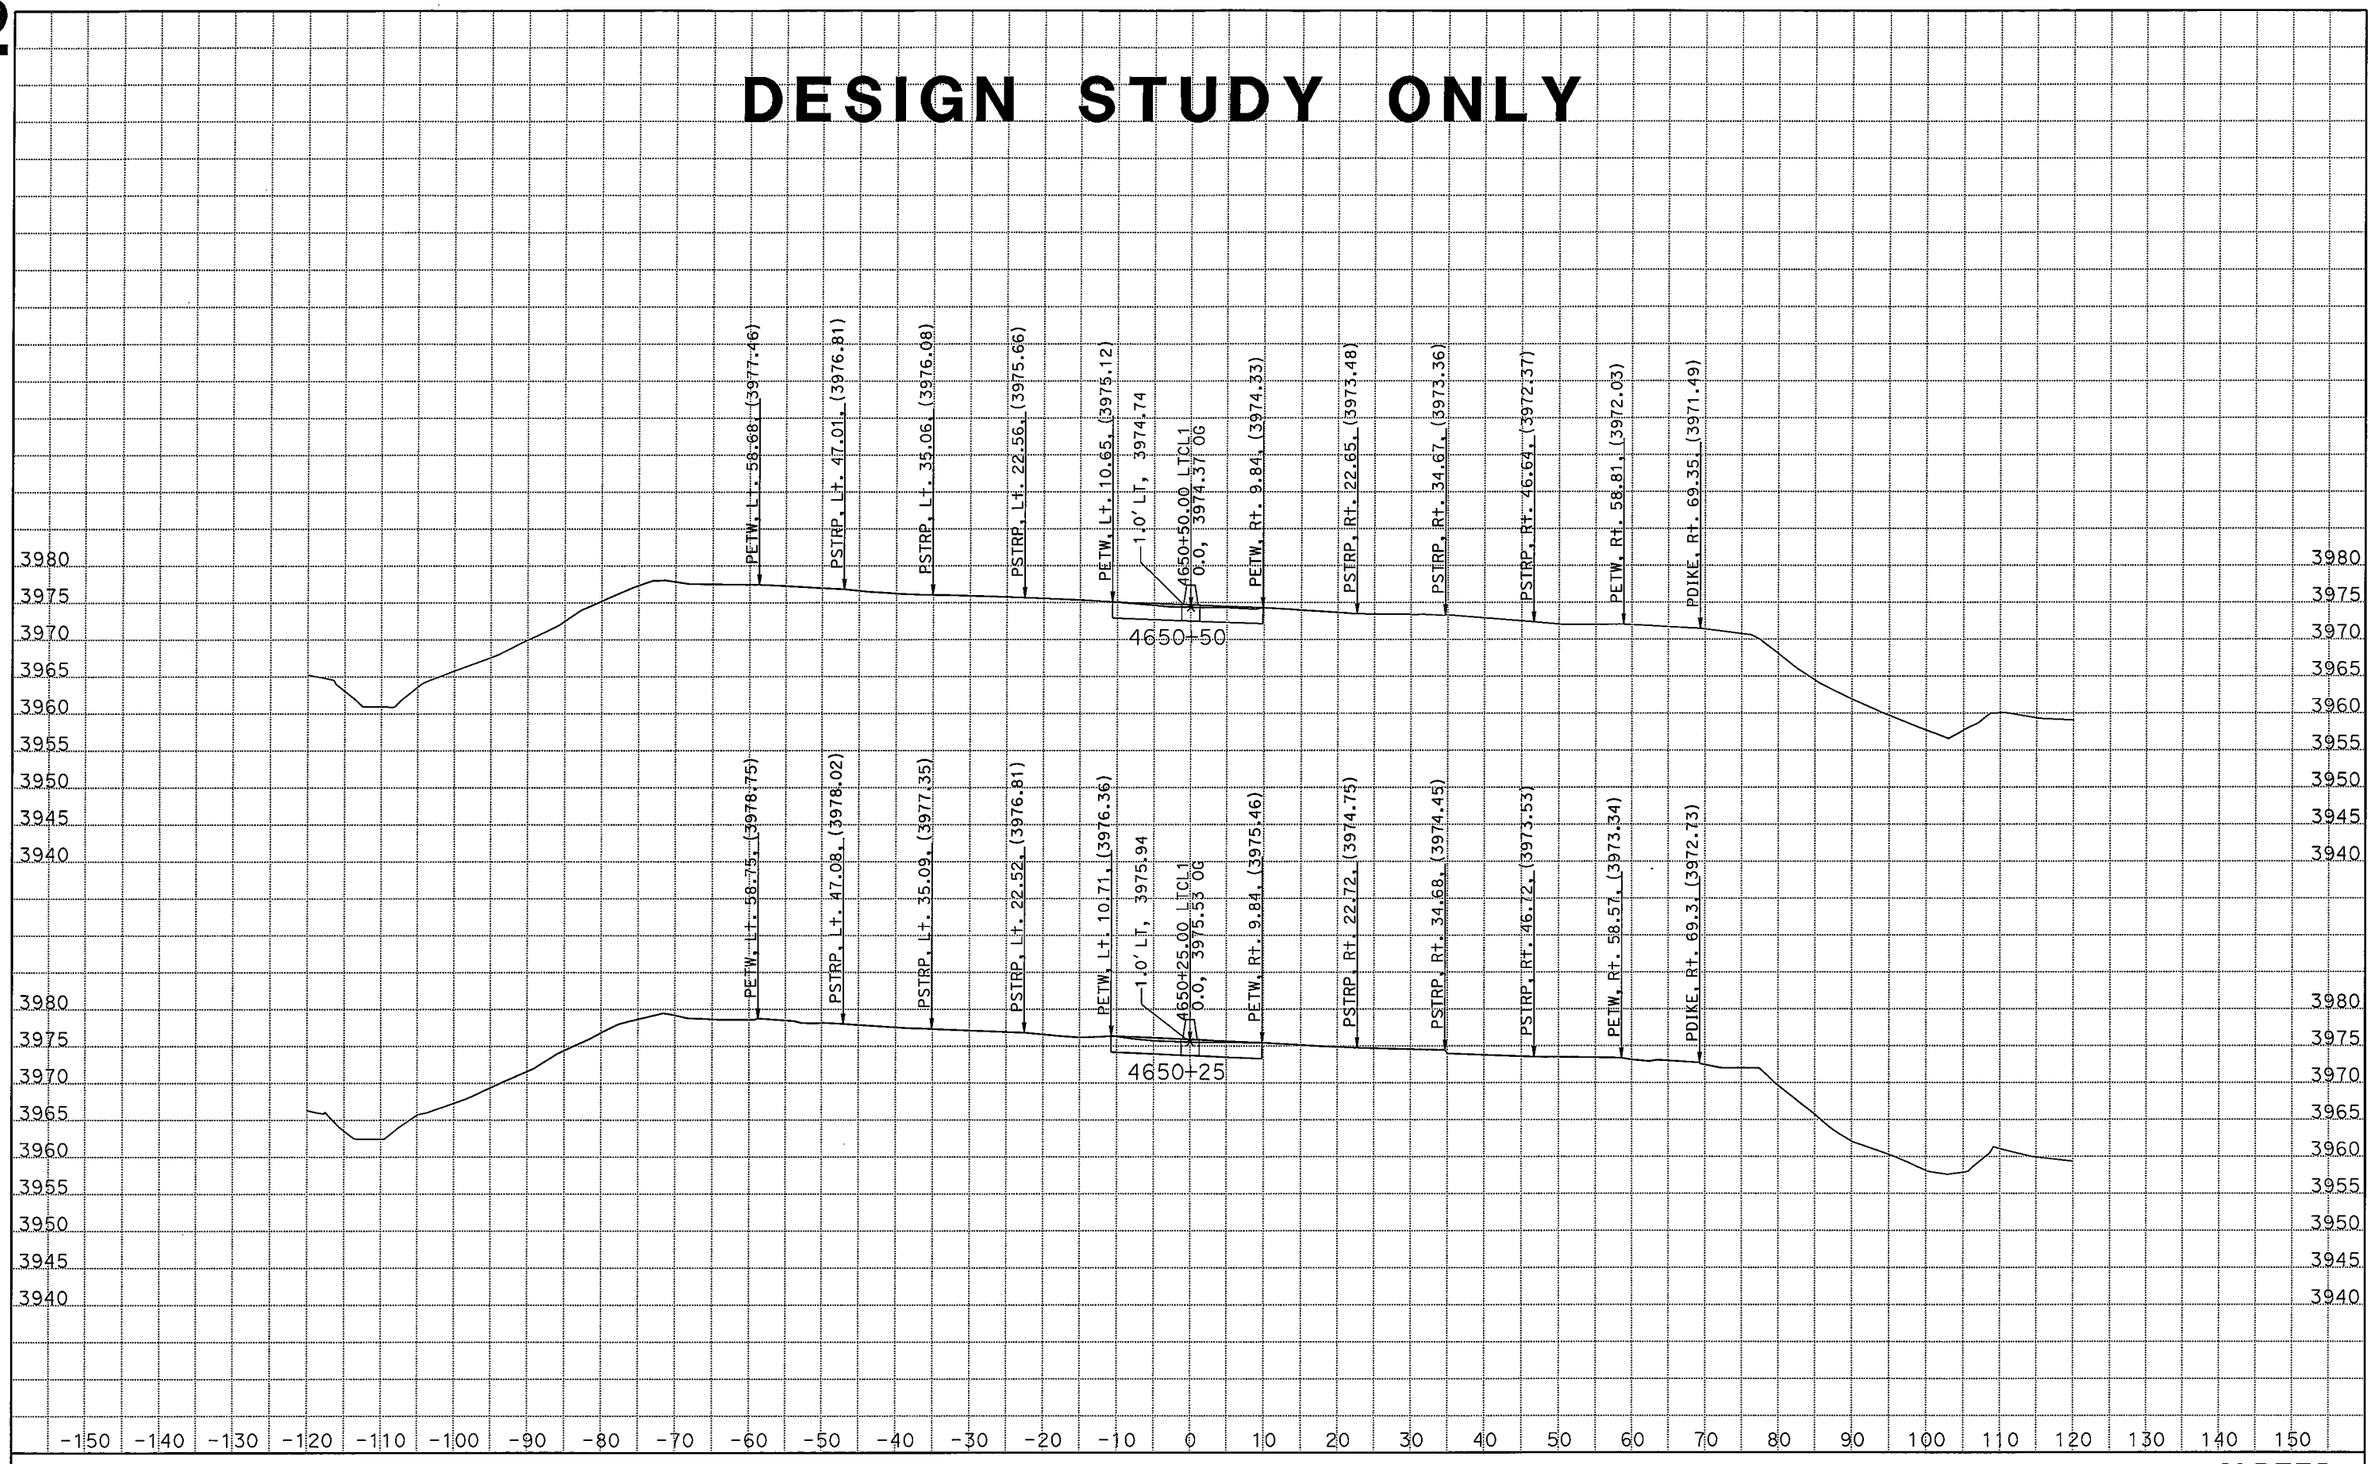

DATE: 3/9/2011

KC Project: 09182 File: C:\Projects\266401[82\new.EAR

SCALE: 1" = 10' Horiz.
1" = 10' Vert.

All Dimensions are US Survey Feet

CLRTE5
CROSS SECTIONS

33

DESIGN STUDY ONLY

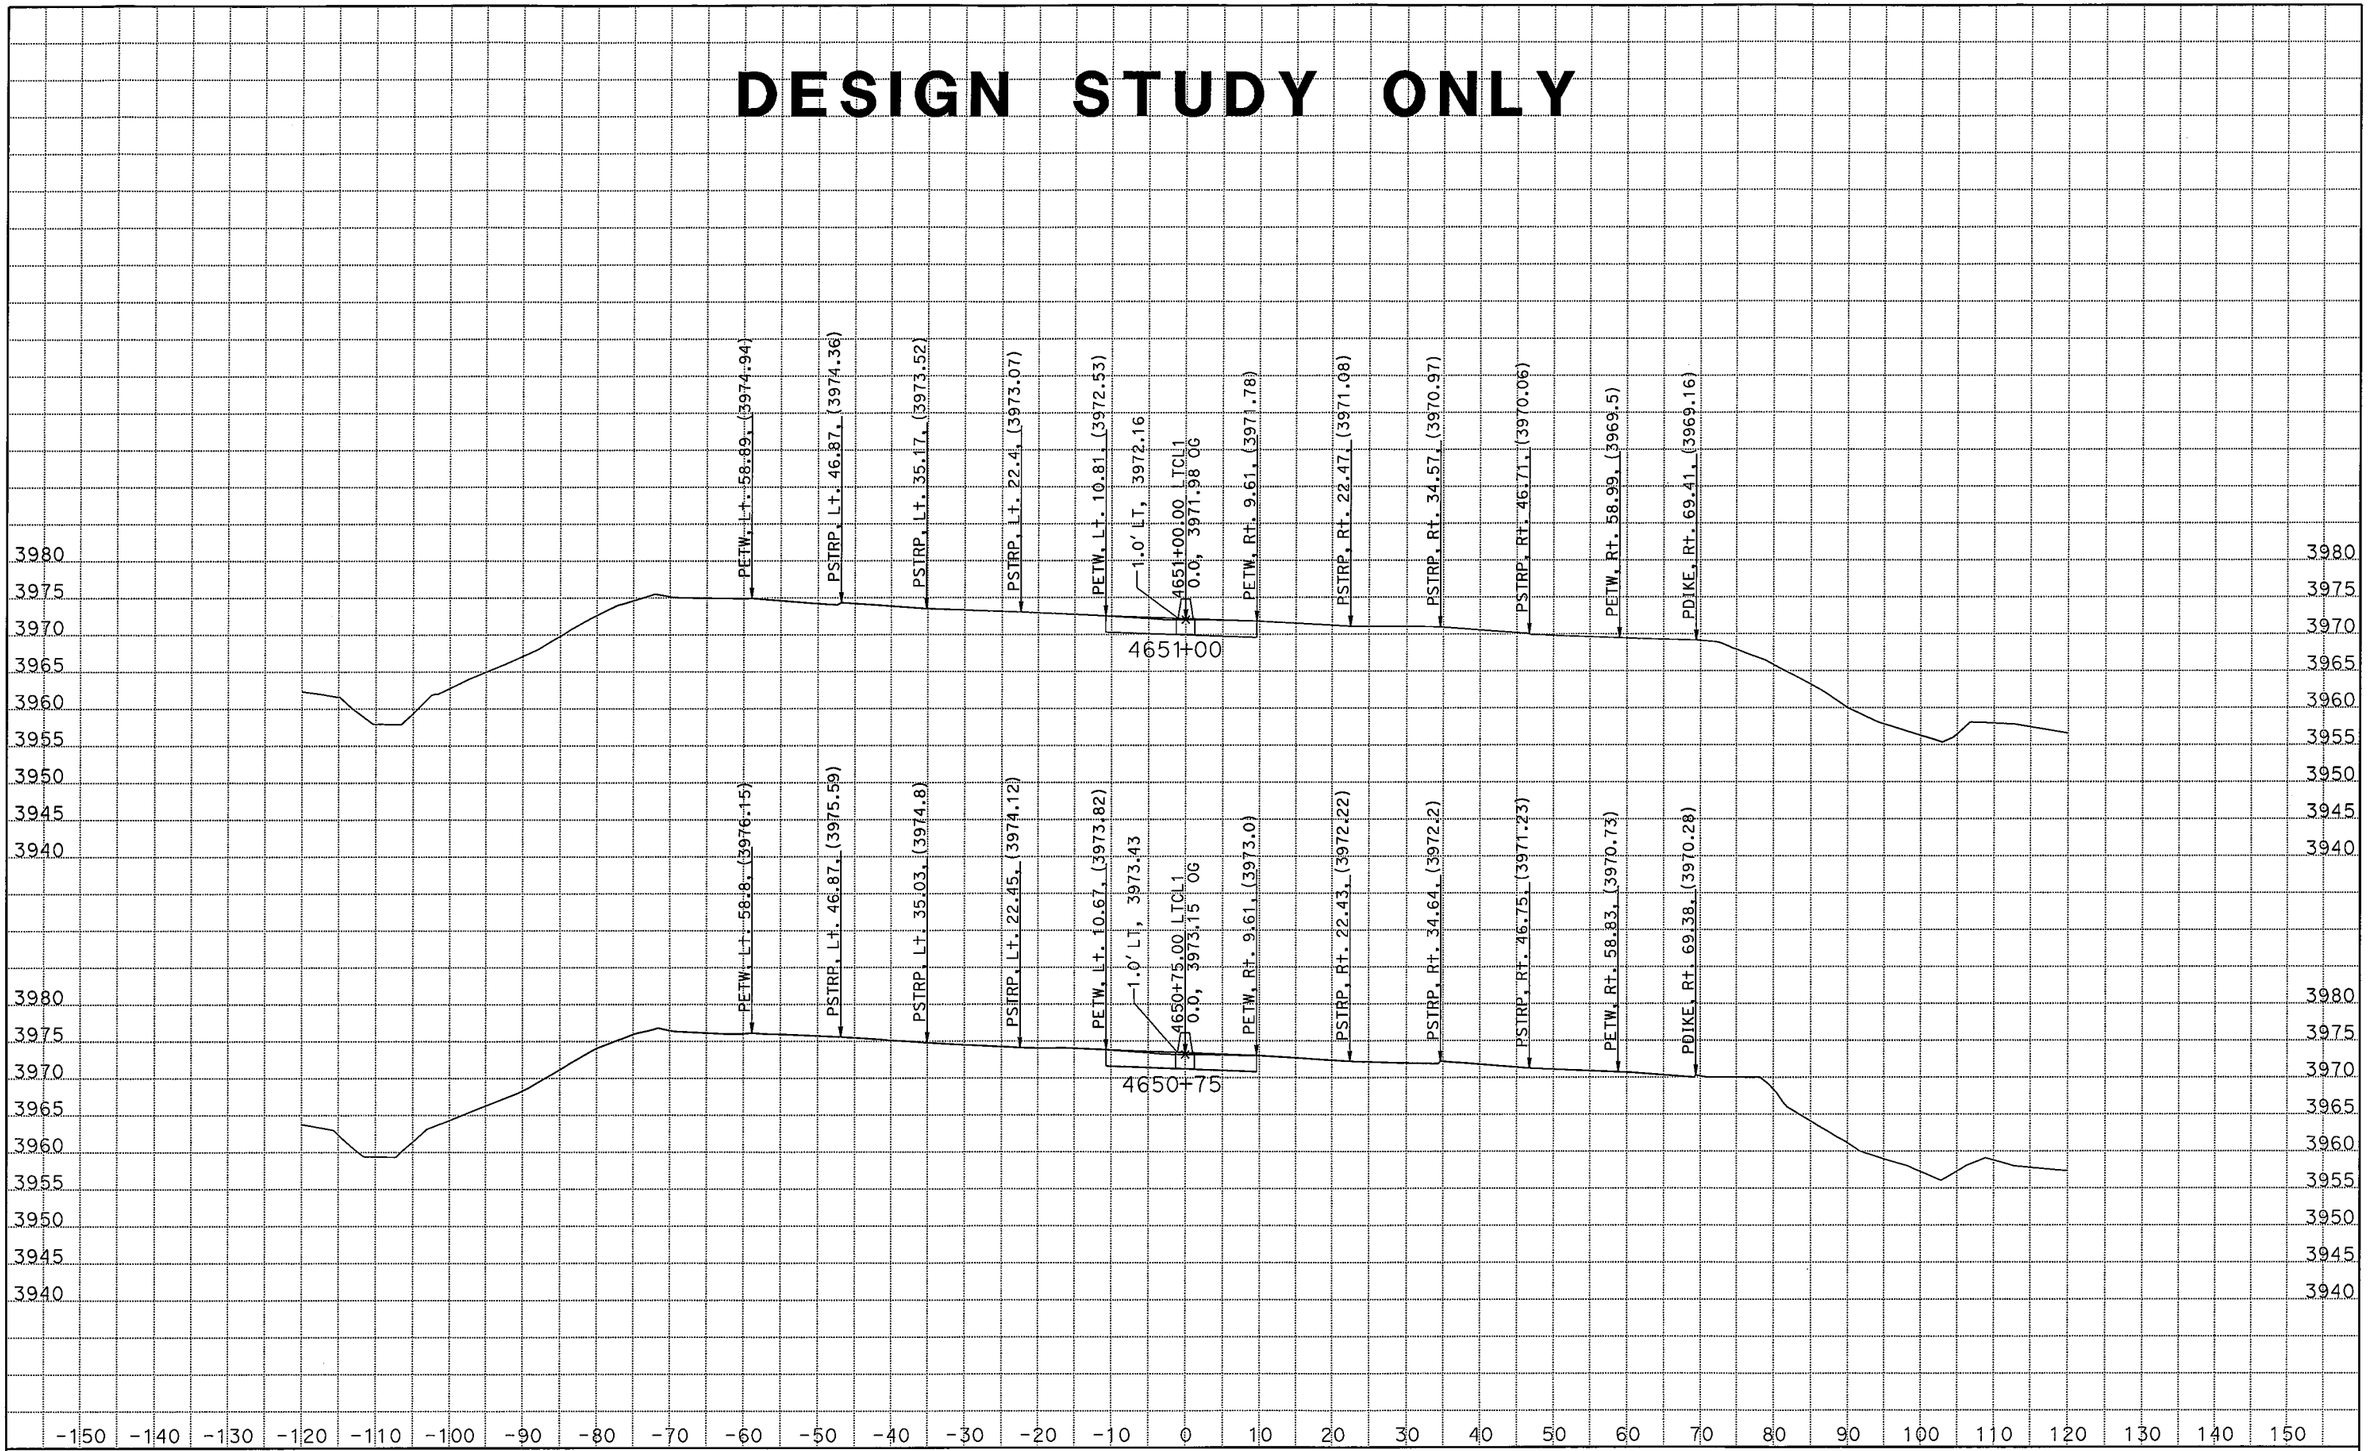

DATE: 3/9/2011

KC Project: 09182 File: C:\Projects\266401[82\new.EAR

SCALE: 1" = 10' Horiz.
1" = 10' Vert.

All Dimensions are US Survey Feet

CLRTE5
CROSS SECTIONS

SHEET 33 OF XXX

DESIGN STUDY ONLY

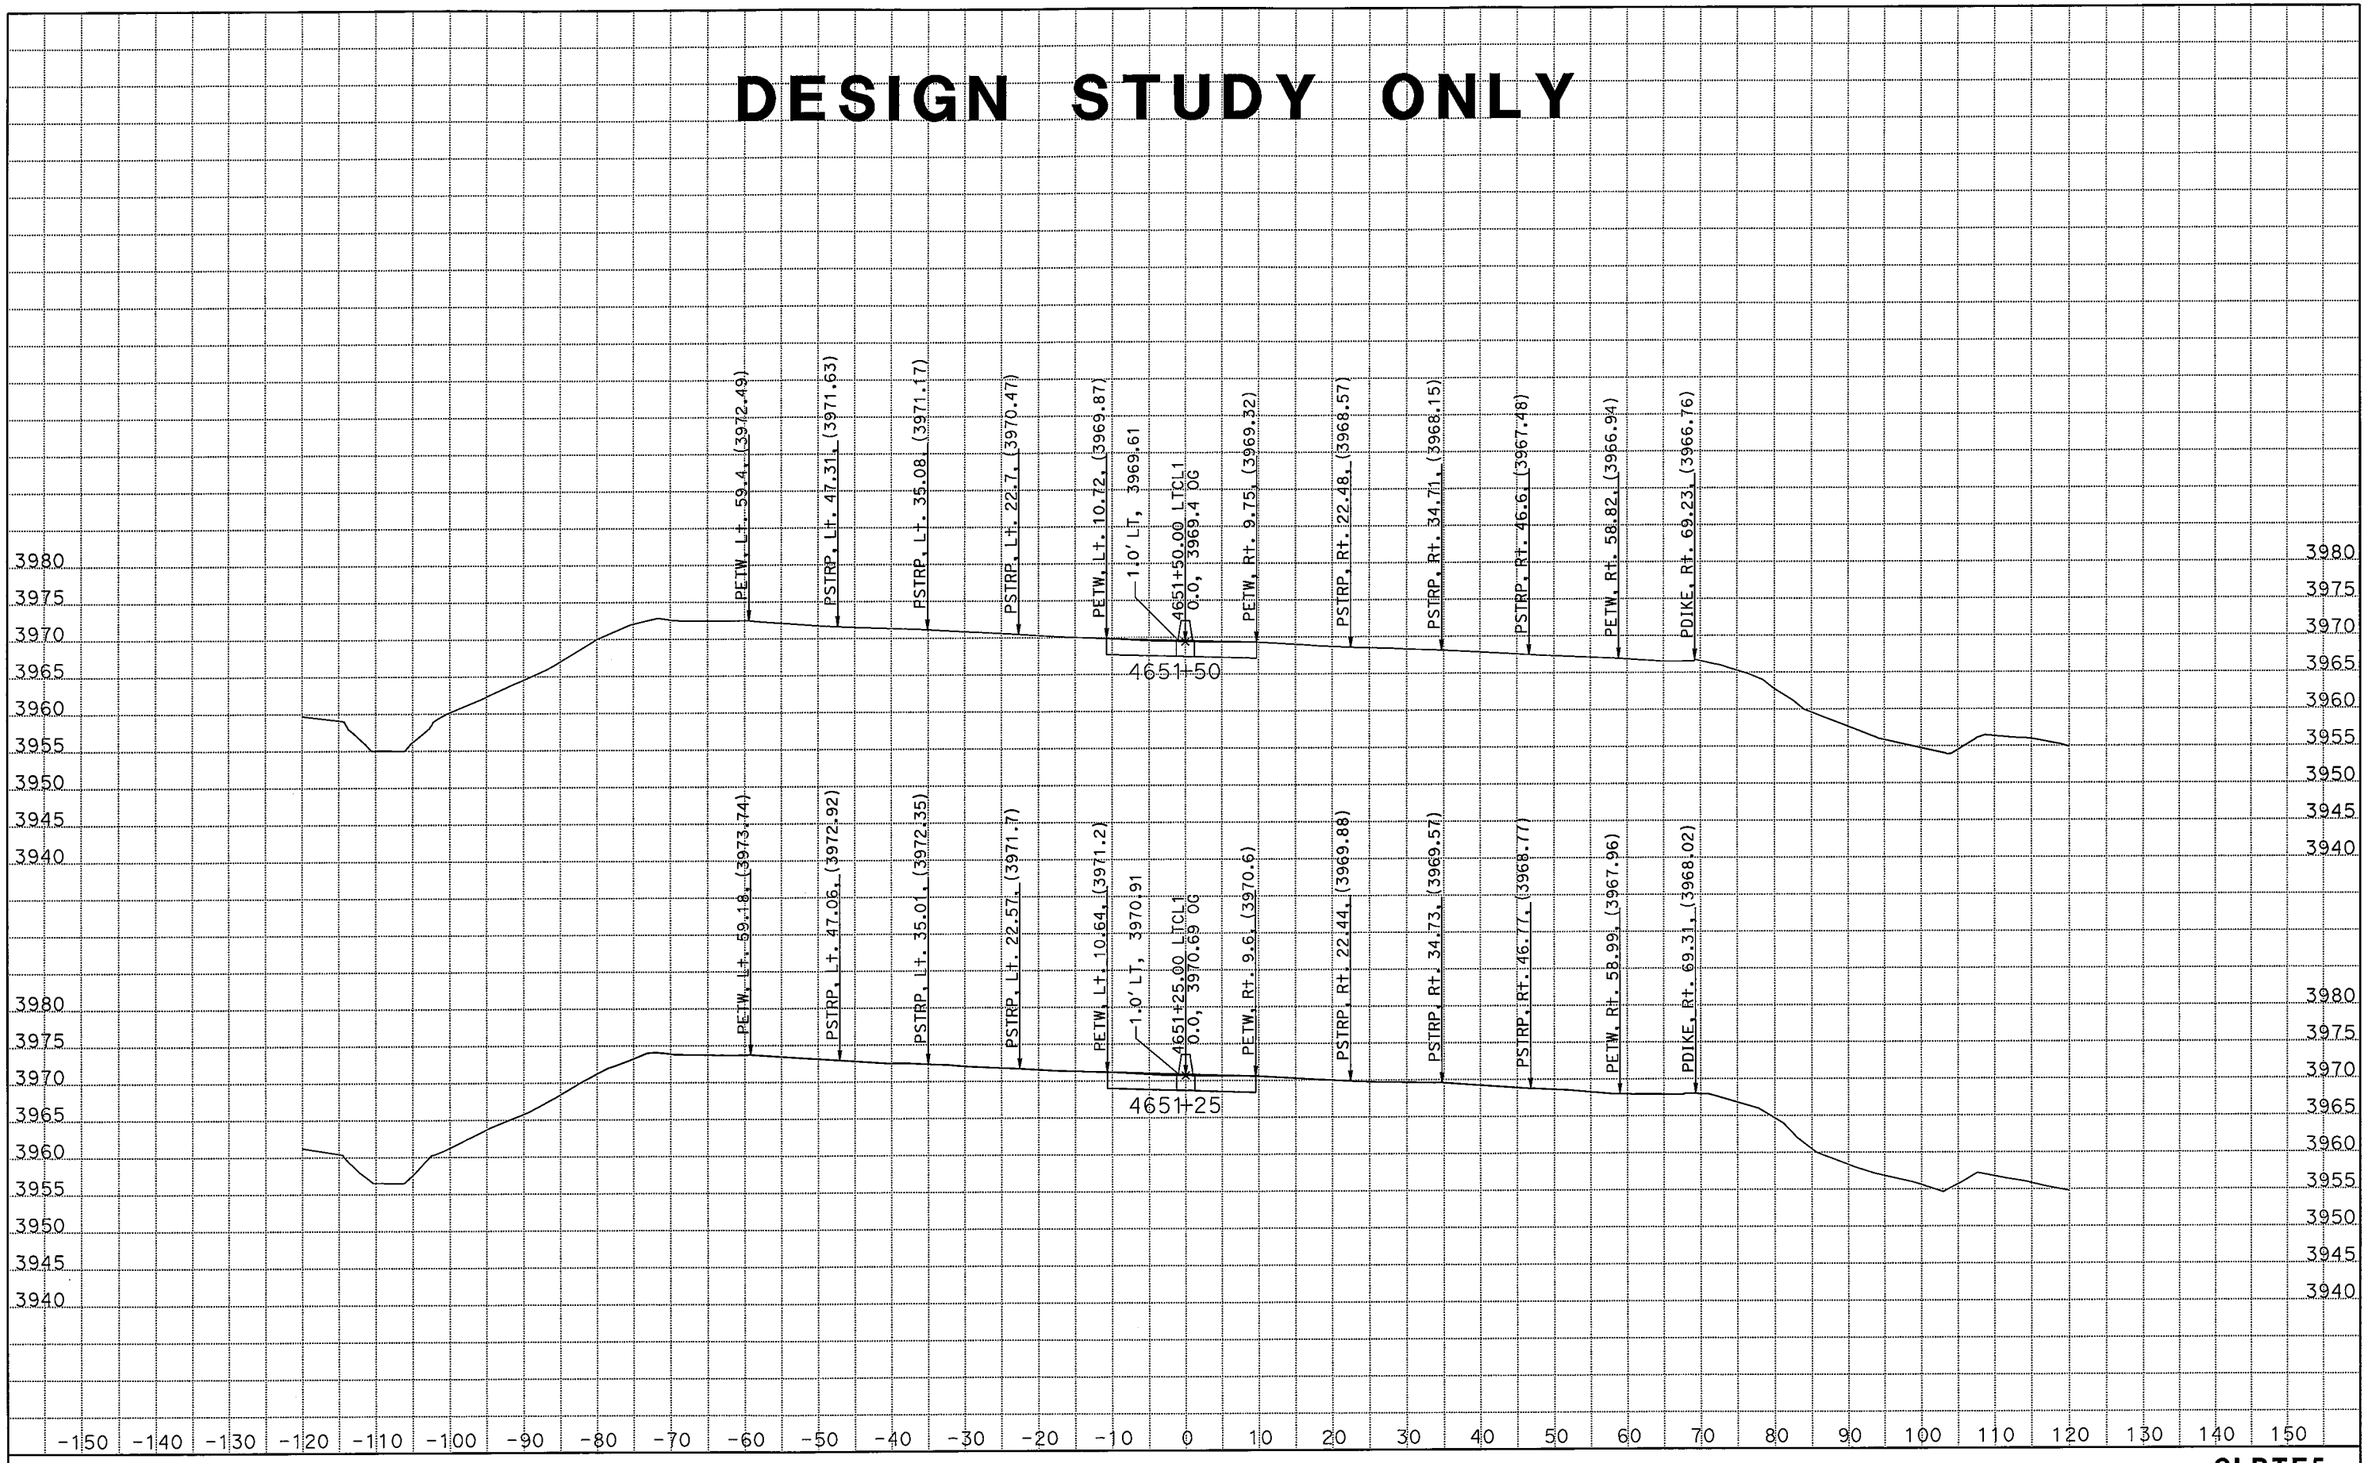

DATE: 3/9/2011

KC Project: 09182 File: C:\Projects\266401[82\new.EAR

SCALE: 1" = 10' Horiz.
1" = 10' Vert.

All Dimensions are US Survey Feet

CLRTE5
CROSS SECTIONS
SHEET 34 OF XXX

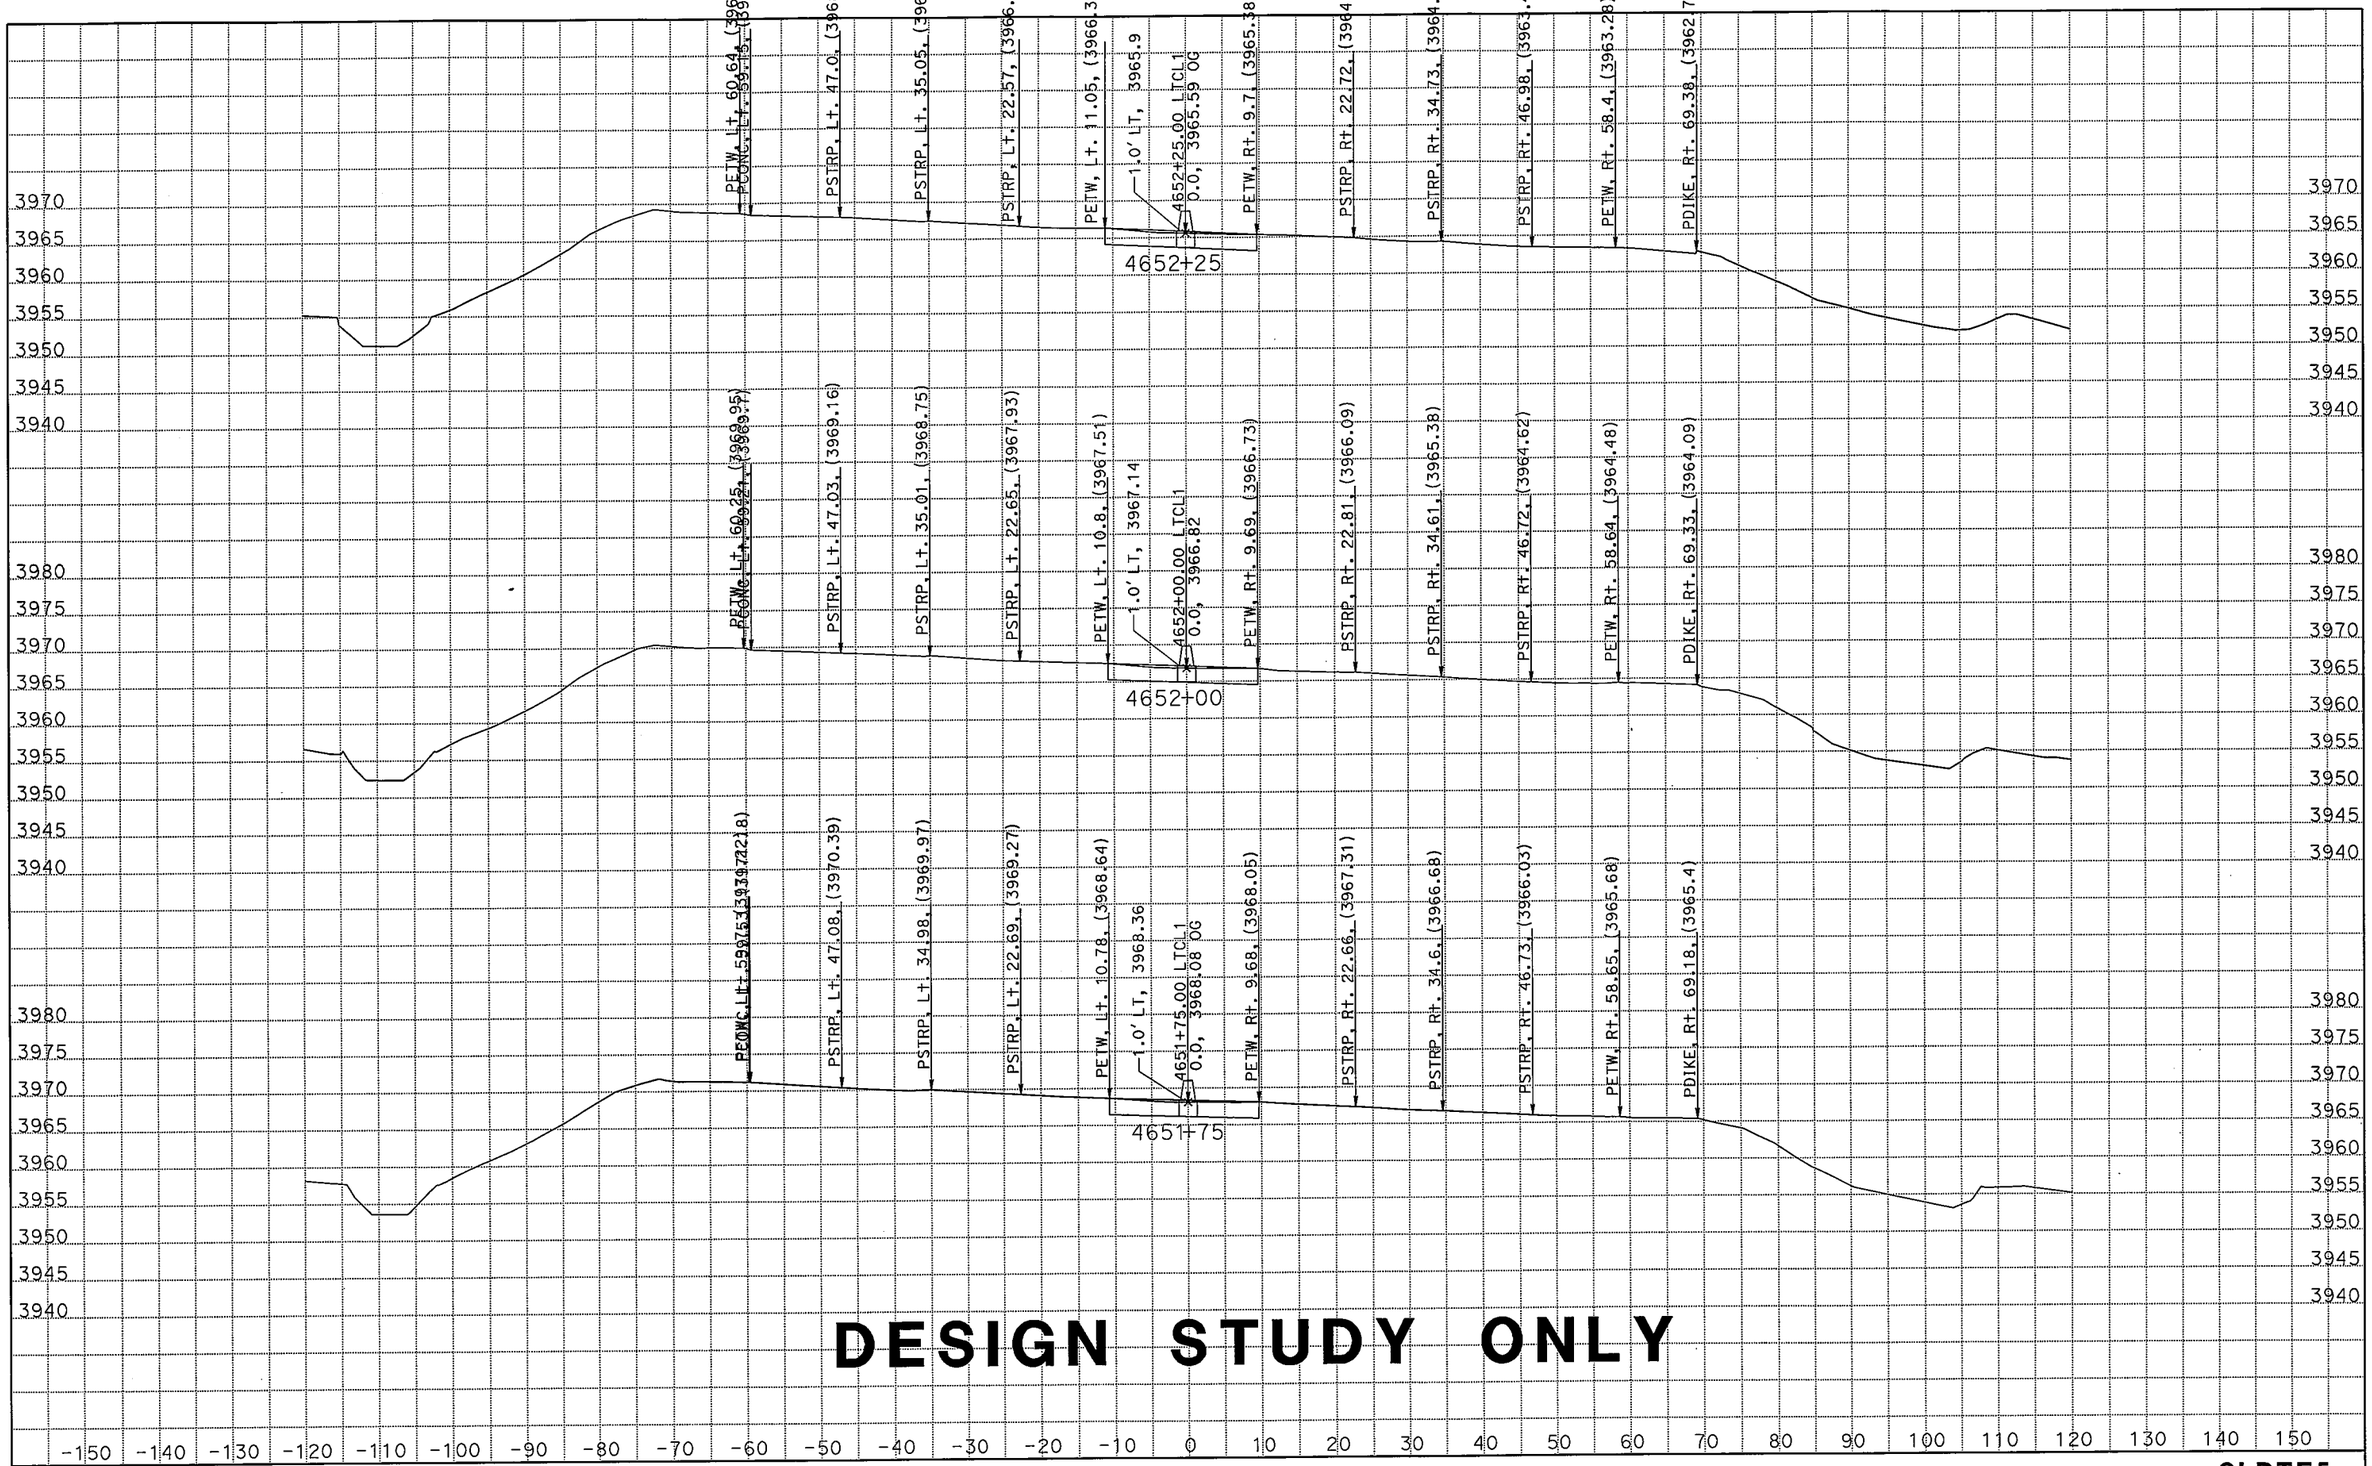

DESIGN STUDY ONLY

DATE: 3/9/2011

KC Project: 09182 File: C:\Projects\266401[82\new.EAR

SCALE: 1" = 10' Horiz.
1" = 10' Vert.

All Dimensions are US Survey Feet

CLRTE5
CROSS SECTIONS
SHEET 35 OF XXX

DESIGN STUDY ONLY

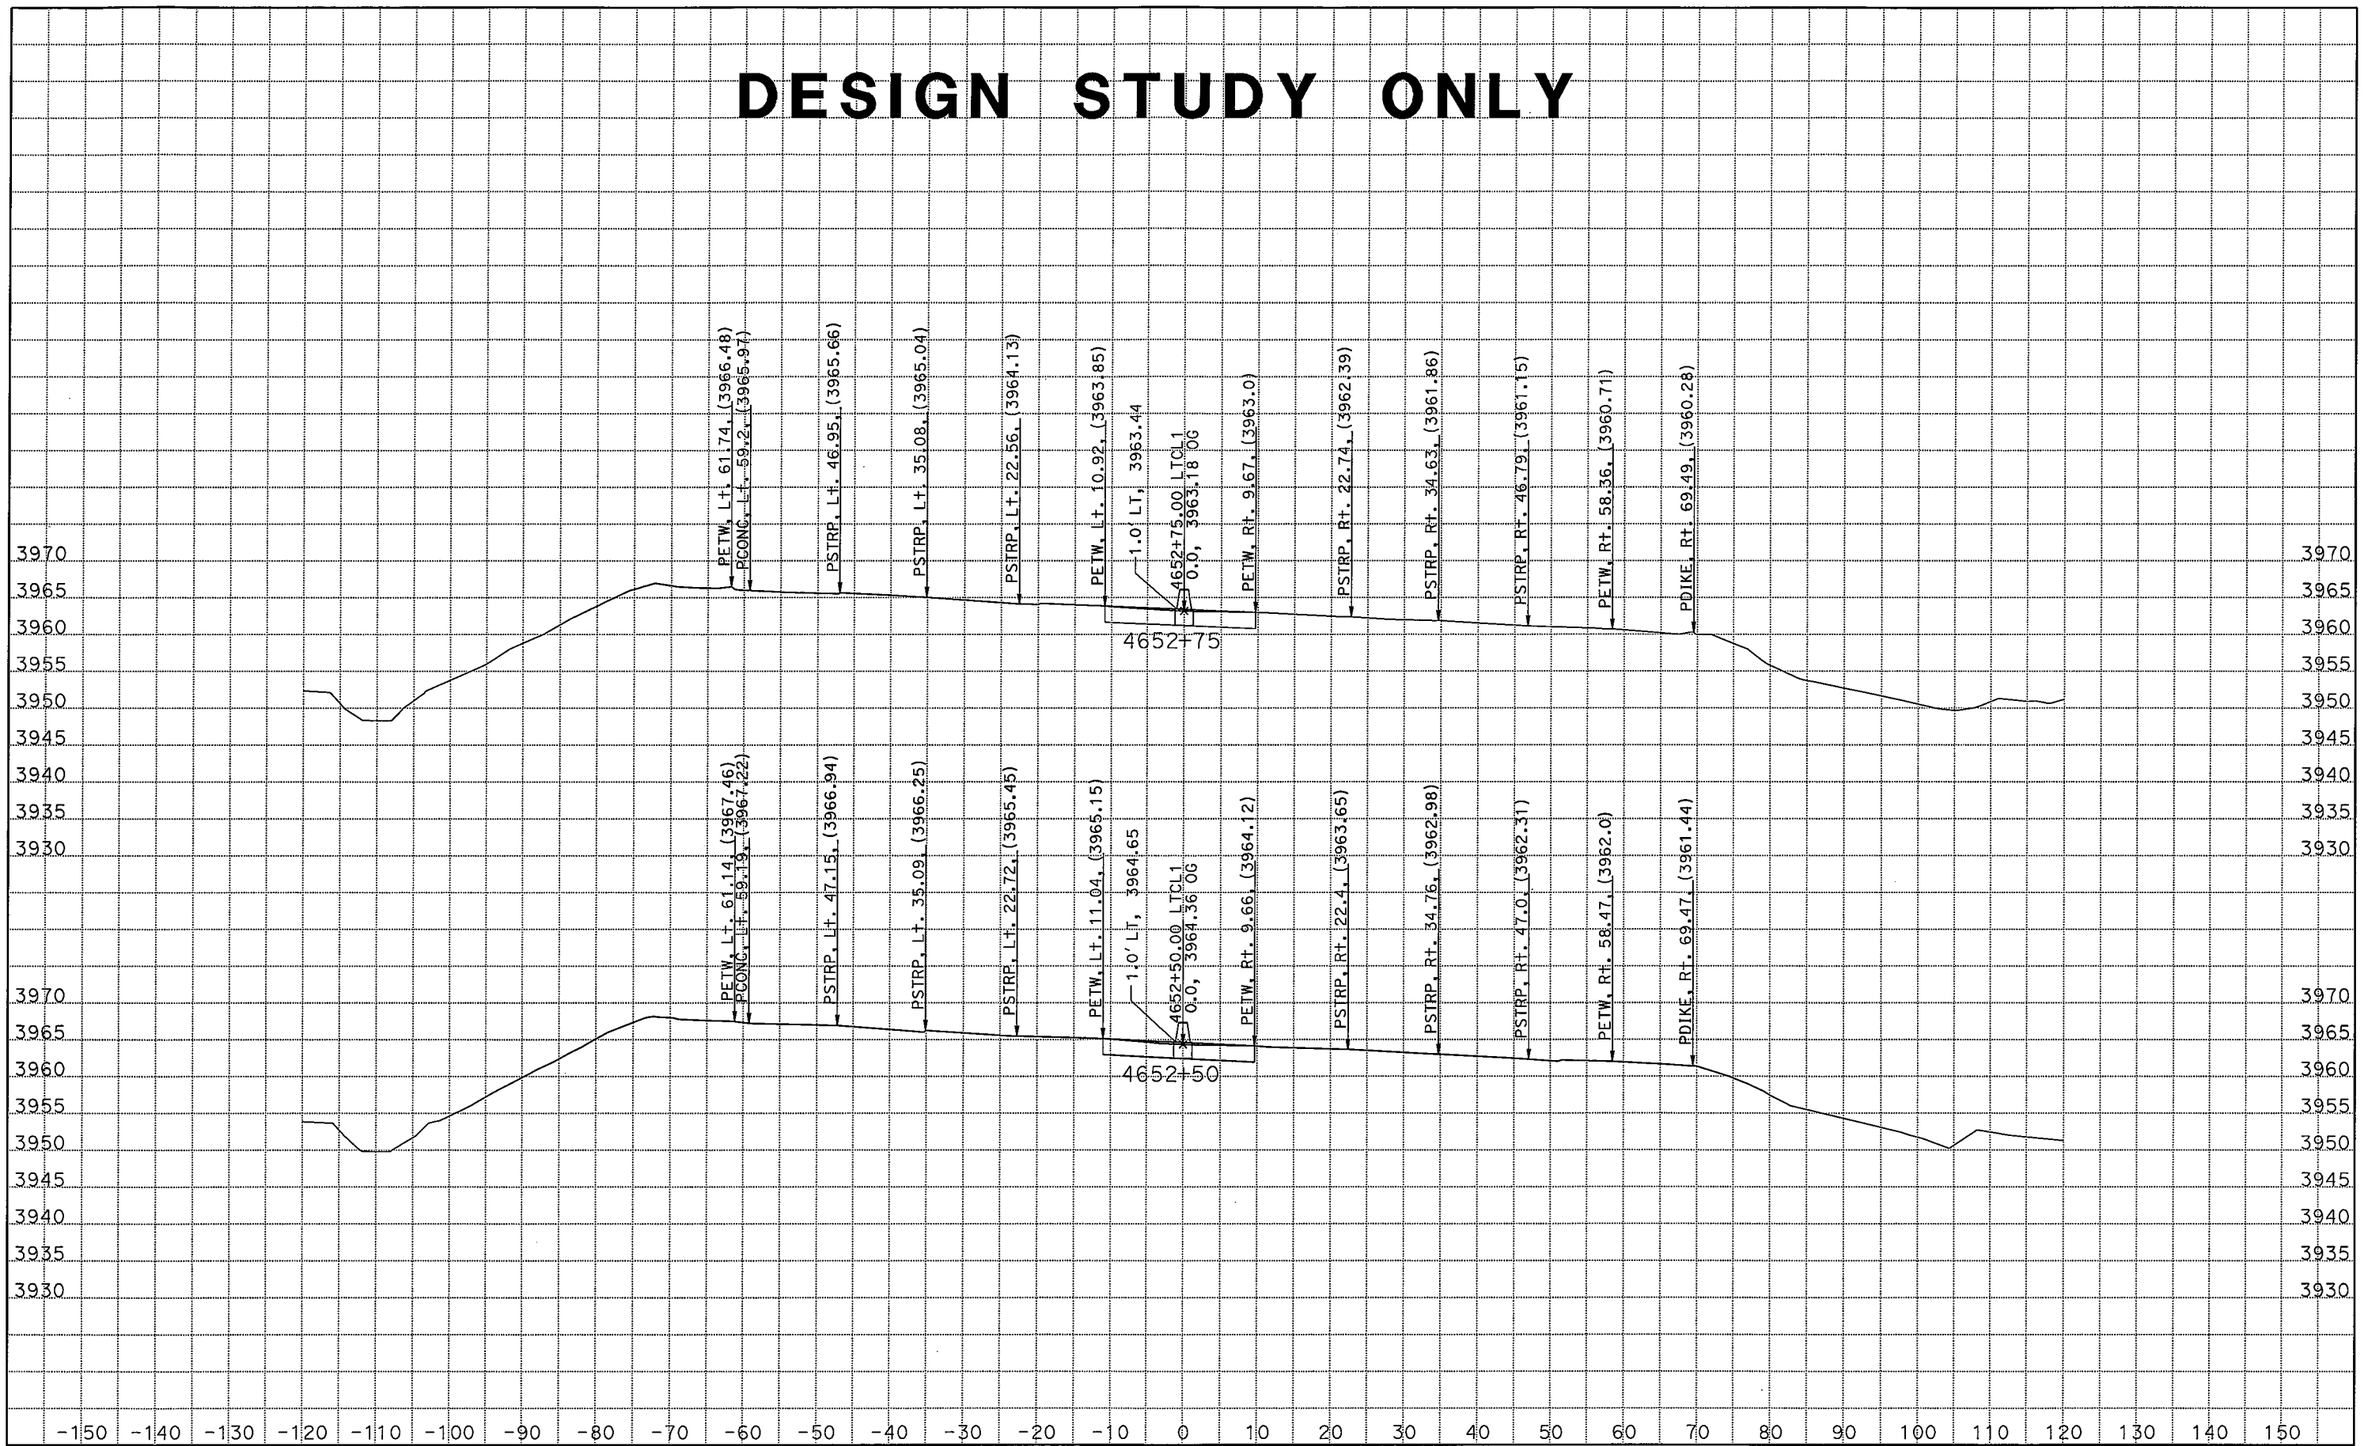

DATE: 3/9/2011

KC Project: 09182 File: C:\Projects\266401[82\new.EAR

SCALE: 1" = 10' Horiz.
1" = 10' Vert.

All Dimensions are US Survey Feet

CLRTE5
CROSS SECTIONS
SHEET 36 OF XXX

DESIGN STUDY ONLY

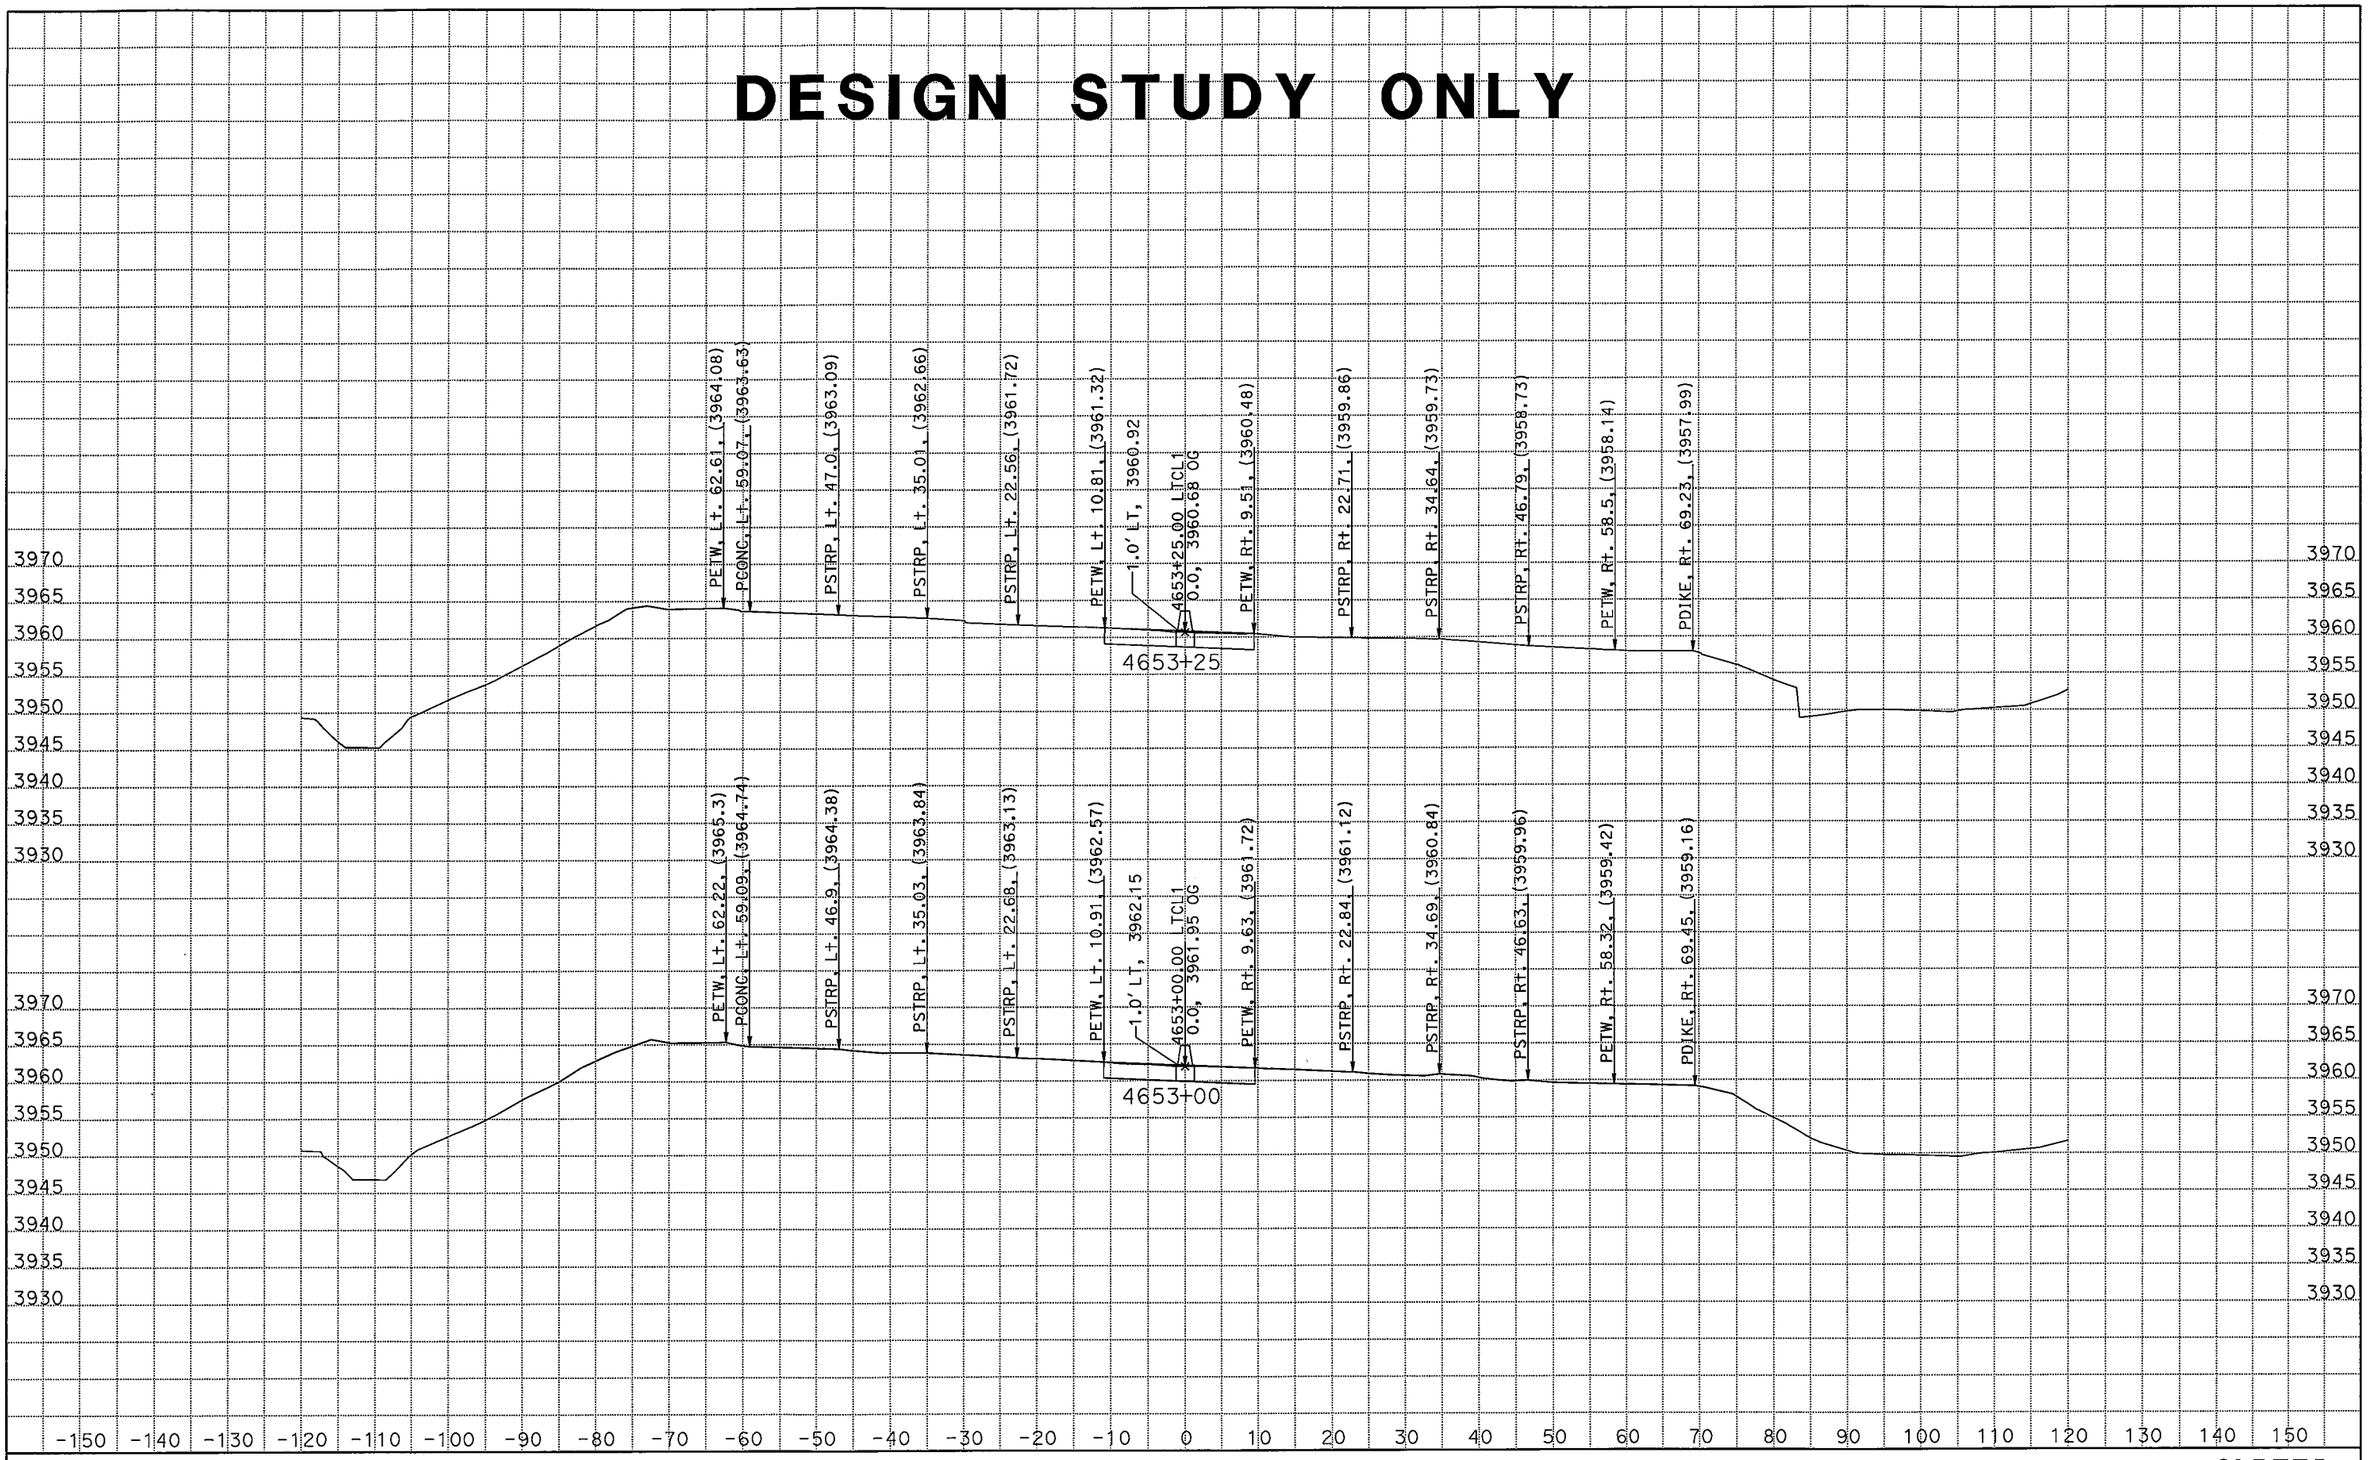

DATE: 3/9/2011

KC Project: 09182 File: C:\Projects\266401[82\new.EAR

SCALE: 1" = 10' Horiz.
1" = 10' Vert.

All Dimensions are US Survey Feet

CLRTE5
CROSS SECTIONS
SHEET 37 OF XXX

DESIGN STUDY ONLY

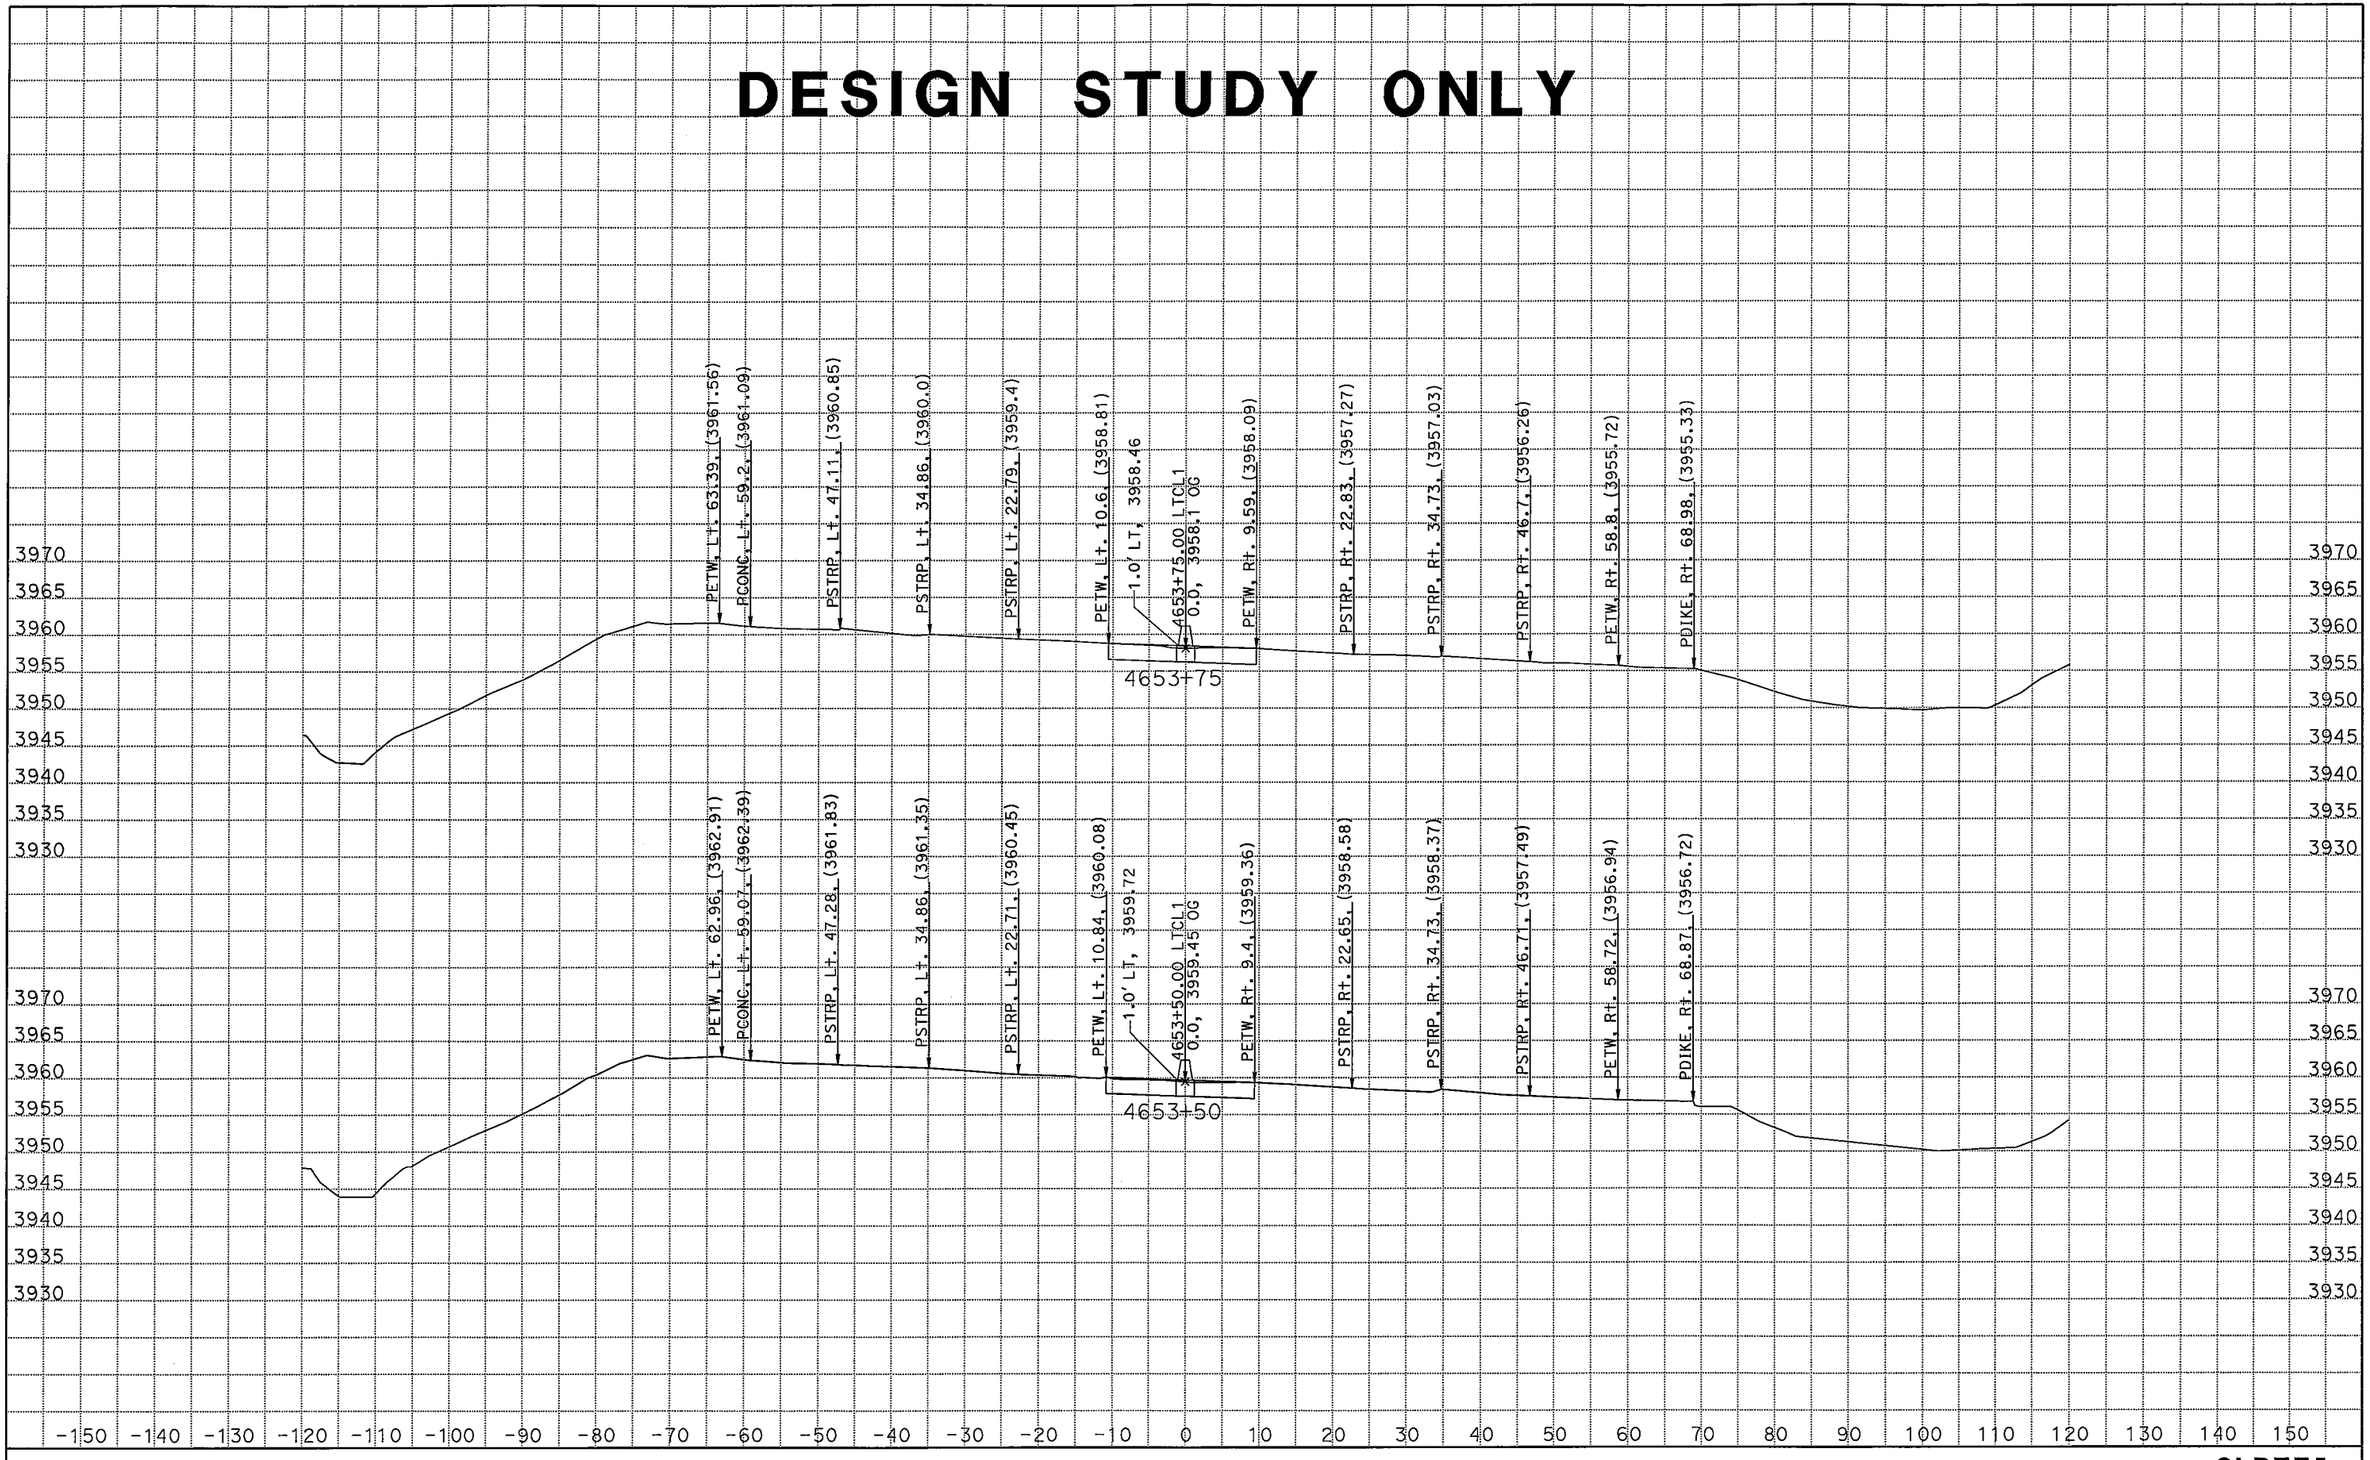

DATE: 3/9/2011

KC Project: 09182 File: C:\Projects\266401[82\new.EAR

SCALE: 1" = 10' Horiz.
1" = 10' Vert.

All Dimensions are US Survey Feet

CLRTE5
CROSS SECTIONS

39

DESIGN STUDY ONLY

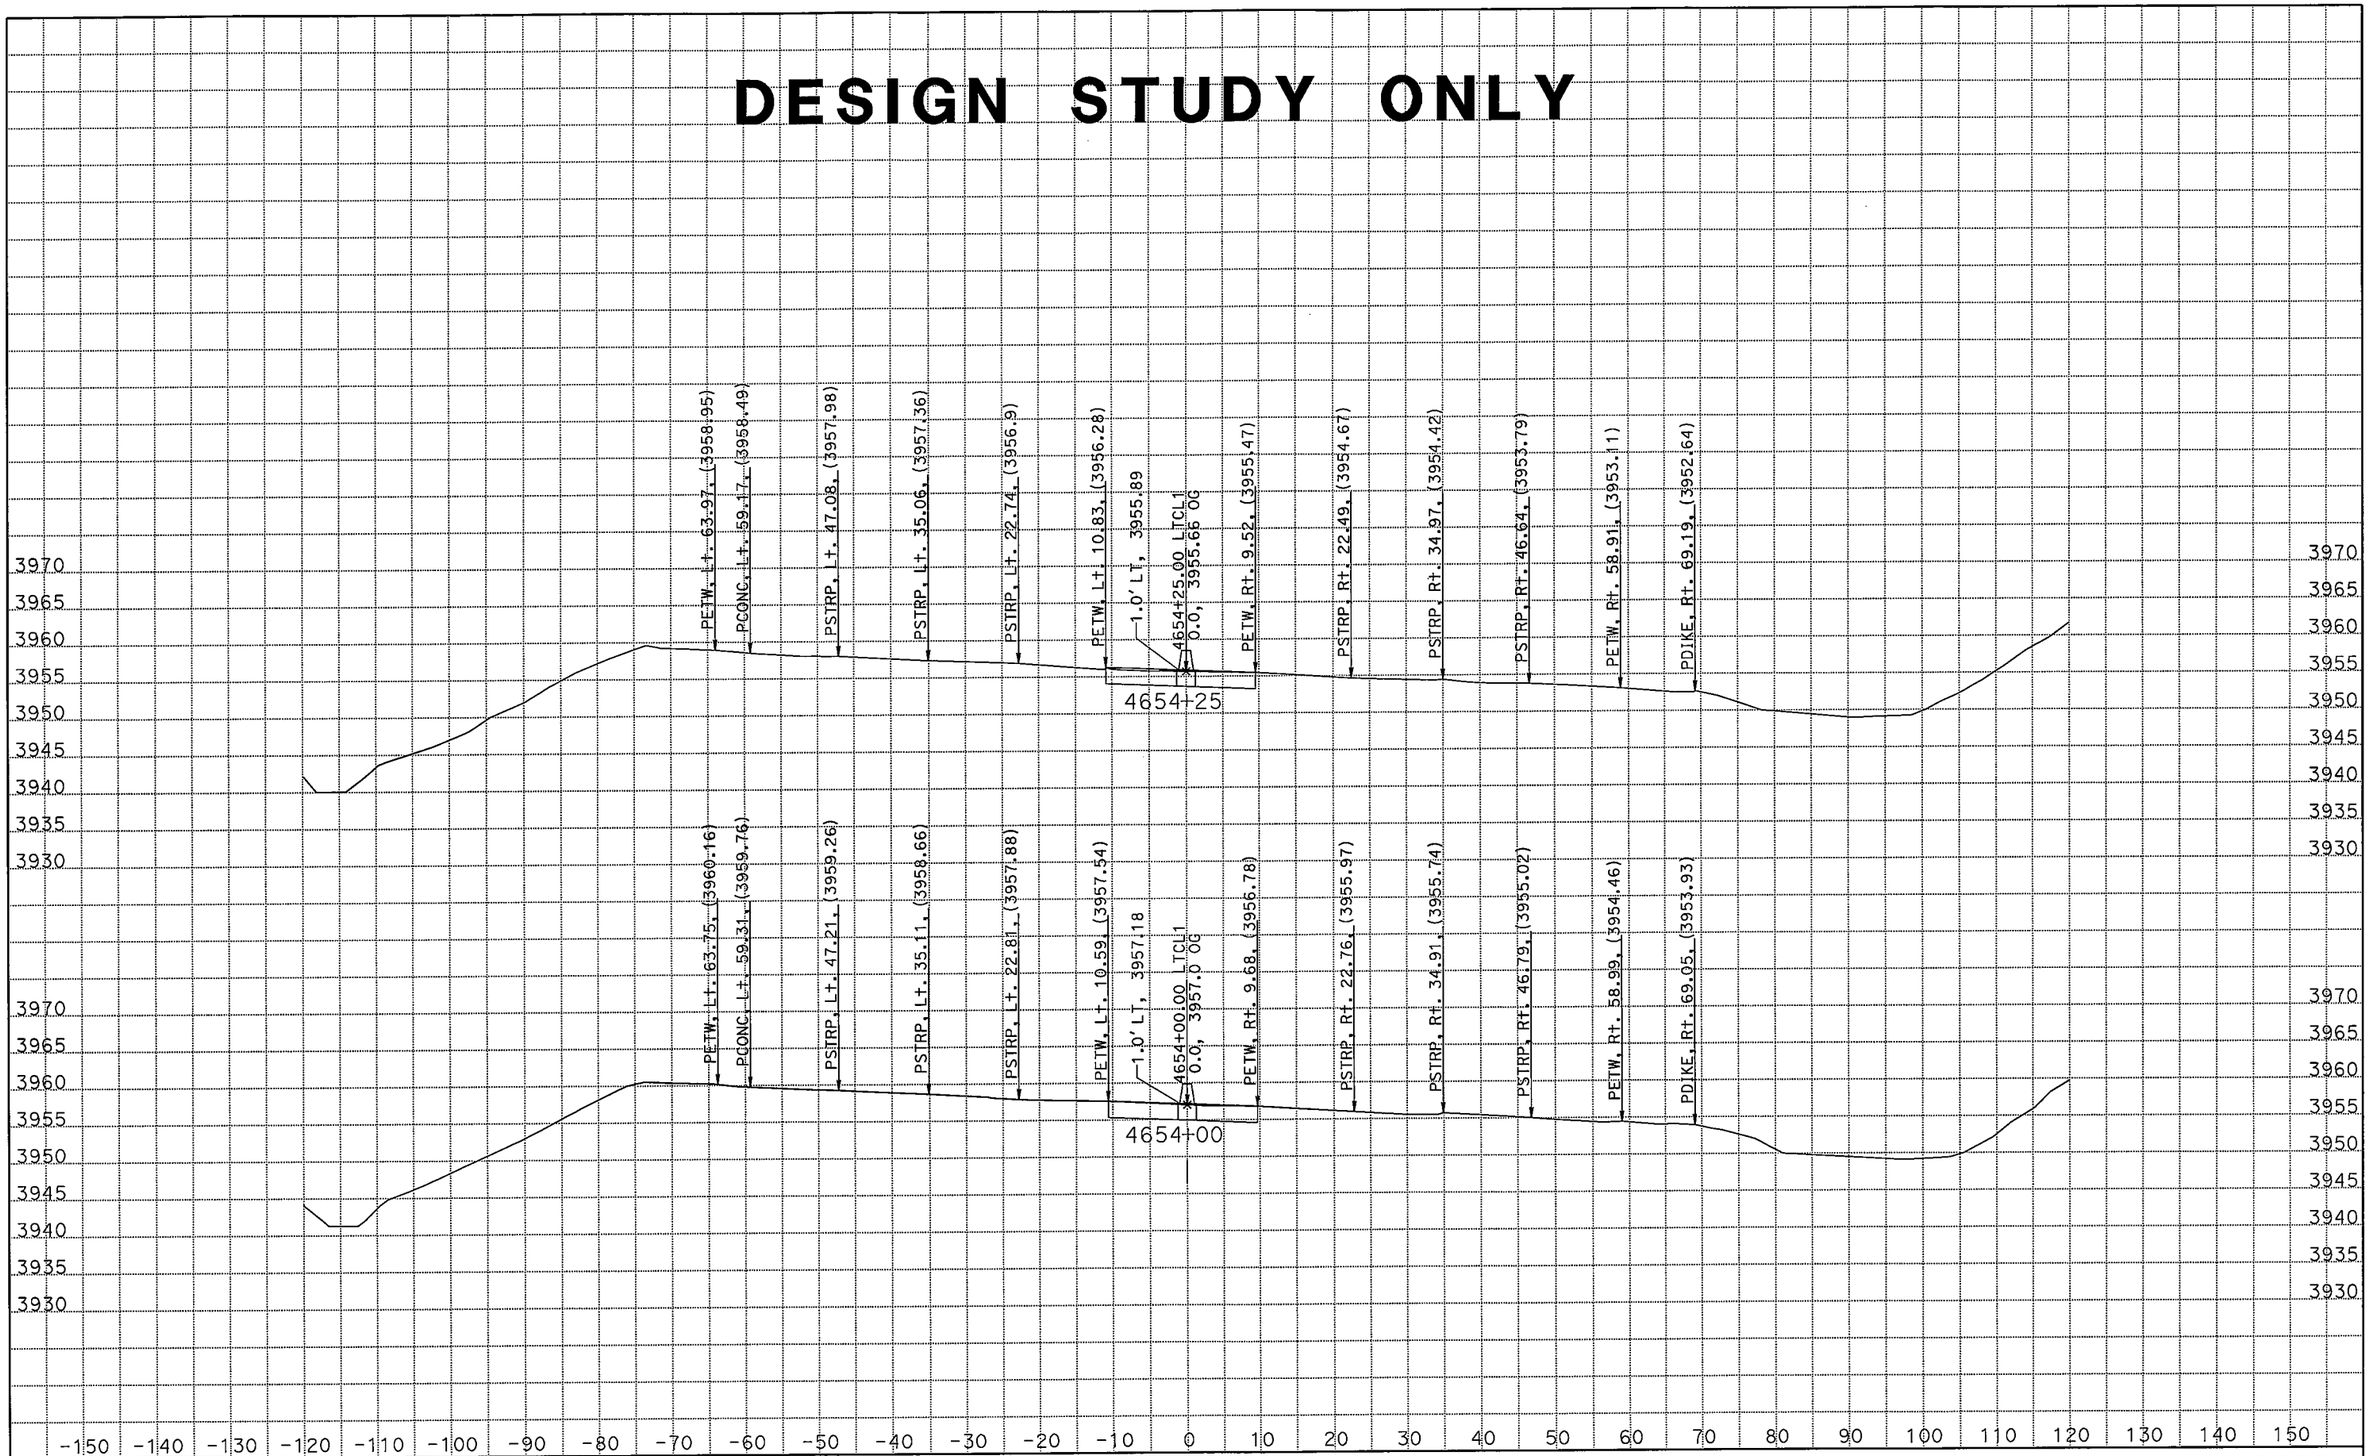

DATE: 3/9/2011

KC Project: 09182 File: C:\Projects\266401[82\new.EAR

SCALE: 1" = 10' Horiz.
1" = 10' Vert.

All Dimensions are US Survey Feet

CLRTE5
CROSS SECTIONS
SHEET 39 OF XXX

40

DESIGN STUDY ONLY

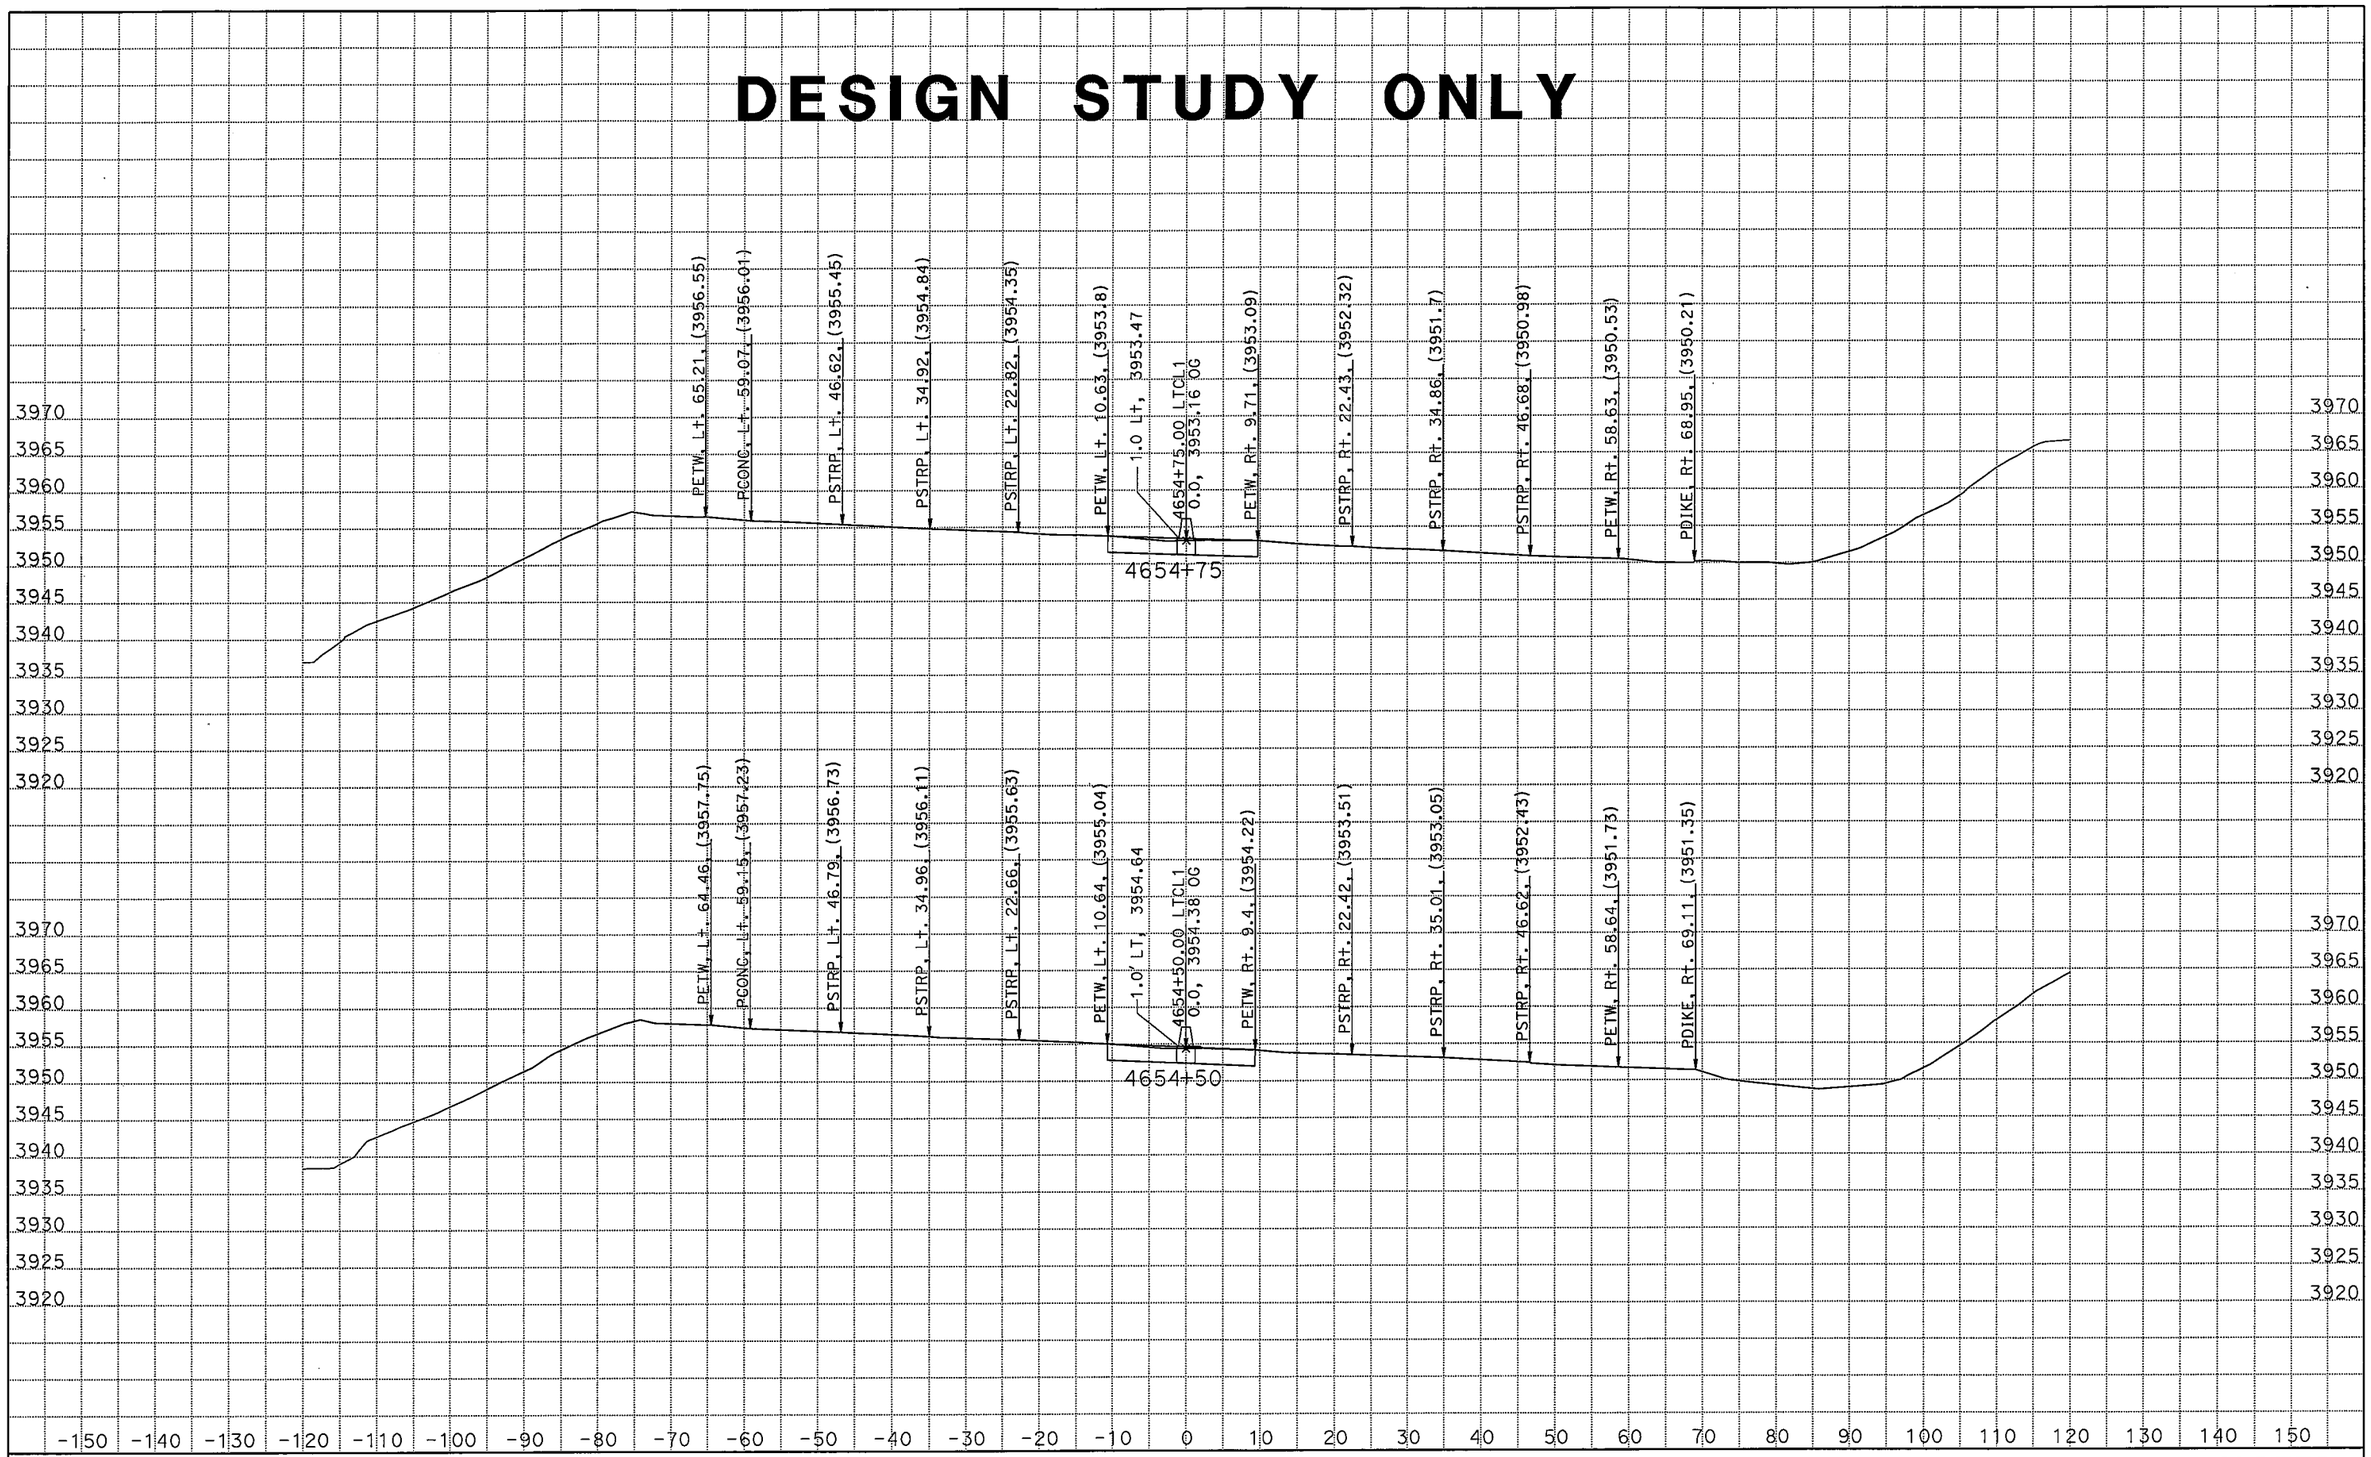

DATE: 3/9/2011

KC Project: 09182 File: C:\Projects\266401[82\new.EAR

SCALE: 1" = 10' Horiz.
1" = 10' Vert.

All Dimensions are US Survey Feet

CLRTE5
CROSS SECTIONS
SHEET 40 OF XXX

41

DESIGN STUDY ONLY

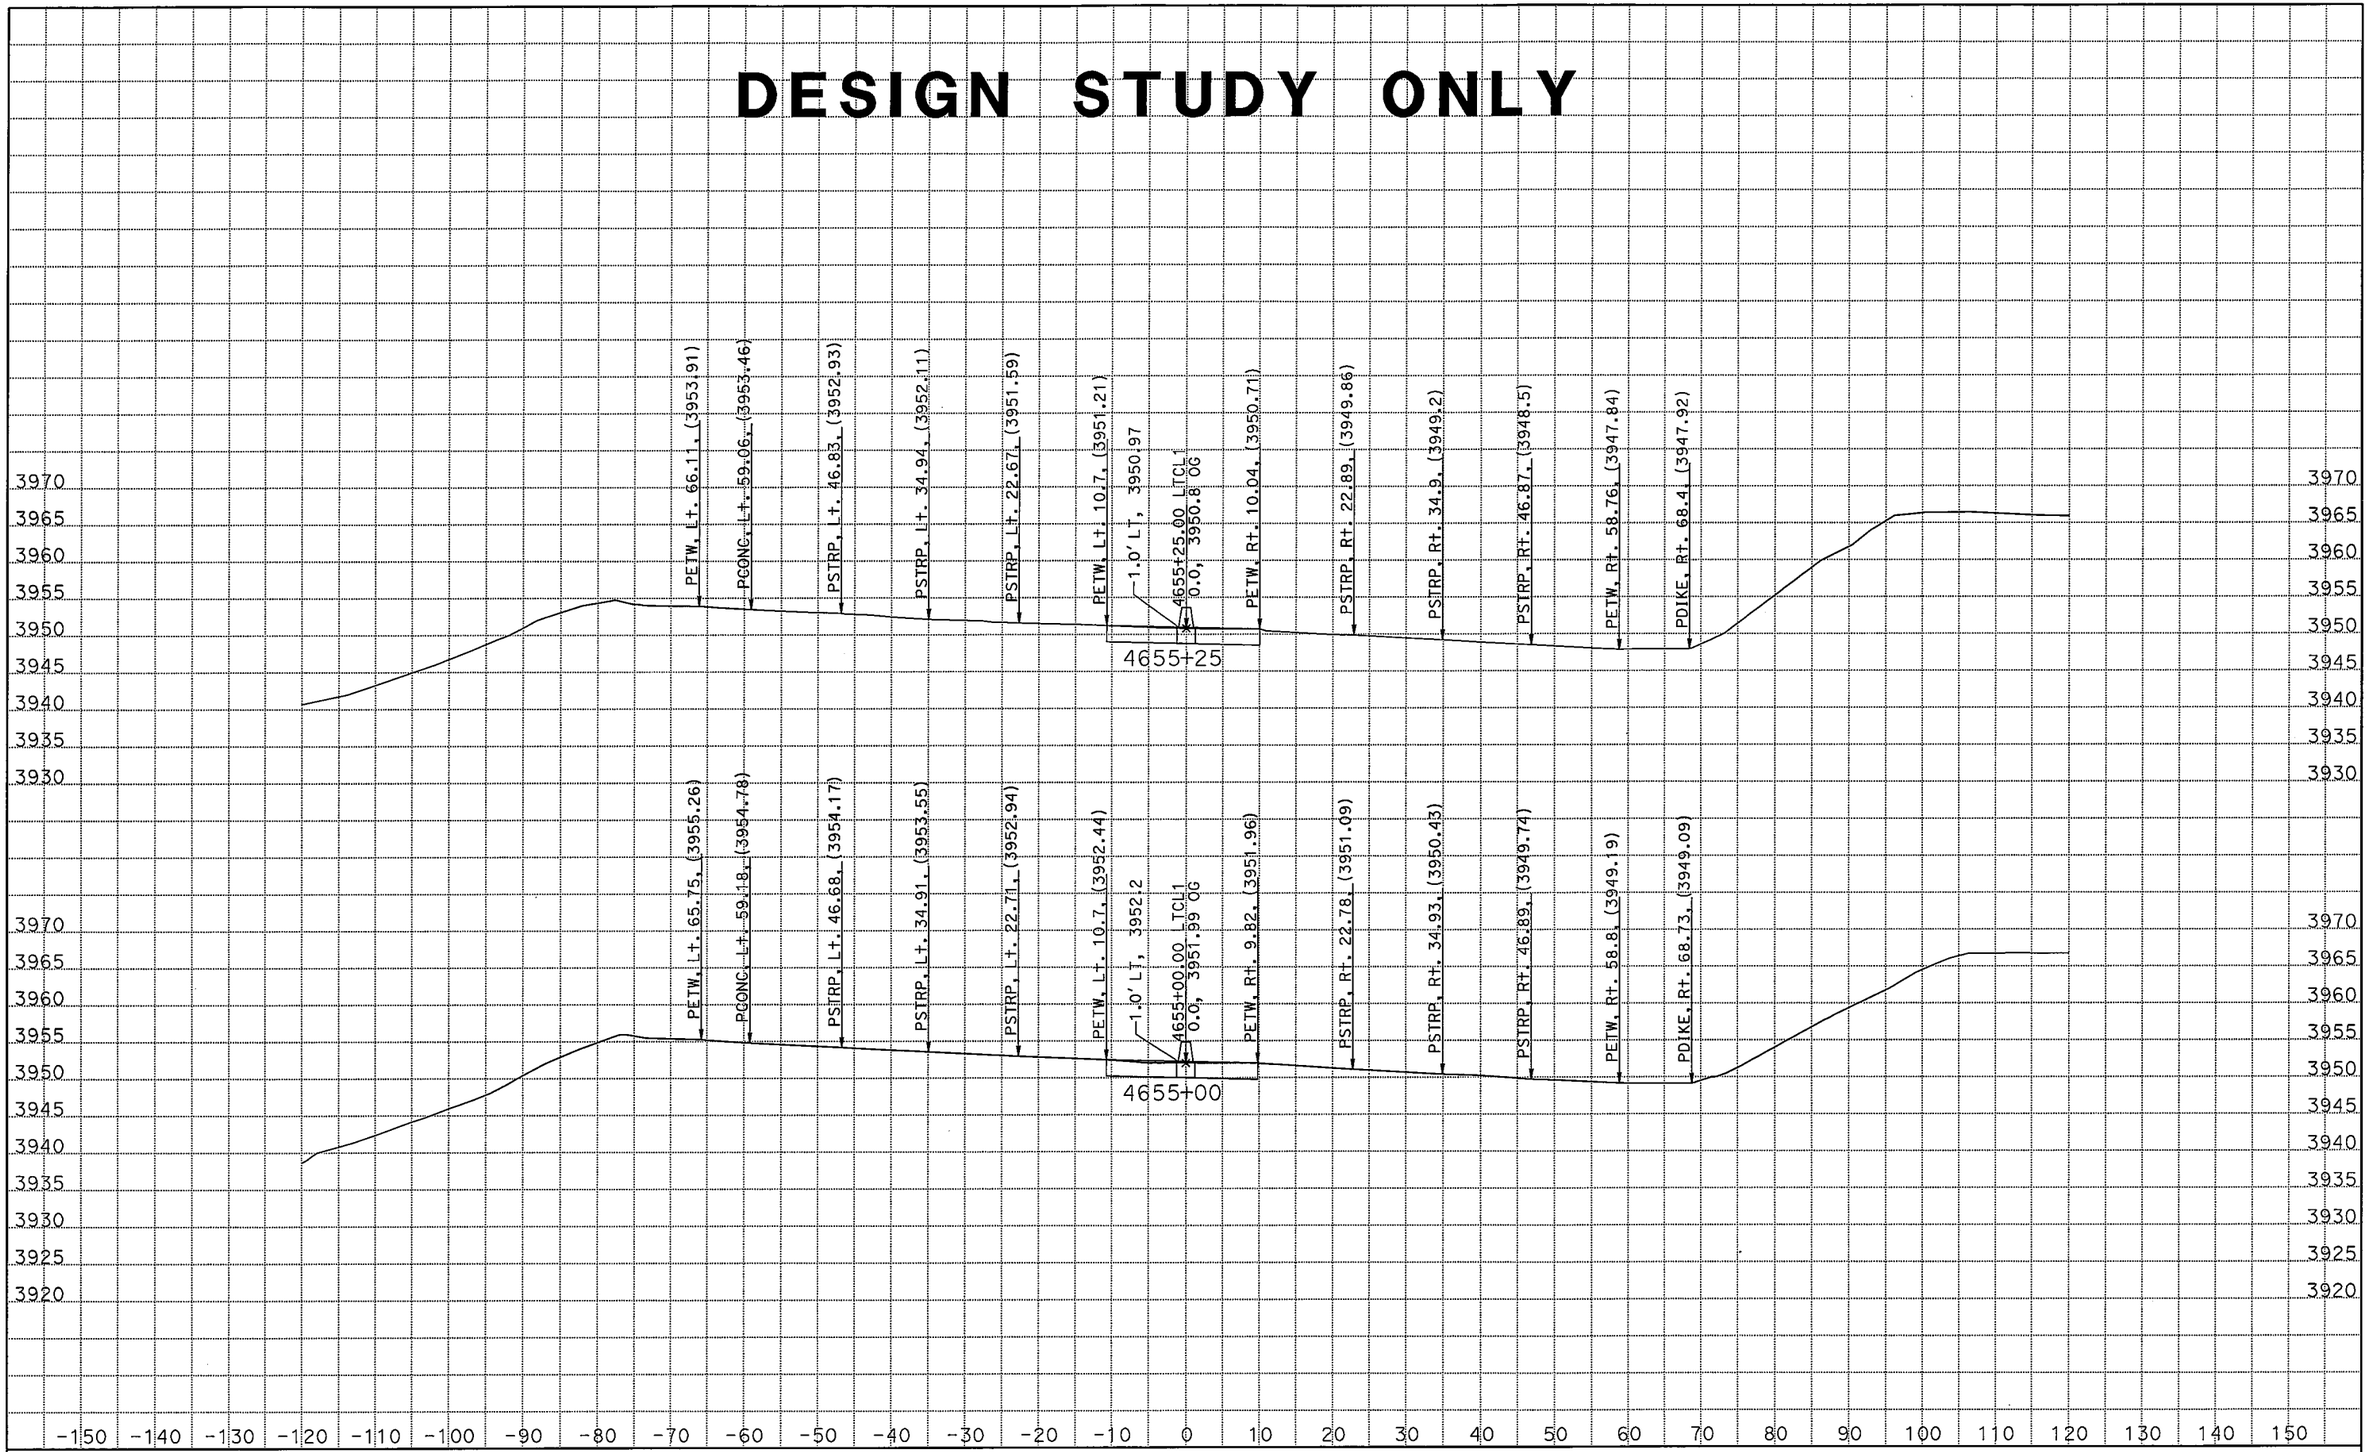

DATE: 3/9/2011

KC Project: 09182 File: C:\Projects\266401[82\new.EAR

SCALE: 1" = 10' Horiz.
1" = 10' Vert.

All Dimensions are US Survey Feet

CLRTE5
CROSS SECTIONS

SHEET 41 OF XXX

DESIGN STUDY ONLY

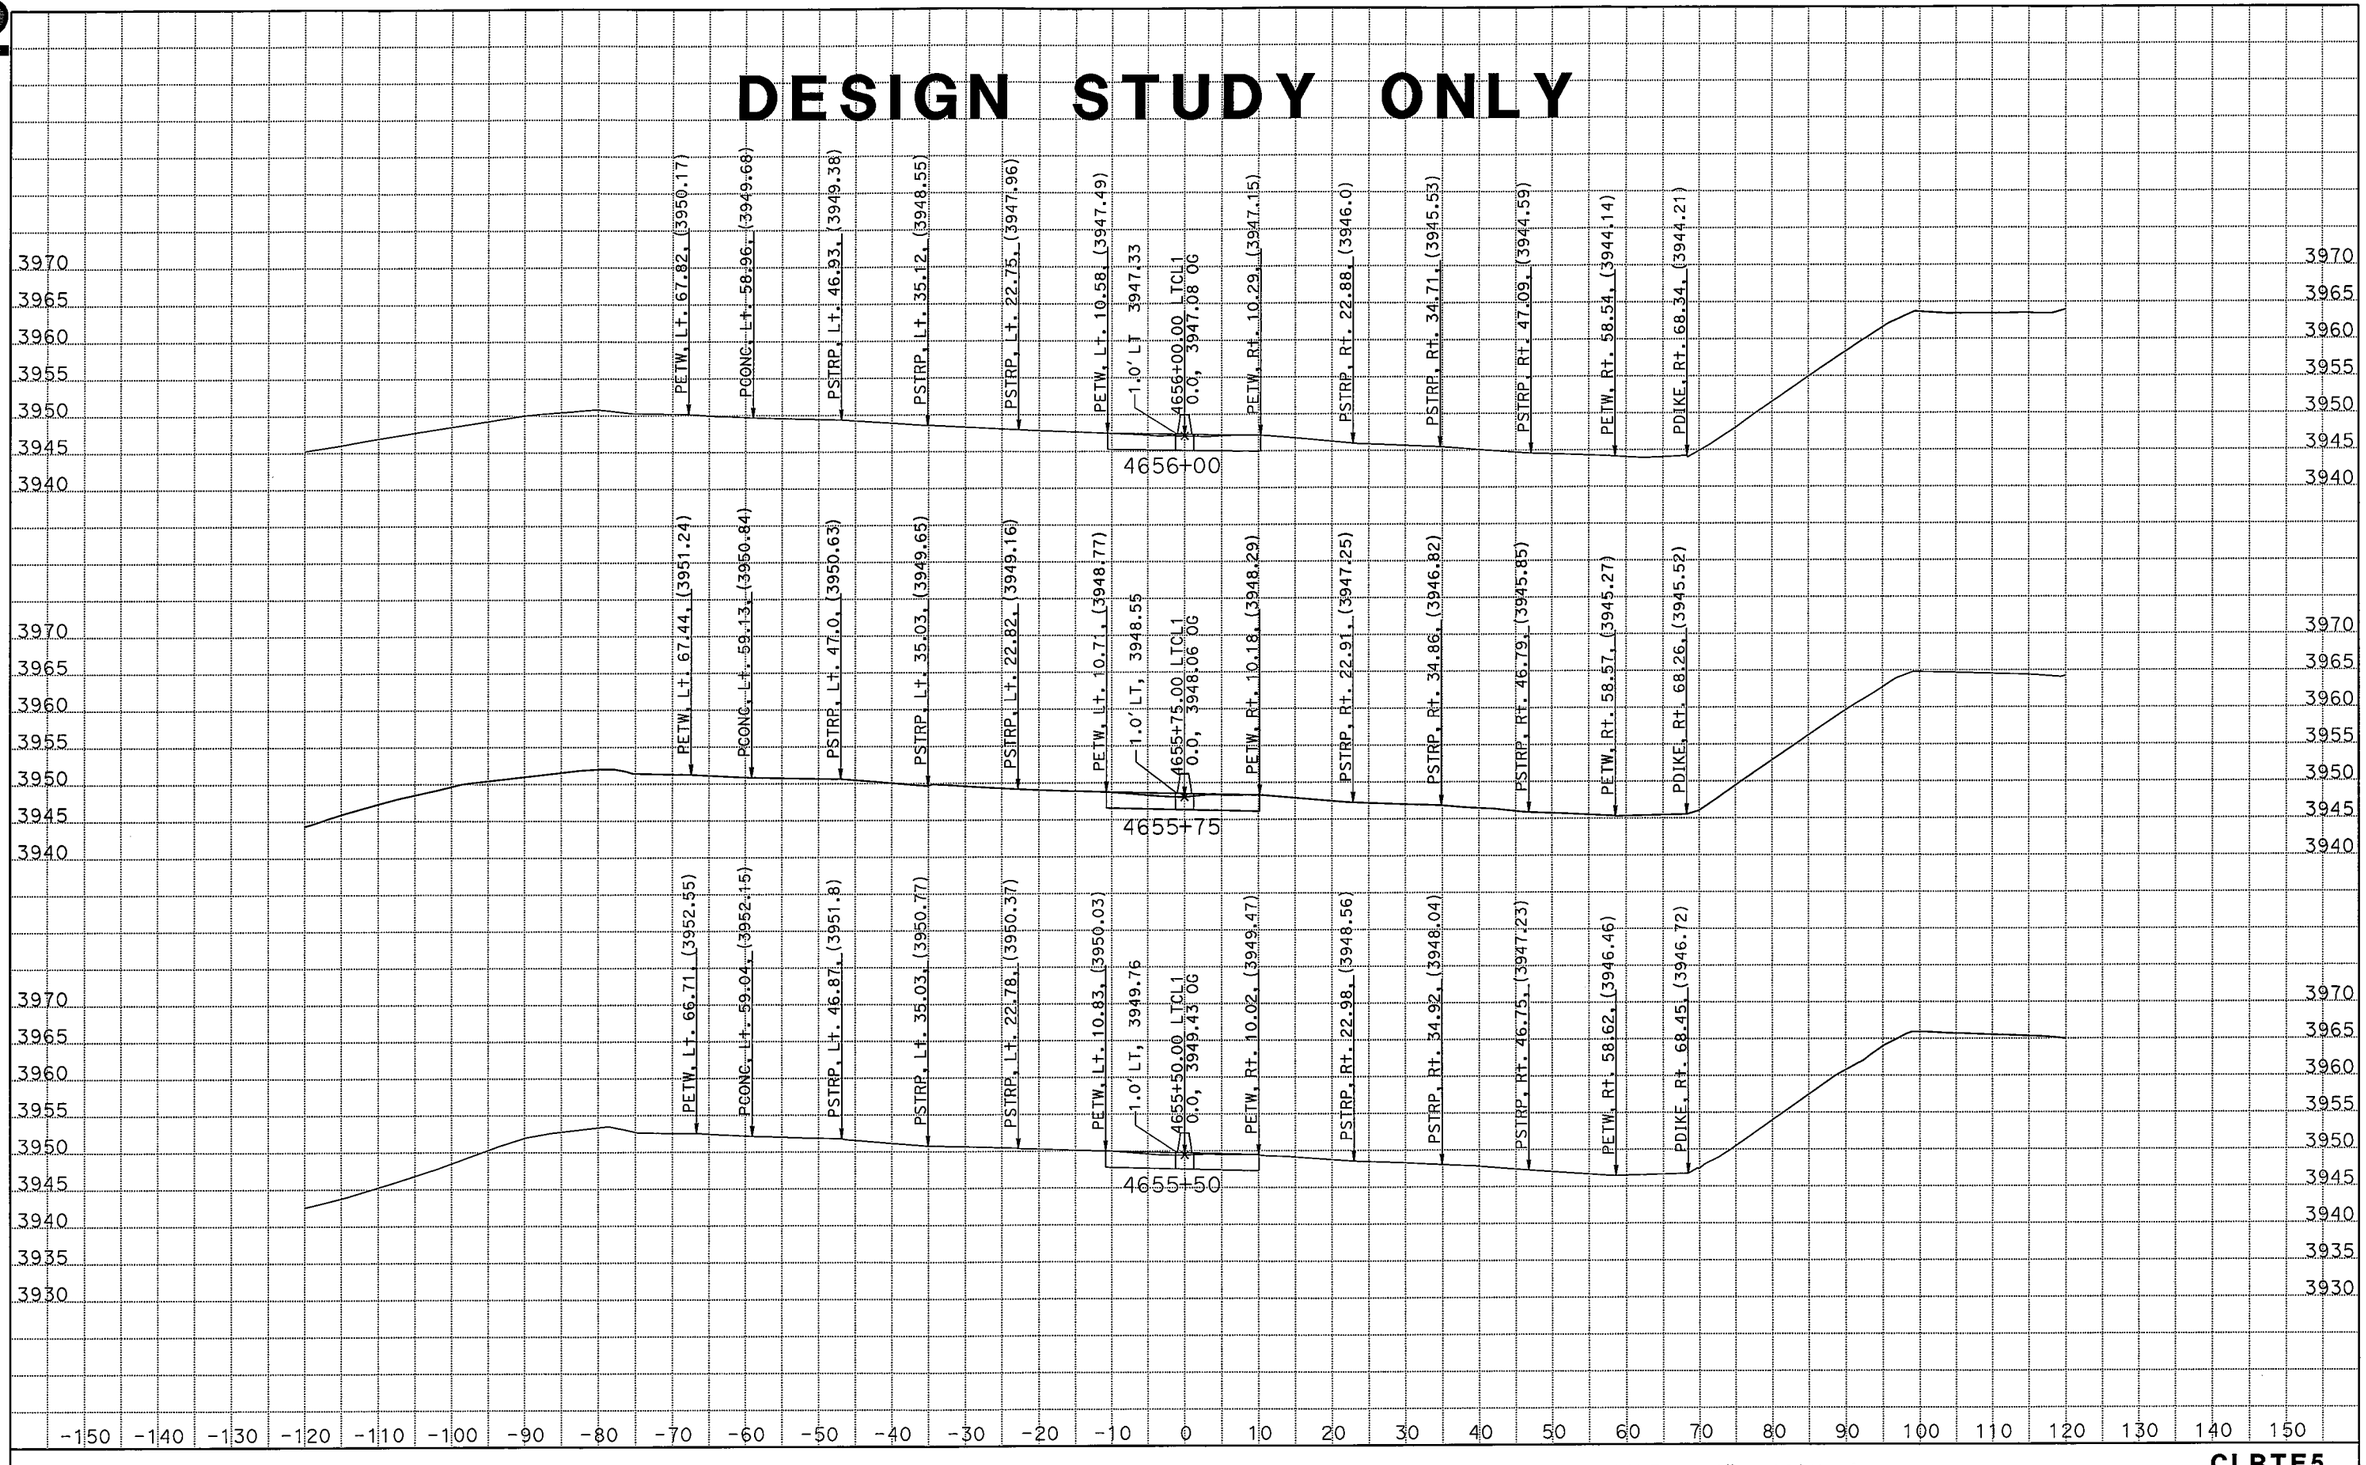

DATE: 3/9/2011

KC Project: 09182 File: C:\Projects\266401[82\new.EAR

SCALE: 1" = 10' Horiz.
1" = 10' Vert.

All Dimensions are US Survey Feet

CLRTE5
CROSS SECTIONS
SHEET 42 OF XXX

DESIGN STUDY ONLY

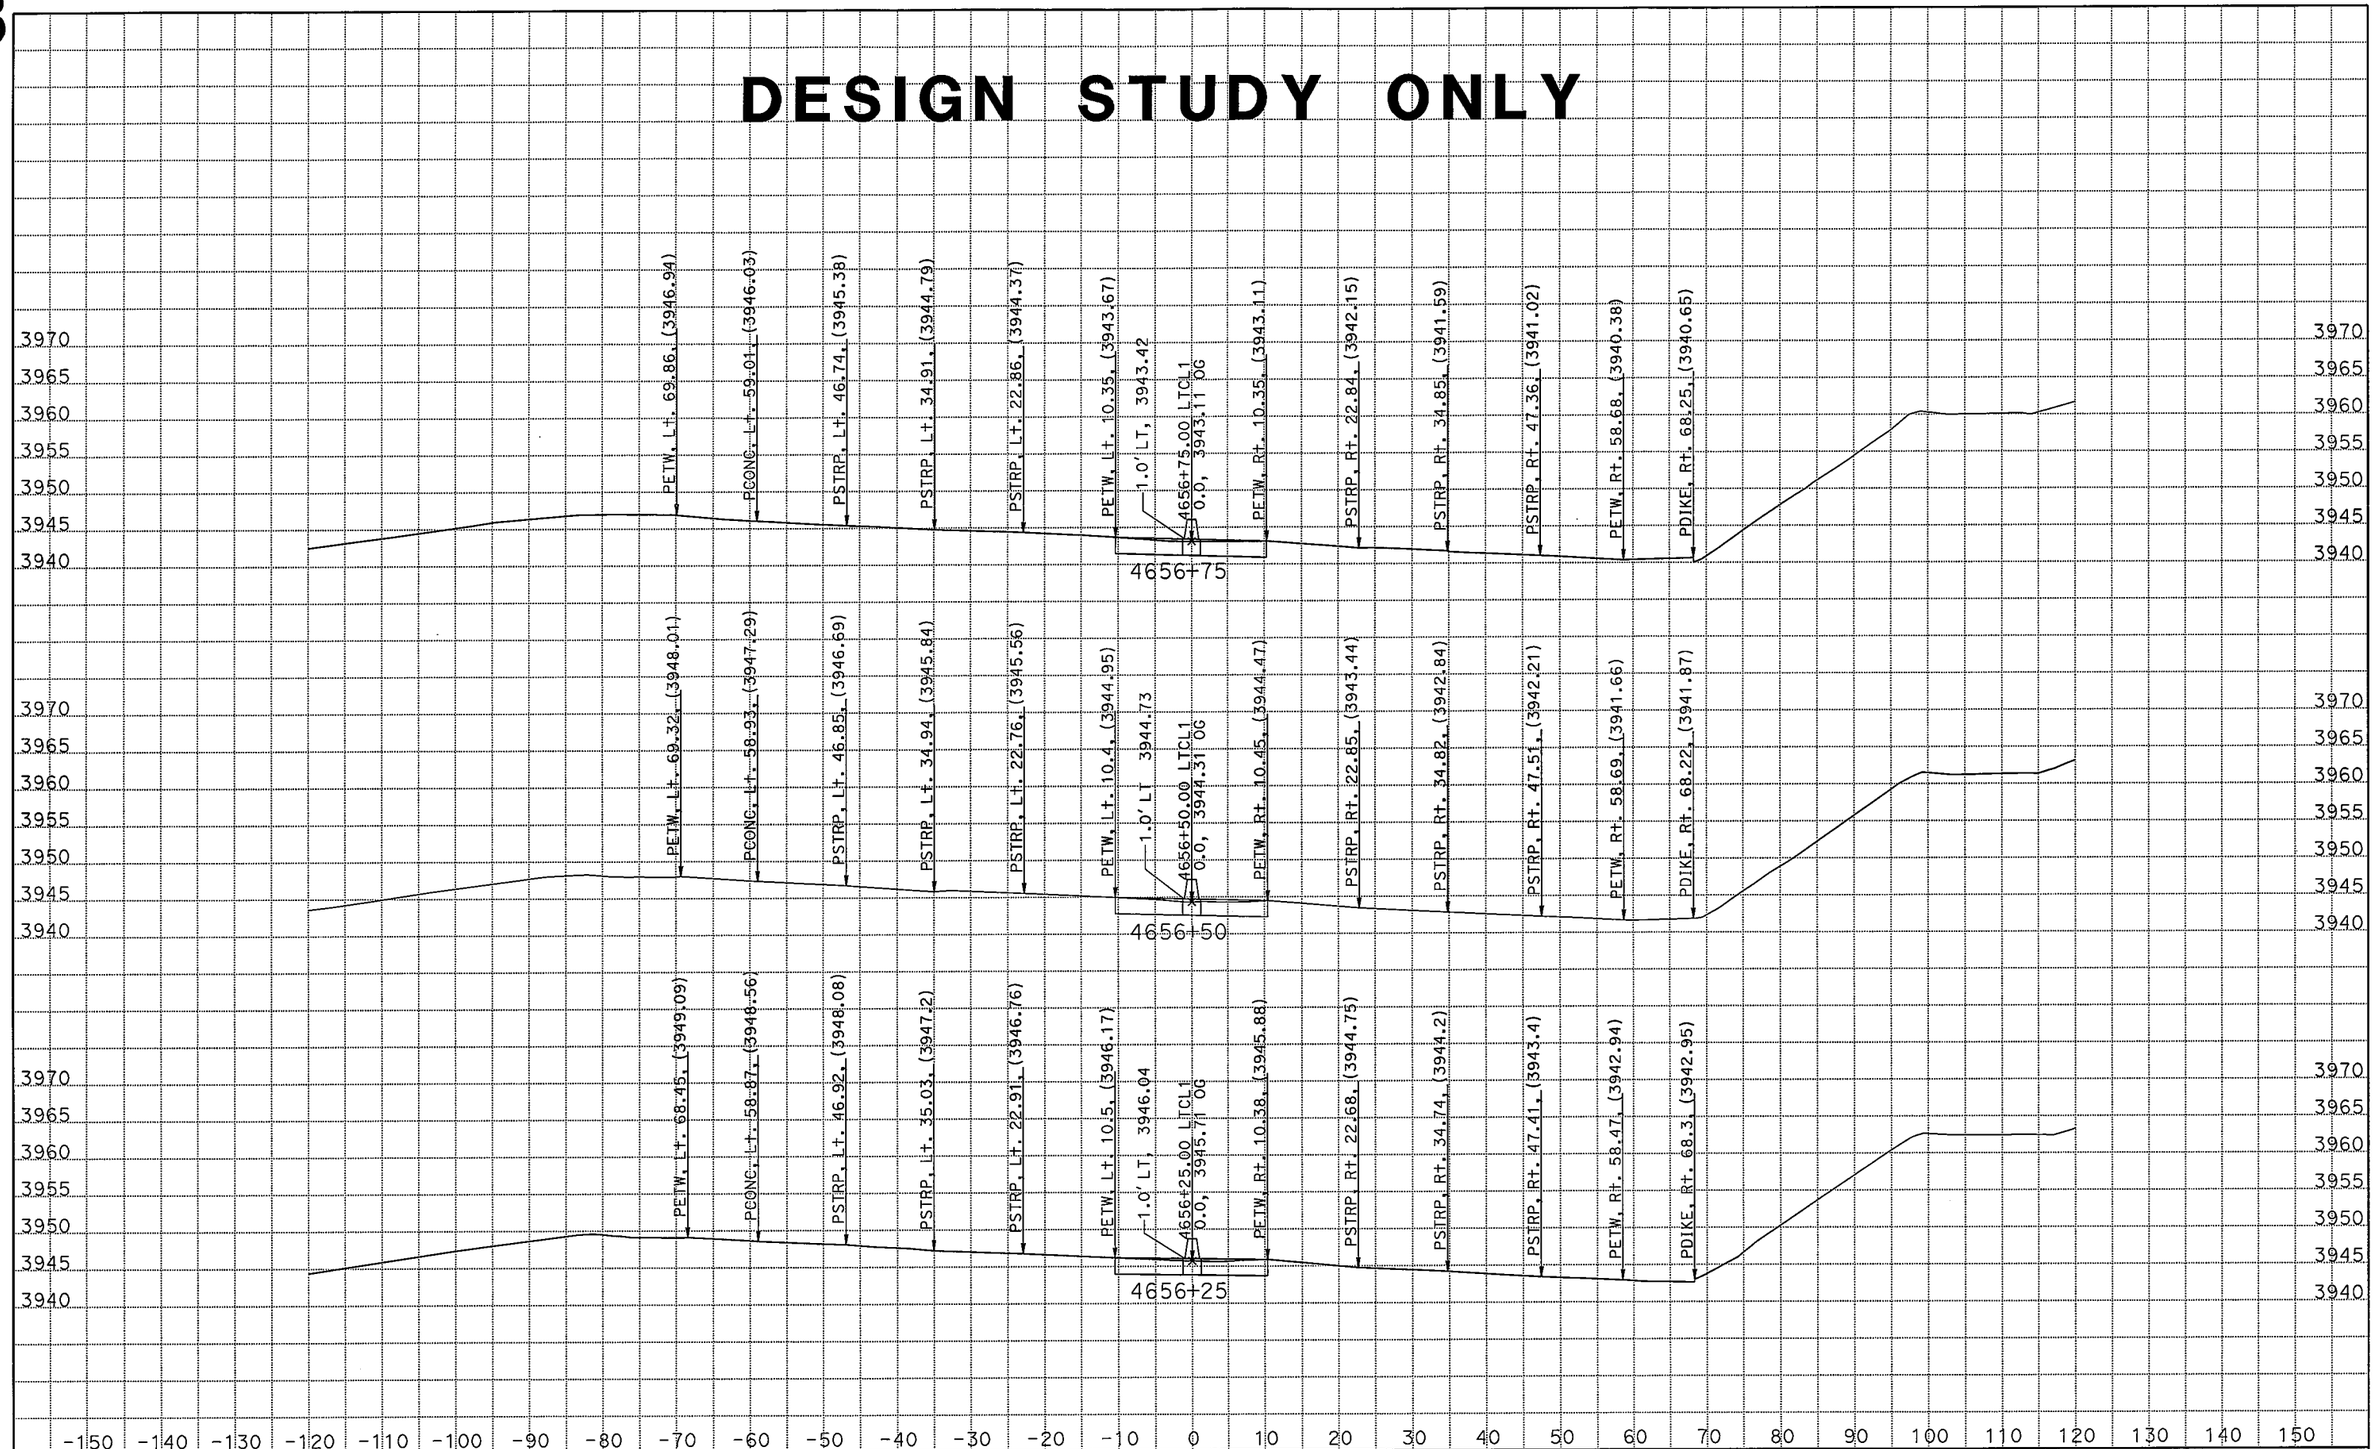

DATE: 3/9/2011

KC Project: 09182 File: C:\Projects\266401[82\new.EAR

SCALE: 1" = 10' Horiz.
1" = 10' Vert.

All Dimensions are US Survey Feet

CLRTE5
CROSS SECTIONS
SHEET 43 OF XXX

DESIGN STUDY ONLY

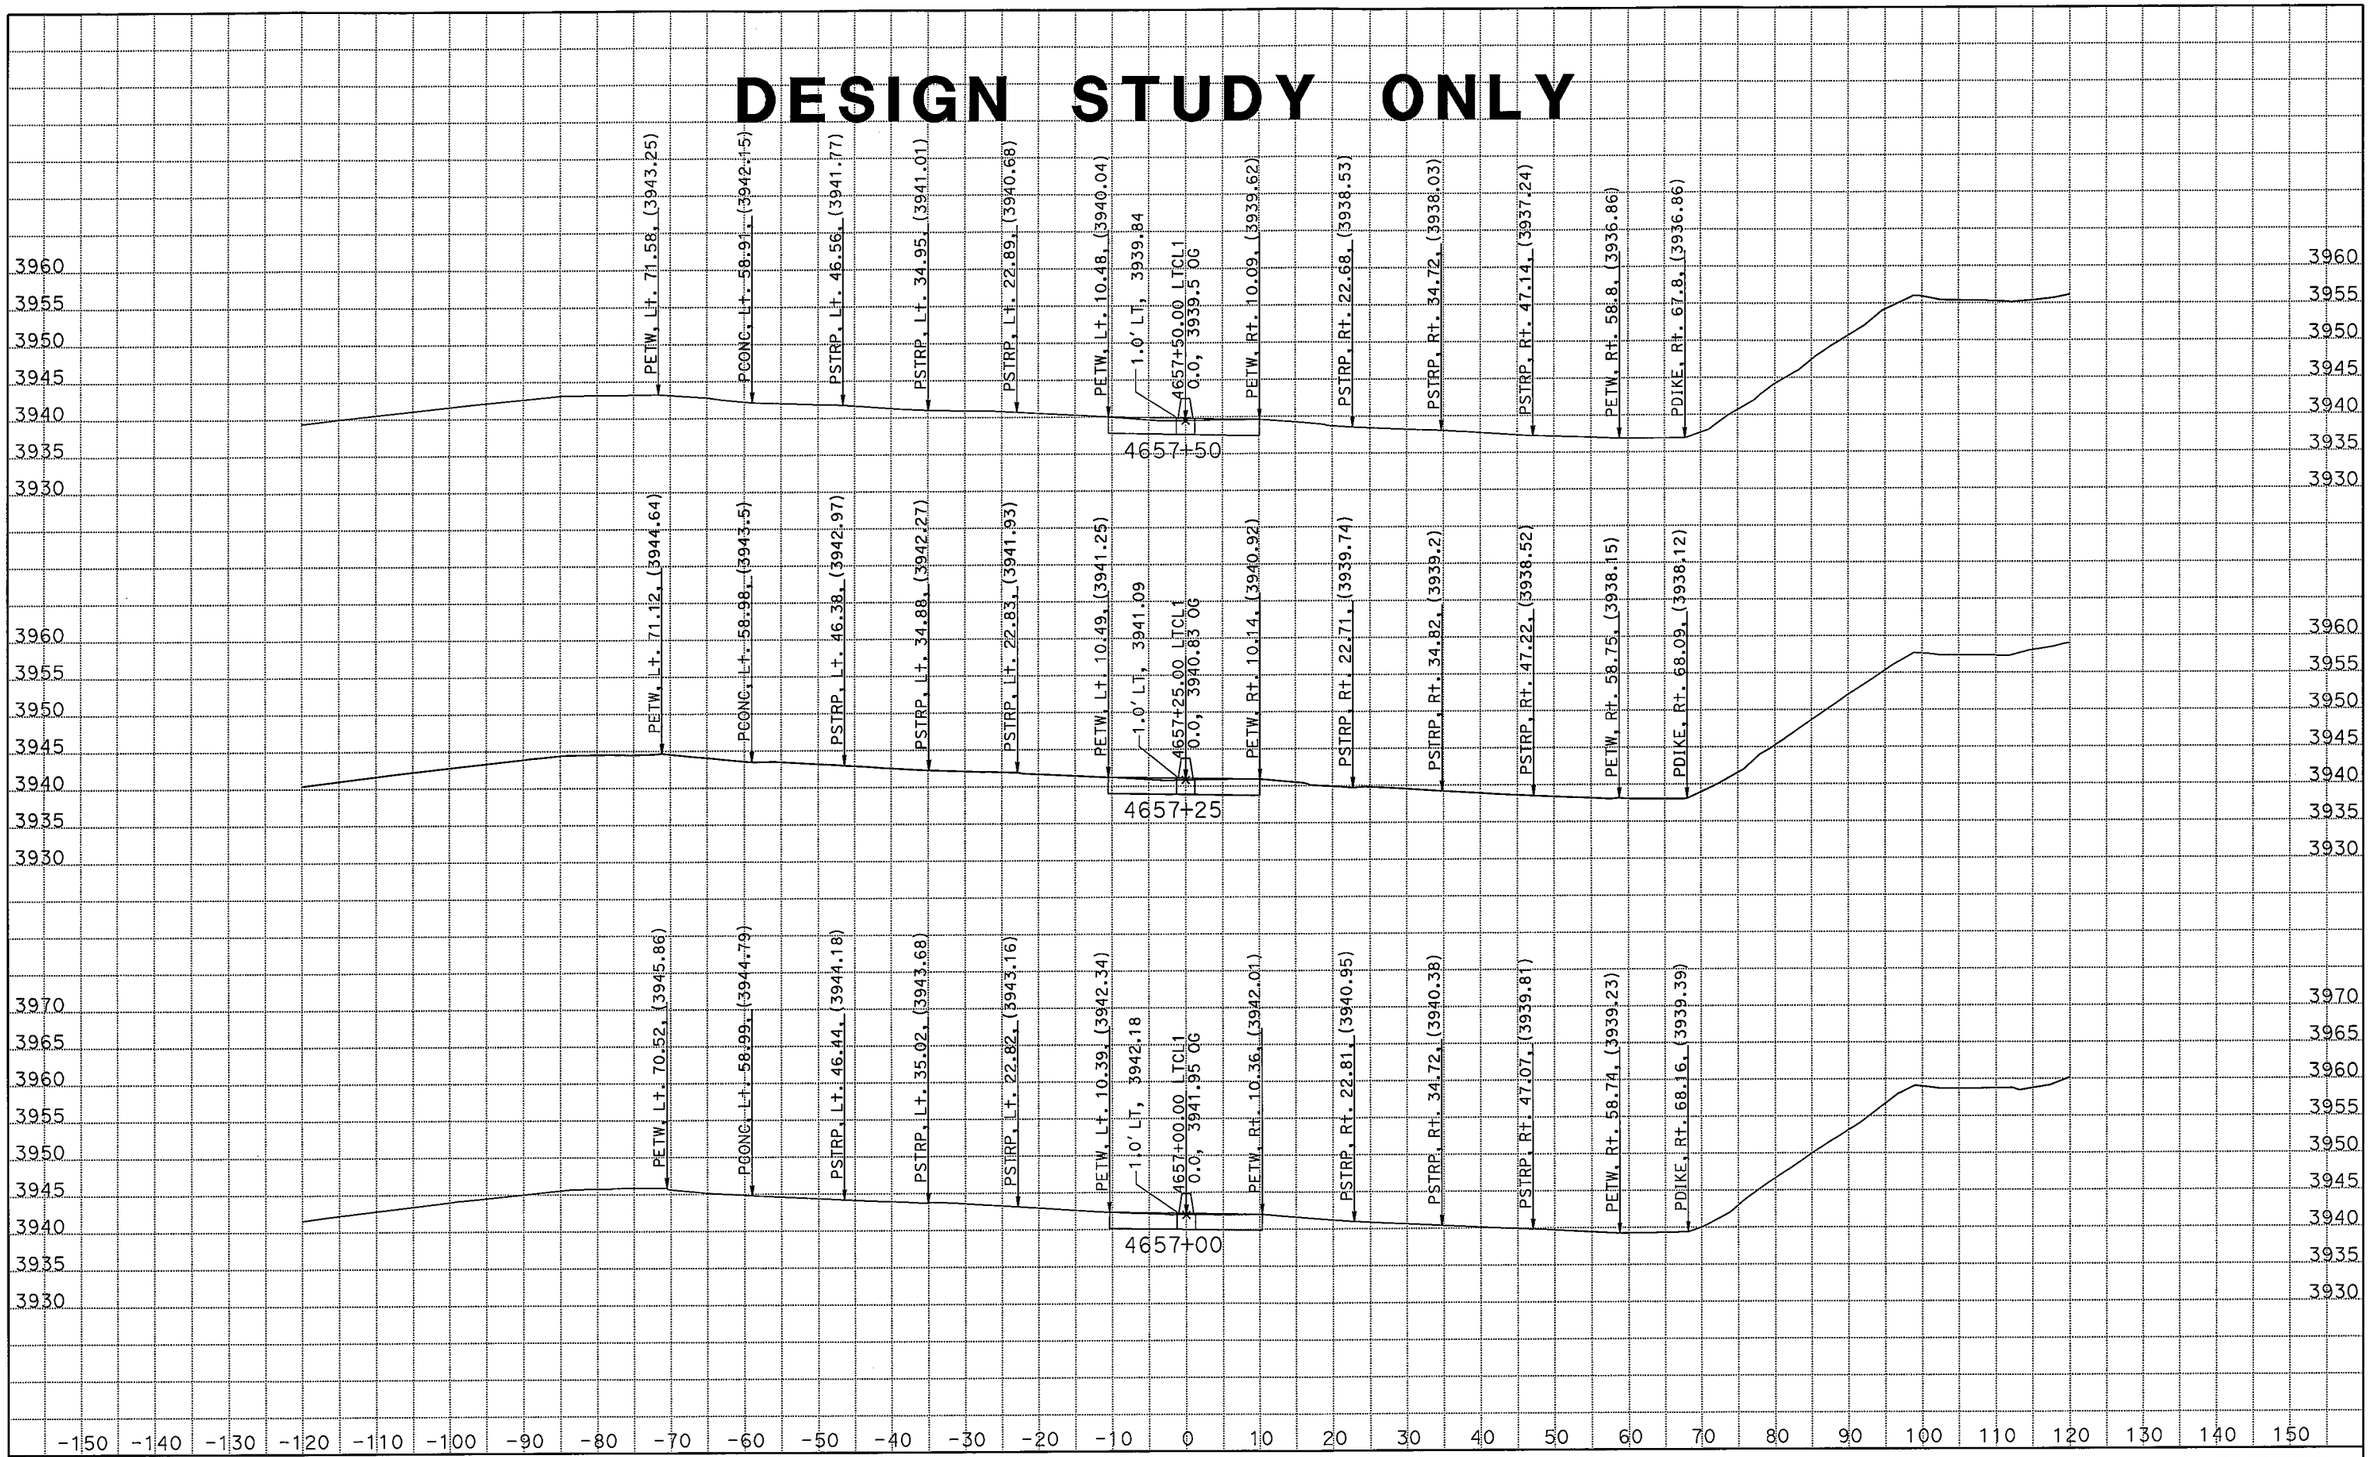

DATE: 3/9/2011

KC Project: 09182 File: C:\Projects\266401[82\new.EAR

SCALE: 1" = 10' Horiz.
1" = 10' Vert.

All Dimensions are US Survey Feet

CLRTE5
CROSS SECTIONS
SHEET 44 OF XXX

DESIGN STUDY ONLY

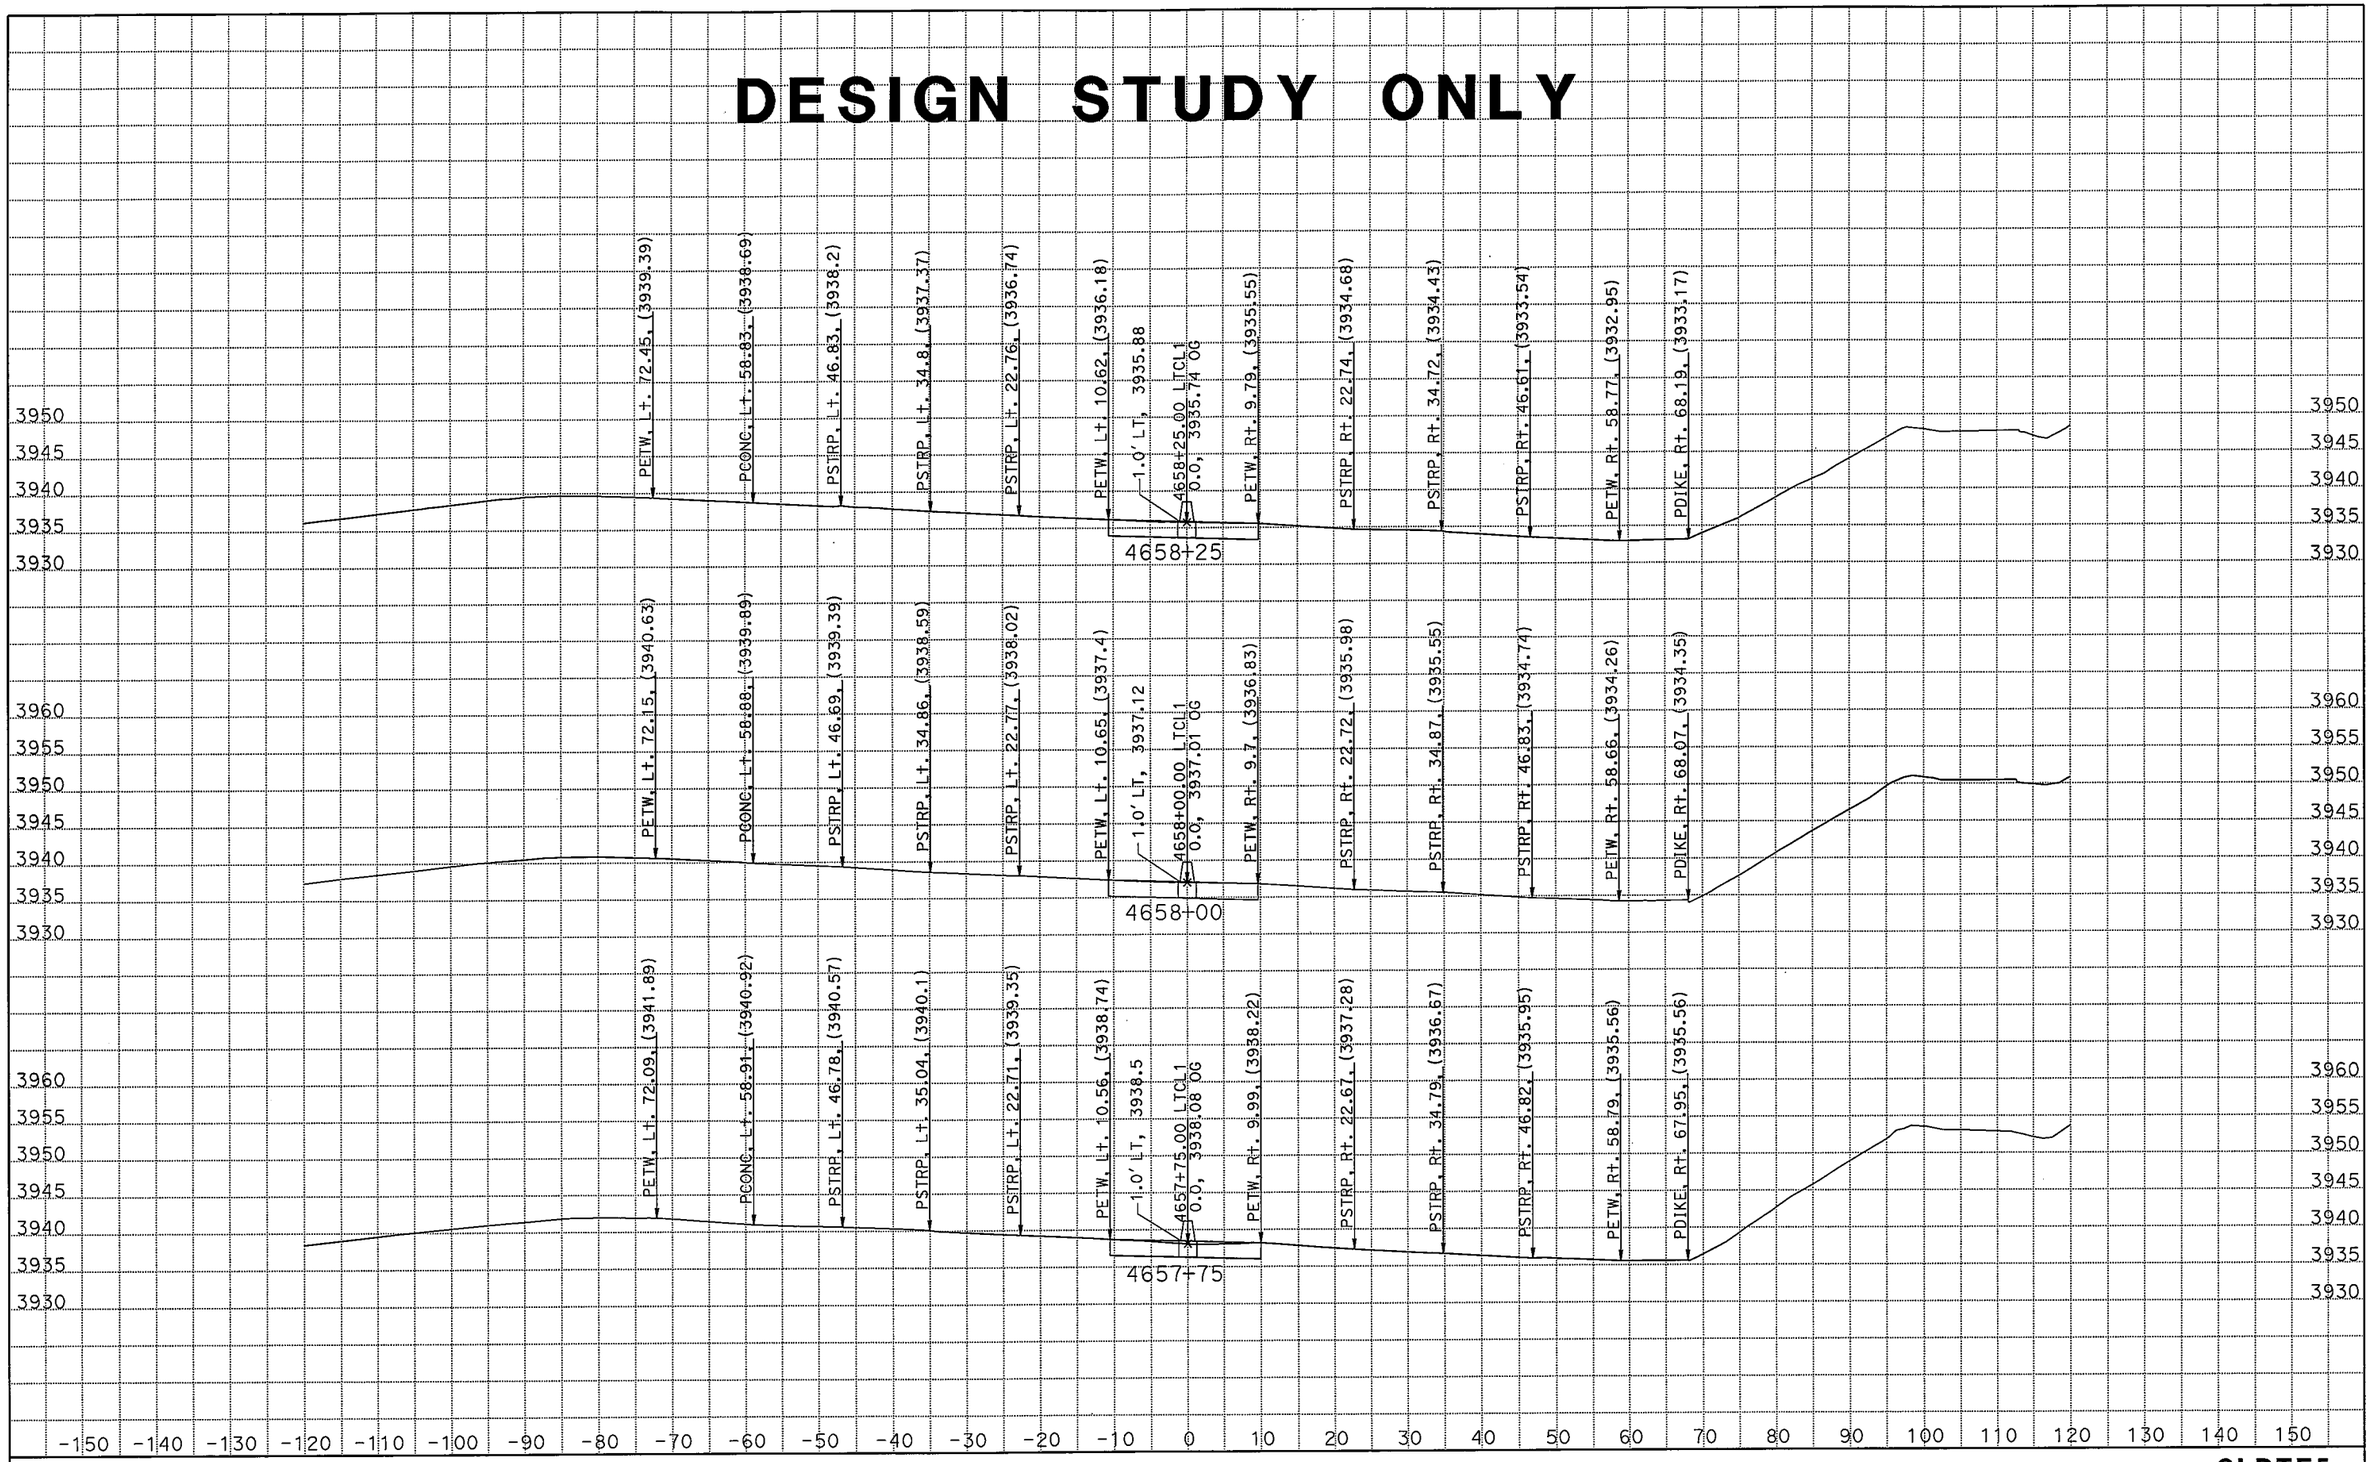

DATE: 3/9/2011

KC Project: 09182 File: C:\Projects\266401[82\new.EAR

SCALE: 1" = 10' Horiz.
1" = 10' Vert.

All Dimensions are US Survey Feet

CLRTE5
CROSS SECTIONS
SHEET 45 OF XXX

46

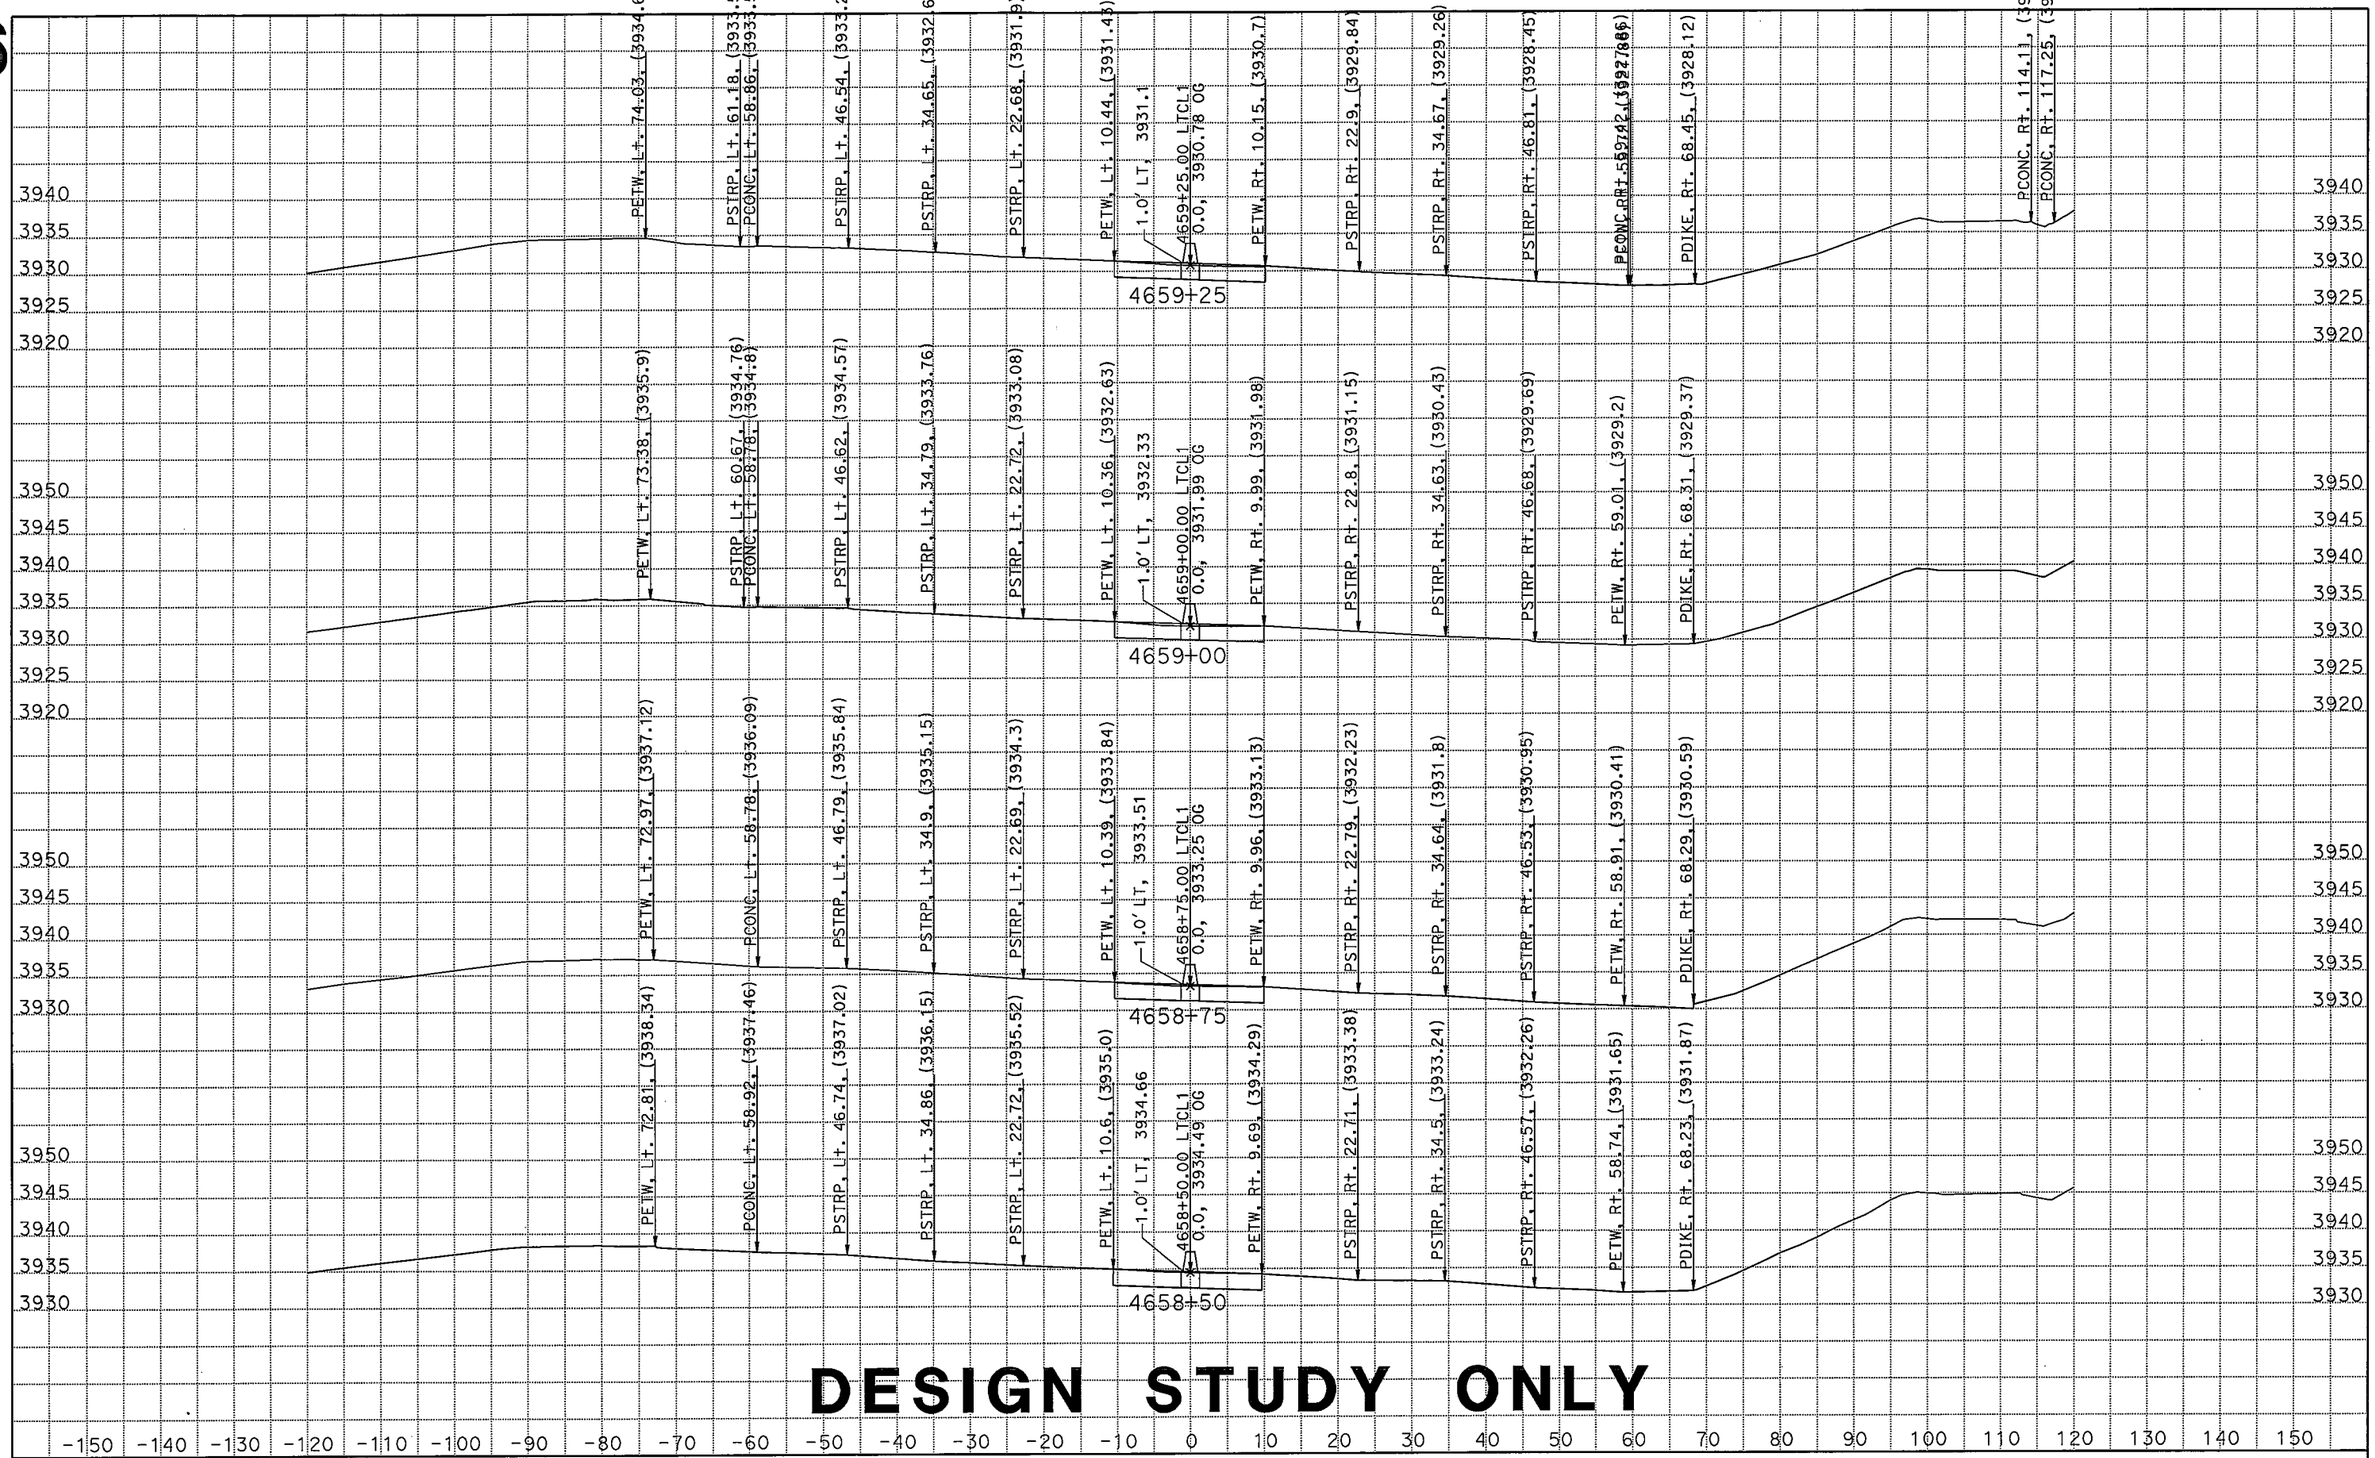

DESIGN STUDY ONLY

DATE: 3/9/2011

KC Project: 09182 File: C:\Projects\266401[82\new.EAR

SCALE: 1" = 10' Horiz.
1" = 10' Vert.

All Dimensions are US Survey Feet

CLRTE5
CROSS SECTIONS

DESIGN STUDY ONLY

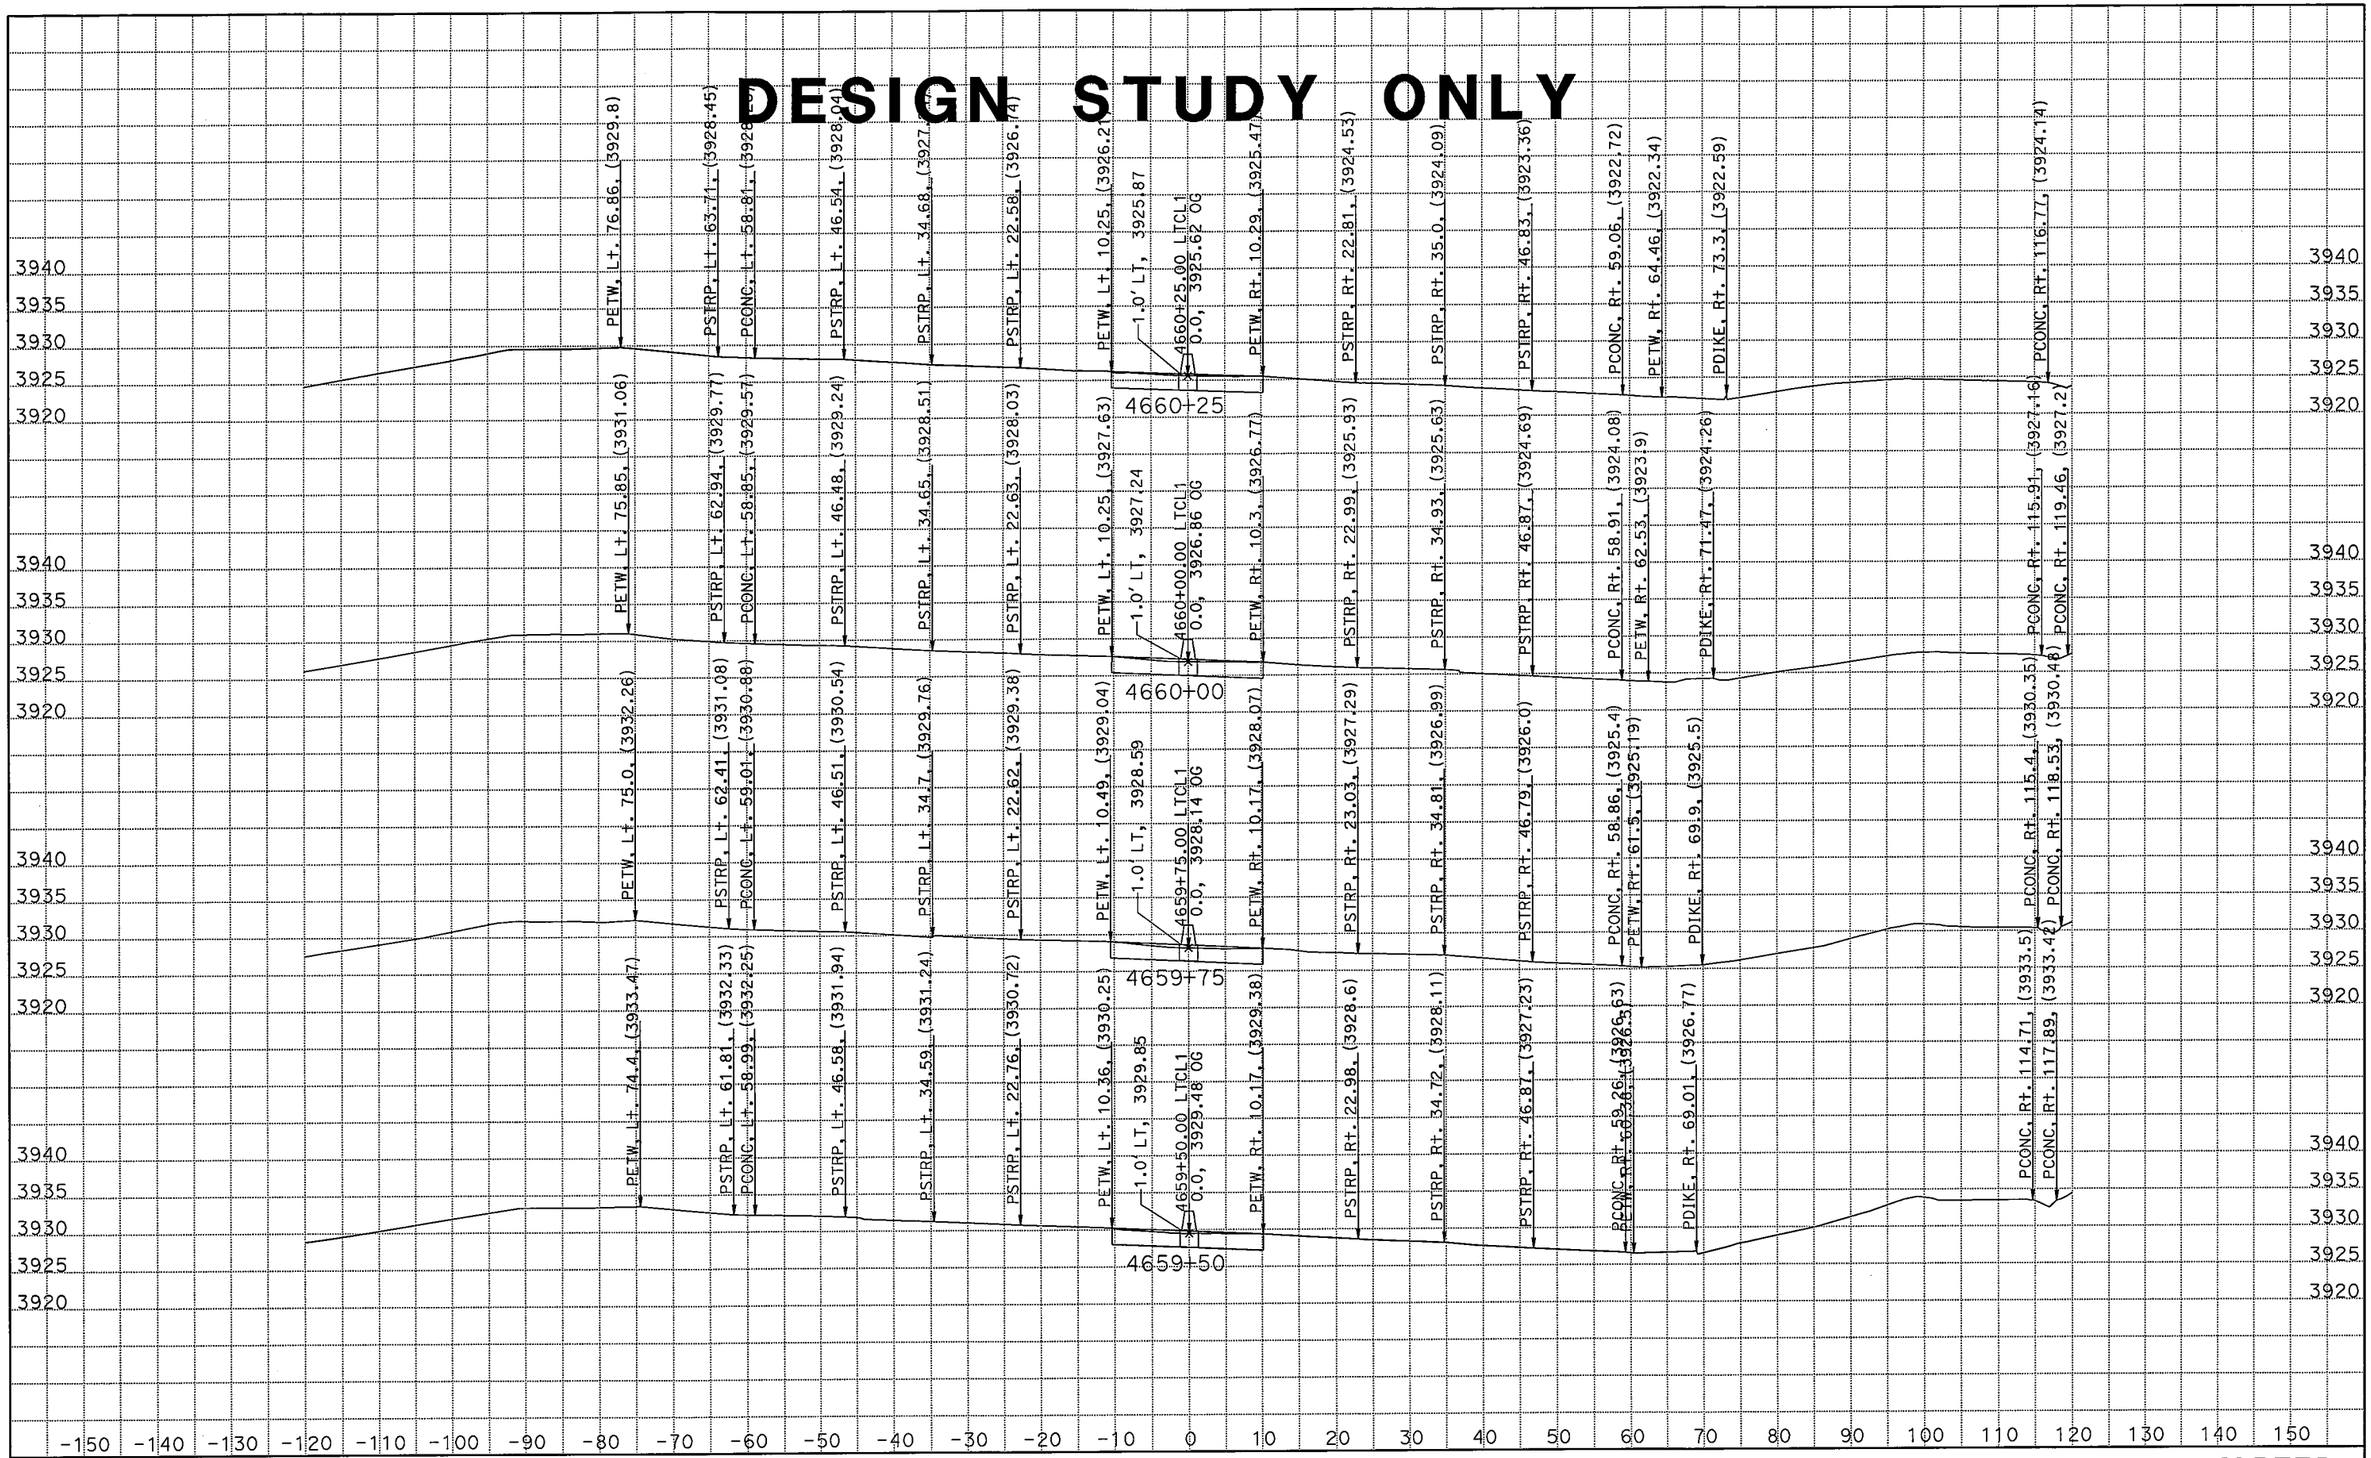

DATE: 3/9/2011

KC Project: 09182 File: C:\Projects\266401[82\new.EAR

SCALE: 1" = 10' Horiz.
1" = 10' Vert.

All Dimensions are US Survey Feet

CLRTE5
CROSS SECTIONS

SHEET 47 OF XXX

DESIGN STUDY ONLY

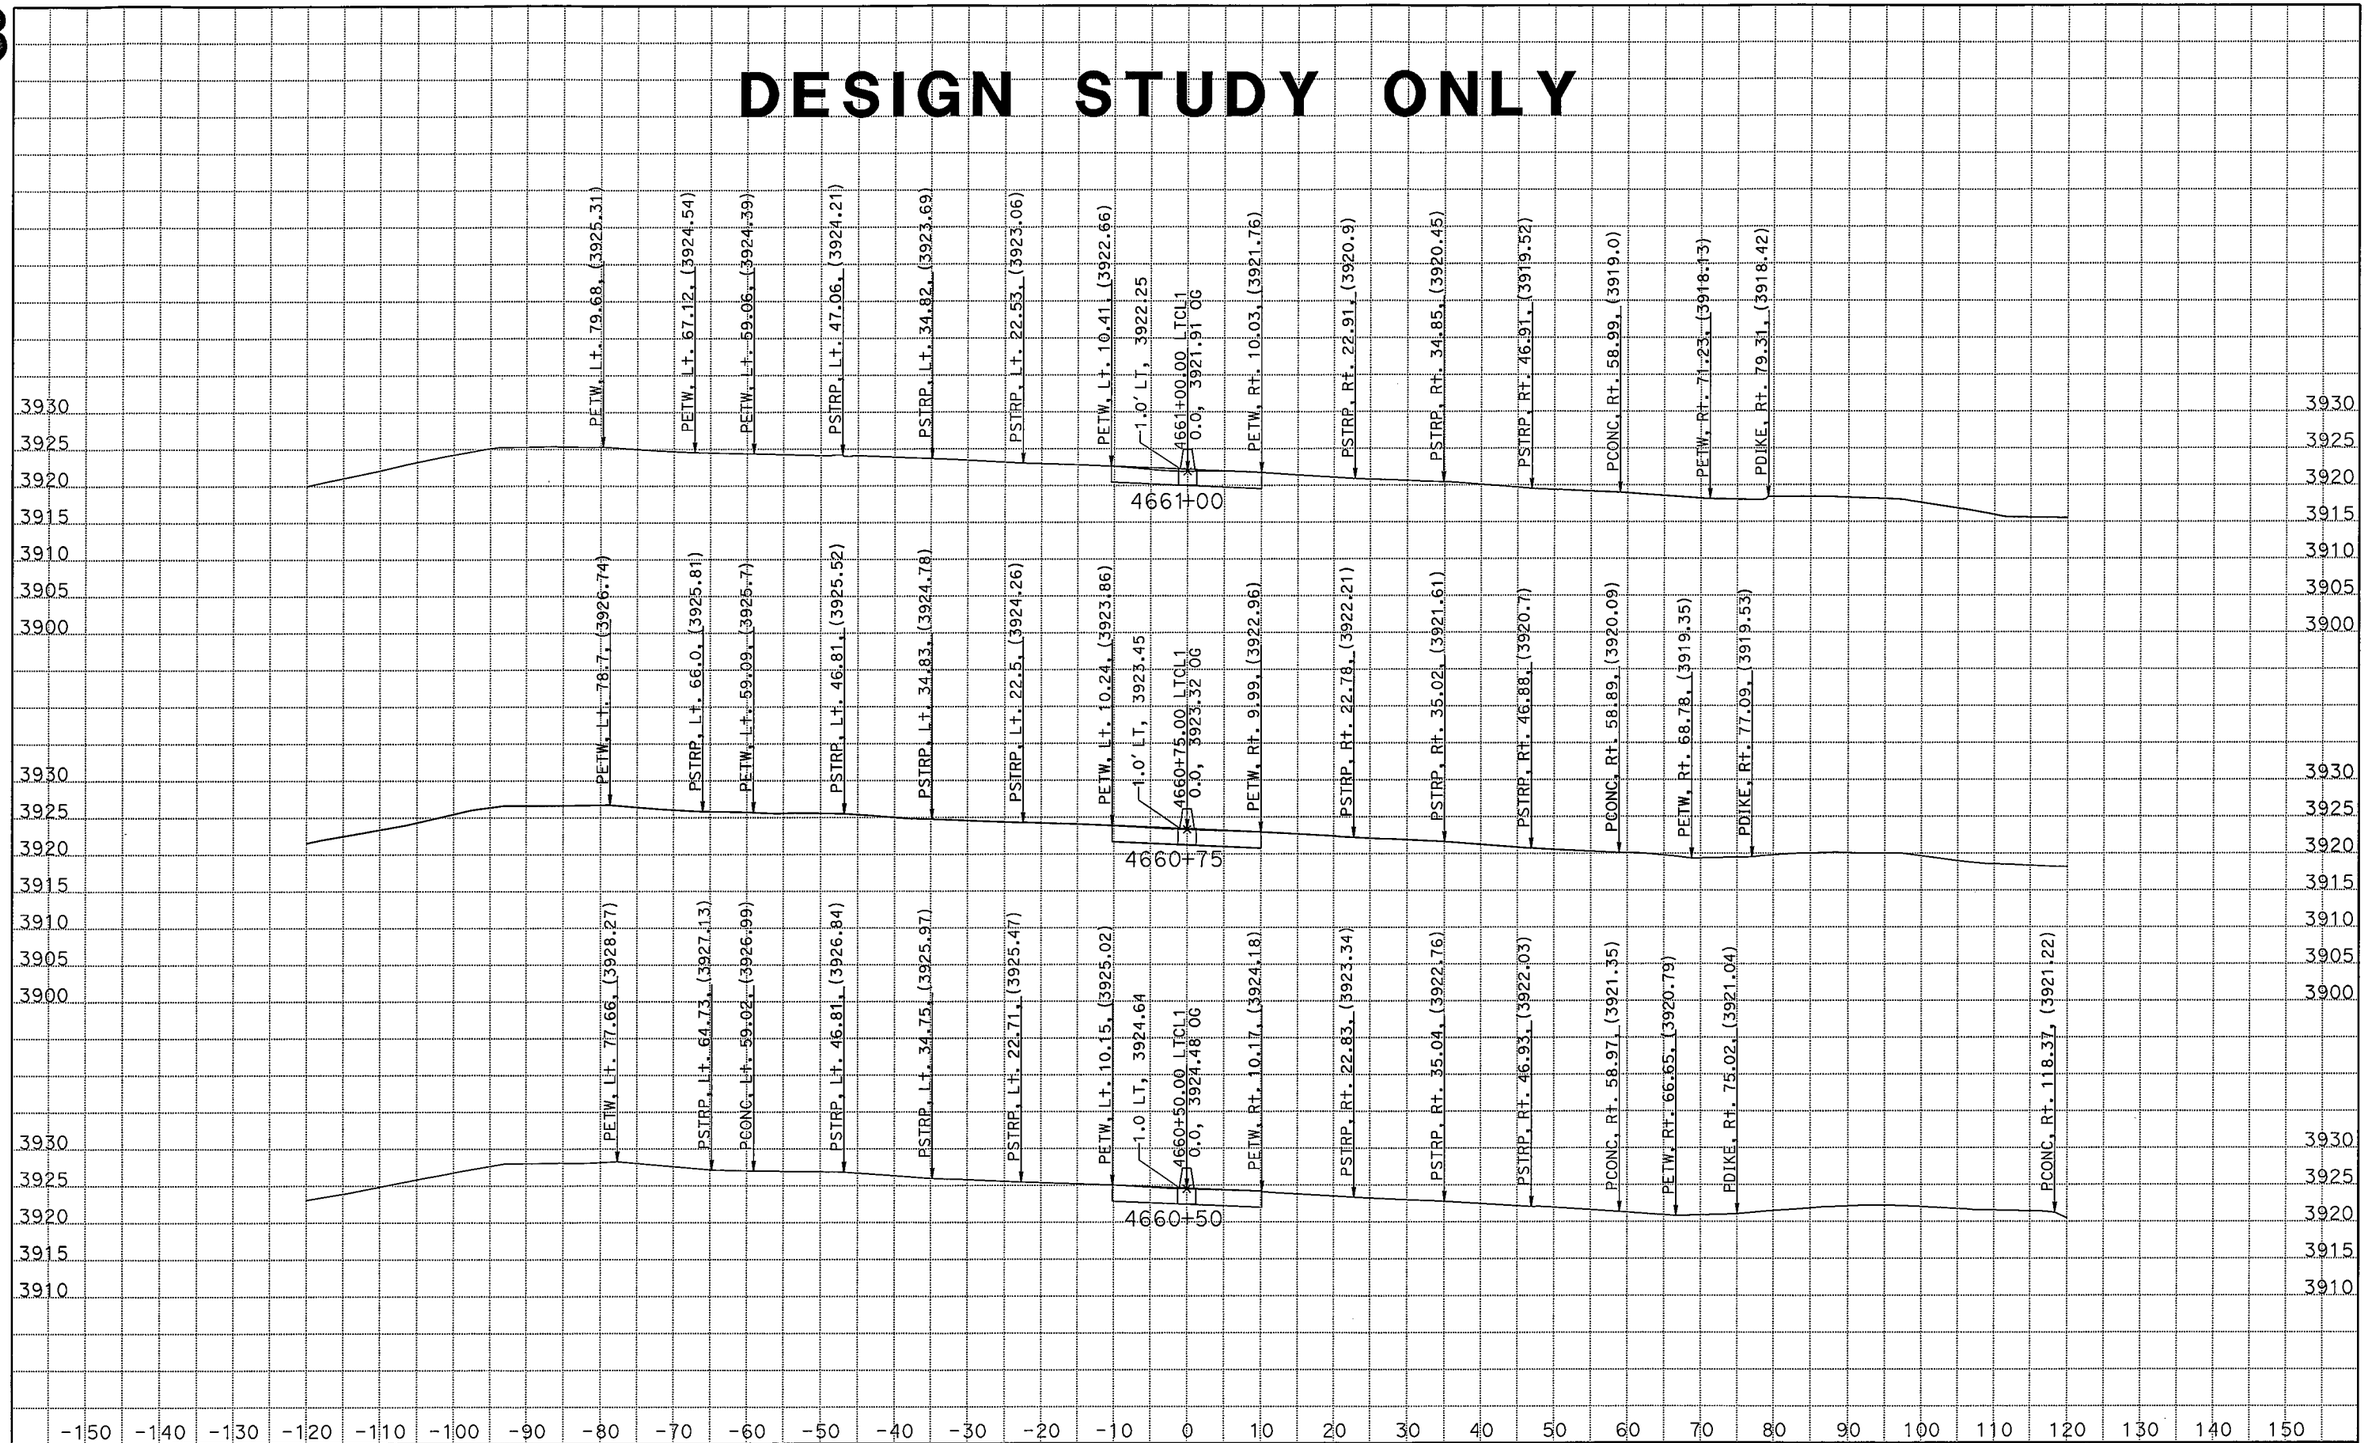

DATE: 3/9/2011

KC Project: 09182 File: C:\Projects\266401[82\new.EAR

SCALE: 1" = 10' Horiz.
1" = 10' Vert.

All Dimensions are US Survey Feet

CLRTE5
CROSS SECTIONS

DESIGN STUDY ONLY

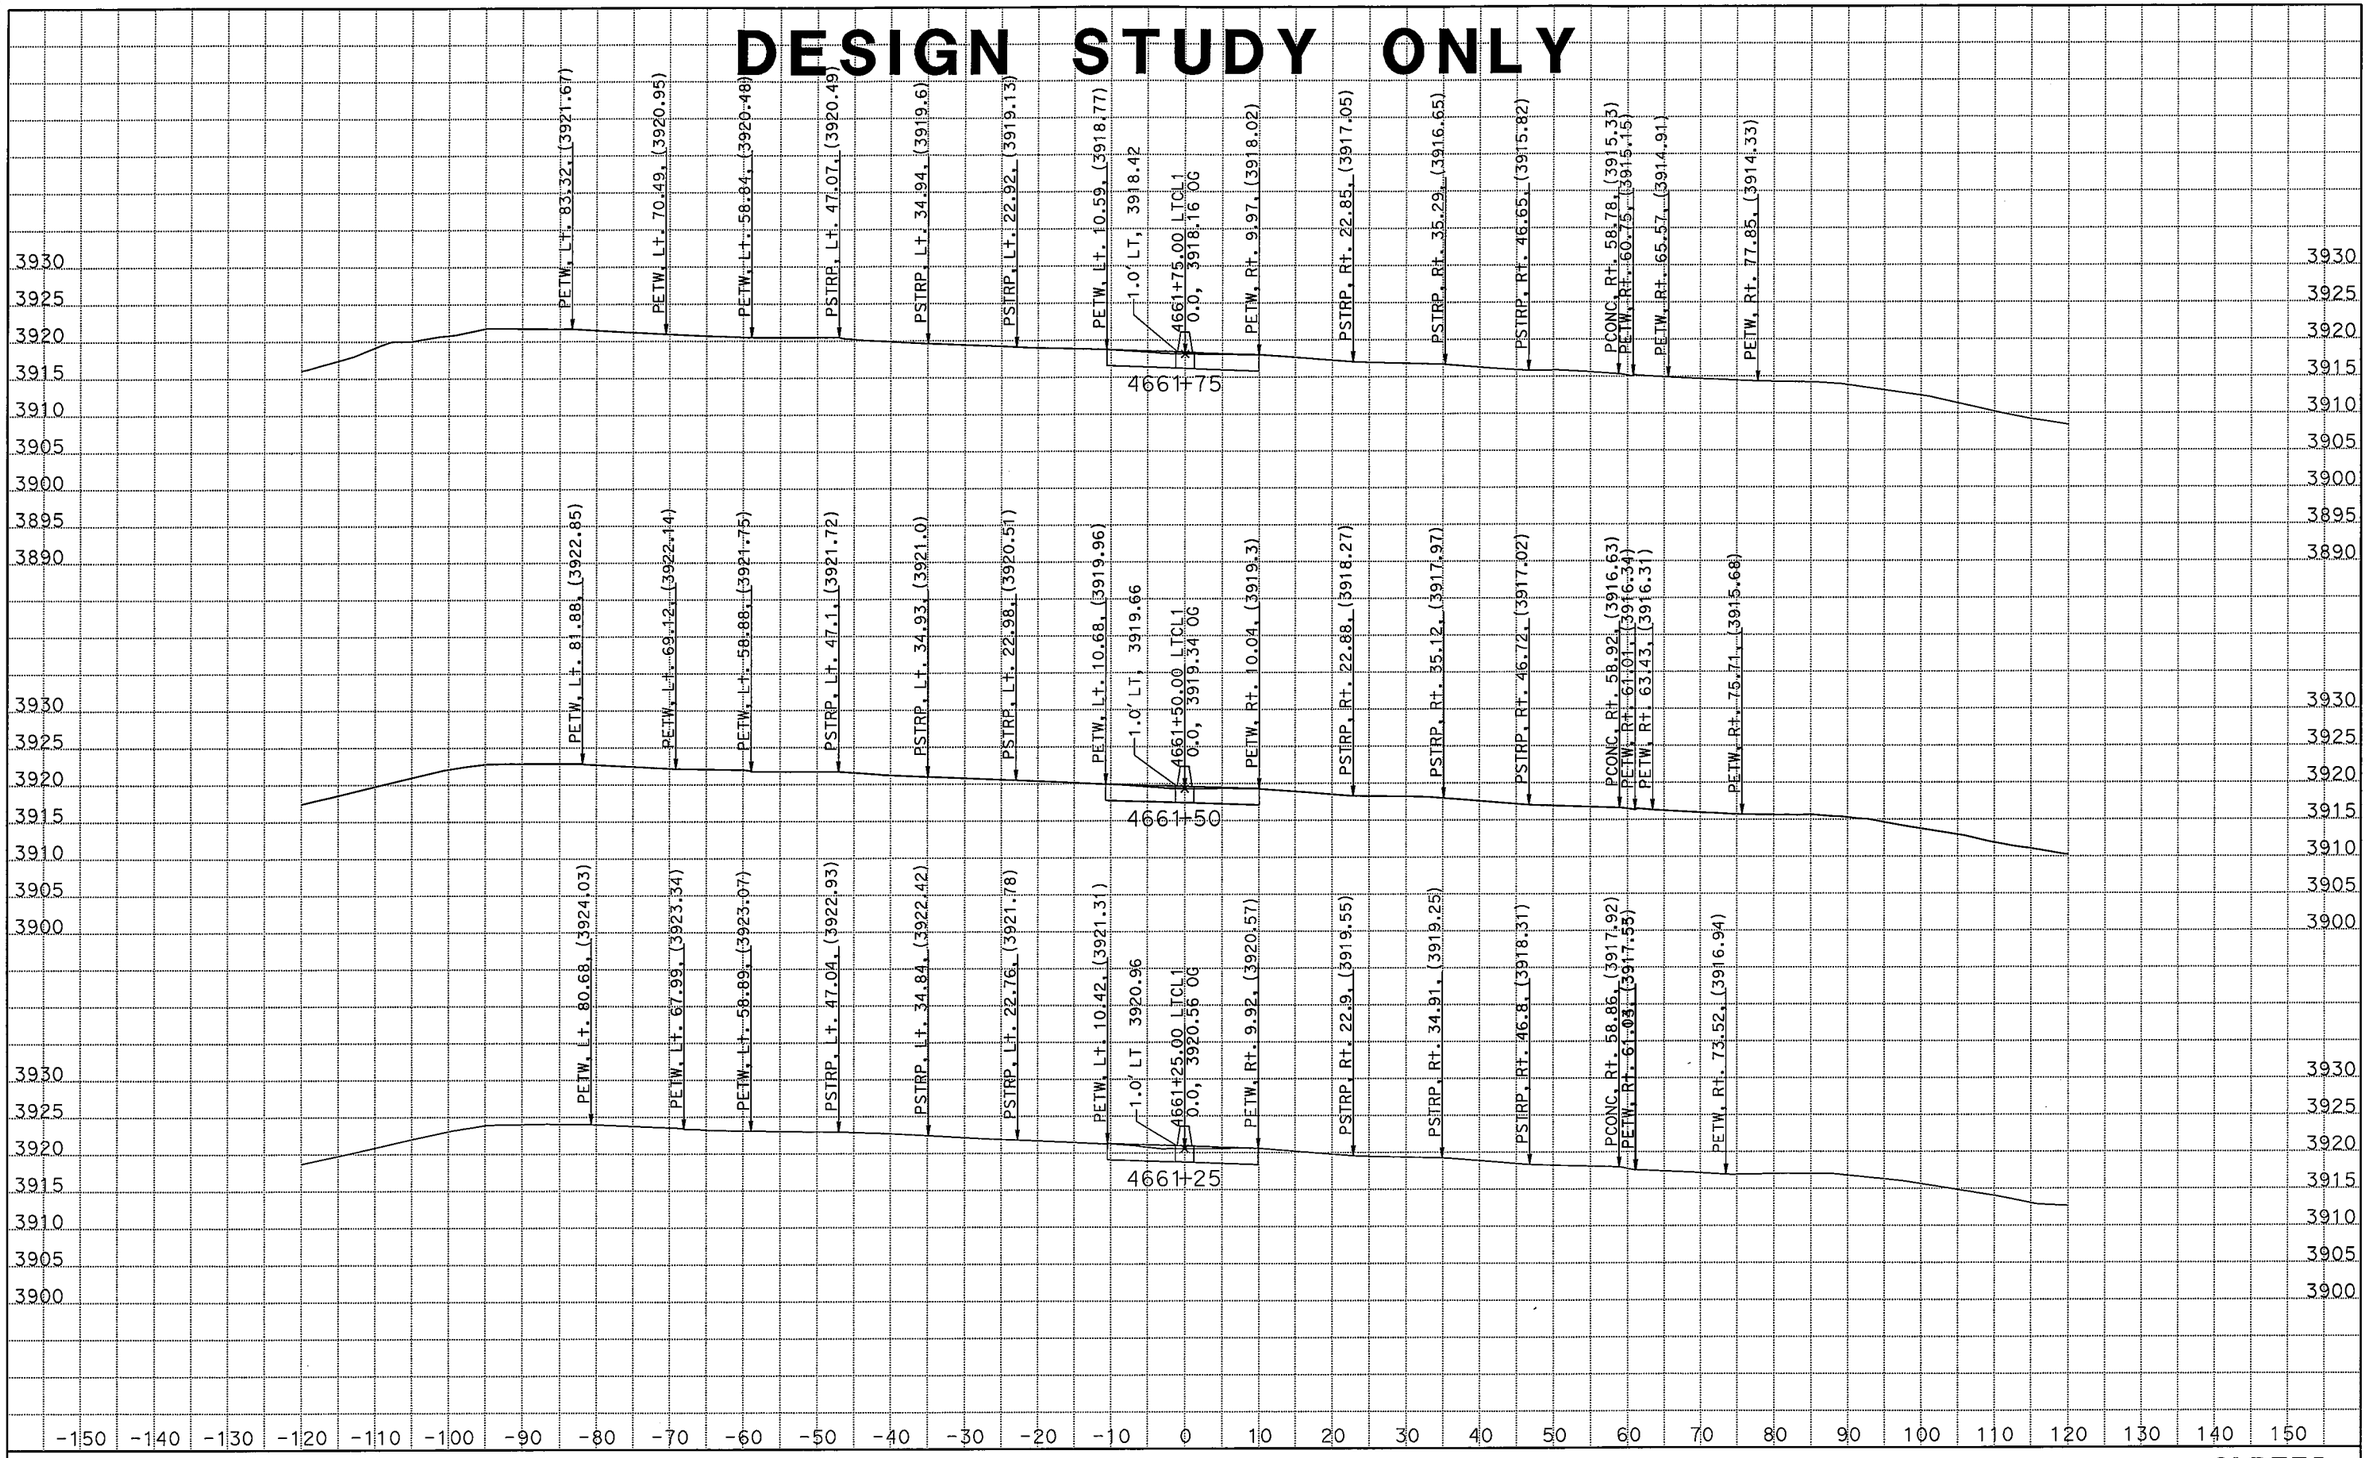

DATE: 3/9/2011

KC Project: 09182 File: C:\Projects\266401[82\new.EAR

SCALE: 1" = 10' Horiz.
1" = 10' Vert.

All Dimensions are US Survey Feet

CLRTE5
CROSS SECTIONS
SHEET 49 OF XXX

50

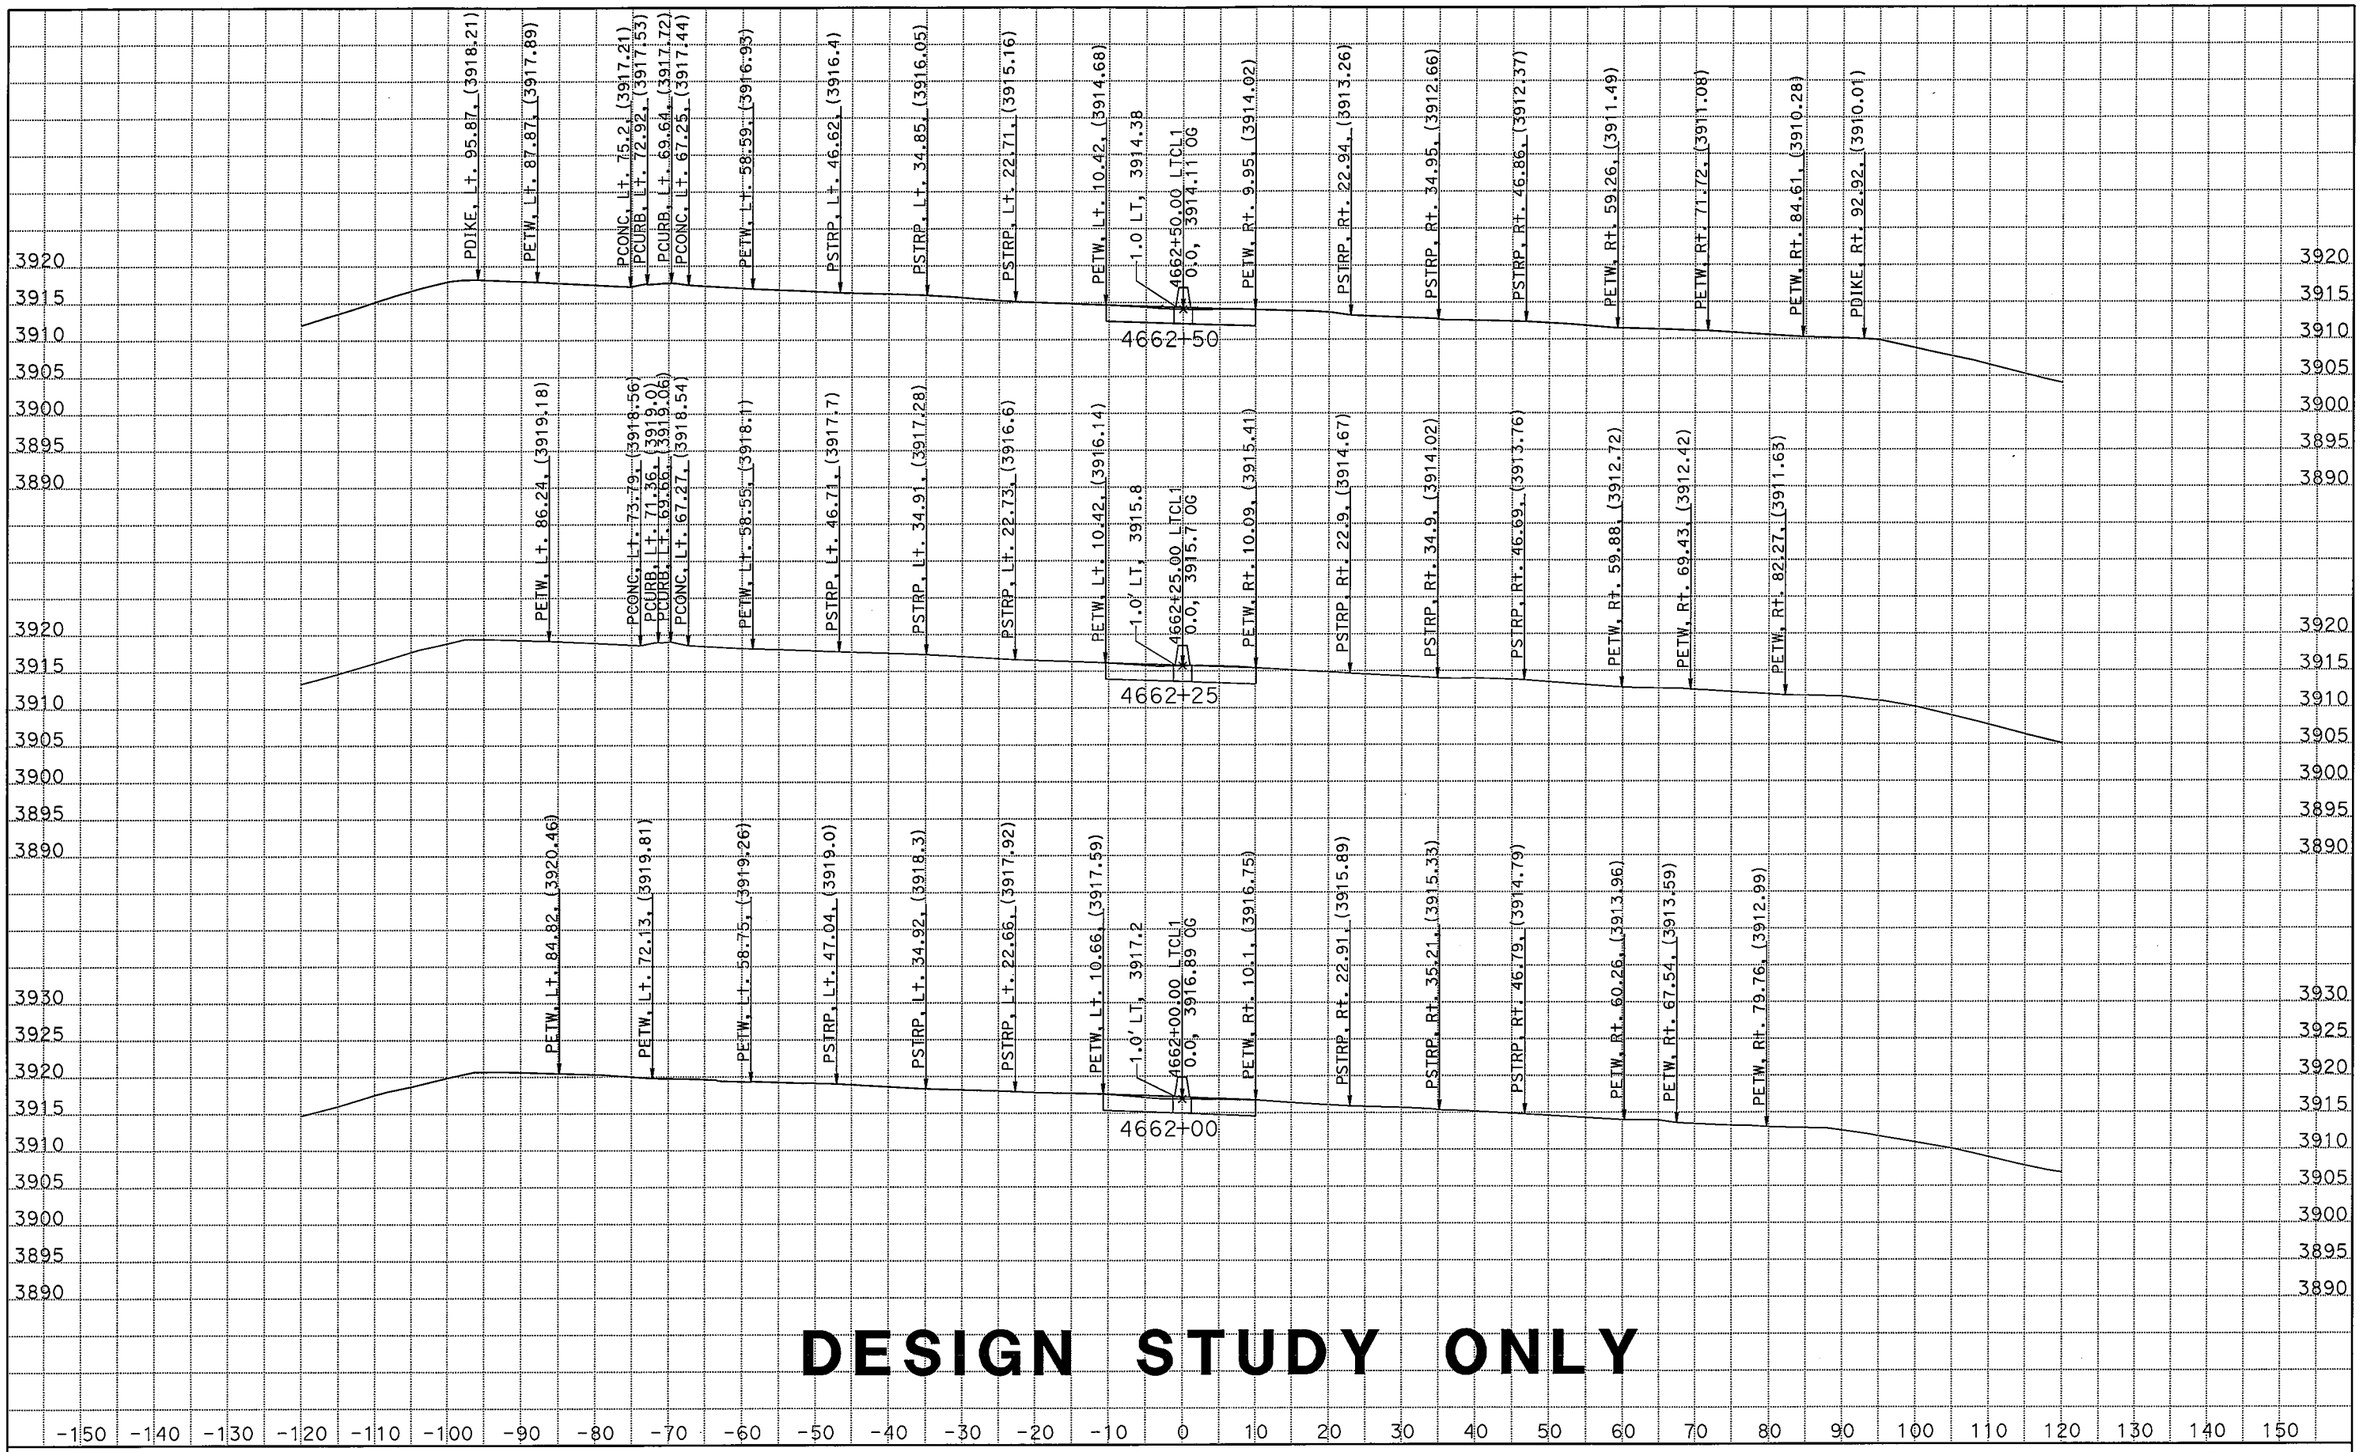

DESIGN STUDY ONLY

DATE: 3/9/2011

KC Project: 09182 File: C:\Projects\266401[82\new.EAR

SCALE: 1" = 10' Horiz.
1" = 10' Vert.

All Dimensions are US Survey Feet

CLRTE5
CROSS SECTIONS
SHEET 50 OF XXX

DESIGN STUDY ONLY

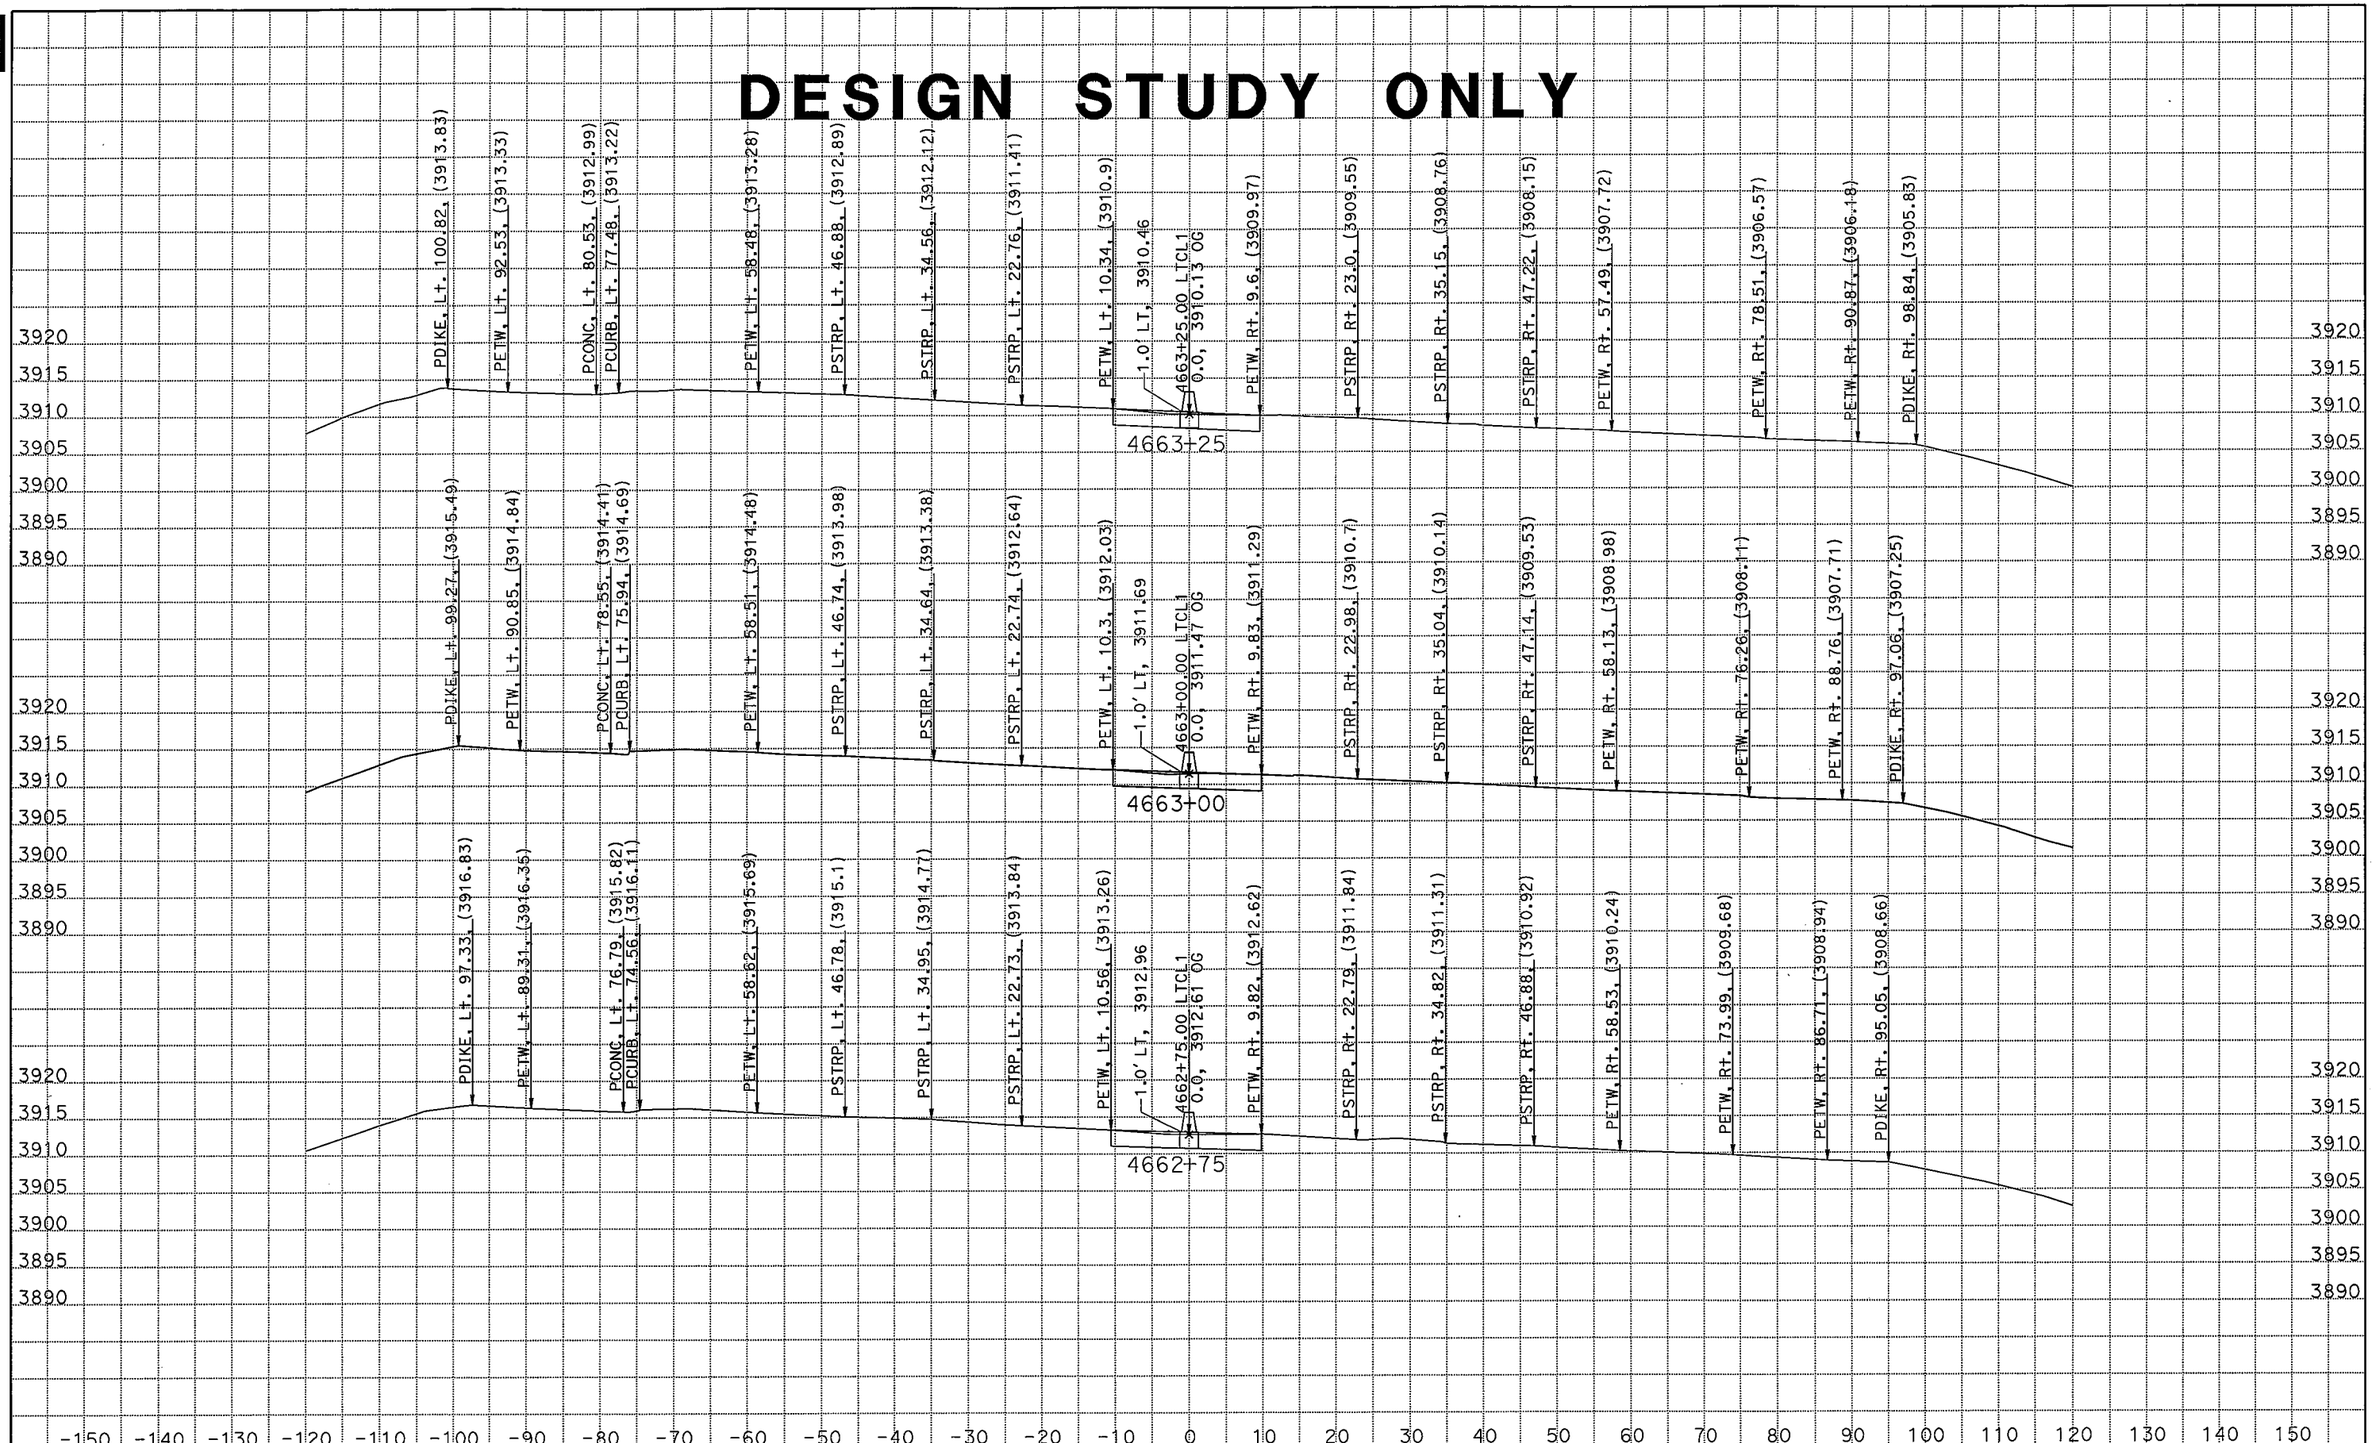

DATE: 3/9/2011

KC Project: 09182 File: C:\Projects\266401[82\new.EAR

SCALE: 1" = 10' Horiz.
1" = 10' Vert.

All Dimensions are US Survey Feet

CLRTE5
CROSS SECTIONS
SHEET 51 OF XXX

52

DESIGN STUDY ONLY

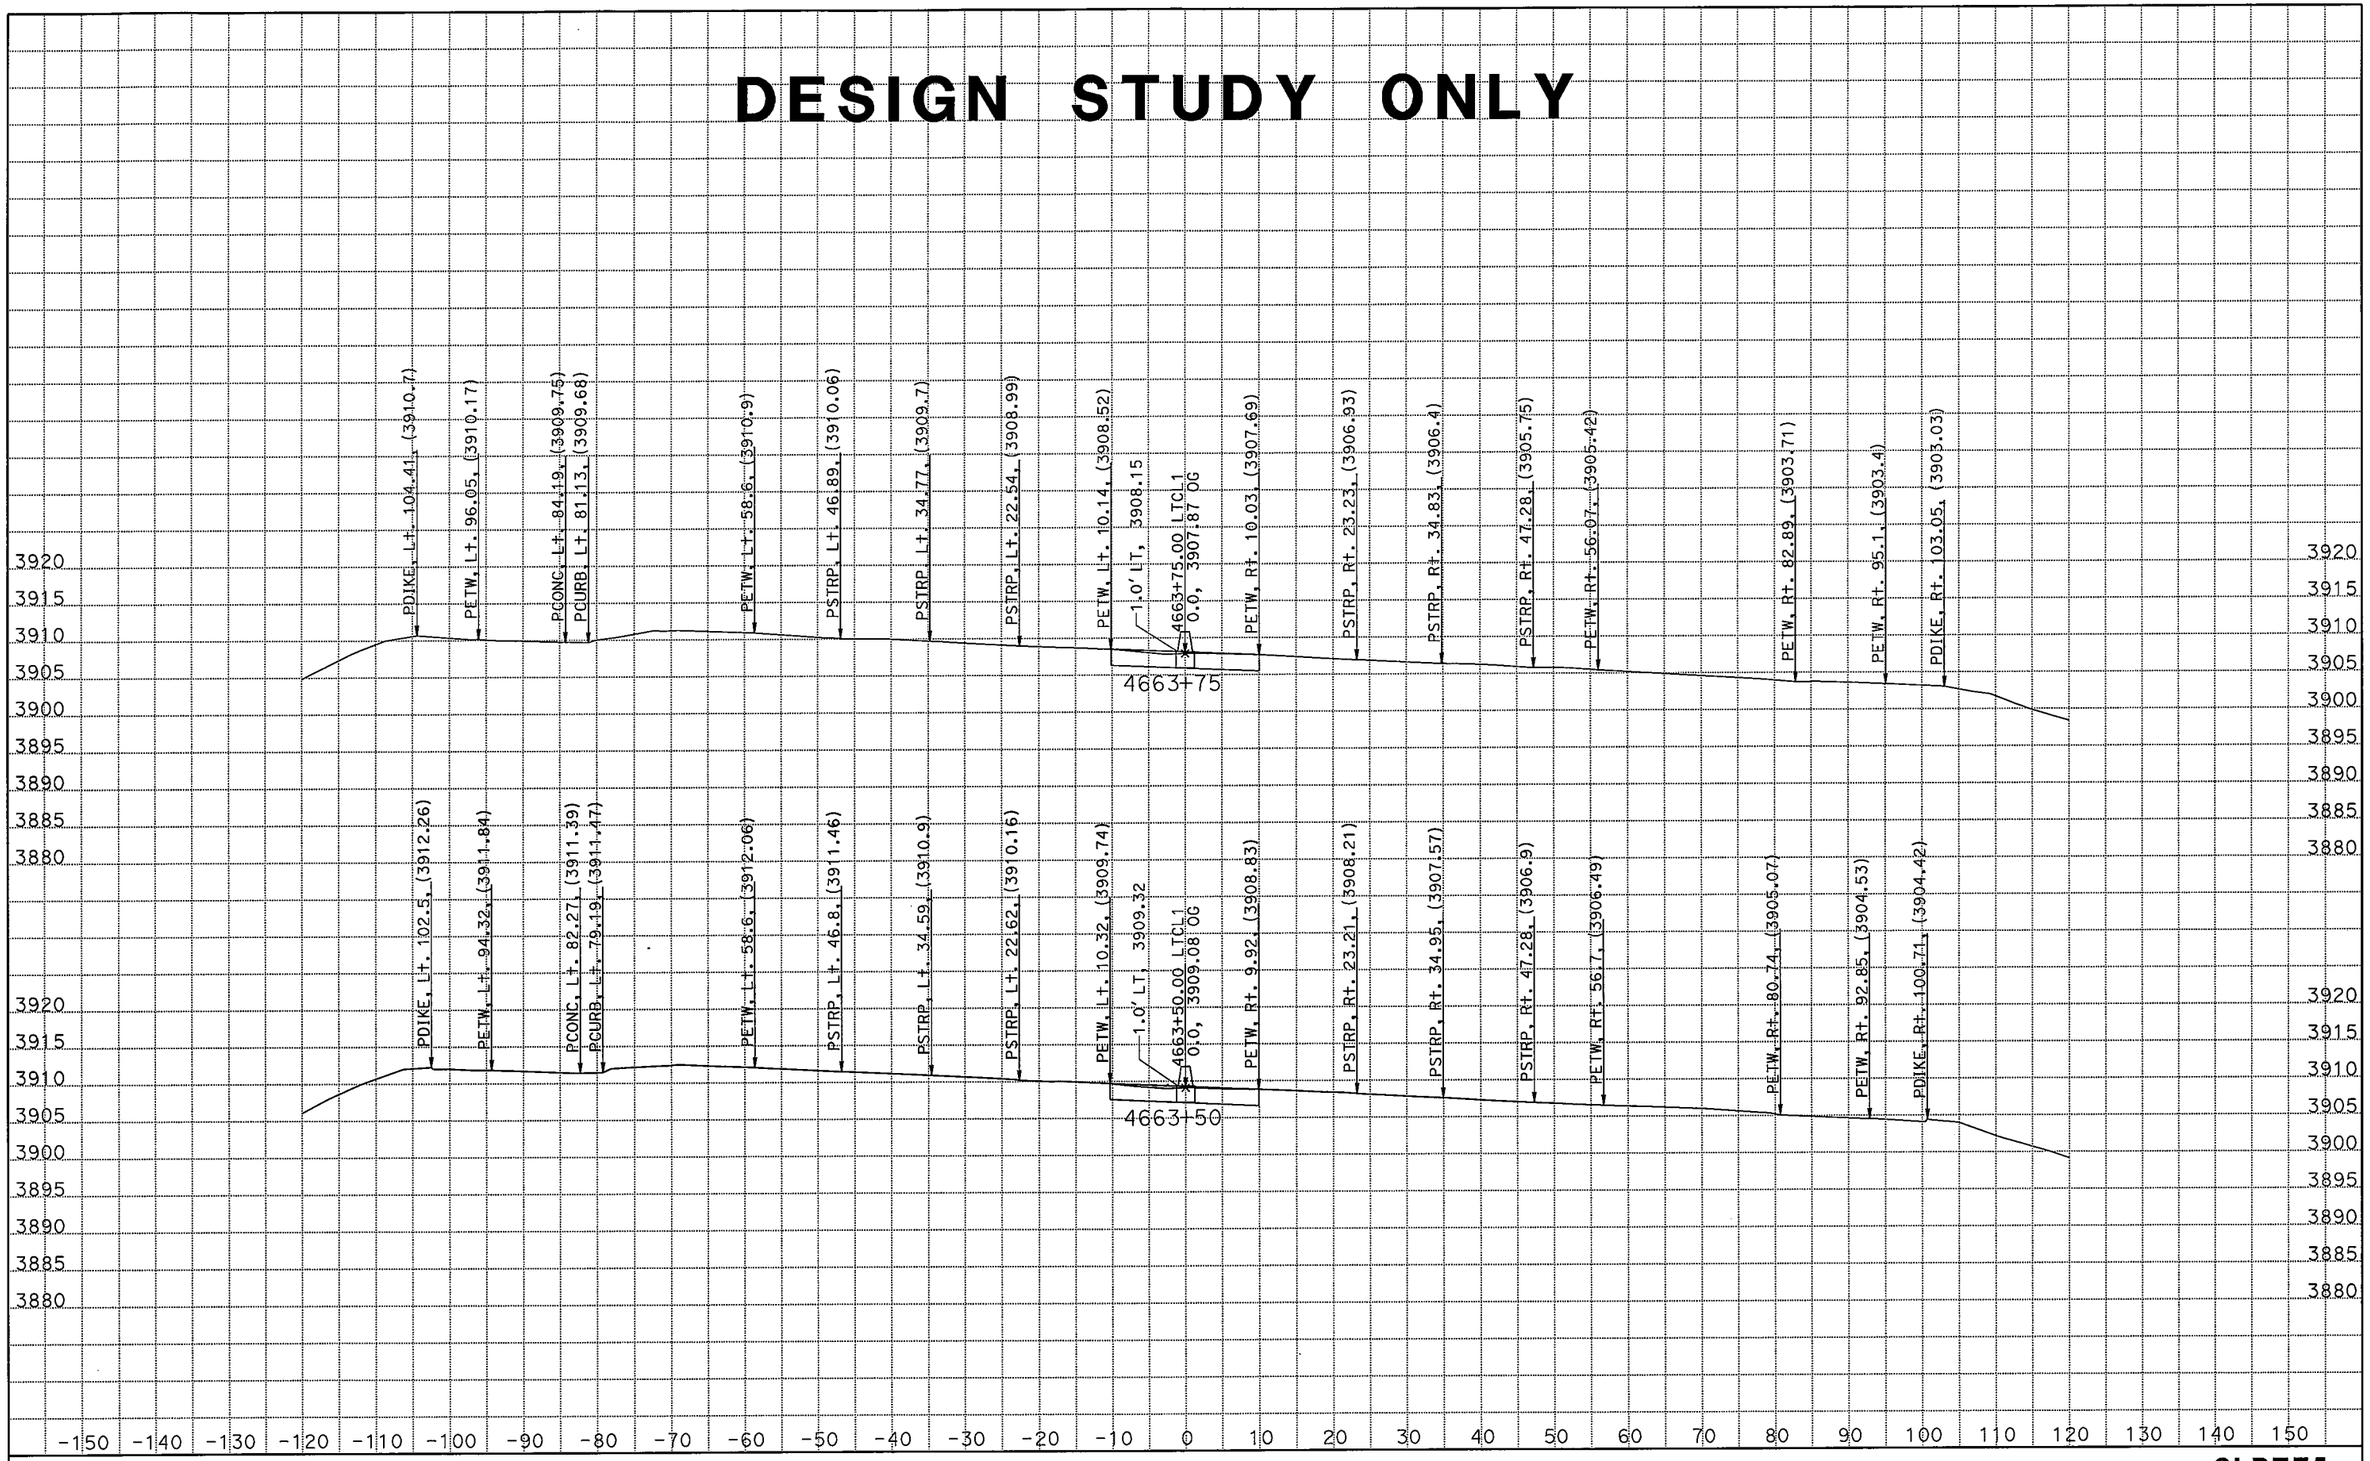

DATE: 3/9/2011

KC Project: 09182 File: C:\Projects\266401[82\new.EAR

SCALE: 1" = 10' Horiz.
1" = 10' Vert.

All Dimensions are US Survey Feet

CLRTE5
CROSS SECTIONS
SHEET 52 OF XXX

53

DESIGN STUDY ONLY

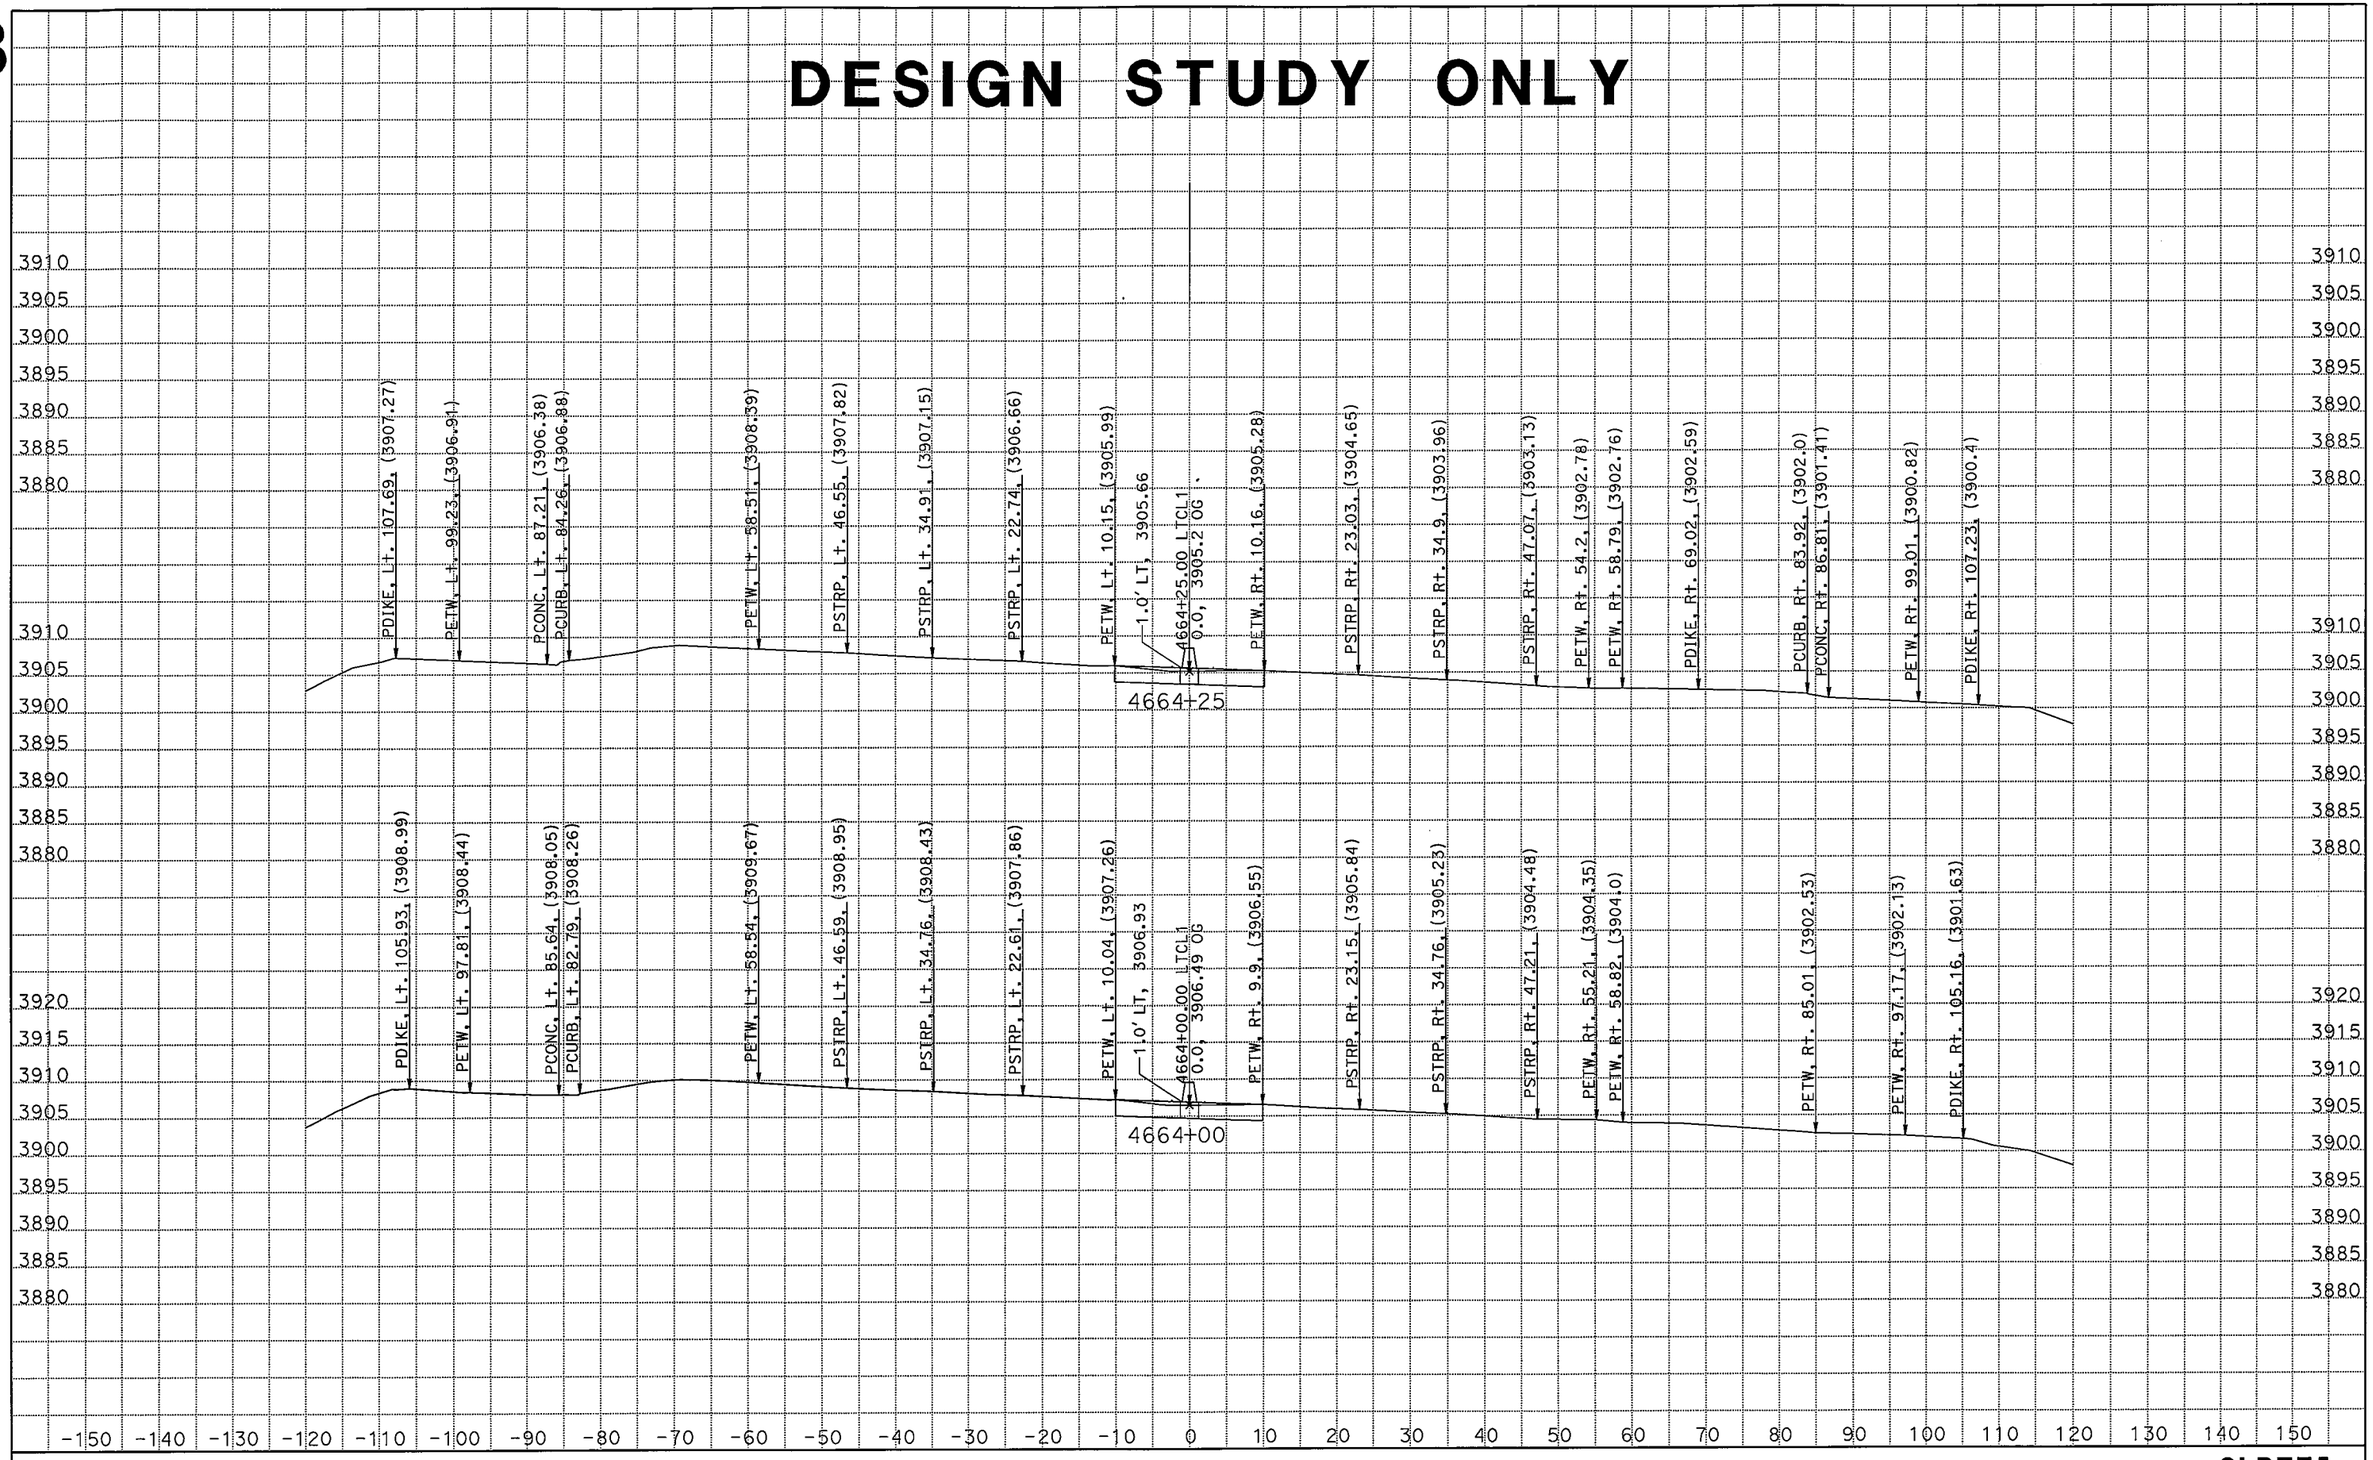

DATE: 3/9/2011

KC Project: 09182 File: C:\Projects\266401[82\new.EAR

SCALE: 1" = 10' Horiz.
1" = 10' Vert.

All Dimensions are US Survey Feet

CLRTE5
CROSS SECTIONS
SHEET 53 OF XXX

54

DESIGN STUDY ONLY

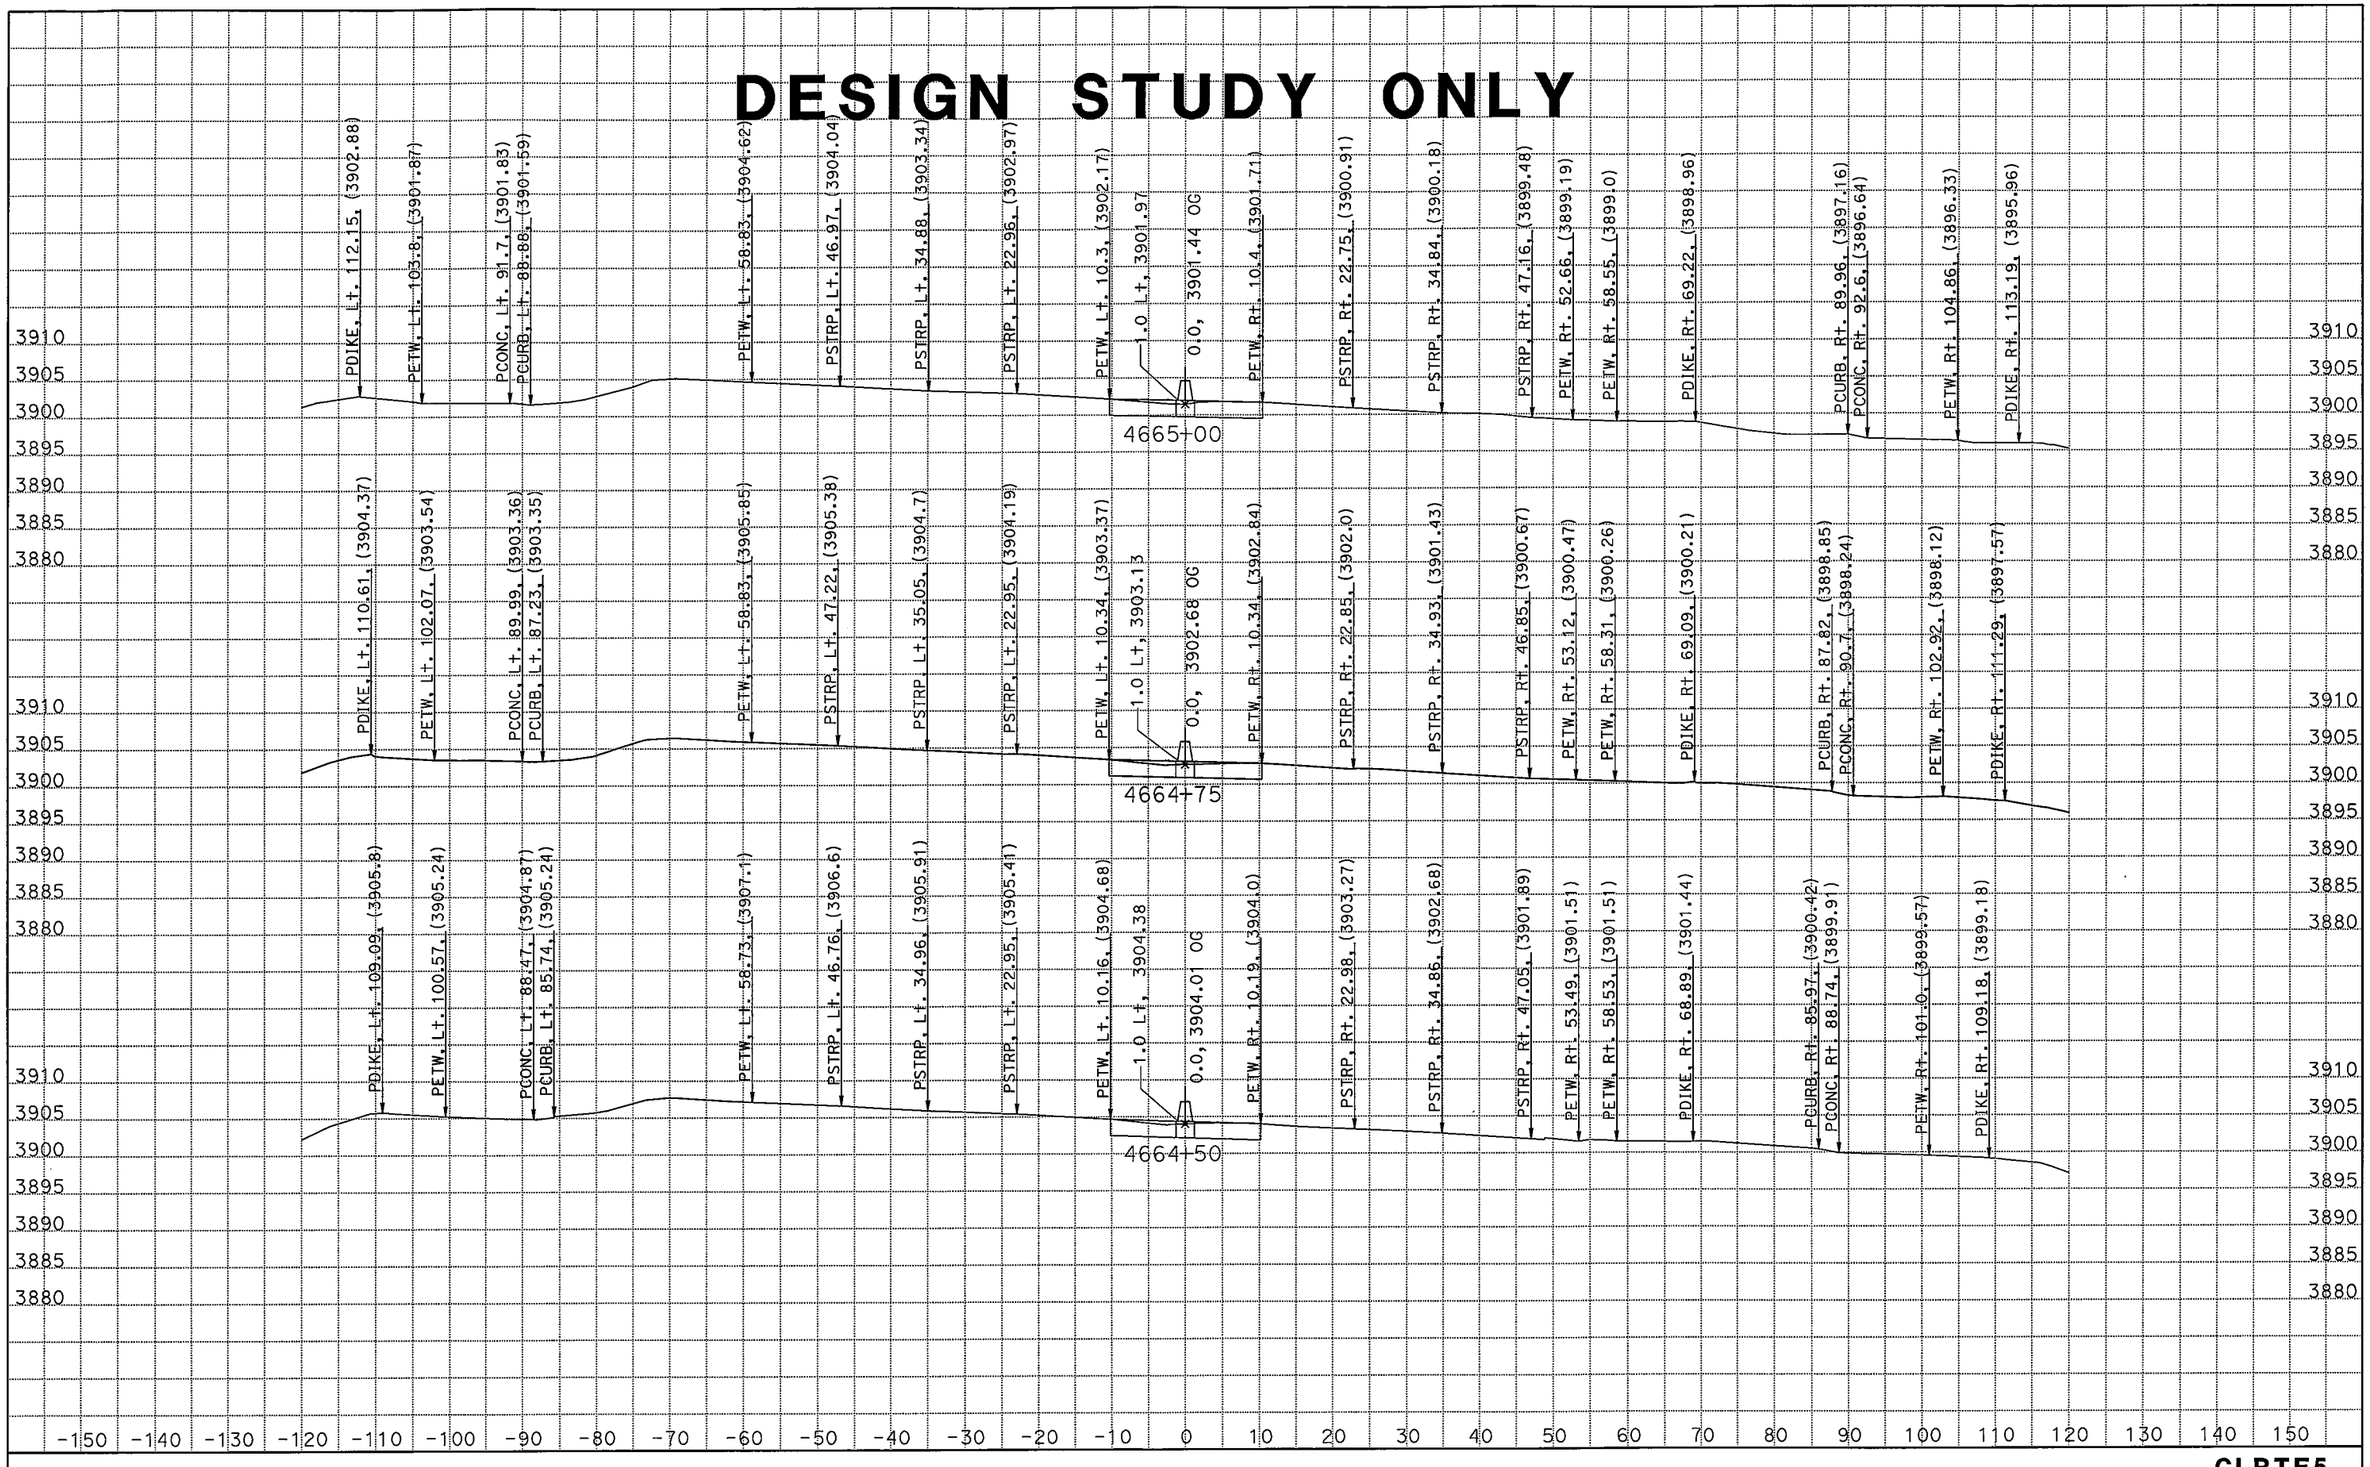

DATE: 3/9/2011

KC Project: 09182 File: C:\Projects\266401[82\new.EAR

SCALE: 1" = 10' Horiz.
1" = 10' Vert.

All Dimensions are US Survey Feet

CLRTE5
CROSS SECTIONS
SHEET 54 OF XXX

55

DESIGN STUDY ONLY

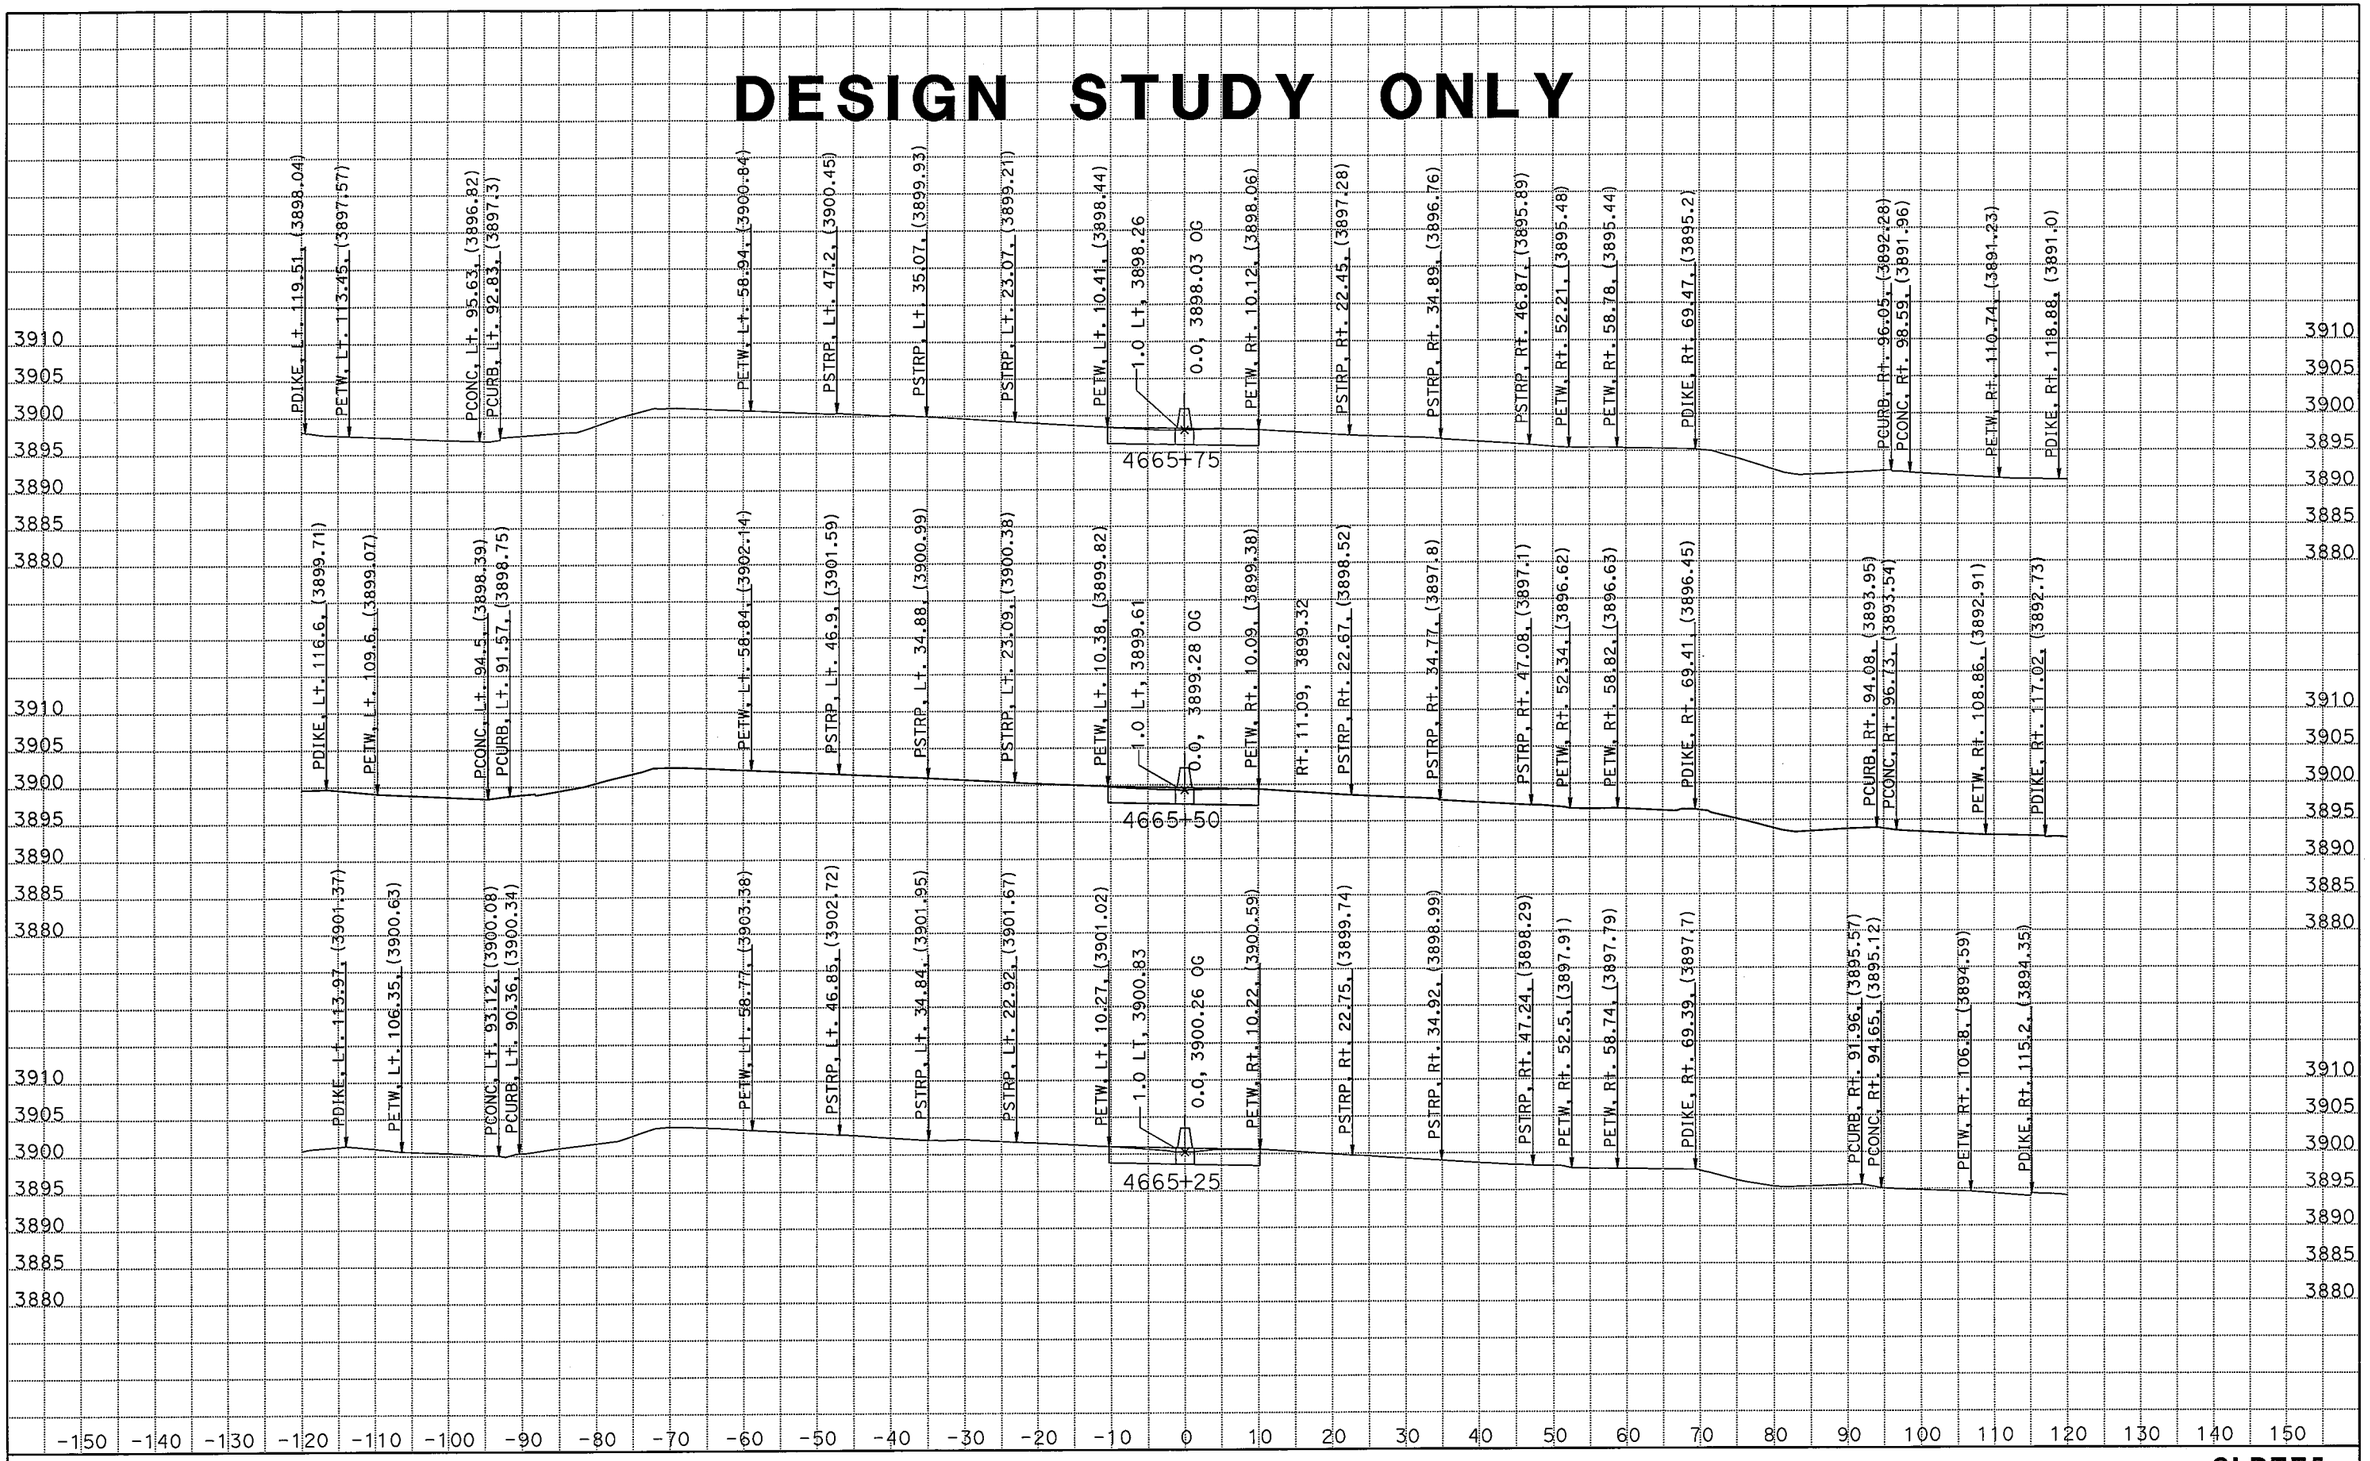

DATE: 3/9/2011

KC Project: 09182 File: C:\Projects\266401[82\new.EAR

SCALE: 1" = 10' Horiz.
1" = 10' Vert.

All Dimensions are US Survey Feet

CLRTE5
CROSS SECTIONS
SHEET 55 OF XXX

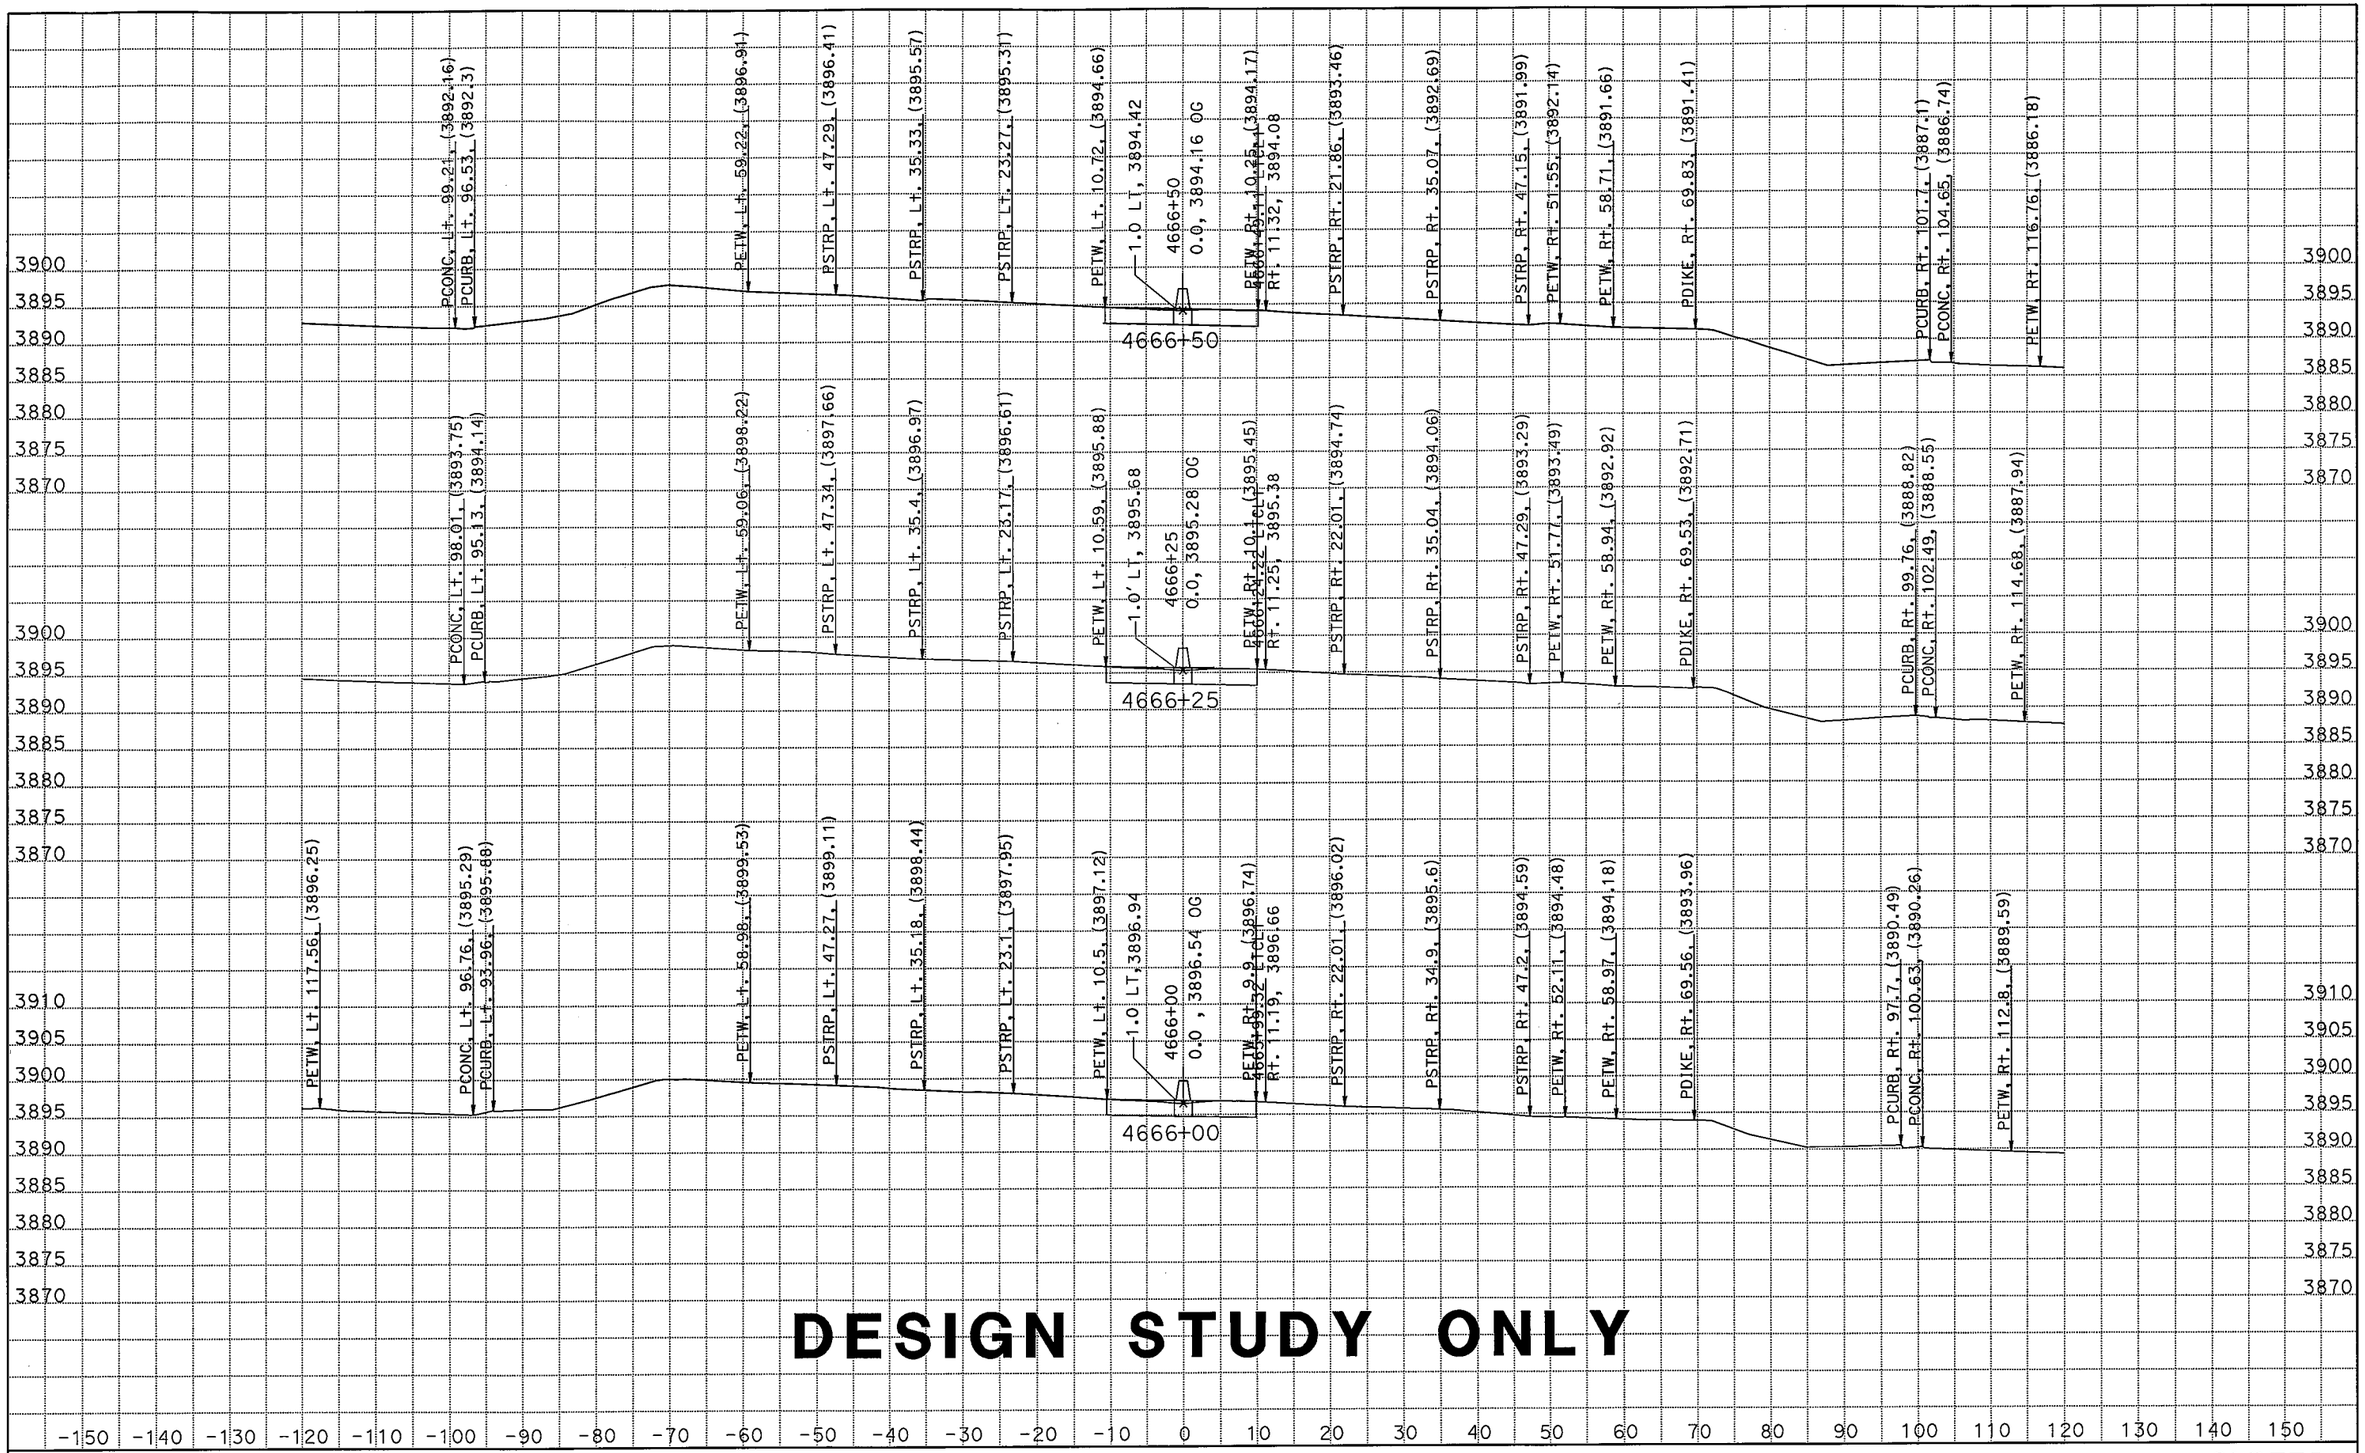

DESIGN STUDY ONLY

DATE: 3/9/2011

KC Project: 09182 File: C:\Projects\266401[82\new.EAR

SCALE: 1" = 10' Horiz.
1" = 10' Vert.

All Dimensions are US Survey Feet

CLRTE5
CROSS SECTIONS
SHEET 56 OF XXX

57

DESIGN STUDY ONLY

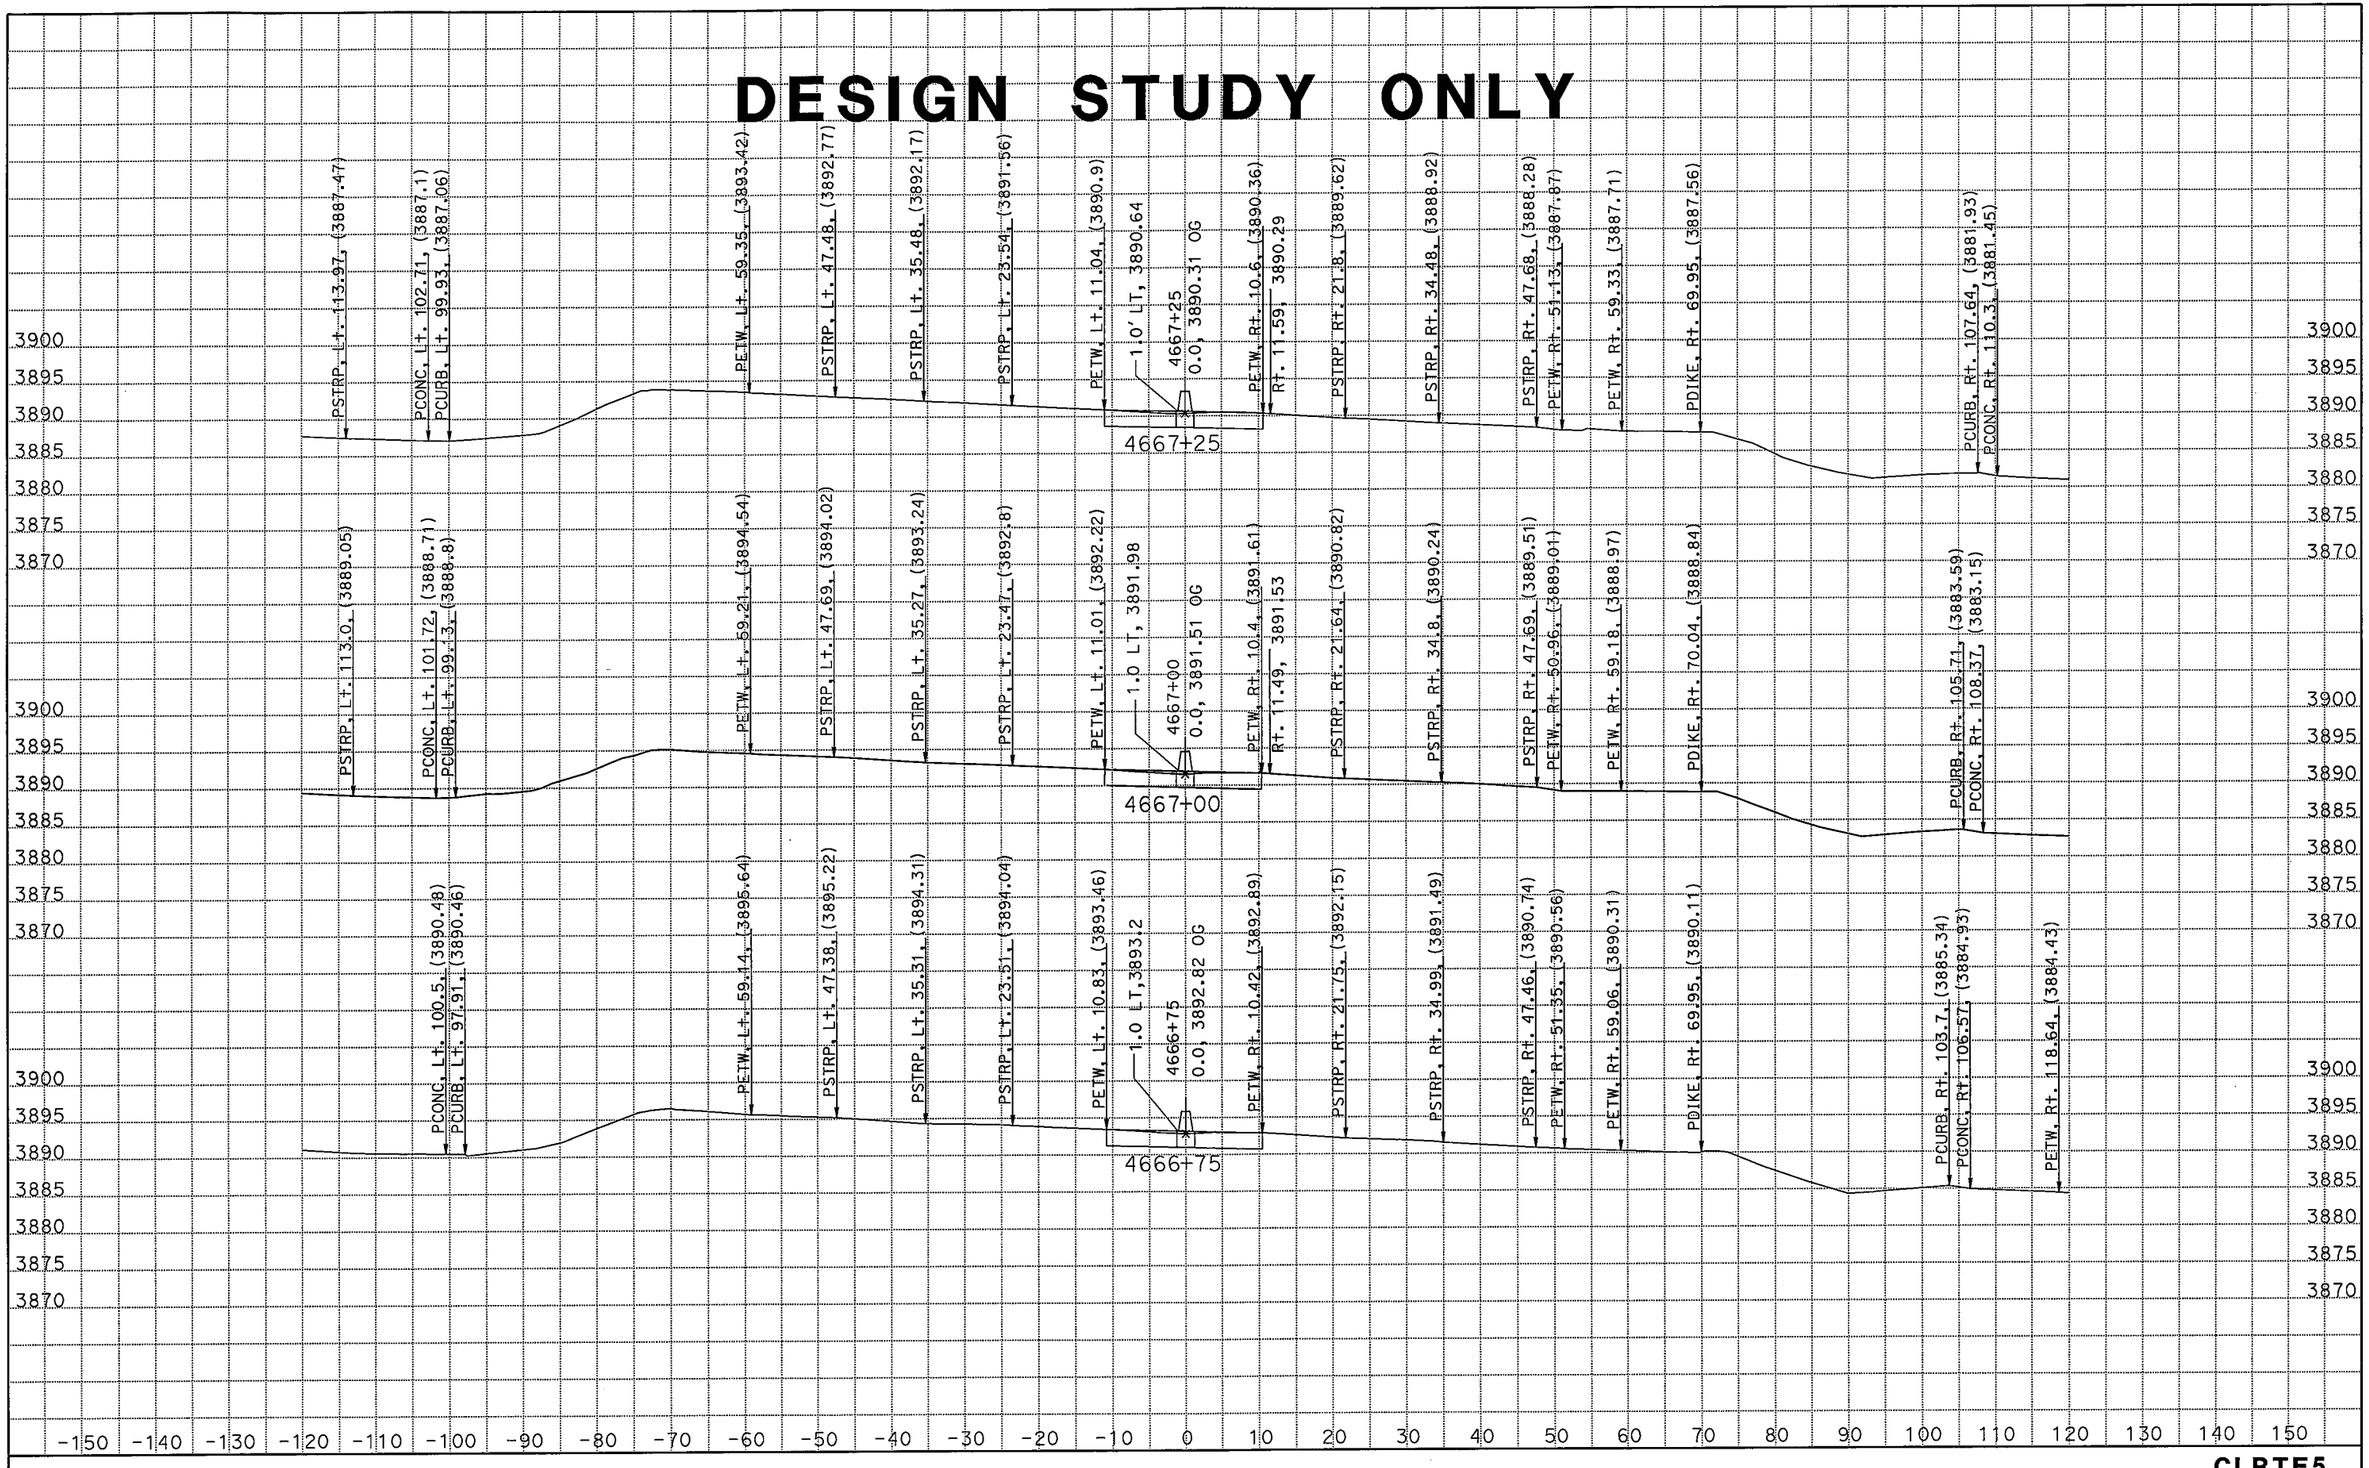

DATE: 3/9/2011

KC Project: 09182 File: C:\Projects\266401[82\new.EAR

SCALE: 1" = 10' Horiz.
1" = 10' Vert.

All Dimensions are US Survey Feet

CLRTE5
CROSS SECTIONS
SHEET 57 OF XXX

58

DESIGN STUDY ONLY

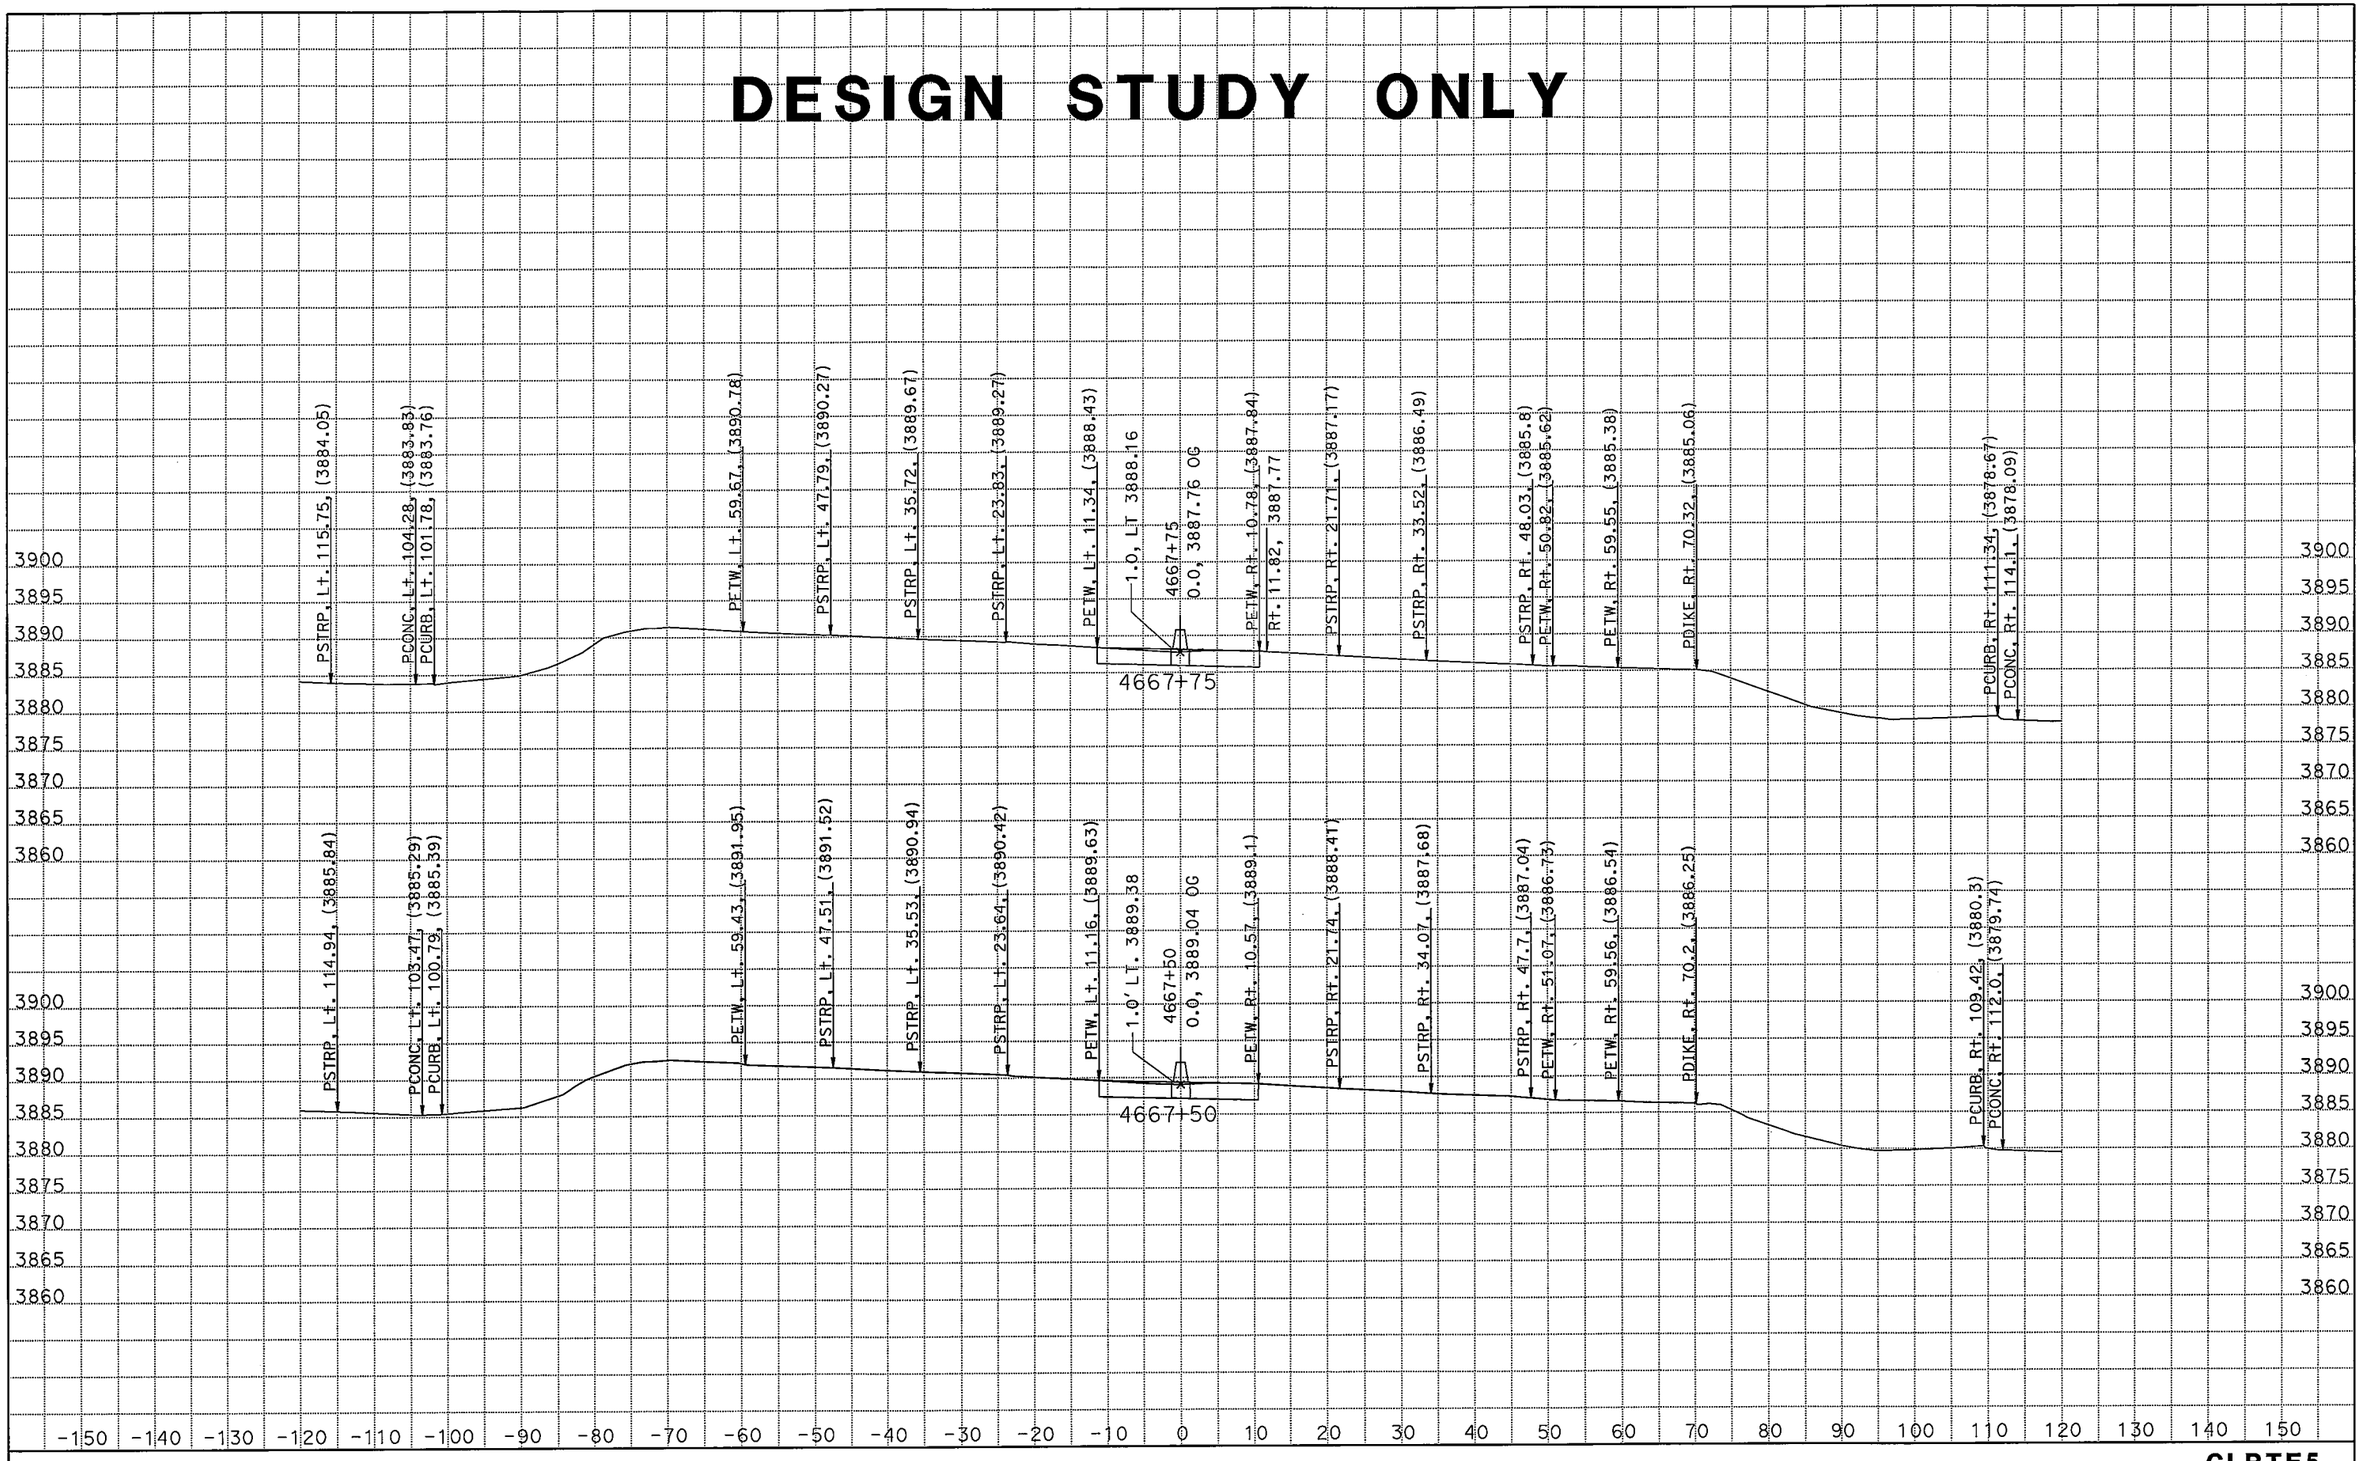

DATE: 3/9/2011

KC Project: 09182 File: C:\Projects\266401[82\new.EAR

SCALE: 1" = 10' Horiz.
1" = 10' Vert.

All Dimensions are US Survey Feet

CLRTE5
CROSS SECTIONS
SHEET 58 OF XXX

DESIGN STUDY ONLY

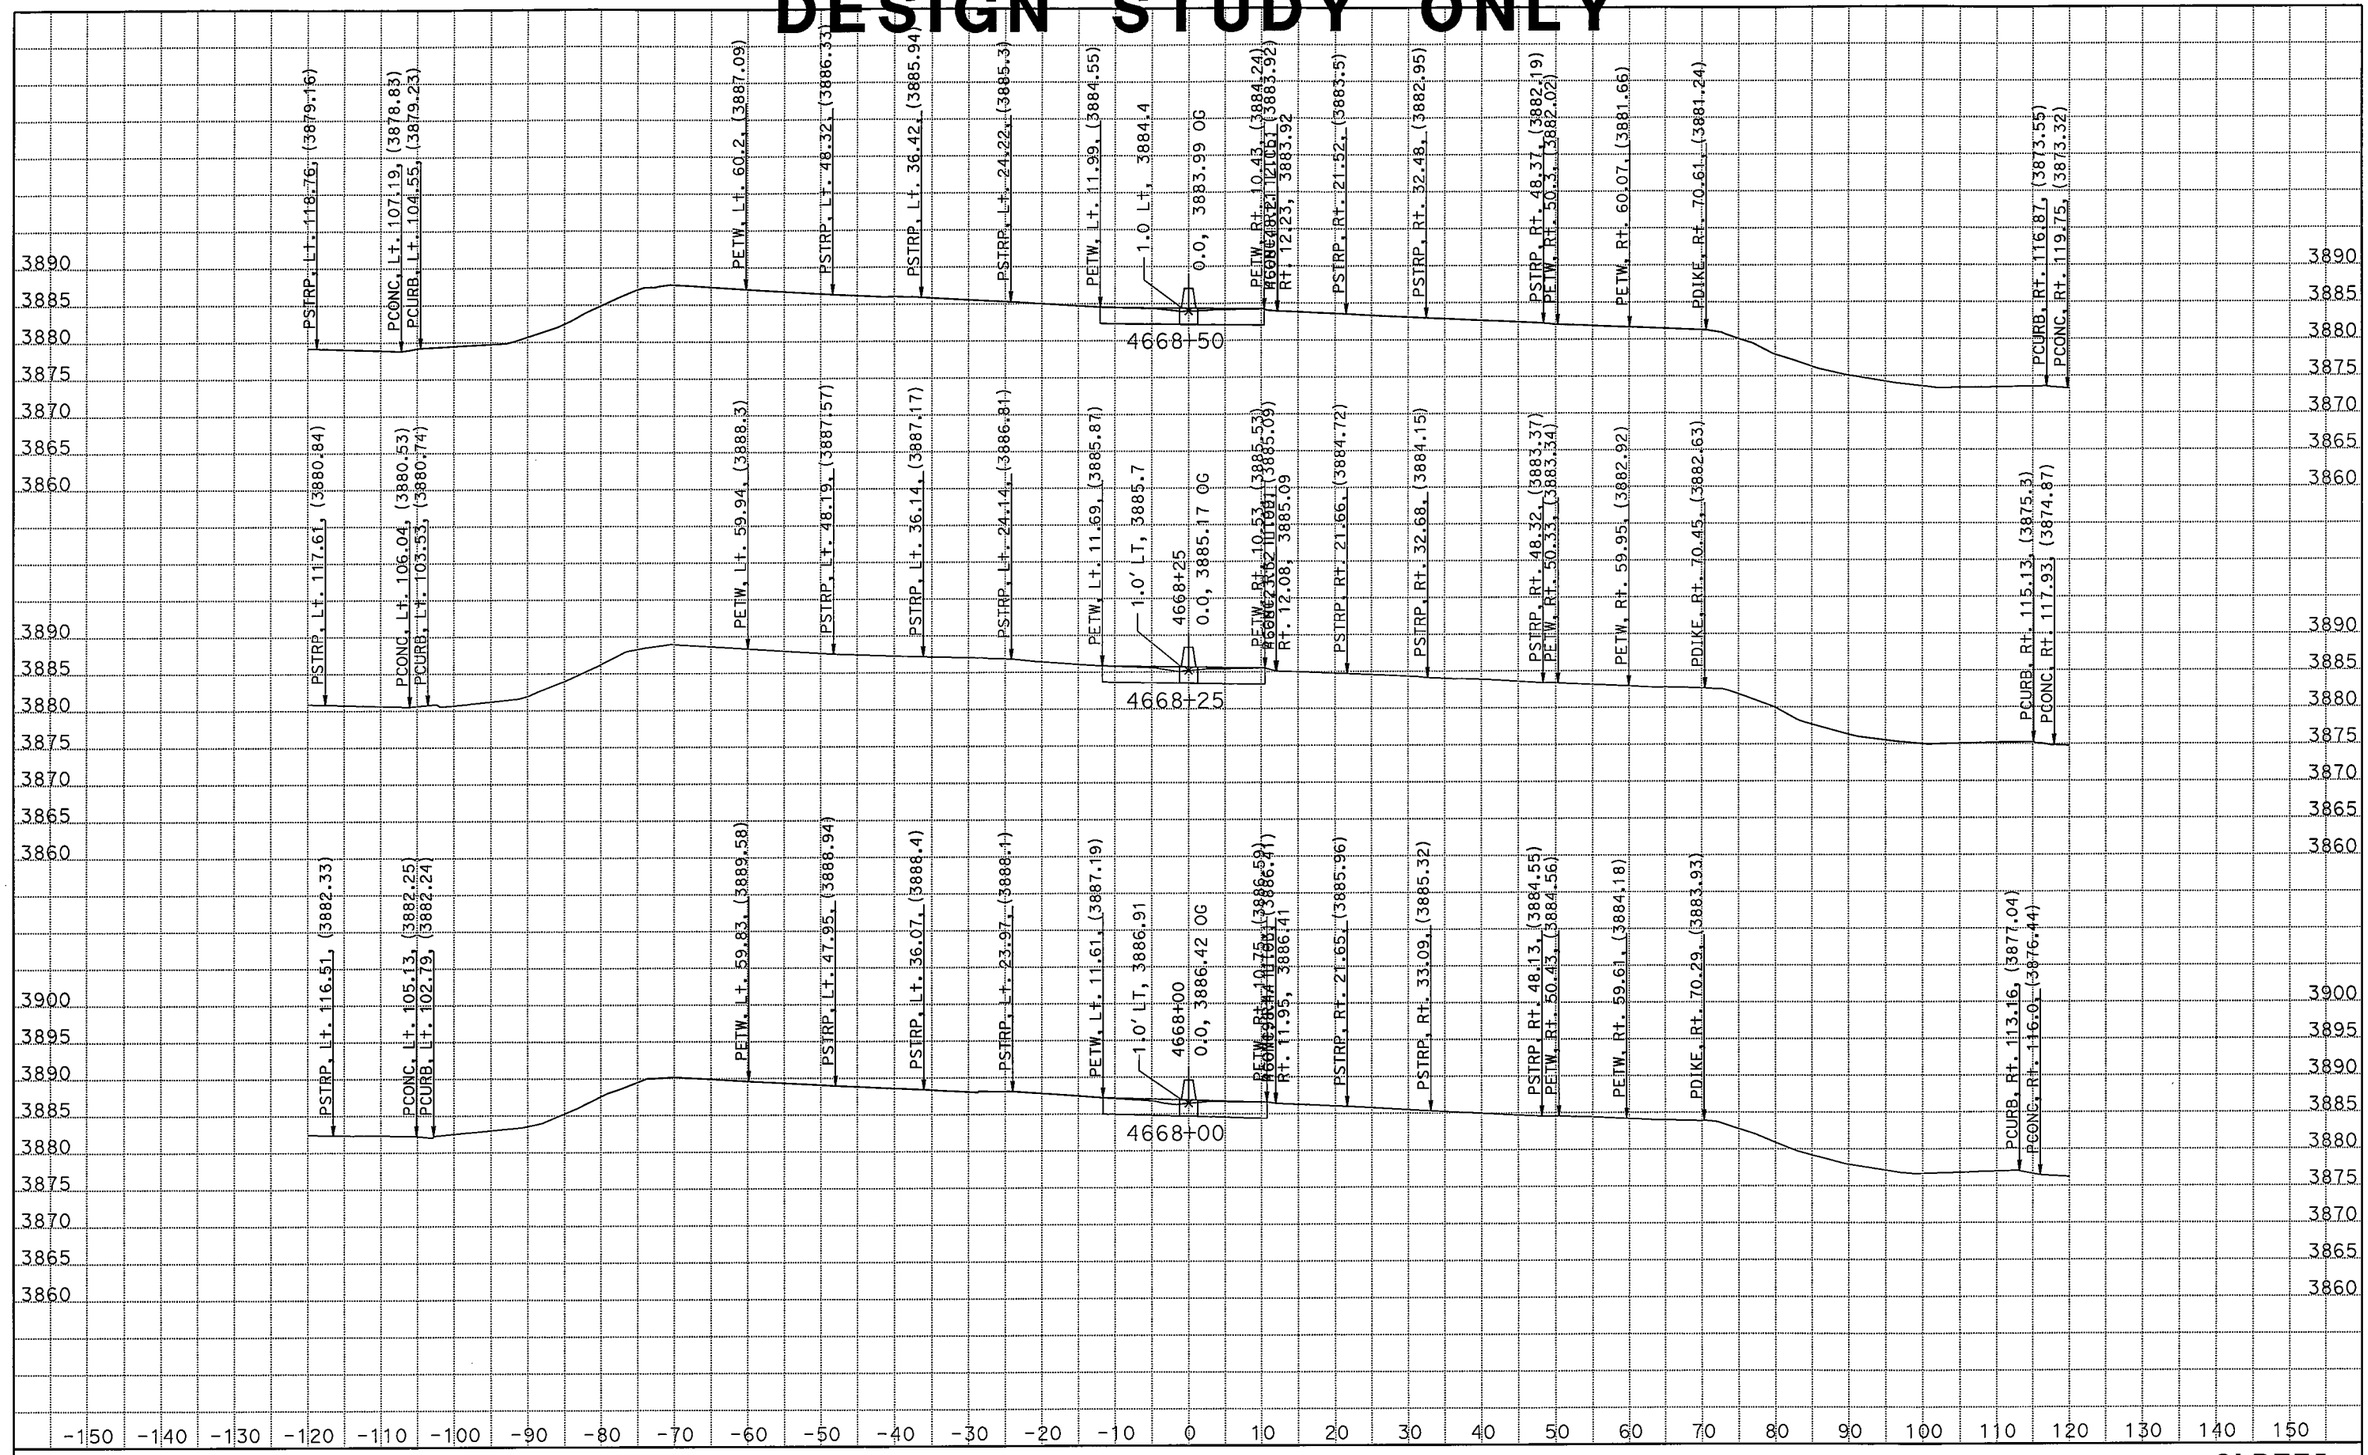

DATE: 3/9/2011

KC Project: 09182 File: C:\Projects\266401[82\new.EAR

SCALE: 1" = 10' Horiz.
1" = 10' Vert.

All Dimensions are US Survey Feet

CLRTE5
CROSS SECTIONS
SHEET 59 OF XXX

60

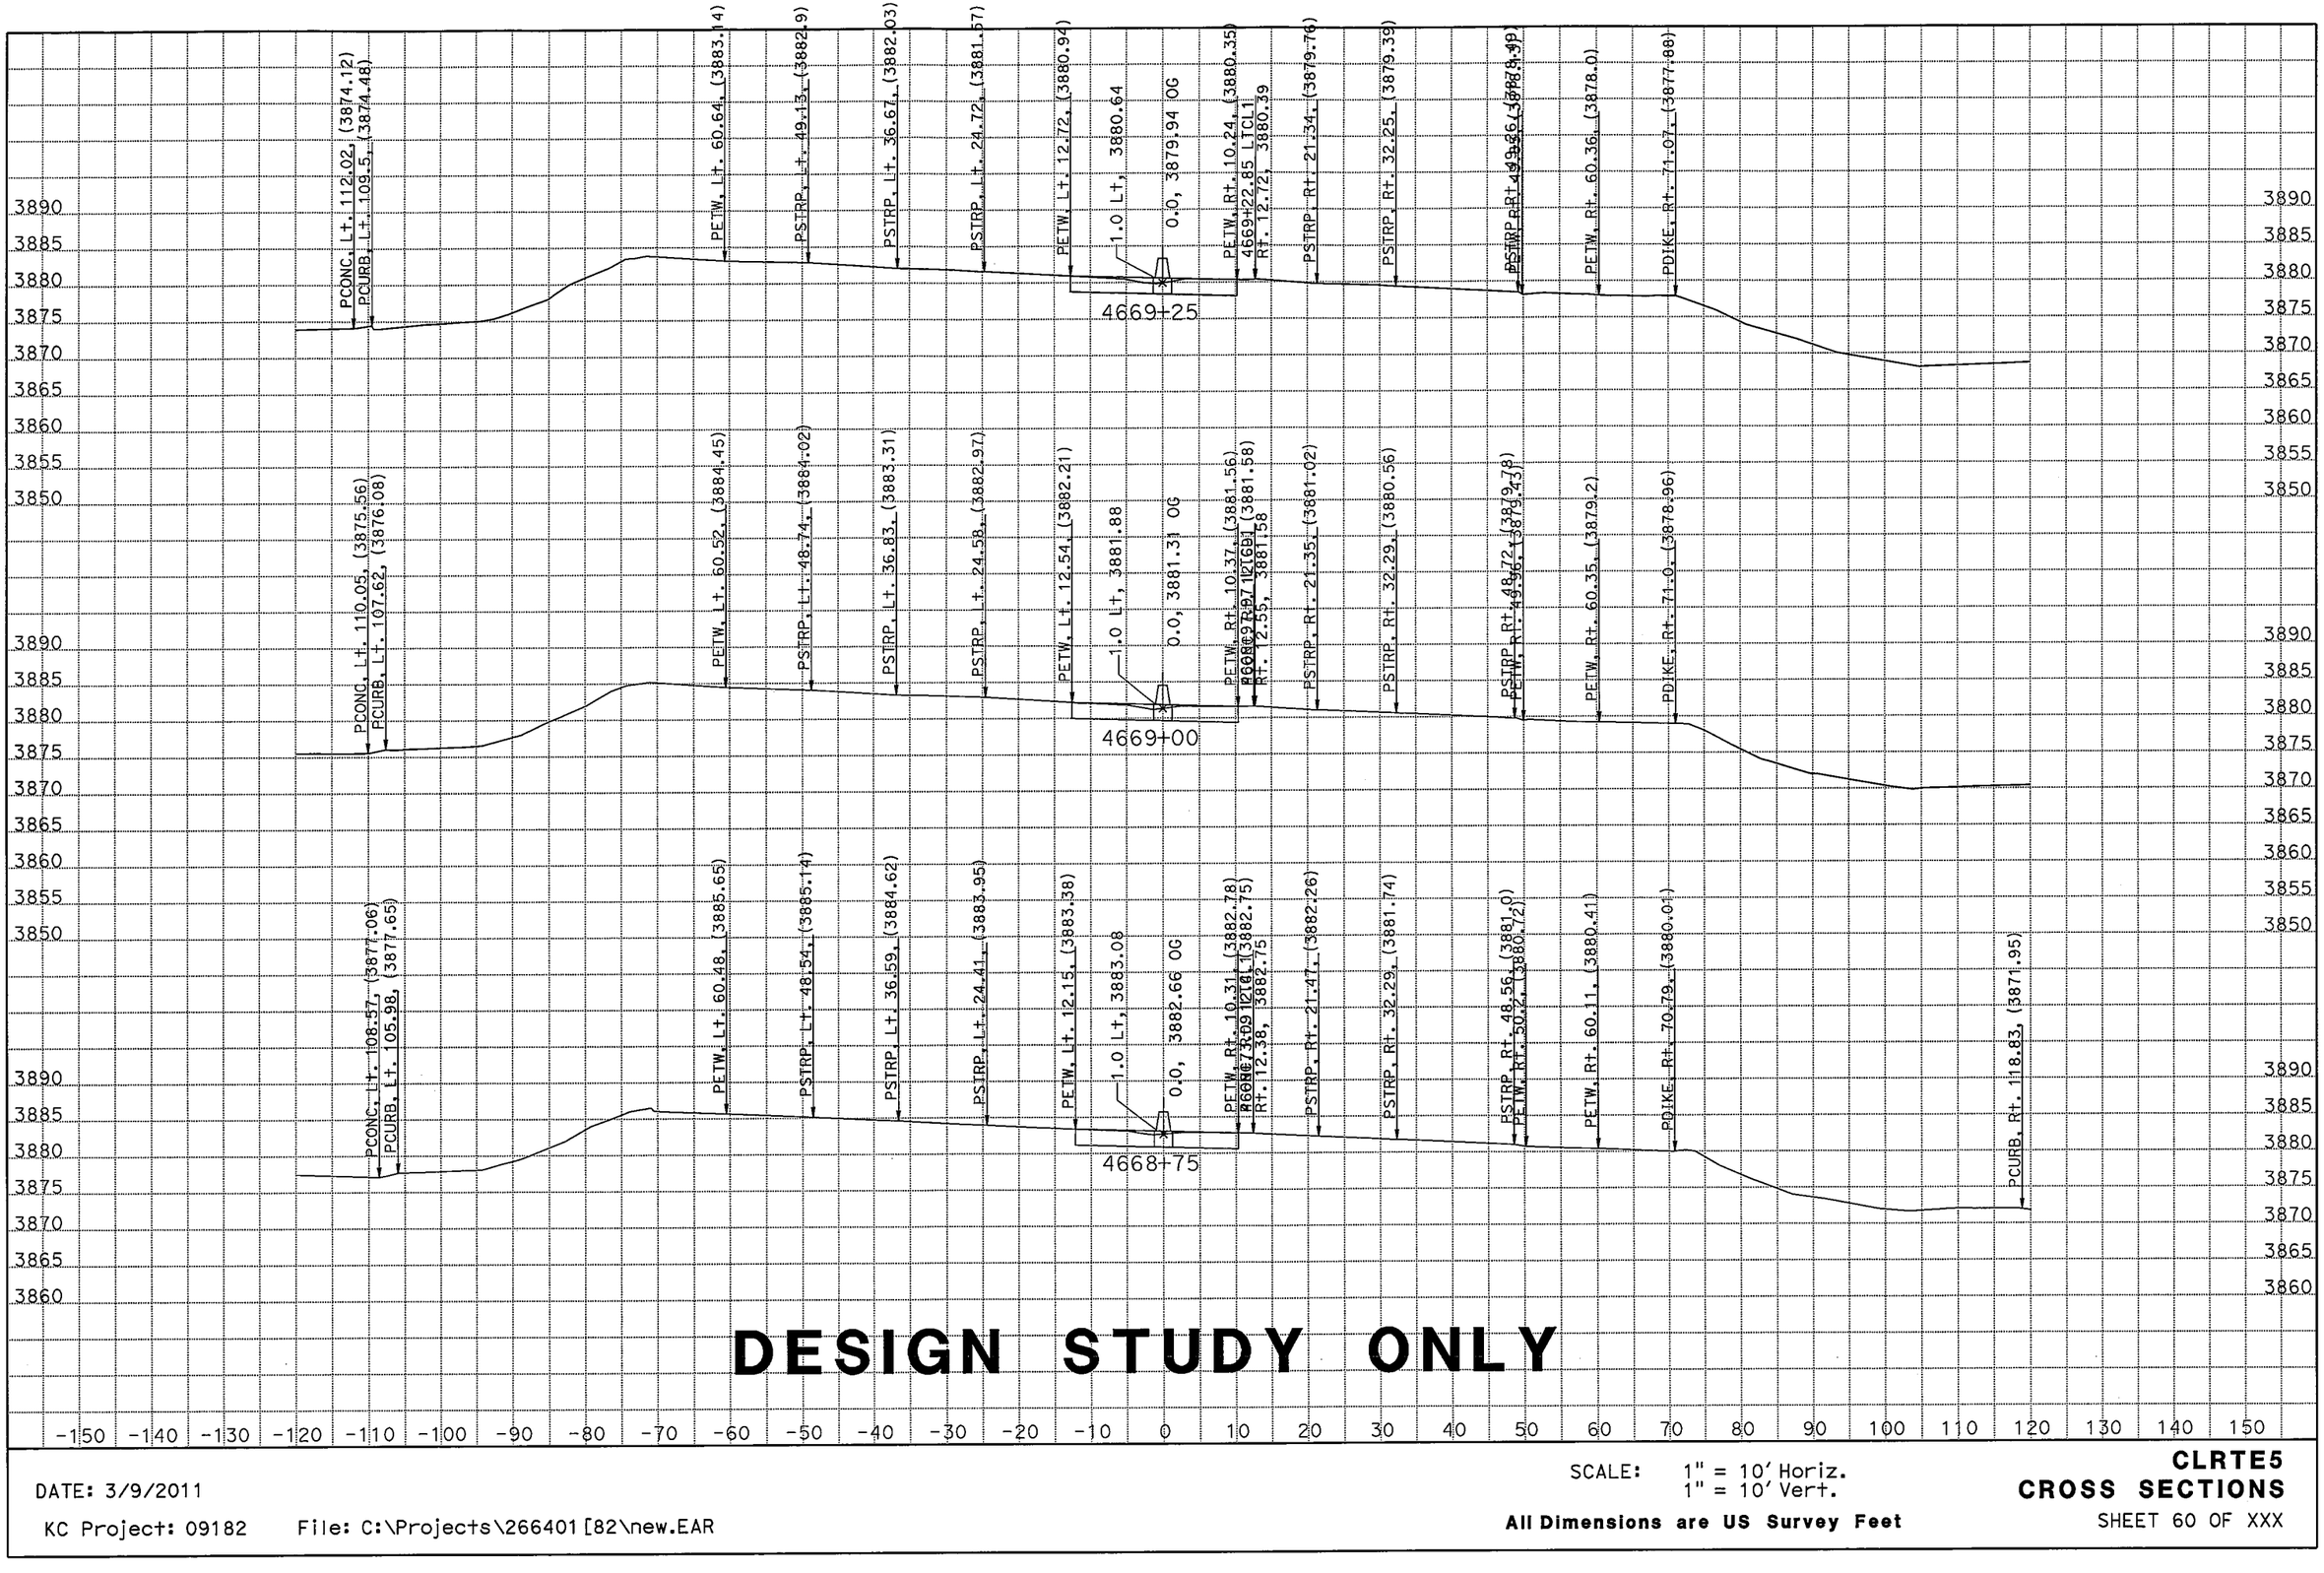

DESIGN STUDY ONLY

DATE: 3/9/2011

KC Project: 09182 File: C:\Projects\266401[82\new.EAR

SCALE: 1" = 10' Horiz.
1" = 10' Vert.

All Dimensions are US Survey Feet

CLRTE5
CROSS SECTIONS
SHEET 60 OF XXX

61

DESIGN STUDY ONLY

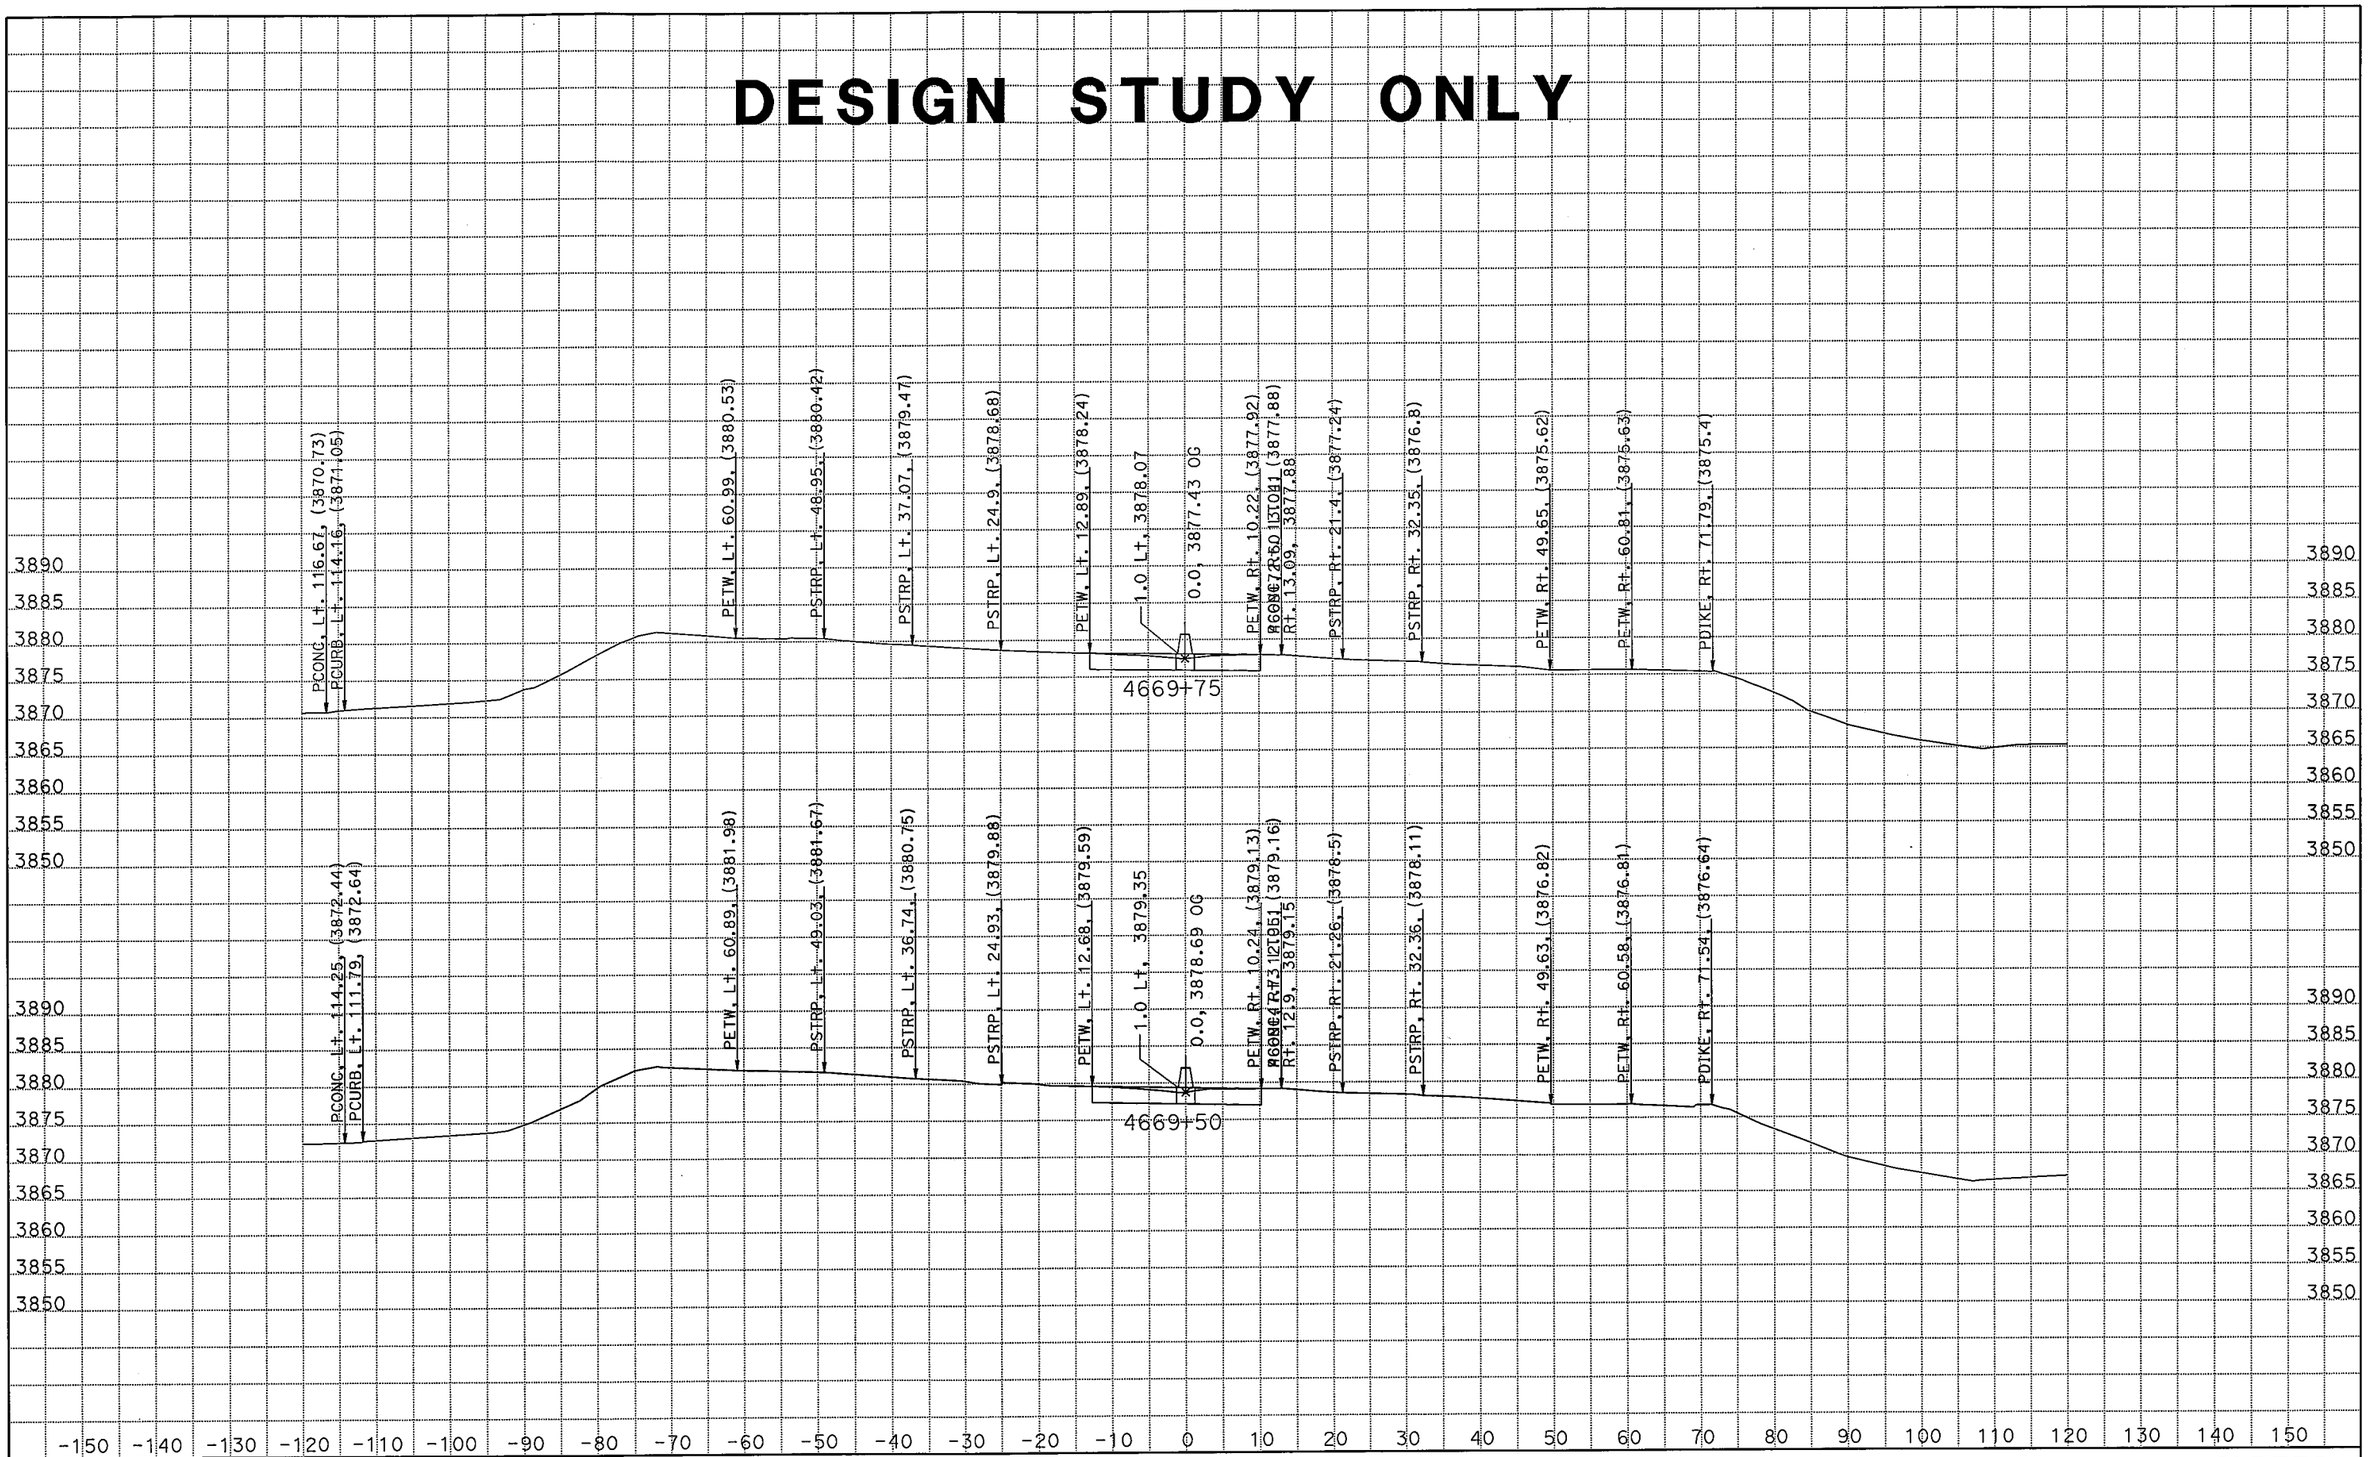

DATE: 3/9/2011

KC Project: 09182 File: C:\Projects\266401[82\new.EAR

SCALE: 1" = 10' Horiz.
1" = 10' Vert.

All Dimensions are US Survey Feet

CLRTE5
CROSS SECTIONS
SHEET 61 OF XXX

62

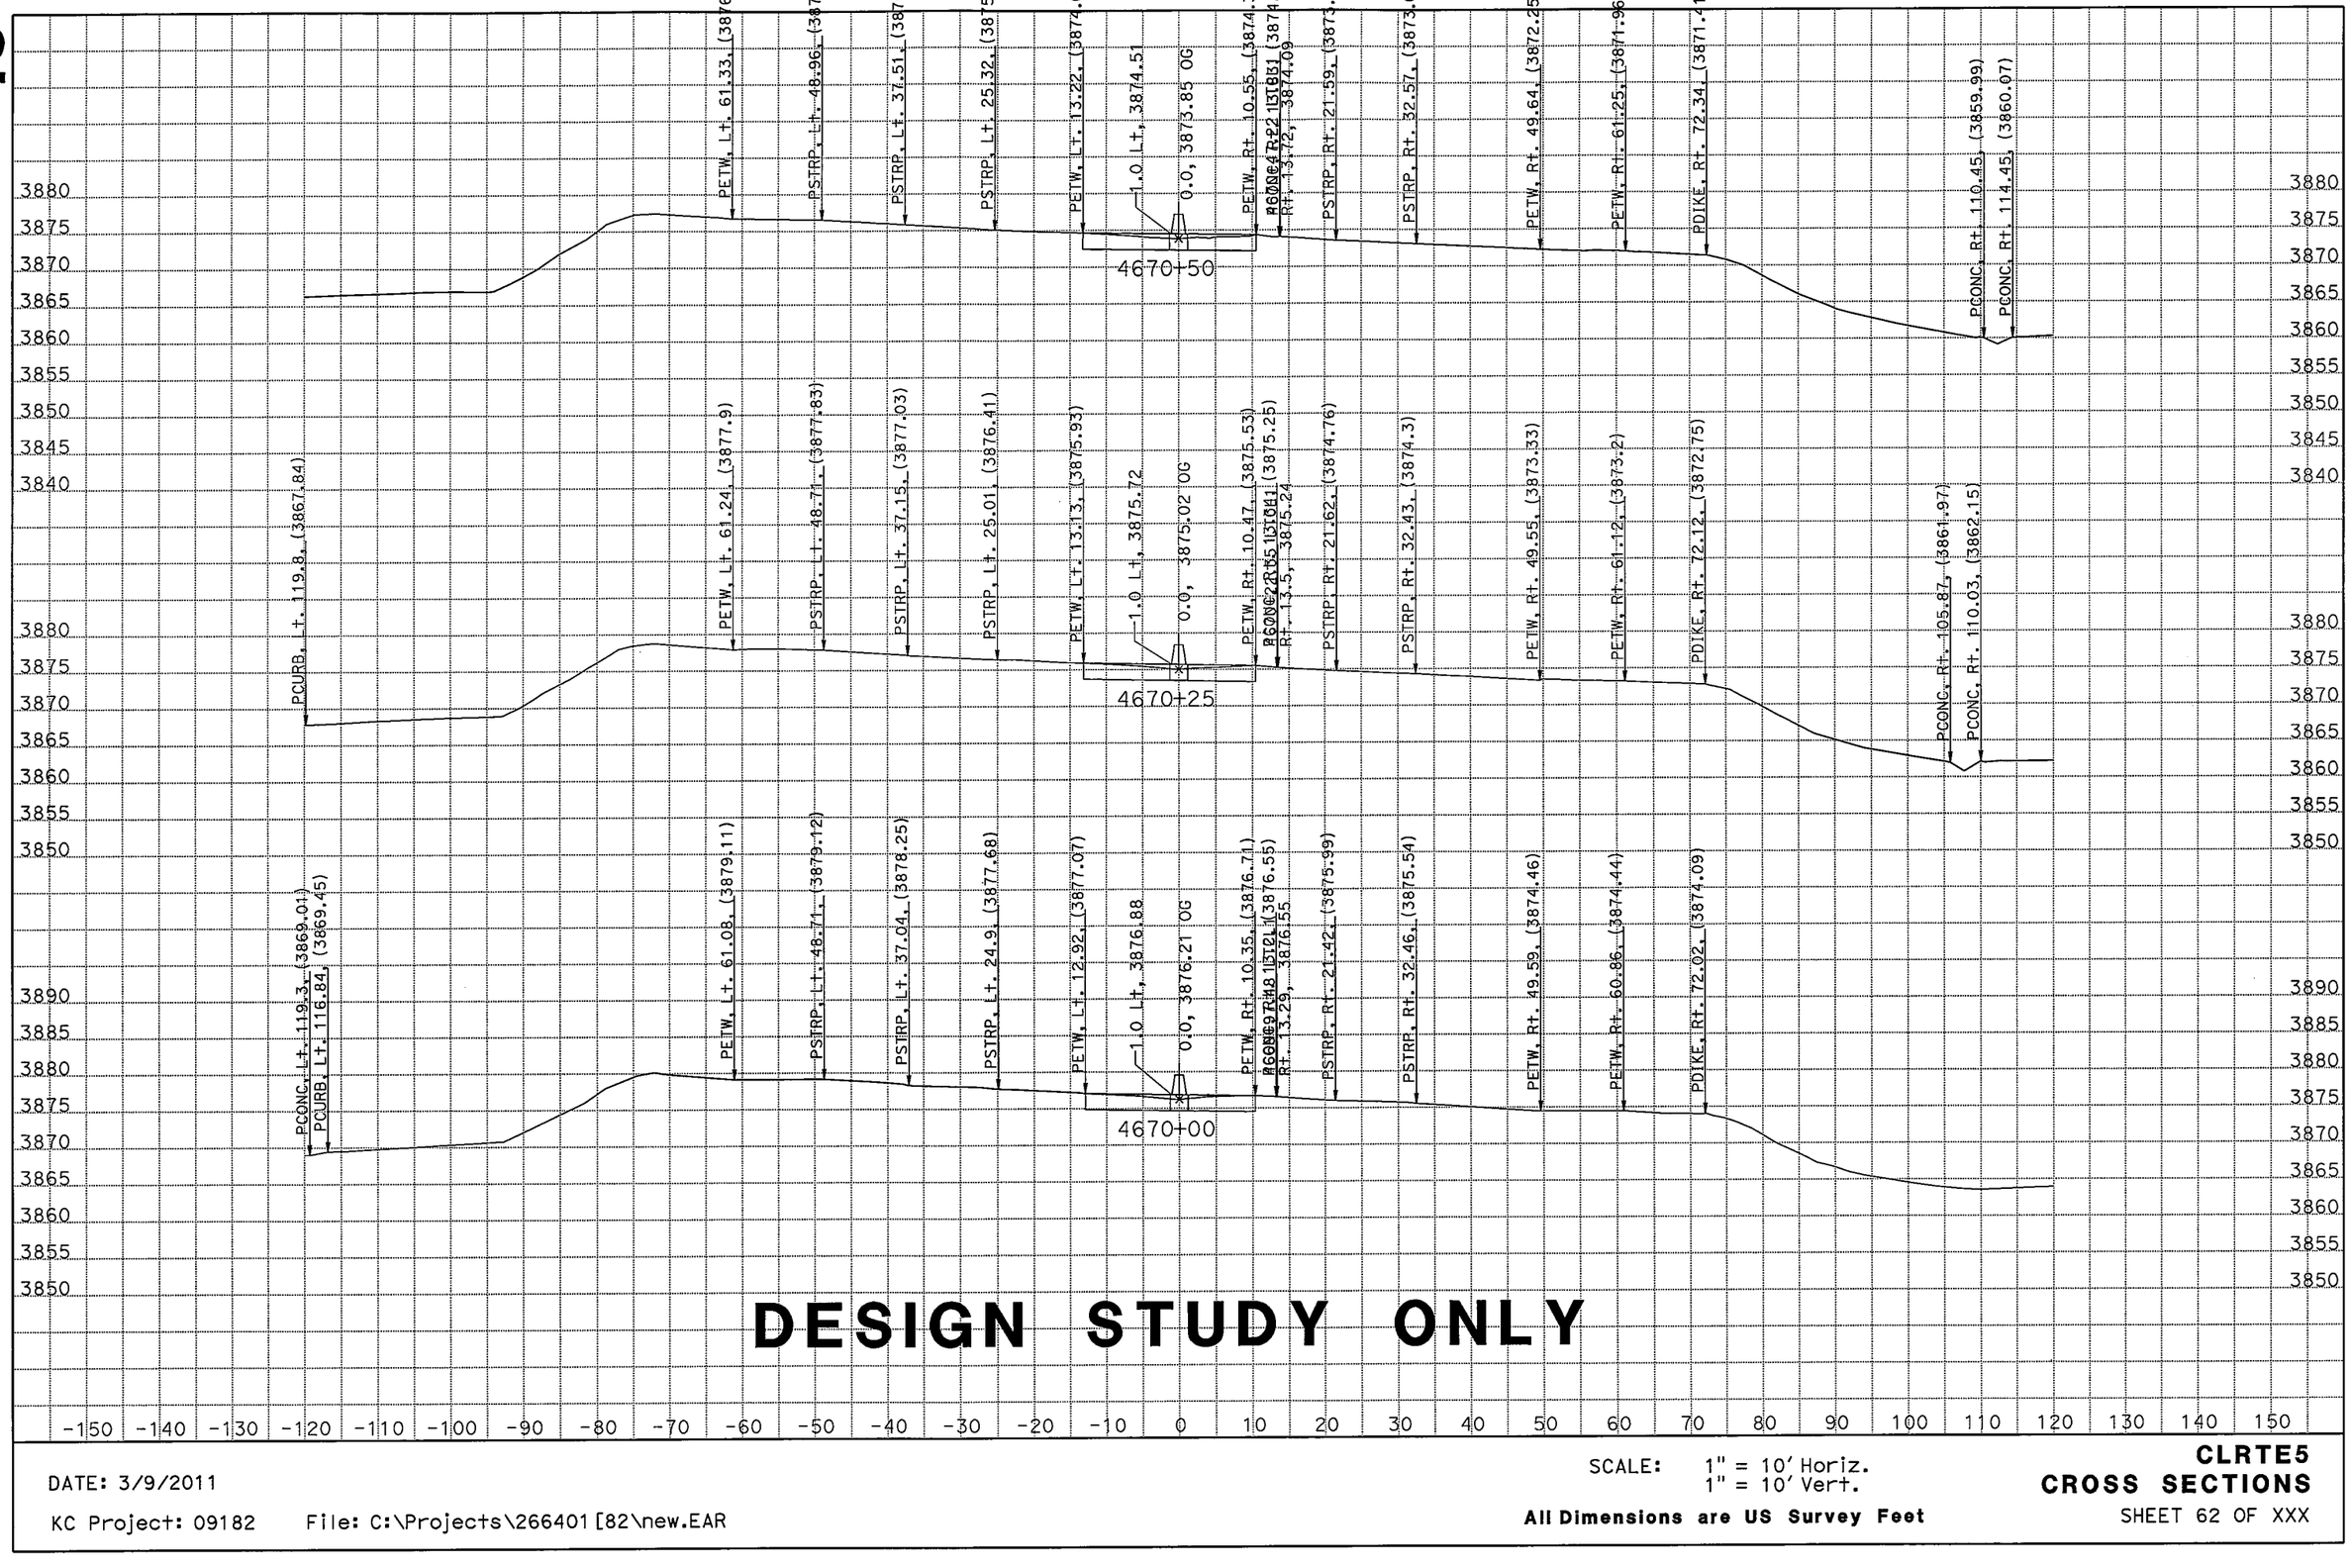

DESIGN STUDY ONLY

DATE: 3/9/2011

KC Project: 09182 File: C:\Projects\266401[82\new.EAR

SCALE: 1" = 10' Horiz.
1" = 10' Vert.

All Dimensions are US Survey Feet

CLRTE5
CROSS SECTIONS
SHEET 62 OF XXX

63

DESIGN STUDY ONLY

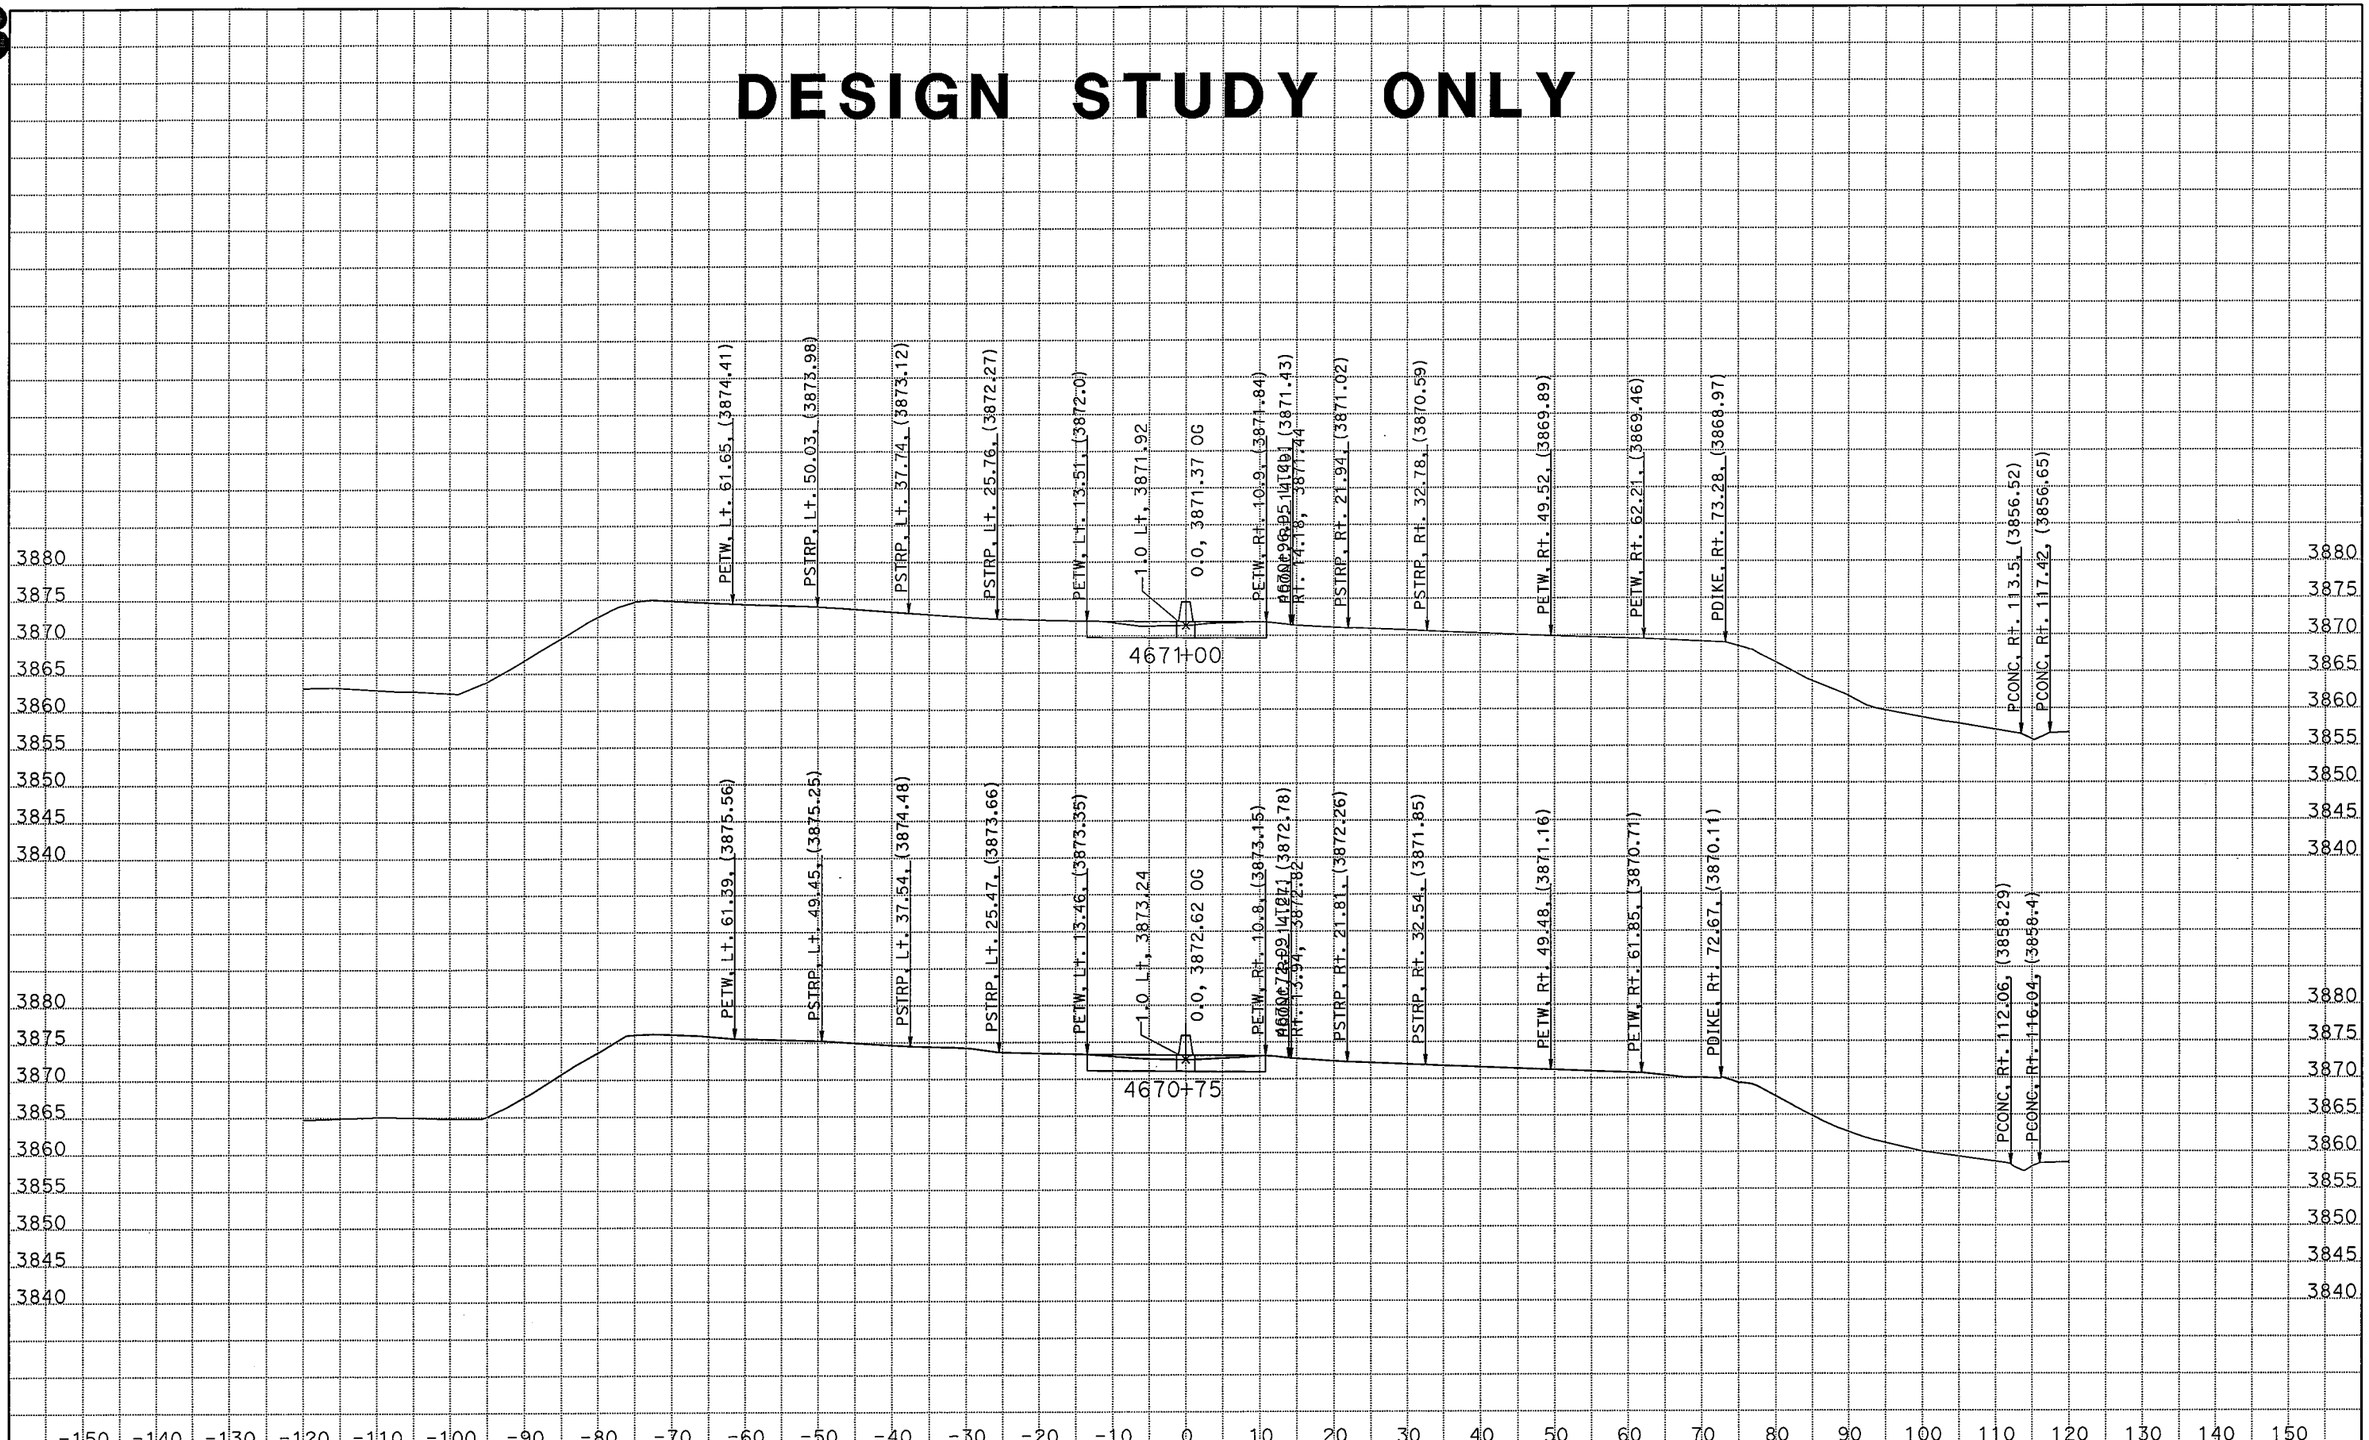

DATE: 3/9/2011

KC Project: 09182 File: C:\Projects\266401[82\new.EAR

SCALE: 1" = 10' Horiz.
1" = 10' Vert.

All Dimensions are US Survey Feet

CLRTE5
CROSS SECTIONS
SHEET 63 OF XXX

DESIGN STUDY ONLY

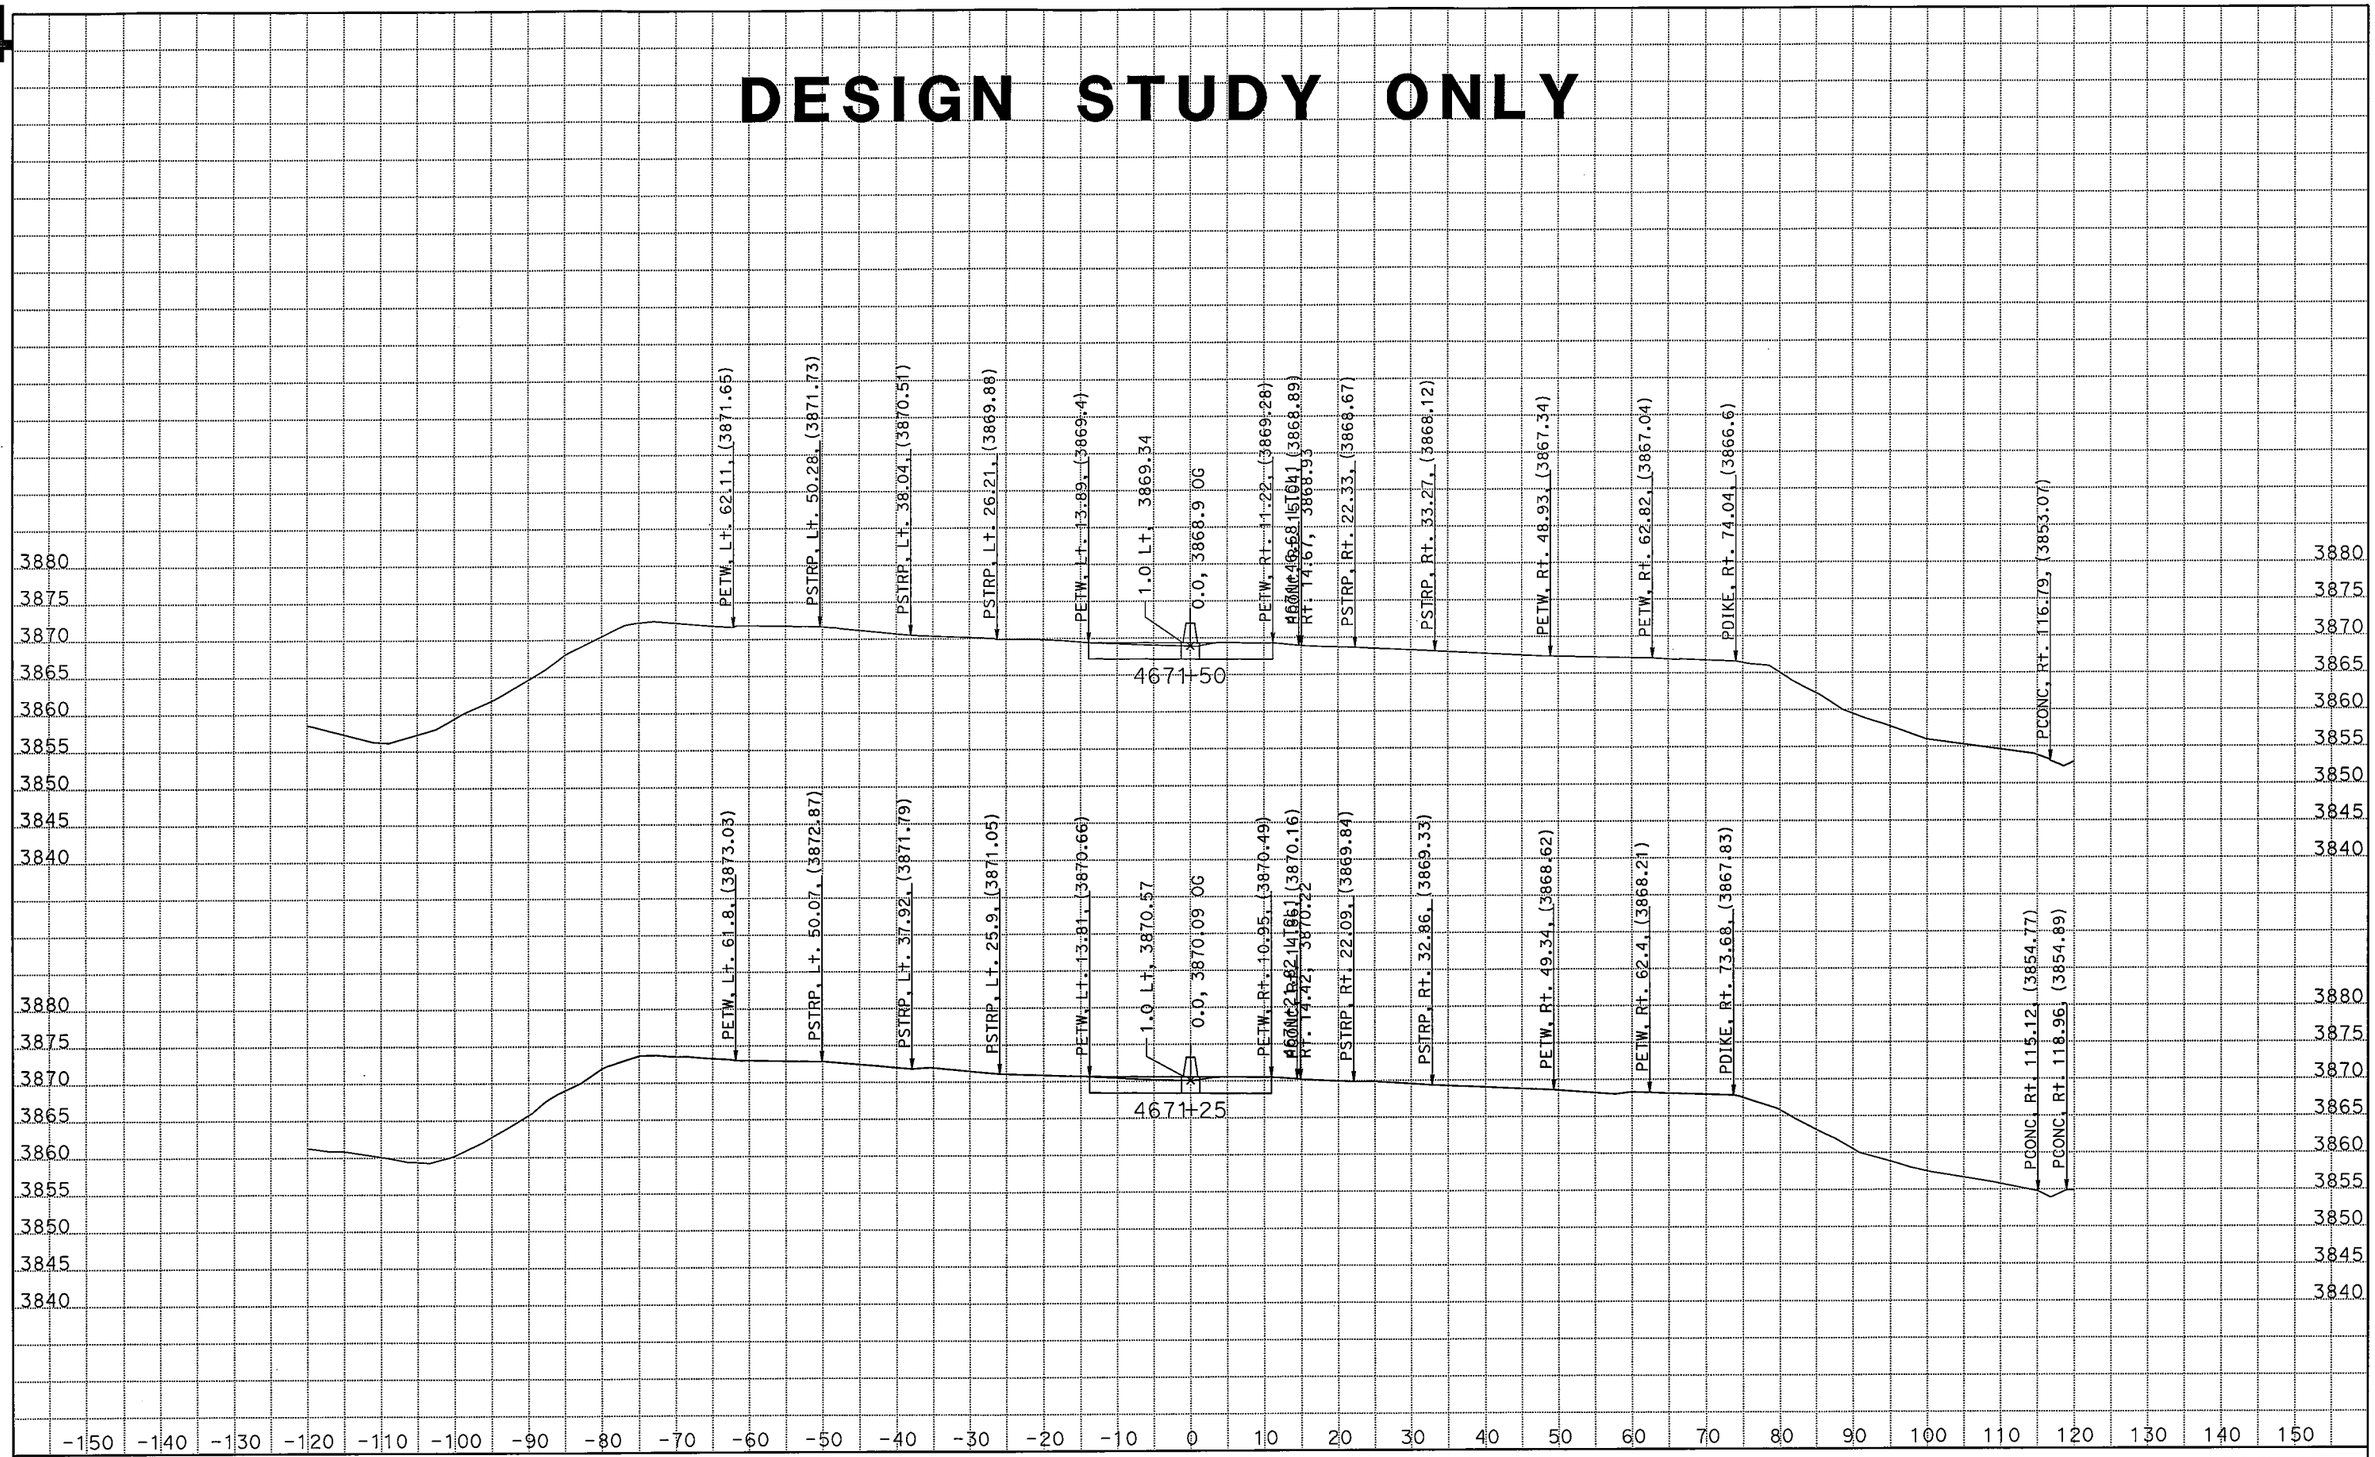

DATE: 3/9/2011

KC Project: 09182 File: C:\Projects\266401[82\new.EAR

SCALE: 1" = 10' Horiz.
1" = 10' Vert.

All Dimensions are US Survey Feet

CLRTE5
CROSS SECTIONS

65

DESIGN STUDY ONLY

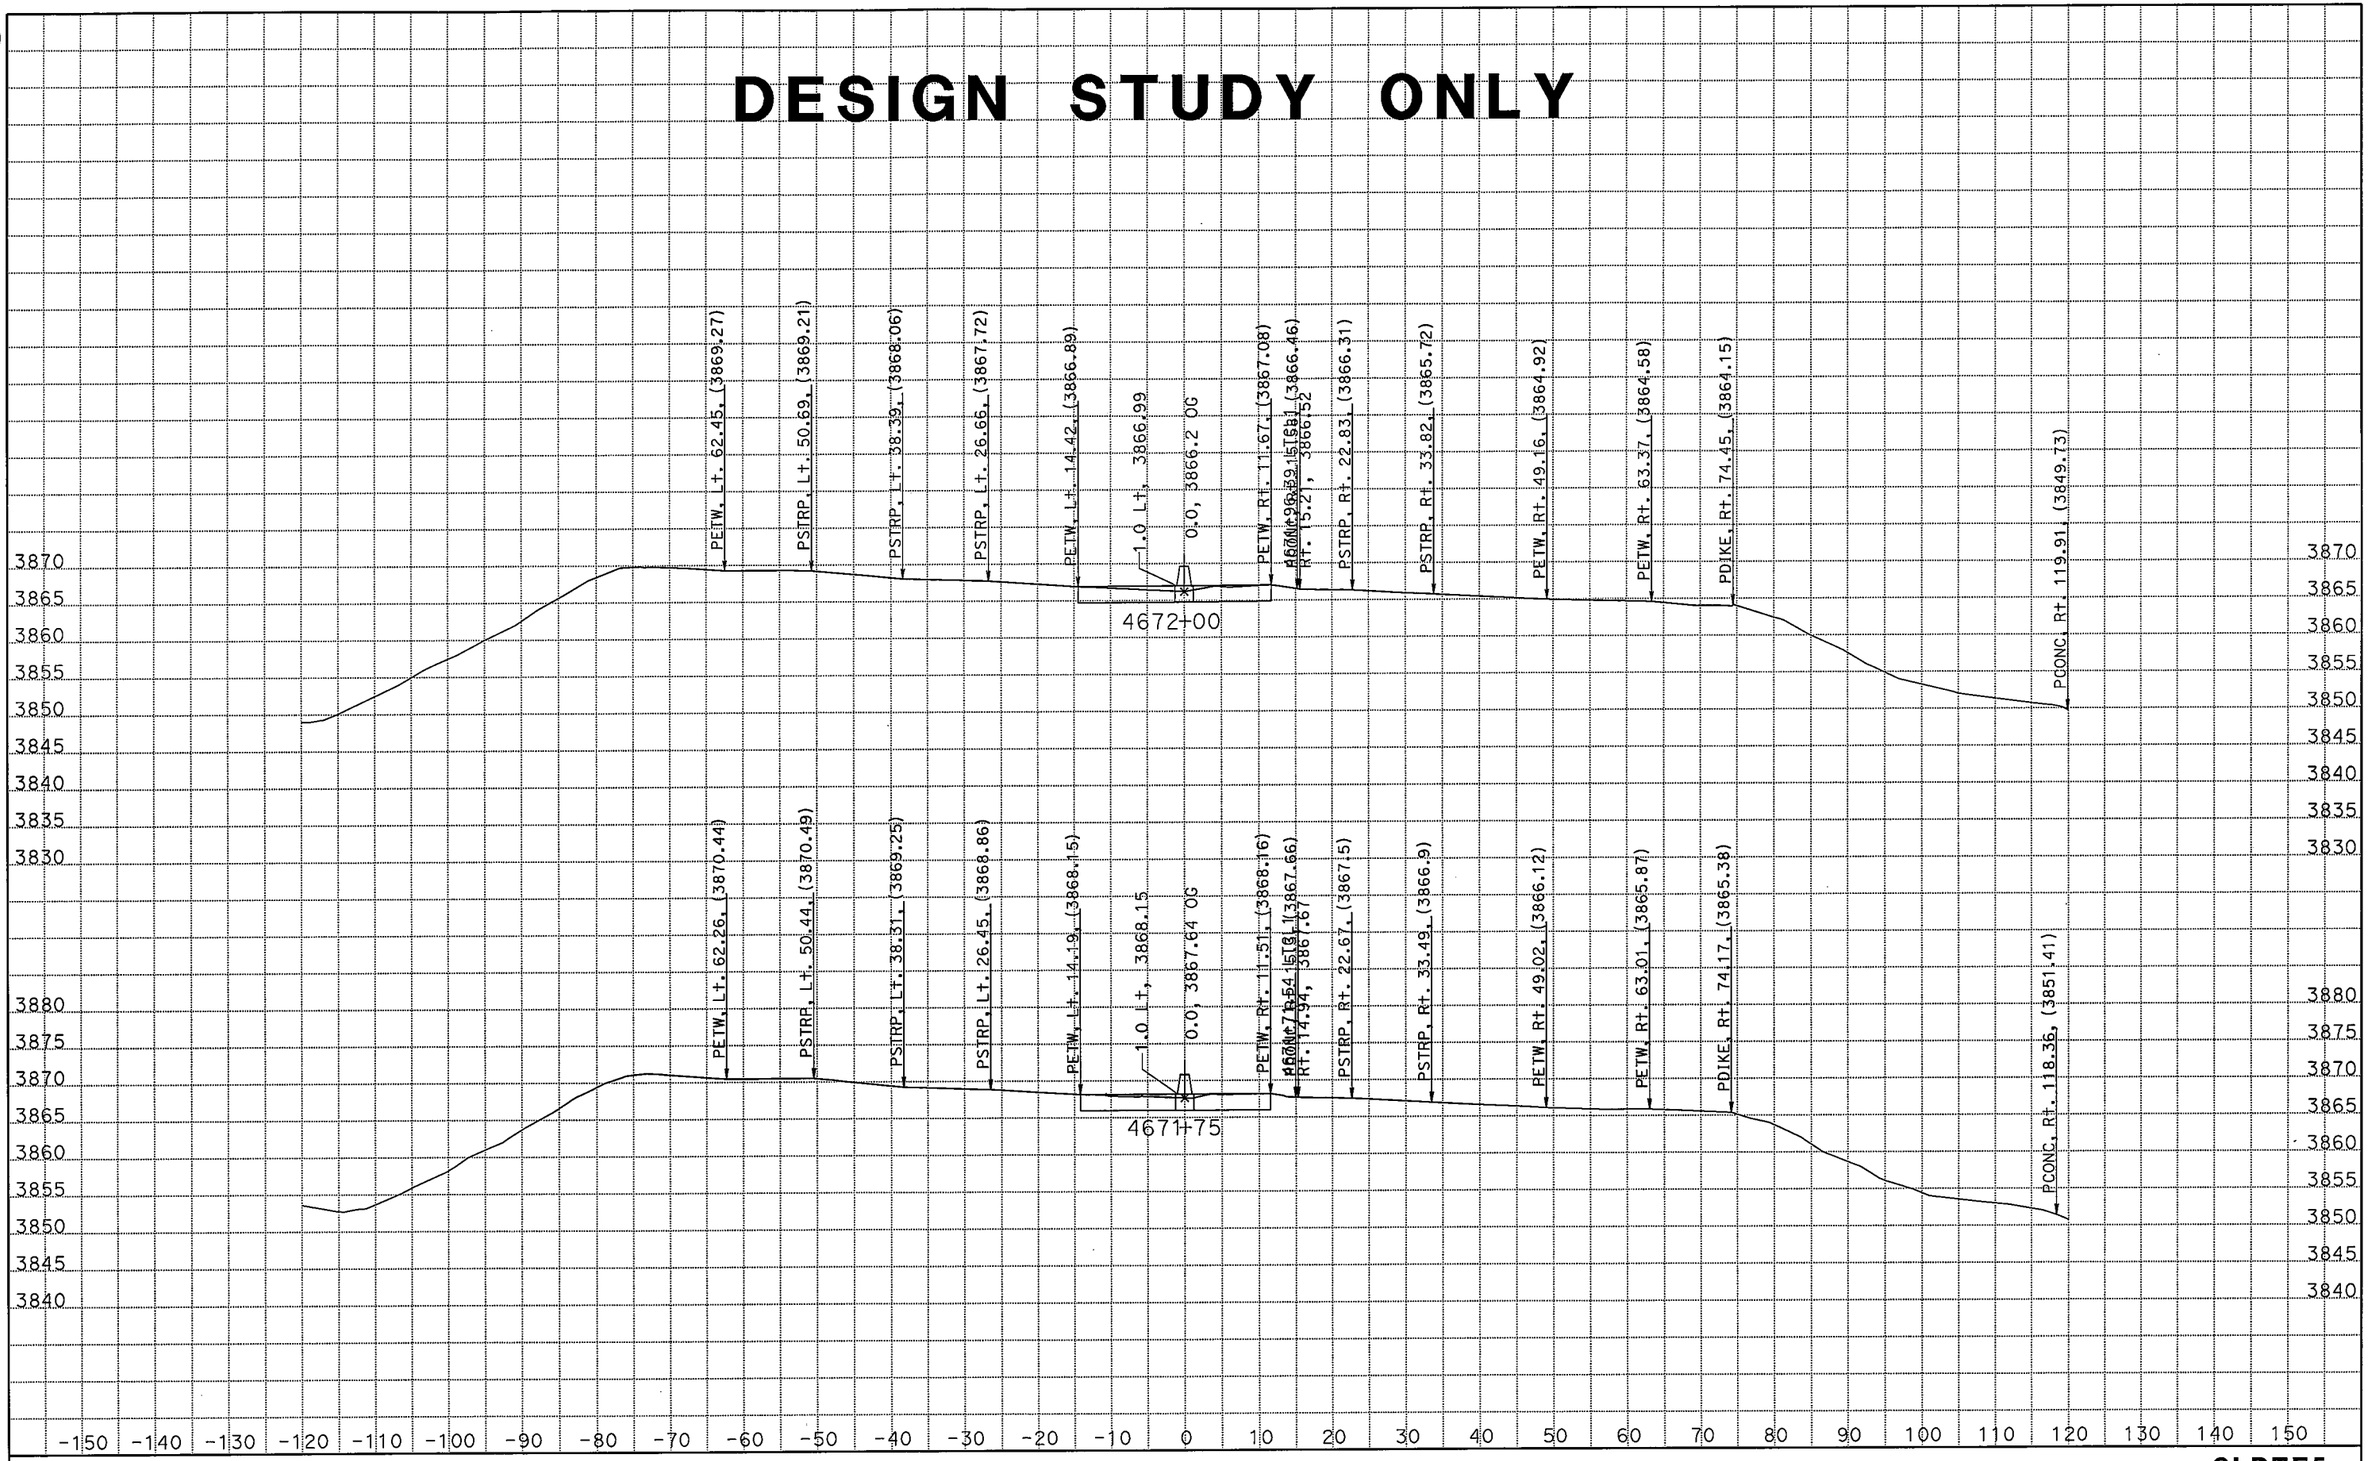

DATE: 3/9/2011

KC Project: 09182 File: C:\Projects\266401[82\new.EAR

SCALE: 1" = 10' Horiz.
1" = 10' Vert.

All Dimensions are US Survey Feet

CLRTE5
CROSS SECTIONS
SHEET 65 OF XXX

66

DESIGN STUDY ONLY

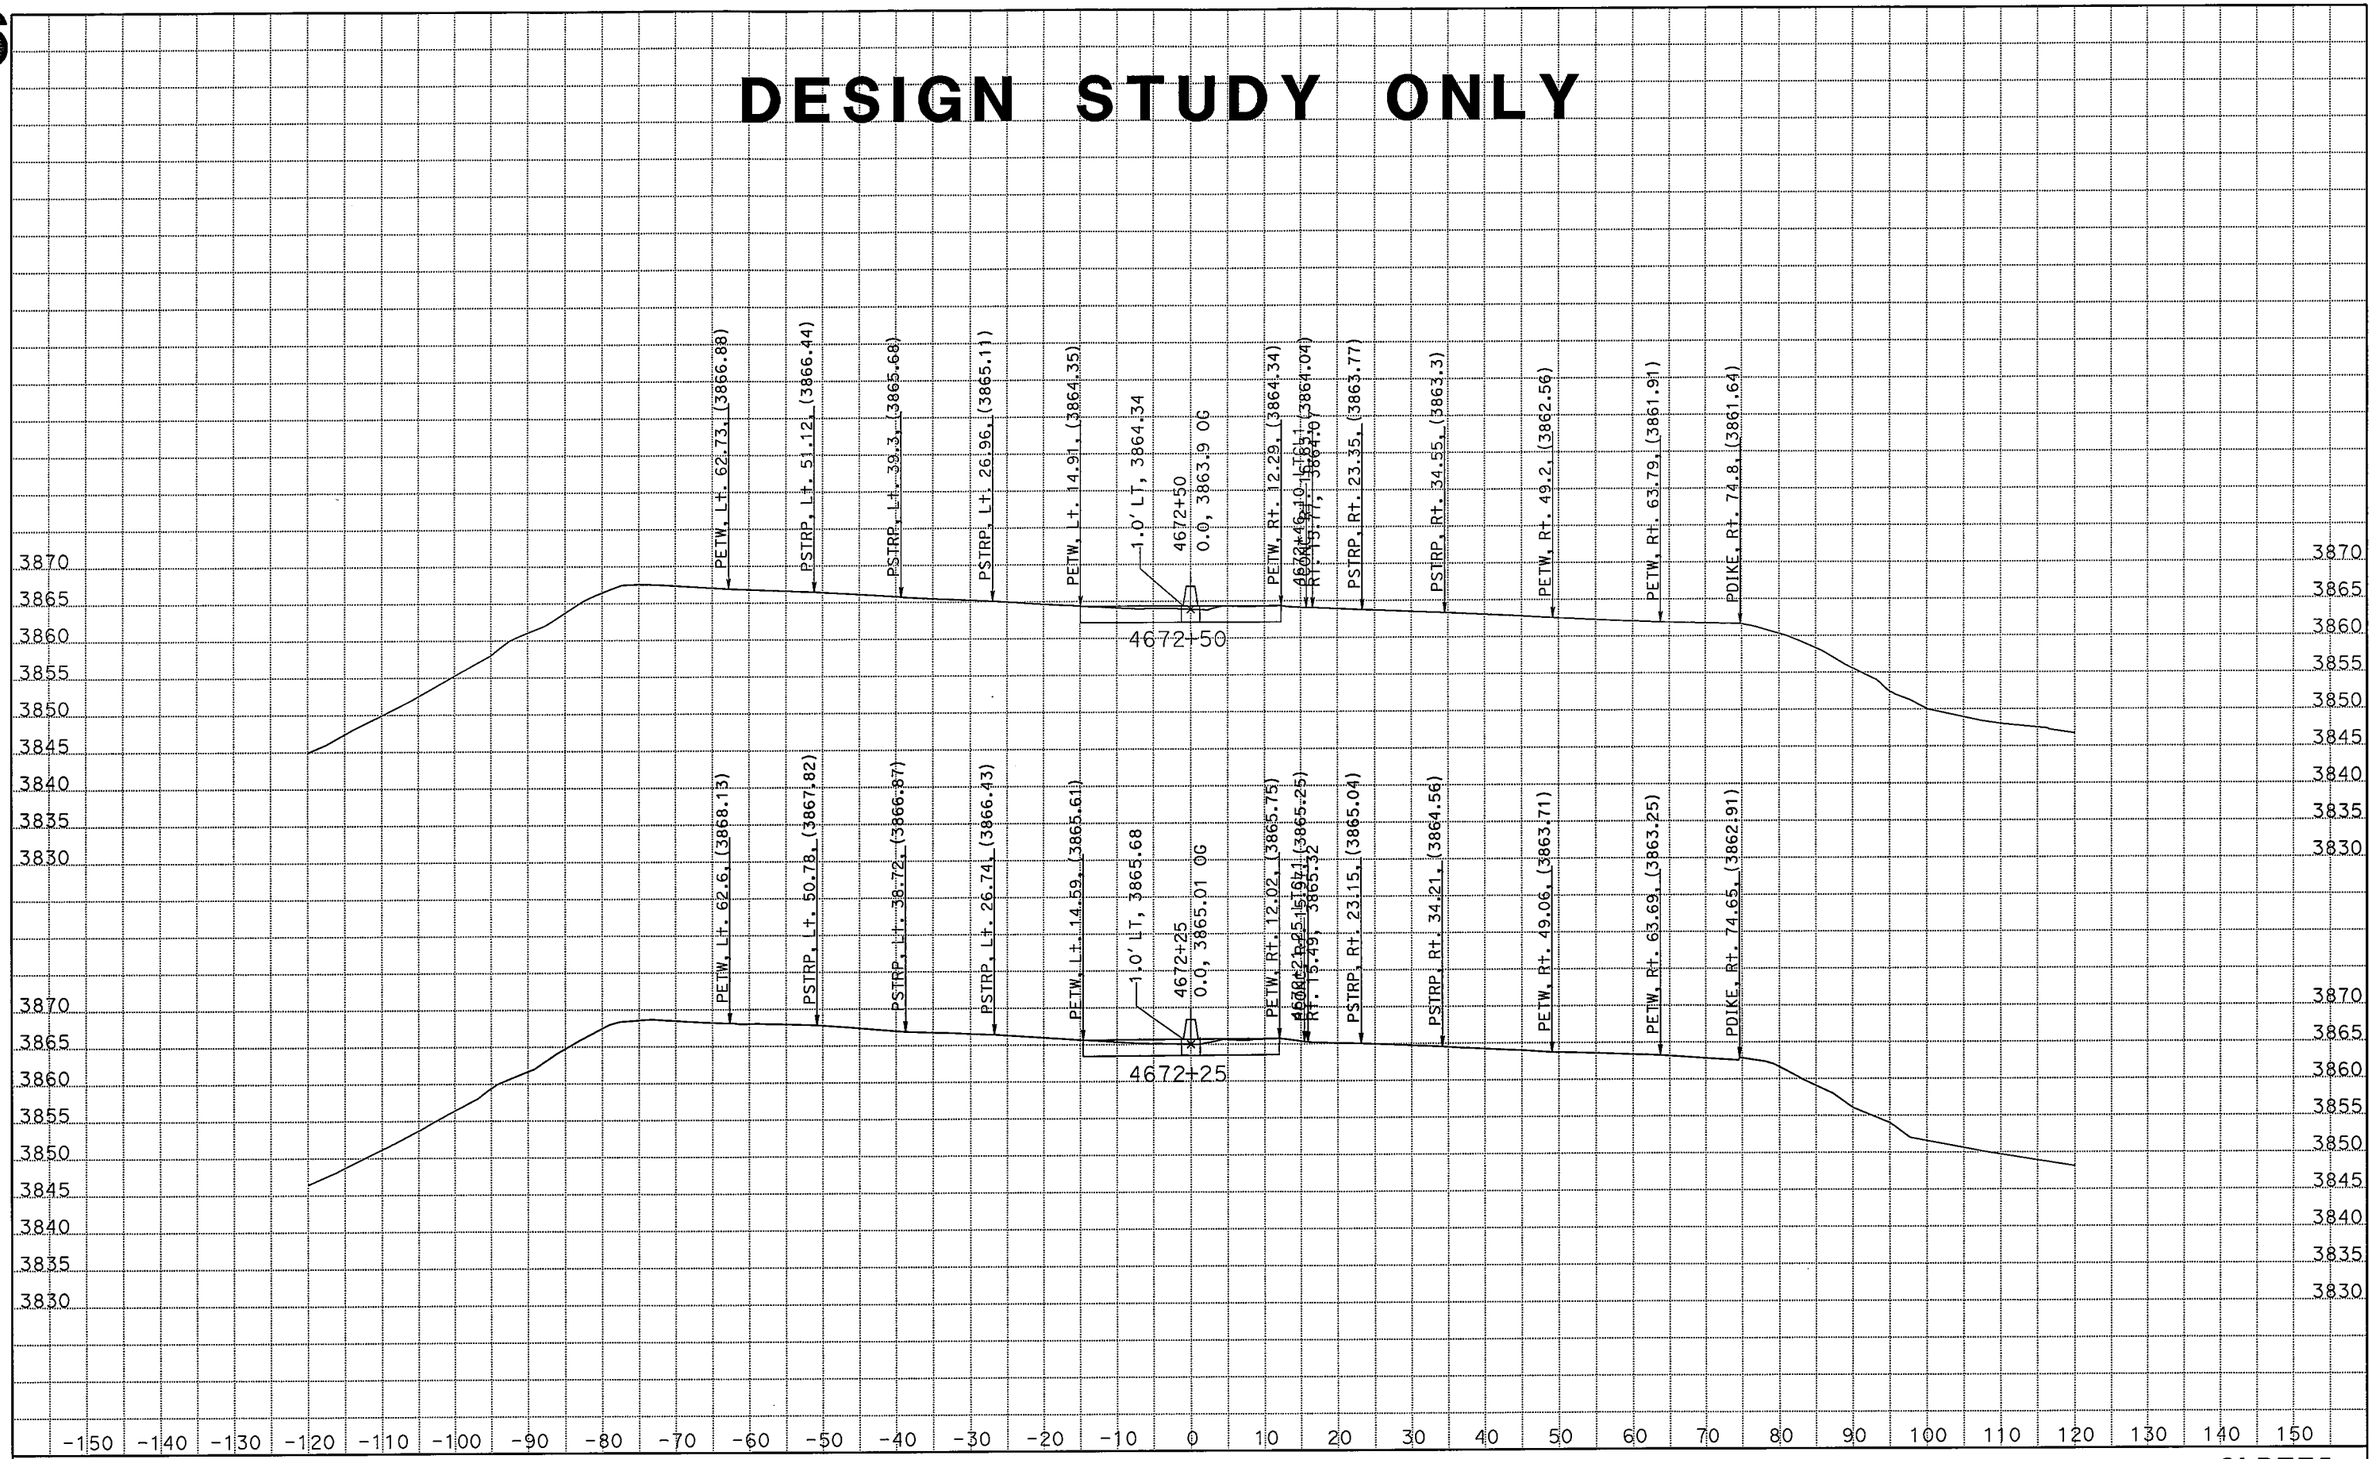

DATE: 3/9/2011
KC Project: 09182 File: C:\Projects\266401[82\new.EAR

SCALE: 1" = 10' Horiz.
1" = 10' Vert.

All Dimensions are US Survey Feet

CLRTE5
CROSS SECTIONS
SHEET 66 OF XXX

67

DESIGN STUDY ONLY

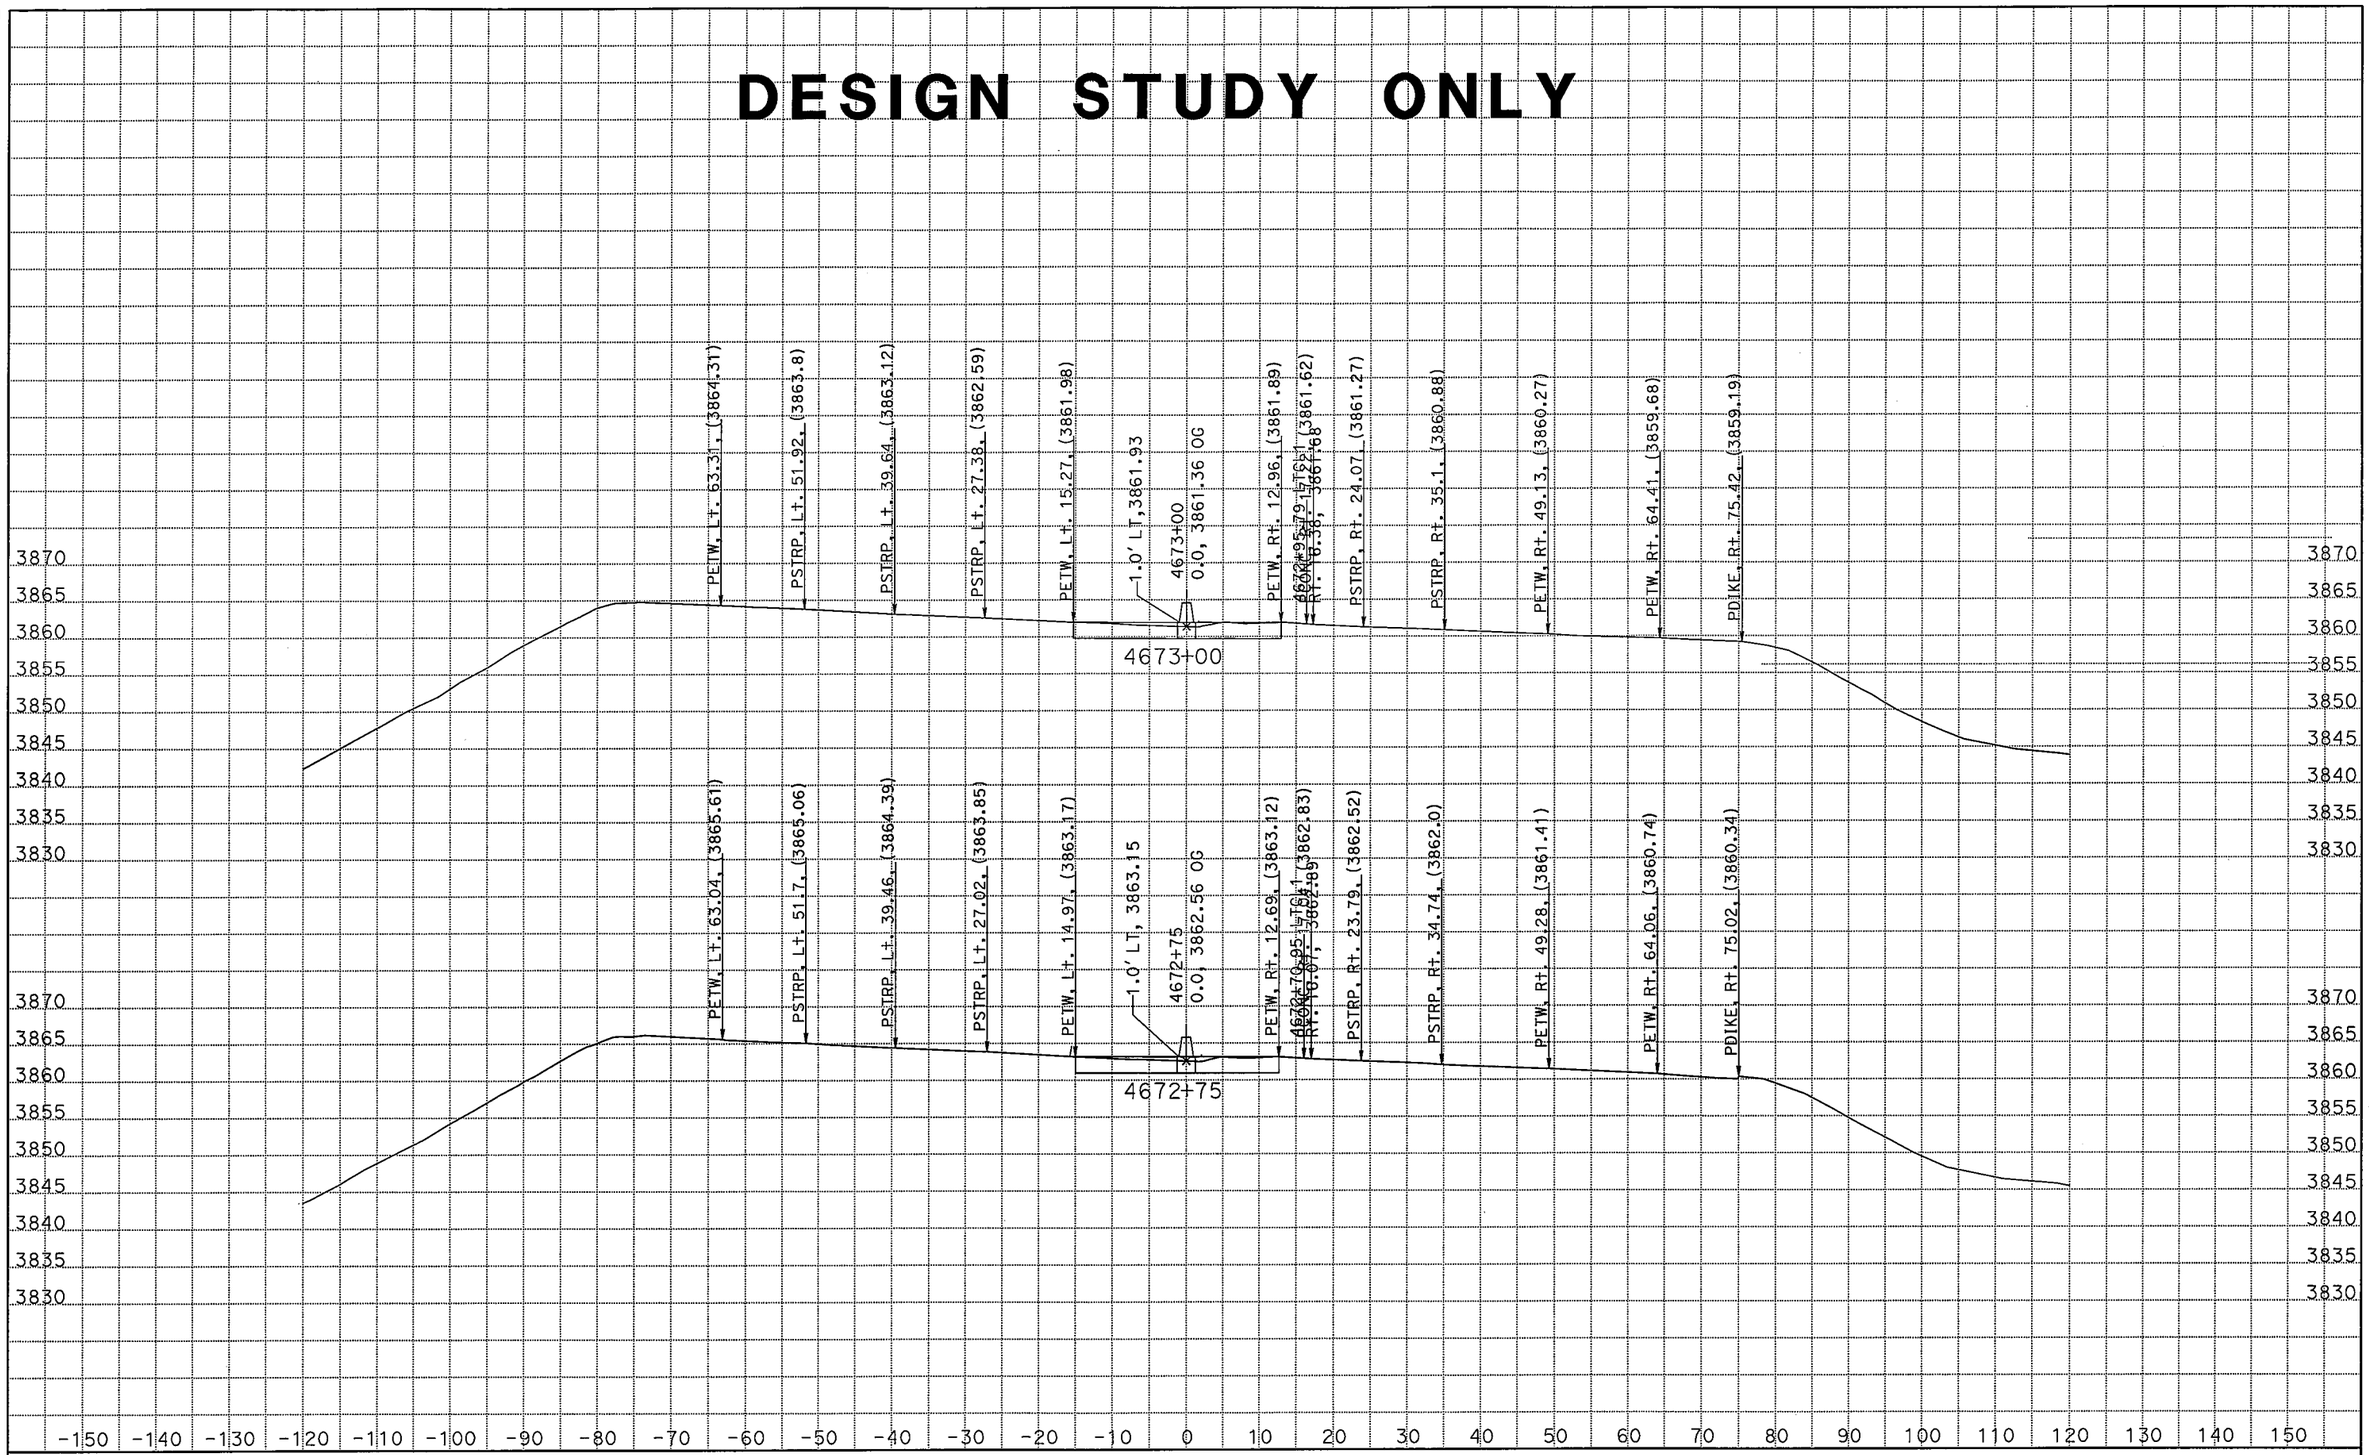

DATE: 3/9/2011

KC Project: 09182 File: C:\Projects\266401[82\new.EAR

SCALE: 1" = 10' Horiz.
1" = 10' Vert.

All Dimensions are US Survey Feet

CLRTE5
CROSS SECTIONS

SHEET 67 OF XXX

DESIGN STUDY ONLY

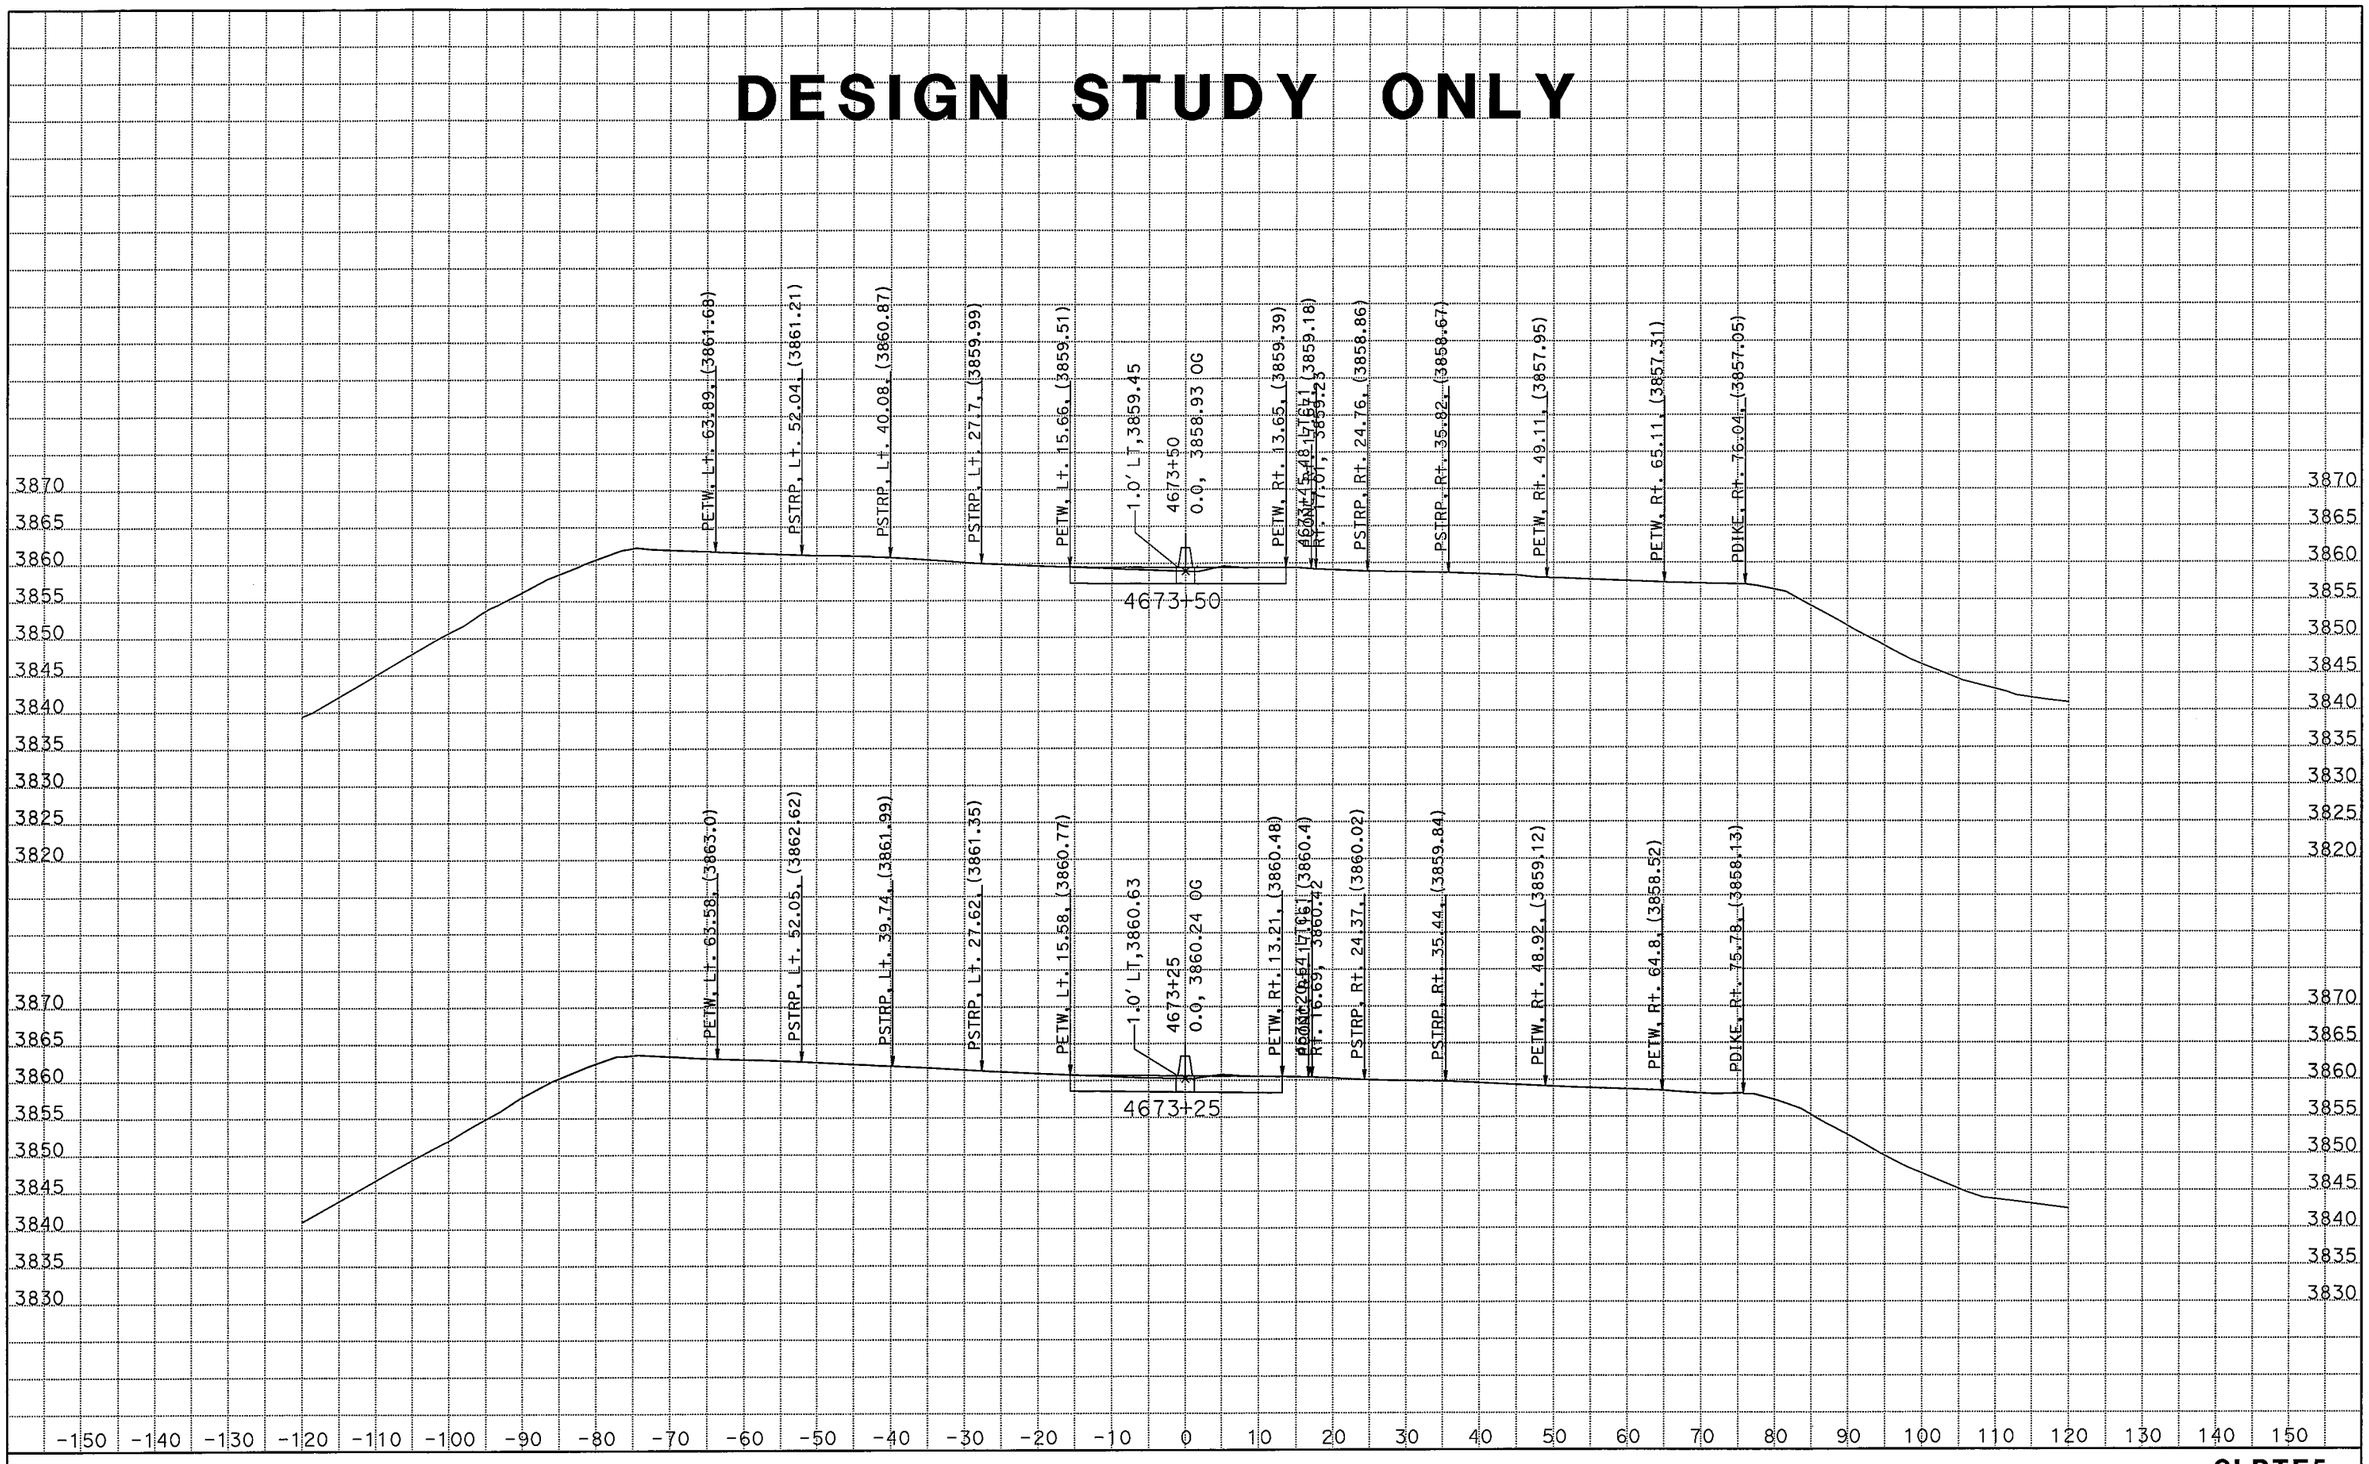

DATE: 3/9/2011

KC Project: 09182 File: C:\Projects\266401[82\new.EAR

SCALE: 1" = 10' Horiz.
1" = 10' Vert.

All Dimensions are US Survey Feet

CLRTE5
CROSS SECTIONS
SHEET 68 OF XXX

DESIGN STUDY ONLY

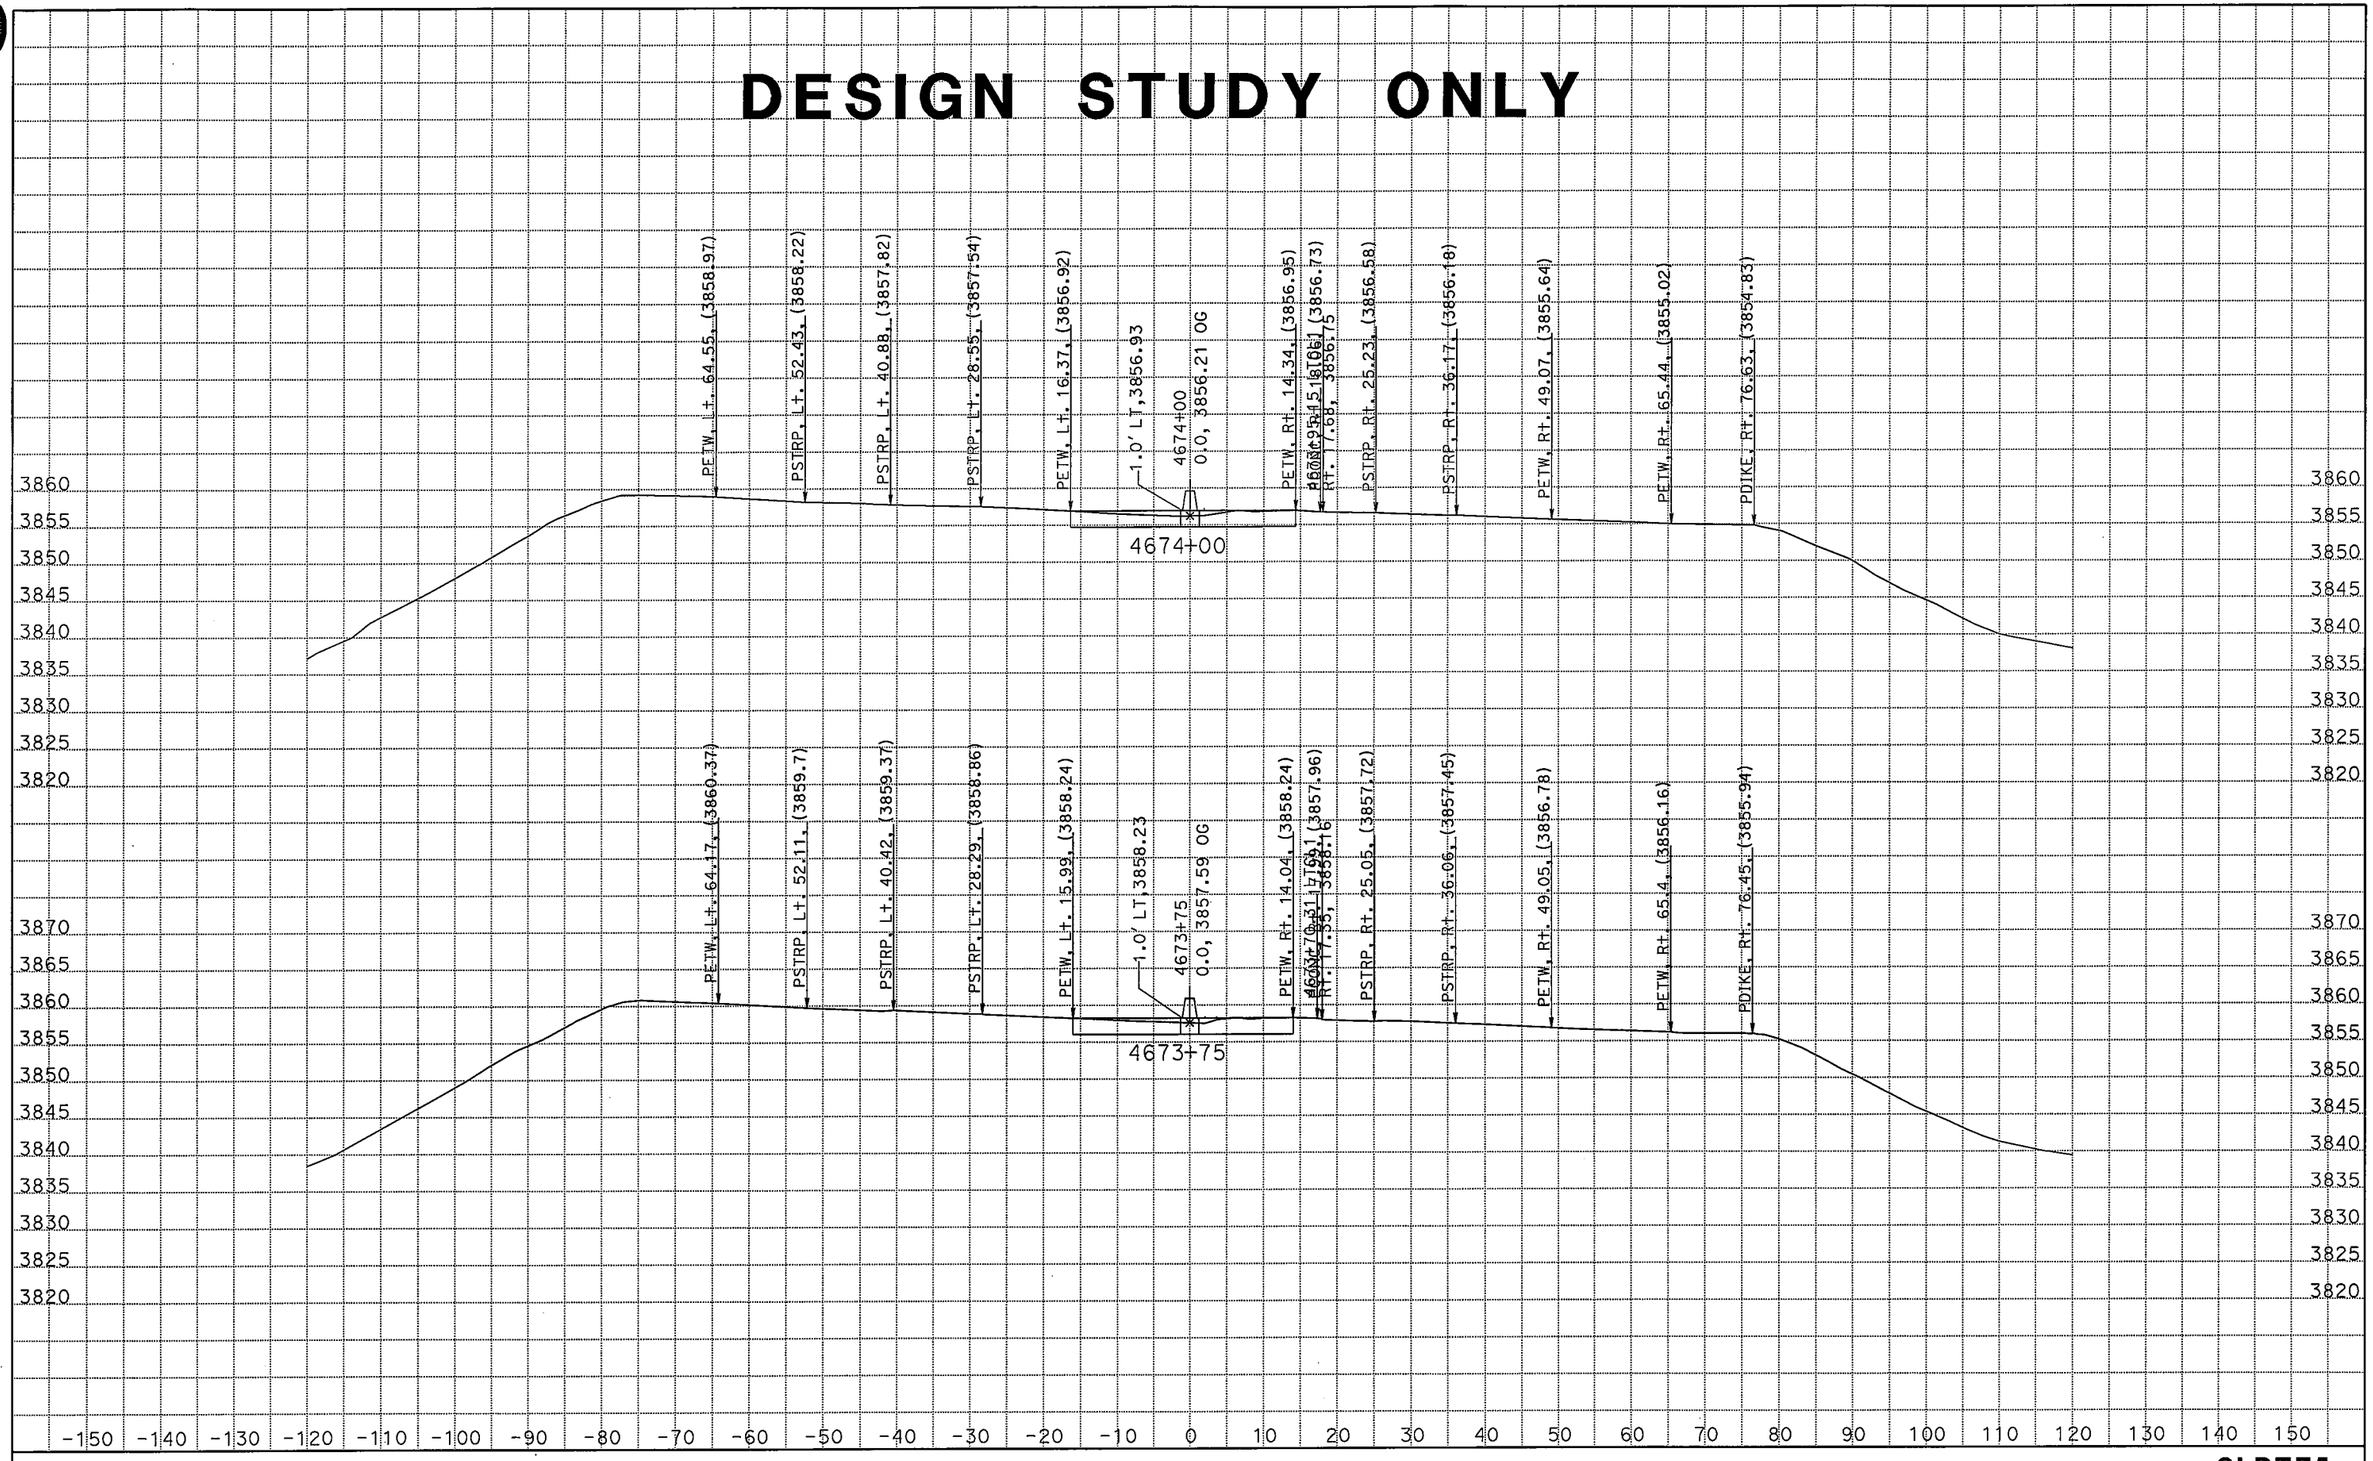

DATE: 3/9/2011
KC Project: 09182 File: C:\Projects\266401[82\new.EAR

SCALE: 1" = 10' Horiz.
1" = 10' Vert.

All Dimensions are US Survey Feet

CLRTE5
CROSS SECTIONS
SHEET 69 OF XXX

70

DESIGN STUDY ONLY

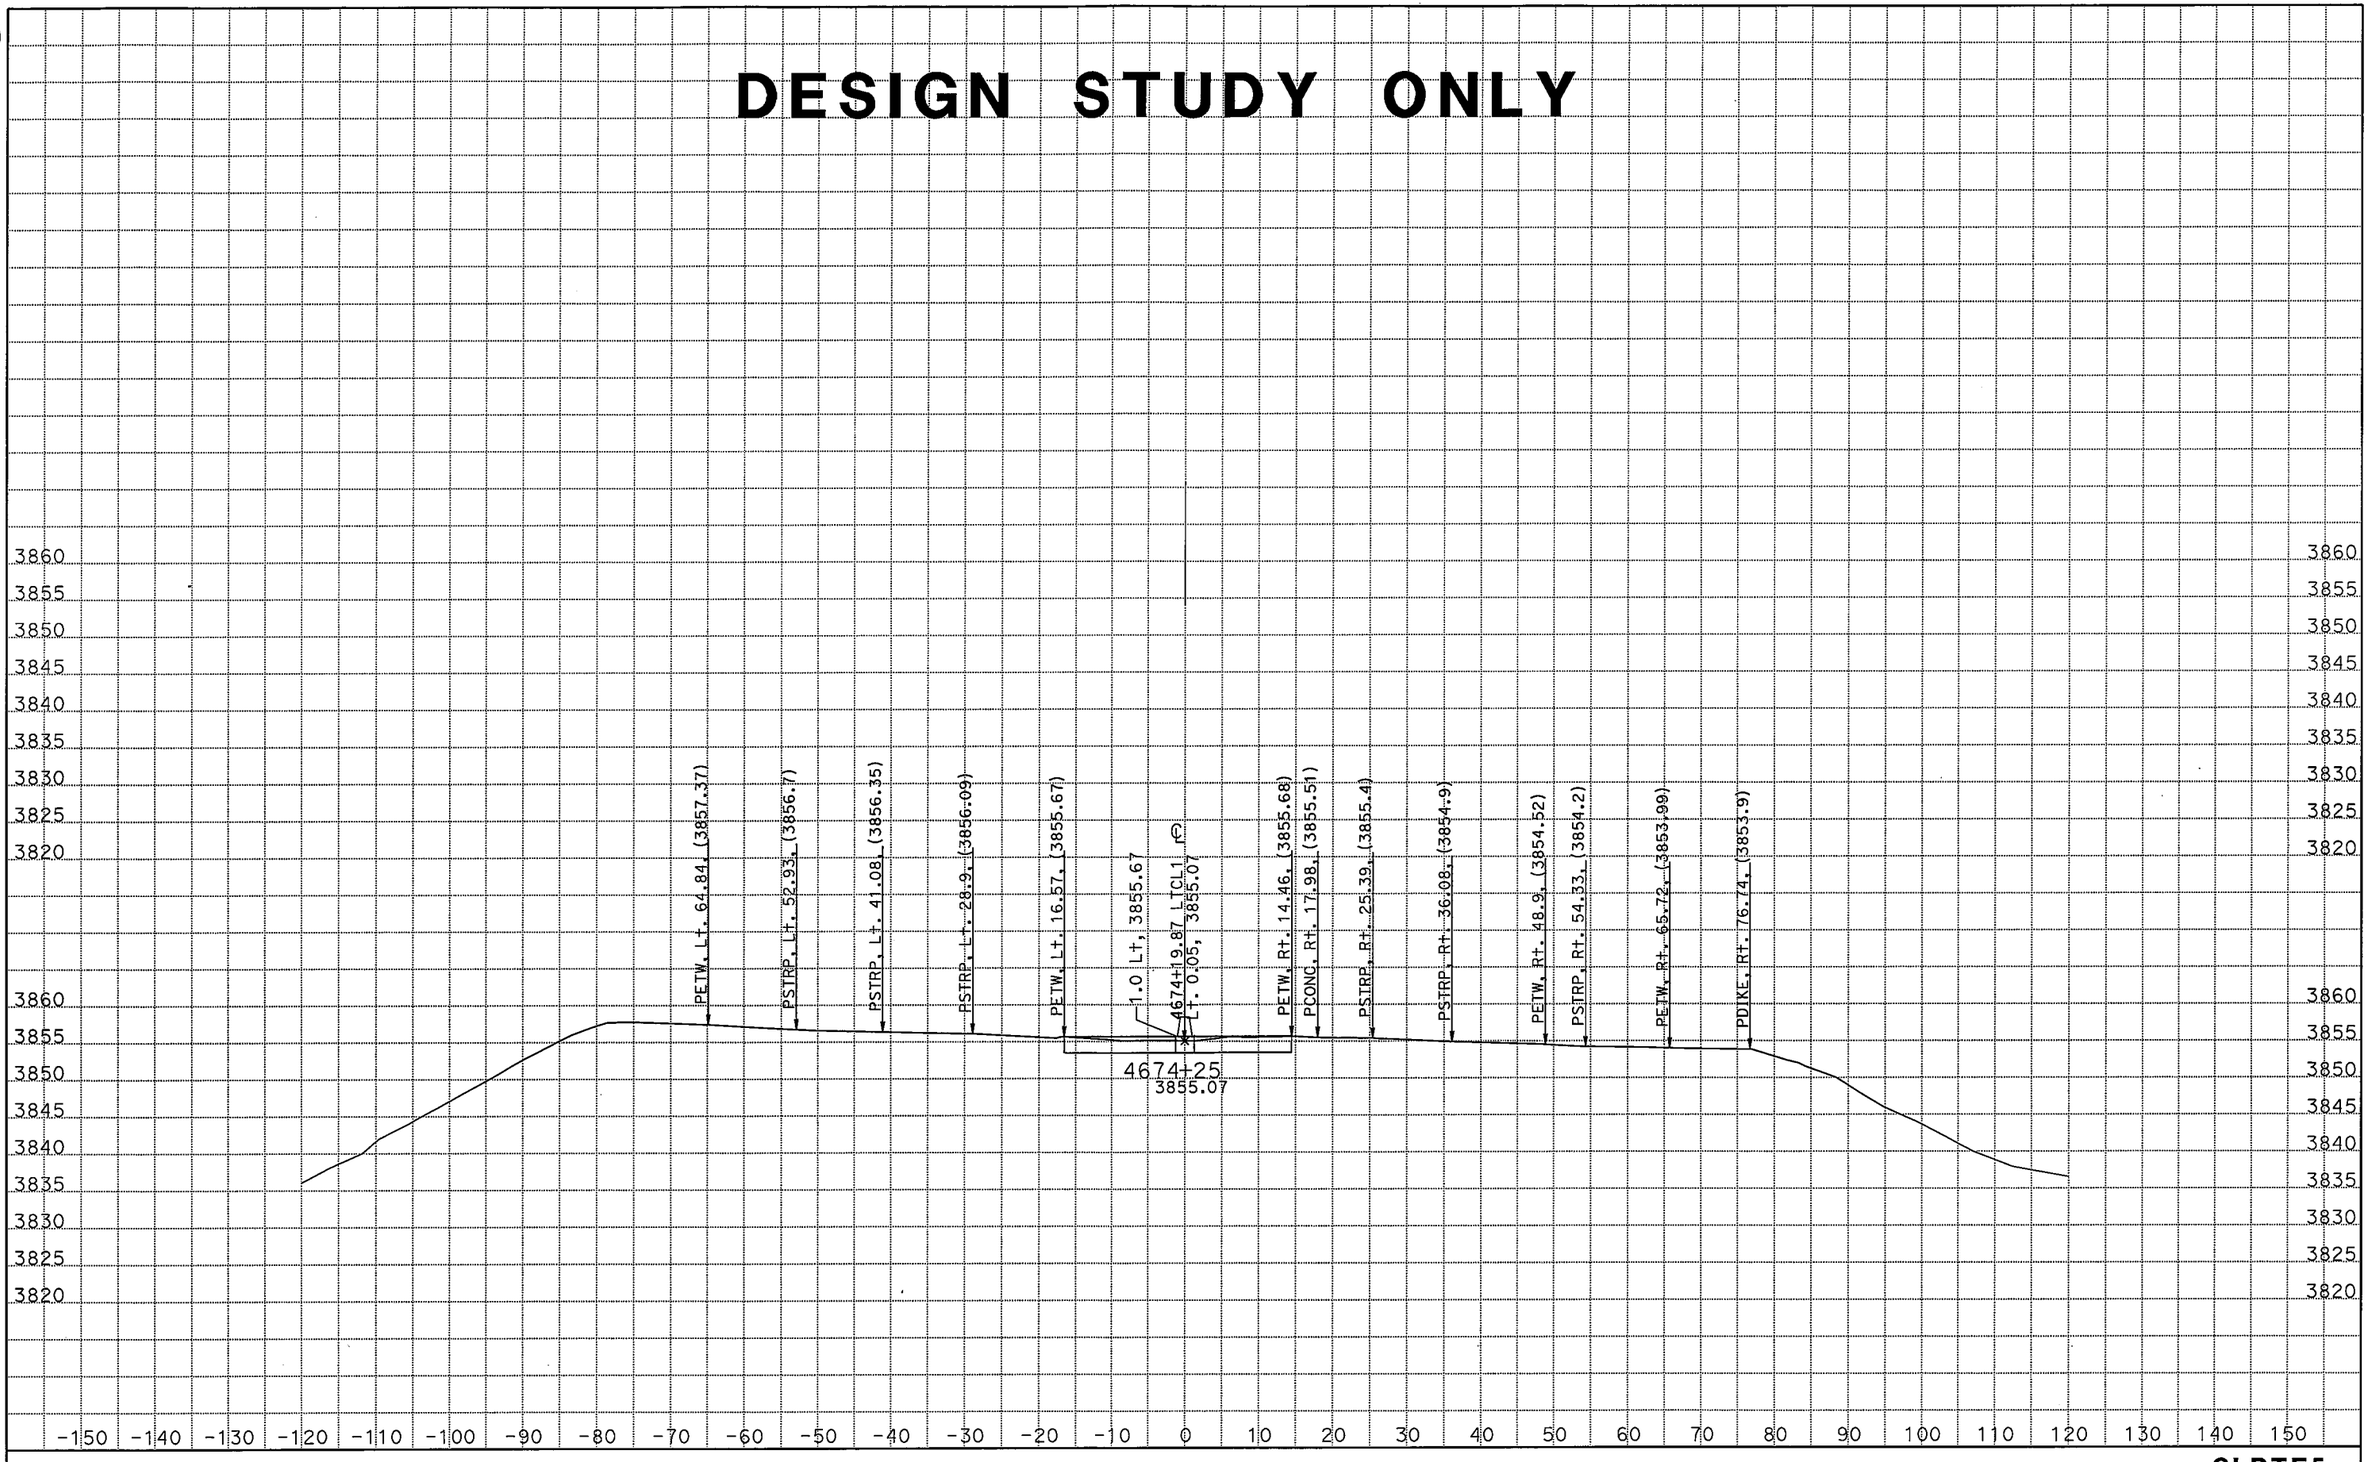

DATE: 3/9/2011

KC Project: 09182 File: C:\Projects\266401[82\new.EAR

SCALE: 1" = 10' Horiz.
1" = 10' Vert.

All Dimensions are US Survey Feet

CLRTE5
CROSS SECTIONS
SHEET 70 OF XXX

71

DESIGN STUDY ONLY

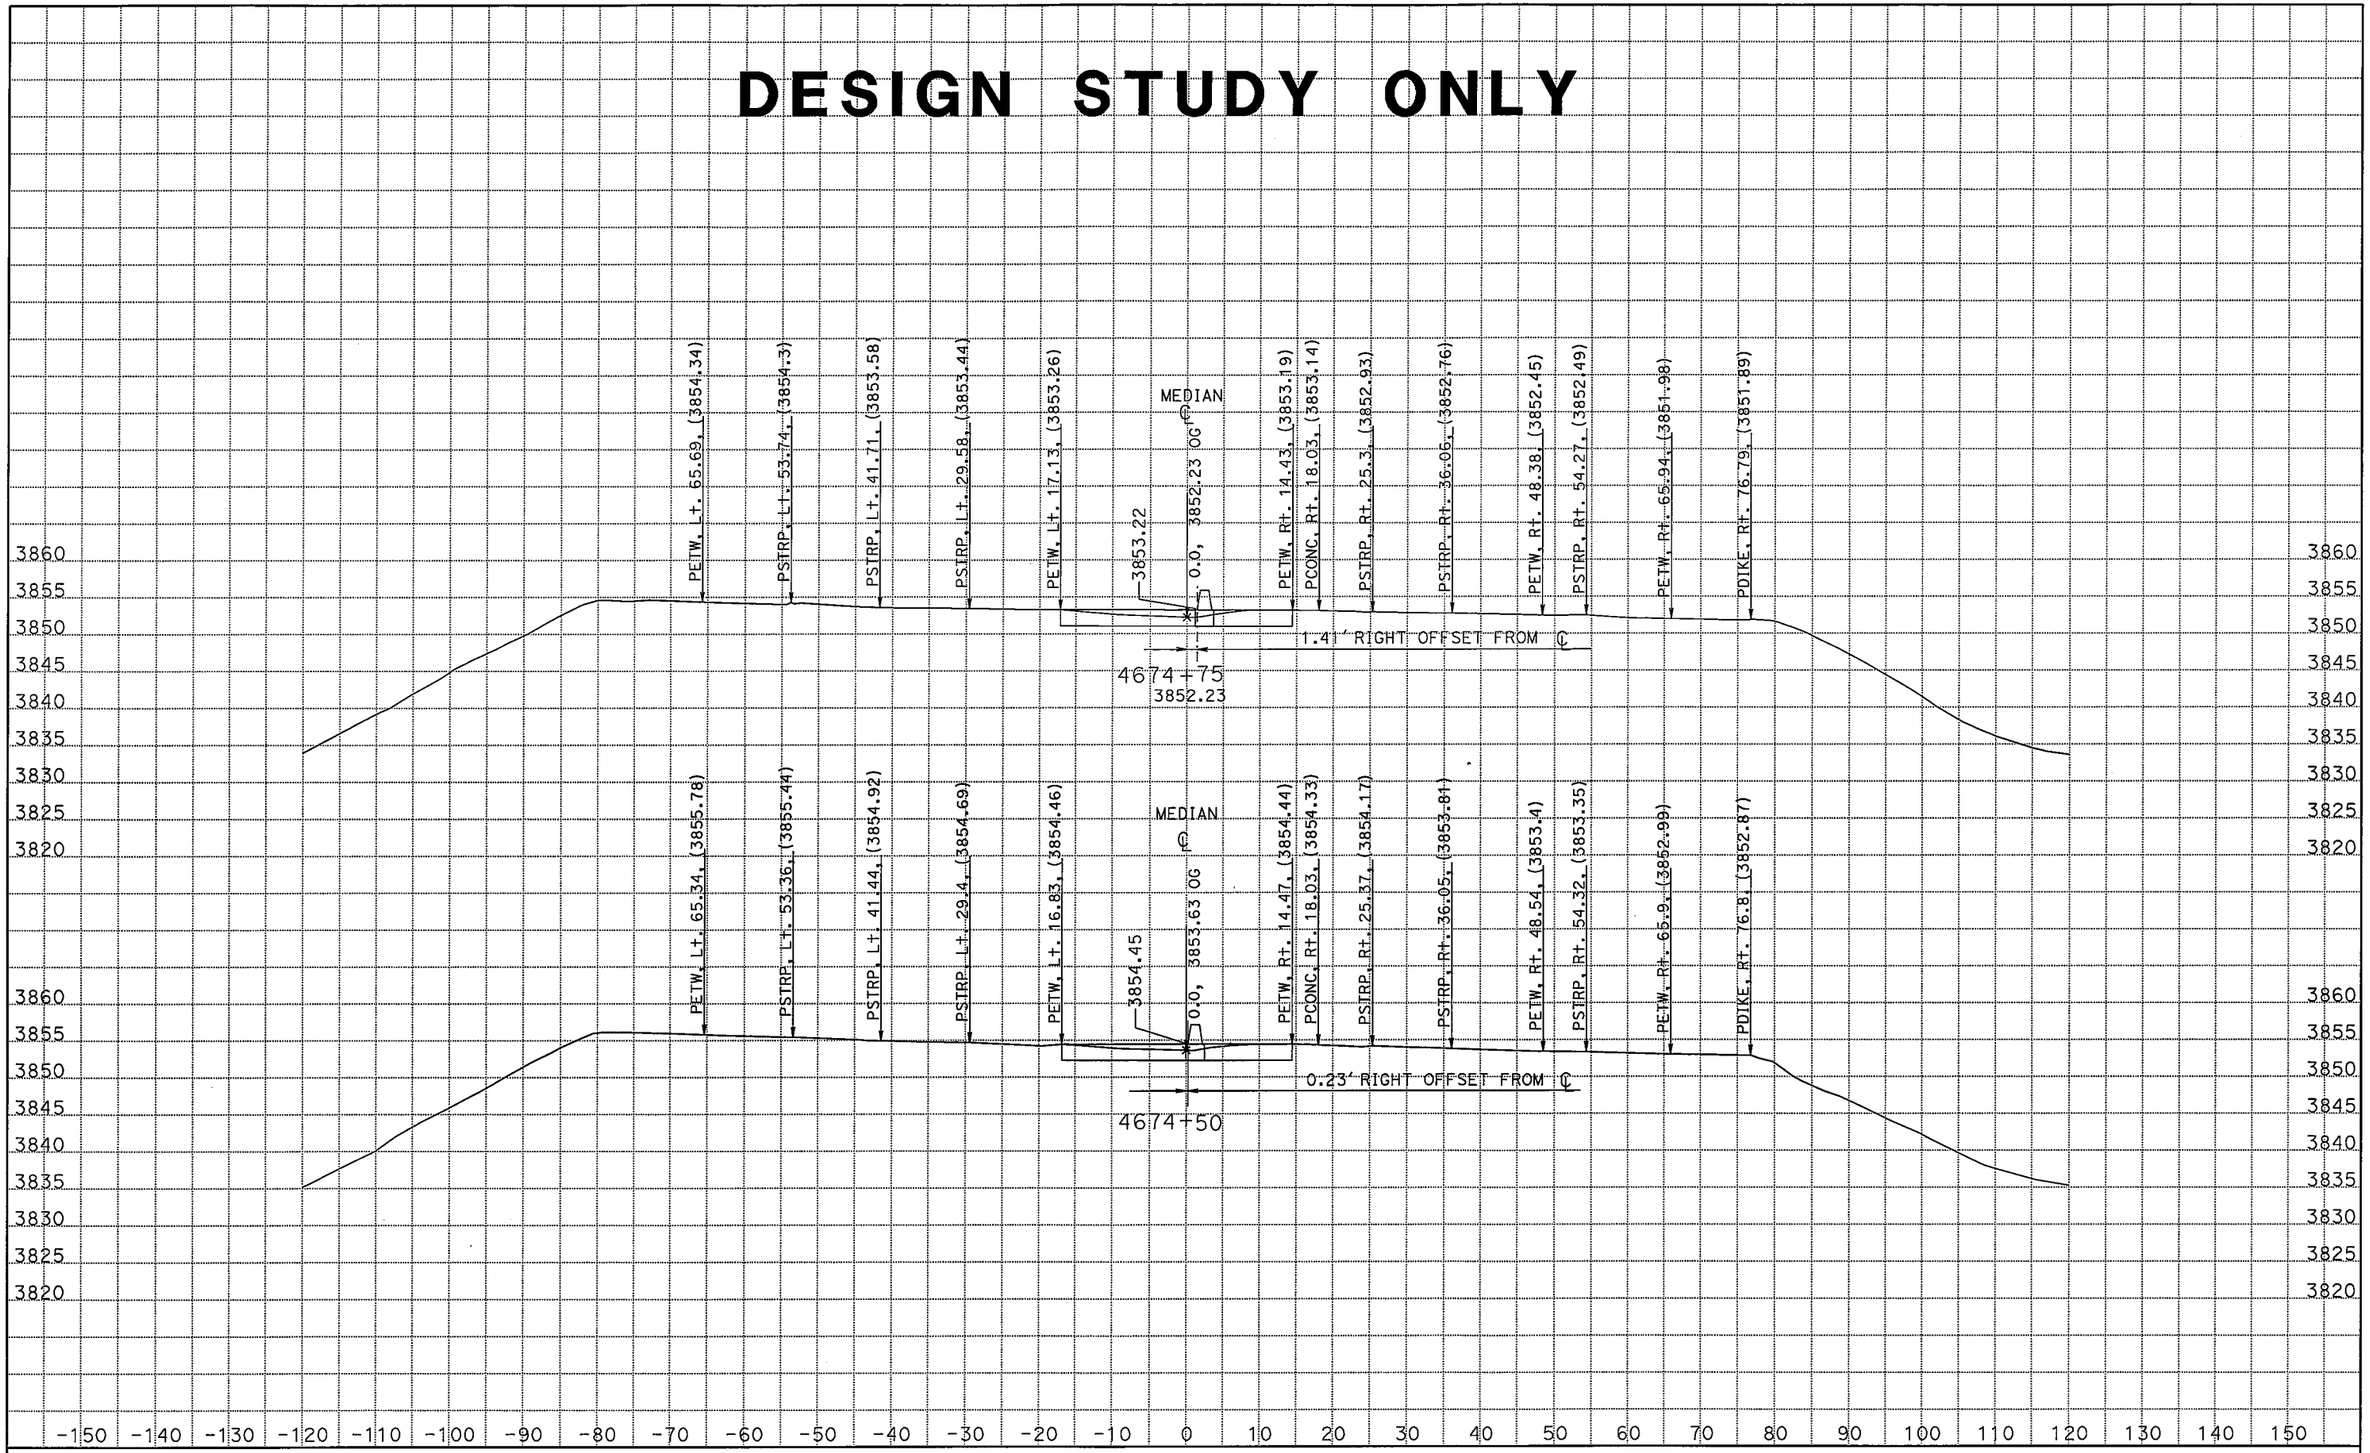

DATE: 3/9/2011

KC Project: 09182 File: C:\Projects\266401[82\new.EAR

SCALE: 1" = 10' Horiz.
1" = 10' Vert.

All Dimensions are US Survey Feet

CLRTE5
CROSS SECTIONS
SHEET 71 OF XXX

DESIGN STUDY ONLY

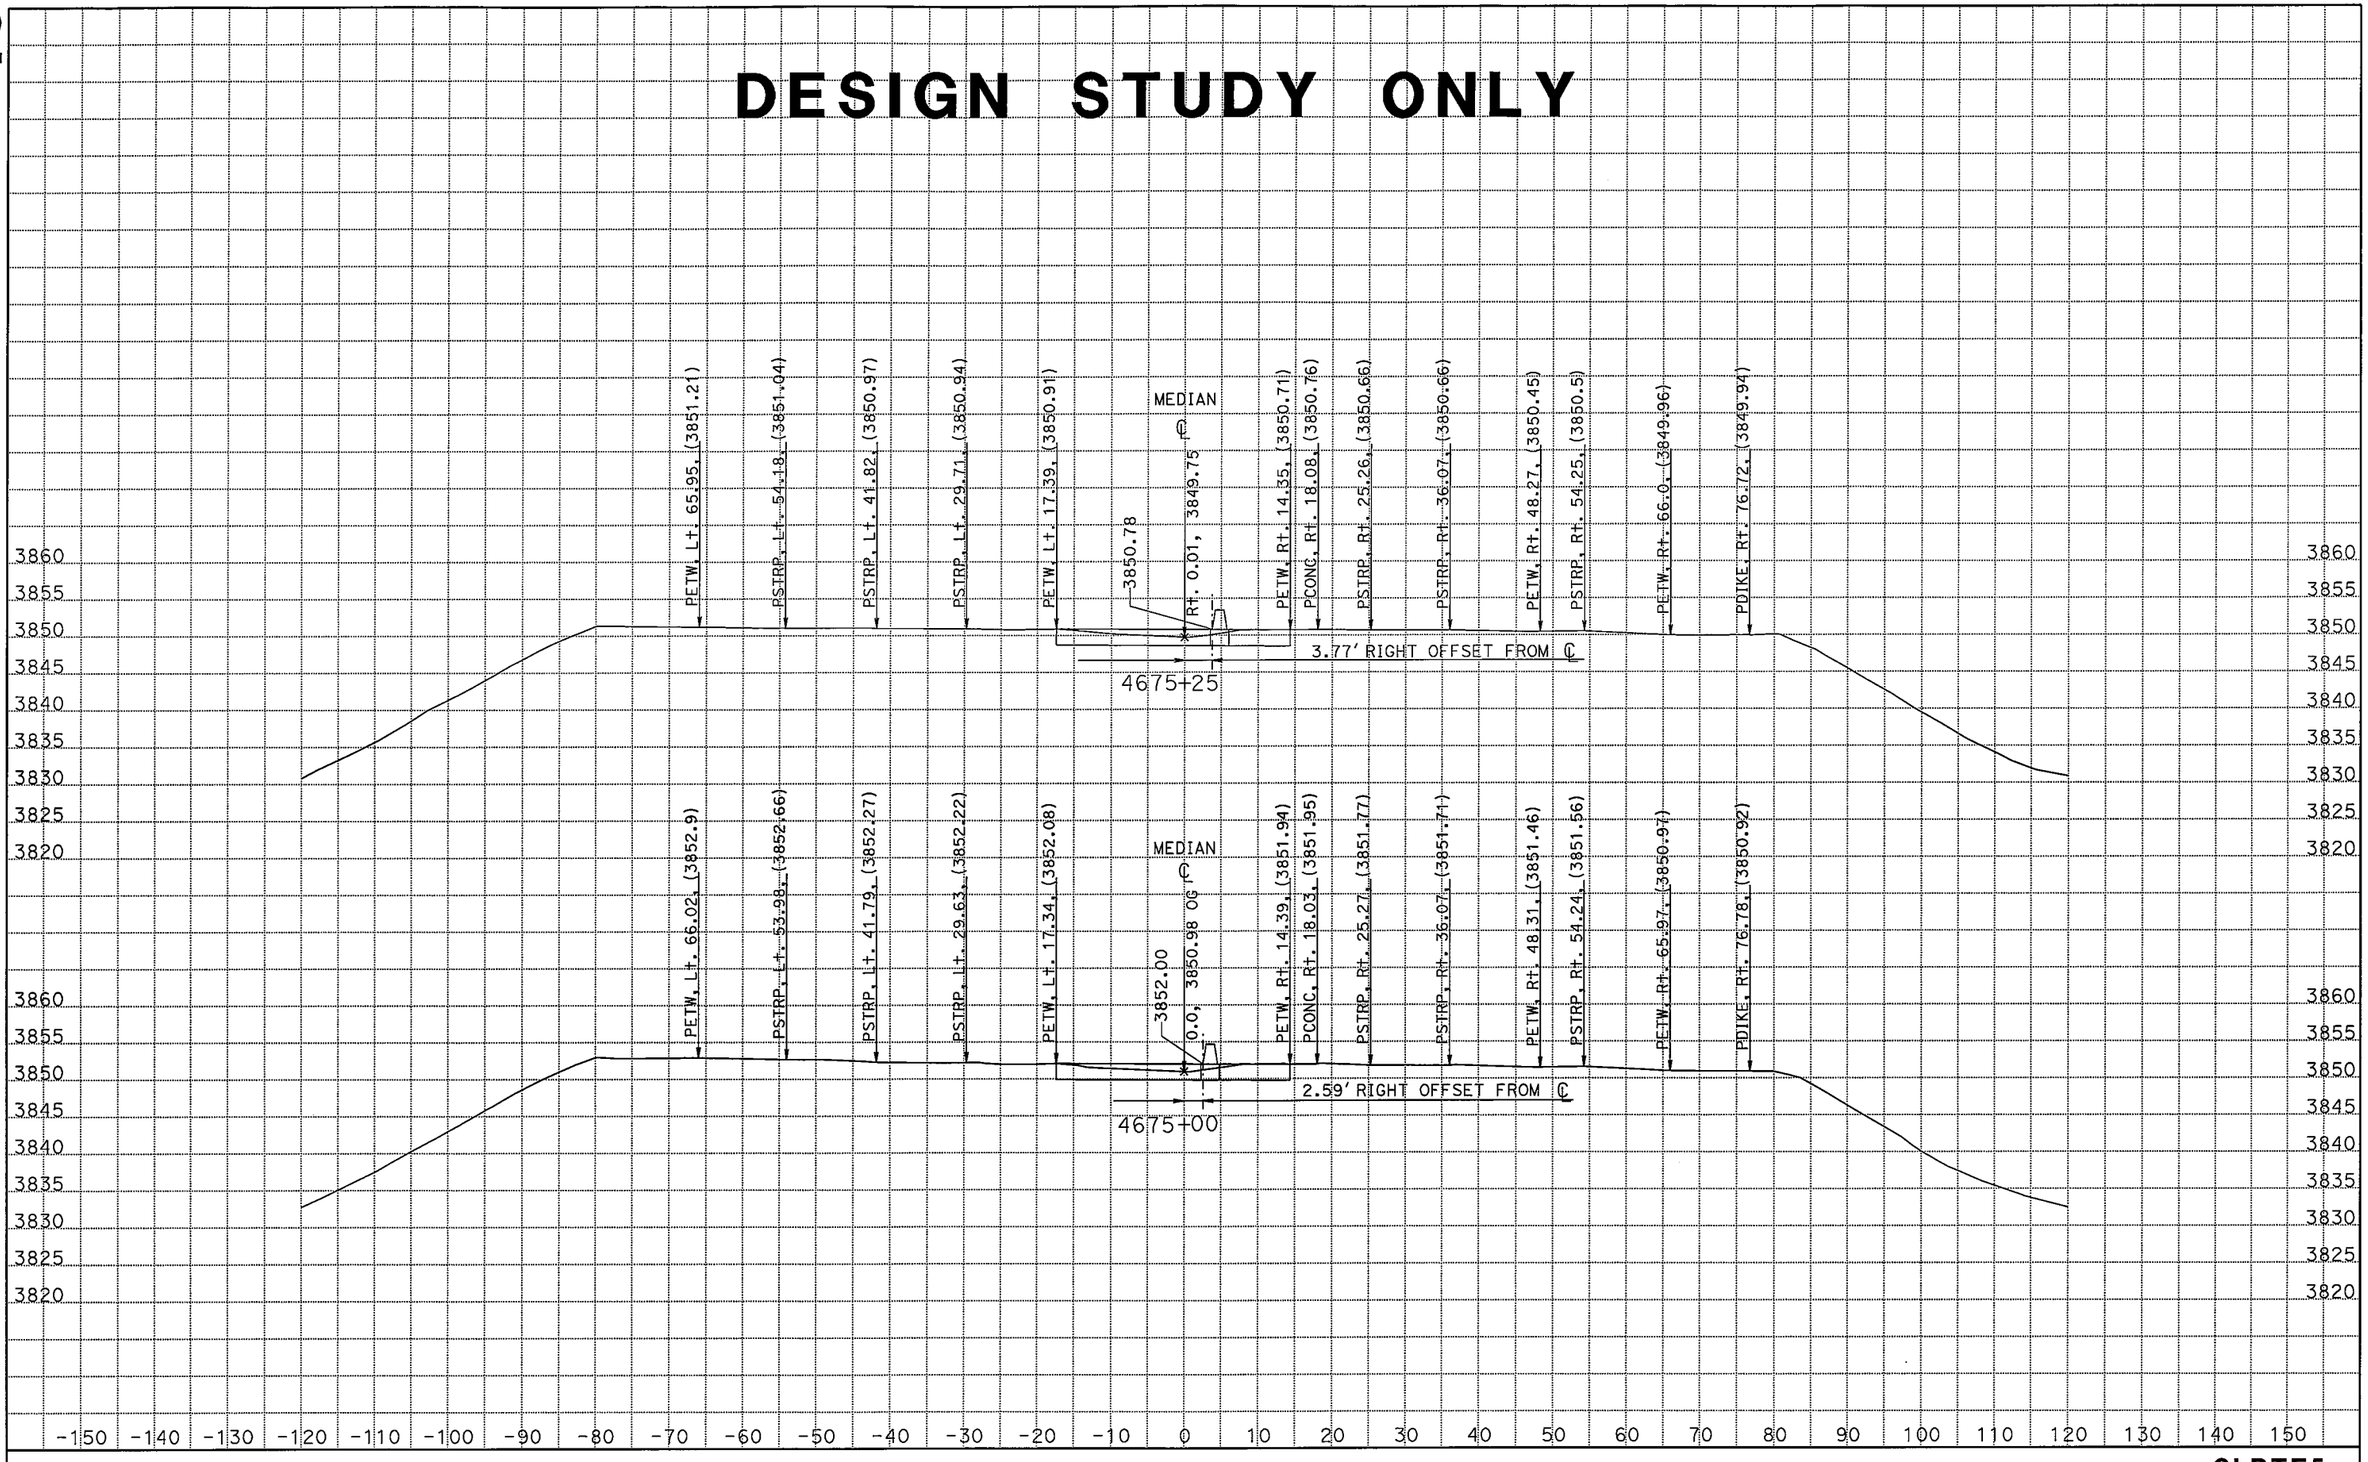

DATE: 3/9/2011

KC Project: 09182 File: C:\Projects\266401[82\new.EAR

SCALE: 1" = 10' Horiz.
1" = 10' Vert.

All Dimensions are US Survey Feet

CLRTE5
CROSS SECTIONS
SHEET 72 OF XXX

73

DESIGN STUDY ONLY

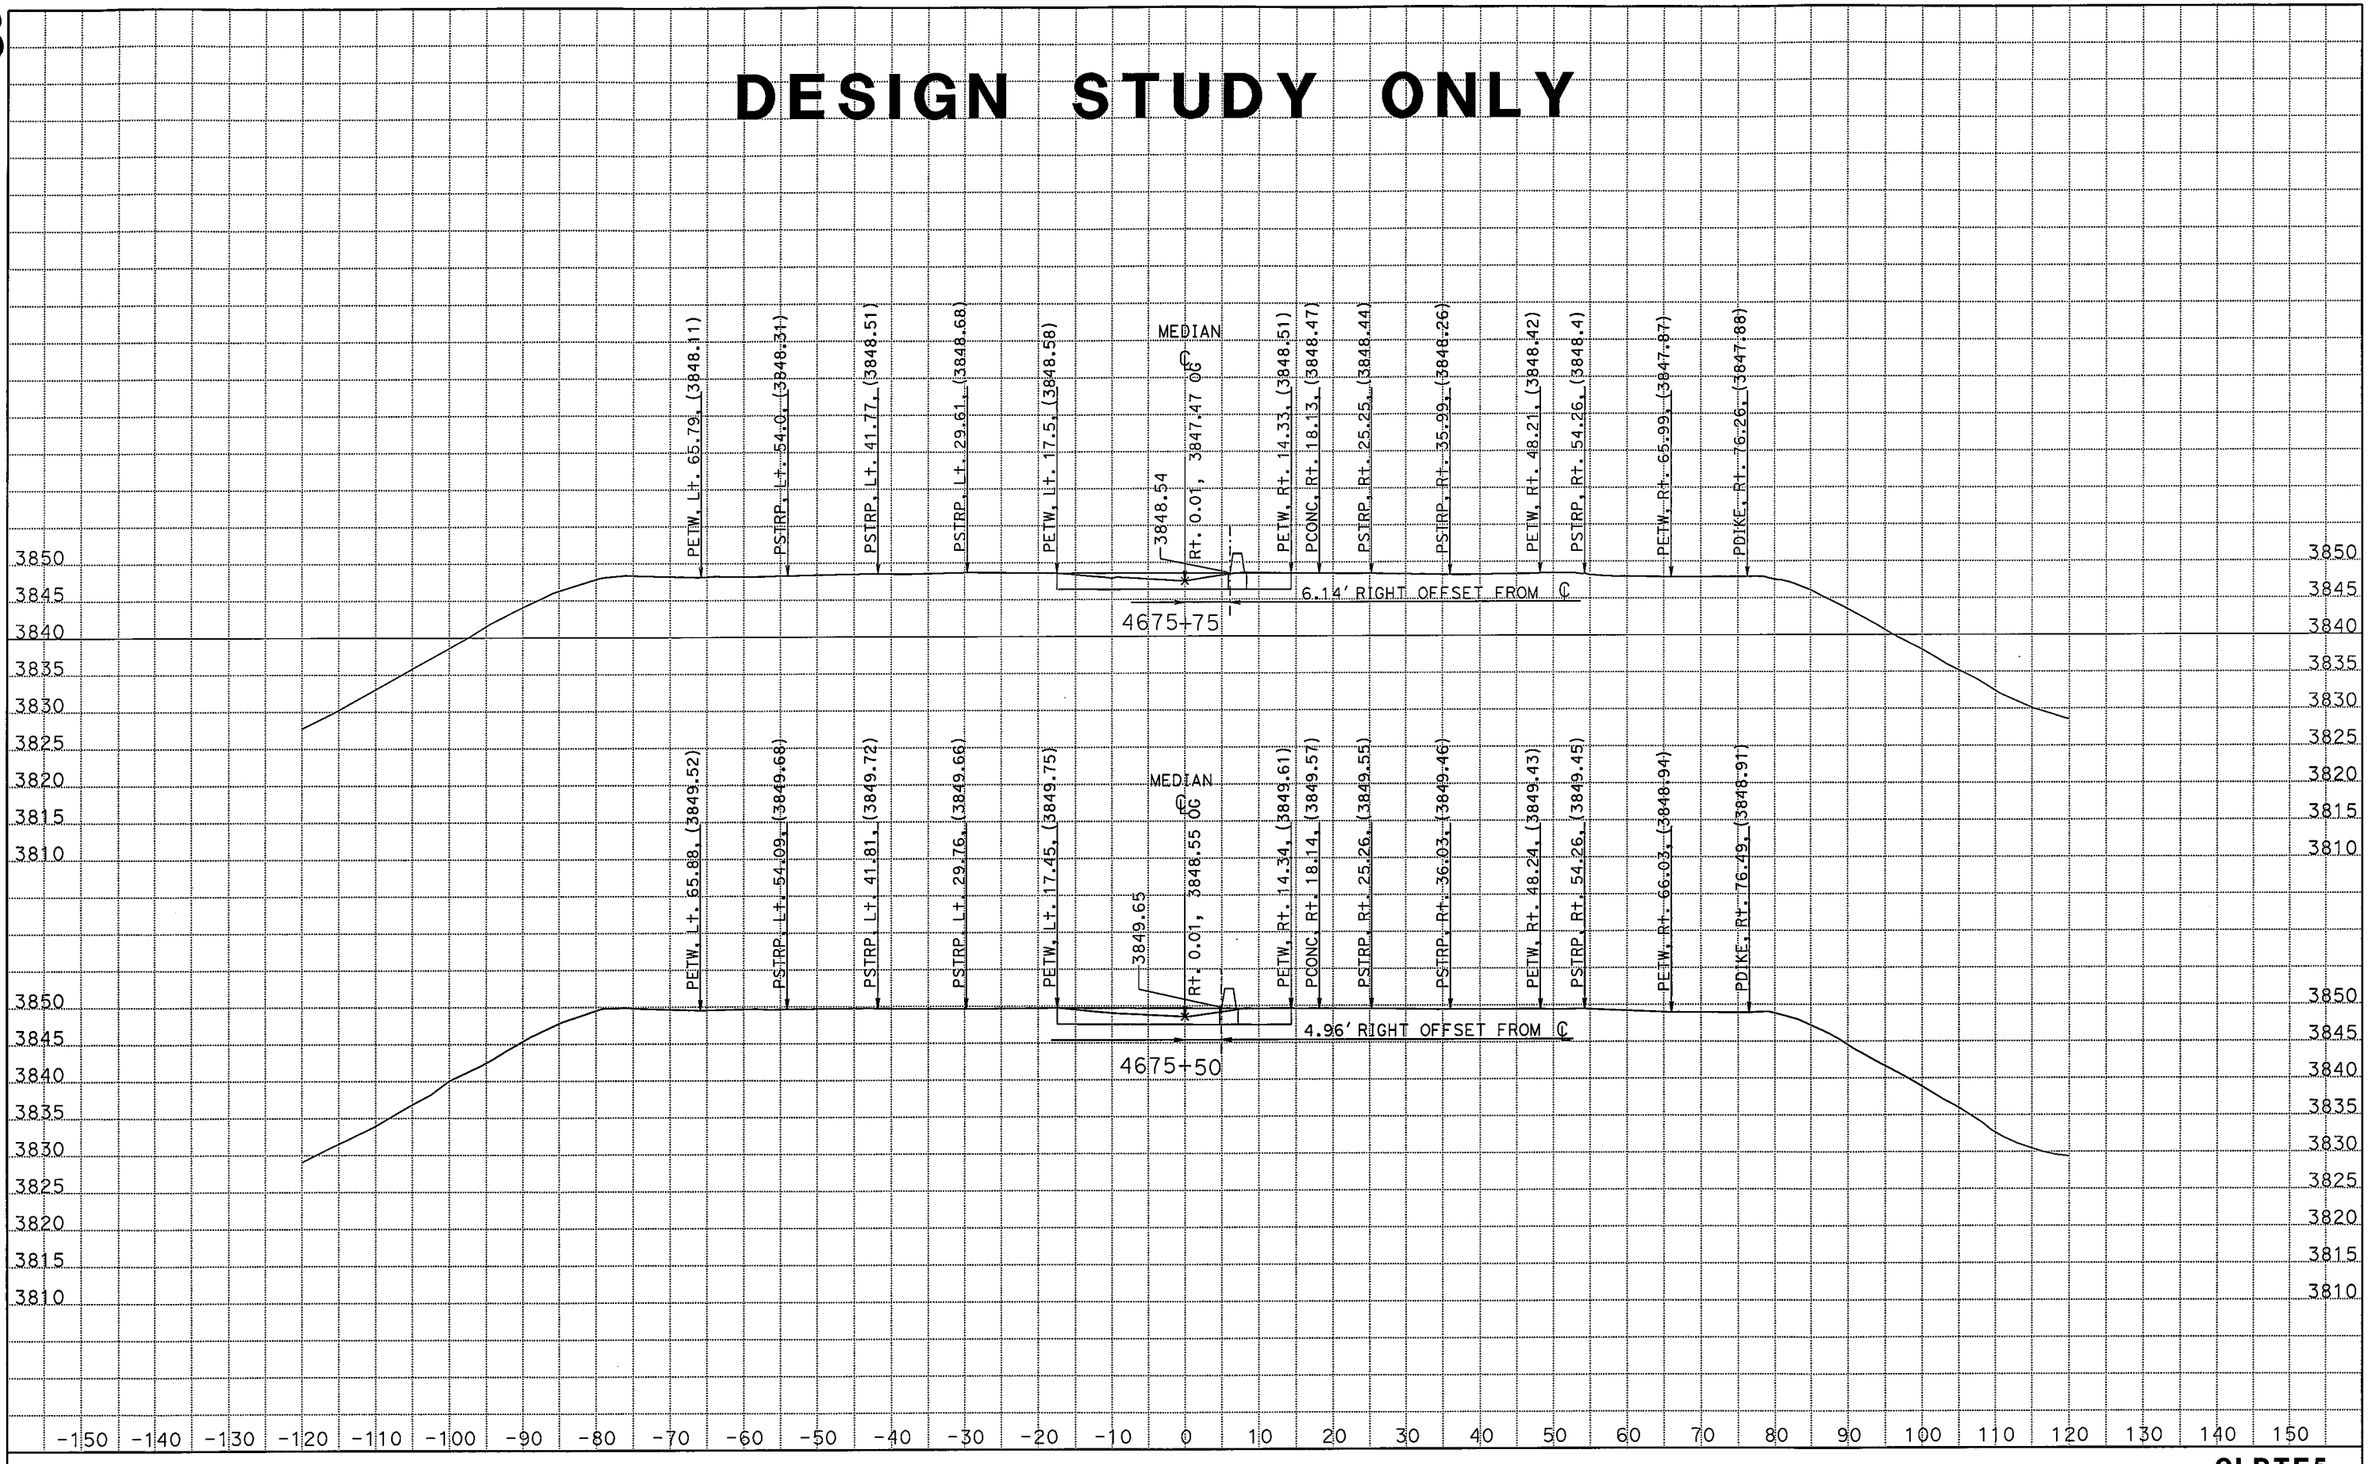

DATE: 3/9/2011

KC Project: 09182 File: C:\Projects\266401[82\new.EAR

SCALE: 1" = 10' Horiz.
1" = 10' Vert.

All Dimensions are US Survey Feet

CLRTE5
CROSS SECTIONS
SHEET 73 OF XXX

74

DESIGN STUDY ONLY

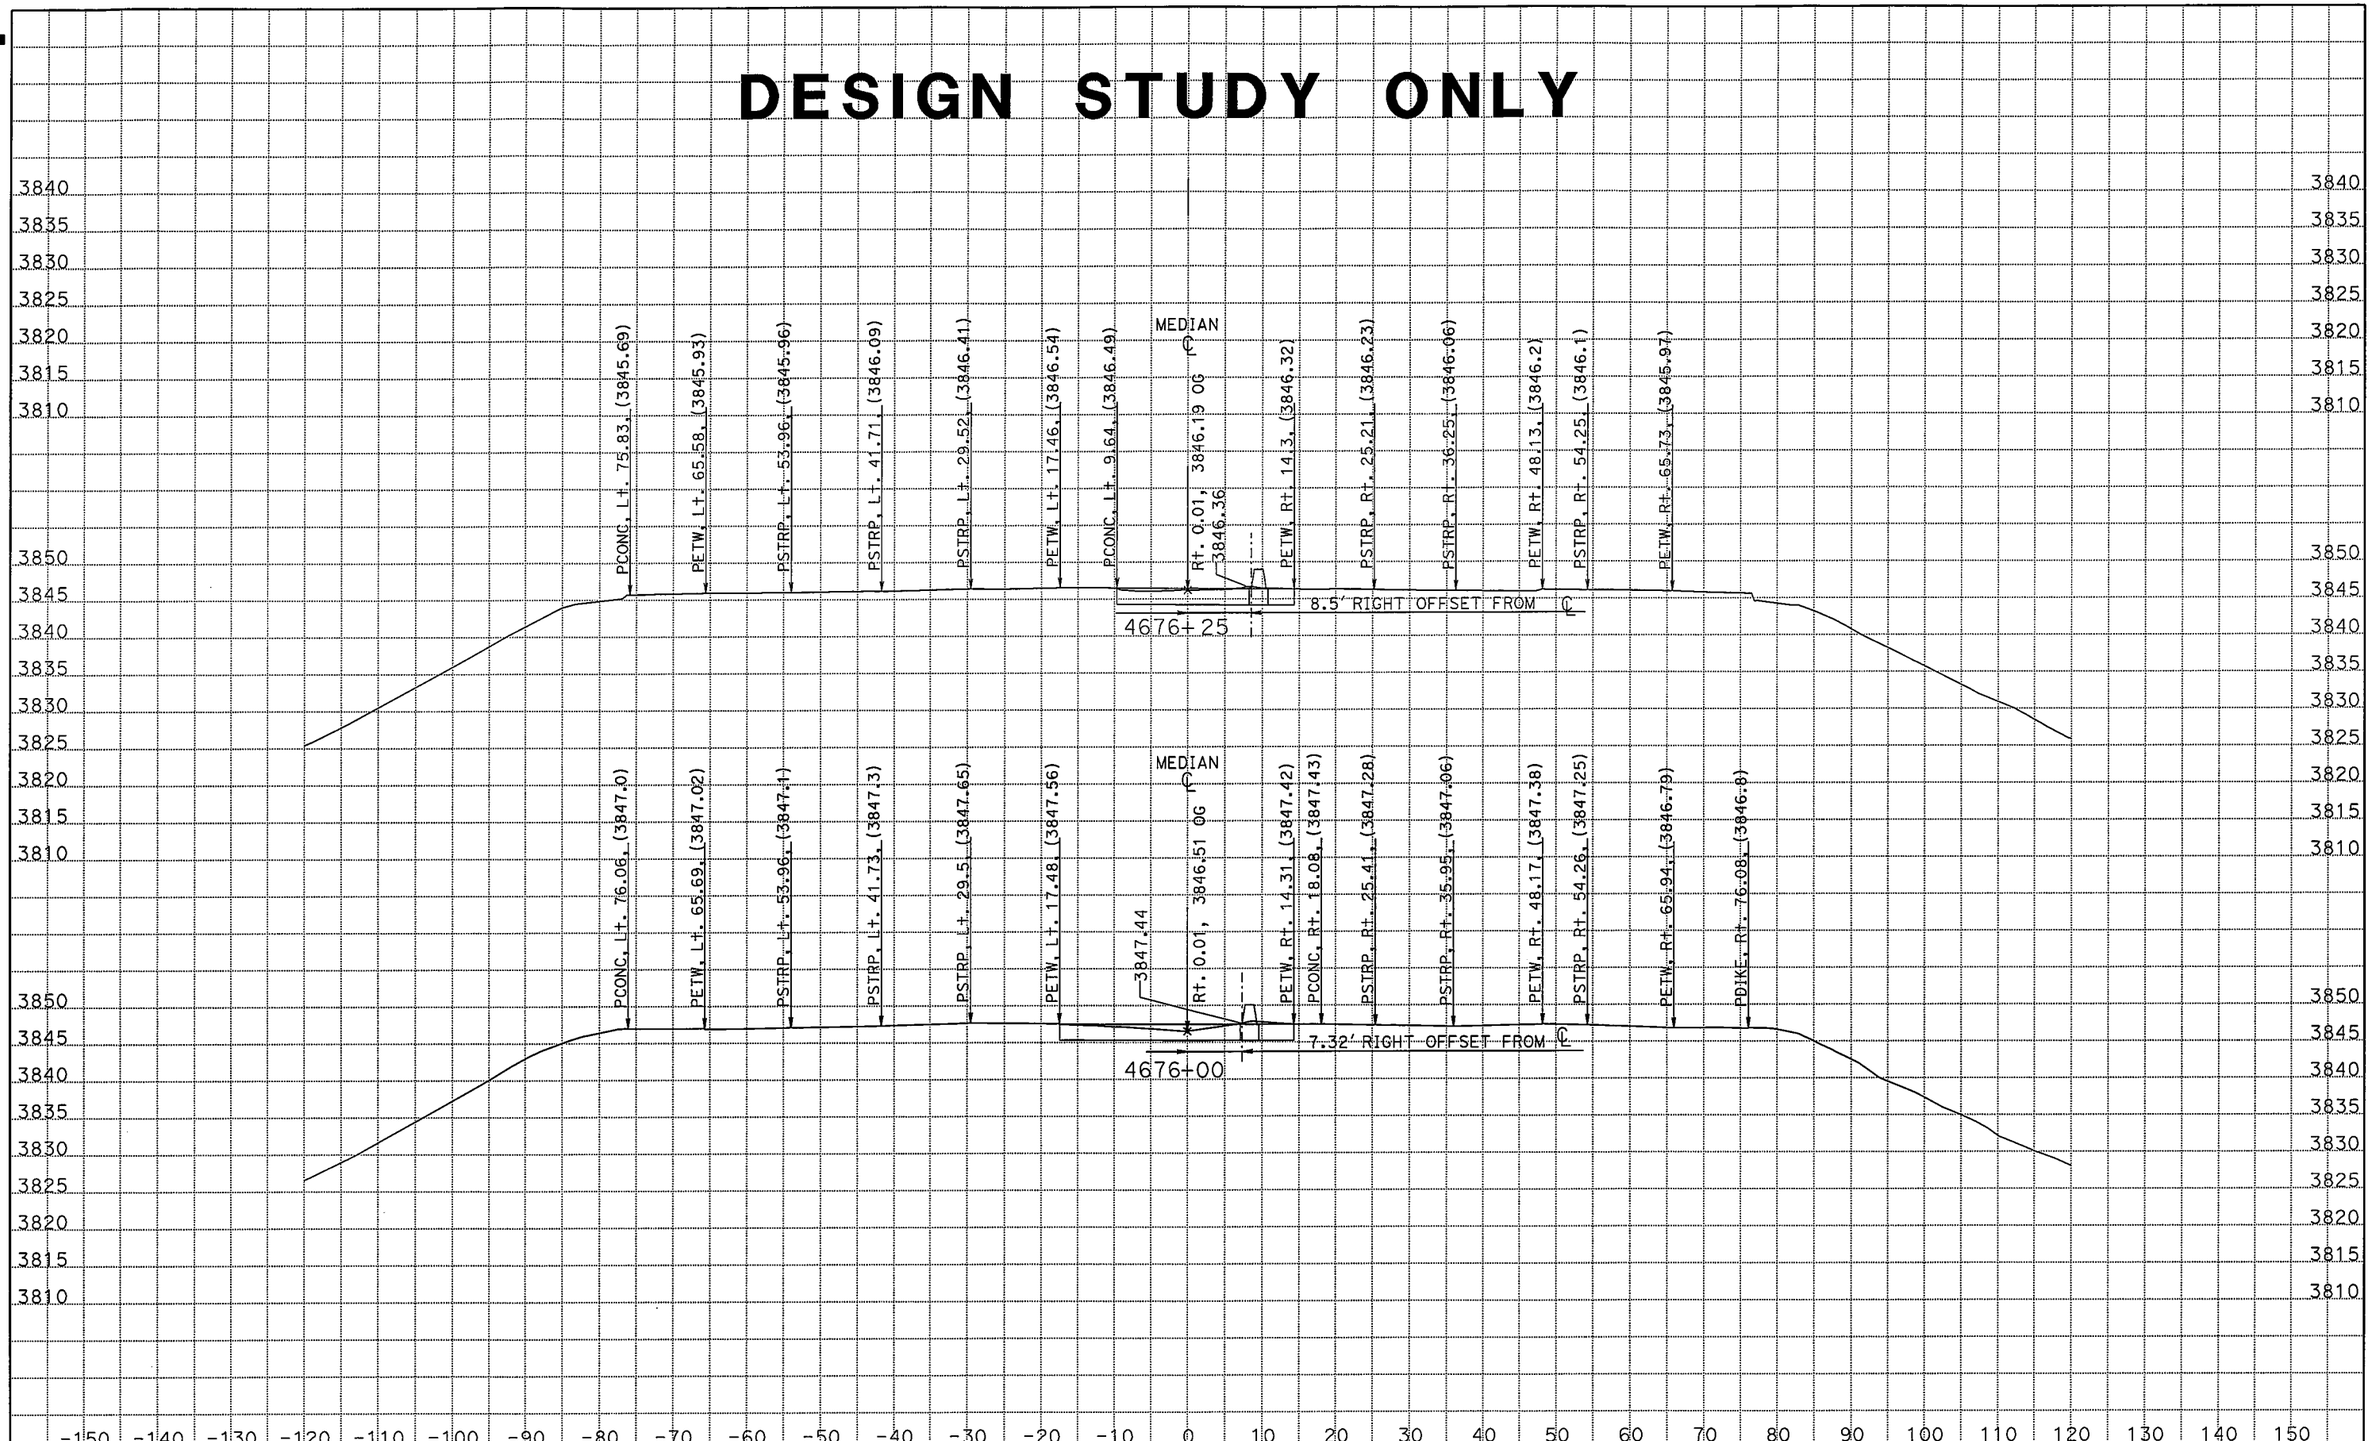

DATE: 3/9/2011

KC Project: 09182 File: C:\Projects\266401[82\new.EAR

SCALE: 1" = 10' Horiz.
1" = 10' Vert.

All Dimensions are US Survey Feet

CLRTE5
CROSS SECTIONS
SHEET 74 OF XXX