DESIGN STUDY ONLY

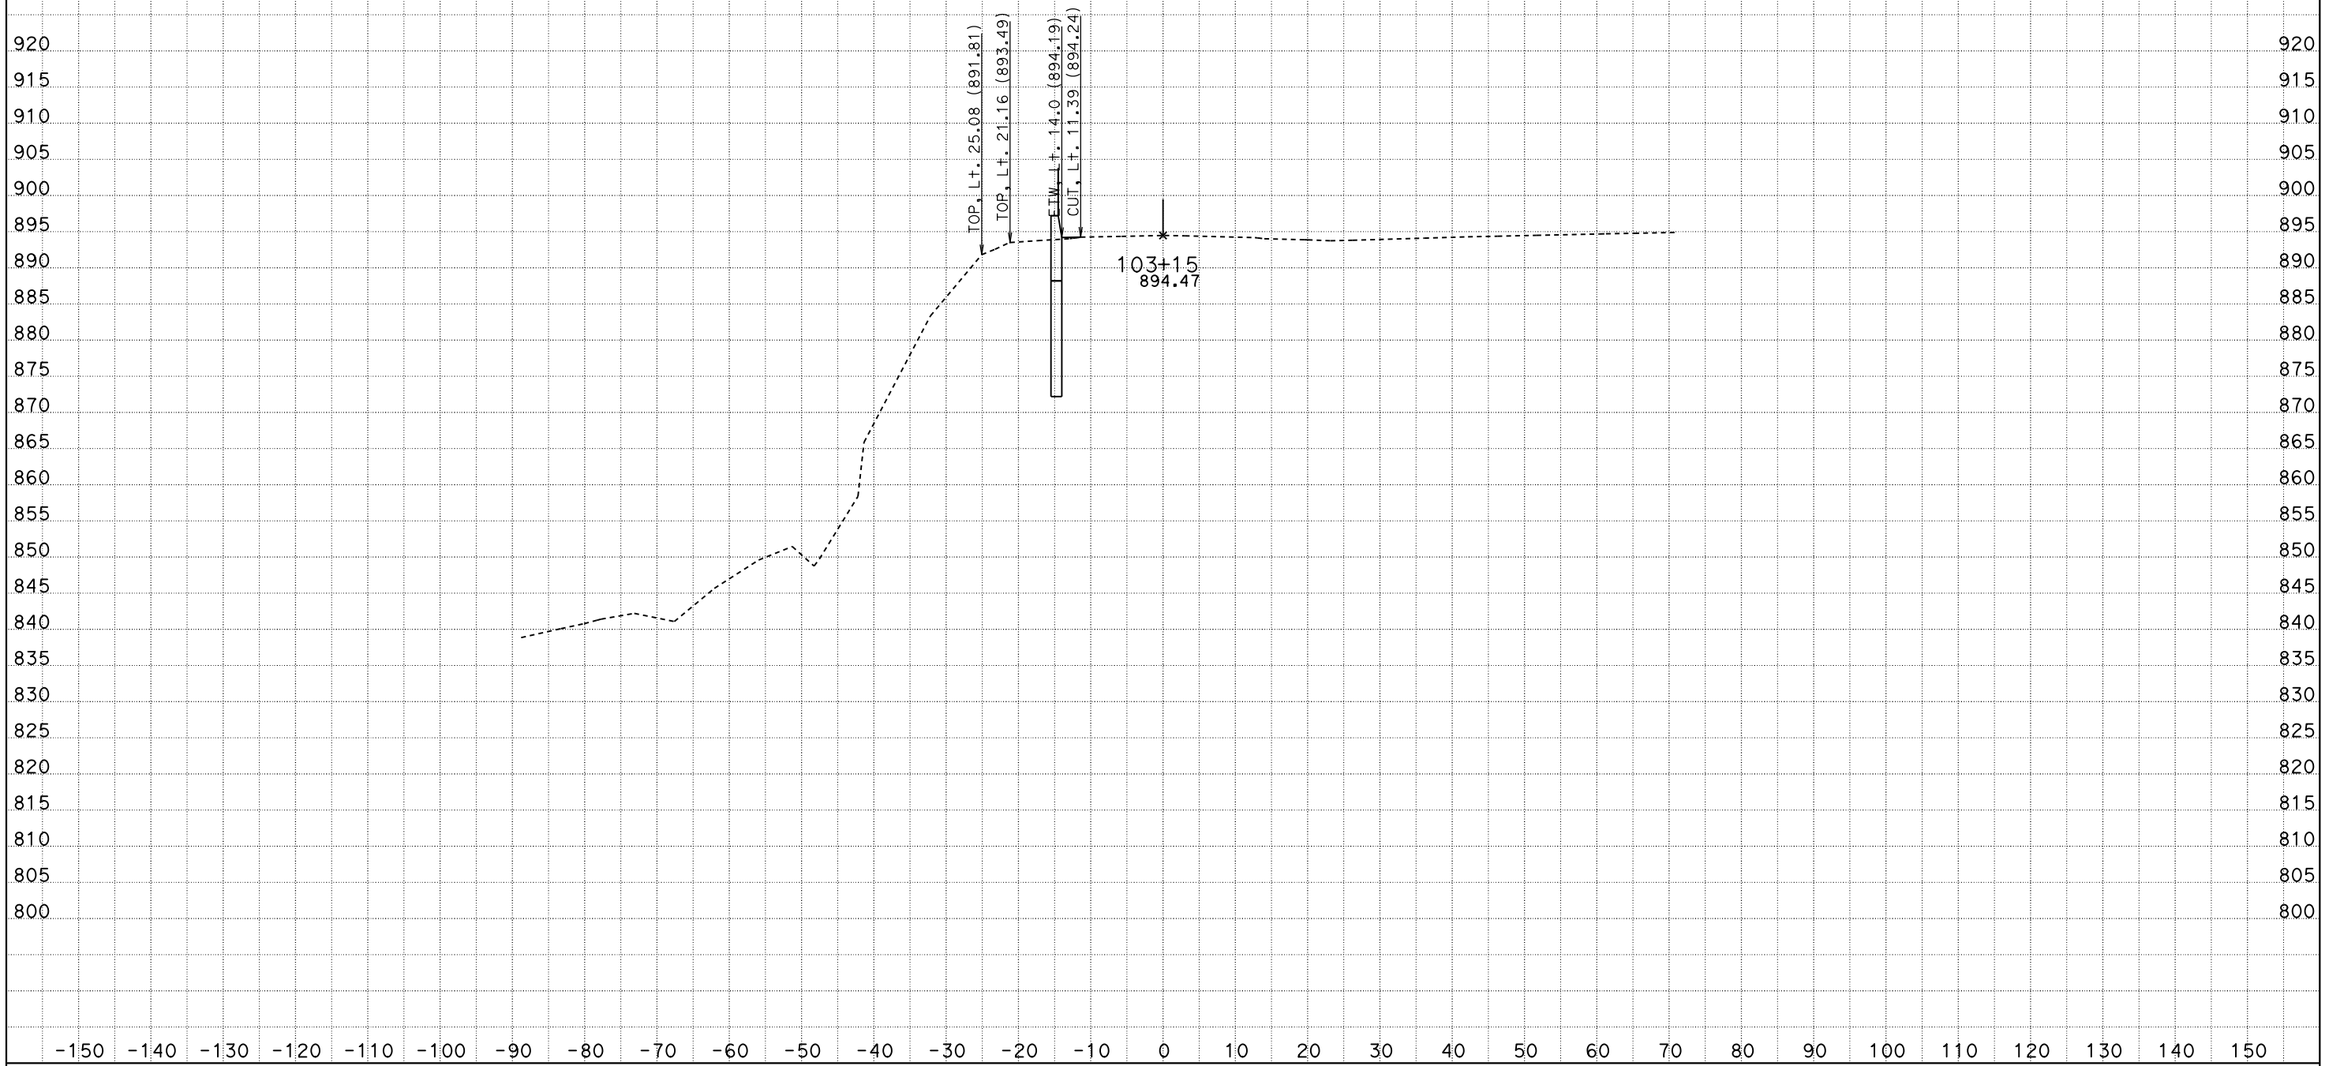

DATE: 3/1/2012

KC Project: 11052 File: D:*X0201\CAiCE_11_17_11n52\A\294new_out.ear

SCALE: 1" = 10' Horiz.
1" = 10' Vert.

All Dimensions are US Survey Feet

294ALN1
CROSS SECTIONS

SHEET 41 OF XXX

DESIGN STUDY ONLY

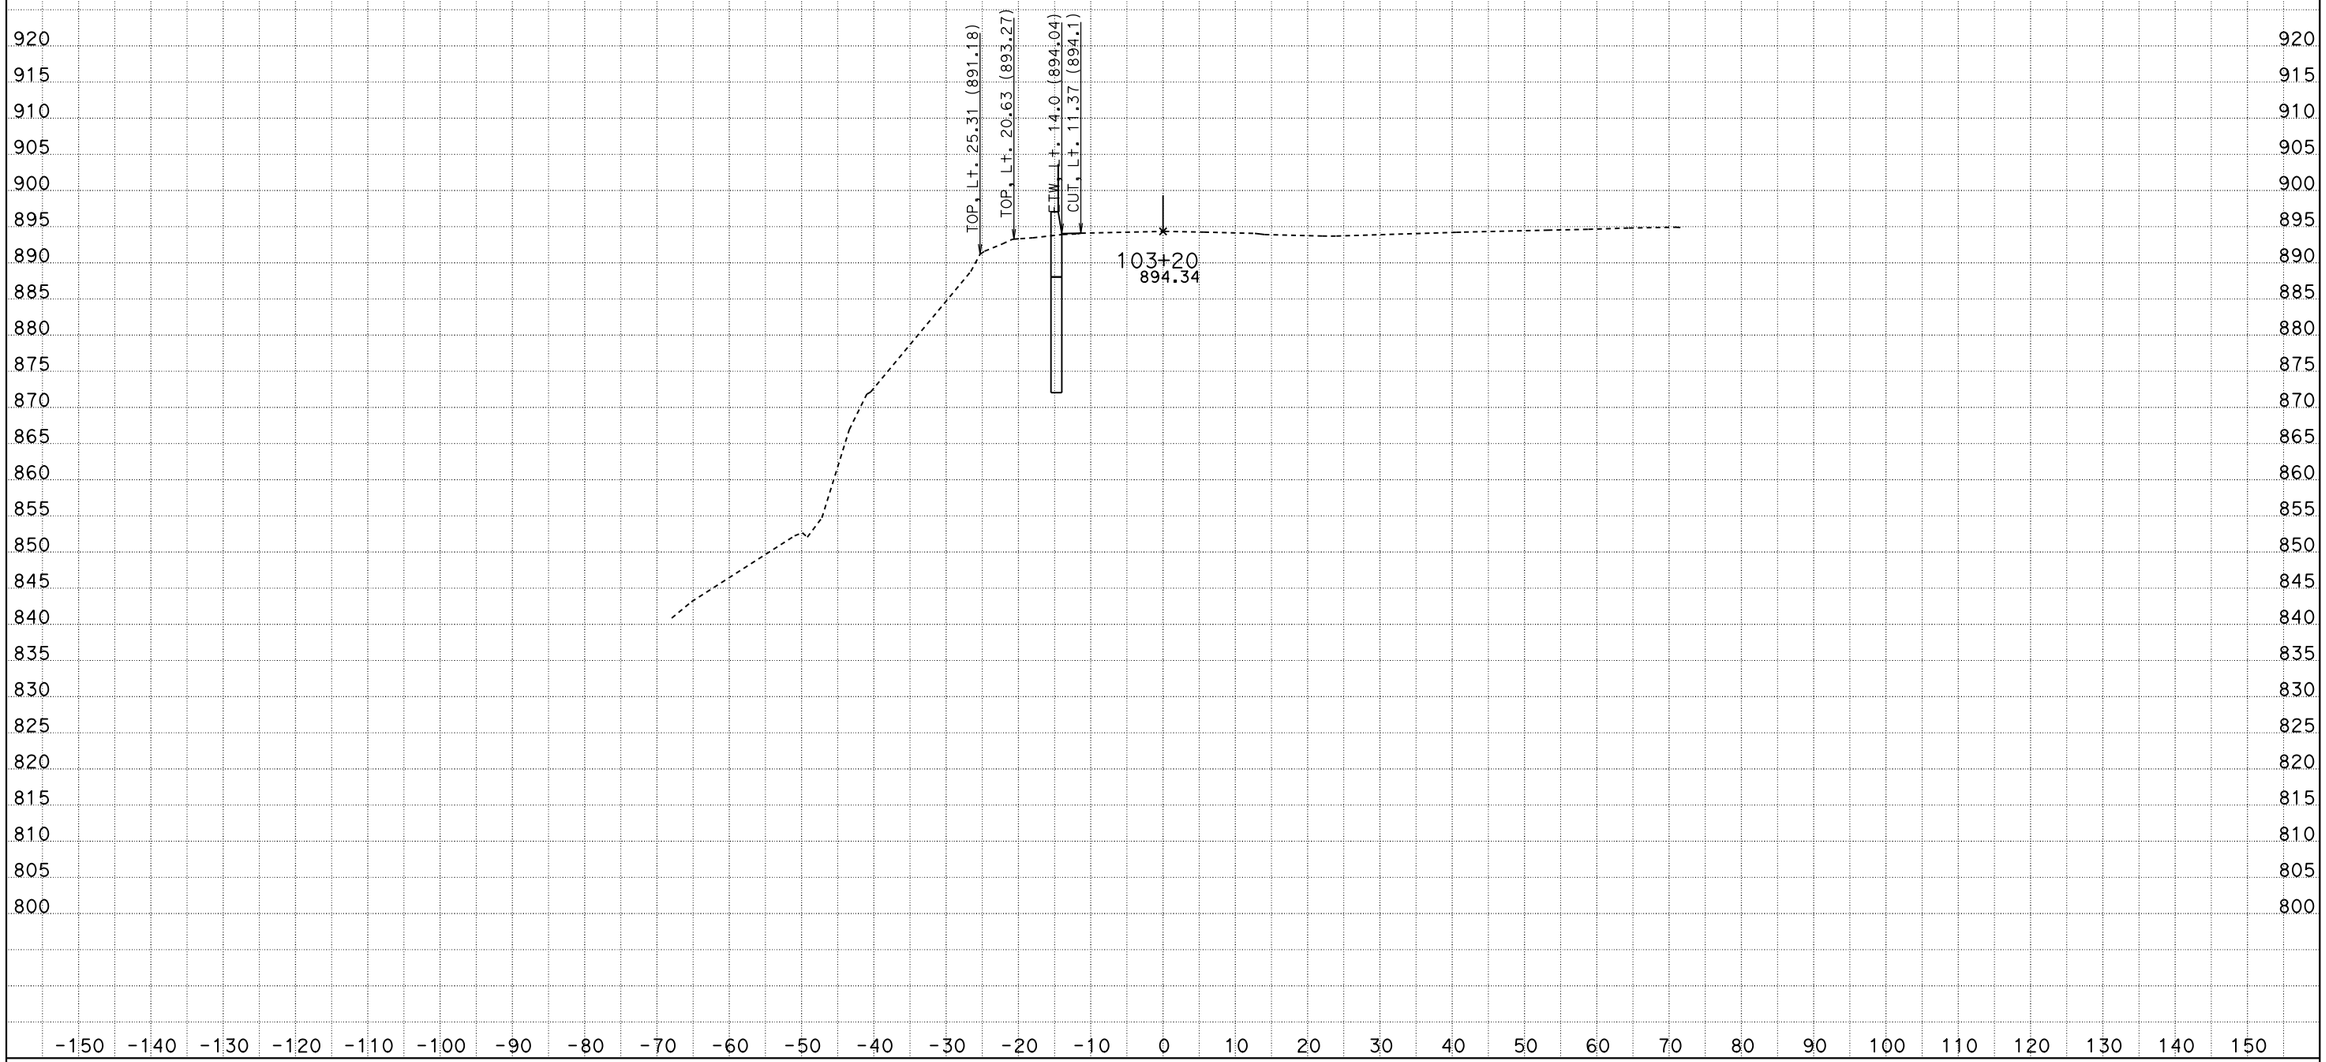

DATE: 3/1/2012

KC Project: 11052 File: D:*X0201\CAiCE_11_17_11n52\A\294new_out.ear

SCALE: 1" = 10' Horiz.
1" = 10' Vert.

All Dimensions are US Survey Feet

294ALN1
CROSS SECTIONS

SHEET 42 OF XXX

DESIGN STUDY ONLY

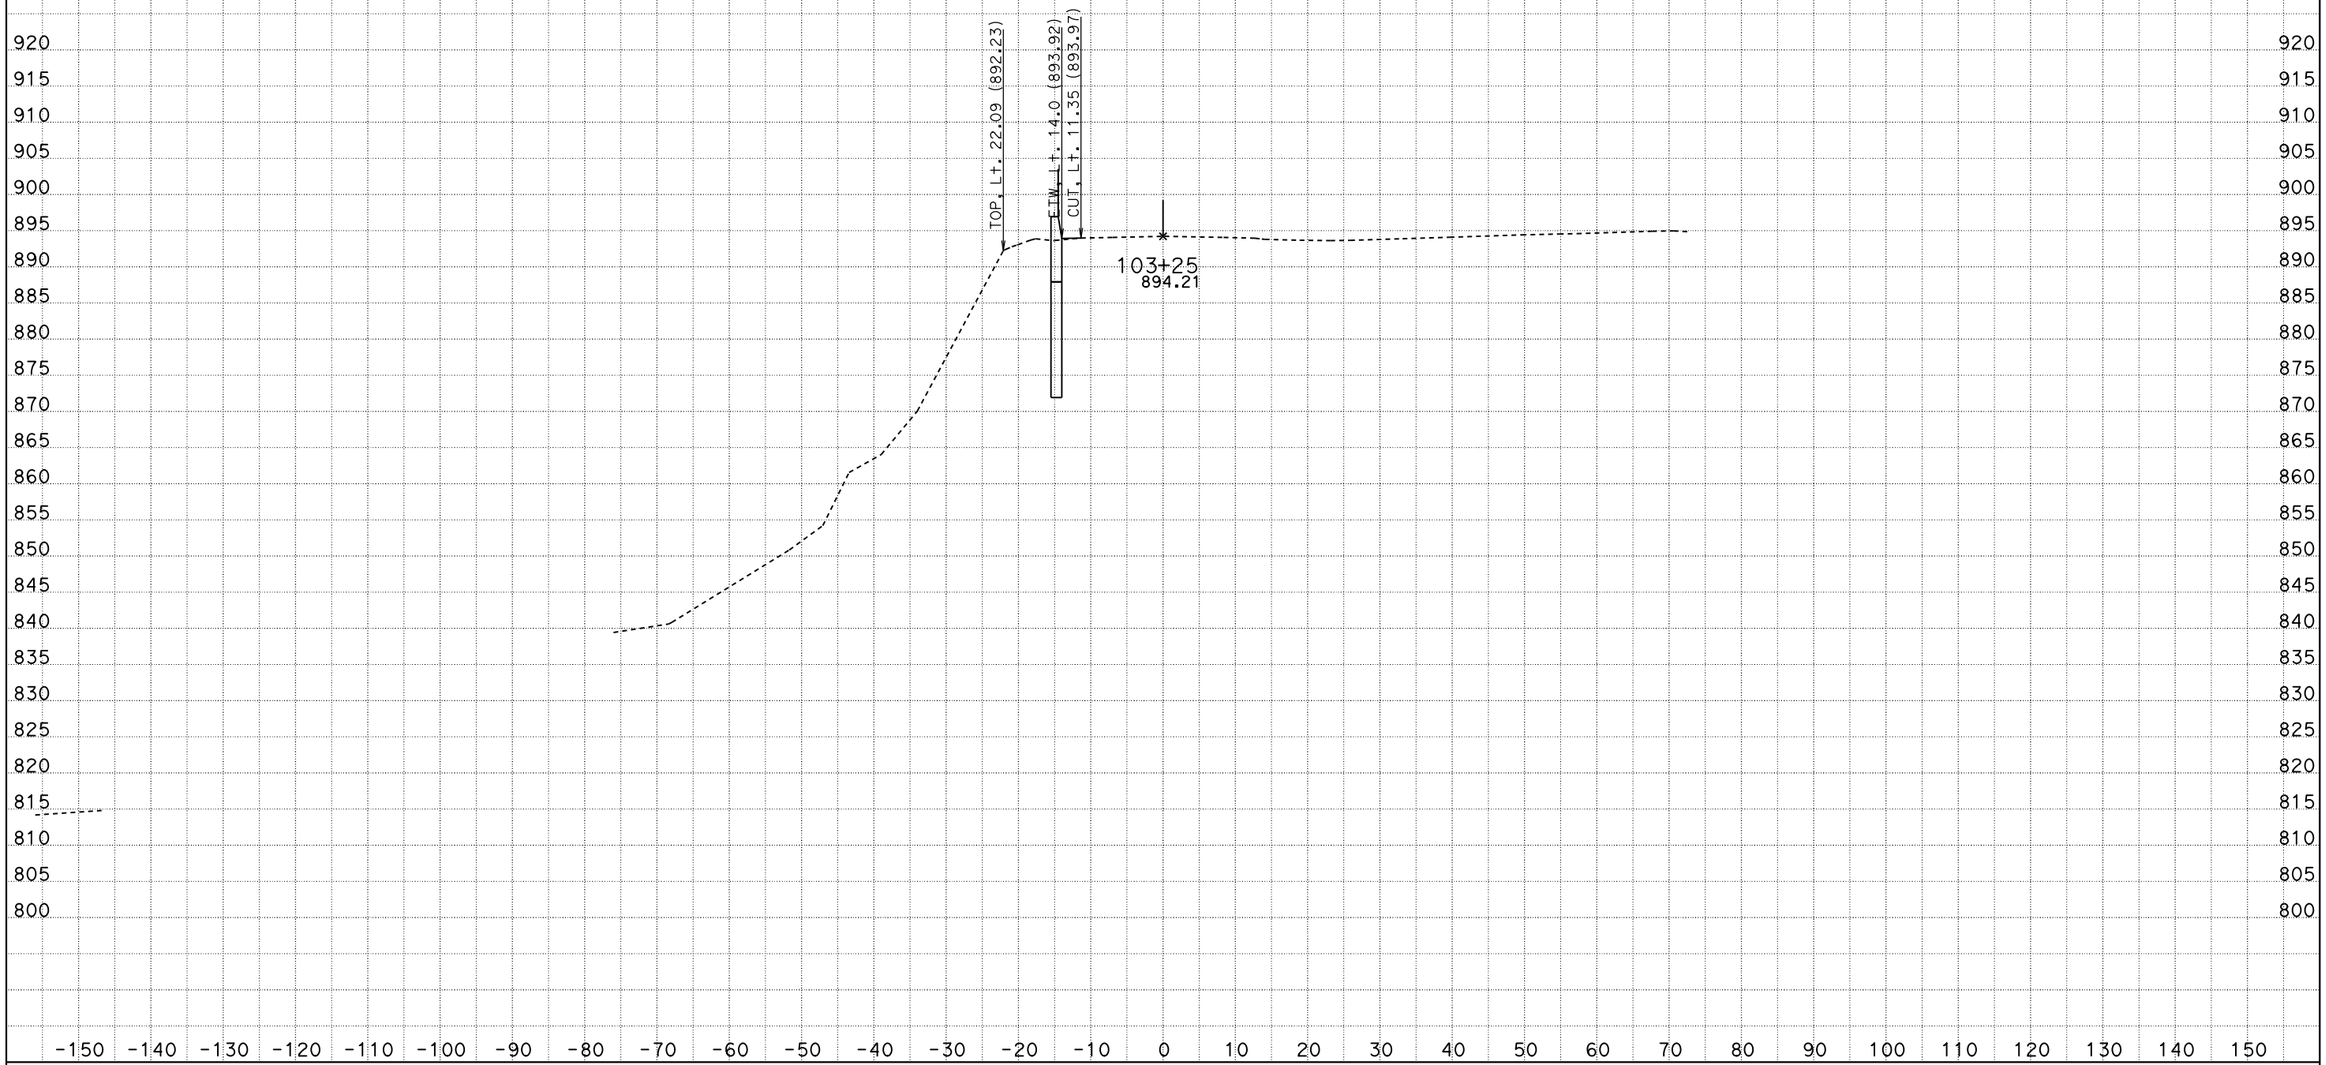

DATE: 3/1/2012

KC Project: 11052 File: D:*X0201\CAiCE_11_17_11n52\A\294new_out.ear

SCALE: 1" = 10' Horiz.
1" = 10' Vert.

All Dimensions are US Survey Feet

294ALN1
CROSS SECTIONS

SHEET 43 OF XXX

DESIGN STUDY ONLY

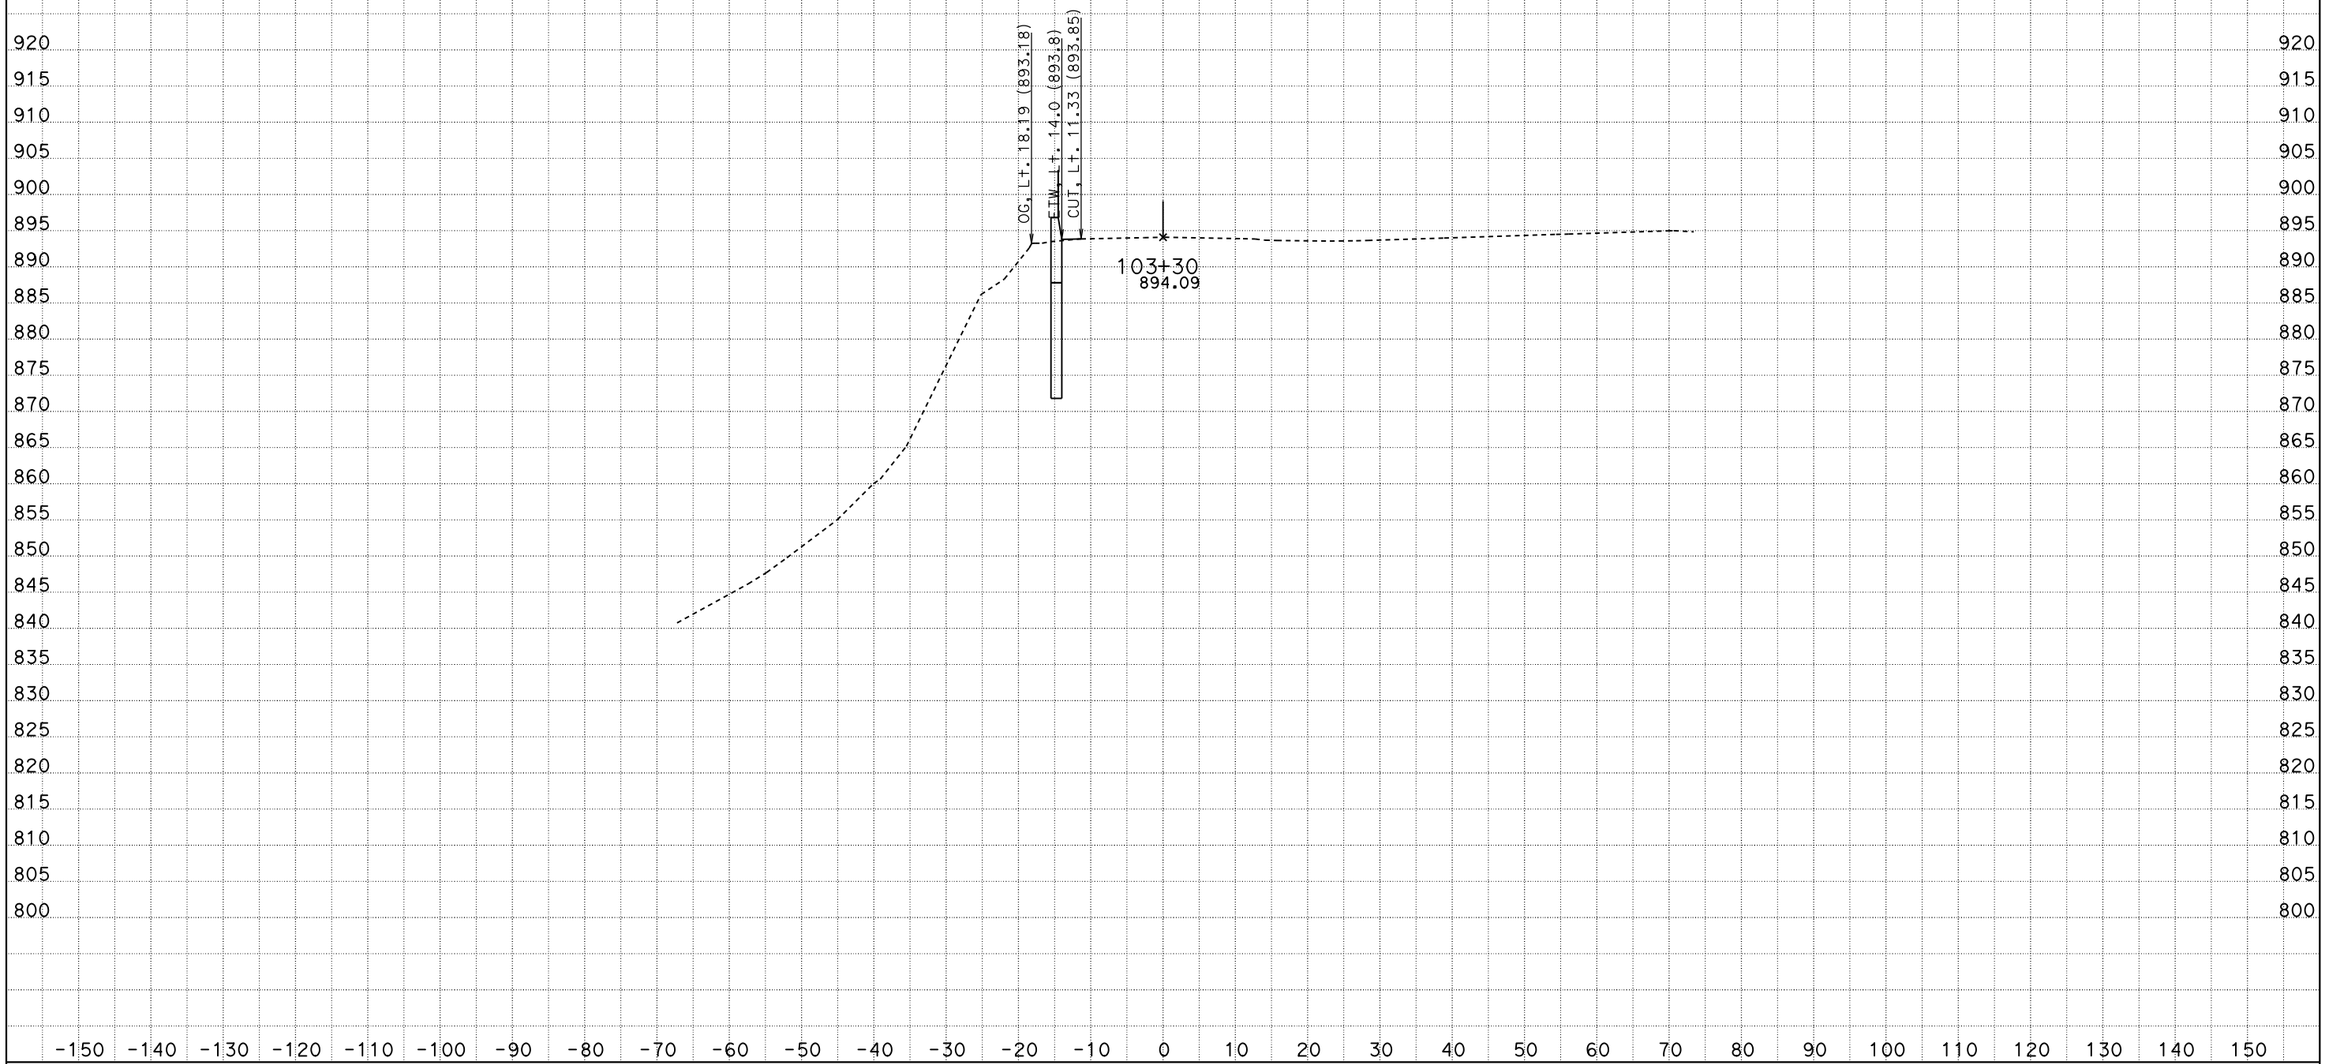

DATE: 3/1/2012

KC Project: 11052 File: D:*X0201\CAiCE_11_17_11n52\A\294new_out.ear

SCALE: 1" = 10' Horiz.
1" = 10' Vert.

All Dimensions are US Survey Feet

294ALN1
CROSS SECTIONS

SHEET 44 OF XXX

DESIGN STUDY ONLY

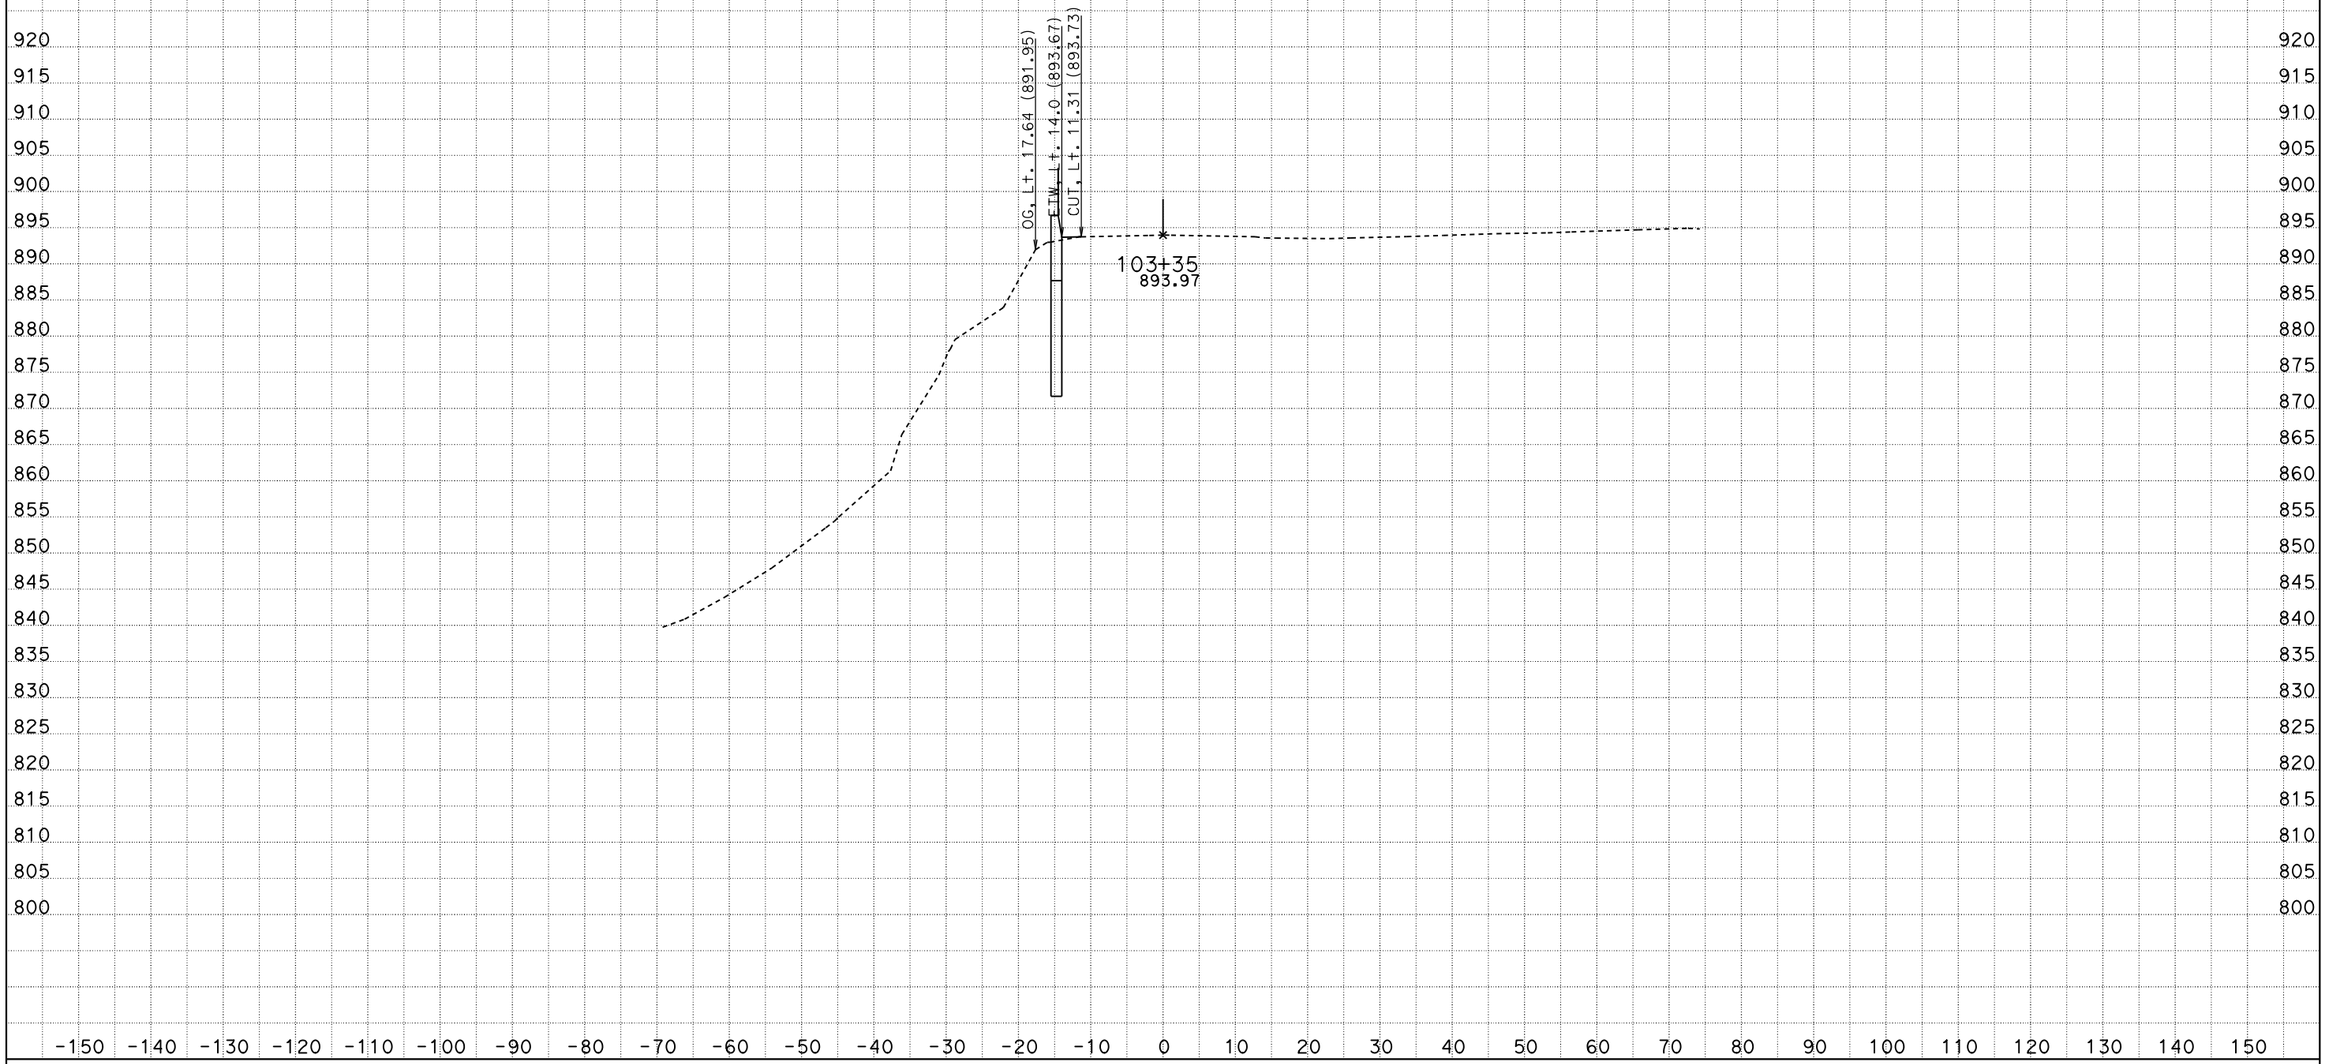

DATE: 3/1/2012

KC Project: 11052 File: D:*X0201\CAiCE_11_17_11n52\A\294new_out.ear

SCALE: 1" = 10' Horiz.
1" = 10' Vert.

All Dimensions are US Survey Feet

294ALN1
CROSS SECTIONS

SHEET 45 OF XXX

DESIGN STUDY ONLY

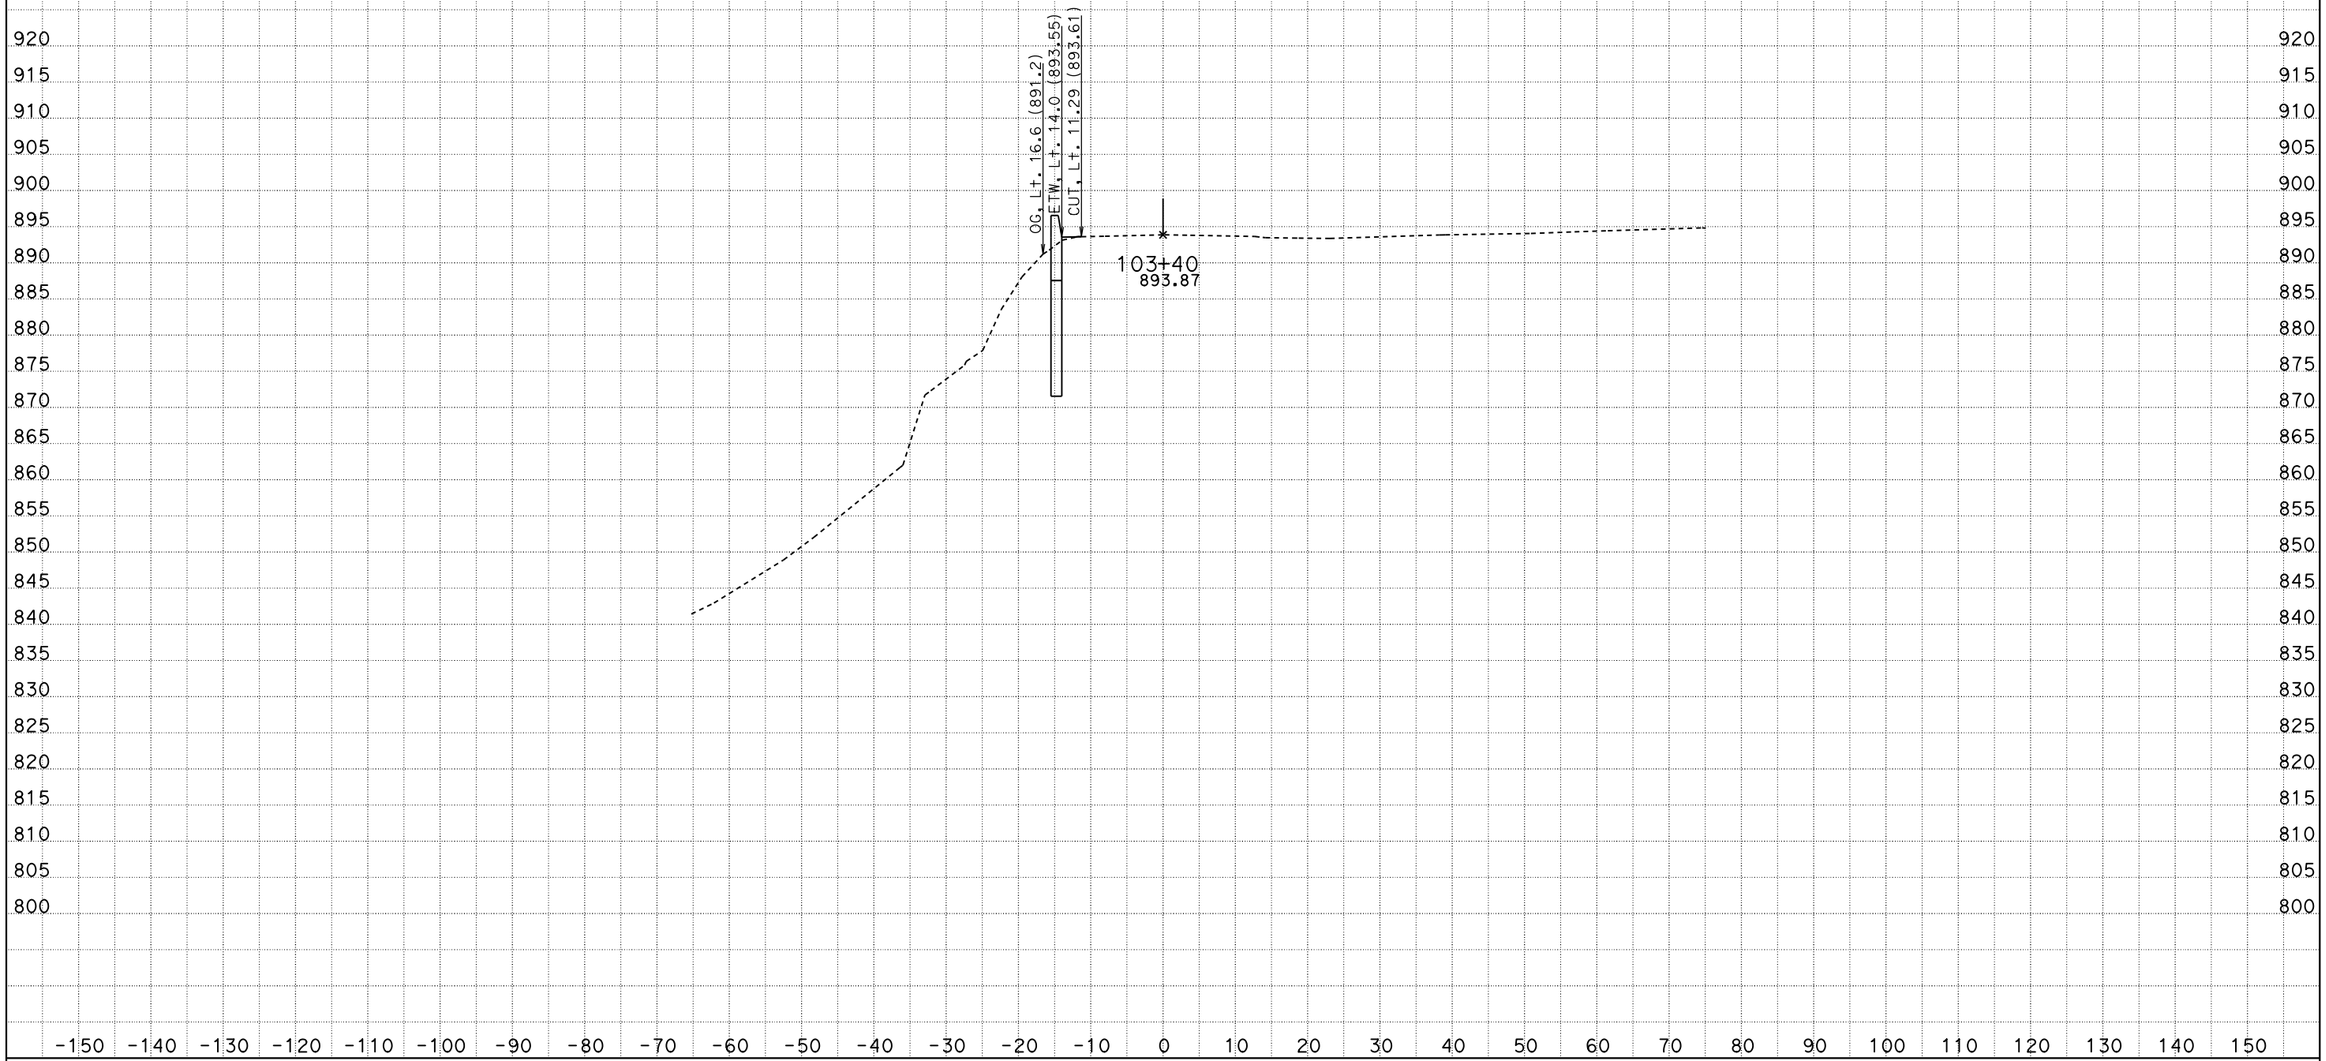

DATE: 3/1/2012

KC Project: 11052 File: D:*X0201\CAiCE_11_17_11n52\A\294new_out.ear

SCALE: 1" = 10' Horiz.
1" = 10' Vert.

All Dimensions are US Survey Feet

294ALN1
CROSS SECTIONS

SHEET 46 OF XXX

DESIGN STUDY ONLY

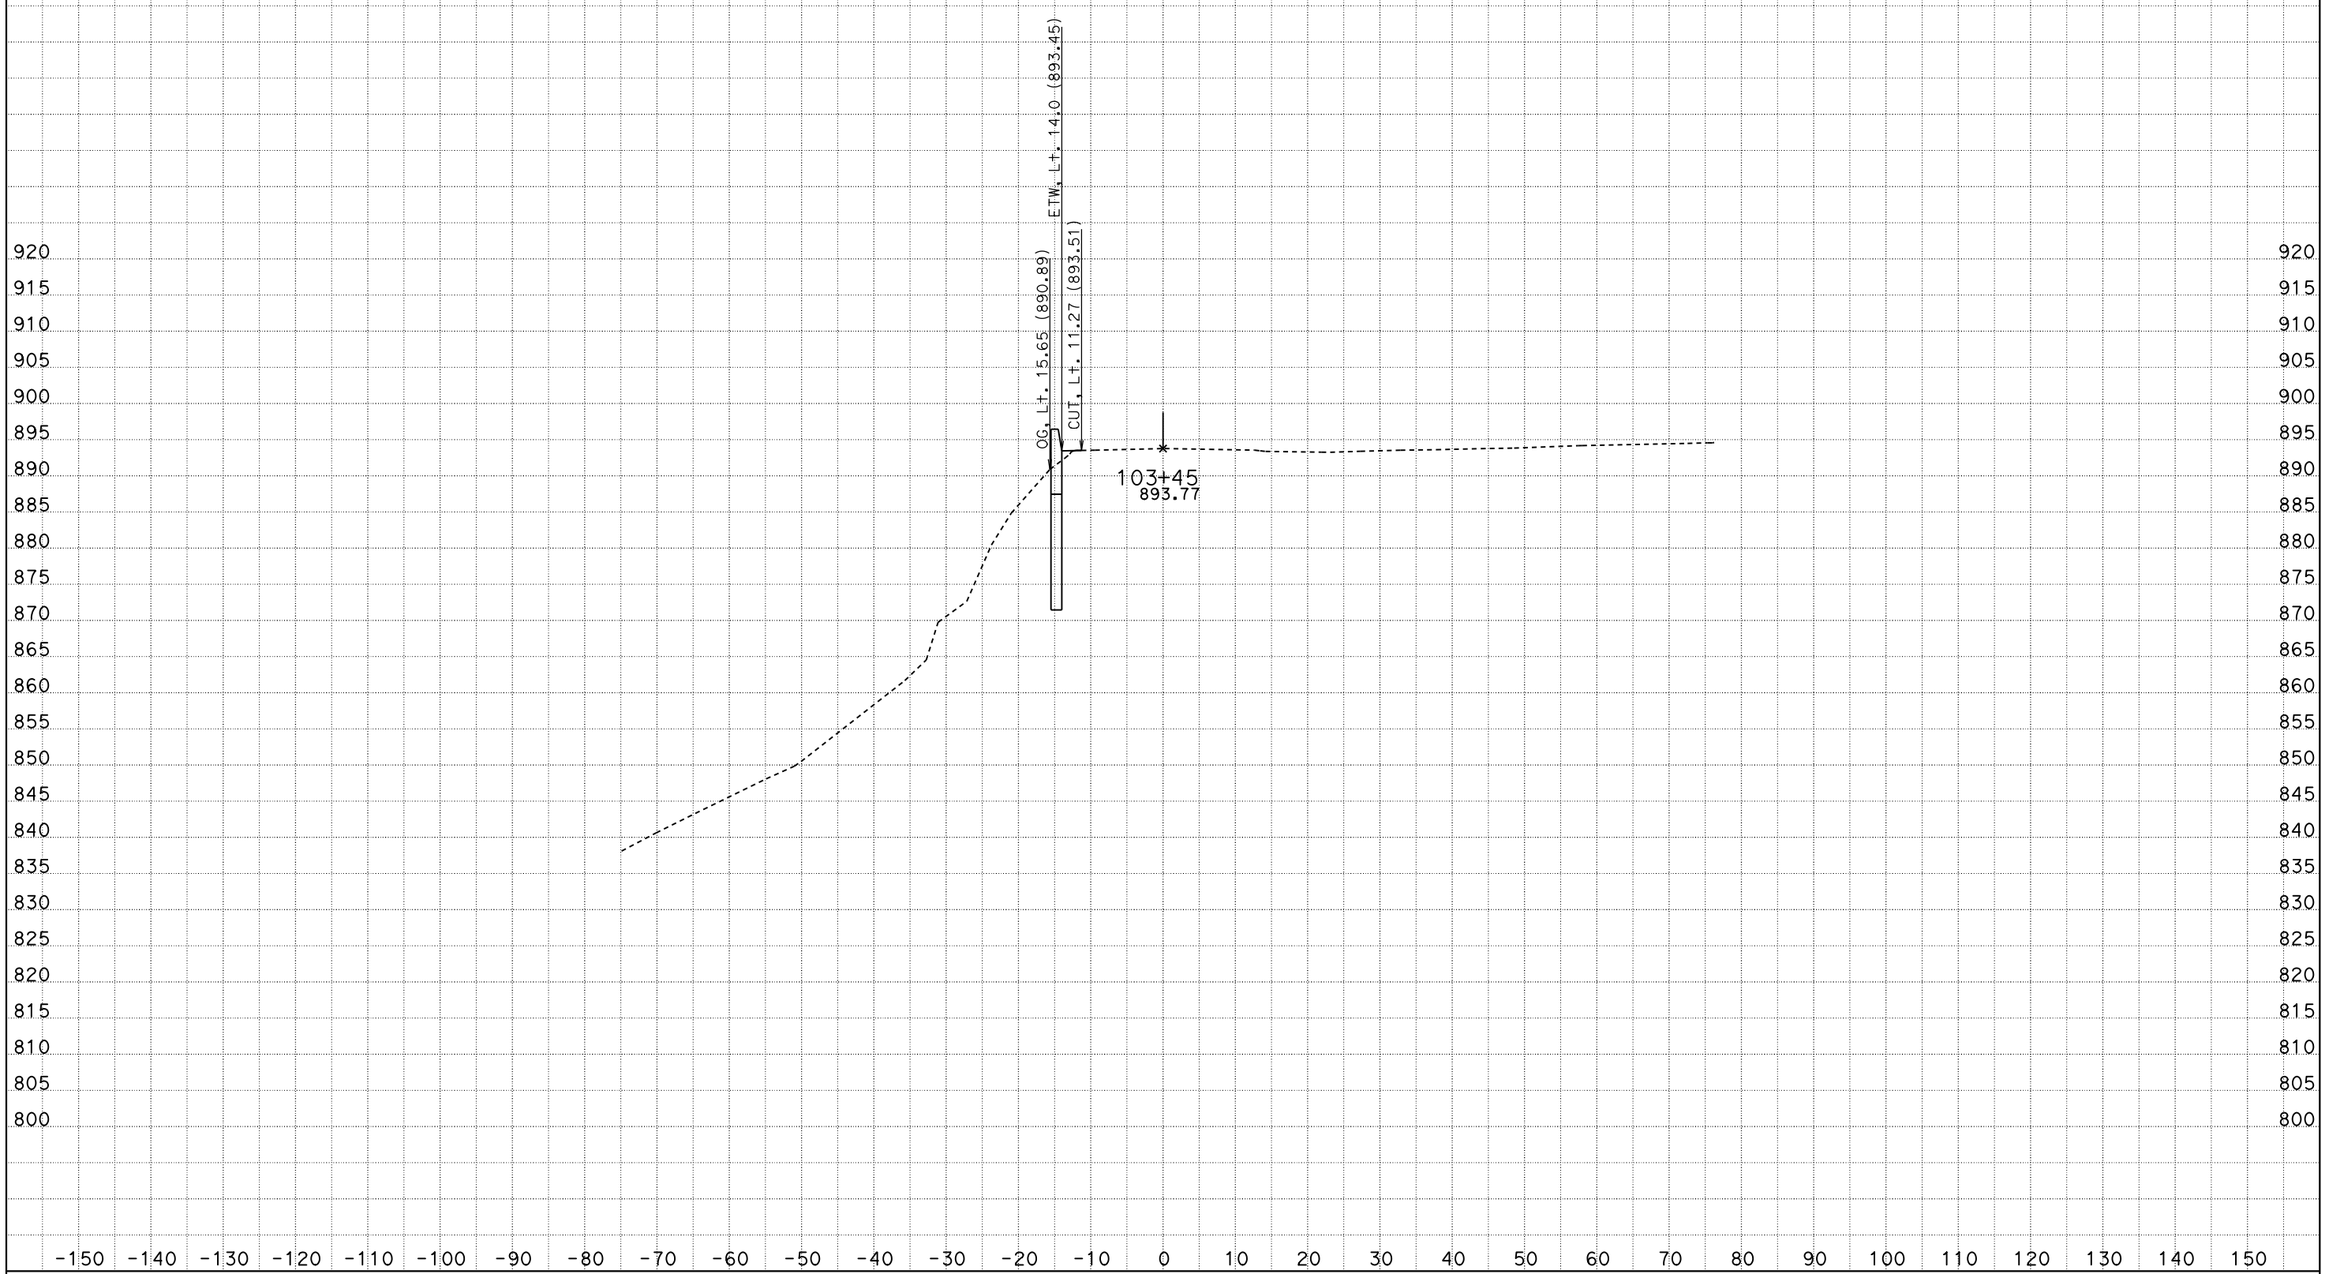

DATE: 3/1/2012

KC Project: 11052 File: D:*X0201\CAiCE_11_17_11n52\A\294new_out.ear

SCALE: 1" = 10' Horiz.
1" = 10' Vert.

All Dimensions are US Survey Feet

294ALN1
CROSS SECTIONS

SHEET 47 OF XXX

DESIGN STUDY ONLY

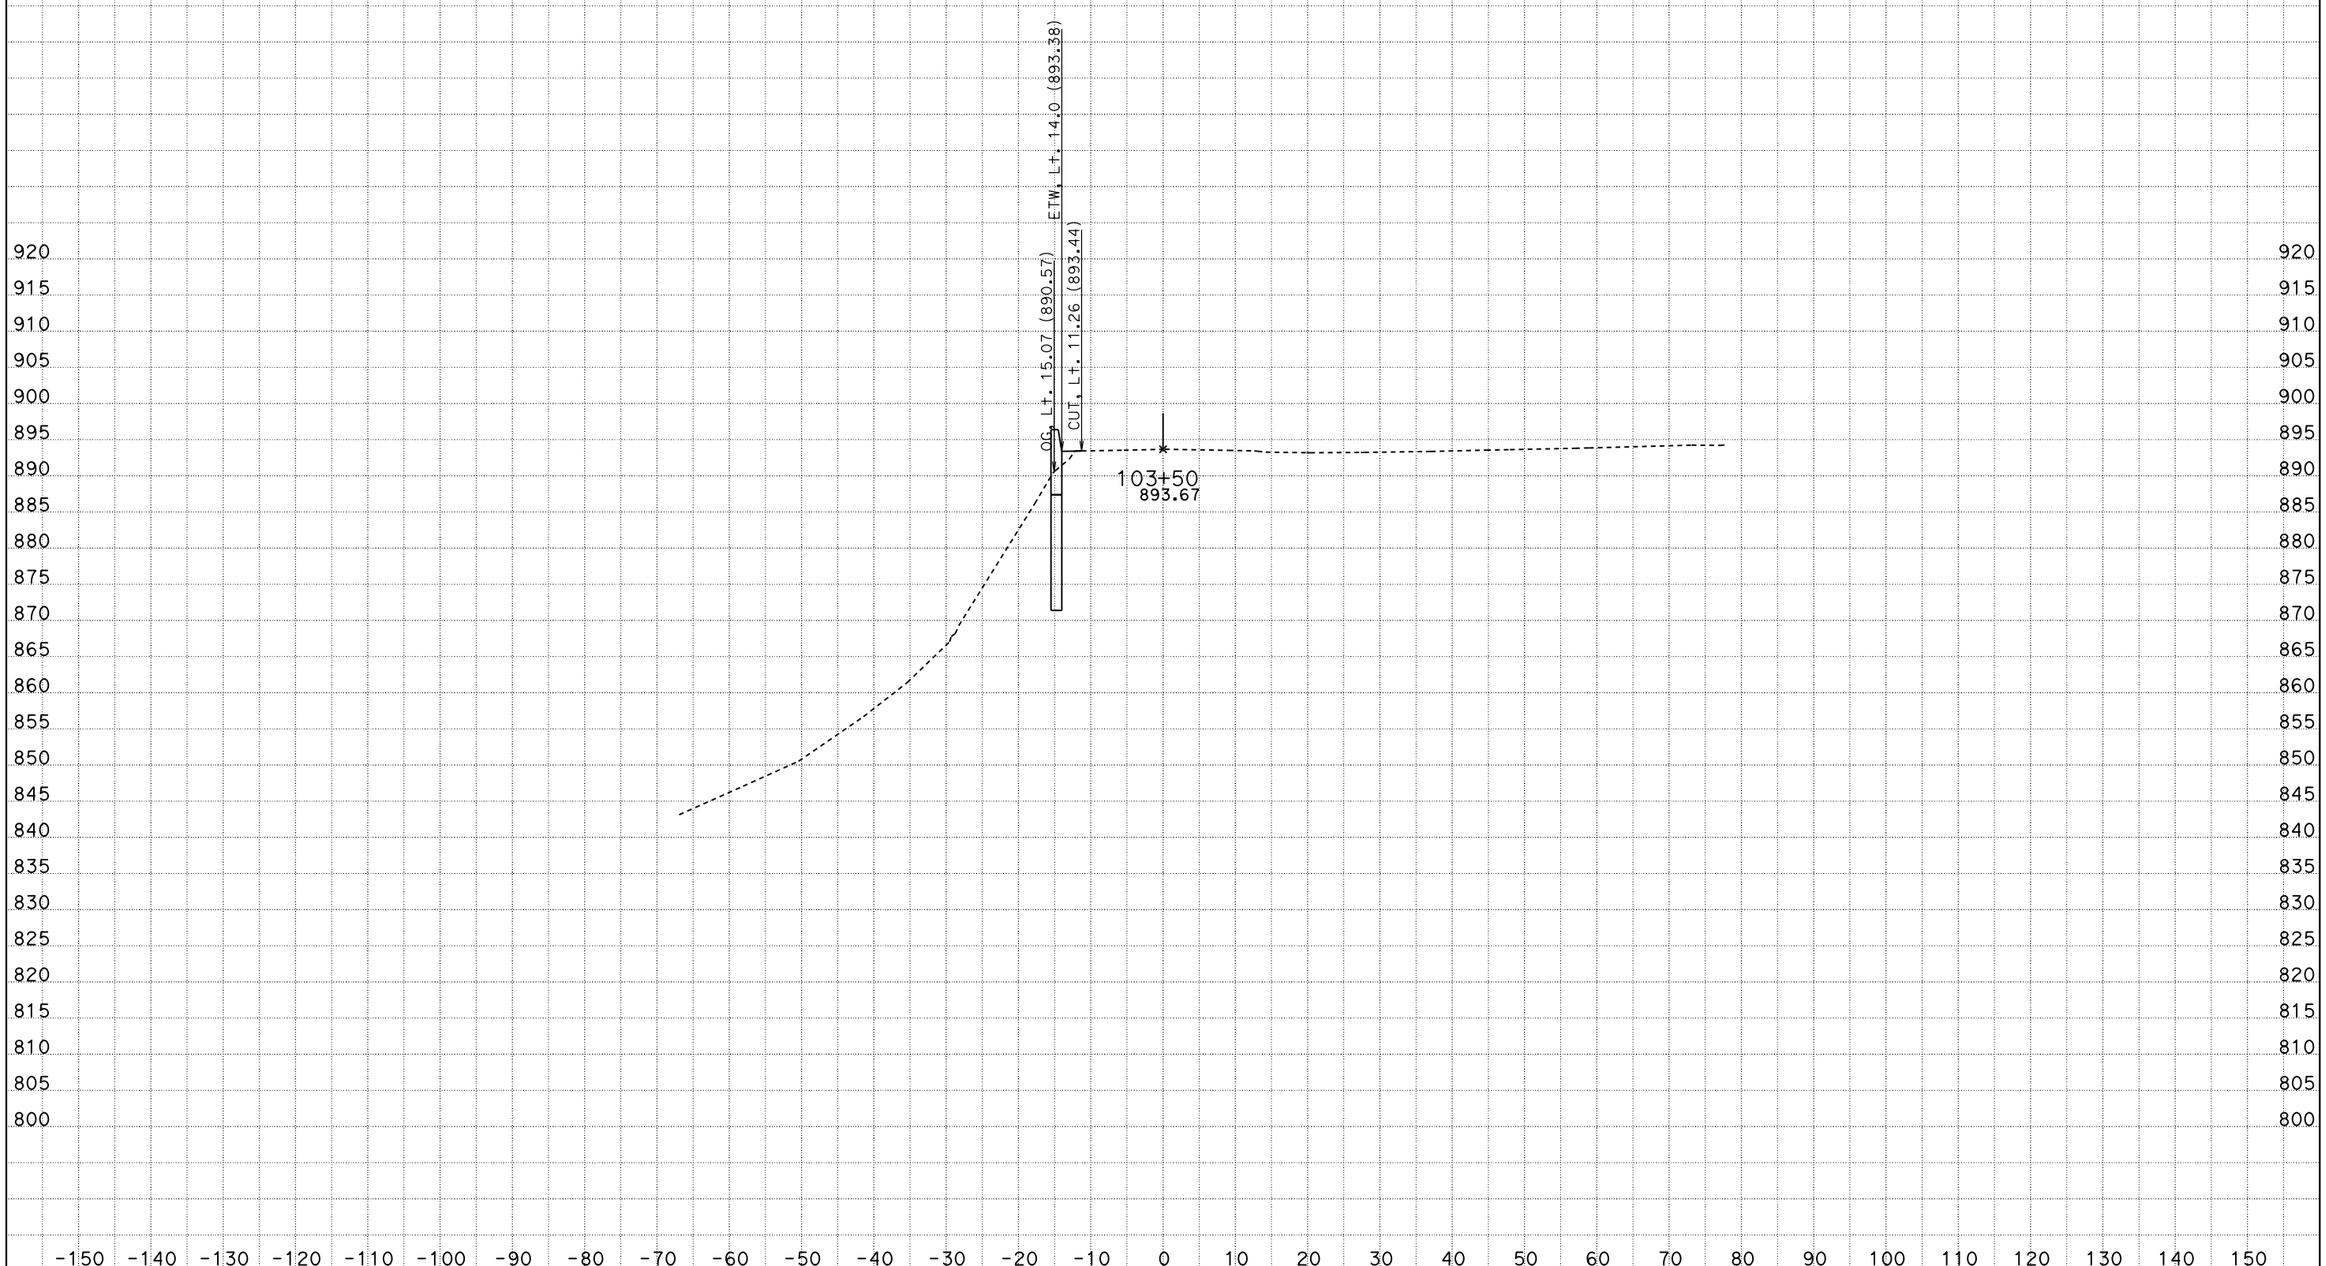

DATE: 3/1/2012

KC Project: 11052 File: D:*X0201\CAiCE_11_17_11n52\A\294new_out.ear

SCALE: 1" = 10' Horiz.
1" = 10' Vert.

All Dimensions are US Survey Feet

294ALN1
CROSS SECTIONS

SHEET 48 OF XXX

DESIGN STUDY ONLY

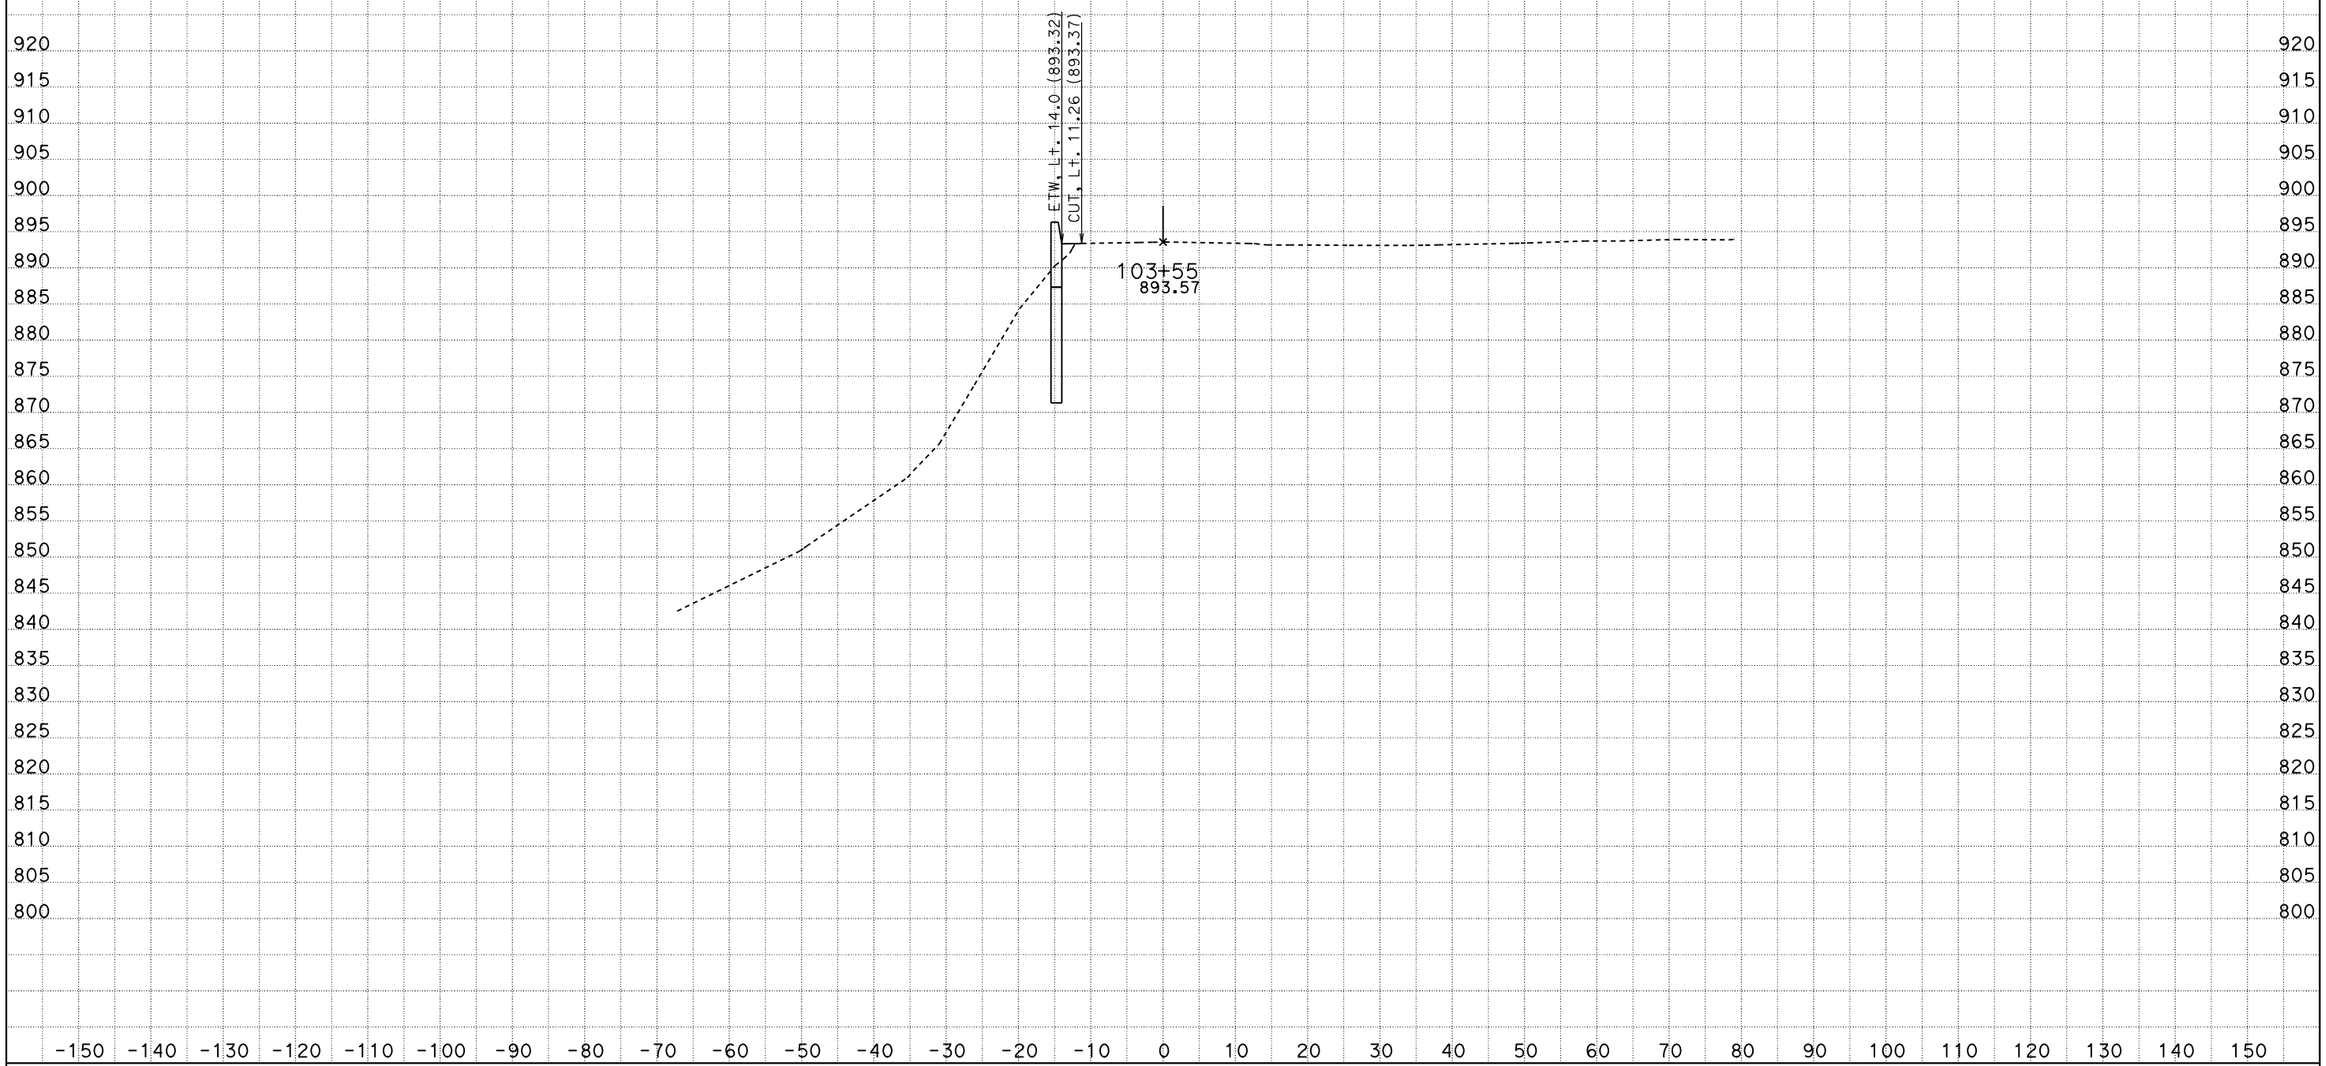

DATE: 3/1/2012

KC Project: 11052 File: D:*X0201\CAiCE_11_17_11n52\A\294new_out.ear

SCALE: 1" = 10' Horiz.
1" = 10' Vert.

All Dimensions are US Survey Feet

294ALN1
CROSS SECTIONS

SHEET 49 OF XXX

DESIGN STUDY ONLY

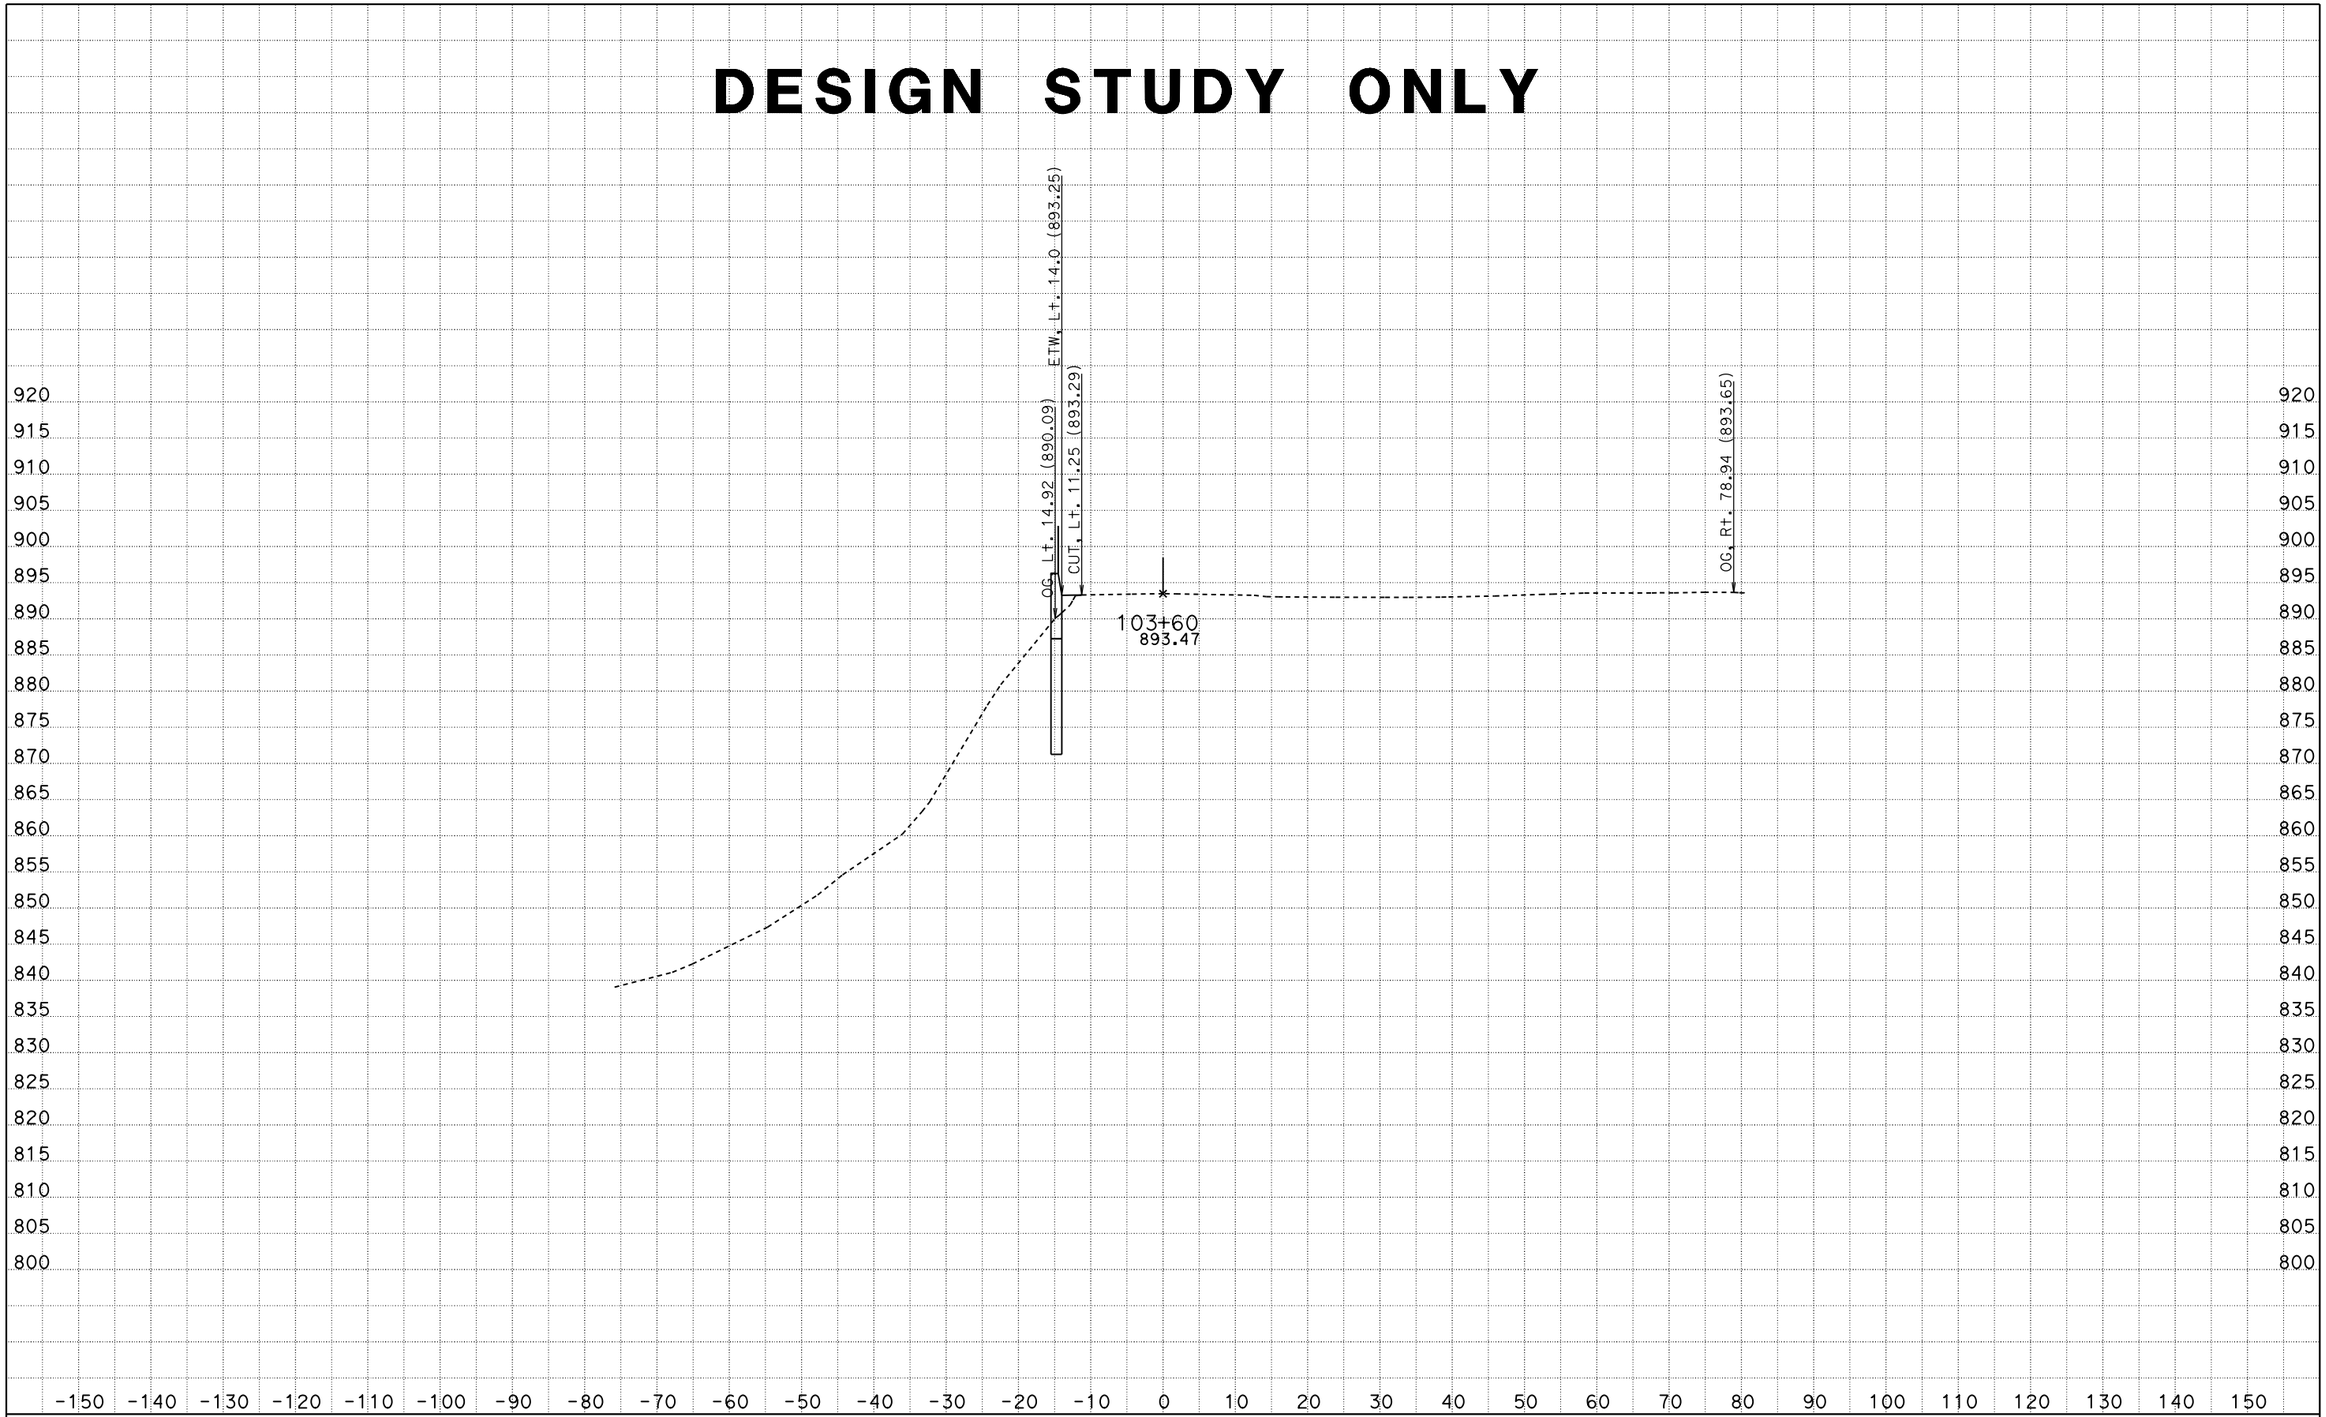

DATE: 3/1/2012

KC Project: 11052 File: D:*X0201\CAiCE_11_17_11n52\A\294new_out.ear

SCALE: 1" = 10' Horiz.
1" = 10' Vert.

All Dimensions are US Survey Feet

294ALN1
CROSS SECTIONS

SHEET 50 OF XXX

DESIGN STUDY ONLY

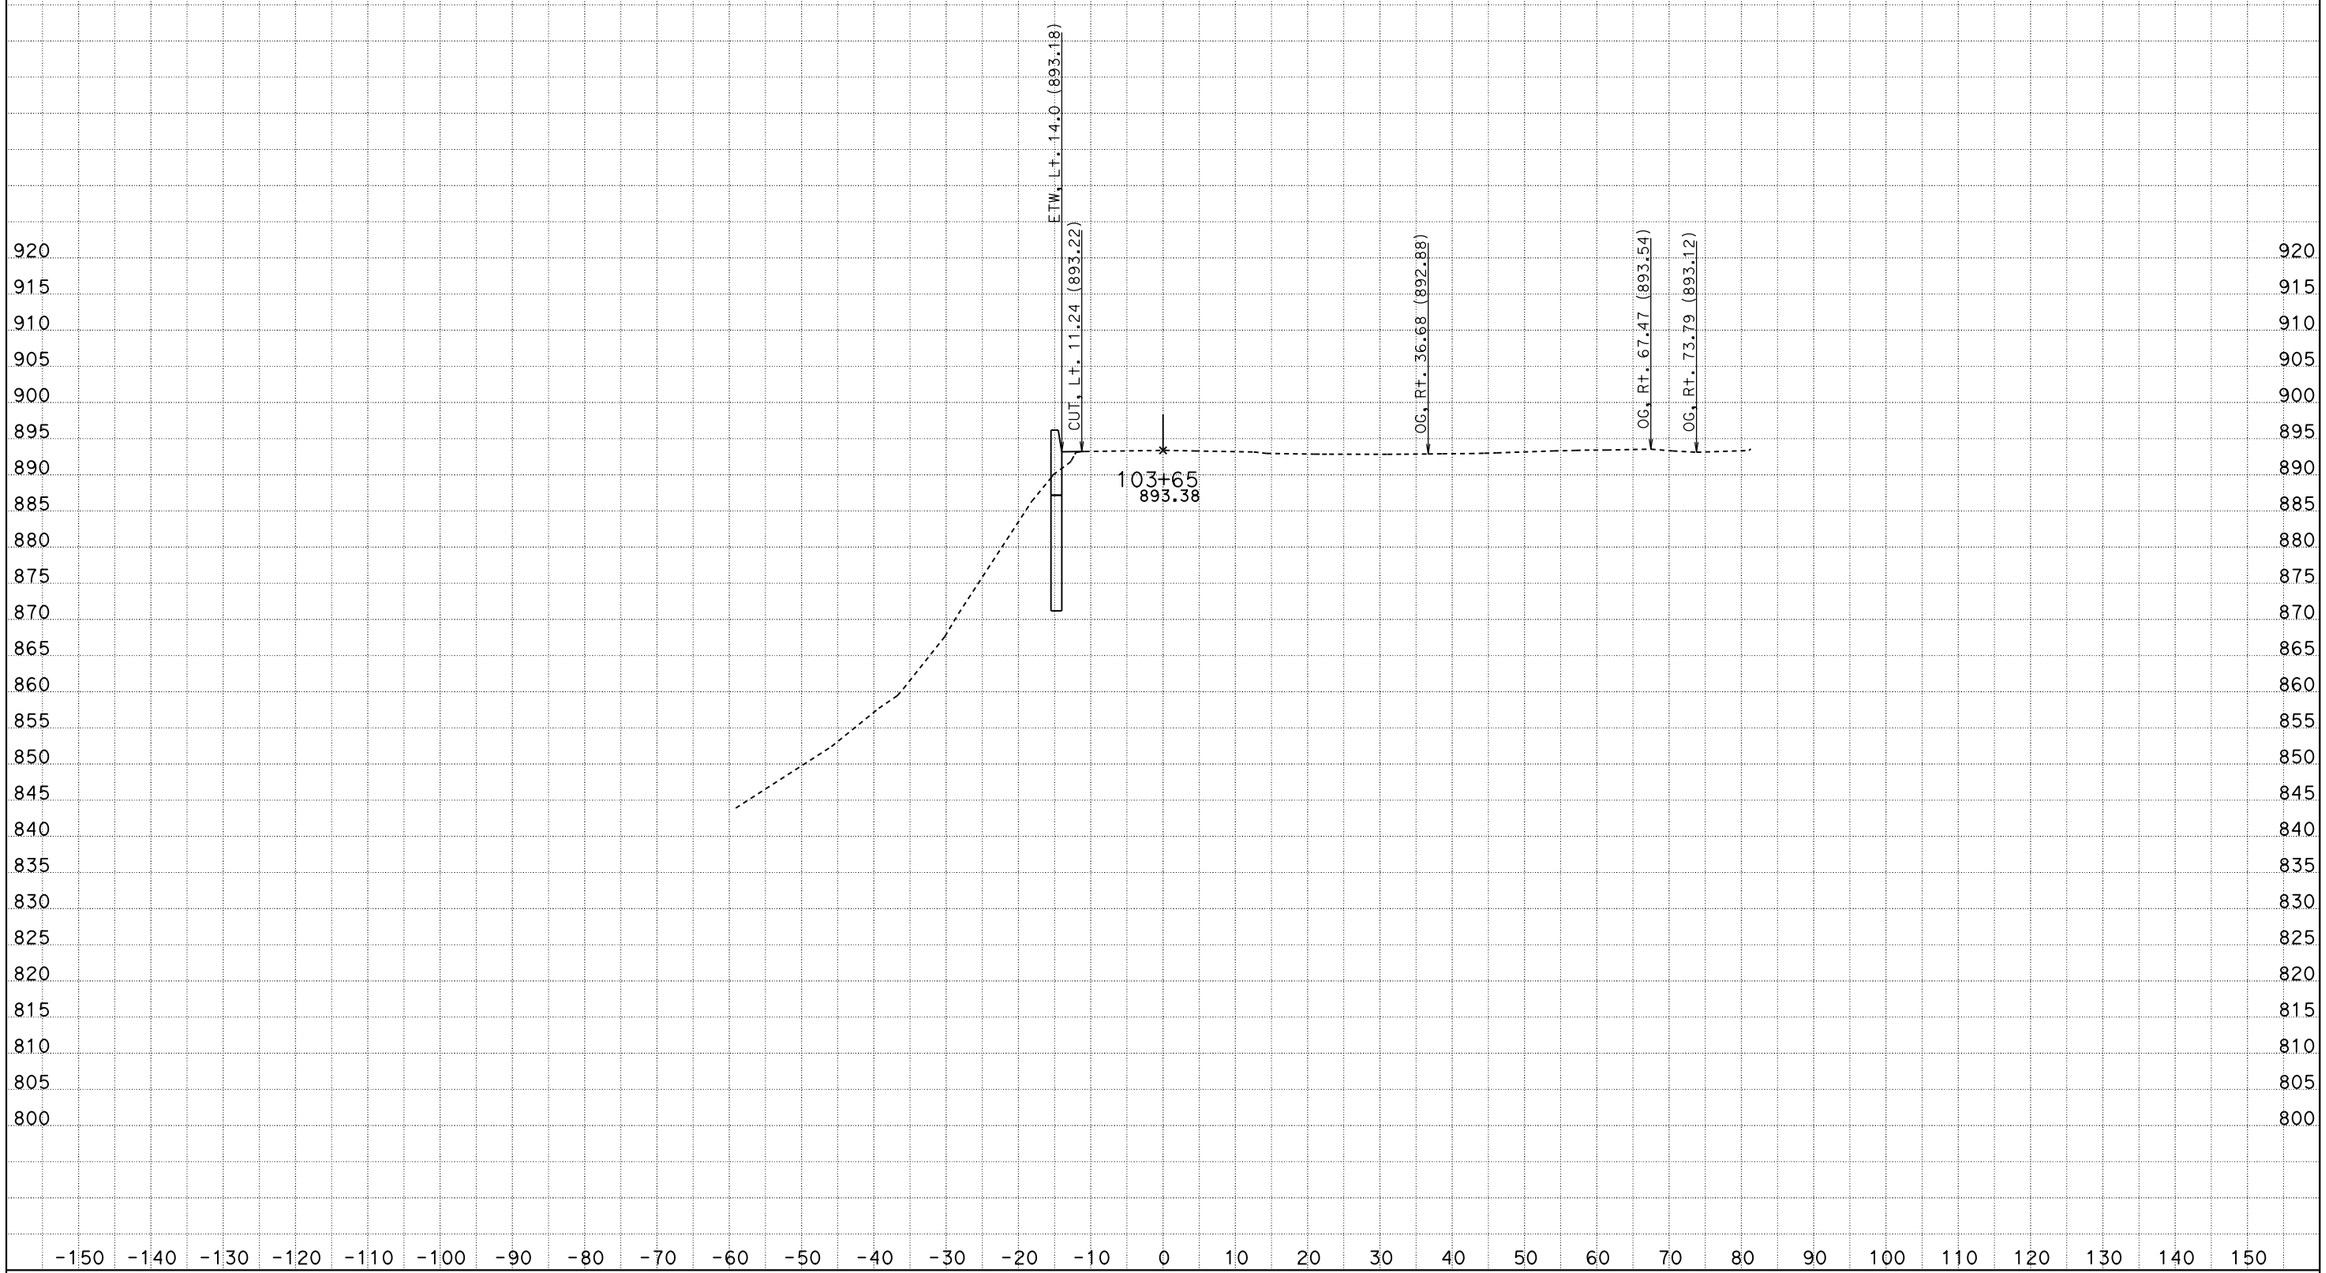

DATE: 3/1/2012

KC Project: 11052 File: D:*X0201\CAiCE_11_17_11n52\A\294new_out.ear

SCALE: 1" = 10' Horiz.
1" = 10' Vert.

All Dimensions are US Survey Feet

294ALN1
CROSS SECTIONS

SHEET 51 OF XXX

DESIGN STUDY ONLY

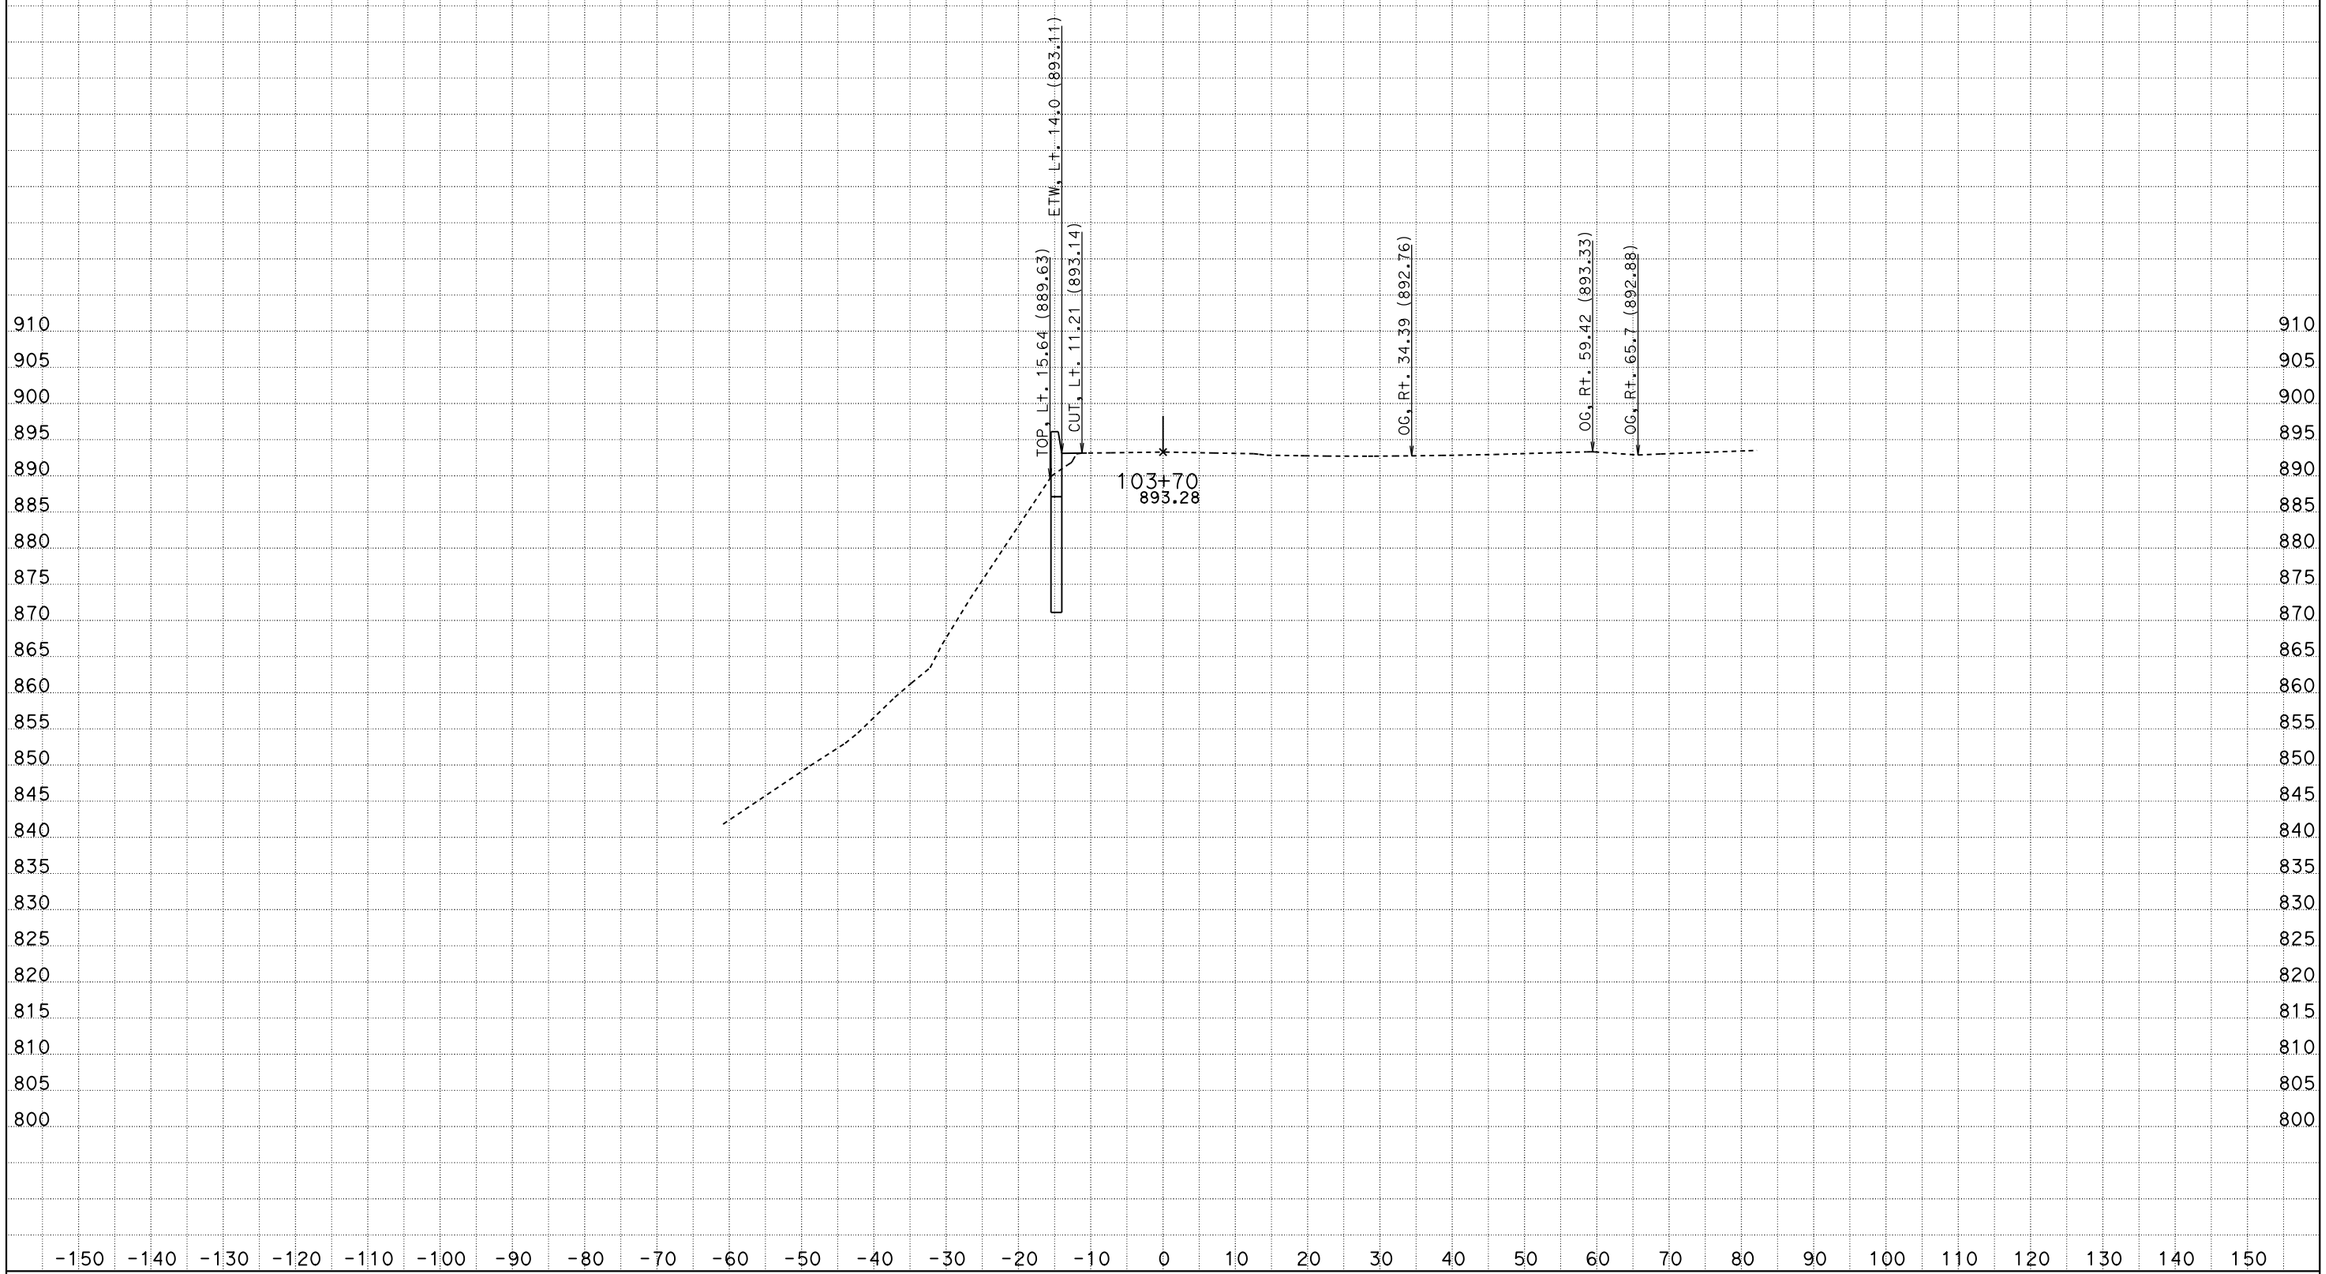

DATE: 3/1/2012

KC Project: 11052 File: D:*X0201\CAiCE_11_17_11n52\A\294new_out.ear

SCALE: 1" = 10' Horiz.
1" = 10' Vert.

All Dimensions are US Survey Feet

294ALN1
CROSS SECTIONS

SHEET 52 OF XXX

DESIGN STUDY ONLY

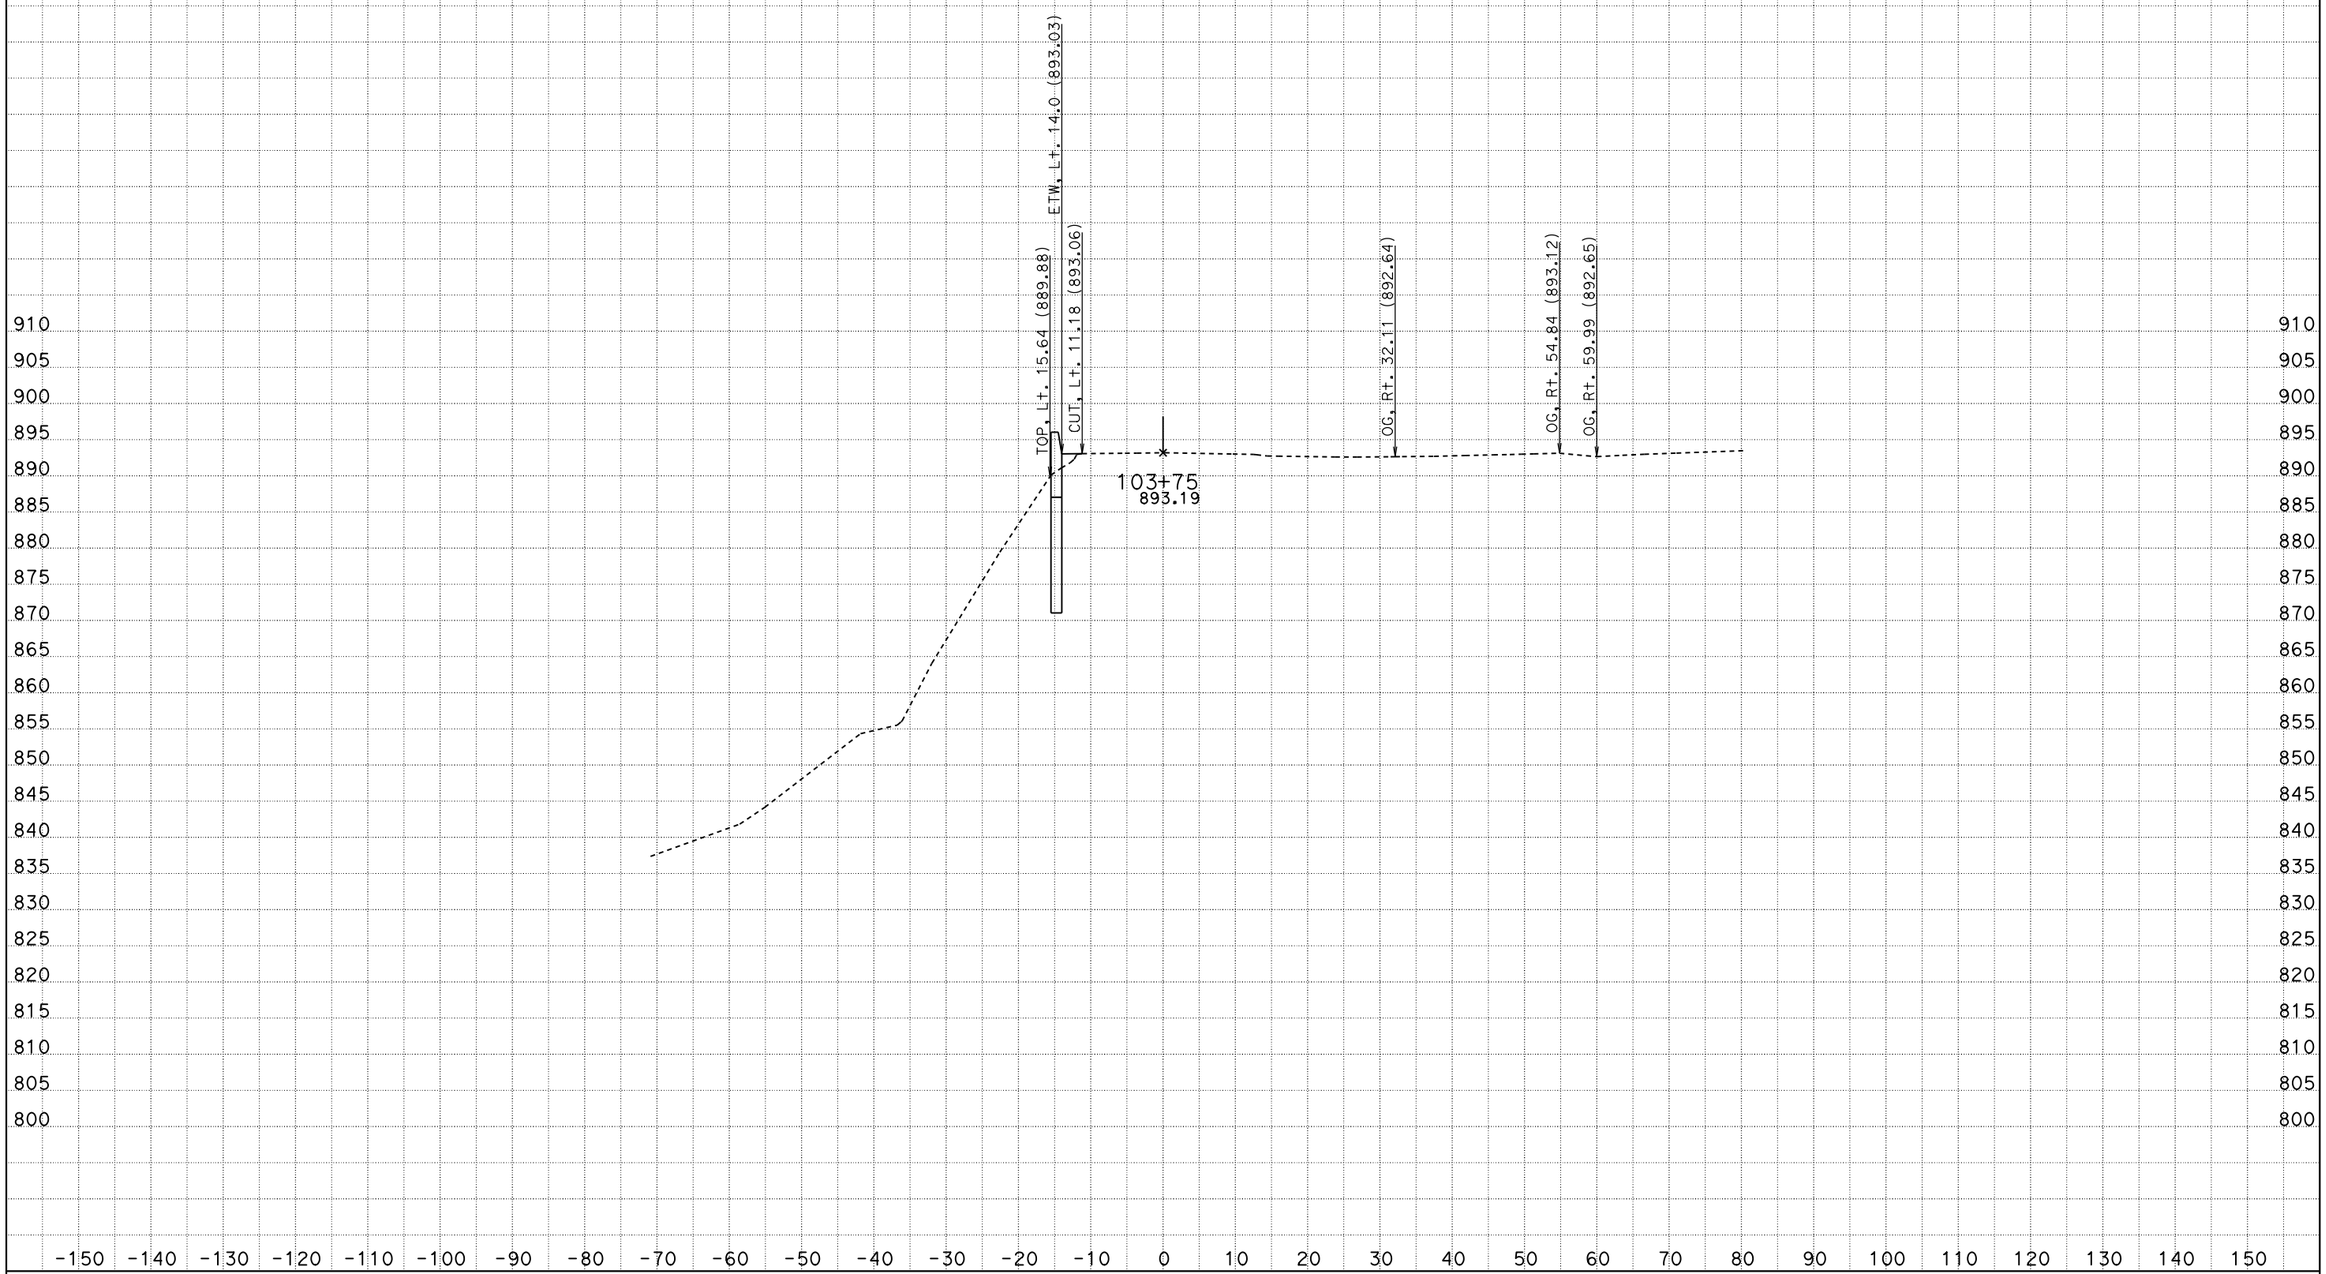

DATE: 3/1/2012

KC Project: 11052 File: D:*X0201\CAiCE_11_17_11n52\A\294new_out.ear

SCALE: 1" = 10' Horiz.
1" = 10' Vert.

All Dimensions are US Survey Feet

294ALN1
CROSS SECTIONS

SHEET 53 OF XXX

DESIGN STUDY ONLY

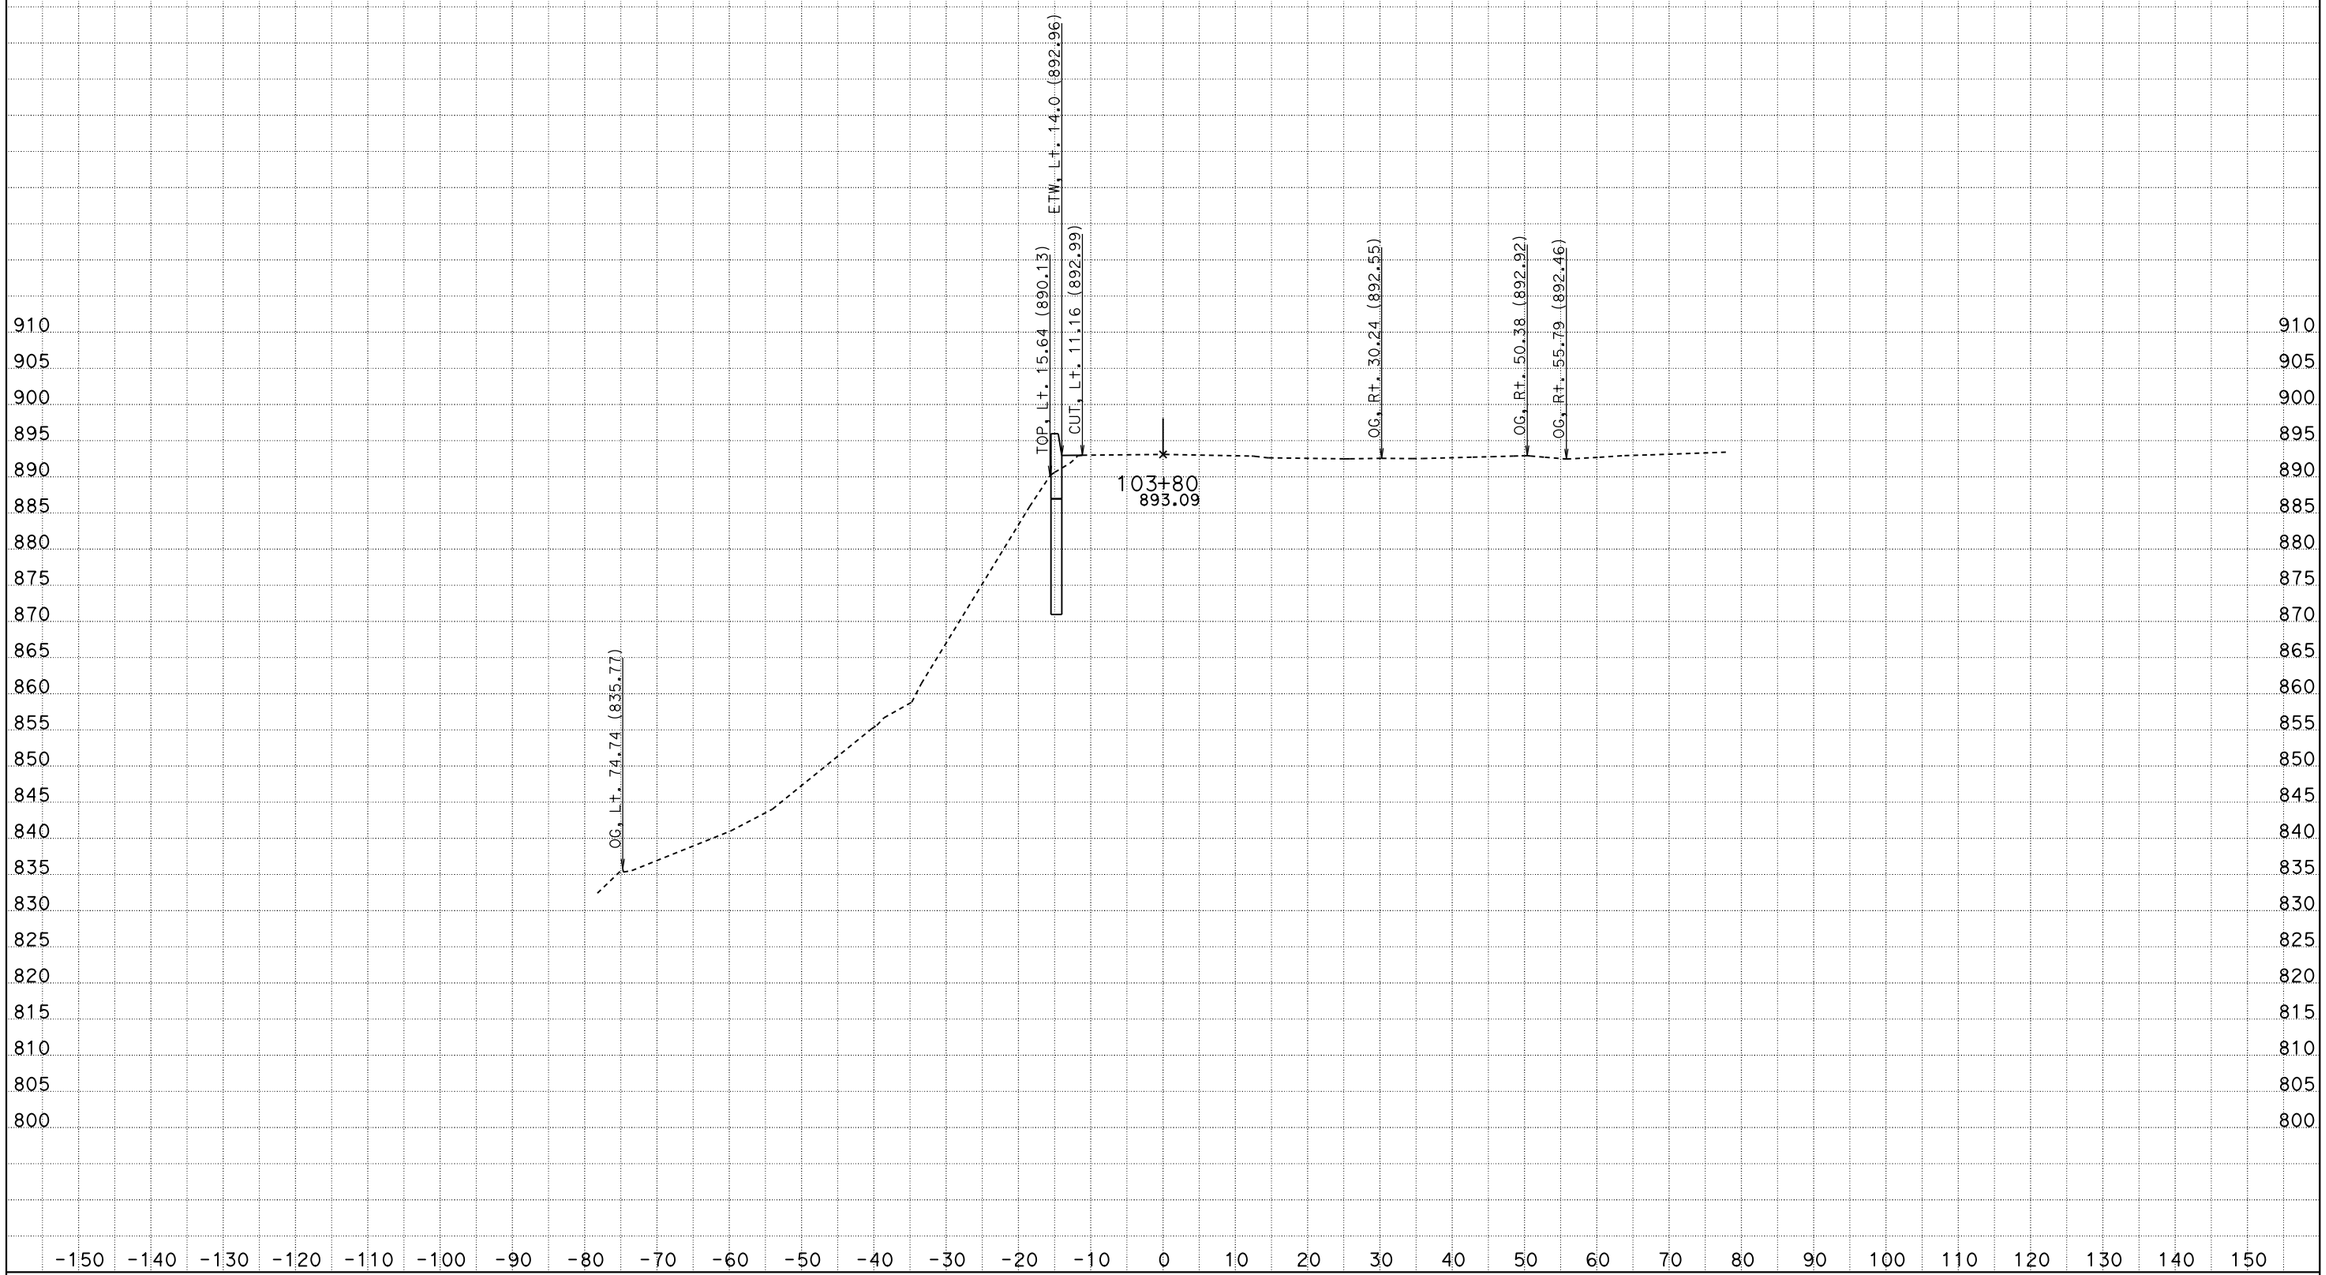

DATE: 3/1/2012

KC Project: 11052 File: D:*X0201\CAiCE_11_17_11n52\A\294new_out.ear

SCALE: 1" = 10' Horiz.
1" = 10' Vert.

All Dimensions are US Survey Feet

294ALN1
CROSS SECTIONS

SHEET 54 OF XXX

DESIGN STUDY ONLY

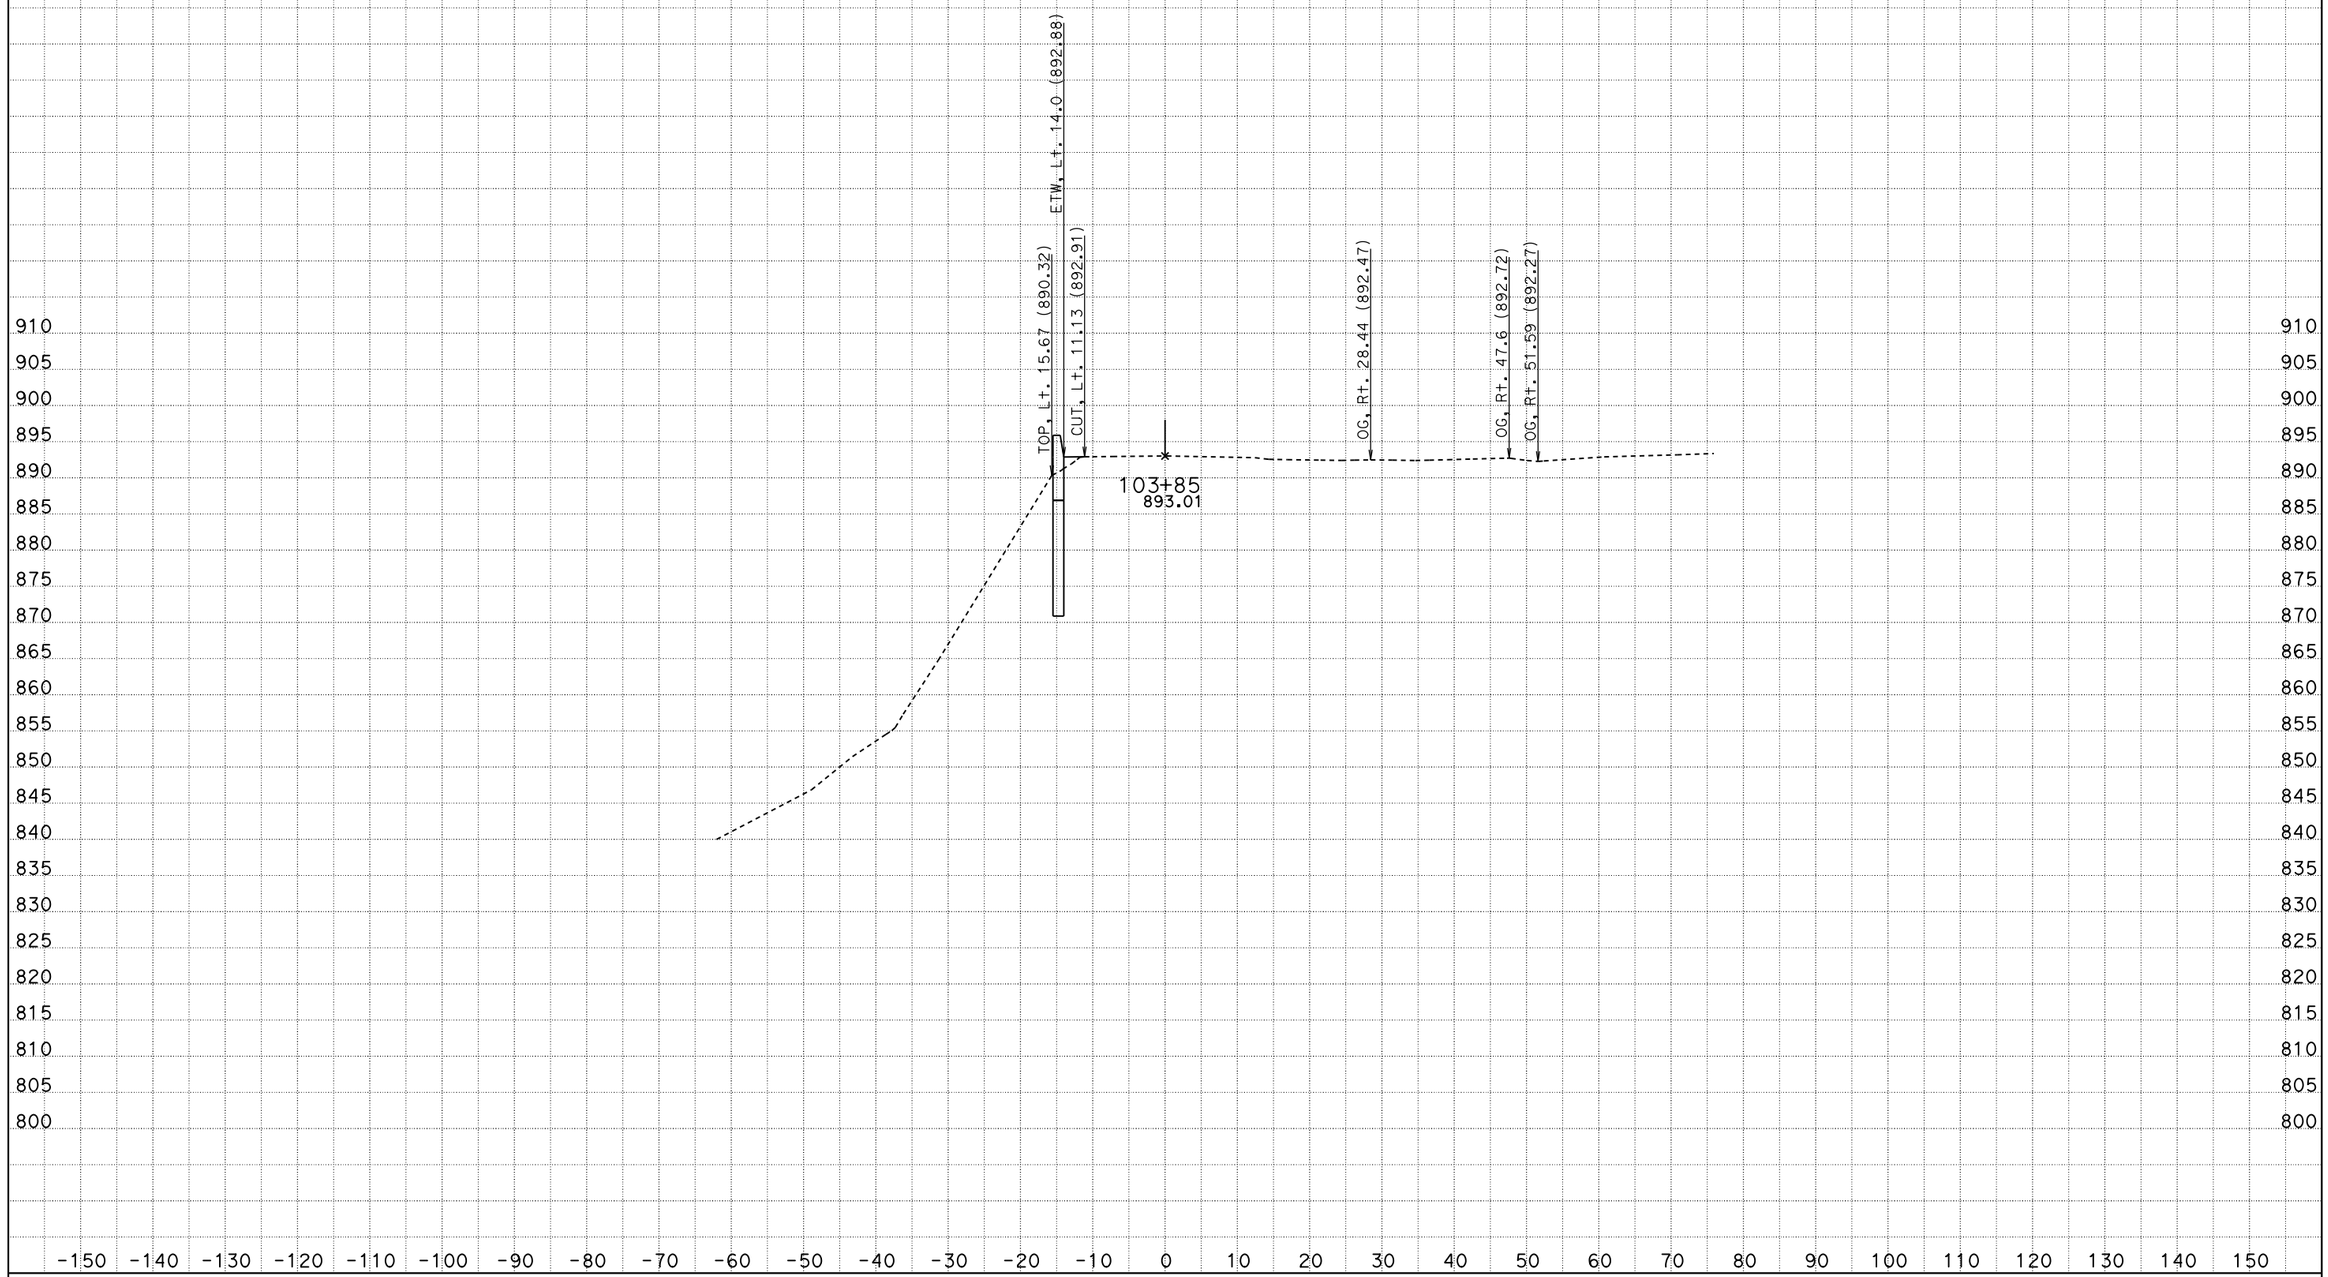

DATE: 3/1/2012

KC Project: 11052 File: D:*X0201\CAiCE_11_17_11n52\A\294new_out.ear

SCALE: 1" = 10' Horiz.
1" = 10' Vert.

All Dimensions are US Survey Feet

294ALN1
CROSS SECTIONS

SHEET 55 OF XXX

DESIGN STUDY ONLY

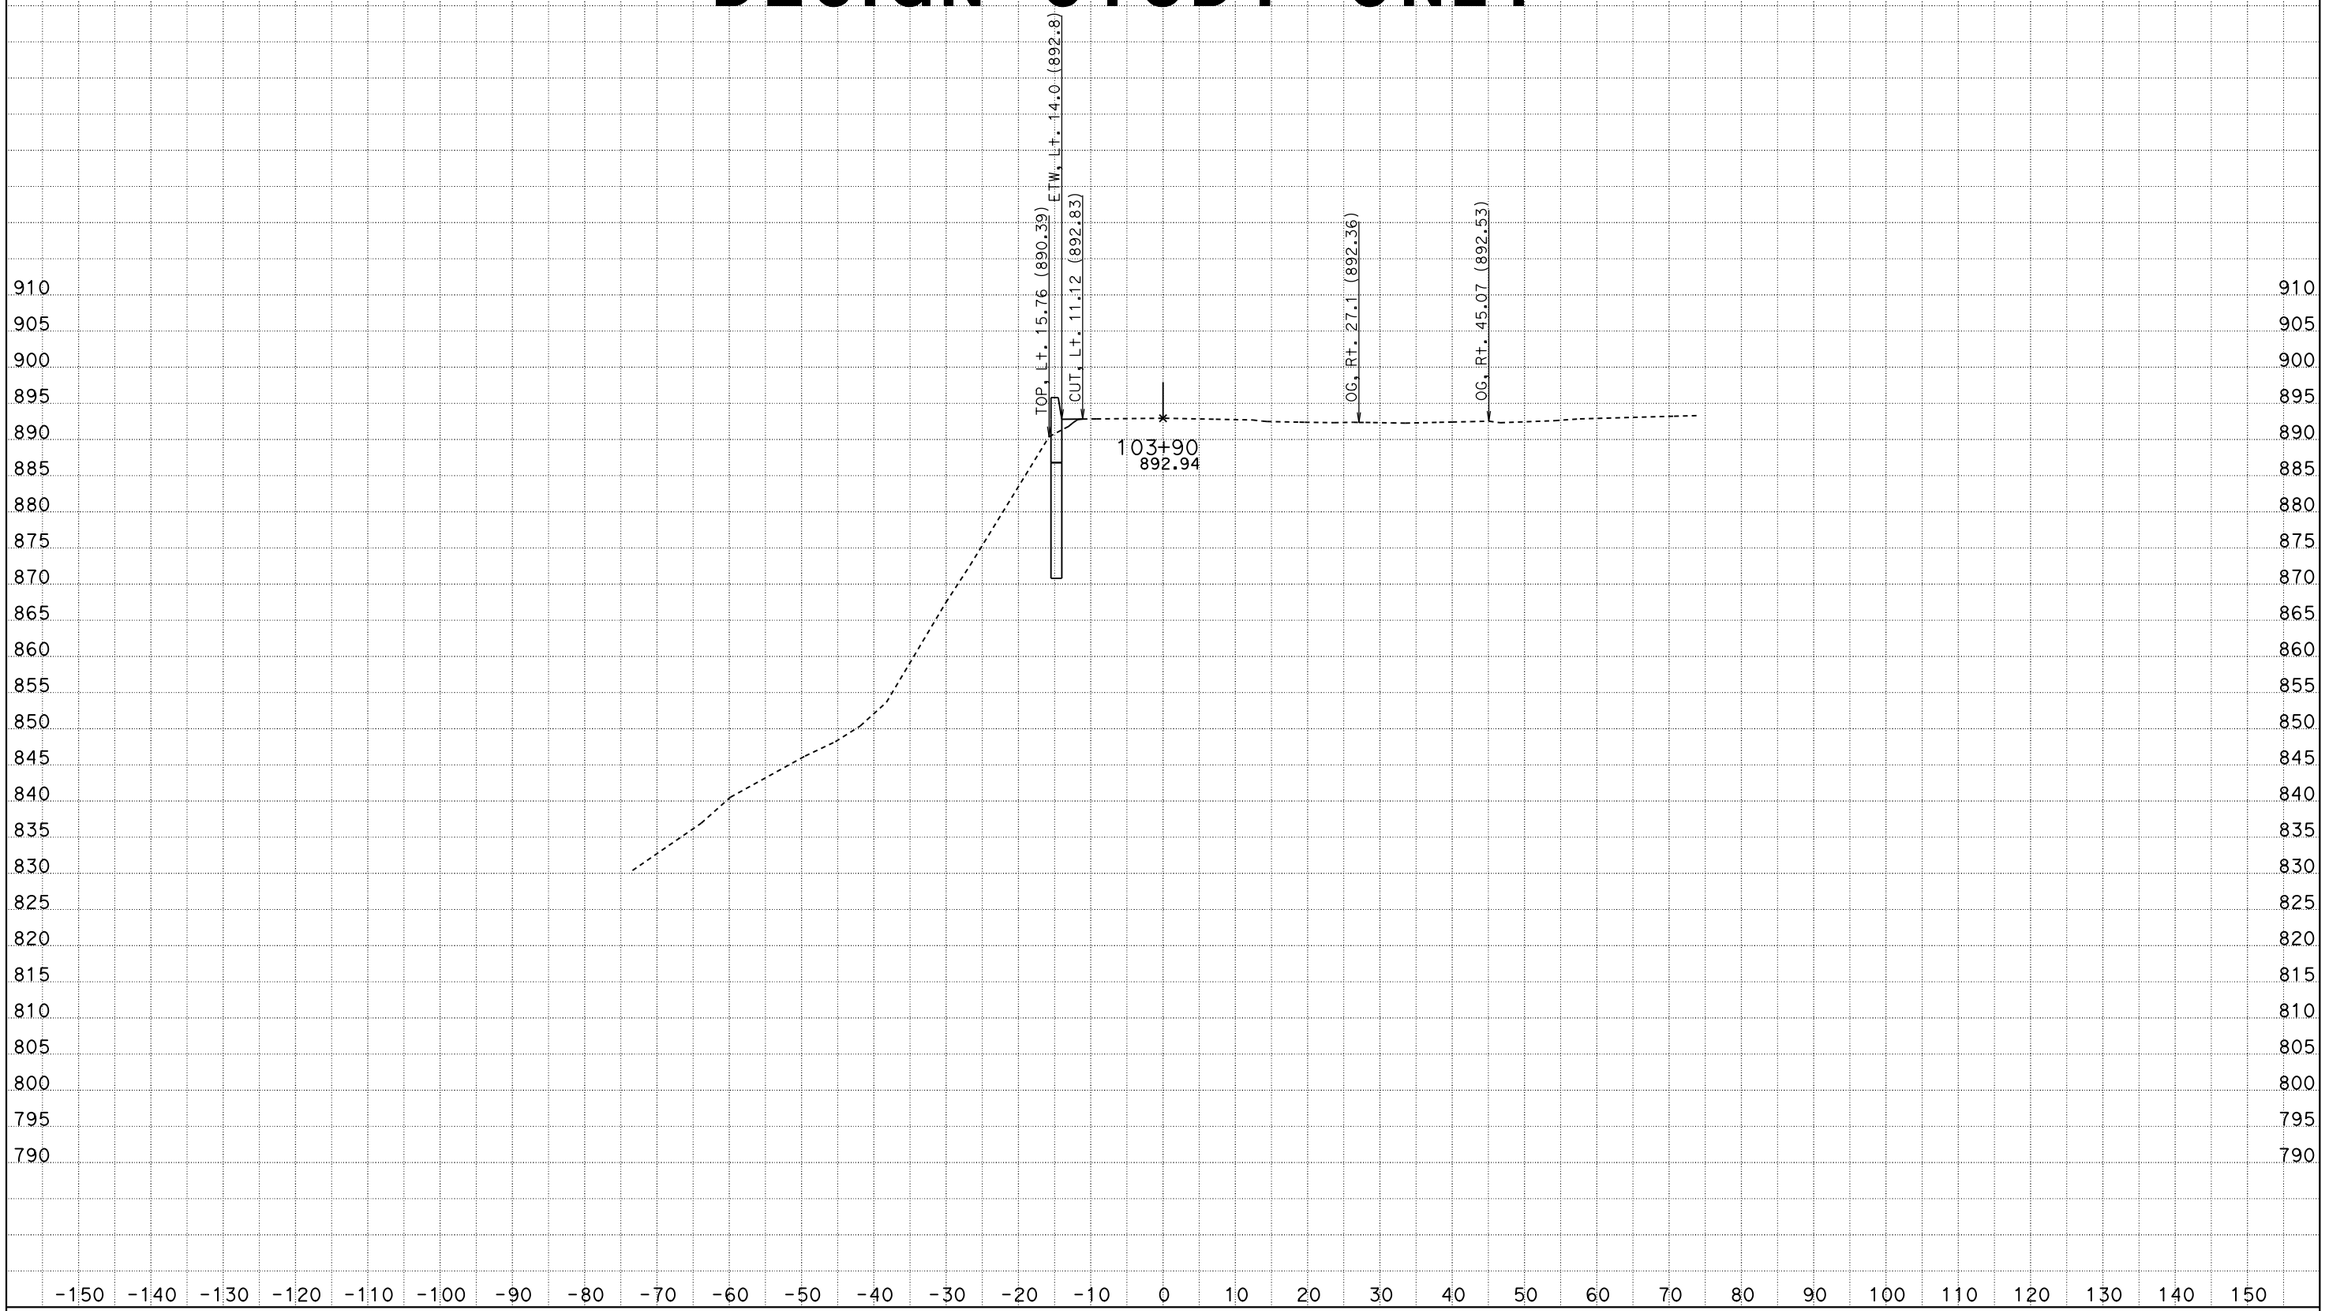

DATE: 3/1/2012

KC Project: 11052 File: D:*X0201\CAiCE_11_17_11n52\A\294new_out.ear

SCALE: 1" = 10' Horiz.
1" = 10' Vert.

All Dimensions are US Survey Feet

294ALN1
CROSS SECTIONS

SHEET 56 OF XXX

DESIGN STUDY ONLY

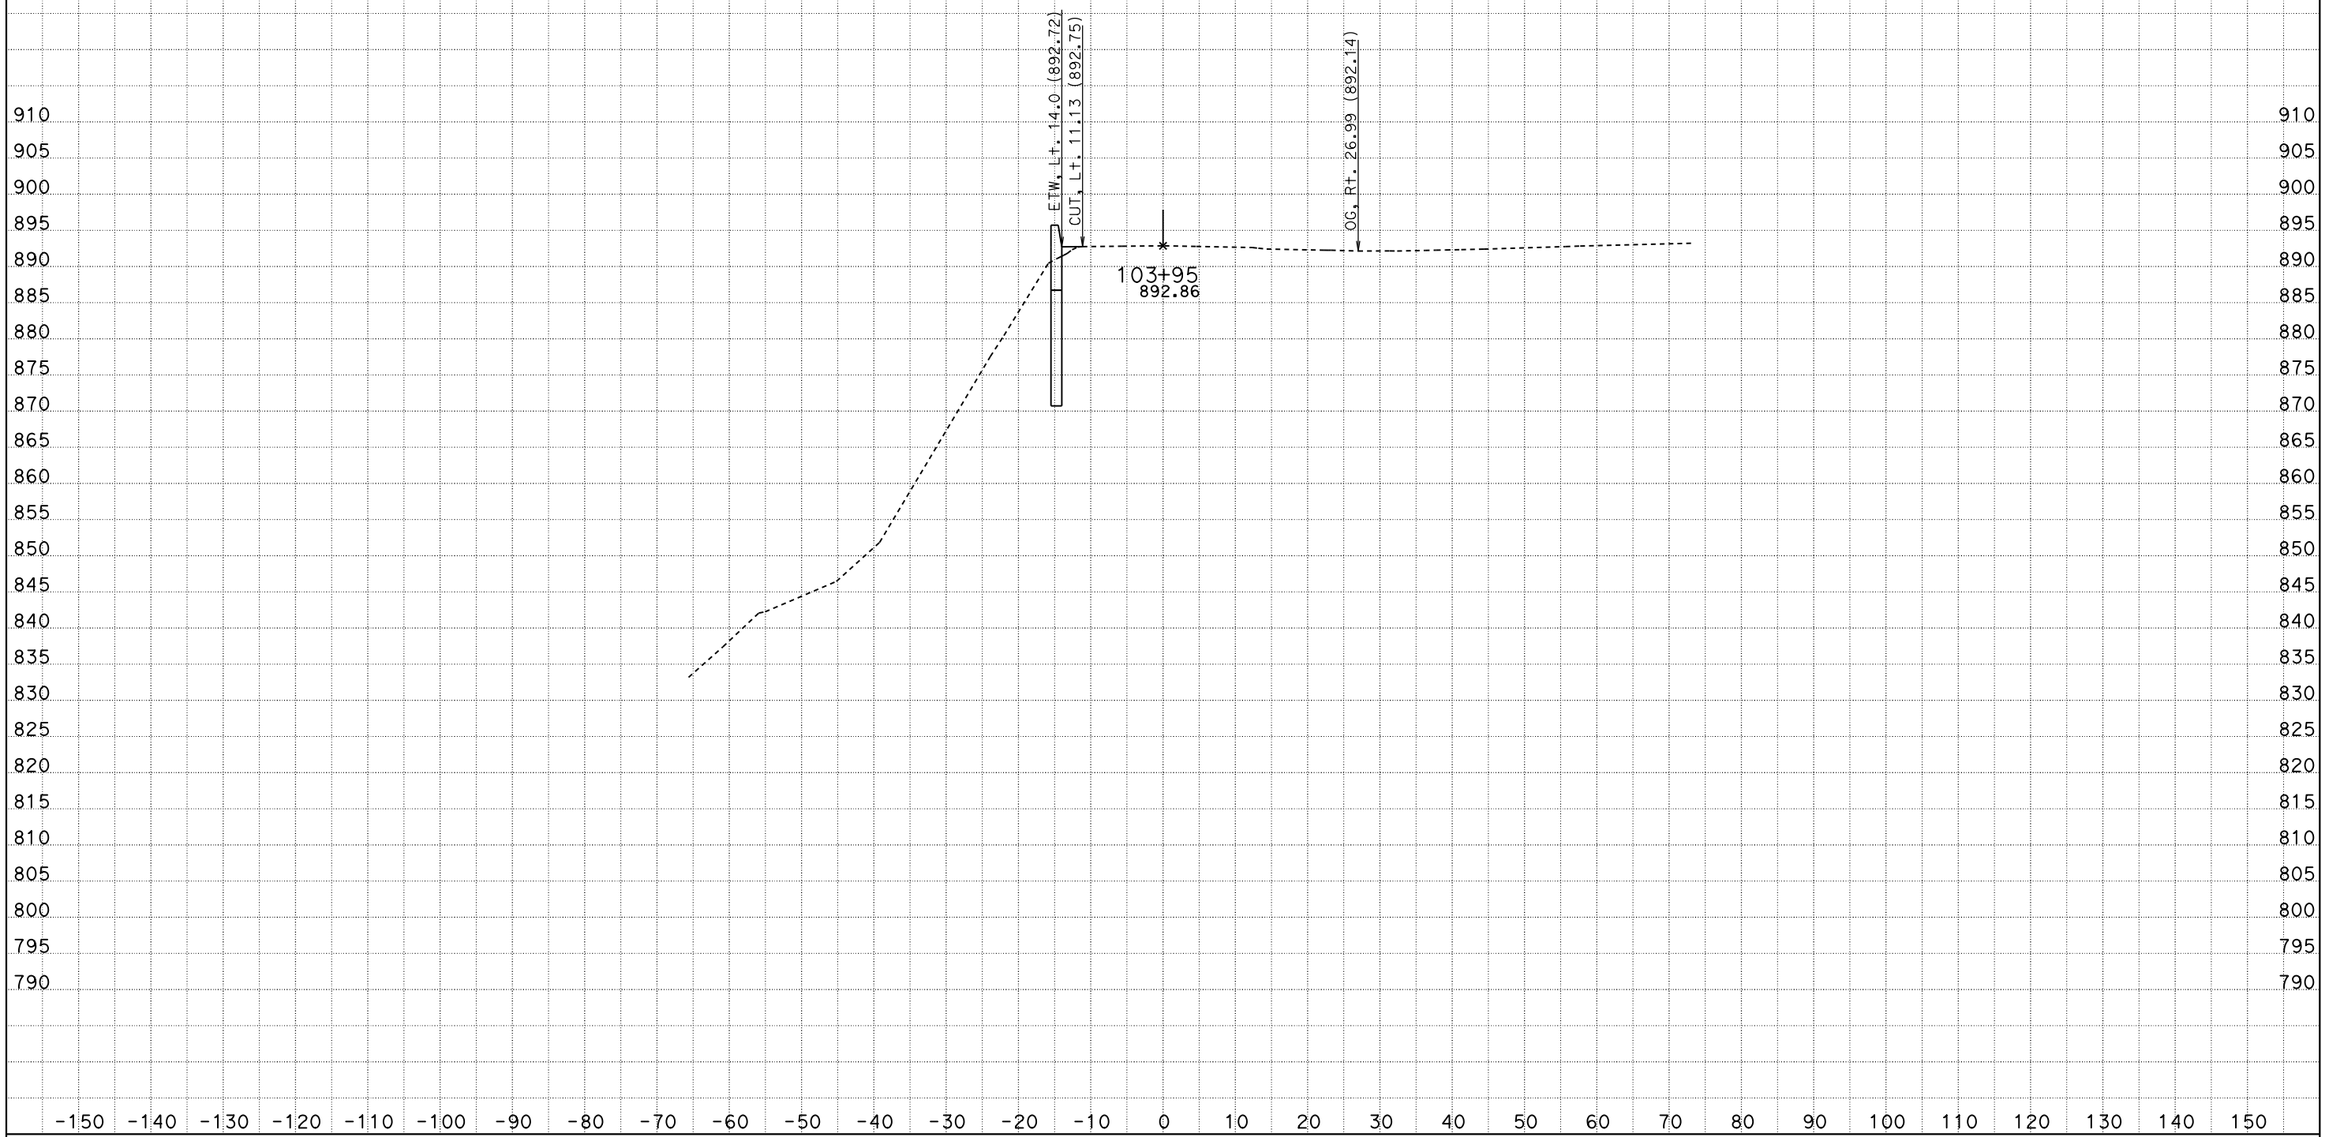

DATE: 3/1/2012

KC Project: 11052 File: D:*X0201\CAiCE_11_17_11n52\A\294new_out.ear

SCALE: 1" = 10' Horiz.
1" = 10' Vert.

All Dimensions are US Survey Feet

294ALN1
CROSS SECTIONS

SHEET 57 OF XXX

DESIGN STUDY ONLY

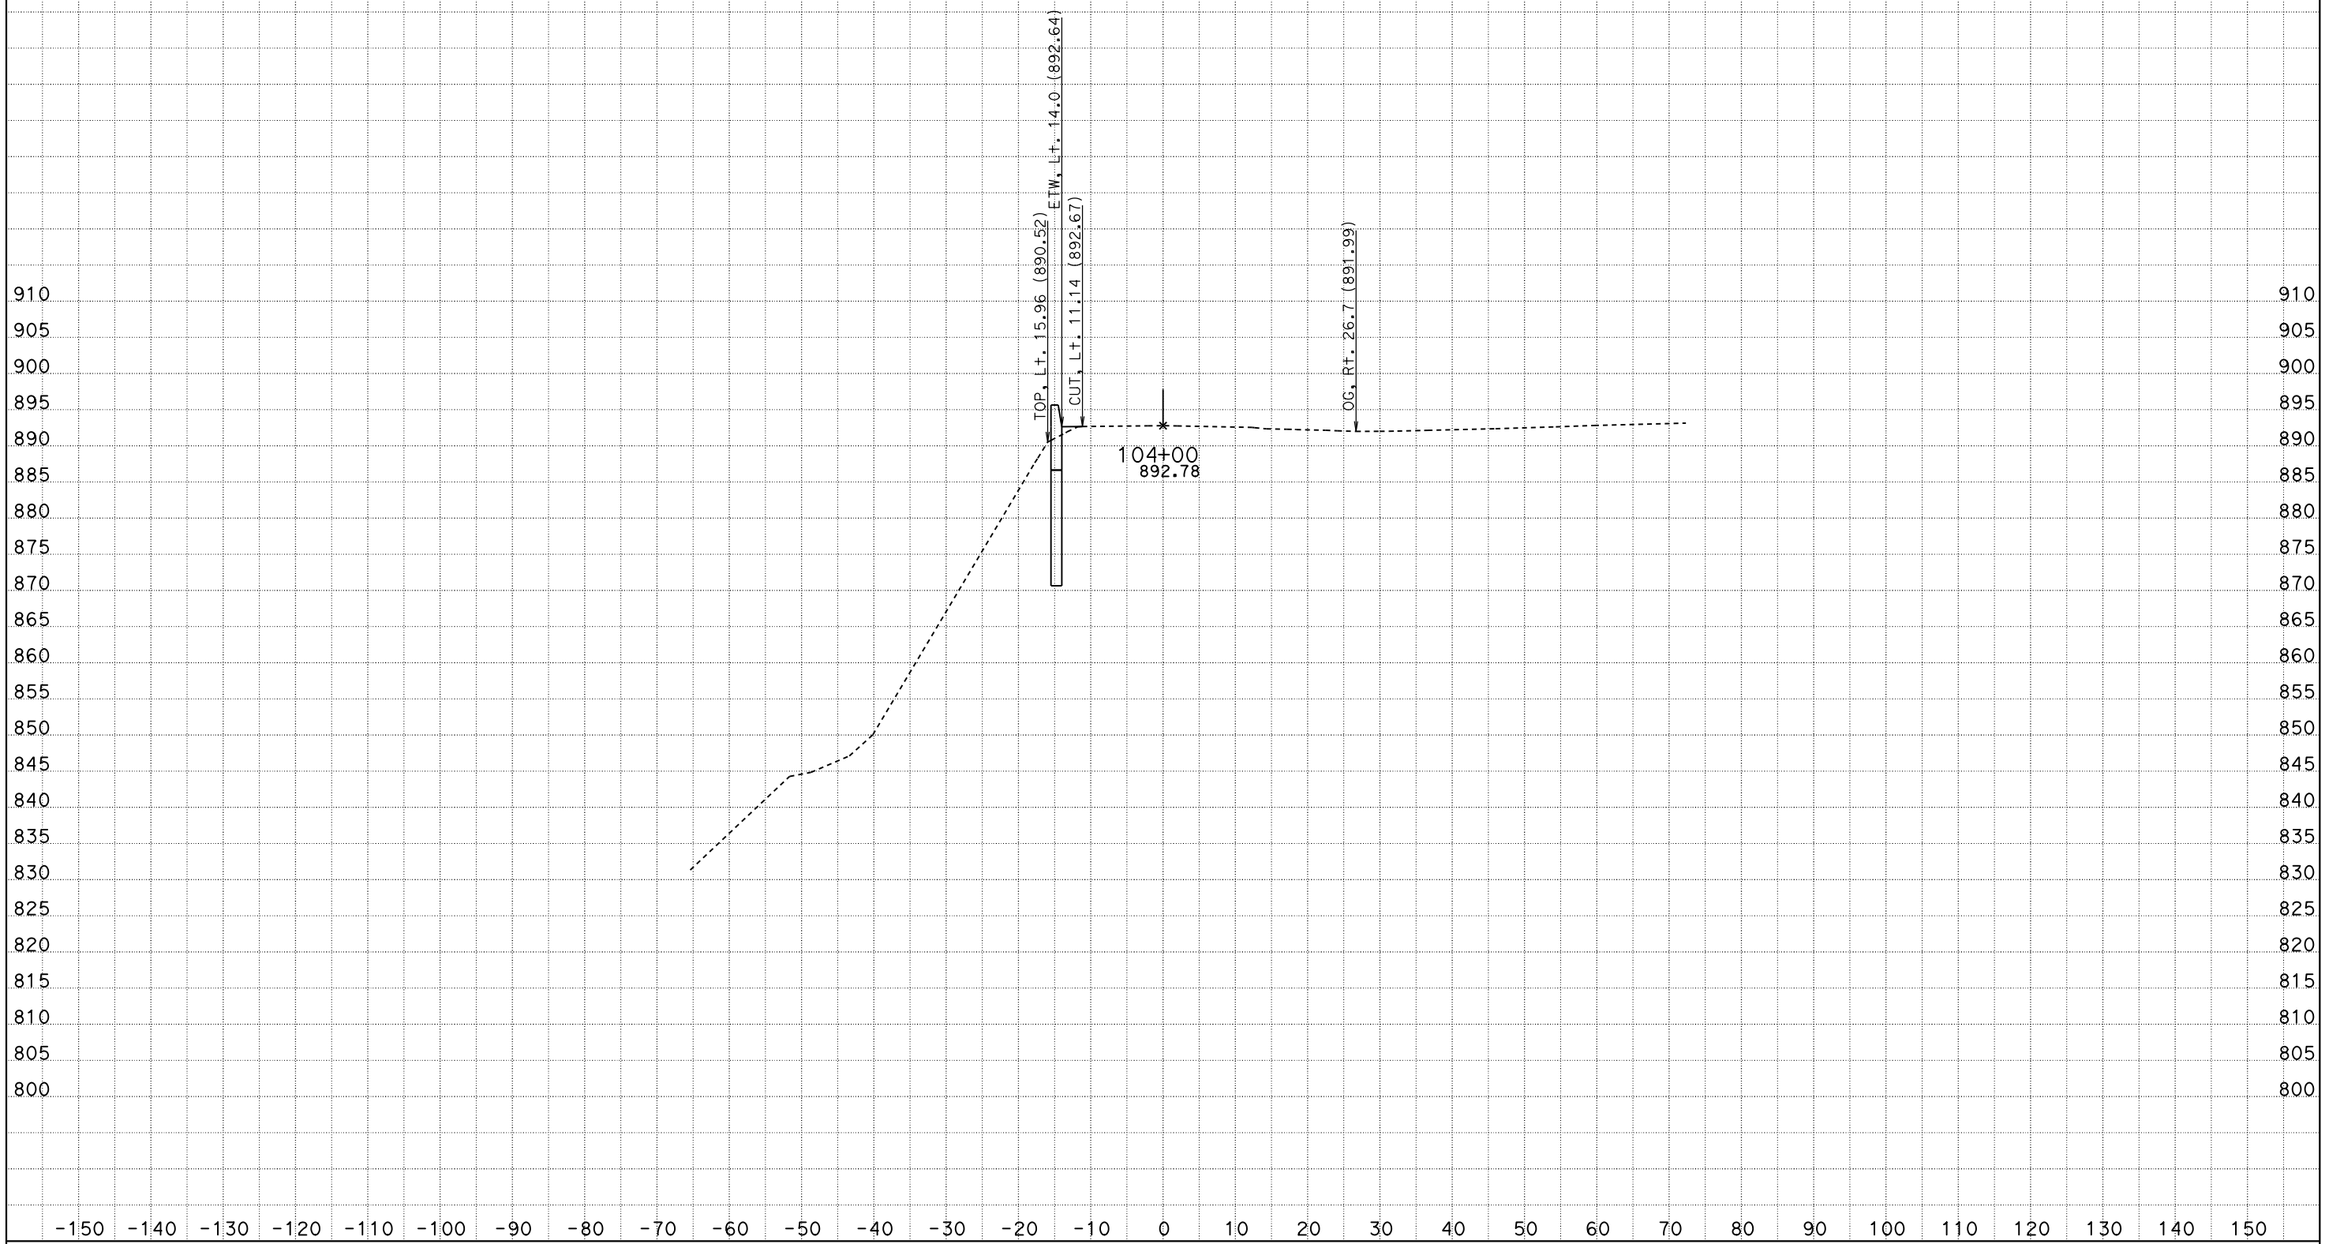

DATE: 3/1/2012

KC Project: 11052 File: D:*X0201\CAiCE_11_17_11n52\A\294new_out.ear

SCALE: 1" = 10' Horiz.
1" = 10' Vert.

All Dimensions are US Survey Feet

294ALN1
CROSS SECTIONS

SHEET 58 OF XXX

DESIGN STUDY ONLY

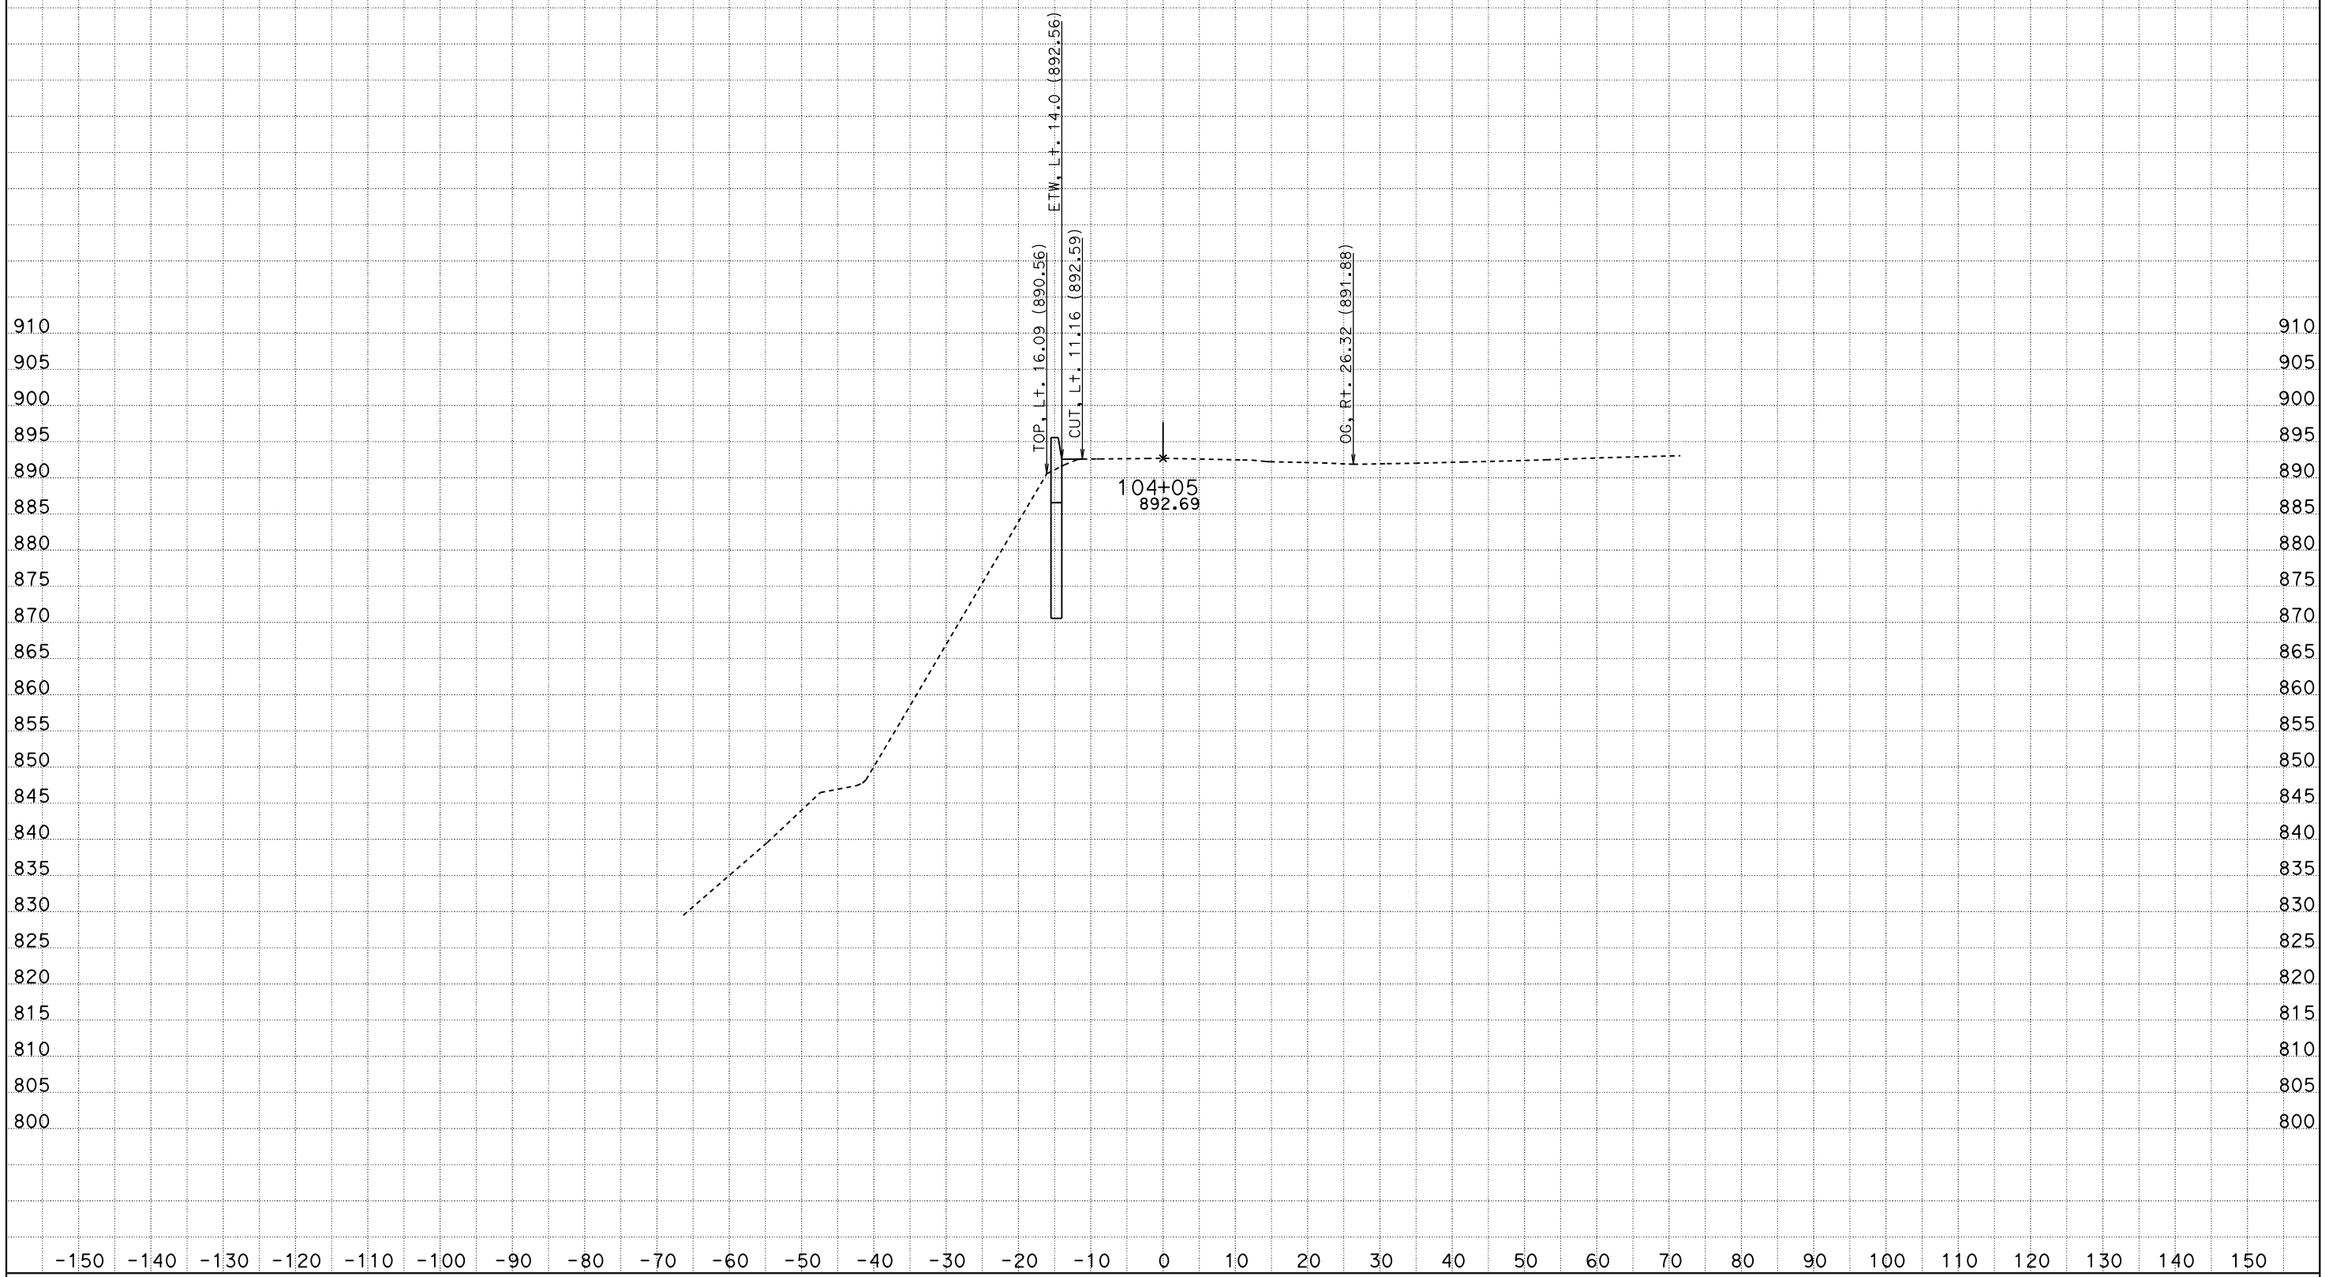

DATE: 3/1/2012

KC Project: 11052 File: D:*X0201\CAiCE_11_17_11n52\A\294new_out.ear

SCALE: 1" = 10' Horiz.
1" = 10' Vert.

All Dimensions are US Survey Feet

294ALN1
CROSS SECTIONS

SHEET 59 OF XXX

DESIGN STUDY ONLY

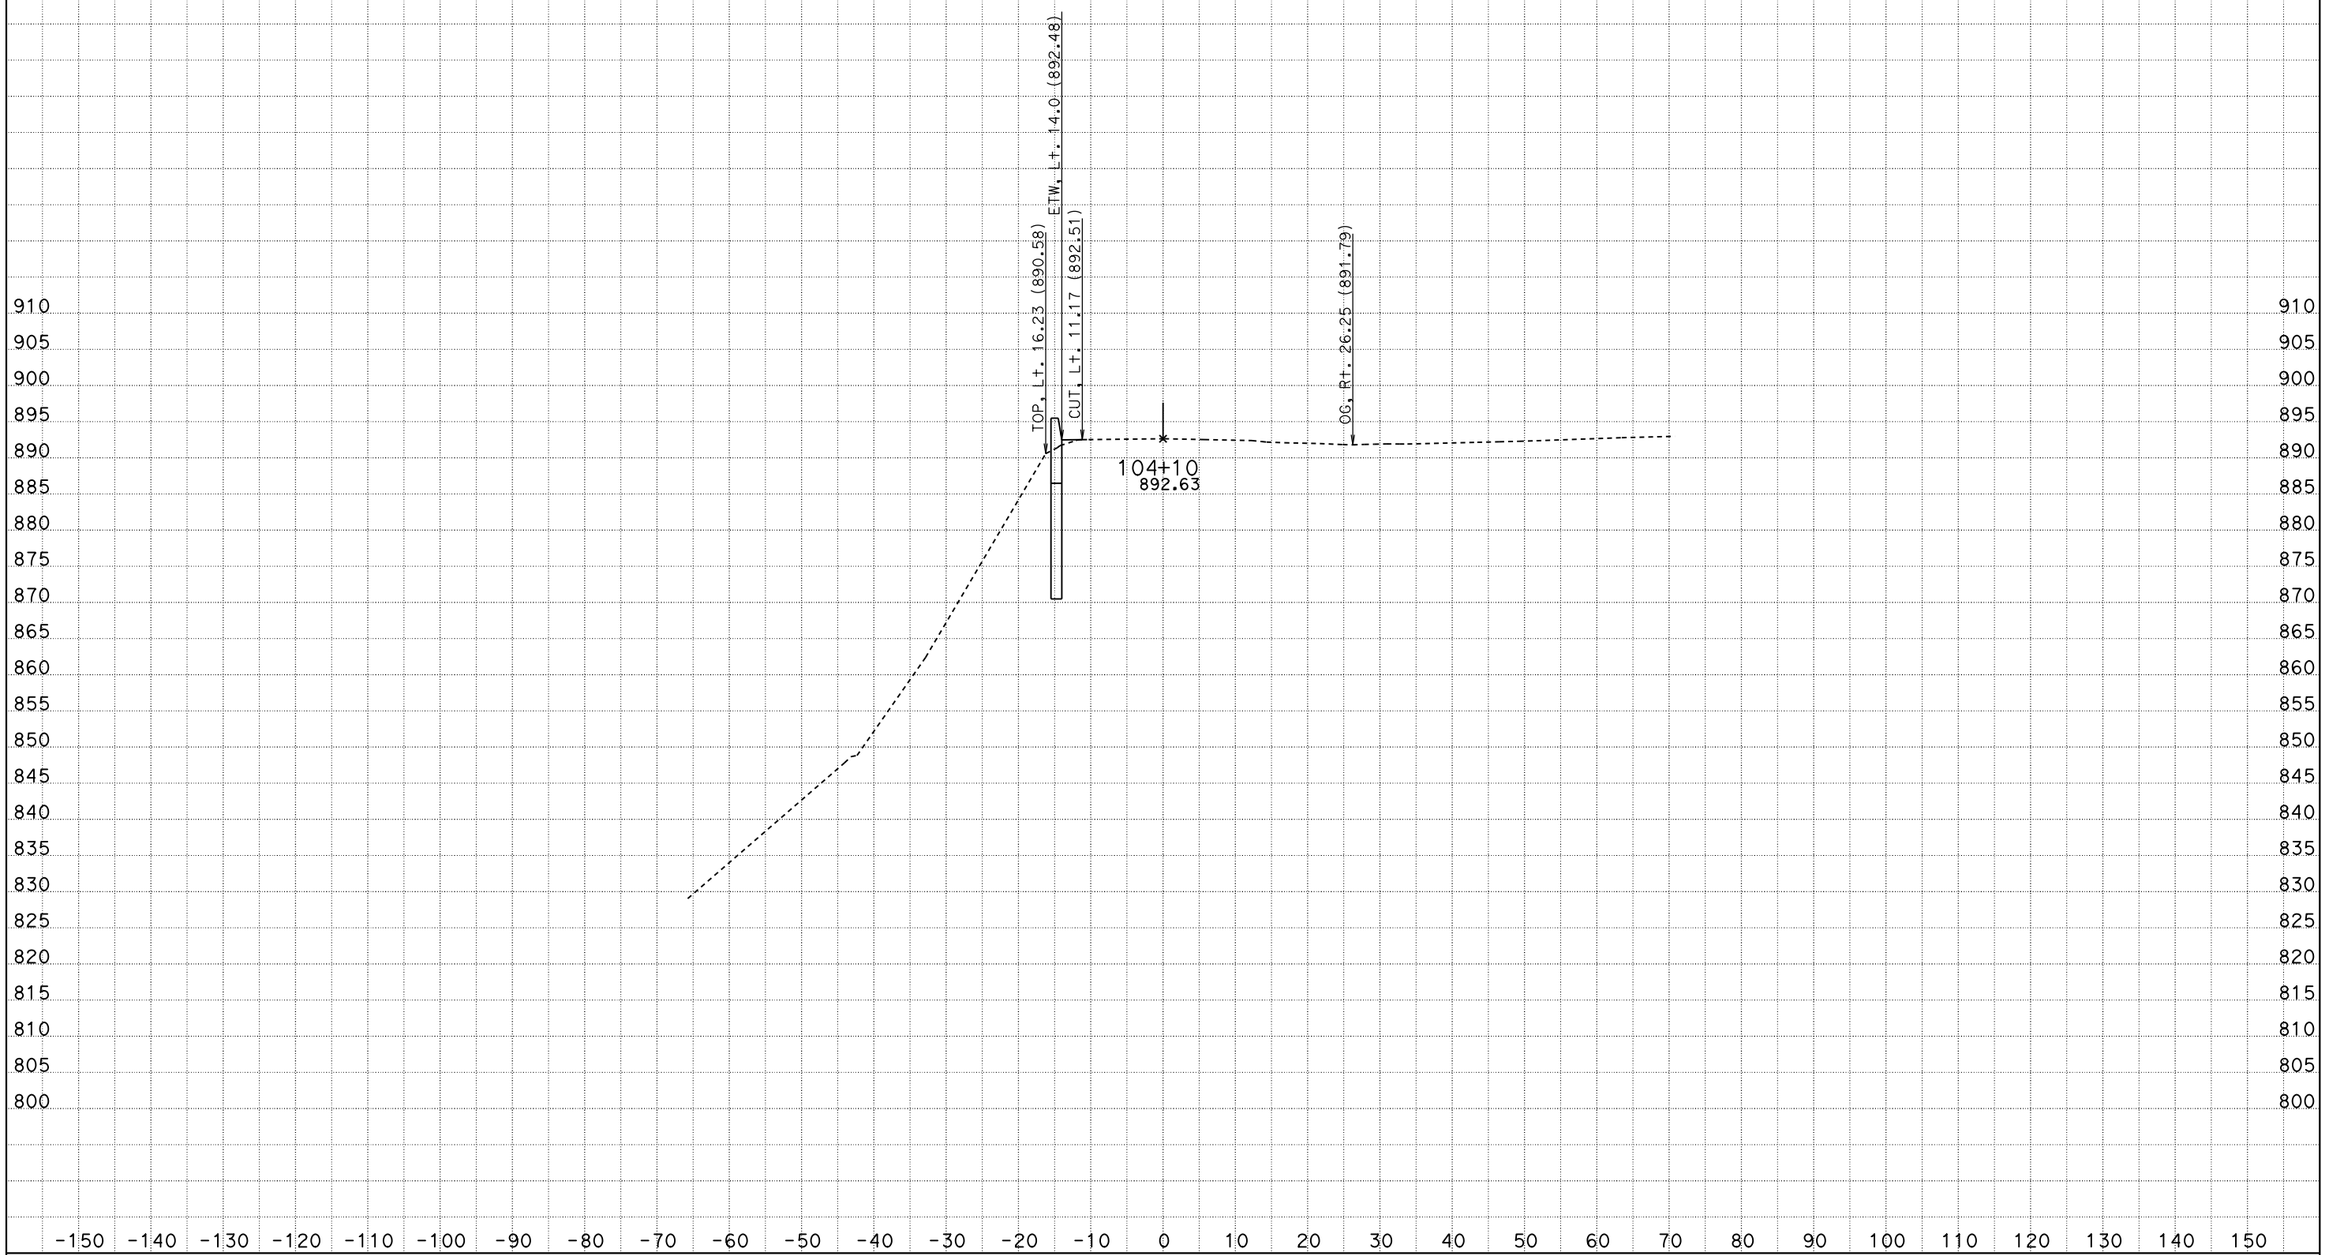

DATE: 3/1/2012

KC Project: 11052 File: D:*X0201\CAiCE_11_17_11n52\A\294new_out.ear

SCALE: 1" = 10' Horiz.
1" = 10' Vert.

All Dimensions are US Survey Feet

294ALN1
CROSS SECTIONS

SHEET 60 OF XXX

DESIGN STUDY ONLY

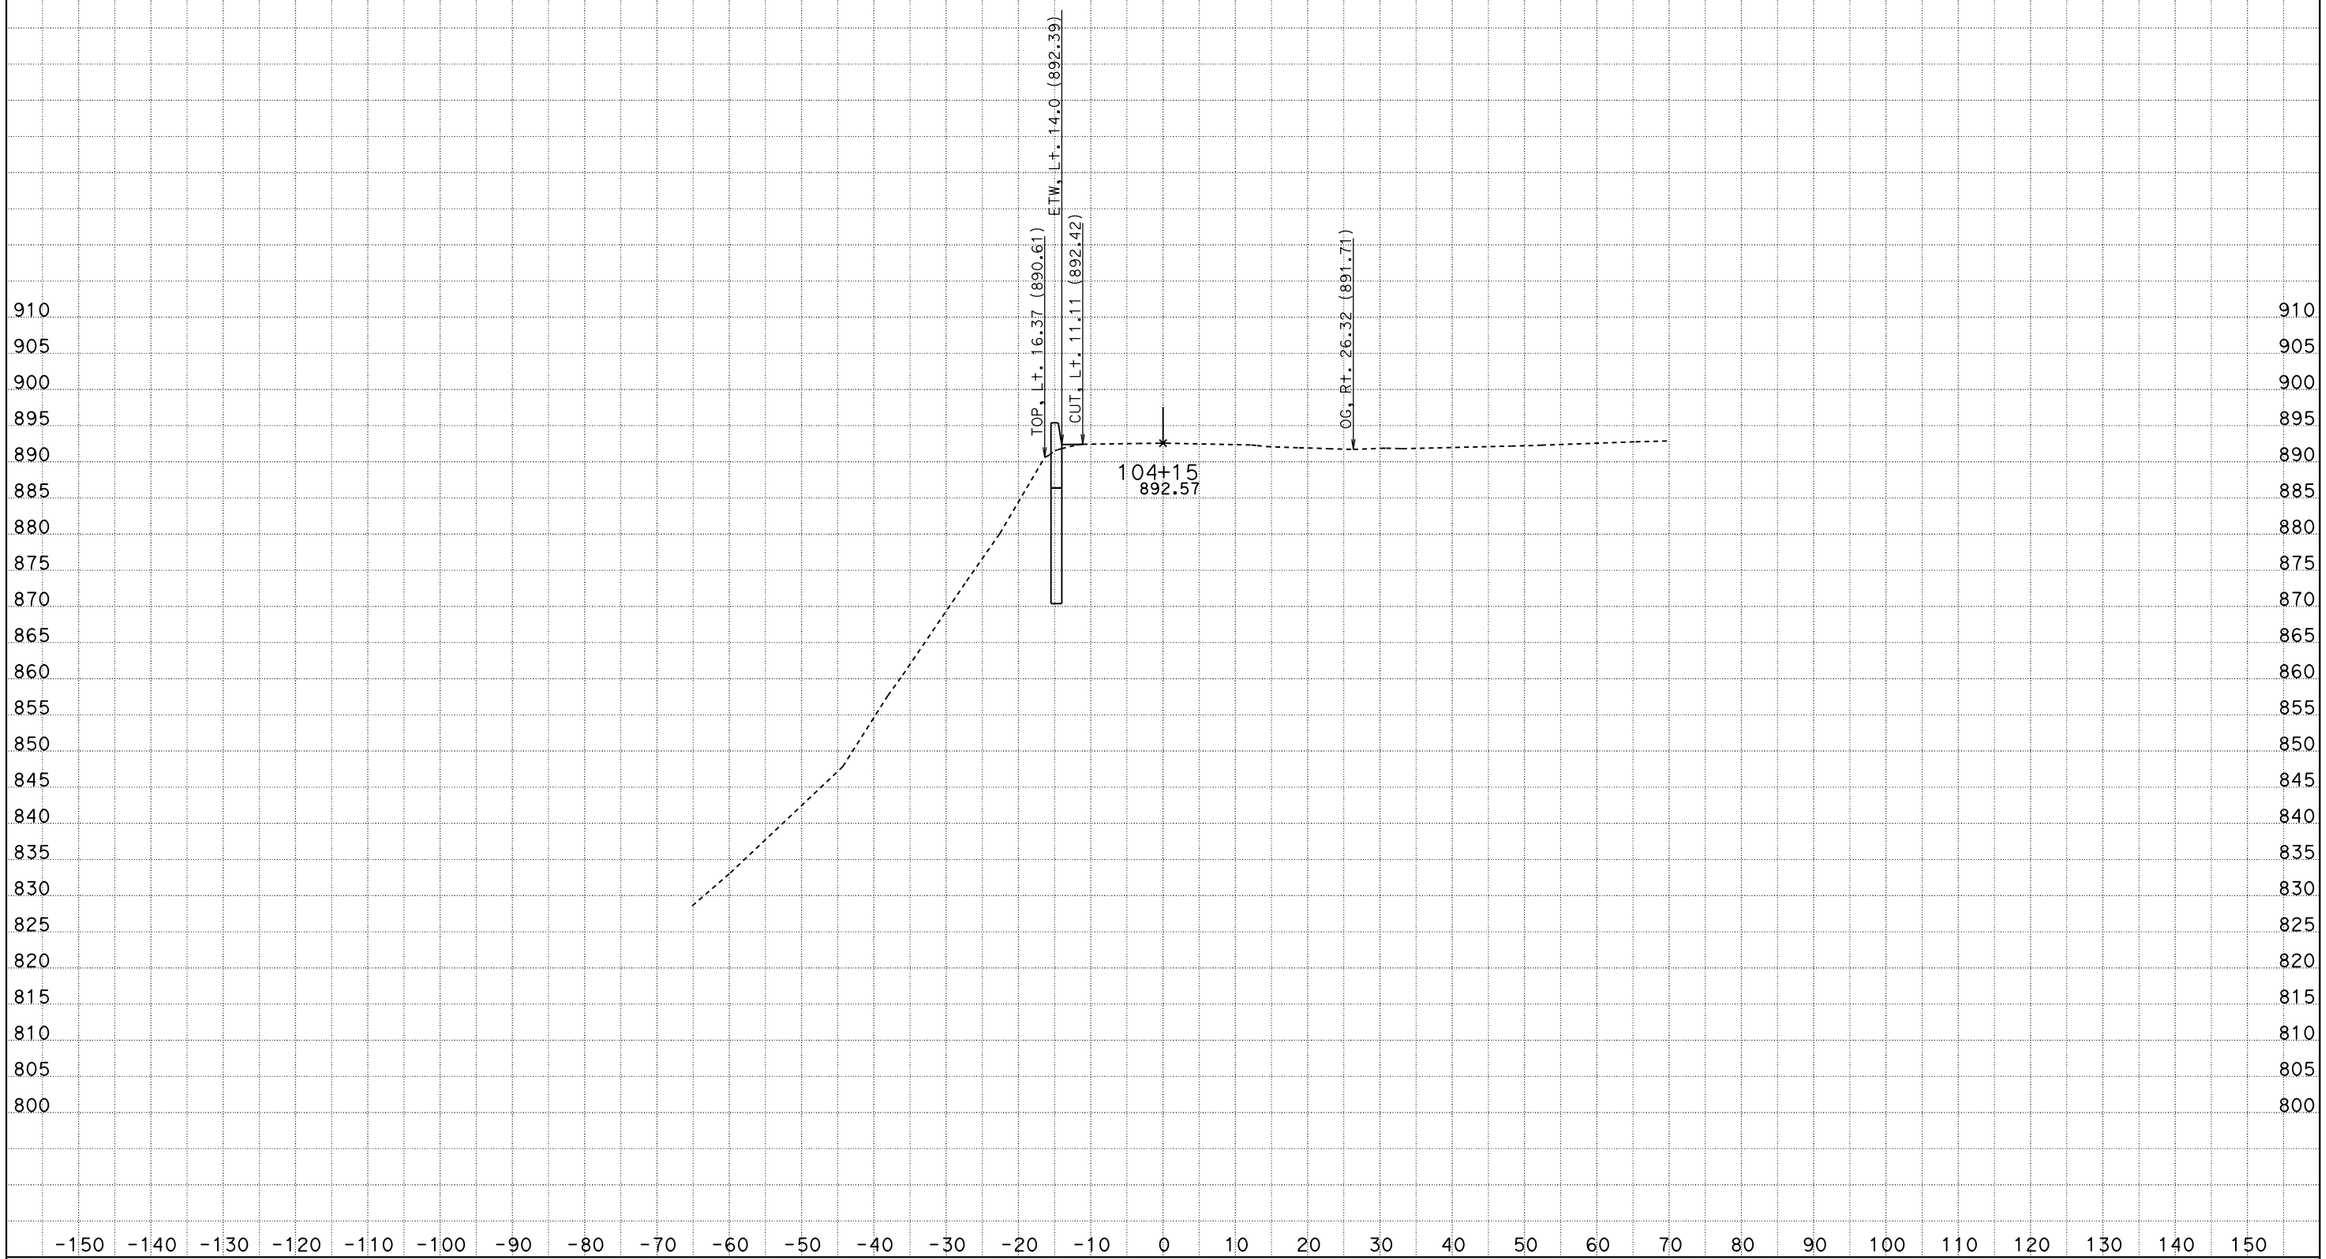

DATE: 3/1/2012

KC Project: 11052 File: D:*X0201\CAiCE_11_17_11n52\A\294new_out.ear

SCALE: 1" = 10' Horiz.
1" = 10' Vert.

All Dimensions are US Survey Feet

294ALN1
CROSS SECTIONS

SHEET 61 OF XXX

DESIGN STUDY ONLY

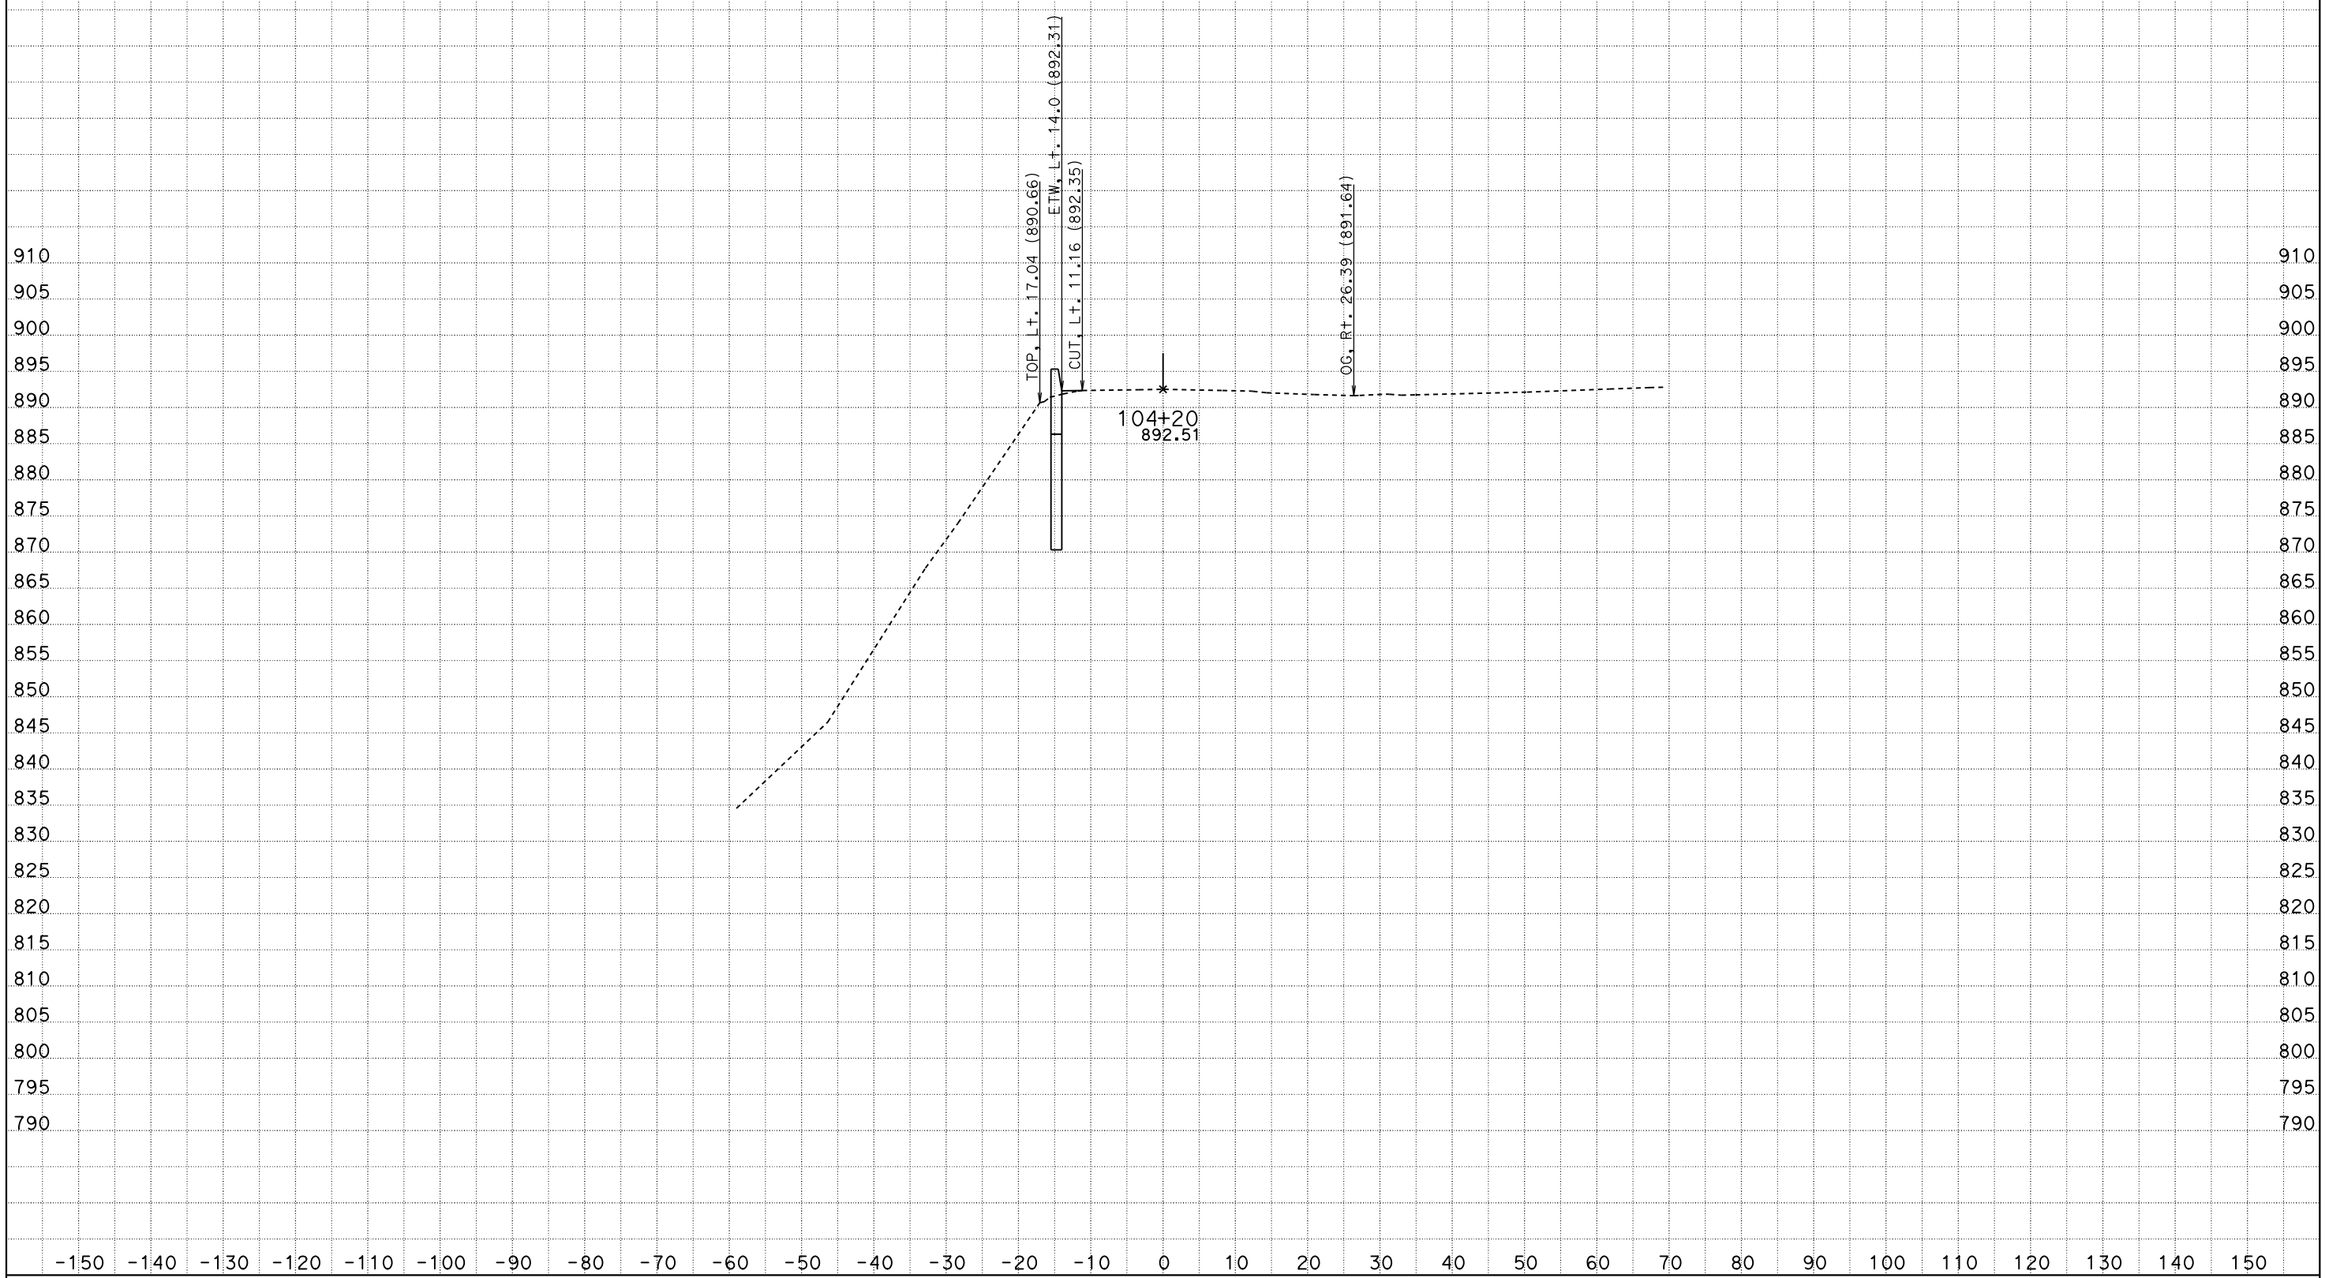

DATE: 3/1/2012

KC Project: 11052 File: D:*X0201\CAiCE_11_17_11n52\A\294new_out.ear

SCALE: 1" = 10' Horiz.
1" = 10' Vert.

All Dimensions are US Survey Feet

294ALN1
CROSS SECTIONS

SHEET 62 OF XXX

DESIGN STUDY ONLY

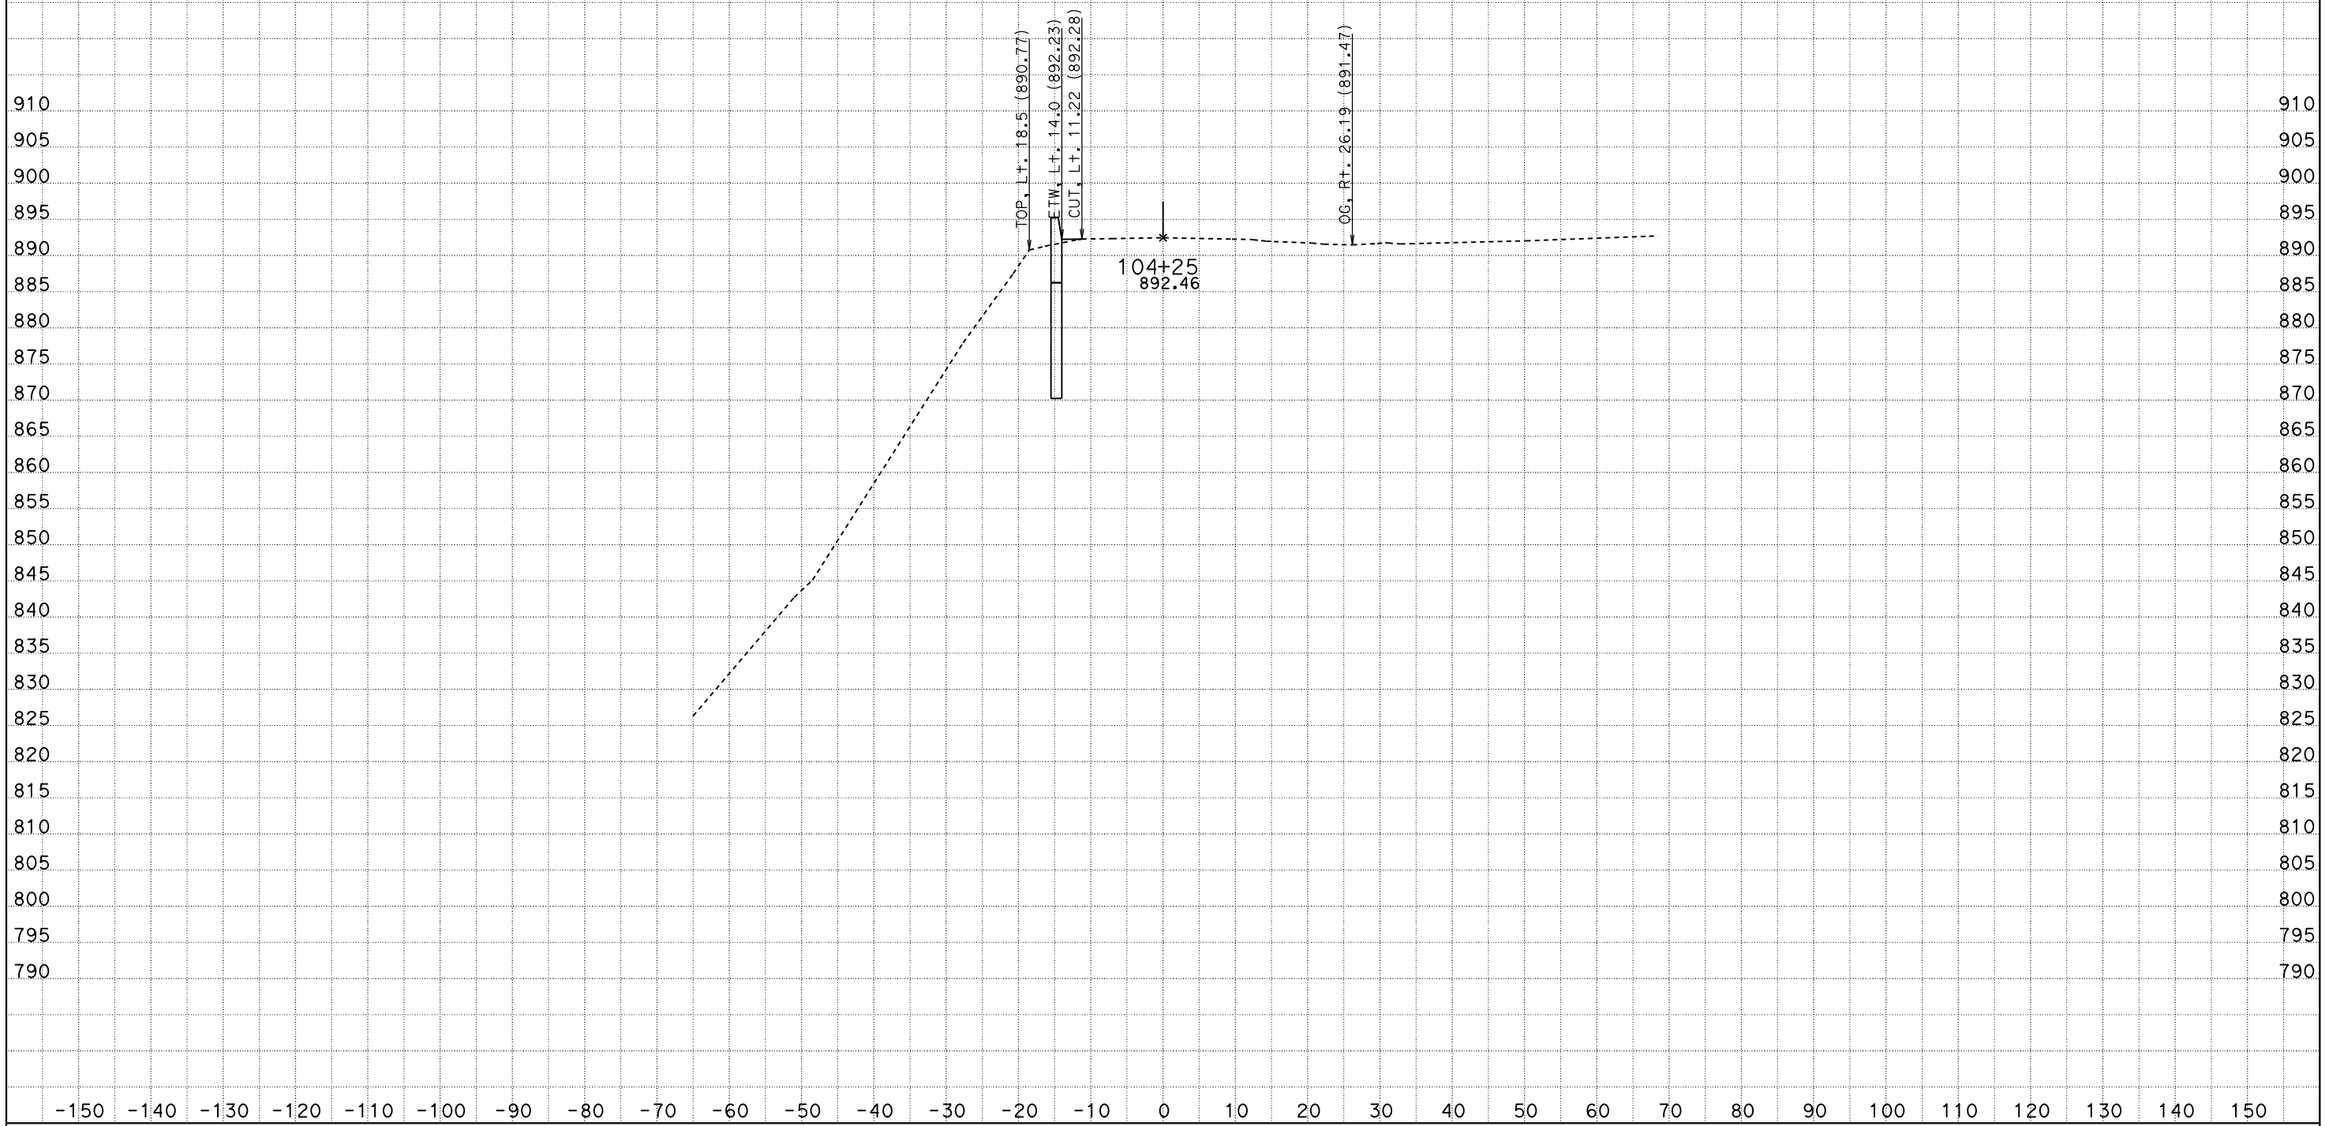

DATE: 3/1/2012

KC Project: 11052 File: D:*X0201\CAiCE_11_17_11n52\A\294new_out.ear

SCALE: 1" = 10' Horiz.
1" = 10' Vert.

All Dimensions are US Survey Feet

294ALN1
CROSS SECTIONS

SHEET 63 OF XXX

DESIGN STUDY ONLY

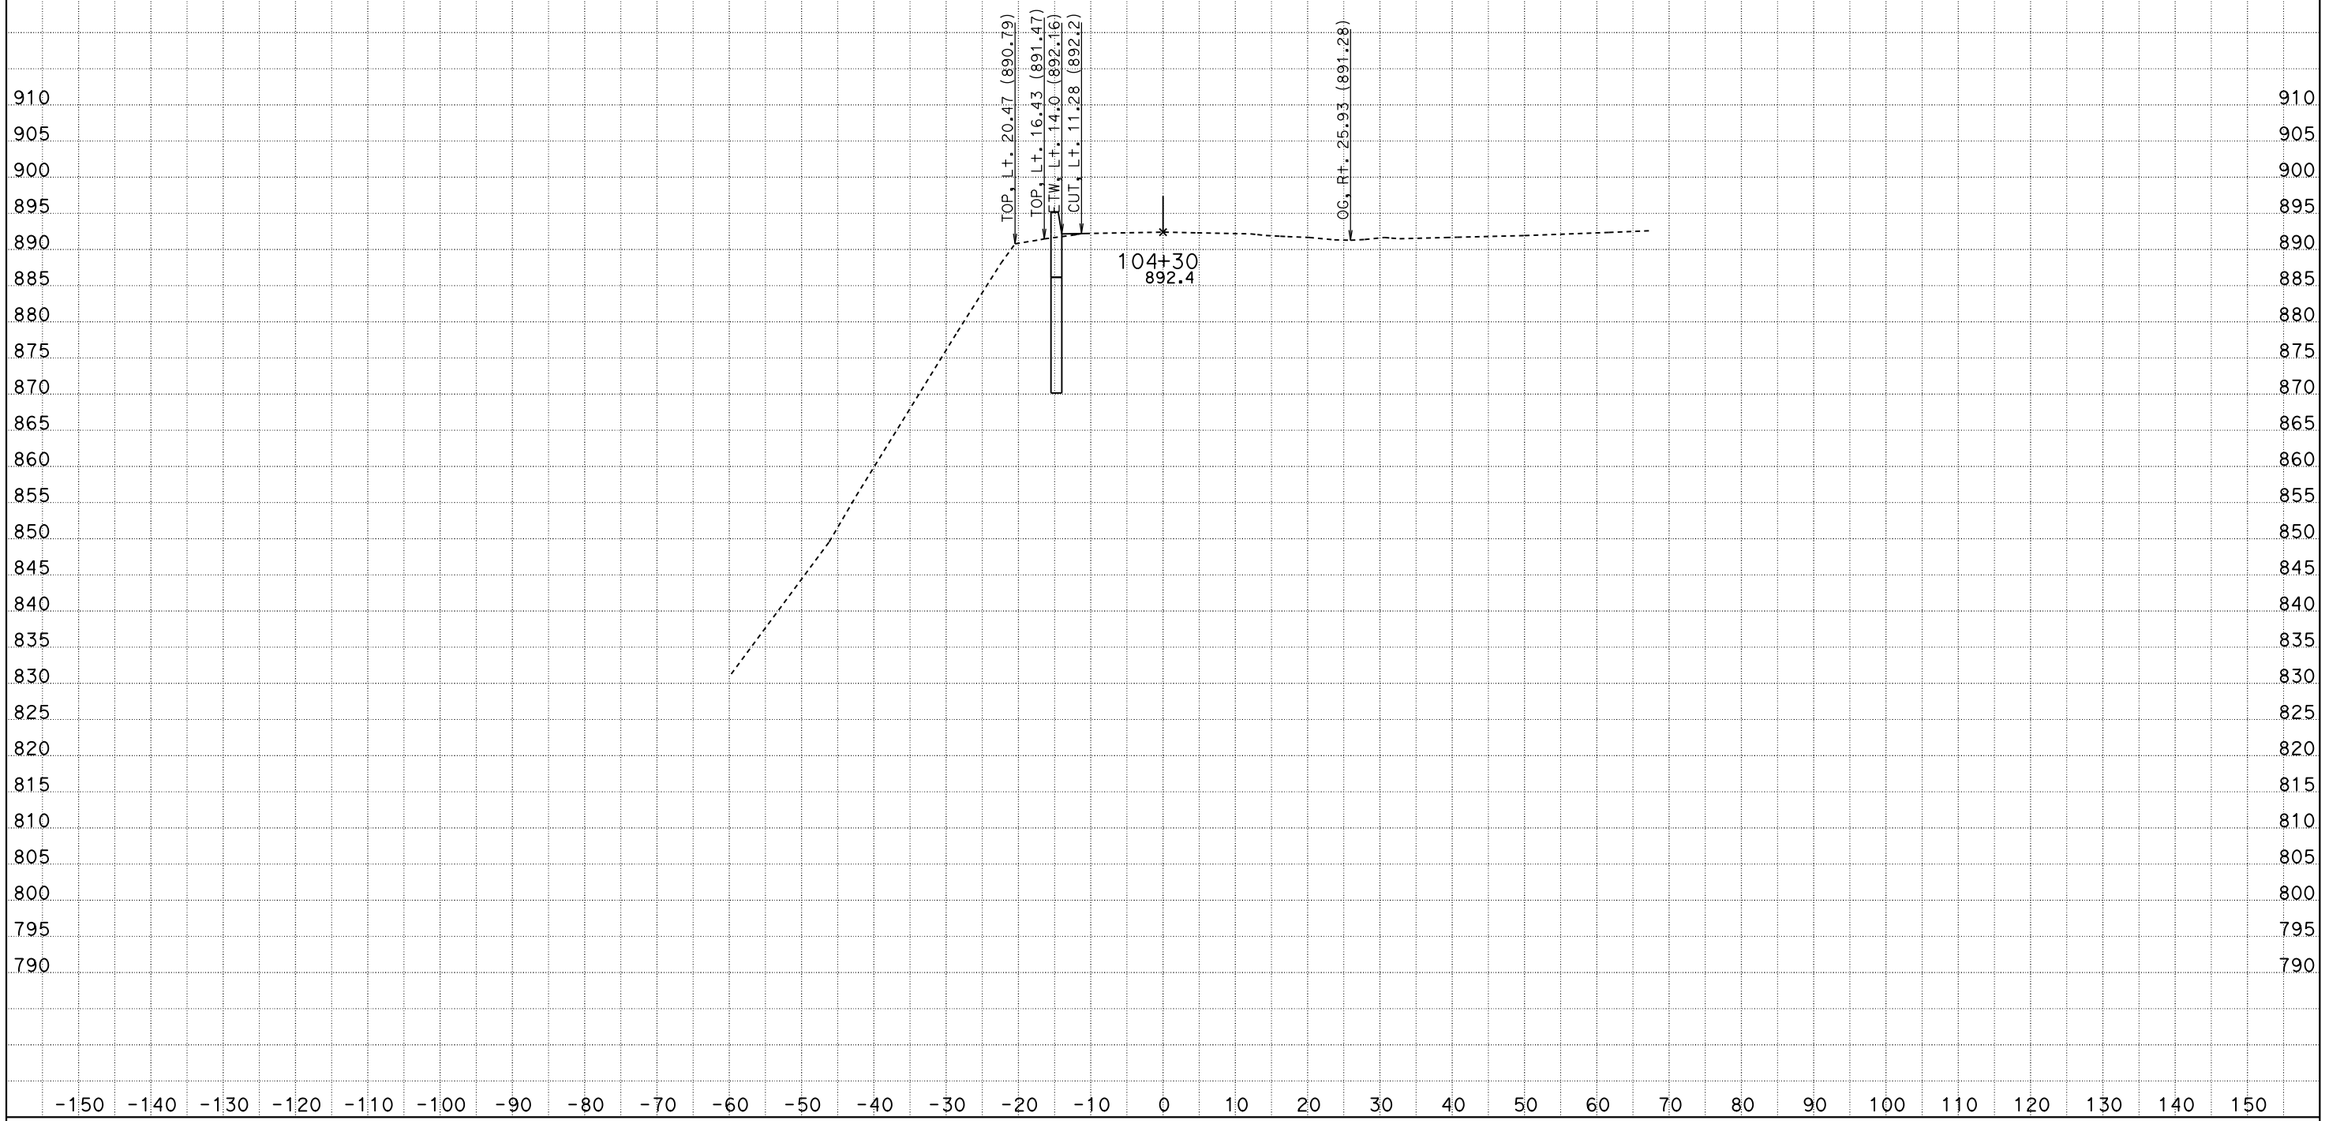

DATE: 3/1/2012

KC Project: 11052 File: D:*X0201\CAiCE_11_17_11n52\A\294new_out.ear

SCALE: 1" = 10' Horiz.
1" = 10' Vert.

All Dimensions are US Survey Feet

294ALN1
CROSS SECTIONS

SHEET 64 OF XXX