DESIGN STUDY ONLY

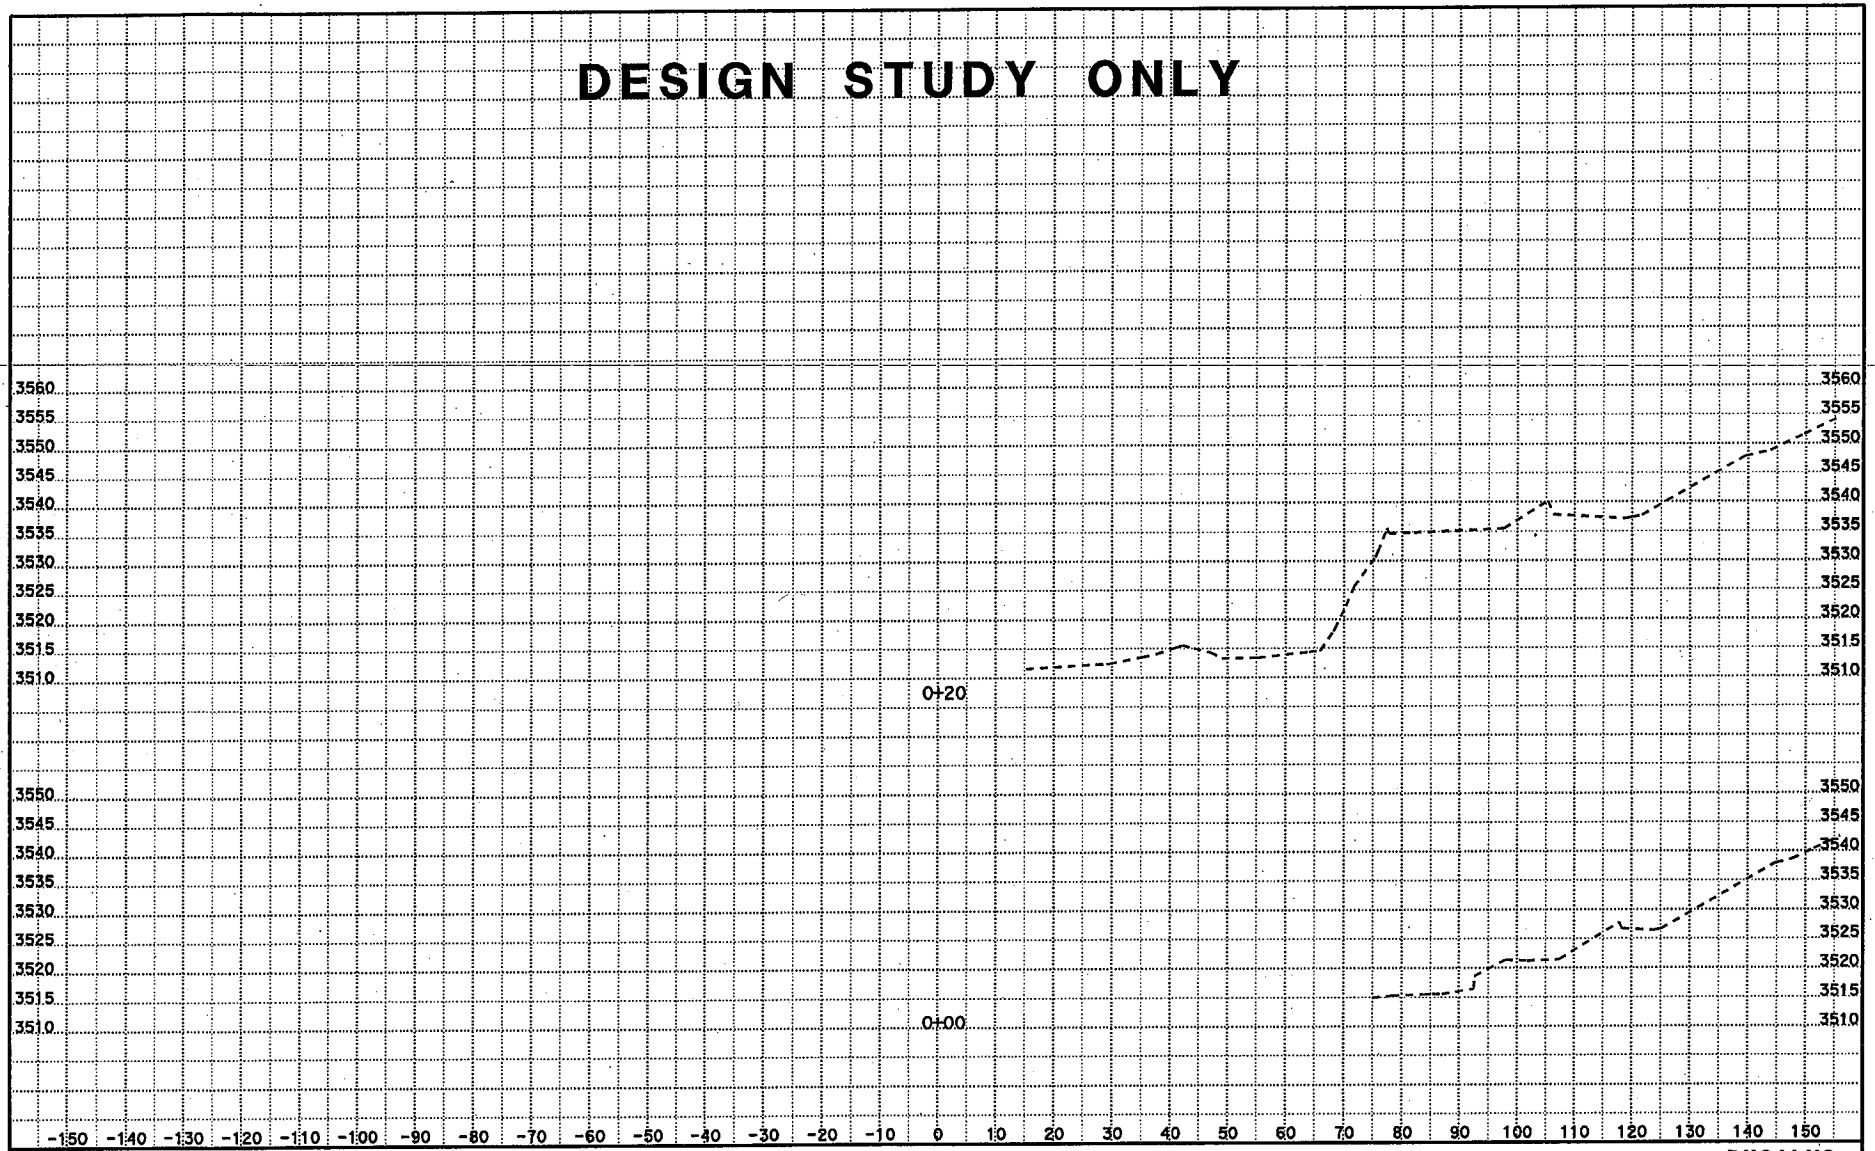

CREATED BY: Q THAI
DATE: 2/6/2013
KC Project: SR12088 File: \design slide xs from pxsaln2 chain run4.ear

CONTRACT: 3X4101
DIST/CO/RTE/PM: 07 LA-2 PM32.5
PROJECT ID: 0712000165

SCALE: 1" = 10' Horiz.
1" = 10' Vert.
All Dimensions are US Survey Feet

PXSALN2
CROSS SECTIONS
SHEET 1 OF XXX

DESIGN STUDY ONLY

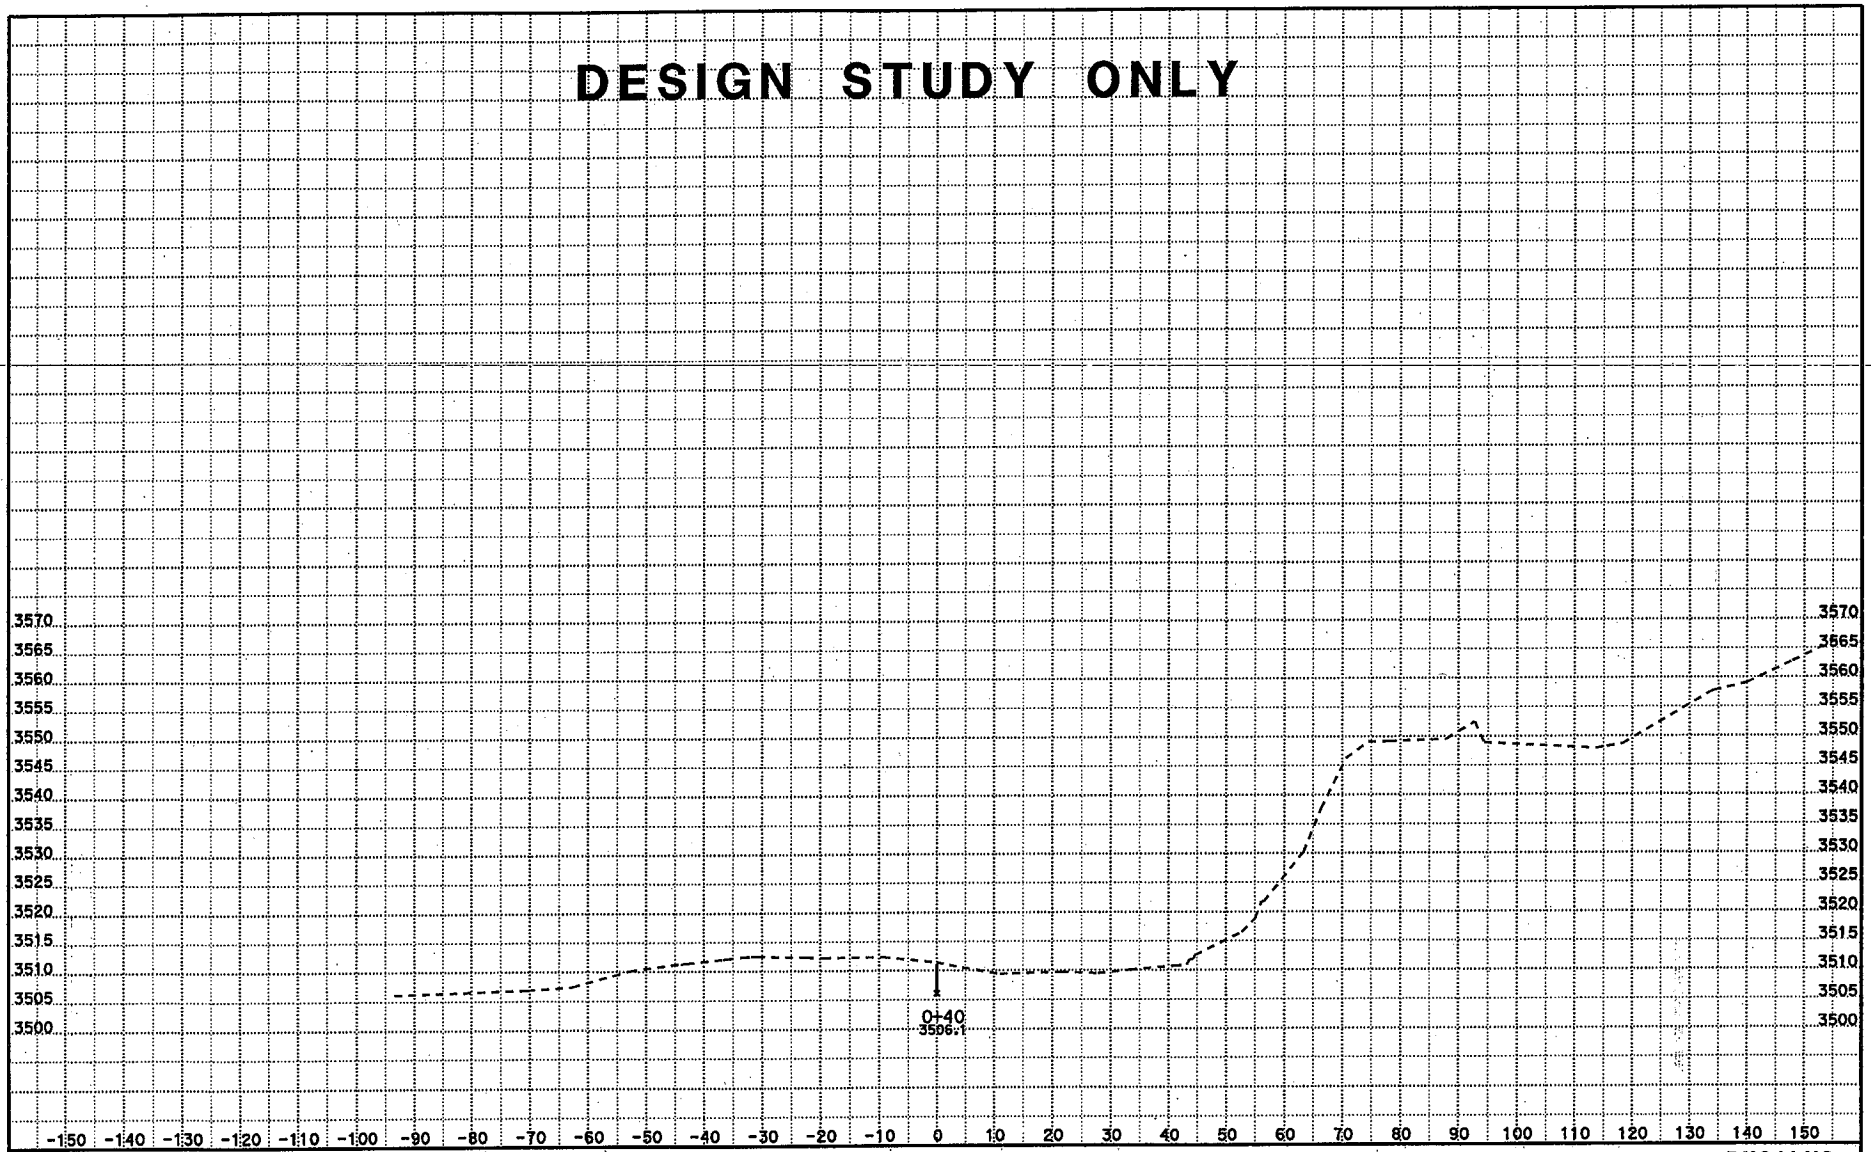

CREATED BY: Q THAI
DATE: 2/6/2013
KC Project: SR12088 File: \design slide xs from pxsaln2 chain run4.ear

CONTRACT: 3X4101
DIST/CO/RTE/PM: 07 LA-2 PM32.5
PROJECT ID: 0712000165

SCALE: 1" = 10' Horiz.
1" = 10' Vert.
All Dimensions are US Survey Feet

PXSALN2
CROSS SECTIONS
SHEET 2 OF XXX

DESIGN STUDY ONLY

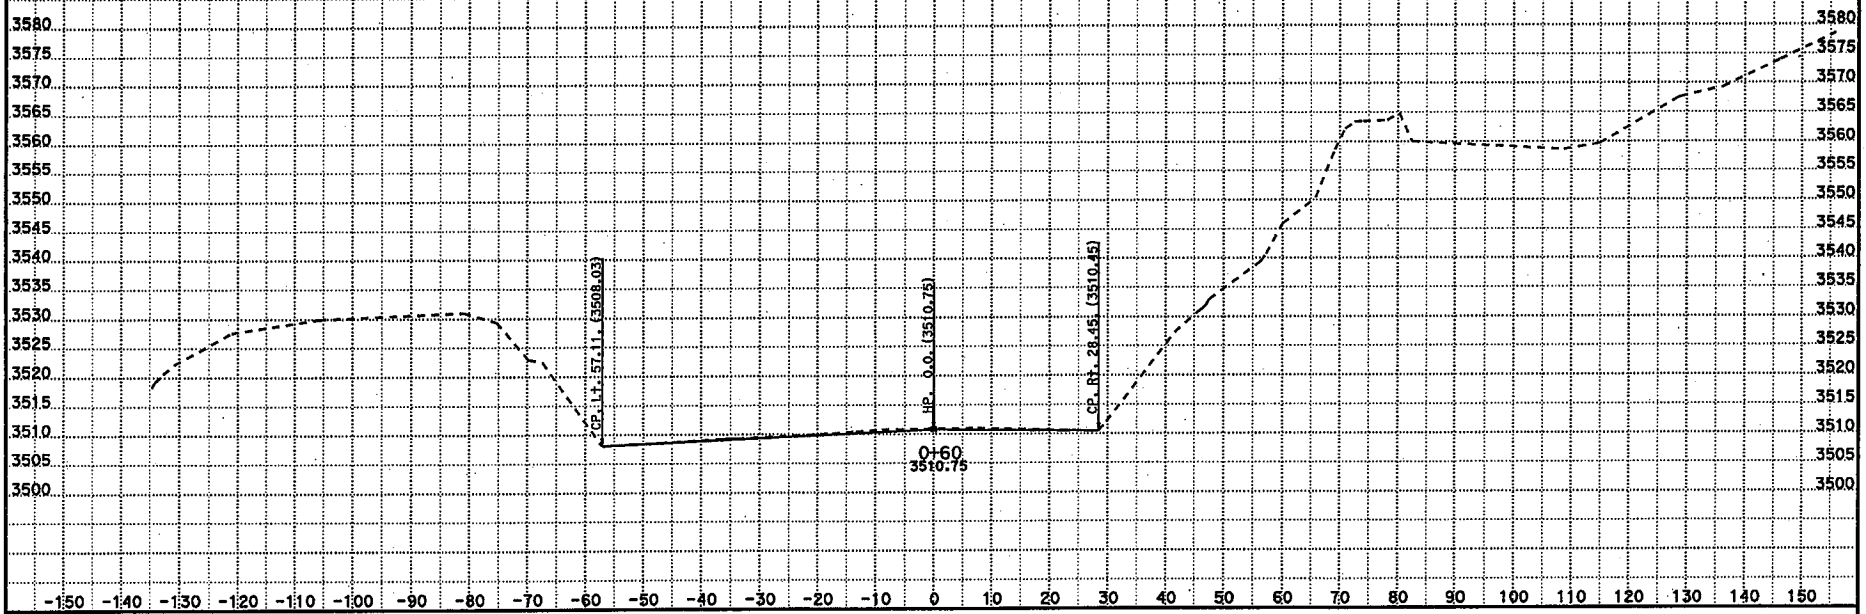

CREATED BY: Q THAI
DATE: 2/6/2013
KC Project: SR12088 File: \design slide xs from pxsaln2 chain run4.ear

CONTRACT: 3X4101
DIST/CO/RTE/PM: 07 LA-2 PM32.5
PROJECT ID: 0712000165

SCALE: 1" = 10' Horiz.
1" = 10' Vert.
All Dimensions are US Survey Feet

PXSALN2
CROSS SECTIONS
SHEET 3 OF XXX

DESIGN STUDY ONLY

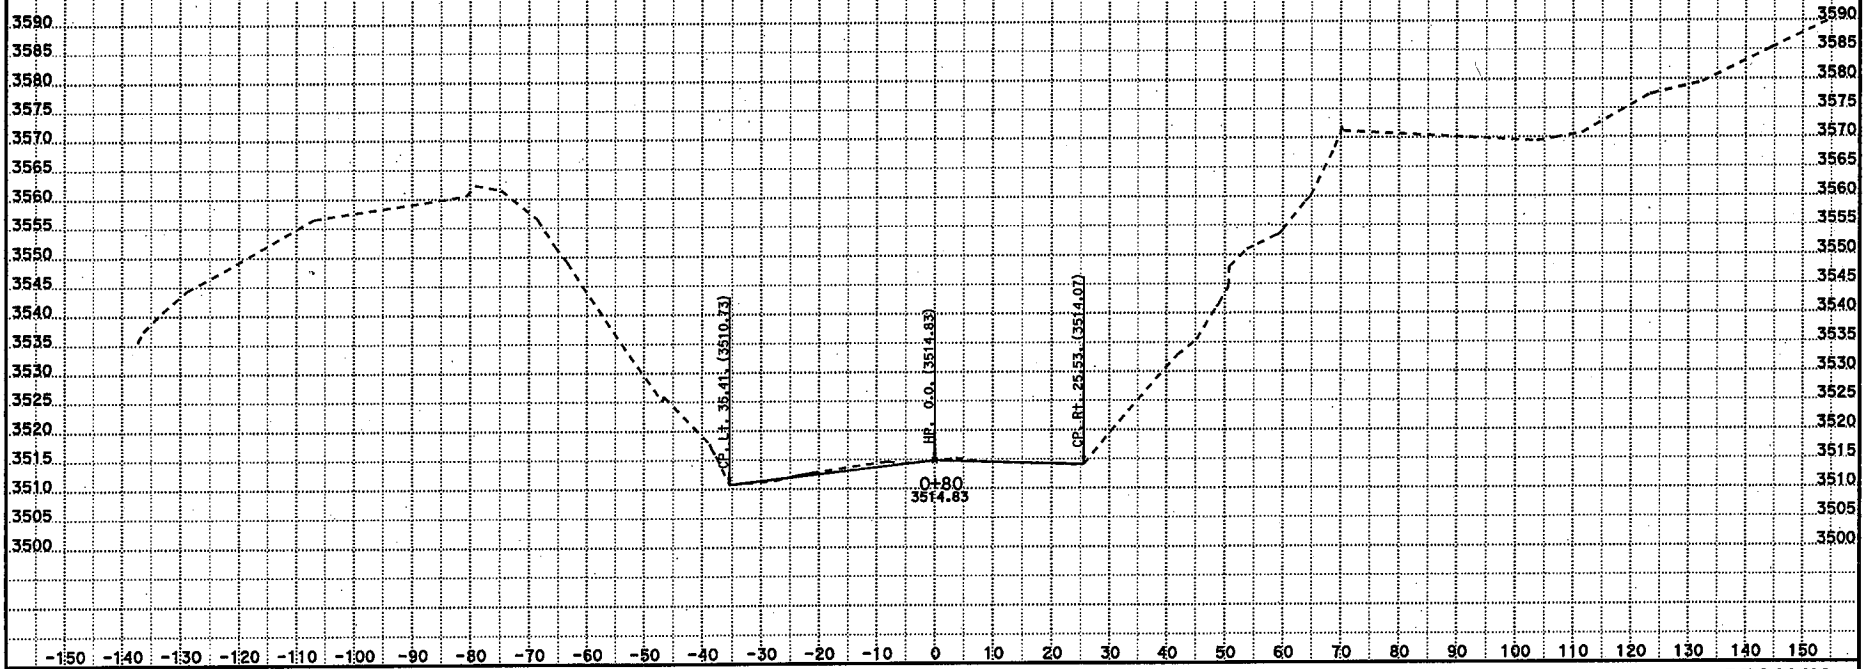

CREATED BY: Q THAI
DATE: 2/6/2013
KC Project: SR12088 File: \design slide xs from pxsaln2 chain run4.ear

CONTRACT: 3X4101
DIST/CO/RTE/PM: 07 LA-2 PM32.5
PROJECT ID: 0712000165

SCALE: 1" = 10' Horiz.
1" = 10' Vert.
All Dimensions are US Survey Feet

PXSALN2
CROSS SECTIONS
SHEET 4 OF XXX

DESIGN STUDY ONLY

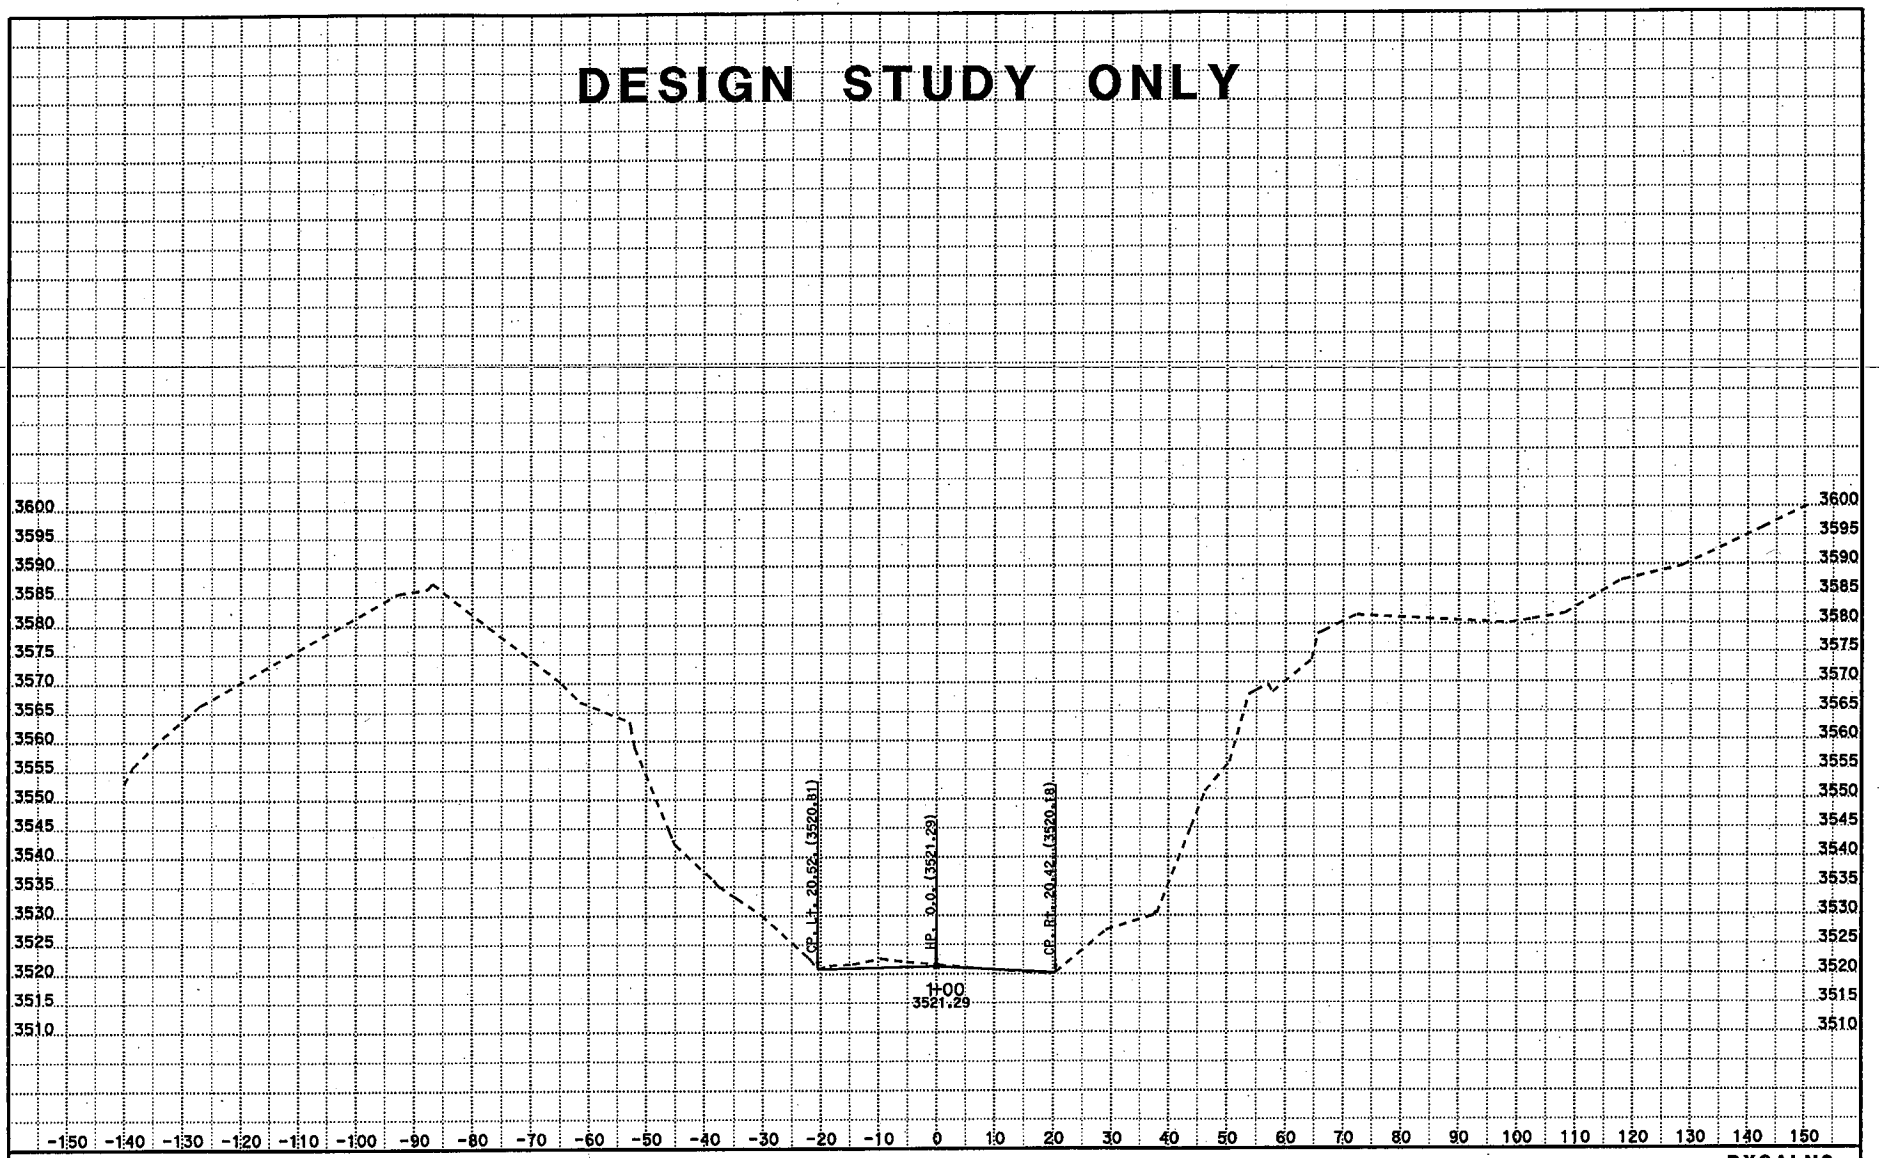

CREATED BY: Q THAI
DATE: 2/6/2013
KC Project: SR12088 File: \design slide xs from pxsaln2 chain run4.ear

CONTRACT: 3X4101
DIST/CO/RTE/PM: 07 LA-2 PM32.5
PROJECT ID: 0712000165

SCALE: 1" = 10' Horiz.
1" = 10' Vert.
All Dimensions are US Survey Feet

PXSALN2
CROSS SECTIONS
SHEET 5 OF XXX

DESIGN STUDY ONLY

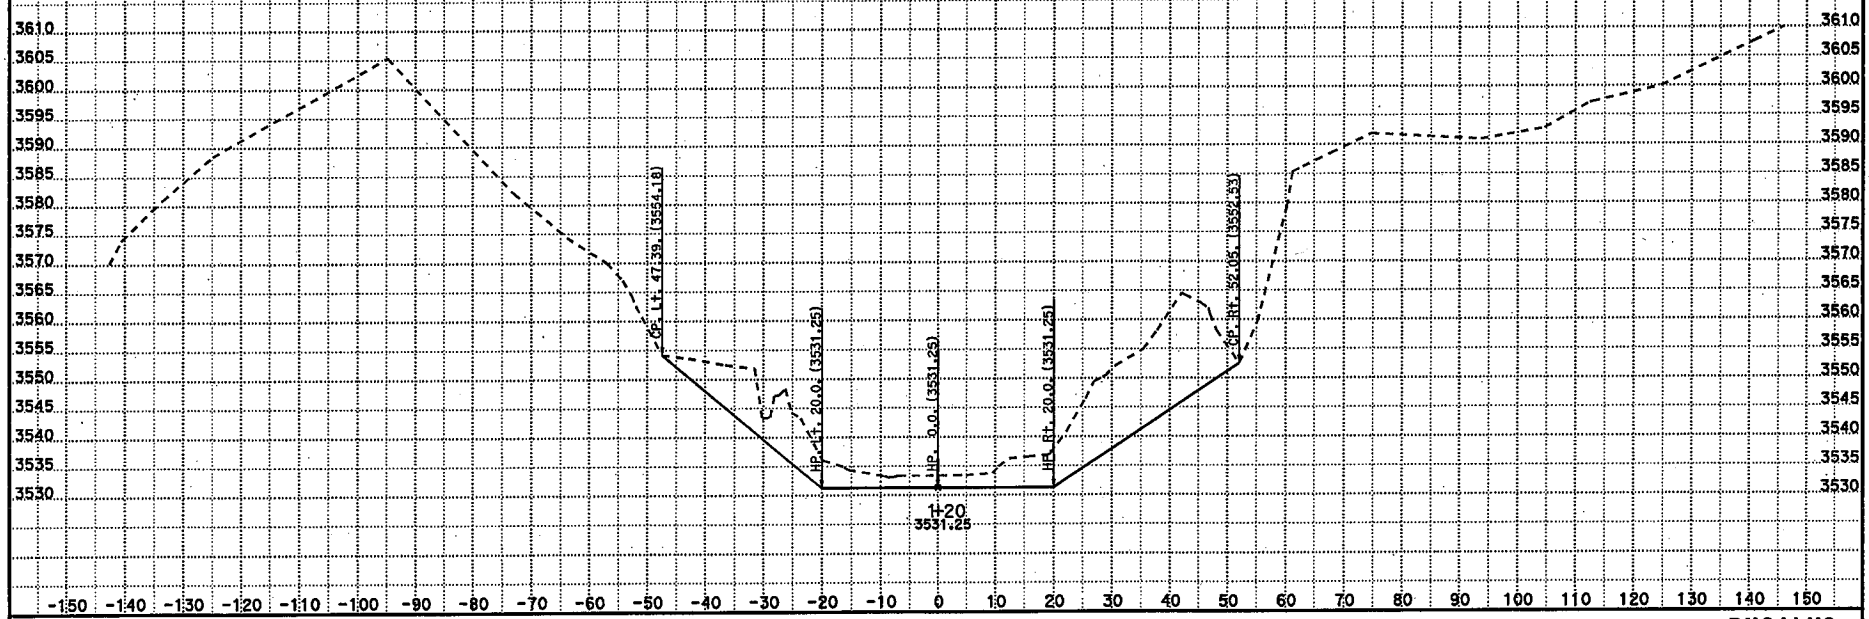

CREATED BY: Q THAI
DATE: 2/6/2013
KC Project: SR12088 File: \design slide xs from pxsaln2 chain run4.ear

CONTRACT: 3X4101
DIST/CO/RTE/PM: 07 LA-2 PM32.5
PROJECT ID: 0712000165

SCALE: 1" = 10' Horiz.
1" = 10' Vert.
All Dimensions are US Survey Feet

PXSALN2
CROSS SECTIONS
SHEET 6 OF XXX

DESIGN STUDY ONLY

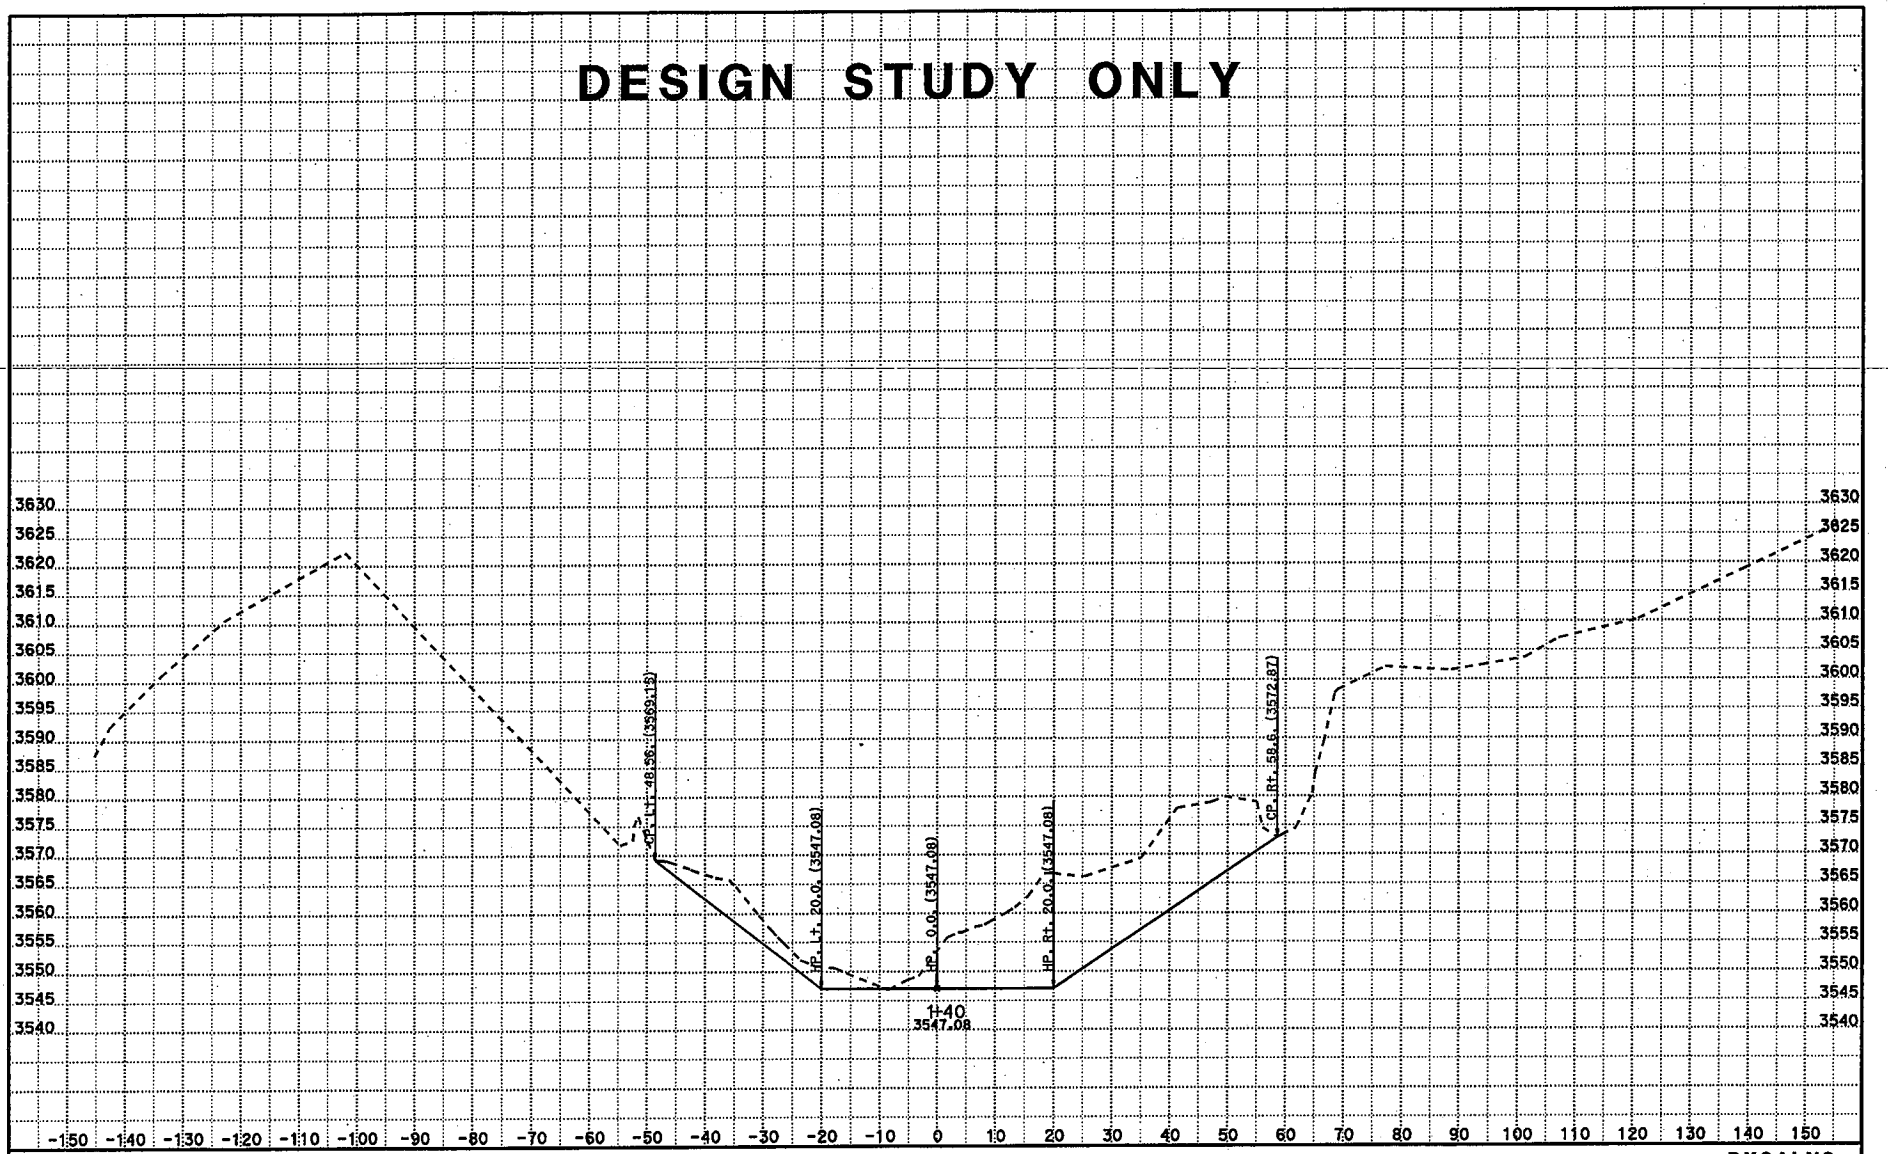

CREATED BY: Q THAI
DATE: 2/6/2013
KC Project: SR12088 File: \design slide xs from pxsaln2 chain run4.ear

CONTRACT: 3X4101
DIST/CO/RTE/PM: 07 LA-2 PM32.5
PROJECT ID: 0712000165

SCALE: 1" = 10' Horiz.
1" = 10' Vert.
All Dimensions are US Survey Feet

PXSALN2
CROSS SECTIONS
SHEET 7 OF XXX

DESIGN STUDY ONLY

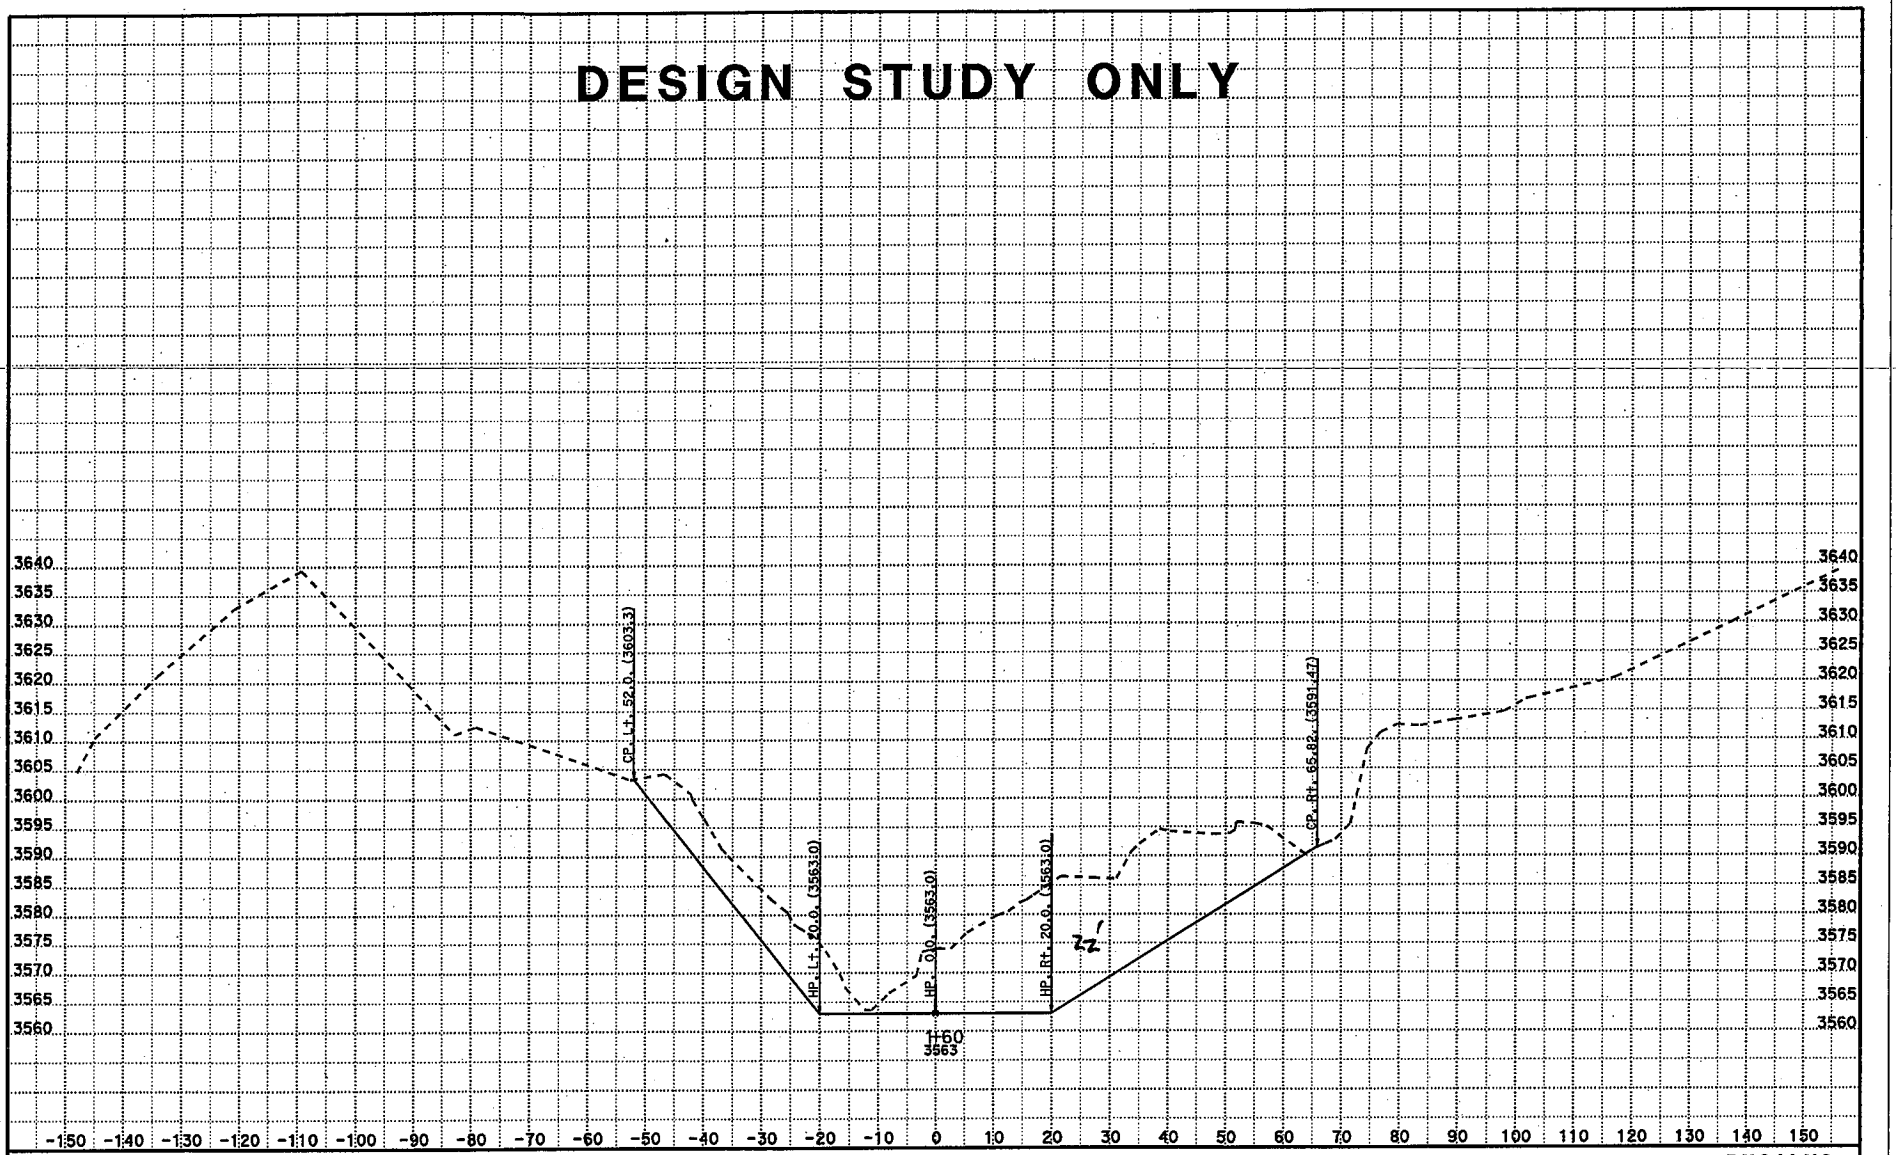

CREATED BY: Q THAI
DATE: 2/6/2013
KC Project: SR12088 File: \design slide xs from pxsaln2 chain run4.ear

CONTRACT: 3X4101
DIST/CO/RTE/PM: 07 LA-2 PM32.5
PROJECT ID: 0712000165

SCALE: 1" = 10' Horiz.
1" = 10' Vert.
All Dimensions are US Survey Feet

PXSALN2
CROSS SECTIONS
SHEET 8 OF XXX

DESIGN STUDY ONLY

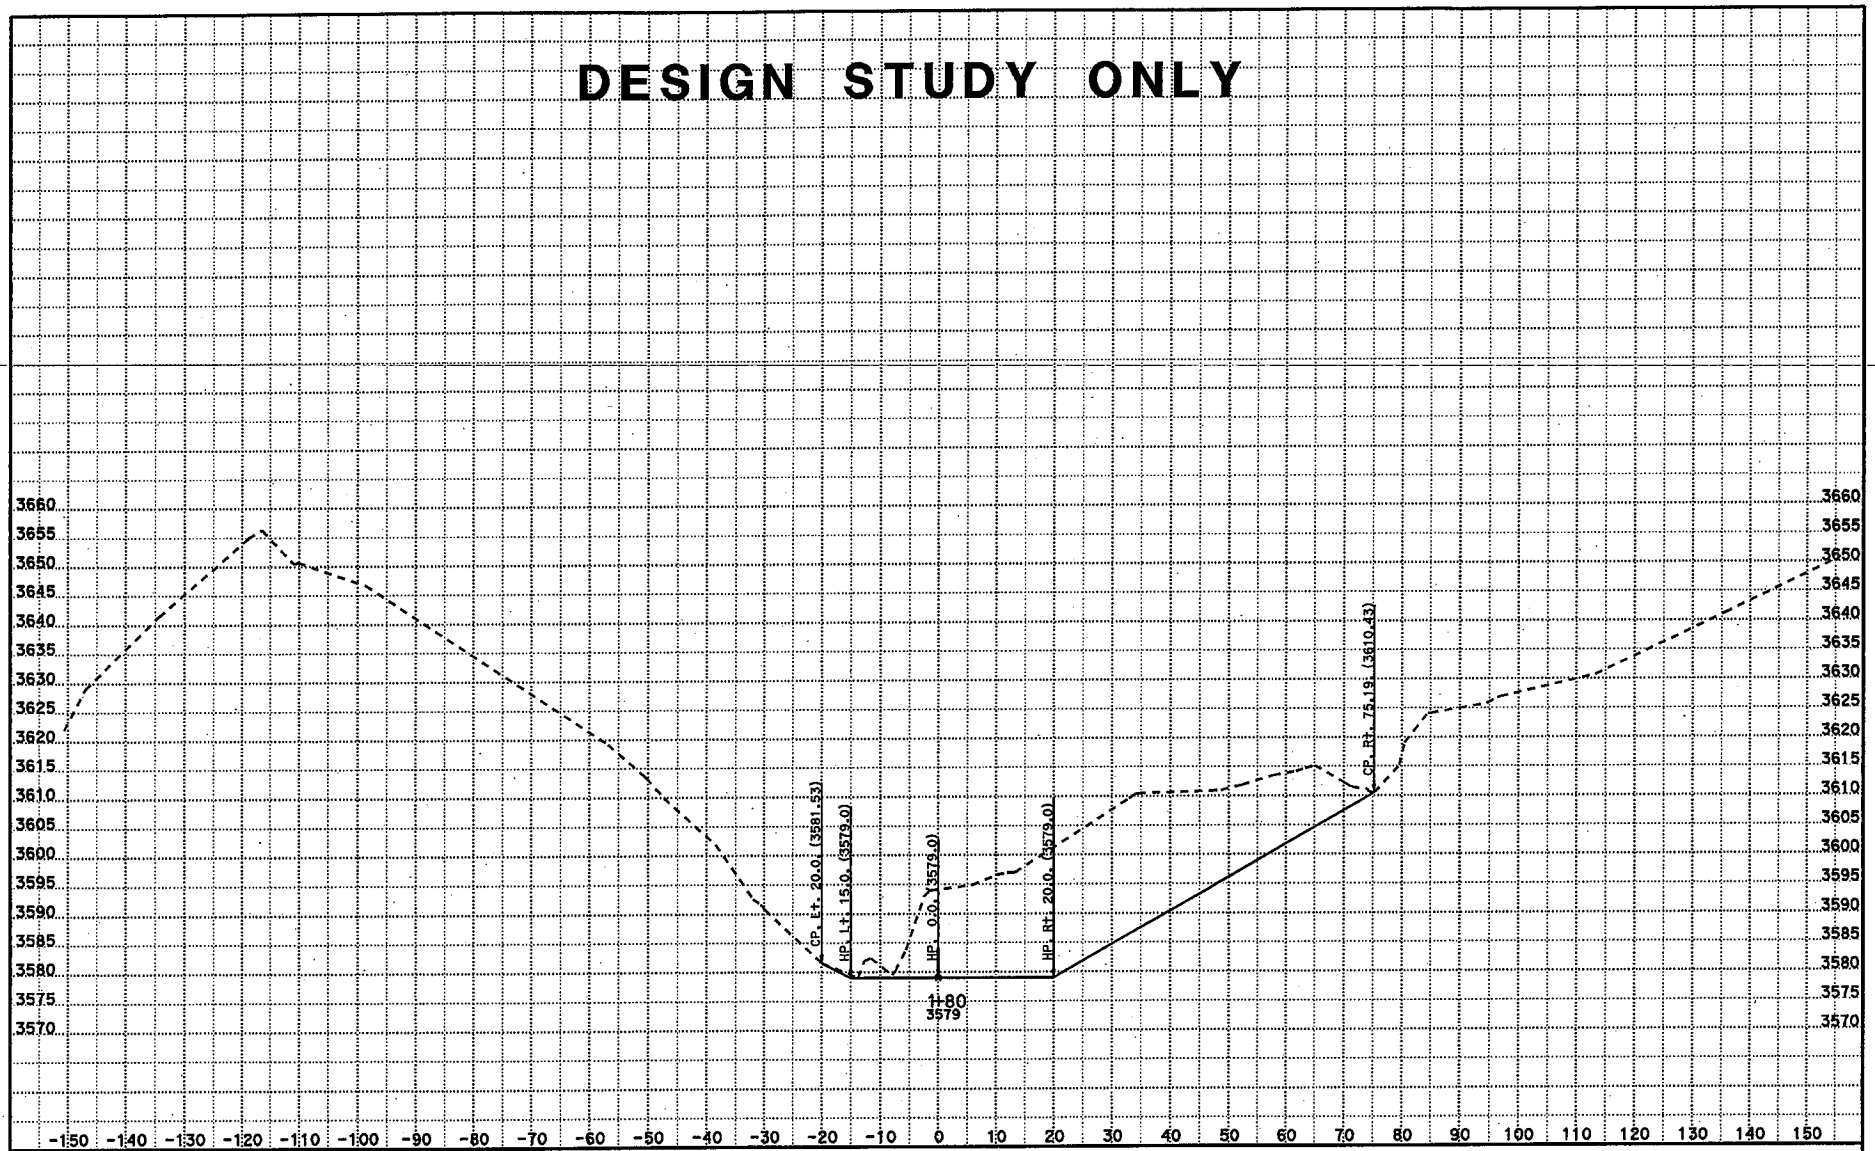

CREATED BY: Q THAI
DATE: 2/6/2013
KC Project: SR12088 File: \design slide xs from pxsaln2 chain run4.ear

CONTRACT: 3X4101
DIST/CO/RTE/PM: 07 LA-2 PM32.5
PROJECT ID: 0712000165

SCALE: 1" = 10' Horiz.
1" = 10' Vert.
All Dimensions are US Survey Feet

PXSALN2
CROSS SECTIONS
SHEET 9 OF XXX

DESIGN STUDY ONLY

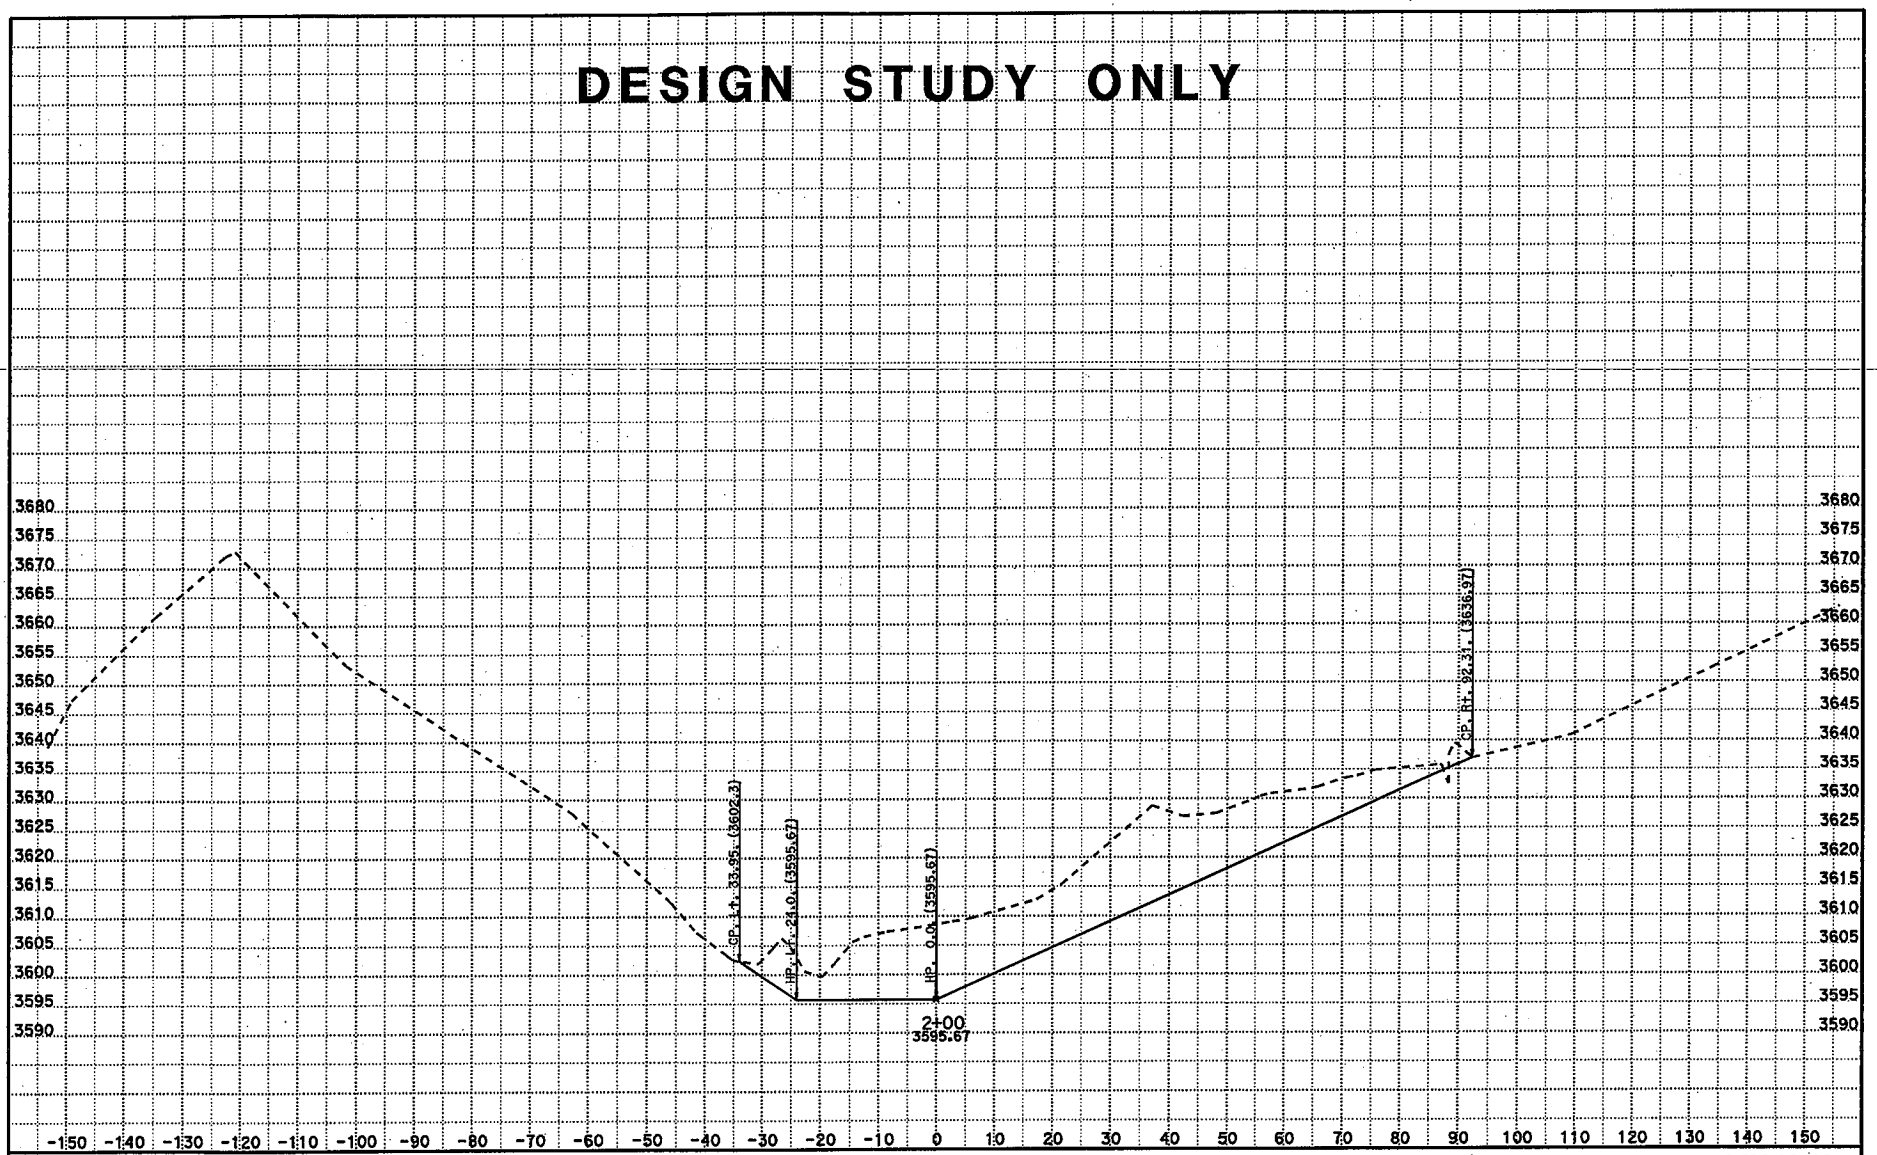

CREATED BY: Q THAI
DATE: 2/6/2013
KC Project: SR12088 File: \design slide xs from pxsaln2 chain run4.ear

CONTRACT: 3X4101
DIST/CO/RTE/PM: 07 LA-2 PM32.5
PROJECT ID: 0712000165

SCALE: 1" = 10' Horiz.
1" = 10' Vert.
All Dimensions are US Survey Feet

PXSALN2
CROSS SECTIONS
SHEET 10 OF XXX

DESIGN STUDY ONLY

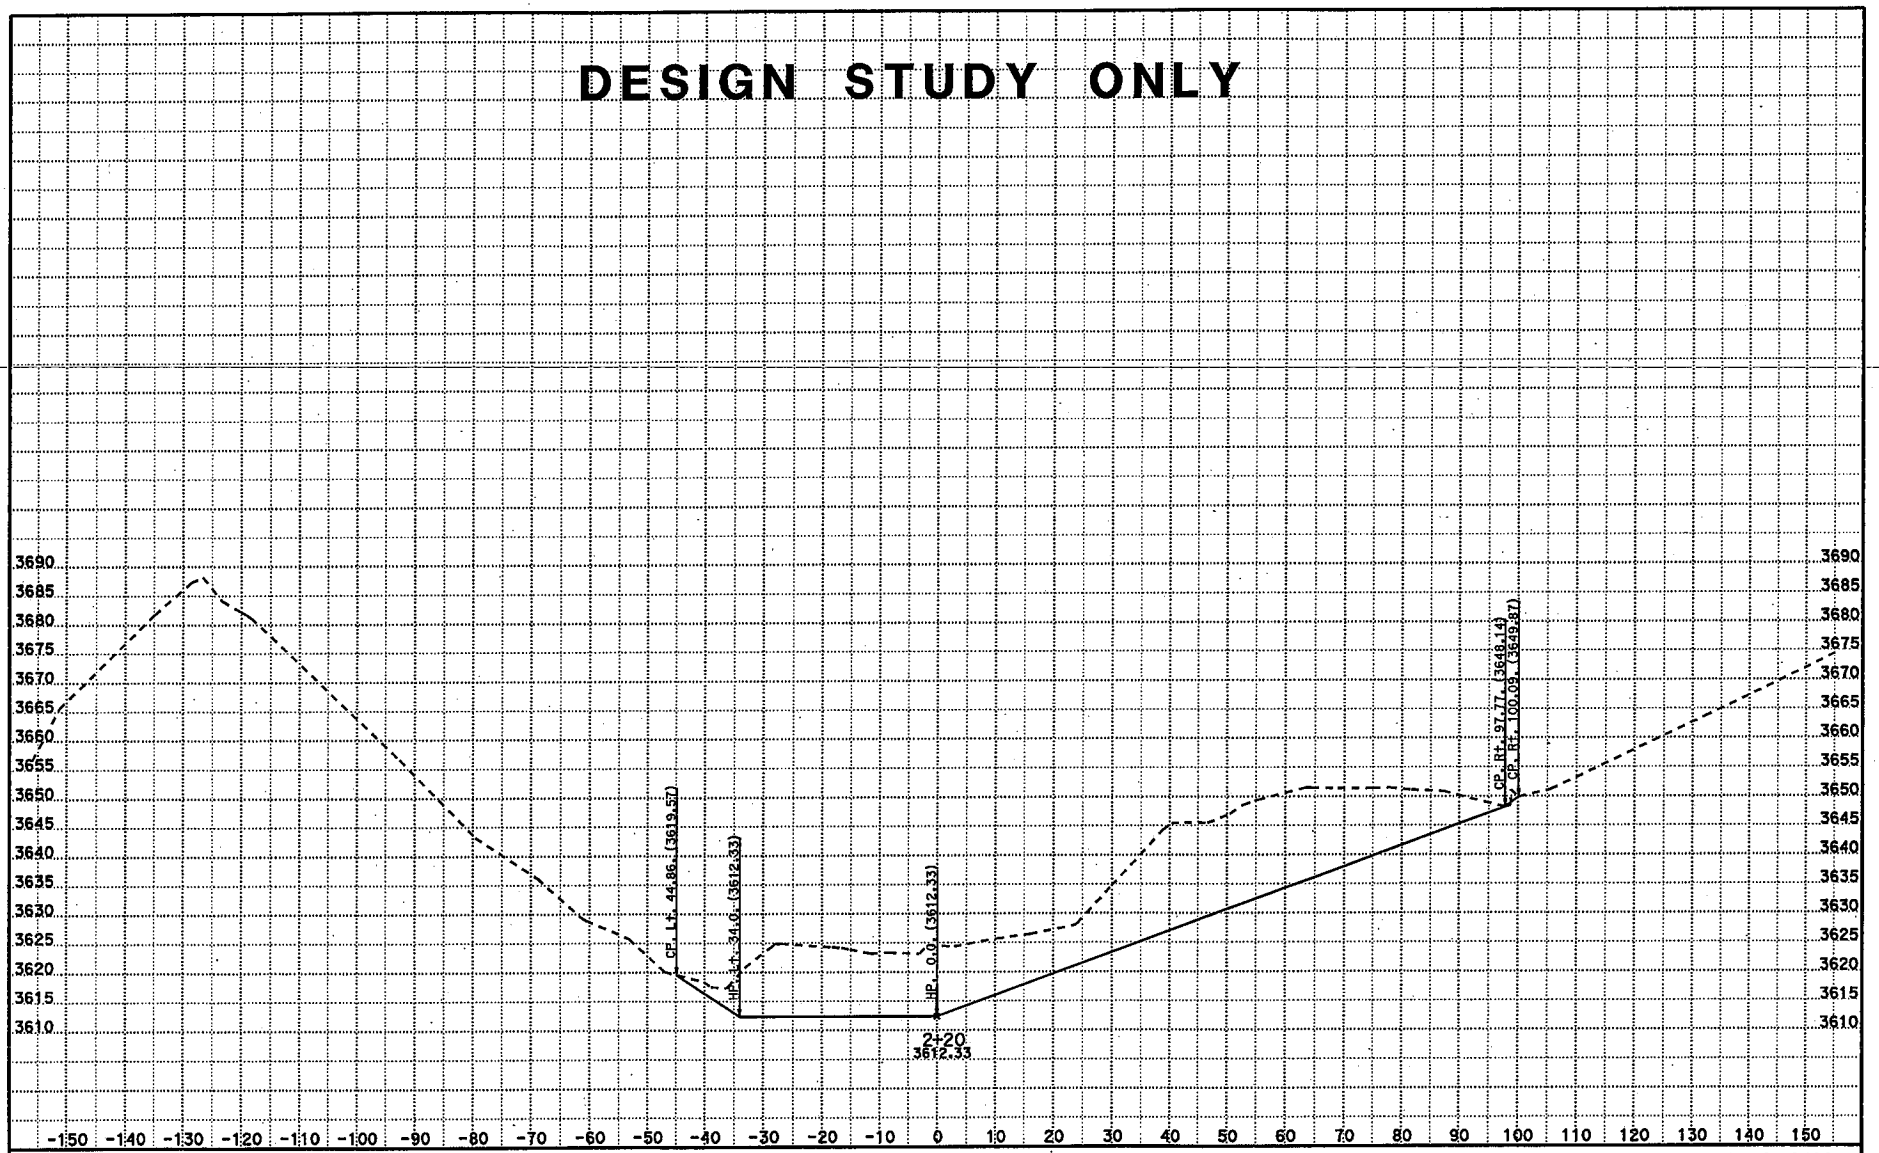

CREATED BY: Q THAI
DATE: 2/6/2013
KC Project: SR12088 File: \design slide xs from pxsaln2 chain run4.ear

CONTRACT: 3X4101
DIST/CO/RTE/PM: 07 LA-2 PM32.5
PROJECT ID: 0712000165

SCALE: 1" = 10' Horiz.
1" = 10' Vert.
All Dimensions are US Survey Feet

PXSALN2
CROSS SECTIONS
SHEET 11 OF XXX

DESIGN STUDY ONLY

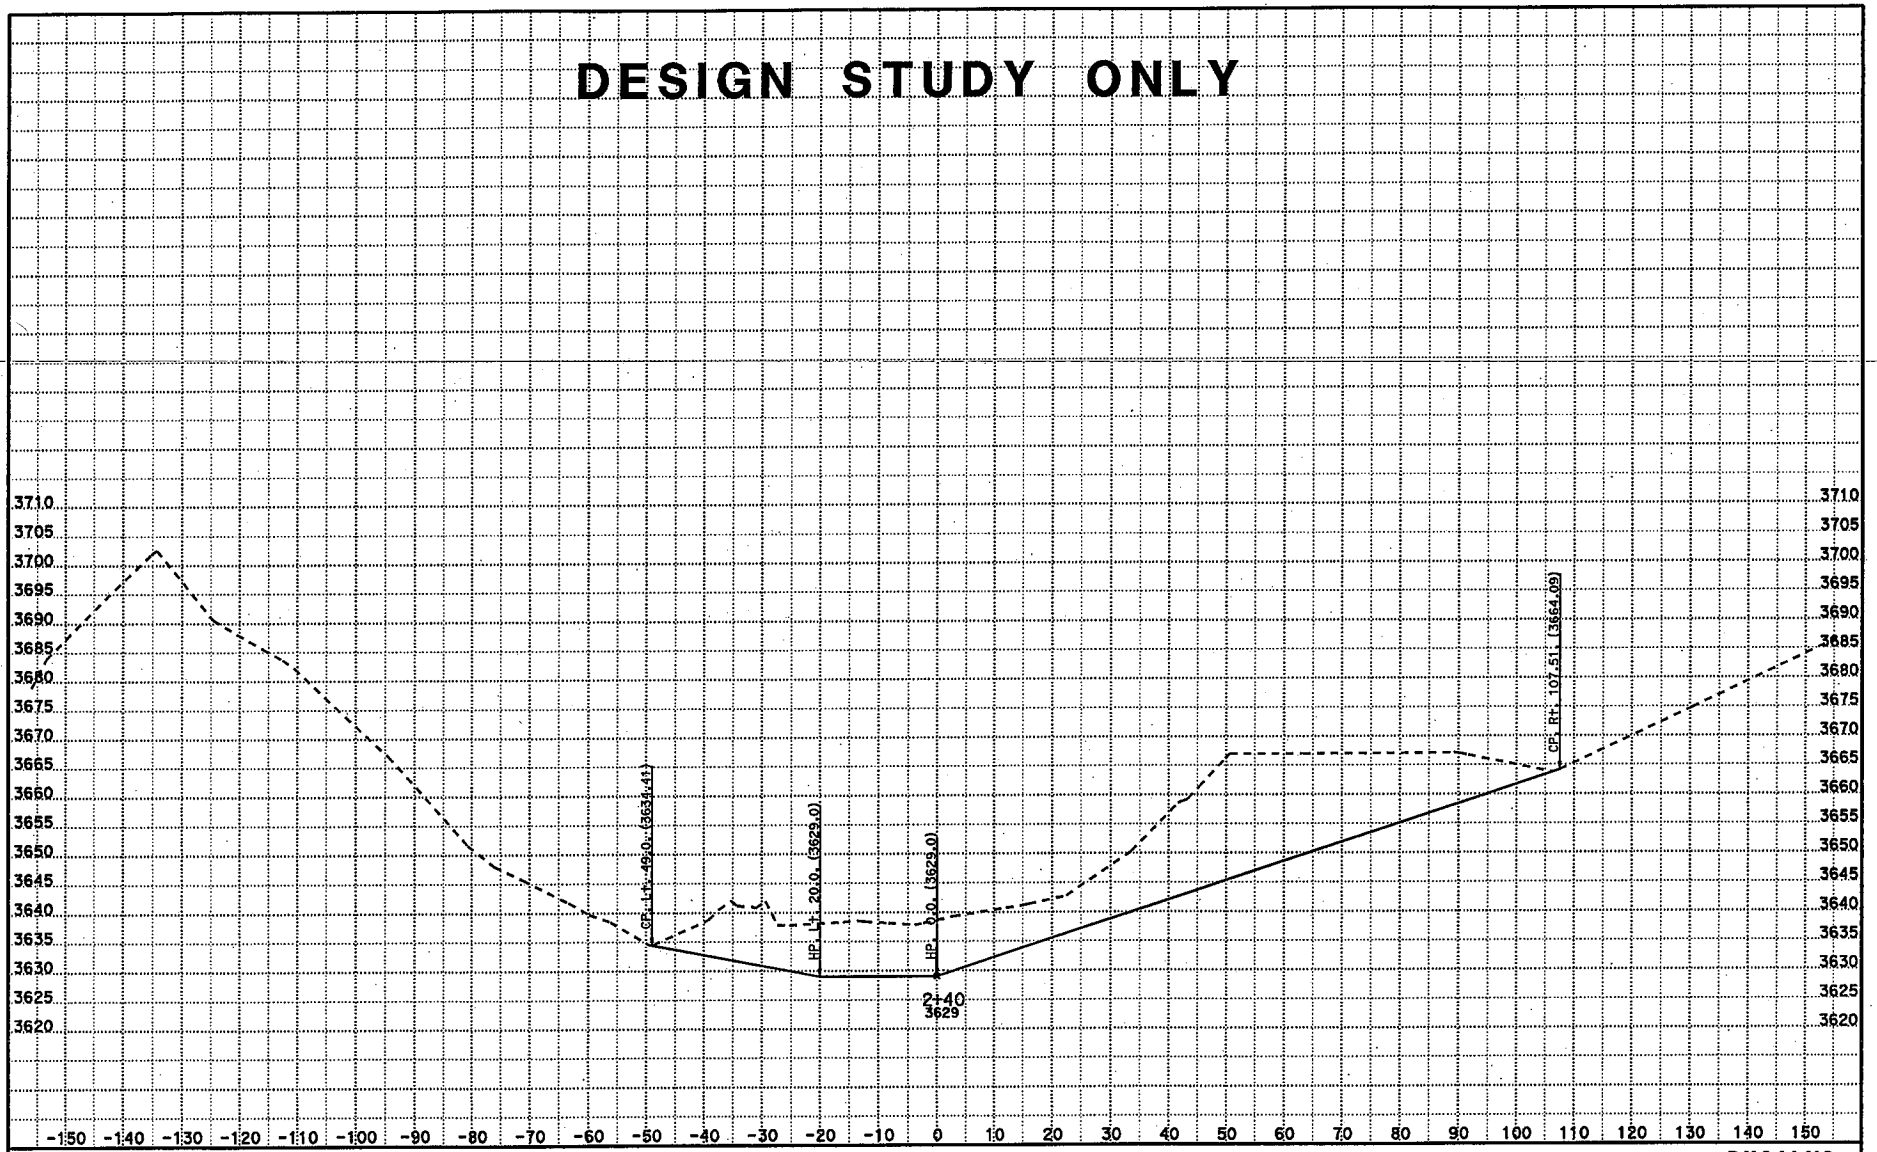

CREATED BY: Q THAI
DATE: 2/6/2013
KC Project: SR12088 File: \design slide xs from pxsaln2 chain run4.ear

CONTRACT: 3X4101
DIST/CO/RTE/PM: 07 LA-2 PM32.5
PROJECT ID: 0712000165

SCALE: 1" = 10' Horiz.
1" = 10' Vert.
All Dimensions are US Survey Feet

PXSALN2
CROSS SECTIONS
SHEET 12 OF XXX

DESIGN STUDY ONLY

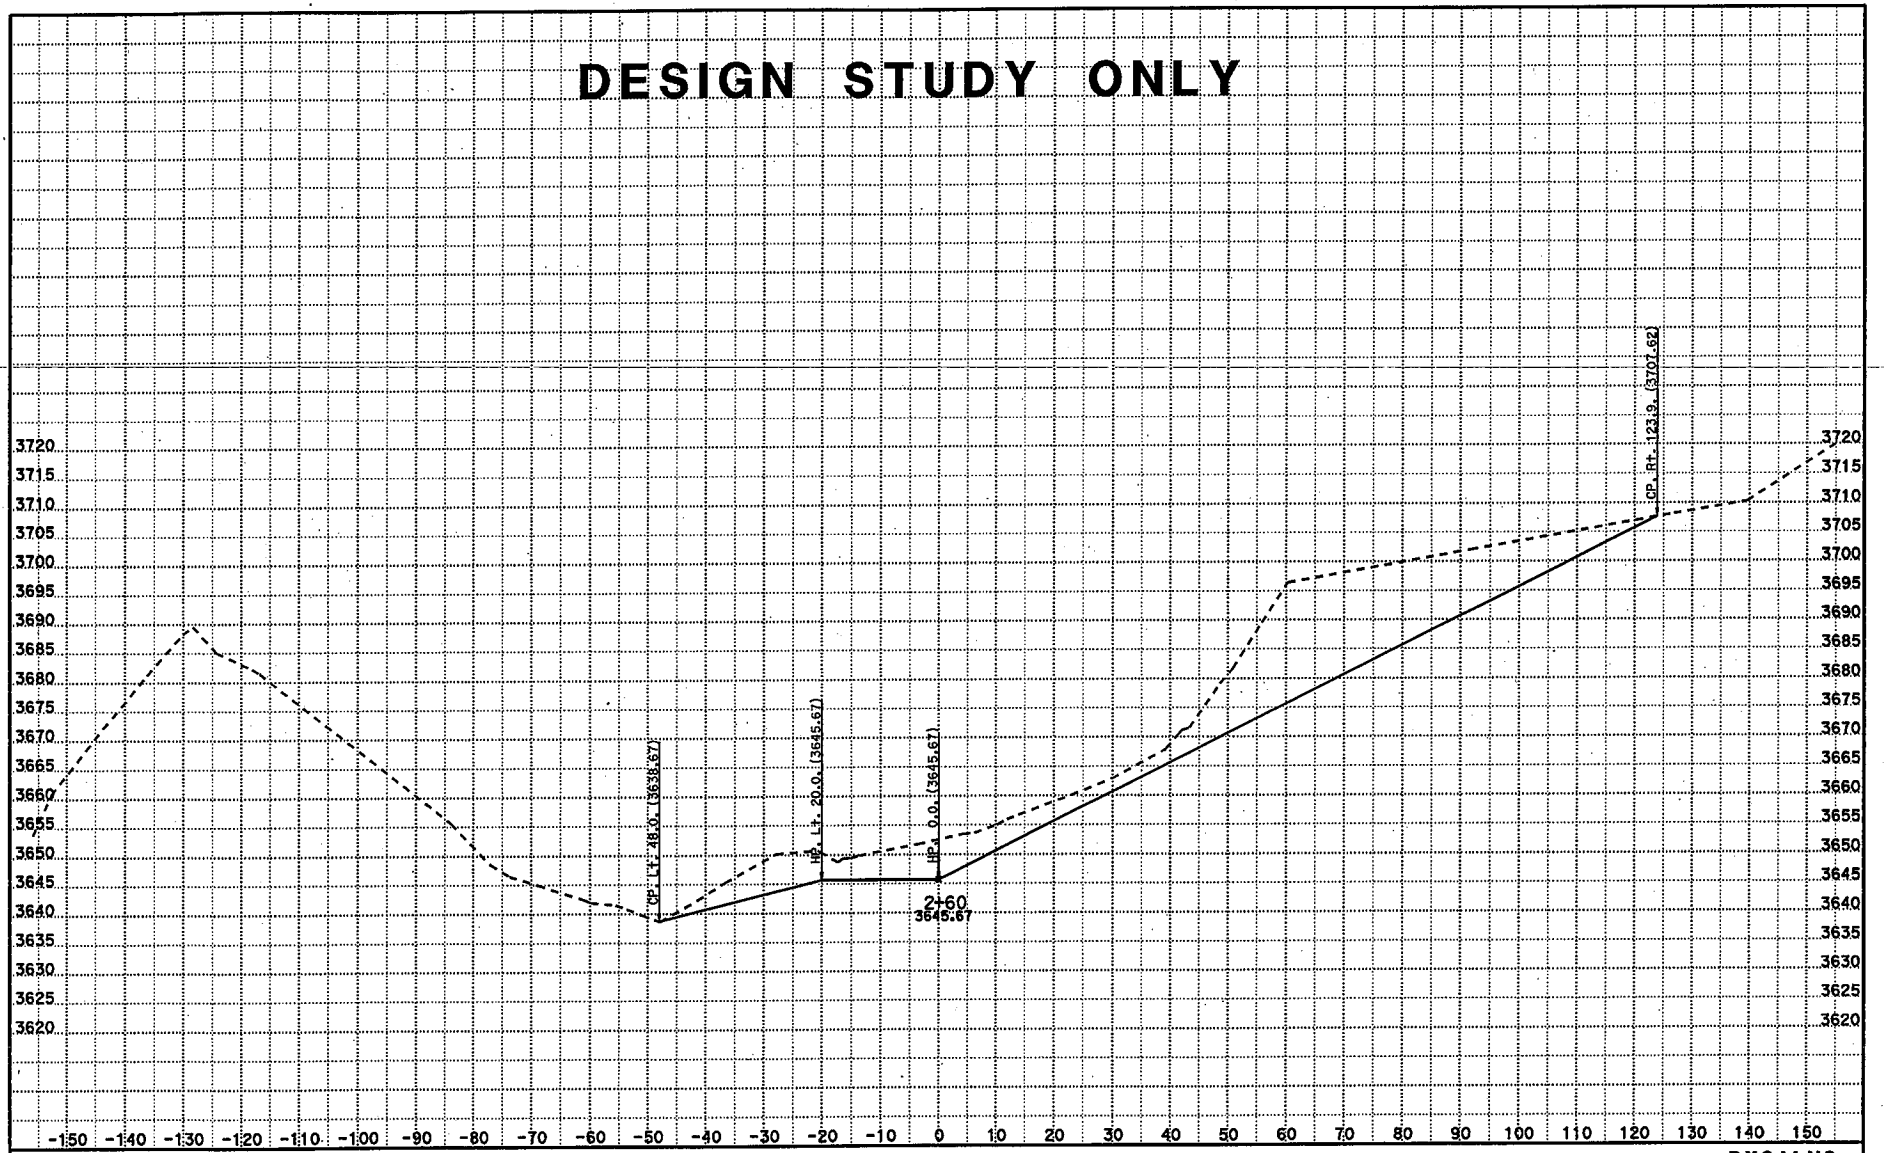

CREATED BY: Q THAI
DATE: 2/6/2013
KC Project: SR12088 File: \design slide xs from pxsaln2 chain run4.ear

CONTRACT: 3X4101
DIST/CO/RTE/PM: 07 LA-2 PM32.5
PROJECT ID: 0712000165

SCALE: 1" = 10' Horiz.
1" = 10' Vert.
All Dimensions are US Survey Feet

PXSALN2
CROSS SECTIONS
SHEET 13 OF XXX

DESIGN STUDY ONLY

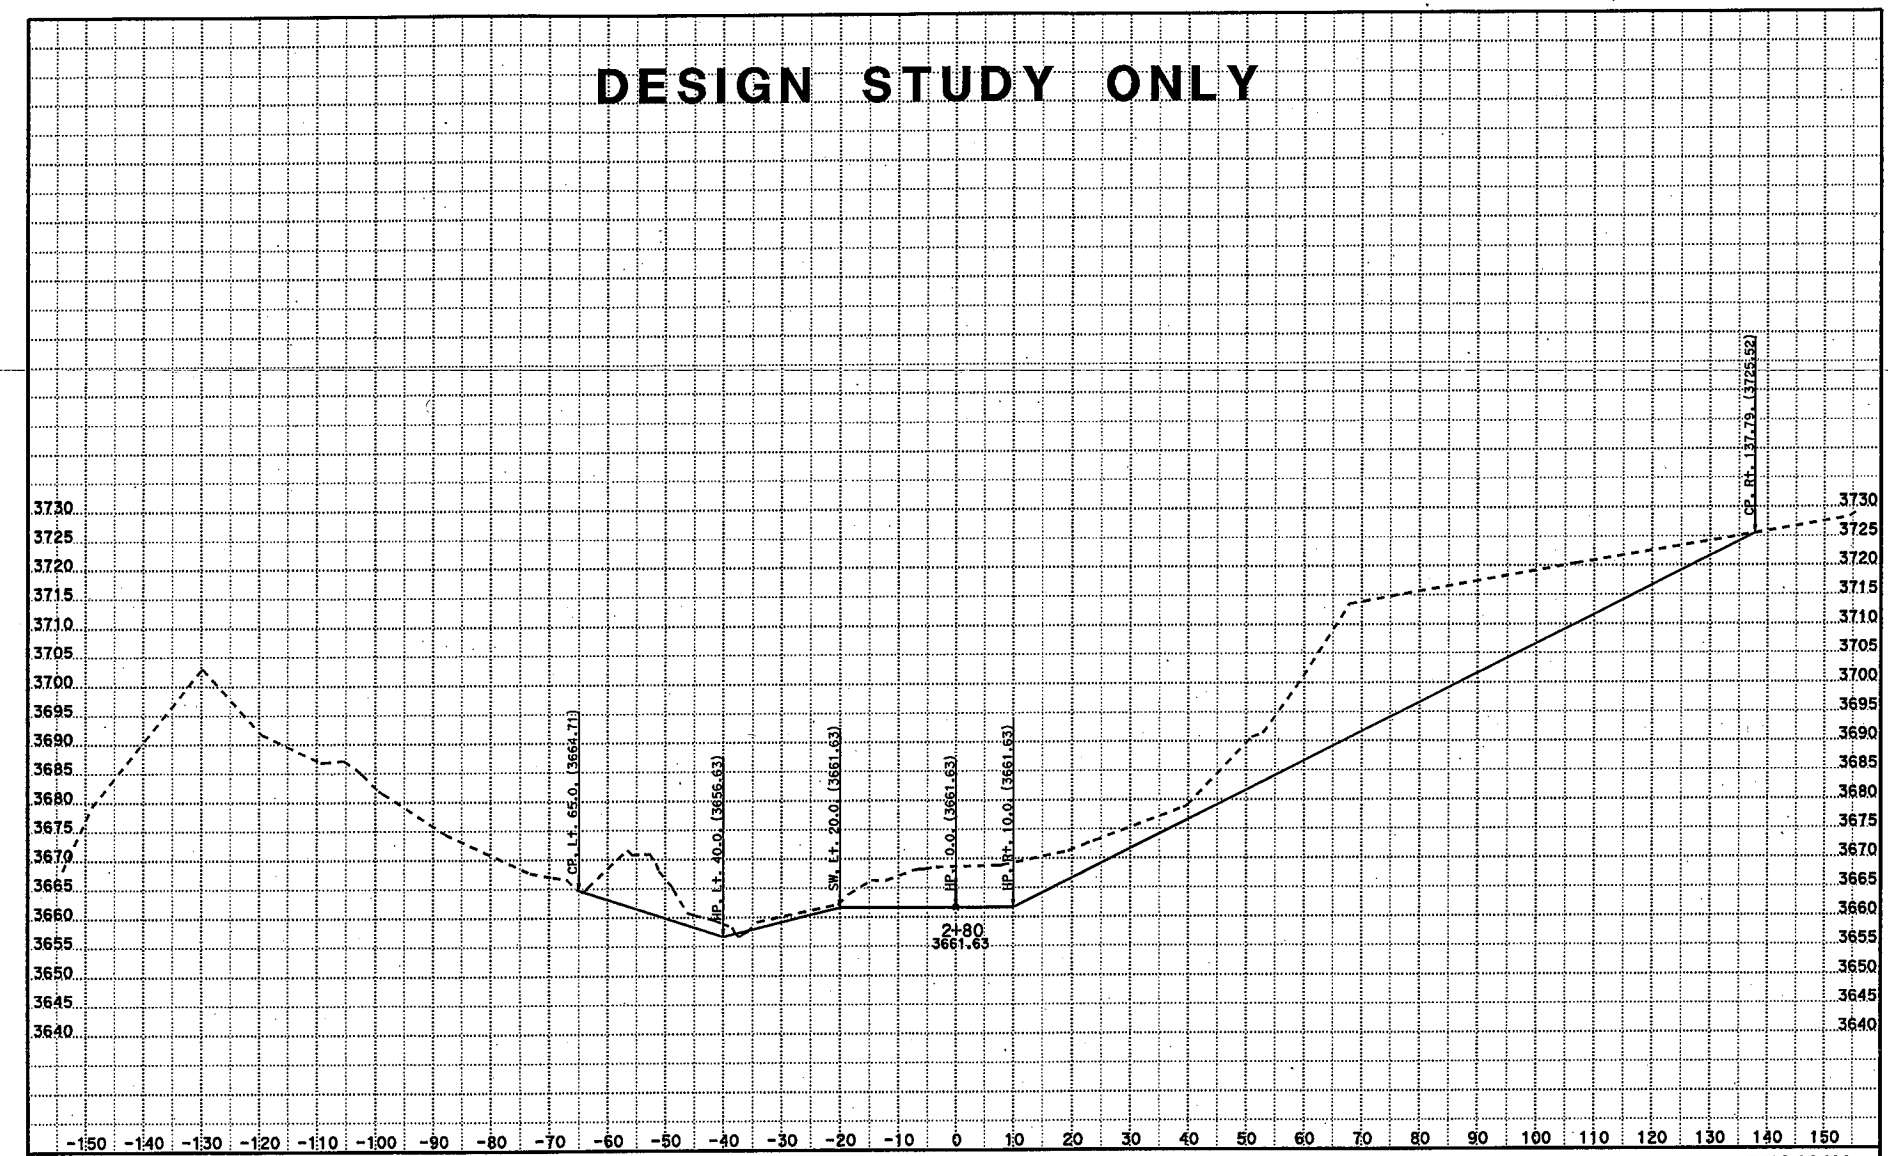

CREATED BY: Q THAI
DATE: 2/6/2013
KC Project: SR12088 File: \design slide xs from pxsaln2 chain run4.ear

CONTRACT: 3X4101
DIST/CO/RTE/PM: 07 LA-2 PM32.5
PROJECT ID: 0712000165

SCALE: 1" = 10' Horiz.
1" = 10' Vert.
All Dimensions are US Survey Feet

PXSALN2
CROSS SECTIONS
SHEET 14 OF XXX

DESIGN STUDY ONLY

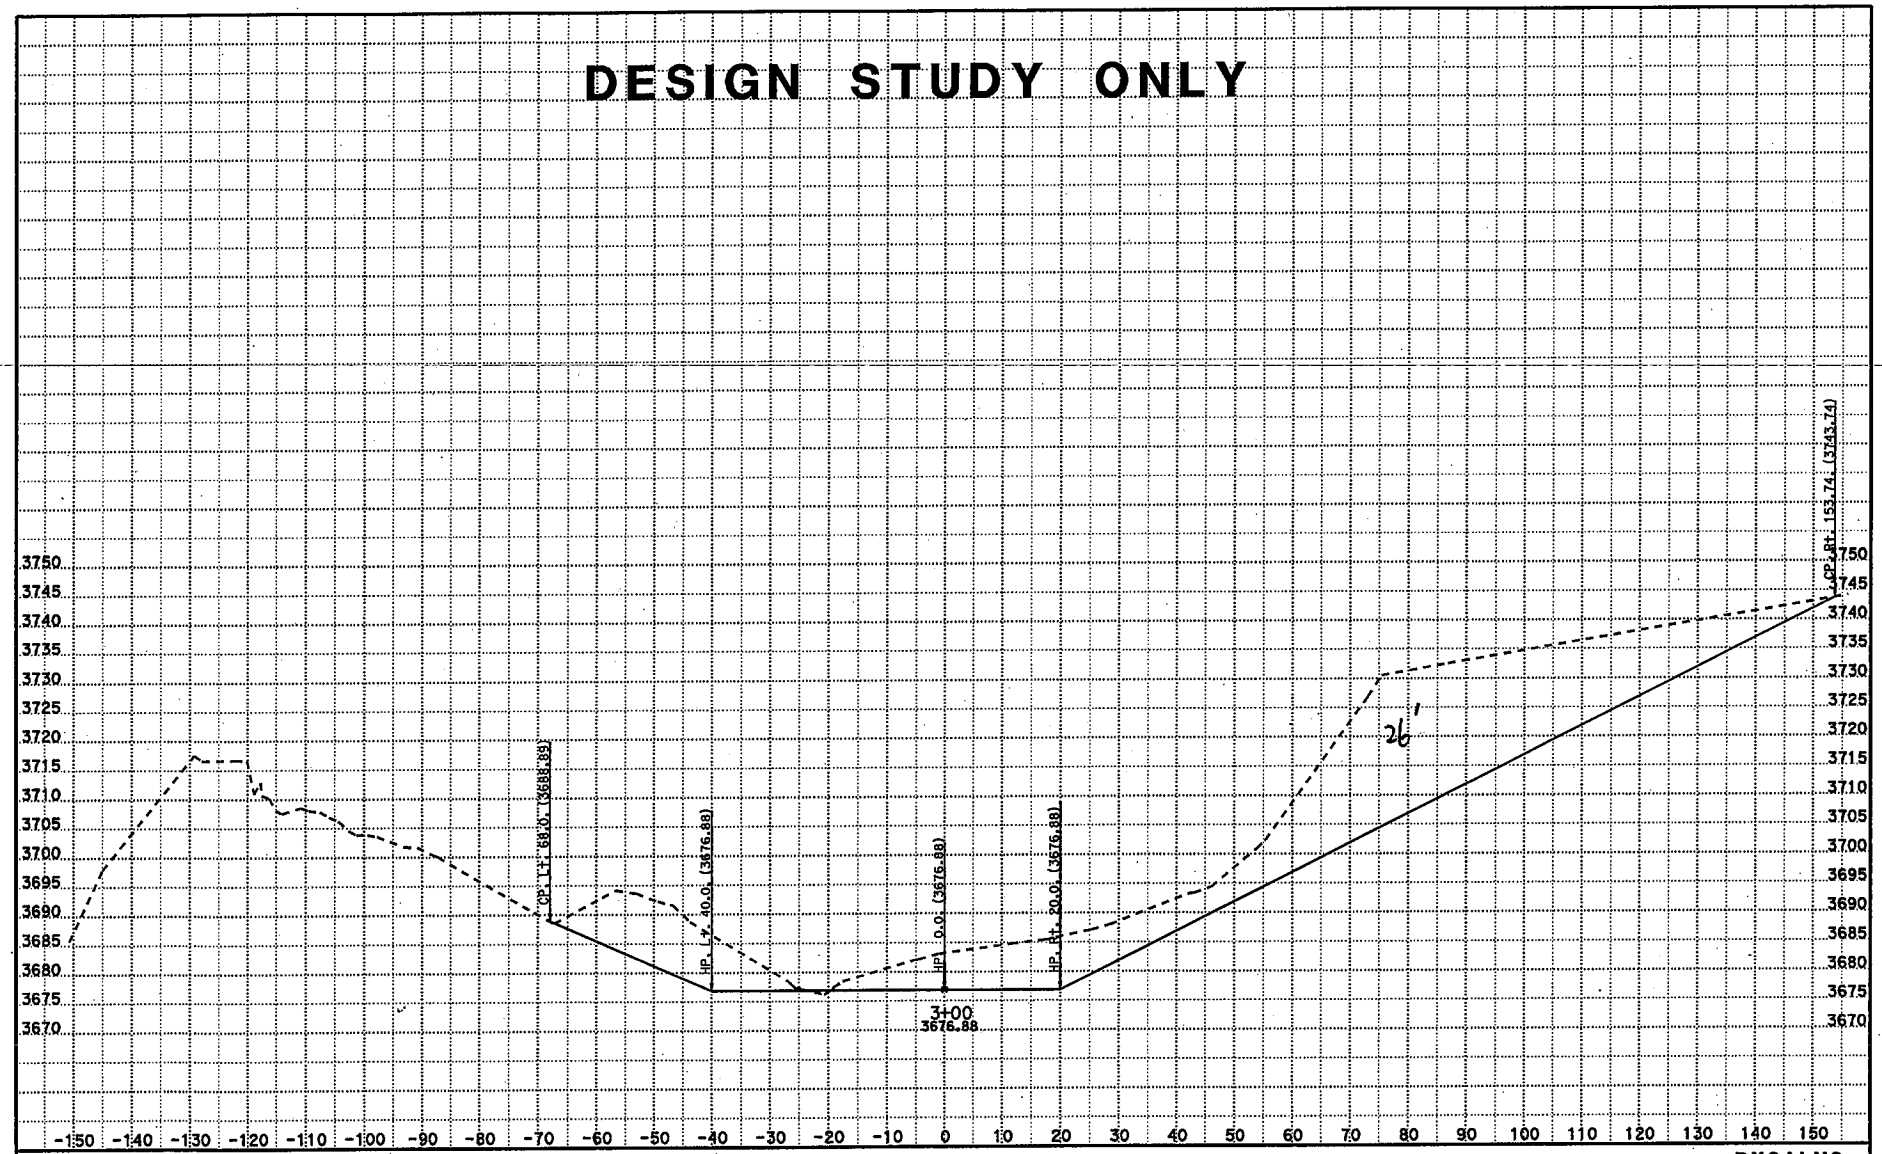

CREATED BY: Q THAI
DATE: 2/6/2013
KC Project: SR12088 File: \design slide xs from pxsaln2 chain run4.ear

CONTRACT: 3X4101
DIST/CO/RTE/PM: 07 LA-2 PM32.5
PROJECT ID: 0712000165

SCALE: 1" = 10' Horiz.
1" = 10' Vert.
All Dimensions are US Survey Feet

PXSALN2
CROSS SECTIONS
SHEET 15 OF XXX

DESIGN STUDY ONLY

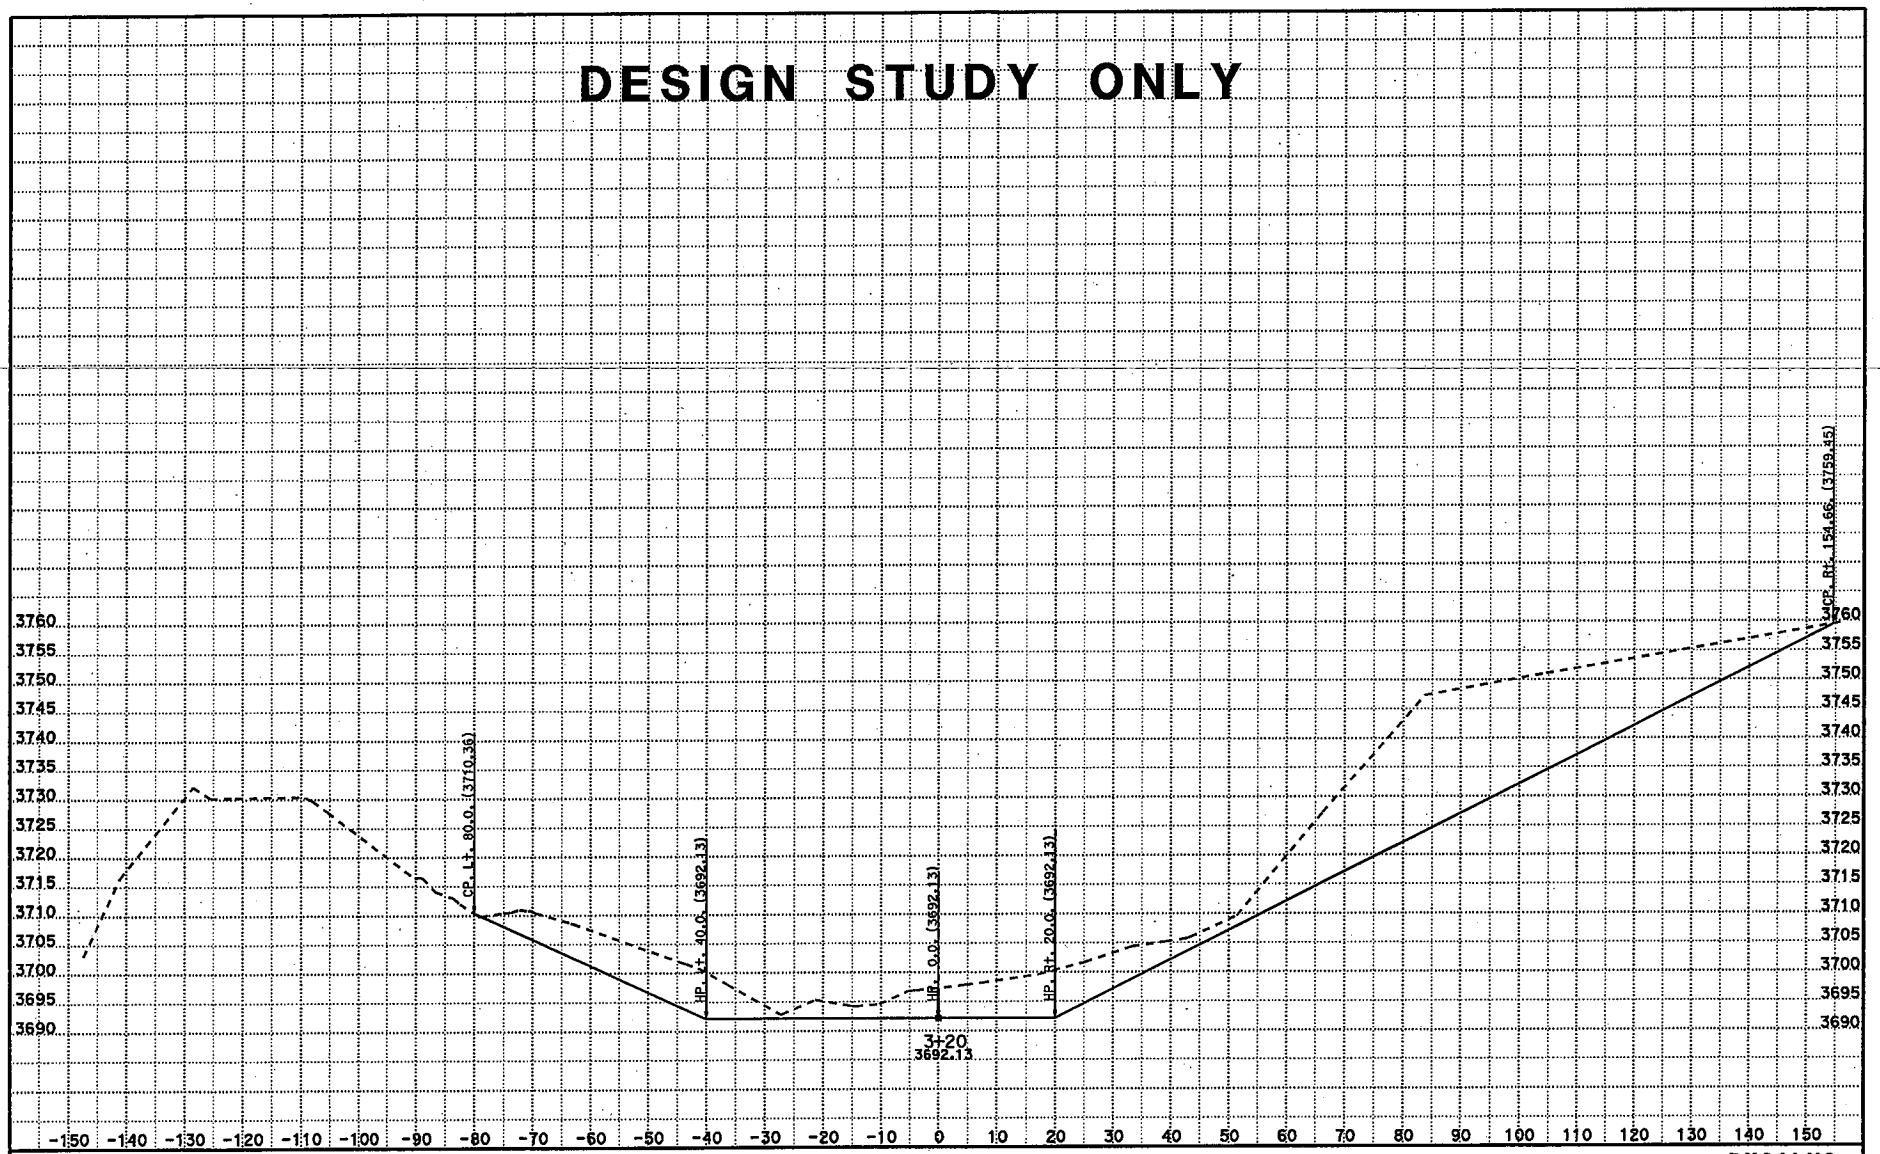

CREATED BY: Q THAI
DATE: 2/6/2013
KC Project: SR12088 File: \design slide xs from pxsain2 chain run4.ear

CONTRACT: 3X4101
DIST/CO/RTE/PM: 07 LA-2 PM32.5
PROJECT ID: 0712000165

SCALE: 1" = 10' Horiz.
1" = 10' Vert.
All Dimensions are US Survey Feet

PXSALN2
CROSS SECTIONS
SHEET 16 OF XXX

DESIGN STUDY ONLY

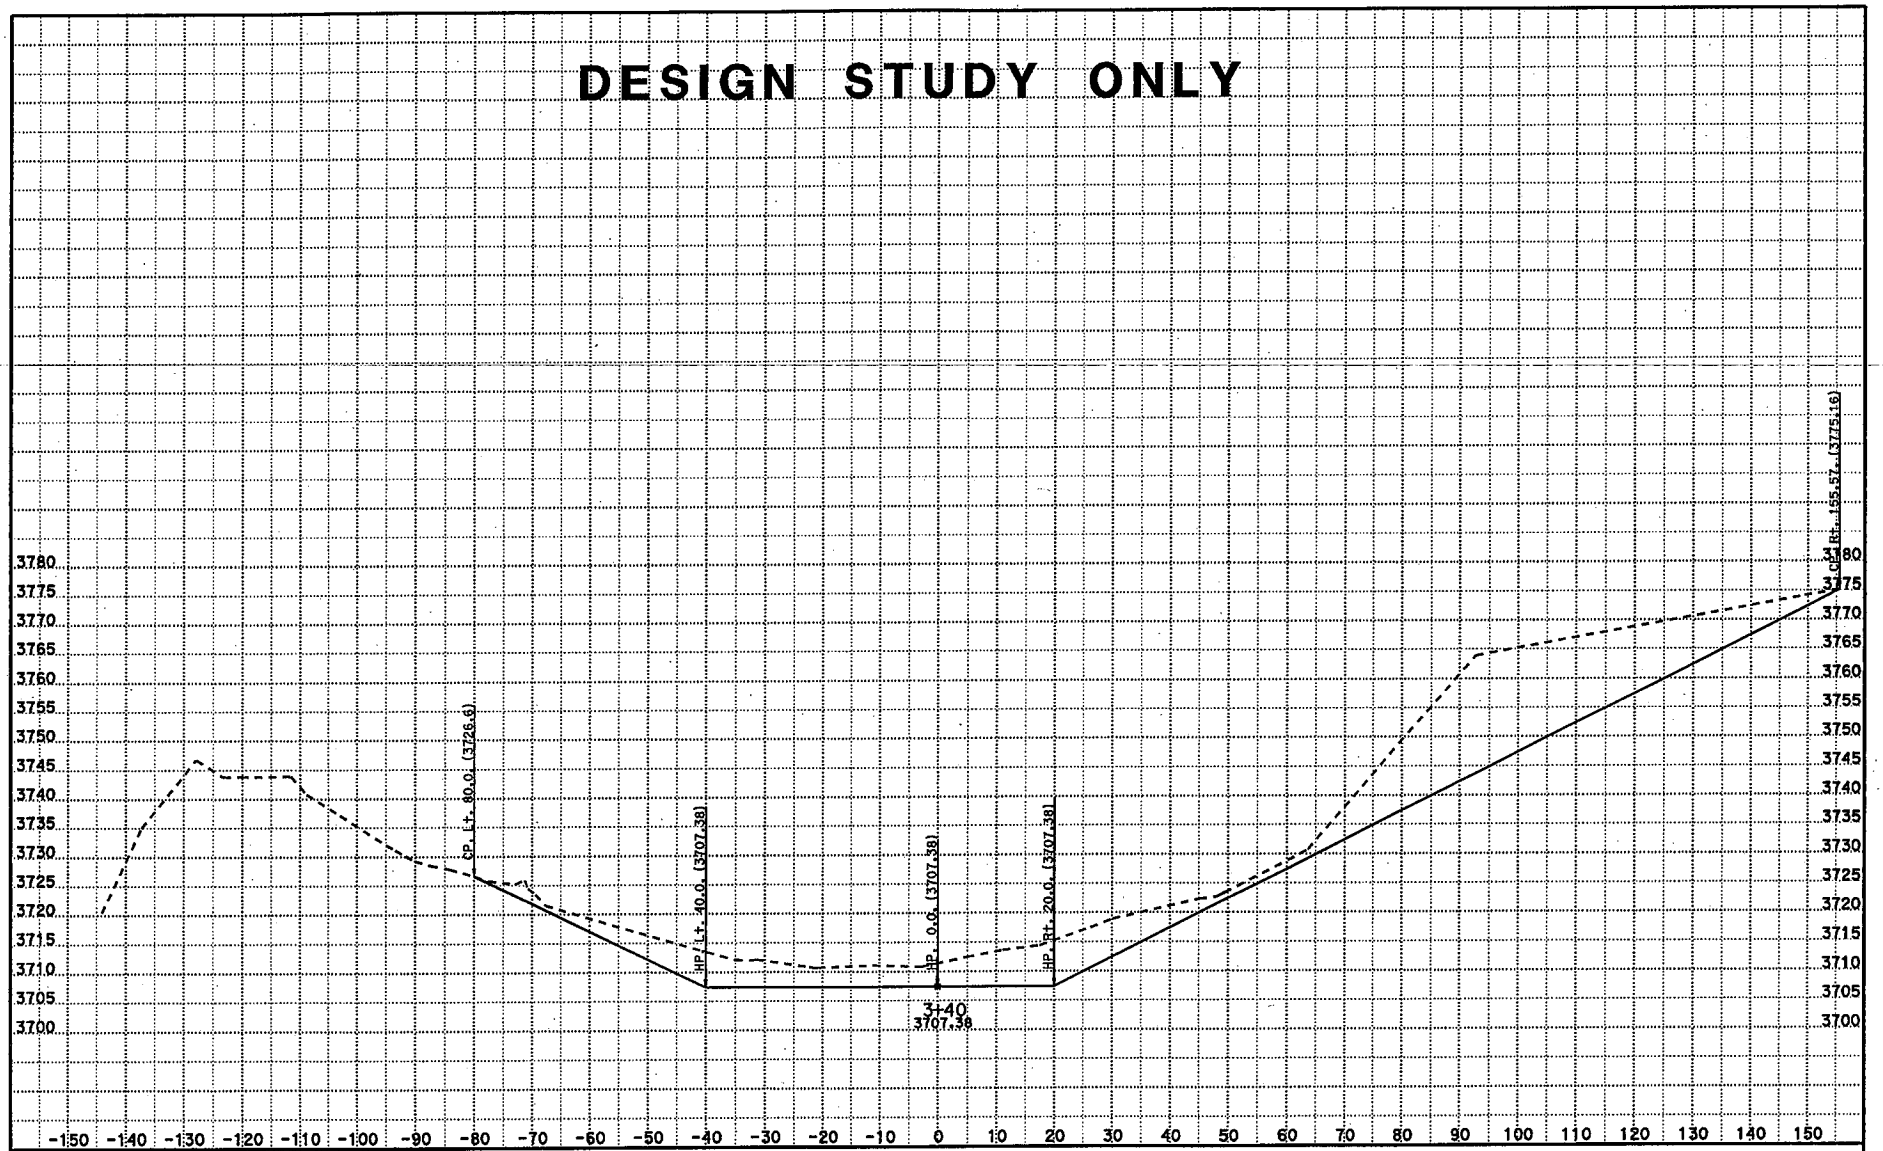

CREATED BY: Q THAI
DATE: 2/6/2013
KC Project: SR12088 File: \design slide xs from pxsaln2 chain run4.ear

CONTRACT: 3X4101
DIST/CO/RTE/PM: 07 LA-2 PM32.5
PROJECT ID: 0712000165

SCALE: 1" = 10' Horiz.
1" = 10' Vert.
All Dimensions are US Survey Feet

PXSALN2
CROSS SECTIONS
SHEET 17 OF XXX

DESIGN STUDY ONLY

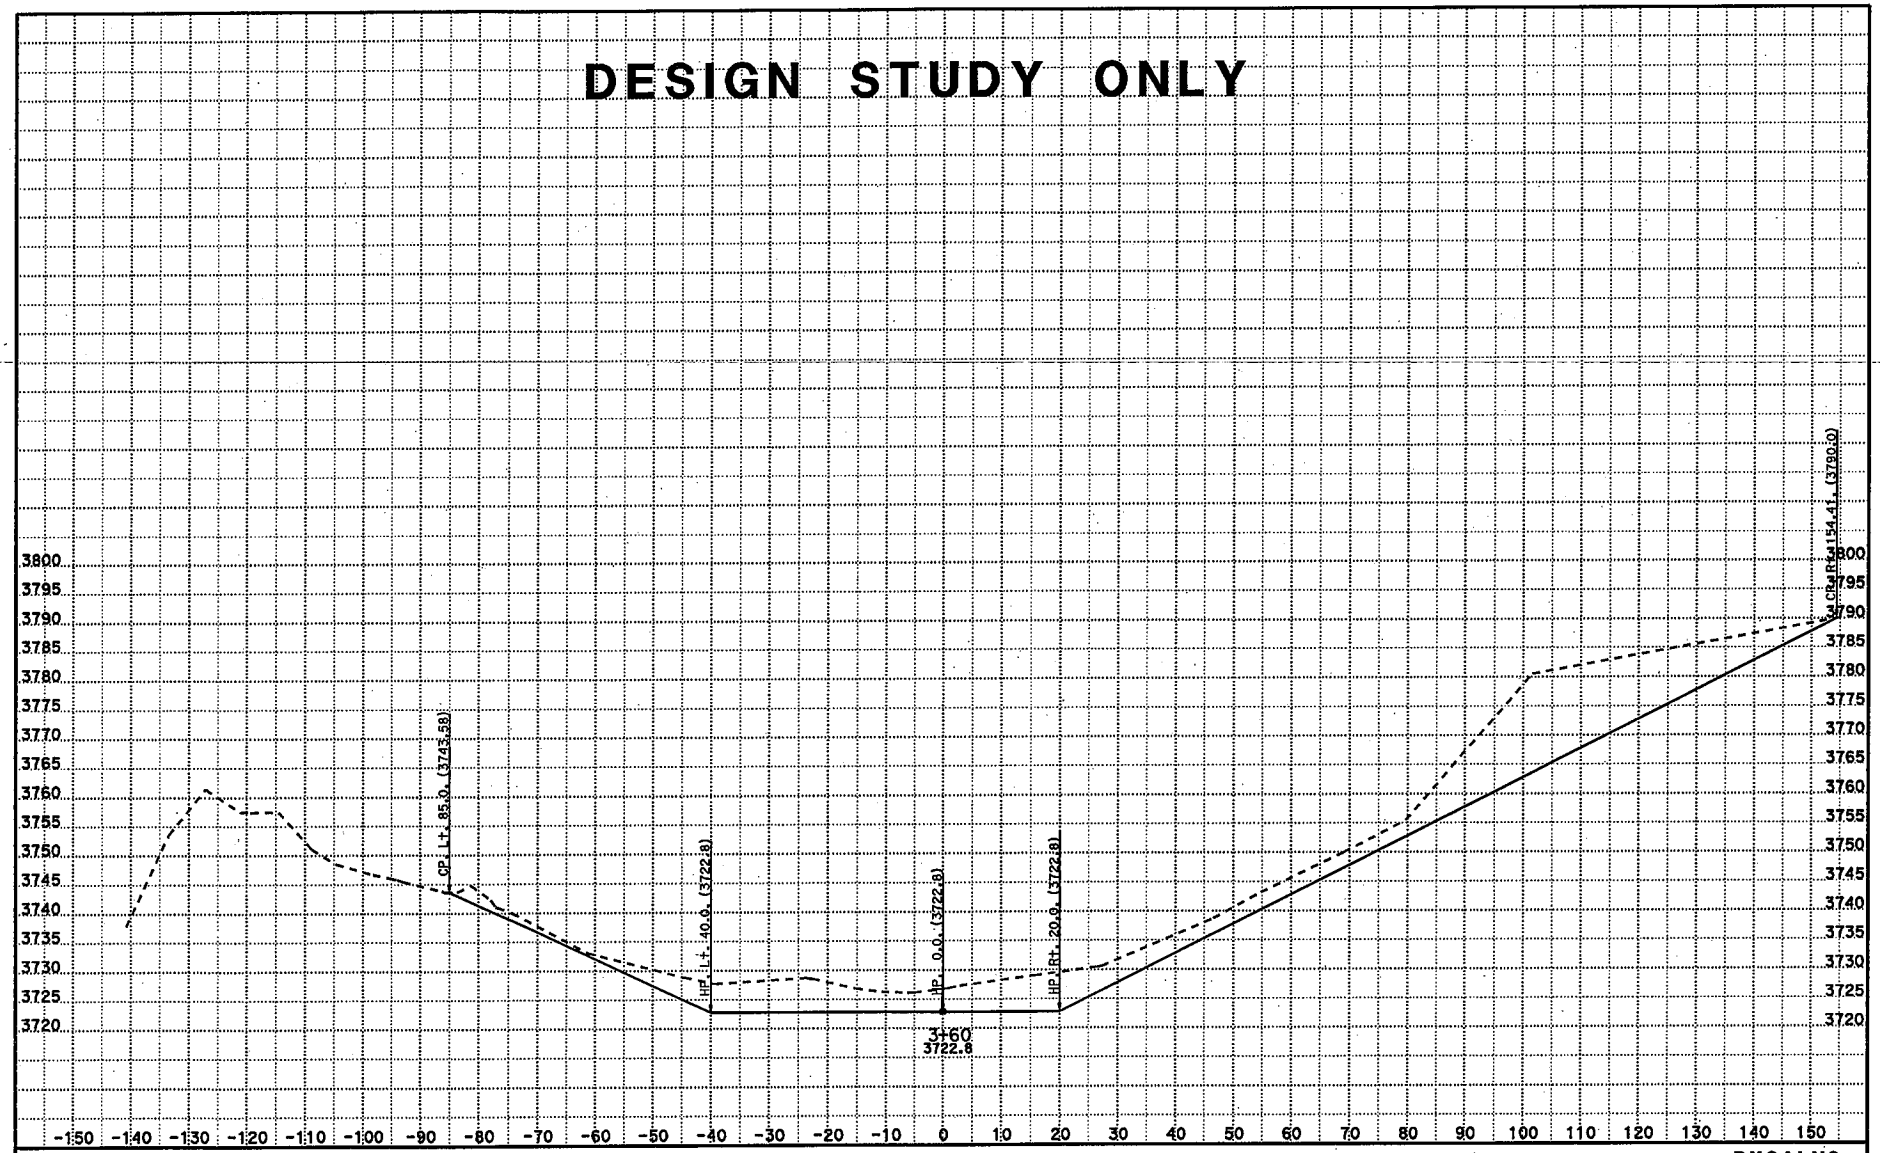

CREATED BY: Q THAI
DATE: 2/6/2013
KC Project: SR12088 File: \design slide xs from pxsaln2 chain run4.ear

CONTRACT: 3X4101
DIST/CO/RTE/PM: 07 LA-2 PM32.5
PROJECT ID: 0712000165

SCALE: 1" = 10' Horiz.
1" = 10' Vert.
All Dimensions are US Survey Feet

PXSALN2
CROSS SECTIONS
SHEET 18 OF XXX

DESIGN STUDY ONLY

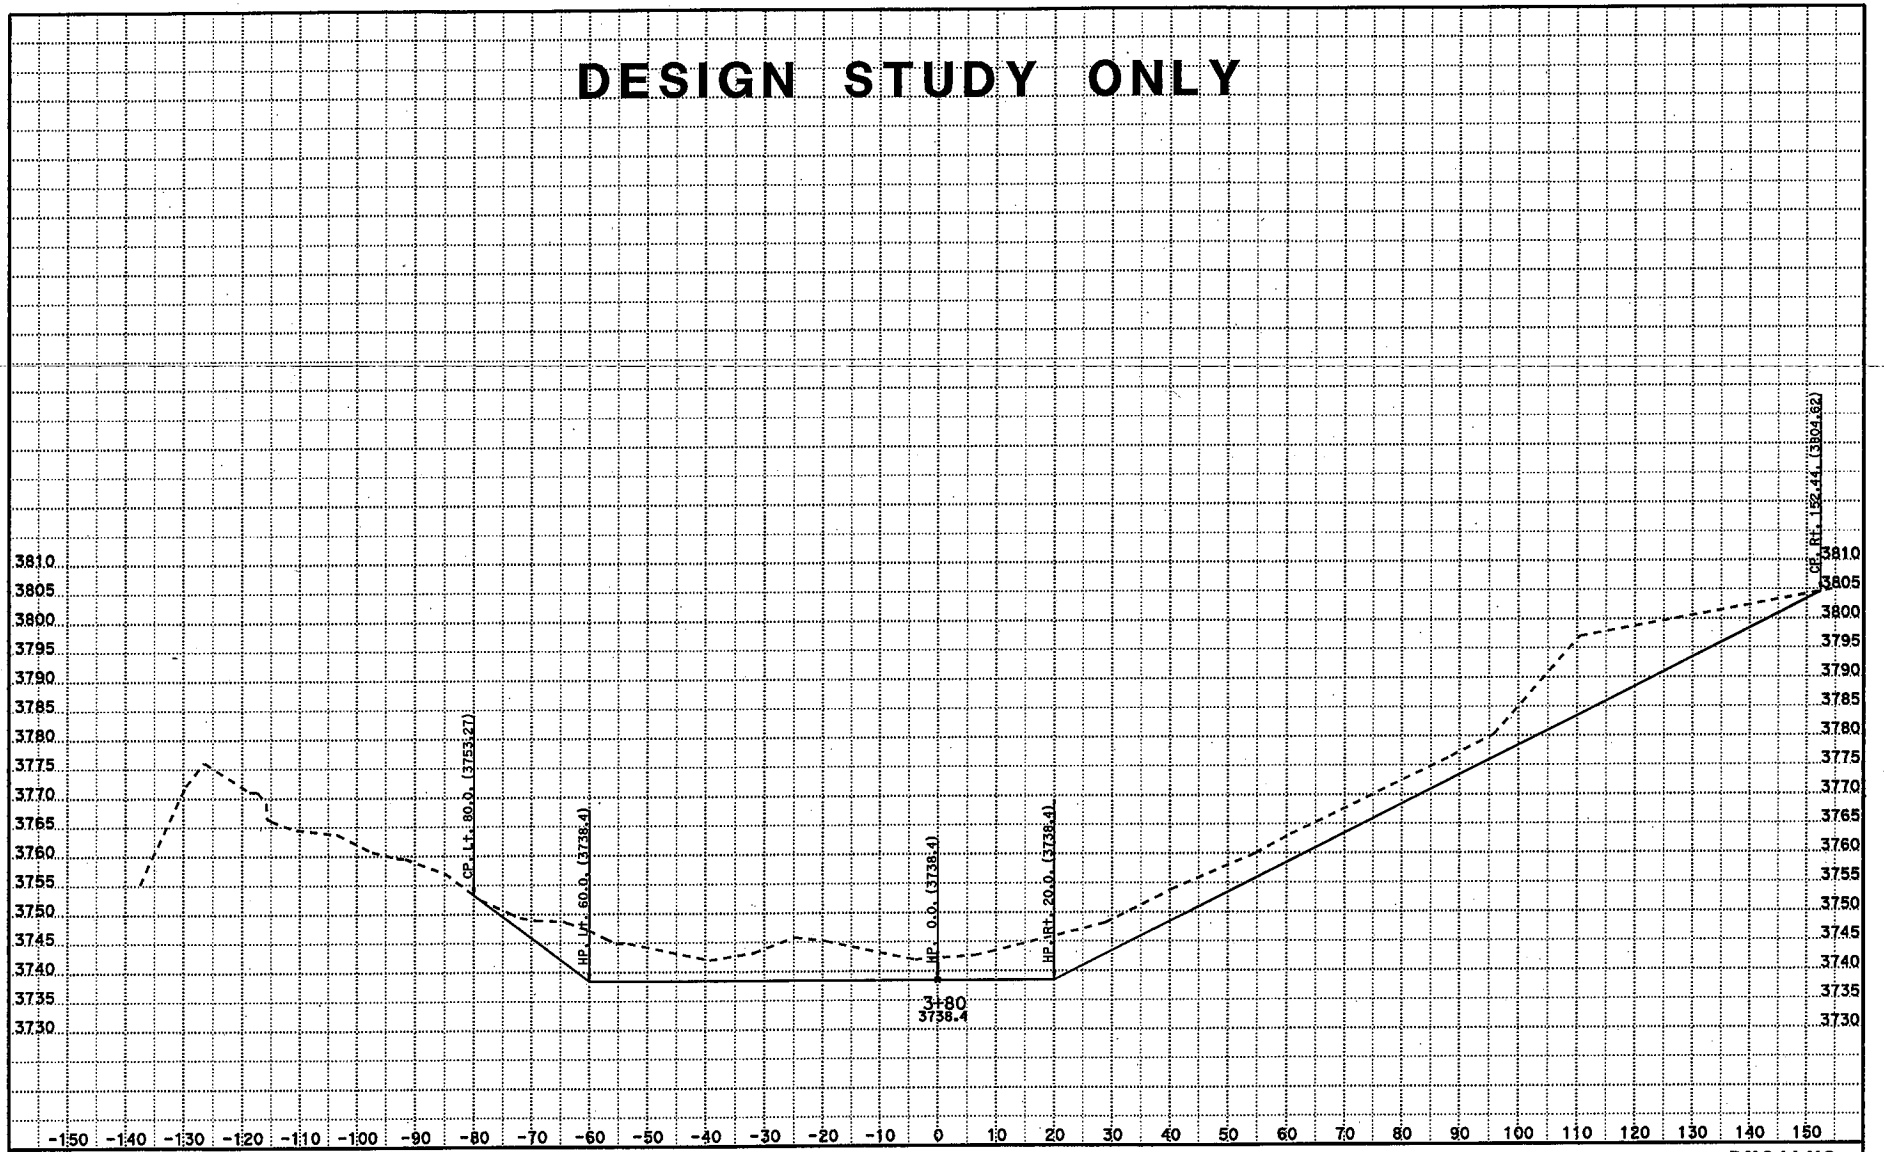

CREATED BY: Q THAI
DATE: 2/6/2013
KC Project: SR12088 File: \design slide xs from pxsaln2 chain run4.ear

CONTRACT: 3X4101
DIST/CO/RTE/PM: 07 LA-2 PM32.5
PROJECT ID: 0712000165

SCALE: 1" = 10' Horiz.
1" = 10' Vert.
All Dimensions are US Survey Feet

PXSALN2
CROSS SECTIONS
SHEET 19 OF XXX

DESIGN STUDY ONLY

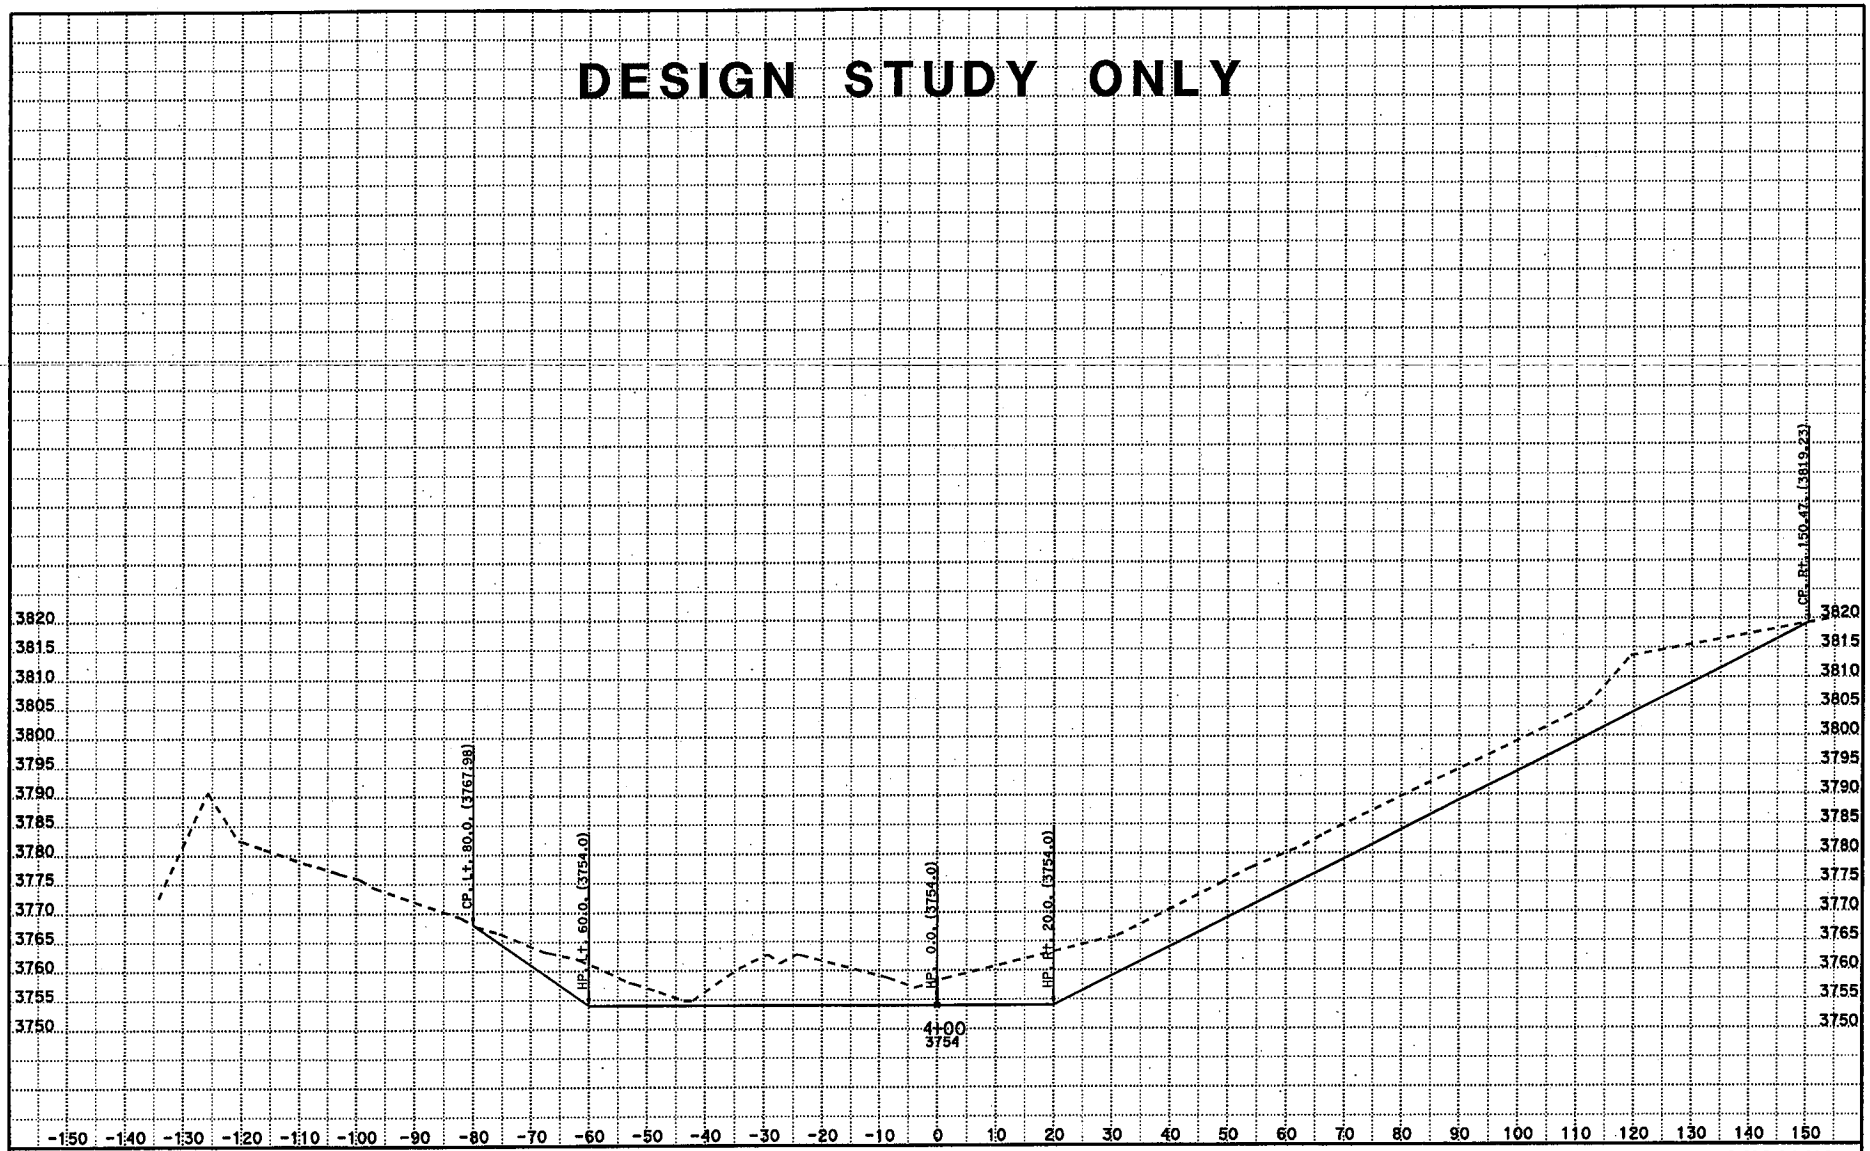

CREATED BY: Q THAI
DATE: 2/6/2013
KC Project: SR12088 File: \design slide xs from pxsaln2 chain run4.ear

CONTRACT: 3X4101
DIST/CO/RTE/PM: 07 LA-2 PM32.5
PROJECT ID: 0712000165

SCALE: 1" = 10' Horiz.
1" = 10' Vert.
All Dimensions are US Survey Feet

PXSALN2
CROSS SECTIONS
SHEET 20 OF XXX

DESIGN STUDY ONLY

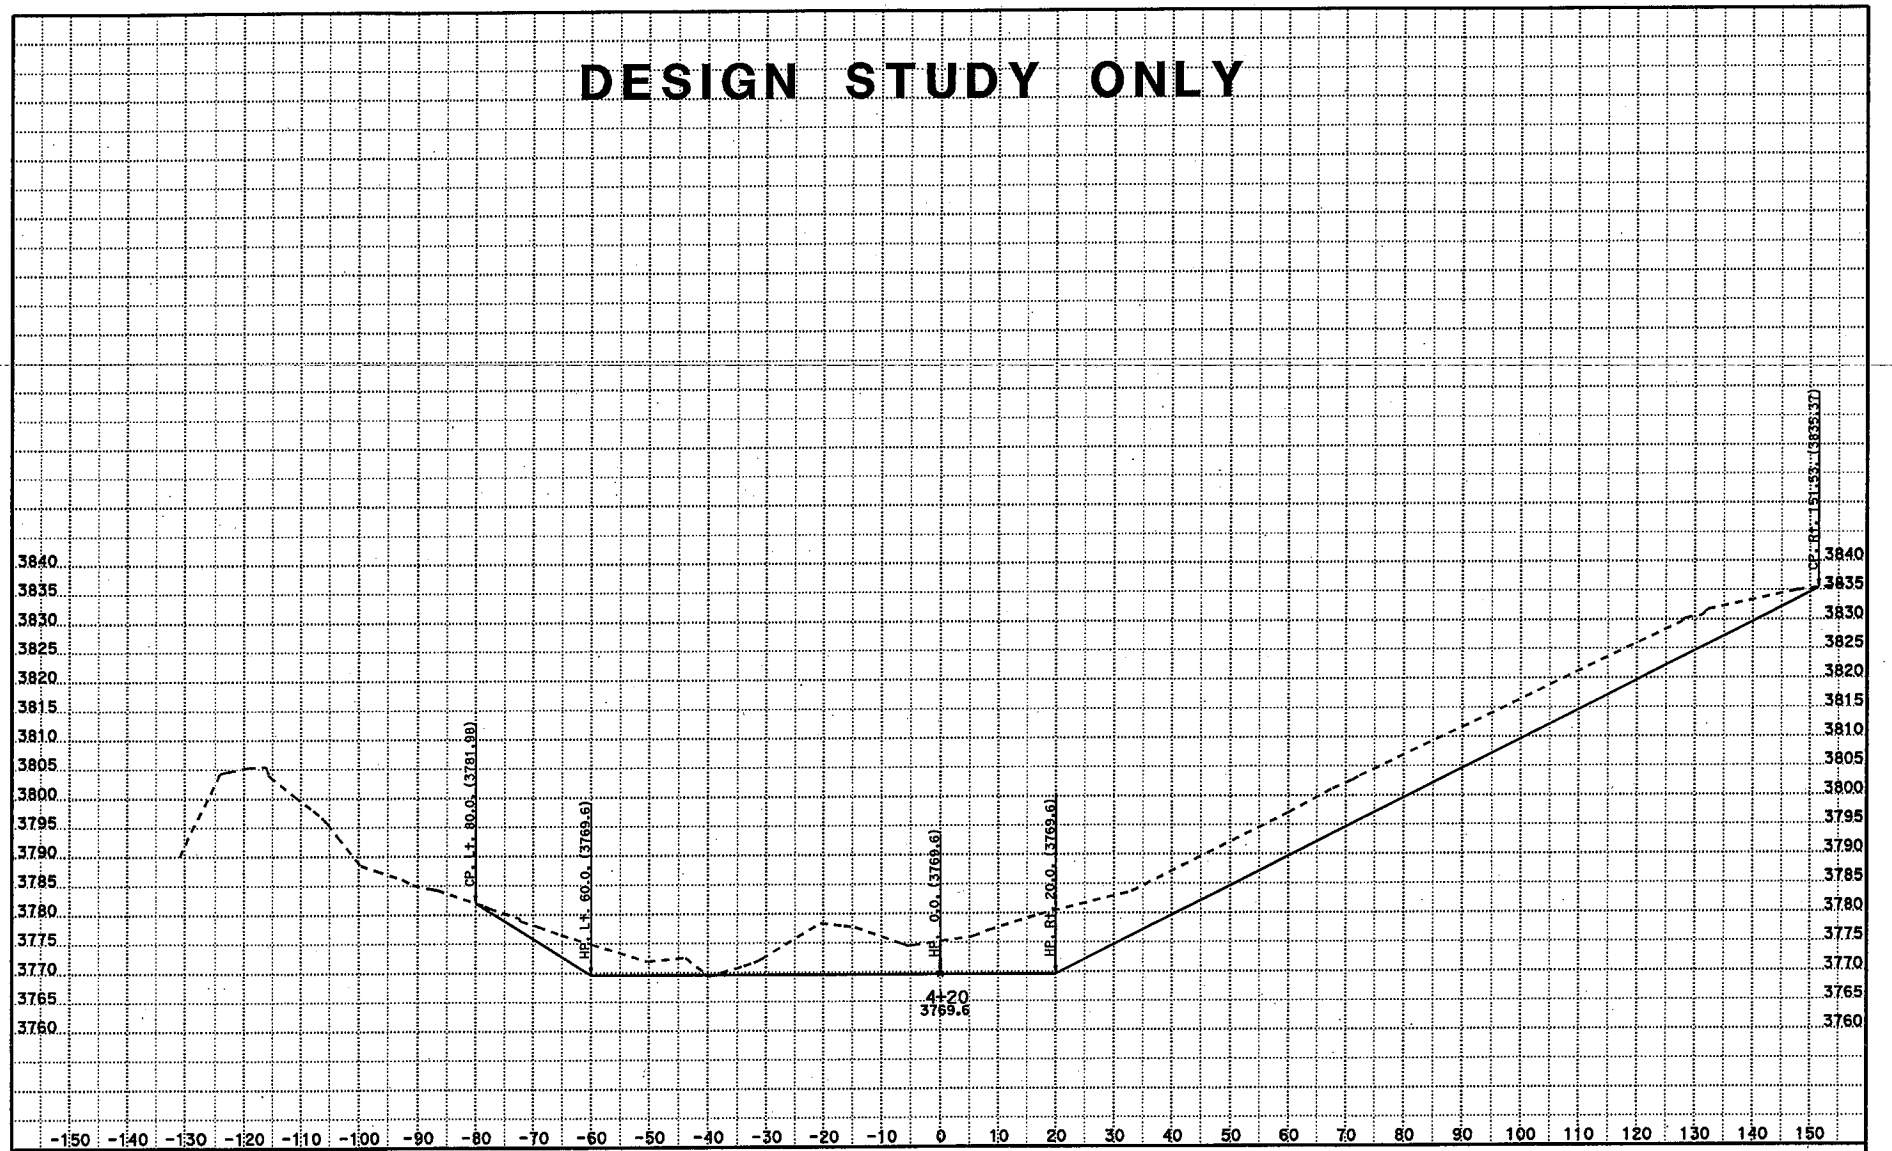

CREATED BY: Q THAI
DATE: 2/6/2013
KC Project: SR12088 File: \design slide xs from pxsaln2 chain run4.ear

CONTRACT: 3X4101
DIST/CO/RTE/PM: 07 LA-2 PM32.5
PROJECT ID: 0712000165

SCALE: 1" = 10' Horiz.
1" = 10' Vert.
All Dimensions are US Survey Feet

PXSALN2
CROSS SECTIONS
SHEET 21 OF XXX

DESIGN STUDY ONLY

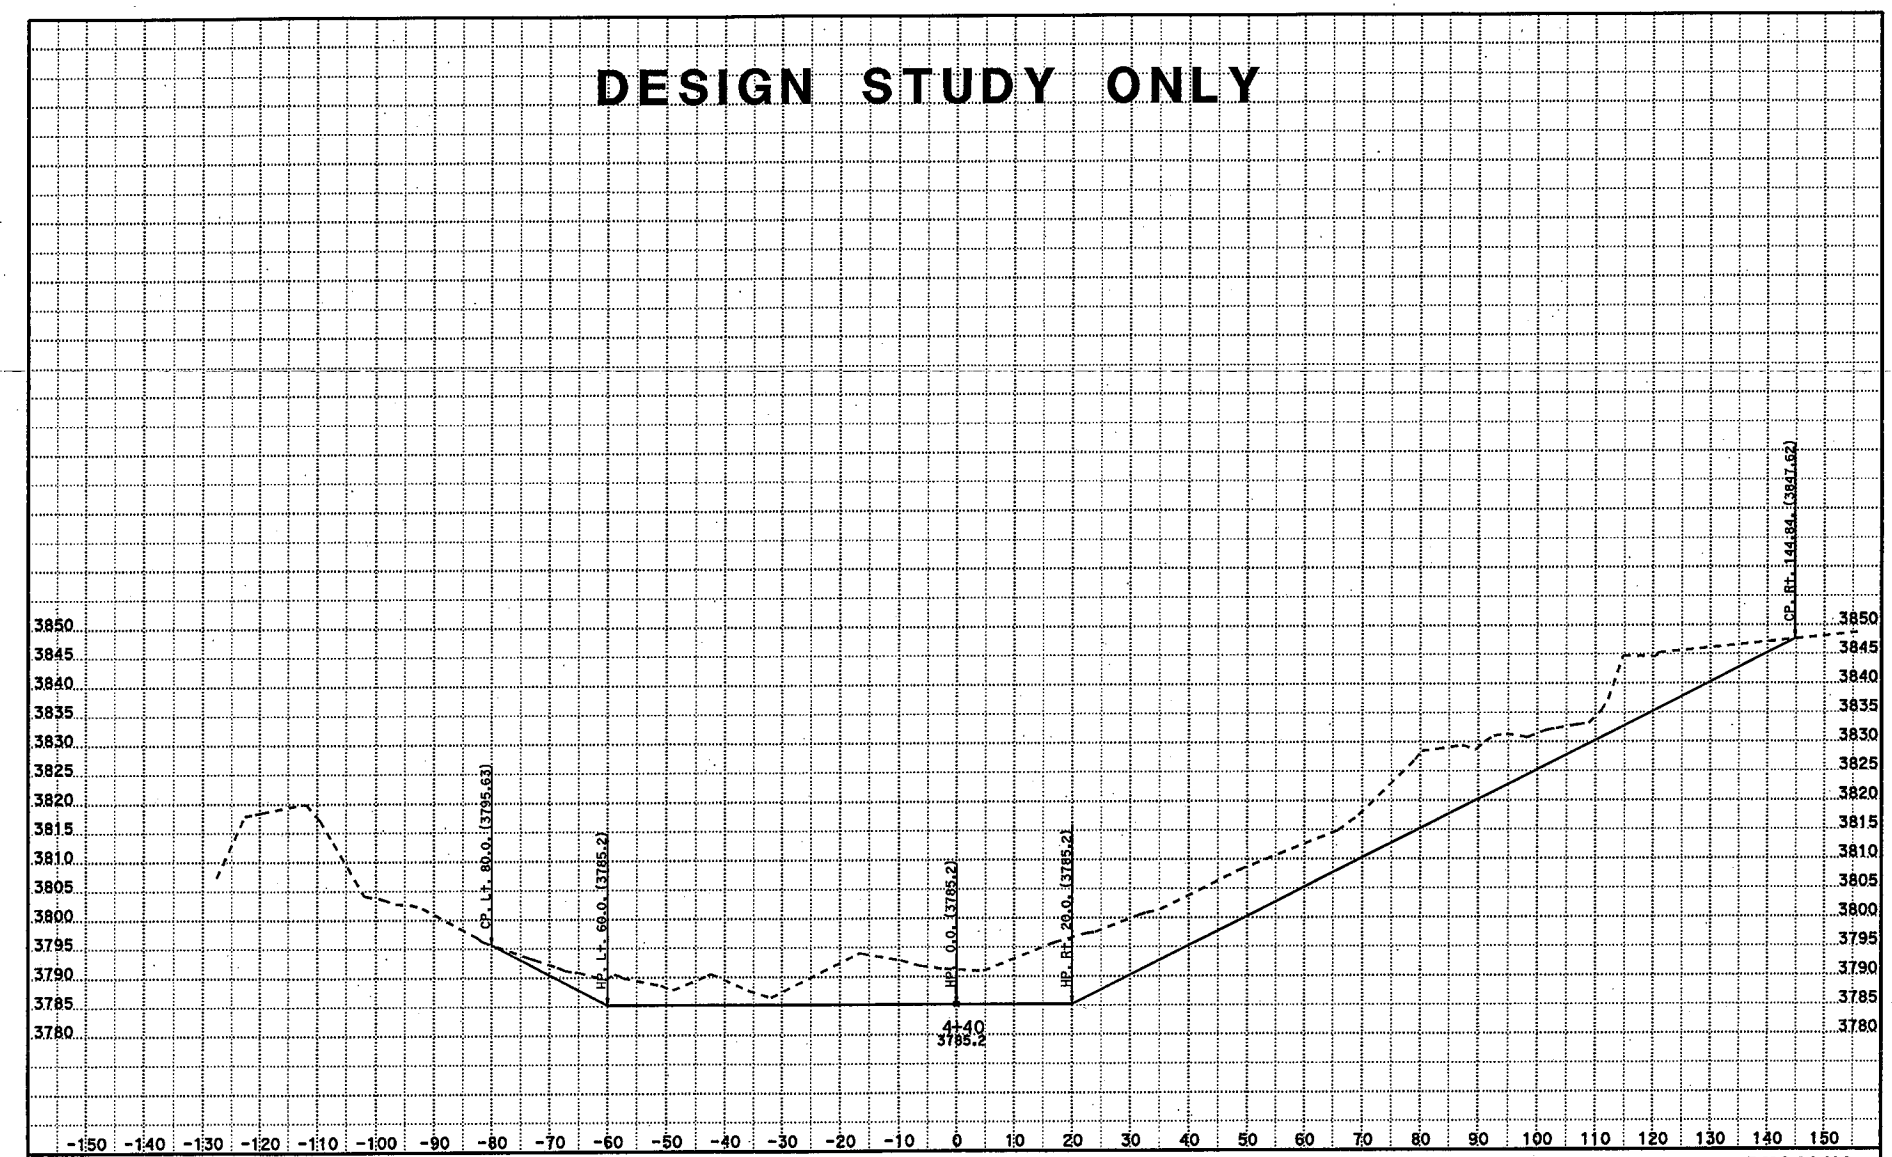

CREATED BY: Q THAI
DATE: 2/6/2013
KC Project: SR12088 File: \design slide xs from pxsaln2 chain run4.ear

CONTRACT: 3X4101
DIST/CO/RTE/PM: 07 LA-2 PM32.5
PROJECT ID: 0712000165

SCALE: 1" = 10' Horiz.
1" = 10' Vert.
All Dimensions are US Survey Feet

PXSALN2
CROSS SECTIONS
SHEET 22 OF XXX

DESIGN STUDY ONLY

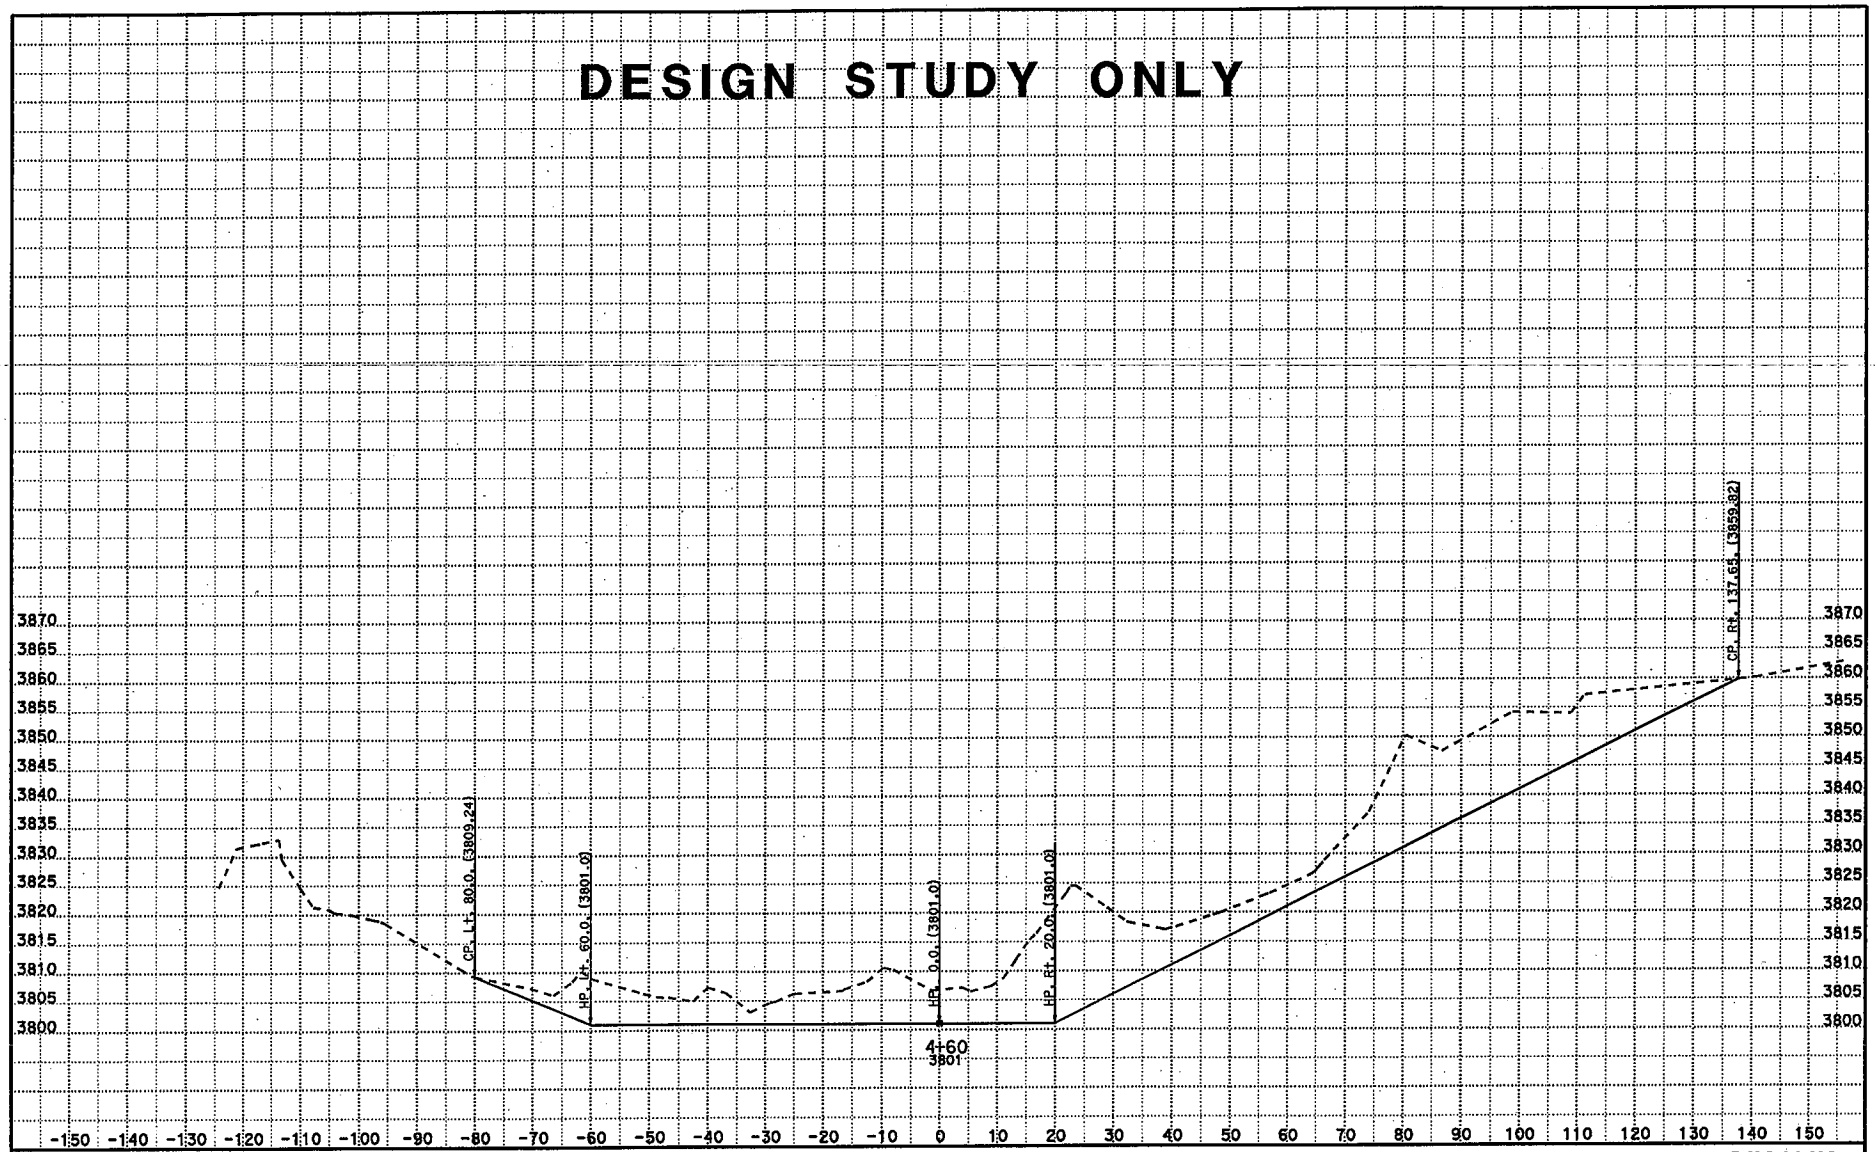

CREATED BY: Q THAI
DATE: 2/6/2013
KC Project: SR12088 File: \design slide xs from pxsaln2 chain run4.ear

CONTRACT: 3X4101
DIST/CO/RTE/PM: 07 LA-2 PM32.5
PROJECT ID: 0712000165

SCALE: 1" = 10' Horiz.
1" = 10' Vert.
All Dimensions are US Survey Feet

PXSALN2
CROSS SECTIONS
SHEET 23 OF XXX

DESIGN STUDY ONLY

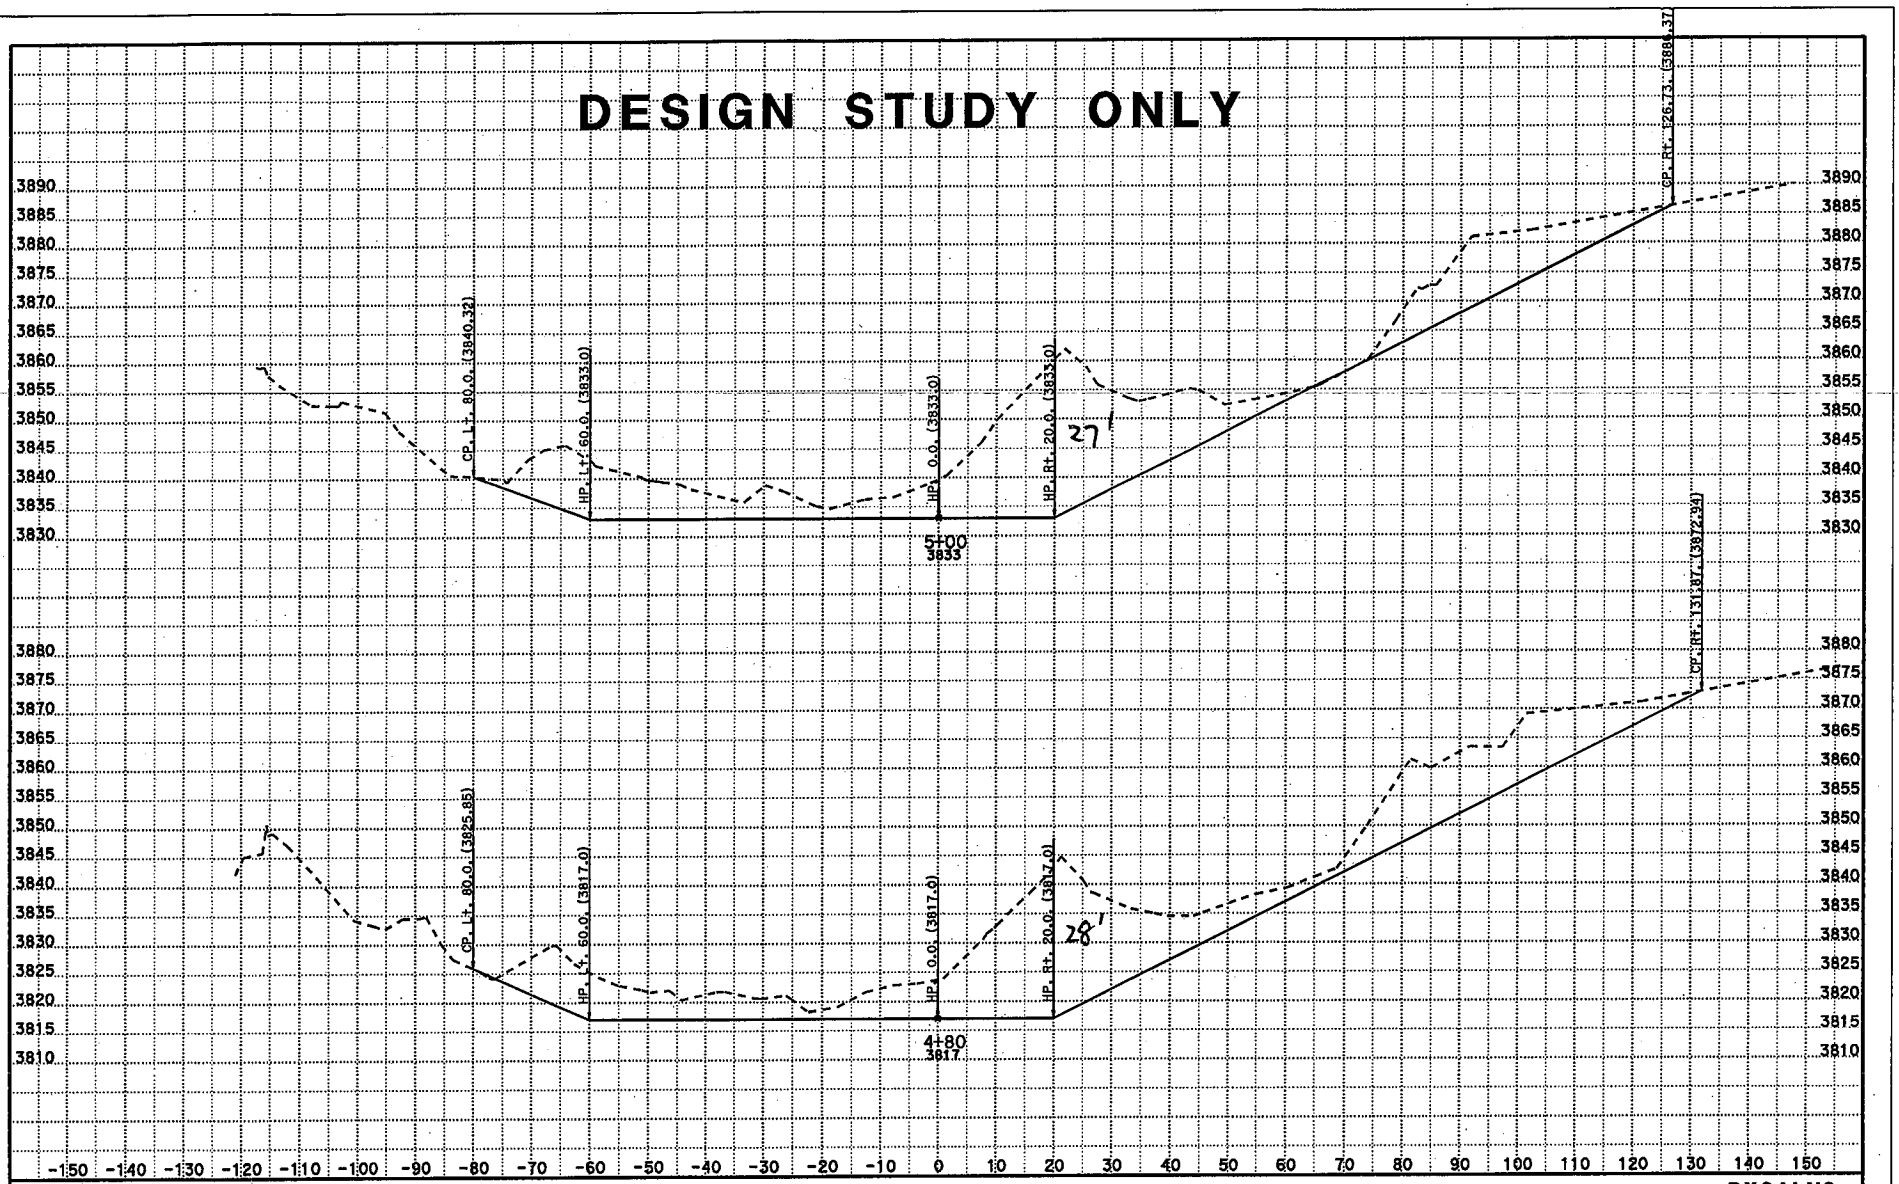

CREATED BY: Q THAI
DATE: 2/6/2013
KC Project: SR12088 File: \design slide xs from pxsaln2 chain run4.ear

CONTRACT: 3X4101
DIST/CO/RTE/PM: 07 LA-2 PM32.5
PROJECT ID: 0712000165

SCALE: 1" = 10' Horiz.
1" = 10' Vert.
All Dimensions are US Survey Feet

PXSALN2
CROSS SECTIONS
SHEET 24 OF XXX

DESIGN STUDY ONLY

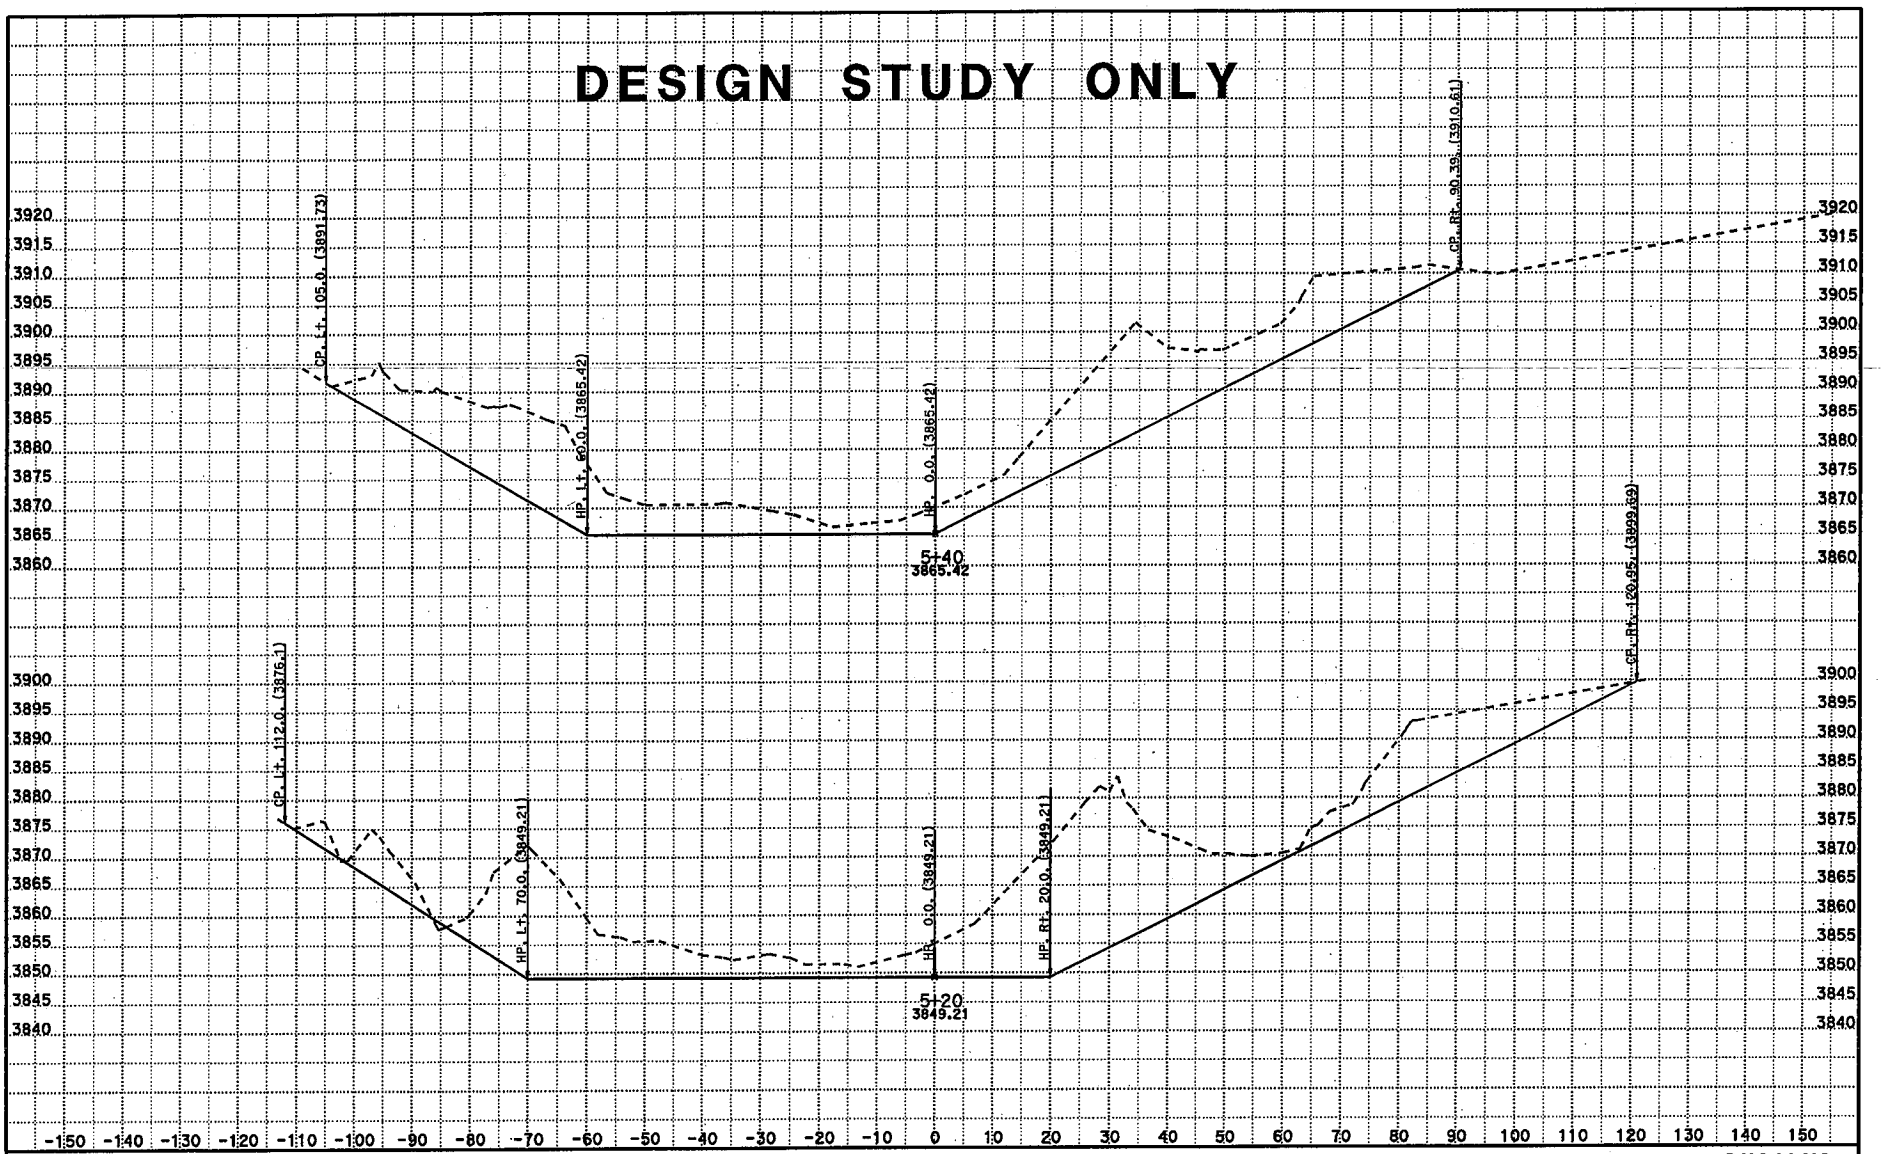

CREATED BY: Q THAI
DATE: 2/6/2013
KC Project: SR12088 File: \design slide xs from pxsaln2 chain run4.ear

CONTRACT: 3X4101
DIST/CO/RTE/PM: 07 LA-2 PM32.5
PROJECT ID: 0712000165

SCALE: 1" = 10' Horiz.
1" = 10' Vert.
All Dimensions are US Survey Feet

PXSALN2
CROSS SECTIONS
SHEET 25 OF XXX

DESIGN STUDY ONLY

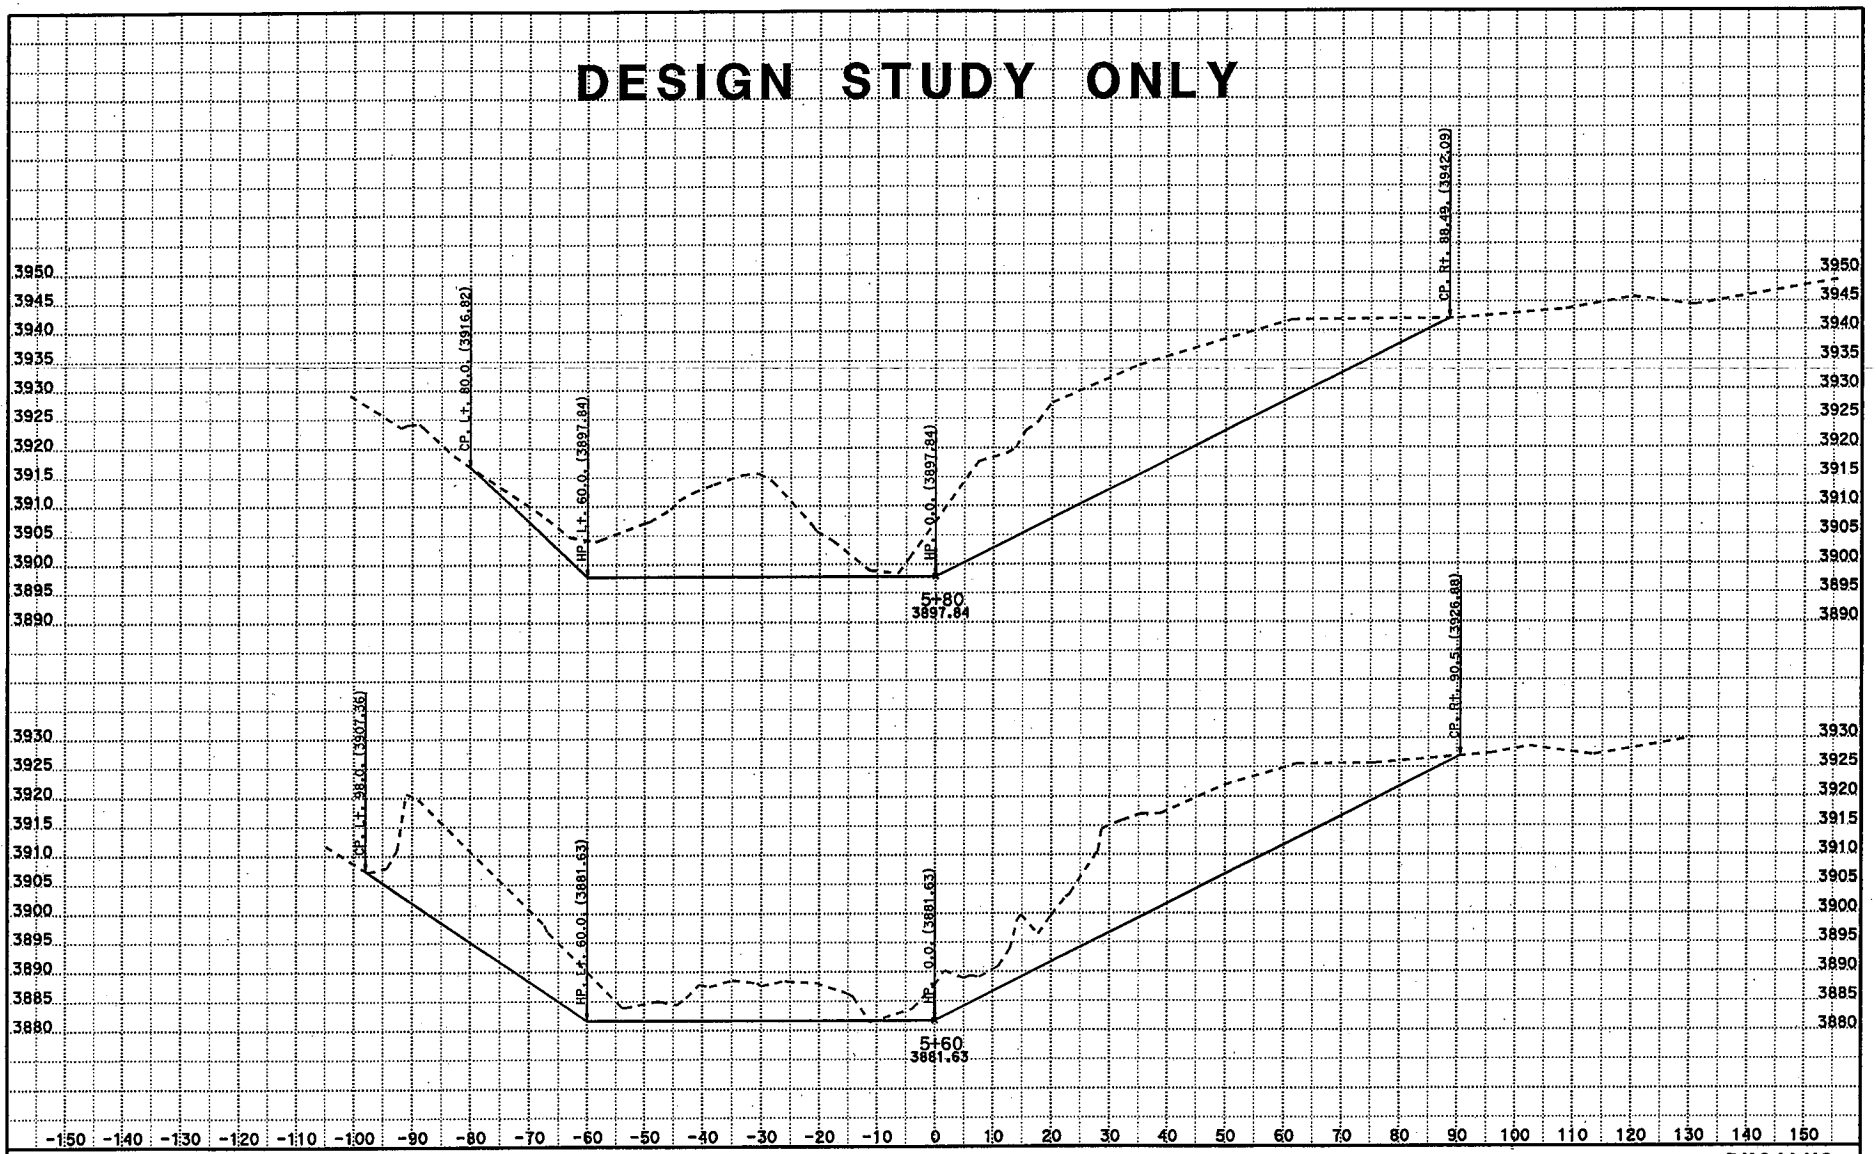

CREATED BY: Q THAI
DATE: 2/6/2013
KC Project: SR12088 File: \design slide xs from pxsaln2 chain run4.ear

CONTRACT: 3X4101
DIST/CO/RTE/PM: 07 LA-2 PM32.5
PROJECT ID: 0712000165

SCALE: 1" = 10' Horiz.
1" = 10' Vert.
All Dimensions are US Survey Feet

PXSALN2
CROSS SECTIONS
SHEET 26 OF XXX

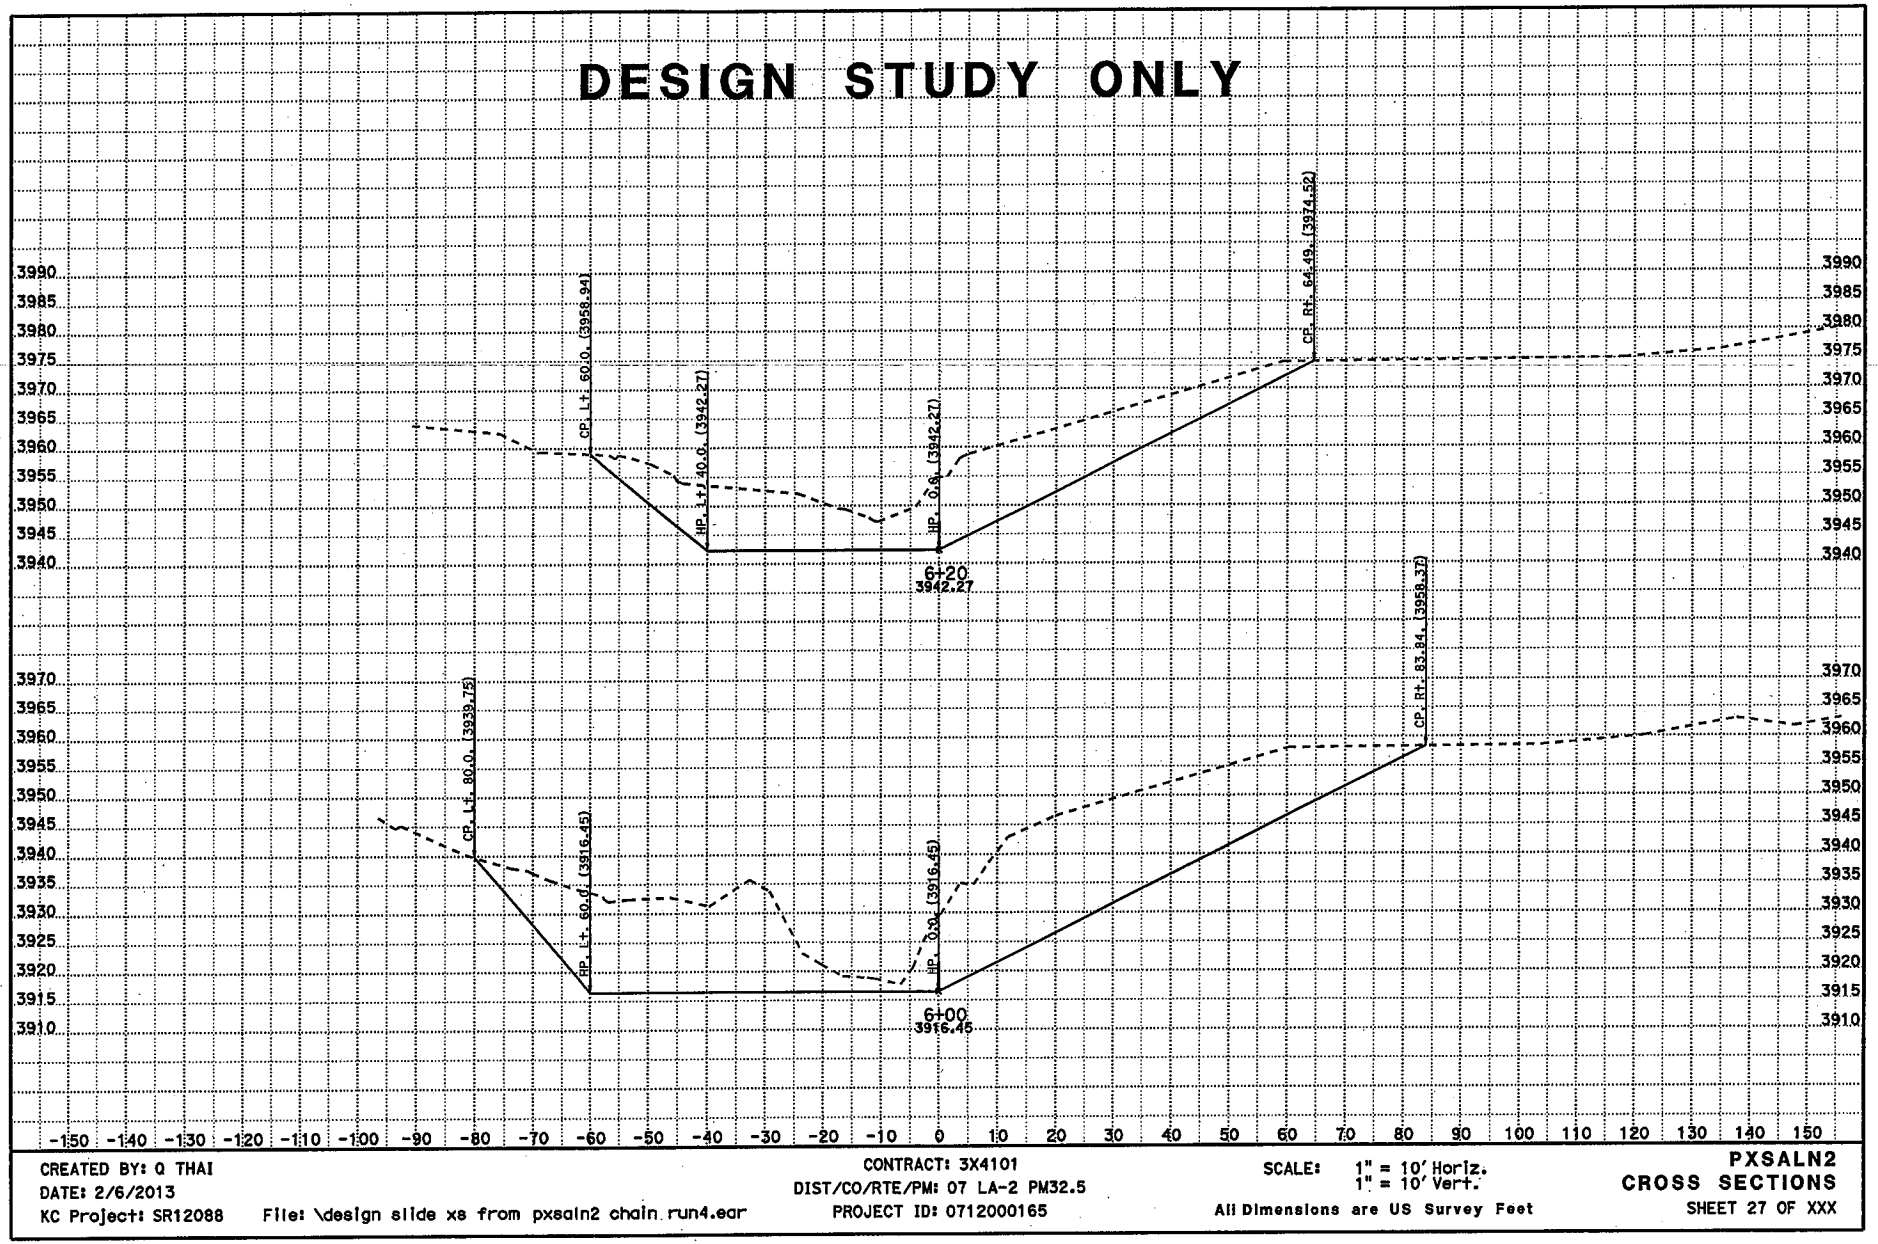

CREATED BY: Q THAI
DATE: 2/6/2013
KC Project: SR12088 File: \design slide xs from pxsaln2 chain run4.ear

CONTRACT: 3X4101
DIST/CO/RTE/PM: 07 LA-2 PM32.5
PROJECT ID: 0712000165

SCALE: 1" = 10' Horiz.
1" = 10' Vert.
All Dimensions are US Survey Feet

PXSALN2
CROSS SECTIONS
SHEET 27 OF XXX

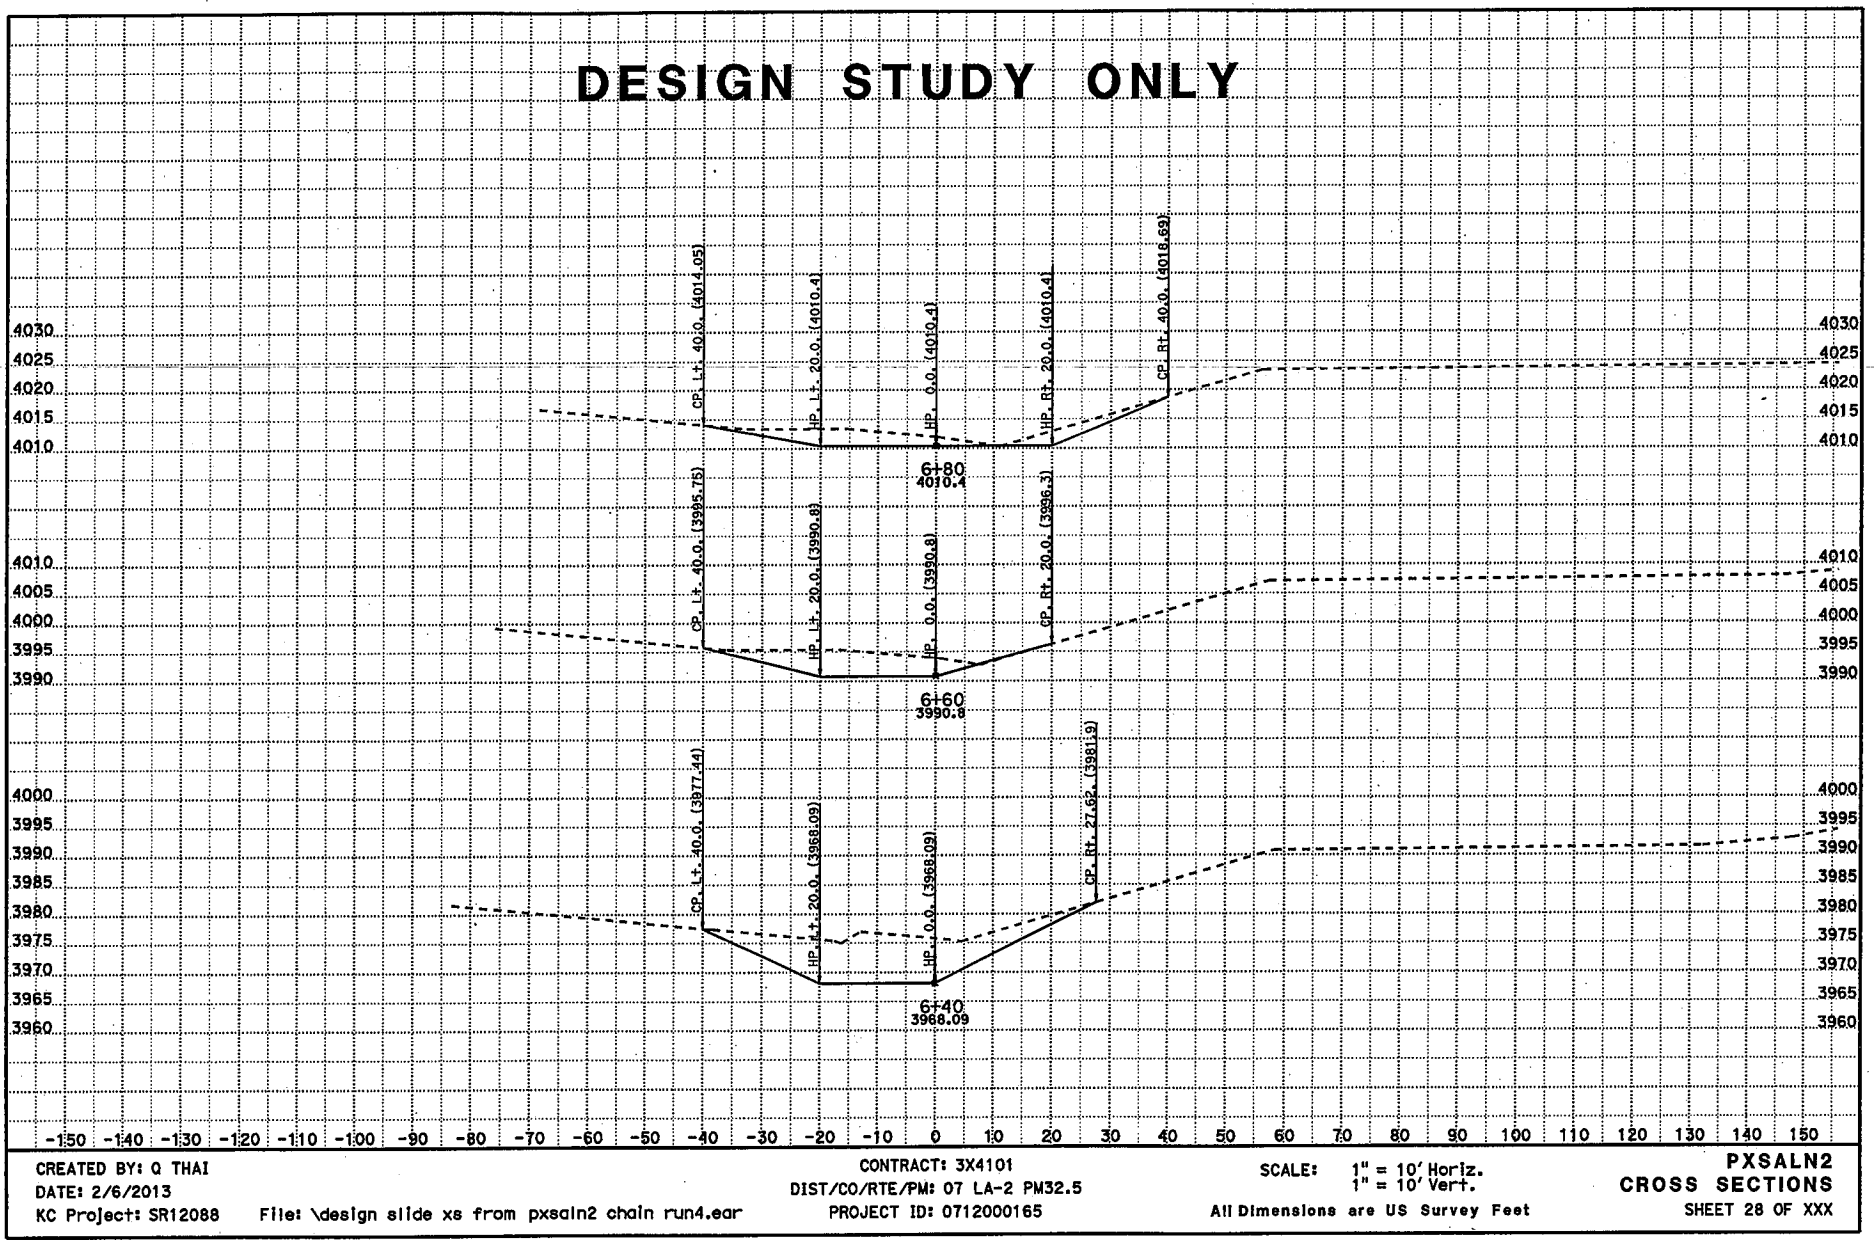

CREATED BY: Q THAI
DATE: 2/6/2013
KC Project: SR12088 File: \design slide xs from pxsaln2 chain run4.ear

CONTRACT: 3X4101
DIST/CO/RTE/PM: 07 LA-2 PM32.5
PROJECT ID: 0712000165

SCALE: 1" = 10' Horiz.
1" = 10' Vert.
All Dimensions are US Survey Feet

PXSALN2
CROSS SECTIONS
SHEET 28 OF XXX

DESIGN STUDY ONLY

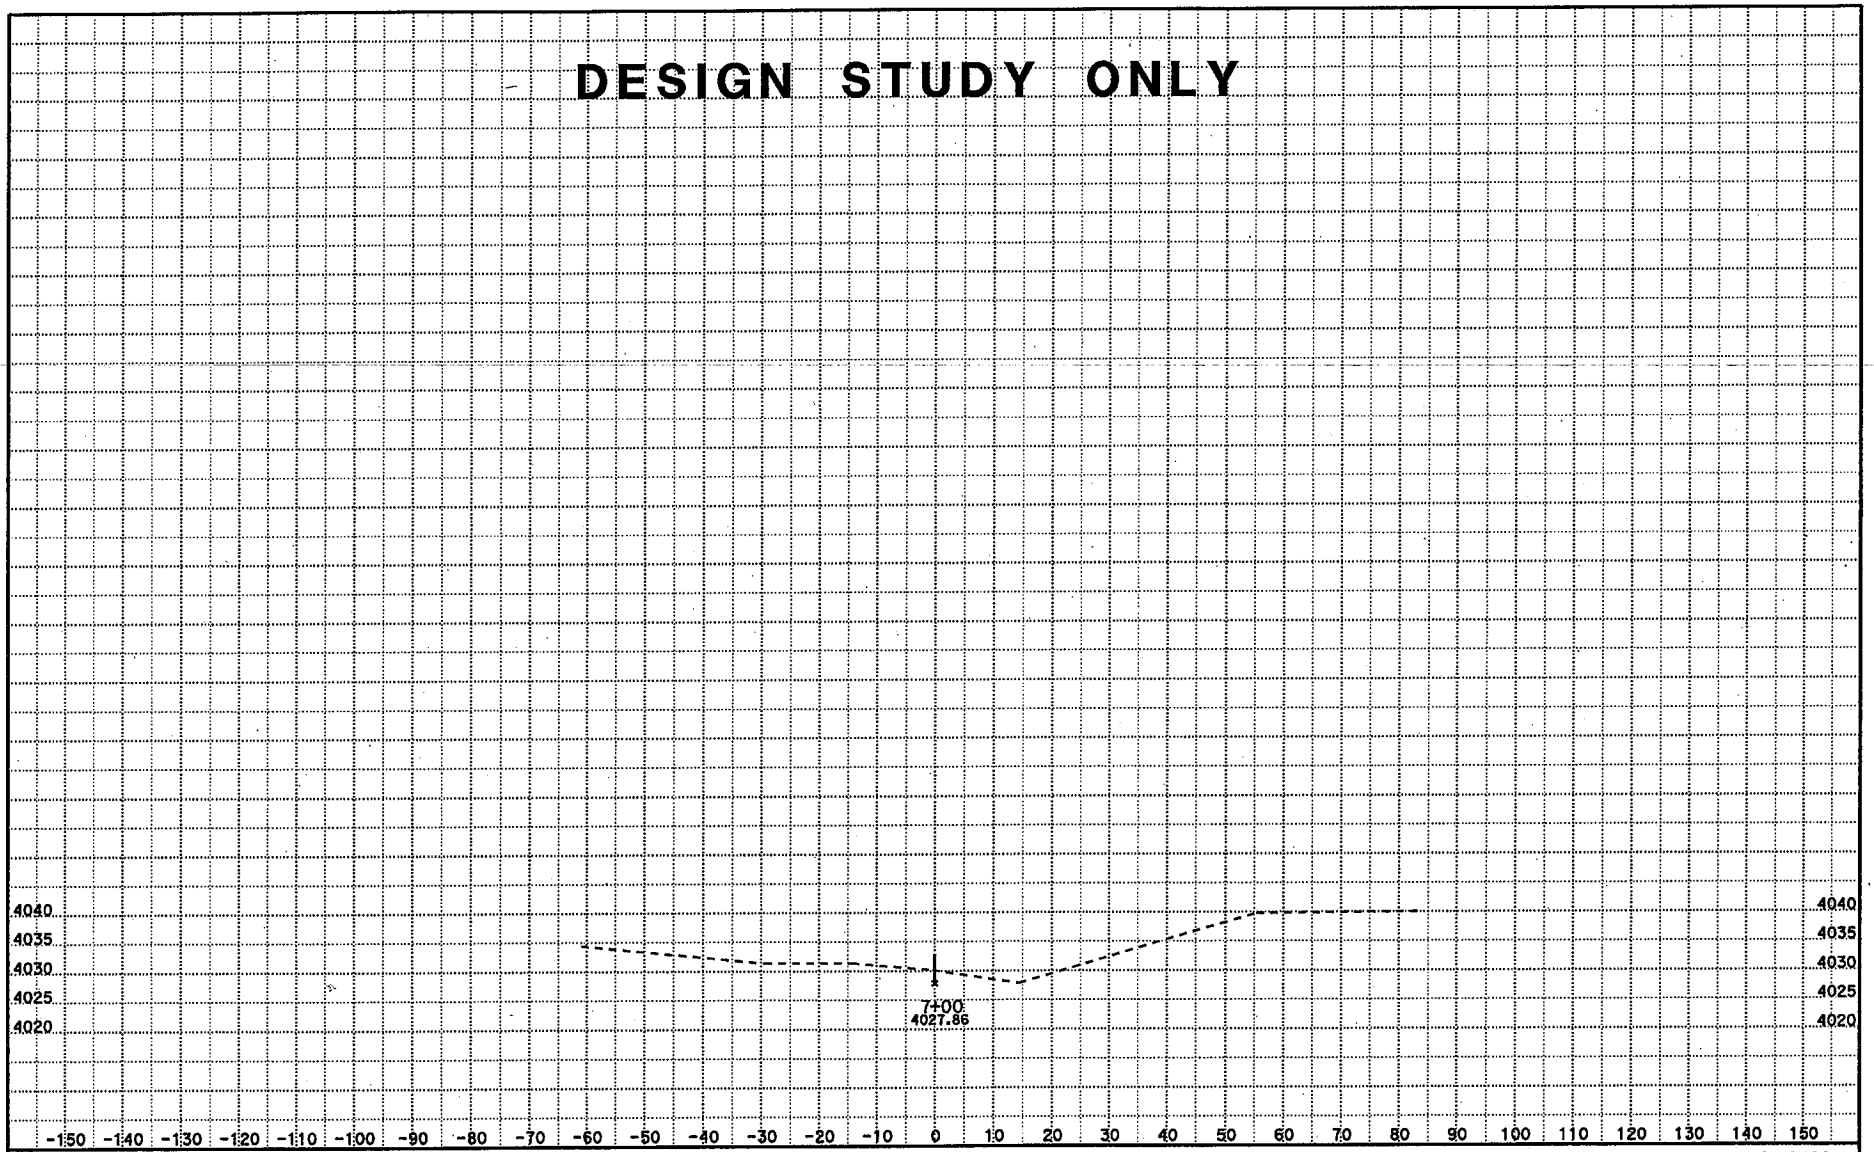

CREATED BY: Q THAI
DATE: 2/6/2013
KC Project: SR12088 File: \design slide xs from pxsaln2 chain run4.ear

CONTRACT: 3X4101
DIST/CO/RTE/PM: 07 LA-2 PM32.5
PROJECT ID: 0712000165

SCALE: 1" = 10' Horiz.
1" = 10' Vert.
All Dimensions are US Survey Feet

PXSALN2
CROSS SECTIONS
SHEET 29 OF XXX