DESIGN STUDY ONLY

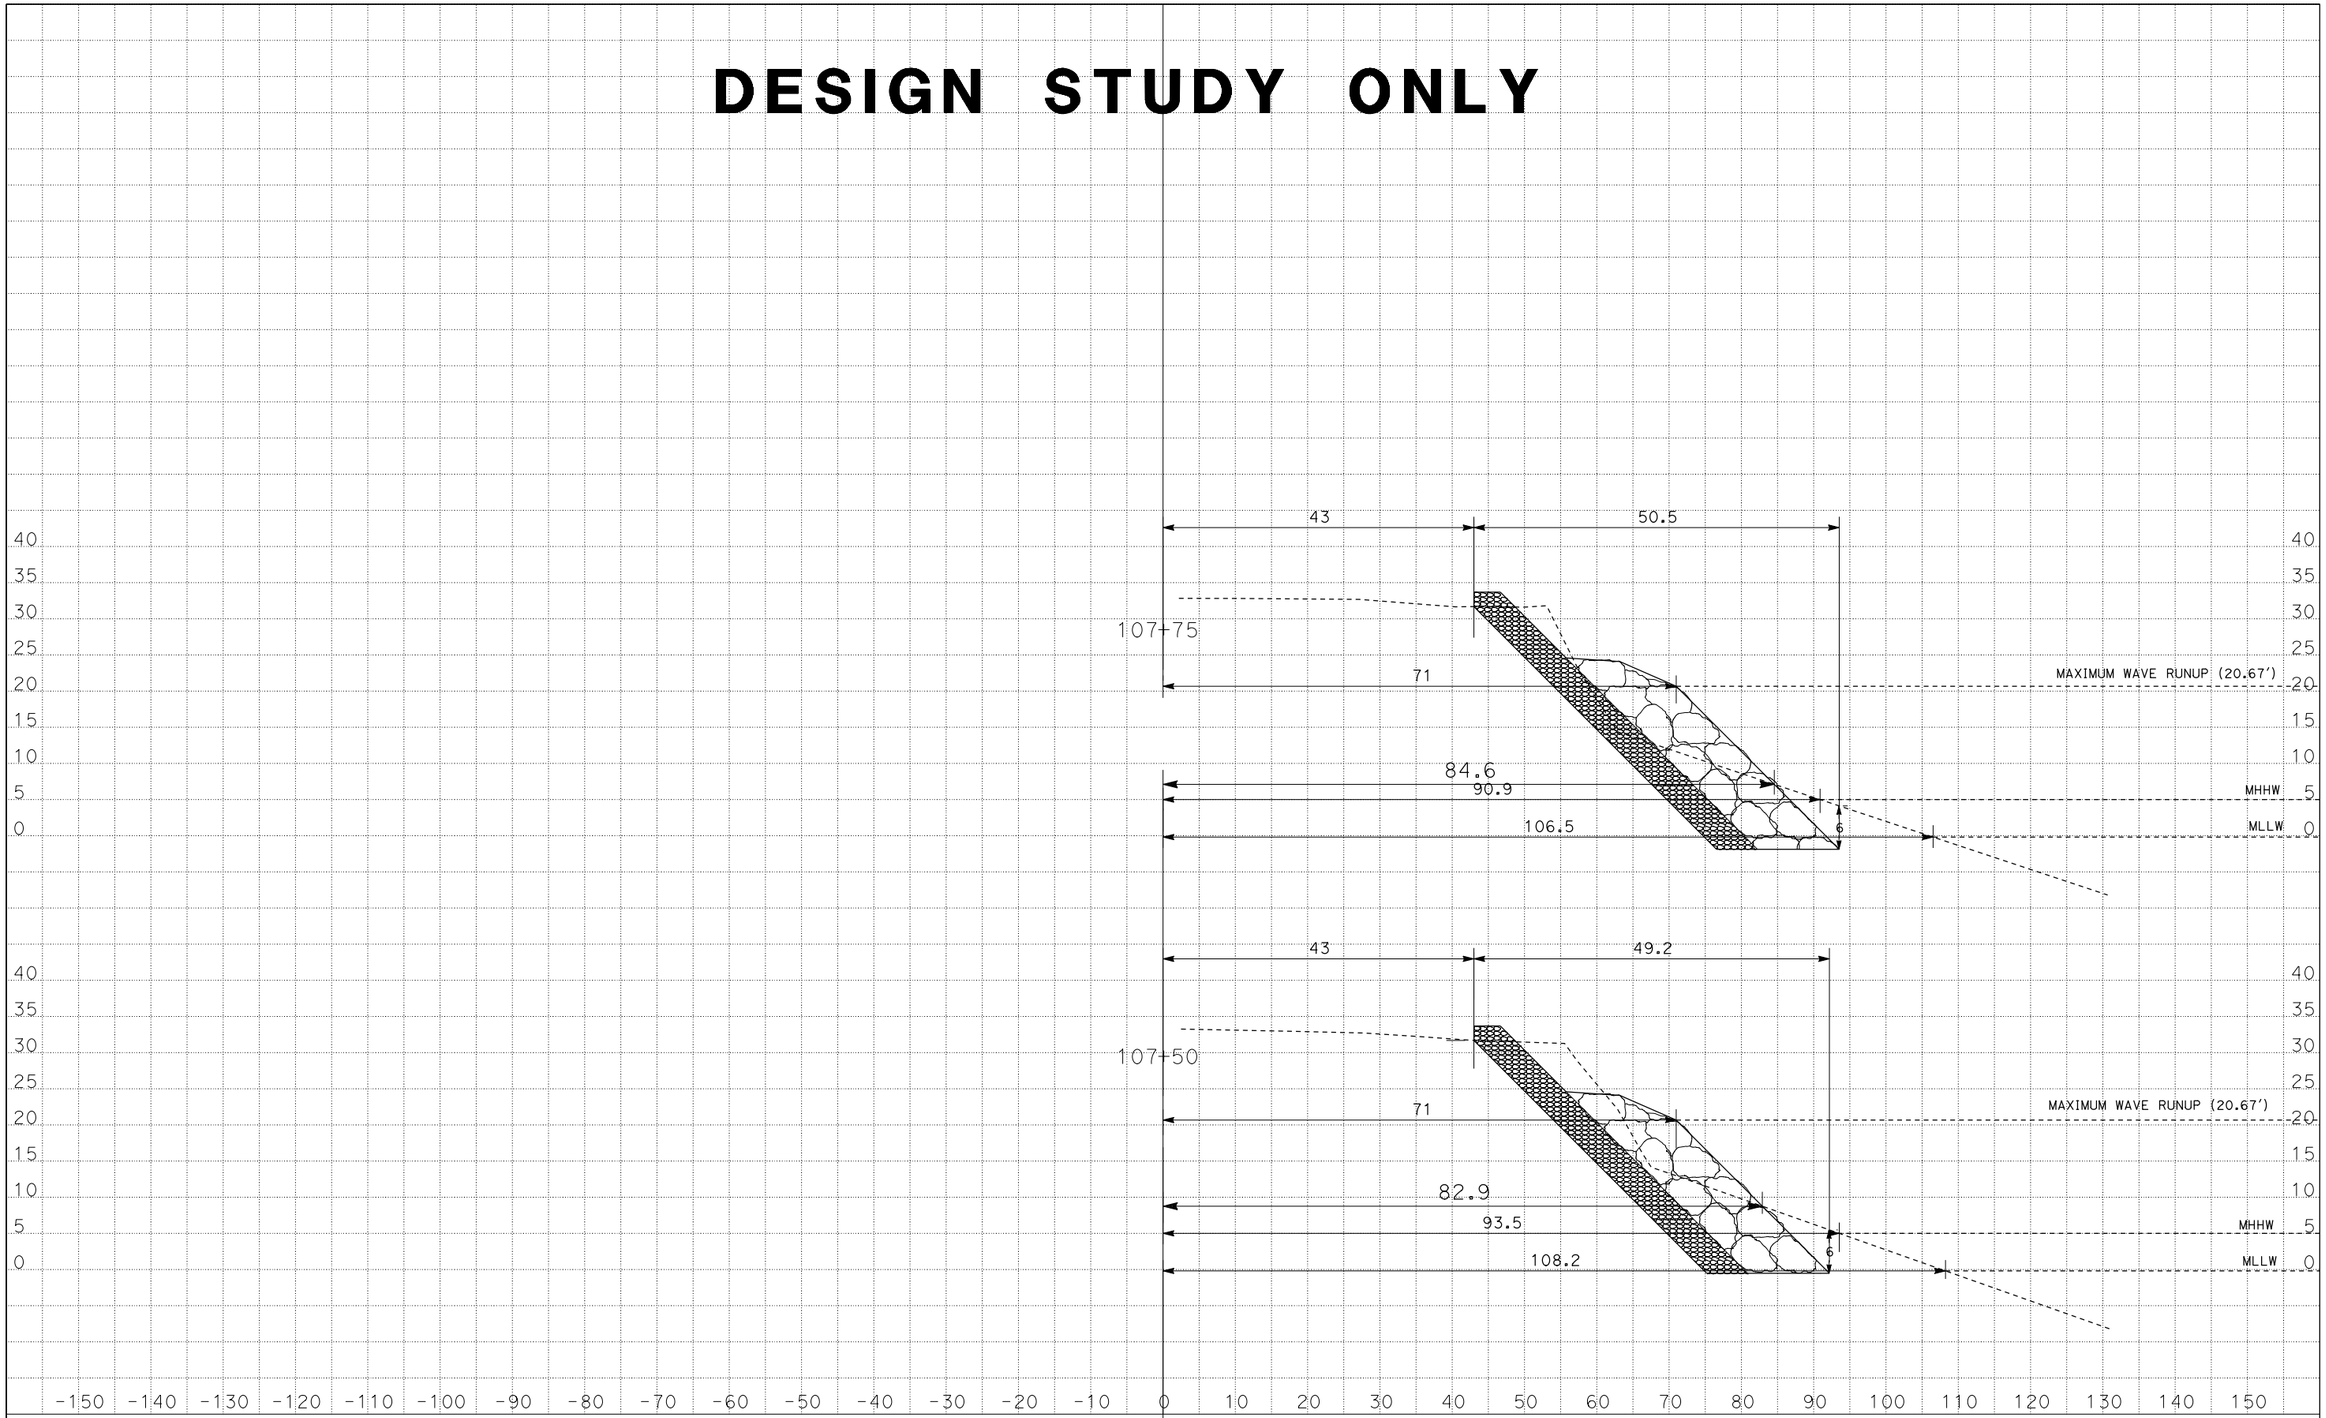

DATE: 2/7/2013

KC Project: 12147 File: D:\USERS\caicey47\Exist X-Sections.EAR

SCALE: 1" = 10' Horiz.
1" = 10' Vert.

All Dimensions are US Survey Feet

MEAS1
CROSS SECTIONS

SHEET 1 OF XXX

DESIGN STUDY ONLY

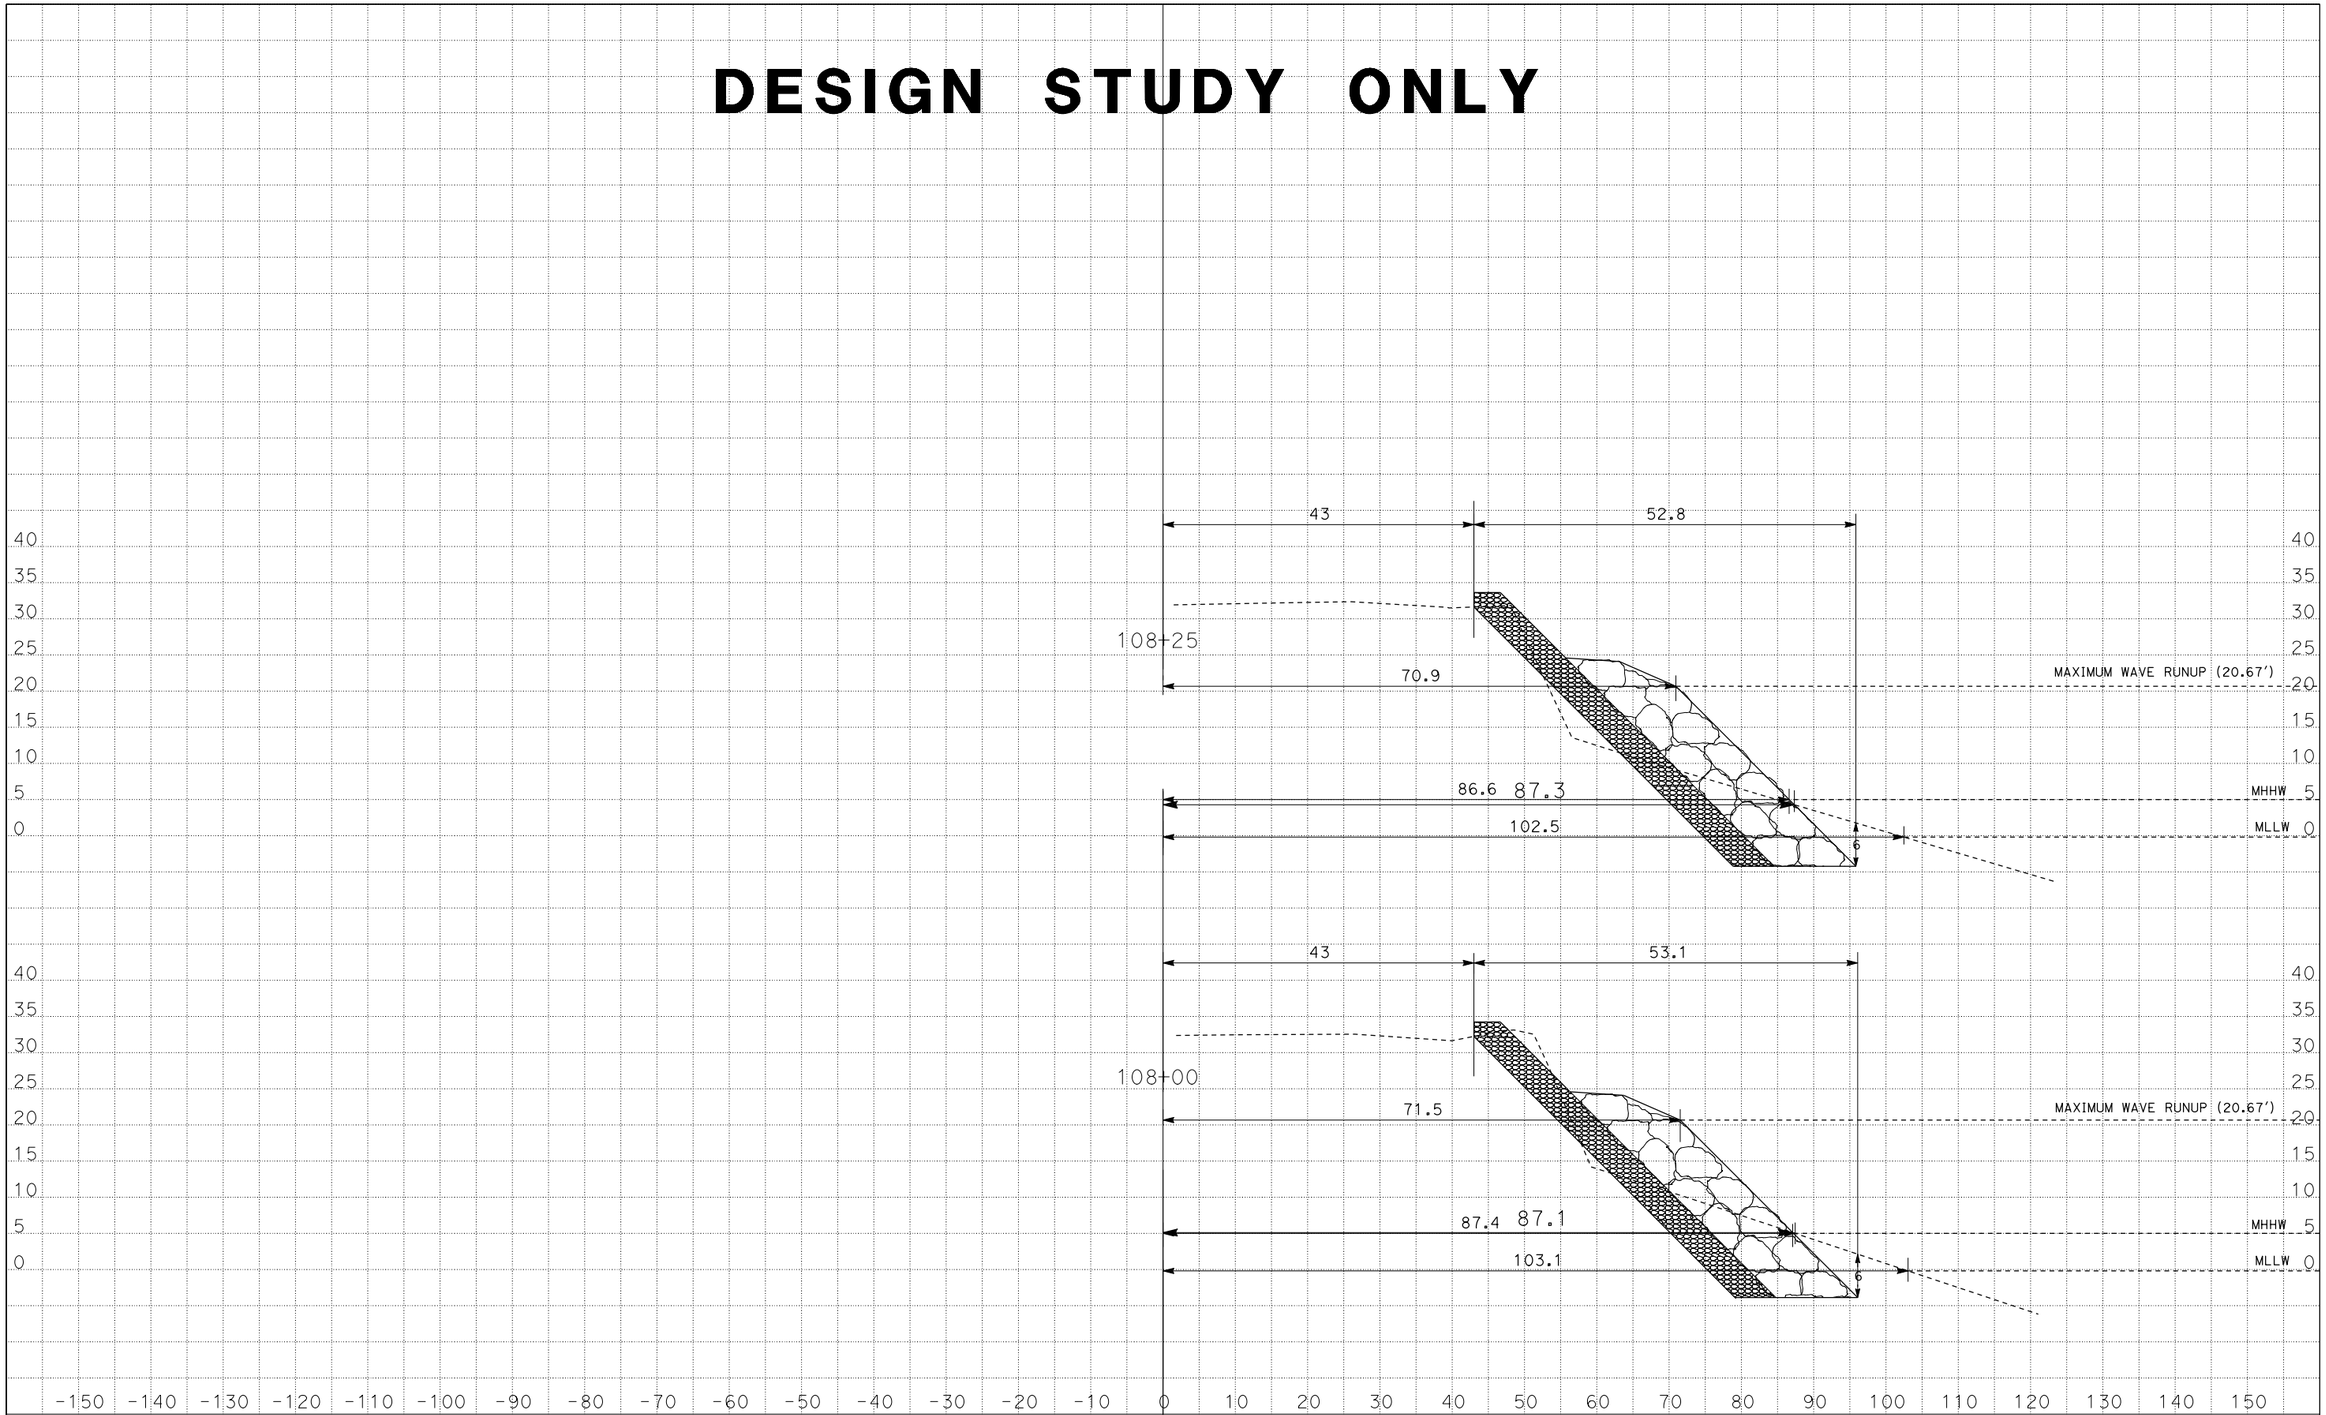

DATE: 2/7/2013

KC Project: 12147 File: D:\USERS\caicey47\Exist X-Sections.EAR

SCALE: 1" = 10' Horiz.
1" = 10' Vert.

All Dimensions are US Survey Feet

MEAS1
CROSS SECTIONS

DESIGN STUDY ONLY

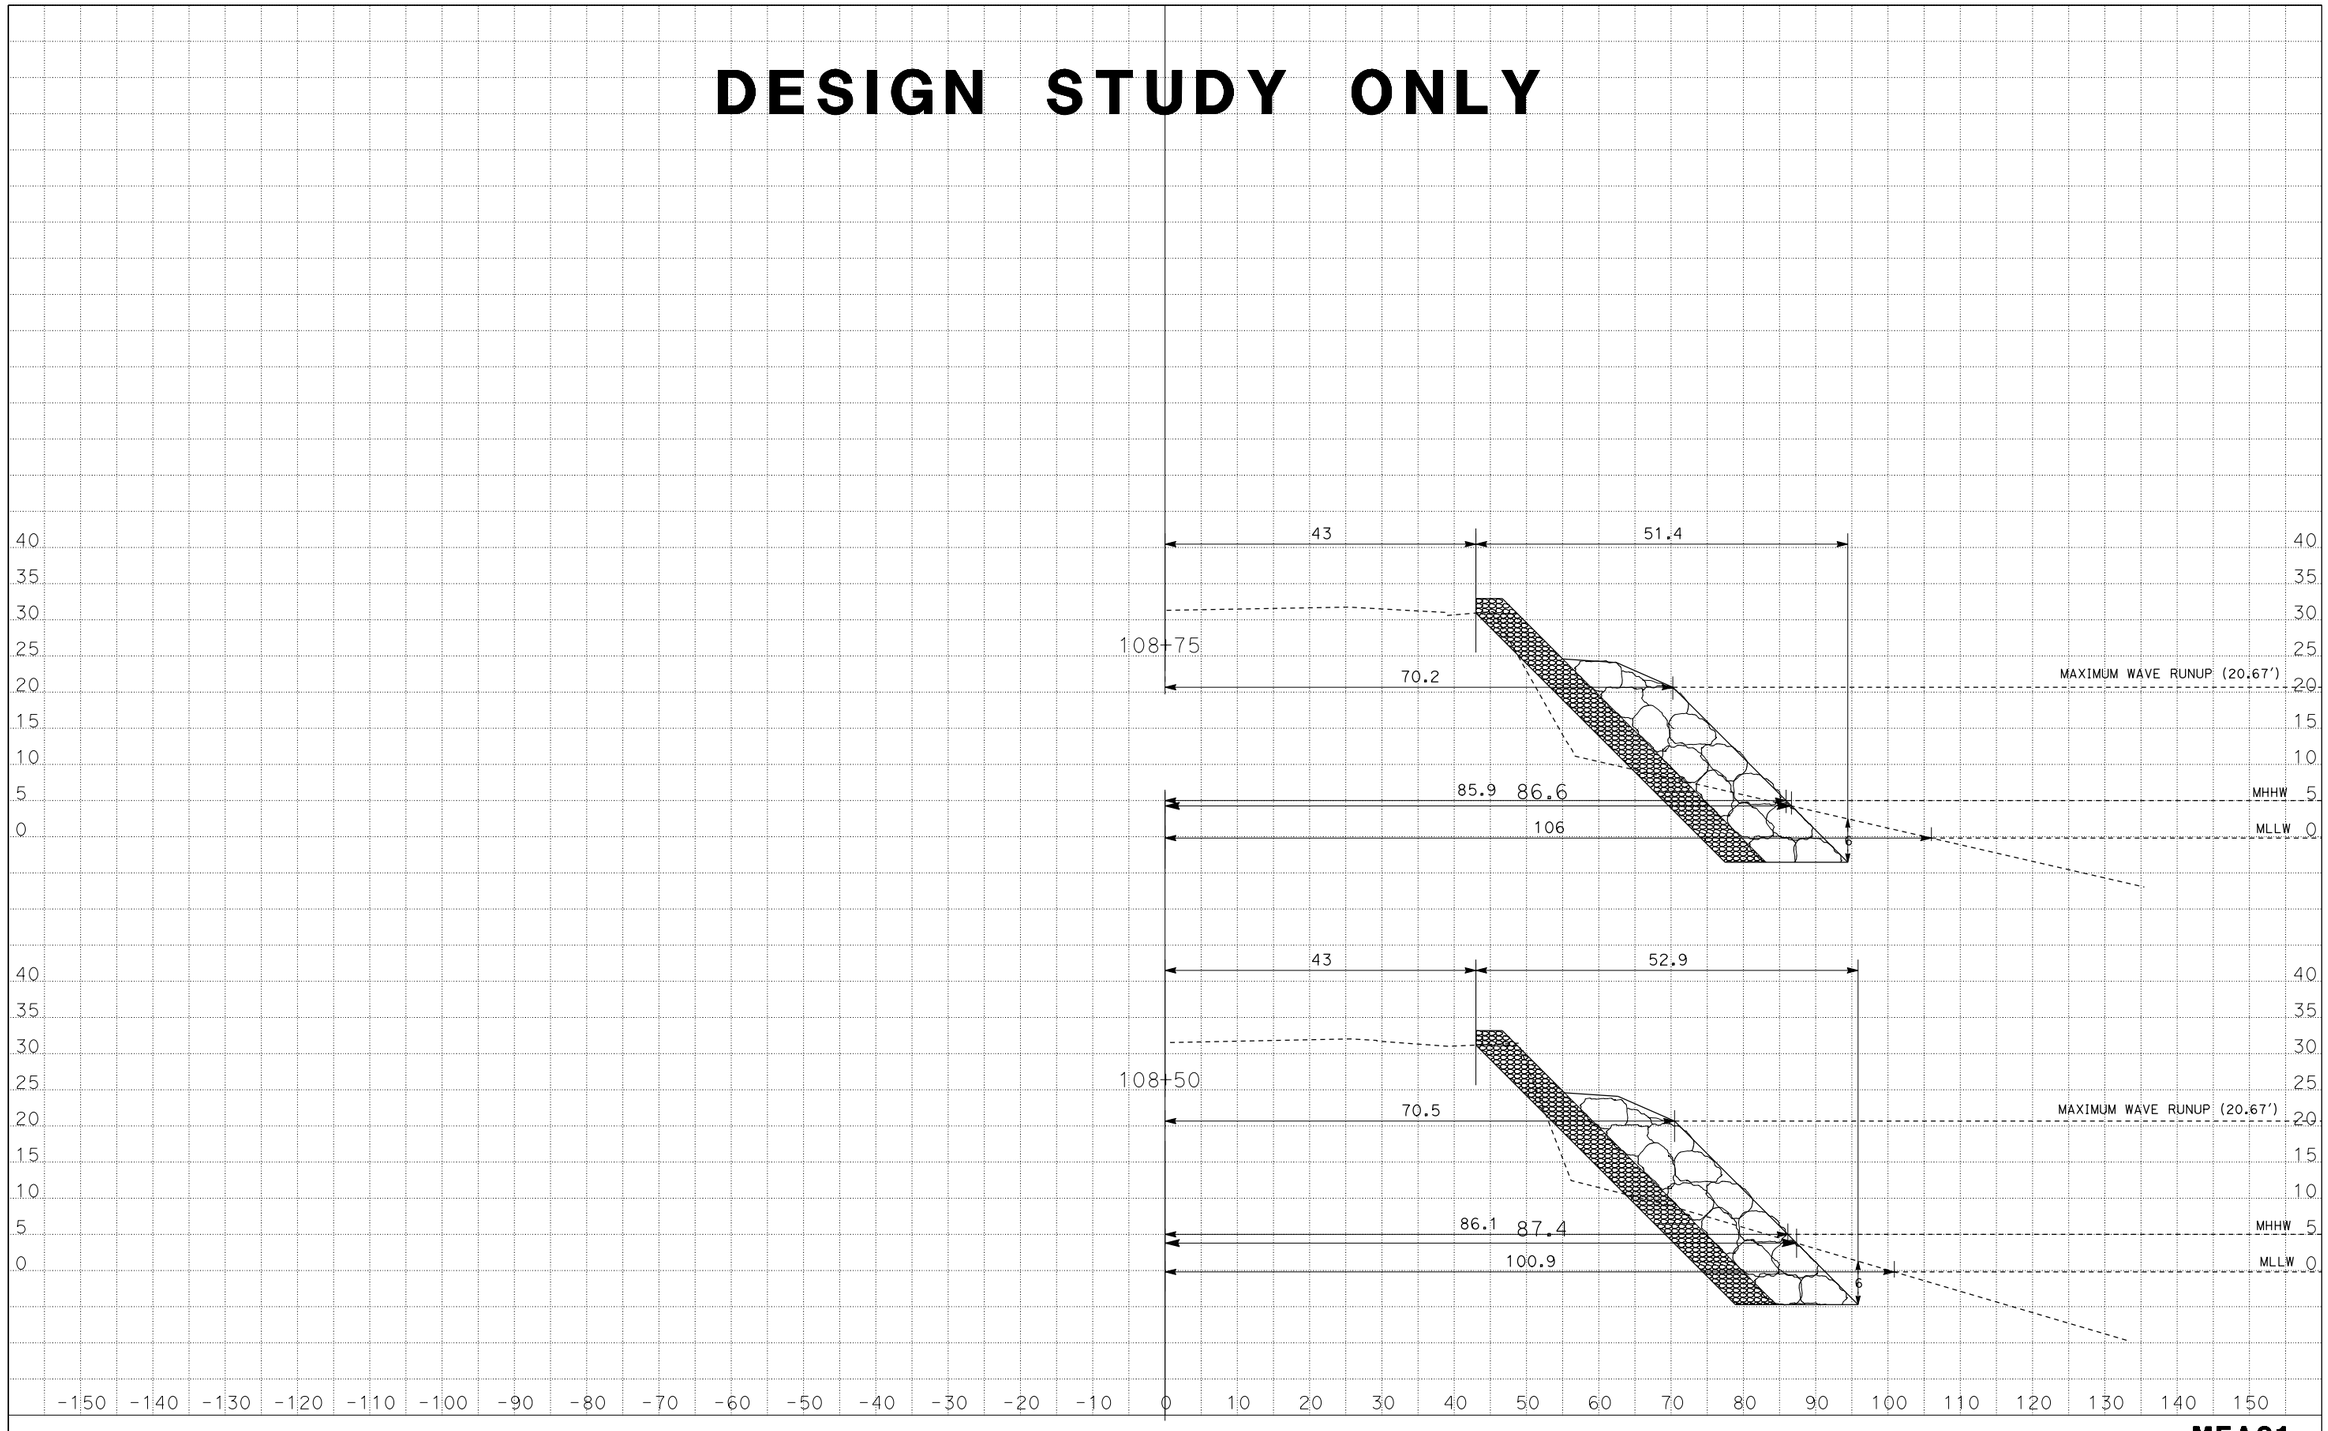

DATE: 2/7/2013

KC Project: 12147 File: D:\USERS\caicey47\Exist X-Sections.EAR

SCALE: 1" = 10' Horiz.
1" = 10' Vert.

All Dimensions are US Survey Feet

MEAS1
CROSS SECTIONS

SHEET 3 OF XXX

DESIGN STUDY ONLY

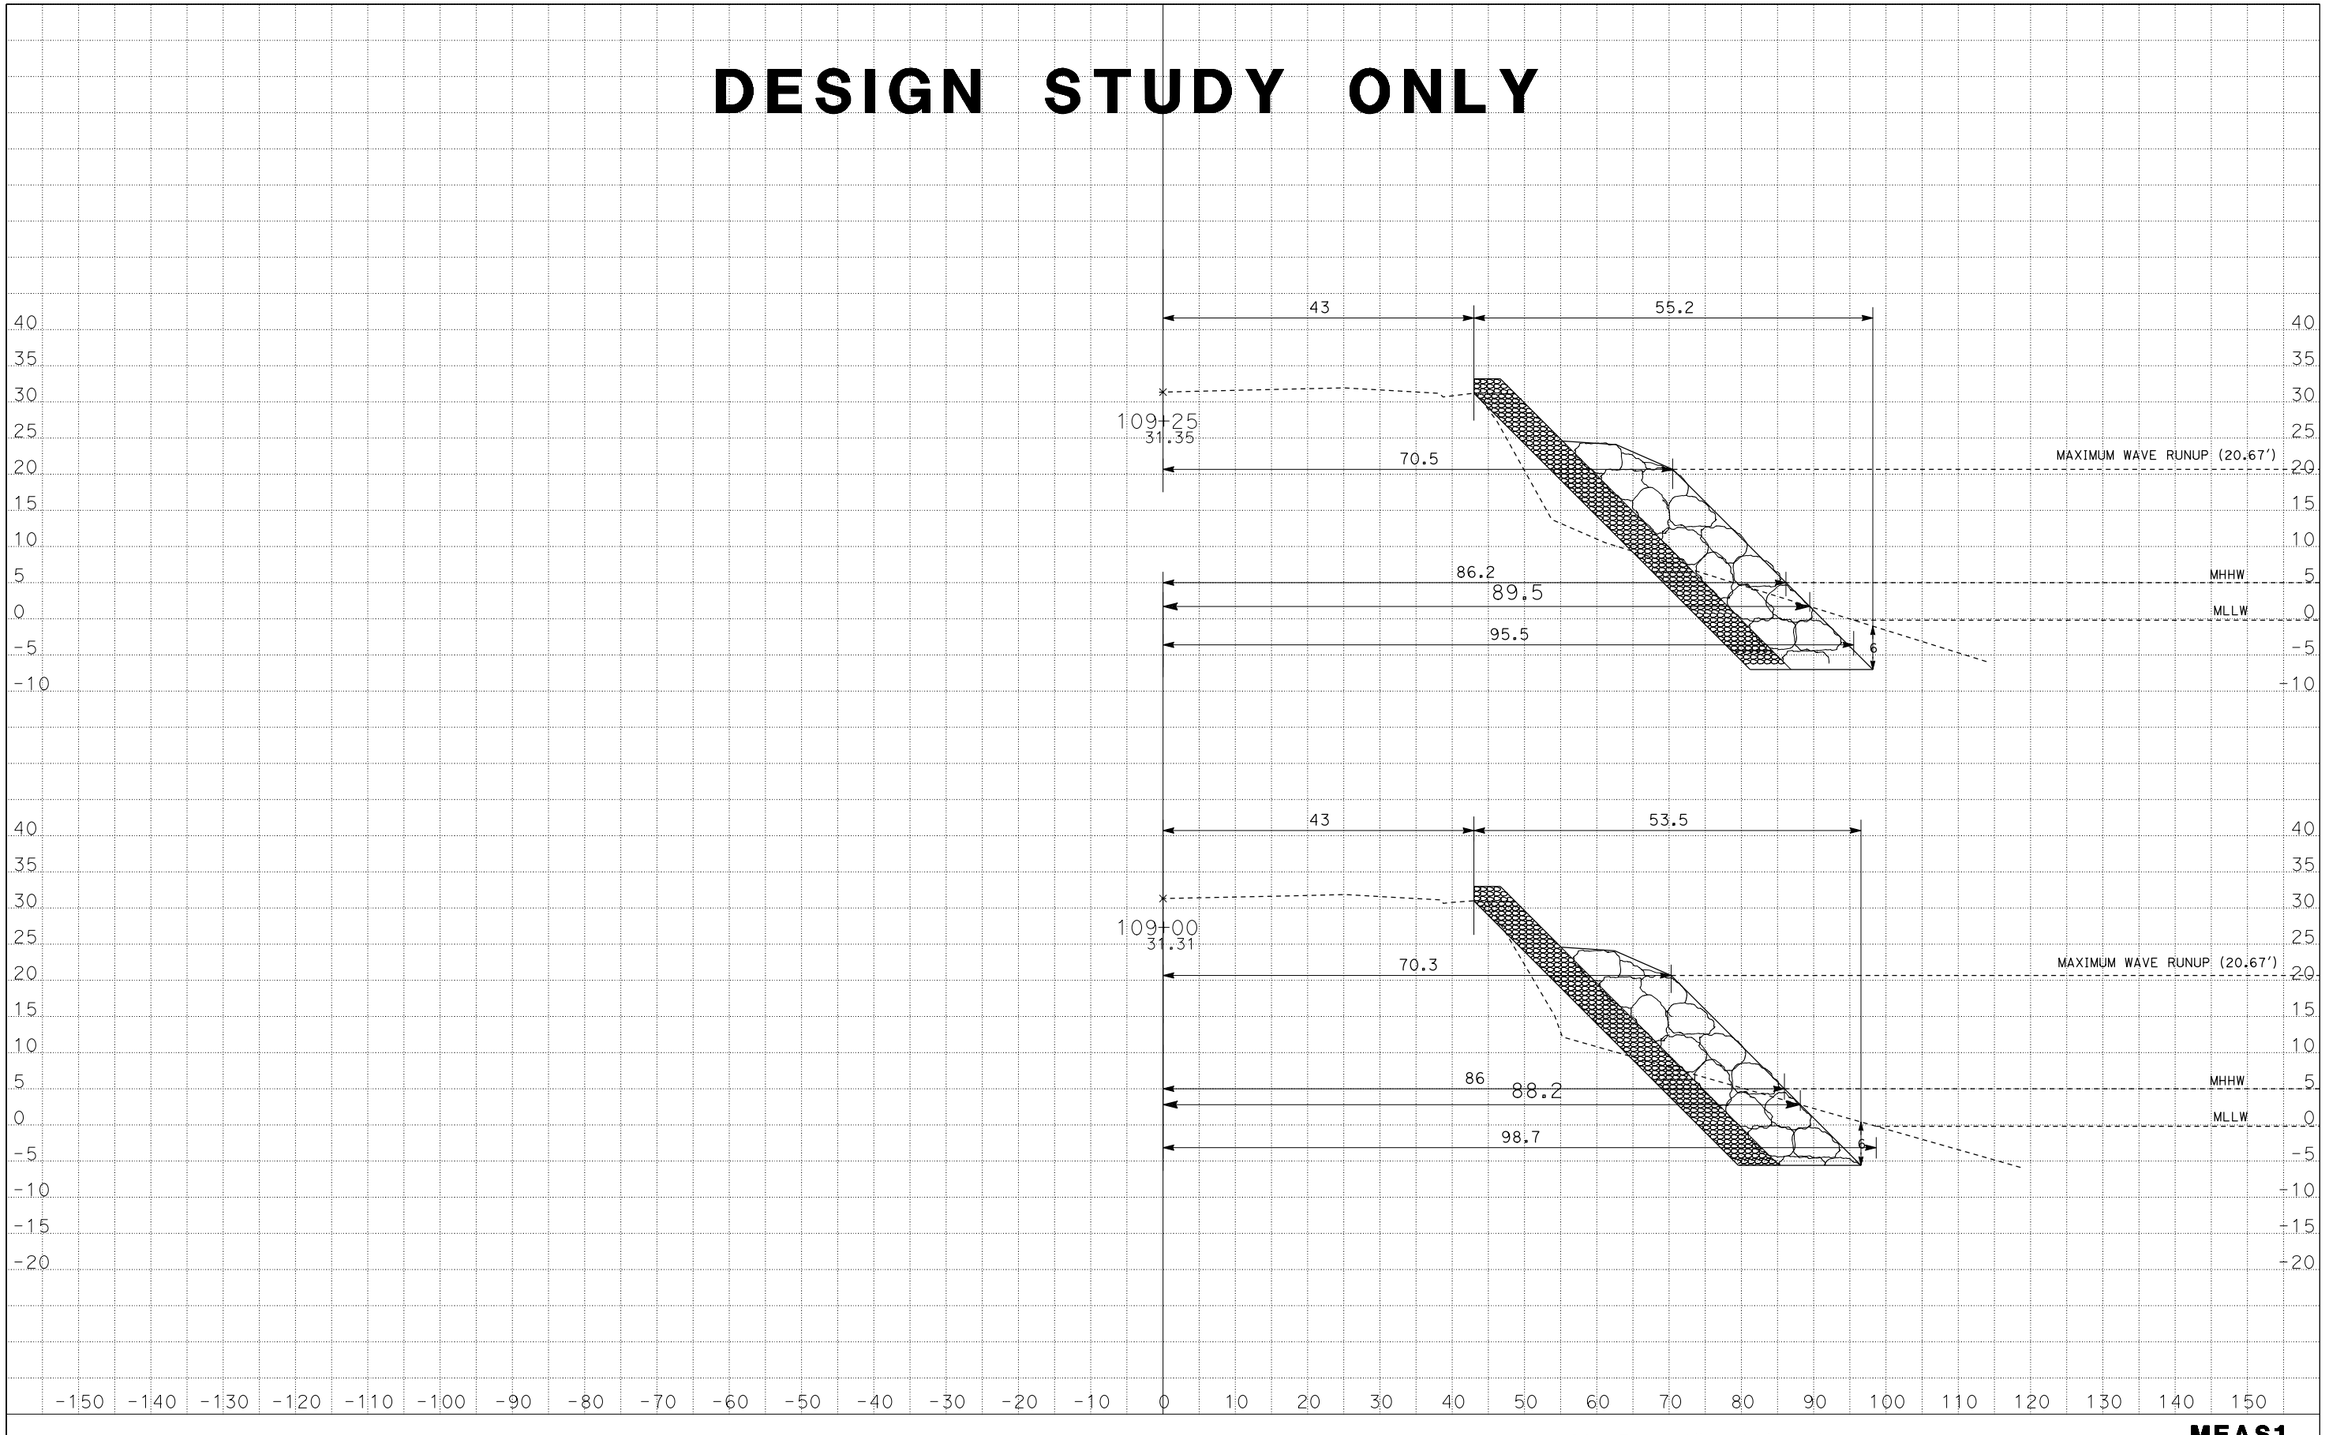

DATE: 2/7/2013
KC Project: 12147 File: D:\USERS\caicey47\Exist X-Sections.EAR

SCALE: 1" = 10' Horiz.
1" = 10' Vert.

All Dimensions are US Survey Feet

MEAS1
CROSS SECTIONS
SHEET 4 OF XXX

DESIGN STUDY ONLY

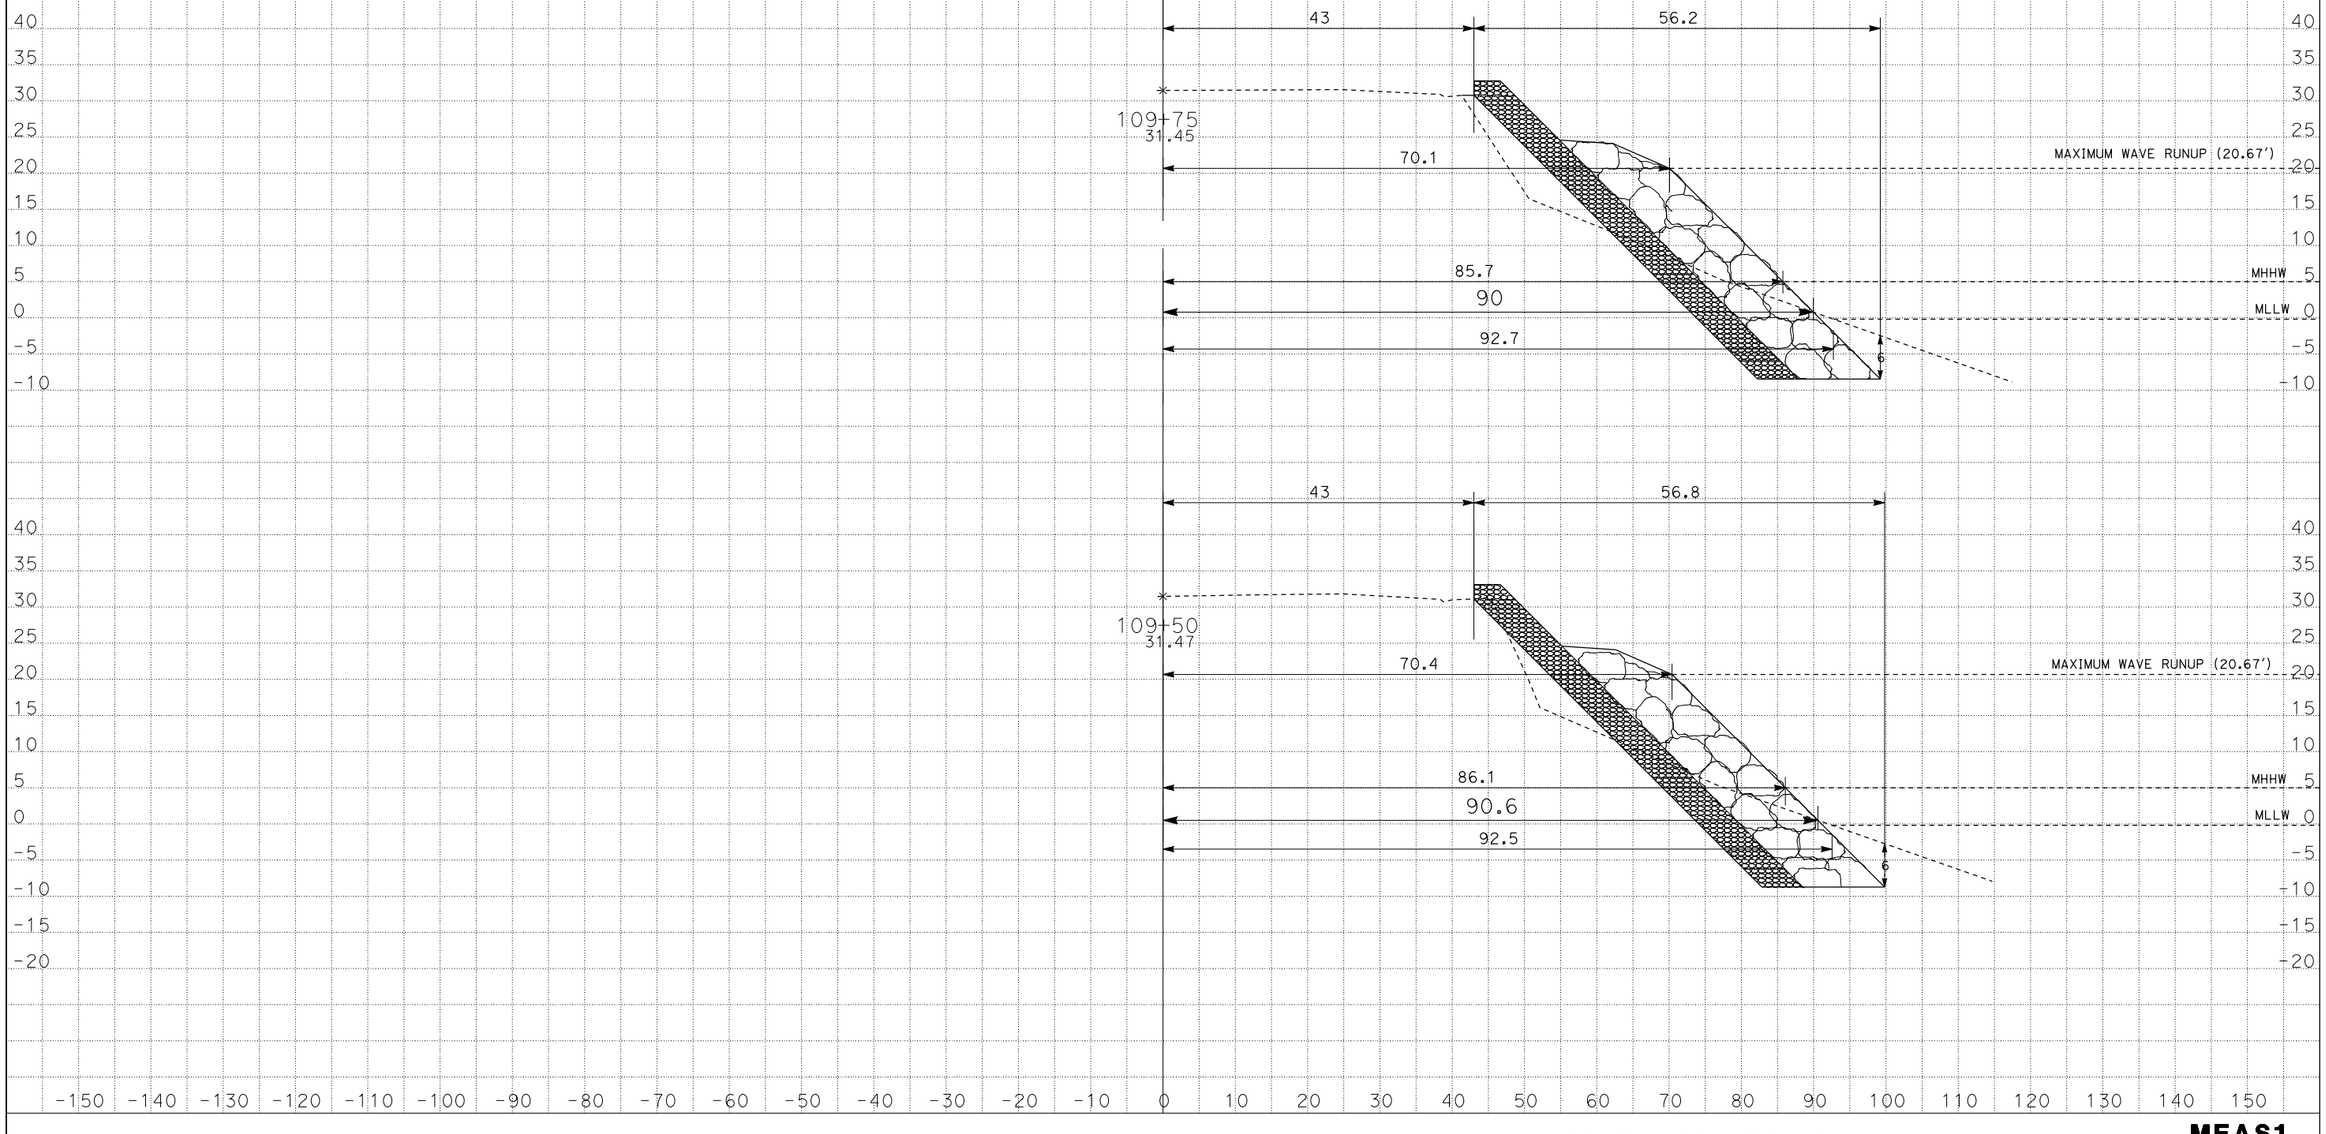

DATE: 2/7/2013
KC Project: 12147 File: D:\USERS\caicey47\Exist X-Sections.EAR

SCALE: 1" = 10' Horiz.
1" = 10' Vert.

All Dimensions are US Survey Feet

MEAS1
CROSS SECTIONS
SHEET 5 OF XXX

DESIGN STUDY ONLY

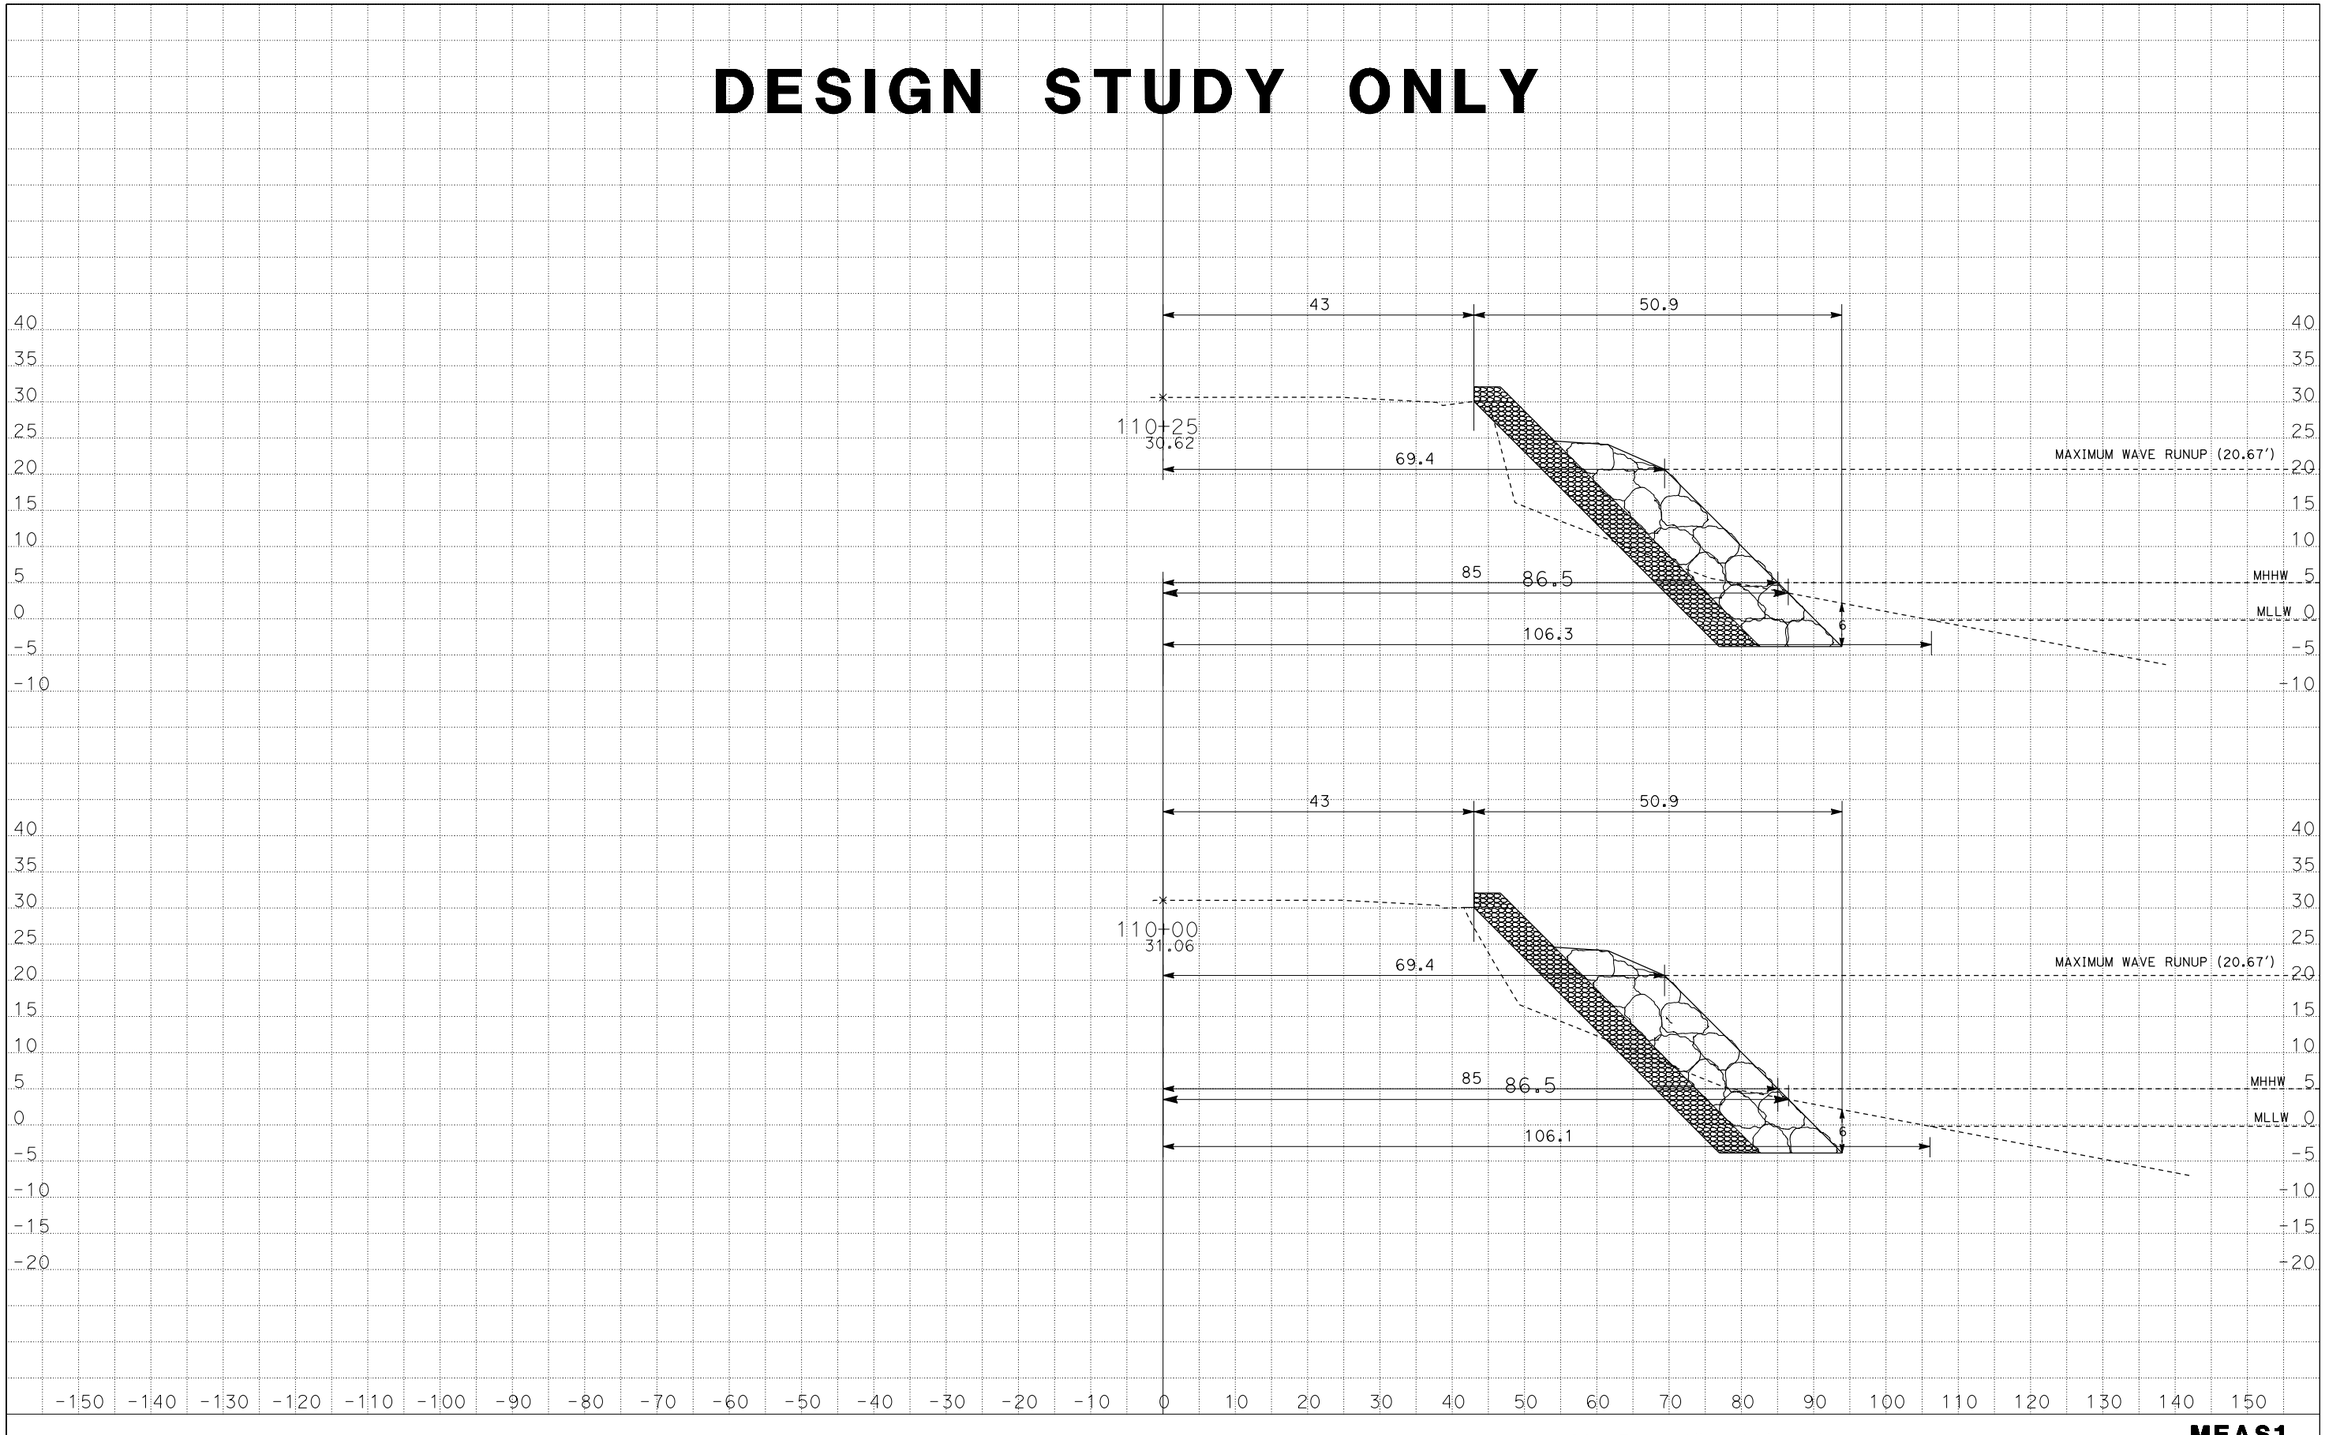

DATE: 2/7/2013
KC Project: 12147 File: D:\USERS\caicey47\Exist X-Sections.EAR

SCALE: 1" = 10' Horiz.
1" = 10' Vert.

All Dimensions are US Survey Feet

MEAS1
CROSS SECTIONS
SHEET 6 OF XXX

DESIGN STUDY ONLY

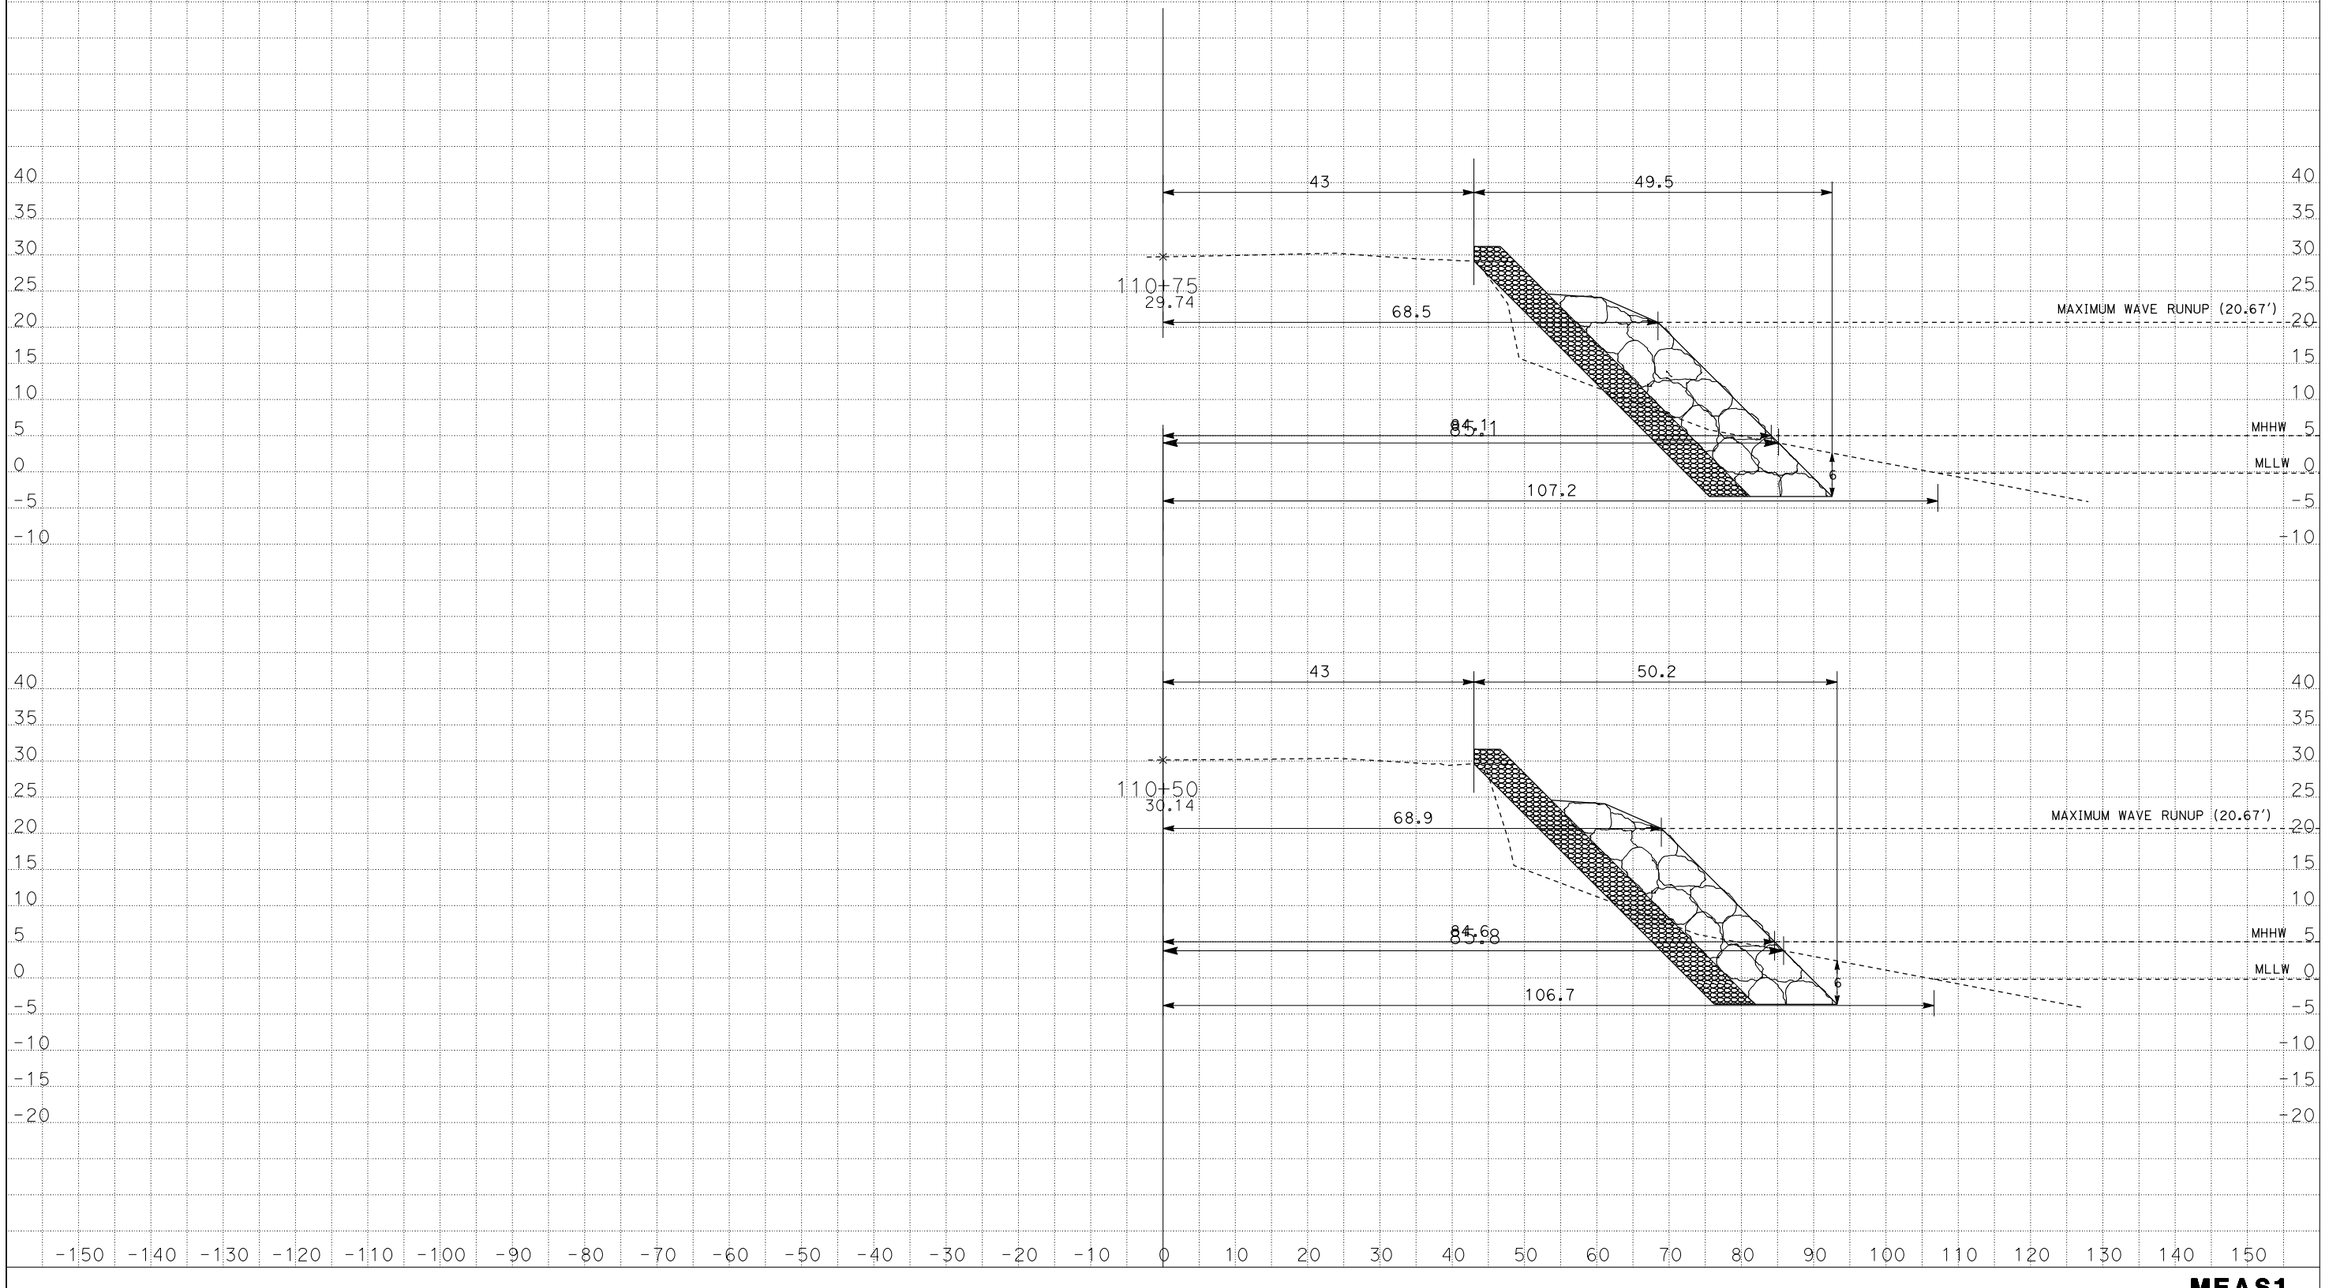

DATE: 2/7/2013
KC Project: 12147 File: D:\USERS\caicey47\Exist X-Sections.EAR

SCALE: 1" = 10' Horiz.
1" = 10' Vert.

All Dimensions are US Survey Feet

MEAS1
CROSS SECTIONS
SHEET 7 OF XXX

DESIGN STUDY ONLY

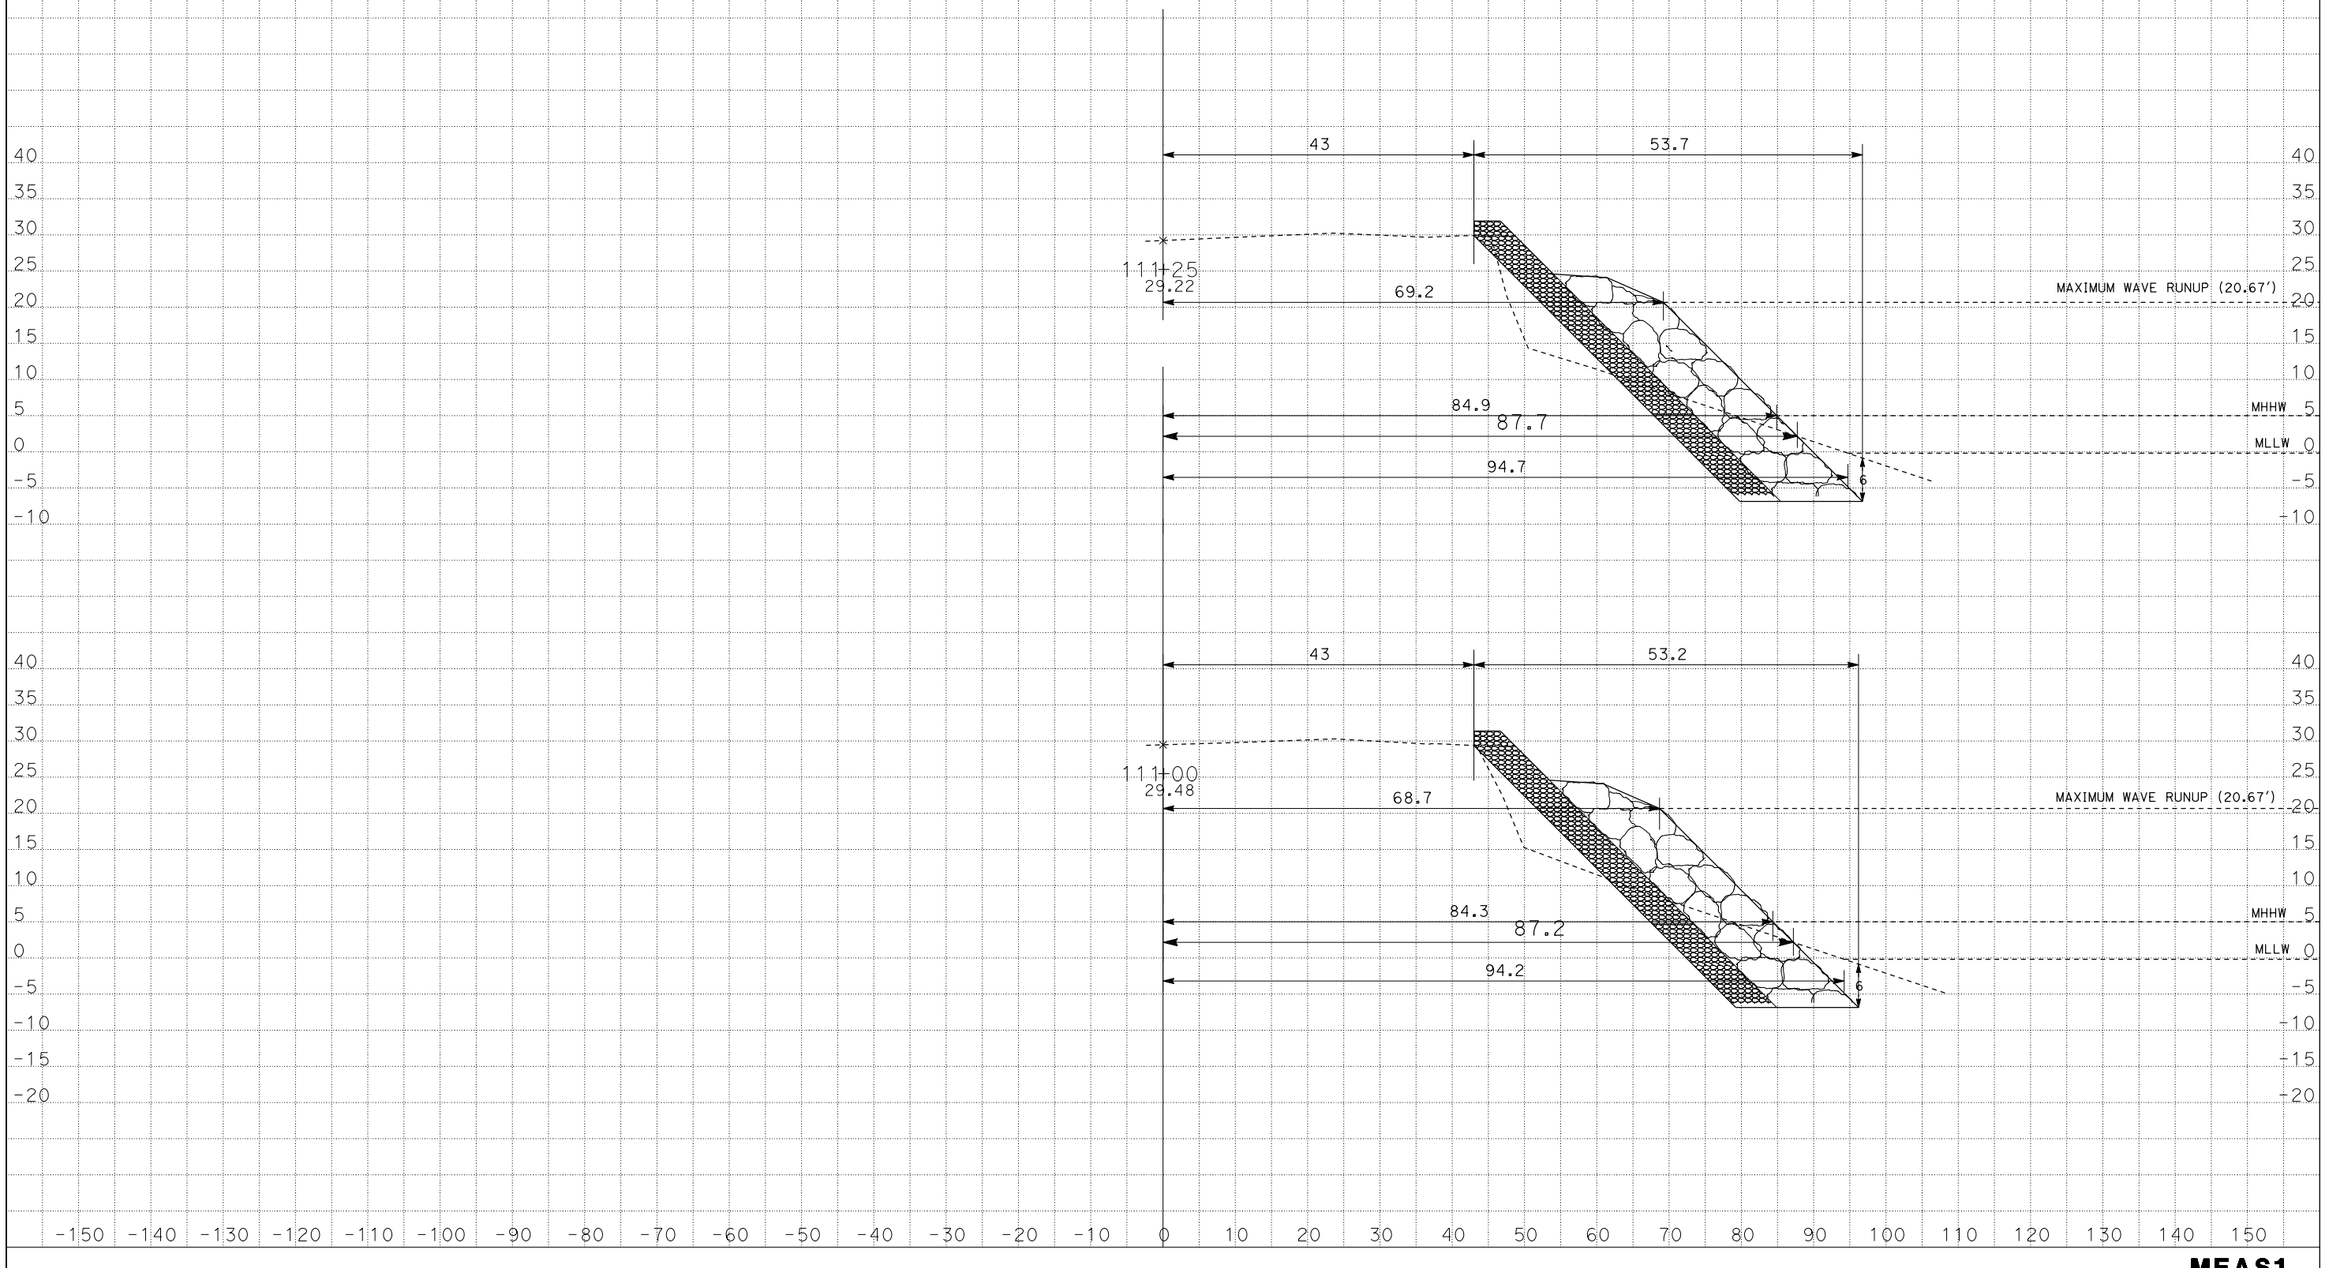

DATE: 2/7/2013

KC Project: 12147 File: D:\USERS\caicey47\Exist X-Sections.EAR

SCALE: 1" = 10' Horiz.
1" = 10' Vert.

All Dimensions are US Survey Feet

MEAS1
CROSS SECTIONS

DESIGN STUDY ONLY

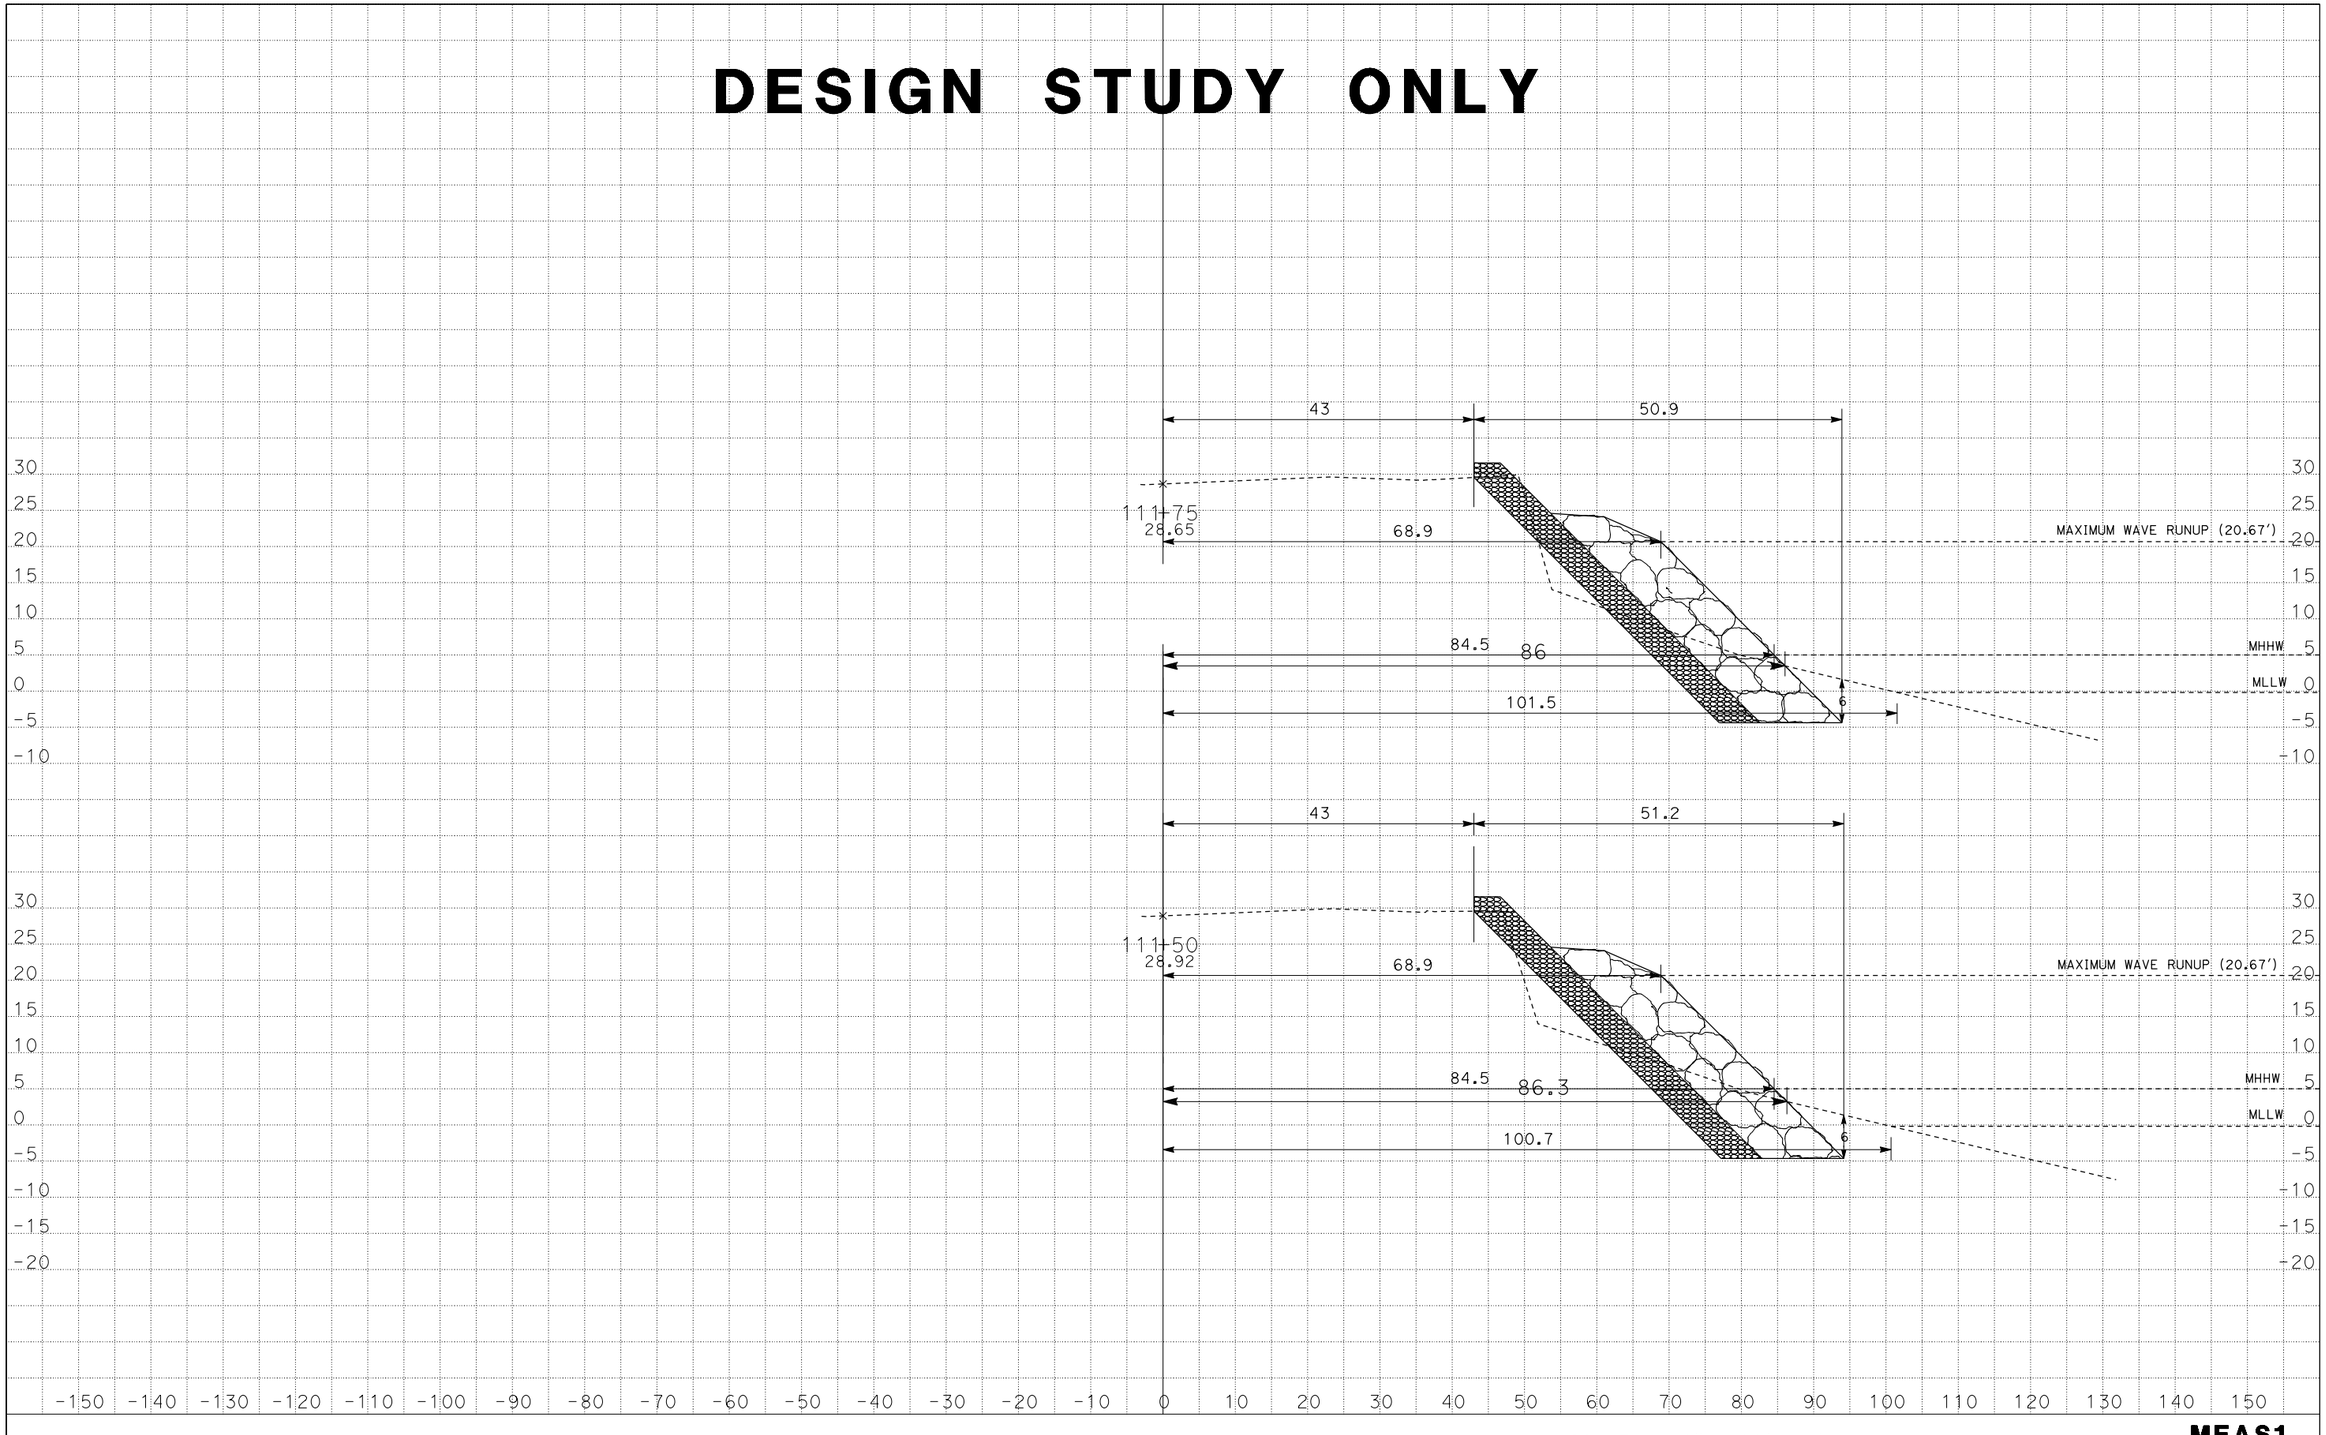

DATE: 2/7/2013
KC Project: 12147 File: D:\USERS\caicey47\Exist X-Sections.EAR

SCALE: 1" = 10' Horiz.
1" = 10' Vert.

All Dimensions are US Survey Feet

MEAS1
CROSS SECTIONS
SHEET 9 OF XXX

DESIGN STUDY ONLY

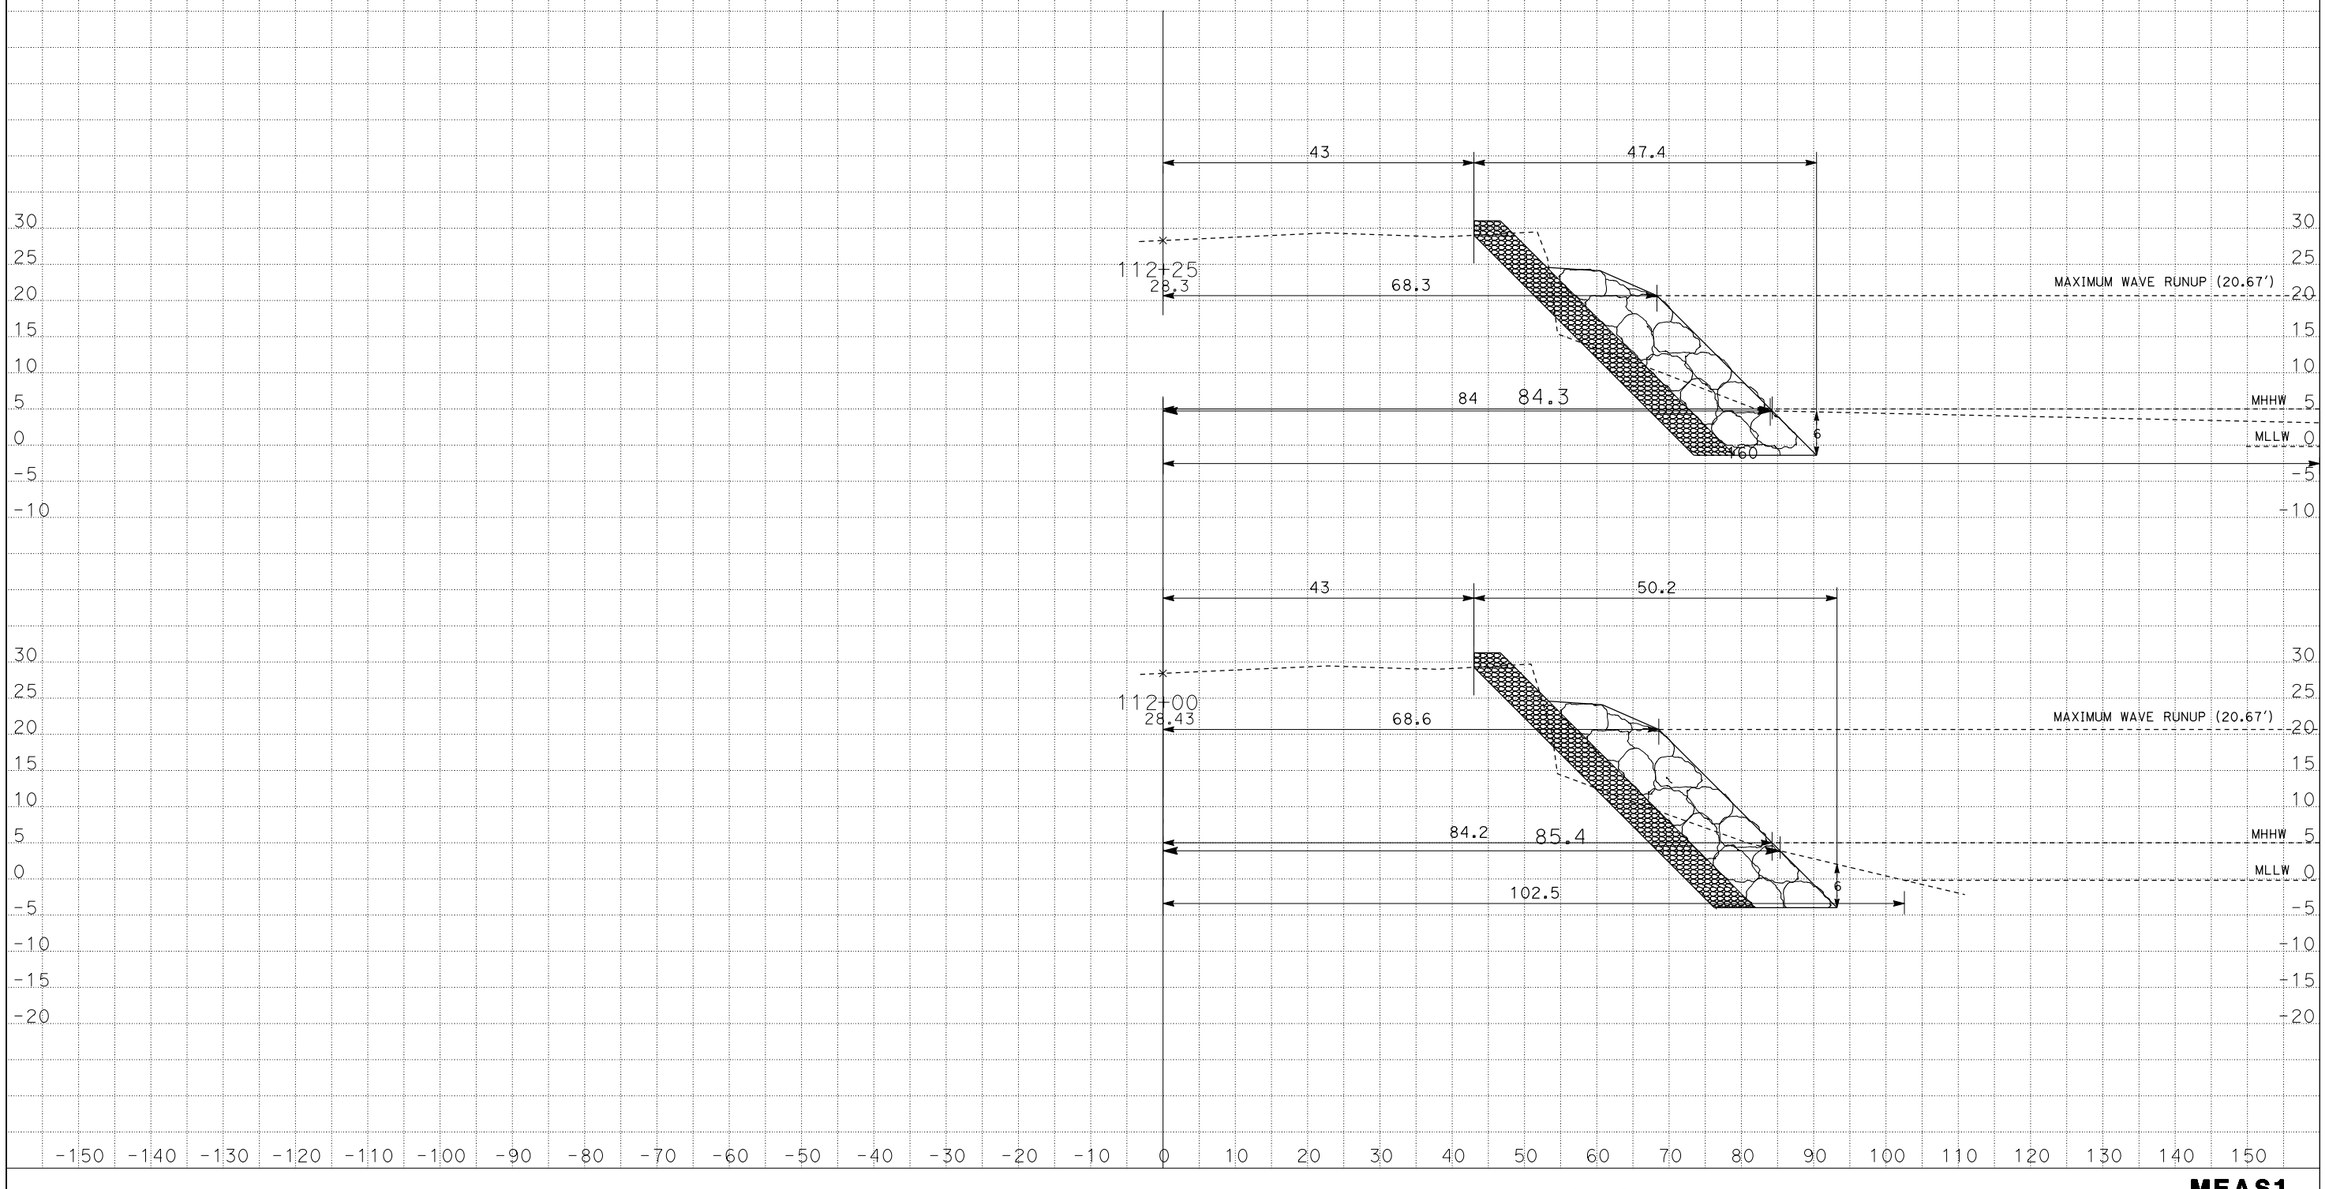

DATE: 2/7/2013

KC Project: 12147 File: D:\USERS\caicey47\Exist X-Sections.EAR

SCALE: 1" = 10' Horiz.
1" = 10' Vert.

All Dimensions are US Survey Feet

MEAS1
CROSS SECTIONS

SHEET 10 OF XXX

DESIGN STUDY ONLY

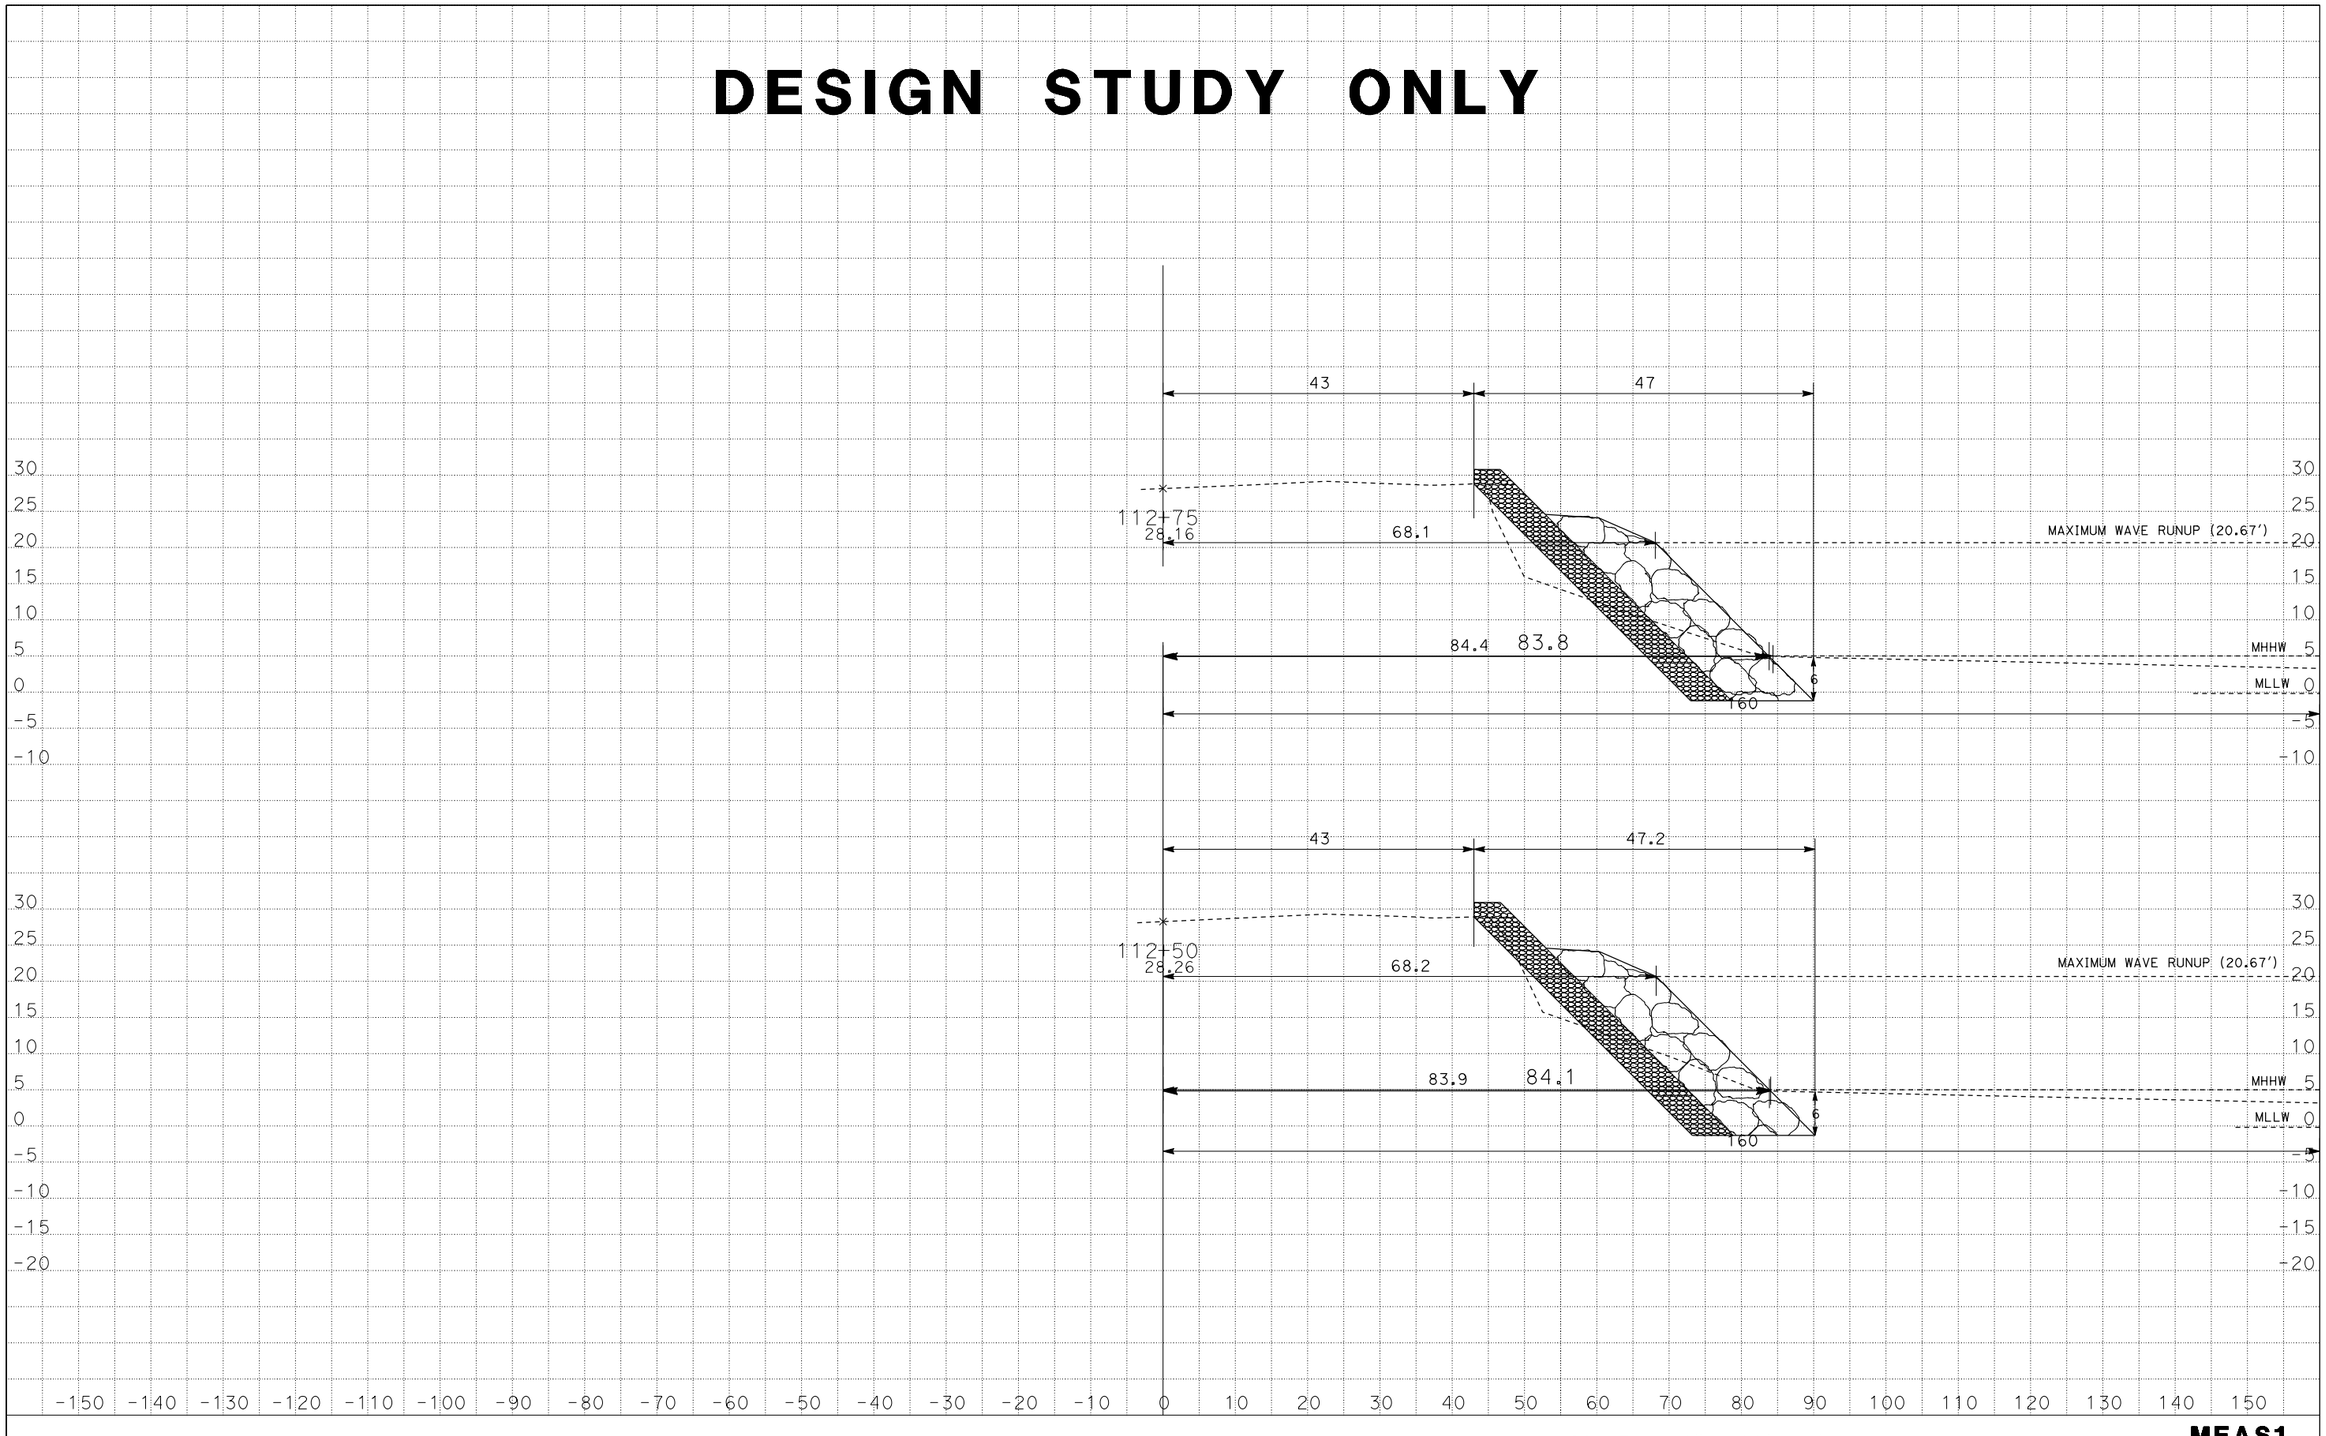

DATE: 2/7/2013

KC Project: 12147 File: D:\USERS\caicey47\Exist X-Sections.EAR

SCALE: 1" = 10' Horiz.
1" = 10' Vert.

All Dimensions are US Survey Feet

MEAS1
CROSS SECTIONS

DESIGN STUDY ONLY

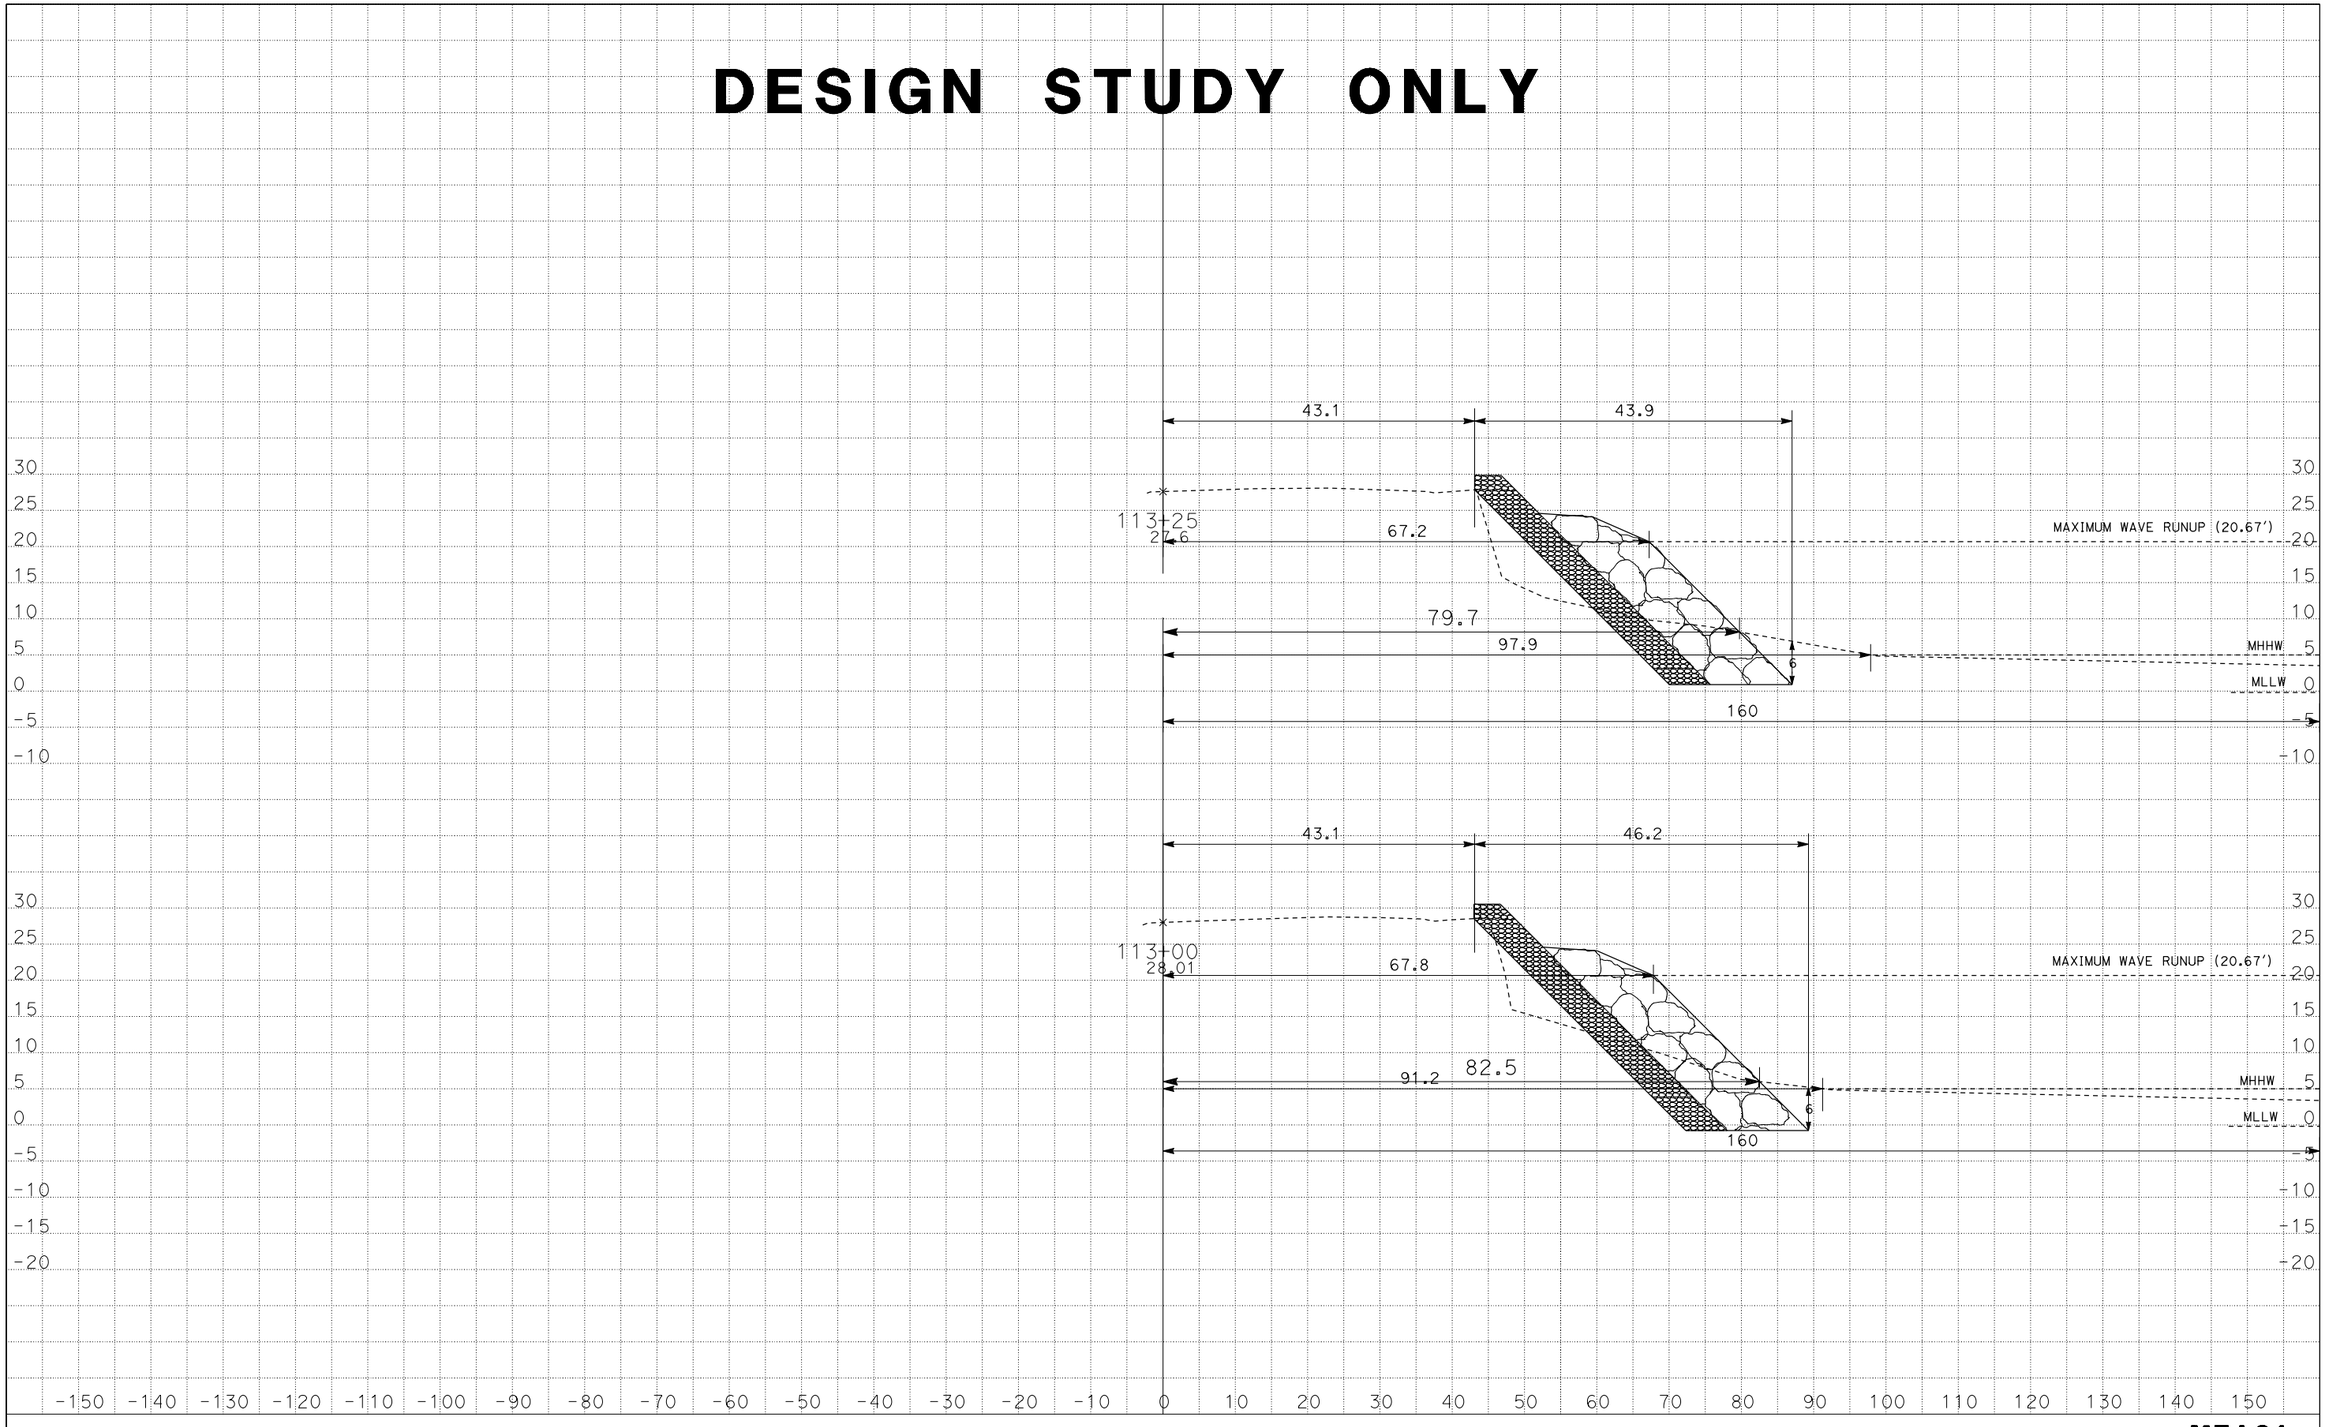

DATE: 2/7/2013
KC Project: 12147 File: D:\USERS\caicey47\Exist X-Sections.EAR

SCALE: 1" = 10' Horiz.
1" = 10' Vert.

All Dimensions are US Survey Feet

MEAS1
CROSS SECTIONS
SHEET 12 OF XXX

DESIGN STUDY ONLY

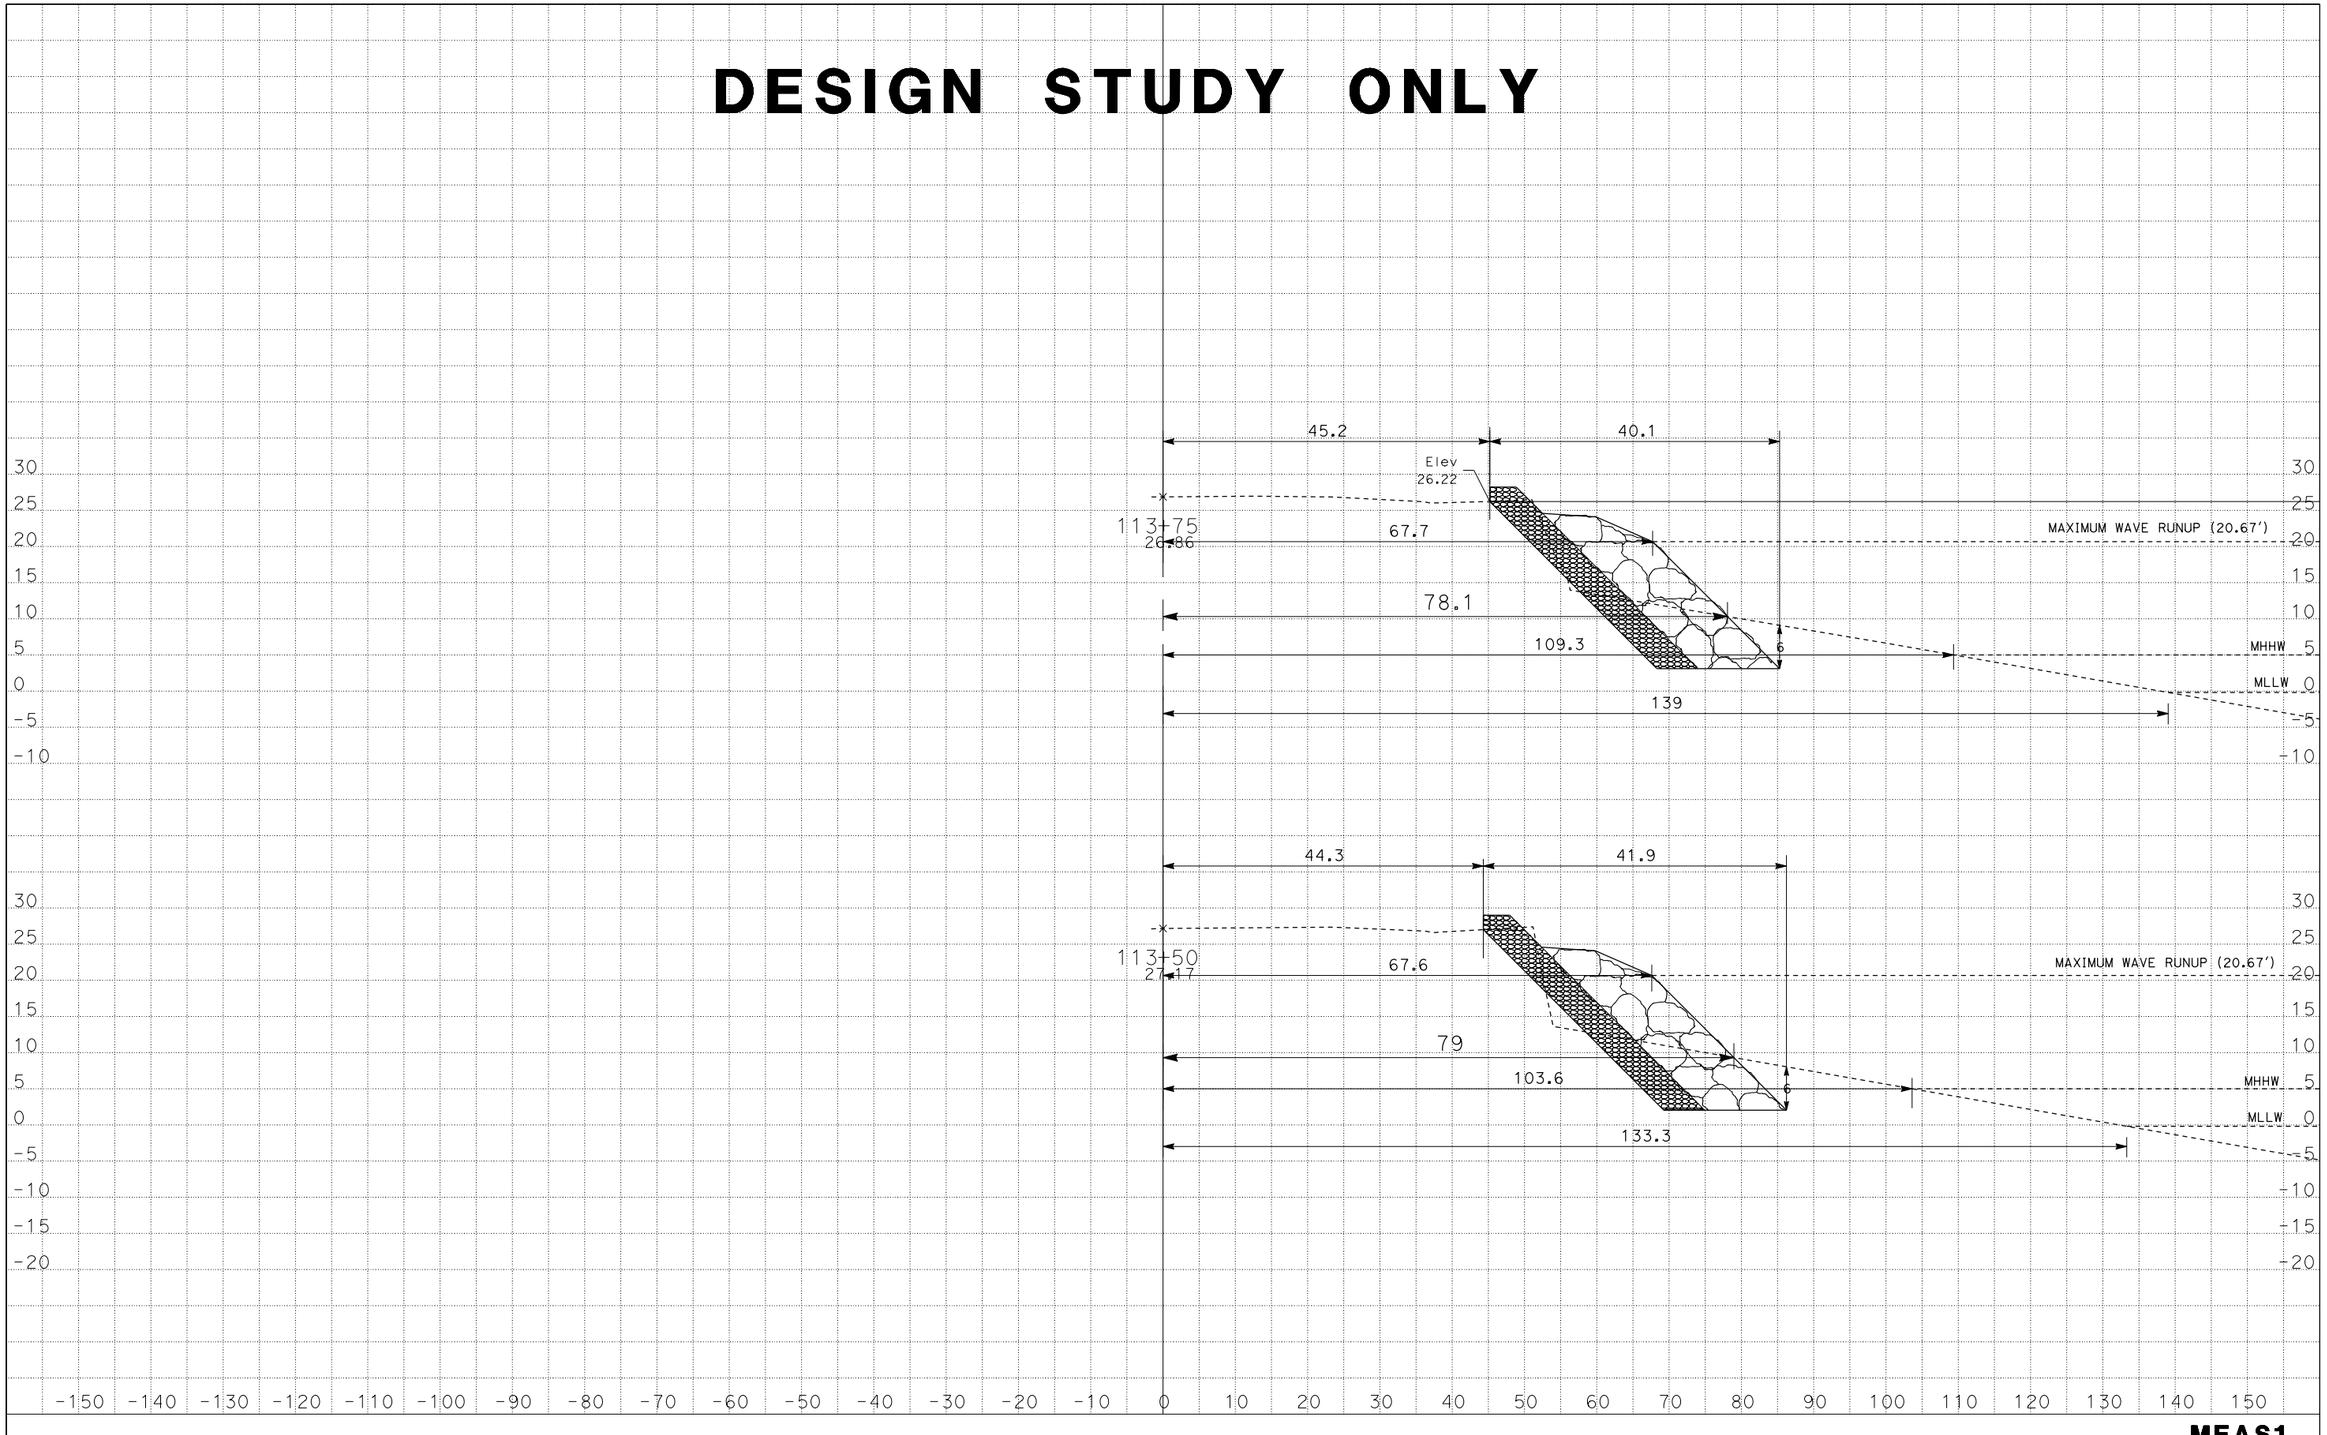

DATE: 2/7/2013
KC Project: 12147 File: D:\USERS\caicey47\Exist X-Sections.EAR

SCALE: 1" = 10' Horiz.
1" = 10' Vert.

All Dimensions are US Survey Feet

MEAS1
CROSS SECTIONS
SHEET 13 OF XXX

DESIGN STUDY ONLY

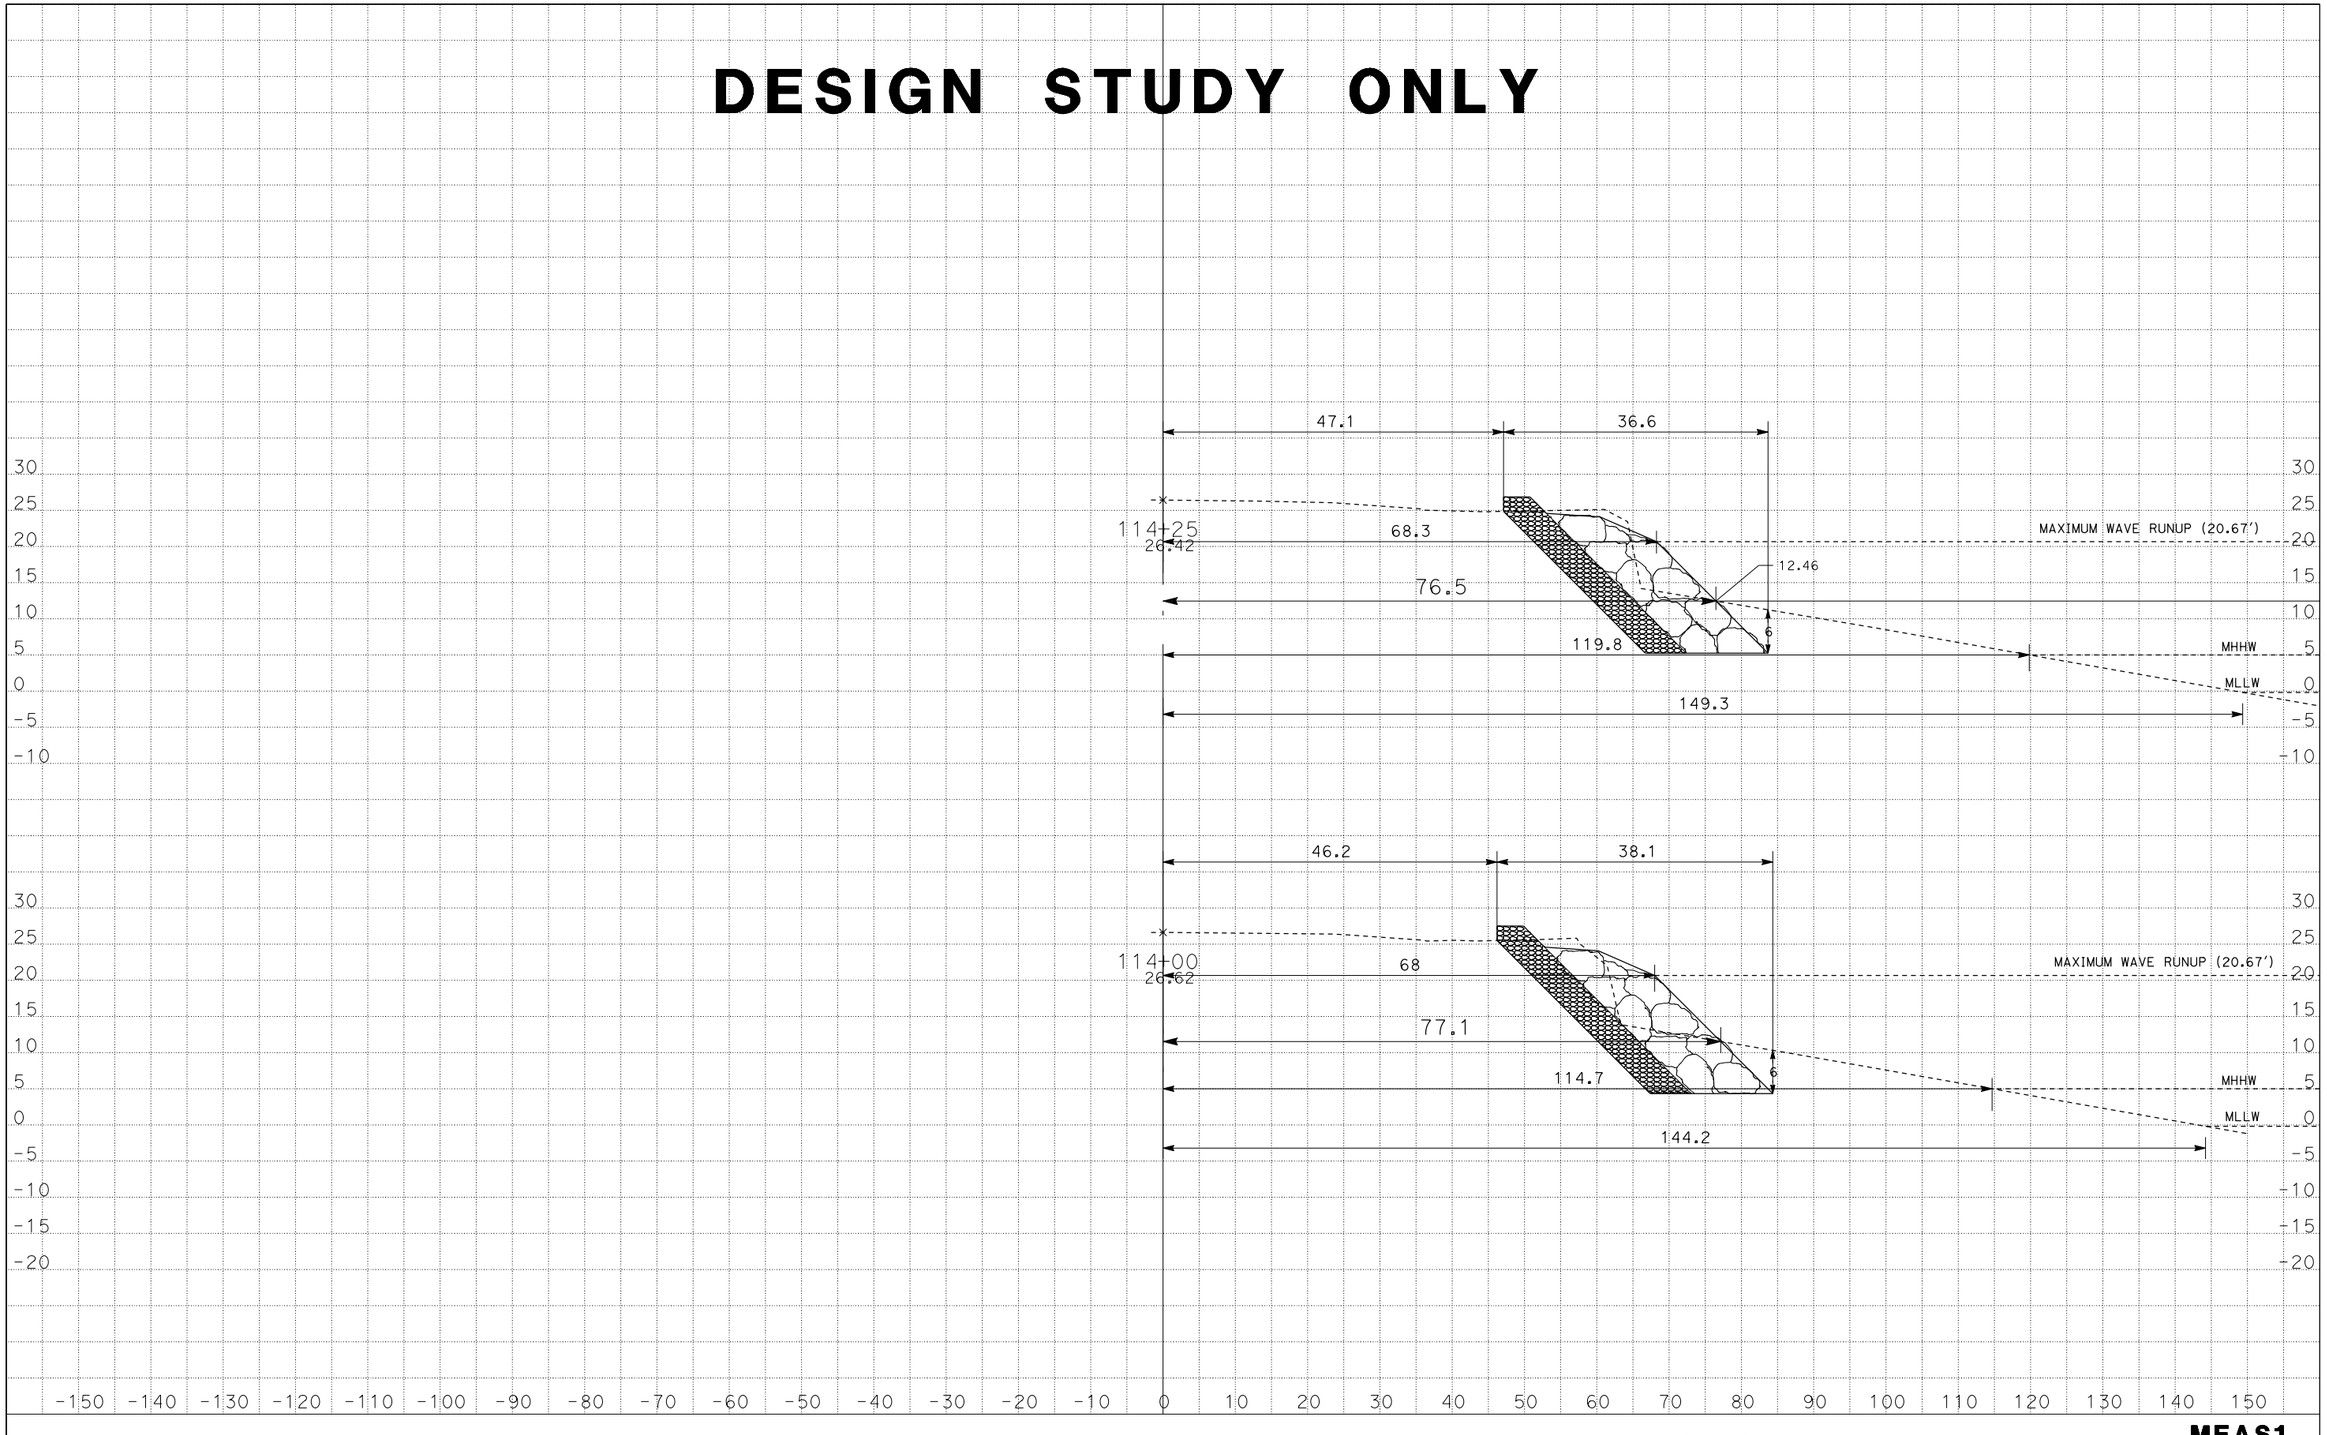

DATE: 2/7/2013
KC Project: 12147 File: D:\USERS\caicey47\Exist X-Sections.EAR

SCALE: 1" = 10' Horiz.
1" = 10' Vert.

All Dimensions are US Survey Feet

MEAS1
CROSS SECTIONS
SHEET 14 OF XXX

DESIGN STUDY ONLY

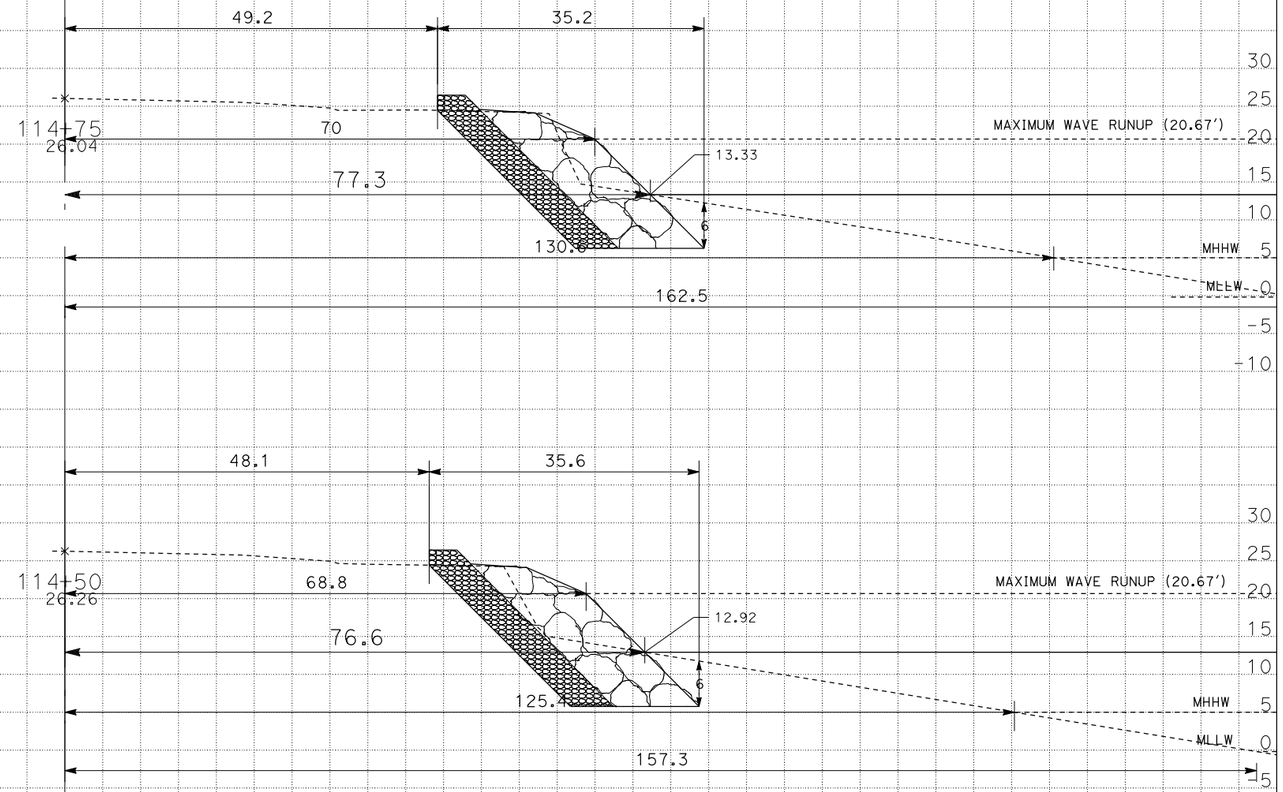

DATE: 2/7/2013

KC Project: 12147 File: D:\USERS\caicey47\Exist X-Sections.EAR

SCALE: 1" = 10' Horiz.
1" = 10' Vert.

All Dimensions are US Survey Feet

MEAS1
CROSS SECTIONS

SHEET 15 OF XXX

DESIGN STUDY ONLY

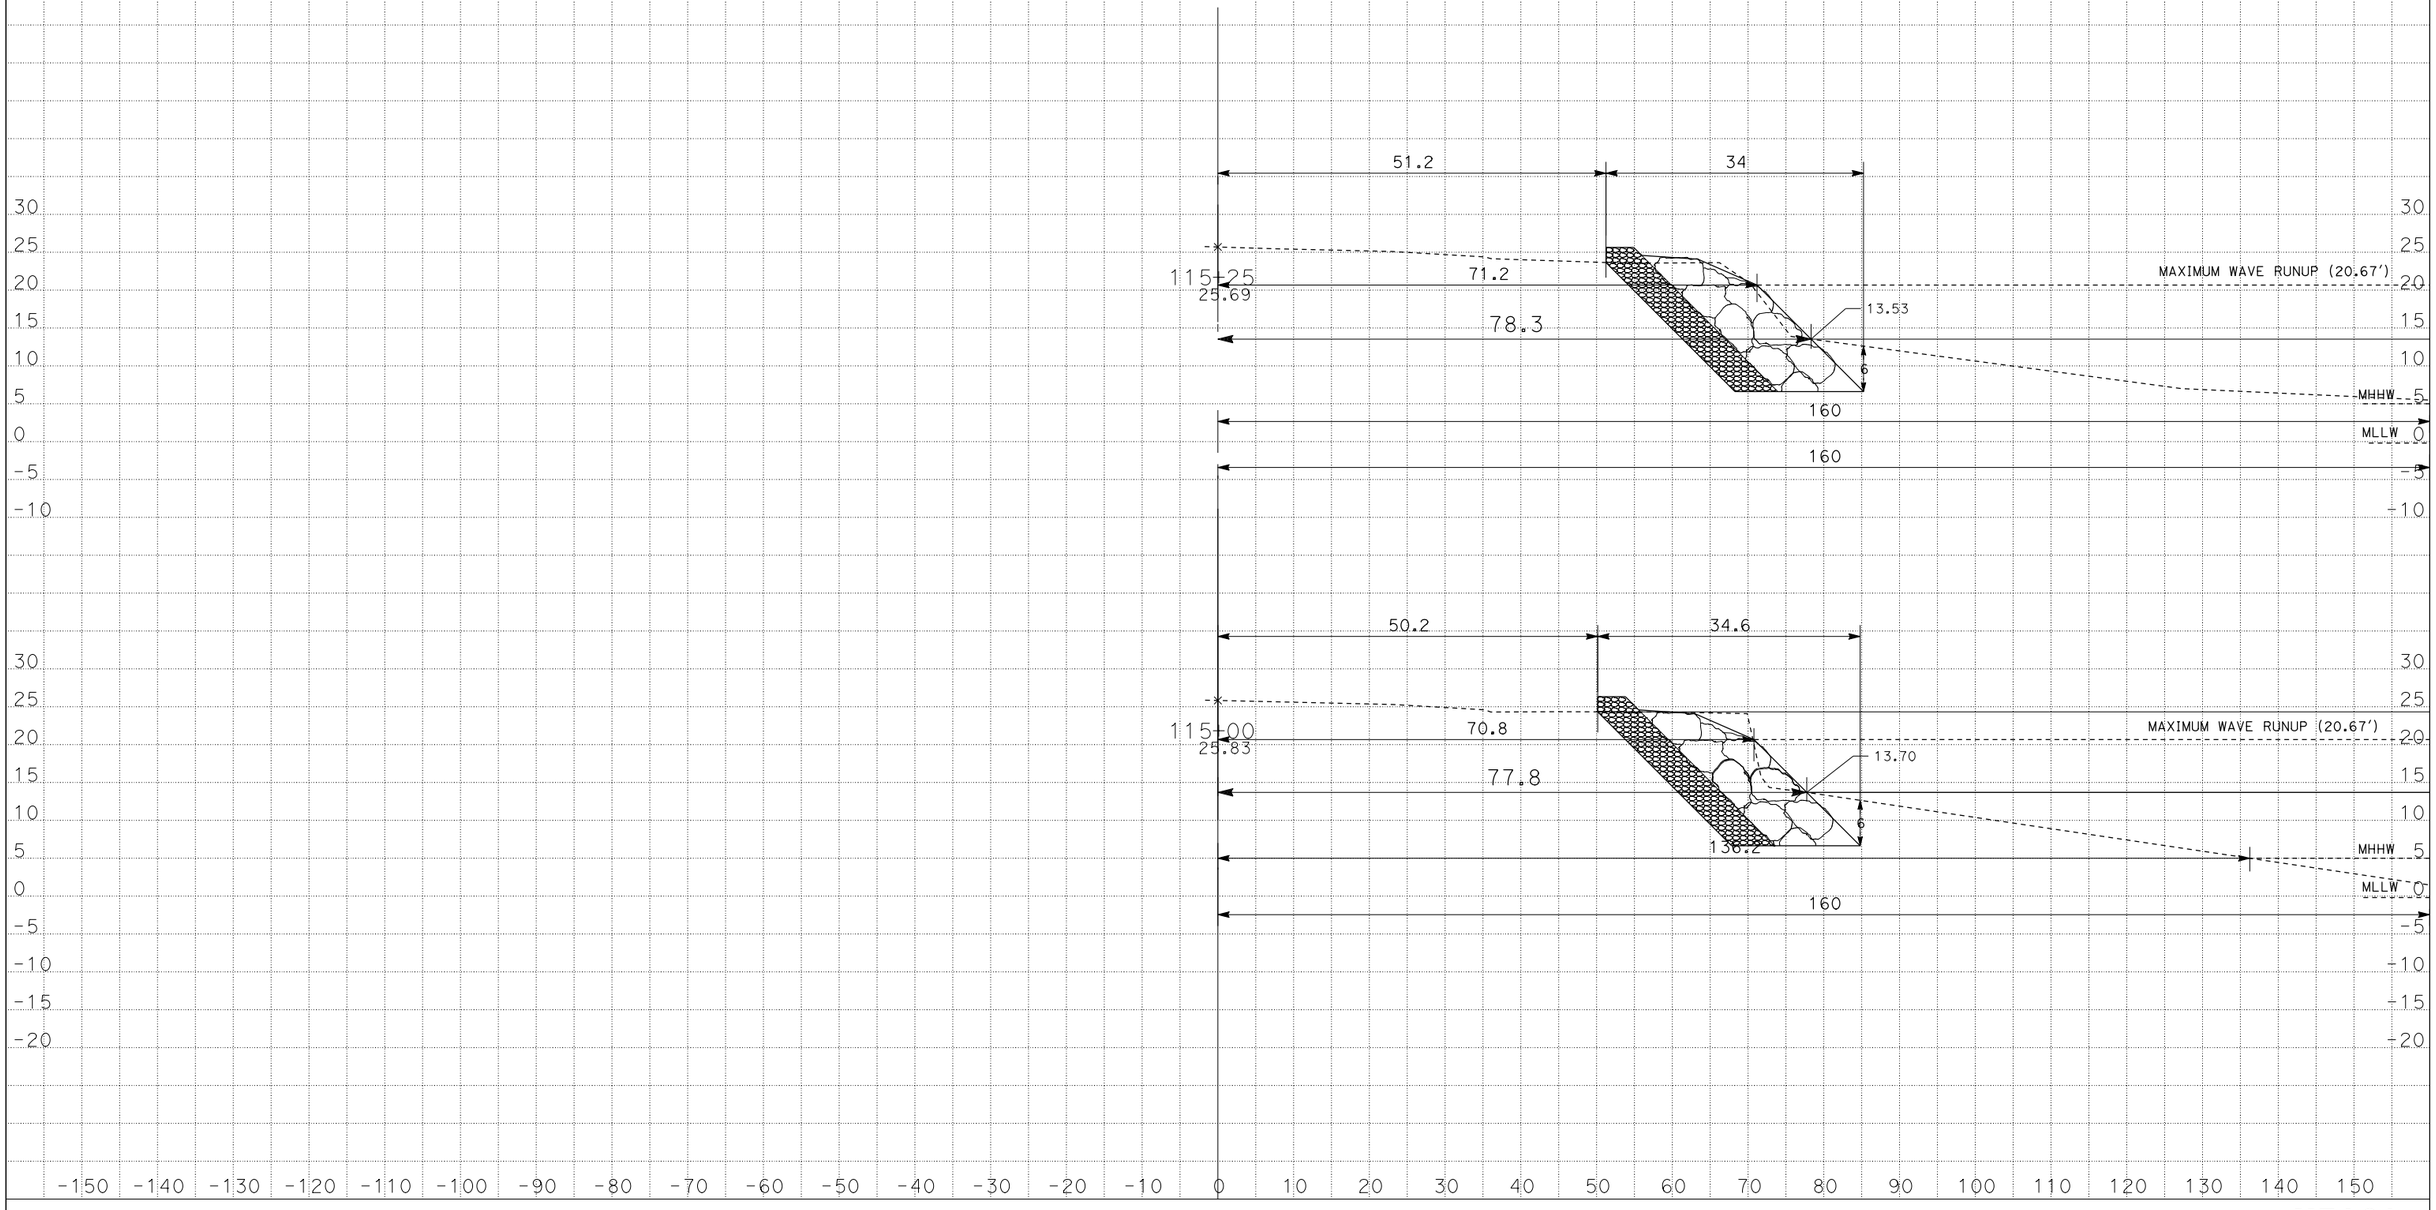

DATE: 2/7/2013

KC Project: 12147 File: D:\USERS\caicey47\Exist X-Sections.EAR

SCALE: 1" = 10' Horiz.
1" = 10' Vert.

All Dimensions are US Survey Feet

MEAS1
CROSS SECTIONS

SHEET 16 OF XXX

DESIGN STUDY ONLY

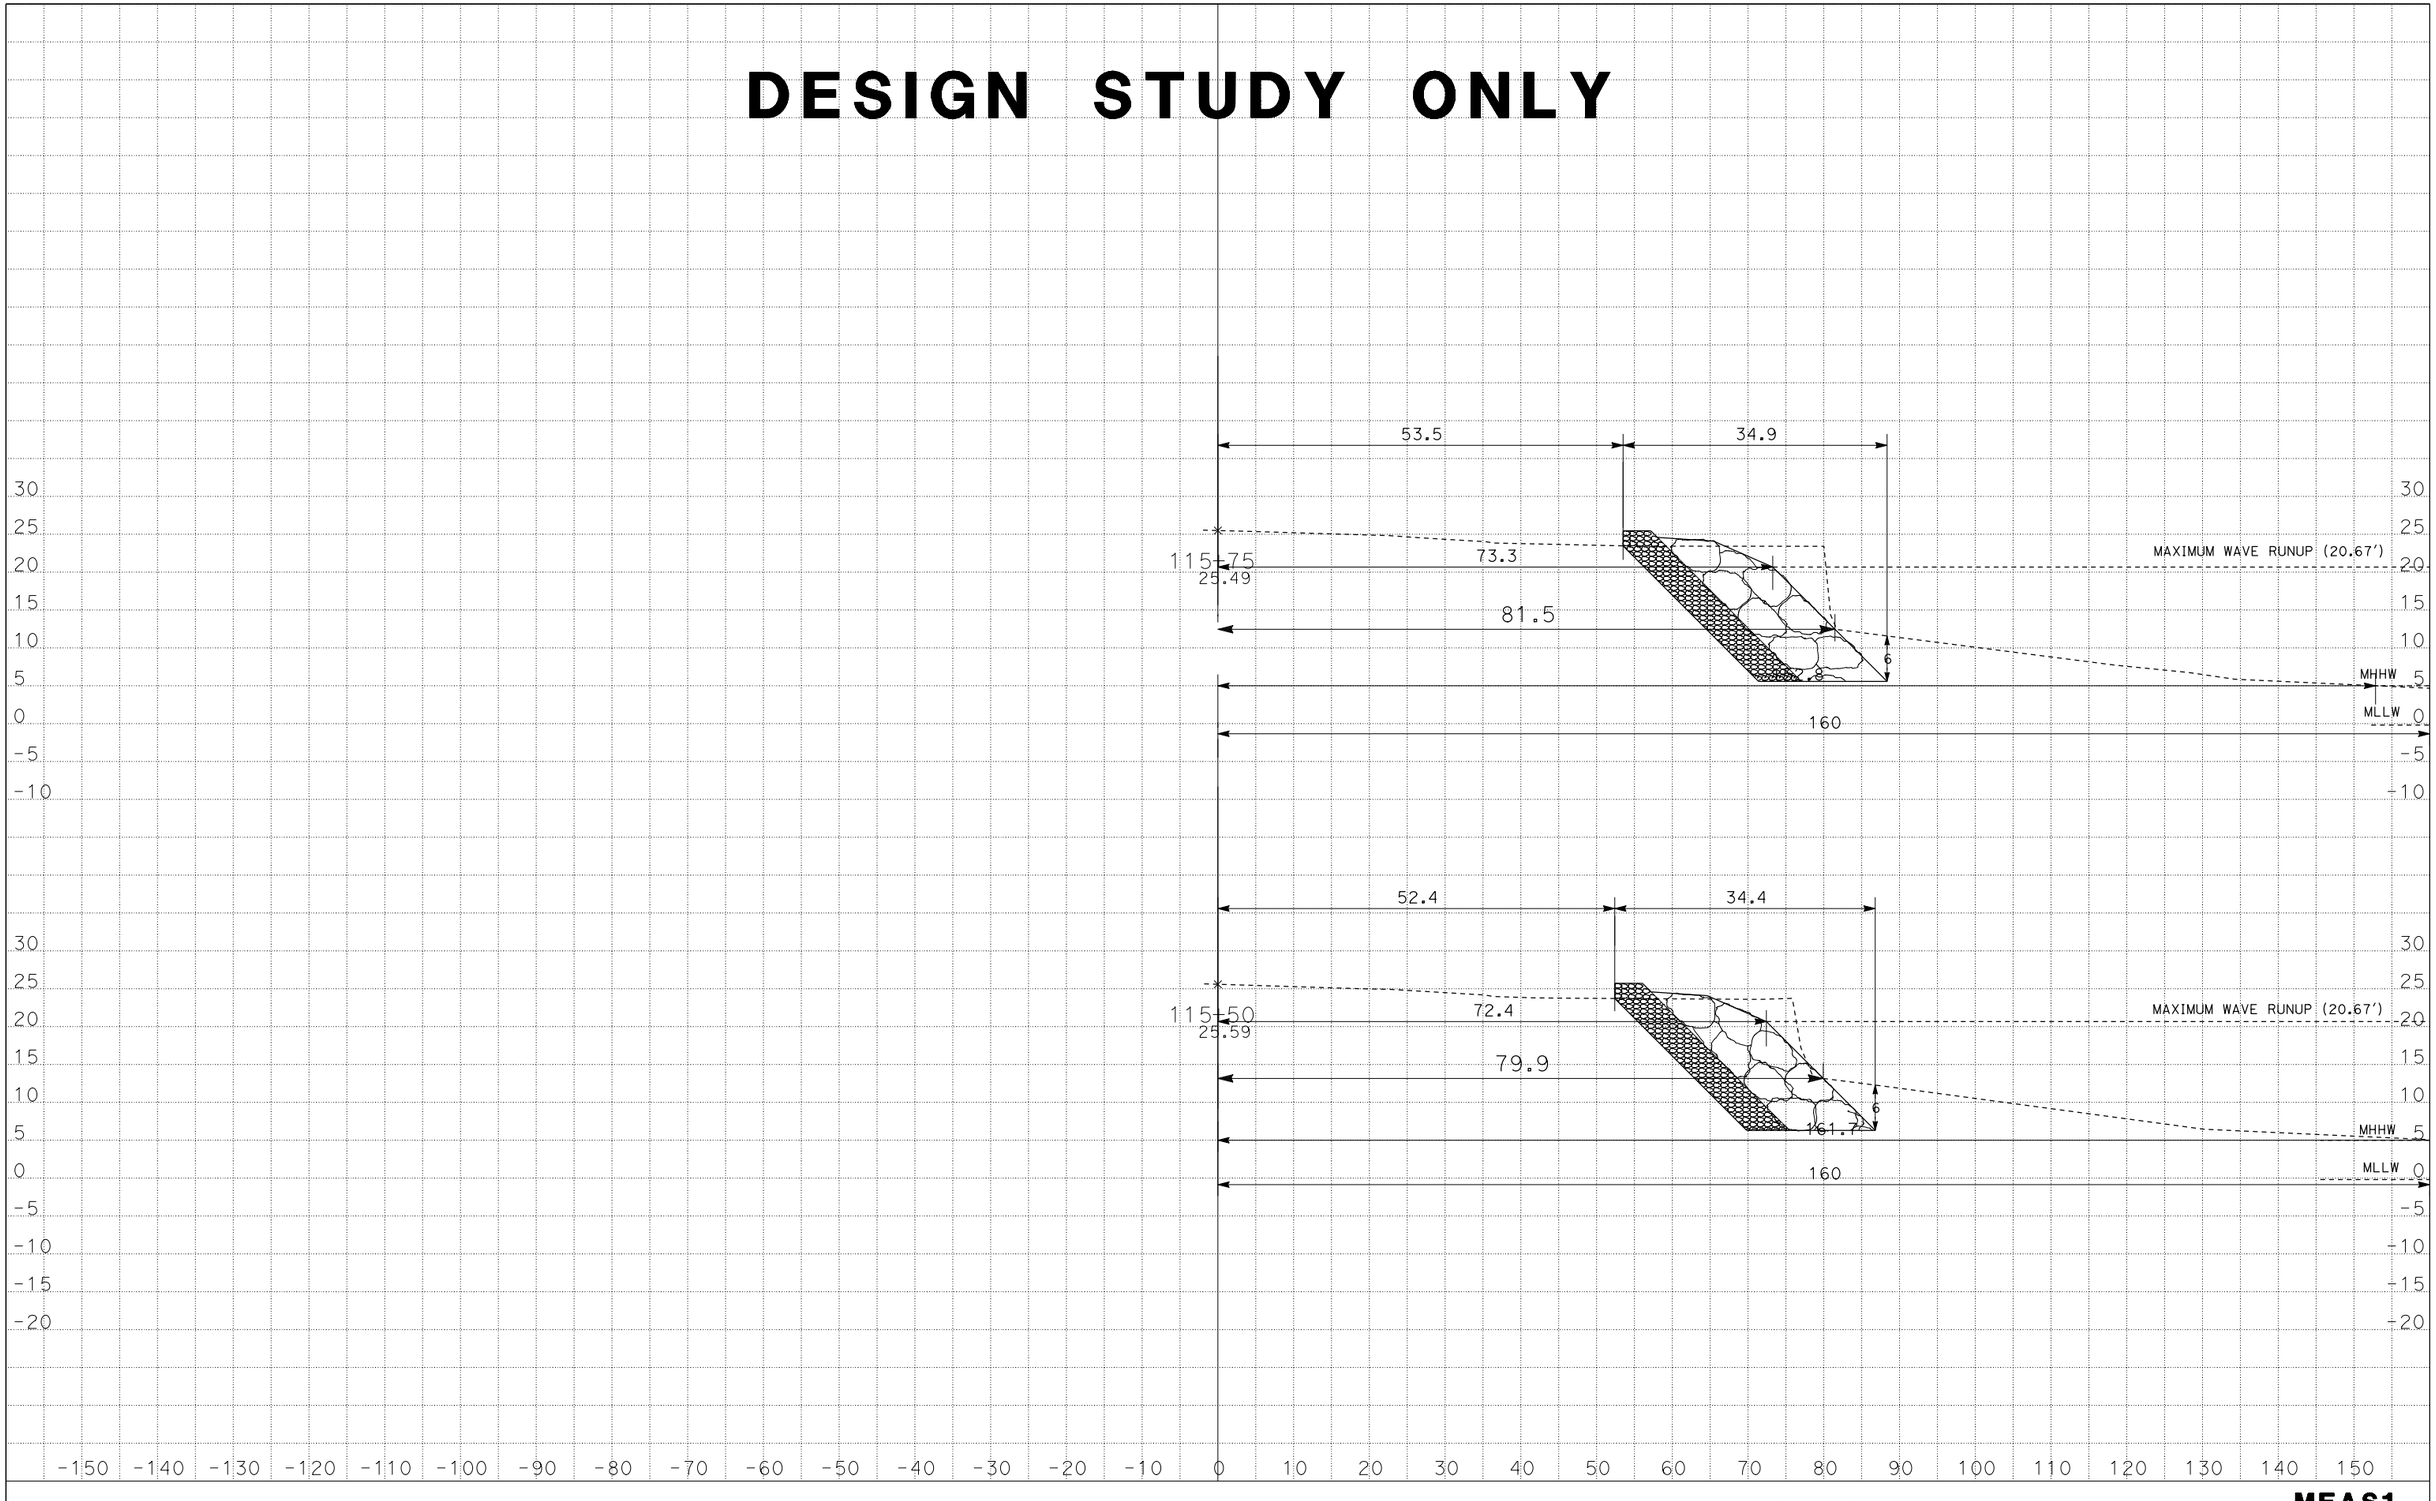

DATE: 2/7/2013

KC Project: 12147 File: D:\USERS\caicey47\Exist X-Sections.EAR

SCALE: 1" = 10' Horiz.
1" = 10' Vert.

All Dimensions are US Survey Feet

MEAS1
CROSS SECTIONS

SHEET 17 OF XXX

DESIGN STUDY ONLY

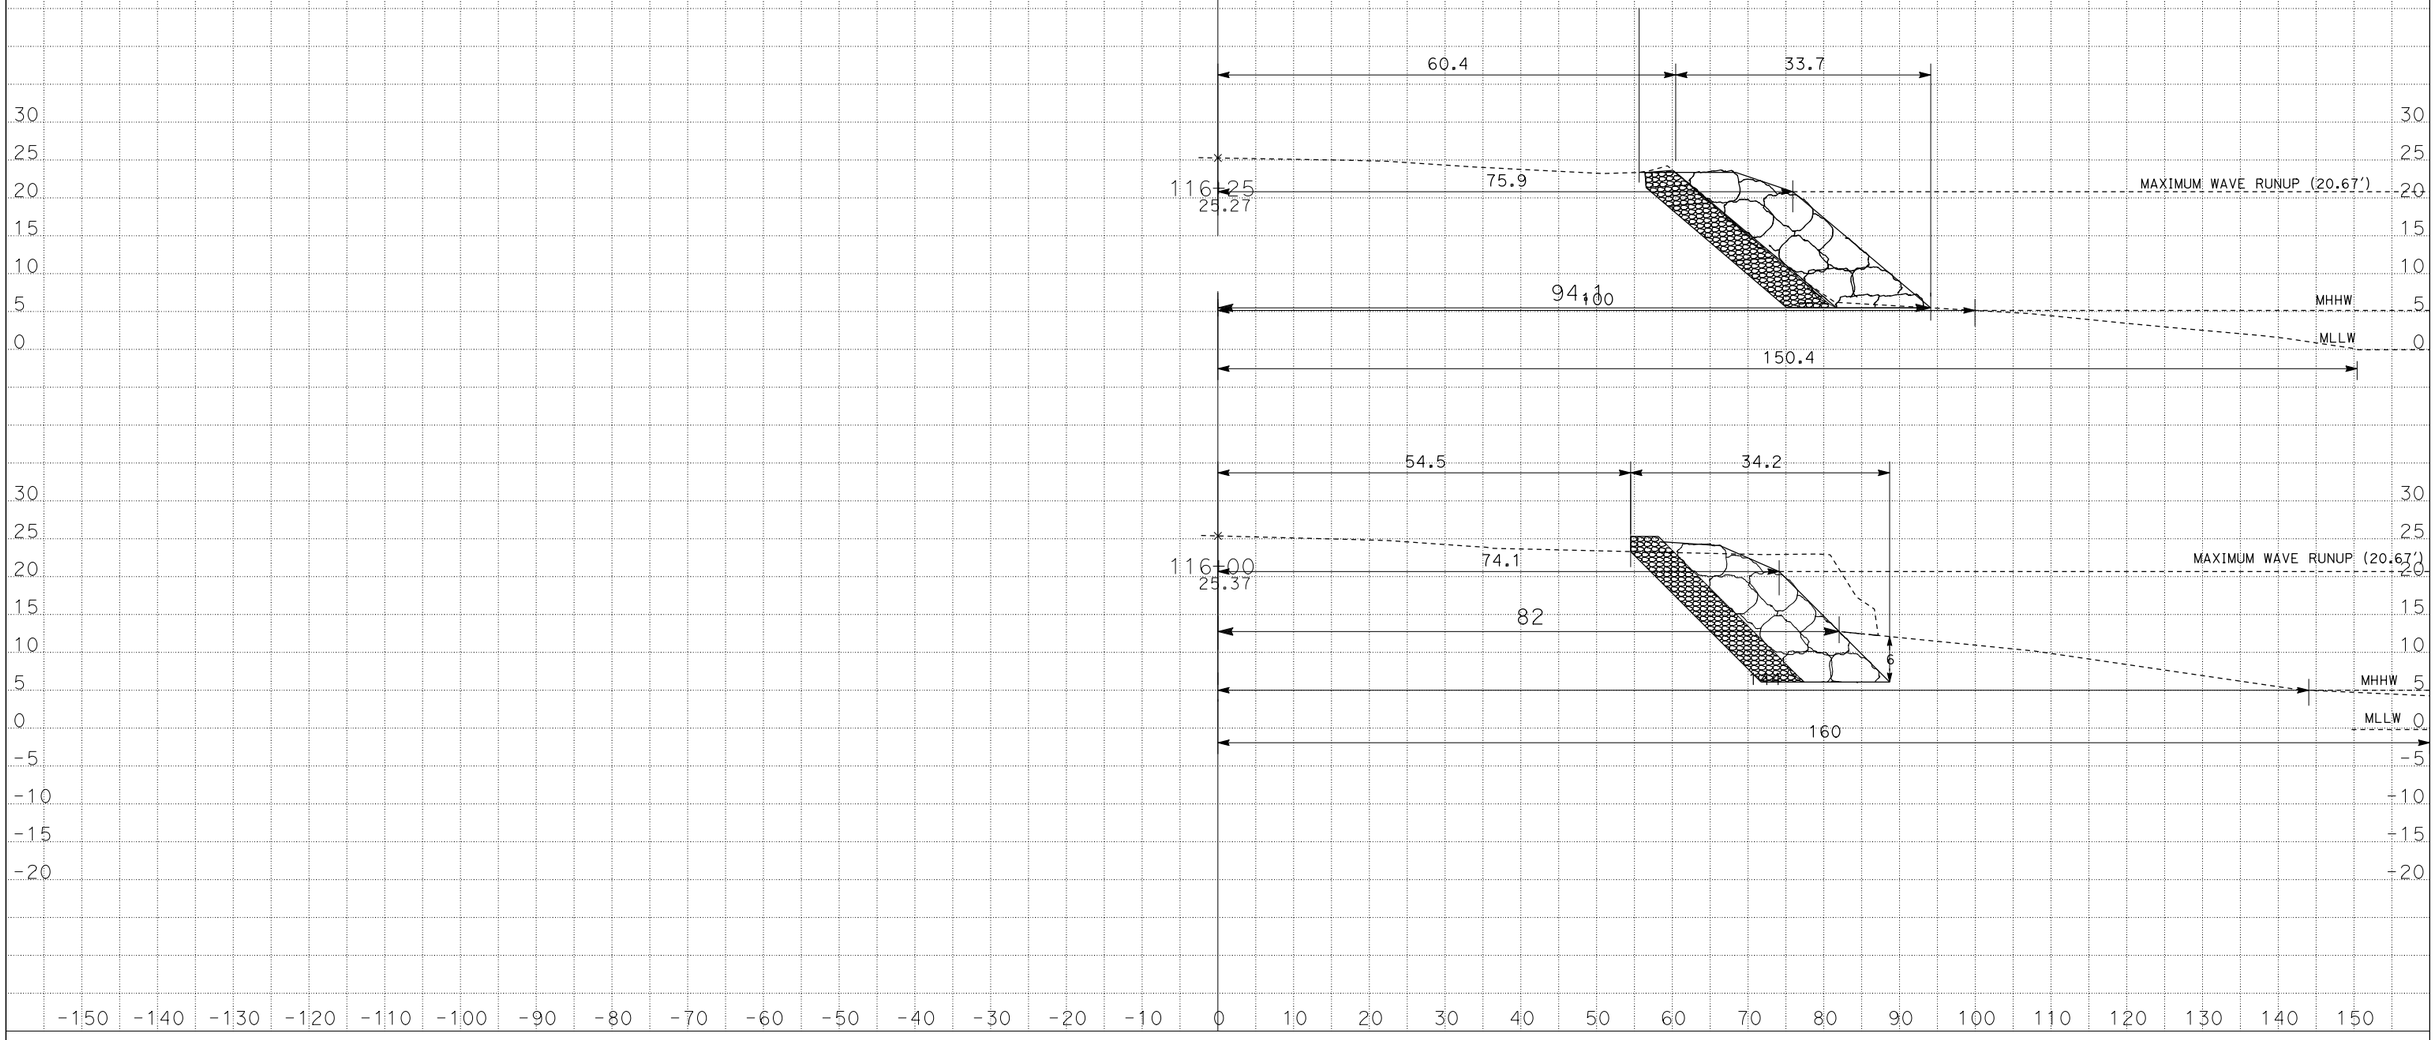

DATE: 2/7/2013

KC Project: 12147 File: D:\USERS\caicey47\Exist X-Sections.EAR

SCALE: 1" = 10' Horiz.
1" = 10' Vert.

All Dimensions are US Survey Feet

MEAS1
CROSS SECTIONS

DESIGN STUDY ONLY

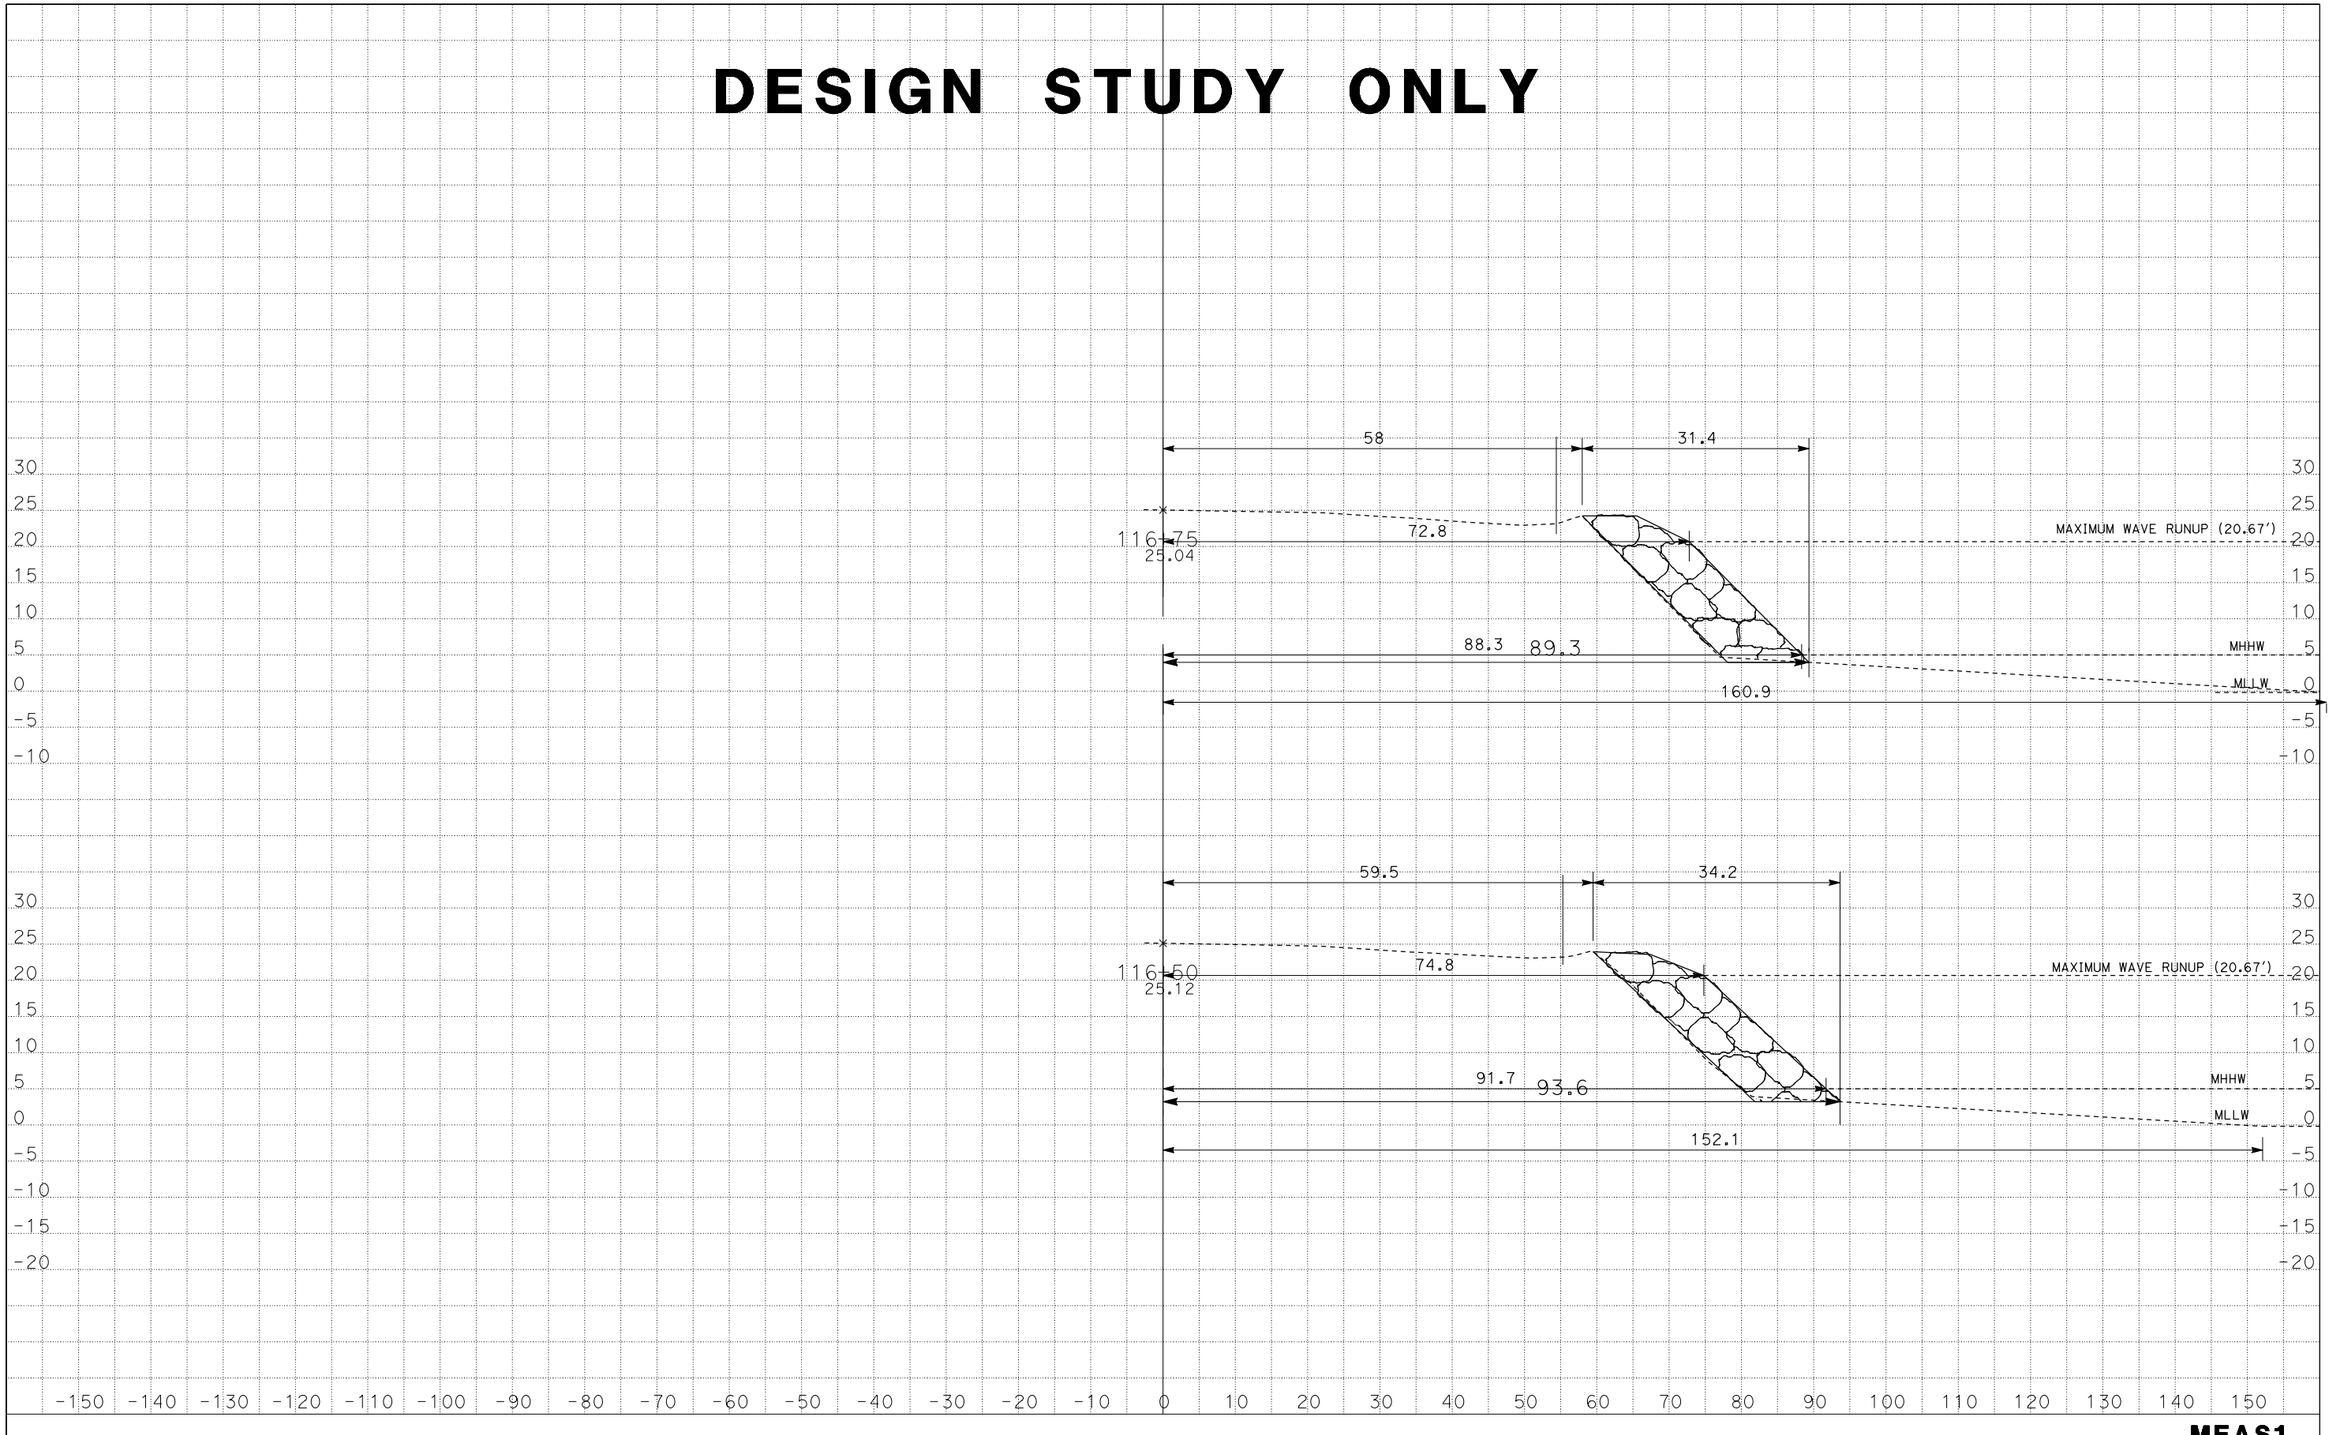

DATE: 2/7/2013
KC Project: 12147 File: D:\USERS\caicey47\Exist X-Sections.EAR

SCALE: 1" = 10' Horiz.
1" = 10' Vert.

All Dimensions are US Survey Feet

MEAS1
CROSS SECTIONS
SHEET 19 OF XXX

DESIGN STUDY ONLY

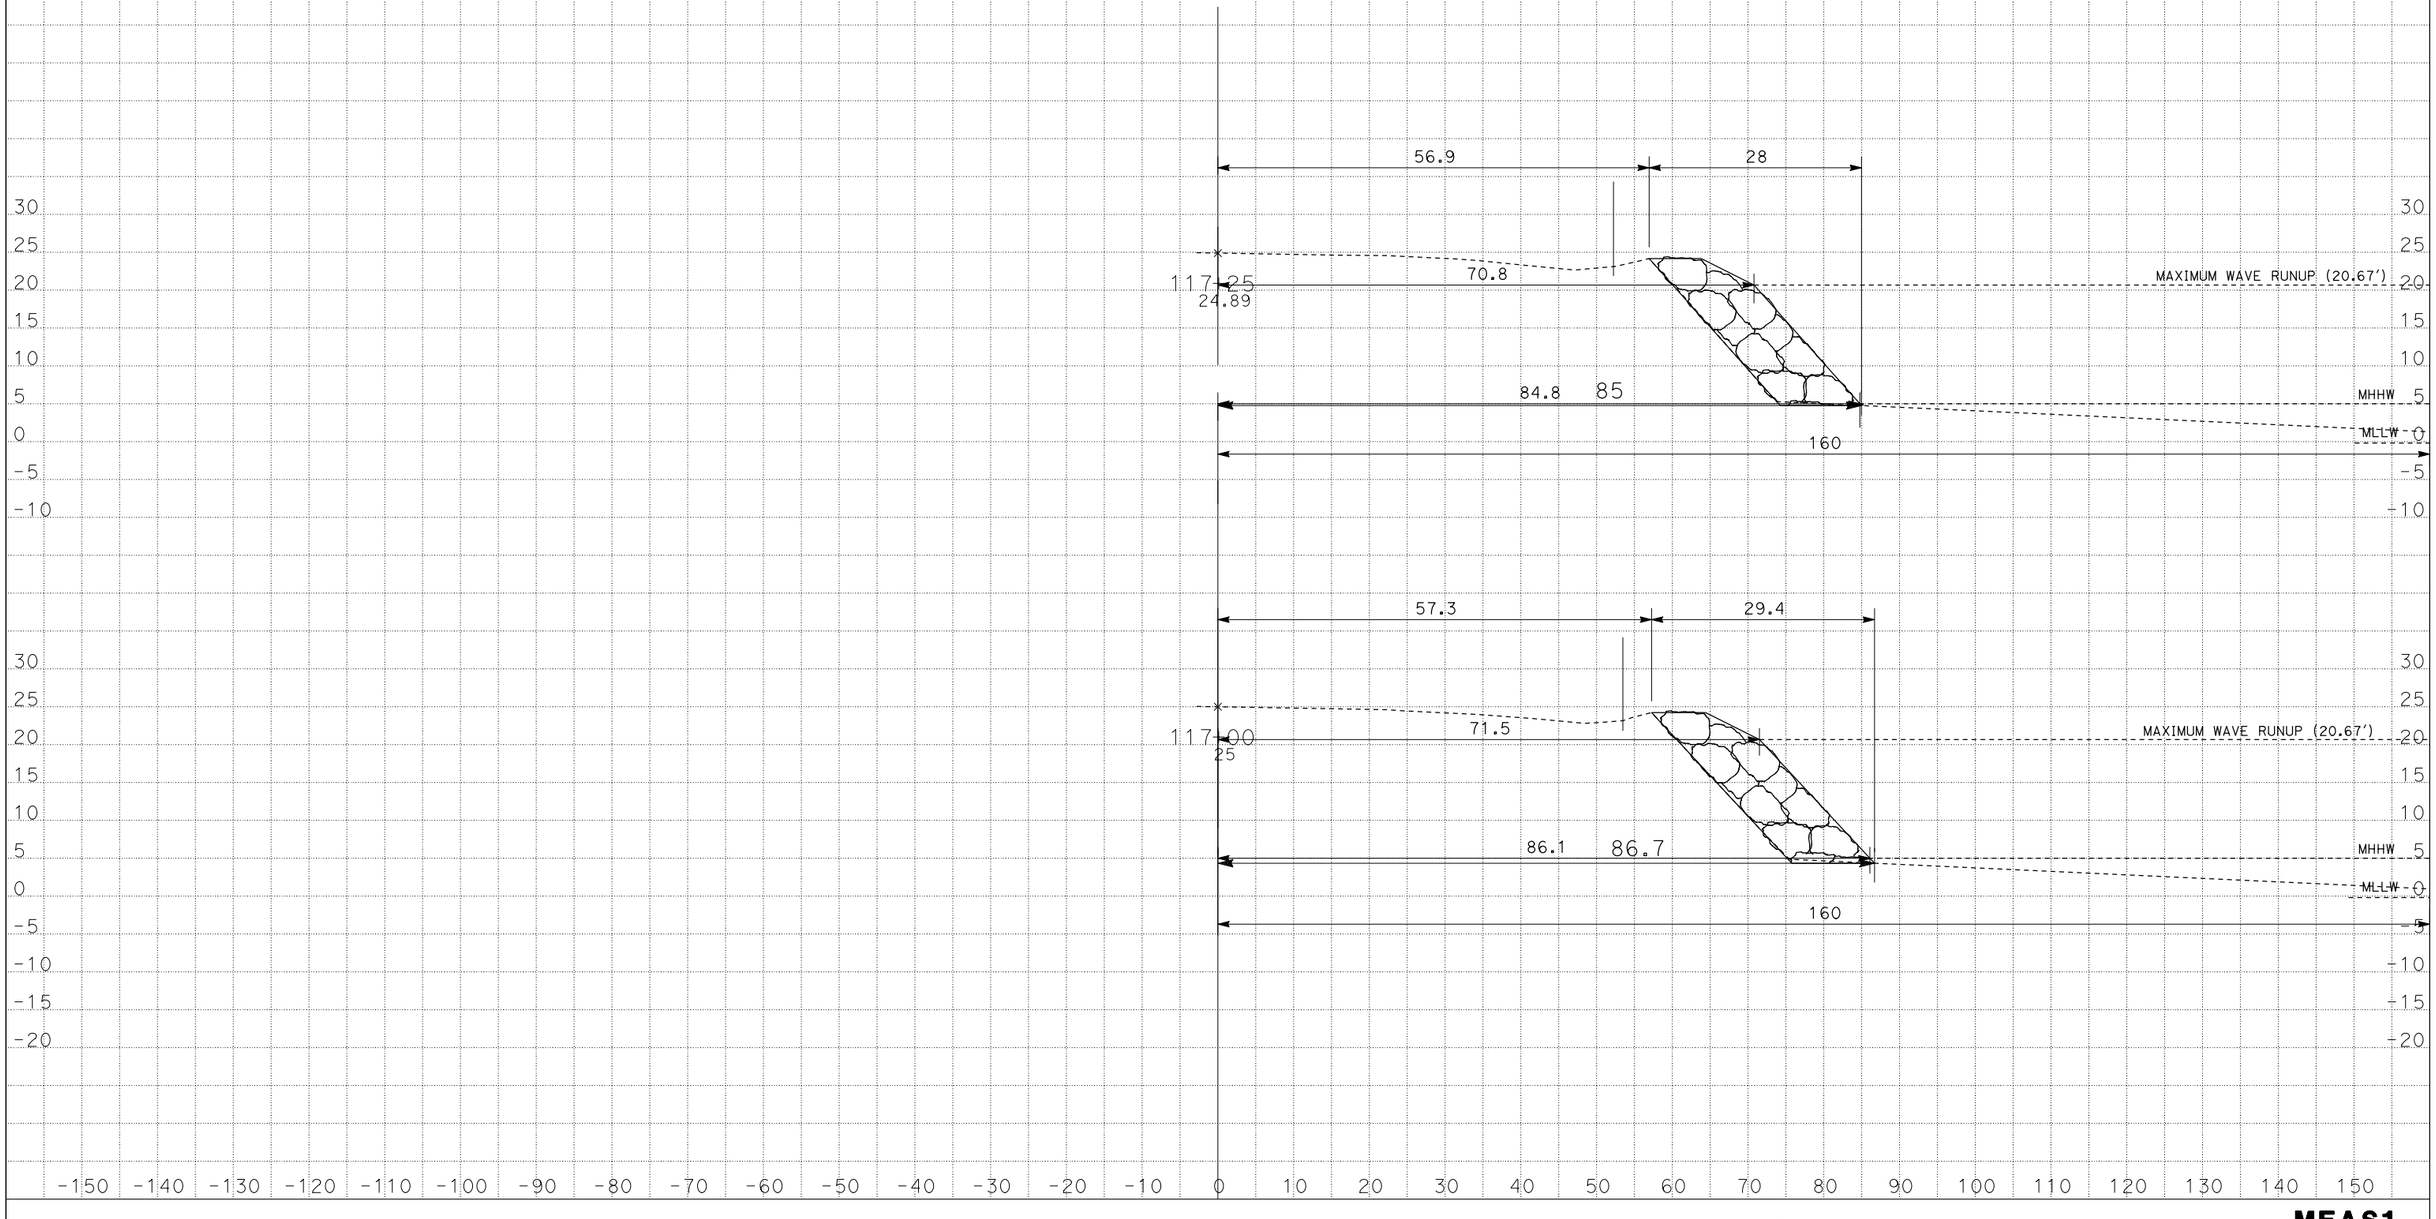

DATE: 2/7/2013

KC Project: 12147 File: D:\USERS\caicey47\Exist X-Sections.EAR

SCALE: 1" = 10' Horiz.
1" = 10' Vert.

All Dimensions are US Survey Feet

MEAS1
CROSS SECTIONS

SHEET 20 OF XXX

DESIGN STUDY ONLY

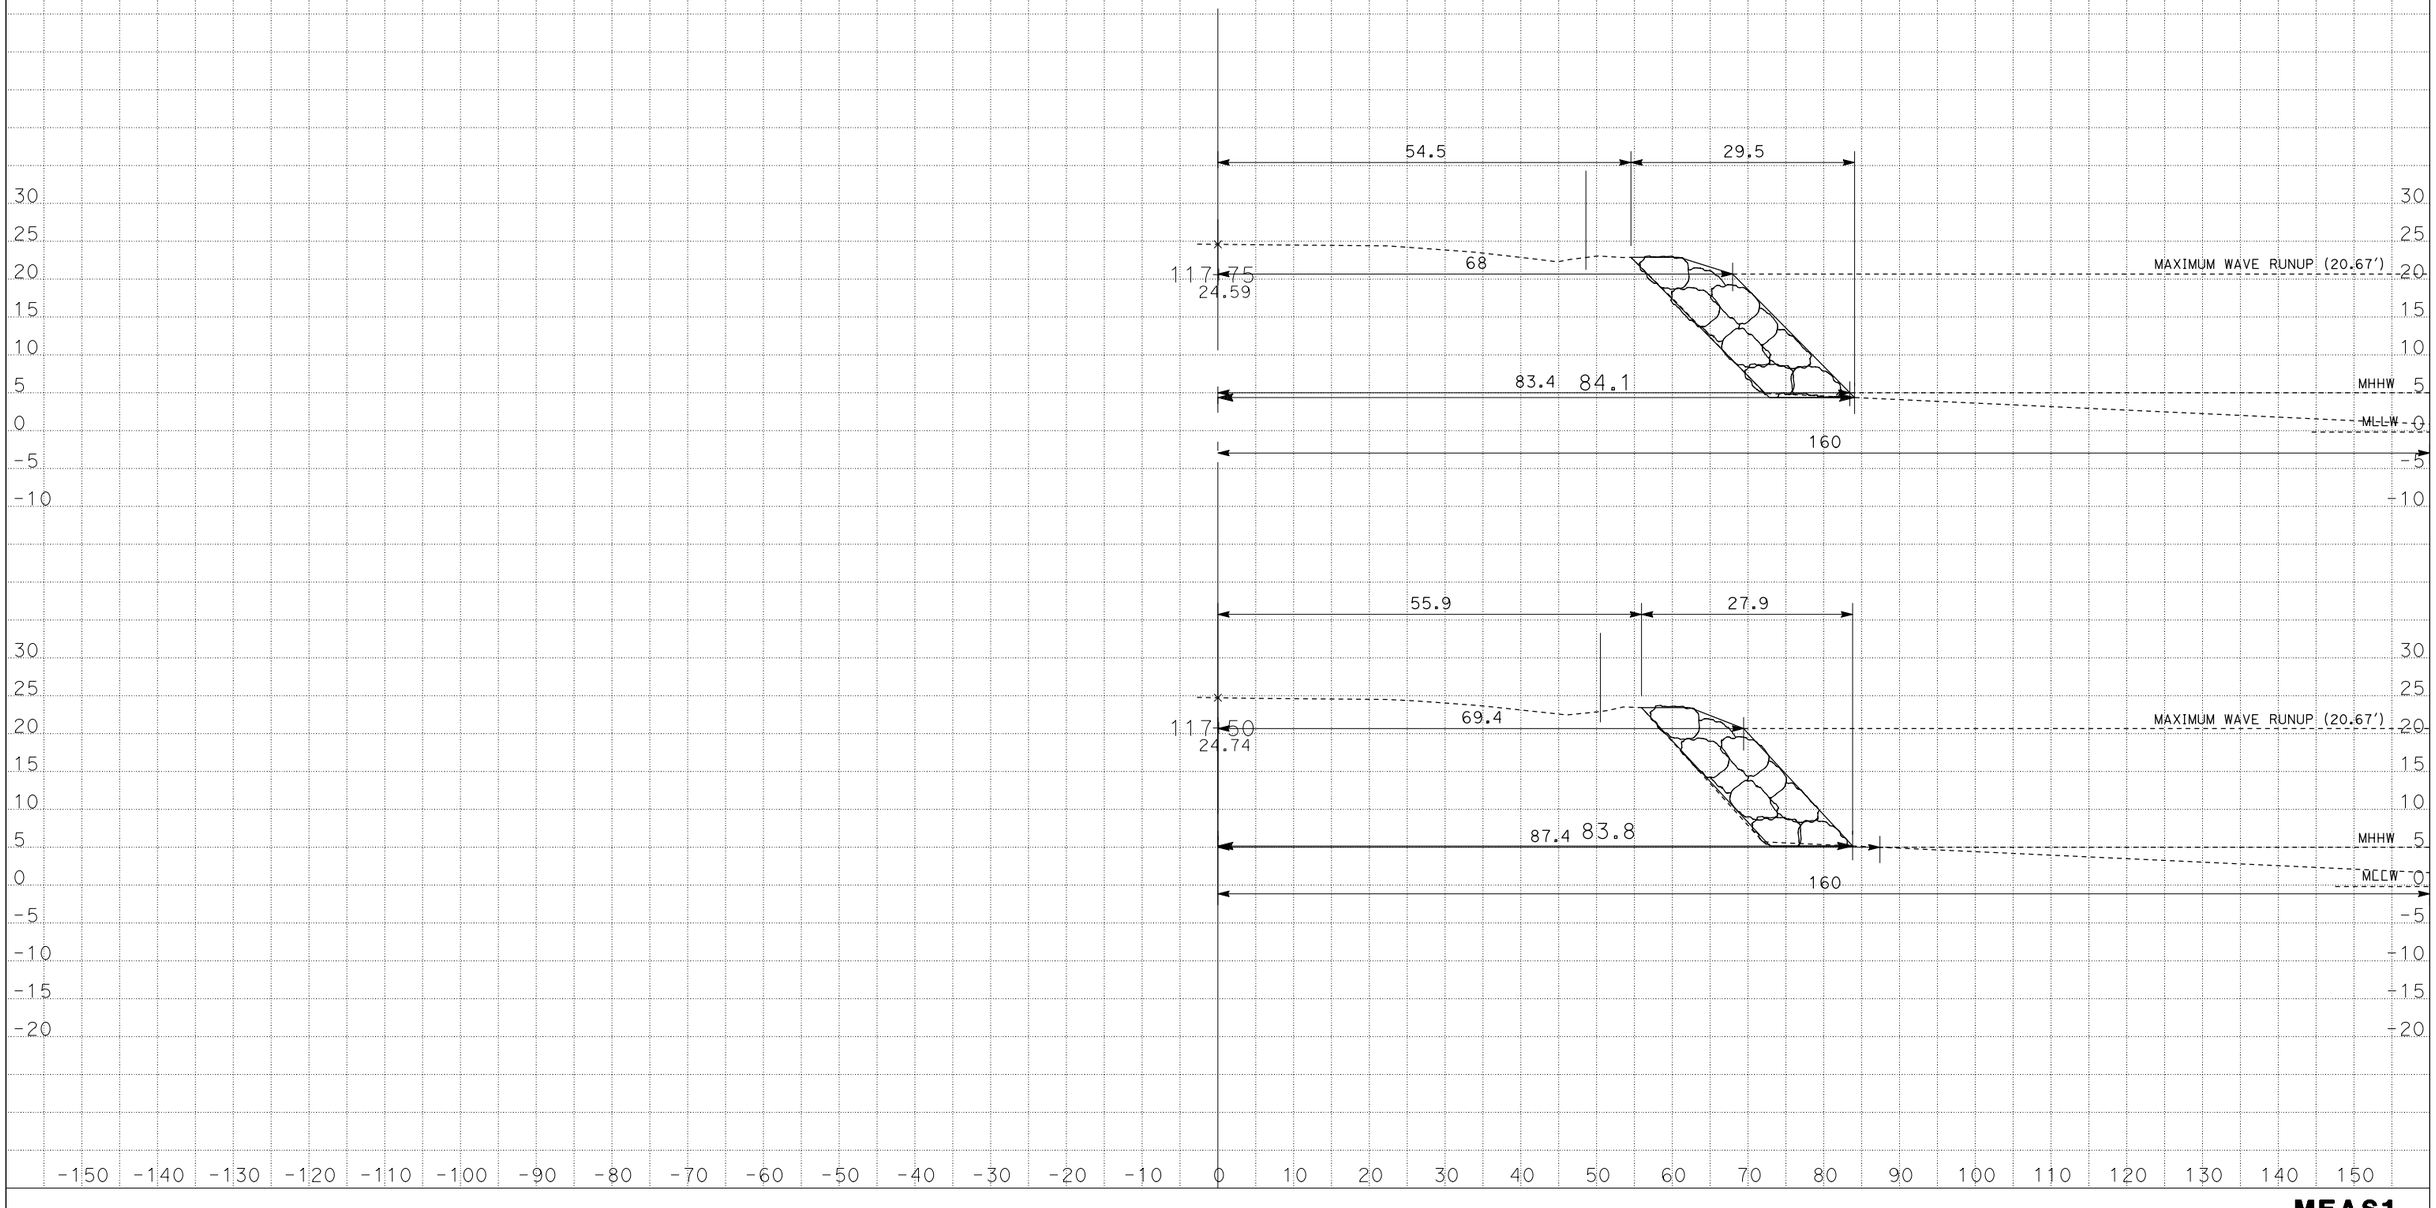

DATE: 2/7/2013

KC Project: 12147 File: D:\USERS\caicey47\Exist X-Sections.EAR

SCALE: 1" = 10' Horiz.
1" = 10' Vert.

All Dimensions are US Survey Feet

MEAS1
CROSS SECTIONS

SHEET 21 OF XXX

DESIGN STUDY ONLY

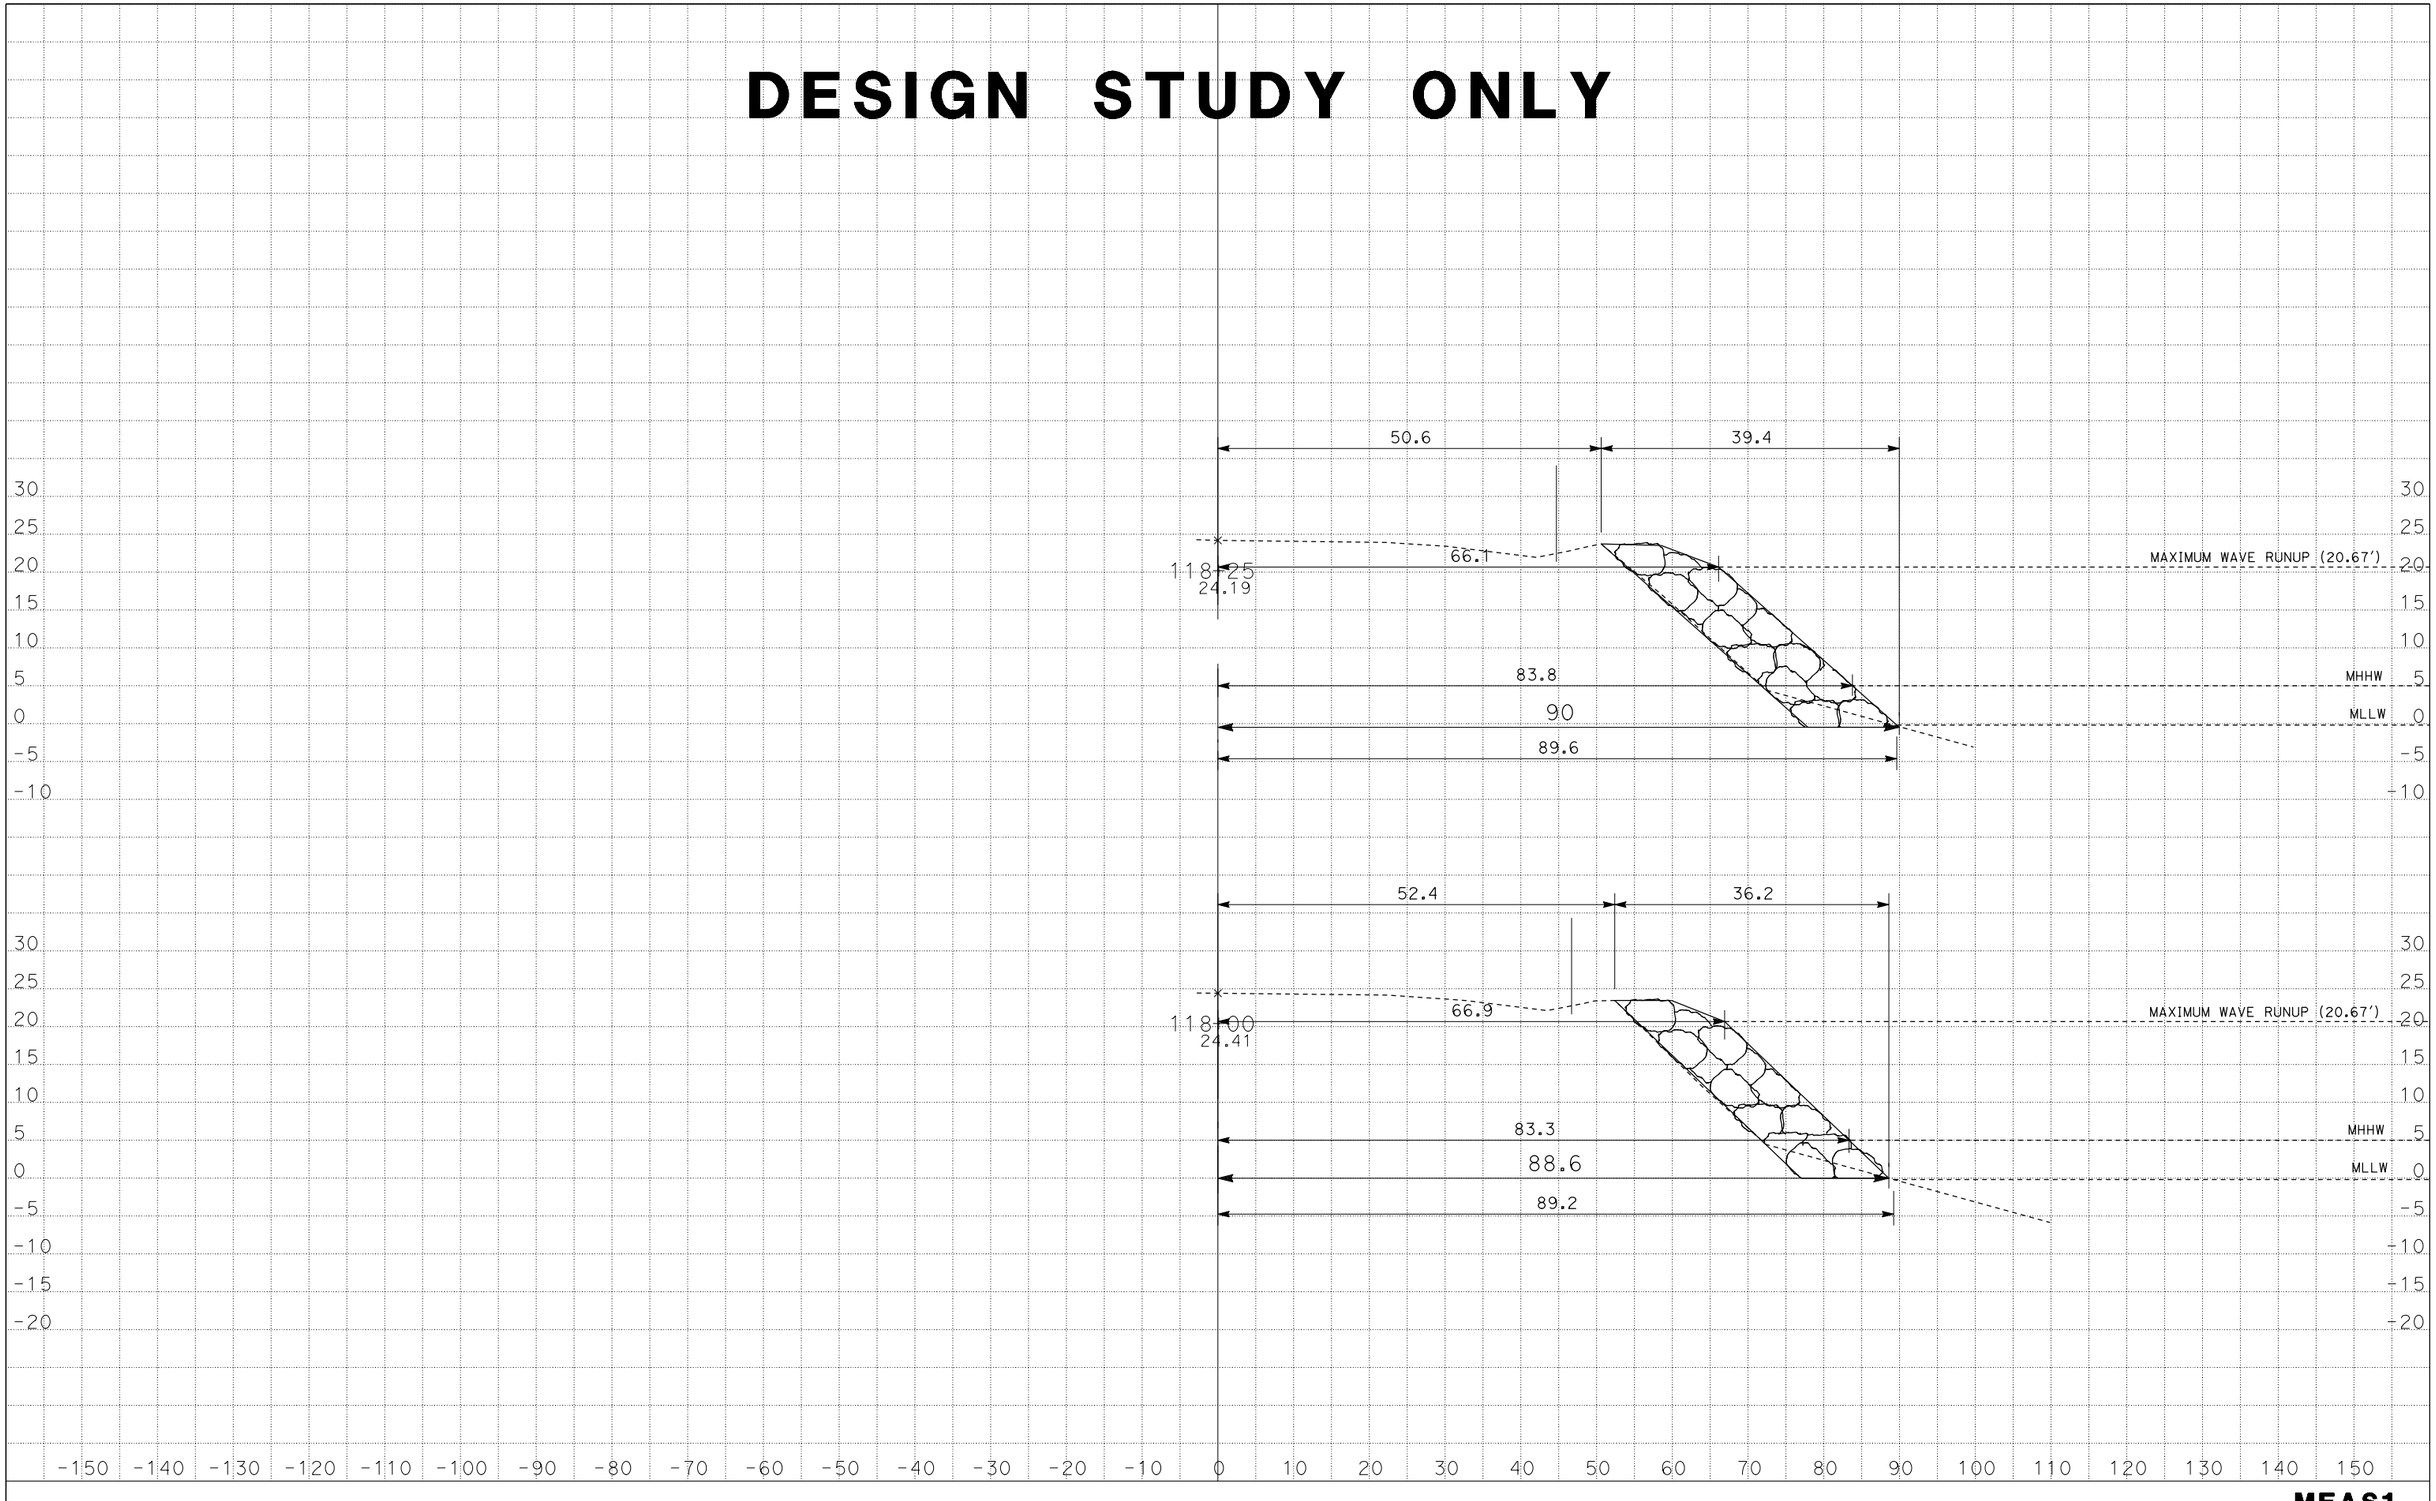

DATE: 2/7/2013

KC Project: 12147 File: D:\USERS\caicey47\Exist X-Sections.EAR

SCALE: 1" = 10' Horiz.
1" = 10' Vert.

All Dimensions are US Survey Feet

MEAS1
CROSS SECTIONS

DESIGN STUDY ONLY

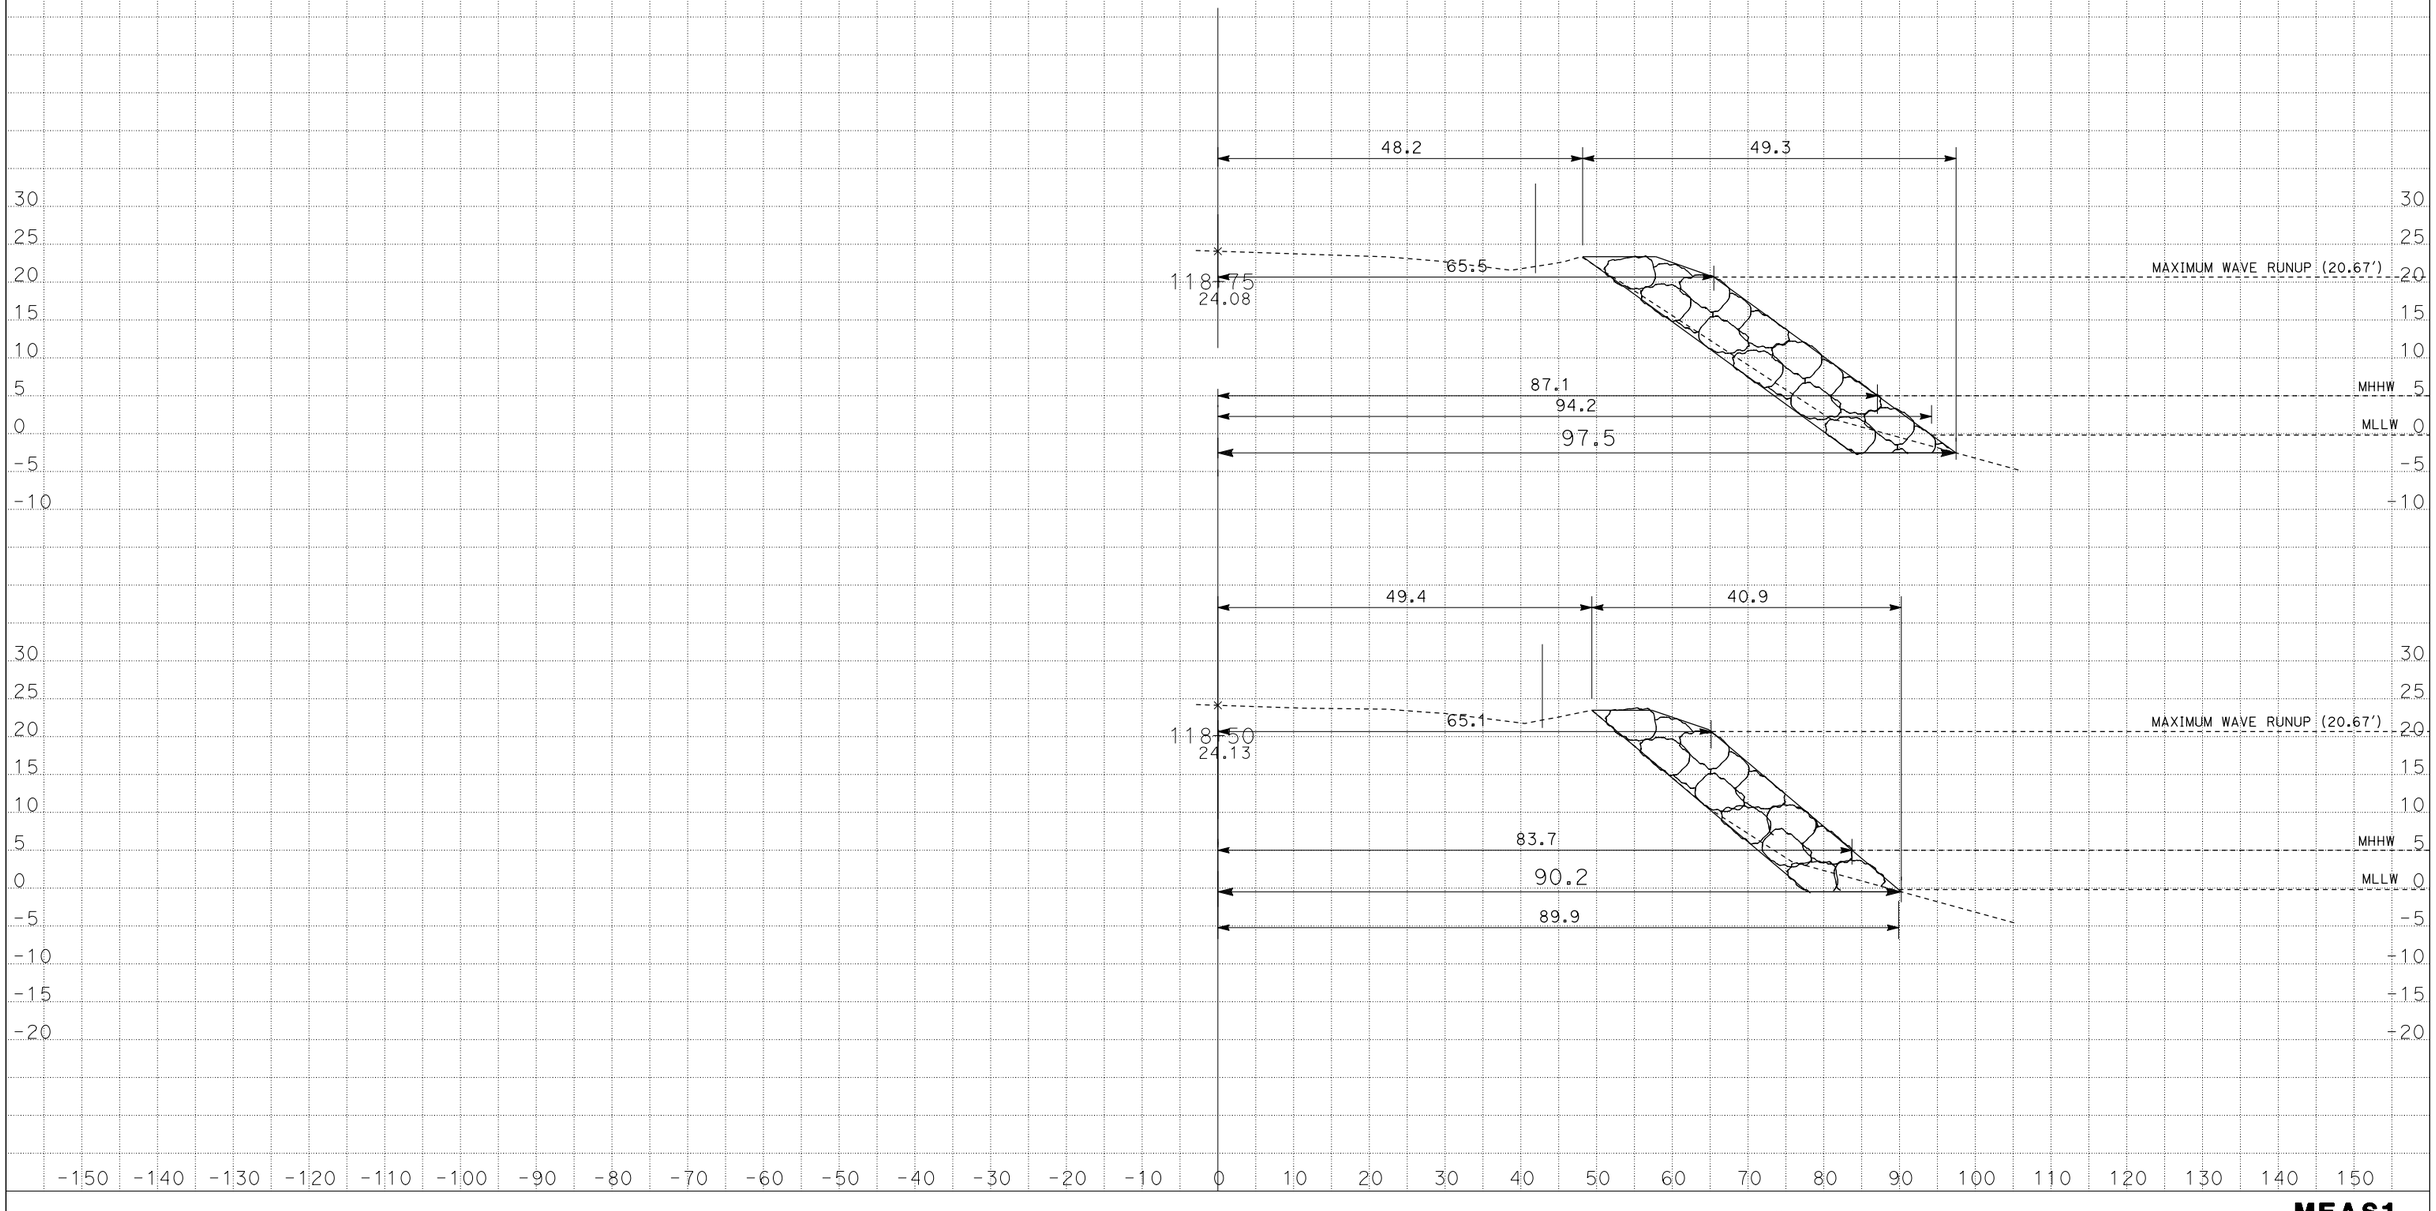

DATE: 2/7/2013

KC Project: 12147 File: D:\USERS\caicey47\Exist X-Sections.EAR

SCALE: 1" = 10' Horiz.
1" = 10' Vert.

All Dimensions are US Survey Feet

MEAS1
CROSS SECTIONS

DESIGN STUDY ONLY

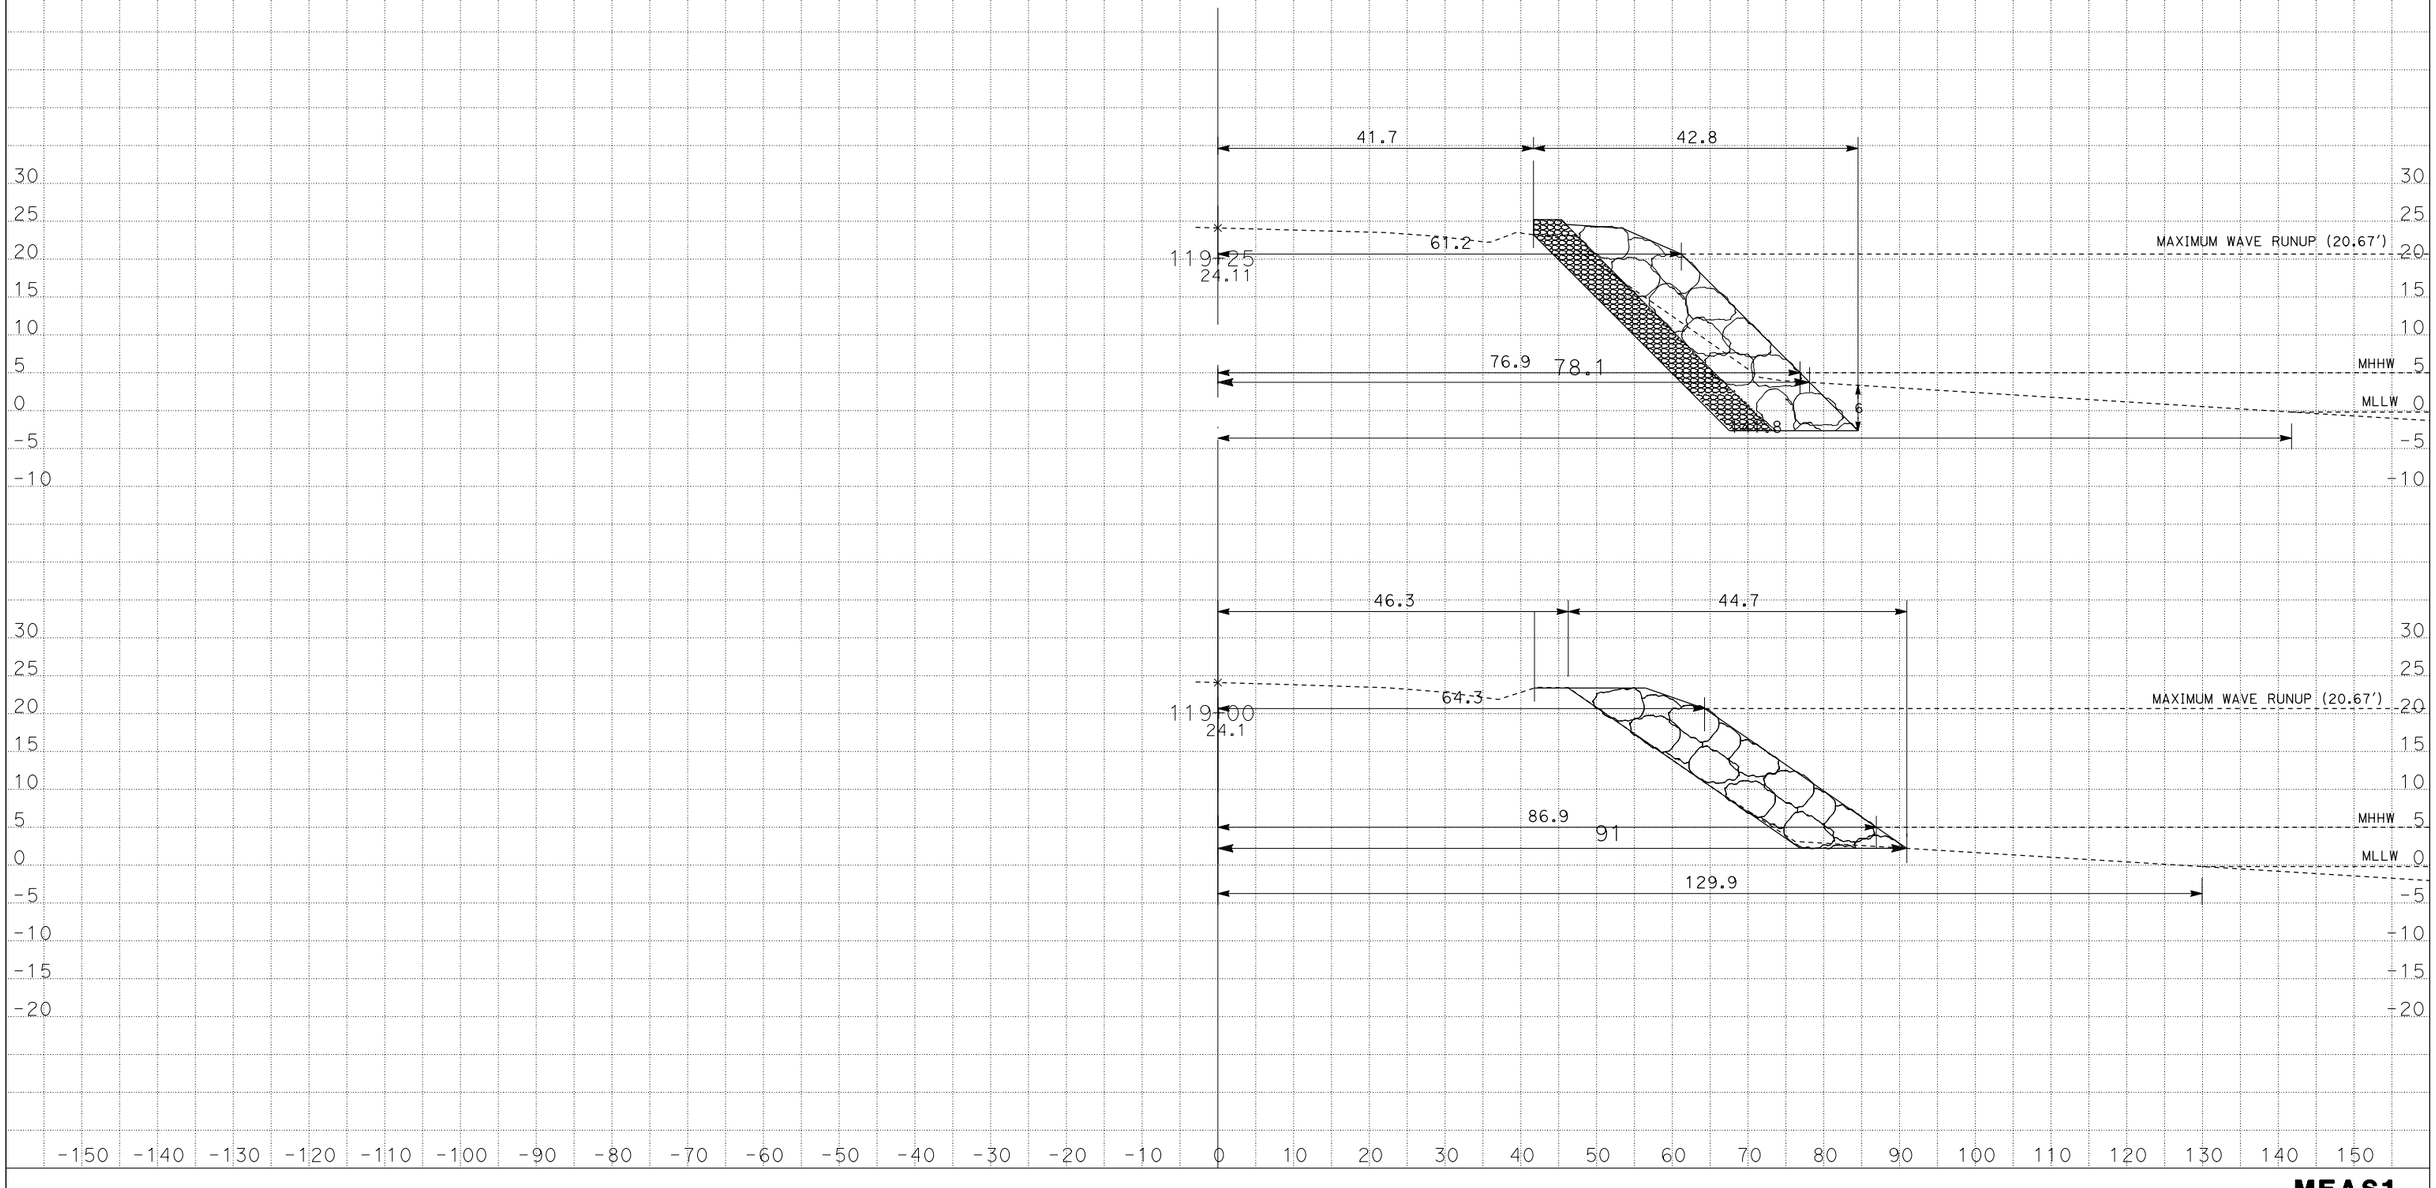

DATE: 2/7/2013

KC Project: 12147 File: D:\USERS\caicey47\Exist X-Sections.EAR

SCALE: 1" = 10' Horiz.
1" = 10' Vert.

All Dimensions are US Survey Feet

MEAS1
CROSS SECTIONS

SHEET 24 OF XXX

DESIGN STUDY ONLY

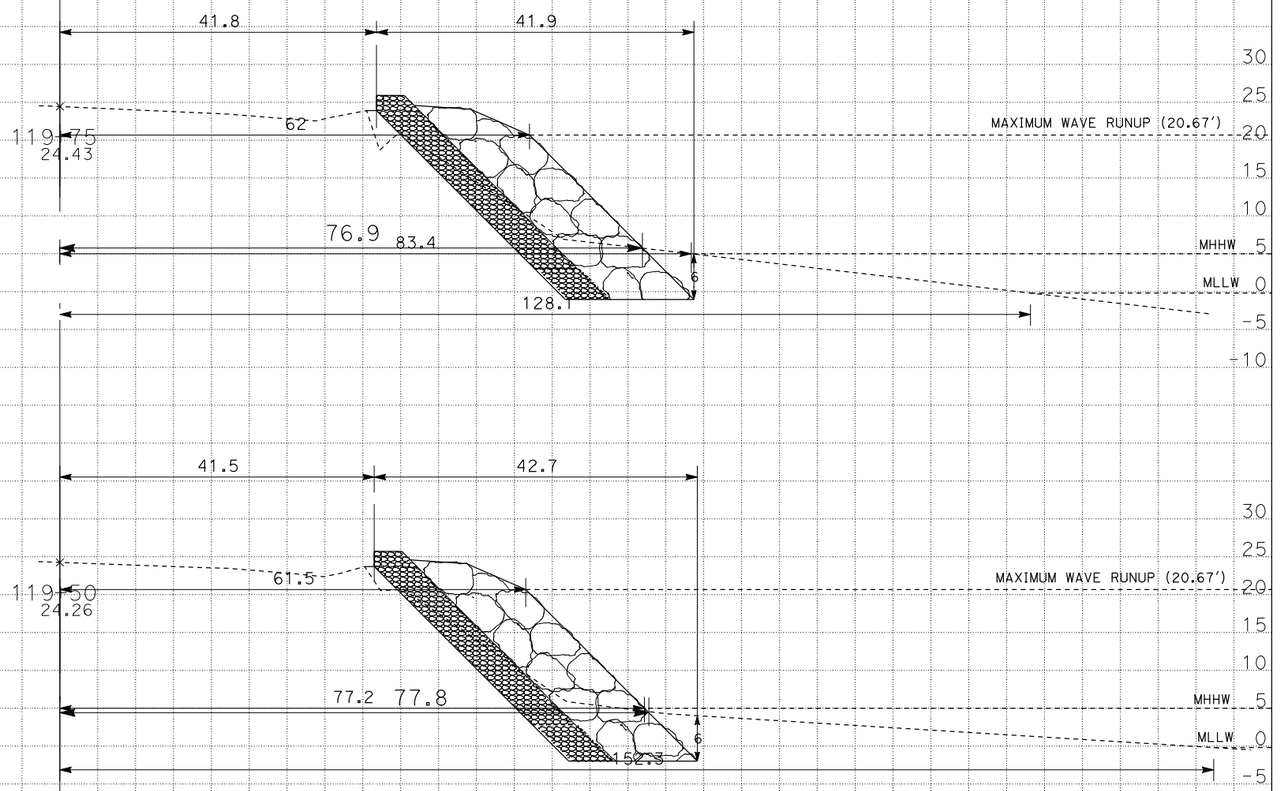

DATE: 2/7/2013

KC Project: 12147 File: D:\USERS\caicey47\Exist X-Sections.EAR

SCALE: 1" = 10' Horiz.
1" = 10' Vert.

All Dimensions are US Survey Feet

MEAS1
CROSS SECTIONS

SHEET 25 OF XXX

DESIGN STUDY ONLY

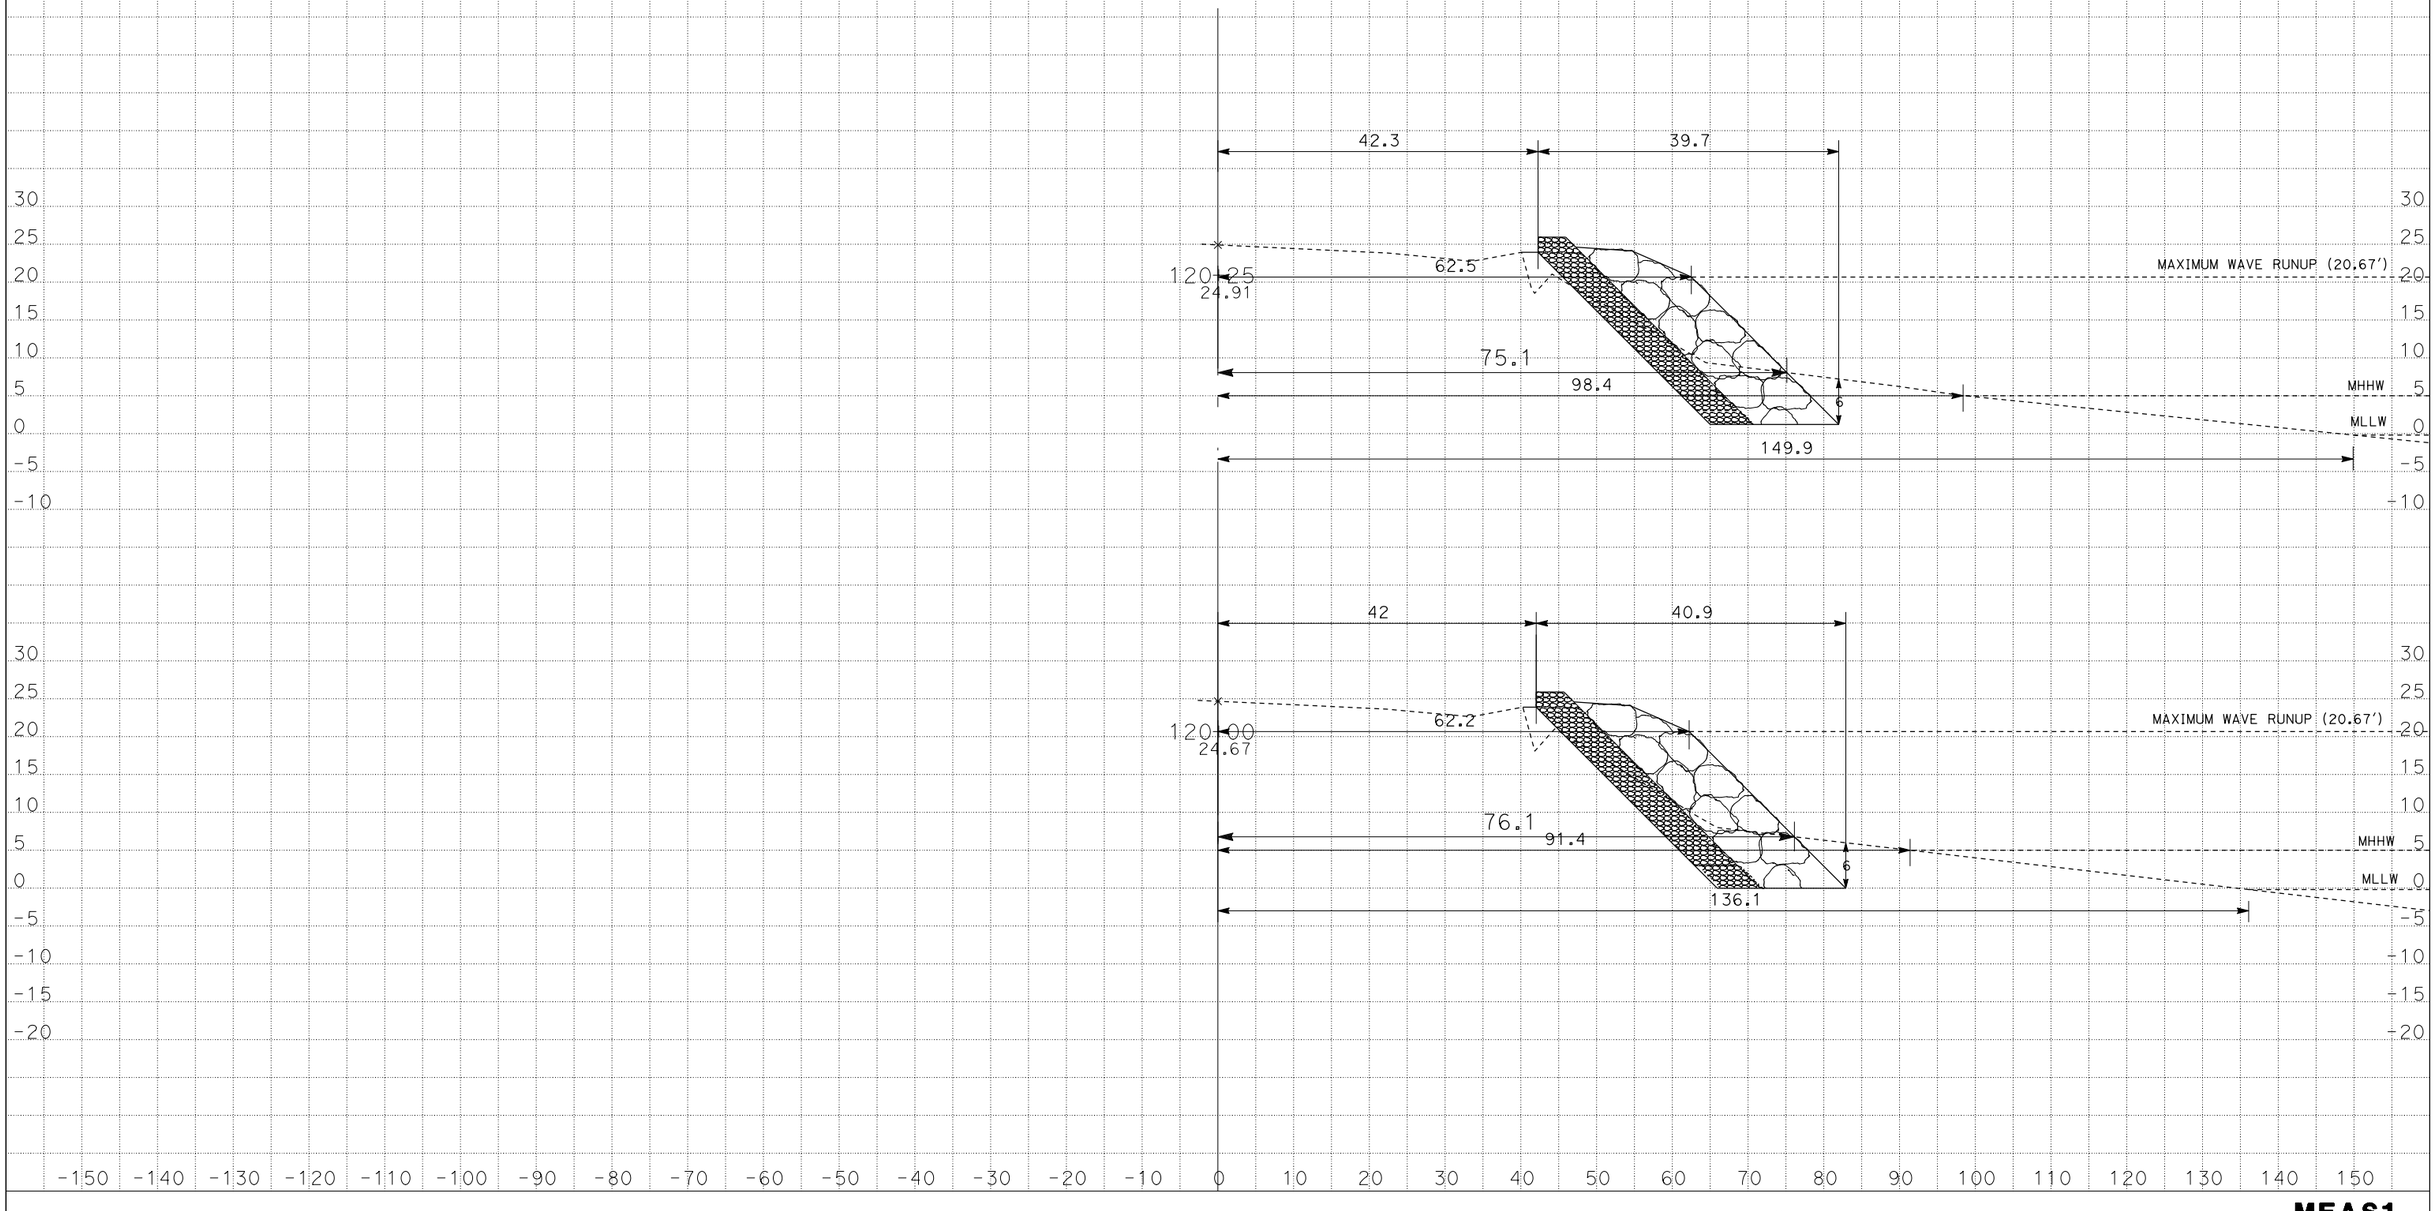

DATE: 2/7/2013

KC Project: 12147 File: D:\USERS\caicey47\Exist X-Sections.EAR

SCALE: 1" = 10' Horiz.
1" = 10' Vert.

All Dimensions are US Survey Feet

MEAS1
CROSS SECTIONS

DESIGN STUDY ONLY

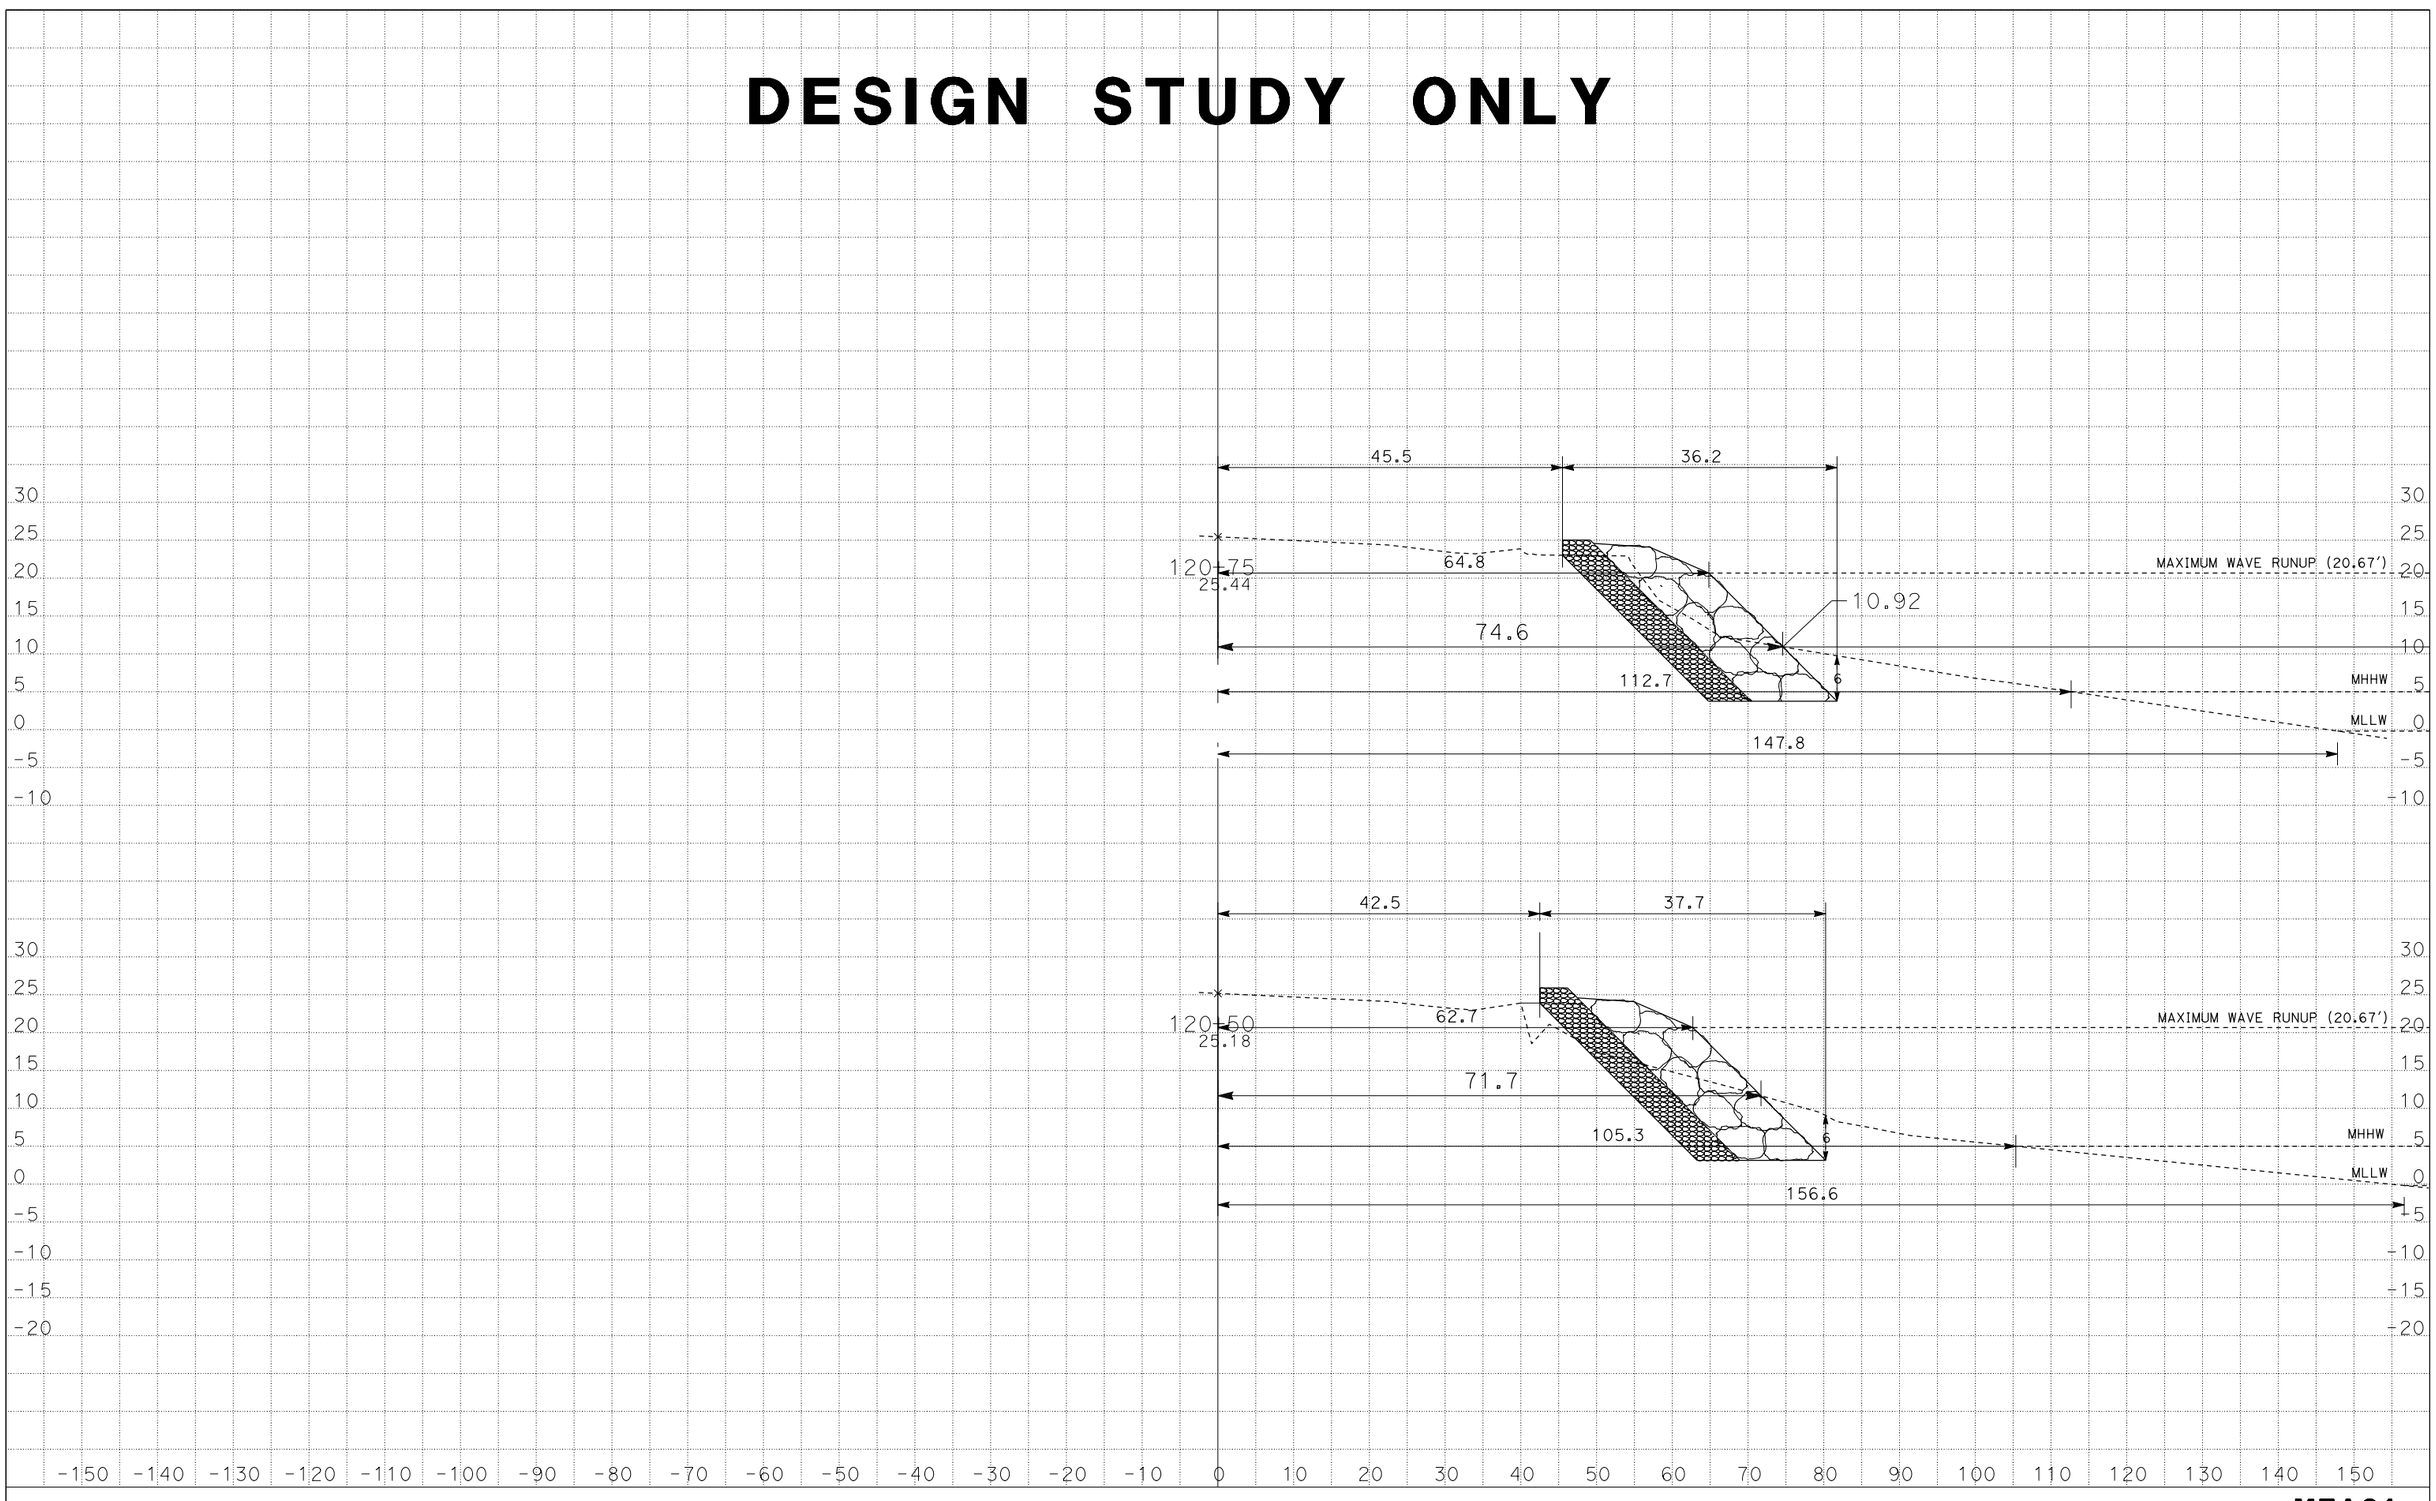

DATE: 2/7/2013

KC Project: 12147 File: D:\USERS\caicey47\Exist X-Sections.EAR

SCALE: 1" = 10' Horiz.
1" = 10' Vert.

All Dimensions are US Survey Feet

MEAS1
CROSS SECTIONS

SHEET 27 OF XXX

DESIGN STUDY ONLY

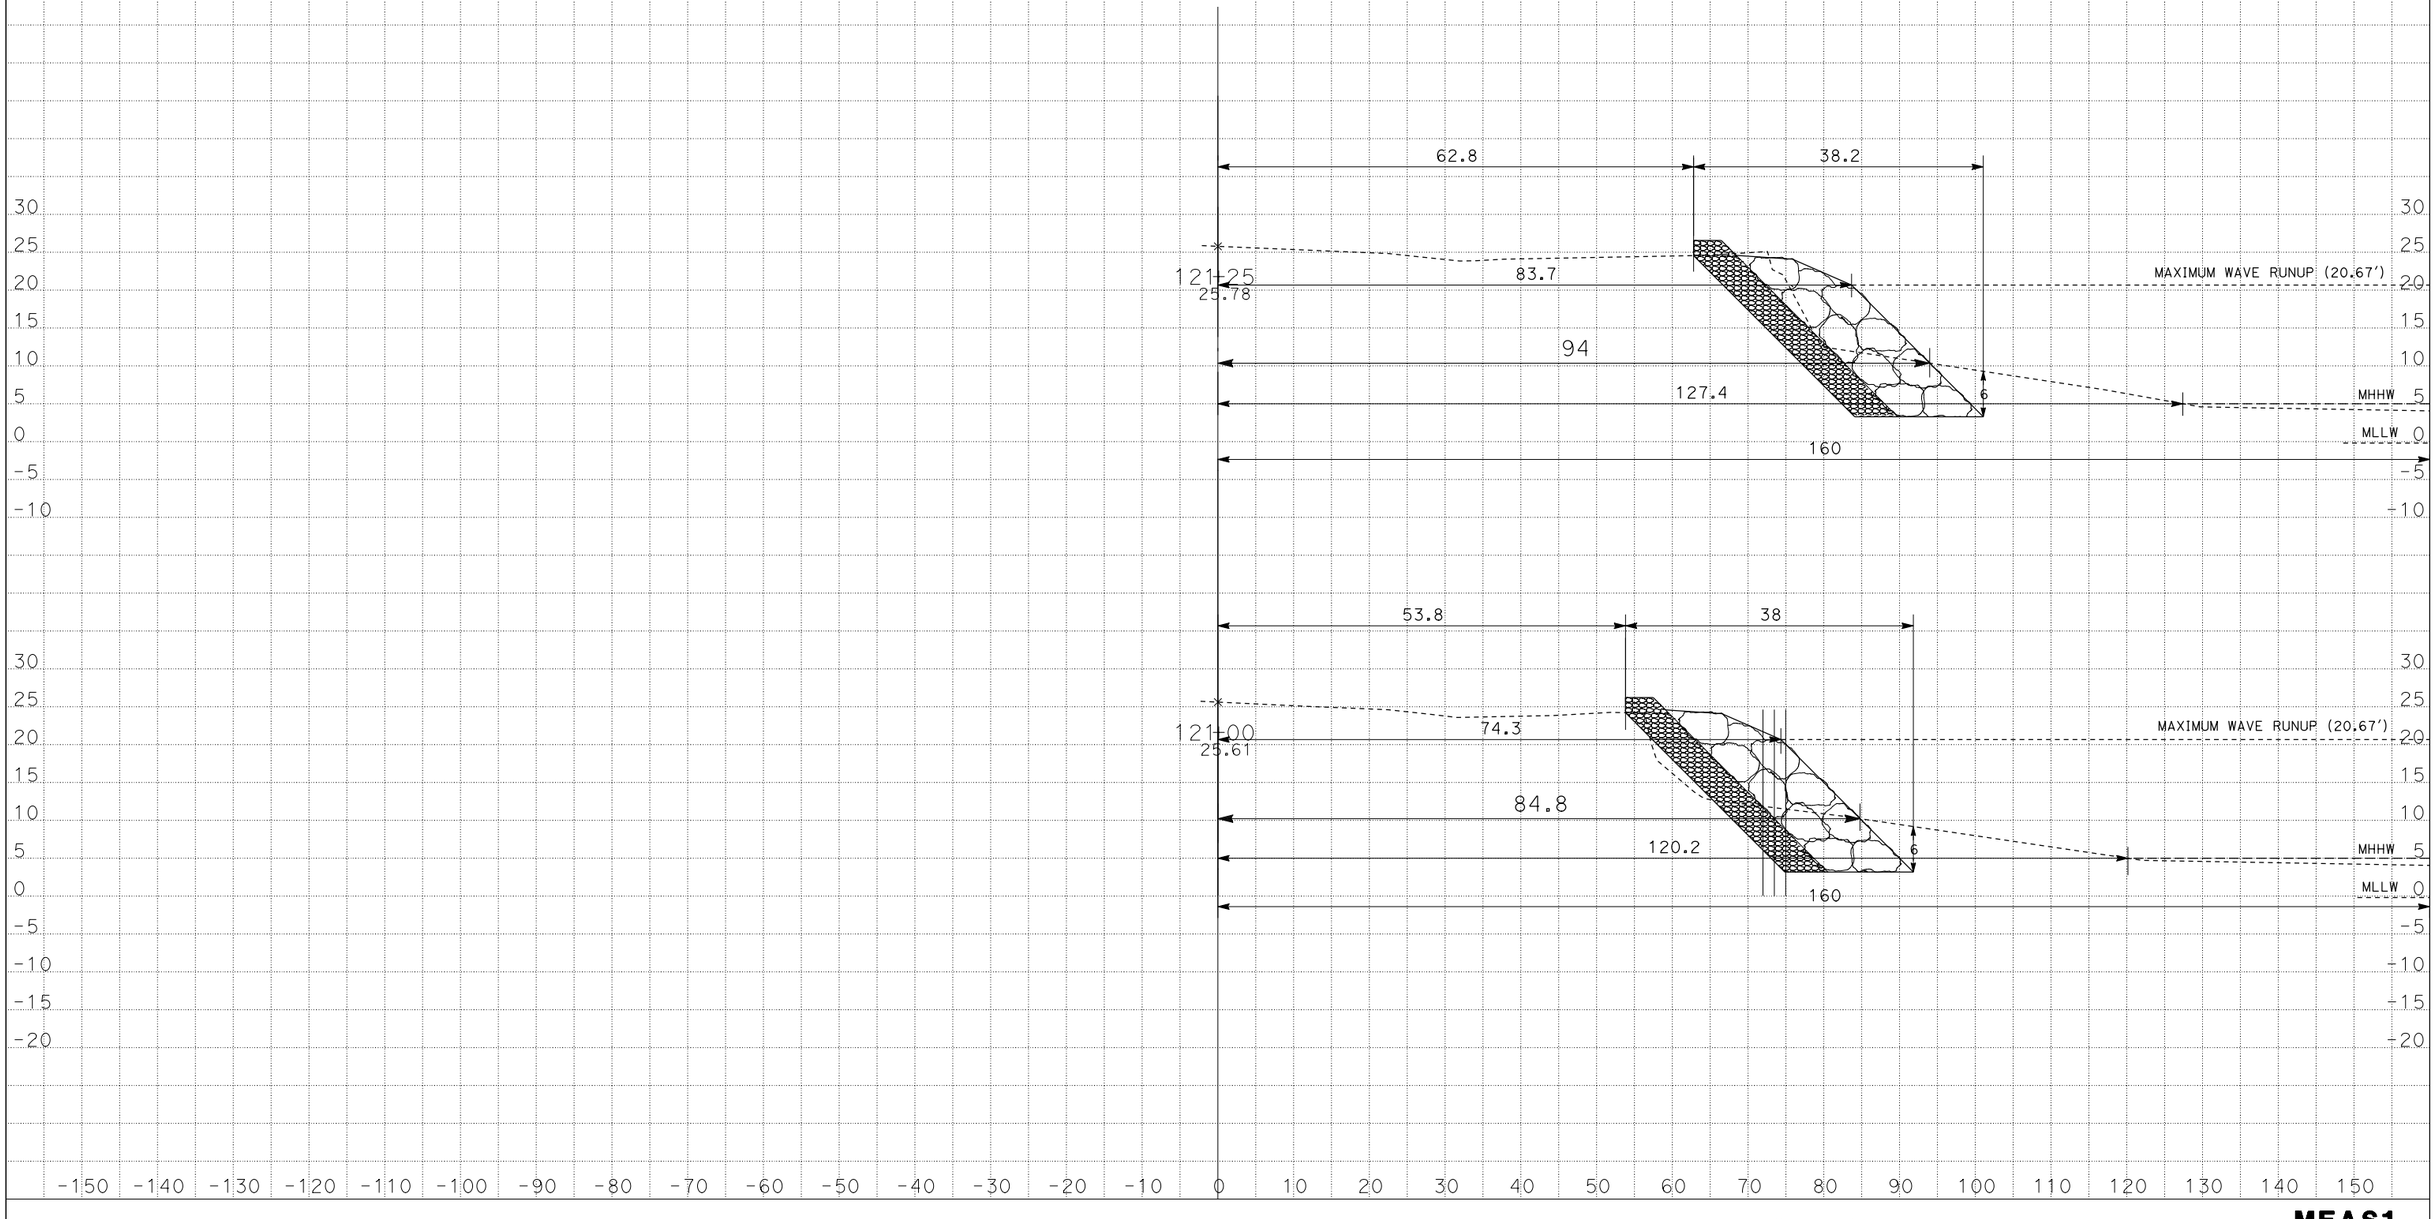

DATE: 2/7/2013

KC Project: 12147 File: D:\USERS\caicey47\Exist X-Sections.EAR

SCALE: 1" = 10' Horiz.
1" = 10' Vert.

All Dimensions are US Survey Feet

MEAS1
CROSS SECTIONS

SHEET 28 OF XXX

DESIGN STUDY ONLY

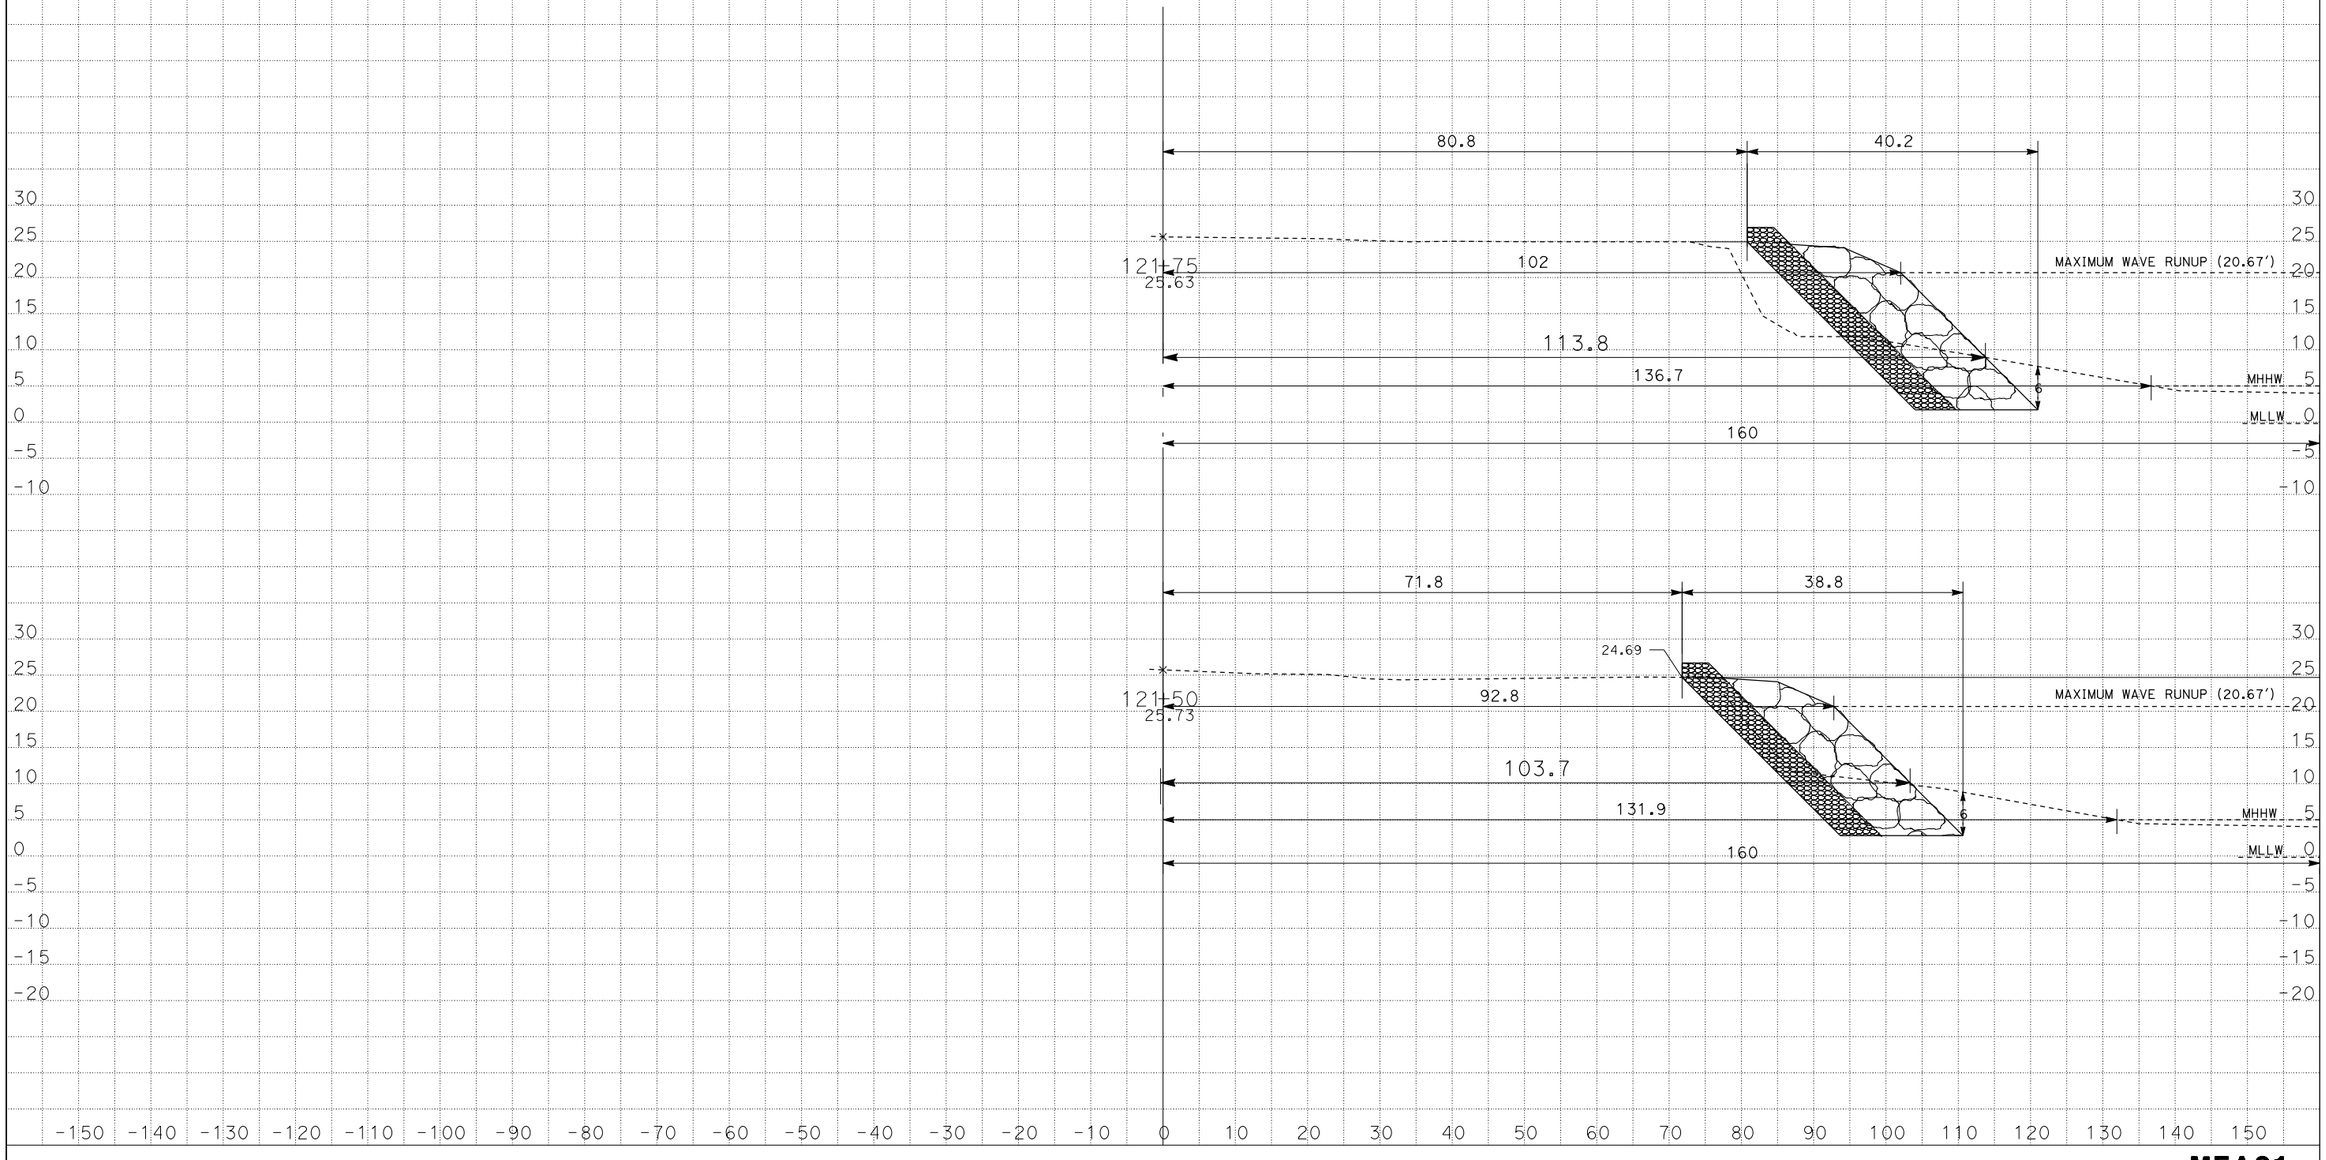

DATE: 2/7/2013
KC Project: 12147 File: D:\USERS\caicey47\Exist X-Sections.EAR

SCALE: 1" = 10' Horiz.
1" = 10' Vert.

All Dimensions are US Survey Feet

MEAS1
CROSS SECTIONS
SHEET 29 OF XXX

DESIGN STUDY ONLY

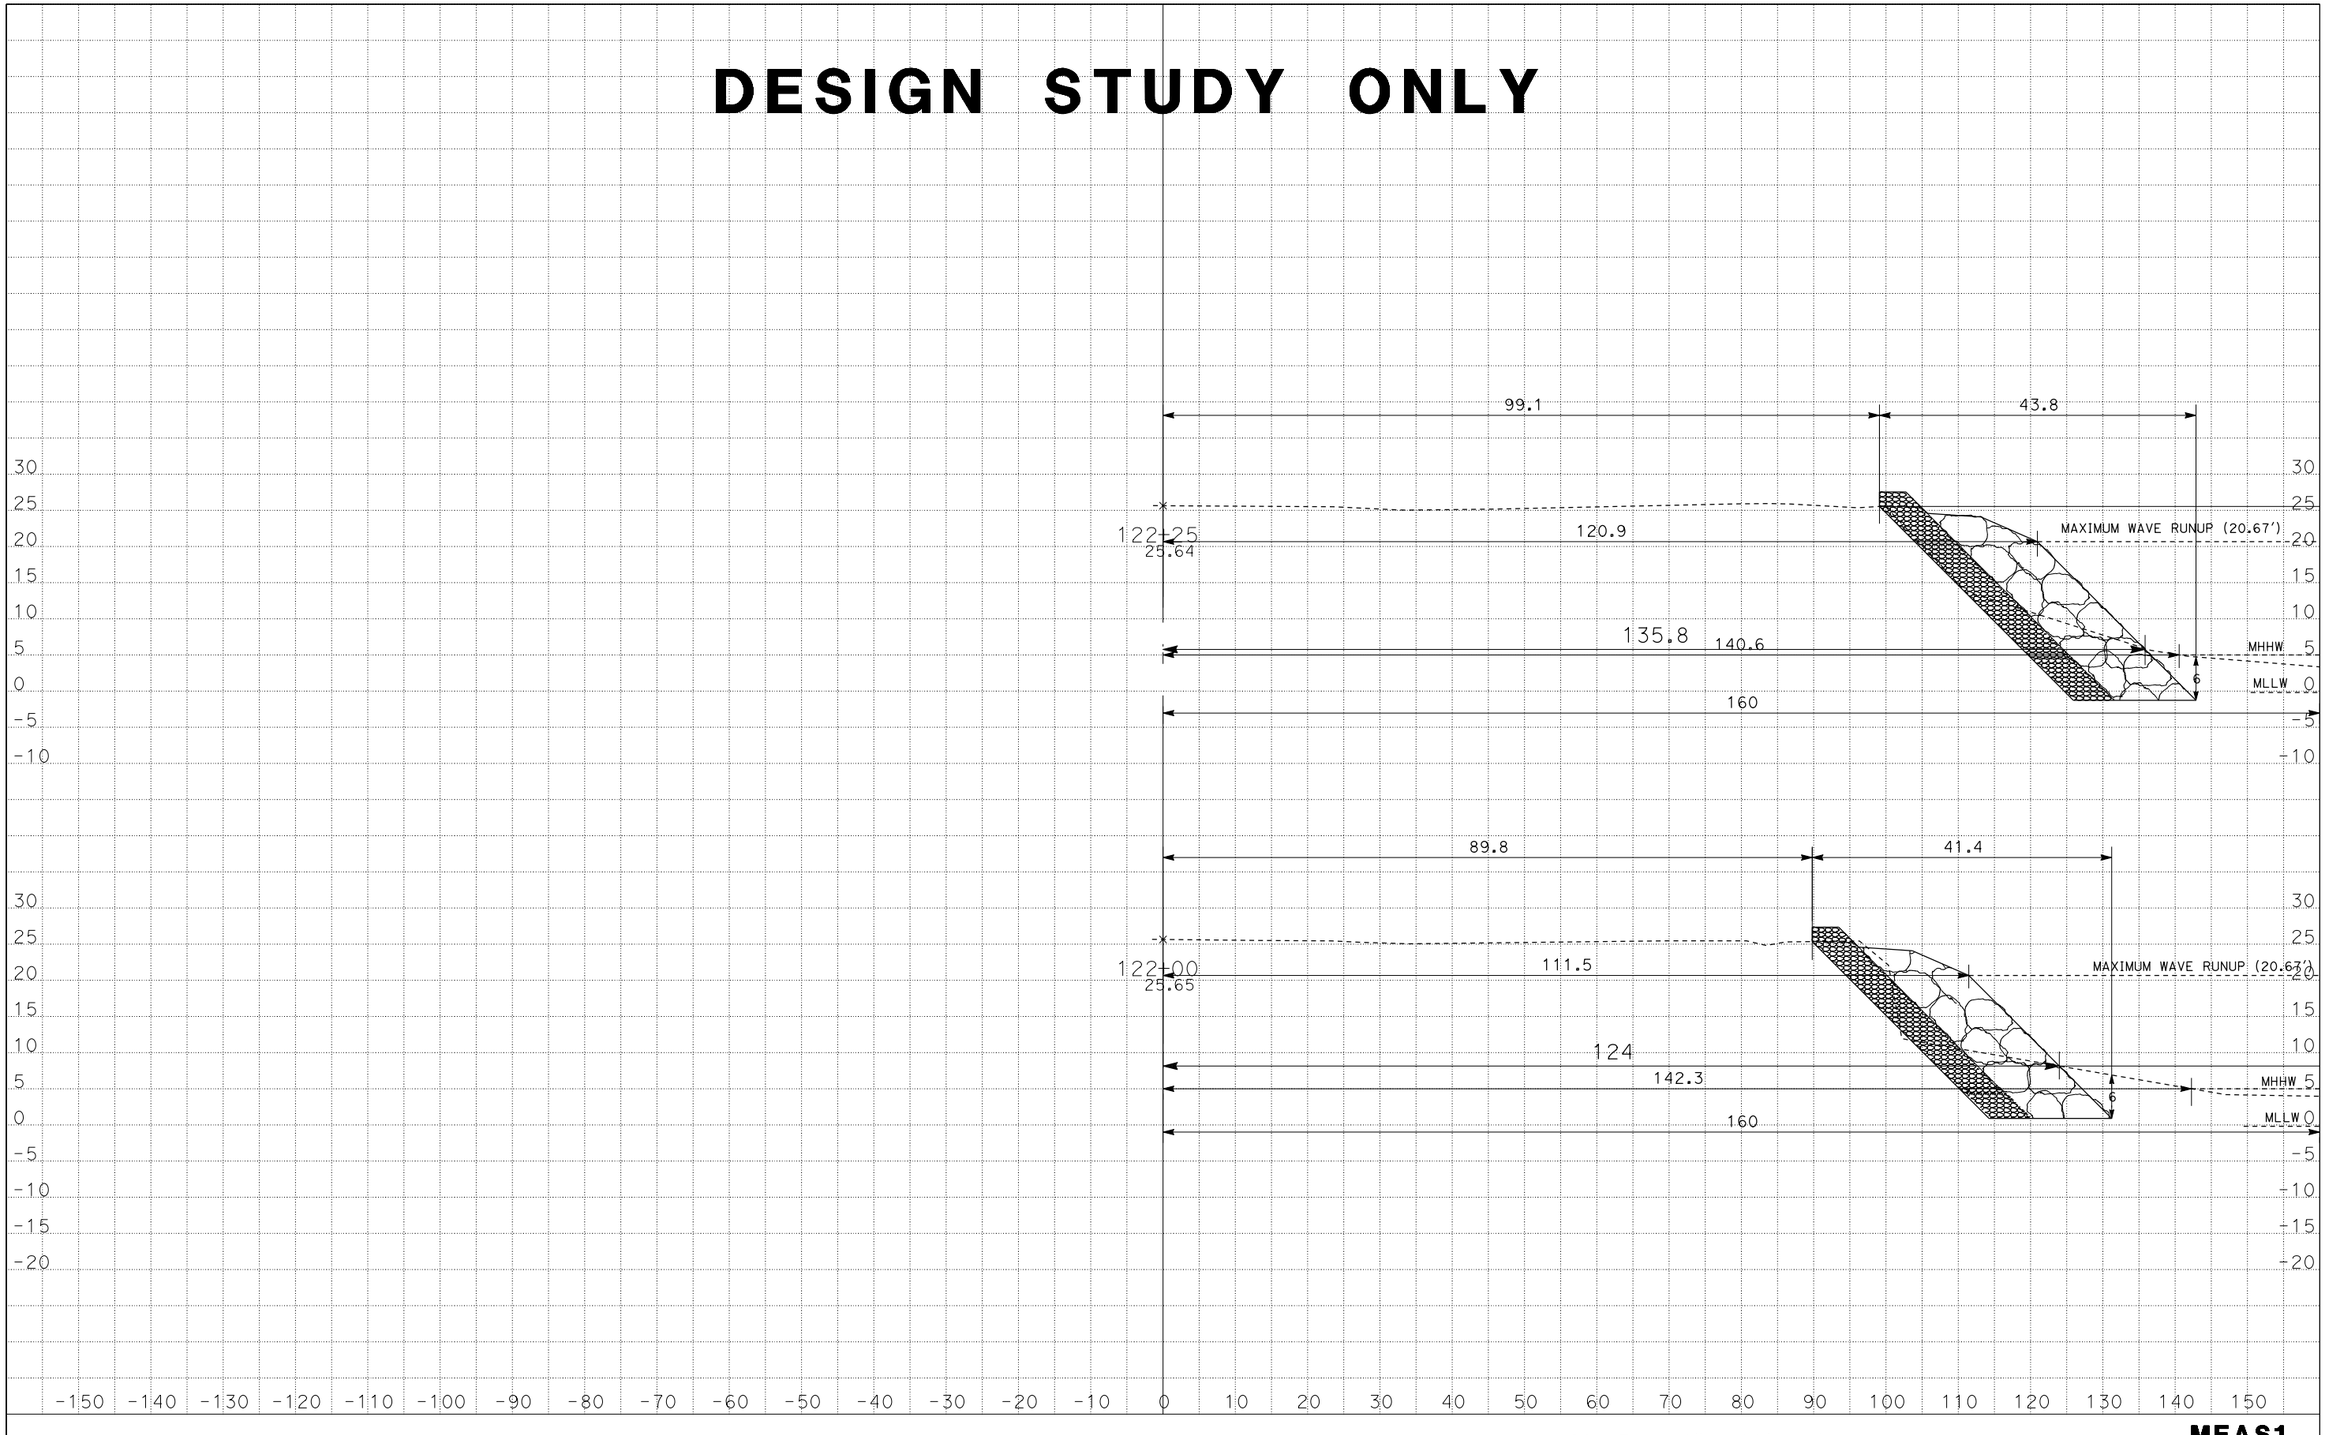

DATE: 2/7/2013

KC Project: 12147 File: D:\USERS\caicey47\Exist X-Sections.EAR

SCALE: 1" = 10' Horiz.
1" = 10' Vert.

All Dimensions are US Survey Feet

MEAS1
CROSS SECTIONS

DESIGN STUDY ONLY

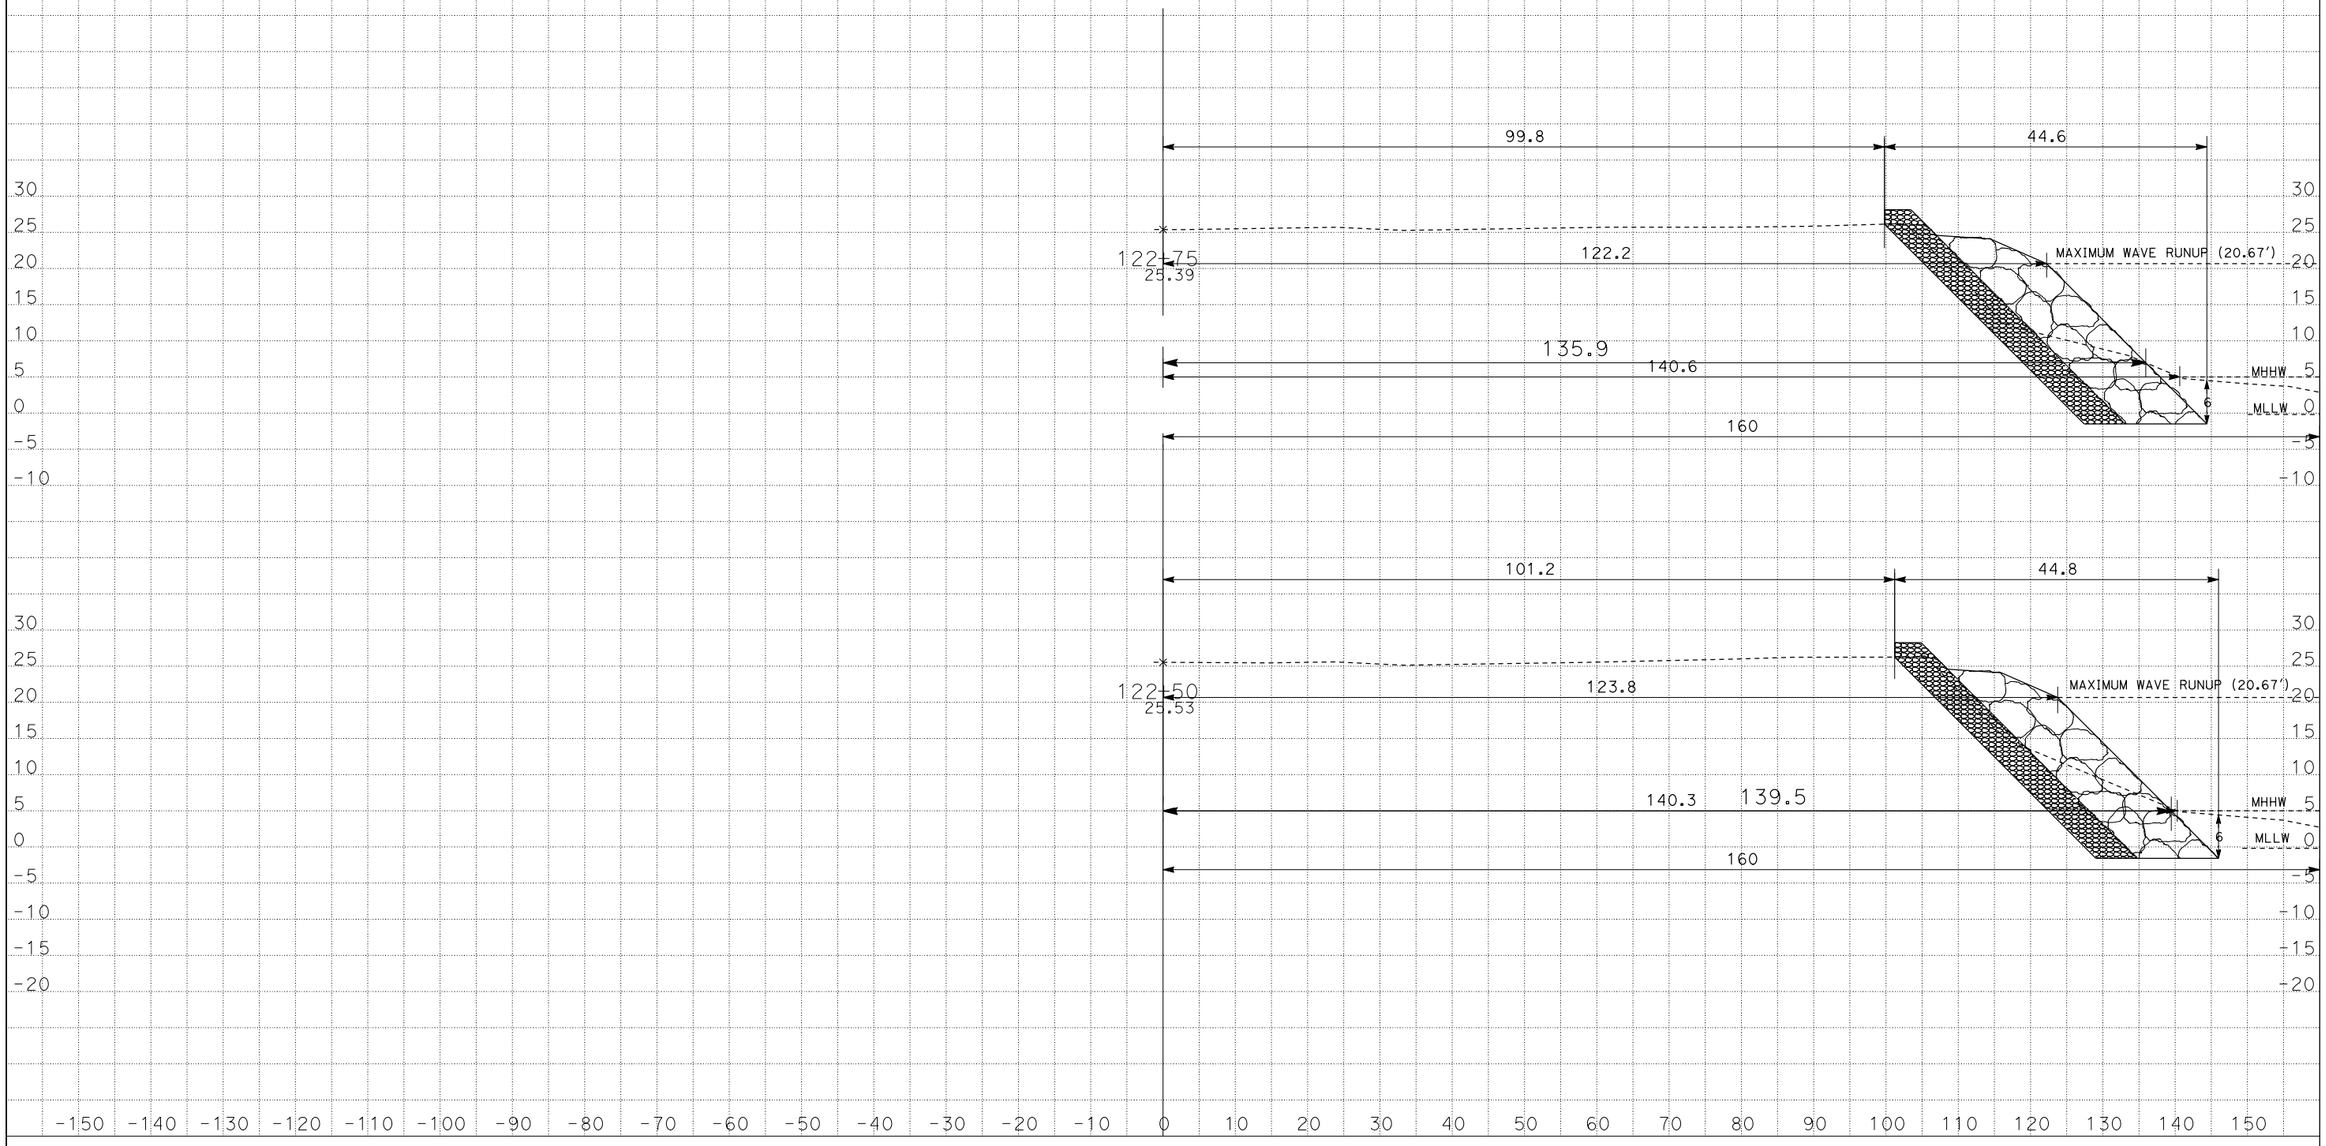

DATE: 2/7/2013

KC Project: 12147 File: D:\USERS\caicey47\Exist X-Sections.EAR

SCALE: 1" = 10' Horiz.
1" = 10' Vert.

All Dimensions are US Survey Feet

MEAS1
CROSS SECTIONS

SHEET 31 OF XXX

DESIGN STUDY ONLY

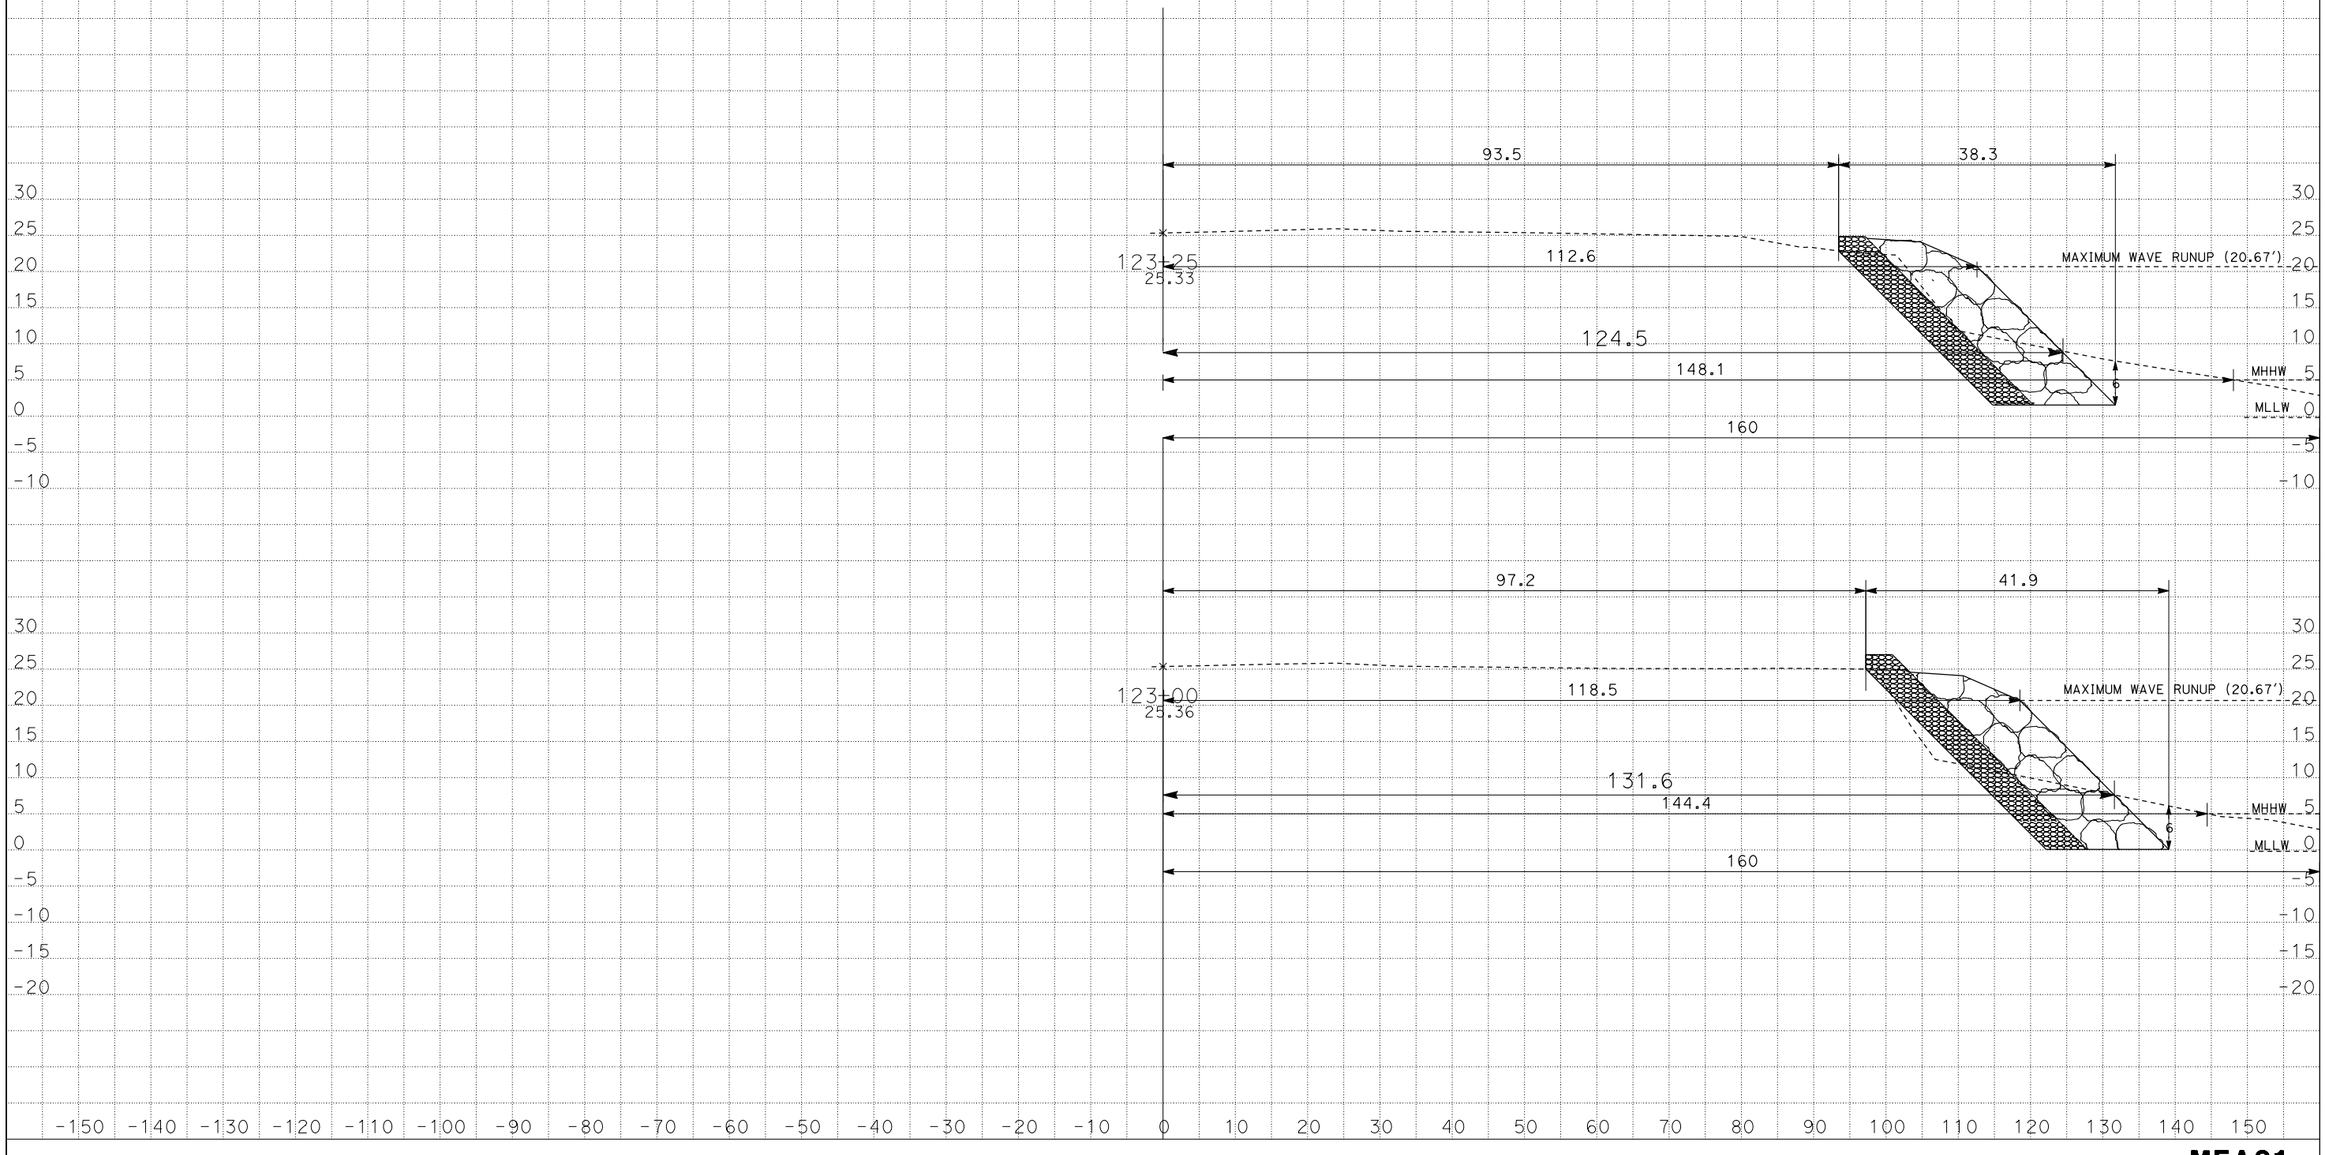

DATE: 2/7/2013

KC Project: 12147 File: D:\USERS\caicey47\Exist X-Sections.EAR

SCALE: 1" = 10' Horiz.
1" = 10' Vert.

All Dimensions are US Survey Feet

MEAS1
CROSS SECTIONS

SHEET 32 OF XXX

DESIGN STUDY ONLY

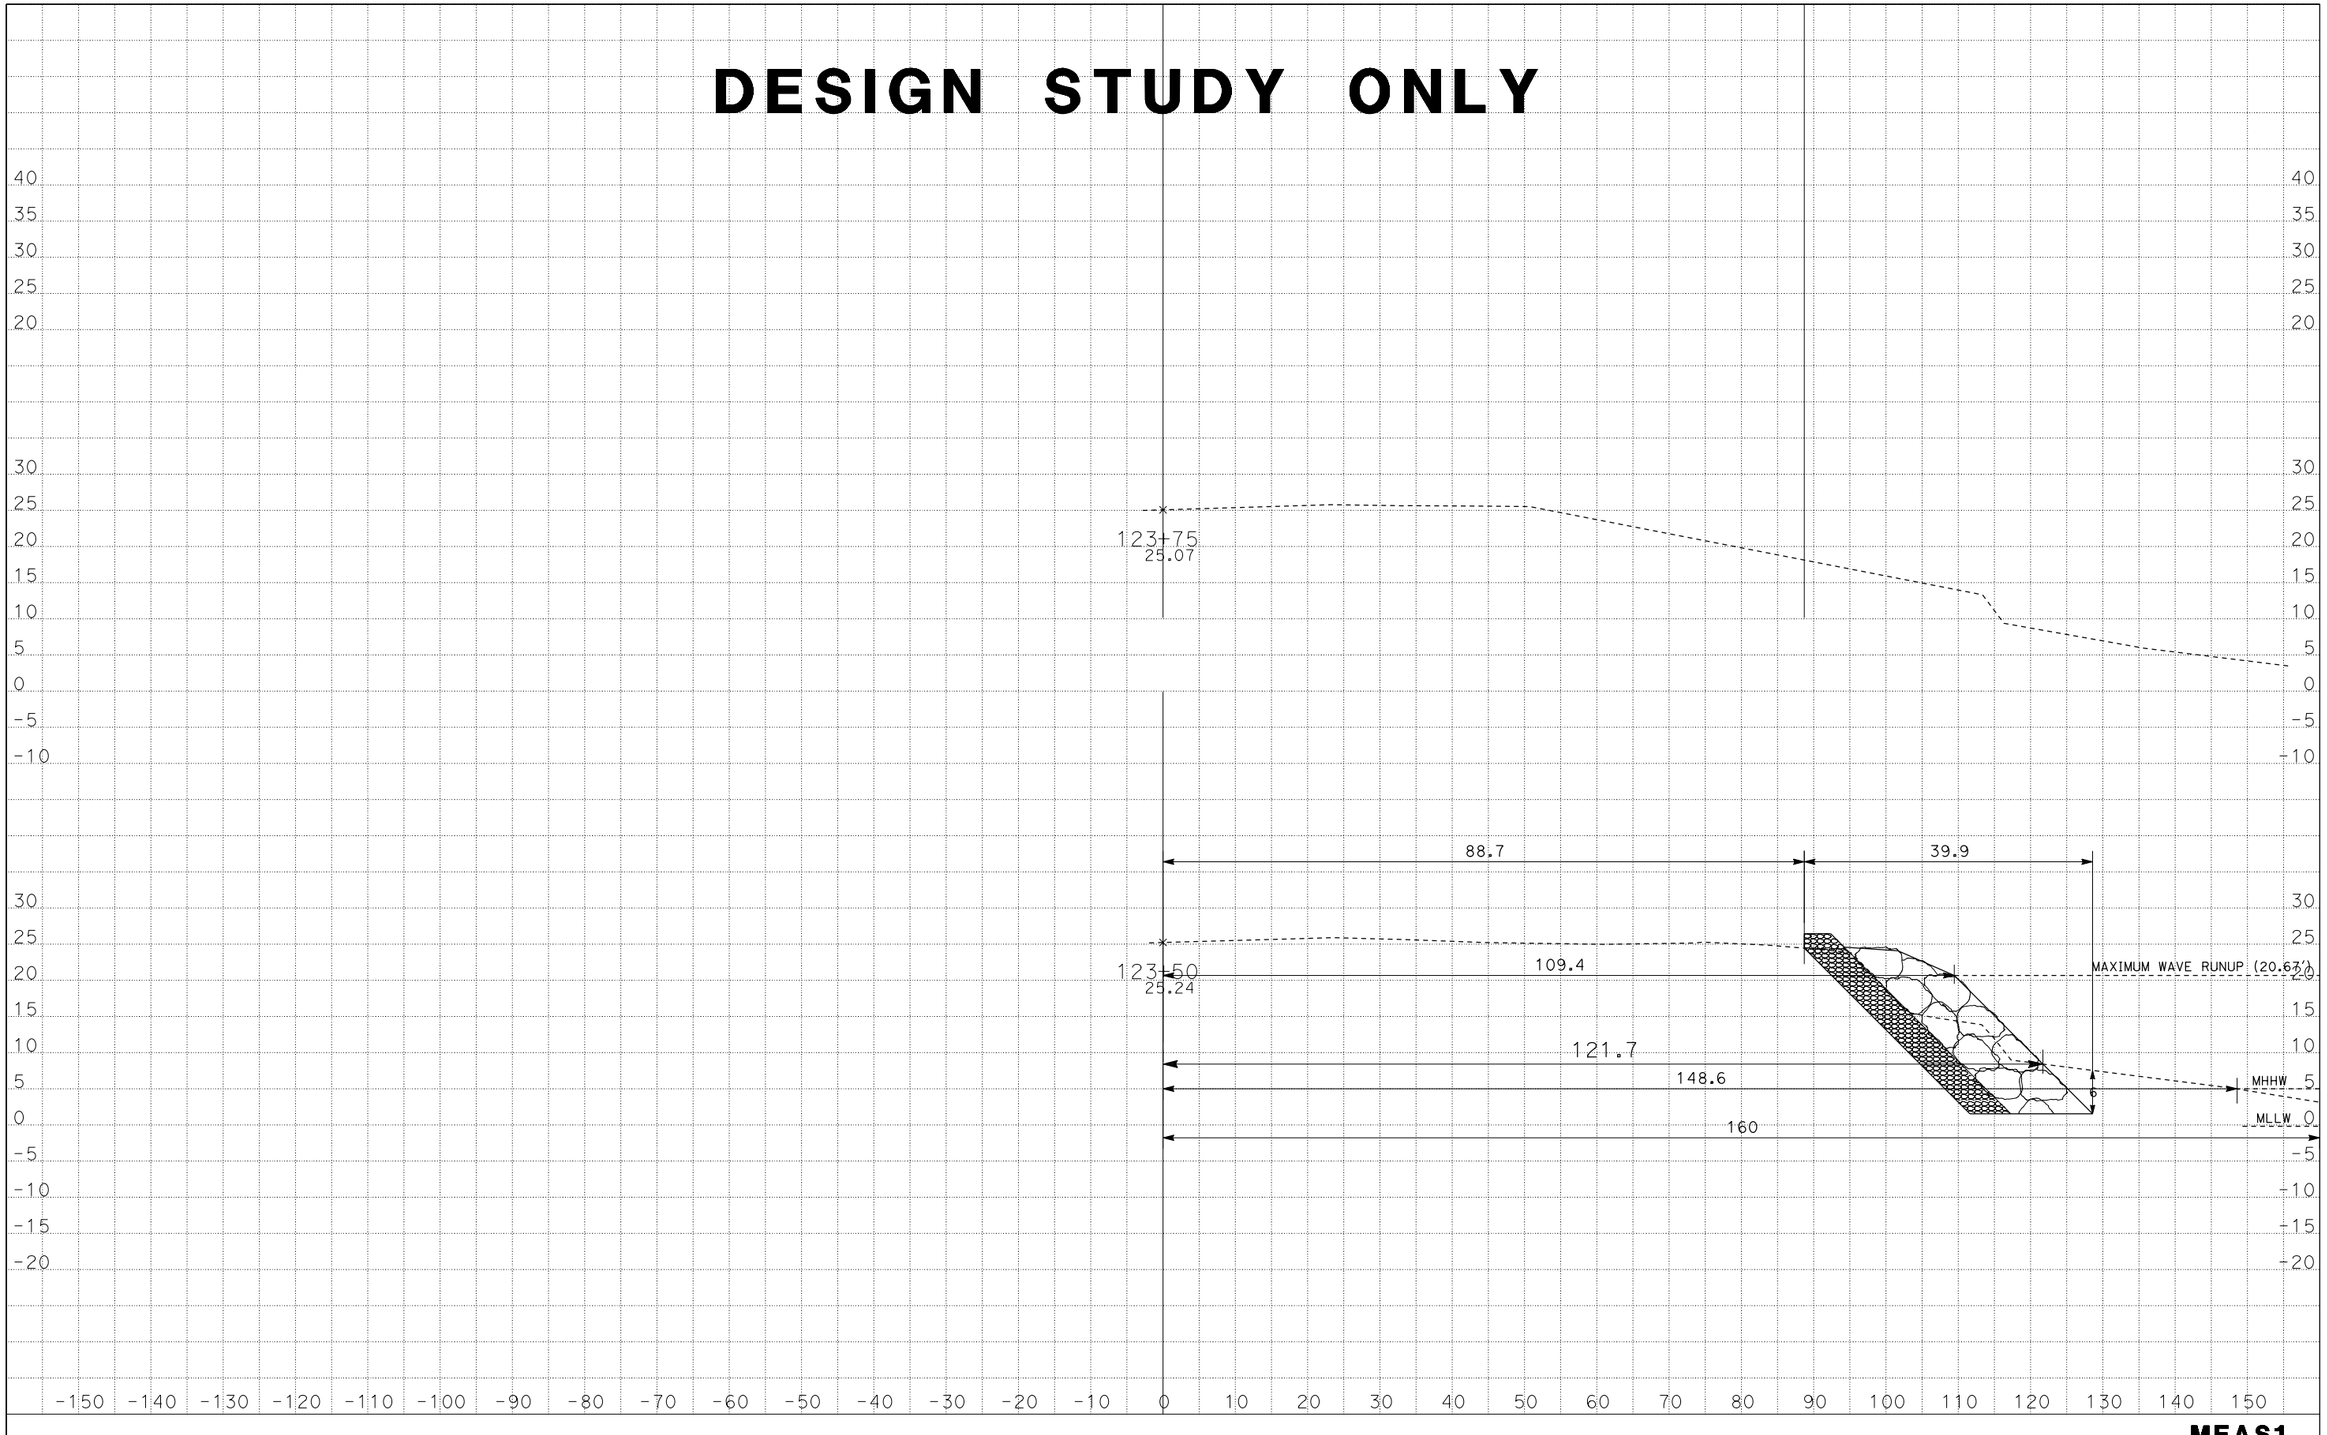

DATE: 2/7/2013
KC Project: 12147 File: D:\USERS\caicey47\Exist X-Sections.EAR

SCALE: 1" = 10' Horiz.
1" = 10' Vert.

All Dimensions are US Survey Feet

MEAS1
CROSS SECTIONS
SHEET 33 OF XXX