FOR EARTHWORK DEVELOPMENT ONLY

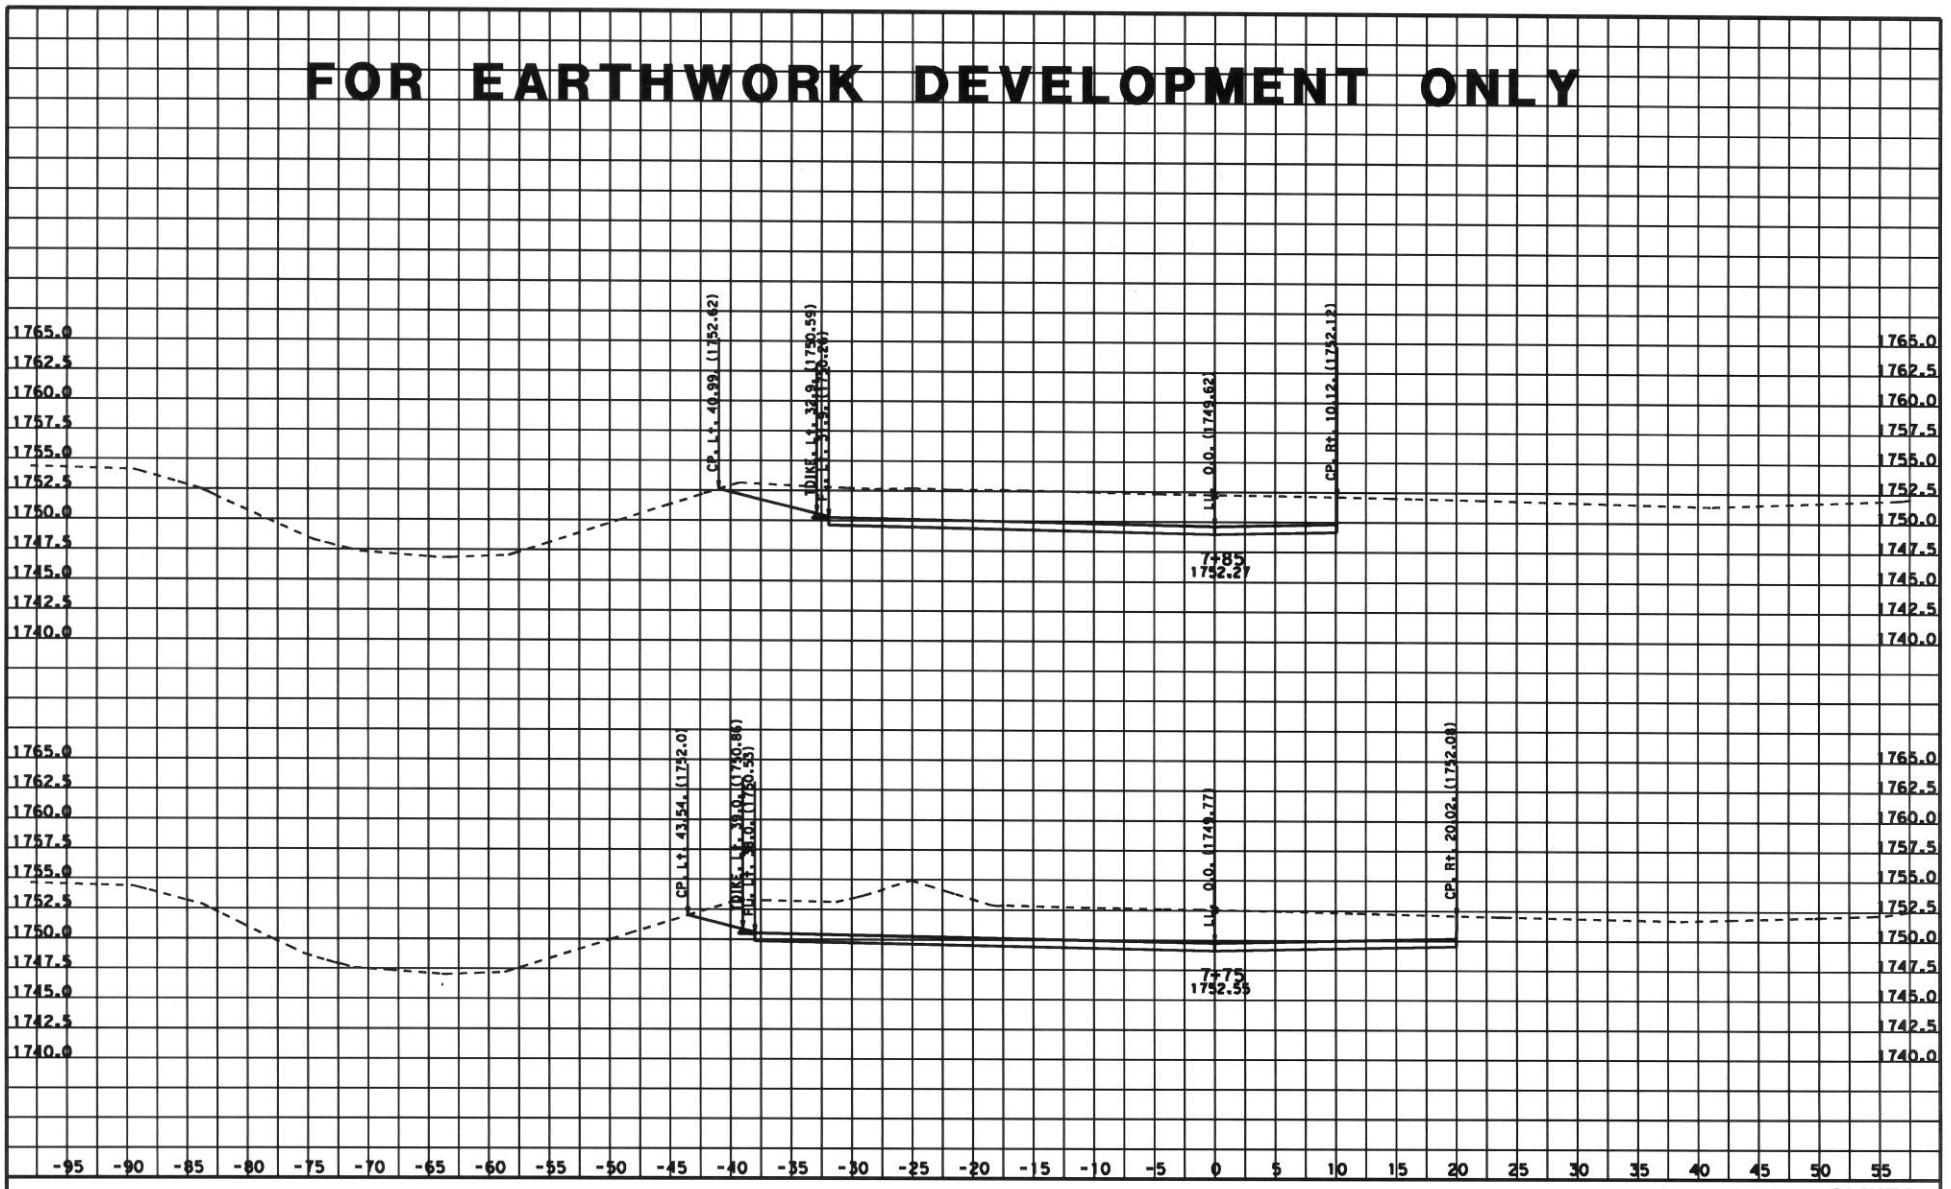

DATE: 12/12/2011
KC Project: 0708A File: D:F8a\CLINE\sbcdes-ssnogrw.EAR

SCALE: 1" = 5' Horiz.
1" = 5' Vert.
All Dimensions are US Survey Feet

CLINE1
CROSS SECTIONS
SHEET 15 OF XXX

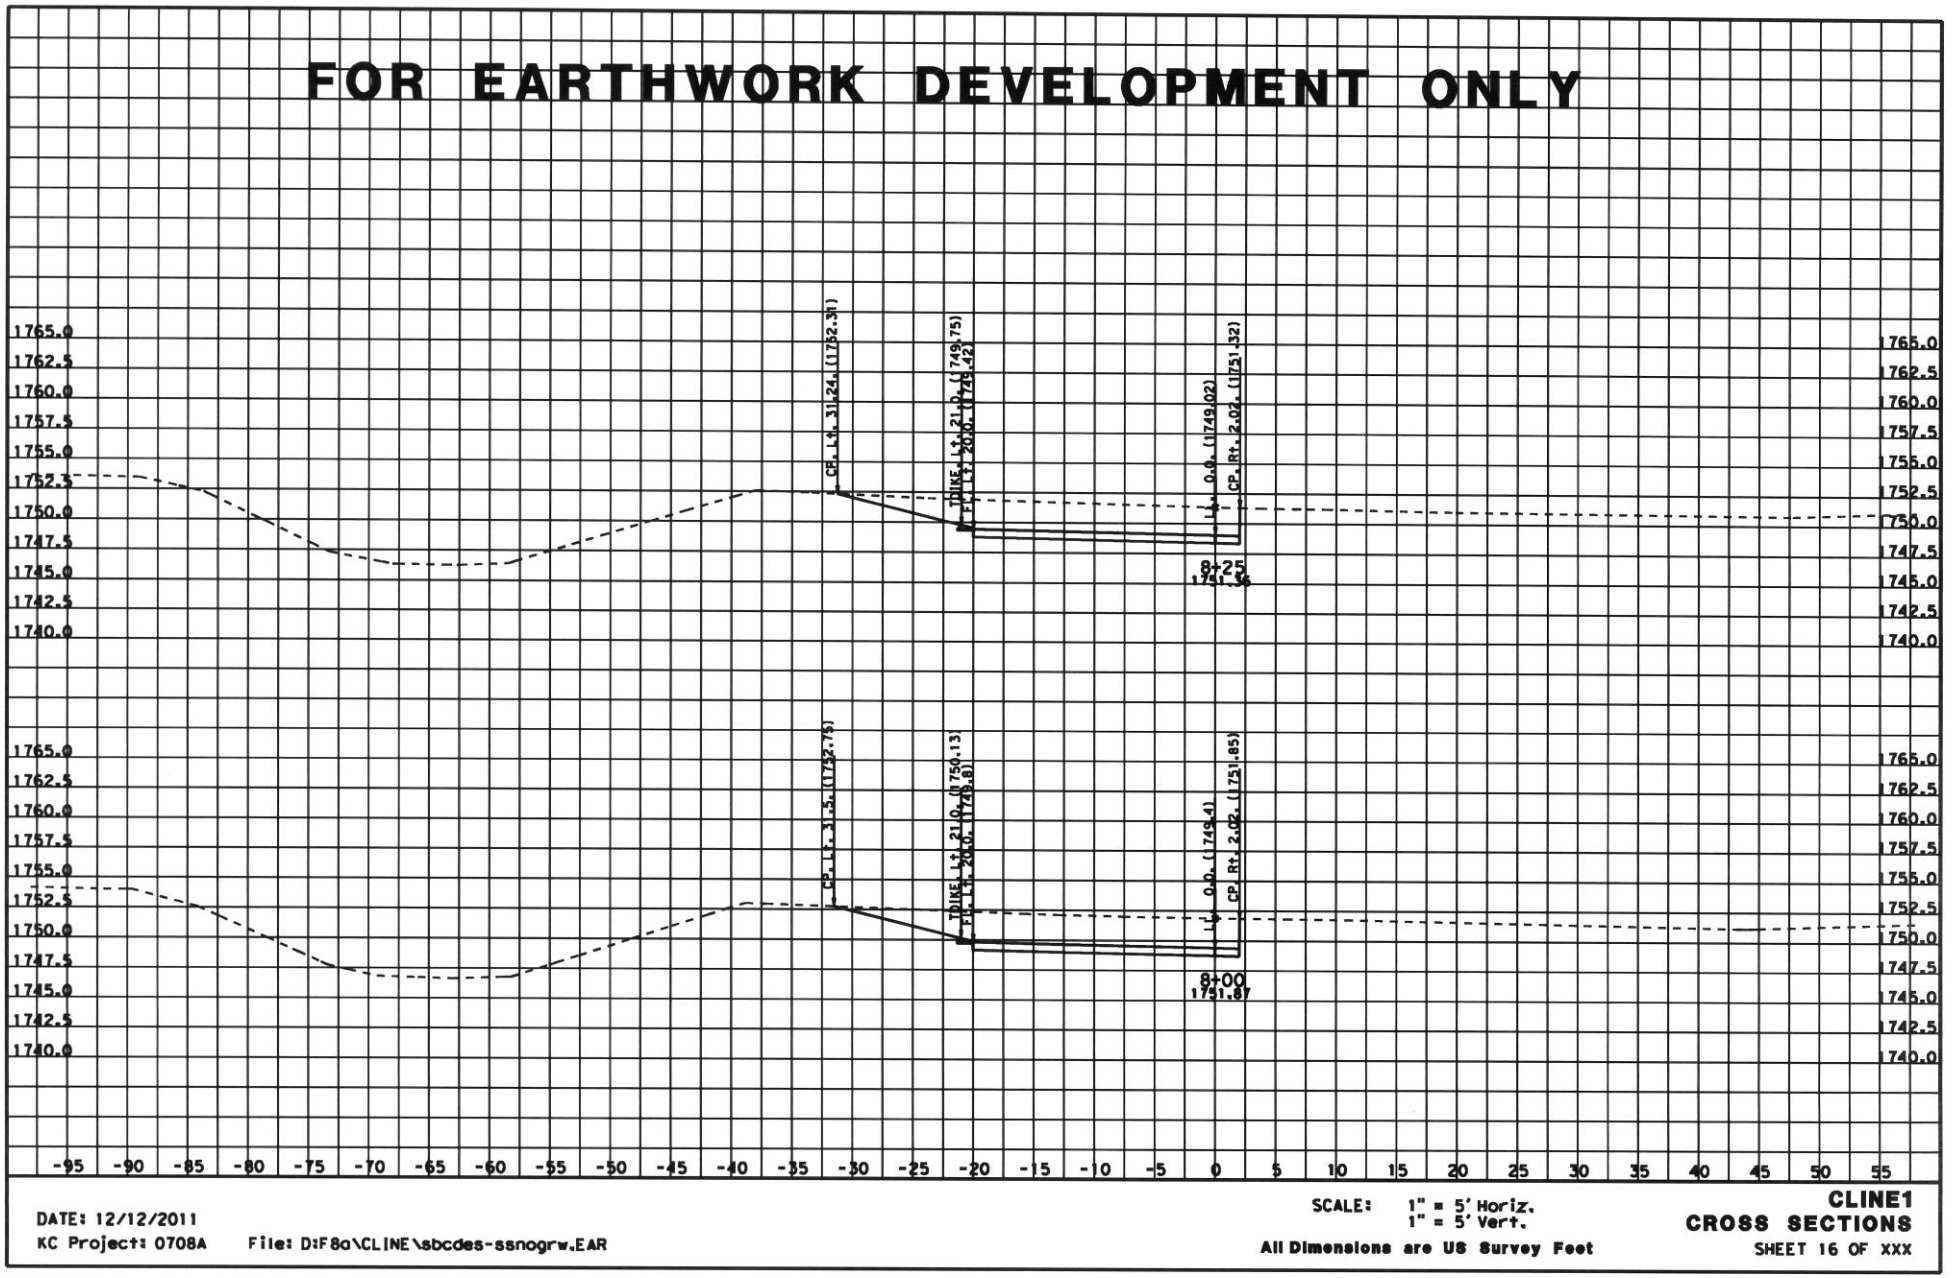

DATE: 12/12/2011
KC Project: 0708A File: D:F8a\CLINE\sbcdes-ssnogrw.EAR

SCALE: 1" = 5' Horiz.
1" = 5' Vert.
All Dimensions are US Survey Feet

CLINE1
CROSS SECTIONS
SHEET 16 OF XXX

FOR EARTHWORK DEVELOPMENT ONLY

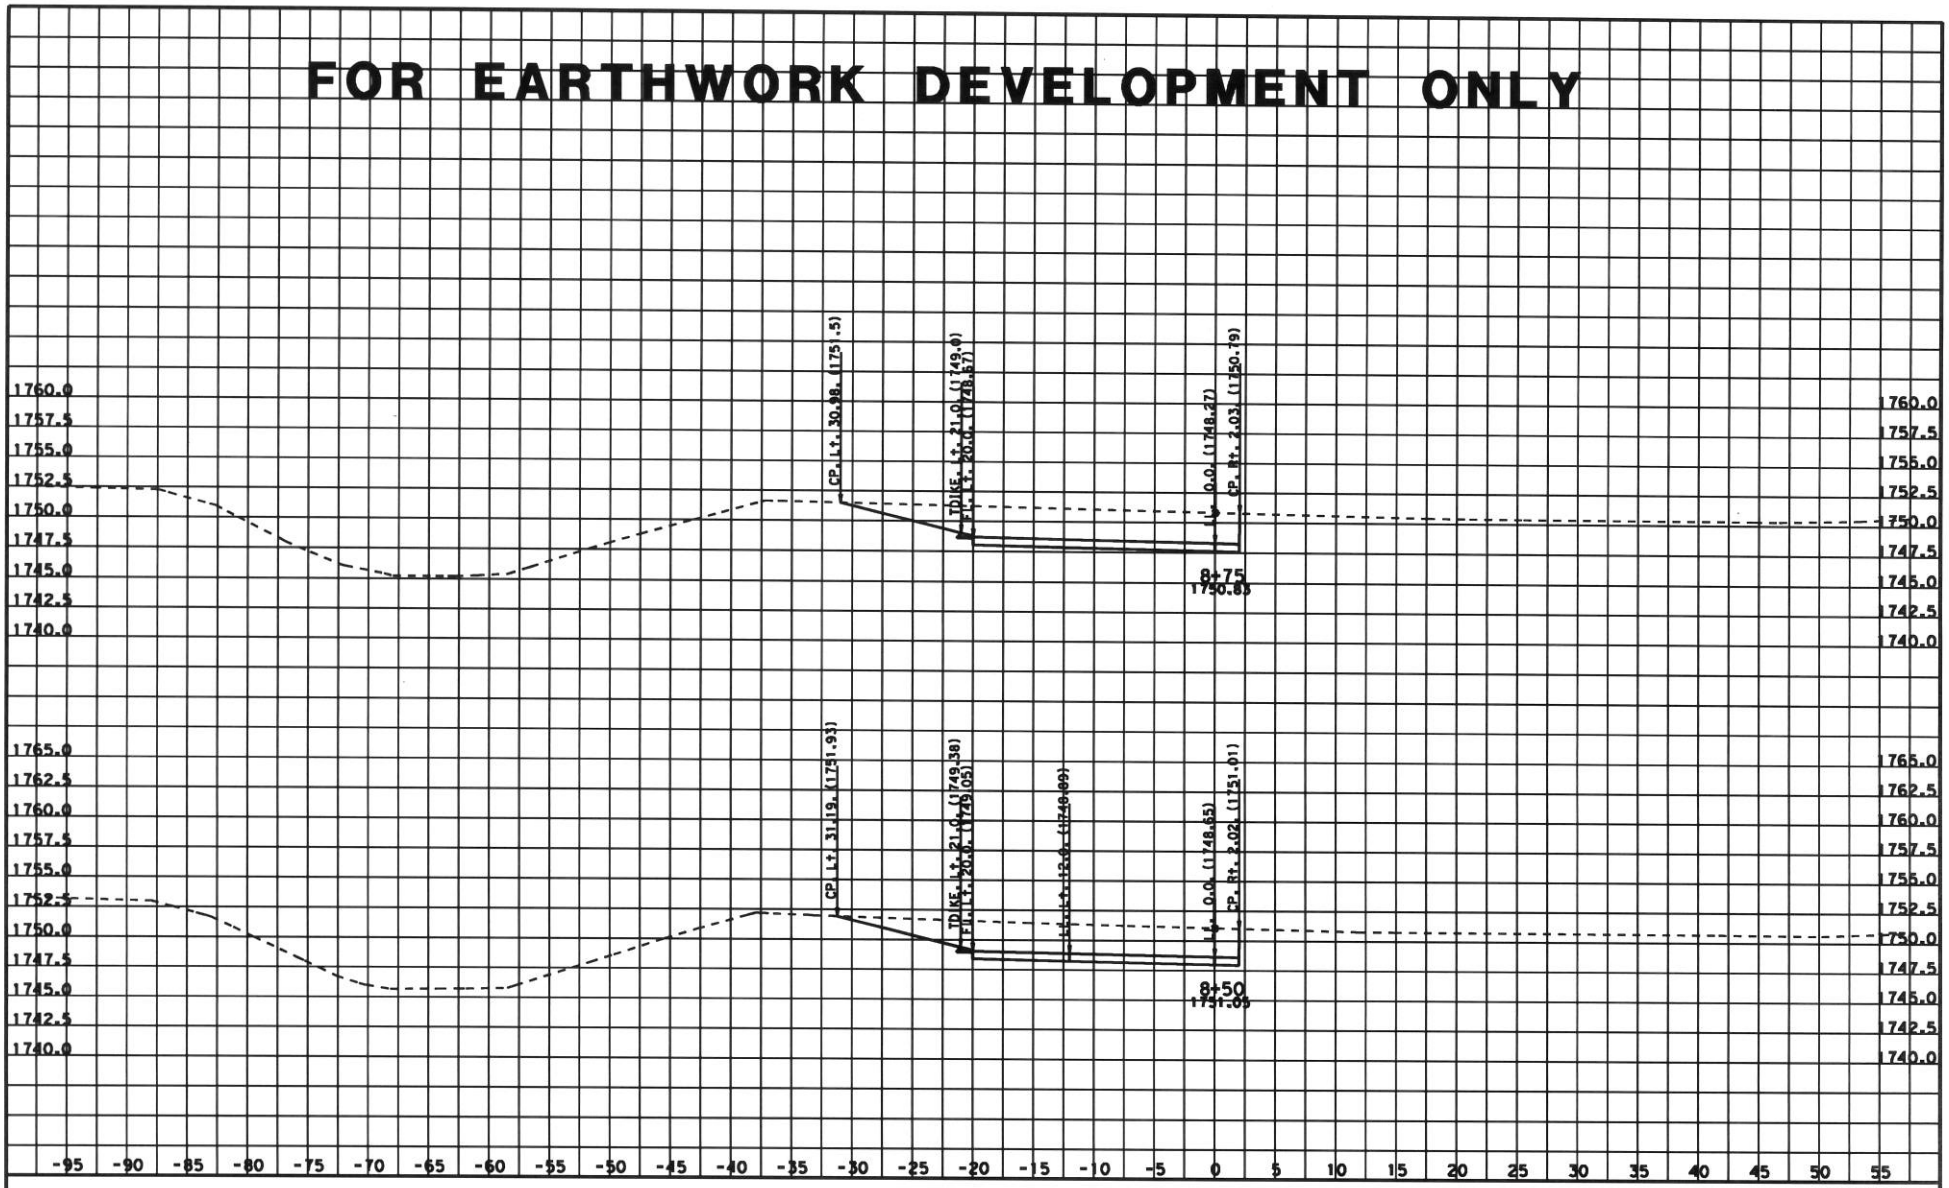

DATE: 12/12/2011
KC Project: 0708A File: D:F8a\CLINE\sbcdes-ssnogrw.EAR

SCALE: 1" = 5' Horiz.
1" = 5' Vert.
All Dimensions are US Survey Feet

CLINE1
CROSS SECTIONS
SHEET 17 OF XXX

FOR EARTHWORK DEVELOPMENT ONLY

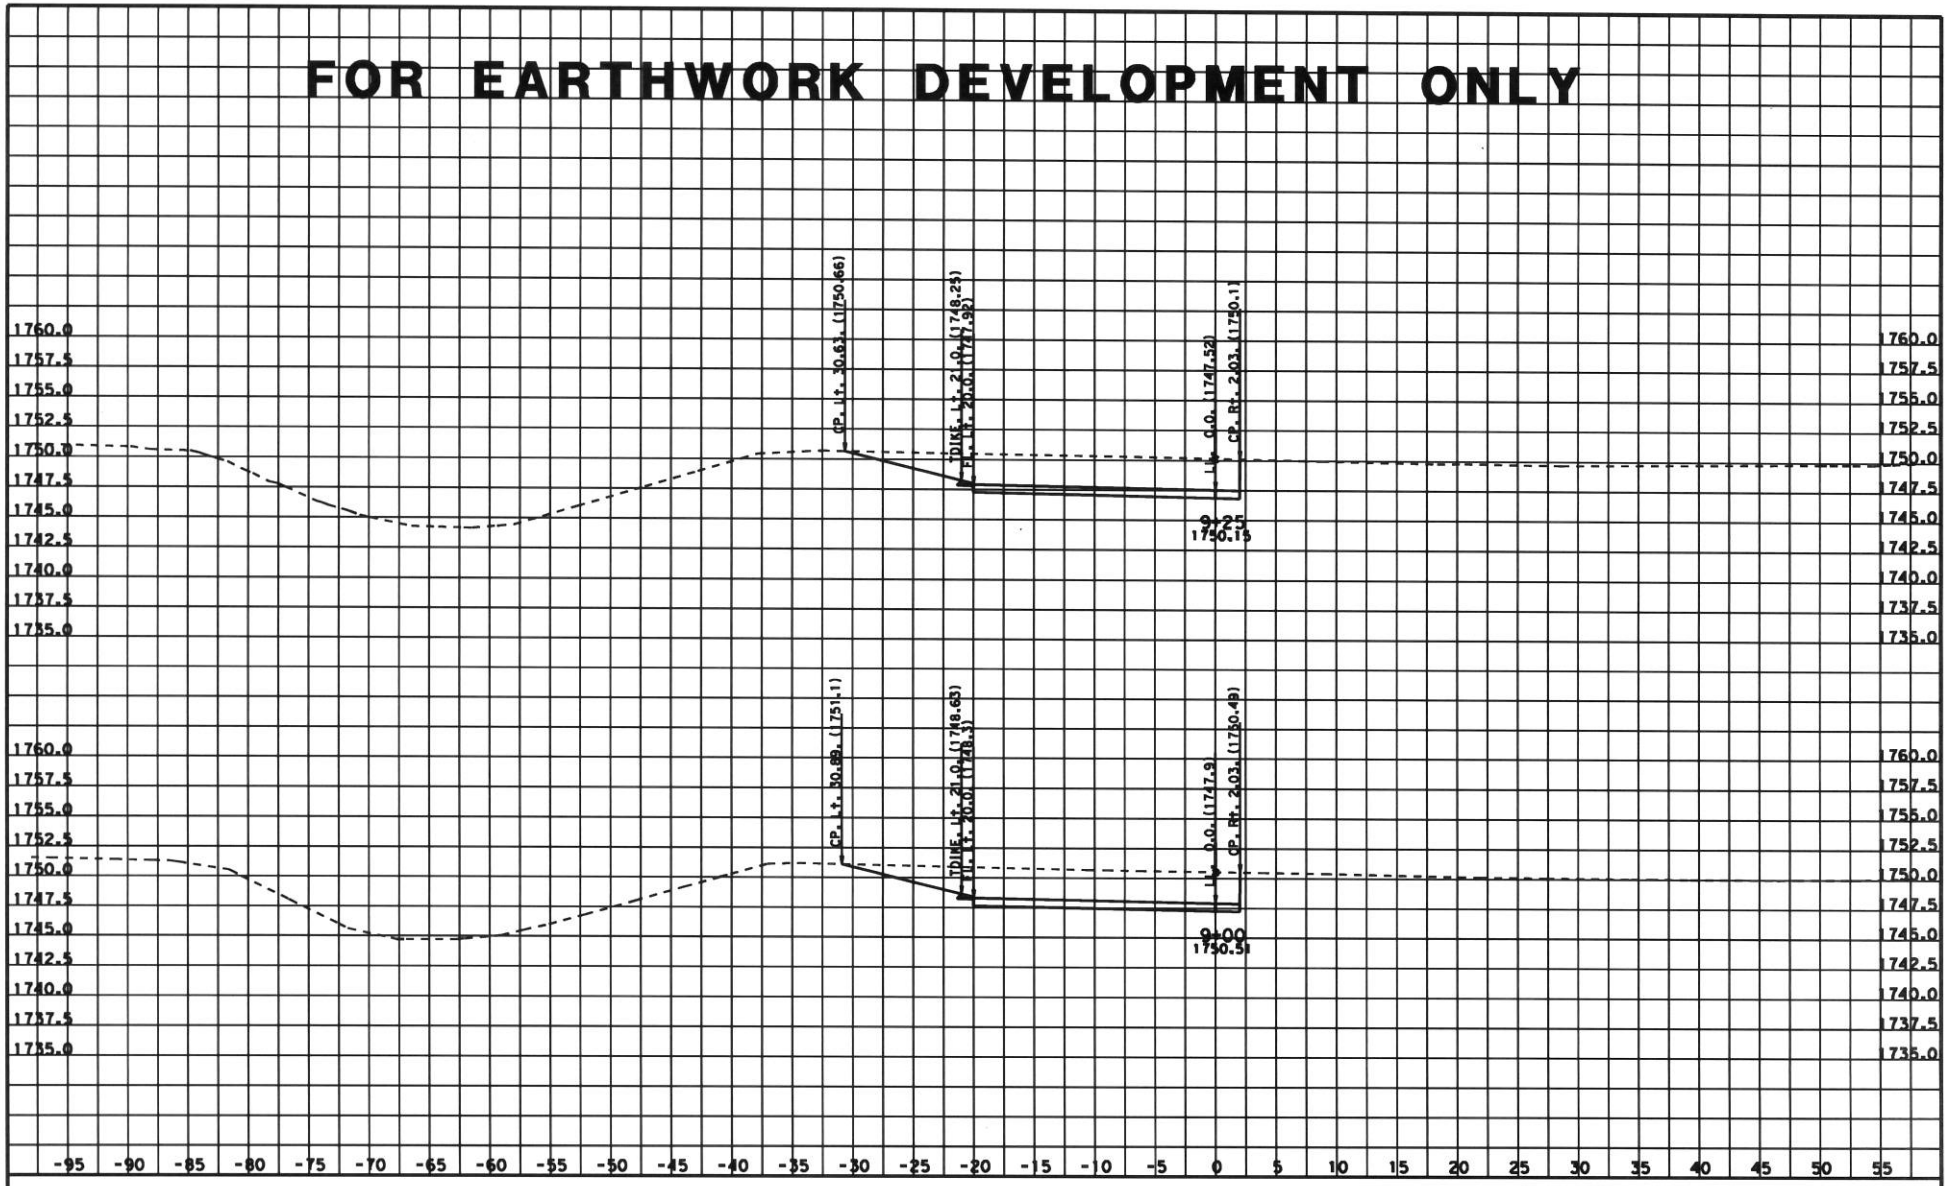

DATE: 12/12/2011
KC Project: 0708A File: D:F8a\CLINE\sbcdes-ssnogrw.EAR

SCALE: 1" = 5' Horiz.
1" = 5' Vert.
All Dimensions are US Survey Feet

CLINE1
CROSS SECTIONS
SHEET 18 OF XXX

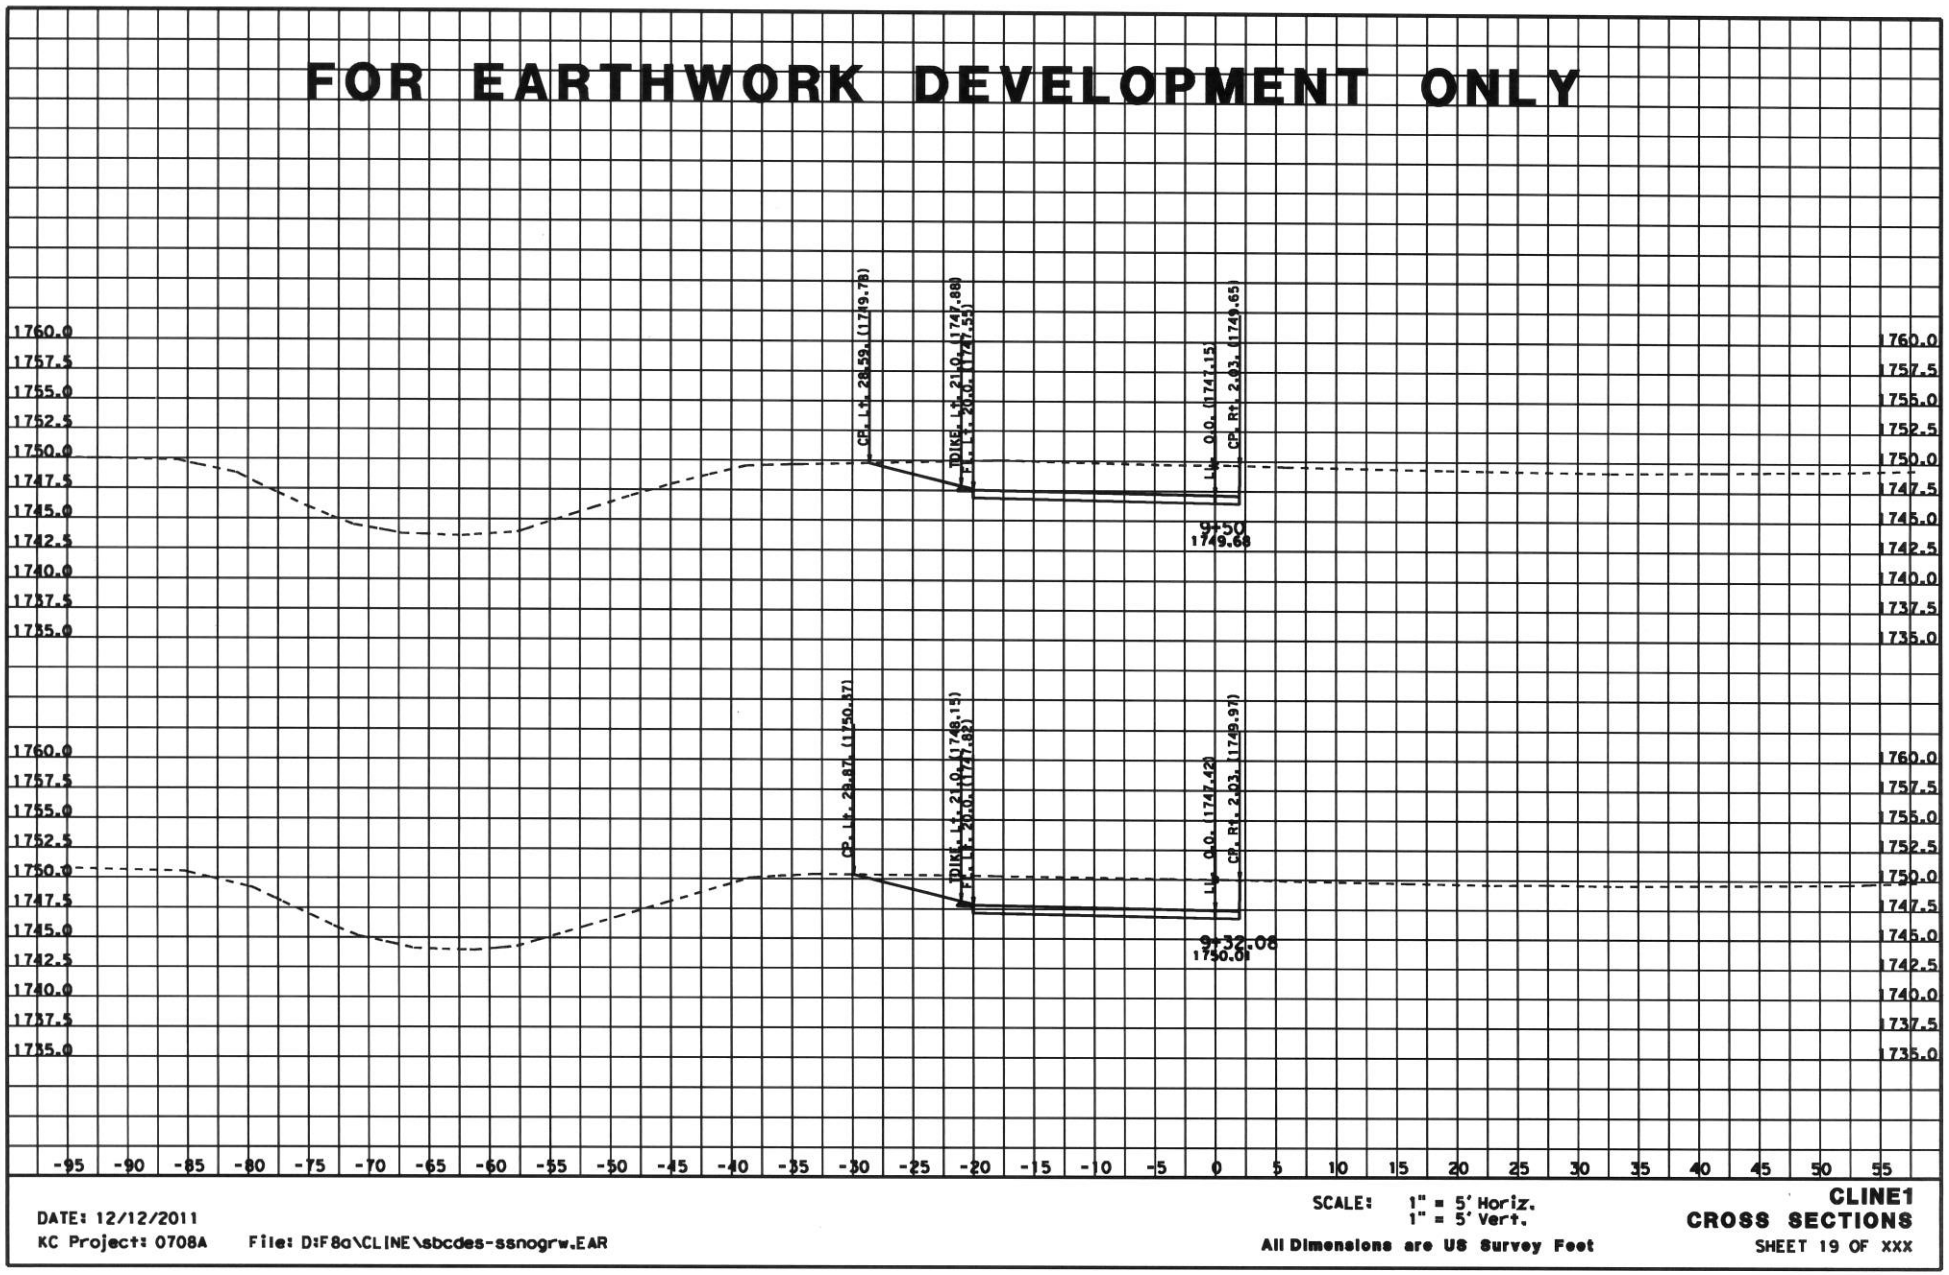

DATE: 12/12/2011
KC Project: 0708A File: D:F8a\CLINE\sbcdes-ssnogrw.EAR

SCALE: 1" = 5' Horiz.
1" = 5' Vert.
All Dimensions are US Survey Feet

CLINE1
CROSS SECTIONS
SHEET 19 OF XXX

FOR EARTHWORK DEVELOPMENT ONLY

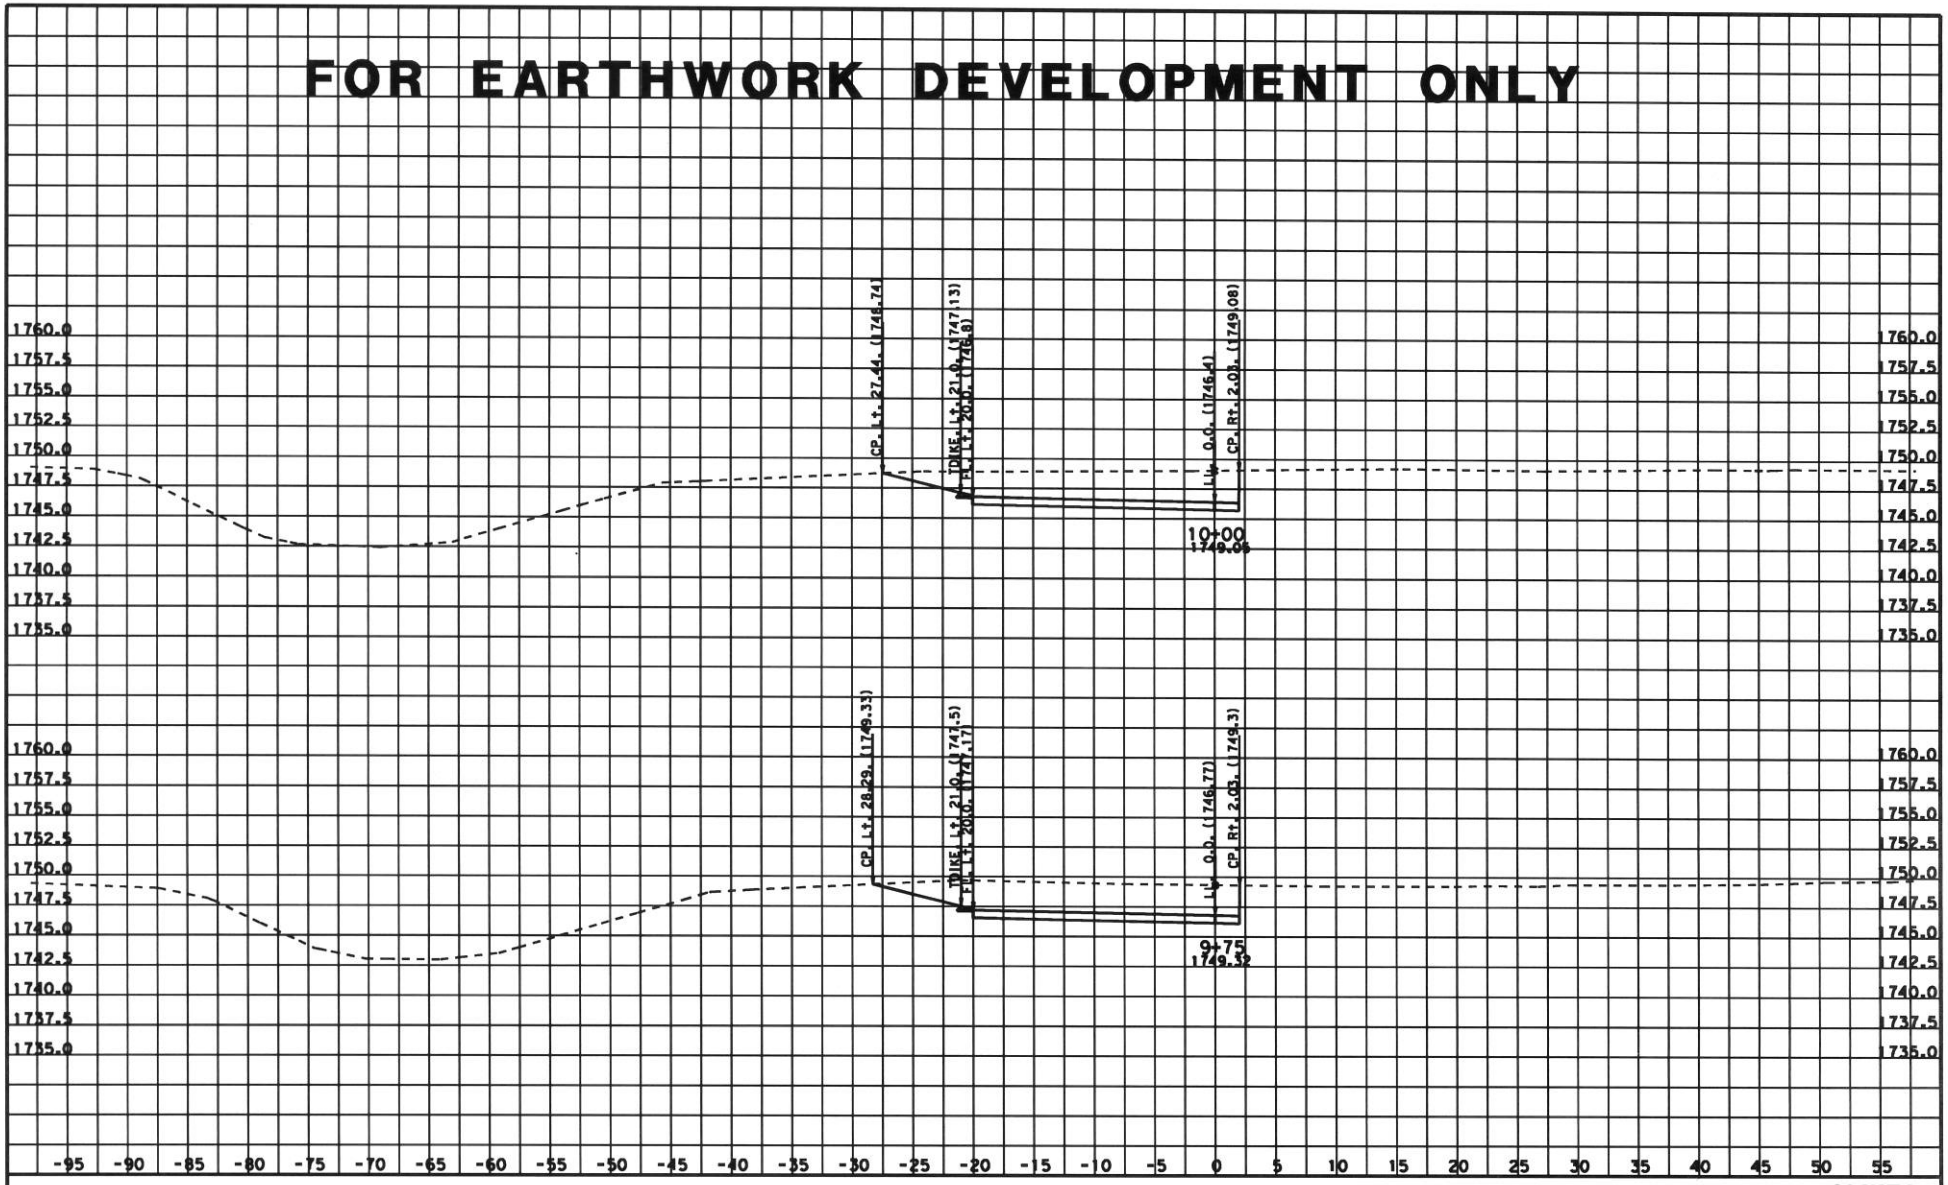

DATE: 12/12/2011
KC Project: 0708A File: D:F8a\CLINE\sbcdes-ssnogrw.EAR

SCALE: 1" = 5' Horiz.
1" = 5' Vert.
All Dimensions are US Survey Feet

CLINE1
CROSS SECTIONS
SHEET 20 OF XXX

FOR EARTHWORK DEVELOPMENT ONLY

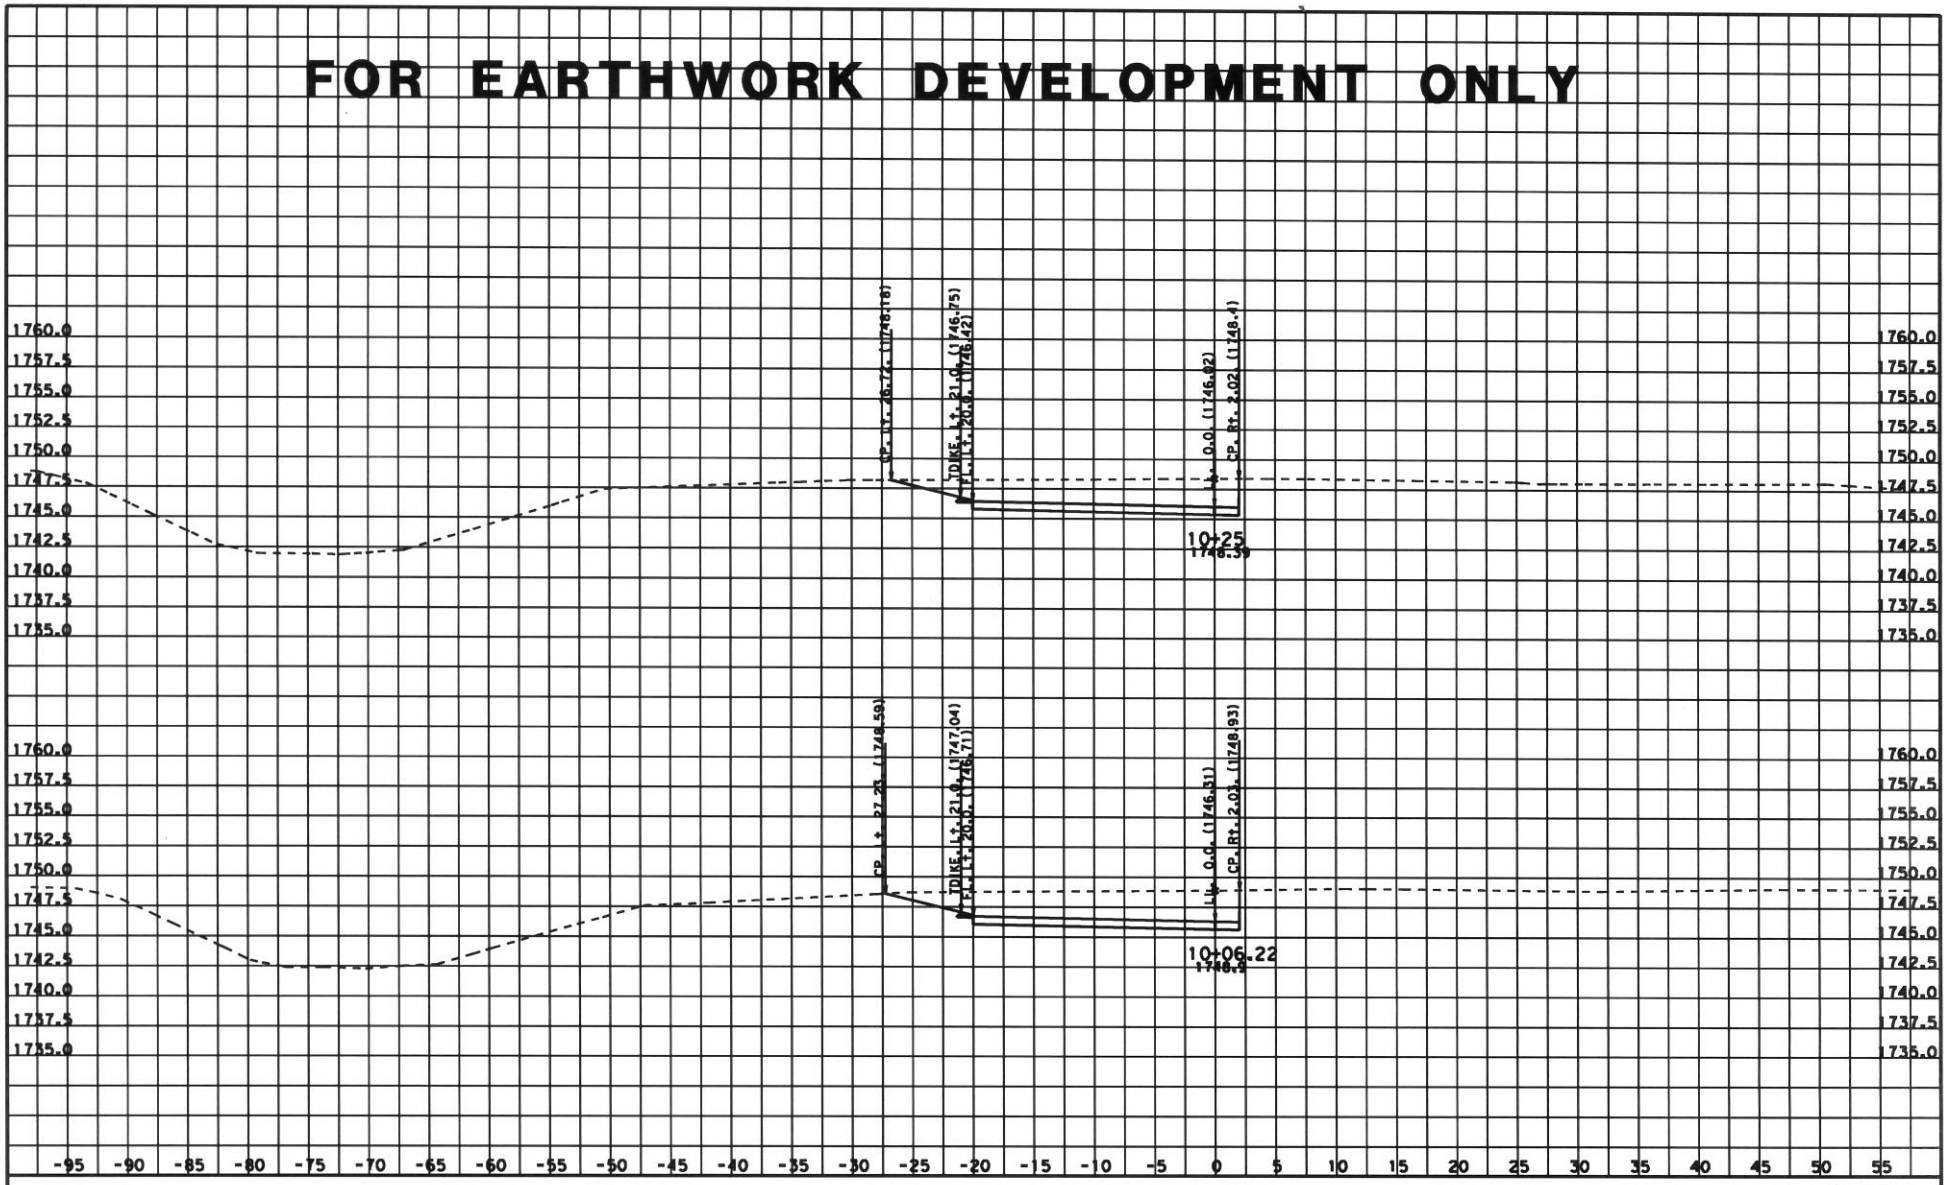

DATE: 12/12/2011
KC Project: 0708A File: D:F8a\CLINE\sbcdes-ssnogrw.EAR

SCALE: 1" = 5' Horiz.
1" = 5' Vert.
All Dimensions are US Survey Feet

CLINE1
CROSS SECTIONS
SHEET 21 OF XXX

FOR EARTHWORK DEVELOPMENT ONLY

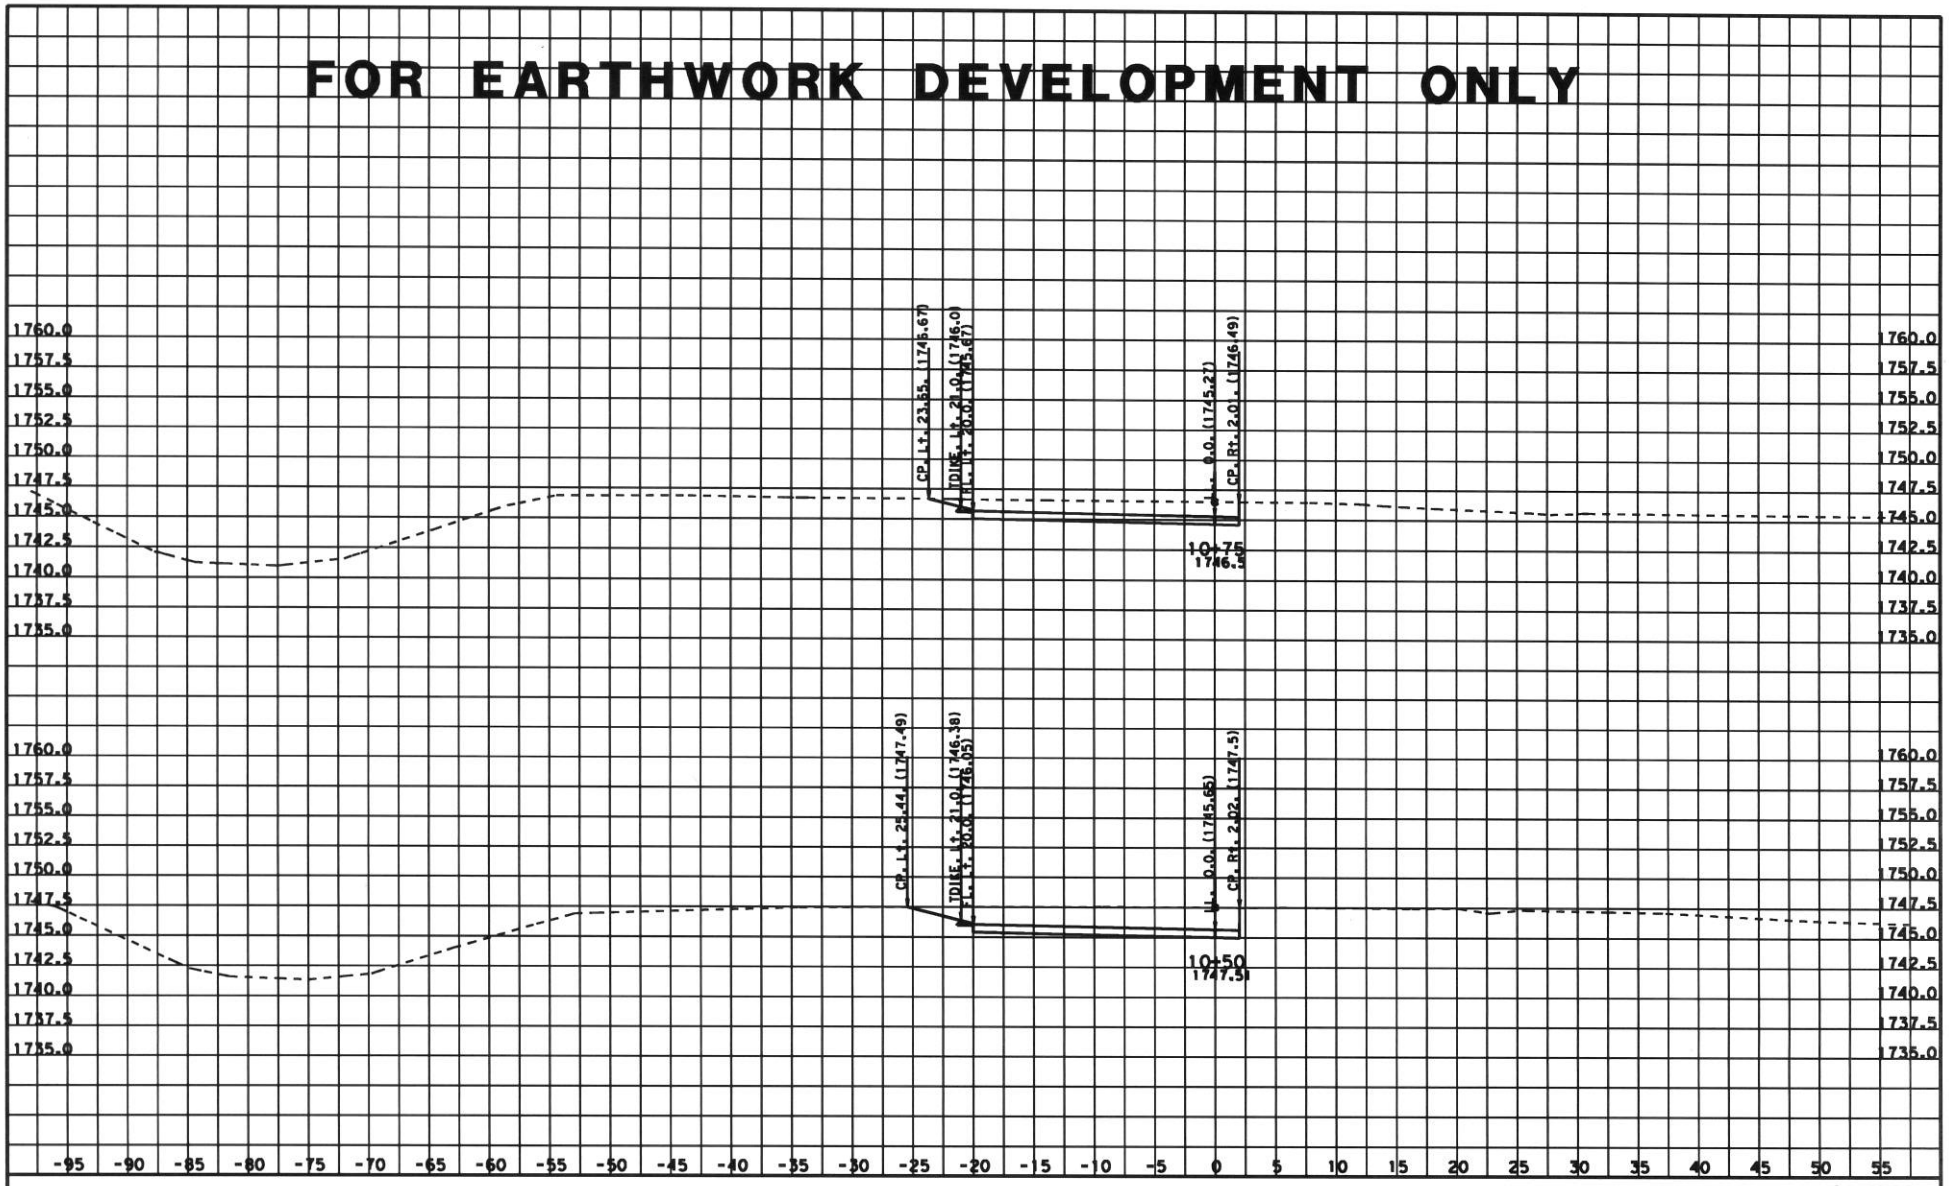

DATE: 12/12/2011
KC Project: 0708A
File: D:F8a\CLINE\sbcdes-ssnogrw.EAR

SCALE: 1" = 5' Horiz.
1" = 5' Vert.
All Dimensions are US Survey Feet

CLINE1
CROSS SECTIONS
SHEET 22 OF XXX

FOR EARTHWORK DEVELOPMENT ONLY

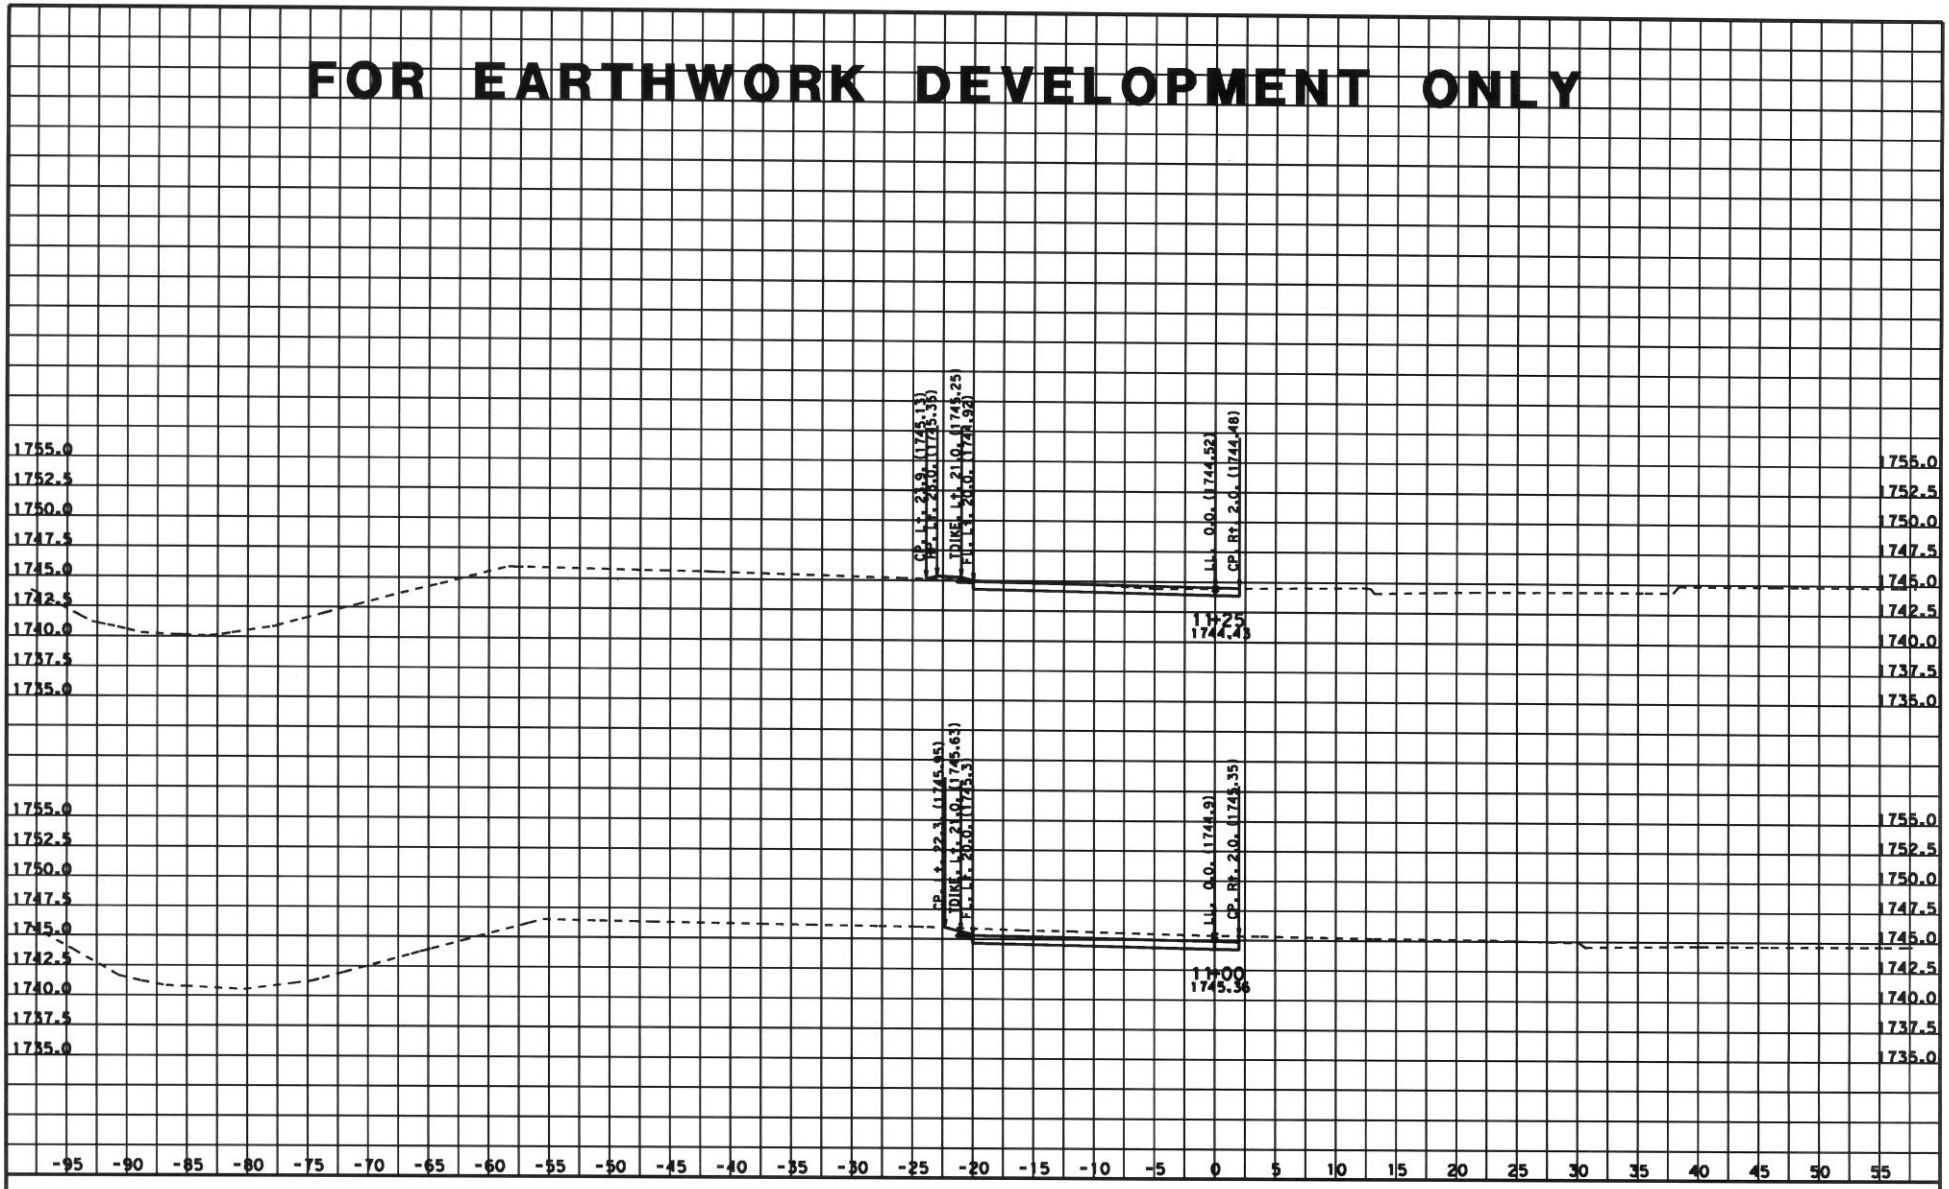

DATE: 12/12/2011
KC Project: 0708A File: D:F8a\CLINE\sbcdes-ssnogrw.EAR

SCALE: 1" = 5' Horiz.
1" = 5' Vert.
All Dimensions are US Survey Feet

CLINE1
CROSS SECTIONS
SHEET 23 OF XXX

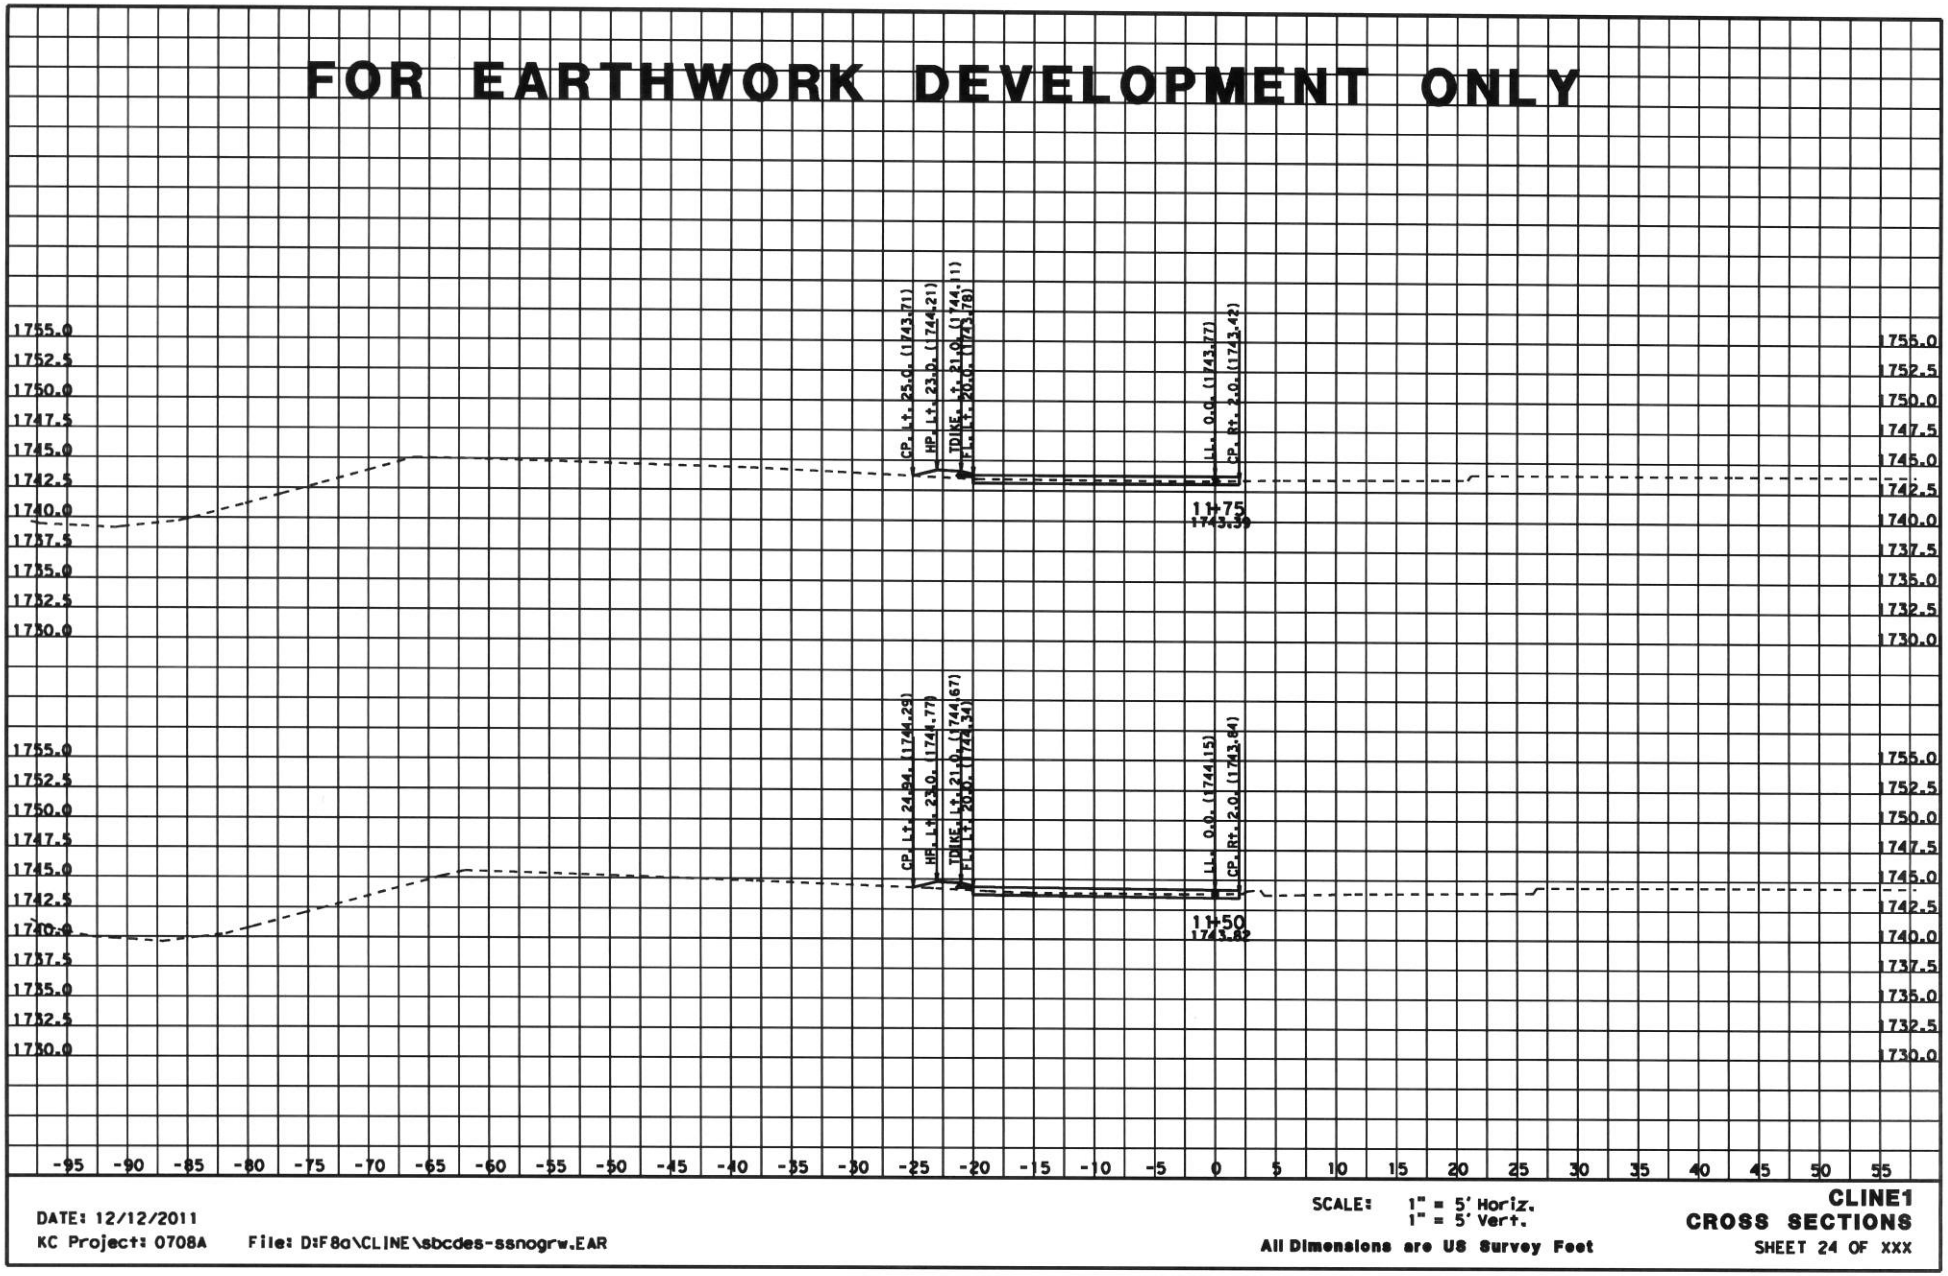

DATE: 12/12/2011
KC Project: 0708A File: D:F8a\CLINE\sbcdes-ssnogrw.EAR

SCALE: 1" = 5' Horiz.
1" = 5' Vert.
All Dimensions are US Survey Feet

CLINE1
CROSS SECTIONS
SHEET 24 OF XXX

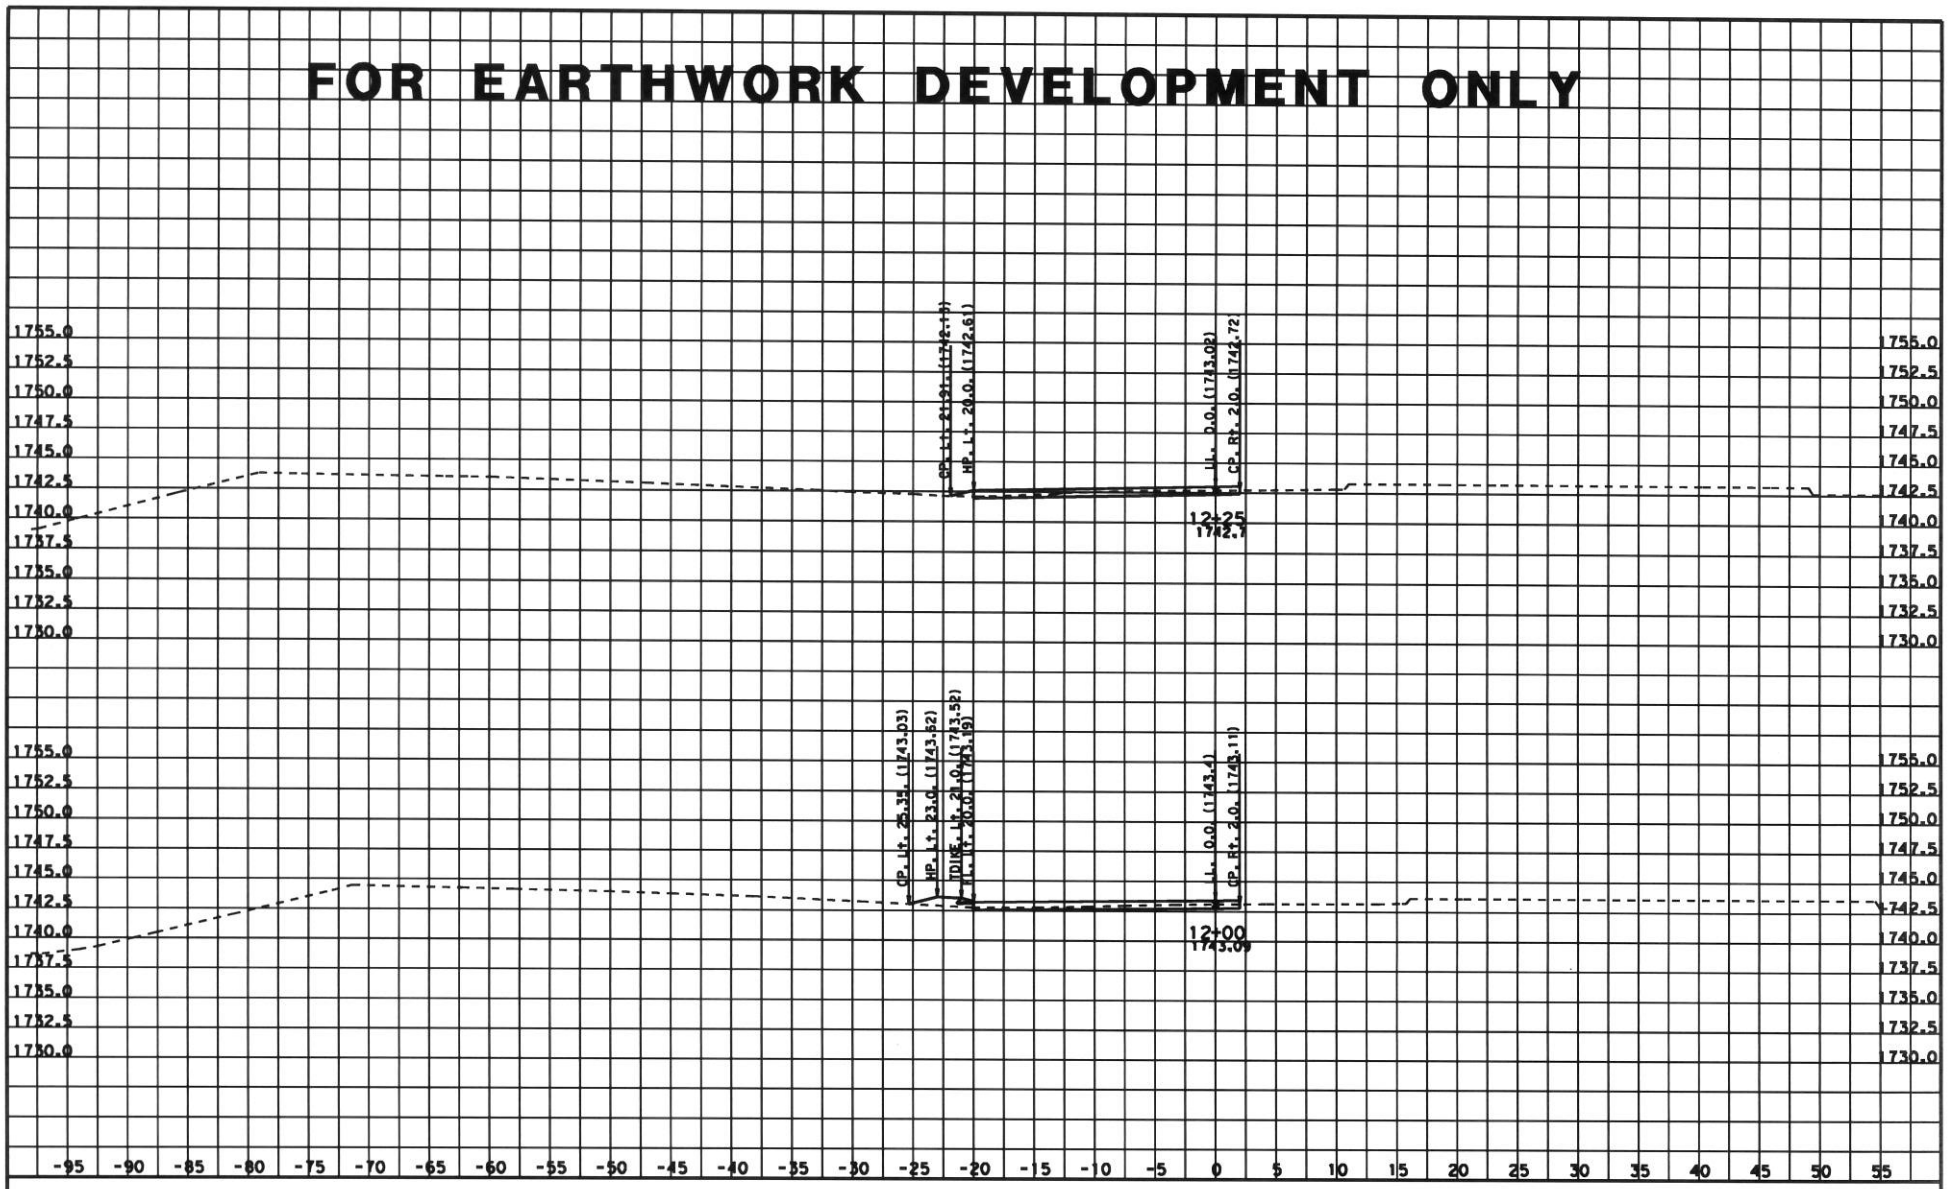

DATE: 12/12/2011
KC Project: 0708A File: D:F8a\CLINE\sbcdes-ssnogrw.EAR

SCALE: 1" = 5' Horiz.
1" = 5' Vert.
All Dimensions are US Survey Feet

CLINE1
CROSS SECTIONS
SHEET 25 OF XXX

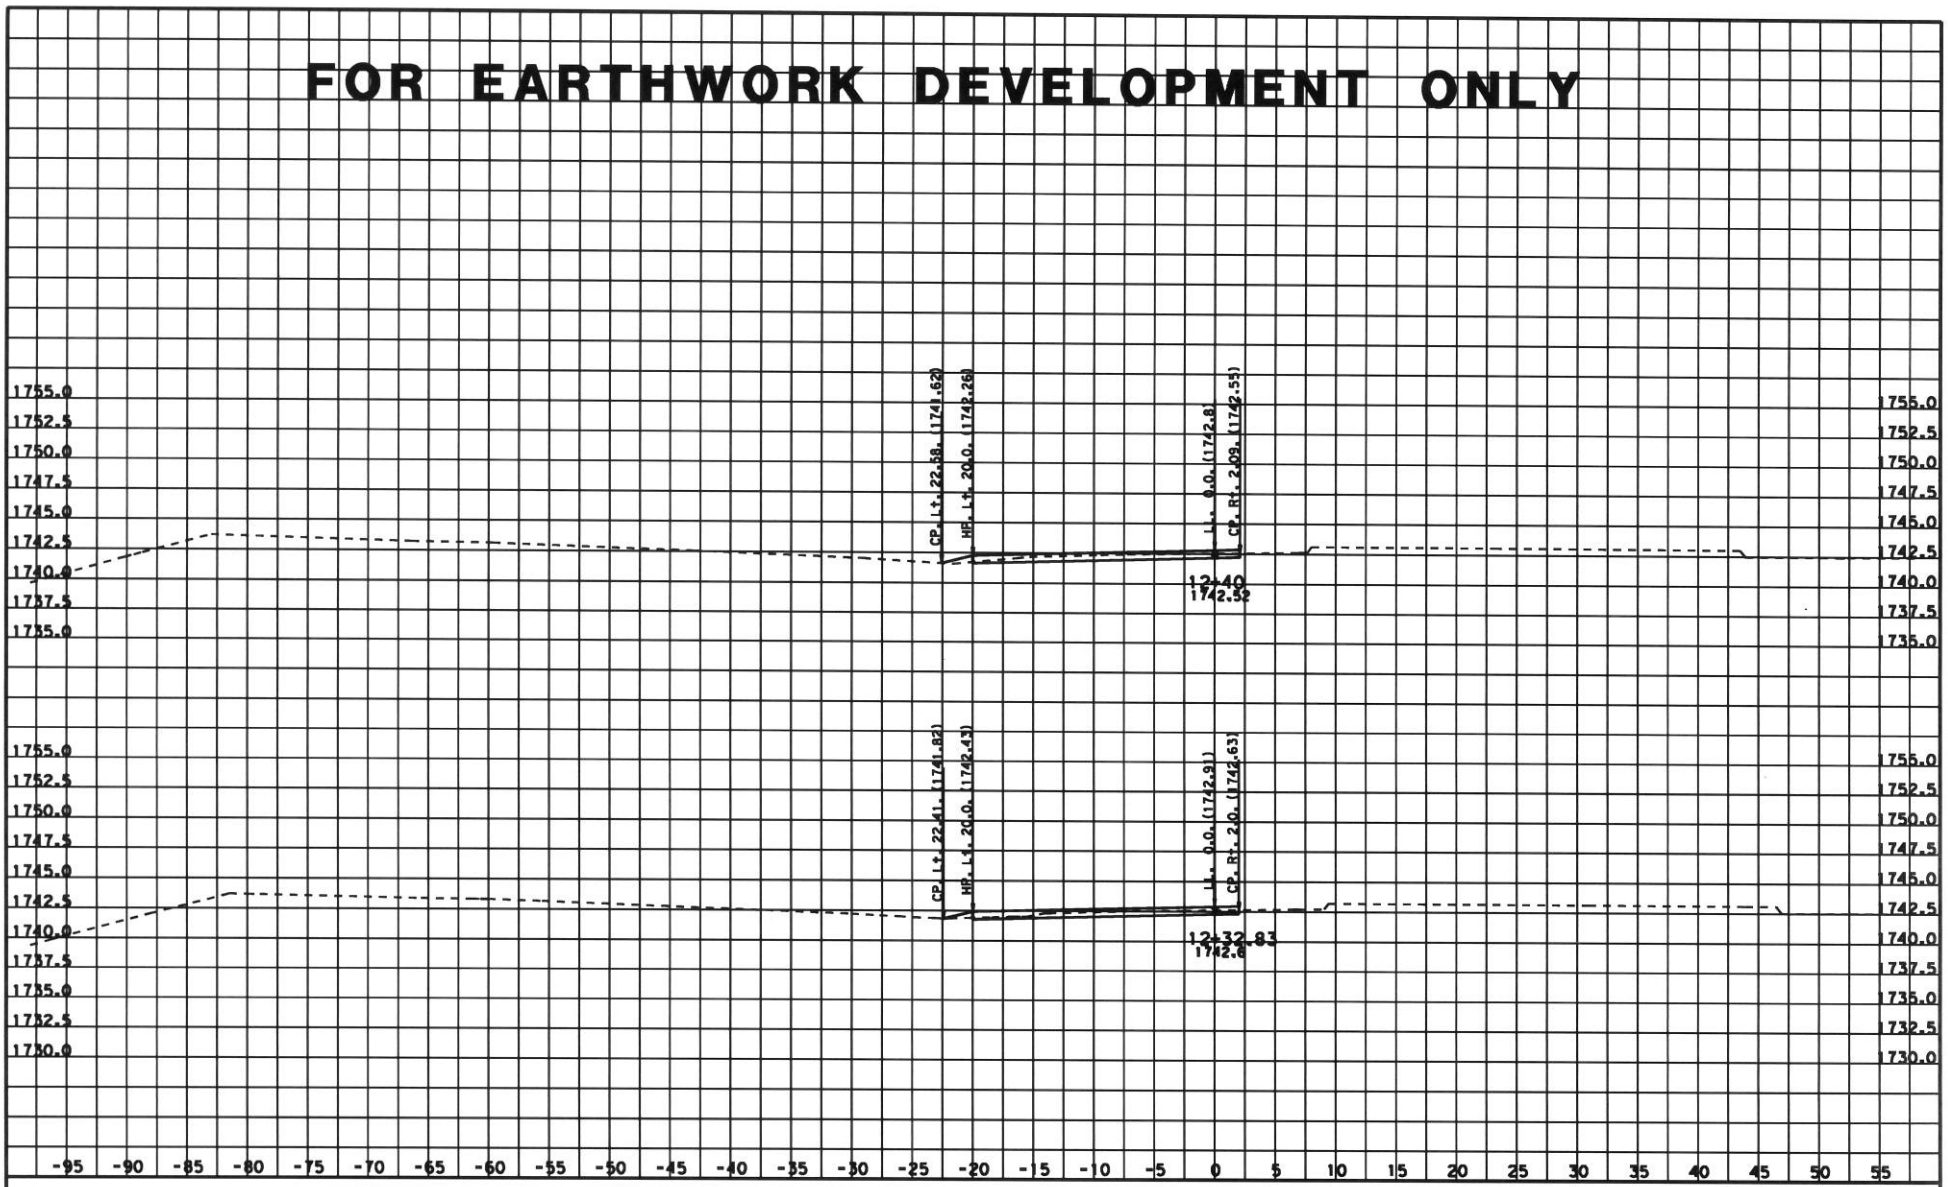

DATE: 12/12/2011
KC Project: 0708A File: D:F8a\CLINE\sbcdes-ssnogrw.EAR

SCALE: 1" = 5' Horiz.
1" = 5' Vert.
All Dimensions are US Survey Feet

CLINE1
CROSS SECTIONS
SHEET 26 OF XXX

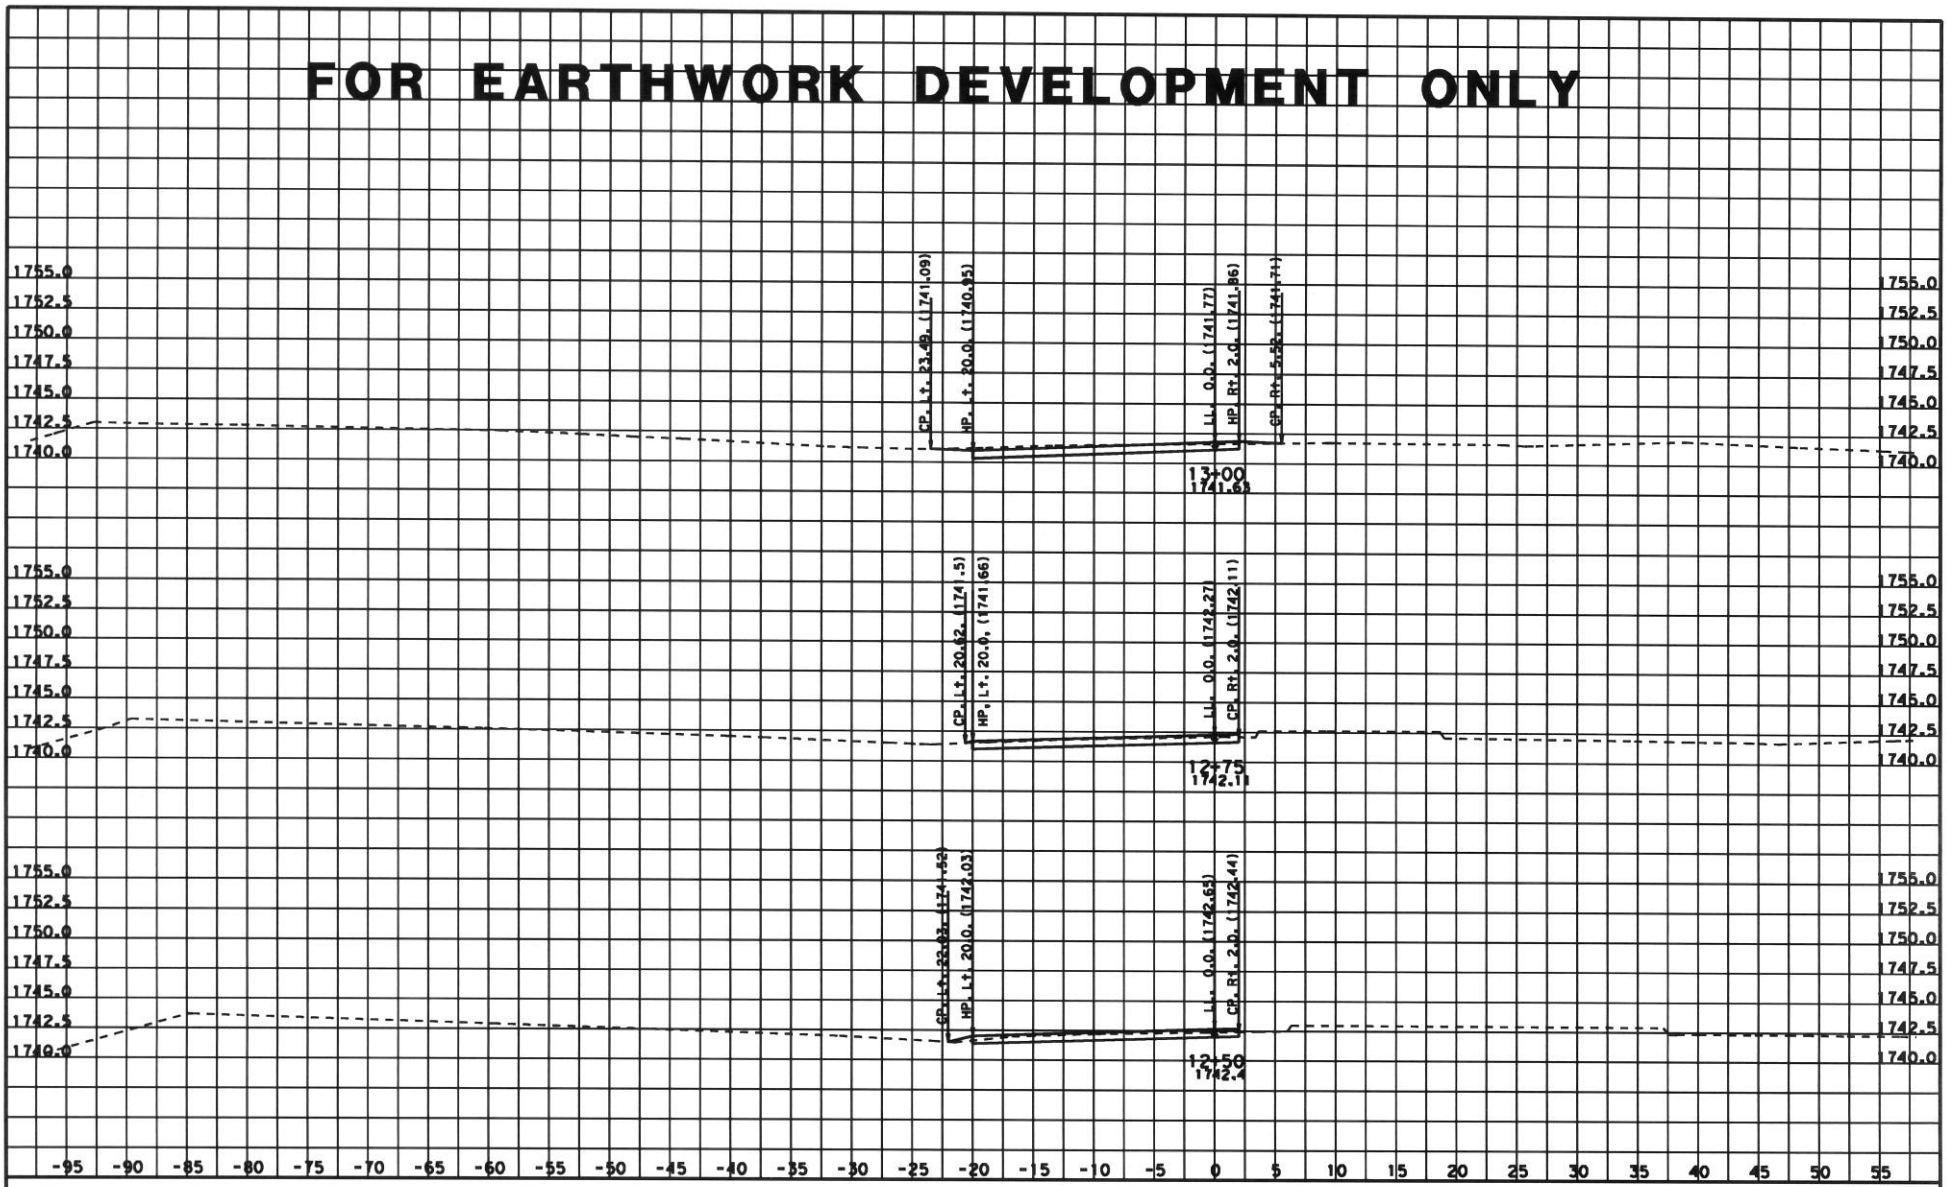

DATE: 12/12/2011
KC Project: 0708A File: D:F8a\CLINE\sbcdes-ssnogrw.EAR

SCALE: 1" = 5' Horiz.
1" = 5' Vert.
All Dimensions are US Survey Feet

CLINE1
CROSS SECTIONS
SHEET 27 OF XXX

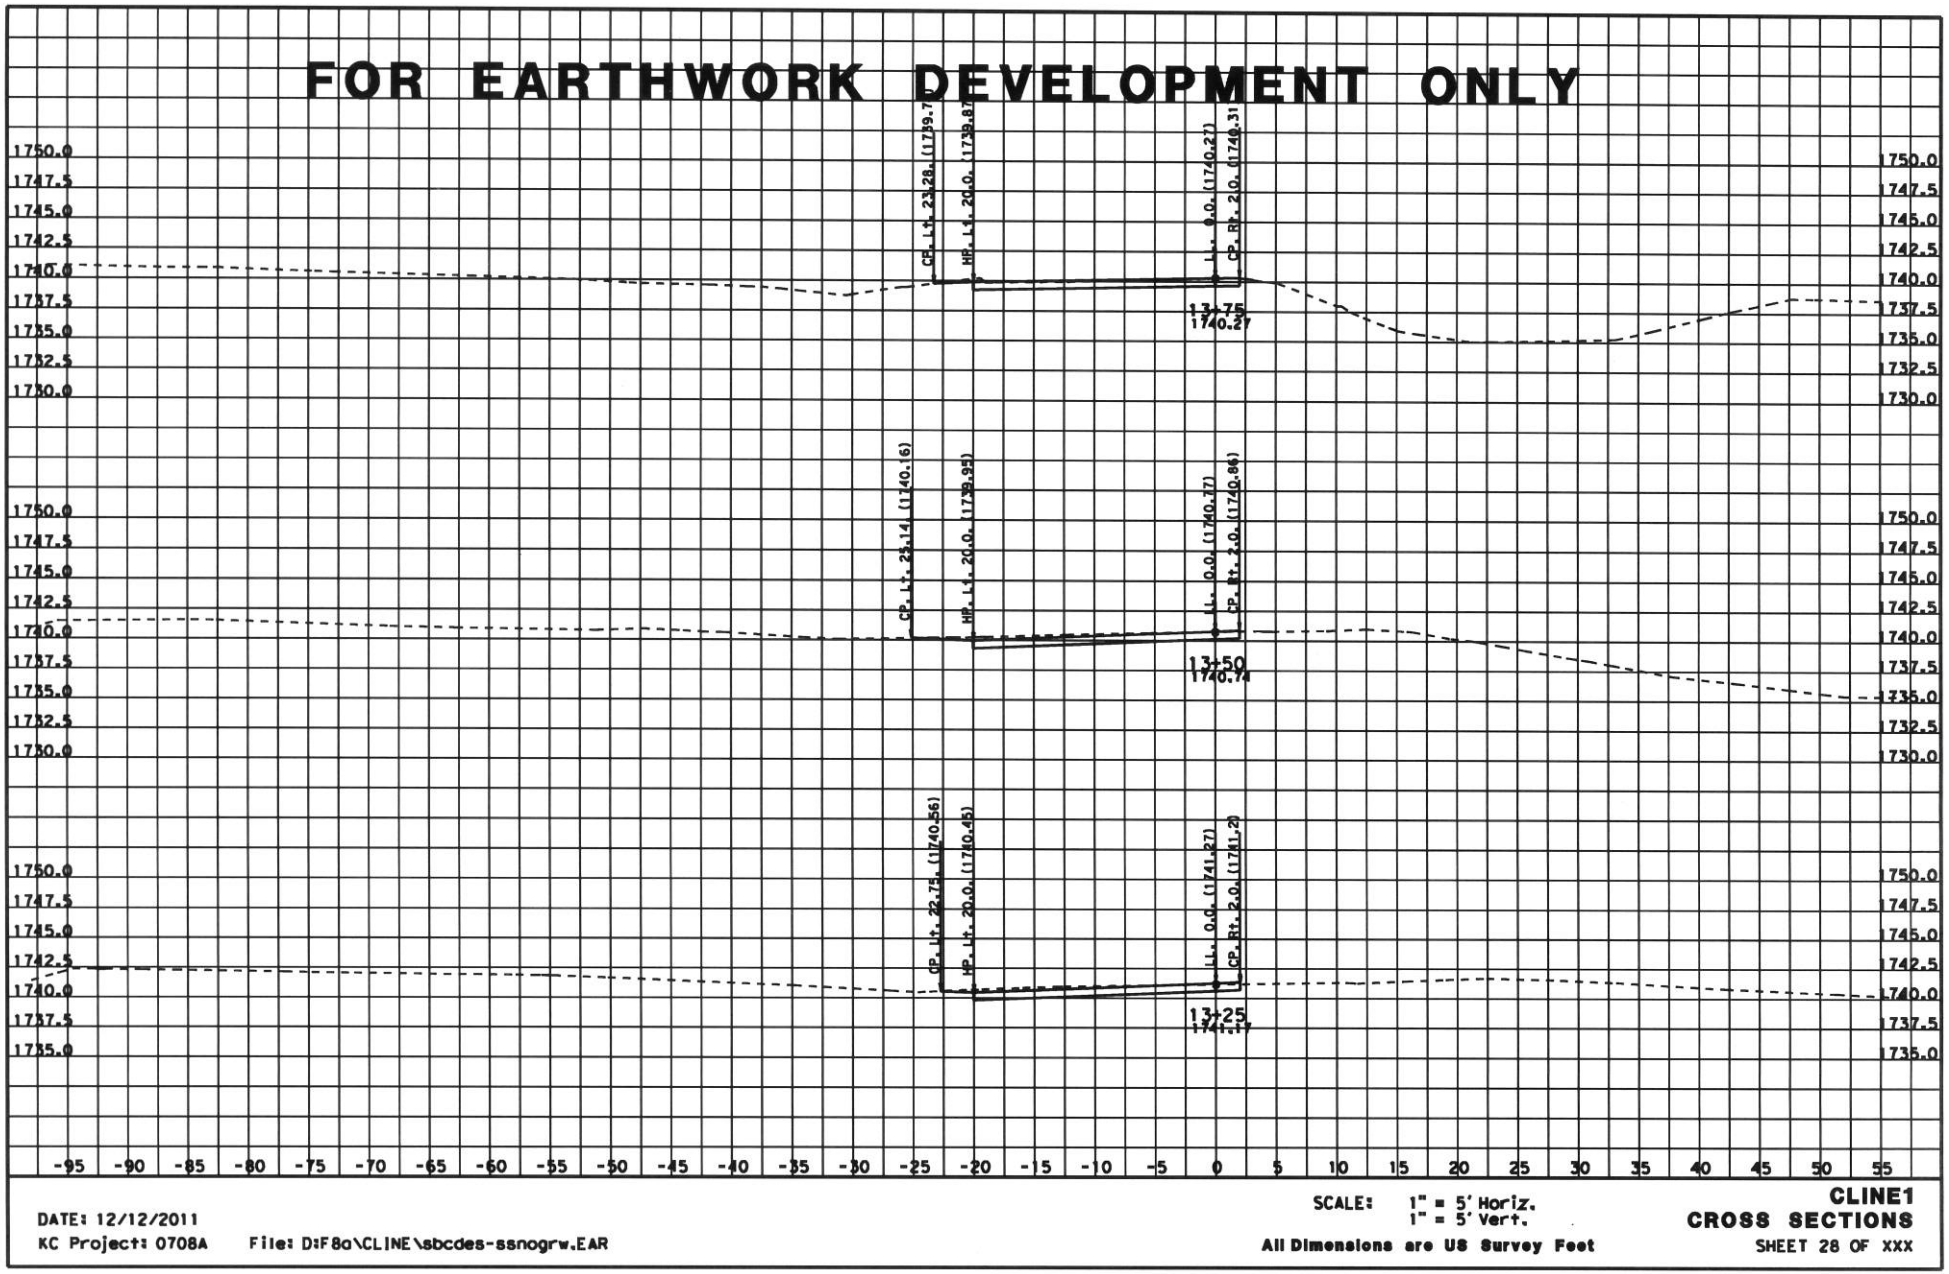

DATE: 12/12/2011
KC Project: 0708A File: D:F8a\CLINE\sbcdes-ssnogrw.EAR

SCALE: 1" = 5' Horiz.
1" = 5' Vert.
All Dimensions are US Survey Feet

CLINE1
CROSS SECTIONS
SHEET 28 OF XXX