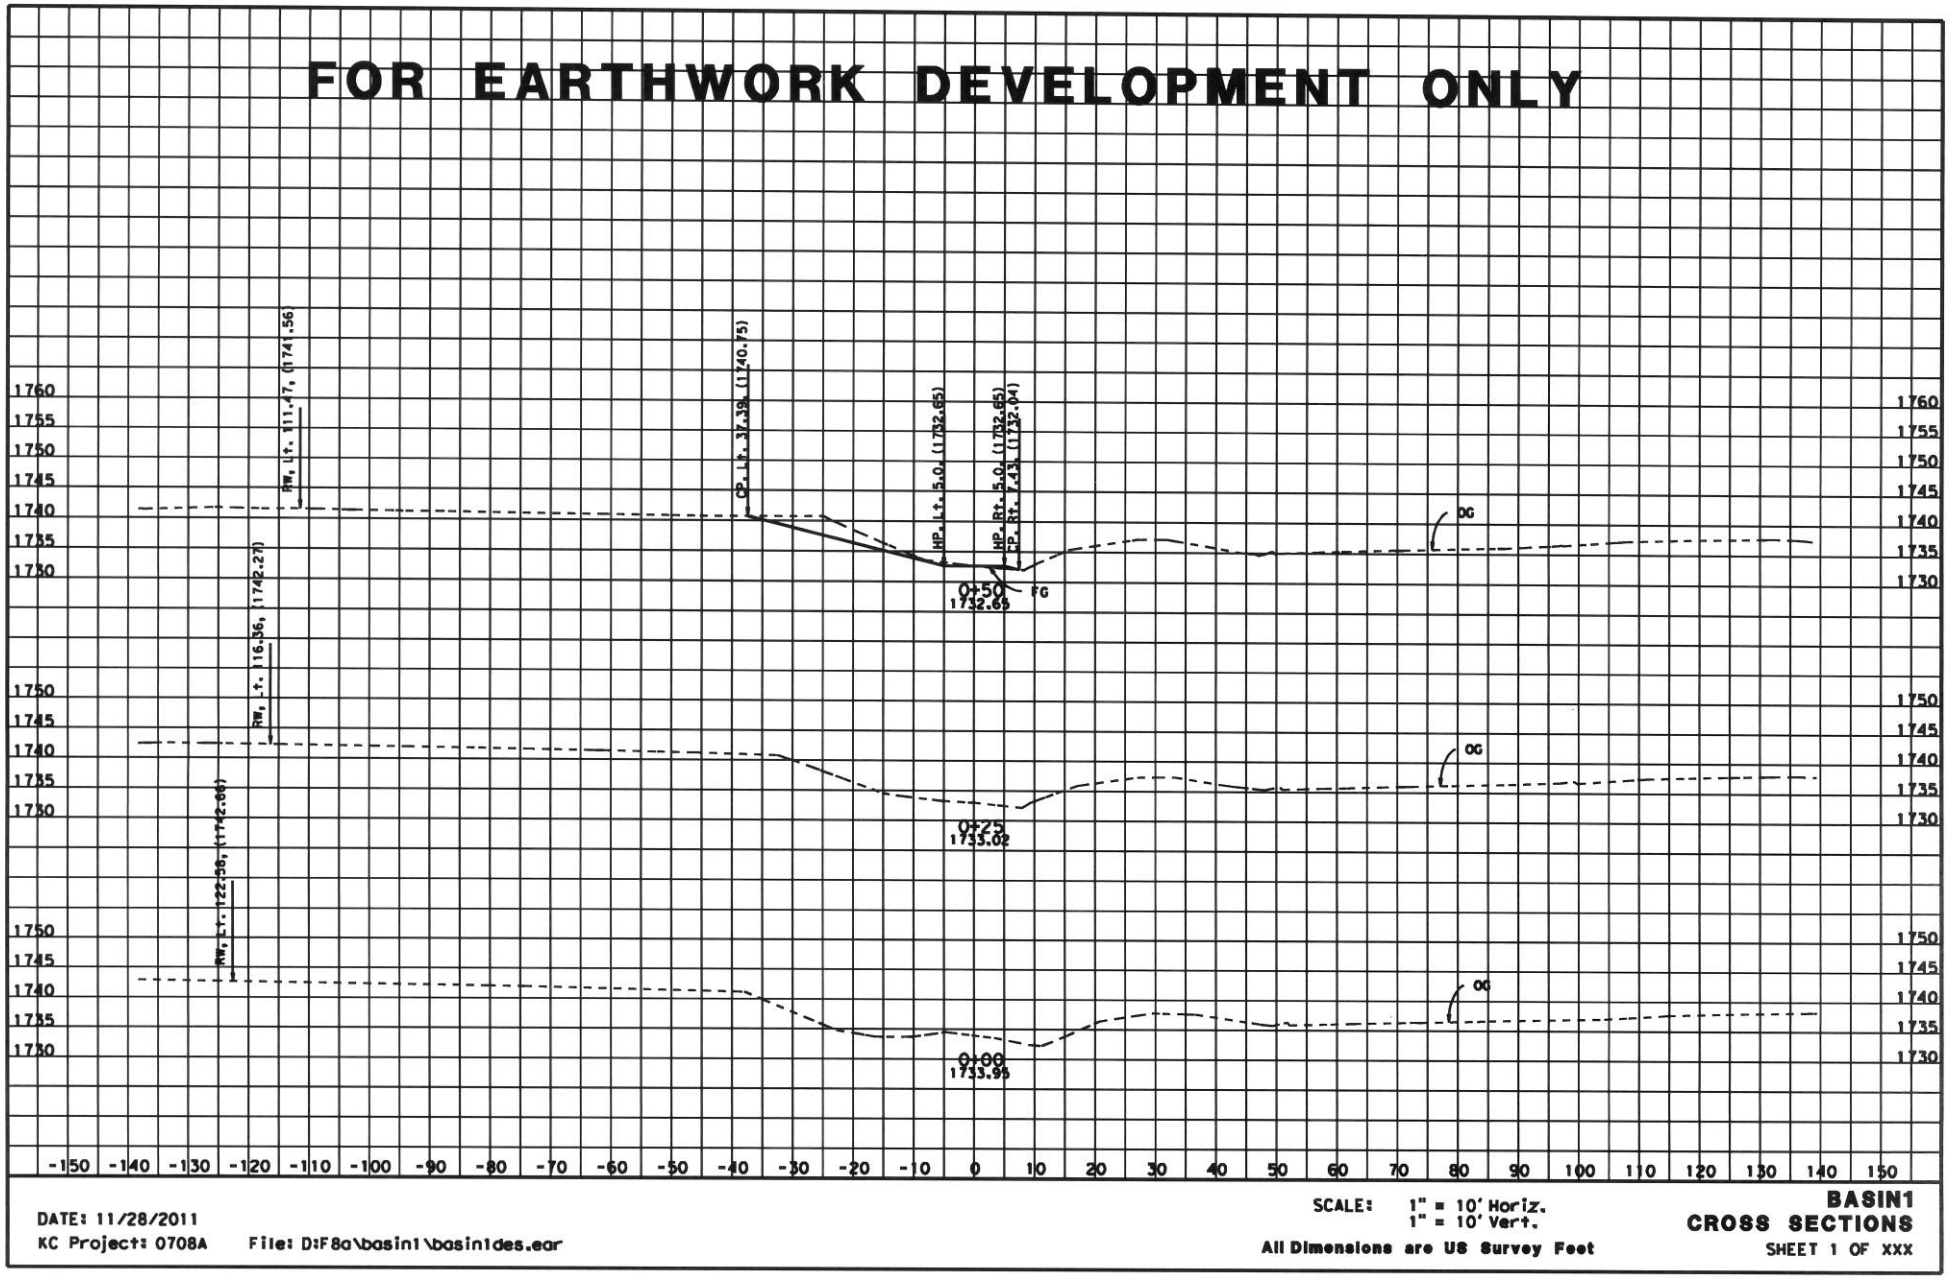
FOR EARTHWORK DEVELOPMENT ONLY
RW, Lt. 111.47, (1741.56)
CP, Lt. 37.39, (1740.75)
HP, Lt. 5.0, (1732.65)
HP, Rt. 5.0, (1732.65)
CP, Rt. 7.43, (1732.04)
OG
0+50
1732.65
FG
RW, Lt. 116.36, (1742.27)
0+25
1733.02
RW, Lt. 122.36, (1742.86)
0+00
1733.95
1760
1755
1750
1745
1740
1735
1730
-150 -140 -130 -120 -110 -100 -90 -80 -70 -60 -50 -40 -30 -20 -10 0 10 20 30 40 50 60 70 80 90 100 110 120 130 140 150
DATE: 11/28/2011
KC Project: 0708A
File: D:F8a\basin1\basin1des.ear
SCALE: 1" = 10' Horiz.
1" = 10' Vert.
All Dimensions are US Survey Feet
BASIN1
CROSS SECTIONS
SHEET 1 OF XXX

FOR EARTHWORK DEVELOPMENT ONLY

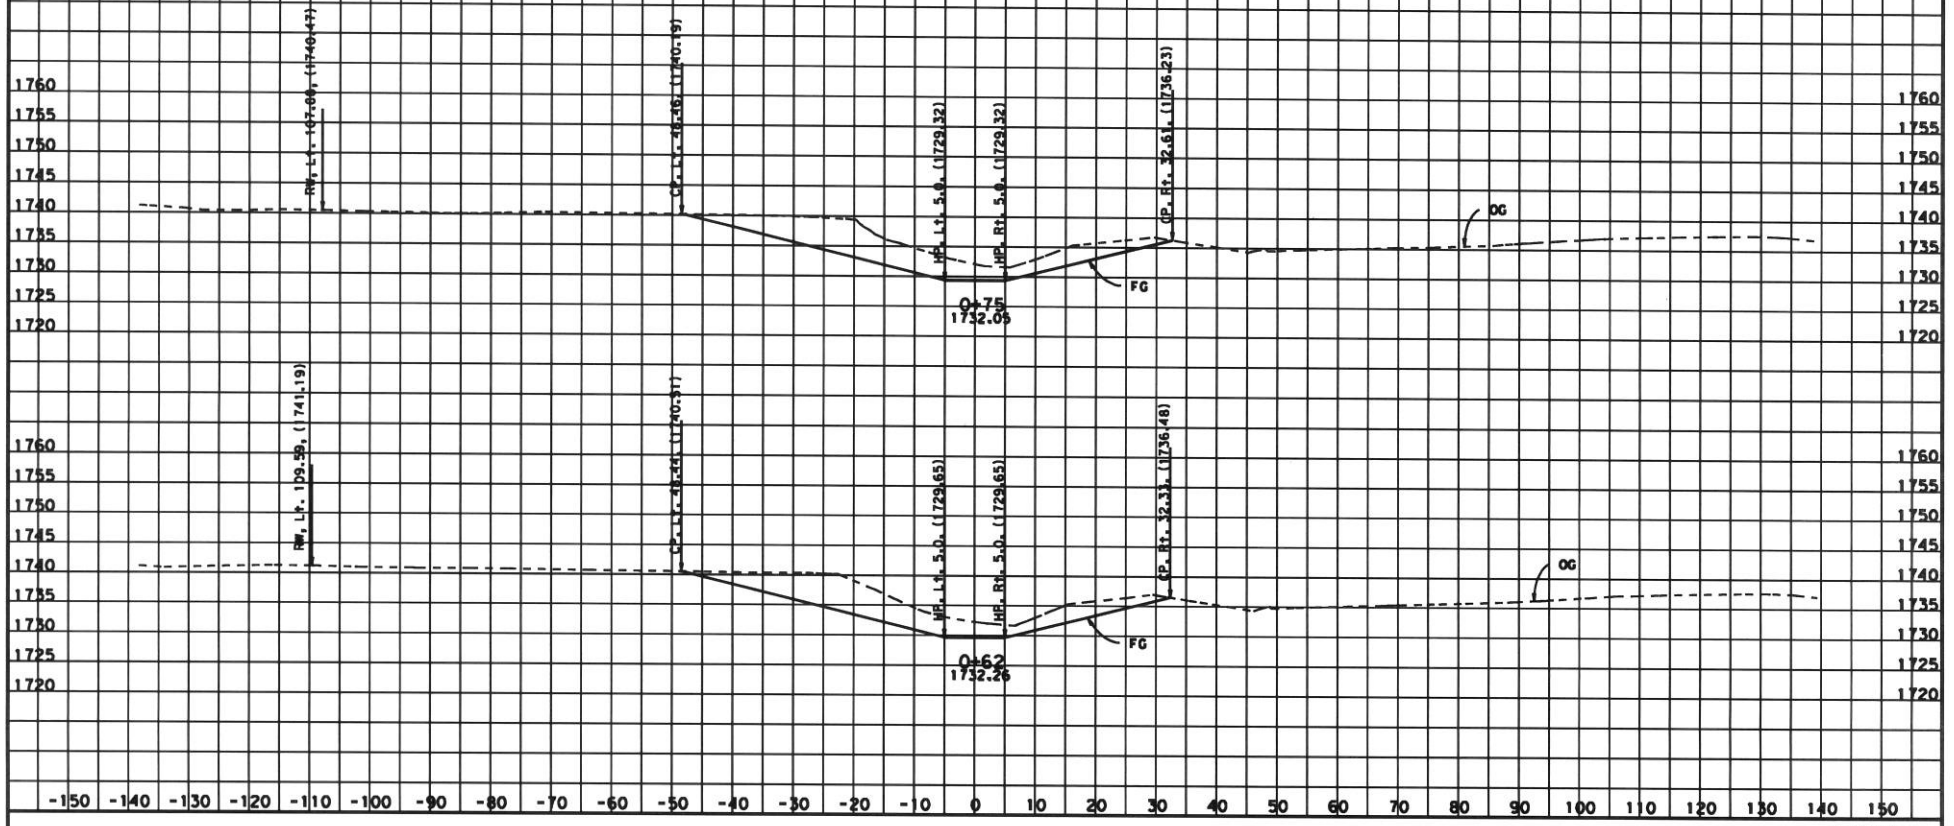

DATE: 11/28/2011
KC Project: 0708A File: D:F8a\basin1\basin1des.ear

SCALE: 1" = 10' Horiz.
1" = 10' Vert.
All Dimensions are US Survey Feet

BASIN1
CROSS SECTIONS
SHEET 2 OF XXX

FOR EARTHWORK DEVELOPMENT ONLY

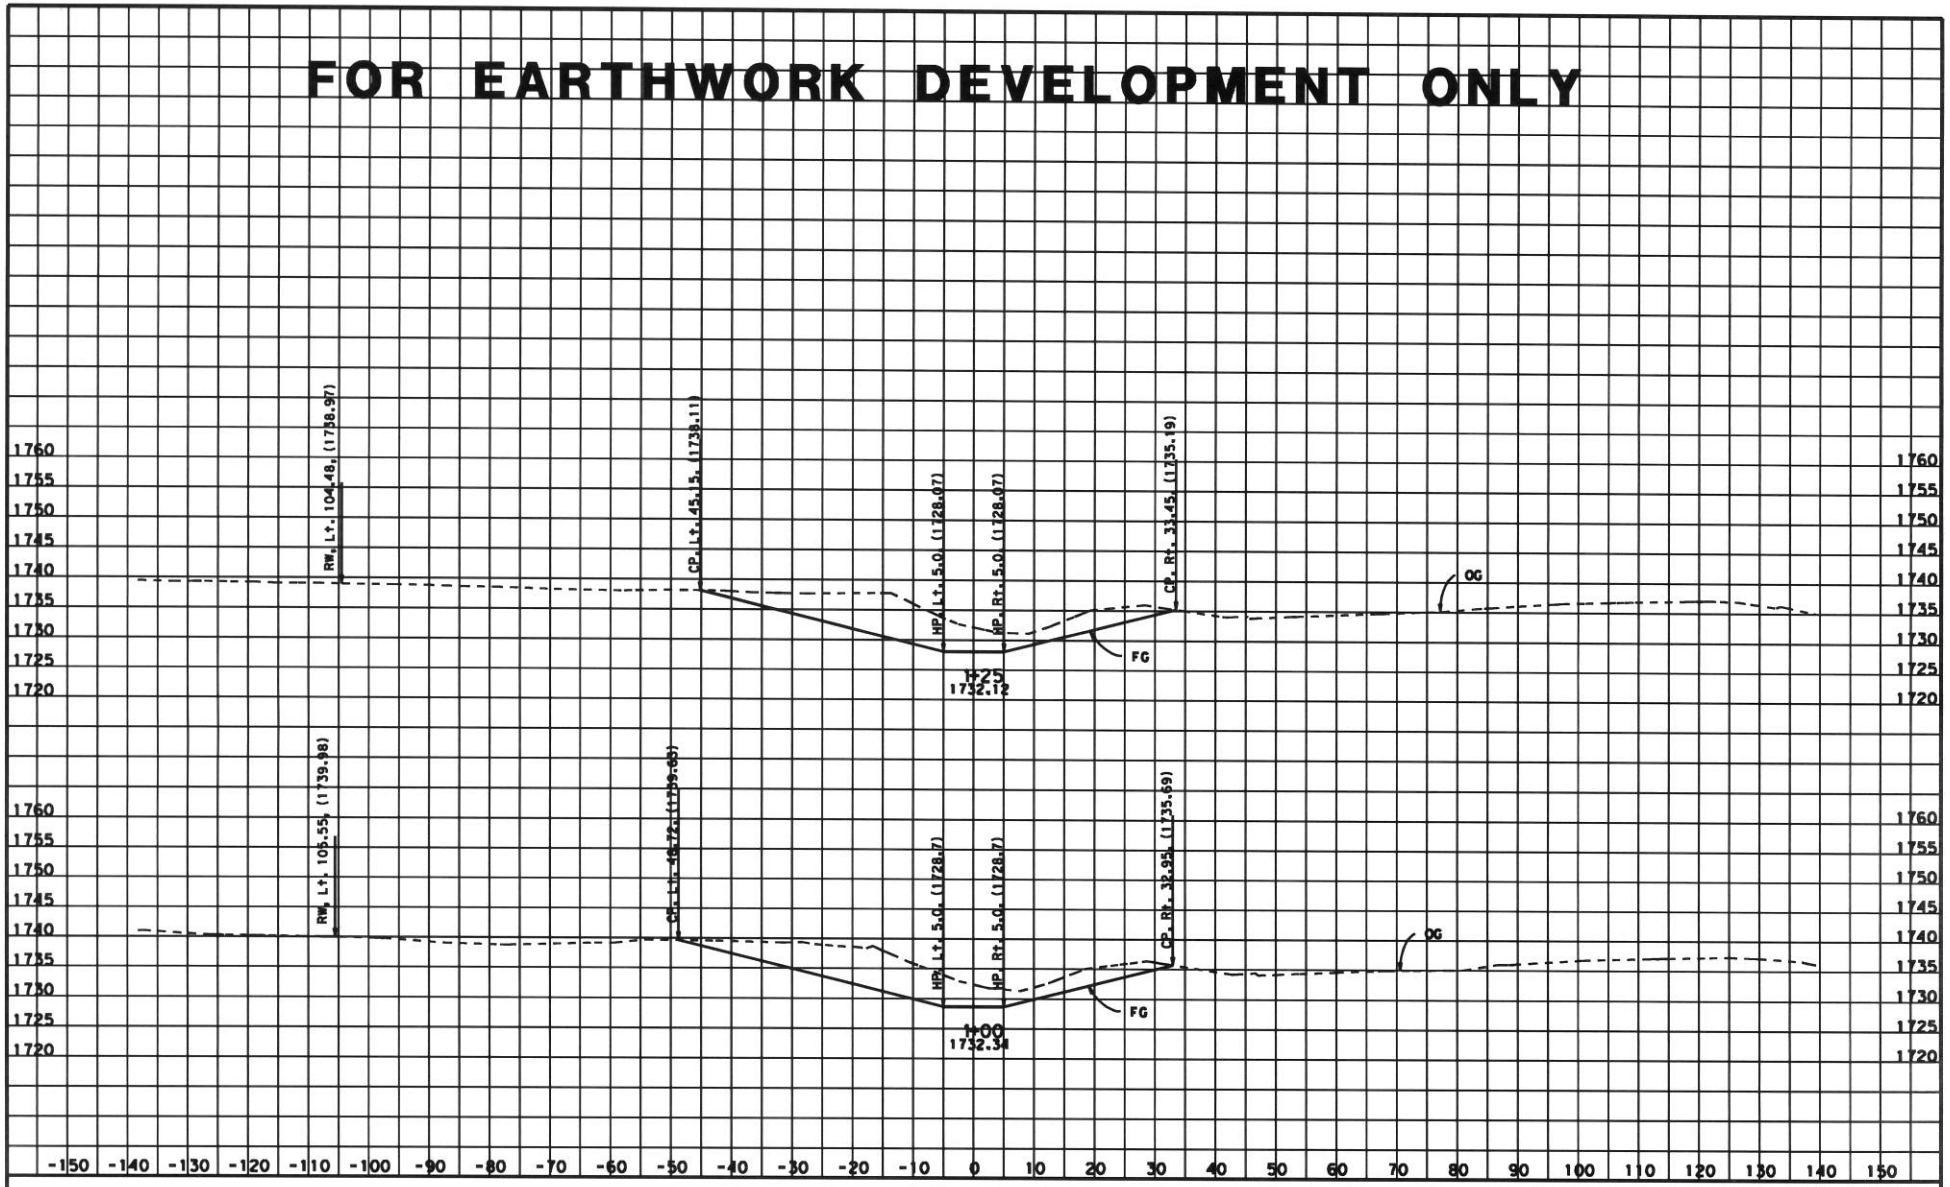

DATE: 11/28/2011
KC Project: 0708A File: D:F8a\basin1\basin1des.ear

SCALE: 1" = 10' Horiz.
1" = 10' Vert.
All Dimensions are US Survey Feet

BASIN1
CROSS SECTIONS
SHEET 3 OF XXX

FOR EARTHWORK DEVELOPMENT ONLY

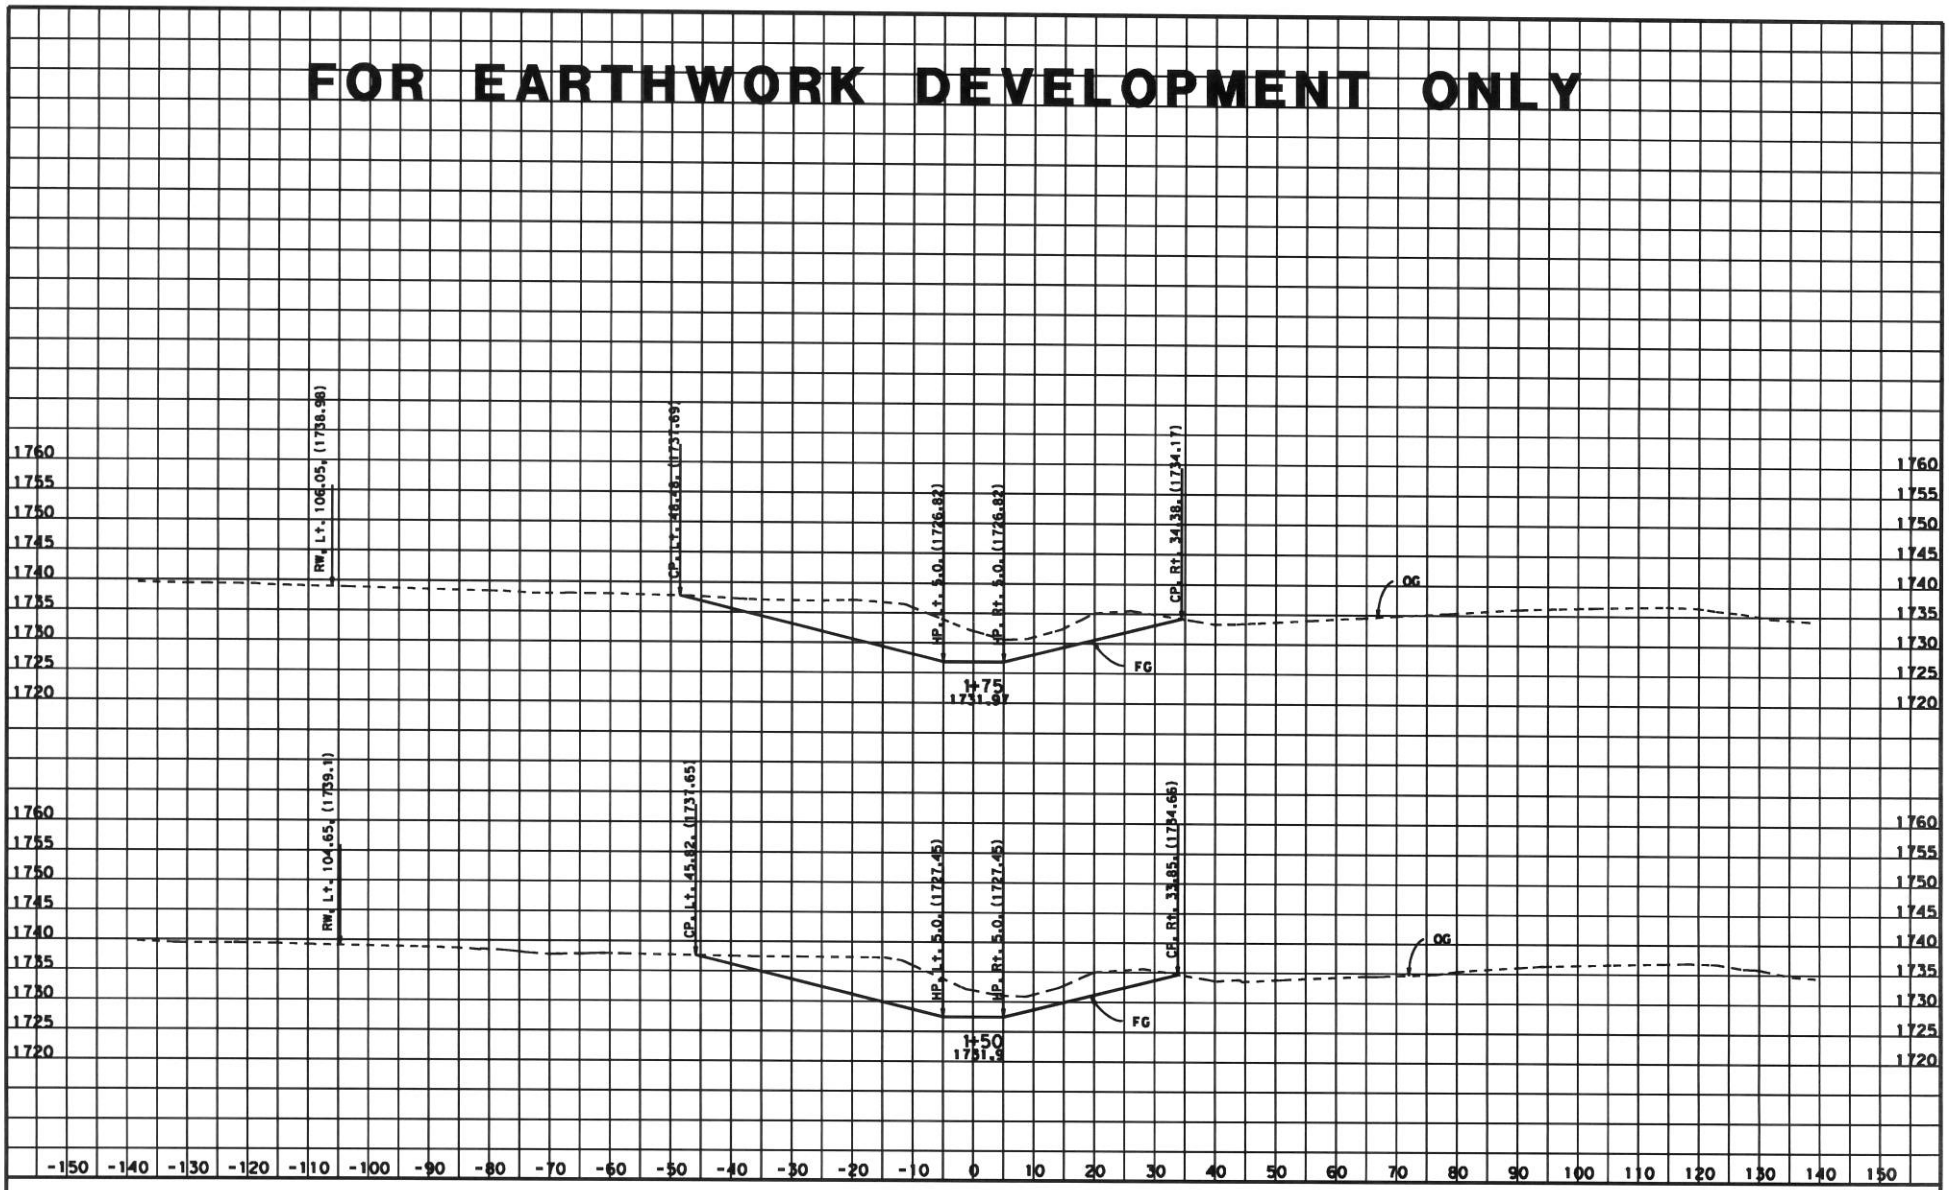

DATE: 11/28/2011
KC Project: 0708A File: D:F8a\basin1\basin1des.ear

SCALE: 1" = 10' Horiz.
1" = 10' Vert.
All Dimensions are US Survey Feet

BASIN1
CROSS SECTIONS
SHEET 4 OF XXX

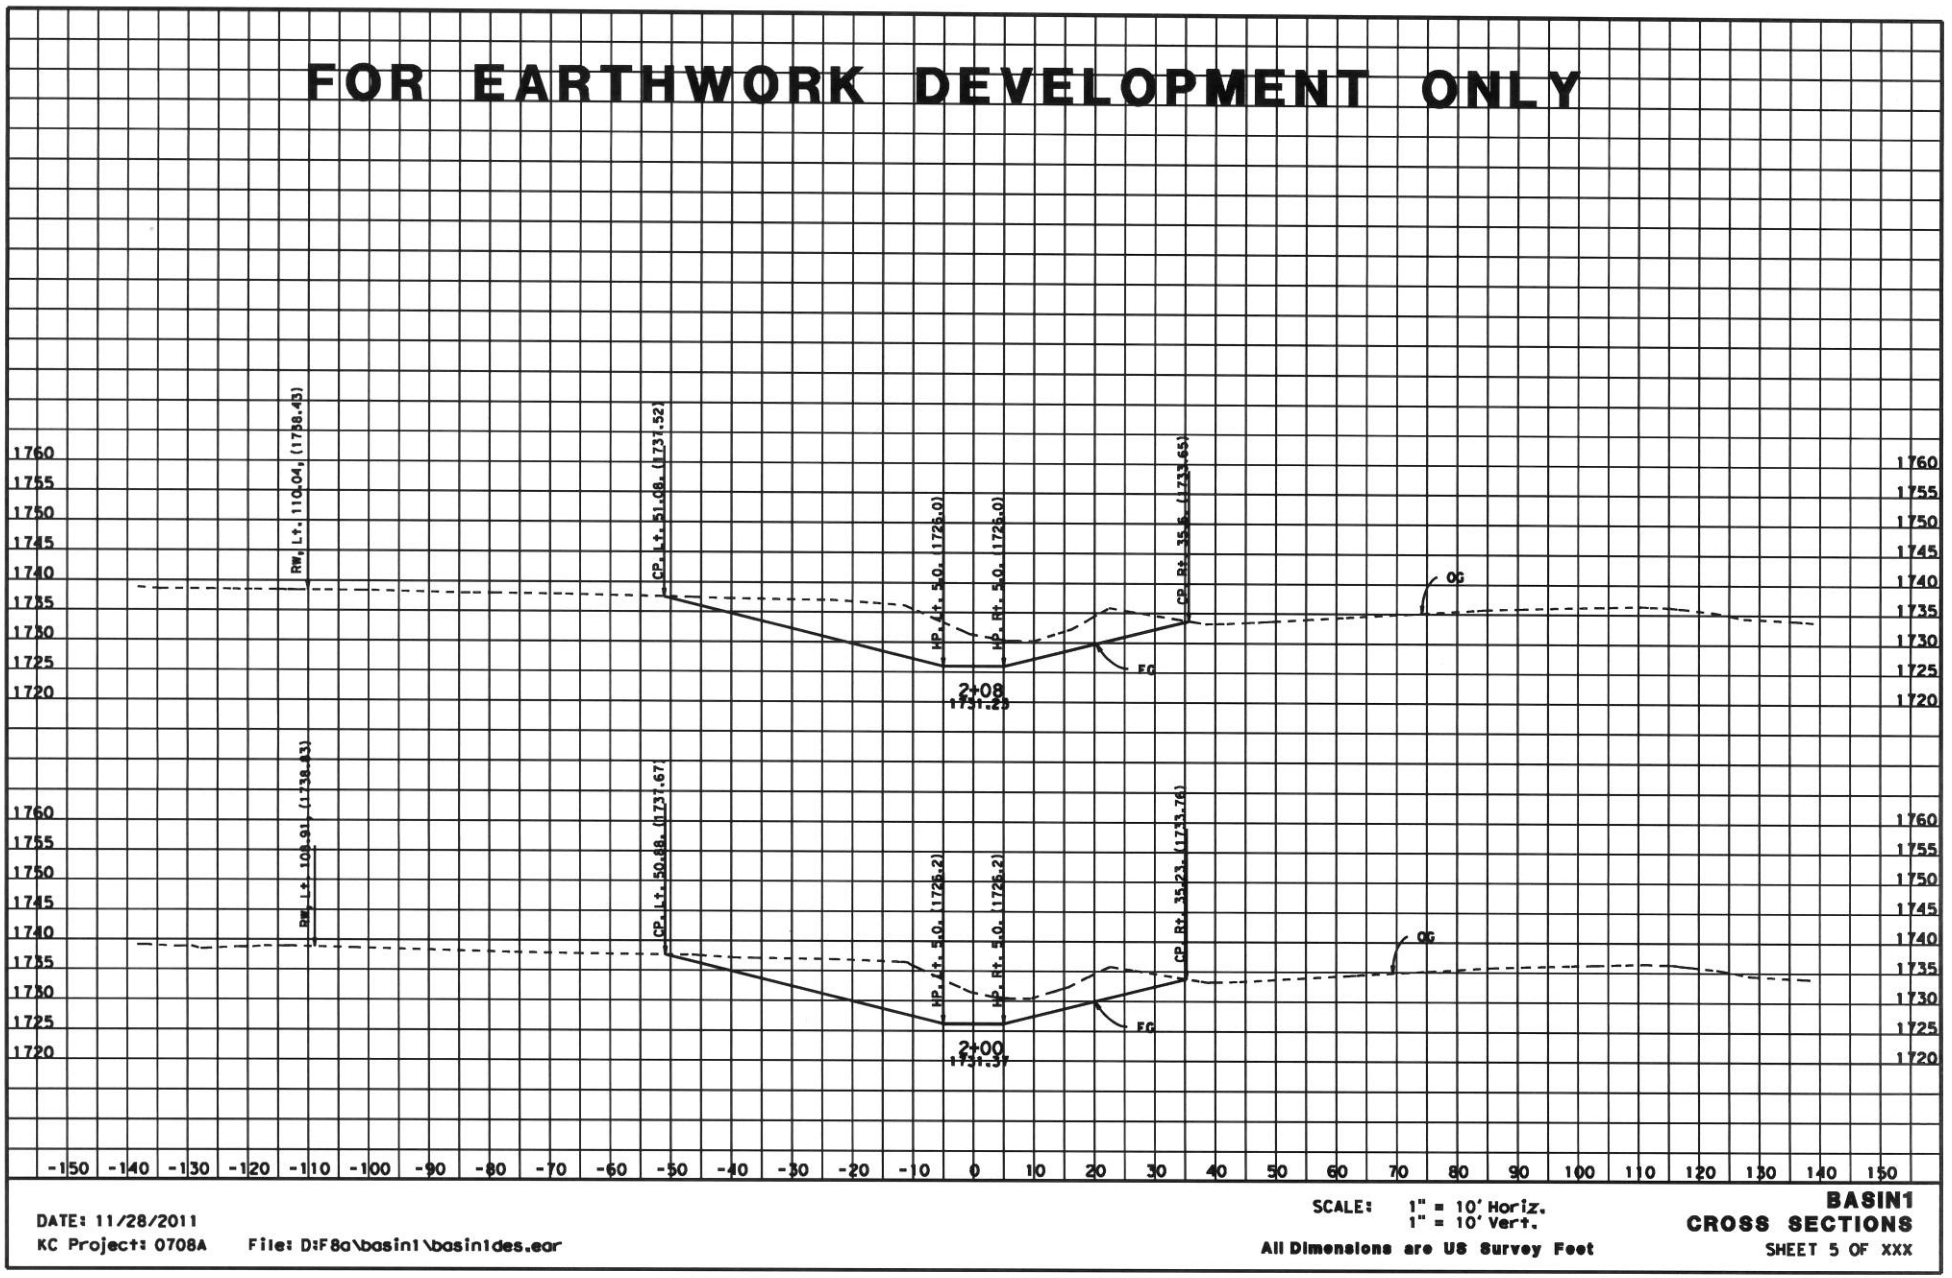

DATE: 11/28/2011
KC Project: 0708A File: D:F8a\basin1\basin1des.ear

SCALE: 1" = 10' Horiz.
1" = 10' Vert.
All Dimensions are US Survey Feet

BASIN1
CROSS SECTIONS
SHEET 5 OF XXX

FOR EARTHWORK DEVELOPMENT ONLY

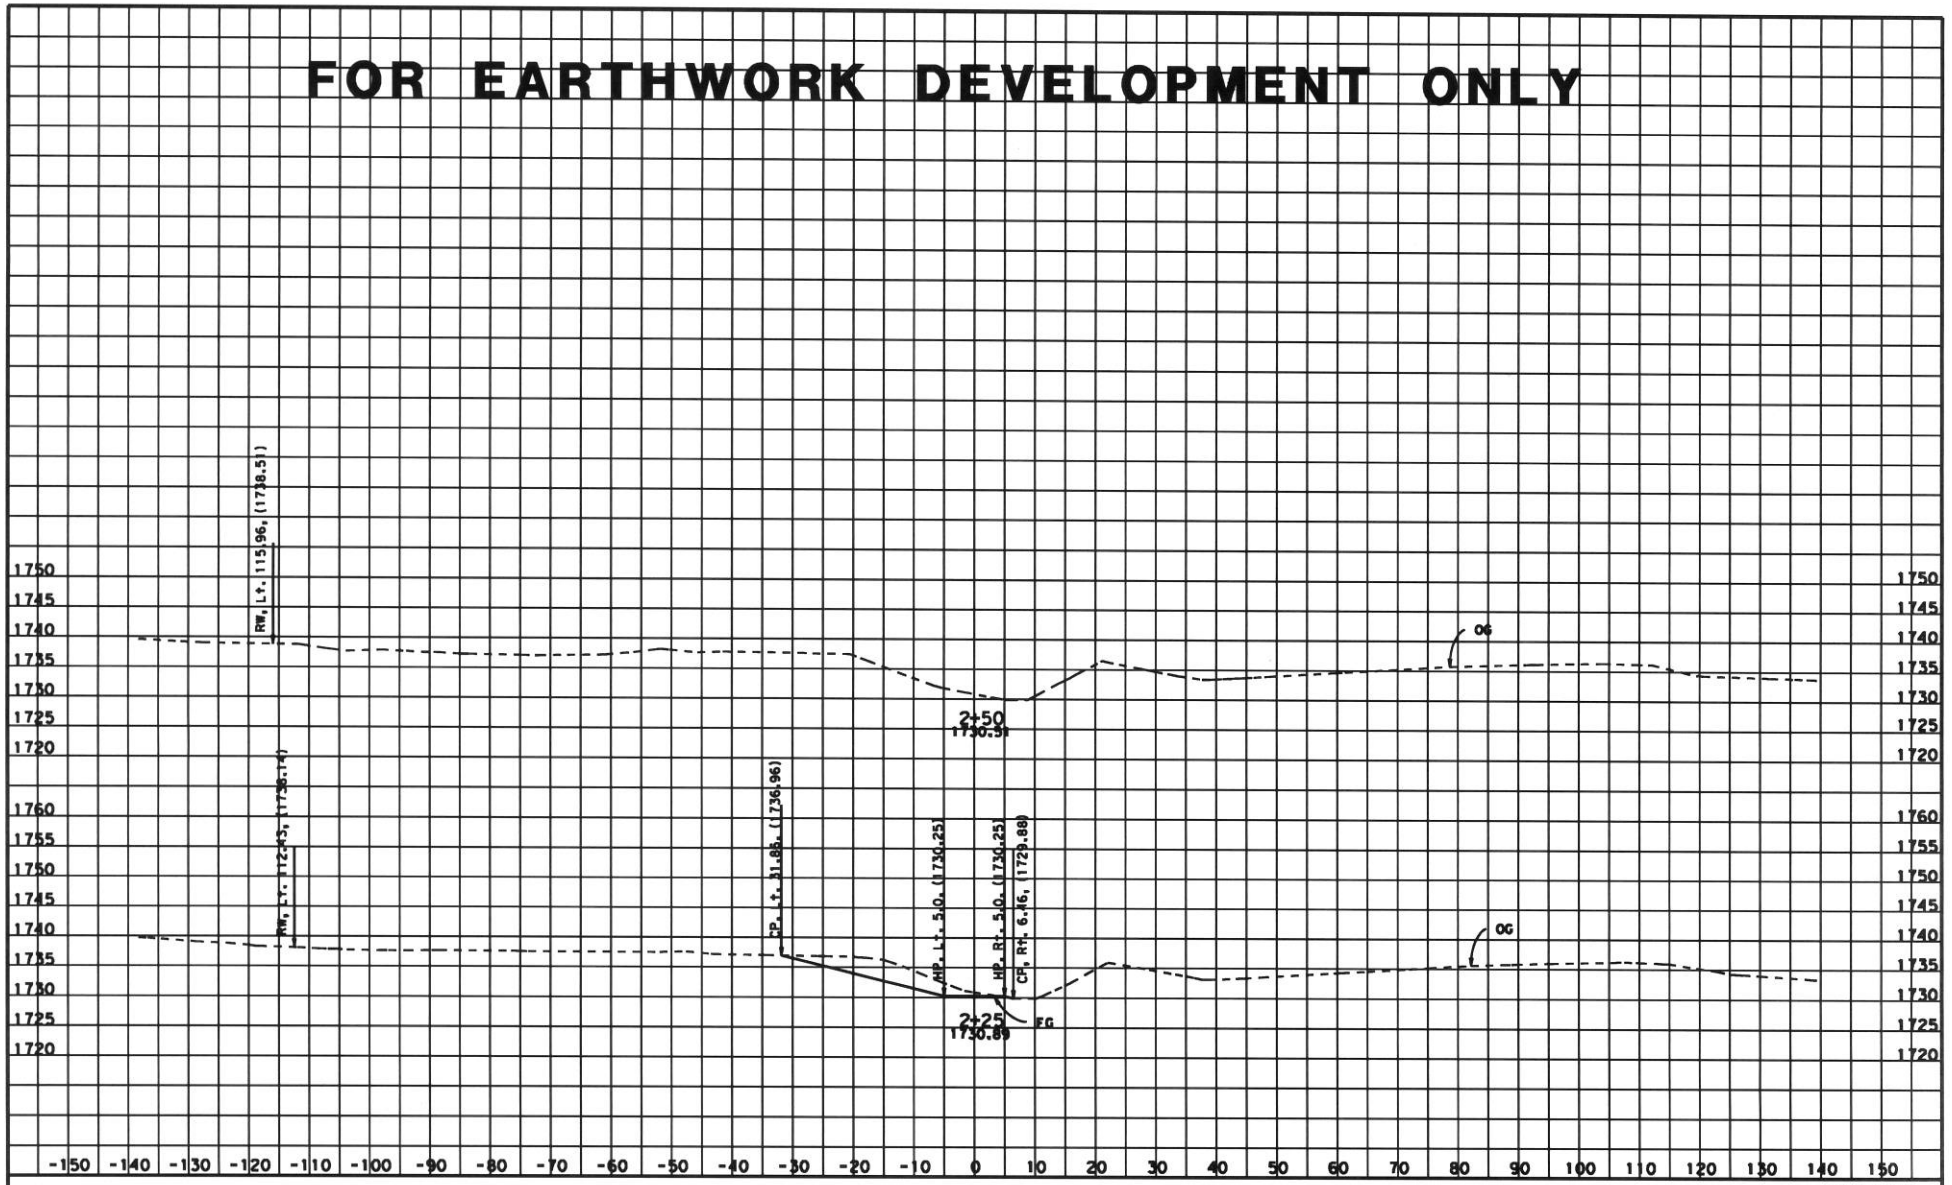

DATE: 11/28/2011
KC Project: 0708A File: D:F8a\basin1\basin1des.ear

SCALE: 1" = 10' Horiz.
1" = 10' Vert.
All Dimensions are US Survey Feet

BASIN1
CROSS SECTIONS
SHEET 6 OF XXX