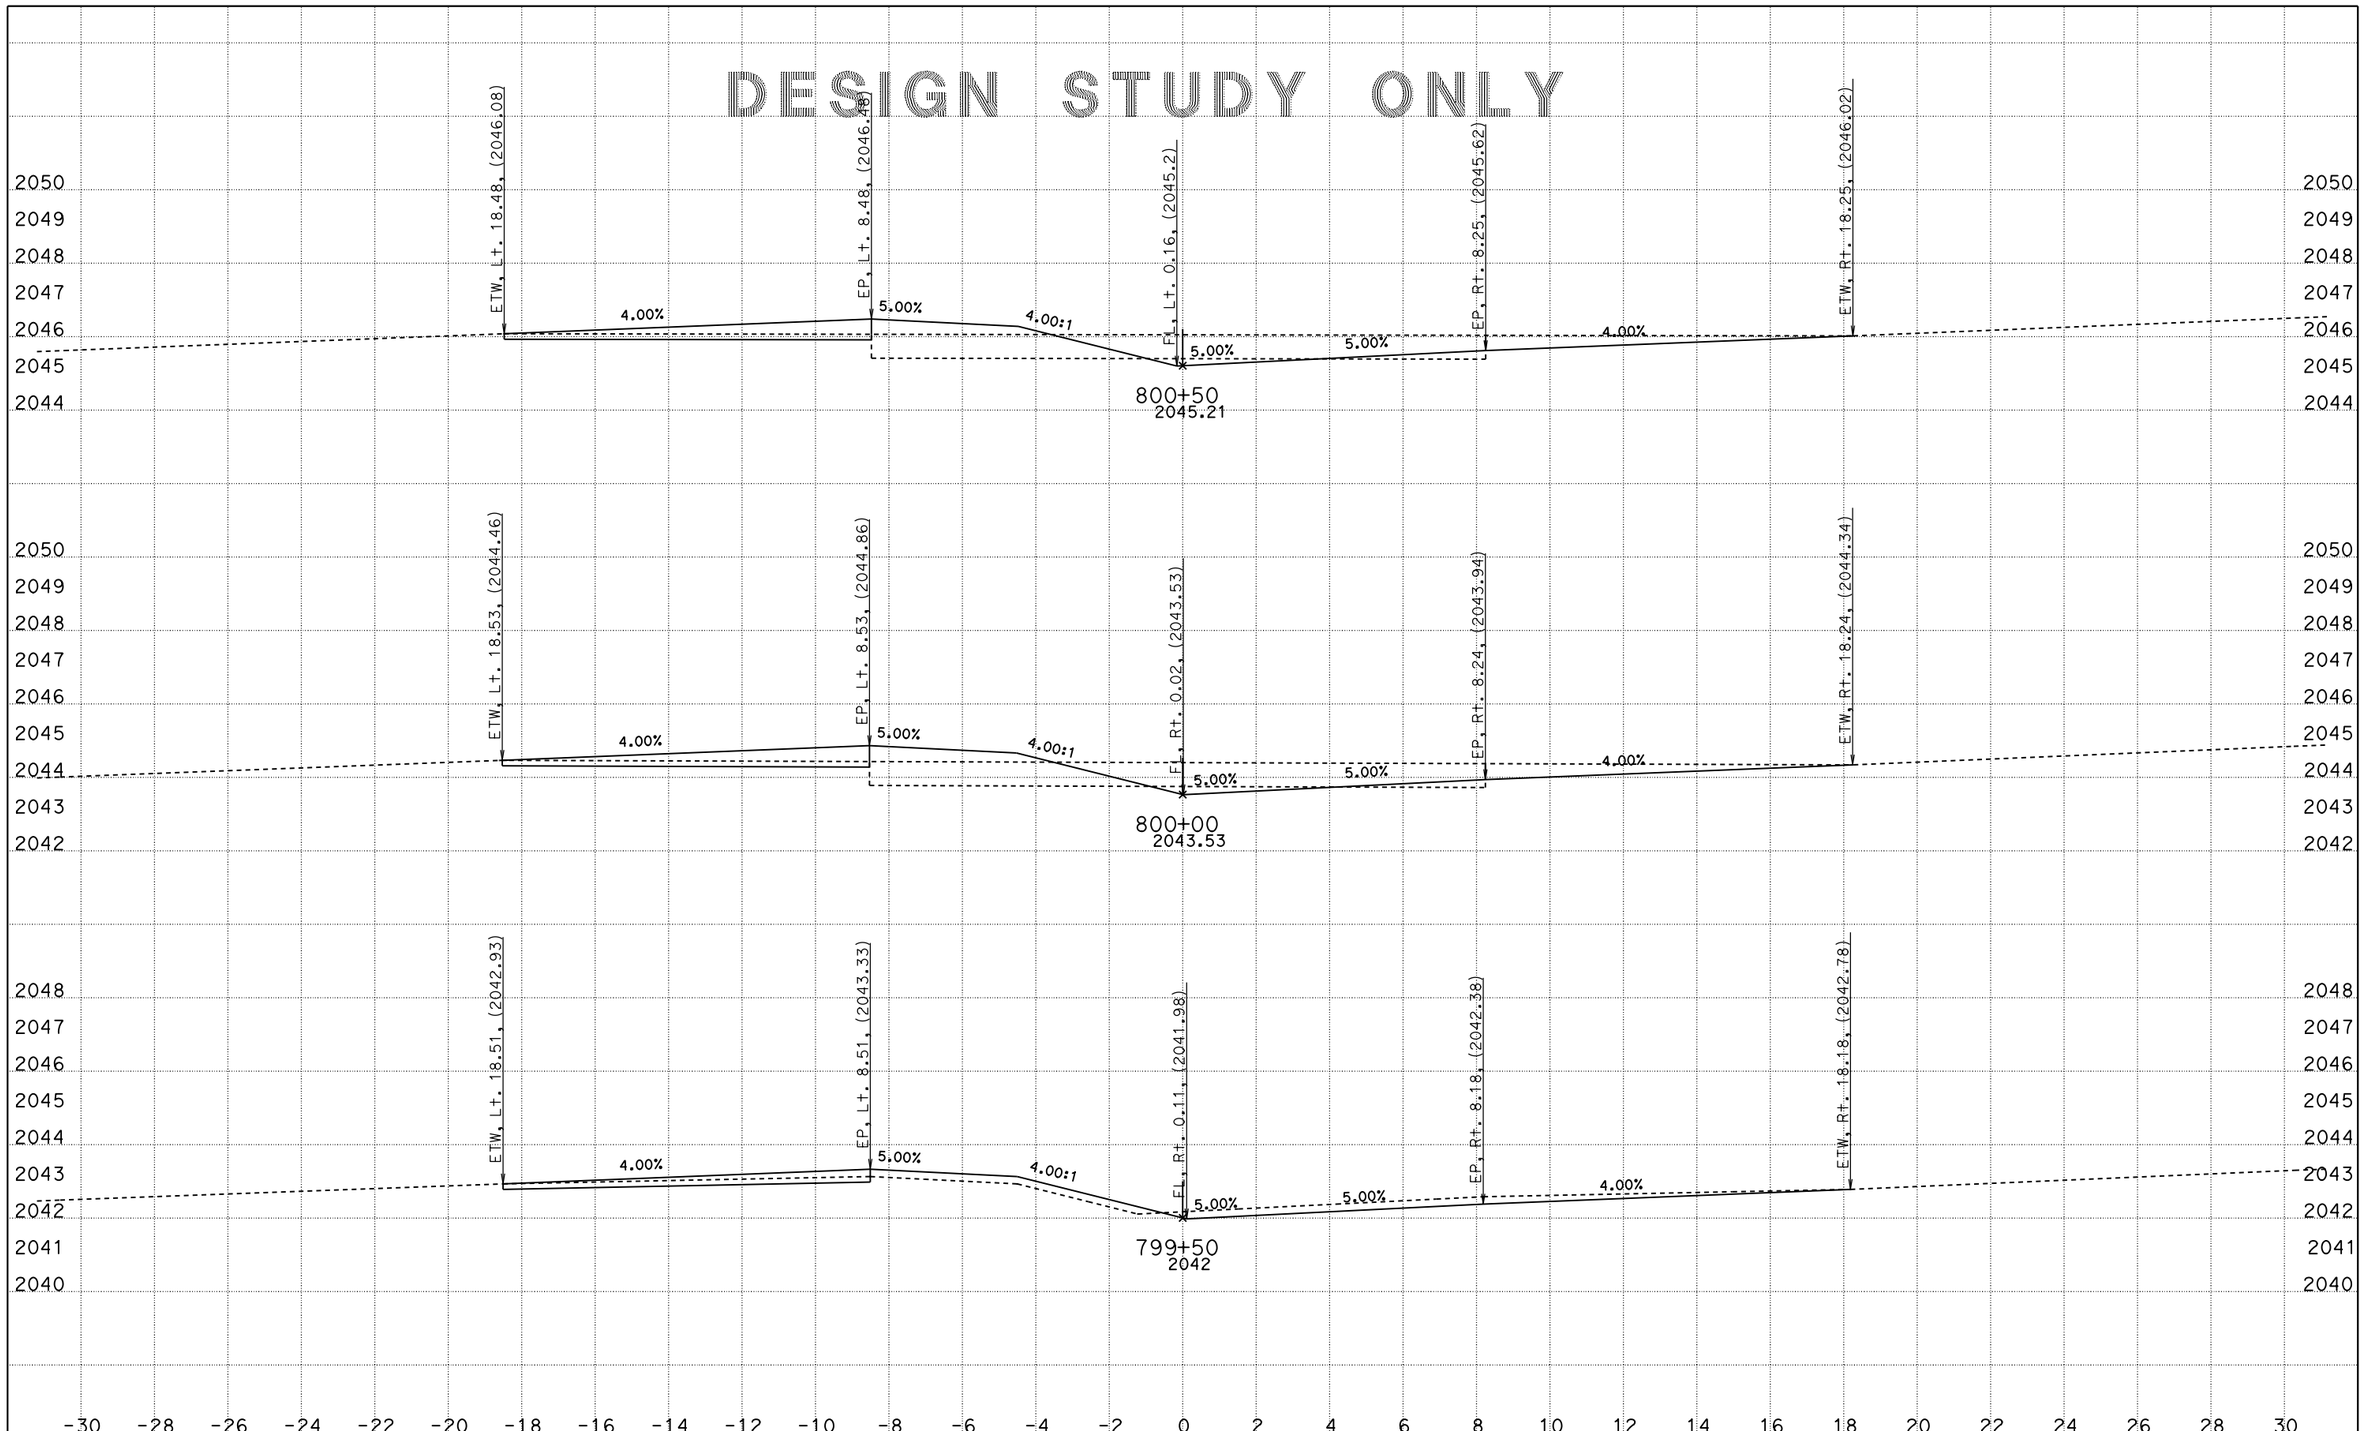


DATE: 10/9/2014

KC Project: 5784 File: D:\Rte10_OK292\5784\a1_mid_finish03.ear

SCALE: 1" = 2' Horiz.
1" = 2' Vert.

**All Dimensions are US Survey Feet**

**A1**

**CROSS SECTIONS**

SHEET 1 OF 9

DESIGN STUDY ONLY

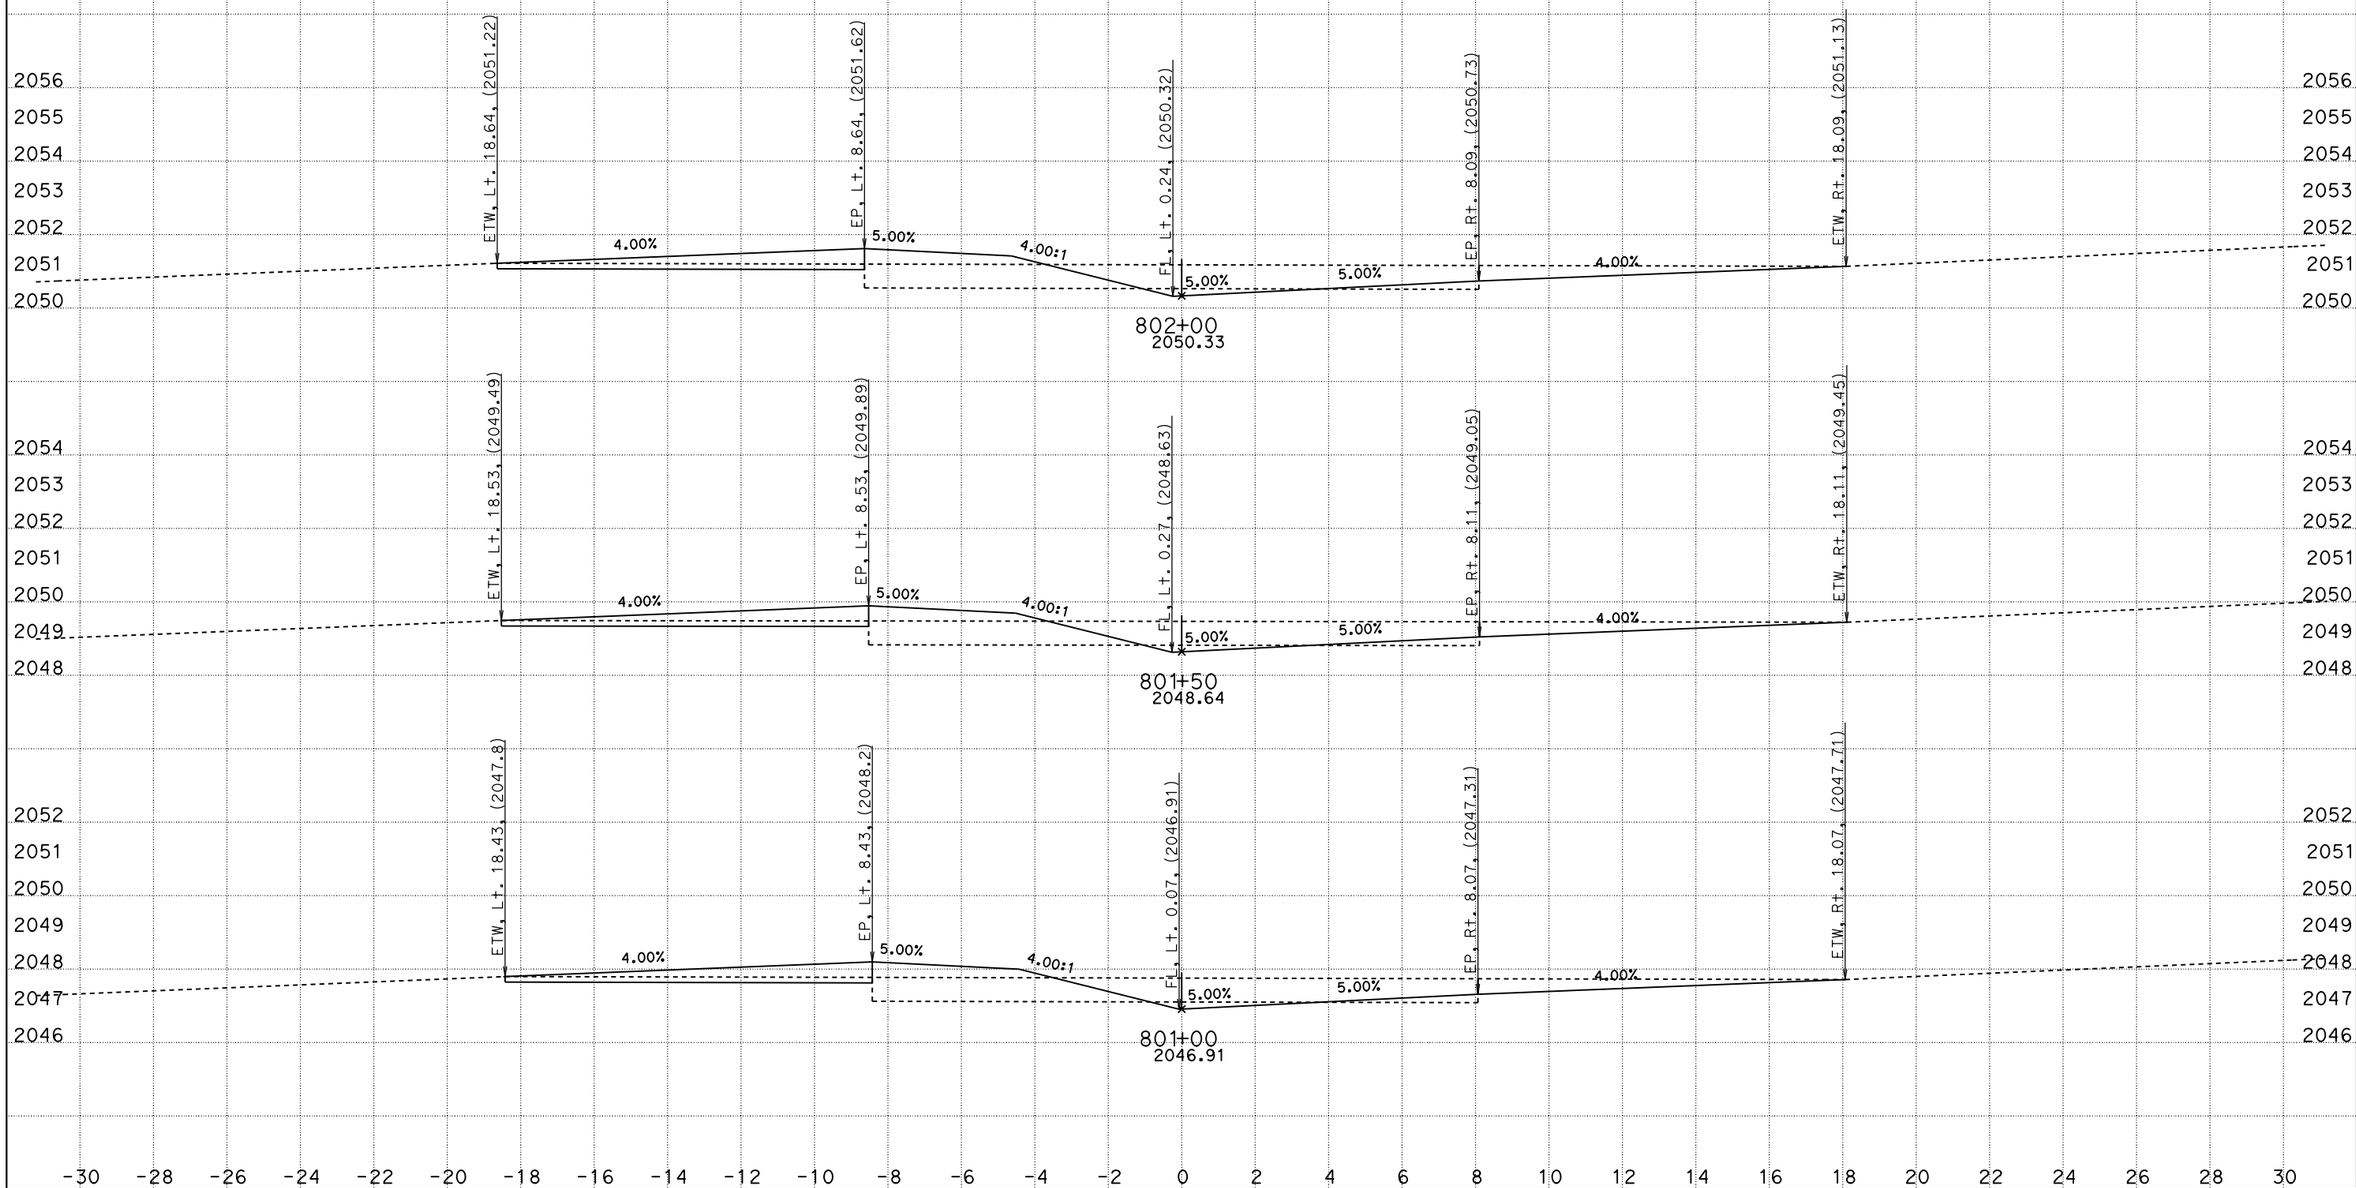


DATE: 10/9/2014

KC Project: 5784 File: D:\Rte10_OK292\5784\a1_mid_finish03.ear

SCALE: 1" = 2' Horiz.
1" = 2' Vert.

**All Dimensions are US Survey Feet**

**A1**

**CROSS SECTIONS**

SHEET 2 OF 9

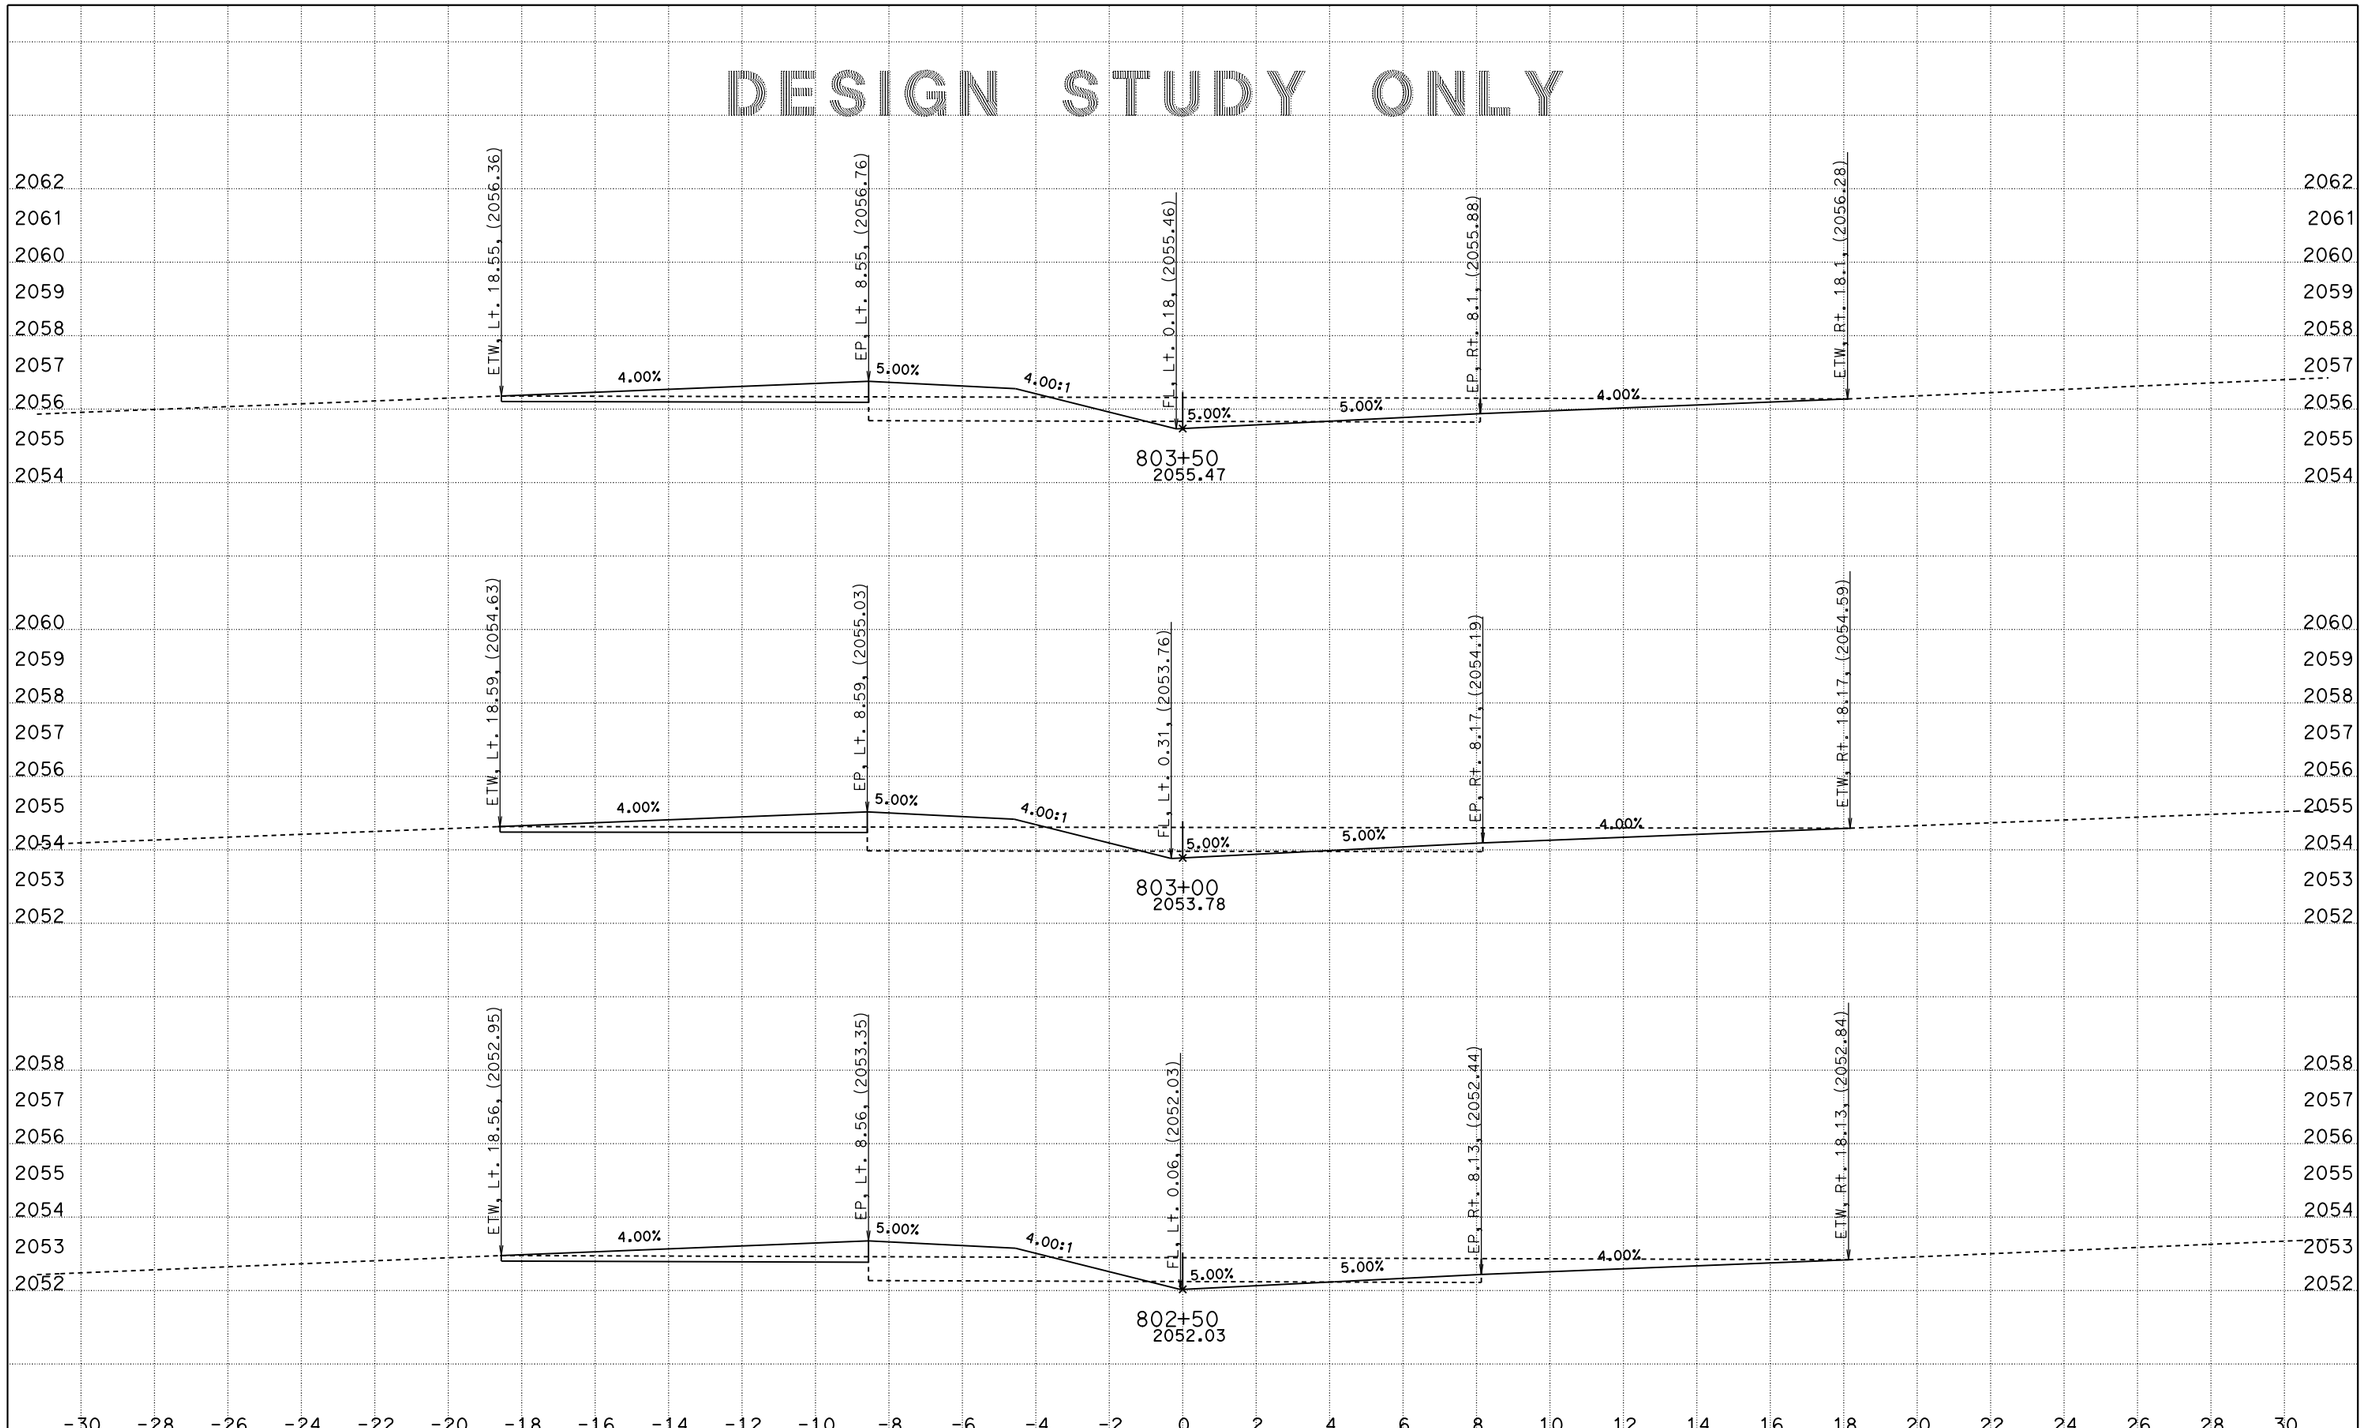


DATE: 10/9/2014

KC Project: 5784 File: D:\Rte10_OK292\5784\a1_mid_finish03.ear

SCALE: 1" = 2' Horiz.
1" = 2' Vert.

**All Dimensions are US Survey Feet**

**A1**

**CROSS SECTIONS**

SHEET 3 OF 9

DESIGN STUDY ONLY

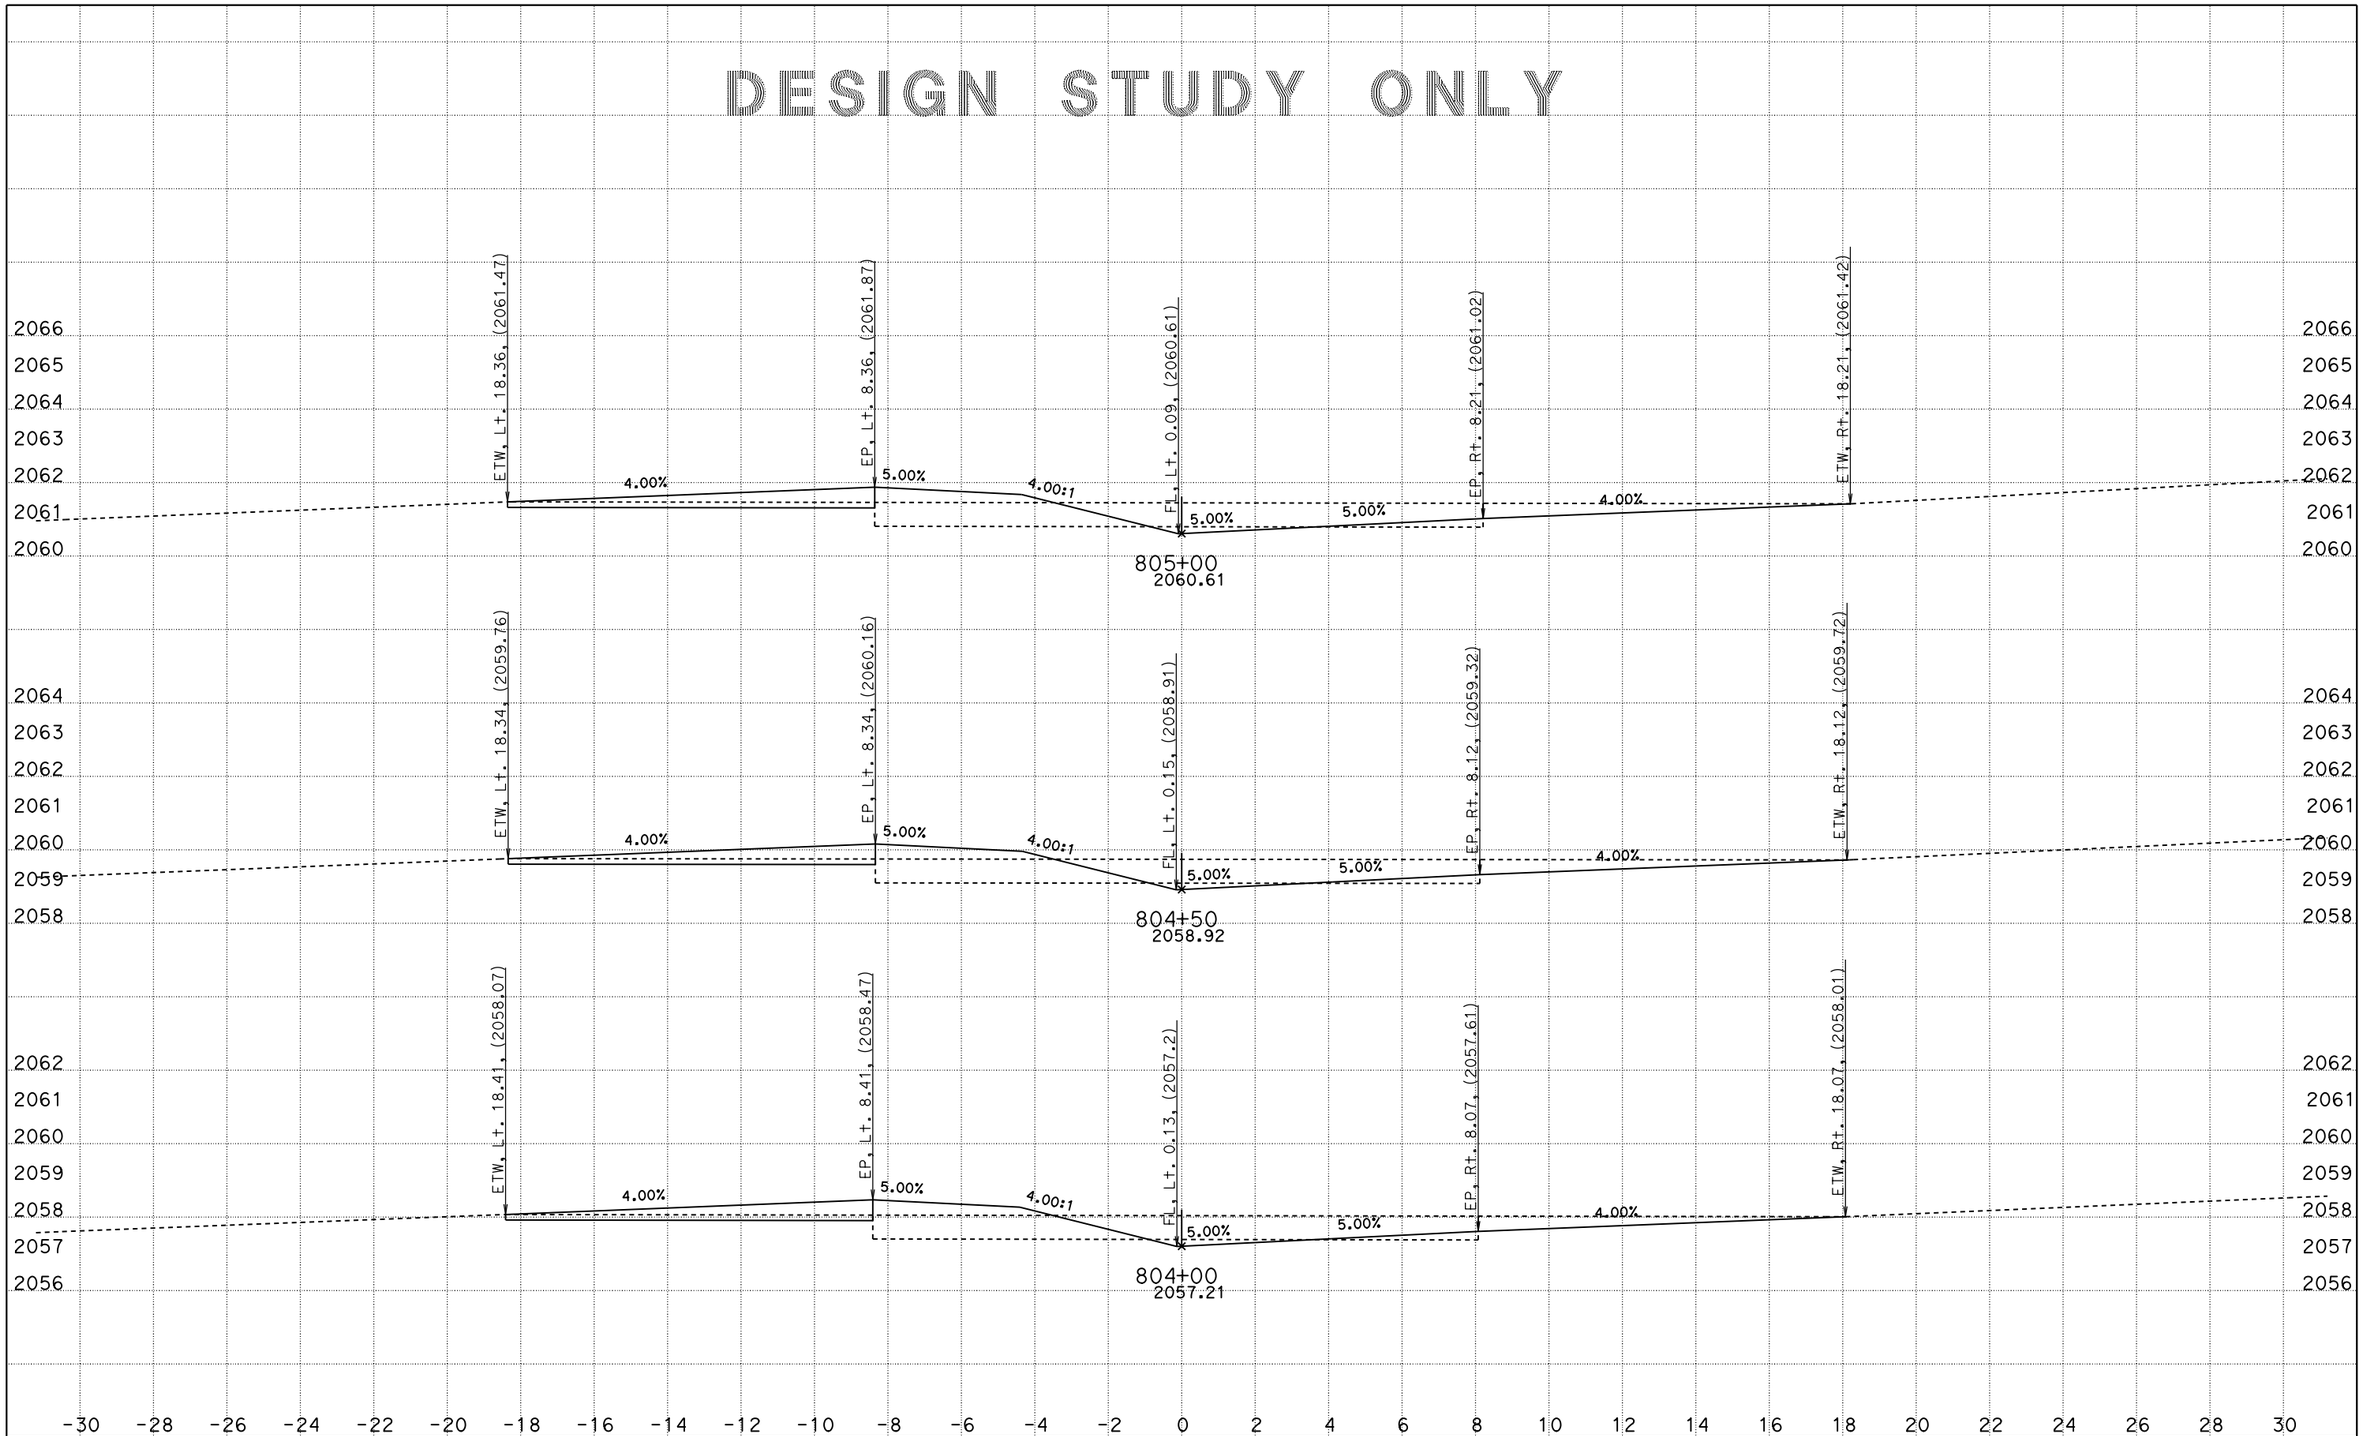


DATE: 10/9/2014

KC Project: 5784 File: D:\Rte10_OK292\5784\a1_mid_finish03.ear

SCALE: 1" = 2' Horiz.
1" = 2' Vert.

**All Dimensions are US Survey Feet**

**A1**

**CROSS SECTIONS**

SHEET 4 OF 9

DESIGN STUDY ONLY

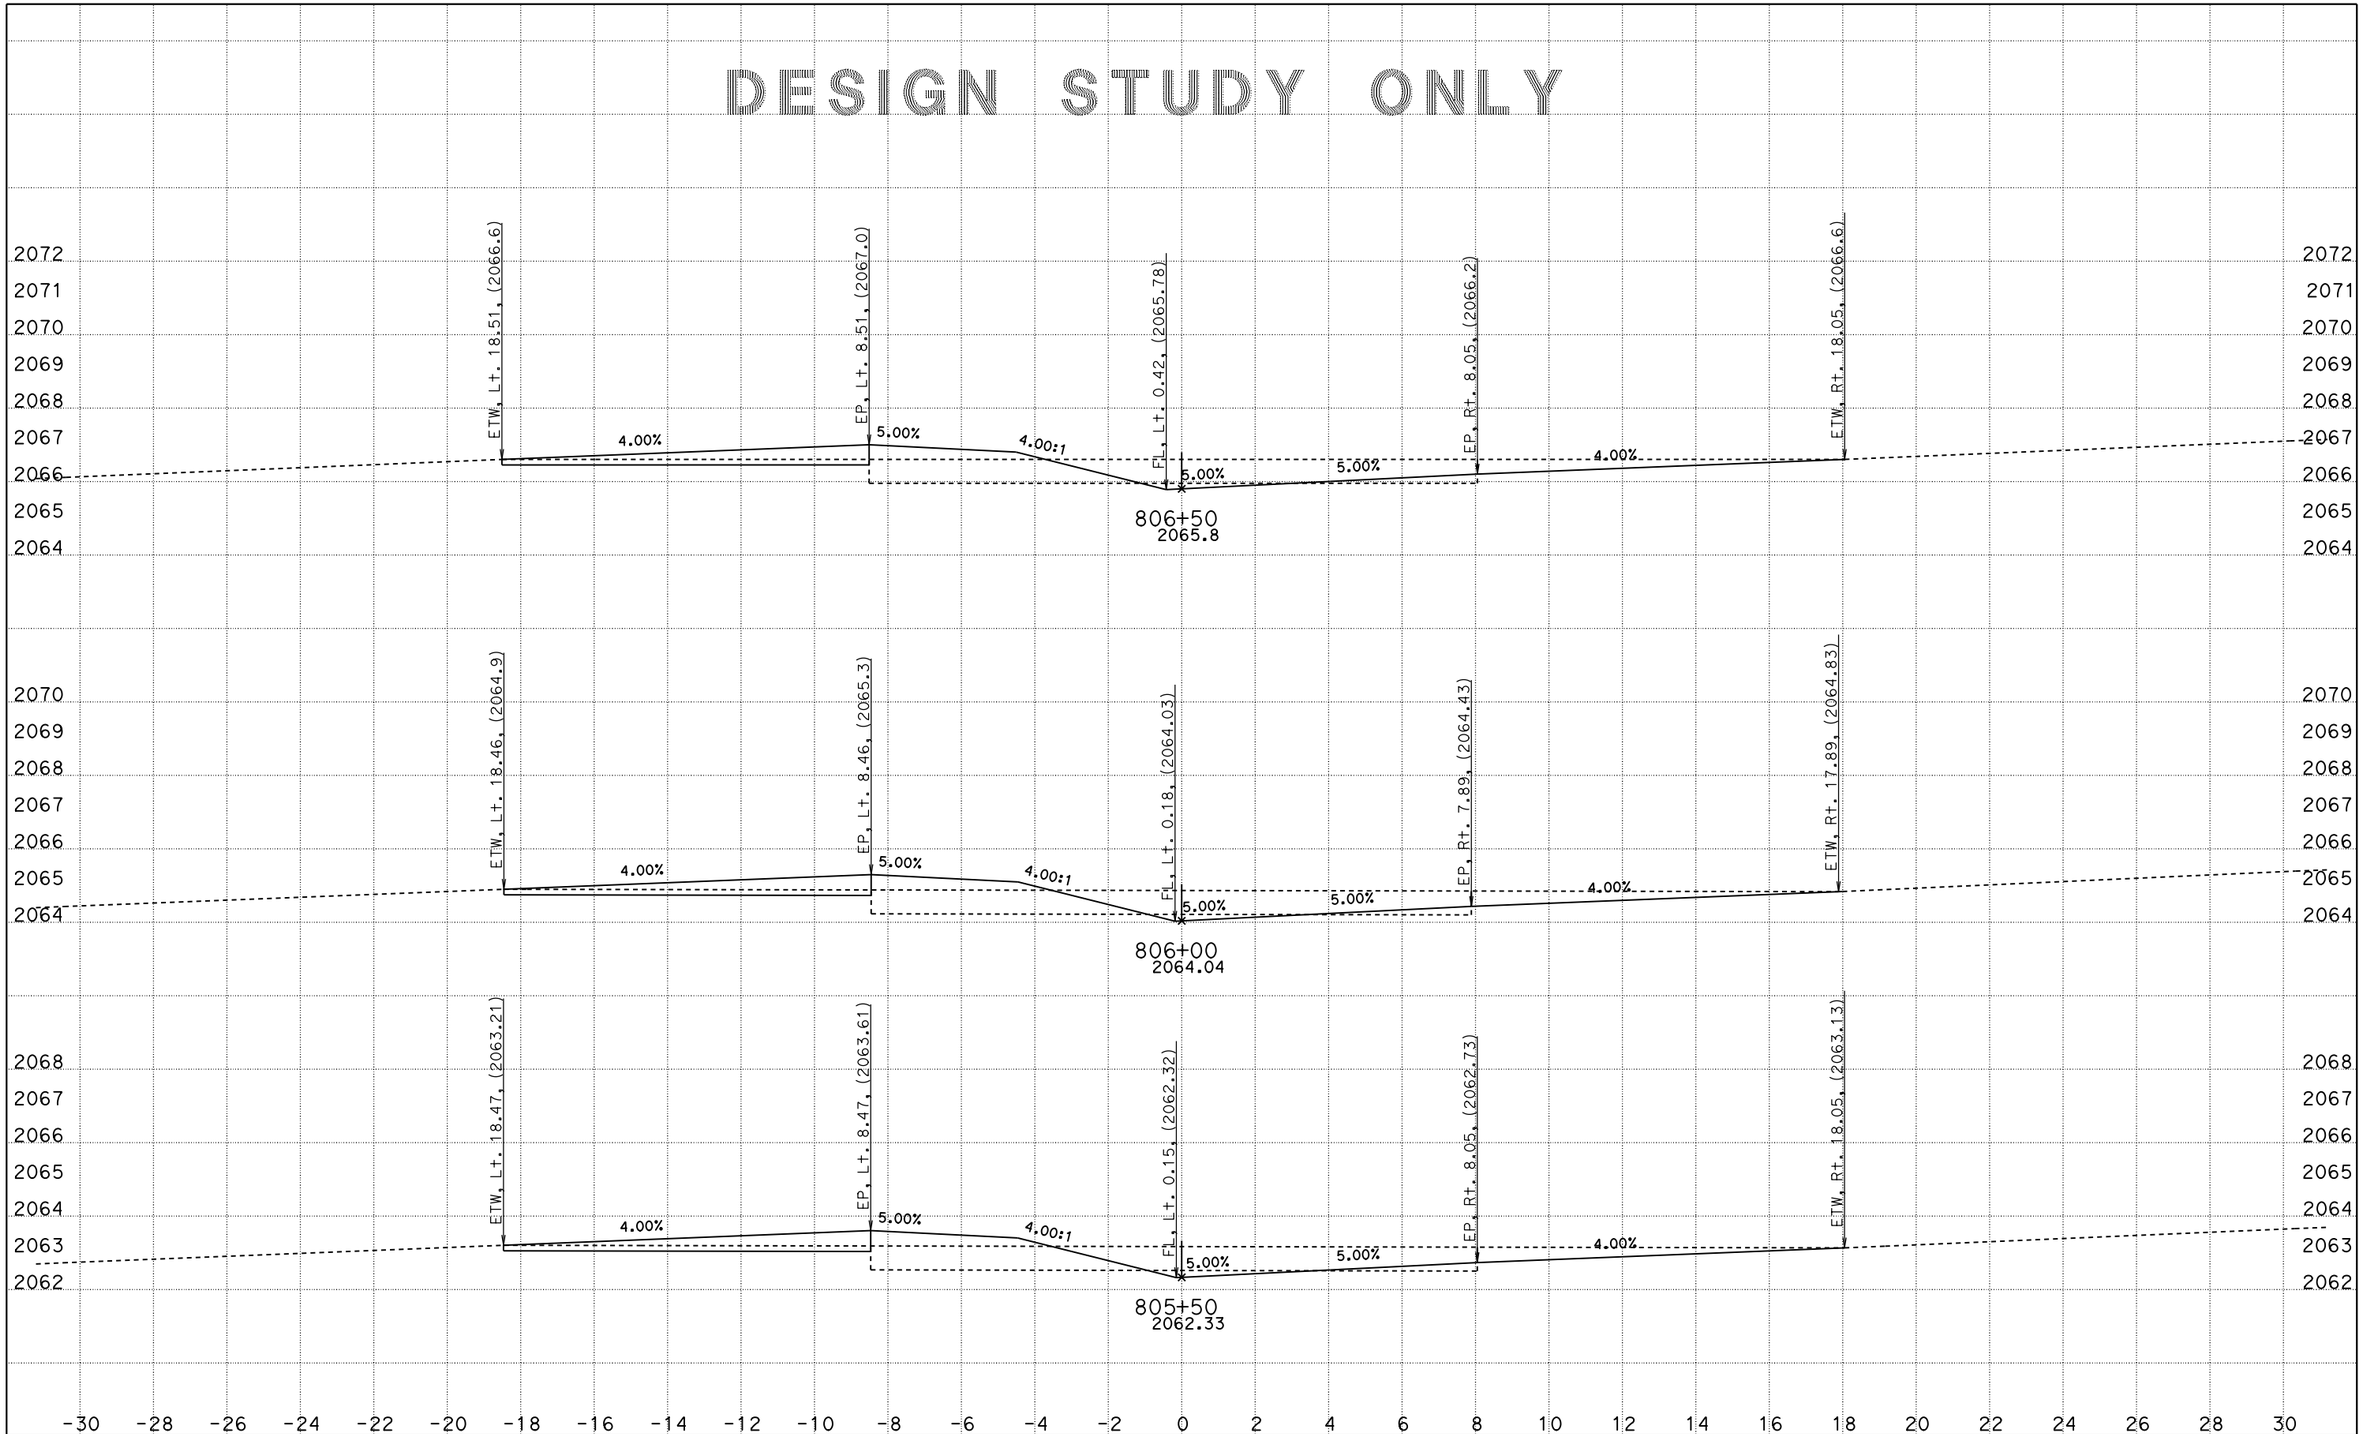


DATE: 10/9/2014

KC Project: 5784 File: D:\Rte10_0K292\5784\a1_mid_finish03.ear

SCALE: 1" = 2' Horiz.
1" = 2' Vert.

**All Dimensions are US Survey Feet**

**A1**

**CROSS SECTIONS**

SHEET 5 OF 9

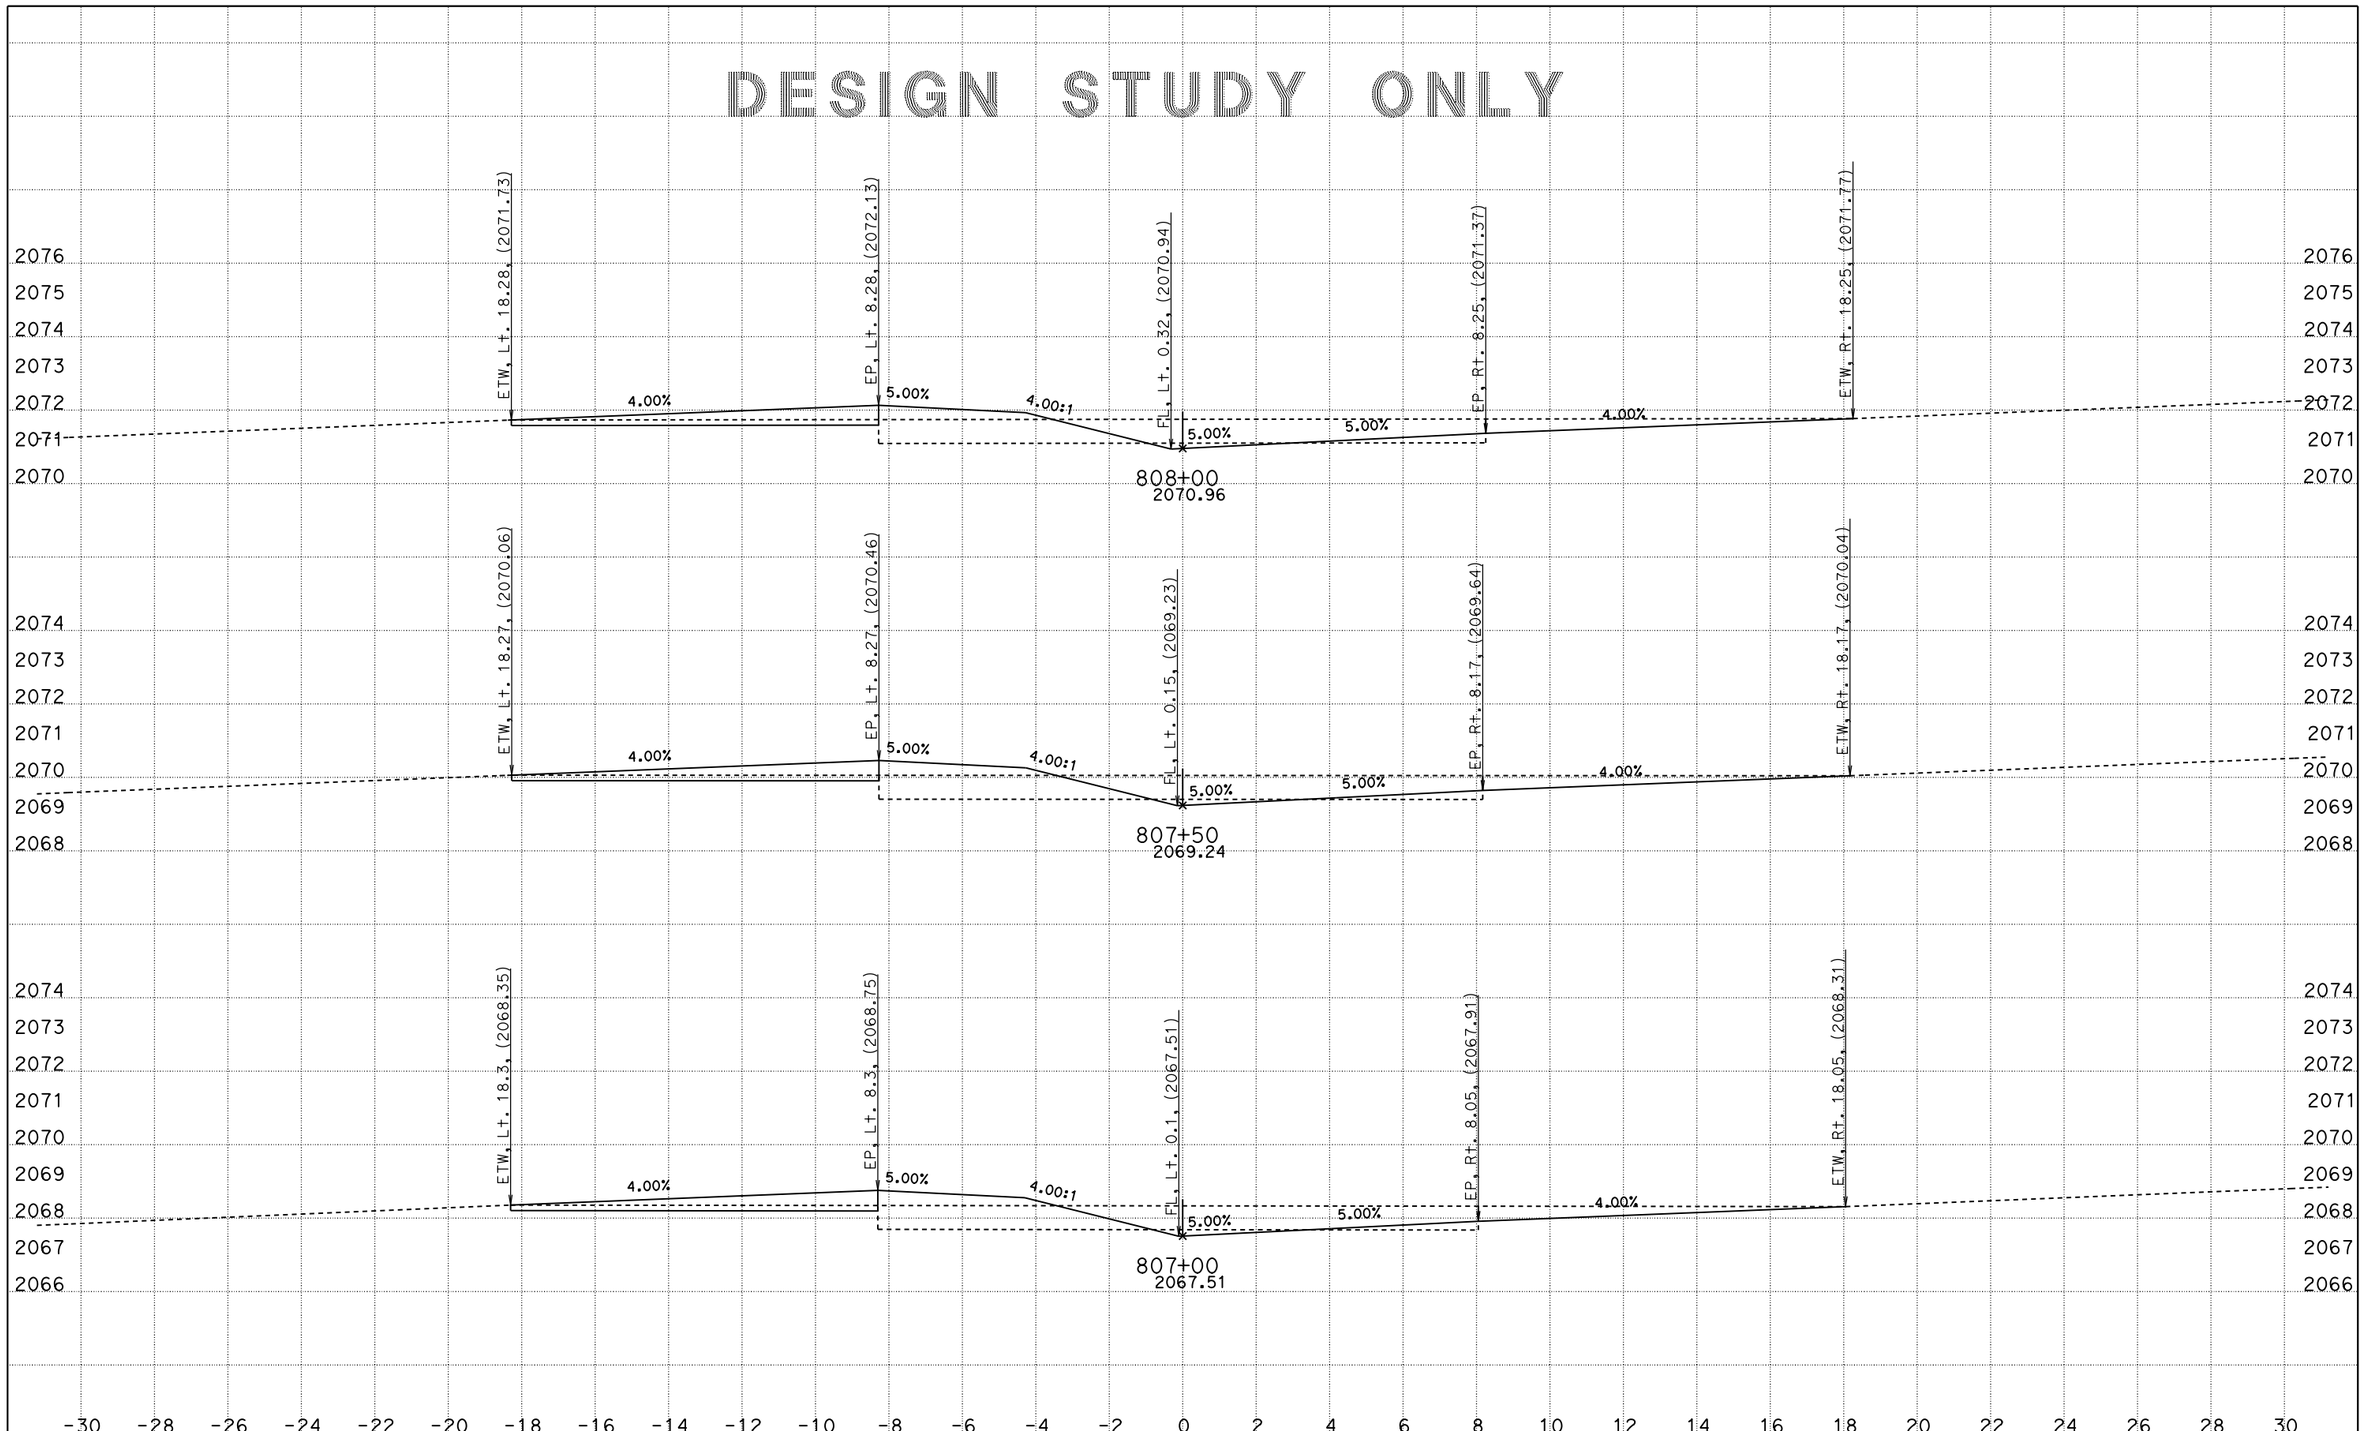


DATE: 10/9/2014

KC Project: 5784 File: D:\Rte10_OK292\5784\a1_mid_finish03.ear

SCALE: 1" = 2' Horiz.
1" = 2' Vert.

**All Dimensions are US Survey Feet**

**A1**

**CROSS SECTIONS**

SHEET 6 OF 9

DESIGN STUDY ONLY

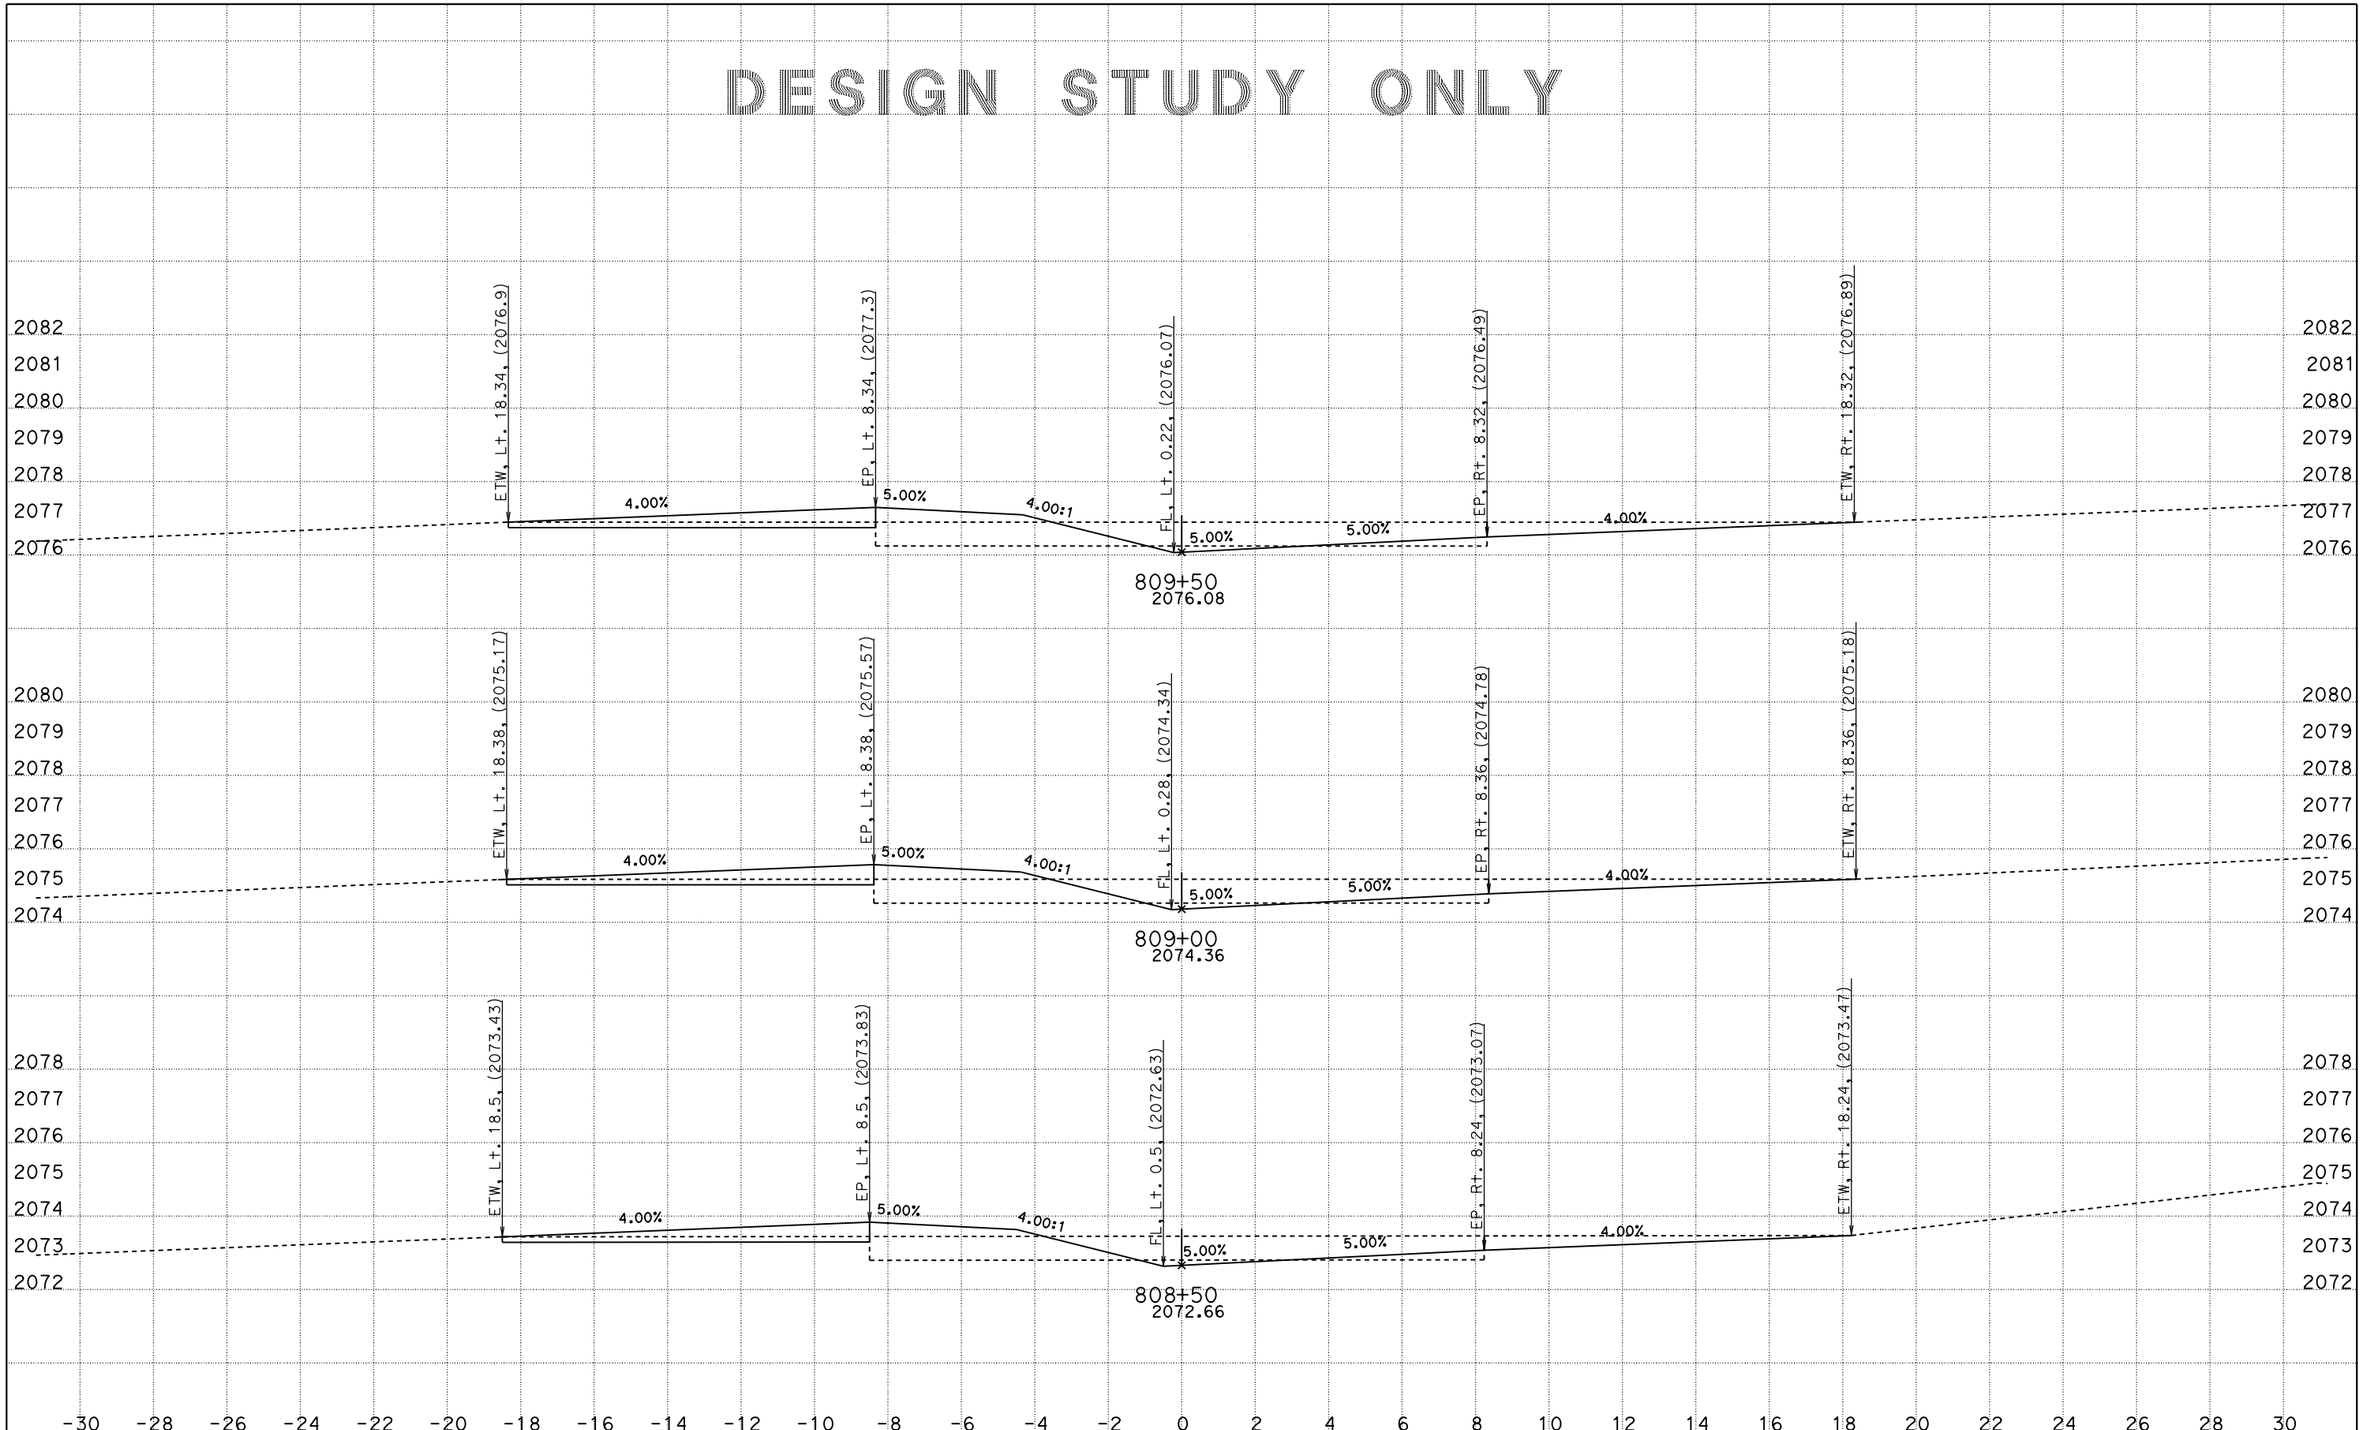


DATE: 10/9/2014

KC Project: 5784 File: D:\Rte10_0K292\5784\a1_mid_finish03.ear

SCALE: 1" = 2' Horiz.
1" = 2' Vert.

**All Dimensions are US Survey Feet**

**A1**

**CROSS SECTIONS**

SHEET 7 OF 9

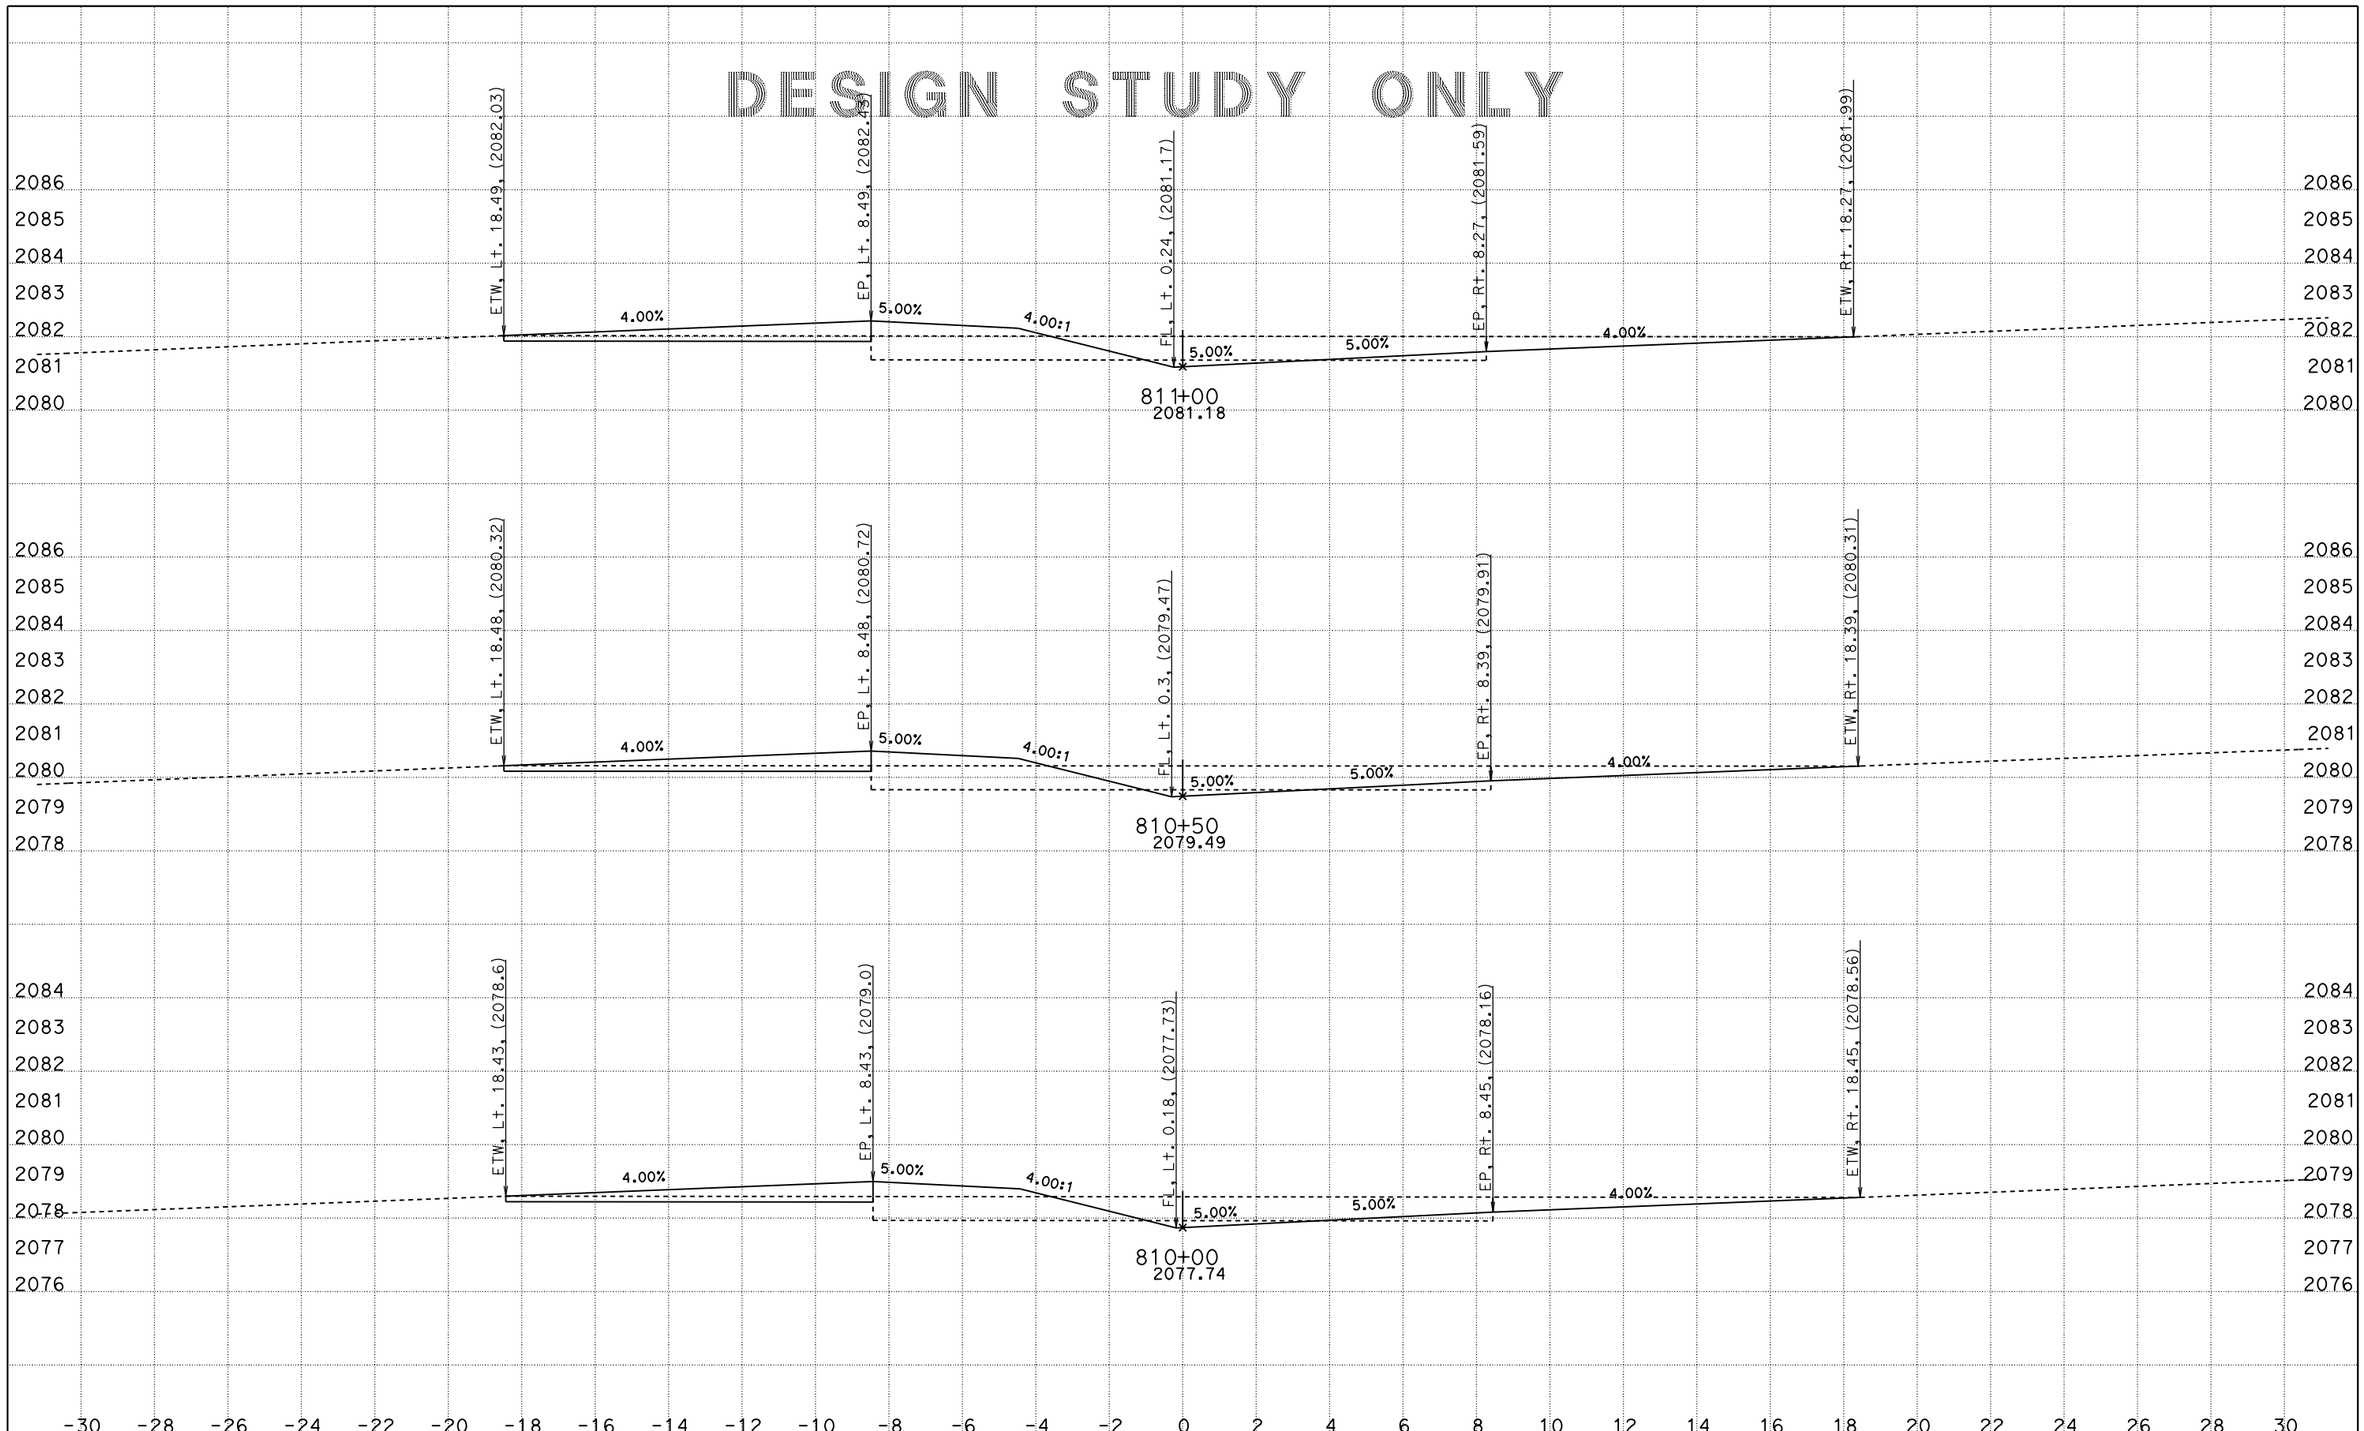


DATE: 10/9/2014

KC Project: 5784 File: D:\Rte10_OK292\5784\a1_mid_finish03.ear

SCALE: 1" = 2' Horiz.
1" = 2' Vert.

**All Dimensions are US Survey Feet**

**A1**

**CROSS SECTIONS**

SHEET 8 OF 9

DESIGN STUDY ONLY

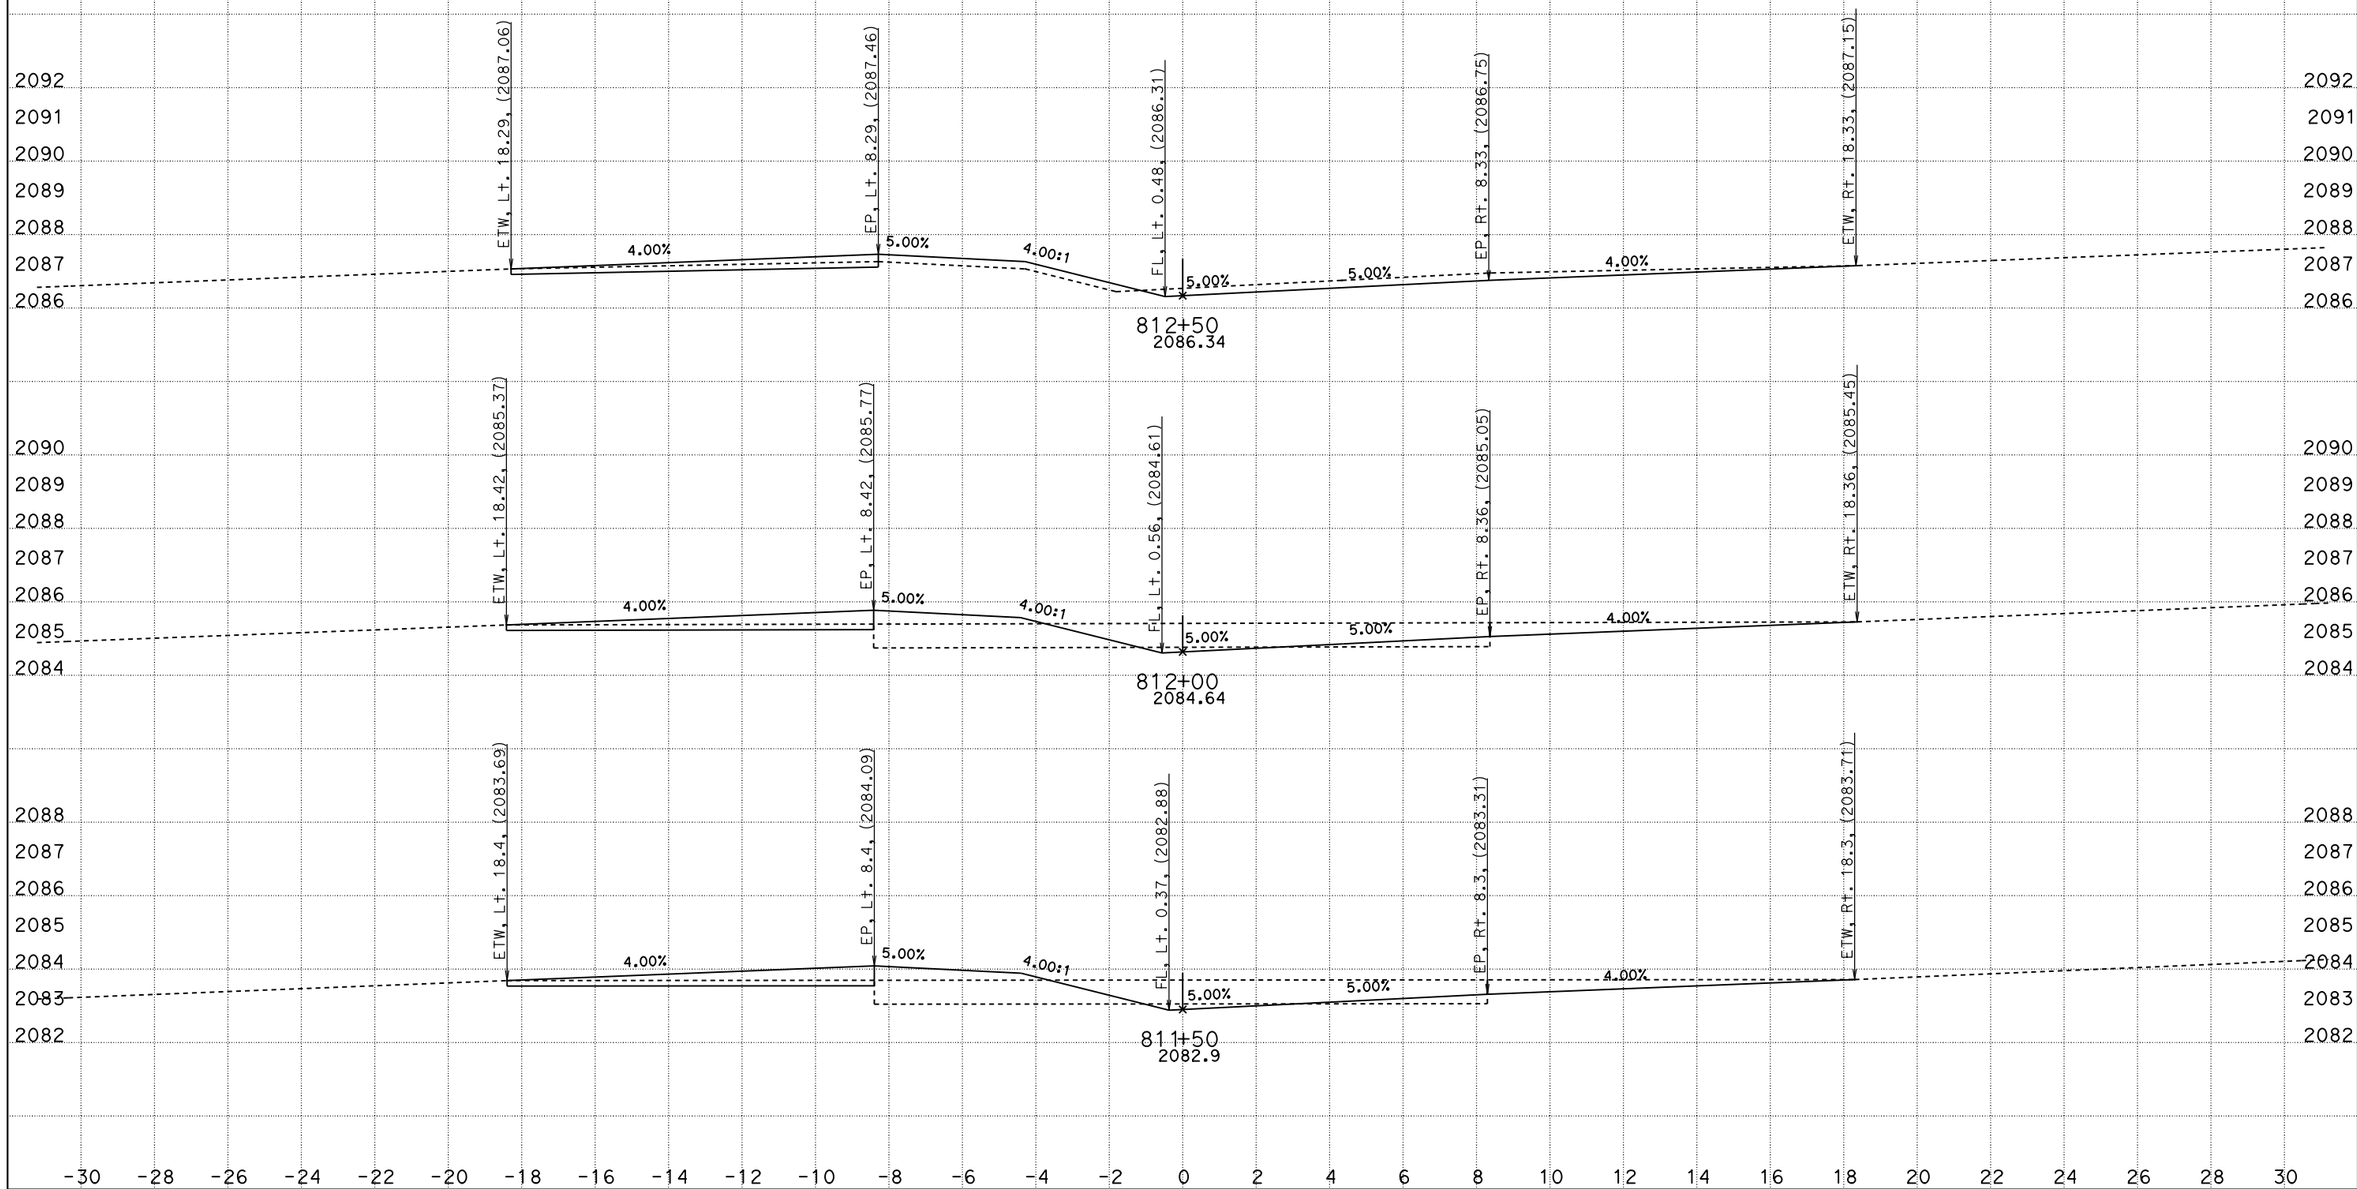


DATE: 10/9/2014

KC Project: 5784 File: D:\Rte10_0K292\5784\a1_mid_finish03.ear

SCALE: 1" = 2' Horiz.
1" = 2' Vert.

**All Dimensions are US Survey Feet**

**A1**

**CROSS SECTIONS**

SHEET 9 OF 9