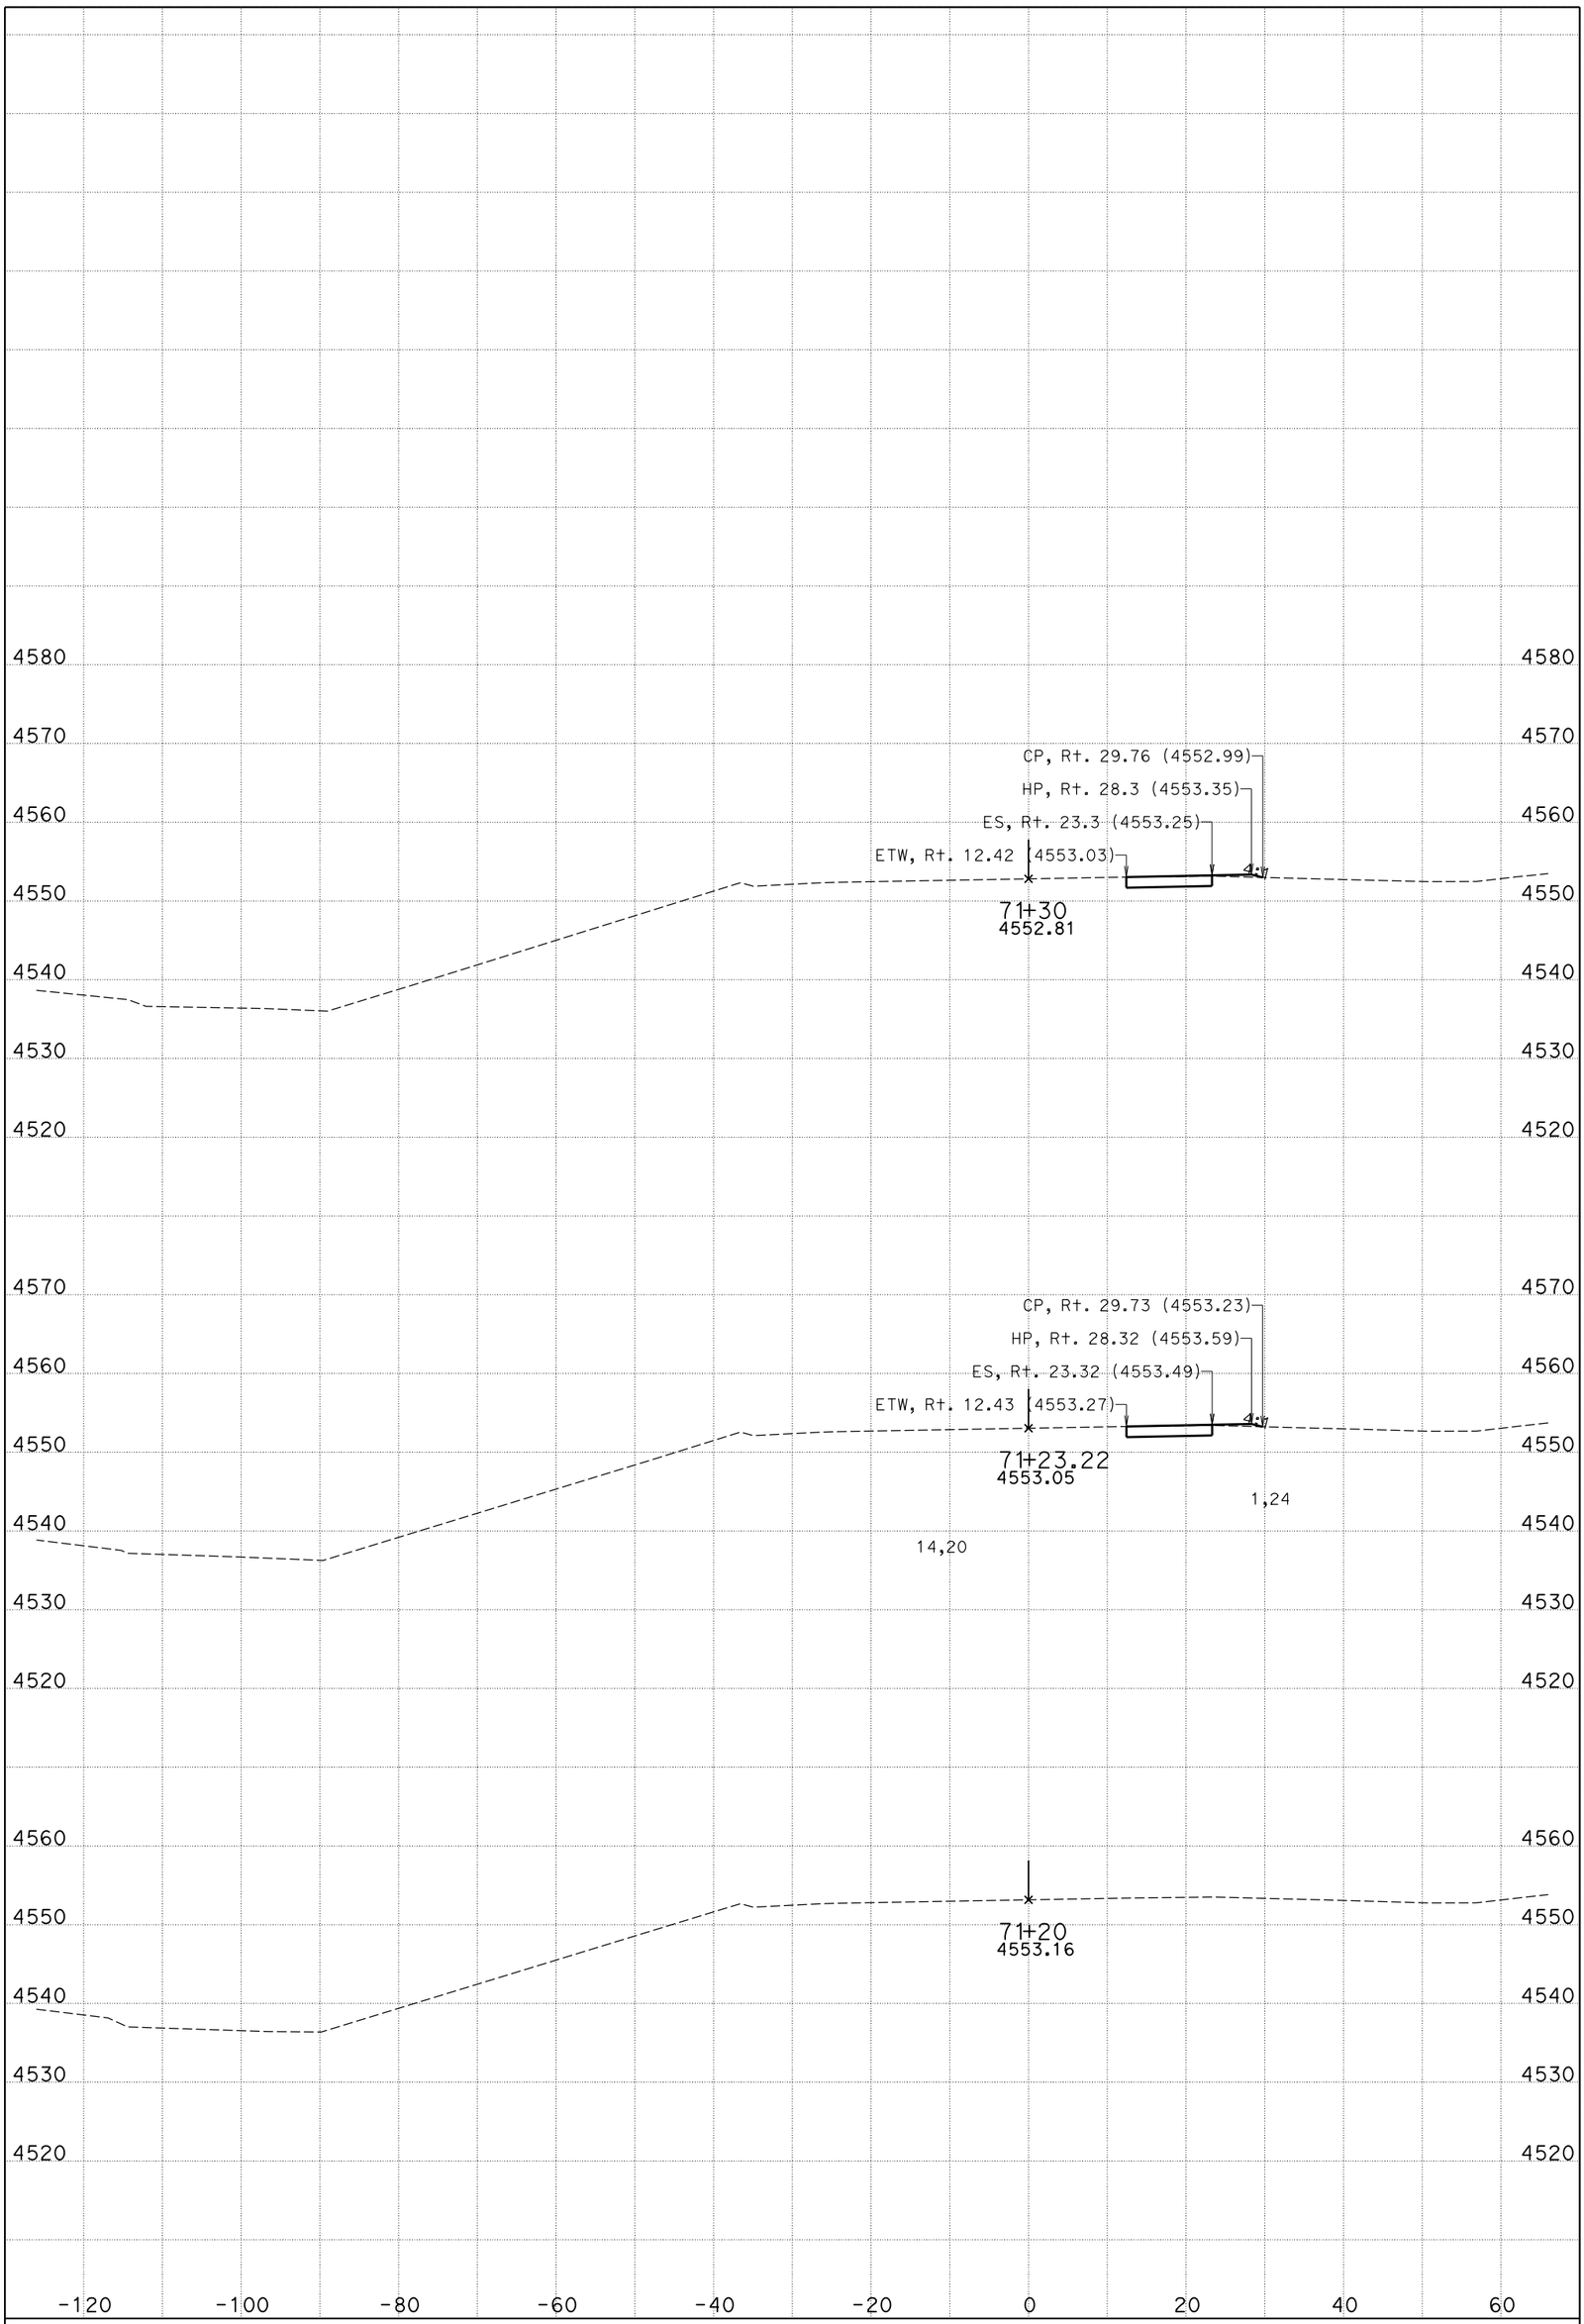

DATE: 11/4/2014

CENDA DITCH BRIDGE

CONTRACT: 0M280

DIST/CO/RTE/PM: 08/SBd/15/172.11/173.84

KC Project: 11025 File: D:\KCPron25n25\FG-Surface*slpro.ear

I-15

CROSS SECTIONS

SHEET 1 OF 99

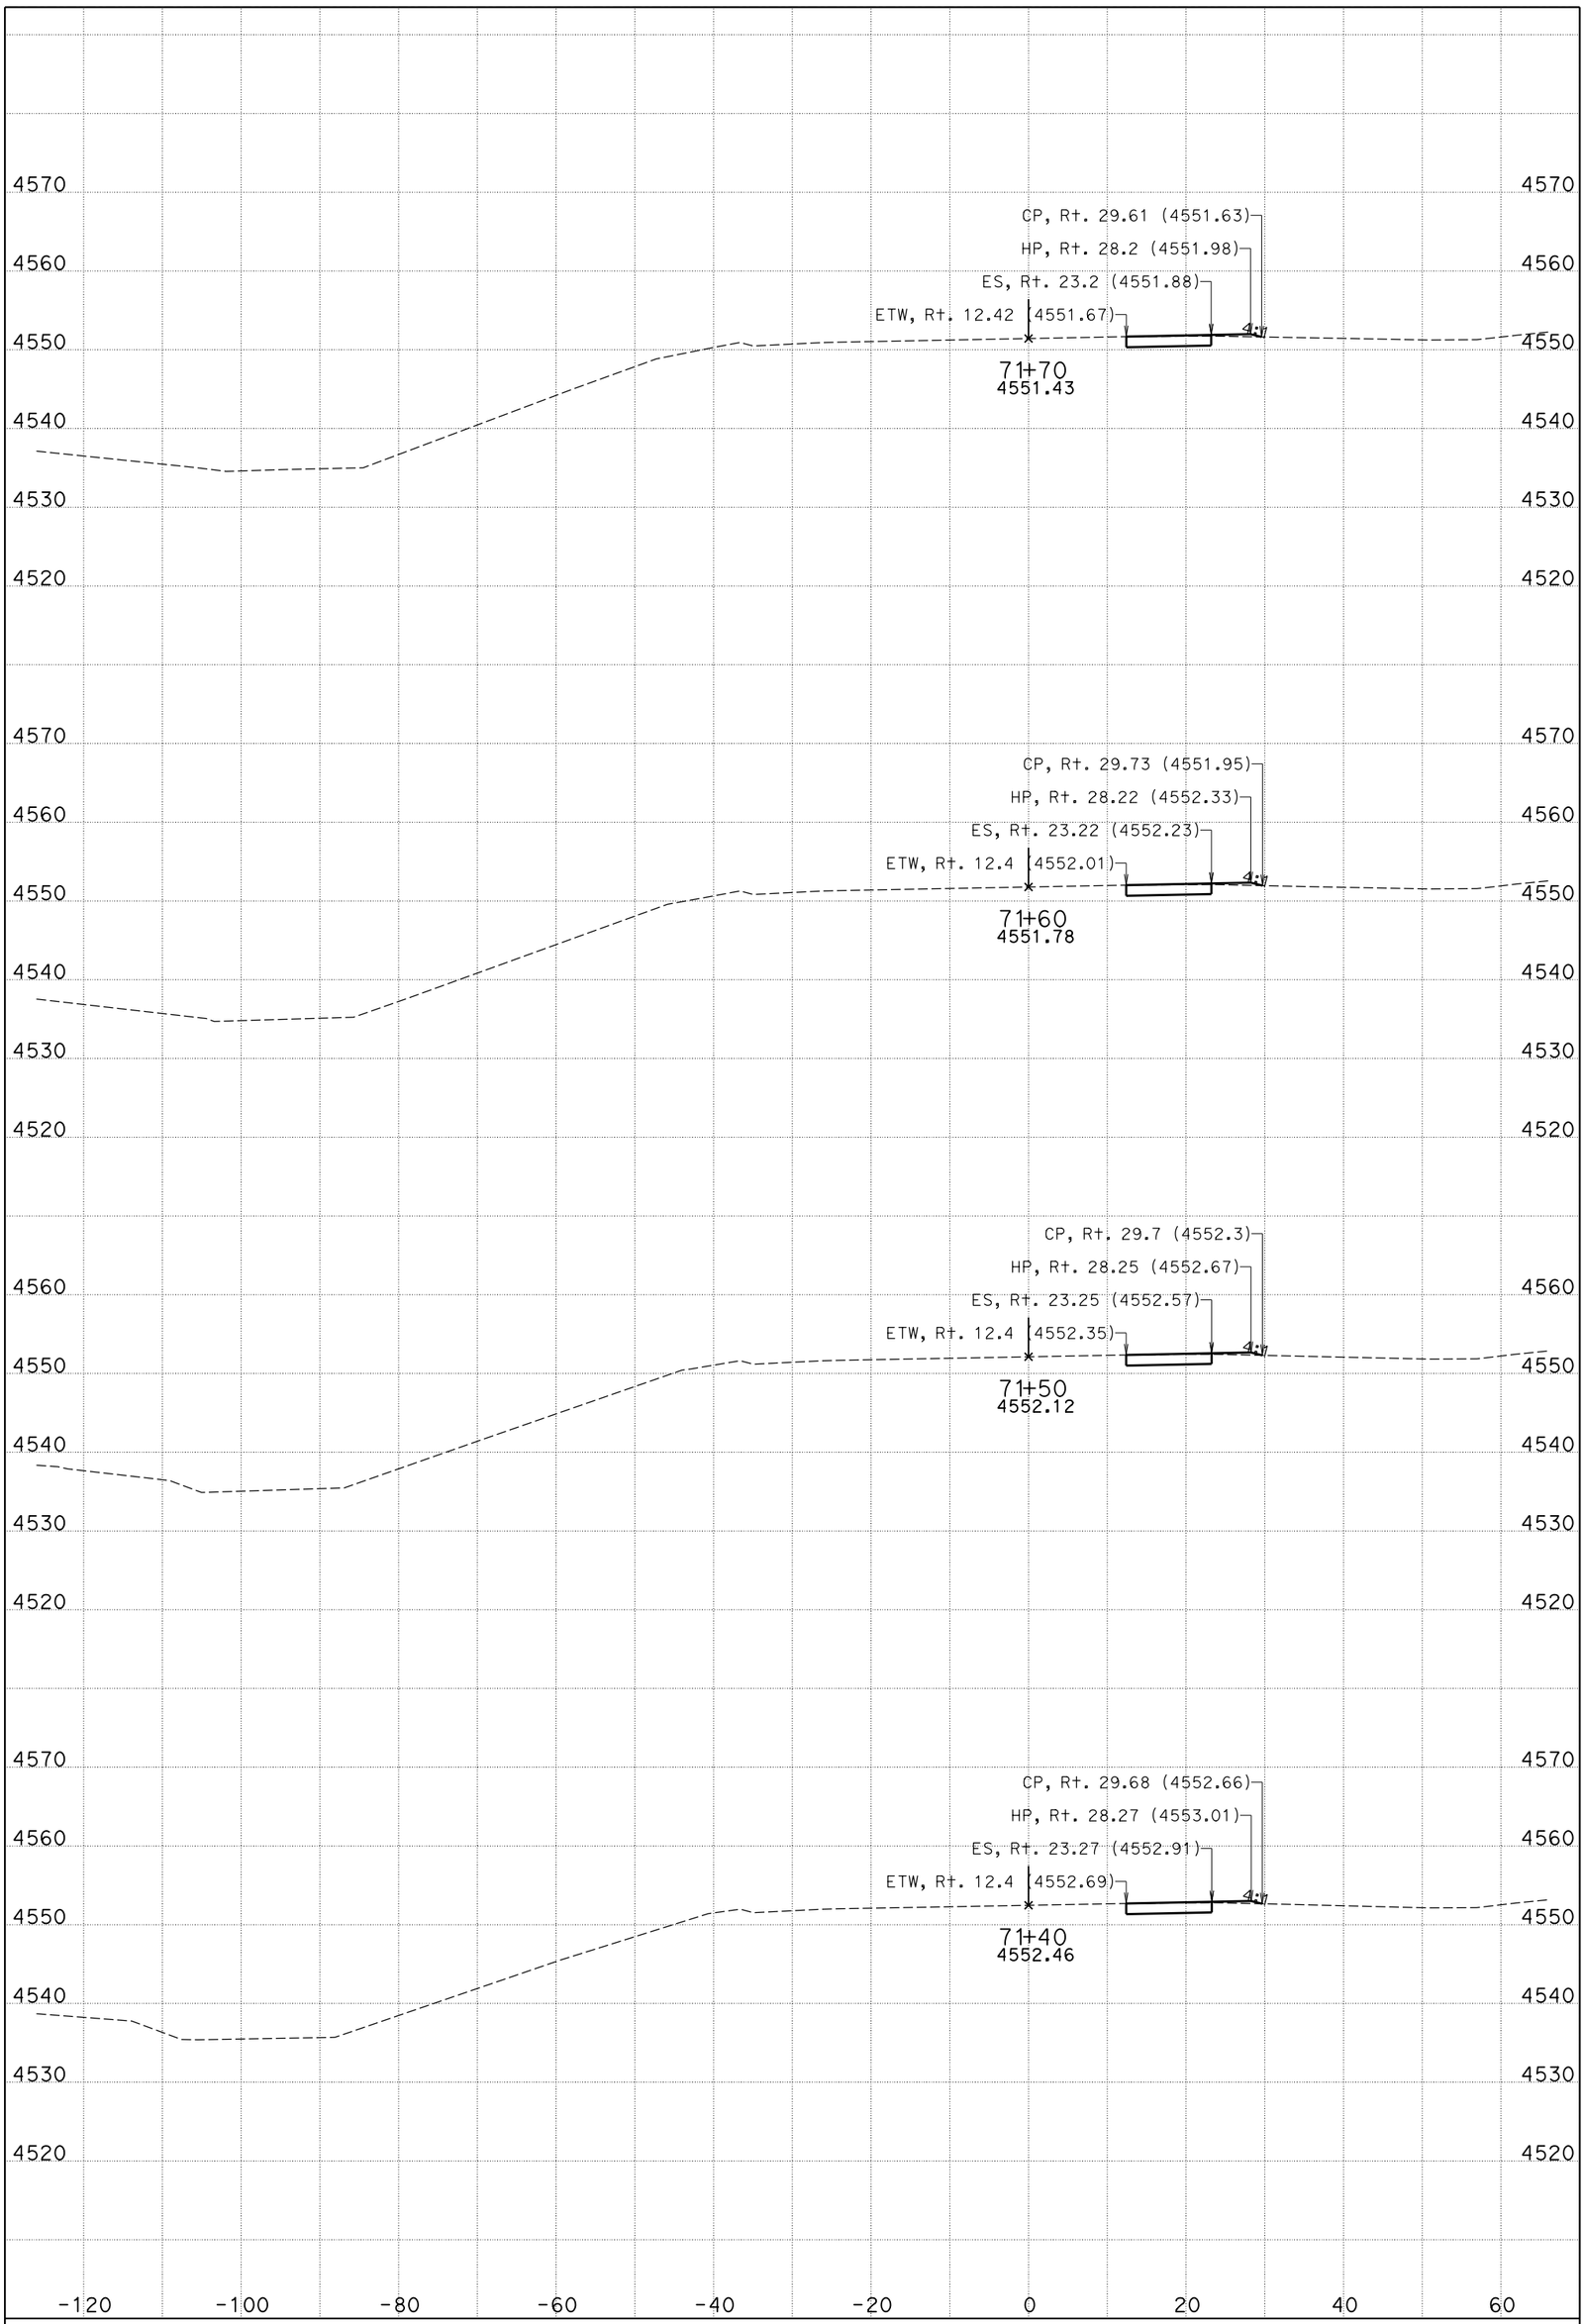

DATE: 11/4/2014

CENDA DITCH BRIDGE

CONTRACT: 0M280

DIST/CO/RTE/PM: 08/SBd/15/172.11/173.84

KC Project: 11025 File: D:\KCPron25n25\FG-Surface*slpro.ear

I-15

CROSS SECTIONS

SHEET 2 OF 99

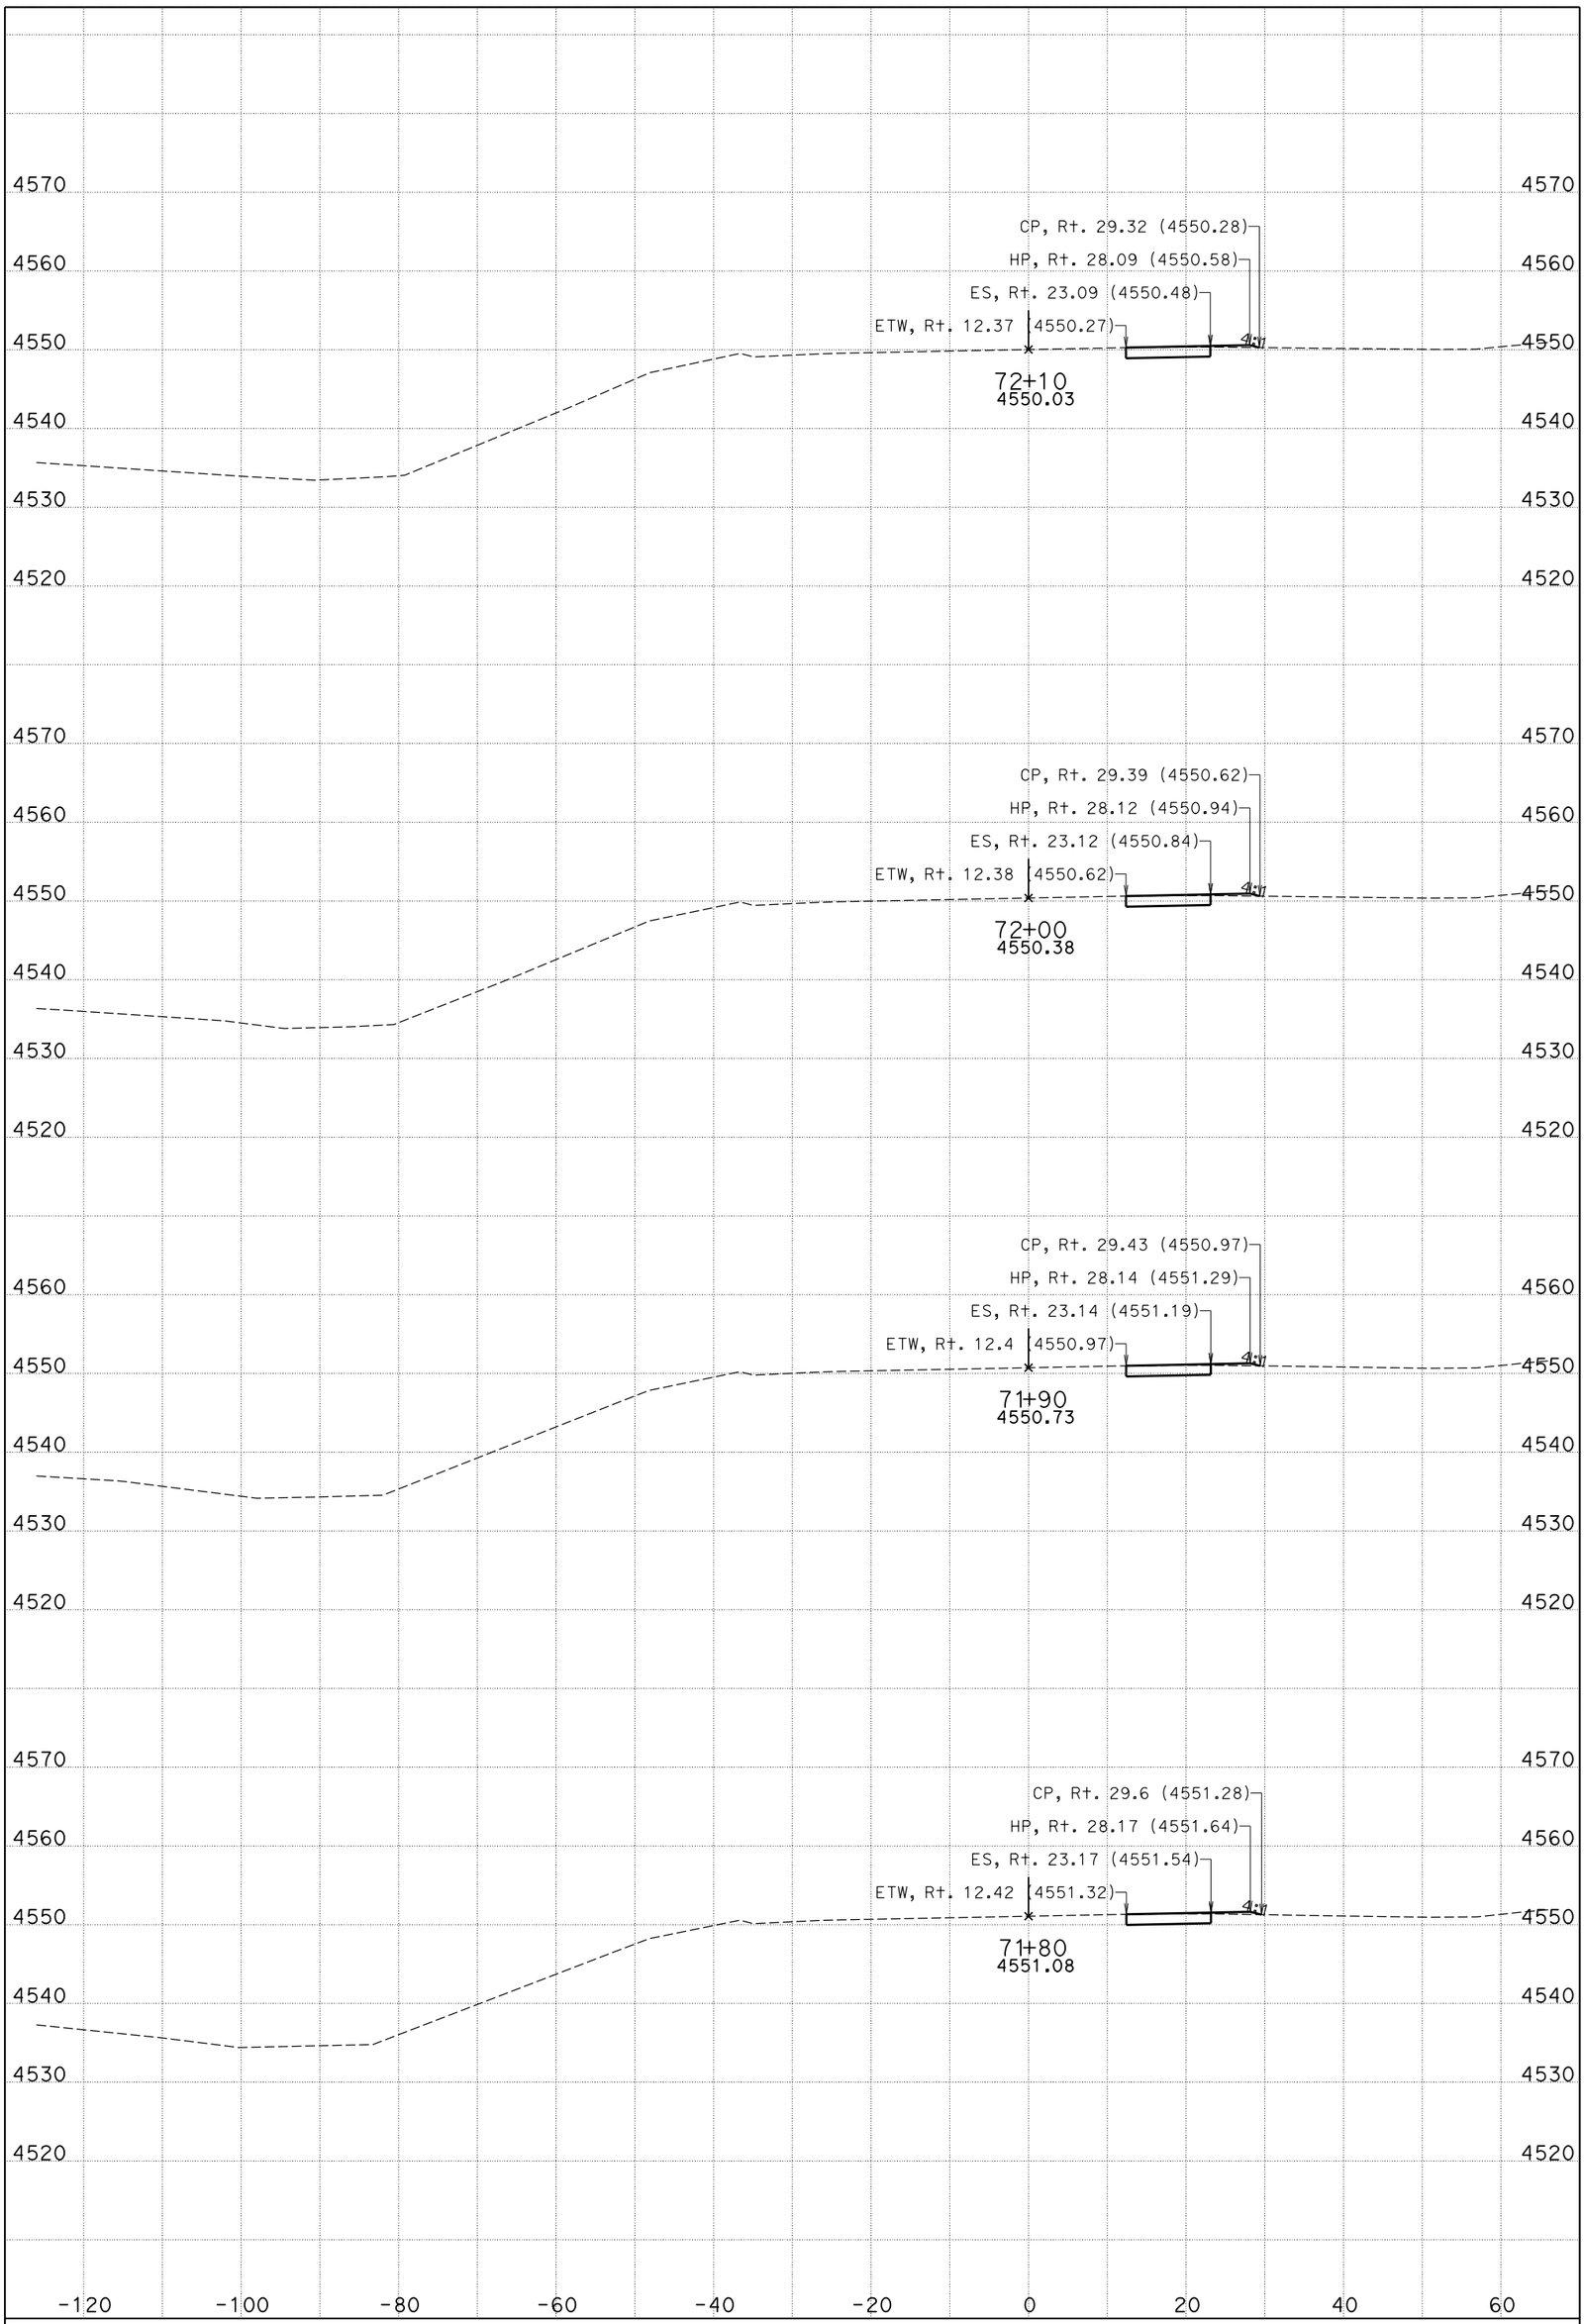

DATE: 11/4/2014

CENDA DITCH BRIDGE

CONTRACT: 0M280

DIST/CO/RTE/PM: 08/SBd/15/172.11/173.84

KC Project: 11025 File: D:\KCPron25n25\FG-Surface*slpro.ear

I-15

CROSS SECTIONS

SHEET 3 OF 99

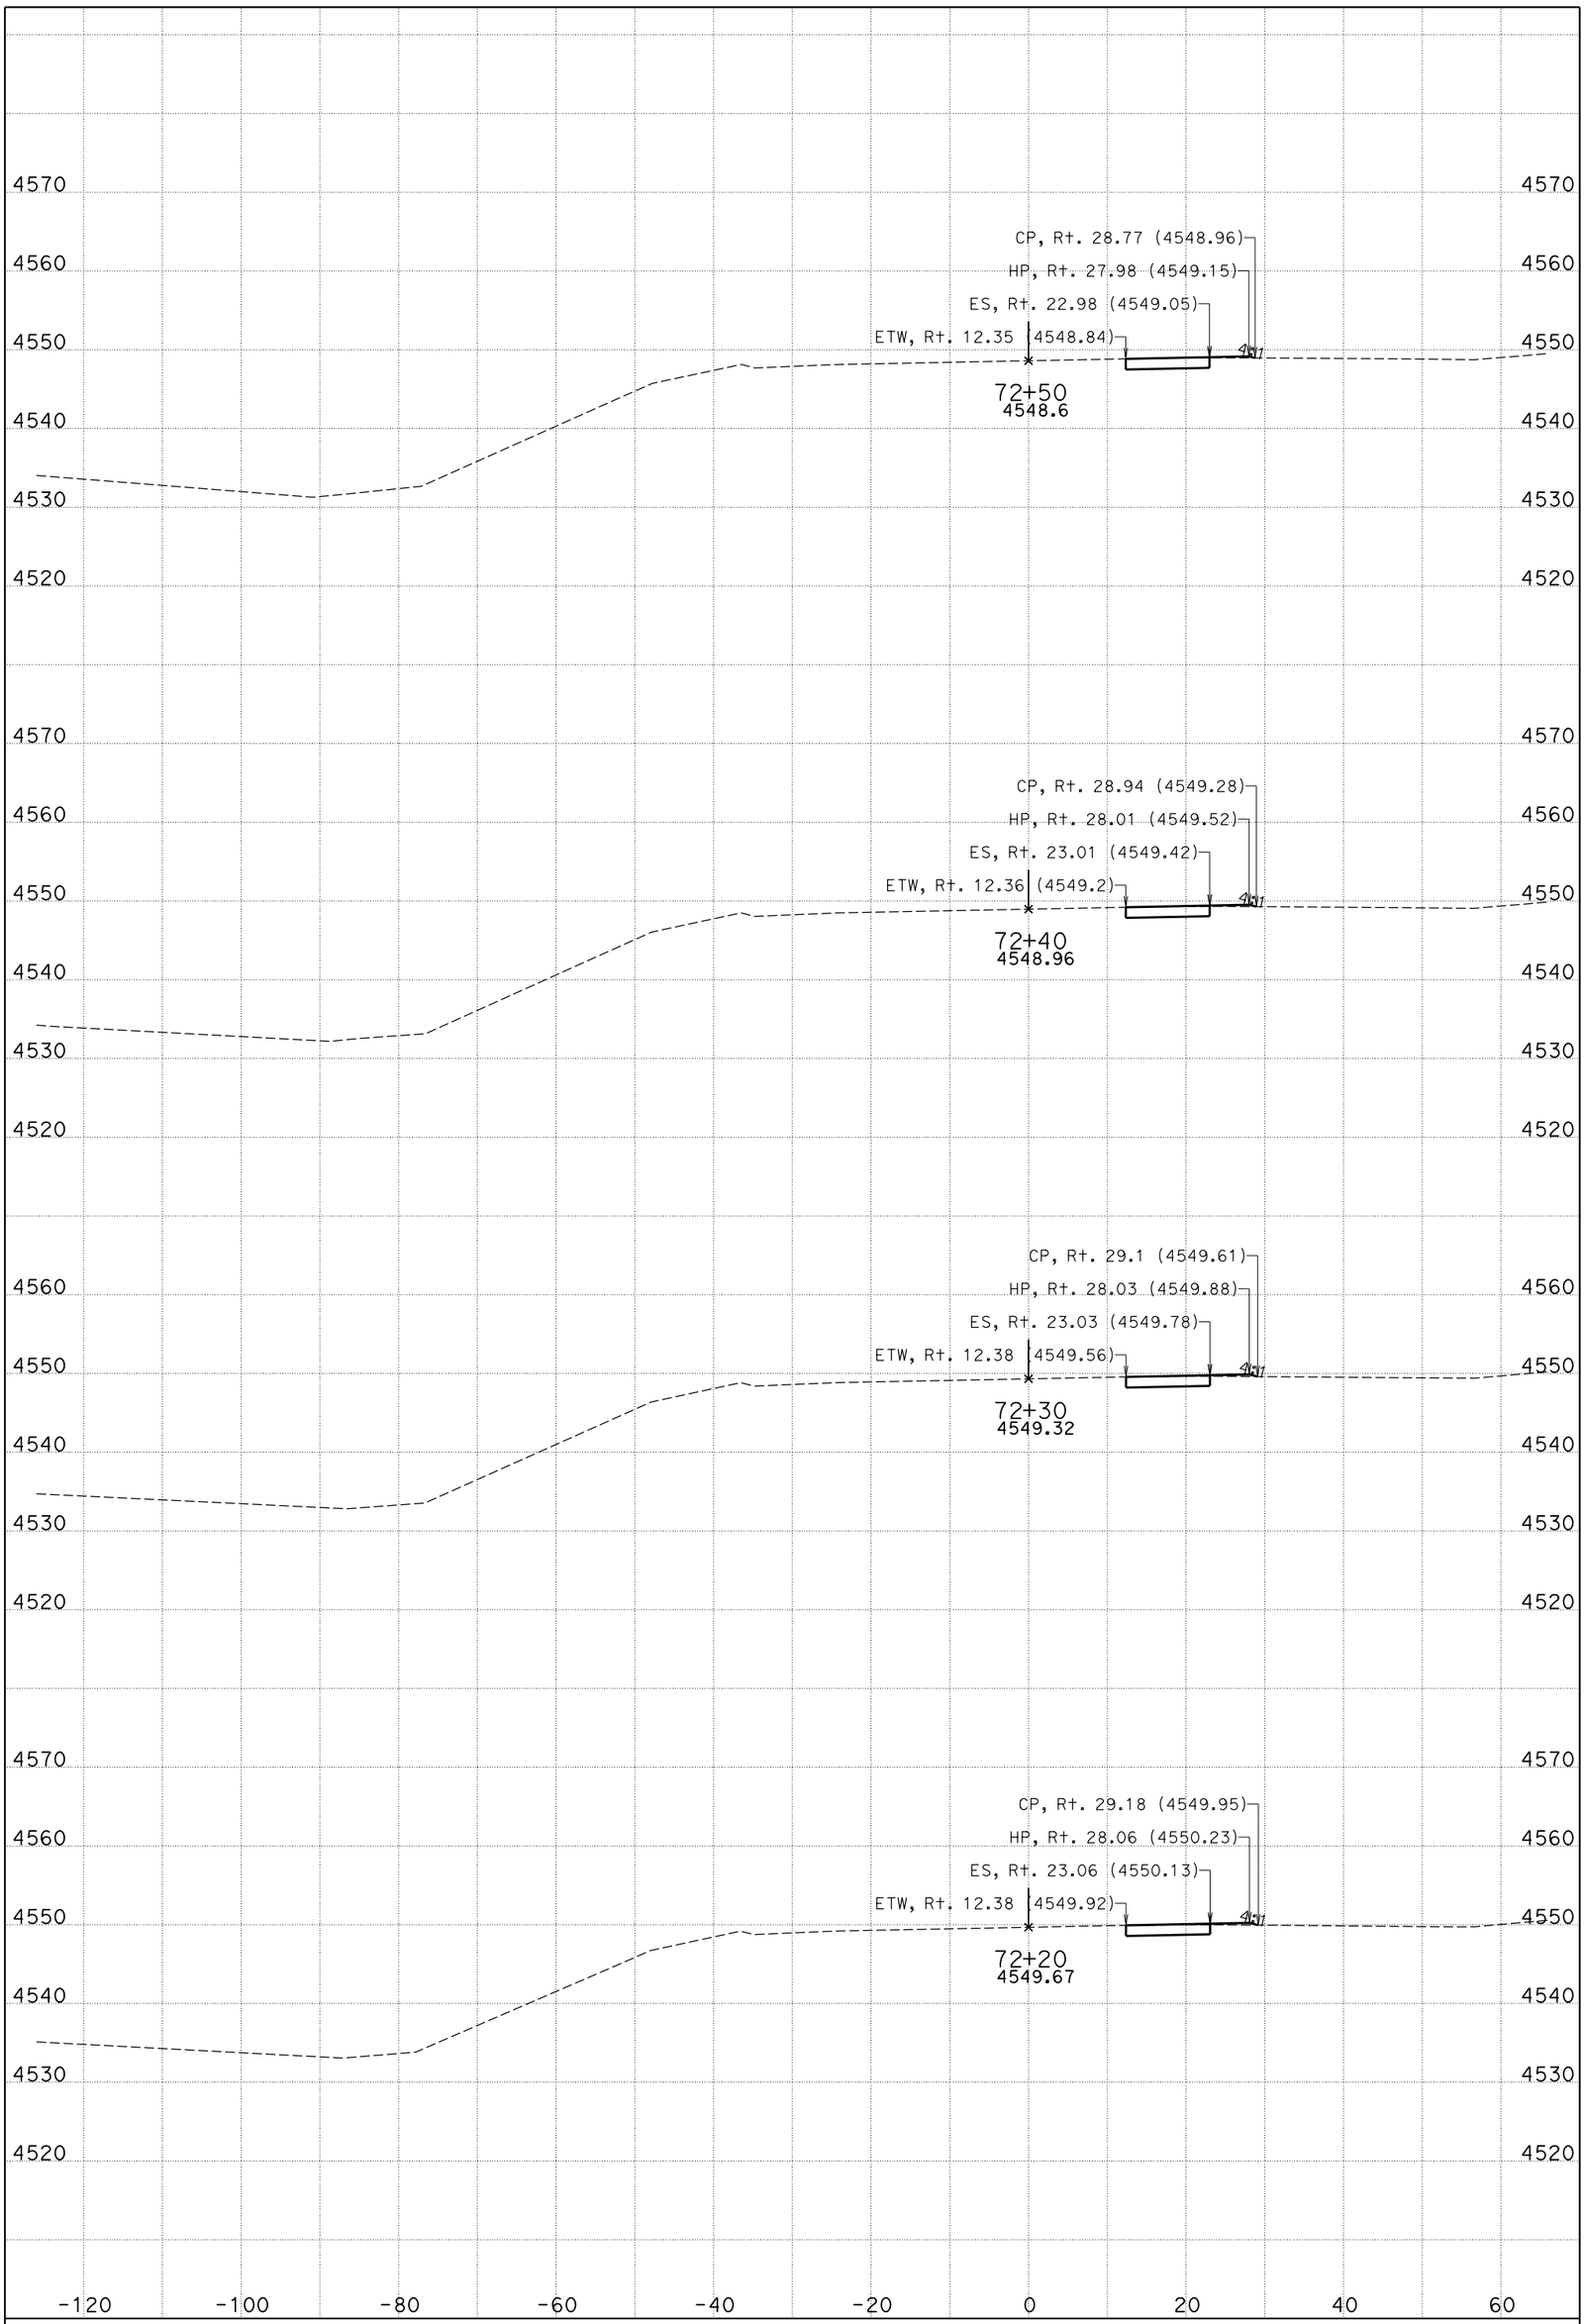

DATE: 11/4/2014

CENDA DITCH BRIDGE

CONTRACT: 0M280

DIST/CO/RTE/PM: 08/SBd/15/172.11/173.84

KC Project: 11025 File: D:\KCPron25n25\FG-Surface*slpro.ear

I-15

CROSS SECTIONS

SHEET 4 OF 99

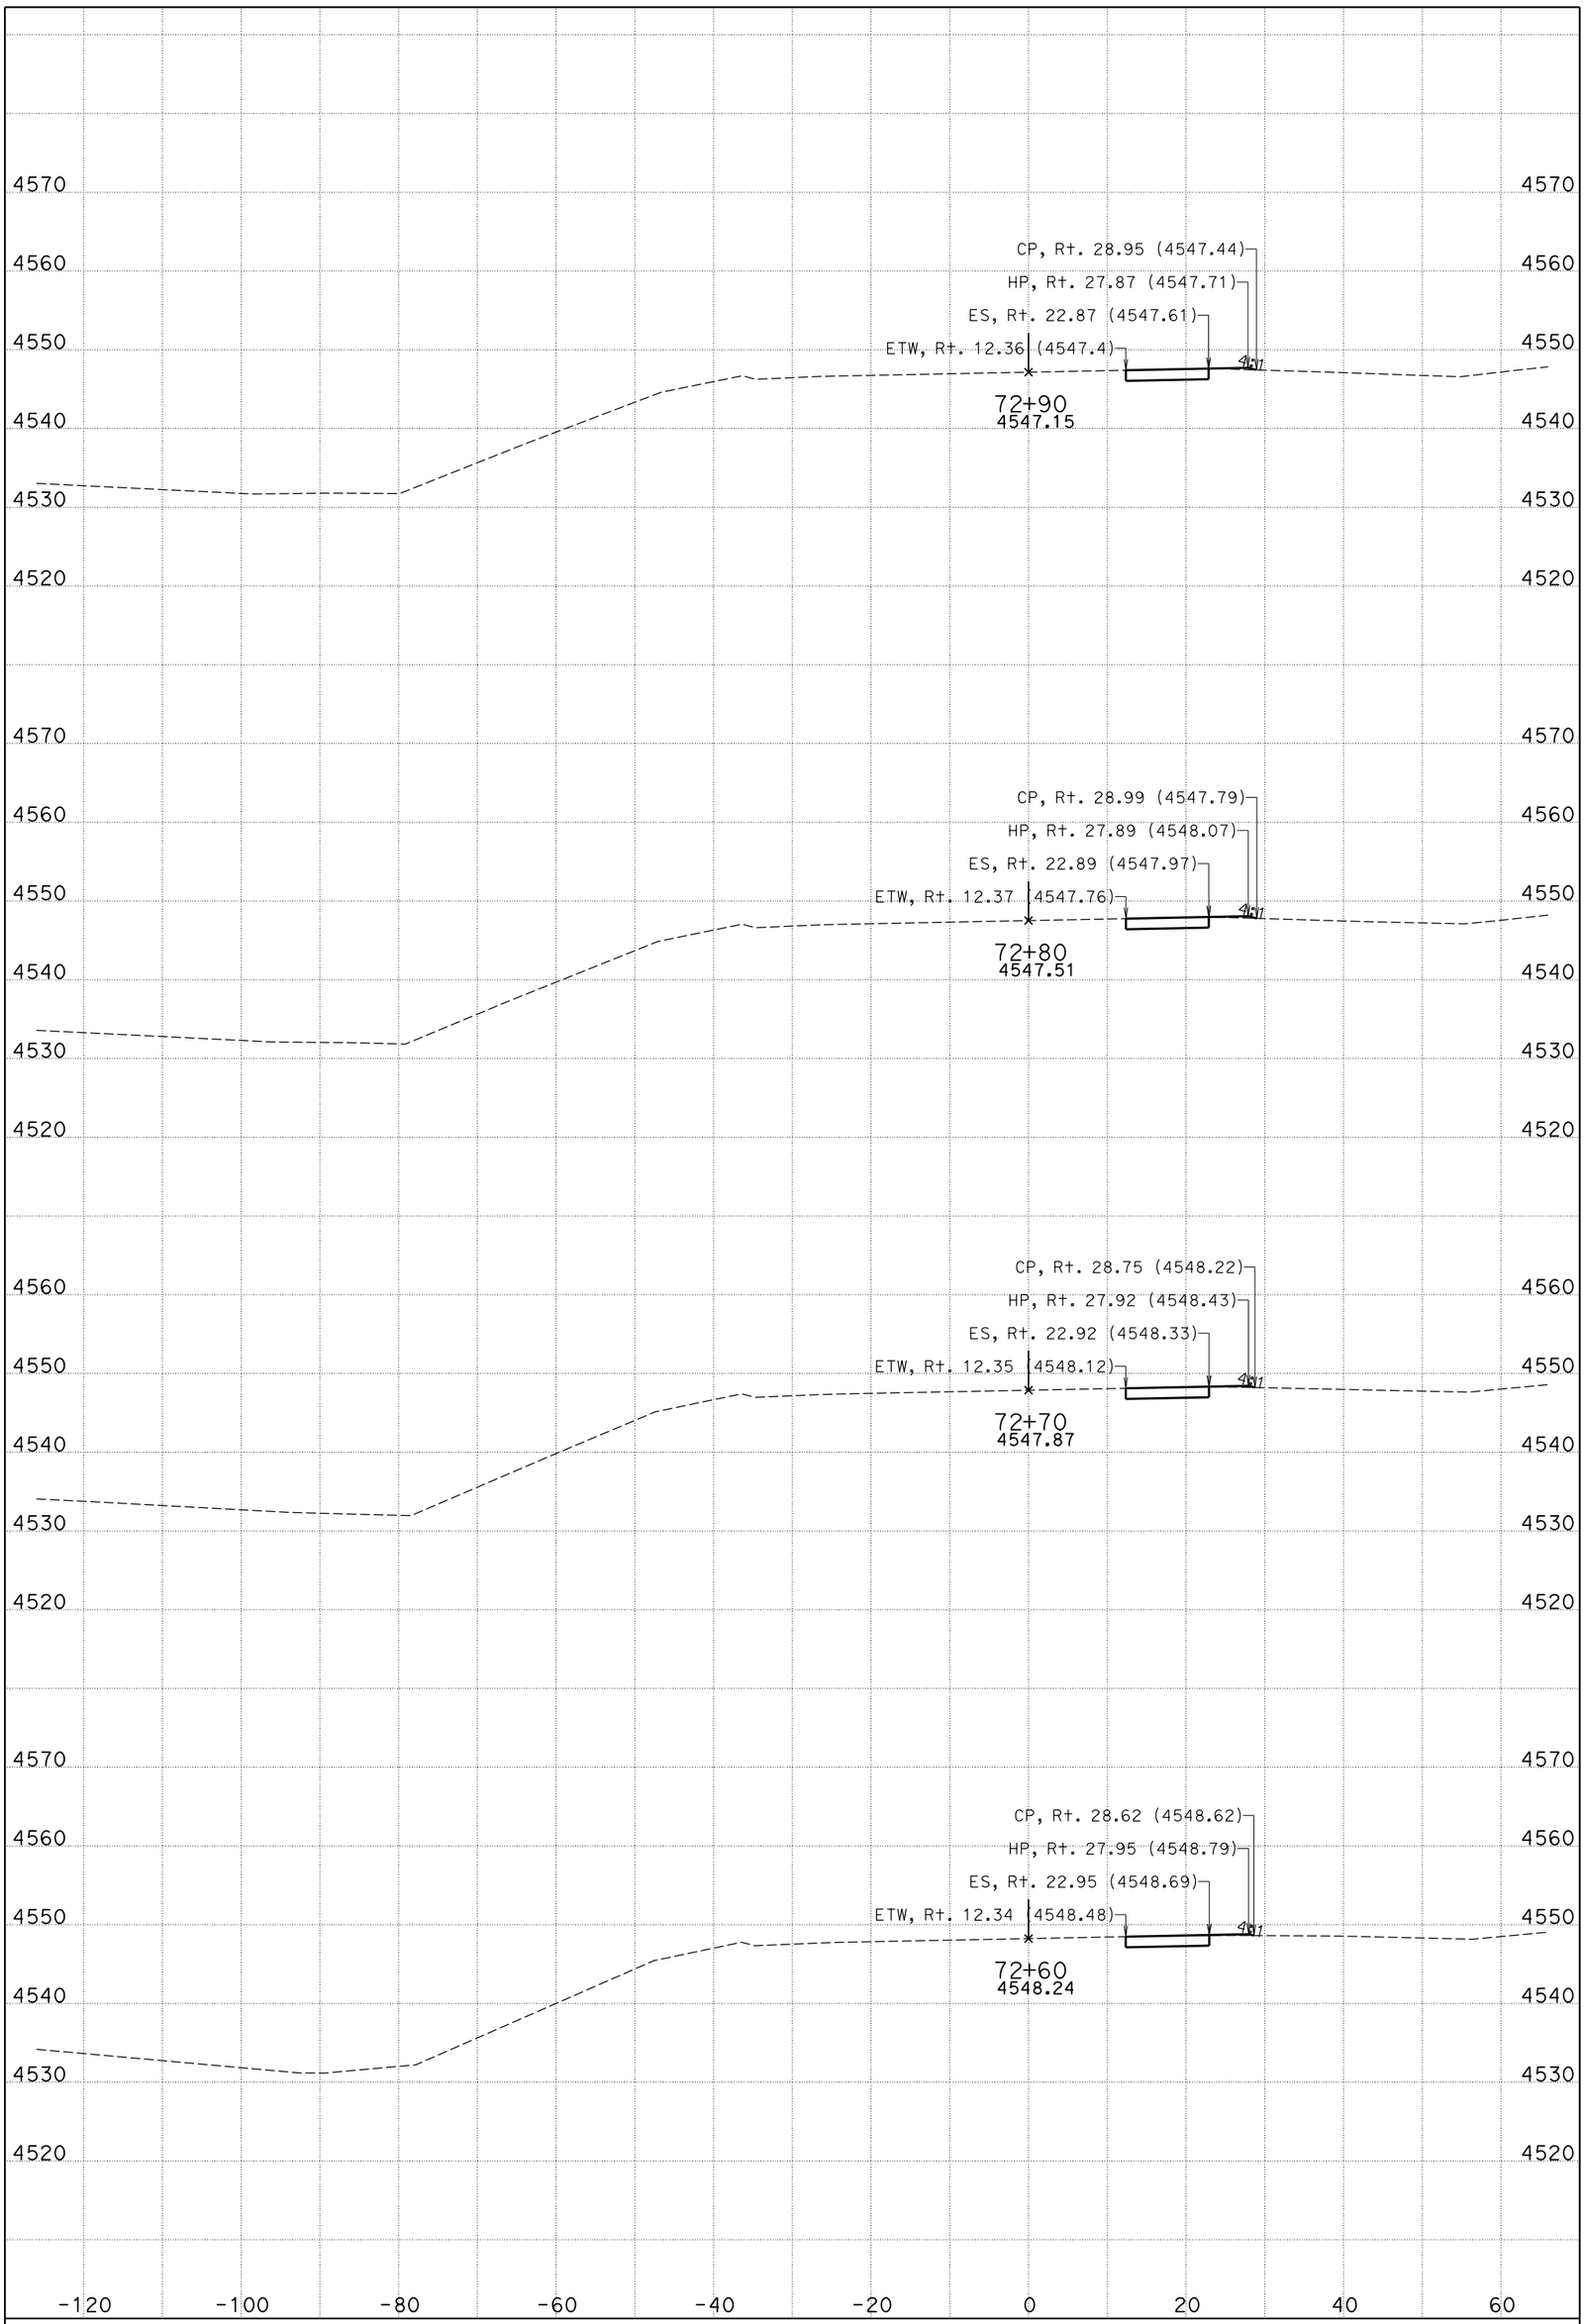

DATE: 11/4/2014

CENDA DITCH BRIDGE

CONTRACT: 0M280

DIST/CO/RTE/PM: 08/SBd/15/172.11/173.84

KC Project: 11025 File: D:\KCPron25n25\FG-Surface*slpro.ear

I-15

CROSS SECTIONS

SHEET 5 OF 99

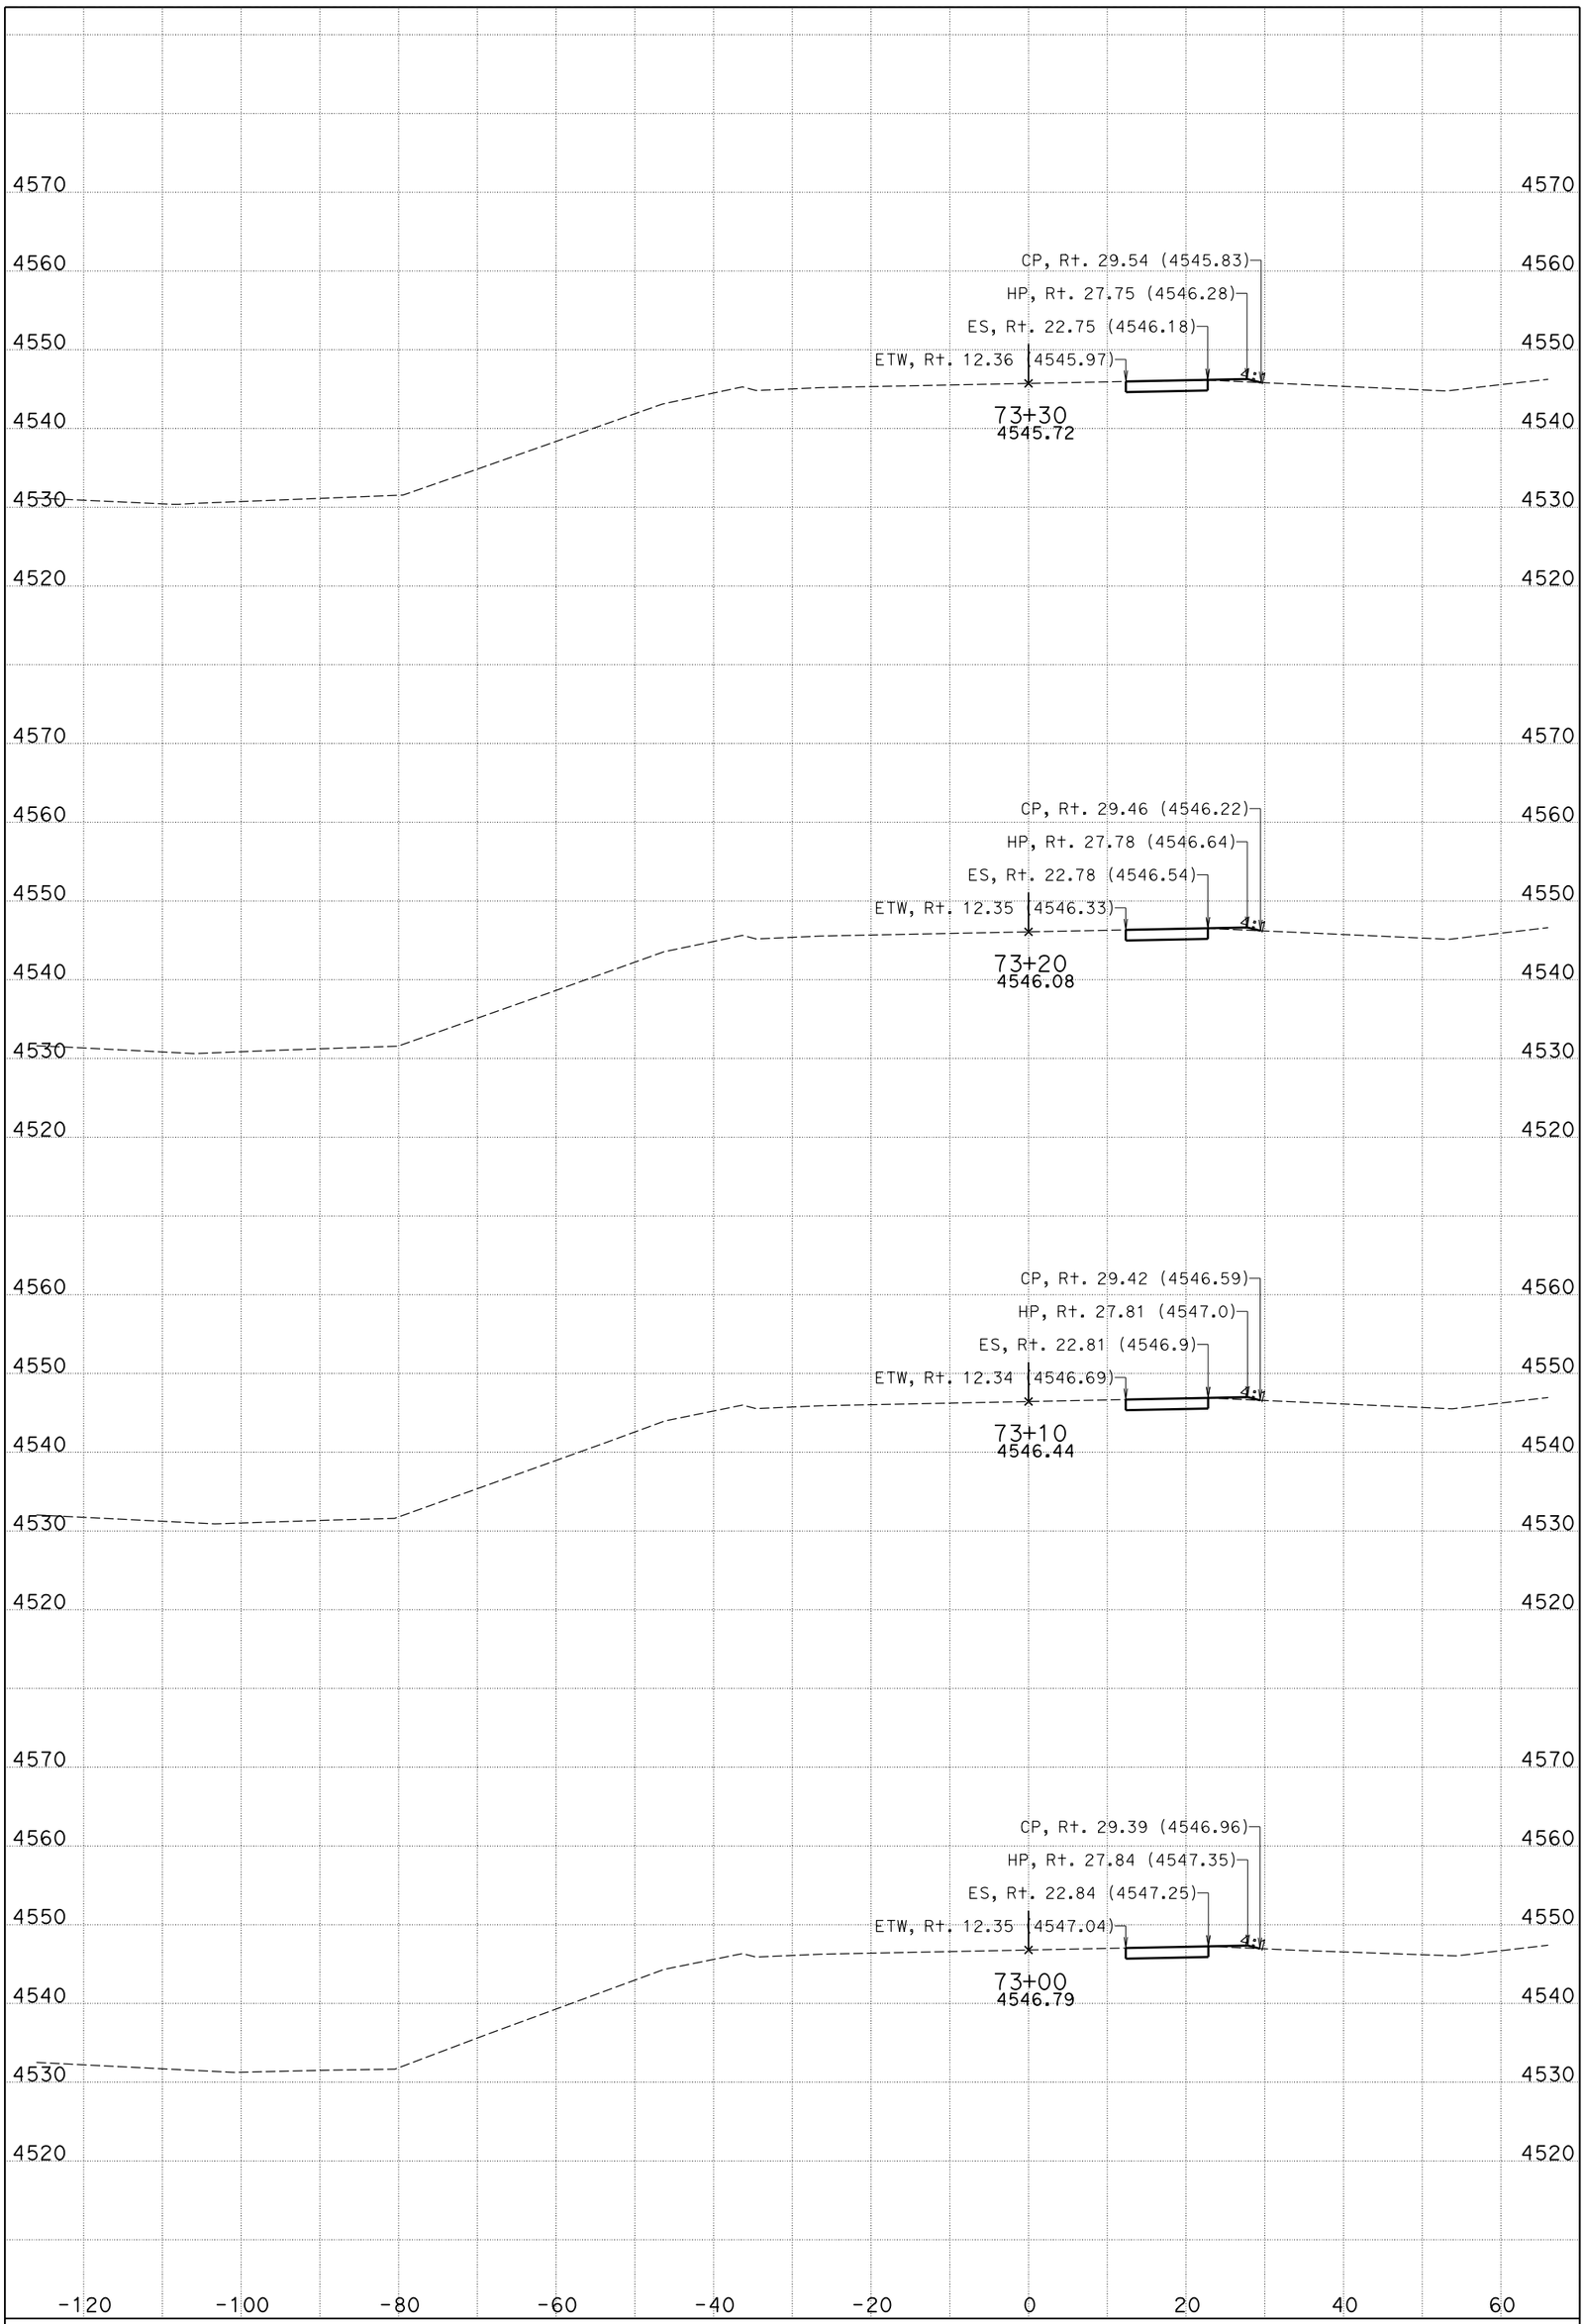

DATE: 11/4/2014

CENDA DITCH BRIDGE

CONTRACT: 0M280

DIST/CO/RTE/PM: 08/SBd/15/172.11/173.84

KC Project: 11025 File: D:\KCPron25n25\FG-Surface*slpro.ear

I-15

CROSS SECTIONS

SHEET 6 OF 99

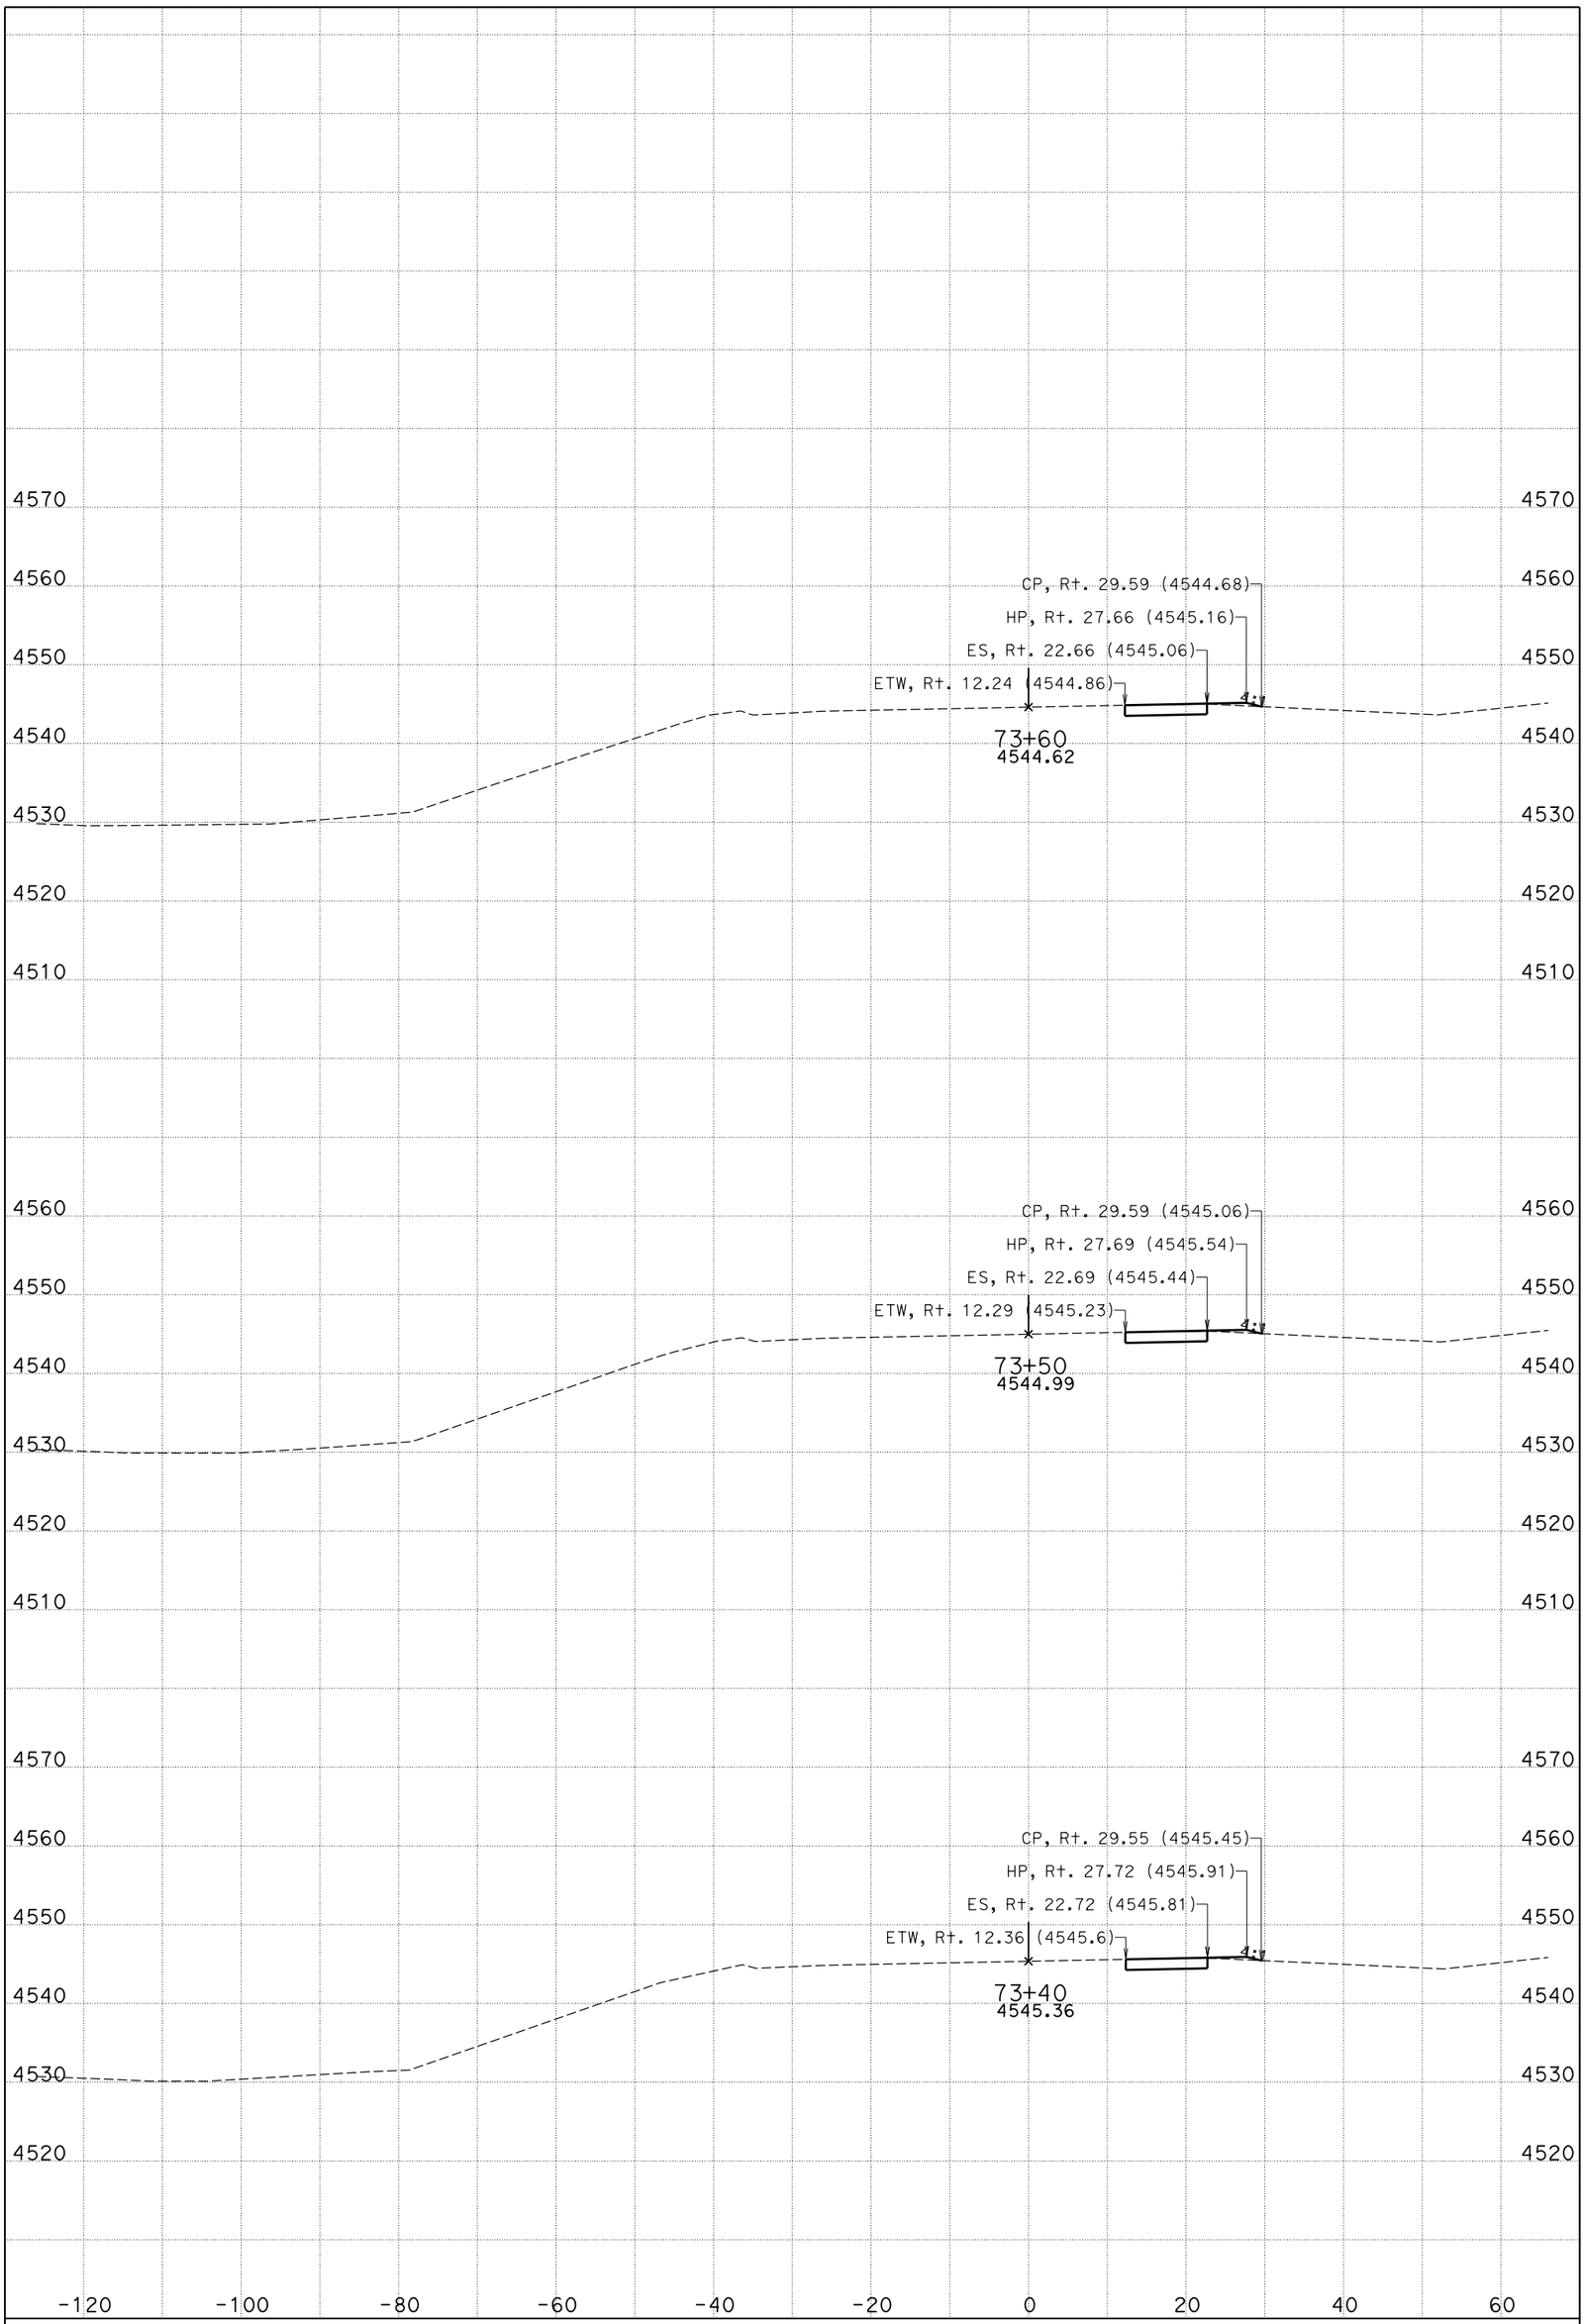

DATE: 11/4/2014

CENDA DITCH BRIDGE

CONTRACT: 0M280

DIST/CO/RTE/PM: 08/SBd/15/172.11/173.84

KC Project: 11025 File: D:\KCPron25n25\FG-Surface*slpro.ear

I-15

CROSS SECTIONS

SHEET 7 OF 99

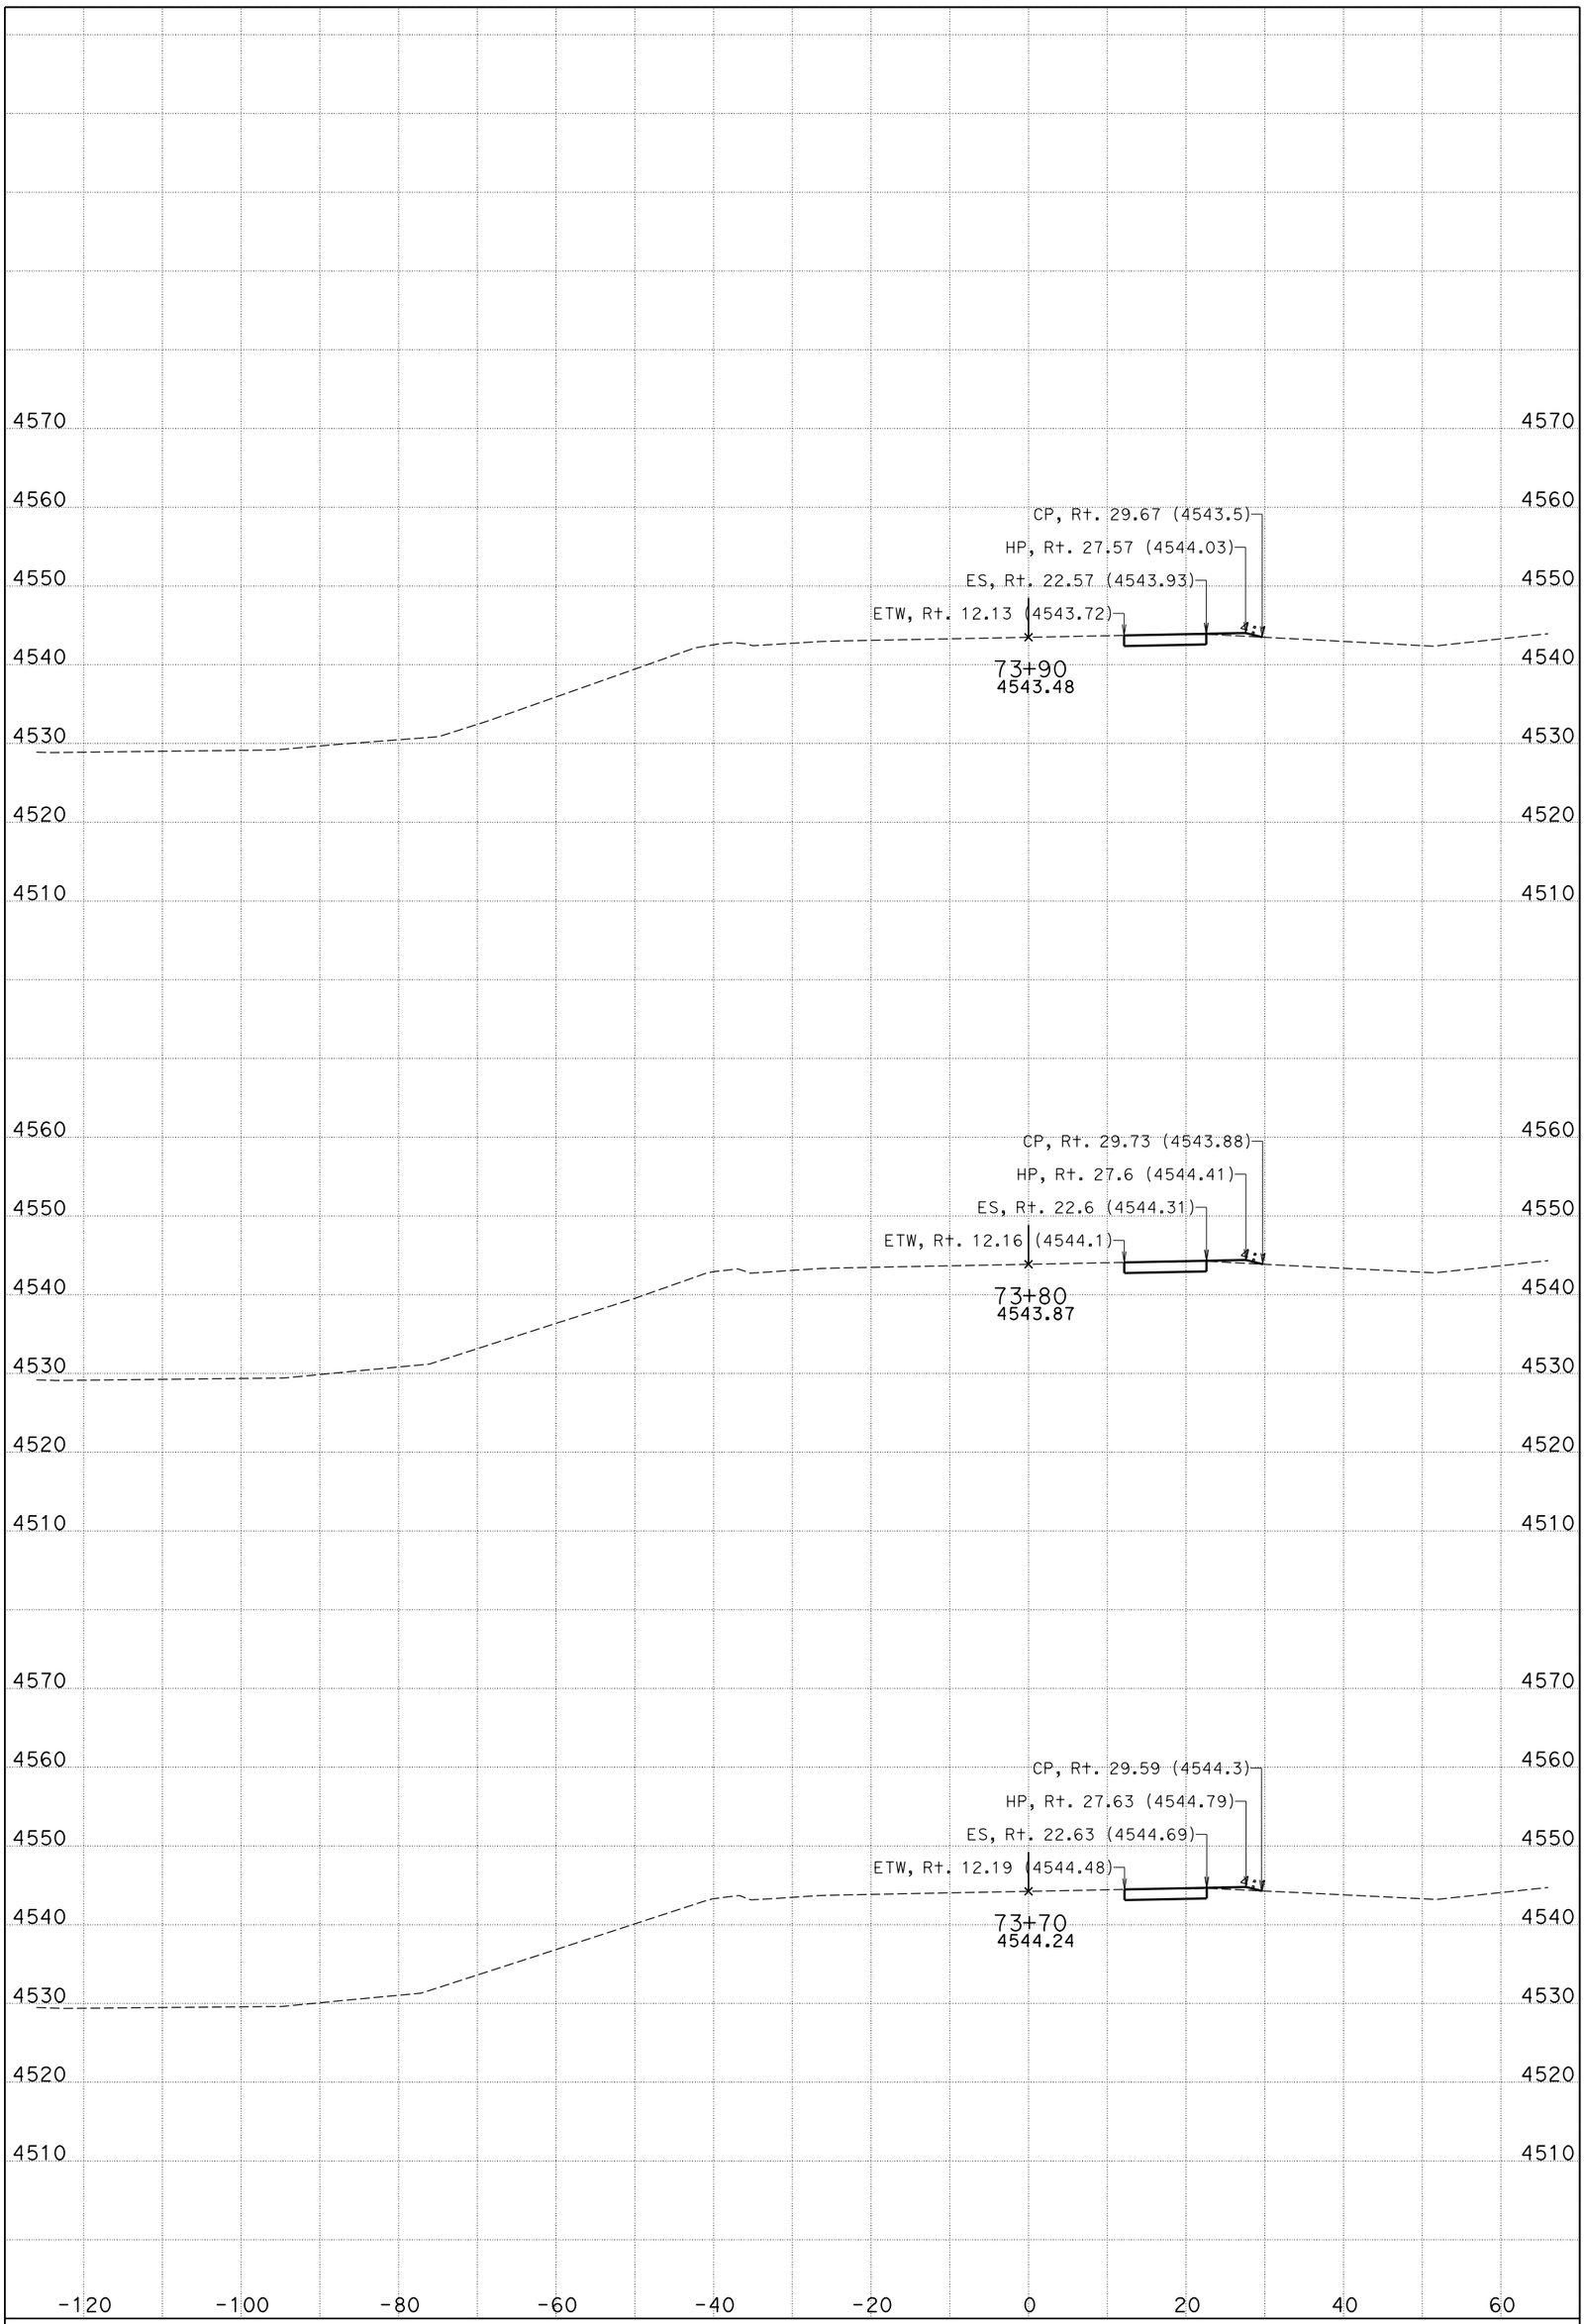

DATE: 11/4/2014

CENDA DITCH BRIDGE

CONTRACT: 0M280

DIST/CO/RTE/PM: 08/SBd/15/172.11/173.84

KC Project: 11025 File: D:\KCPron25n25\FG-Surface*slpro.ear

I-15

CROSS SECTIONS

SHEET 8 OF 99

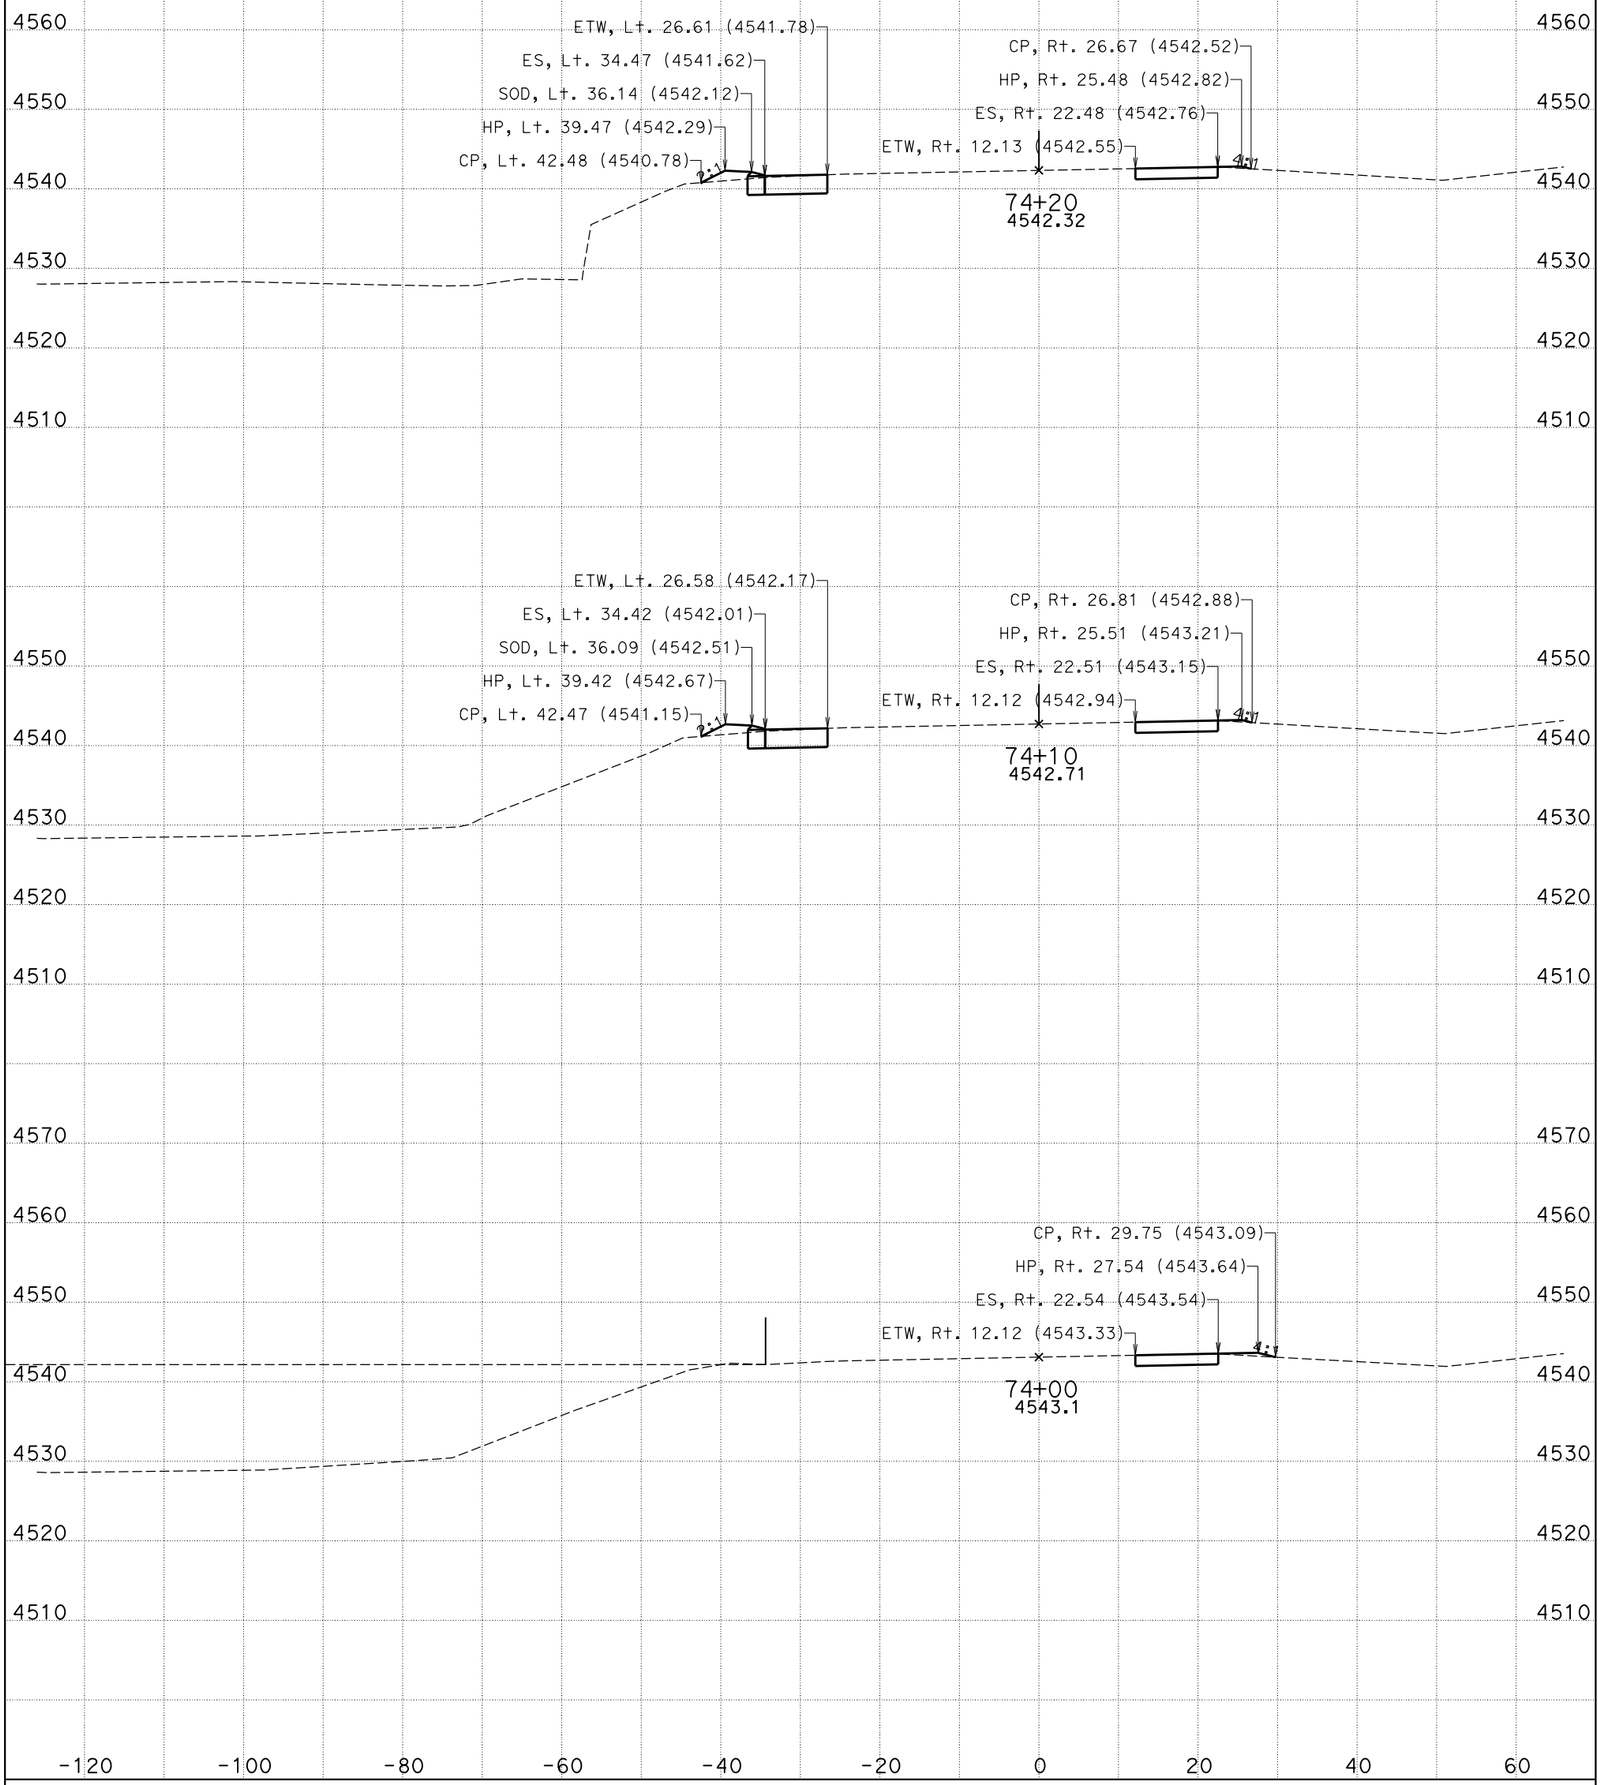

DATE: 11/4/2014

CENDA DITCH BRIDGE

CONTRACT: 0M280

DIST/CO/RTE/PM: 08/SBd/15/172.11/173.84

KC Project: 11025 File: D:\KCPron25n25\FG-Surface*slpro.ear

I-15

CROSS SECTIONS

SHEET 9 OF 99

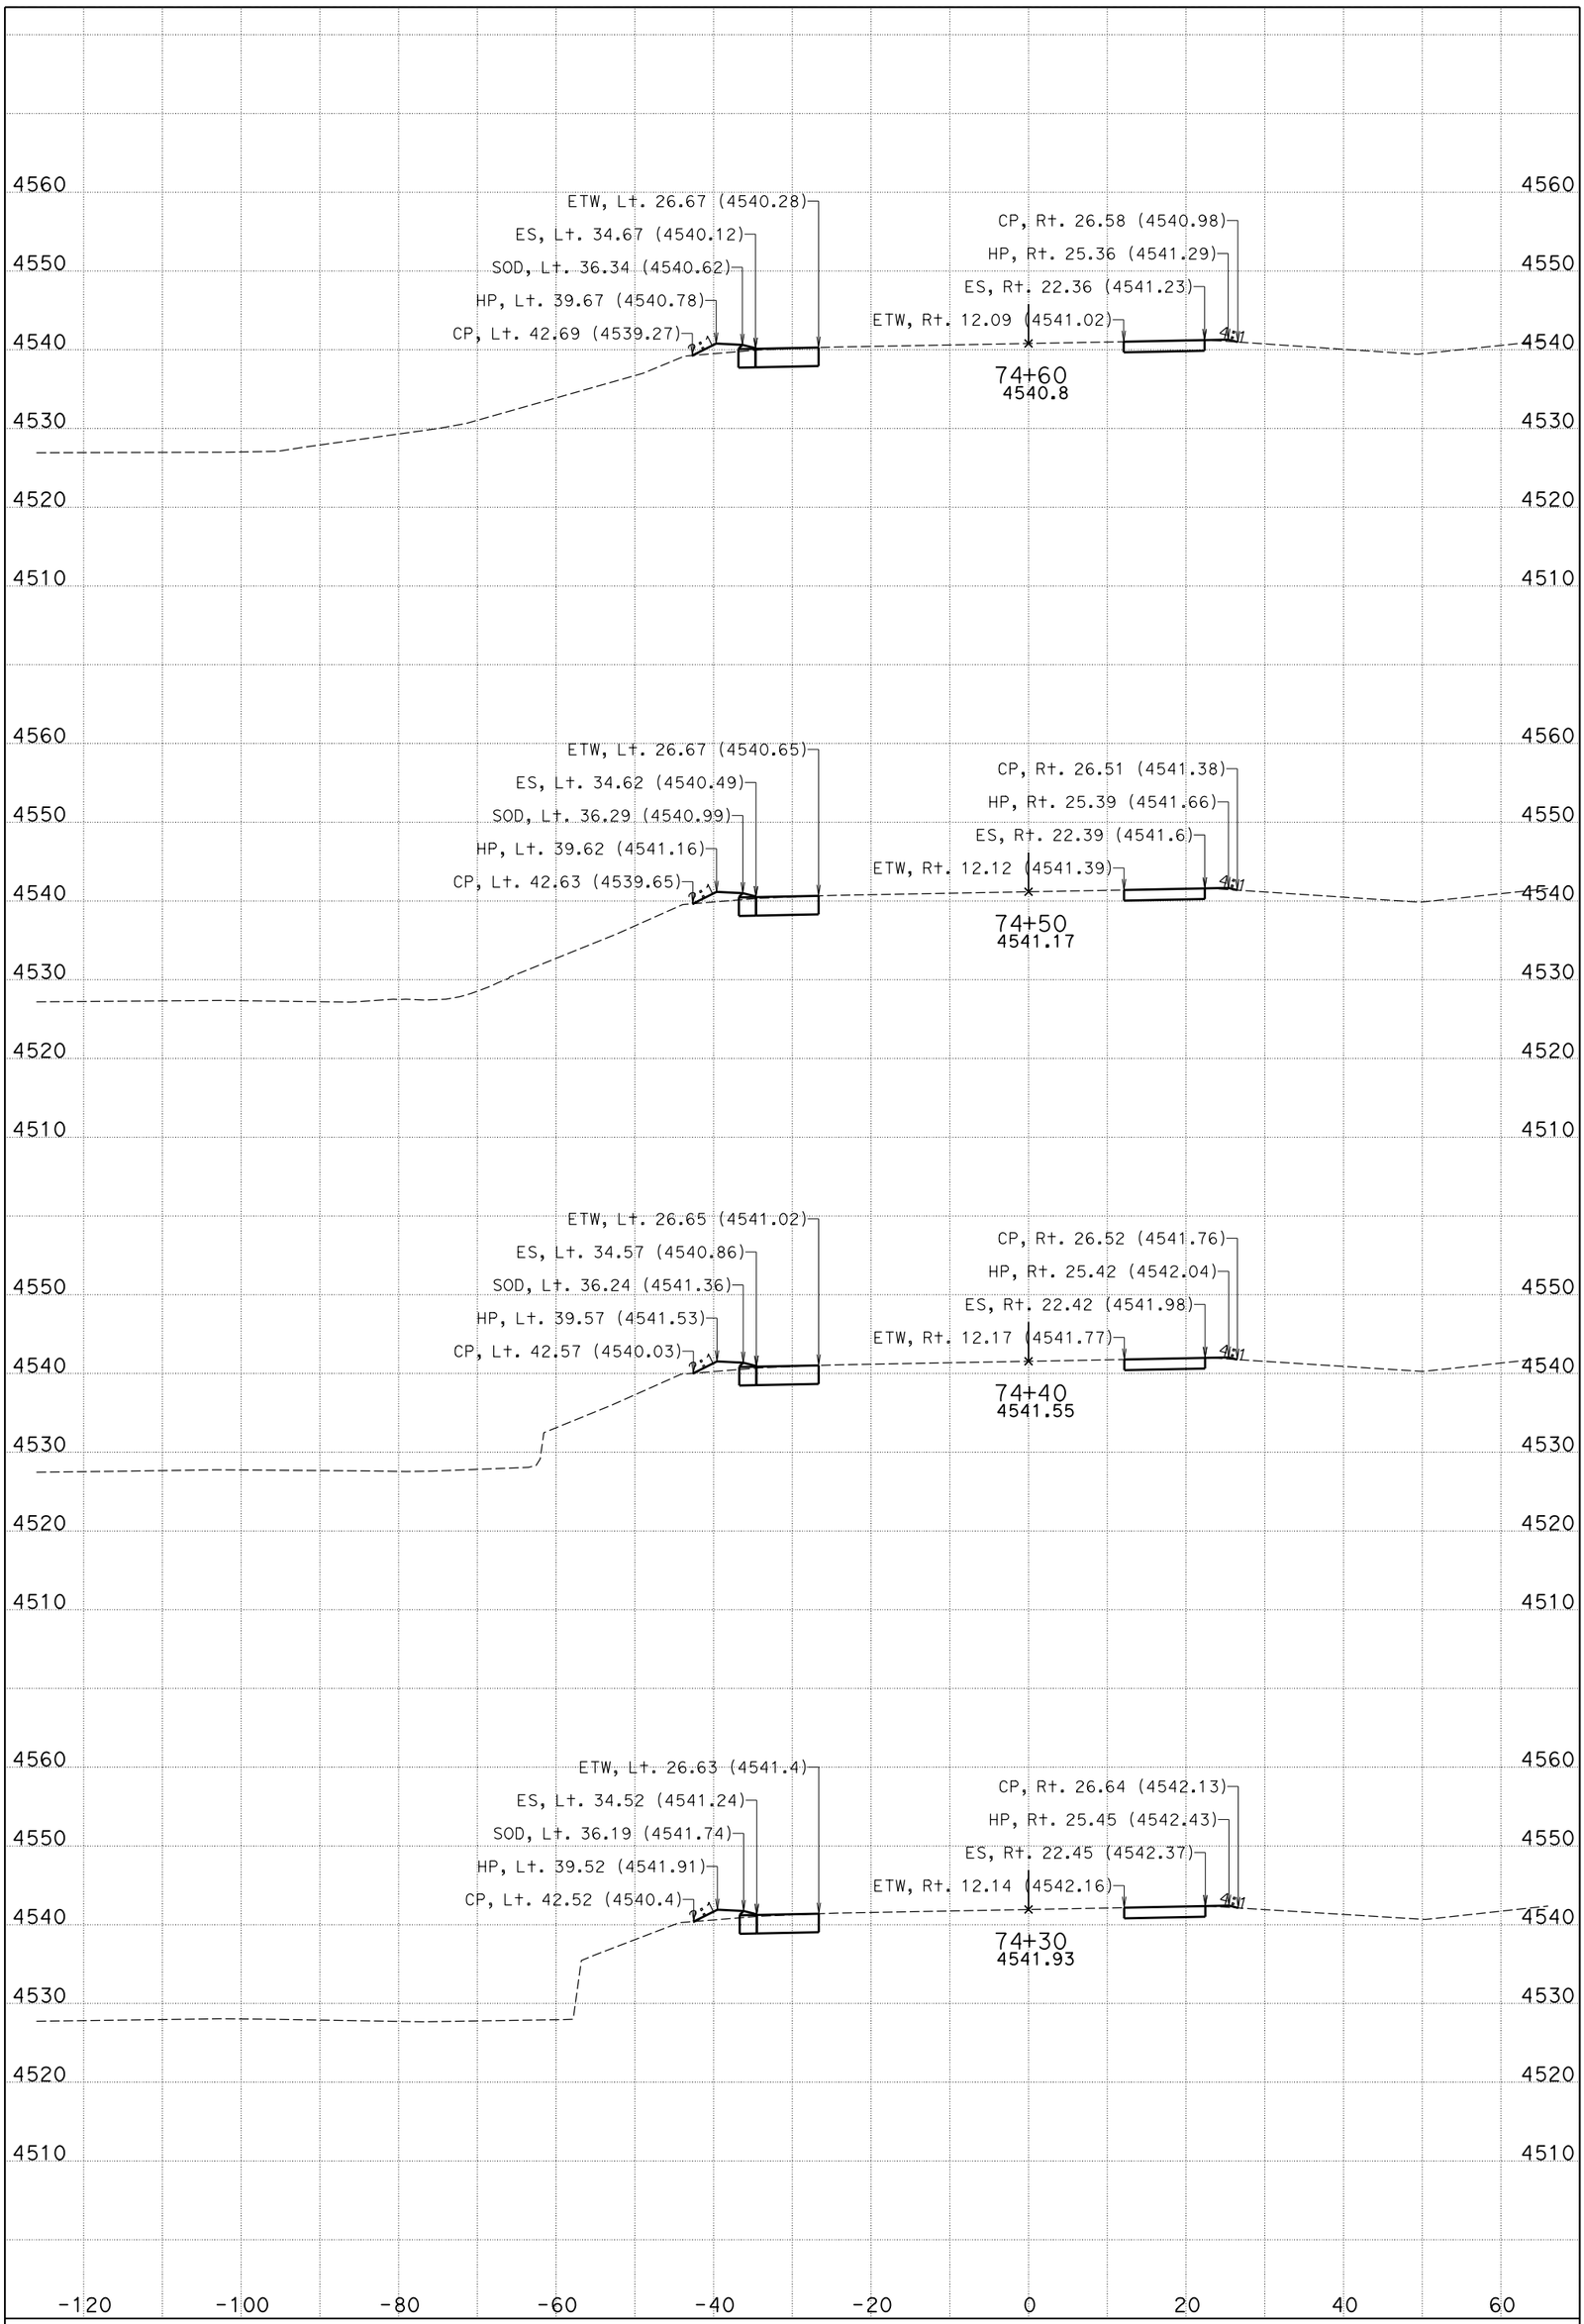

DATE: 11/4/2014

CENDA DITCH BRIDGE

CONTRACT: 0M280

DIST/CO/RTE/PM: 08/SBd/15/172.11/173.84

KC Project: 11025 File: D:\KCPron25n25\FG-Surface*slpro.ear

I-15

CROSS SECTIONS

SHEET 10 OF 99

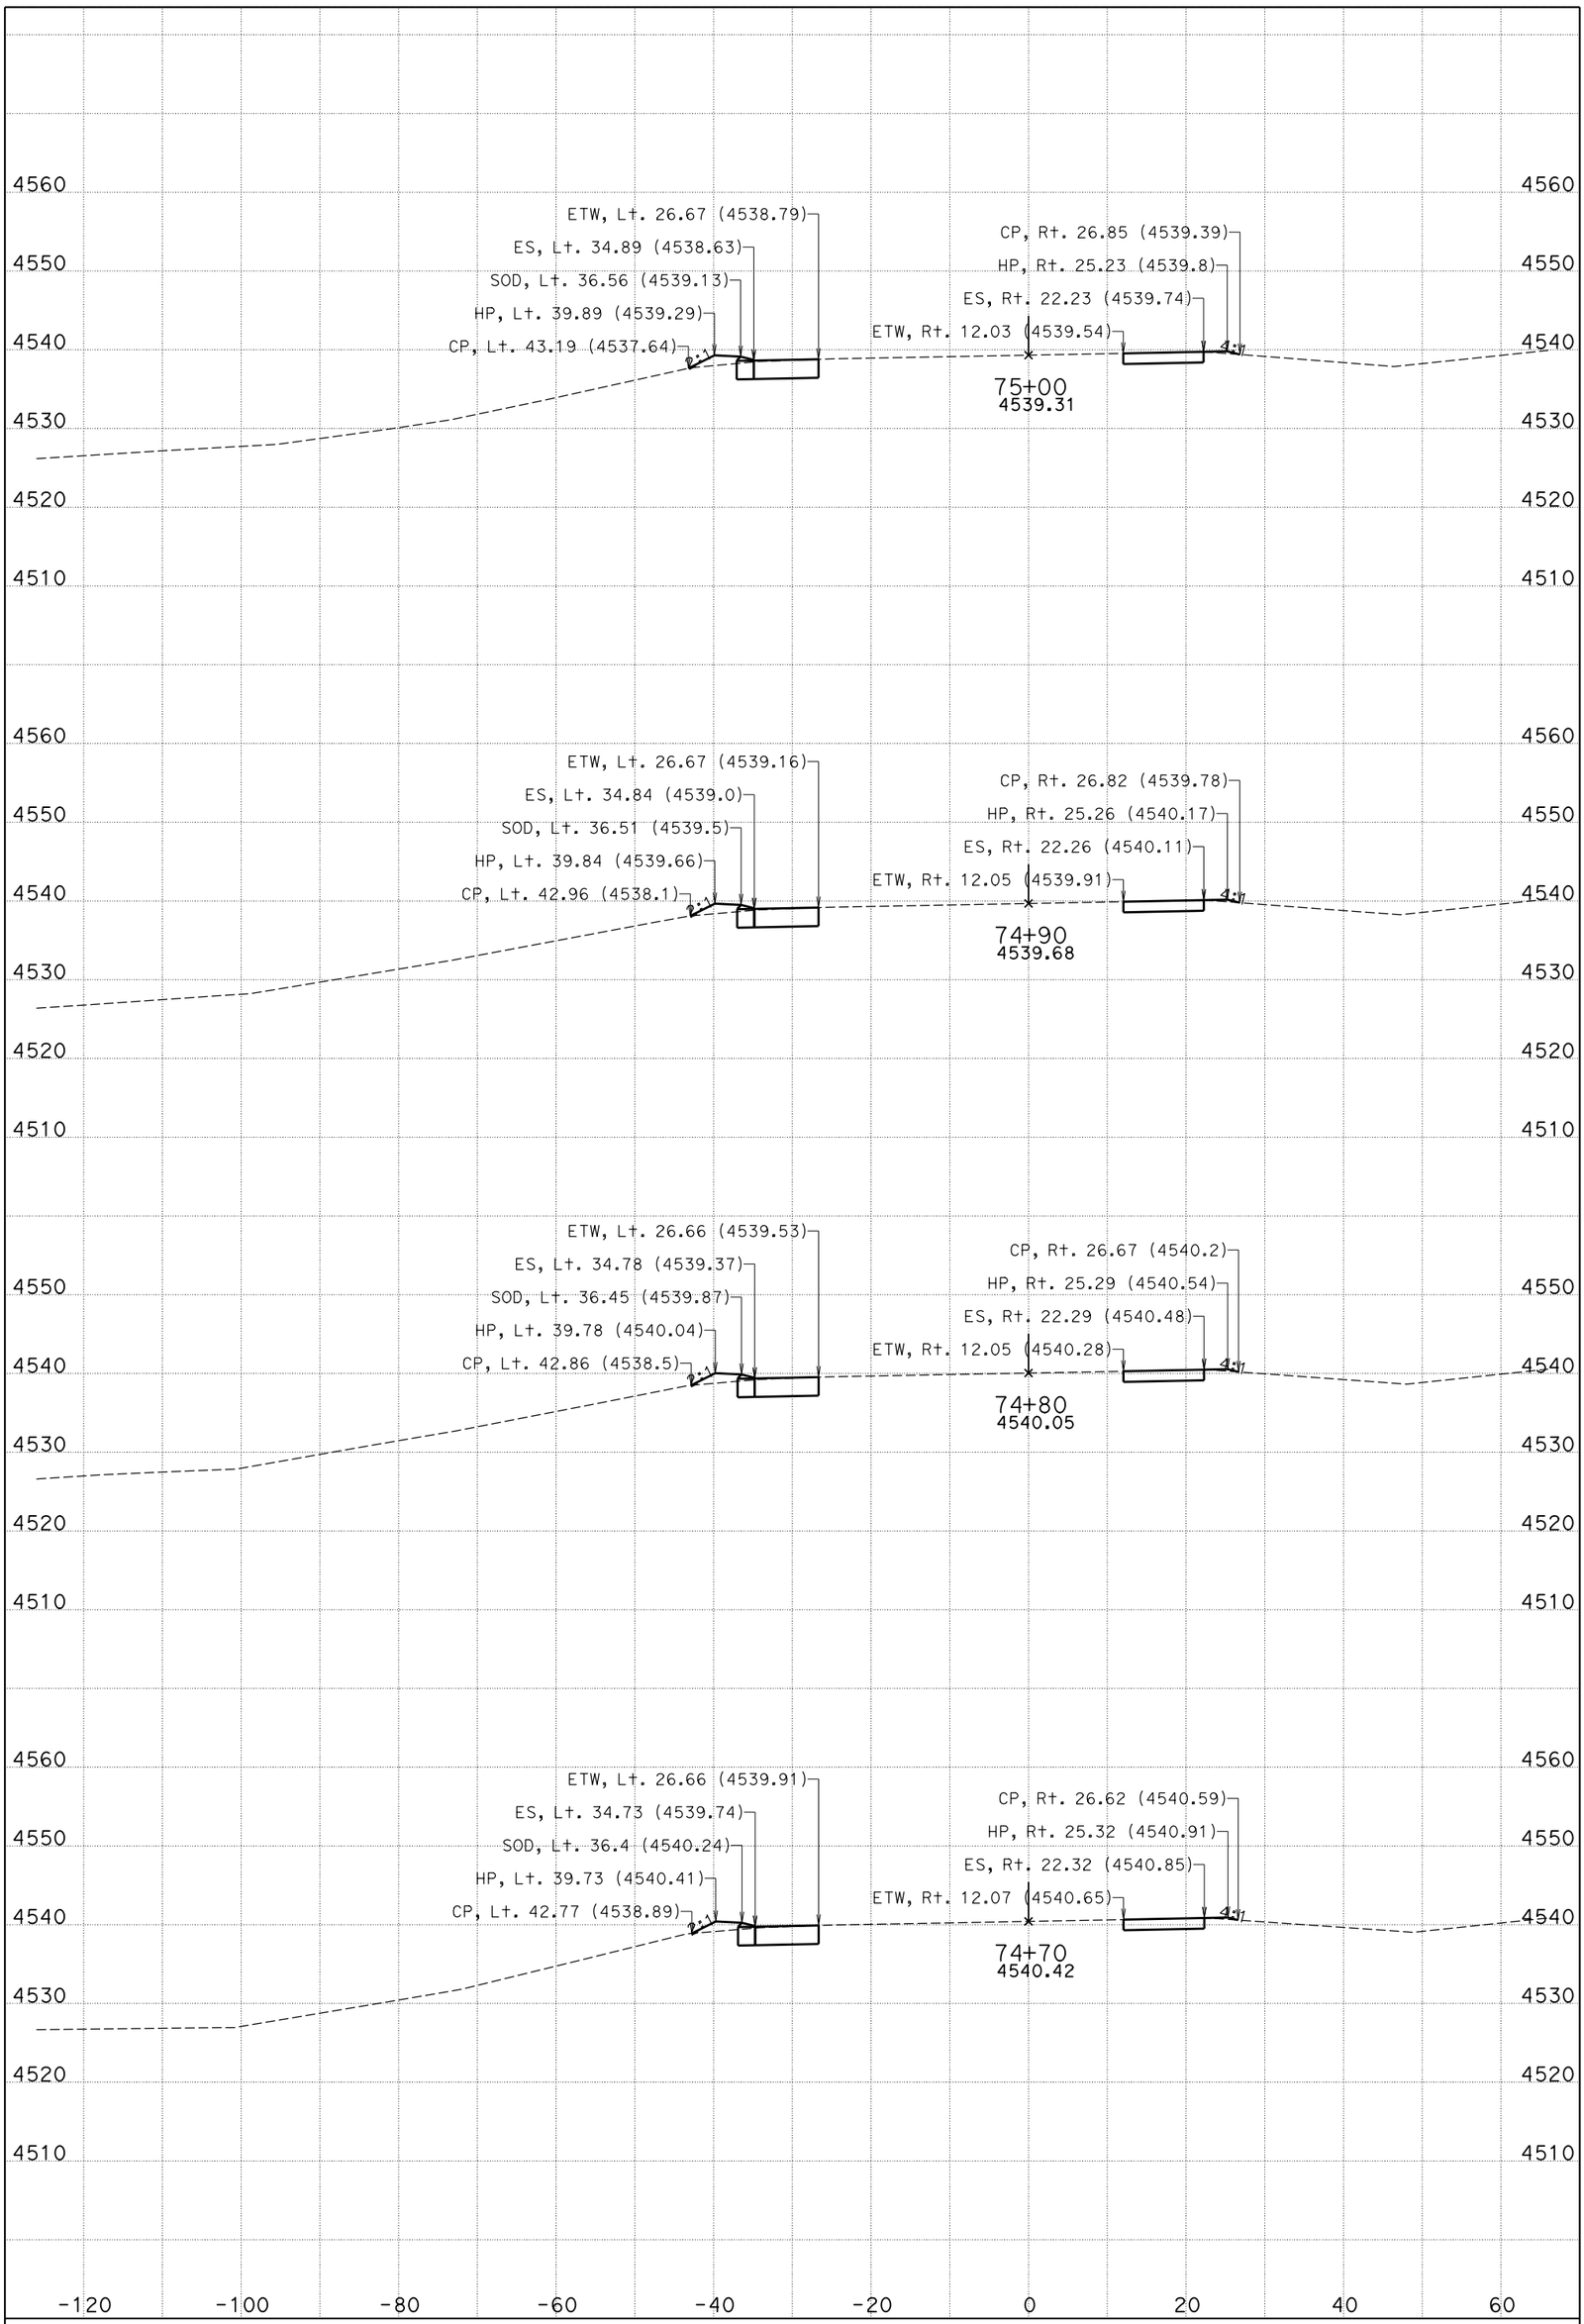

DATE: 11/4/2014

CENDA DITCH BRIDGE

CONTRACT: 0M280

DIST/CO/RTE/PM: 08/SBd/15/172.11/173.84

KC Project: 11025 File: D:\KCPron25n25\FG-Surface*slpro.ear

I-15

CROSS SECTIONS

SHEET 11 OF 99

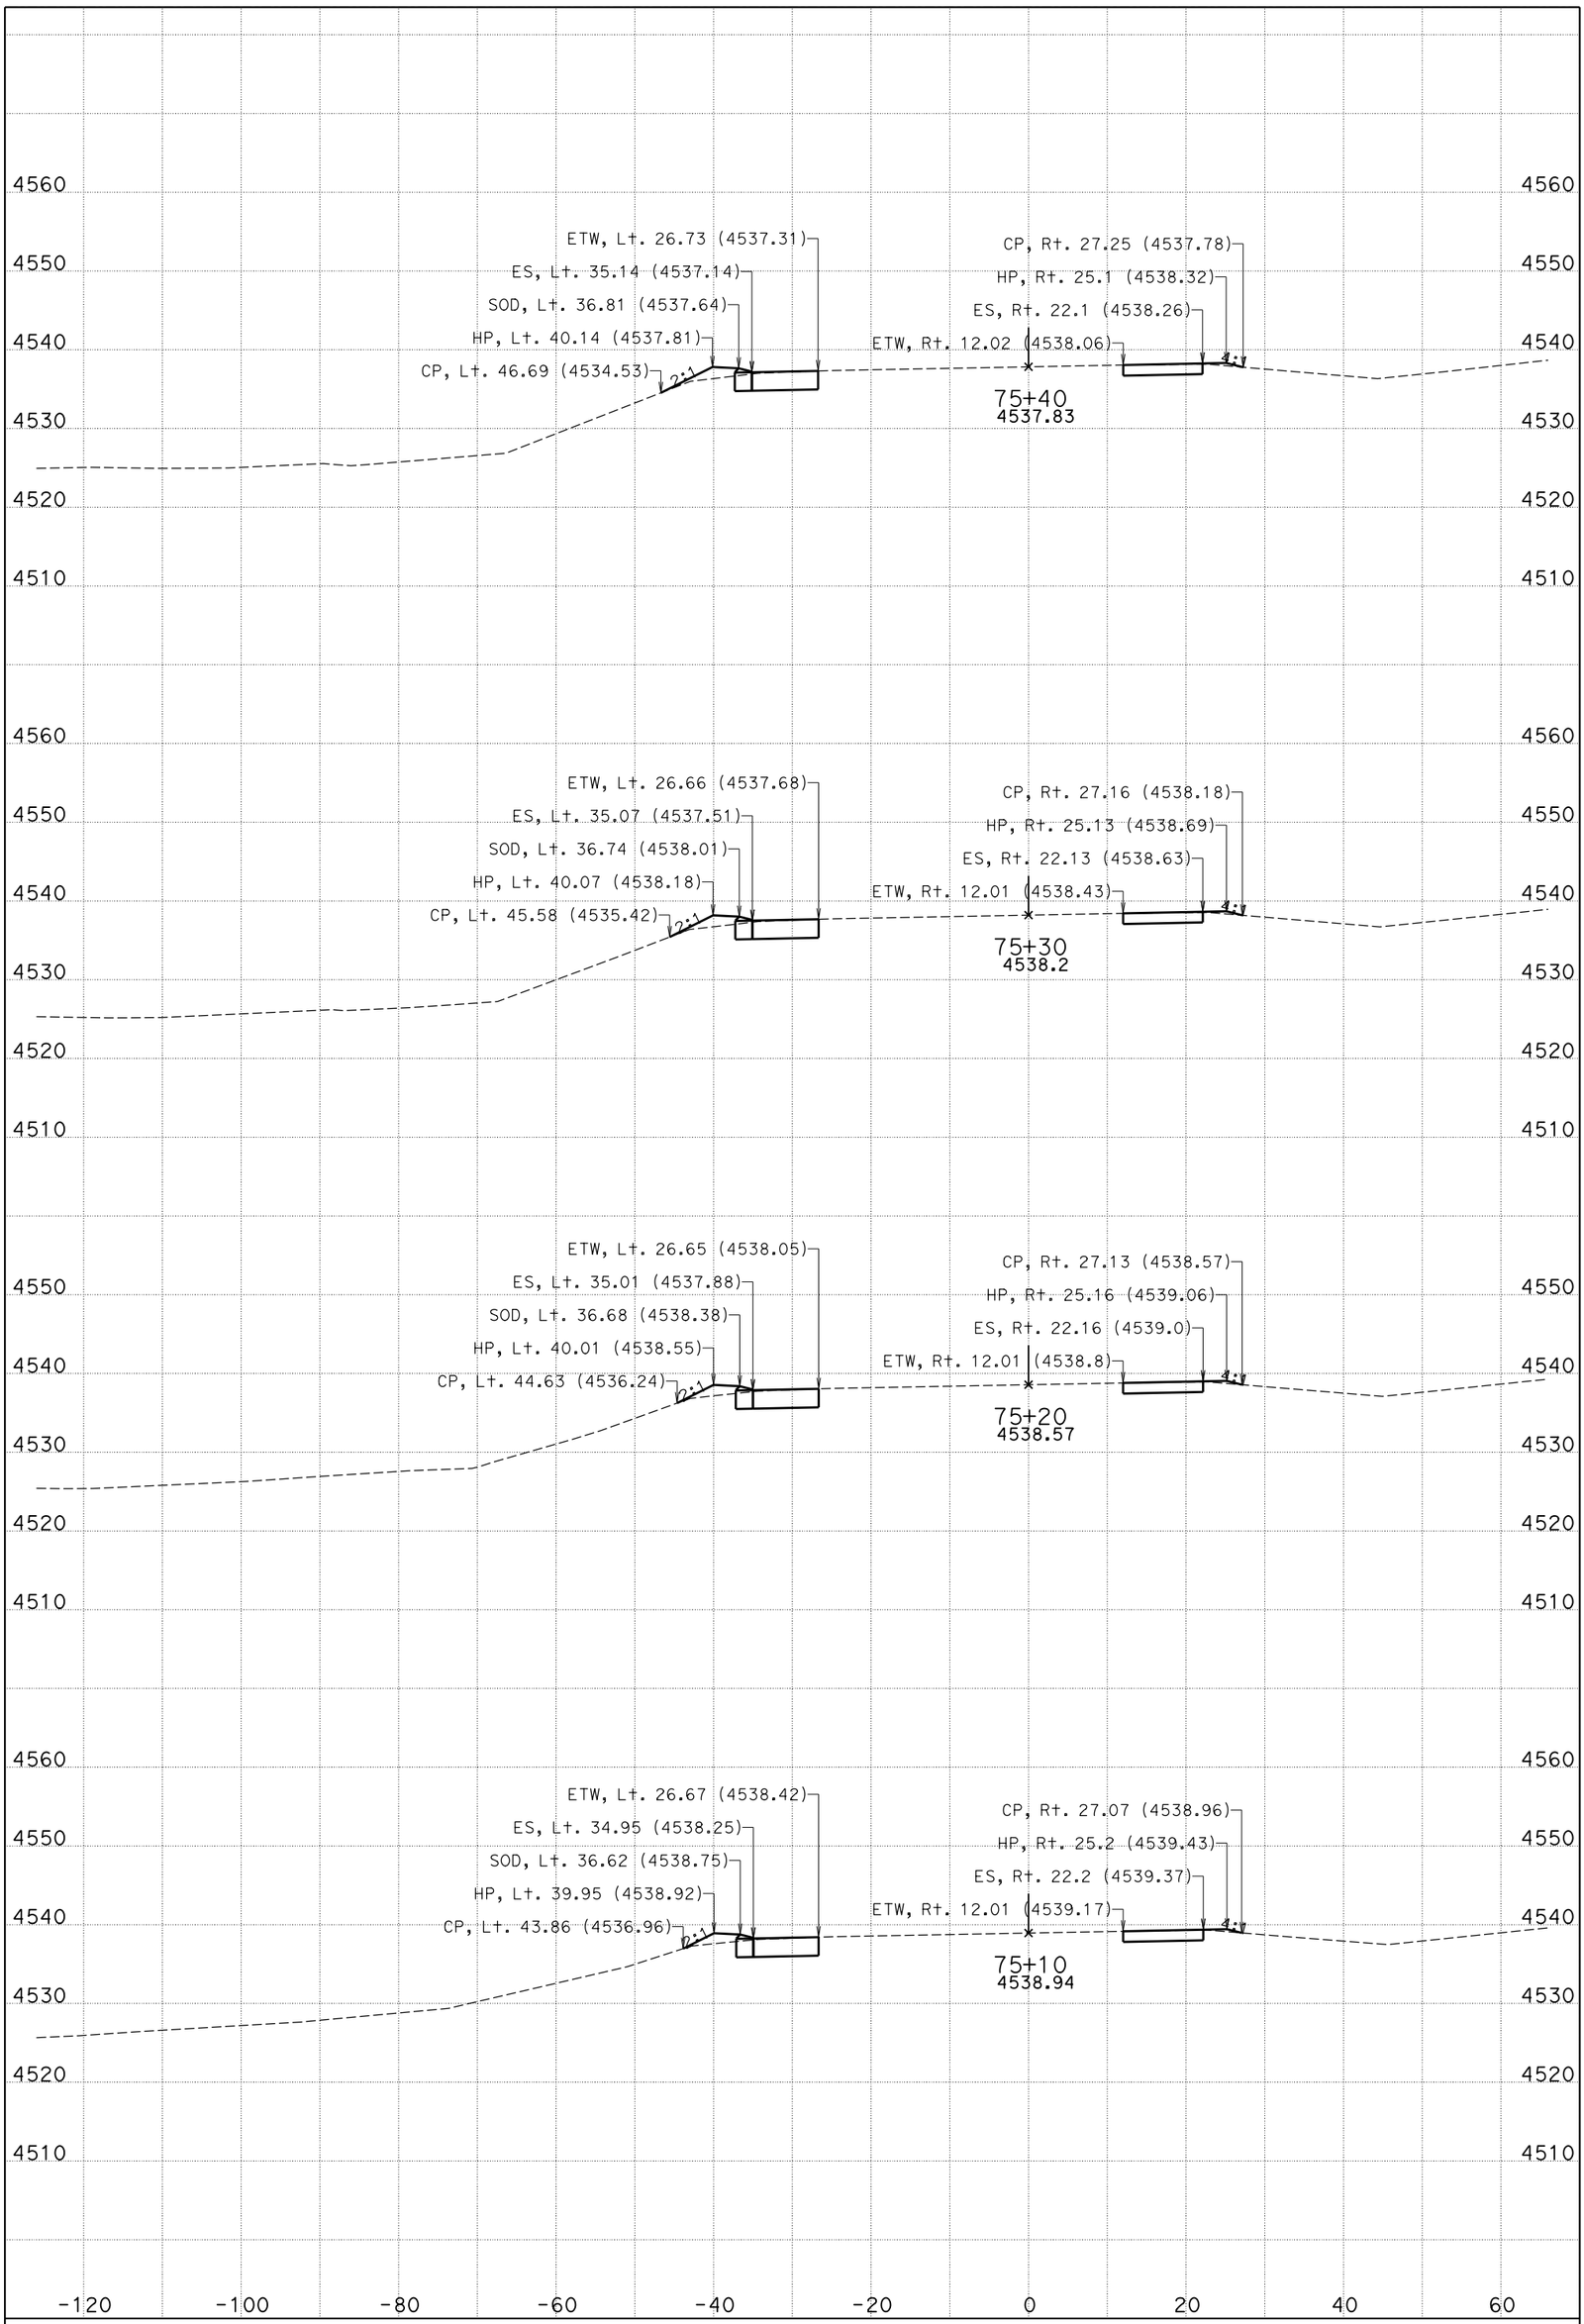

DATE: 11/4/2014

CENDA DITCH BRIDGE

CONTRACT: 0M280

DIST/CO/RTE/PM: 08/SBd/15/172.11/173.84

KC Project: 11025 File: D:\KCPron25n25\FG-Surface*slpro.ear

I-15

CROSS SECTIONS

SHEET 12 OF 99

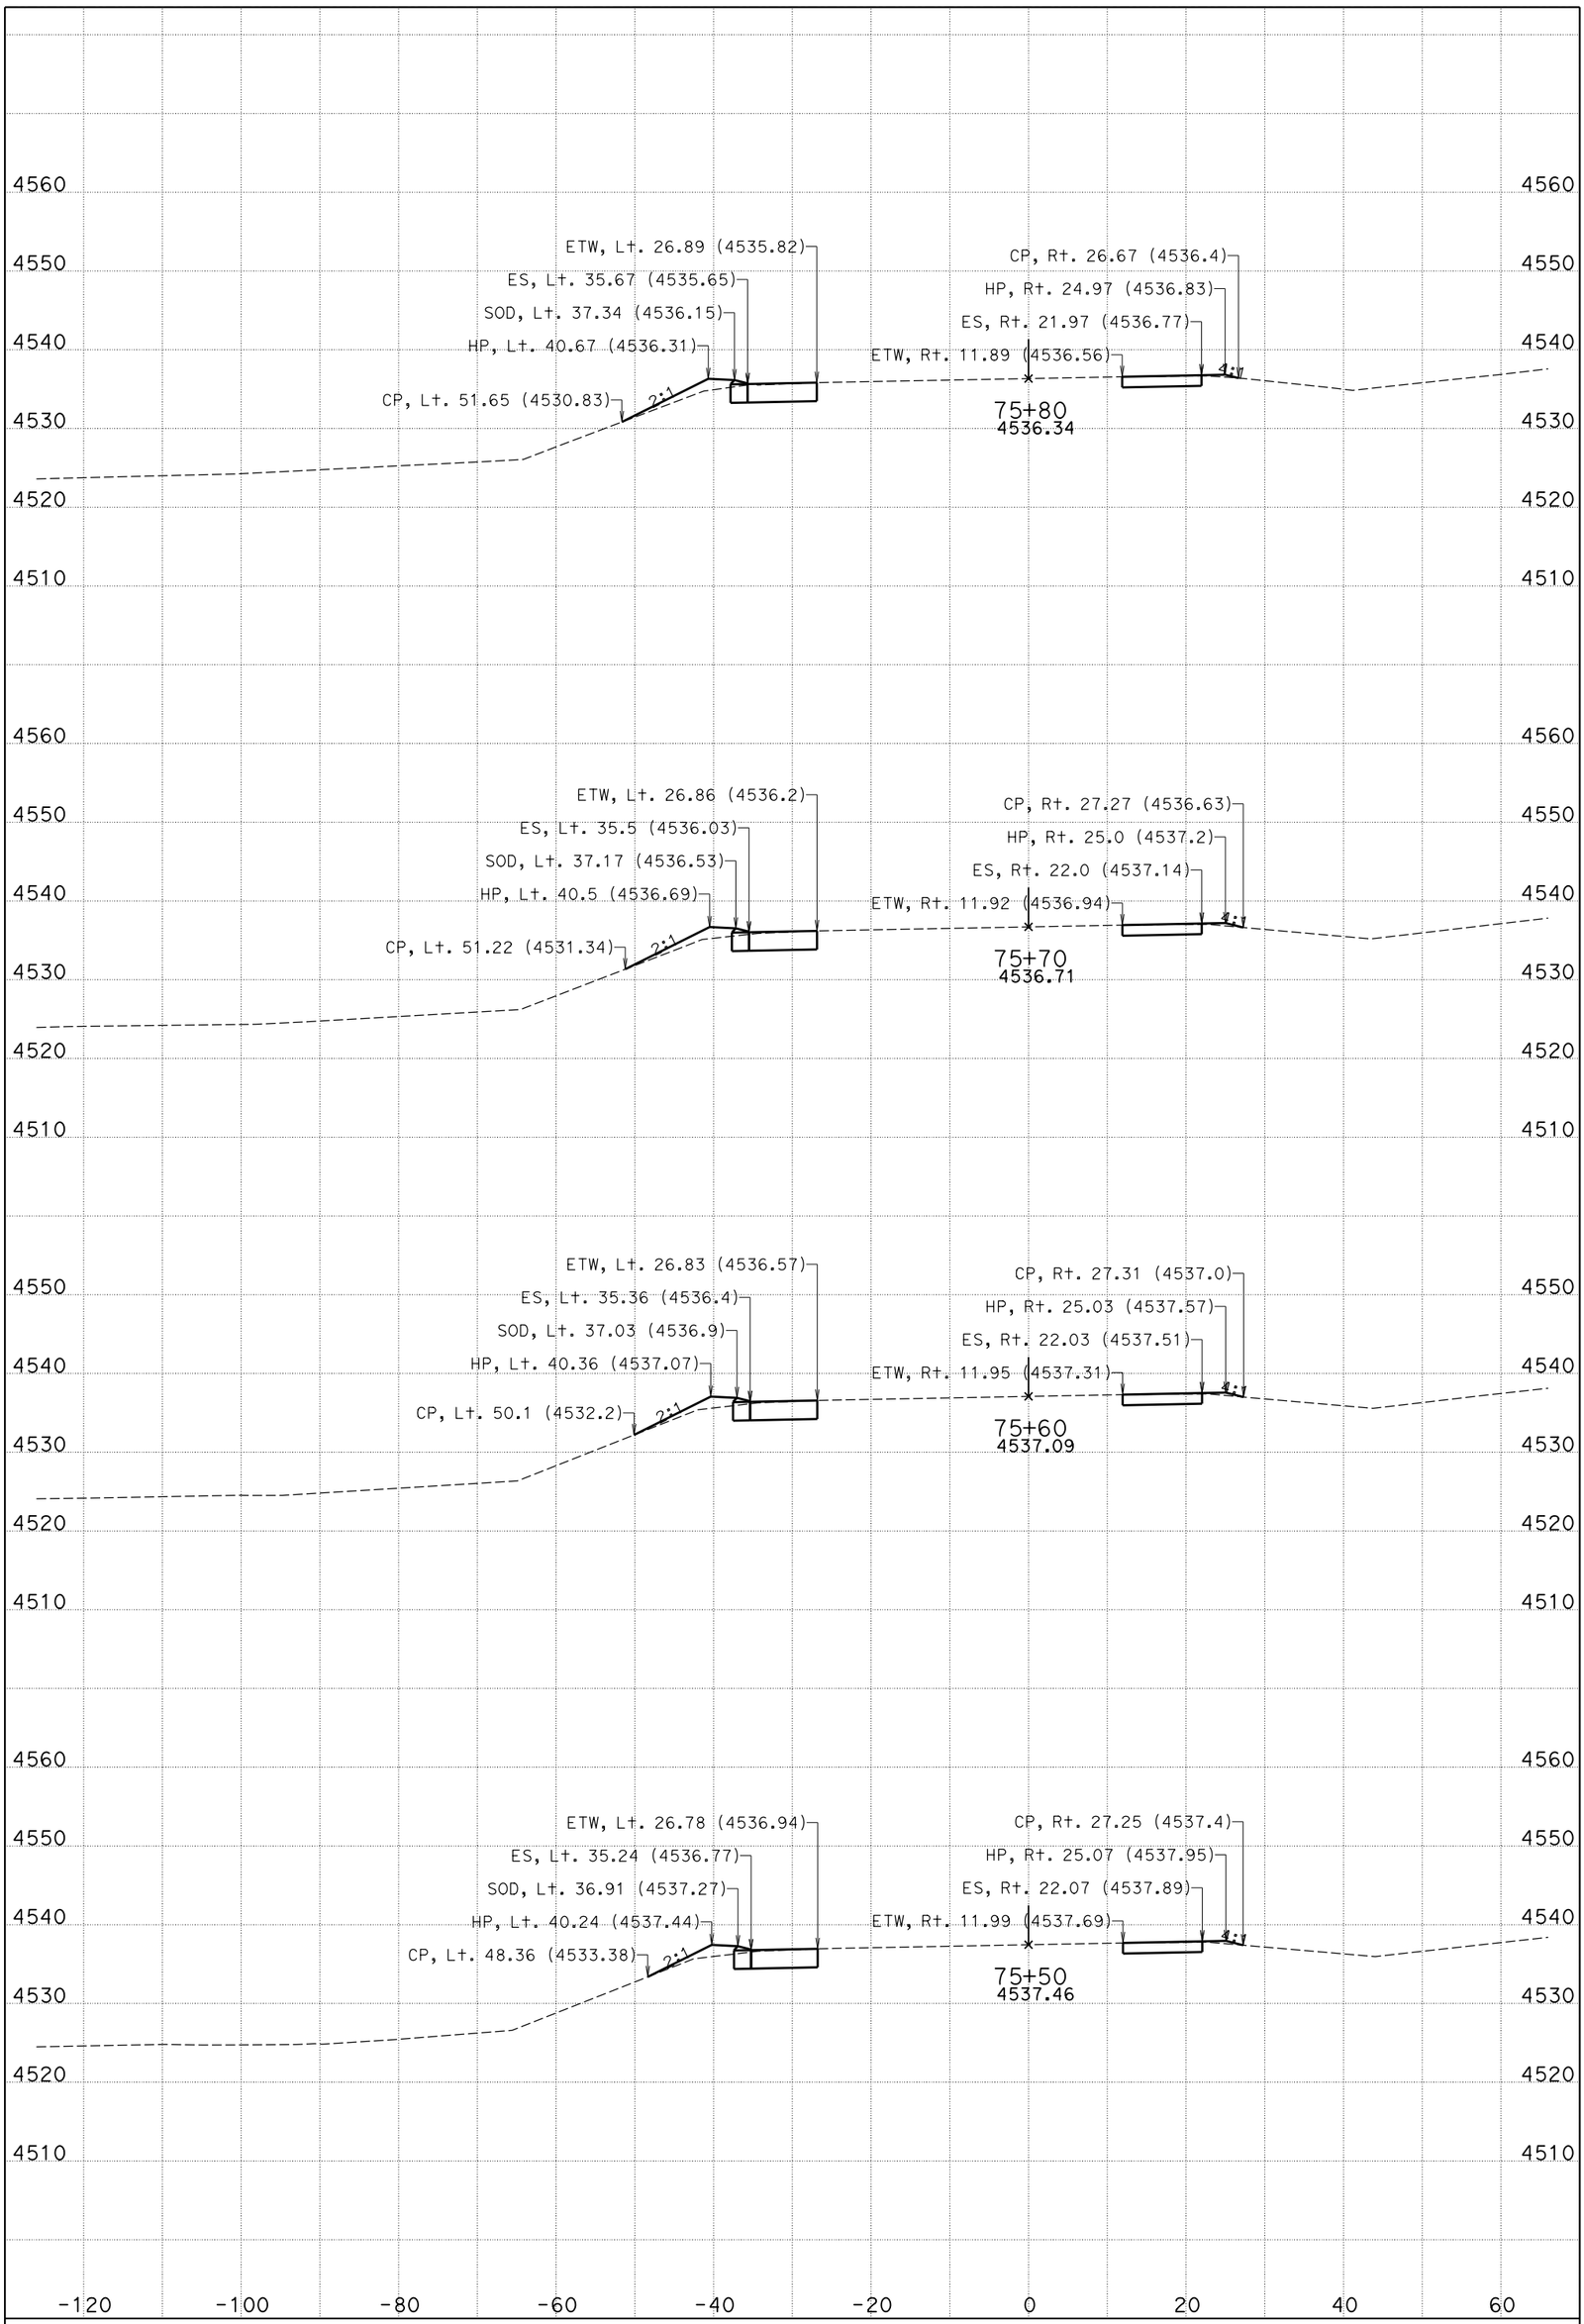

DATE: 11/4/2014

CENDA DITCH BRIDGE

CONTRACT: 0M280

DIST/CO/RTE/PM: 08/SBd/15/172.11/173.84

KC Project: 11025 File: D:\KCPron25n25\FG-Surface*slpro.ear

I-15

CROSS SECTIONS

SHEET 13 OF 99

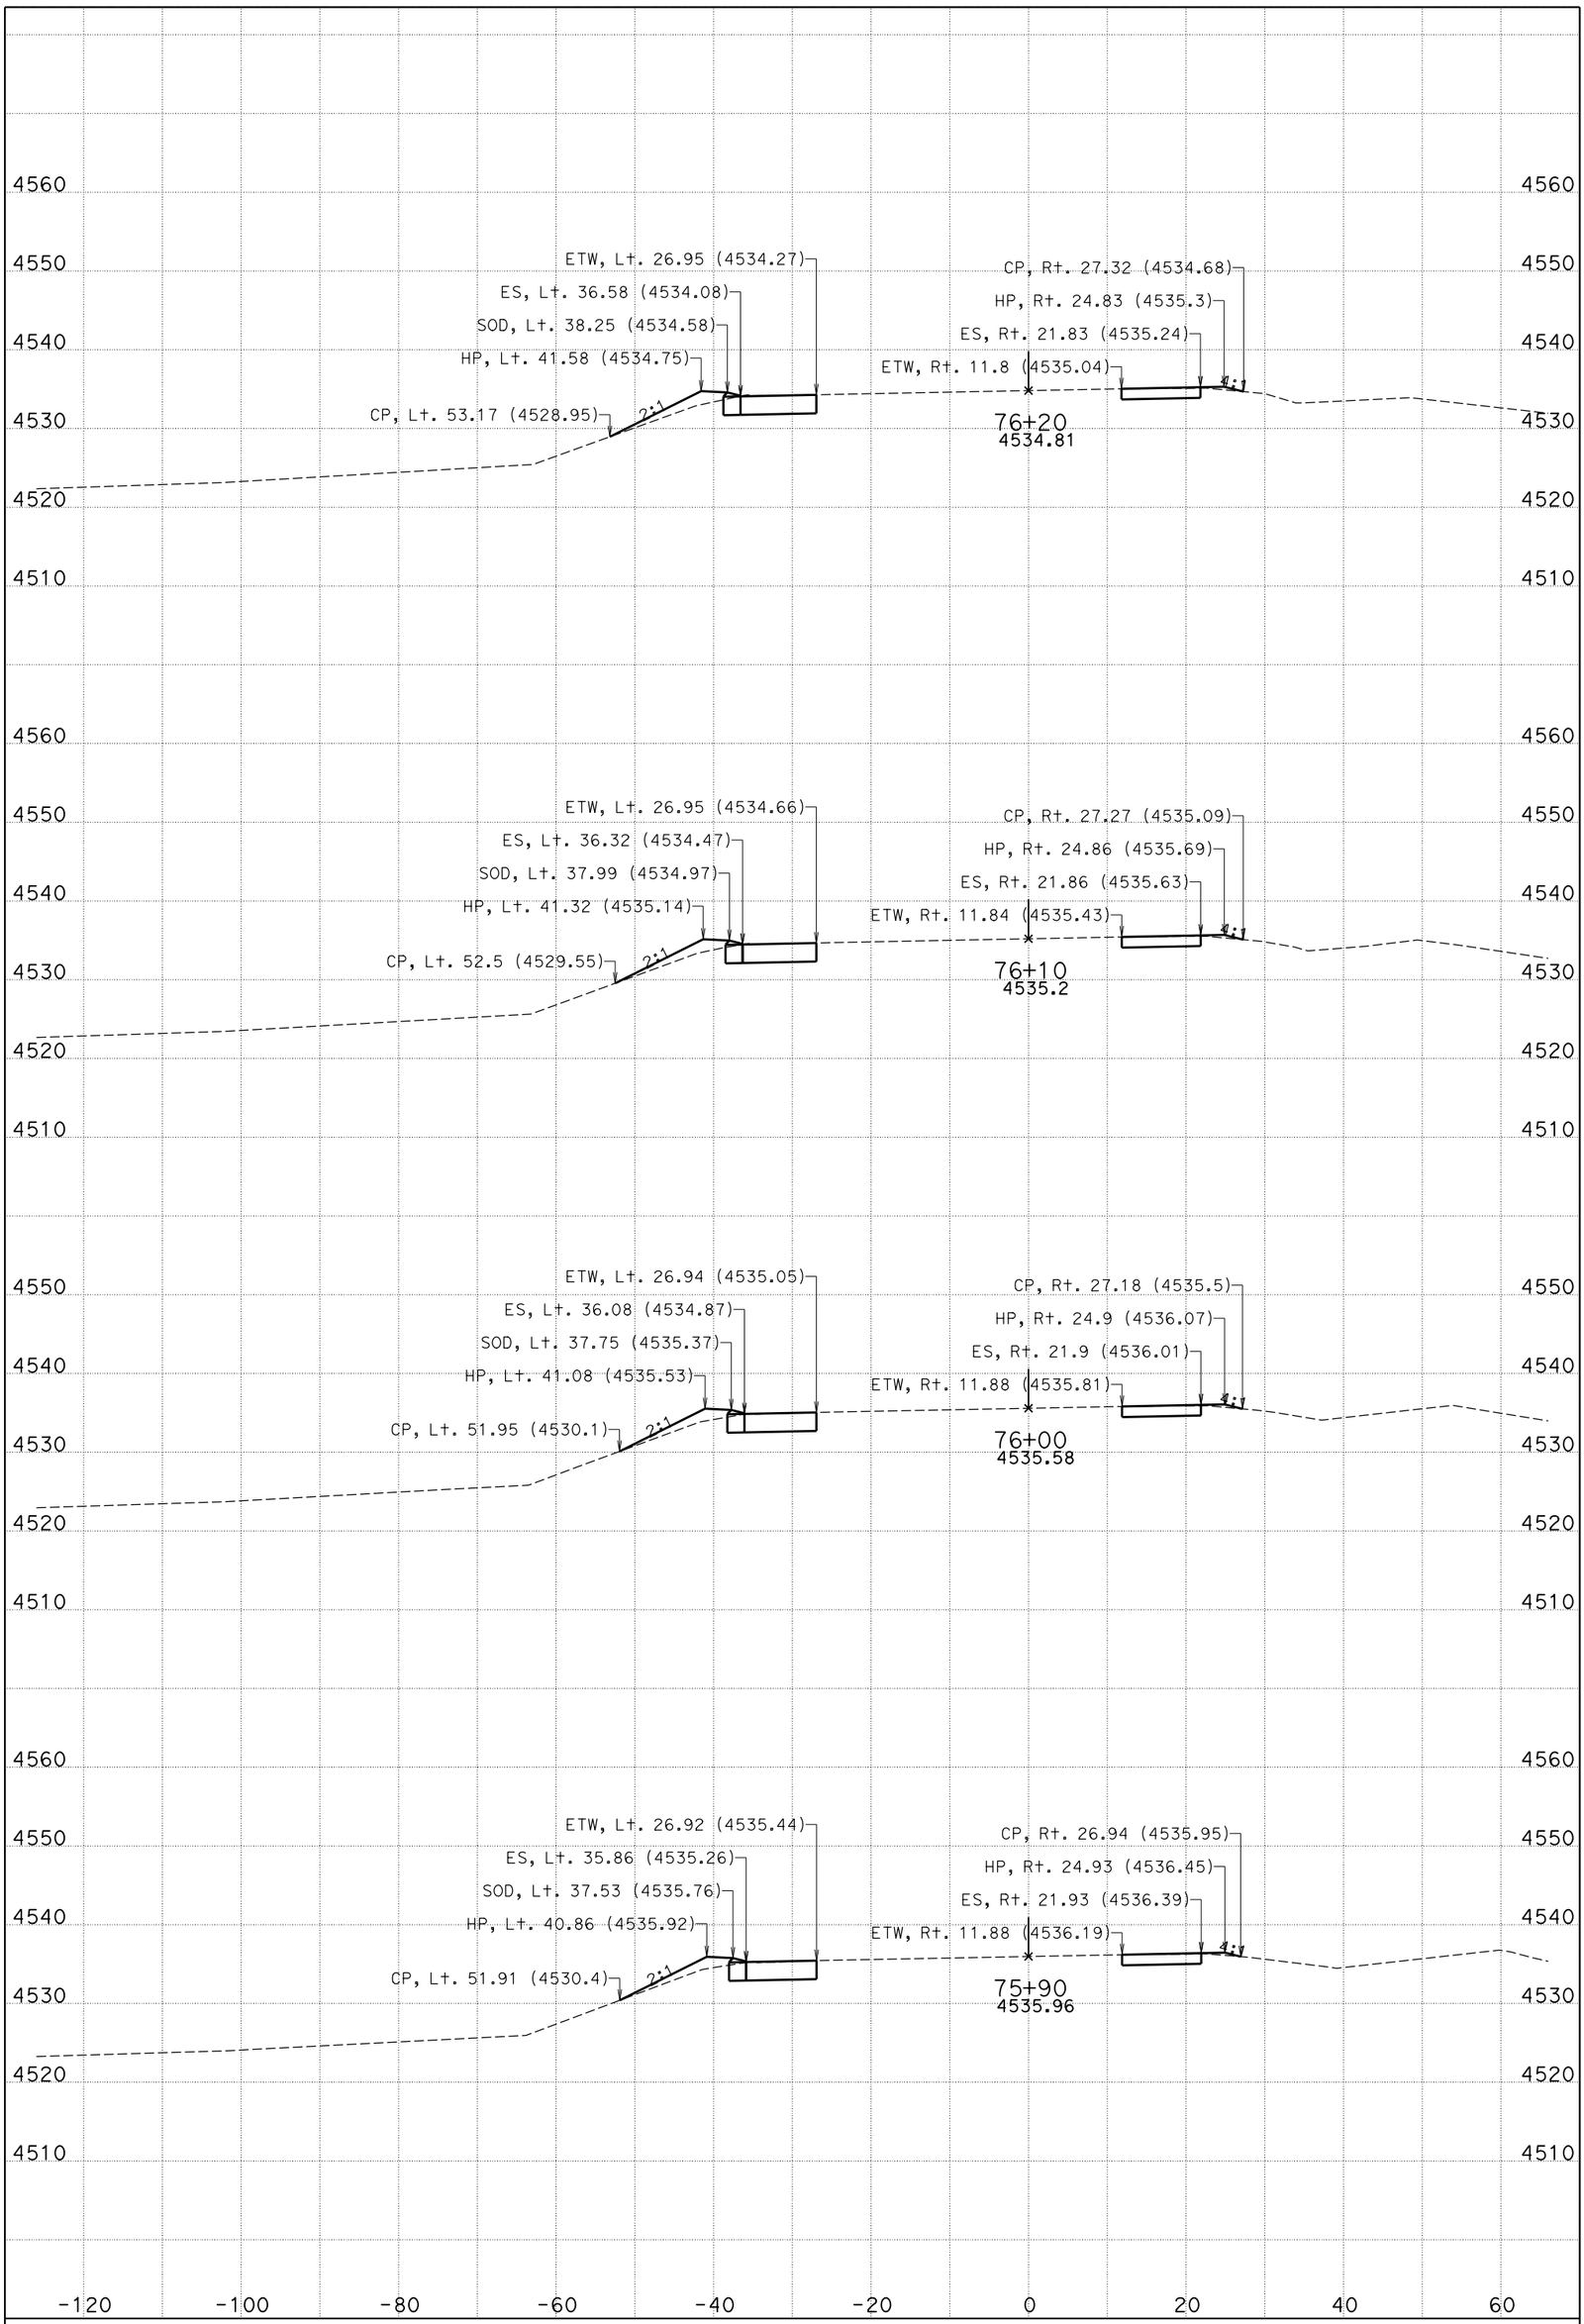

DATE: 11/4/2014

CENDA DITCH BRIDGE

CONTRACT: 0M280

DIST/CO/RTE/PM: 08/SBd/15/172.11/173.84

KC Project: 11025 File: D:\KCPron25n25\FG-Surface*slpro.ear

I-15

CROSS SECTIONS

SHEET 14 OF 99

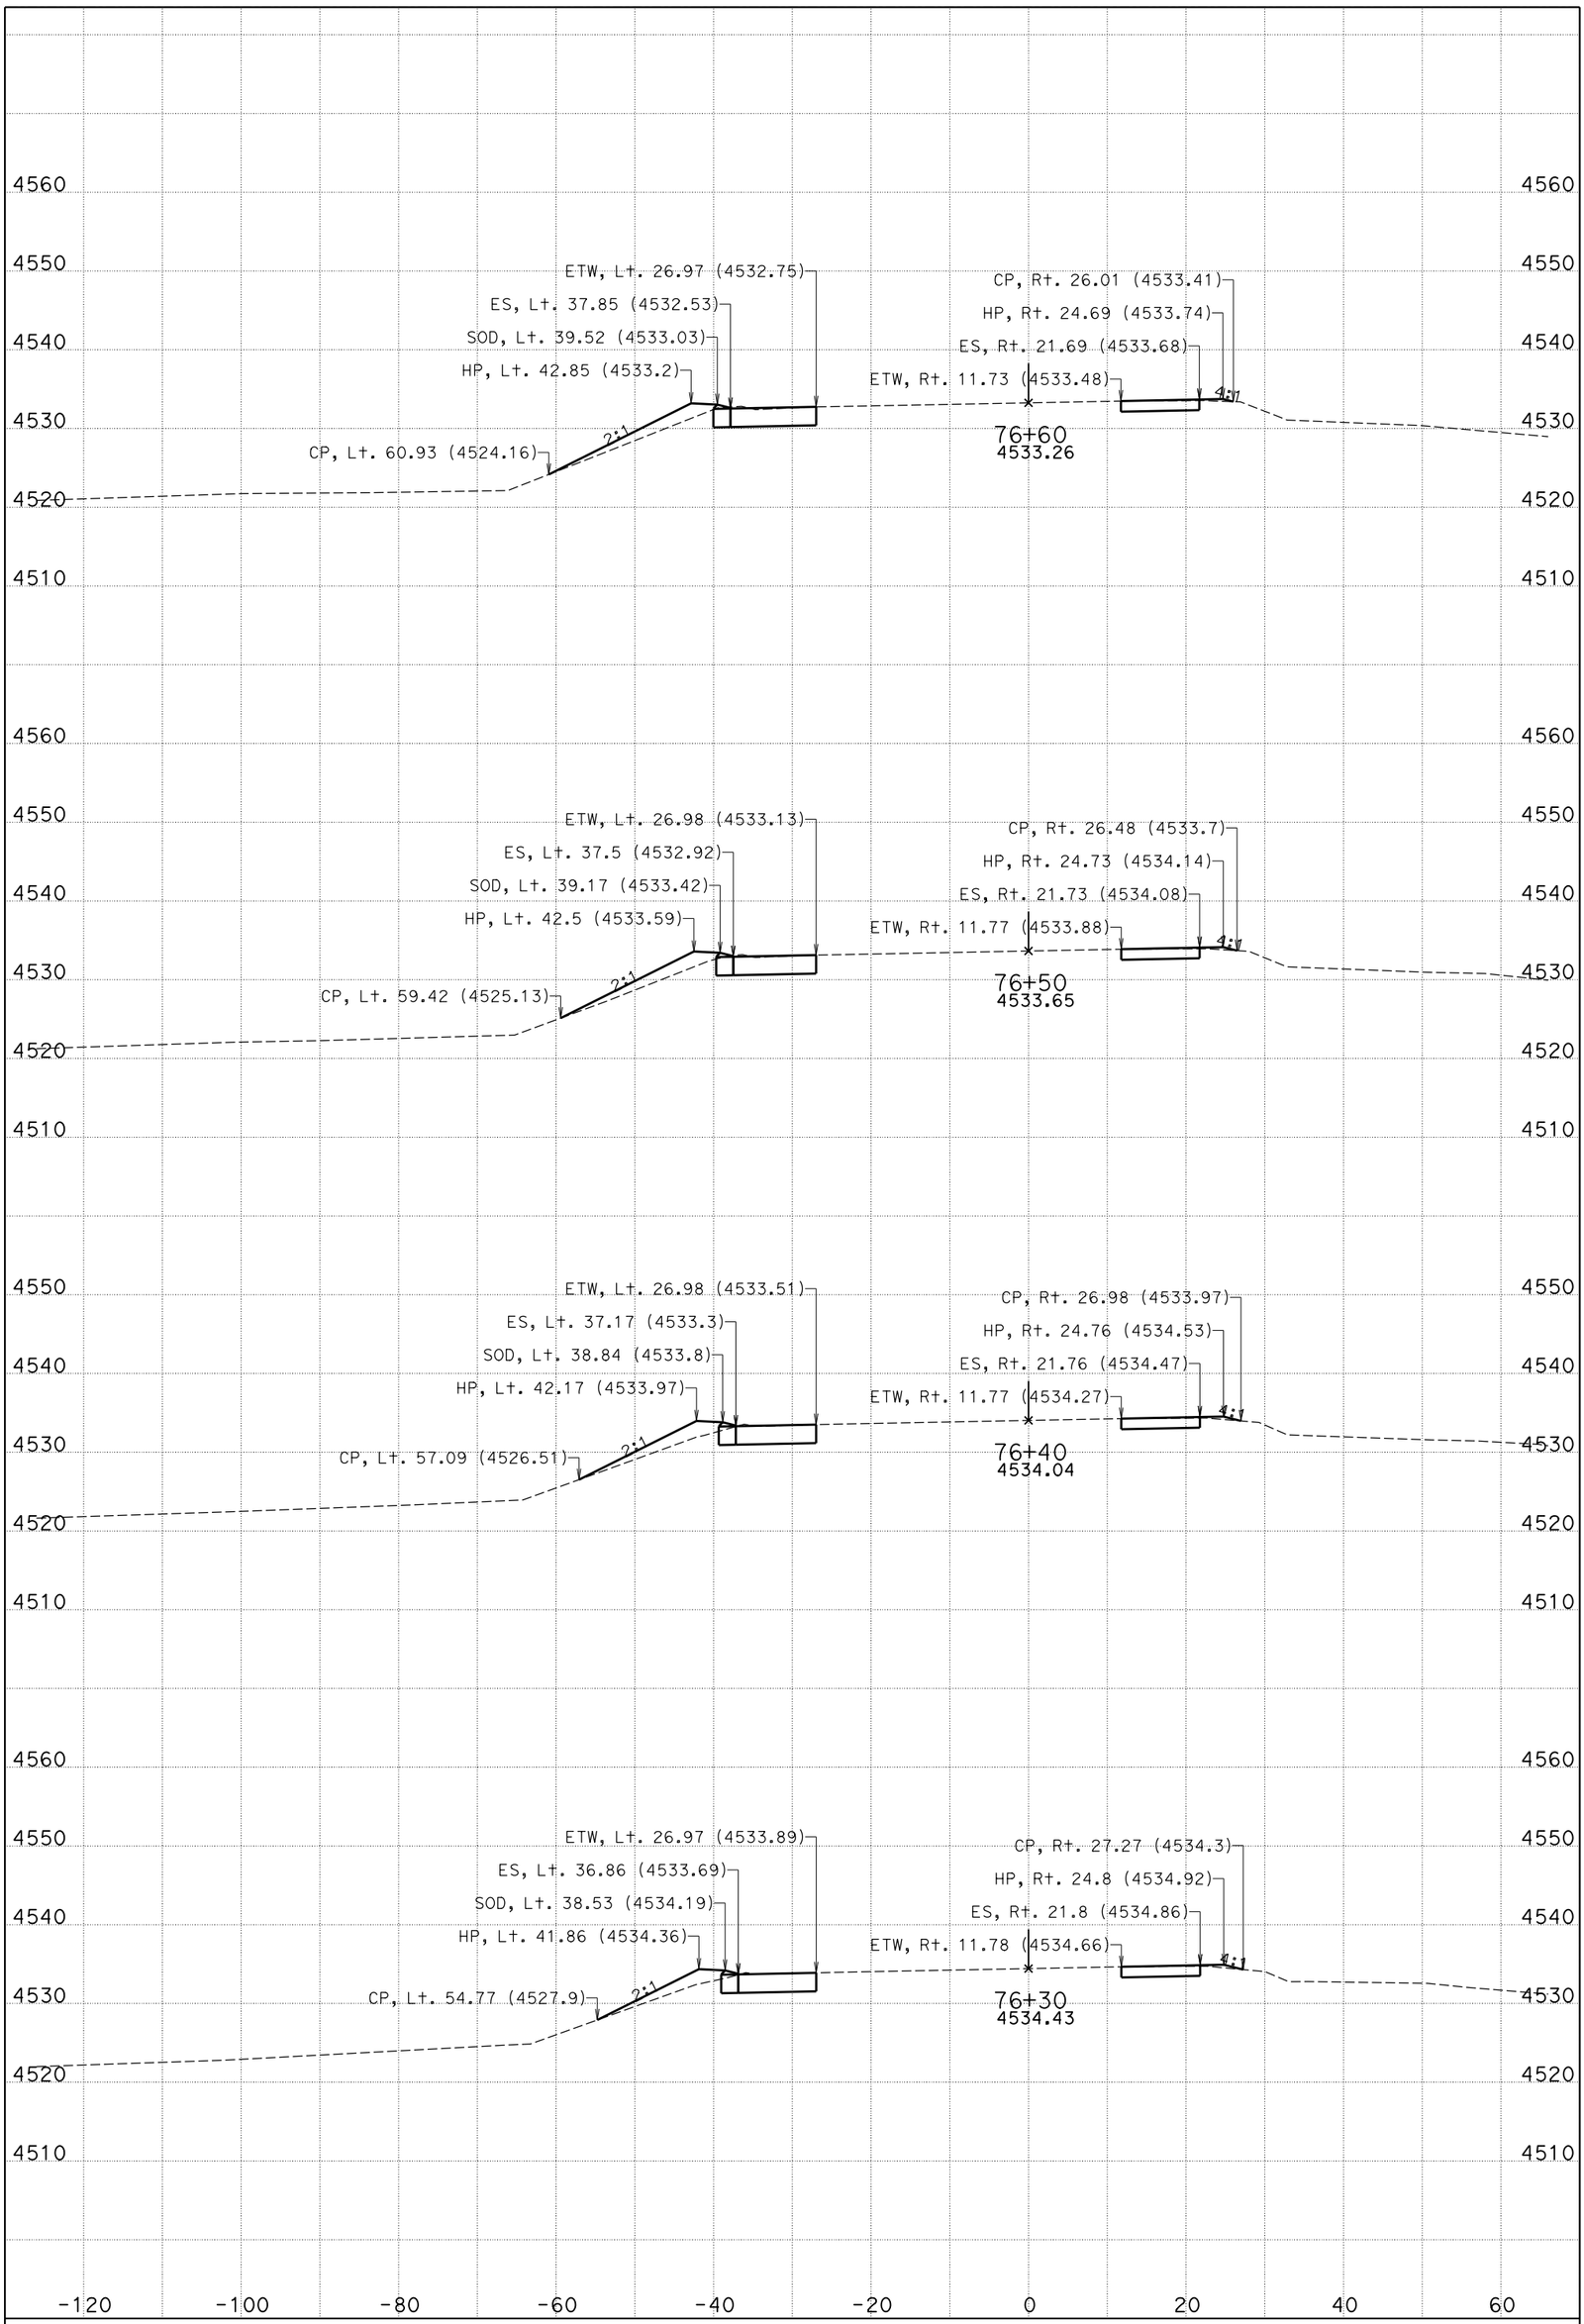

DATE: 11/4/2014

CENDA DITCH BRIDGE

CONTRACT: 0M280

DIST/CO/RTE/PM: 08/SBd/15/172.11/173.84

KC Project: 11025 File: D:\KCPron25n25\FG-Surface*slpro.ear

I-15

CROSS SECTIONS

SHEET 15 OF 99

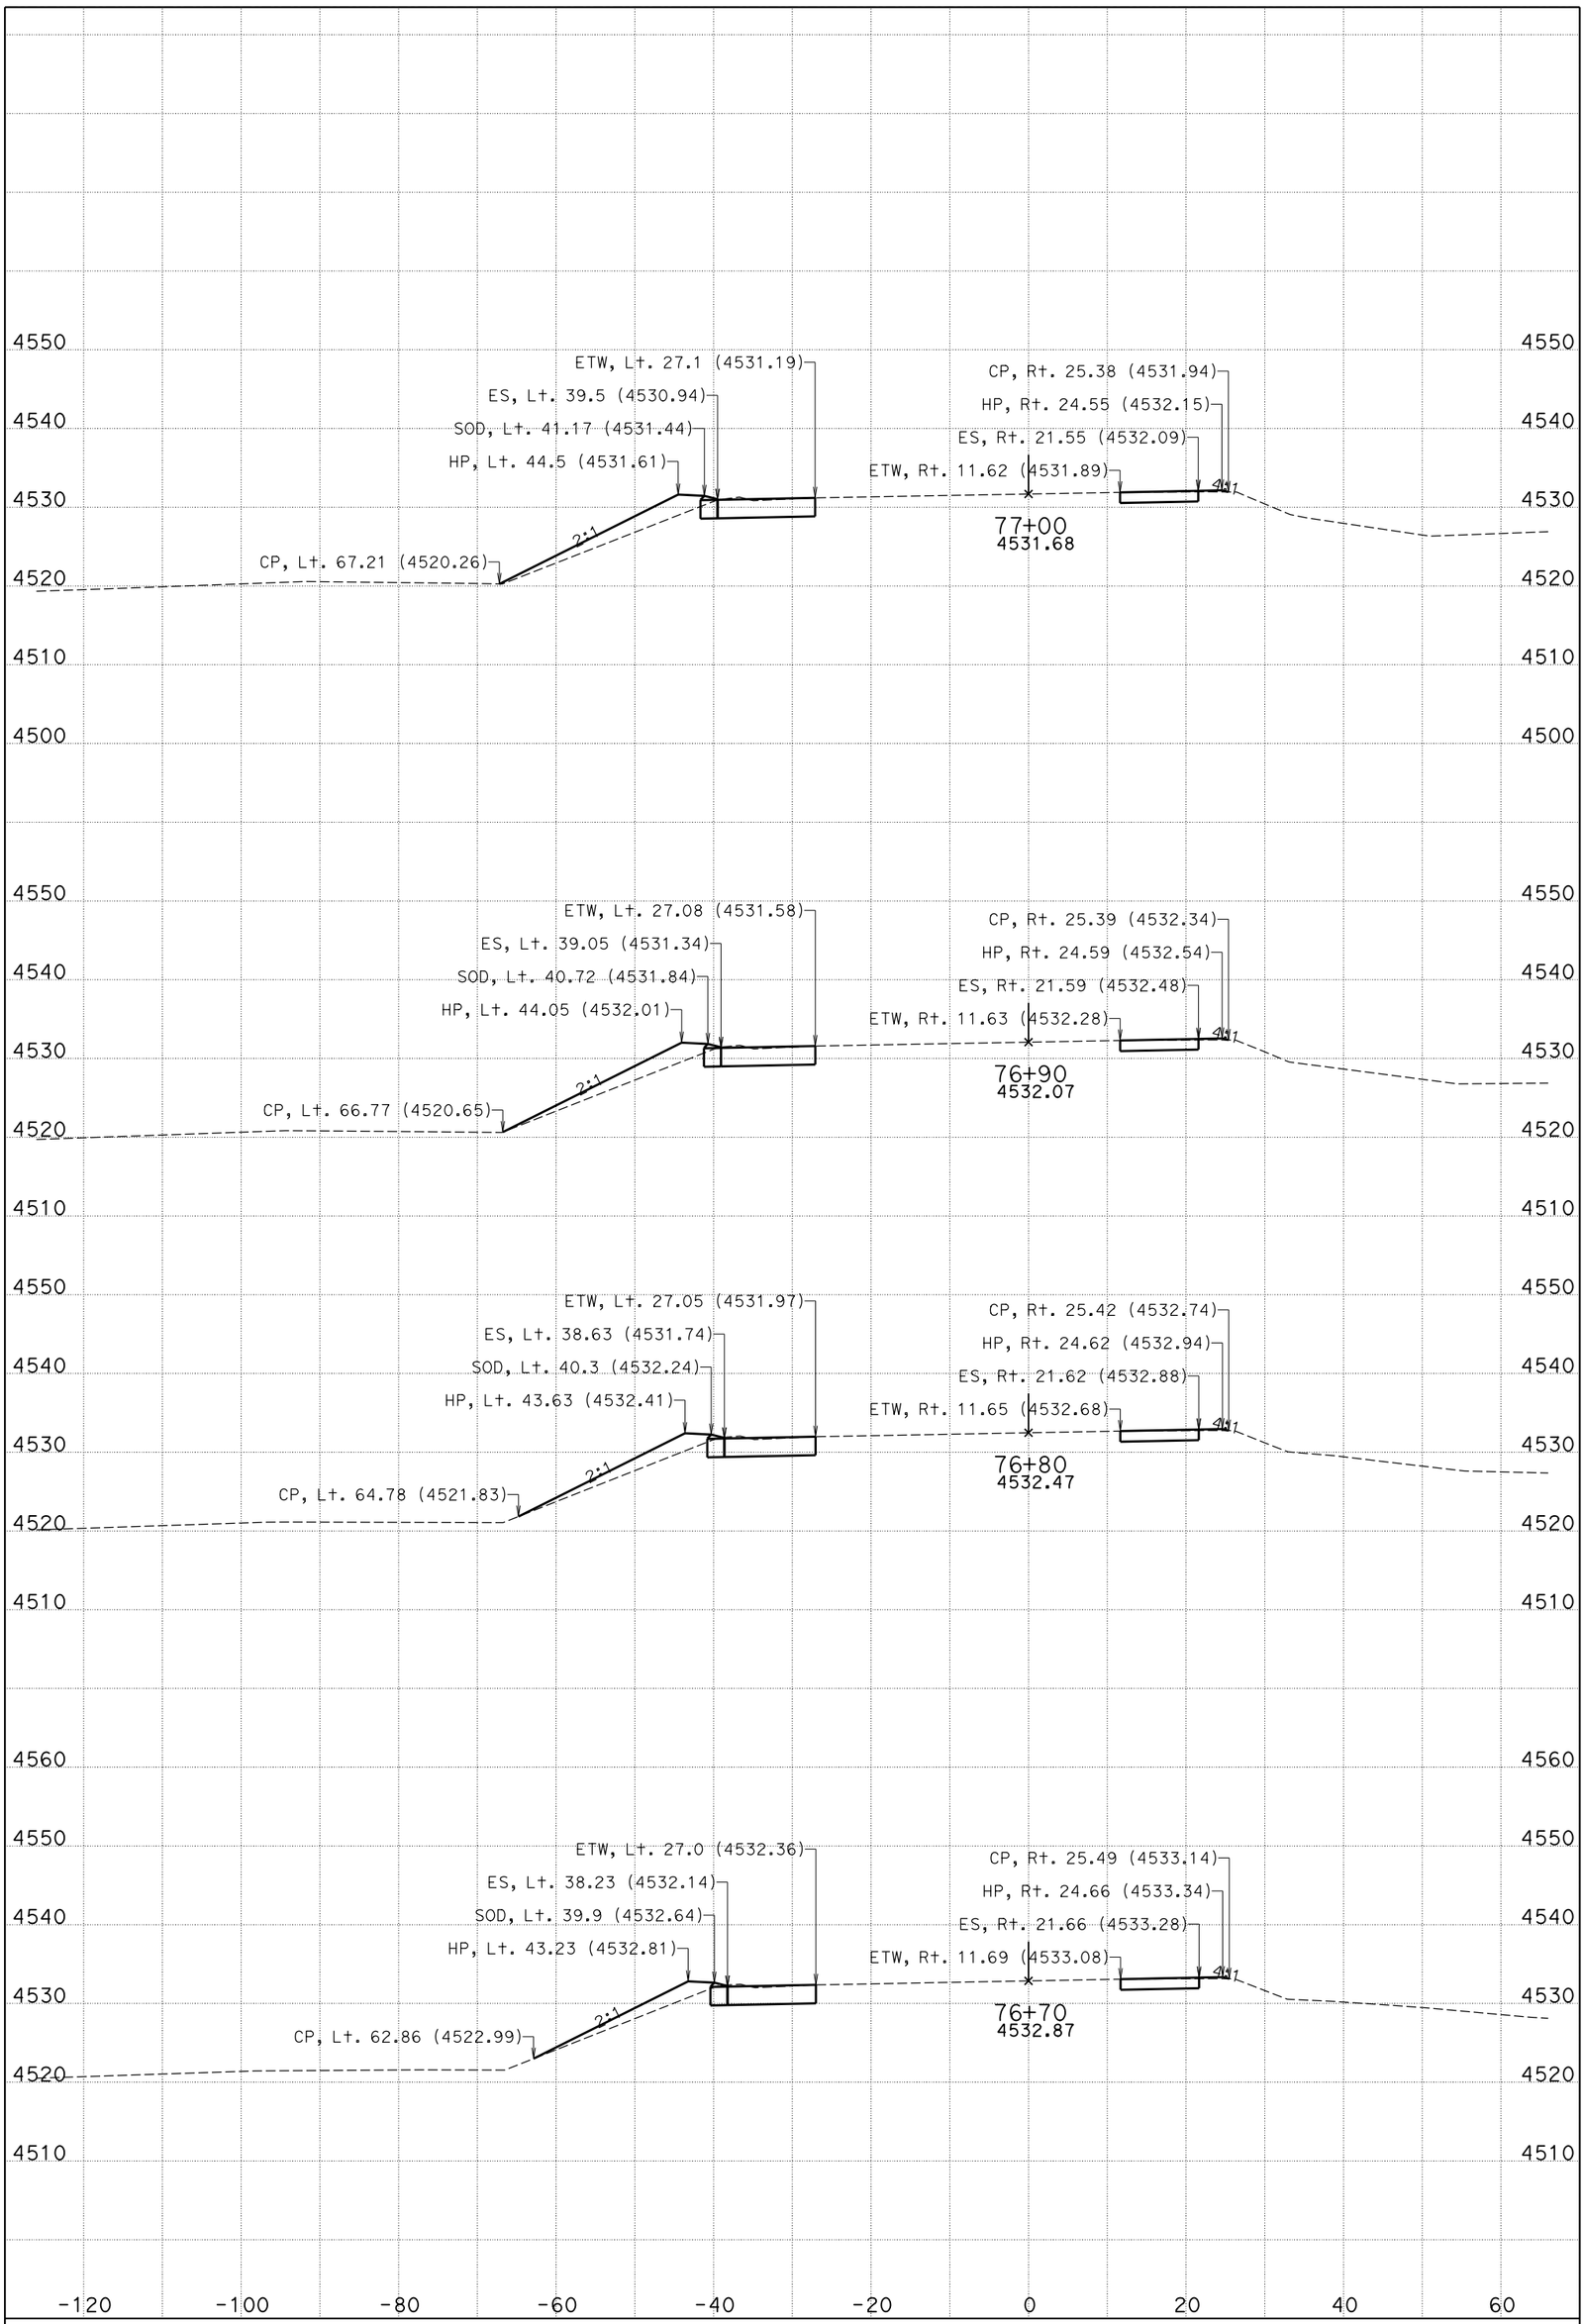

DATE: 11/4/2014

CENDA DITCH BRIDGE

CONTRACT: 0M280

DIST/CO/RTE/PM: 08/SBd/15/172.11/173.84

KC Project: 11025 File: D:\KCPron25n25\FG-Surface*slpro.ear

I-15

CROSS SECTIONS

SHEET 16 OF 99

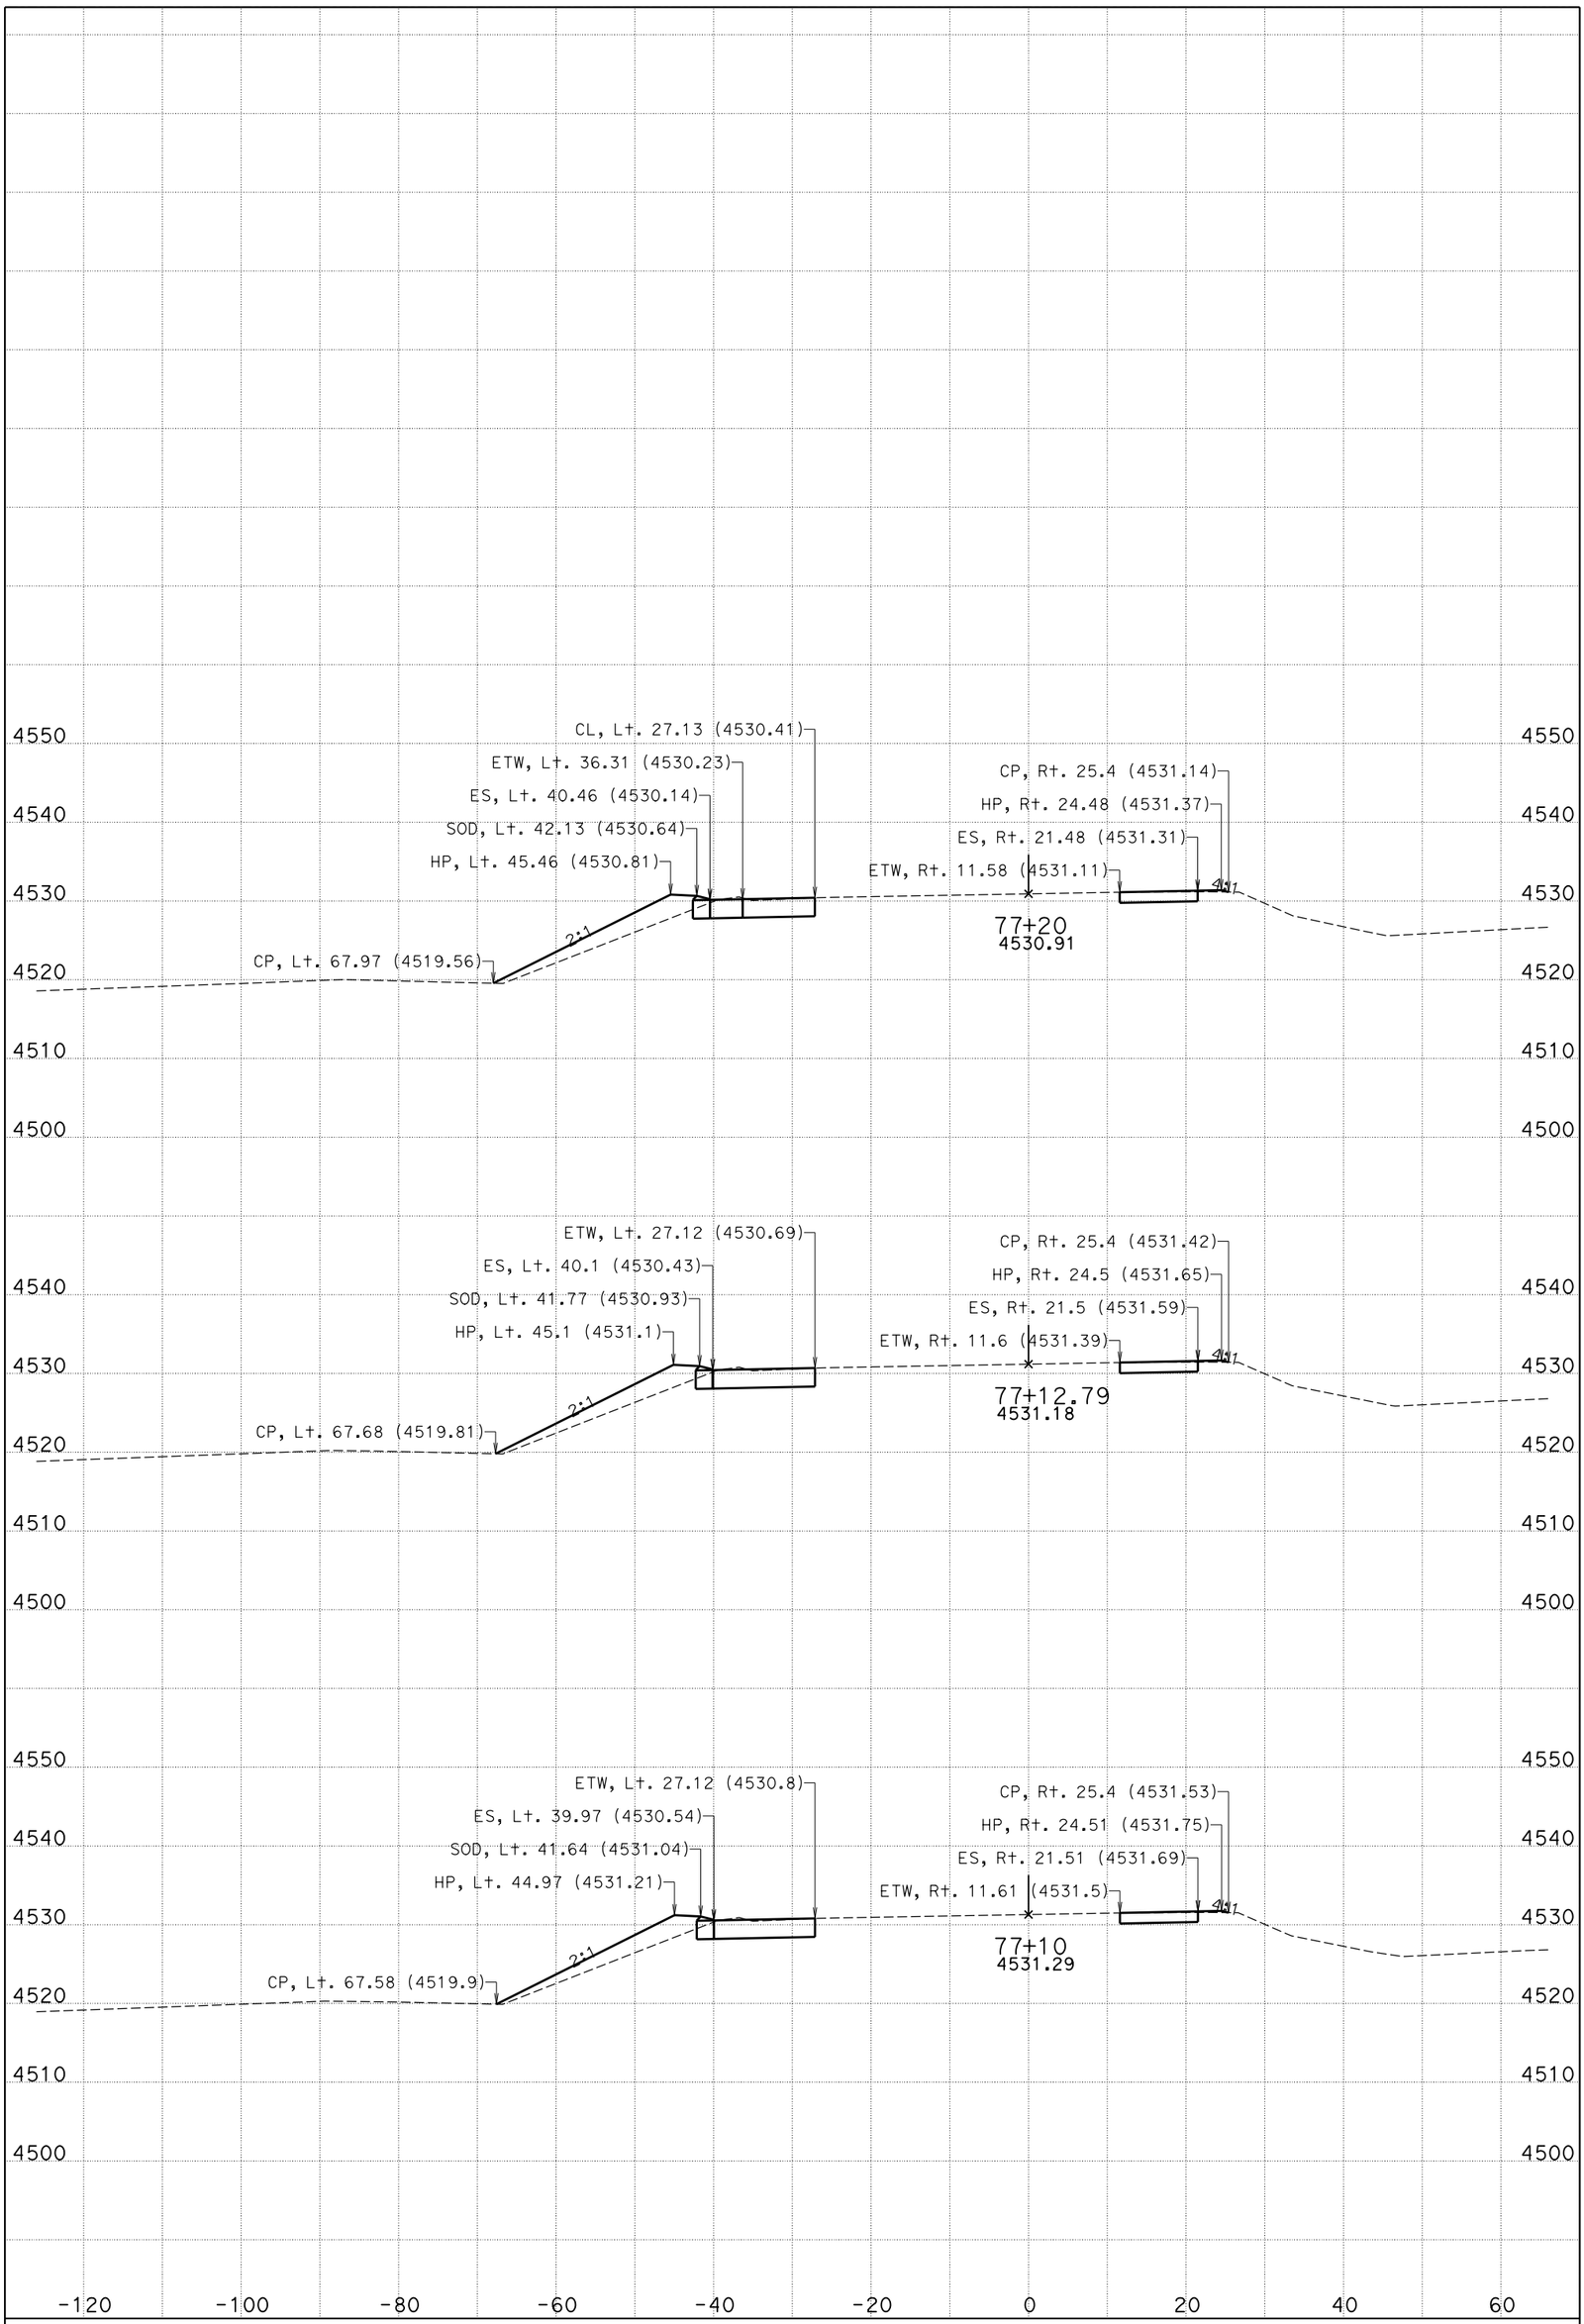

DATE: 11/4/2014

CENDA DITCH BRIDGE

CONTRACT: 0M280

DIST/CO/RTE/PM: 08/SBd/15/172.11/173.84

KC Project: 11025 File: D:\KCPron25n25\FG-Surface*slpro.ear

I-15

CROSS SECTIONS

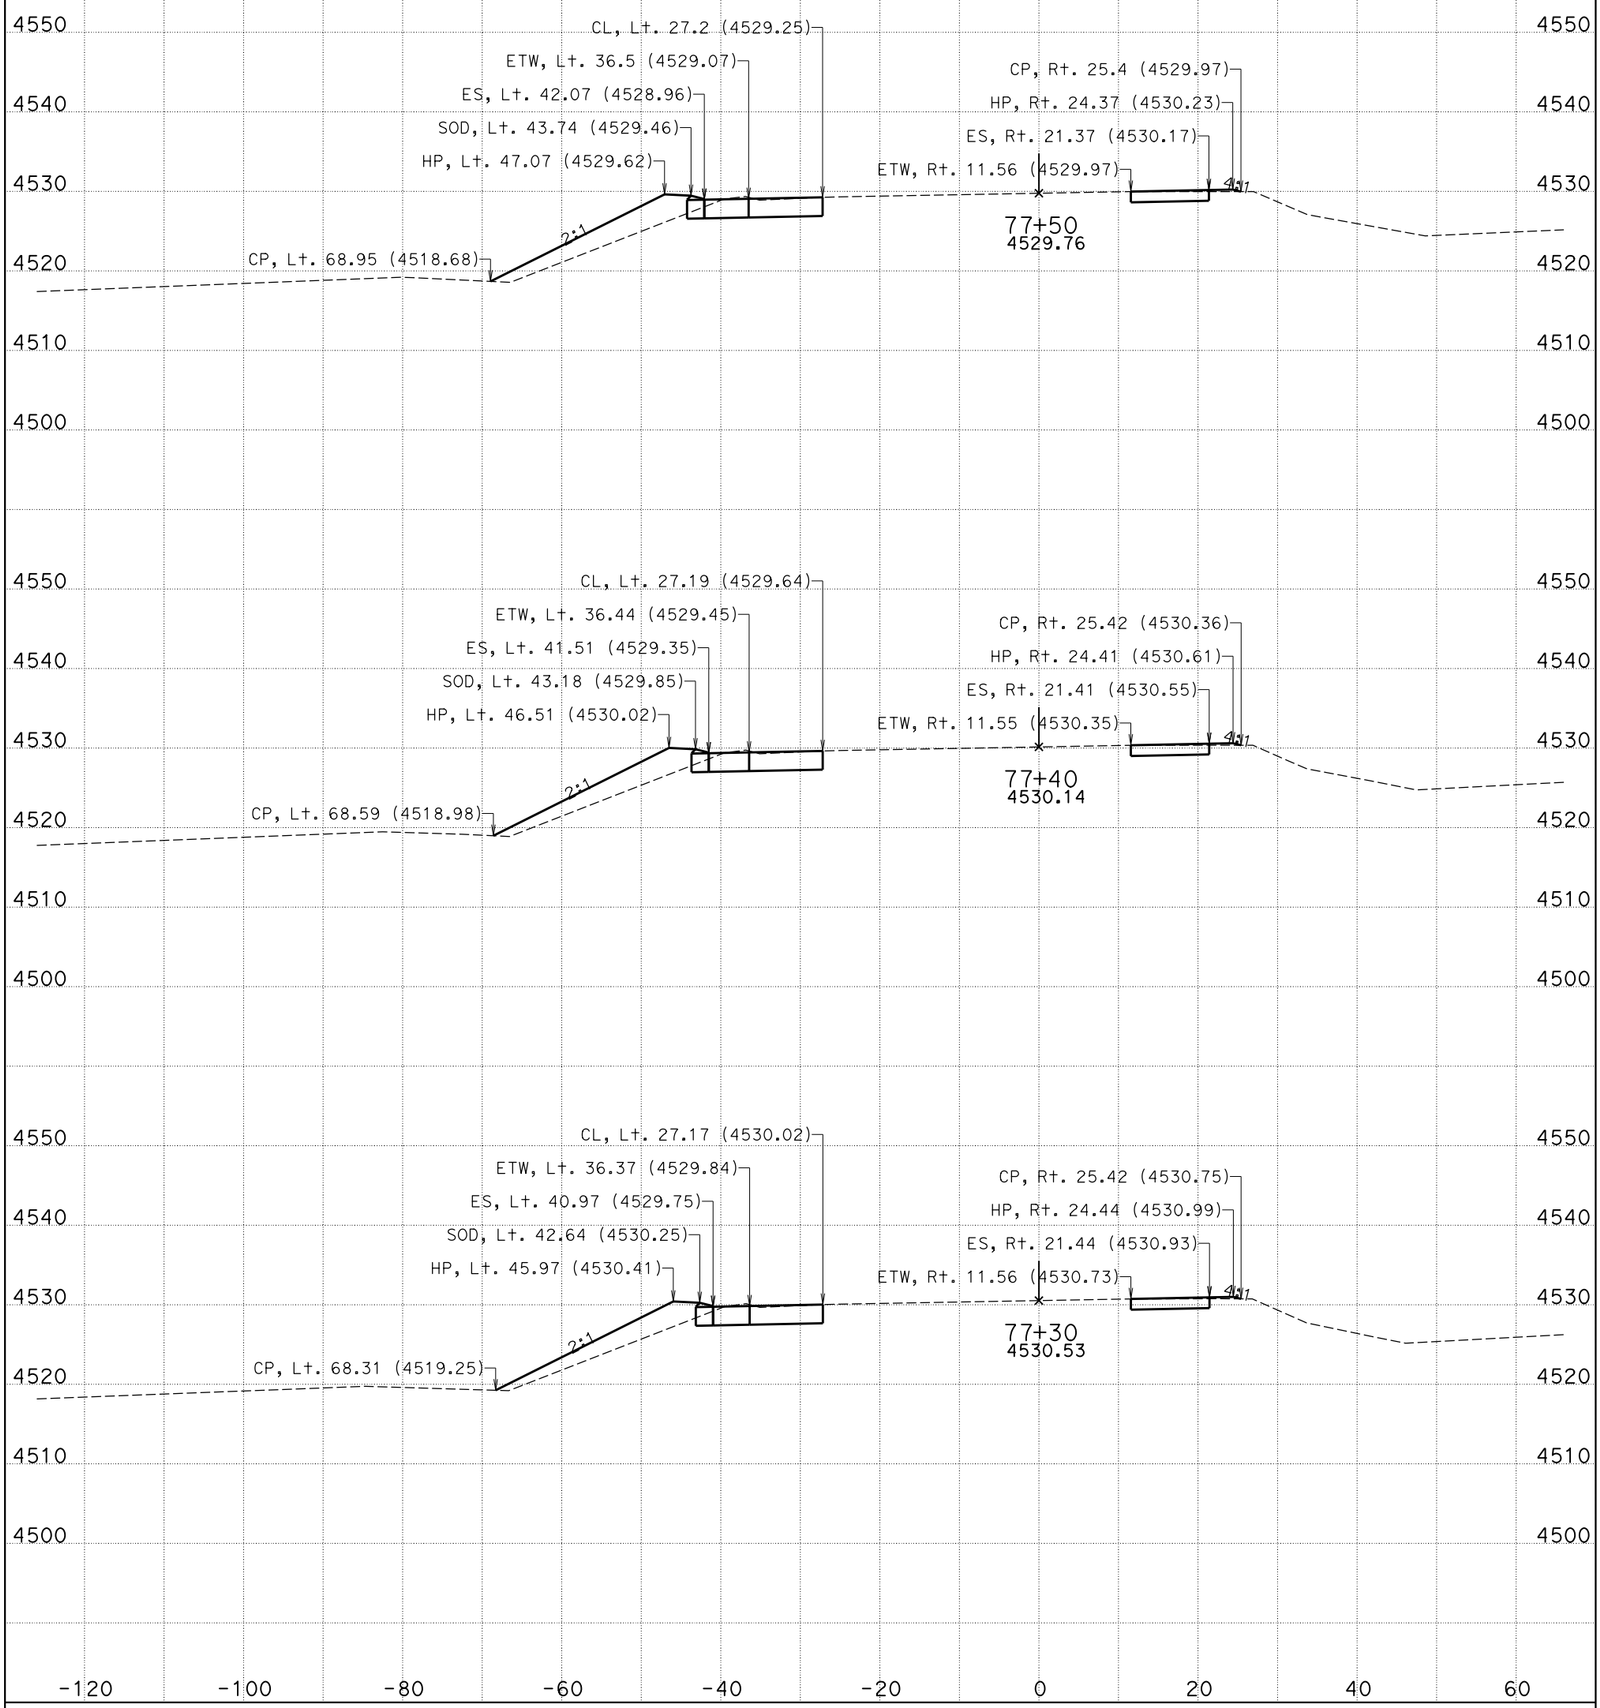

DATE: 11/4/2014

CENDA DITCH BRIDGE

CONTRACT: 0M280

DIST/CO/RTE/PM: 08/SBd/15/172.11/173.84

KC Project: 11025 File: D:\KCPron25n25\FG-Surface*slpro.ear

I-15

CROSS SECTIONS

SHEET 18 OF 99

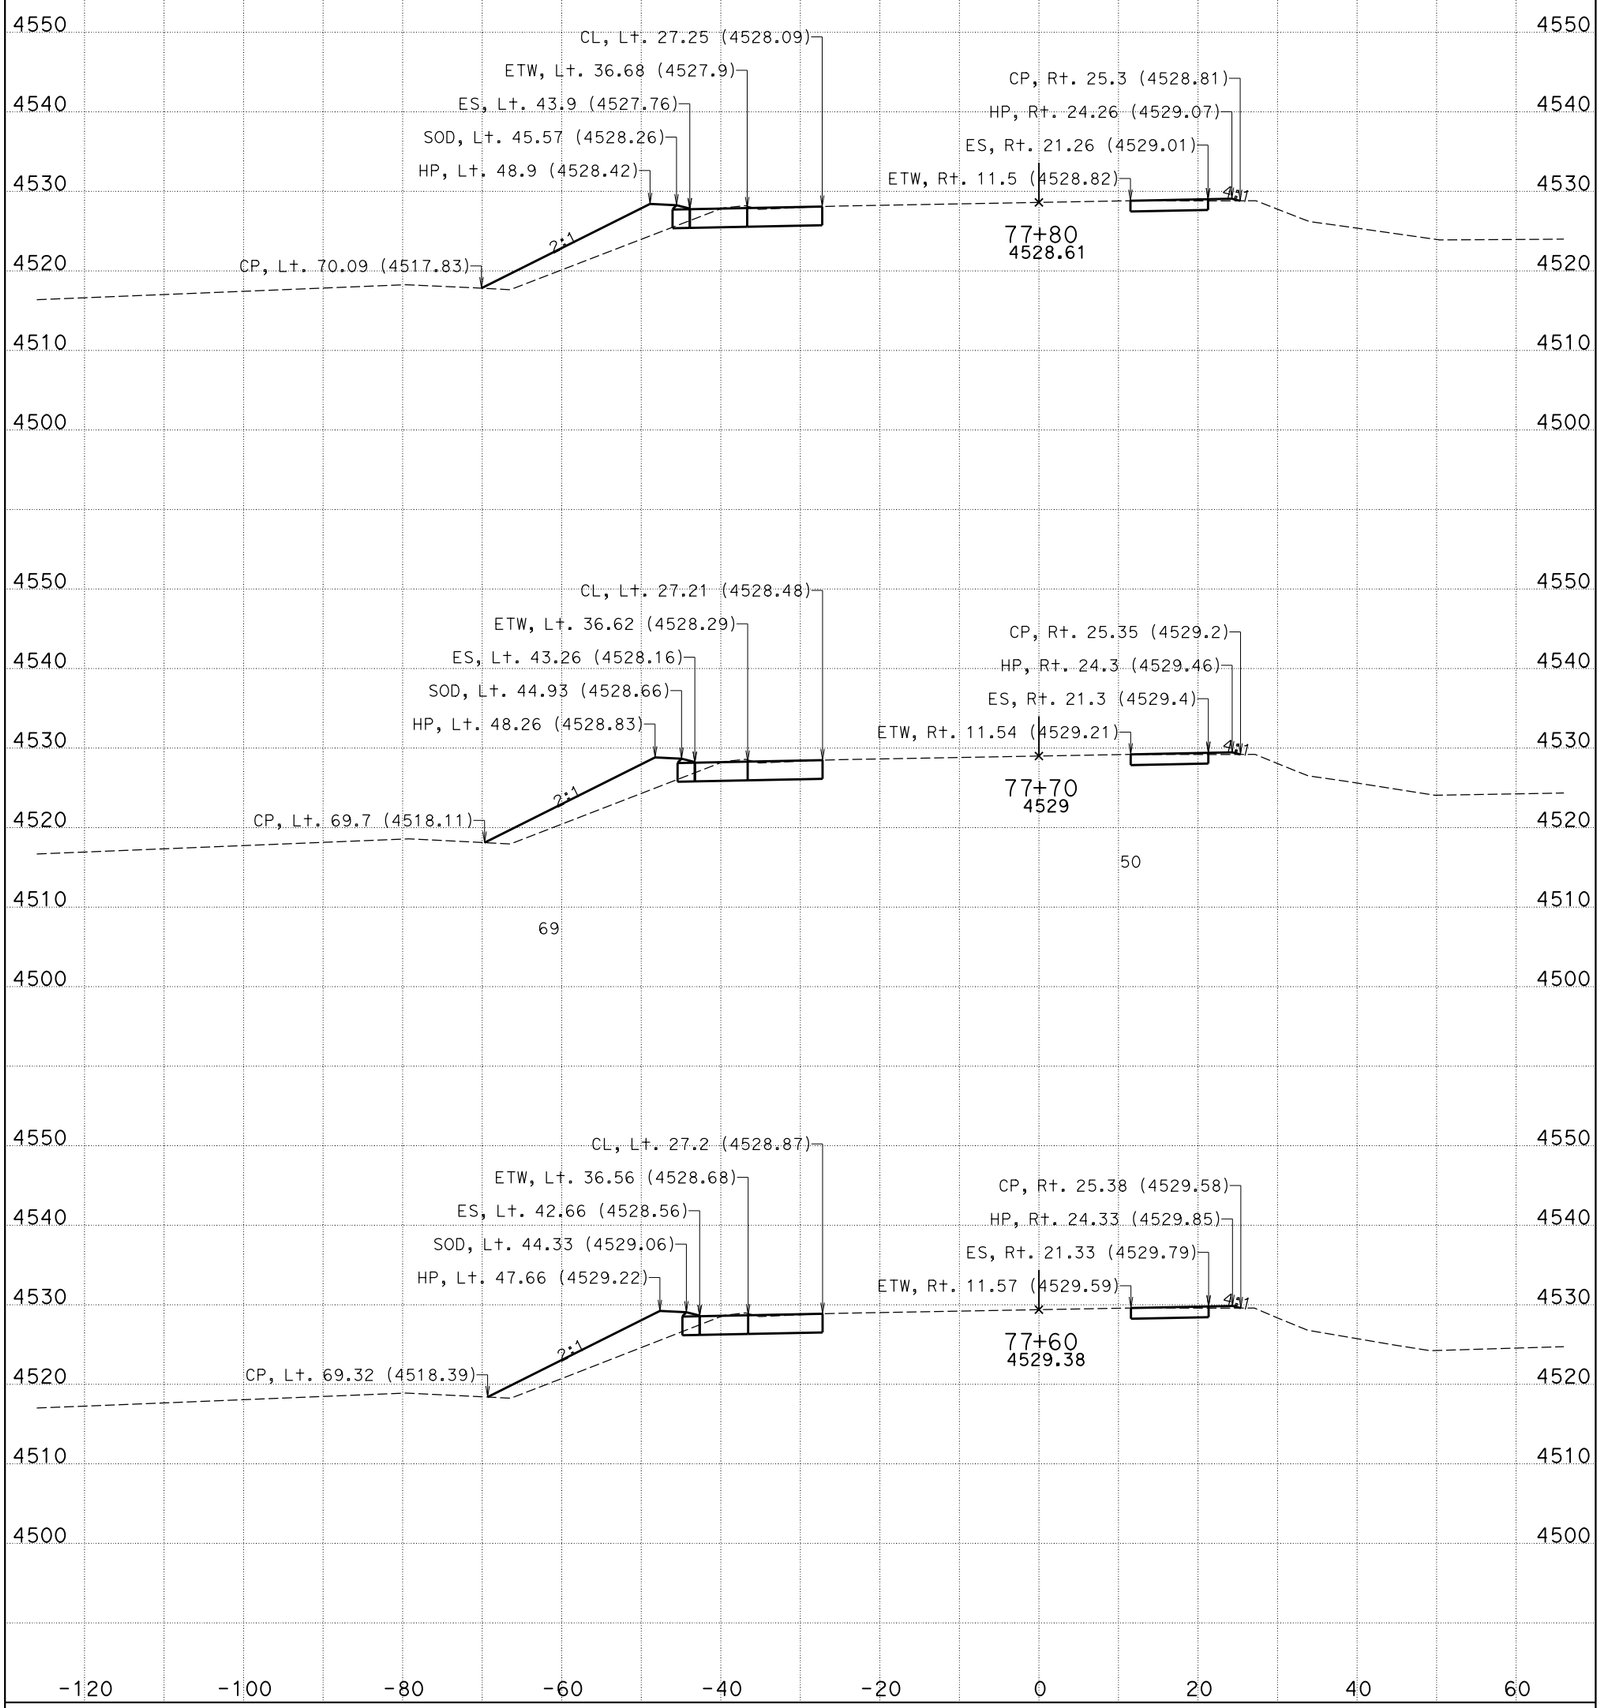

DATE: 11/4/2014

CENDA DITCH BRIDGE

CONTRACT: 0M280

DIST/CO/RTE/PM: 08/SBd/15/172.11/173.84

KC Project: 11025 File: D:\KCPron25n25\FG-Surface*slpro.ear

I-15

CROSS SECTIONS

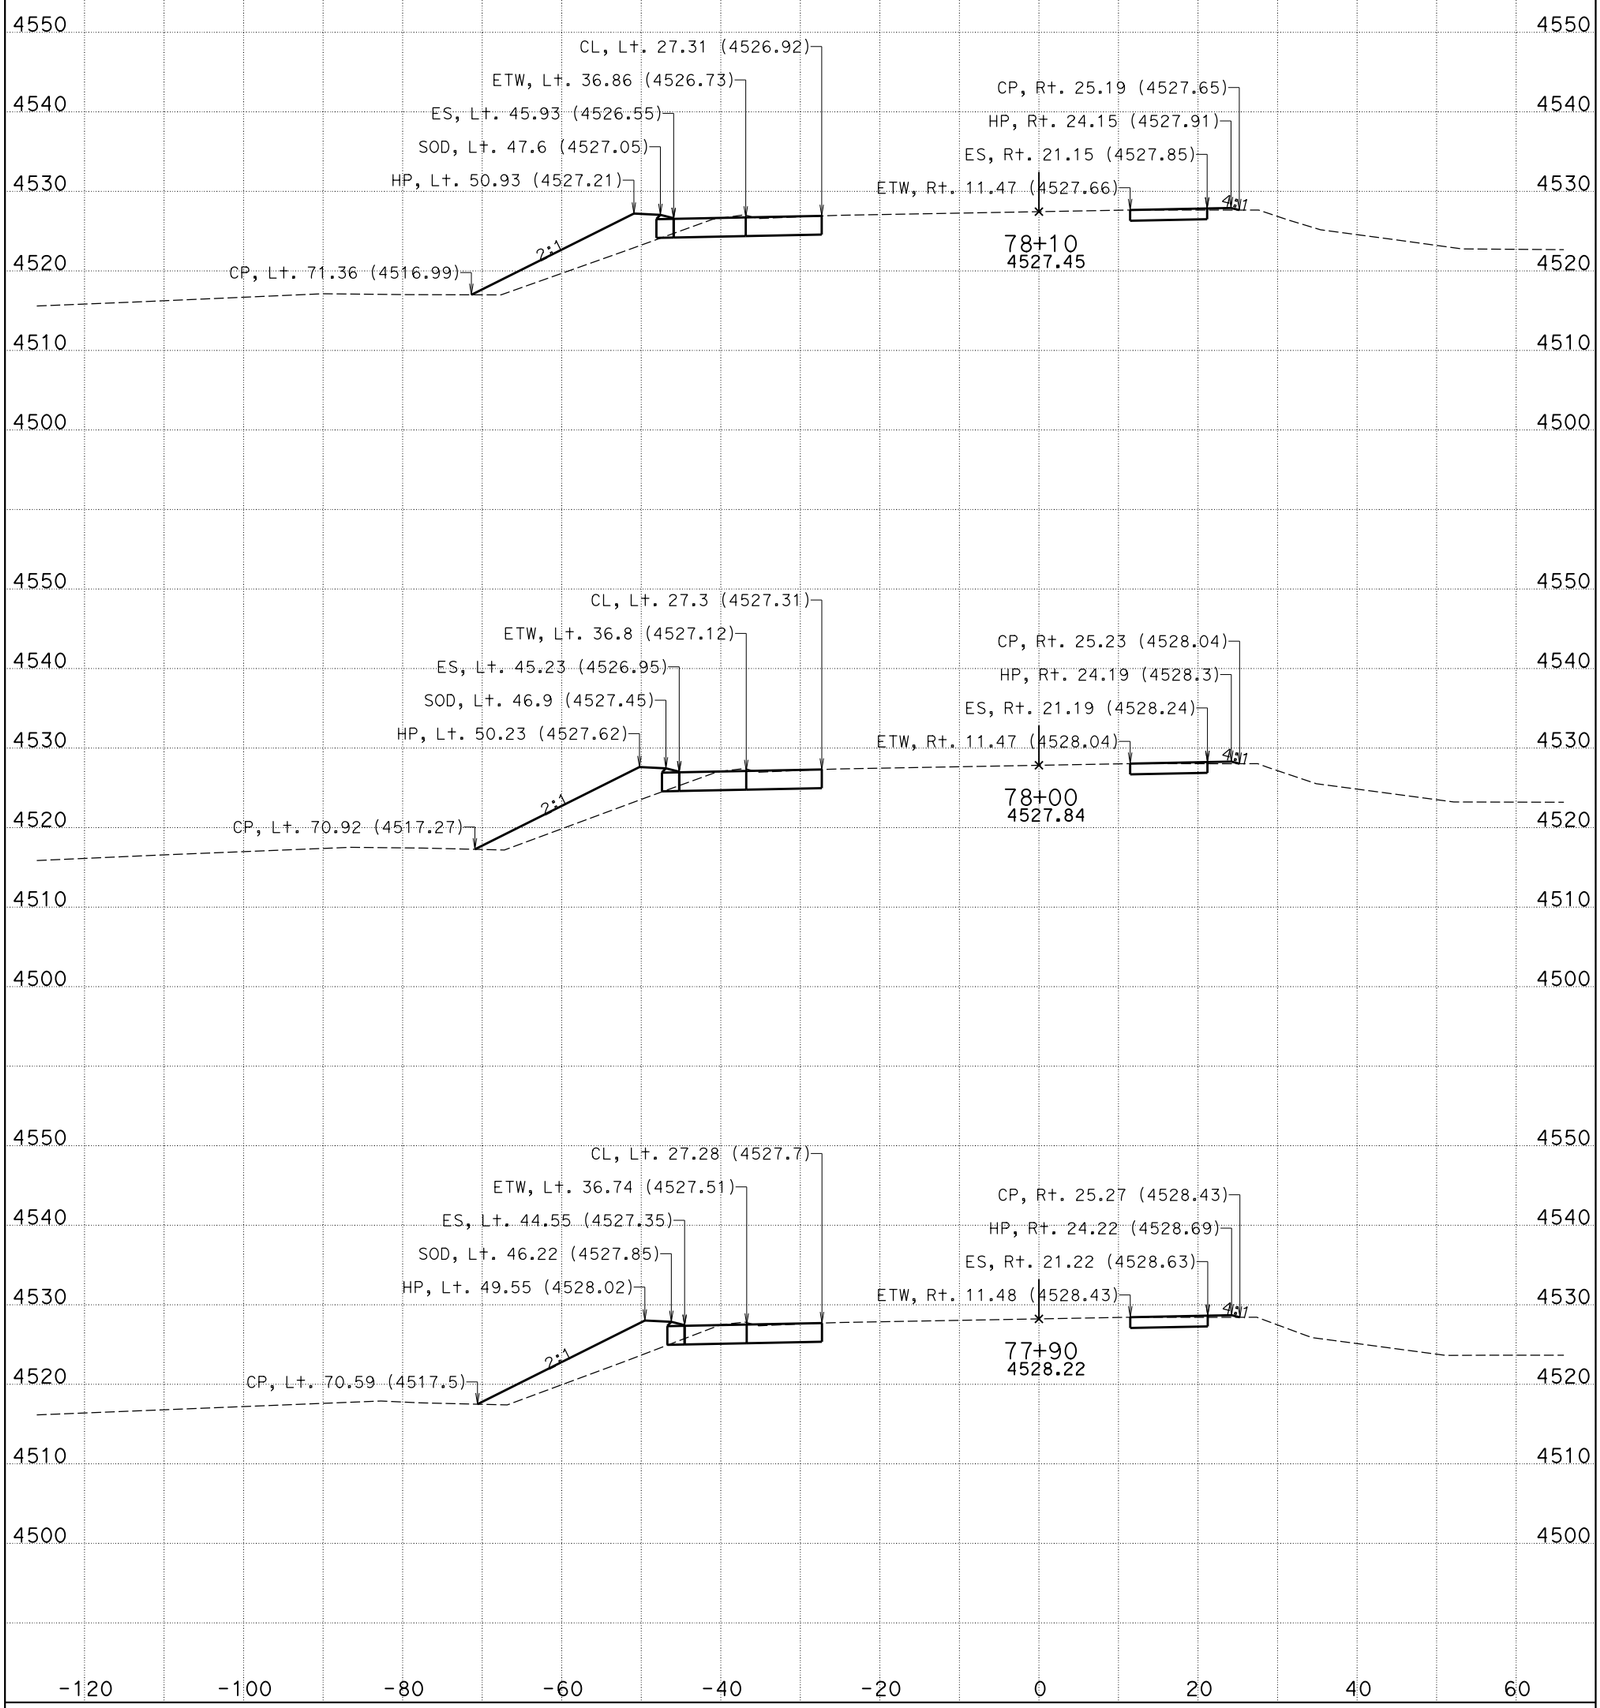

DATE: 11/4/2014

CENDA DITCH BRIDGE

CONTRACT: 0M280

DIST/CO/RTE/PM: 08/SBd/15/172.11/173.84

KC Project: 11025 File: D:\KCPron25n25\FG-Surface*slpro.ear

I-15

CROSS SECTIONS

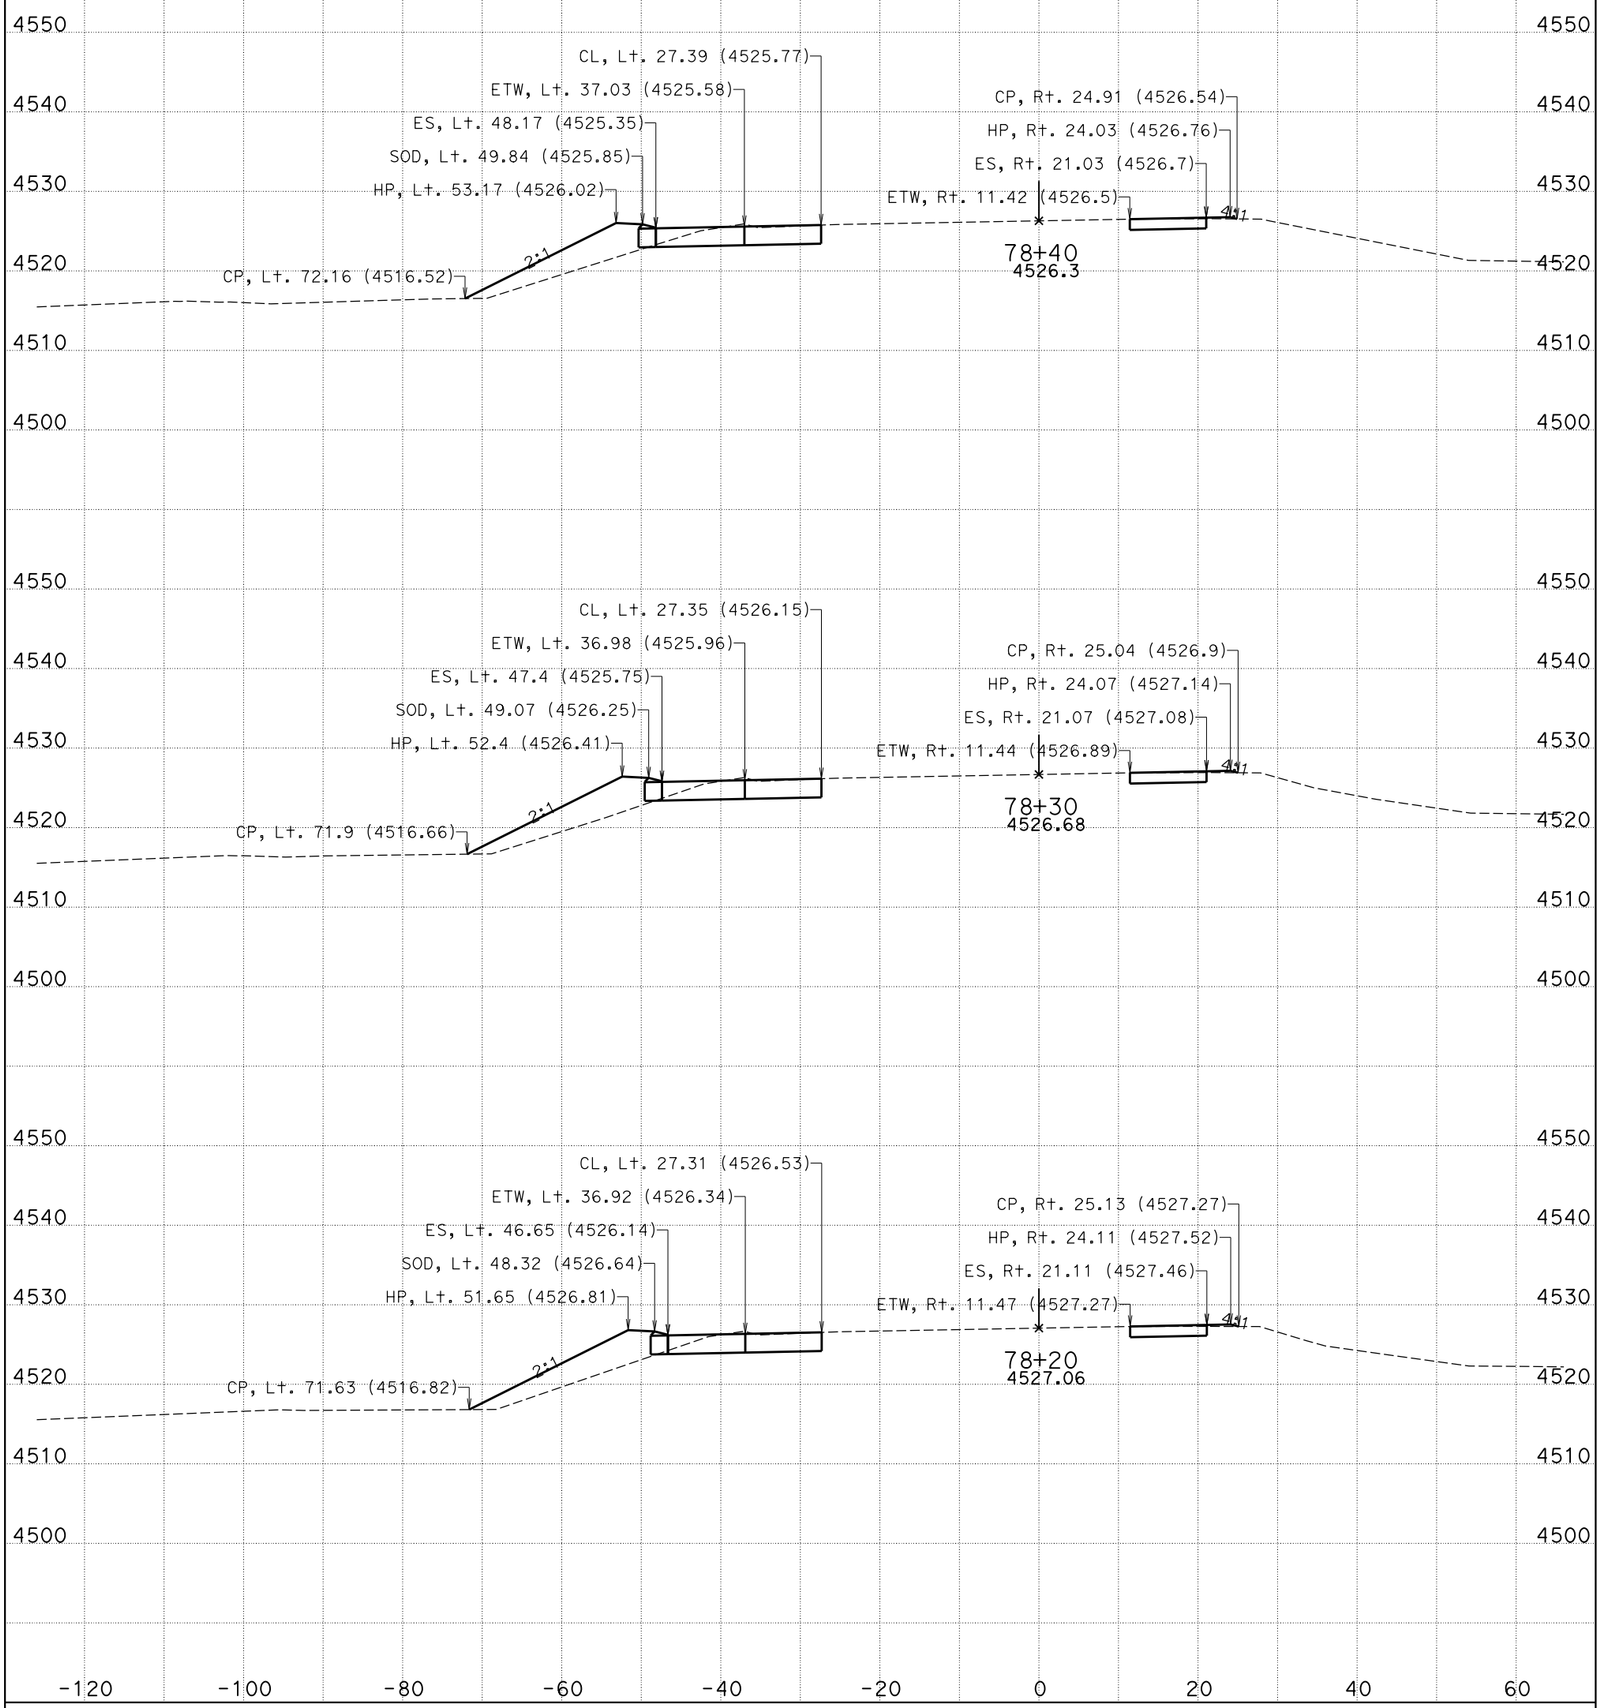

DATE: 11/4/2014

CENDA DITCH BRIDGE

CONTRACT: 0M280

DIST/CO/RTE/PM: 08/SBd/15/172.11/173.84

KC Project: 11025 File: D:\KCPron25n25\FG-Surface*slpro.ear

I-15

CROSS SECTIONS

SHEET 21 OF 99

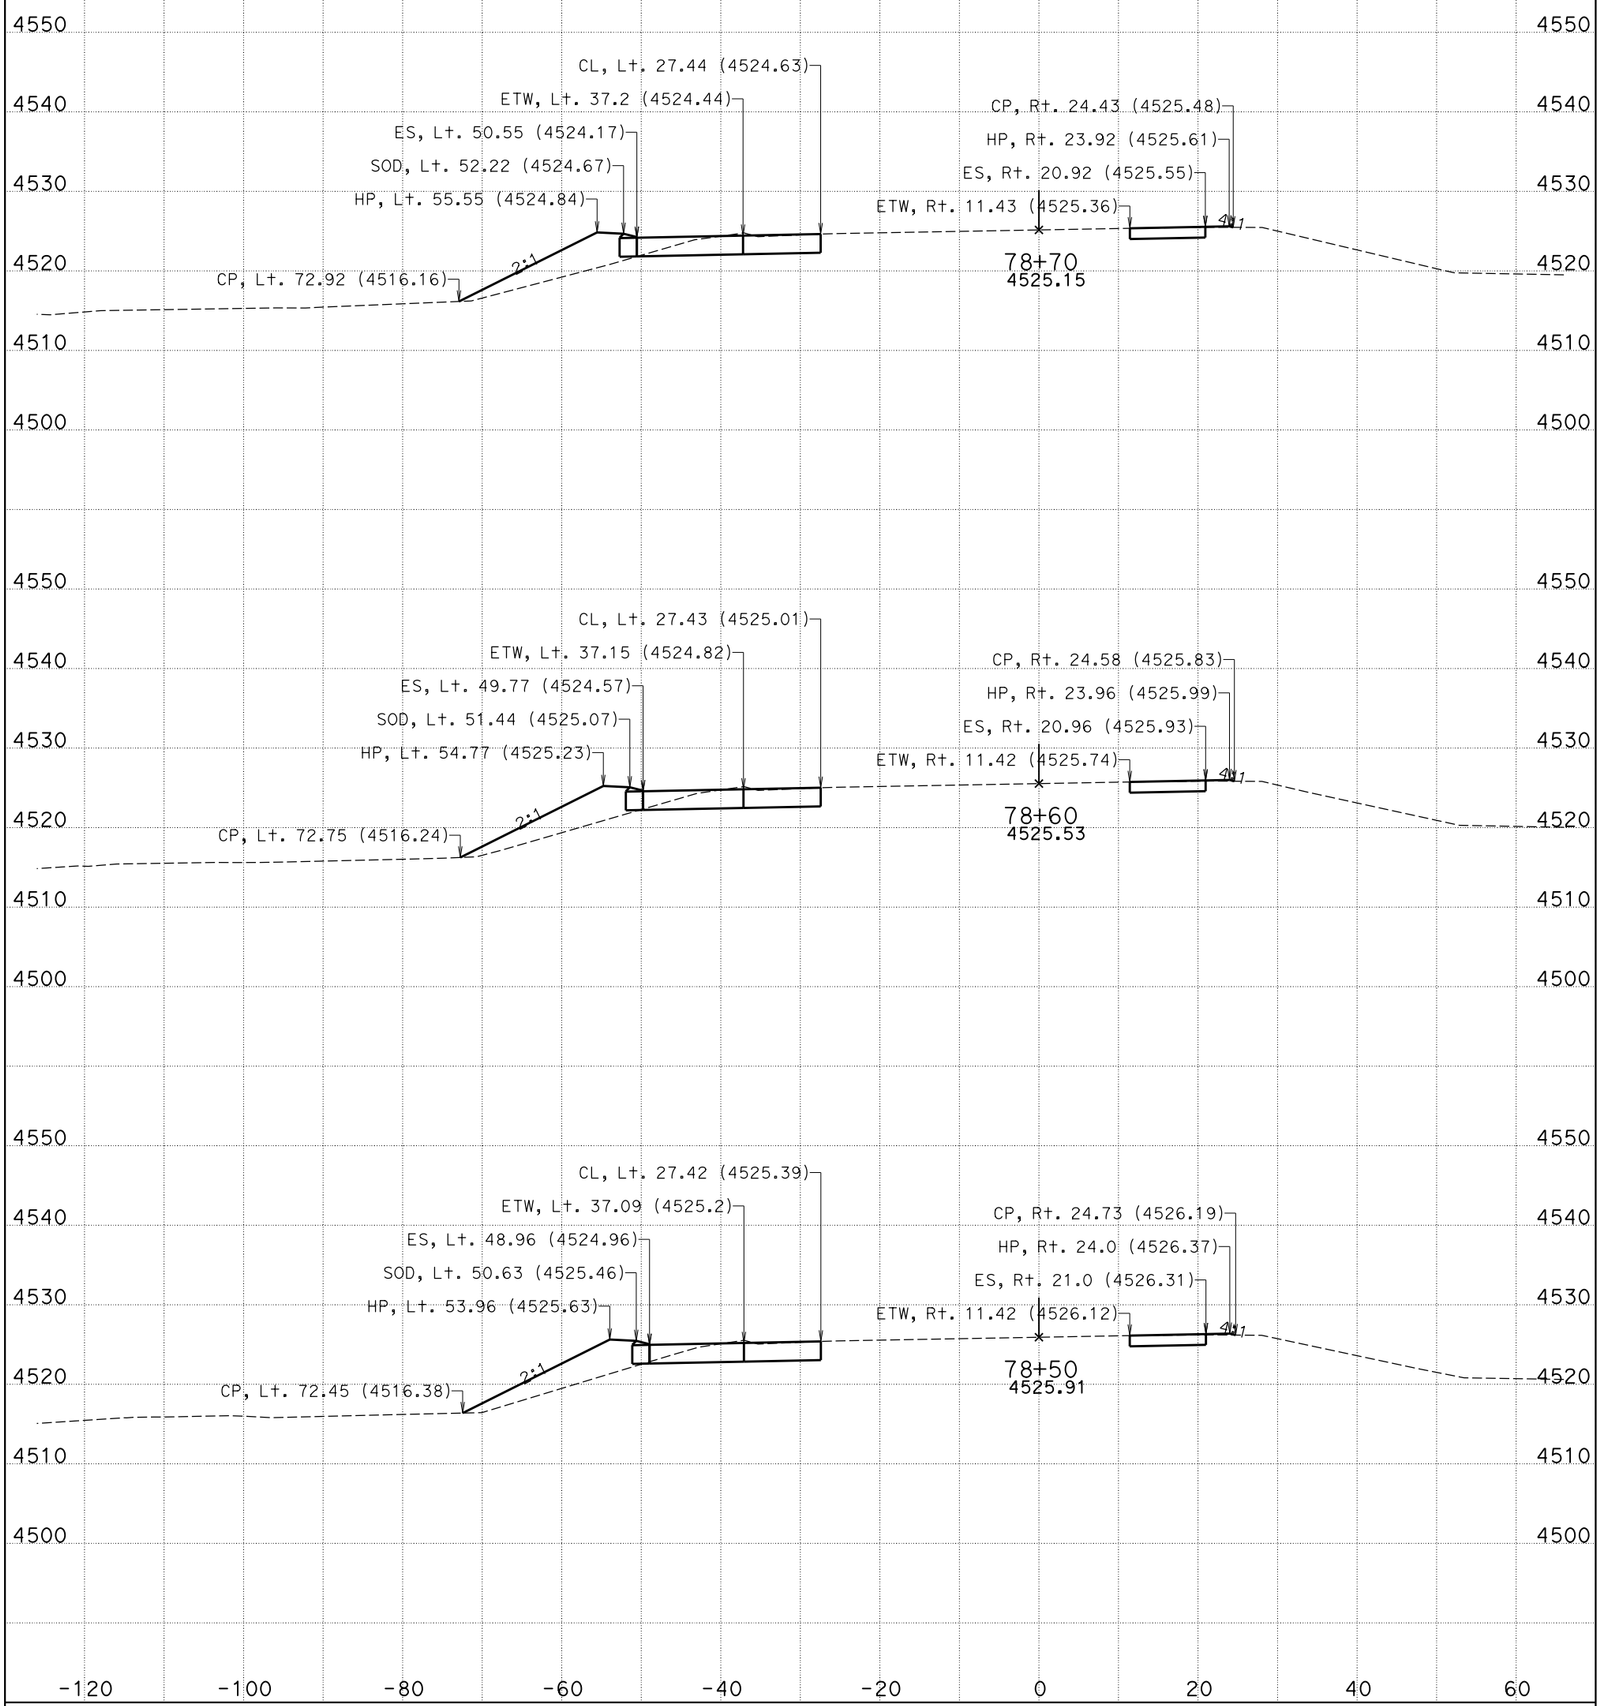

DATE: 11/4/2014

CENDA DITCH BRIDGE

CONTRACT: 0M280

DIST/CO/RTE/PM: 08/SBd/15/172.11/173.84

KC Project: 11025 File: D:\KCPron25n25\FG-Surface*slpro.ear

I-15

CROSS SECTIONS

SHEET 22 OF 99

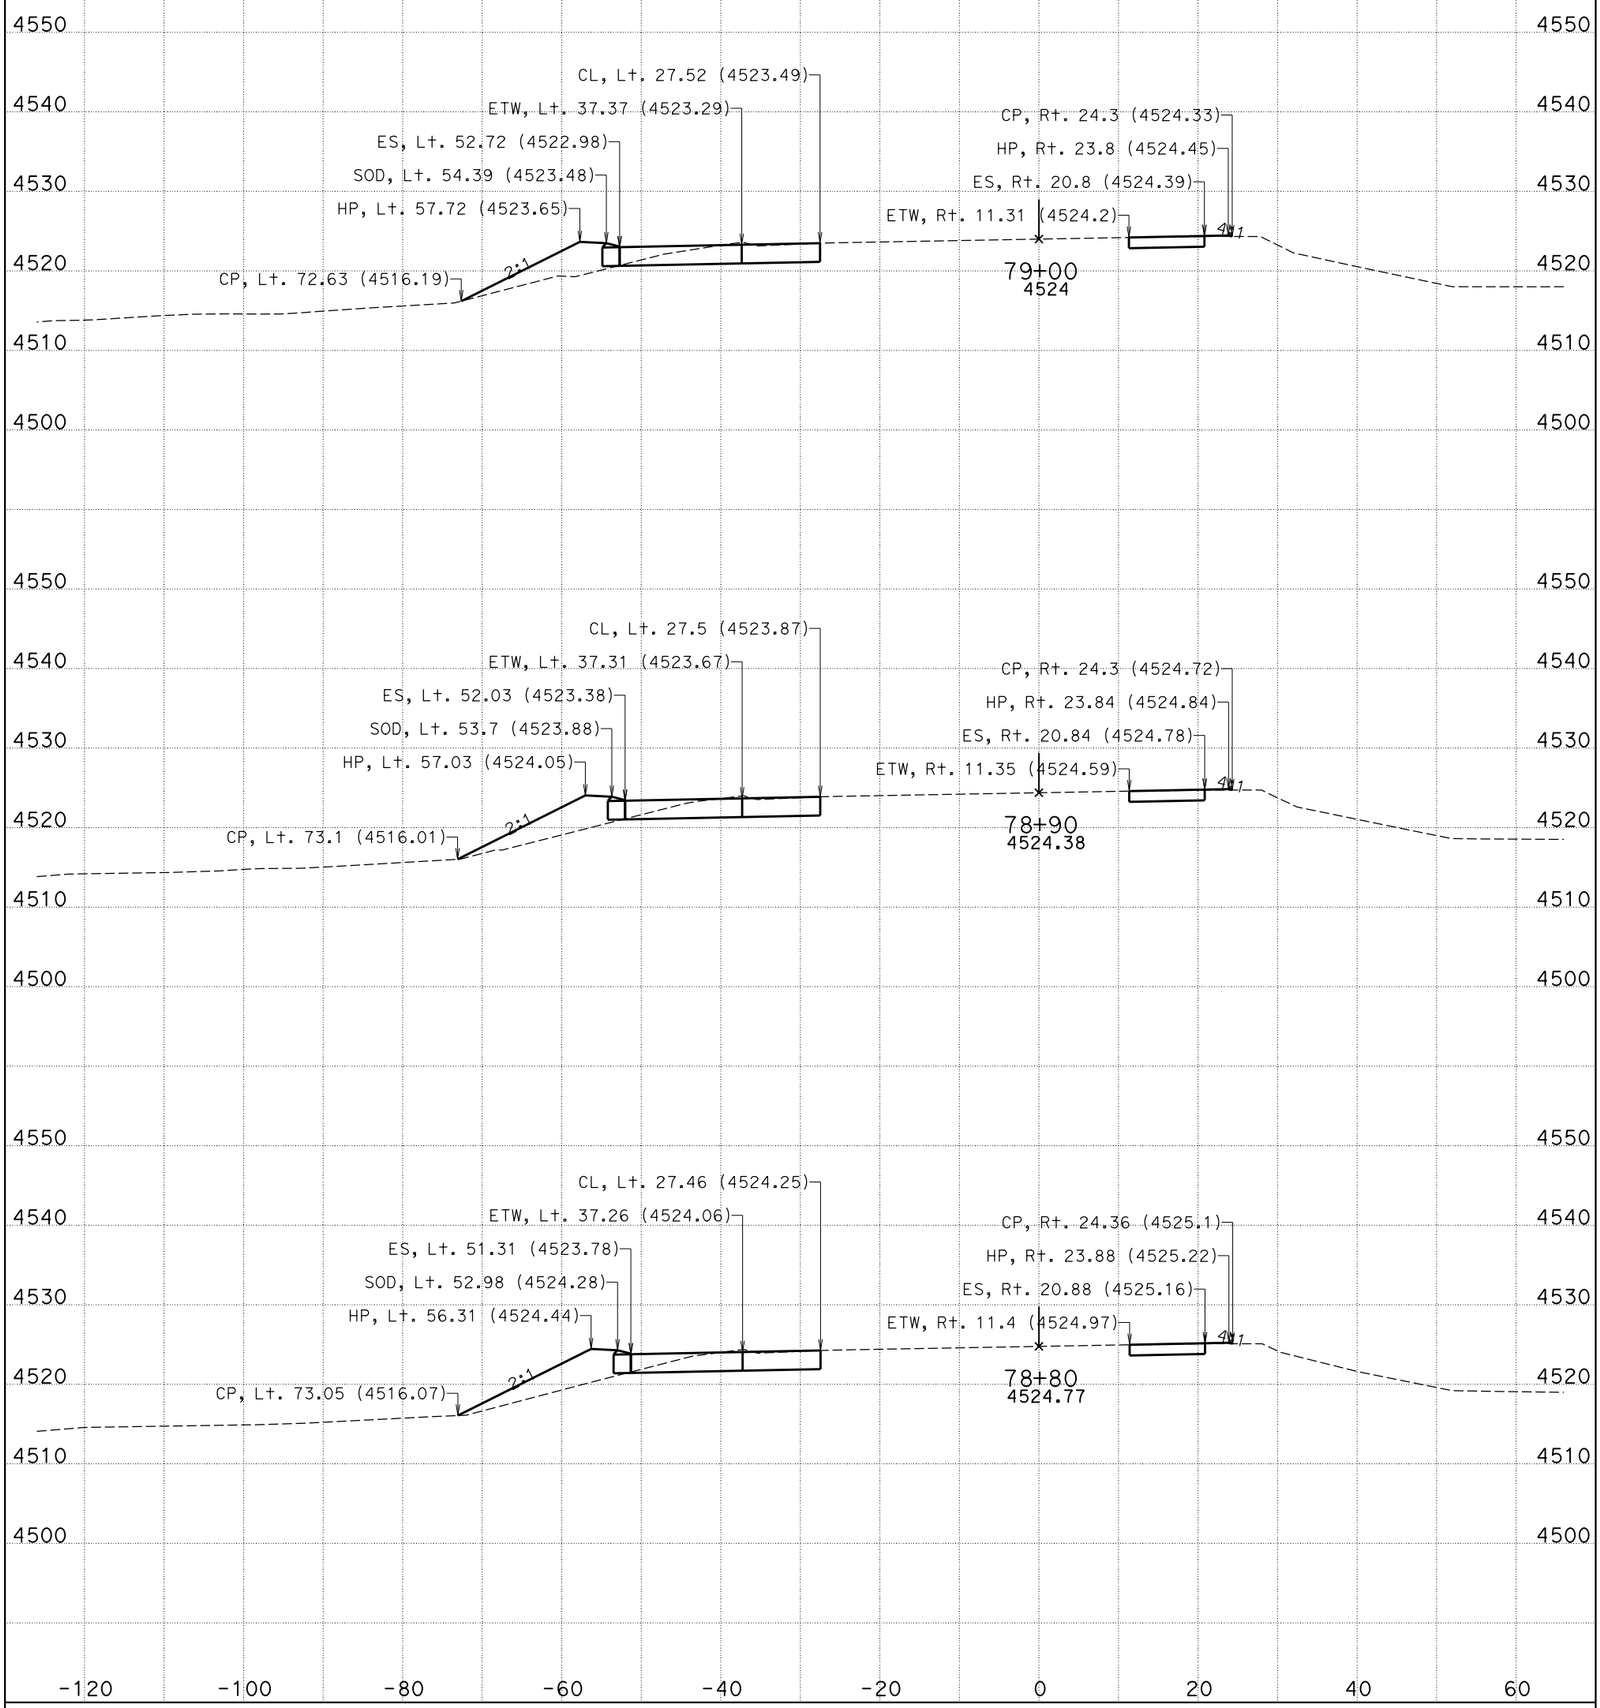

DATE: 11/4/2014

CENDA DITCH BRIDGE

CONTRACT: 0M280

DIST/CO/RTE/PM: 08/SBd/15/172.11/173.84

KC Project: 11025 File: D:\KCPron25n25\FG-Surface*slpro.ear

I-15

CROSS SECTIONS

SHEET 23 OF 99

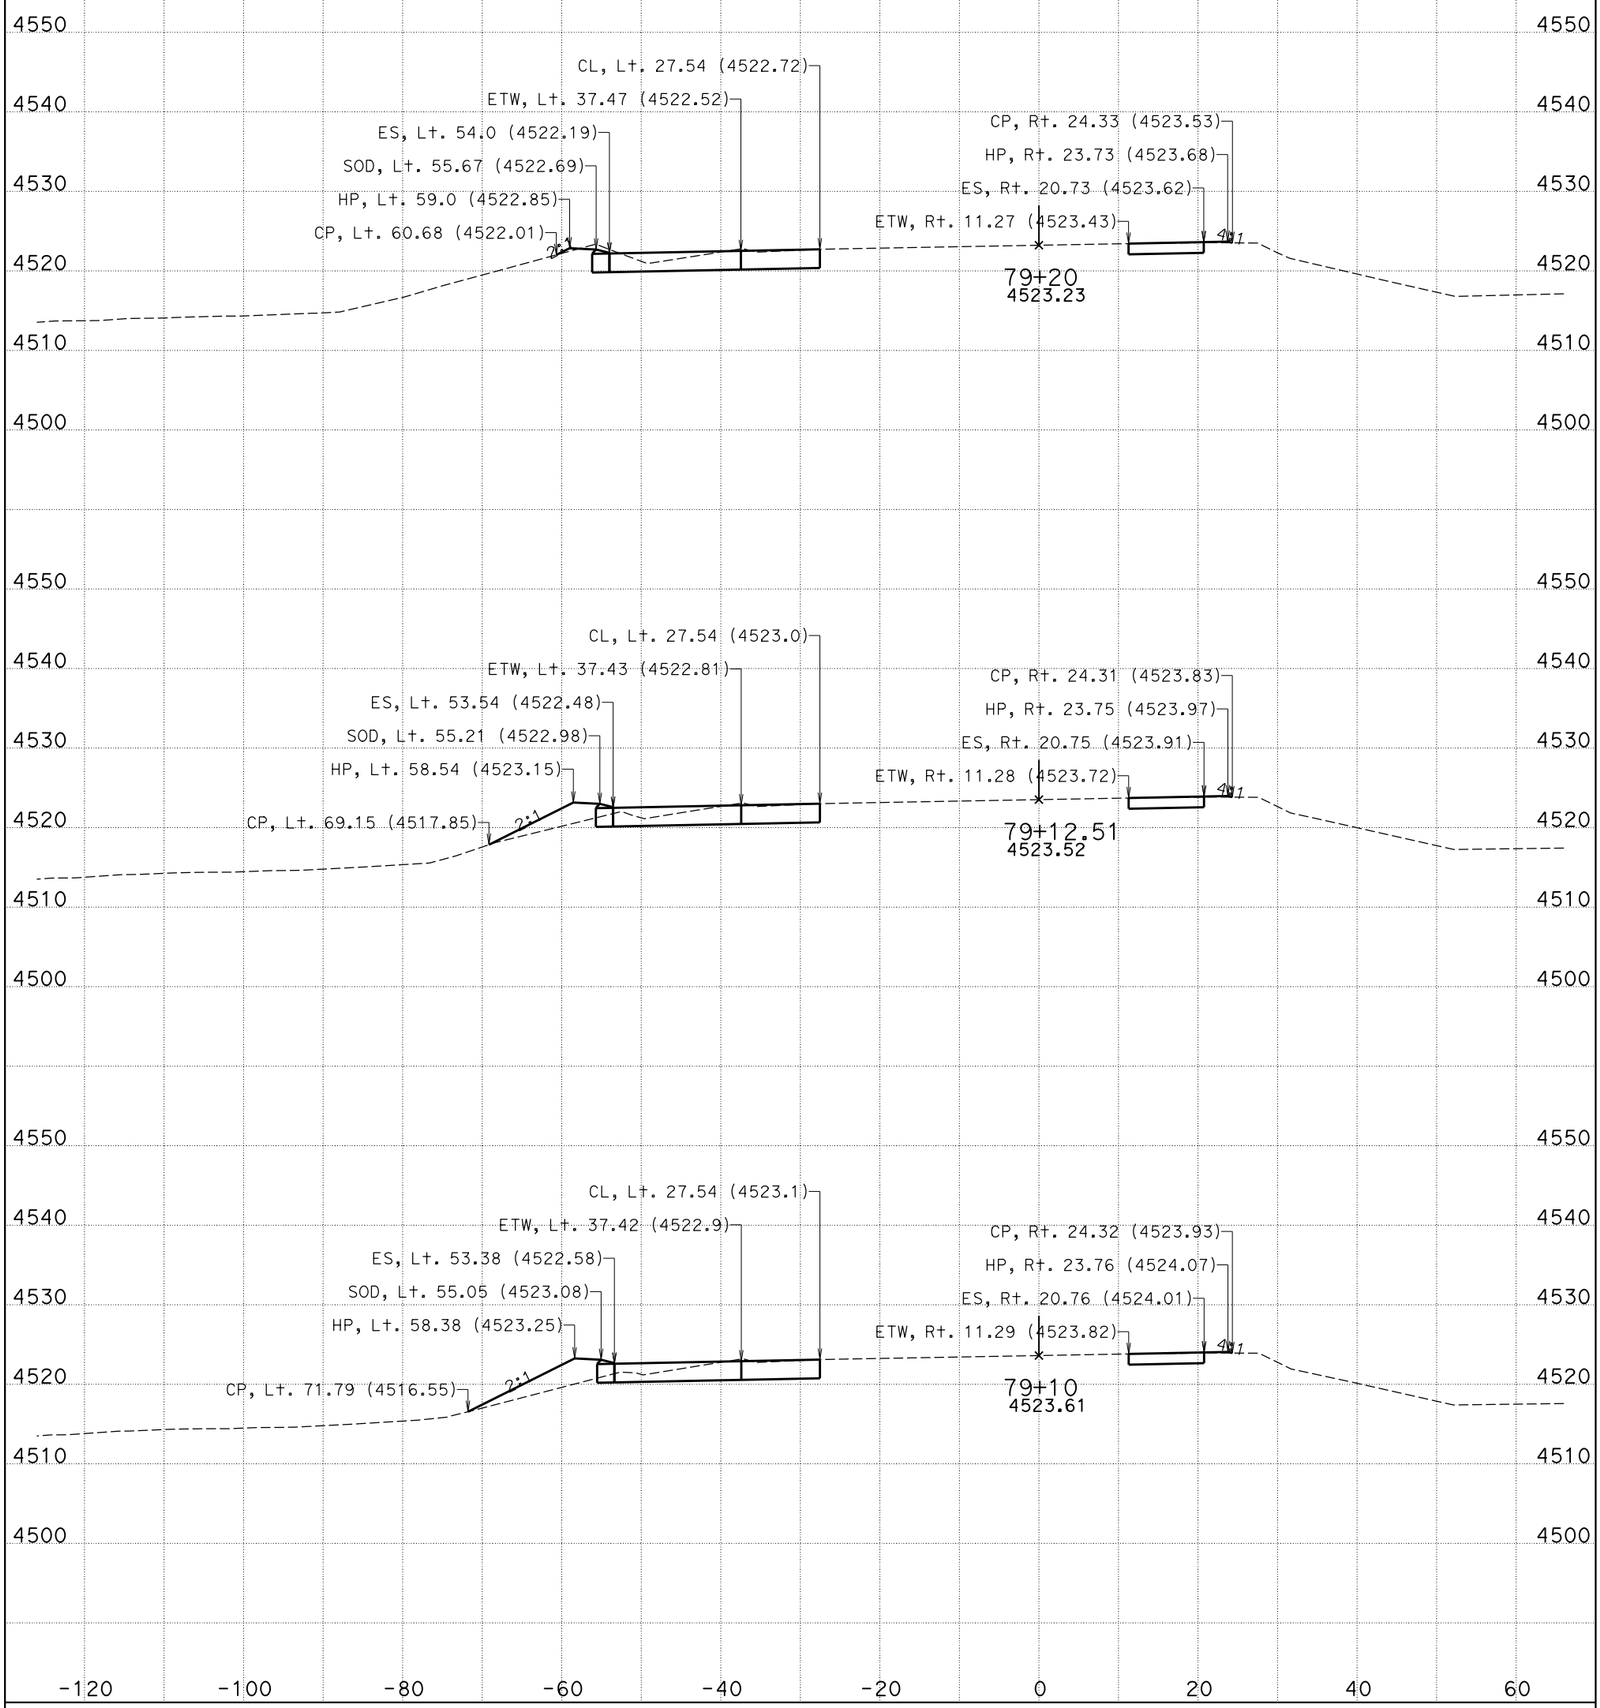

DATE: 11/4/2014

CENDA DITCH BRIDGE

CONTRACT: 0M280

DIST/CO/RTE/PM: 08/SBd/15/172.11/173.84

KC Project: 11025 File: D:\KCPron25n25\FG-Surface*slpro.ear

I-15

CROSS SECTIONS

SHEET 24 OF 99

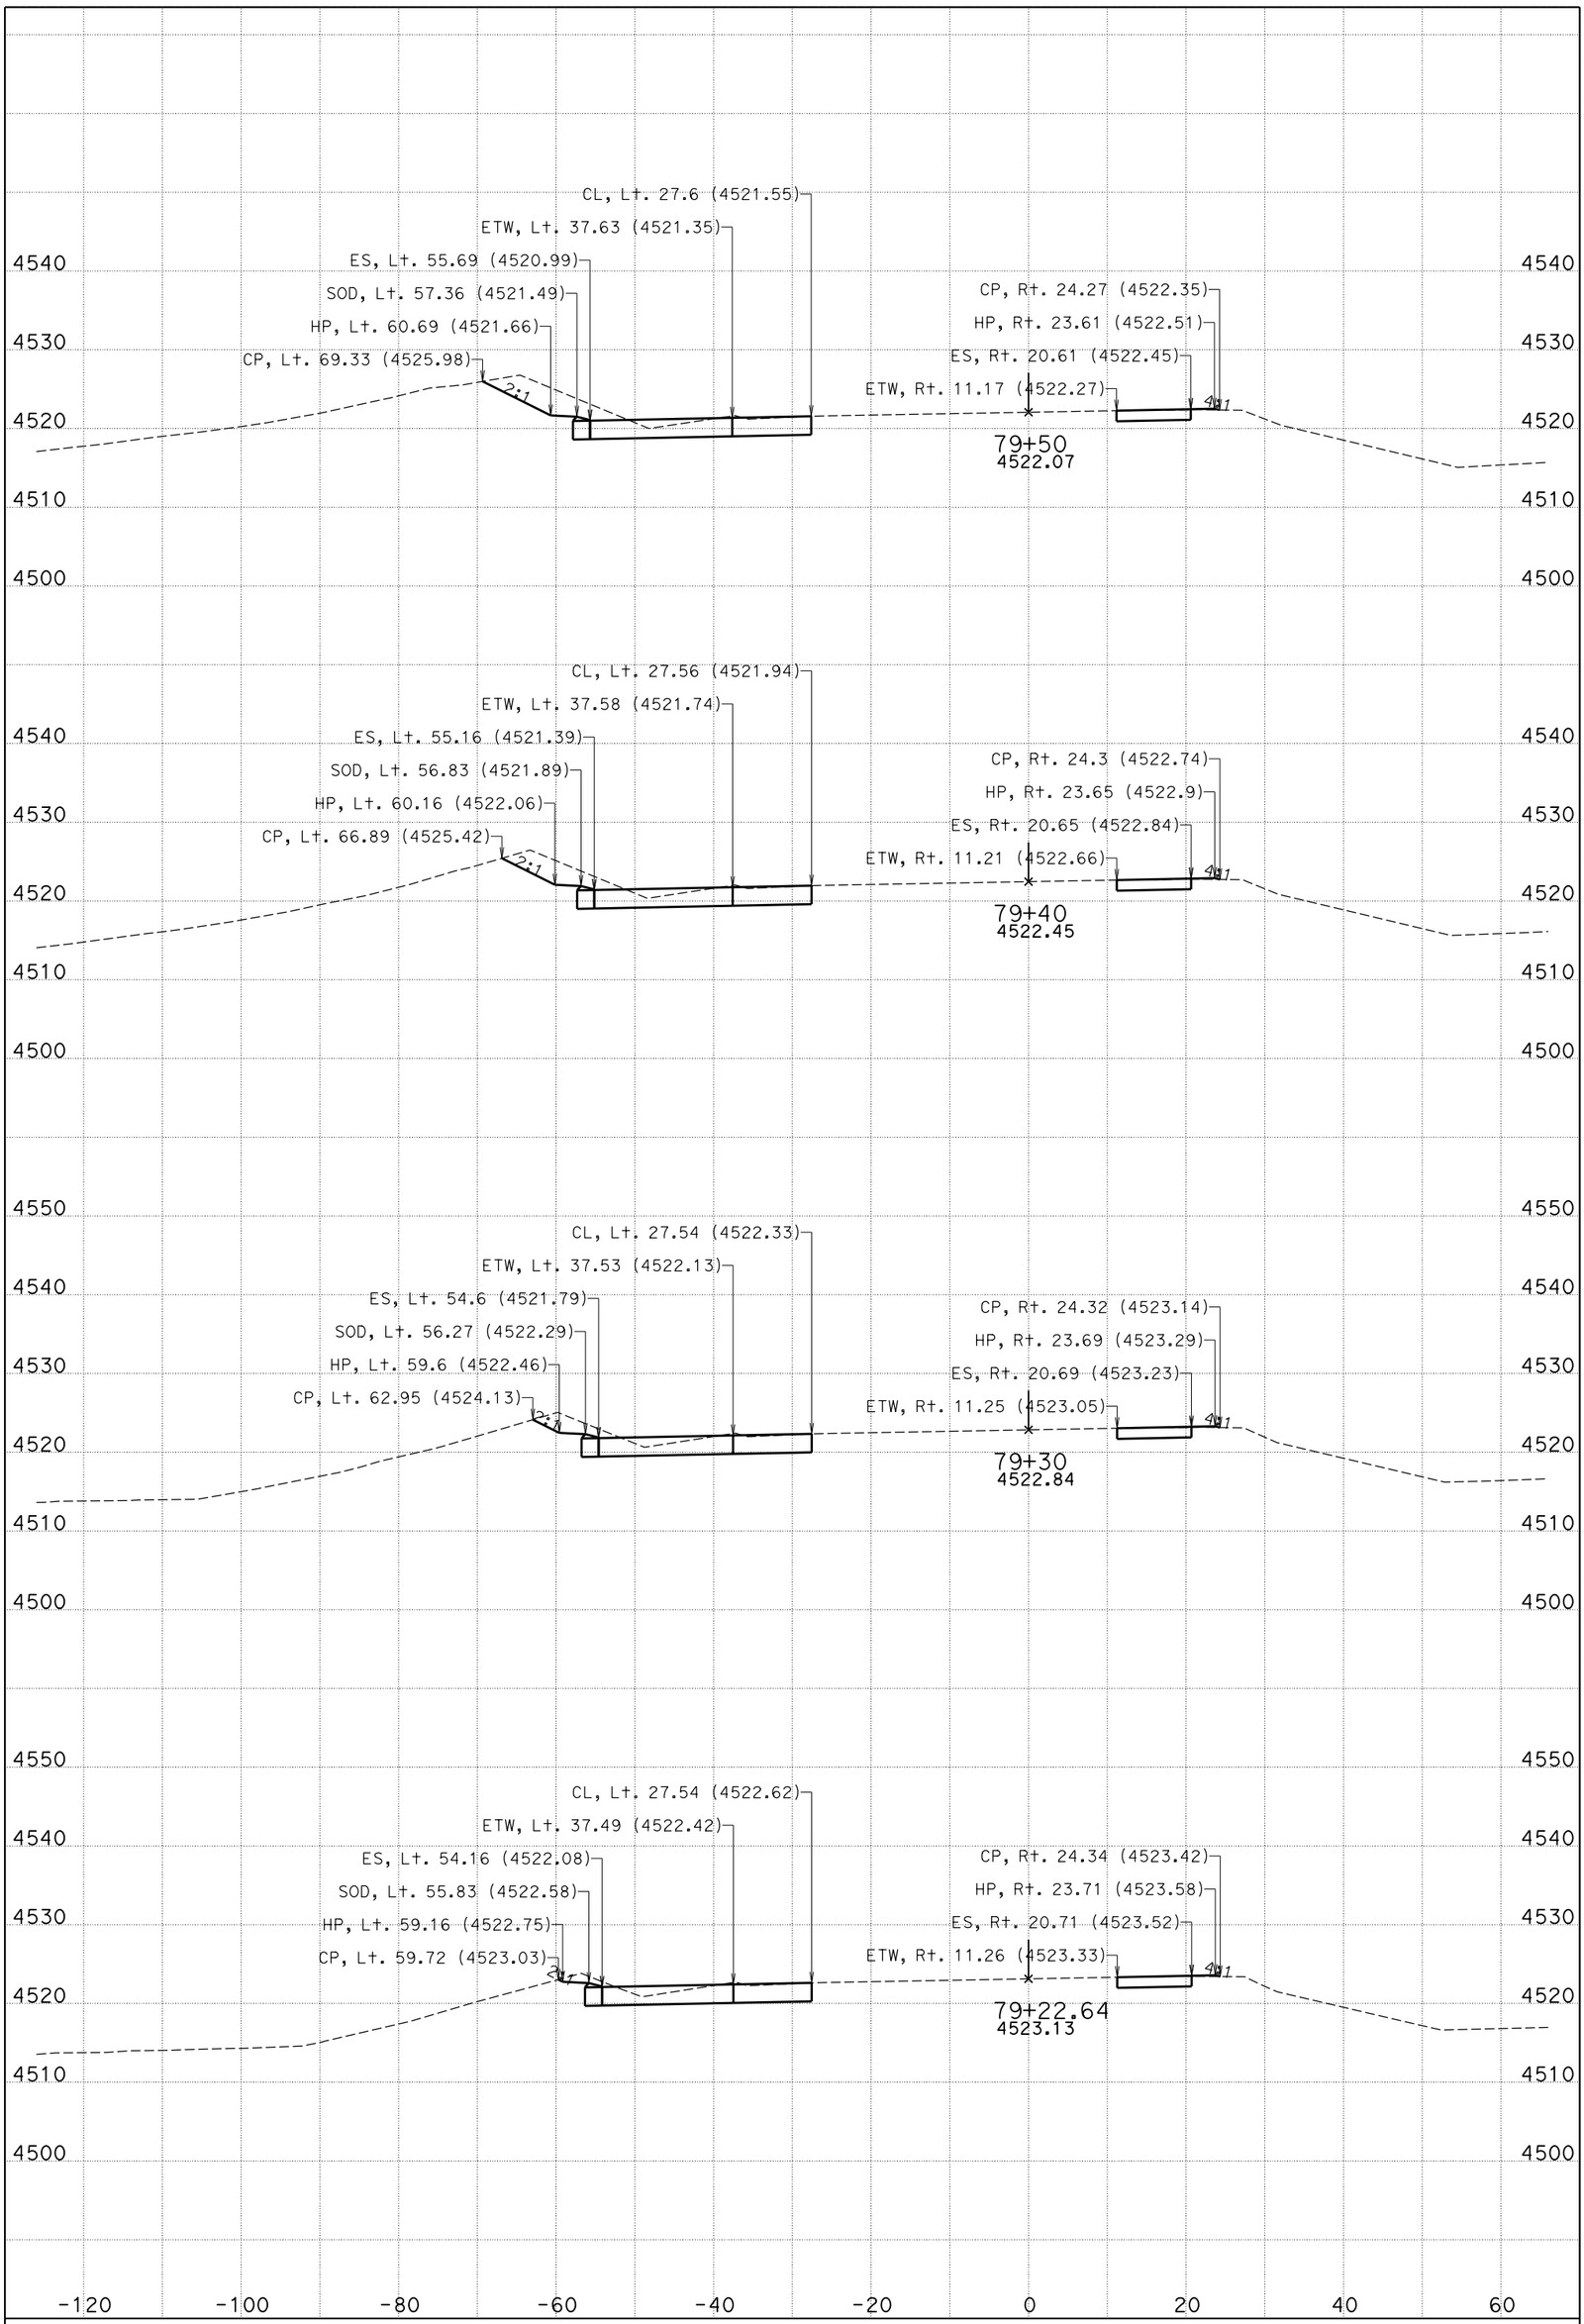

DATE: 11/4/2014

CENDA DITCH BRIDGE

CONTRACT: 0M280

DIST/CO/RTE/PM: 08/SBd/15/172.11/173.84

KC Project: 11025 File: D:\KCPron25n25\FG-Surface*slpro.ear

I-15

CROSS SECTIONS

SHEET 25 OF 99

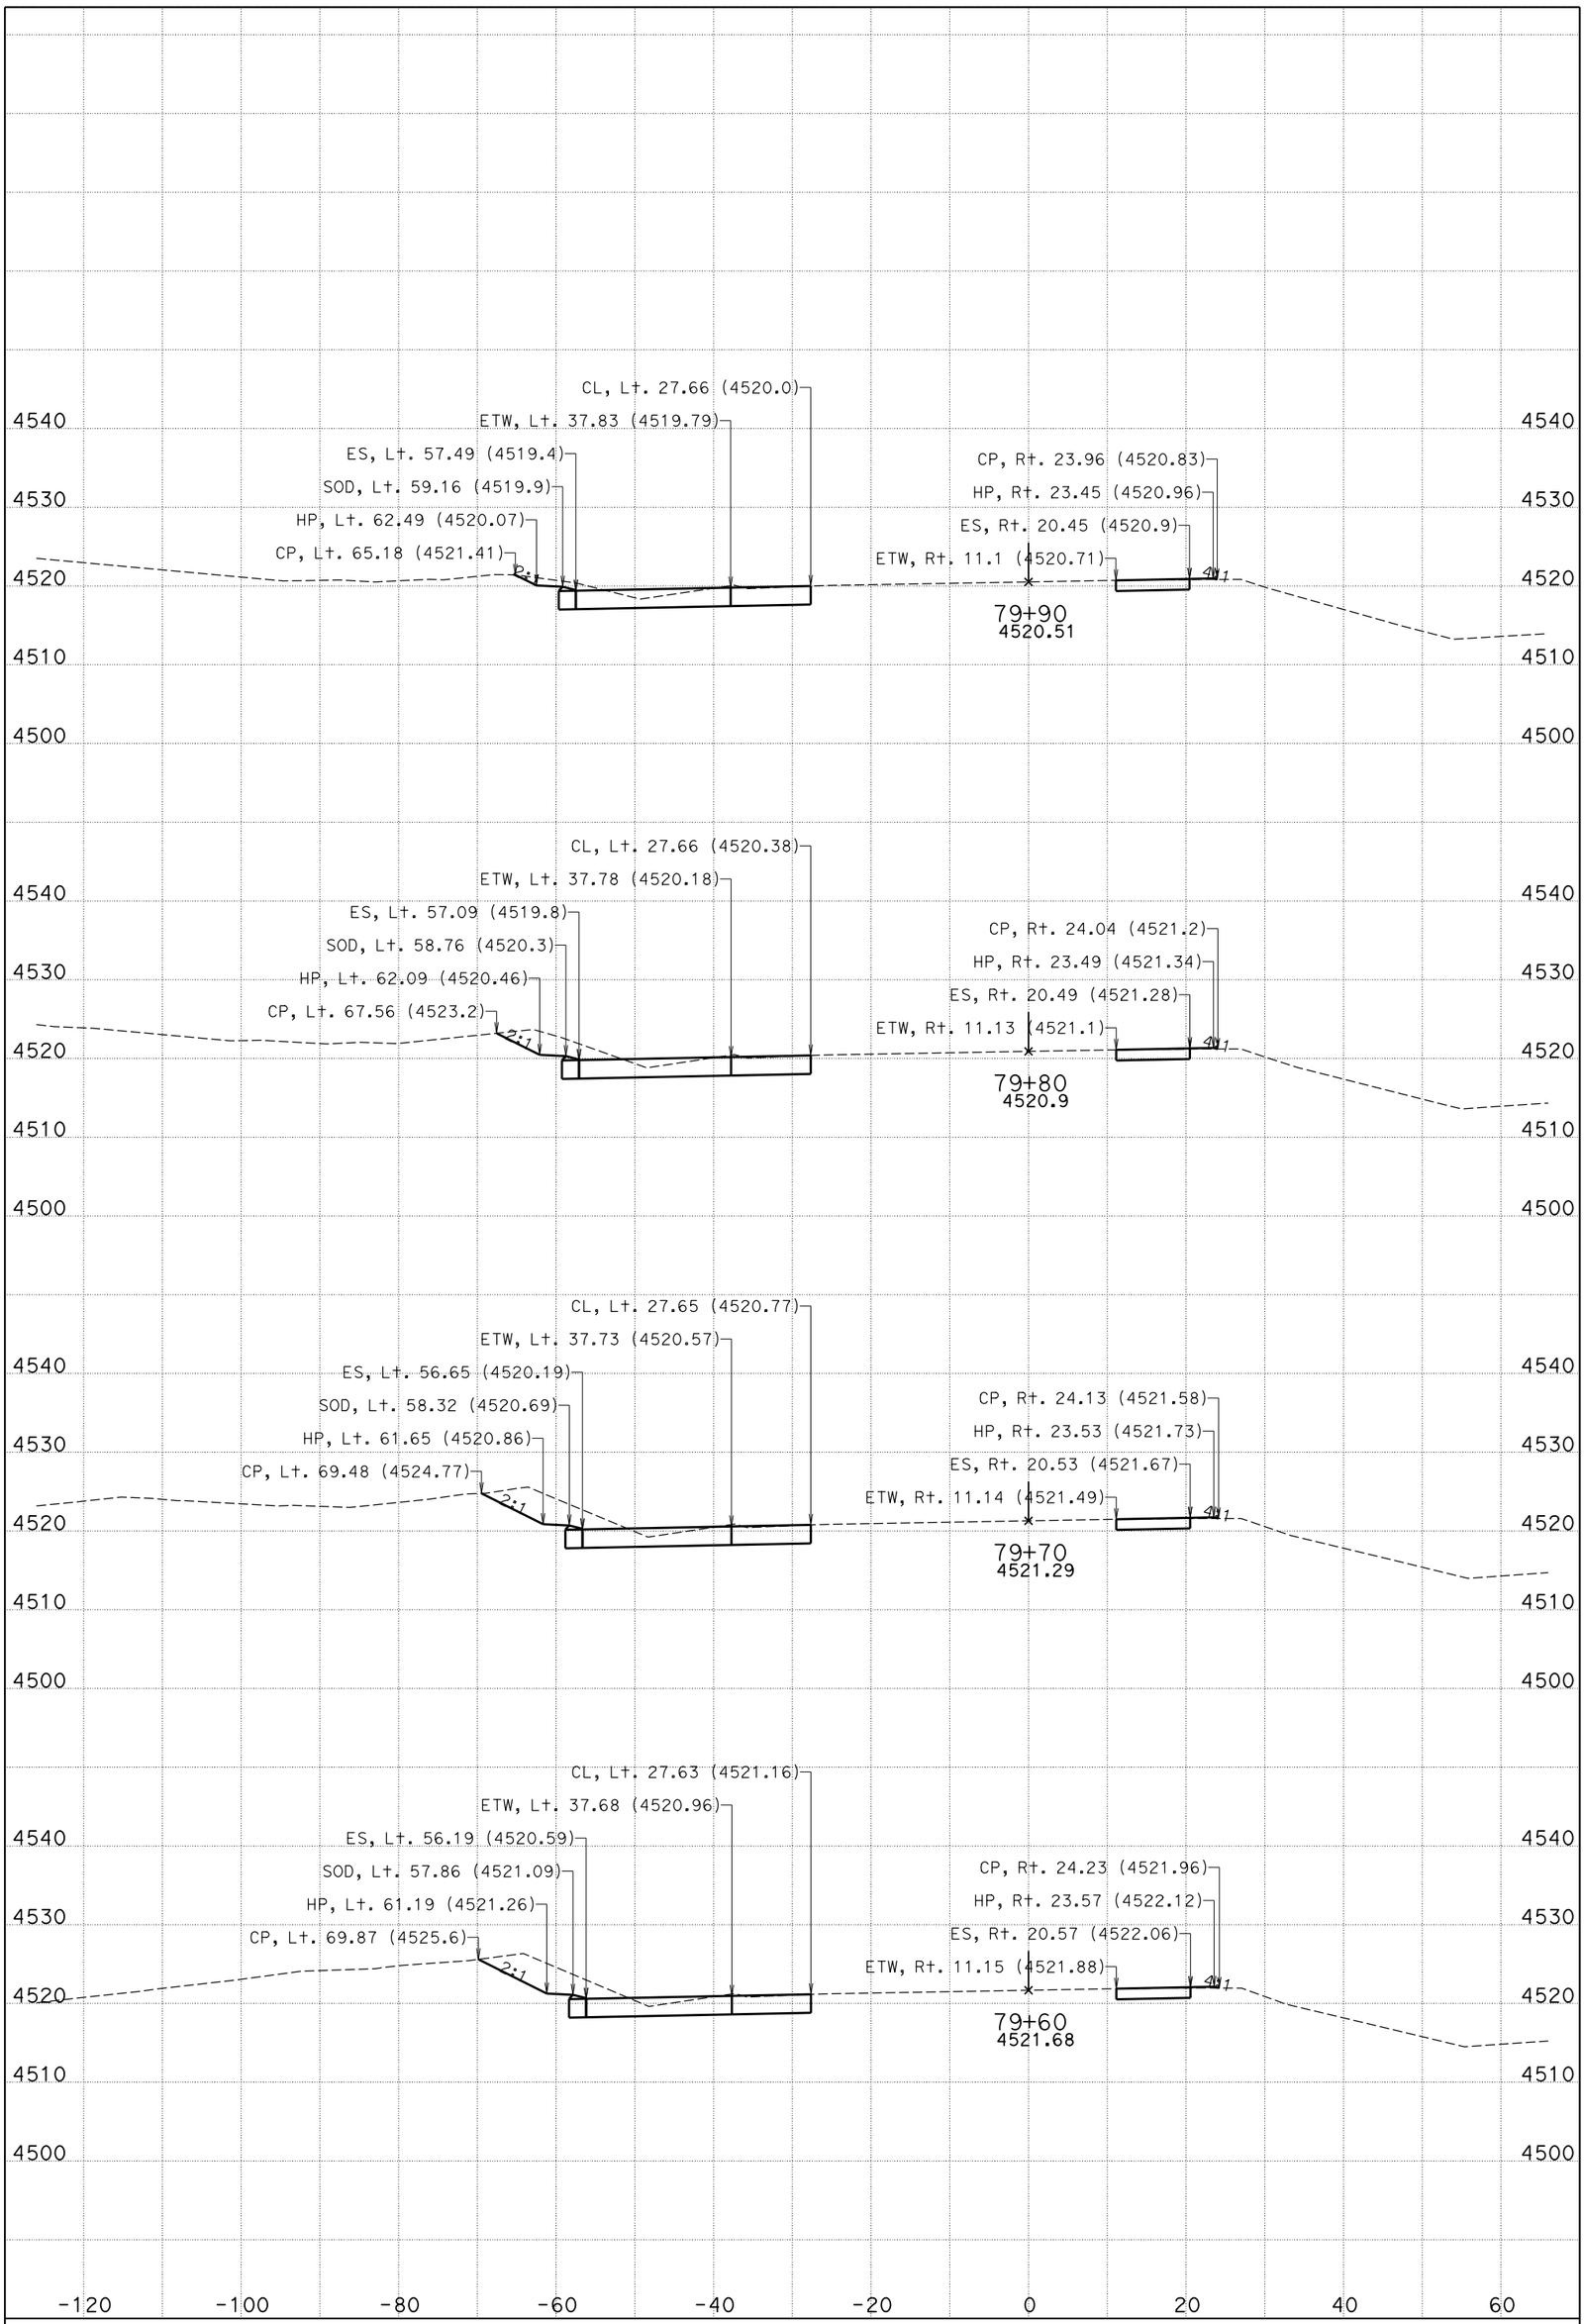

DATE: 11/4/2014

CENDA DITCH BRIDGE

CONTRACT: 0M280

DIST/CO/RTE/PM: 08/SBd/15/172.11/173.84

KC Project: 11025 File: D:\KCPron25n25\FG-Surface*slpro.ear

I-15

CROSS SECTIONS

SHEET 26 OF 99

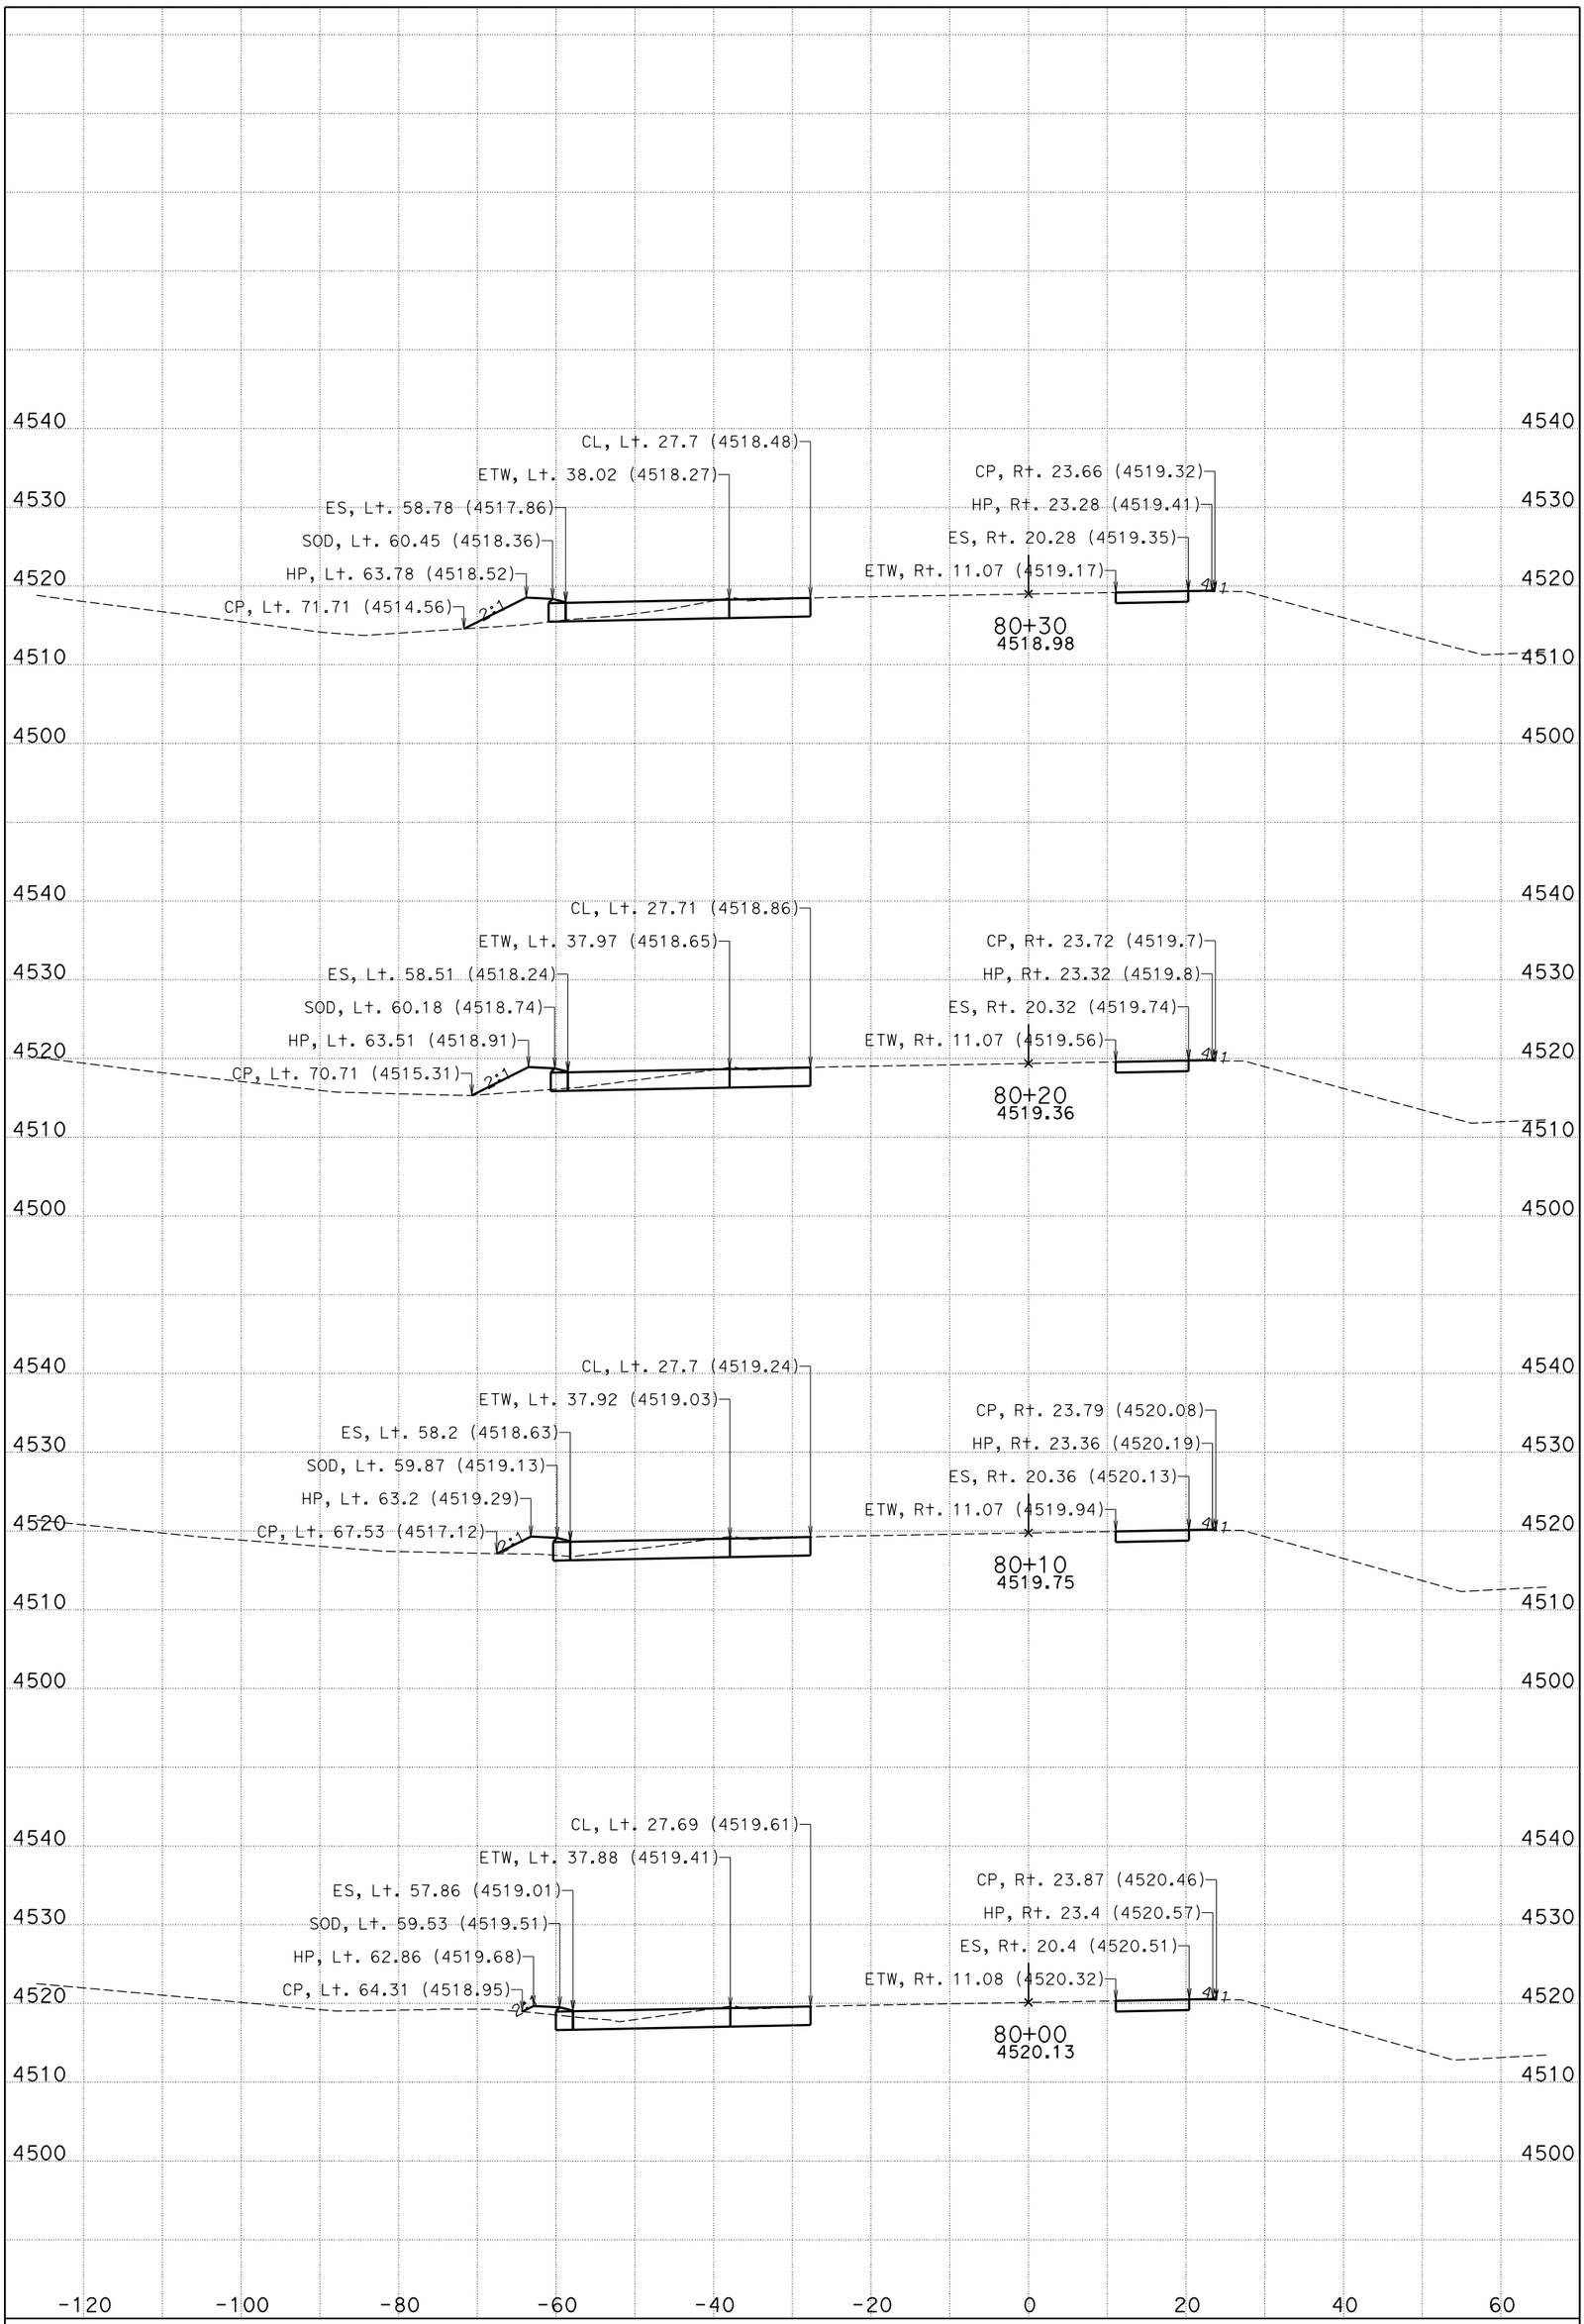

DATE: 11/4/2014

CENDA DITCH BRIDGE

CONTRACT: 0M280

DIST/CO/RTE/PM: 08/SBd/15/172.11/173.84

KC Project: 11025 File: D:\KCPron25n25\FG-Surface*slpro.ear

I-15

CROSS SECTIONS

SHEET 27 OF 99

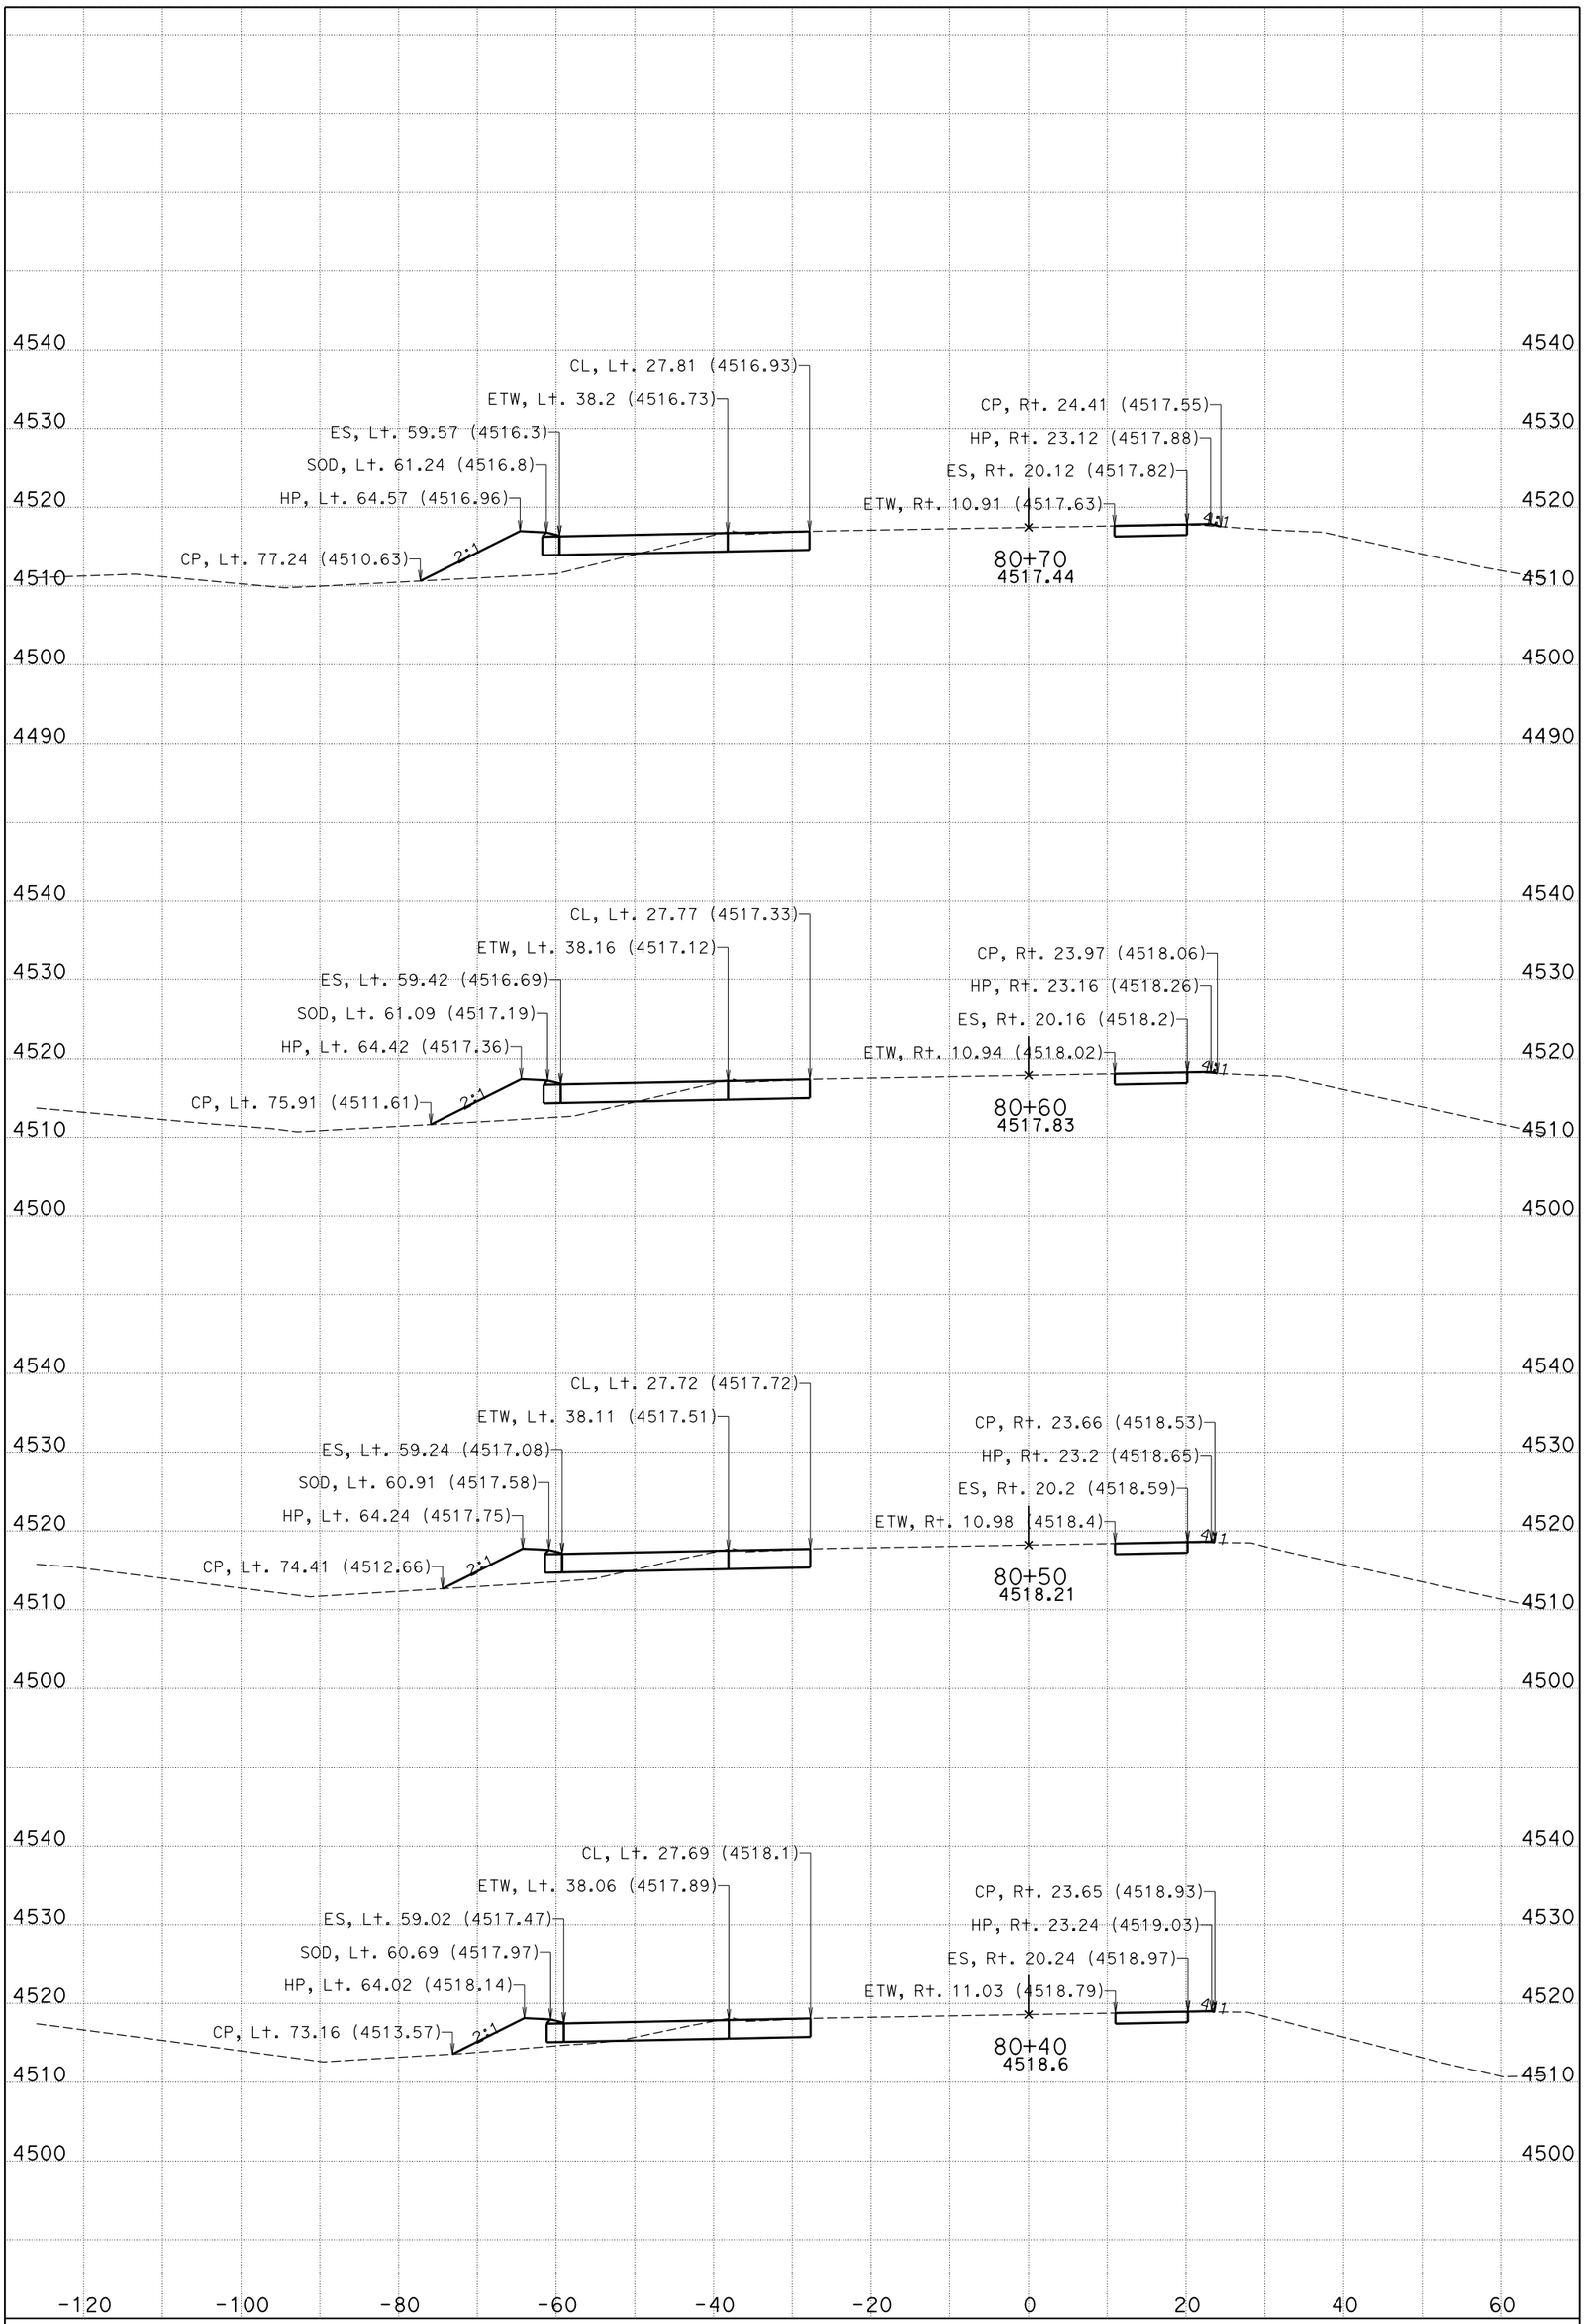

DATE: 11/4/2014

CENDA DITCH BRIDGE

CONTRACT: 0M280

DIST/CO/RTE/PM: 08/SBd/15/172.11/173.84

KC Project: 11025 File: D:\KCPron25n25\FG-Surface*slpro.ear

I-15

CROSS SECTIONS

SHEET 28 OF 99

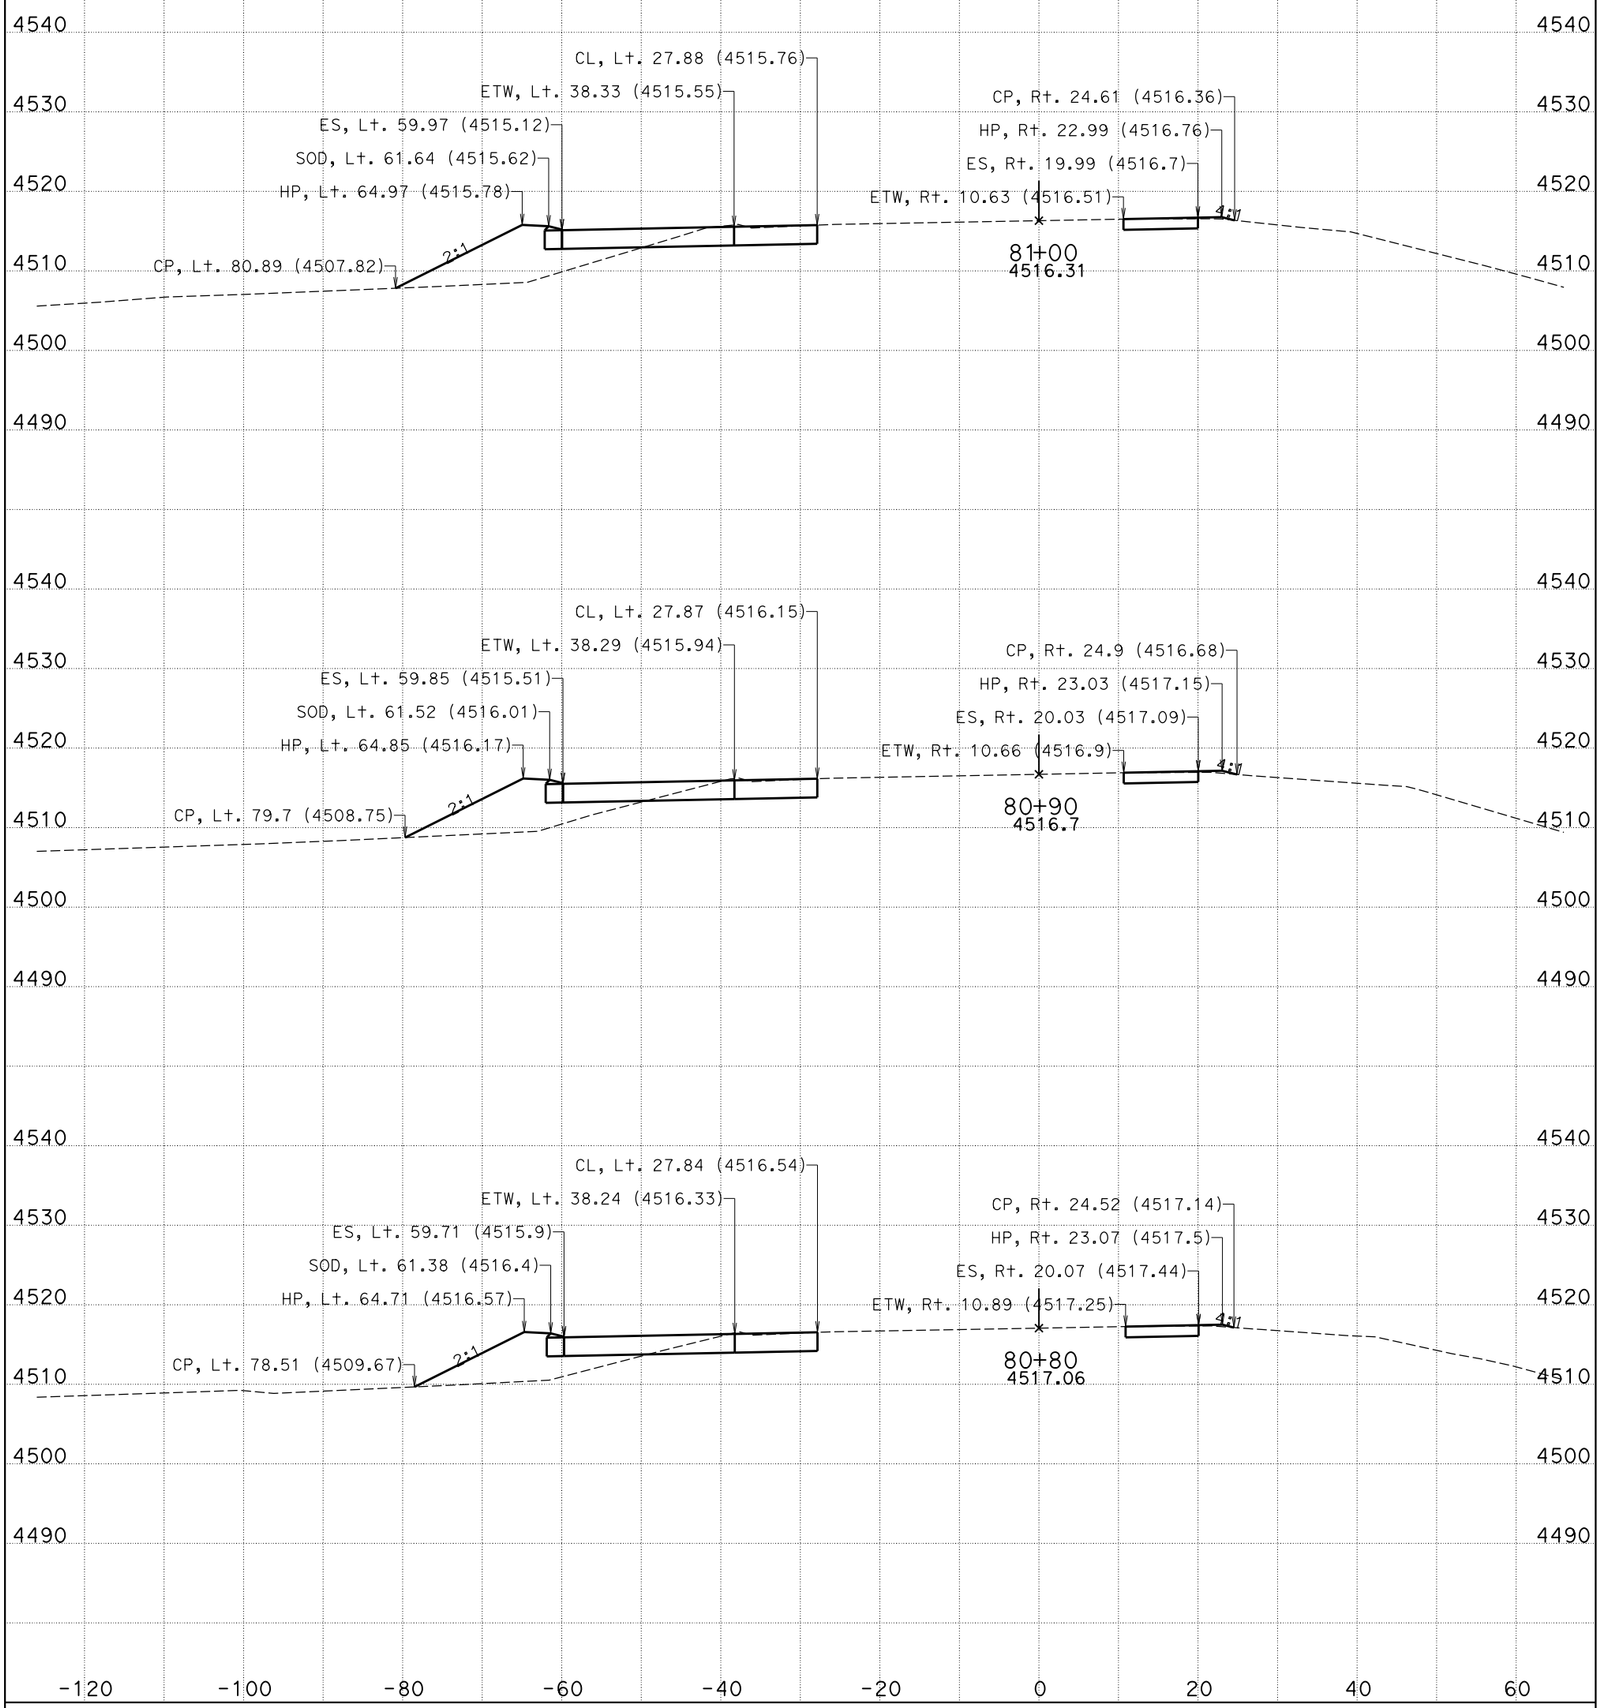

DATE: 11/4/2014

CENDA DITCH BRIDGE

CONTRACT: 0M280

DIST/CO/RTE/PM: 08/SBd/15/172.11/173.84

KC Project: 11025 File: D:\KCPron25n25\FG-Surface*slpro.ear

I-15

CROSS SECTIONS

SHEET 29 OF 99

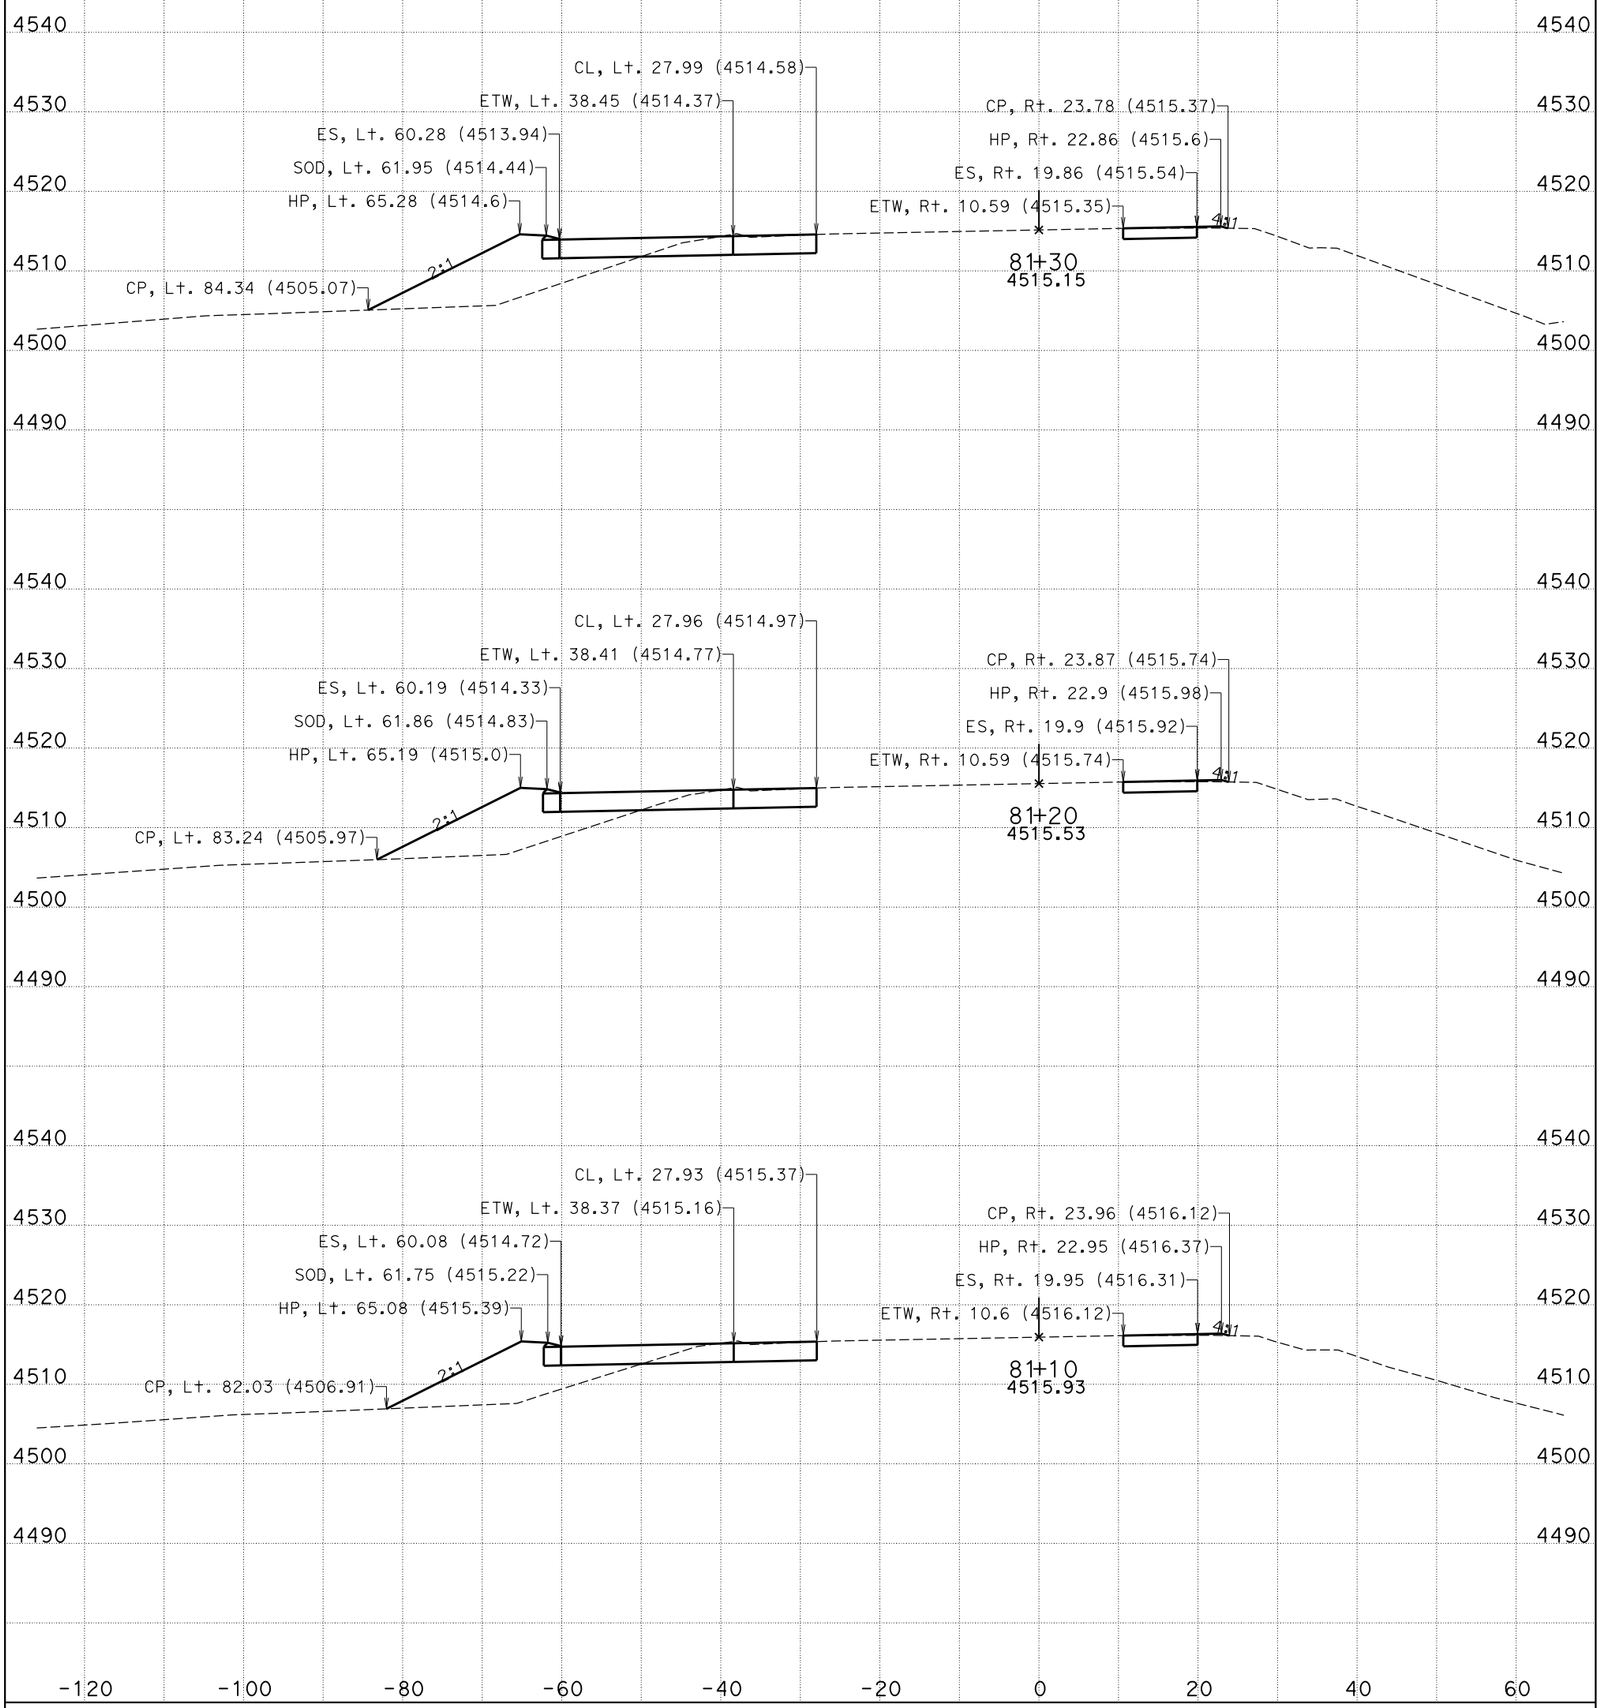

DATE: 11/4/2014

CENDA DITCH BRIDGE

CONTRACT: 0M280

DIST/CO/RTE/PM: 08/SBd/15/172.11/173.84

KC Project: 11025 File: D:\KCPron25n25\FG-Surface*slpro.ear

I-15

CROSS SECTIONS

SHEET 30 OF 99

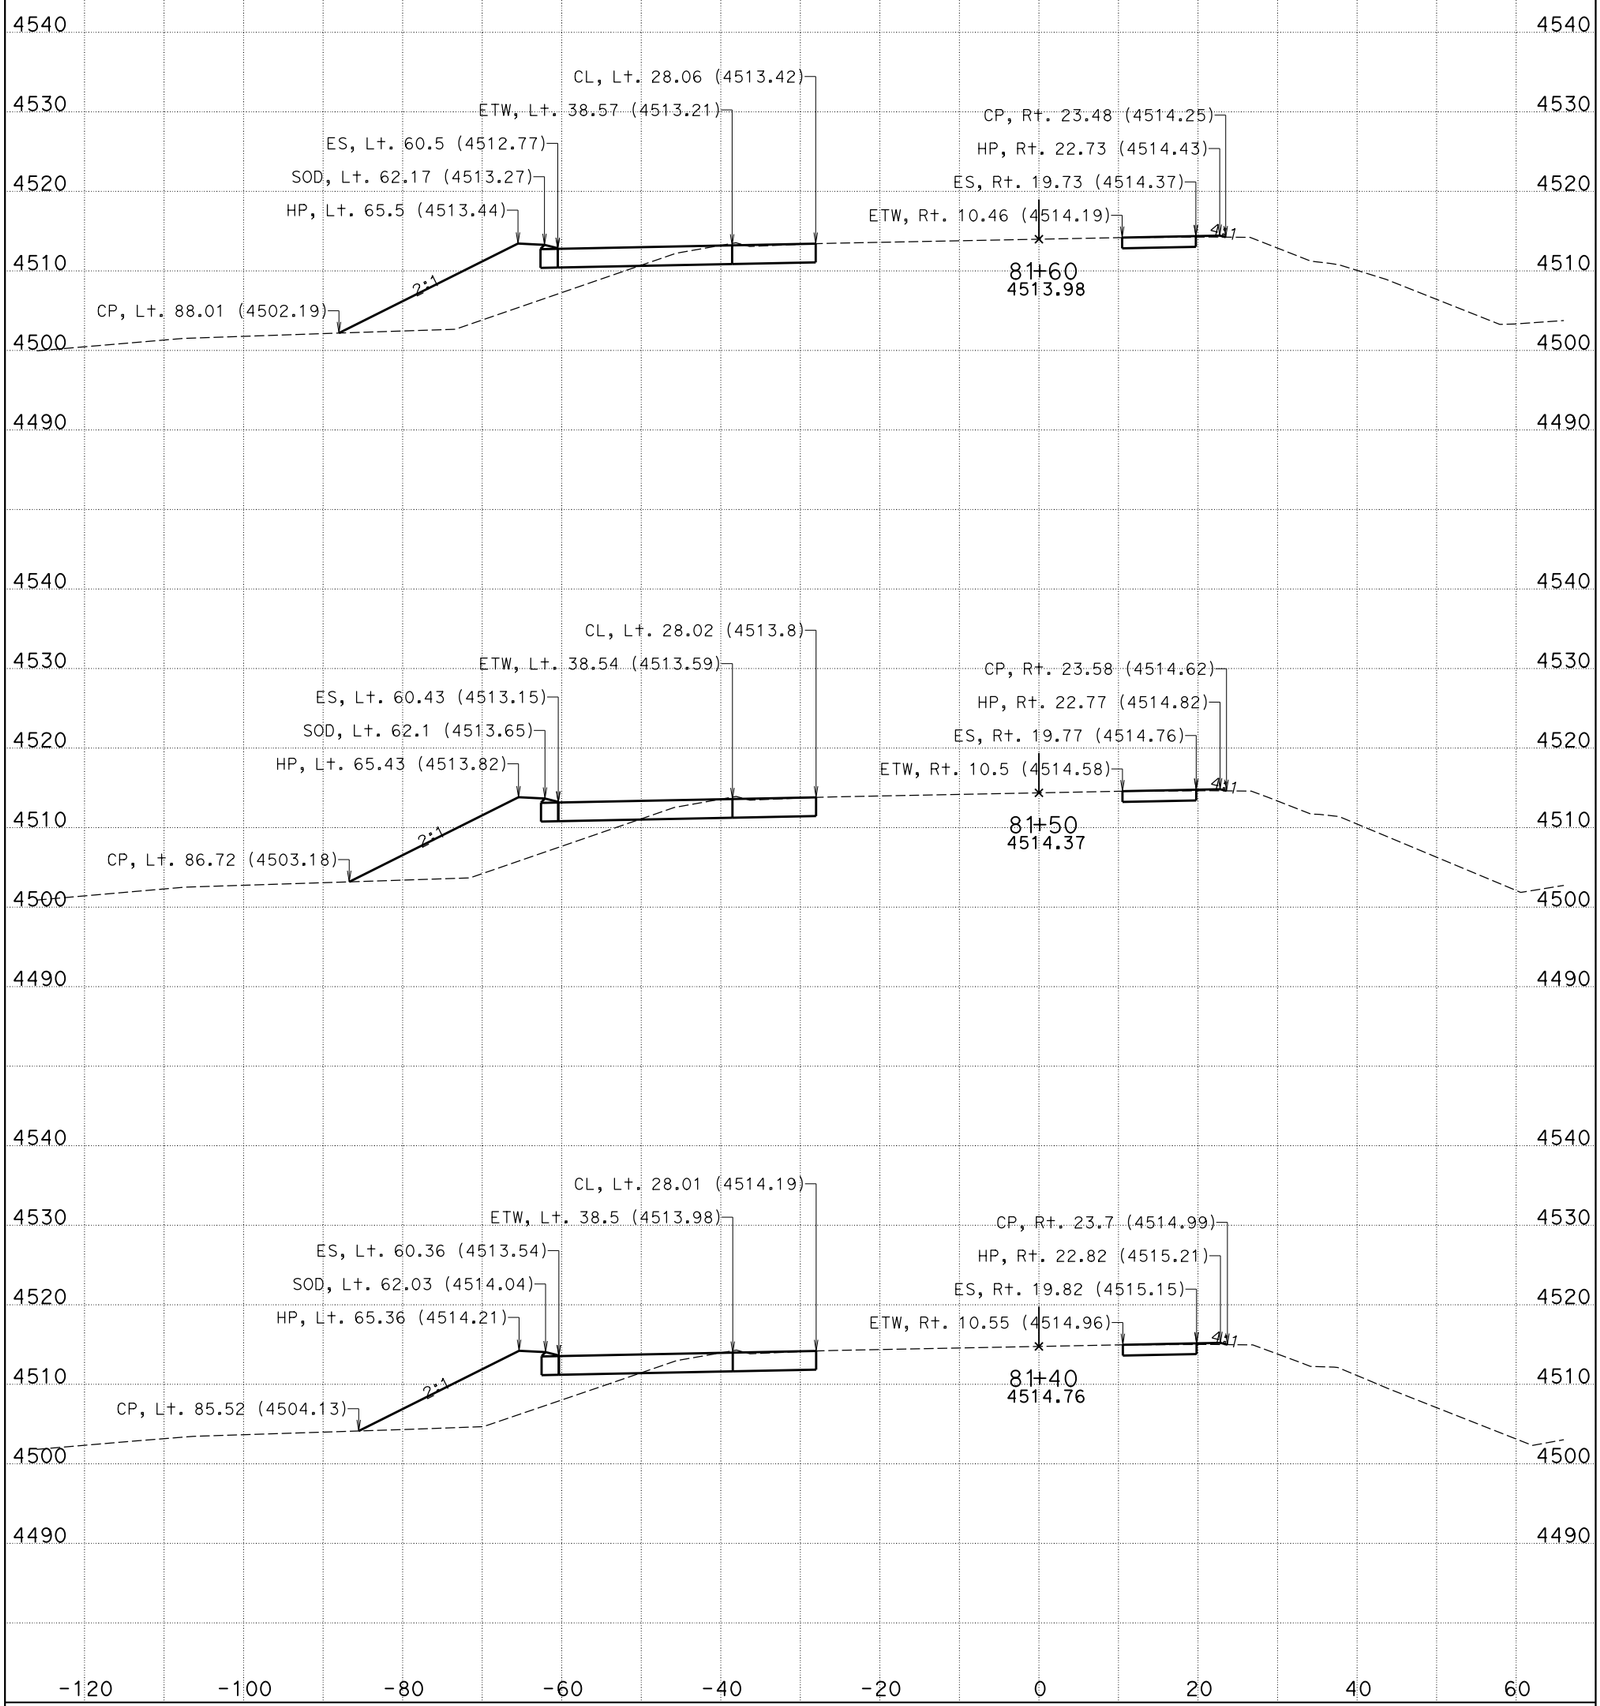

DATE: 11/4/2014

CENDA DITCH BRIDGE

CONTRACT: 0M280

DIST/CO/RTE/PM: 08/SBd/15/172.11/173.84

KC Project: 11025 File: D:\KCPron25n25\FG-Surface*slpro.ear

I-15

CROSS SECTIONS

SHEET 31 OF 99

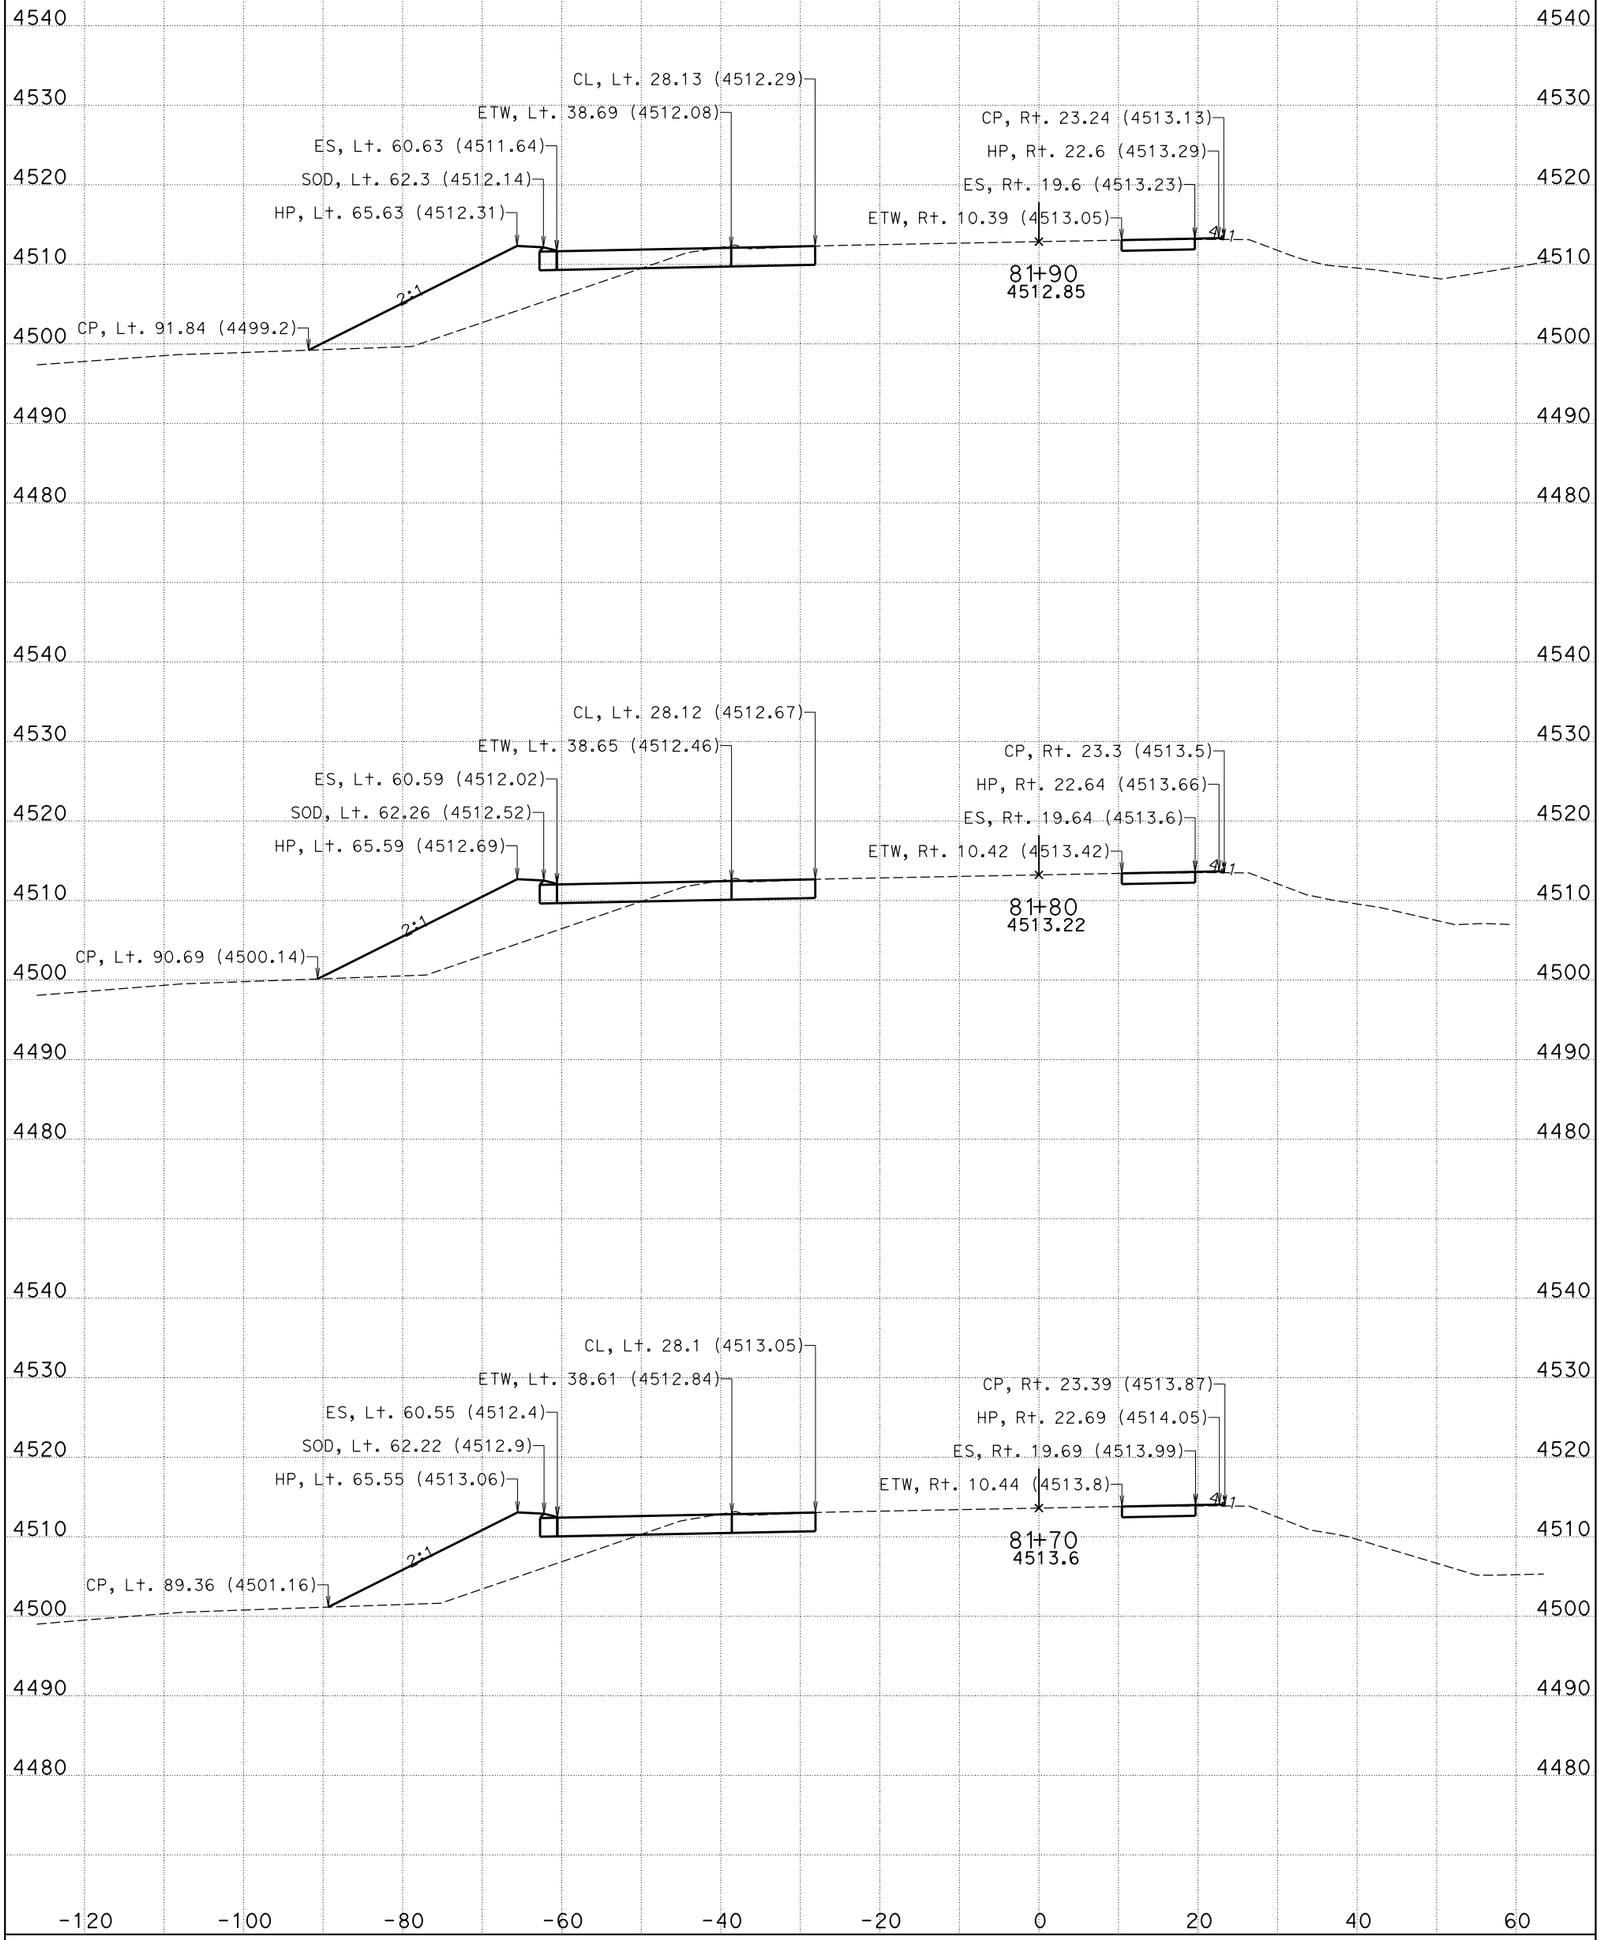

DATE: 11/4/2014

CENDA DITCH BRIDGE

CONTRACT: 0M280

DIST/CO/RTE/PM: 08/SBd/15/172.11/173.84

KC Project: 11025 File: D:\KCPron25n25\FG-Surface*slpro.ear

I-15

CROSS SECTIONS

SHEET 32 OF 99

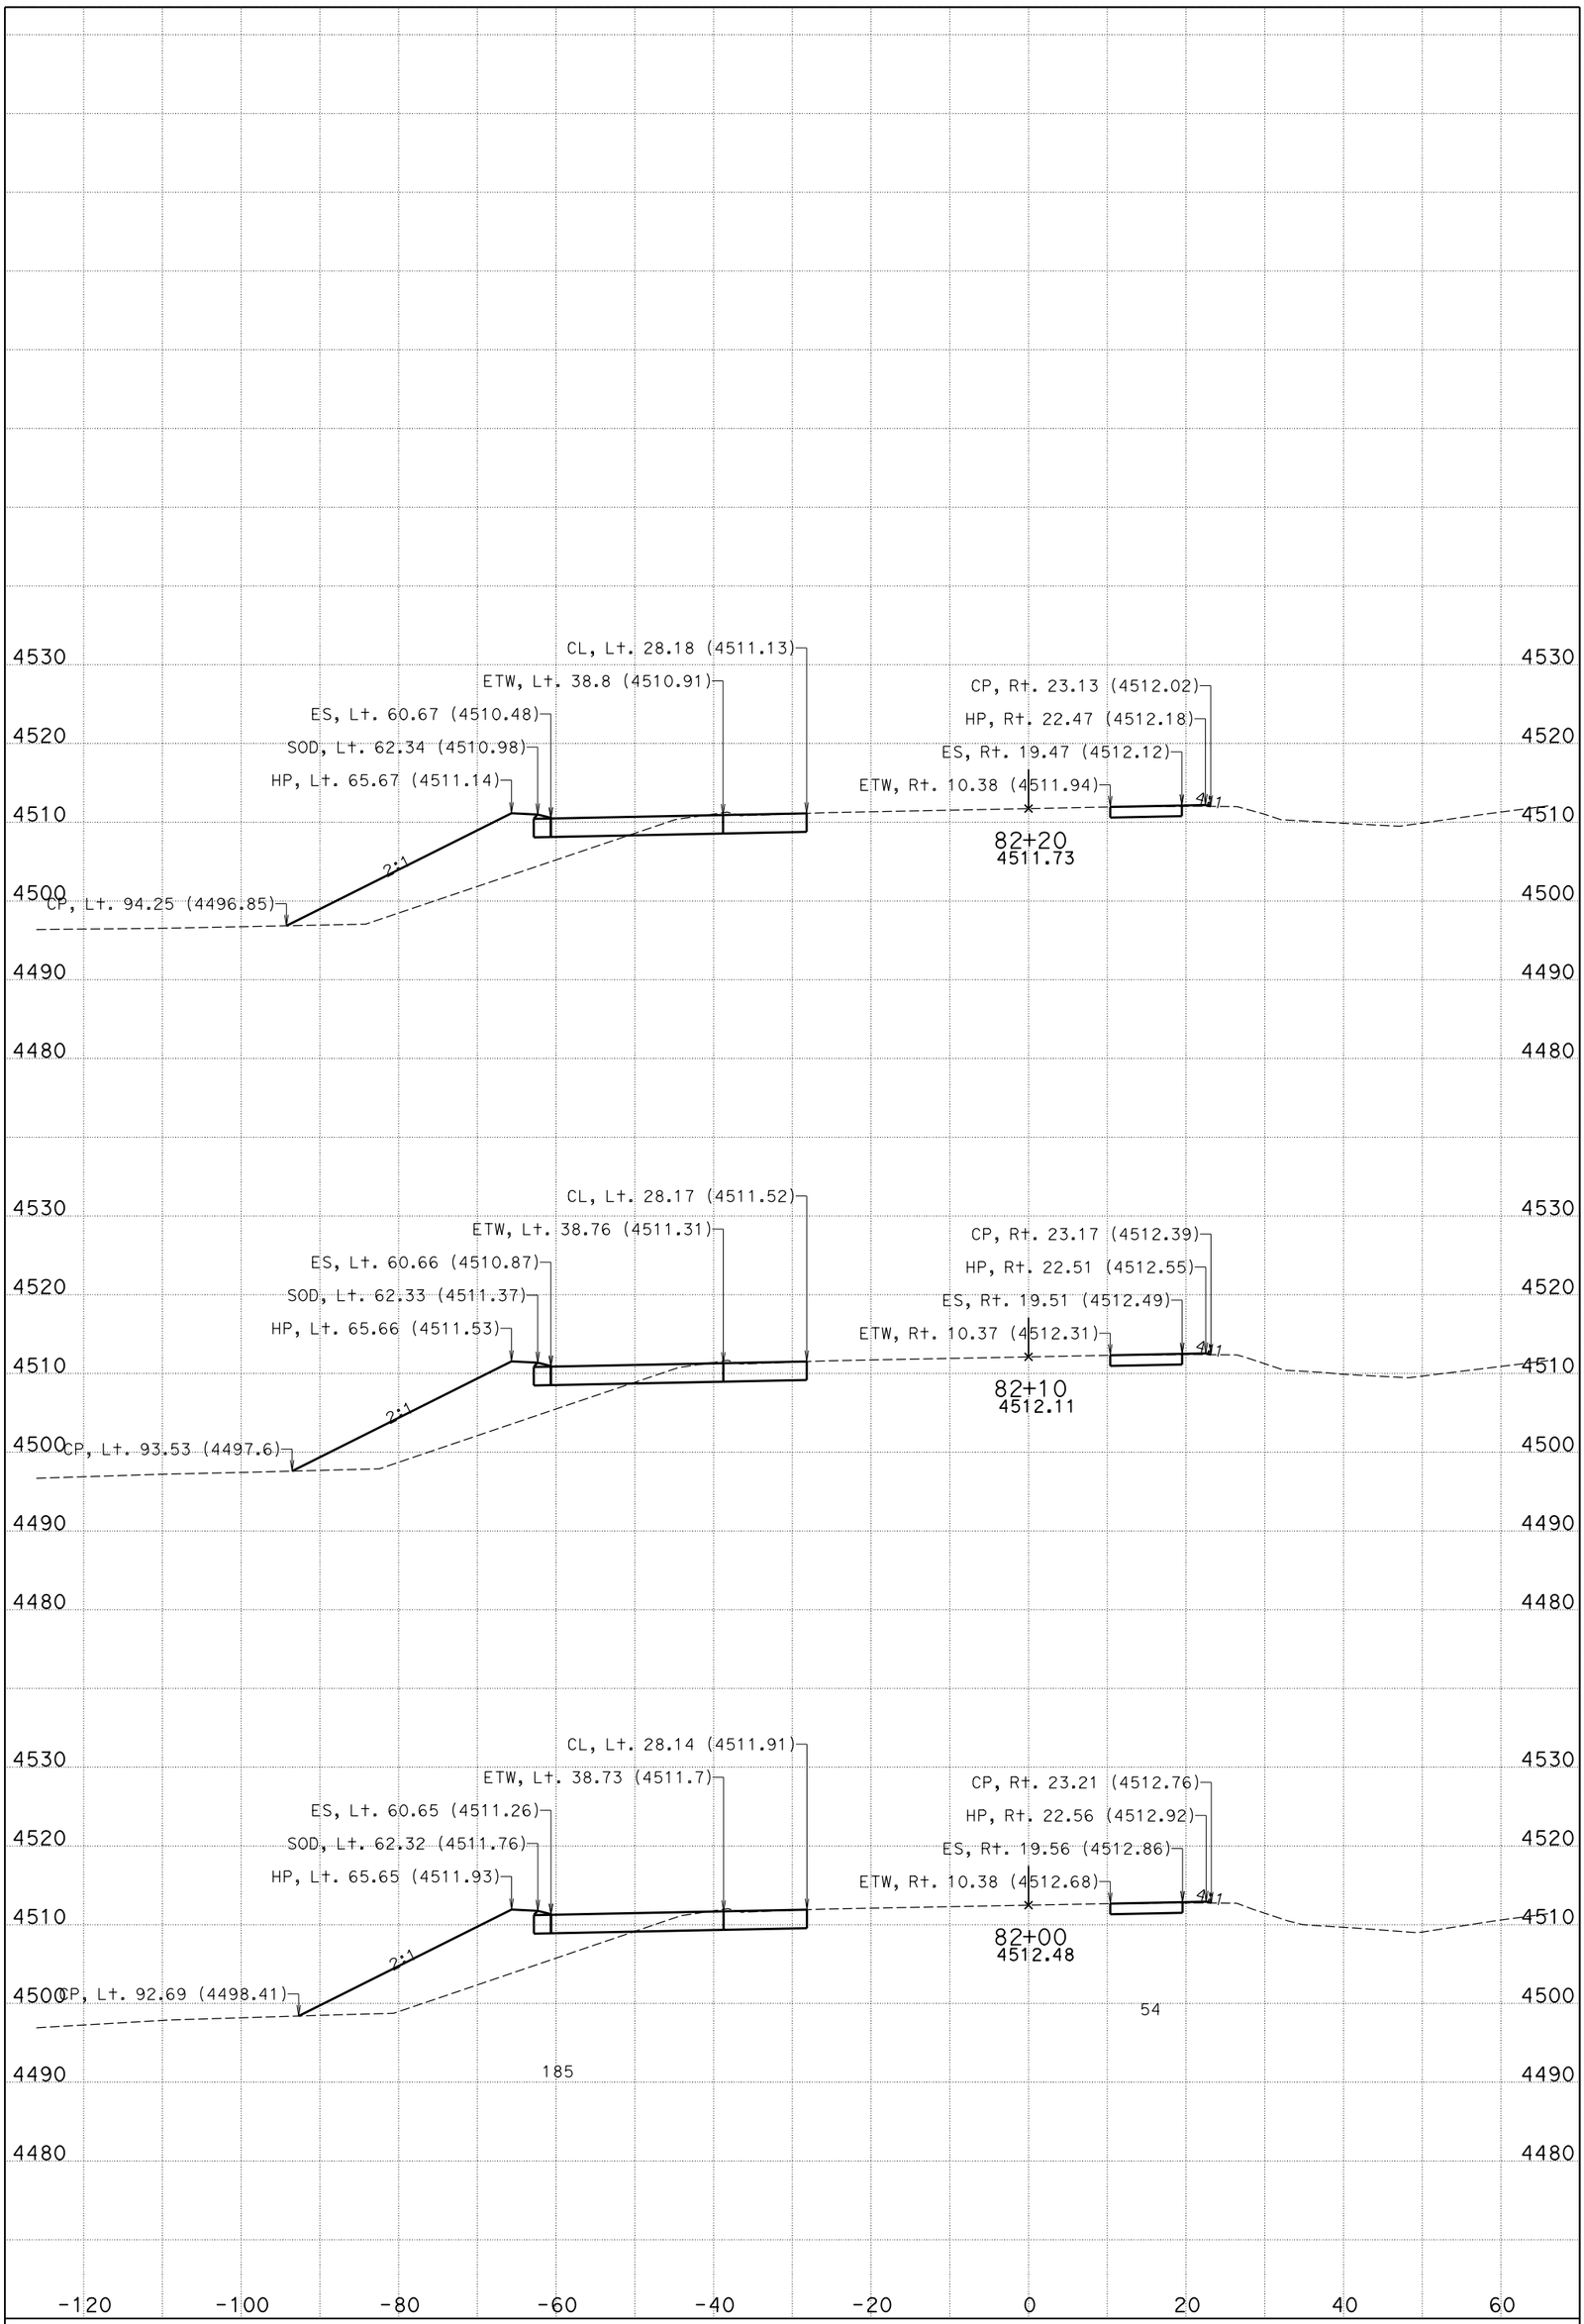

DATE: 11/4/2014

CENDA DITCH BRIDGE

CONTRACT: 0M280

DIST/CO/RTE/PM: 08/SBd/15/172.11/173.84

KC Project: 11025 File: D:\KCPron25n25\FG-Surface*slpro.ear

I-15

CROSS SECTIONS

SHEET 33 OF 99

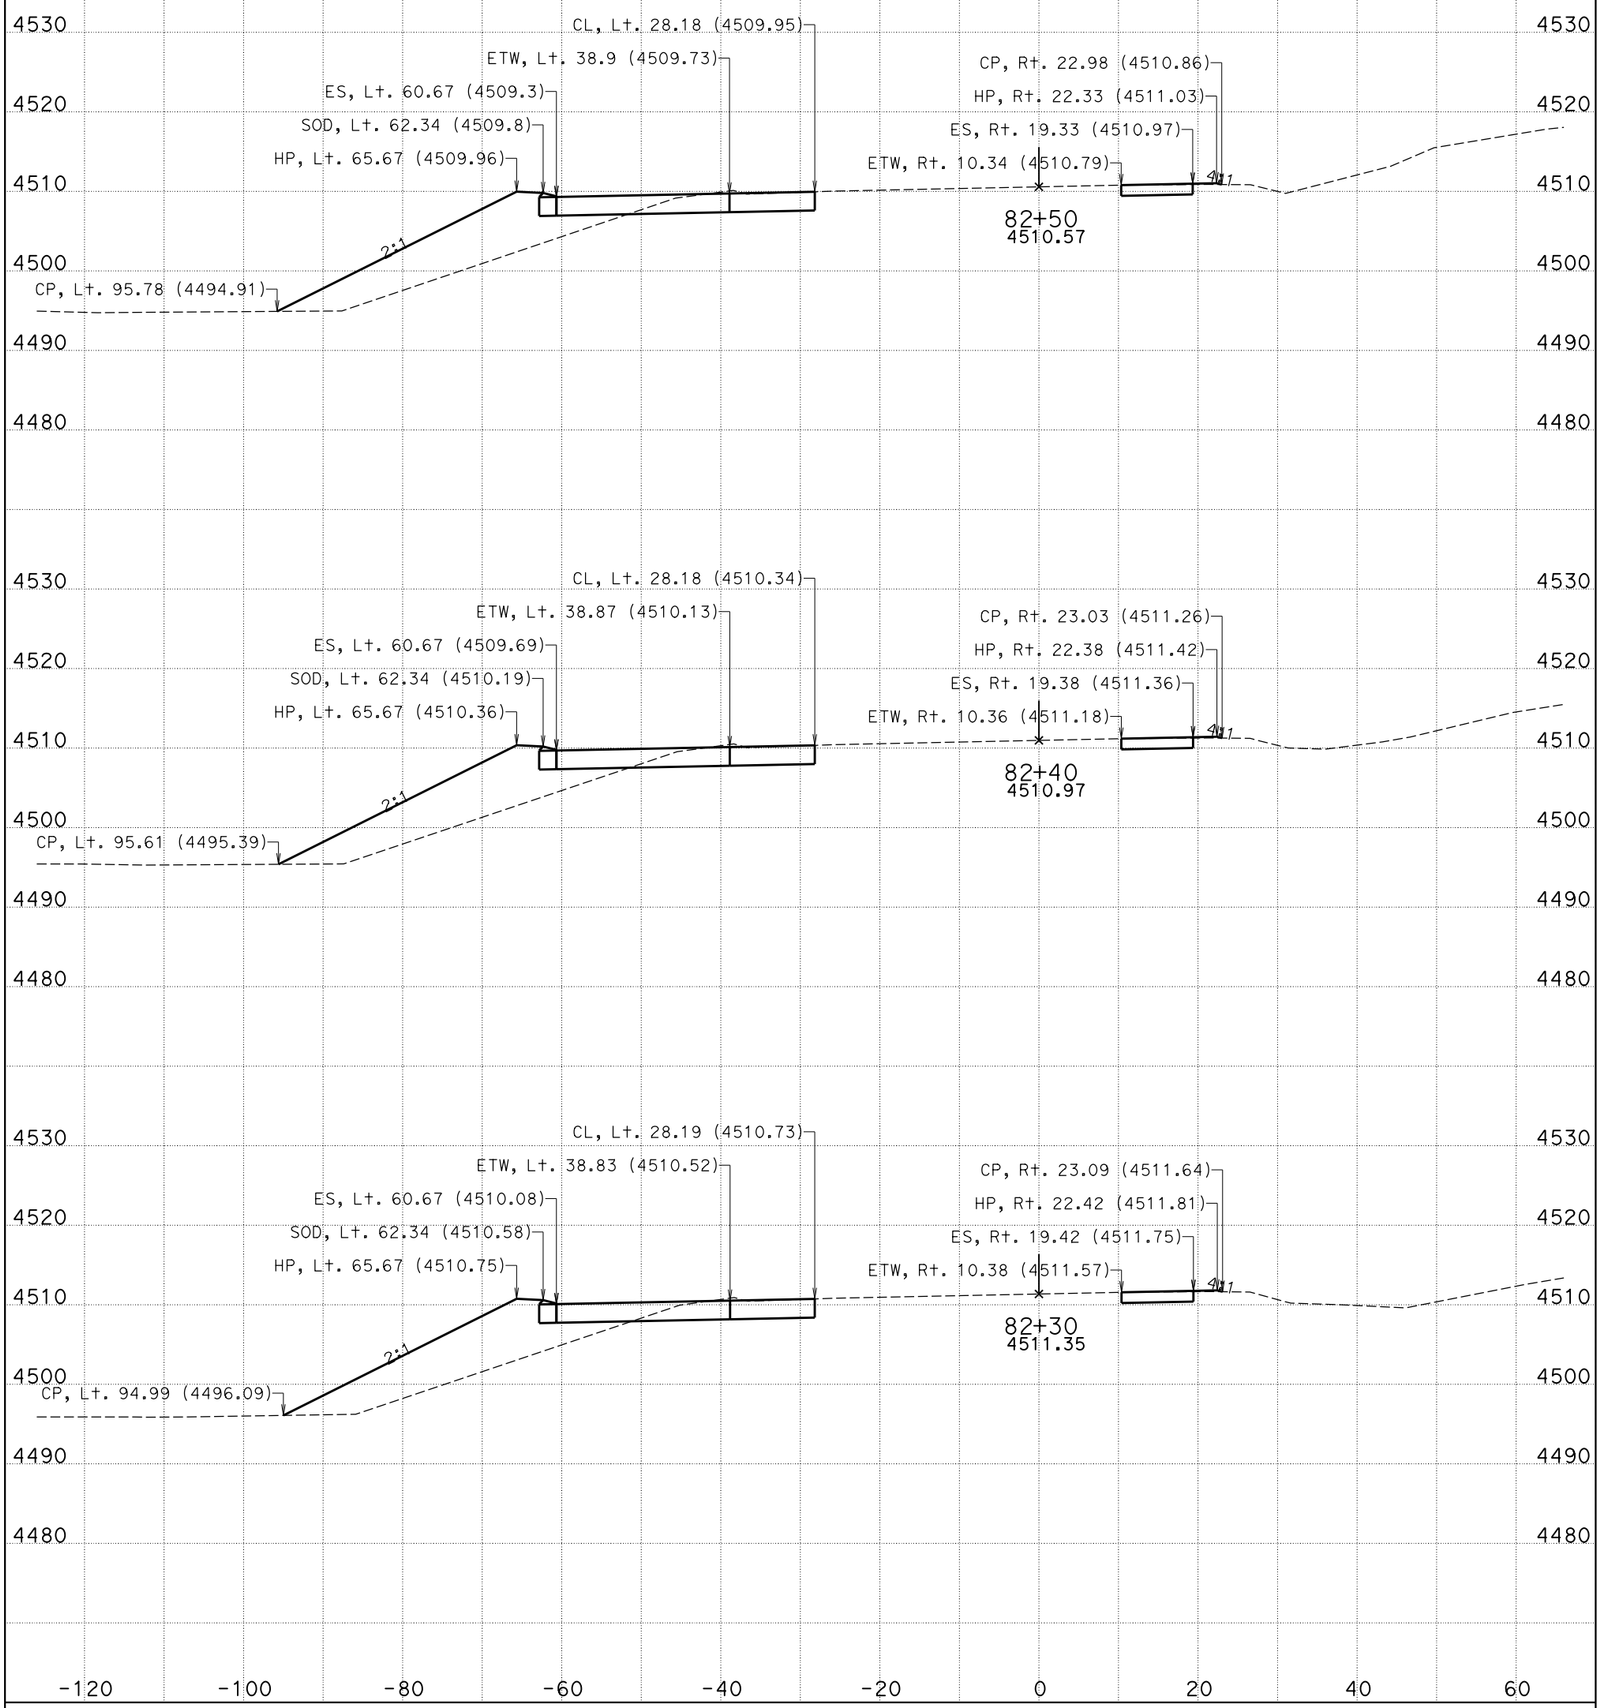

DATE: 11/4/2014

CENDA DITCH BRIDGE

CONTRACT: 0M280

DIST/CO/RTE/PM: 08/SBd/15/172.11/173.84

KC Project: 11025 File: D:\KCPron25n25\FG-Surface*slpro.ear

I-15

CROSS SECTIONS

SHEET 34 OF 99

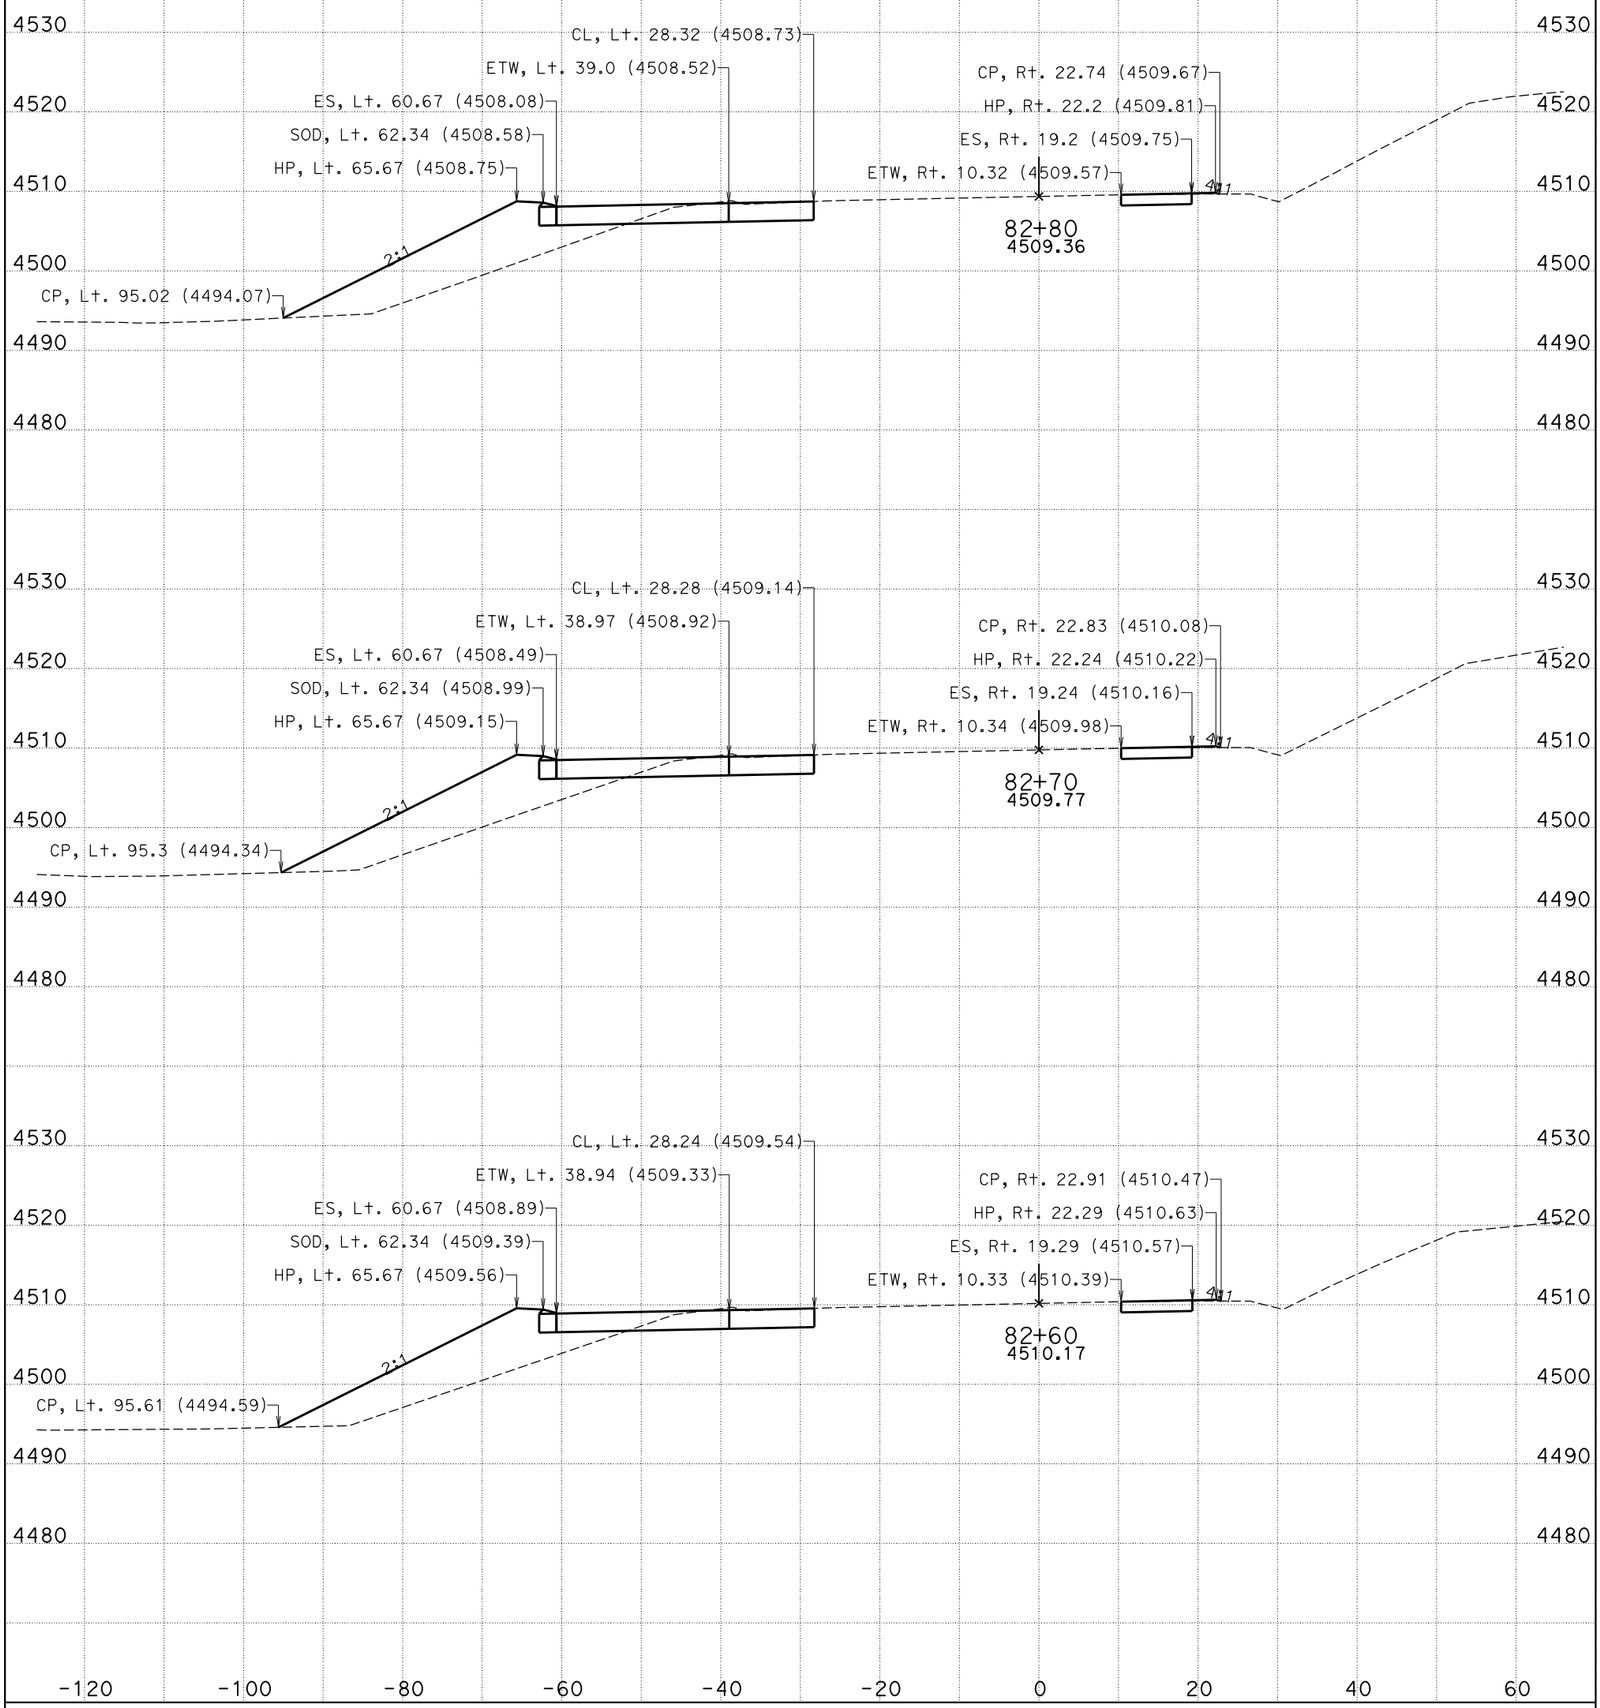

DATE: 11/4/2014

CENDA DITCH BRIDGE

CONTRACT: 0M280

DIST/CO/RTE/PM: 08/SBd/15/172.11/173.84

KC Project: 11025 File: D:\KCPron25n25\FG-Surface*slpro.ear

I-15

CROSS SECTIONS

SHEET 35 OF 99

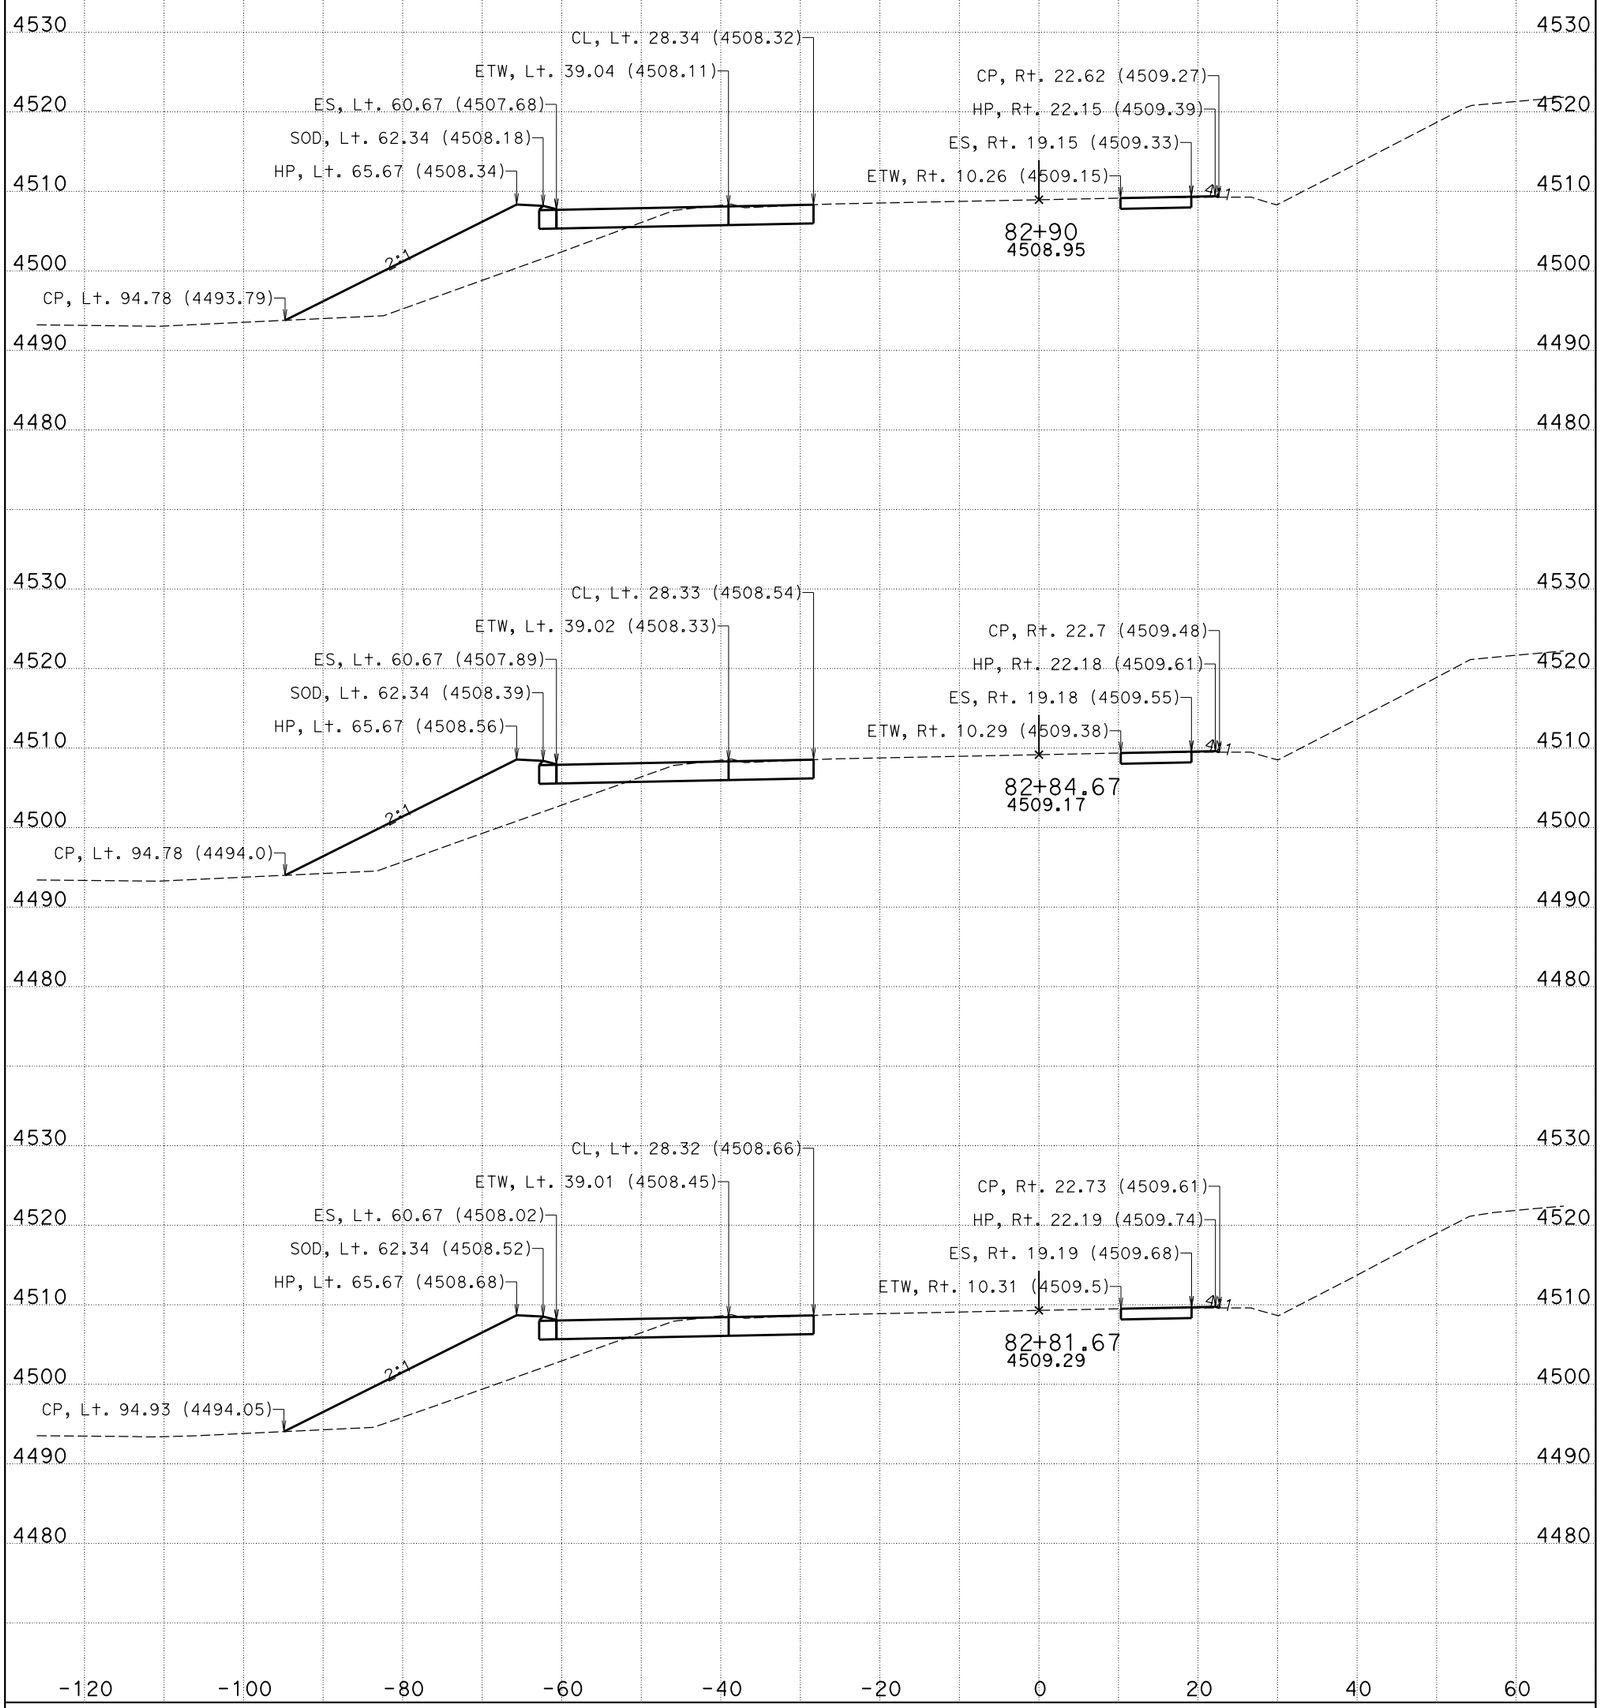

DATE: 11/4/2014

CENDA DITCH BRIDGE

CONTRACT: 0M280

DIST/CO/RTE/PM: 08/SBd/15/172.11/173.84

KC Project: 11025 File: D:\KCPron25n25\FG-Surface*slpro.ear

I-15

CROSS SECTIONS

SHEET 36 OF 99

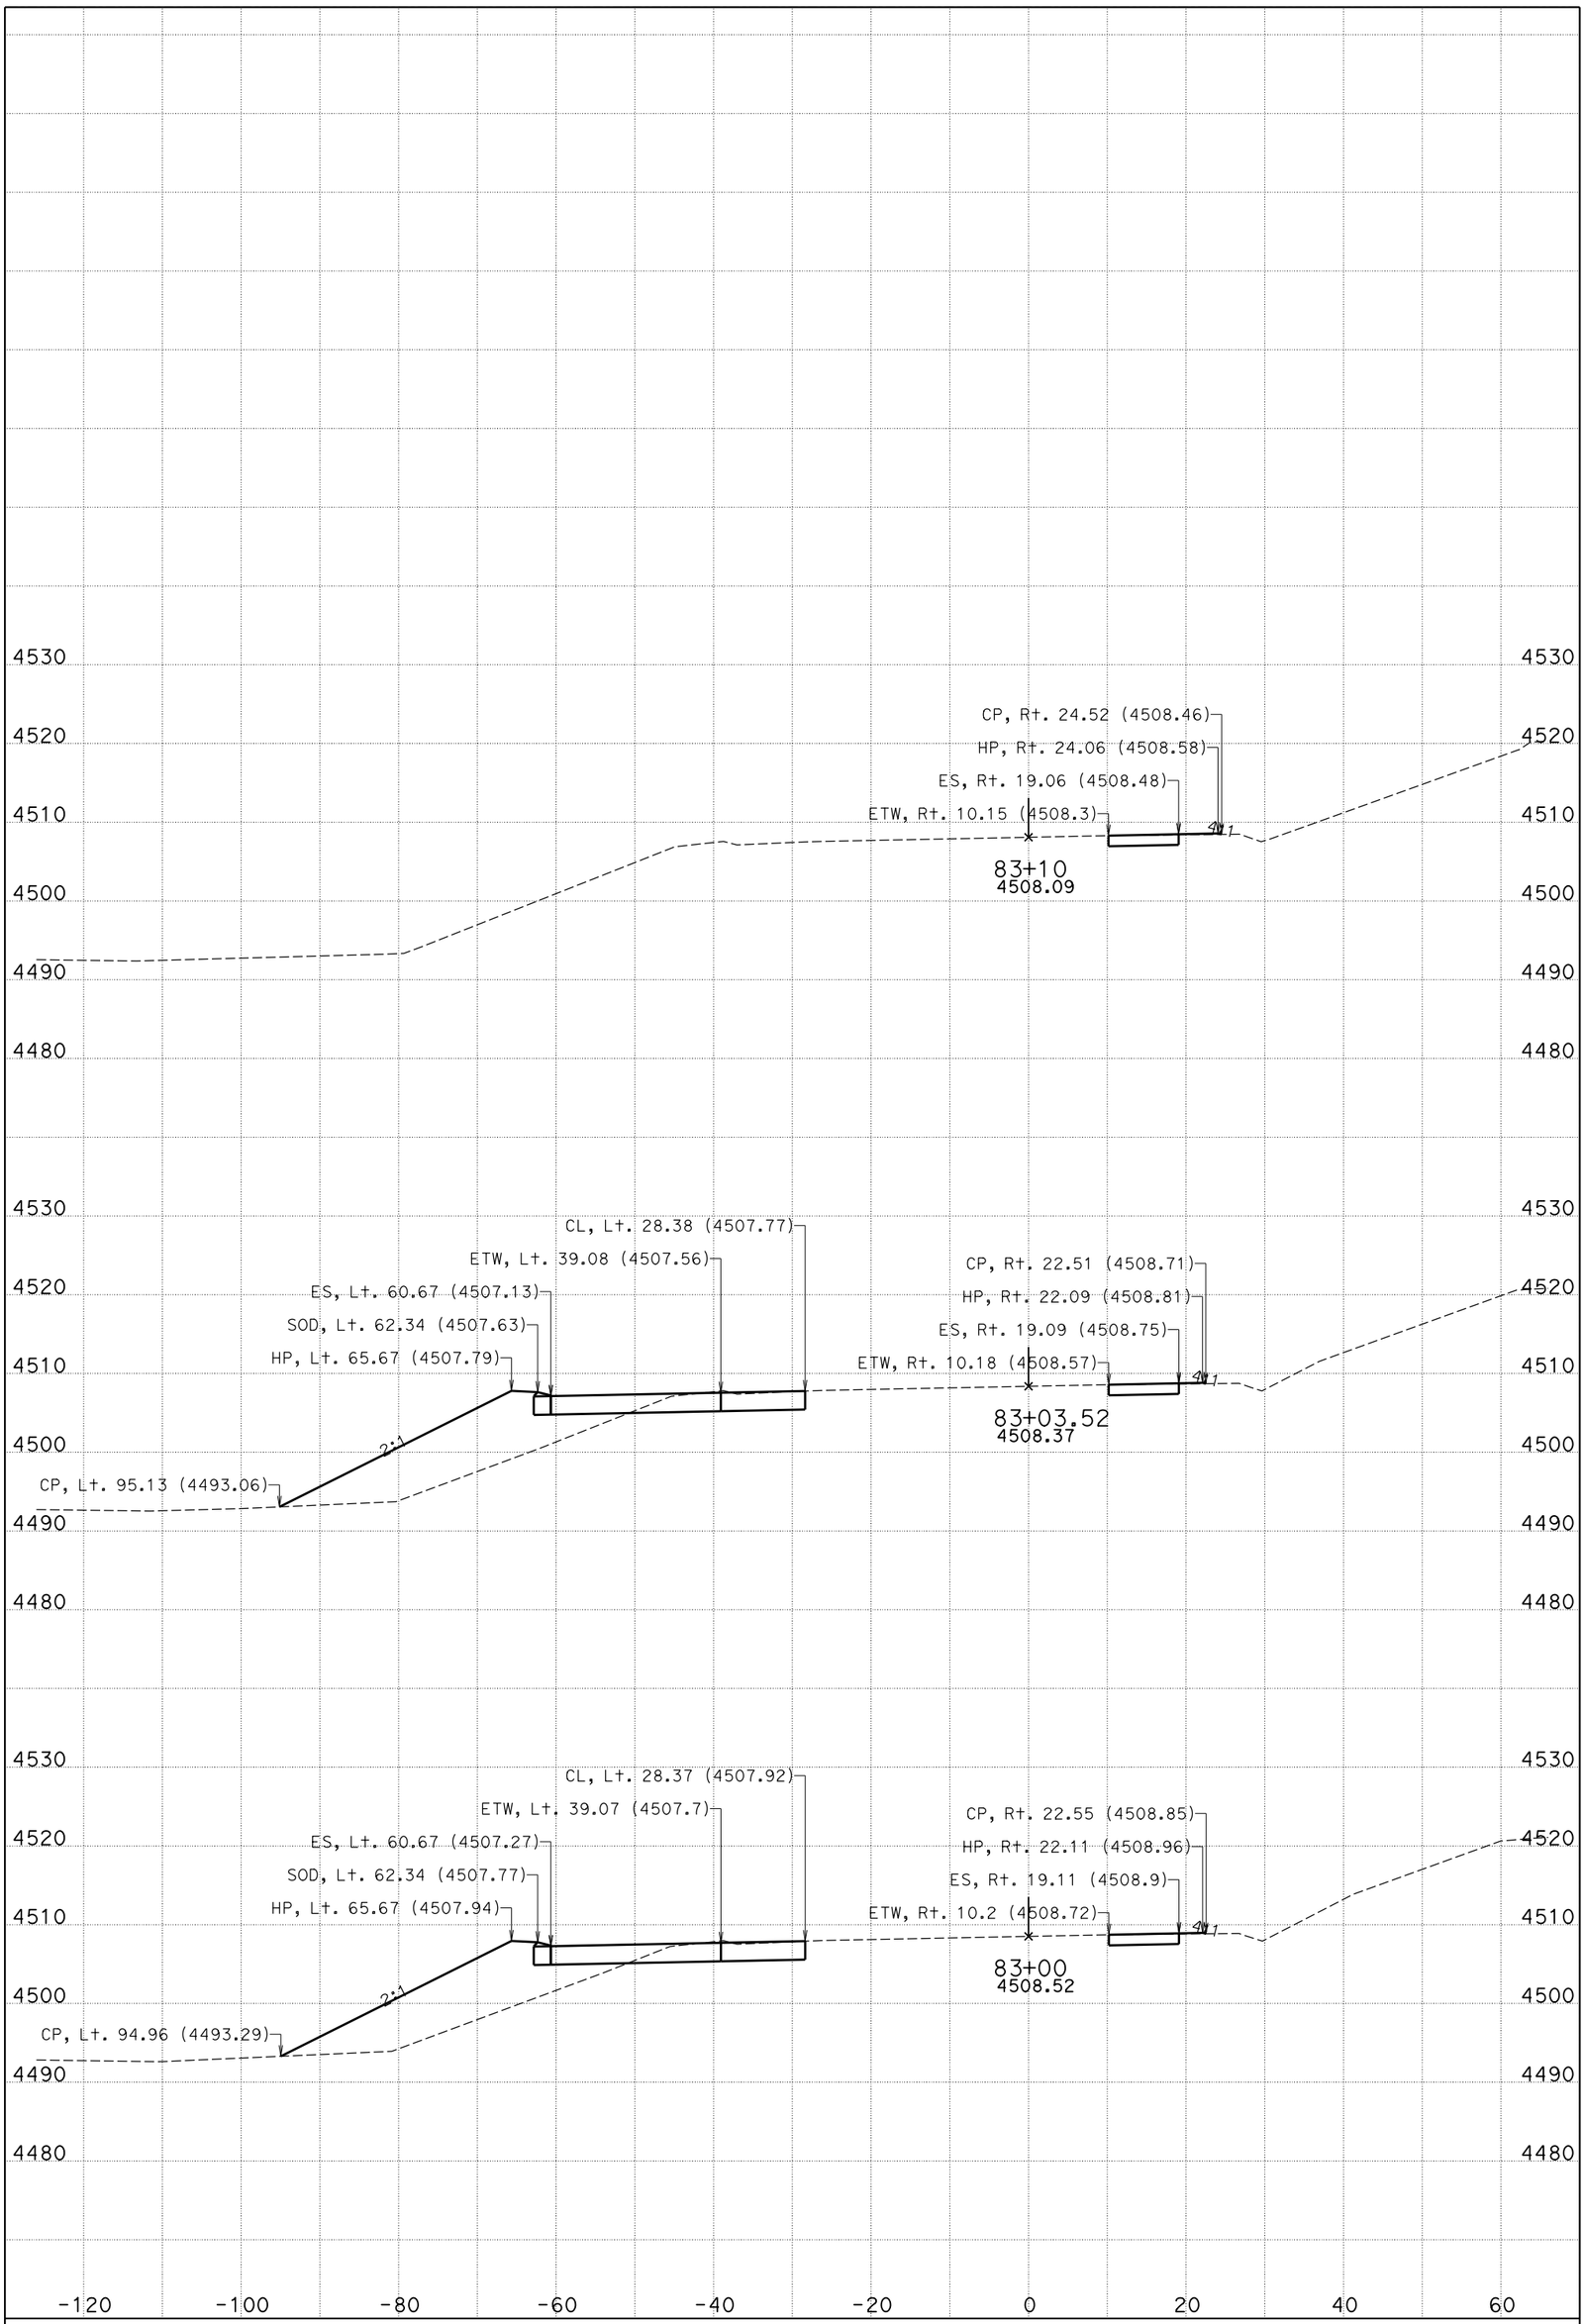

DATE: 11/4/2014

CENDA DITCH BRIDGE

CONTRACT: 0M280

DIST/CO/RTE/PM: 08/SBd/15/172.11/173.84

KC Project: 11025 File: D:\KCPron25n25\FG-Surface*slpro.ear

I-15

CROSS SECTIONS

SHEET 37 OF 99

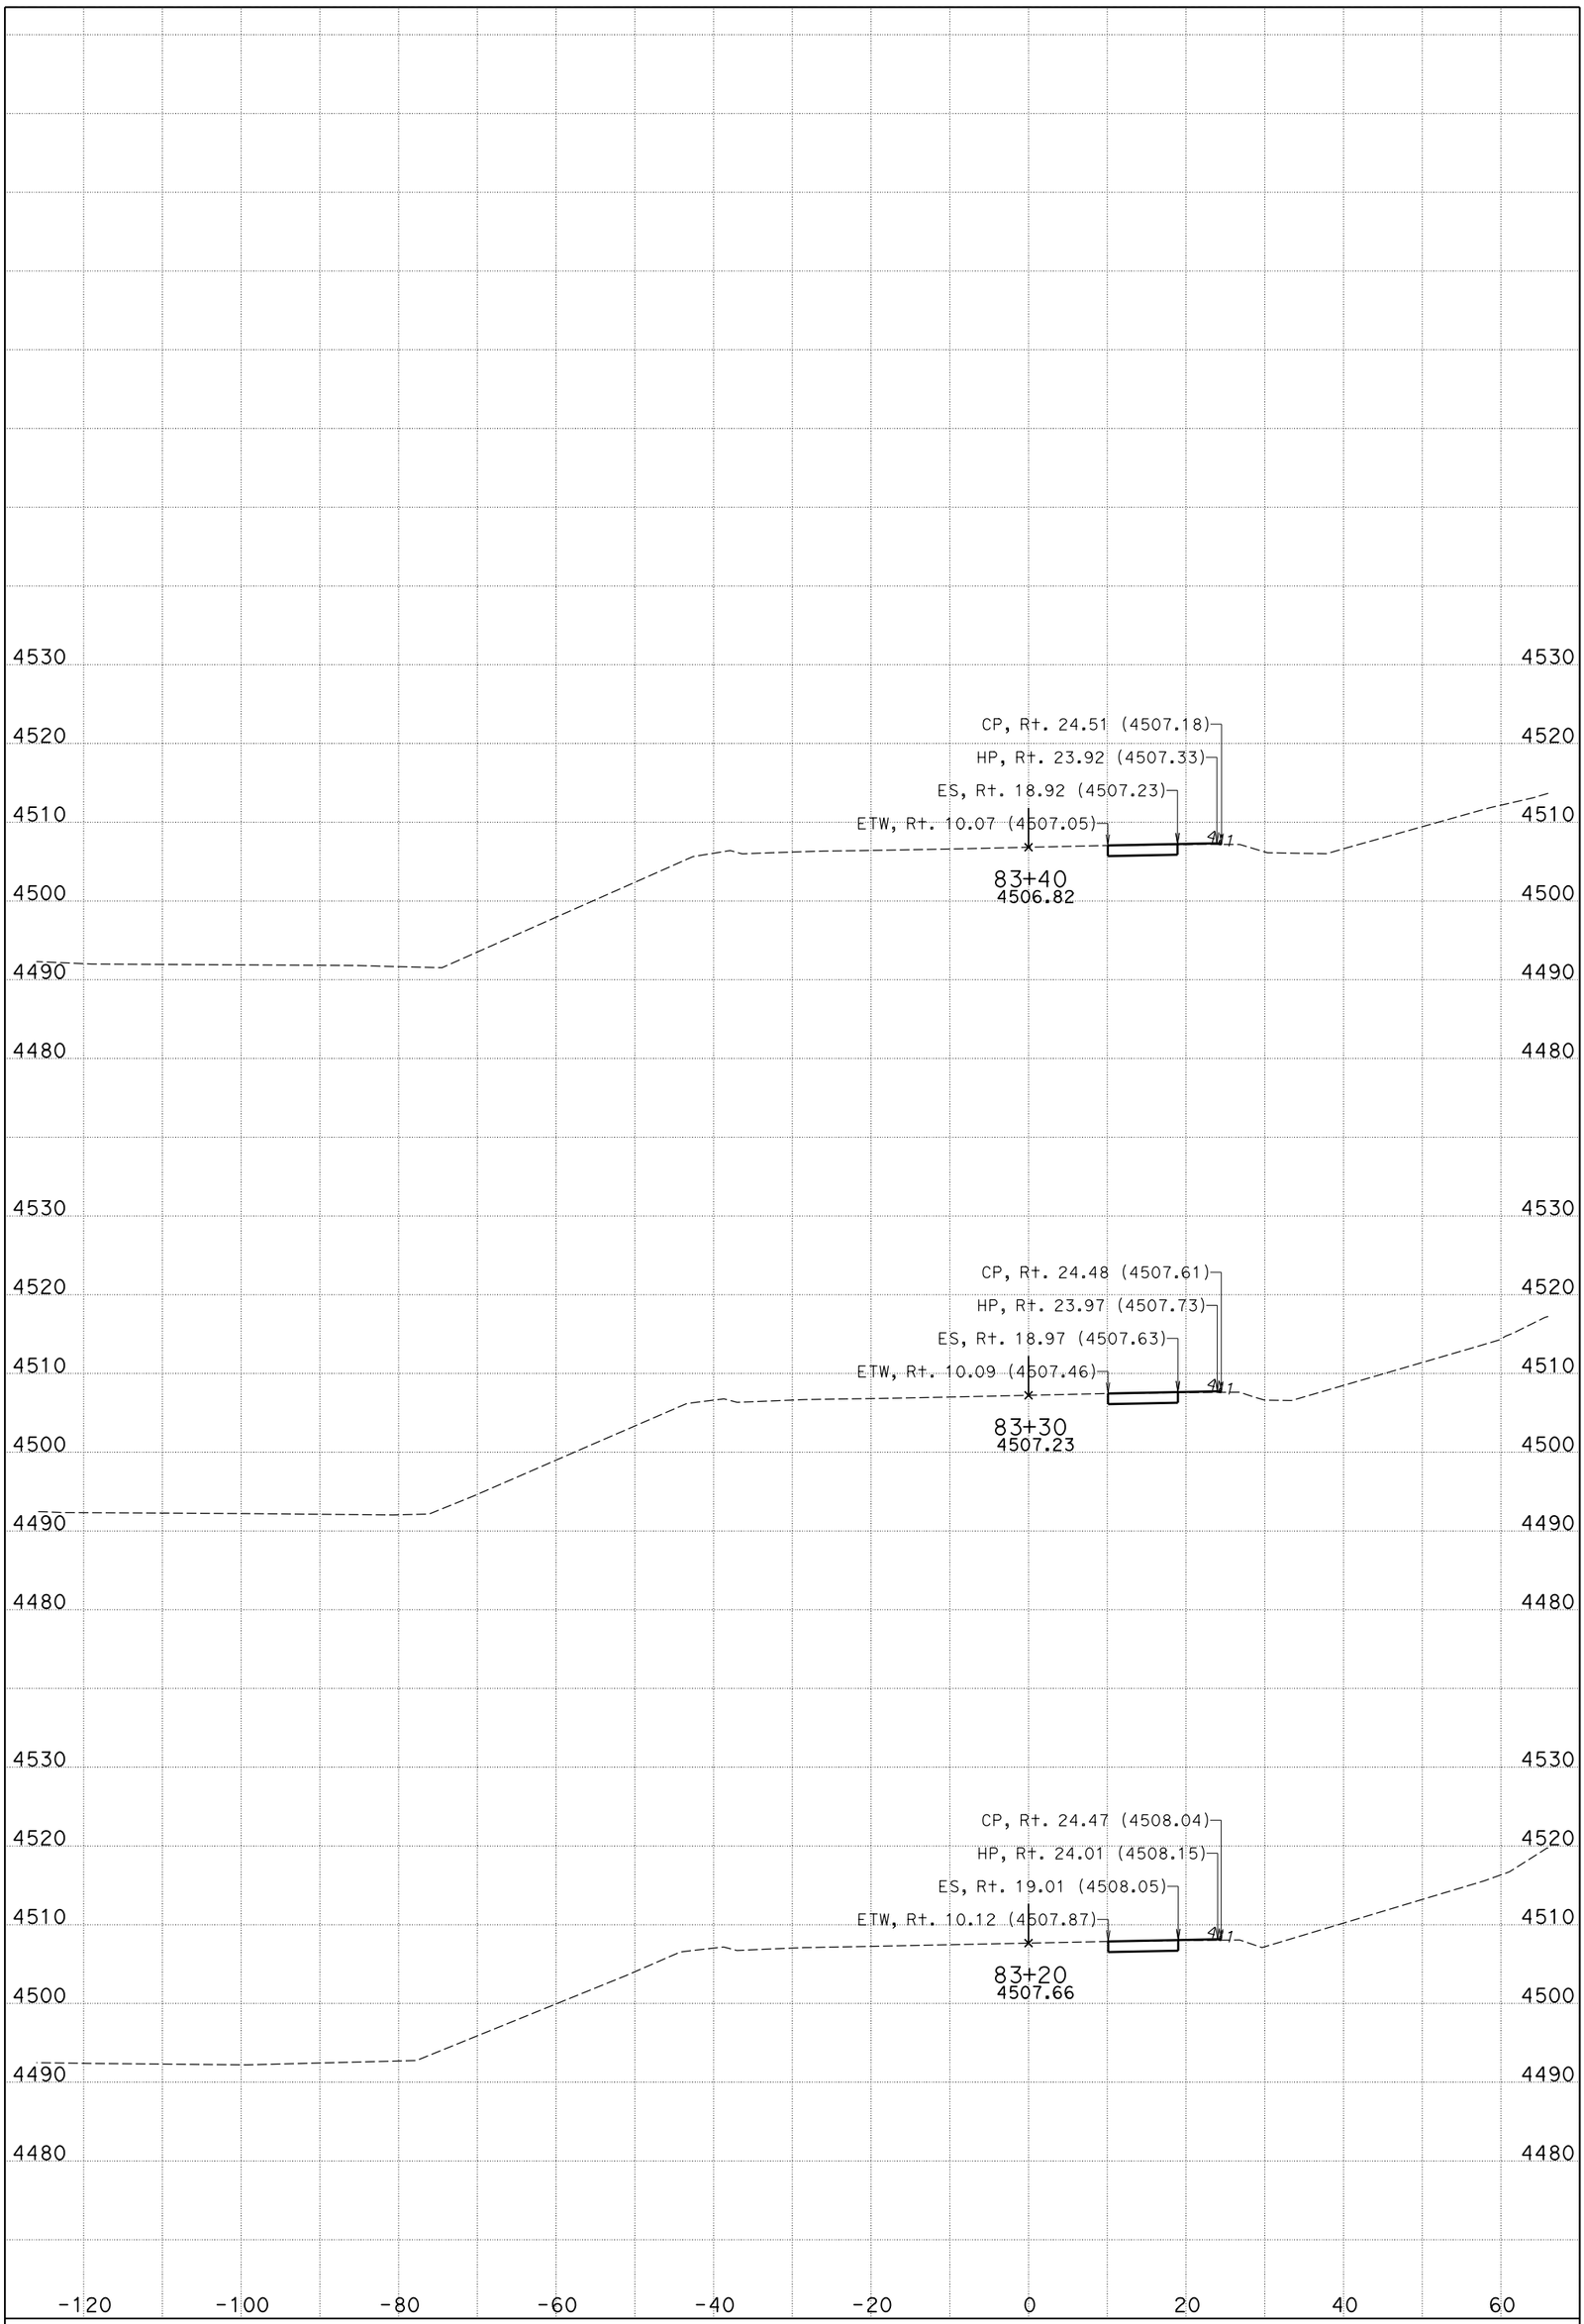

DATE: 11/4/2014

CENDA DITCH BRIDGE

CONTRACT: 0M280

DIST/CO/RTE/PM: 08/SBd/15/172.11/173.84

KC Project: 11025 File: D:\KCPron25n25\FG-Surface*slpro.ear

I-15

CROSS SECTIONS

SHEET 38 OF 99

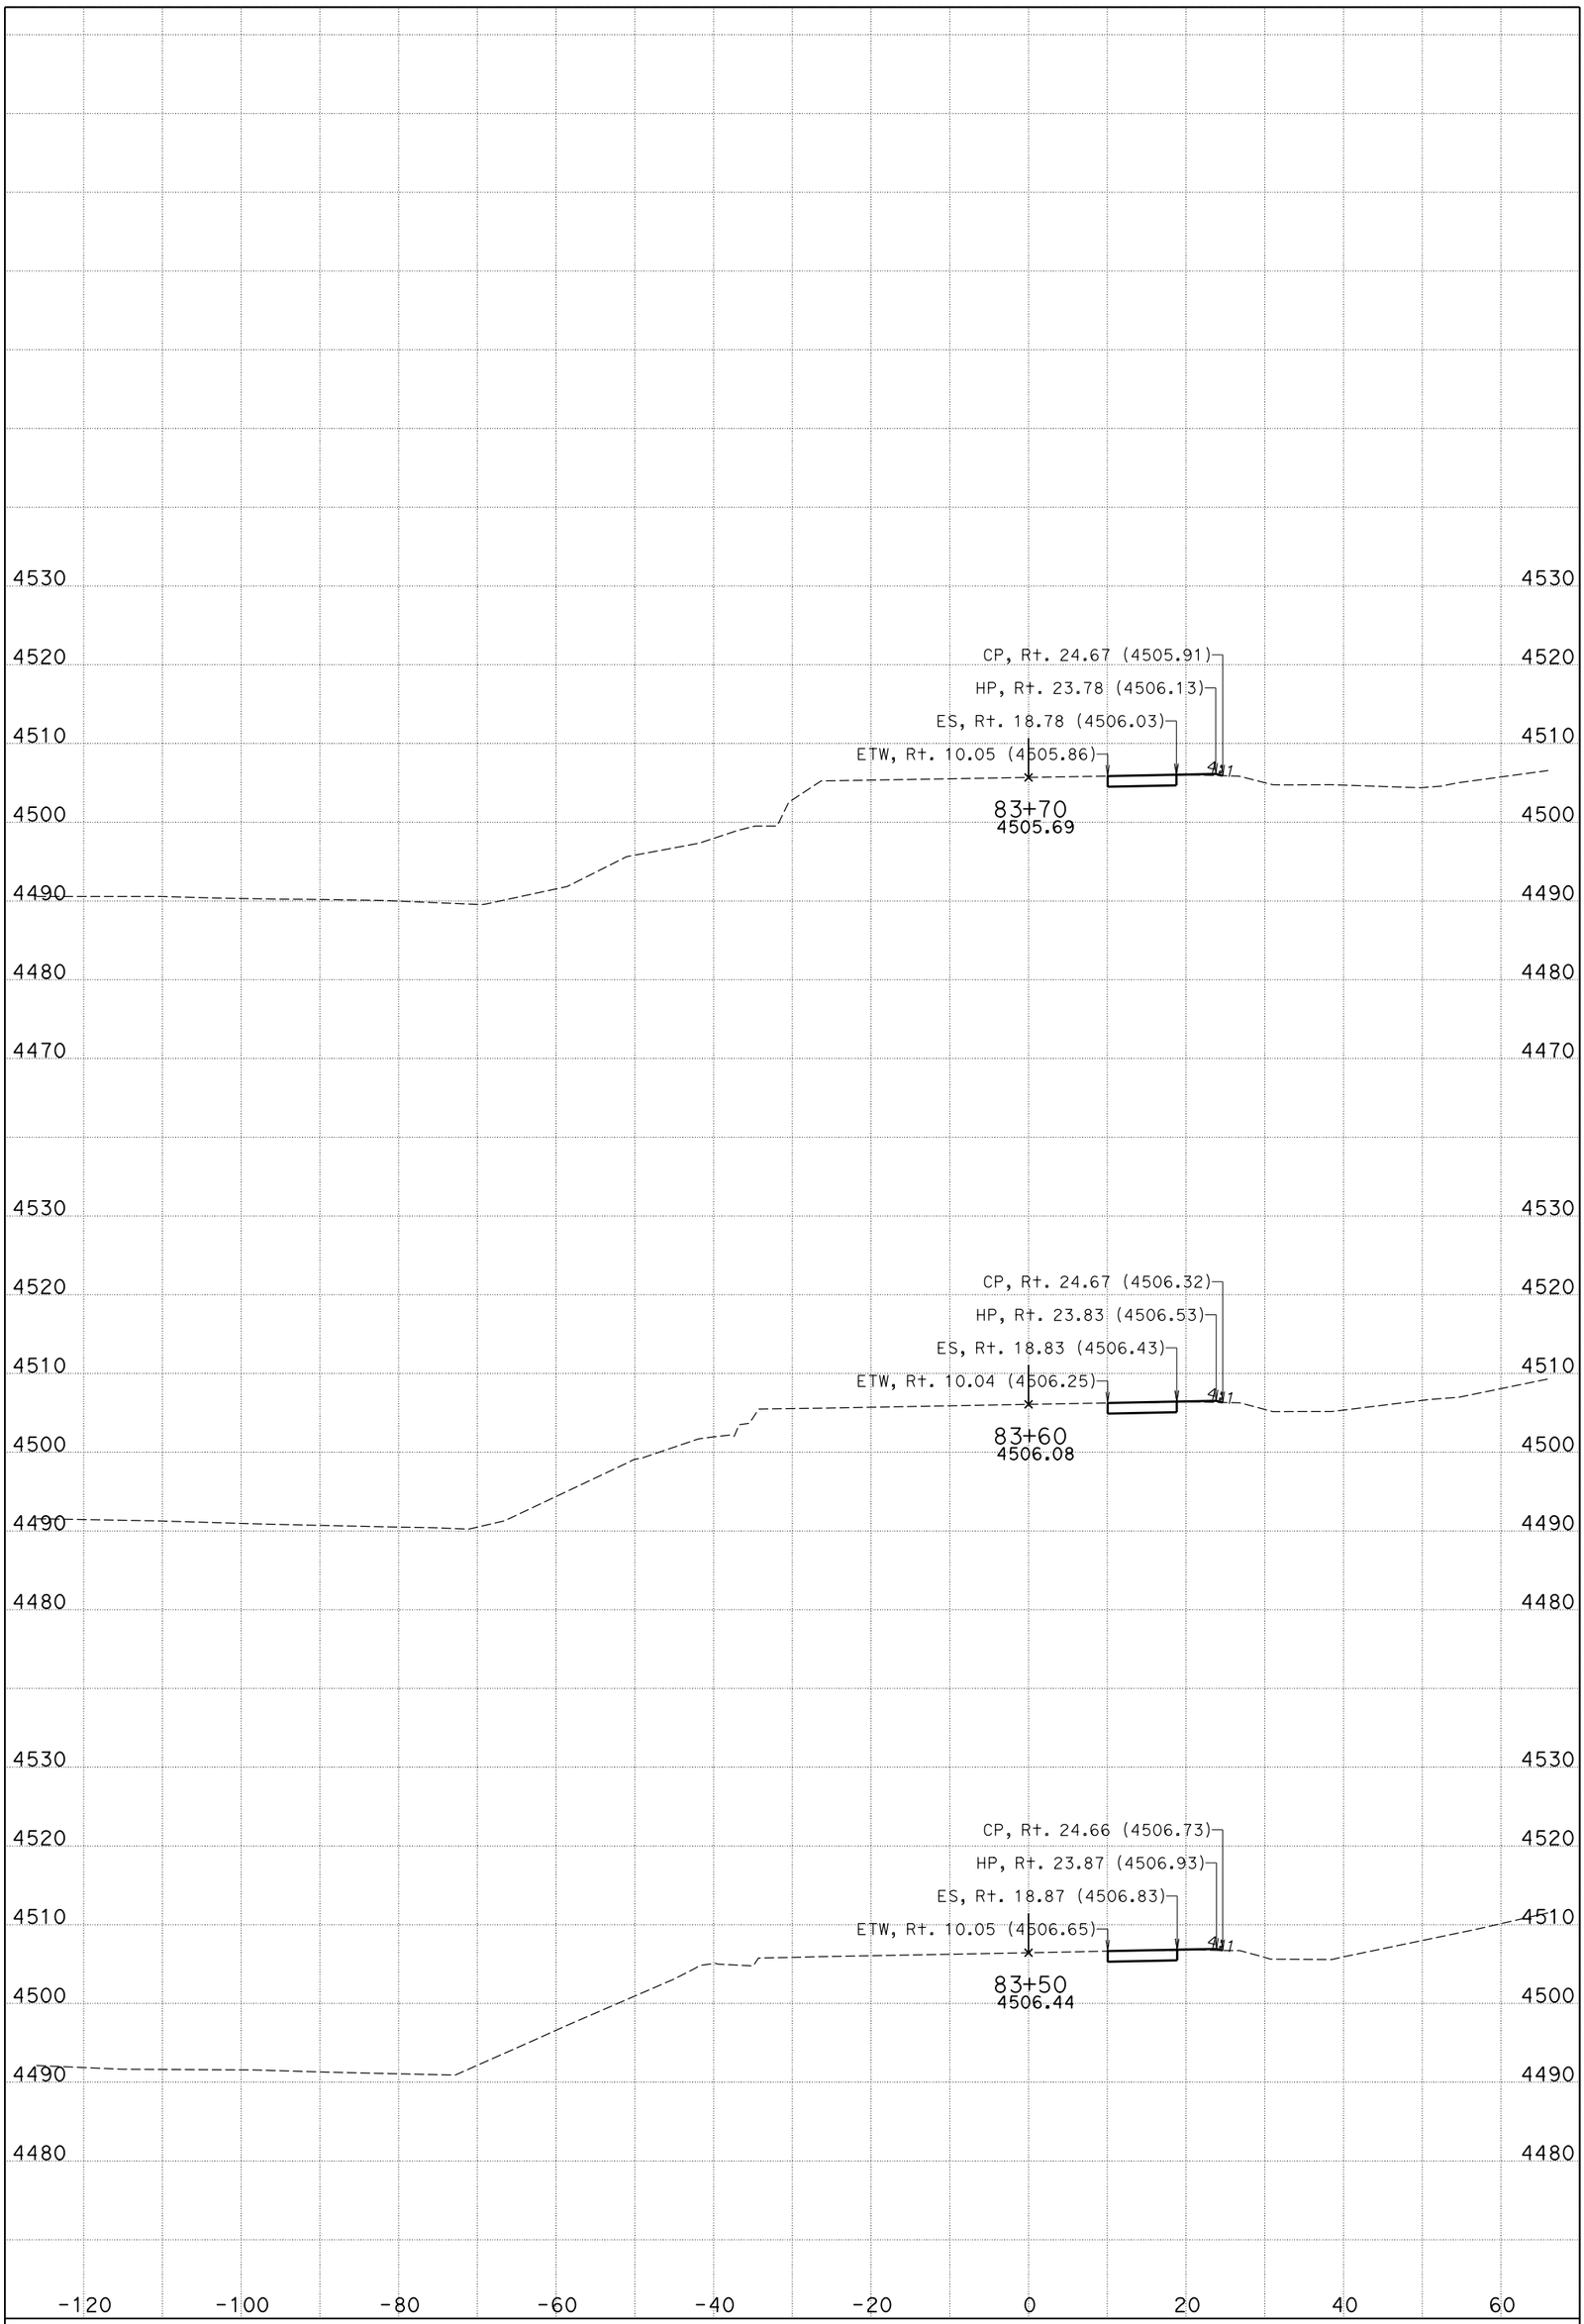

DATE: 11/4/2014

CENDA DITCH BRIDGE

CONTRACT: 0M280

DIST/CO/RTE/PM: 08/SBd/15/172.11/173.84

KC Project: 11025 File: D:\KCPron25n25\FG-Surface*slpro.ear

I-15

CROSS SECTIONS

SHEET 39 OF 99

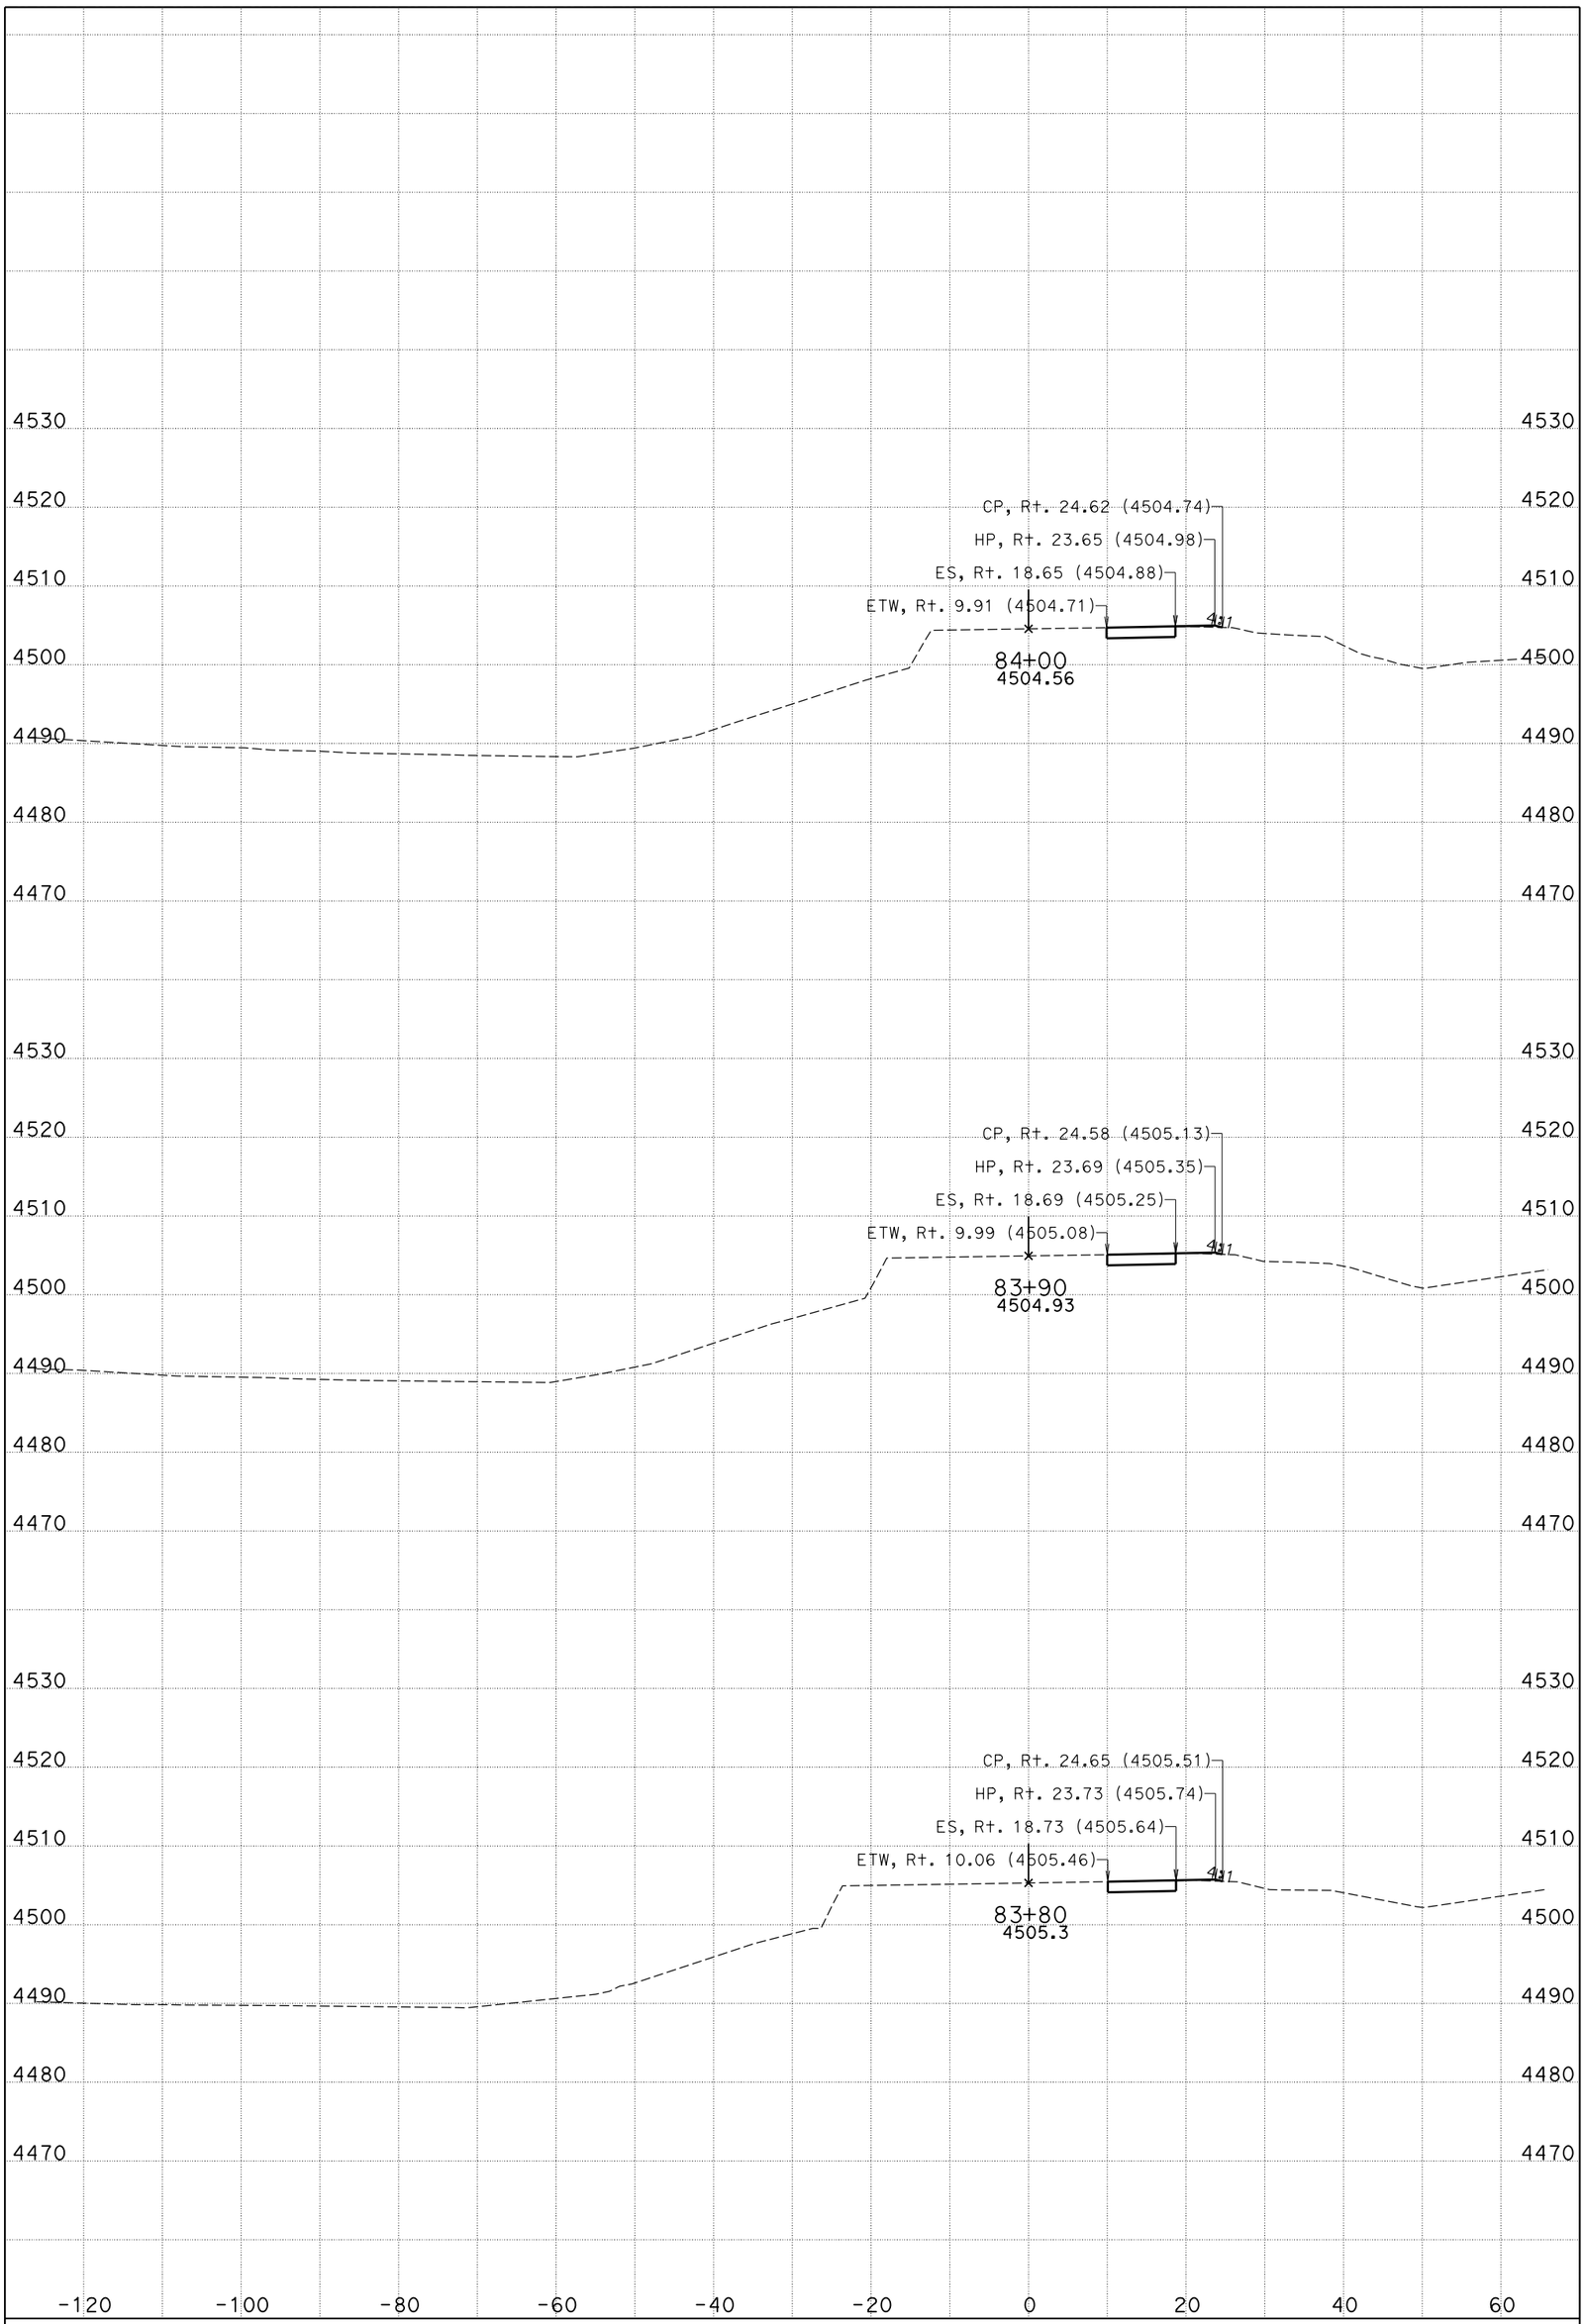

DATE: 11/4/2014

CENDA DITCH BRIDGE

CONTRACT: 0M280

DIST/CO/RTE/PM: 08/SBd/15/172.11/173.84

KC Project: 11025 File: D:\KCPron25n25\FG-Surface*slpro.ear

I-15

CROSS SECTIONS

SHEET 40 OF 99

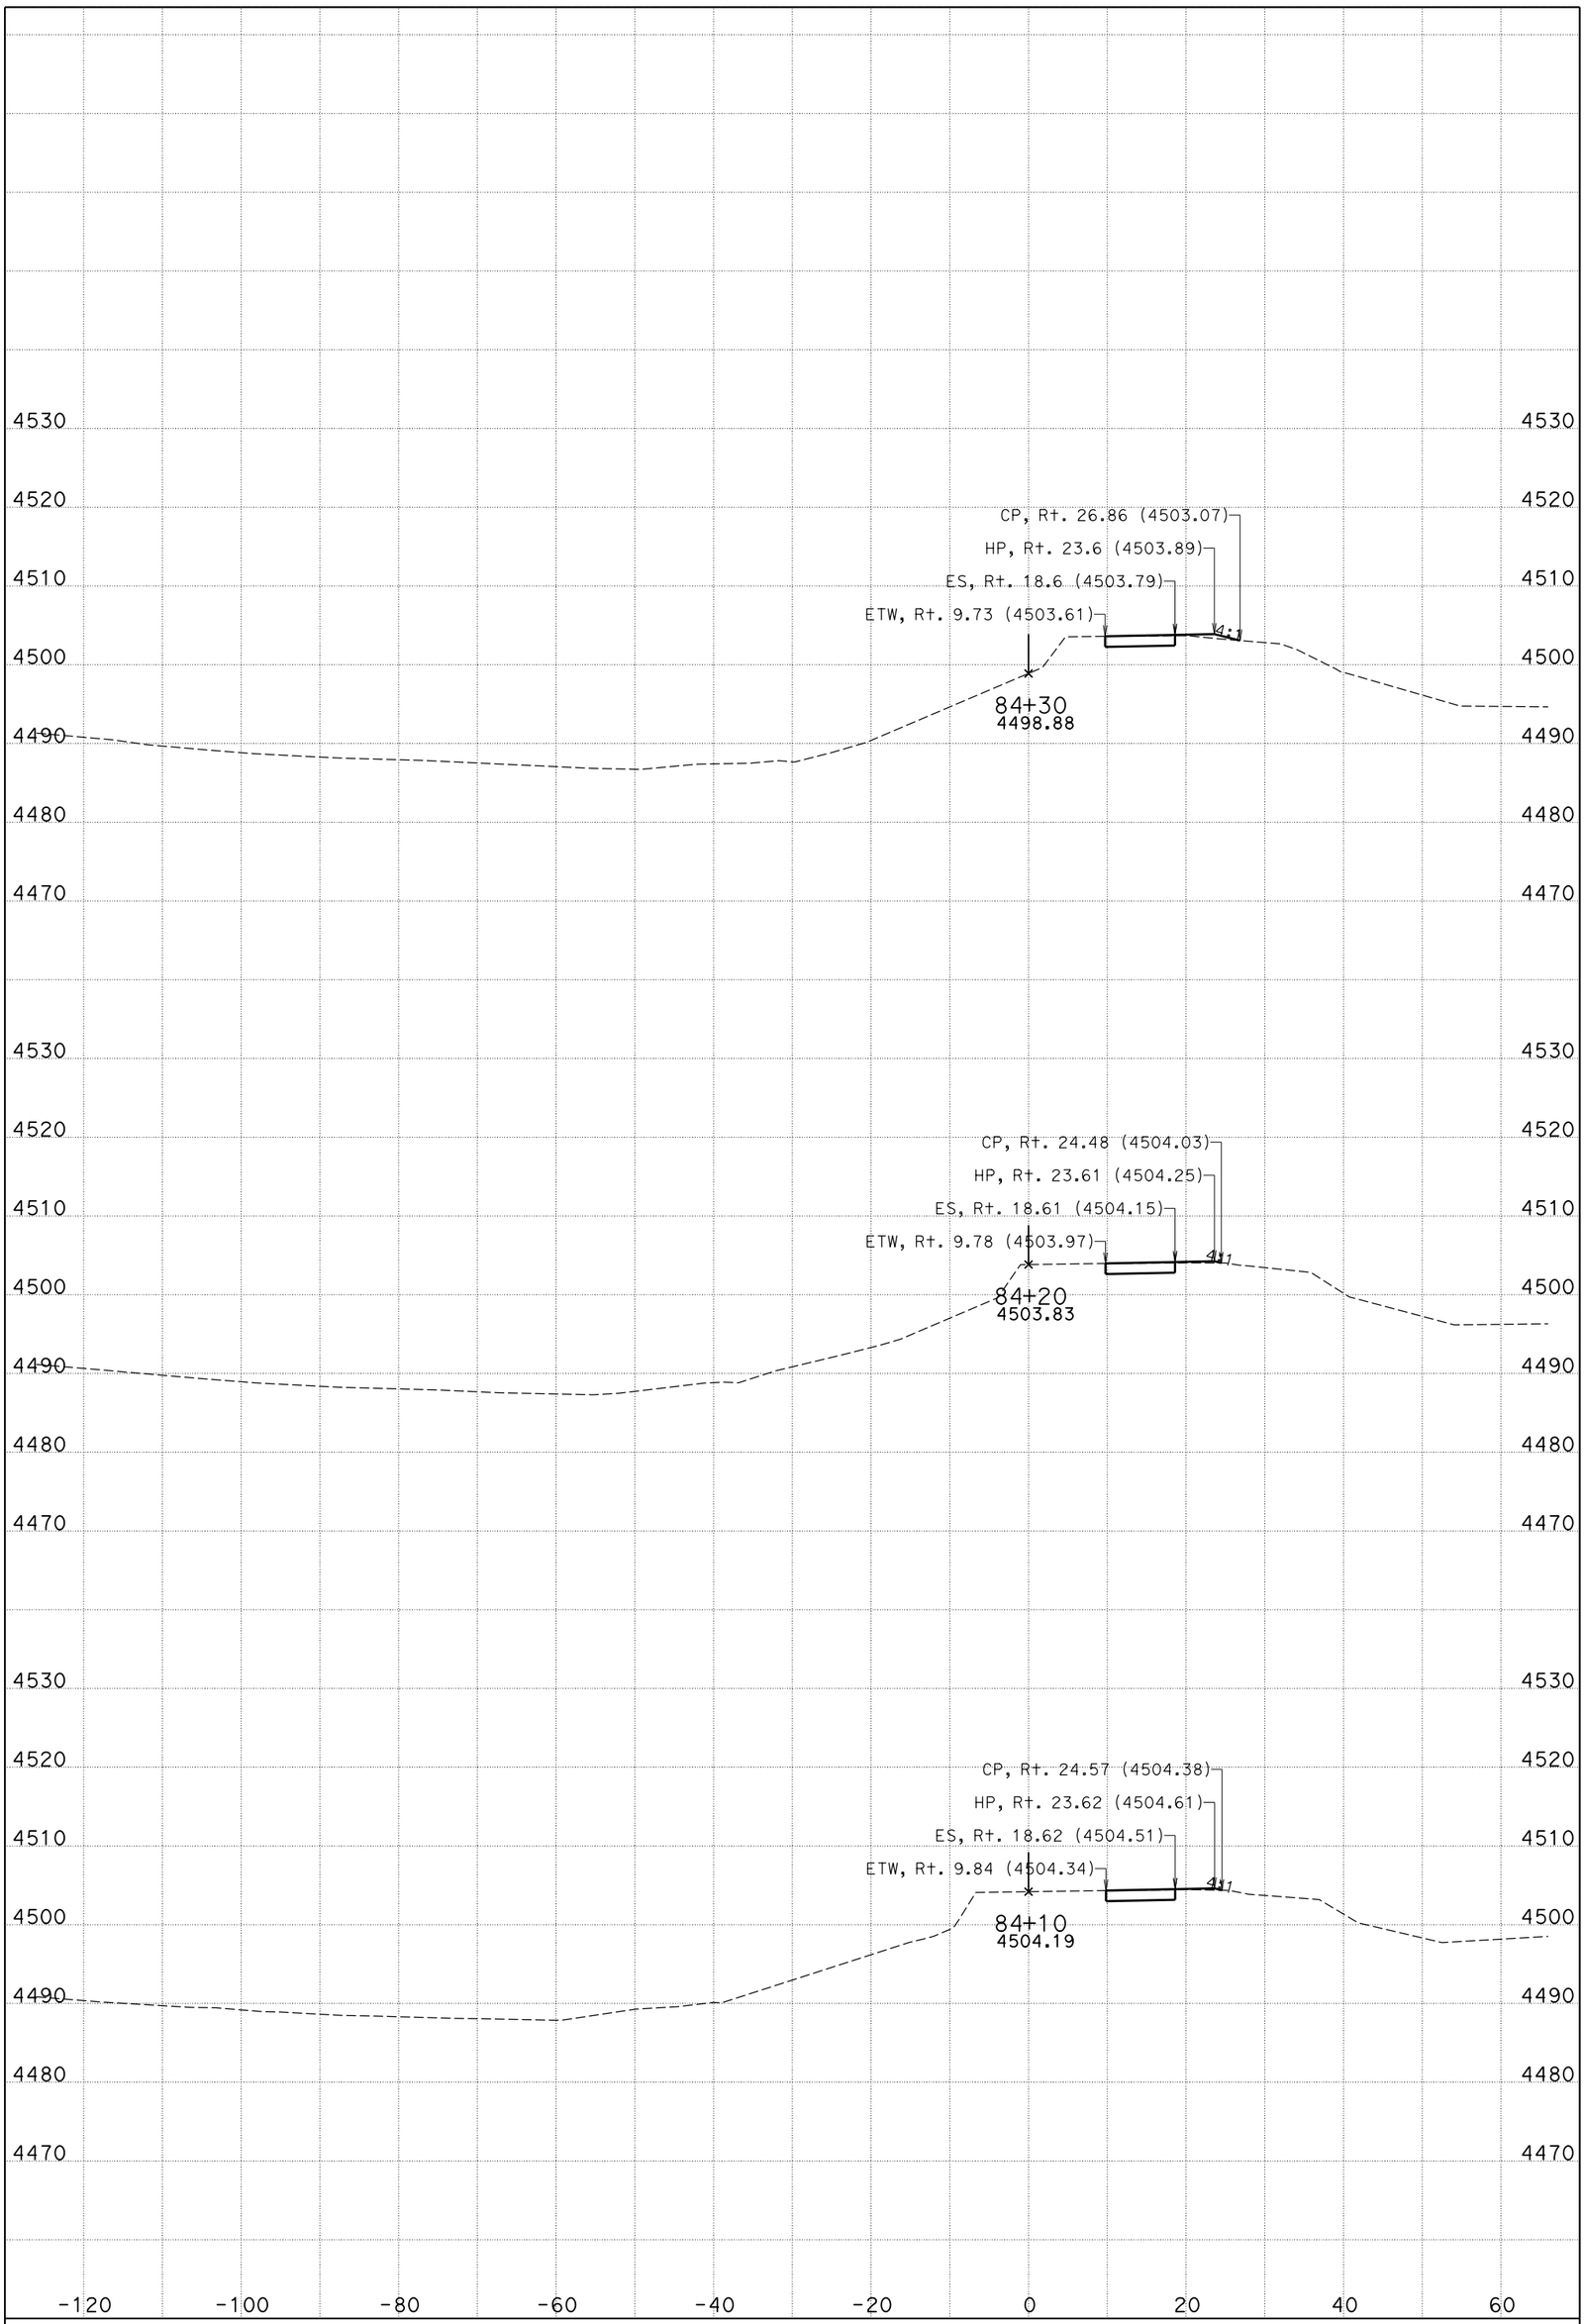

DATE: 11/4/2014

CENDA DITCH BRIDGE

CONTRACT: 0M280

DIST/CO/RTE/PM: 08/SBd/15/172.11/173.84

KC Project: 11025 File: D:\KCPron25n25\FG-Surface*slpro.ear

I-15

CROSS SECTIONS

SHEET 41 OF 99

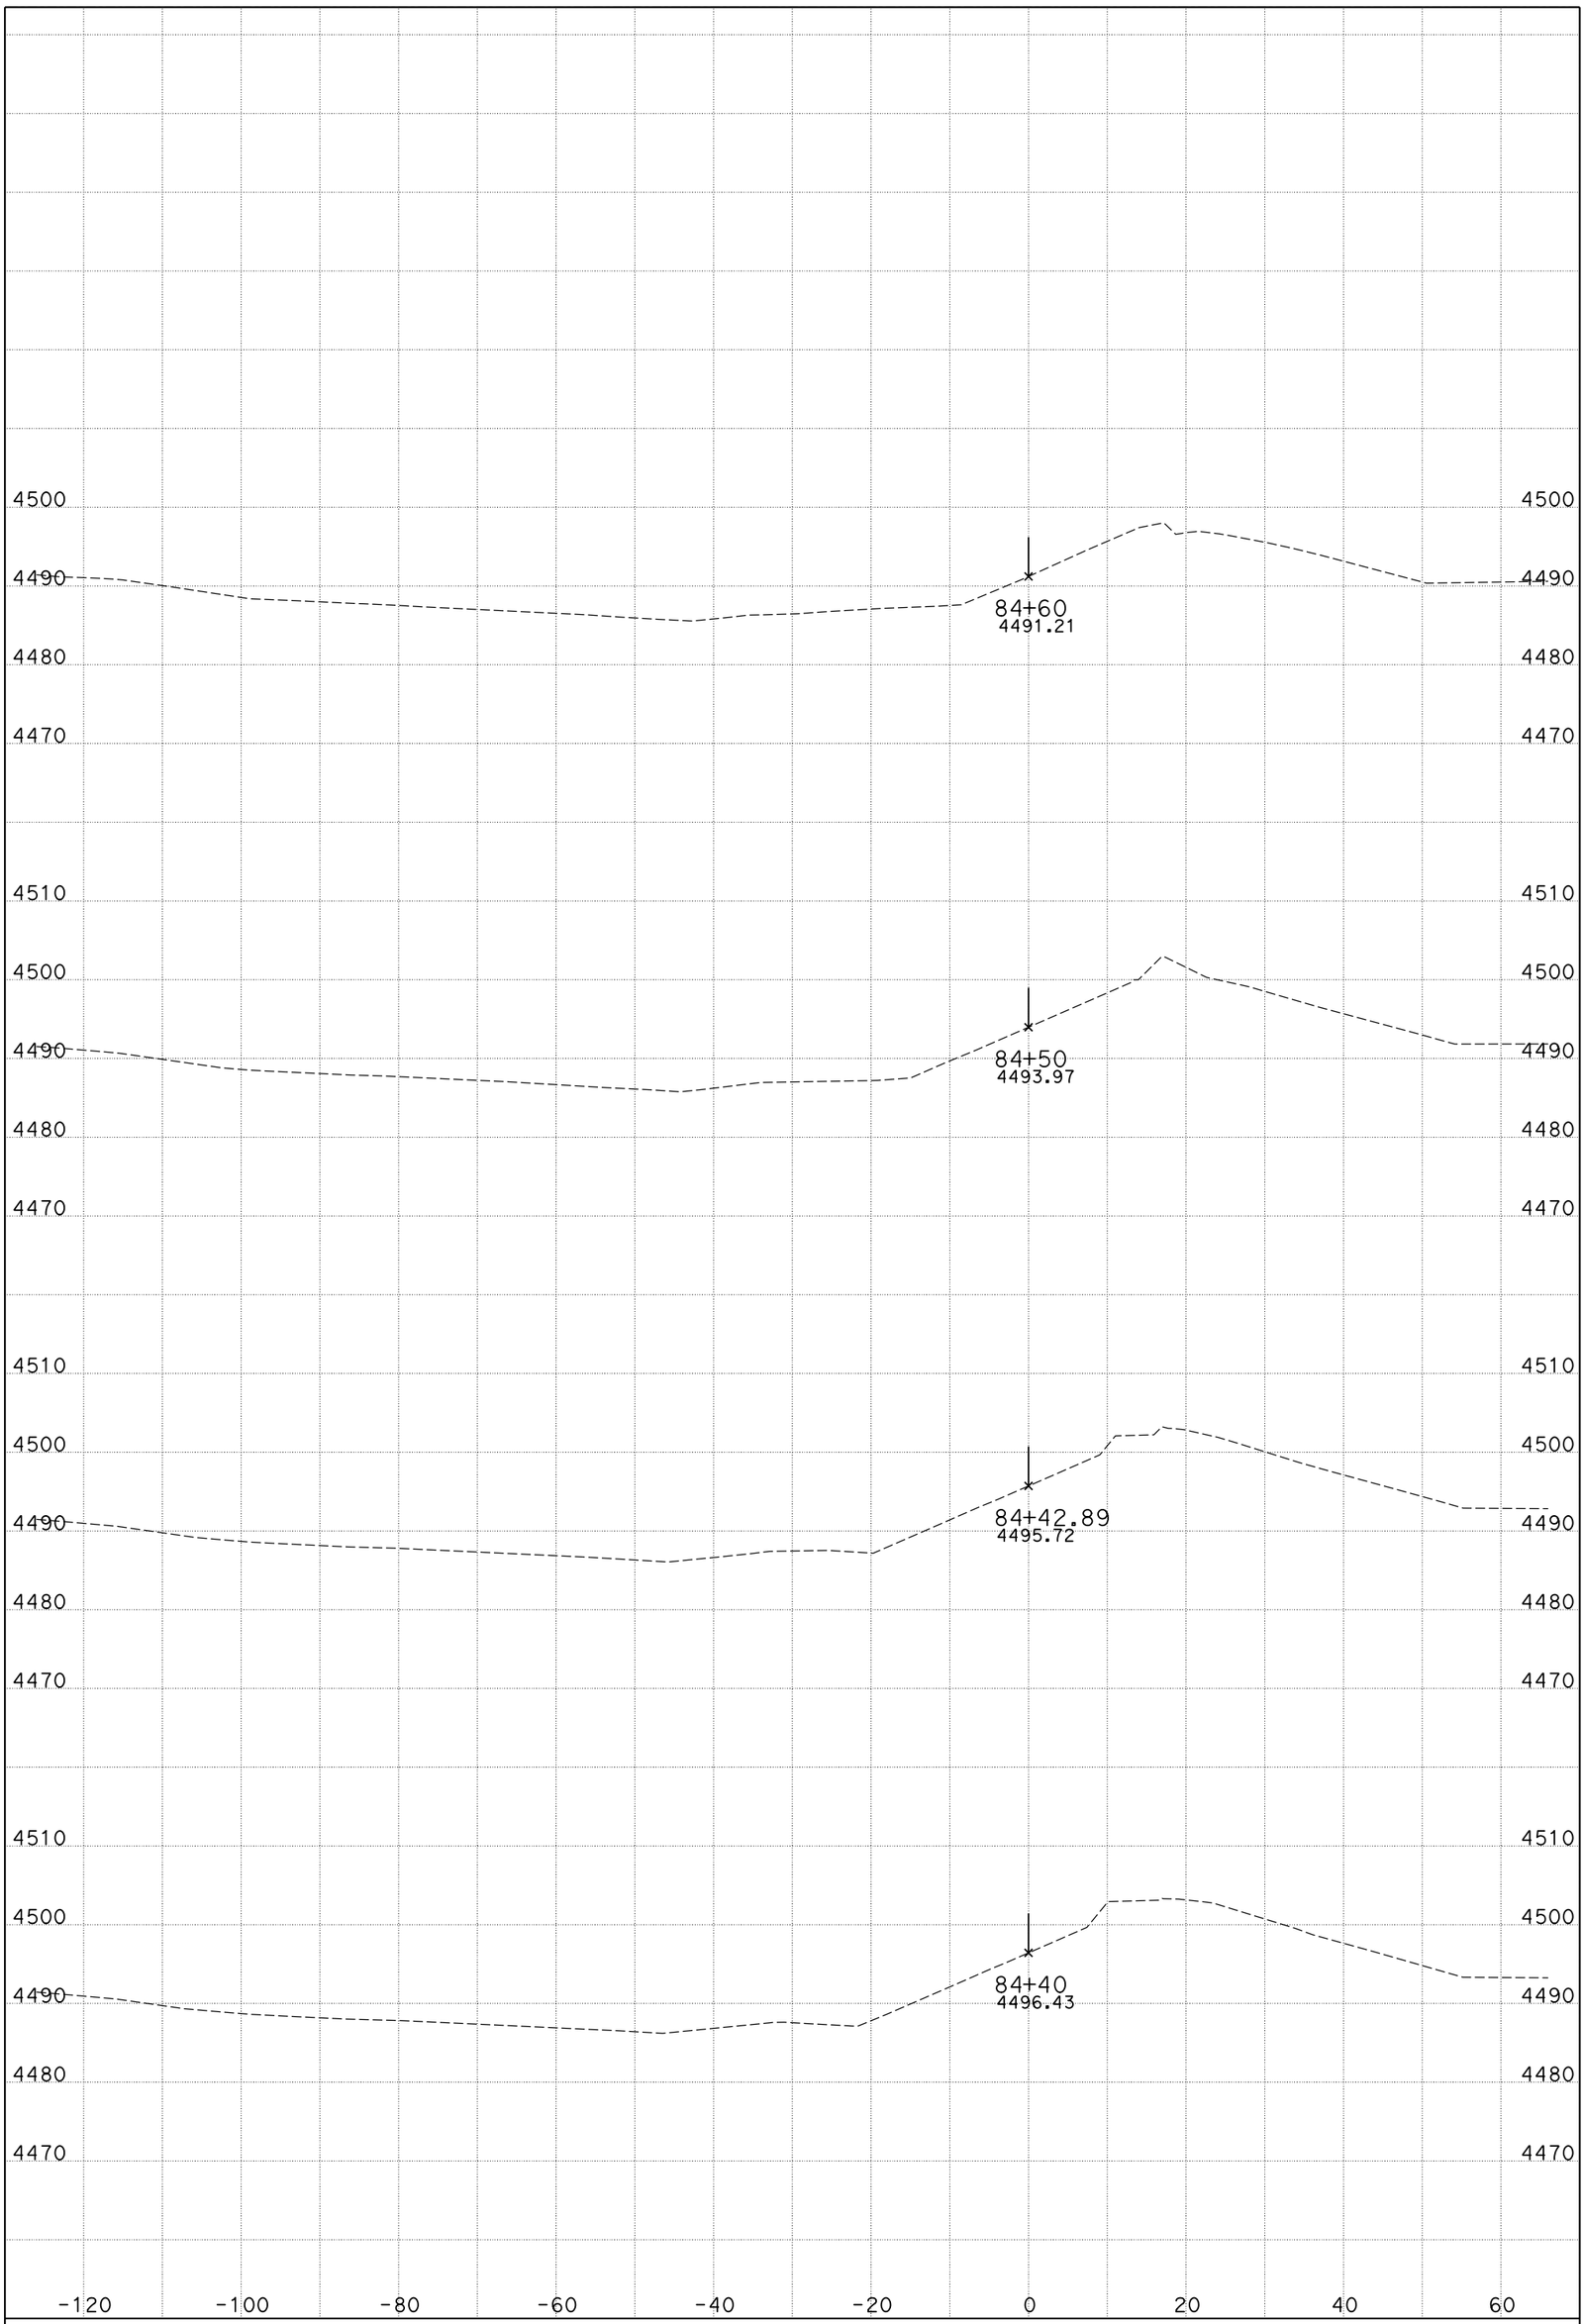

DATE: 11/4/2014

CENDA DITCH BRIDGE

CONTRACT: 0M280

DIST/CO/RTE/PM: 08/SBd/15/172.11/173.84

KC Project: 11025 File: D:\KCPron25n25\FG-Surface*slpro.ear

I-15

CROSS SECTIONS

SHEET 42 OF 99

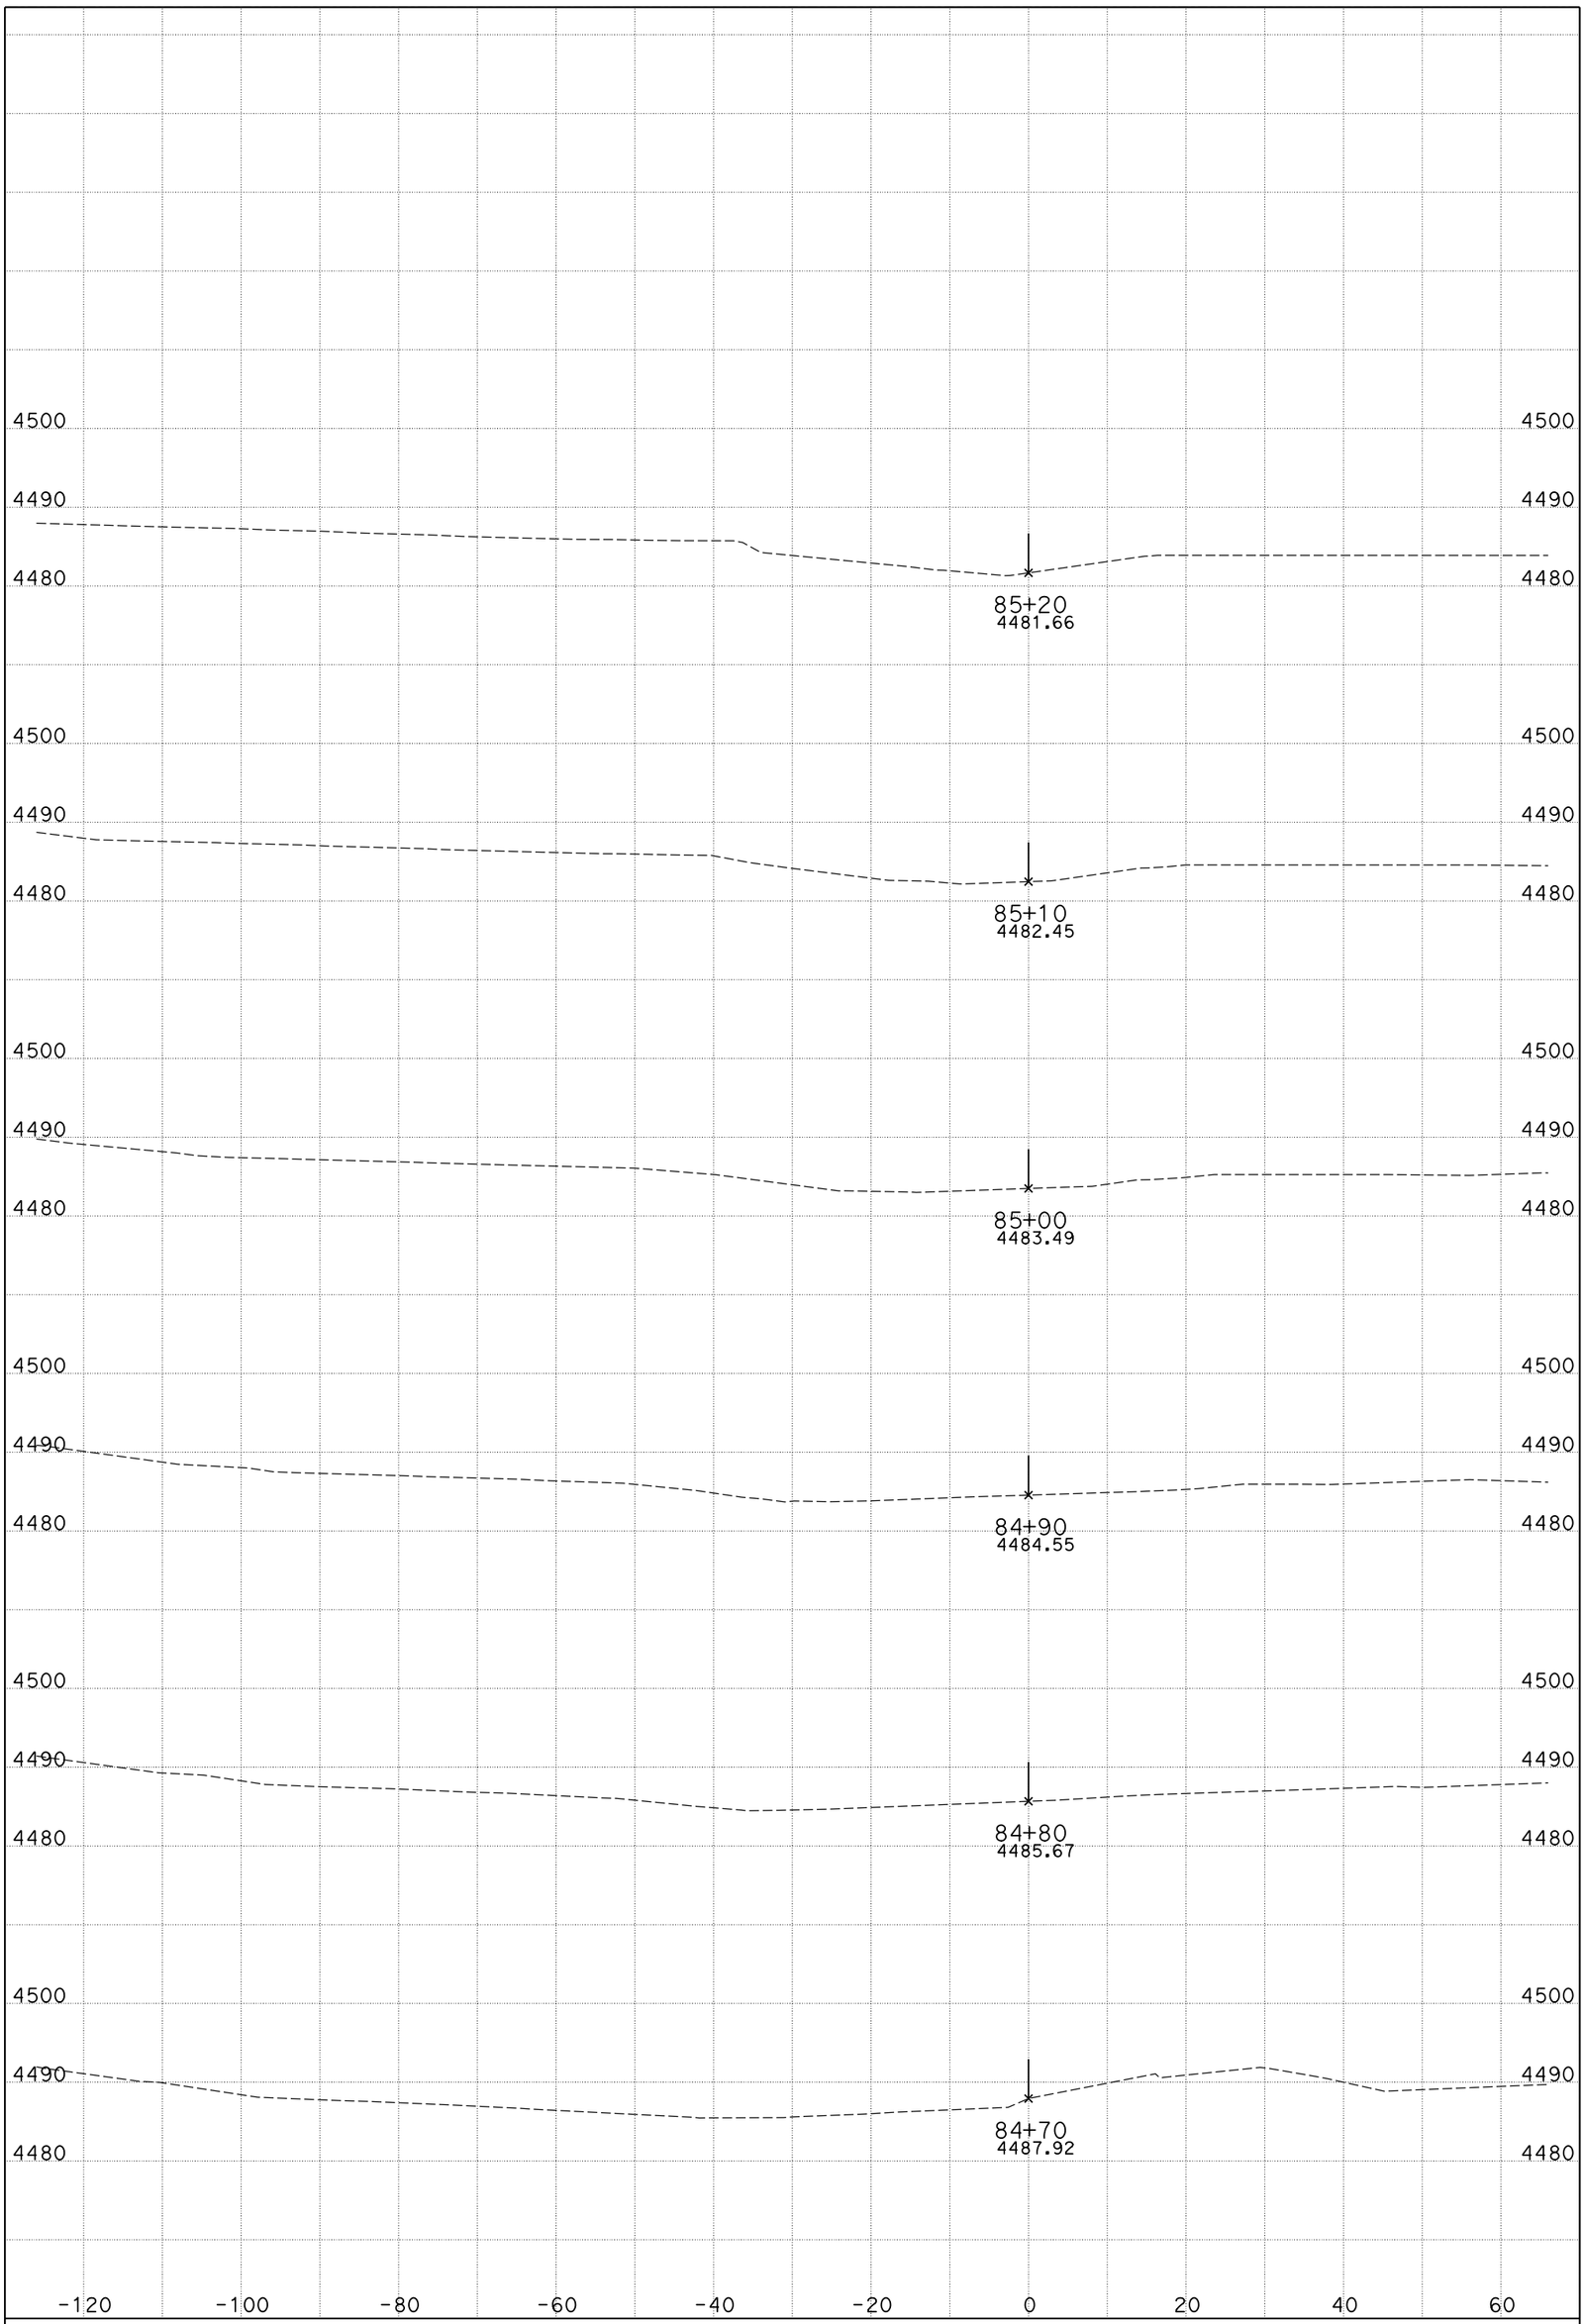

DATE: 11/4/2014

CENDA DITCH BRIDGE

CONTRACT: 0M280

DIST/CO/RTE/PM: 08/SBd/15/172.11/173.84

KC Project: 11025 File: D:\KCPron25n25\FG-Surface*slpro.ear

I-15

CROSS SECTIONS

SHEET 43 OF 99

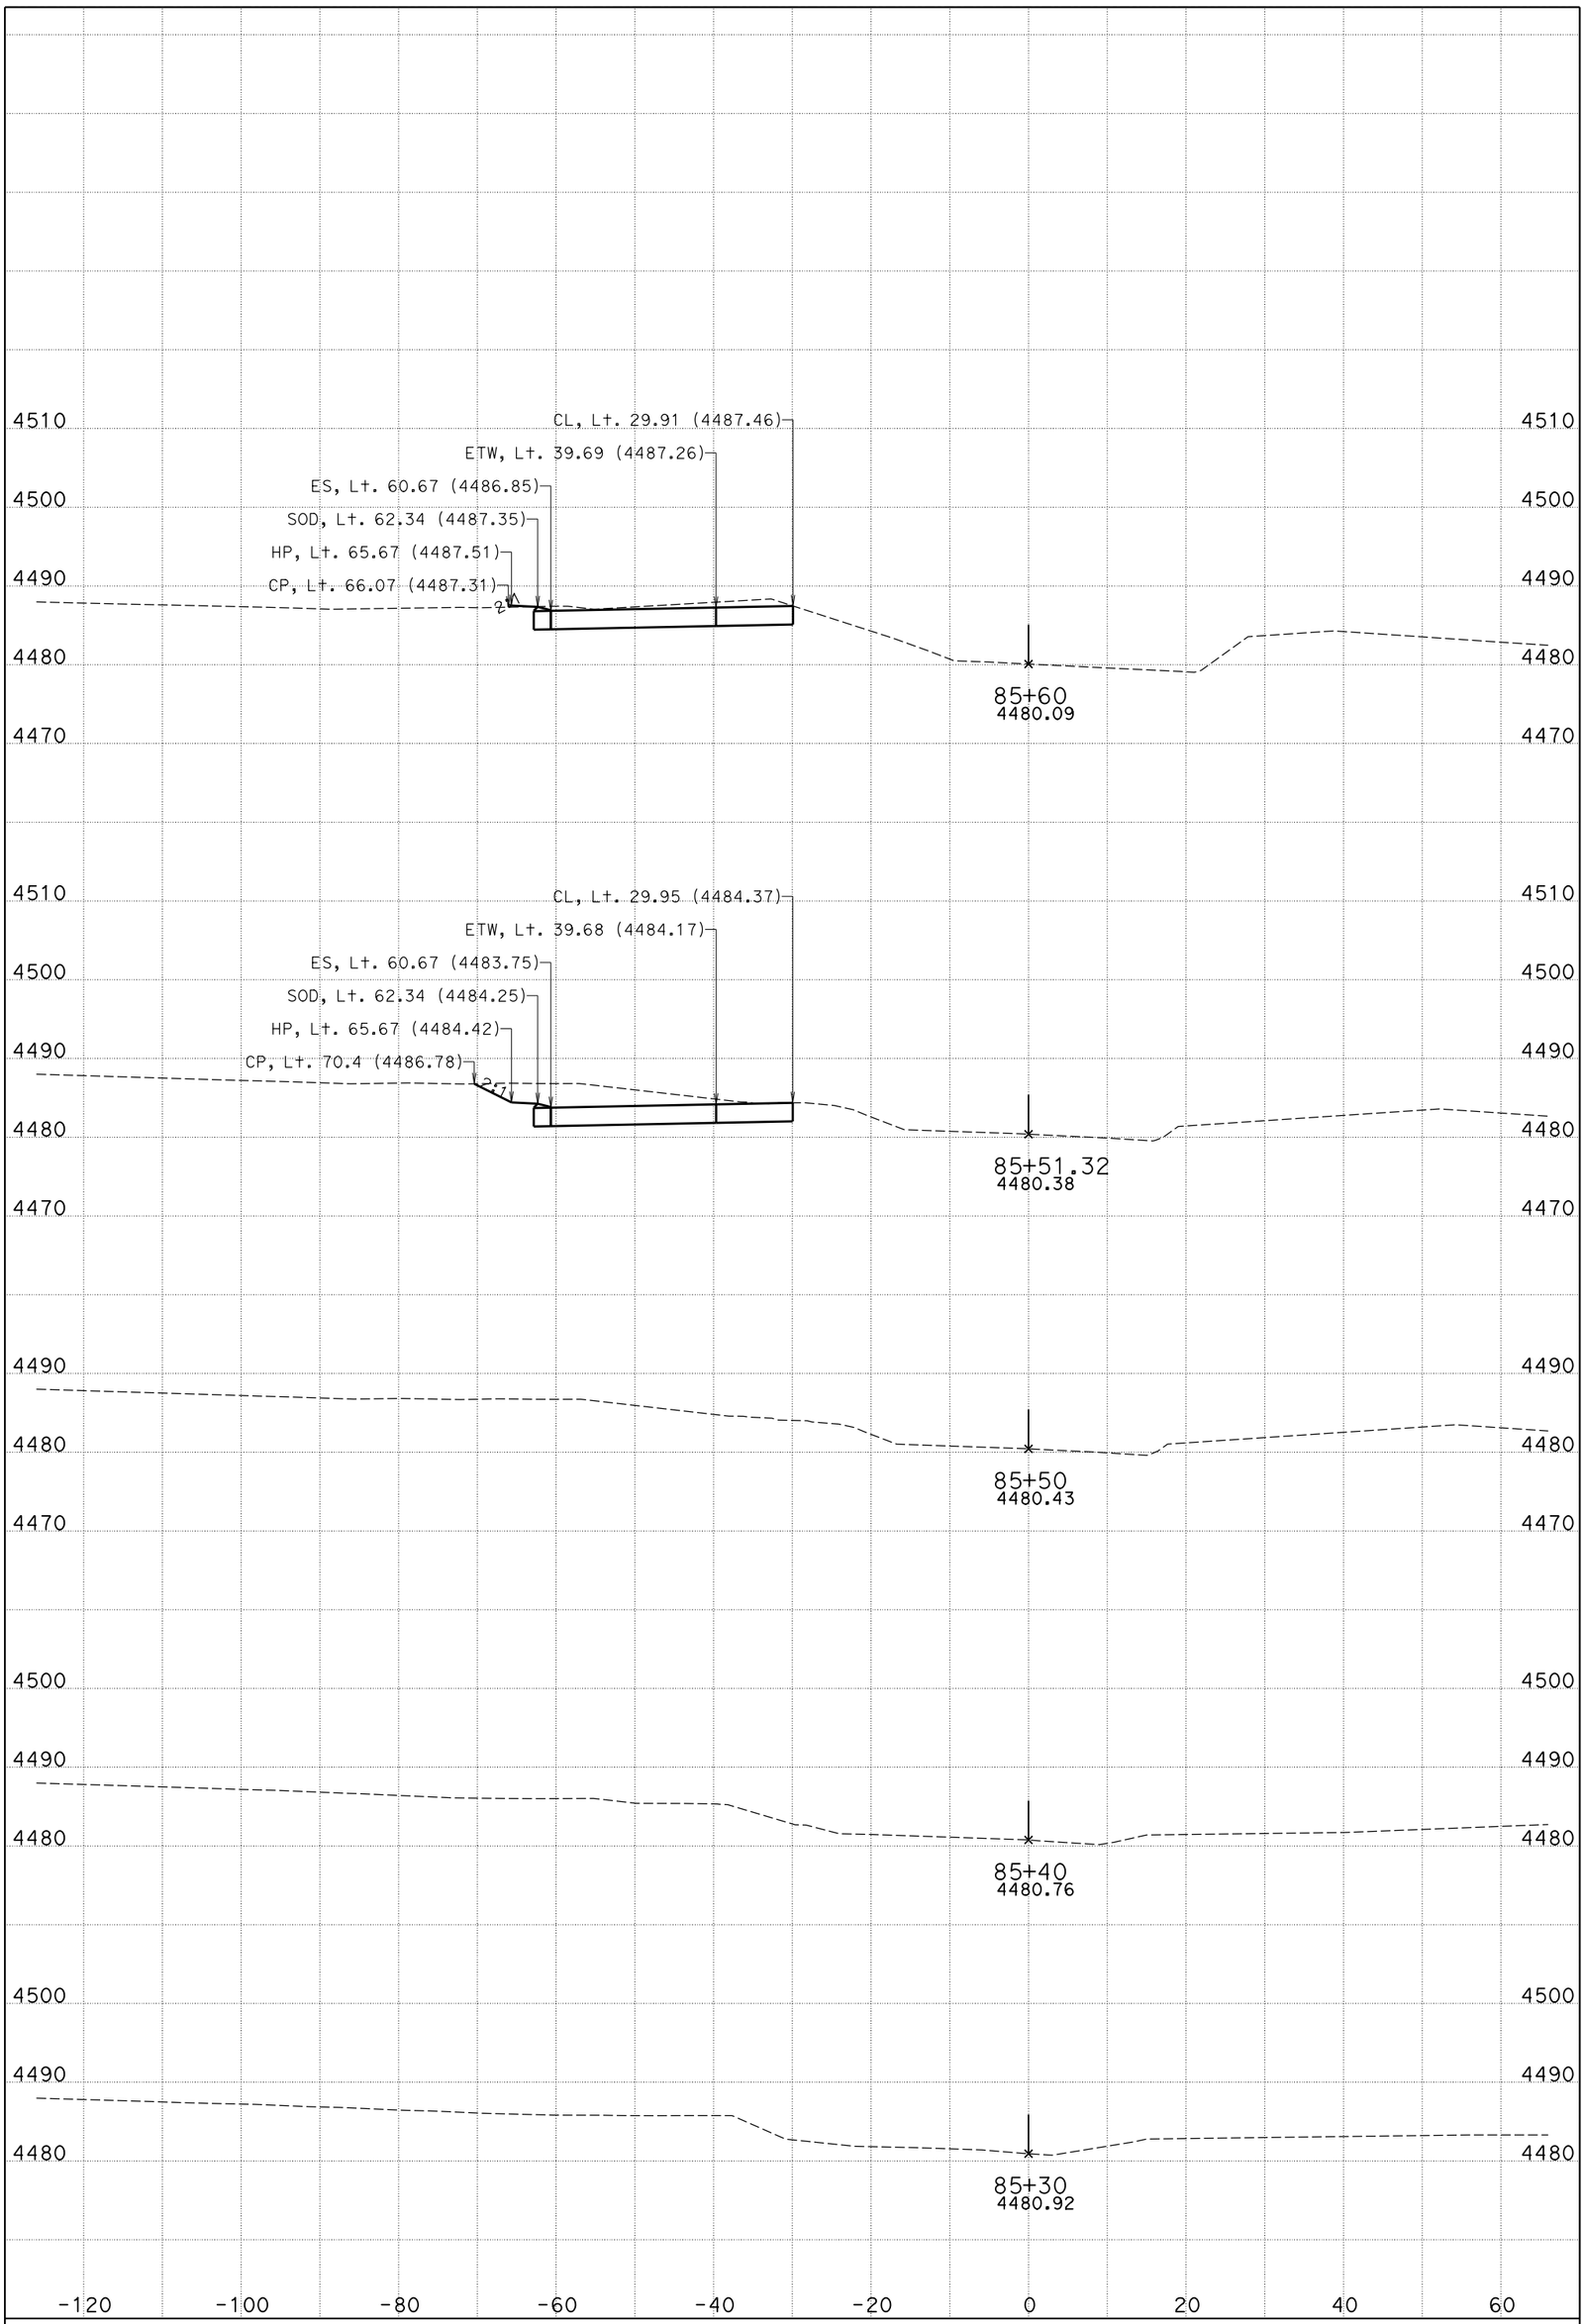

DATE: 11/4/2014

CENDA DITCH BRIDGE

CONTRACT: 0M280

DIST/CO/RTE/PM: 08/SBd/15/172.11/173.84

KC Project: 11025 File: D:\KCPron25n25\FG-Surface*slpro.ear

I-15

CROSS SECTIONS

SHEET 44 OF 99

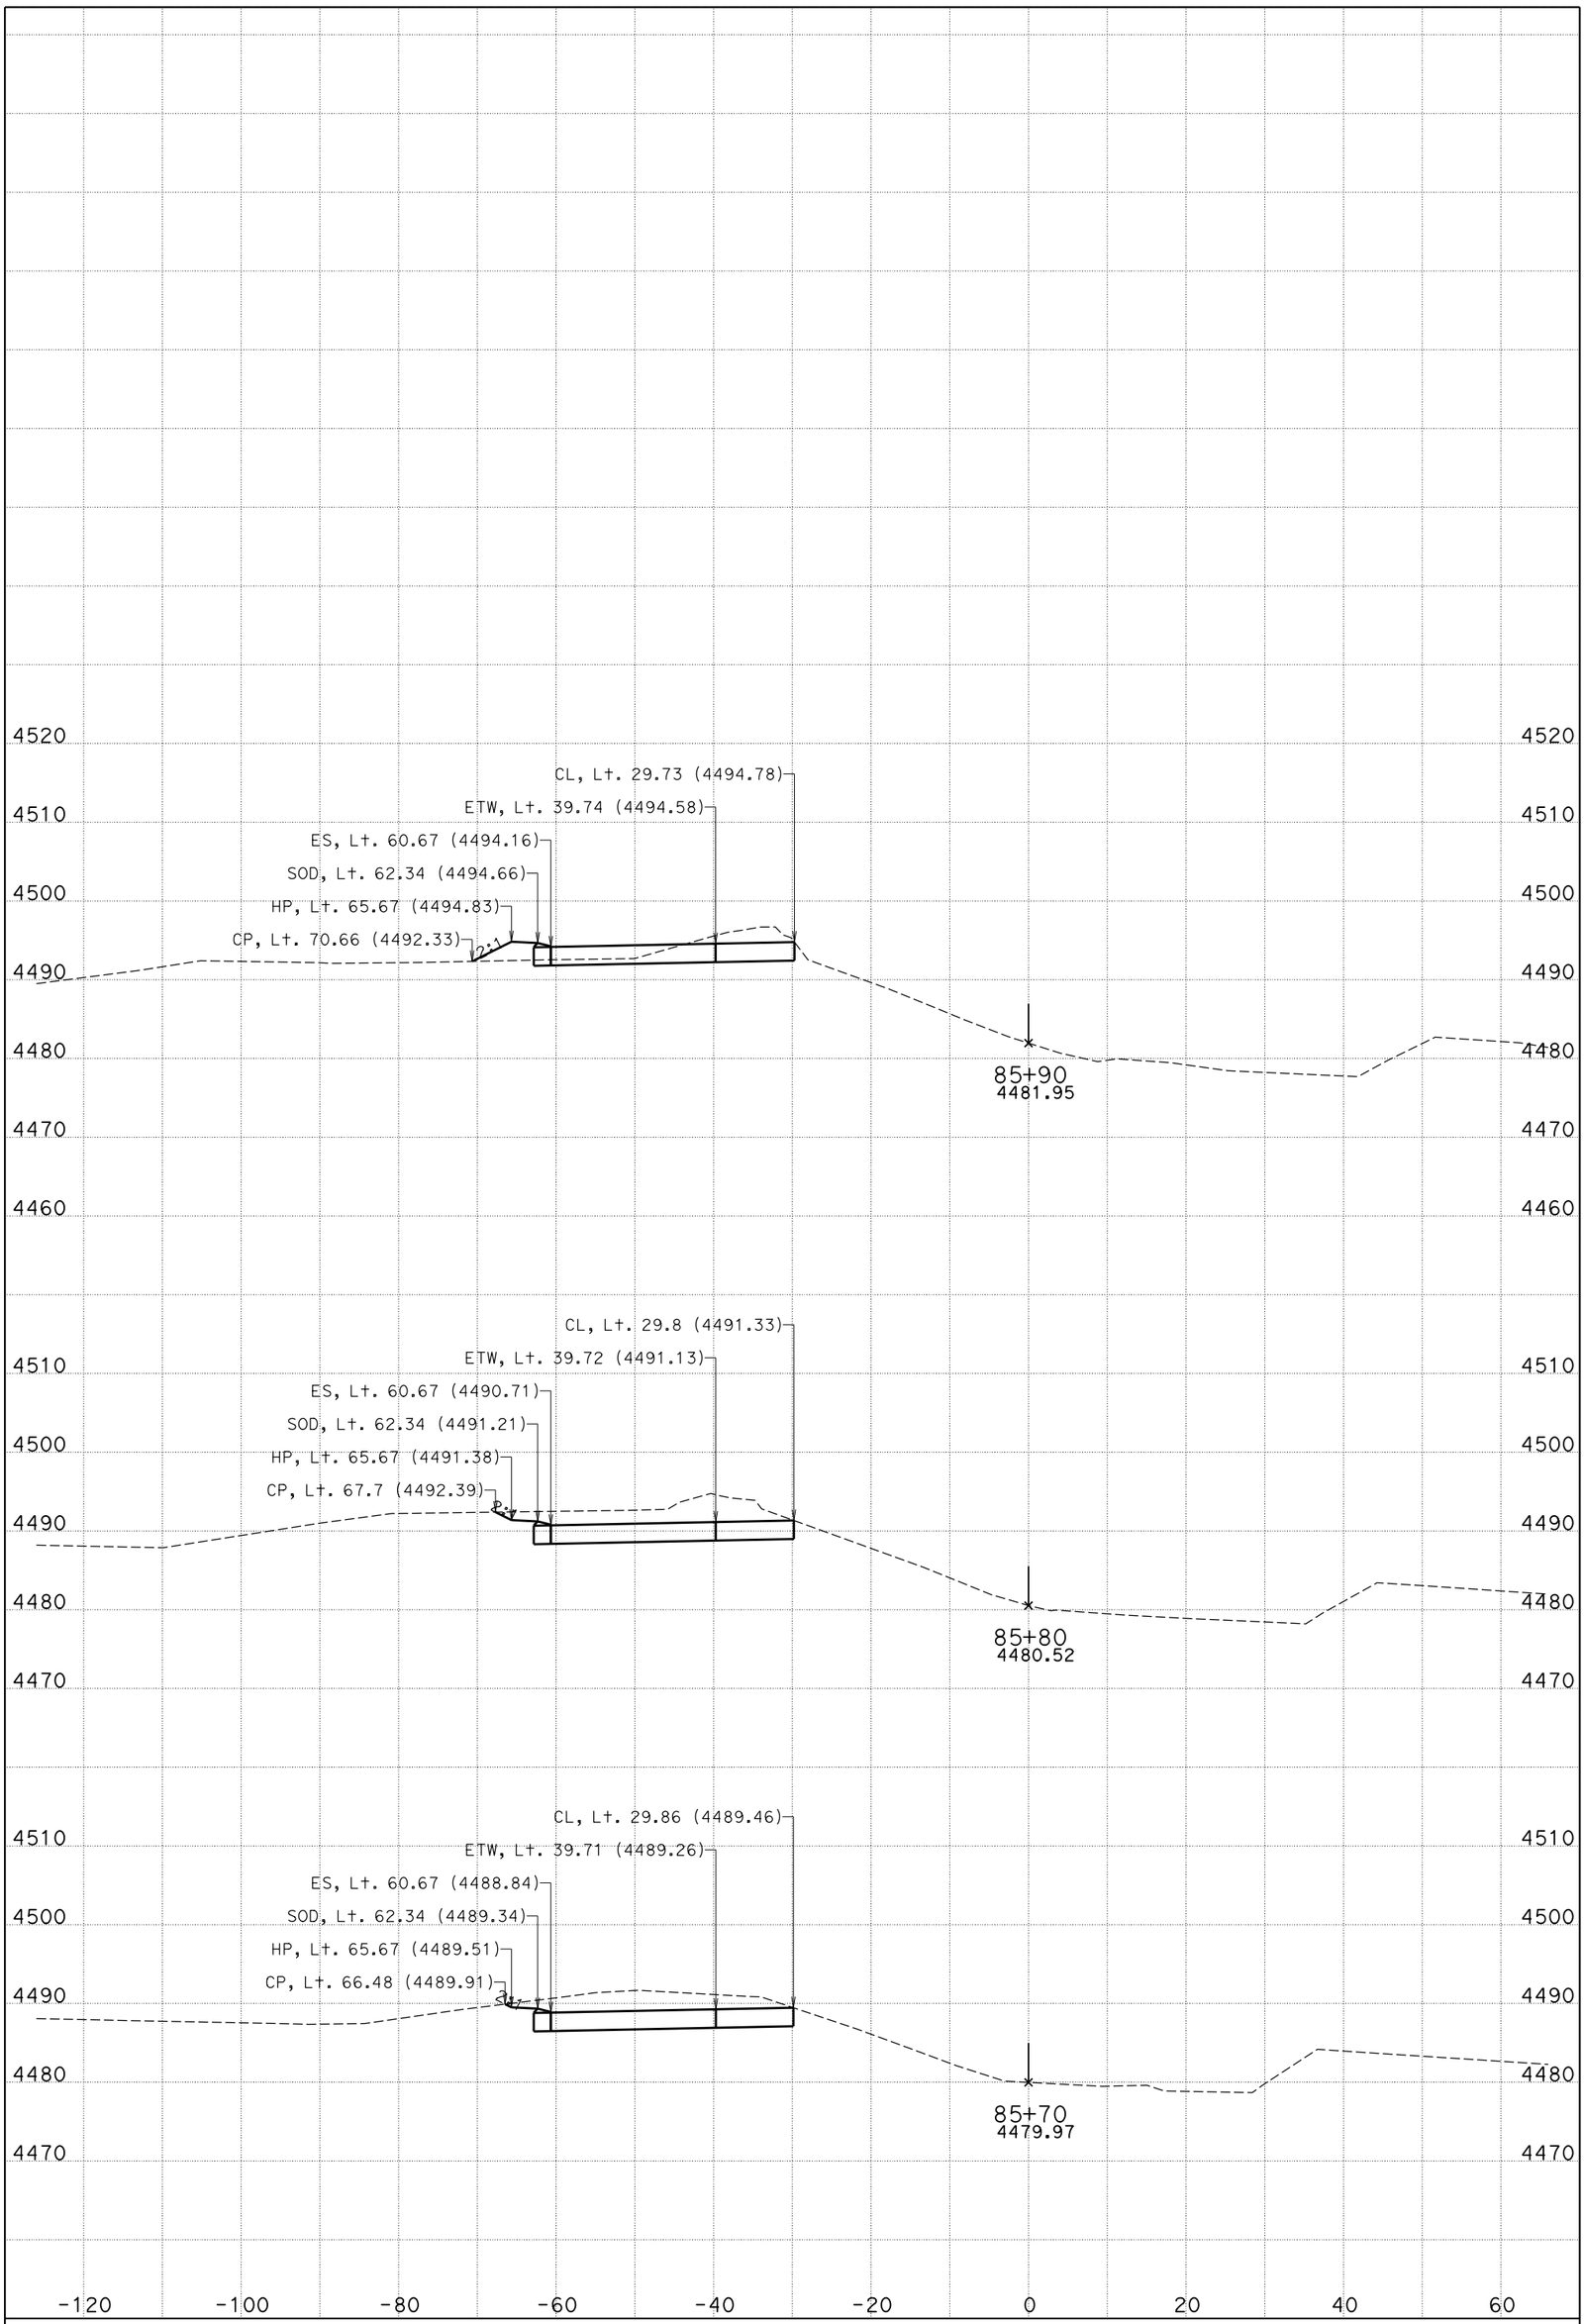

DATE: 11/4/2014

CENDA DITCH BRIDGE

CONTRACT: 0M280

DIST/CO/RTE/PM: 08/SBd/15/172.11/173.84

KC Project: 11025 File: D:\KCPron25n25\FG-Surface*slpro.ear

I-15

CROSS SECTIONS

SHEET 45 OF 99

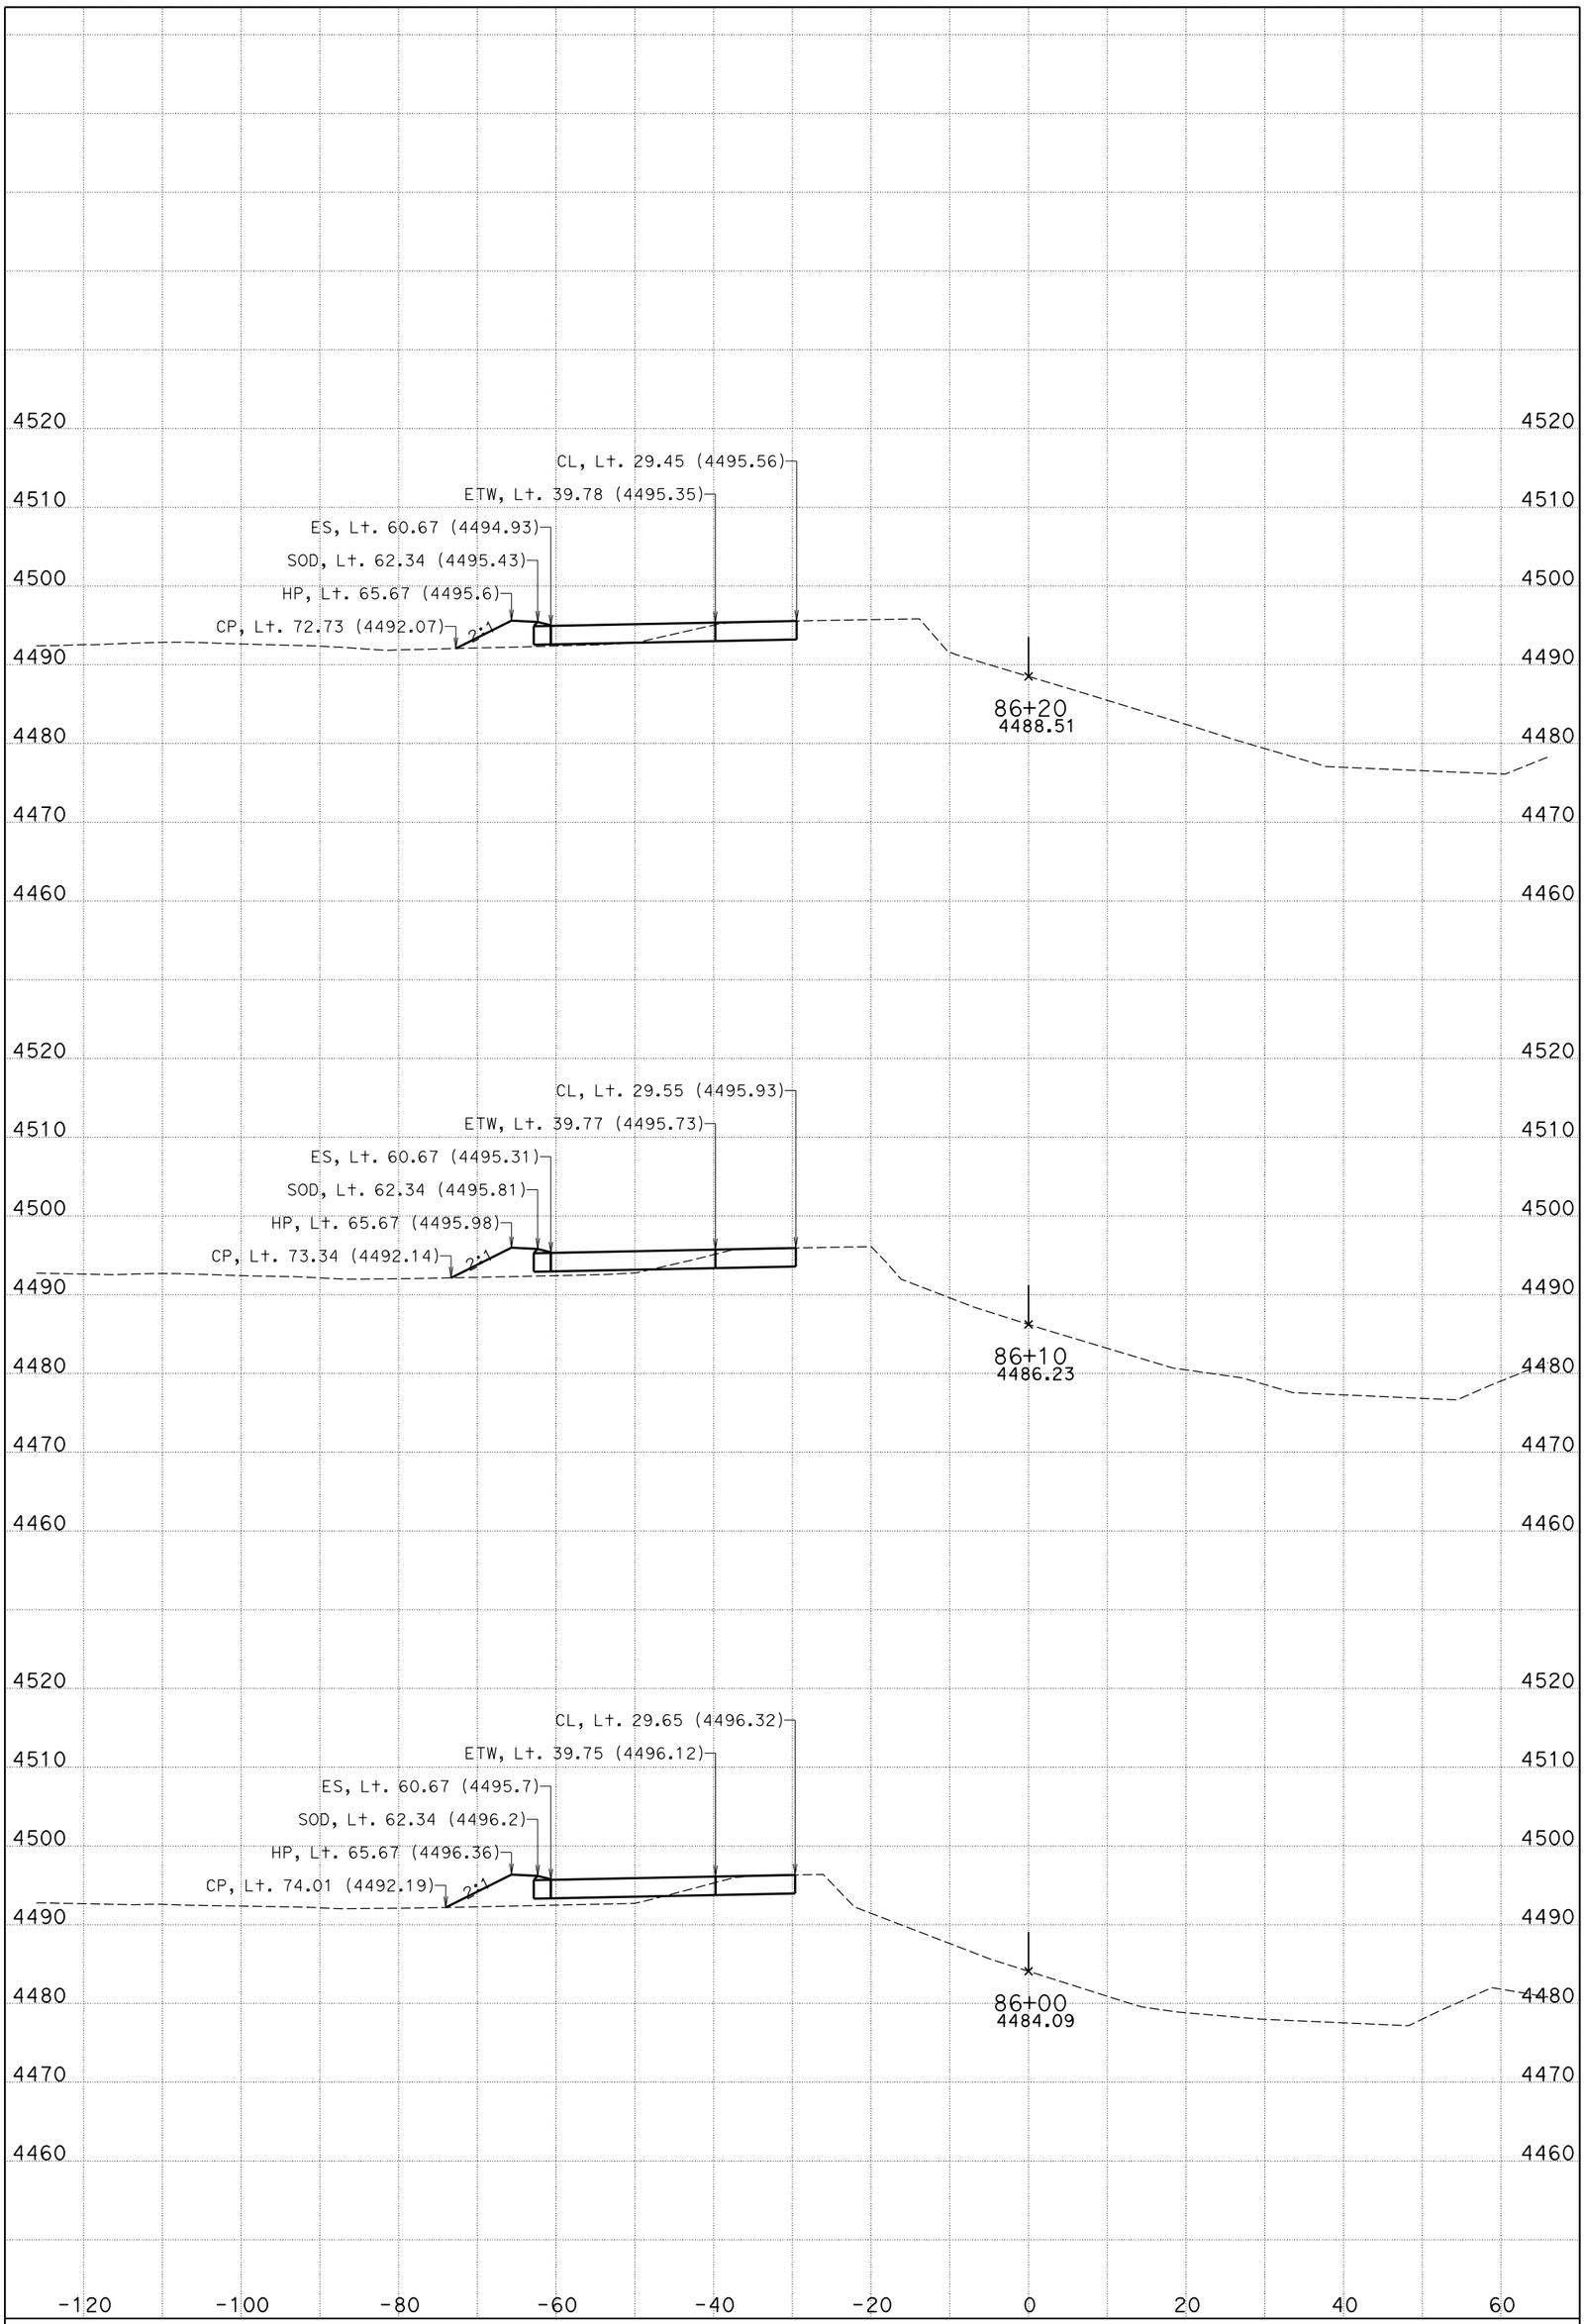

DATE: 11/4/2014

CENDA DITCH BRIDGE

CONTRACT: 0M280

DIST/CO/RTE/PM: 08/SBd/15/172.11/173.84

KC Project: 11025 File: D:\KCPron25n25\FG-Surface*slpro.ear

I-15

CROSS SECTIONS

SHEET 46 OF 99

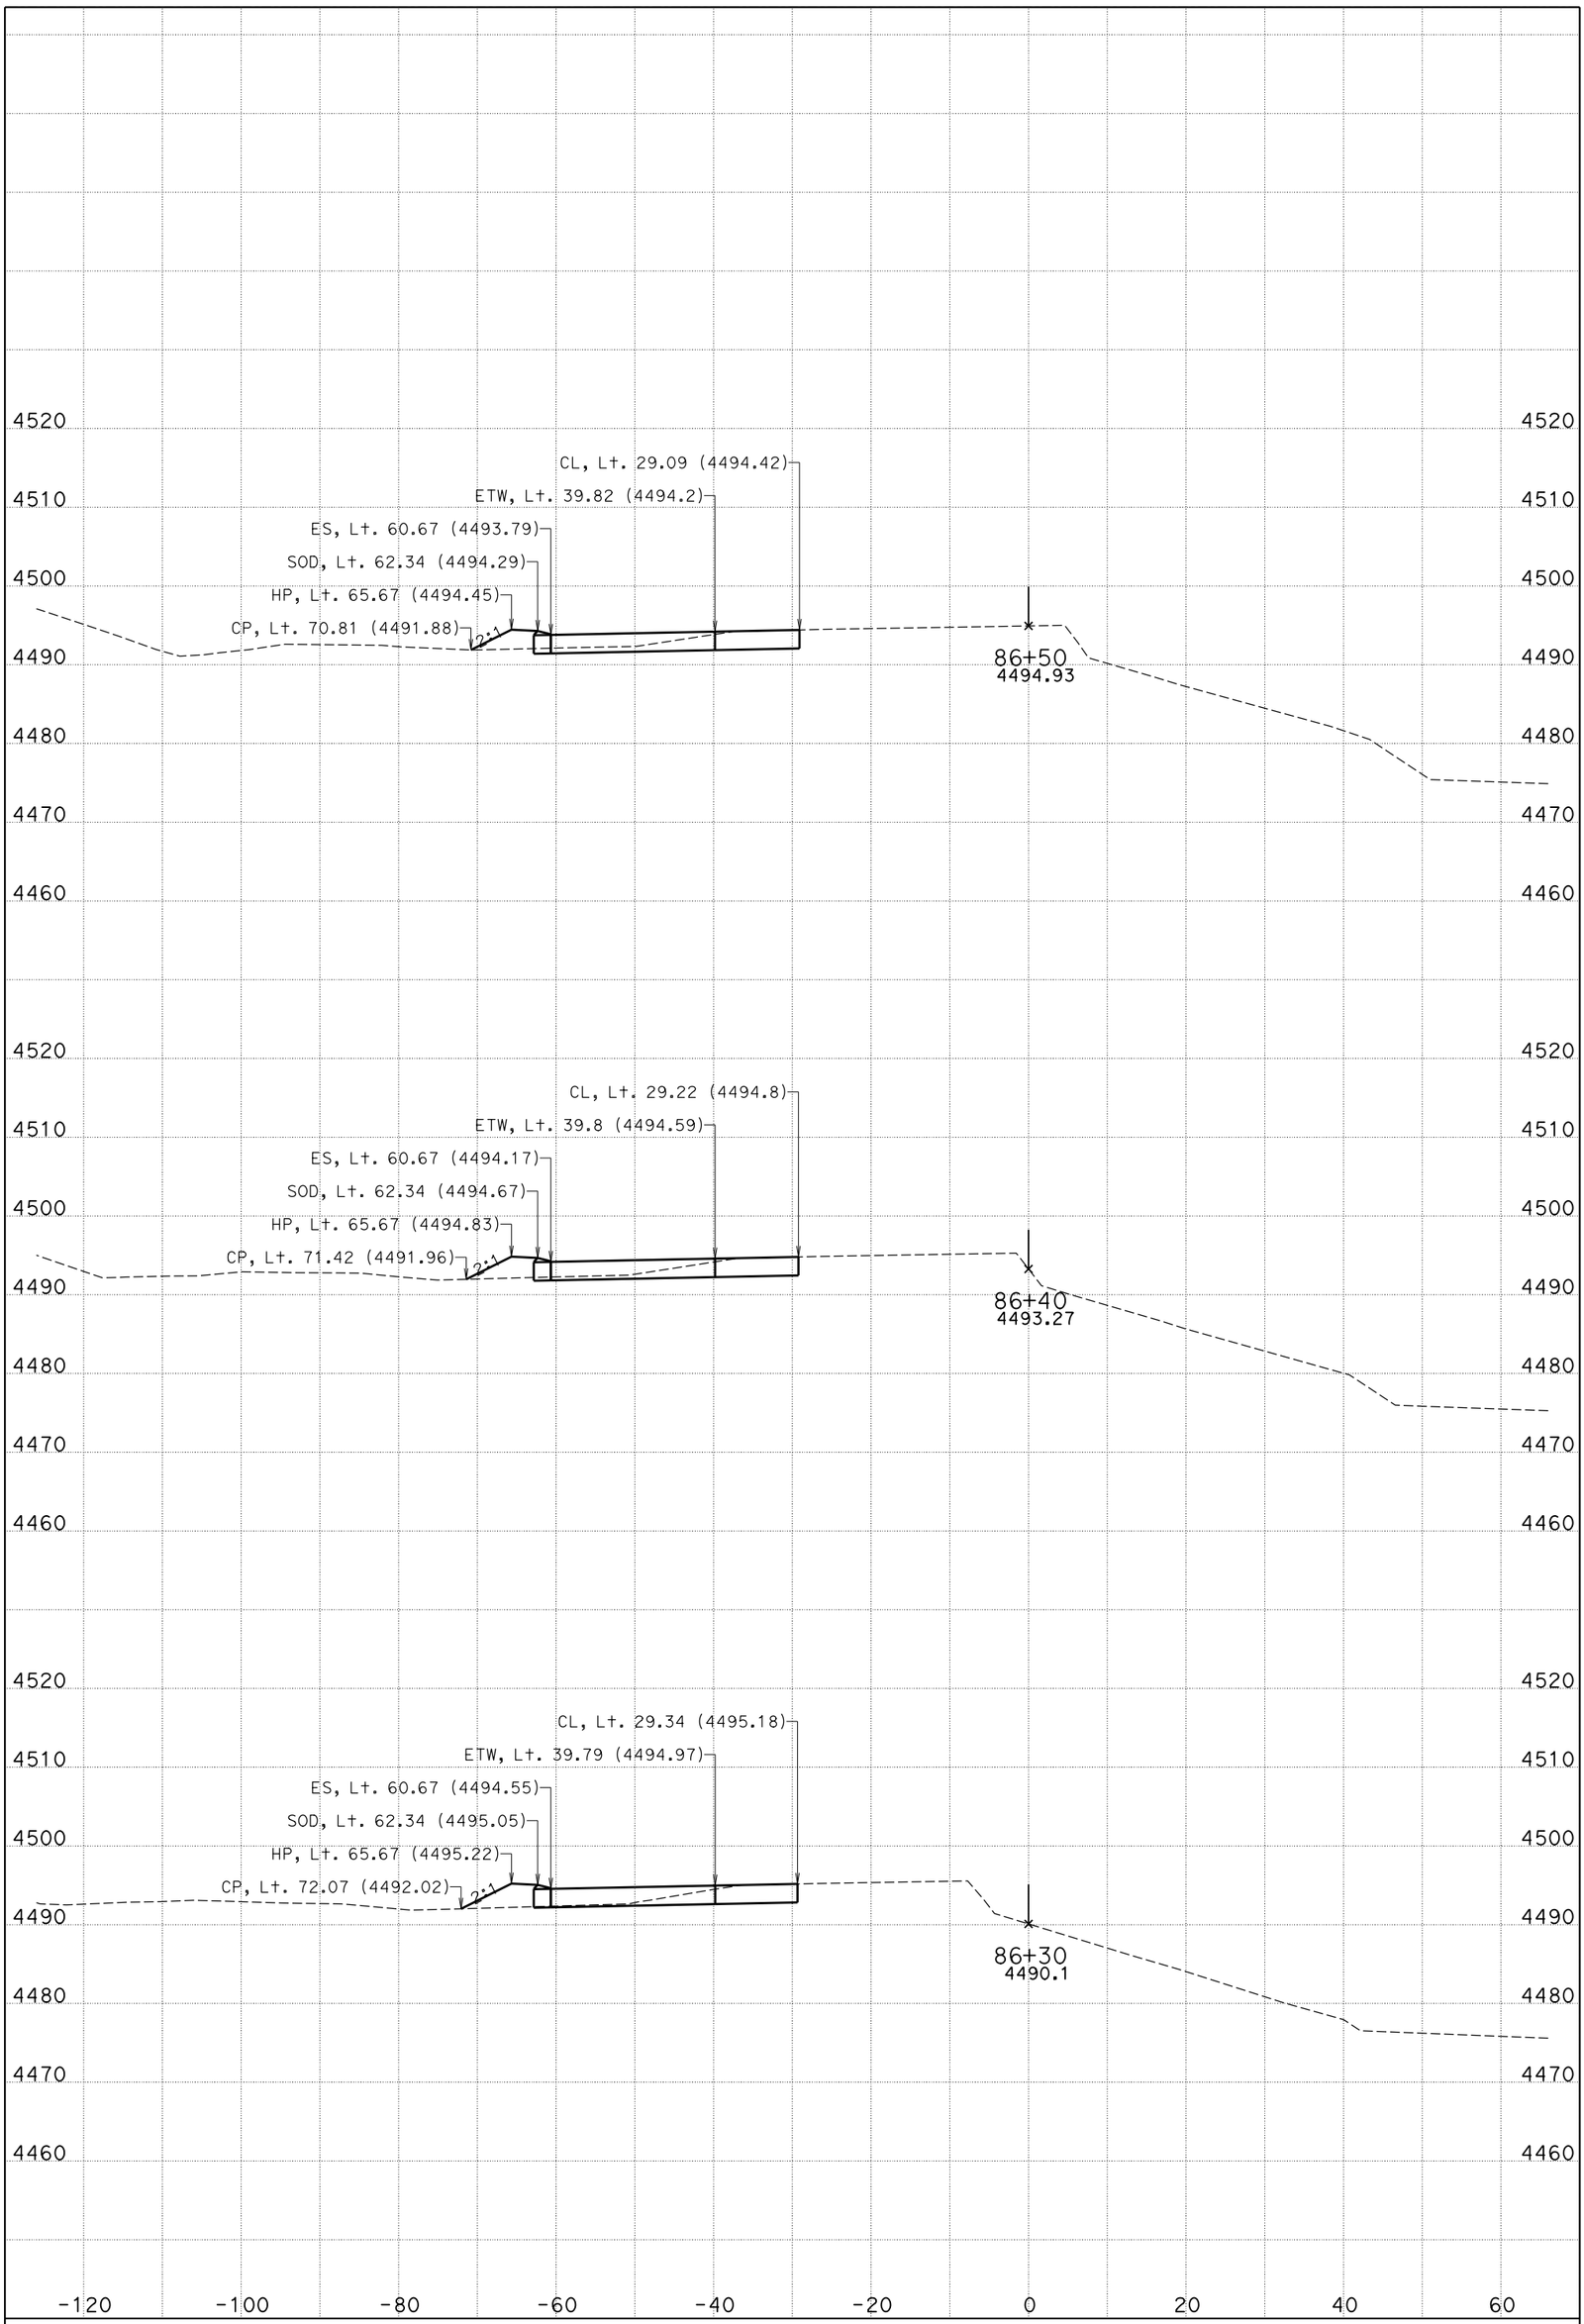

DATE: 11/4/2014

CENDA DITCH BRIDGE

CONTRACT: 0M280

DIST/CO/RTE/PM: 08/SBd/15/172.11/173.84

KC Project: 11025 File: D:\KCPron25n25\FG-Surface*slpro.ear

I-15

CROSS SECTIONS

SHEET 47 OF 99

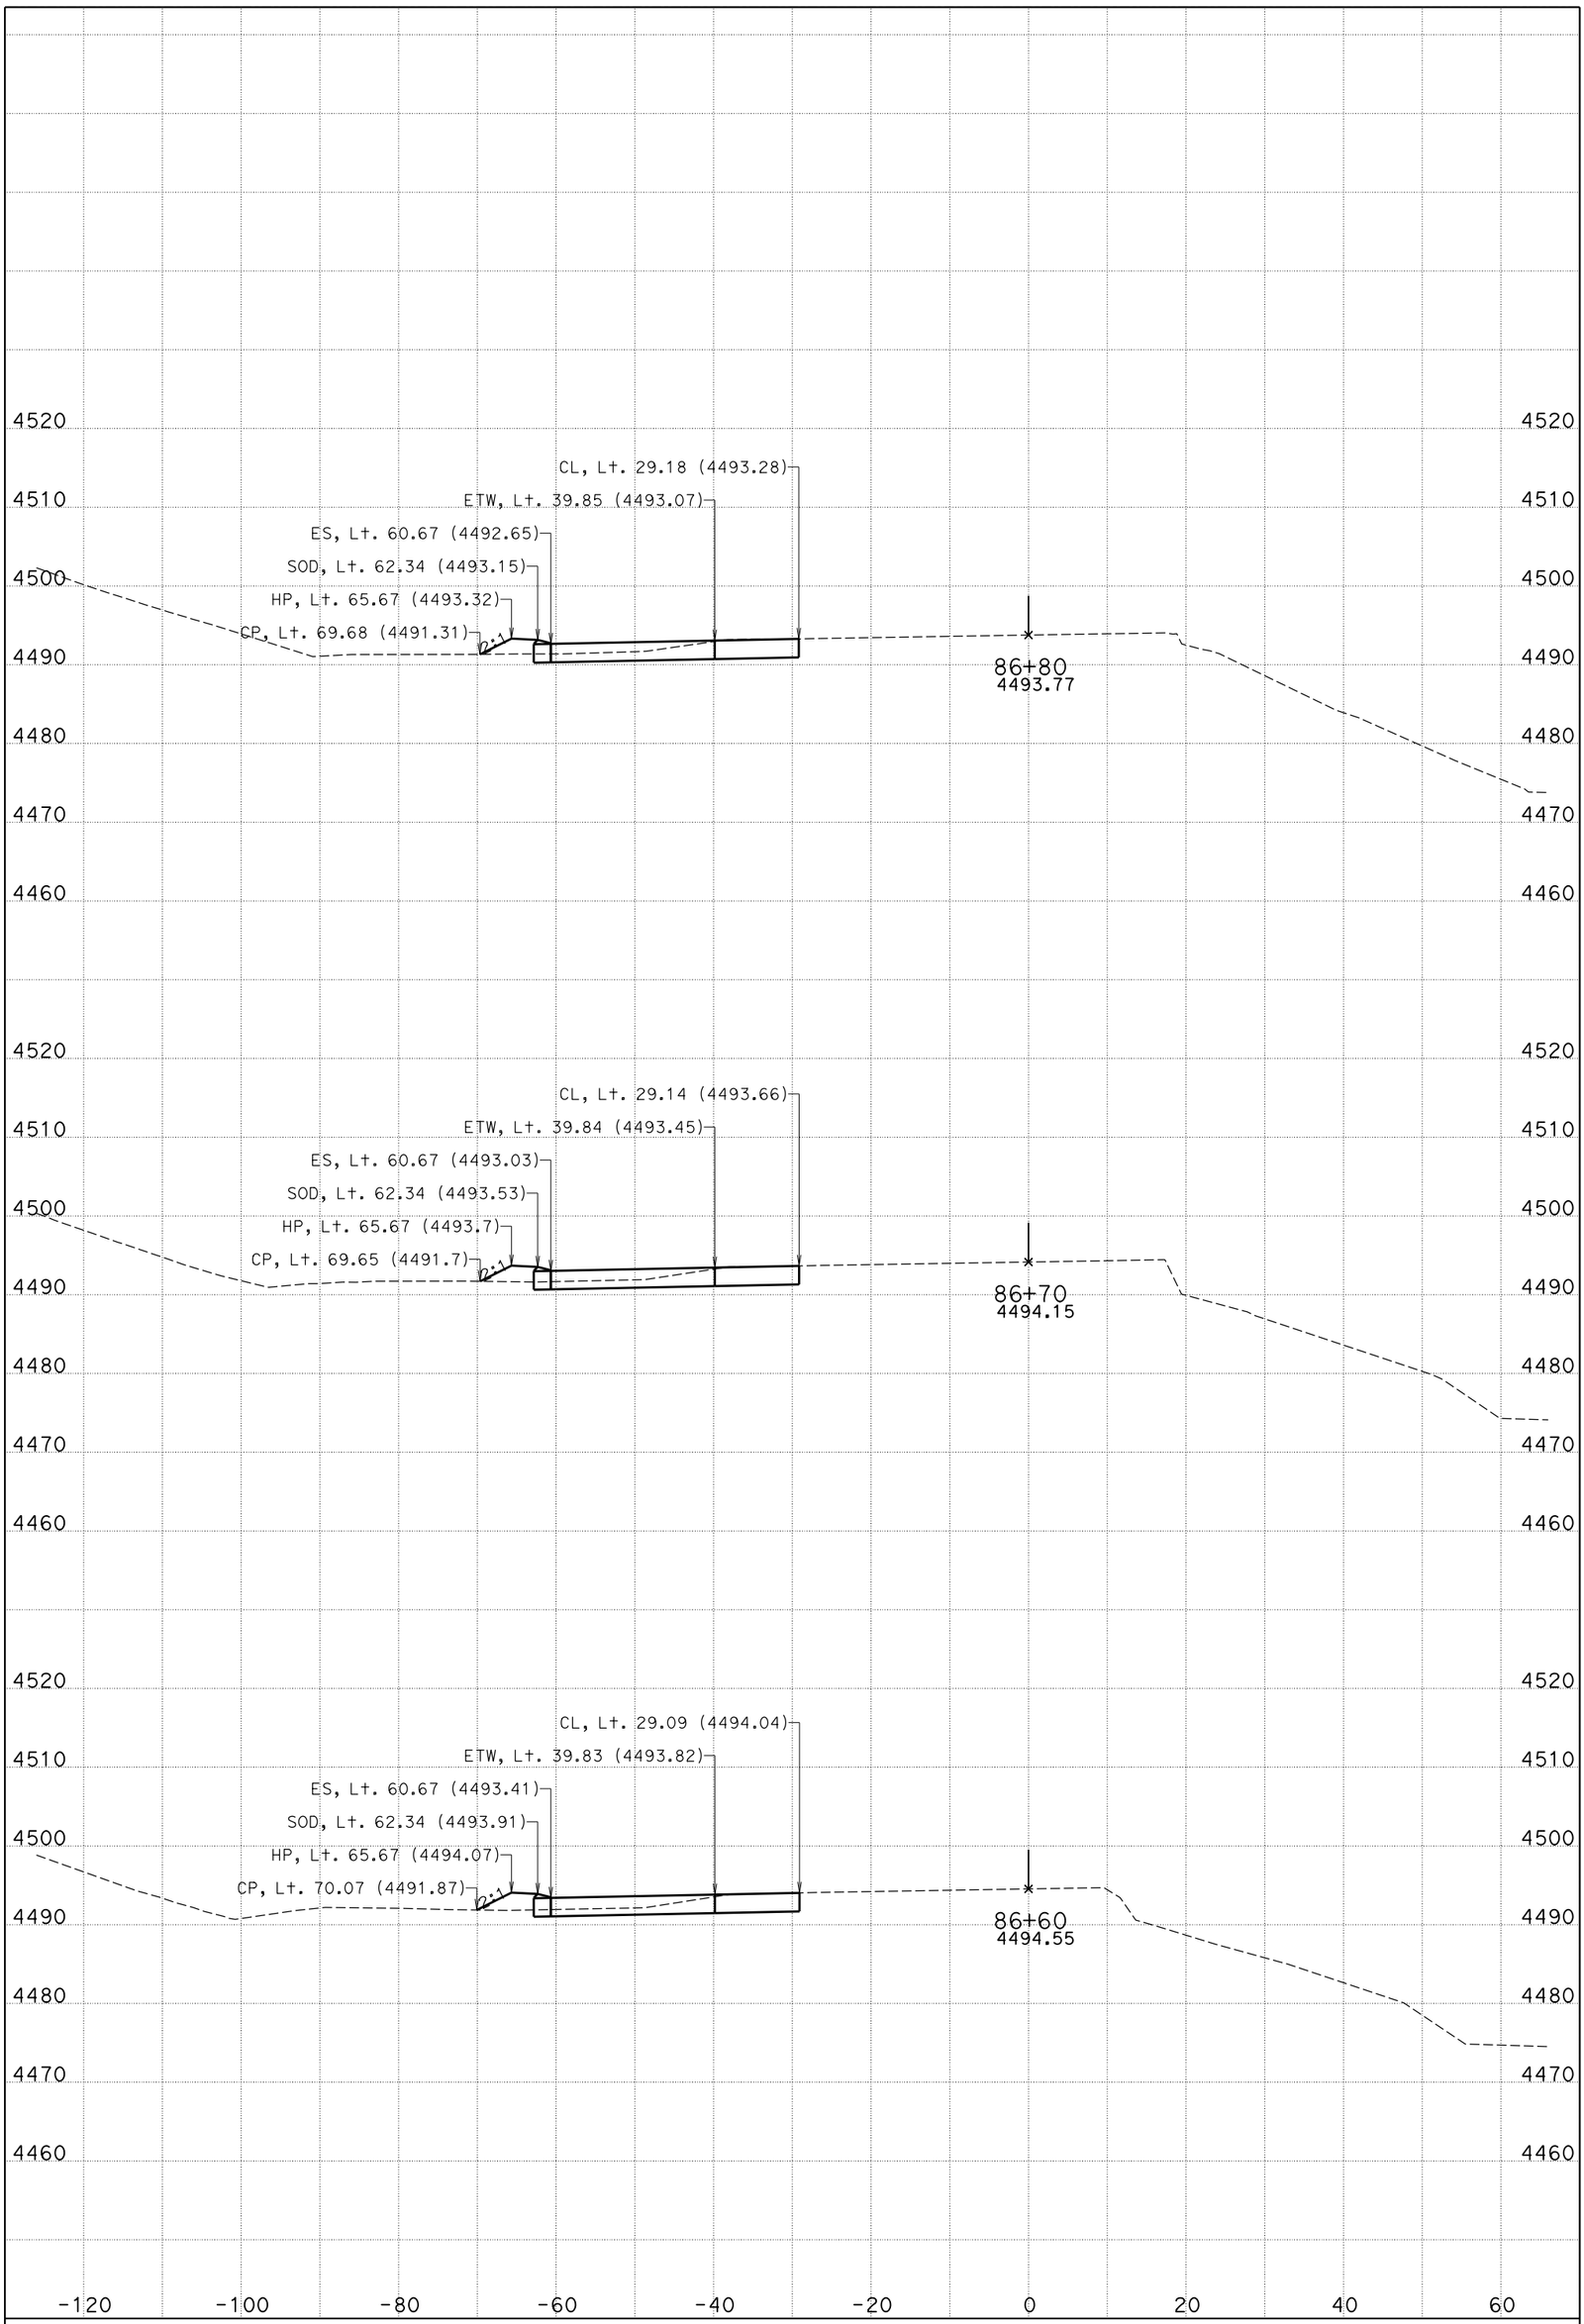

DATE: 11/4/2014

CENDA DITCH BRIDGE

CONTRACT: 0M280

DIST/CO/RTE/PM: 08/SBd/15/172.11/173.84

KC Project: 11025 File: D:\KCPron25n25\FG-Surface*slpro.ear

I-15

CROSS SECTIONS

SHEET 48 OF 99

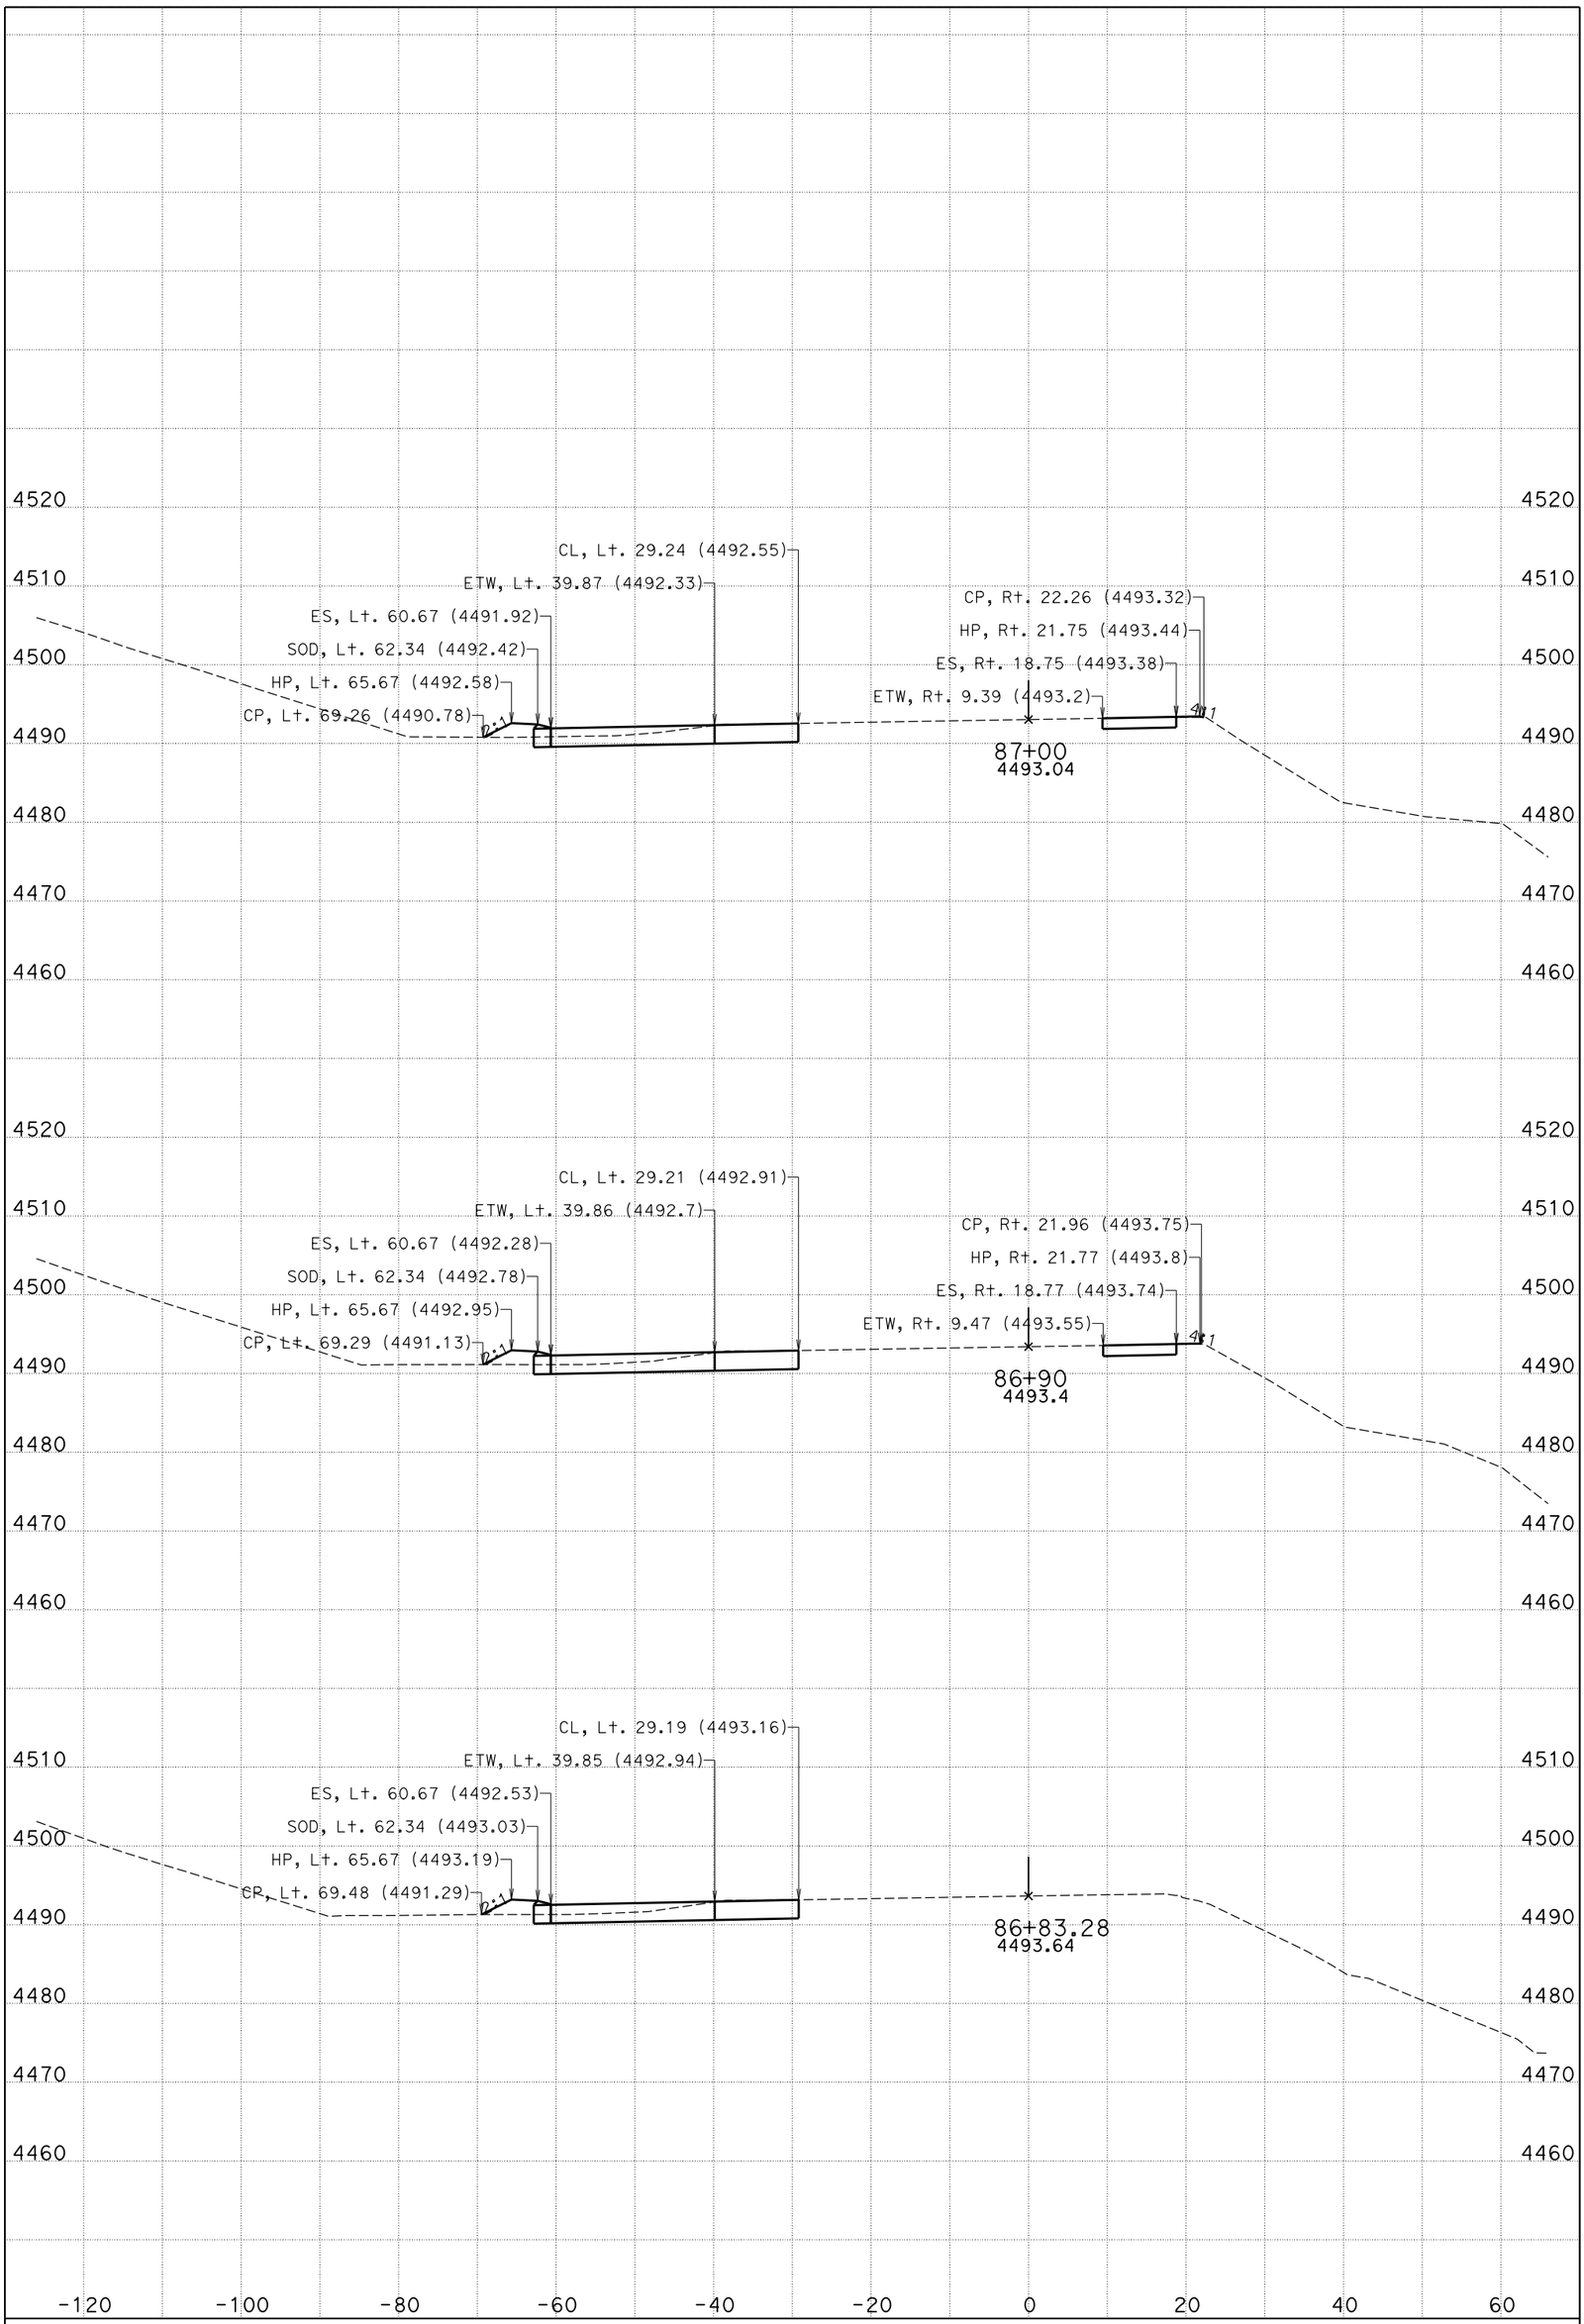

DATE: 11/4/2014

CENDA DITCH BRIDGE

CONTRACT: 0M280

DIST/CO/RTE/PM: 08/SBd/15/172.11/173.84

KC Project: 11025 File: D:\KCPron25n25\FG-Surface*slpro.ear

I-15

CROSS SECTIONS

SHEET 49 OF 99

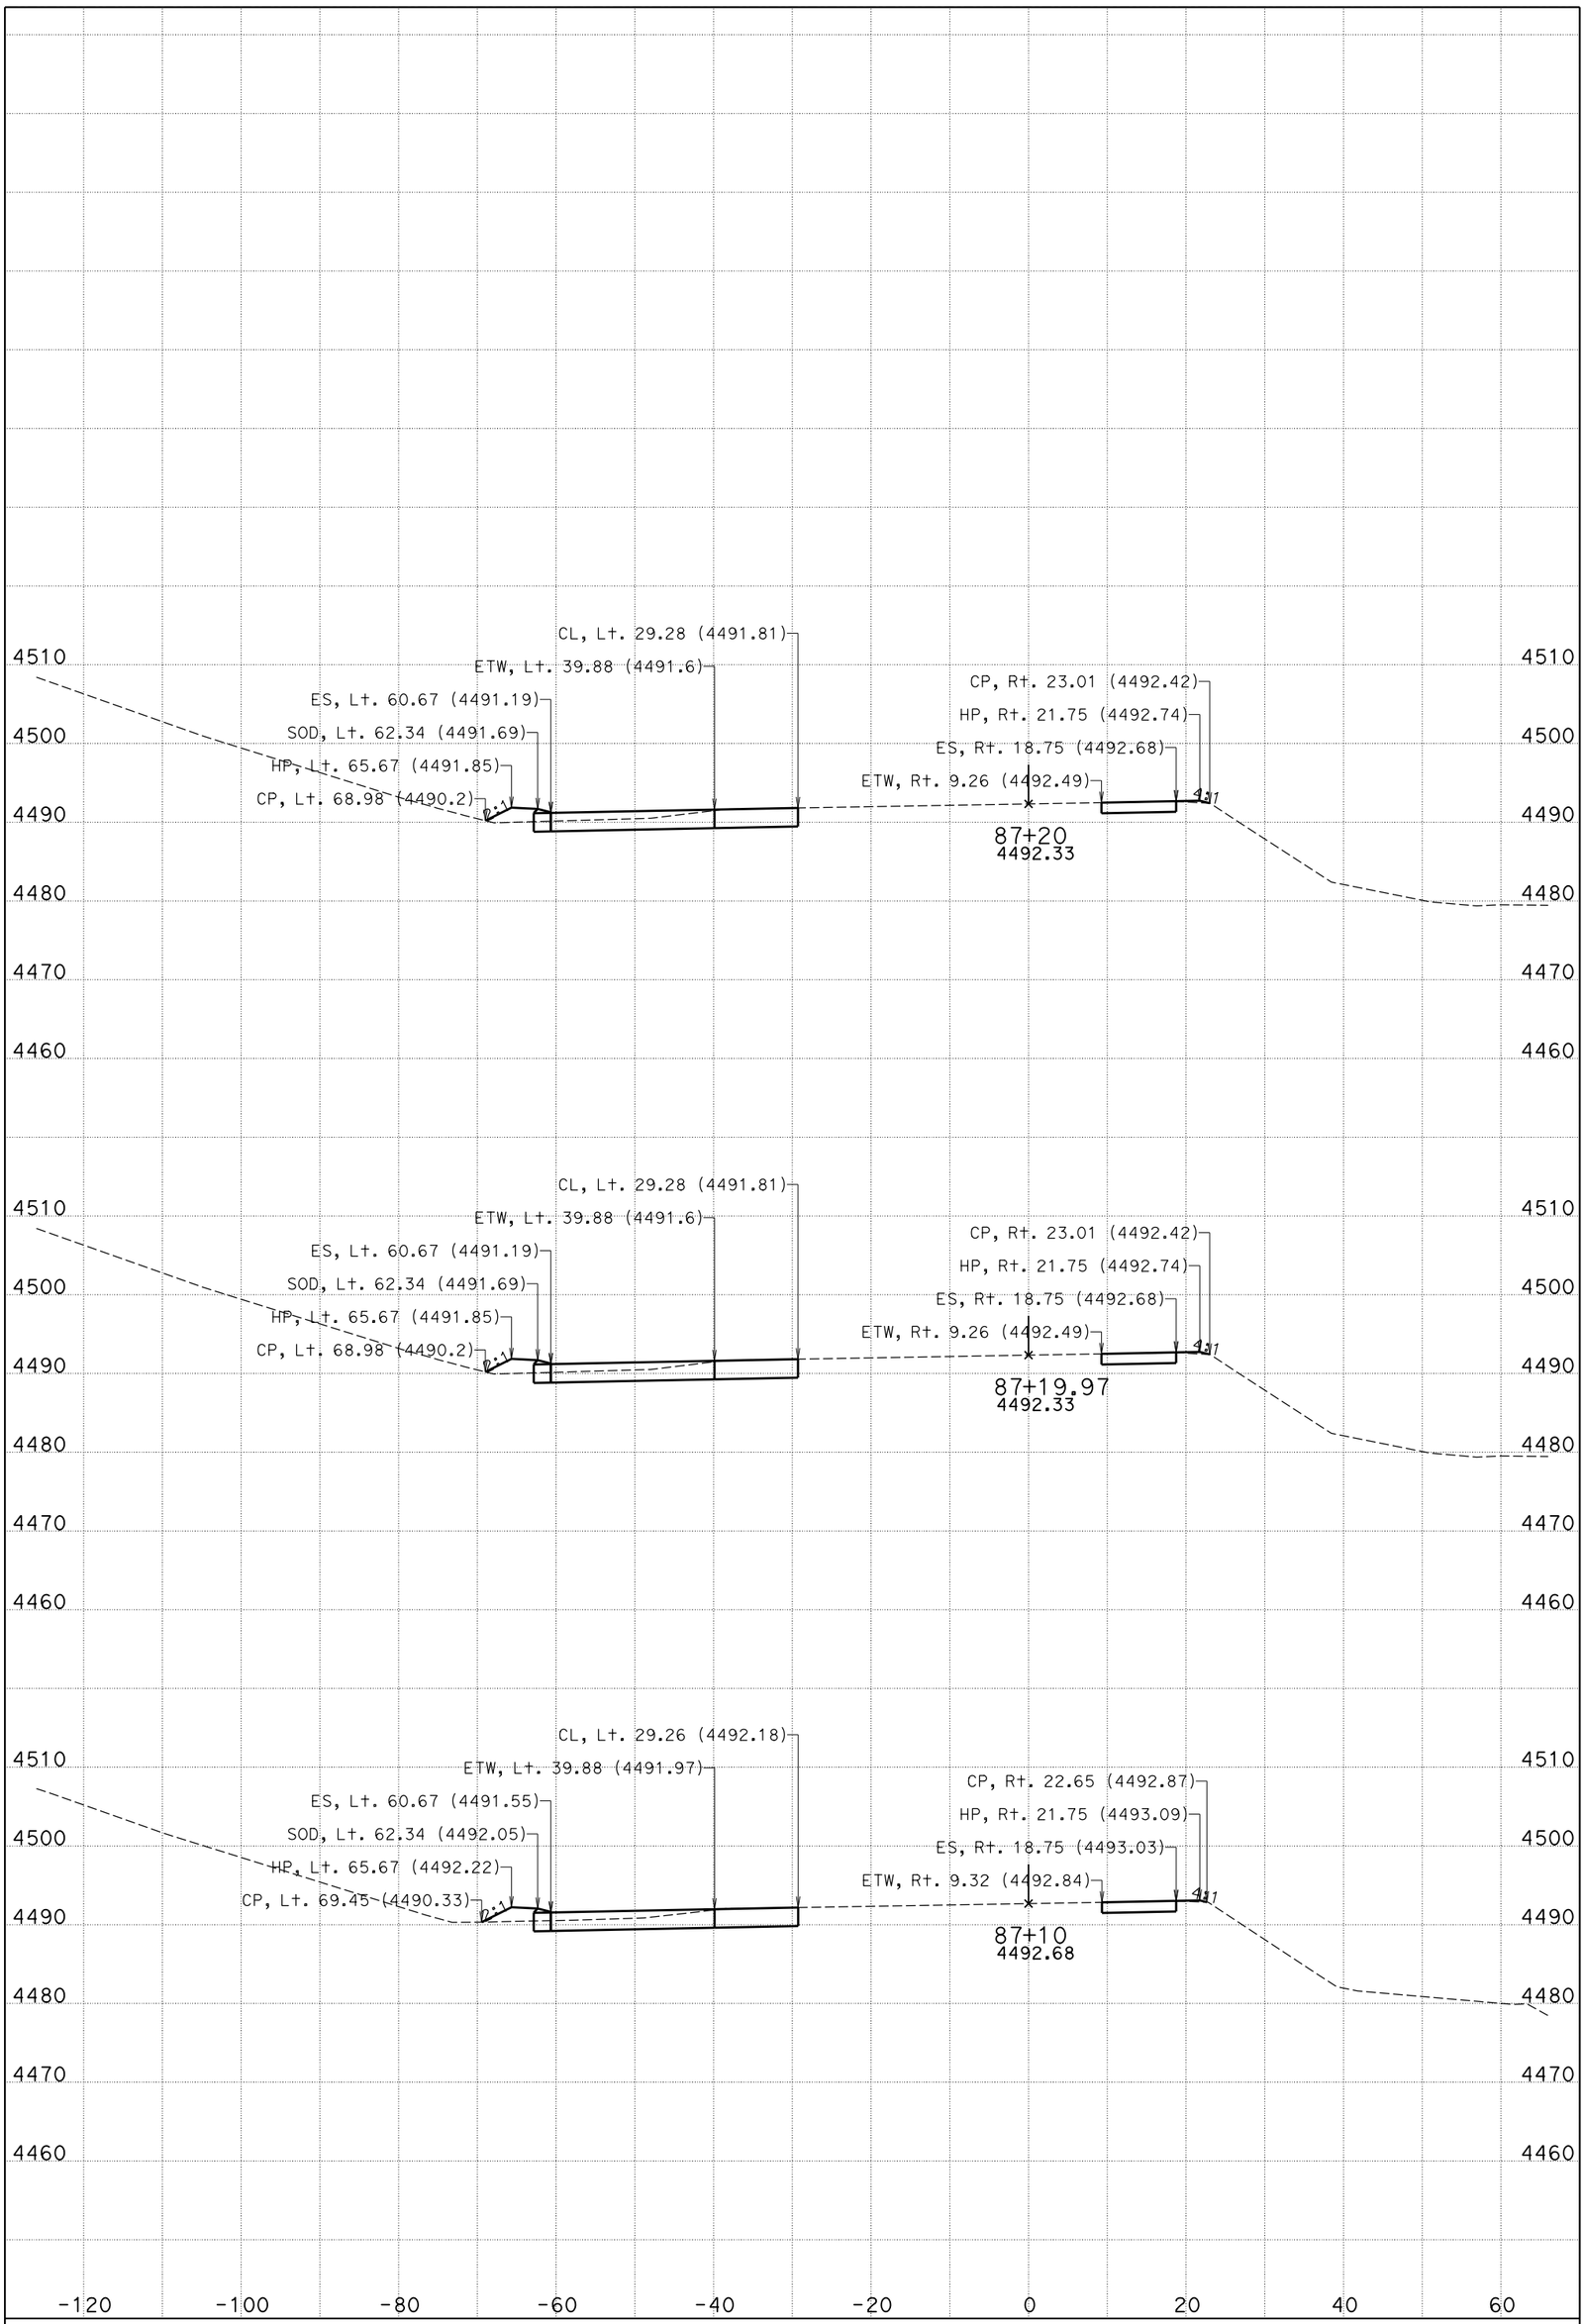

DATE: 11/4/2014

CENDA DITCH BRIDGE

CONTRACT: 0M280

DIST/CO/RTE/PM: 08/SBd/15/172.11/173.84

KC Project: 11025 File: D:\KCPron25n25\FG-Surface*slpro.ear

I-15

CROSS SECTIONS

SHEET 50 OF 99

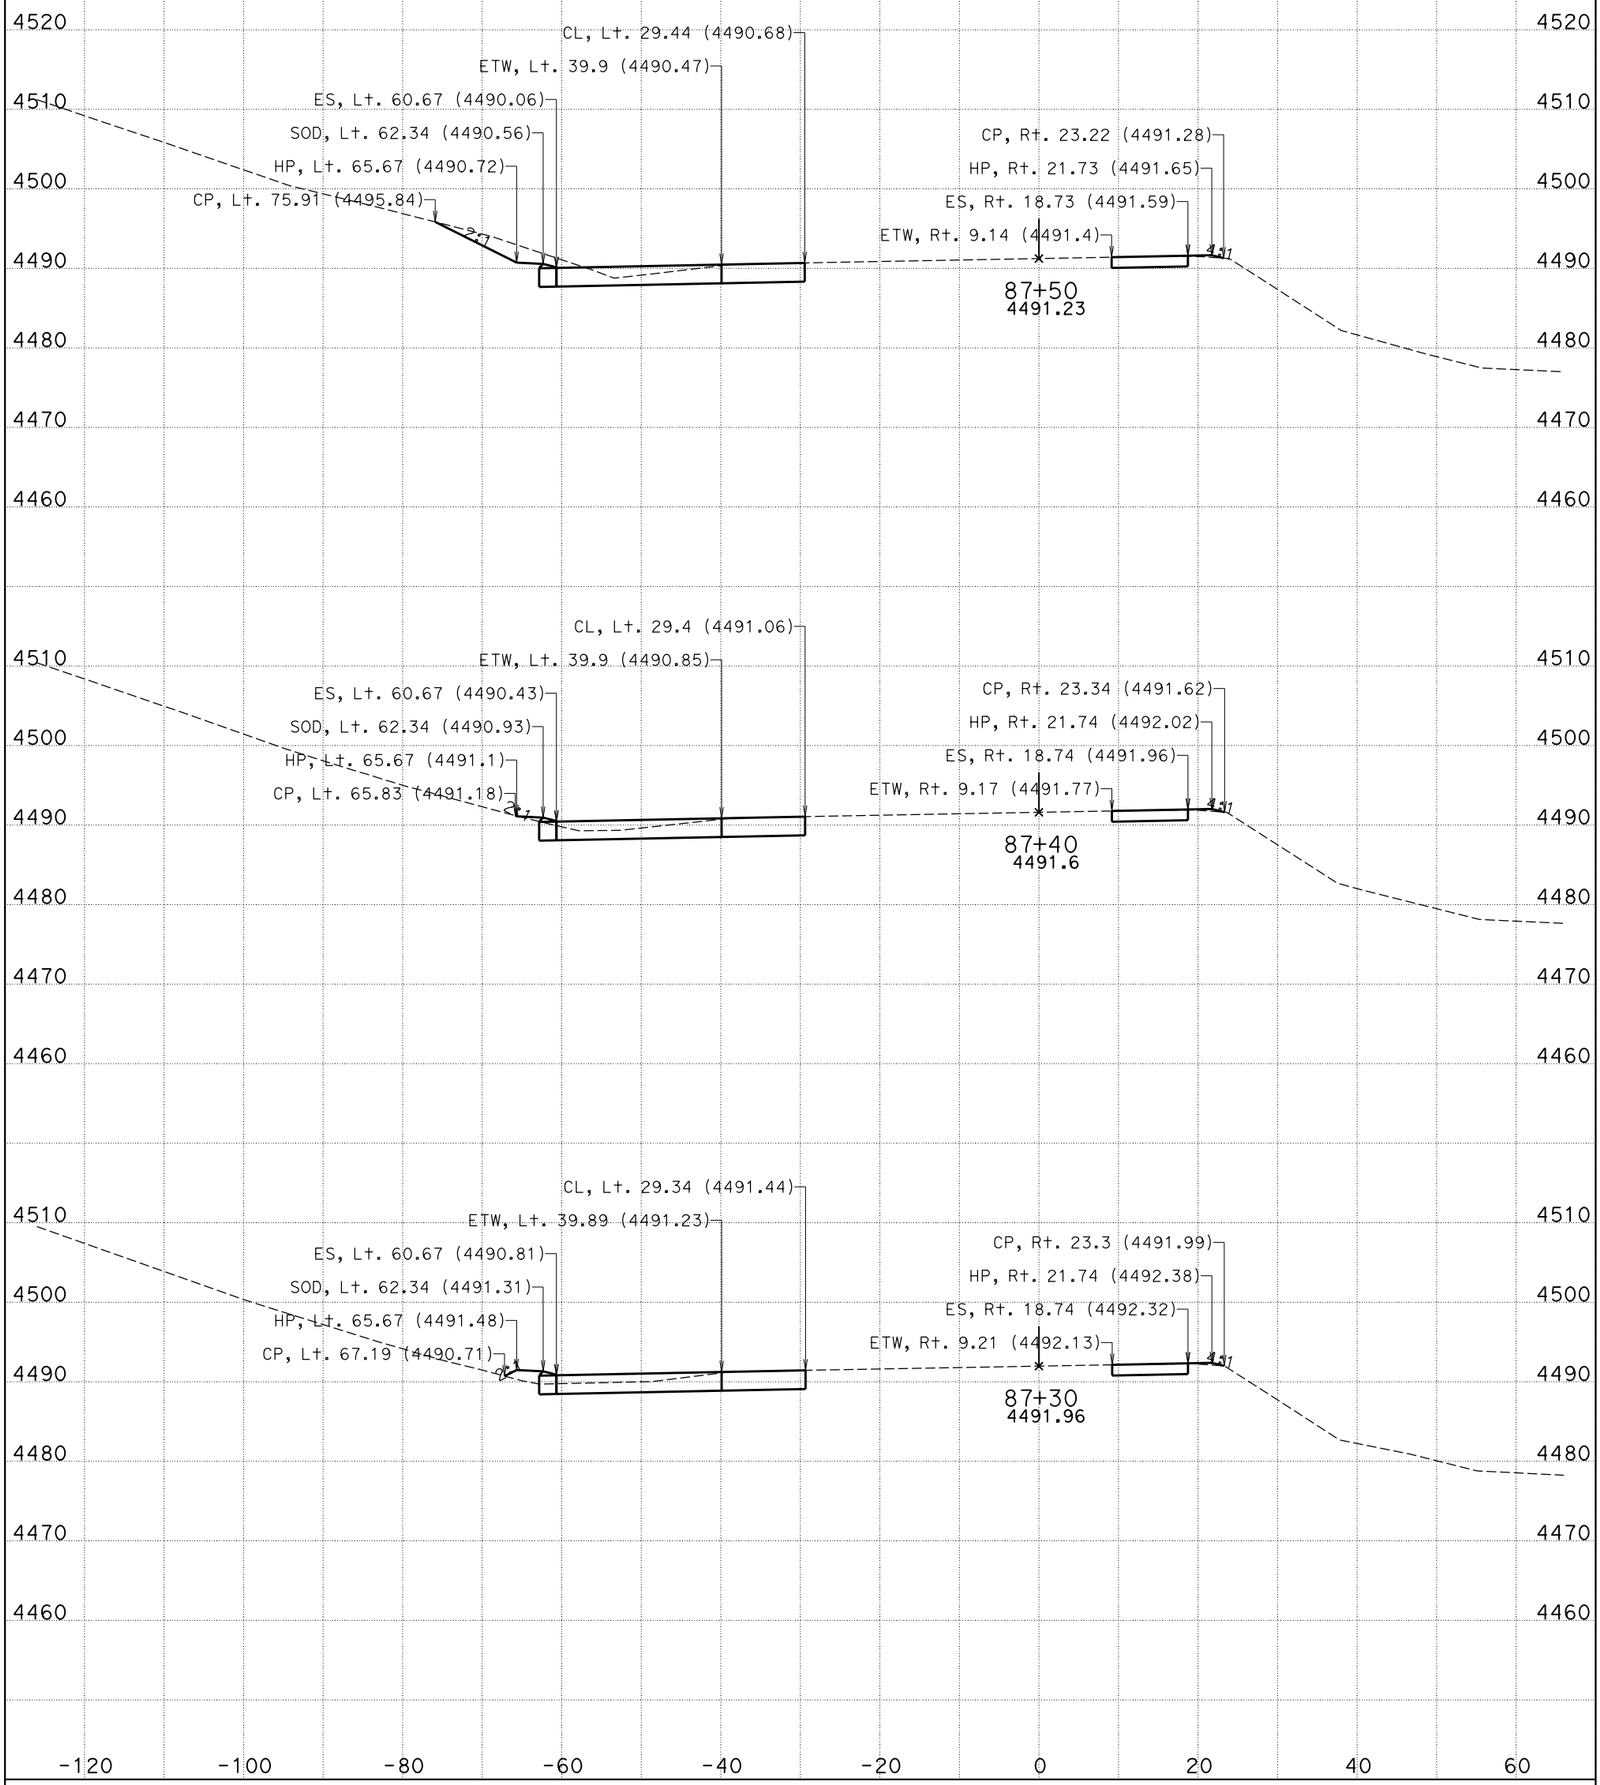

DATE: 11/4/2014

CENDA DITCH BRIDGE

CONTRACT: 0M280

DIST/CO/RTE/PM: 08/SBd/15/172.11/173.84

KC Project: 11025 File: D:\KCPron25n25\FG-Surface*slpro.ear

I-15

CROSS SECTIONS

SHEET 51 OF 99

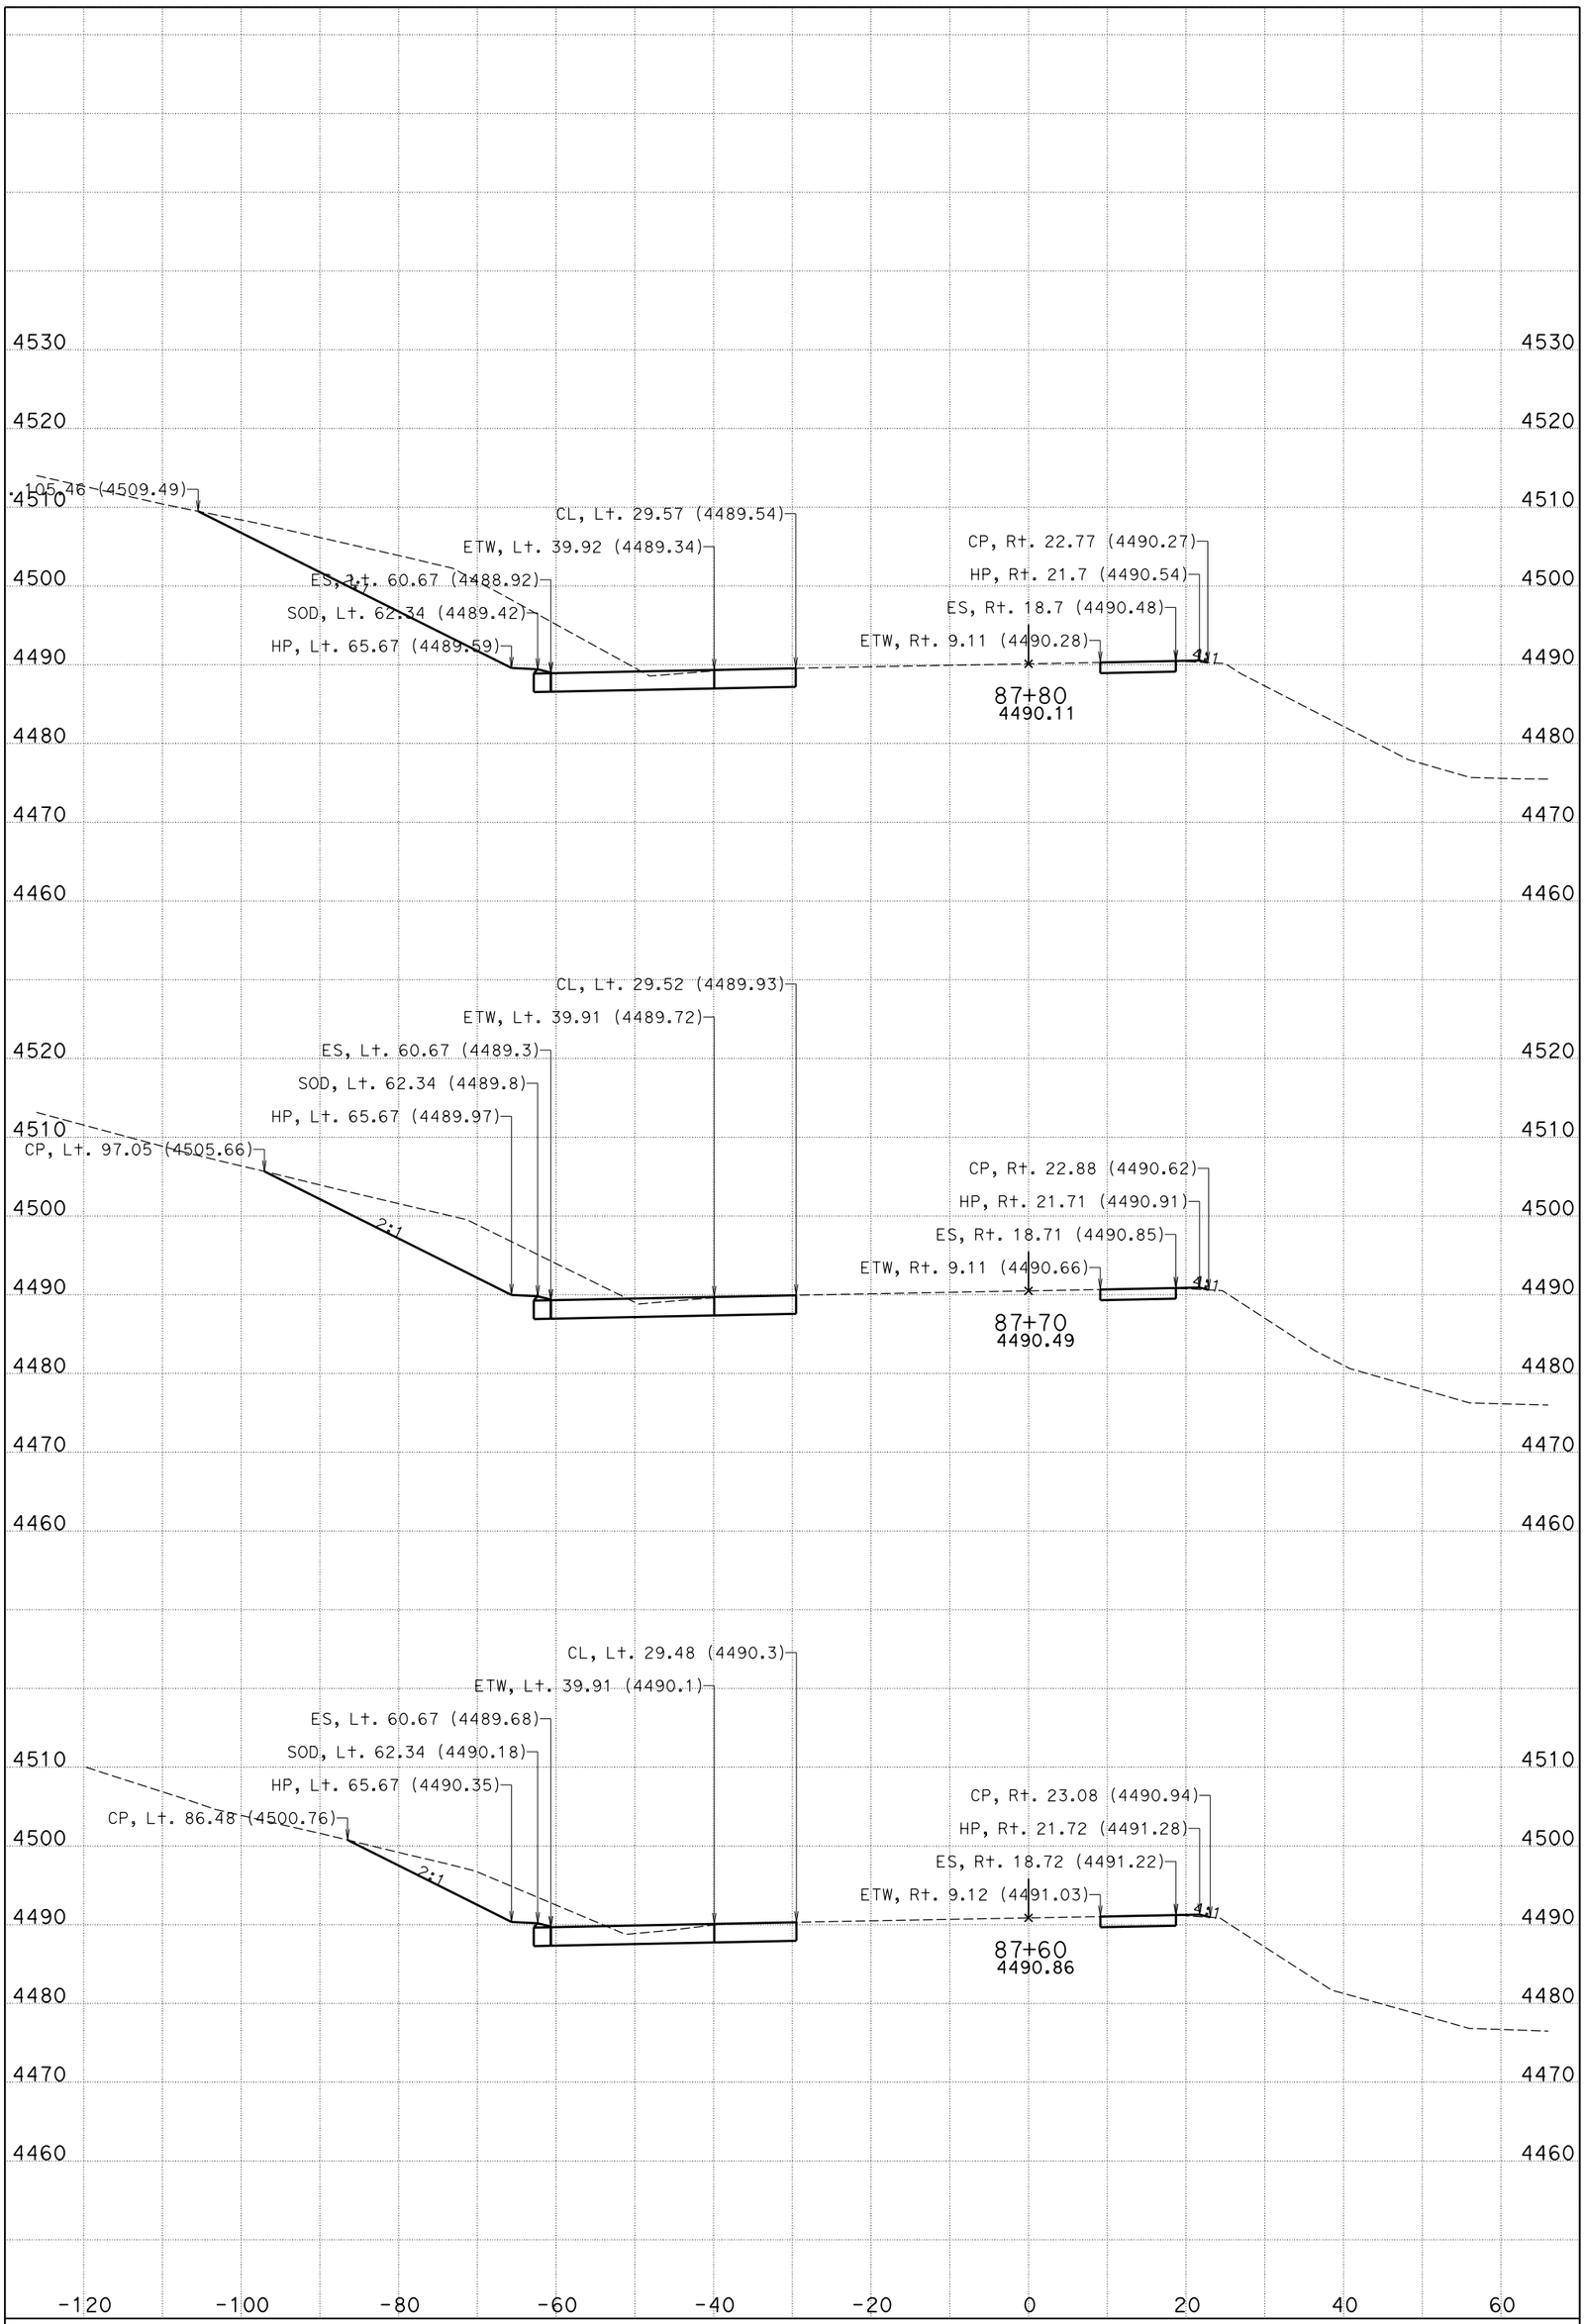

DATE: 11/4/2014

CENDA DITCH BRIDGE

CONTRACT: 0M280

DIST/CO/RTE/PM: 08/SBd/15/172.11/173.84

KC Project: 11025 File: D:\KCPron25n25\FG-Surface*slpro.ear

I-15

CROSS SECTIONS

SHEET 52 OF 99

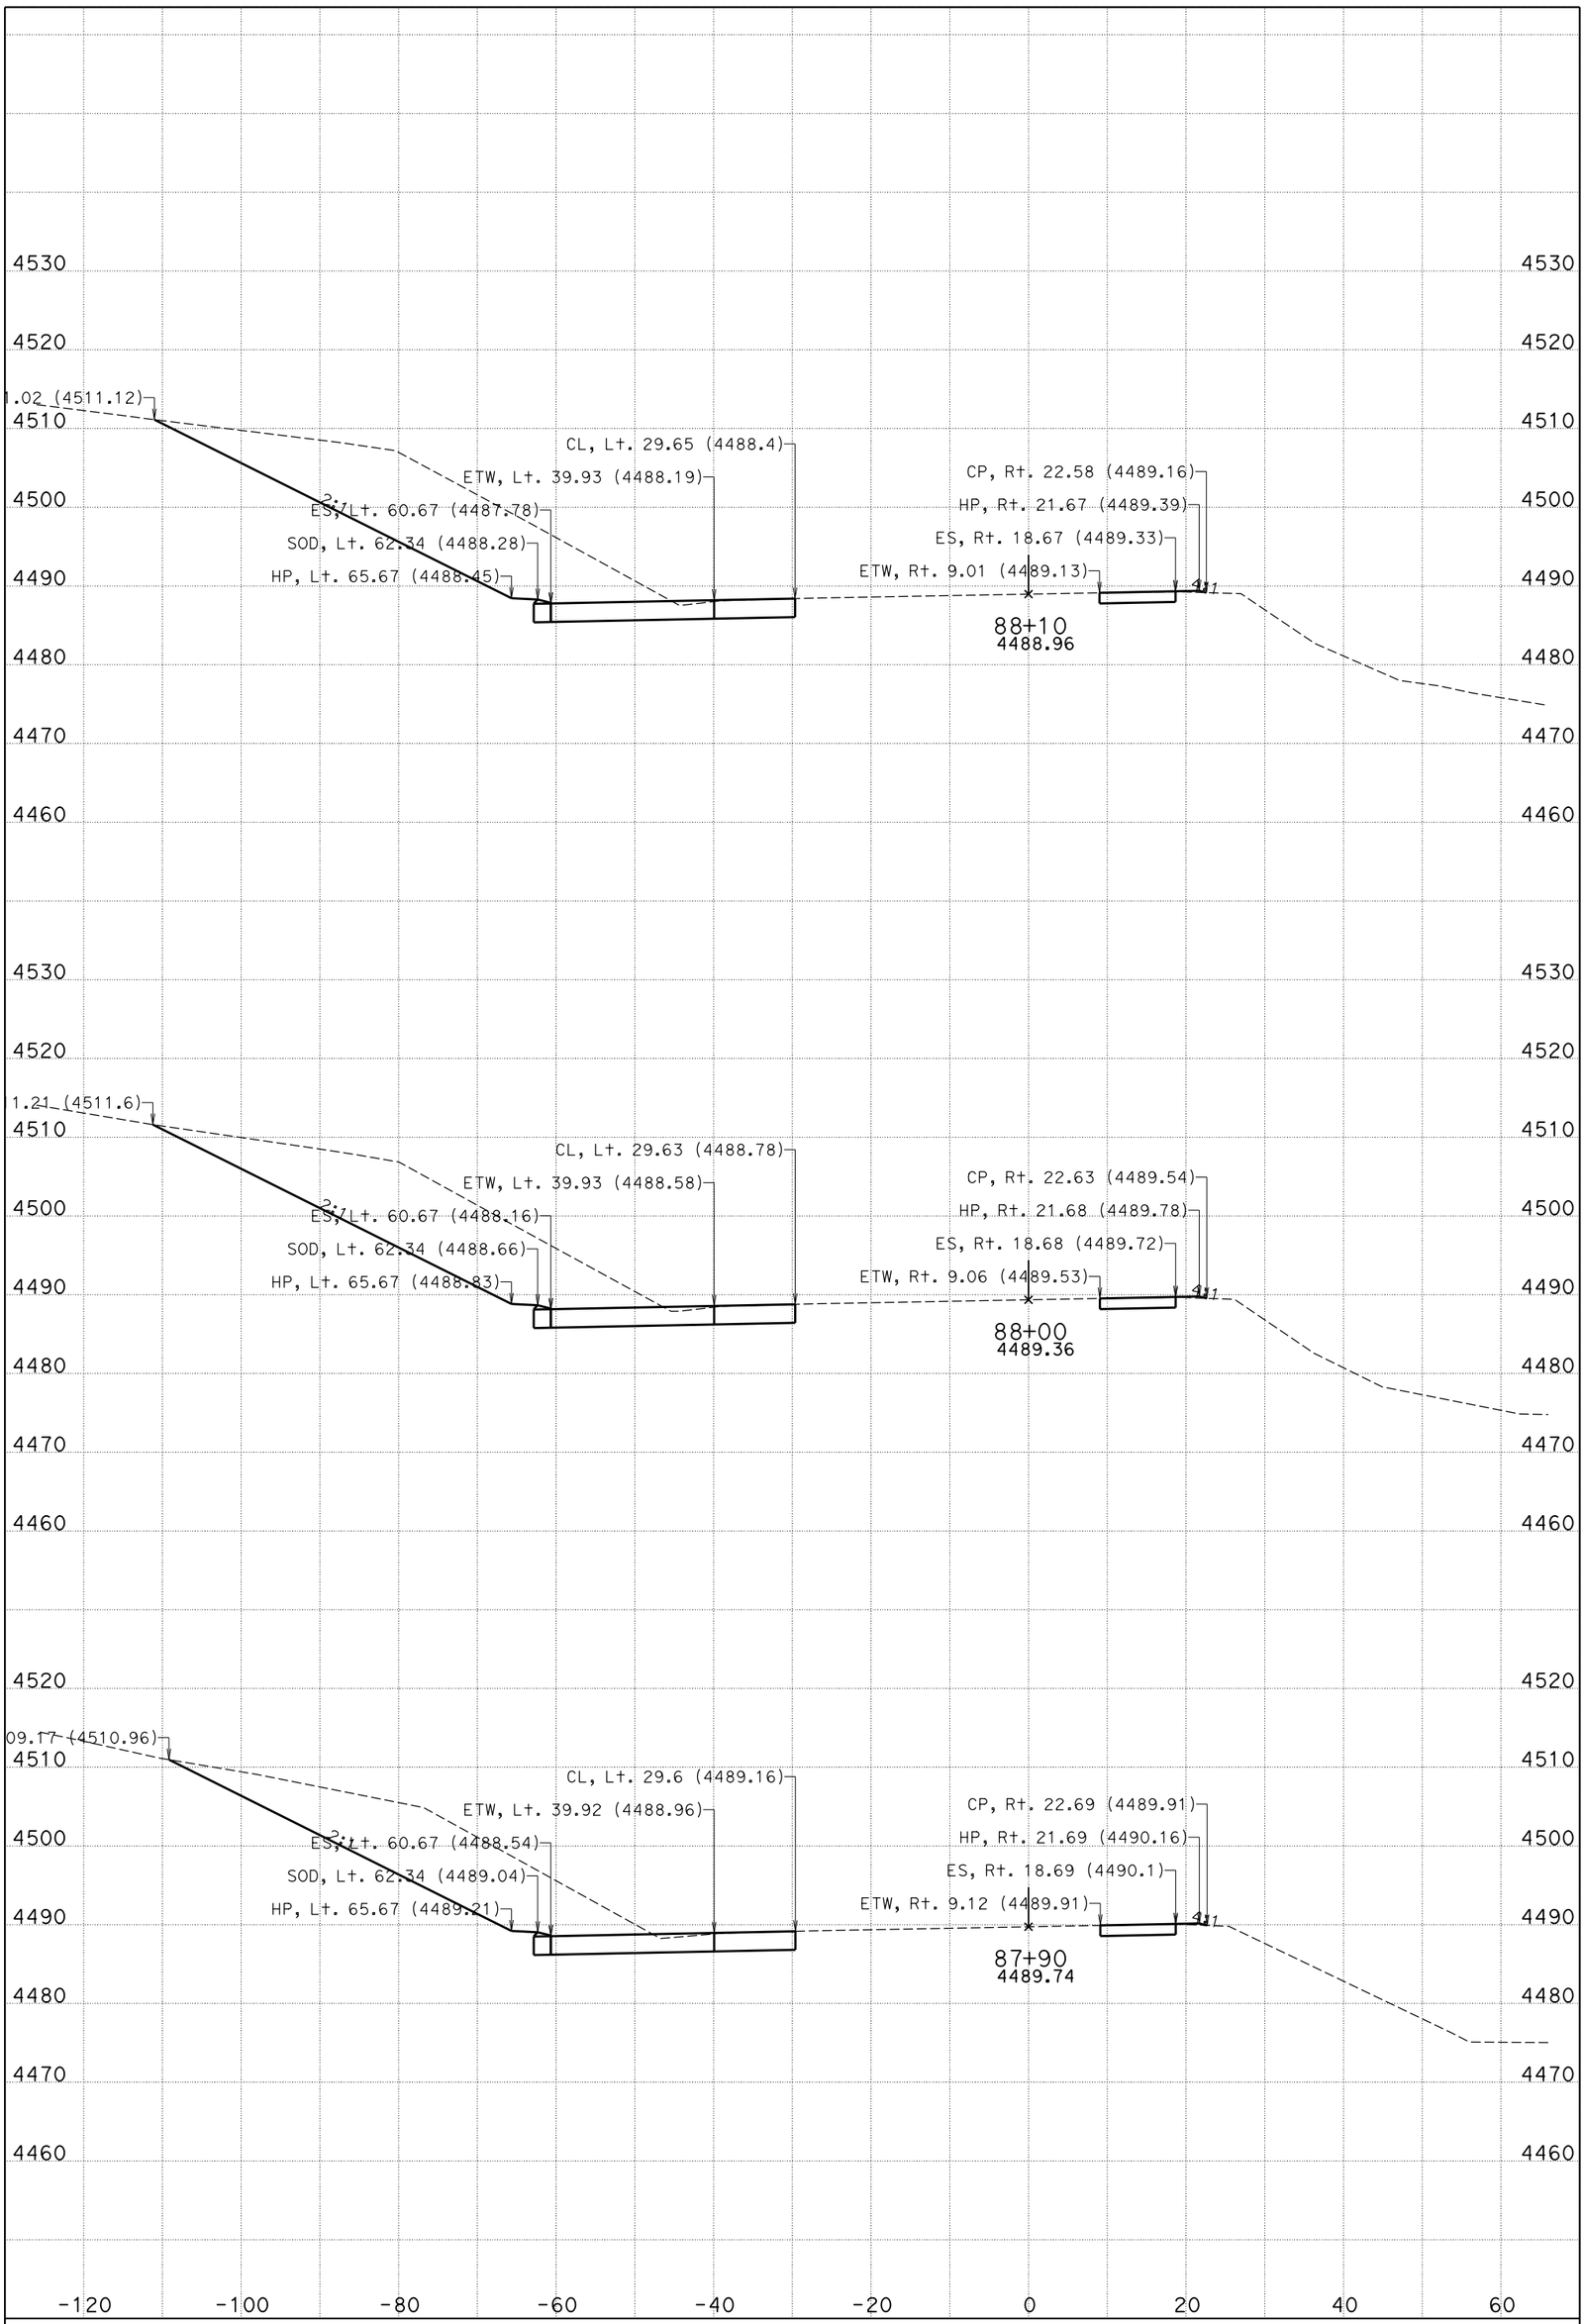

DATE: 11/4/2014

CENDA DITCH BRIDGE

CONTRACT: 0M280

DIST/CO/RTE/PM: 08/SBd/15/172.11/173.84

KC Project: 11025 File: D:\KCPron25n25\FG-Surface*slpro.ear

I-15

CROSS SECTIONS

SHEET 53 OF 99

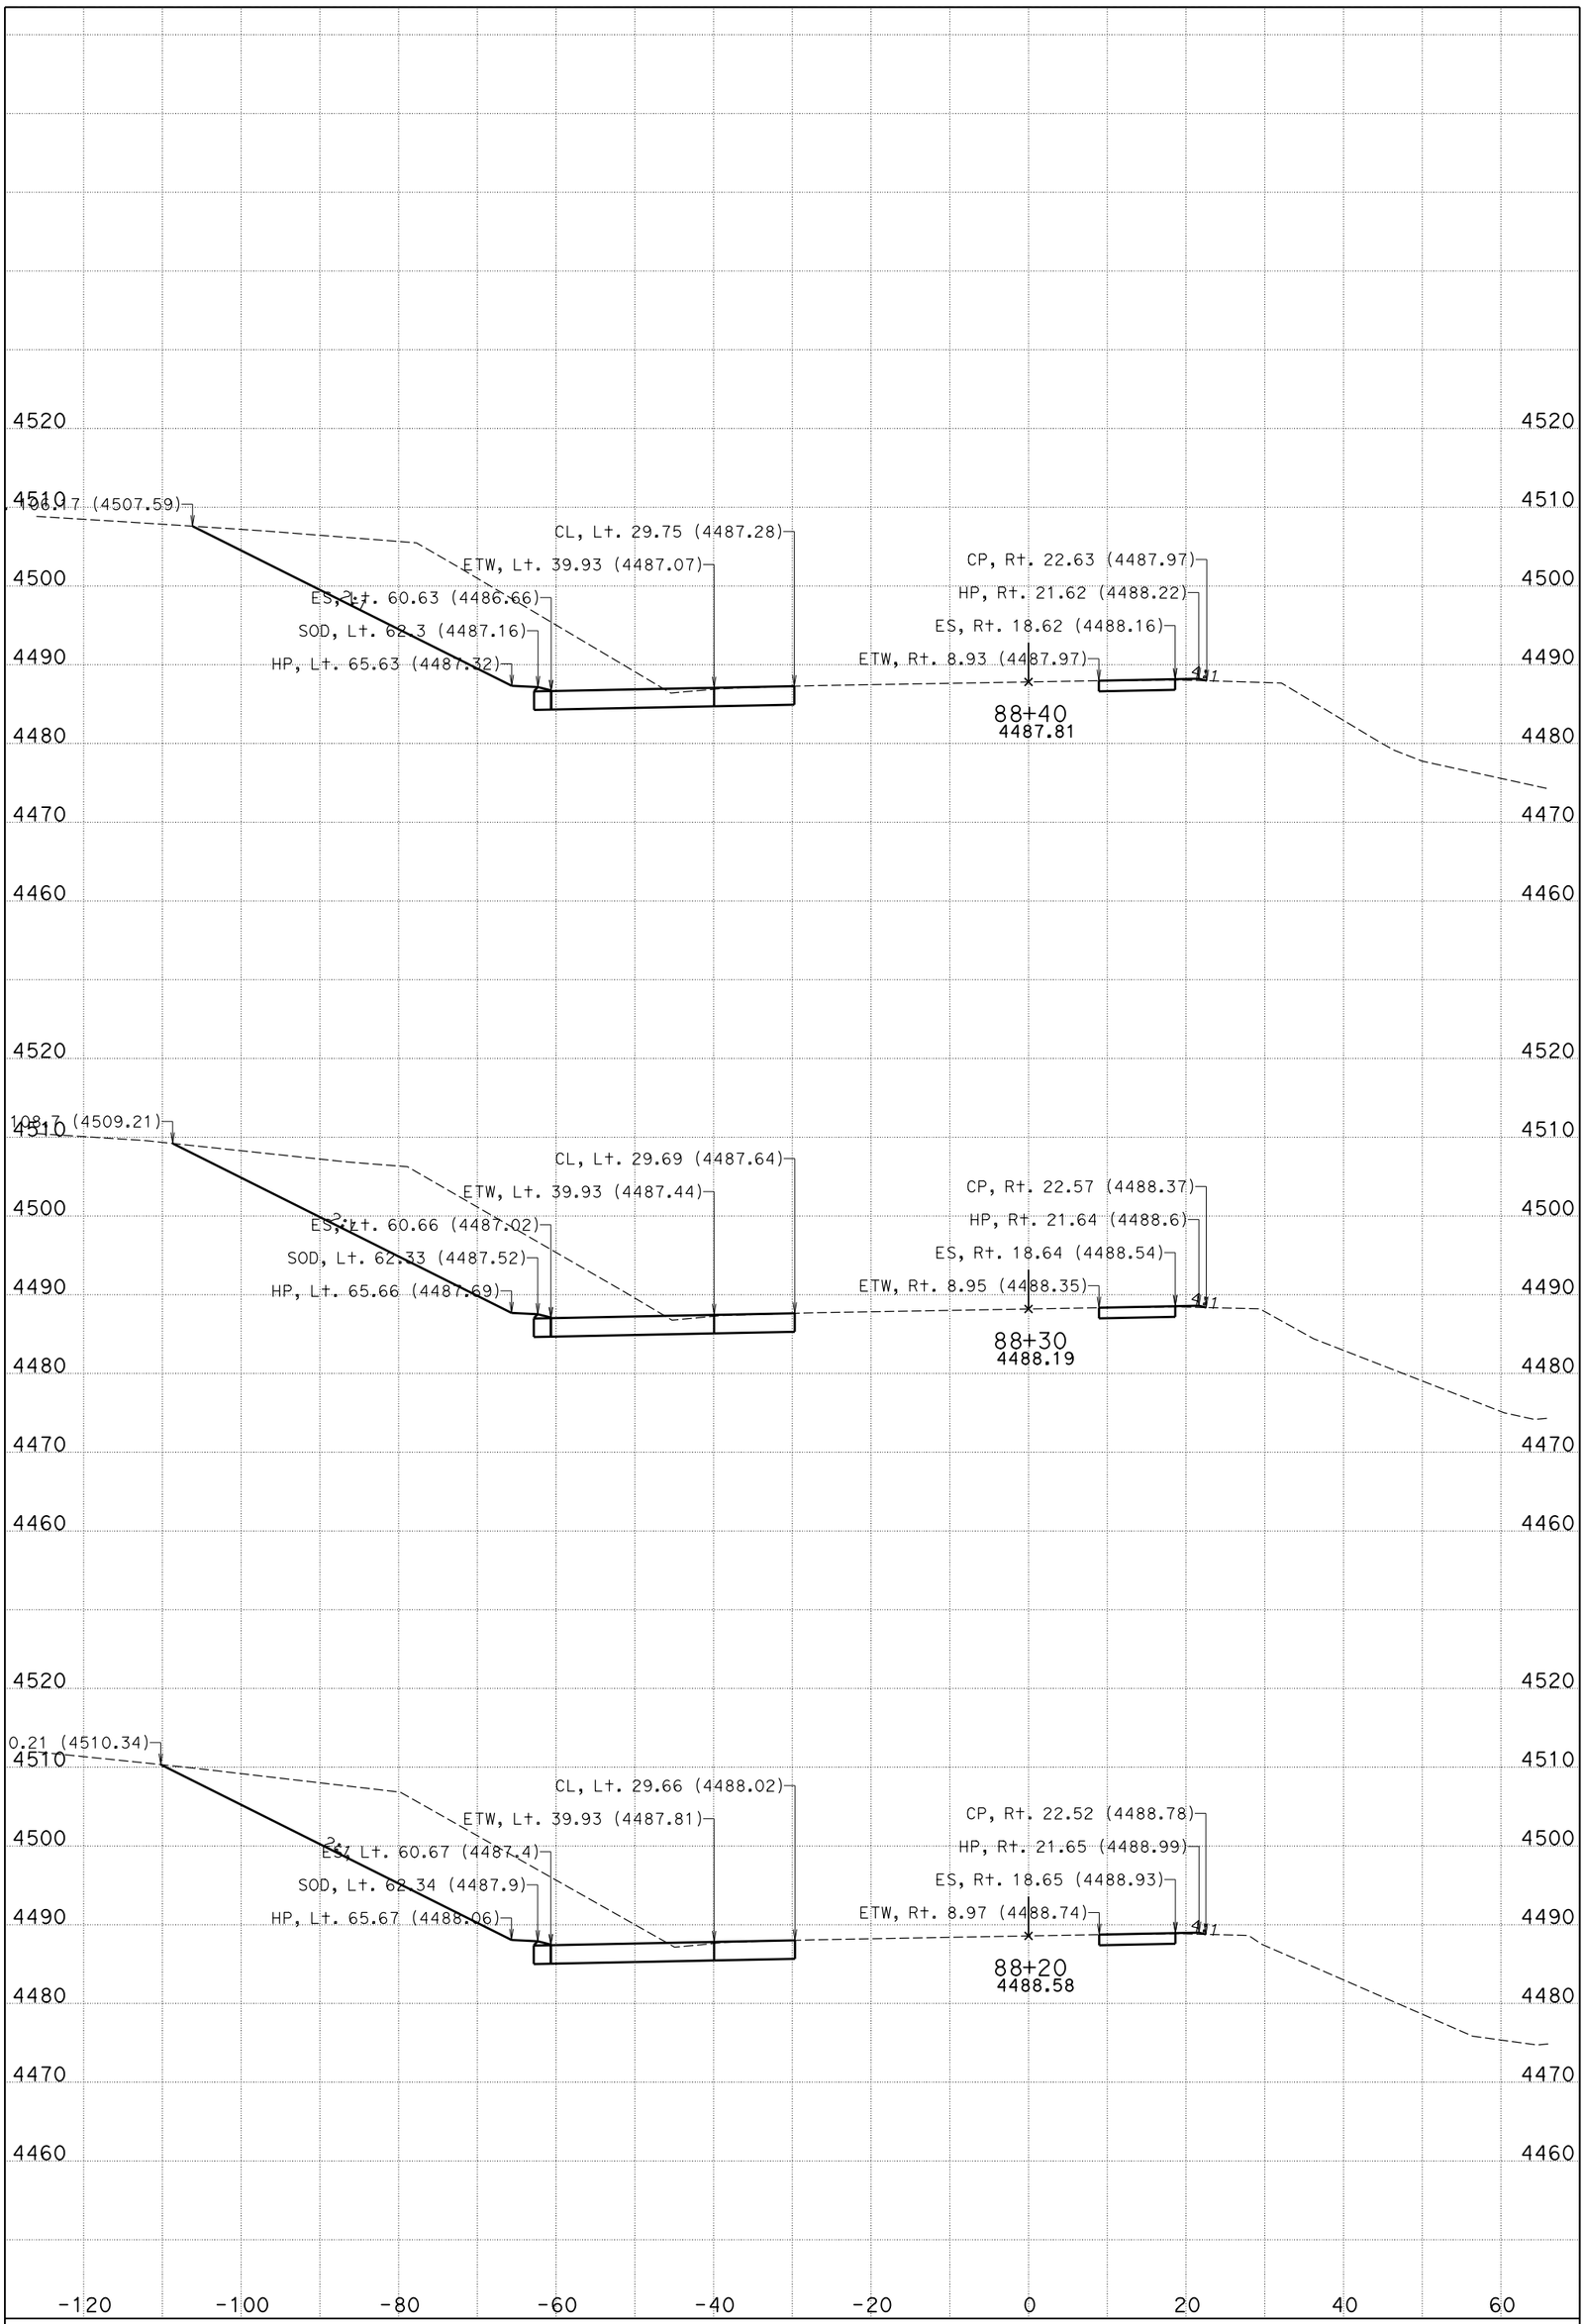

DATE: 11/4/2014

CENDA DITCH BRIDGE

CONTRACT: 0M280

DIST/CO/RTE/PM: 08/SBd/15/172.11/173.84

KC Project: 11025 File: D:\KCPron25n25\FG-Surface*slpro.ear

I-15

CROSS SECTIONS

SHEET 54 OF 99

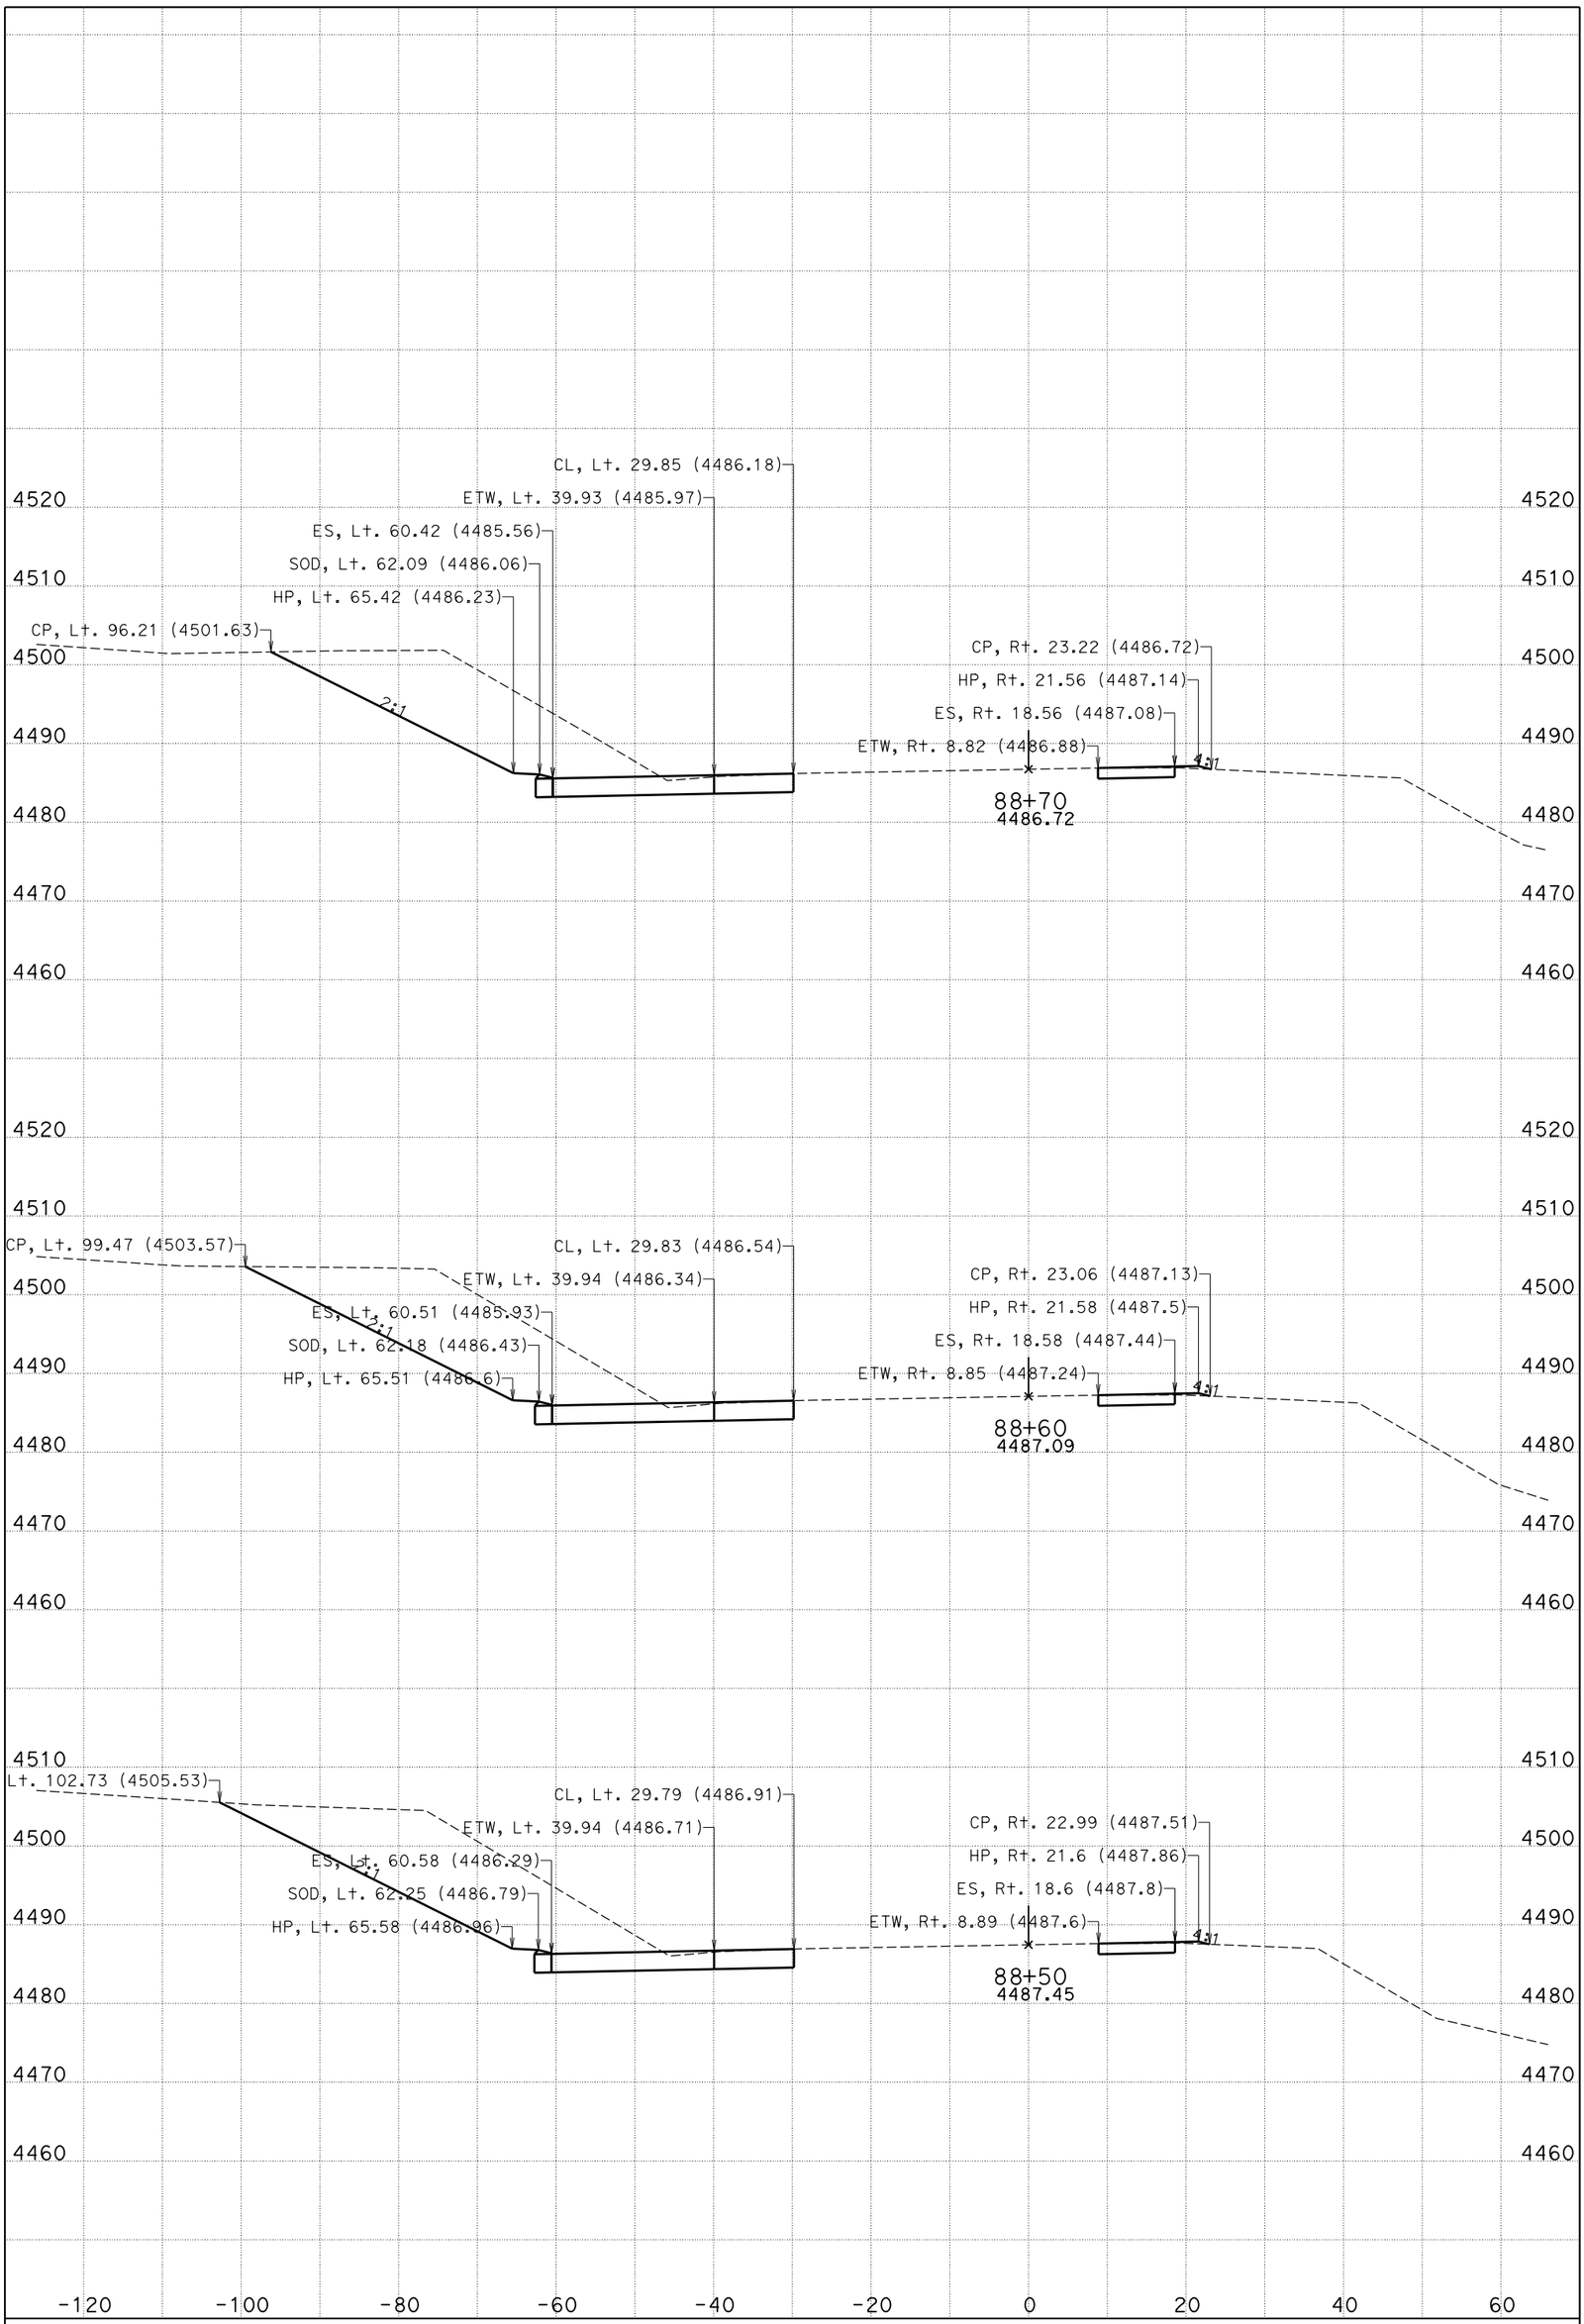

DATE: 11/4/2014

CENDA DITCH BRIDGE

CONTRACT: 0M280

DIST/CO/RTE/PM: 08/SBd/15/172.11/173.84

KC Project: 11025 File: D:\KCPron25n25\FG-Surface*slpro.ear

I-15

CROSS SECTIONS

SHEET 55 OF 99

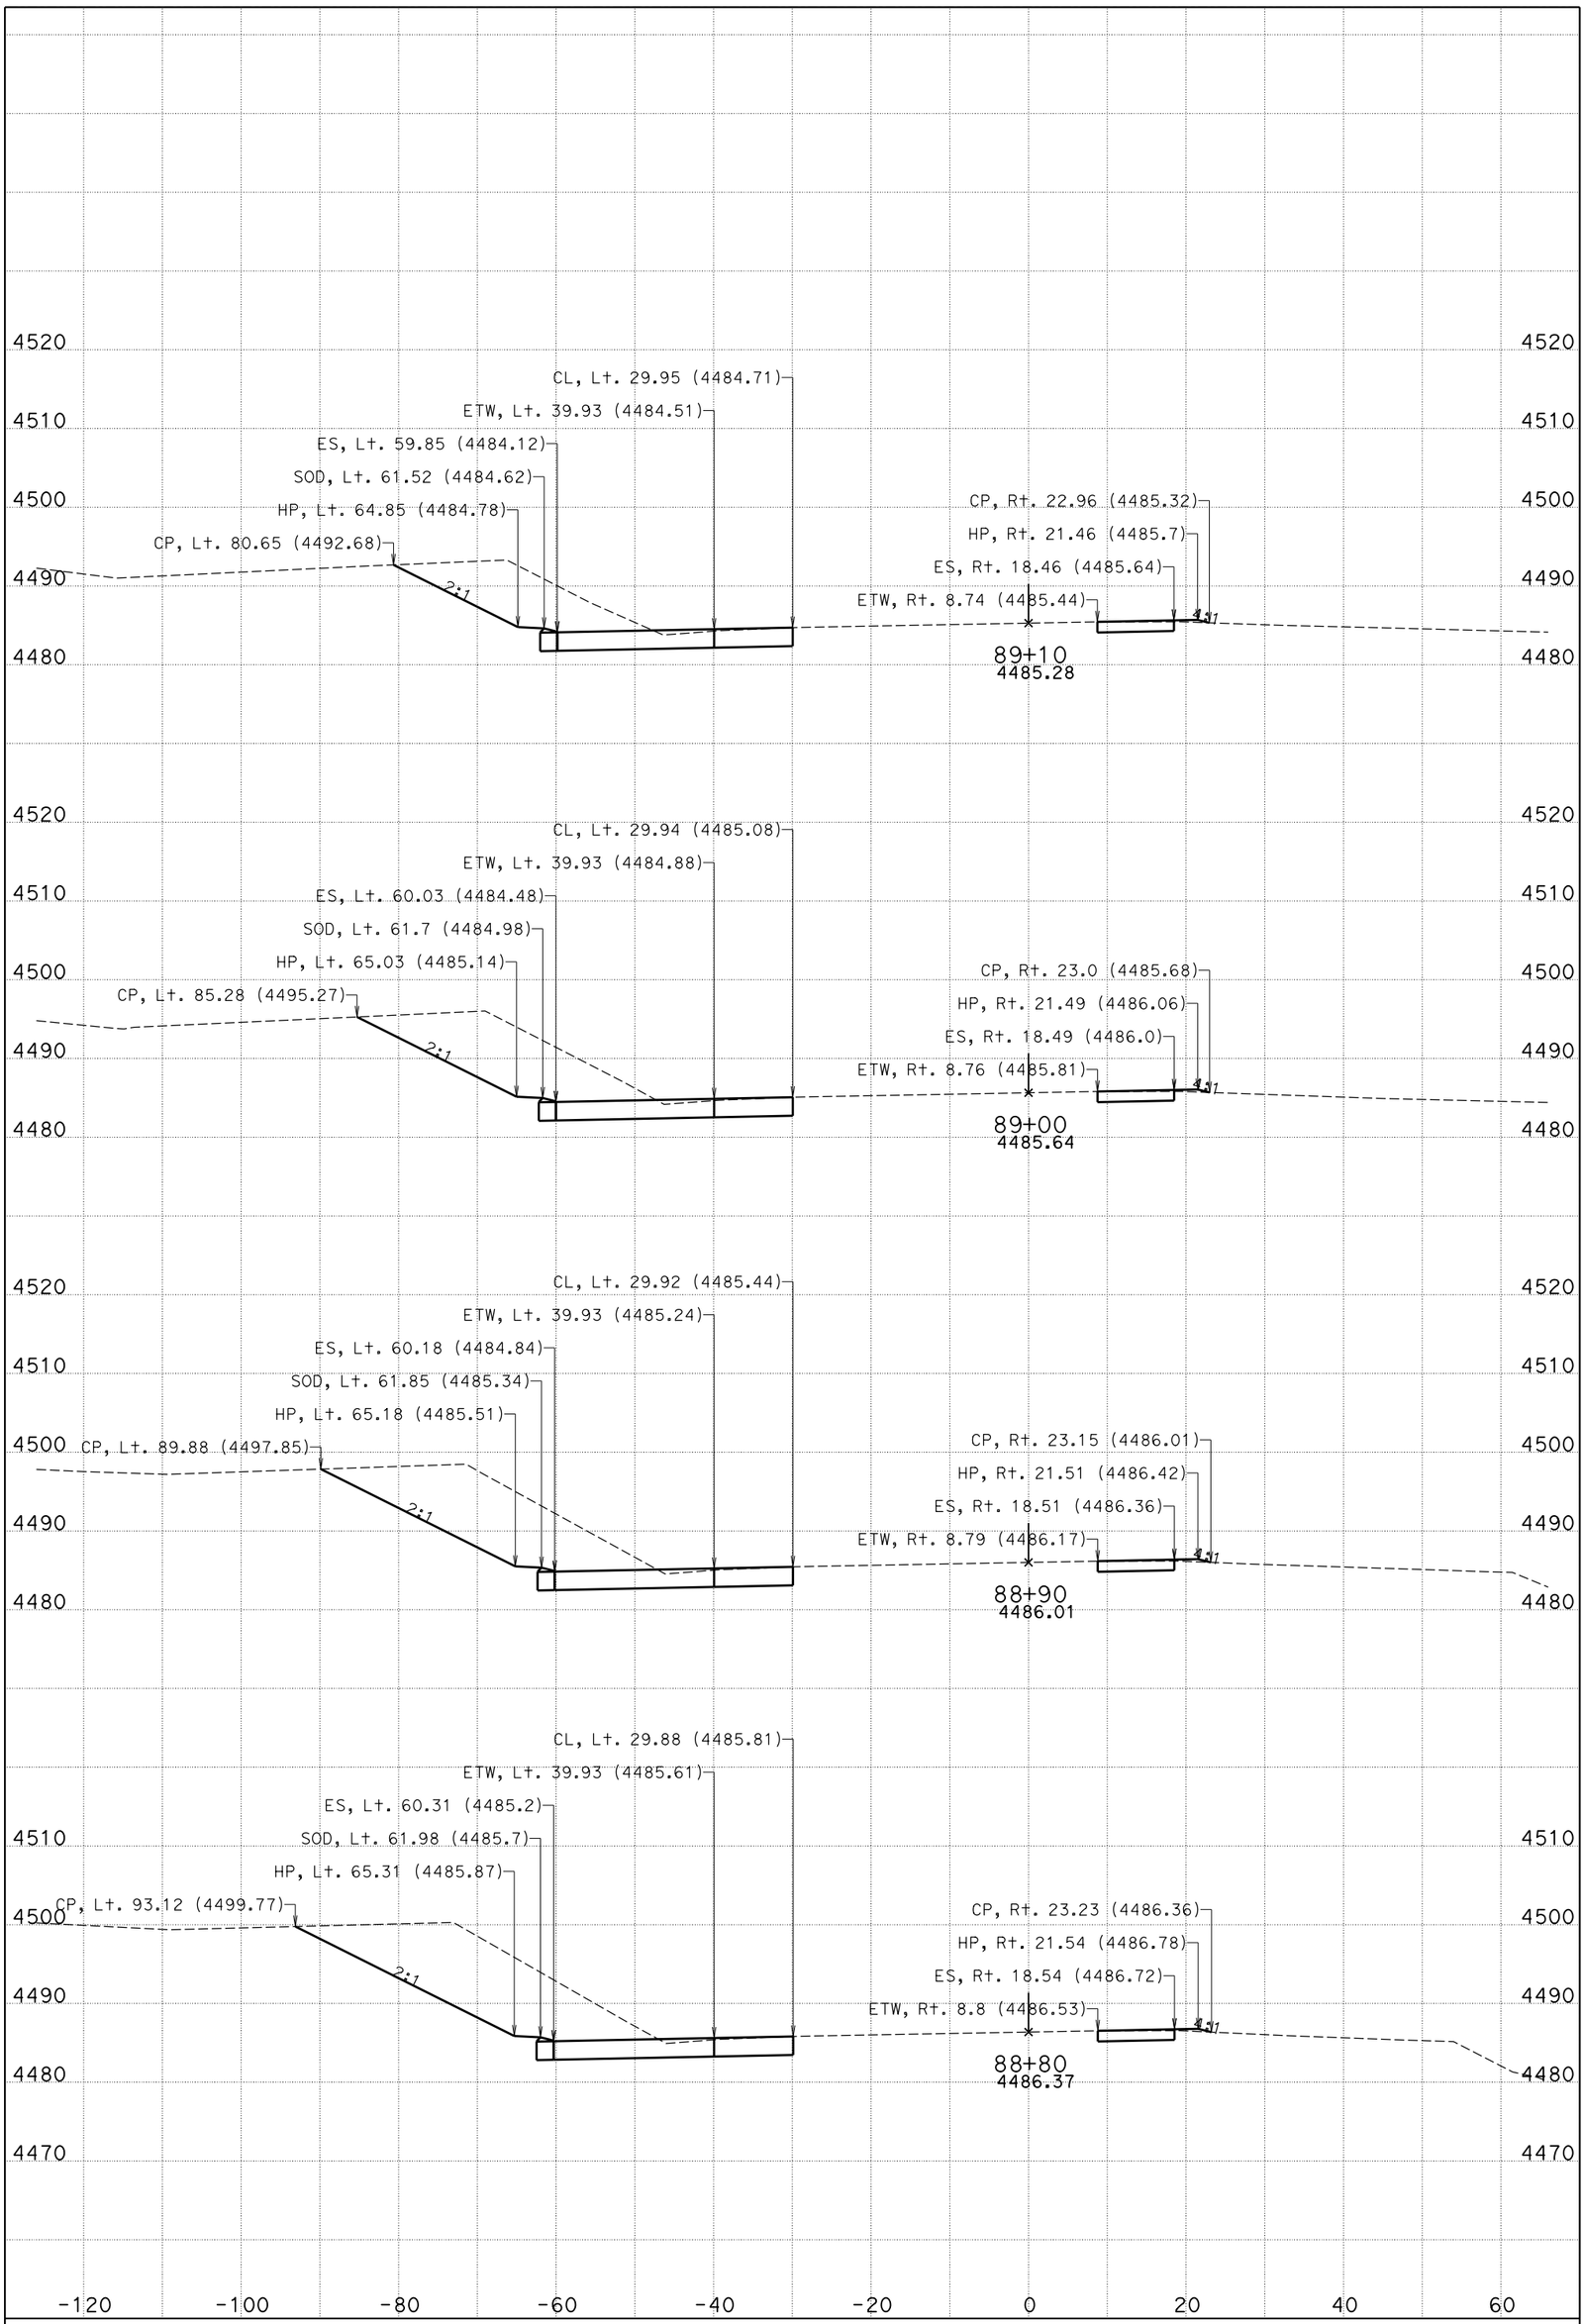

DATE: 11/4/2014

CENDA DITCH BRIDGE

CONTRACT: 0M280

DIST/CO/RTE/PM: 08/SBd/15/172.11/173.84

KC Project: 11025 File: D:\KCPron25n25\FG-Surface*slpro.ear

I-15

CROSS SECTIONS

SHEET 56 OF 99

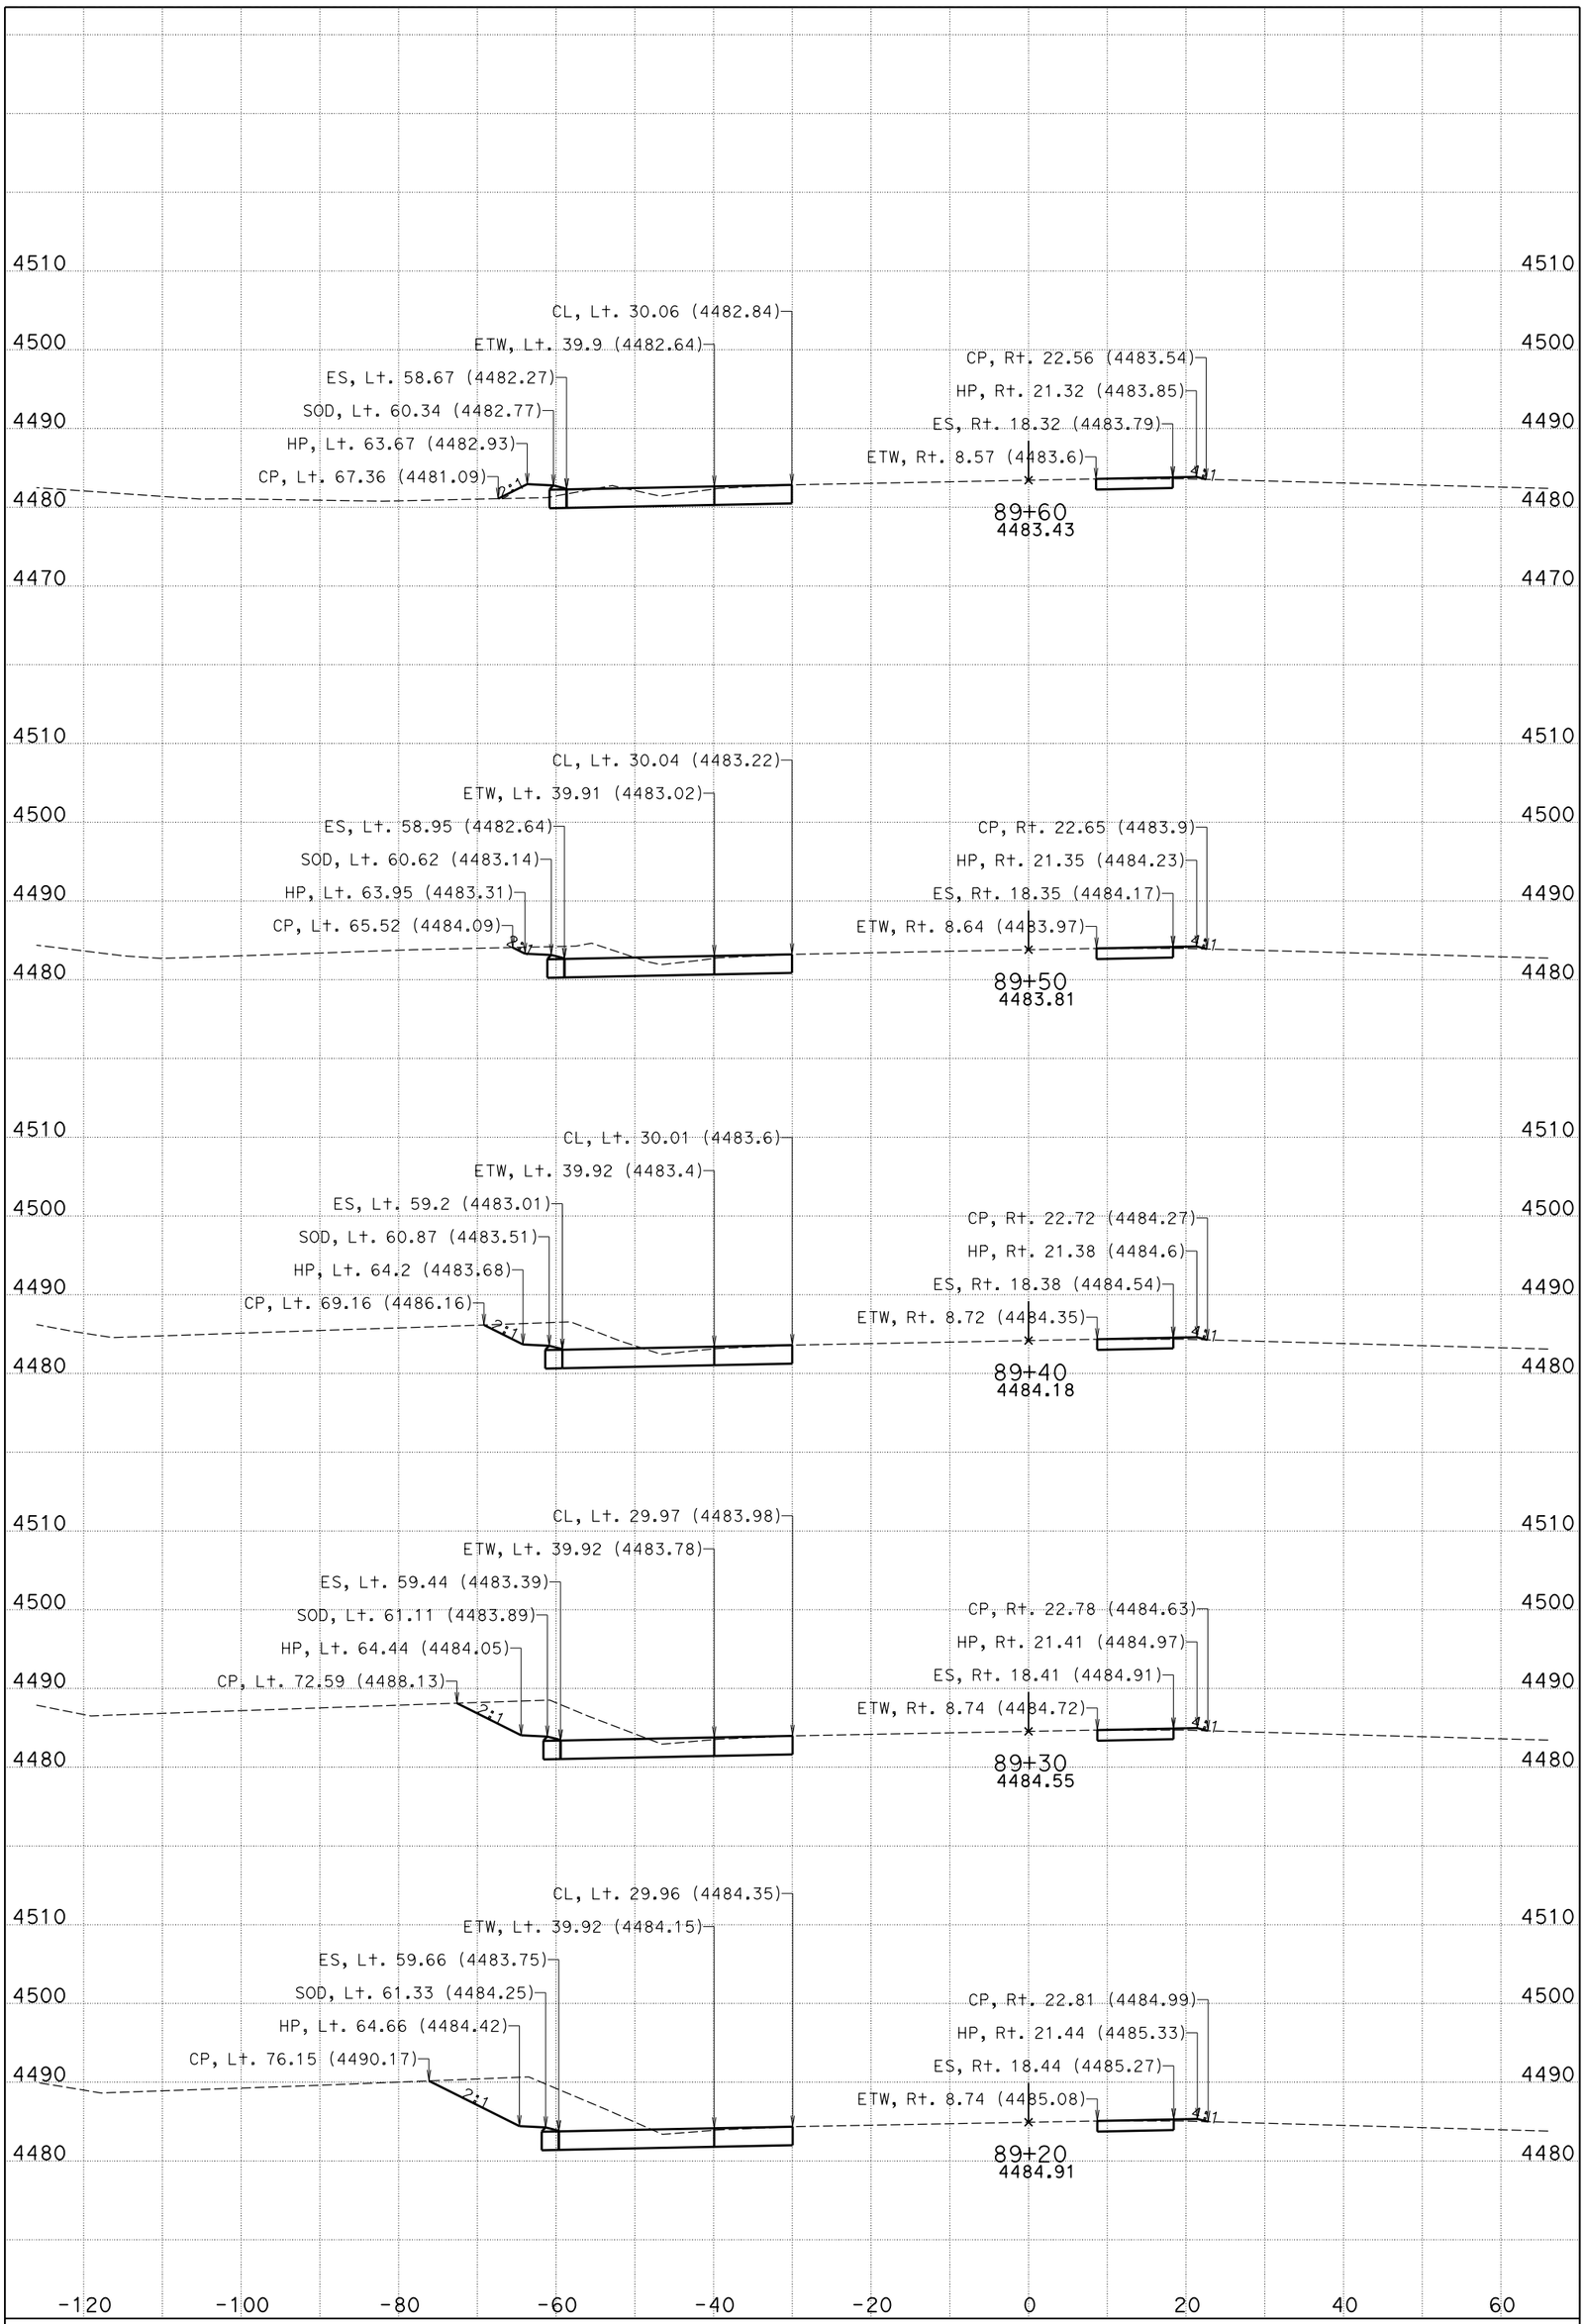

DATE: 11/4/2014

CENDA DITCH BRIDGE

CONTRACT: 0M280

DIST/CO/RTE/PM: 08/SBd/15/172.11/173.84

KC Project: 11025 File: D:\KCPron25n25\FG-Surface*slpro.ear

I-15

CROSS SECTIONS

SHEET 57 OF 99

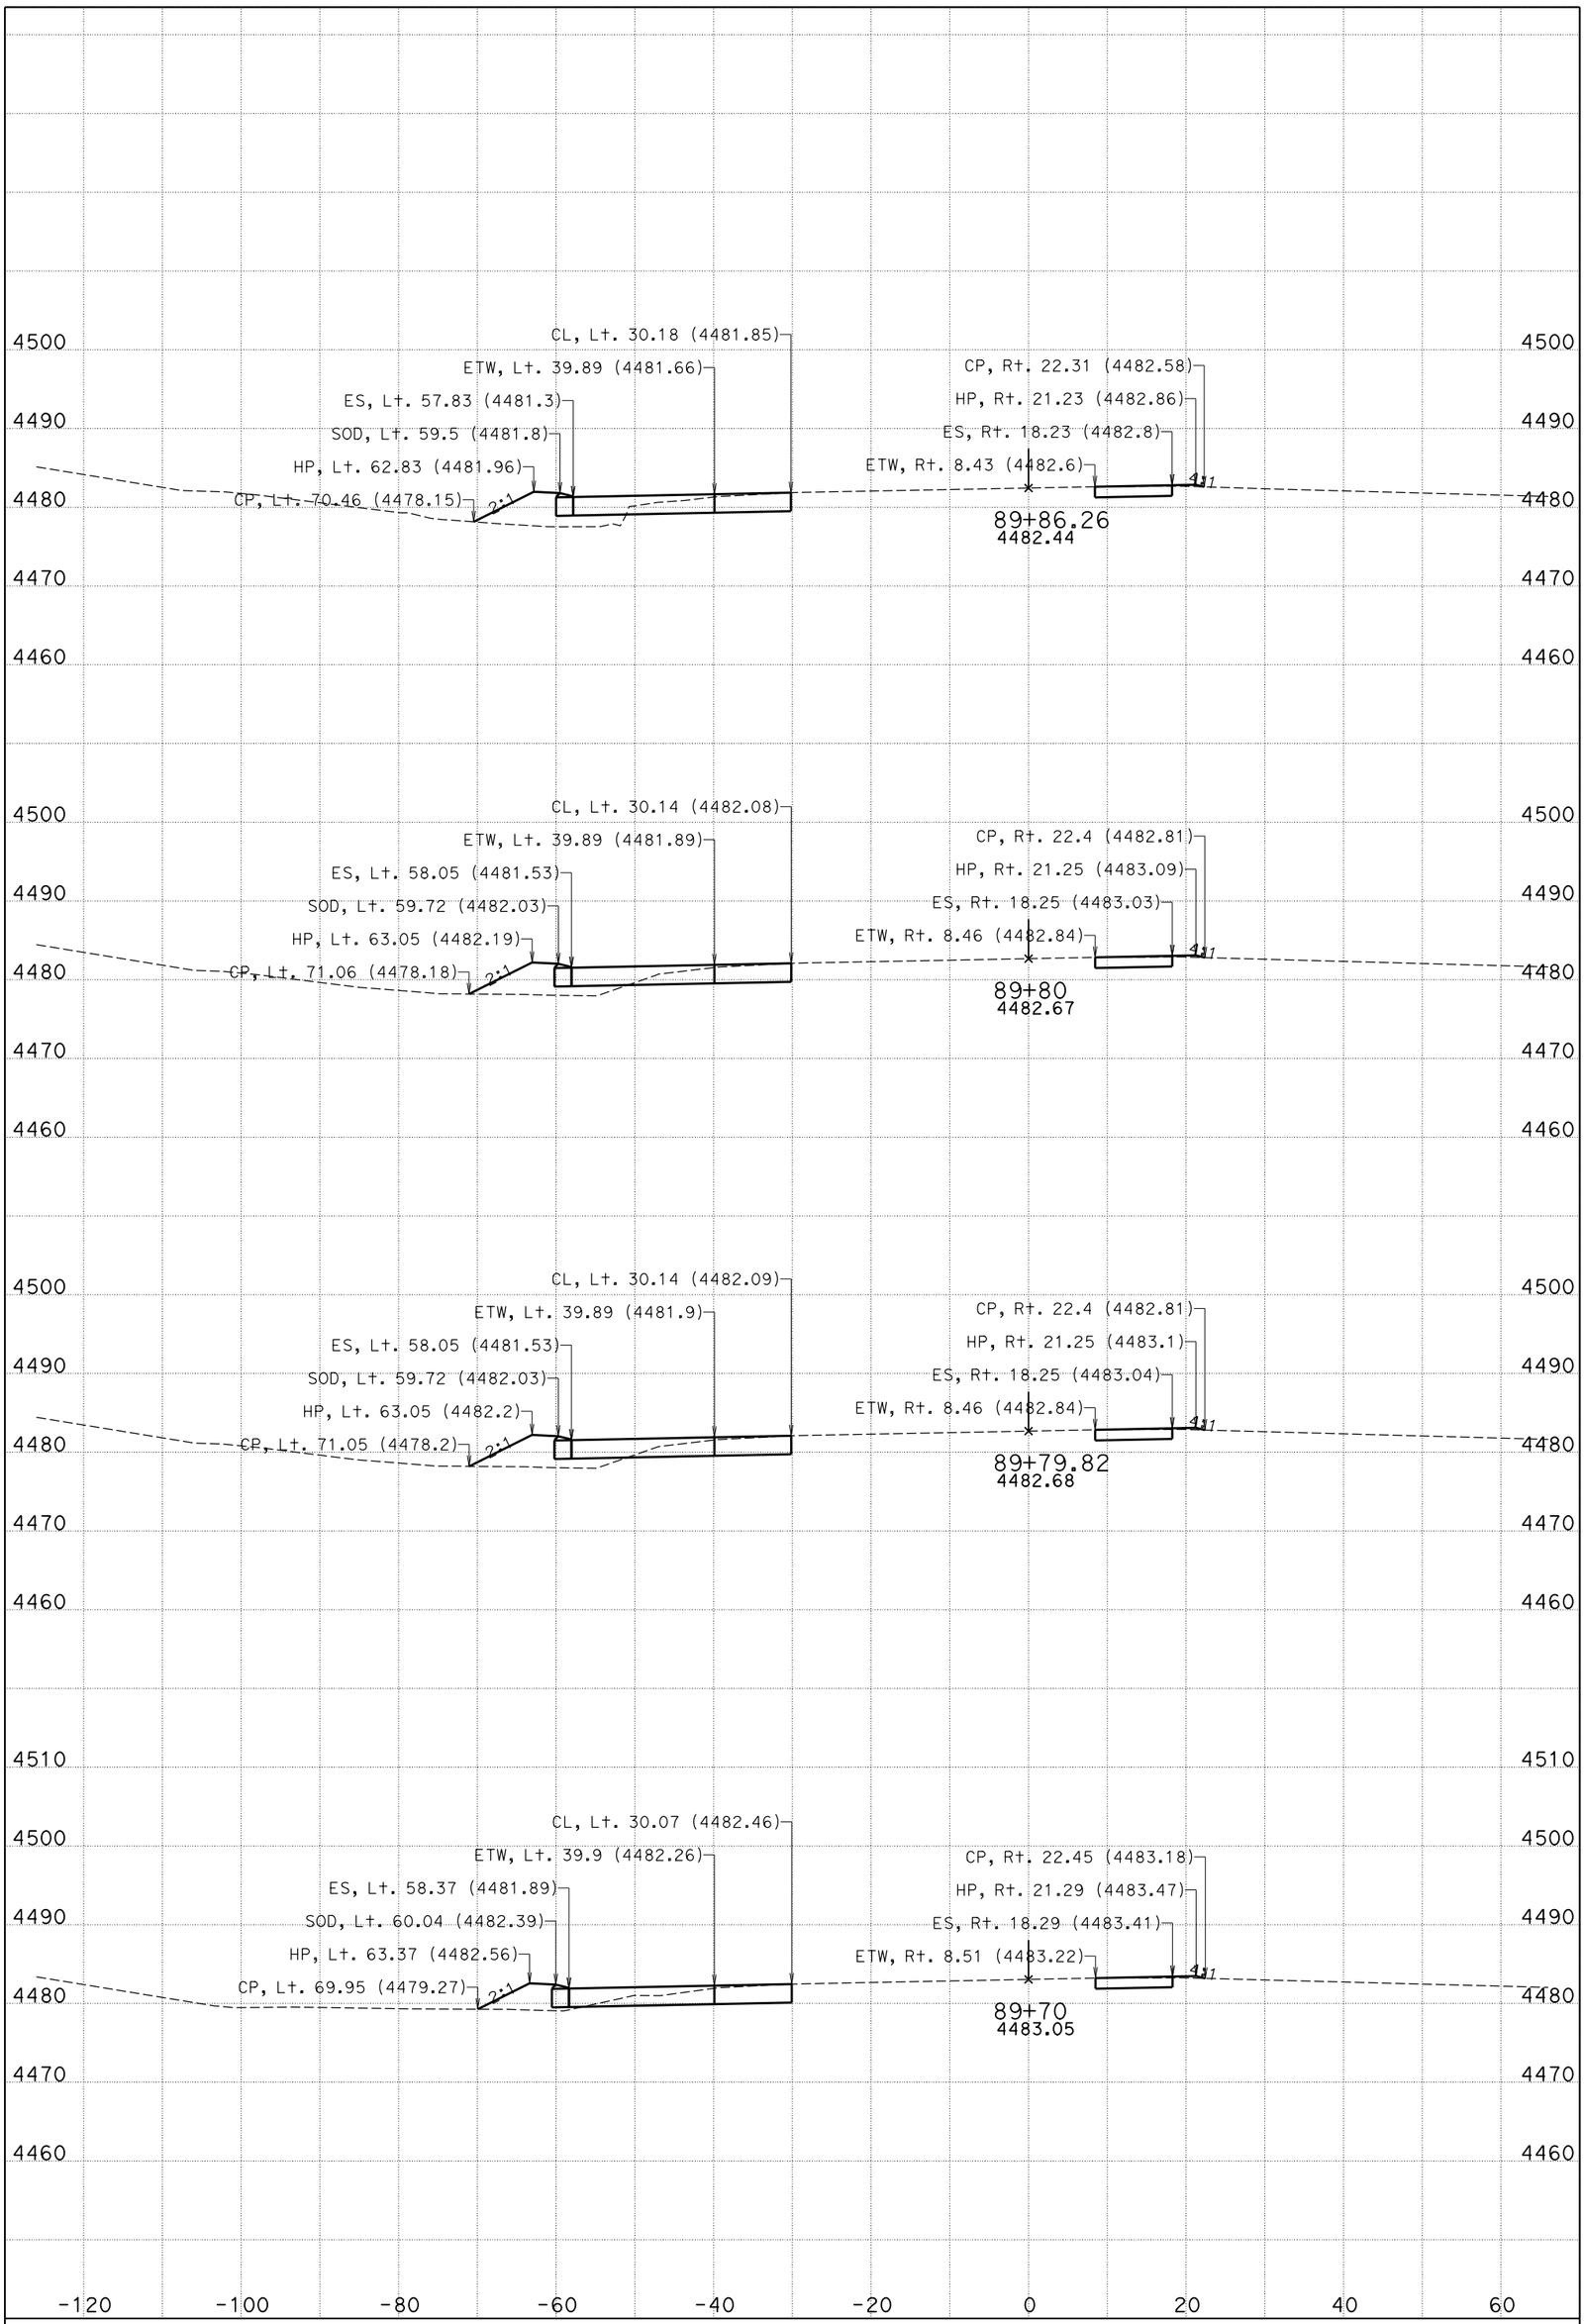

DATE: 11/4/2014

CENDA DITCH BRIDGE

CONTRACT: 0M280

DIST/CO/RTE/PM: 08/SBd/15/172.11/173.84

KC Project: 11025 File: D:\KCPron25n25\FG-Surface*slpro.ear

I-15

CROSS SECTIONS

SHEET 58 OF 99

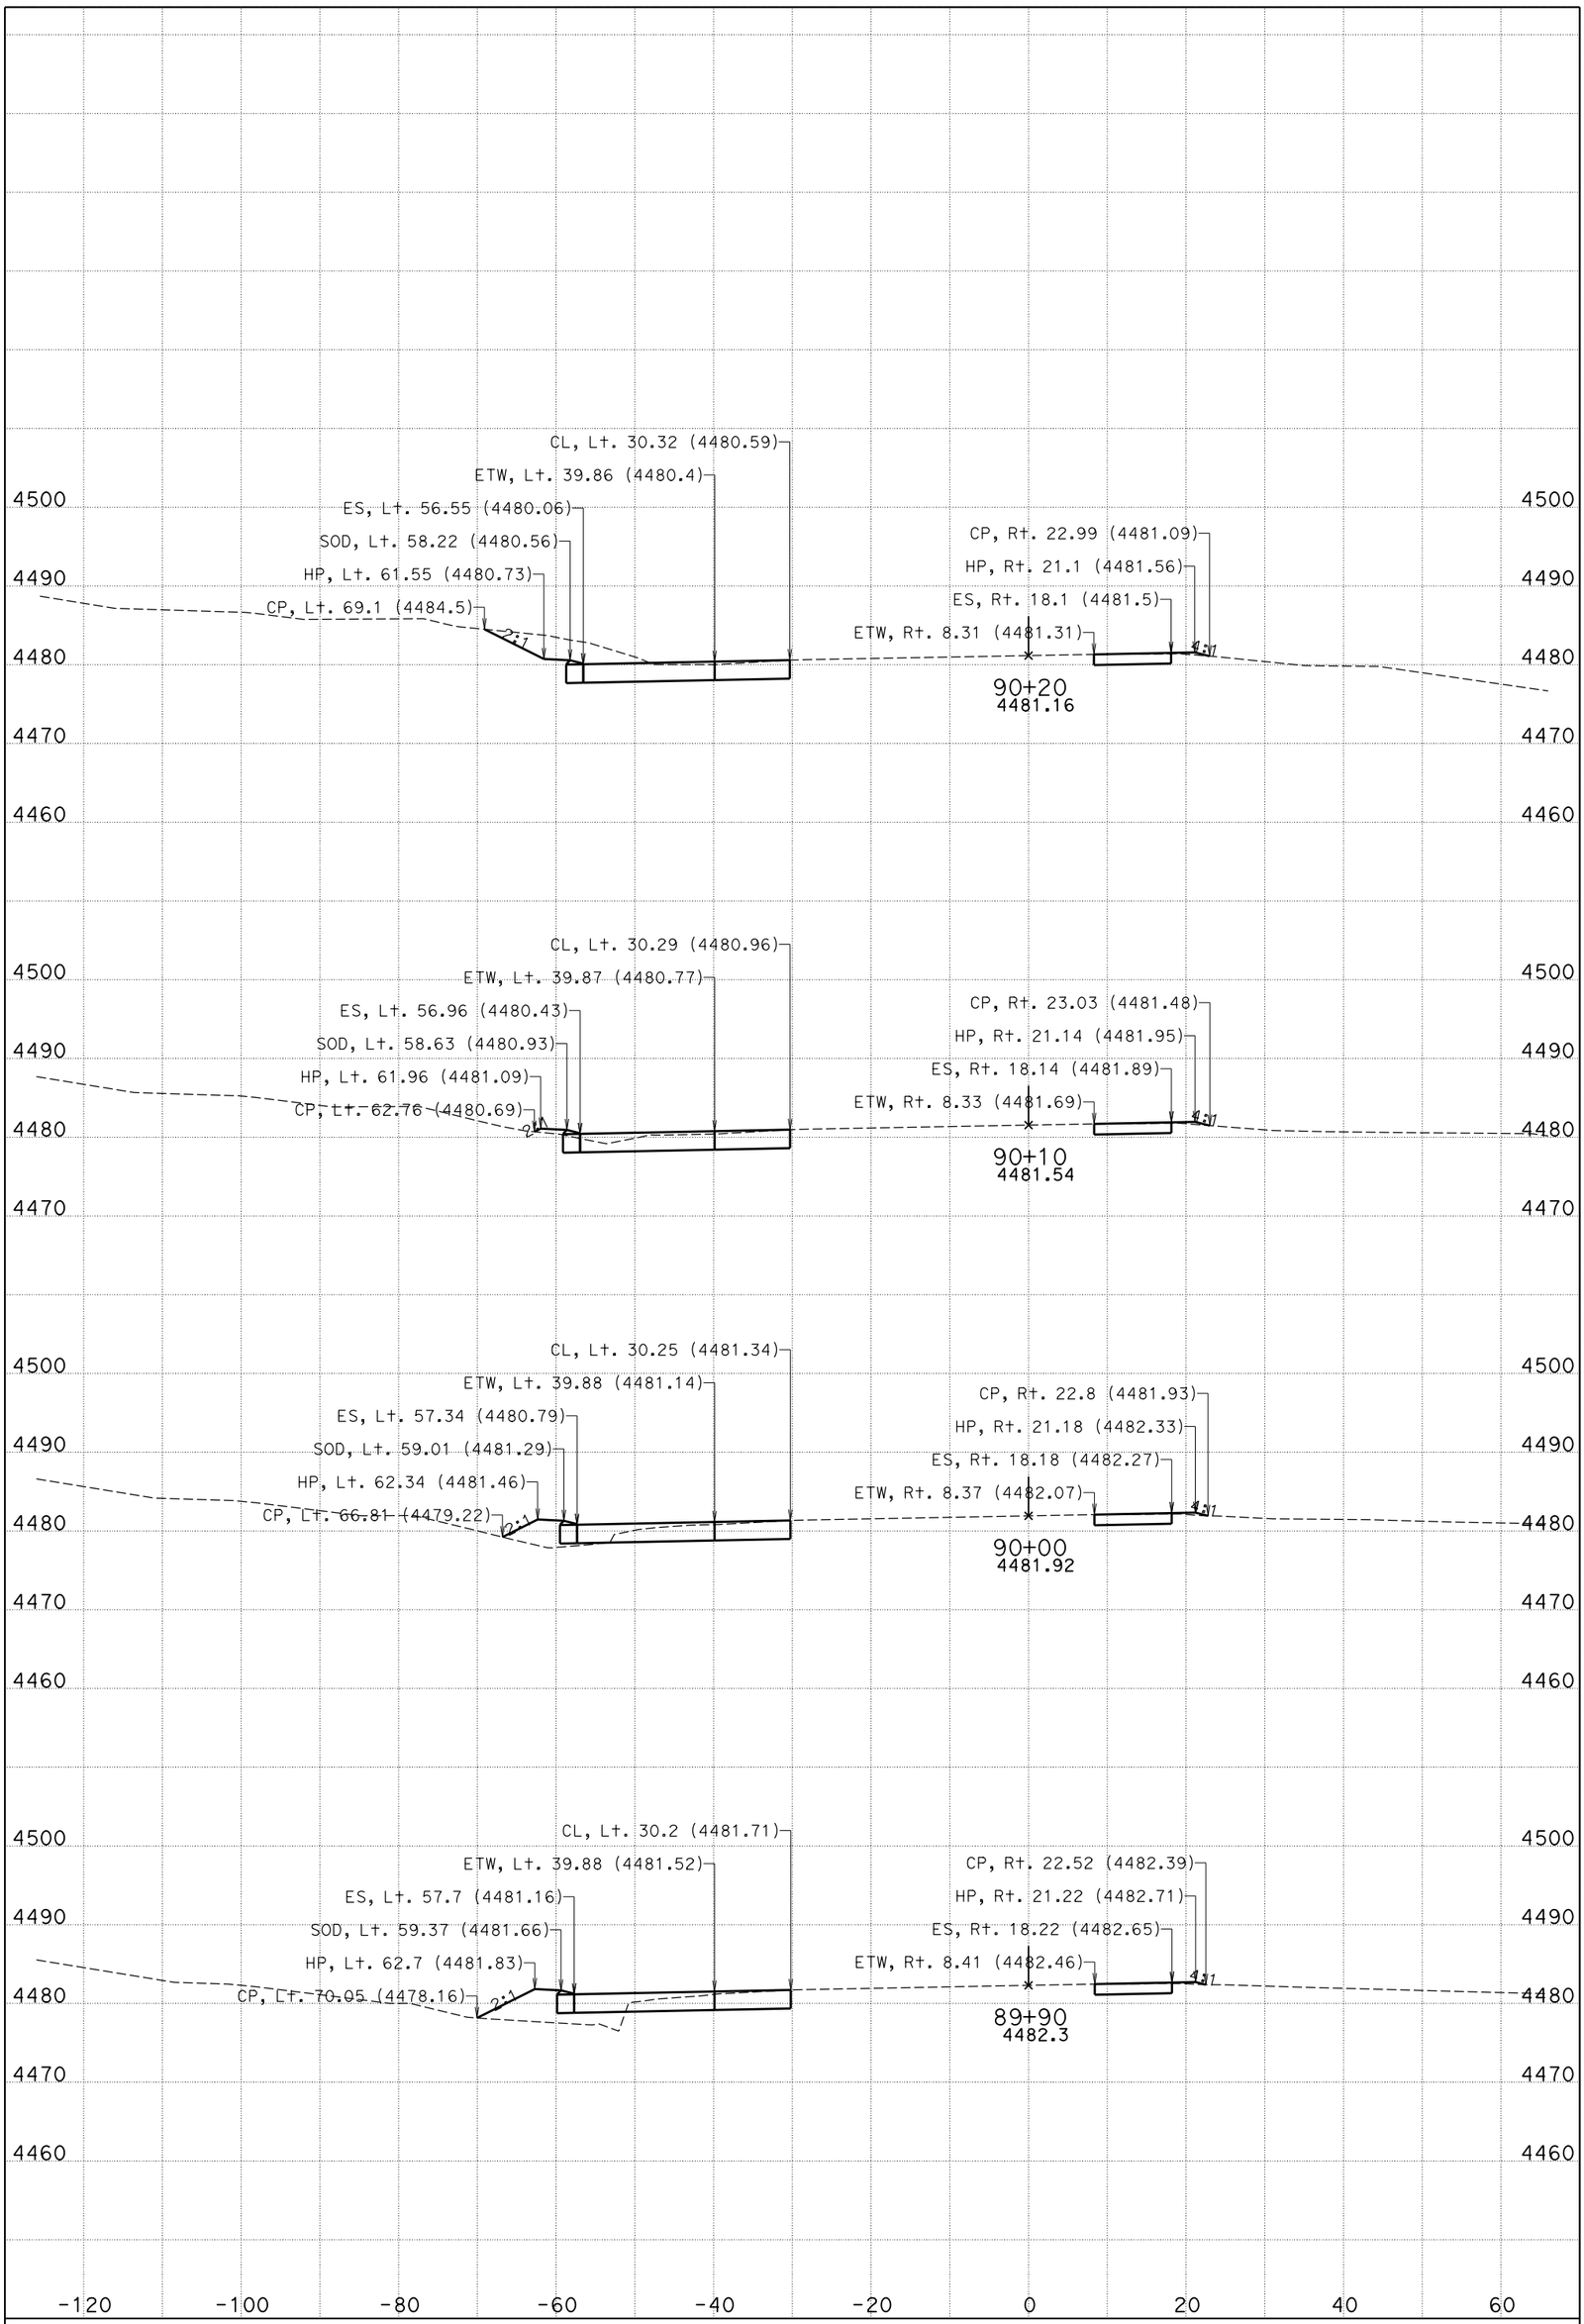

DATE: 11/4/2014

CENDA DITCH BRIDGE

CONTRACT: 0M280

DIST/CO/RTE/PM: 08/SBd/15/172.11/173.84

KC Project: 11025 File: D:\KCPron25n25\FG-Surface*slpro.ear

I-15

CROSS SECTIONS

SHEET 59 OF 99

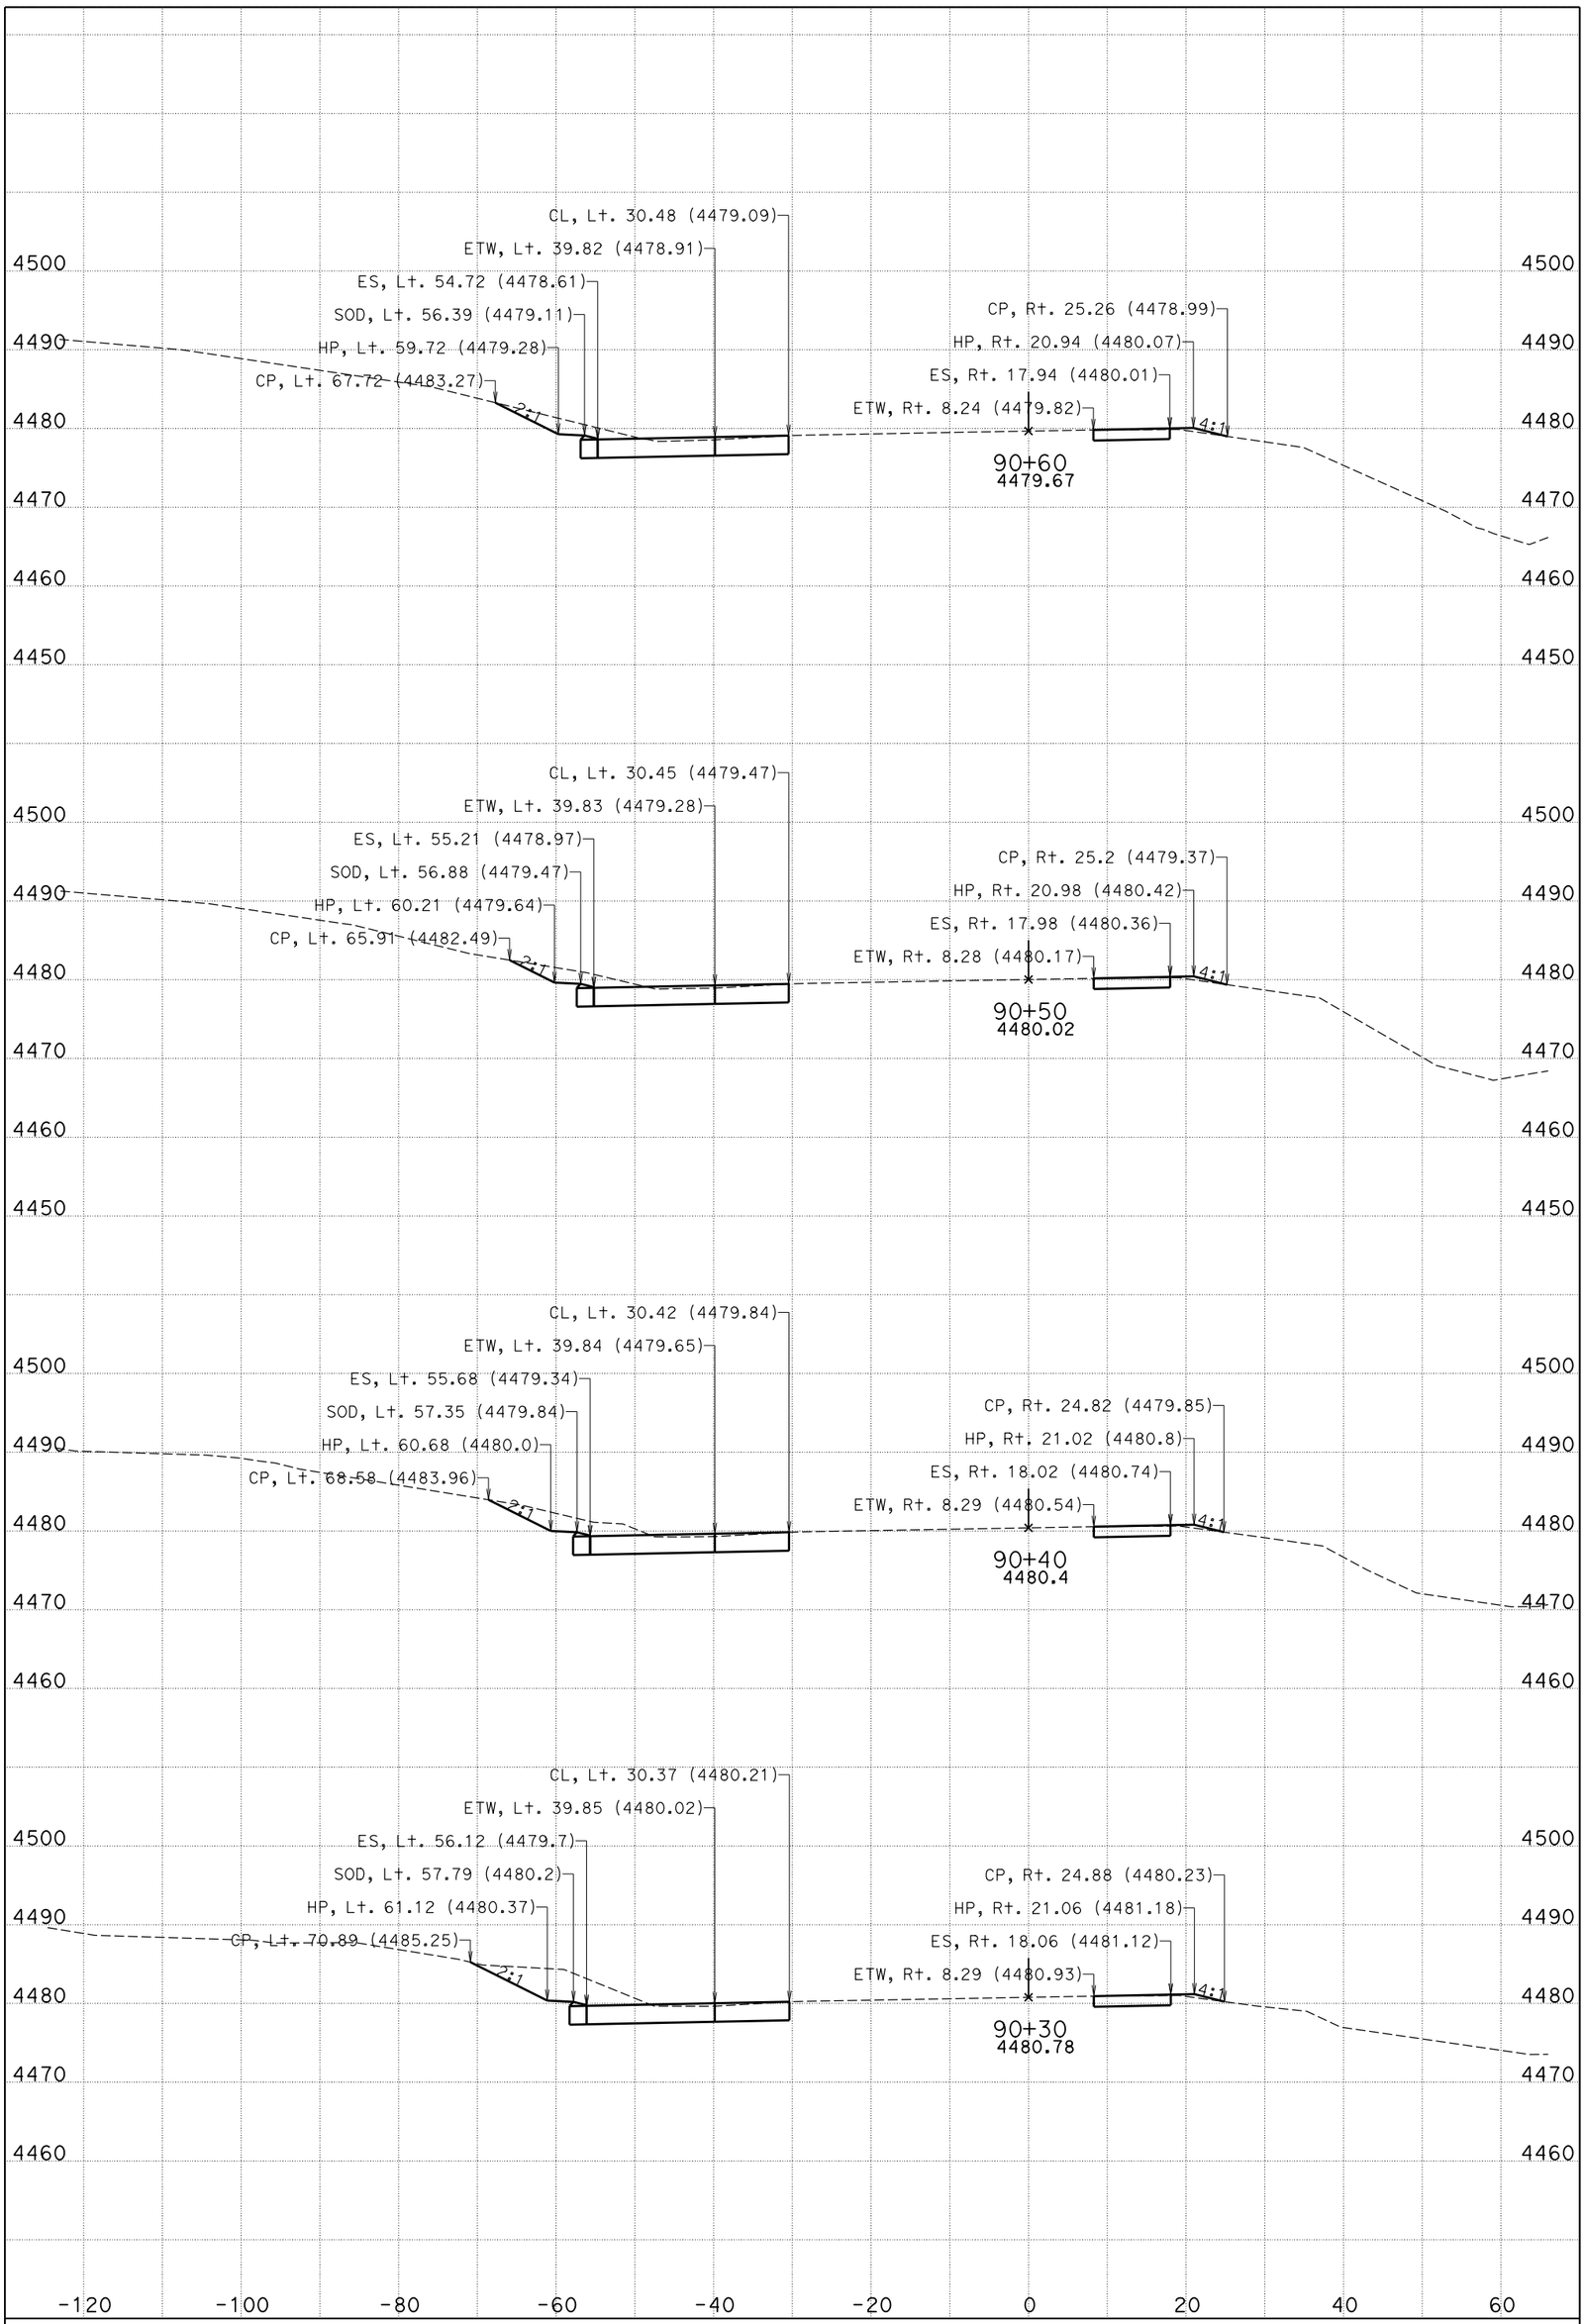

DATE: 11/4/2014

CENDA DITCH BRIDGE

CONTRACT: 0M280

DIST/CO/RTE/PM: 08/SBd/15/172.11/173.84

KC Project: 11025 File: D:\KCPron25n25\FG-Surface*slpro.ear

I-15

CROSS SECTIONS

SHEET 60 OF 99

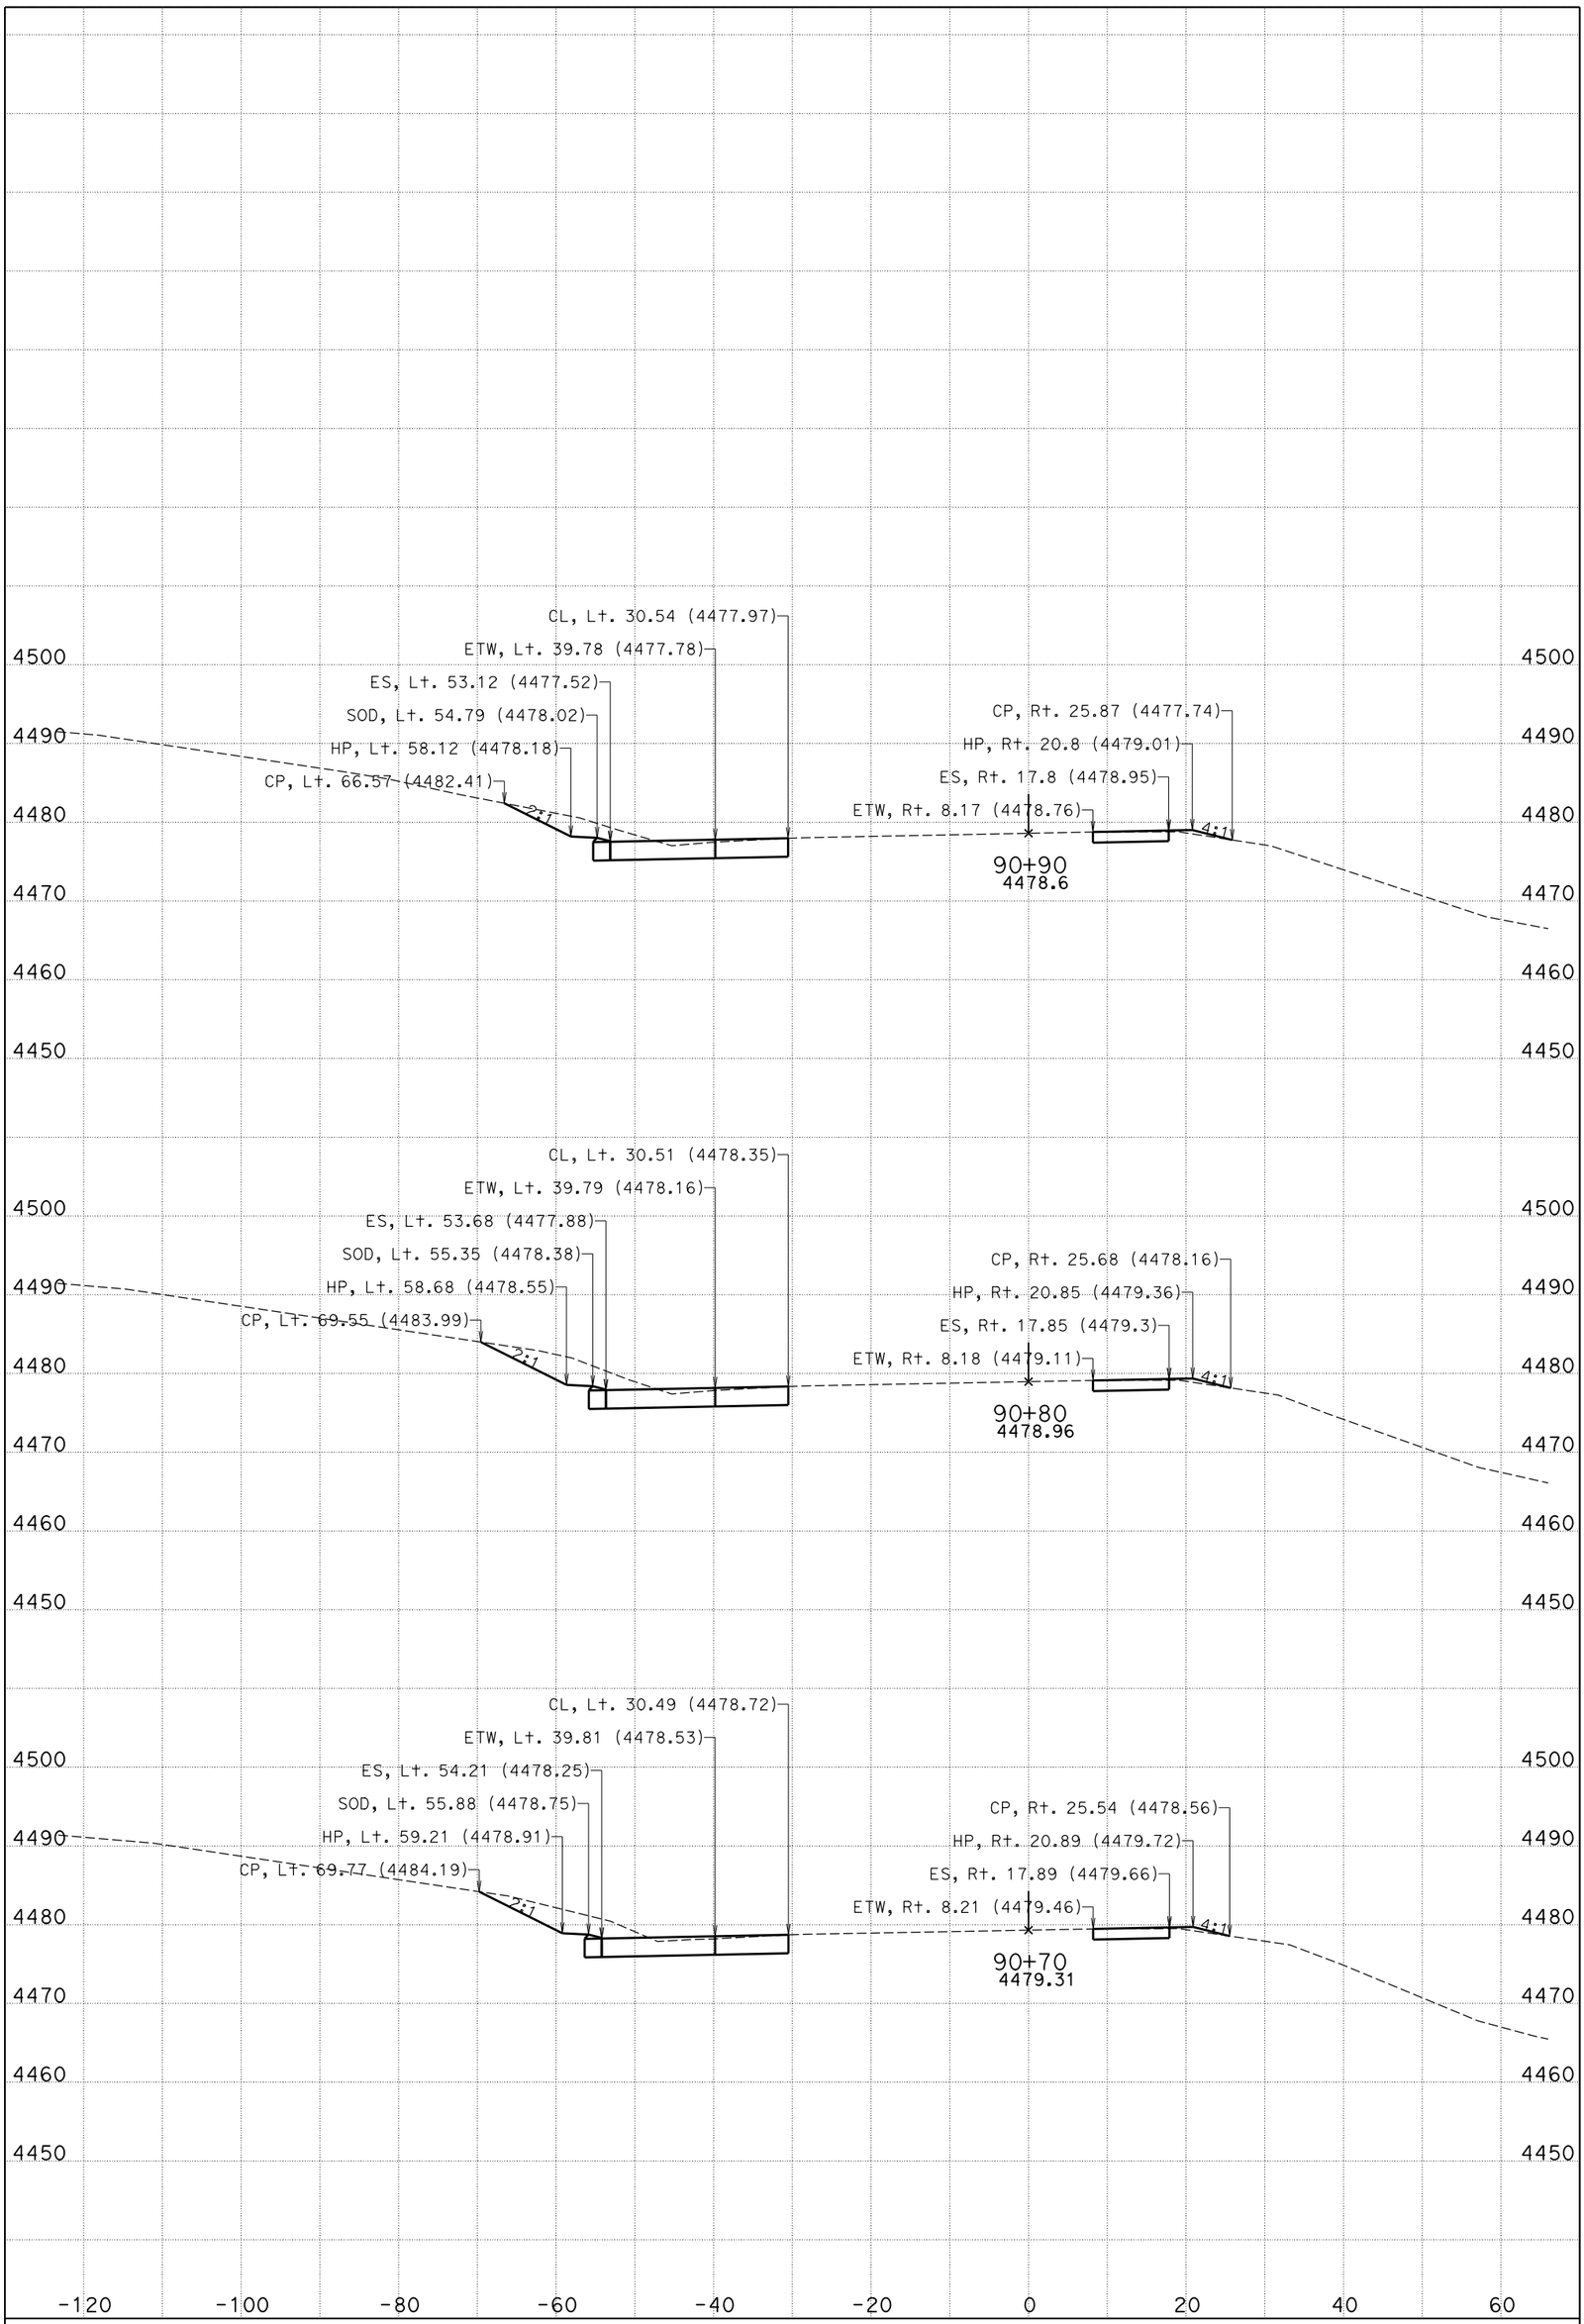

DATE: 11/4/2014

CENDA DITCH BRIDGE

CONTRACT: 0M280

DIST/CO/RTE/PM: 08/SBd/15/172.11/173.84

KC Project: 11025 File: D:\KCPron25n25\FG-Surface*slpro.ear

I-15

CROSS SECTIONS

SHEET 61 OF 99

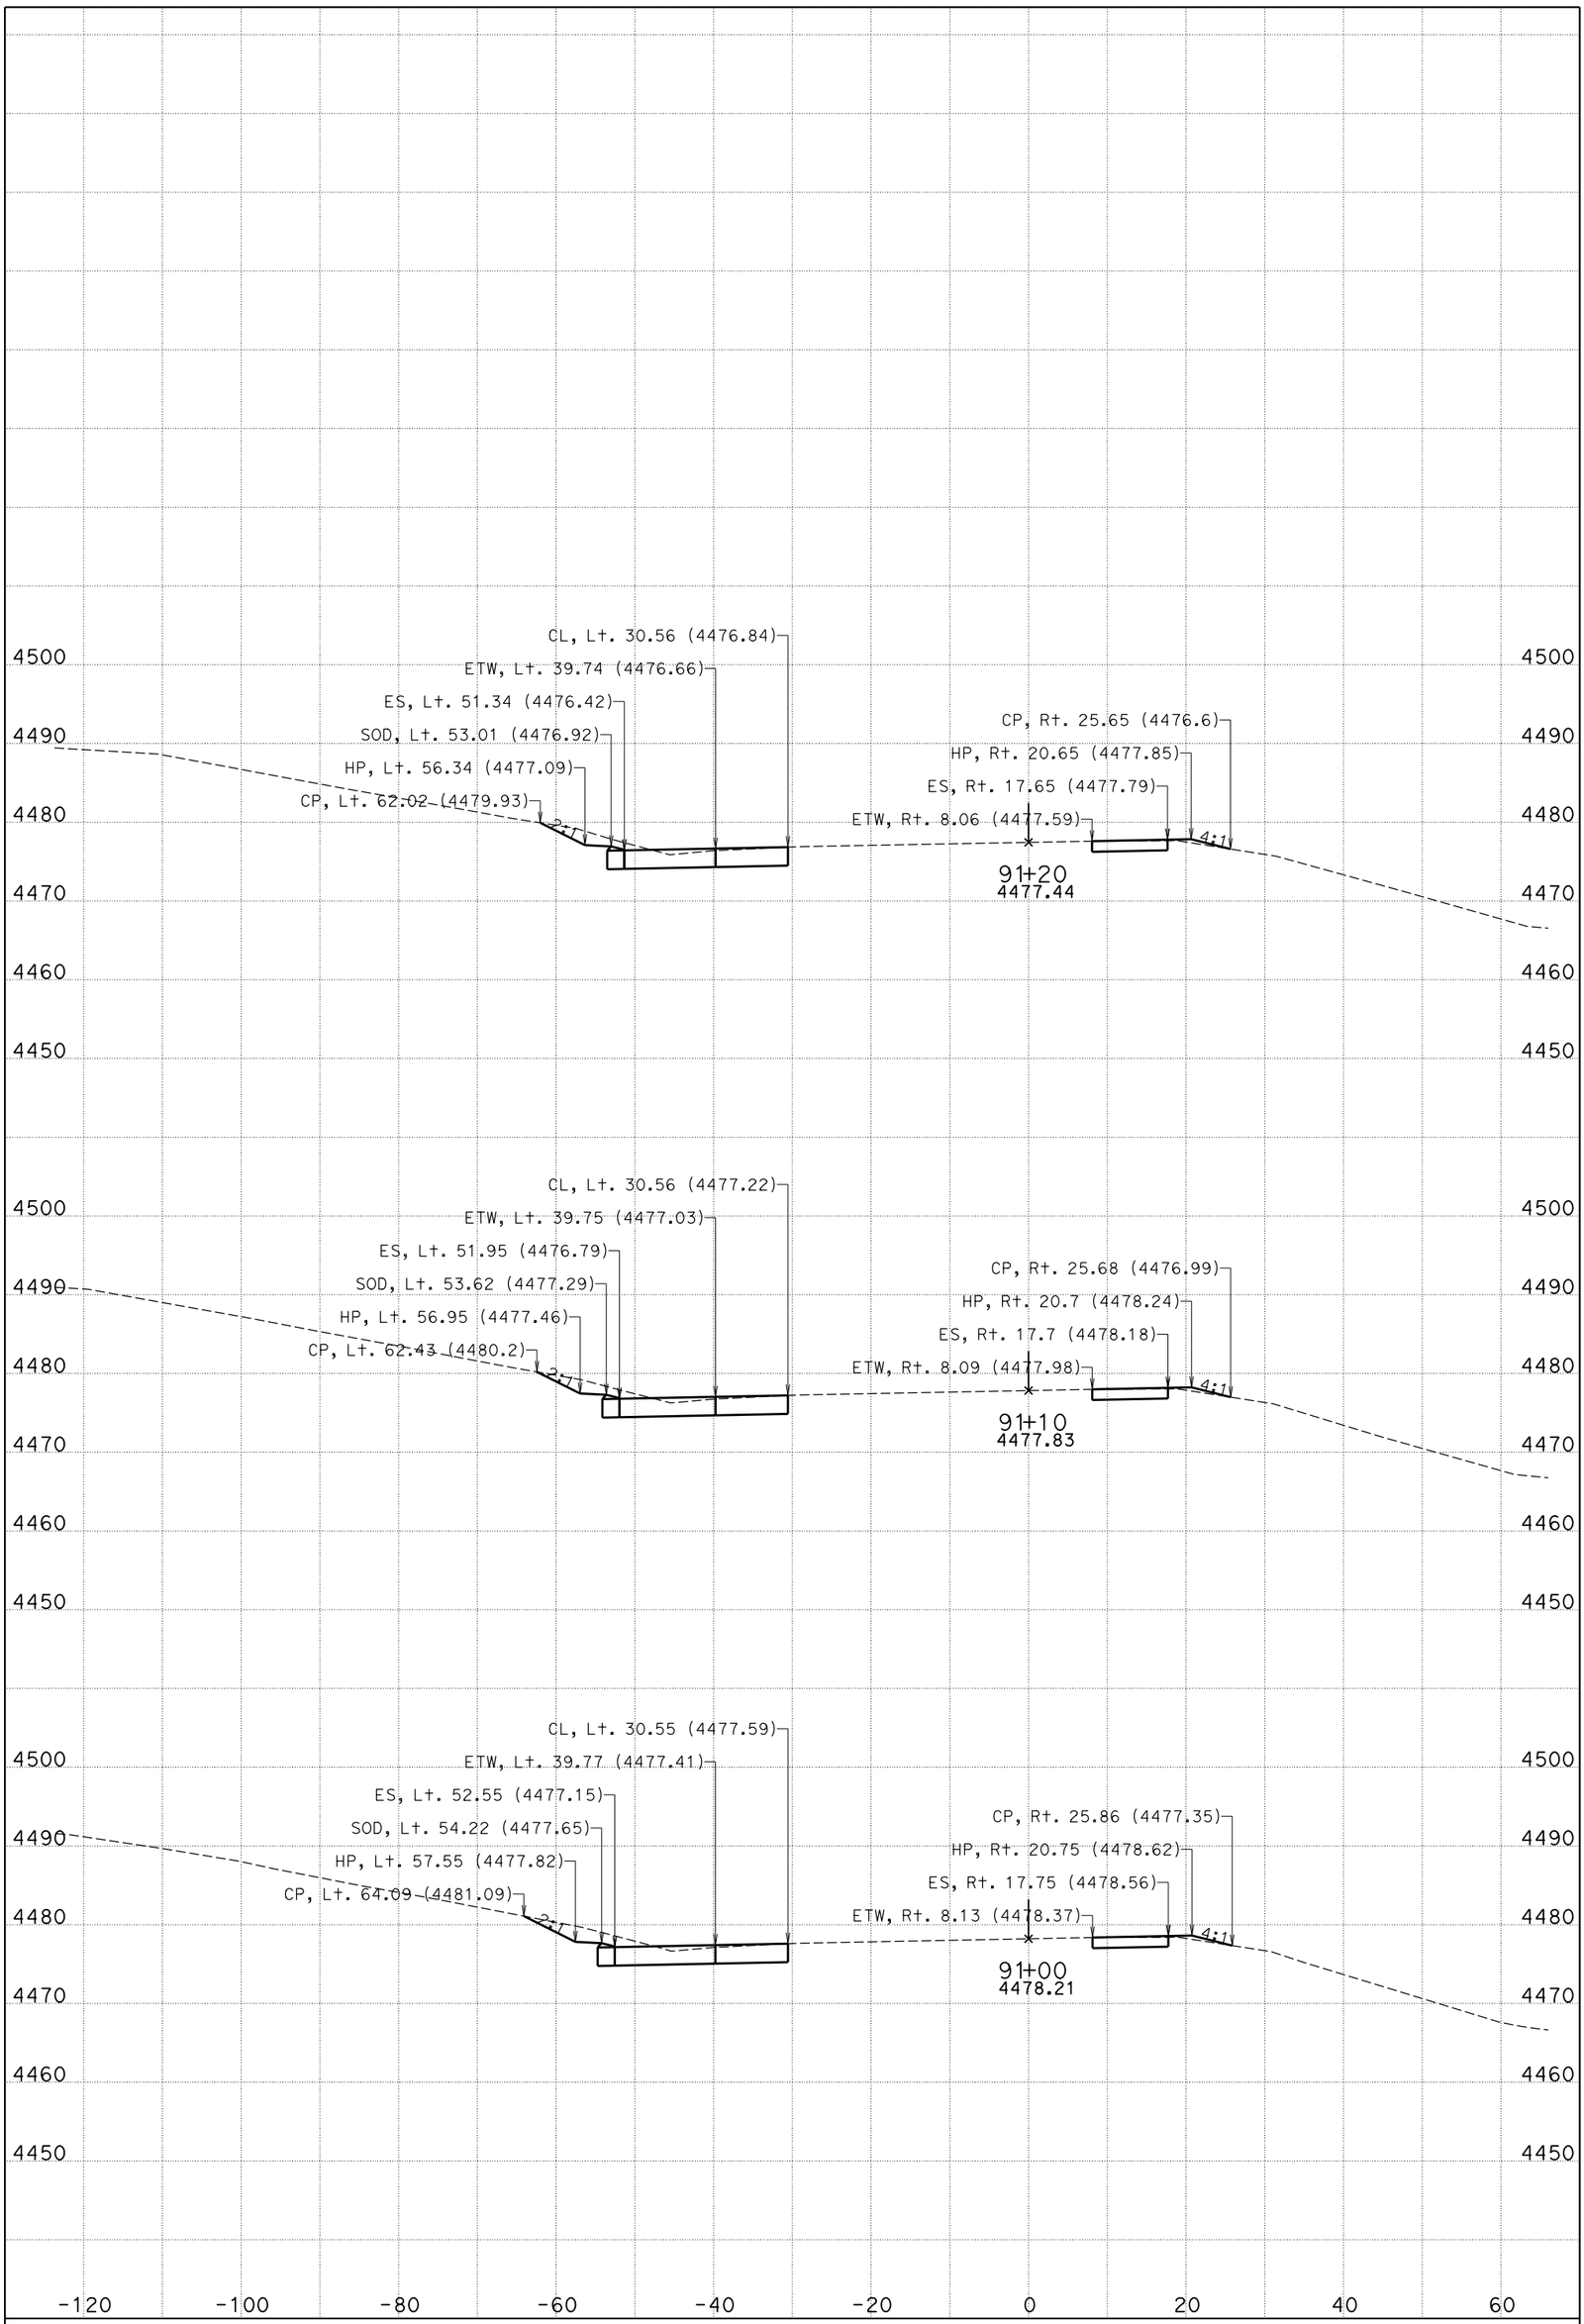

DATE: 11/4/2014

CENDA DITCH BRIDGE

CONTRACT: 0M280

DIST/CO/RTE/PM: 08/SBd/15/172.11/173.84

KC Project: 11025 File: D:\KCPron25n25\FG-Surface*slpro.ear

I-15

CROSS SECTIONS

SHEET 62 OF 99

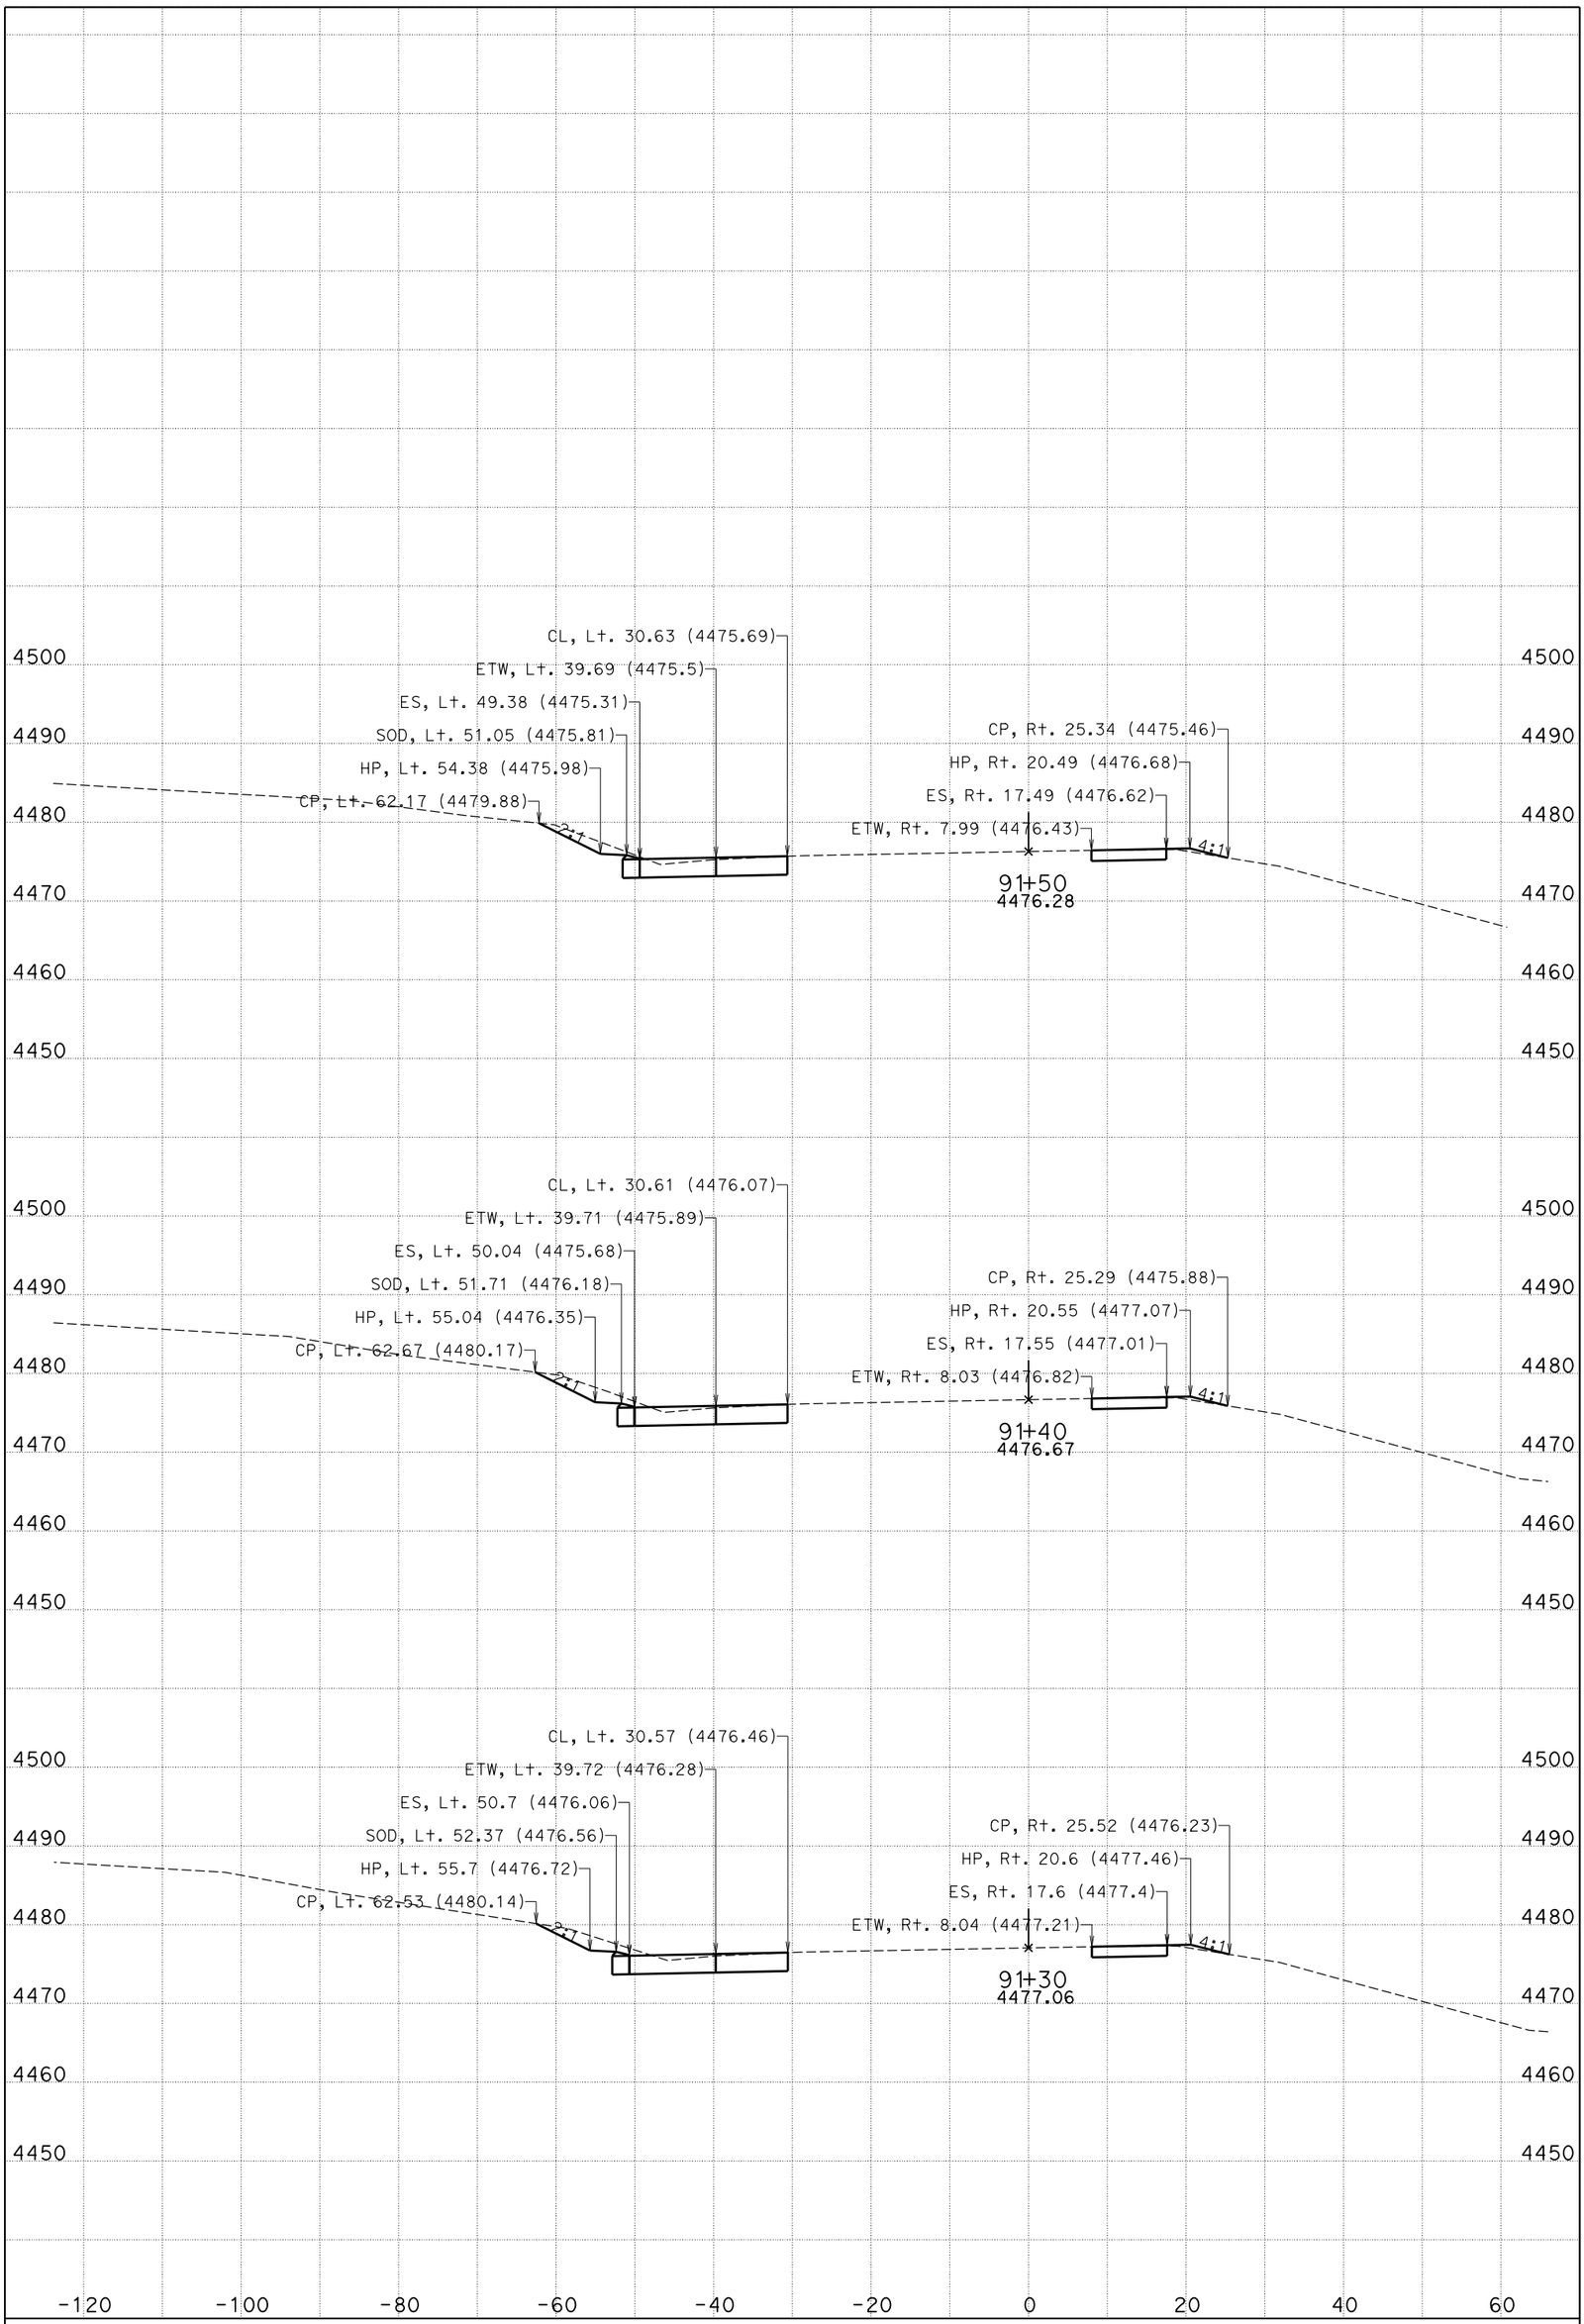

DATE: 11/4/2014

CENDA DITCH BRIDGE

CONTRACT: 0M280

DIST/CO/RTE/PM: 08/SBd/15/172.11/173.84

KC Project: 11025 File: D:\KCPron25n25\FG-Surface*slpro.ear

I-15

CROSS SECTIONS

SHEET 63 OF 99

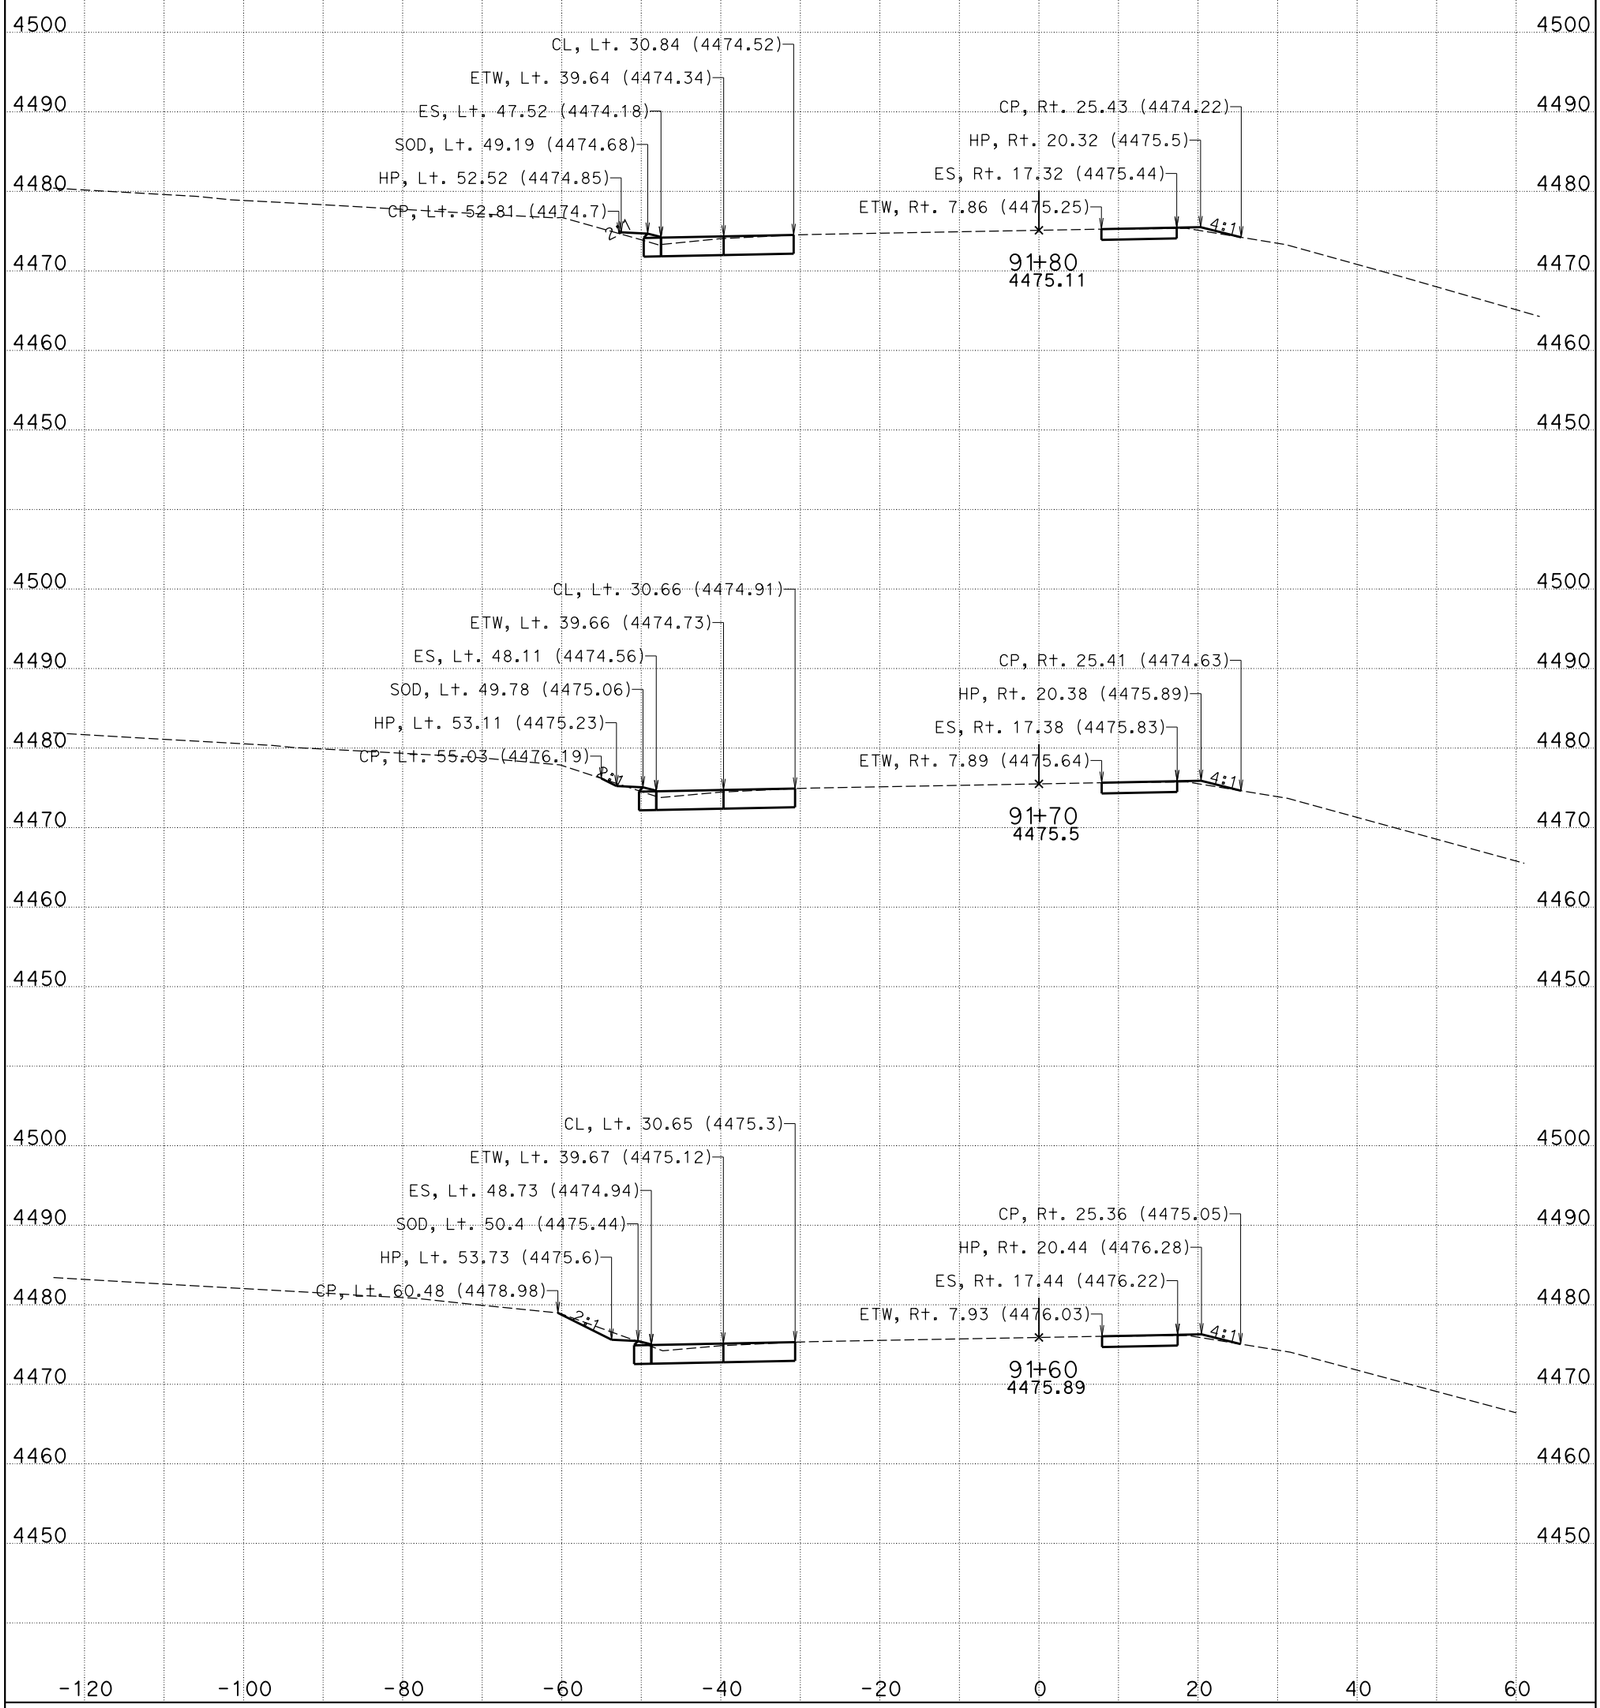

DATE: 11/4/2014

CENDA DITCH BRIDGE

CONTRACT: 0M280

DIST/CO/RTE/PM: 08/SBd/15/172.11/173.84

KC Project: 11025 File: D:\KCPron25n25\FG-Surface*slpro.ear

I-15

CROSS SECTIONS

SHEET 64 OF 99

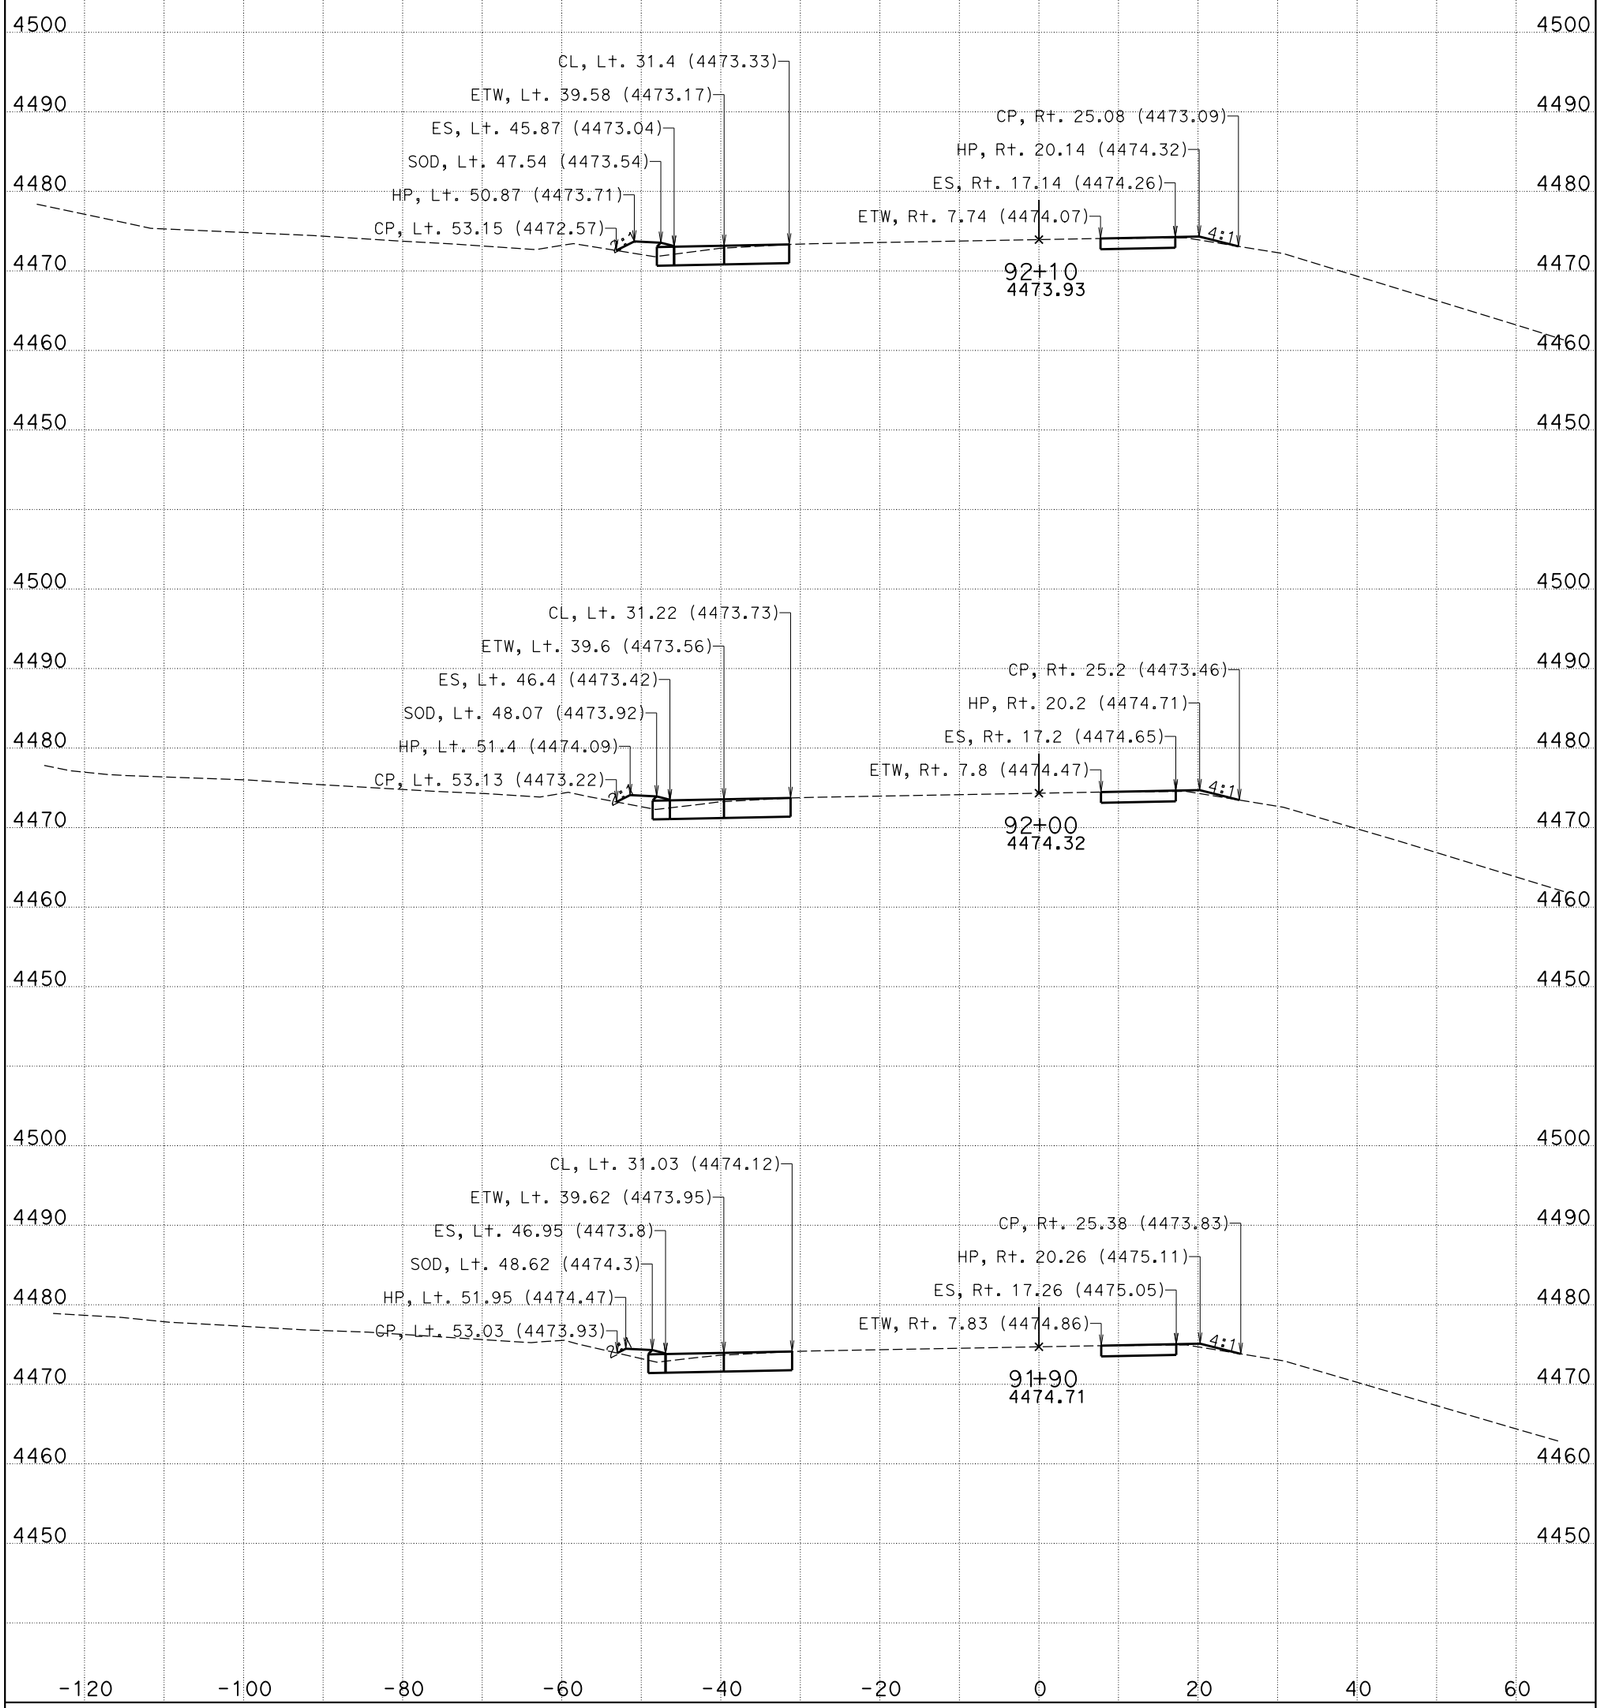

DATE: 11/4/2014

CENDA DITCH BRIDGE

CONTRACT: 0M280

DIST/CO/RTE/PM: 08/SBd/15/172.11/173.84

KC Project: 11025 File: D:\KCPron25n25\FG-Surface*slpro.ear

I-15

CROSS SECTIONS

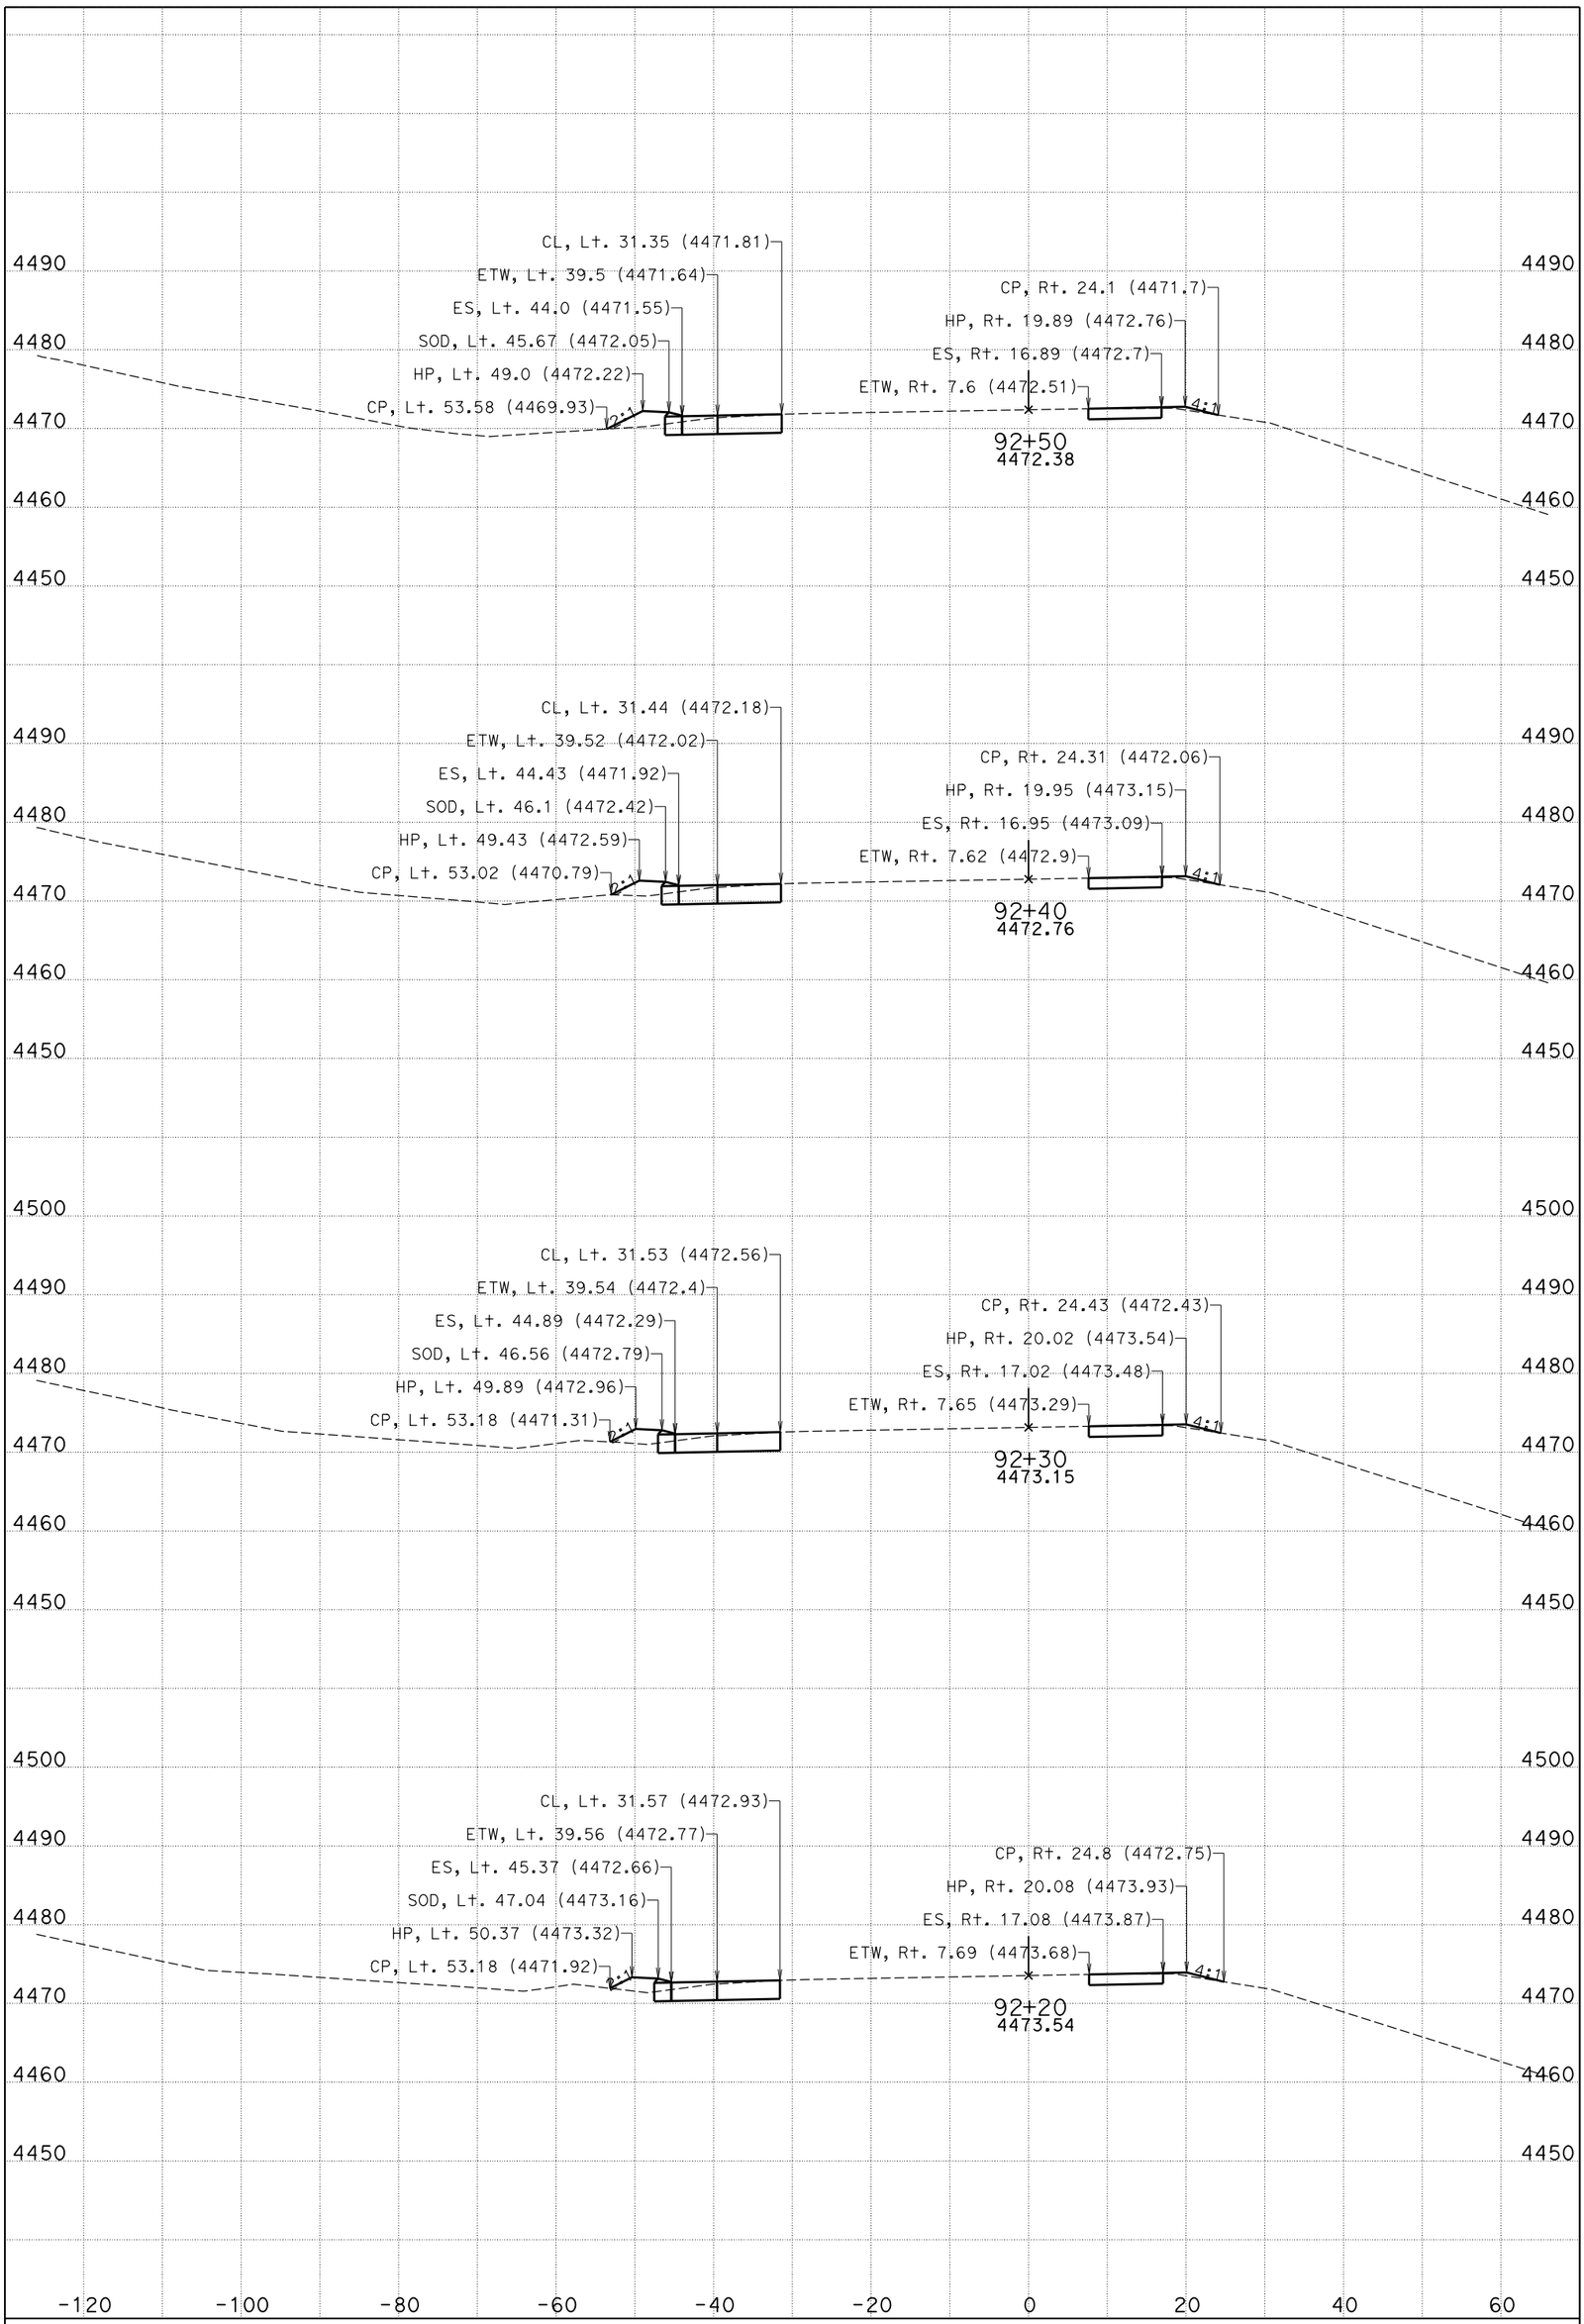

DATE: 11/4/2014

CENDA DITCH BRIDGE

CONTRACT: 0M280

DIST/CO/RTE/PM: 08/SBd/15/172.11/173.84

KC Project: 11025 File: D:\KCPron25n25\FG-Surface*slpro.ear

I-15

CROSS SECTIONS

SHEET 66 OF 99

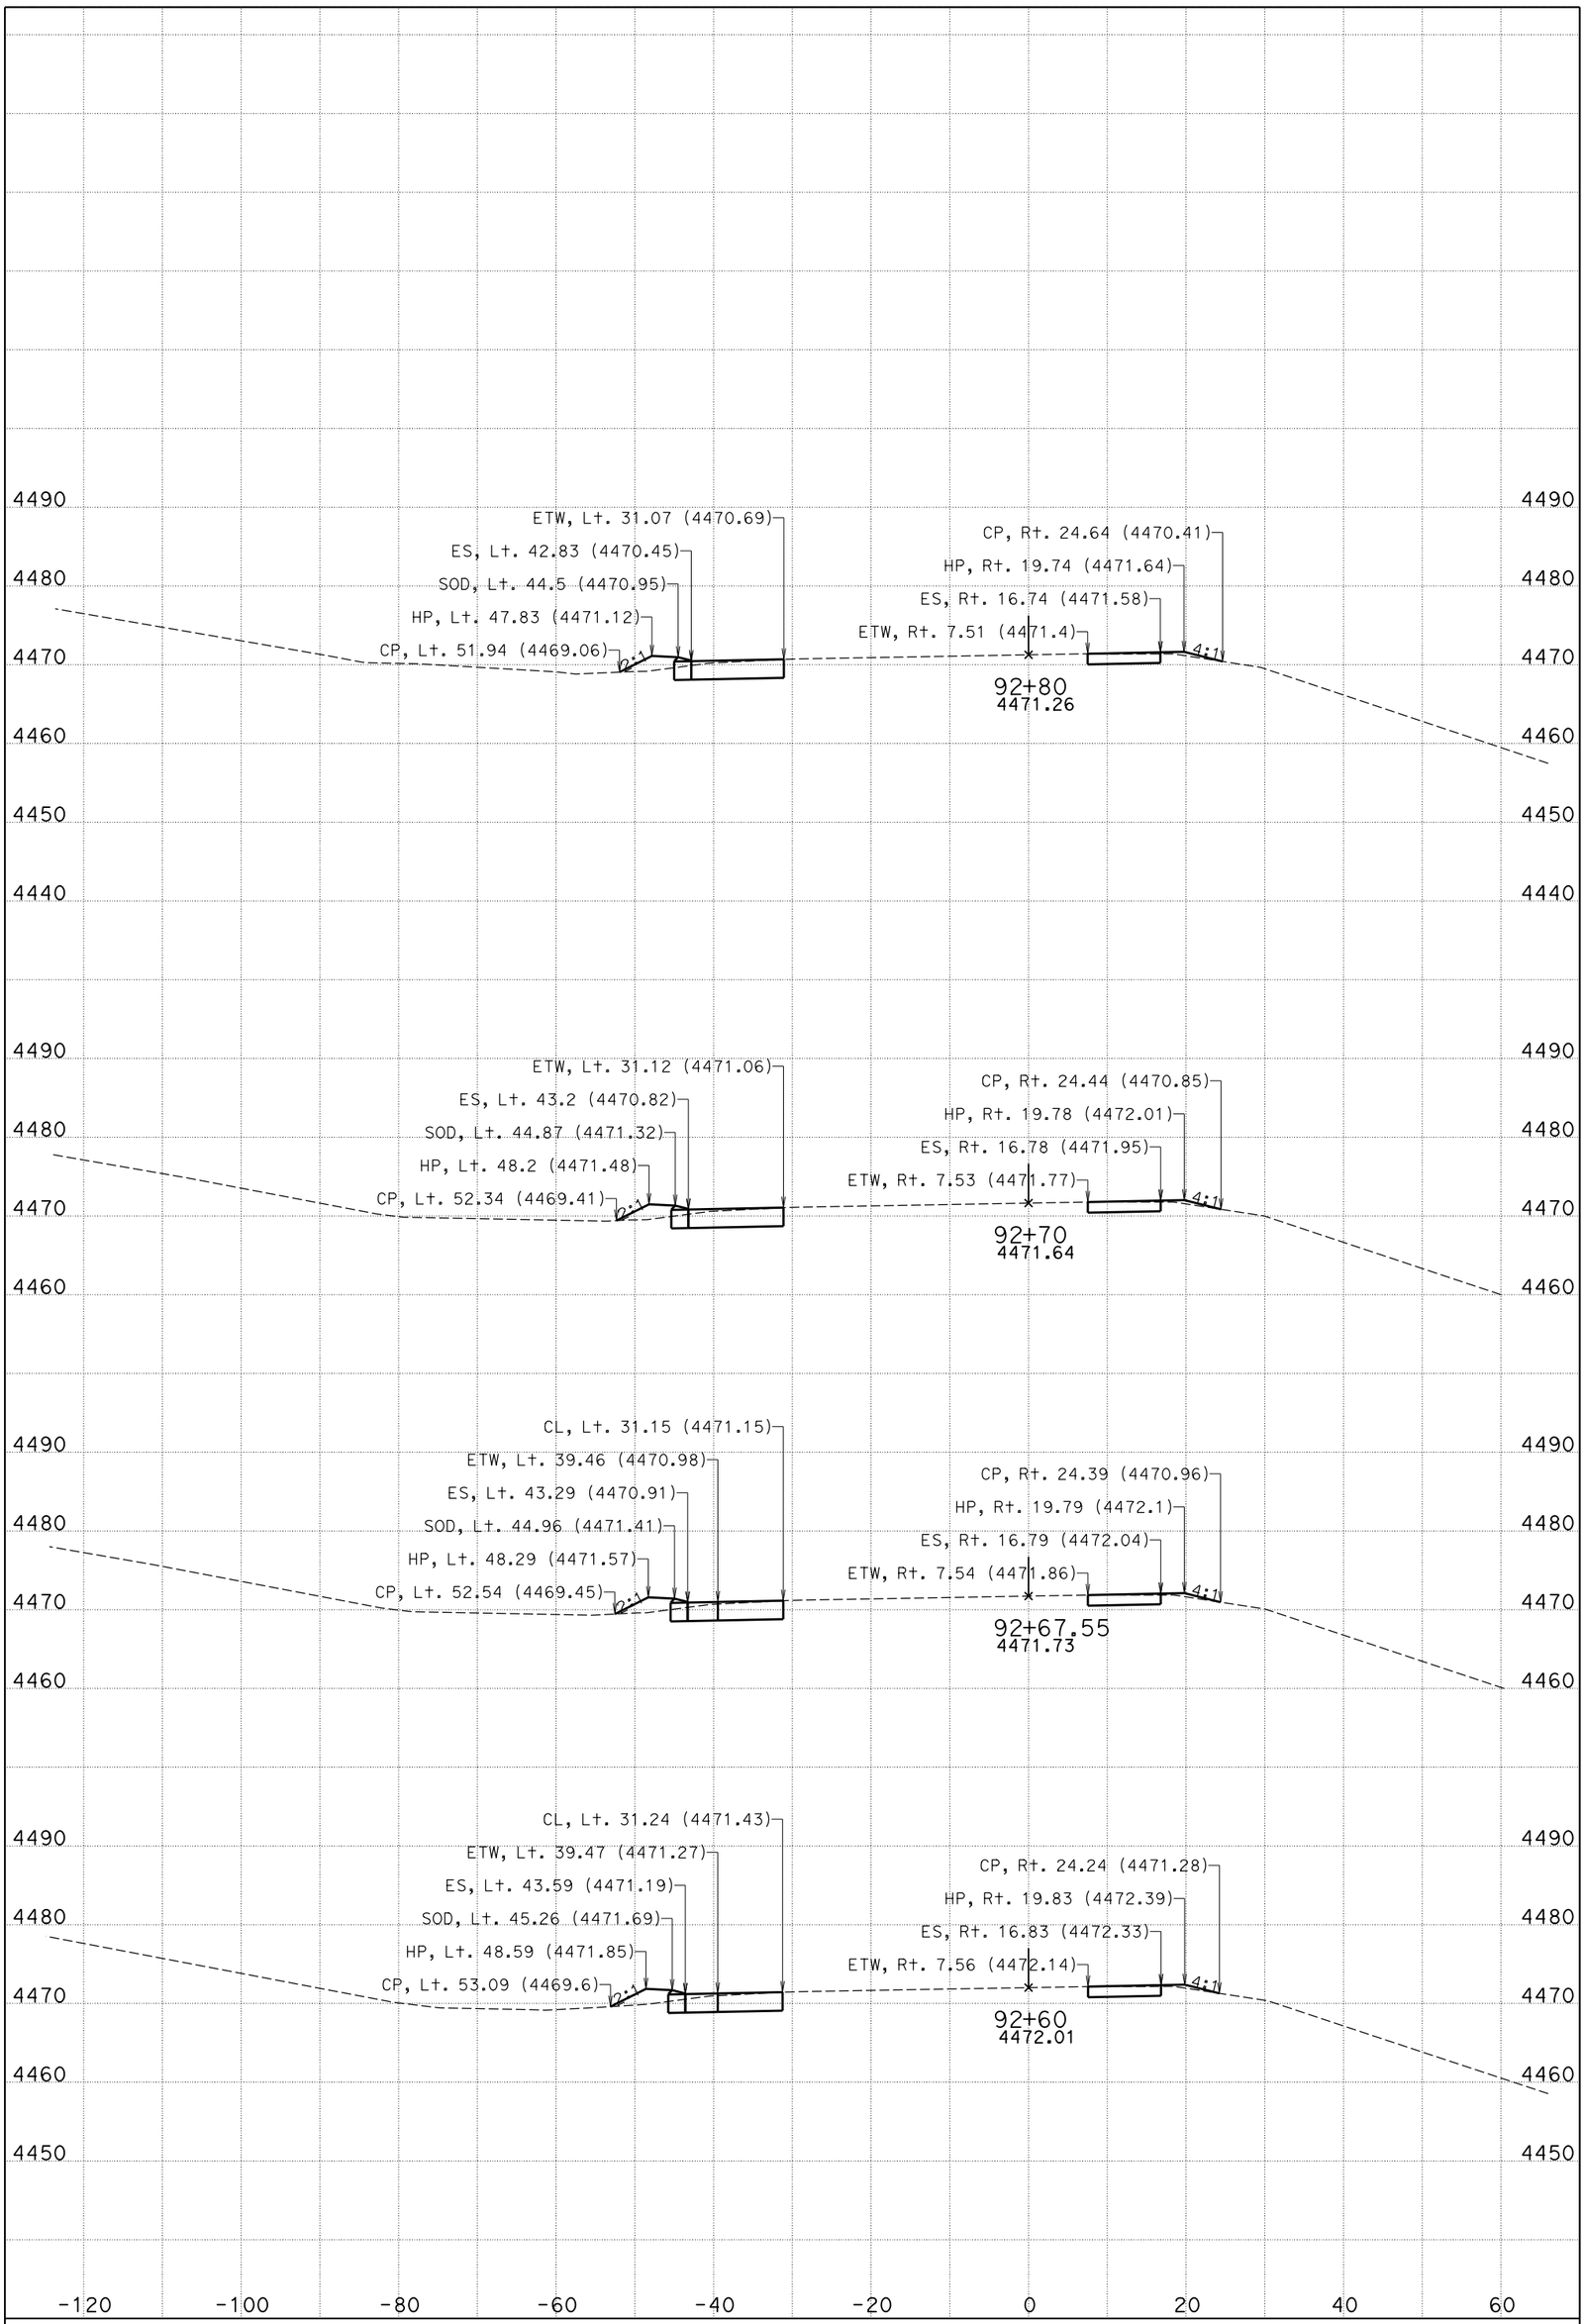

DATE: 11/4/2014

CENDA DITCH BRIDGE

CONTRACT: 0M280

DIST/CO/RTE/PM: 08/SBd/15/172.11/173.84

KC Project: 11025 File: D:\KCPron25n25\FG-Surface*slpro.ear

I-15

CROSS SECTIONS

SHEET 67 OF 99

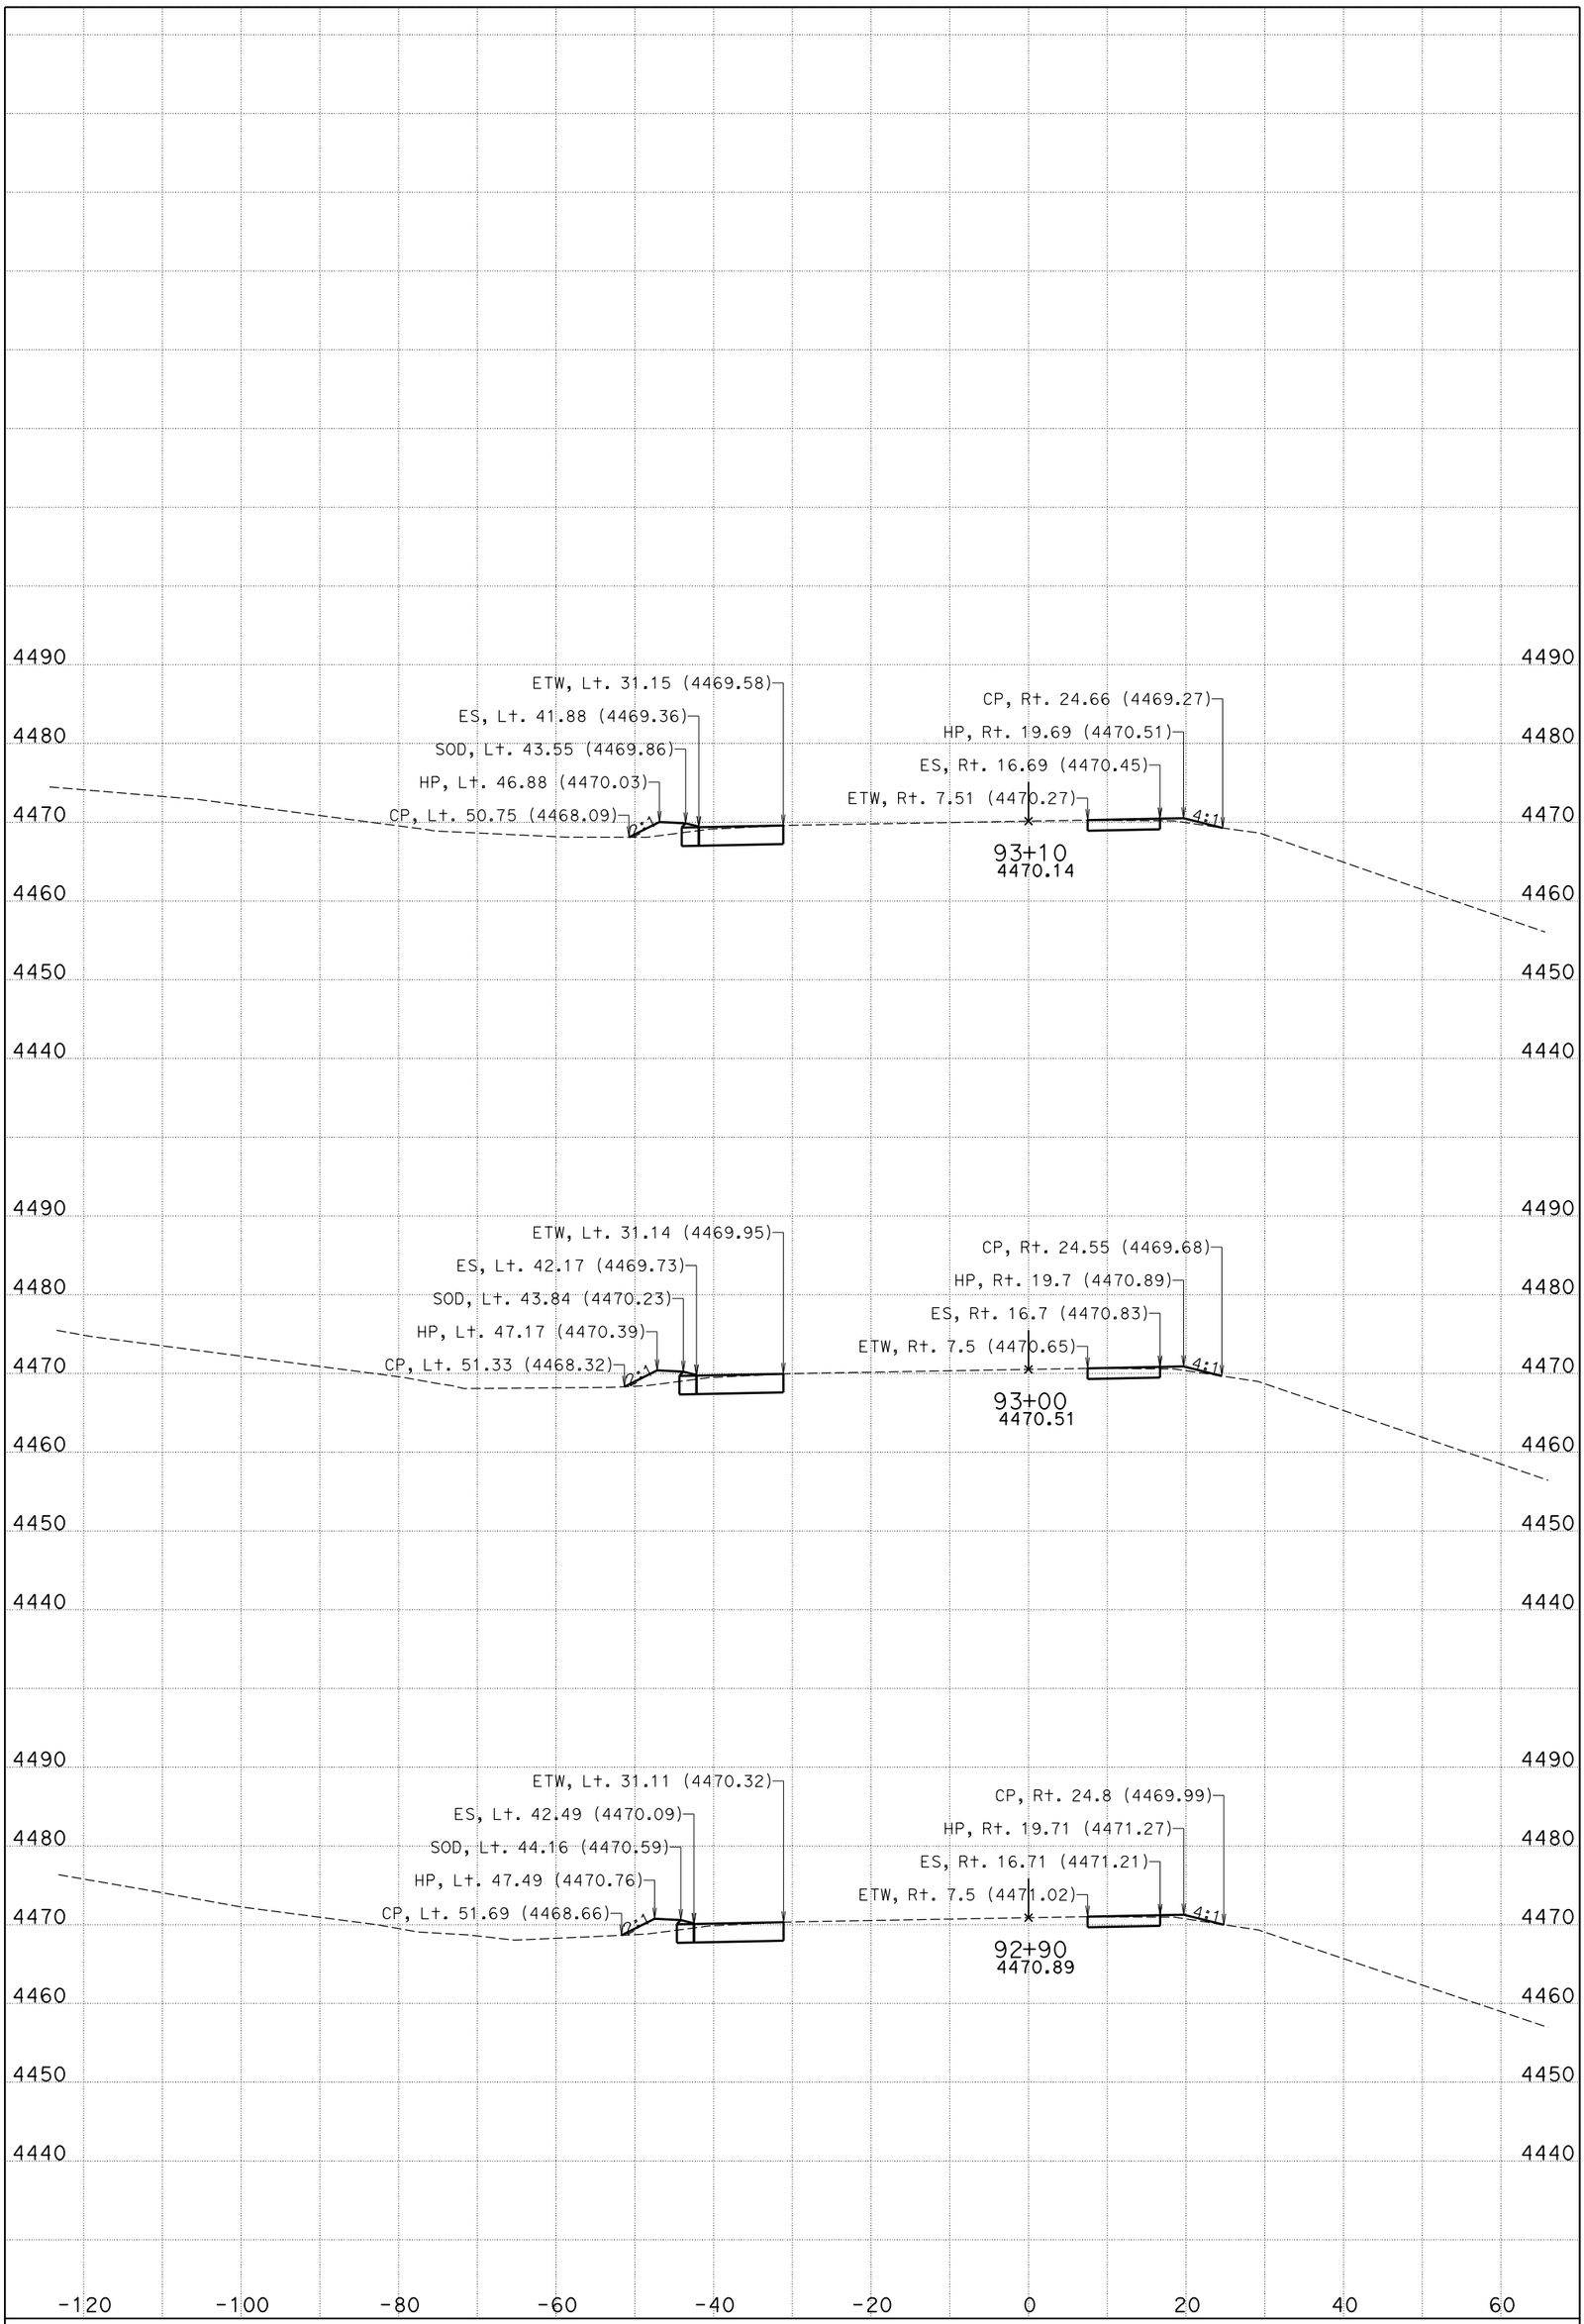

DATE: 11/4/2014

CENDA DITCH BRIDGE

CONTRACT: 0M280

DIST/CO/RTE/PM: 08/SBd/15/172.11/173.84

KC Project: 11025 File: D:\KCPron25n25\FG-Surface*slpro.ear

I-15

CROSS SECTIONS

SHEET 68 OF 99

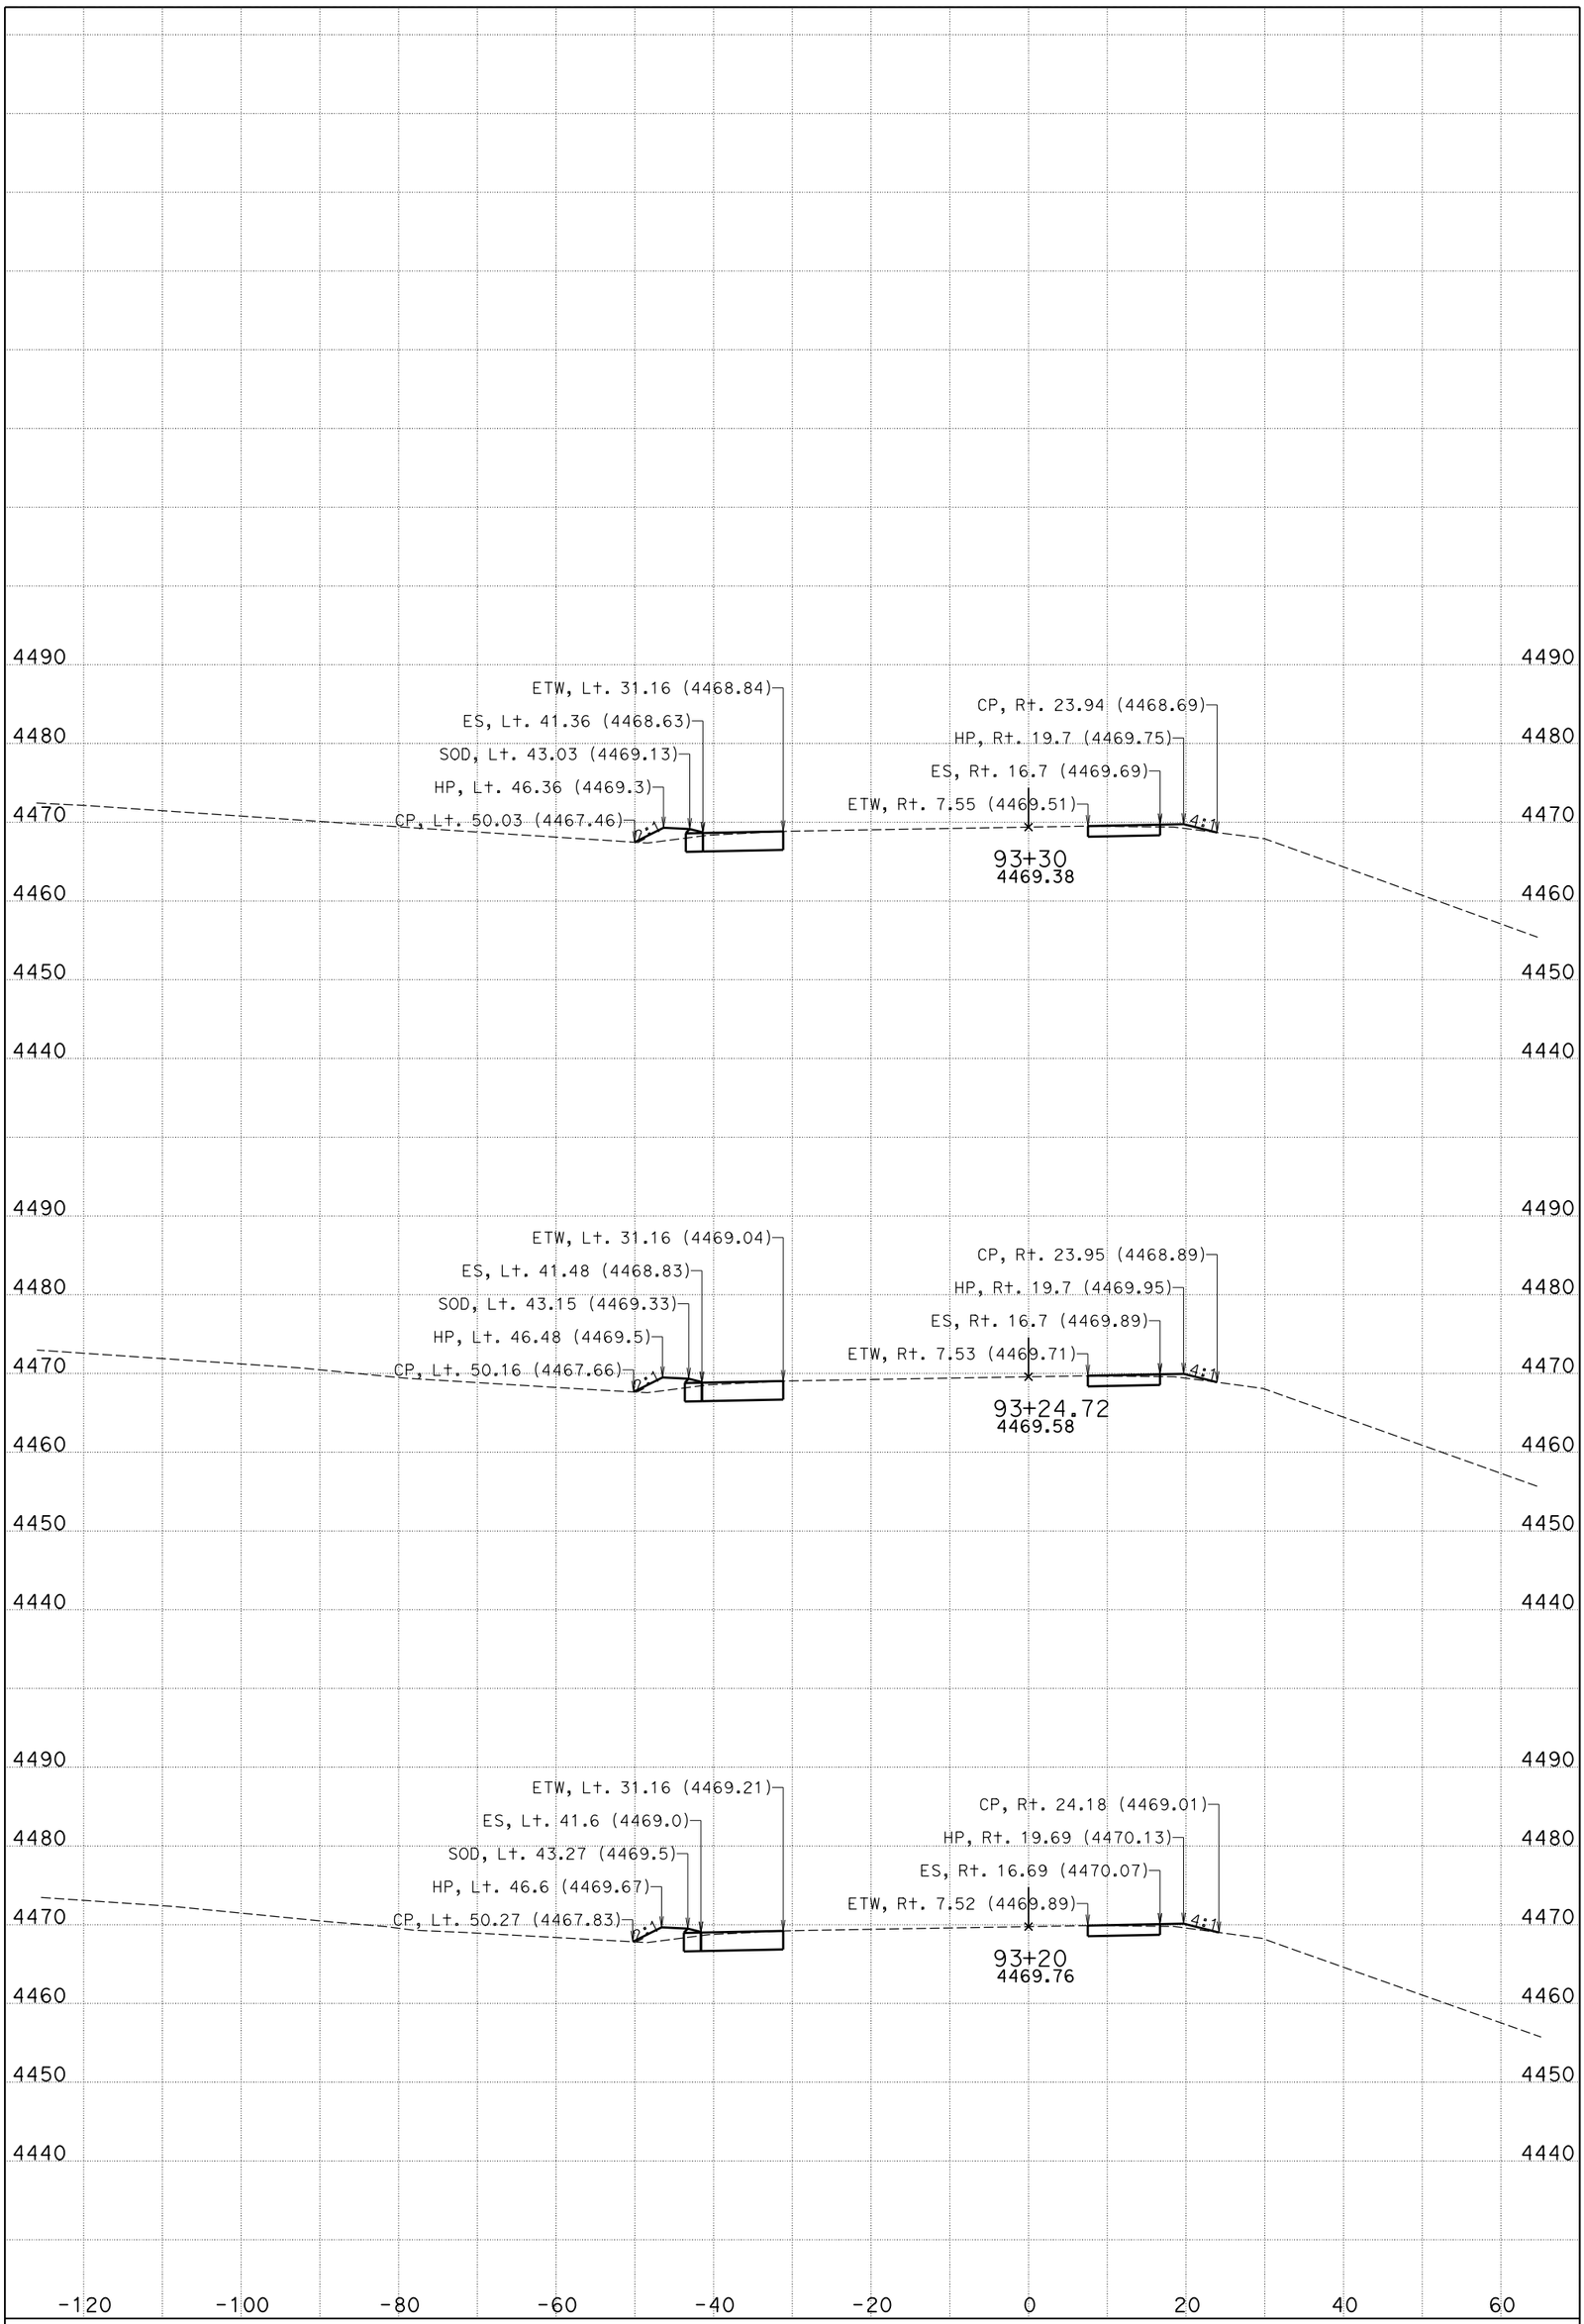

DATE: 11/4/2014

CENDA DITCH BRIDGE

CONTRACT: 0M280

DIST/CO/RTE/PM: 08/SBd/15/172.11/173.84

KC Project: 11025 File: D:\KCPron25n25\FG-Surface*slpro.ear

I-15

CROSS SECTIONS

SHEET 69 OF 99

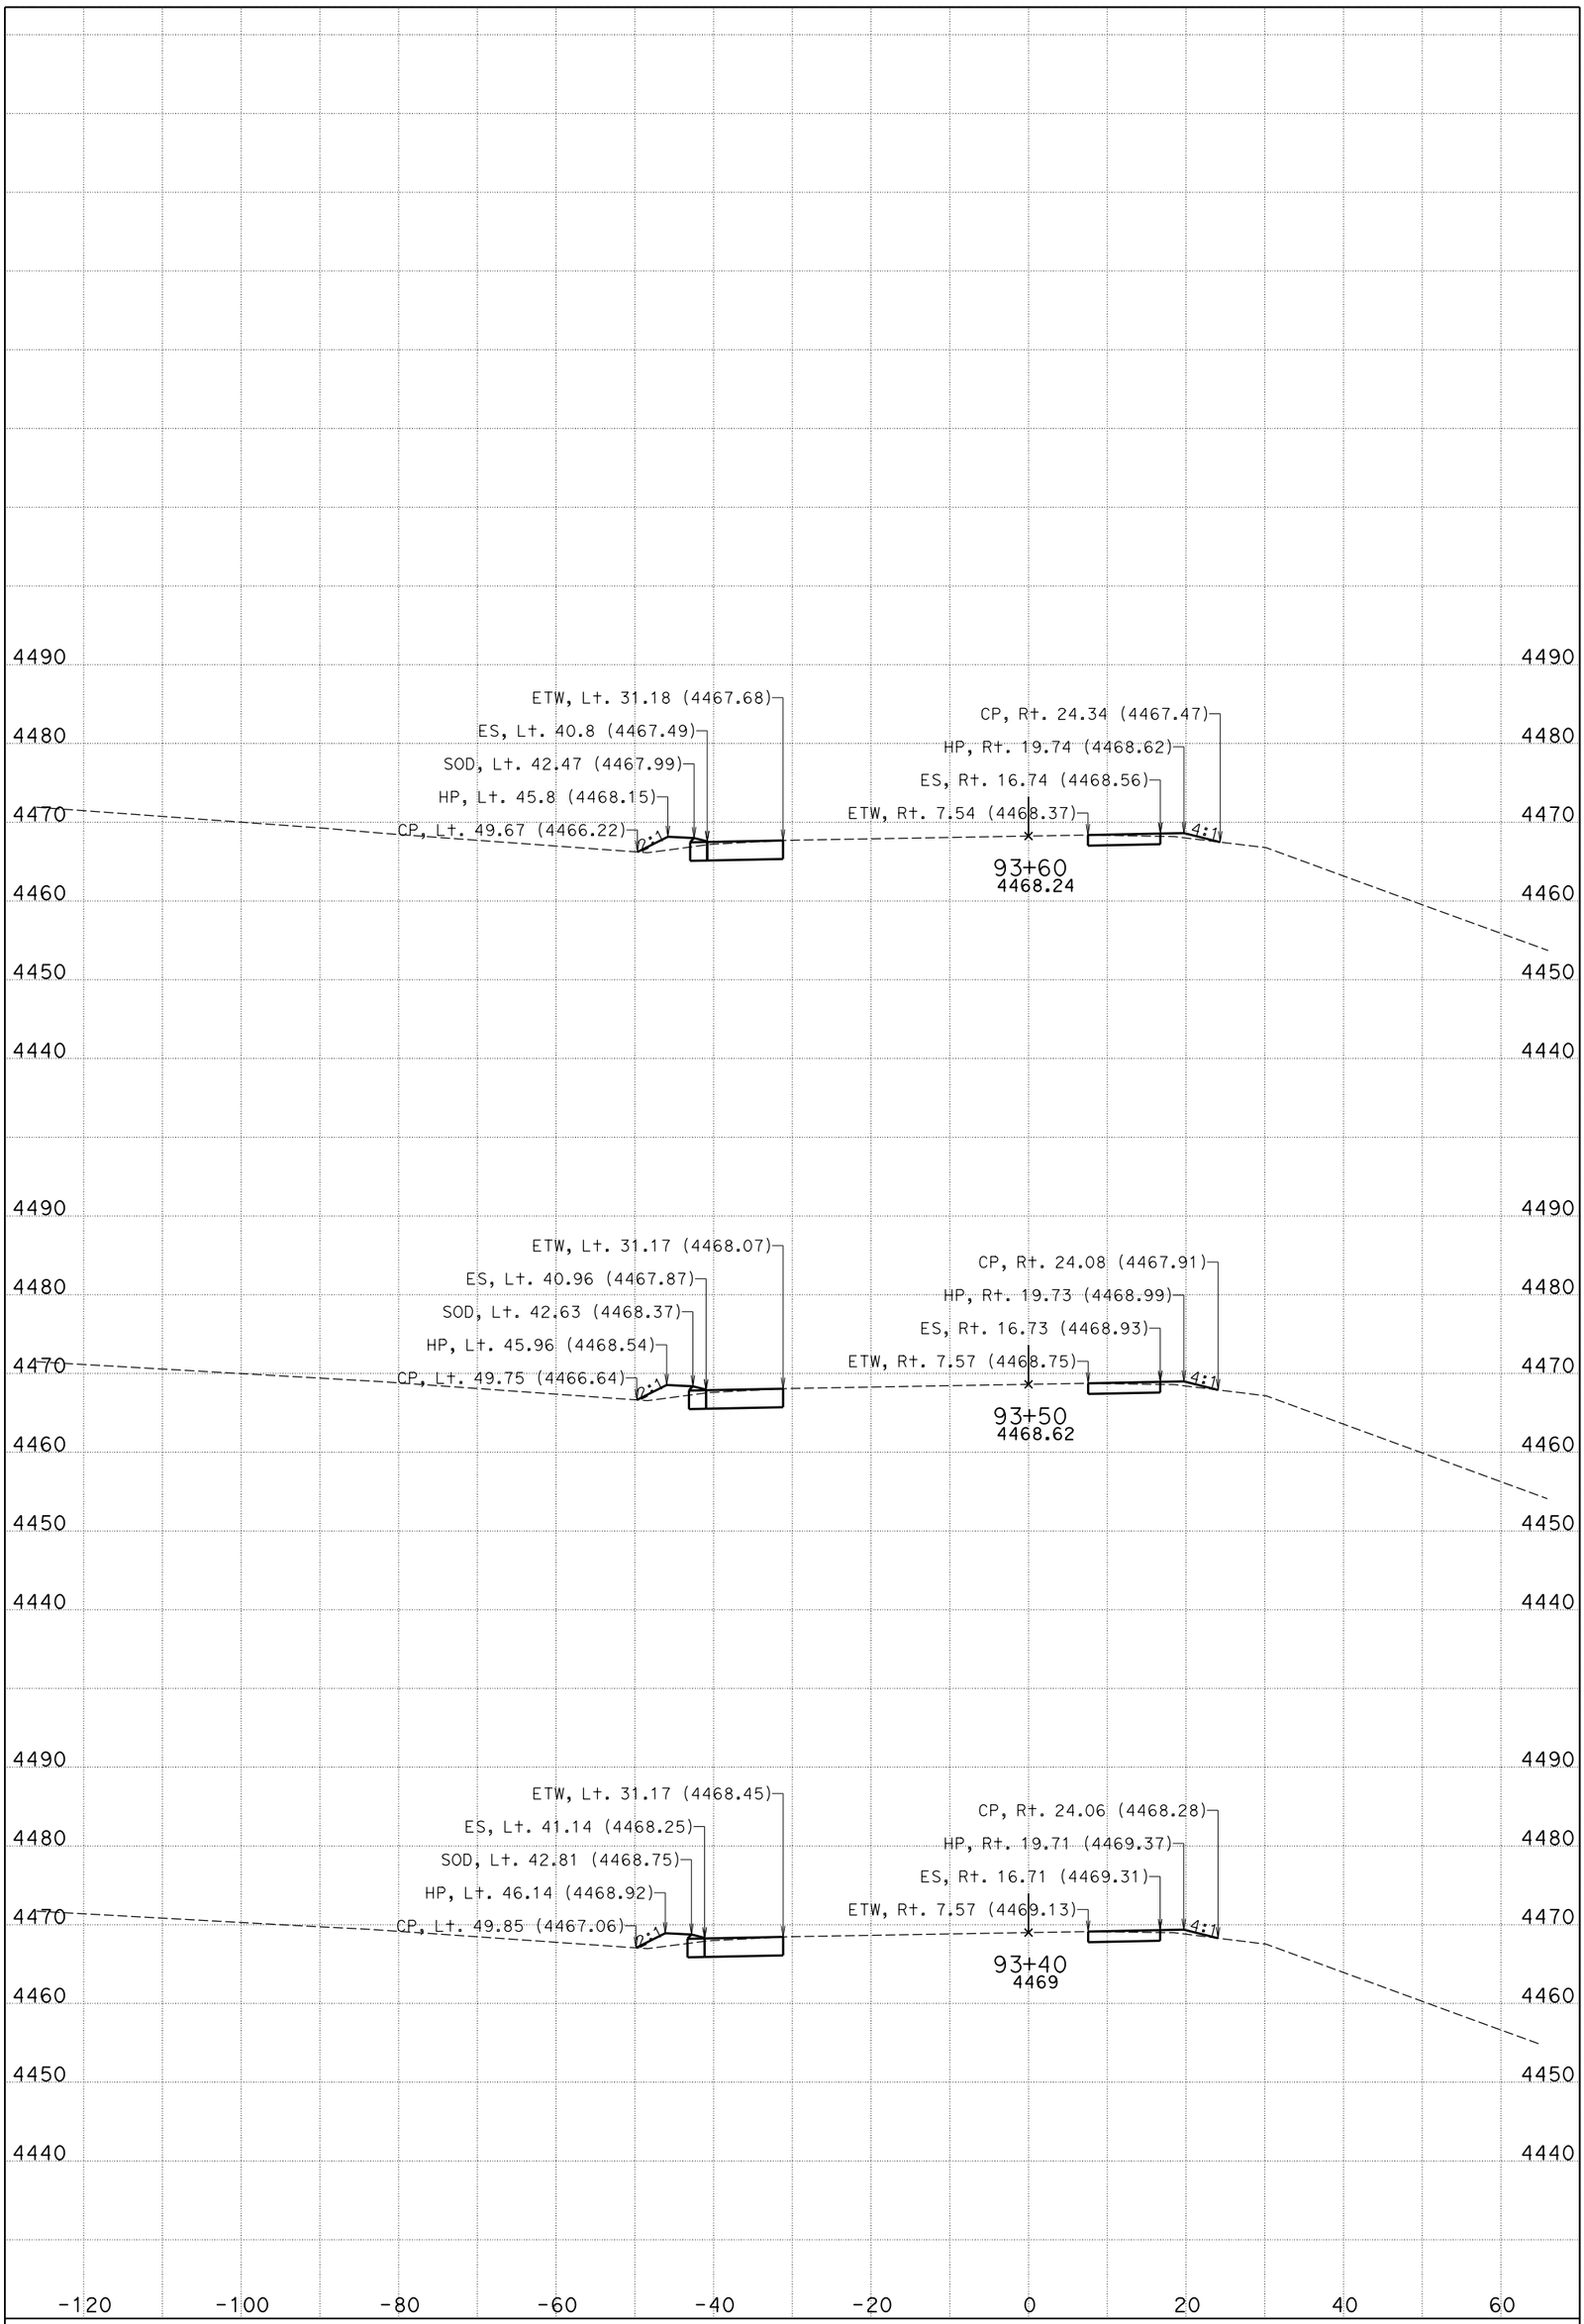

DATE: 11/4/2014

CENDA DITCH BRIDGE

CONTRACT: 0M280

DIST/CO/RTE/PM: 08/SBd/15/172.11/173.84

KC Project: 11025 File: D:\KCPron25n25\FG-Surface*slpro.ear

I-15

CROSS SECTIONS

SHEET 70 OF 99

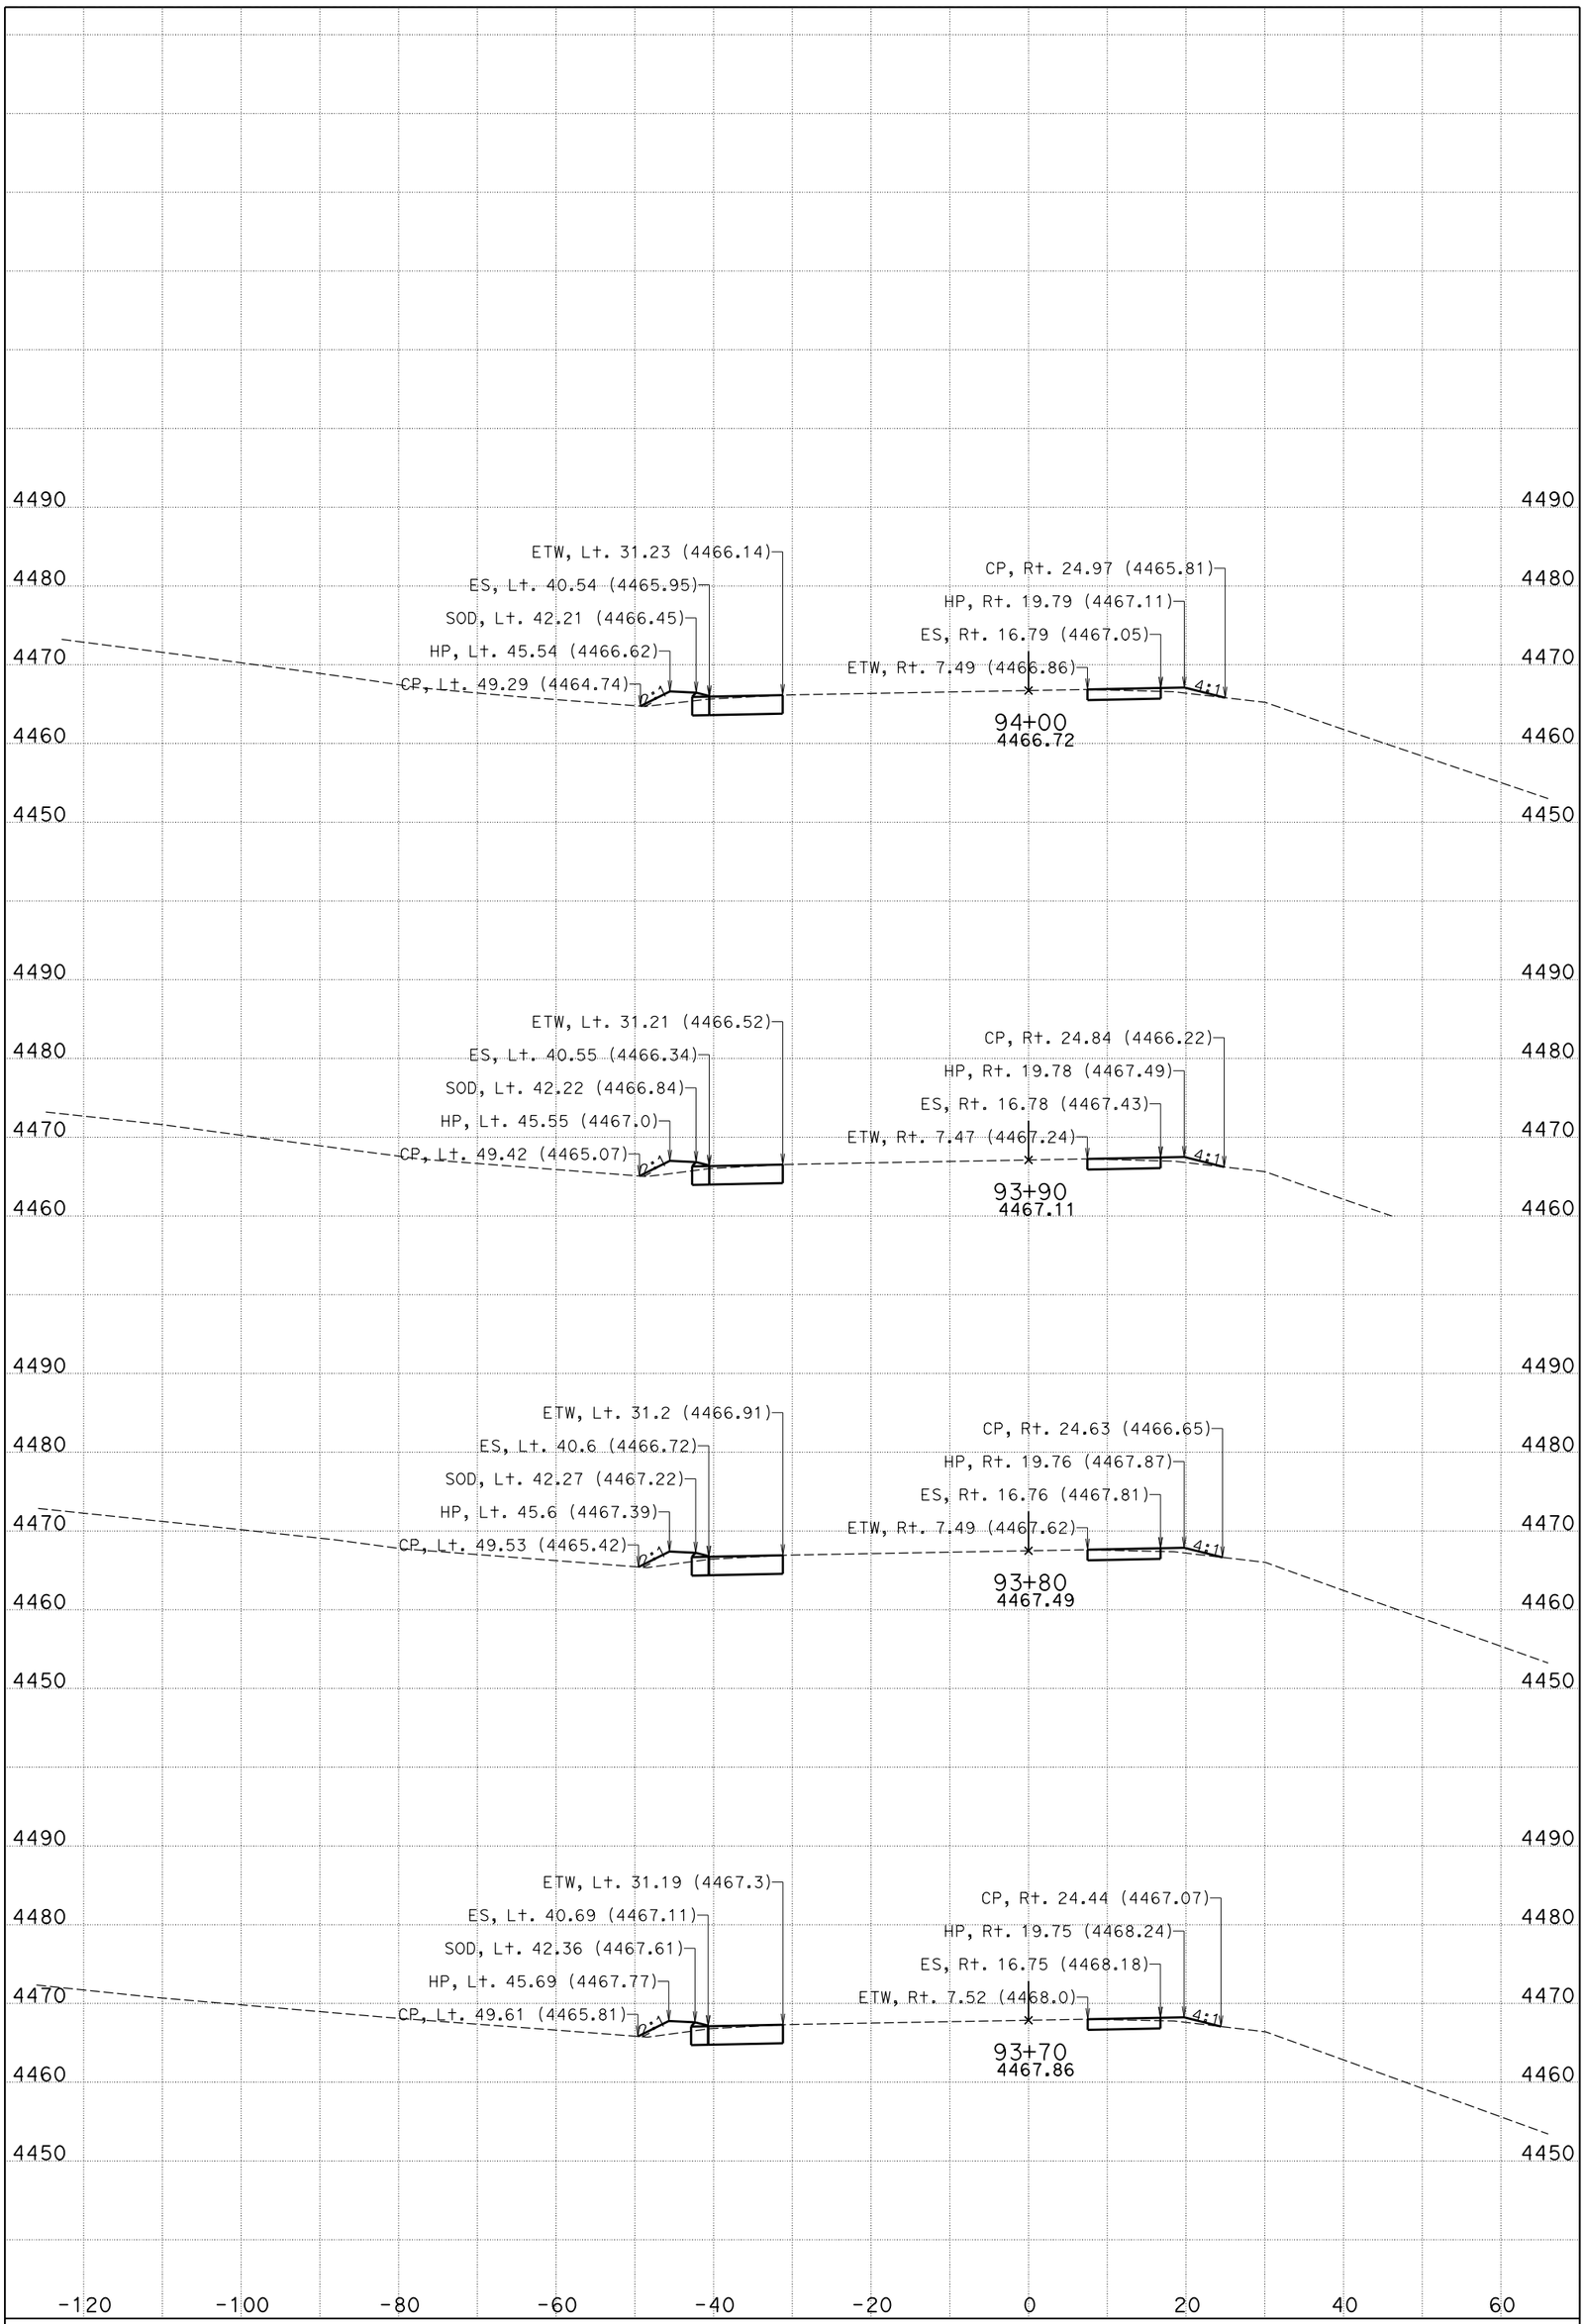

DATE: 11/4/2014

CENDA DITCH BRIDGE

CONTRACT: 0M280

DIST/CO/RTE/PM: 08/SBd/15/172.11/173.84

KC Project: 11025 File: D:\KCPron25n25\FG-Surface*slpro.ear

I-15

CROSS SECTIONS

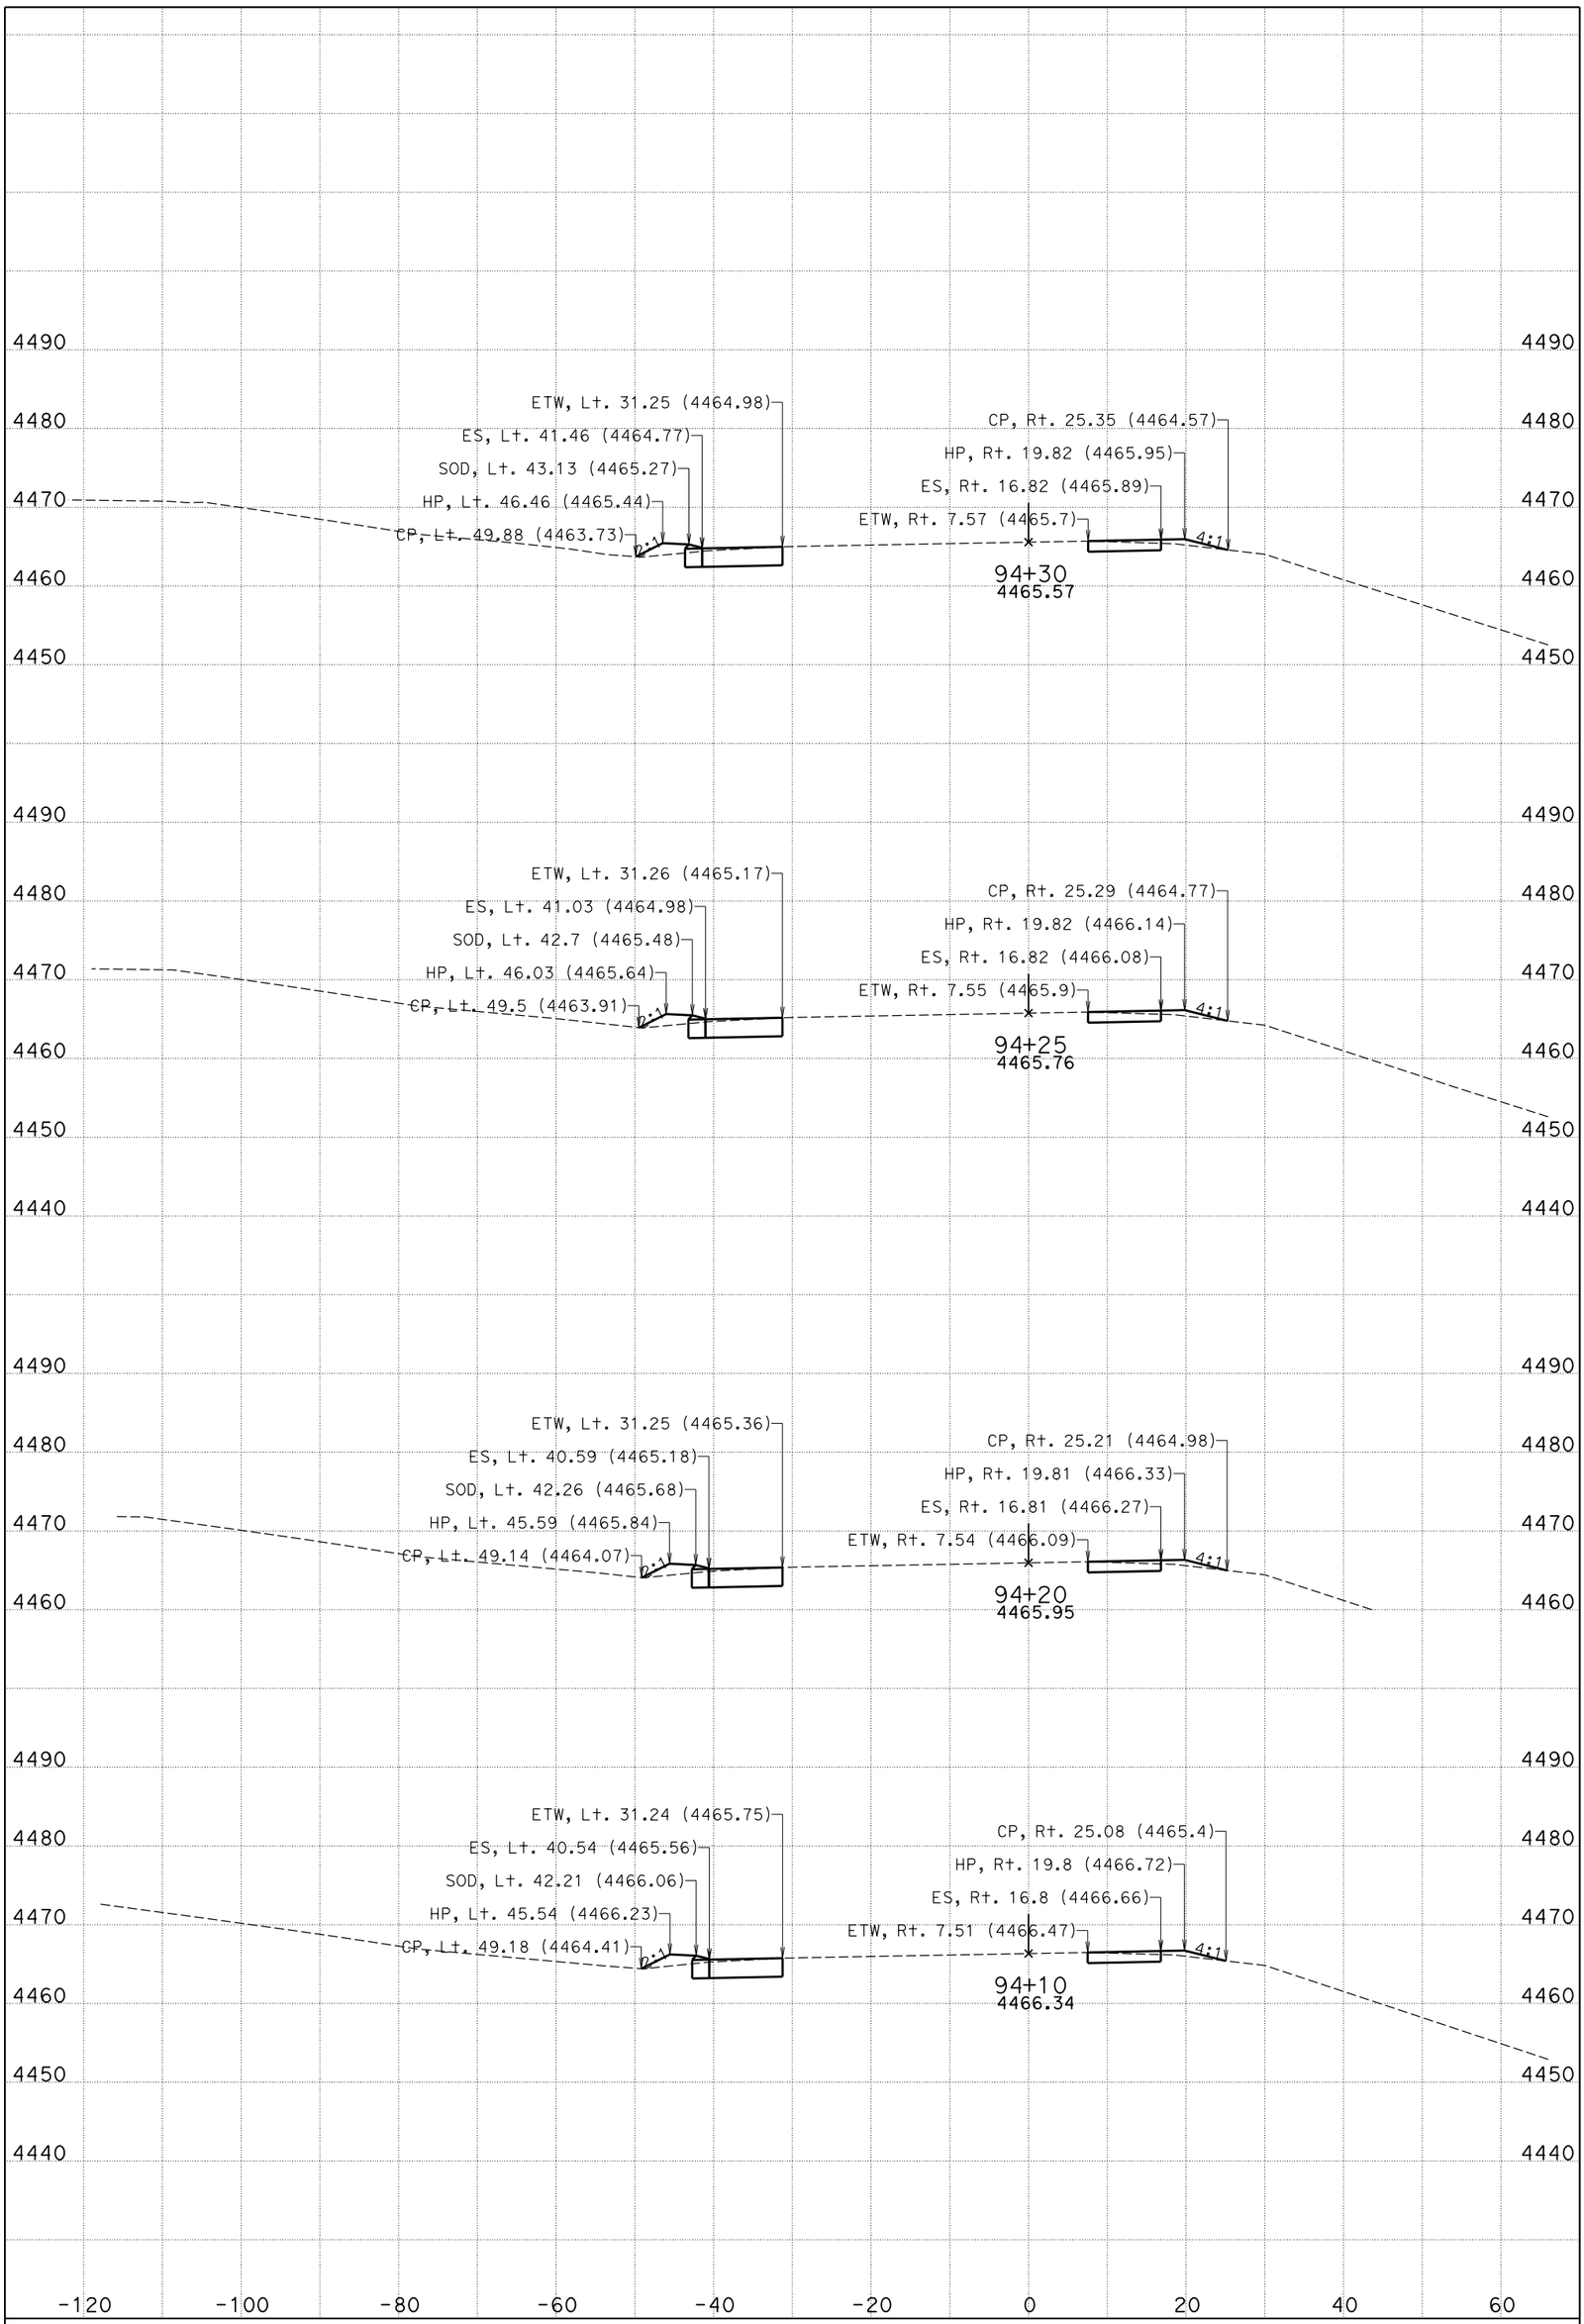

DATE: 11/4/2014

CENDA DITCH BRIDGE

CONTRACT: 0M280

DIST/CO/RTE/PM: 08/SBd/15/172.11/173.84

KC Project: 11025 File: D:\KCPron25n25\FG-Surface*slpro.ear

I-15

CROSS SECTIONS

SHEET 72 OF 99

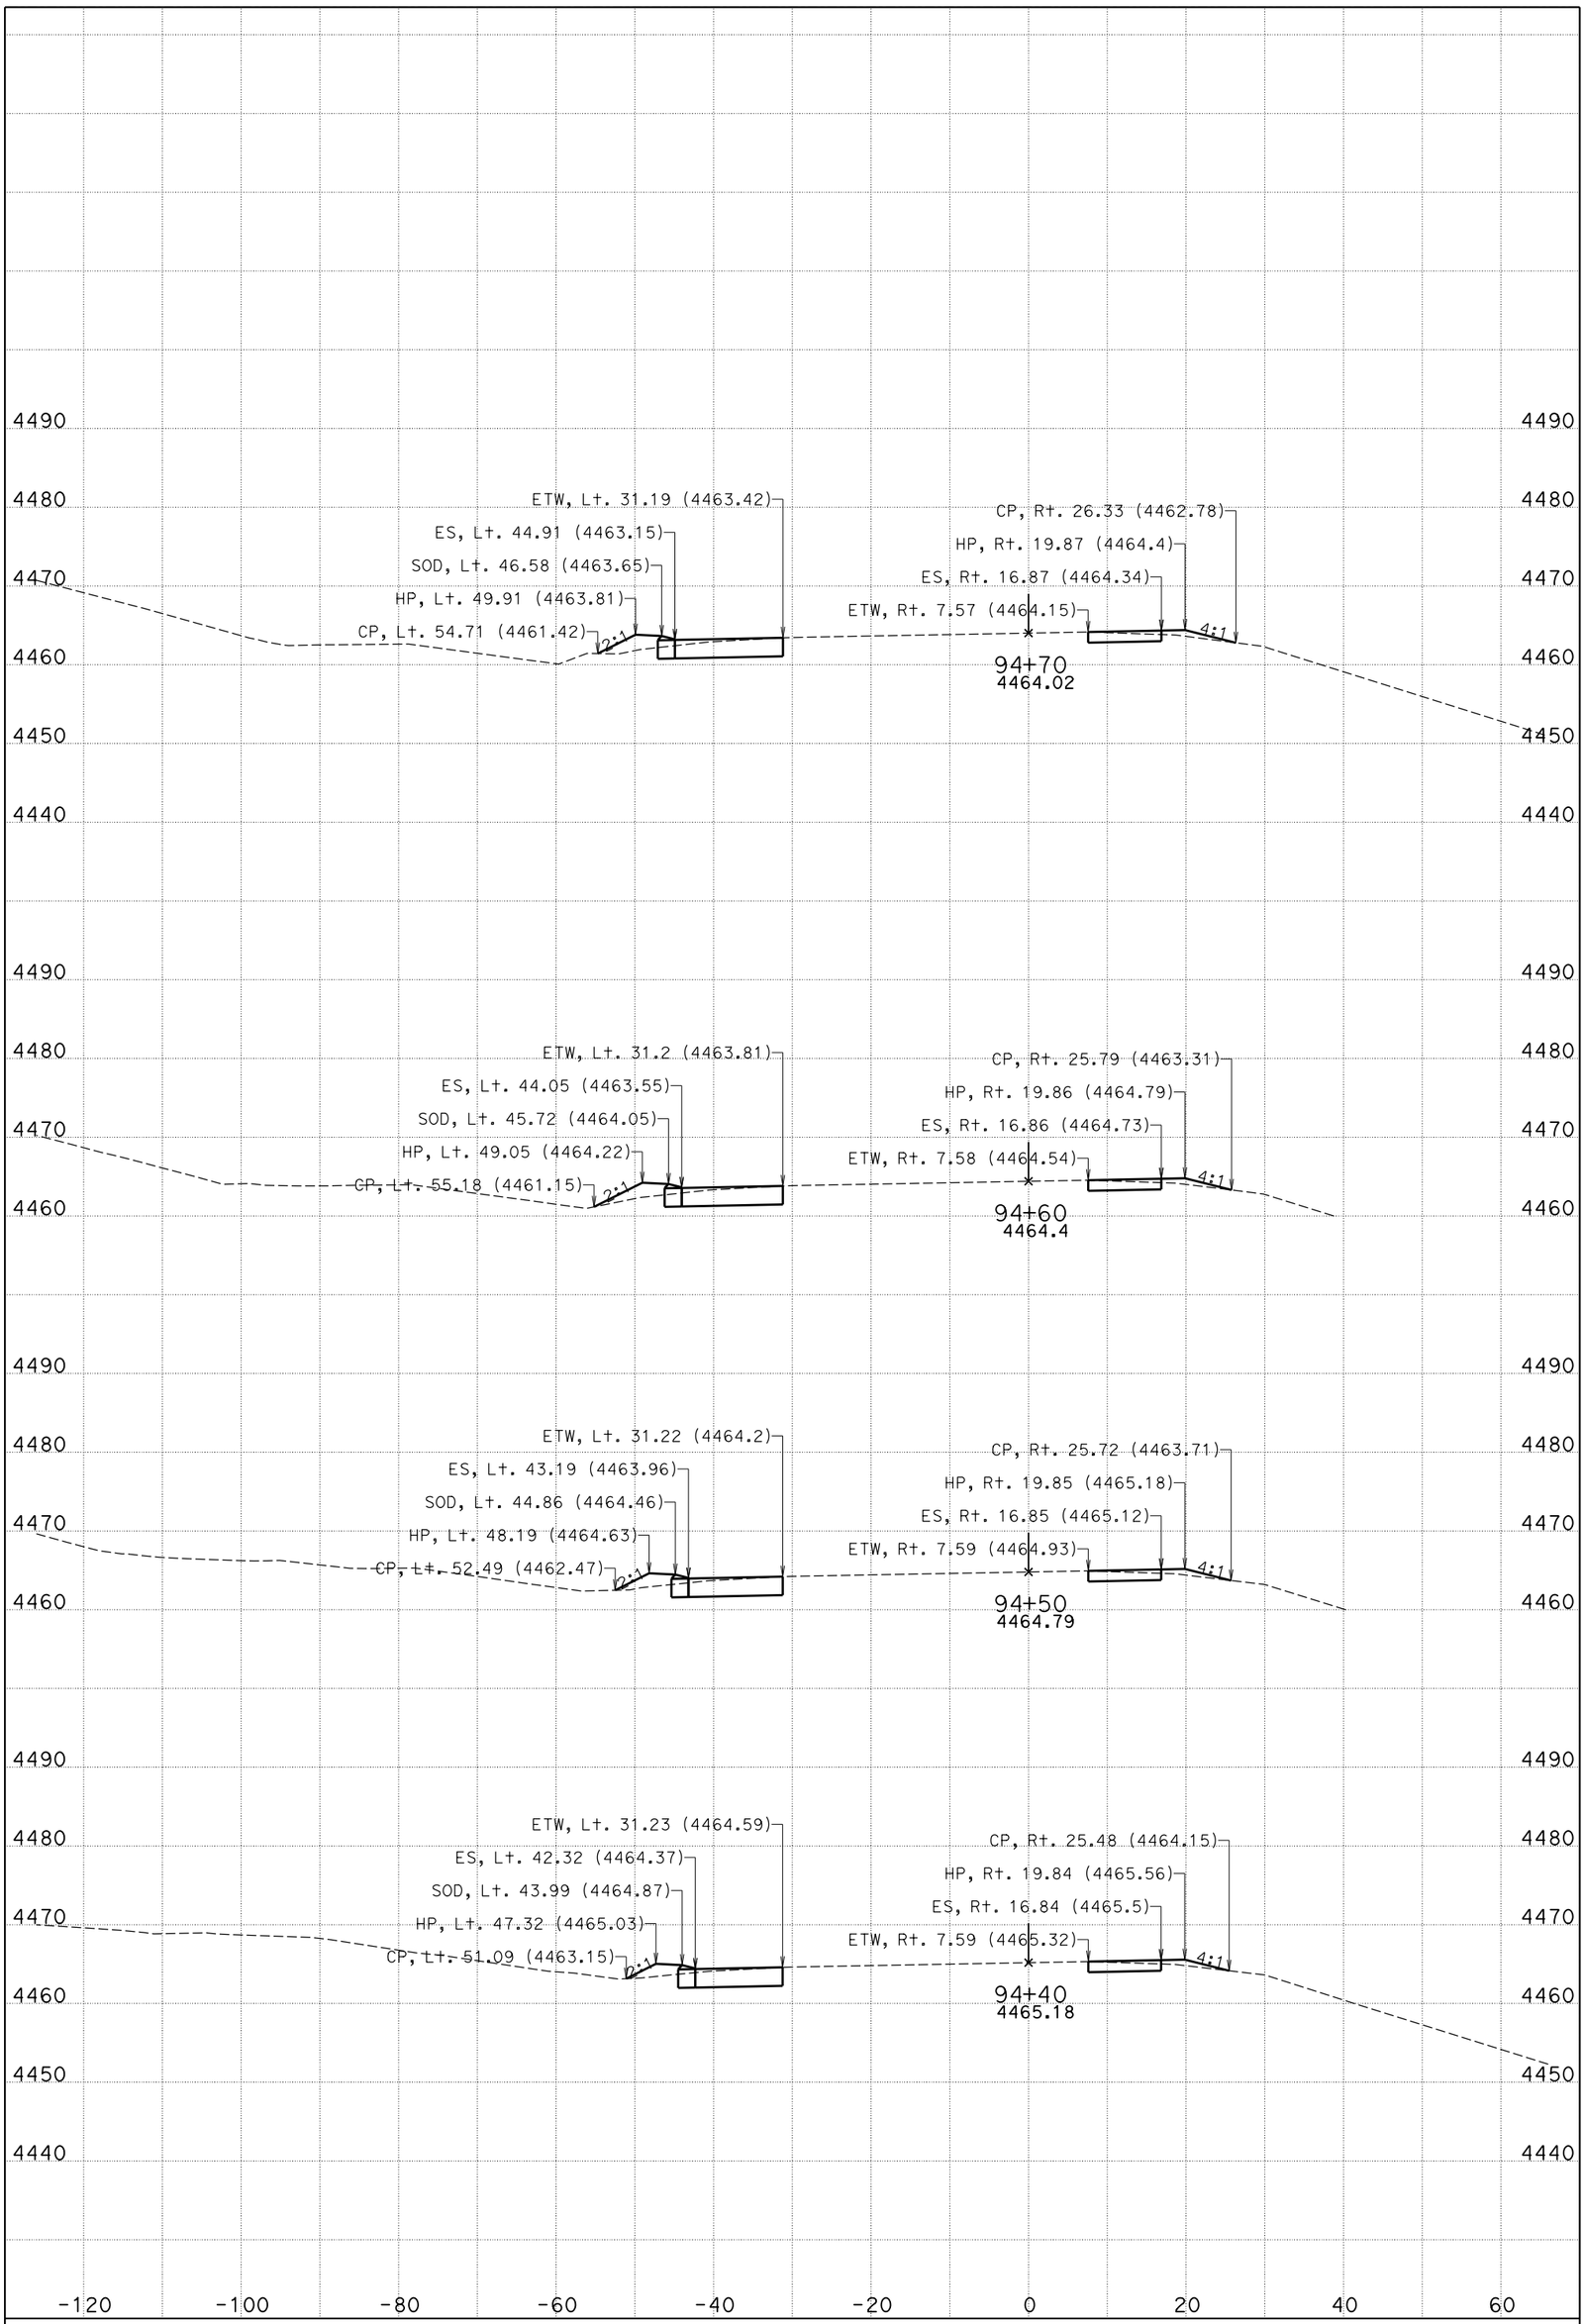

DATE: 11/4/2014

CENDA DITCH BRIDGE

CONTRACT: 0M280

DIST/CO/RTE/PM: 08/SBd/15/172.11/173.84

KC Project: 11025 File: D:\KCPron25n25\FG-Surface*slpro.ear

I-15

CROSS SECTIONS

SHEET 73 OF 99

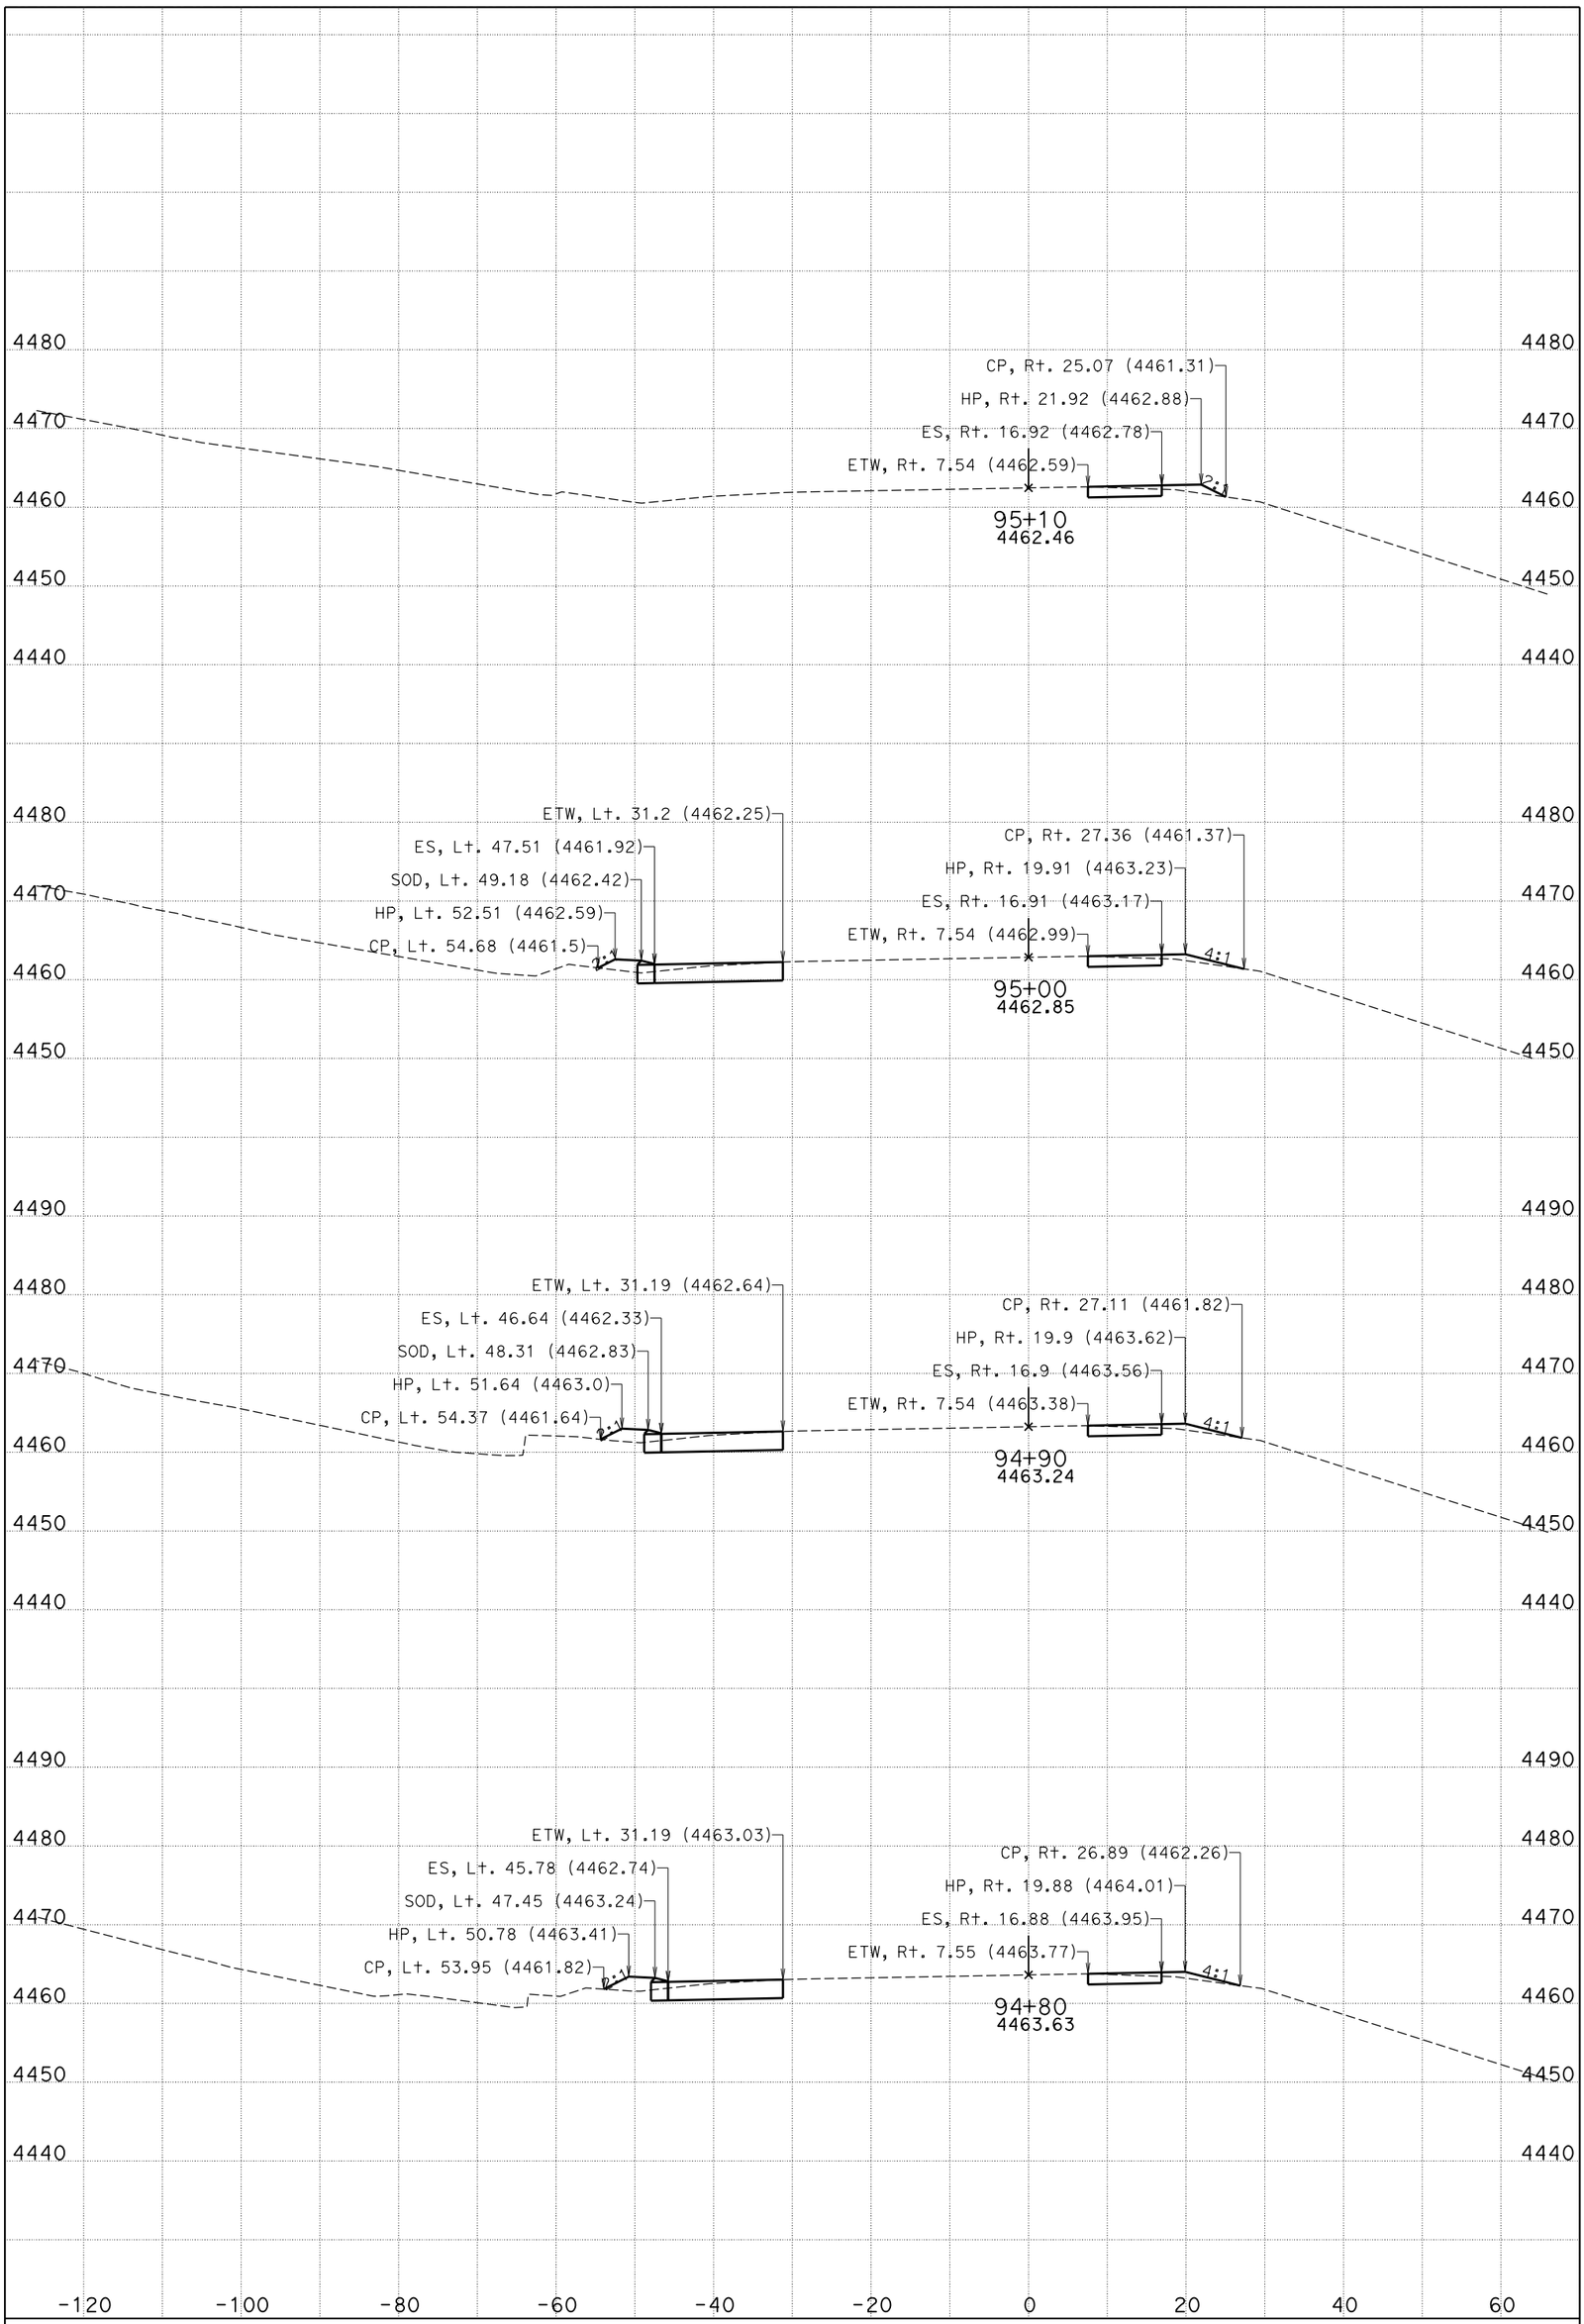

DATE: 11/4/2014

CENDA DITCH BRIDGE

CONTRACT: 0M280

DIST/CO/RTE/PM: 08/SBd/15/172.11/173.84

KC Project: 11025 File: D:\KCPron25n25\FG-Surface*slpro.ear

I-15

CROSS SECTIONS

SHEET 74 OF 99

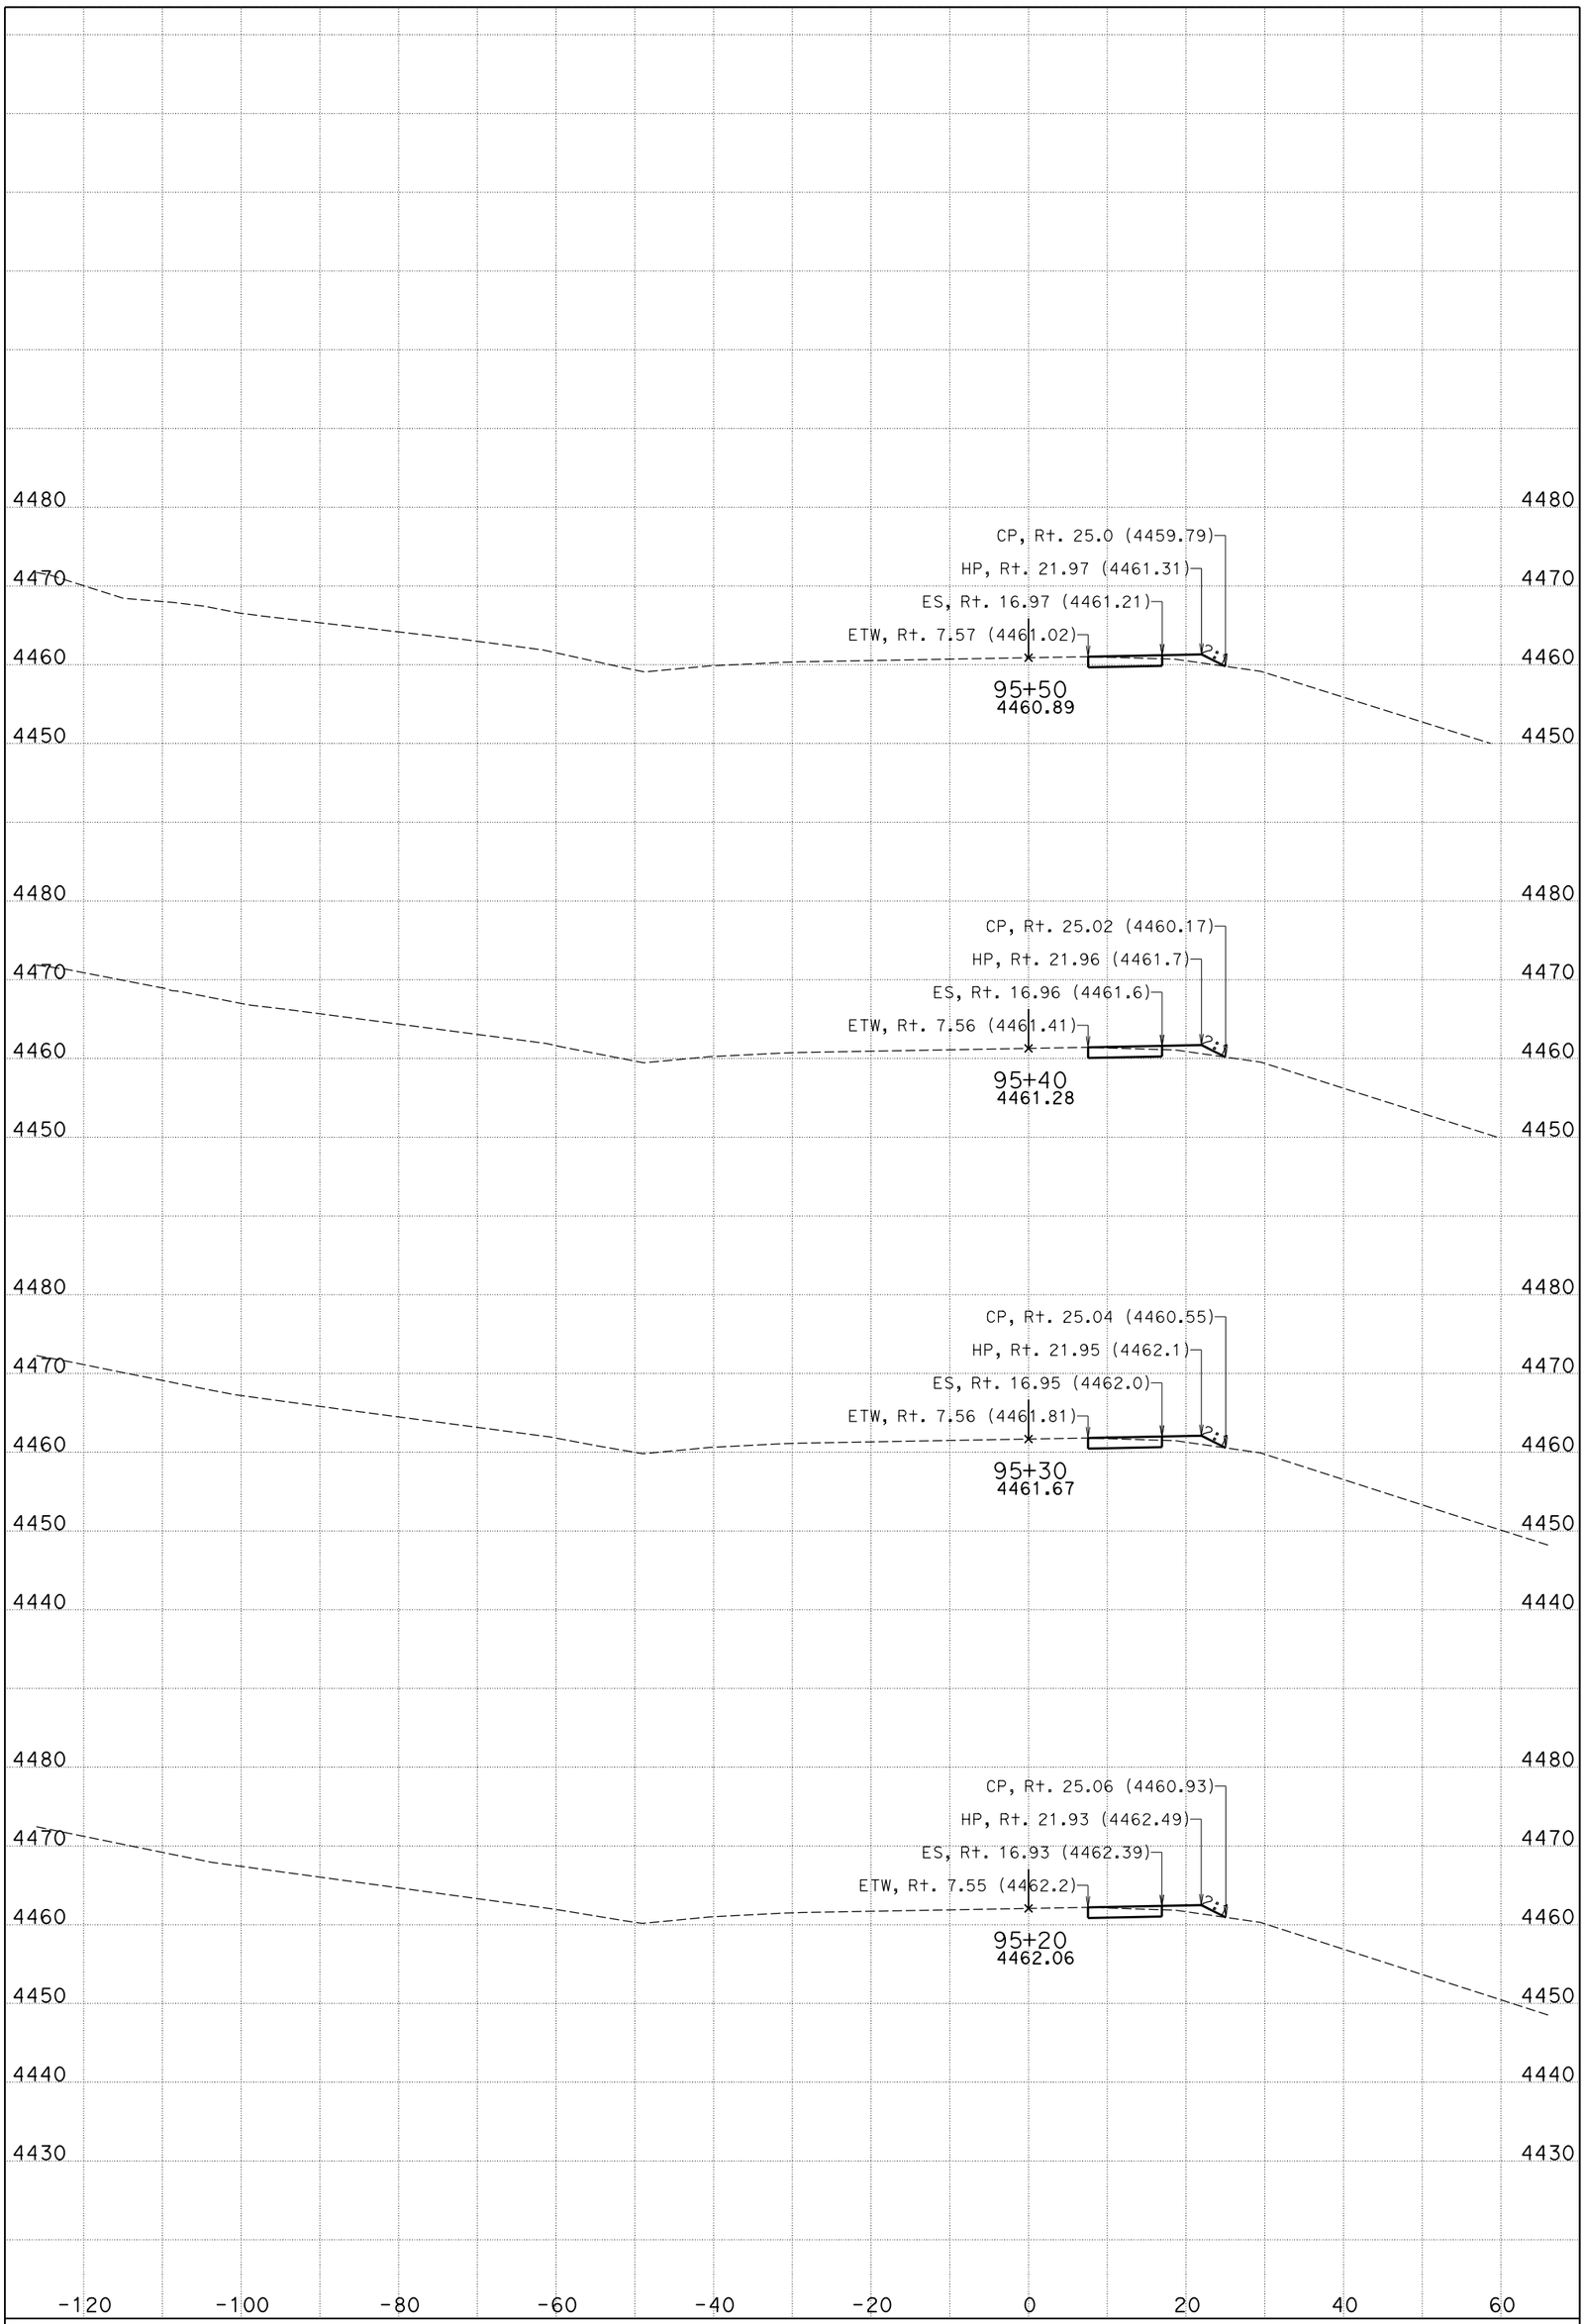

DATE: 11/4/2014

CENDA DITCH BRIDGE

CONTRACT: 0M280

DIST/CO/RTE/PM: 08/SBd/15/172.11/173.84

KC Project: 11025 File: D:\KCPron25n25\FG-Surface*slpro.ear

I-15

CROSS SECTIONS

SHEET 75 OF 99

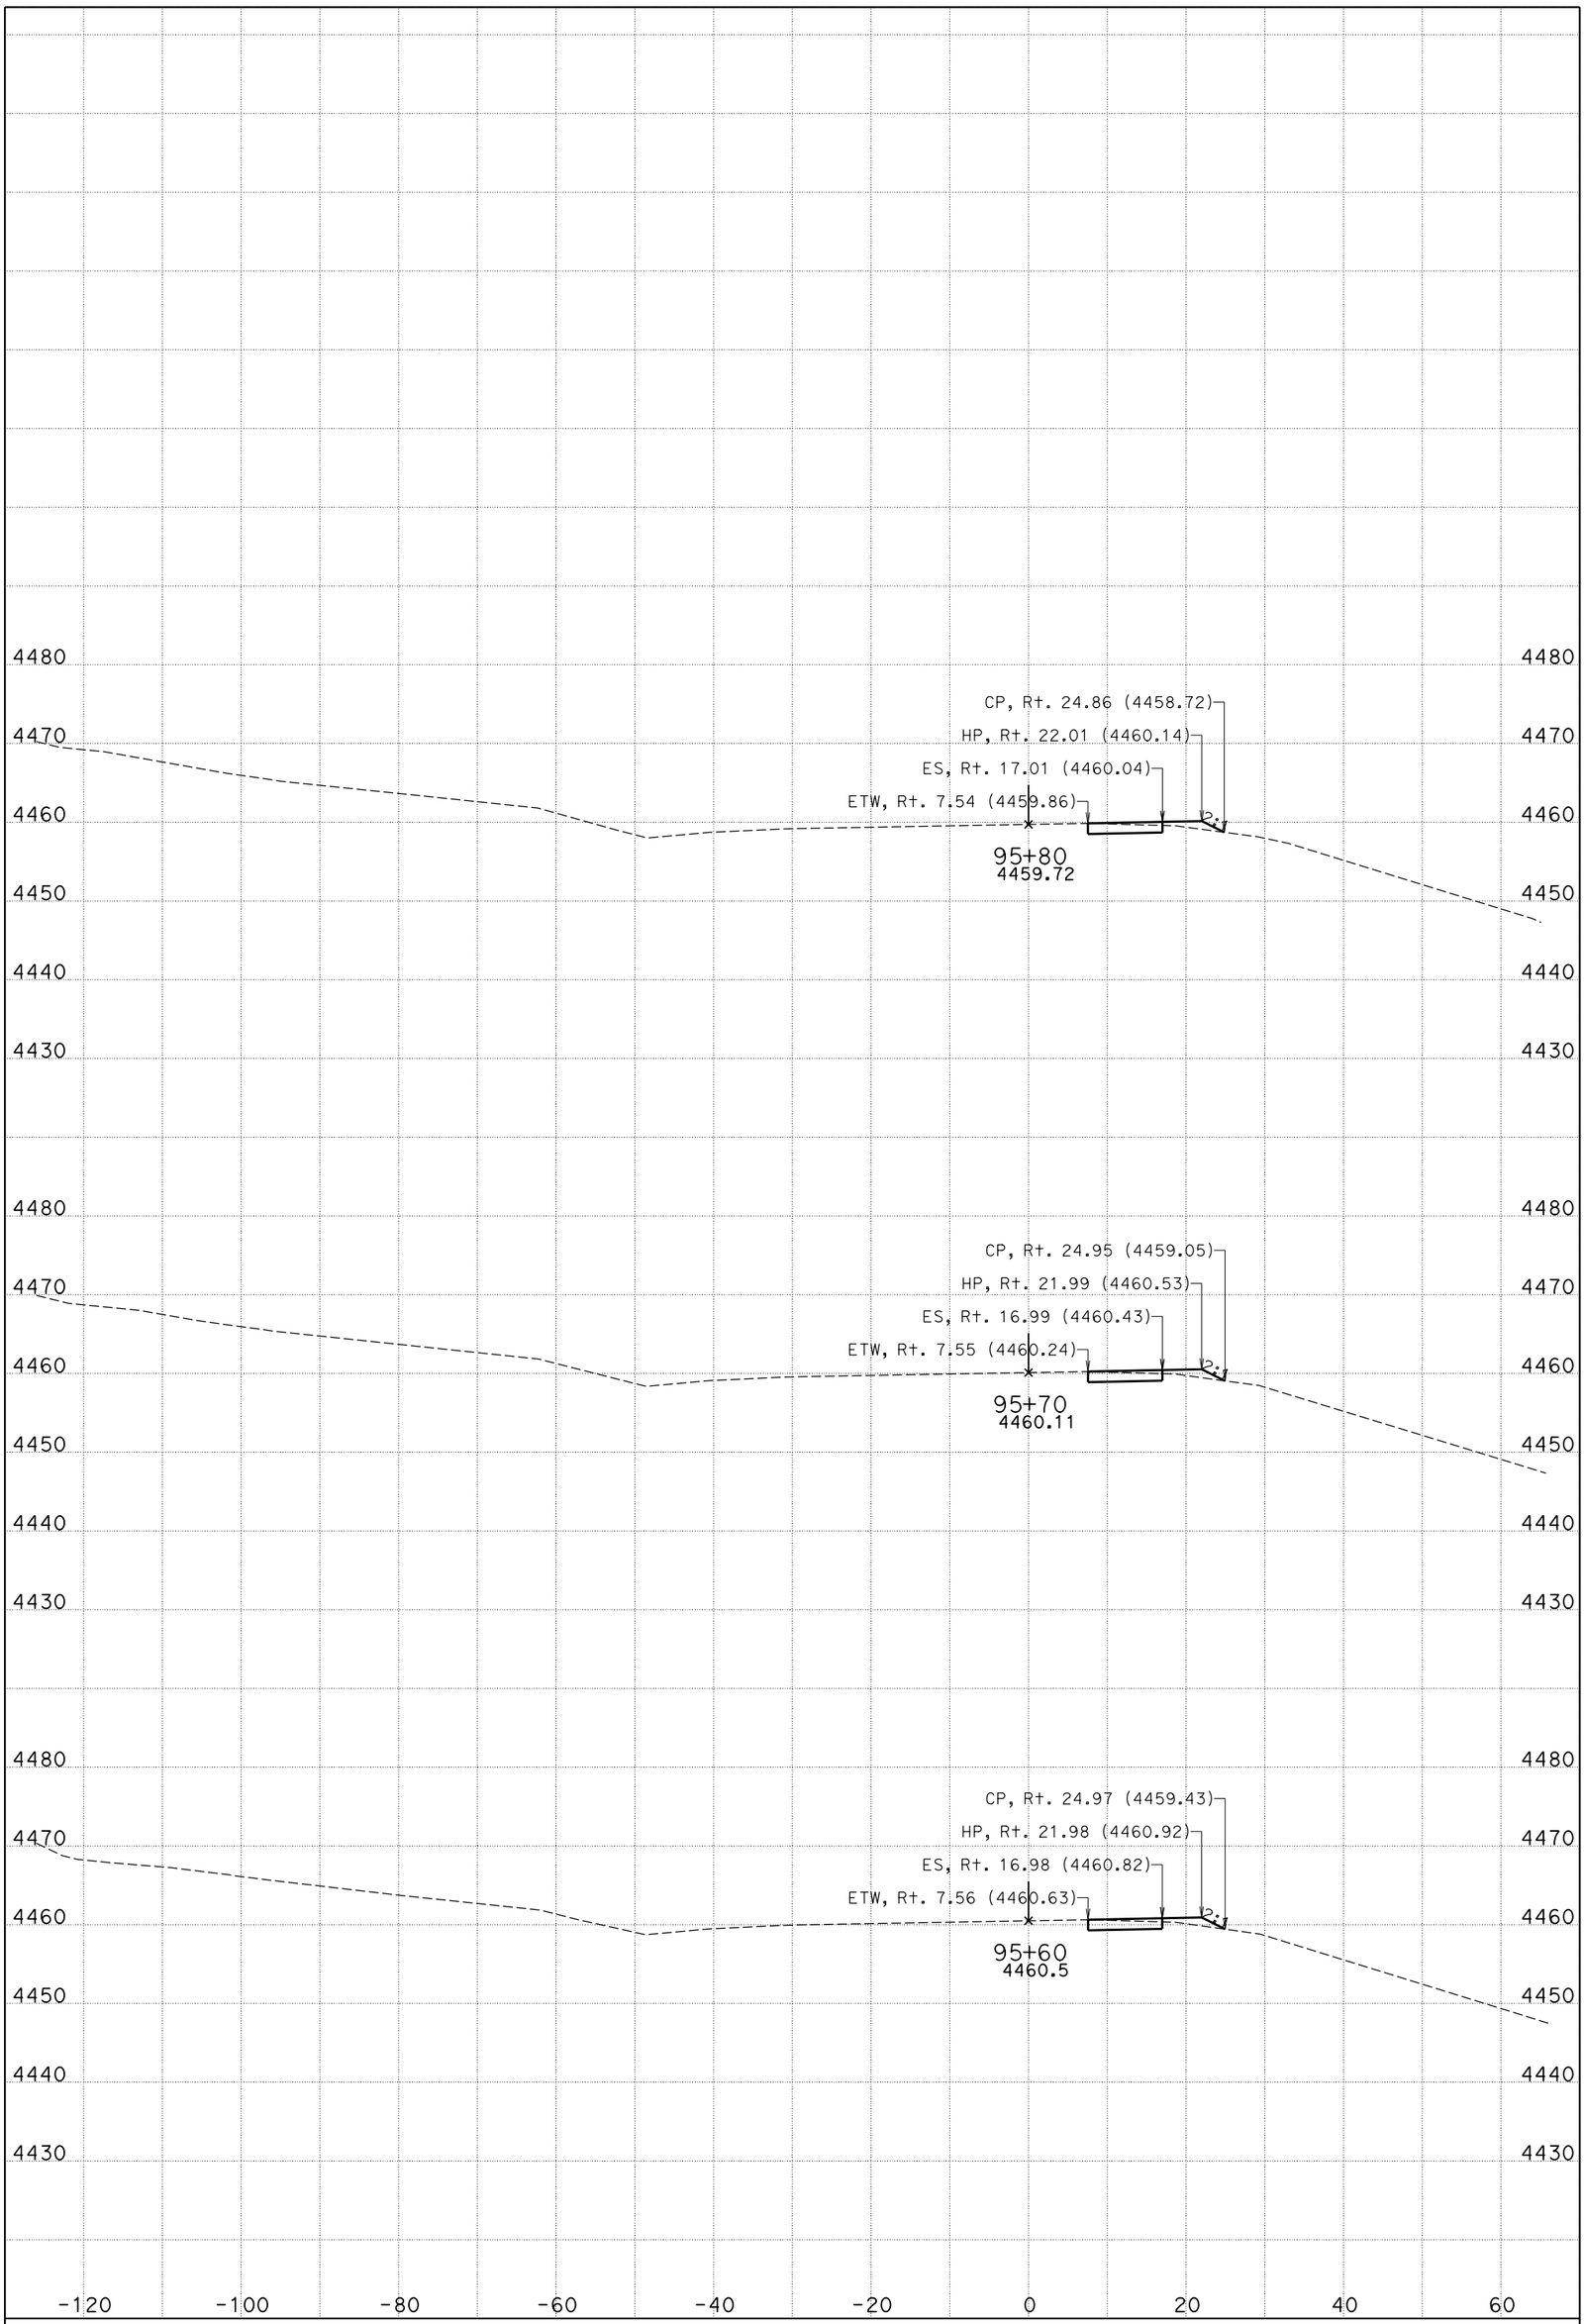

DATE: 11/4/2014

CENDA DITCH BRIDGE

CONTRACT: 0M280

DIST/CO/RTE/PM: 08/SBd/15/172.11/173.84

KC Project: 11025 File: D:\KCPron25n25\FG-Surface*slpro.ear

I-15

CROSS SECTIONS

SHEET 76 OF 99

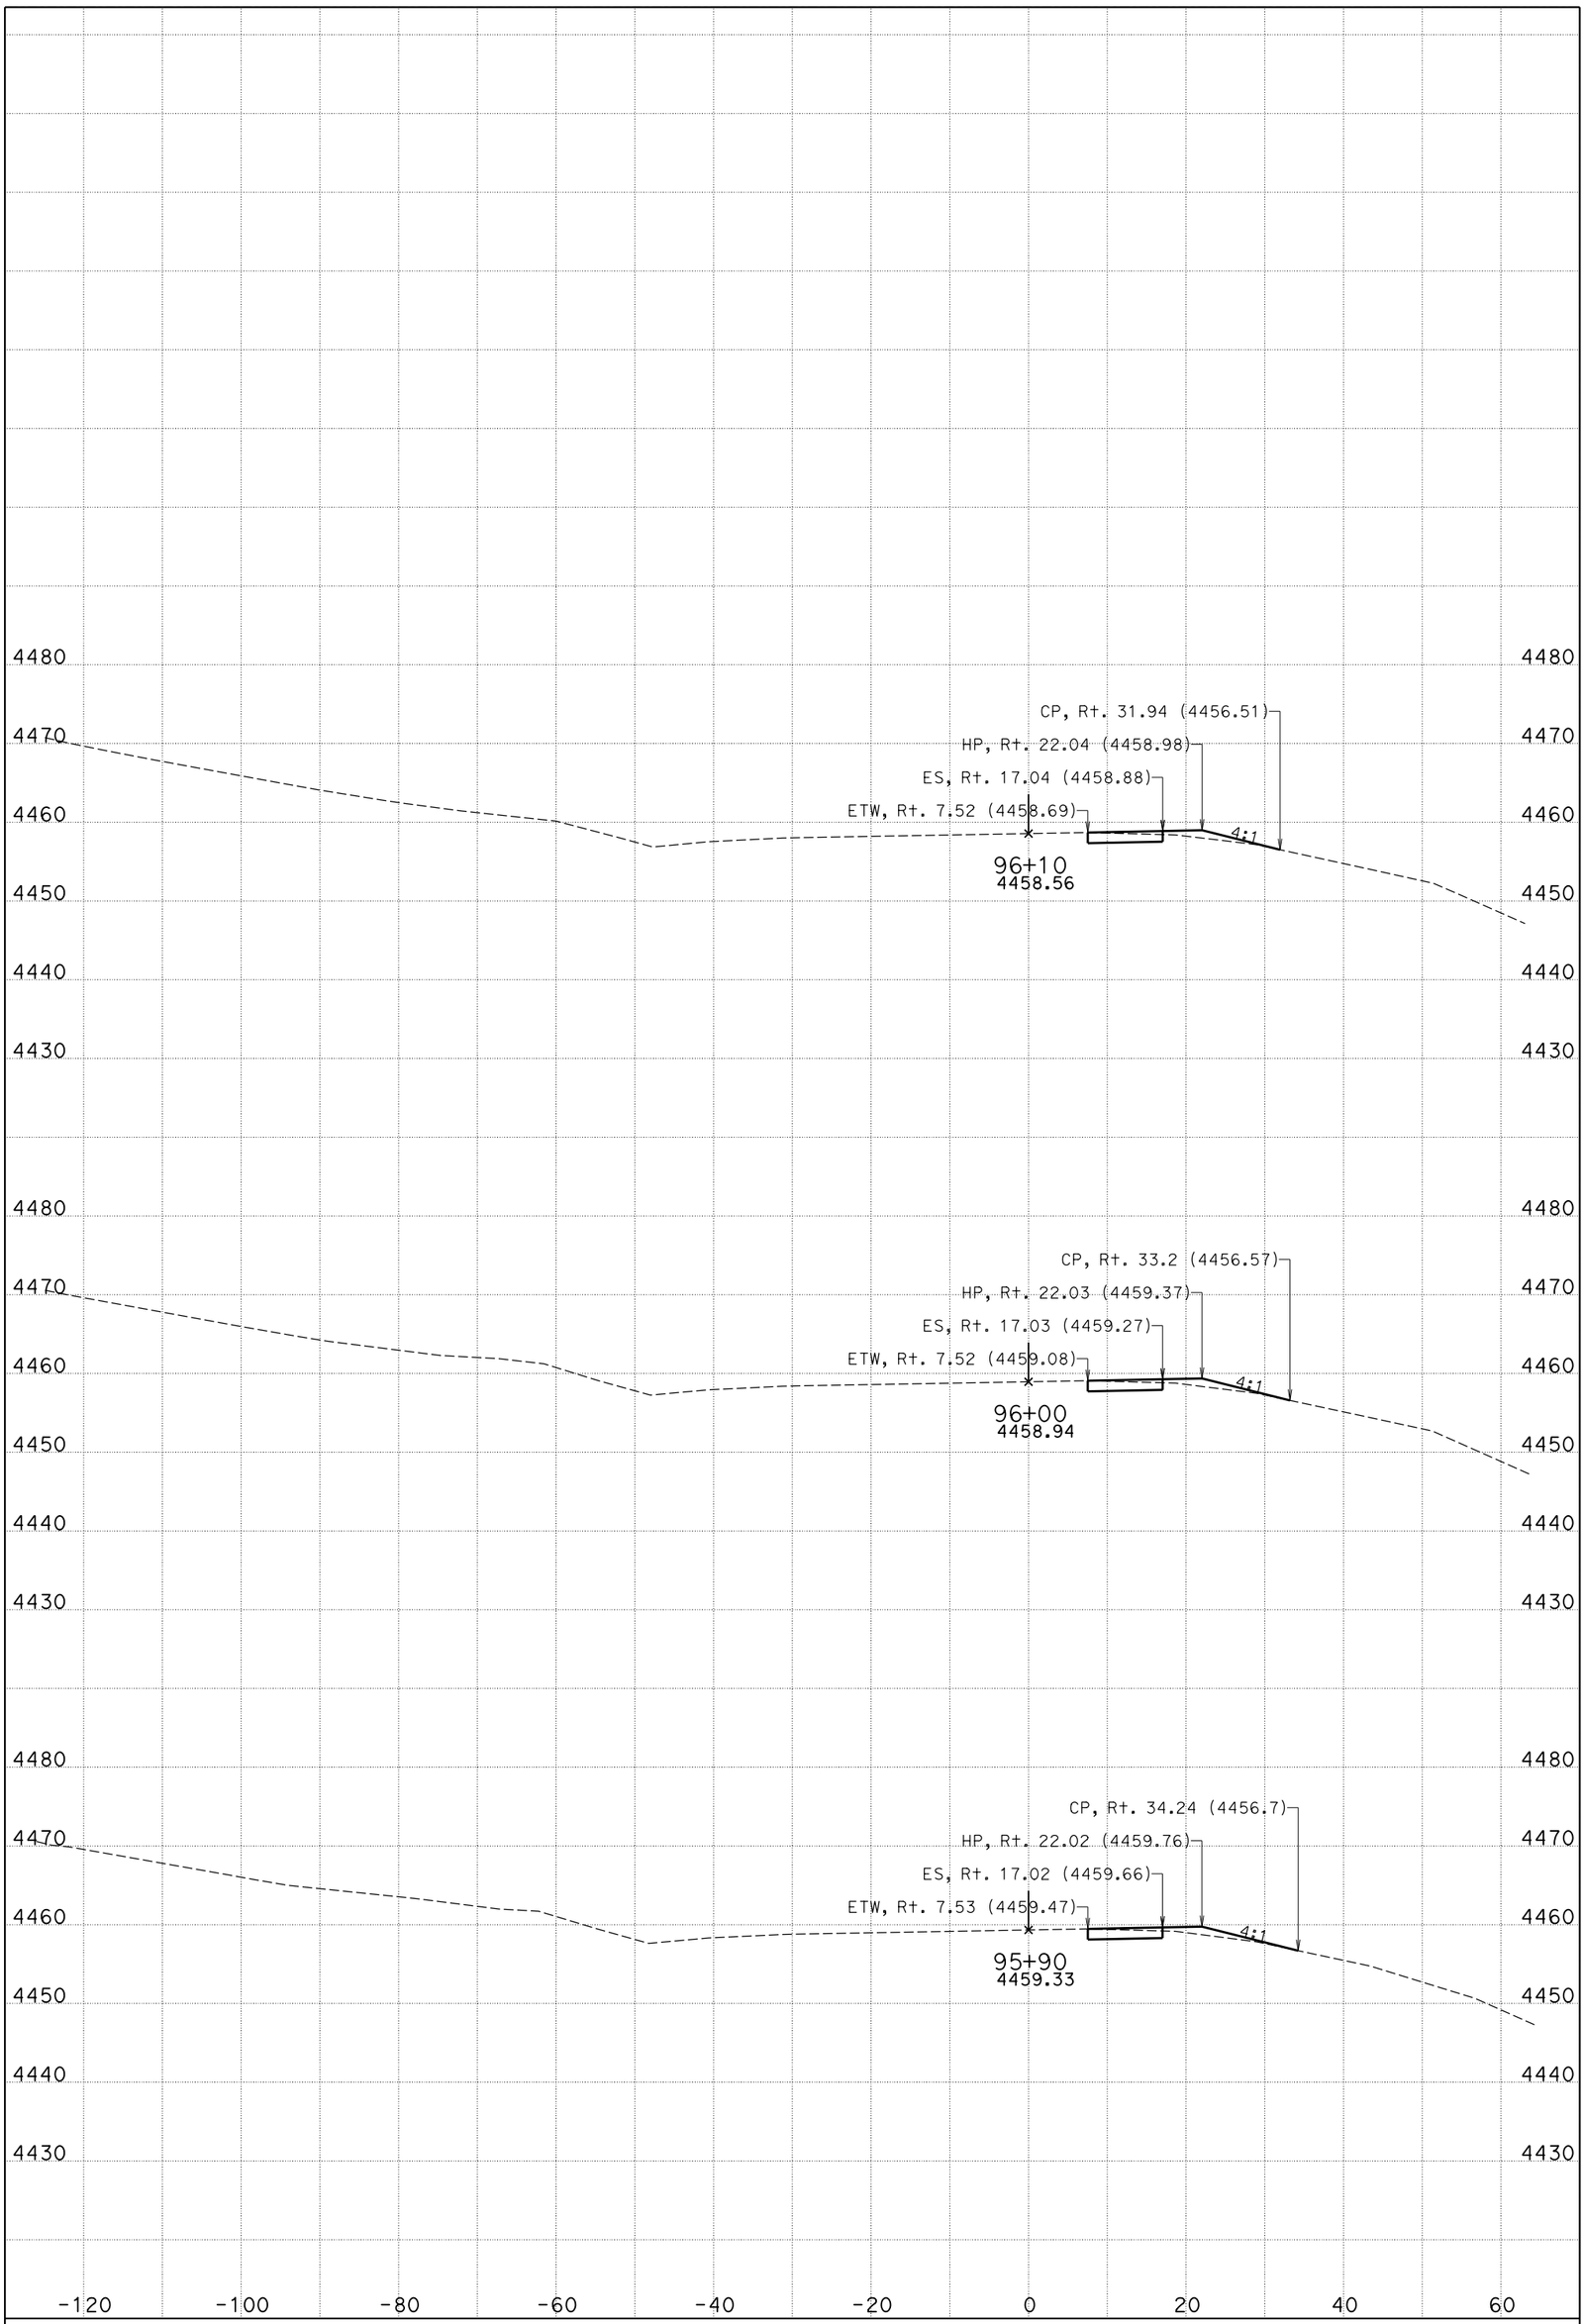

DATE: 11/4/2014

CENDA DITCH BRIDGE

CONTRACT: 0M280

DIST/CO/RTE/PM: 08/SBd/15/172.11/173.84

KC Project: 11025 File: D:\KCPron25n25\FG-Surface*slpro.ear

I-15

CROSS SECTIONS

SHEET 77 OF 99

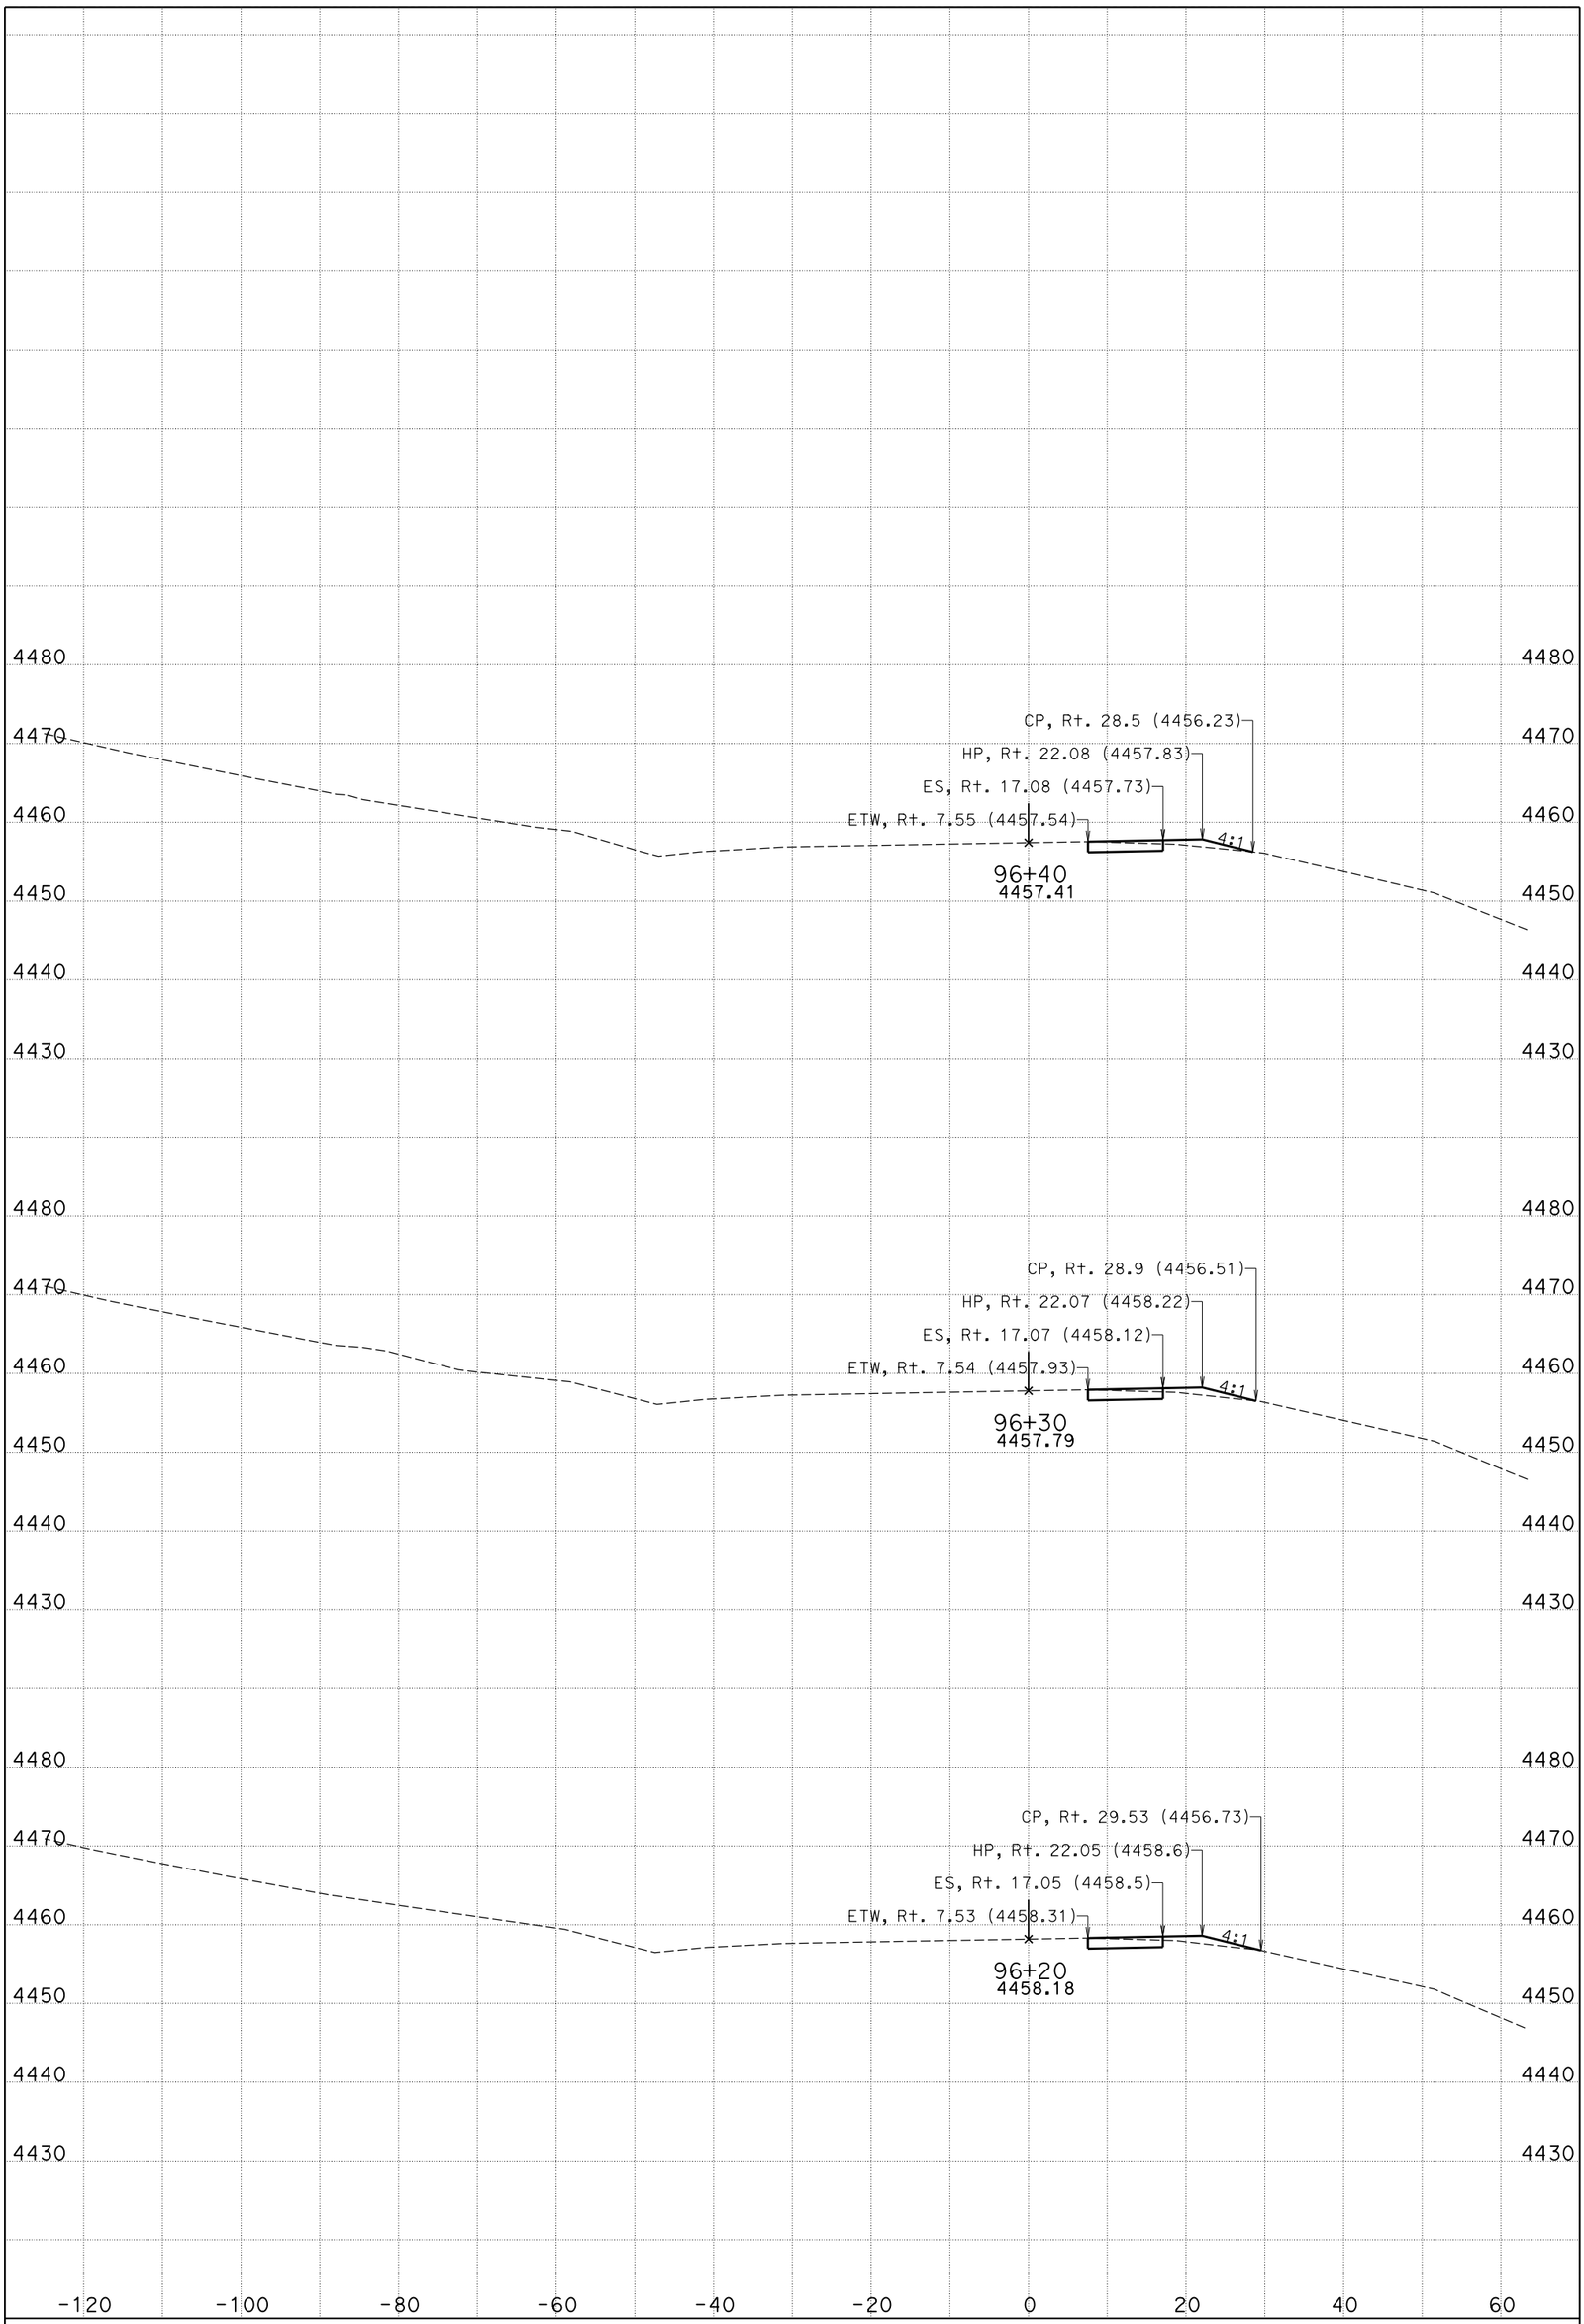

DATE: 11/4/2014

CENDA DITCH BRIDGE

CONTRACT: 0M280

DIST/CO/RTE/PM: 08/SBd/15/172.11/173.84

KC Project: 11025 File: D:\KCPron25n25\FG-Surface*slpro.ear

I-15

CROSS SECTIONS

SHEET 78 OF 99

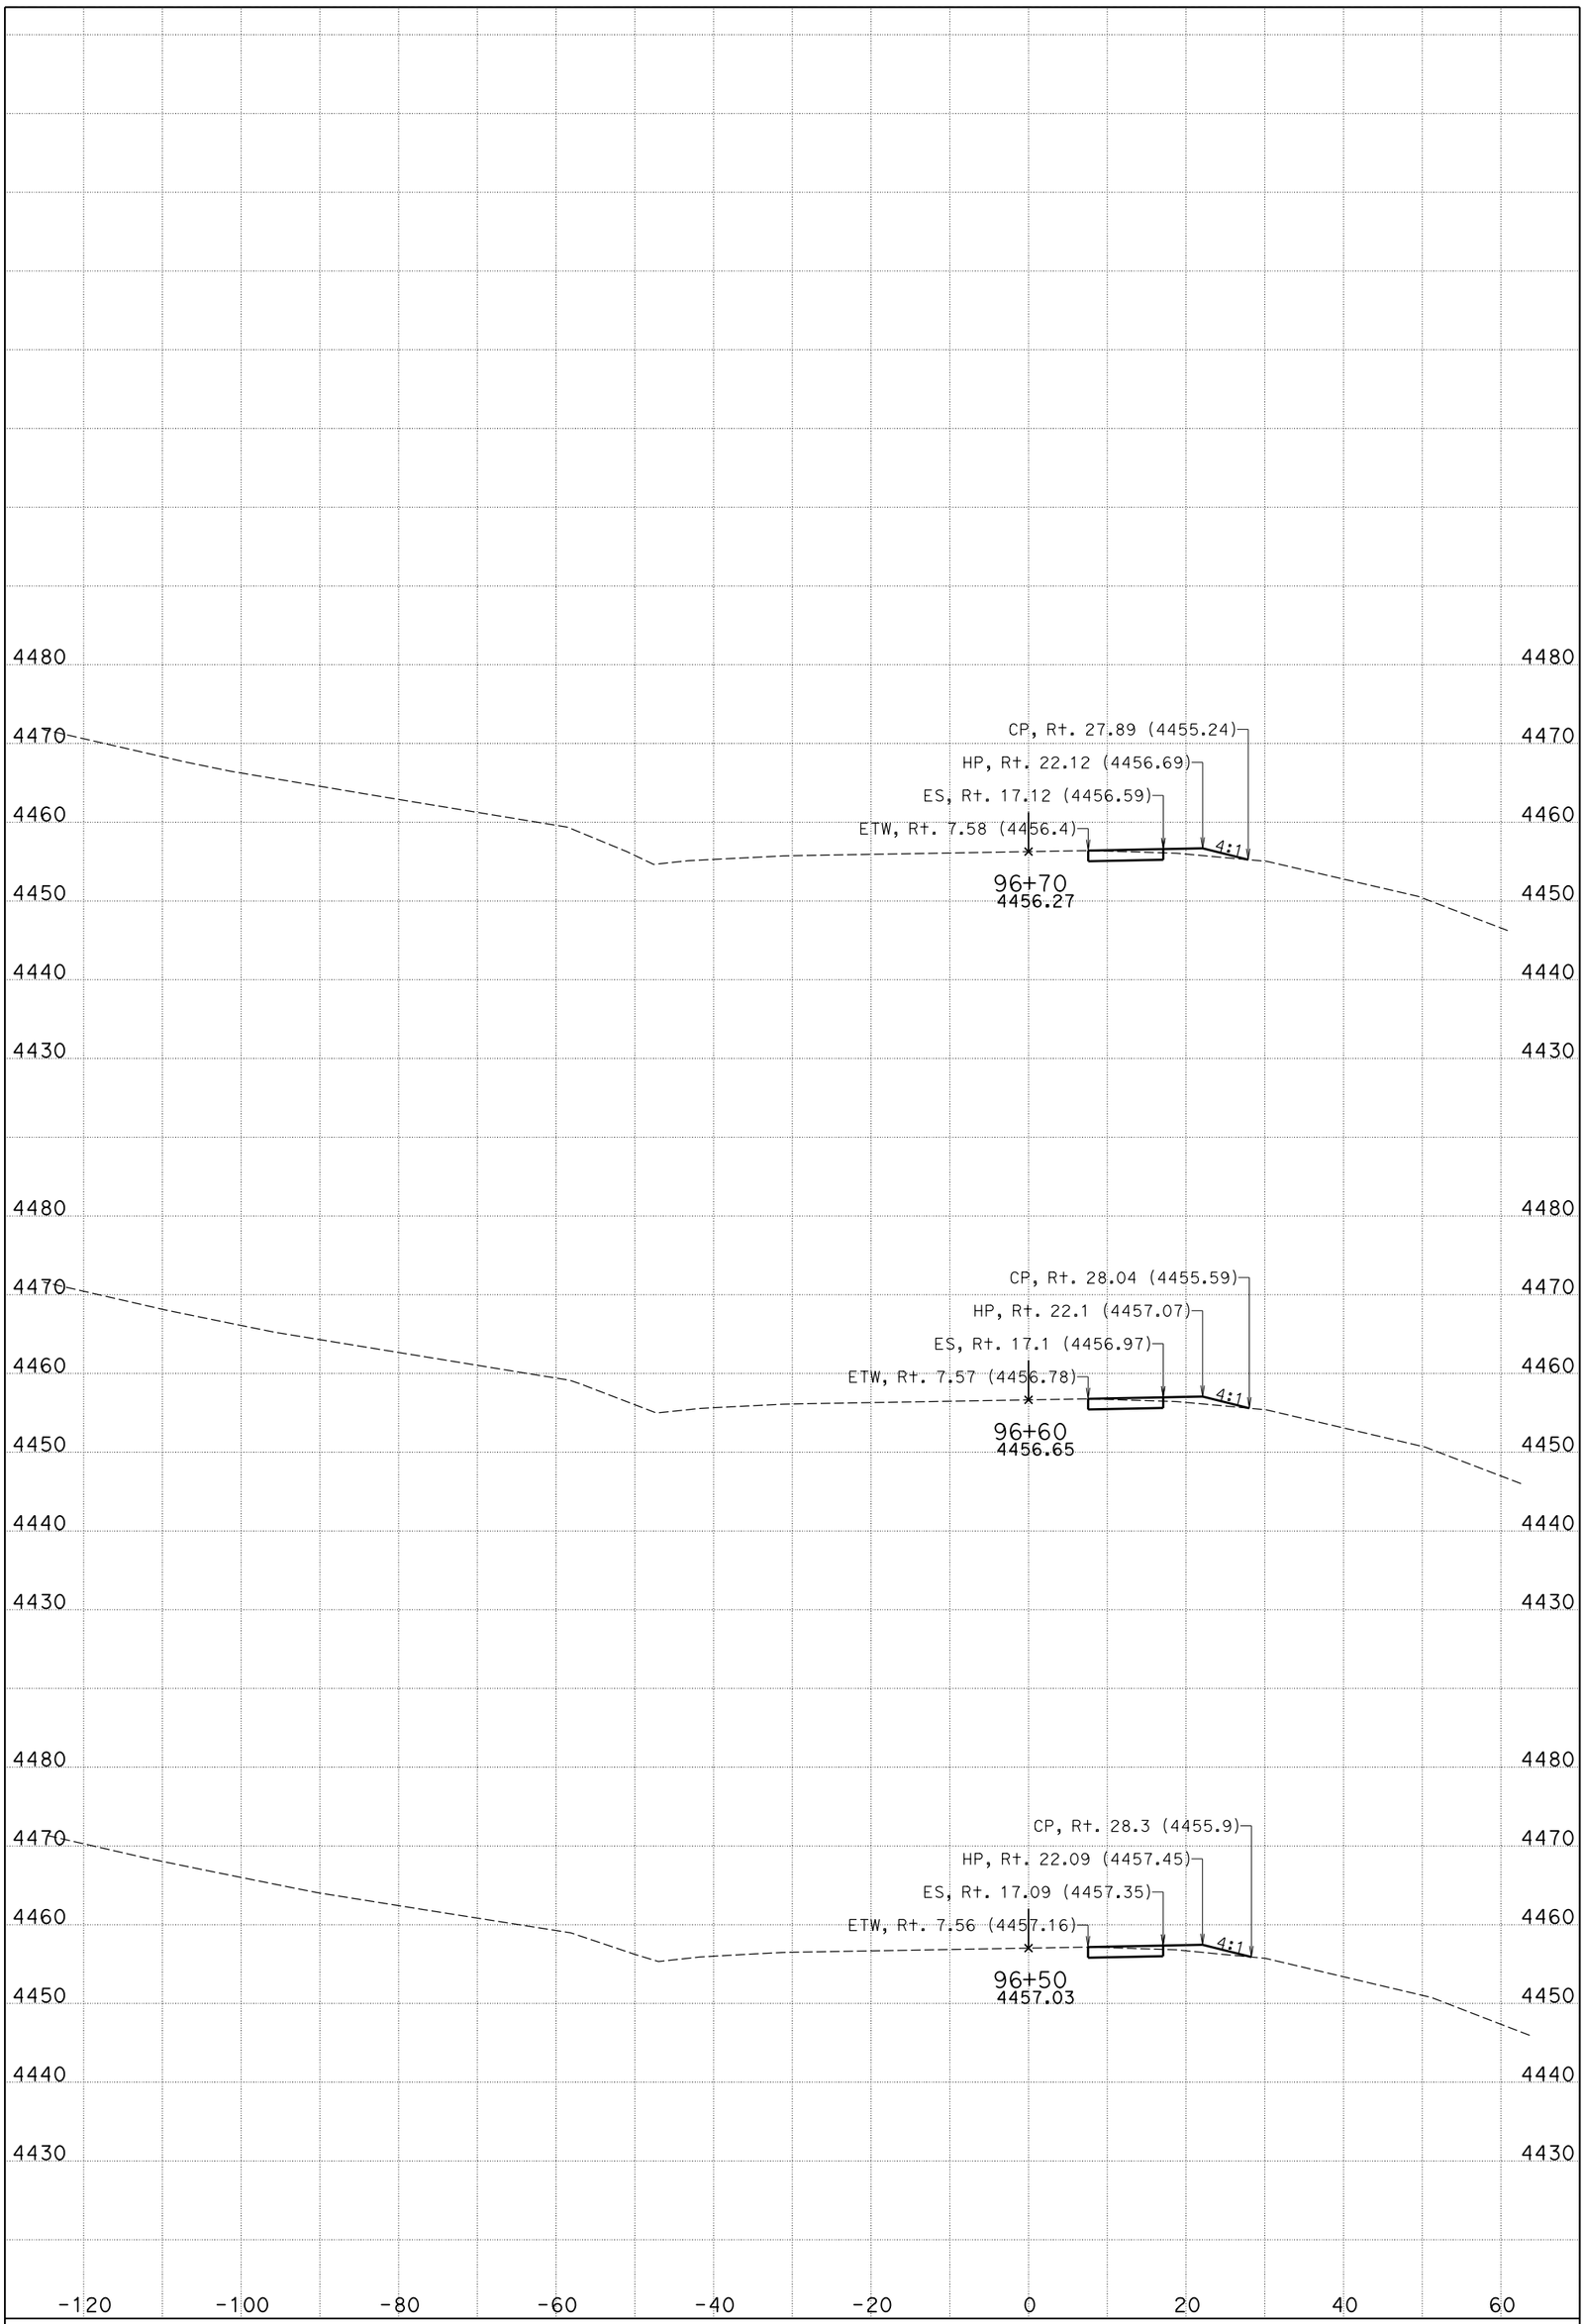

DATE: 11/4/2014

CENDA DITCH BRIDGE

CONTRACT: 0M280

DIST/CO/RTE/PM: 08/SBd/15/172.11/173.84

KC Project: 11025 File: D:\KCPron25n25\FG-Surface*slpro.ear

I-15

CROSS SECTIONS

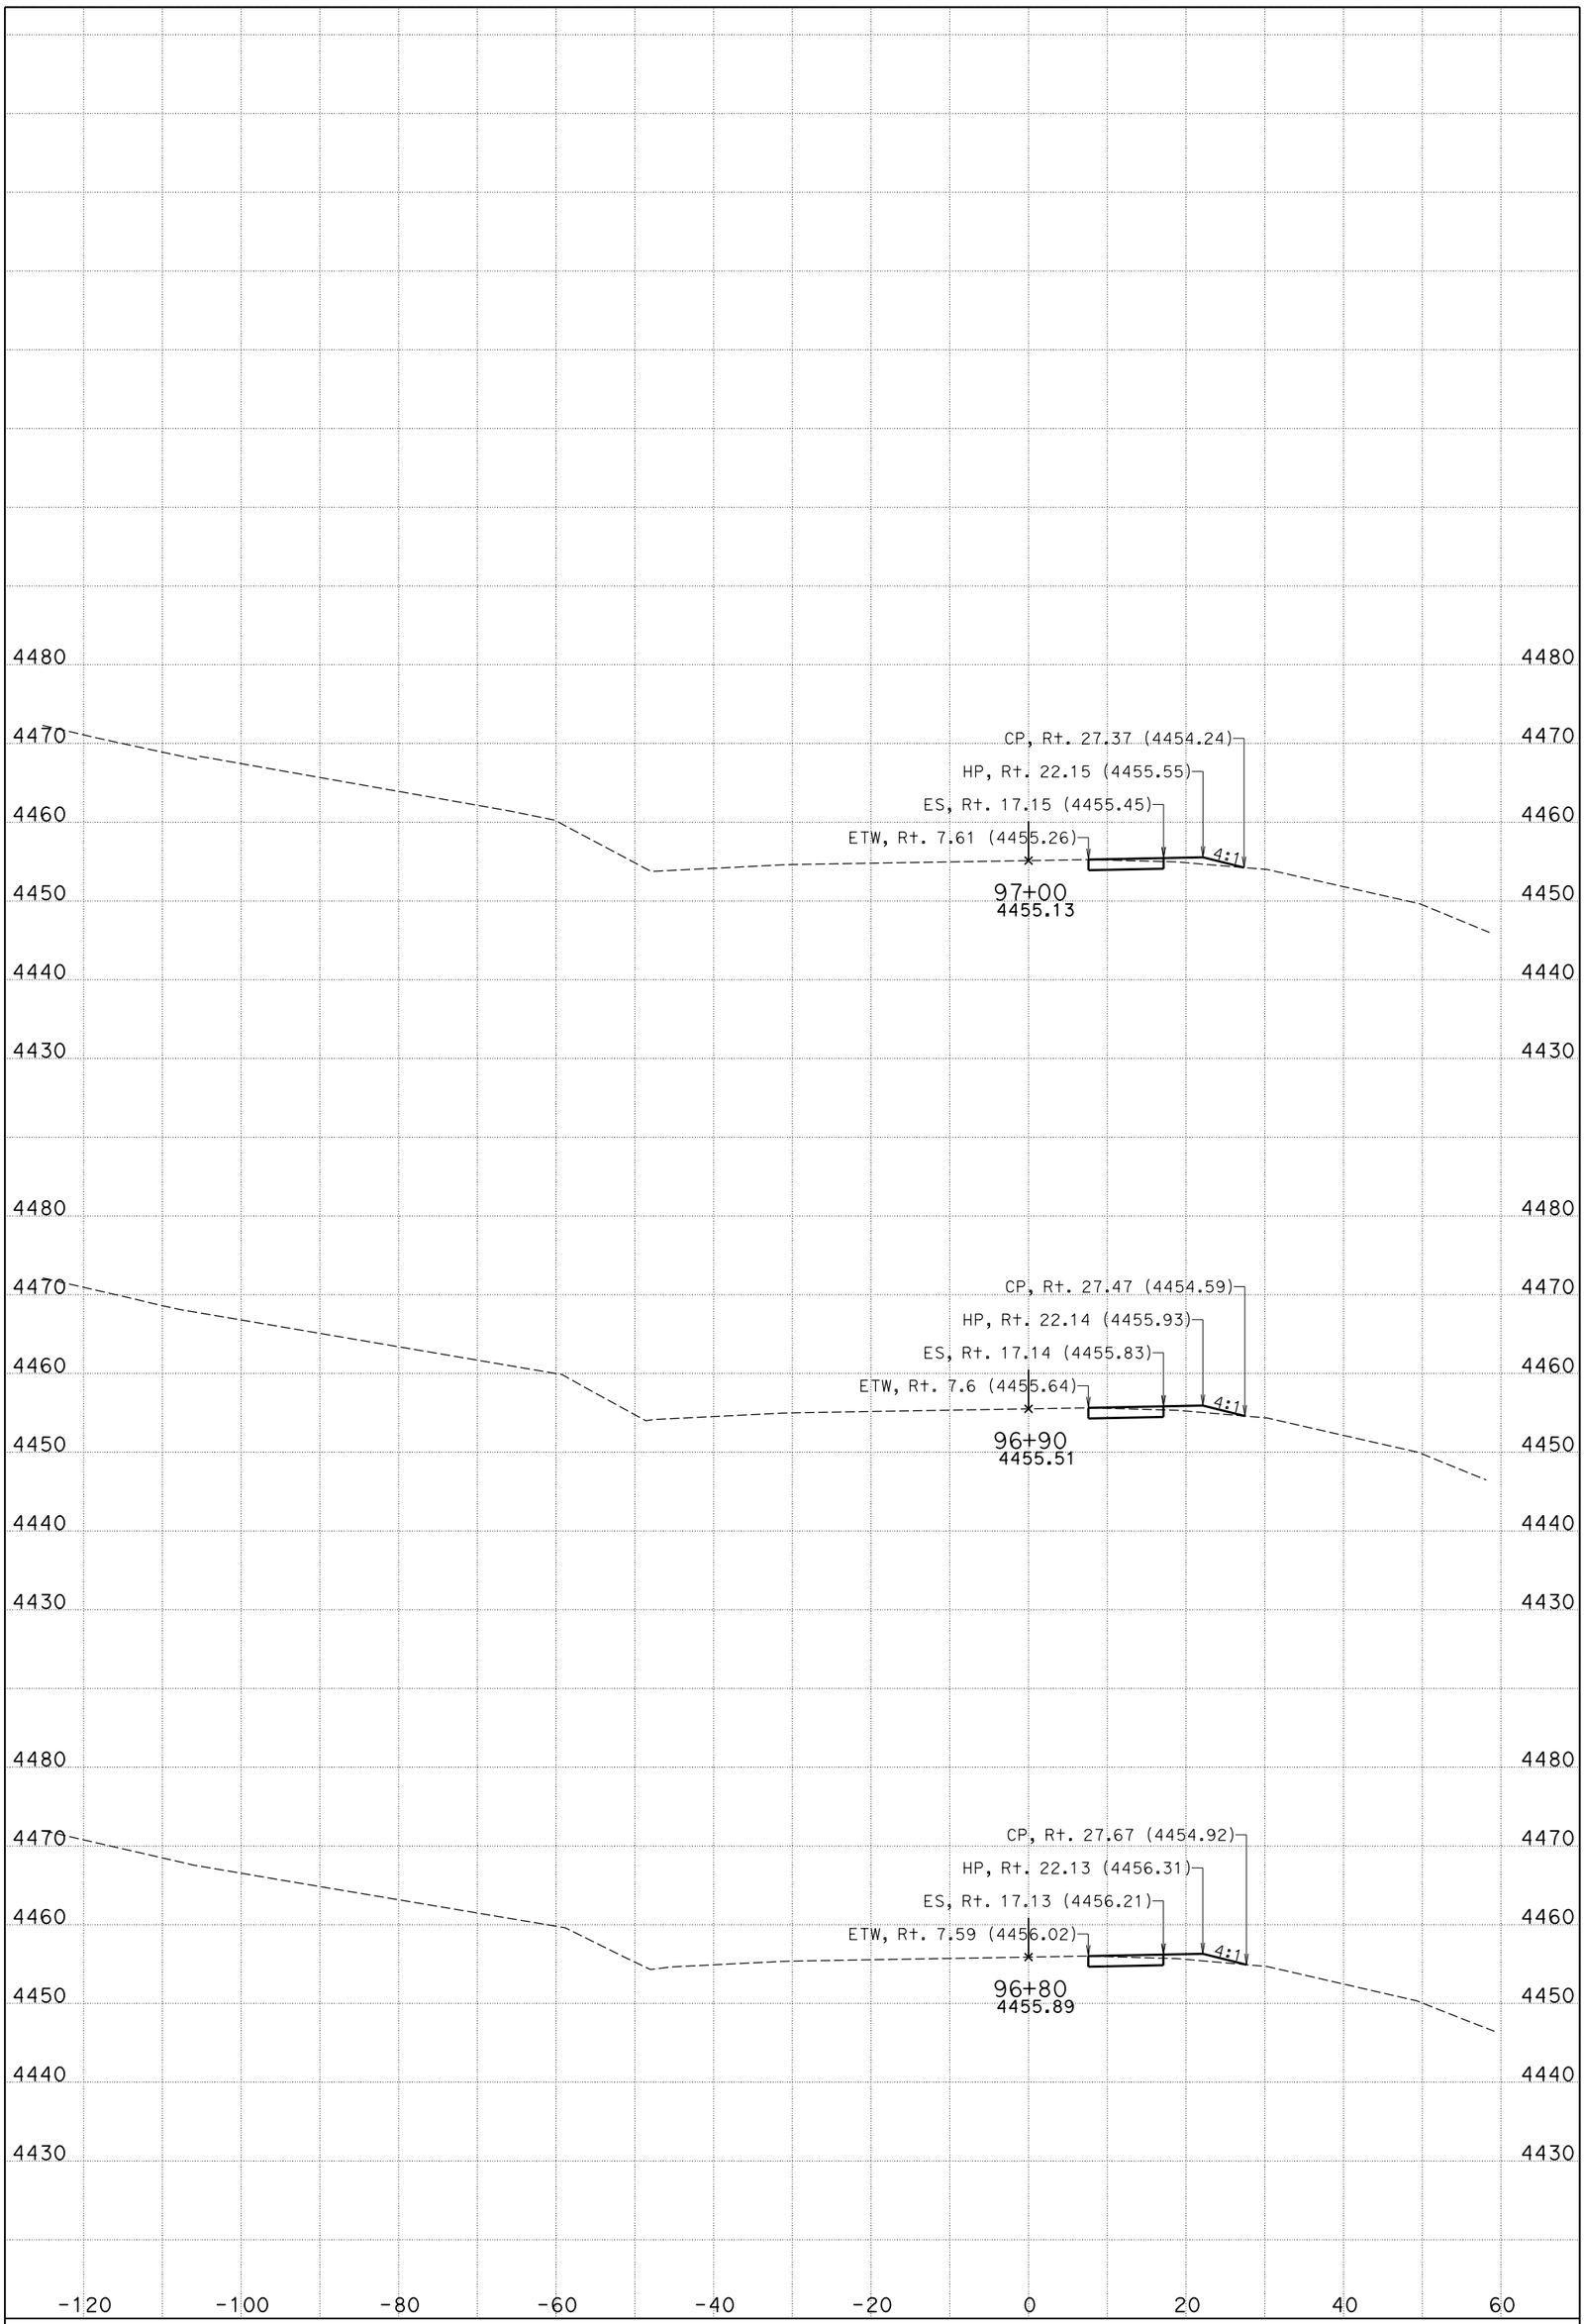

DATE: 11/4/2014

CENDA DITCH BRIDGE

CONTRACT: 0M280

DIST/CO/RTE/PM: 08/SBd/15/172.11/173.84

KC Project: 11025 File: D:\KCPron25n25\FG-Surface*slpro.ear

I-15

CROSS SECTIONS

SHEET 80 OF 99

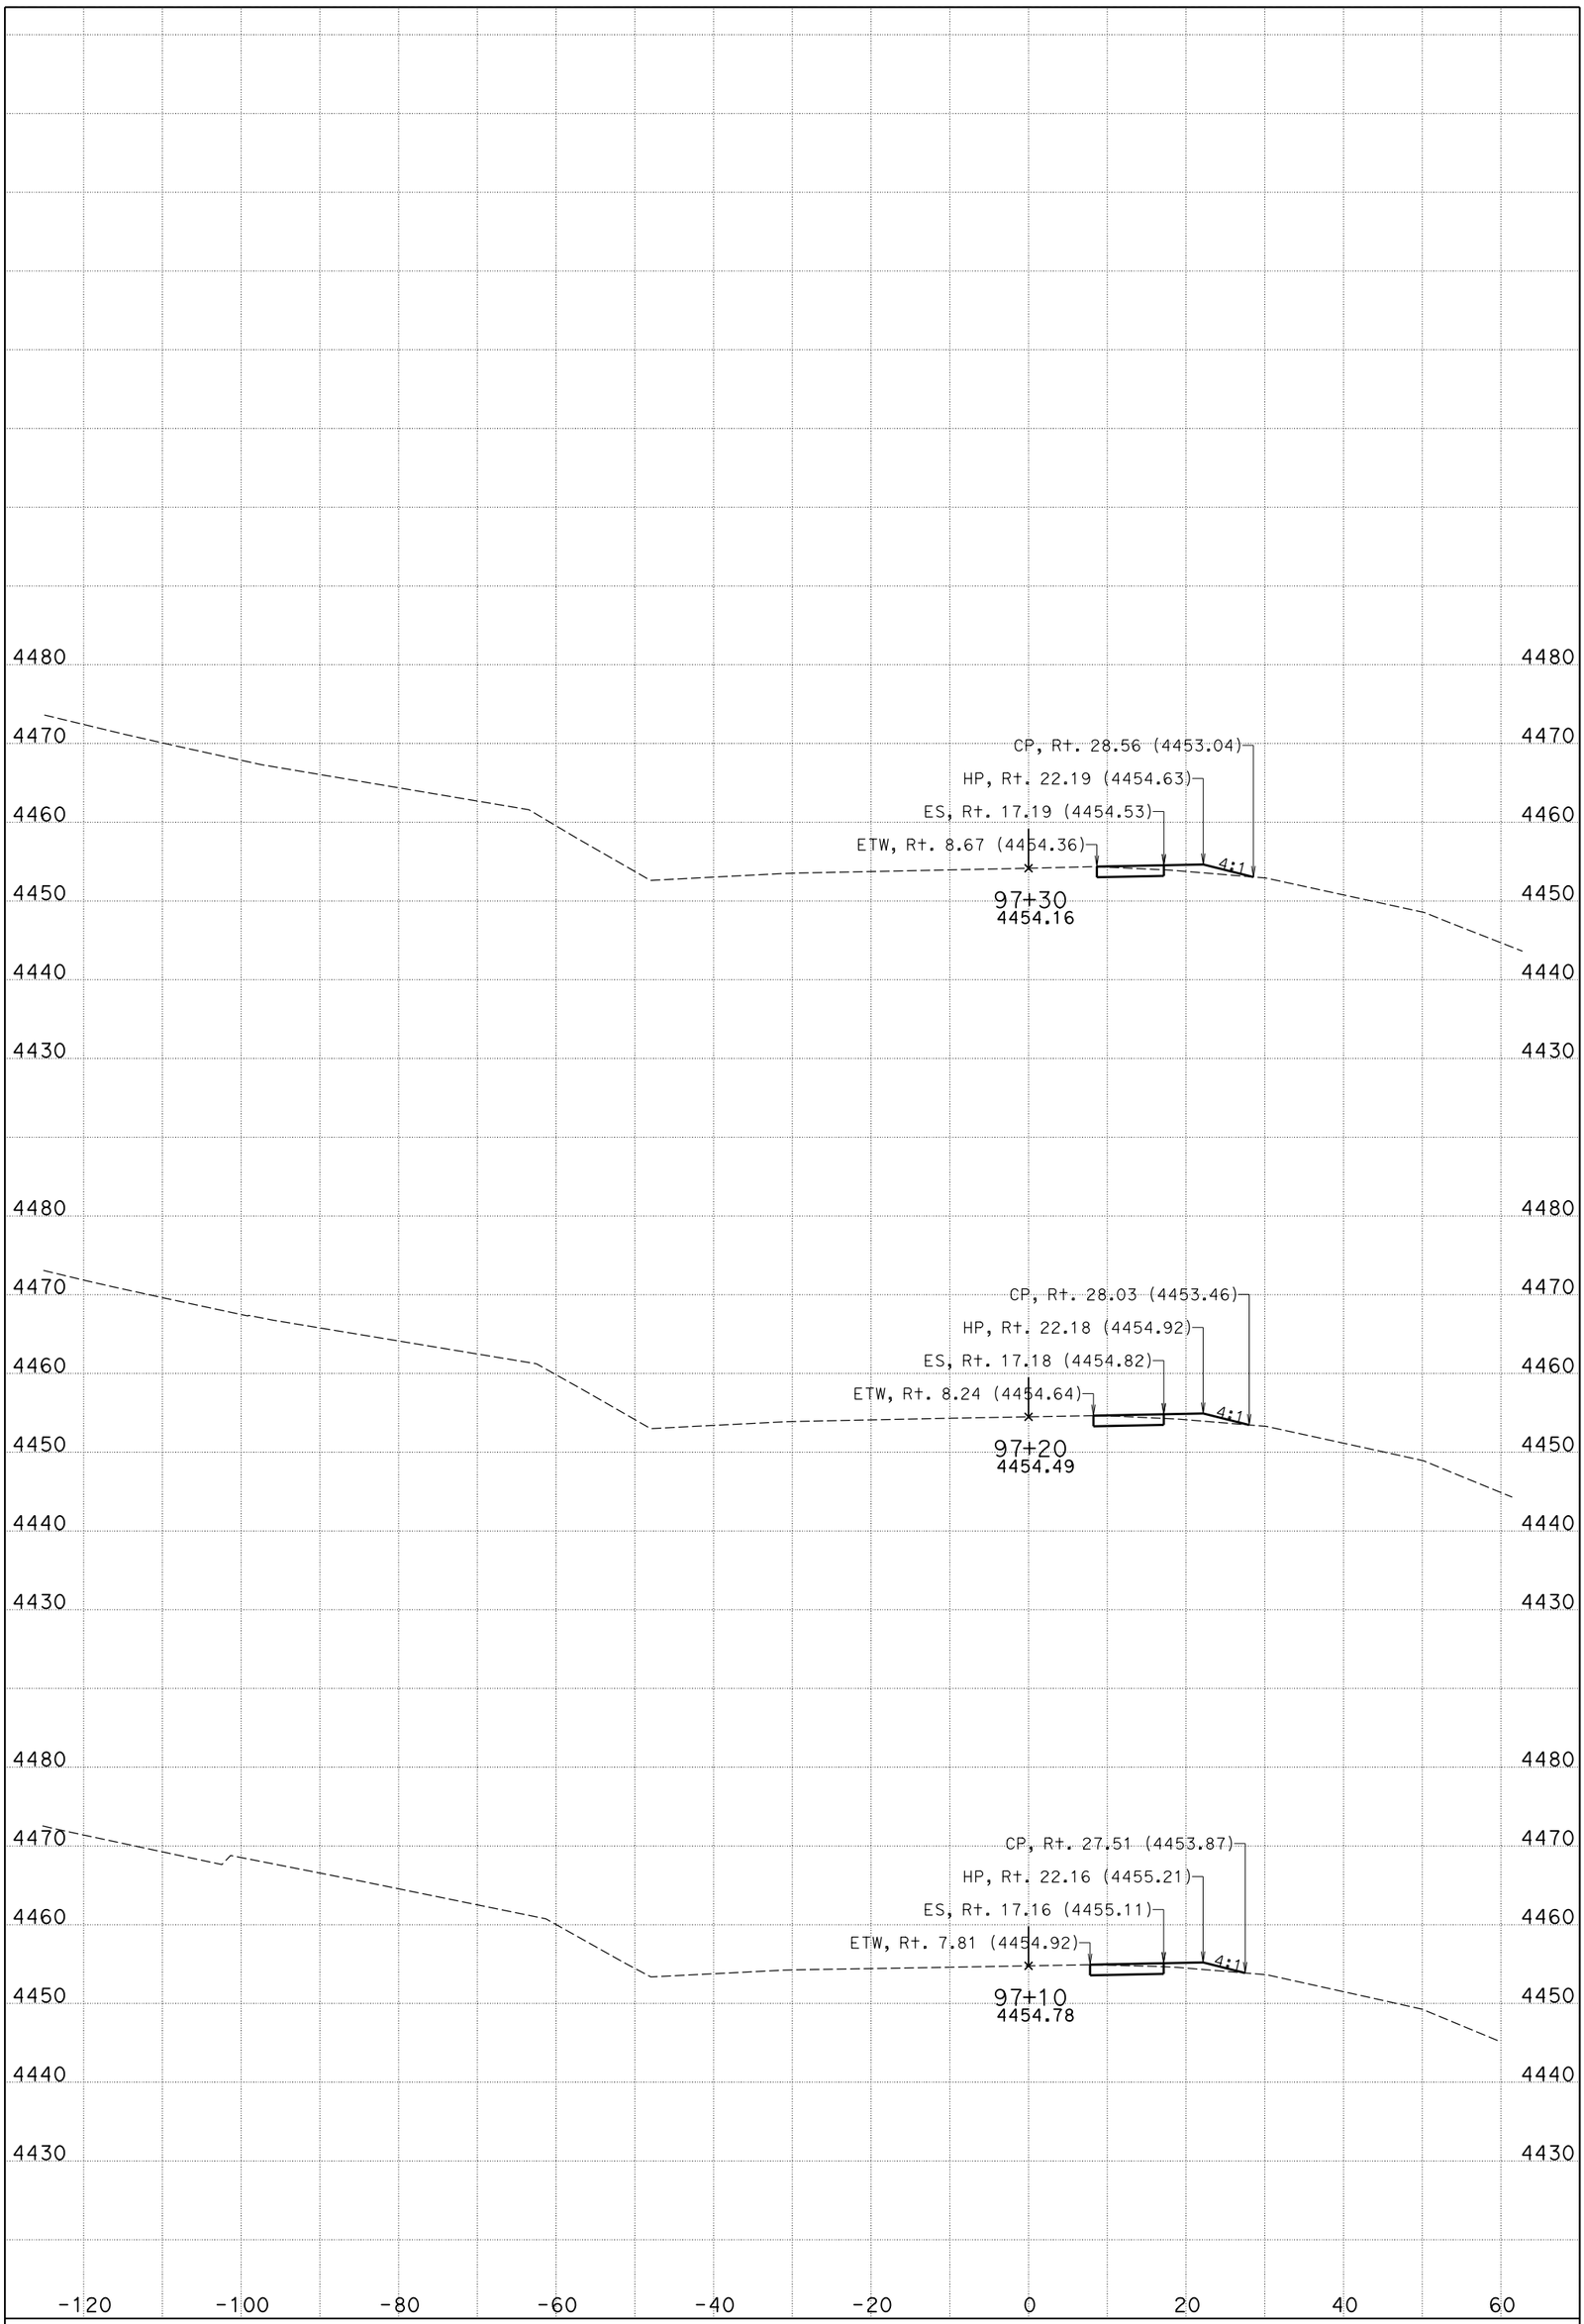

DATE: 11/4/2014

CENDA DITCH BRIDGE

CONTRACT: 0M280

DIST/CO/RTE/PM: 08/SBd/15/172.11/173.84

KC Project: 11025 File: D:\KCPron25n25\FG-Surface*slpro.ear

I-15

CROSS SECTIONS

SHEET 81 OF 99

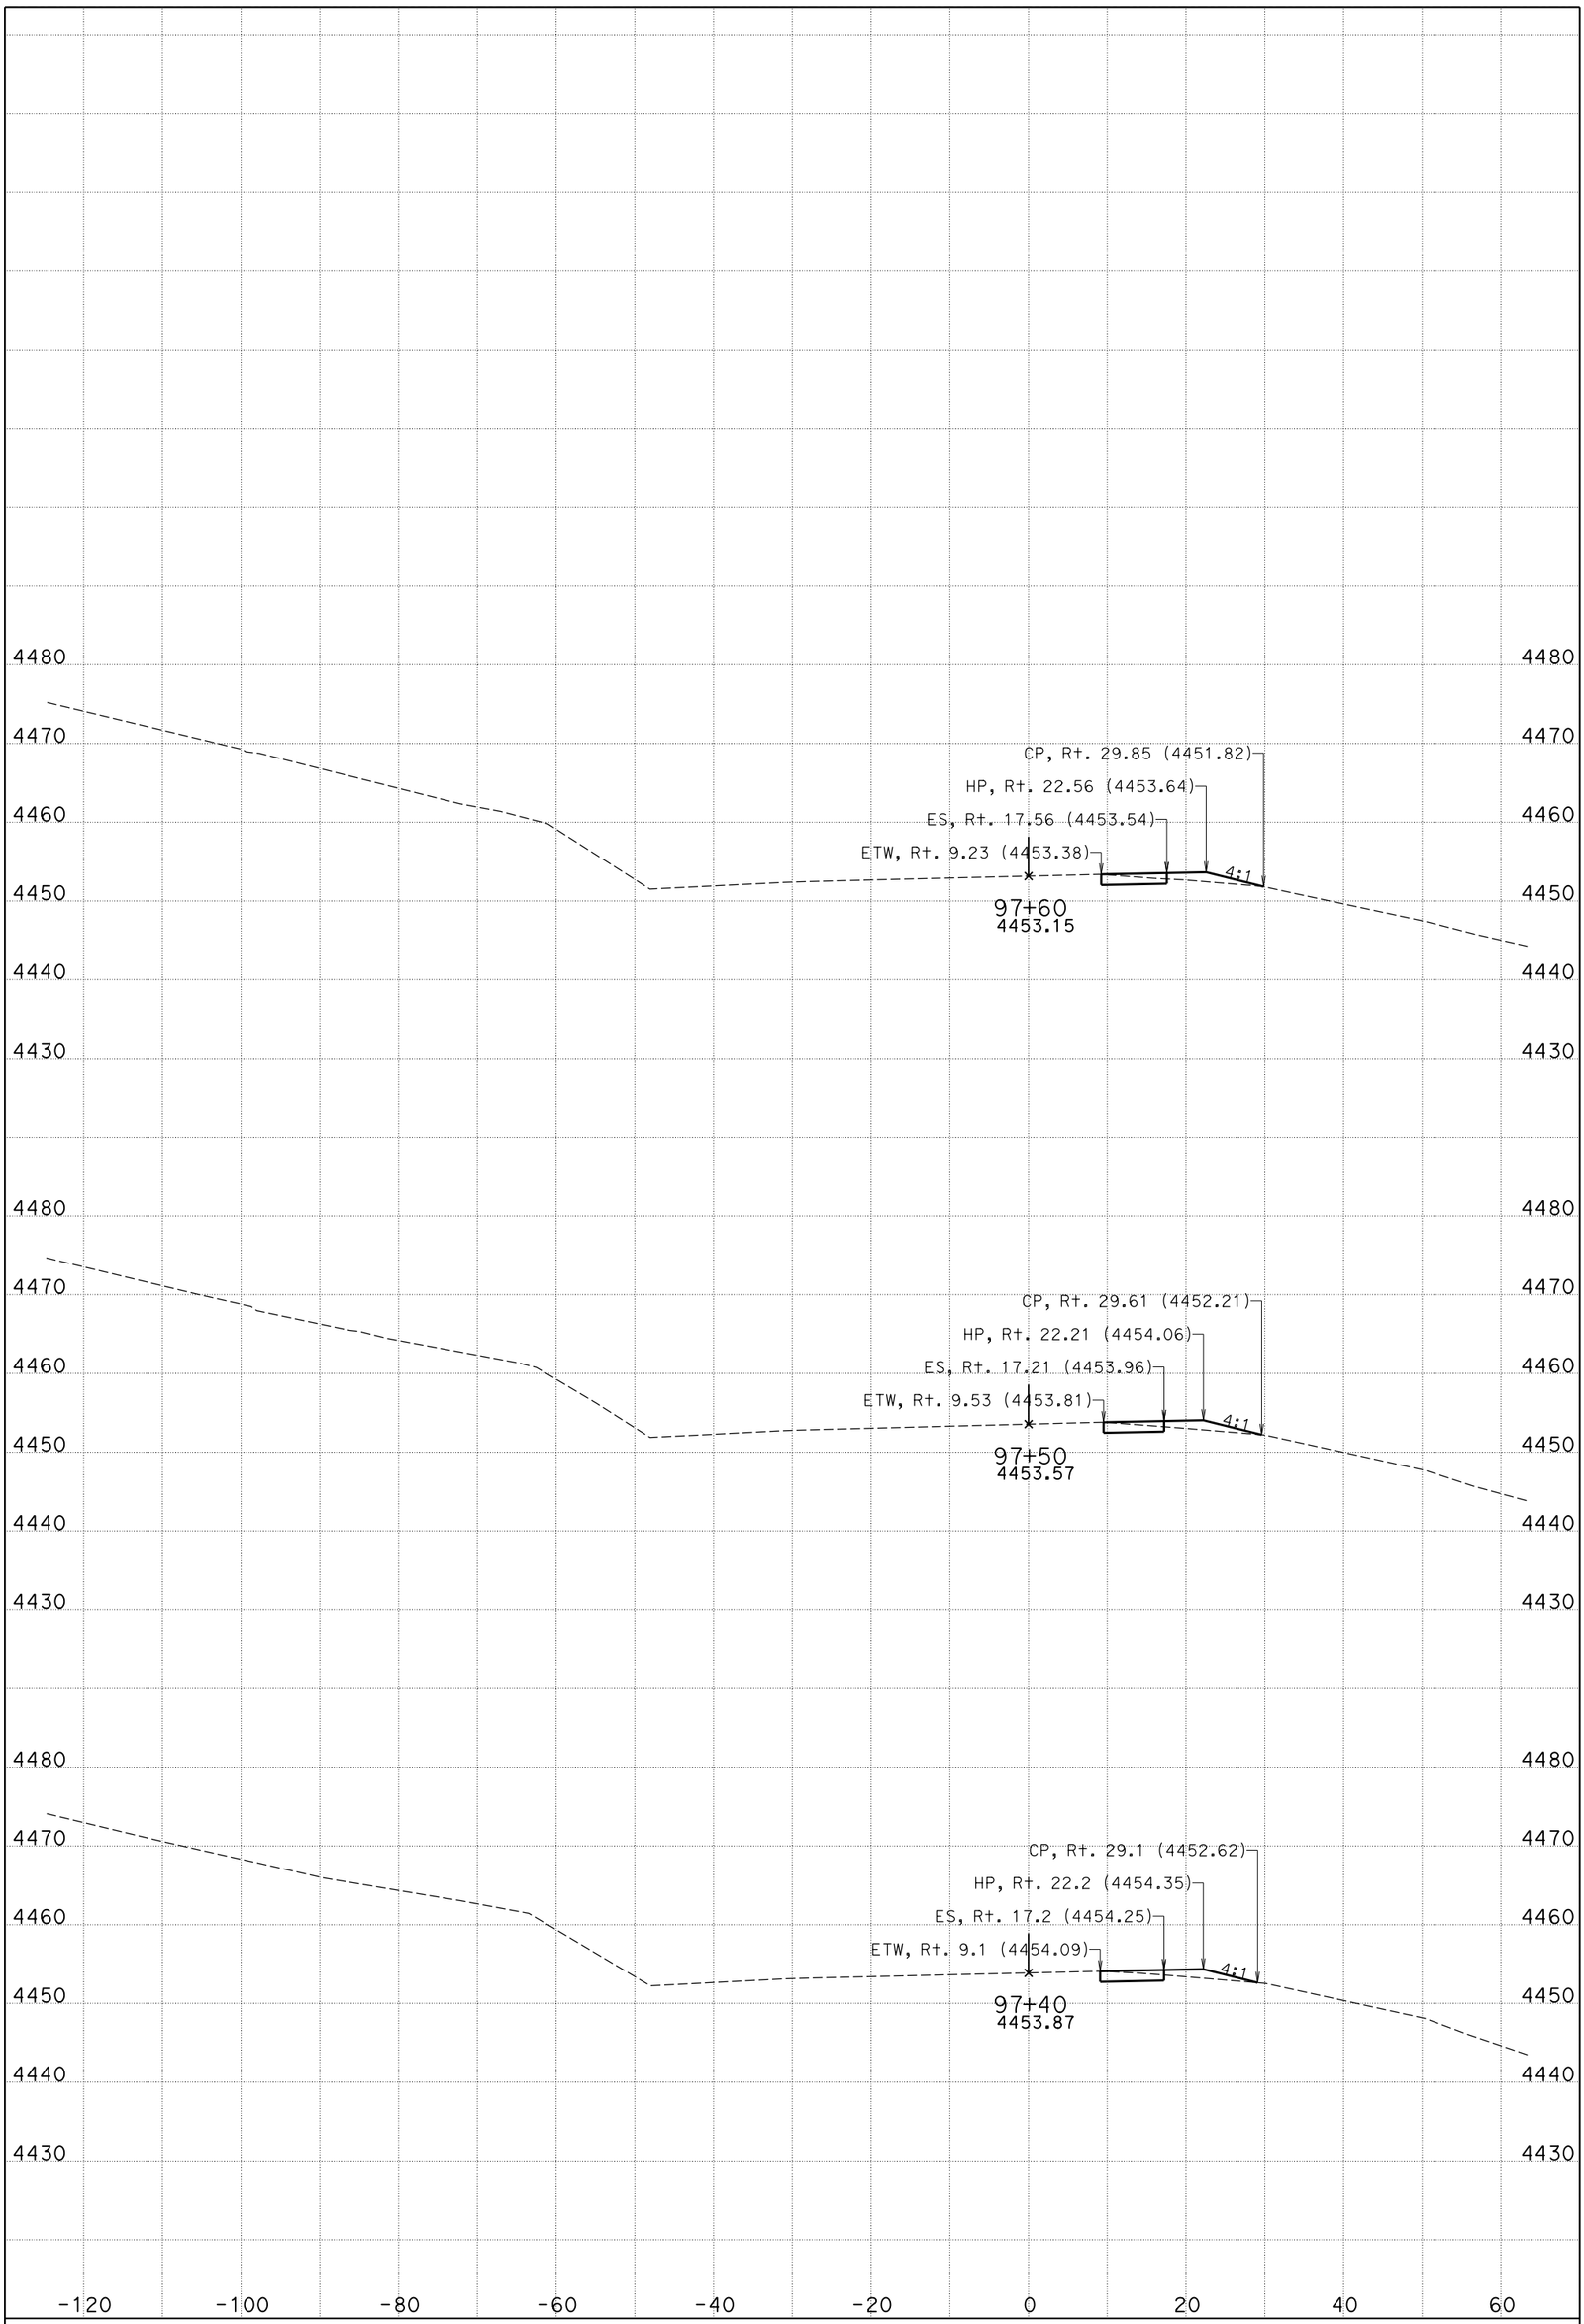

DATE: 11/4/2014

CENDA DITCH BRIDGE

CONTRACT: 0M280

DIST/CO/RTE/PM: 08/SBd/15/172.11/173.84

KC Project: 11025 File: D:\KCPron25n25\FG-Surface*slpro.ear

I-15

CROSS SECTIONS

SHEET 82 OF 99

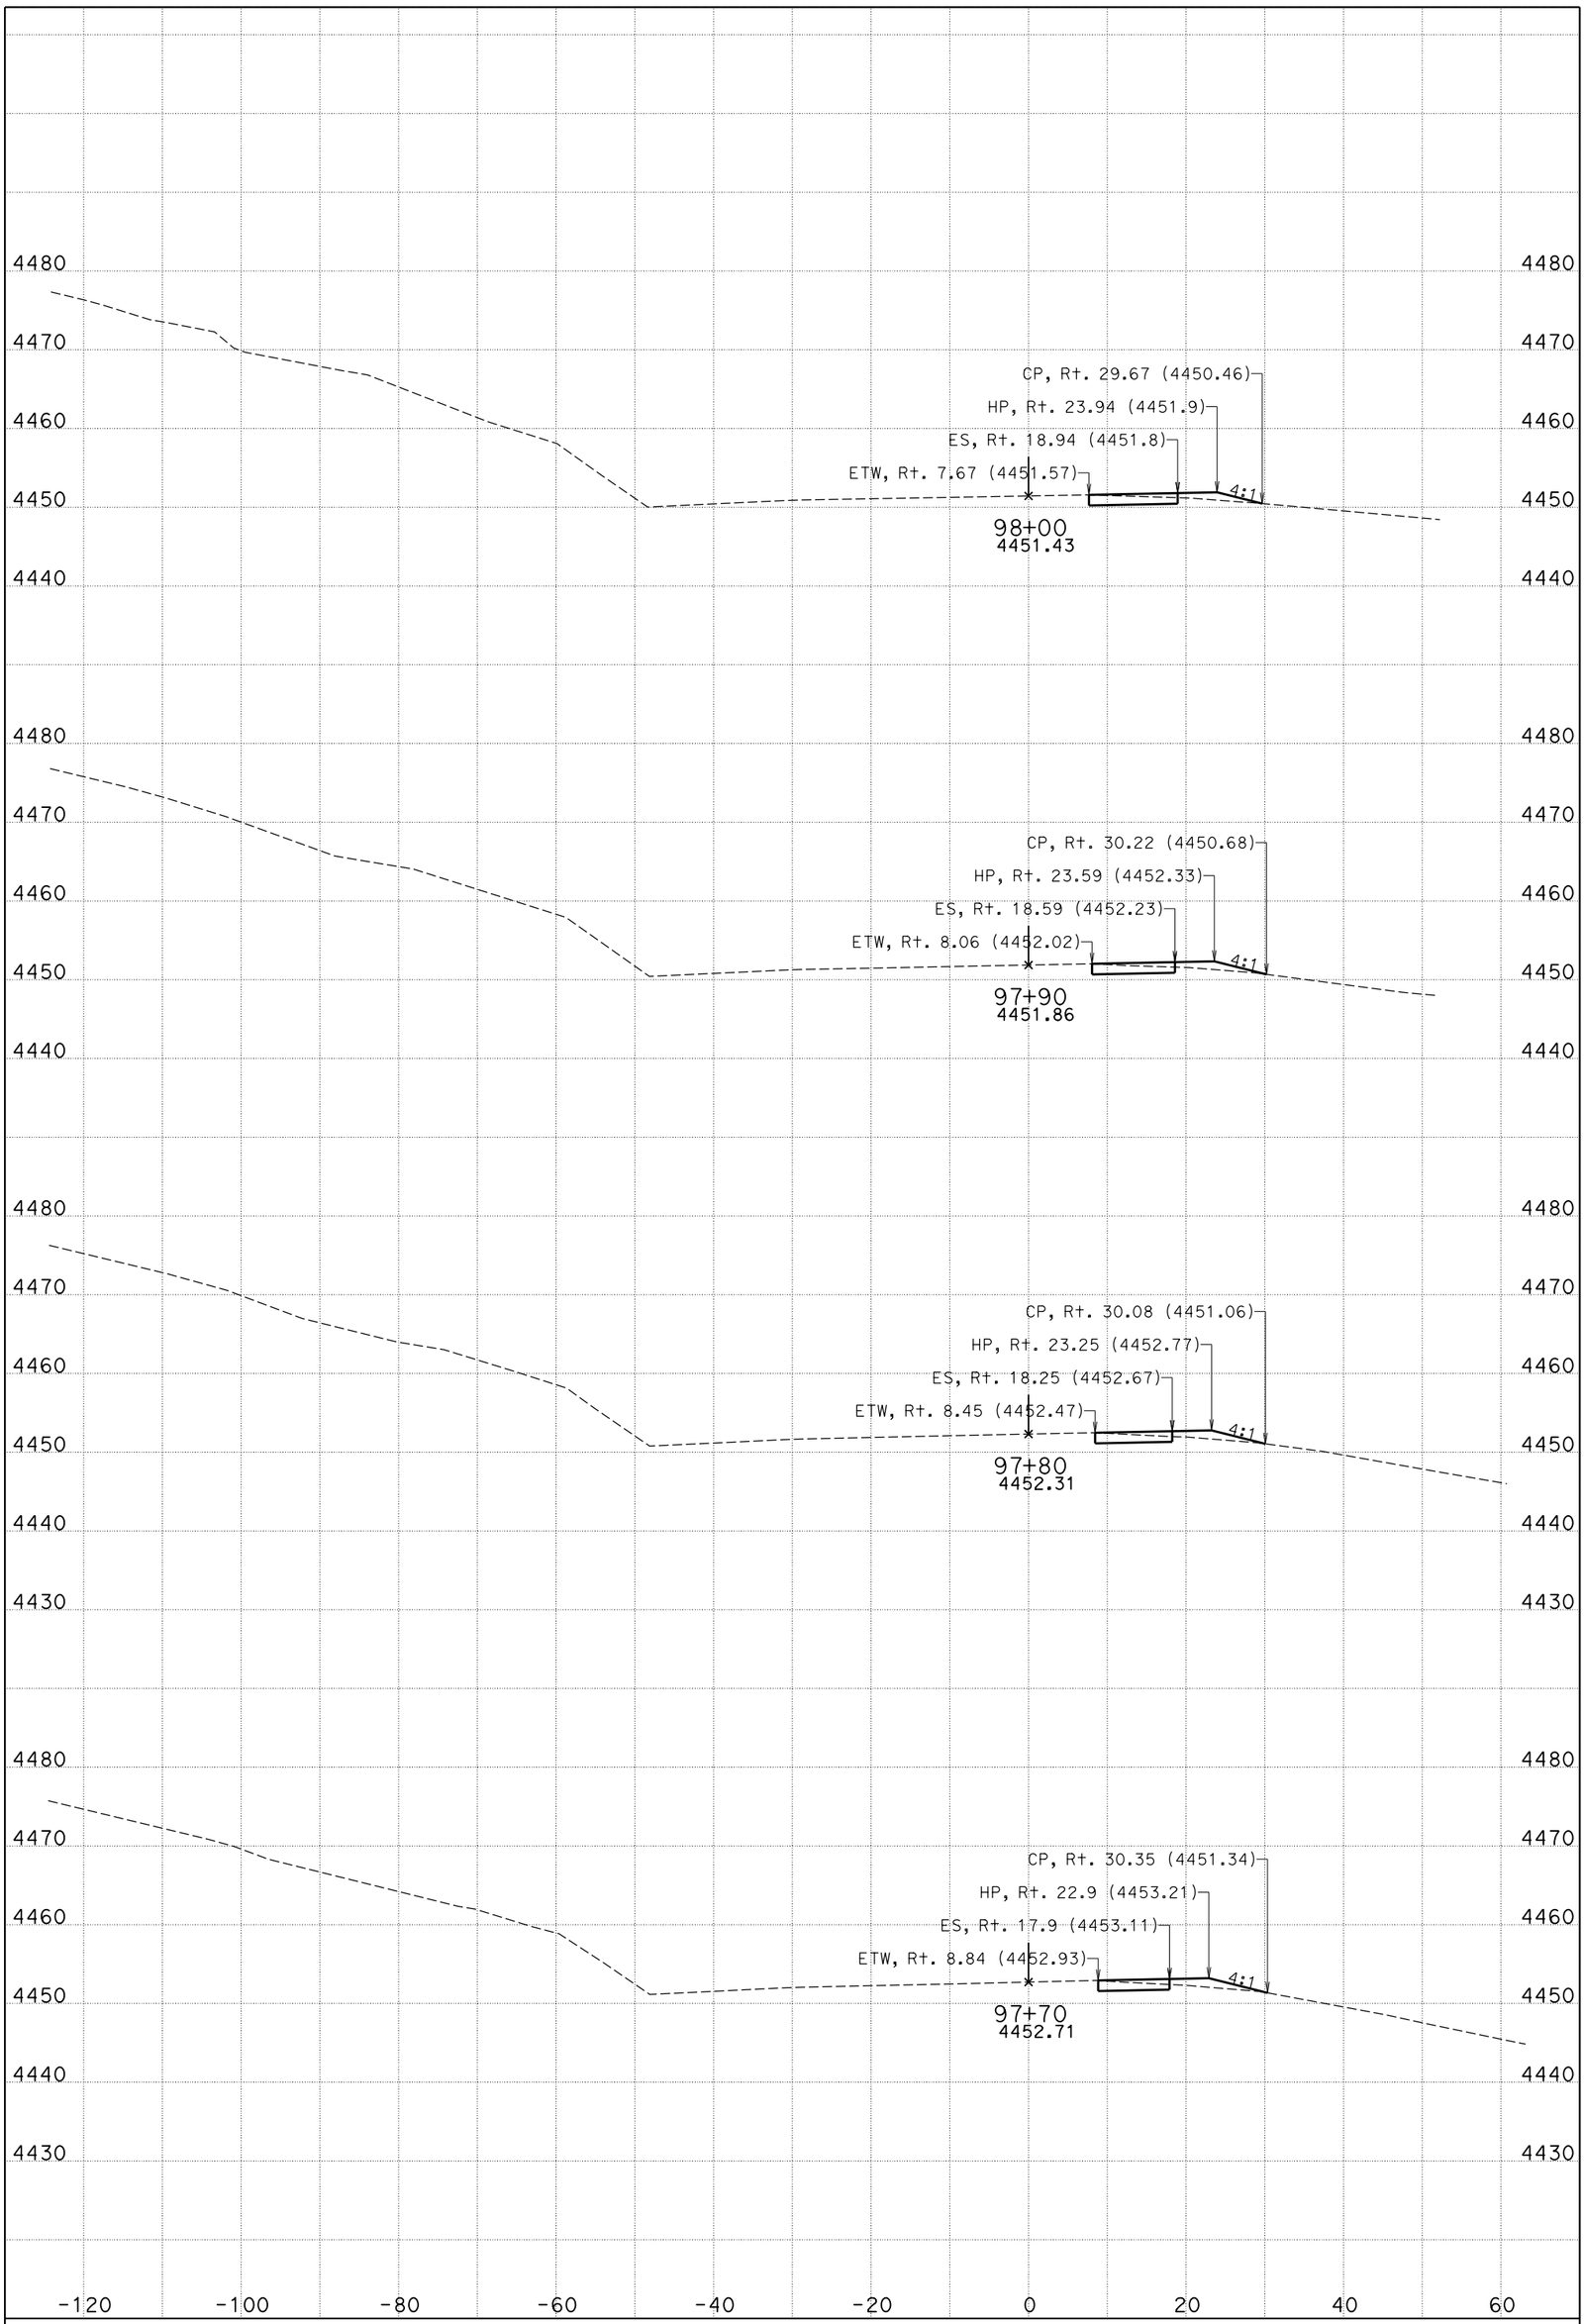

DATE: 11/4/2014

CENDA DITCH BRIDGE

CONTRACT: 0M280

DIST/CO/RTE/PM: 08/SBd/15/172.11/173.84

KC Project: 11025 File: D:\KCPron25n25\FG-Surface*slpro.ear

I-15

CROSS SECTIONS

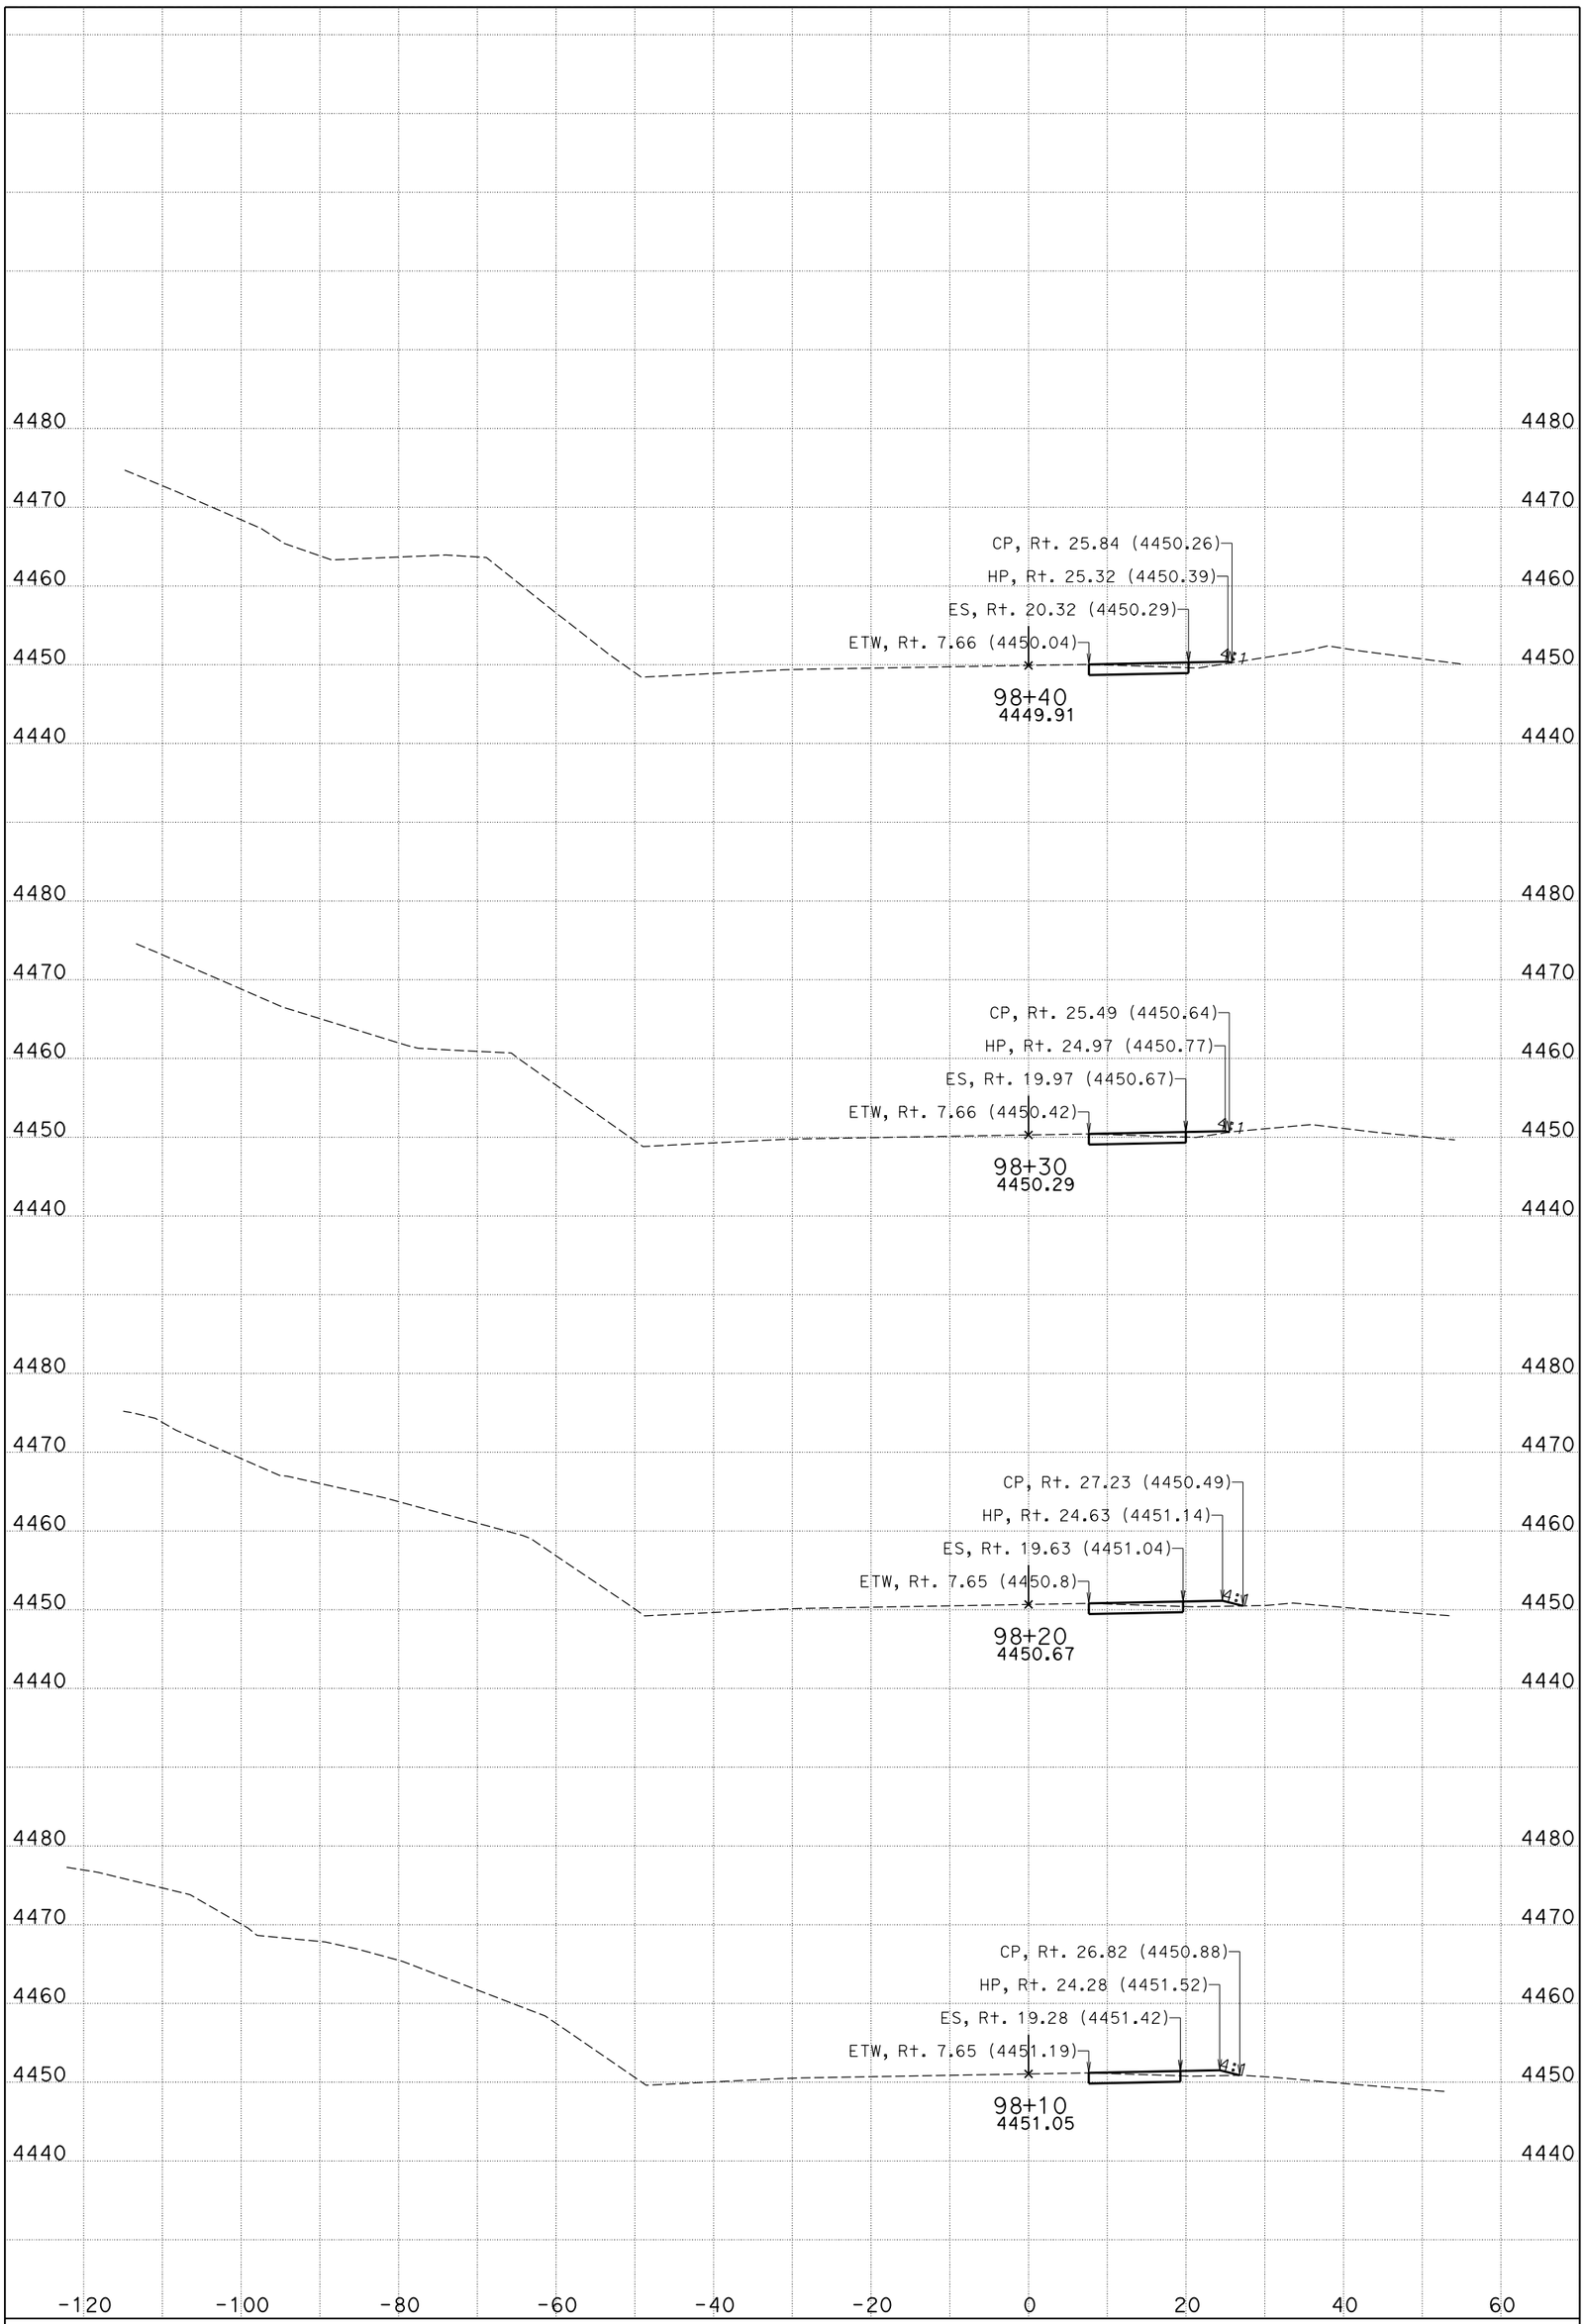

DATE: 11/4/2014

CENDA DITCH BRIDGE

CONTRACT: 0M280

DIST/CO/RTE/PM: 08/SBd/15/172.11/173.84

KC Project: 11025 File: D:\KCPron25n25\FG-Surface*slpro.ear

I-15

CROSS SECTIONS

SHEET 84 OF 99

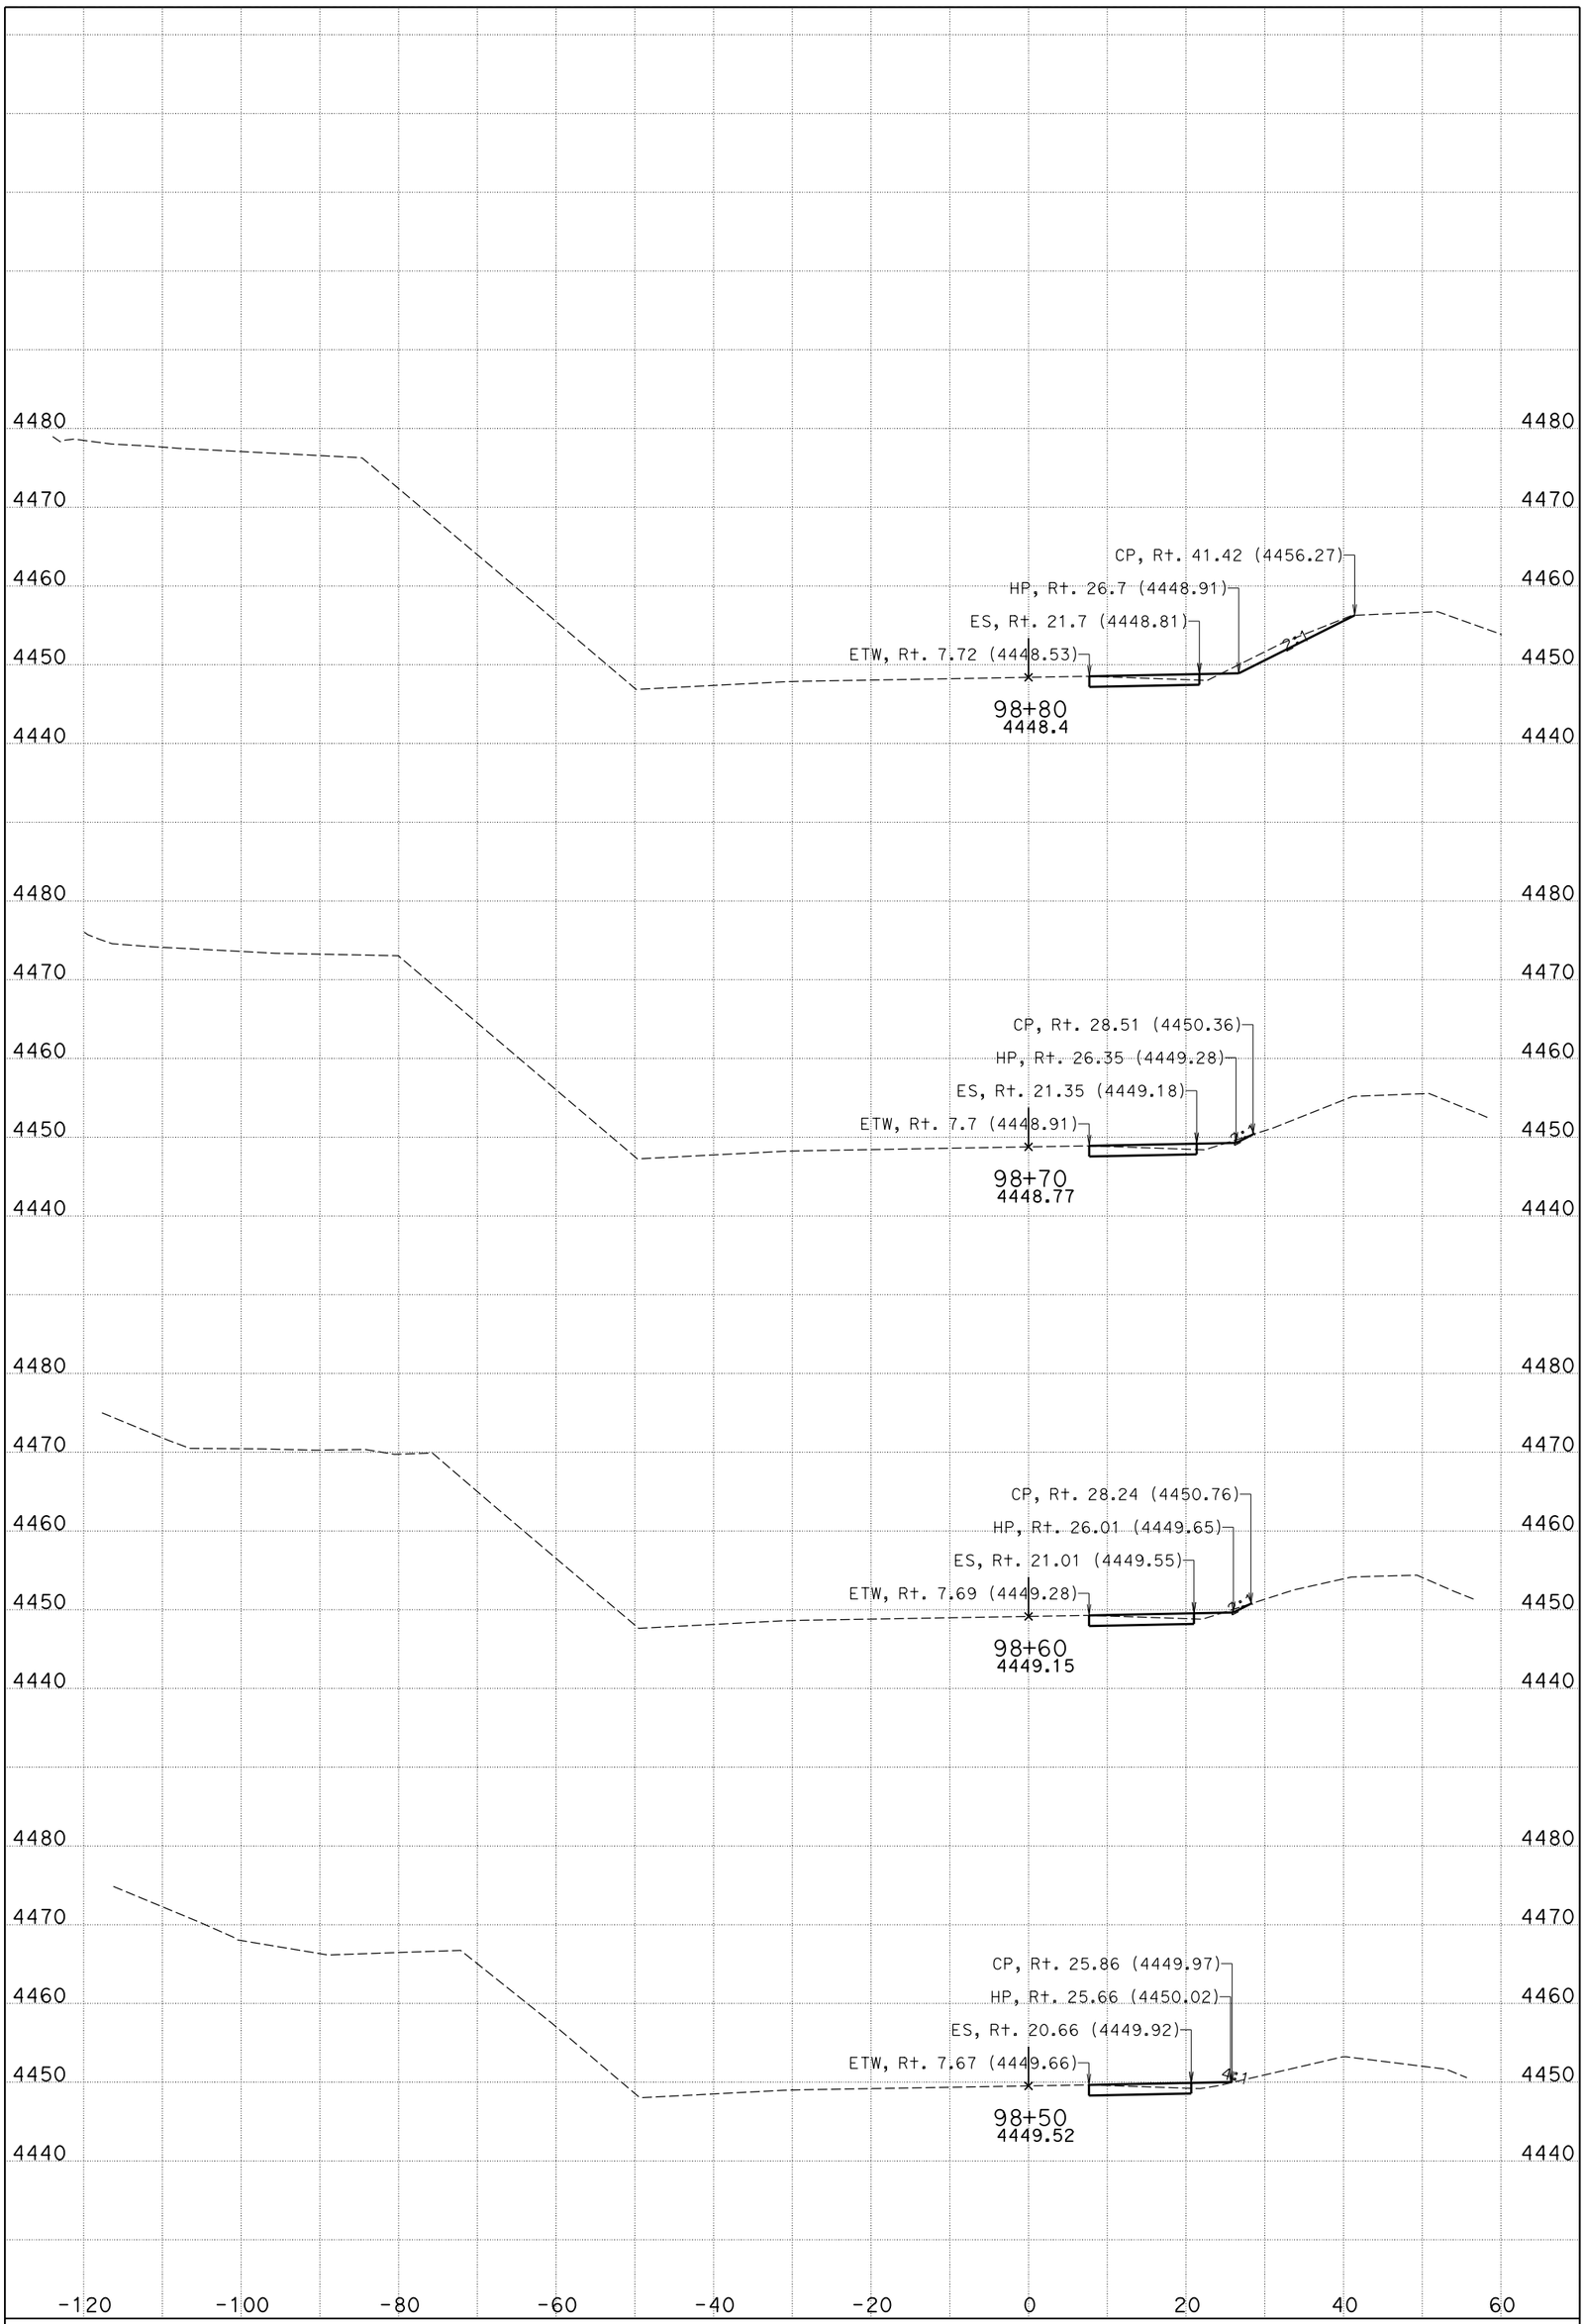

DATE: 11/4/2014

CENDA DITCH BRIDGE

CONTRACT: 0M280

DIST/CO/RTE/PM: 08/SBd/15/172.11/173.84

KC Project: 11025 File: D:\KCPron25n25\FG-Surface*slpro.ear

I-15

CROSS SECTIONS

SHEET 85 OF 99

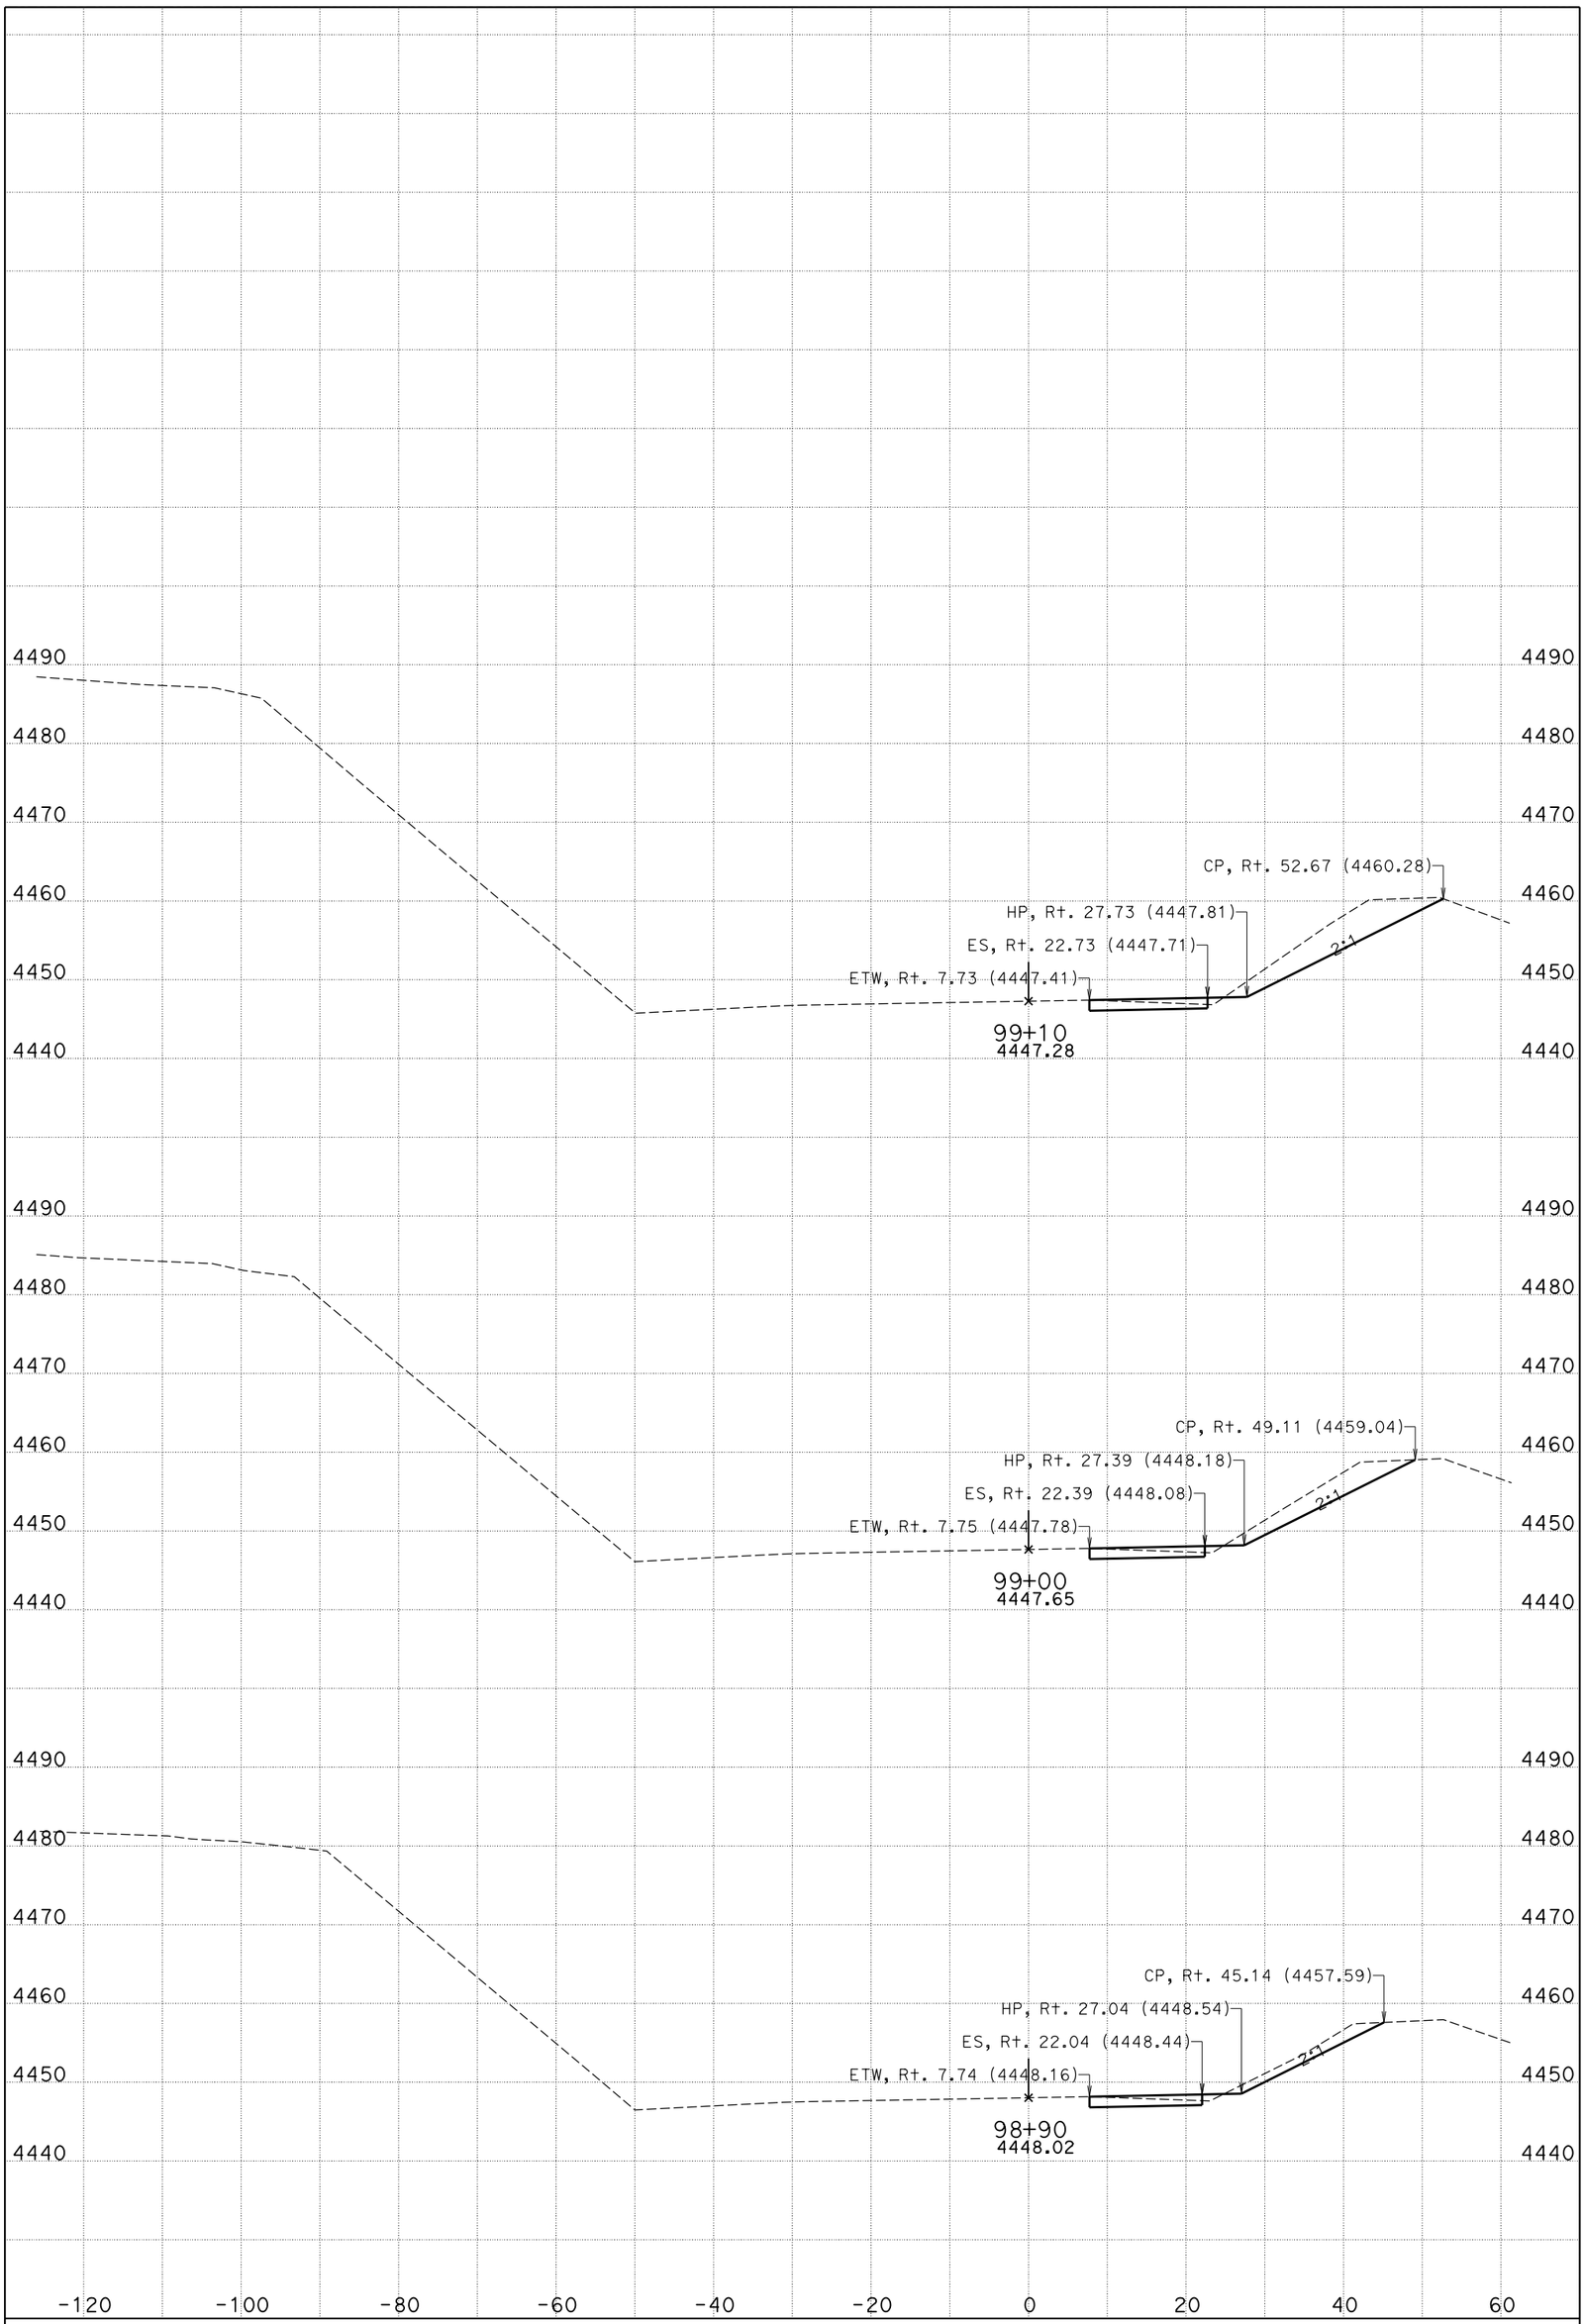

DATE: 11/4/2014

CENDA DITCH BRIDGE

CONTRACT: 0M280

DIST/CO/RTE/PM: 08/SBd/15/172.11/173.84

KC Project: 11025 File: D:\KCPron25n25\FG-Surface*slpro.ear

I-15

CROSS SECTIONS

SHEET 86 OF 99

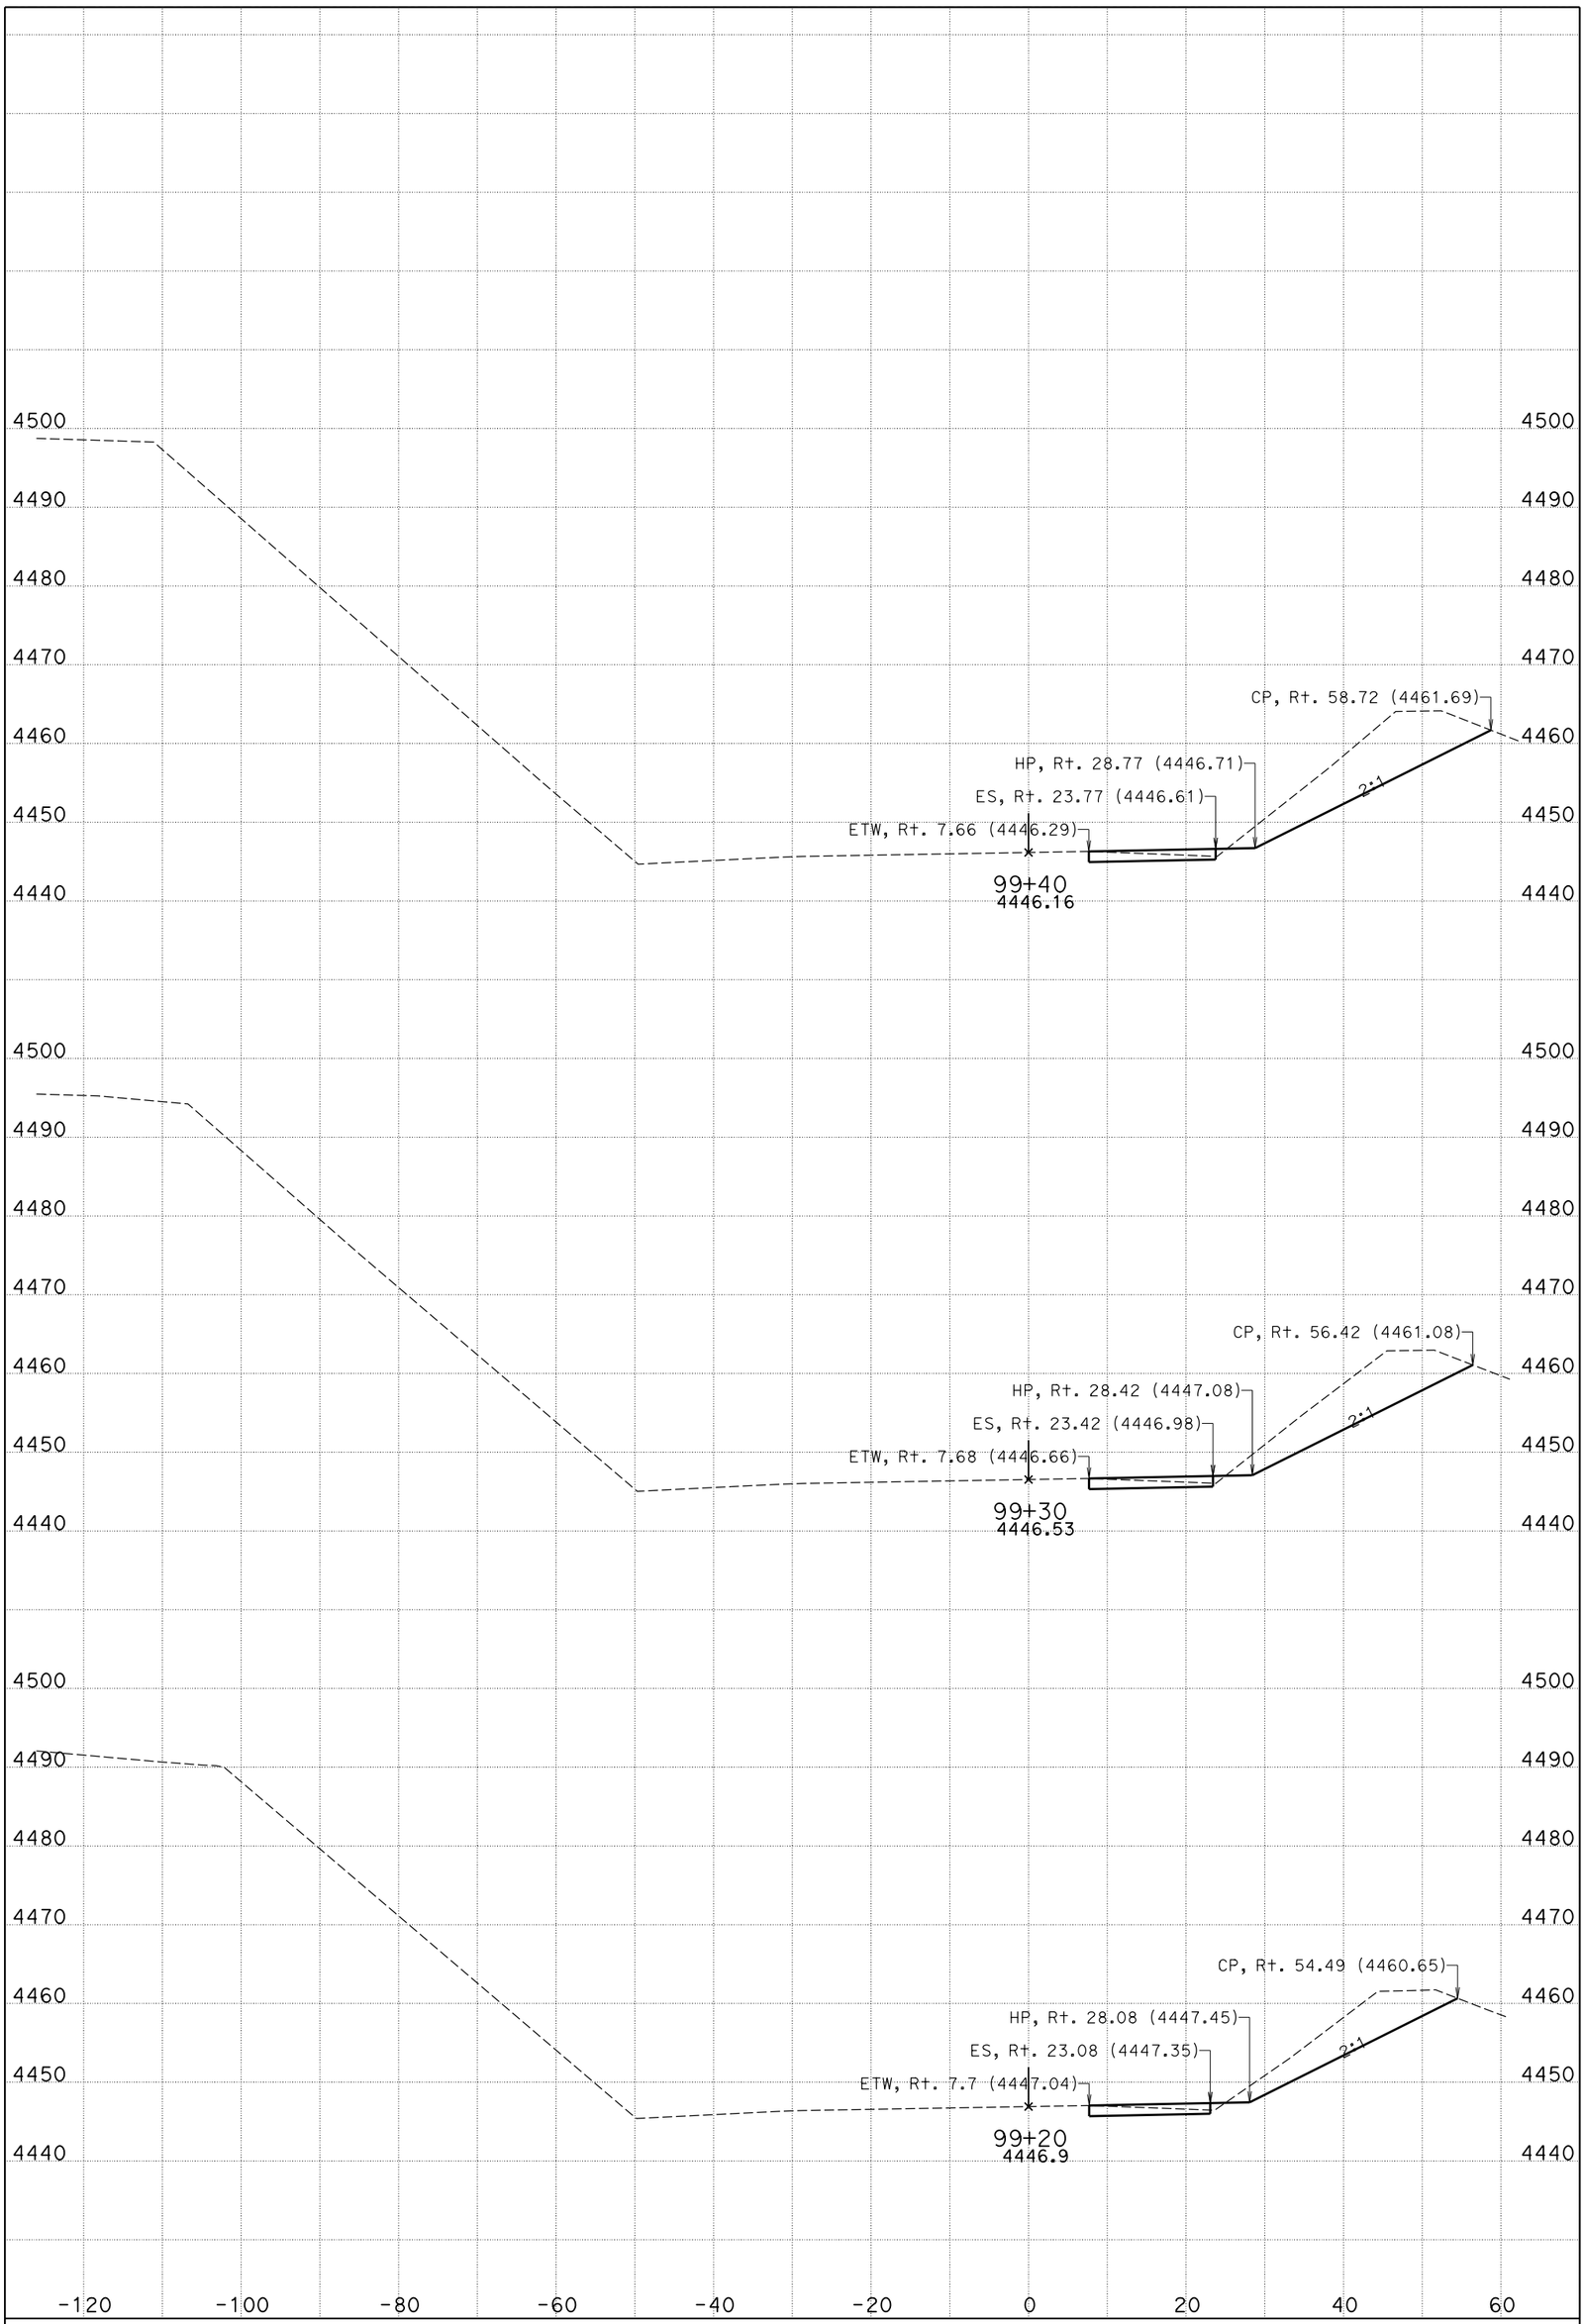

DATE: 11/4/2014

CENDA DITCH BRIDGE

CONTRACT: 0M280

DIST/CO/RTE/PM: 08/SBd/15/172.11/173.84

KC Project: 11025 File: D:\KCPron25n25\FG-Surface*slpro.ear

I-15

CROSS SECTIONS

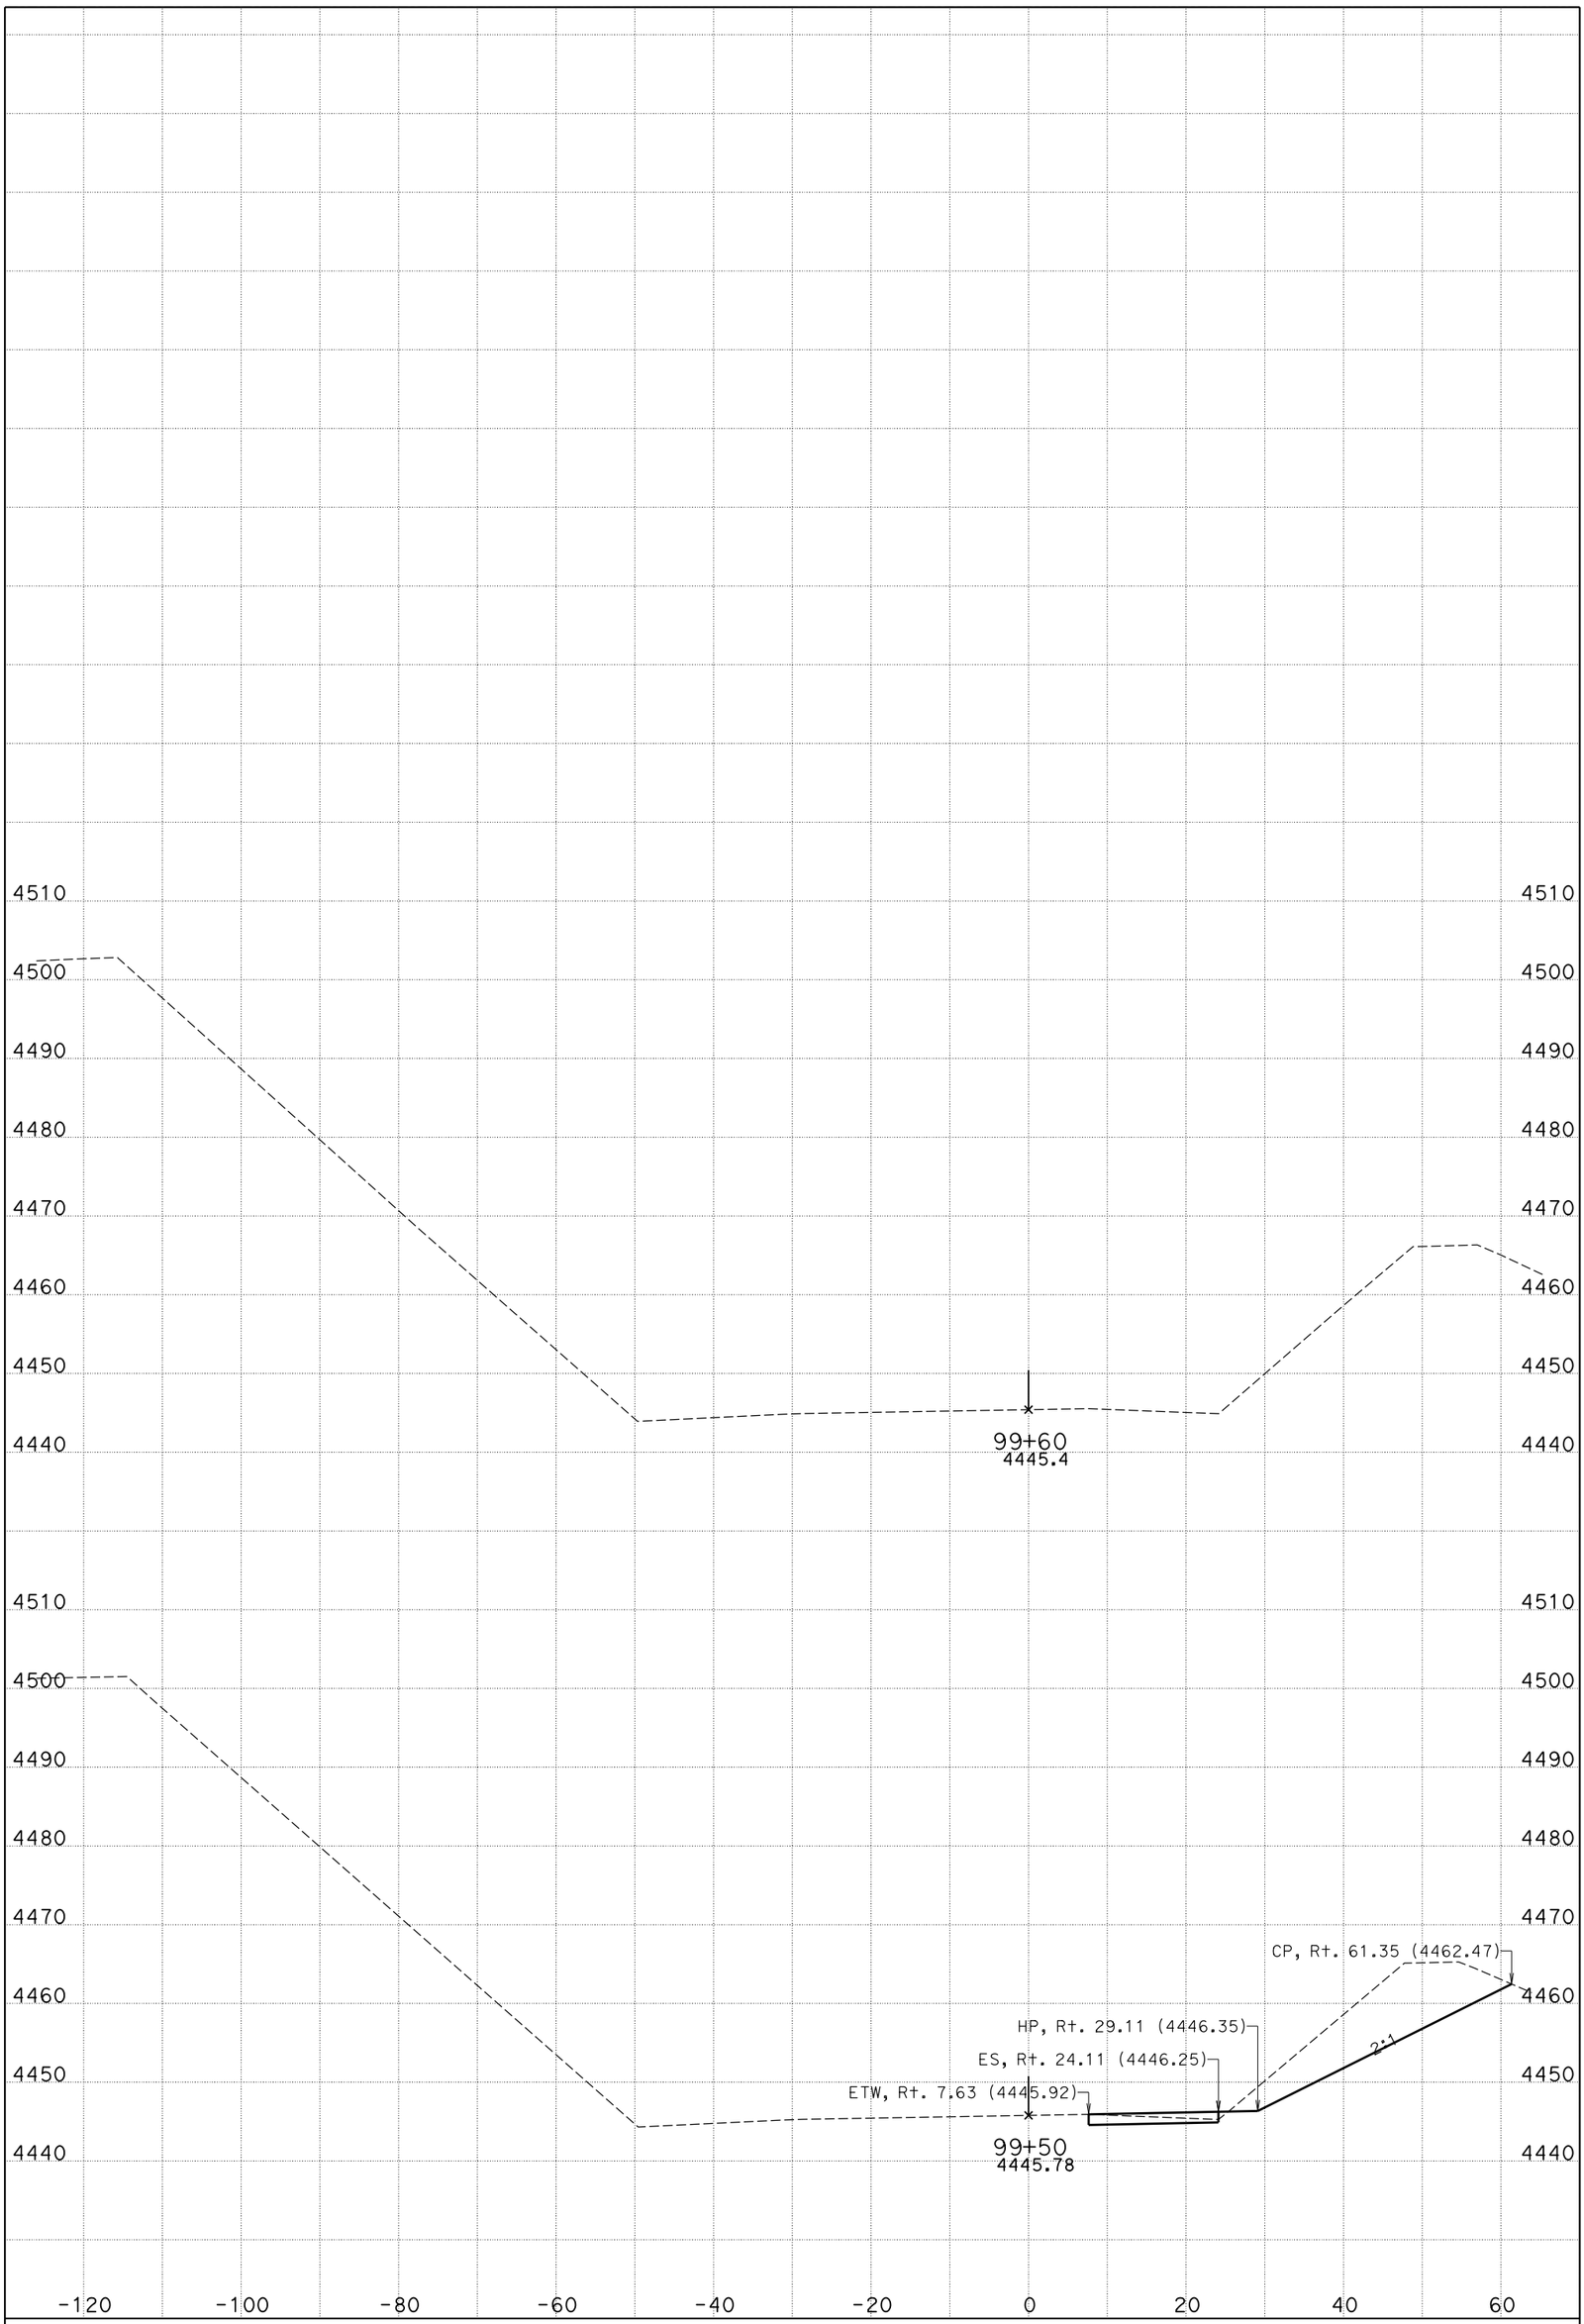

DATE: 11/4/2014

CENDA DITCH BRIDGE

CONTRACT: 0M280

DIST/CO/RTE/PM: 08/SBd/15/172.11/173.84

KC Project: 11025 File: D:\KCPron25n25\FG-Surface*slpro.ear

I-15

CROSS SECTIONS

SHEET 88 OF 99

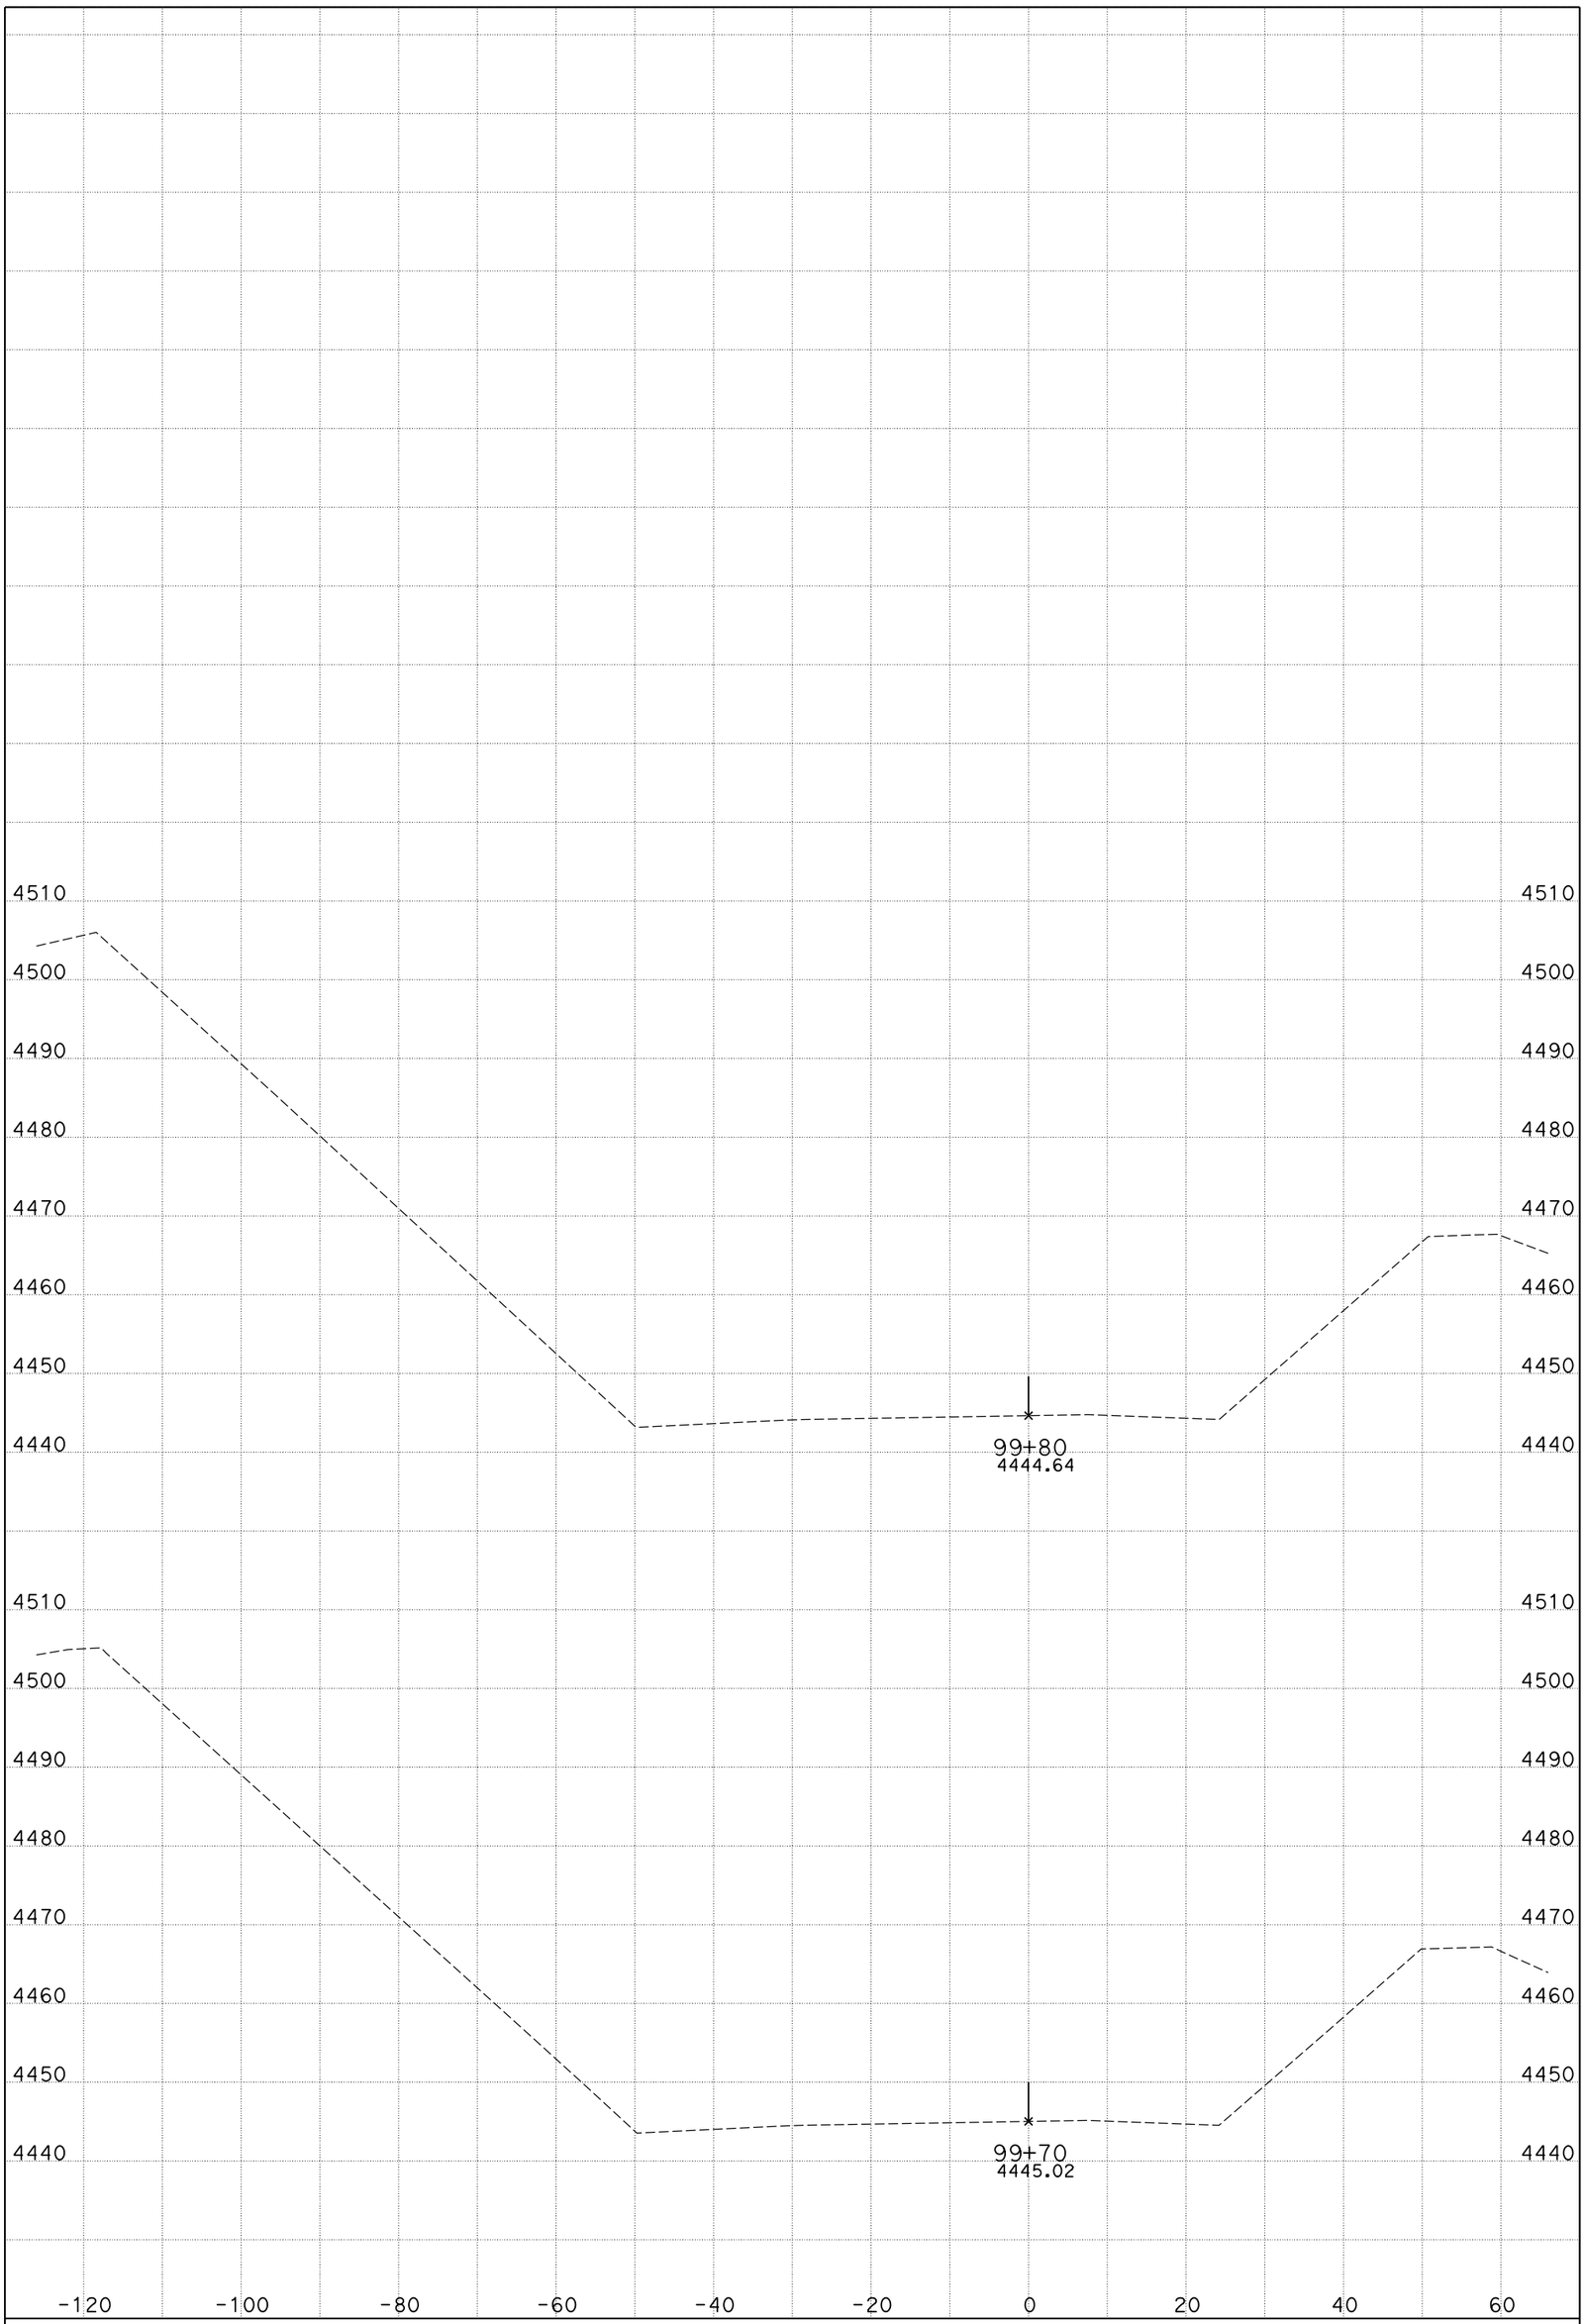

DATE: 11/4/2014

CENDA DITCH BRIDGE

CONTRACT: 0M280

DIST/CO/RTE/PM: 08/SBd/15/172.11/173.84

KC Project: 11025 File: D:\KCPron25n25\FG-Surface*slpro.ear

I-15

CROSS SECTIONS

SHEET 89 OF 99

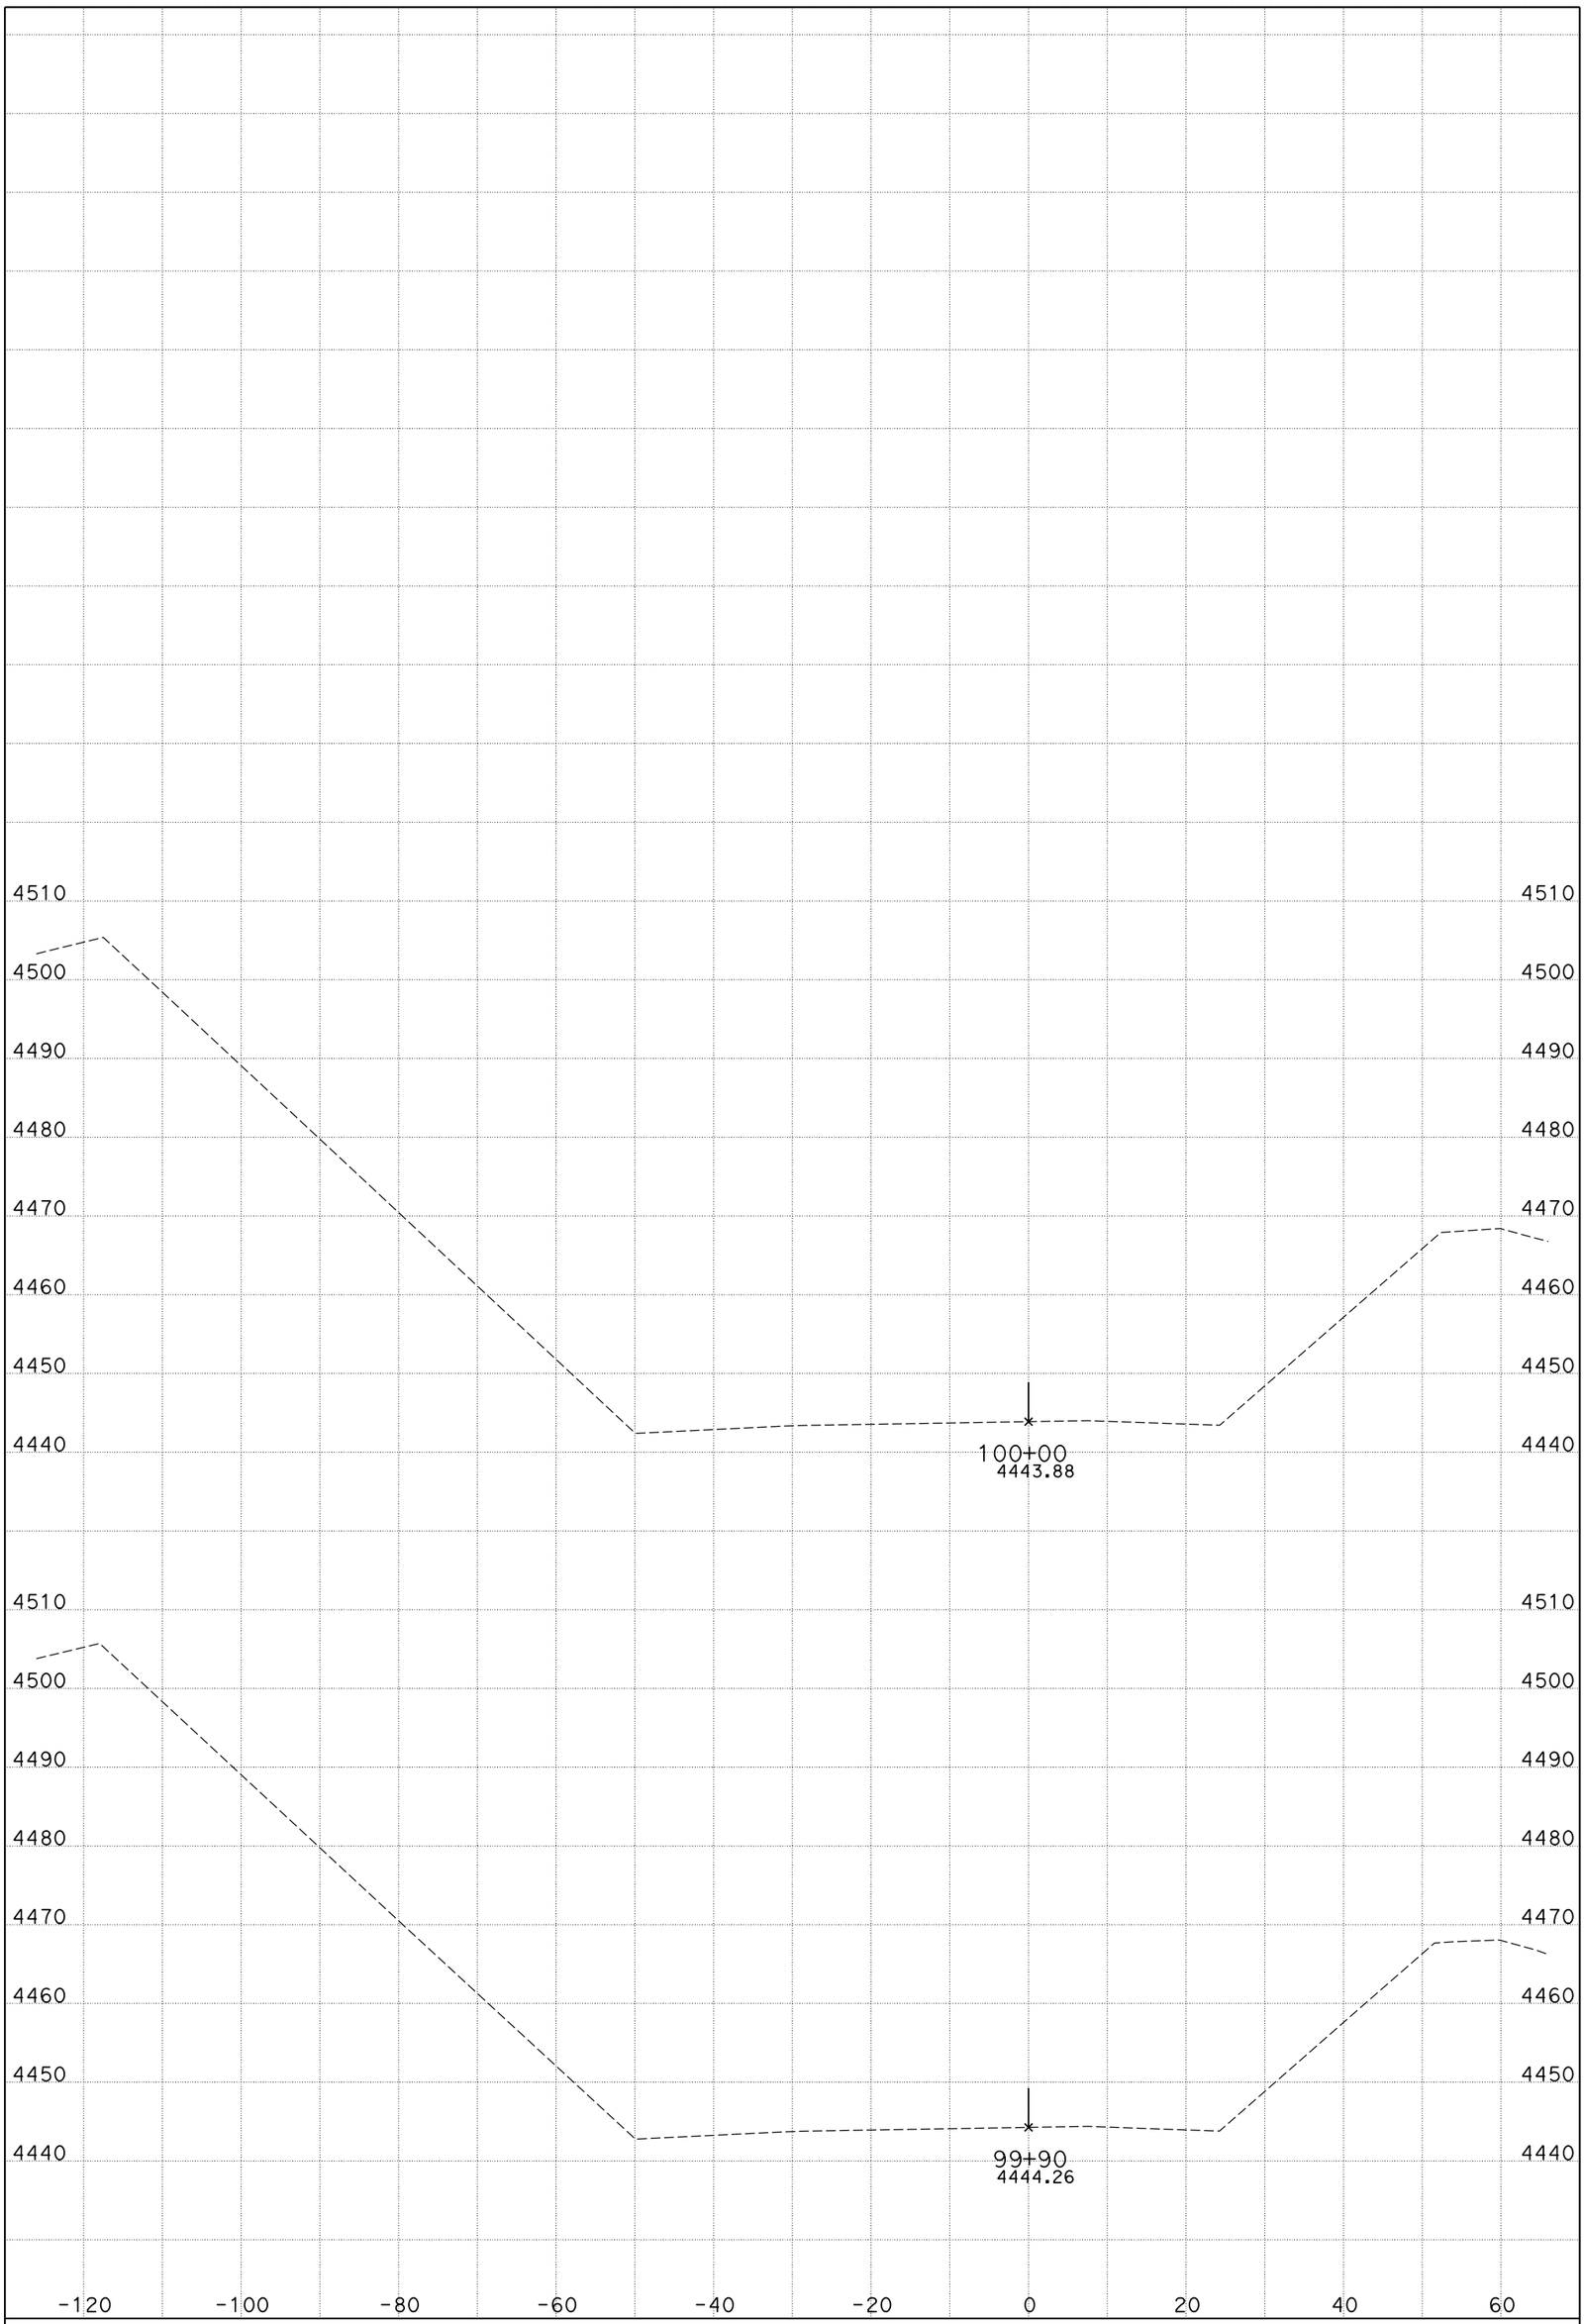

DATE: 11/4/2014

CENDA DITCH BRIDGE

CONTRACT: 0M280

DIST/CO/RTE/PM: 08/SBd/15/172.11/173.84

KC Project: 11025 File: D:\KCPron25n25\FG-Surface*slpro.ear

I-15

CROSS SECTIONS

SHEET 90 OF 99

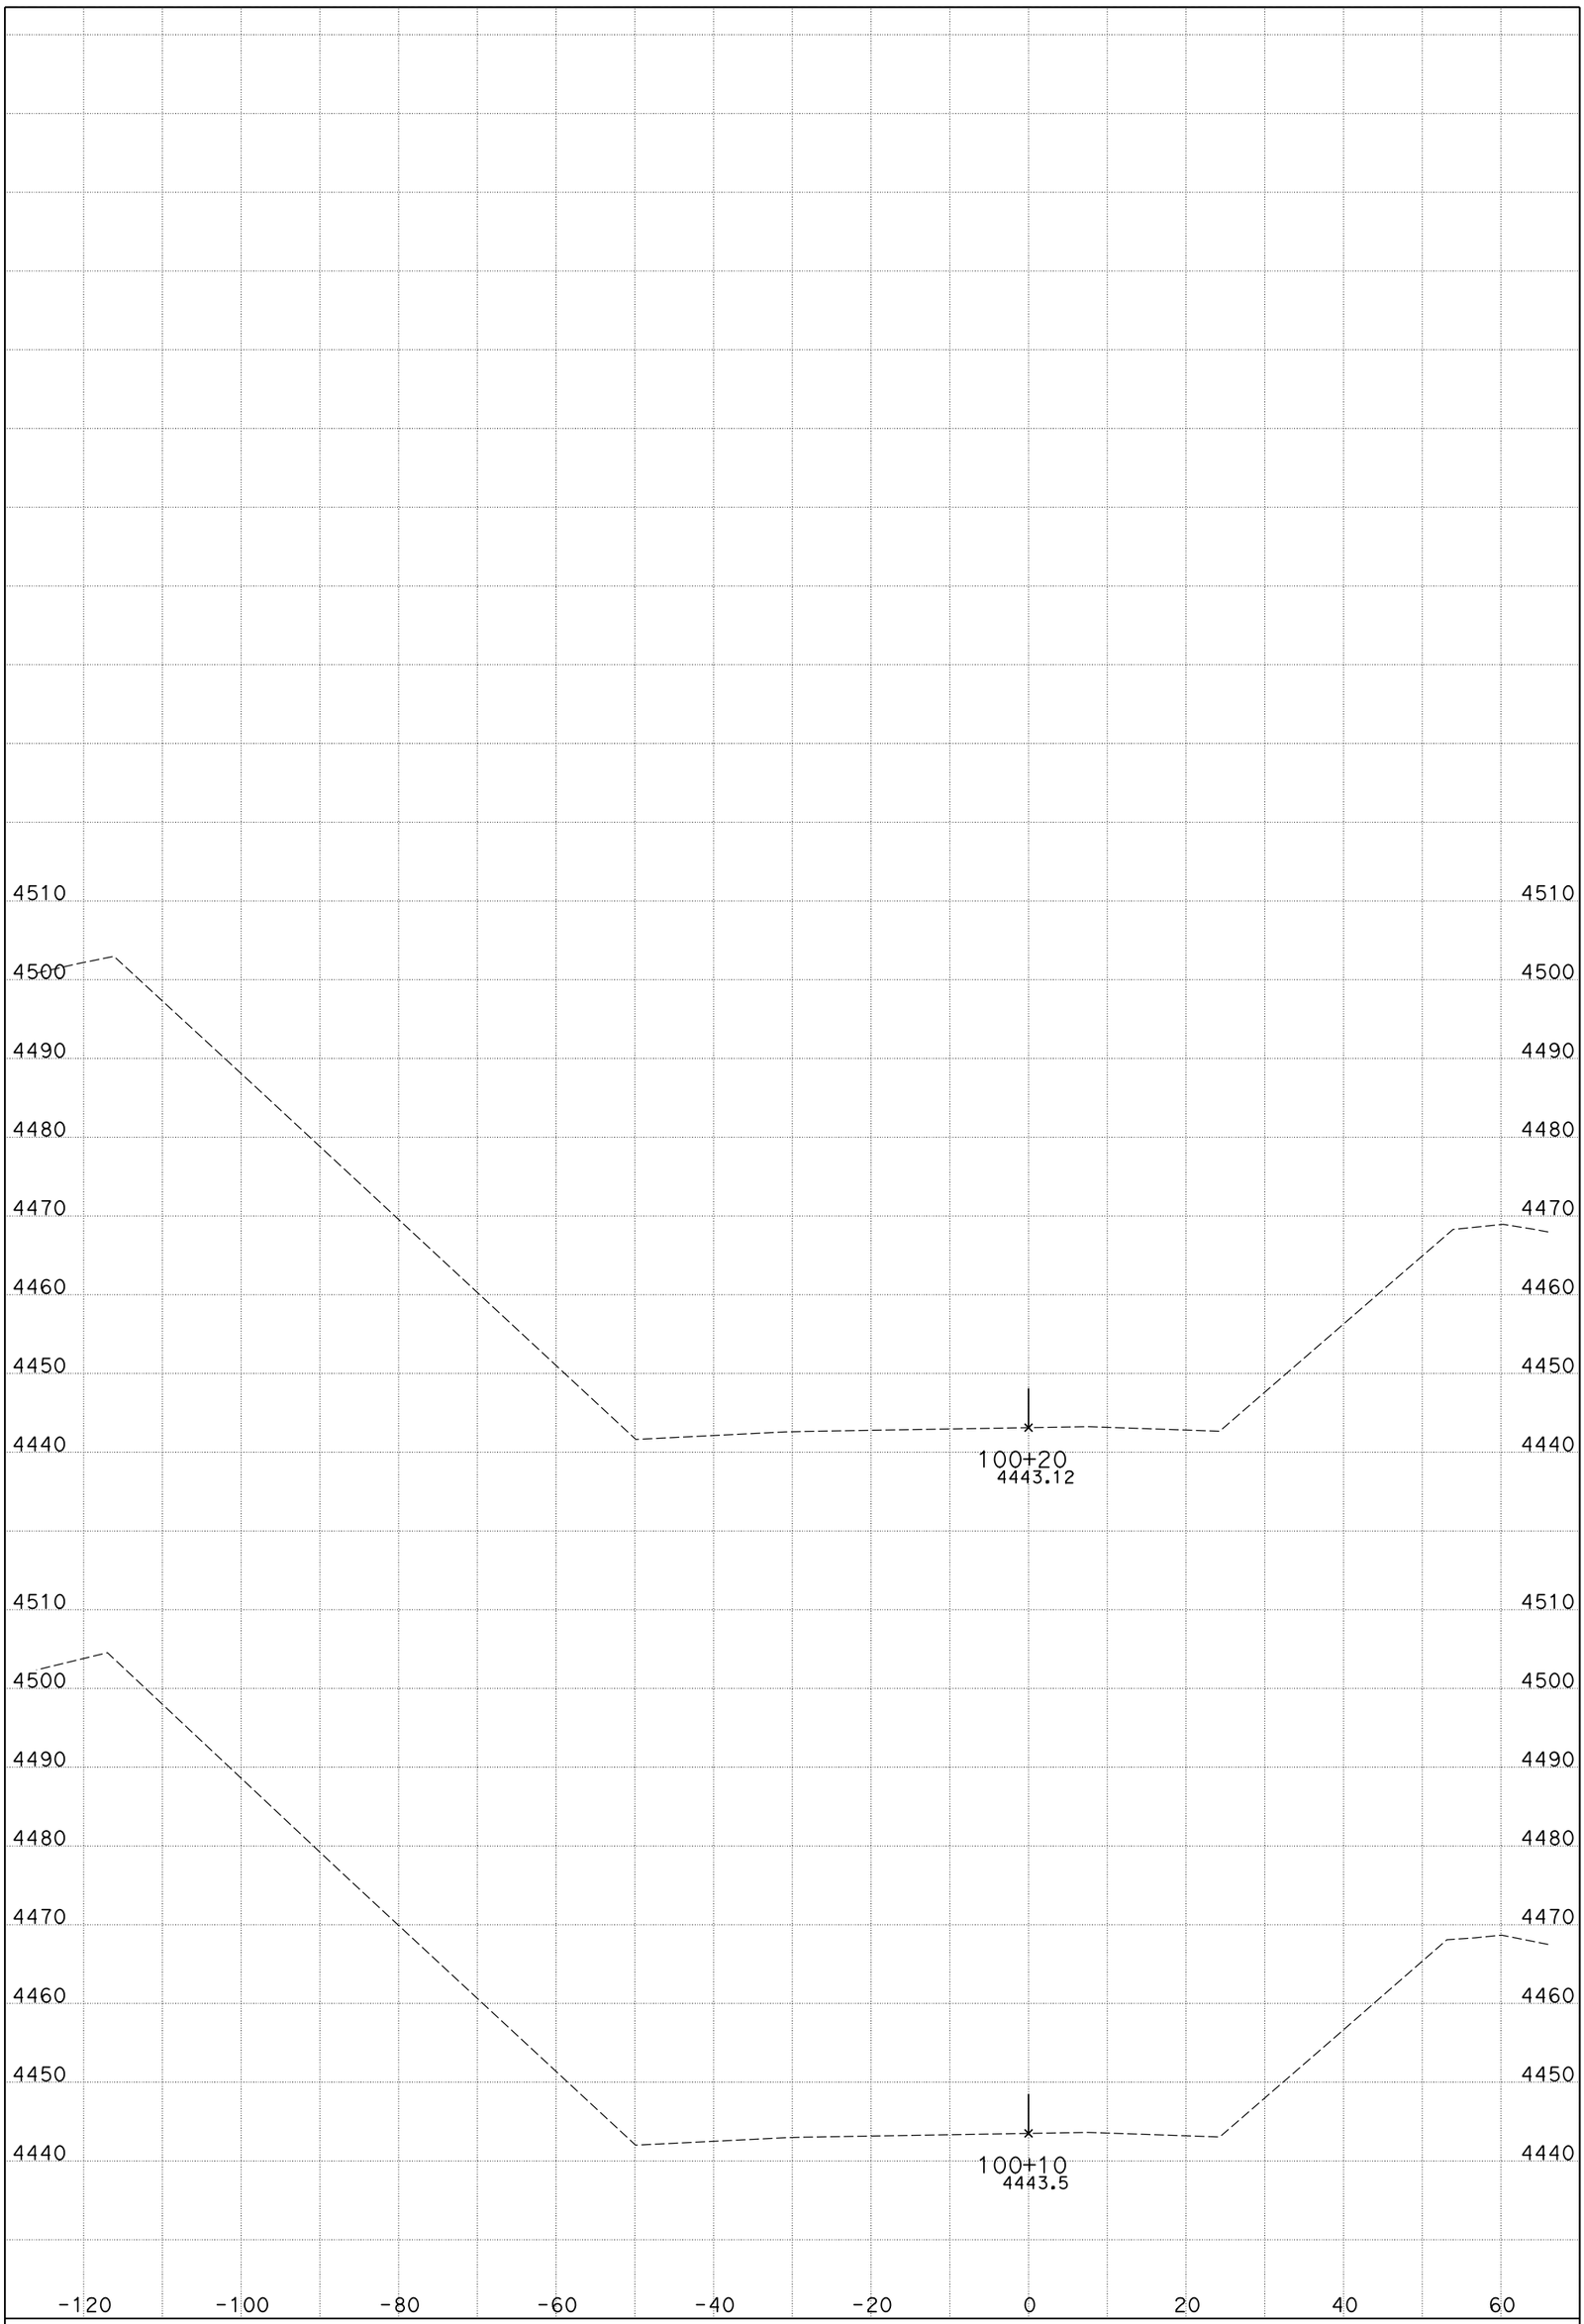

DATE: 11/4/2014

CENDA DITCH BRIDGE

CONTRACT: 0M280

DIST/CO/RTE/PM: 08/SBd/15/172.11/173.84

KC Project: 11025 File: D:\KCPron25n25\FG-Surface*slpro.ear

I-15

CROSS SECTIONS

SHEET 91 OF 99

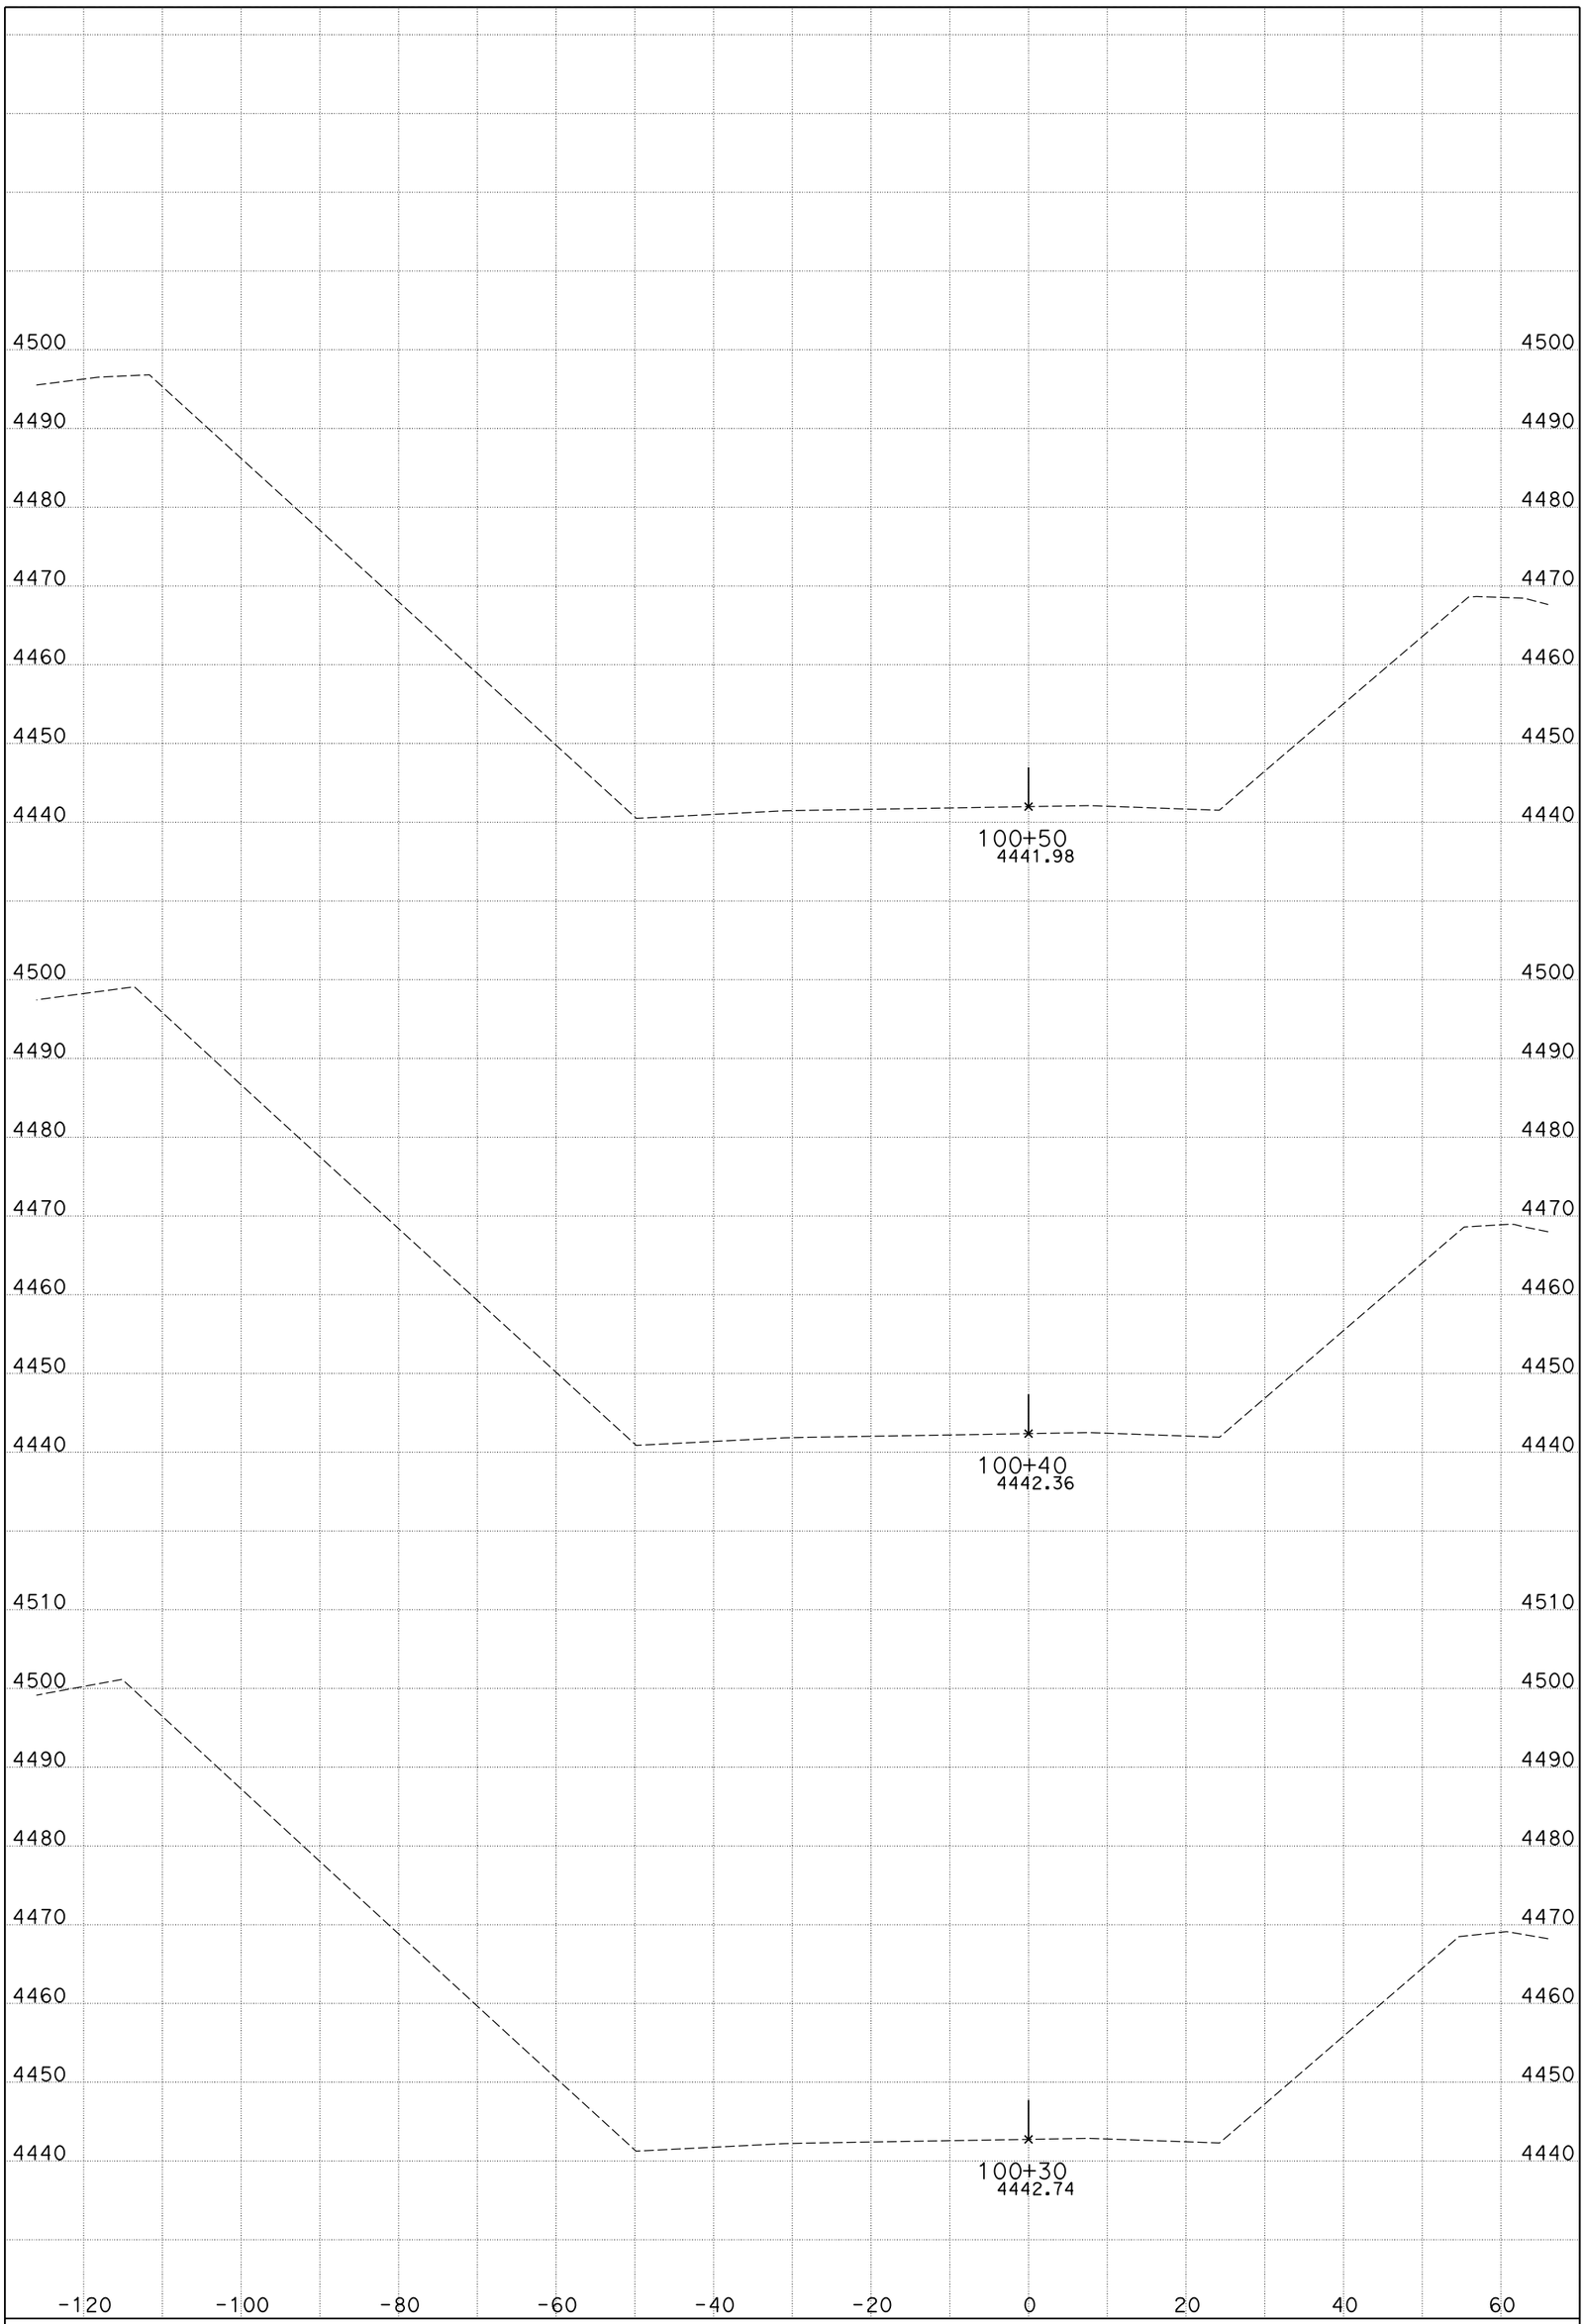

DATE: 11/4/2014

CENDA DITCH BRIDGE

CONTRACT: 0M280

DIST/CO/RTE/PM: 08/SBd/15/172.11/173.84

KC Project: 11025 File: D:\KCPron25n25\FG-Surface*slpro.ear

I-15

CROSS SECTIONS

SHEET 92 OF 99

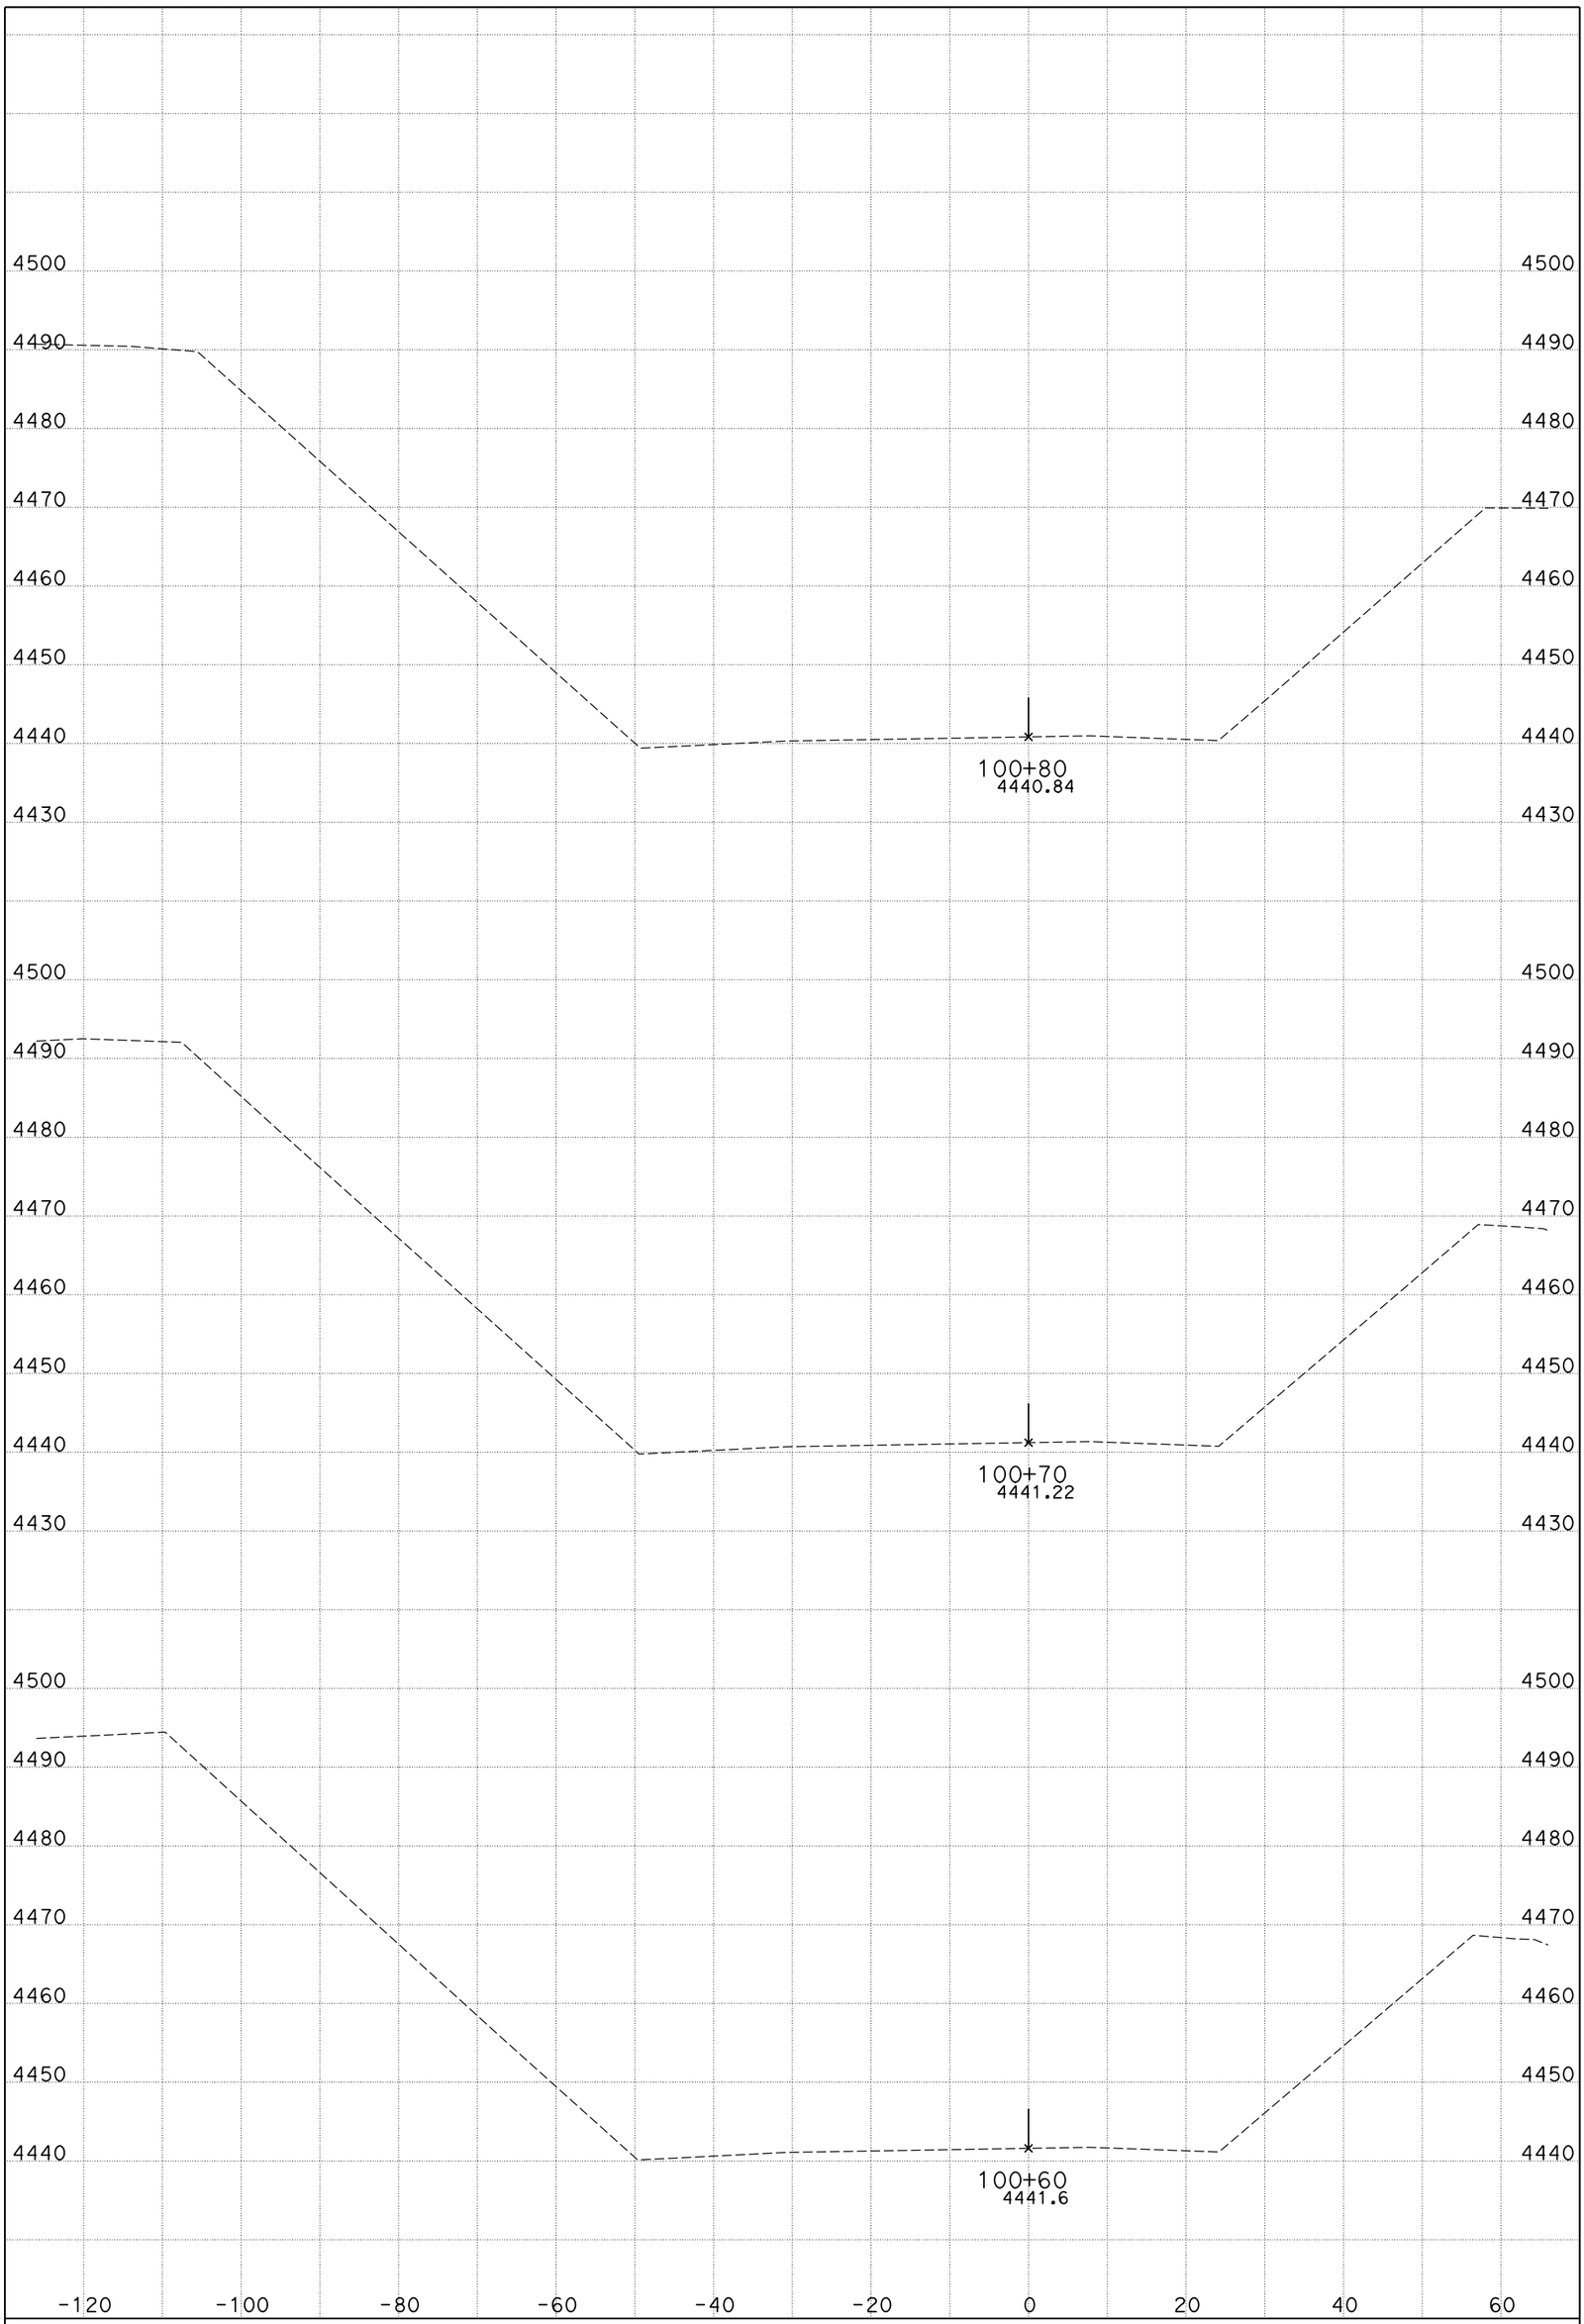

DATE: 11/4/2014

CENDA DITCH BRIDGE

CONTRACT: 0M280

DIST/CO/RTE/PM: 08/SBd/15/172.11/173.84

KC Project: 11025 File: D:\KCPron25n25\FG-Surface*slpro.ear

I-15

CROSS SECTIONS

SHEET 93 OF 99

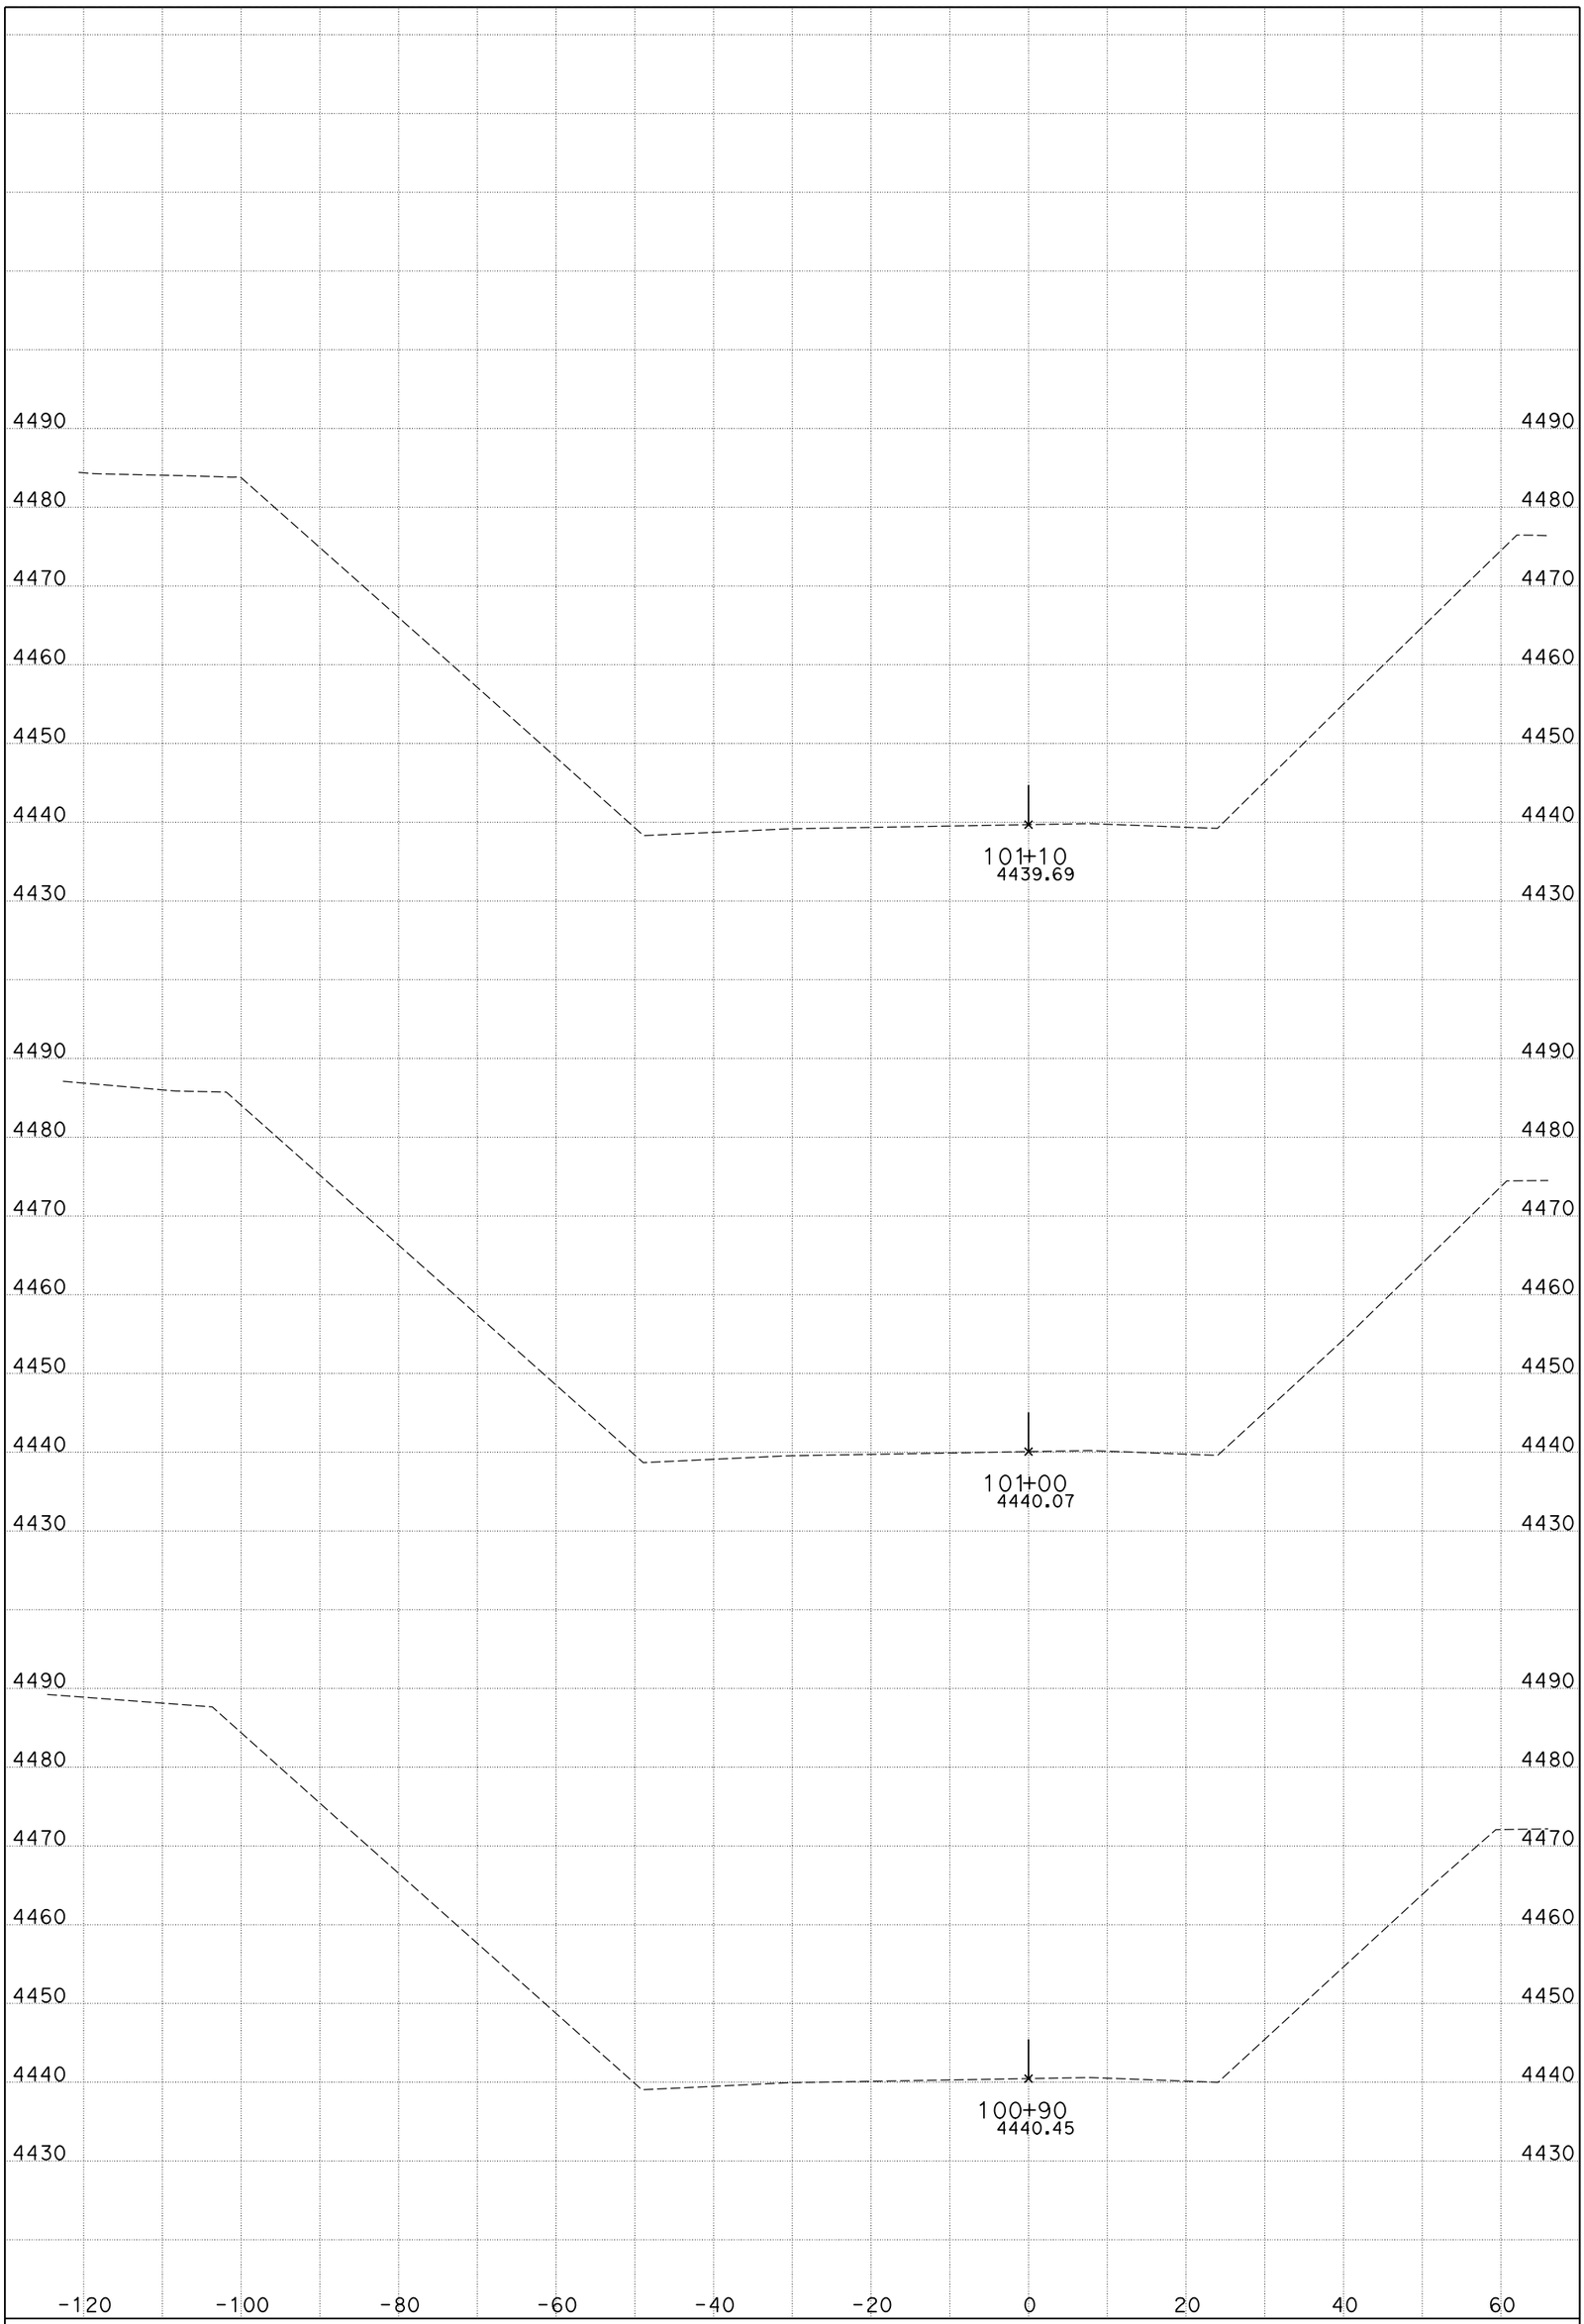

DATE: 11/4/2014

CENDA DITCH BRIDGE

CONTRACT: 0M280

DIST/CO/RTE/PM: 08/SBd/15/172.11/173.84

KC Project: 11025 File: D:\KCPron25n25\FG-Surface*slpro.ear

I-15

CROSS SECTIONS

SHEET 94 OF 99

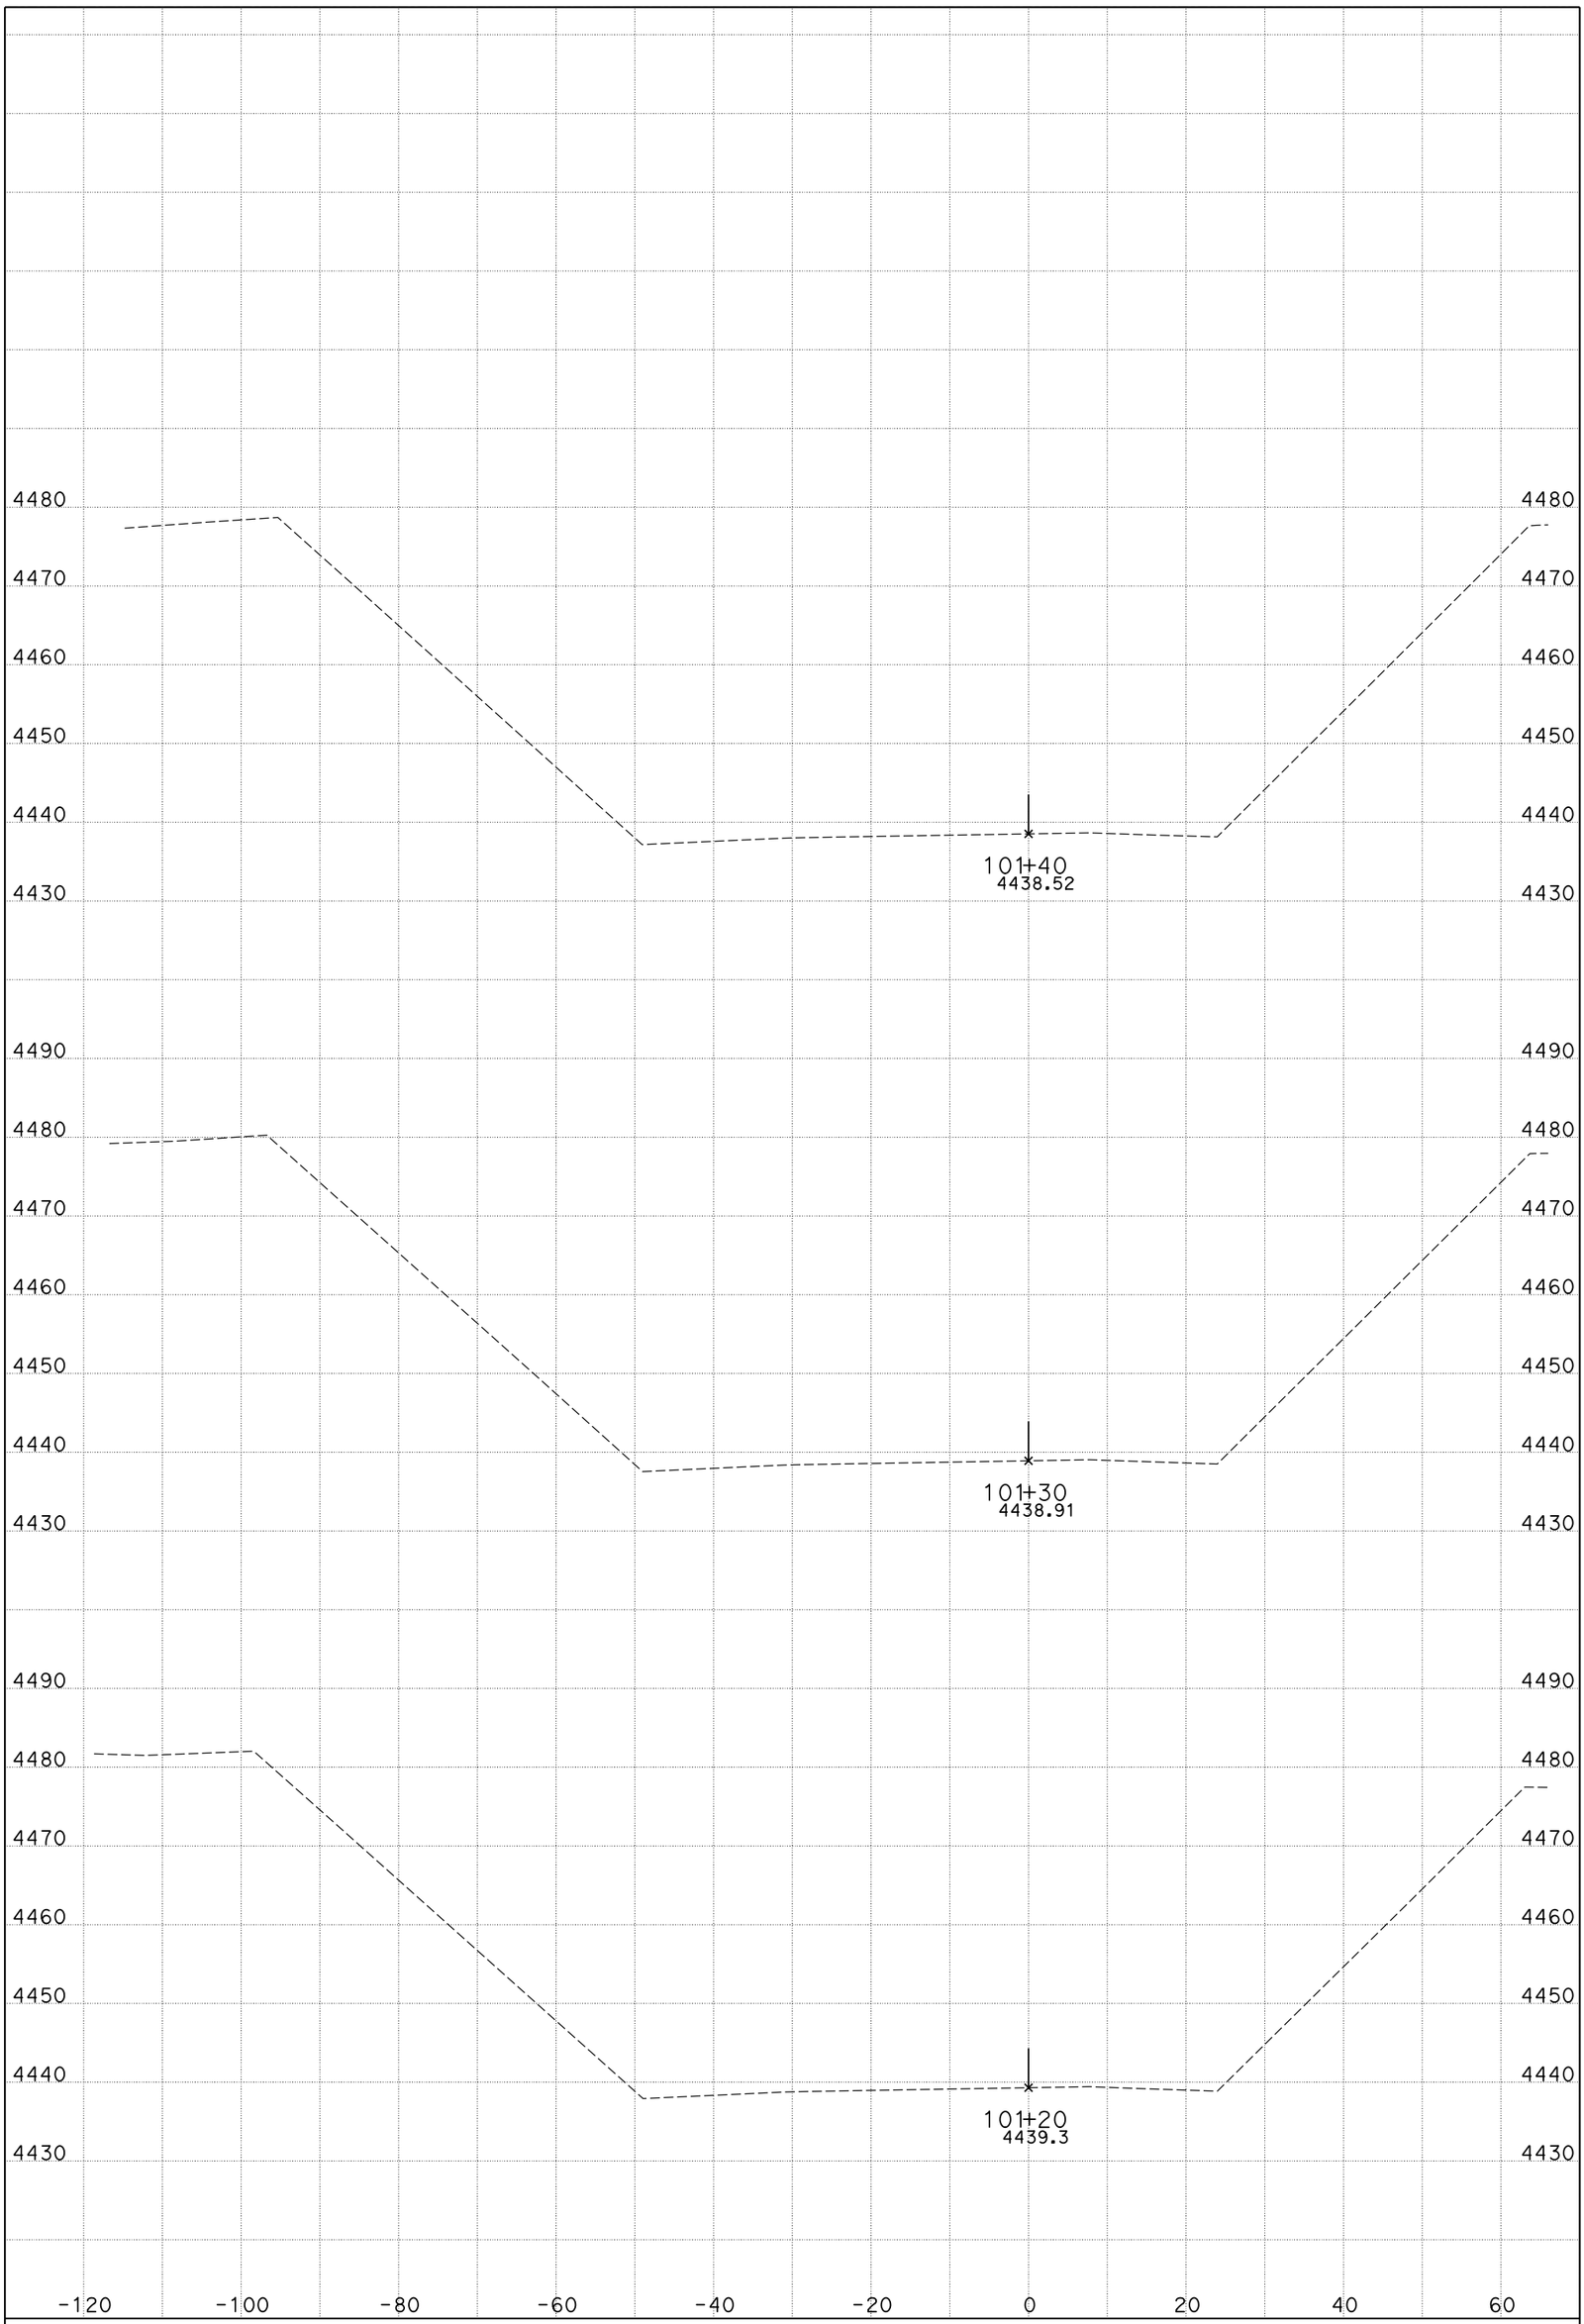

DATE: 11/4/2014

CENDA DITCH BRIDGE

CONTRACT: 0M280

DIST/CO/RTE/PM: 08/SBd/15/172.11/173.84

KC Project: 11025 File: D:\KCPron25n25\FG-Surface*slpro.ear

I-15

CROSS SECTIONS

SHEET 95 OF 99

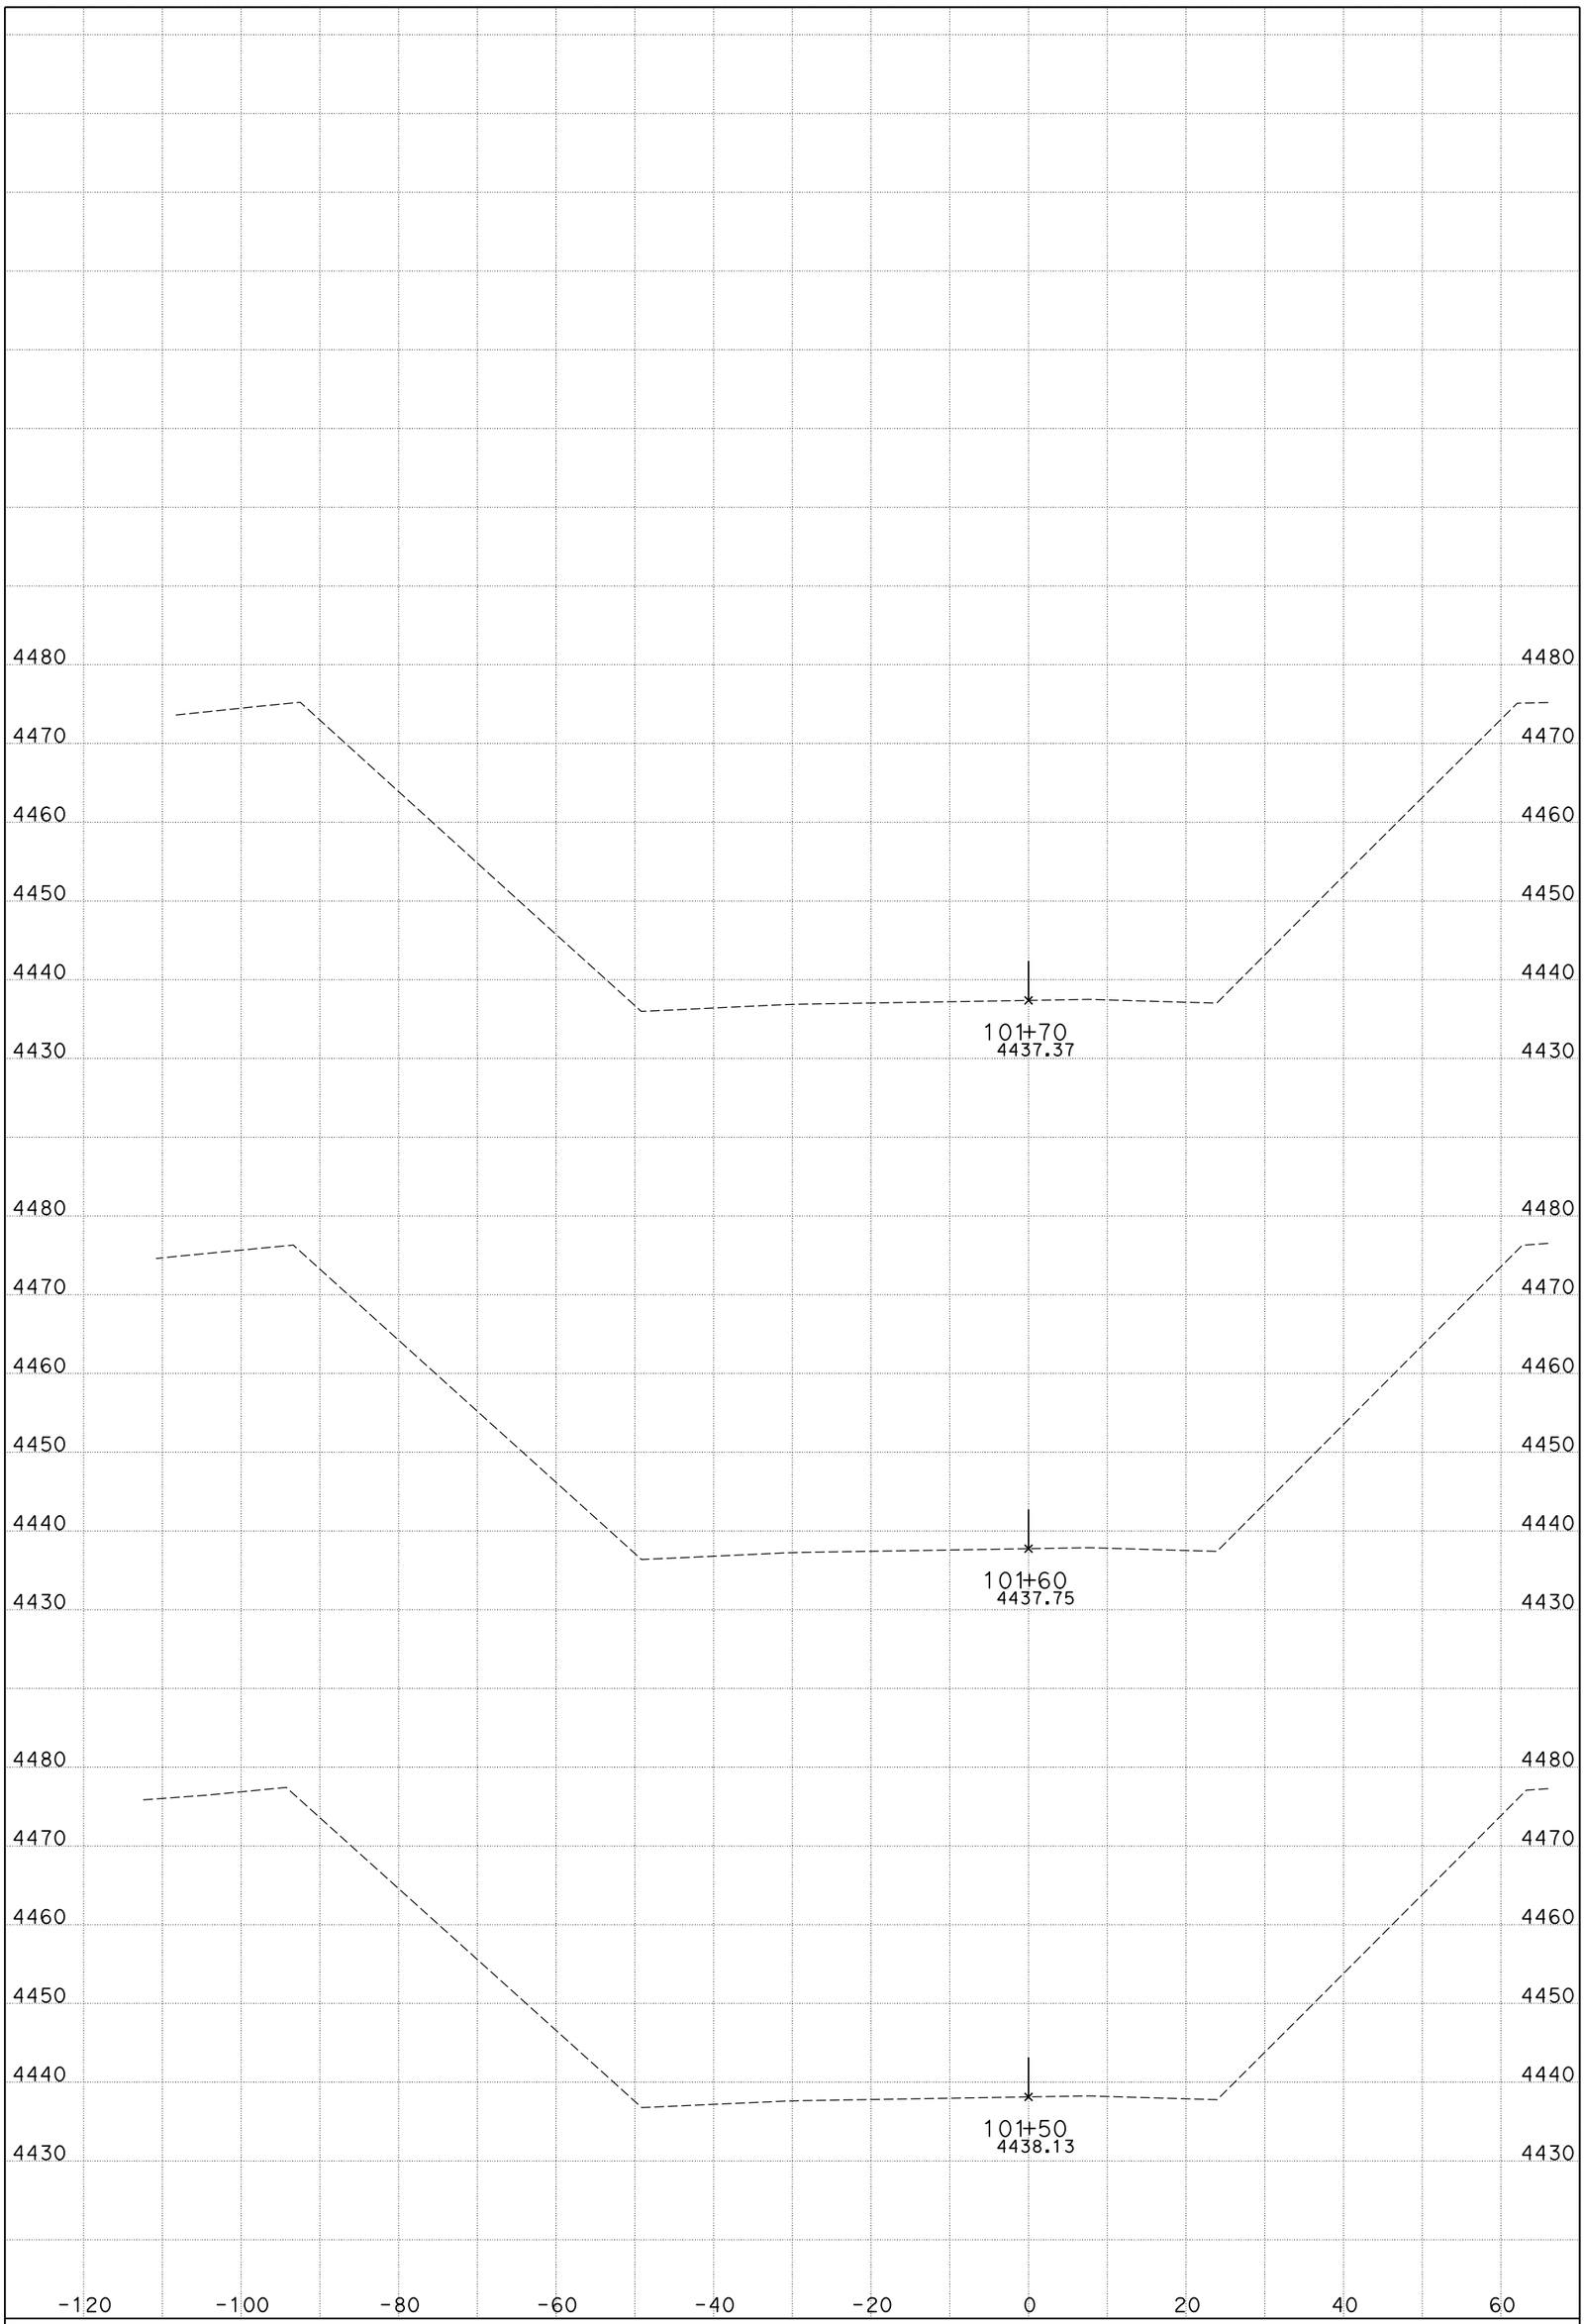

DATE: 11/4/2014

CENDA DITCH BRIDGE

CONTRACT: 0M280

DIST/CO/RTE/PM: 08/SBd/15/172.11/173.84

KC Project: 11025 File: D:\KCPron25n25\FG-Surface*slpro.ear

I-15

CROSS SECTIONS

SHEET 96 OF 99

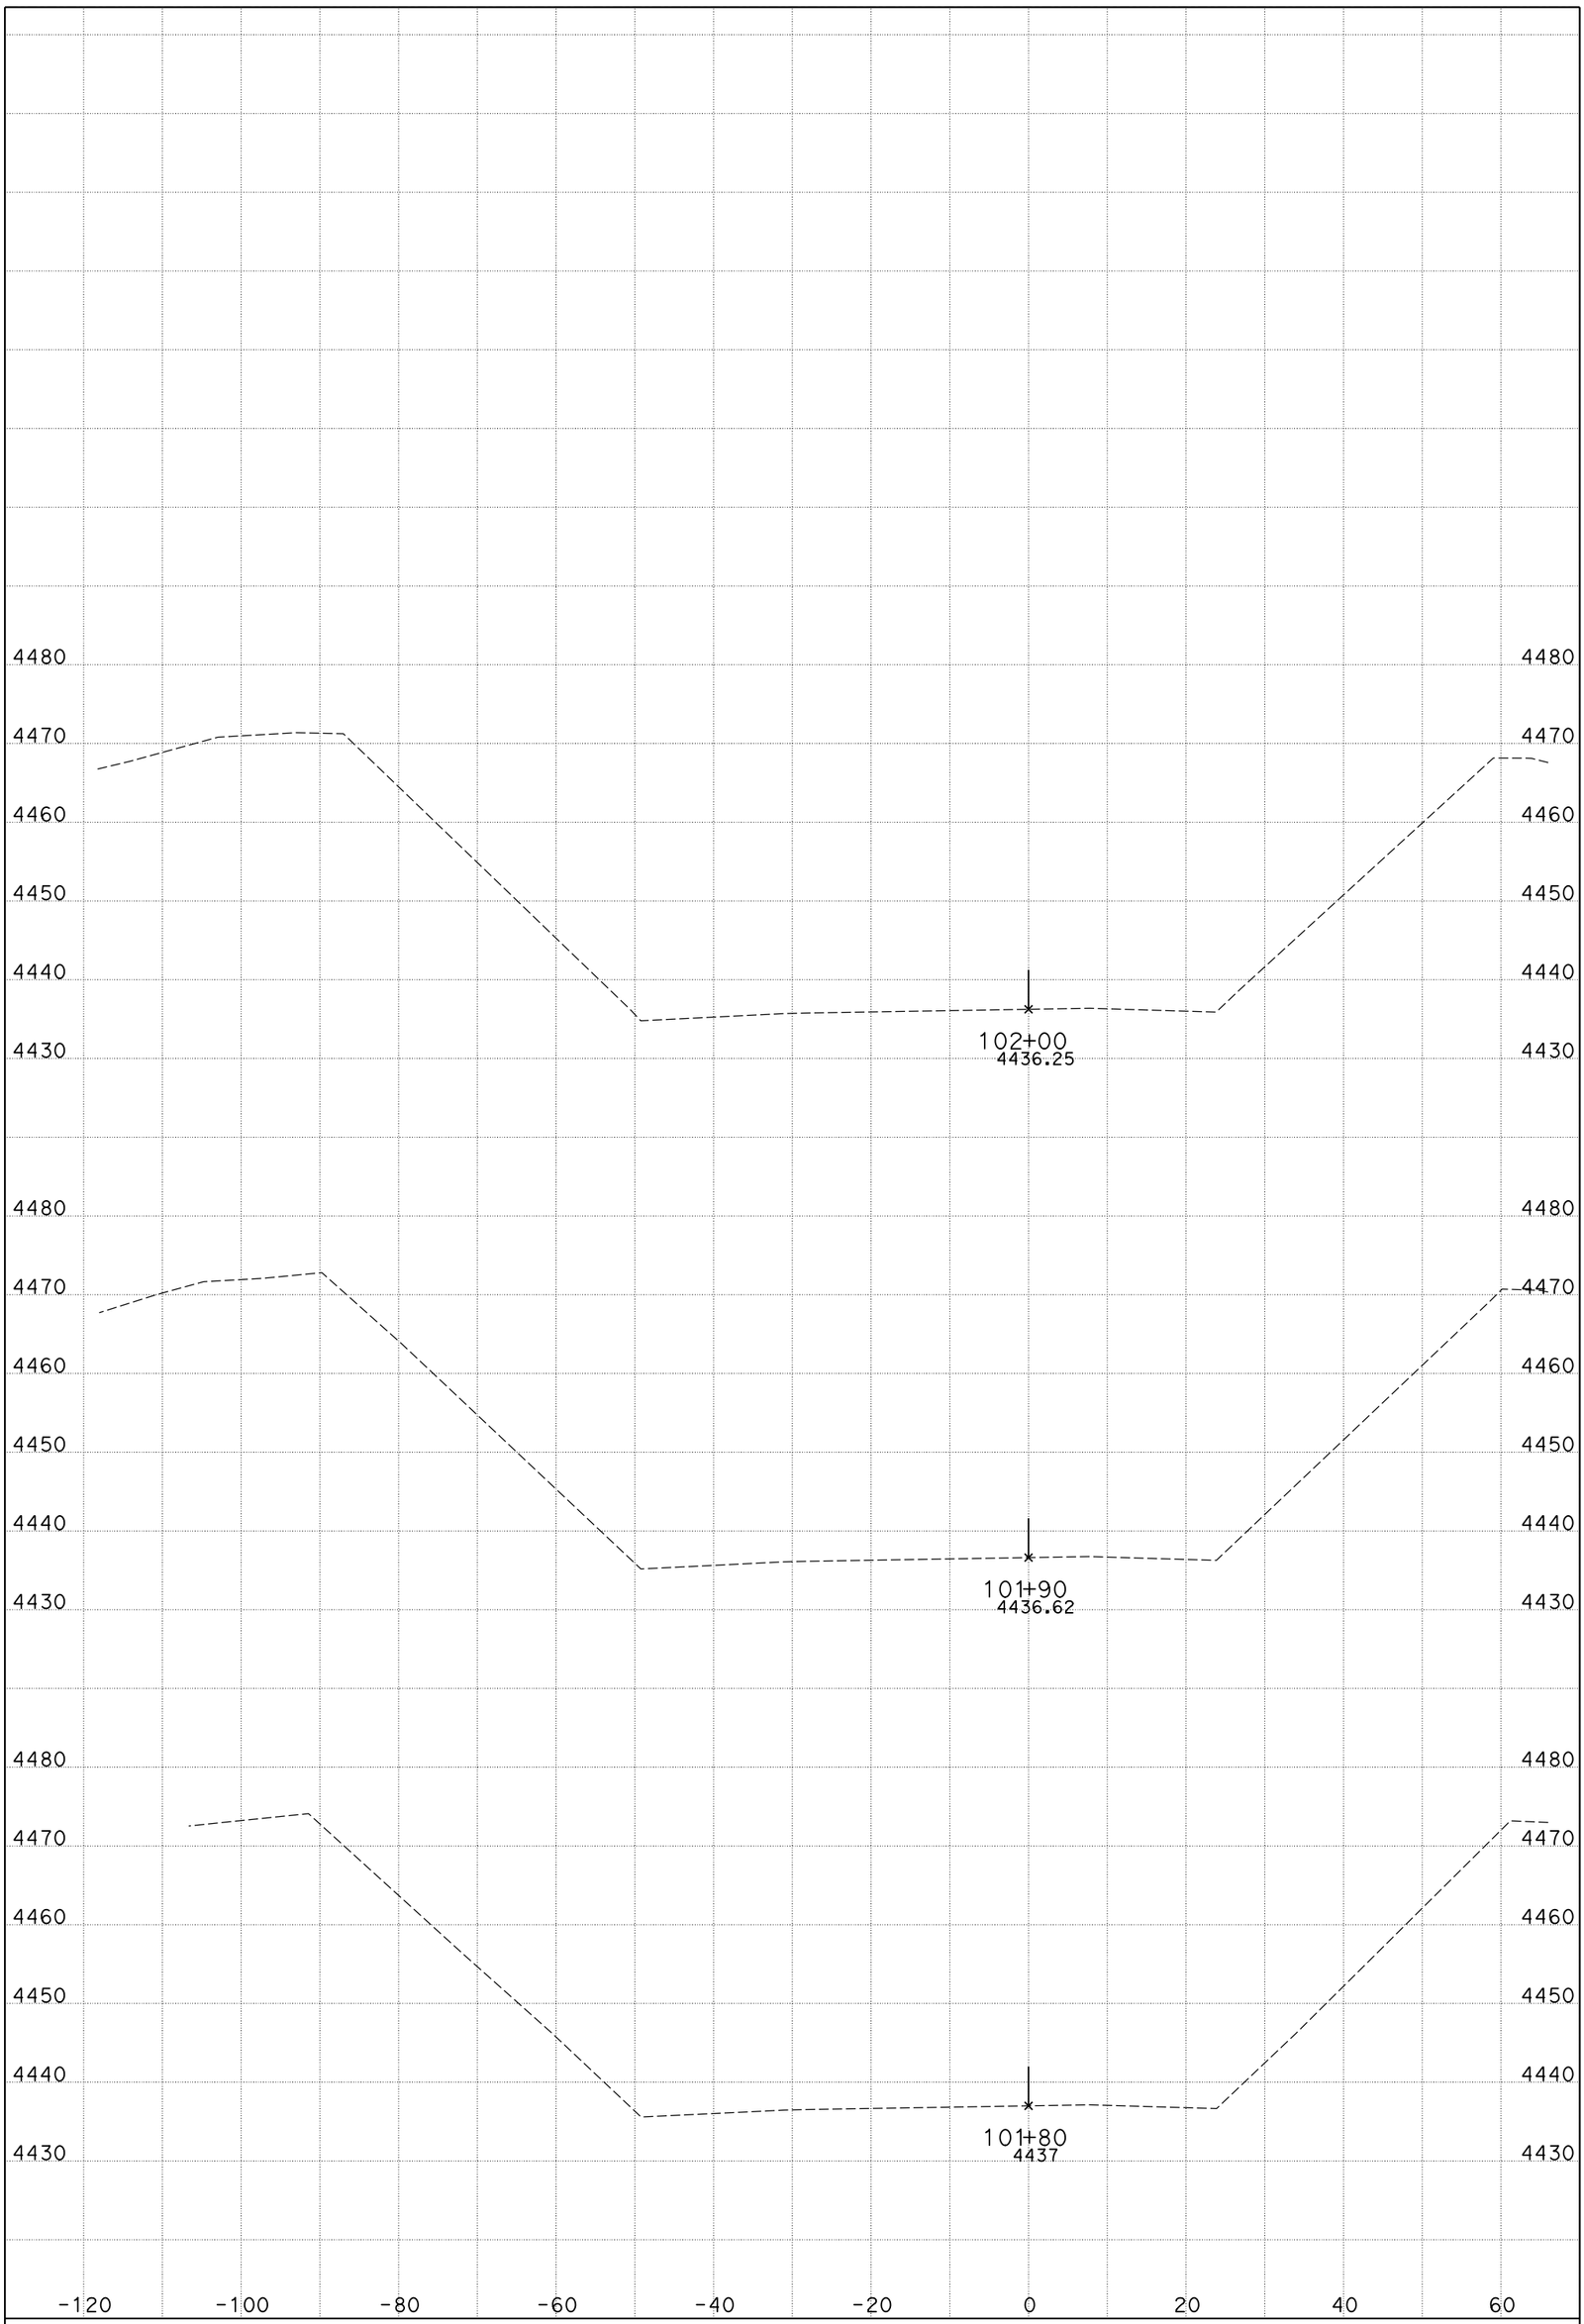

DATE: 11/4/2014

CENDA DITCH BRIDGE

CONTRACT: 0M280

DIST/CO/RTE/PM: 08/SBd/15/172.11/173.84

KC Project: 11025 File: D:\KCPron25n25\FG-Surface*slpro.ear

I-15

CROSS SECTIONS

SHEET 97 OF 99

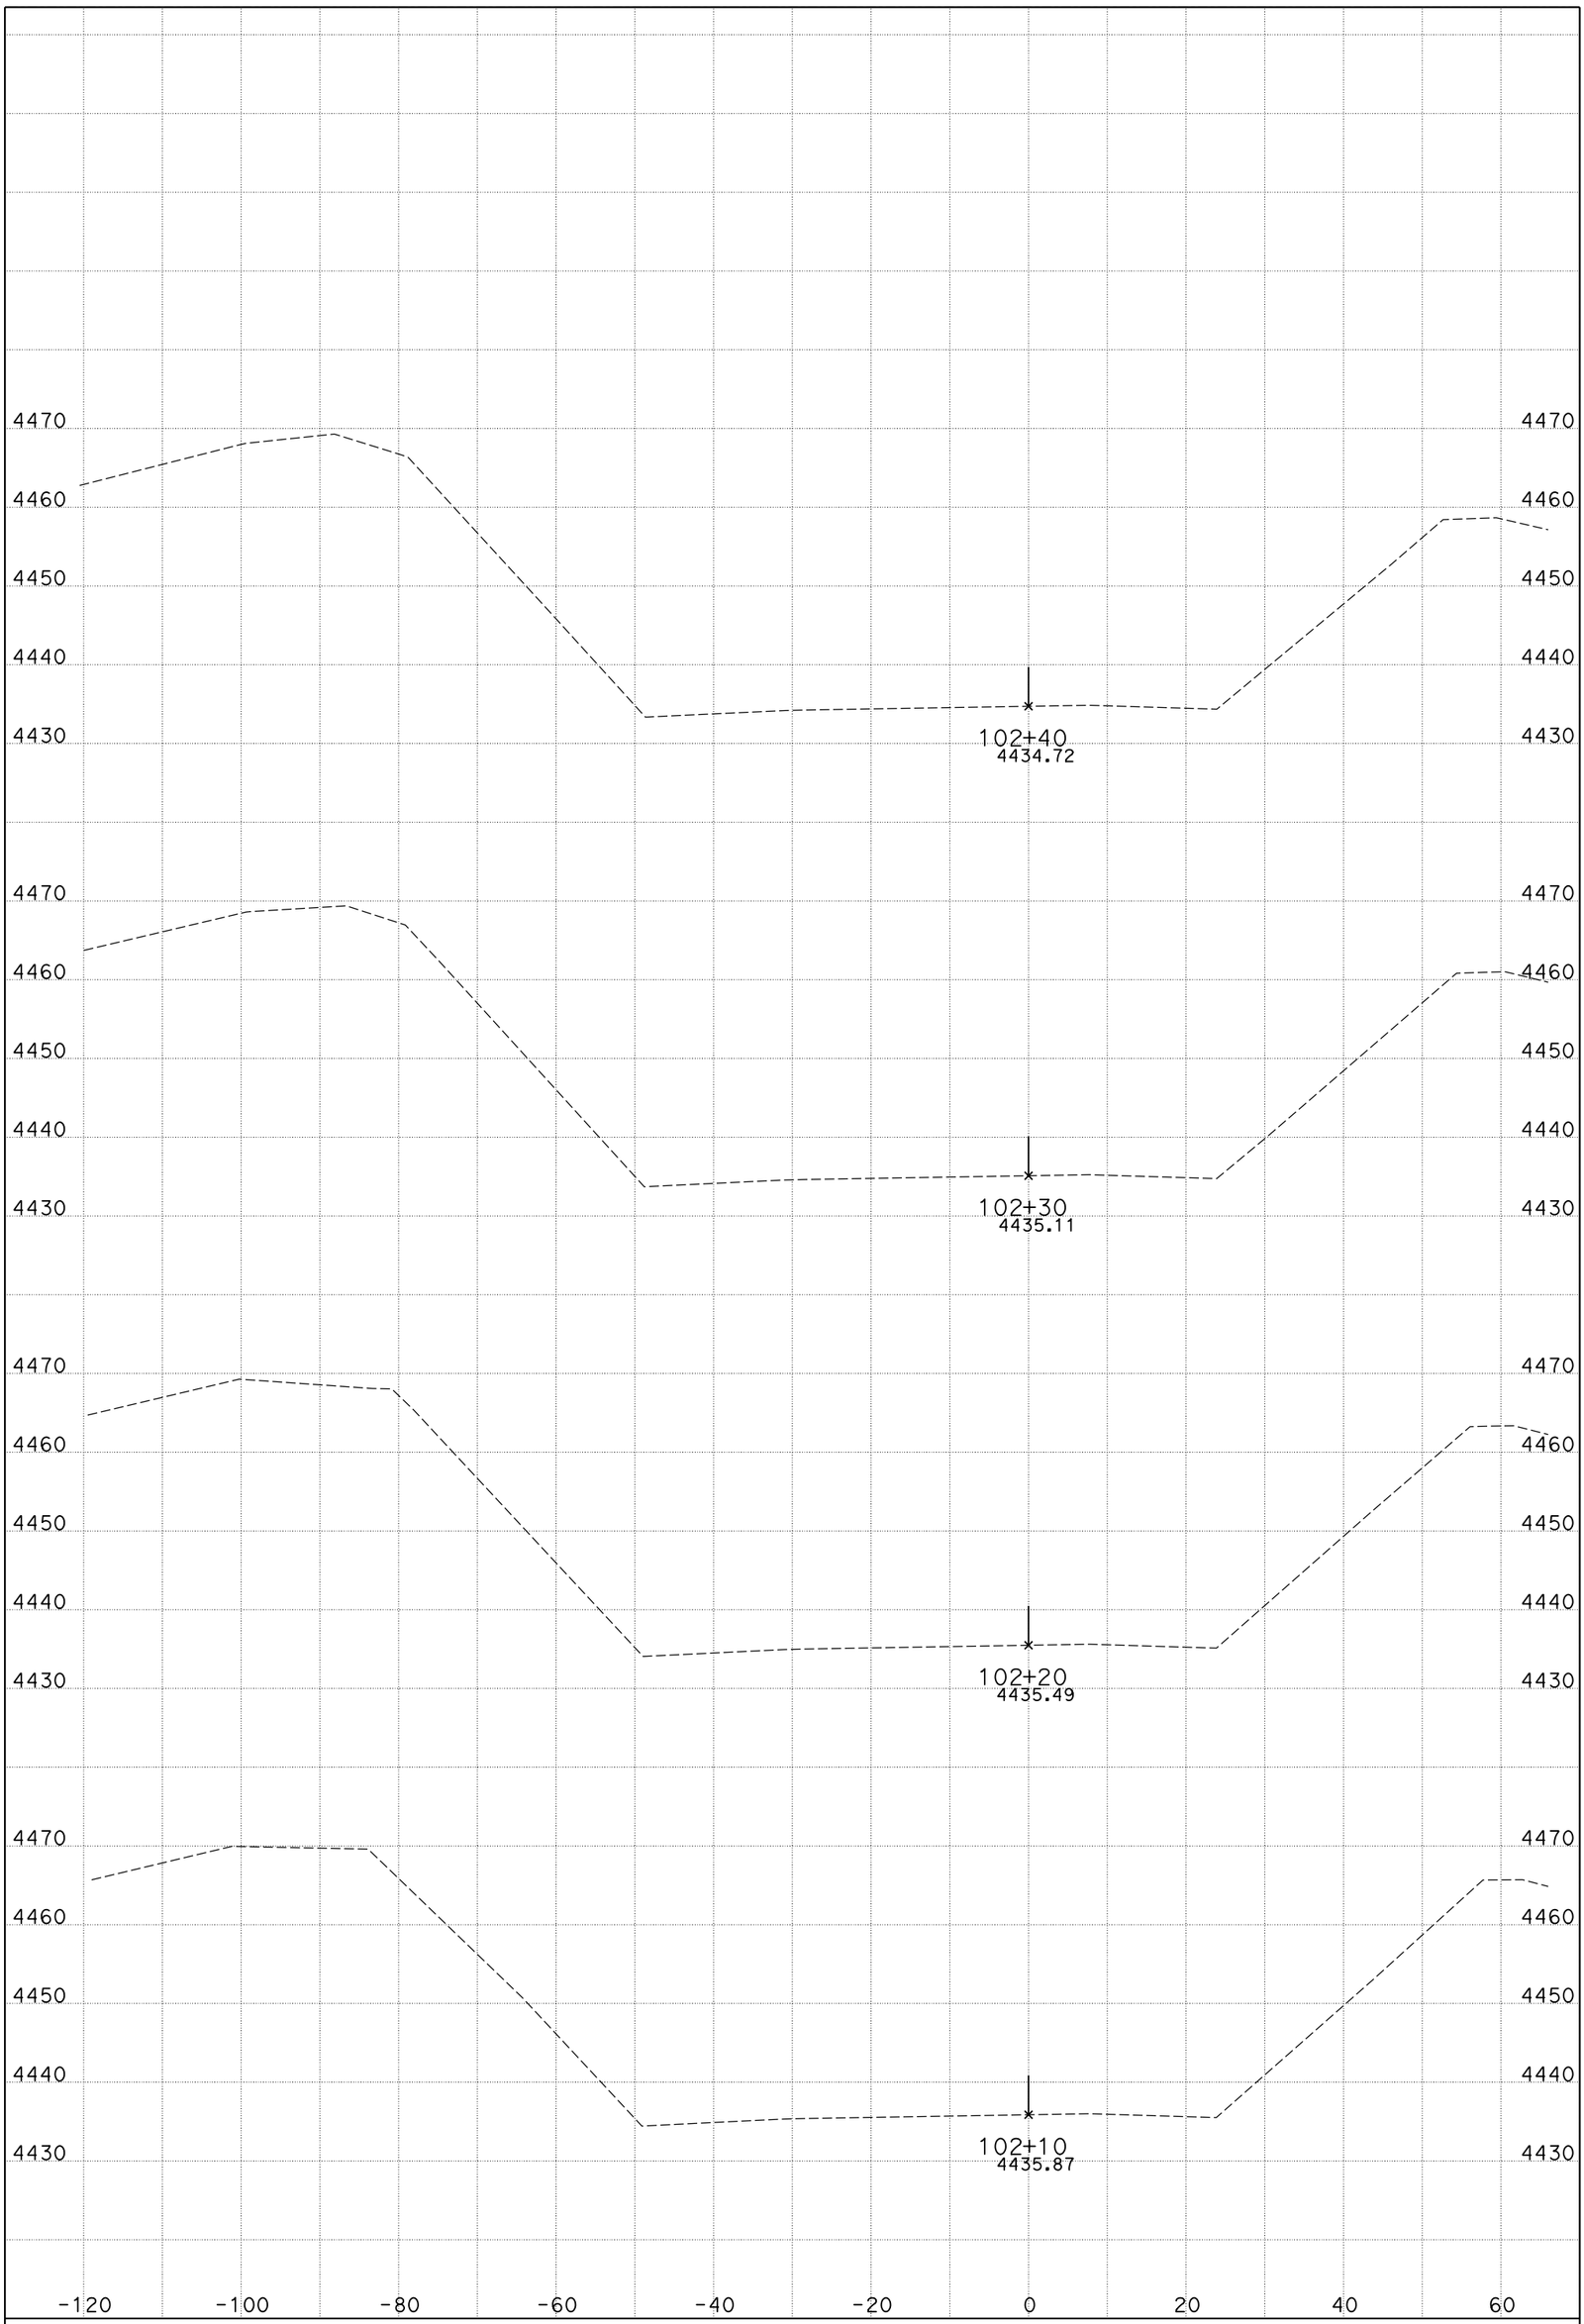

DATE: 11/4/2014

CENDA DITCH BRIDGE

CONTRACT: 0M280

DIST/CO/RTE/PM: 08/SBd/15/172.11/173.84

KC Project: 11025 File: D:\KCPron25n25\FG-Surface*slpro.ear

I-15

CROSS SECTIONS

SHEET 98 OF 99

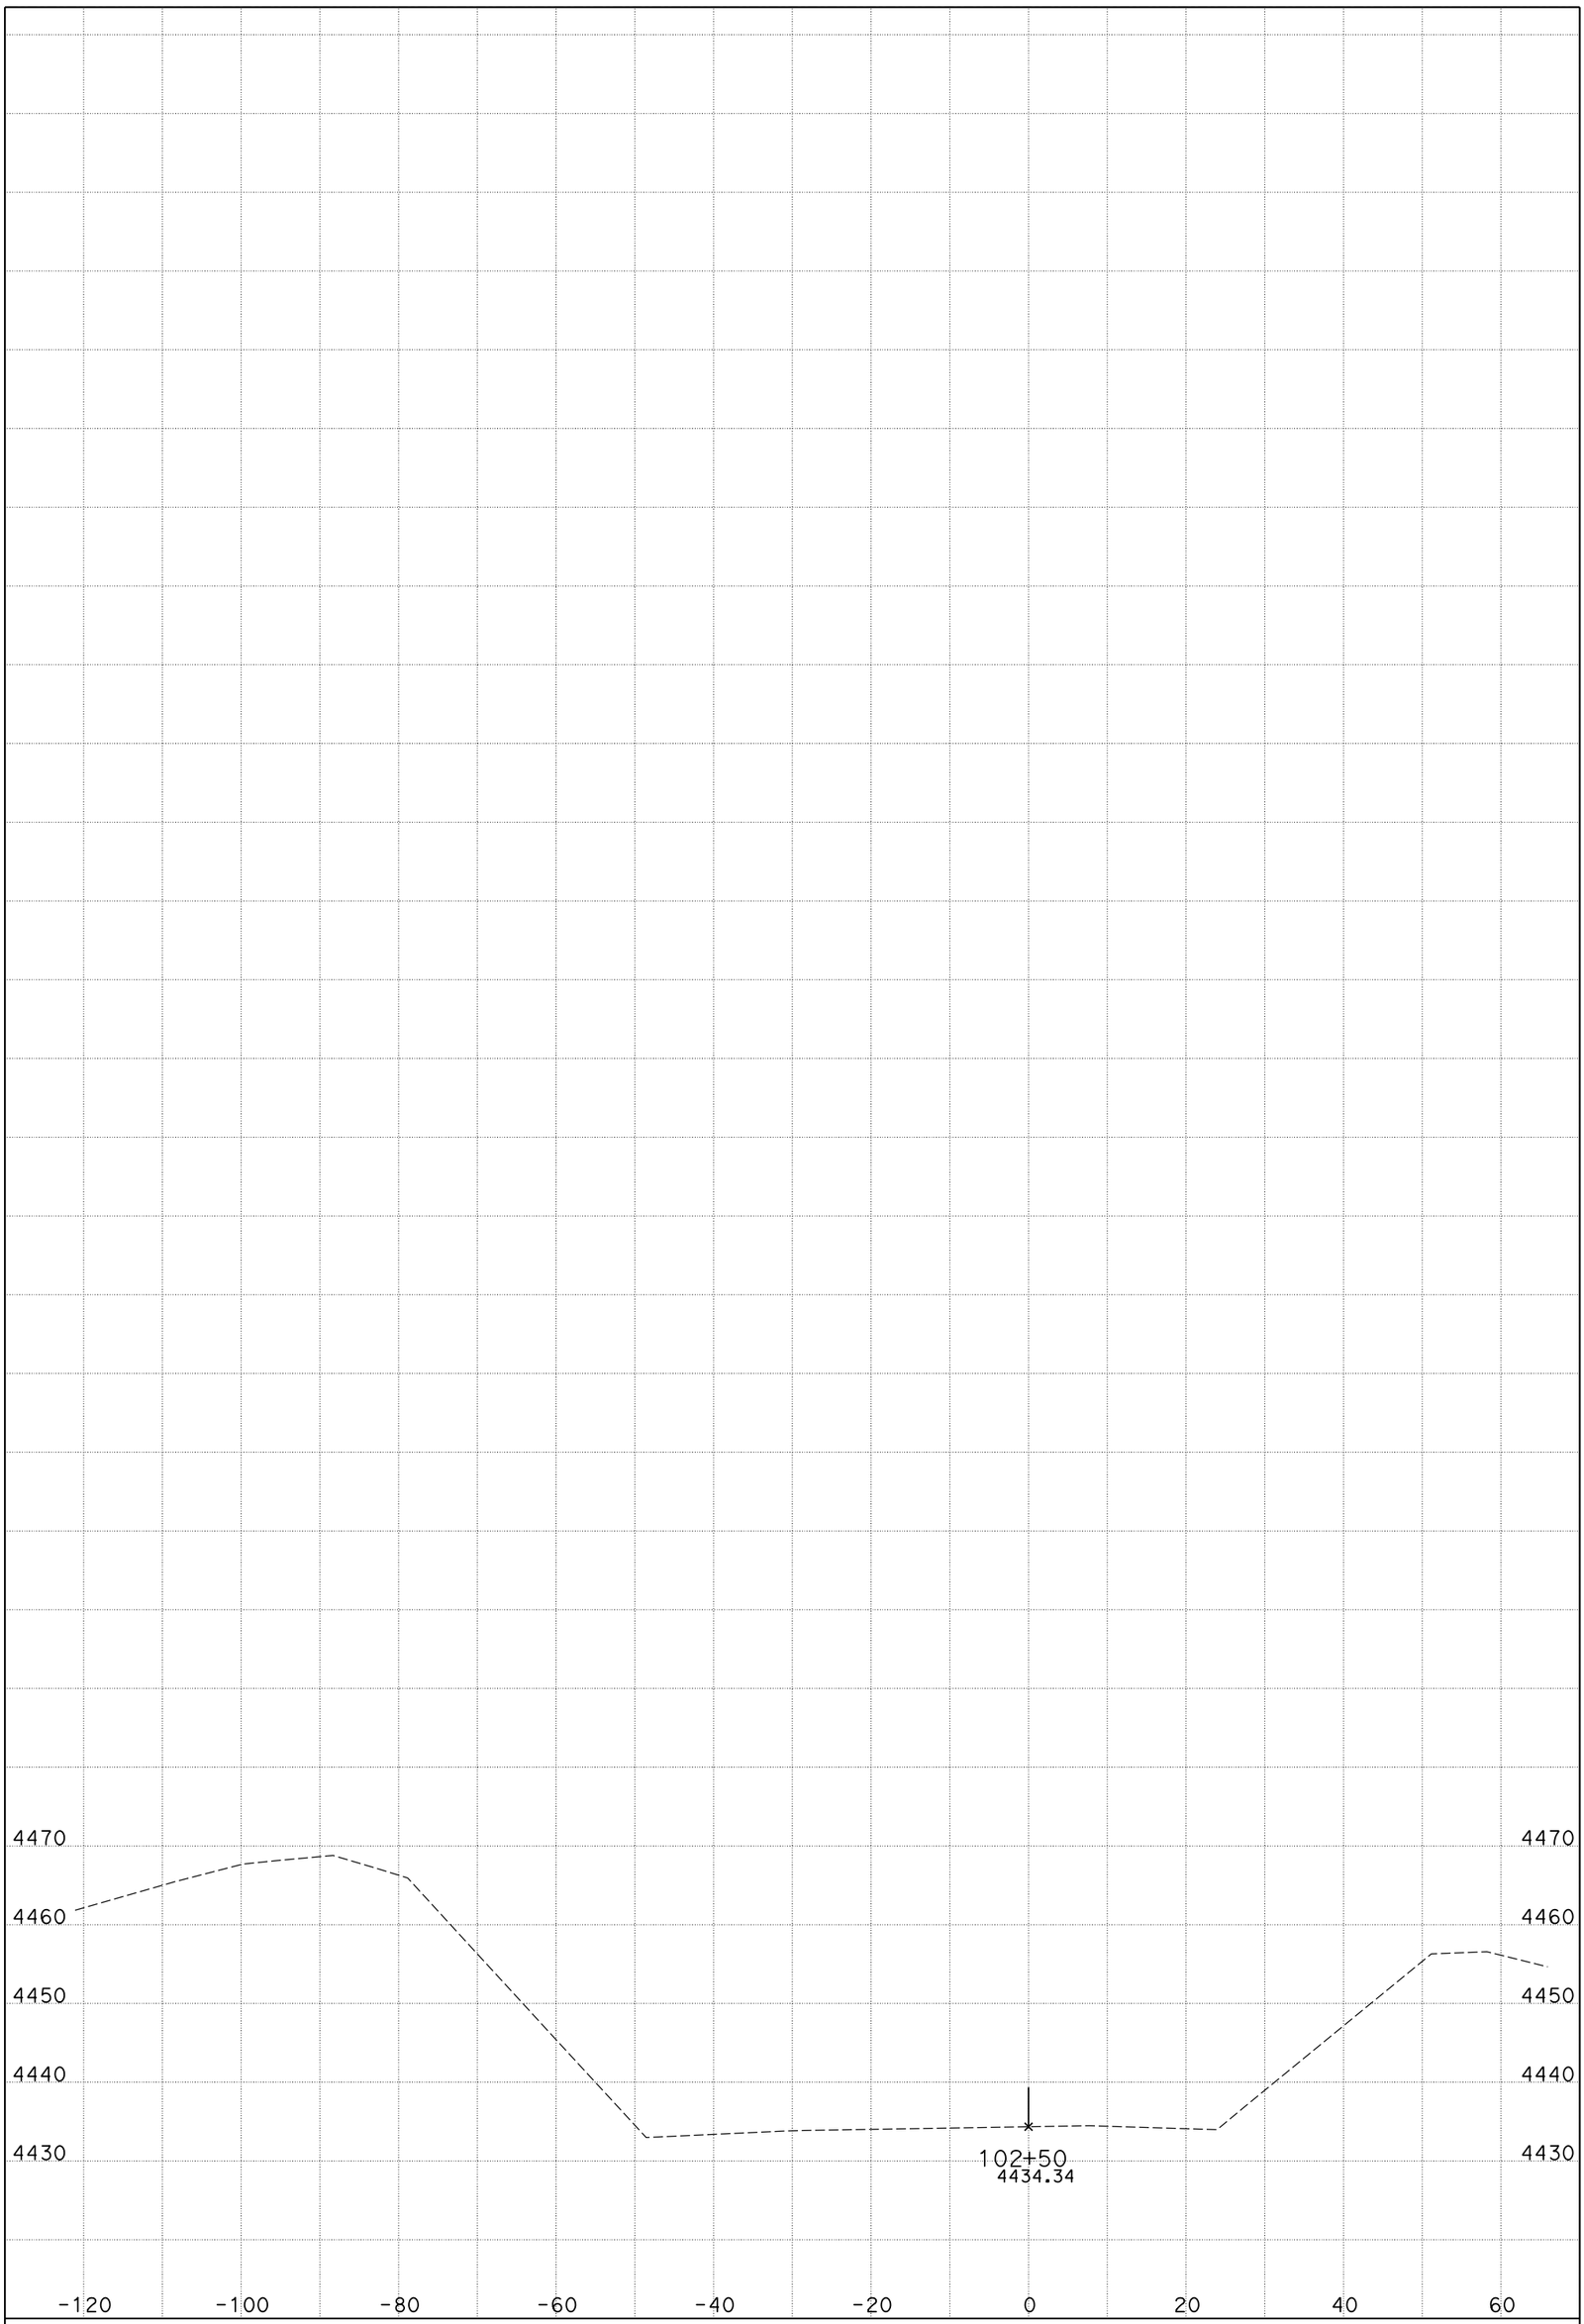

DATE: 11/4/2014

CENDA DITCH BRIDGE

CONTRACT: 0M280

DIST/CO/RTE/PM: 08/SBd/15/172.11/173.84

KC Project: 11025 File: D:\KCPron25n25\FG-Surface*slpro.ear

I-15

CROSS SECTIONS

SHEET 99 OF 99

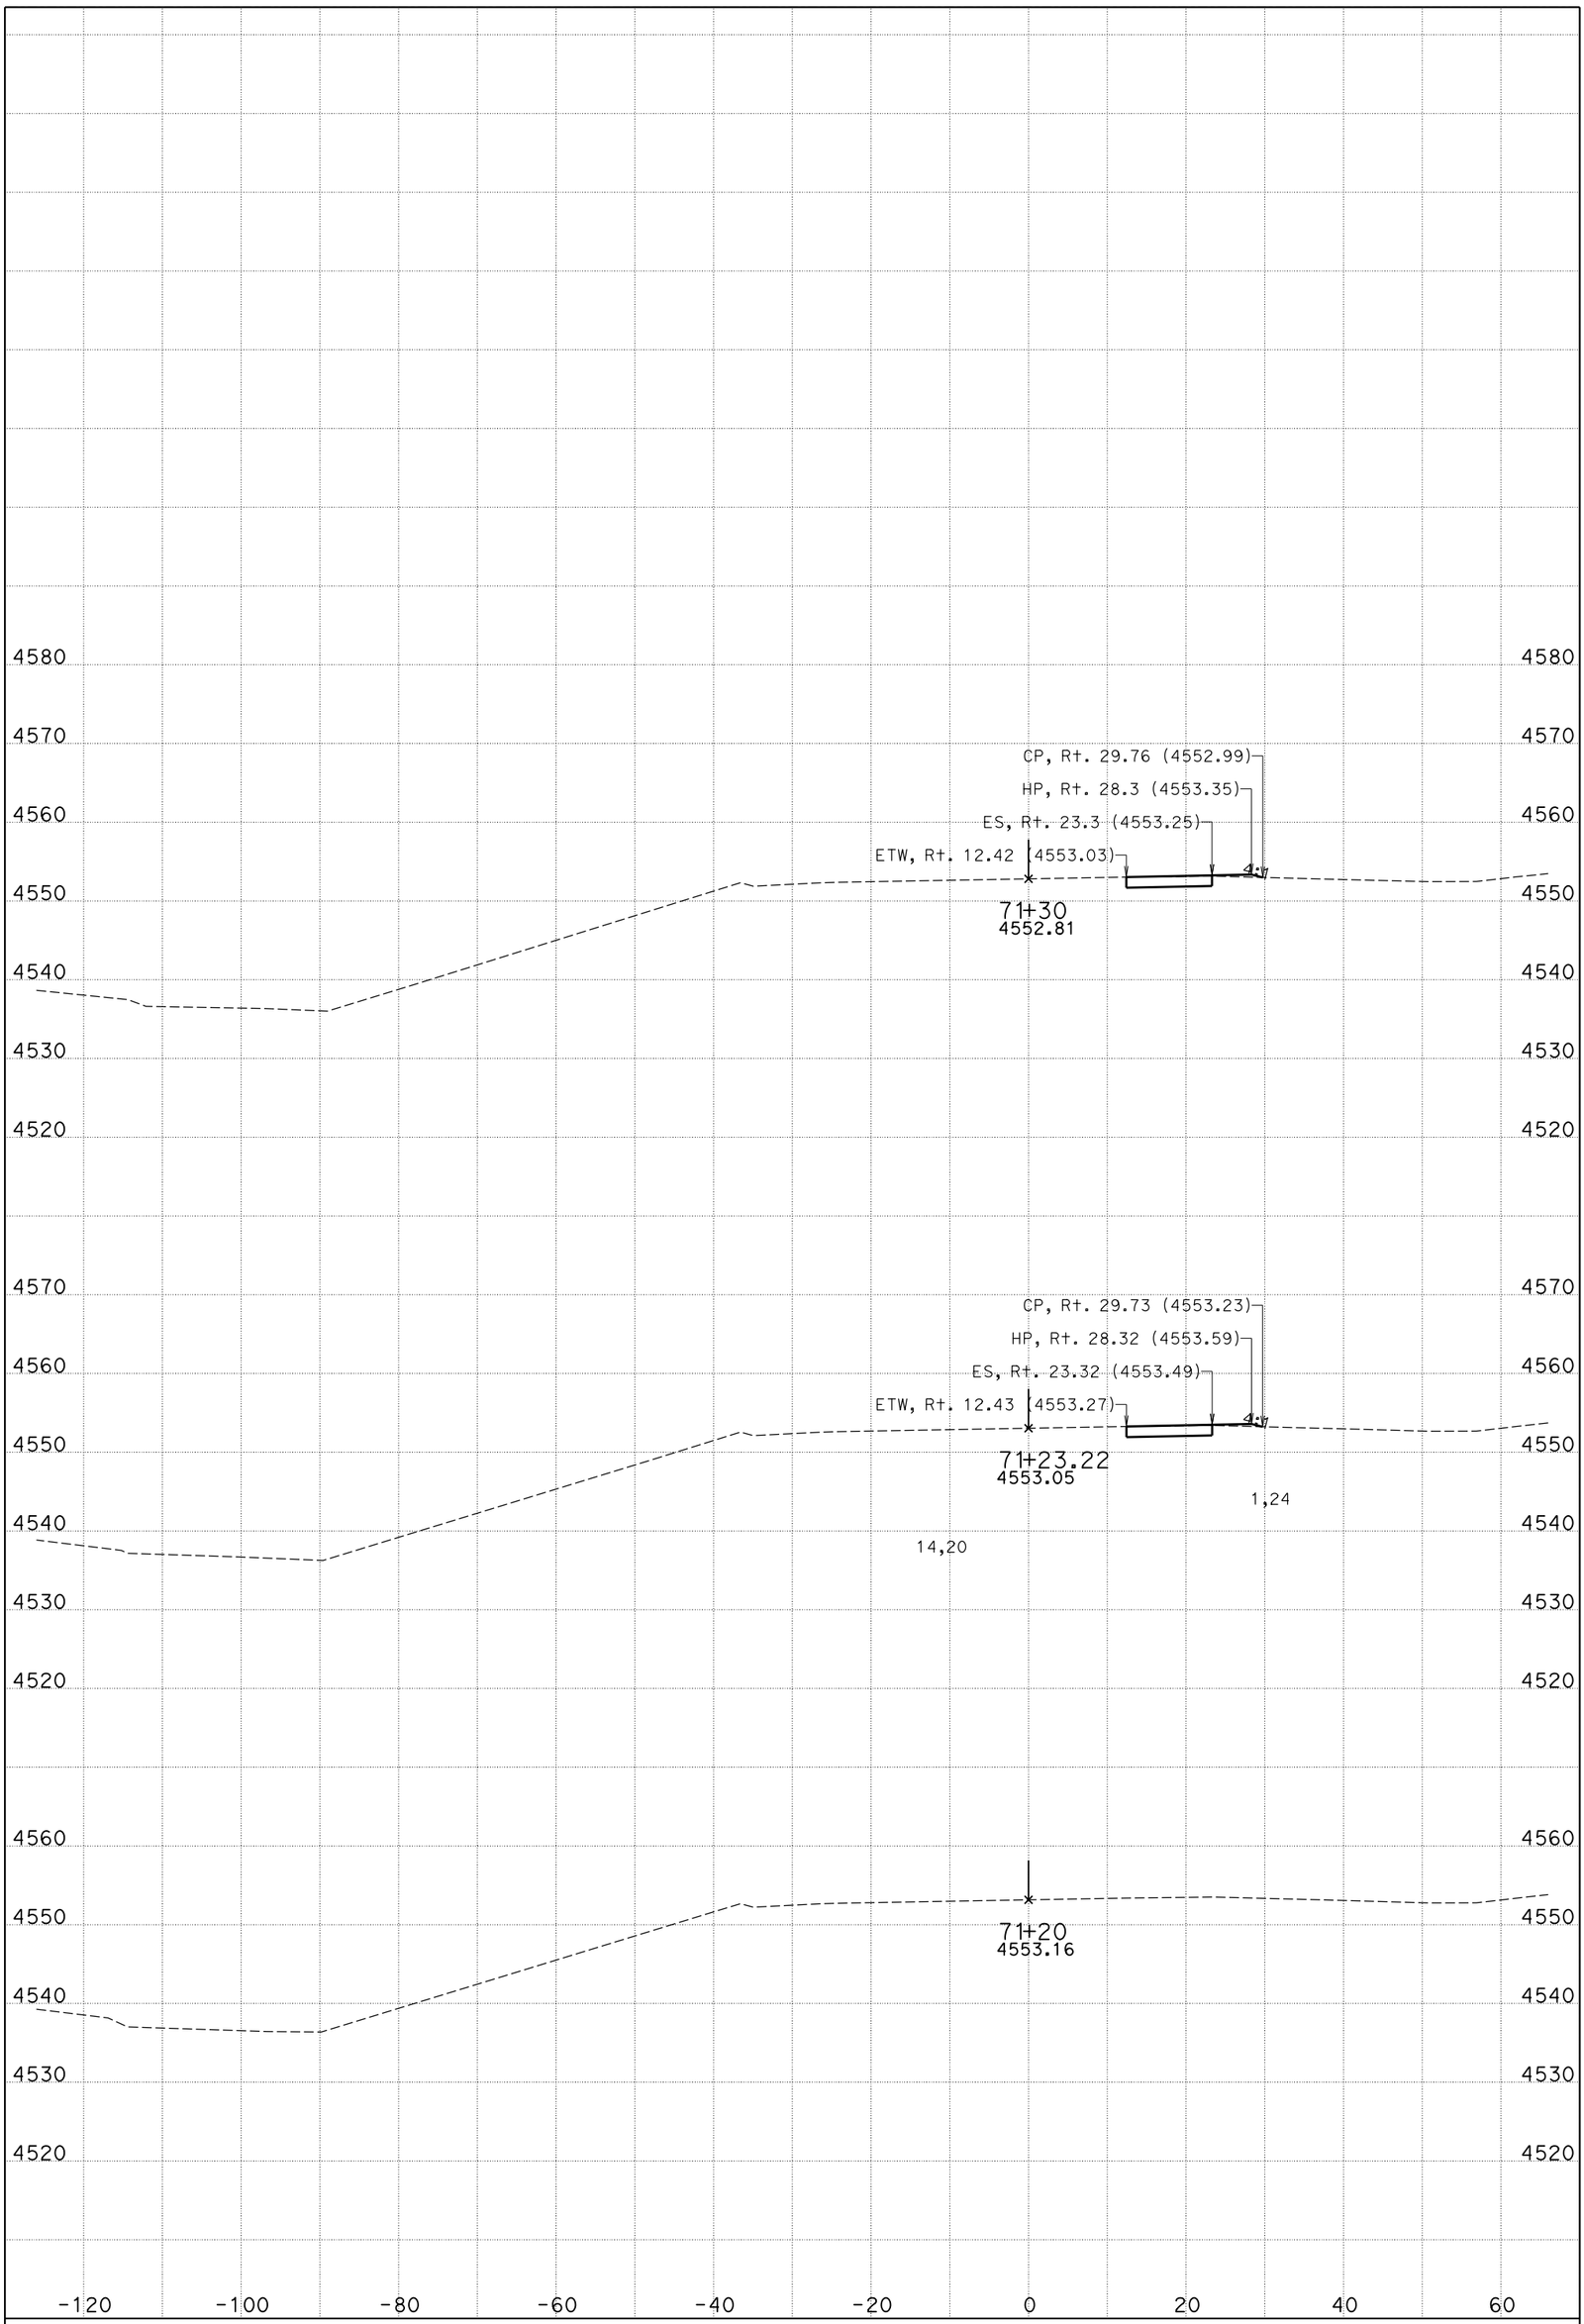

DATE: 11/4/2014

CENDA DITCH BRIDGE

CONTRACT: 0M280

DIST/CO/RTE/PM: 08/SBd/15/172.11/173.84

KC Project: 11025 File: D:\KCPron25n25\FG-Surface*slpro.ear

I-15

CROSS SECTIONS

SHEET 1 OF 99

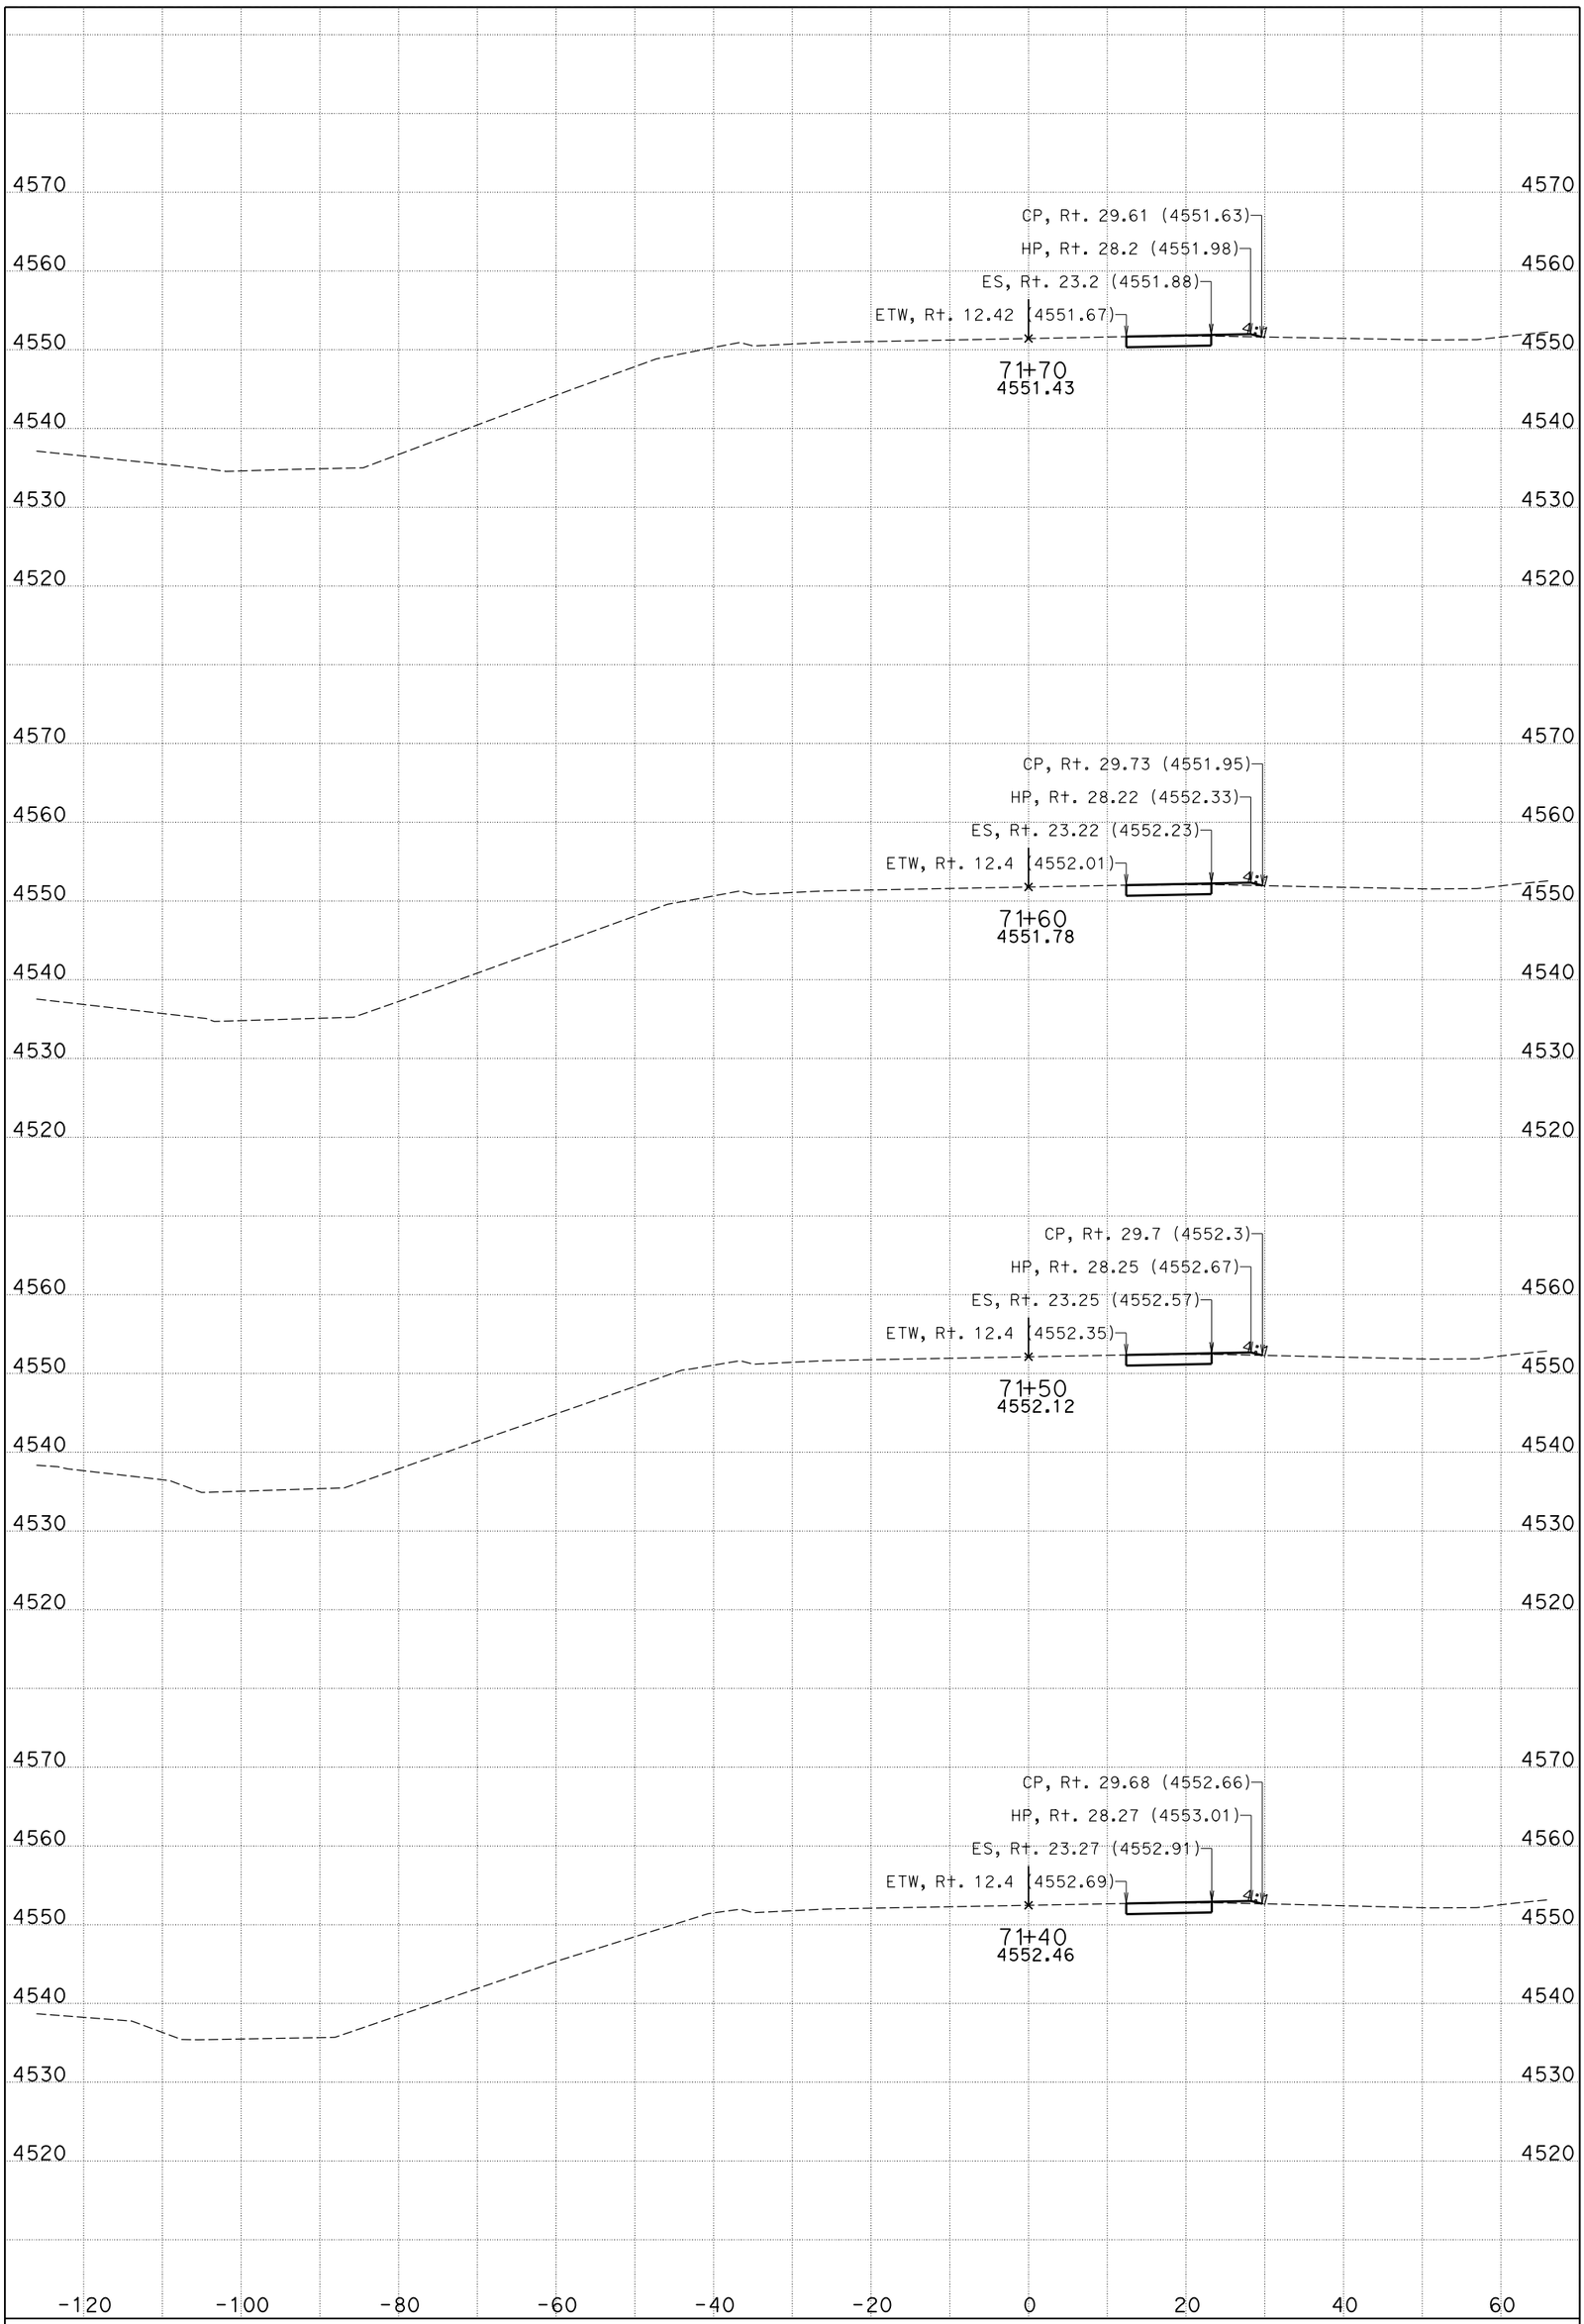

DATE: 11/4/2014

CENDA DITCH BRIDGE

CONTRACT: 0M280

DIST/CO/RTE/PM: 08/SBd/15/172.11/173.84

KC Project: 11025 File: D:\KCPron25n25\FG-Surface*slpro.ear

I-15

CROSS SECTIONS

SHEET 2 OF 99

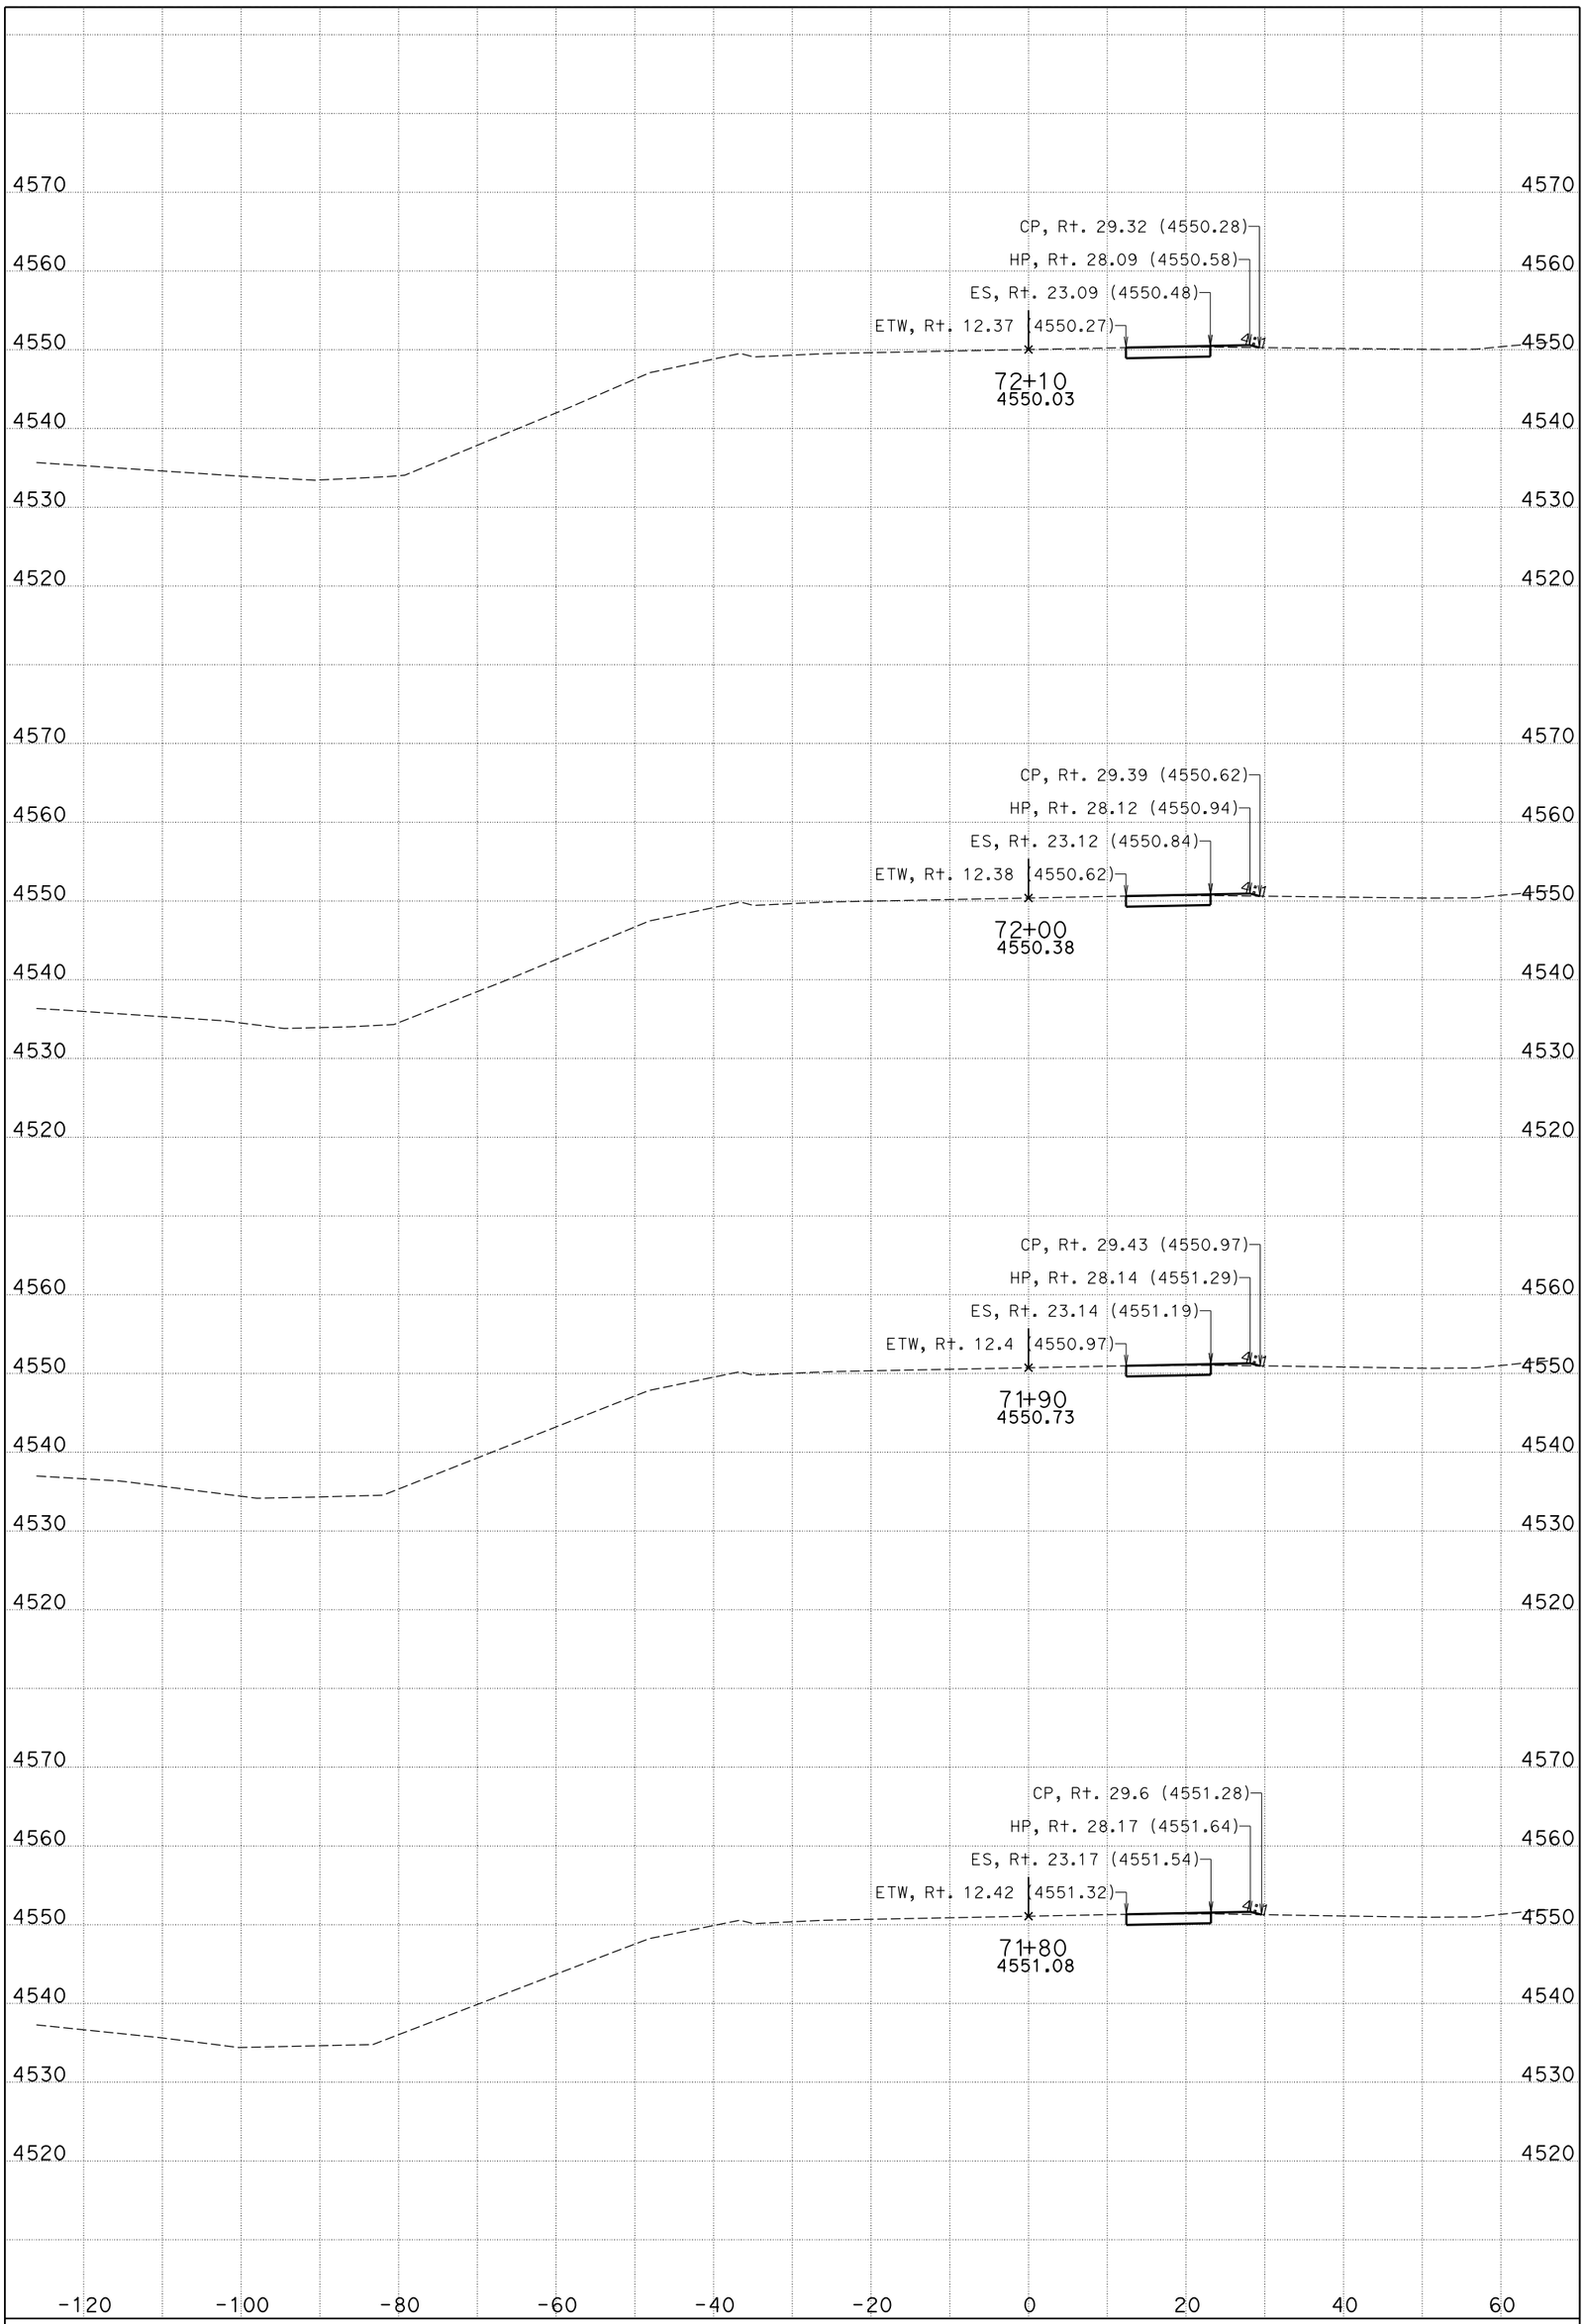

DATE: 11/4/2014

CENDA DITCH BRIDGE

CONTRACT: 0M280

DIST/CO/RTE/PM: 08/SBd/15/172.11/173.84

KC Project: 11025 File: D:\KCPron25n25\FG-Surface*slpro.ear

I-15

CROSS SECTIONS

SHEET 3 OF 99

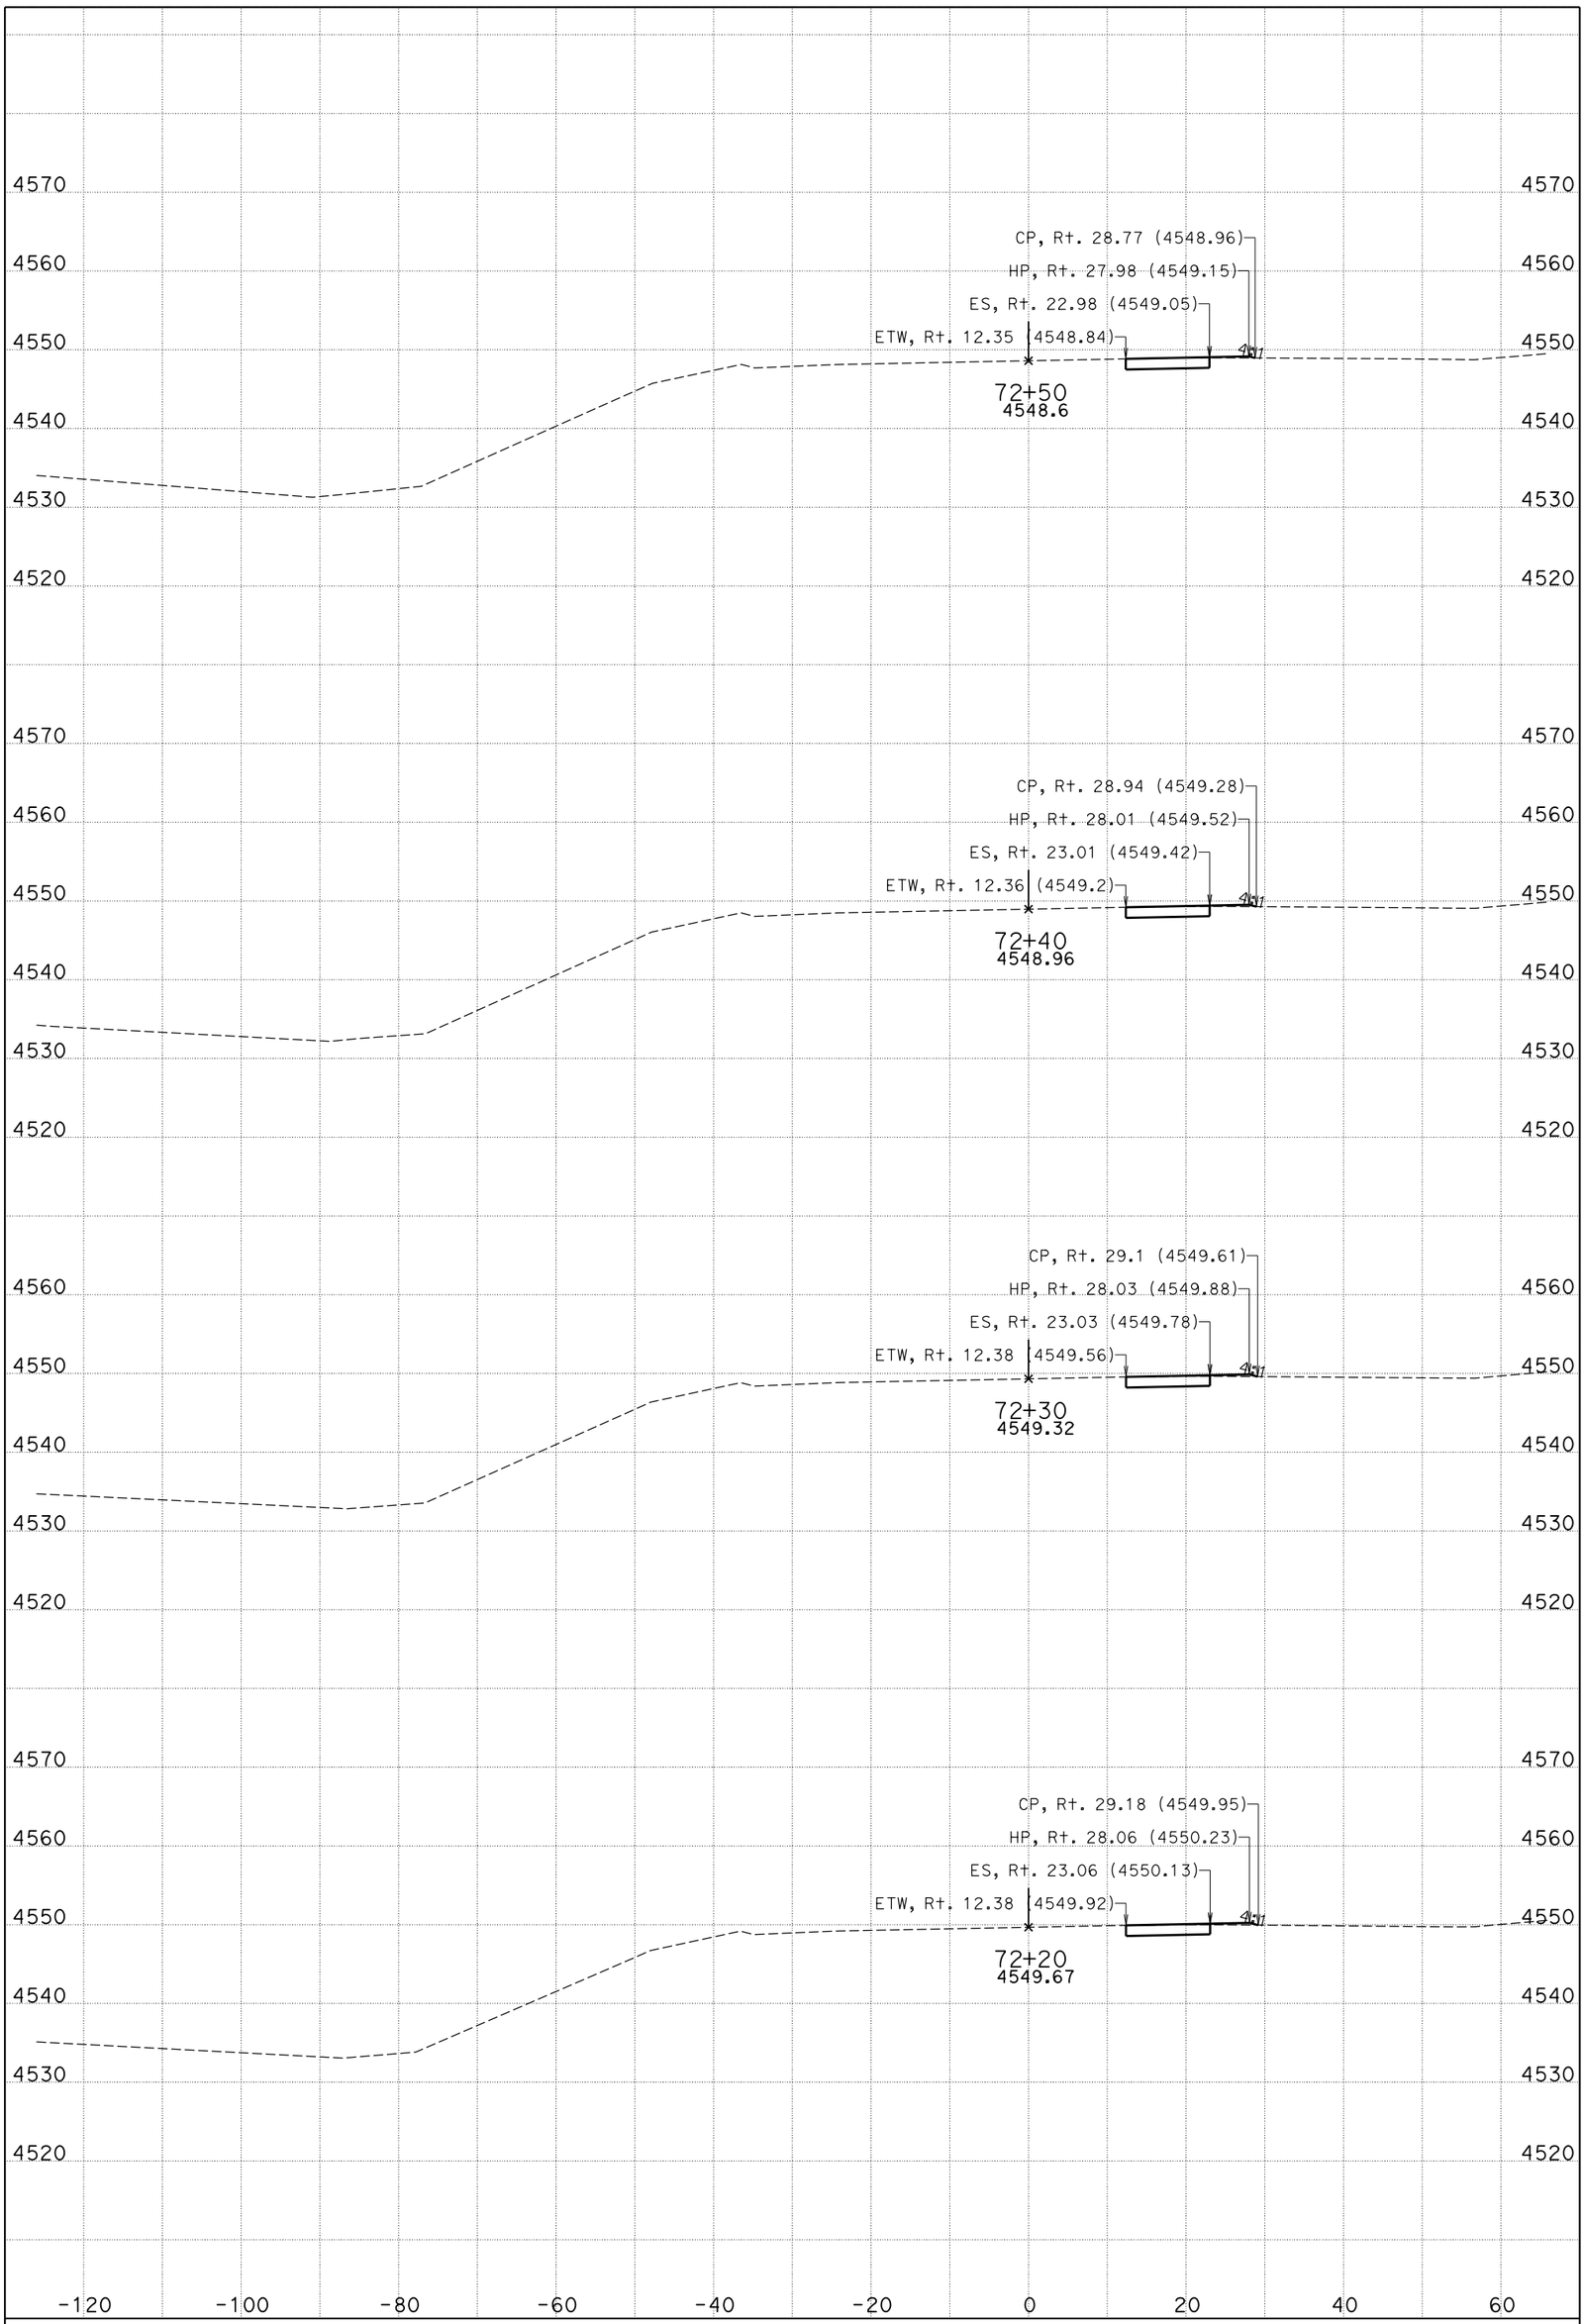

DATE: 11/4/2014

CENDA DITCH BRIDGE

CONTRACT: 0M280

DIST/CO/RTE/PM: 08/SBd/15/172.11/173.84

KC Project: 11025 File: D:\KCPron25n25\FG-Surface*slpro.ear

I-15

CROSS SECTIONS

SHEET 4 OF 99

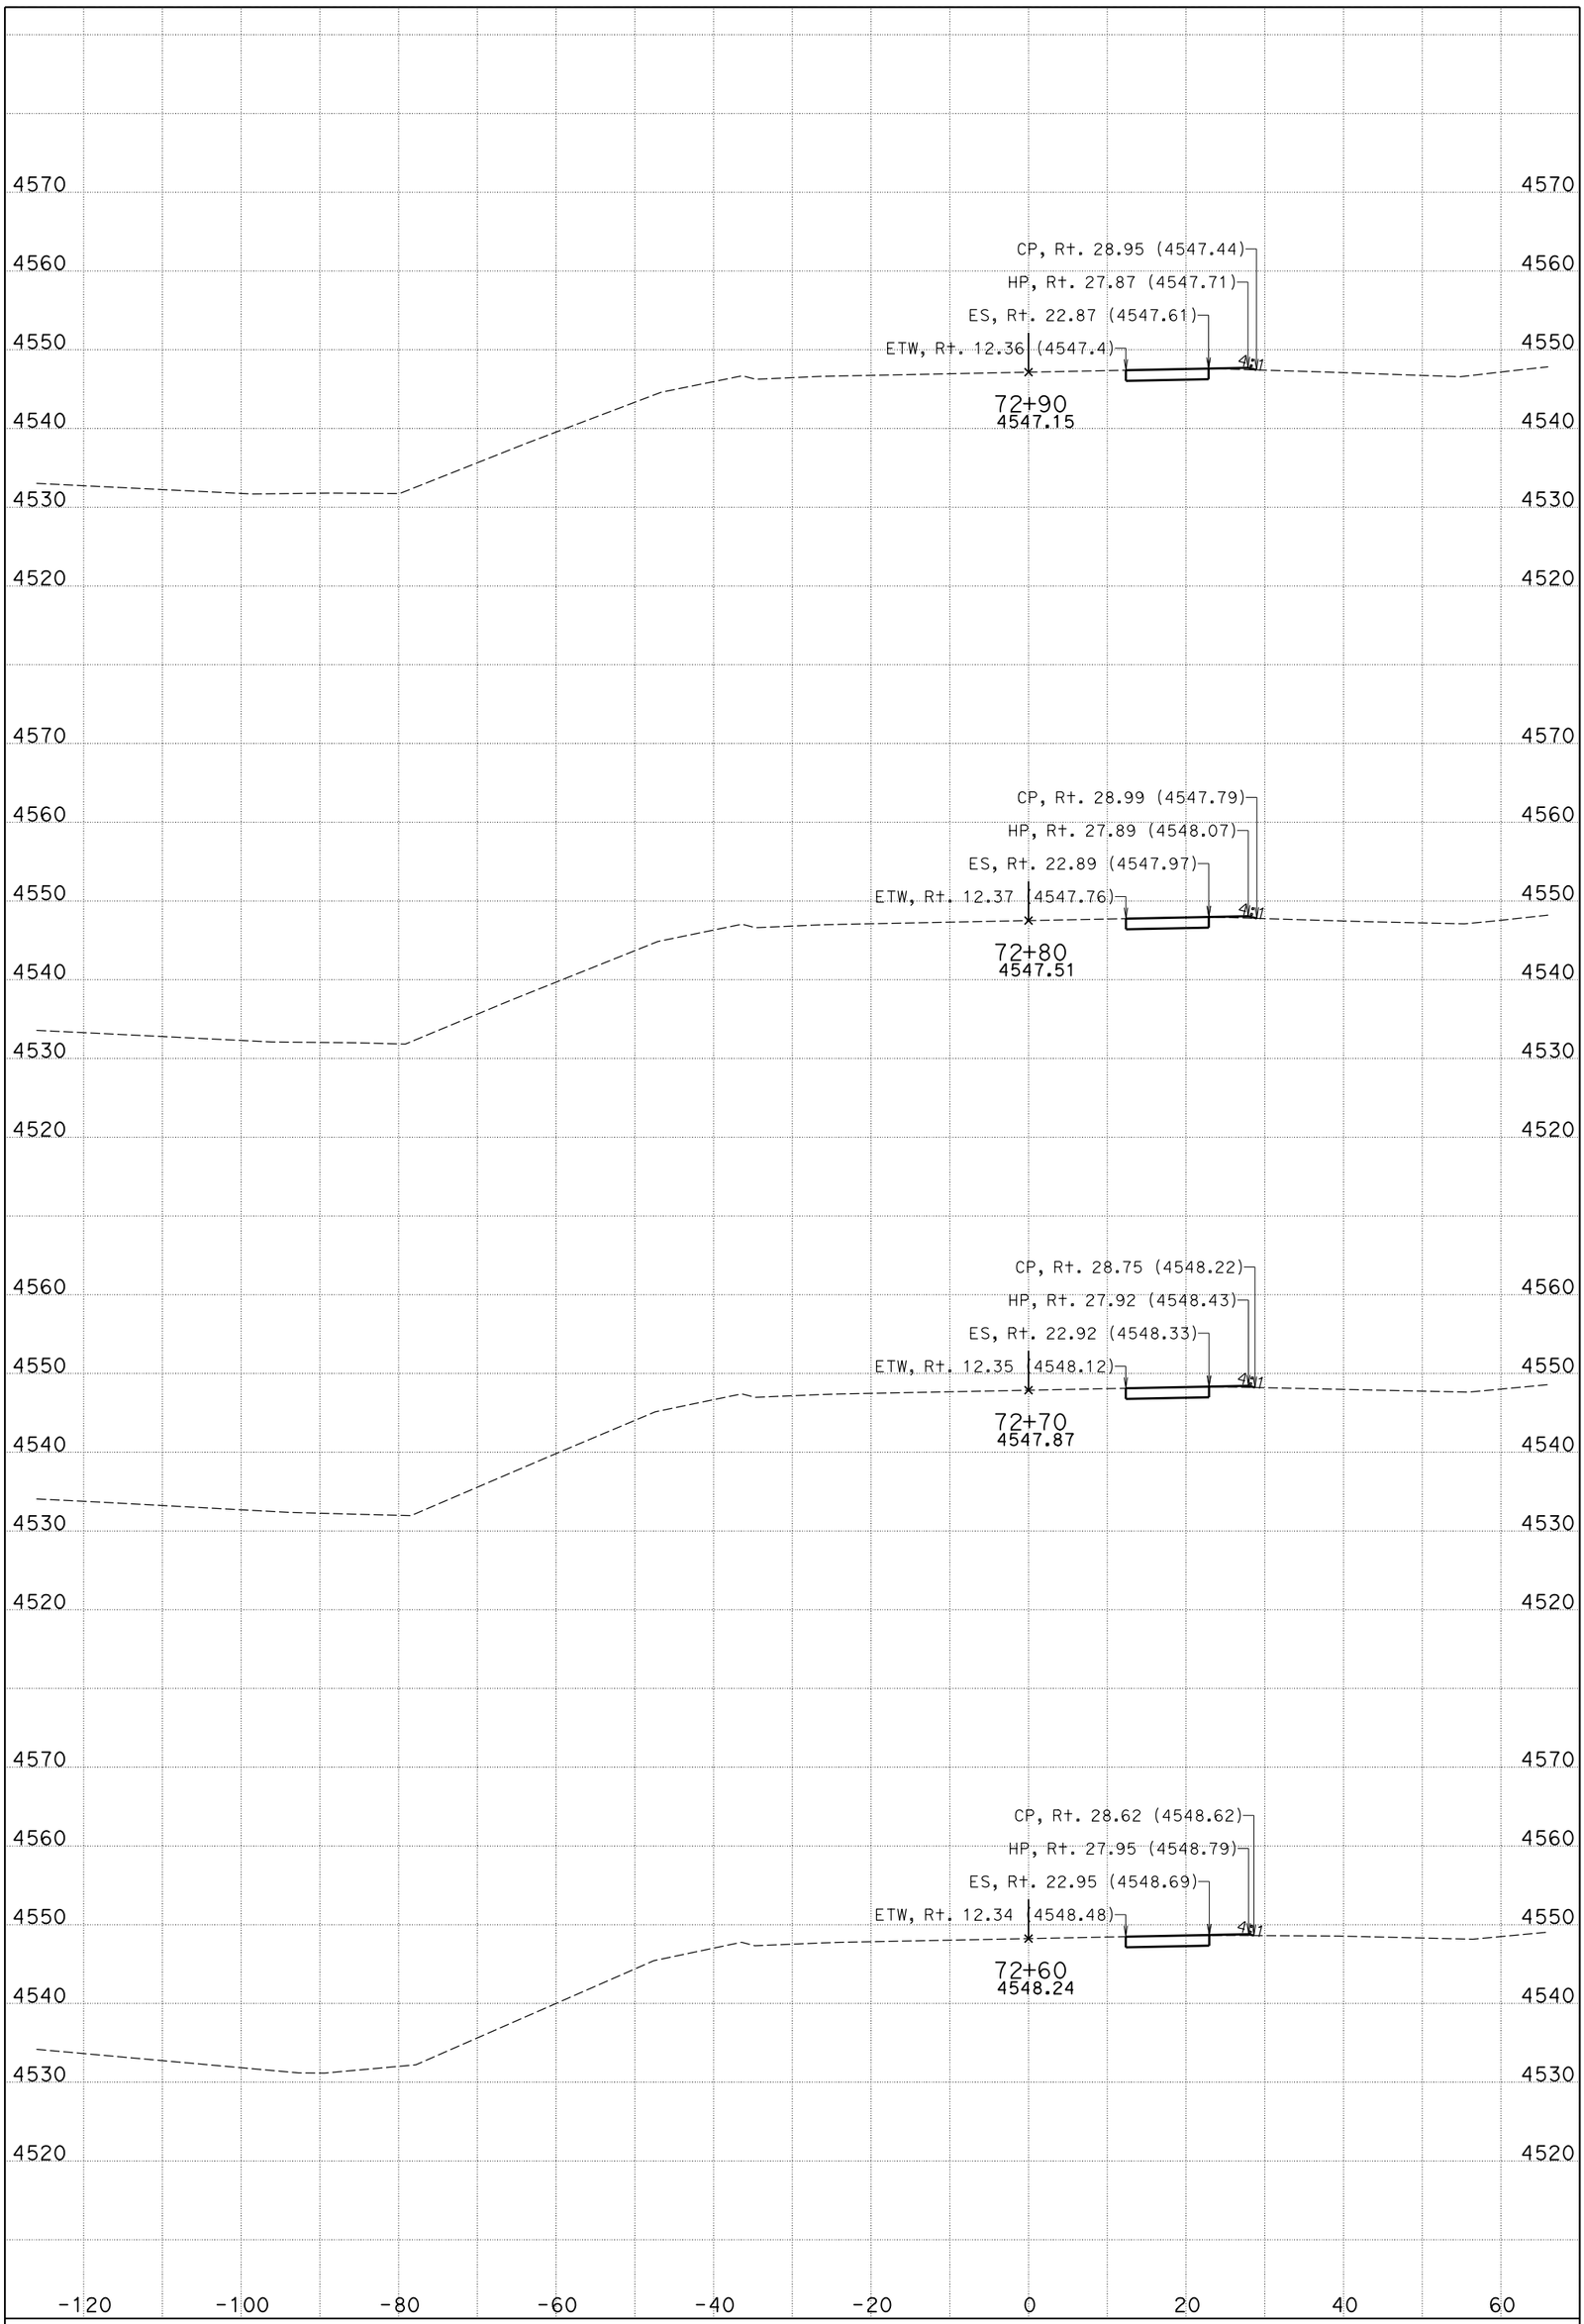

DATE: 11/4/2014

CENDA DITCH BRIDGE

CONTRACT: 0M280

DIST/CO/RTE/PM: 08/SBd/15/172.11/173.84

KC Project: 11025 File: D:\KCPron25n25\FG-Surface*slpro.ear

I-15

CROSS SECTIONS

SHEET 5 OF 99

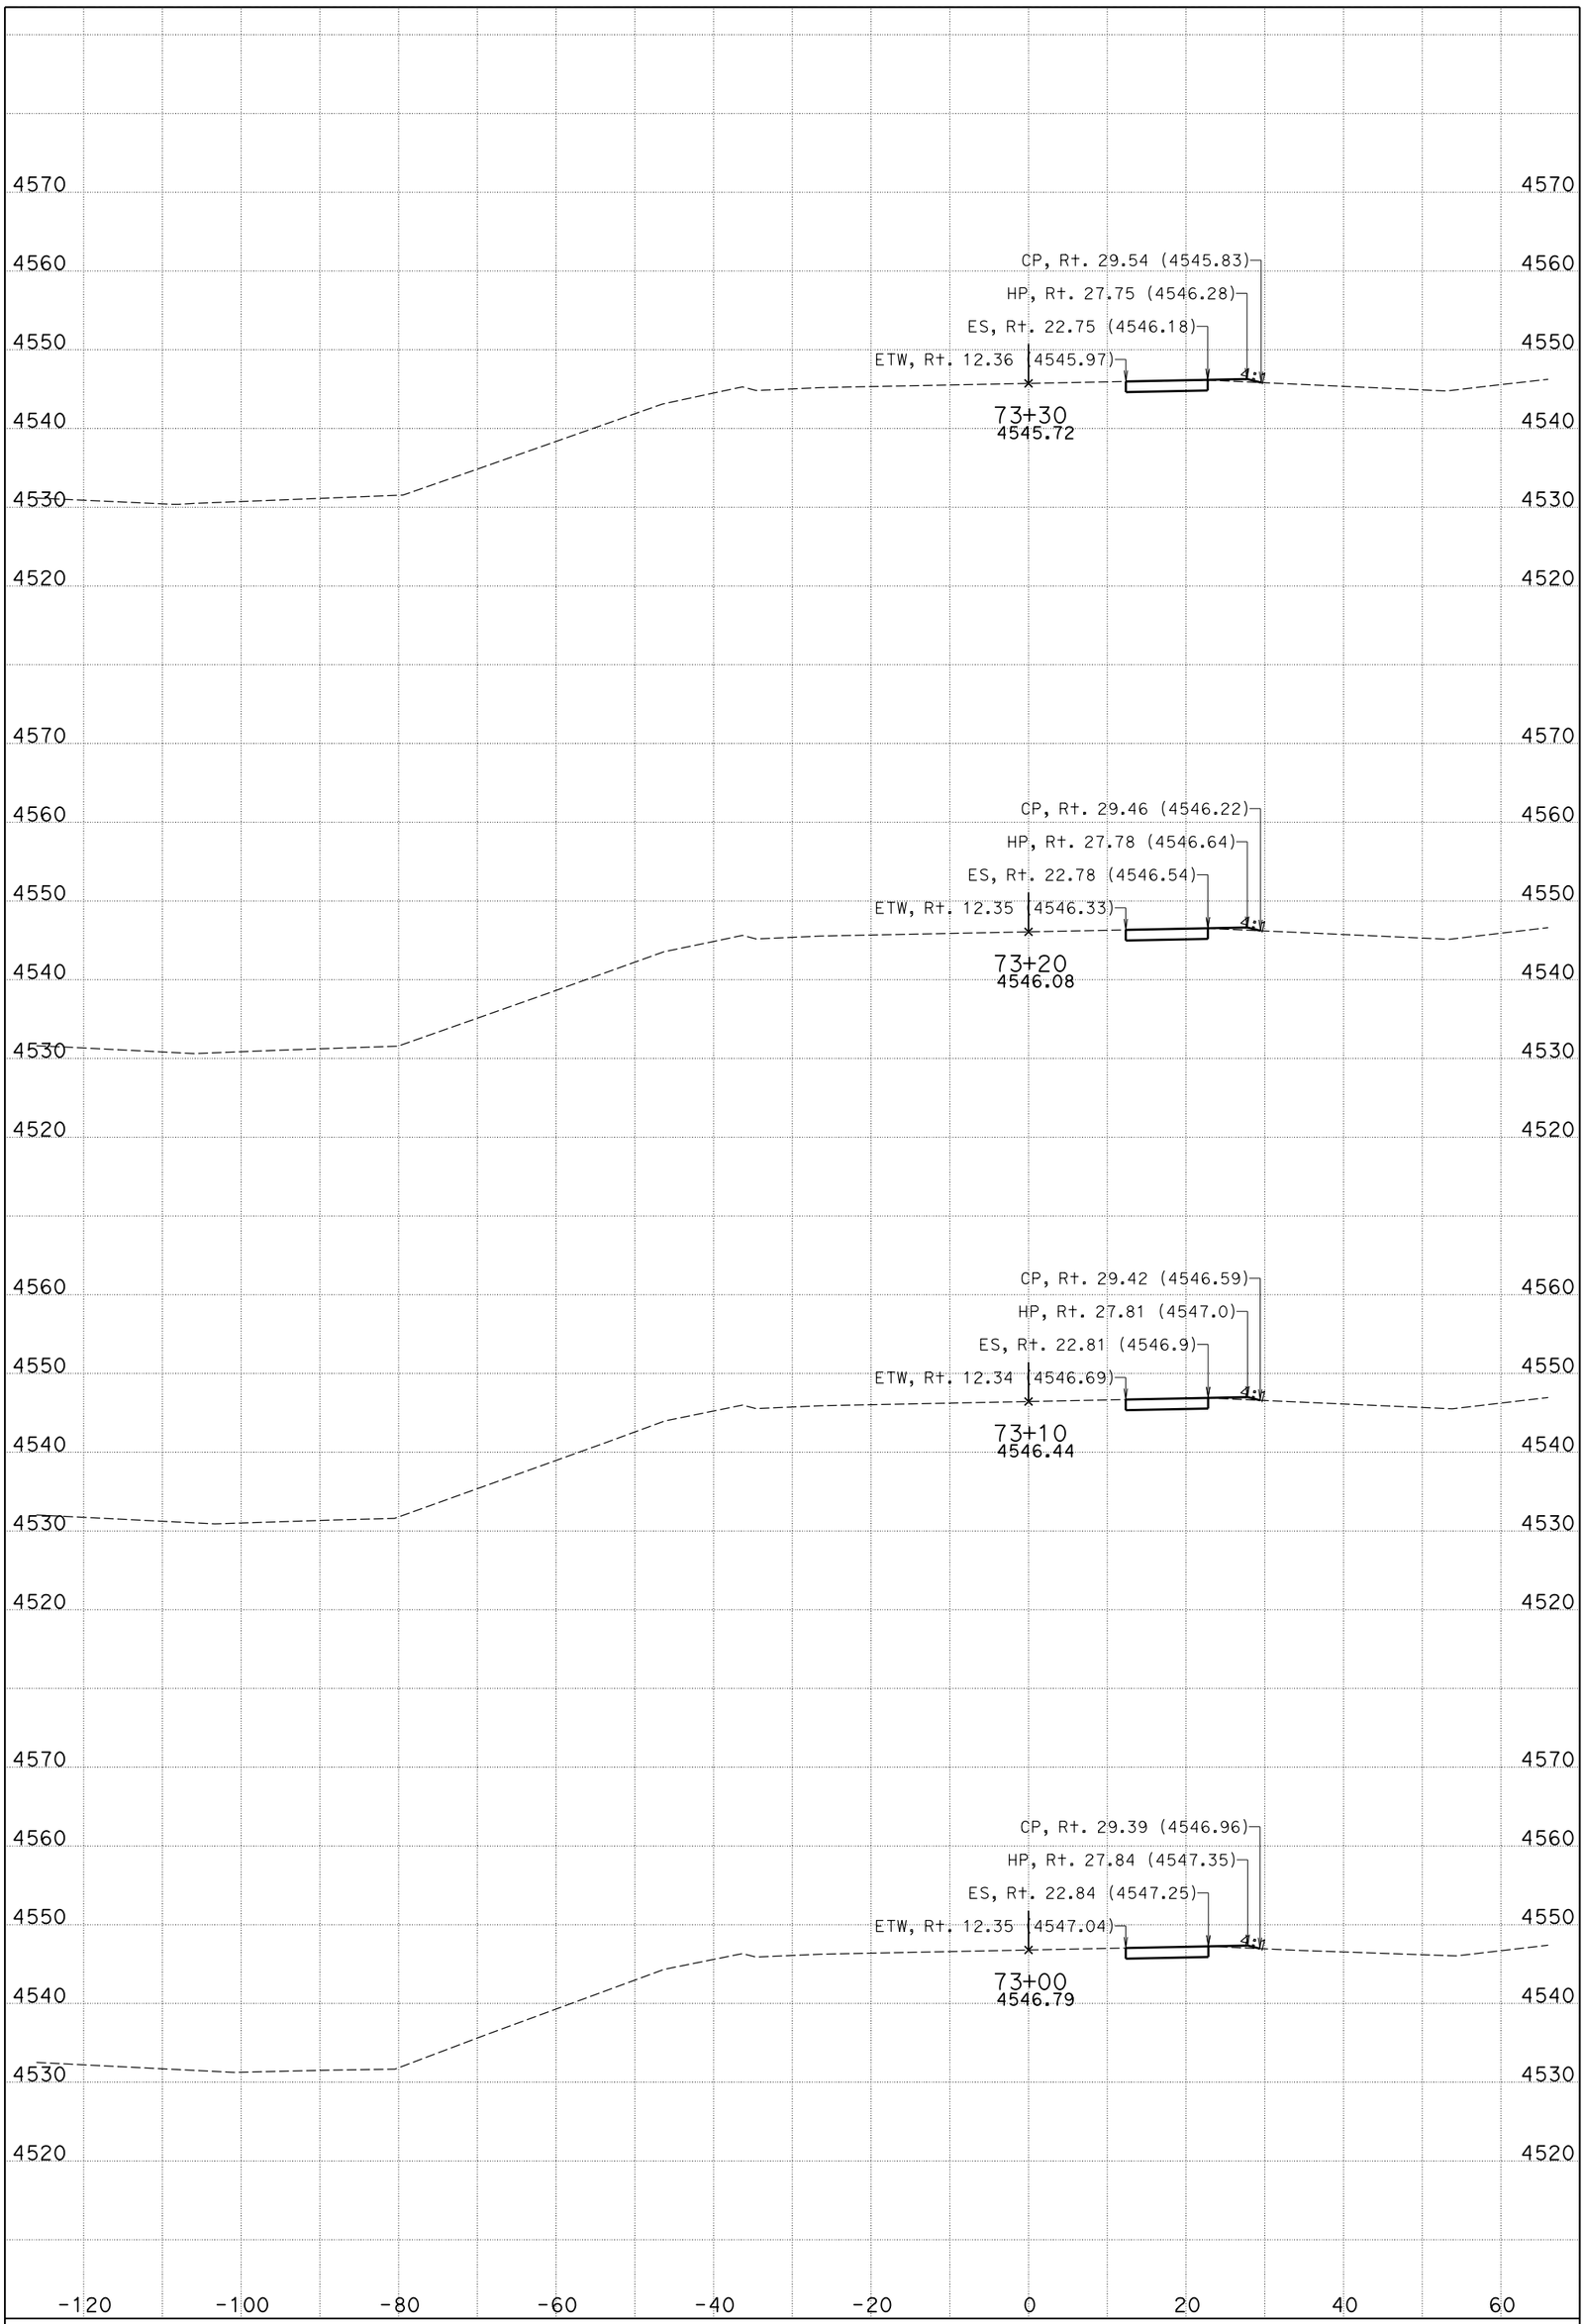

DATE: 11/4/2014

CENDA DITCH BRIDGE

CONTRACT: 0M280

DIST/CO/RTE/PM: 08/SBd/15/172.11/173.84

KC Project: 11025 File: D:\KCPron25n25\FG-Surface*slpro.ear

I-15

CROSS SECTIONS

SHEET 6 OF 99

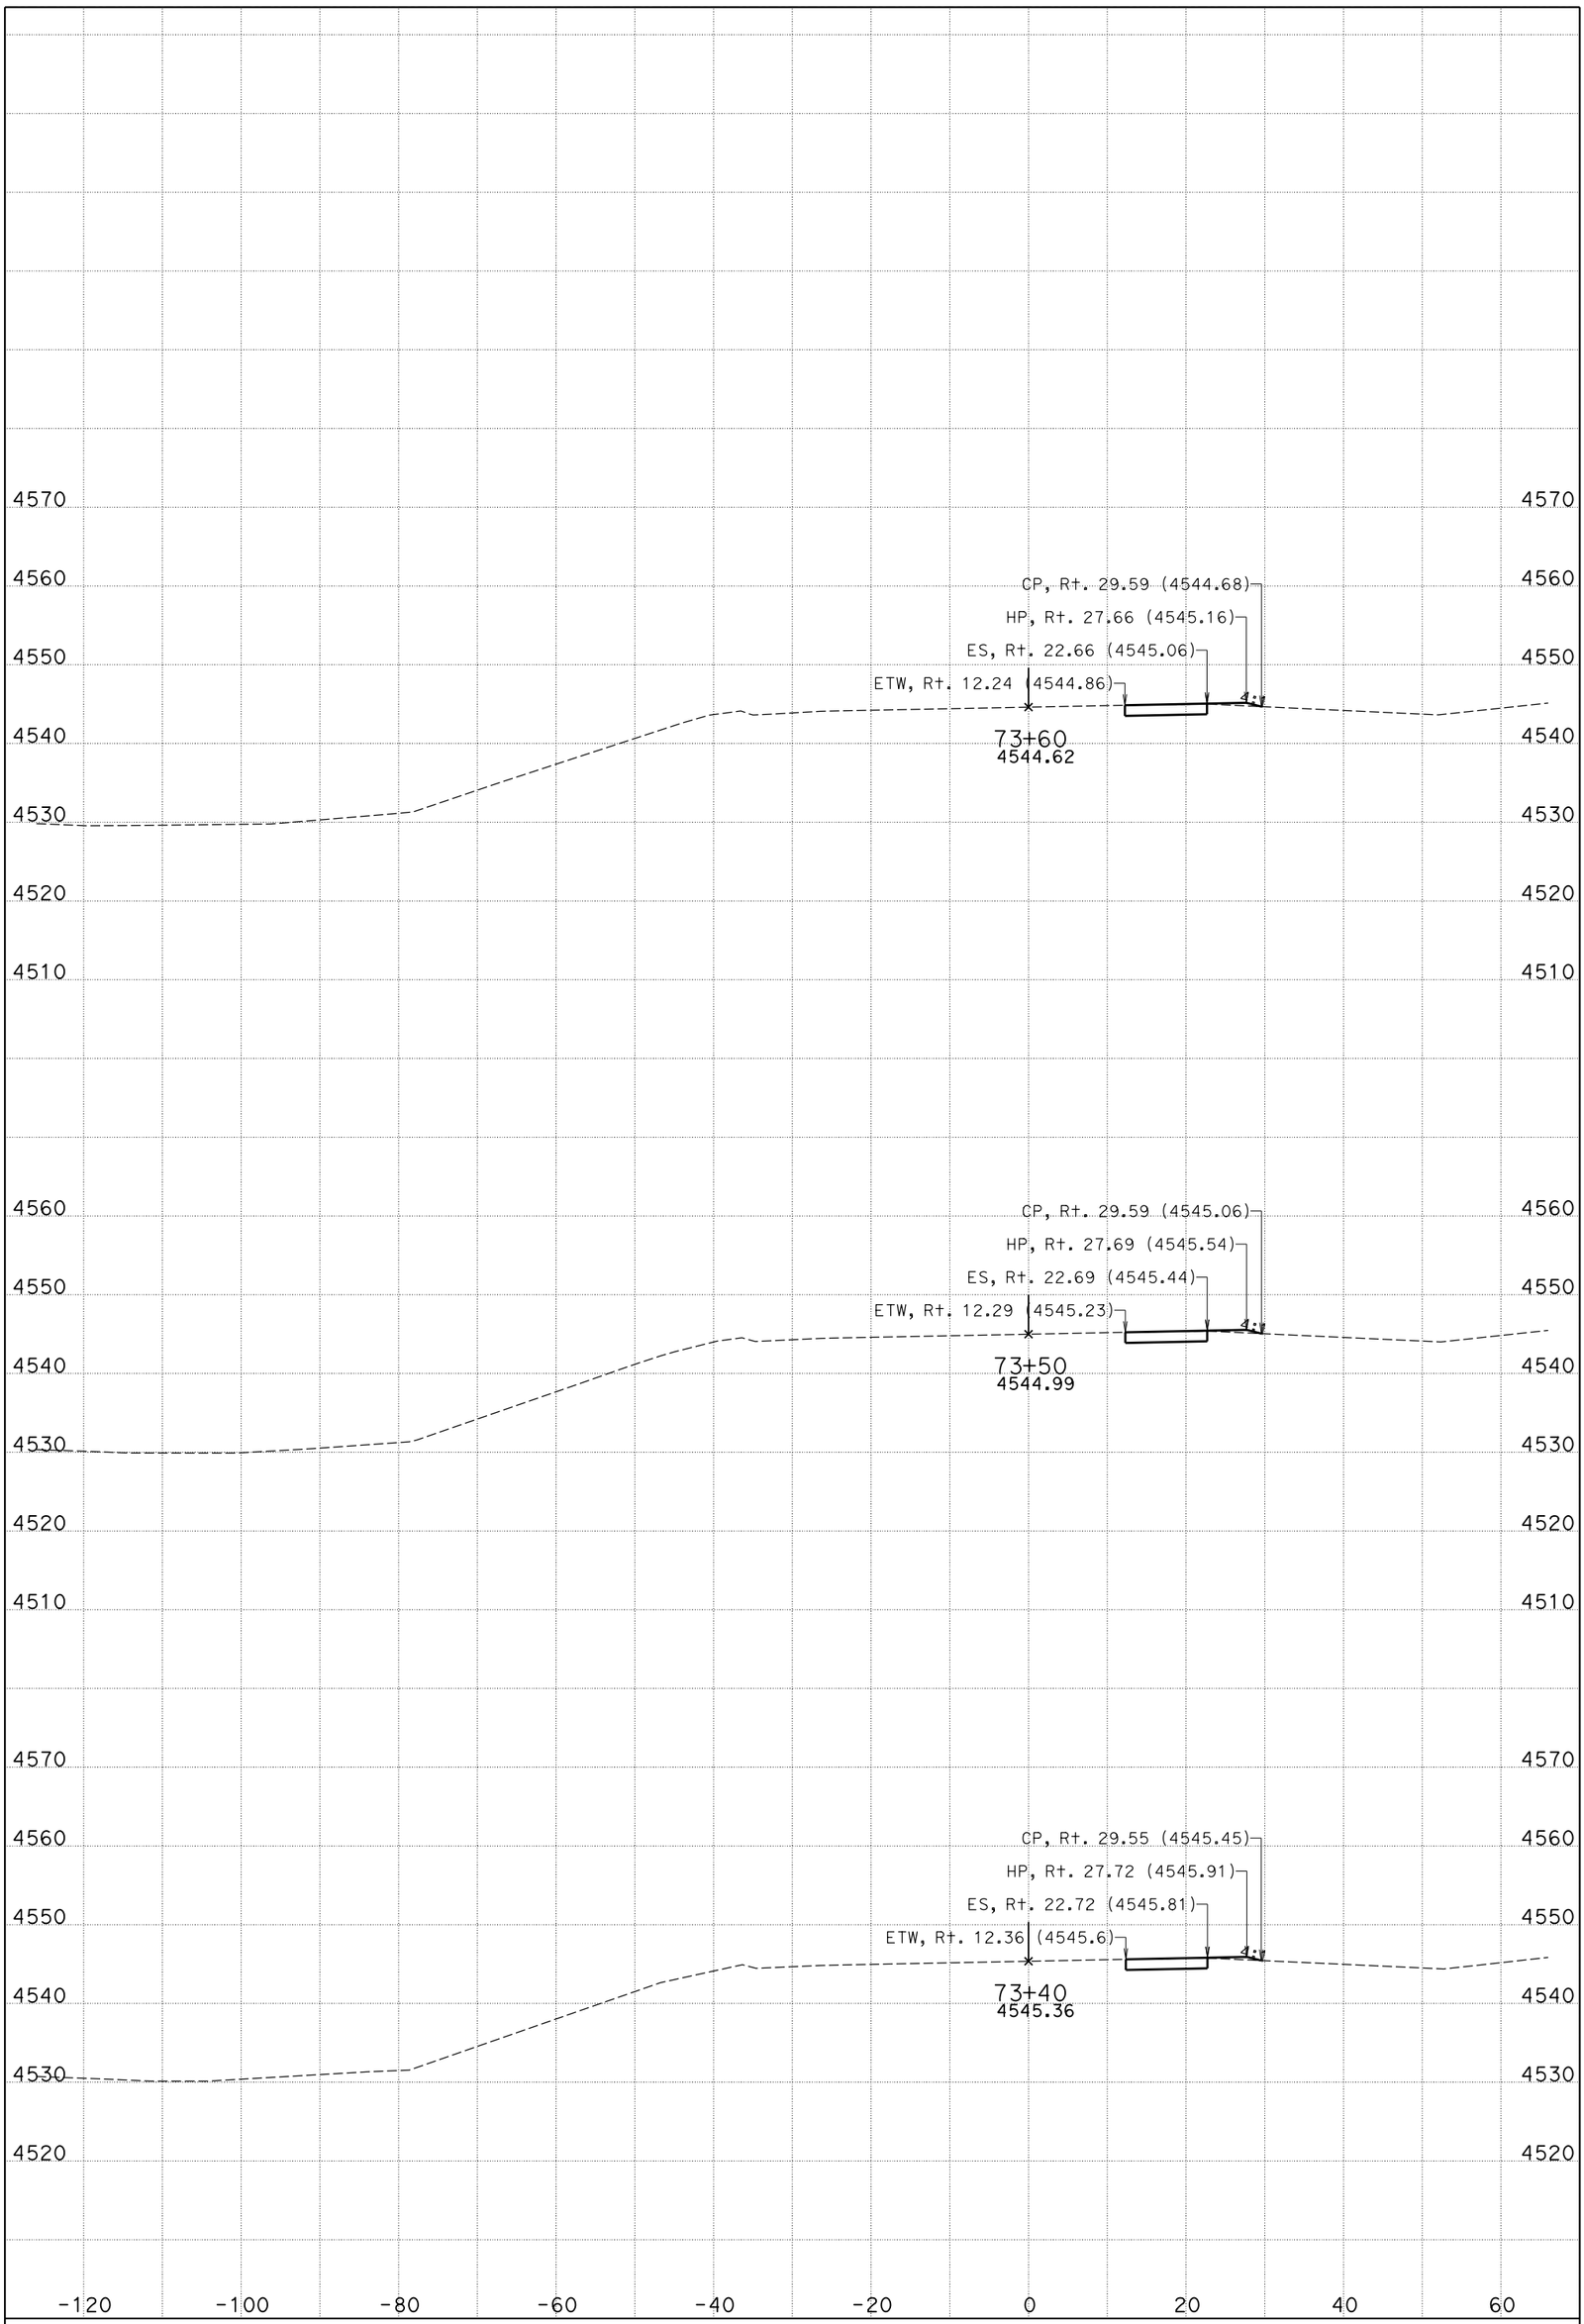

DATE: 11/4/2014

CENDA DITCH BRIDGE

CONTRACT: 0M280

DIST/CO/RTE/PM: 08/SBd/15/172.11/173.84

KC Project: 11025 File: D:\KCPron25n25\FG-Surface*slpro.ear

I-15

CROSS SECTIONS

SHEET 7 OF 99

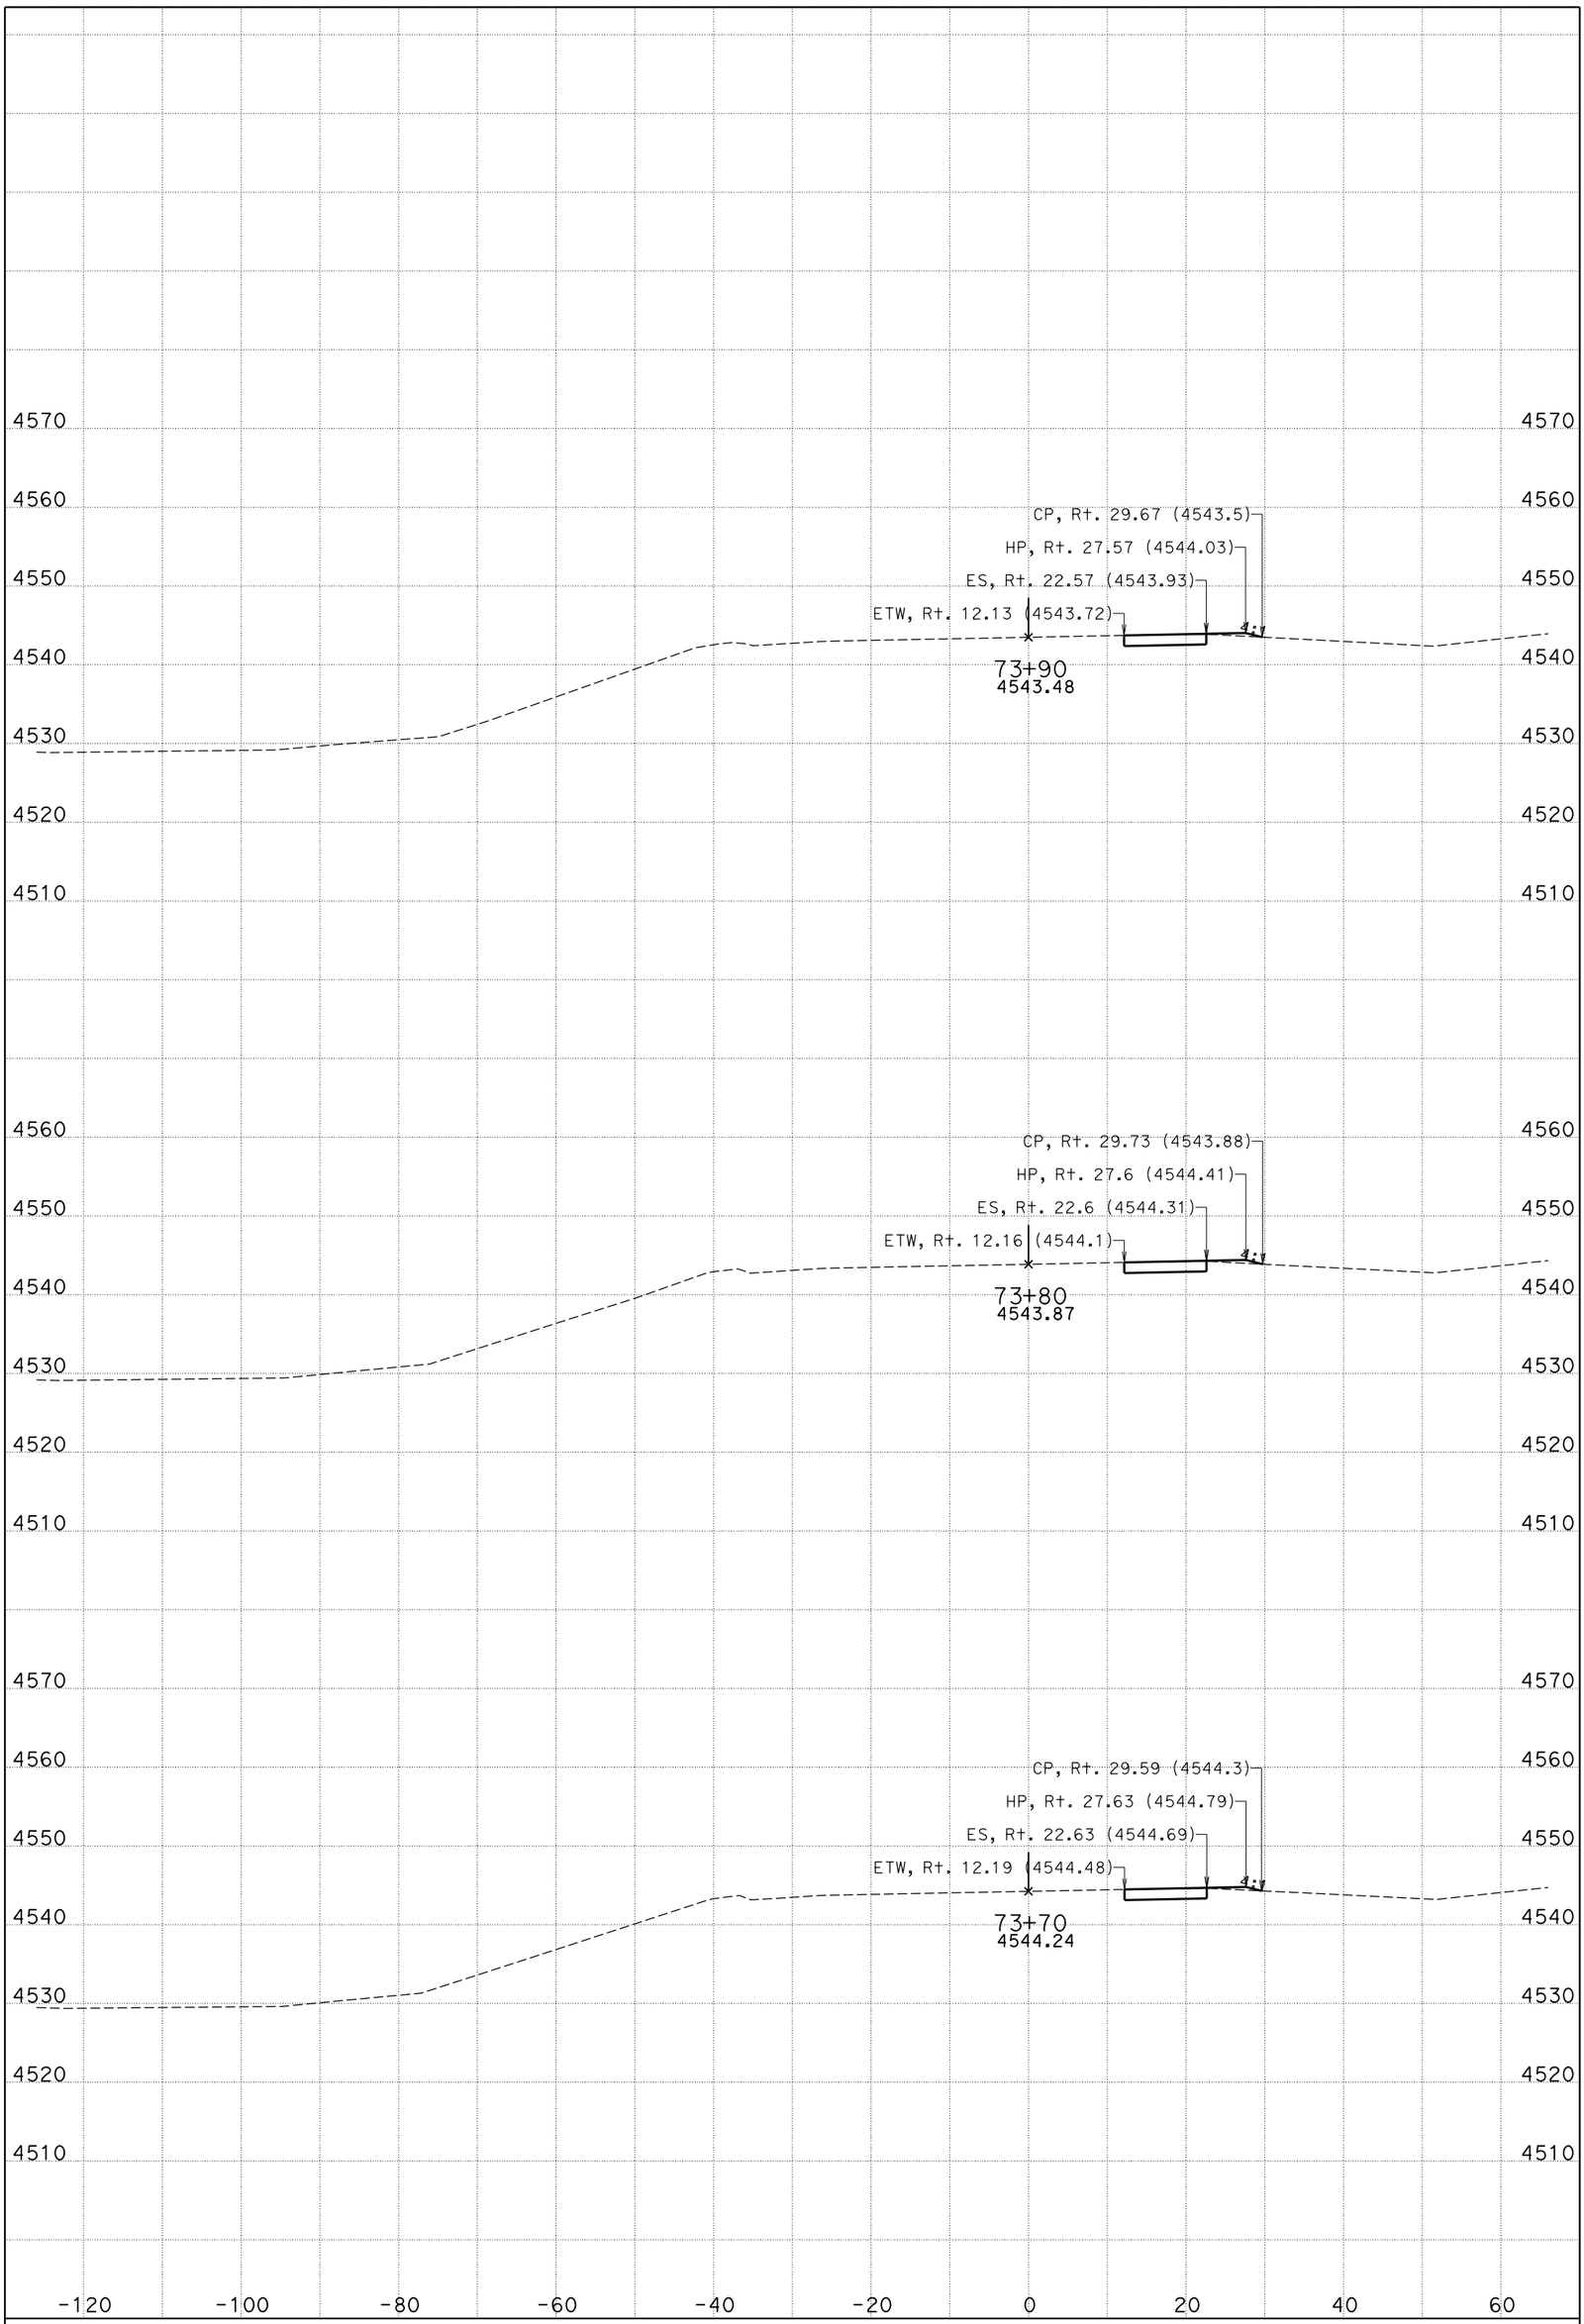

DATE: 11/4/2014

CENDA DITCH BRIDGE

CONTRACT: 0M280

DIST/CO/RTE/PM: 08/SBd/15/172.11/173.84

KC Project: 11025 File: D:\KCPron25n25\FG-Surface*slpro.ear

I-15

CROSS SECTIONS

SHEET 8 OF 99

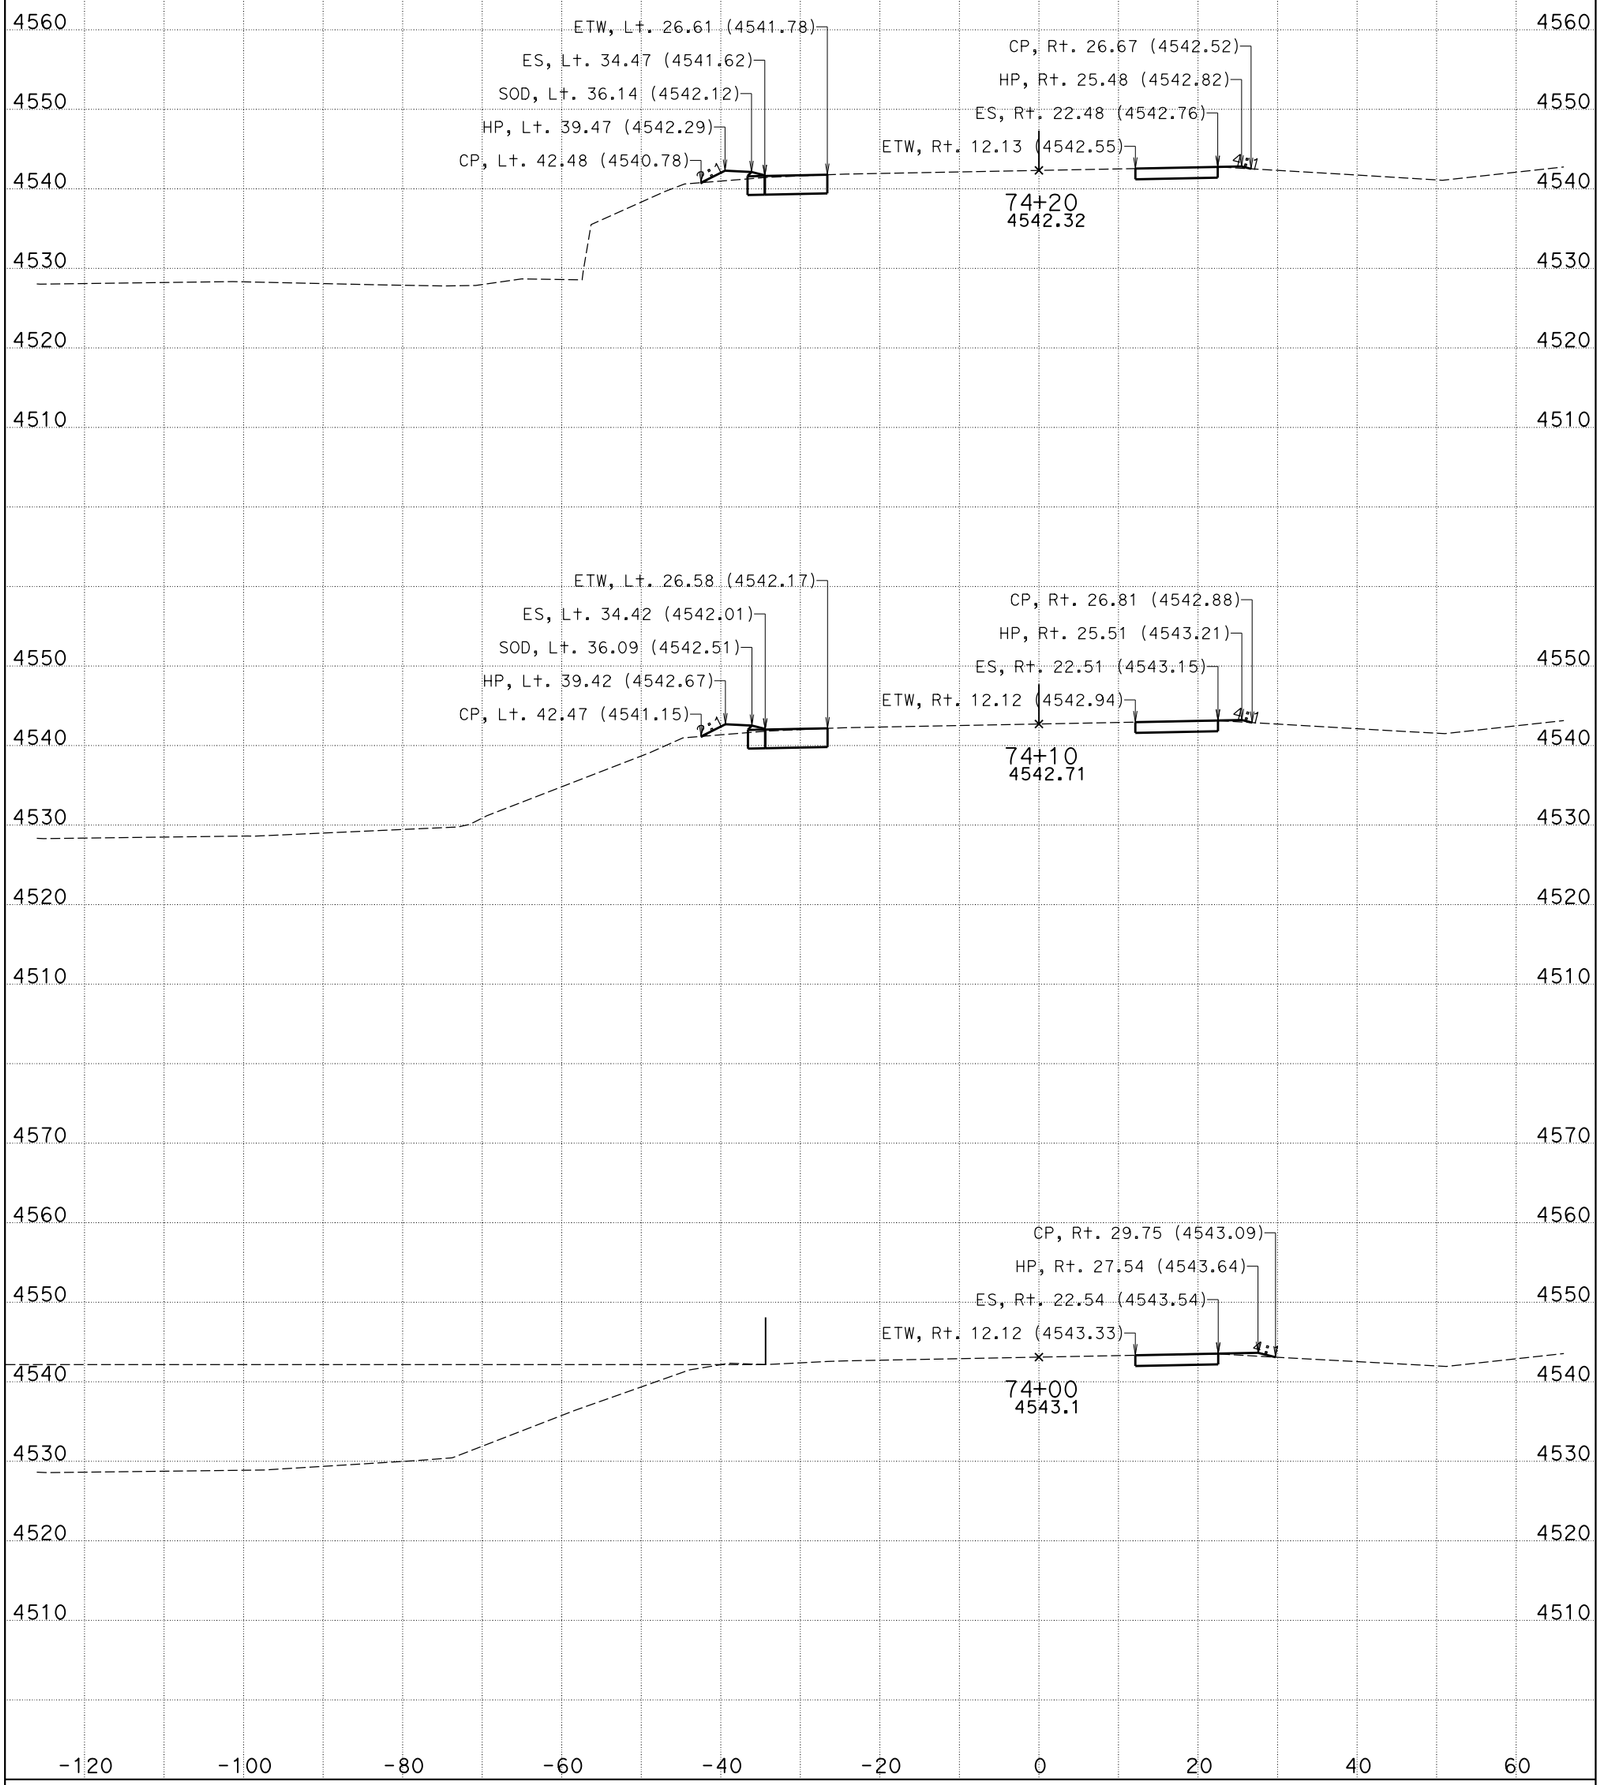

DATE: 11/4/2014

CENDA DITCH BRIDGE

CONTRACT: 0M280

DIST/CO/RTE/PM: 08/SBd/15/172.11/173.84

KC Project: 11025 File: D:\KCPron25n25\FG-Surface*slpro.ear

I-15

CROSS SECTIONS

SHEET 9 OF 99

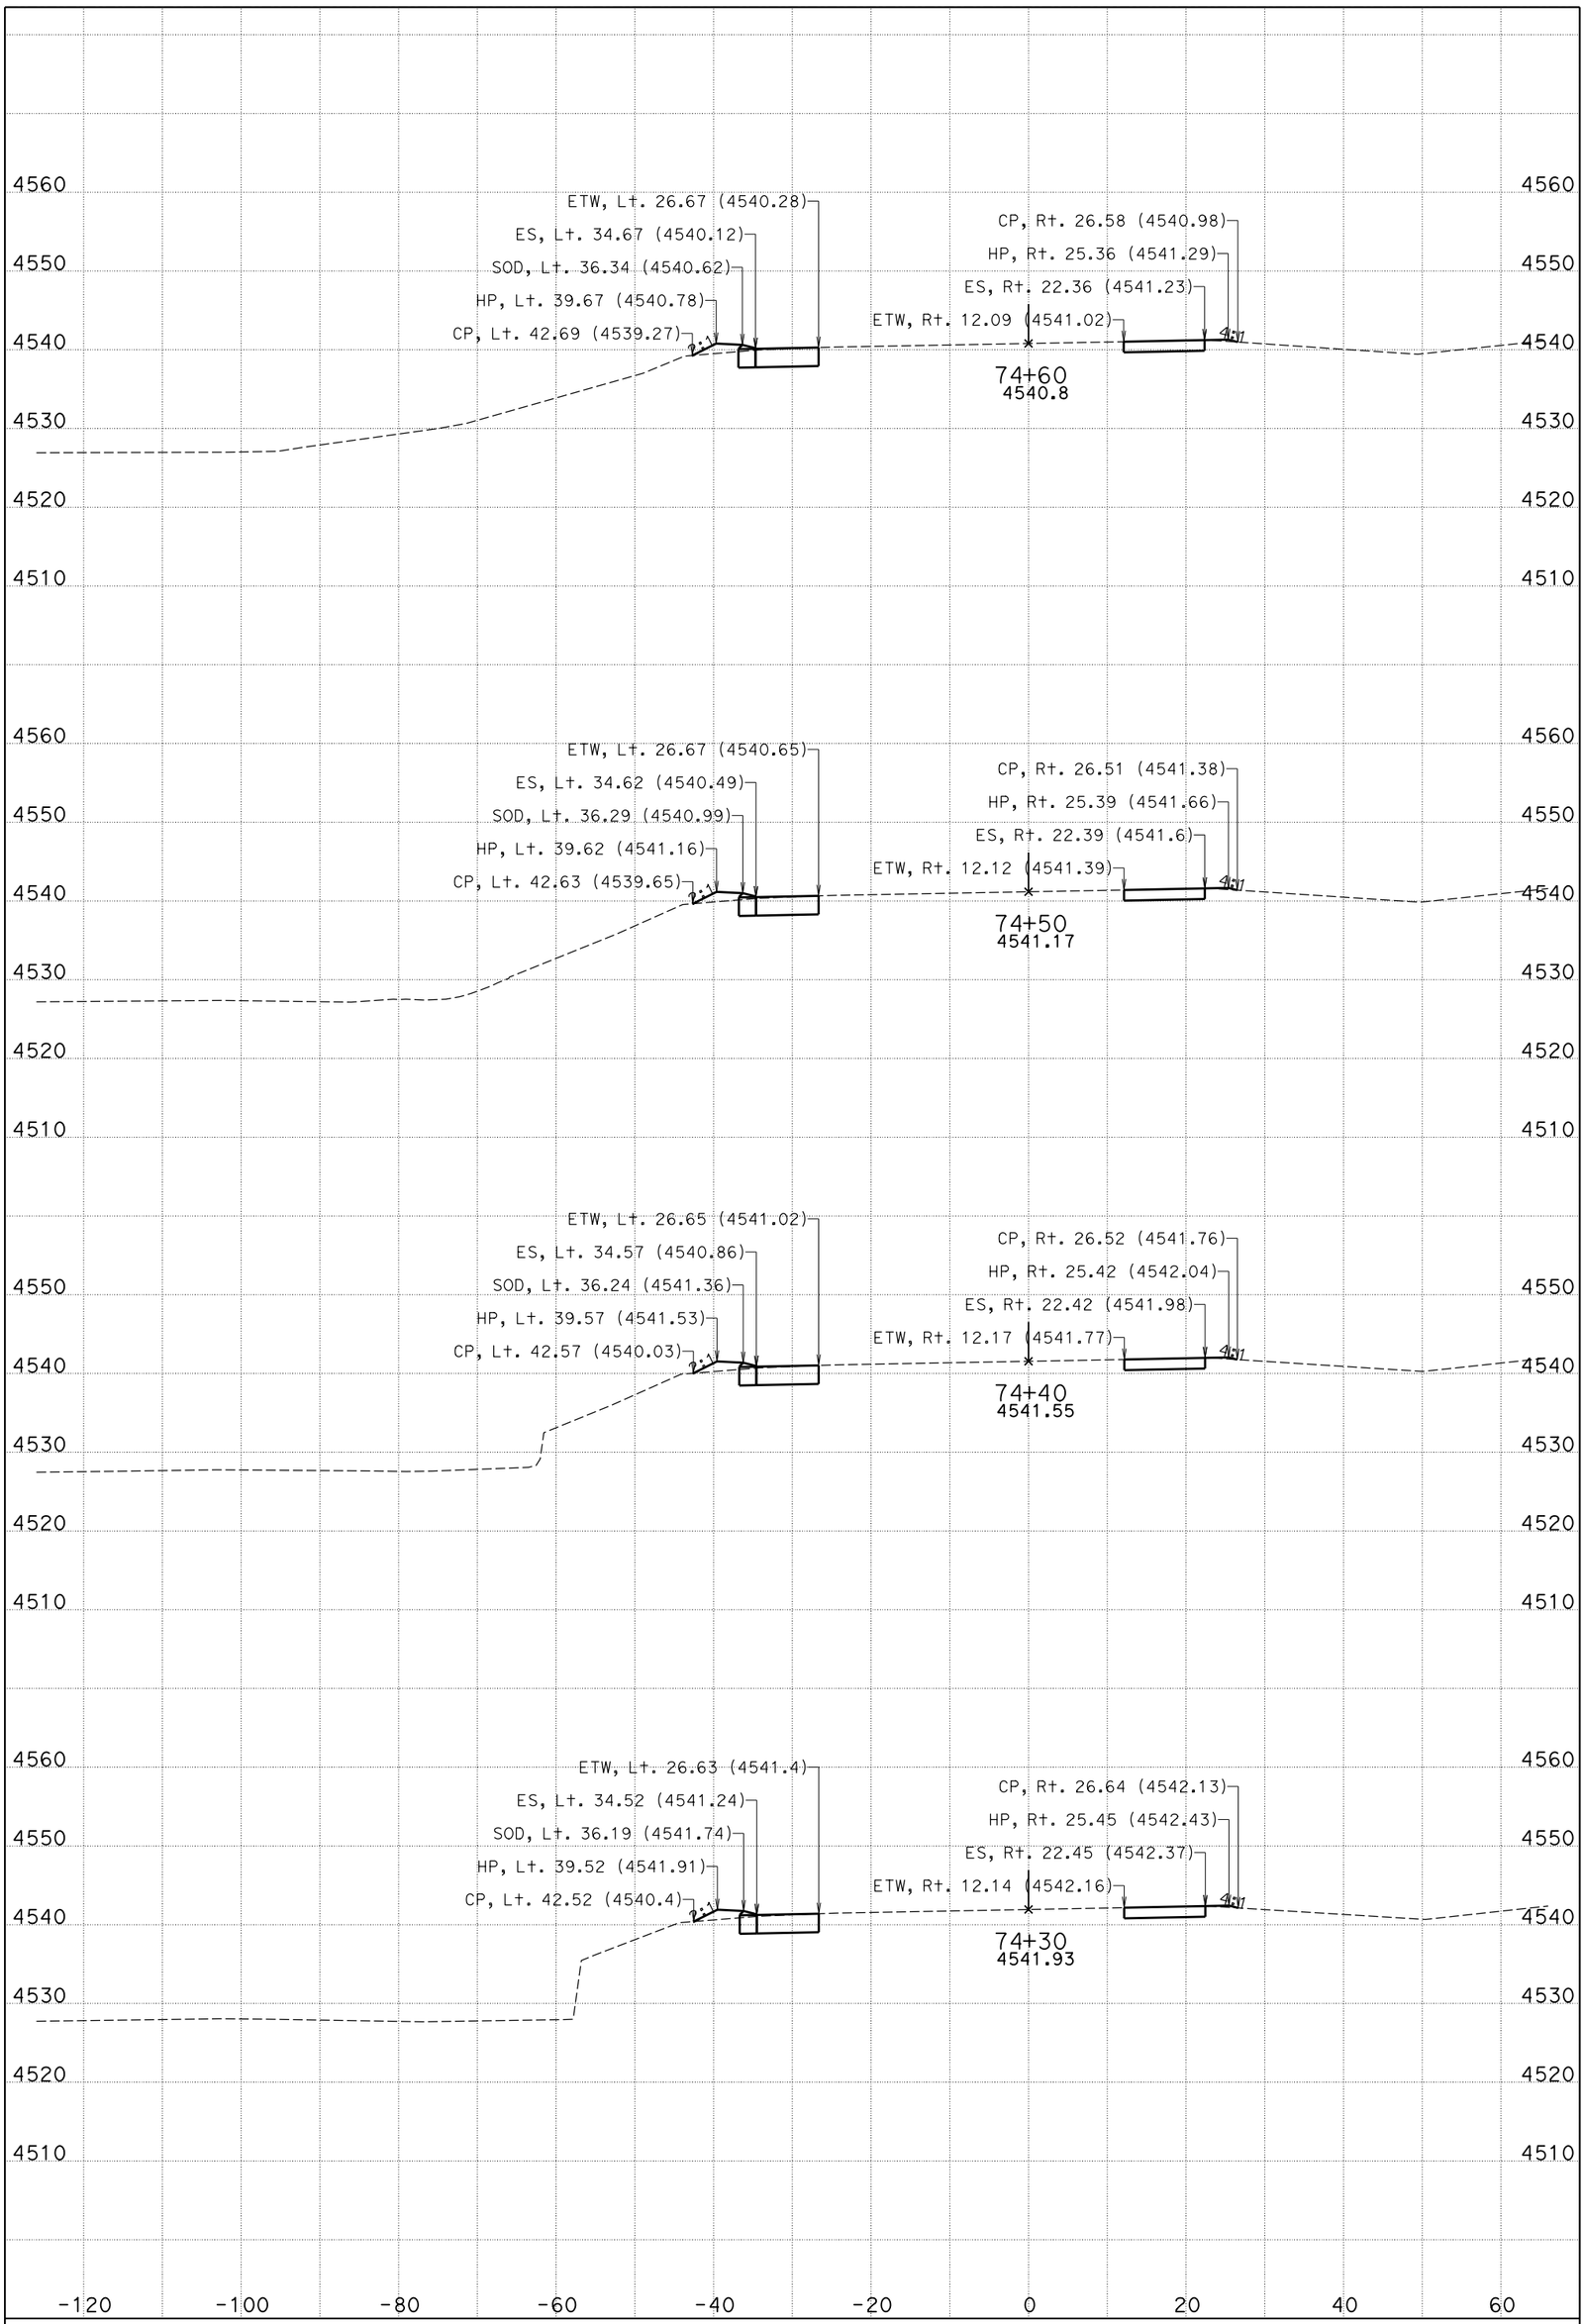

DATE: 11/4/2014

CENDA DITCH BRIDGE

CONTRACT: 0M280

DIST/CO/RTE/PM: 08/SBd/15/172.11/173.84

KC Project: 11025 File: D:\KCPron25n25\FG-Surface*slpro.ear

I-15

CROSS SECTIONS

SHEET 10 OF 99

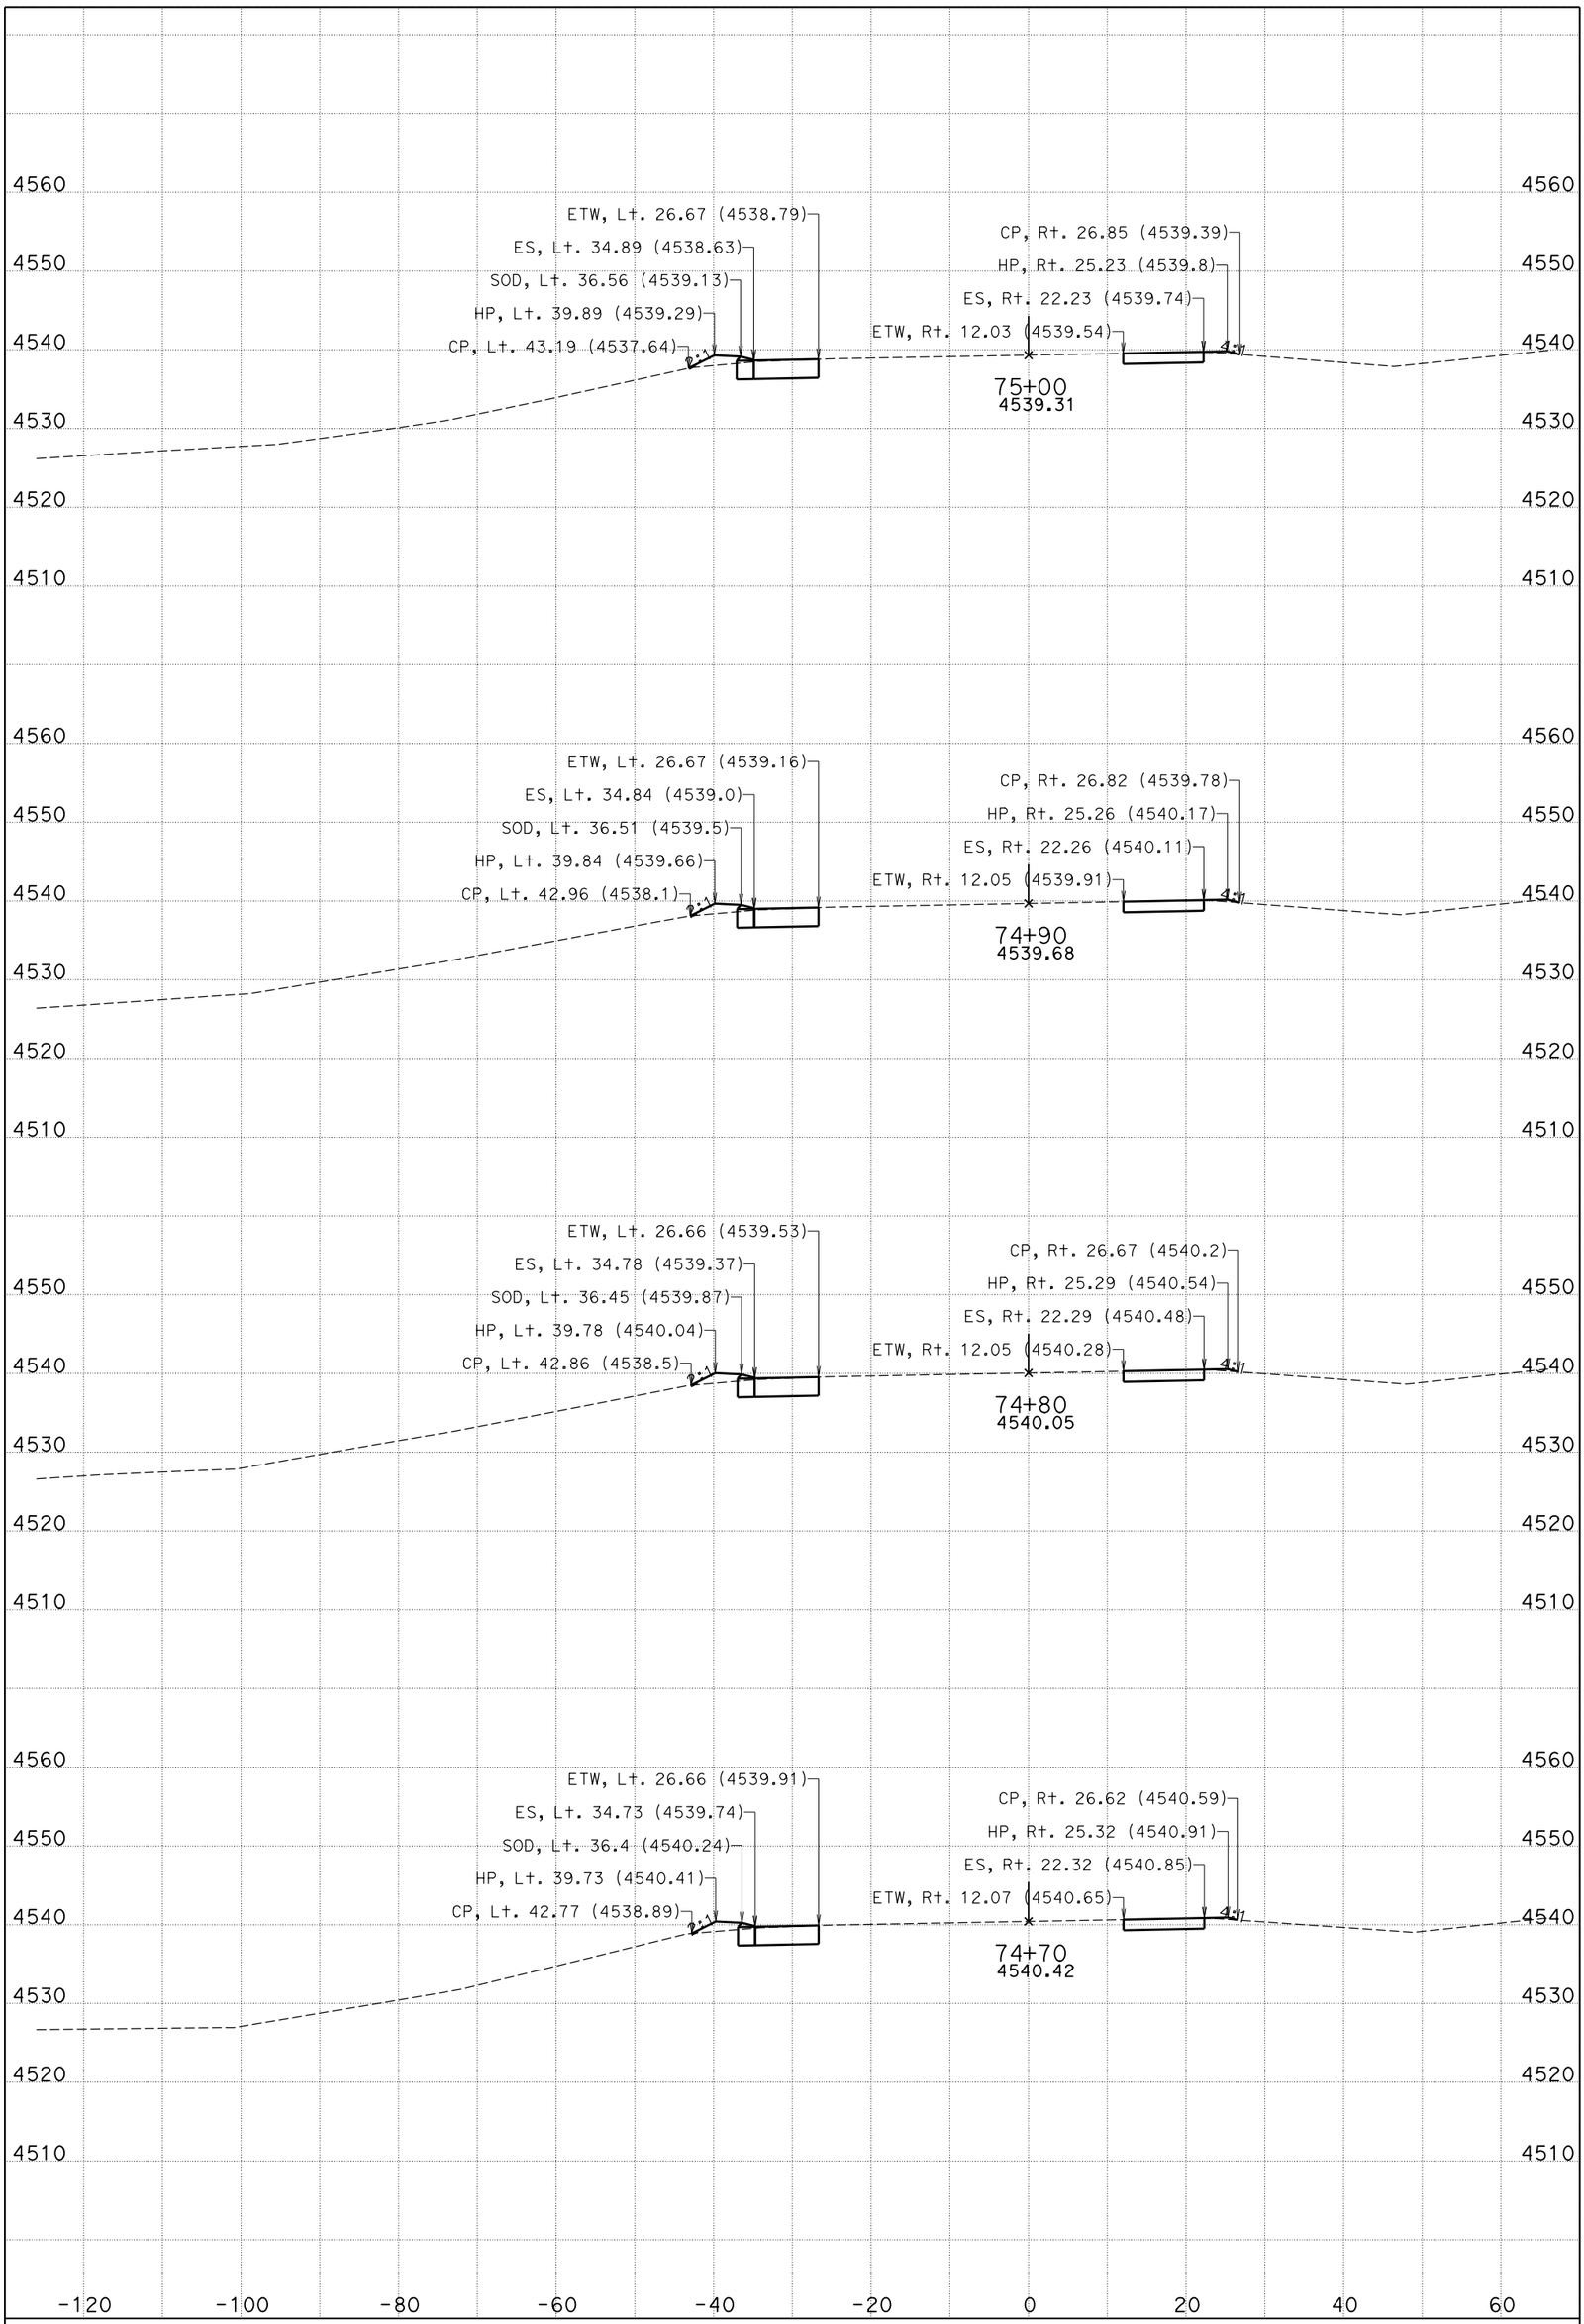

DATE: 11/4/2014

CENDA DITCH BRIDGE

CONTRACT: 0M280

DIST/CO/RTE/PM: 08/SBd/15/172.11/173.84

KC Project: 11025 File: D:\KCPron25n25\FG-Surface*slpro.ear

I-15

CROSS SECTIONS

SHEET 11 OF 99

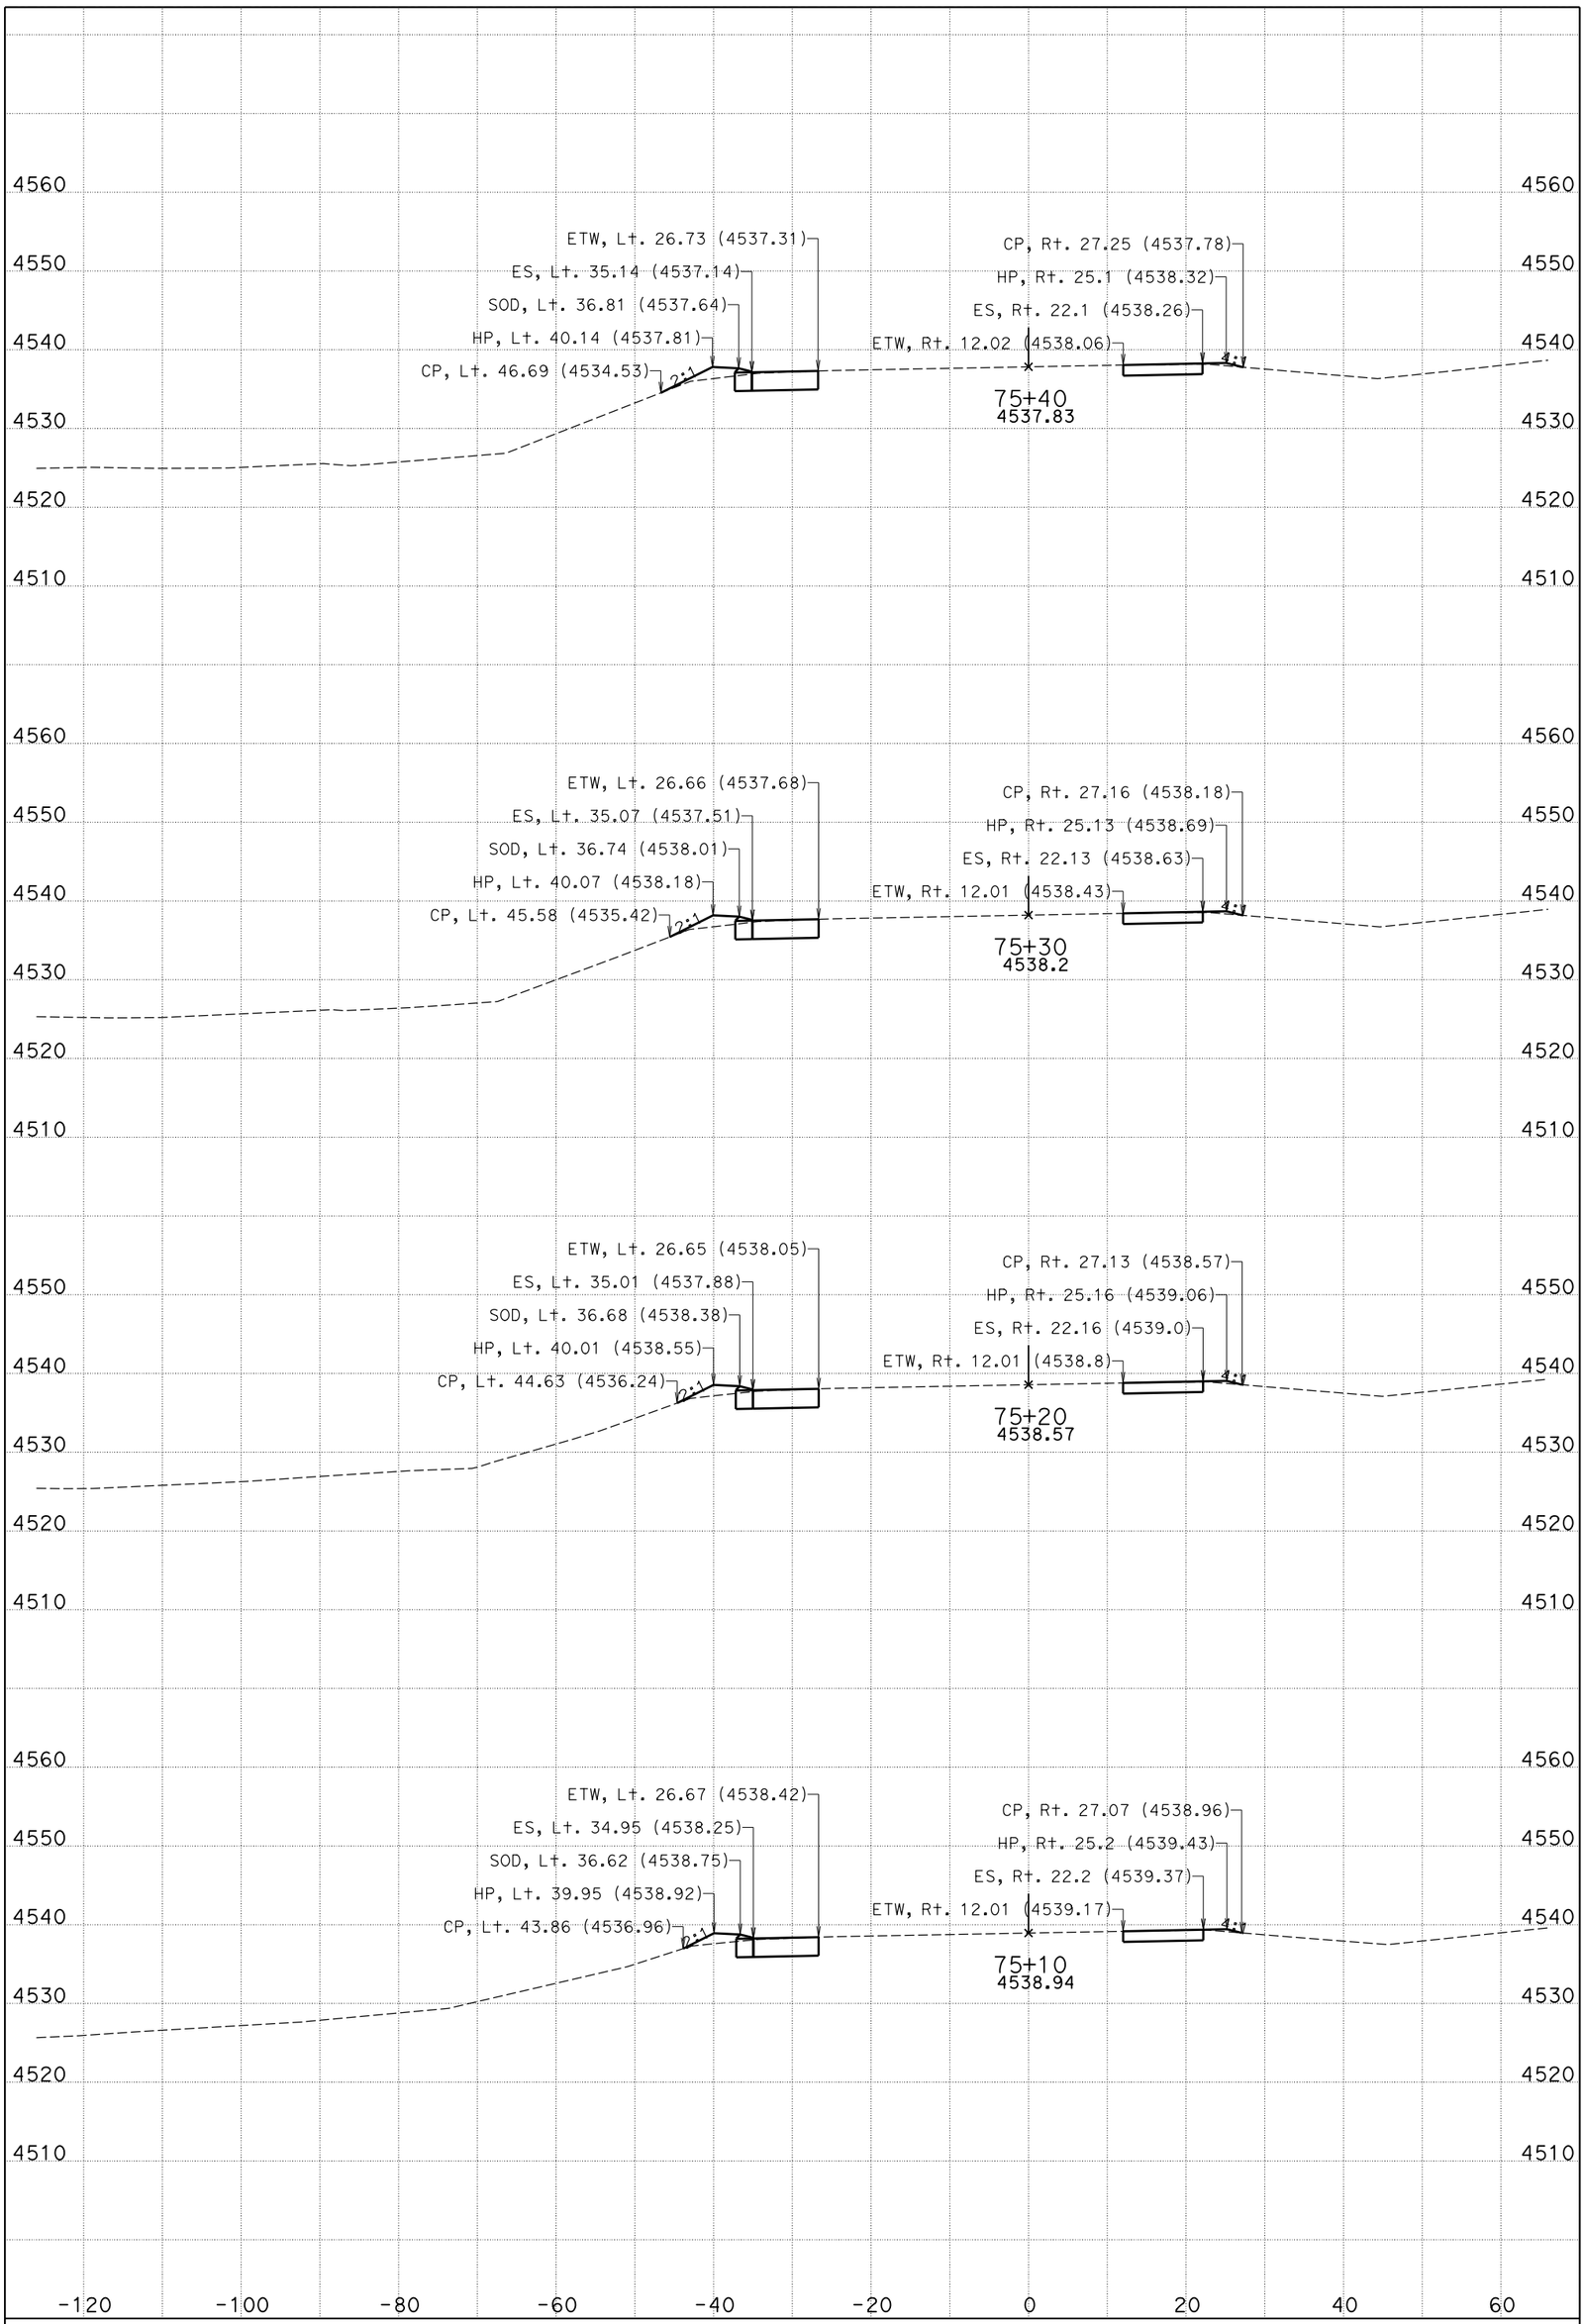

DATE: 11/4/2014

CENDA DITCH BRIDGE

CONTRACT: 0M280

DIST/CO/RTE/PM: 08/SBd/15/172.11/173.84

KC Project: 11025 File: D:\KCPron25n25\FG-Surface*slpro.ear

I-15

CROSS SECTIONS

SHEET 12 OF 99

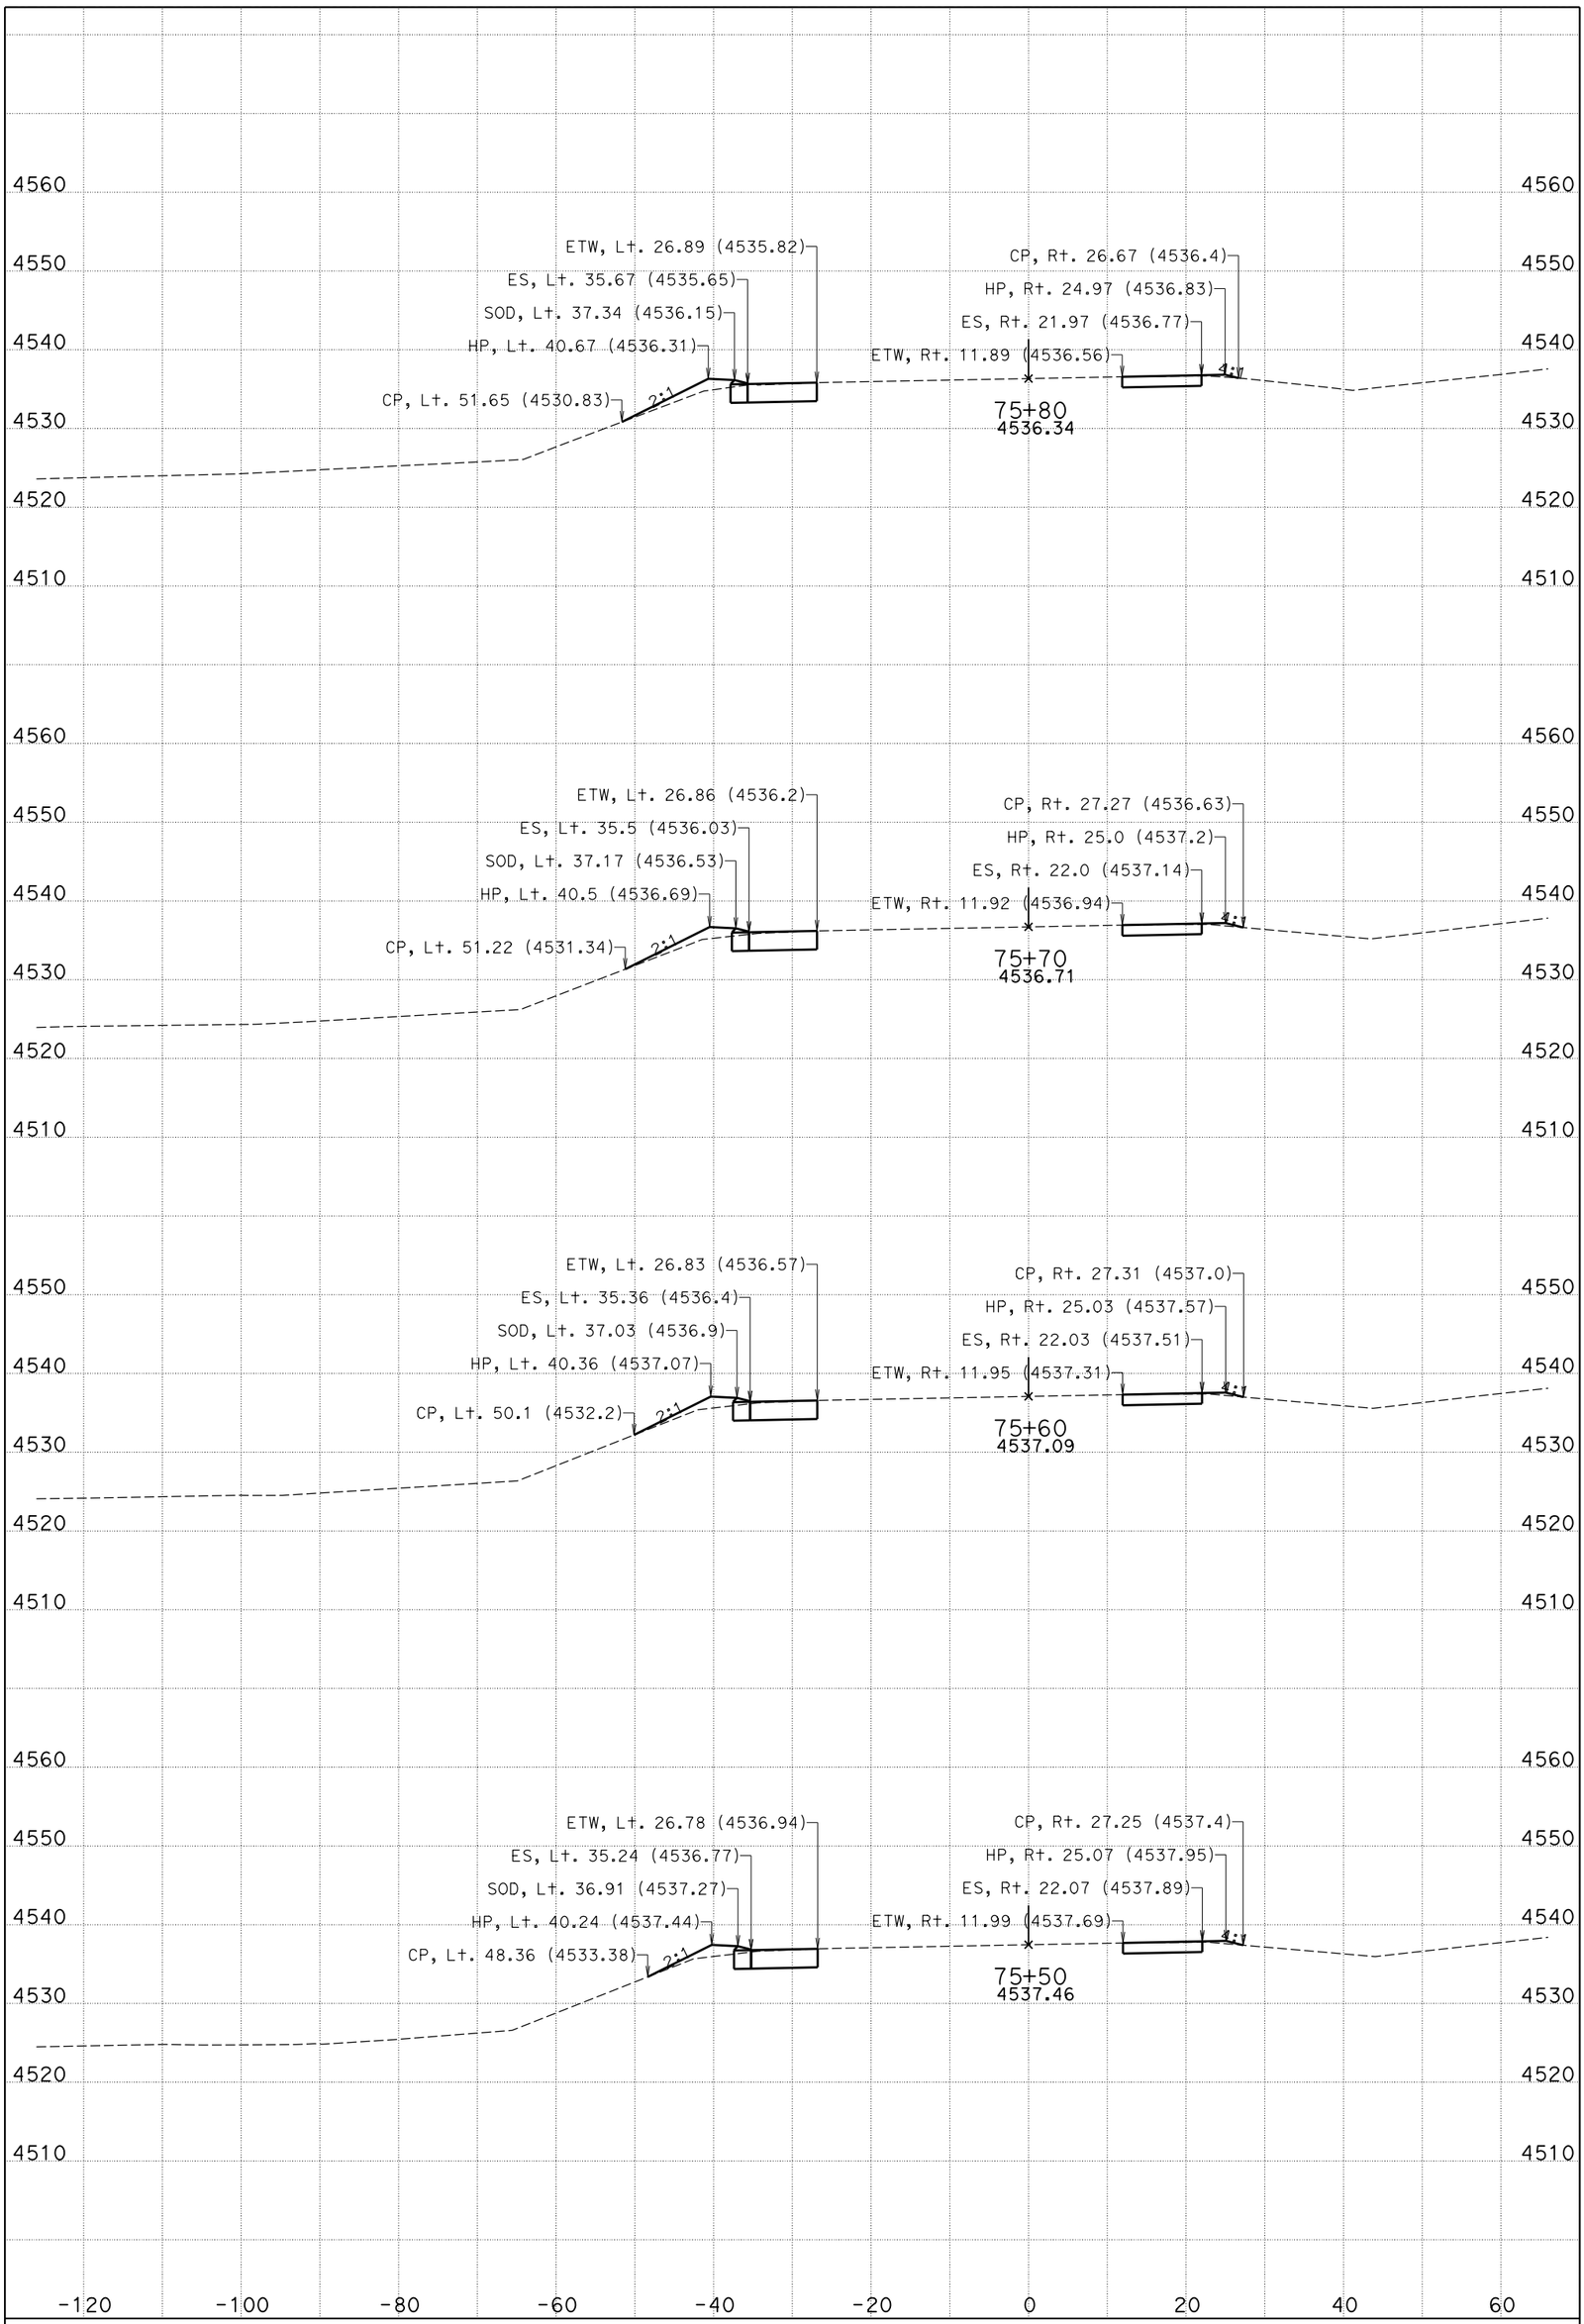

DATE: 11/4/2014

CENDA DITCH BRIDGE

CONTRACT: 0M280

DIST/CO/RTE/PM: 08/SBd/15/172.11/173.84

KC Project: 11025 File: D:\KCPron25n25\FG-Surface*slpro.ear

I-15

CROSS SECTIONS

SHEET 13 OF 99

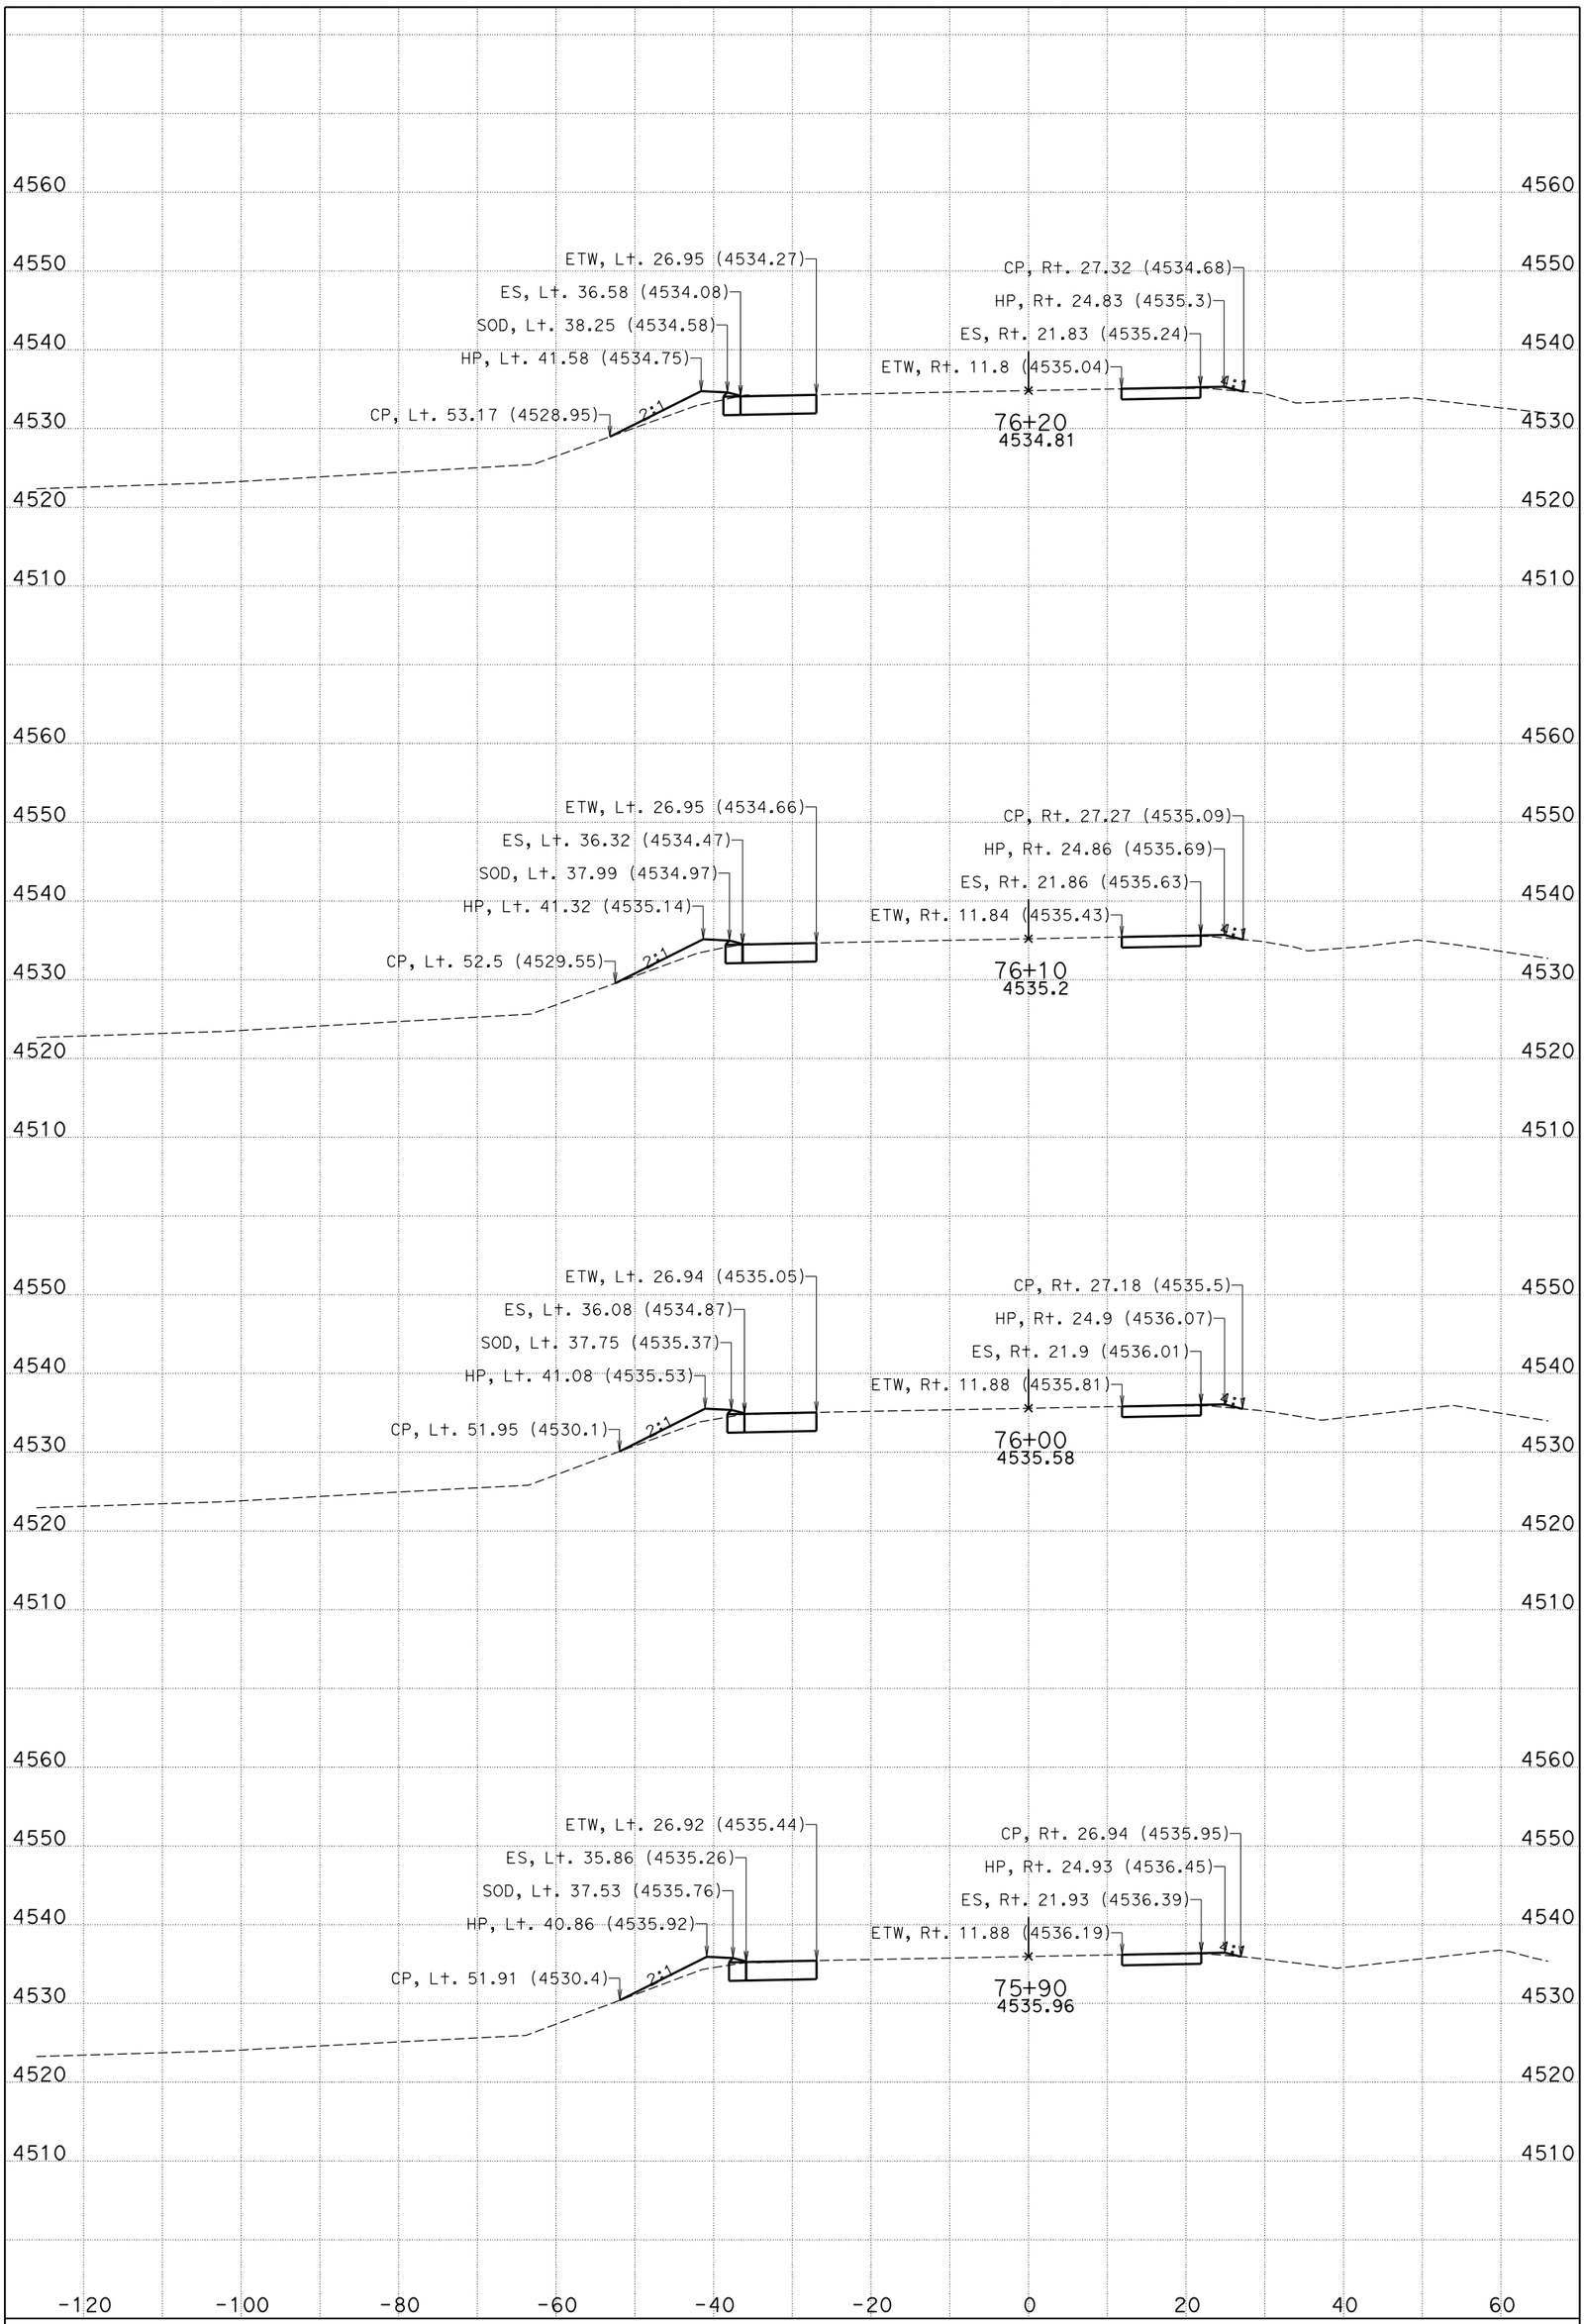

DATE: 11/4/2014

CENDA DITCH BRIDGE

CONTRACT: 0M280

DIST/CO/RTE/PM: 08/SBd/15/172.11/173.84

KC Project: 11025 File: D:\KCPron25n25\FG-Surface*slpro.ear

I-15

CROSS SECTIONS

SHEET 14 OF 99

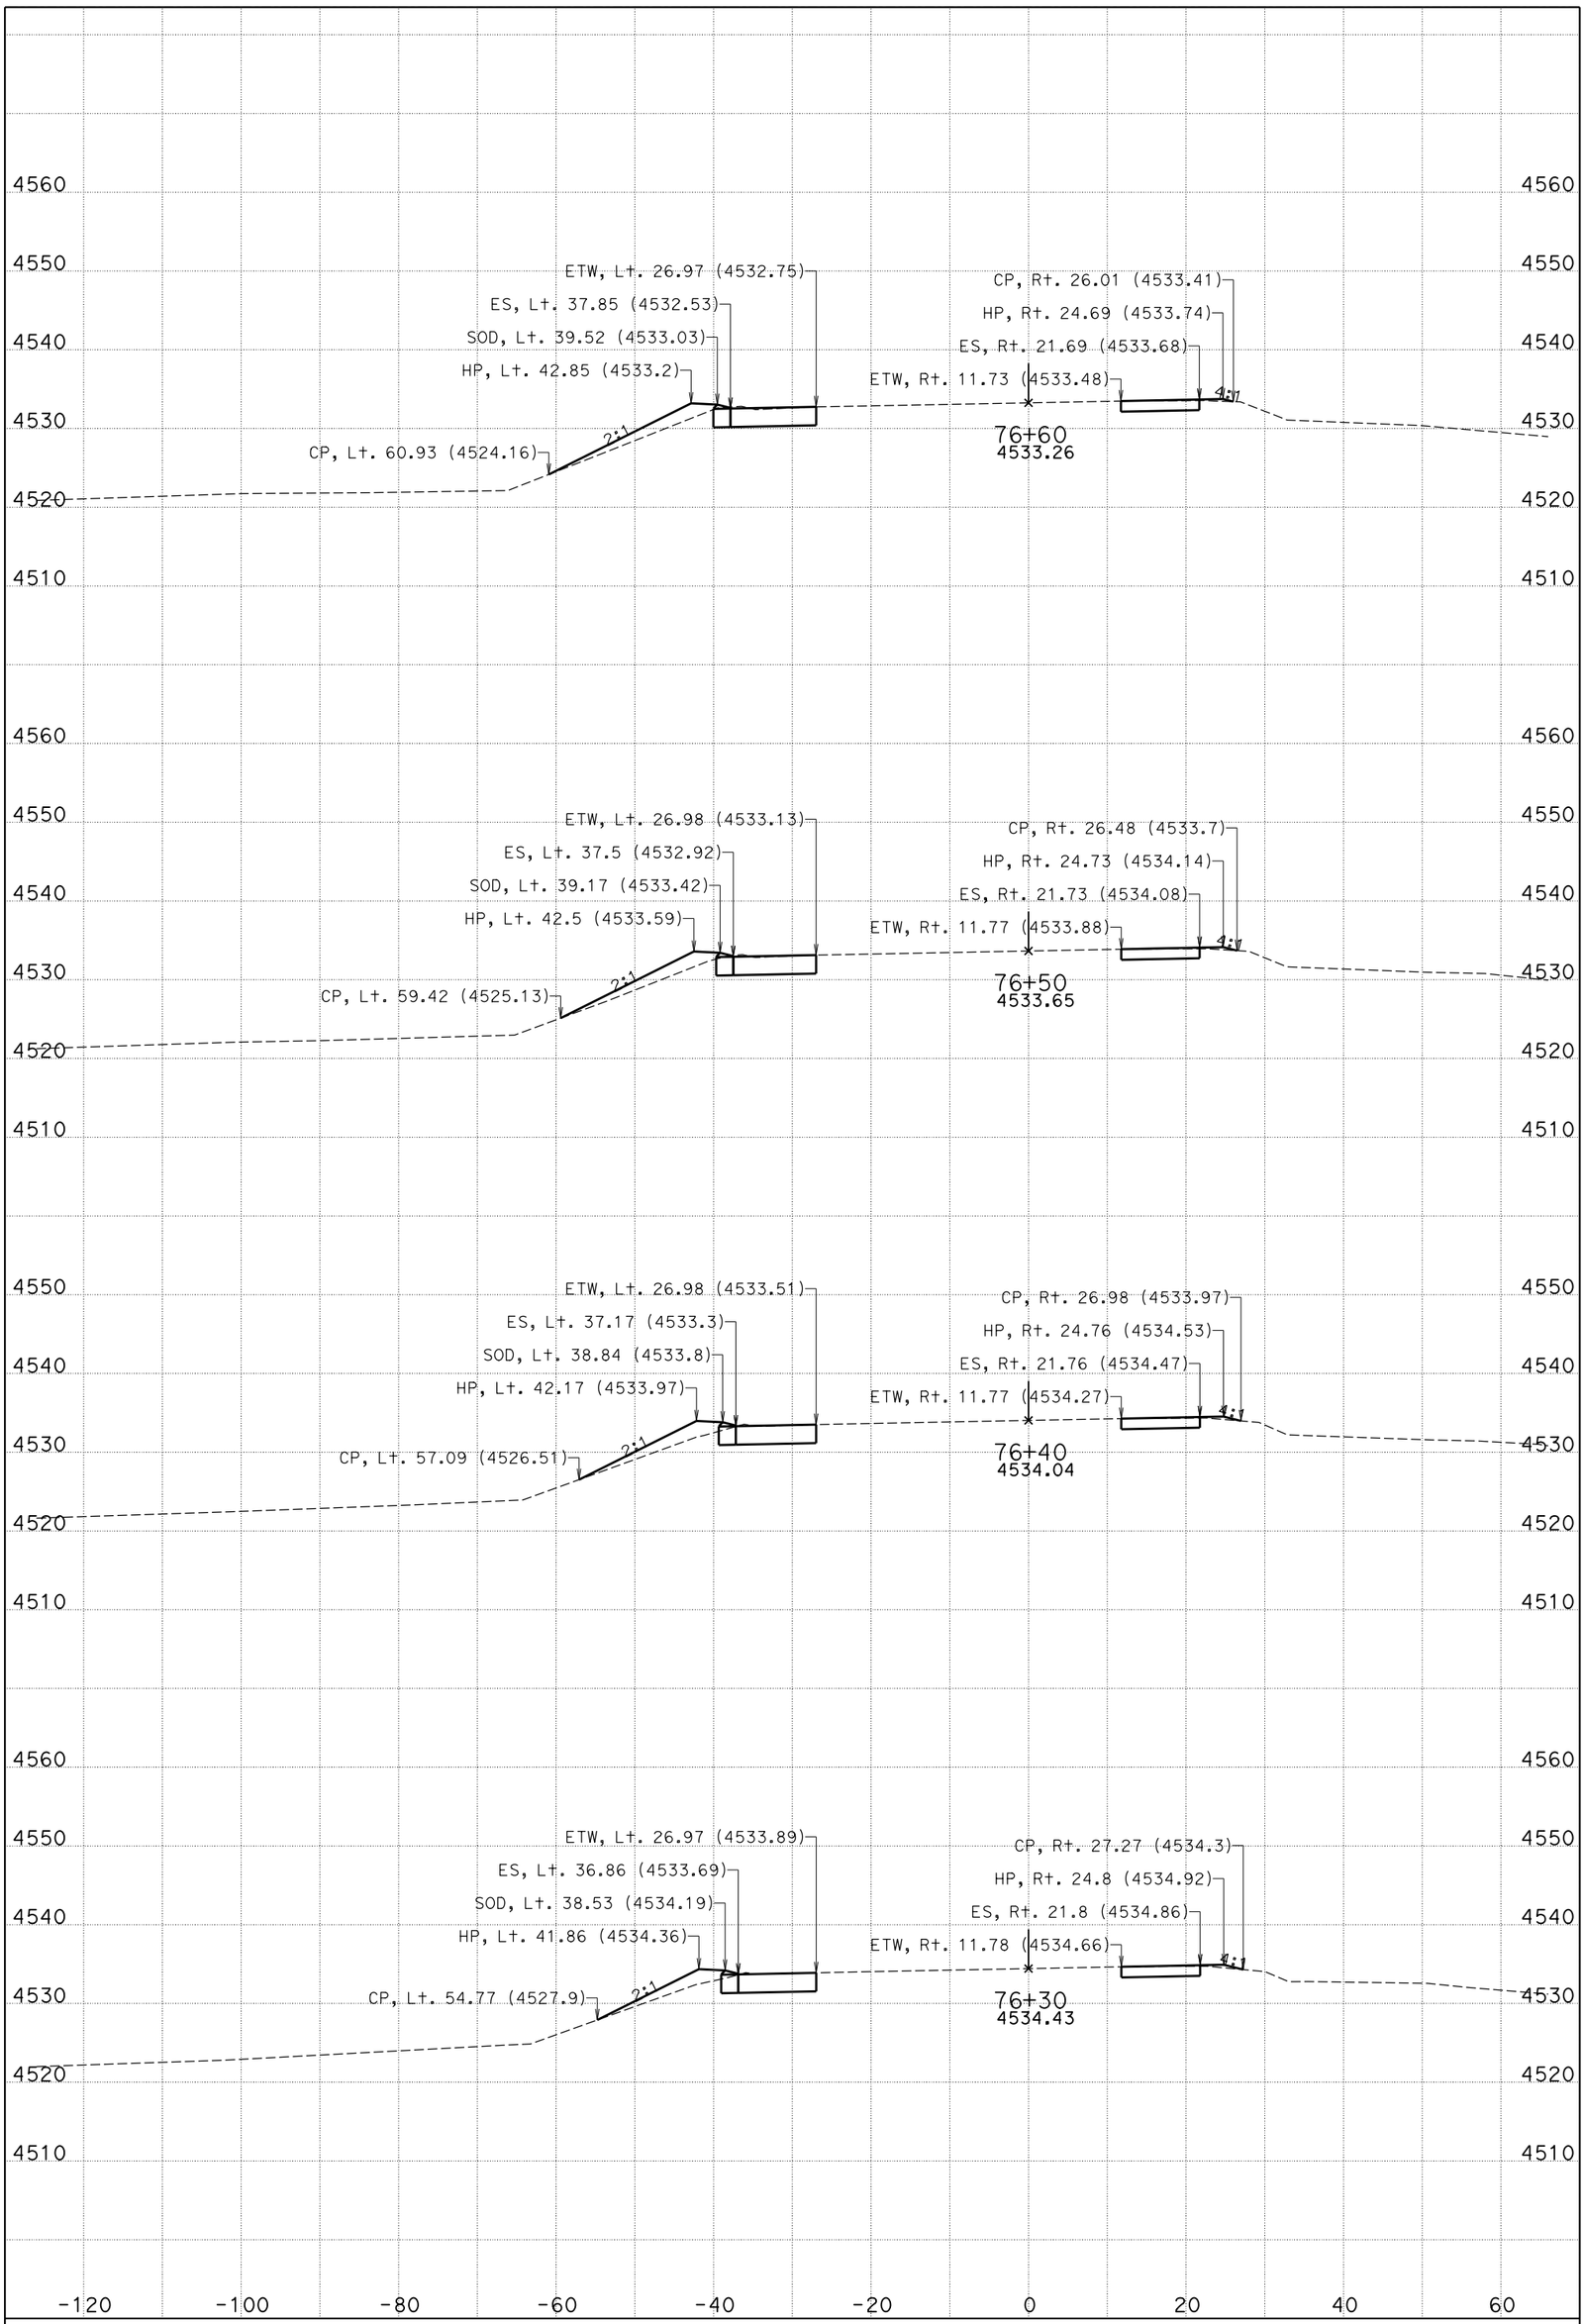

DATE: 11/4/2014

CENDA DITCH BRIDGE

CONTRACT: 0M280

DIST/CO/RTE/PM: 08/SBd/15/172.11/173.84

KC Project: 11025 File: D:\KCPron25n25\FG-Surface*slpro.ear

I-15

CROSS SECTIONS

SHEET 15 OF 99

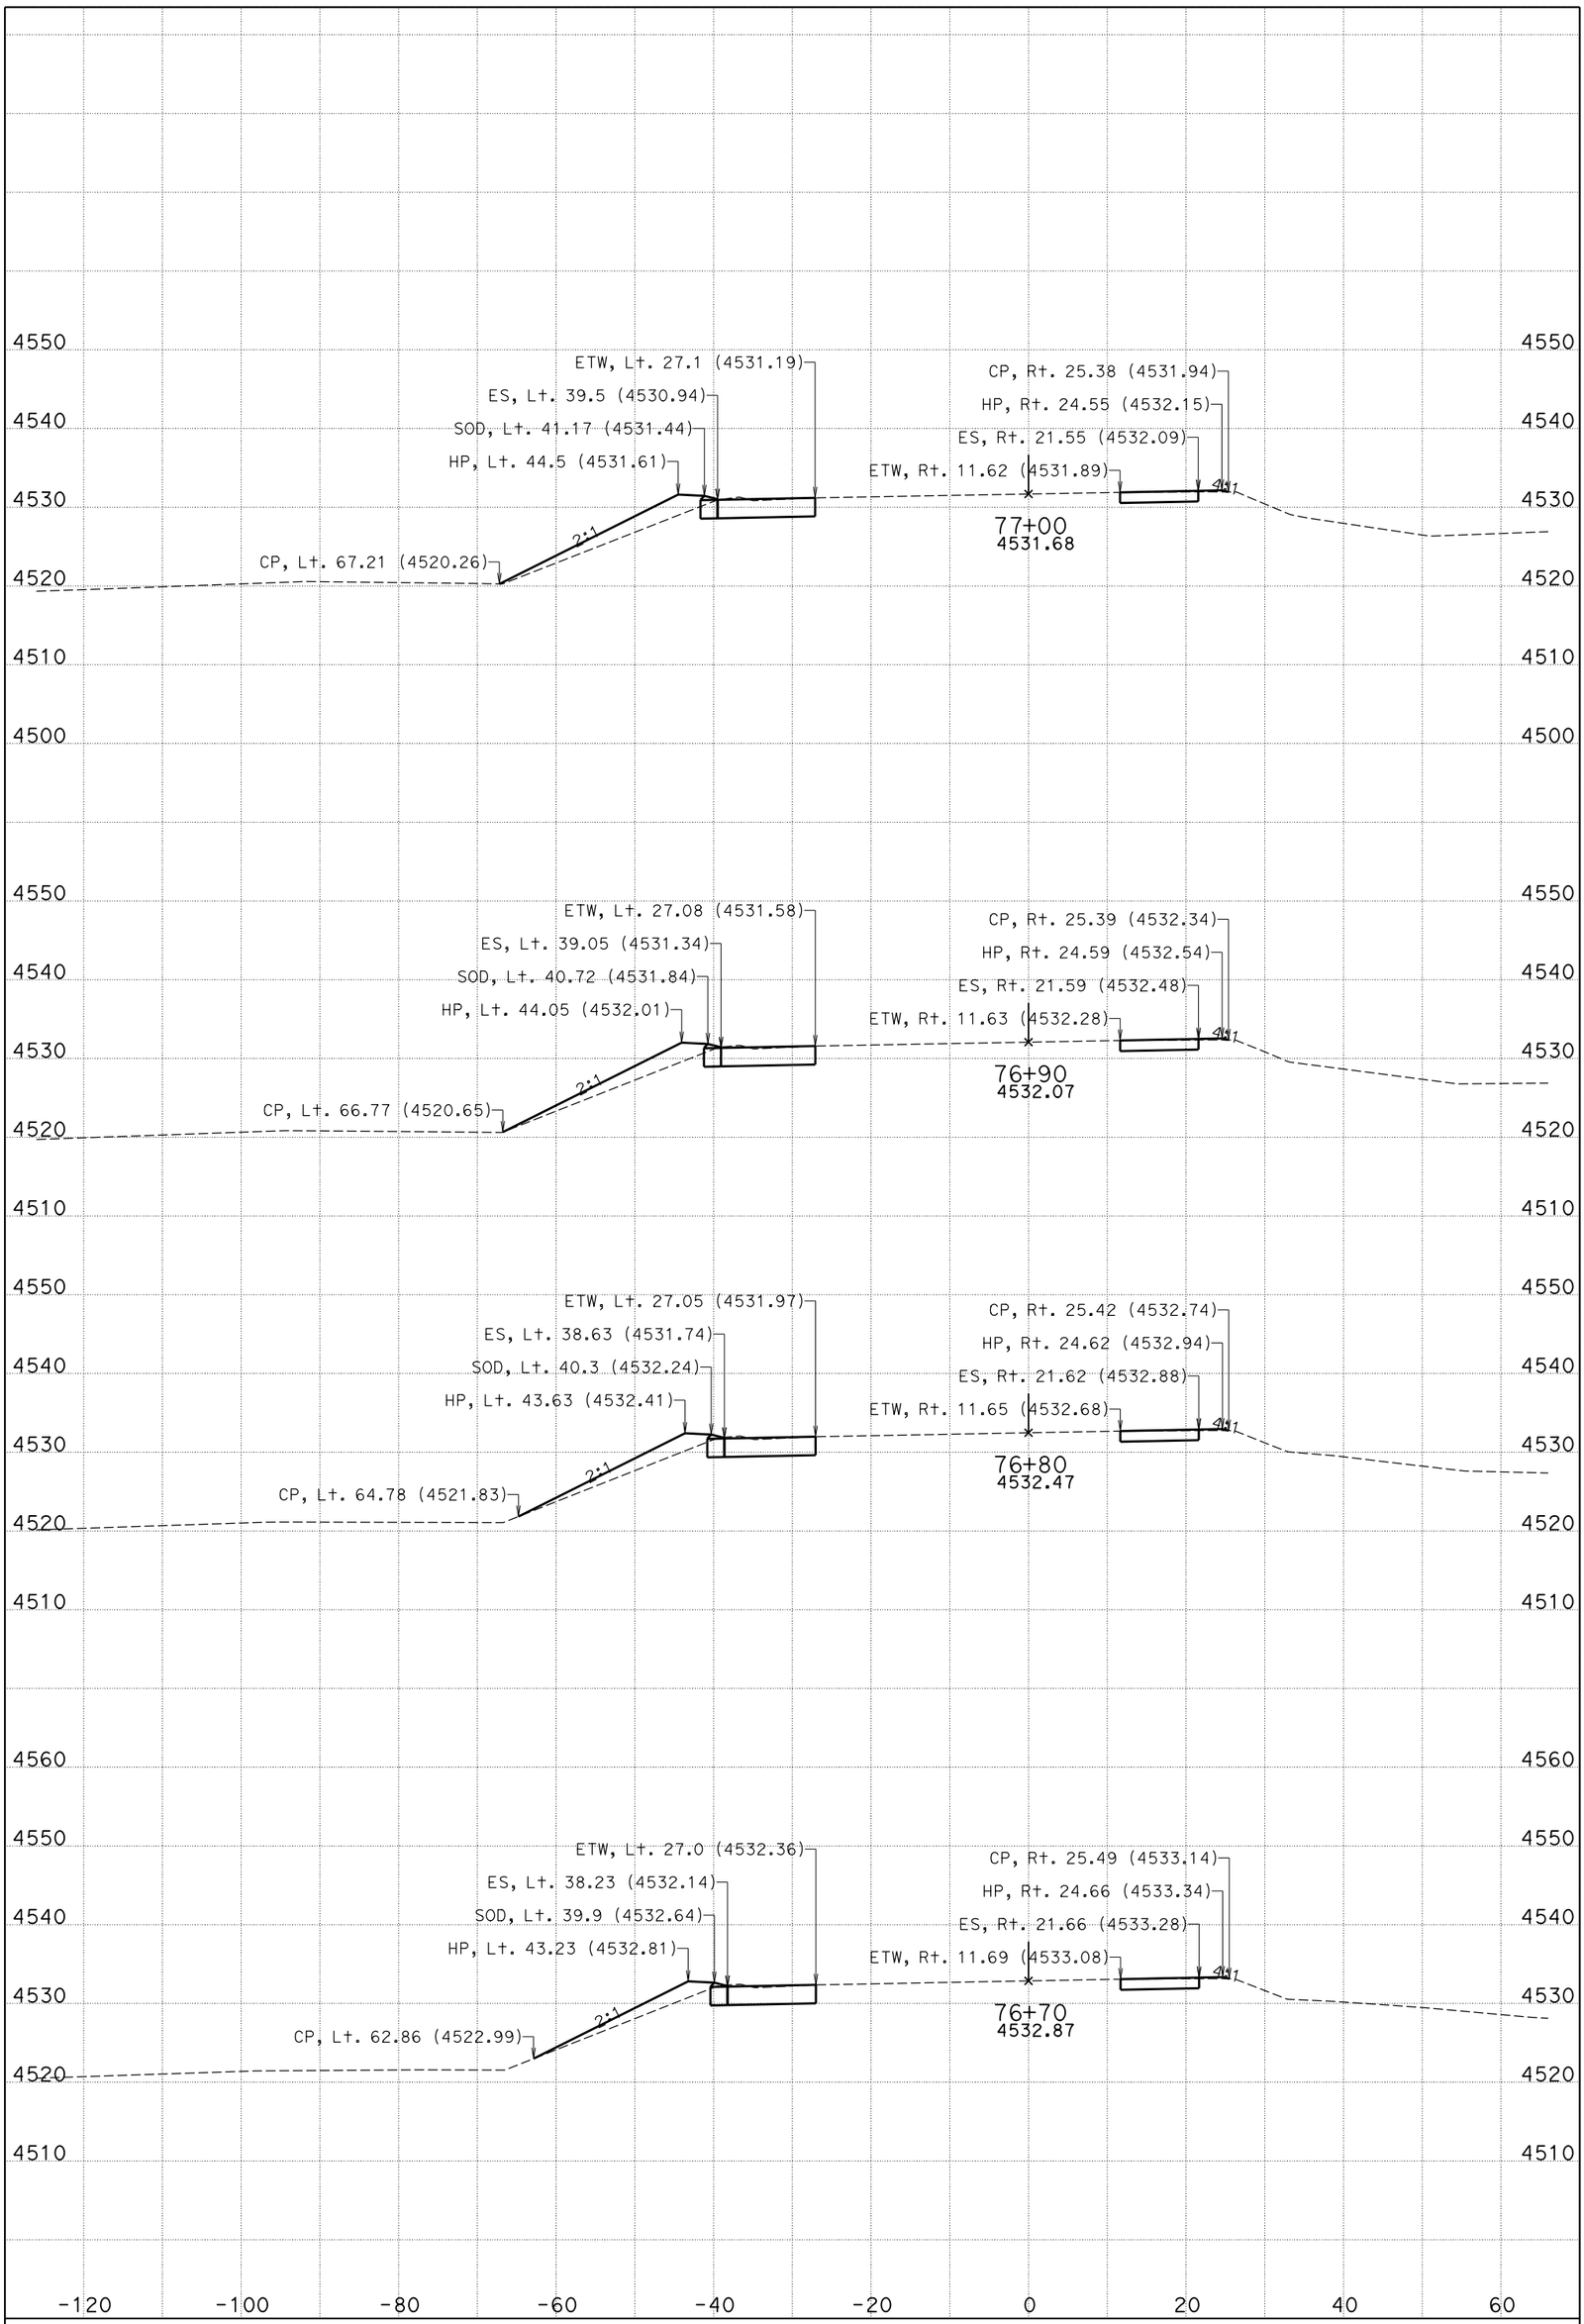

DATE: 11/4/2014

CENDA DITCH BRIDGE

CONTRACT: 0M280

DIST/CO/RTE/PM: 08/SBd/15/172.11/173.84

KC Project: 11025 File: D:\KCPron25n25\FG-Surface*slpro.ear

I-15

CROSS SECTIONS

SHEET 16 OF 99

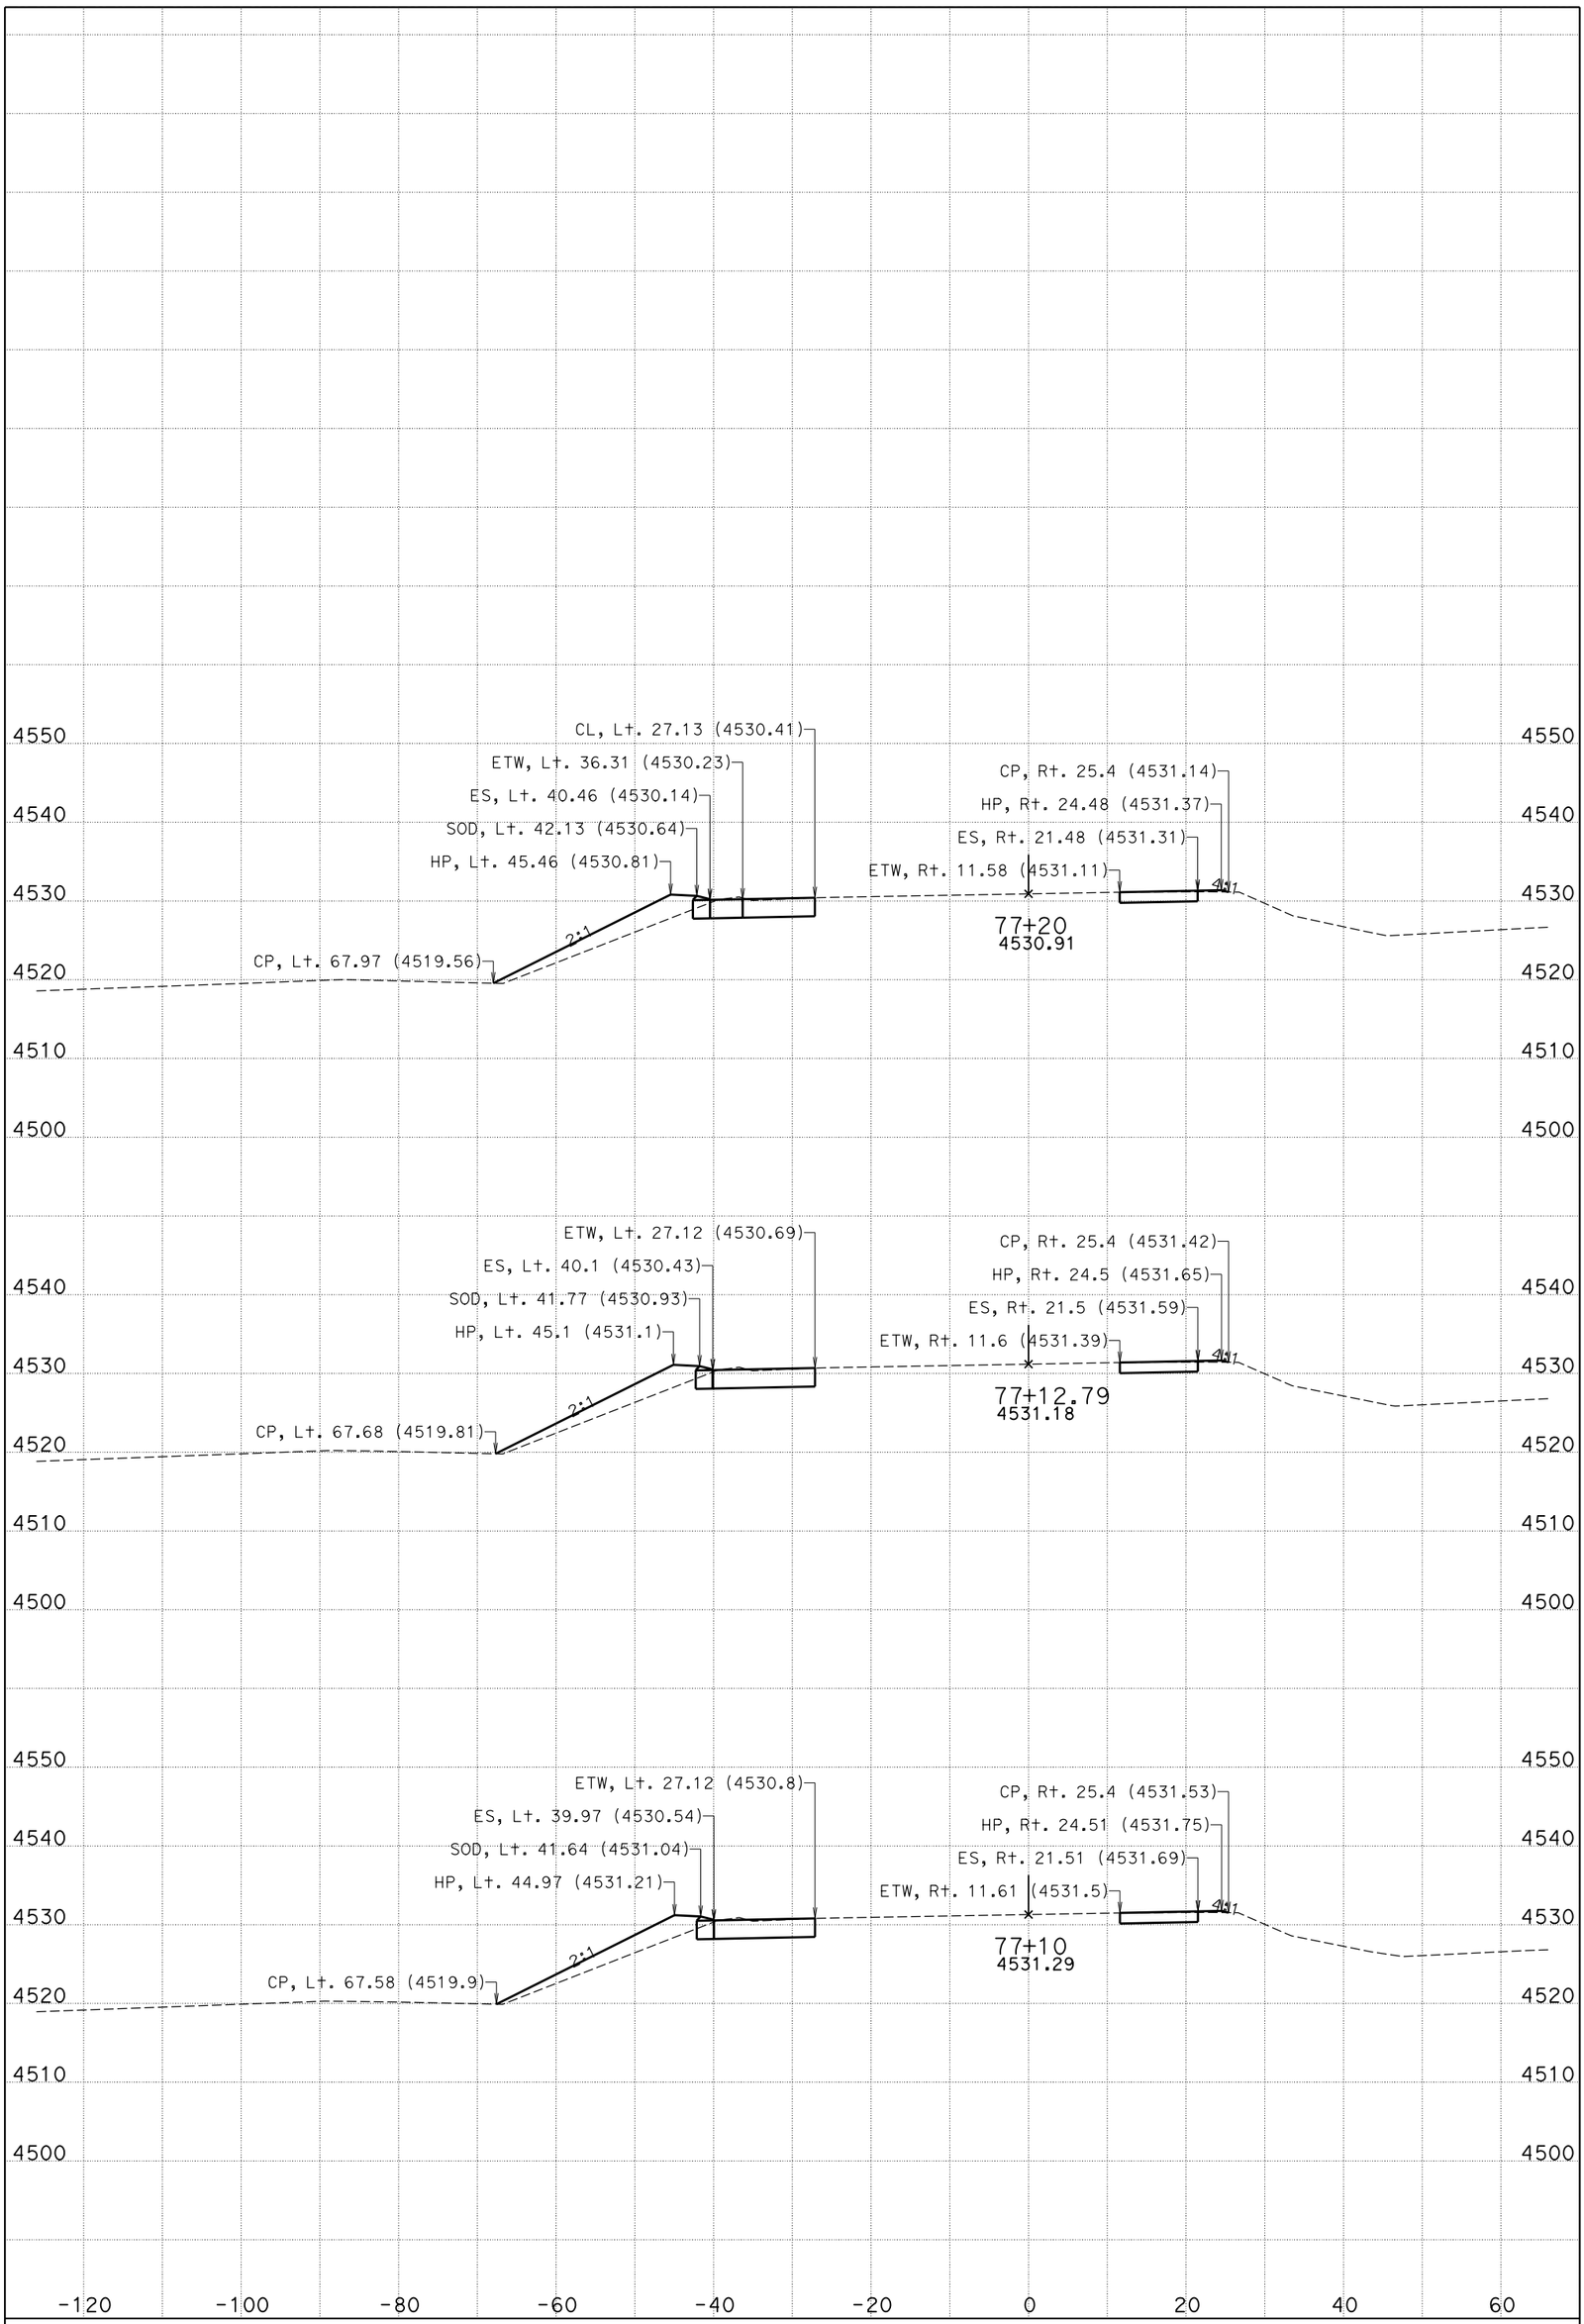

DATE: 11/4/2014

CENDA DITCH BRIDGE

CONTRACT: 0M280

DIST/CO/RTE/PM: 08/SBd/15/172.11/173.84

KC Project: 11025 File: D:\KCPron25n25\FG-Surface*slpro.ear

I-15

CROSS SECTIONS

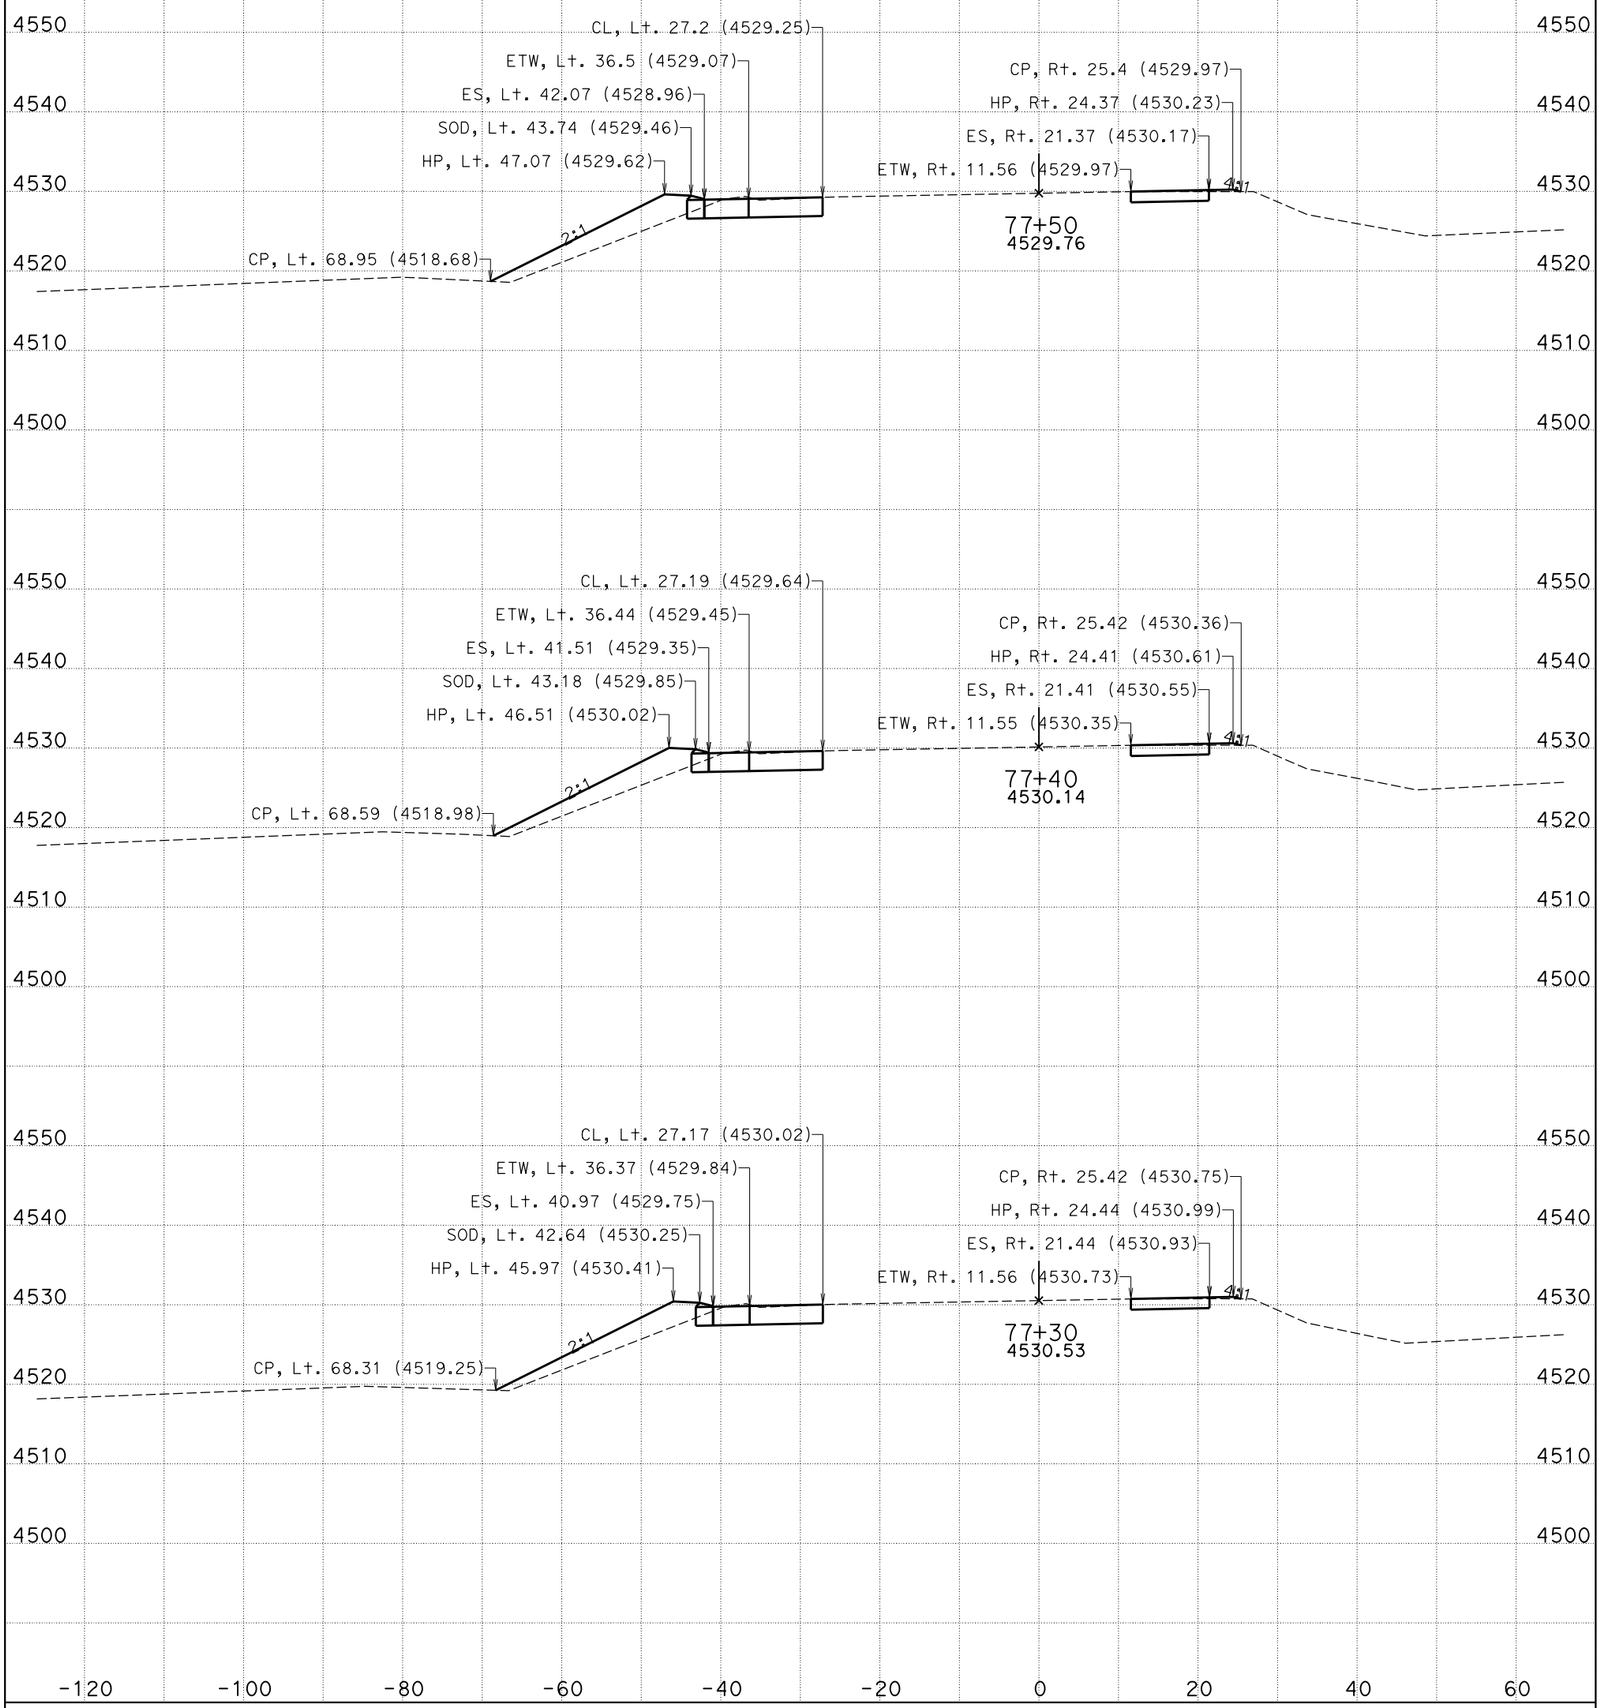

DATE: 11/4/2014

CENDA DITCH BRIDGE

CONTRACT: 0M280

DIST/CO/RTE/PM: 08/SBd/15/172.11/173.84

KC Project: 11025 File: D:\KCPron25n25\FG-Surface*slpro.ear

I-15

CROSS SECTIONS

SHEET 18 OF 99

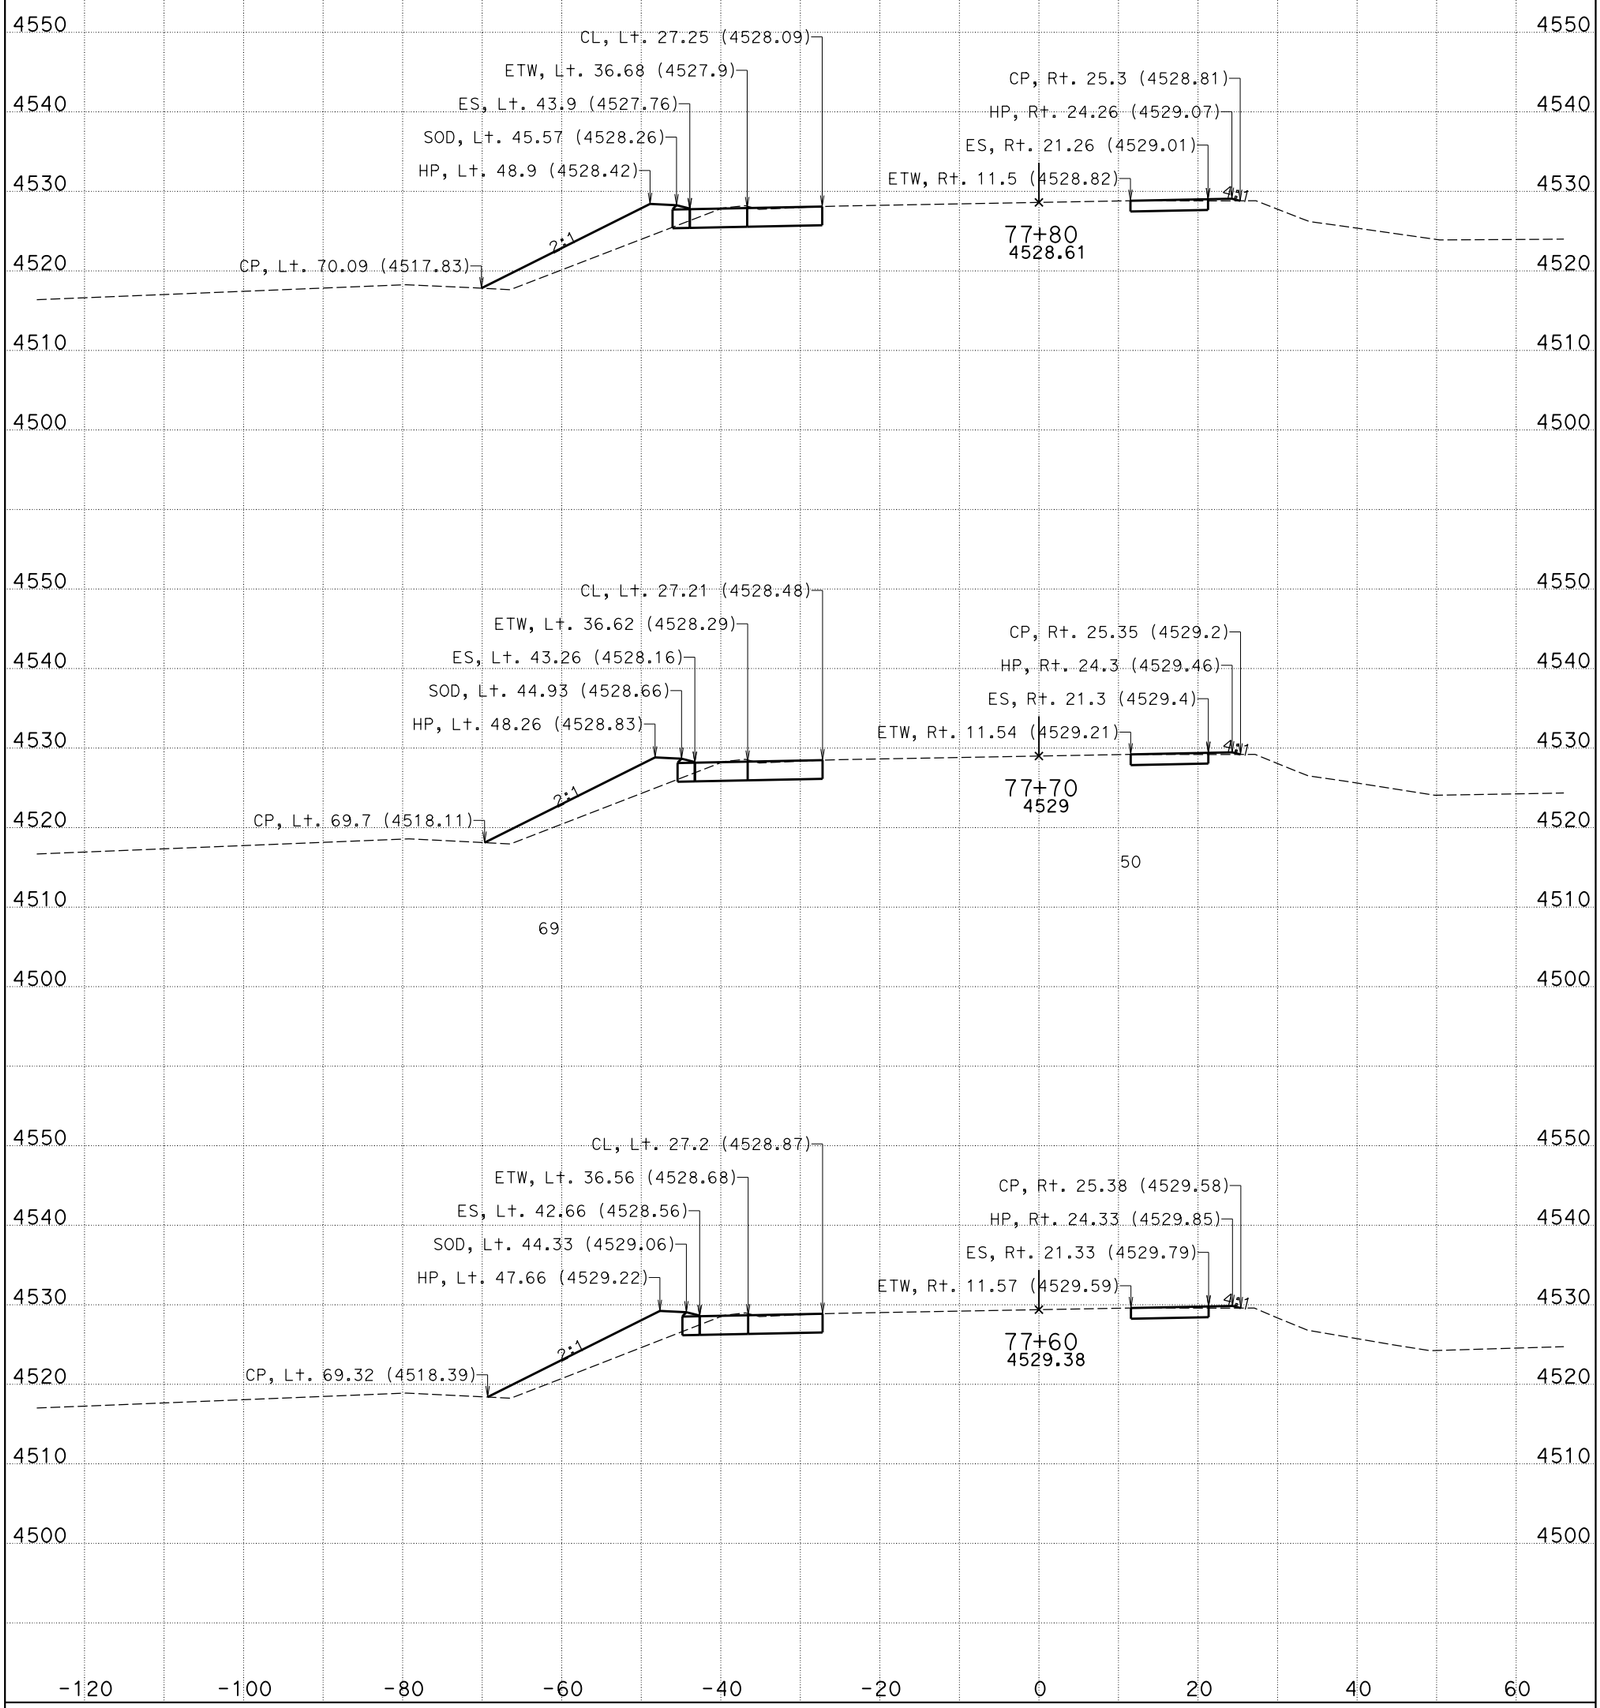

DATE: 11/4/2014

CENDA DITCH BRIDGE

CONTRACT: 0M280

DIST/CO/RTE/PM: 08/SBd/15/172.11/173.84

KC Project: 11025 File: D:\KCPron25n25\FG-Surface*slpro.ear

I-15

CROSS SECTIONS

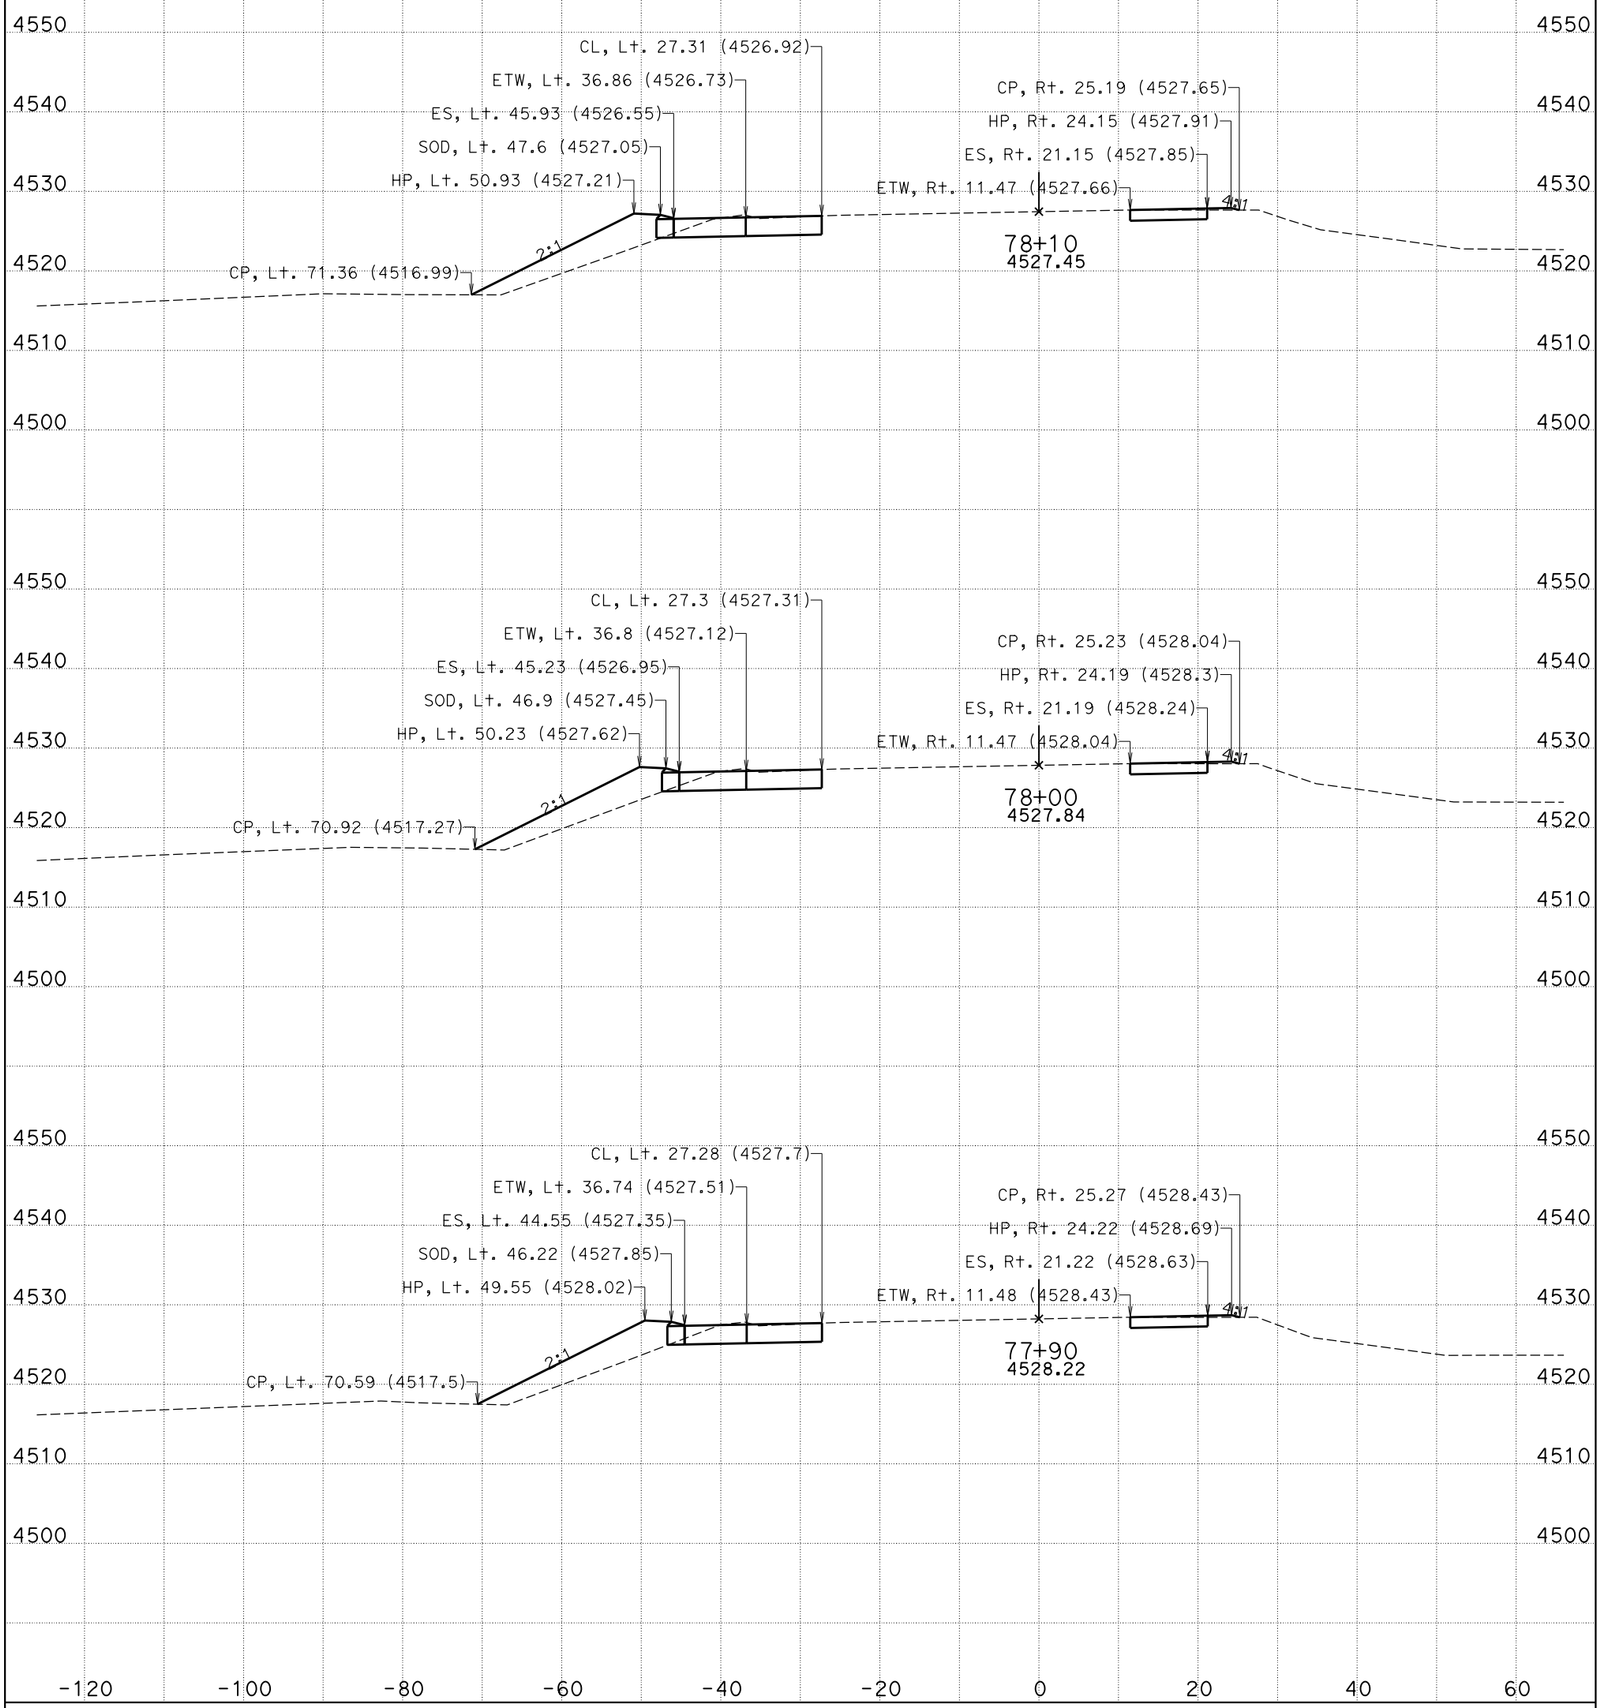

DATE: 11/4/2014

CENDA DITCH BRIDGE

CONTRACT: 0M280

DIST/CO/RTE/PM: 08/SBd/15/172.11/173.84

KC Project: 11025 File: D:\KCPron25n25\FG-Surface*slpro.ear

I-15

CROSS SECTIONS

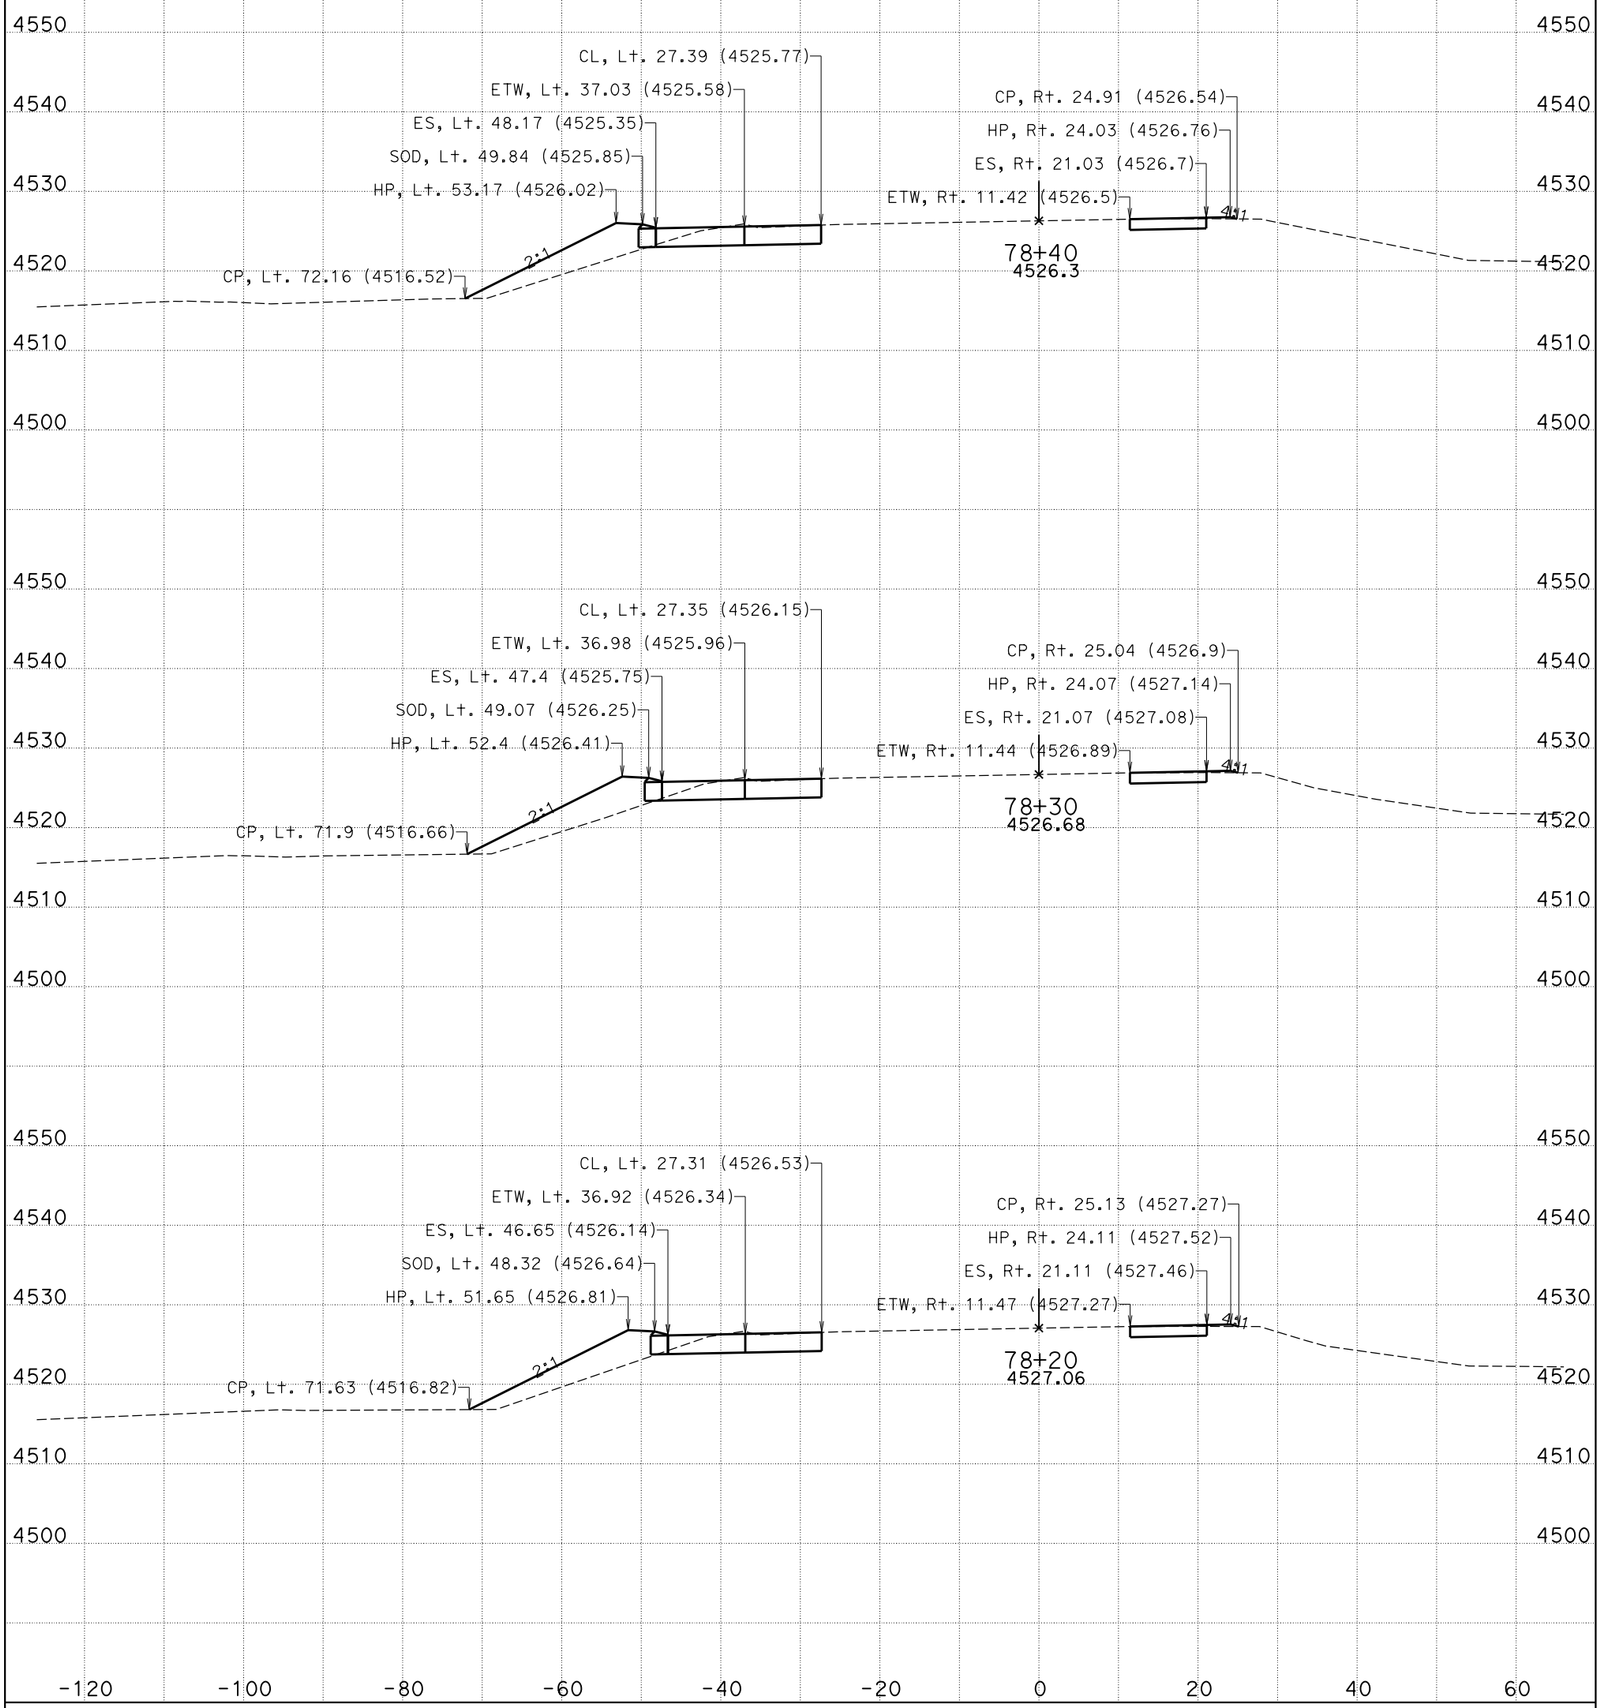

DATE: 11/4/2014

CENDA DITCH BRIDGE

CONTRACT: 0M280

DIST/CO/RTE/PM: 08/SBd/15/172.11/173.84

KC Project: 11025 File: D:\KCPron25n25\FG-Surface*slpro.ear

I-15

CROSS SECTIONS

SHEET 21 OF 99

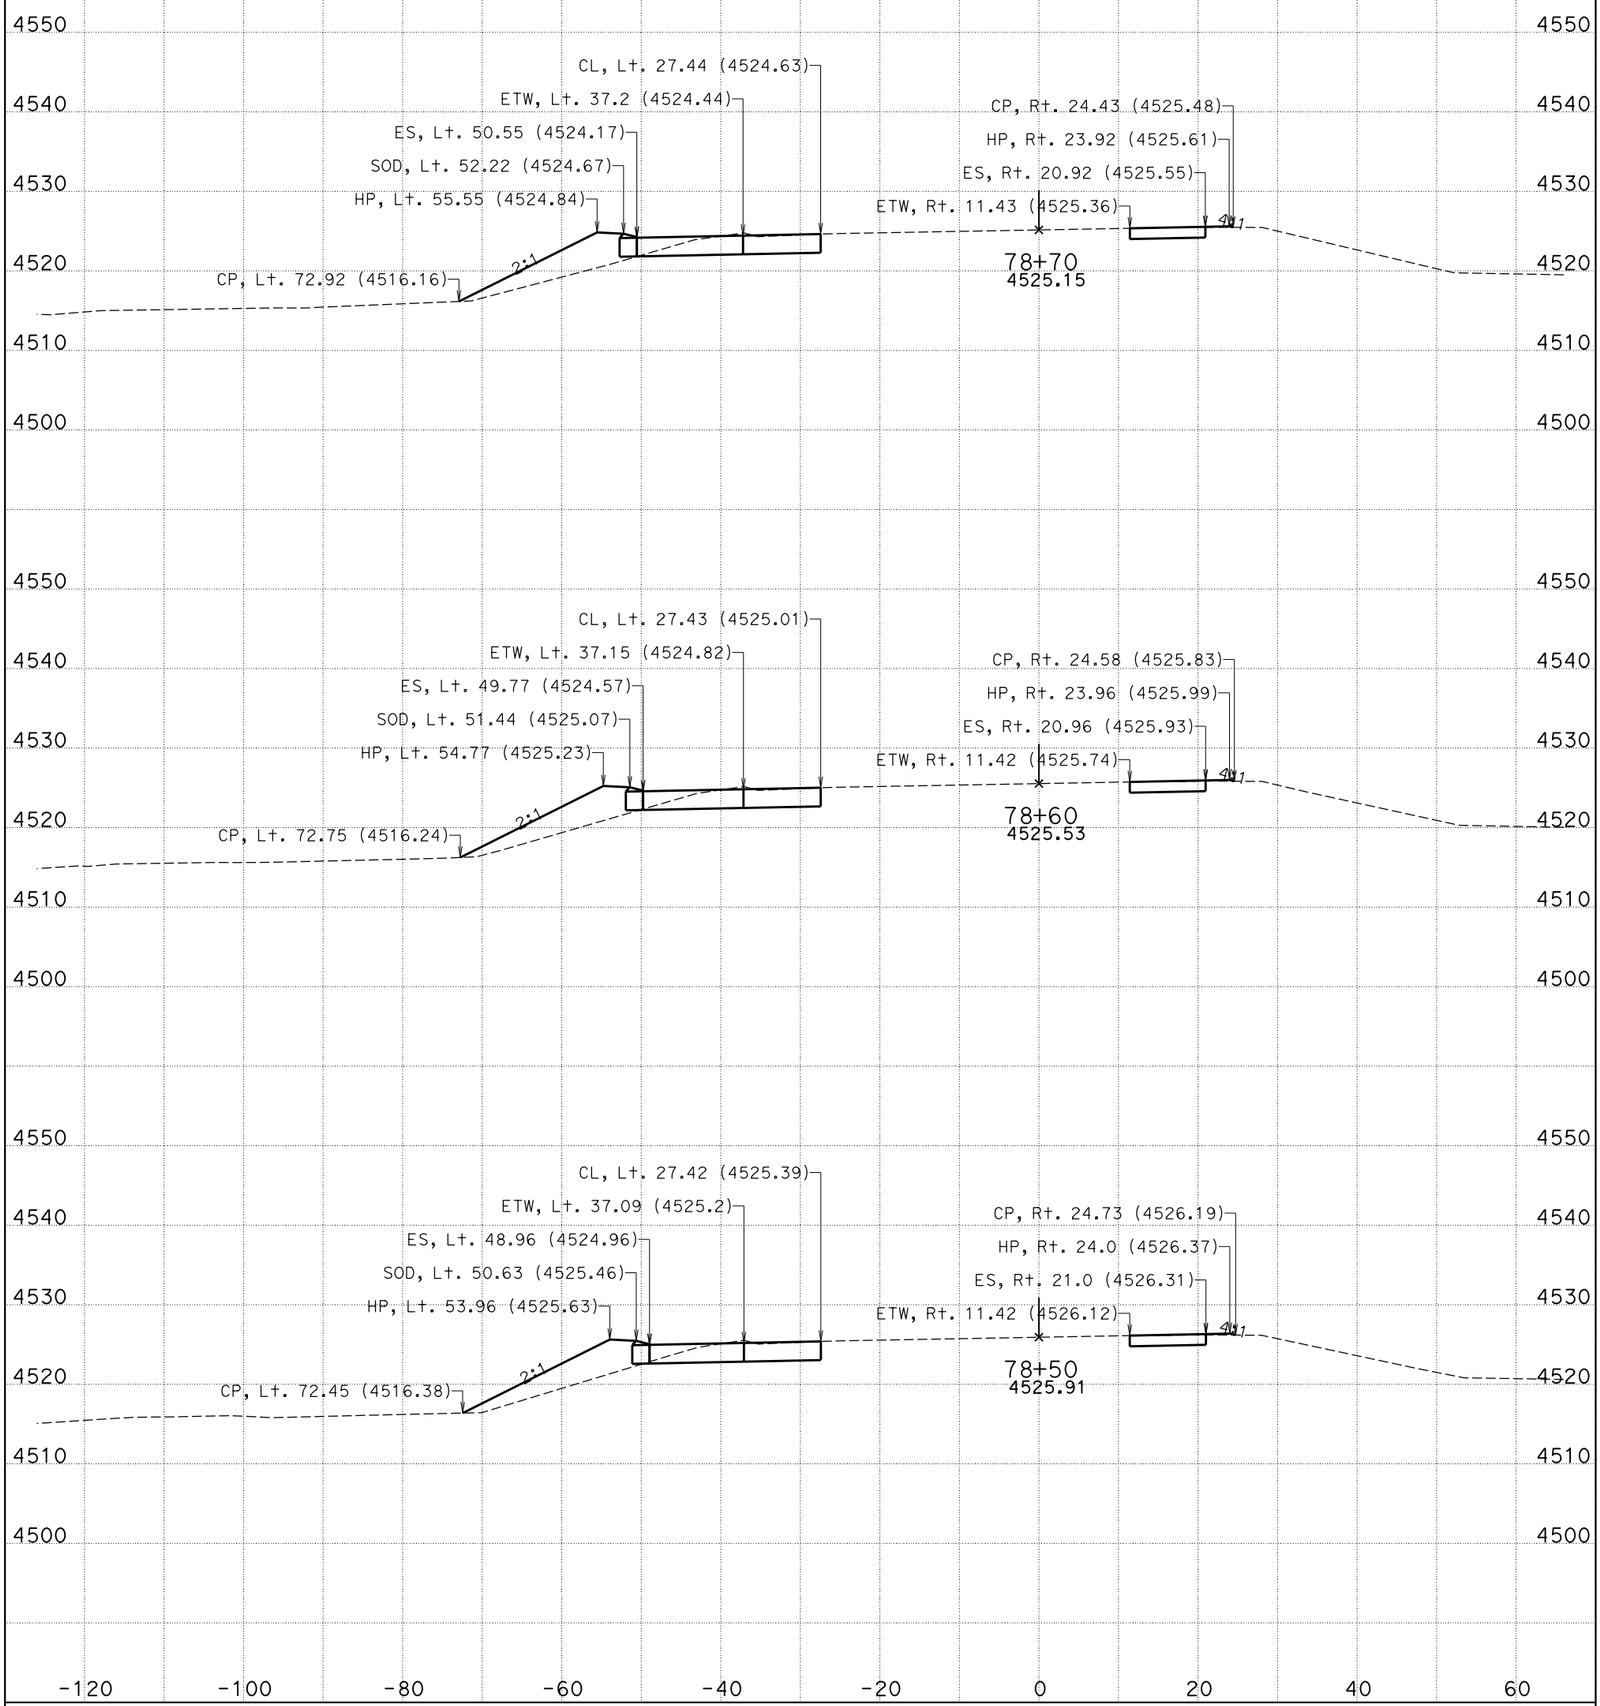

DATE: 11/4/2014

CENDA DITCH BRIDGE

CONTRACT: 0M280

DIST/CO/RTE/PM: 08/SBd/15/172.11/173.84

KC Project: 11025 File: D:\KCPron25n25\FG-Surface*slpro.ear

I-15

CROSS SECTIONS

SHEET 22 OF 99

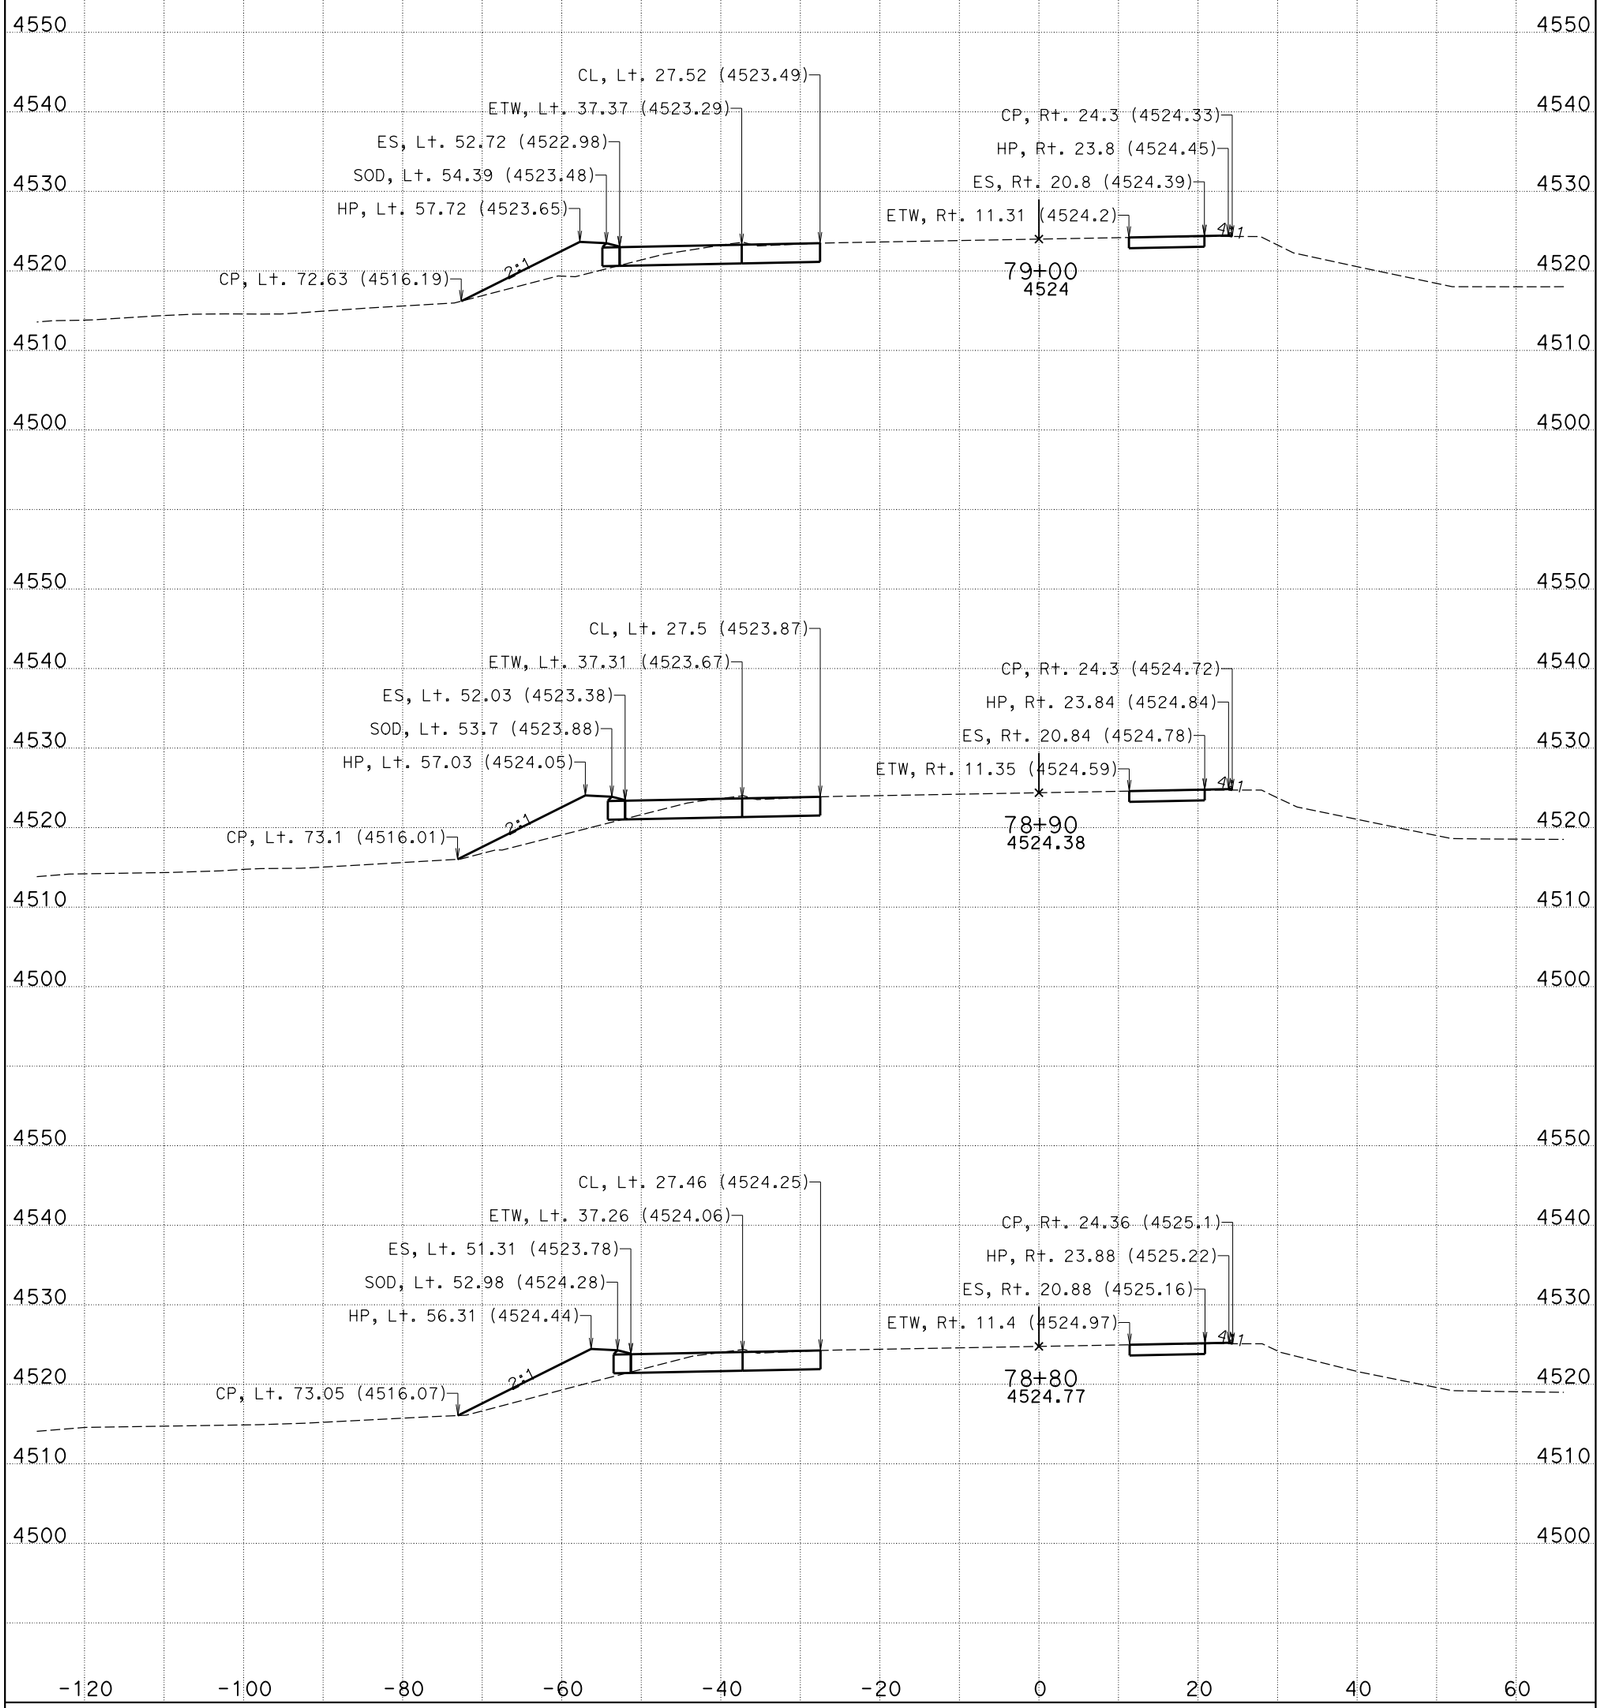

DATE: 11/4/2014

CENDA DITCH BRIDGE

CONTRACT: 0M280

DIST/CO/RTE/PM: 08/SBd/15/172.11/173.84

KC Project: 11025 File: D:\KCPron25n25\FG-Surface*slpro.ear

I-15

CROSS SECTIONS

SHEET 23 OF 99

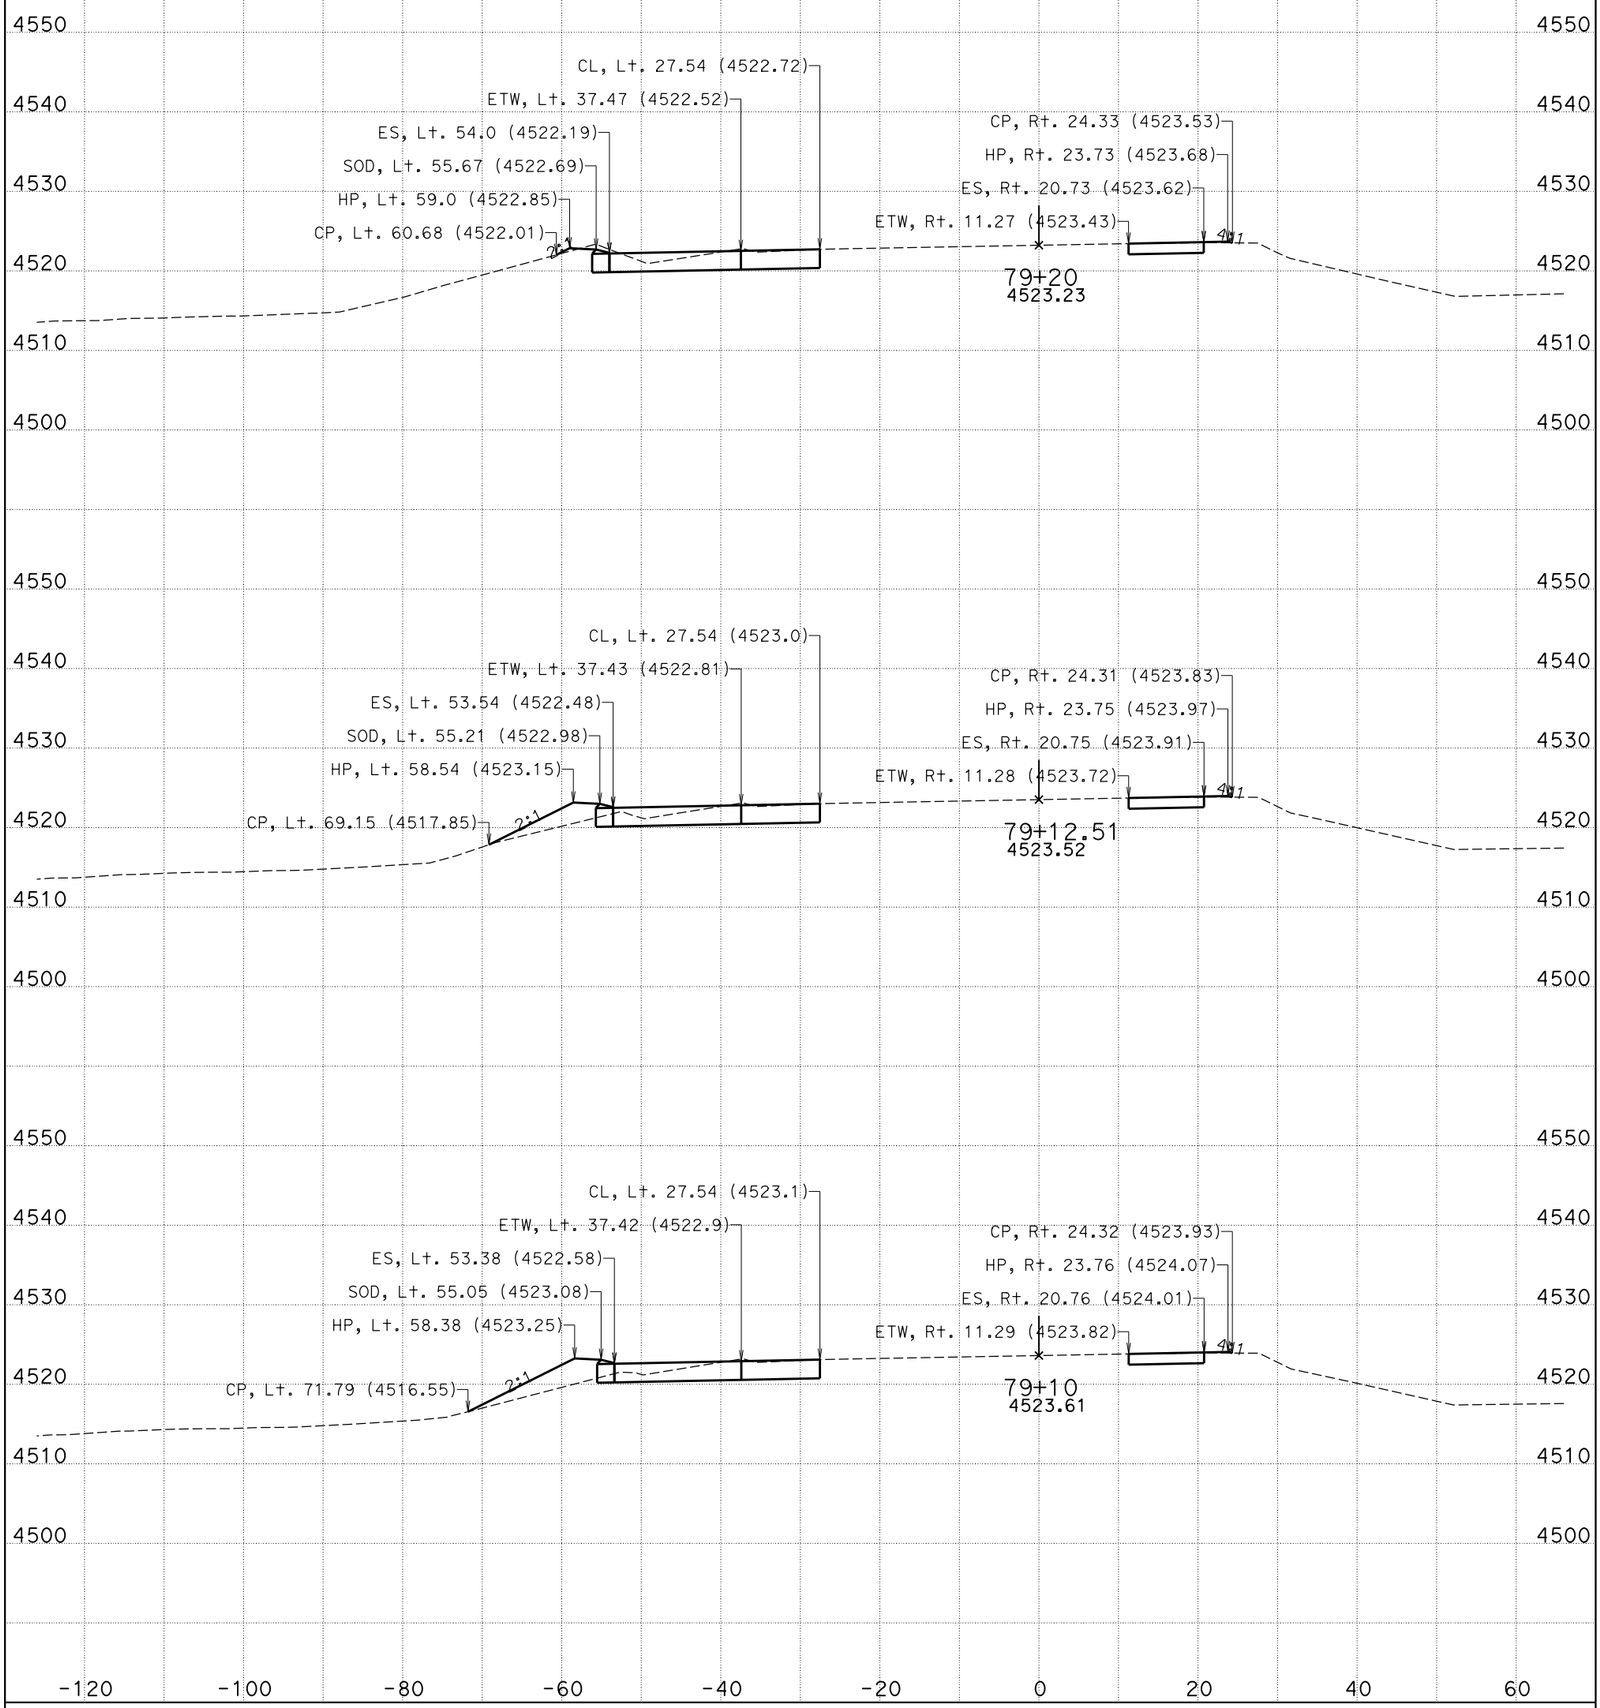

DATE: 11/4/2014

CENDA DITCH BRIDGE

CONTRACT: 0M280

DIST/CO/RTE/PM: 08/SBd/15/172.11/173.84

KC Project: 11025 File: D:\KCPron25n25\FG-Surface*slpro.ear

I-15

CROSS SECTIONS

SHEET 24 OF 99

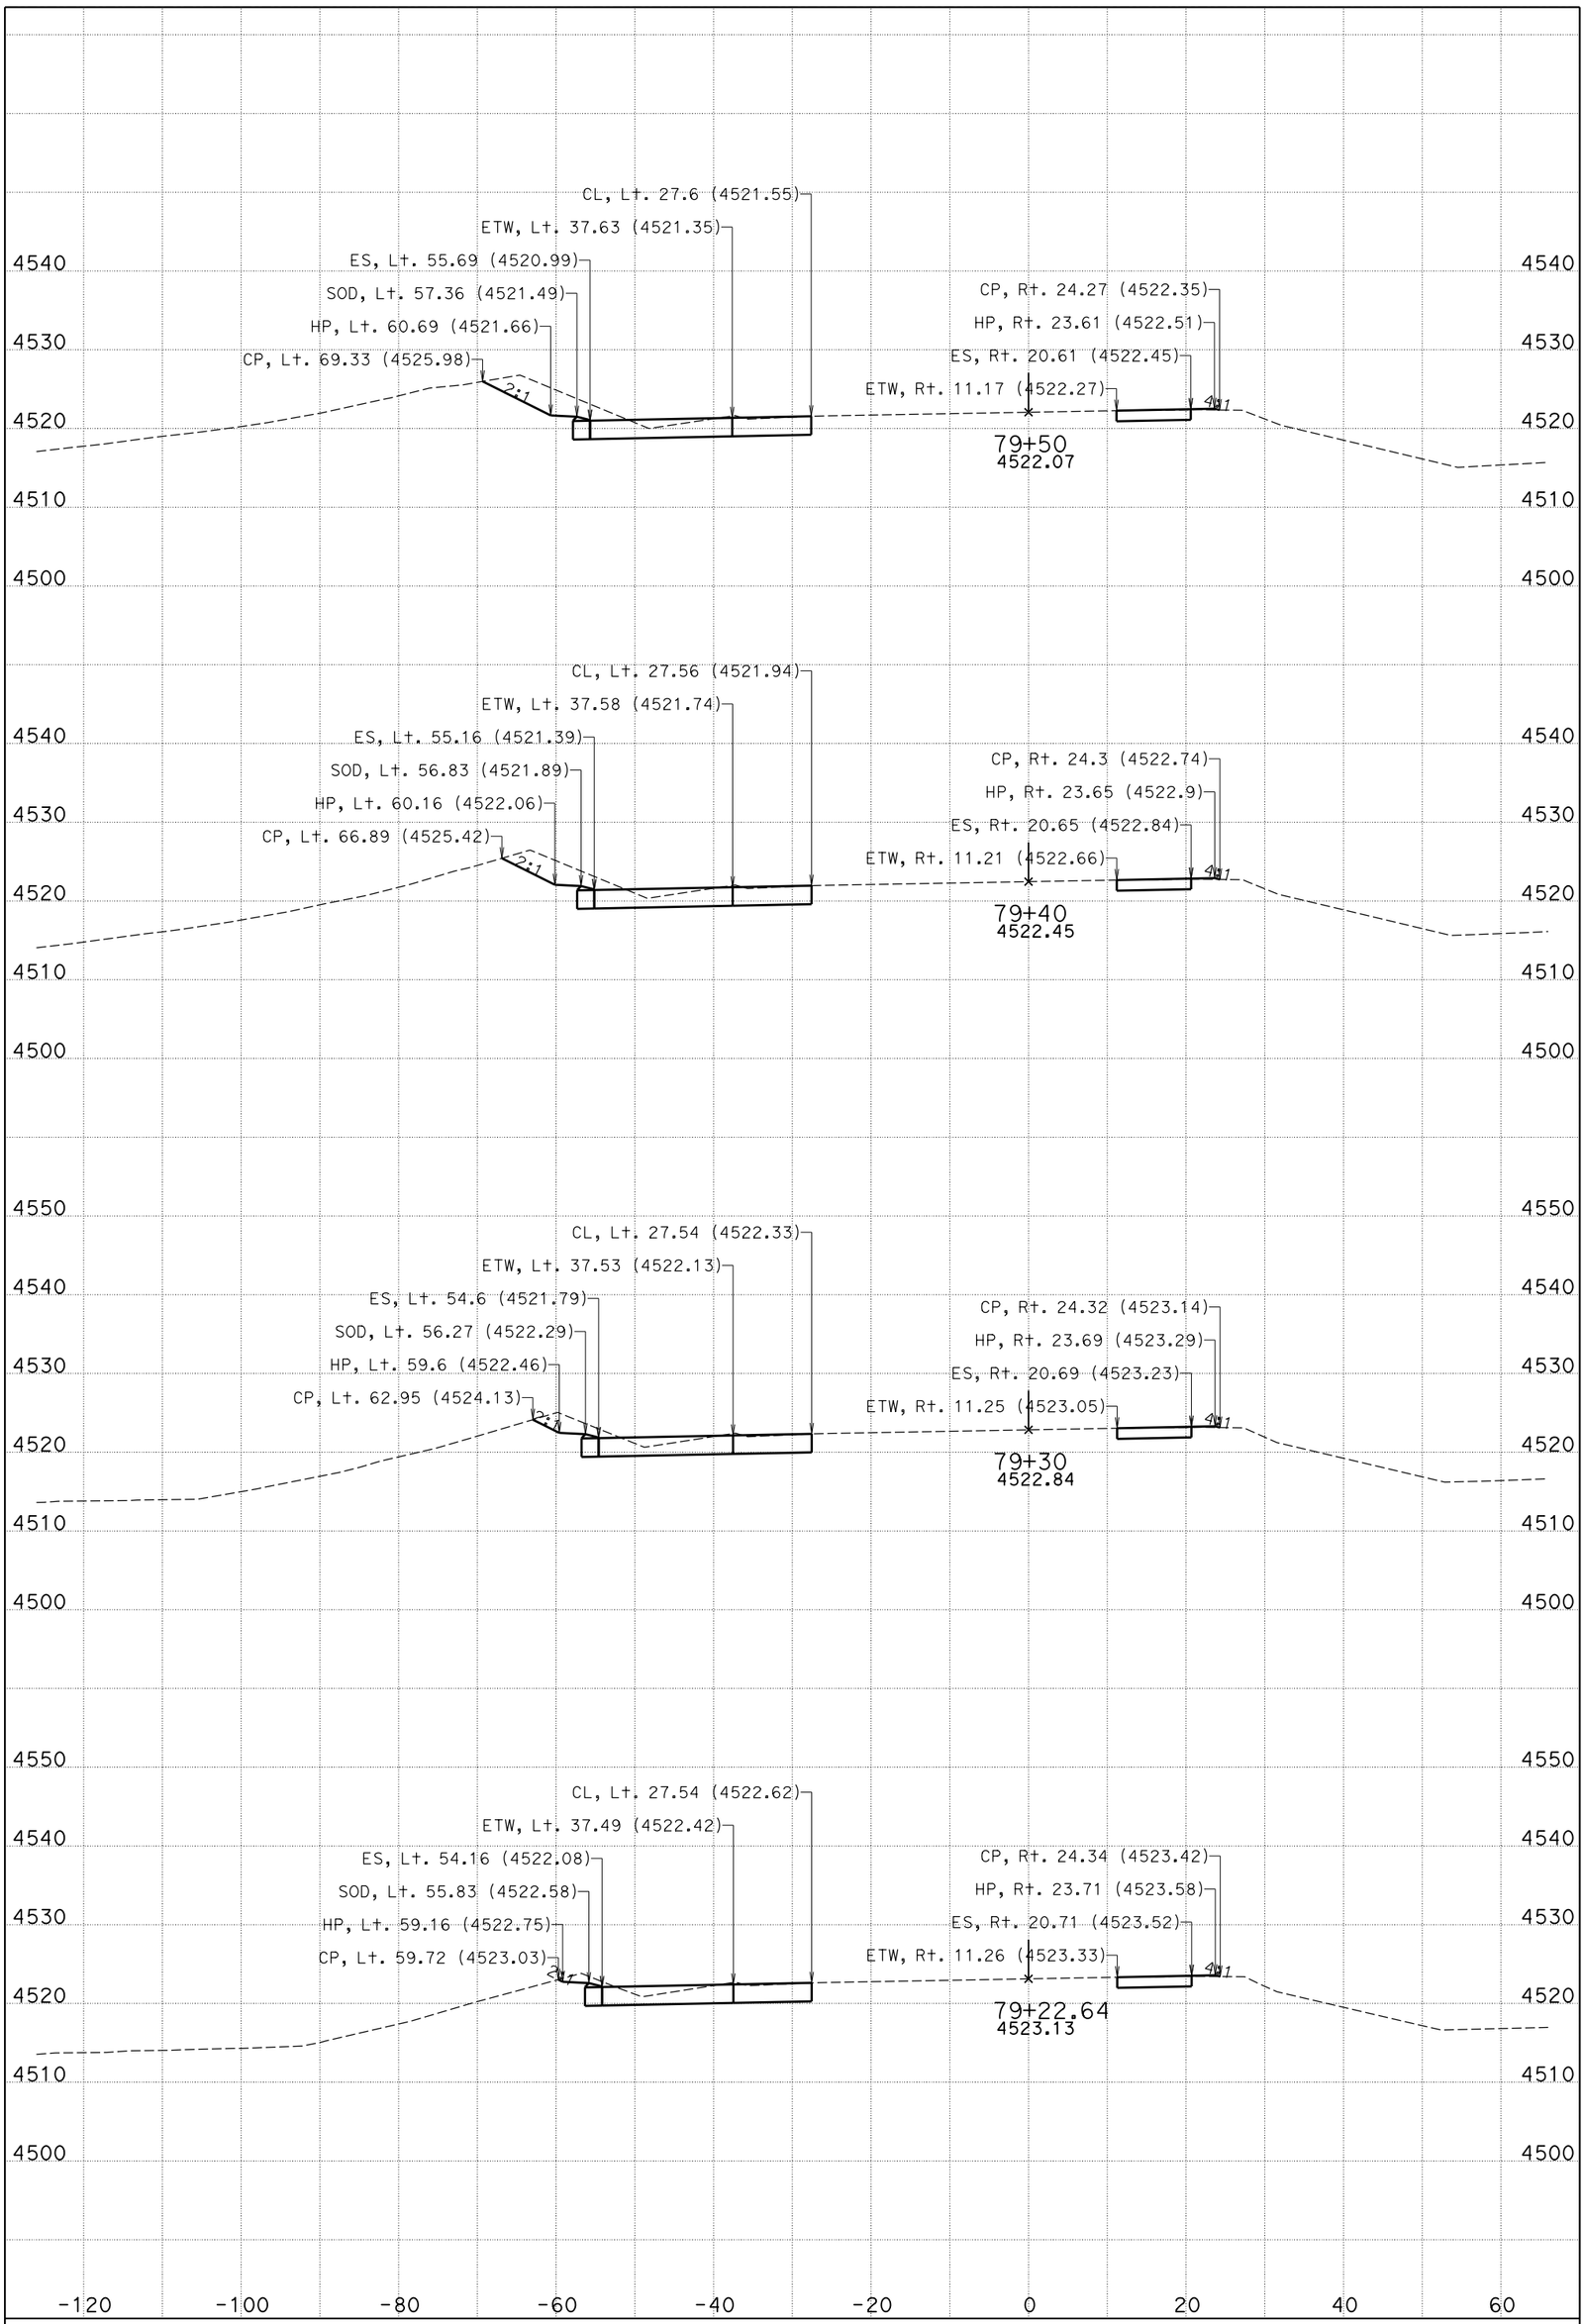

DATE: 11/4/2014

CENDA DITCH BRIDGE

CONTRACT: 0M280

DIST/CO/RTE/PM: 08/SBd/15/172.11/173.84

KC Project: 11025 File: D:\KCPron25n25\FG-Surface*slpro.ear

I-15

CROSS SECTIONS

SHEET 25 OF 99

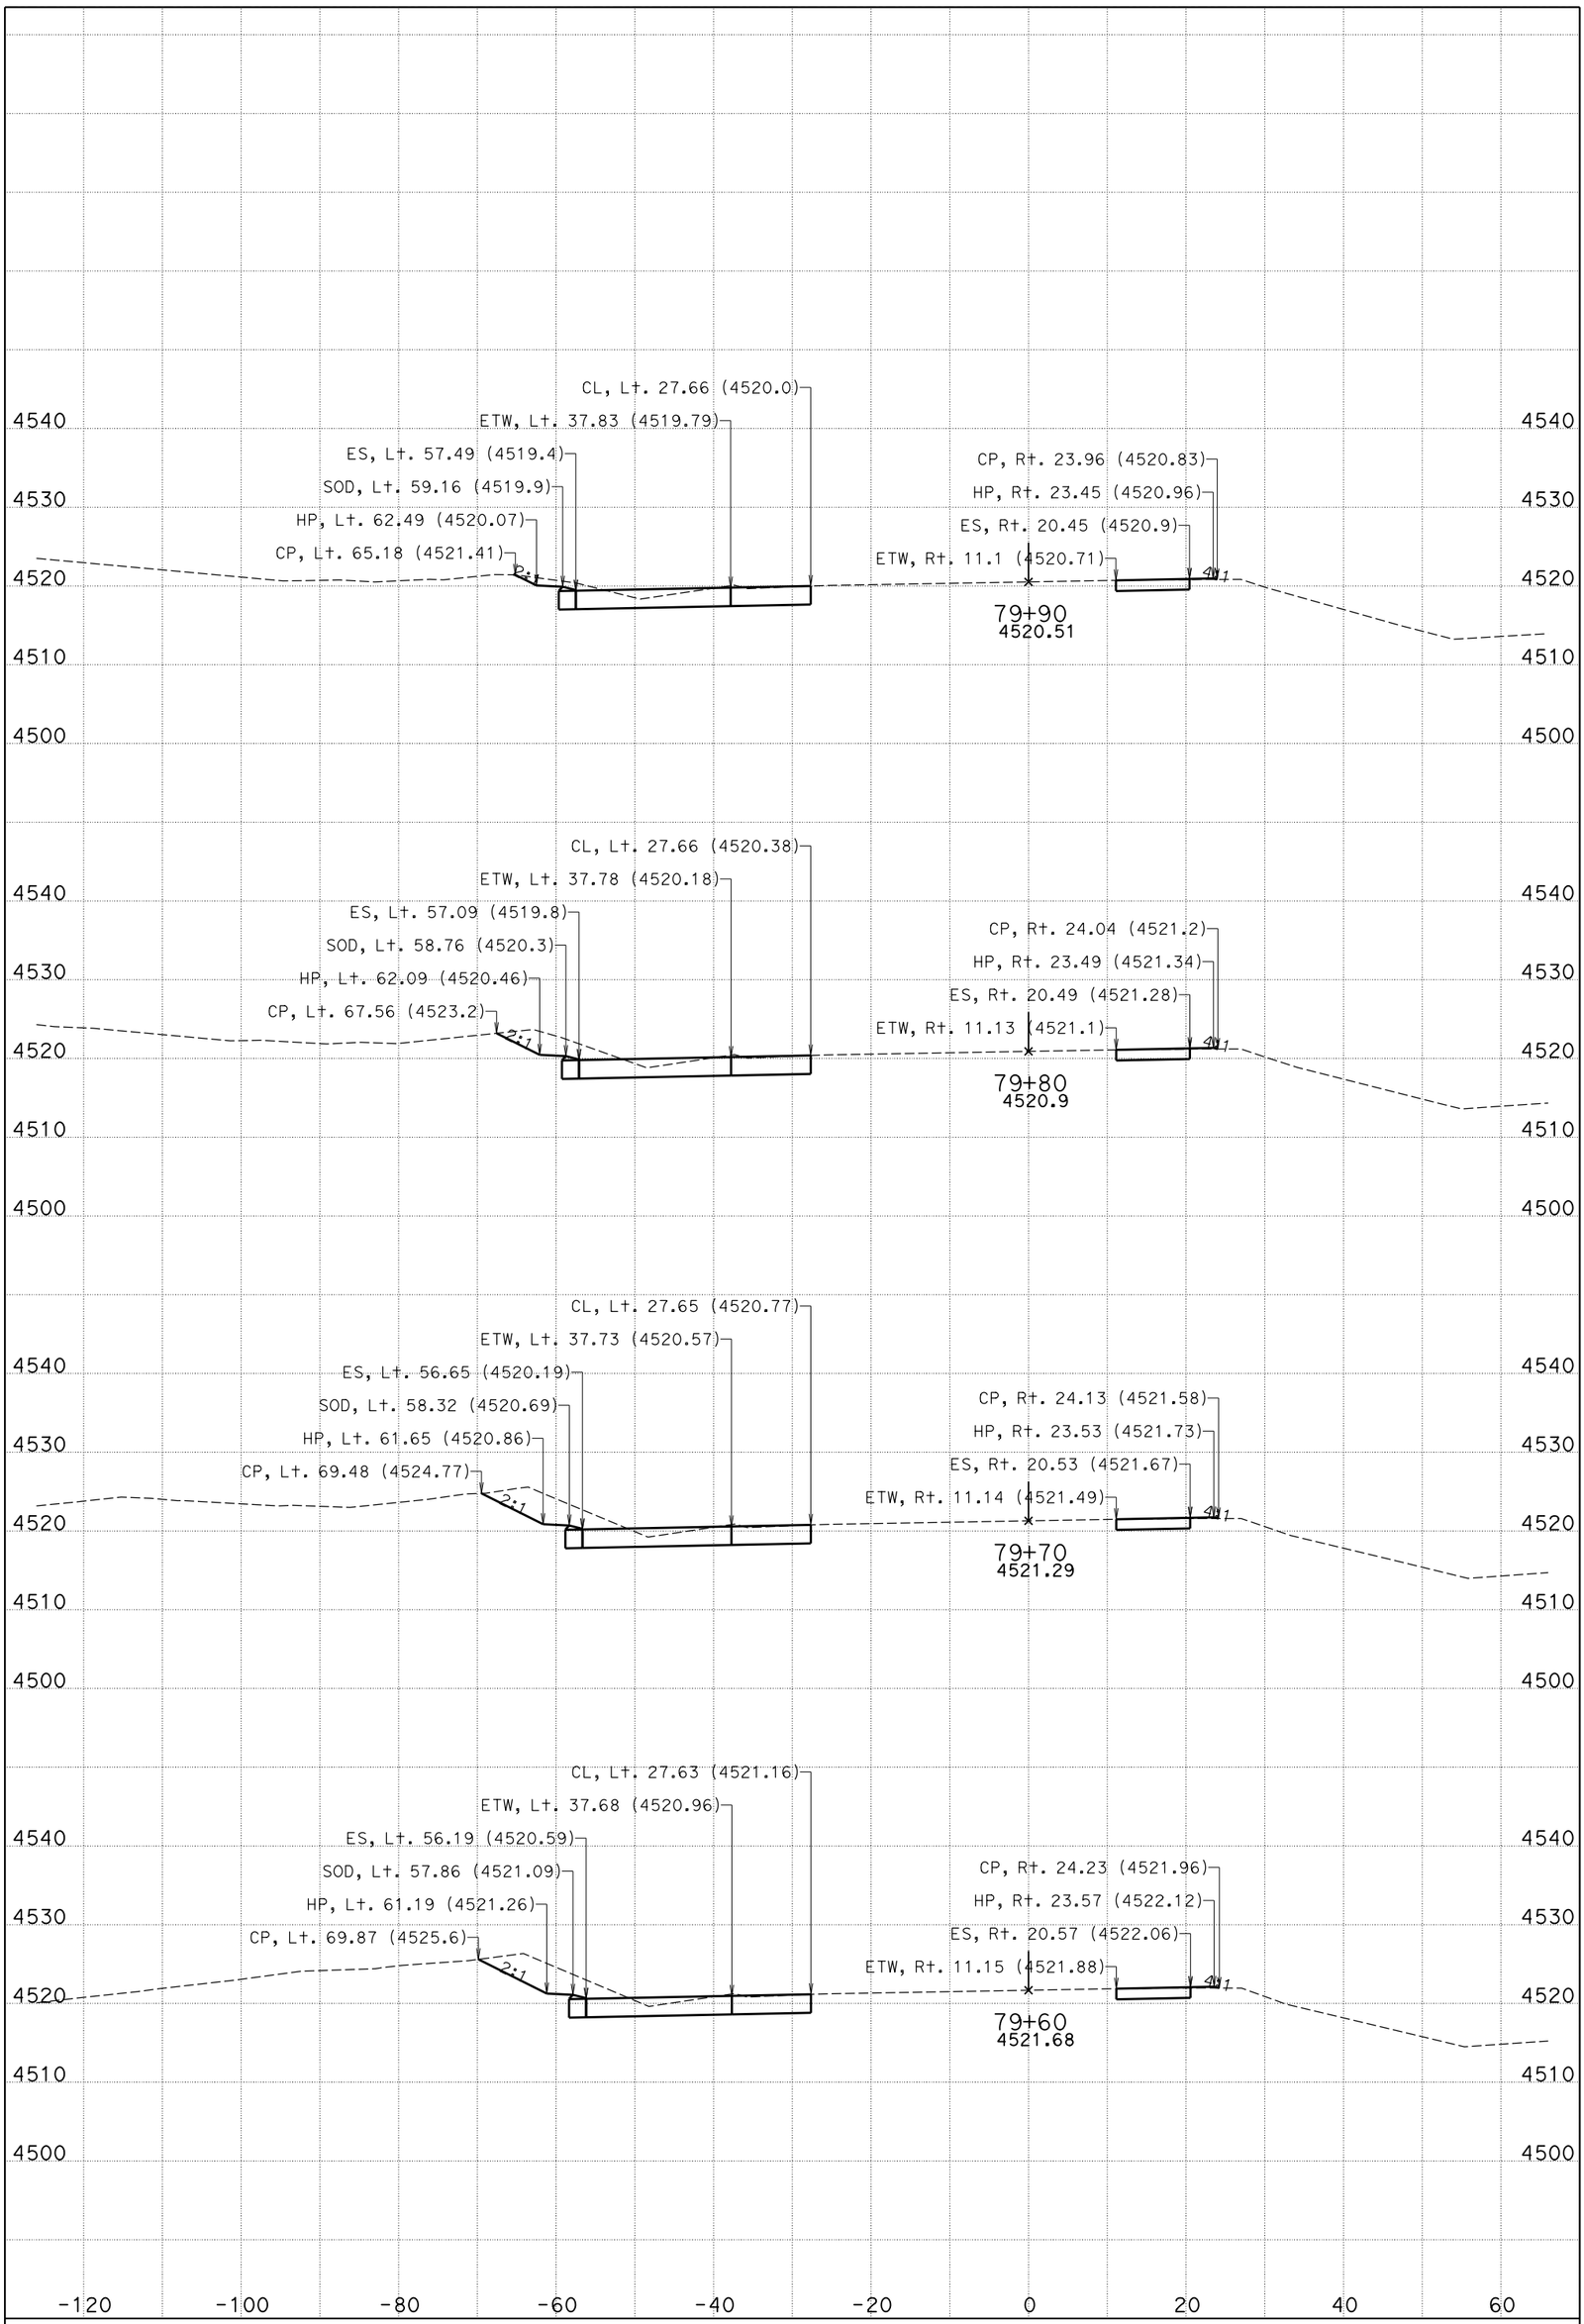

DATE: 11/4/2014

CENDA DITCH BRIDGE

CONTRACT: 0M280

DIST/CO/RTE/PM: 08/SBd/15/172.11/173.84

KC Project: 11025 File: D:\KCPron25n25\FG-Surface*slpro.ear

I-15

CROSS SECTIONS

SHEET 26 OF 99

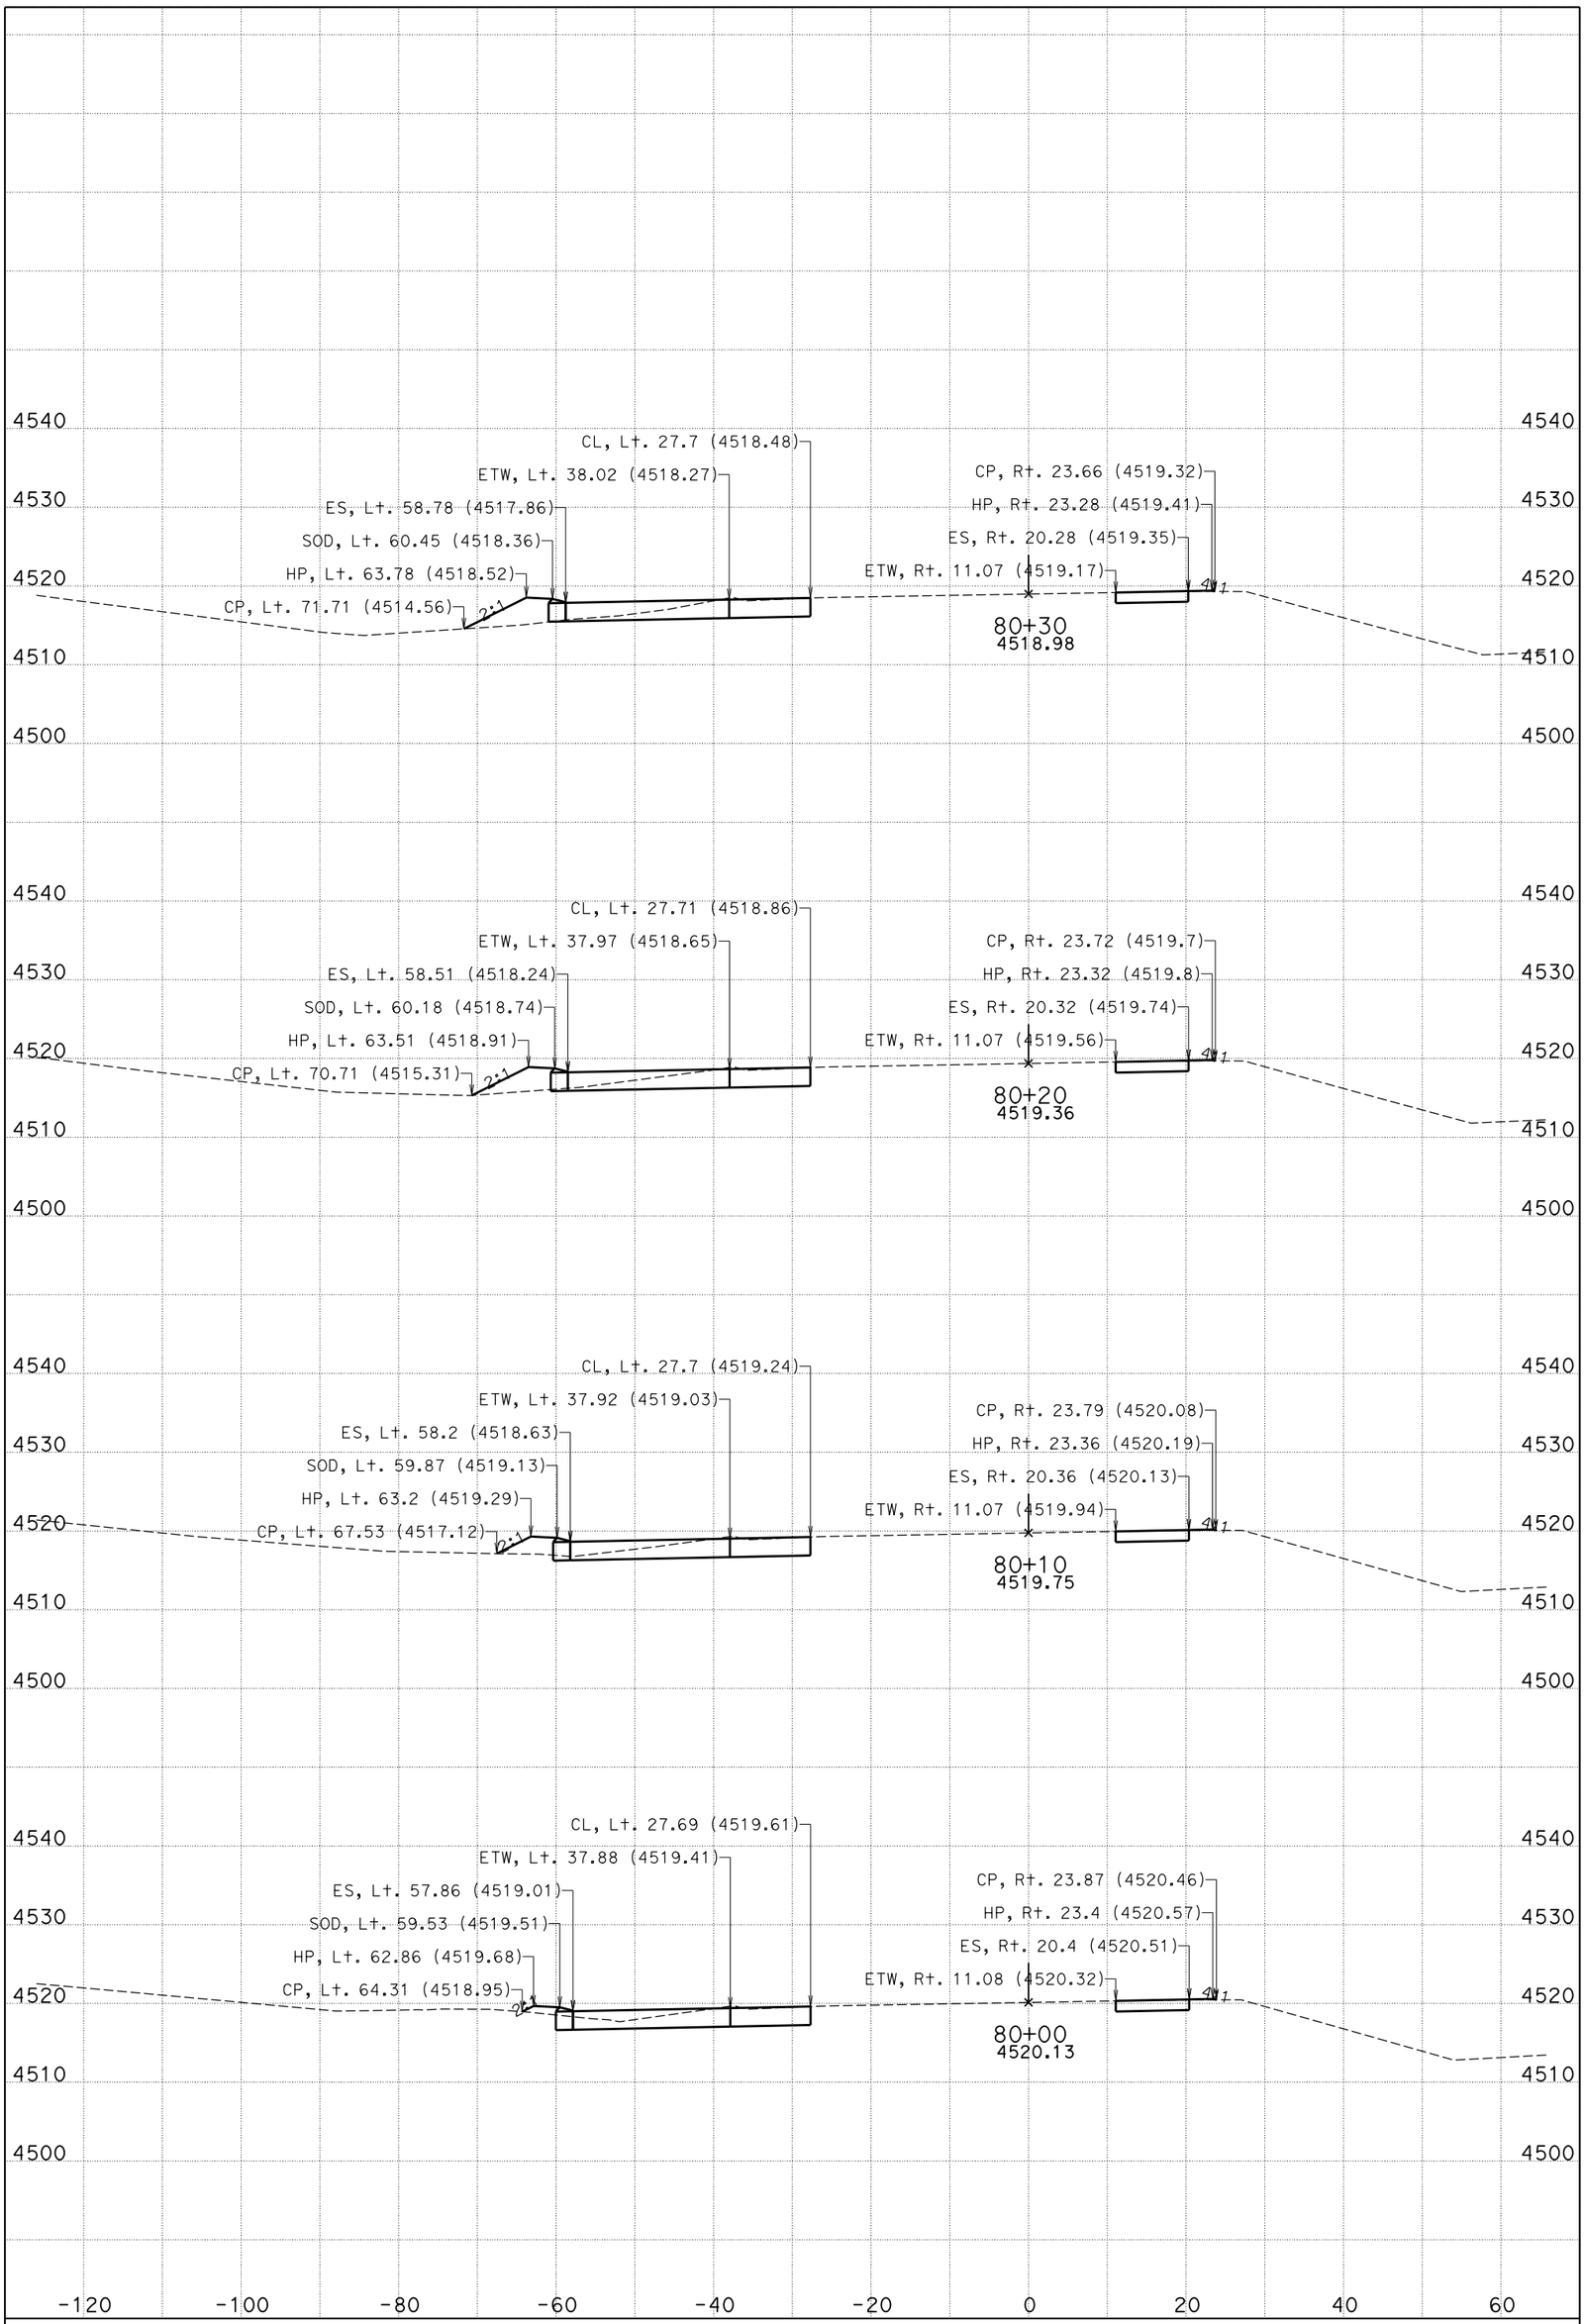

DATE: 11/4/2014

CENDA DITCH BRIDGE

CONTRACT: 0M280

DIST/CO/RTE/PM: 08/SBd/15/172.11/173.84

KC Project: 11025 File: D:\KCPron25n25\FG-Surface*slpro.ear

I-15

CROSS SECTIONS

SHEET 27 OF 99

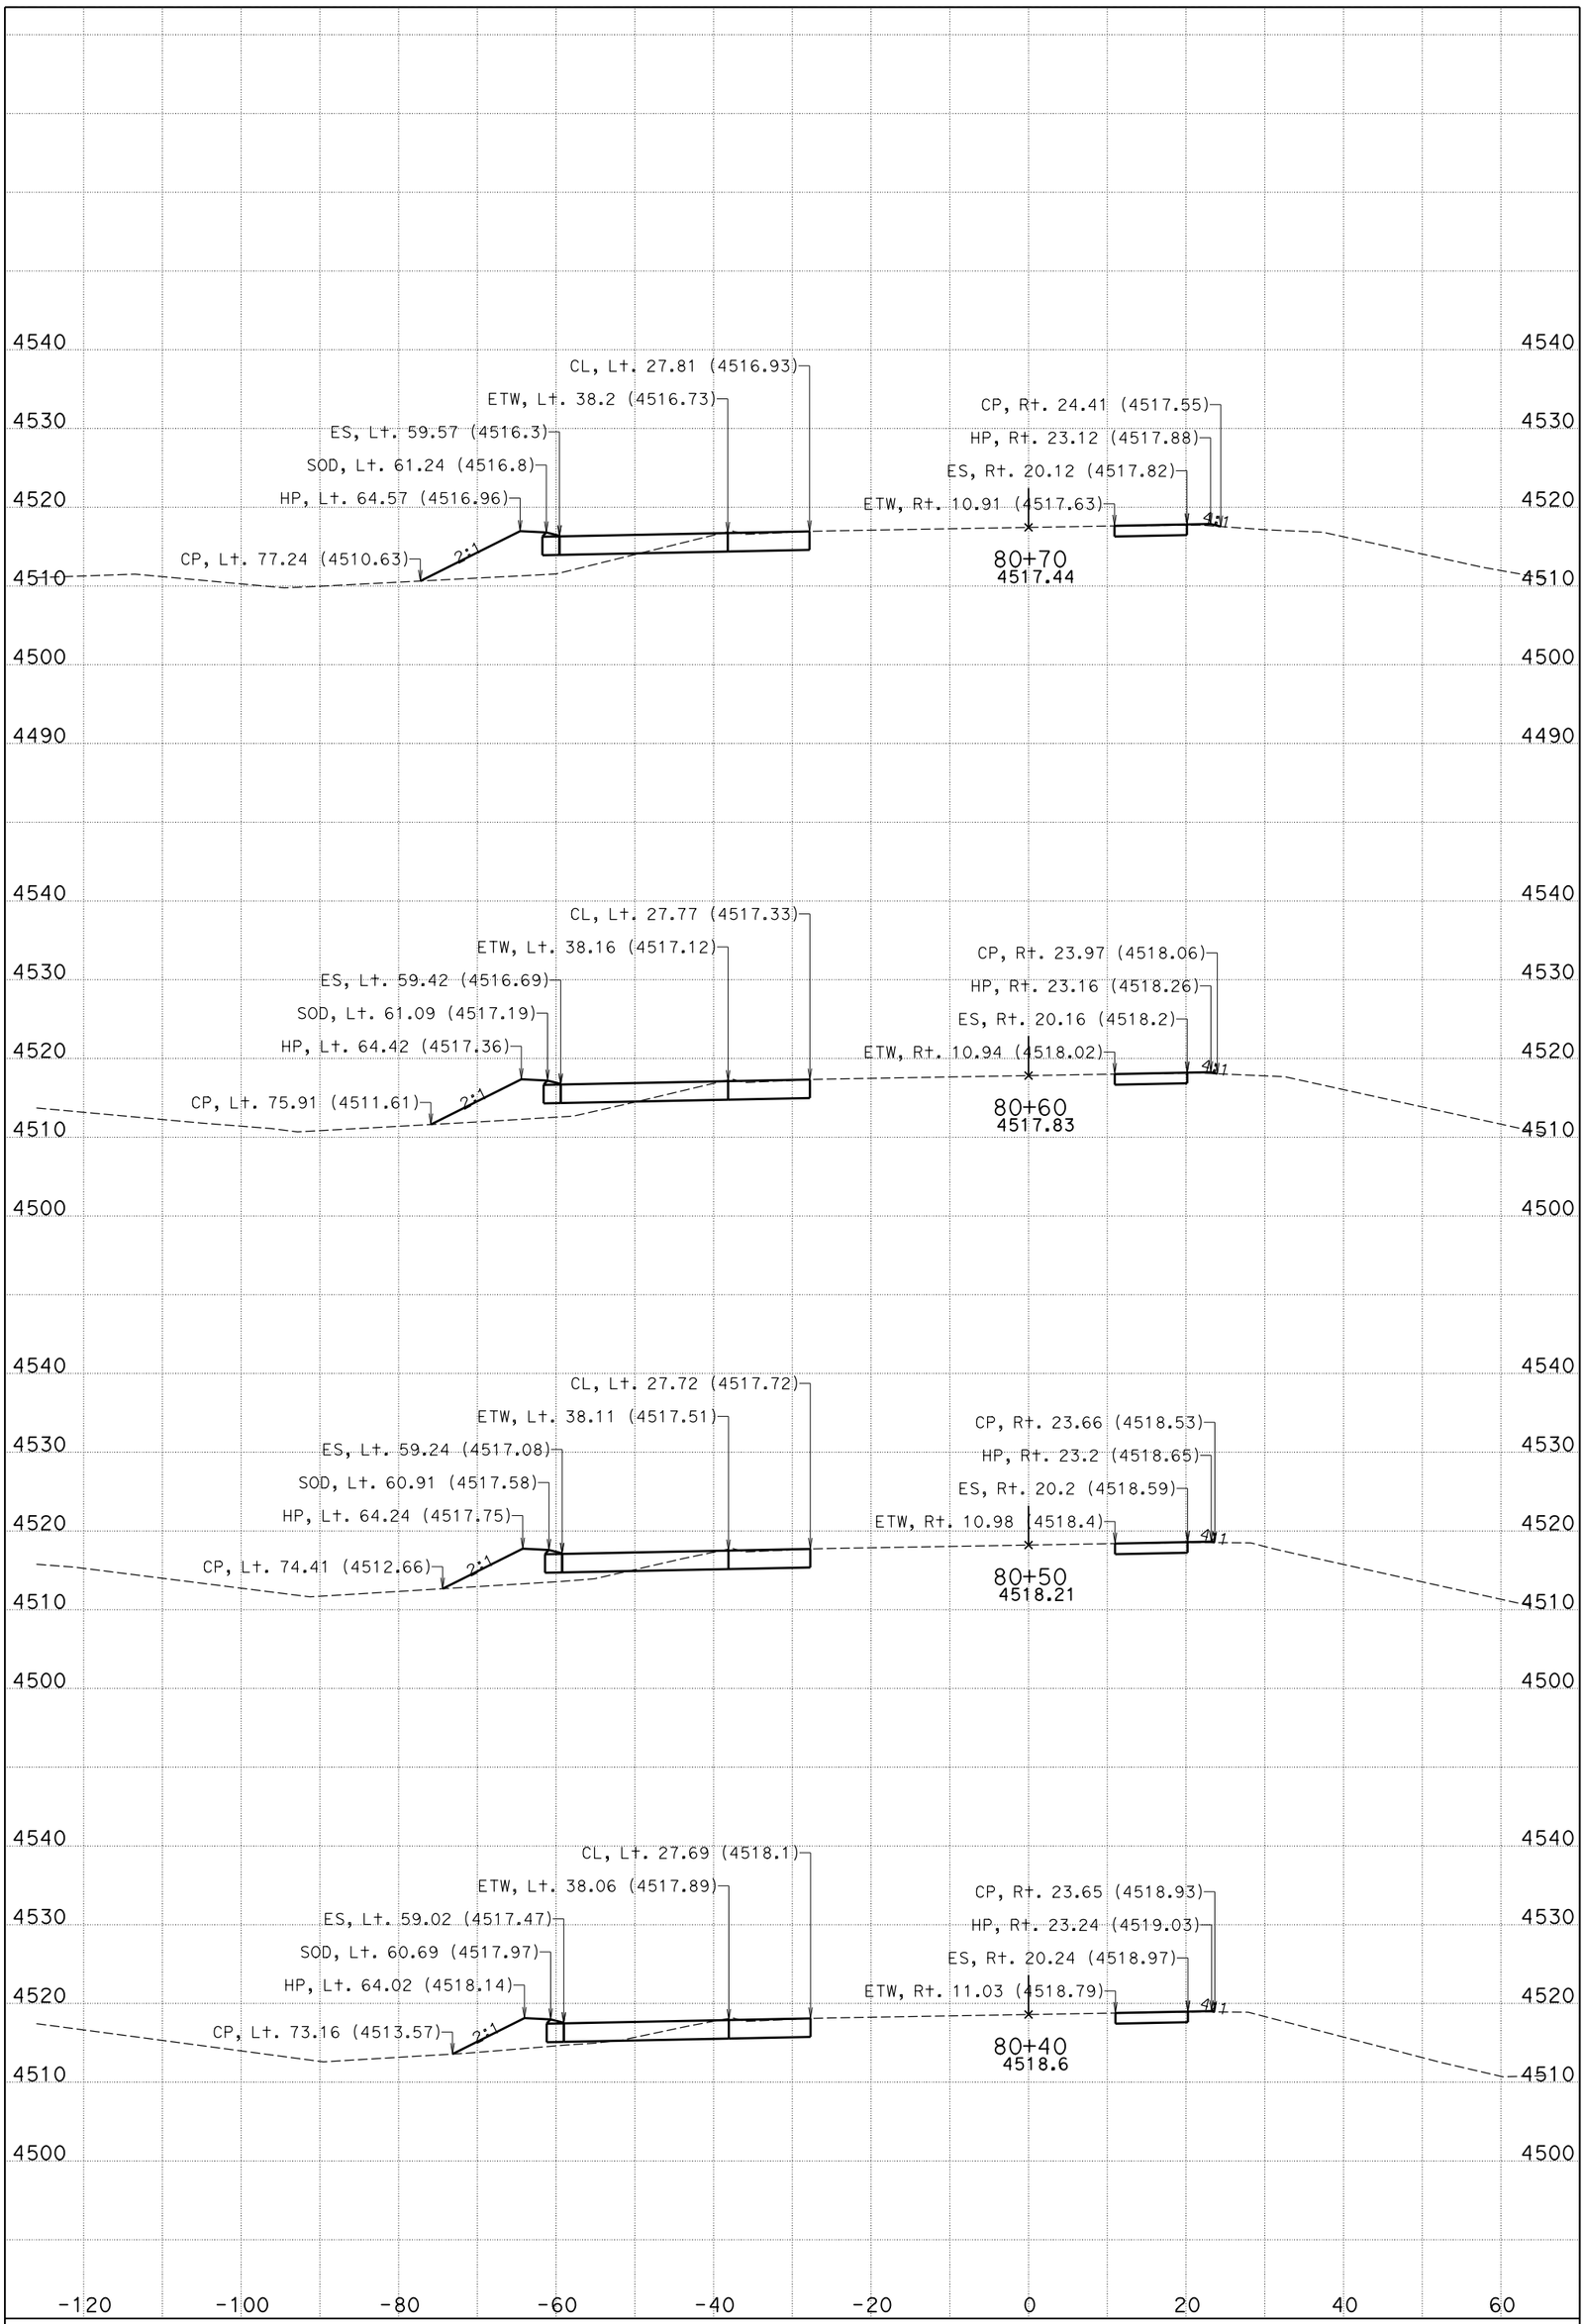

DATE: 11/4/2014

CENDA DITCH BRIDGE

CONTRACT: 0M280

DIST/CO/RTE/PM: 08/SBd/15/172.11/173.84

KC Project: 11025 File: D:\KCPron25n25\FG-Surface*slpro.ear

I-15

CROSS SECTIONS

SHEET 28 OF 99

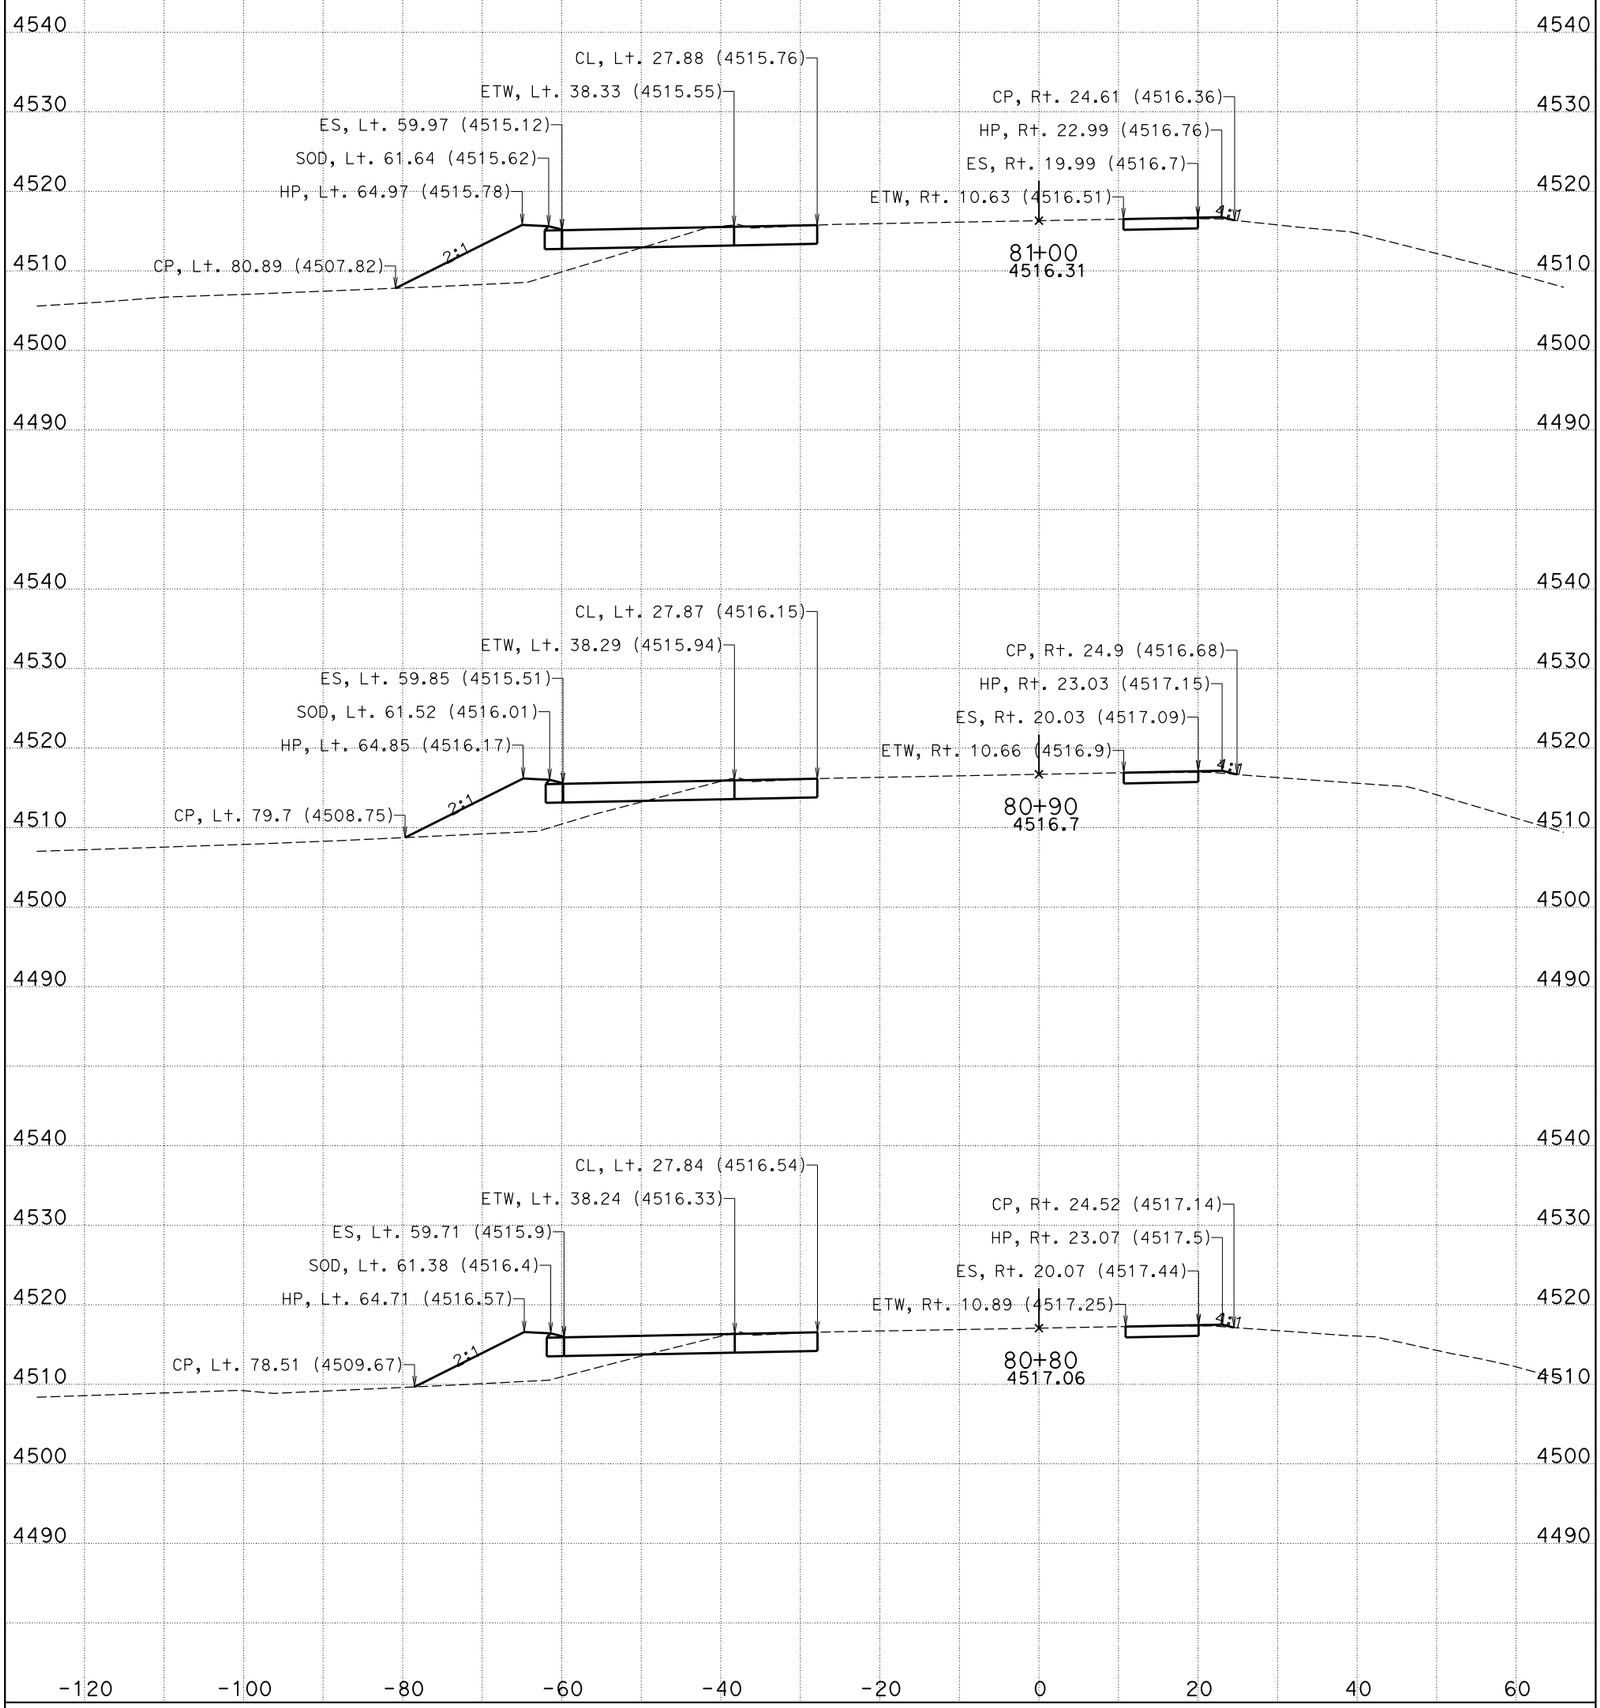

DATE: 11/4/2014

CENDA DITCH BRIDGE

CONTRACT: 0M280

DIST/CO/RTE/PM: 08/SBd/15/172.11/173.84

KC Project: 11025 File: D:\KCPron25n25\FG-Surface*slpro.ear

I-15

CROSS SECTIONS

SHEET 29 OF 99

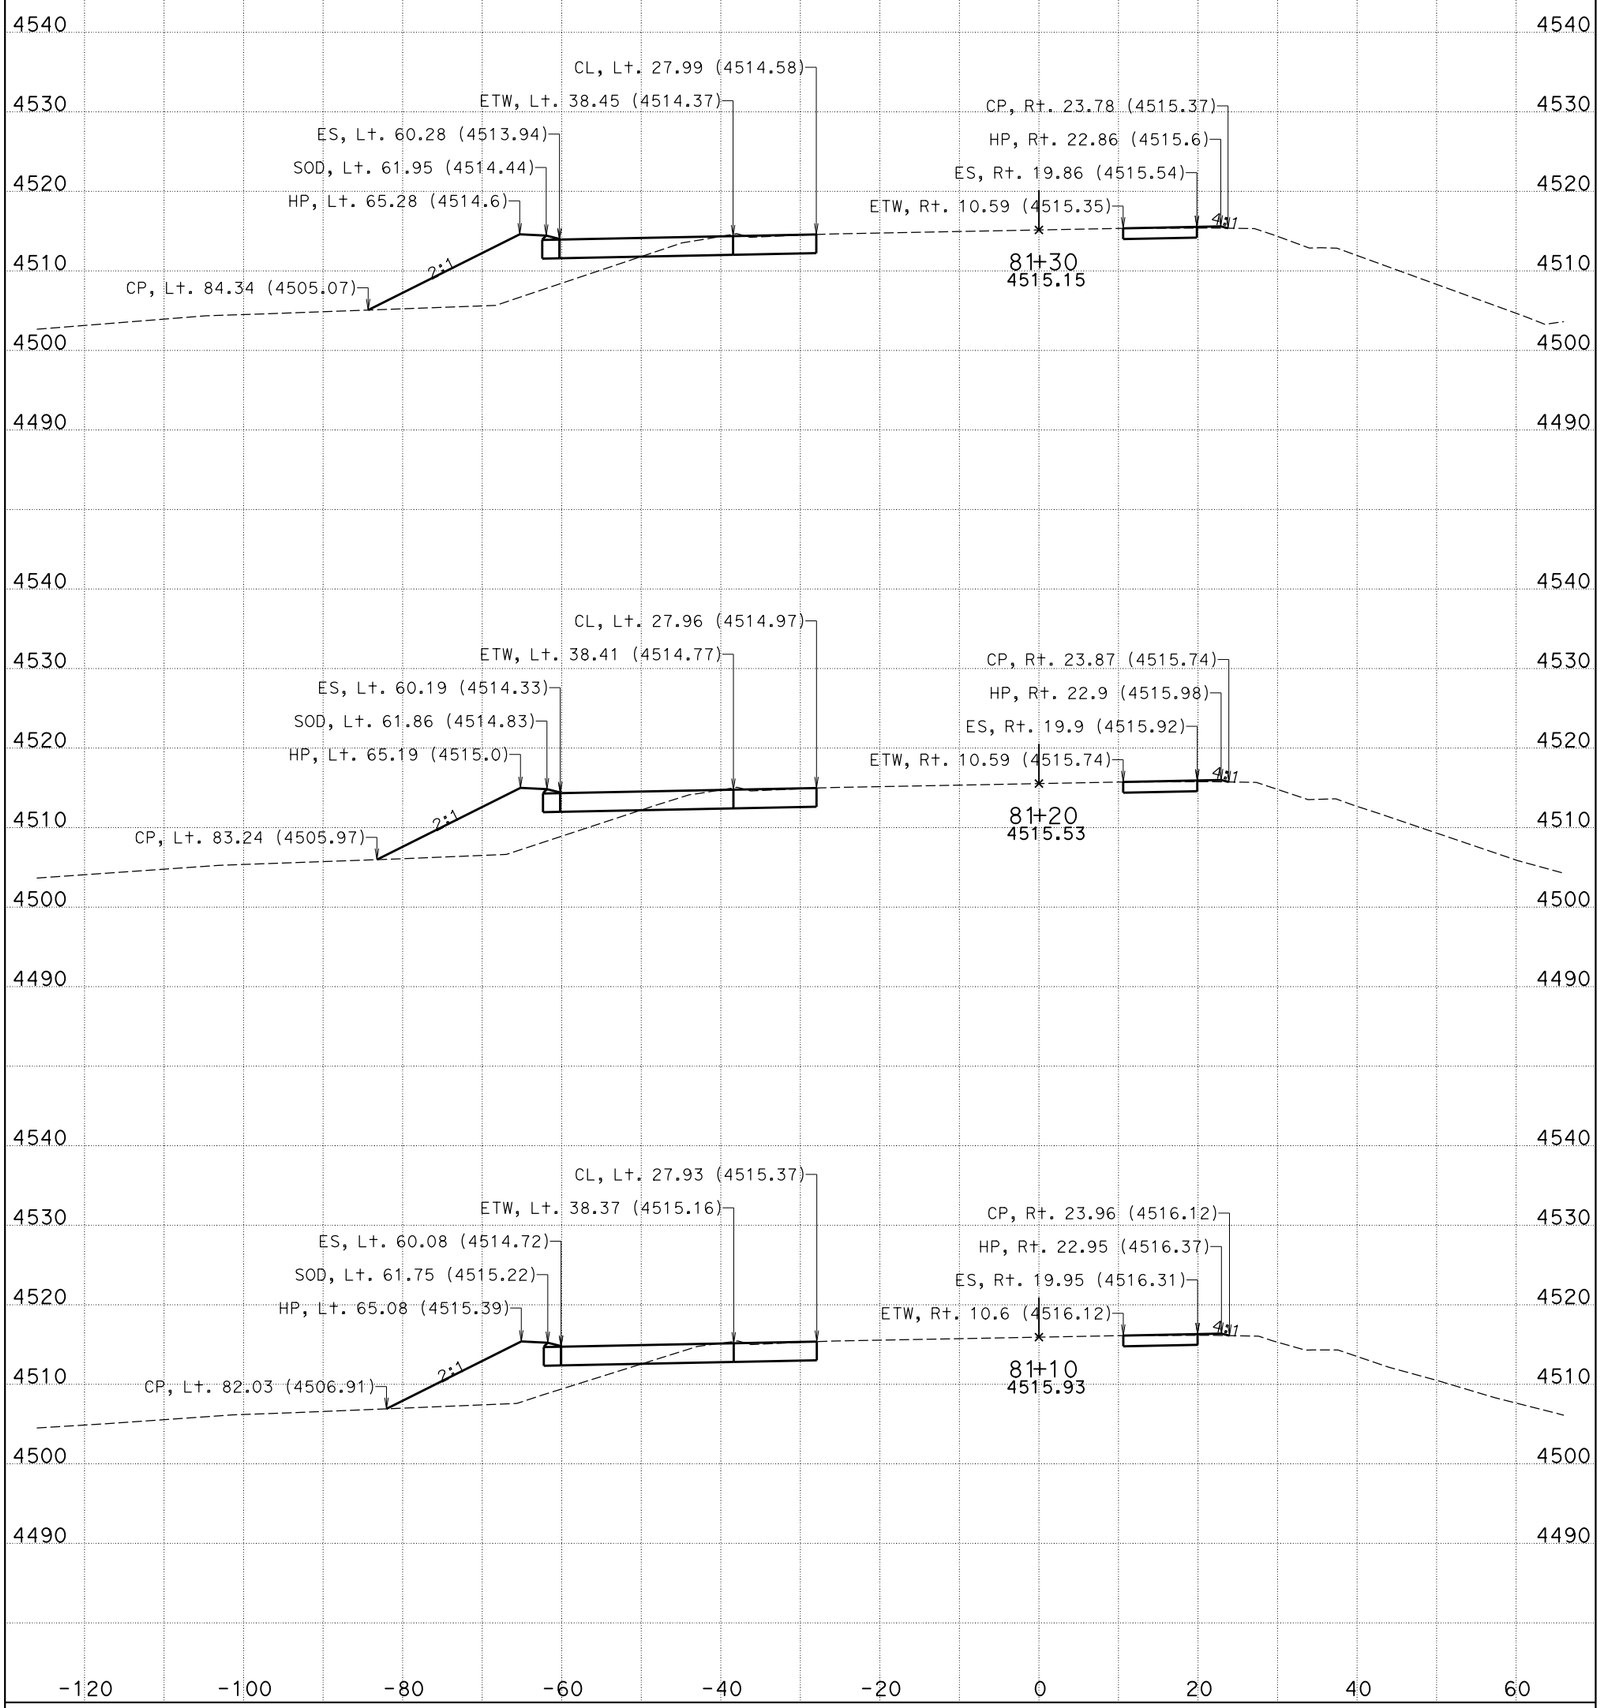

DATE: 11/4/2014

CENDA DITCH BRIDGE

CONTRACT: 0M280

DIST/CO/RTE/PM: 08/SBd/15/172.11/173.84

KC Project: 11025 File: D:\KCPron25n25\FG-Surface*slpro.ear

I-15

CROSS SECTIONS

SHEET 30 OF 99

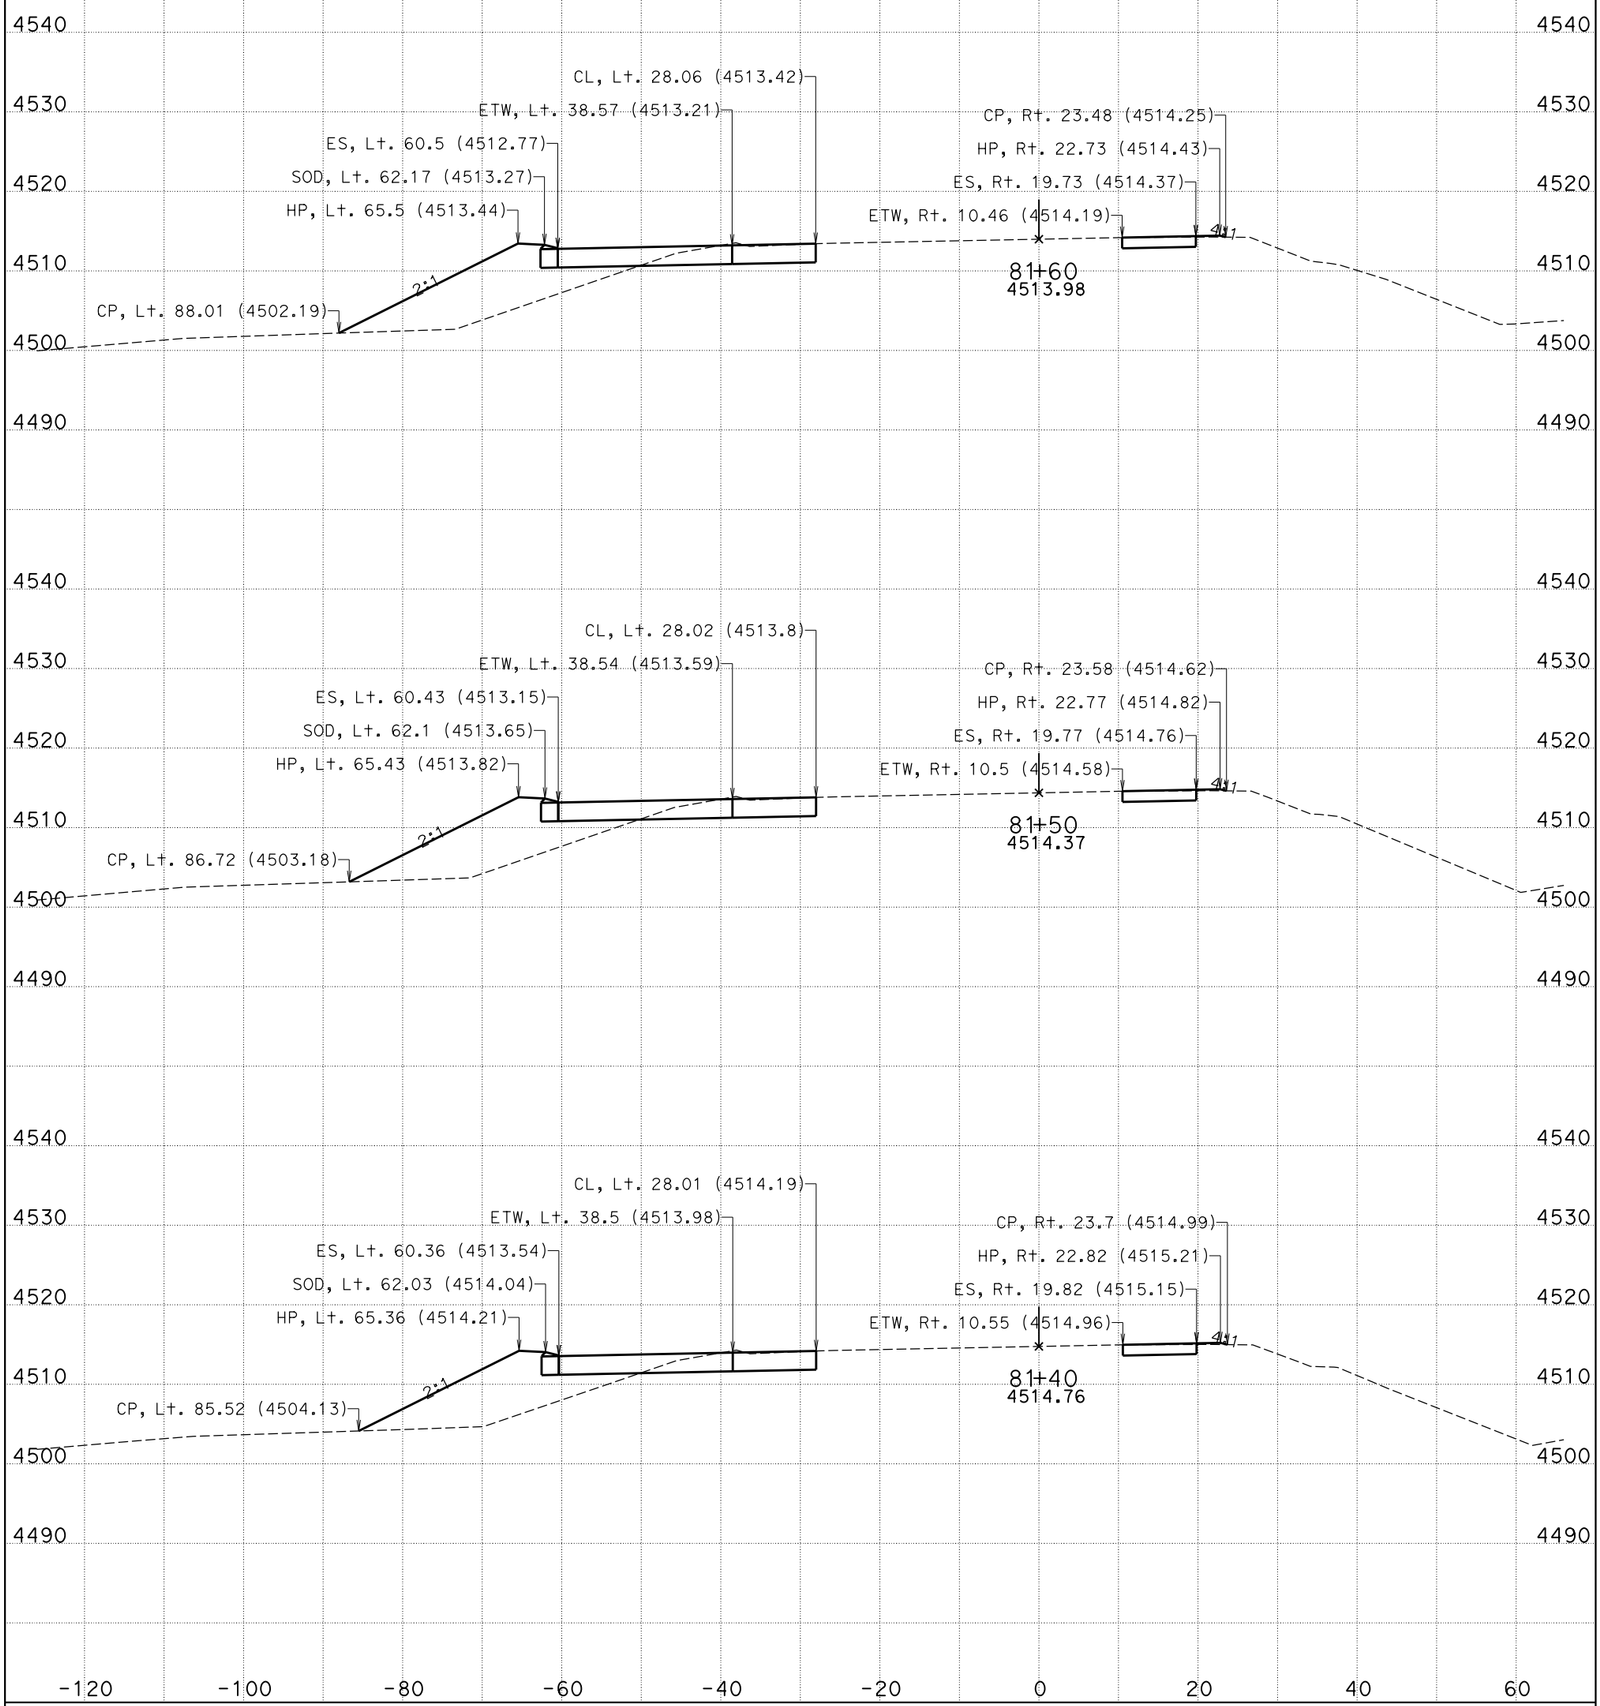

DATE: 11/4/2014

CENDA DITCH BRIDGE

CONTRACT: 0M280

DIST/CO/RTE/PM: 08/SBd/15/172.11/173.84

KC Project: 11025 File: D:\KCPron25n25\FG-Surface*slpro.ear

I-15

CROSS SECTIONS

SHEET 31 OF 99

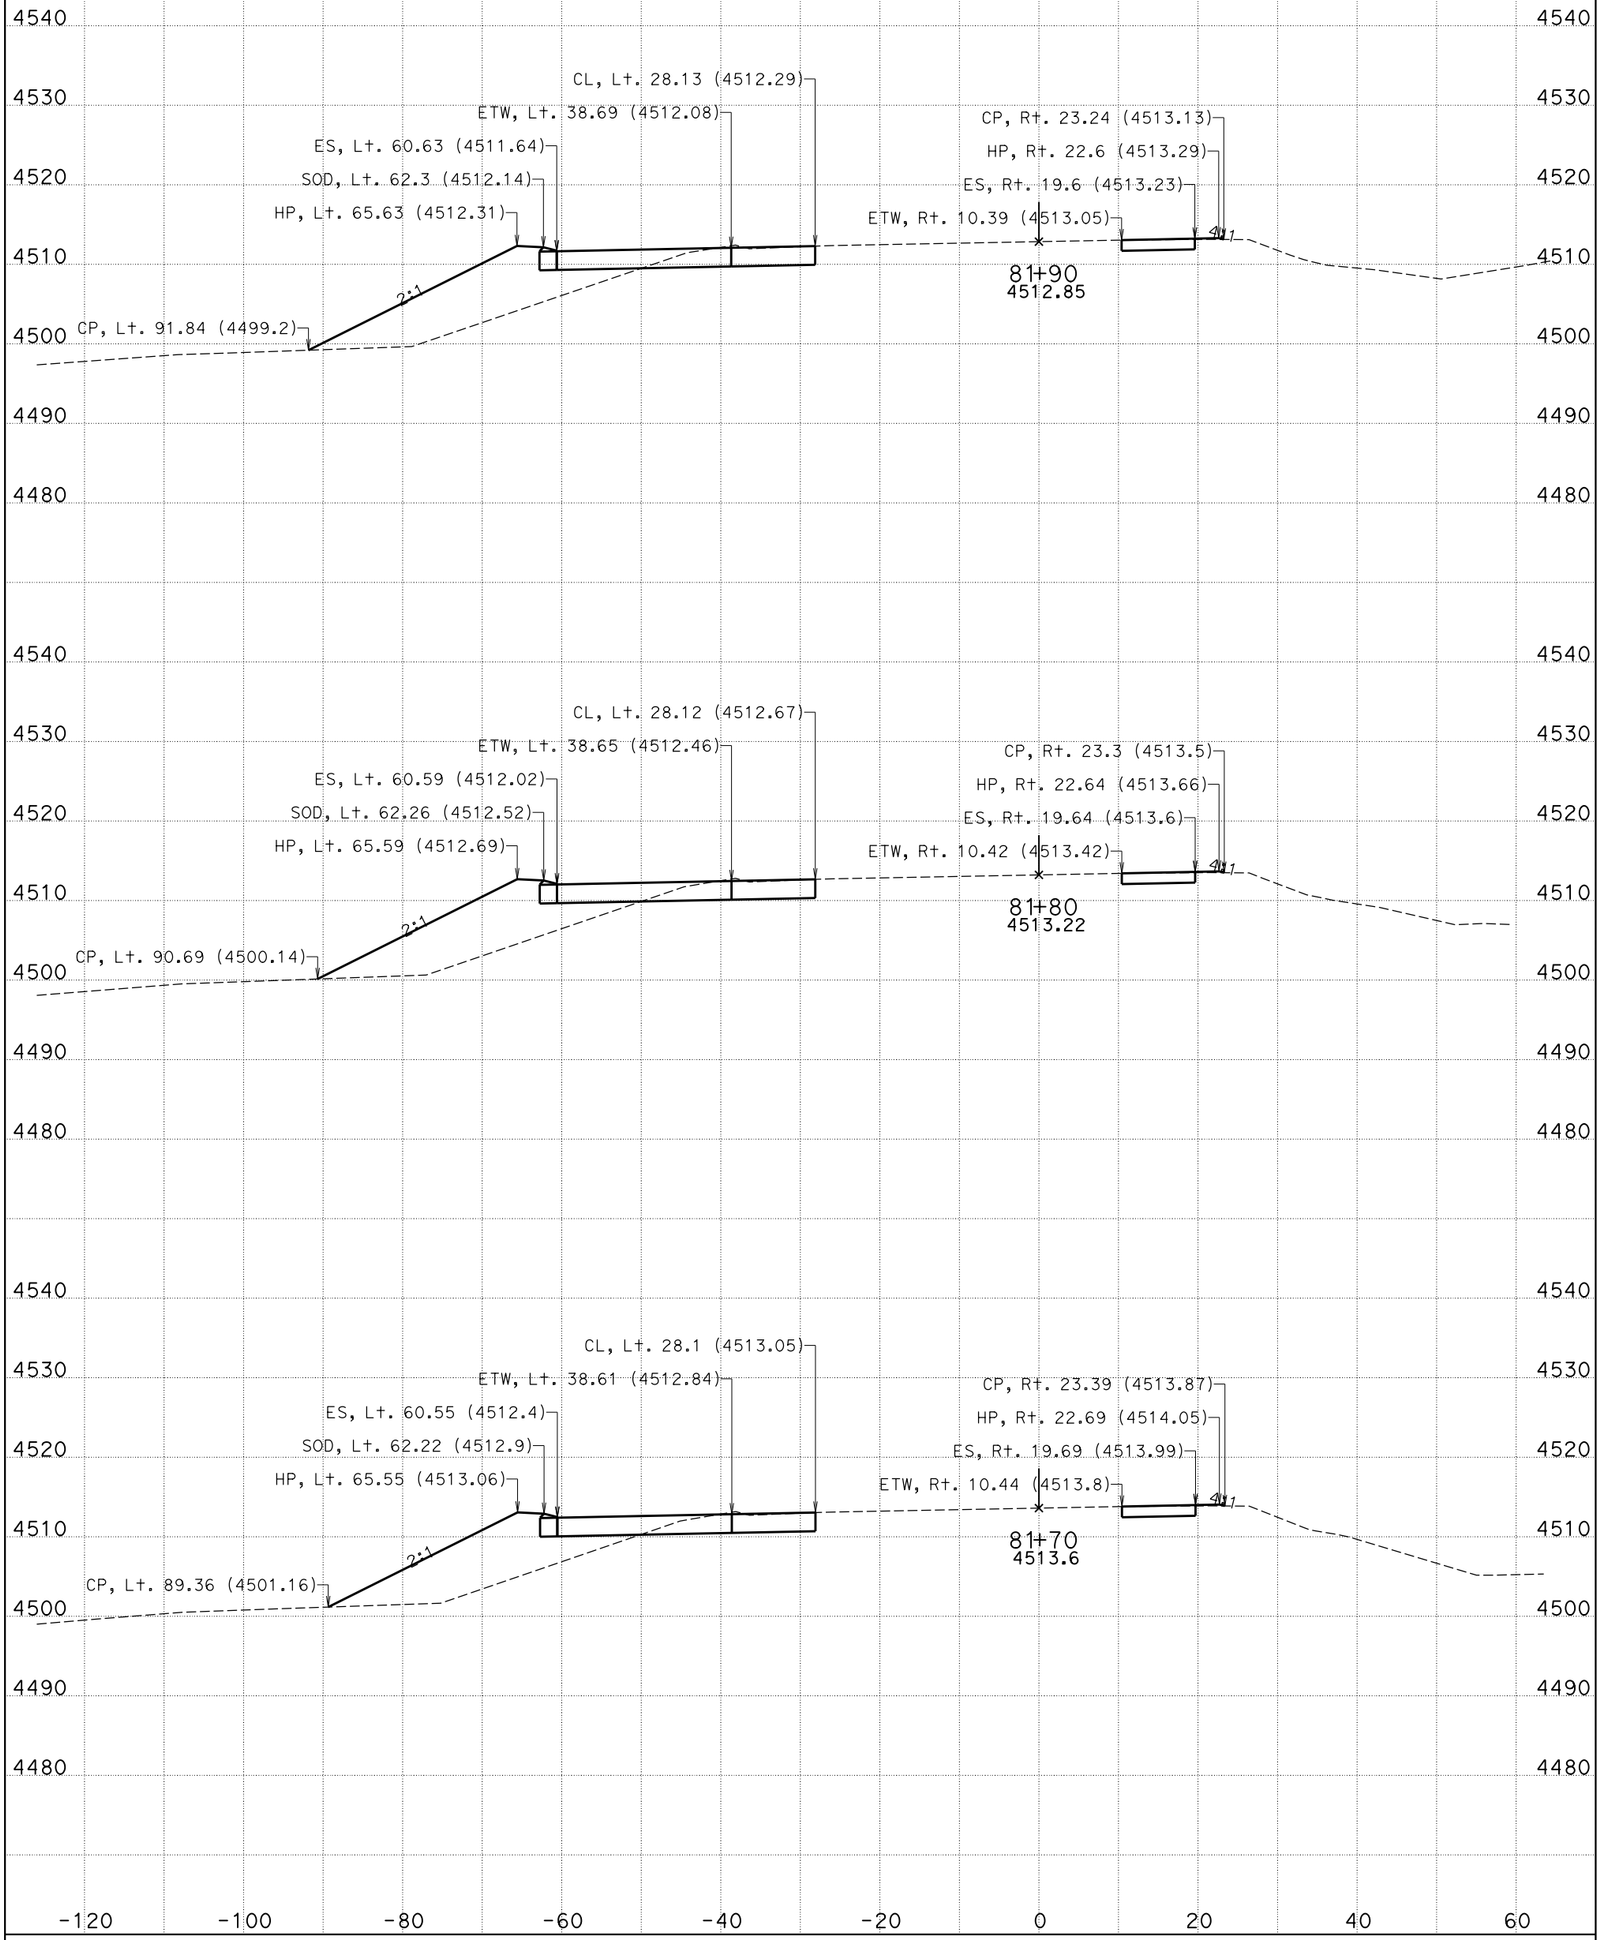

DATE: 11/4/2014

CENDA DITCH BRIDGE

CONTRACT: 0M280

DIST/CO/RTE/PM: 08/SBd/15/172.11/173.84

KC Project: 11025 File: D:\KCPron25n25\FG-Surface*slpro.ear

I-15

CROSS SECTIONS

SHEET 32 OF 99

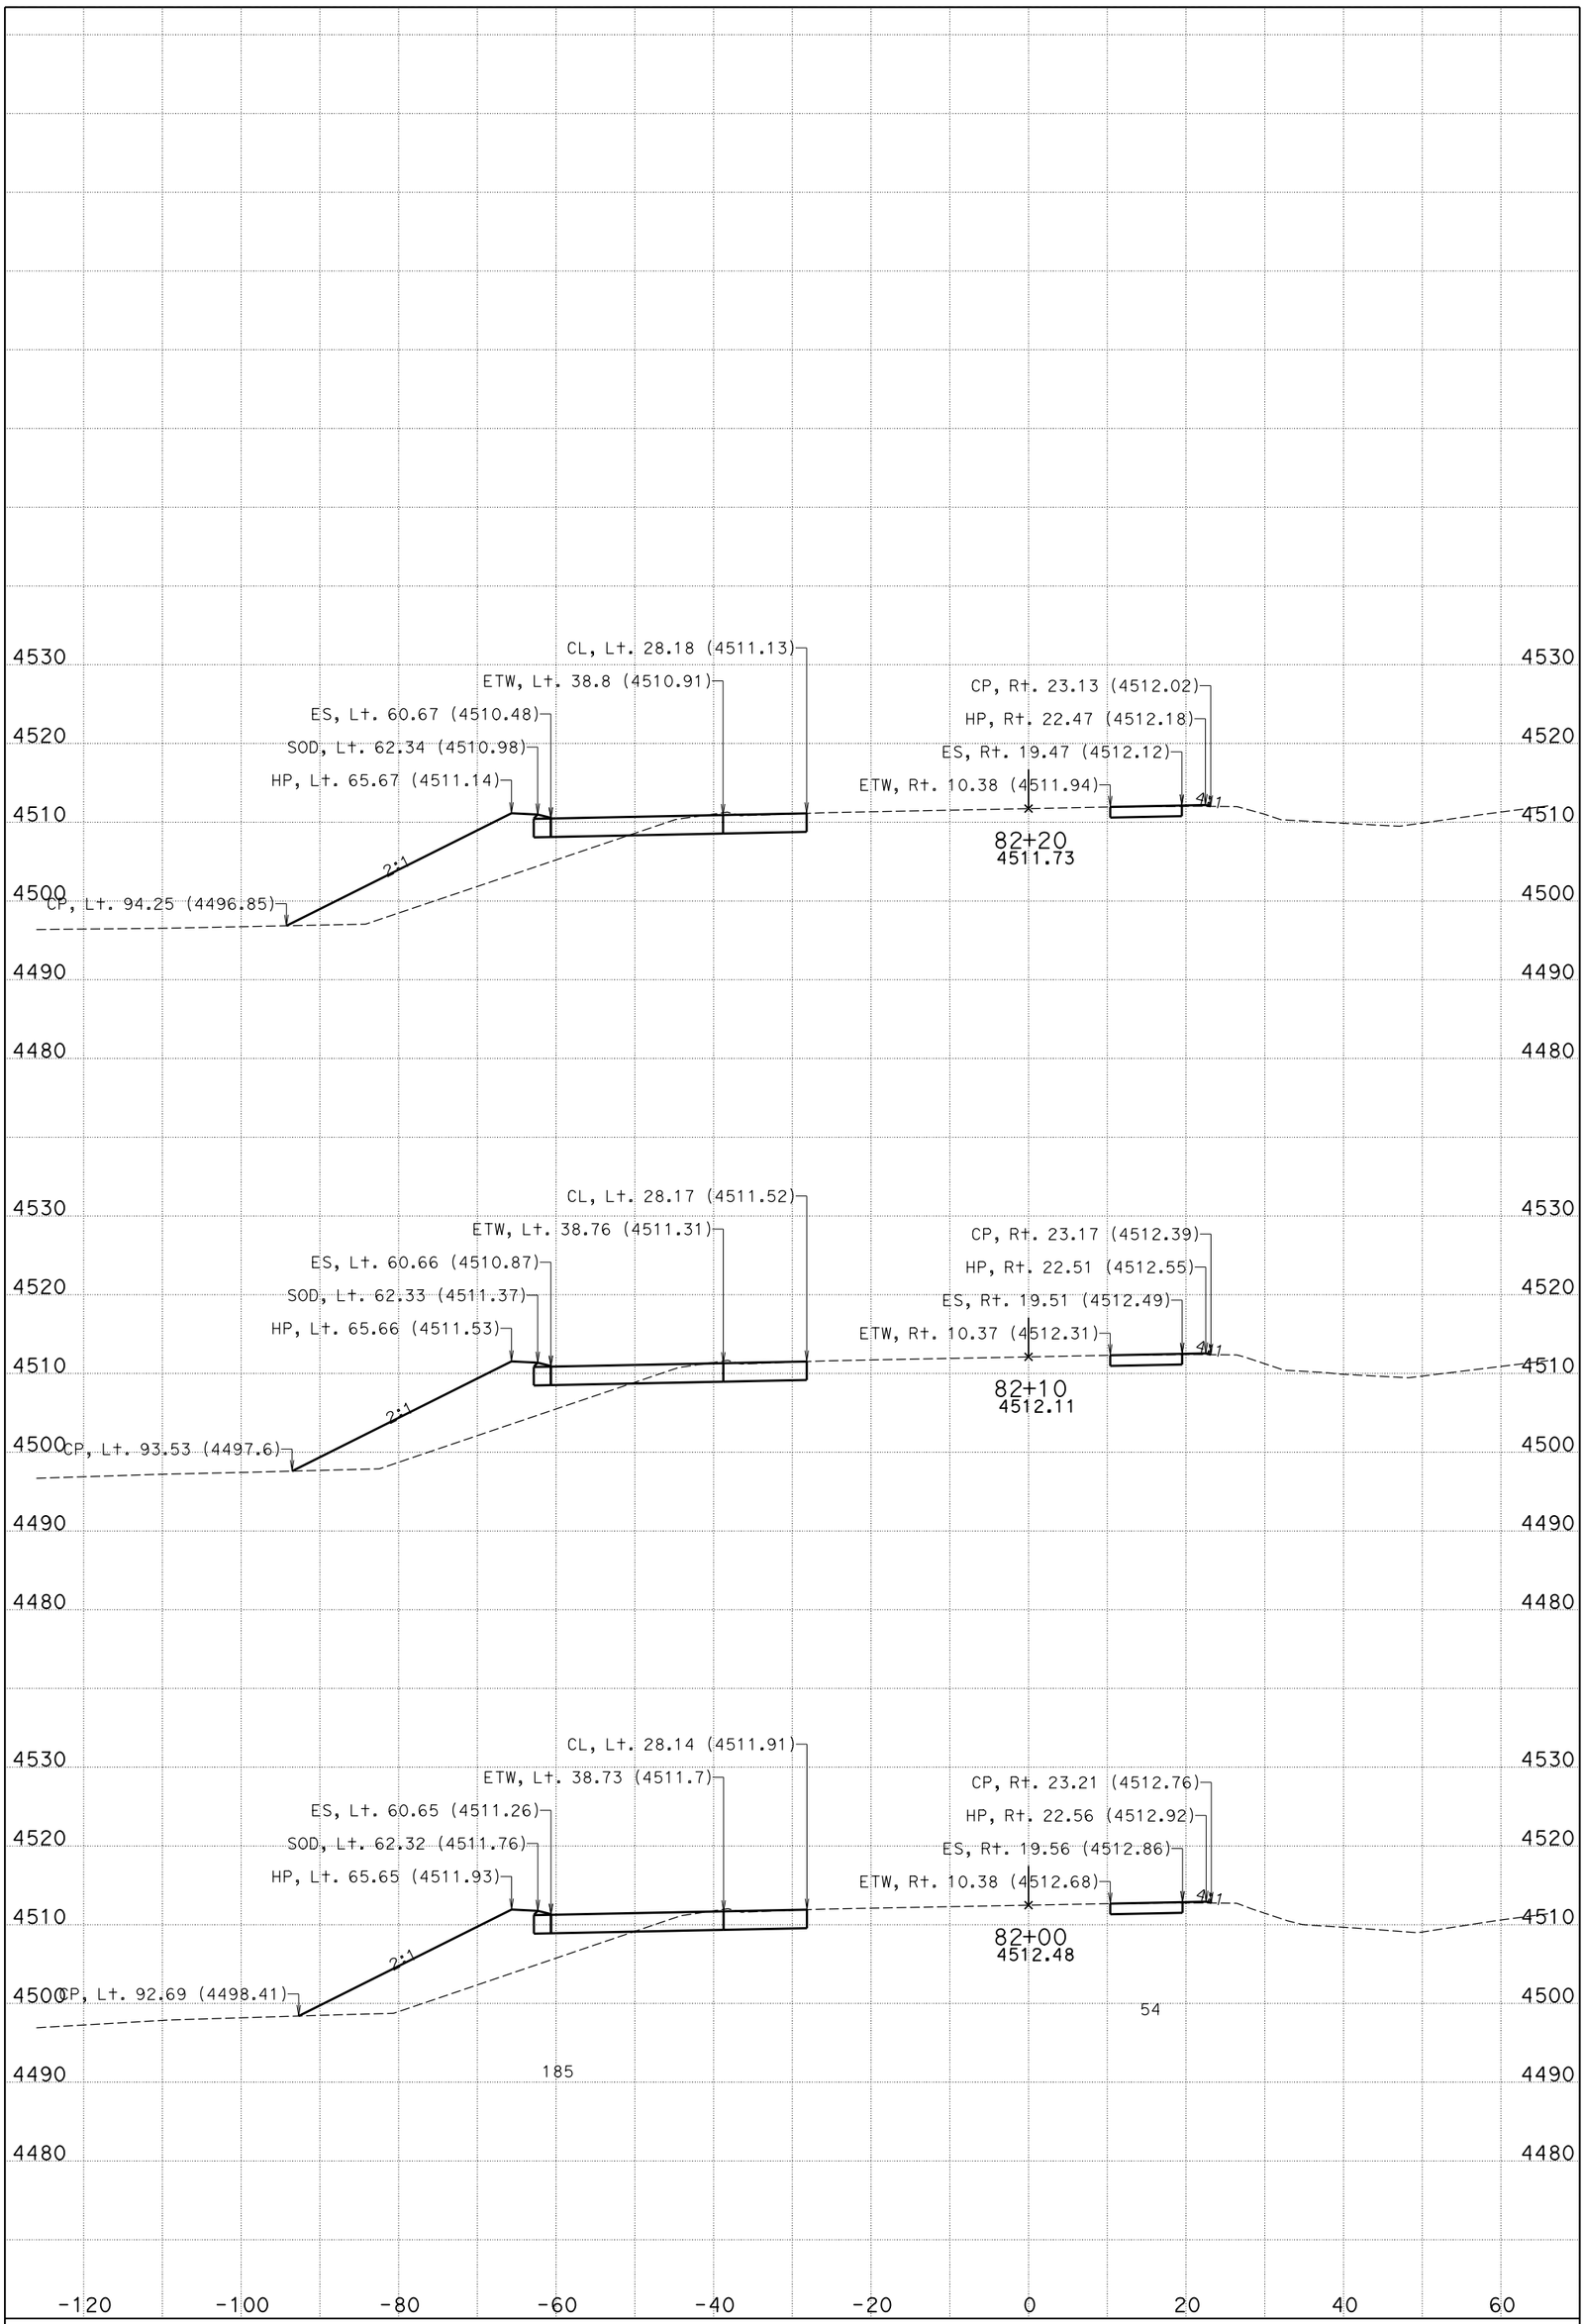

DATE: 11/4/2014

CENDA DITCH BRIDGE

CONTRACT: 0M280

DIST/CO/RTE/PM: 08/SBd/15/172.11/173.84

KC Project: 11025 File: D:\KCPron25n25\FG-Surface*slpro.ear

I-15

CROSS SECTIONS

SHEET 33 OF 99

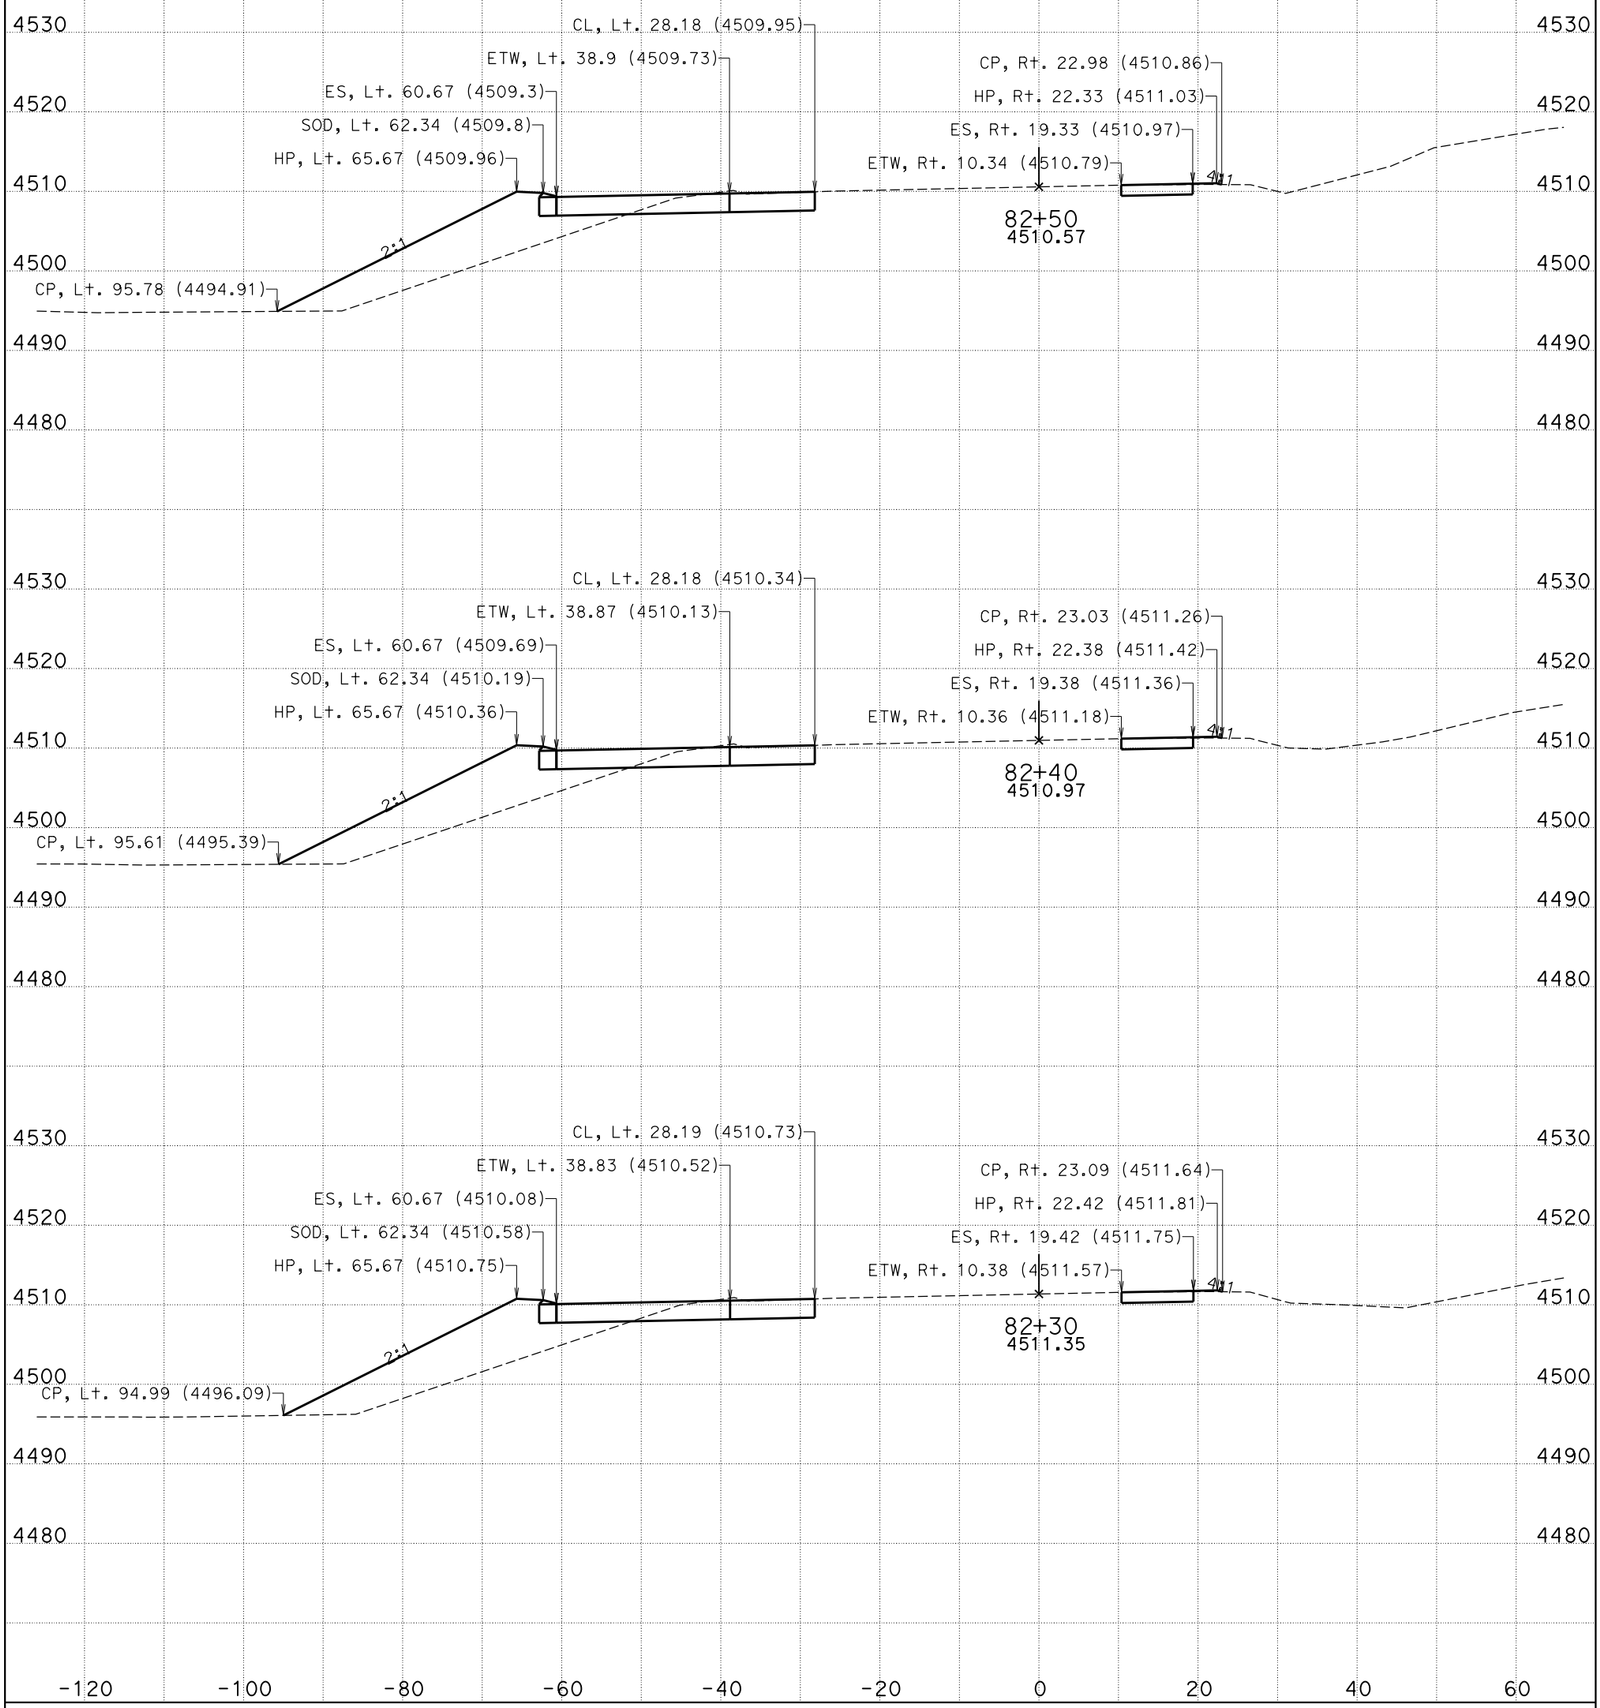

DATE: 11/4/2014

CENDA DITCH BRIDGE

CONTRACT: 0M280

DIST/CO/RTE/PM: 08/SBd/15/172.11/173.84

KC Project: 11025 File: D:\KCPron25n25\FG-Surface*slpro.ear

I-15

CROSS SECTIONS

SHEET 34 OF 99

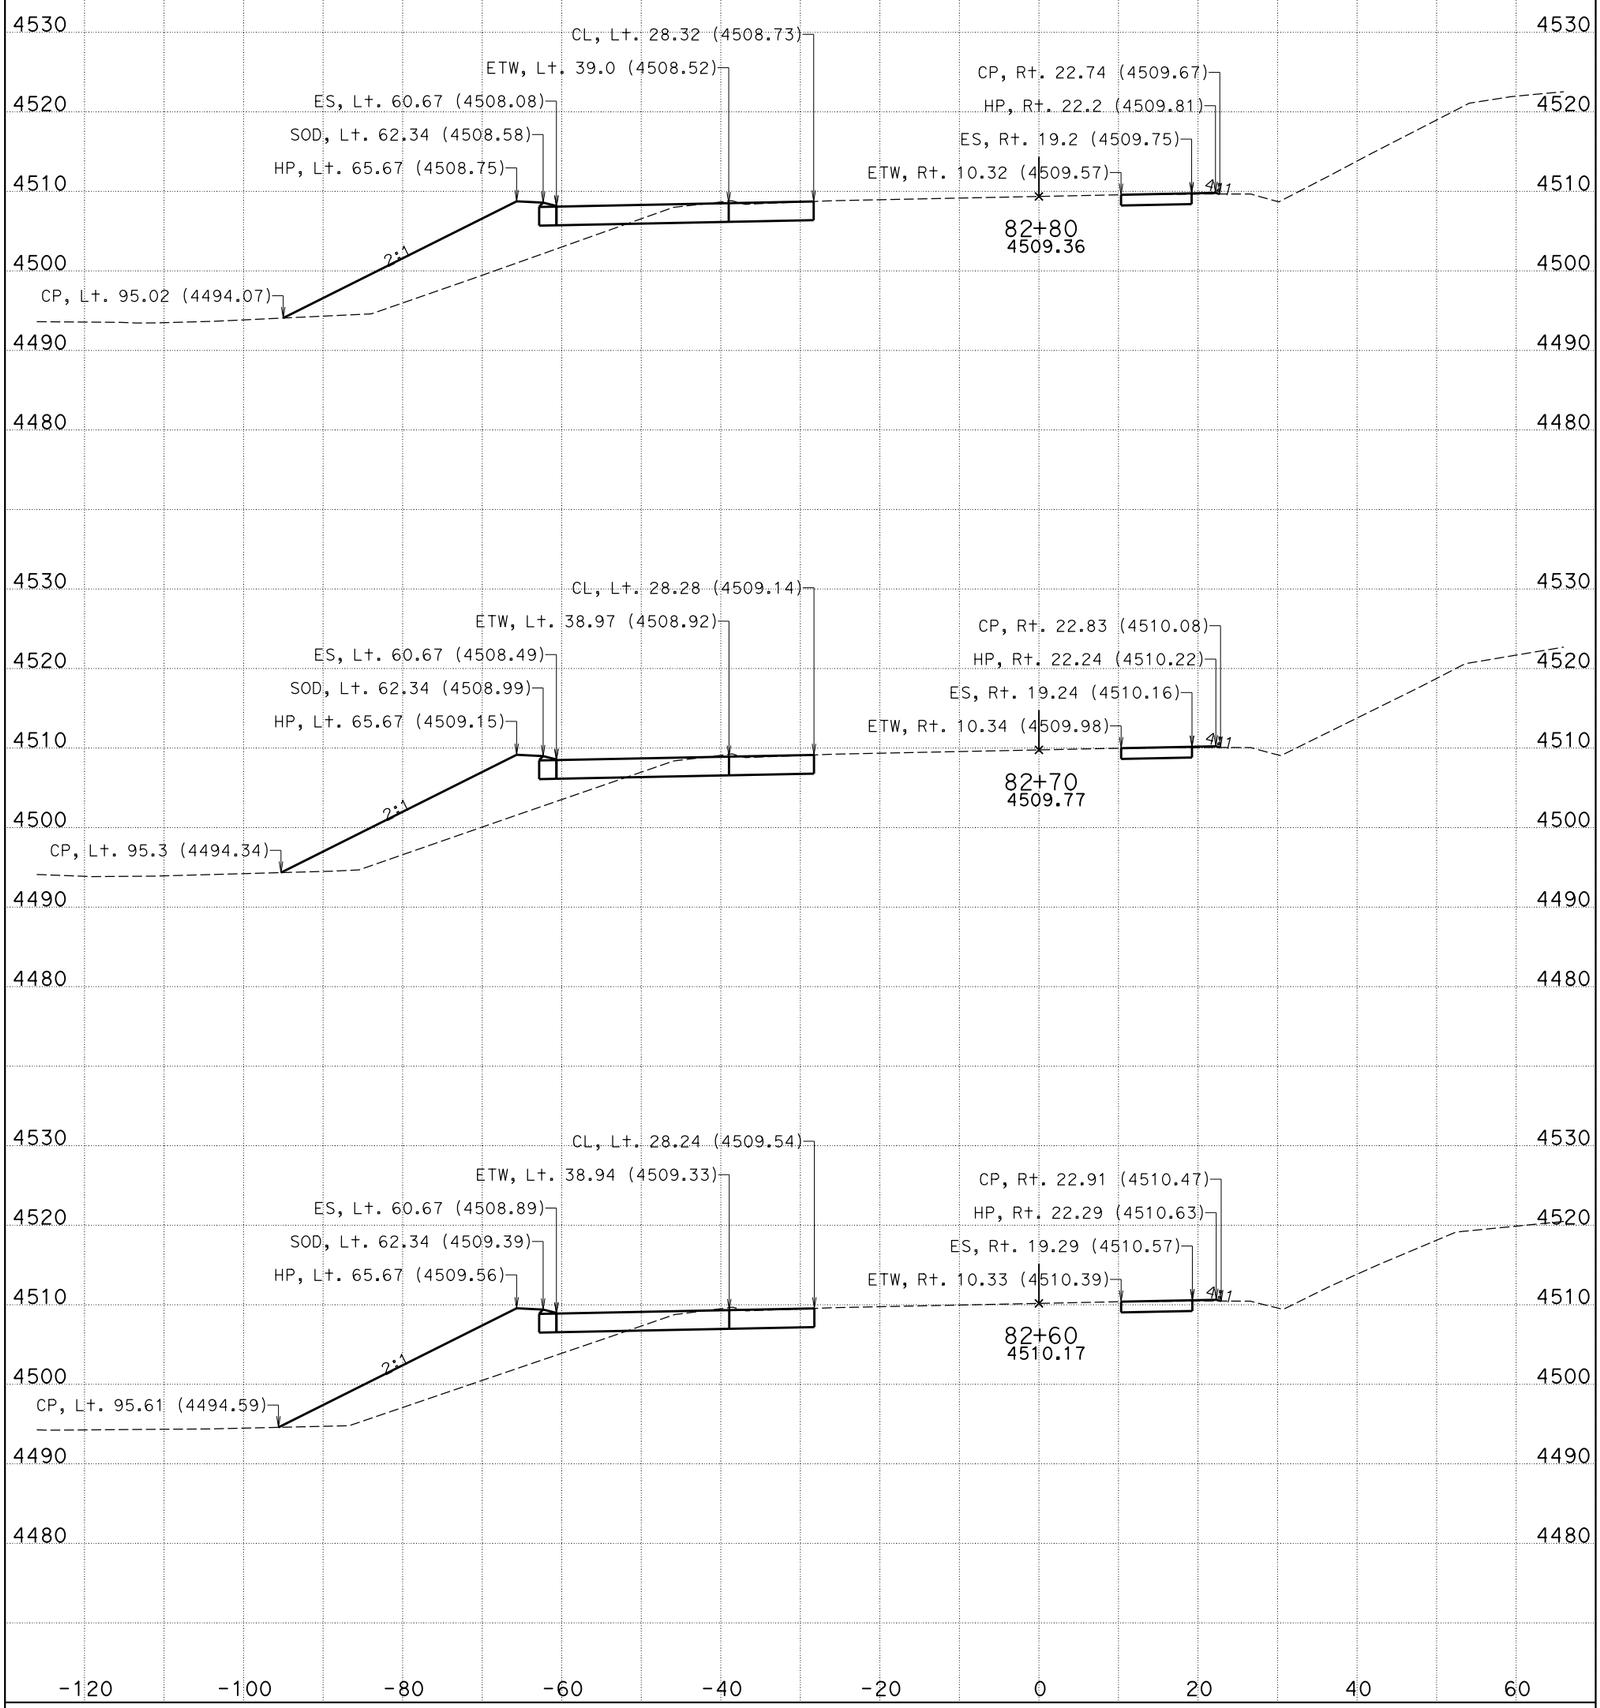

DATE: 11/4/2014

CENDA DITCH BRIDGE

CONTRACT: 0M280

DIST/CO/RTE/PM: 08/SBd/15/172.11/173.84

KC Project: 11025 File: D:\KCPron25n25\FG-Surface*slpro.ear

I-15

CROSS SECTIONS

SHEET 35 OF 99

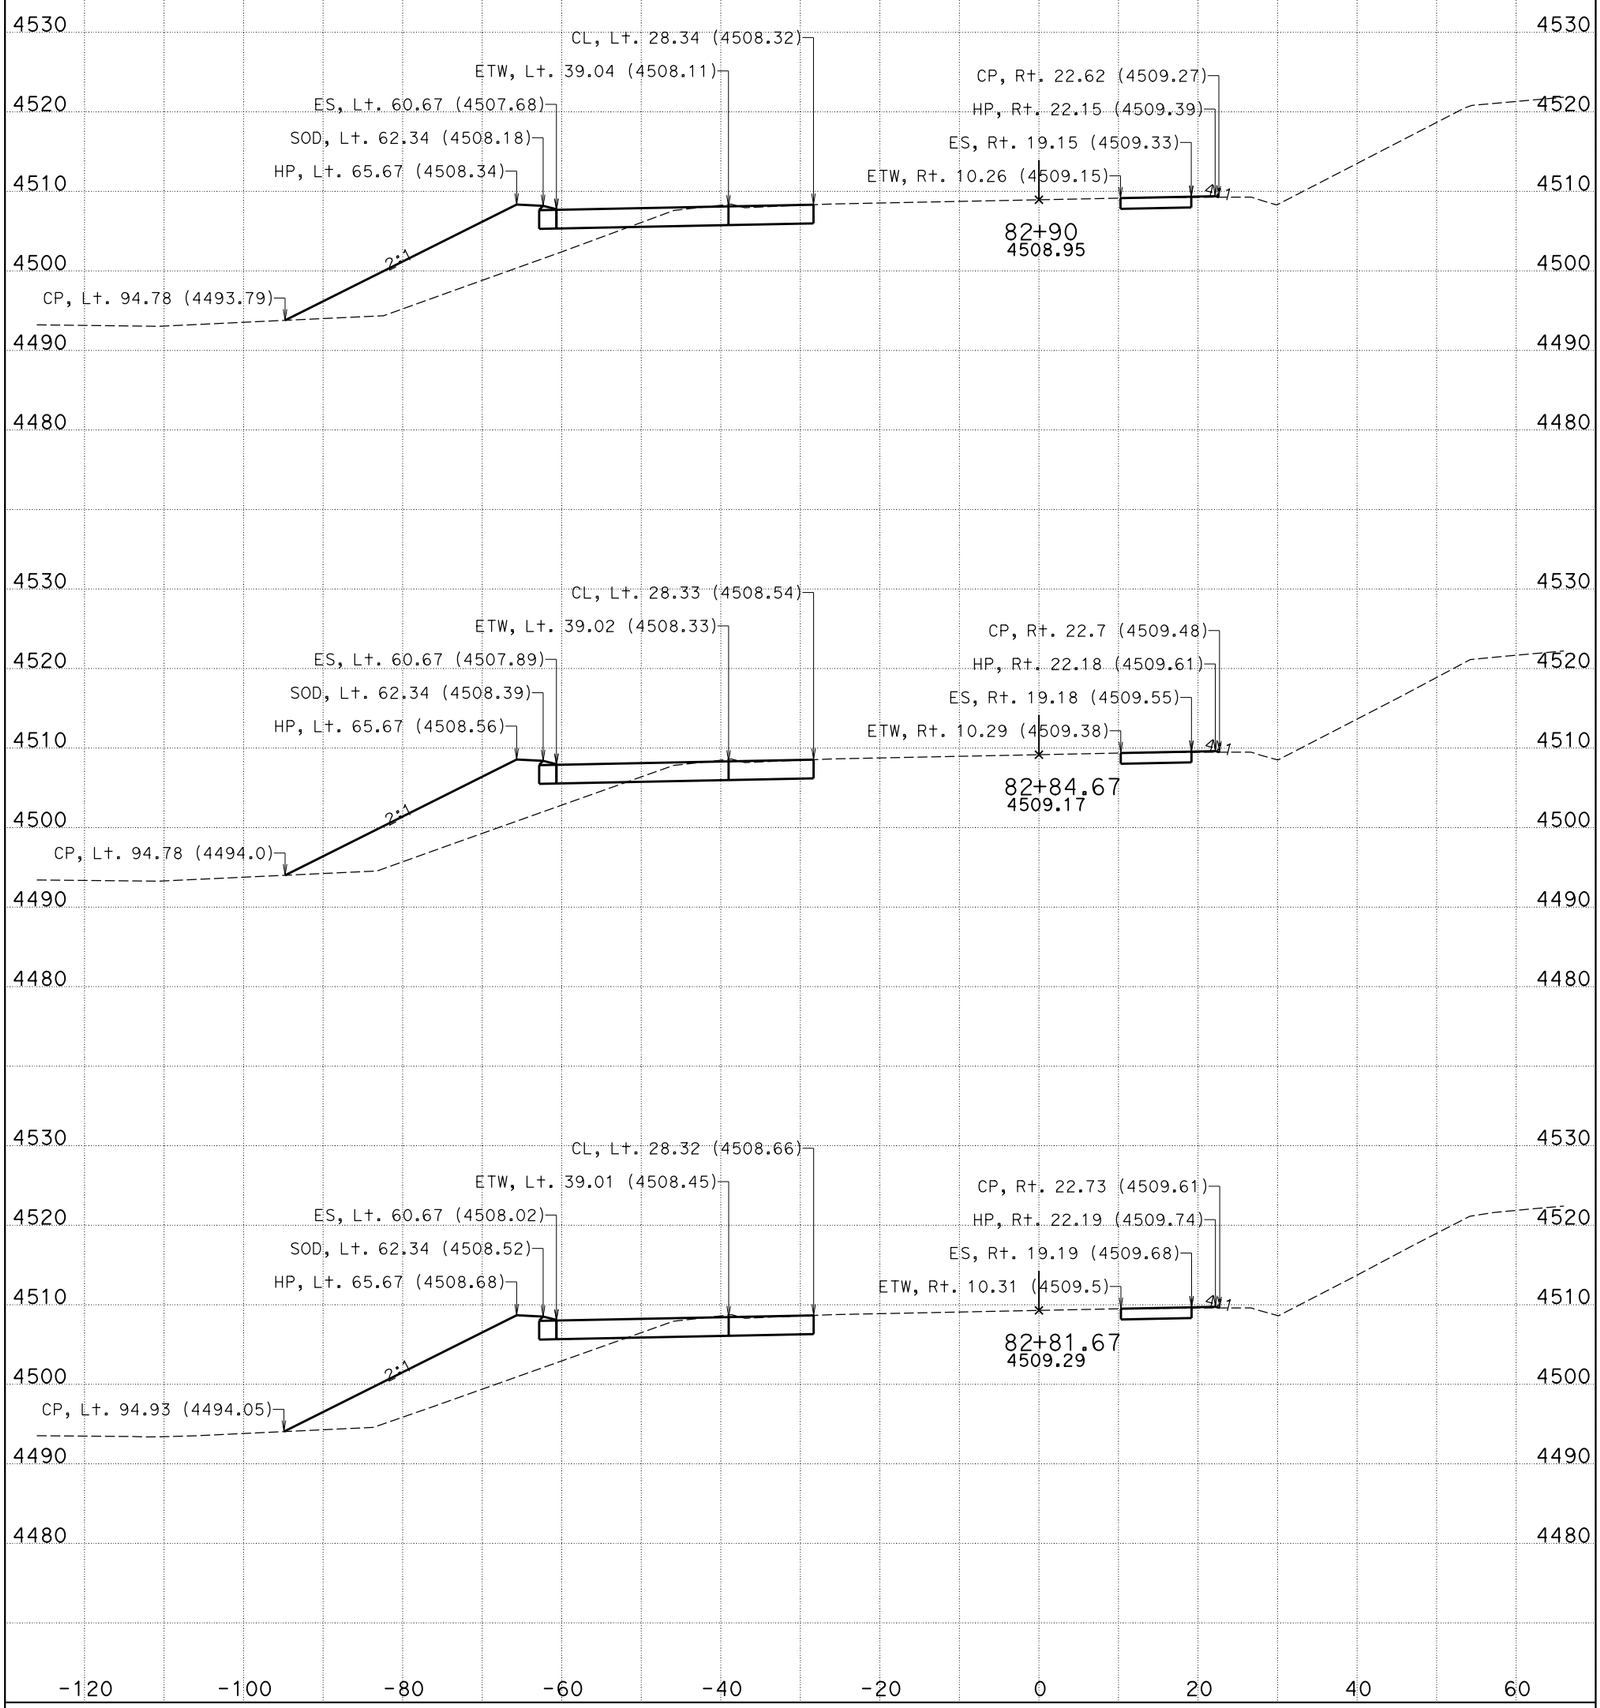

DATE: 11/4/2014

CENDA DITCH BRIDGE

CONTRACT: 0M280

DIST/CO/RTE/PM: 08/SBd/15/172.11/173.84

KC Project: 11025 File: D:\KCPron25n25\FG-Surface*slpro.ear

I-15

CROSS SECTIONS

SHEET 36 OF 99

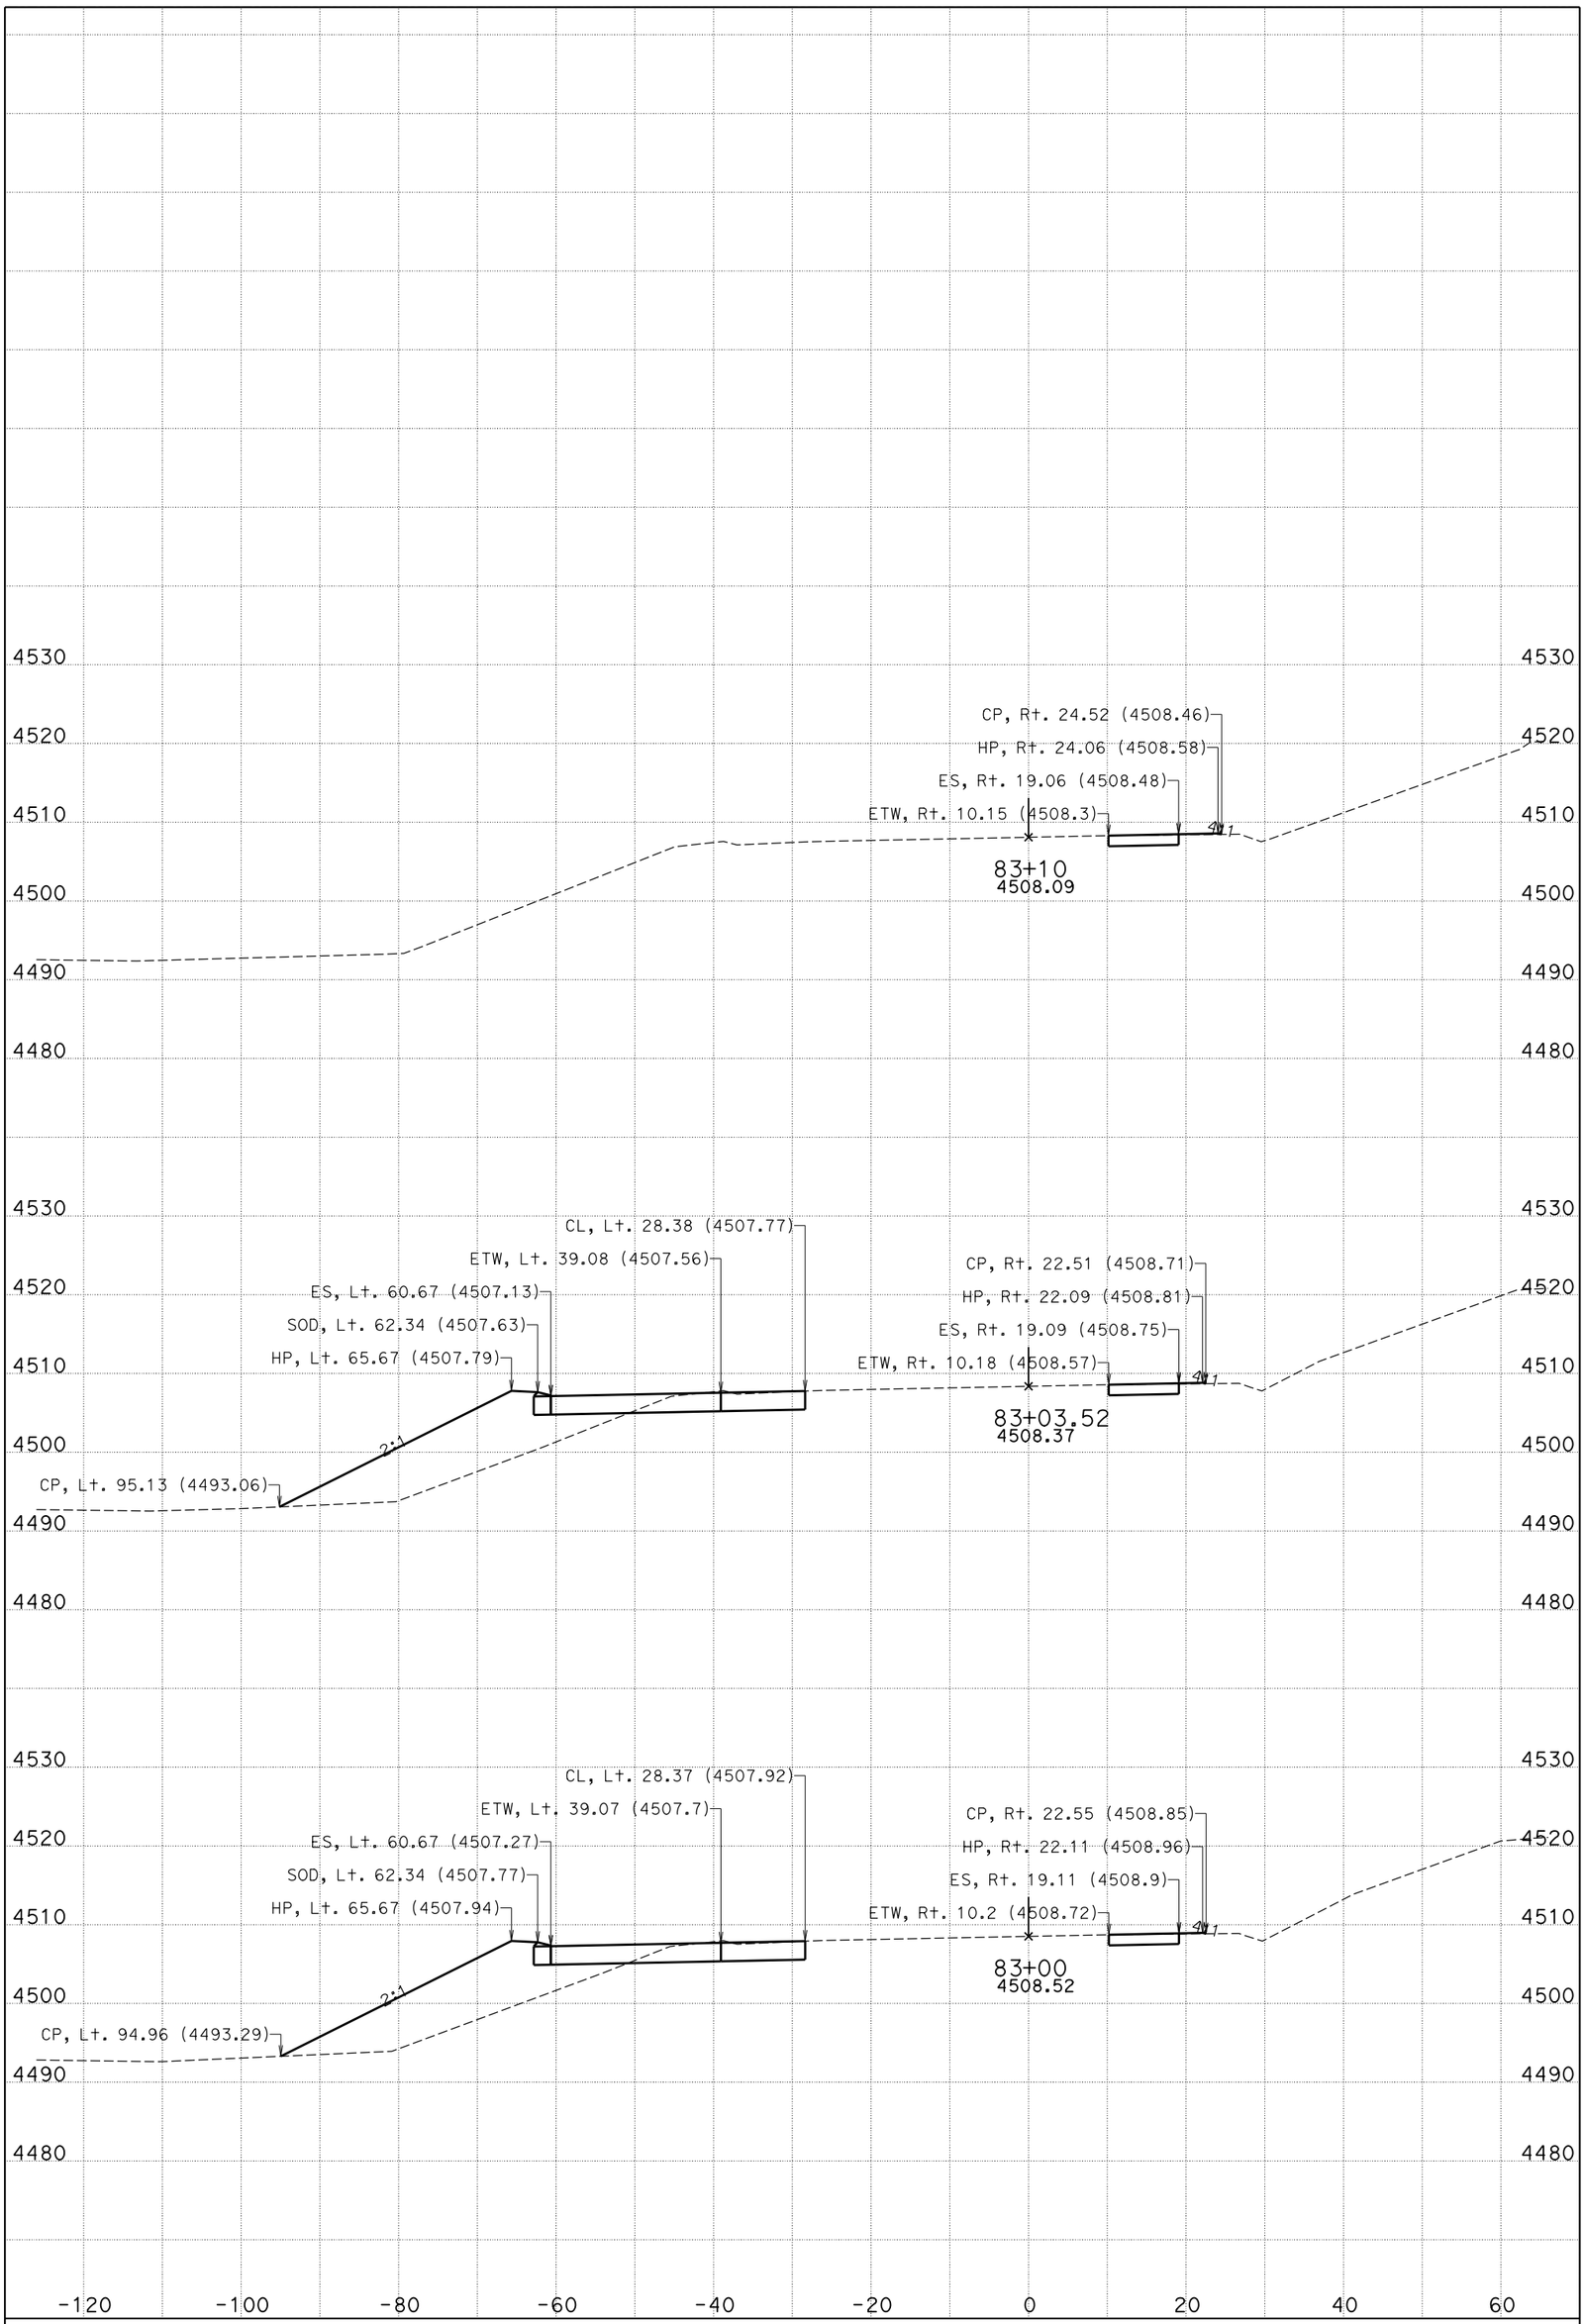

DATE: 11/4/2014

CENDA DITCH BRIDGE

CONTRACT: 0M280

DIST/CO/RTE/PM: 08/SBd/15/172.11/173.84

KC Project: 11025 File: D:\KCPron25n25\FG-Surface*slpro.ear

I-15

CROSS SECTIONS

SHEET 37 OF 99

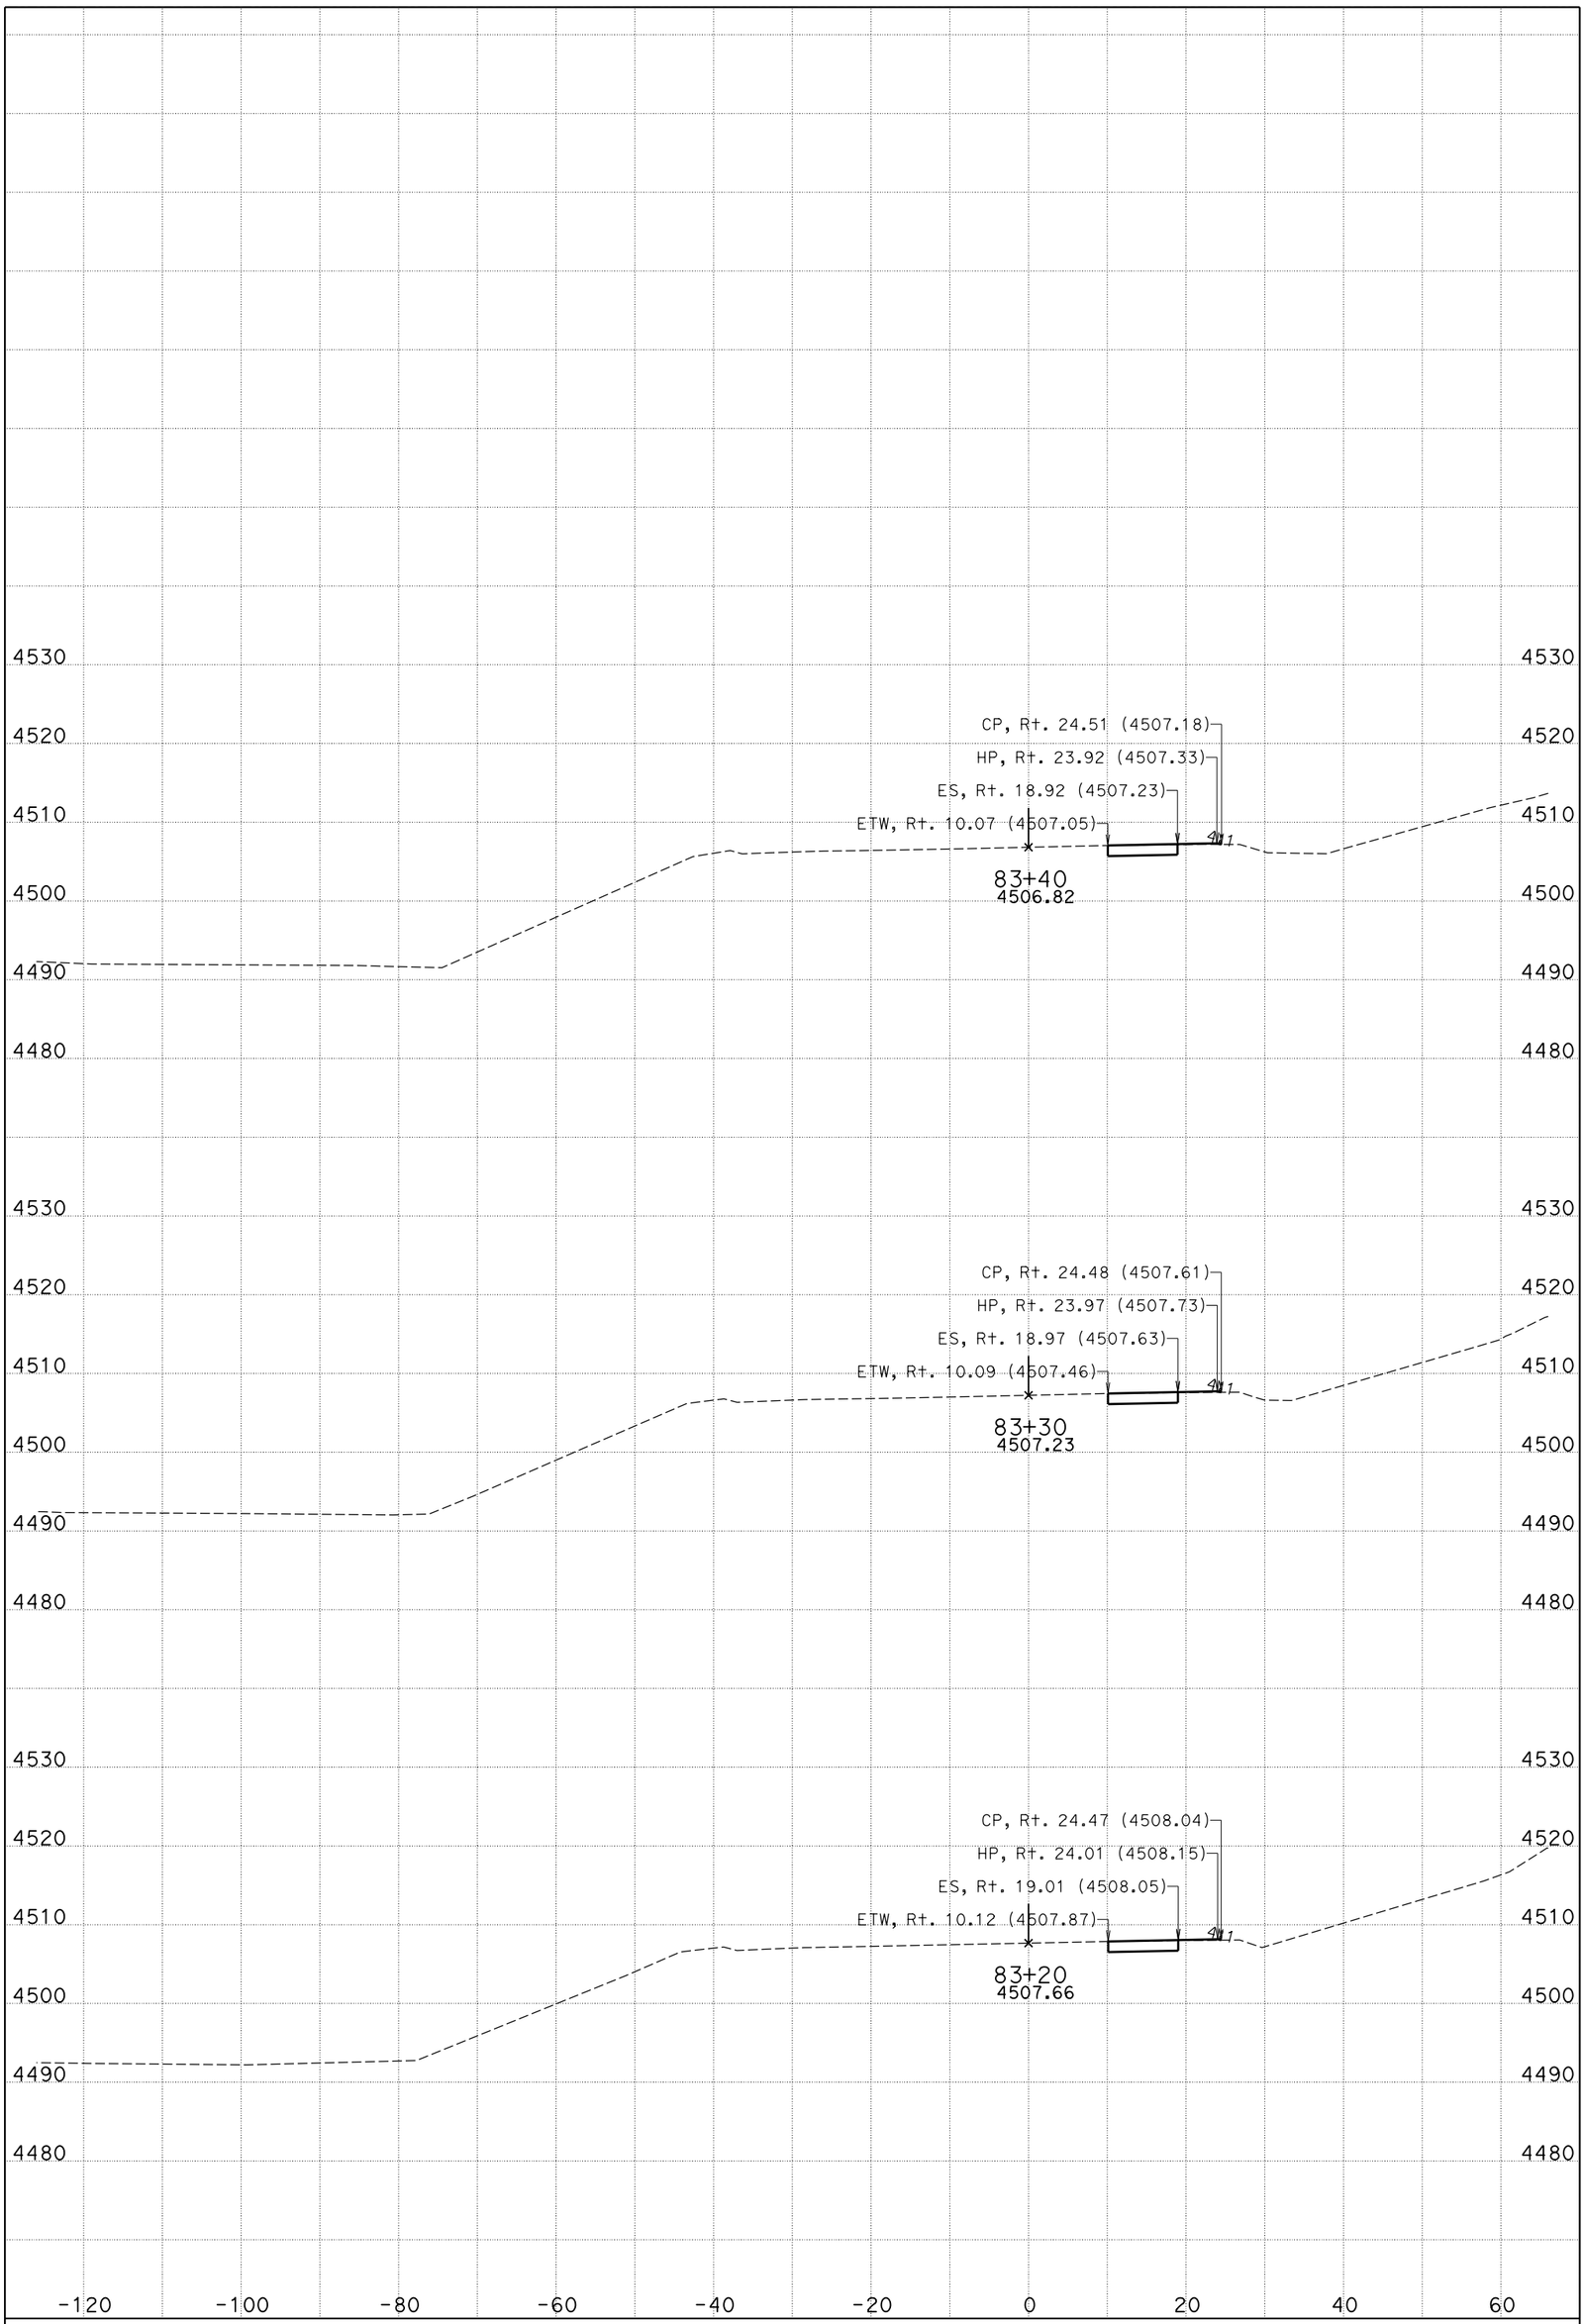

DATE: 11/4/2014

CENDA DITCH BRIDGE

CONTRACT: 0M280

DIST/CO/RTE/PM: 08/SBd/15/172.11/173.84

KC Project: 11025 File: D:\KCPron25n25\FG-Surface*slpro.ear

I-15

CROSS SECTIONS

SHEET 38 OF 99

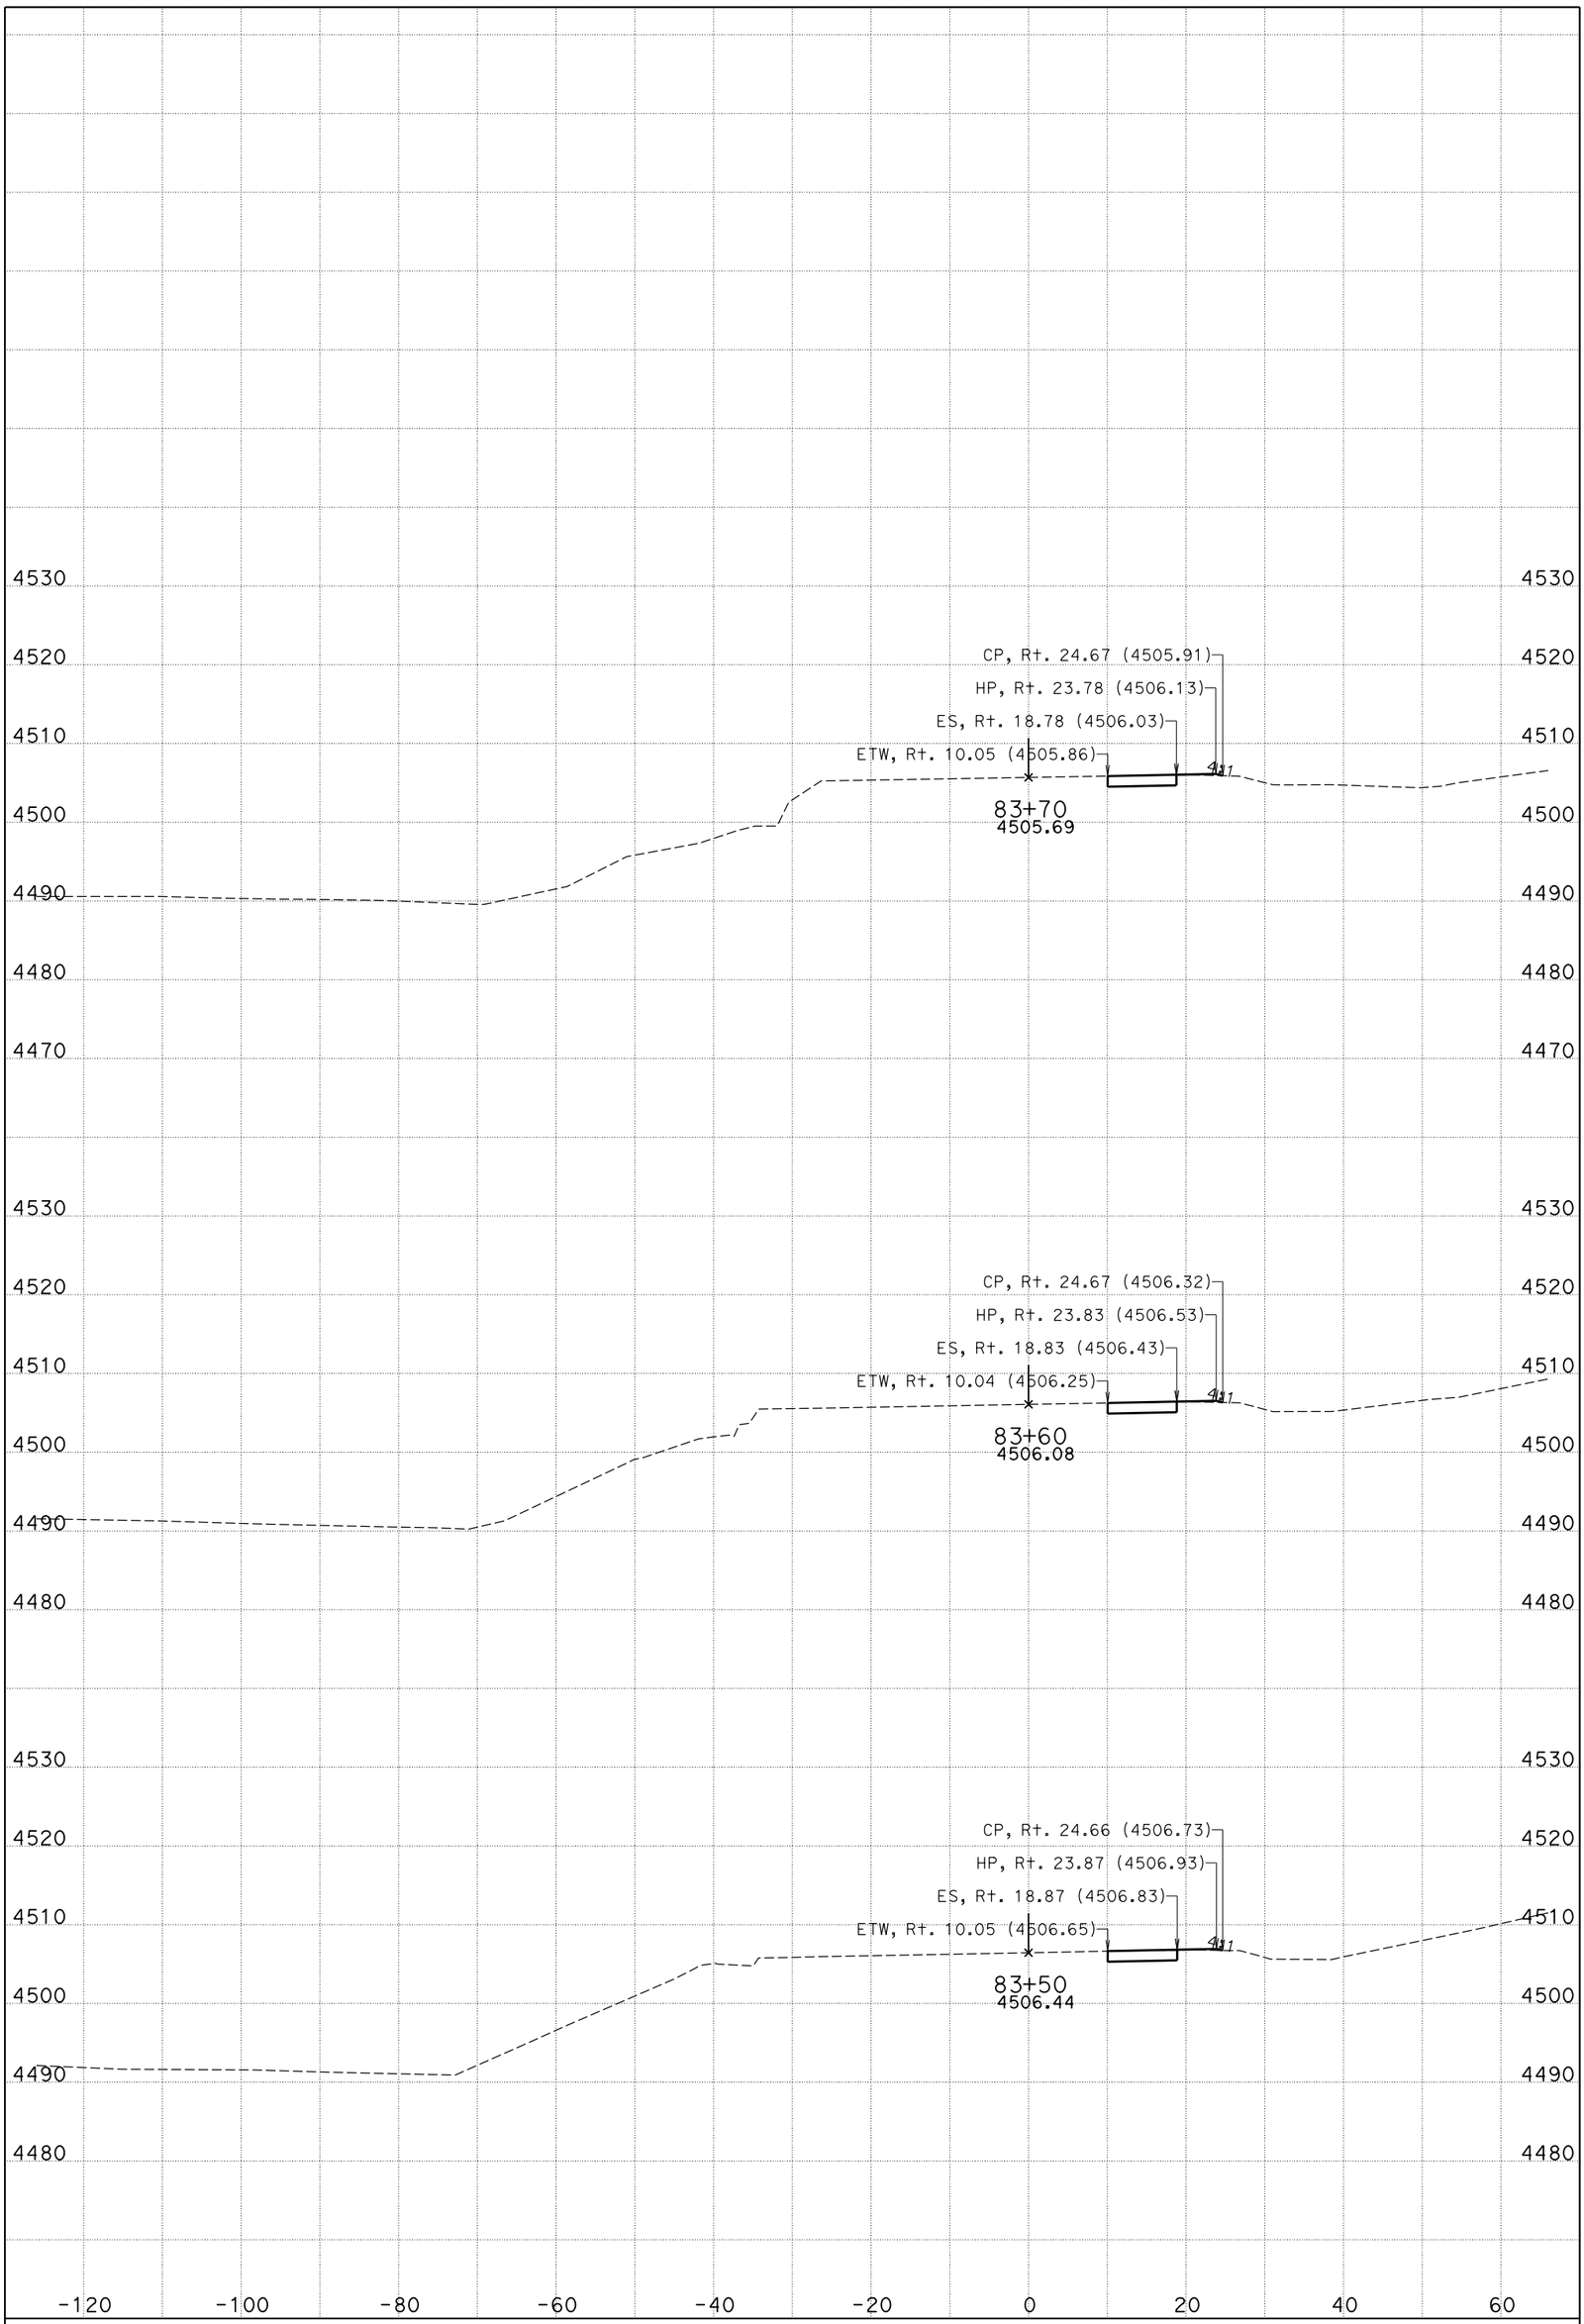

DATE: 11/4/2014

CENDA DITCH BRIDGE

CONTRACT: 0M280

DIST/CO/RTE/PM: 08/SBd/15/172.11/173.84

KC Project: 11025 File: D:\KCPron25n25\FG-Surface*slpro.ear

I-15

CROSS SECTIONS

SHEET 39 OF 99

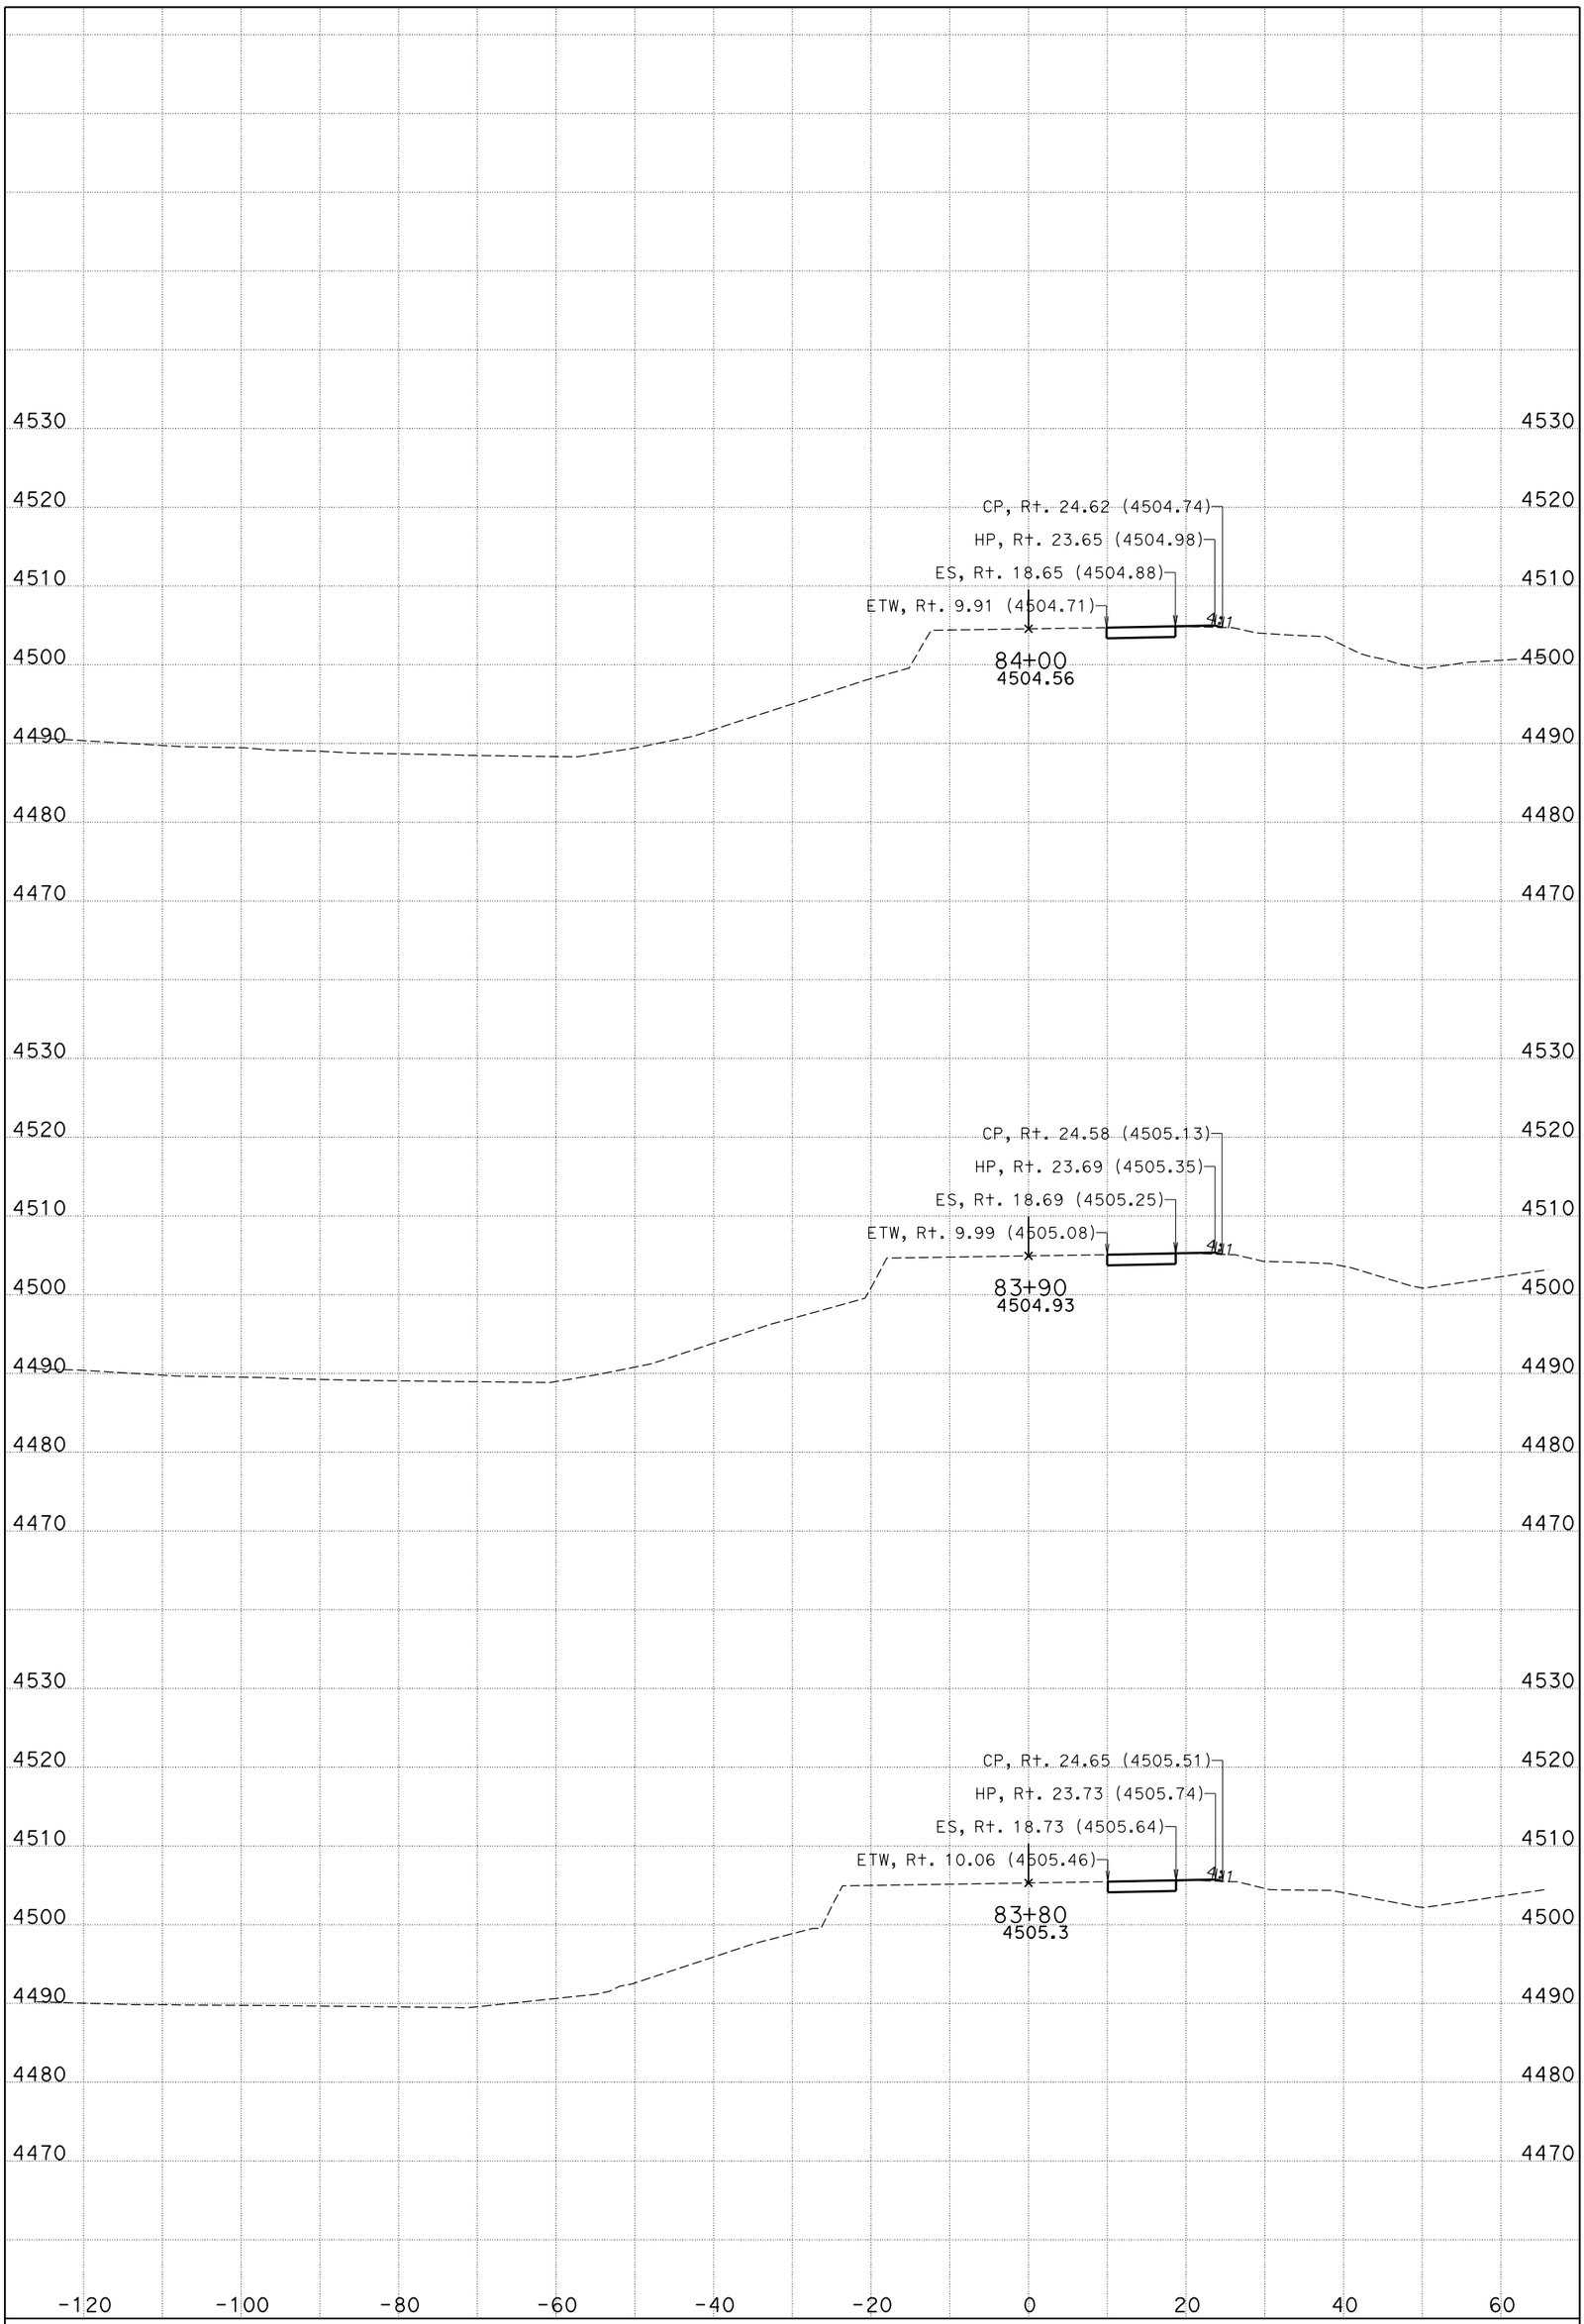

DATE: 11/4/2014

CENDA DITCH BRIDGE

CONTRACT: 0M280

DIST/CO/RTE/PM: 08/SBd/15/172.11/173.84

KC Project: 11025 File: D:\KCPron25n25\FG-Surface*slpro.ear

I-15

CROSS SECTIONS

SHEET 40 OF 99

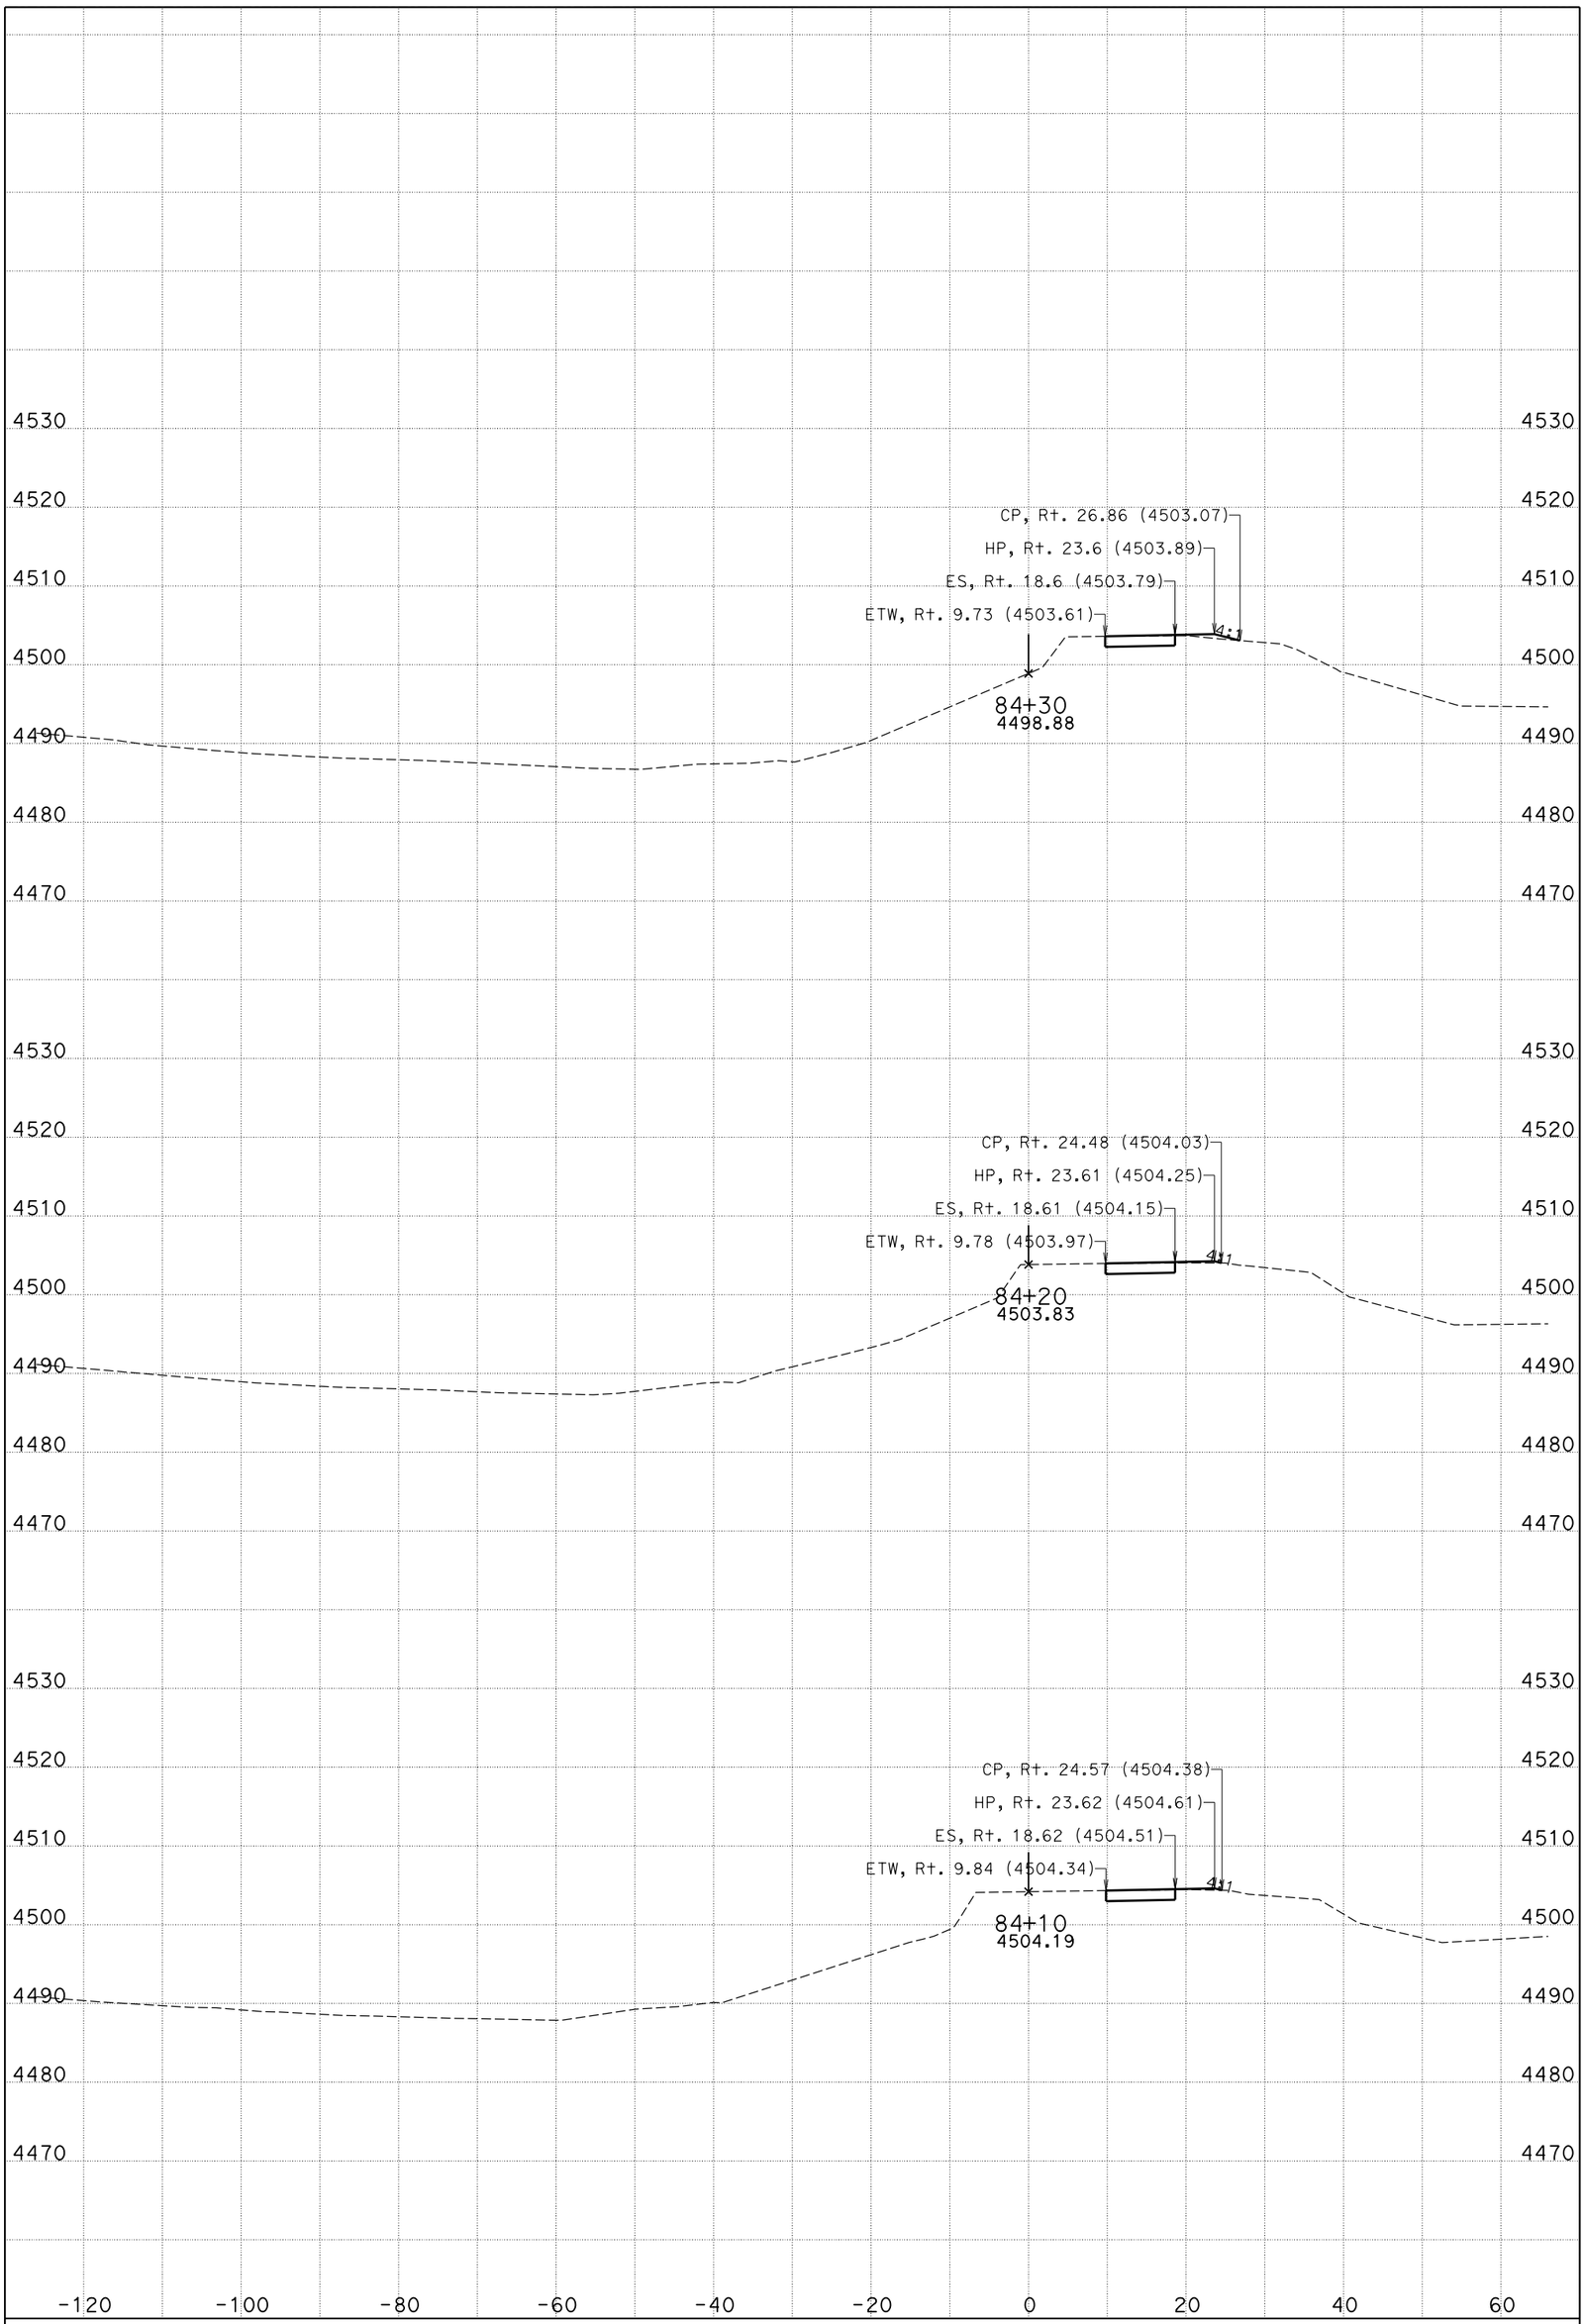

DATE: 11/4/2014

CENDA DITCH BRIDGE

CONTRACT: 0M280

DIST/CO/RTE/PM: 08/SBd/15/172.11/173.84

KC Project: 11025 File: D:\KCPron25n25\FG-Surface*slpro.ear

I-15

CROSS SECTIONS

SHEET 41 OF 99

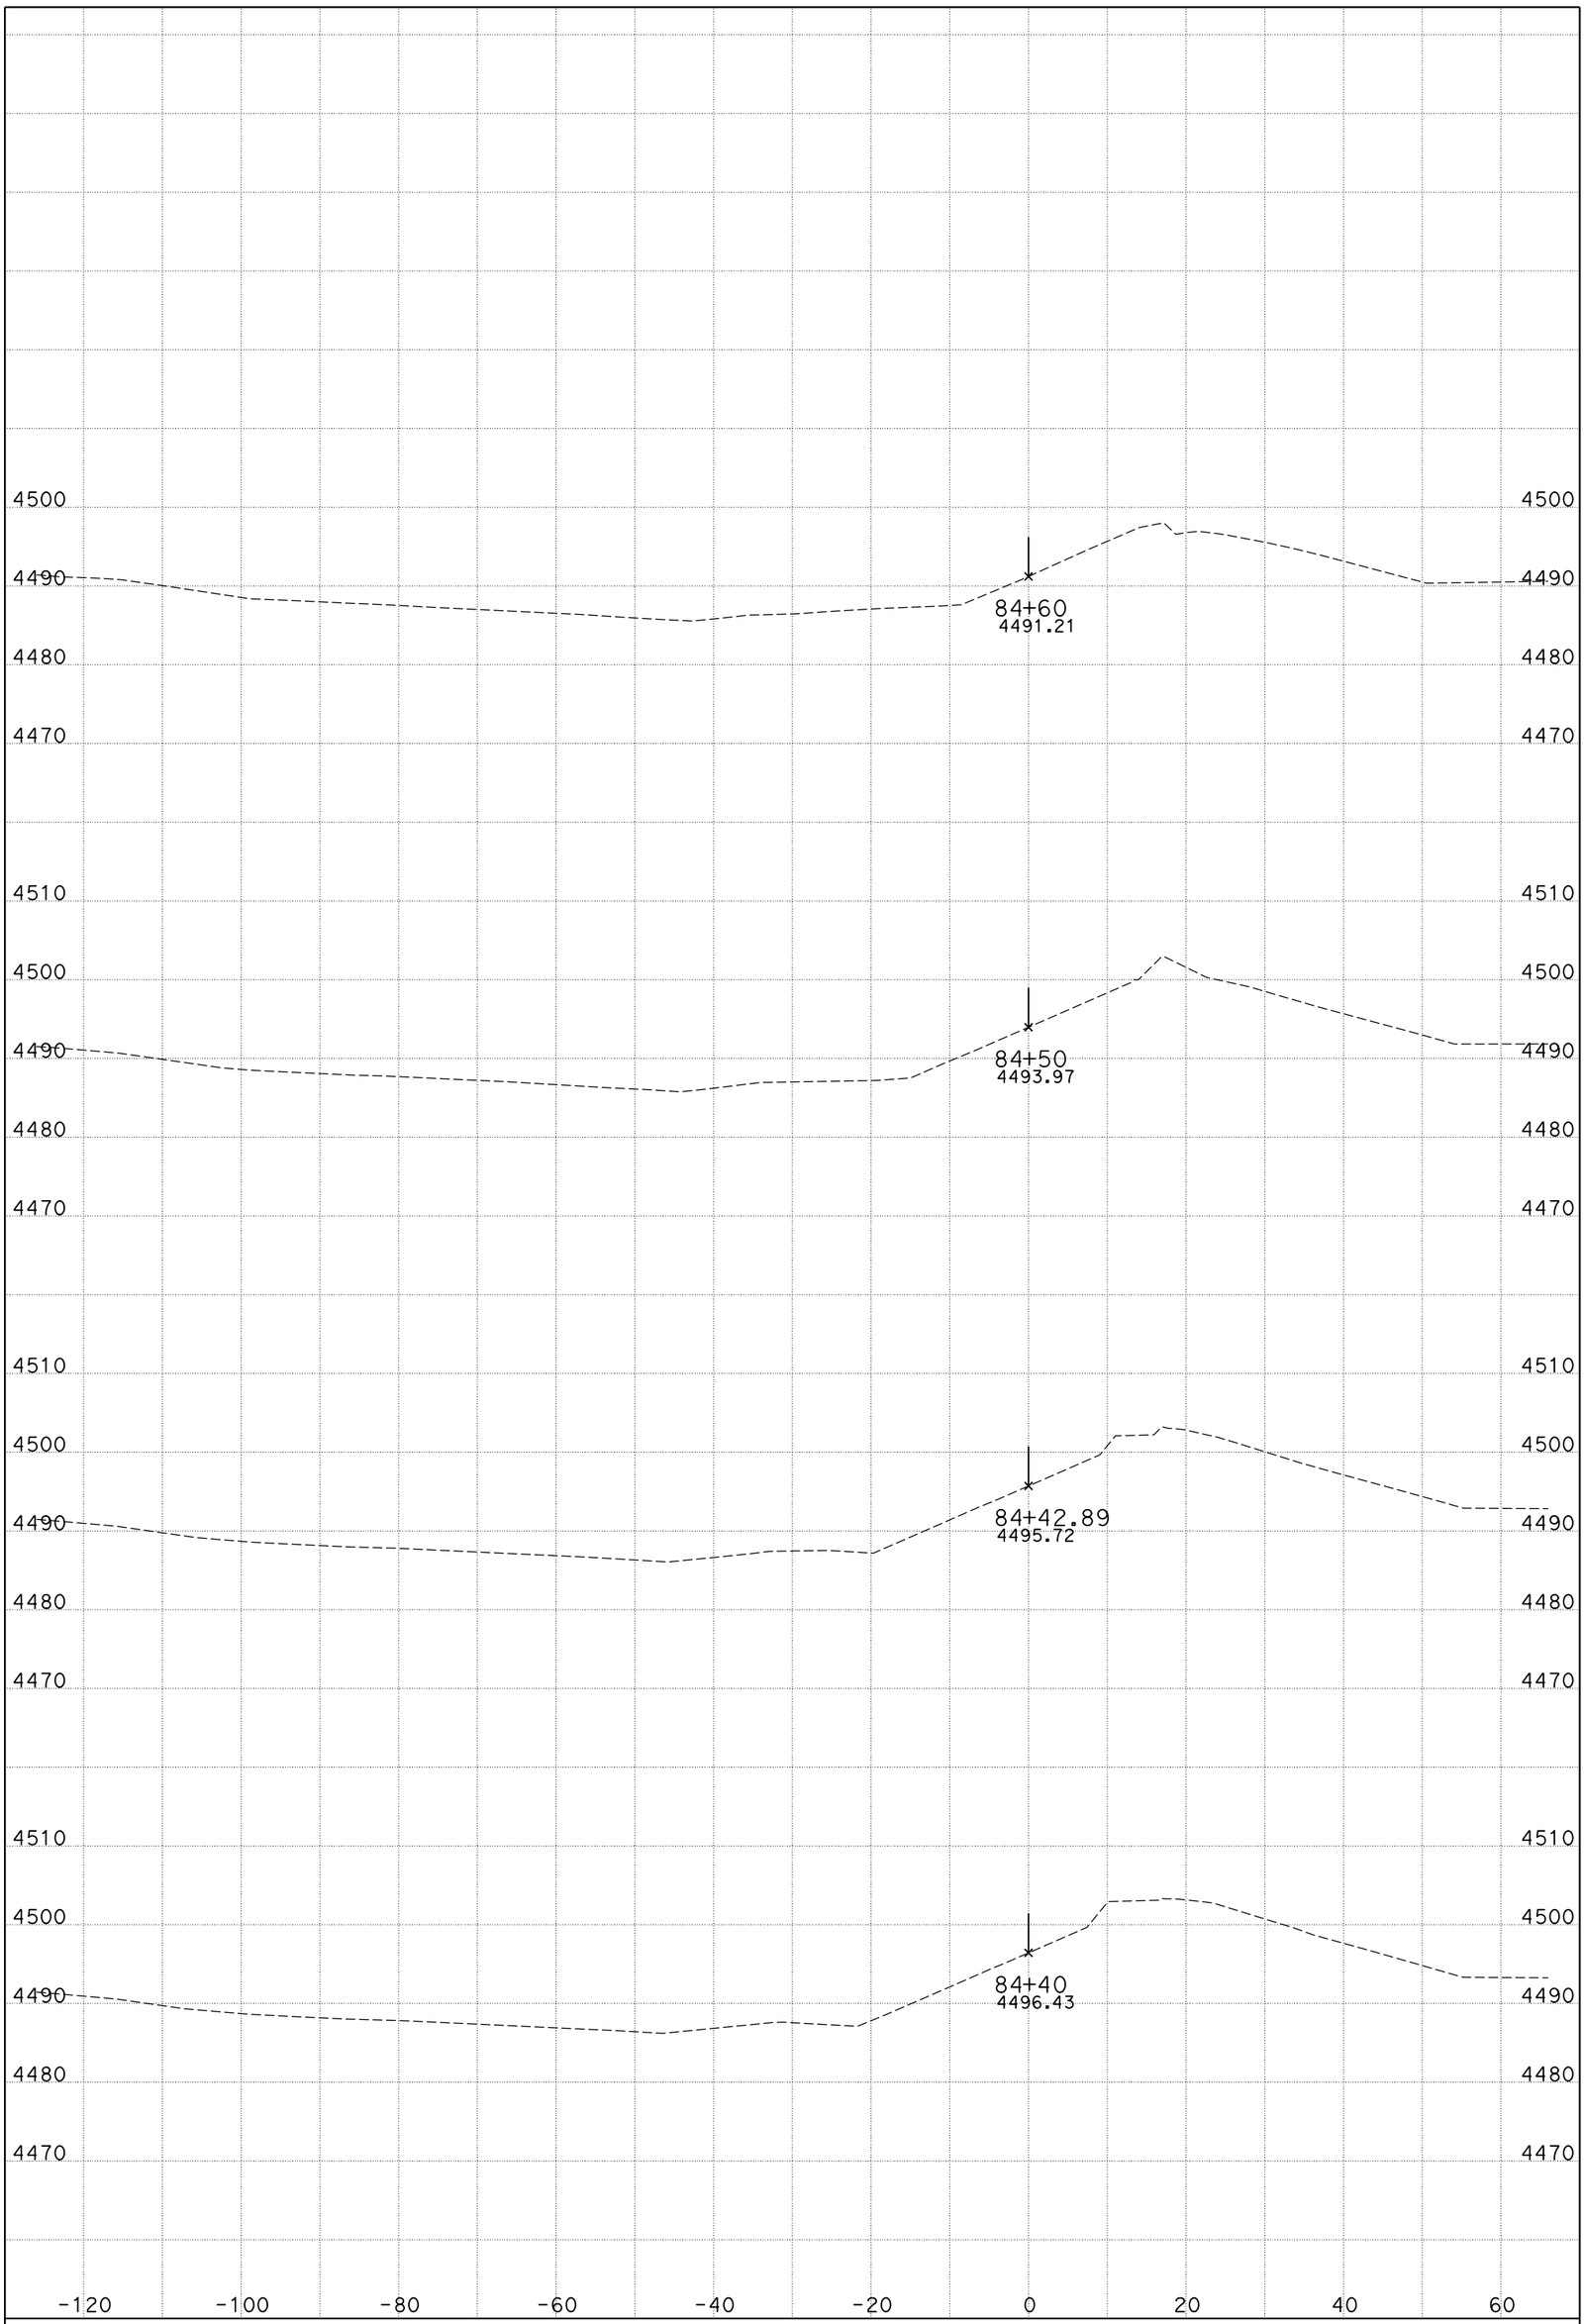

DATE: 11/4/2014

CENDA DITCH BRIDGE

CONTRACT: 0M280

DIST/CO/RTE/PM: 08/SBd/15/172.11/173.84

KC Project: 11025 File: D:\KCPron25n25\FG-Surface*slpro.ear

I-15

CROSS SECTIONS

SHEET 42 OF 99

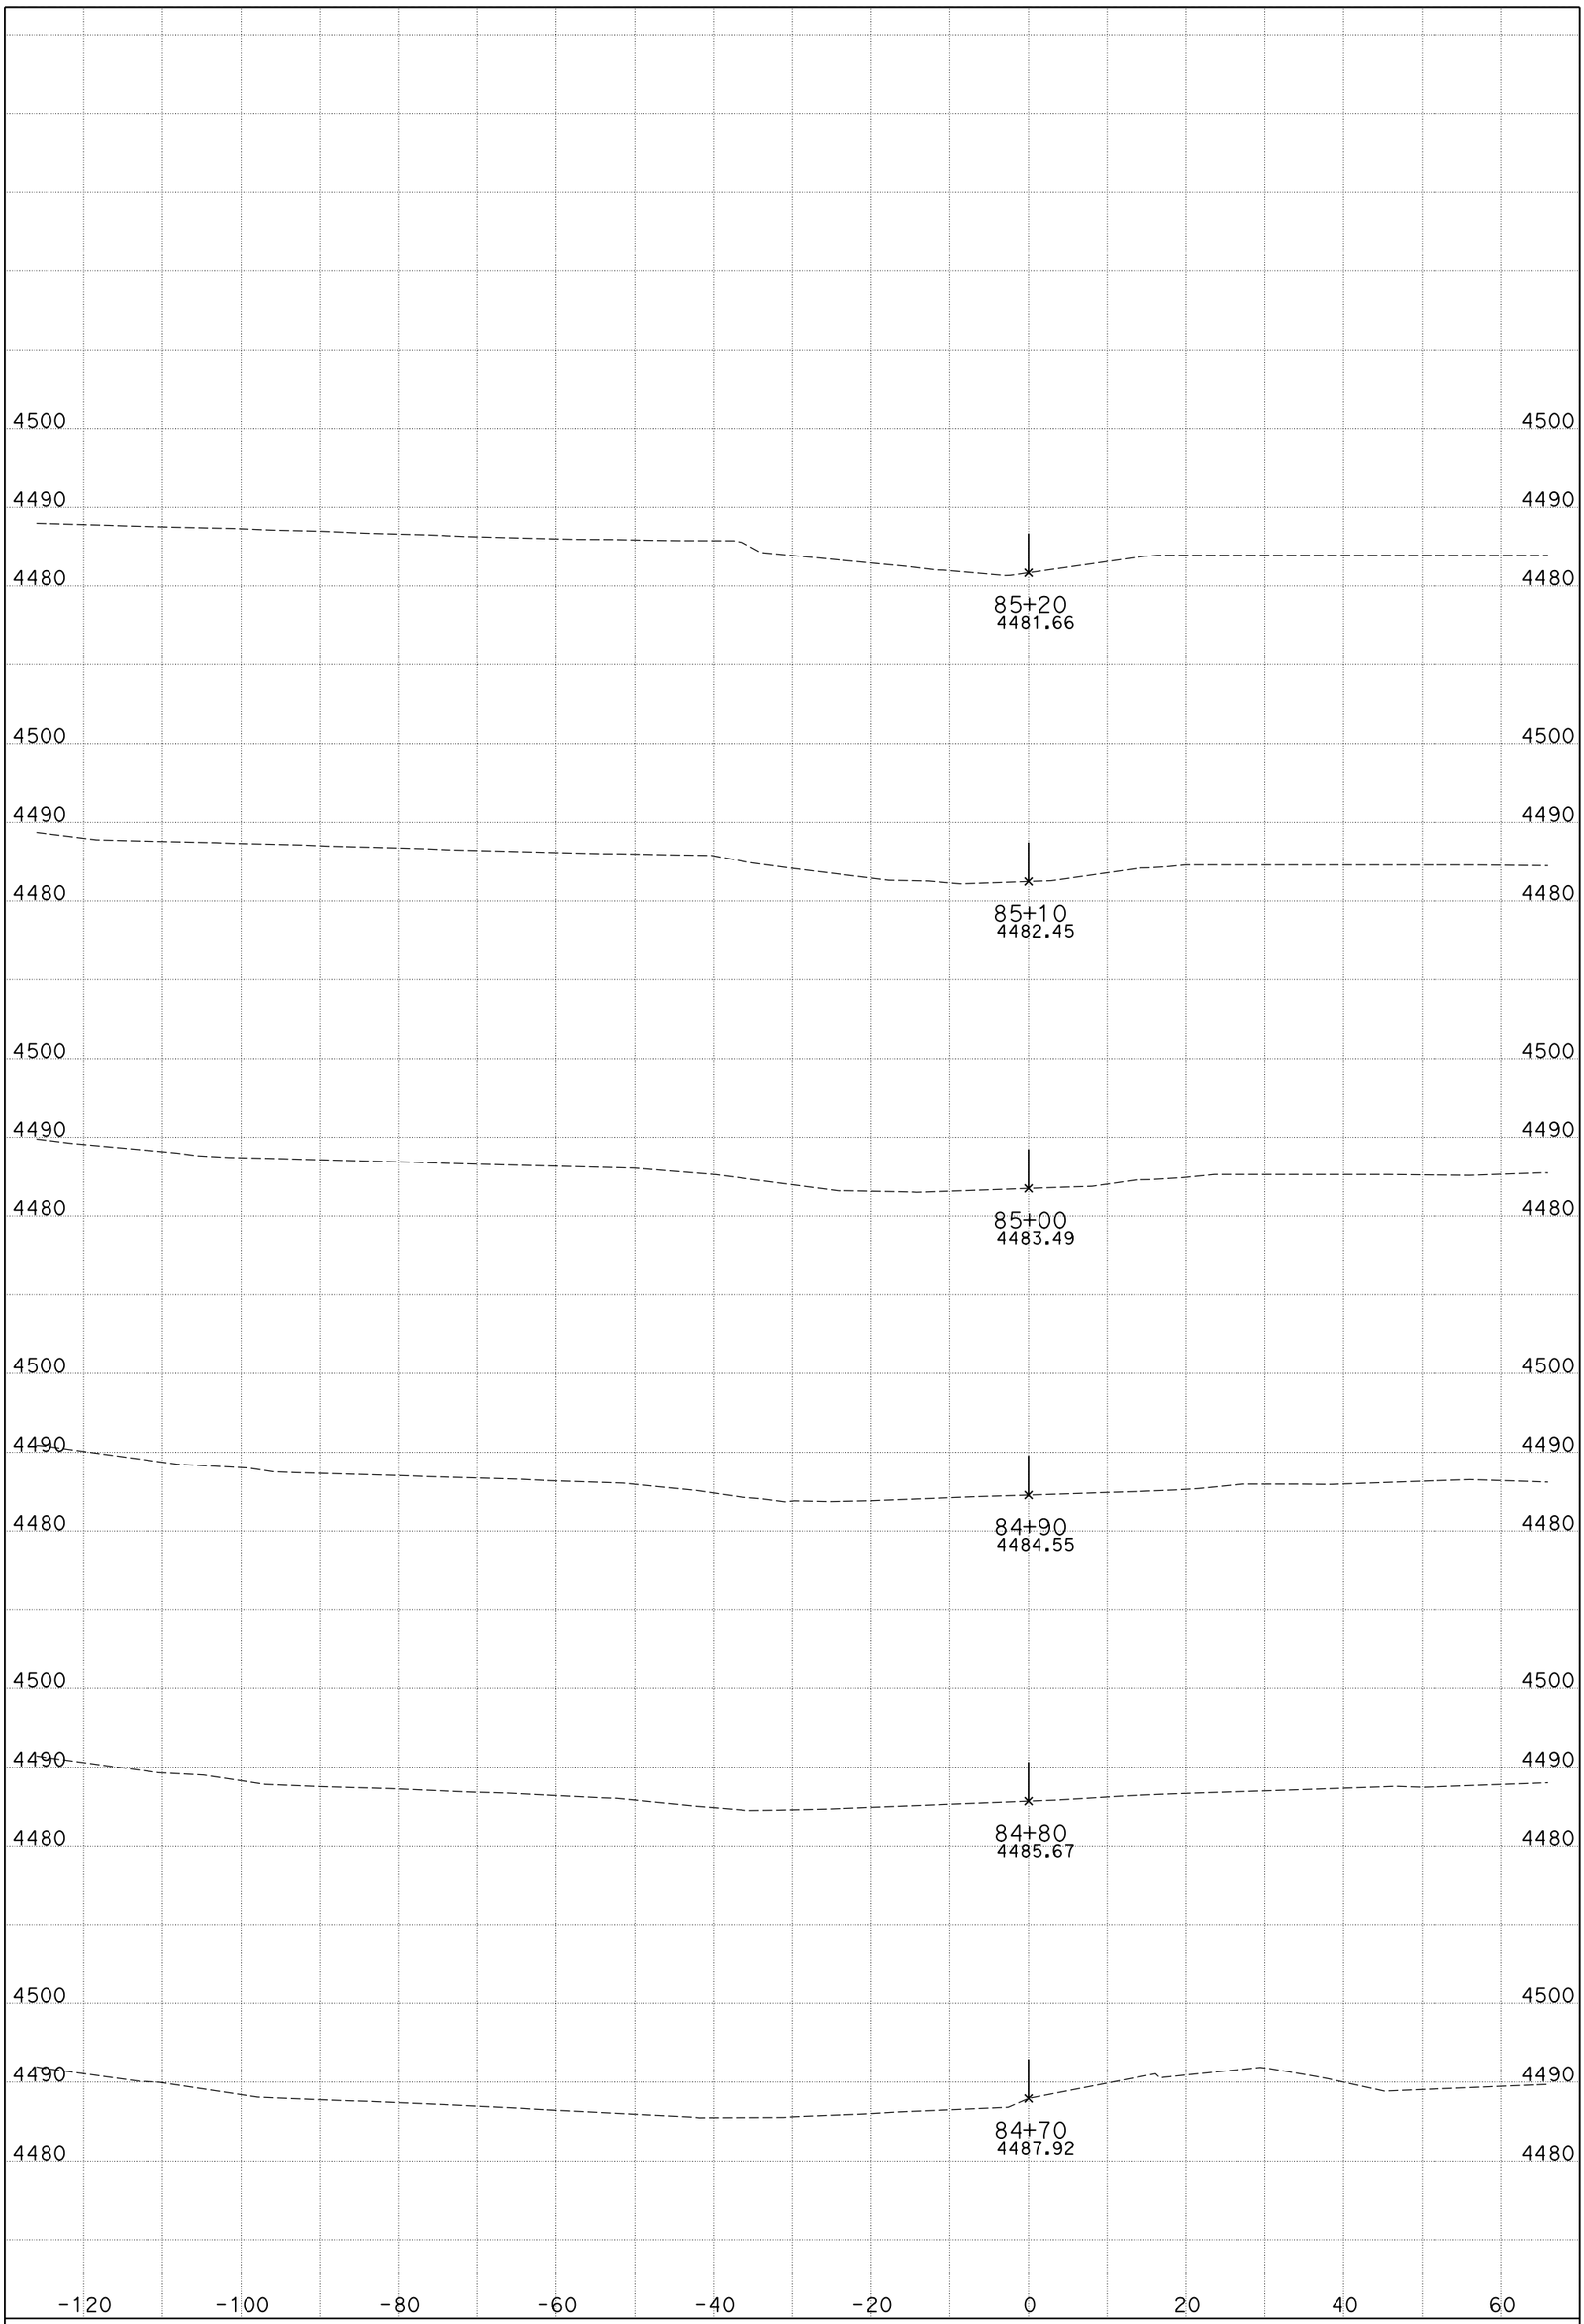

DATE: 11/4/2014

CENDA DITCH BRIDGE

CONTRACT: 0M280

DIST/CO/RTE/PM: 08/SBd/15/172.11/173.84

KC Project: 11025 File: D:\KCPron25n25\FG-Surface*slpro.ear

I-15

CROSS SECTIONS

SHEET 43 OF 99

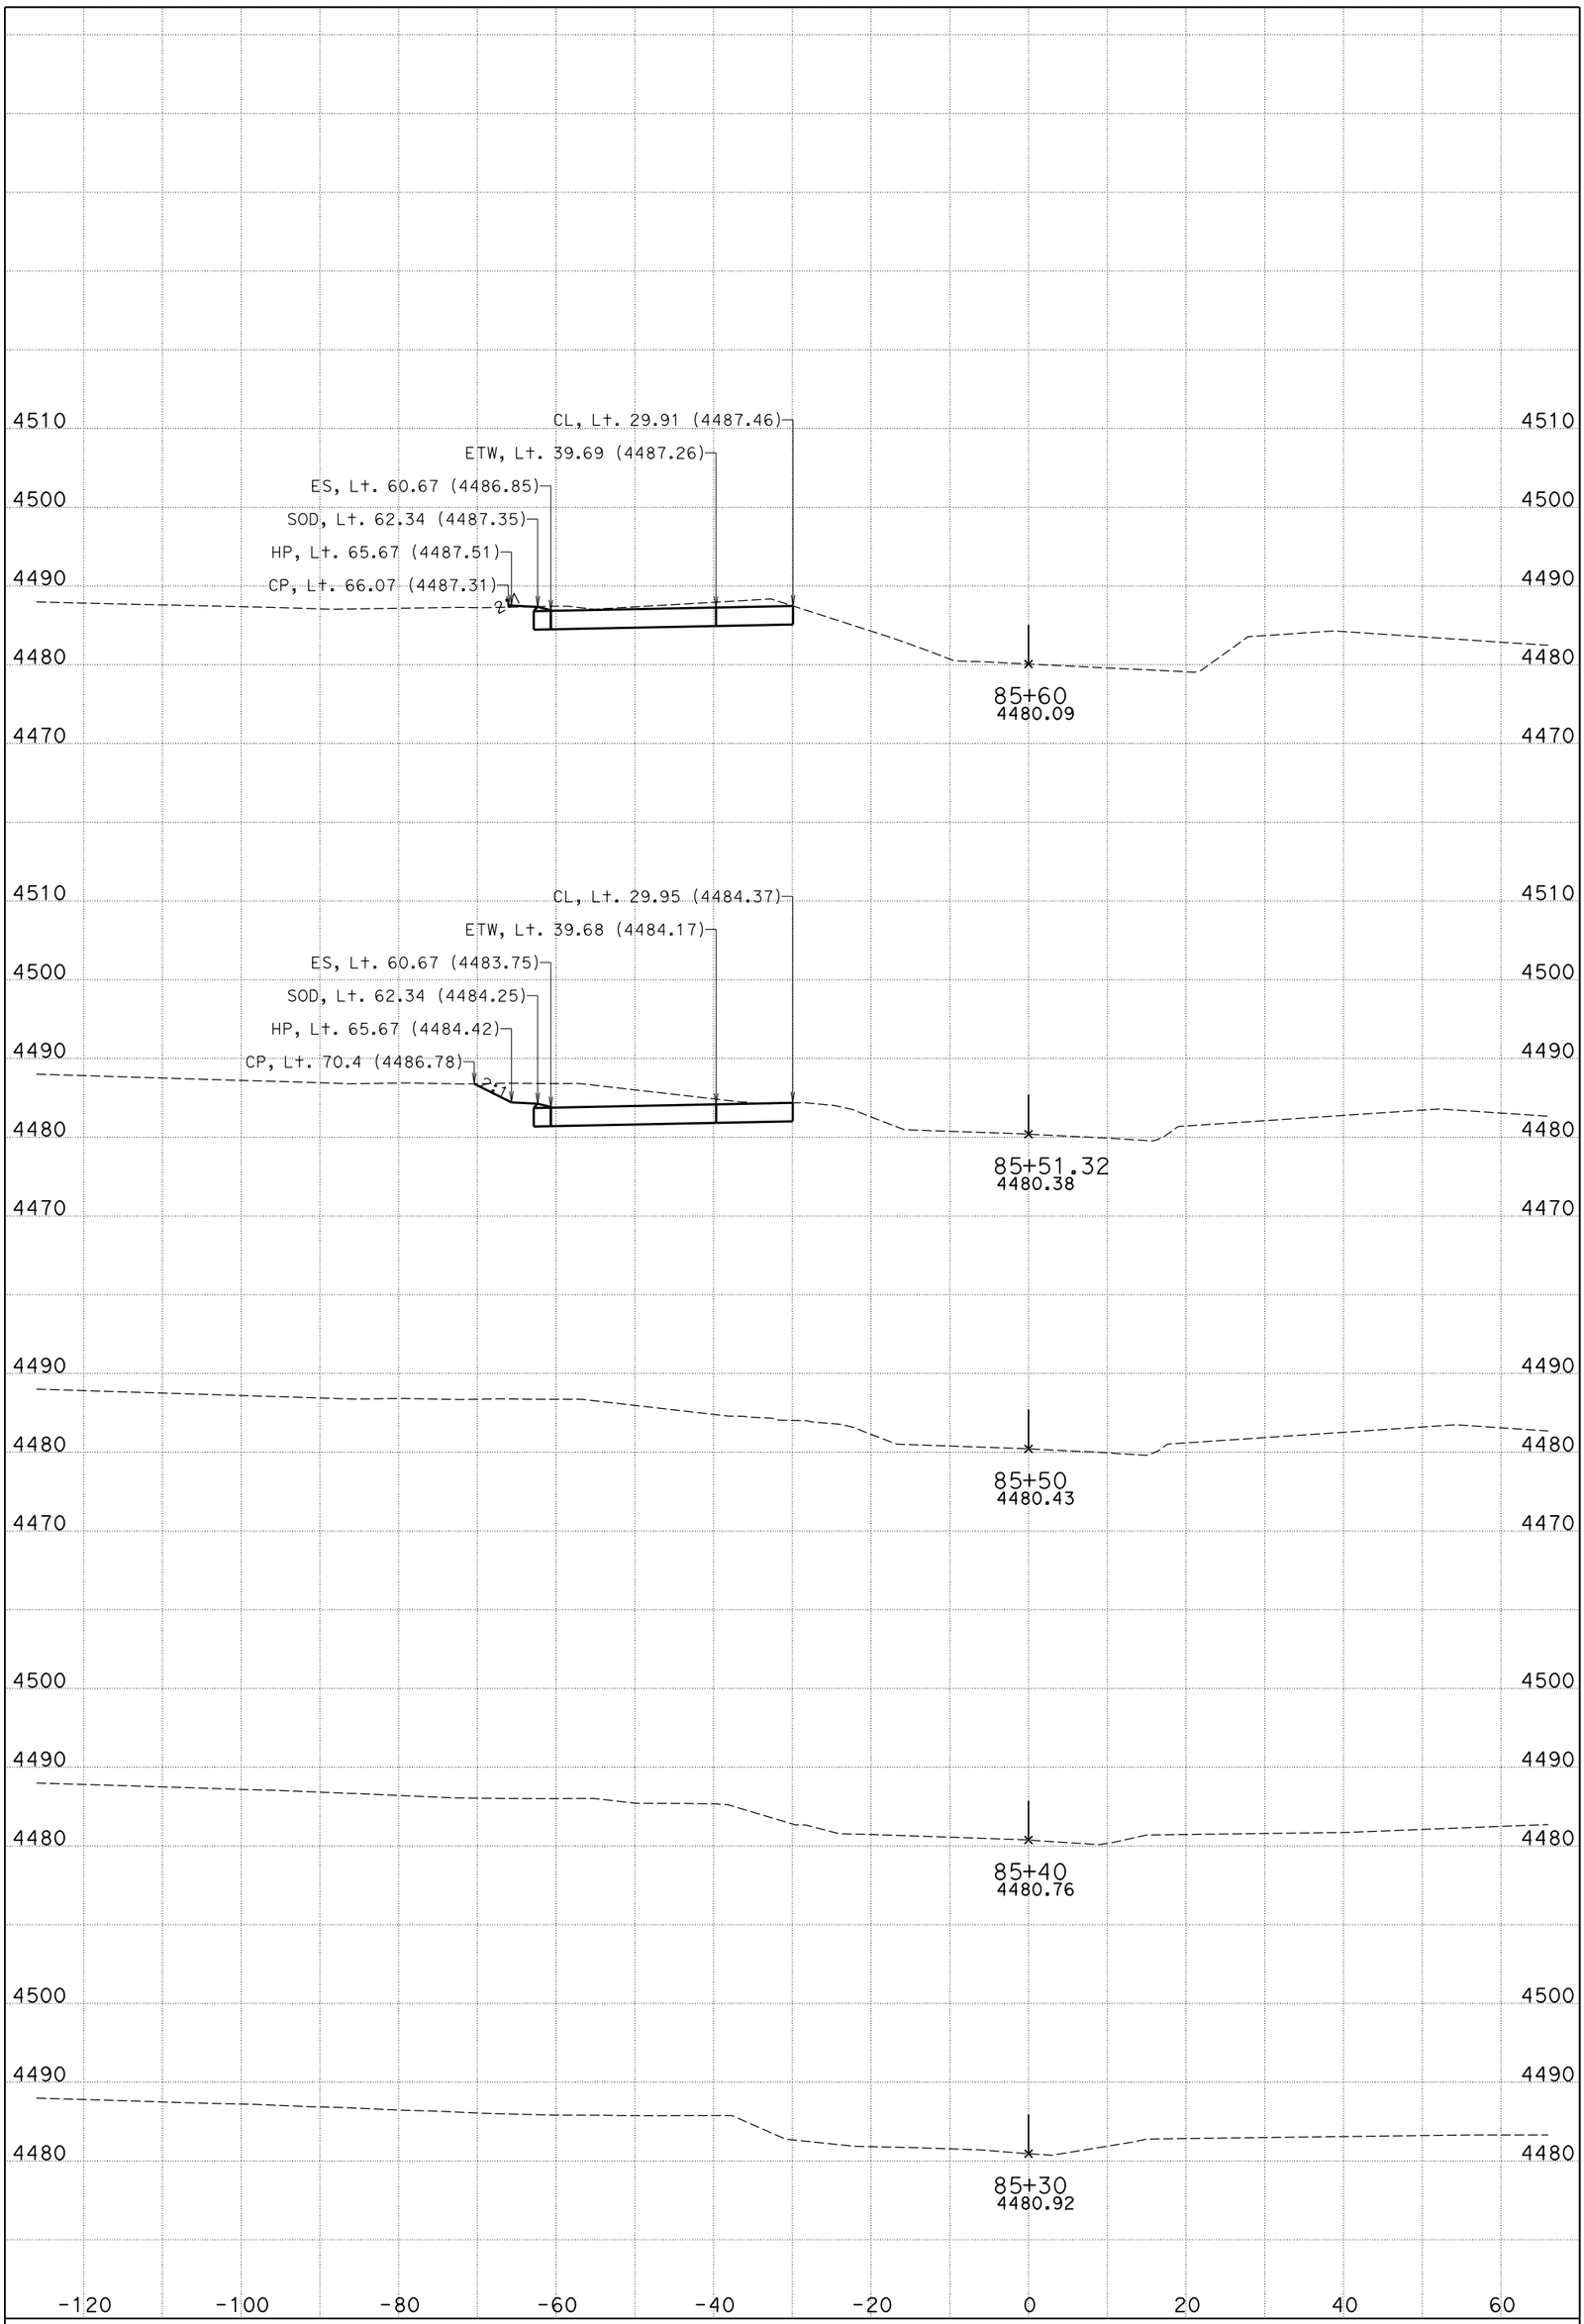

DATE: 11/4/2014

CENDA DITCH BRIDGE

CONTRACT: 0M280

DIST/CO/RTE/PM: 08/SBd/15/172.11/173.84

KC Project: 11025 File: D:\KCPron25n25\FG-Surface*slpro.ear

I-15

CROSS SECTIONS

SHEET 44 OF 99

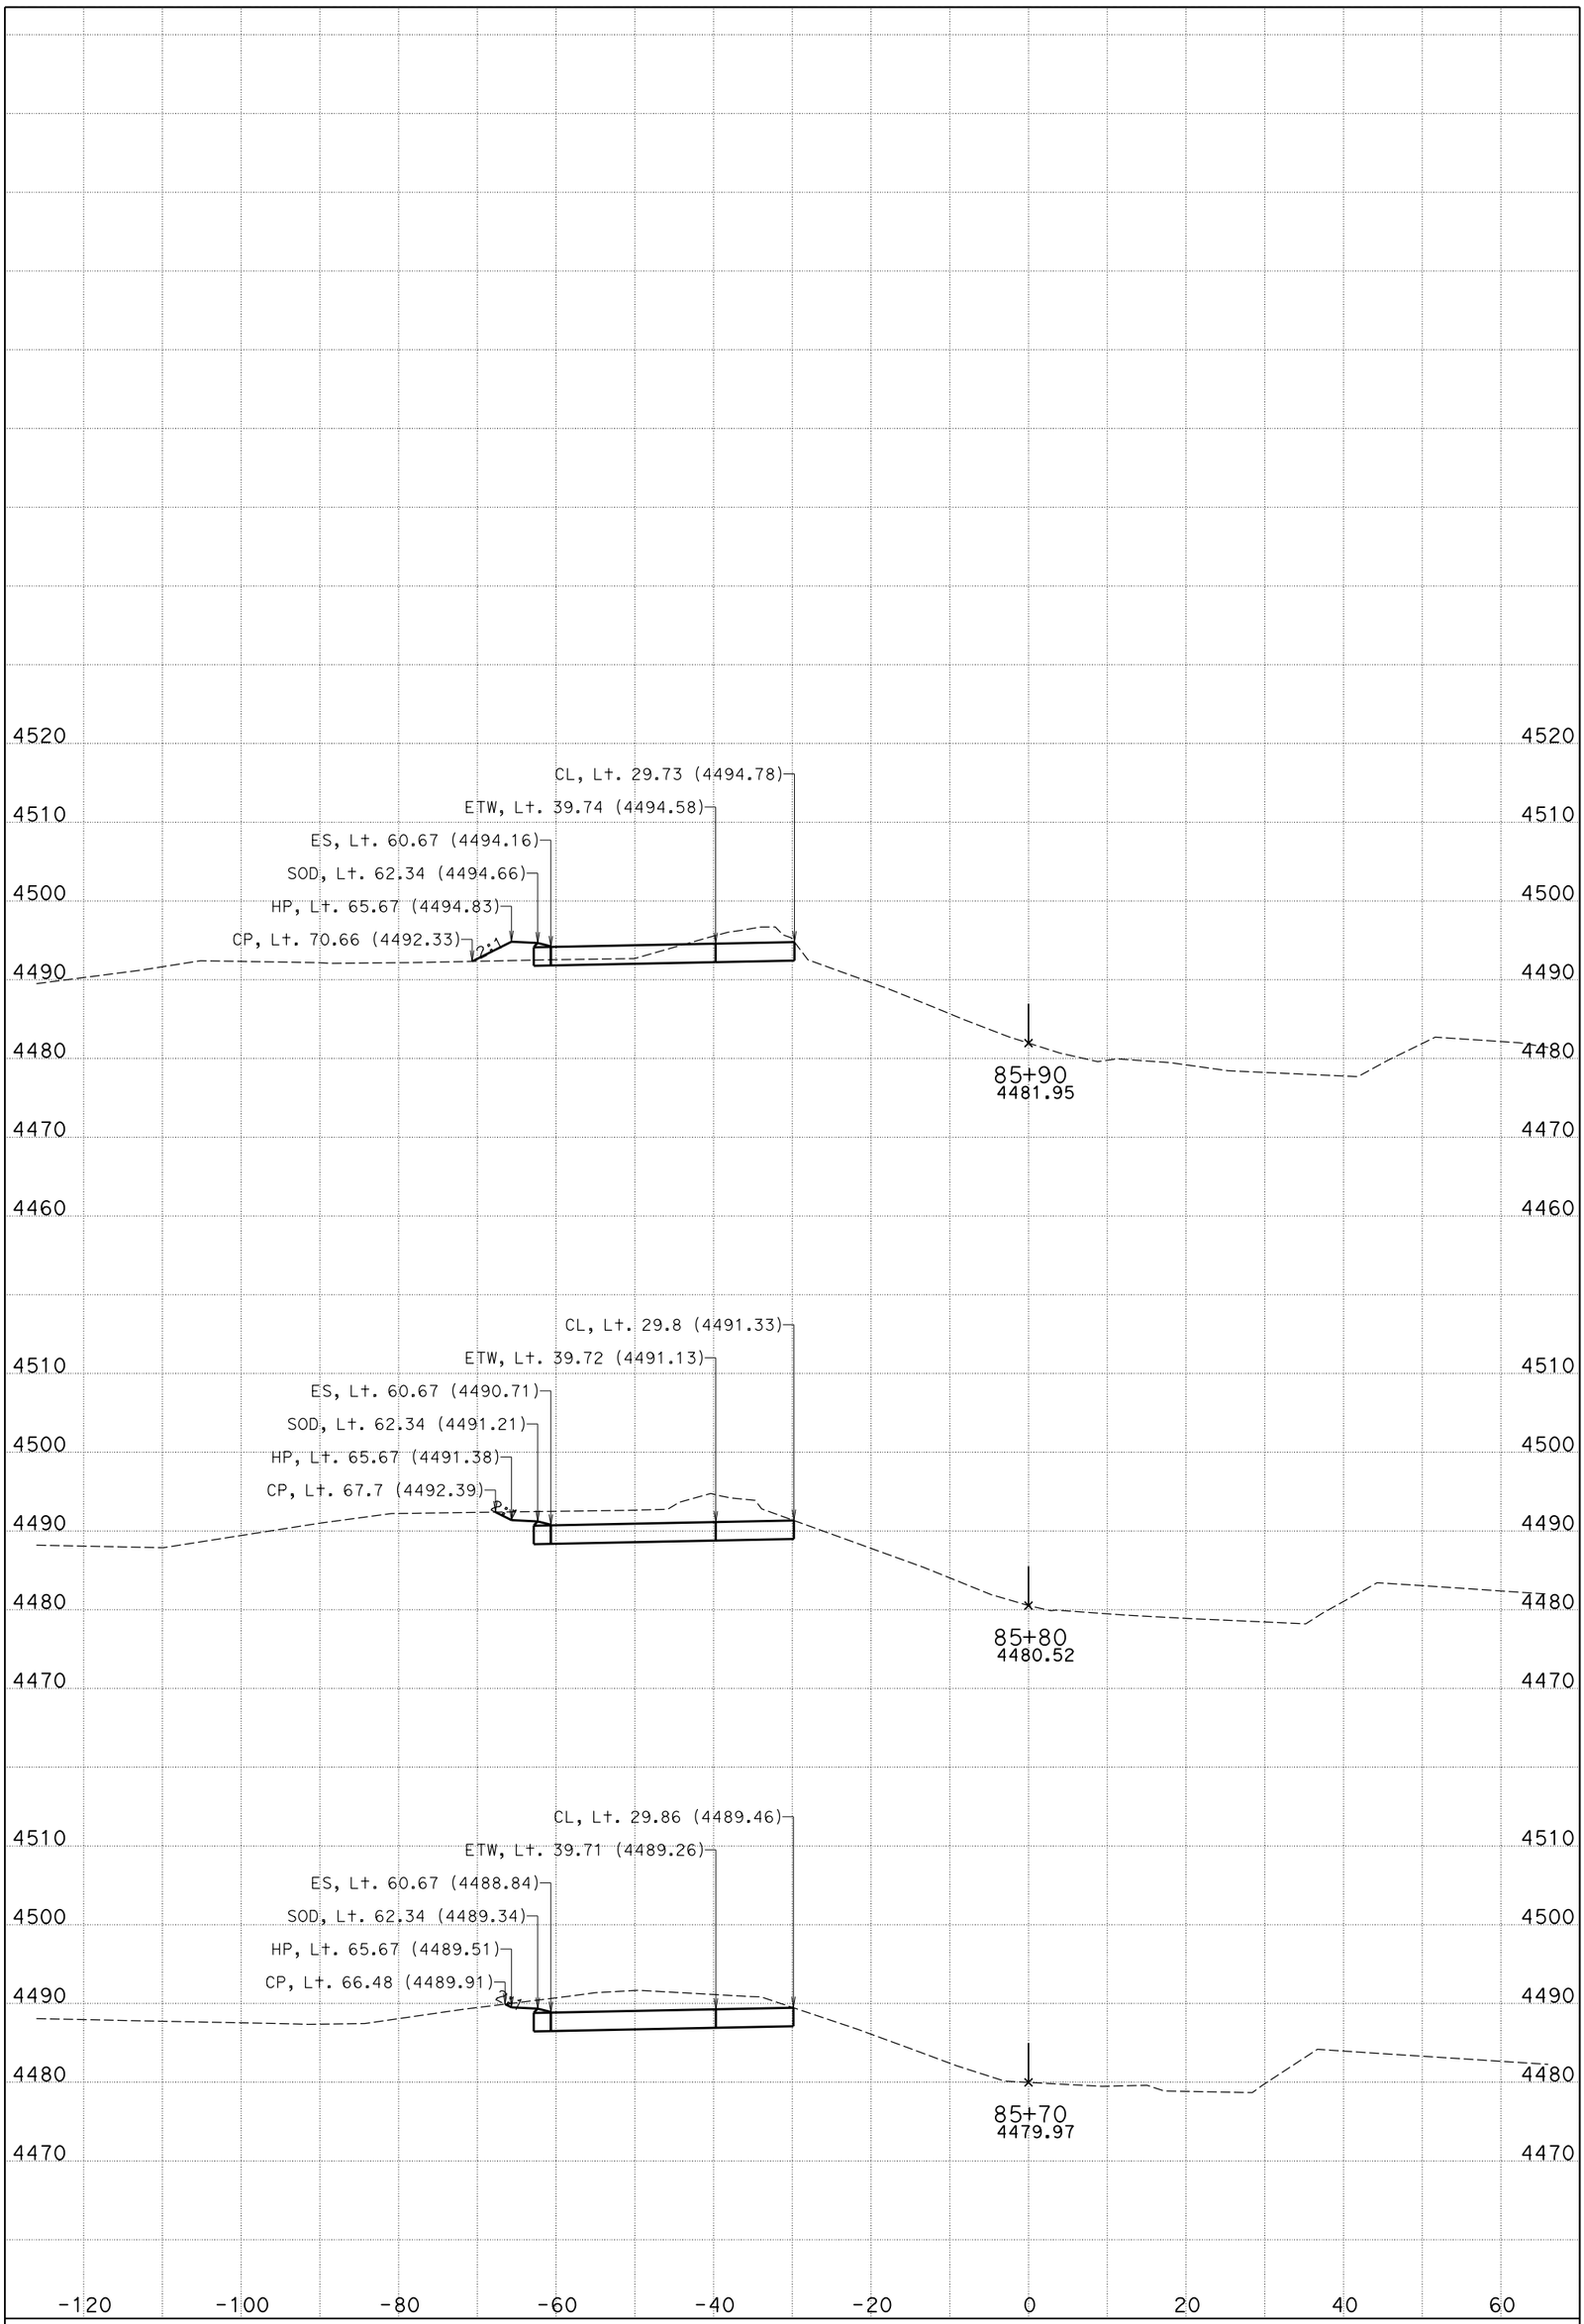

DATE: 11/4/2014

CENDA DITCH BRIDGE

CONTRACT: 0M280

DIST/CO/RTE/PM: 08/SBd/15/172.11/173.84

KC Project: 11025 File: D:\KCPron25n25\FG-Surface*slpro.ear

I-15

CROSS SECTIONS

SHEET 45 OF 99

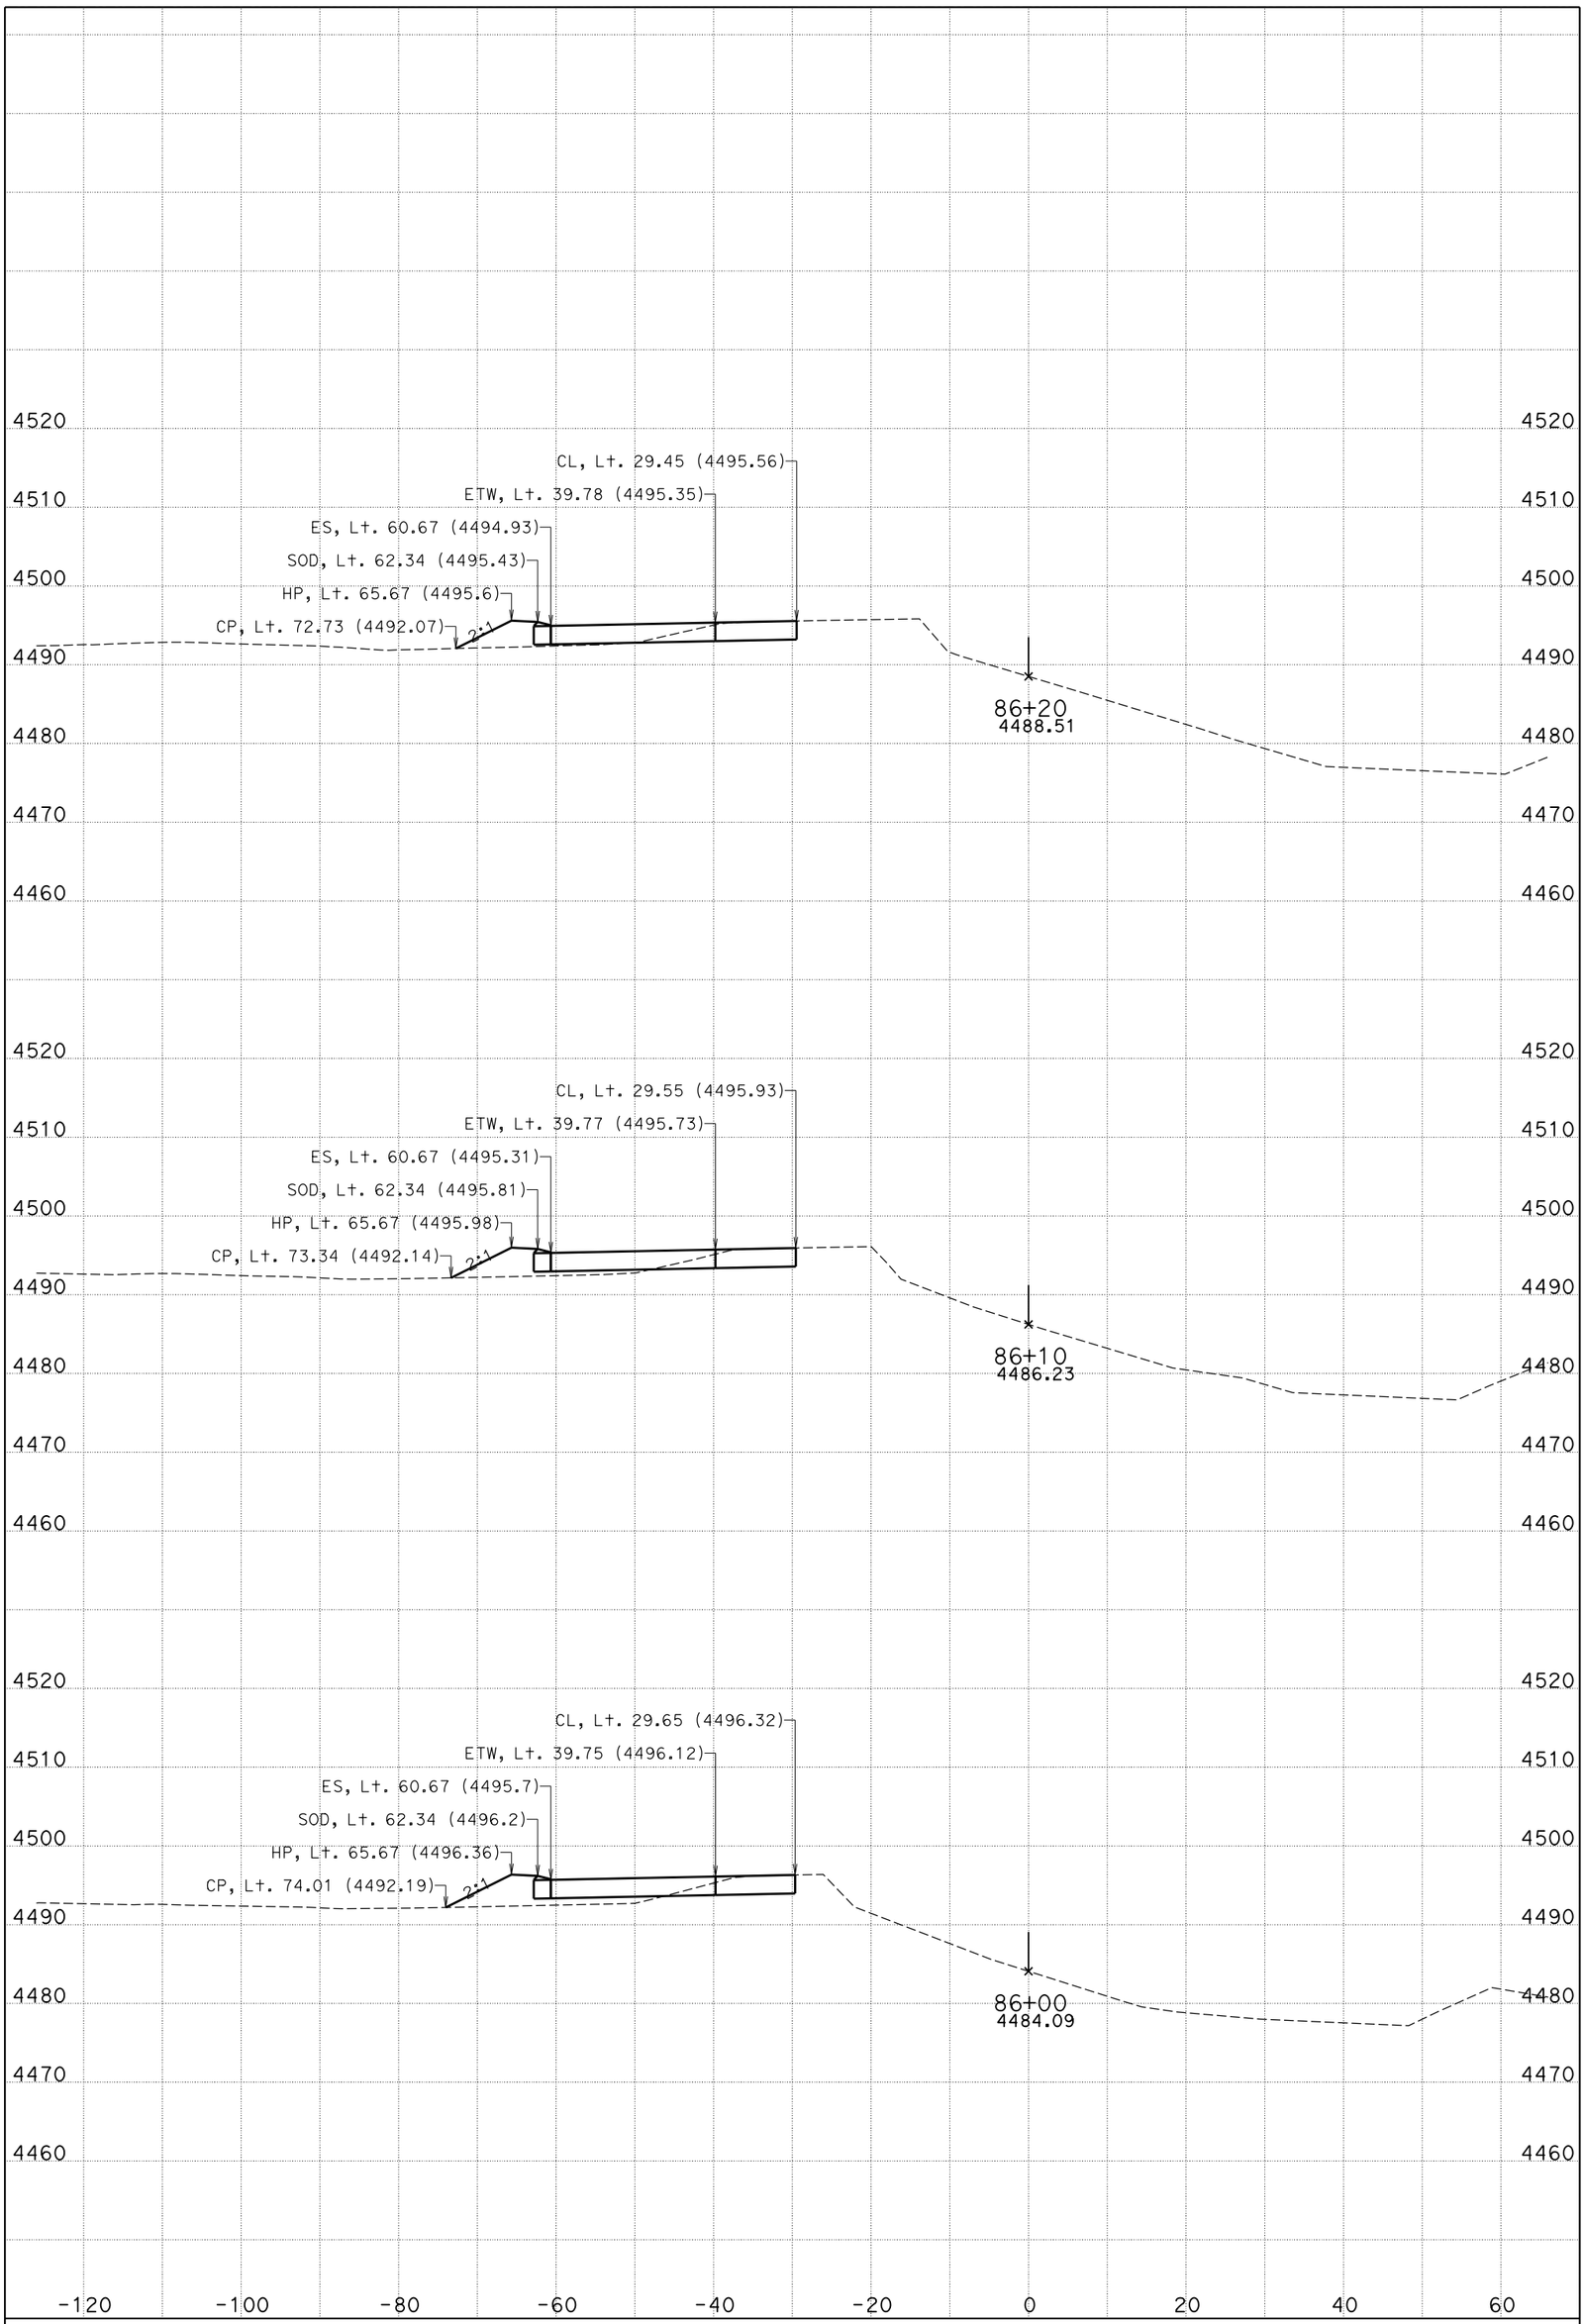

DATE: 11/4/2014

CENDA DITCH BRIDGE

CONTRACT: 0M280

DIST/CO/RTE/PM: 08/SBd/15/172.11/173.84

KC Project: 11025 File: D:\KCPron25n25\FG-Surface*slpro.ear

I-15

CROSS SECTIONS

SHEET 46 OF 99

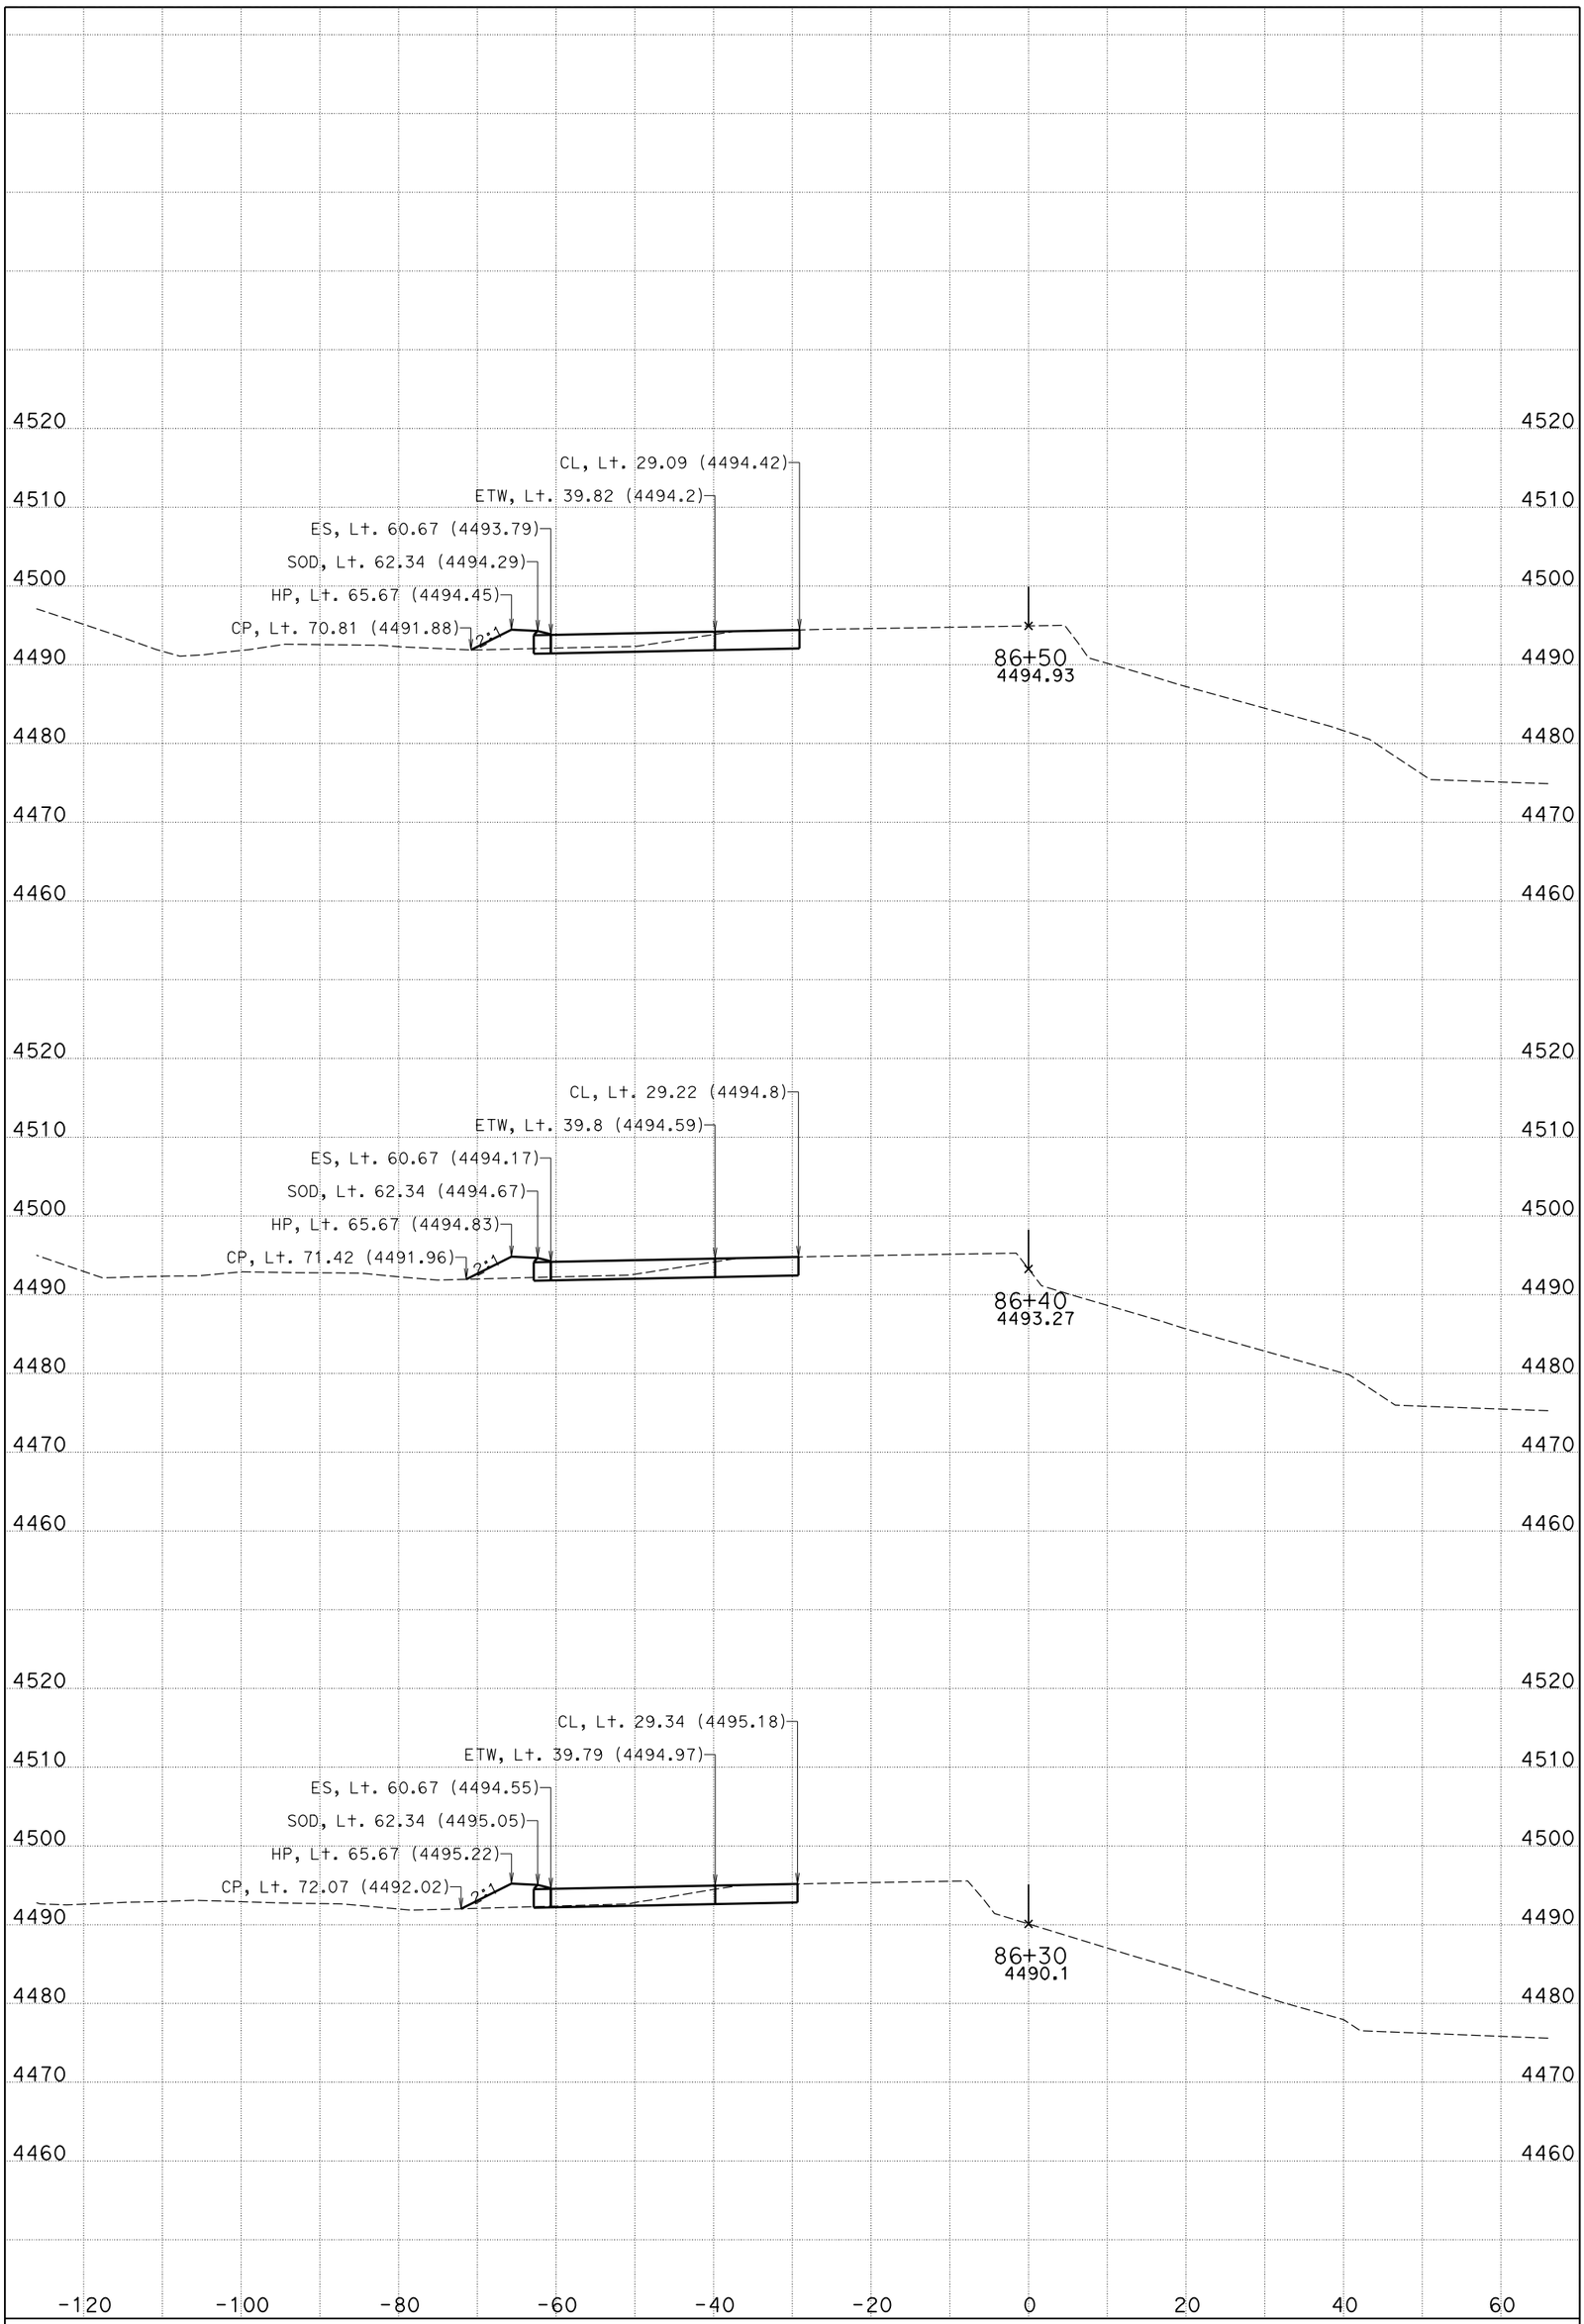

DATE: 11/4/2014

CENDA DITCH BRIDGE

CONTRACT: 0M280

DIST/CO/RTE/PM: 08/SBd/15/172.11/173.84

KC Project: 11025 File: D:\KCPron25n25\FG-Surface*slpro.ear

I-15

CROSS SECTIONS

SHEET 47 OF 99

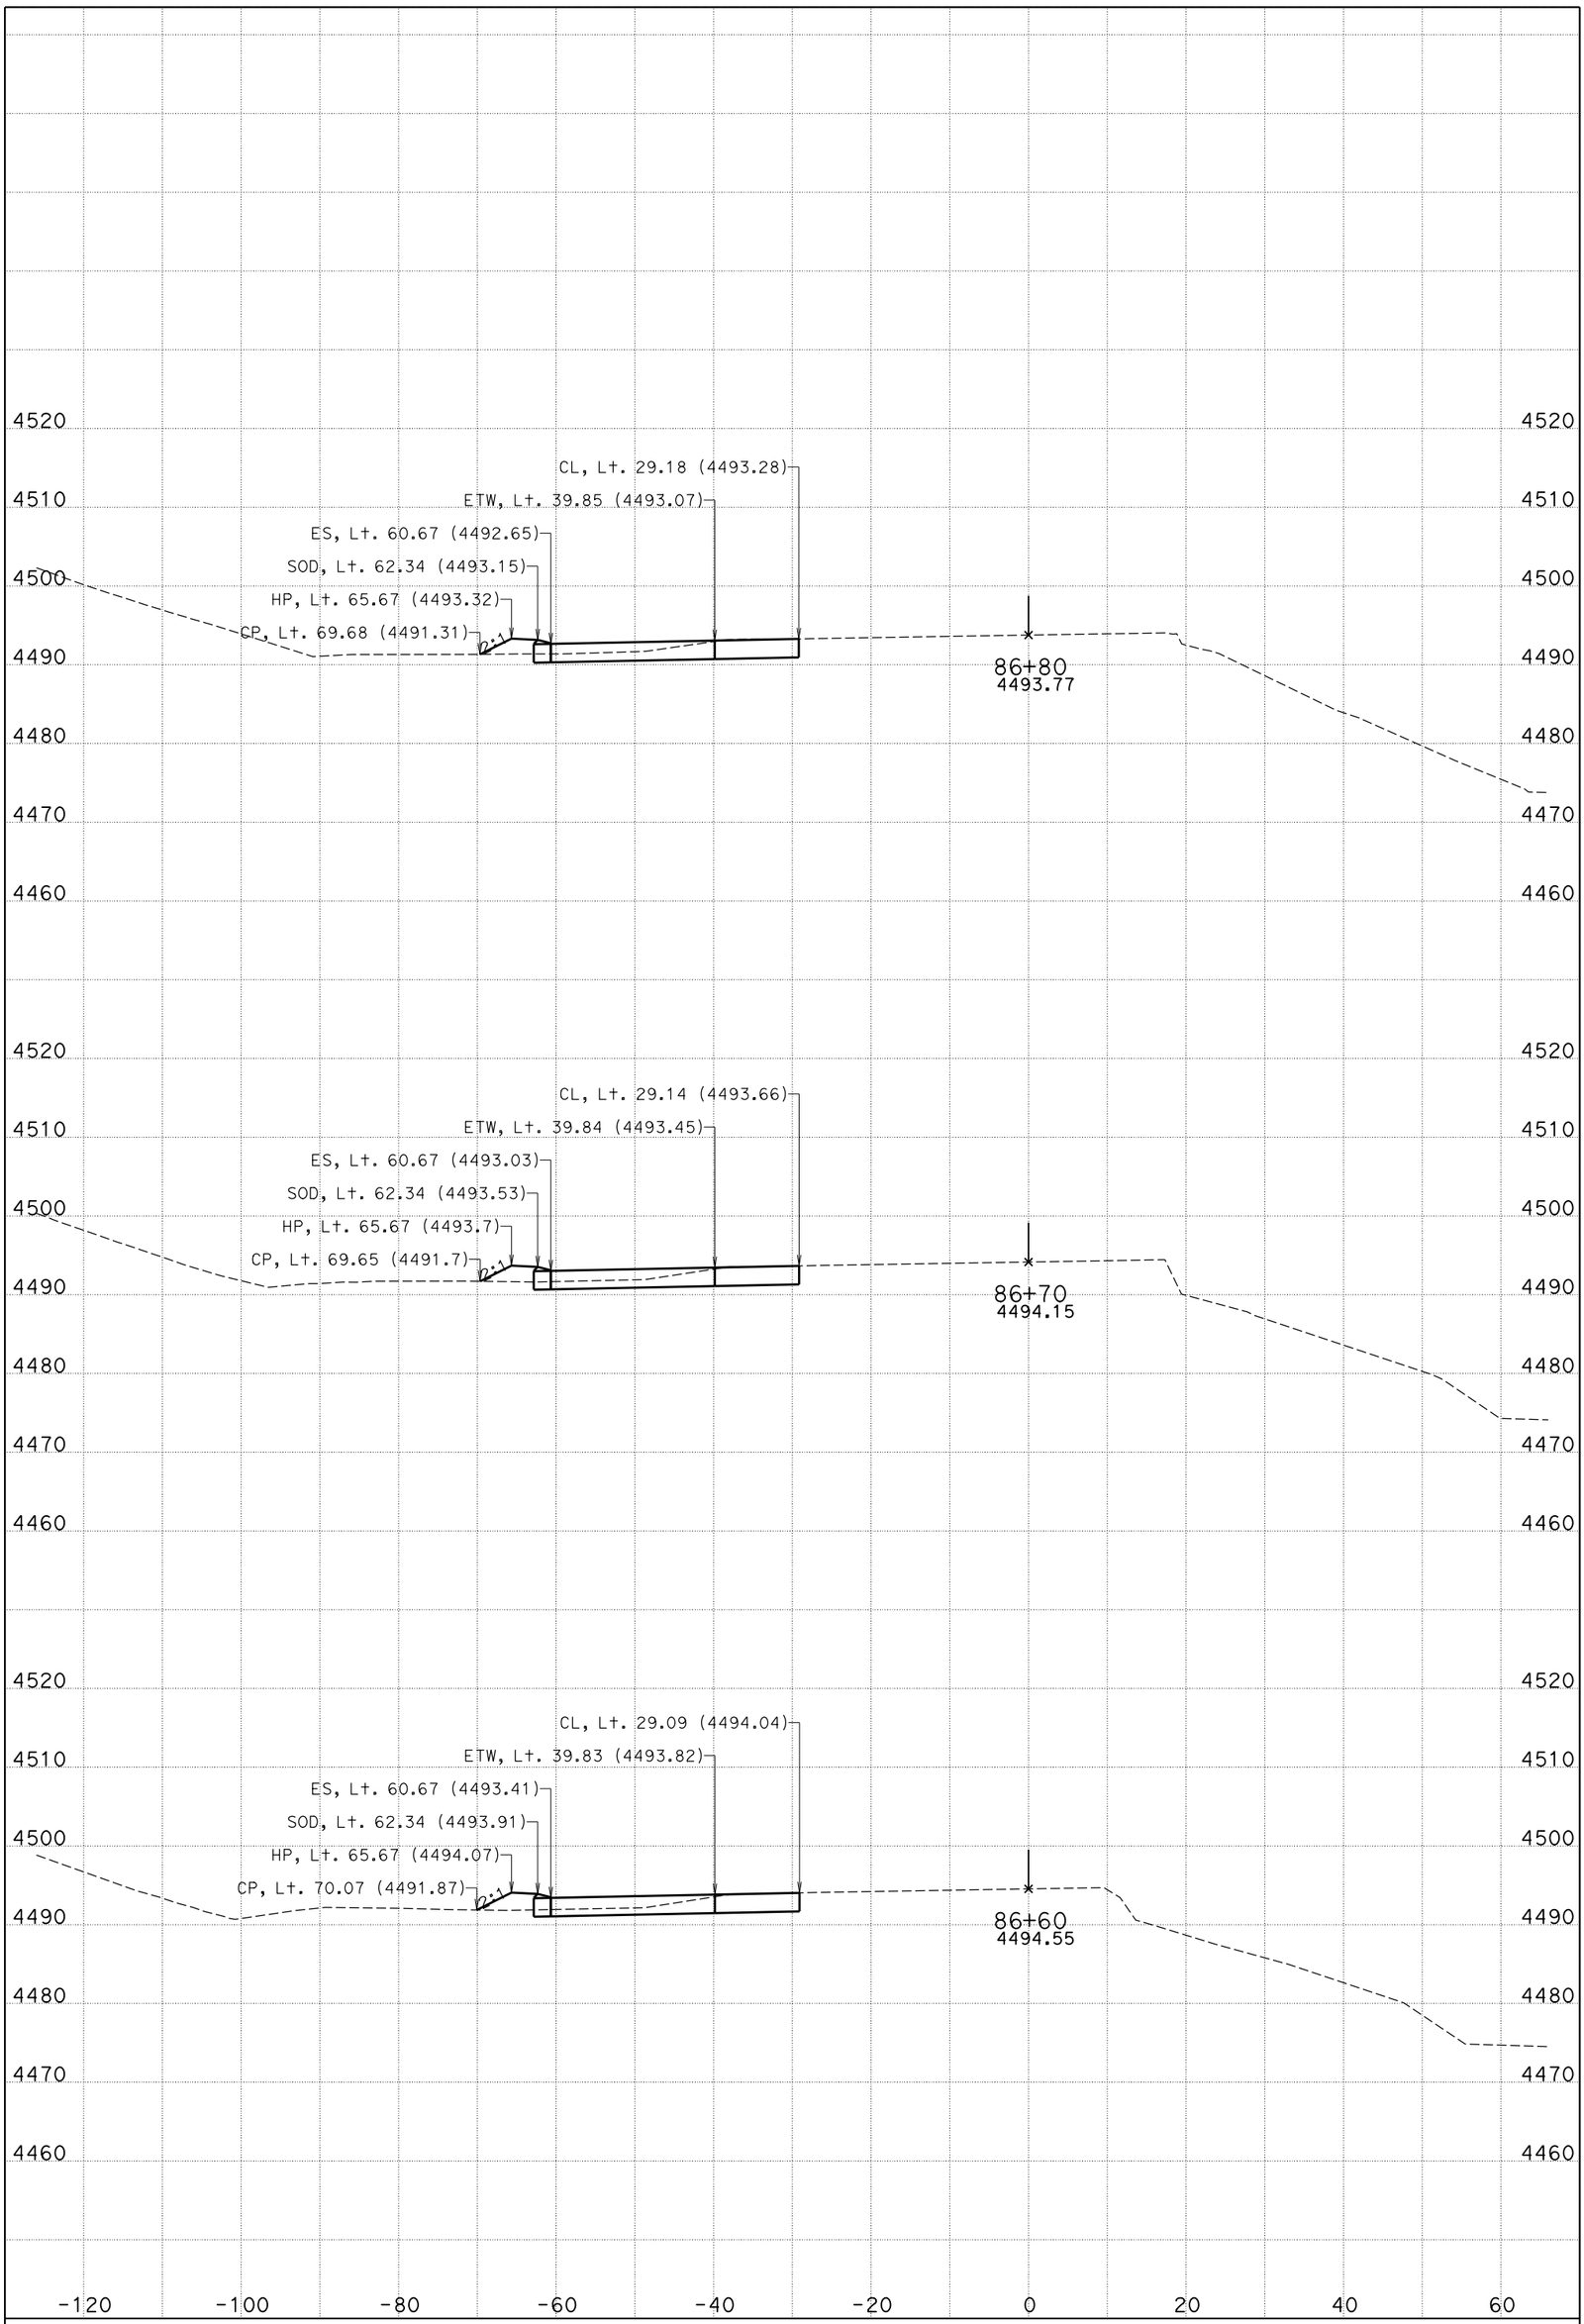

DATE: 11/4/2014

CENDA DITCH BRIDGE

CONTRACT: 0M280

DIST/CO/RTE/PM: 08/SBd/15/172.11/173.84

KC Project: 11025 File: D:\KCPron25n25\FG-Surface*slpro.ear

I-15

CROSS SECTIONS

SHEET 48 OF 99

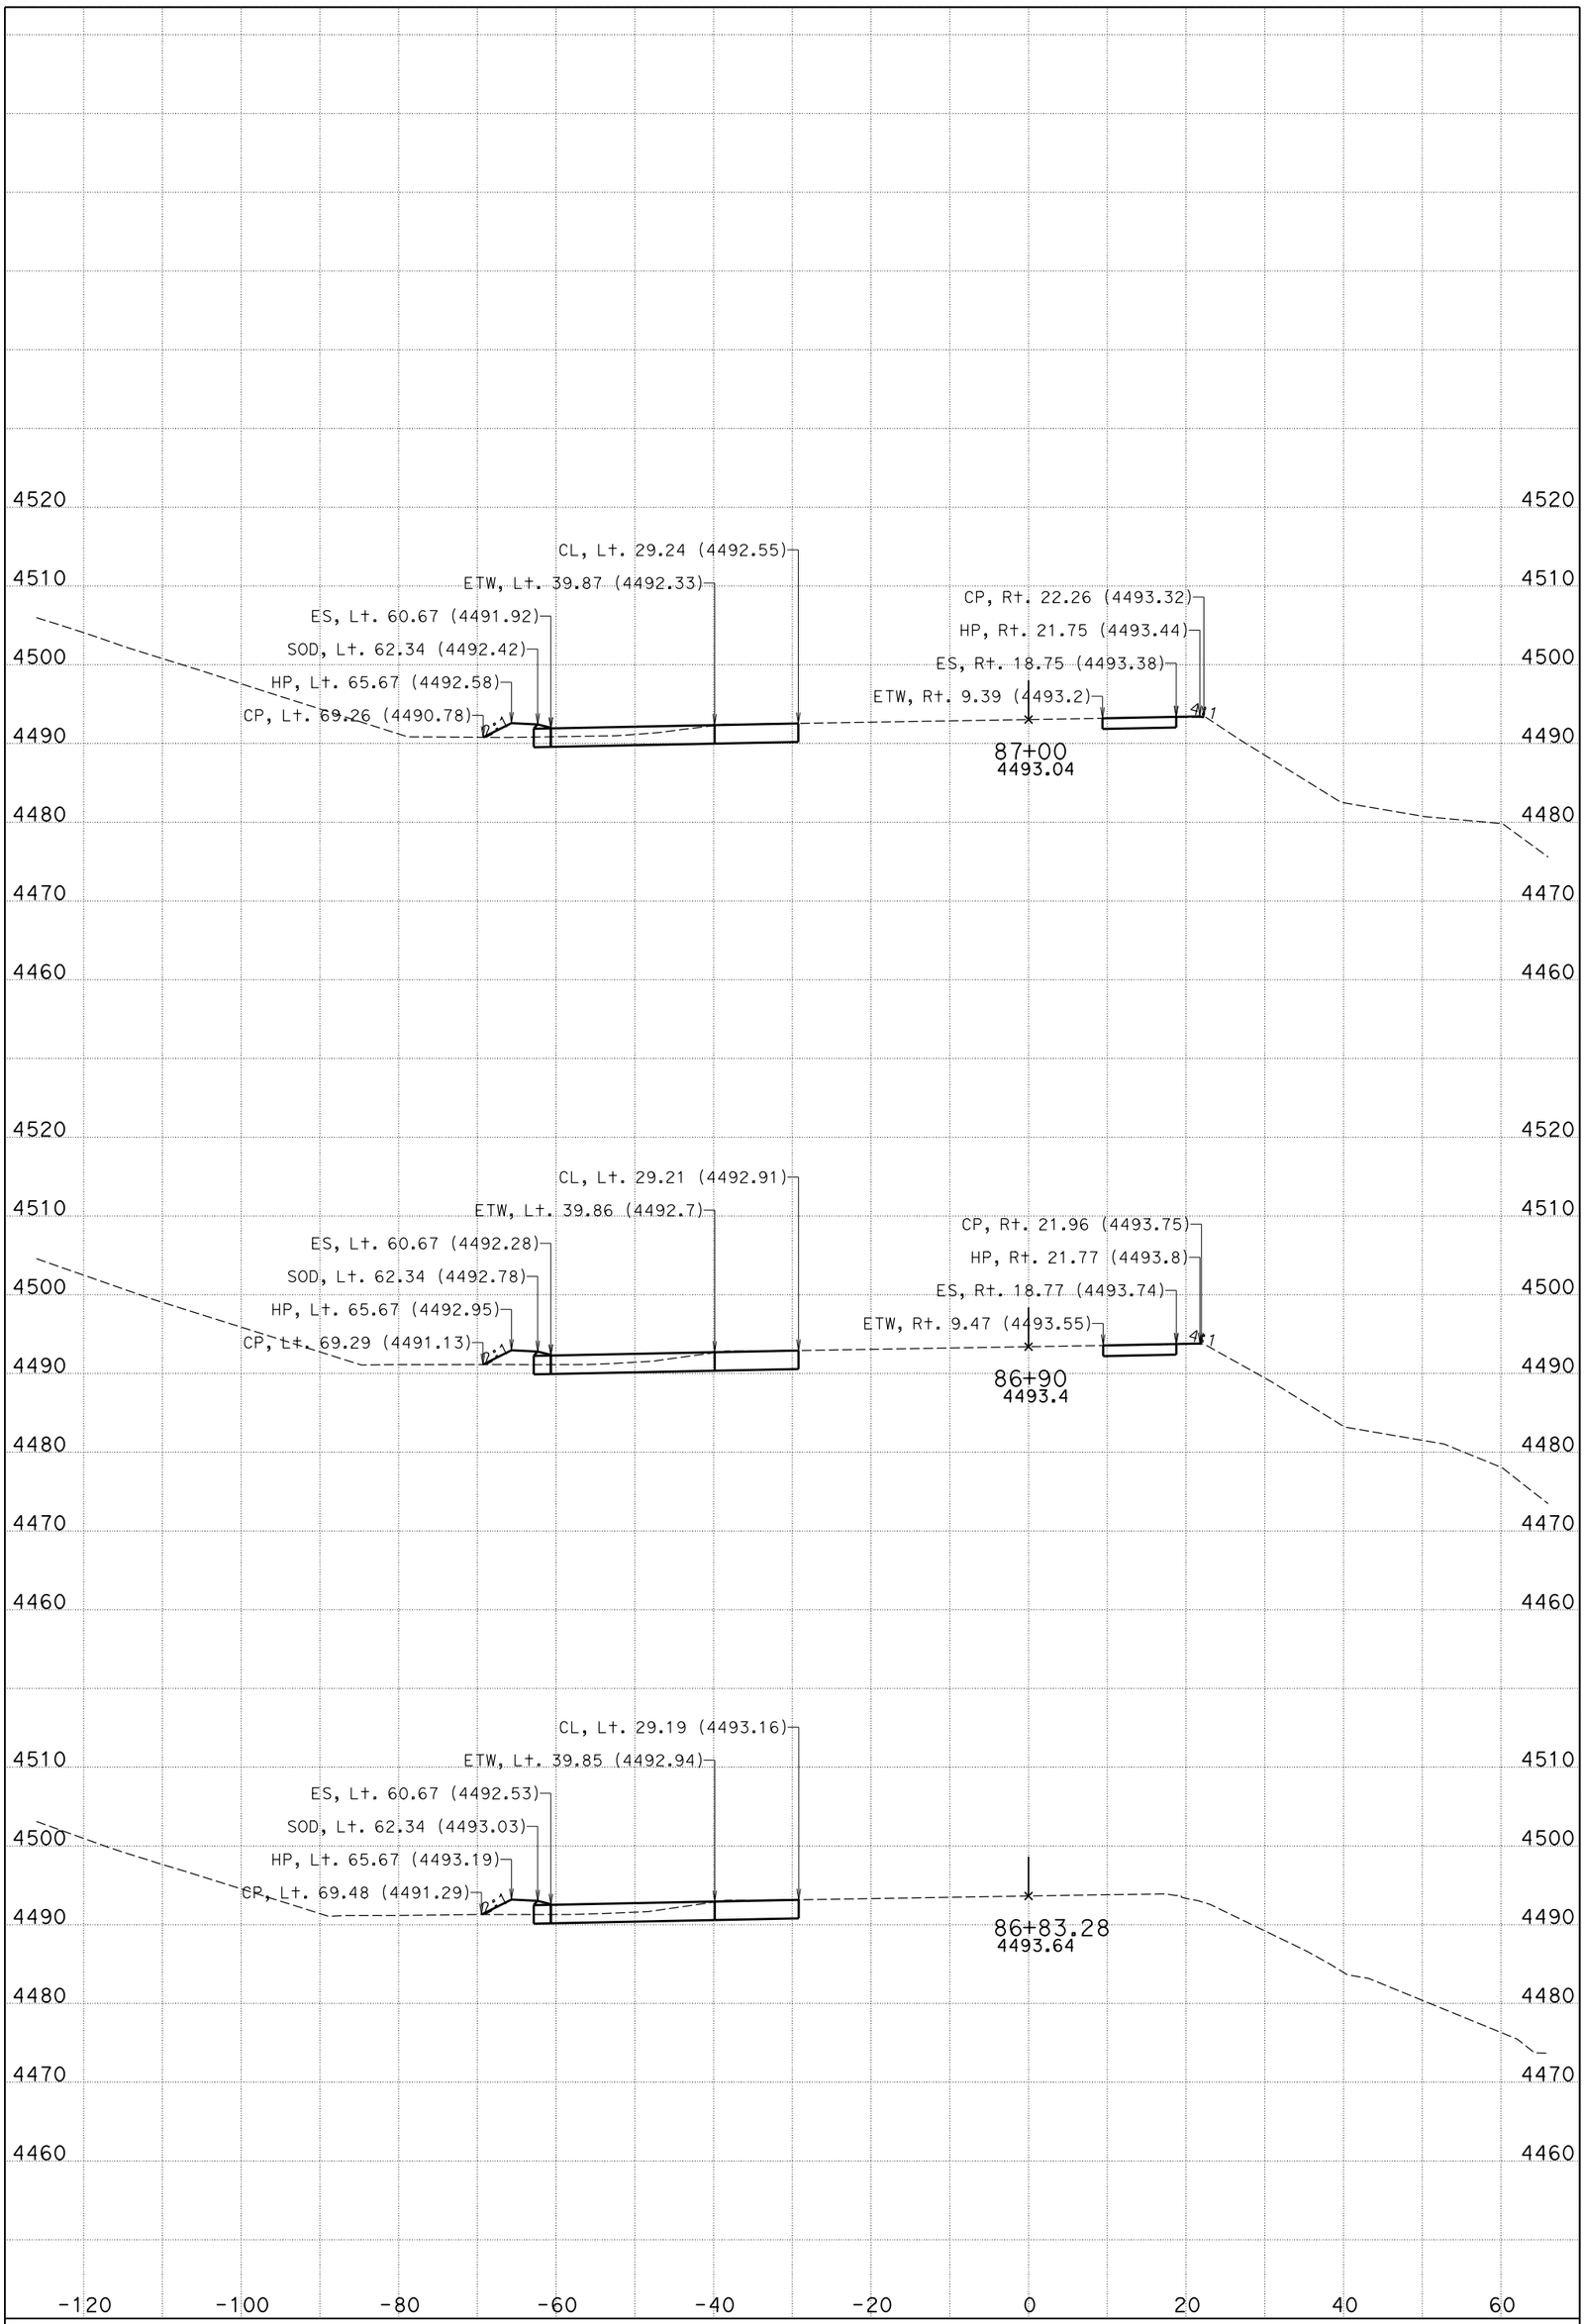

DATE: 11/4/2014

CENDA DITCH BRIDGE

CONTRACT: 0M280

DIST/CO/RTE/PM: 08/SBd/15/172.11/173.84

KC Project: 11025 File: D:\KCPron25n25\FG-Surface*slpro.ear

I-15

CROSS SECTIONS

SHEET 49 OF 99

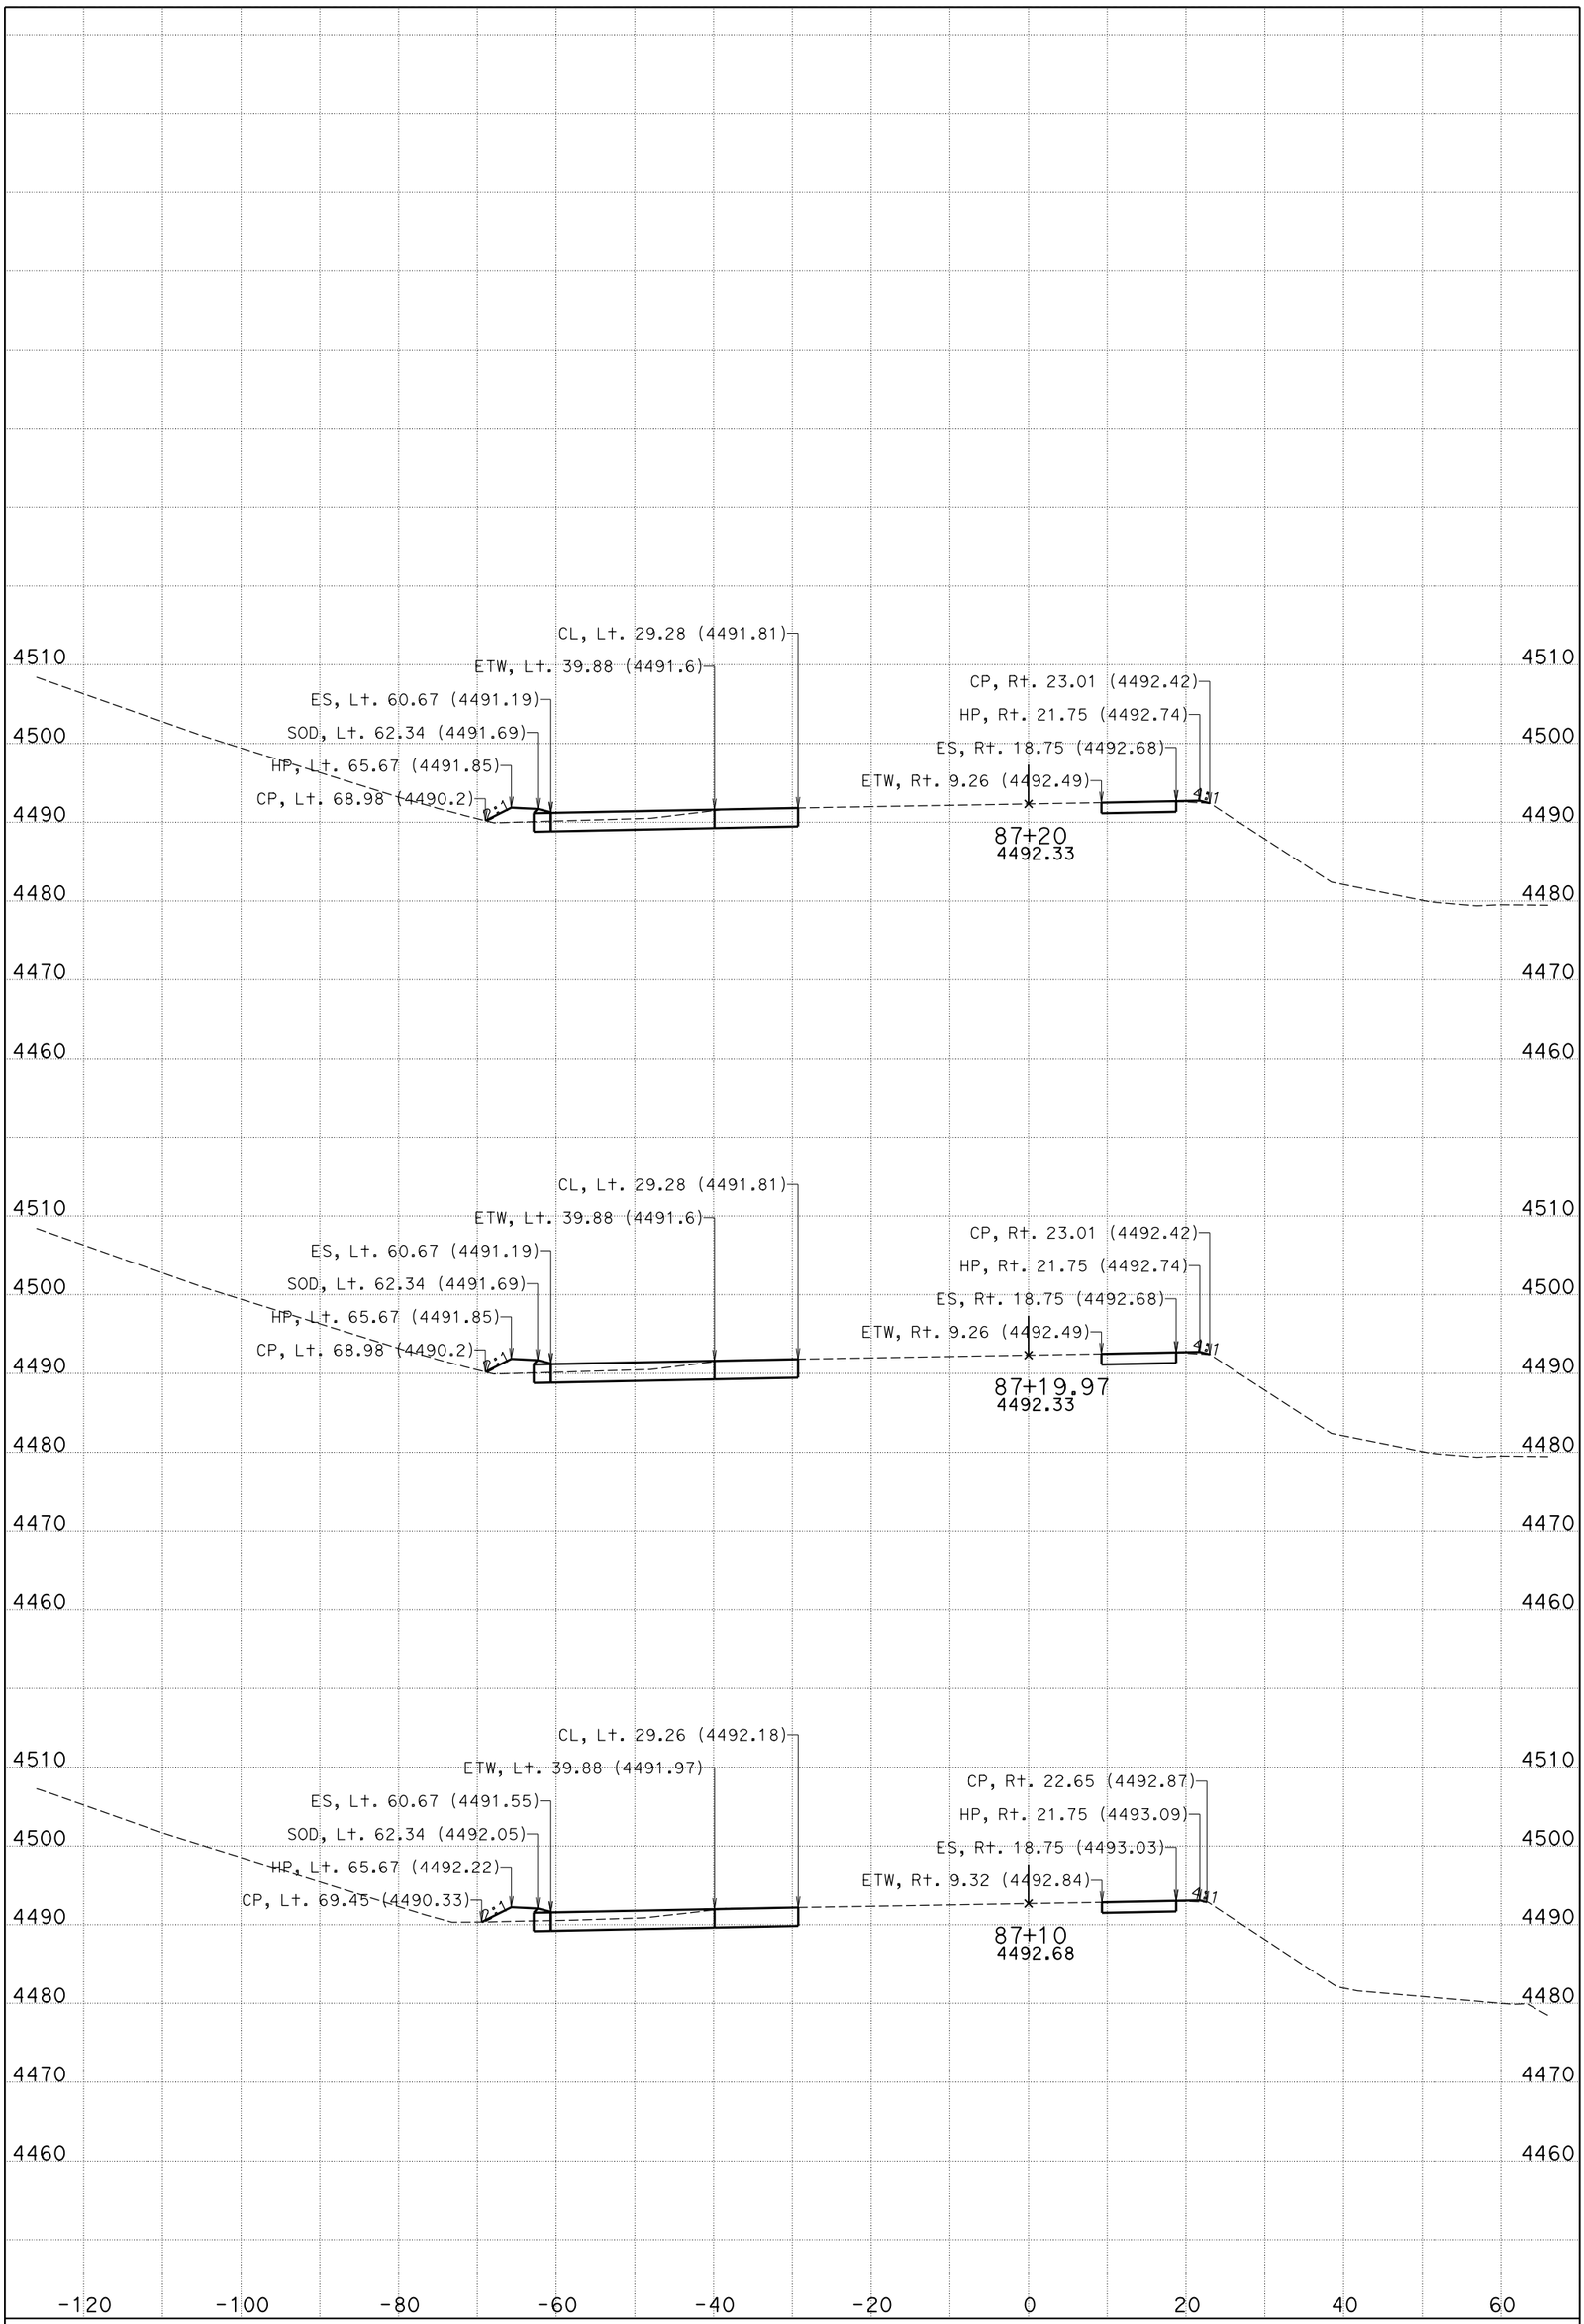

DATE: 11/4/2014

CENDA DITCH BRIDGE

CONTRACT: 0M280

DIST/CO/RTE/PM: 08/SBd/15/172.11/173.84

KC Project: 11025 File: D:\KCPron25n25\FG-Surface*slpro.ear

I-15

CROSS SECTIONS

SHEET 50 OF 99

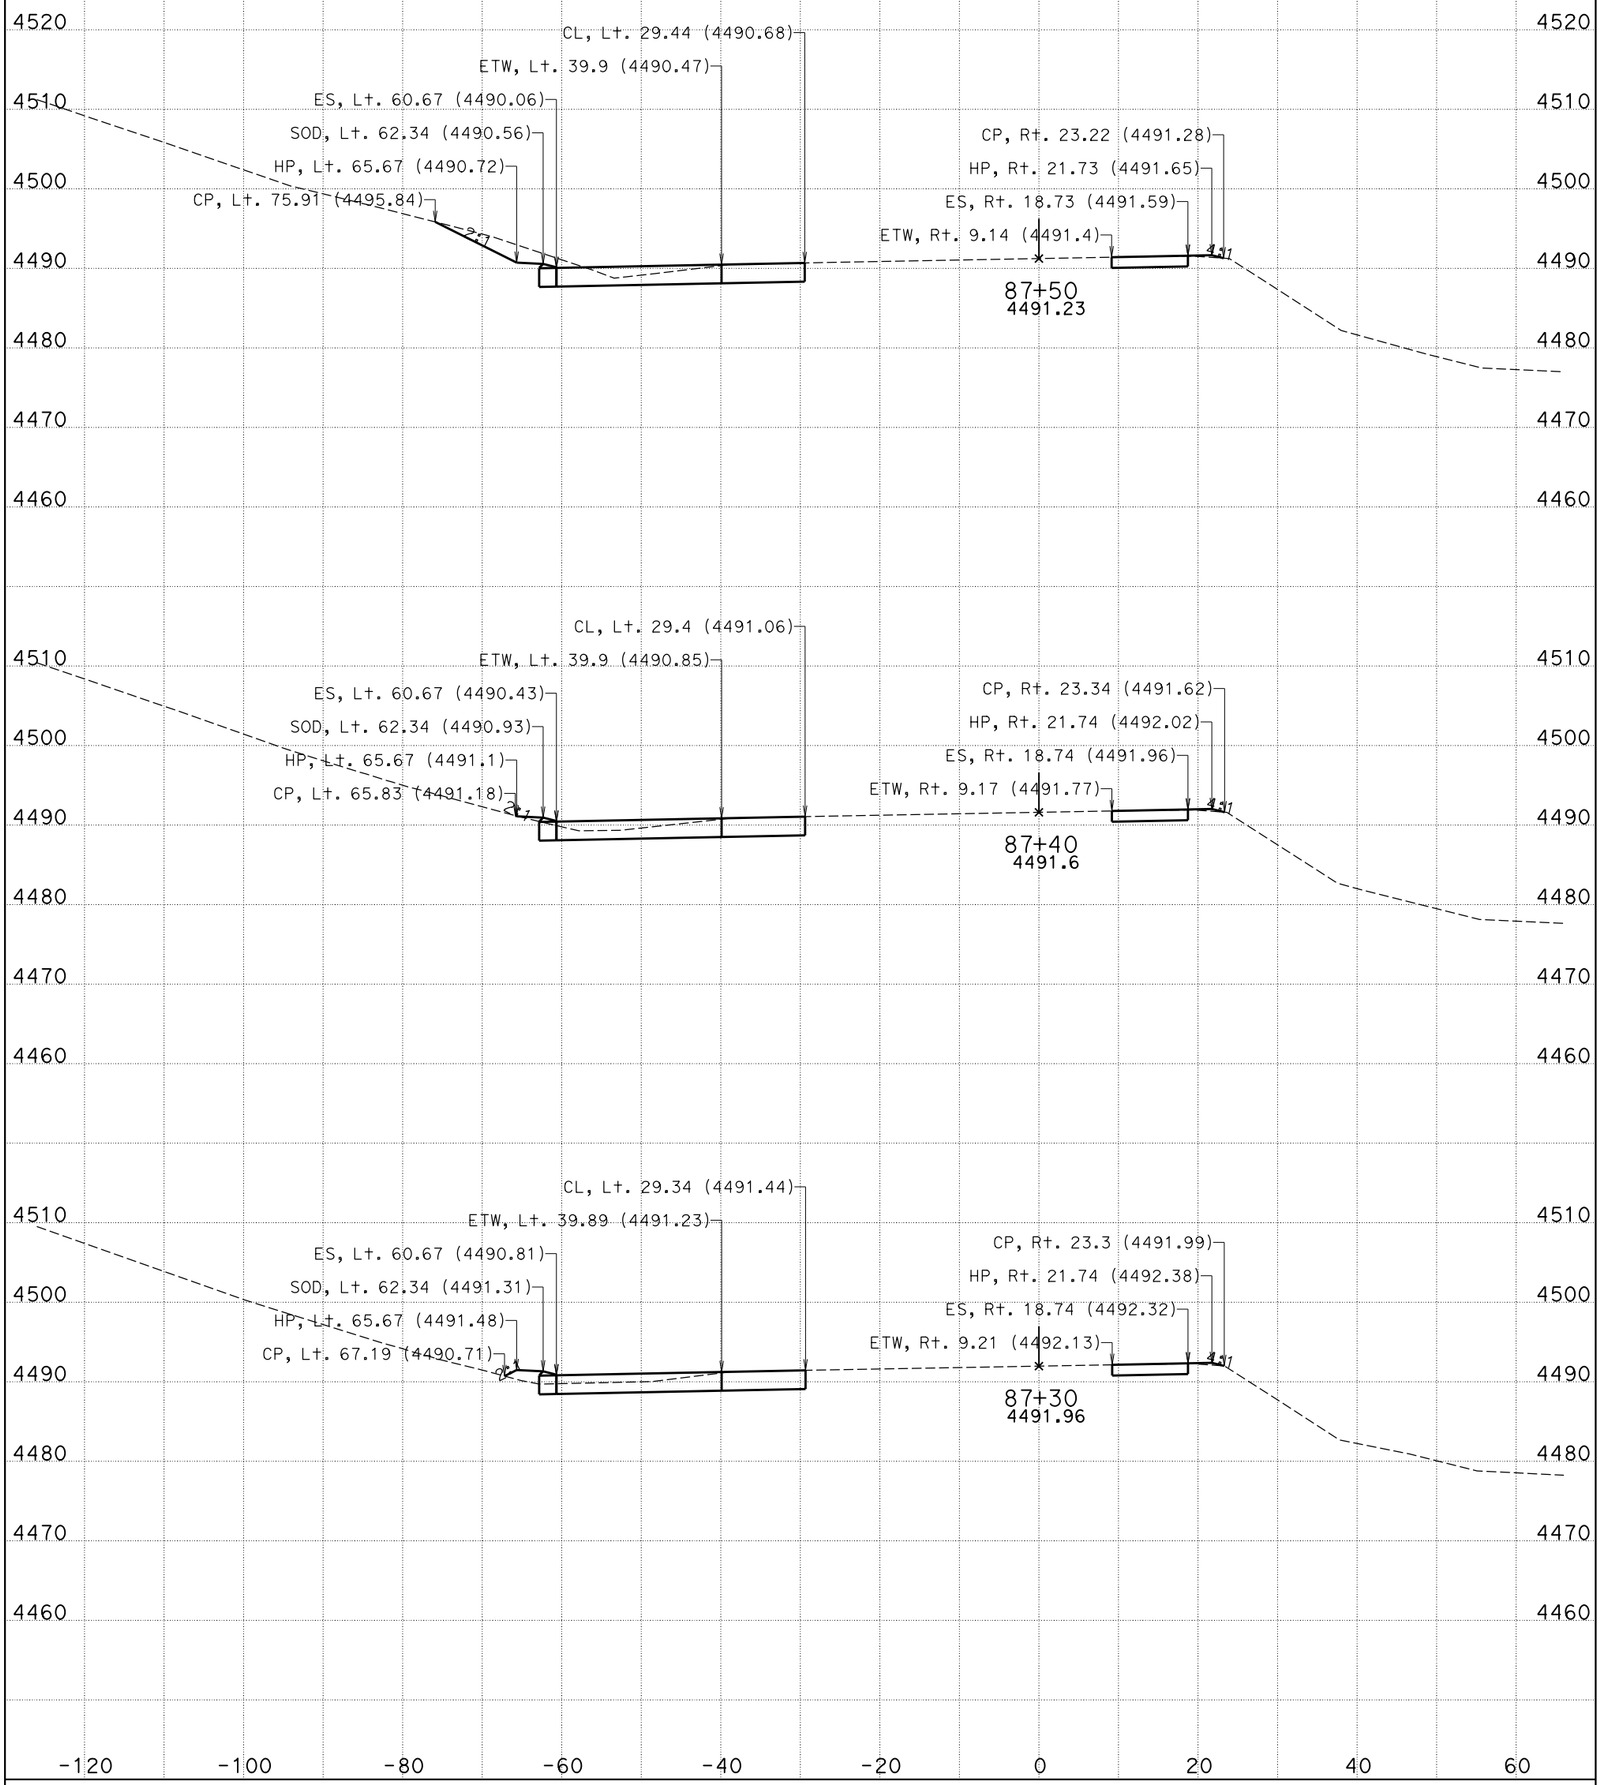

DATE: 11/4/2014

CENDA DITCH BRIDGE

CONTRACT: 0M280

DIST/CO/RTE/PM: 08/SBd/15/172.11/173.84

KC Project: 11025 File: D:\KCPron25n25\FG-Surface*slpro.ear

I-15

CROSS SECTIONS

SHEET 51 OF 99

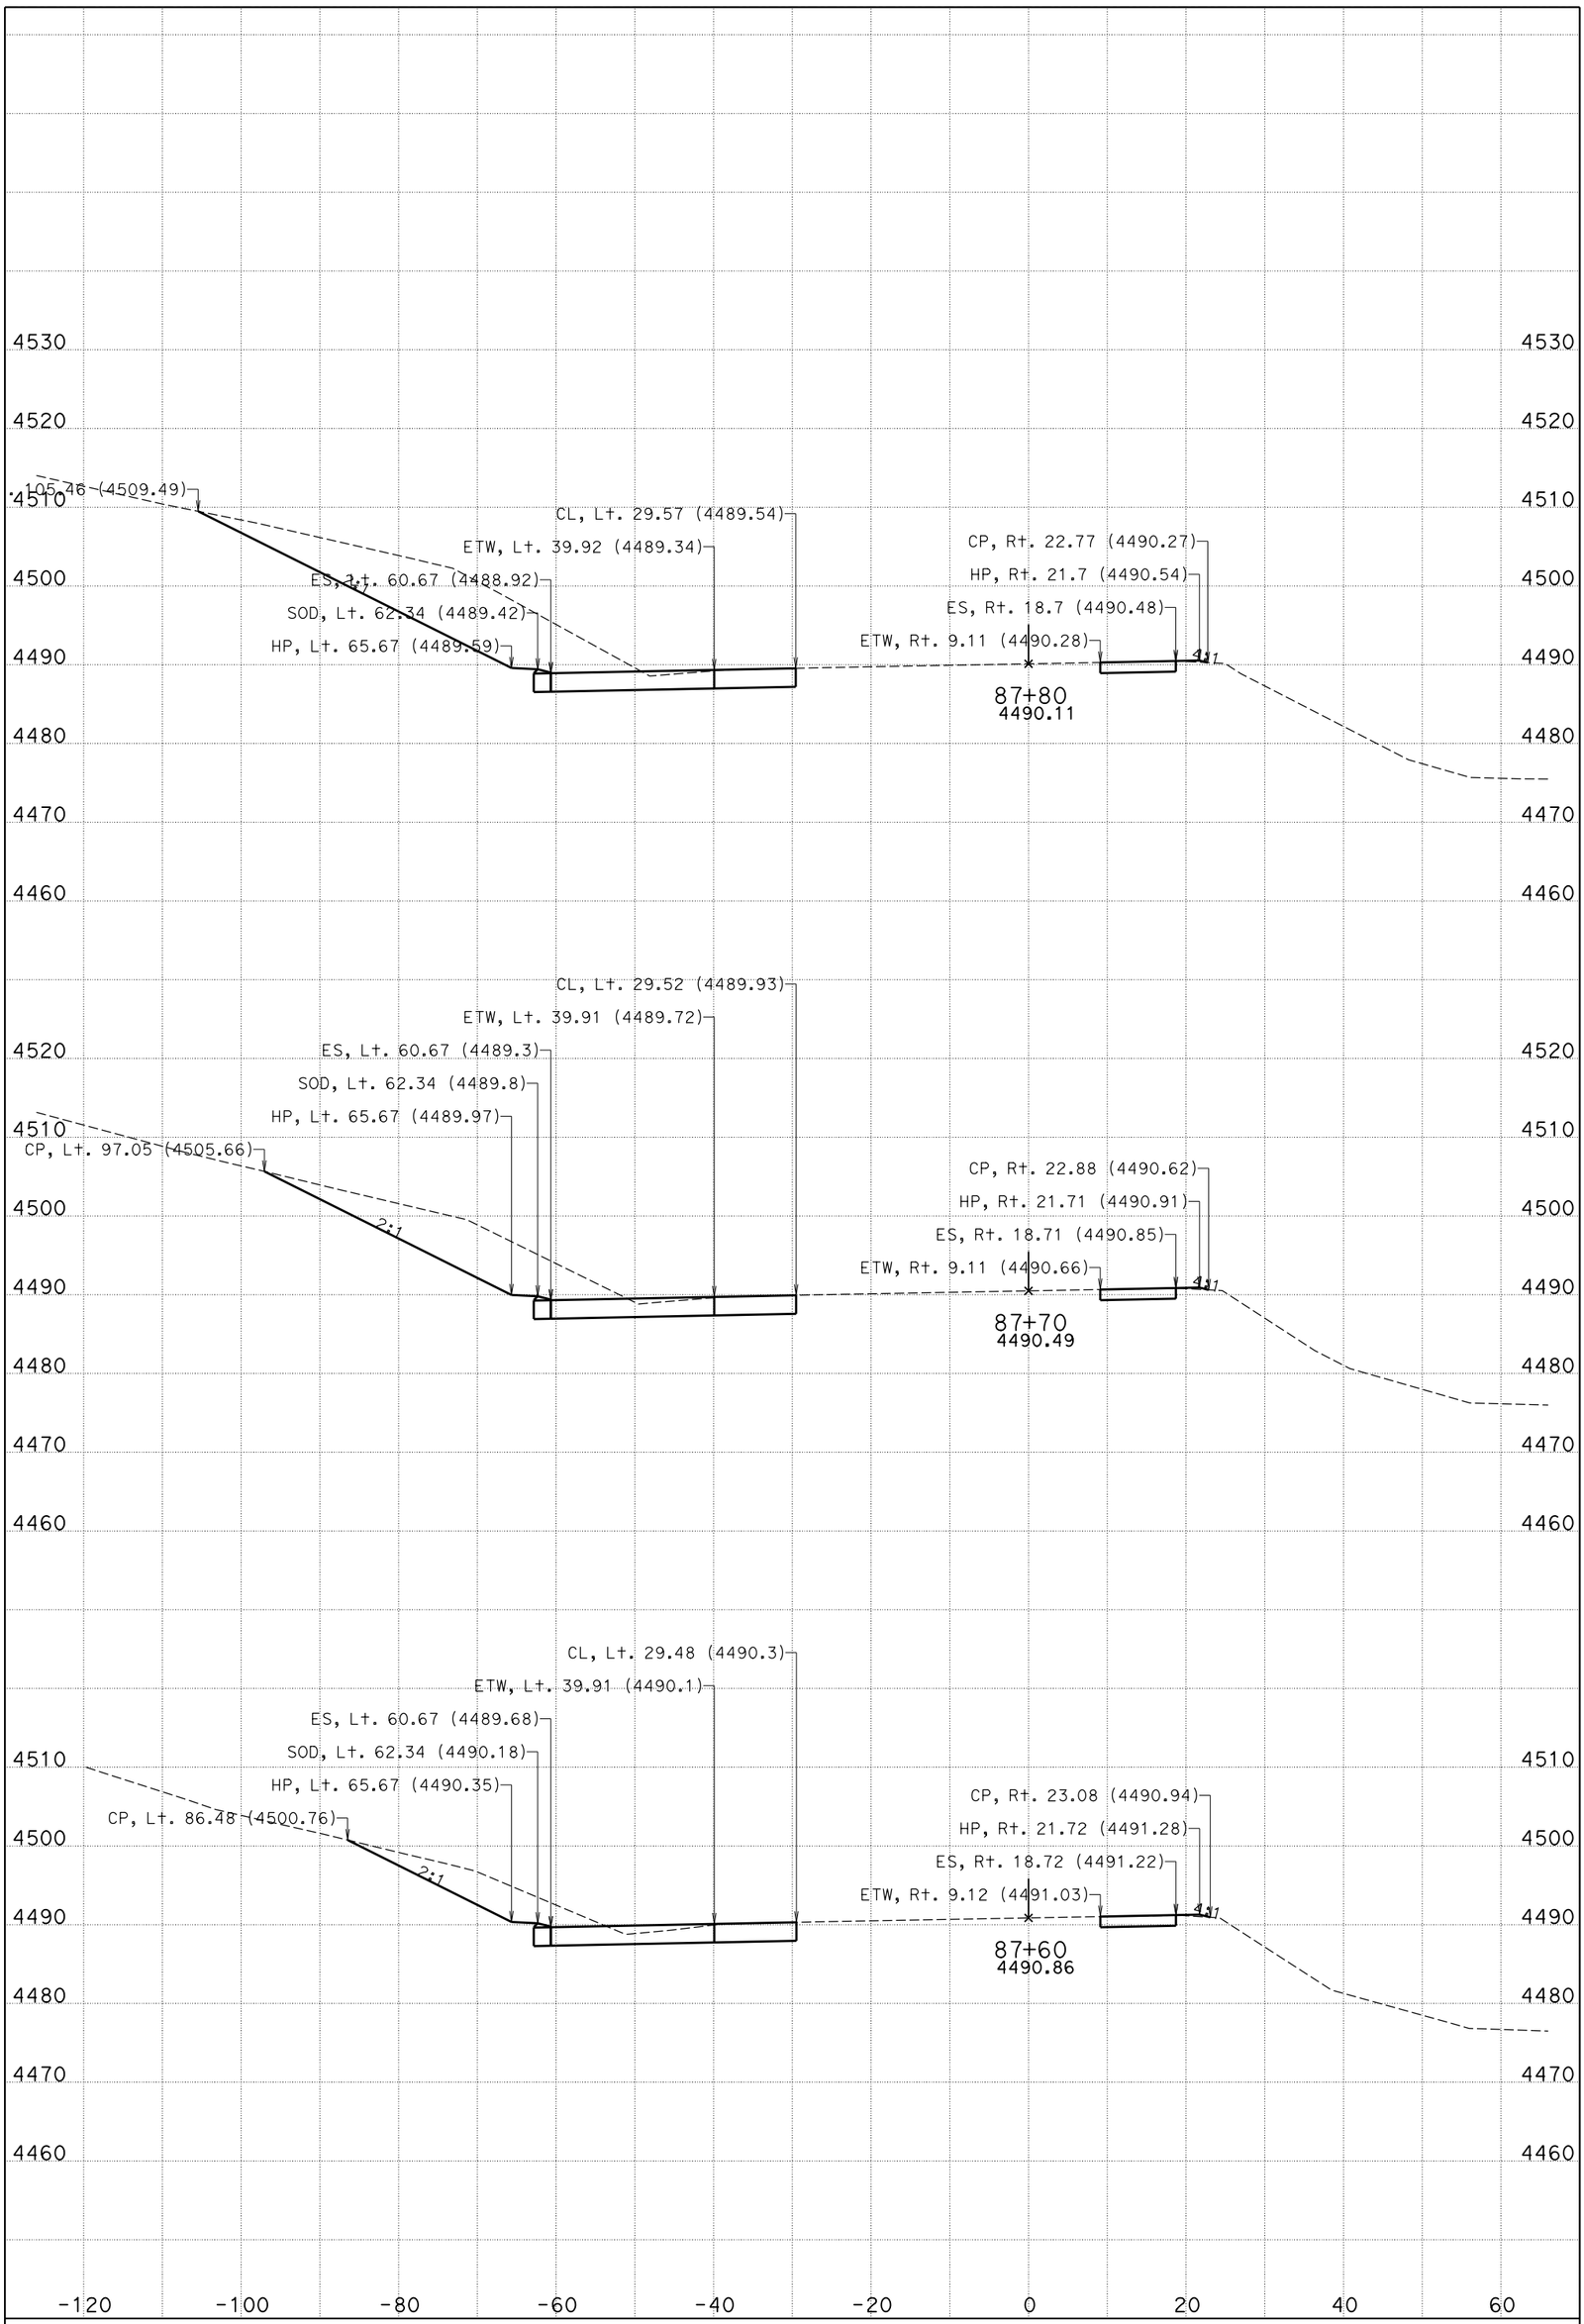

DATE: 11/4/2014

CENDA DITCH BRIDGE

CONTRACT: 0M280

DIST/CO/RTE/PM: 08/SBd/15/172.11/173.84

KC Project: 11025 File: D:\KCPron25n25\FG-Surface*slpro.ear

I-15

CROSS SECTIONS

SHEET 52 OF 99

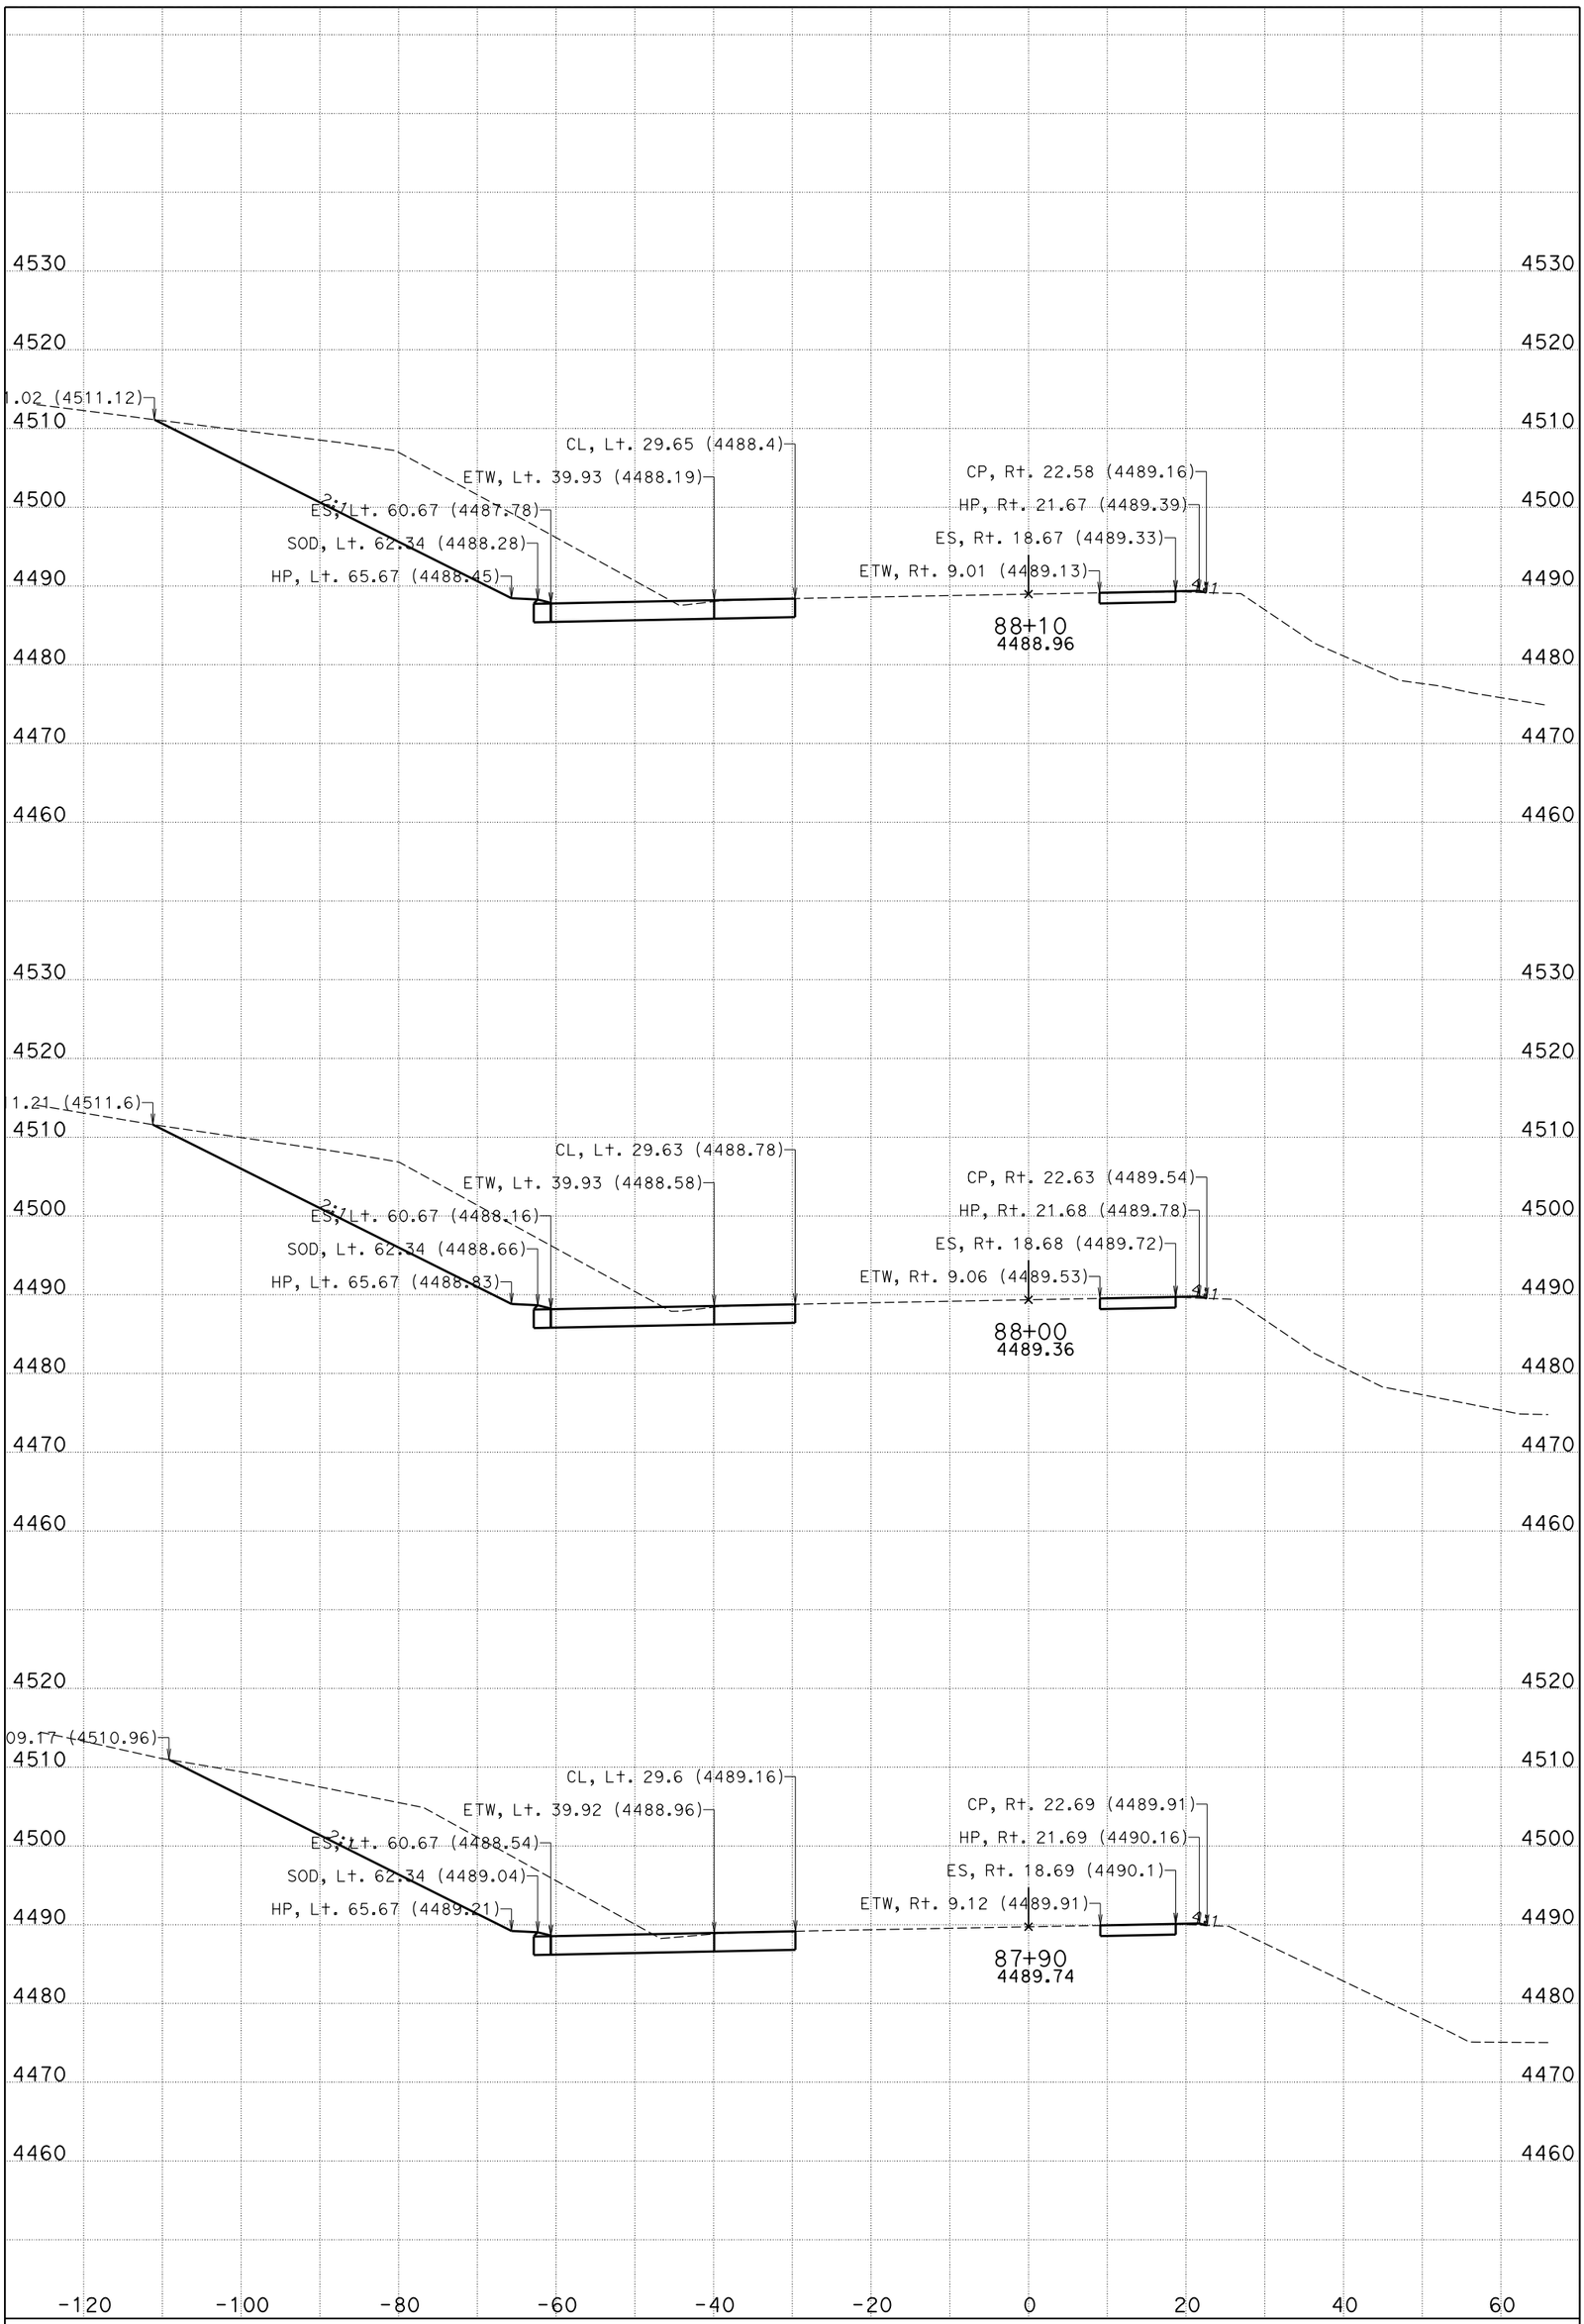

DATE: 11/4/2014

CENDA DITCH BRIDGE

CONTRACT: 0M280

DIST/CO/RTE/PM: 08/SBd/15/172.11/173.84

KC Project: 11025 File: D:\KCPron25n25\FG-Surface*slpro.ear

I-15

CROSS SECTIONS

SHEET 53 OF 99

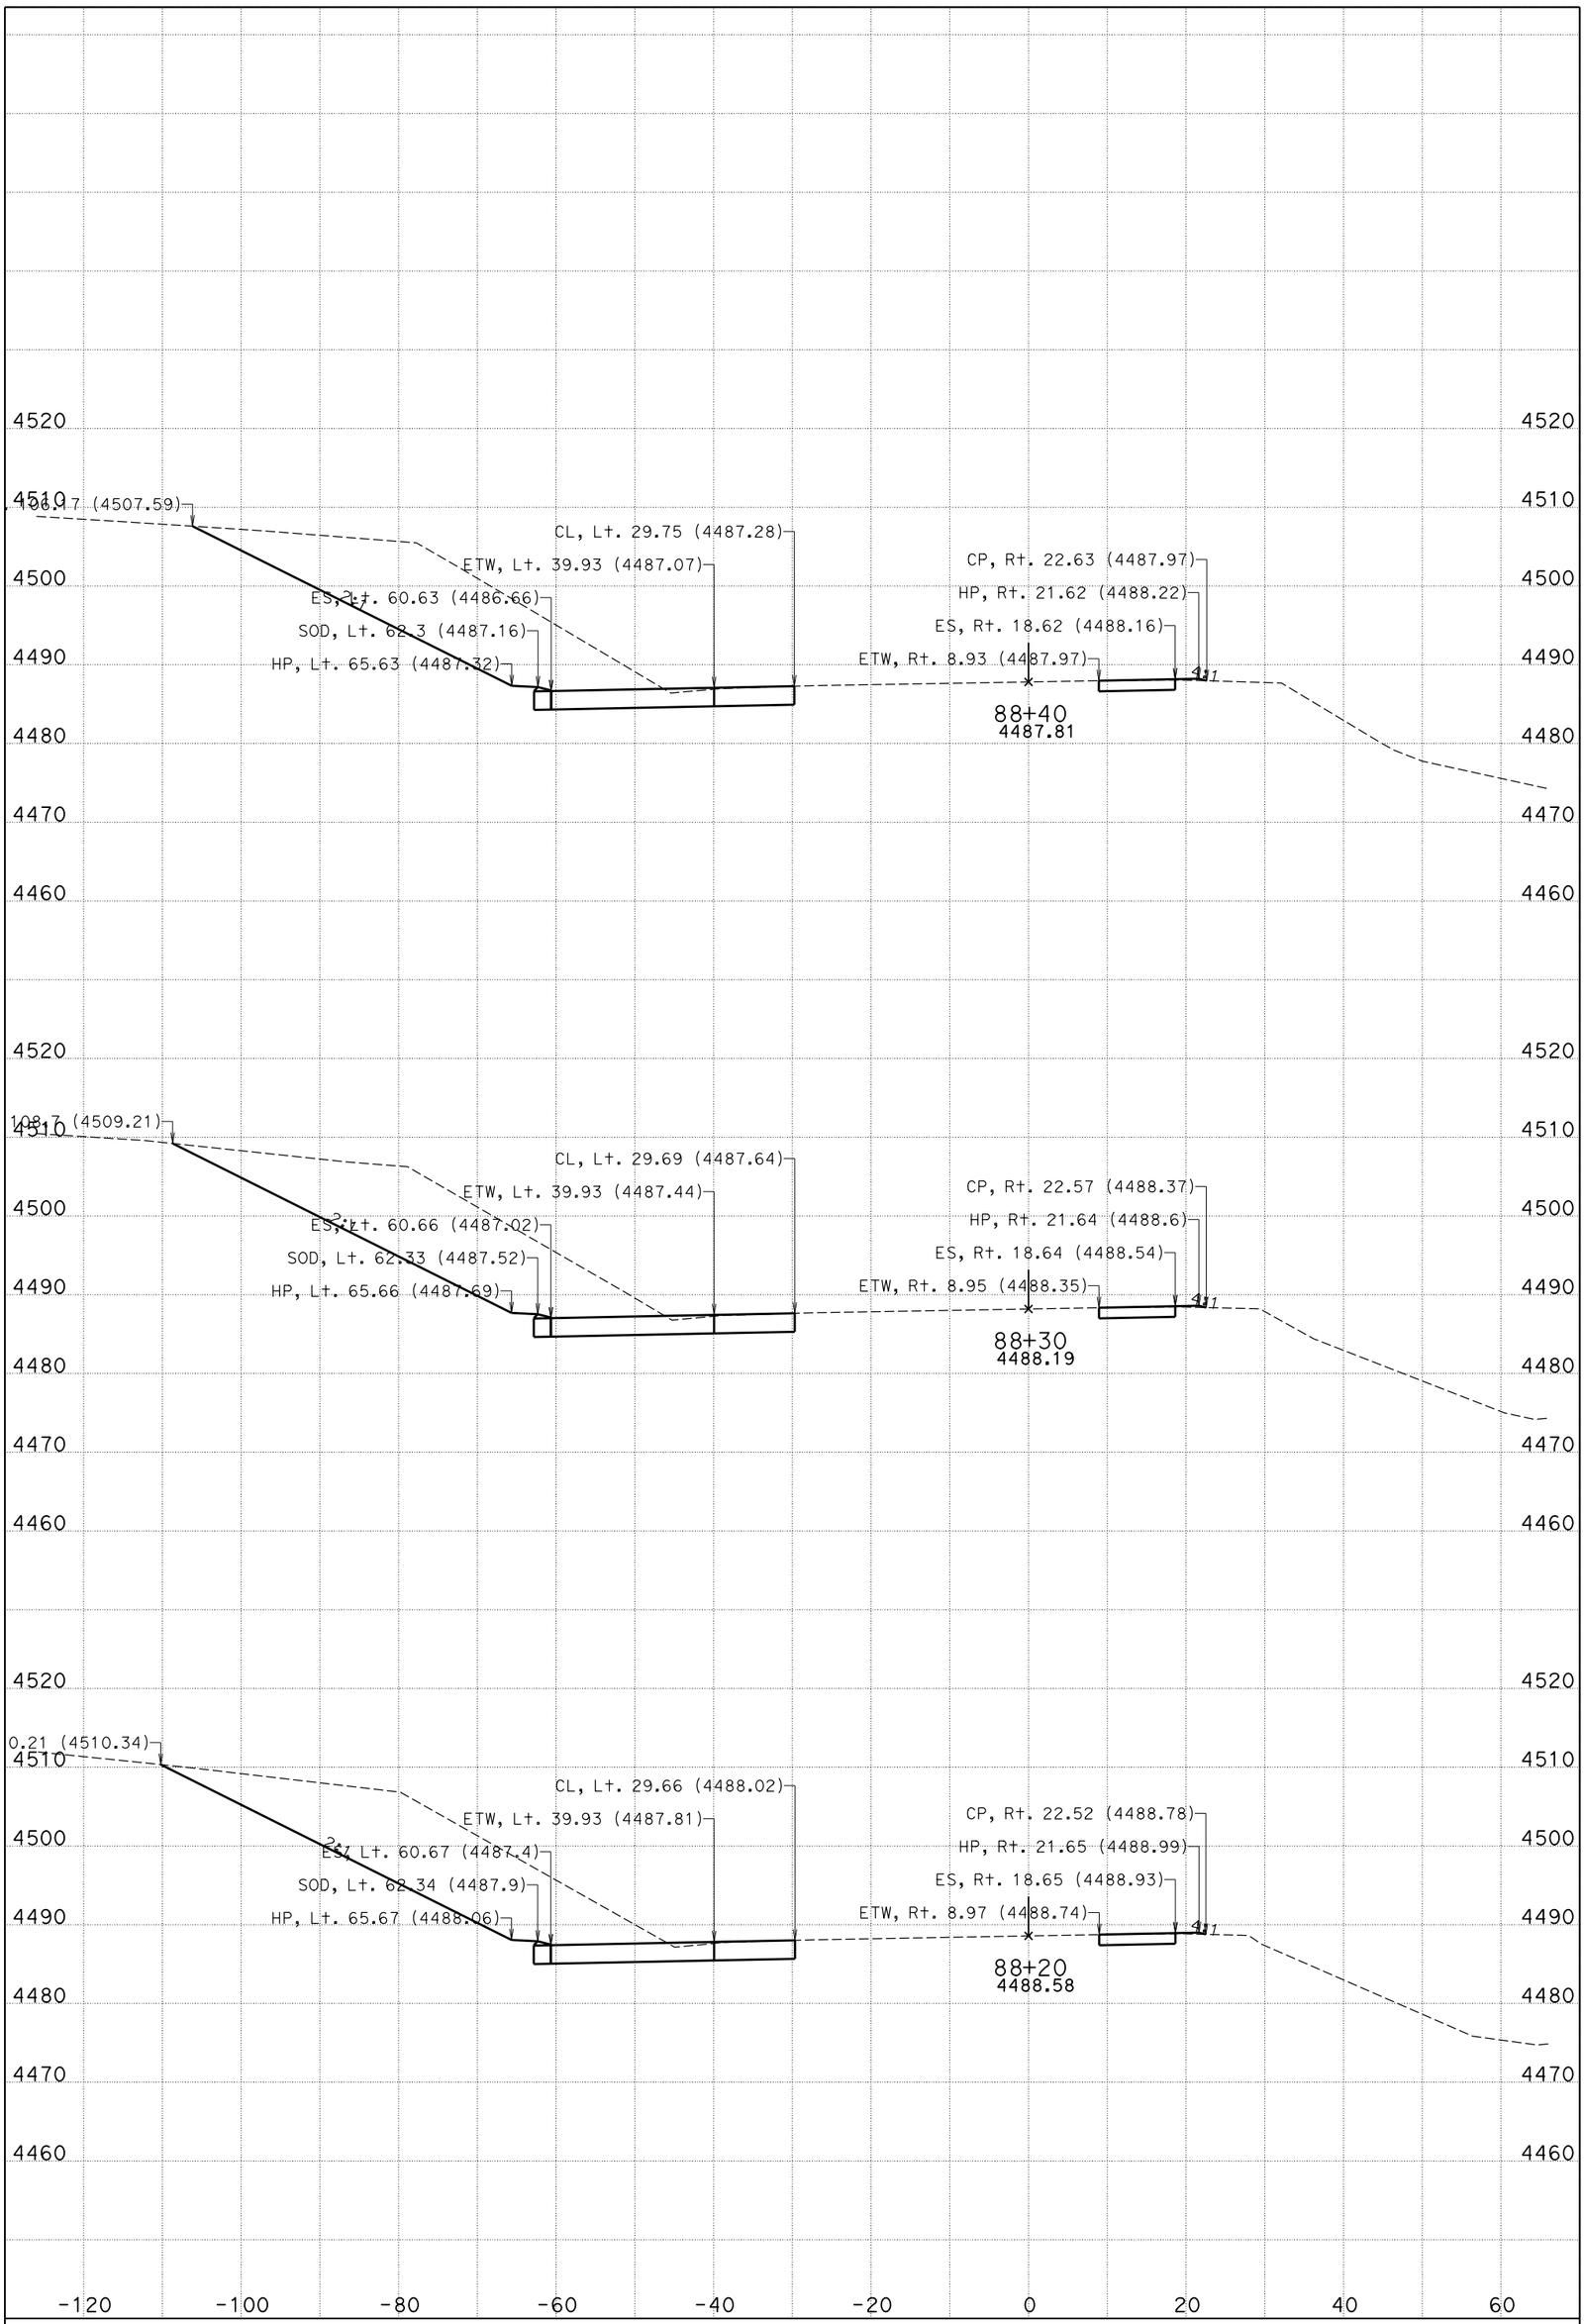

DATE: 11/4/2014

CENDA DITCH BRIDGE

CONTRACT: 0M280

DIST/CO/RTE/PM: 08/SBd/15/172.11/173.84

KC Project: 11025 File: D:\KCPron25n25\FG-Surface*slpro.ear

I-15

CROSS SECTIONS

SHEET 54 OF 99

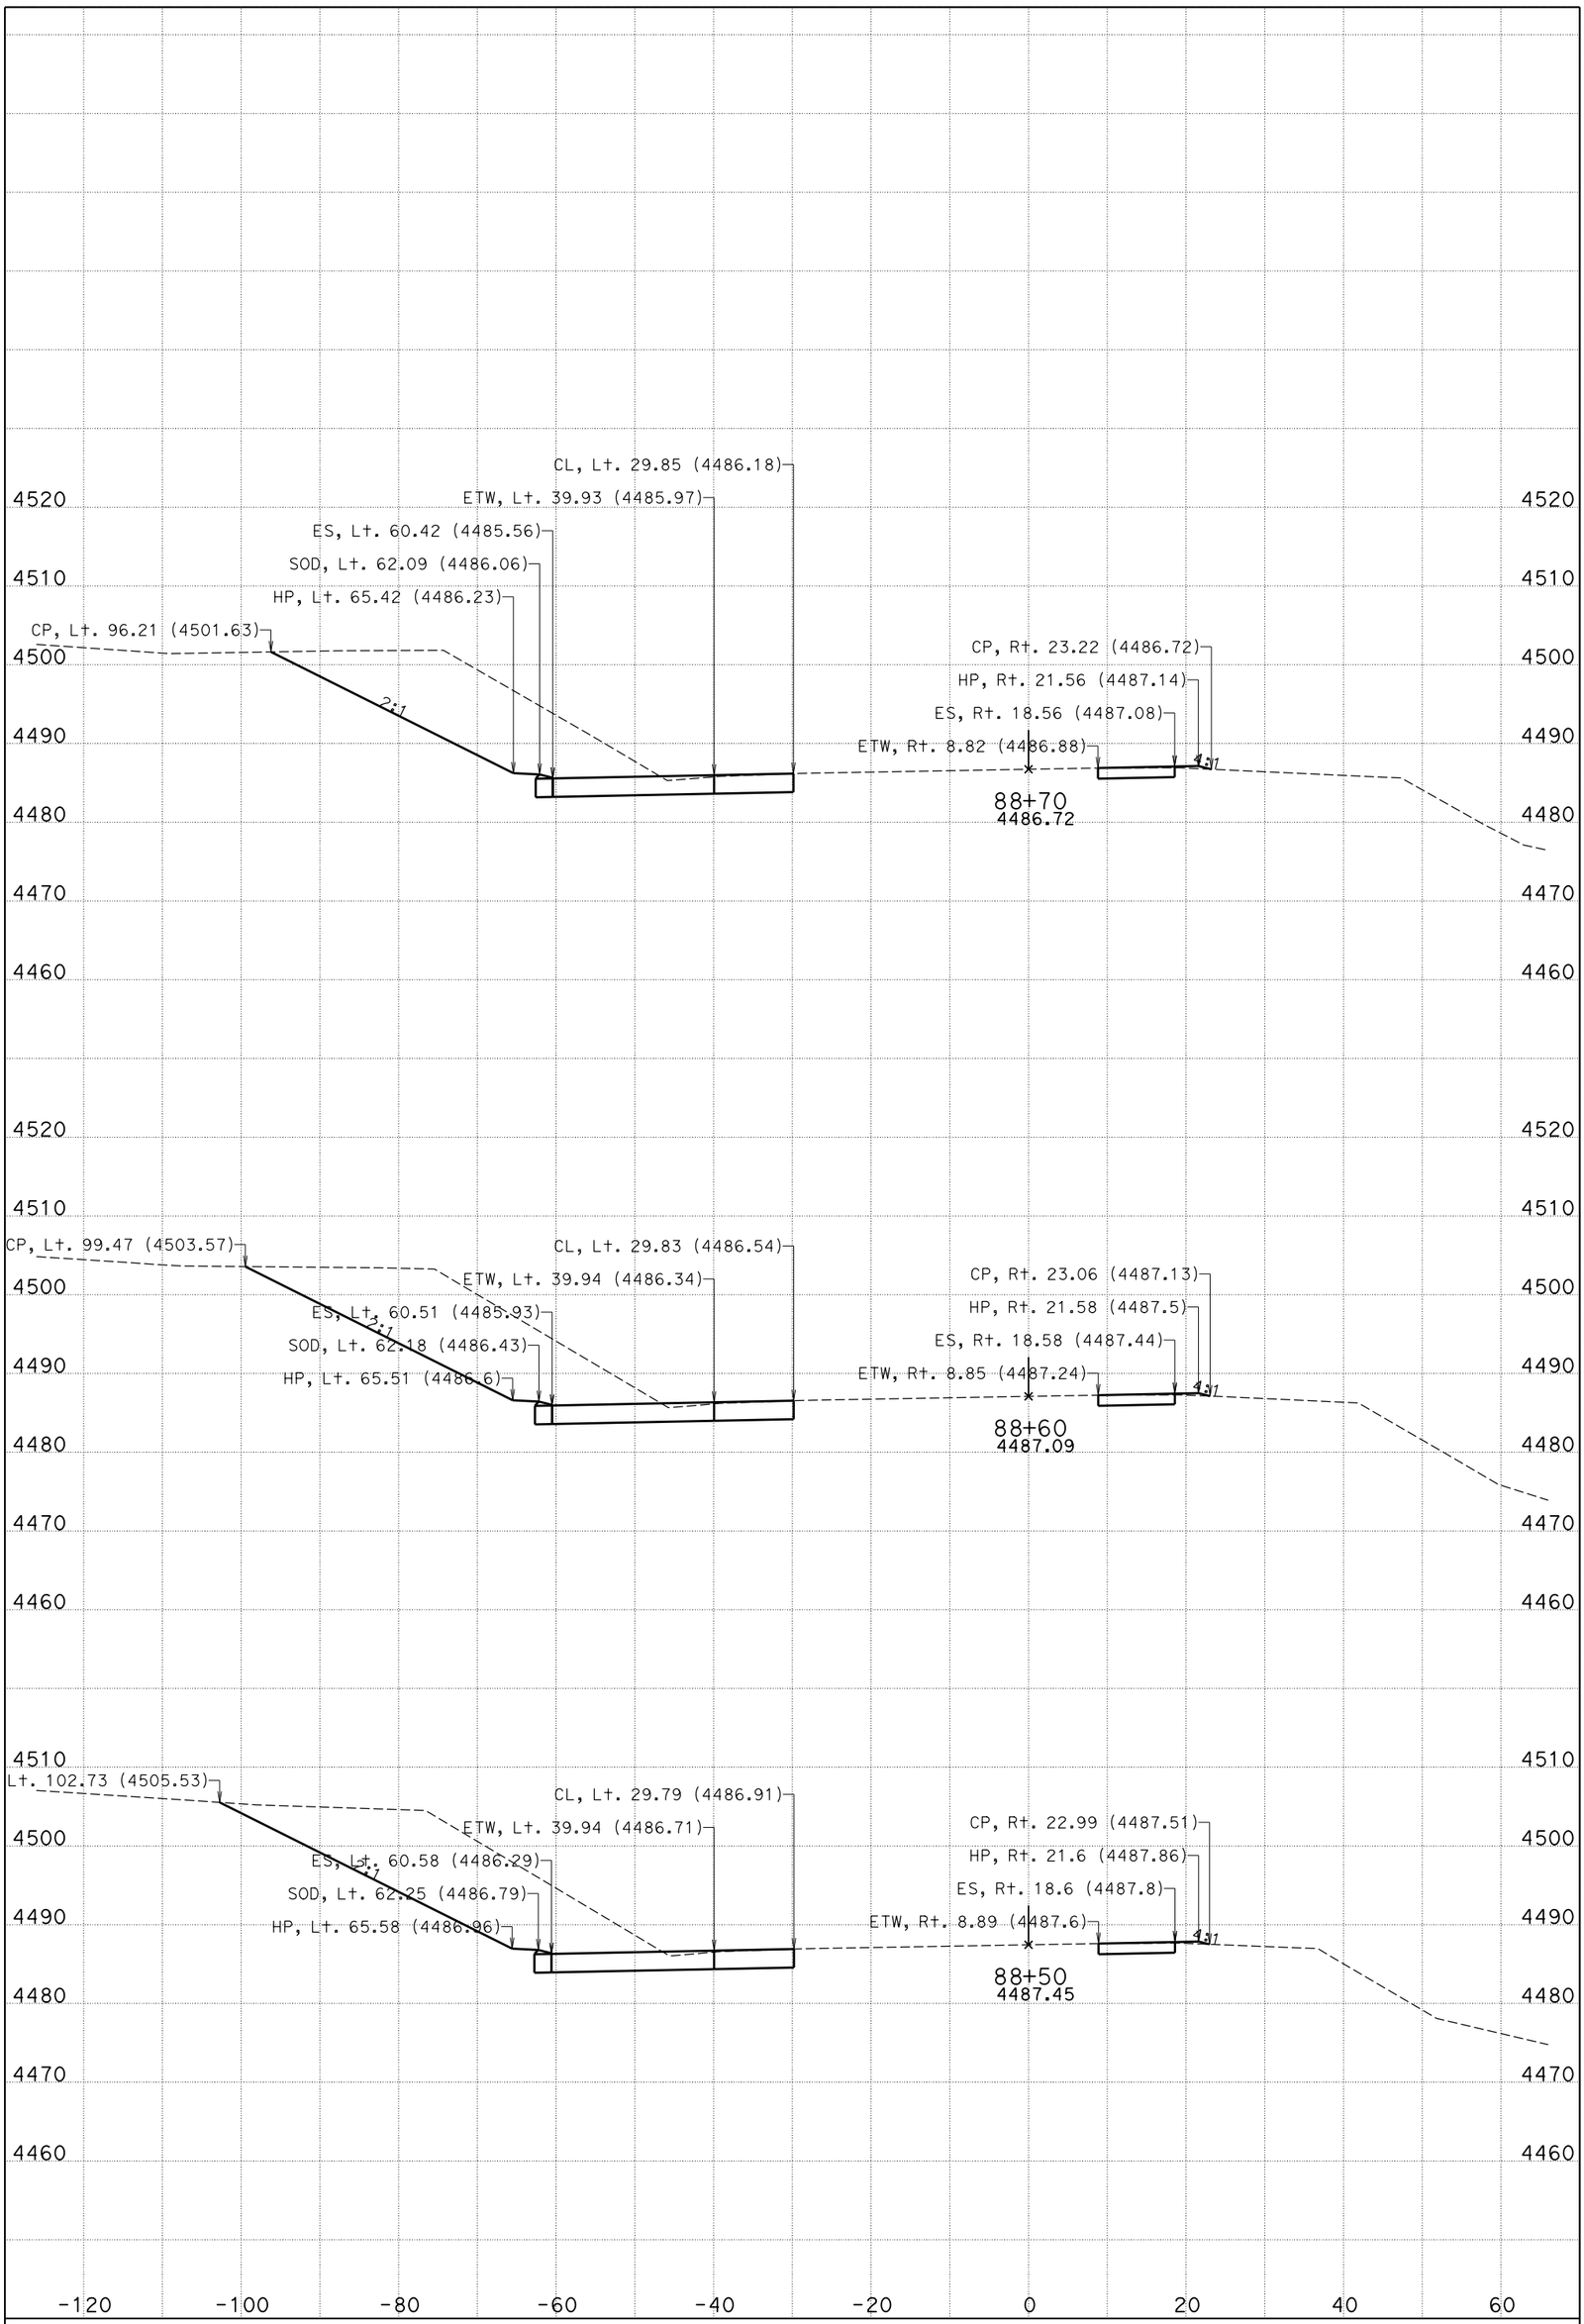

DATE: 11/4/2014

CENDA DITCH BRIDGE

CONTRACT: 0M280

DIST/CO/RTE/PM: 08/SBd/15/172.11/173.84

KC Project: 11025 File: D:\KCPron25n25\FG-Surface*slpro.ear

I-15

CROSS SECTIONS

SHEET 55 OF 99

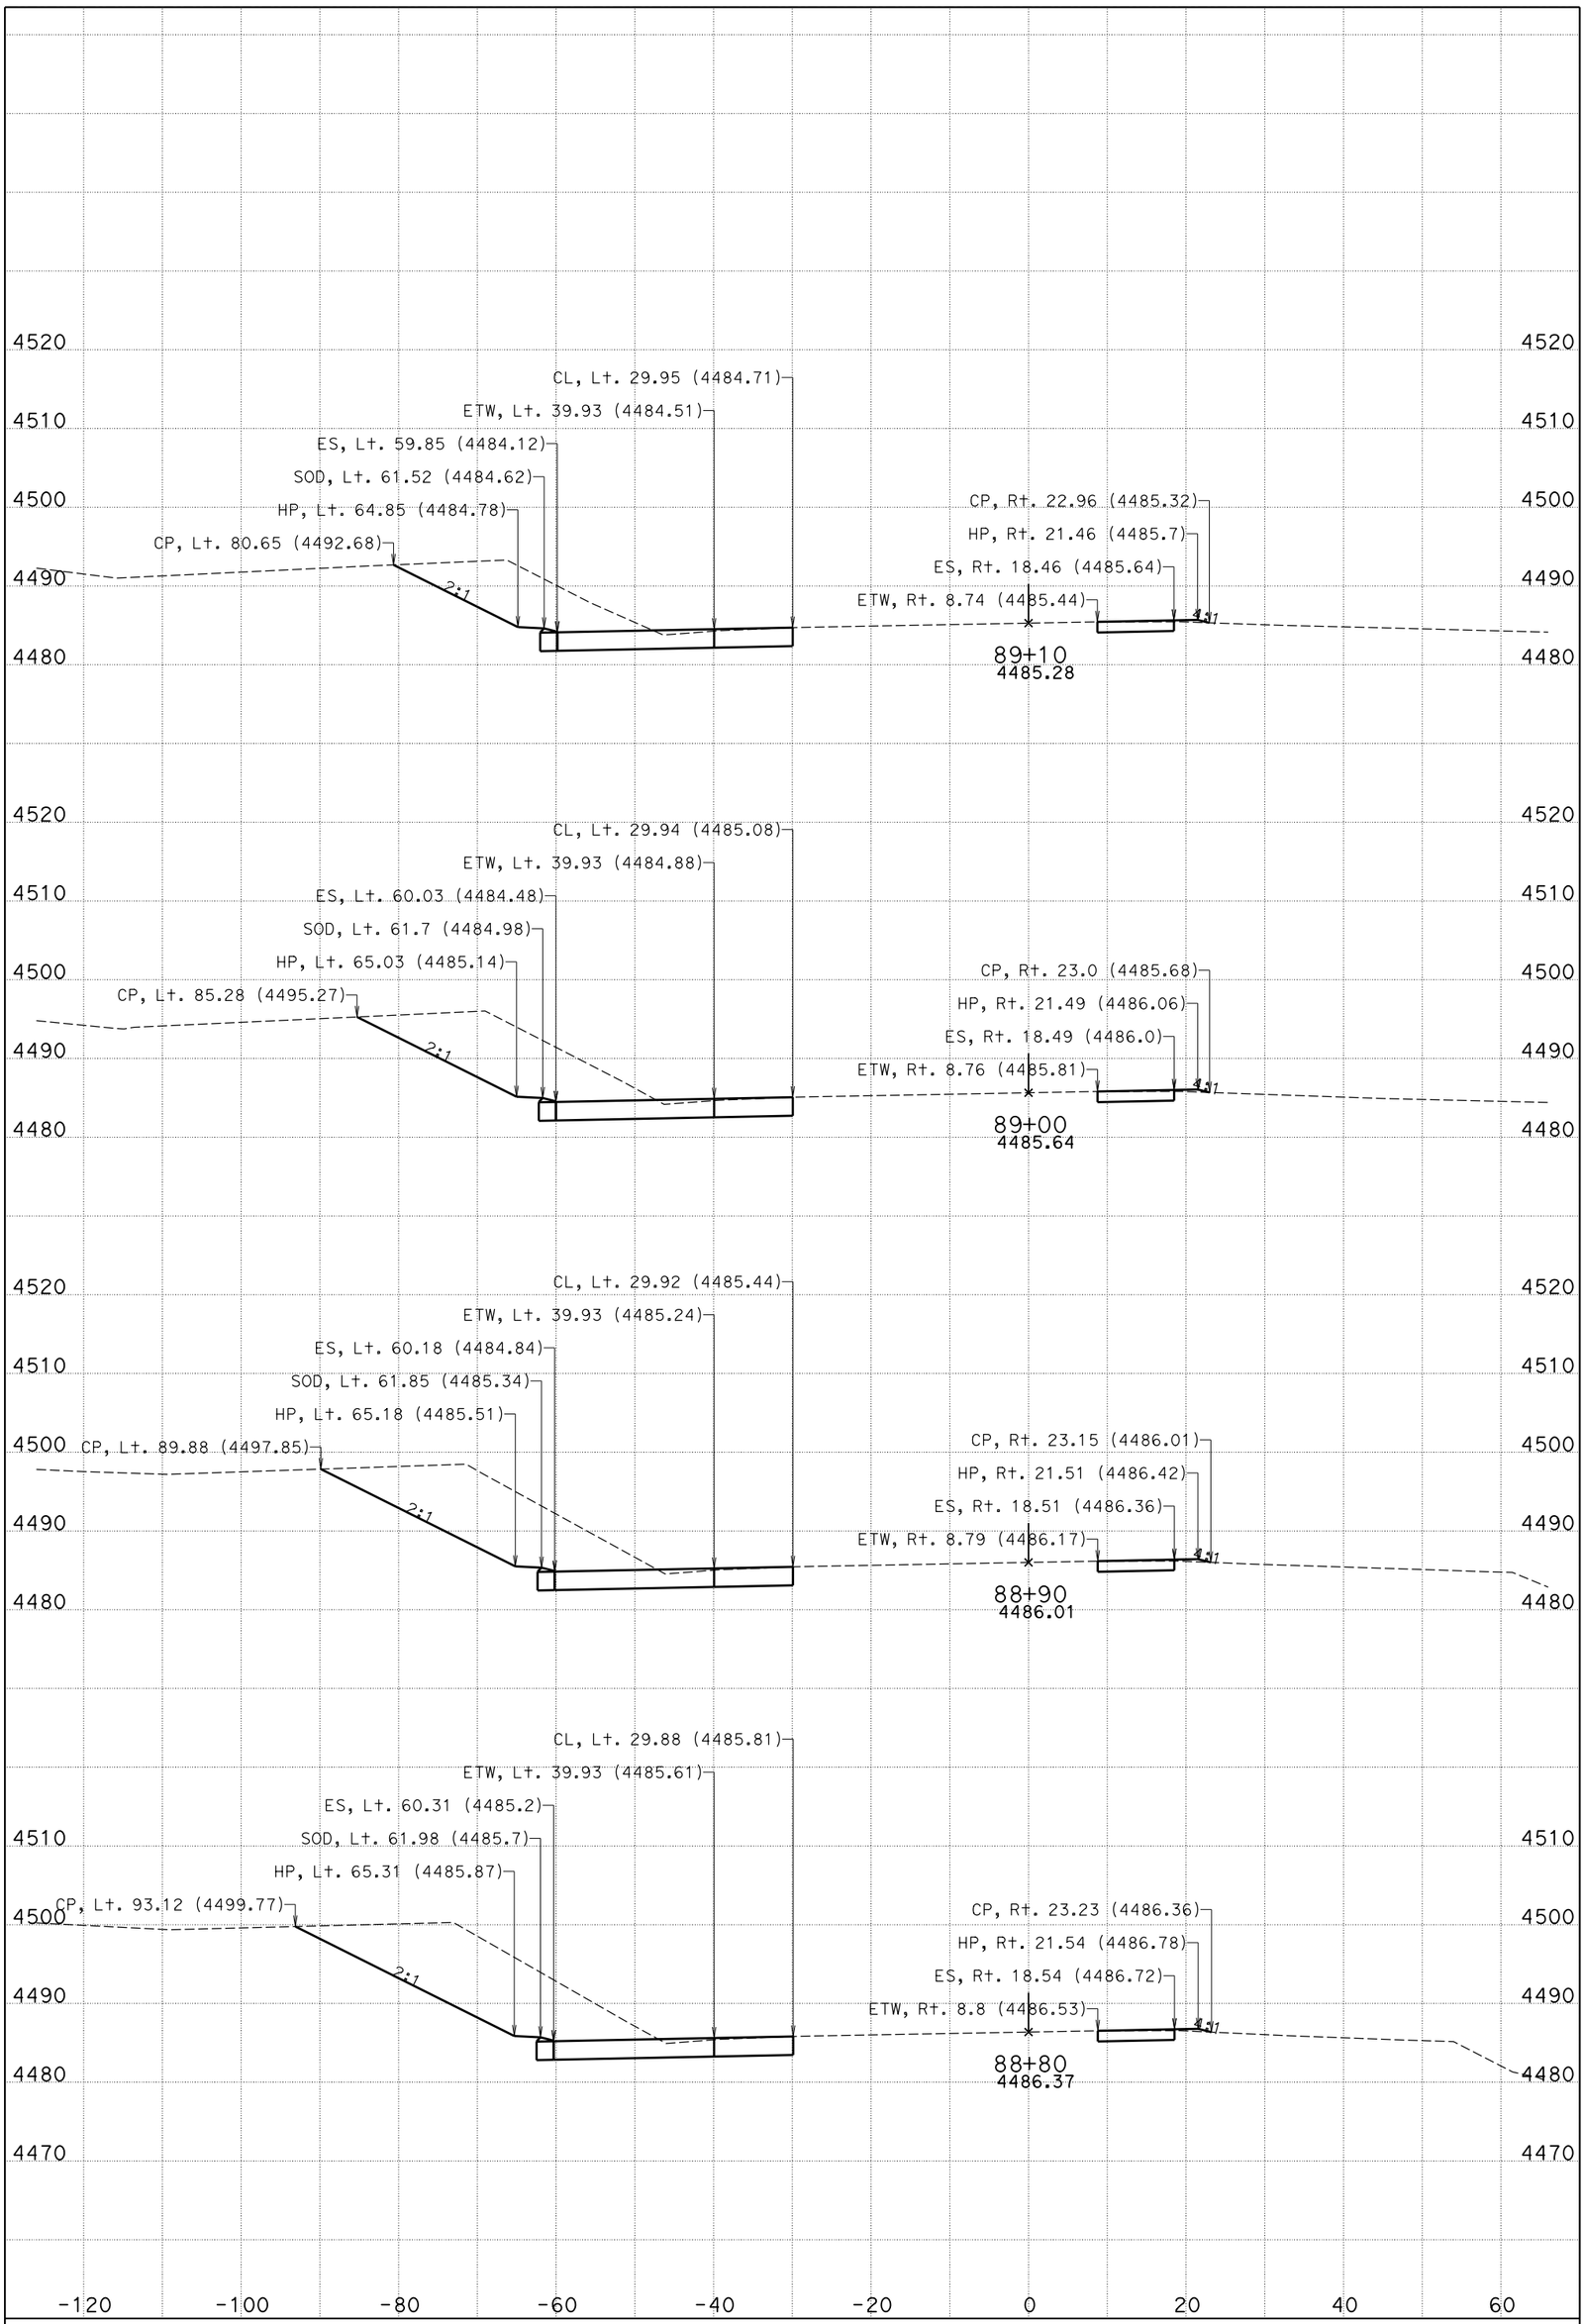

DATE: 11/4/2014

CENDA DITCH BRIDGE

CONTRACT: 0M280

DIST/CO/RTE/PM: 08/SBd/15/172.11/173.84

KC Project: 11025 File: D:\KCPron25n25\FG-Surface*slpro.ear

I-15

CROSS SECTIONS

SHEET 56 OF 99

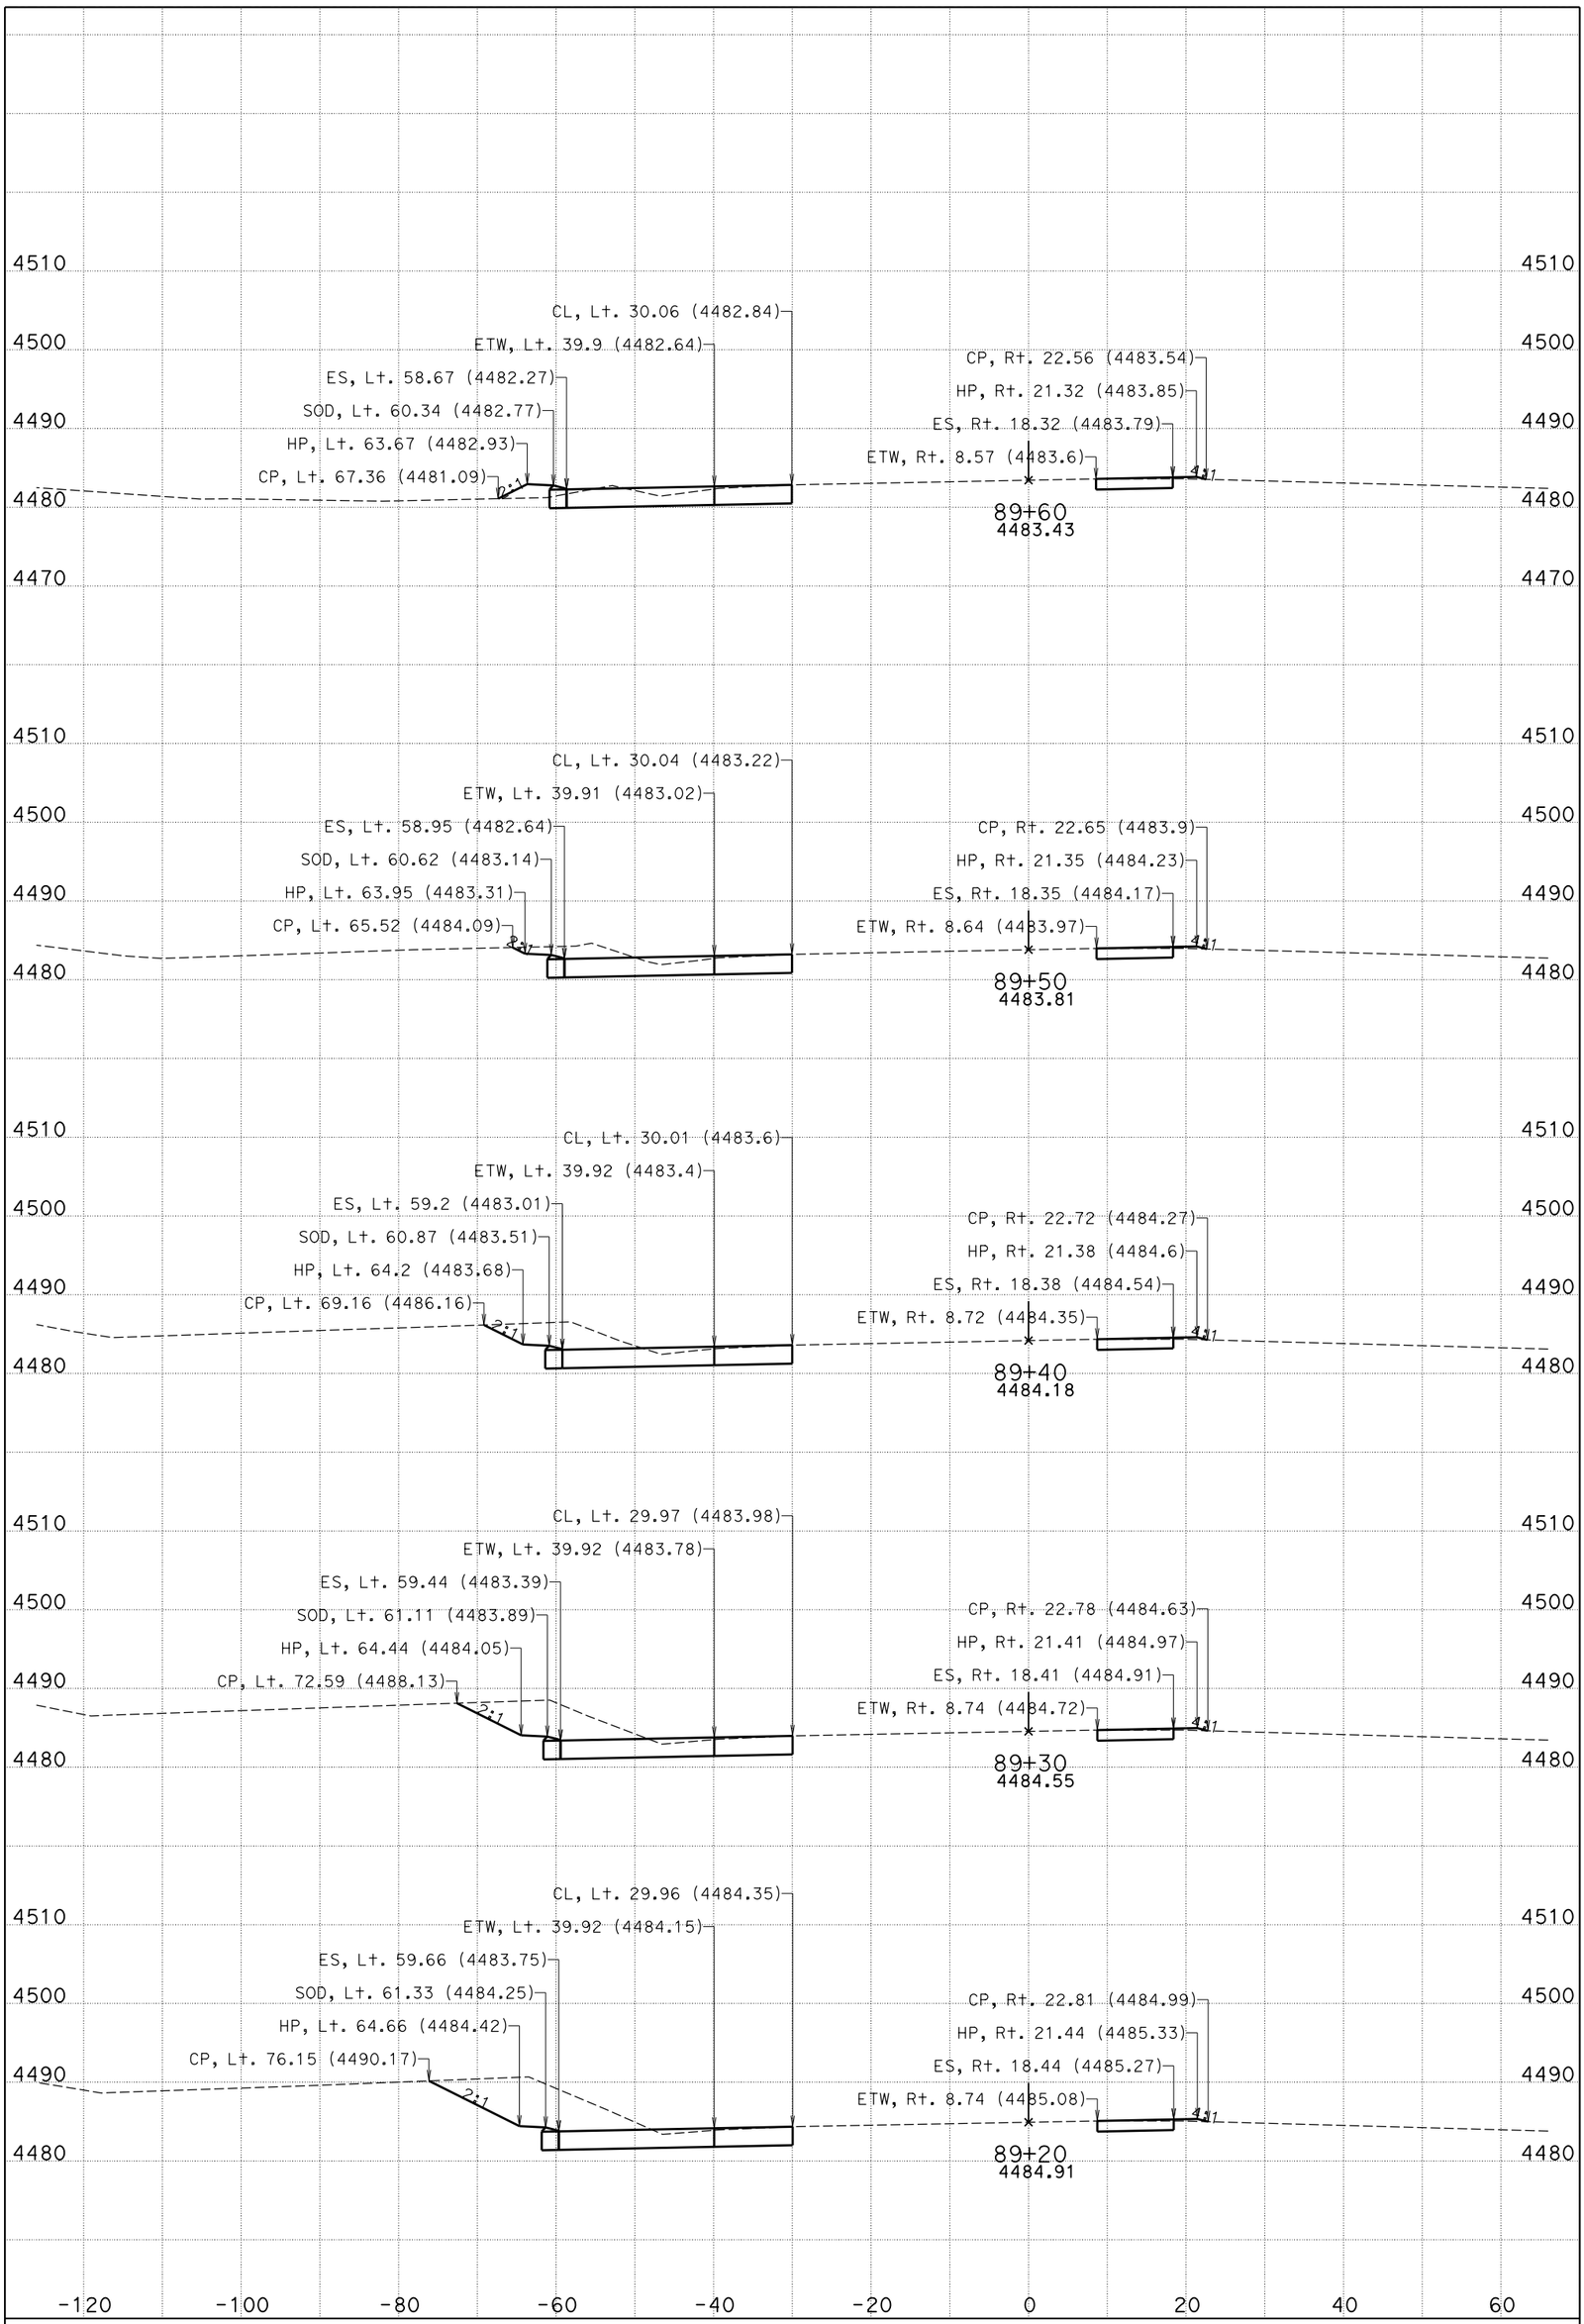

DATE: 11/4/2014

CENDA DITCH BRIDGE

CONTRACT: 0M280

DIST/CO/RTE/PM: 08/SBd/15/172.11/173.84

KC Project: 11025 File: D:\KCPron25n25\FG-Surface*slpro.ear

I-15

CROSS SECTIONS

SHEET 57 OF 99

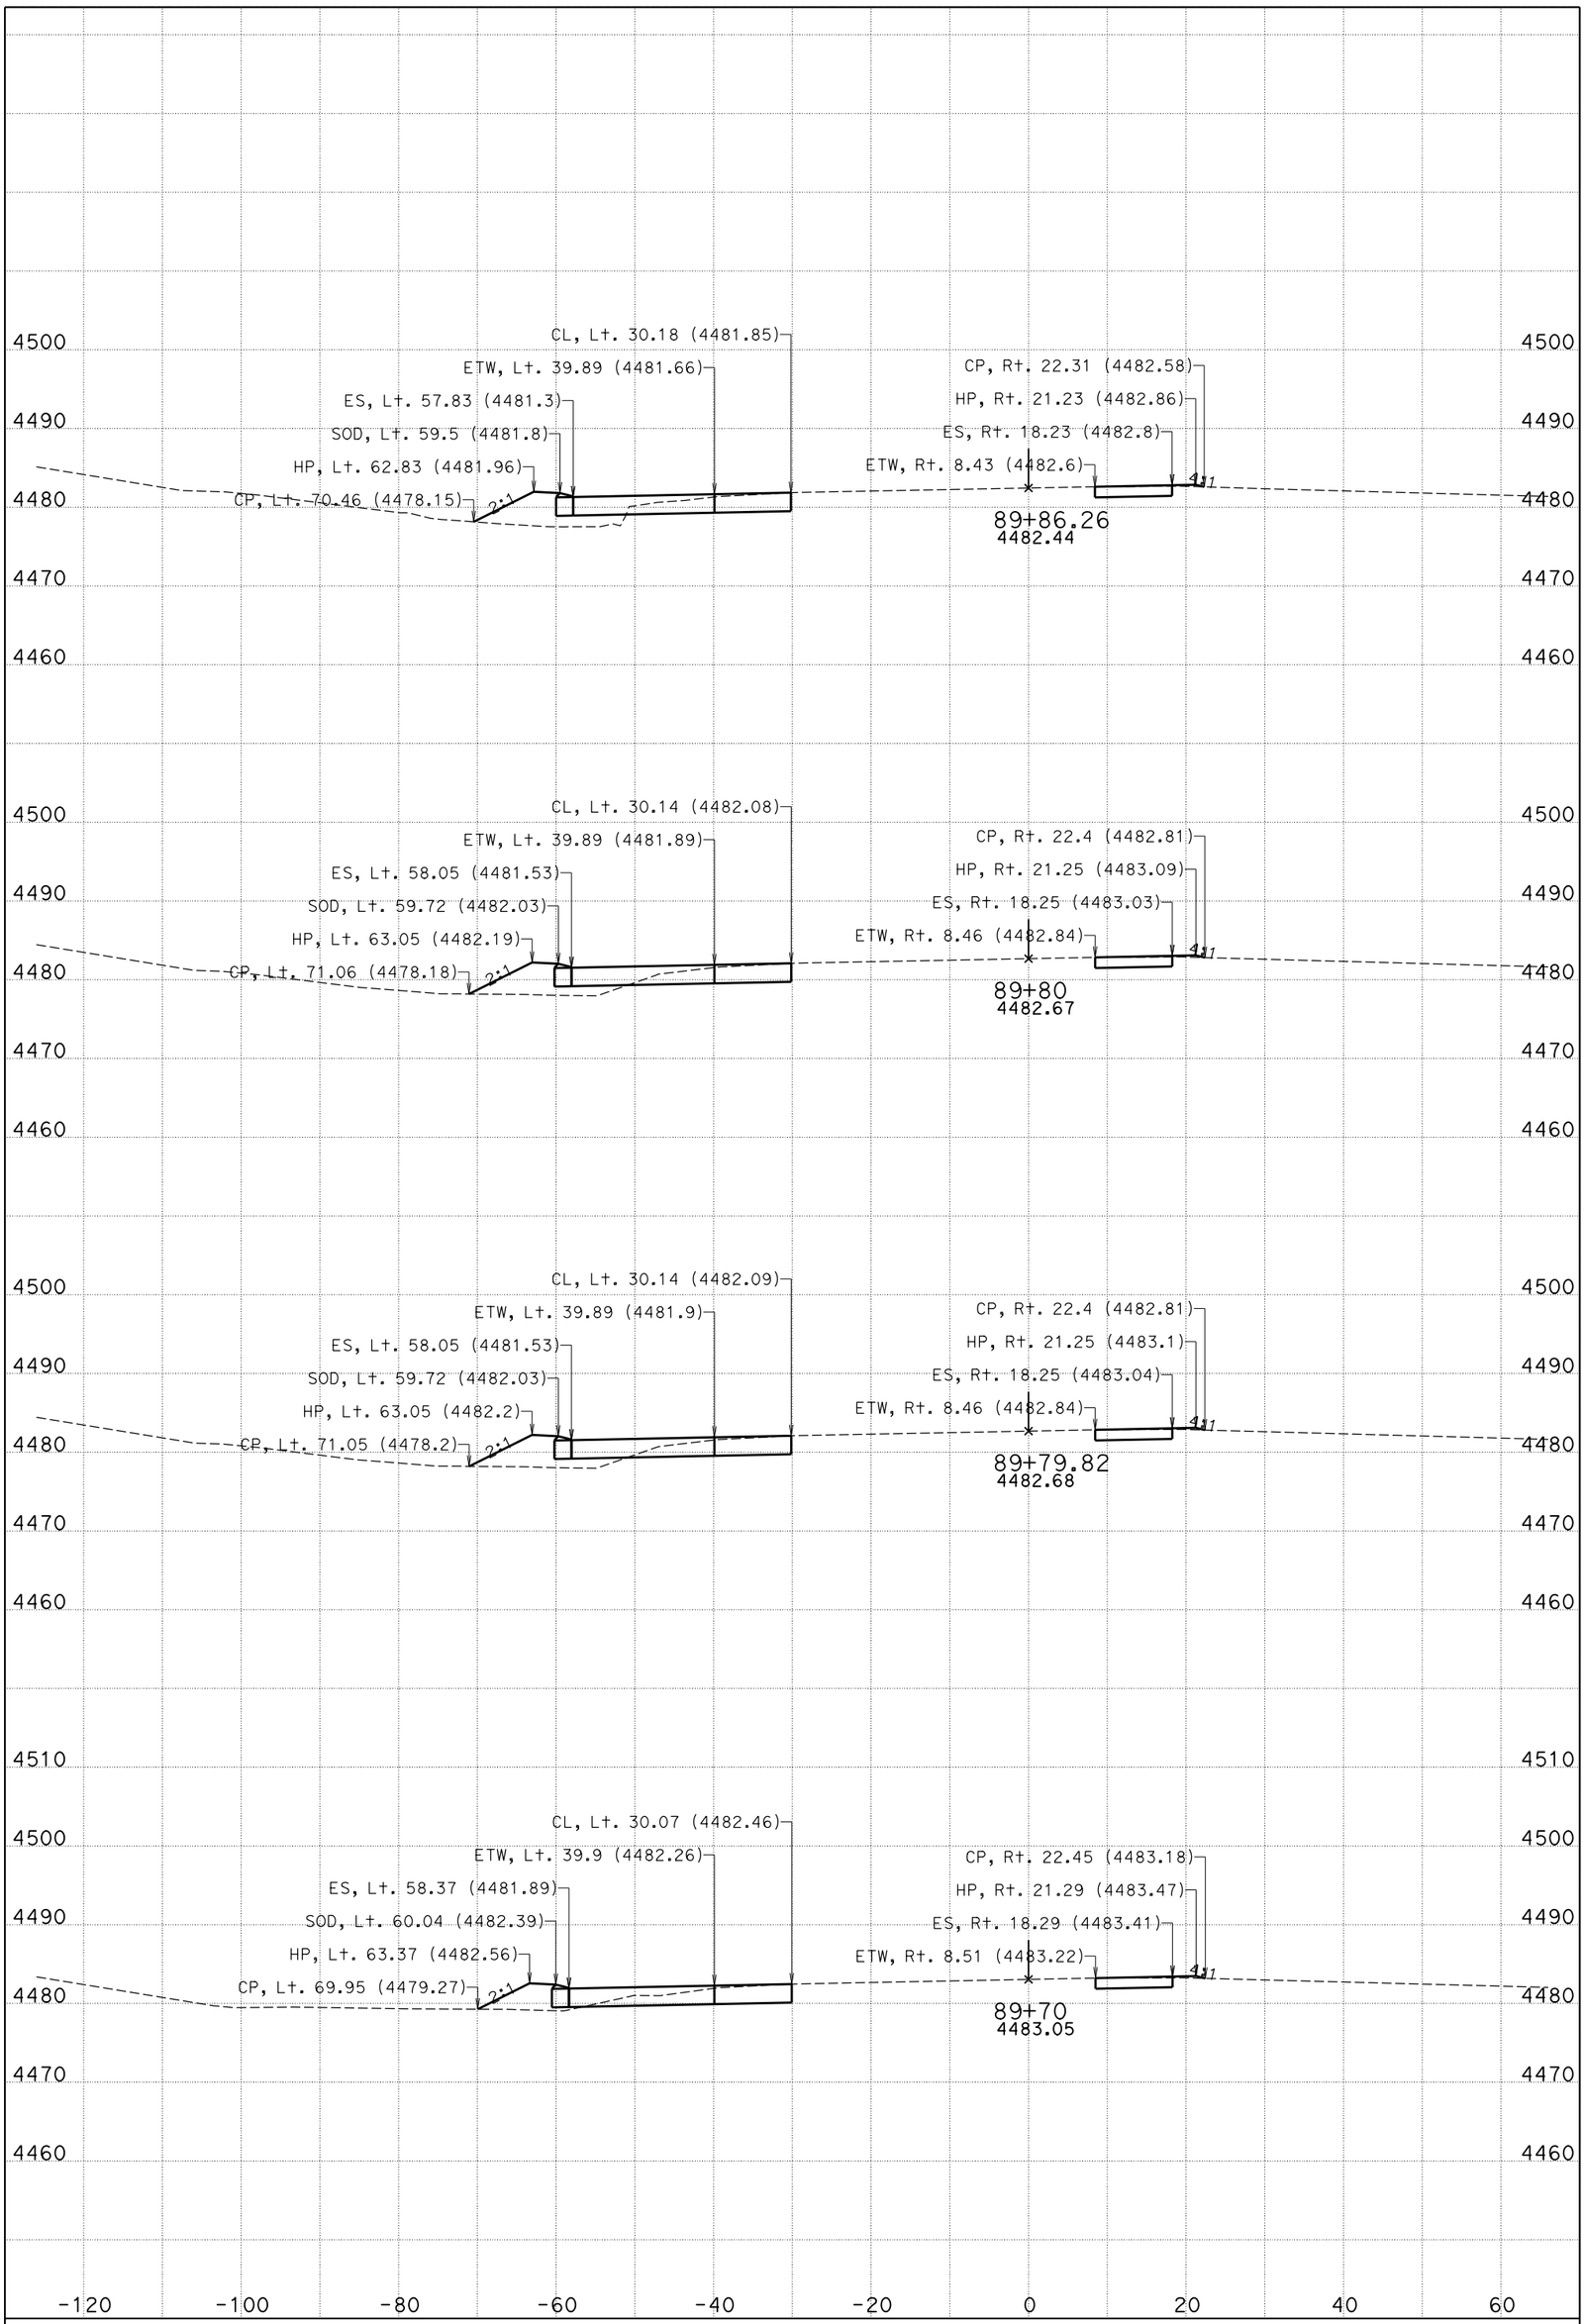

DATE: 11/4/2014

CENDA DITCH BRIDGE

CONTRACT: 0M280

DIST/CO/RTE/PM: 08/SBd/15/172.11/173.84

KC Project: 11025 File: D:\KCPron25n25\FG-Surface*slpro.ear

I-15

CROSS SECTIONS

SHEET 58 OF 99

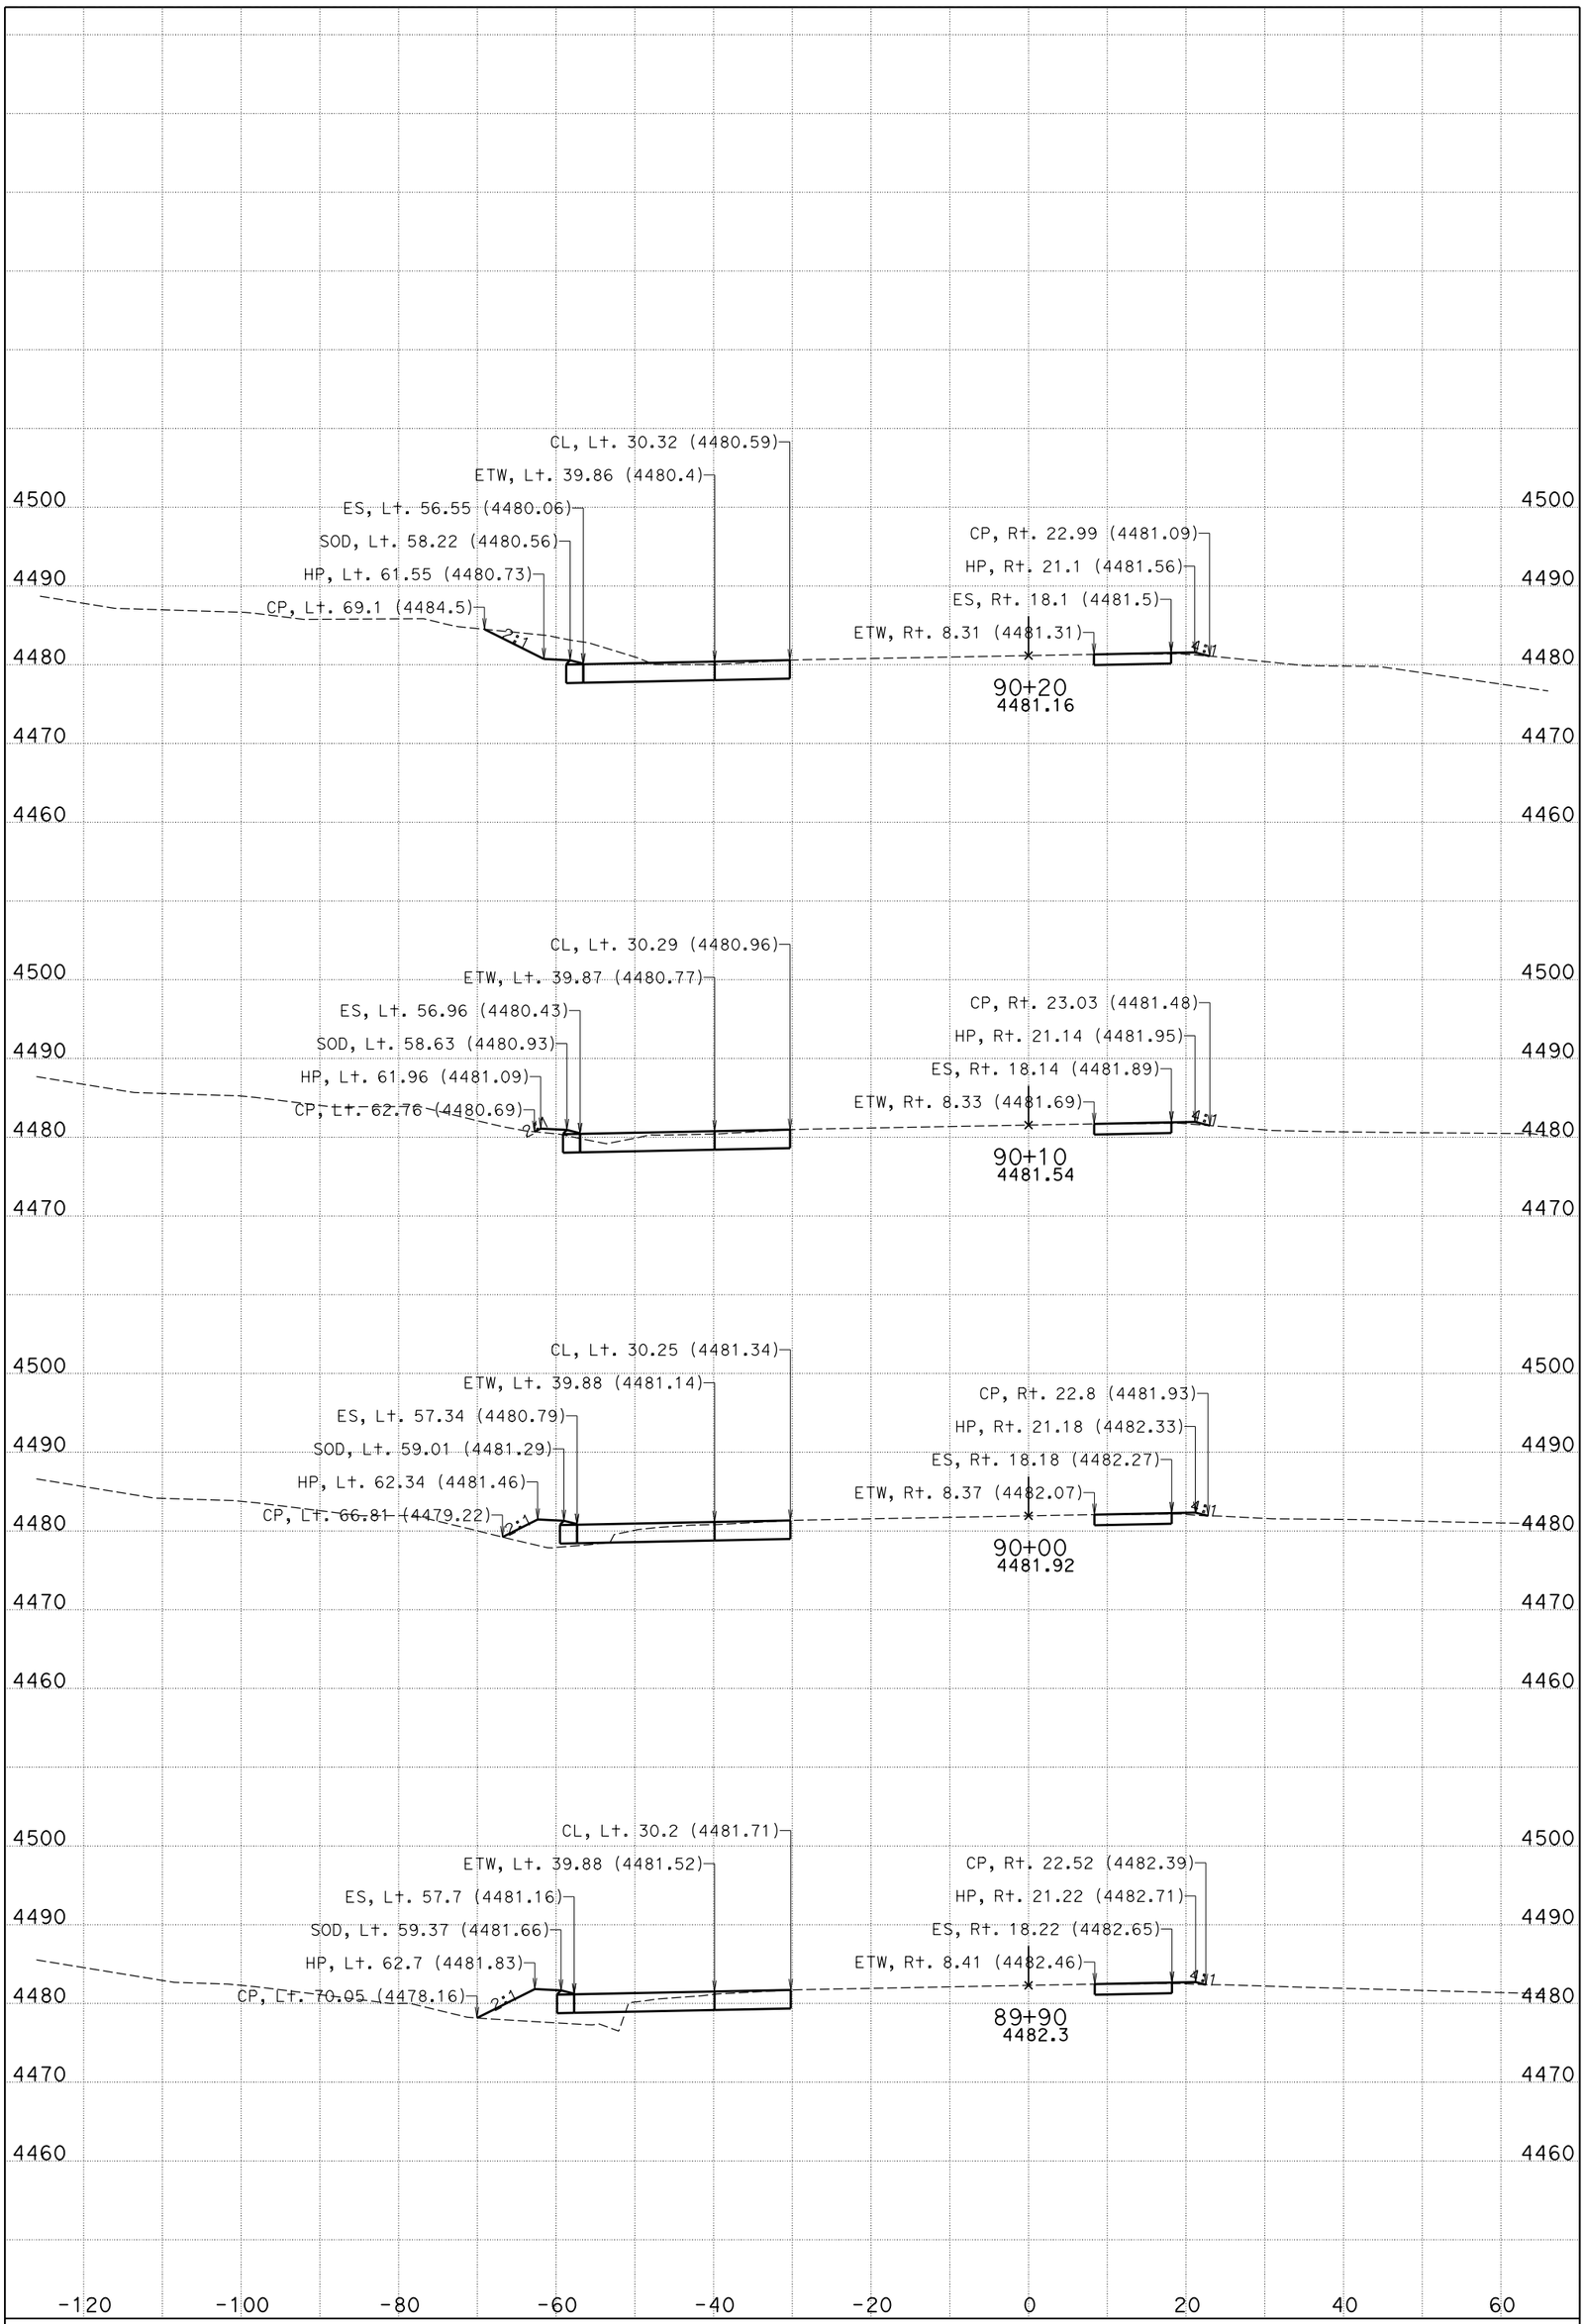

DATE: 11/4/2014

CENDA DITCH BRIDGE

CONTRACT: 0M280

DIST/CO/RTE/PM: 08/SBd/15/172.11/173.84

KC Project: 11025 File: D:\KCPron25n25\FG-Surface*slpro.ear

I-15

CROSS SECTIONS

SHEET 59 OF 99

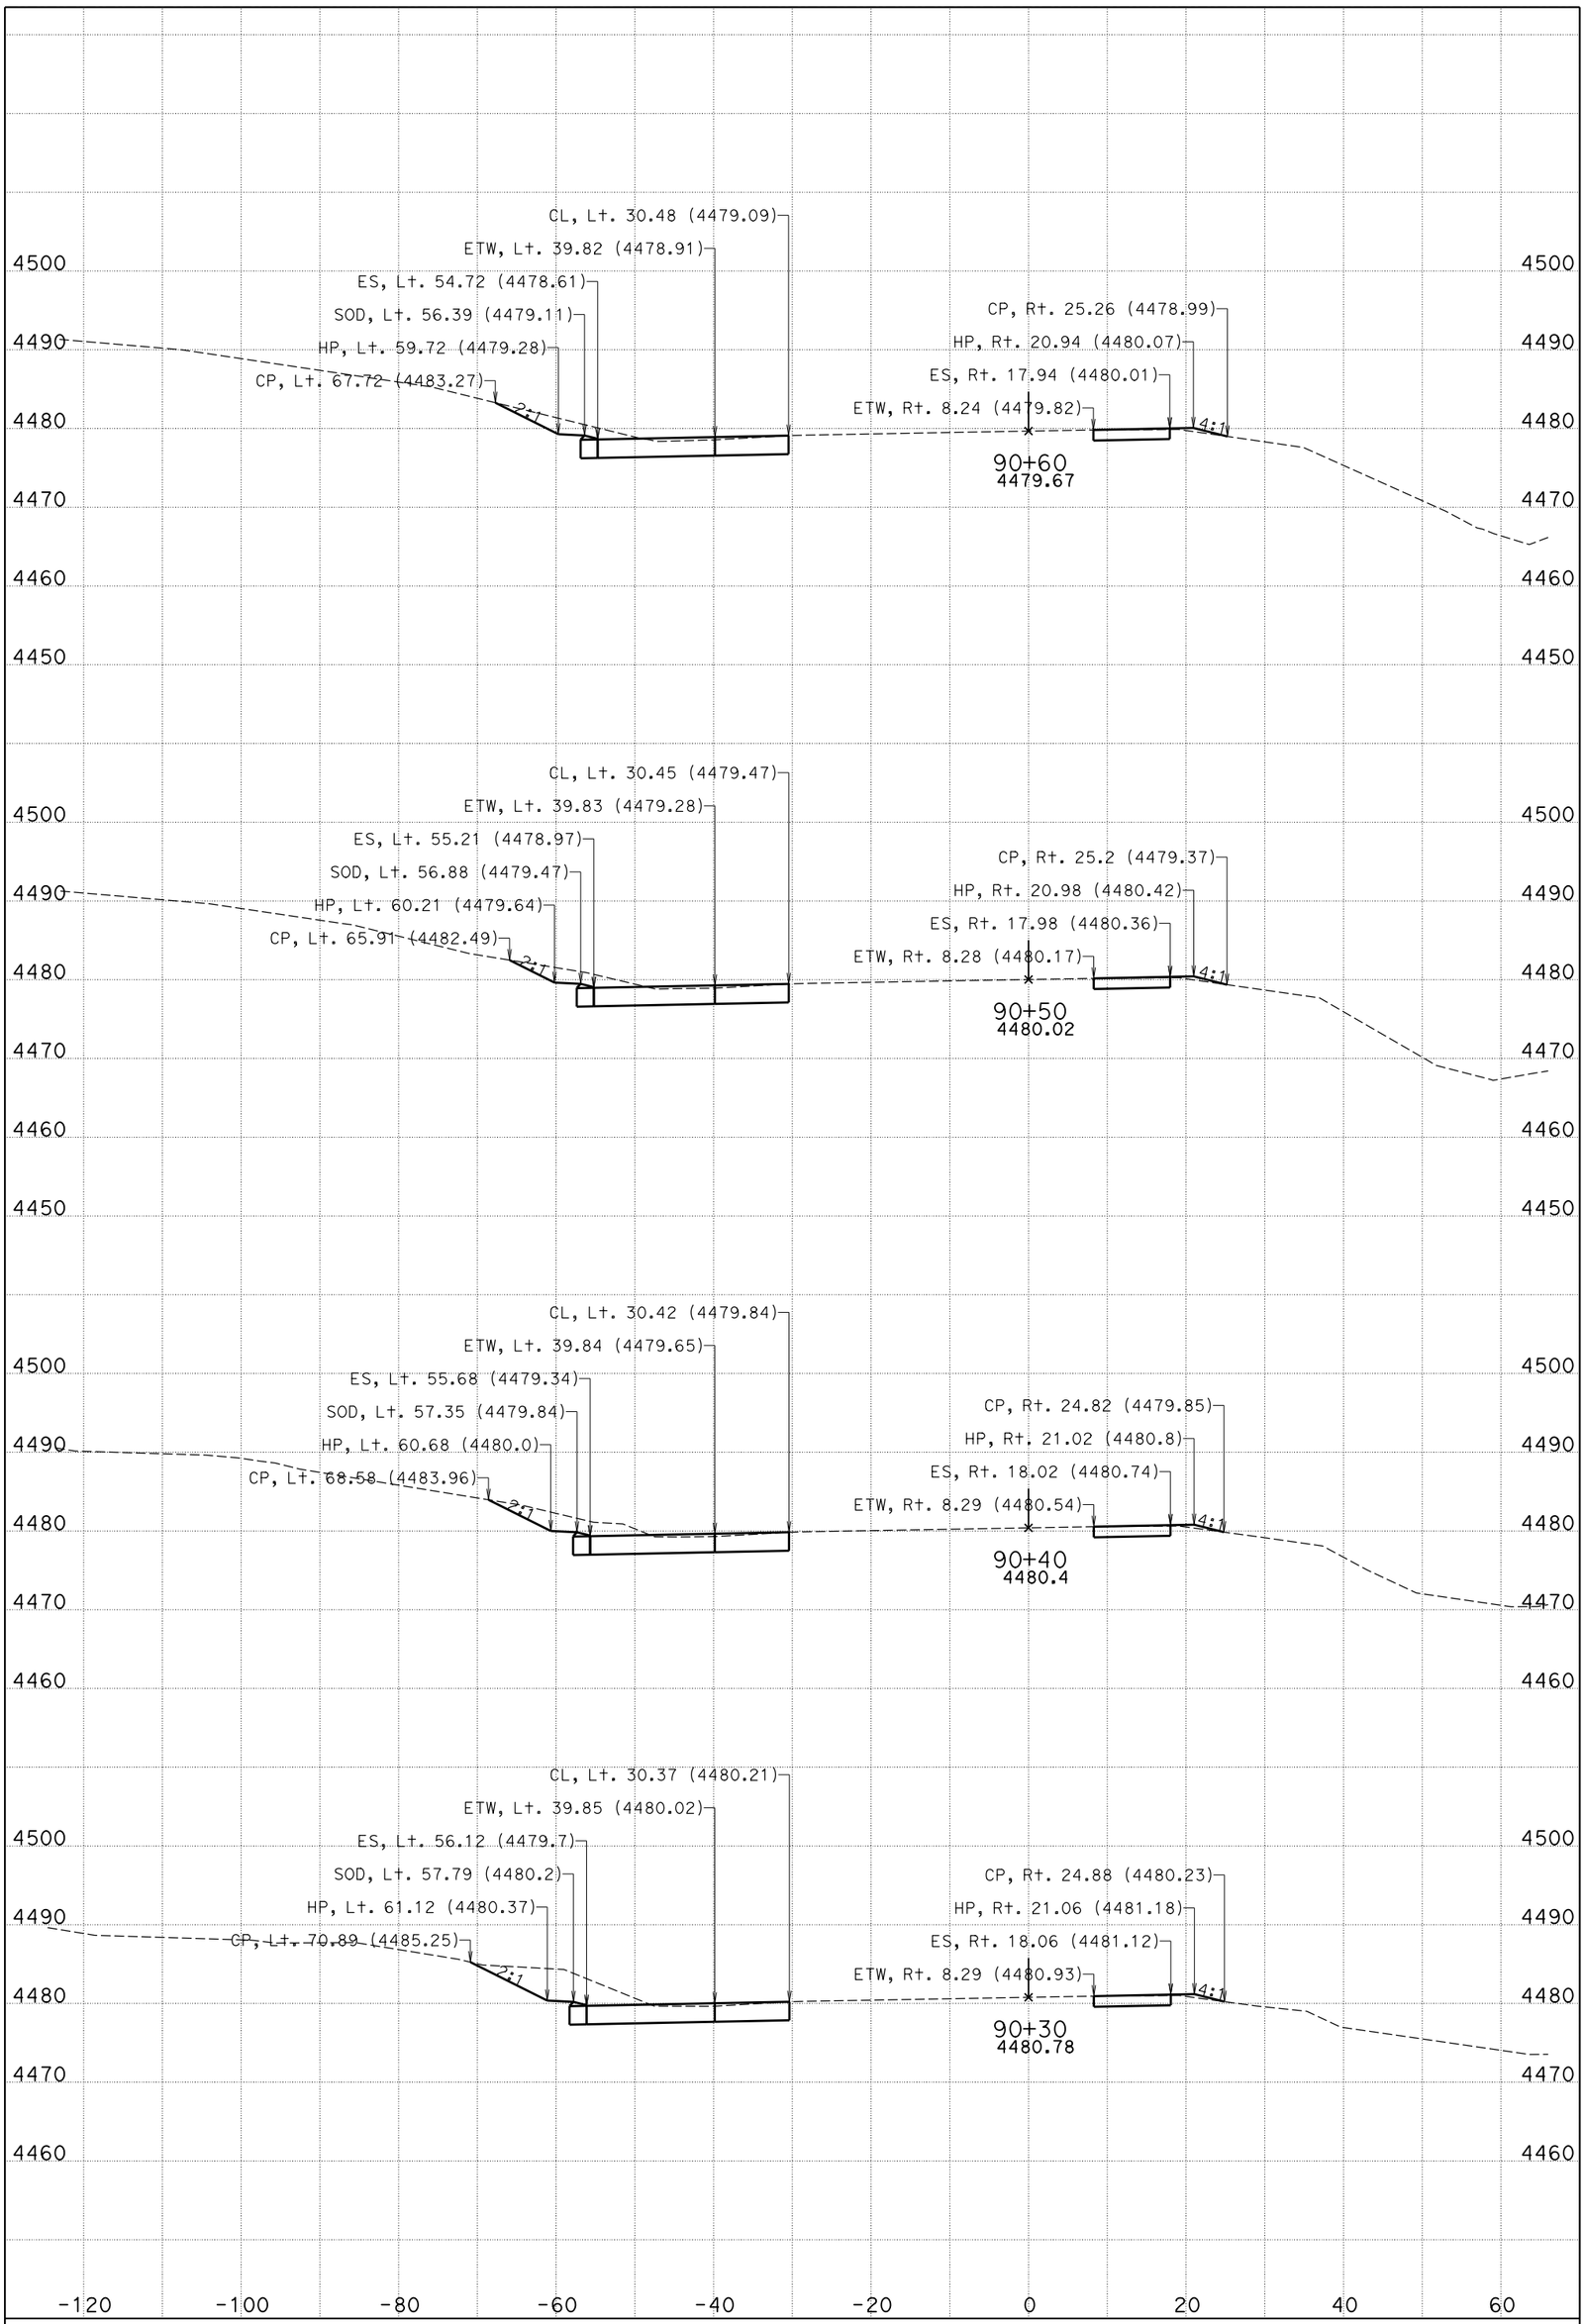

DATE: 11/4/2014

CENDA DITCH BRIDGE

CONTRACT: 0M280

DIST/CO/RTE/PM: 08/SBd/15/172.11/173.84

KC Project: 11025 File: D:\KCPron25n25\FG-Surface*slpro.ear

I-15

CROSS SECTIONS

SHEET 60 OF 99

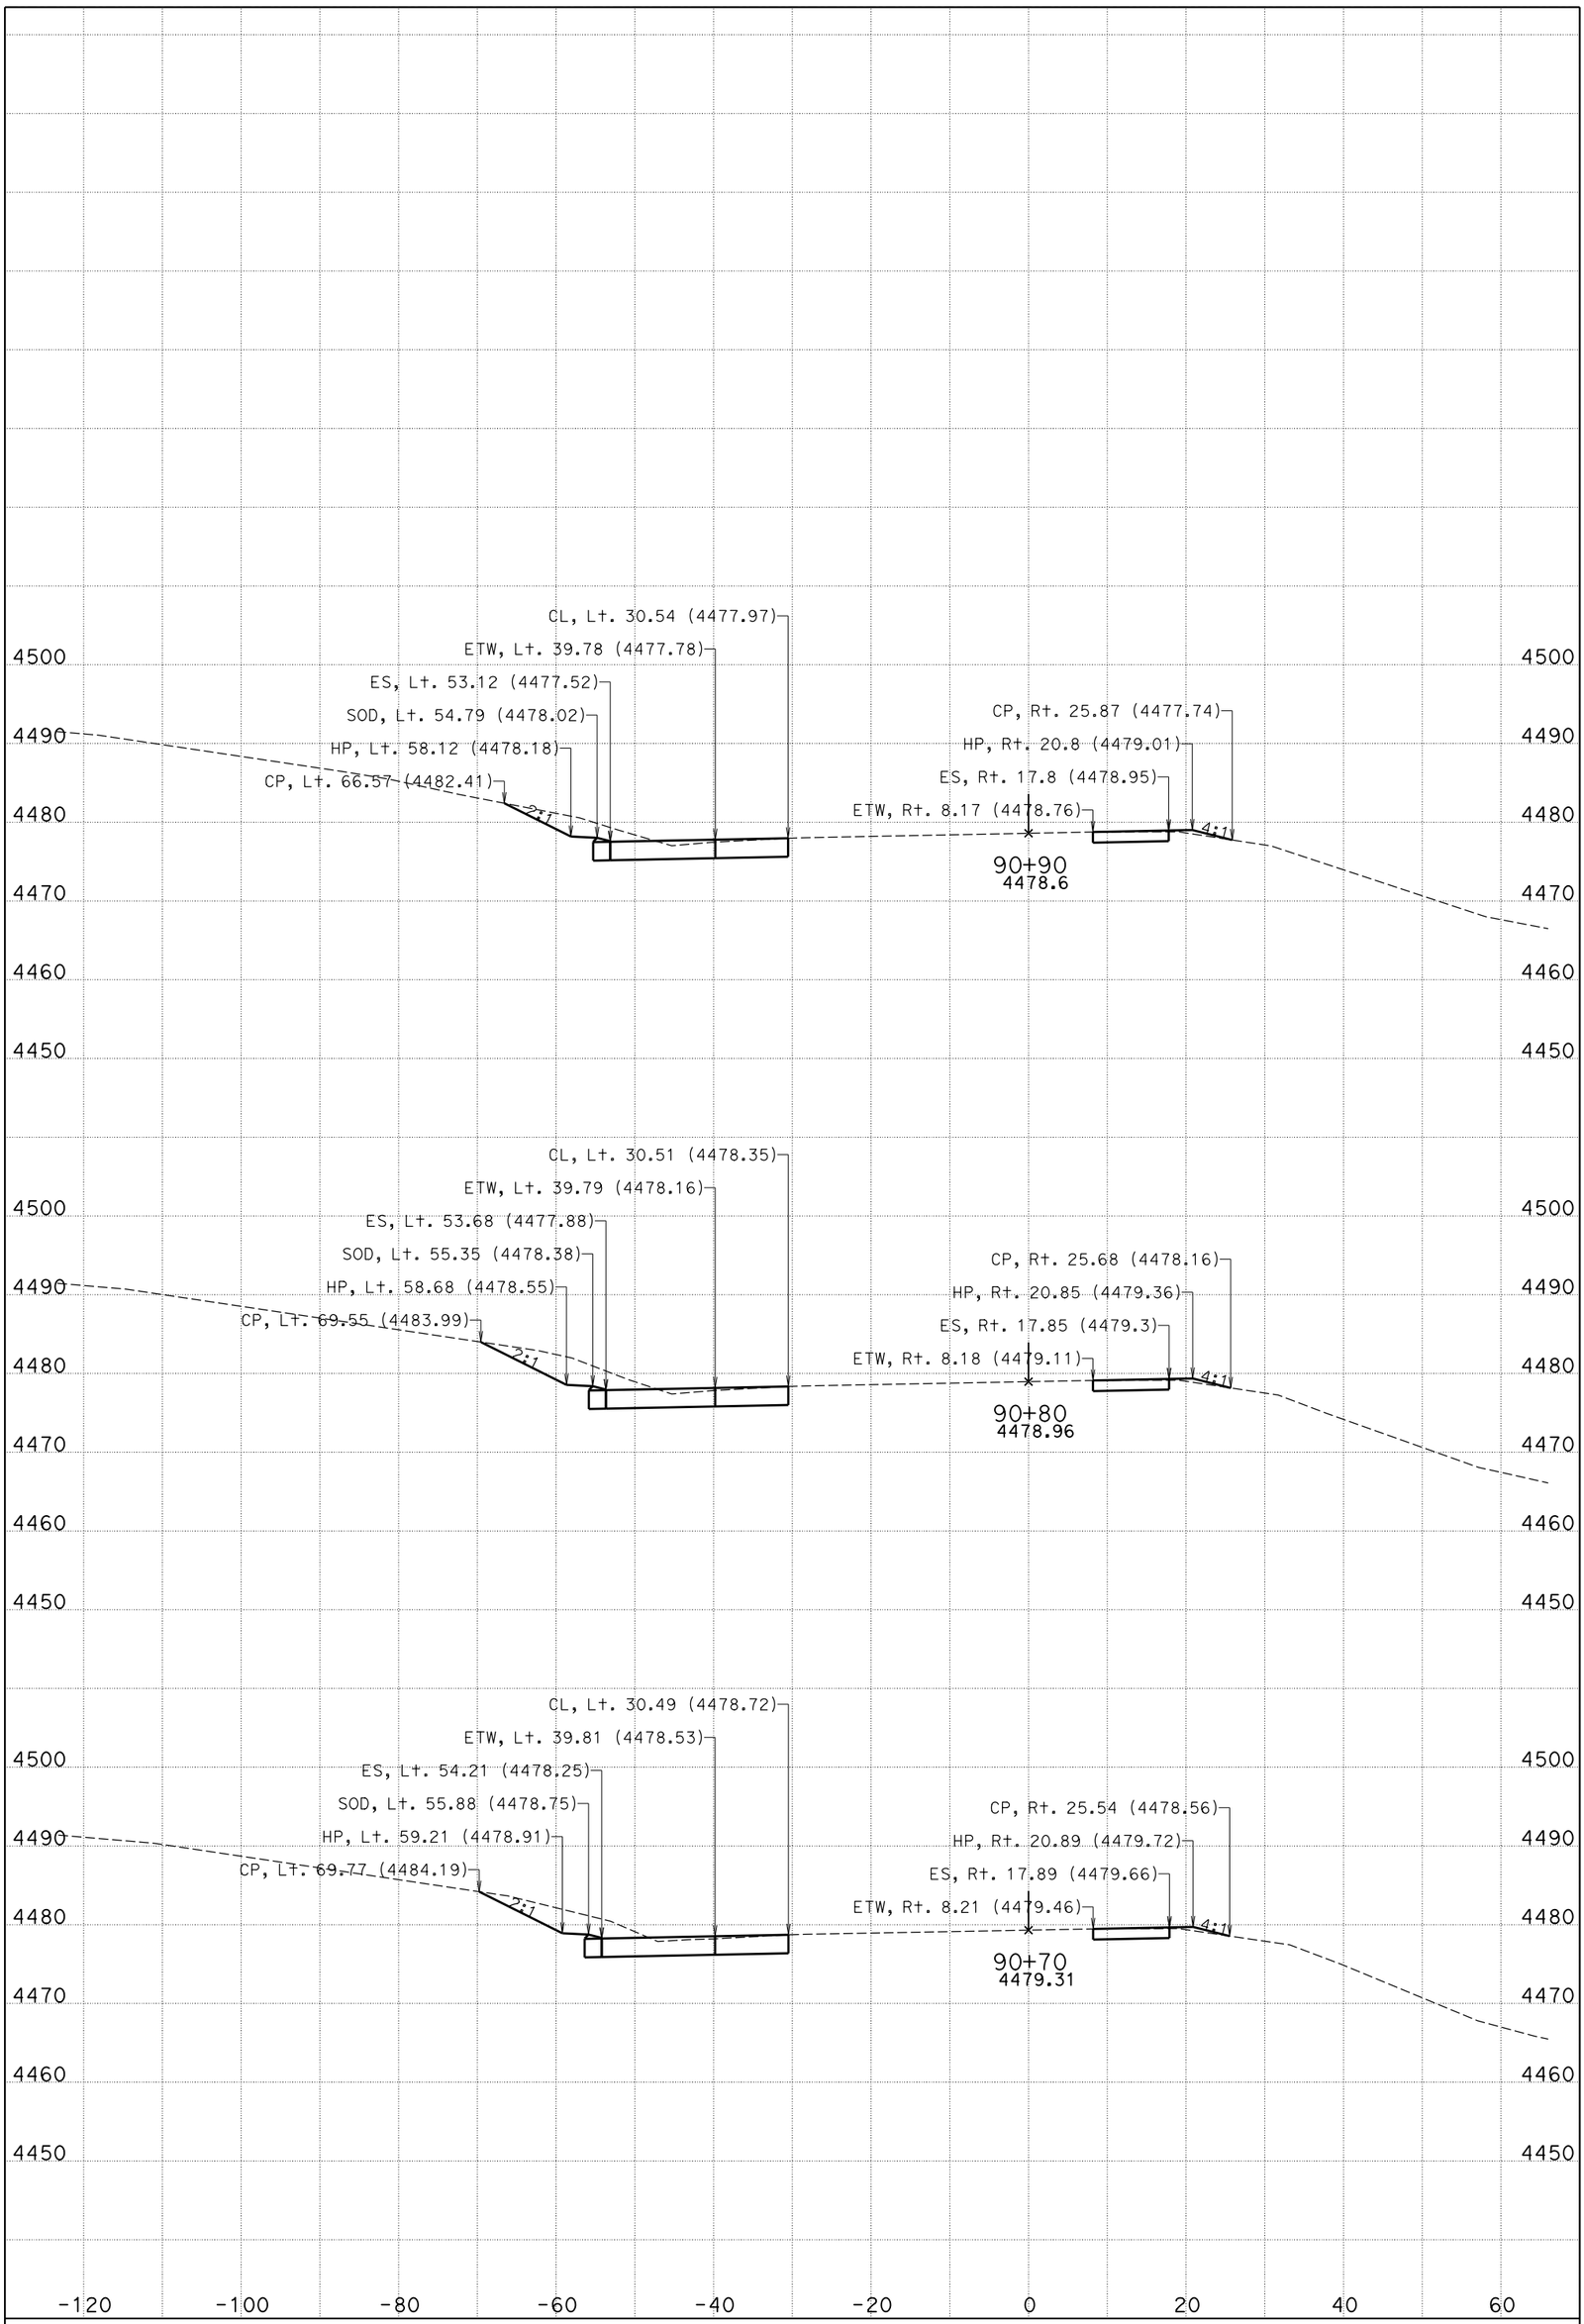

DATE: 11/4/2014

CENDA DITCH BRIDGE

CONTRACT: 0M280

DIST/CO/RTE/PM: 08/SBd/15/172.11/173.84

KC Project: 11025 File: D:\KCPron25n25\FG-Surface*slpro.ear

I-15

CROSS SECTIONS

SHEET 61 OF 99

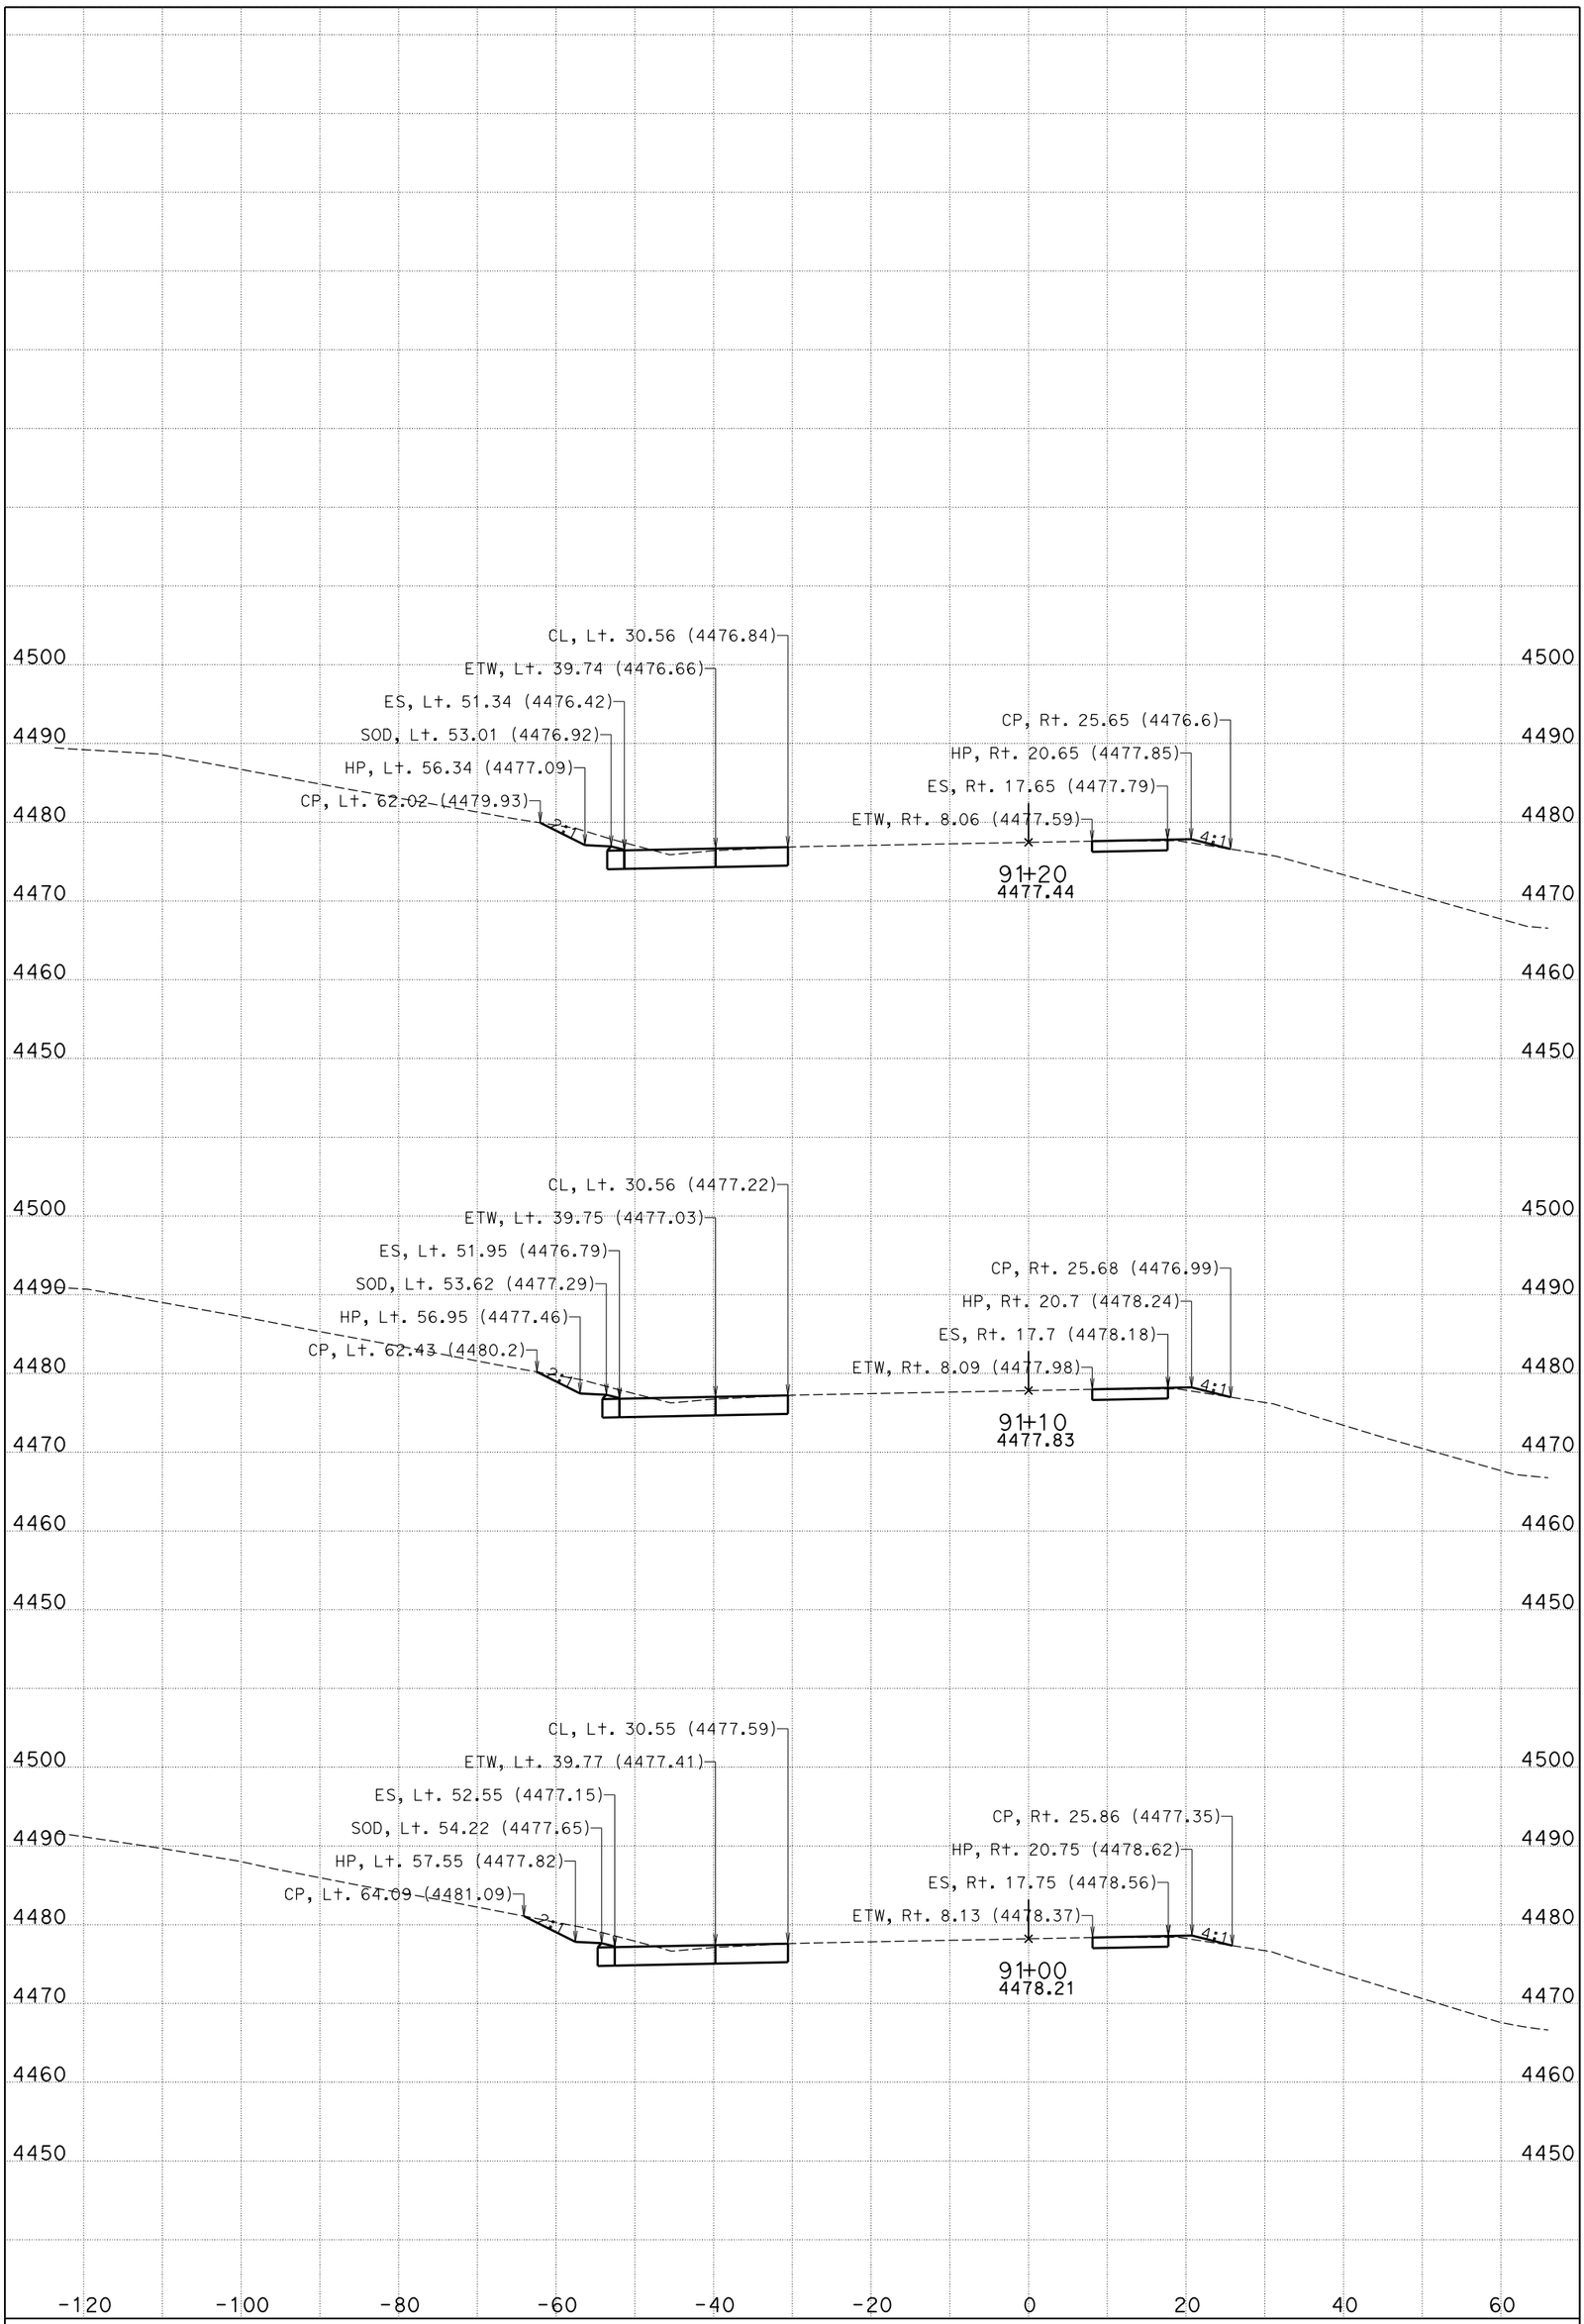

DATE: 11/4/2014

CENDA DITCH BRIDGE

CONTRACT: 0M280

DIST/CO/RTE/PM: 08/SBd/15/172.11/173.84

KC Project: 11025 File: D:\KCPron25n25\FG-Surface*slpro.ear

I-15

CROSS SECTIONS

SHEET 62 OF 99

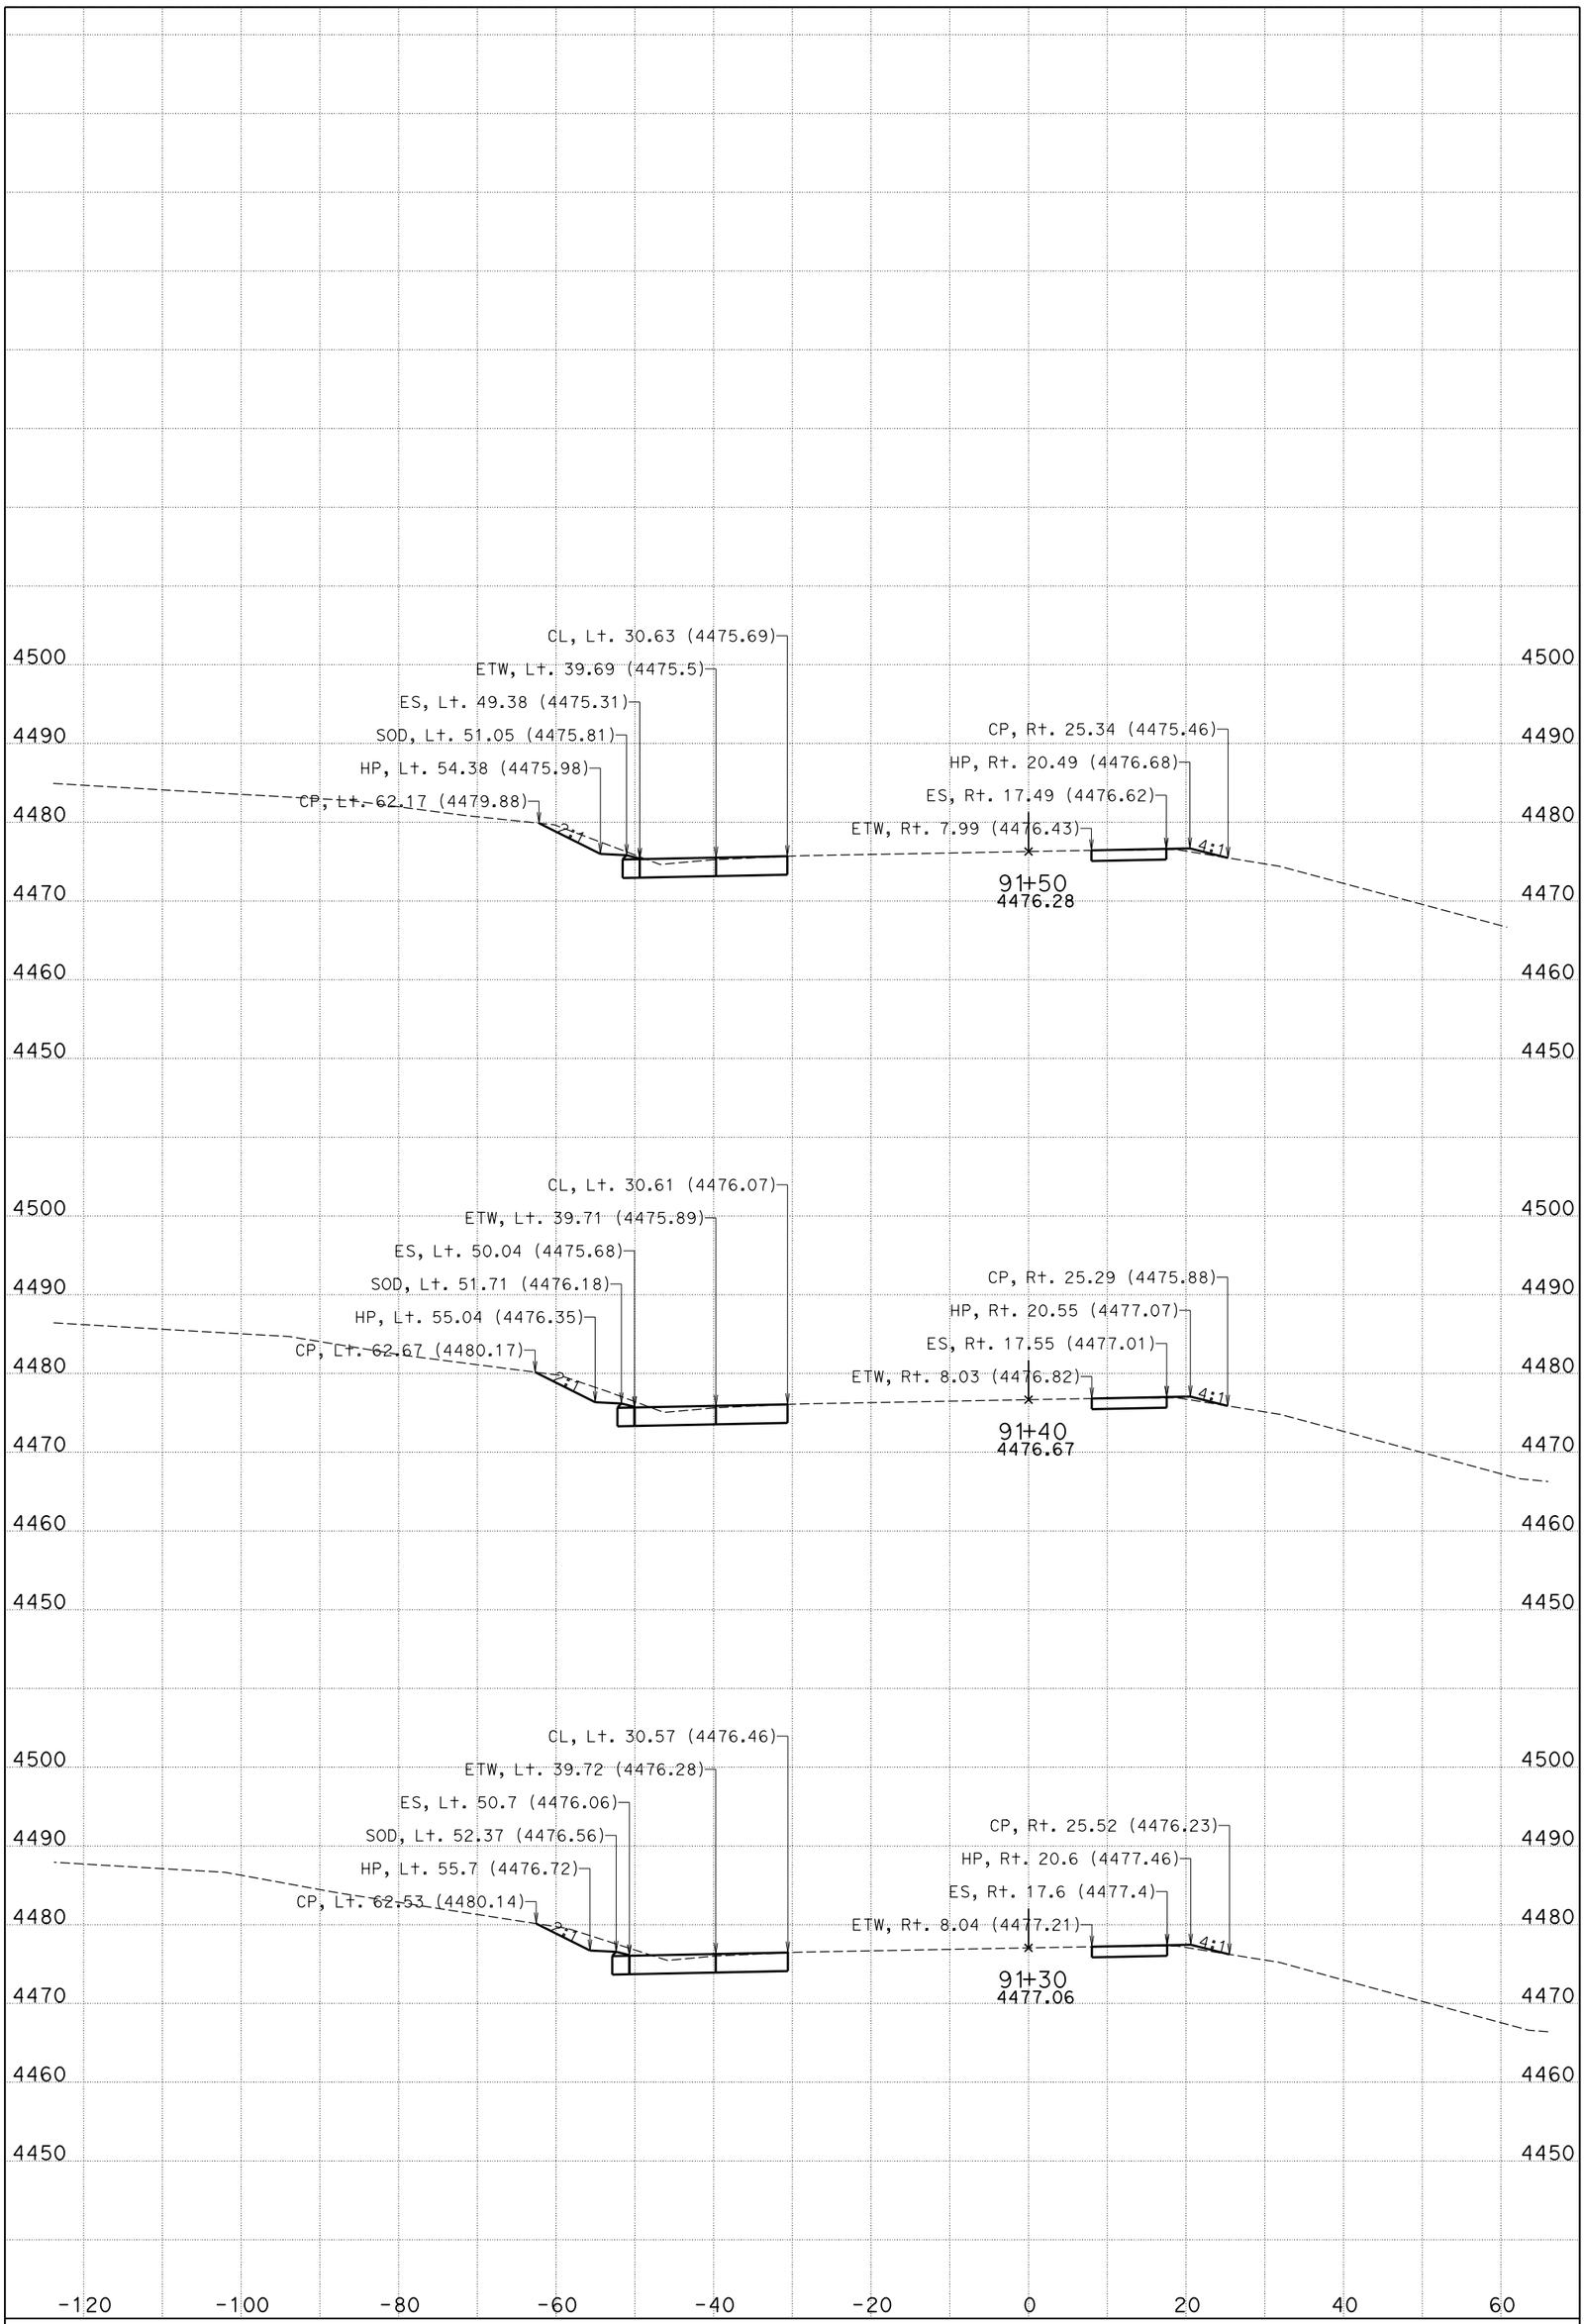

DATE: 11/4/2014

CENDA DITCH BRIDGE

CONTRACT: 0M280

DIST/CO/RTE/PM: 08/SBd/15/172.11/173.84

KC Project: 11025 File: D:\KCPron25n25\FG-Surface*slpro.ear

I-15

CROSS SECTIONS

SHEET 63 OF 99

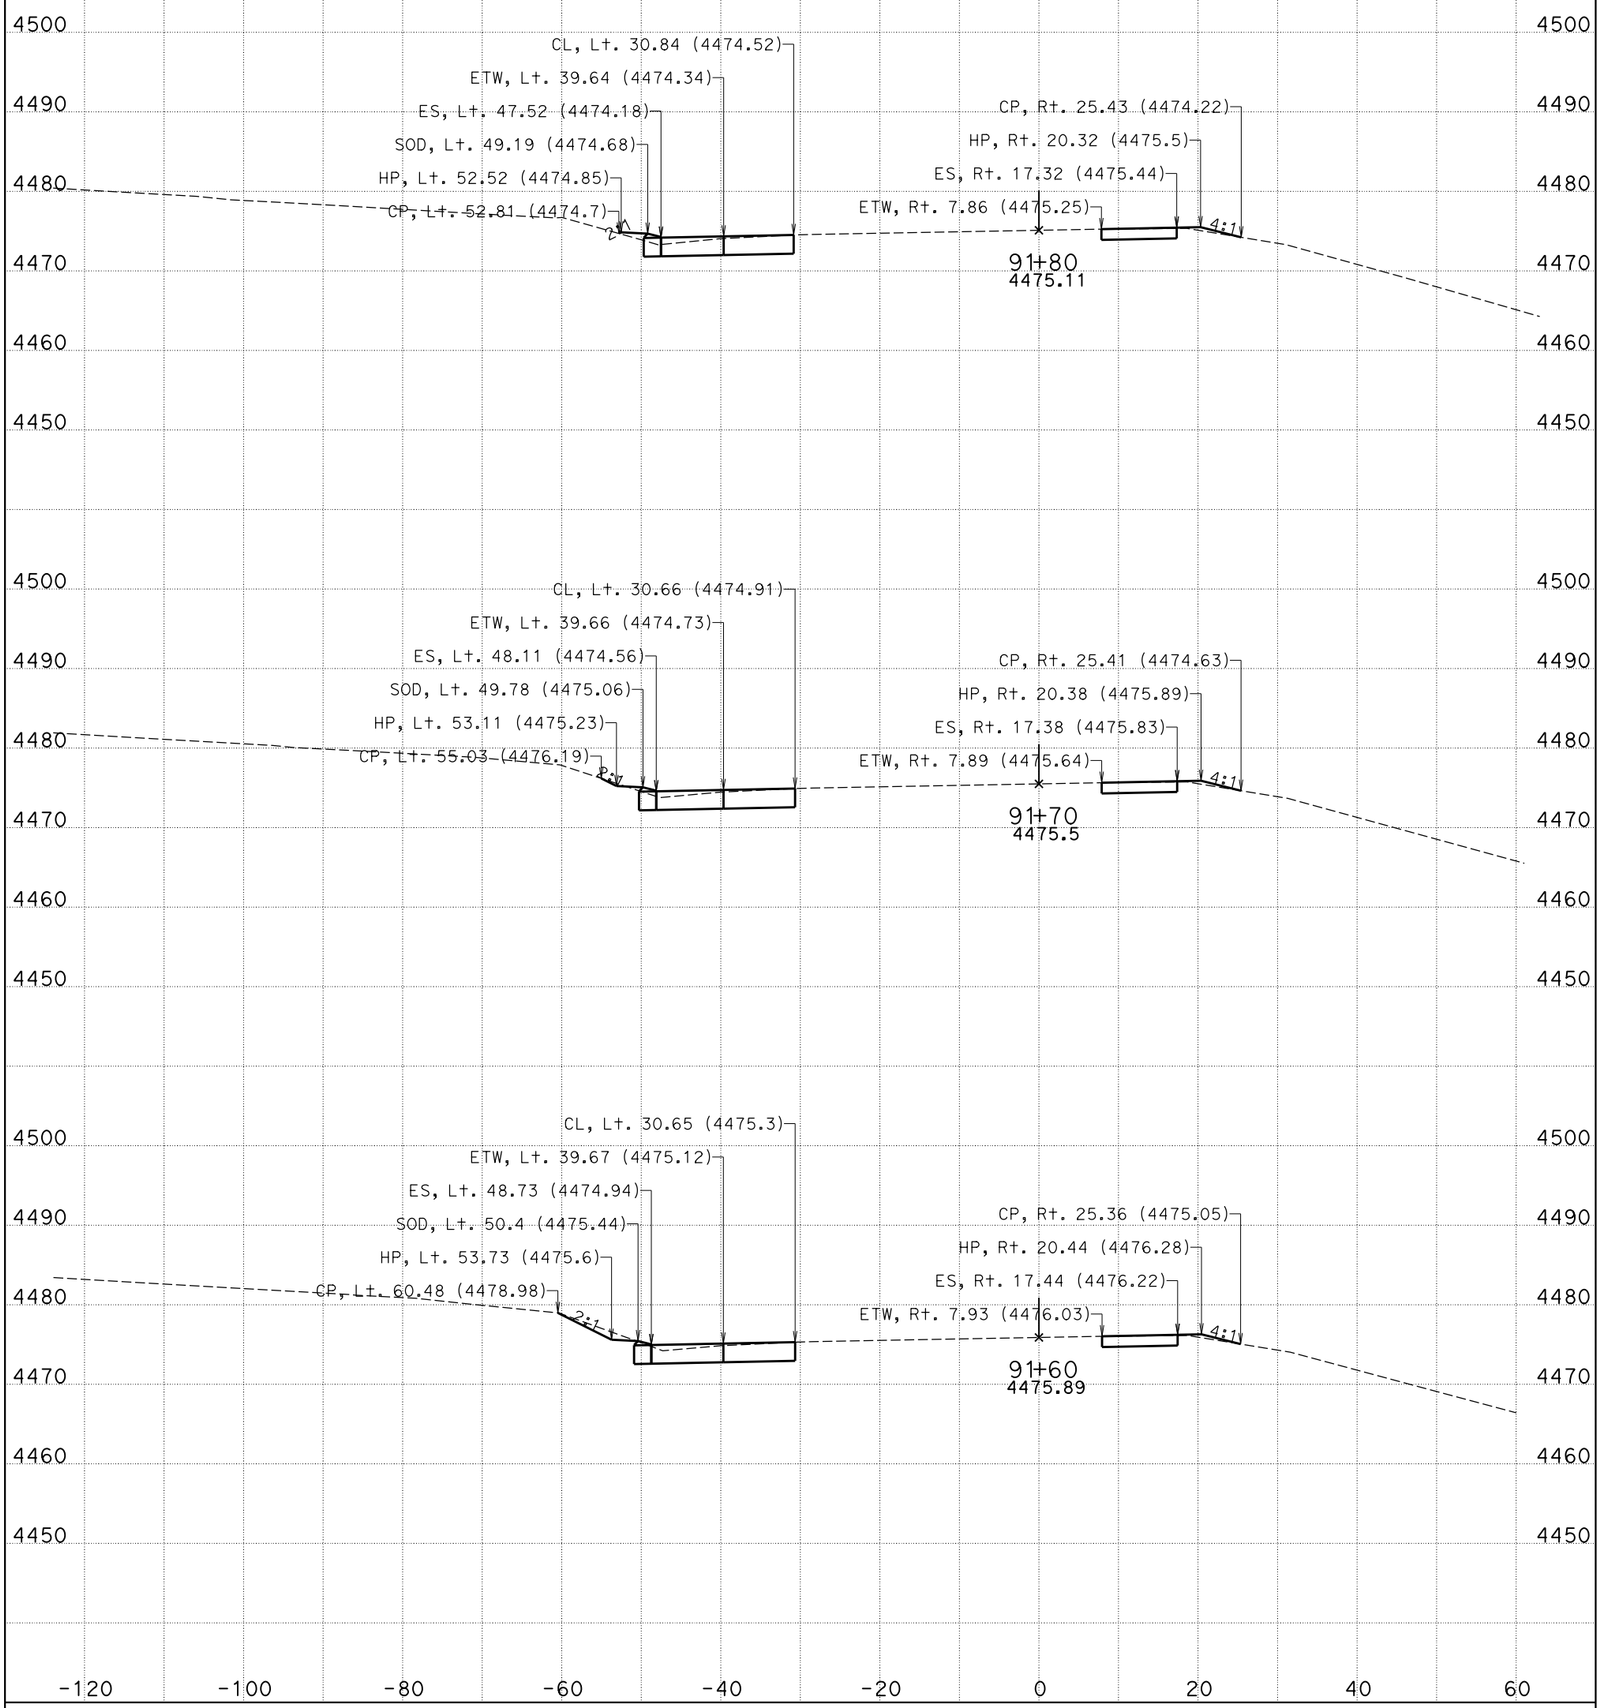

DATE: 11/4/2014

CENDA DITCH BRIDGE

CONTRACT: 0M280

DIST/CO/RTE/PM: 08/SBd/15/172.11/173.84

KC Project: 11025 File: D:\KCPron25n25\FG-Surface*slpro.ear

I-15

CROSS SECTIONS

SHEET 64 OF 99

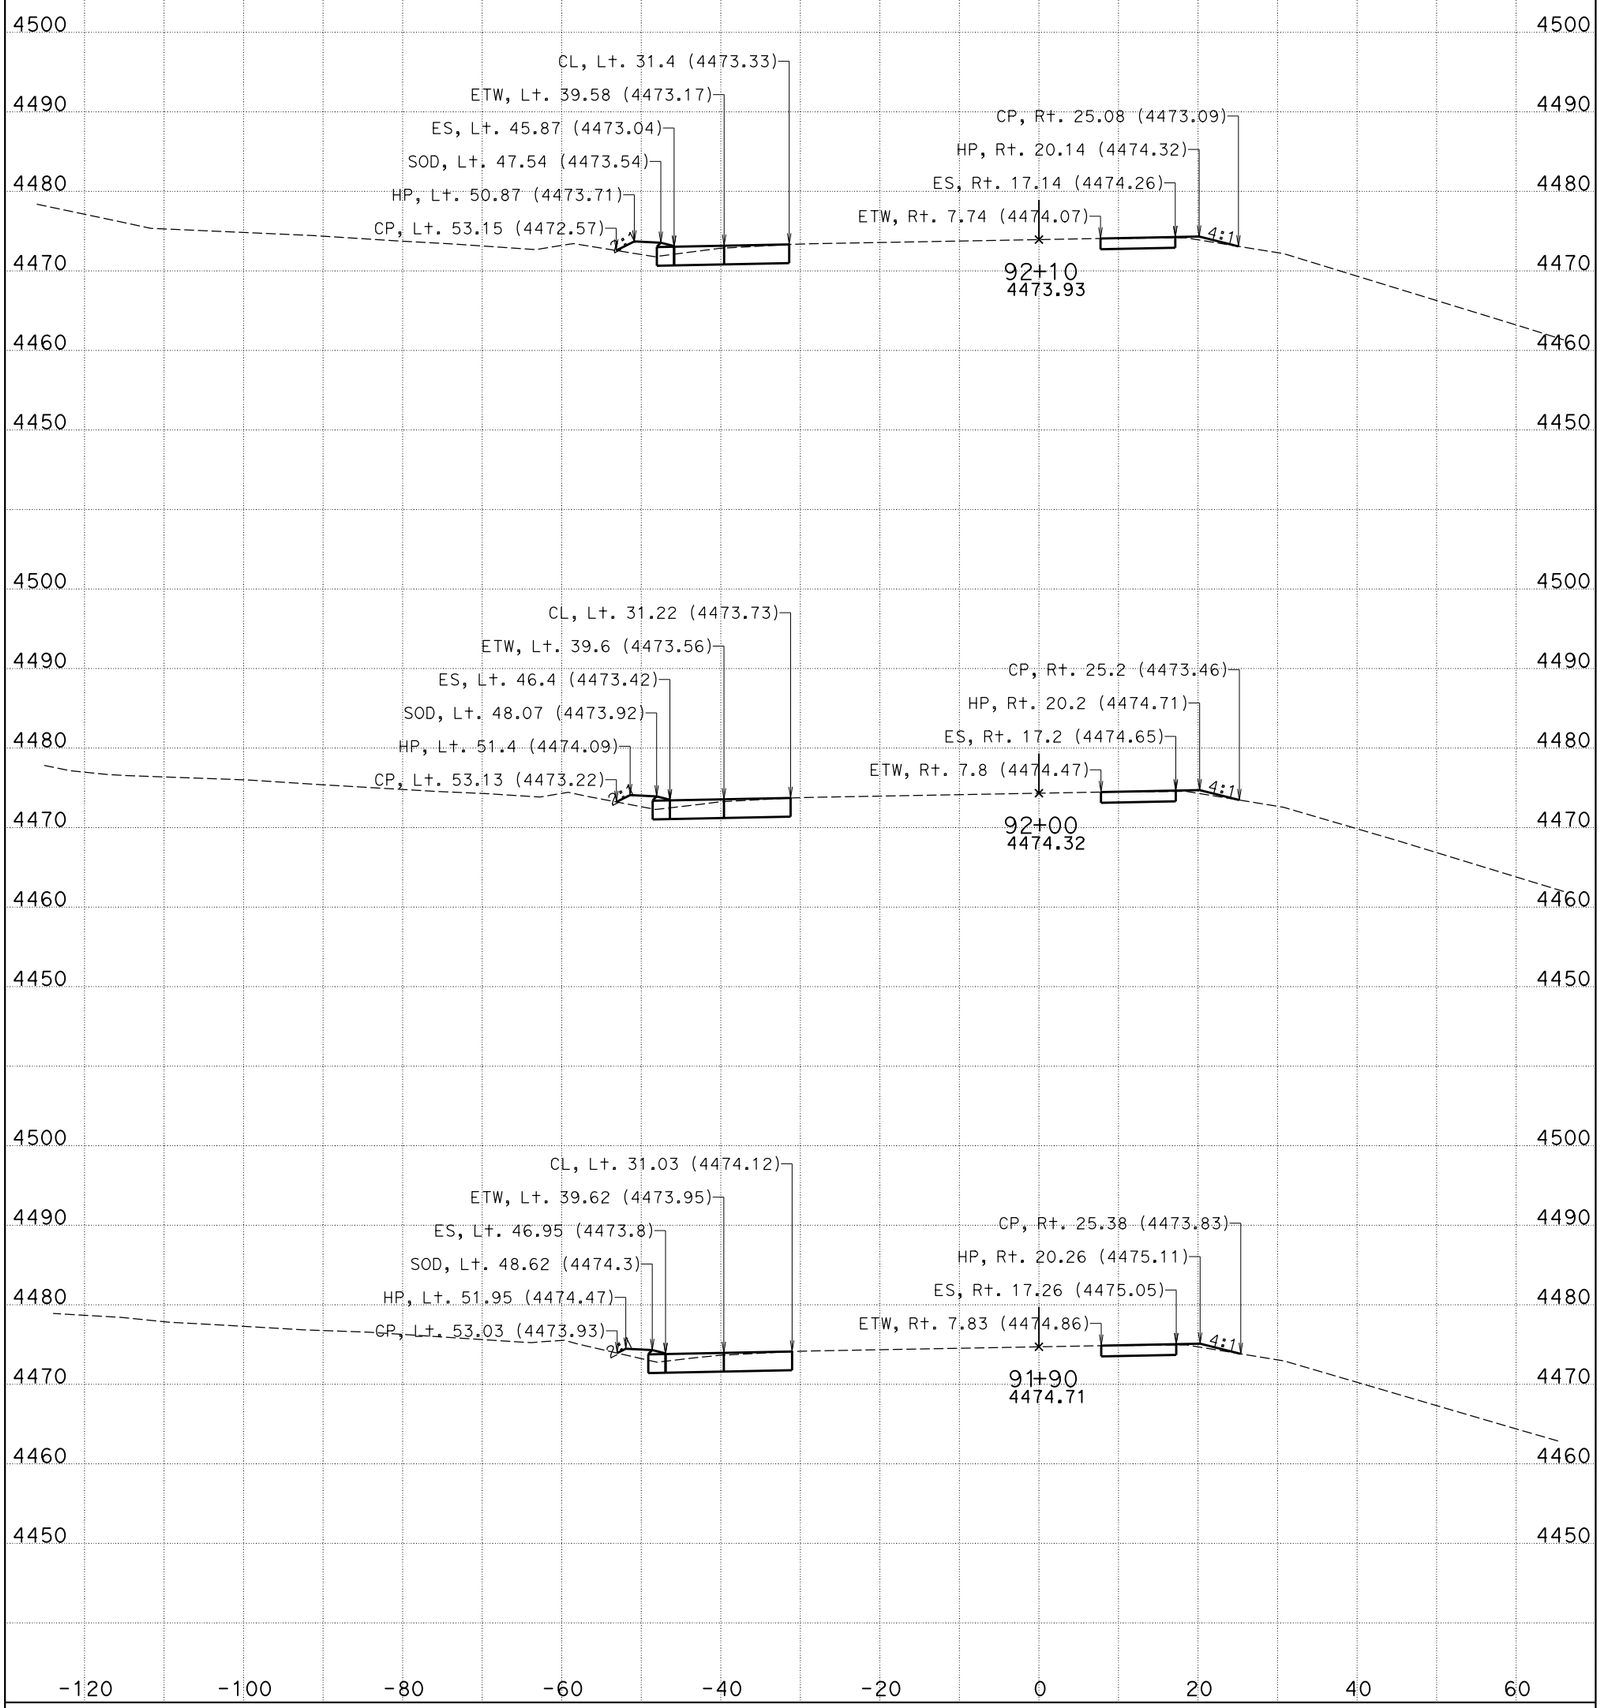

DATE: 11/4/2014

CENDA DITCH BRIDGE

CONTRACT: 0M280

DIST/CO/RTE/PM: 08/SBd/15/172.11/173.84

KC Project: 11025 File: D:\KCPron25n25\FG-Surface*slpro.ear

I-15

CROSS SECTIONS

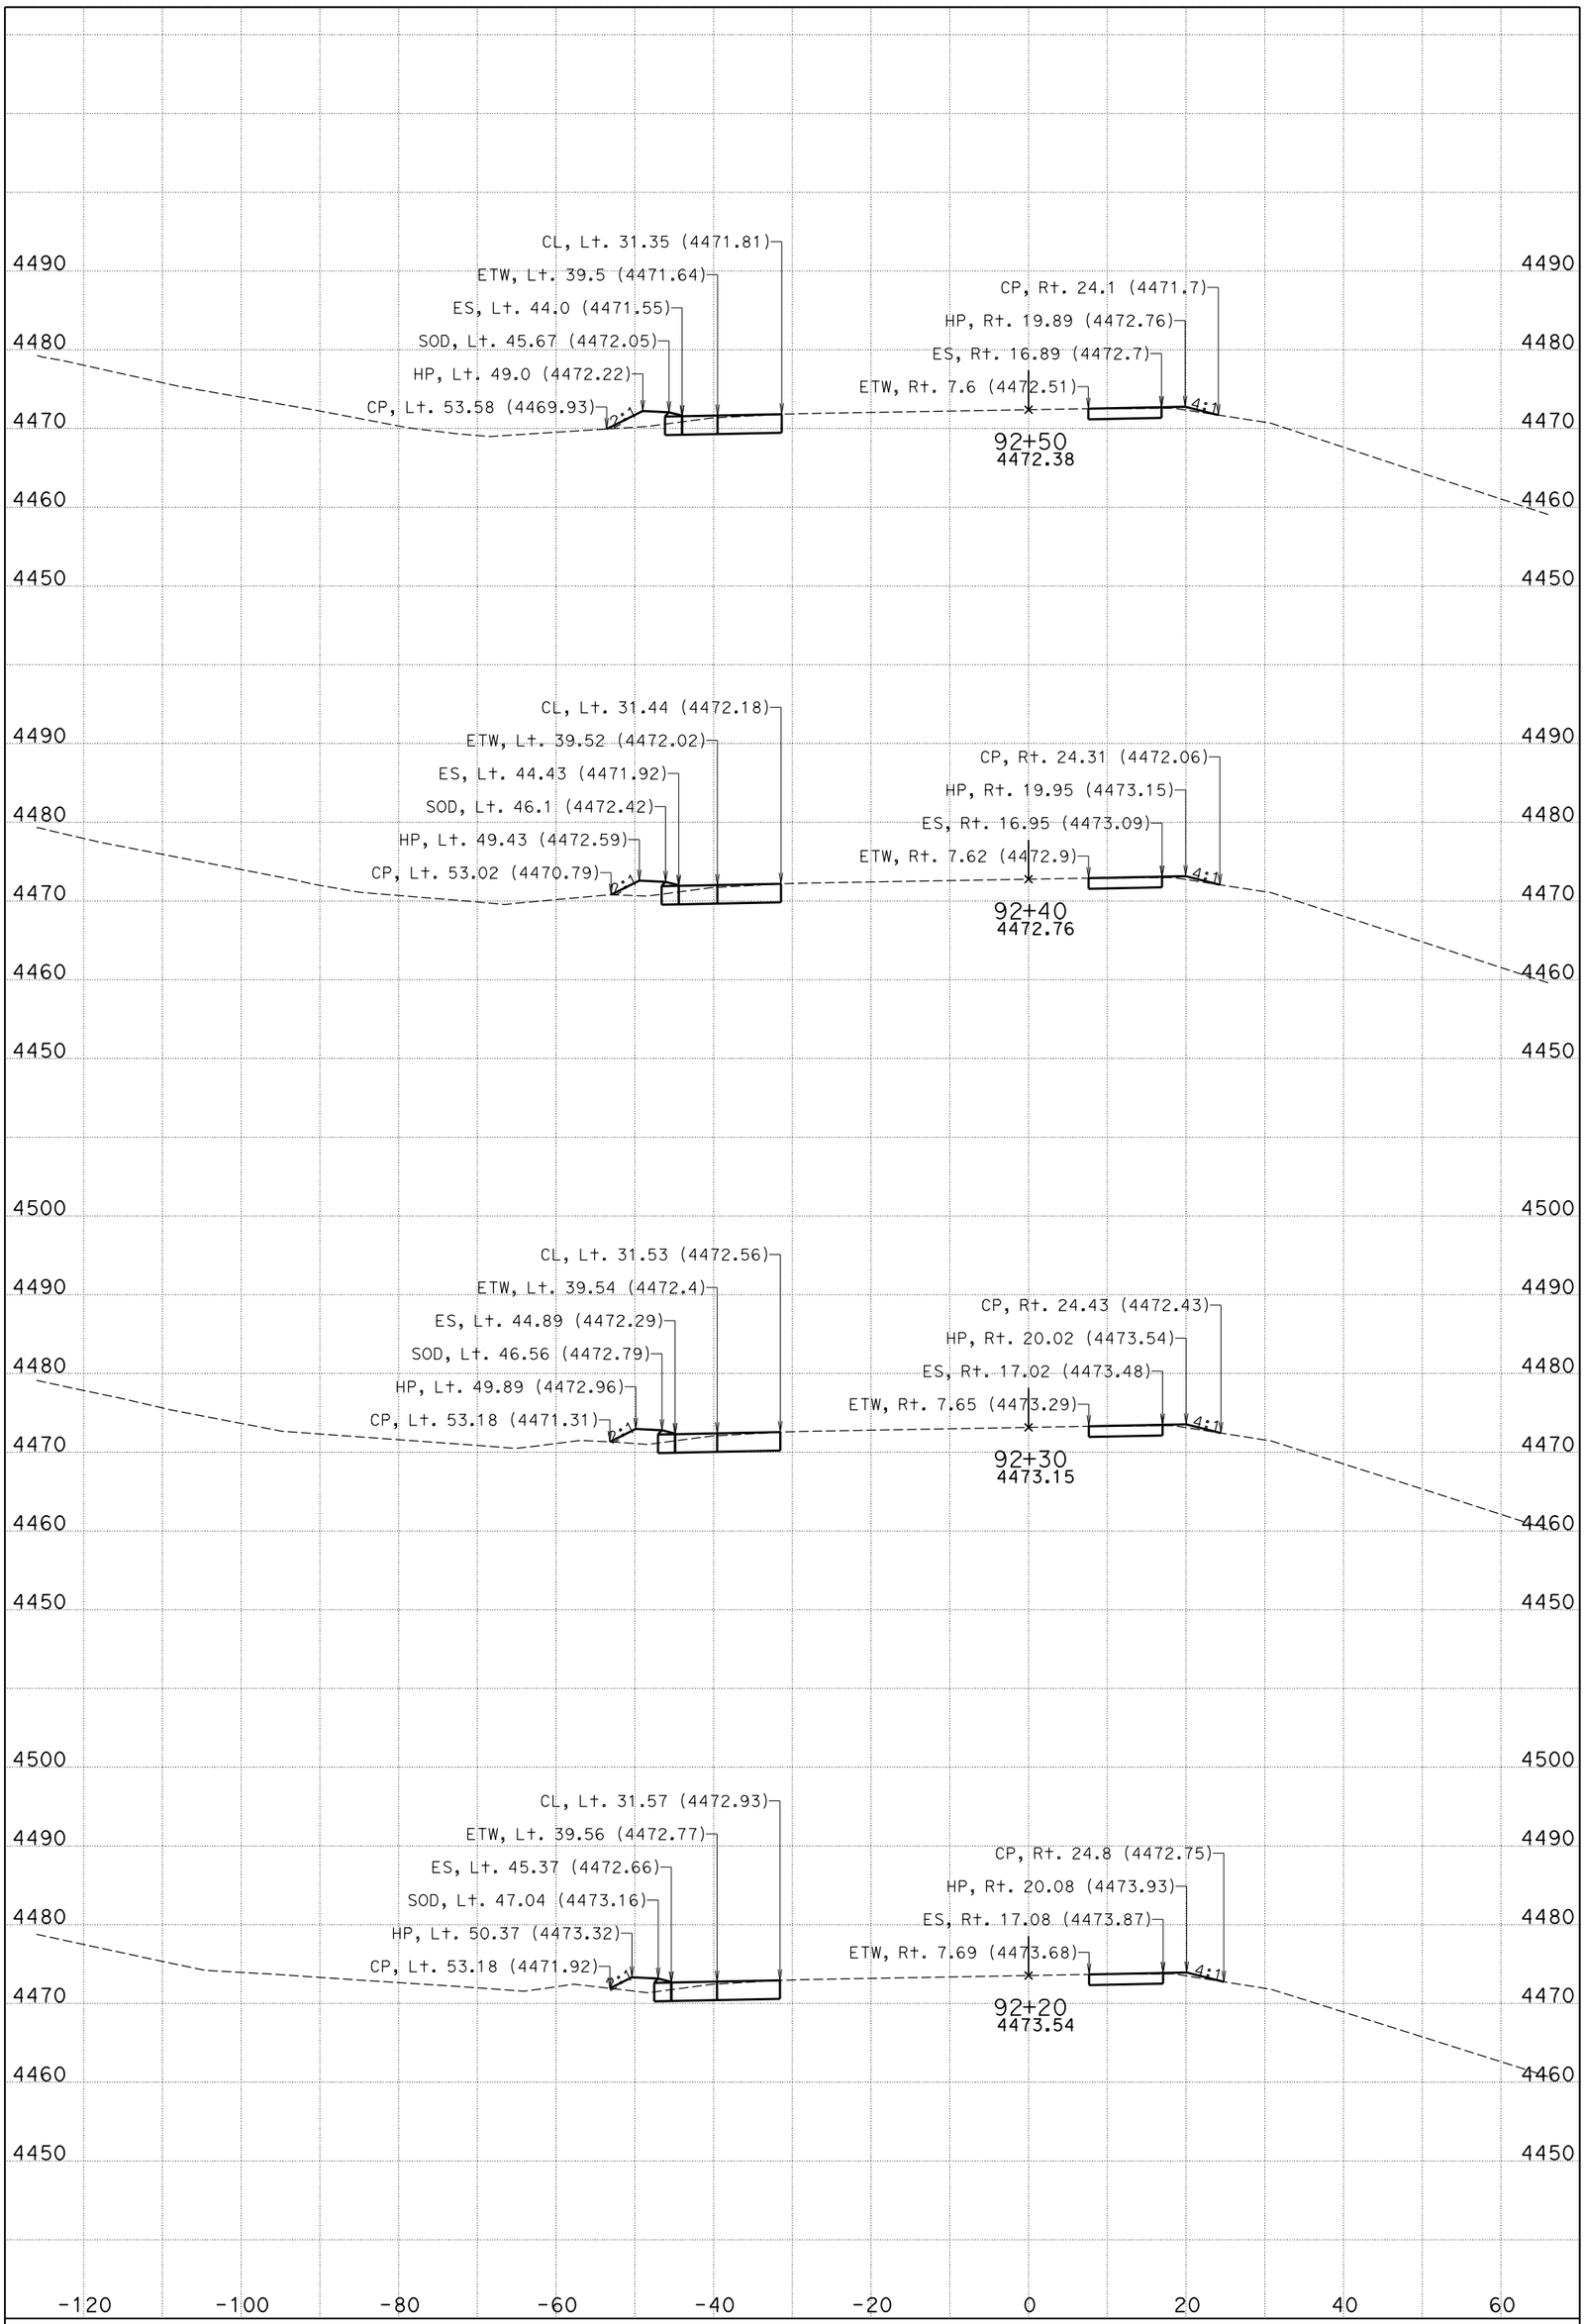

DATE: 11/4/2014

CENDA DITCH BRIDGE

CONTRACT: 0M280

DIST/CO/RTE/PM: 08/SBd/15/172.11/173.84

KC Project: 11025 File: D:\KCPron25n25\FG-Surface*slpro.ear

I-15

CROSS SECTIONS

SHEET 66 OF 99

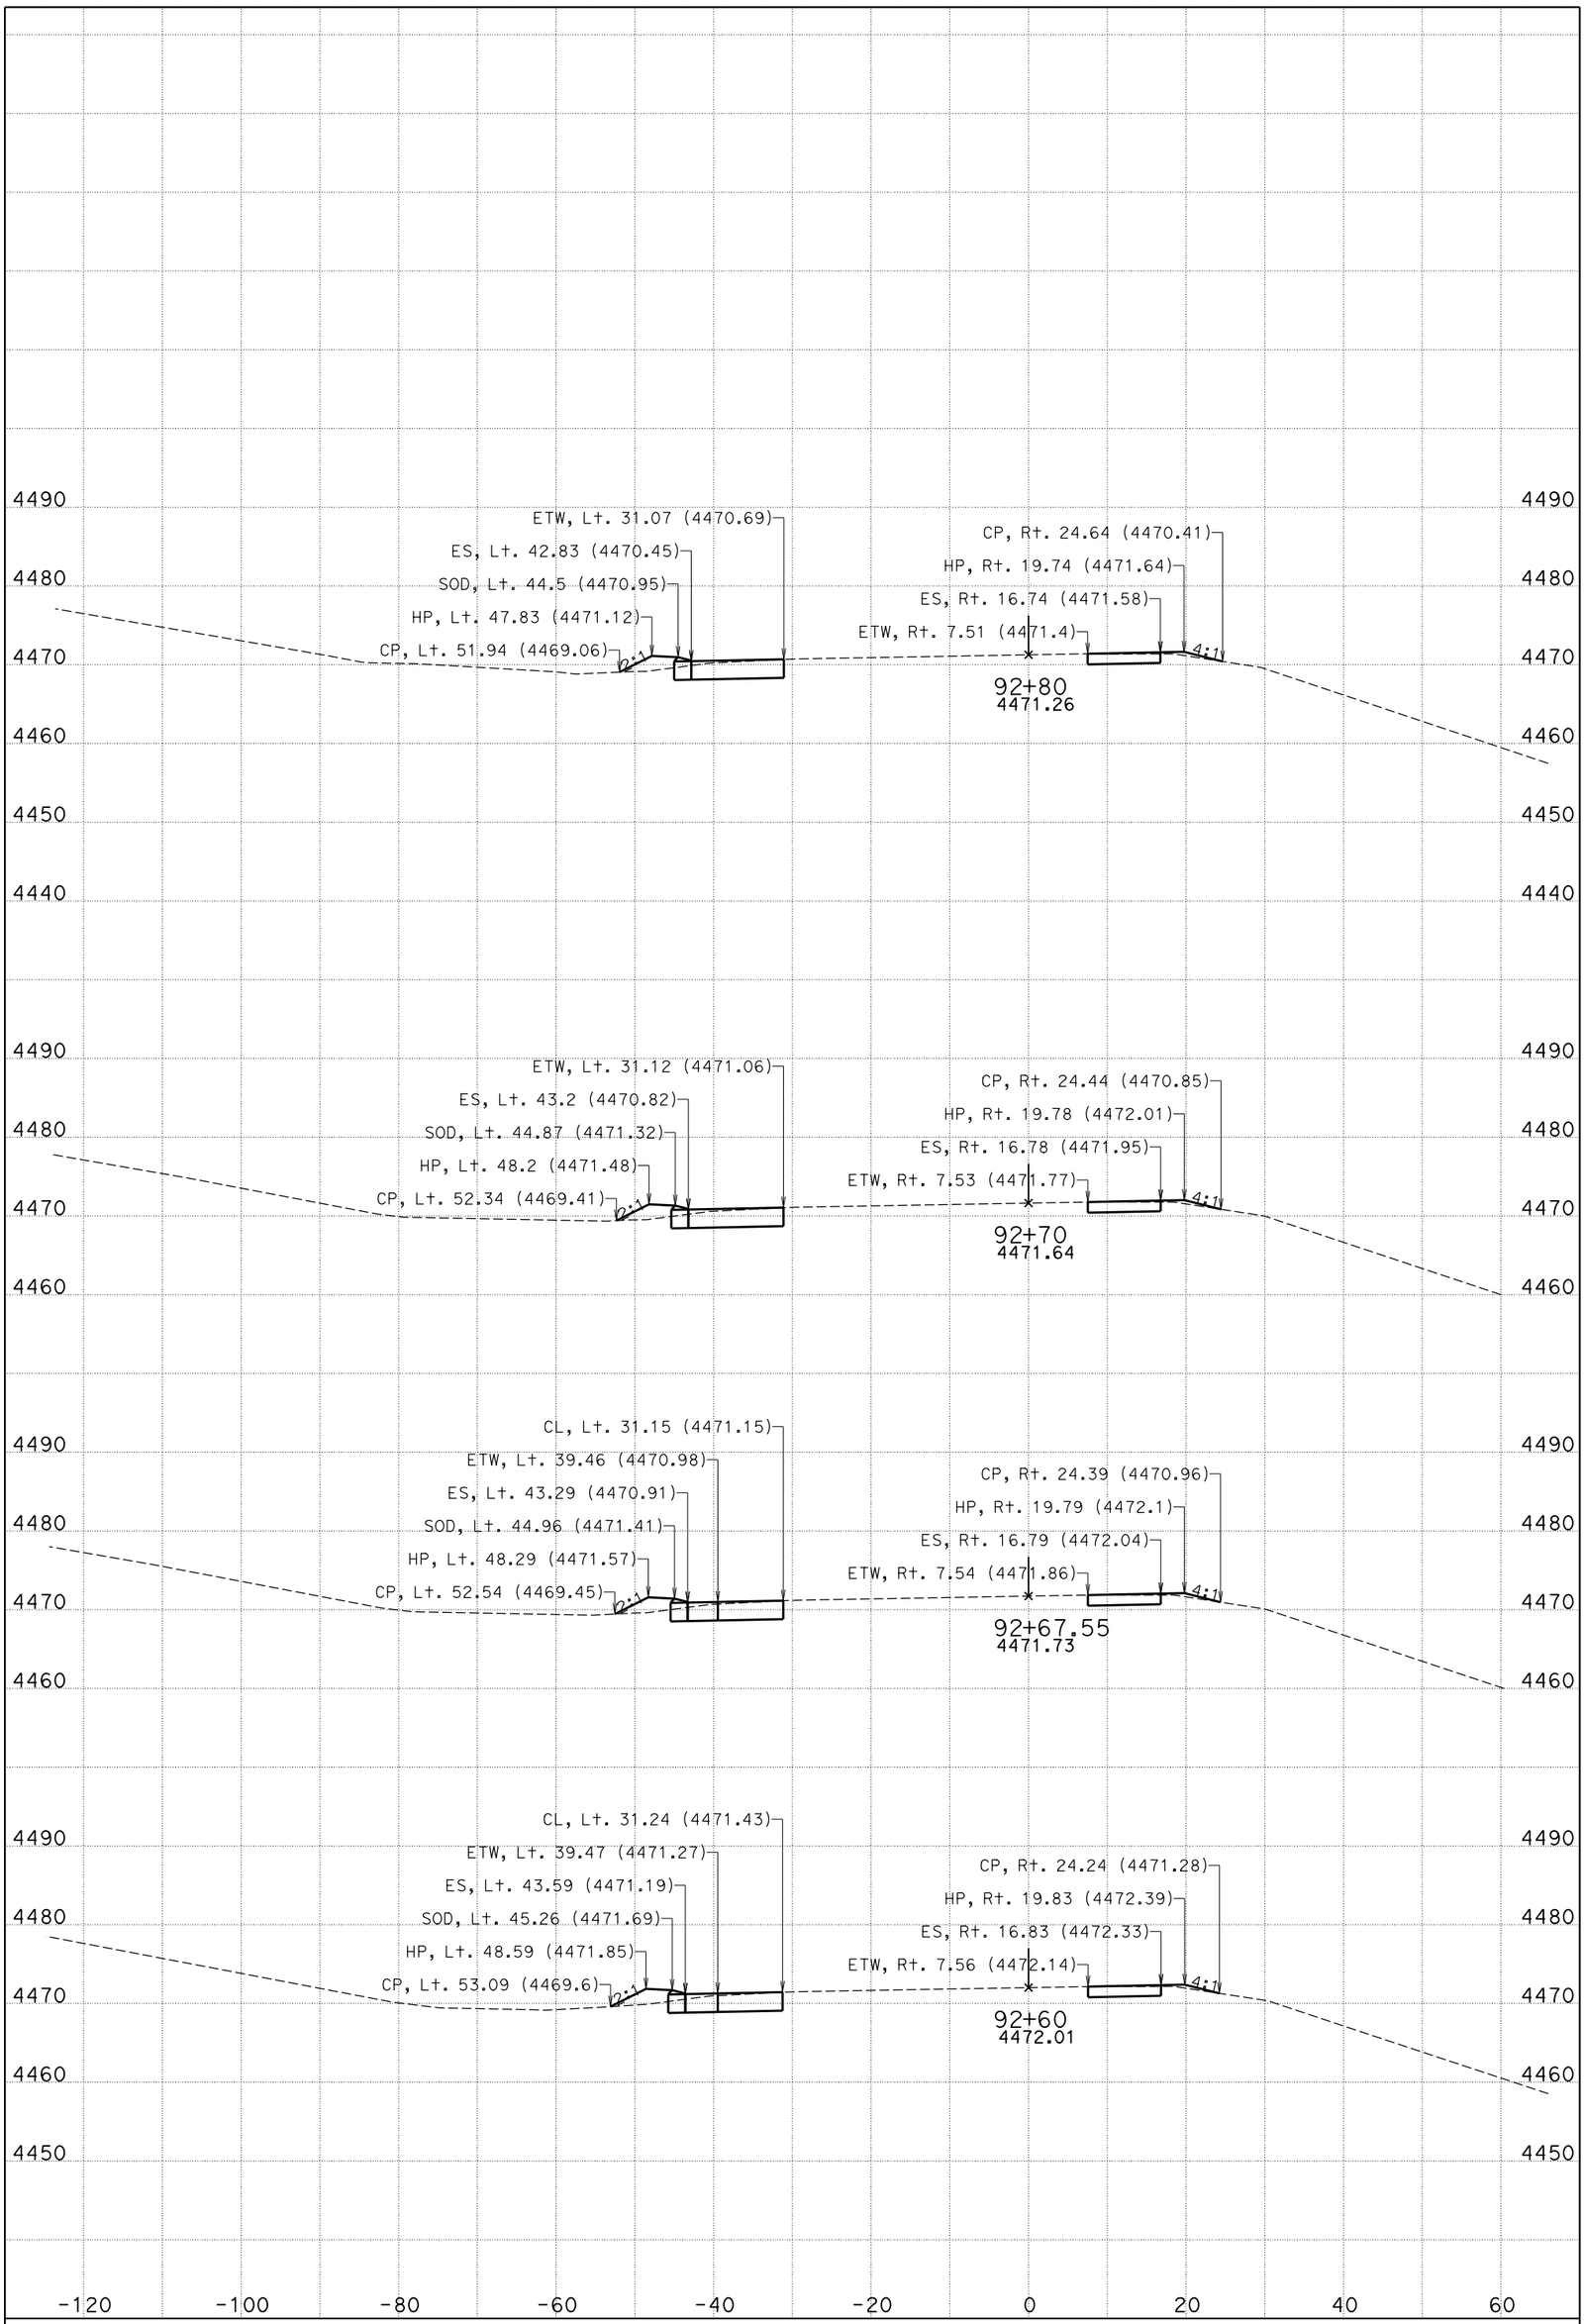

DATE: 11/4/2014

CENDA DITCH BRIDGE

CONTRACT: 0M280

DIST/CO/RTE/PM: 08/SBd/15/172.11/173.84

KC Project: 11025 File: D:\KCPron25n25\FG-Surface*slpro.ear

I-15

CROSS SECTIONS

SHEET 67 OF 99

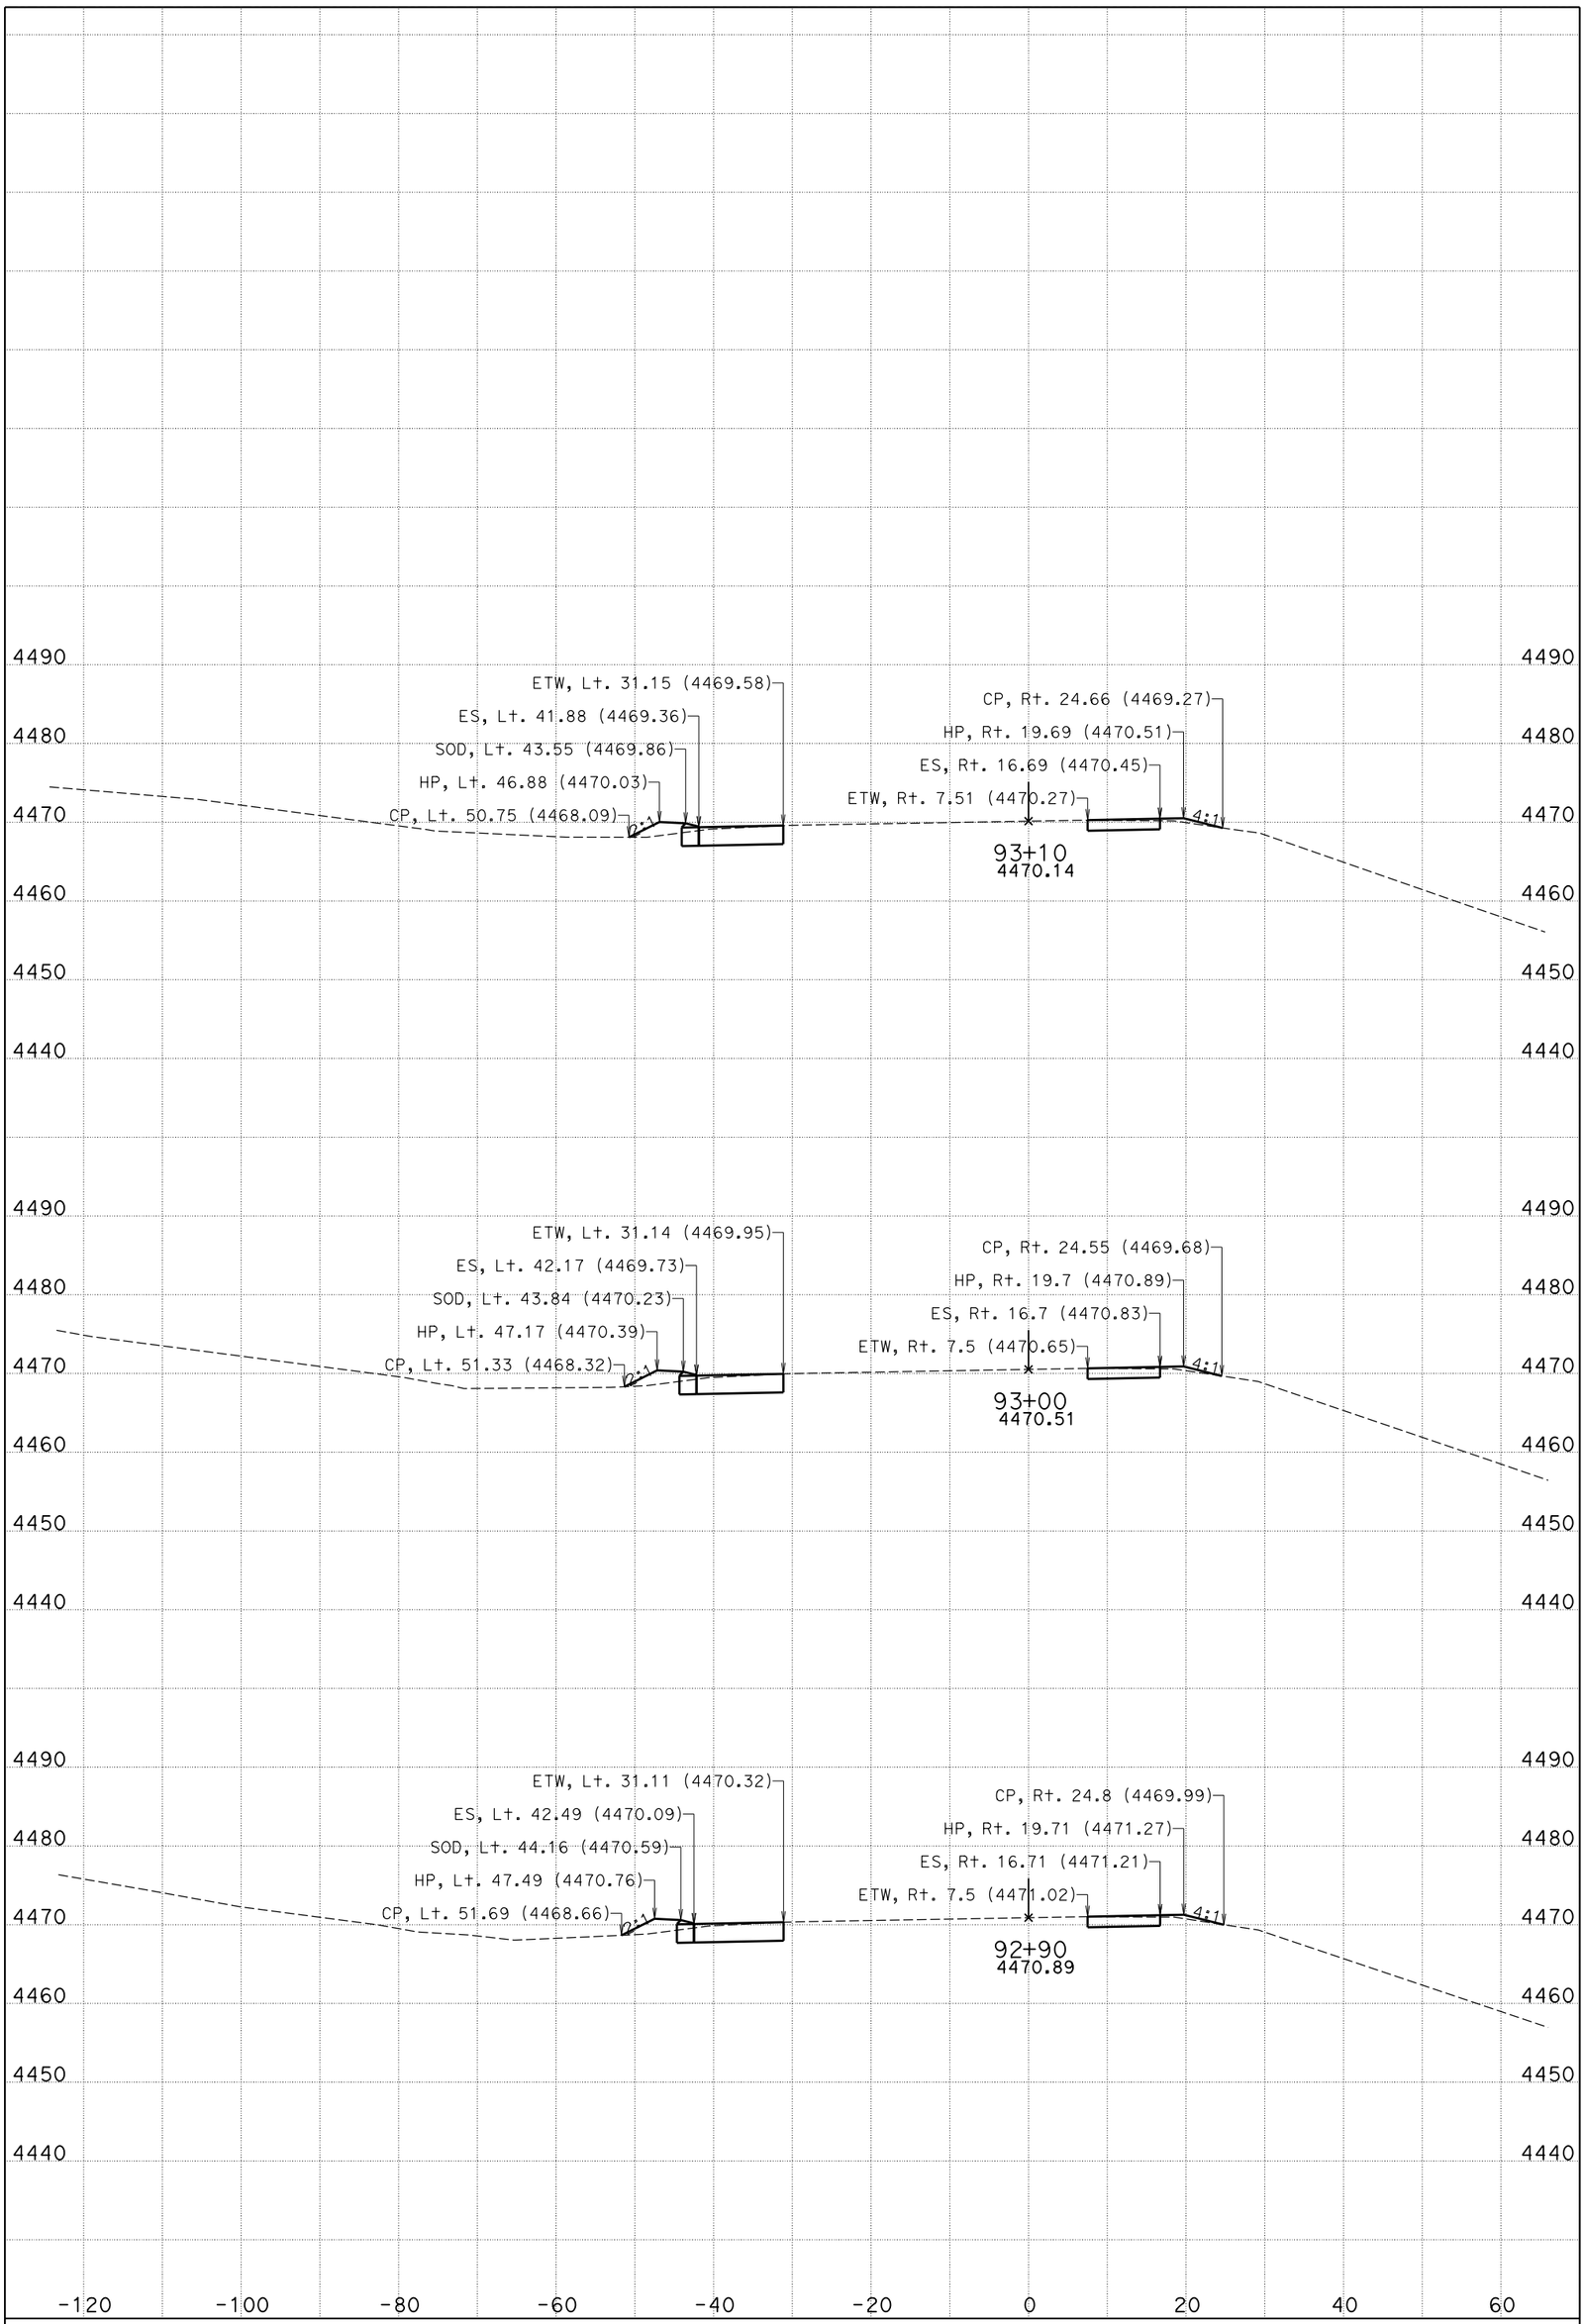

DATE: 11/4/2014

CENDA DITCH BRIDGE

CONTRACT: 0M280

DIST/CO/RTE/PM: 08/SBd/15/172.11/173.84

KC Project: 11025 File: D:\KCPron25n25\FG-Surface*slpro.ear

I-15

CROSS SECTIONS

SHEET 68 OF 99

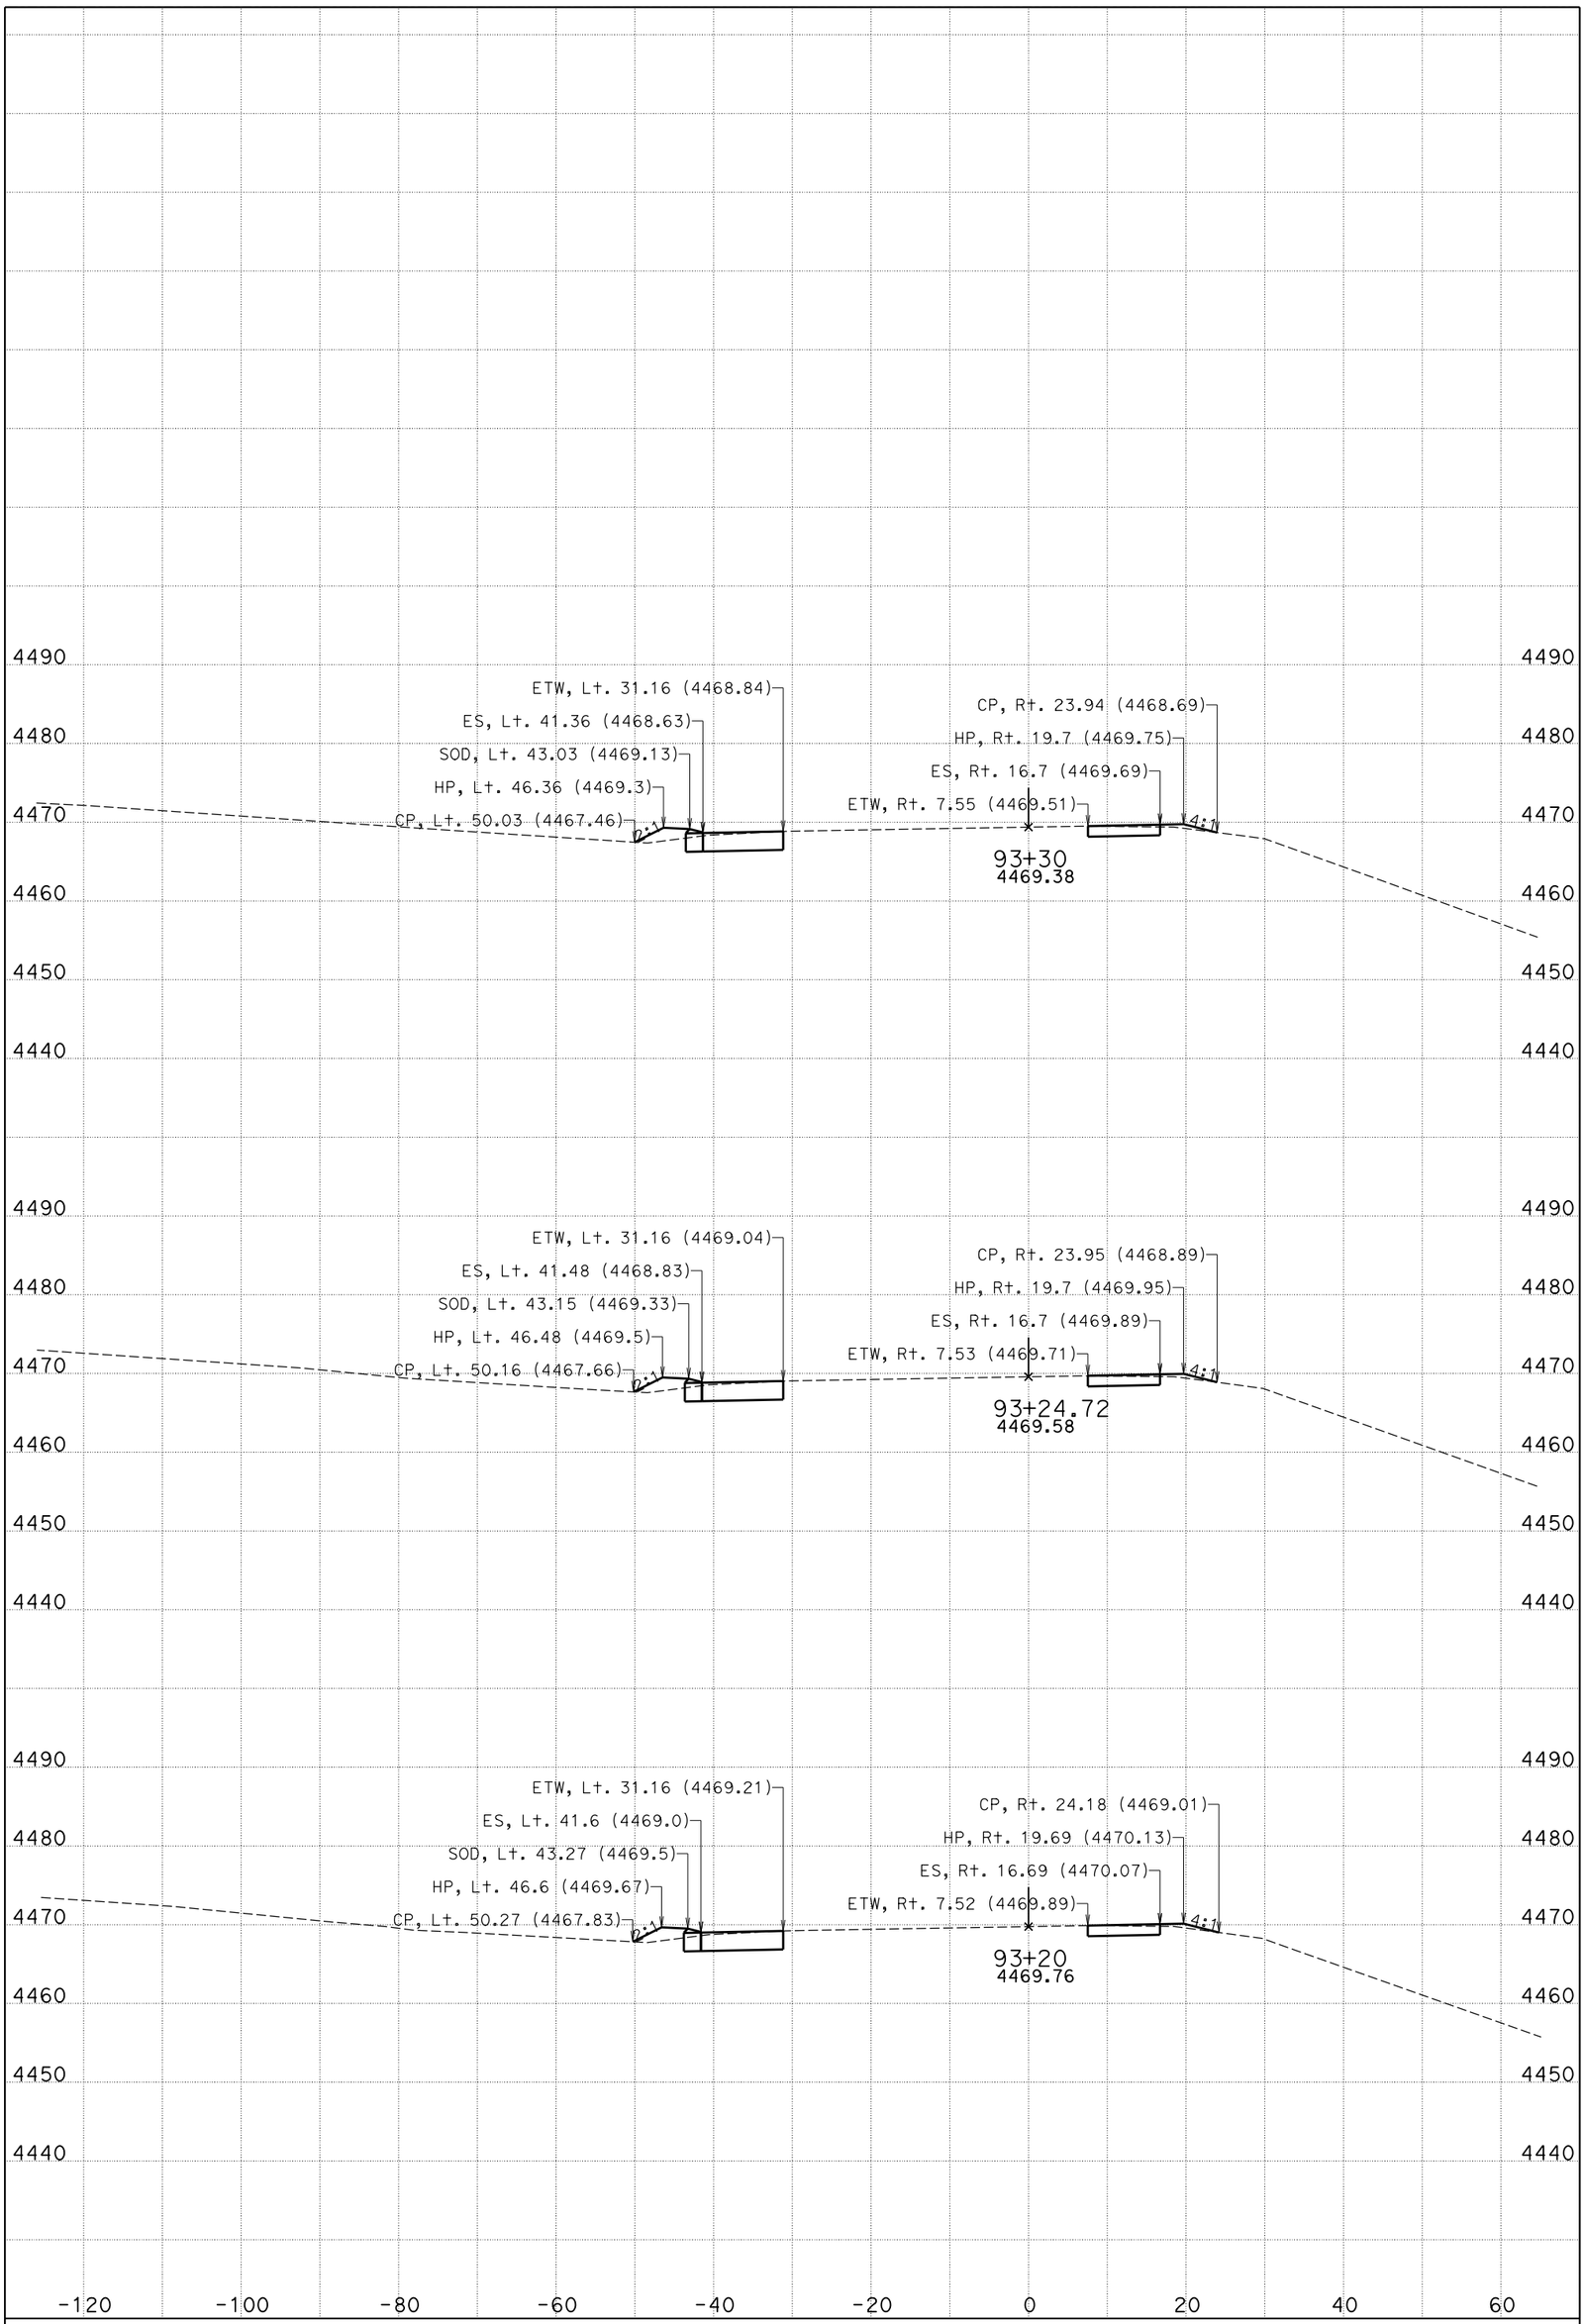

DATE: 11/4/2014

CENDA DITCH BRIDGE

CONTRACT: 0M280

DIST/CO/RTE/PM: 08/SBd/15/172.11/173.84

KC Project: 11025 File: D:\KCPron25n25\FG-Surface*slpro.ear

I-15

CROSS SECTIONS

SHEET 69 OF 99

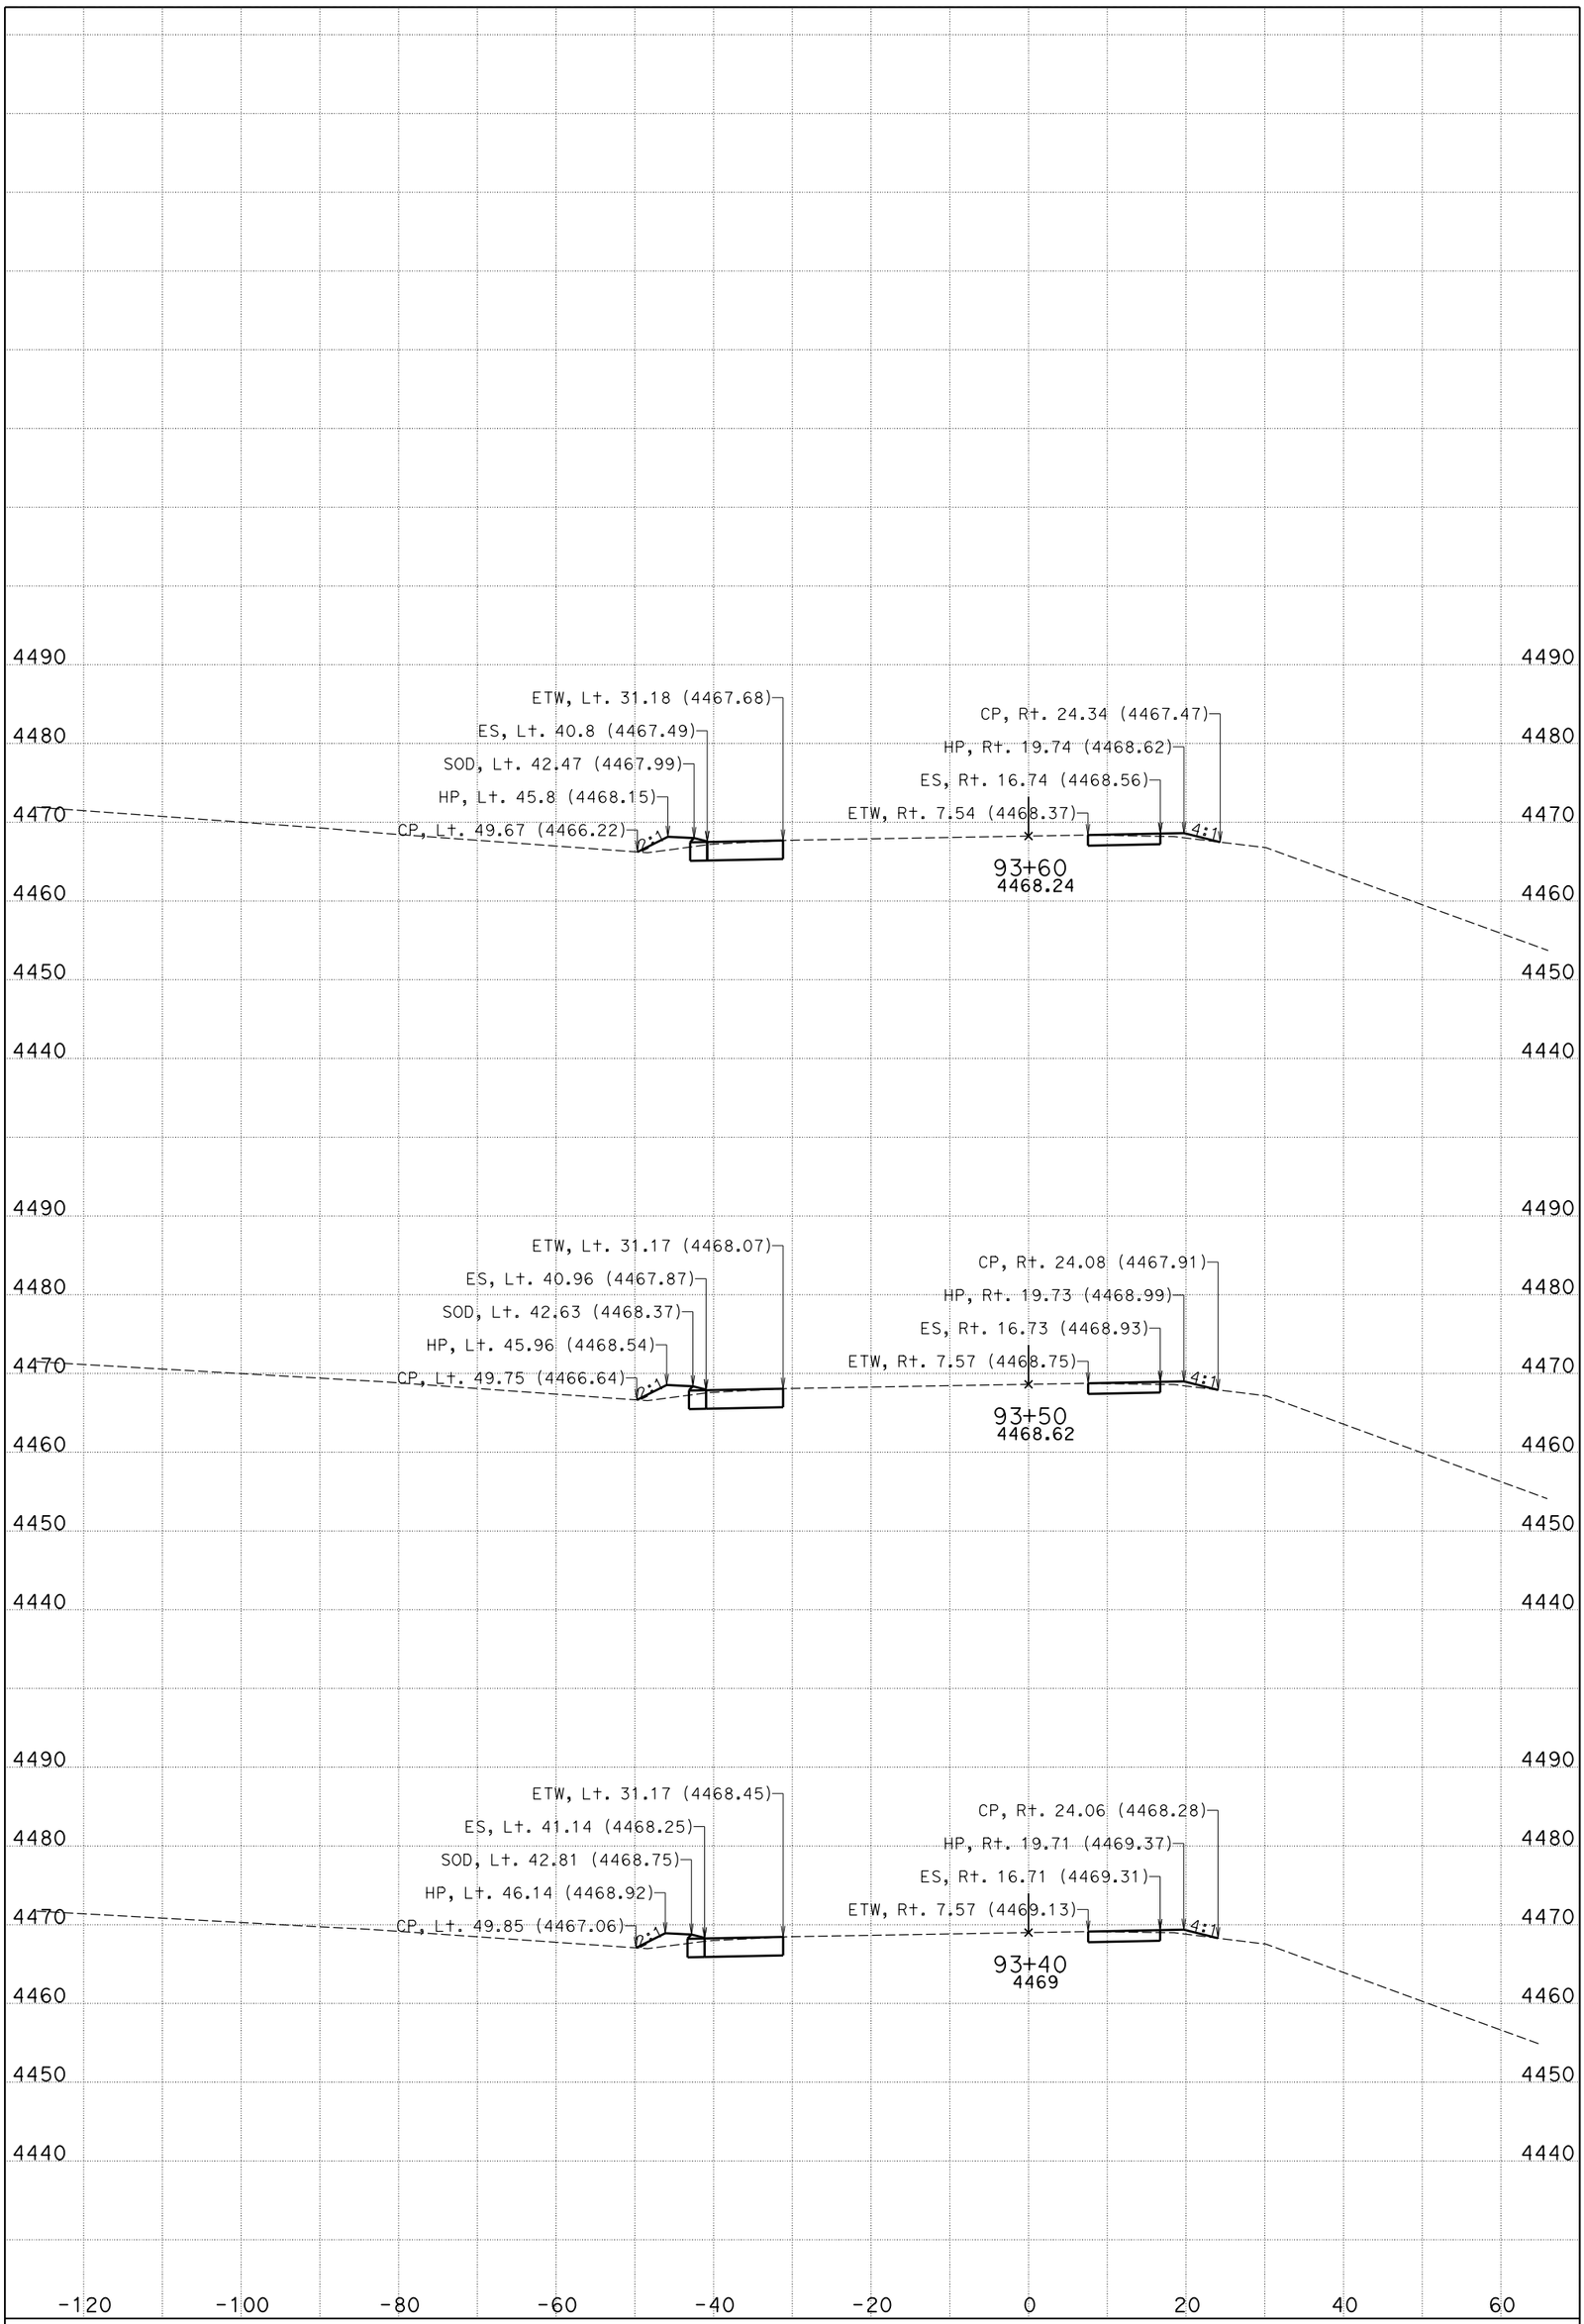

DATE: 11/4/2014

CENDA DITCH BRIDGE

CONTRACT: 0M280

DIST/CO/RTE/PM: 08/SBd/15/172.11/173.84

KC Project: 11025 File: D:\KCPron25n25\FG-Surface*slpro.ear

I-15

CROSS SECTIONS

SHEET 70 OF 99

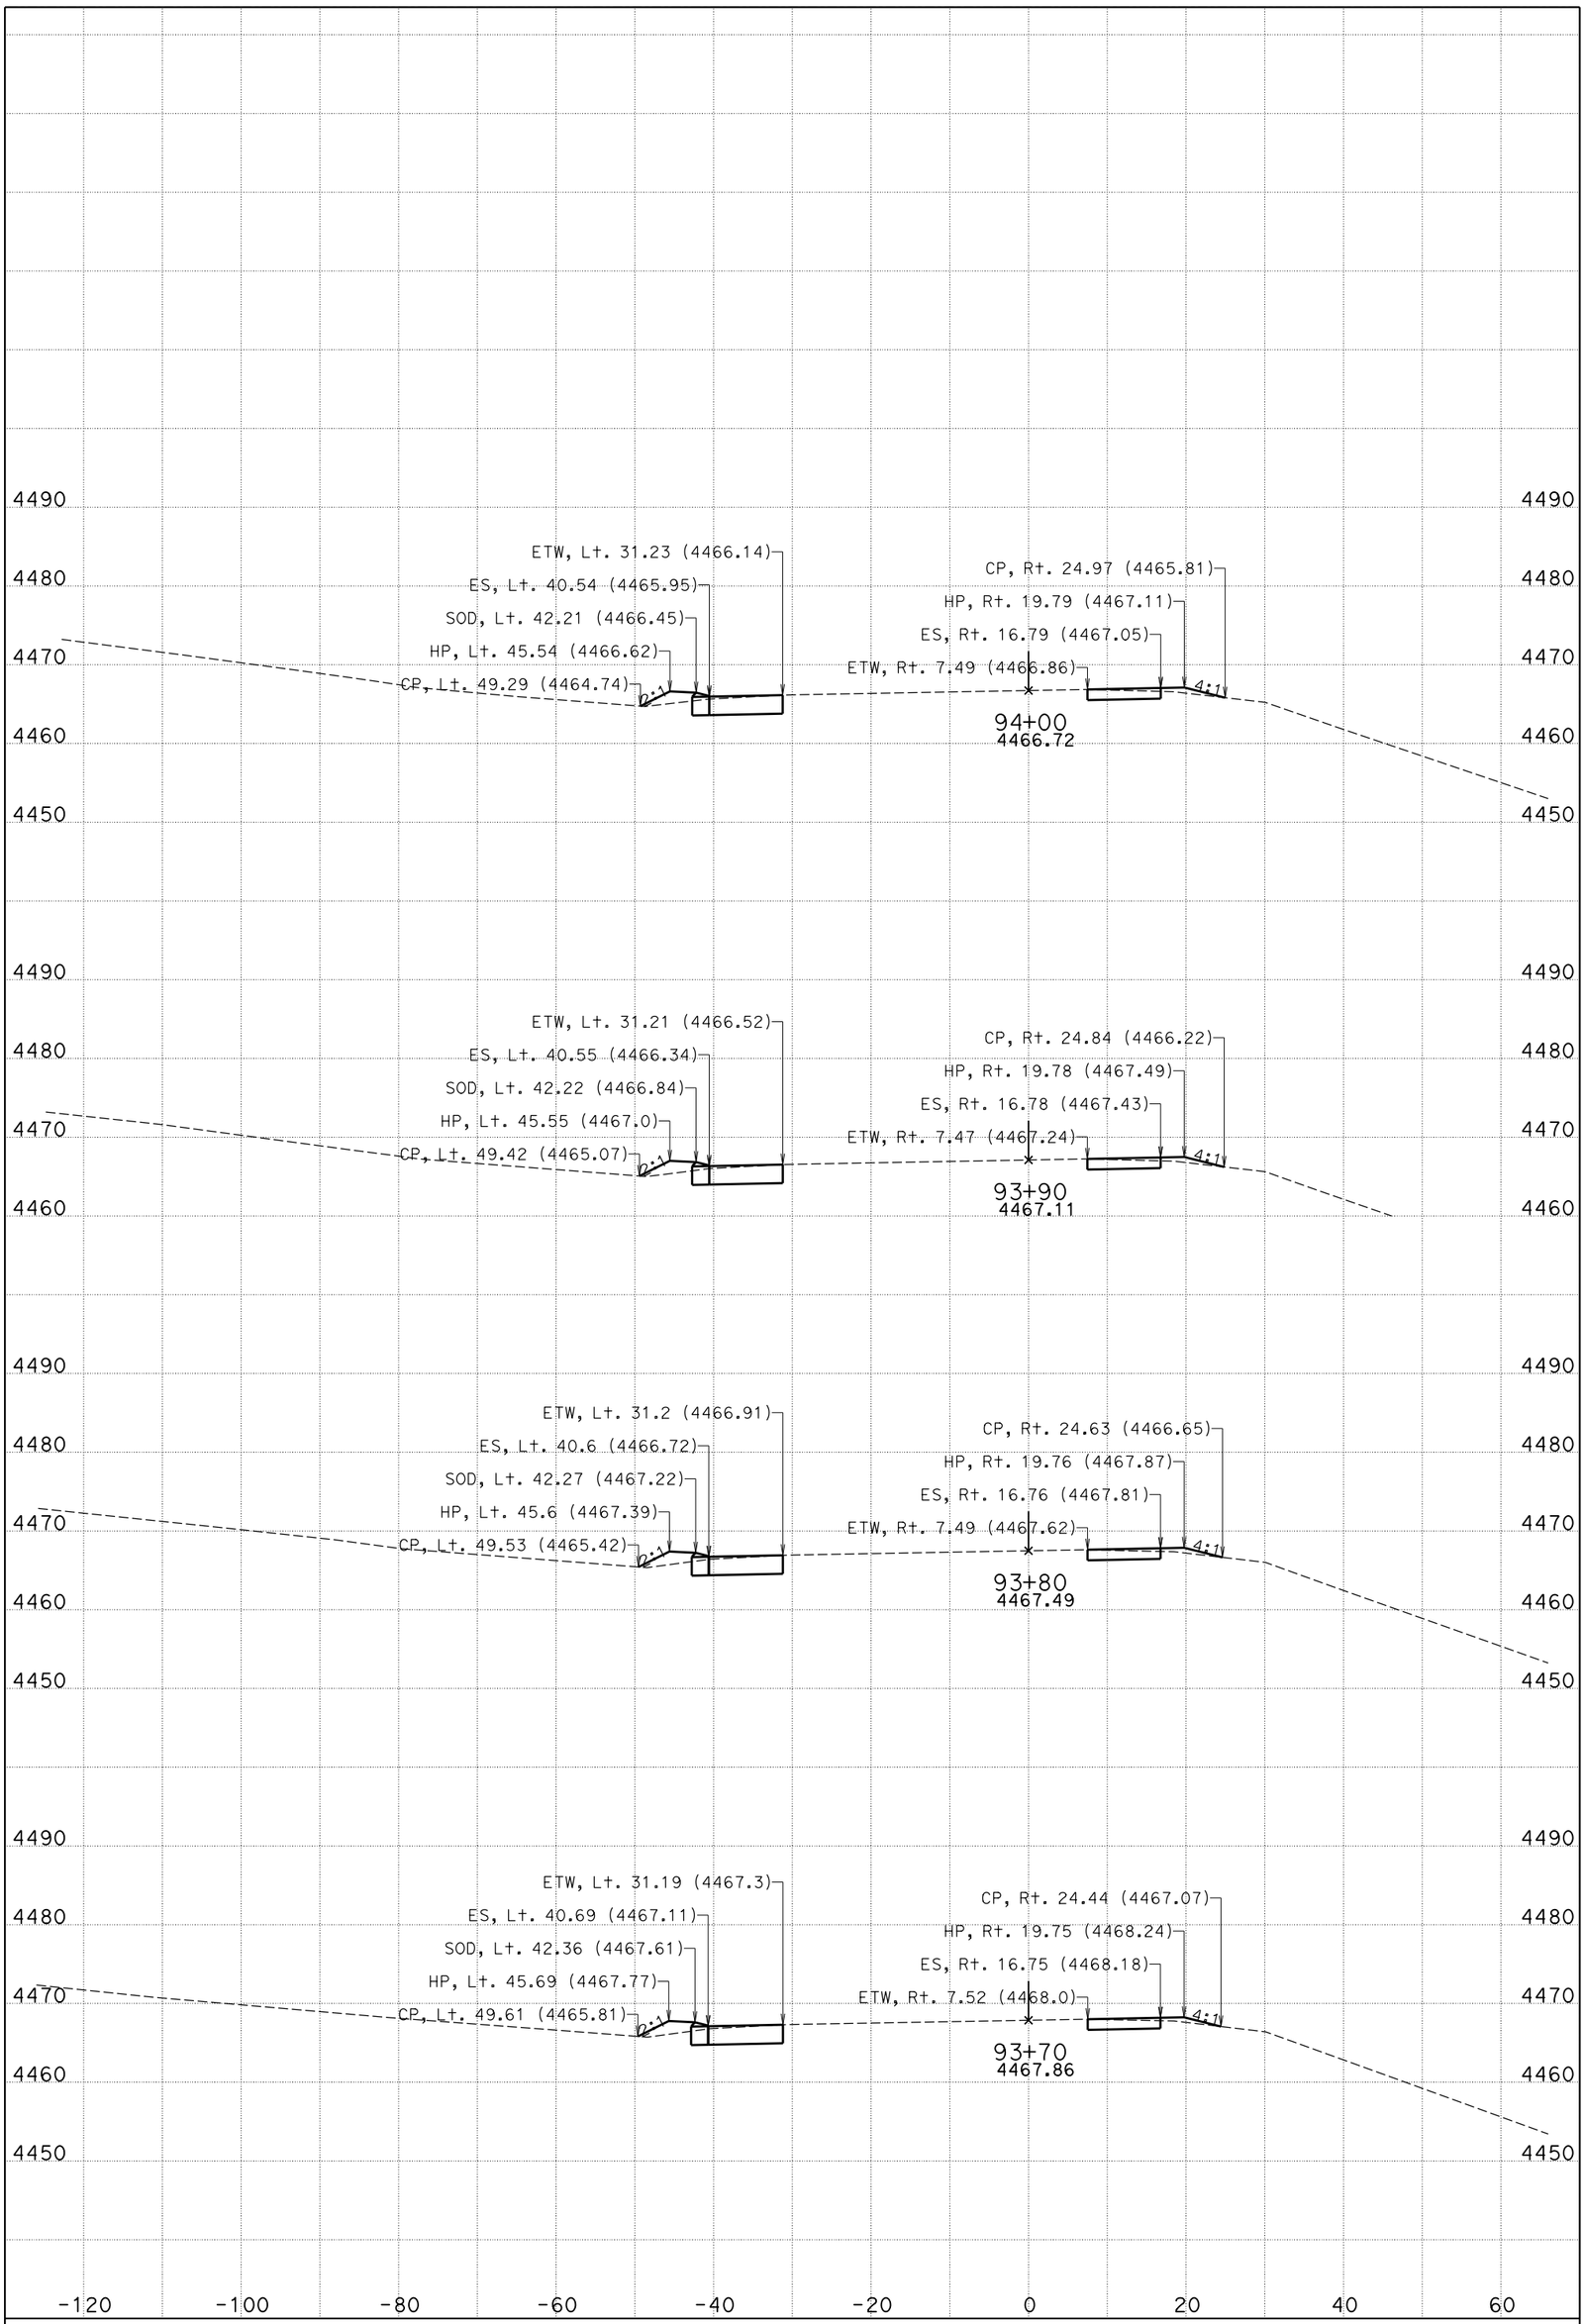

DATE: 11/4/2014

CENDA DITCH BRIDGE

CONTRACT: 0M280

DIST/CO/RTE/PM: 08/SBd/15/172.11/173.84

KC Project: 11025 File: D:\KCPron25n25\FG-Surface*slpro.ear

I-15

CROSS SECTIONS

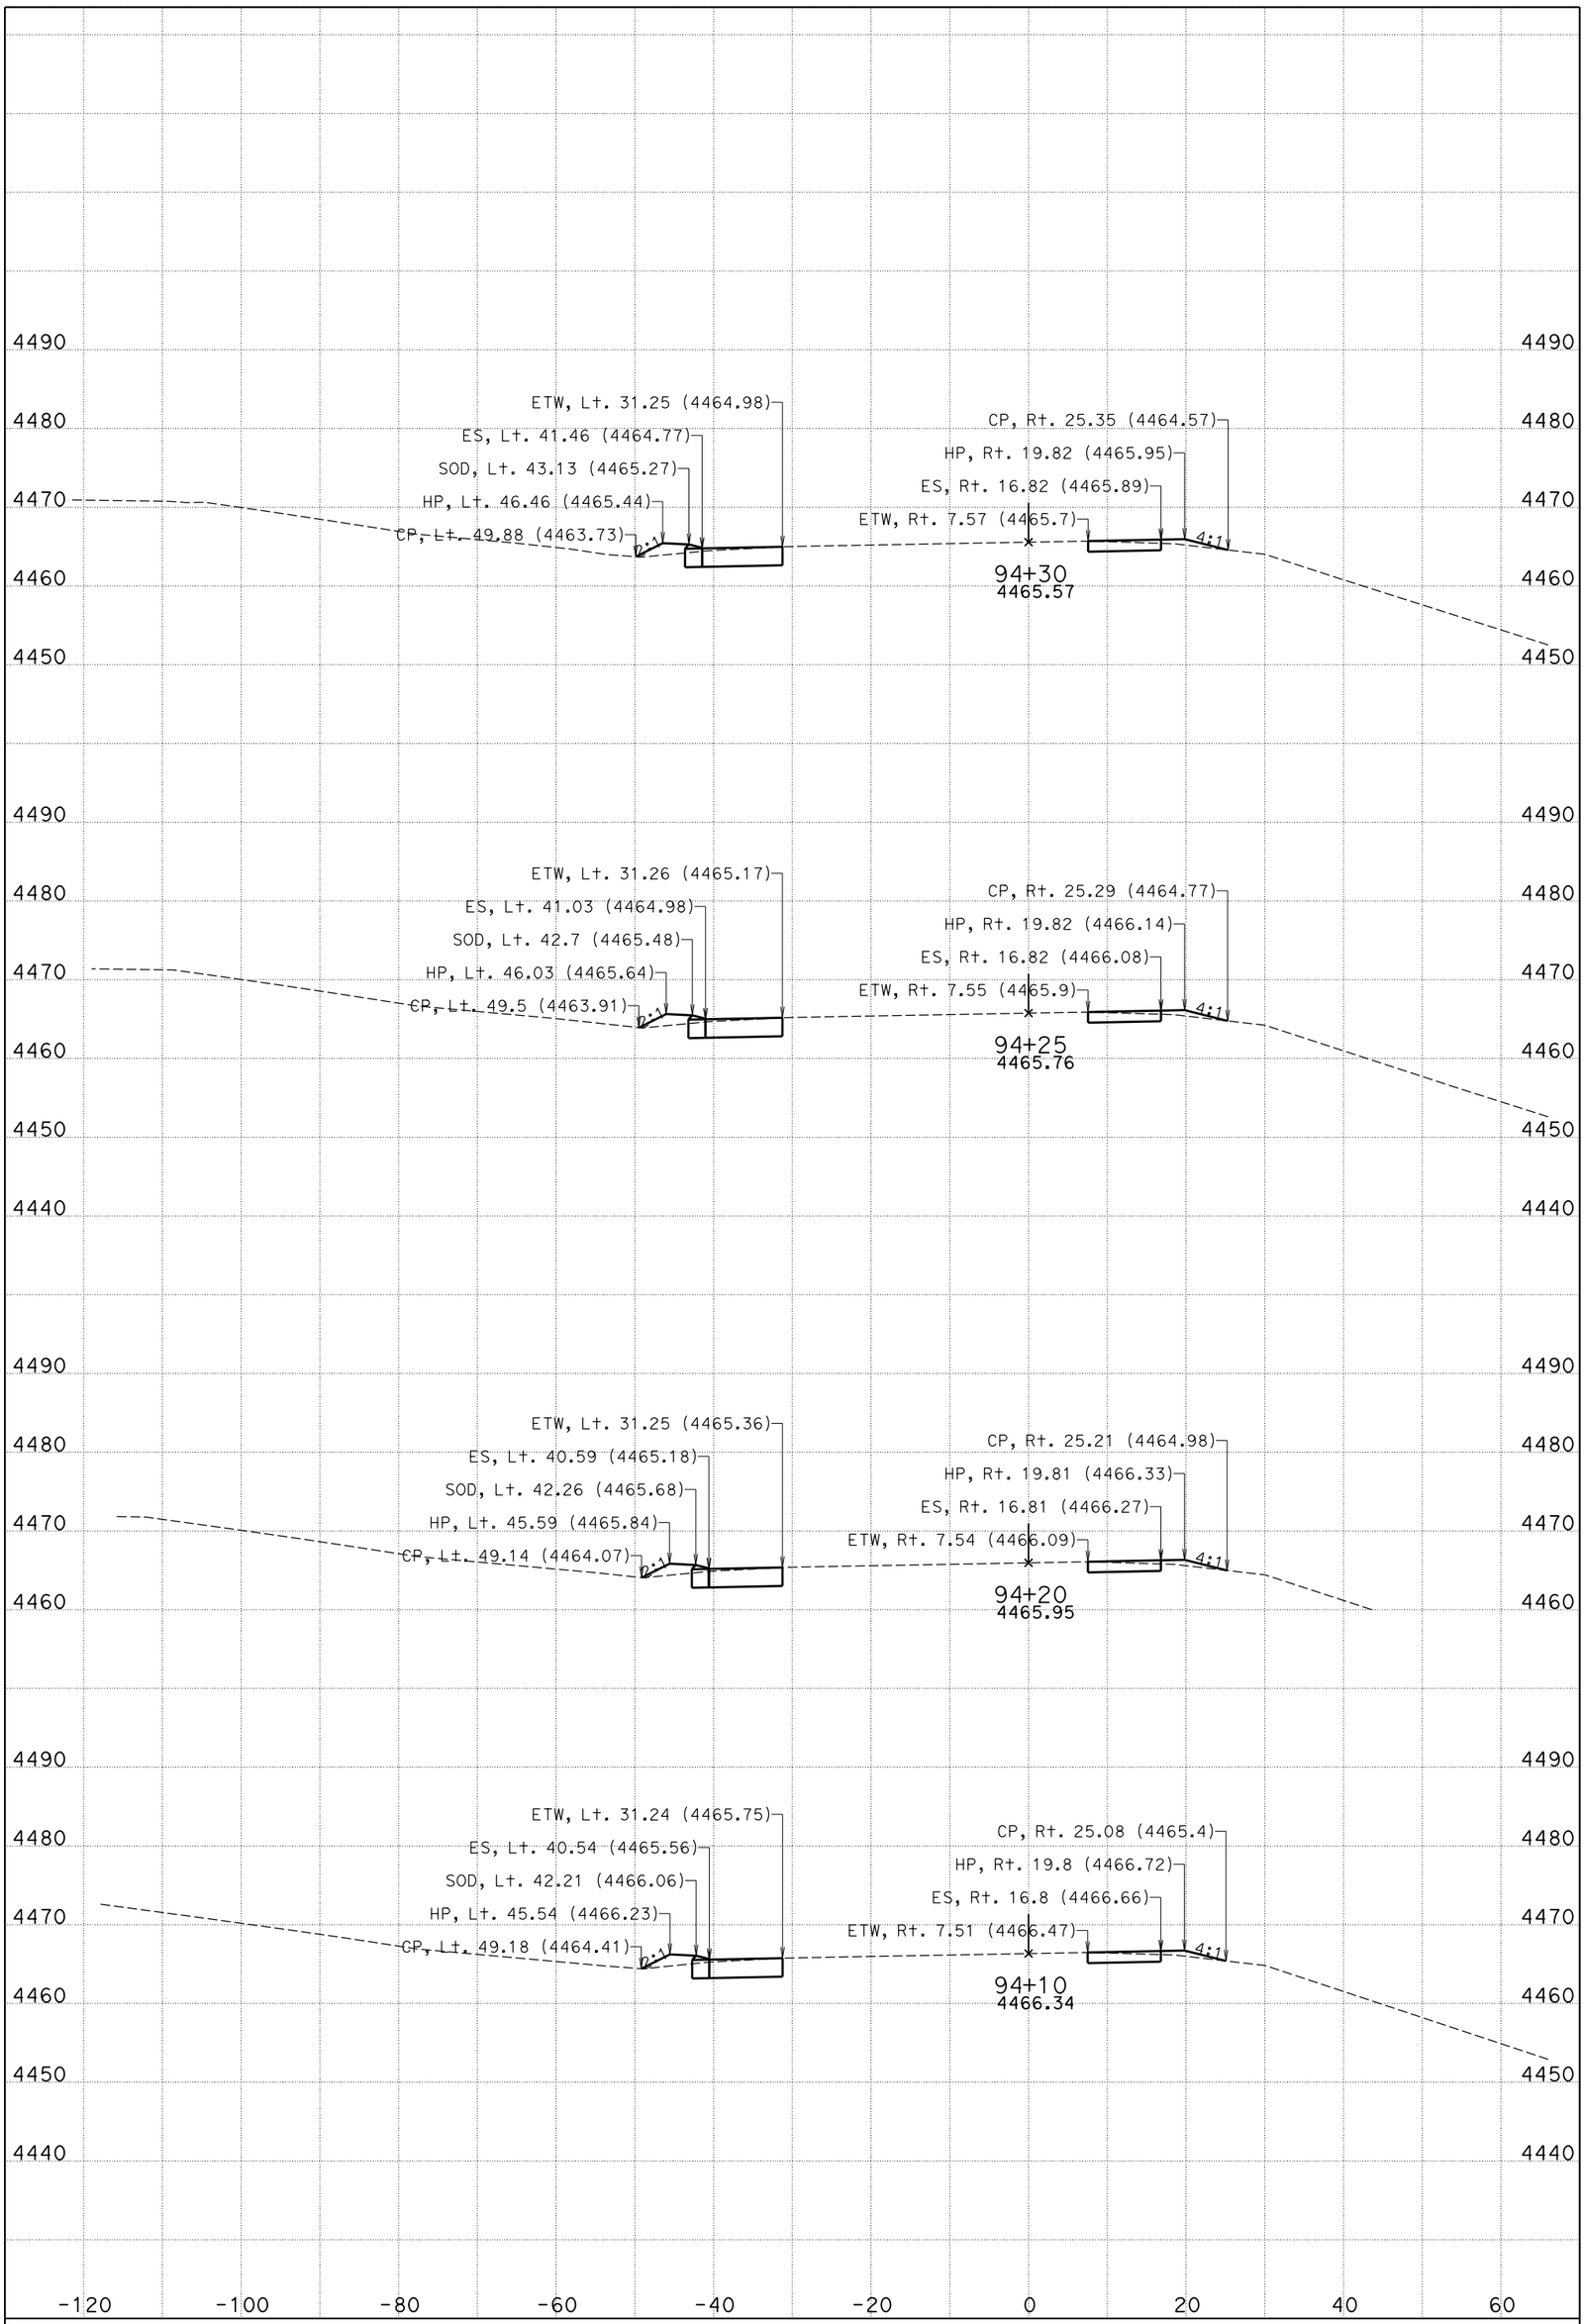

DATE: 11/4/2014

CENDA DITCH BRIDGE

CONTRACT: 0M280

DIST/CO/RTE/PM: 08/SBd/15/172.11/173.84

KC Project: 11025 File: D:\KCPron25n25\FG-Surface*slpro.ear

I-15

CROSS SECTIONS

SHEET 72 OF 99

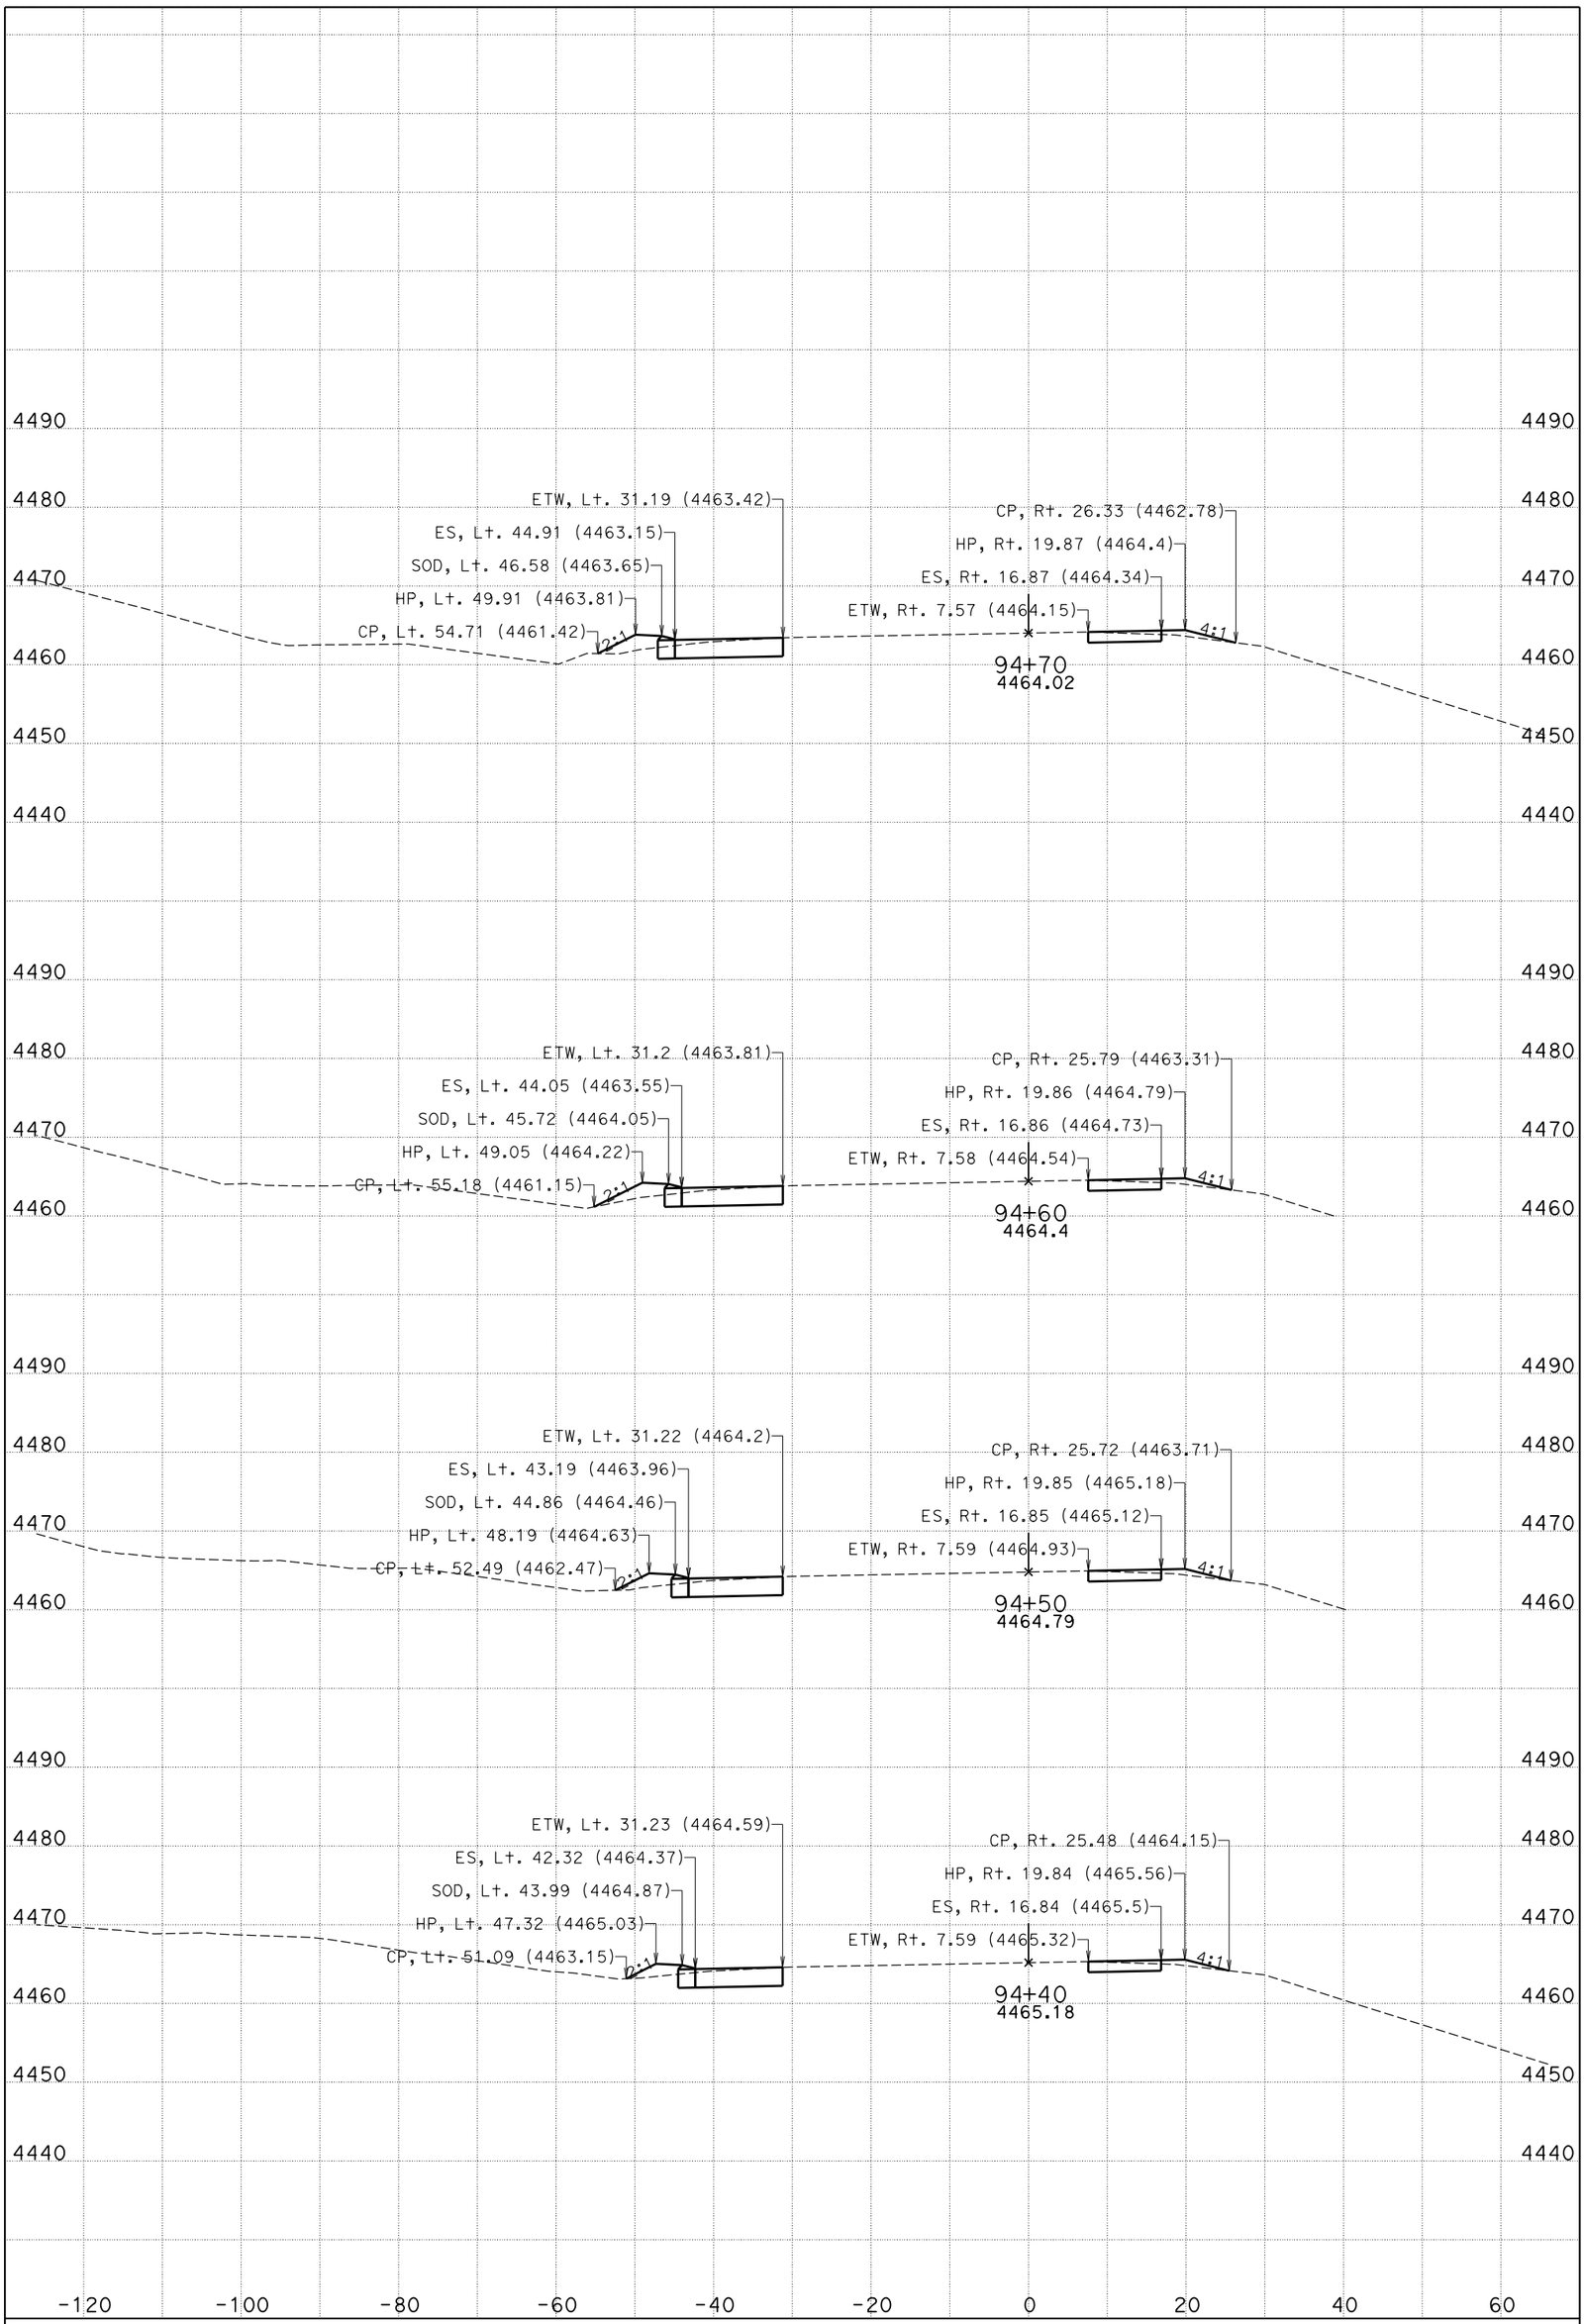

DATE: 11/4/2014

CENDA DITCH BRIDGE

CONTRACT: 0M280

DIST/CO/RTE/PM: 08/SBd/15/172.11/173.84

KC Project: 11025 File: D:\KCPron25n25\FG-Surface*slpro.ear

I-15

CROSS SECTIONS

SHEET 73 OF 99

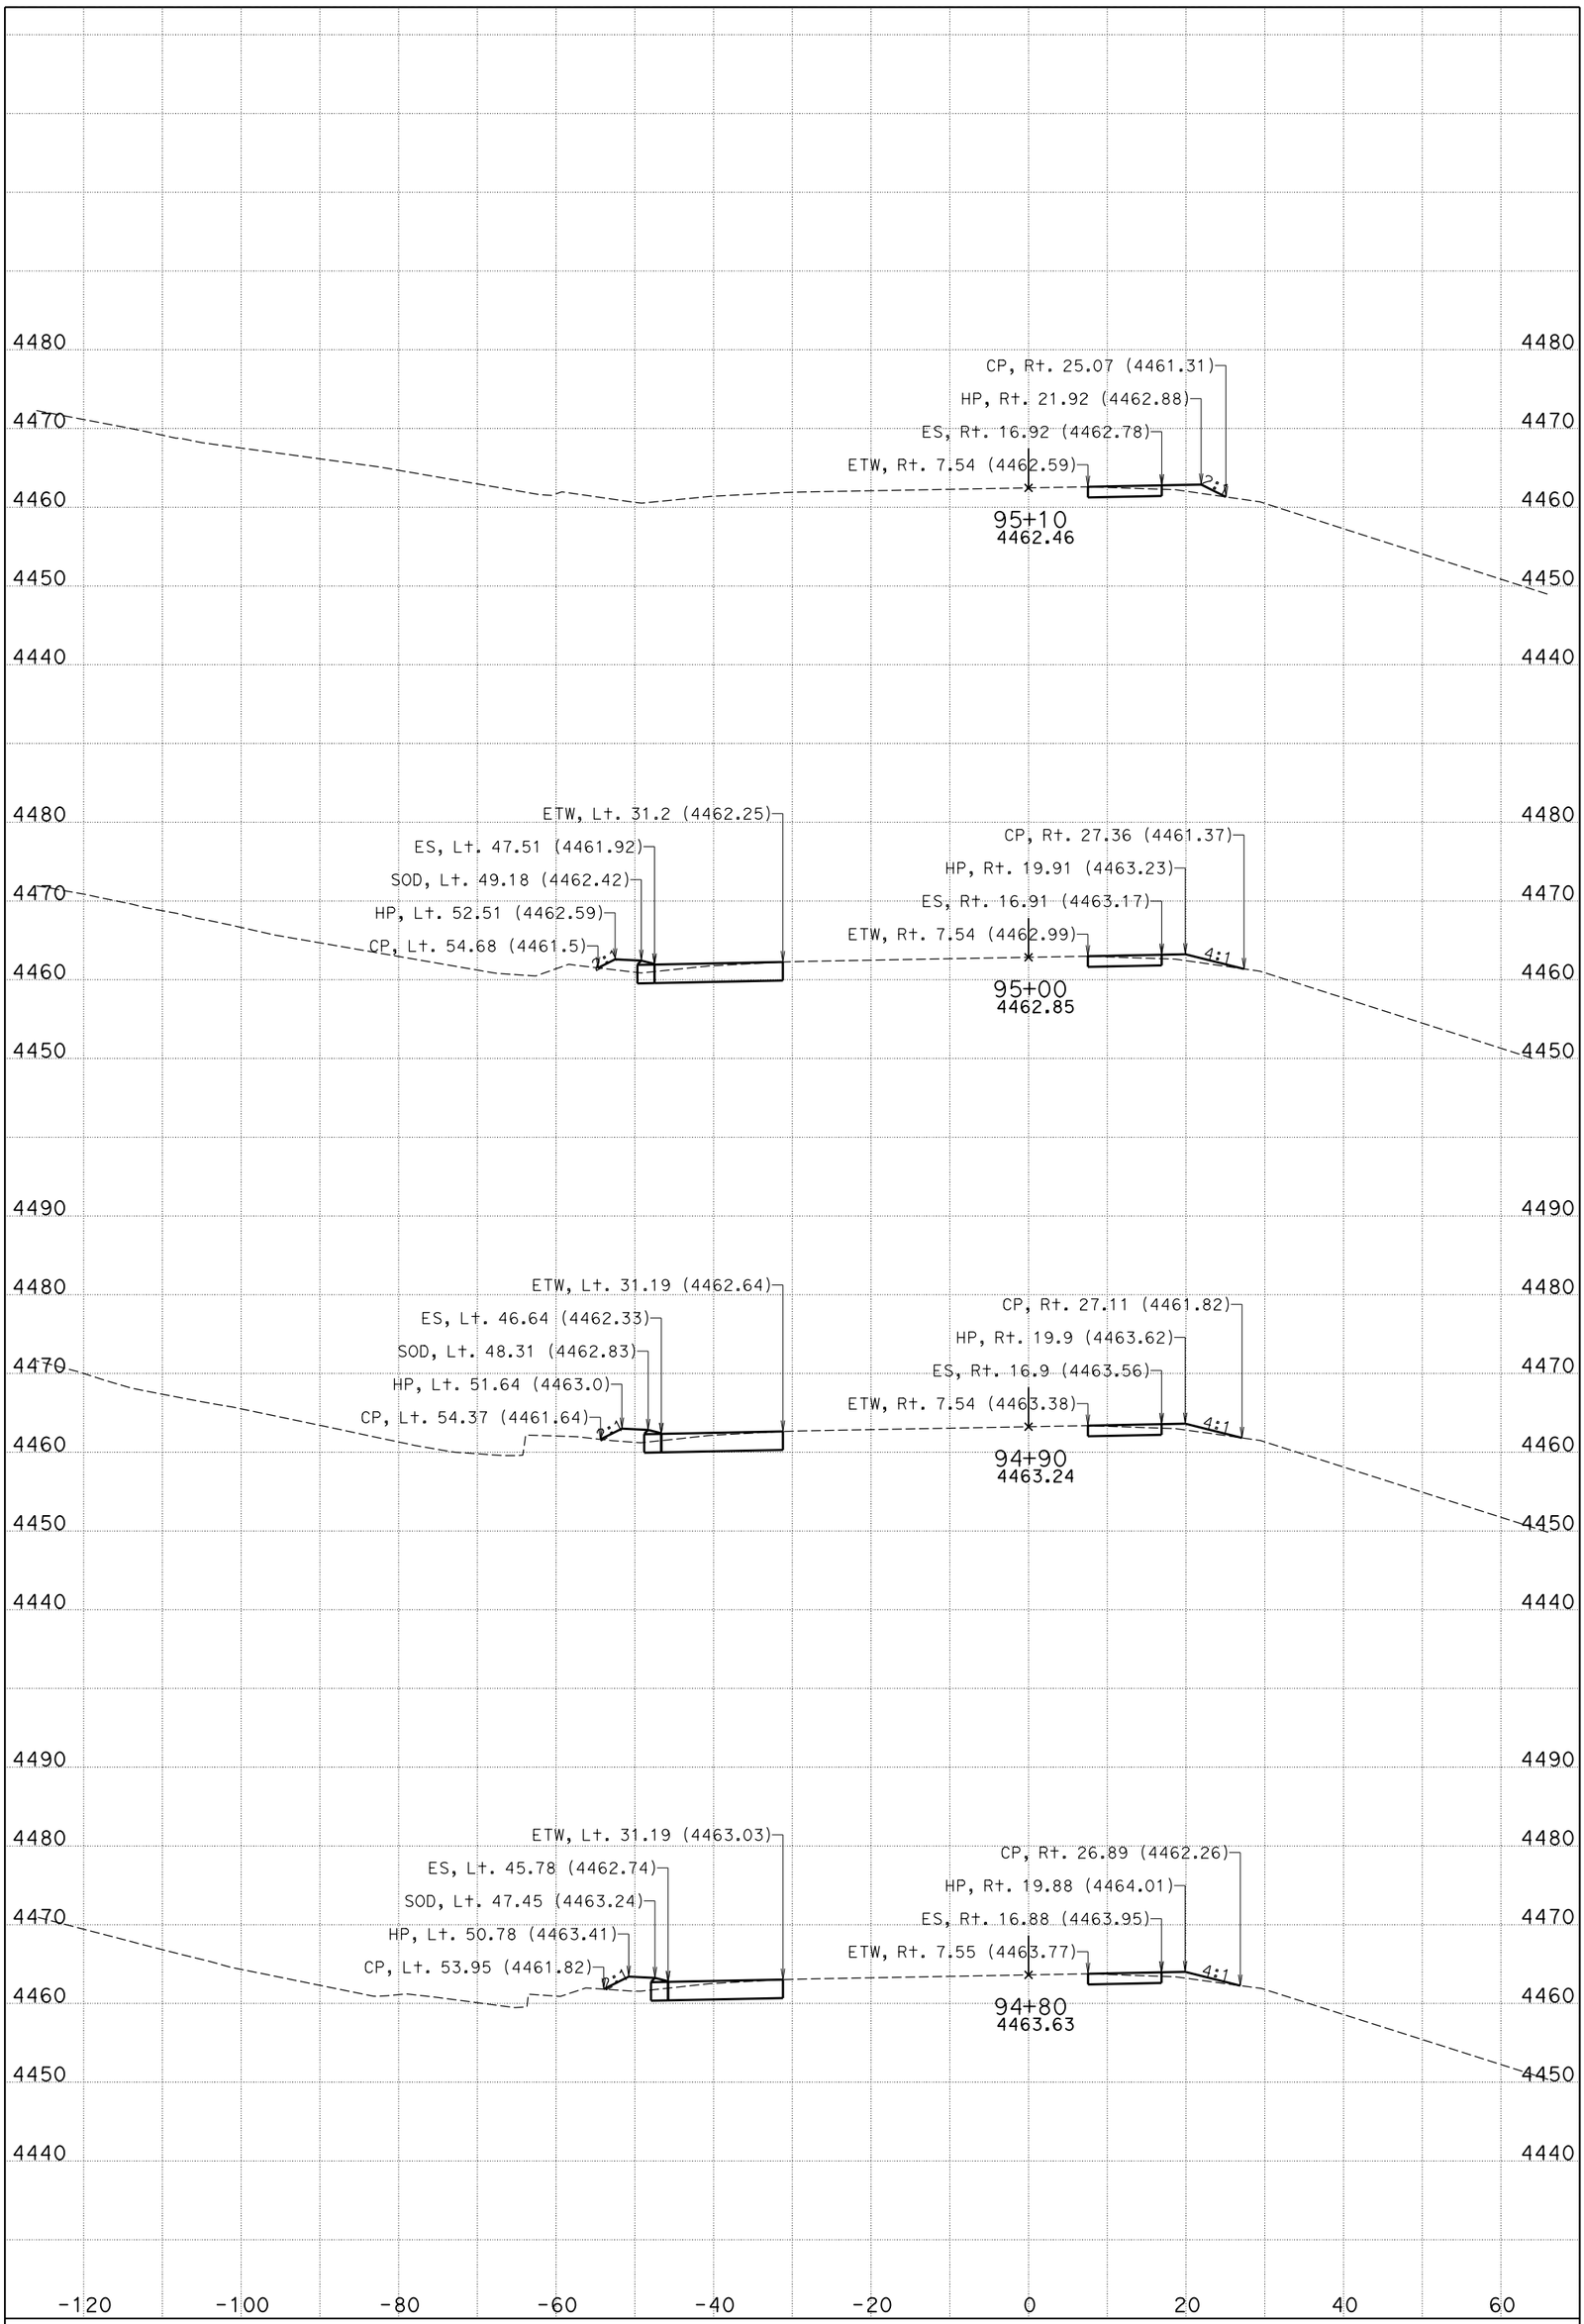

DATE: 11/4/2014

CENDA DITCH BRIDGE

CONTRACT: 0M280

DIST/CO/RTE/PM: 08/SBd/15/172.11/173.84

KC Project: 11025 File: D:\KCPron25n25\FG-Surface*slpro.ear

I-15

CROSS SECTIONS

SHEET 74 OF 99

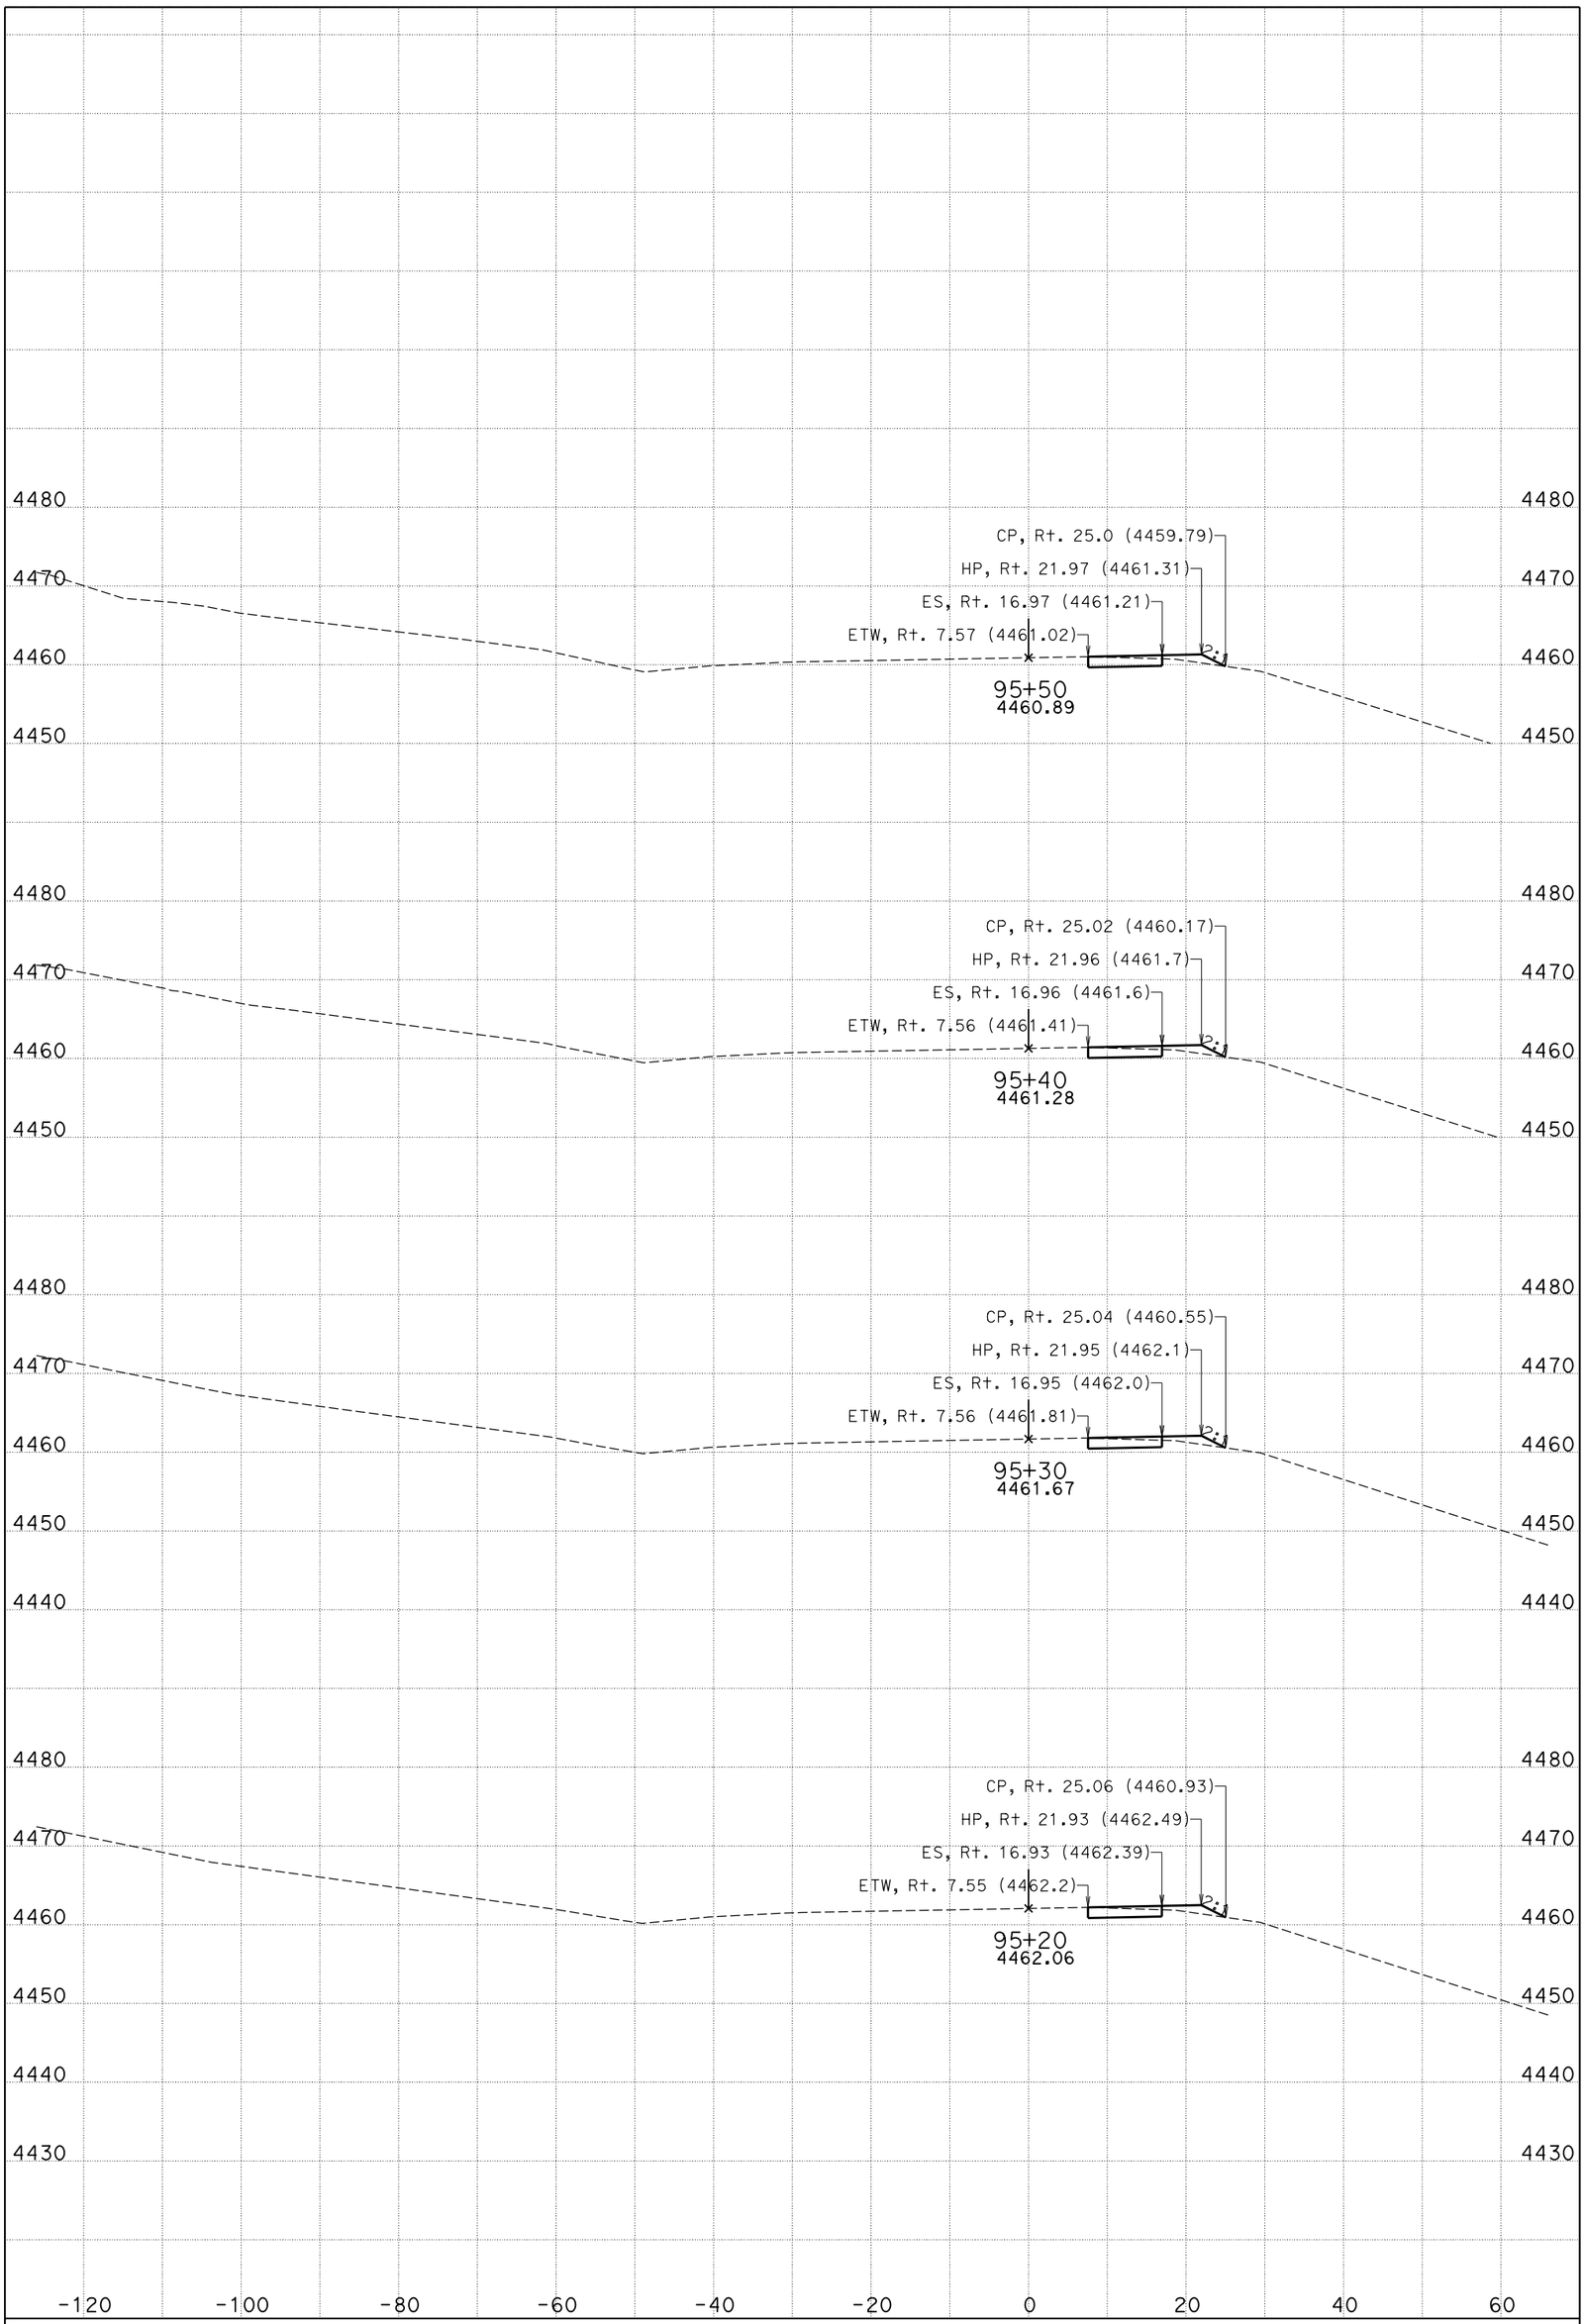

DATE: 11/4/2014

CENDA DITCH BRIDGE

CONTRACT: 0M280

DIST/CO/RTE/PM: 08/SBd/15/172.11/173.84

KC Project: 11025 File: D:\KCPron25n25\FG-Surface*slpro.ear

I-15

CROSS SECTIONS

SHEET 75 OF 99

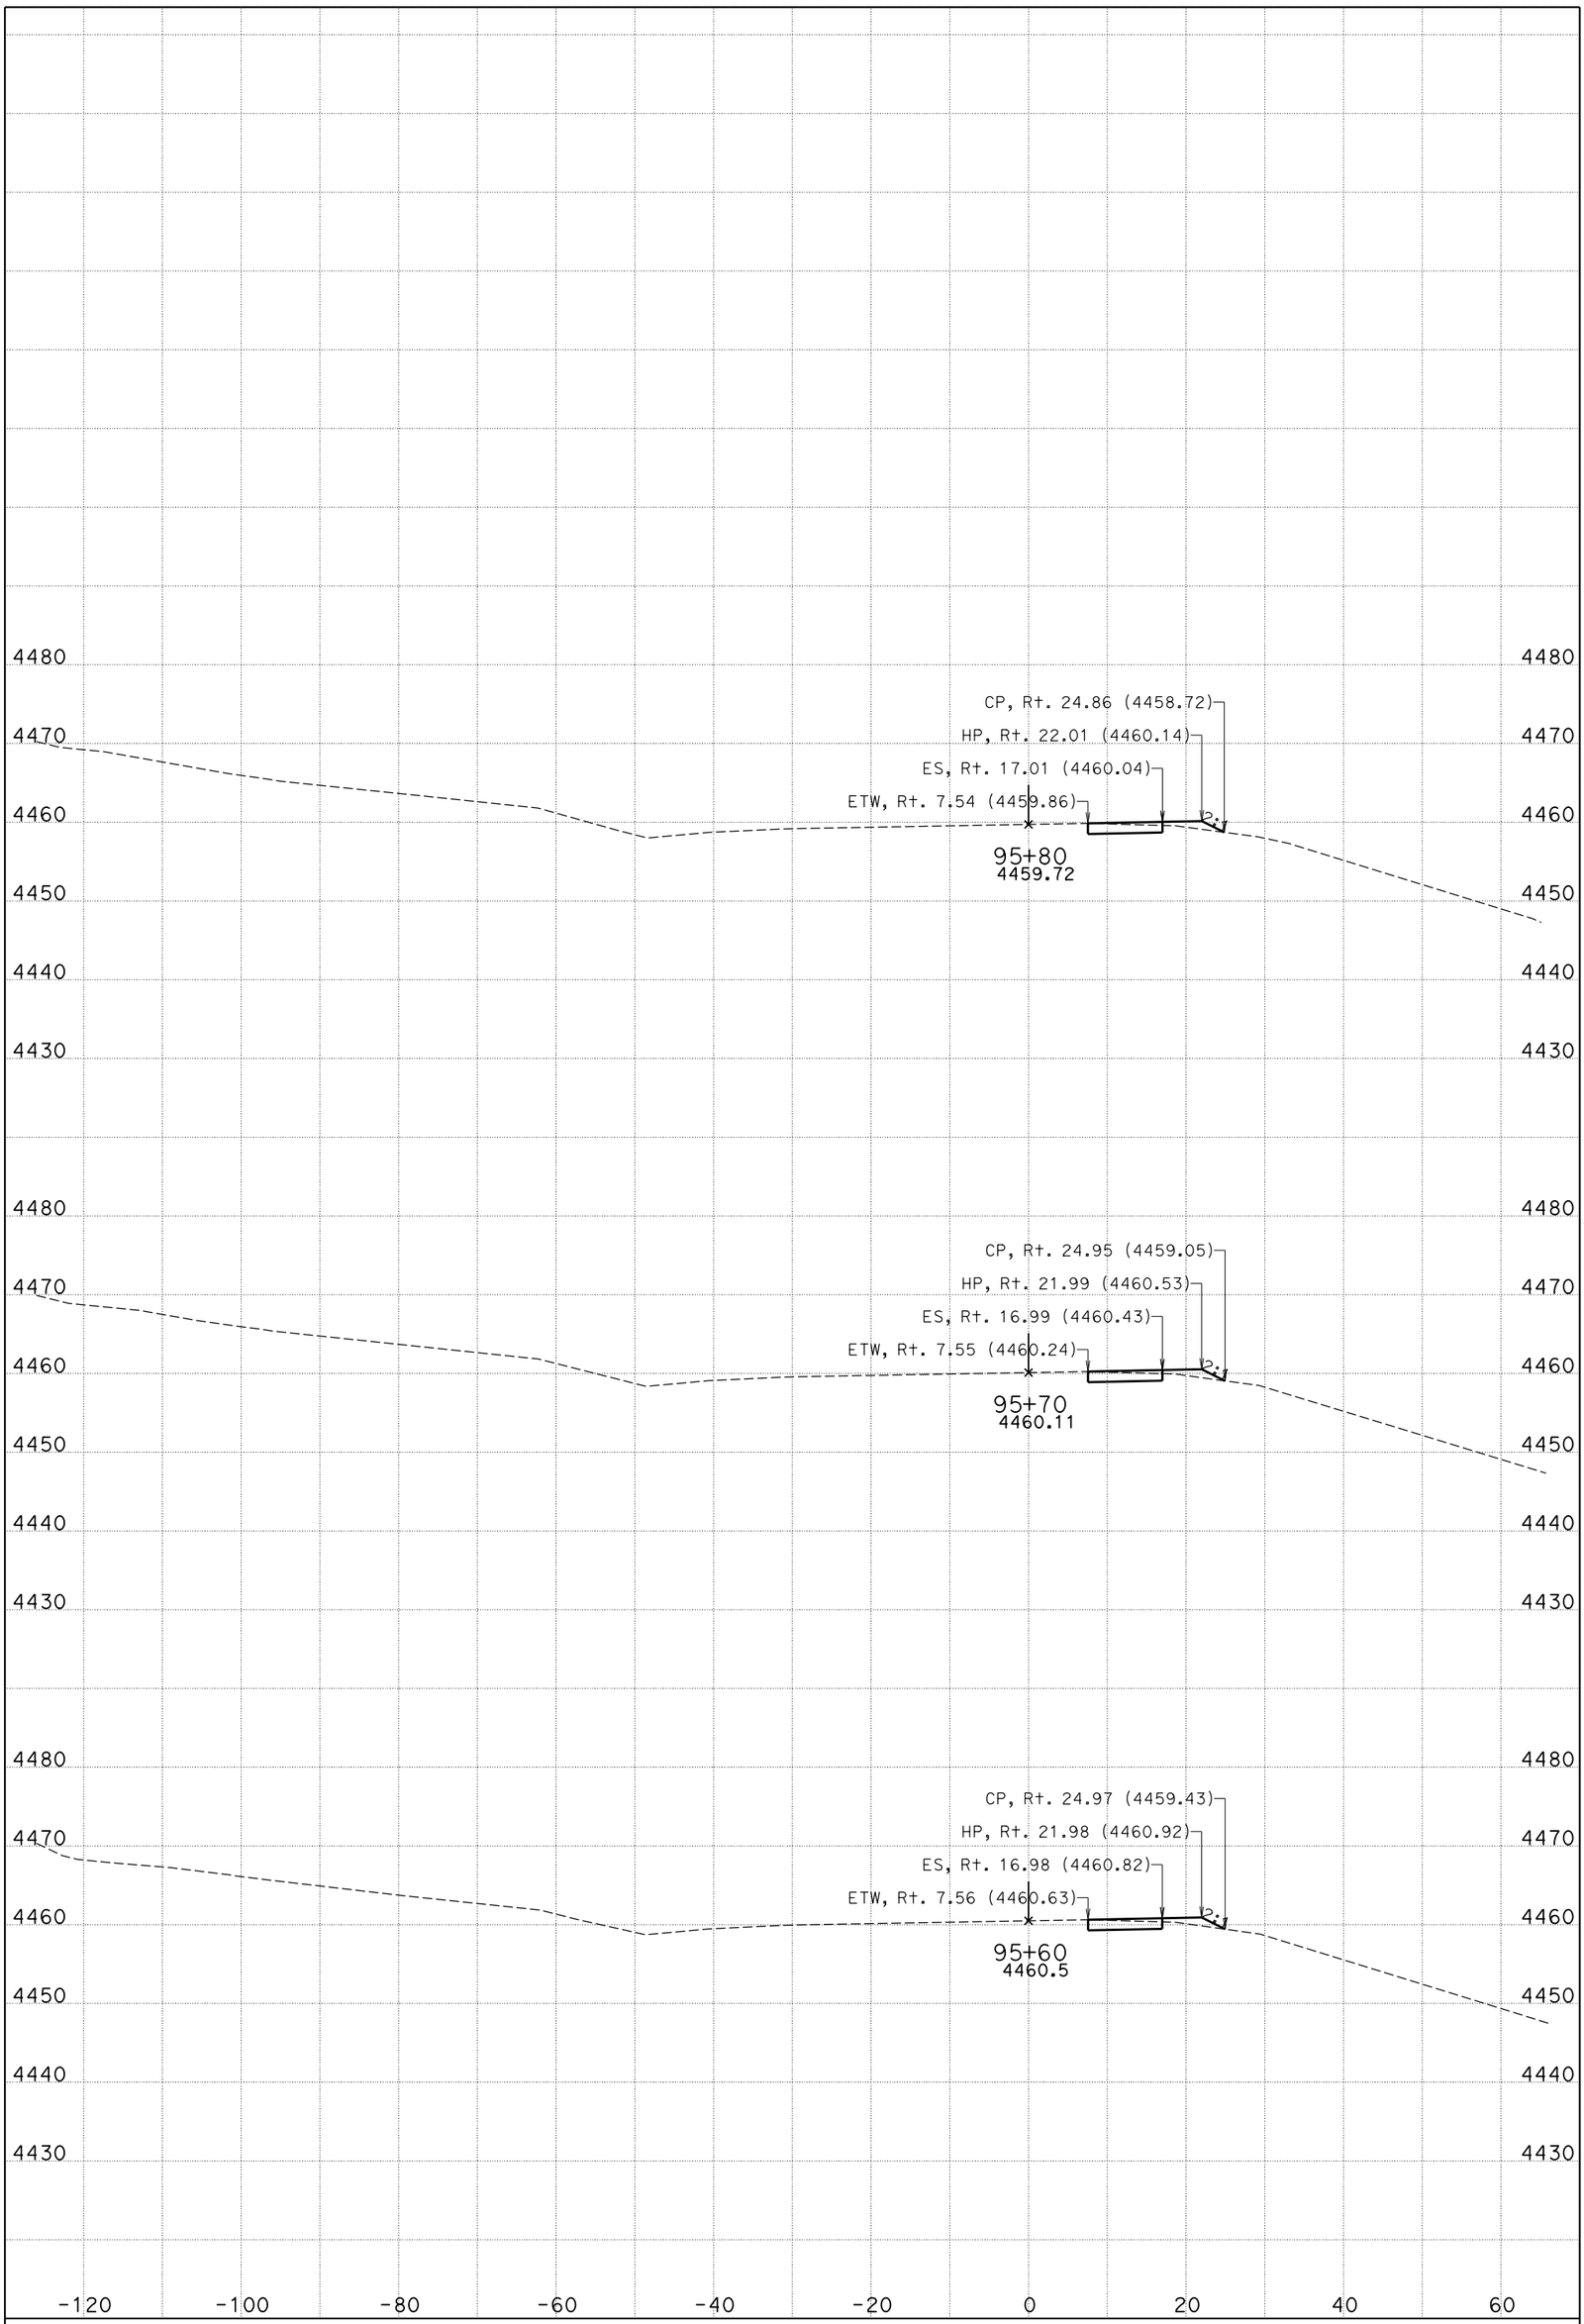

DATE: 11/4/2014

CENDA DITCH BRIDGE

CONTRACT: 0M280

DIST/CO/RTE/PM: 08/SBd/15/172.11/173.84

KC Project: 11025 File: D:\KCPron25n25\FG-Surface*slpro.ear

I-15

CROSS SECTIONS

SHEET 76 OF 99

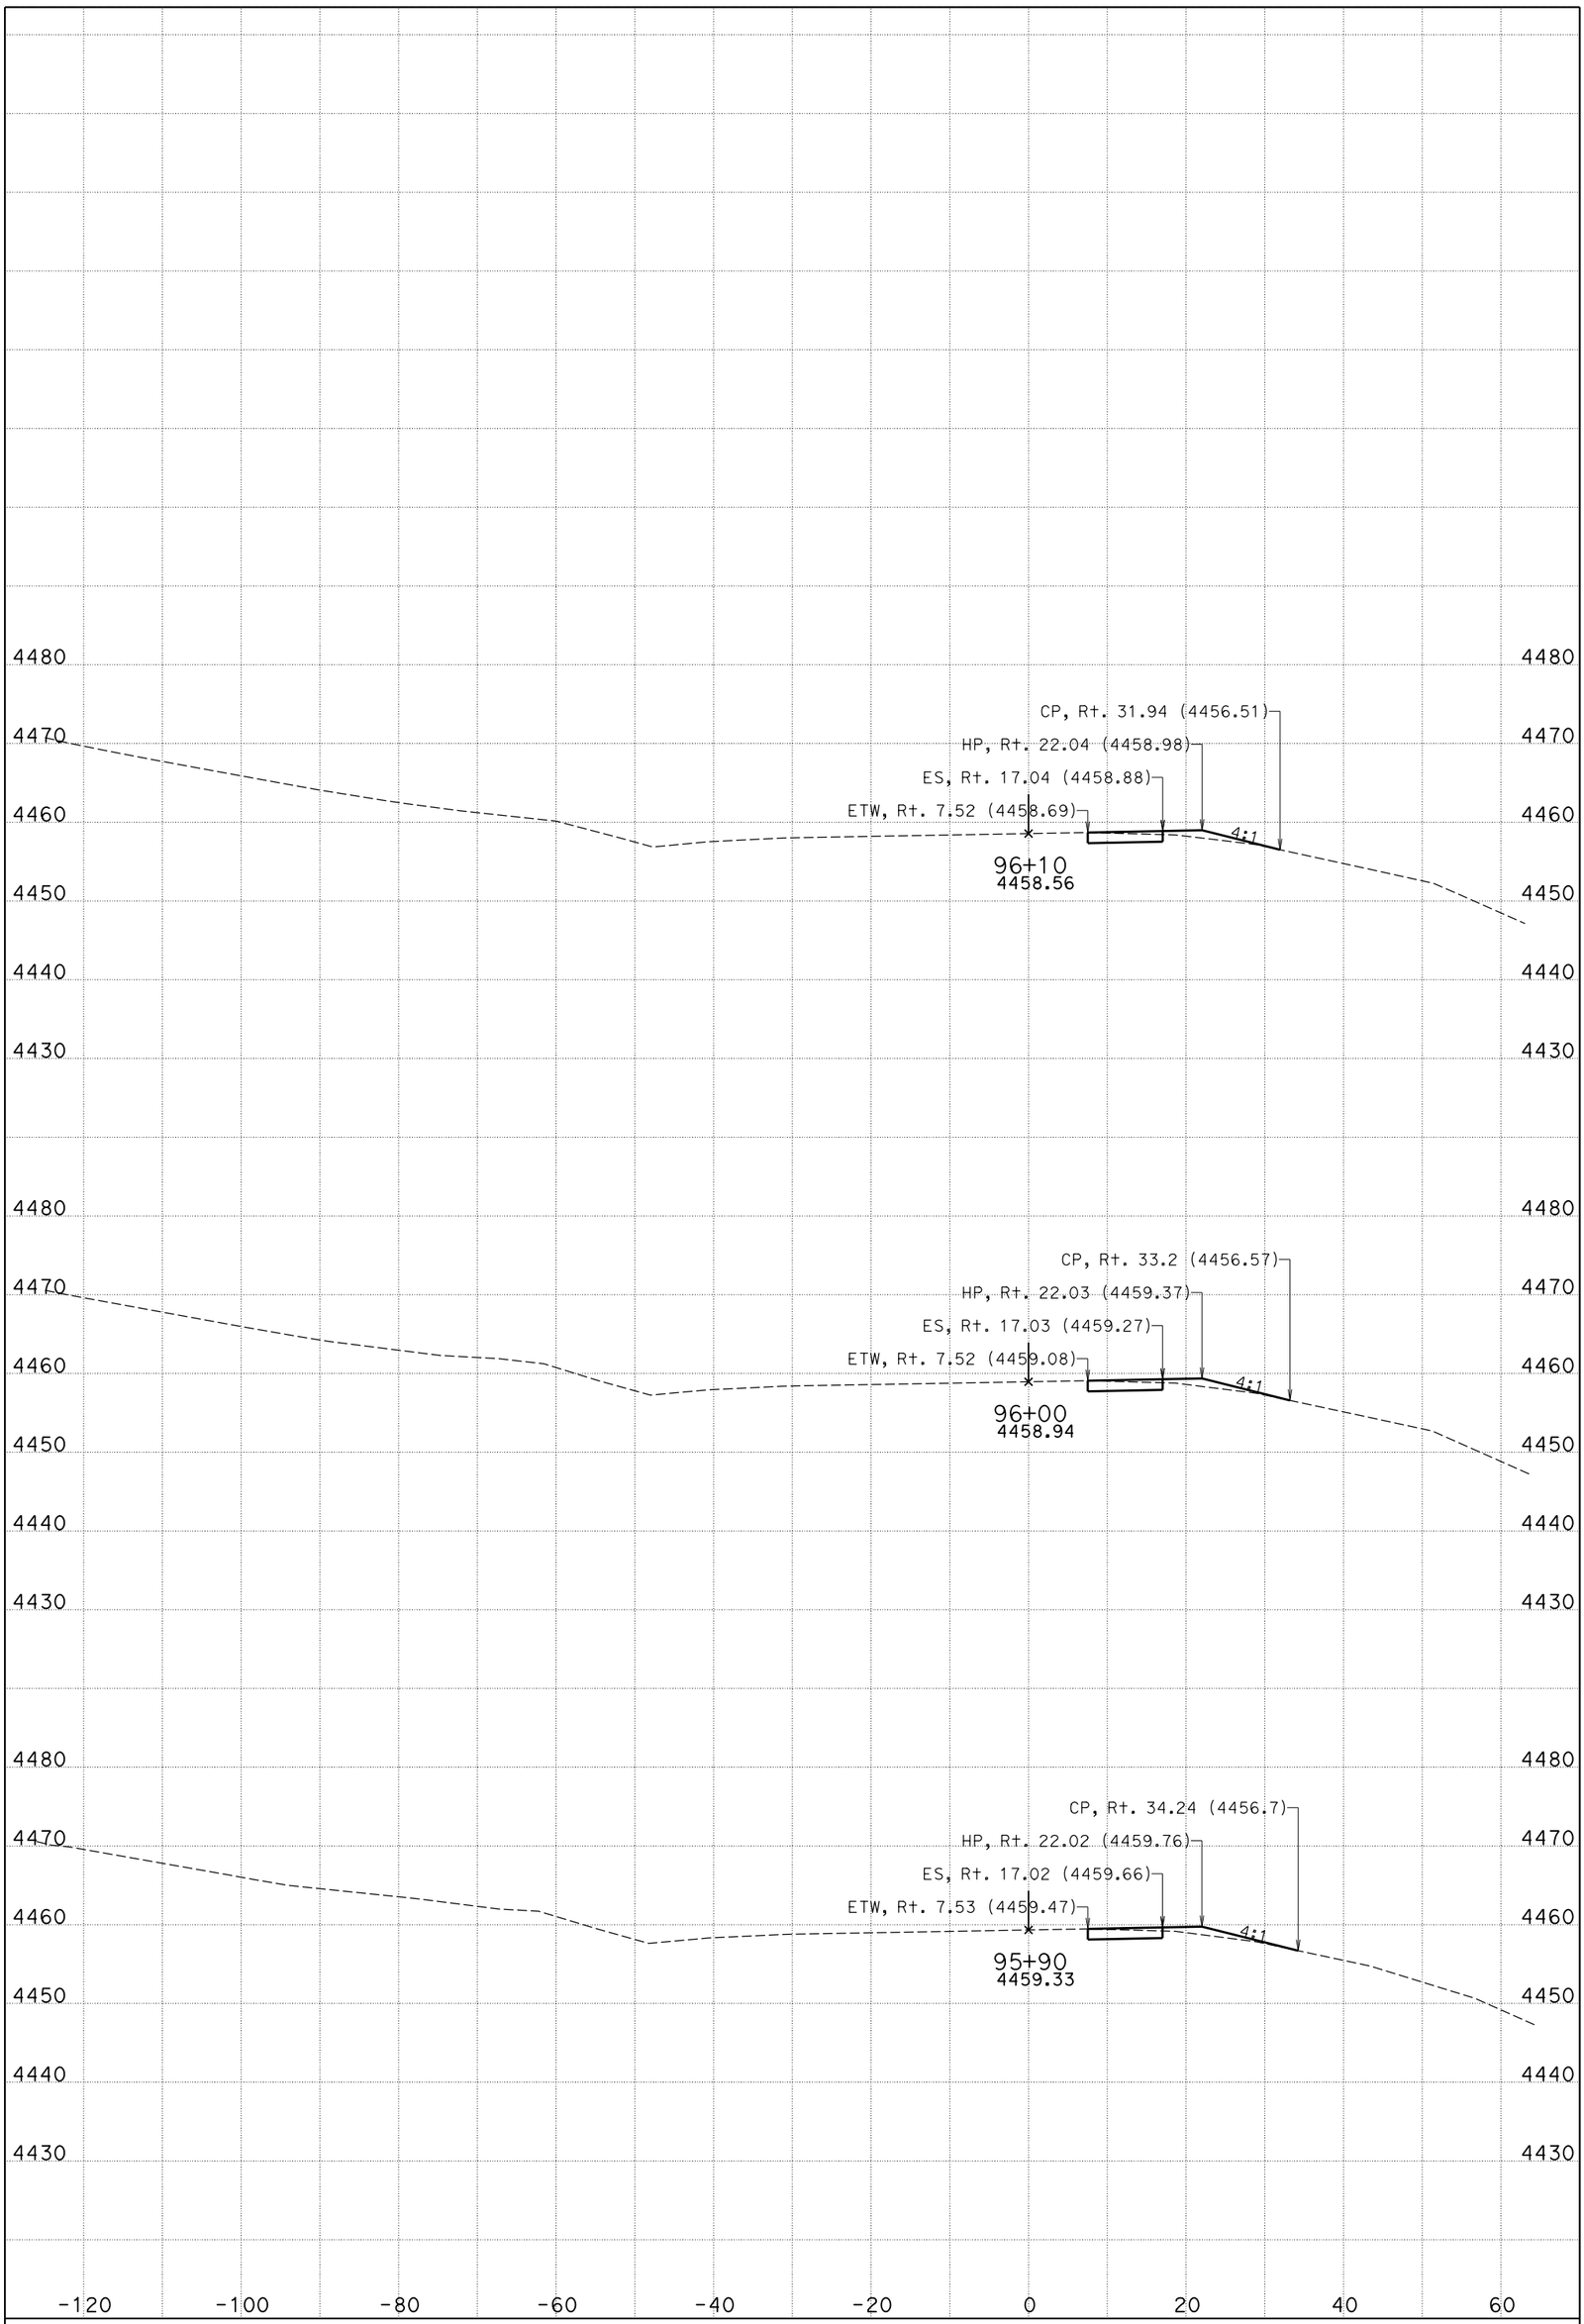

DATE: 11/4/2014

CENDA DITCH BRIDGE

CONTRACT: 0M280

DIST/CO/RTE/PM: 08/SBd/15/172.11/173.84

KC Project: 11025 File: D:\KCPron25n25\FG-Surface*slpro.ear

I-15

CROSS SECTIONS

SHEET 77 OF 99

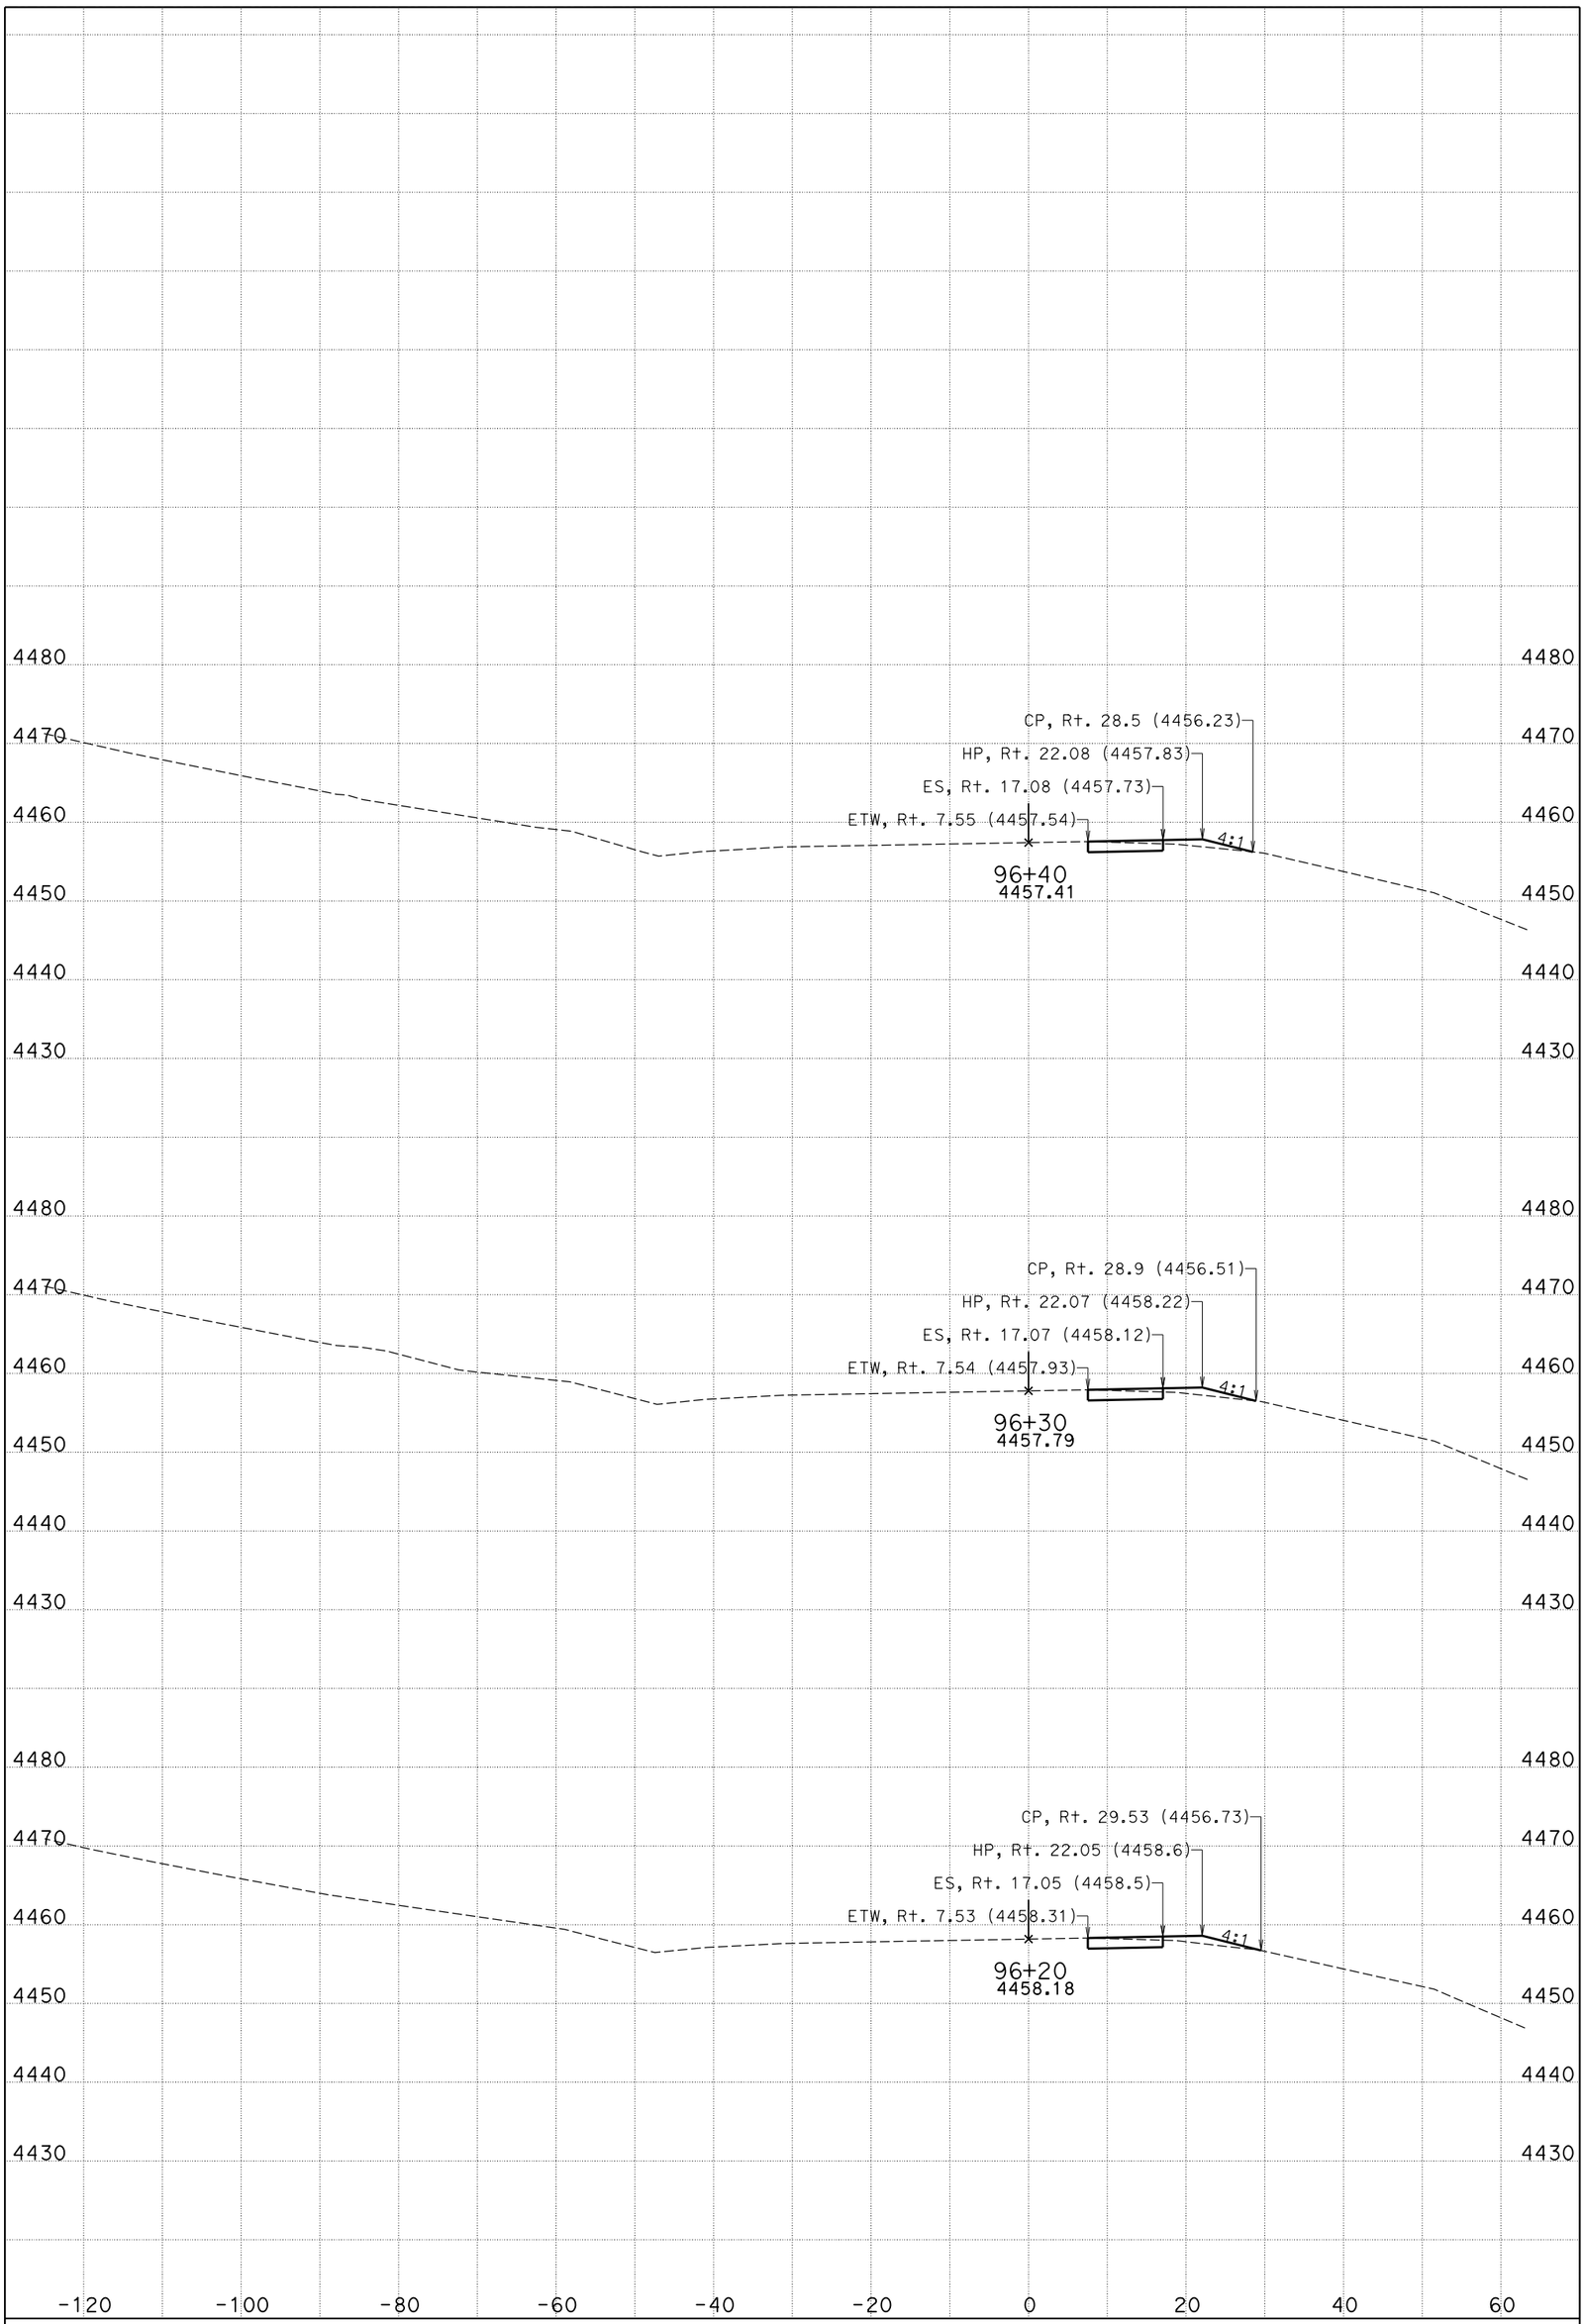

DATE: 11/4/2014

CENDA DITCH BRIDGE

CONTRACT: 0M280

DIST/CO/RTE/PM: 08/SBd/15/172.11/173.84

KC Project: 11025 File: D:\KCPron25n25\FG-Surface*slpro.ear

I-15

CROSS SECTIONS

SHEET 78 OF 99

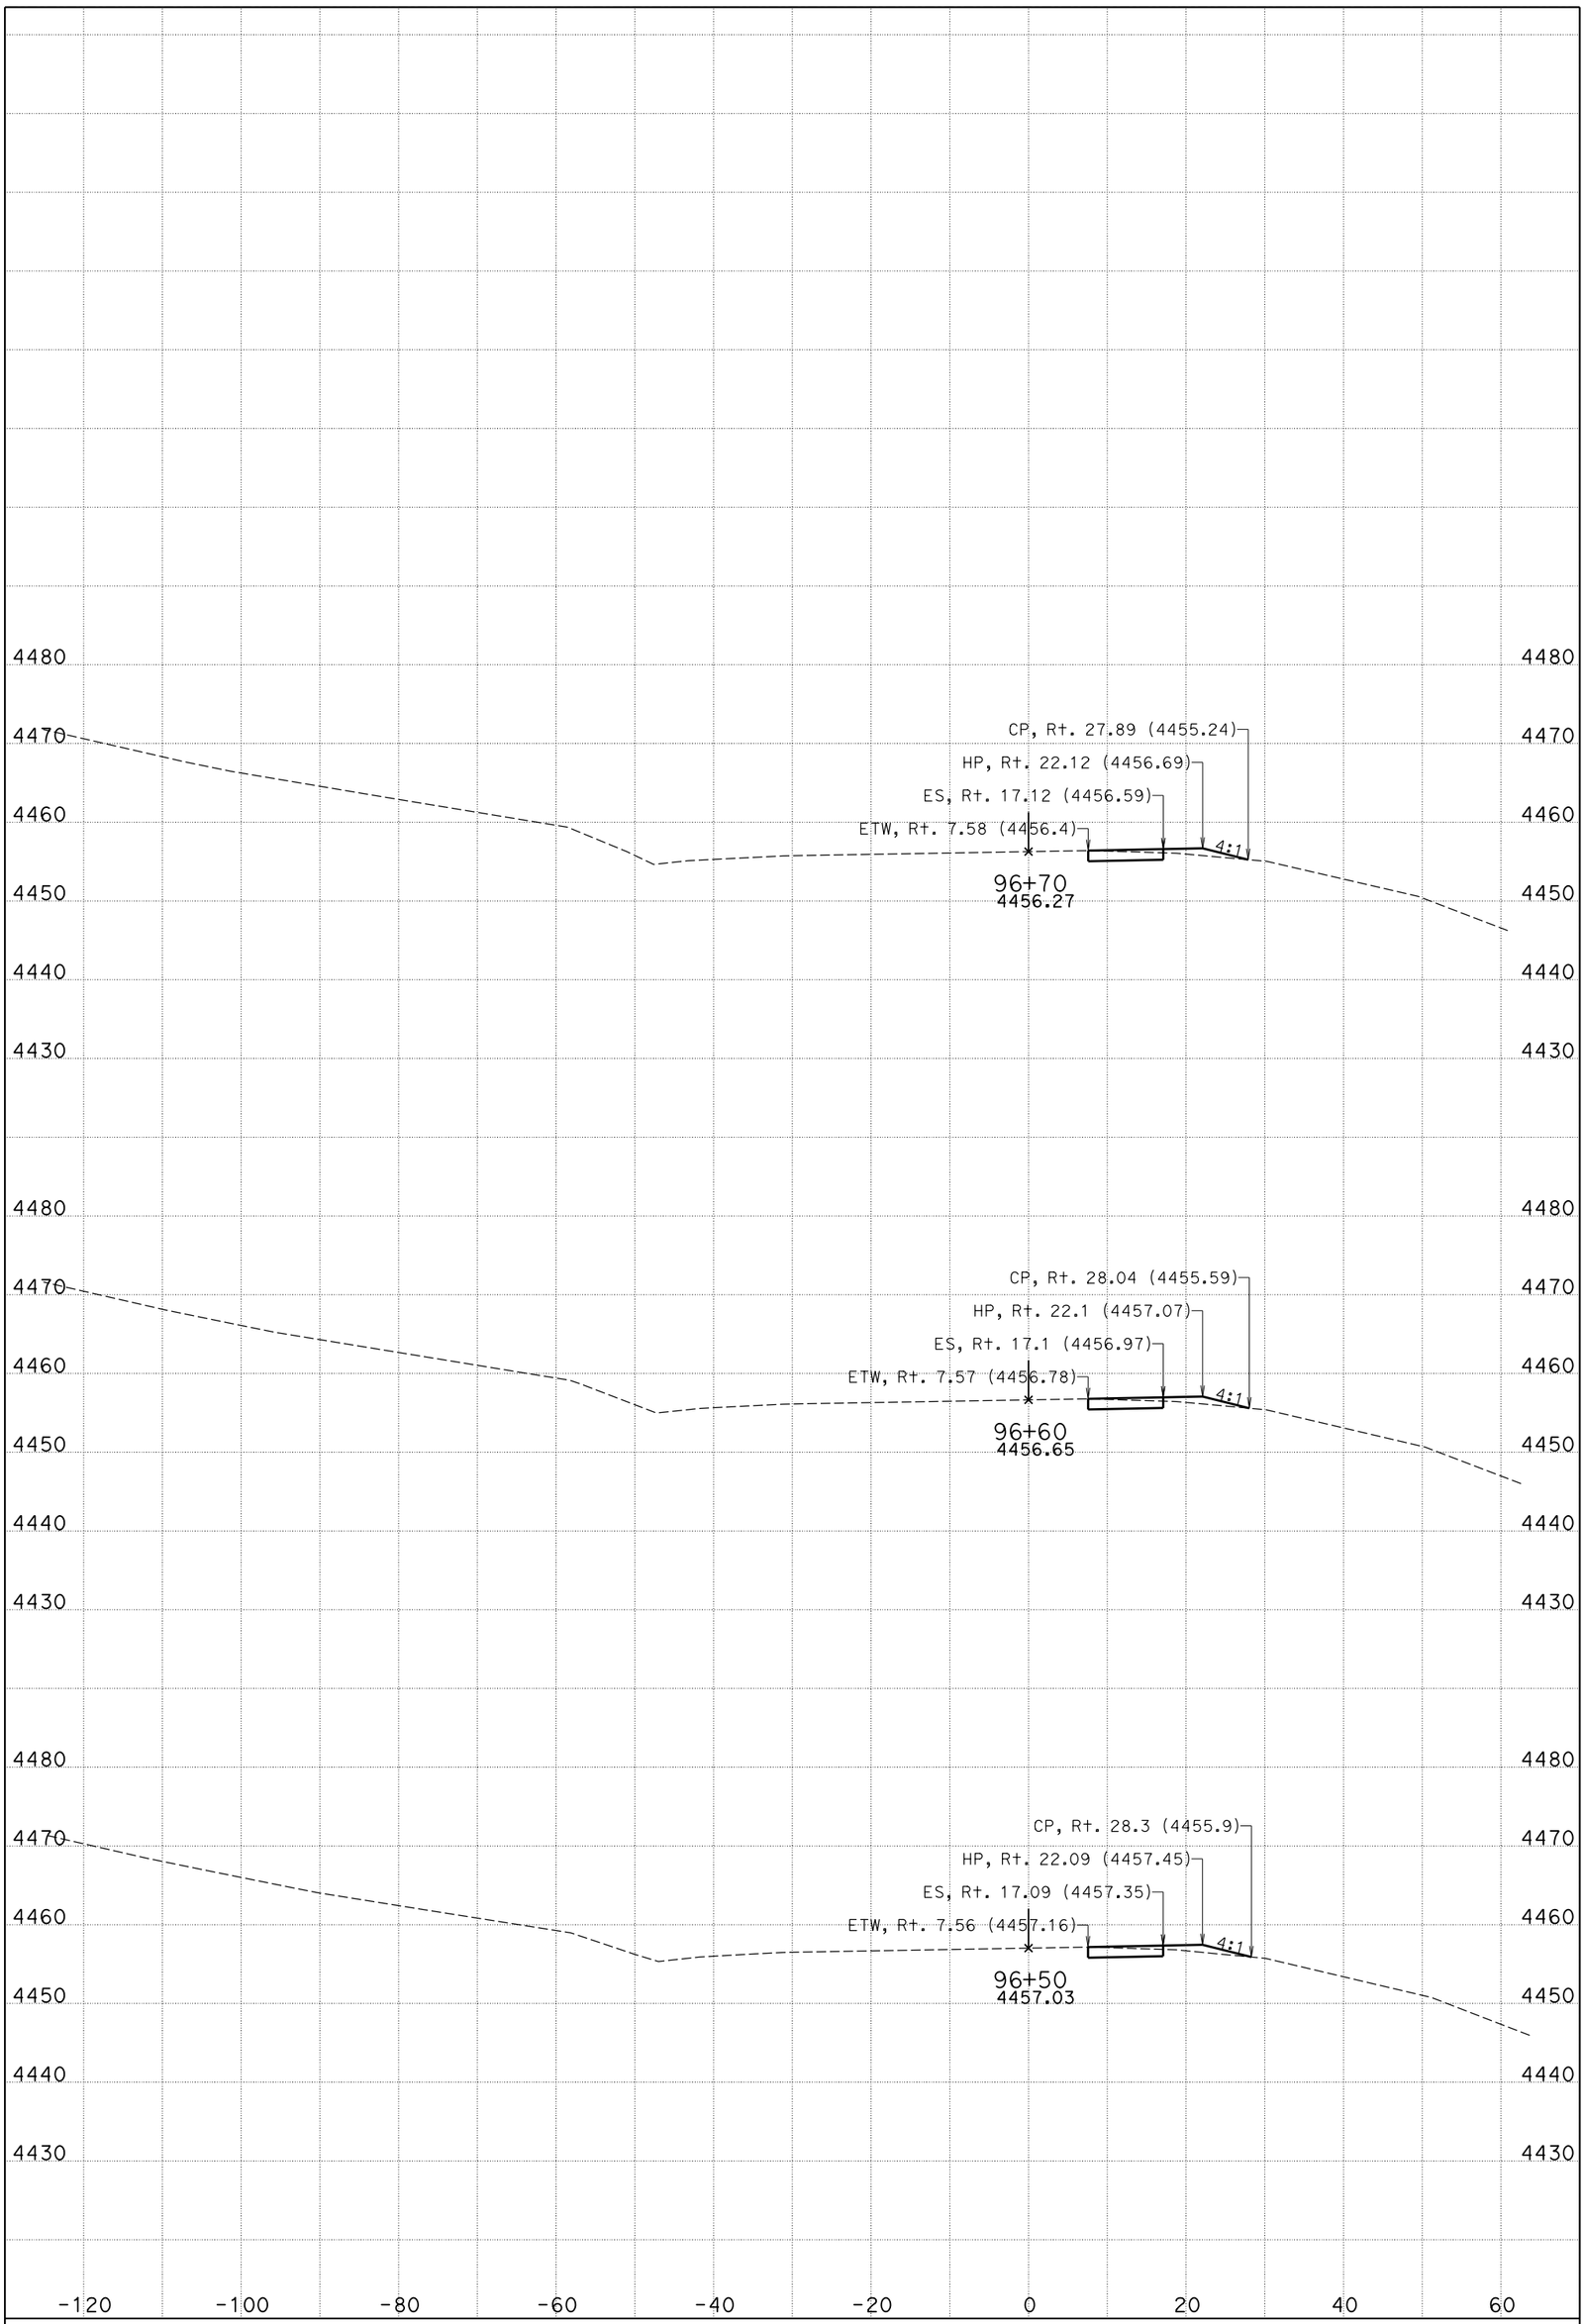

DATE: 11/4/2014

CENDA DITCH BRIDGE

CONTRACT: 0M280

DIST/CO/RTE/PM: 08/SBd/15/172.11/173.84

KC Project: 11025 File: D:\KCPron25n25\FG-Surface*slpro.ear

I-15

CROSS SECTIONS

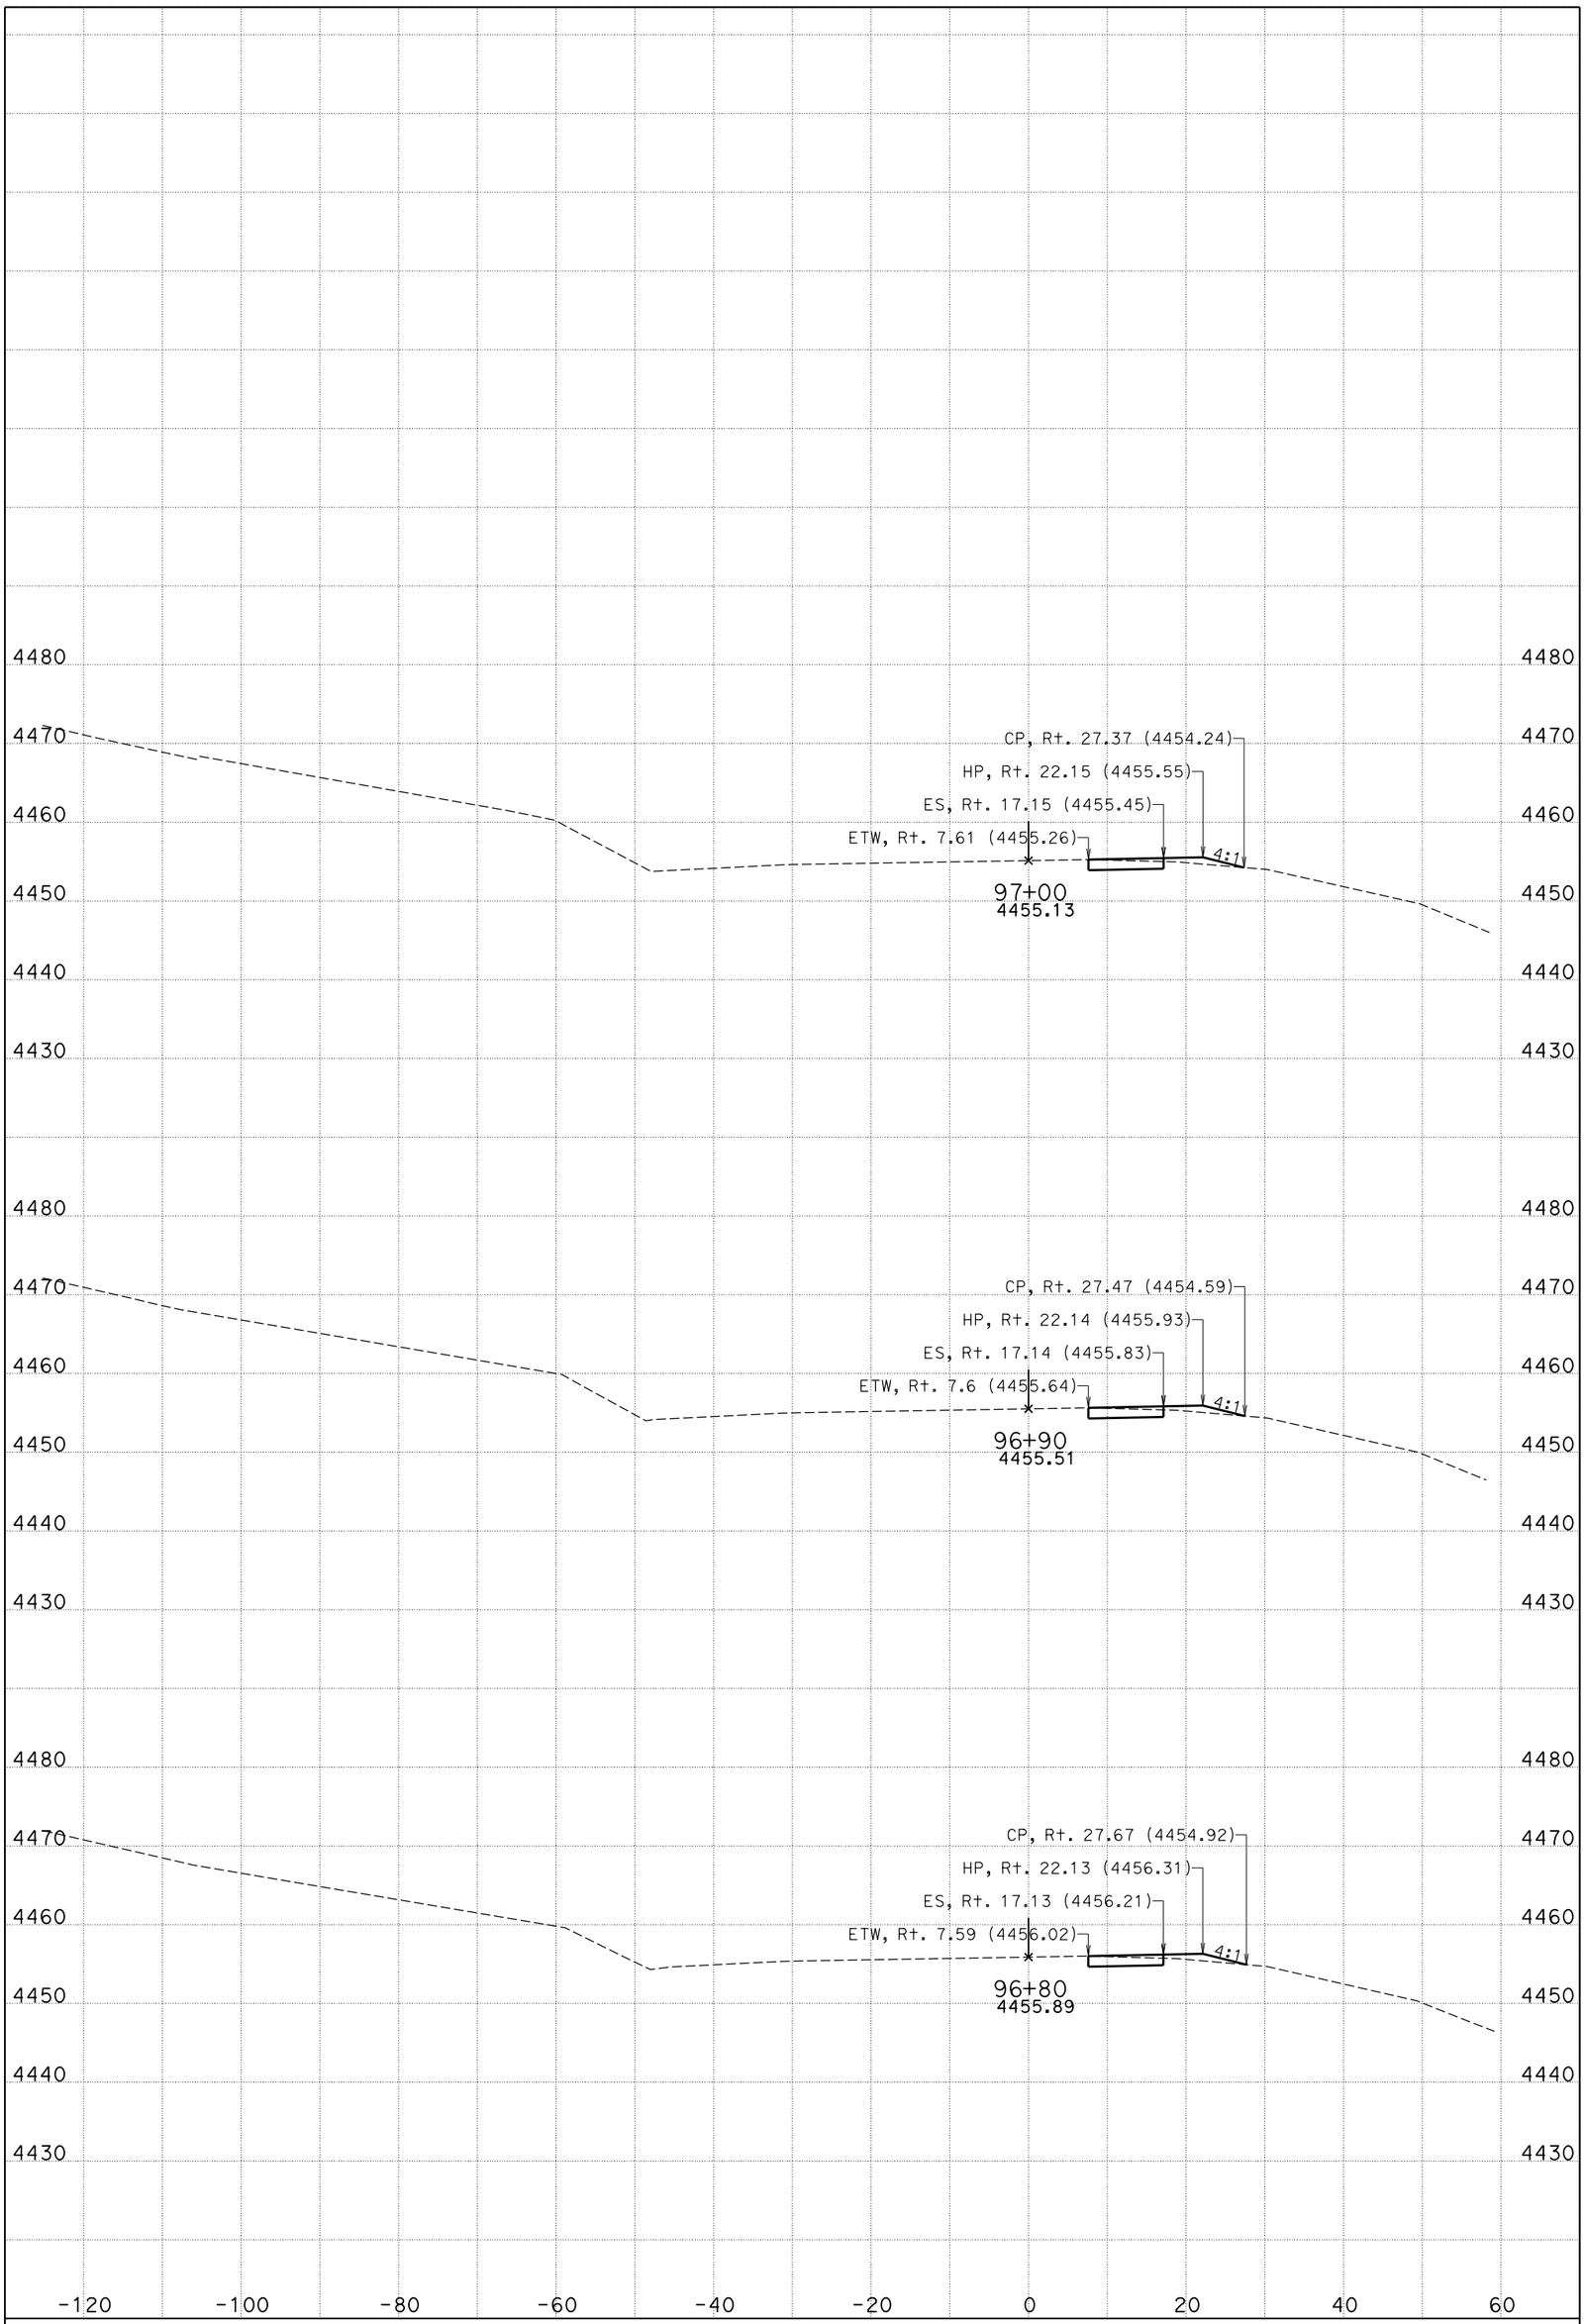

DATE: 11/4/2014

CENDA DITCH BRIDGE

CONTRACT: 0M280

DIST/CO/RTE/PM: 08/SBd/15/172.11/173.84

KC Project: 11025 File: D:\KCPron25n25\FG-Surface*slpro.ear

I-15

CROSS SECTIONS

SHEET 80 OF 99

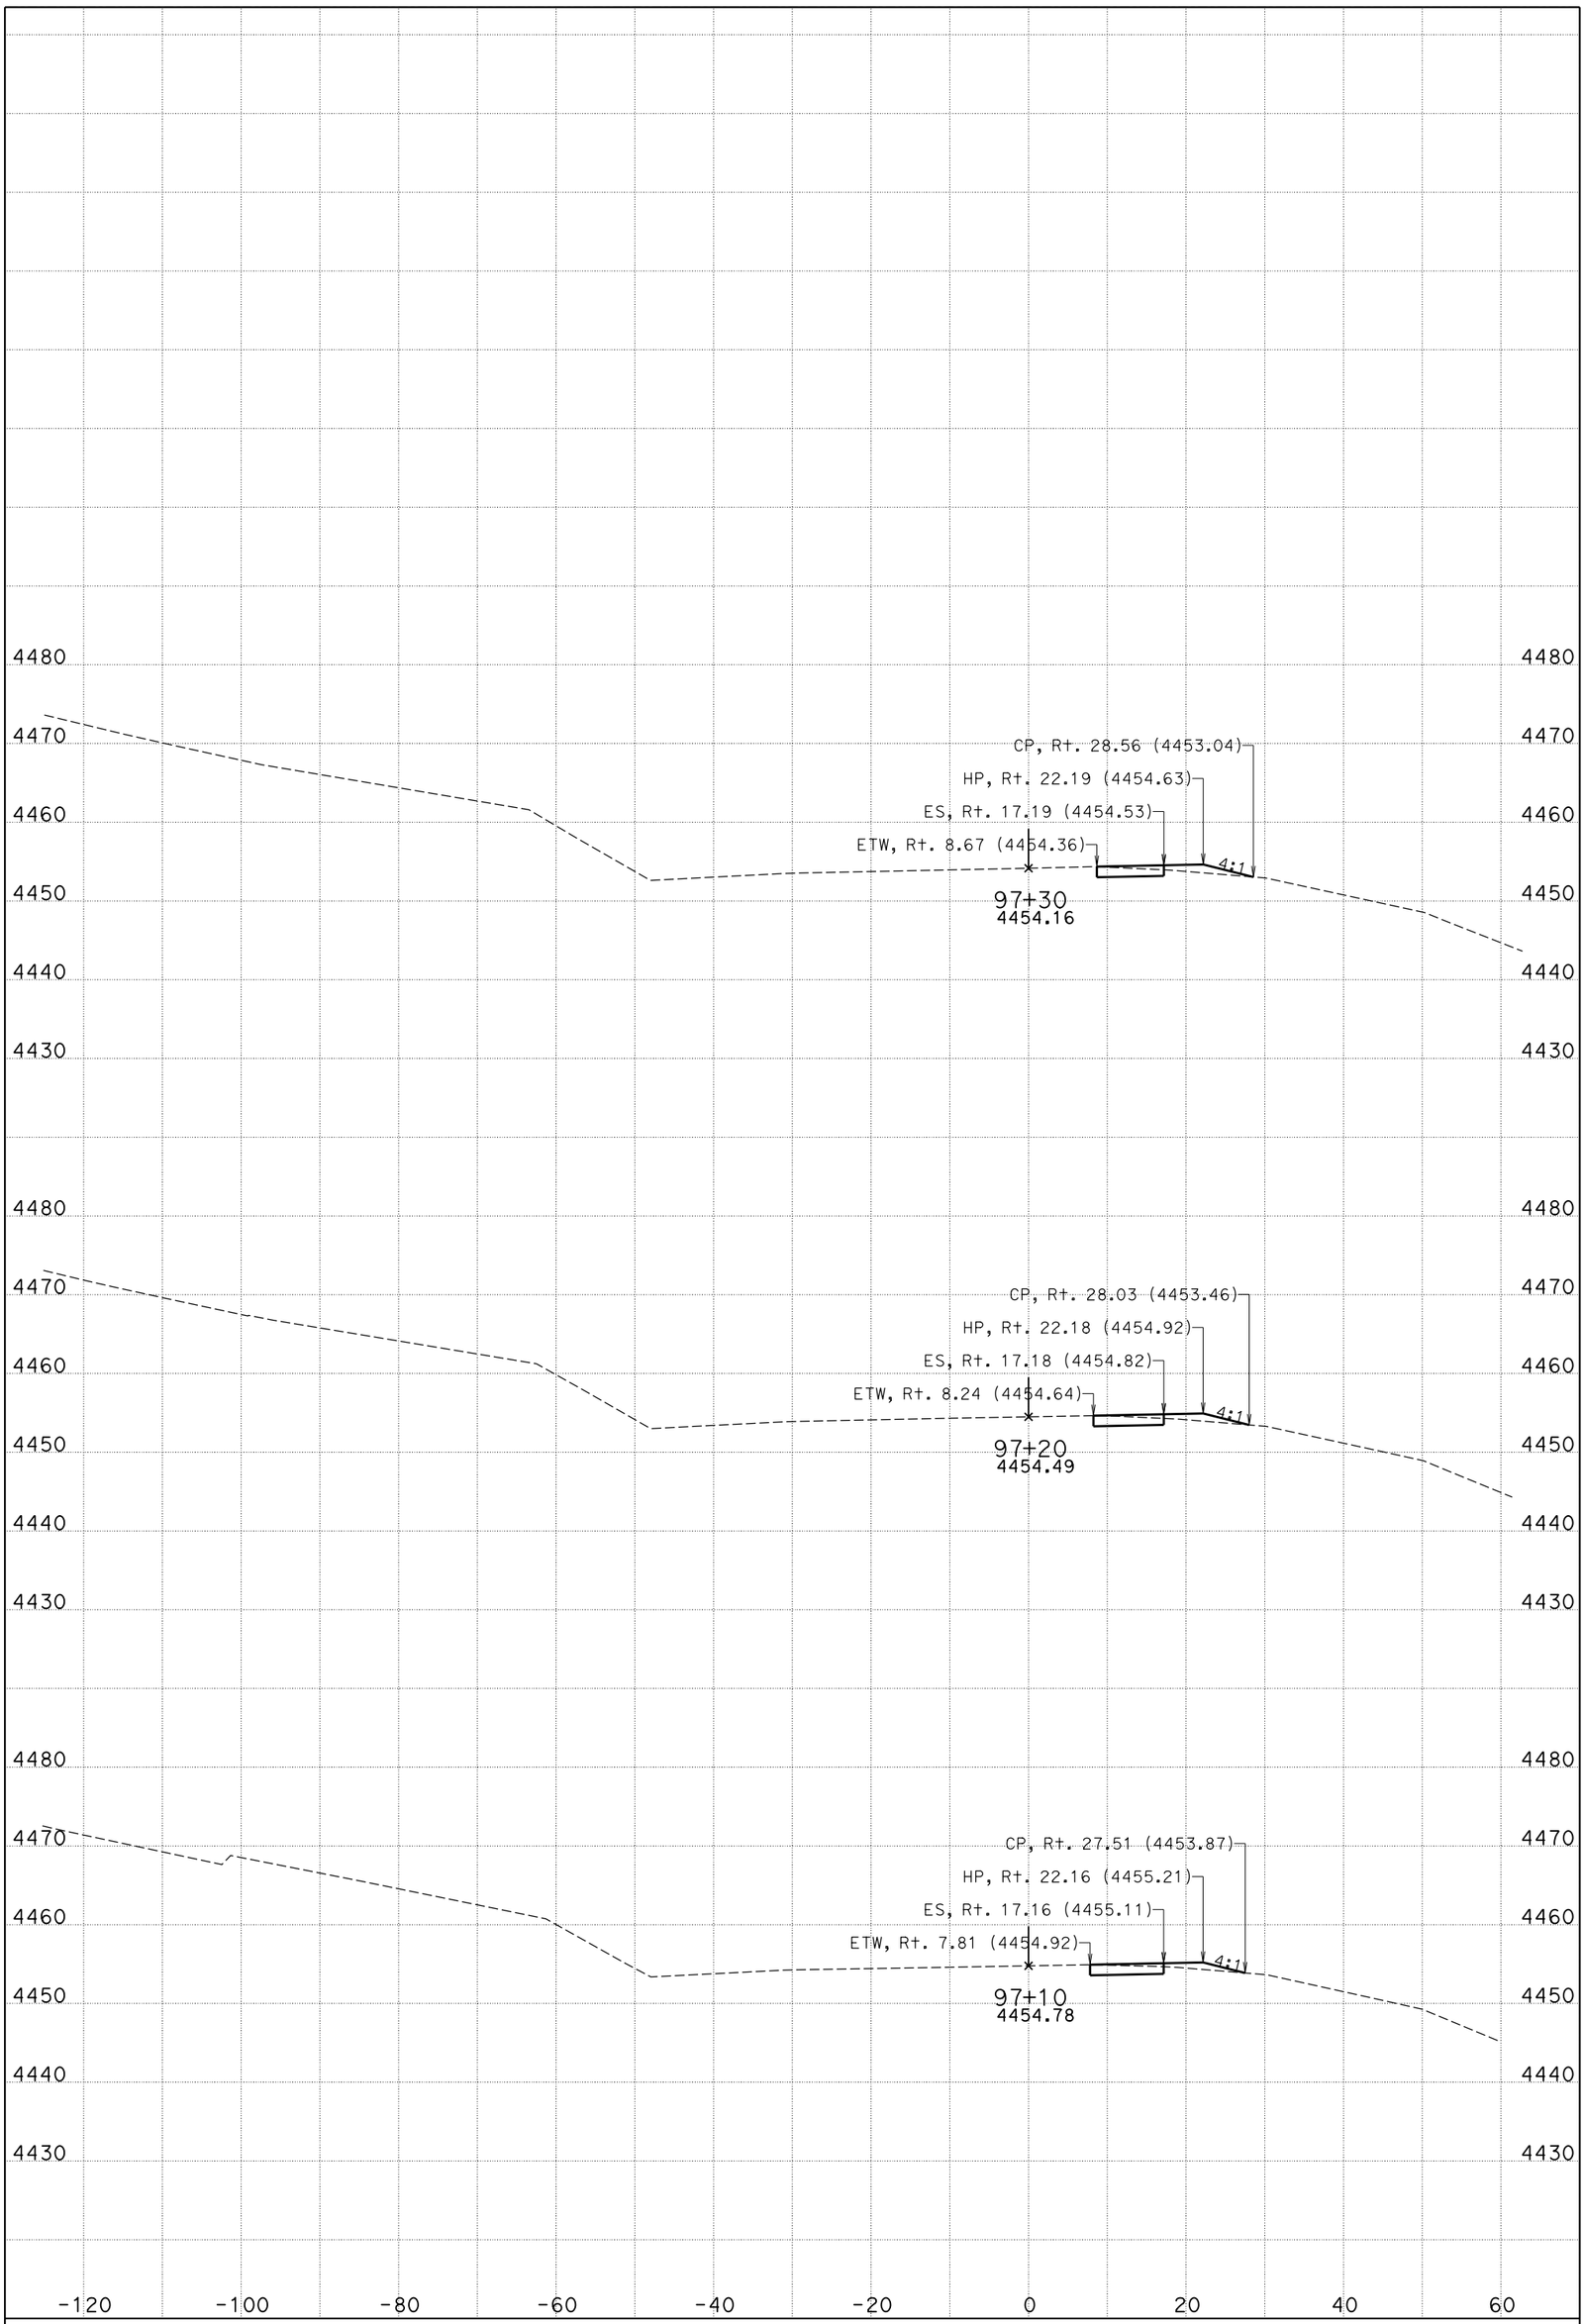

DATE: 11/4/2014

CENDA DITCH BRIDGE

CONTRACT: 0M280

DIST/CO/RTE/PM: 08/SBd/15/172.11/173.84

KC Project: 11025 File: D:\KCPron25n25\FG-Surface*slpro.ear

I-15

CROSS SECTIONS

SHEET 81 OF 99

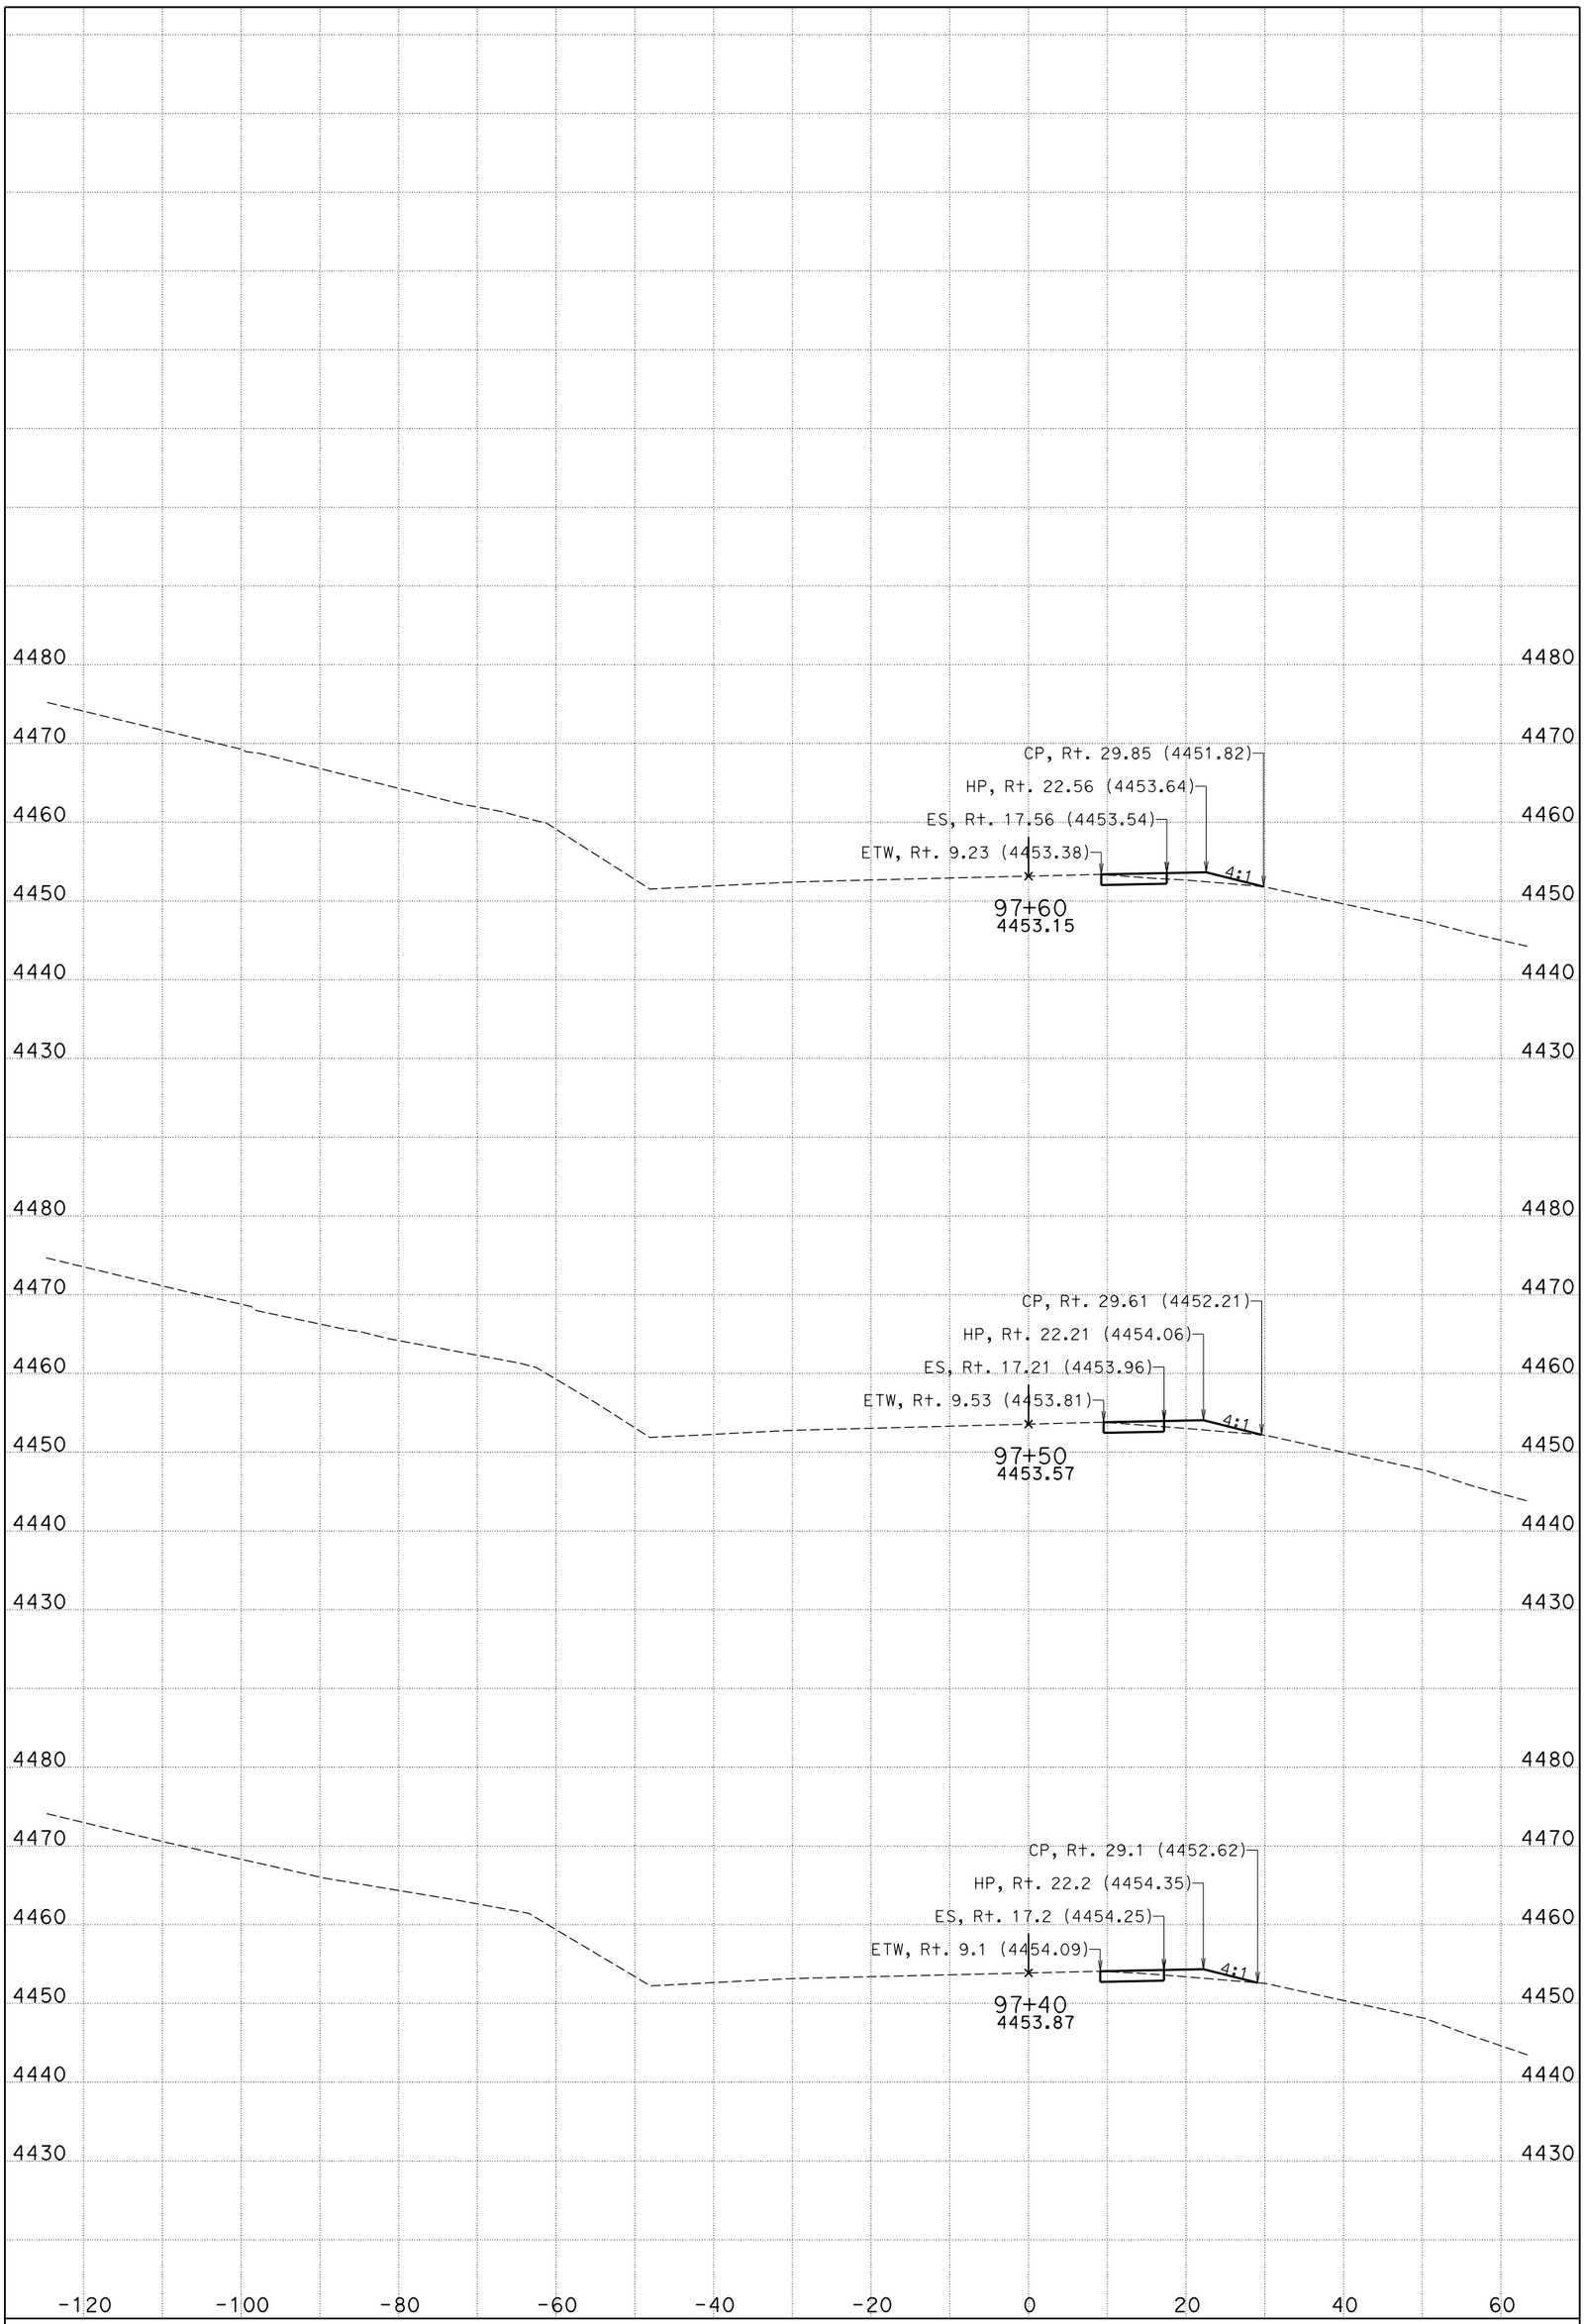

DATE: 11/4/2014

CENDA DITCH BRIDGE

CONTRACT: 0M280

DIST/CO/RTE/PM: 08/SBd/15/172.11/173.84

KC Project: 11025 File: D:\KCPron25n25\FG-Surface*slpro.ear

I-15

CROSS SECTIONS

SHEET 82 OF 99

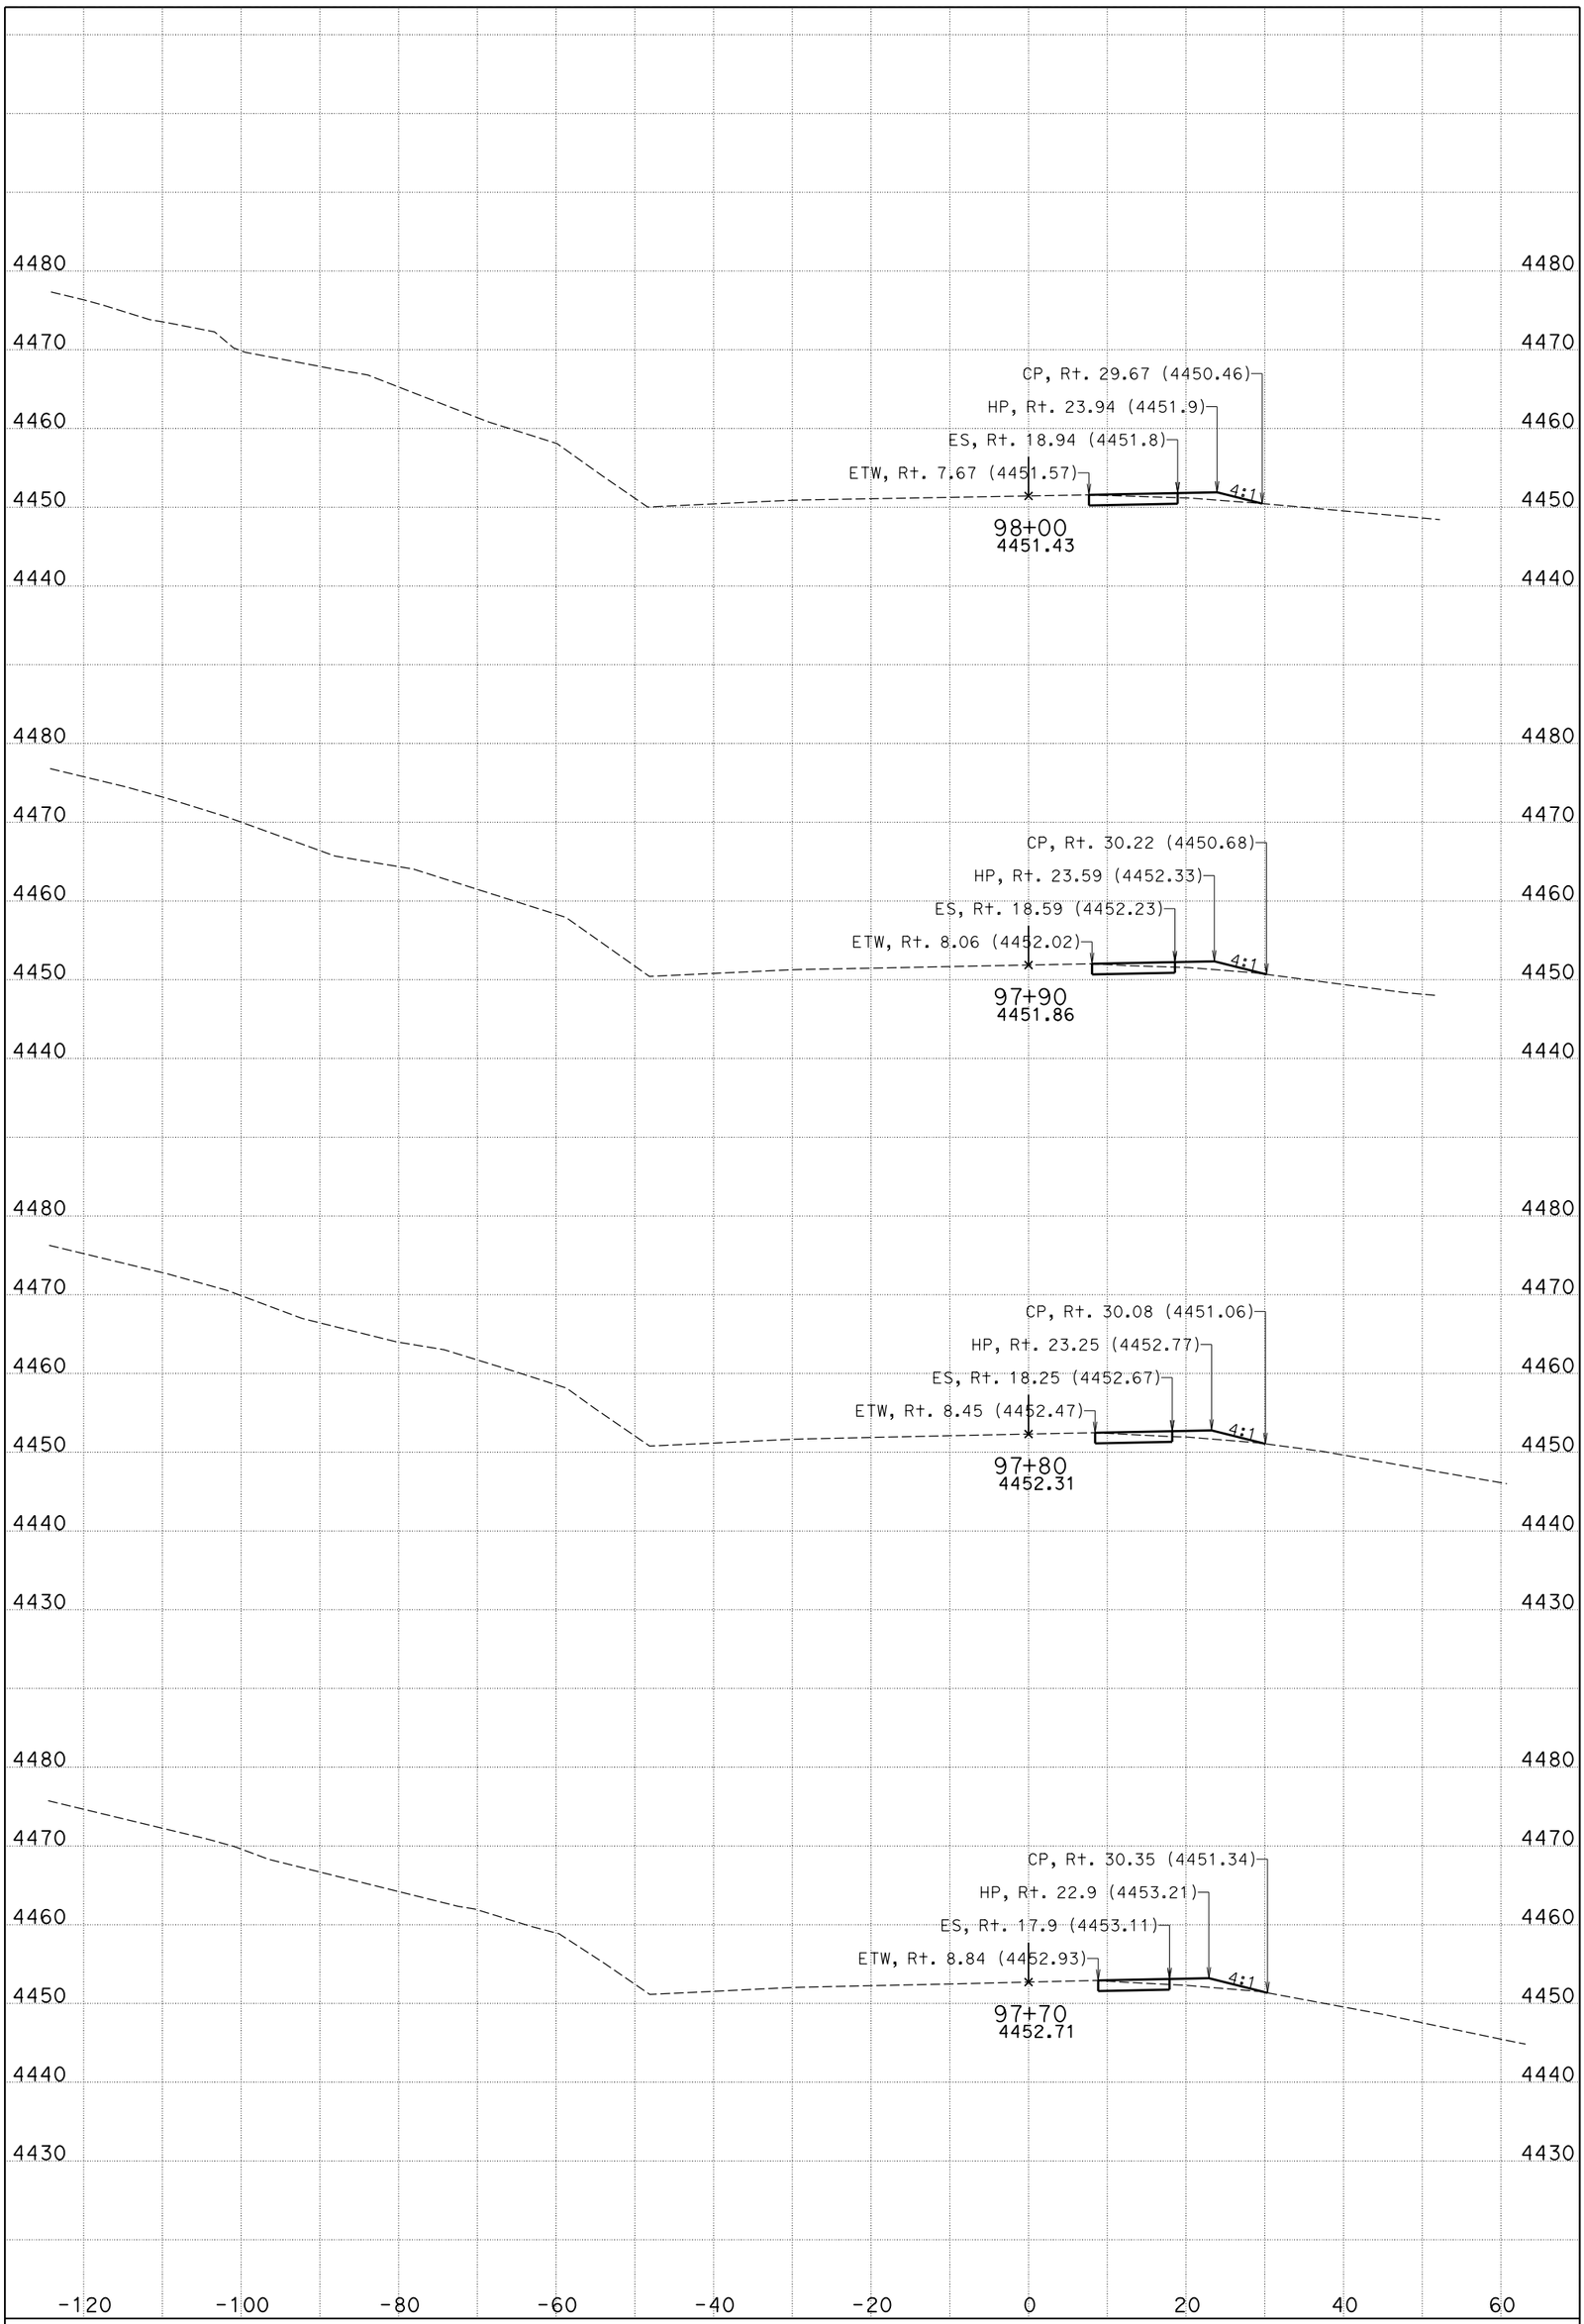

DATE: 11/4/2014

CENDA DITCH BRIDGE

CONTRACT: 0M280

DIST/CO/RTE/PM: 08/SBd/15/172.11/173.84

KC Project: 11025 File: D:\KCPron25n25\FG-Surface*slpro.ear

I-15

CROSS SECTIONS

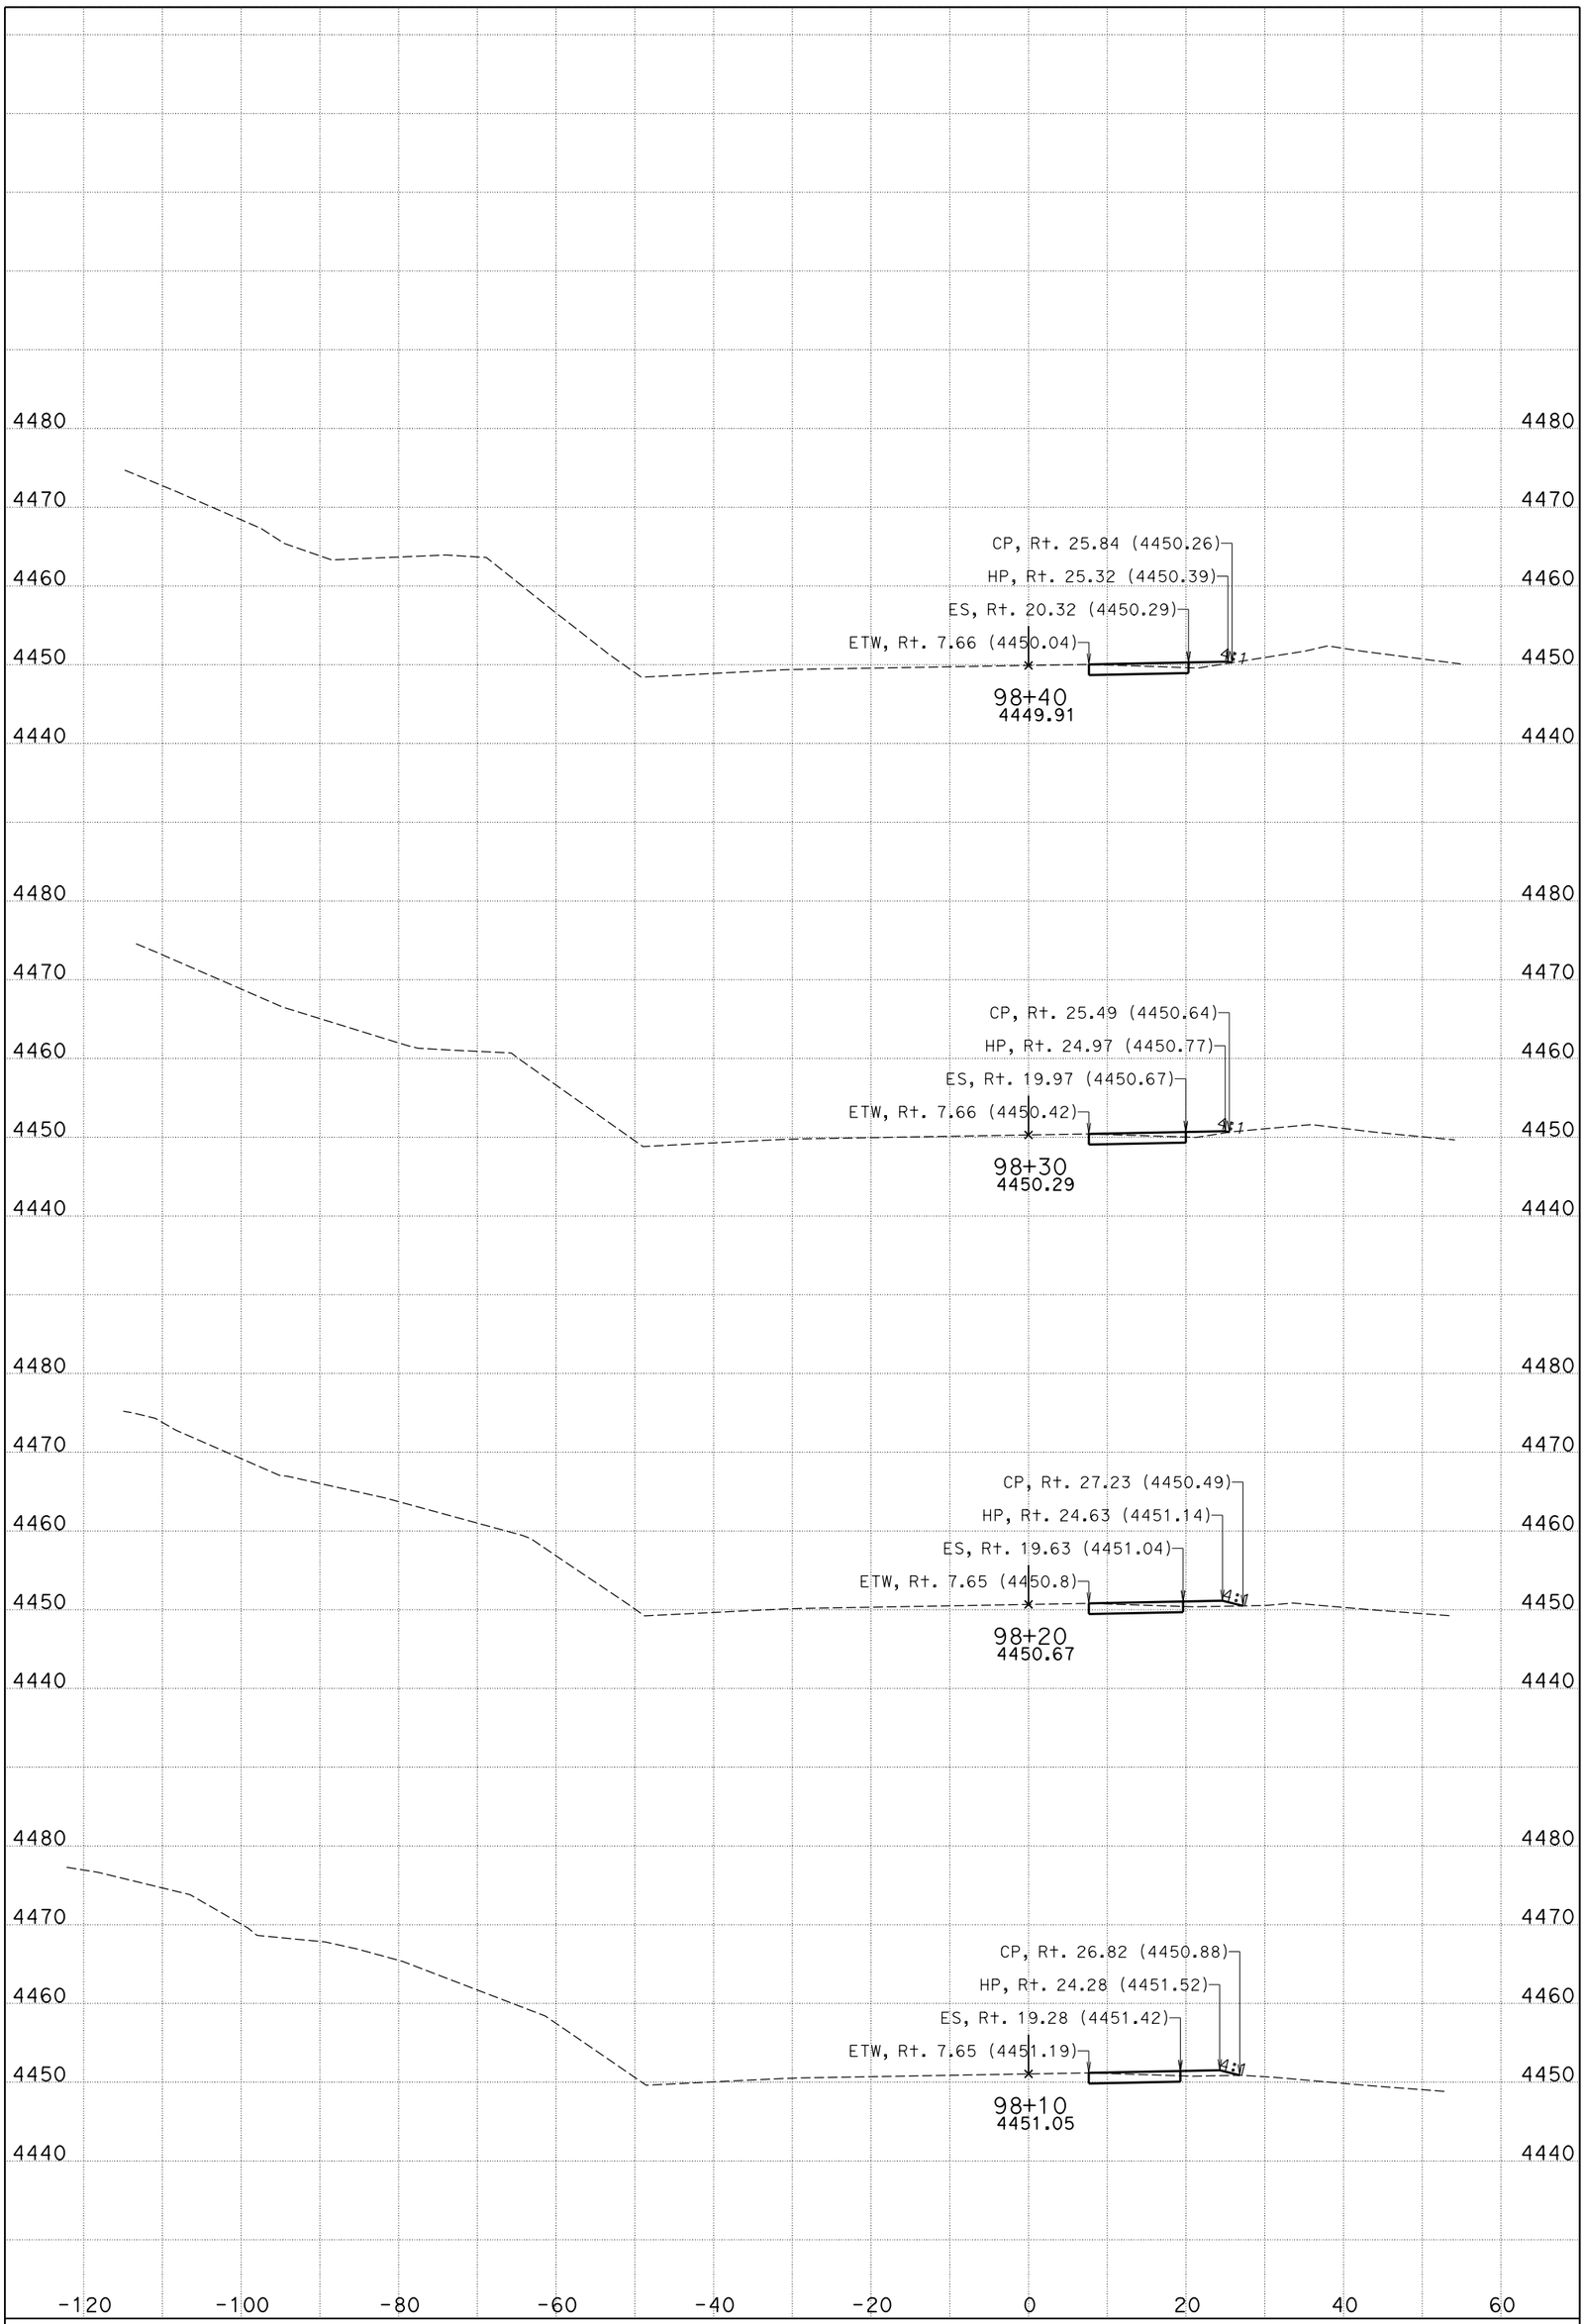

DATE: 11/4/2014

CENDA DITCH BRIDGE

CONTRACT: 0M280

DIST/CO/RTE/PM: 08/SBd/15/172.11/173.84

KC Project: 11025 File: D:\KCPron25n25\FG-Surface*slpro.ear

I-15

CROSS SECTIONS

SHEET 84 OF 99

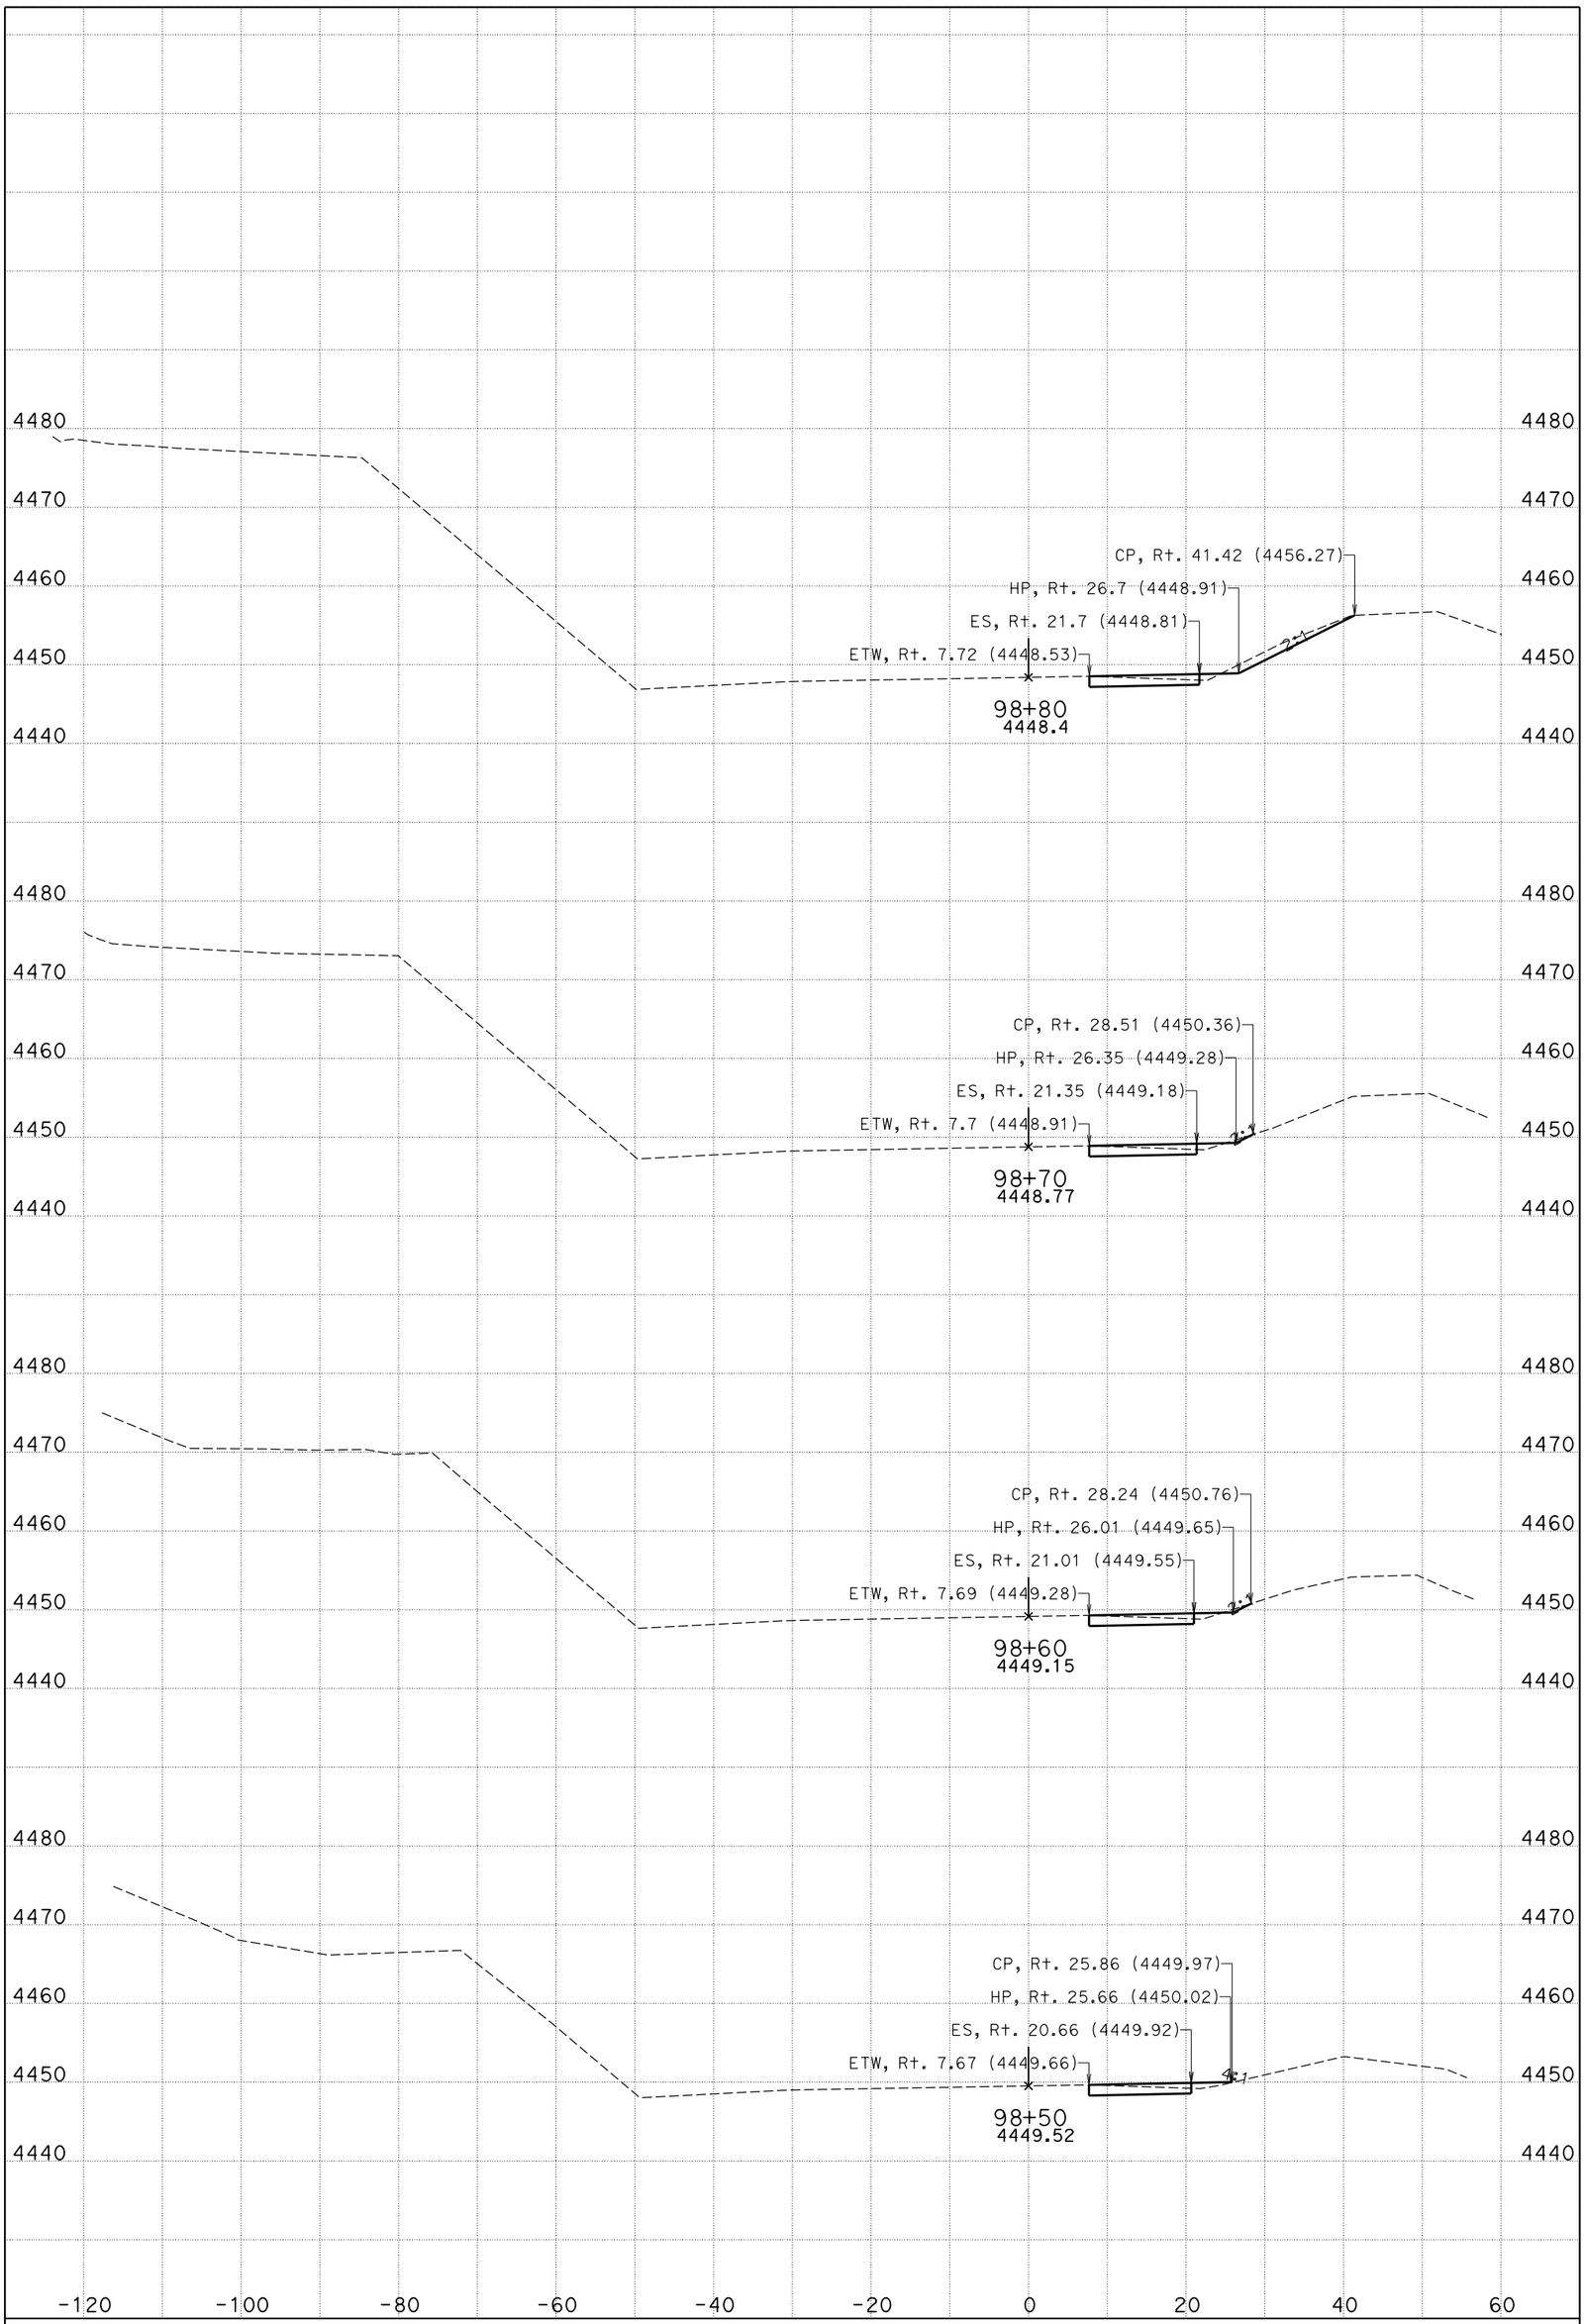

DATE: 11/4/2014

CENDA DITCH BRIDGE

CONTRACT: 0M280

DIST/CO/RTE/PM: 08/SBd/15/172.11/173.84

KC Project: 11025 File: D:\KCPron25n25\FG-Surface*slpro.ear

I-15

CROSS SECTIONS

SHEET 85 OF 99

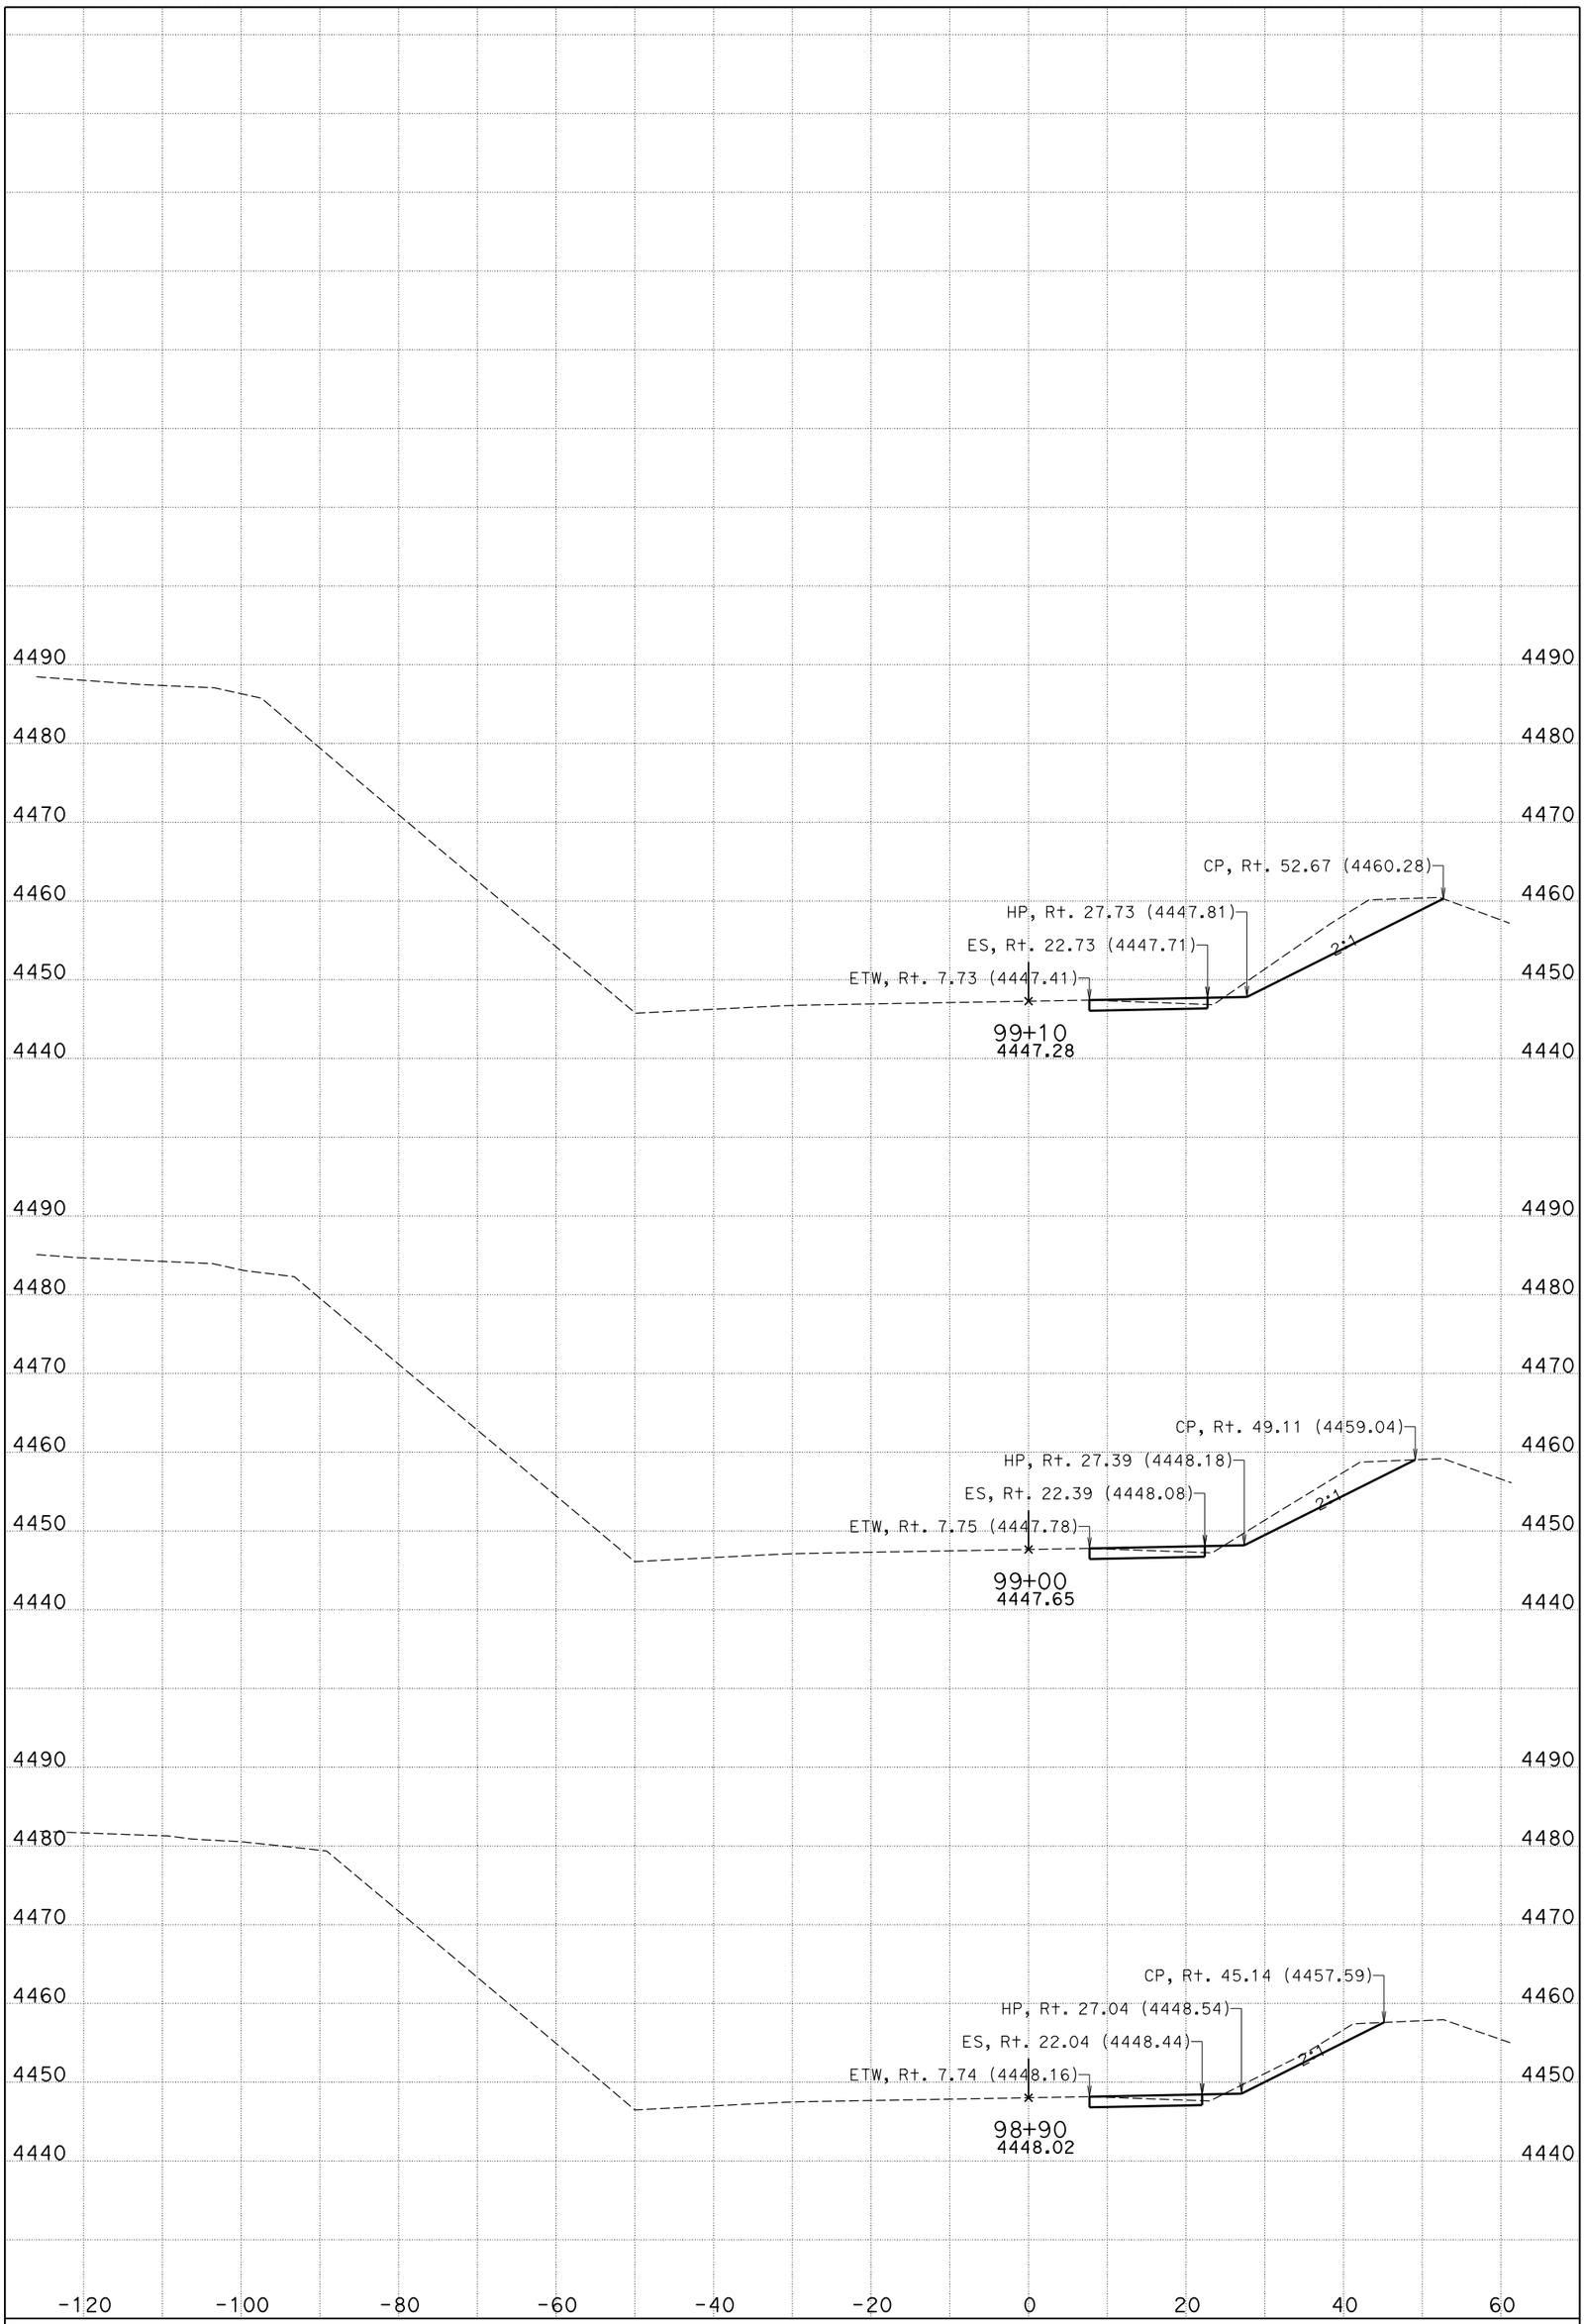

DATE: 11/4/2014

CENDA DITCH BRIDGE

CONTRACT: 0M280

DIST/CO/RTE/PM: 08/SBd/15/172.11/173.84

KC Project: 11025 File: D:\KCPron25n25\FG-Surface*slpro.ear

I-15

CROSS SECTIONS

SHEET 86 OF 99

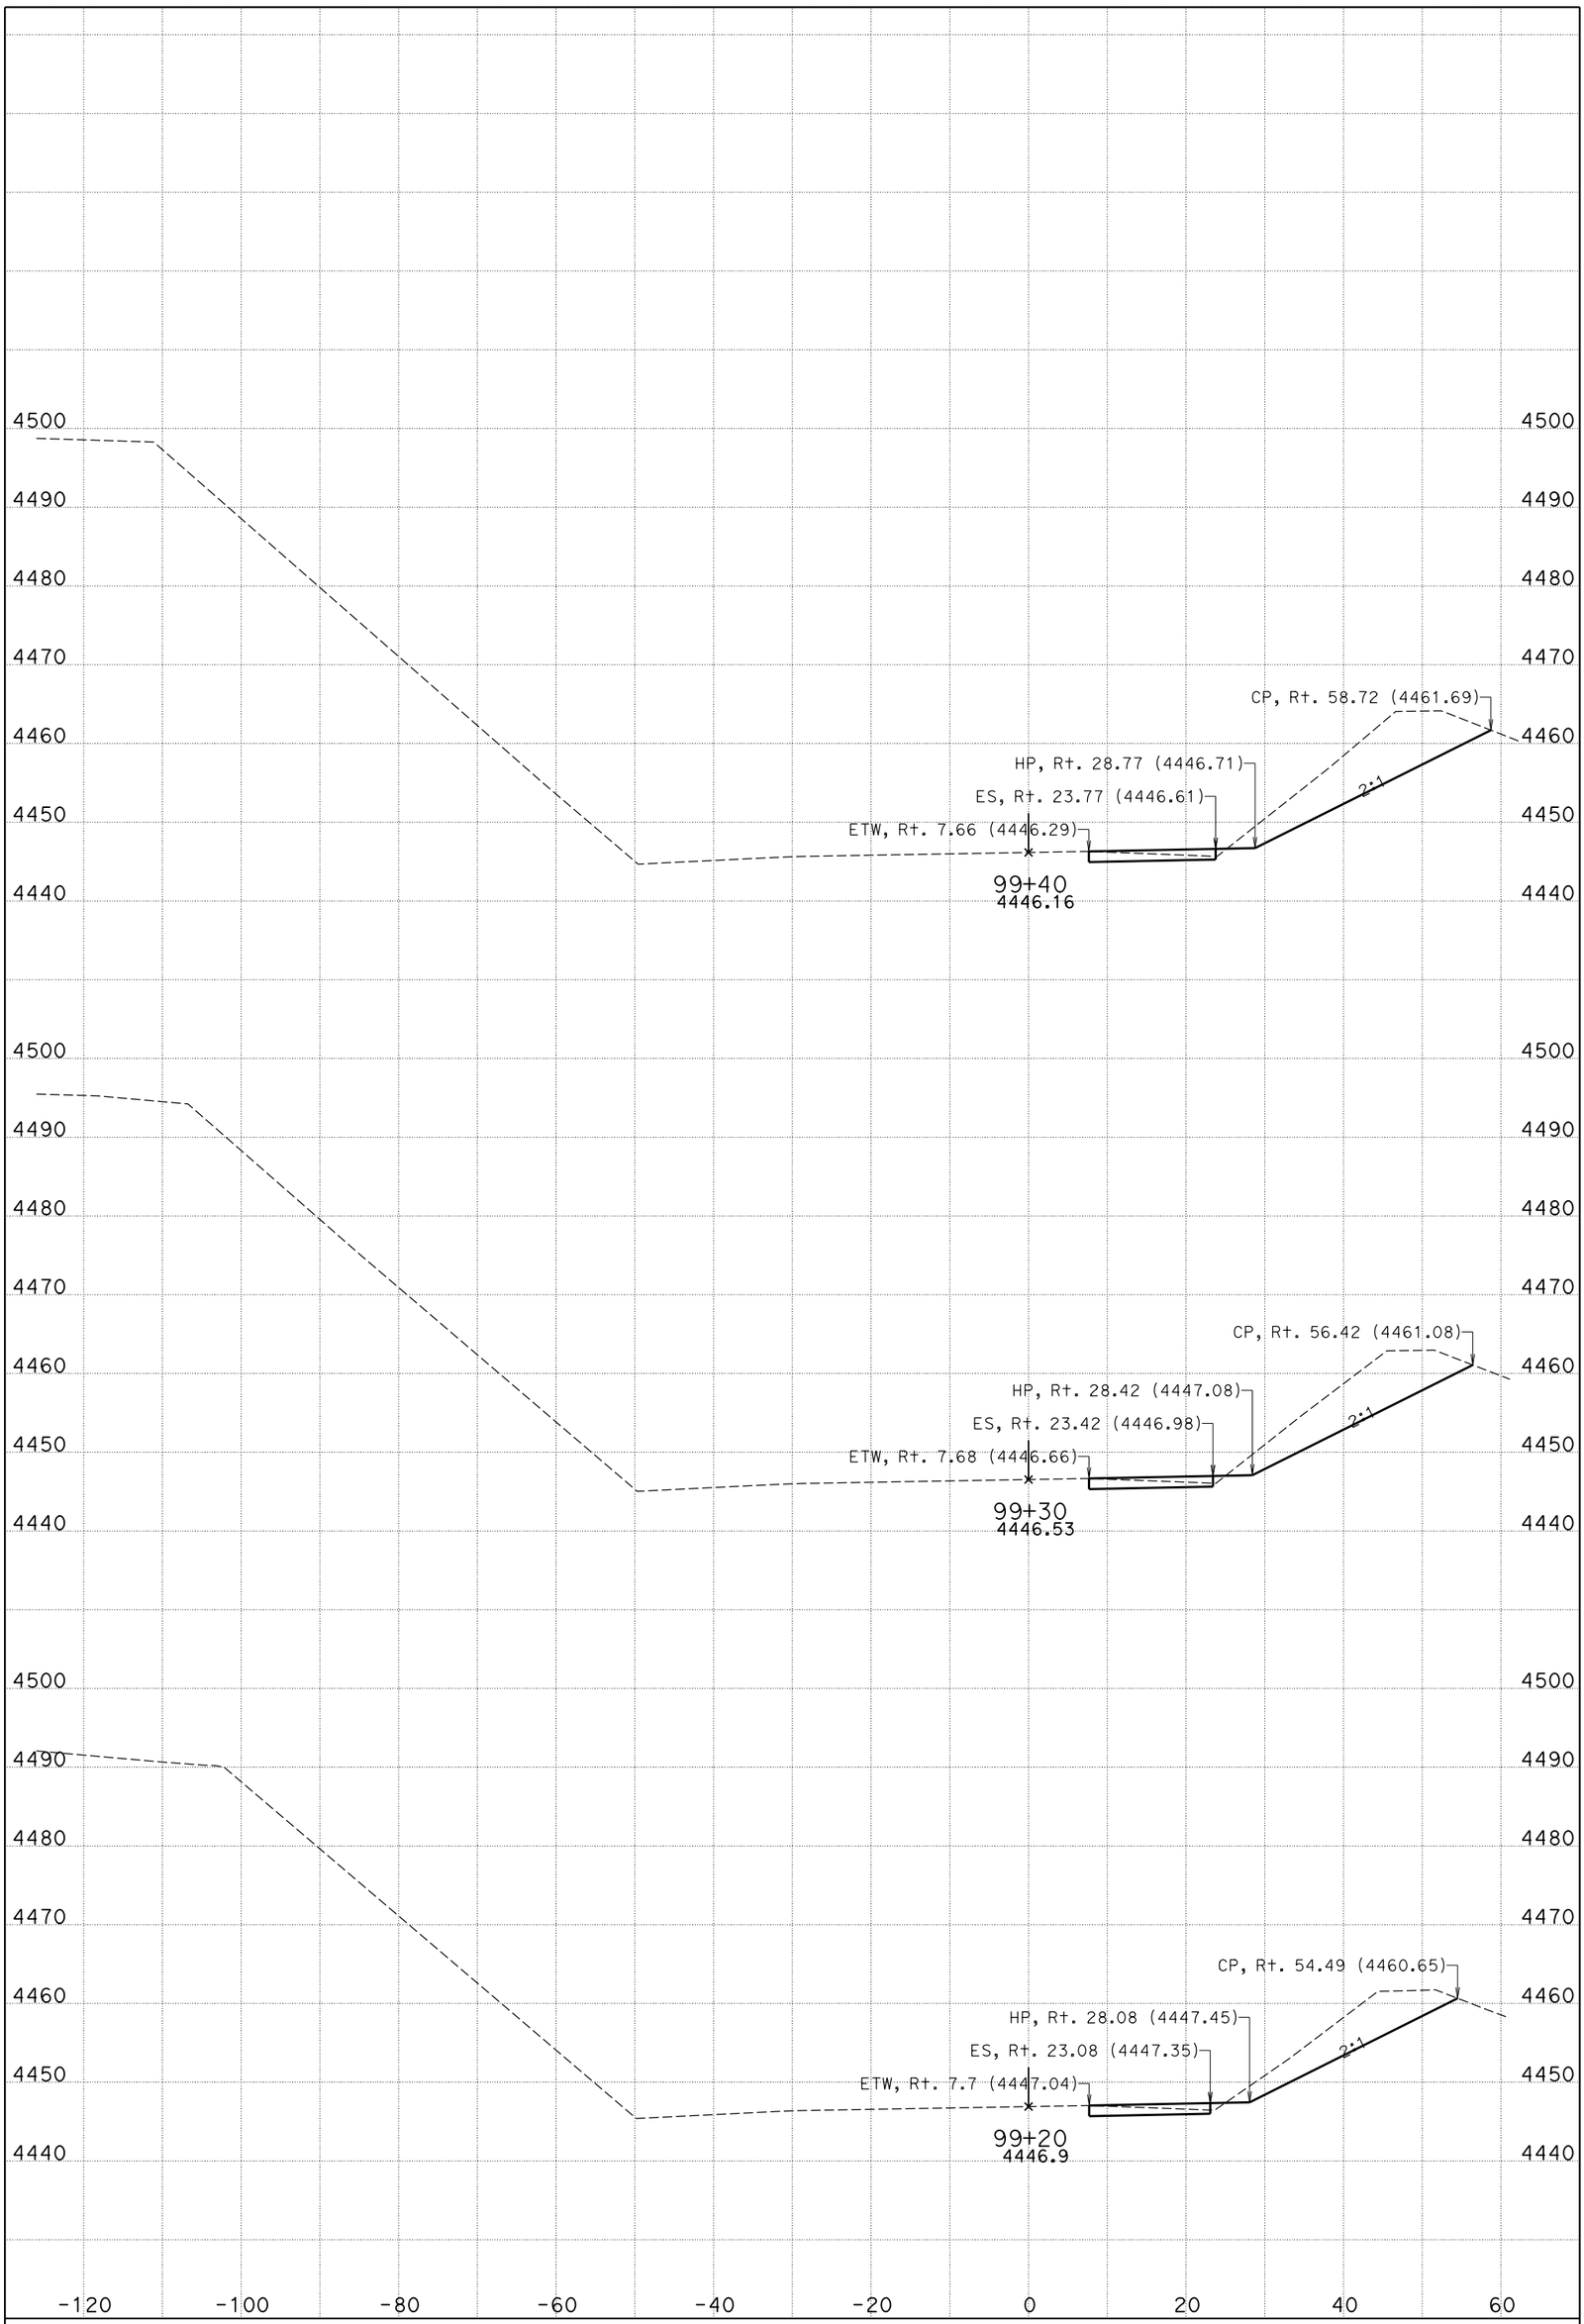

DATE: 11/4/2014

CENDA DITCH BRIDGE

CONTRACT: 0M280

DIST/CO/RTE/PM: 08/SBd/15/172.11/173.84

KC Project: 11025 File: D:\KCPron25n25\FG-Surface*slpro.ear

I-15

CROSS SECTIONS

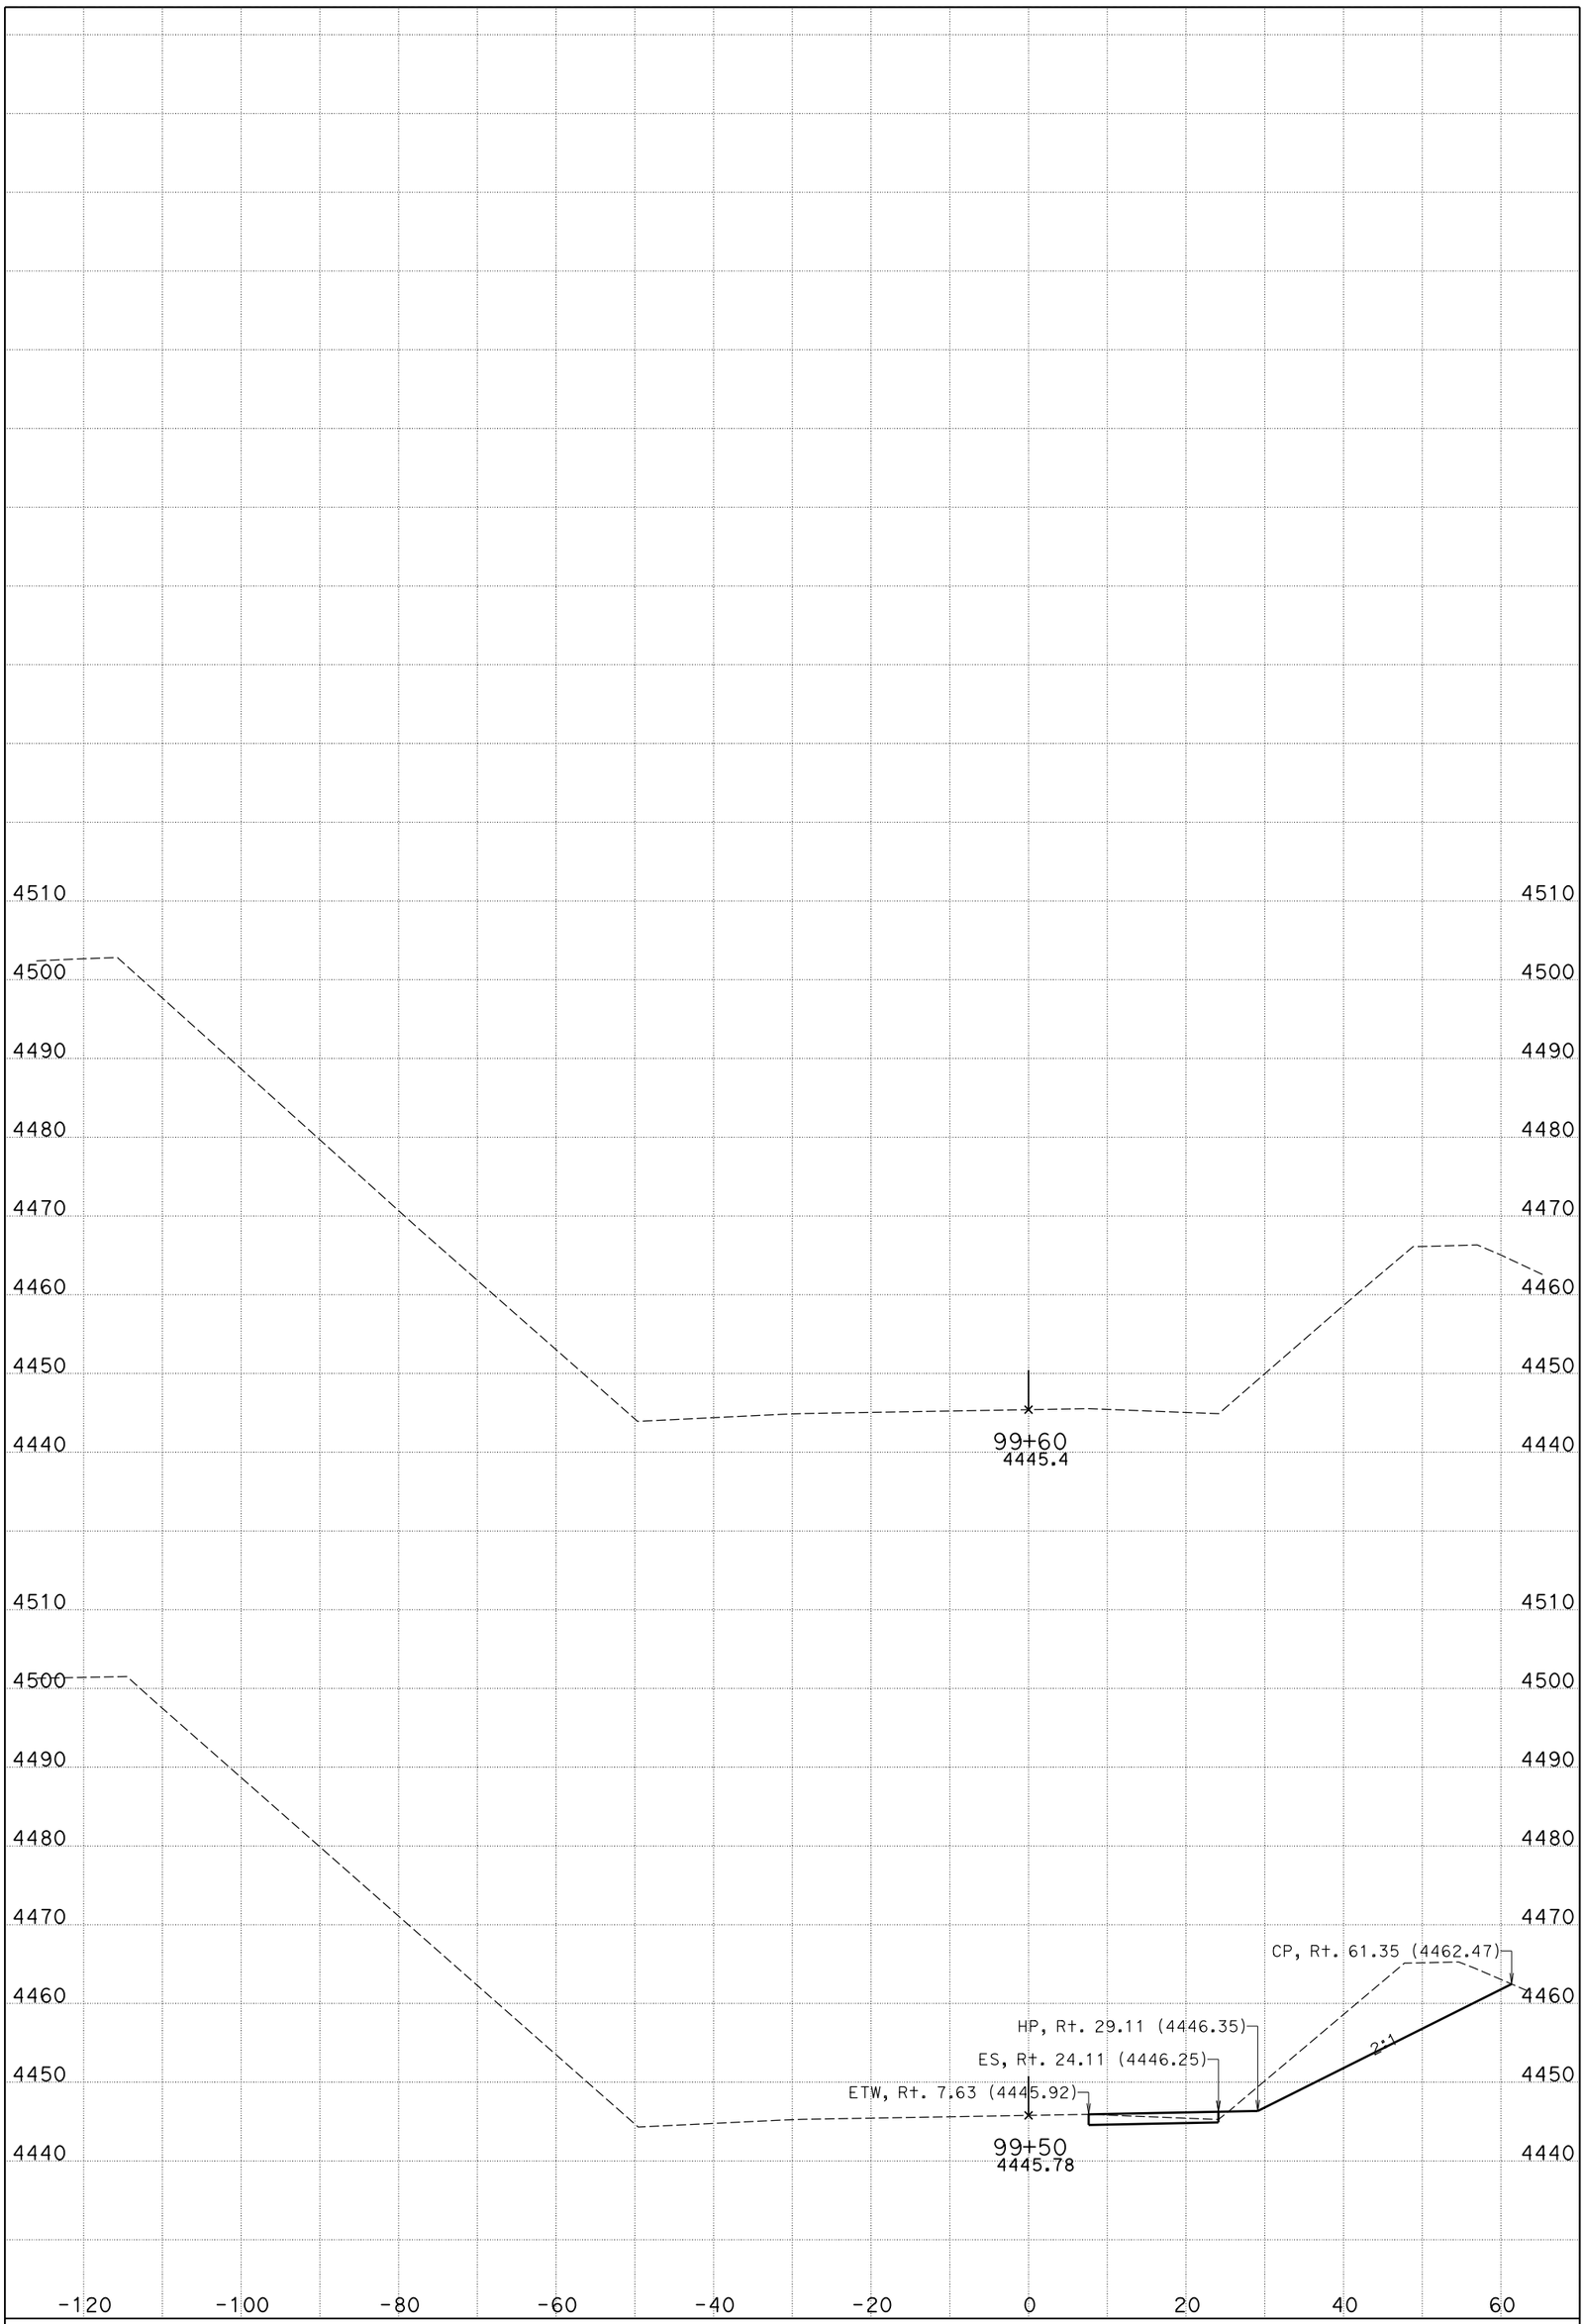

DATE: 11/4/2014

CENDA DITCH BRIDGE

CONTRACT: 0M280

DIST/CO/RTE/PM: 08/SBd/15/172.11/173.84

KC Project: 11025 File: D:\KCPron25n25\FG-Surface*slpro.ear

I-15

CROSS SECTIONS

SHEET 88 OF 99

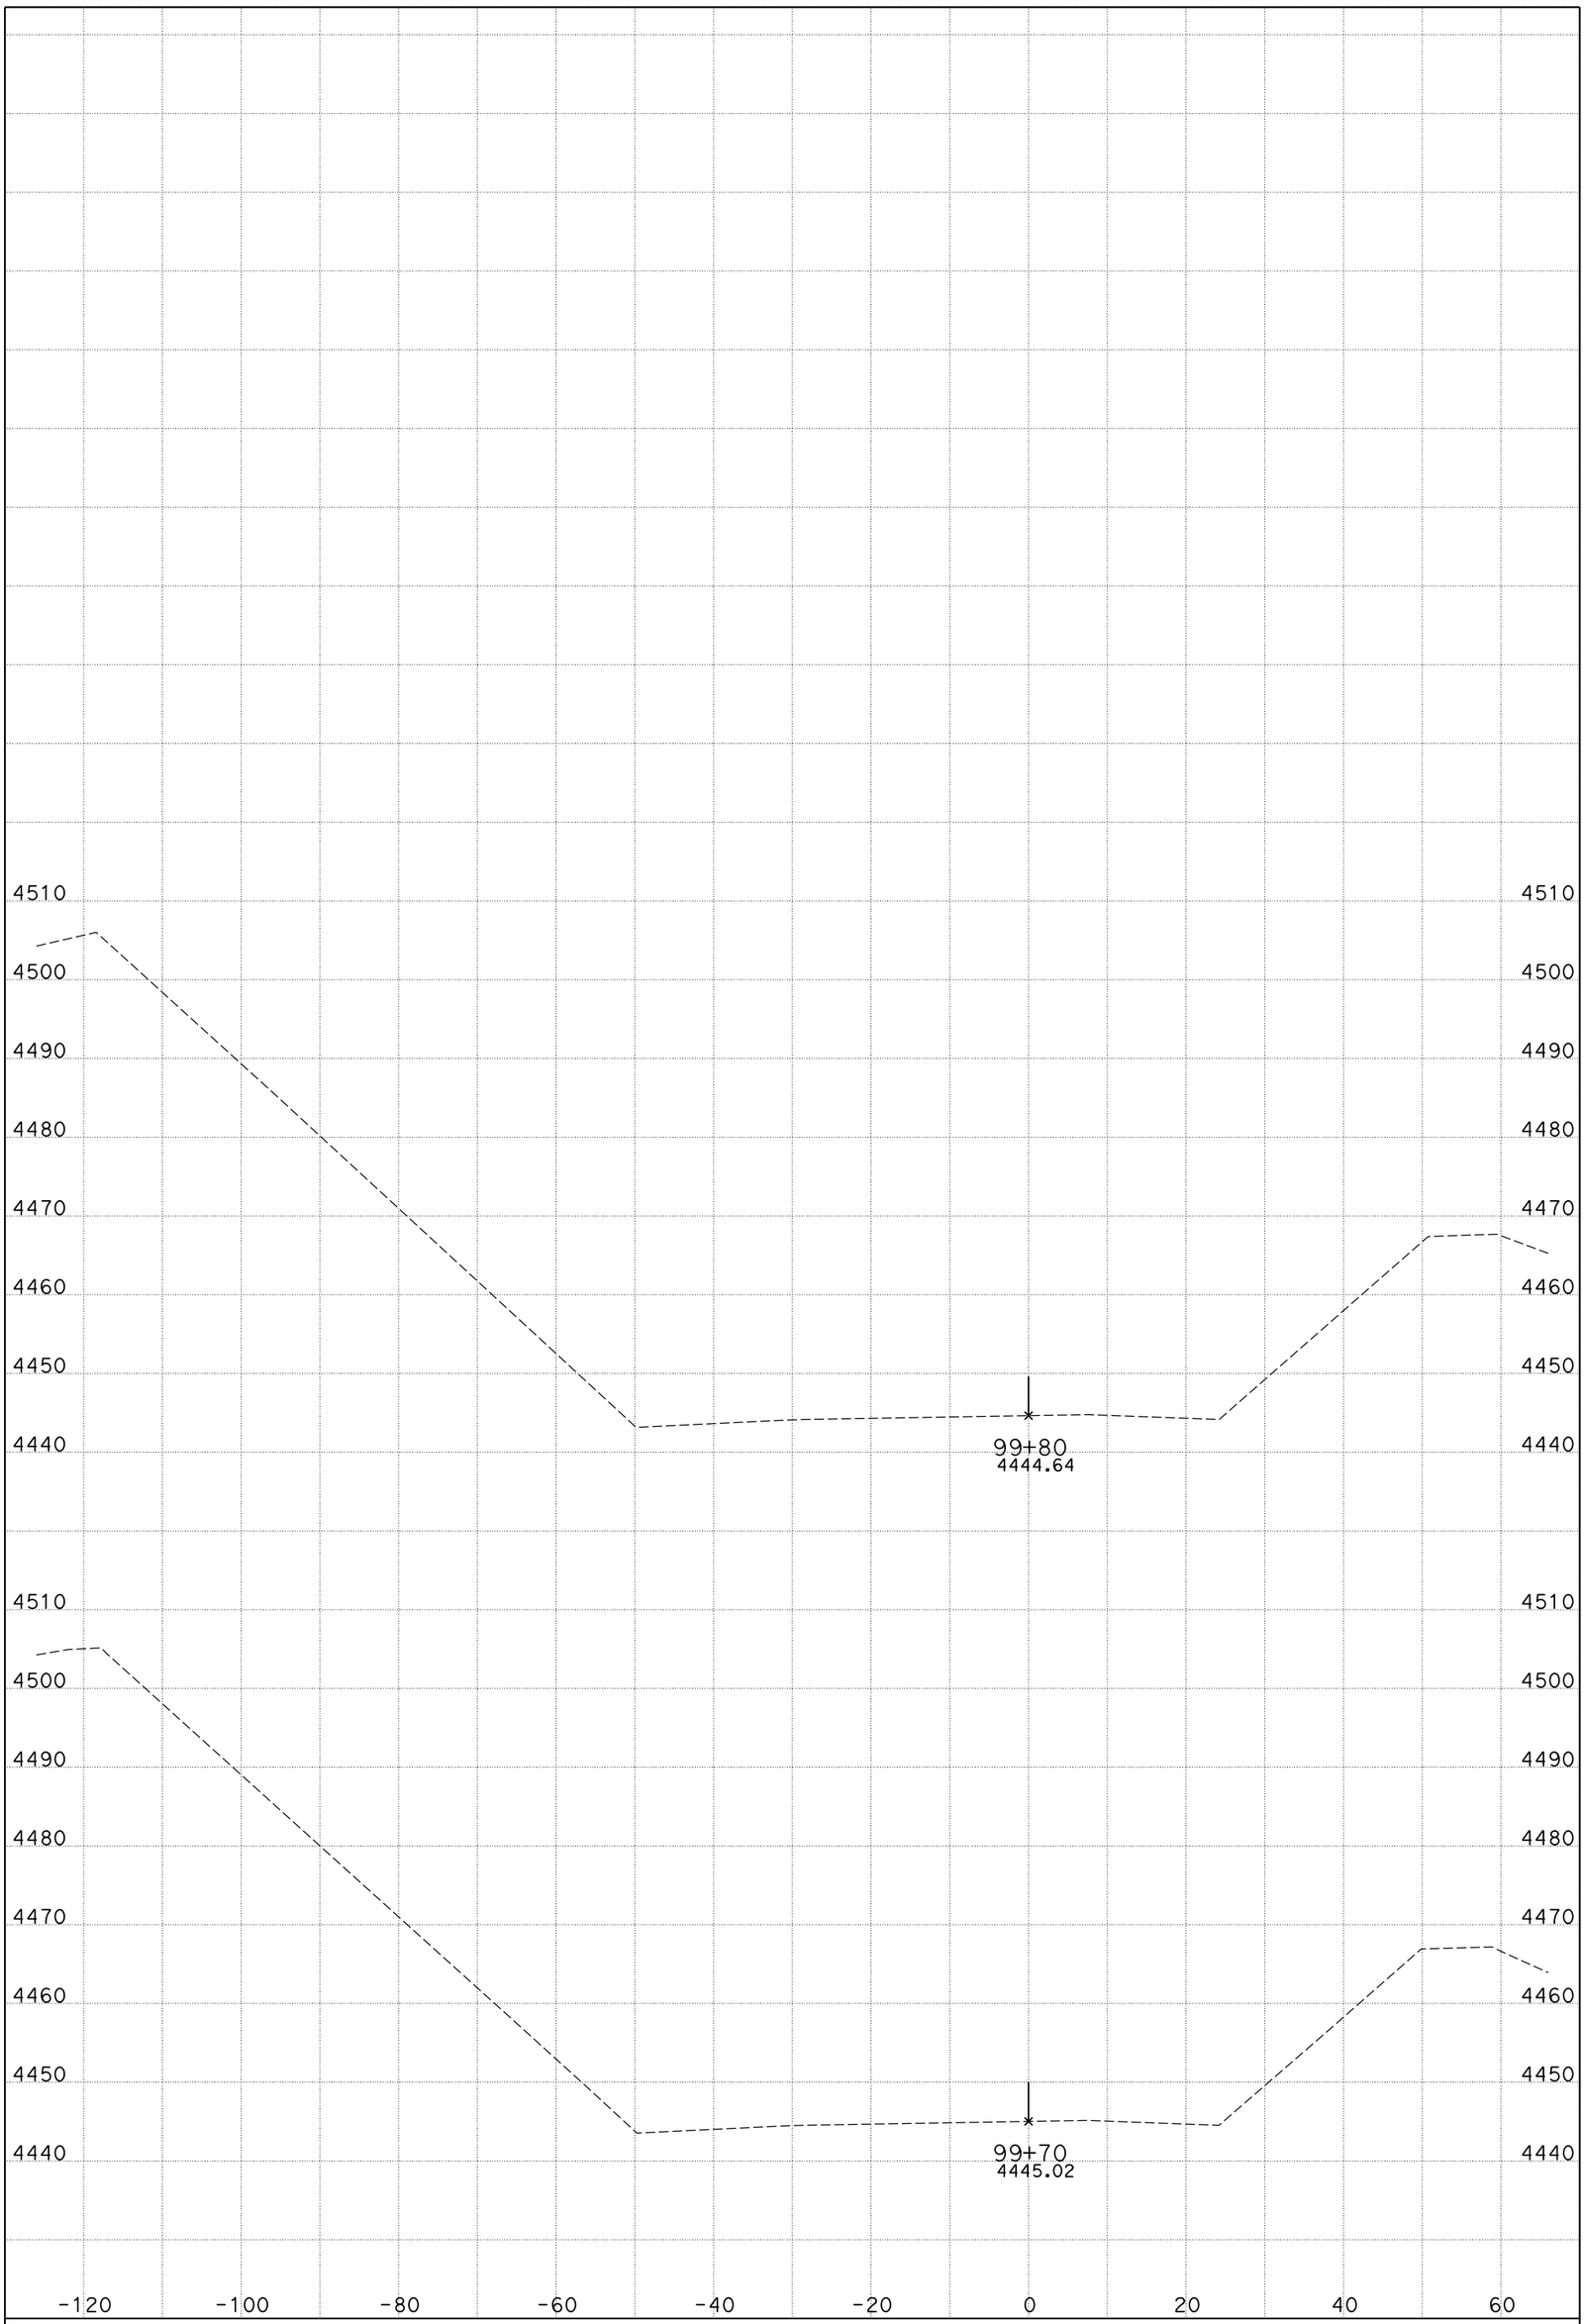

DATE: 11/4/2014

CENDA DITCH BRIDGE

CONTRACT: 0M280

DIST/CO/RTE/PM: 08/SBd/15/172.11/173.84

KC Project: 11025 File: D:\KCPron25n25\FG-Surface*slpro.ear

I-15

CROSS SECTIONS

SHEET 89 OF 99

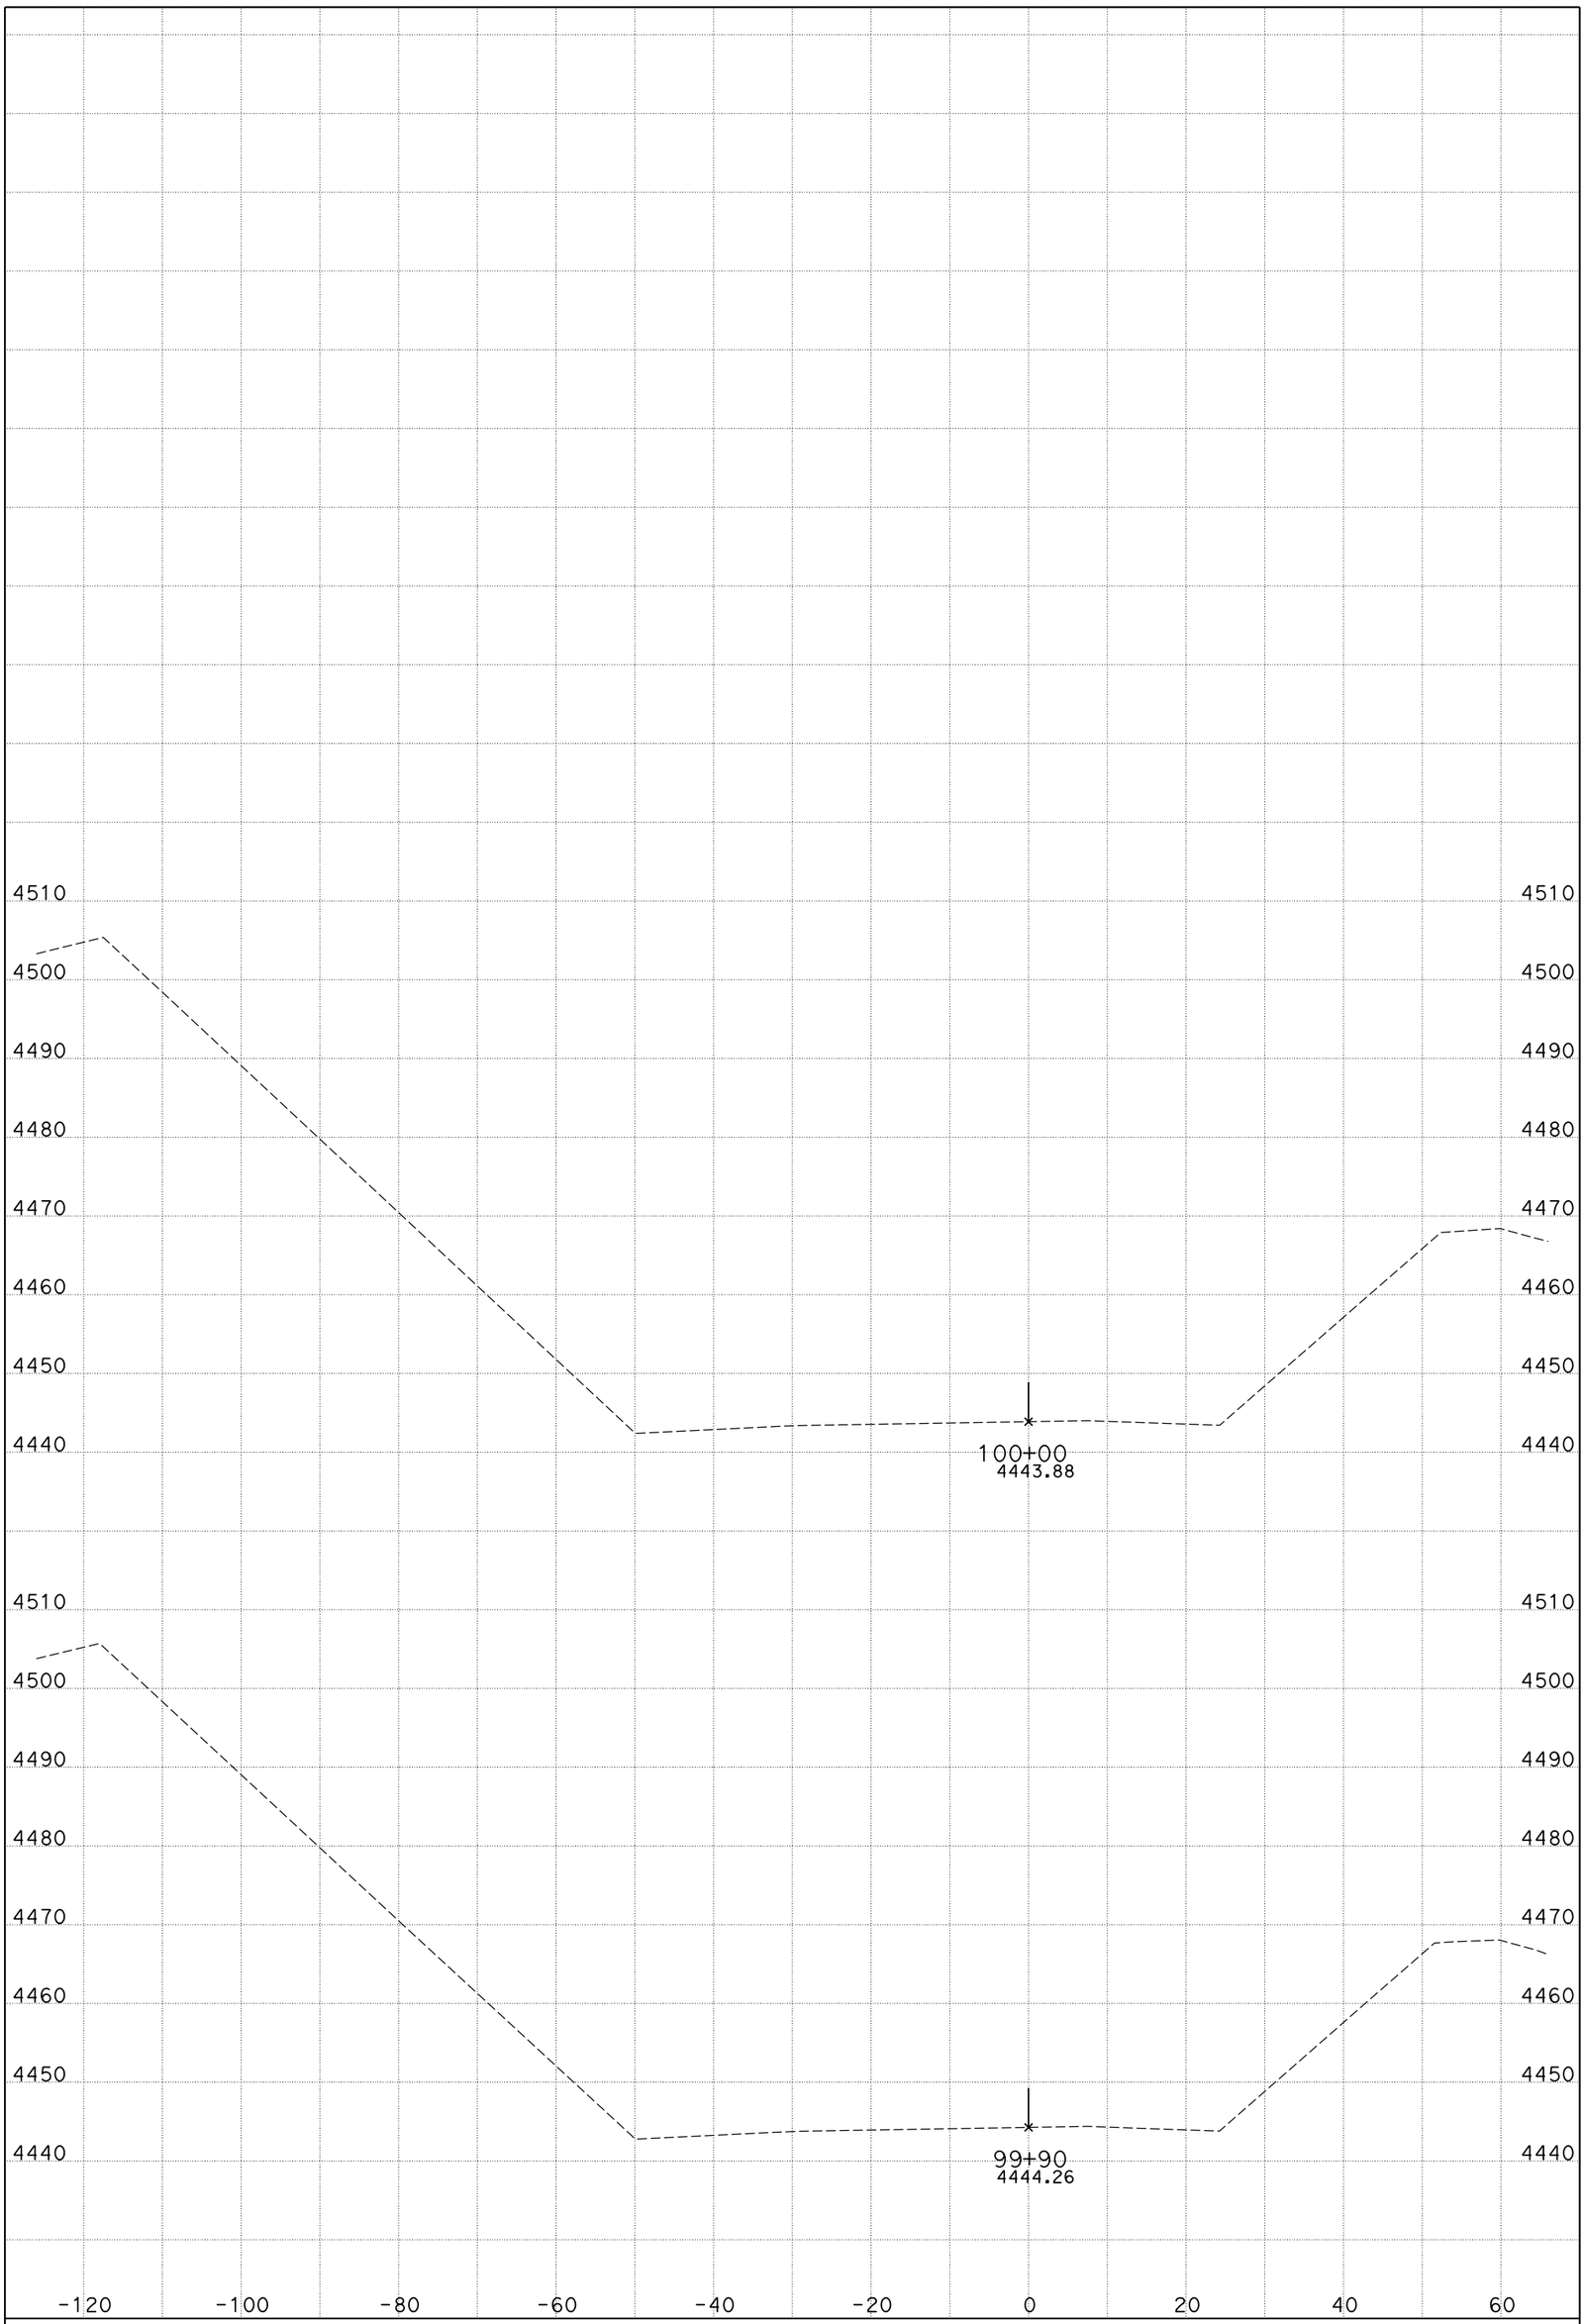

DATE: 11/4/2014

CENDA DITCH BRIDGE

CONTRACT: 0M280

DIST/CO/RTE/PM: 08/SBd/15/172.11/173.84

KC Project: 11025 File: D:\KCPron25n25\FG-Surface*slpro.ear

I-15

CROSS SECTIONS

SHEET 90 OF 99

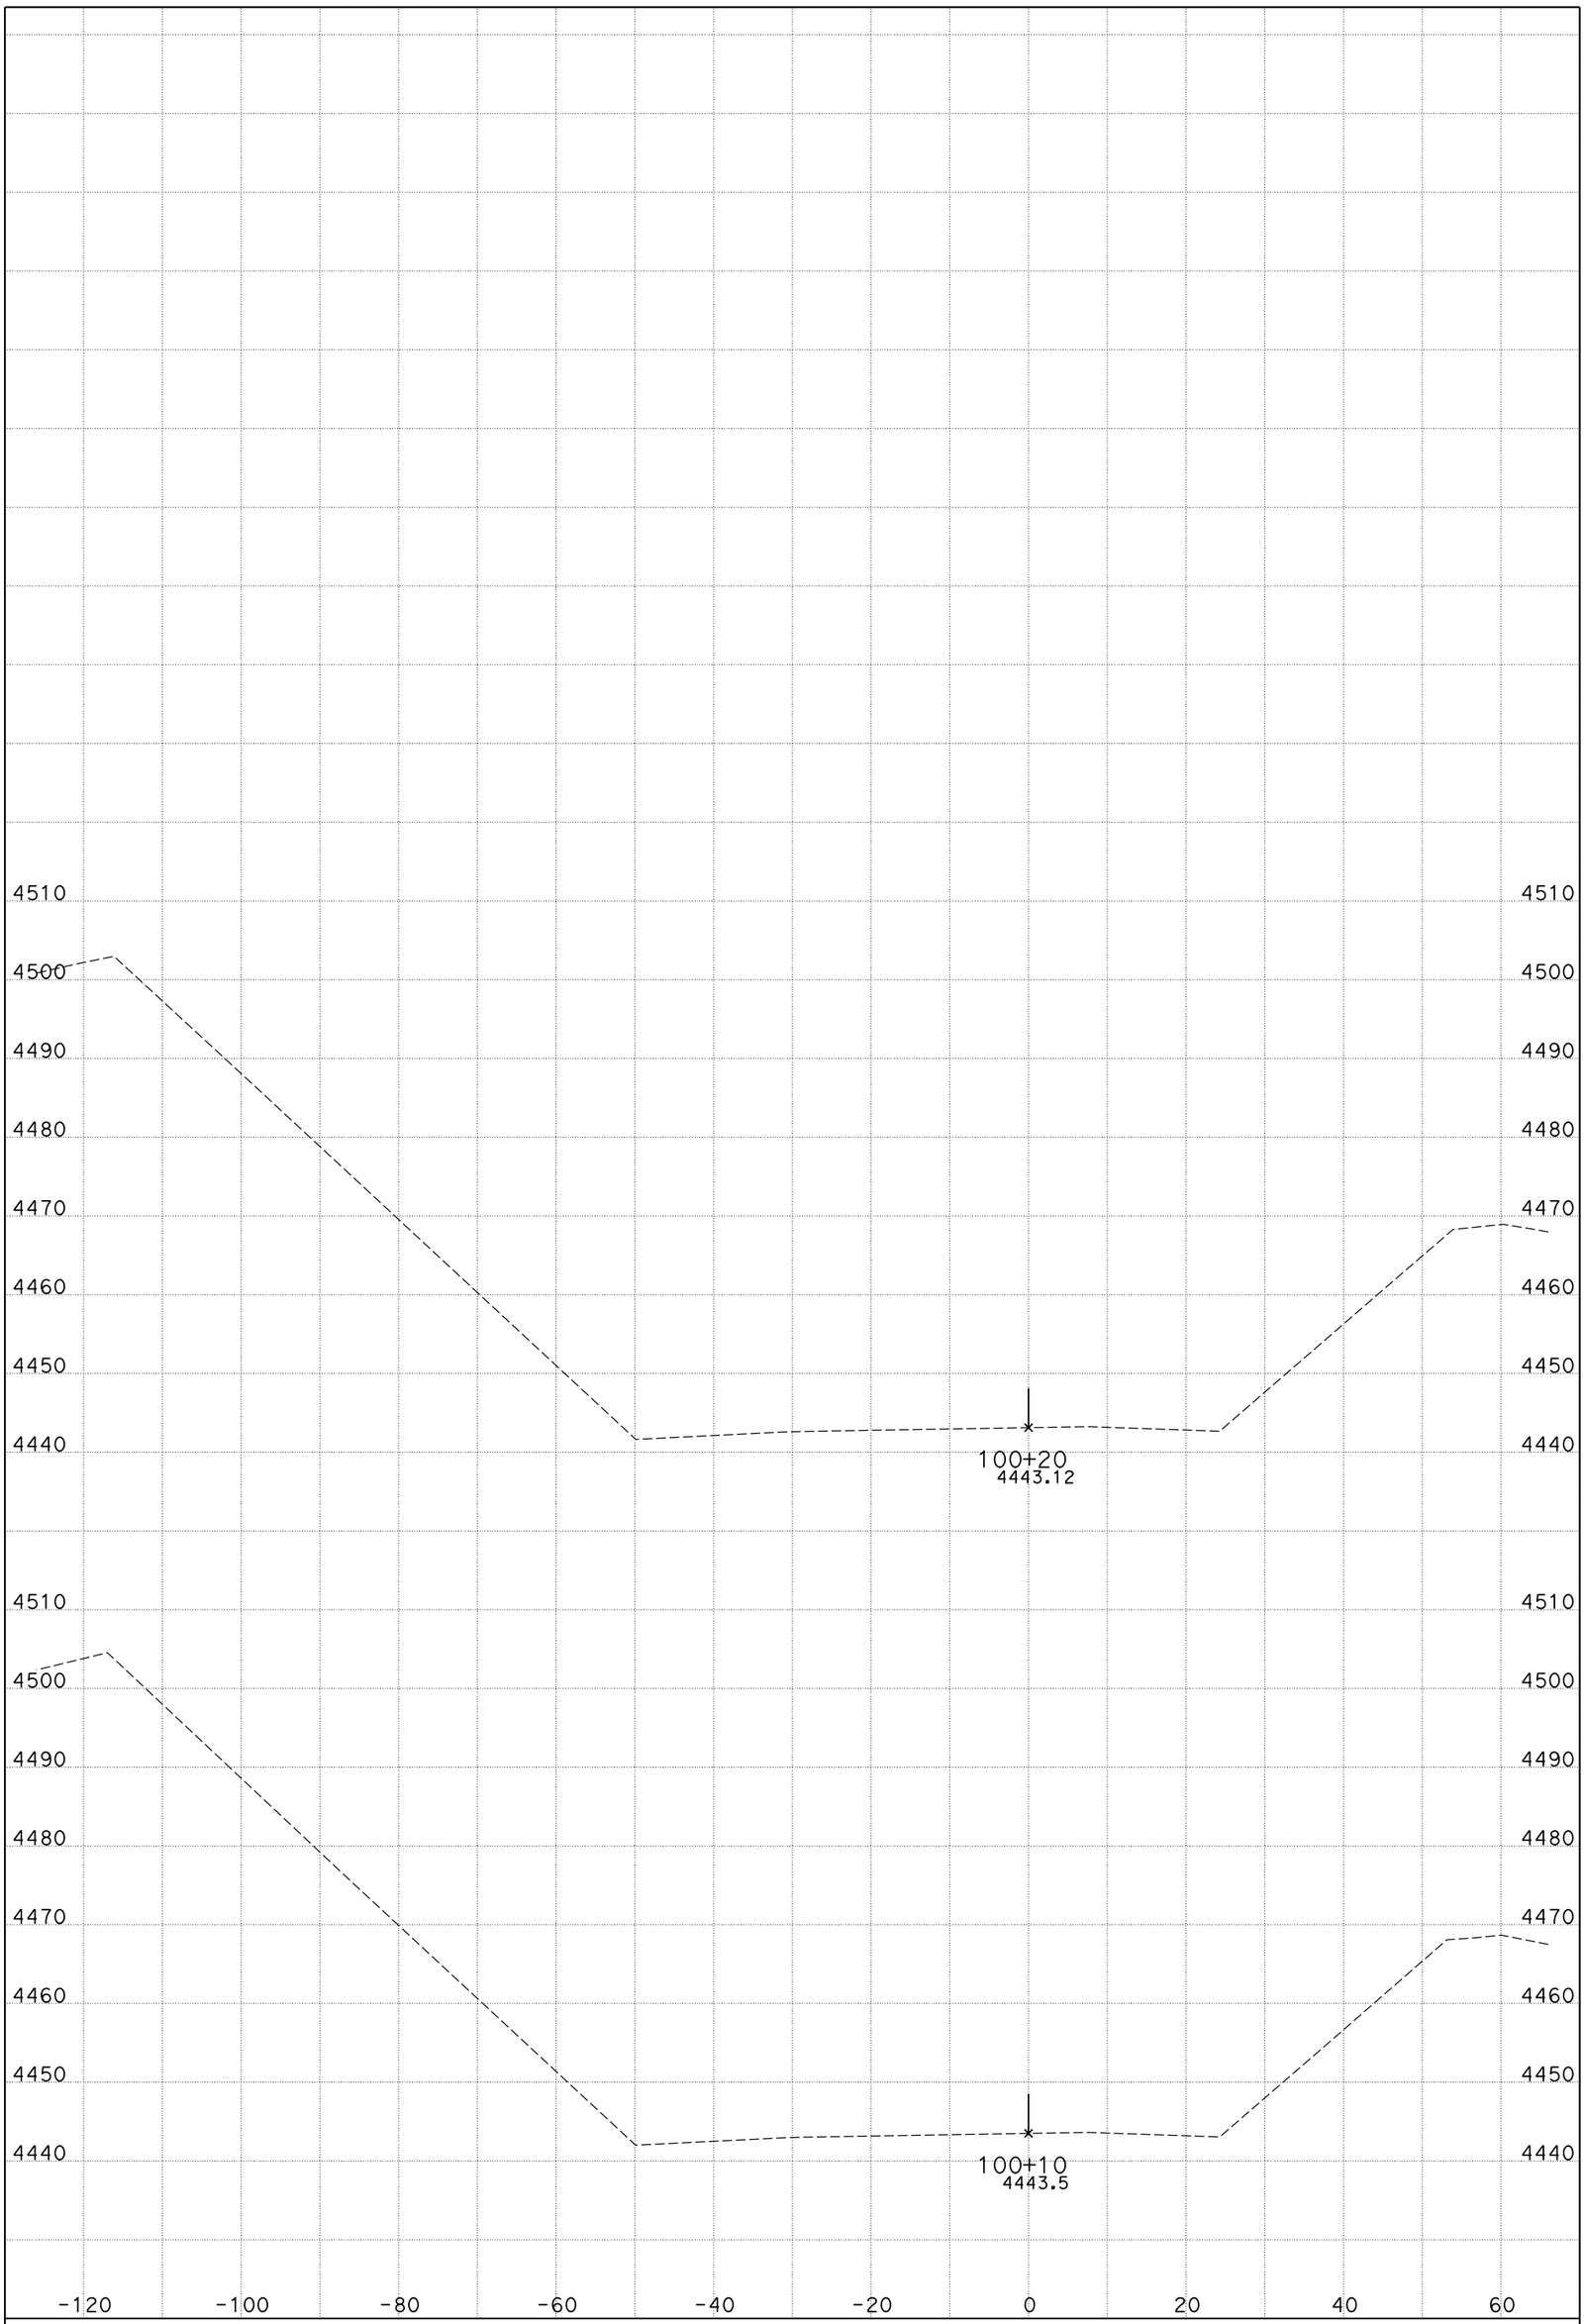

DATE: 11/4/2014

CENDA DITCH BRIDGE

CONTRACT: 0M280

DIST/CO/RTE/PM: 08/SBd/15/172.11/173.84

KC Project: 11025 File: D:\KCPron25n25\FG-Surface*slpro.ear

I-15

CROSS SECTIONS

SHEET 91 OF 99

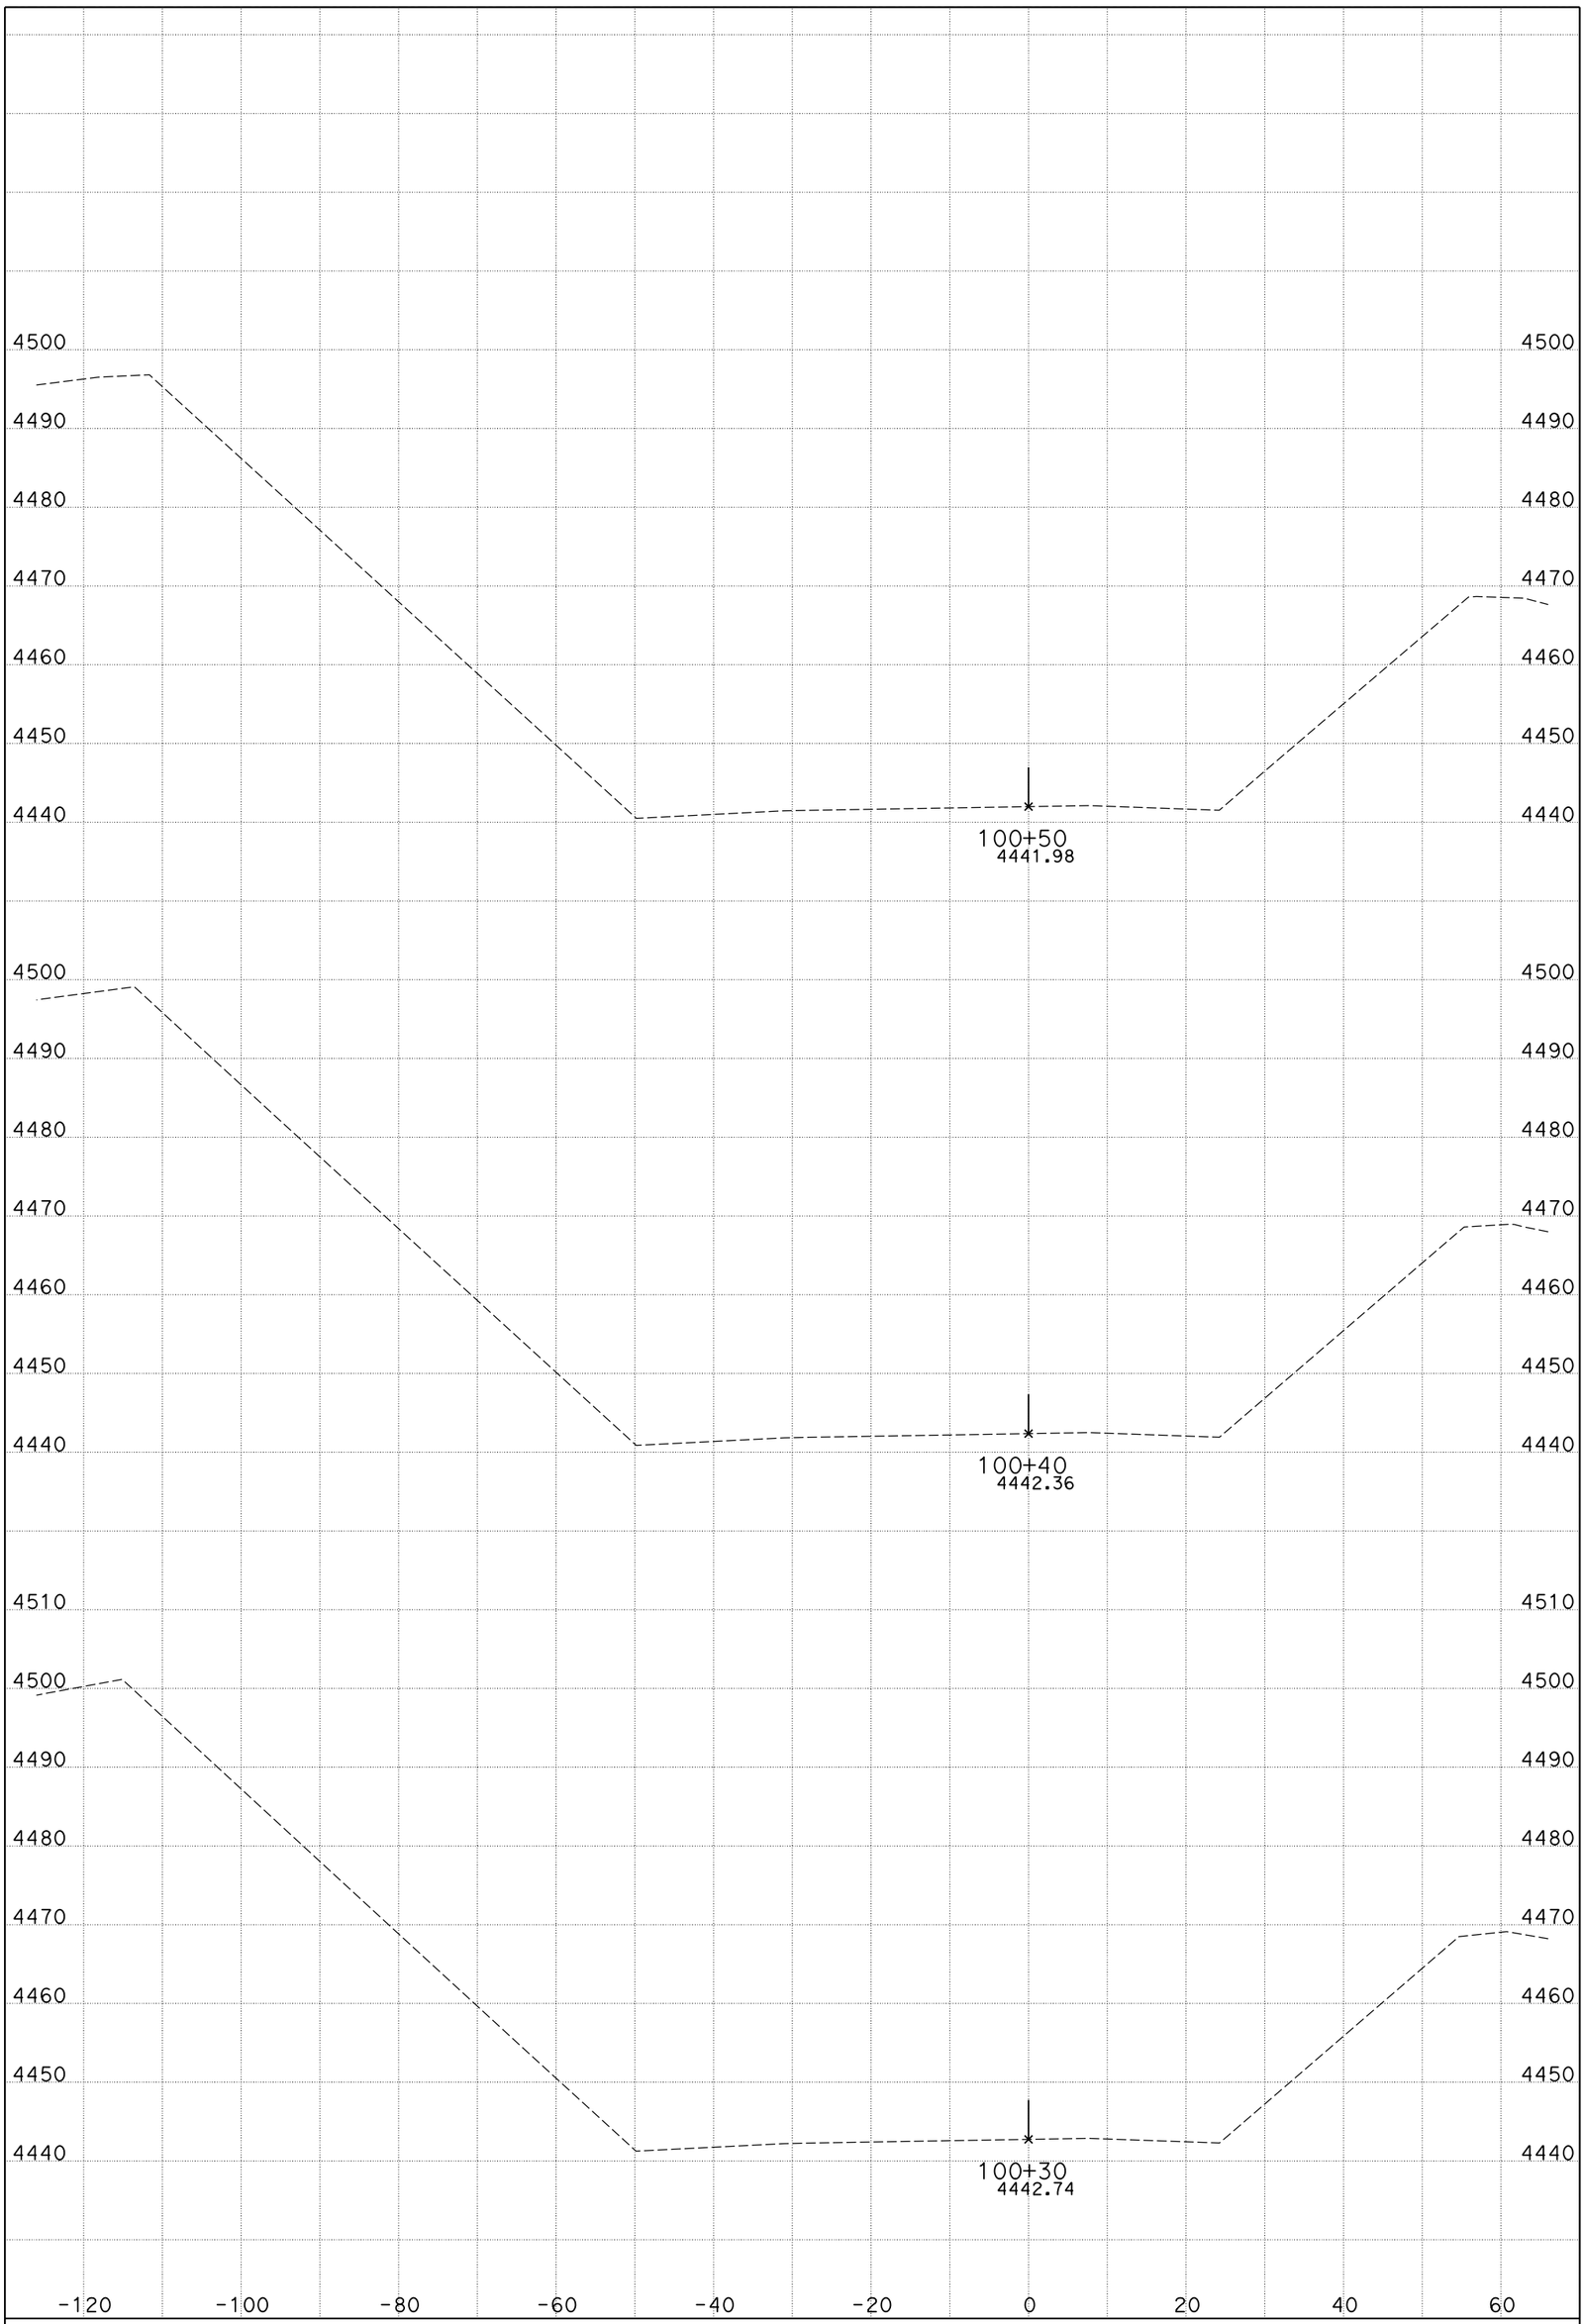

DATE: 11/4/2014

CENDA DITCH BRIDGE

CONTRACT: 0M280

DIST/CO/RTE/PM: 08/SBd/15/172.11/173.84

KC Project: 11025 File: D:\KCPron25n25\FG-Surface*slpro.ear

I-15

CROSS SECTIONS

SHEET 92 OF 99

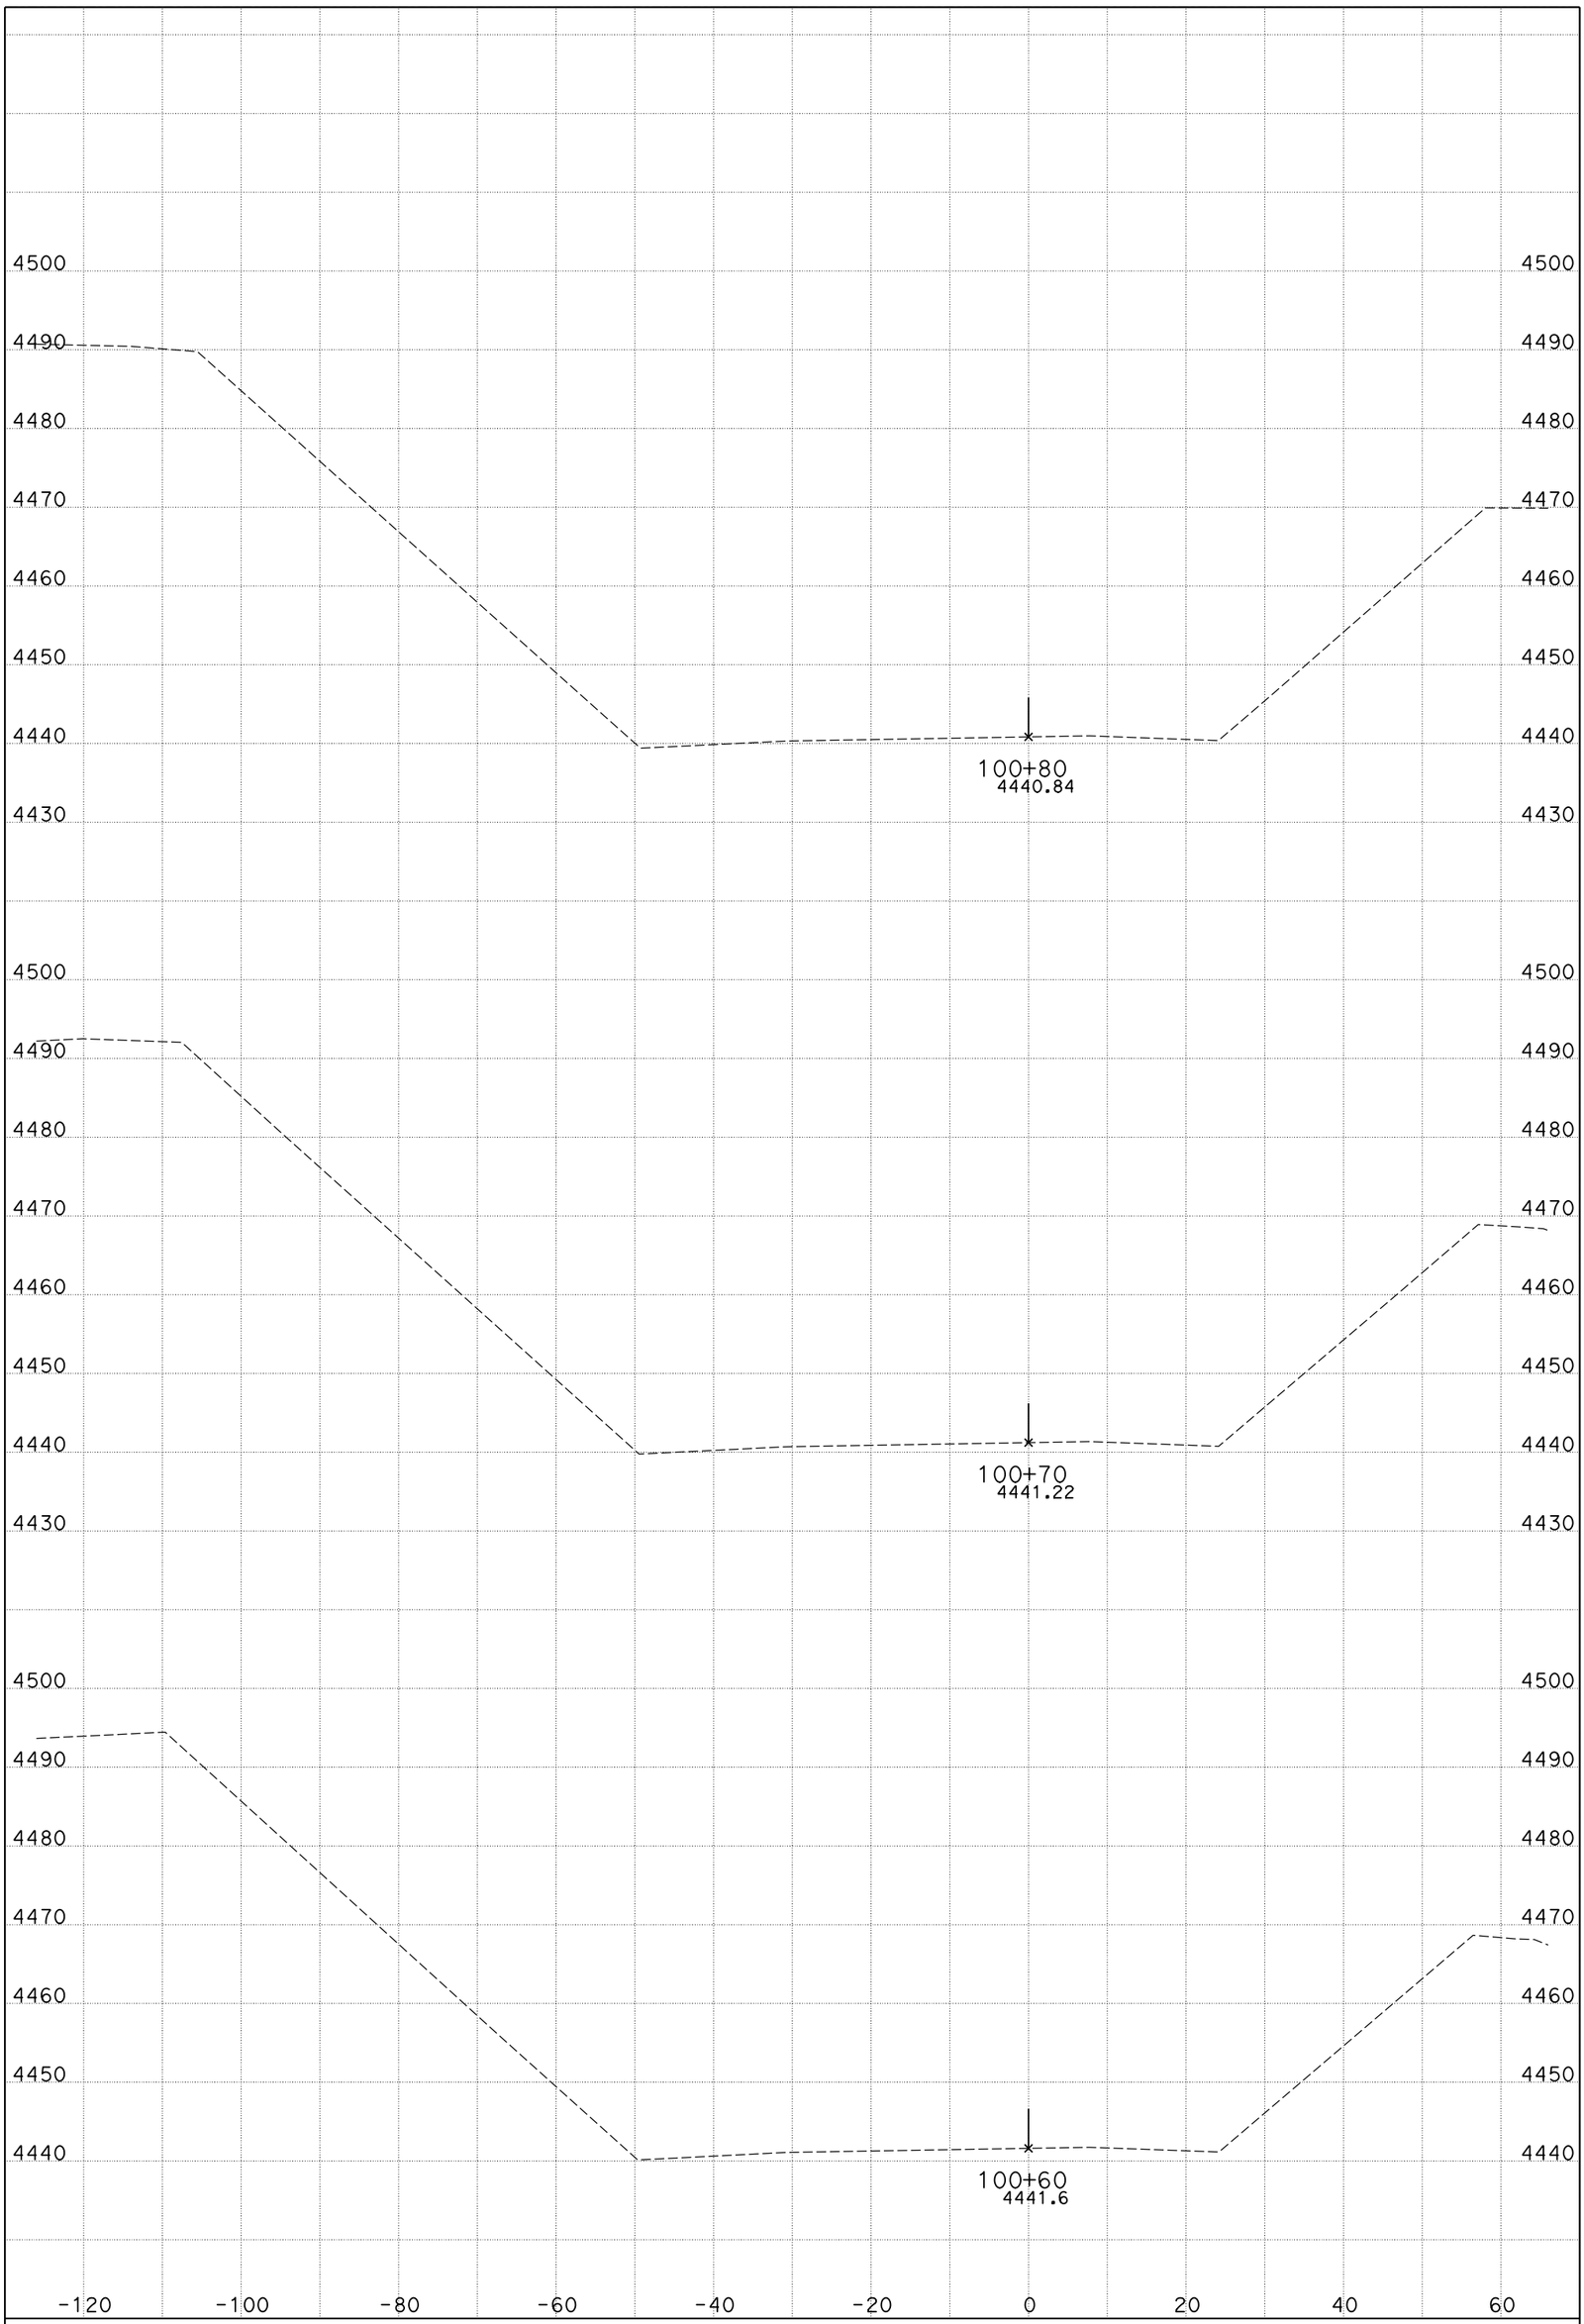

DATE: 11/4/2014

CENDA DITCH BRIDGE

CONTRACT: 0M280

DIST/CO/RTE/PM: 08/SBd/15/172.11/173.84

KC Project: 11025 File: D:\KCPron25n25\FG-Surface*slpro.ear

I-15

CROSS SECTIONS

SHEET 93 OF 99

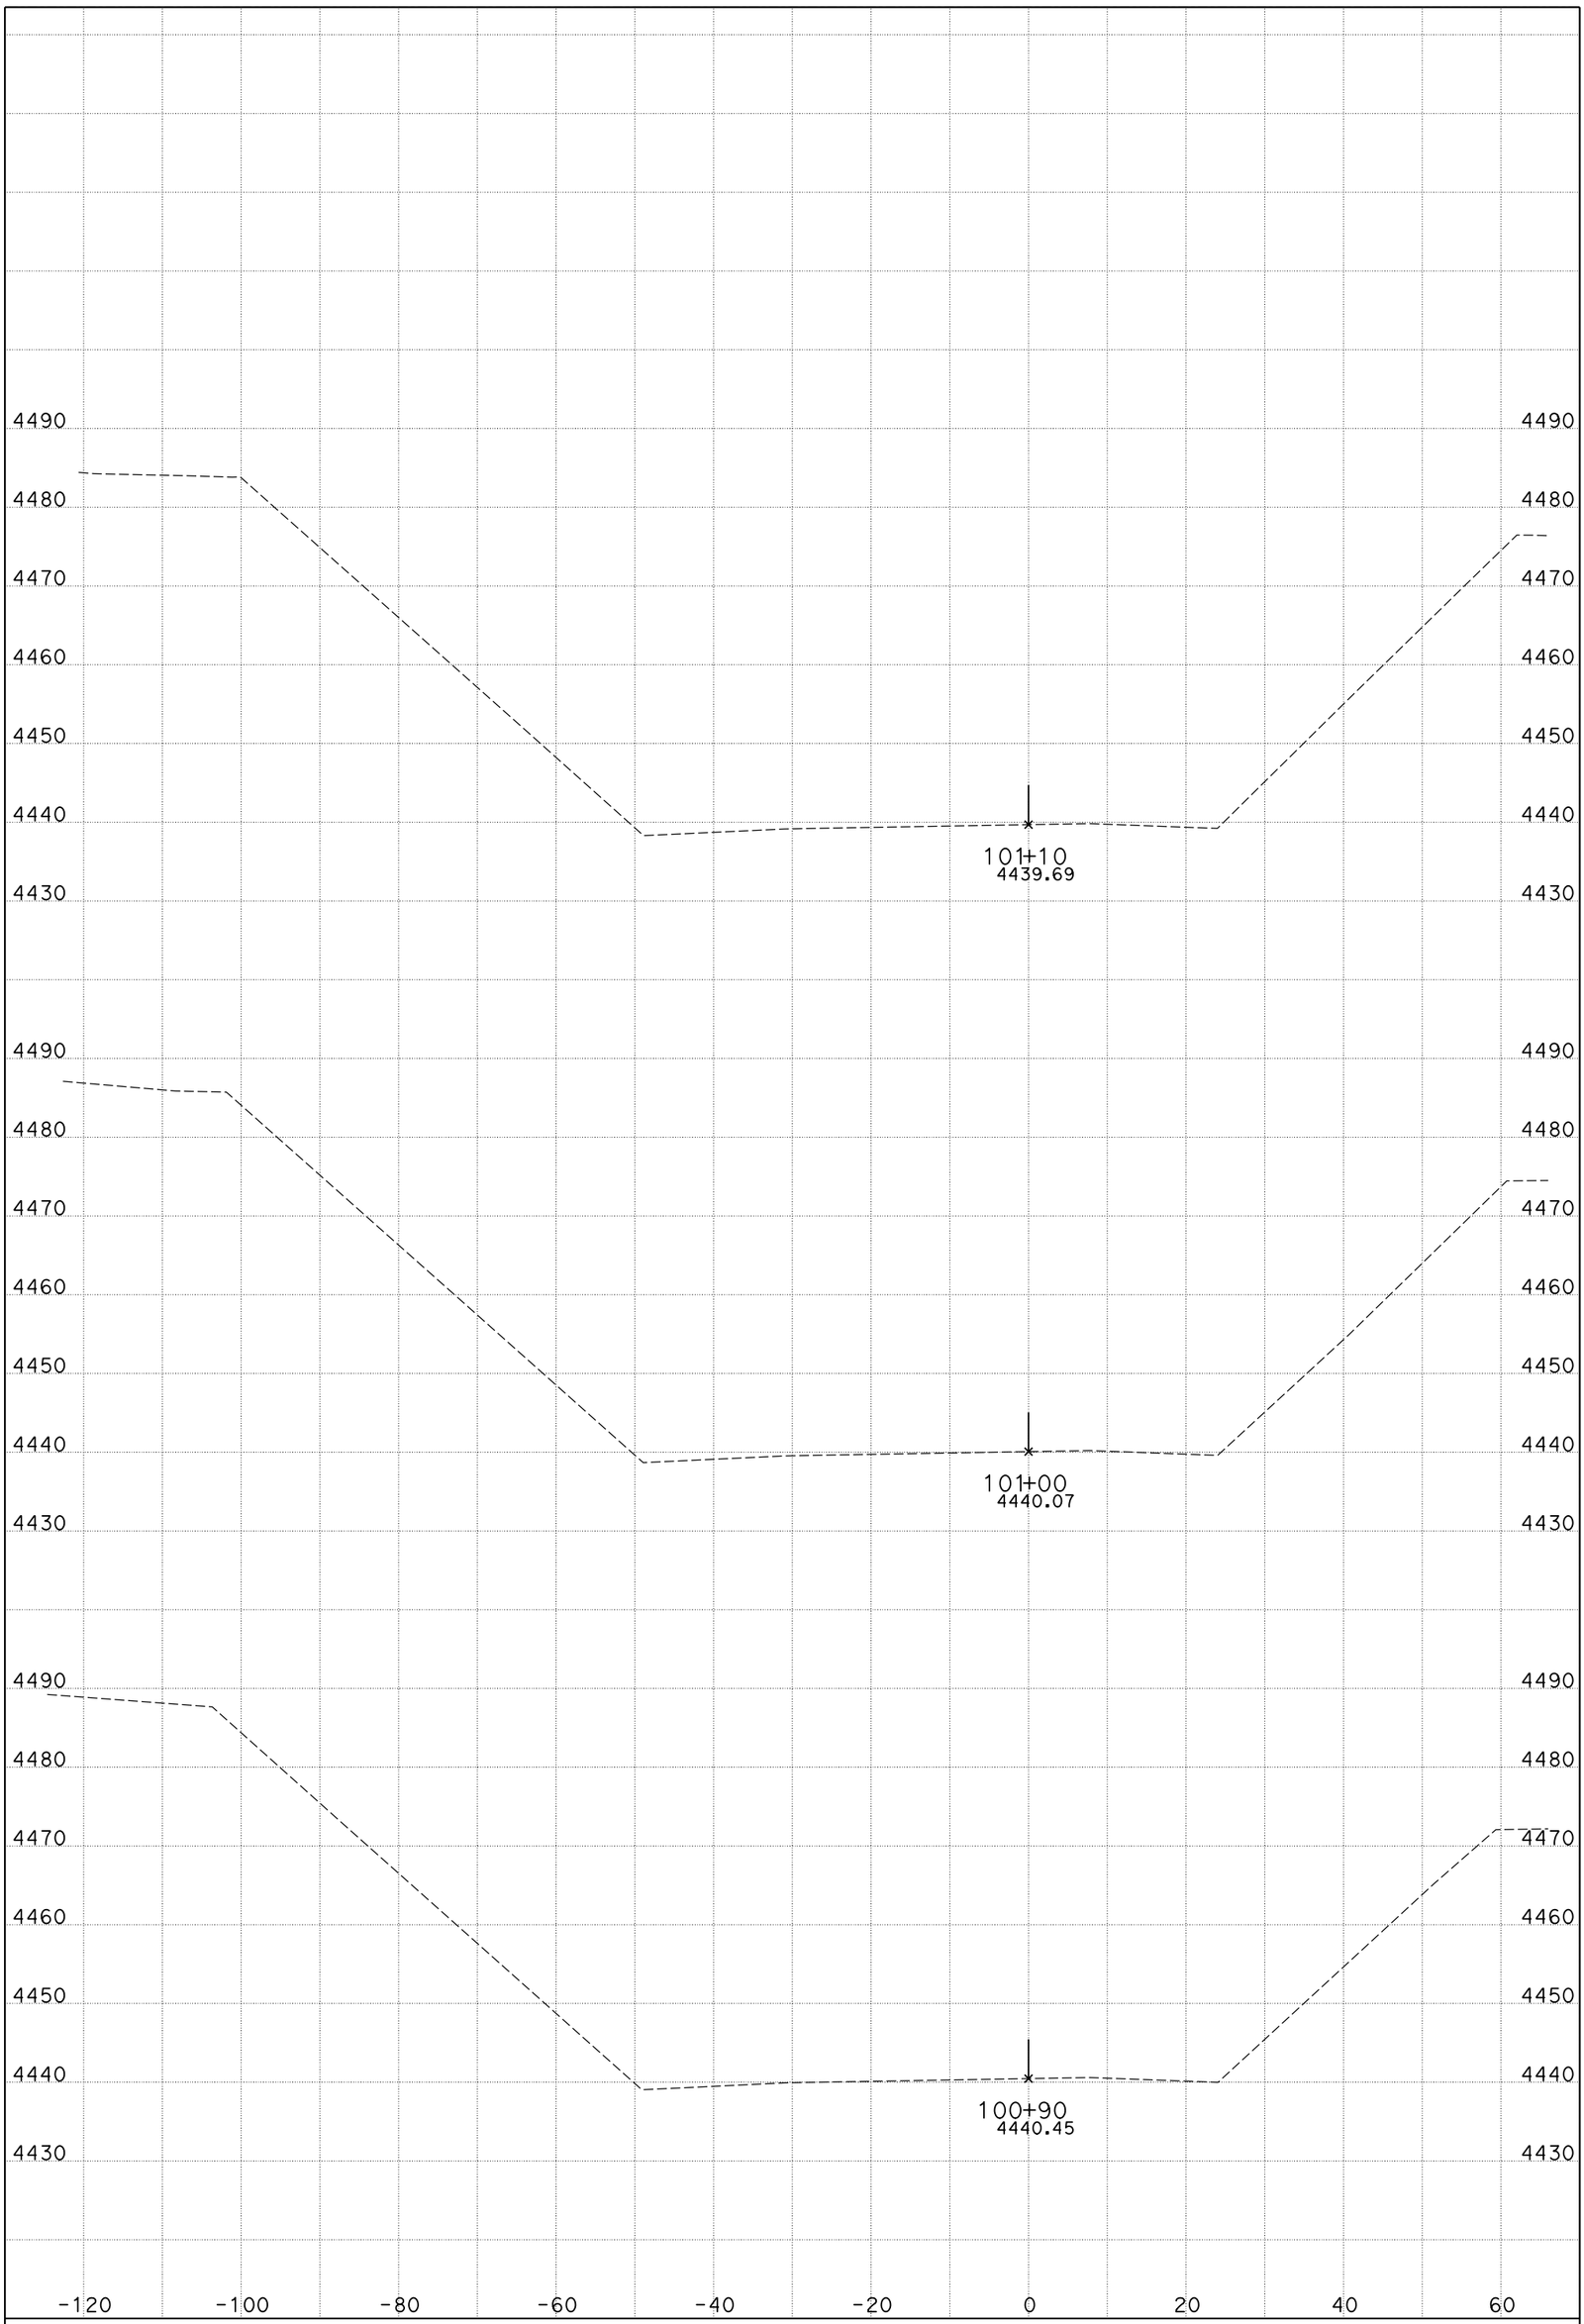

DATE: 11/4/2014

CENDA DITCH BRIDGE

CONTRACT: 0M280

DIST/CO/RTE/PM: 08/SBd/15/172.11/173.84

KC Project: 11025 File: D:\KCPron25n25\FG-Surface*slpro.ear

I-15

CROSS SECTIONS

SHEET 94 OF 99

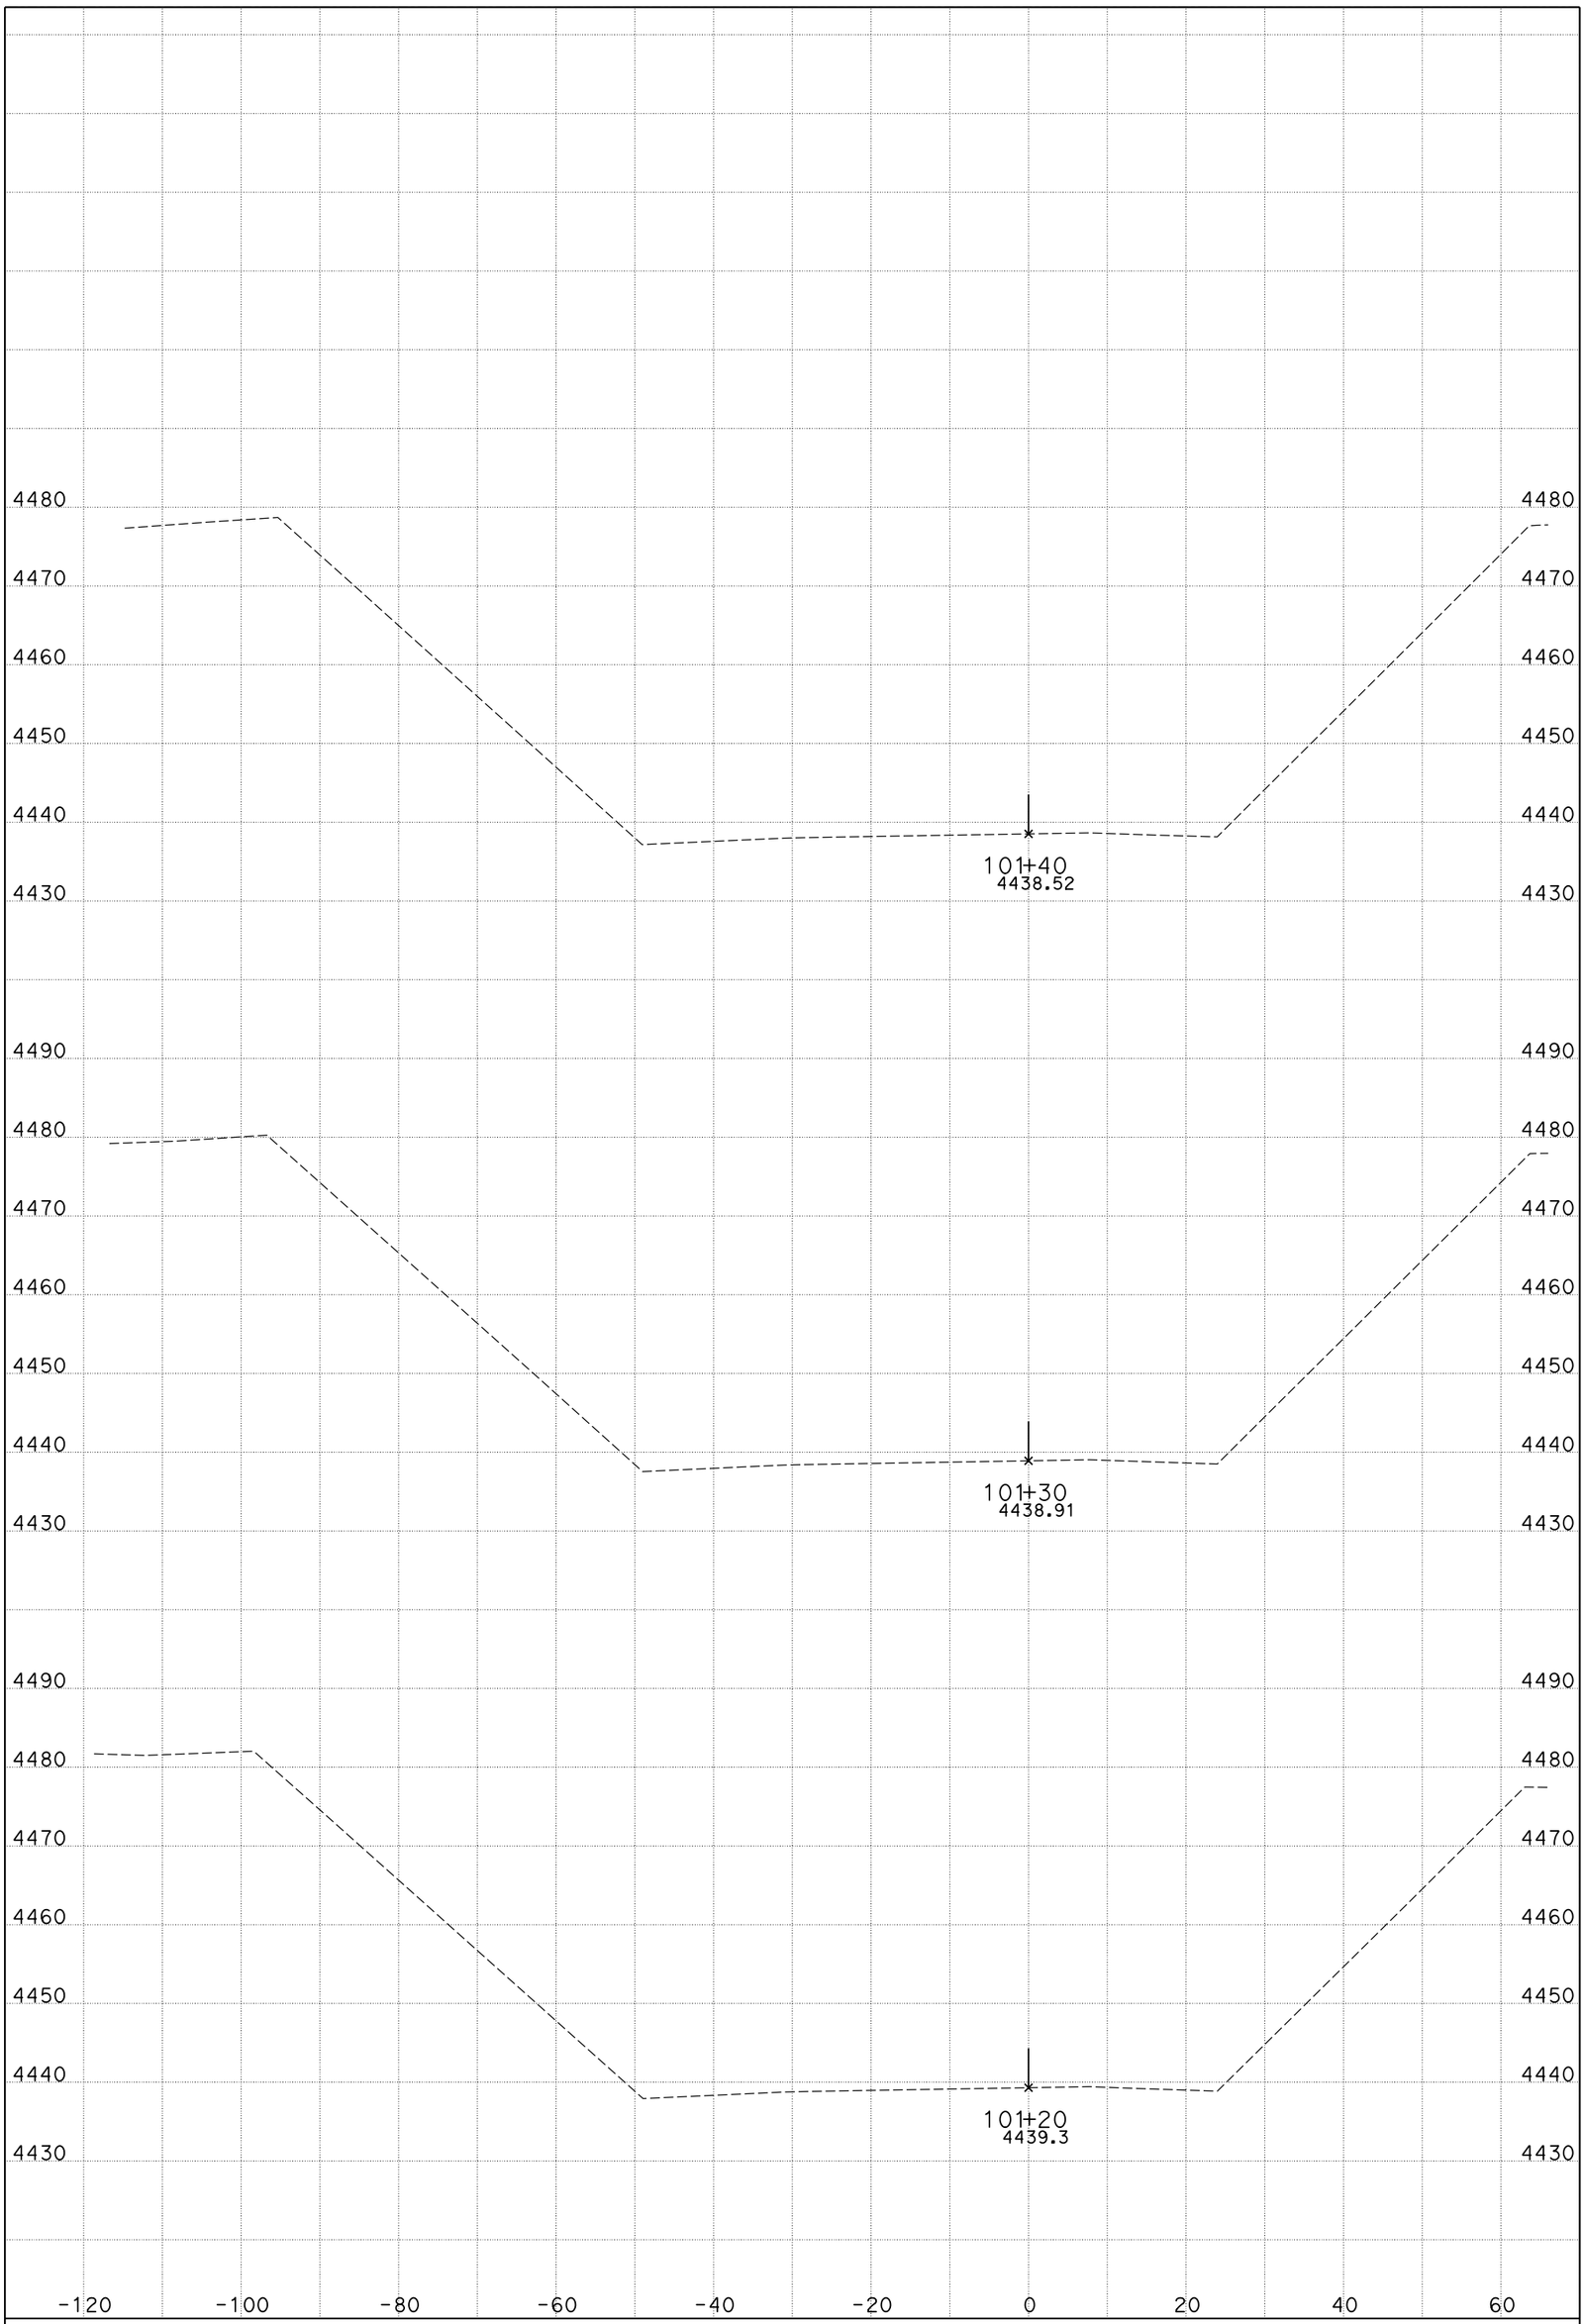

DATE: 11/4/2014

CENDA DITCH BRIDGE

CONTRACT: 0M280

DIST/CO/RTE/PM: 08/SBd/15/172.11/173.84

KC Project: 11025 File: D:\KCPron25n25\FG-Surface*slpro.ear

I-15

CROSS SECTIONS

SHEET 95 OF 99

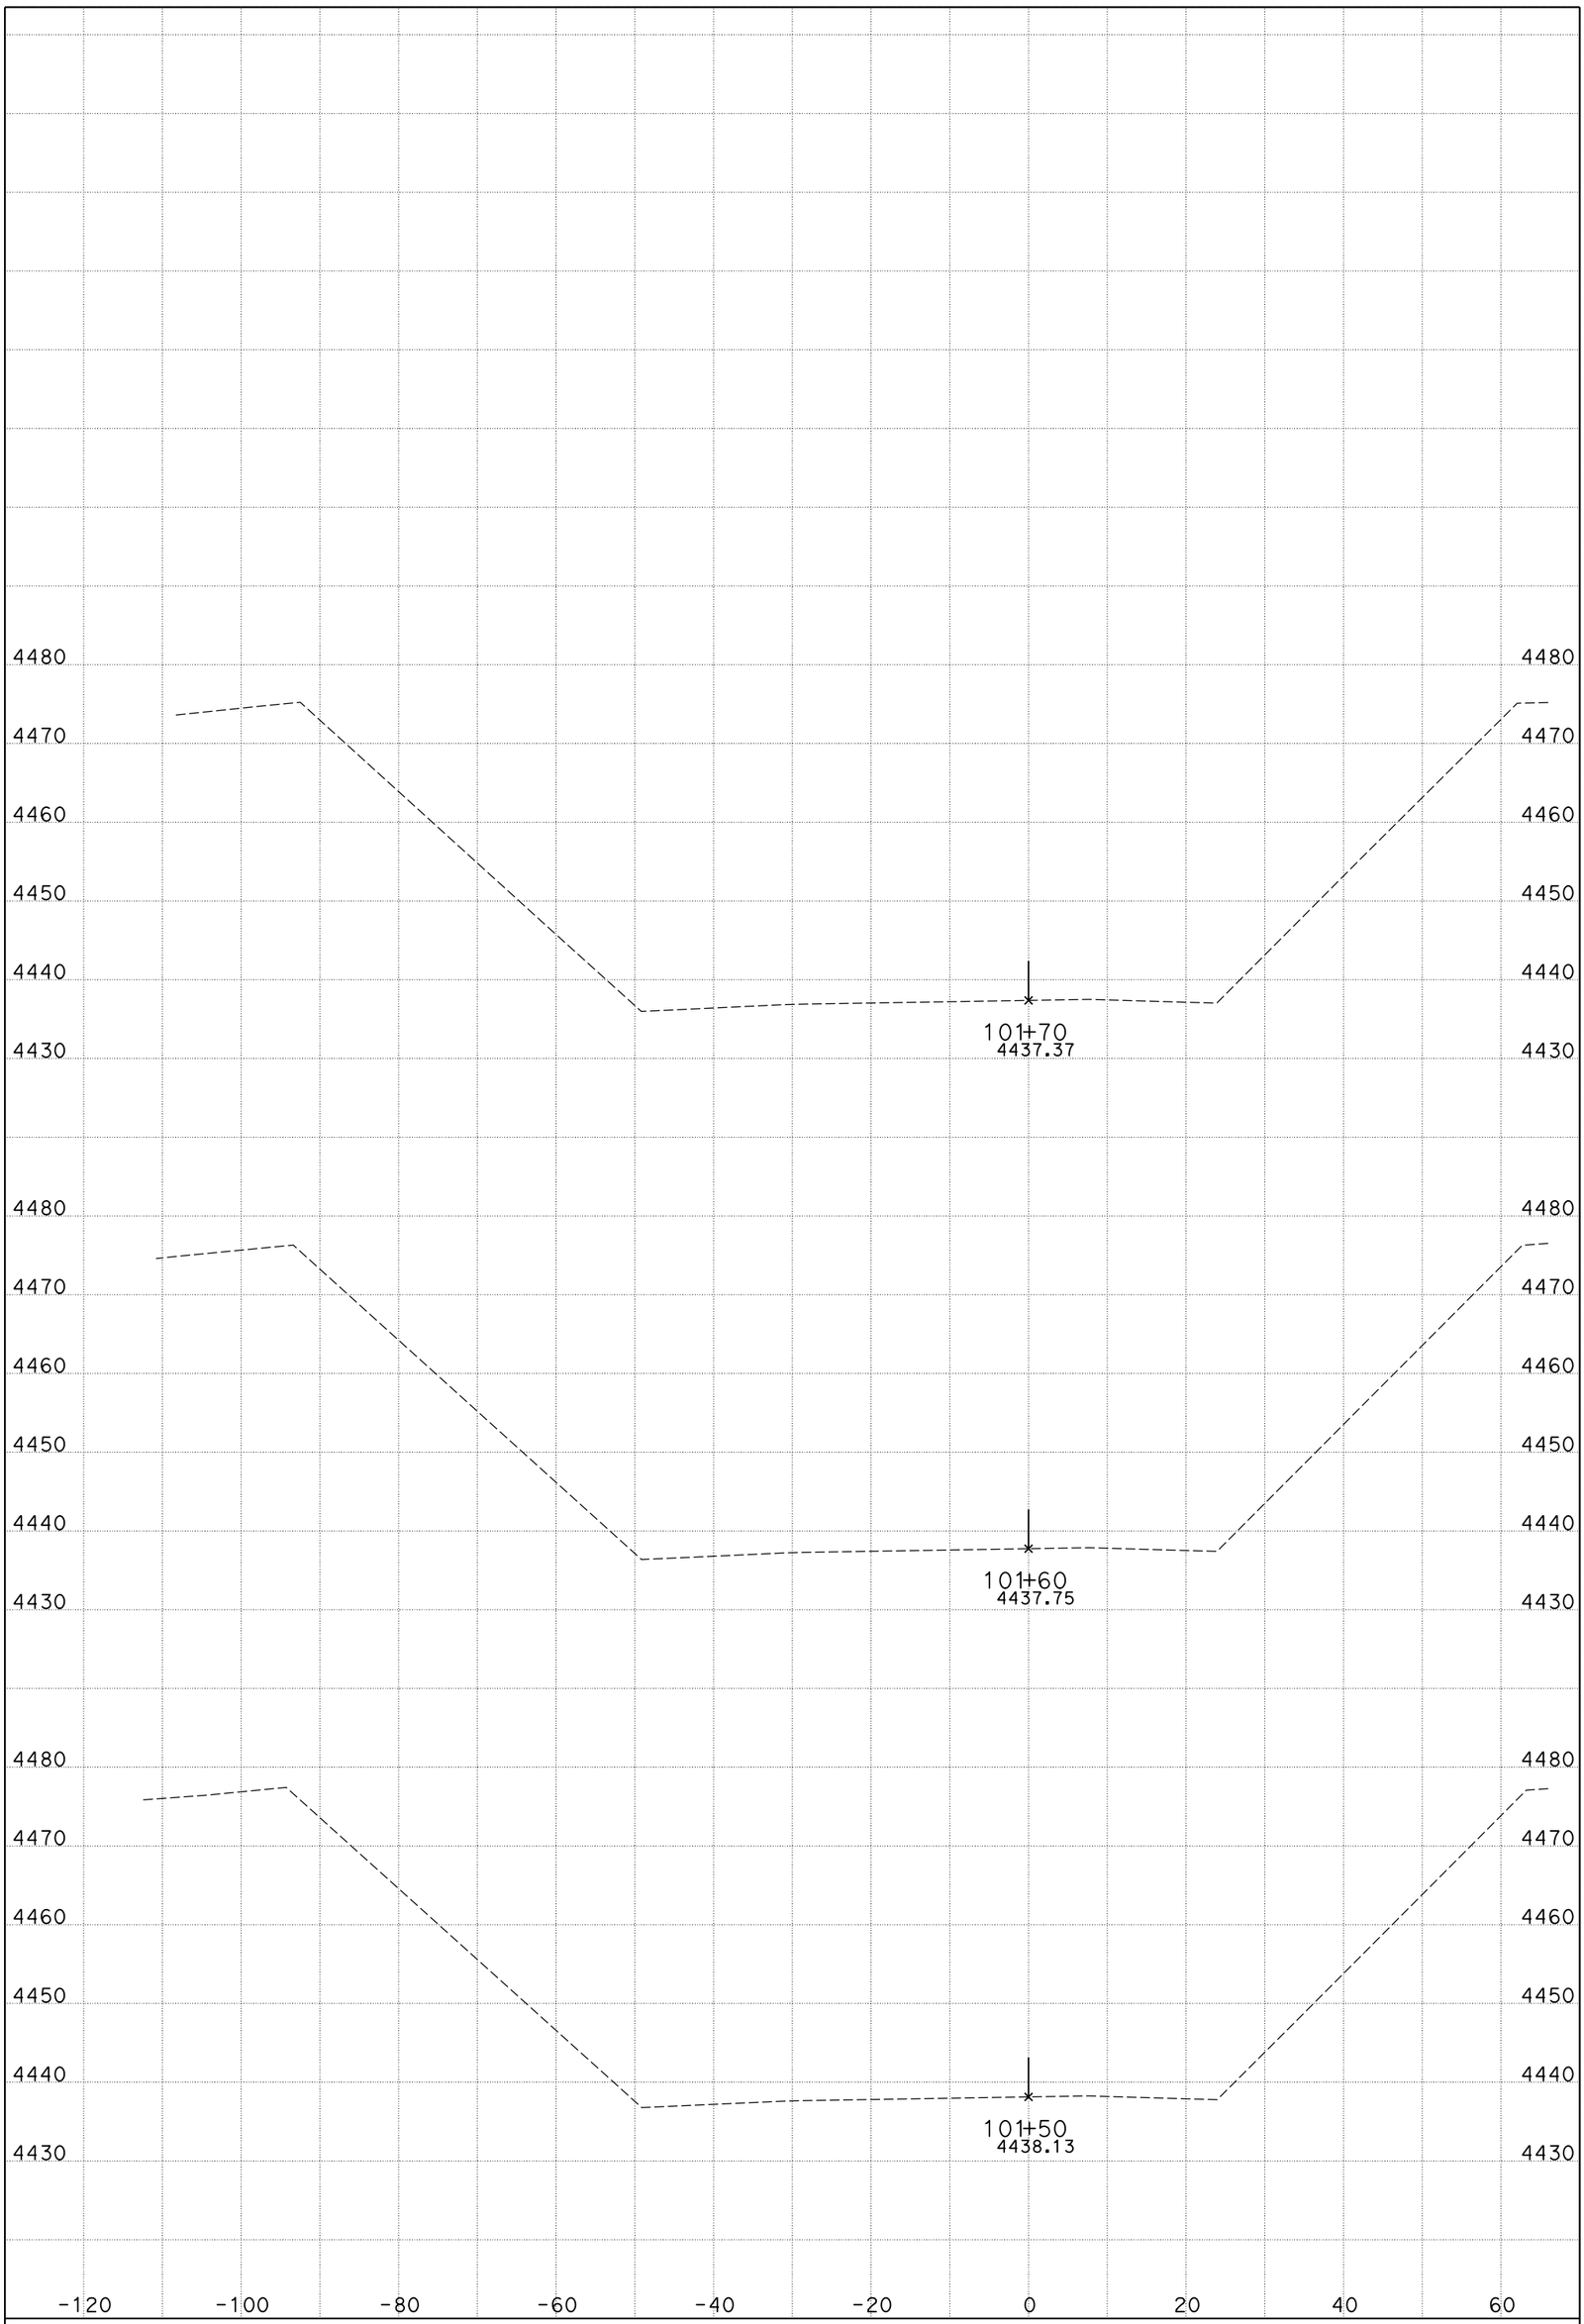

DATE: 11/4/2014

CENDA DITCH BRIDGE

CONTRACT: 0M280

DIST/CO/RTE/PM: 08/SBd/15/172.11/173.84

KC Project: 11025 File: D:\KCPron25n25\FG-Surface*slpro.ear

I-15

CROSS SECTIONS

SHEET 96 OF 99

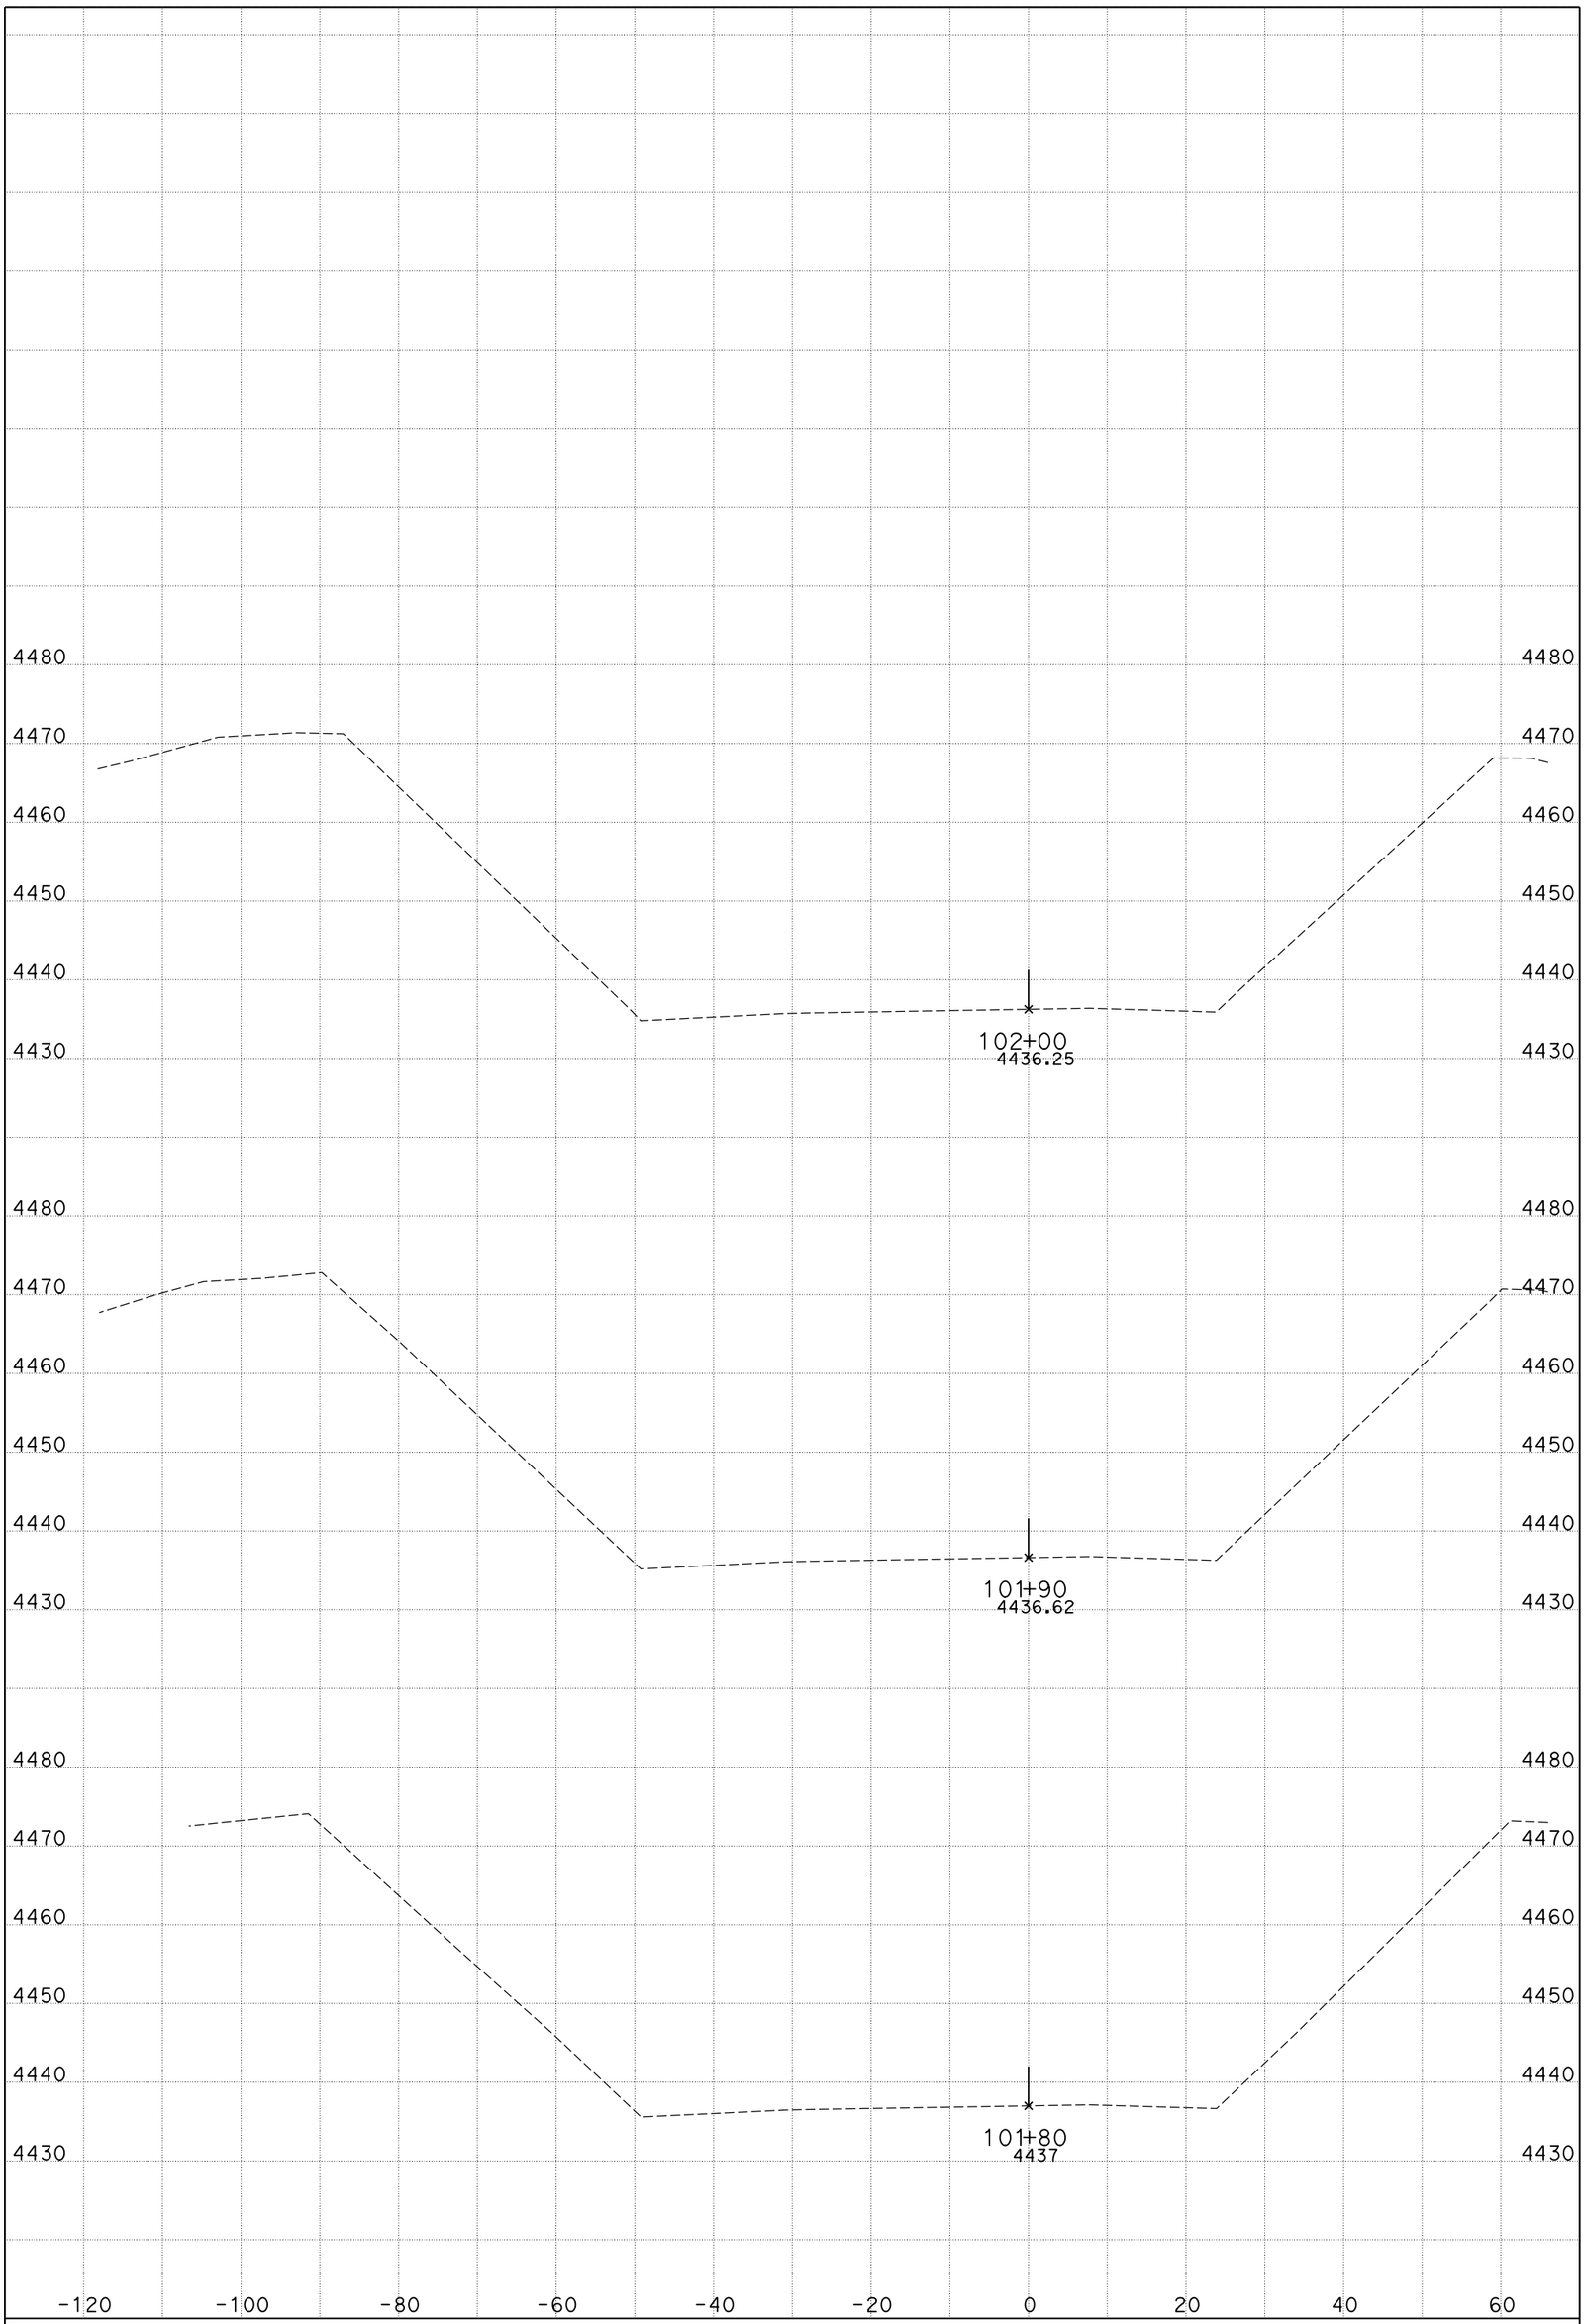

DATE: 11/4/2014

CENDA DITCH BRIDGE

CONTRACT: 0M280

DIST/CO/RTE/PM: 08/SBd/15/172.11/173.84

KC Project: 11025 File: D:\KCPron25n25\FG-Surface*slpro.ear

I-15

CROSS SECTIONS

SHEET 97 OF 99

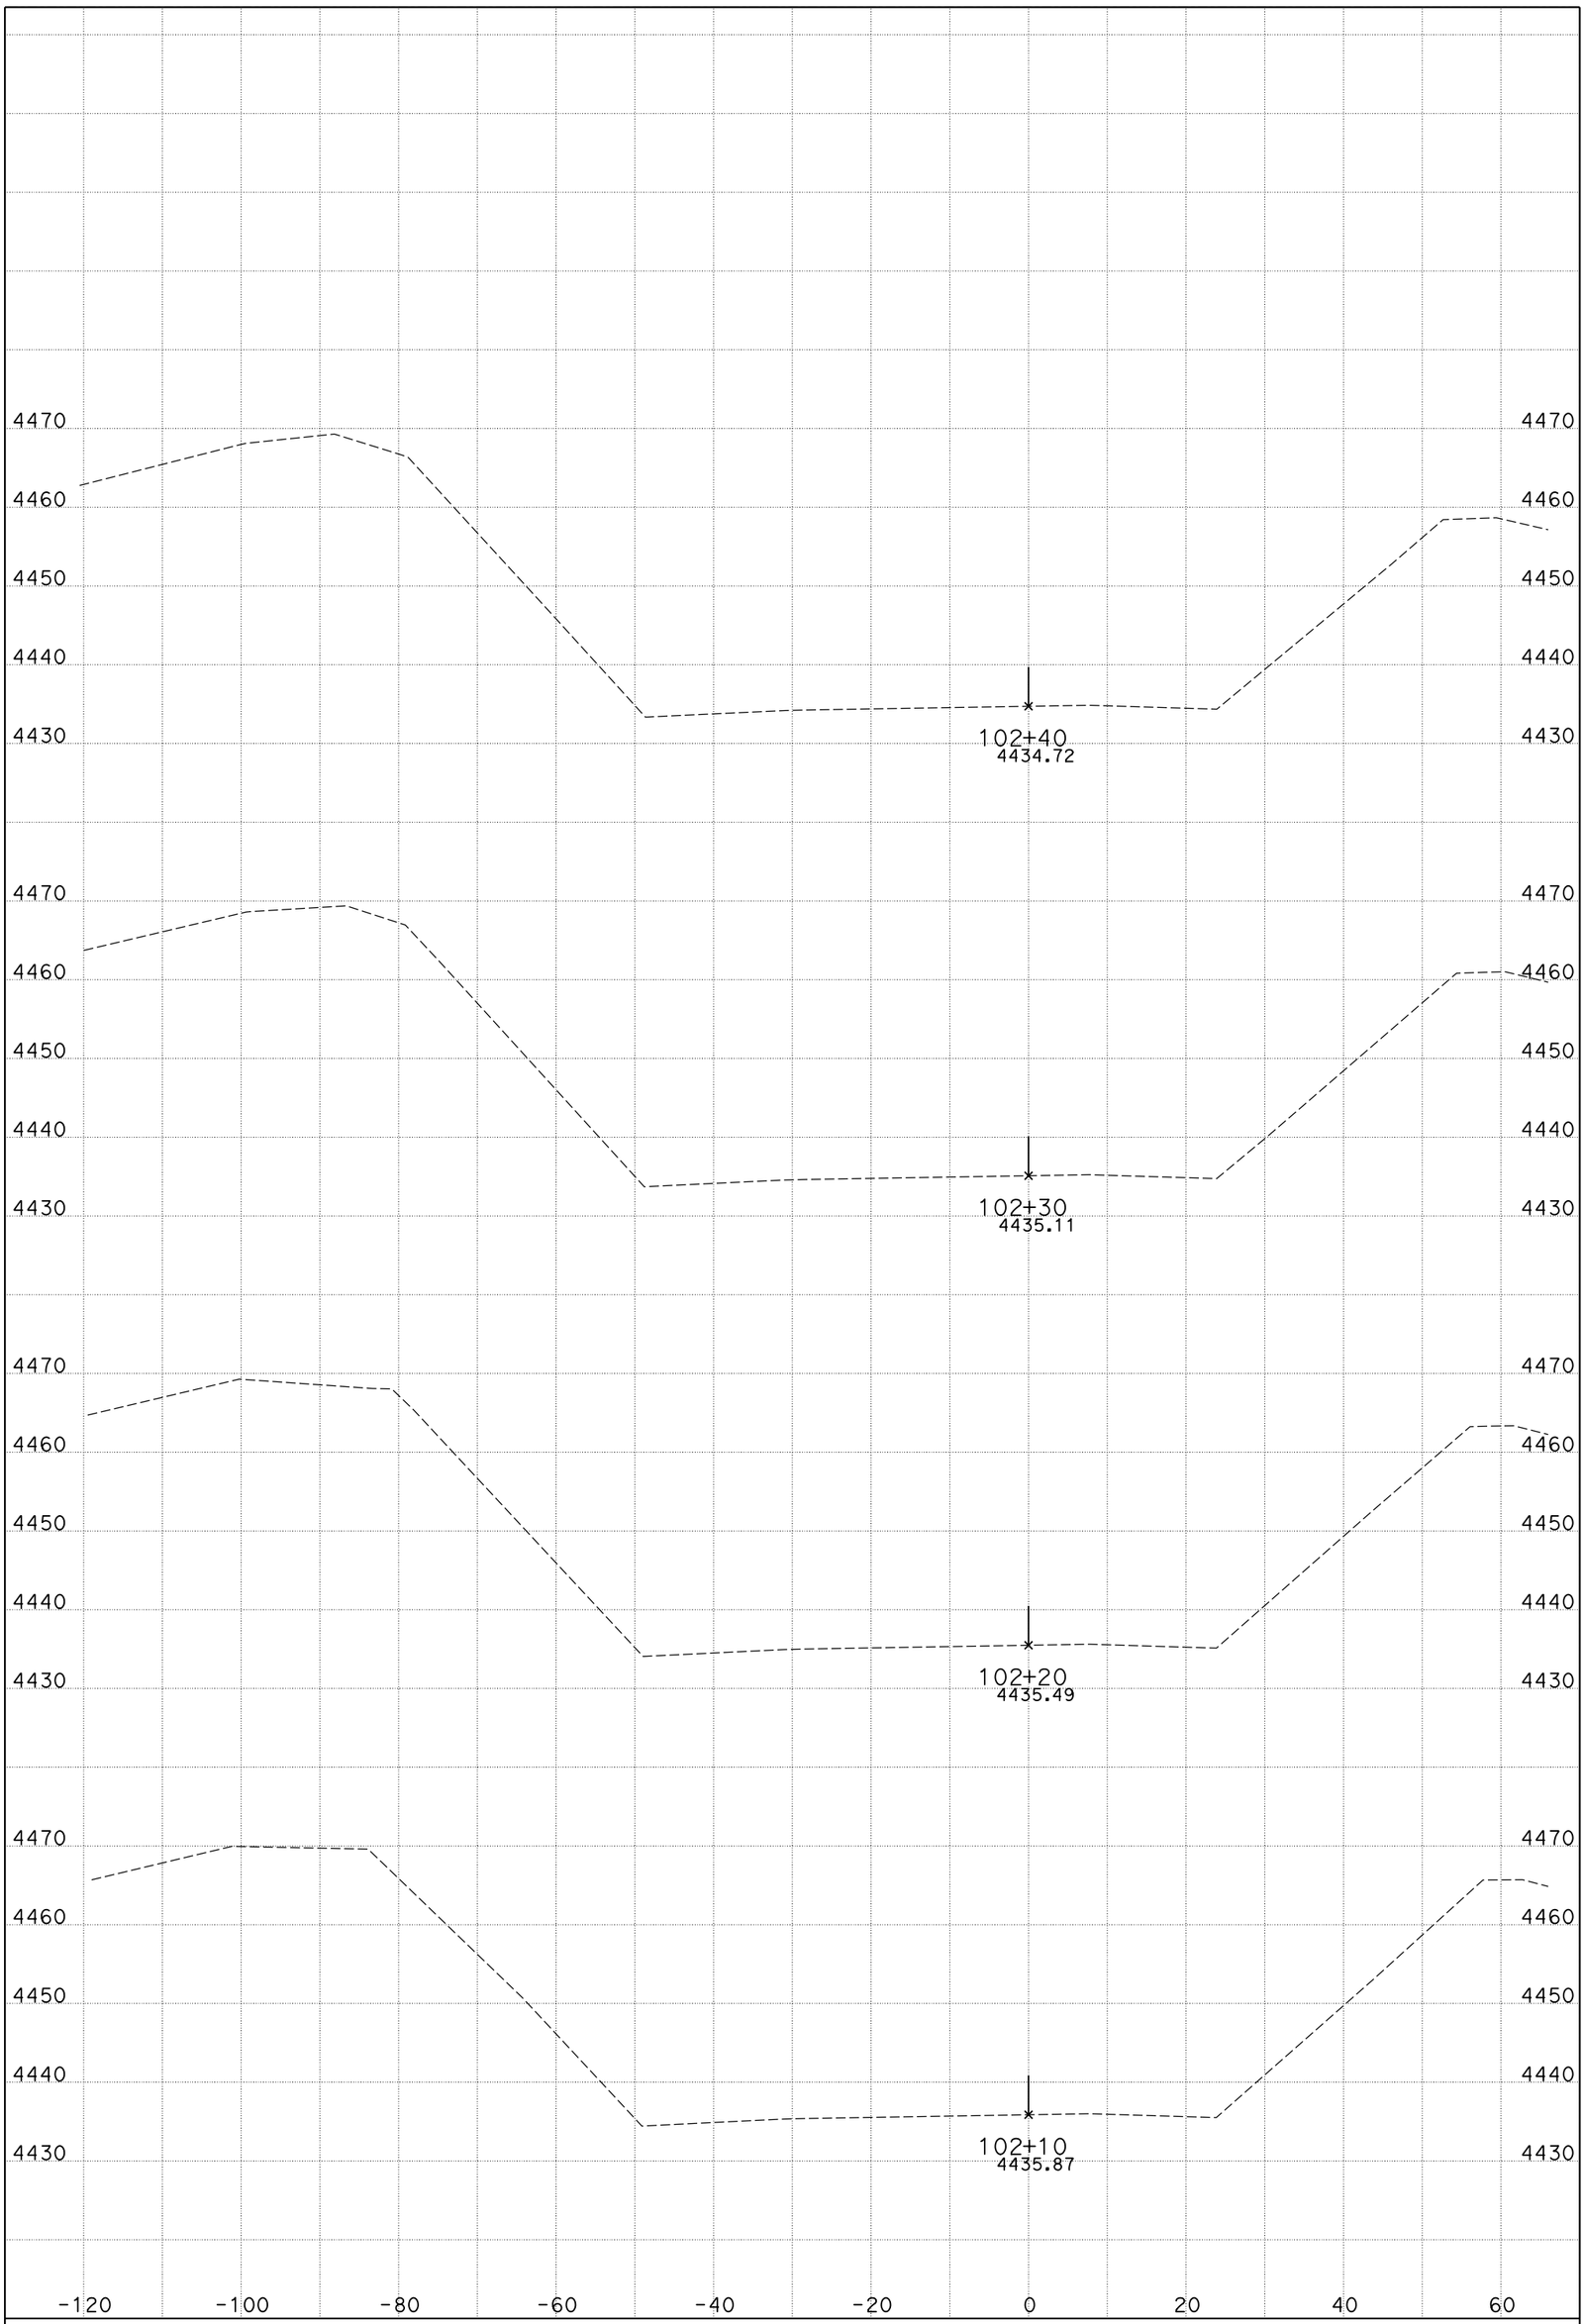

DATE: 11/4/2014

CENDA DITCH BRIDGE

CONTRACT: 0M280

DIST/CO/RTE/PM: 08/SBd/15/172.11/173.84

KC Project: 11025 File: D:\KCPron25n25\FG-Surface*slpro.ear

I-15

CROSS SECTIONS

SHEET 98 OF 99

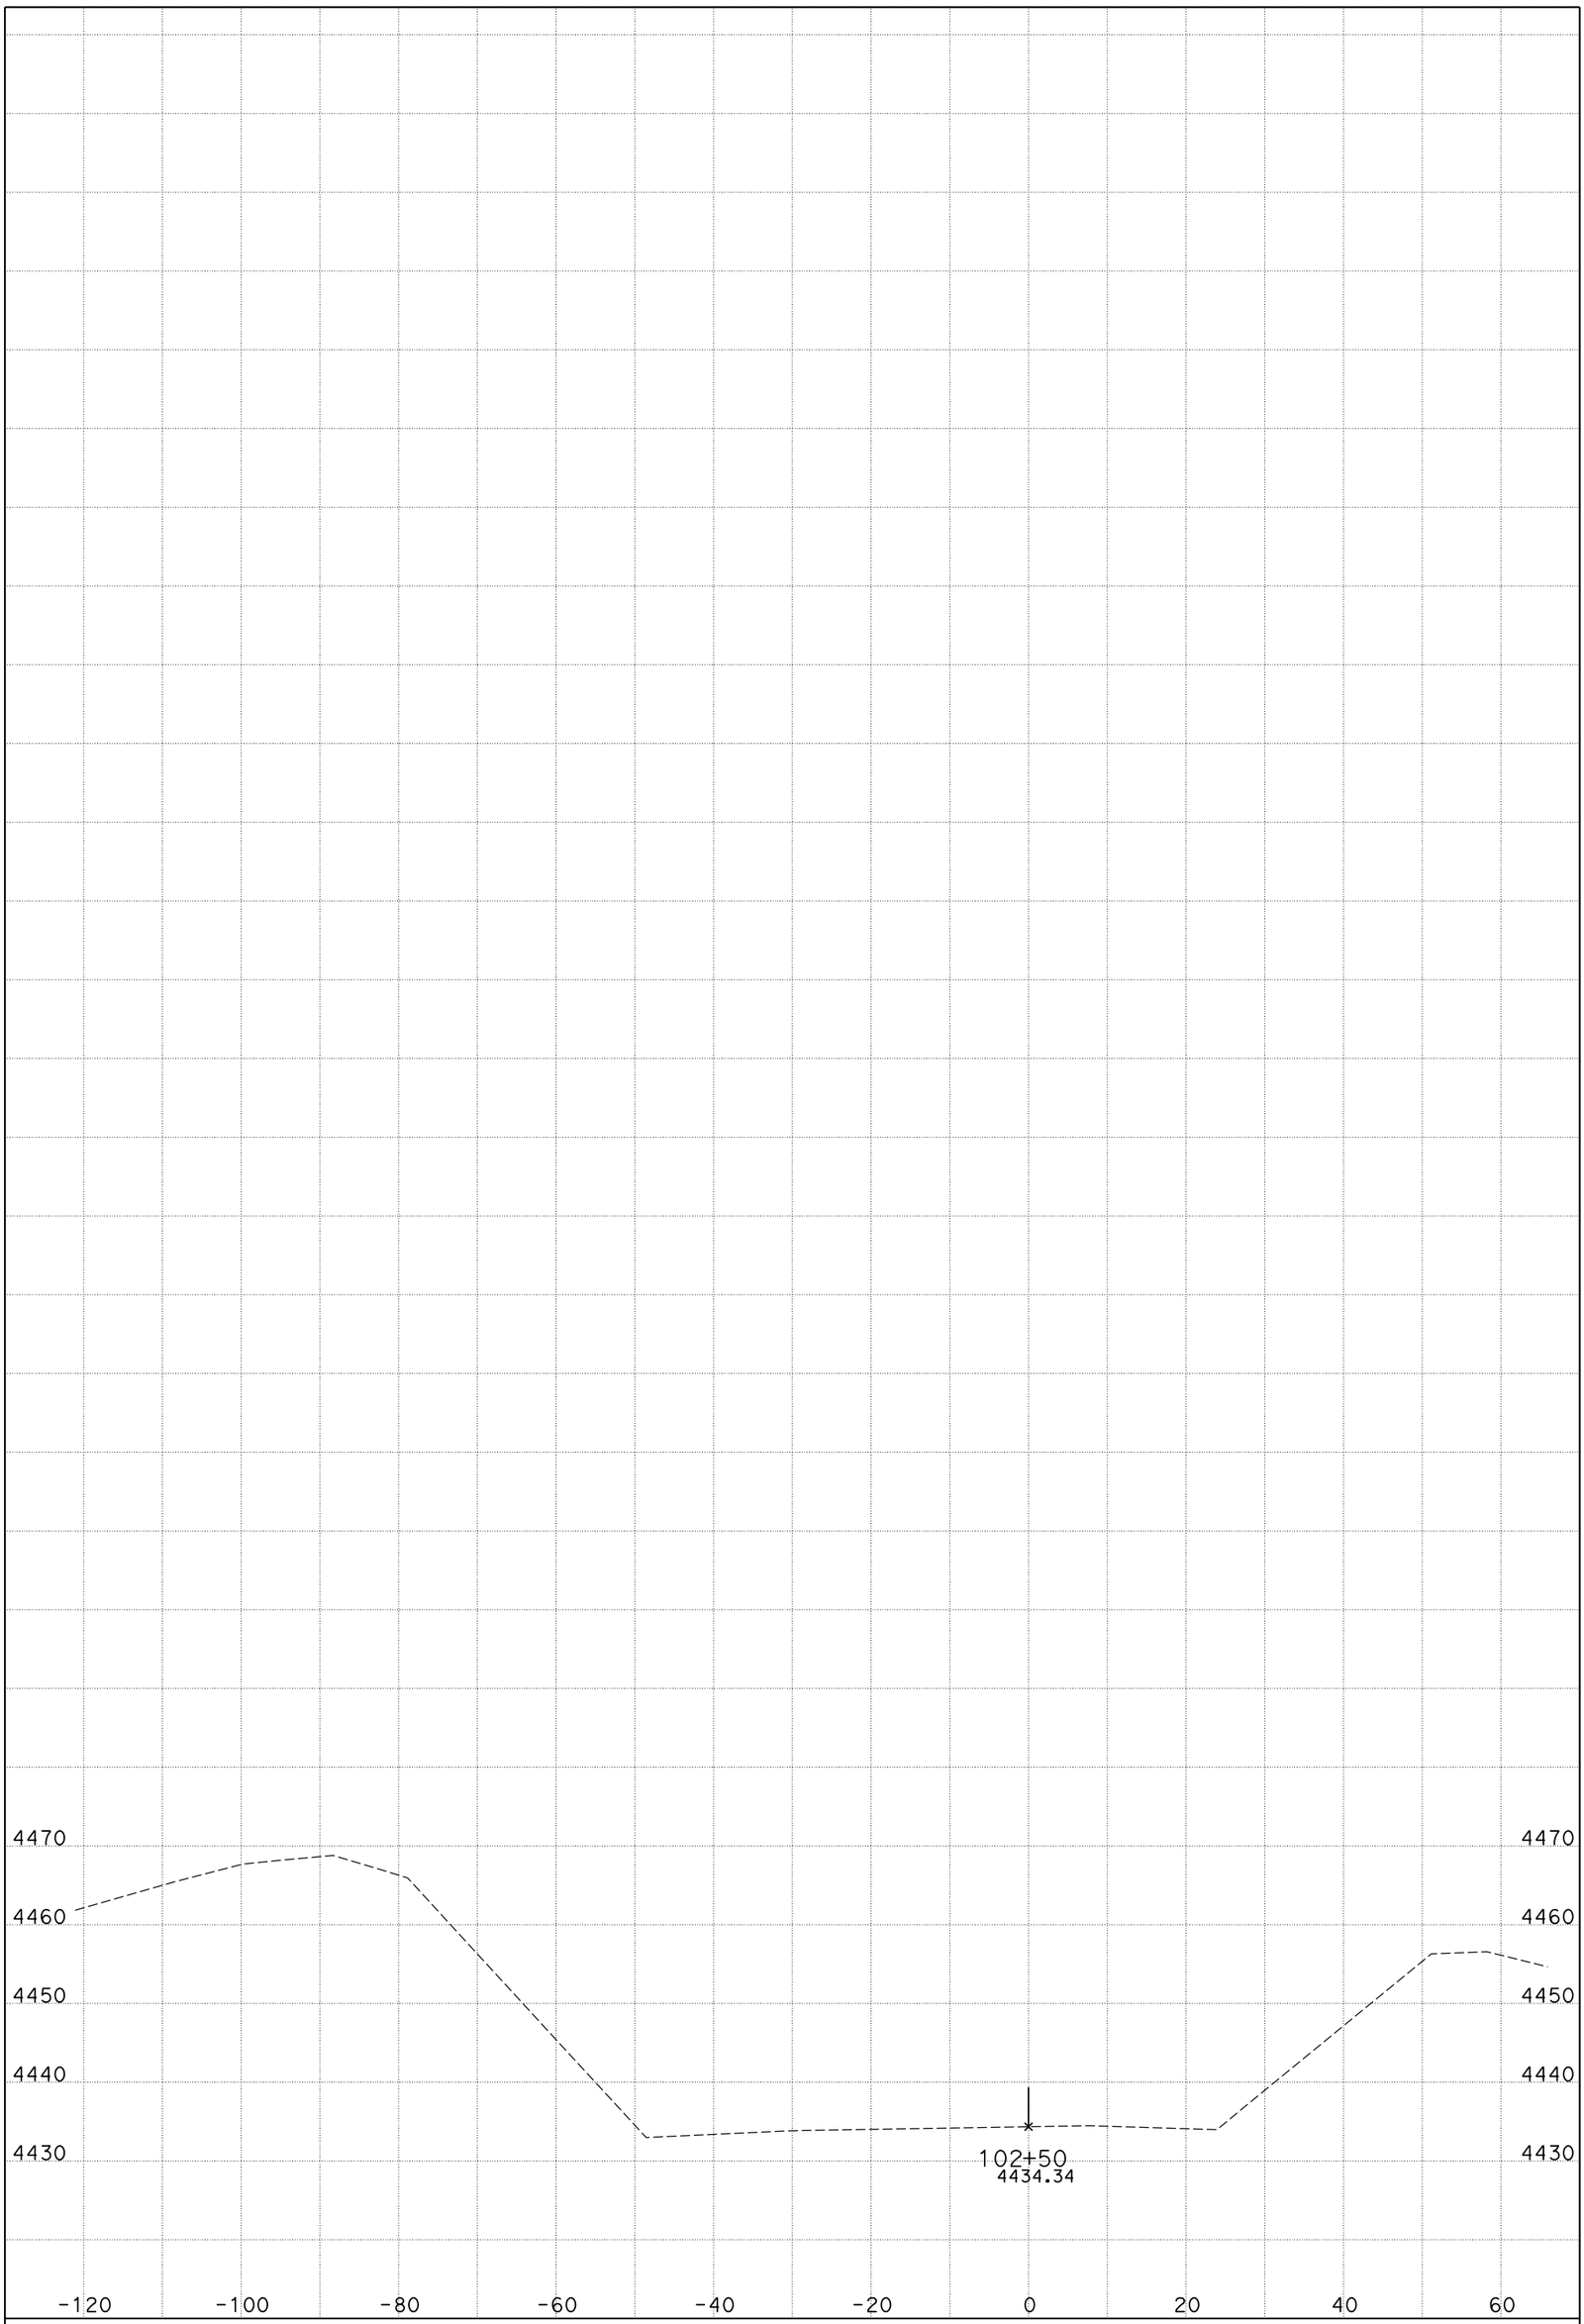

DATE: 11/4/2014

CENDA DITCH BRIDGE

CONTRACT: 0M280

DIST/CO/RTE/PM: 08/SBd/15/172.11/173.84

KC Project: 11025 File: D:\KCPron25n25\FG-Surface*slpro.ear

I-15

CROSS SECTIONS

SHEET 99 OF 99

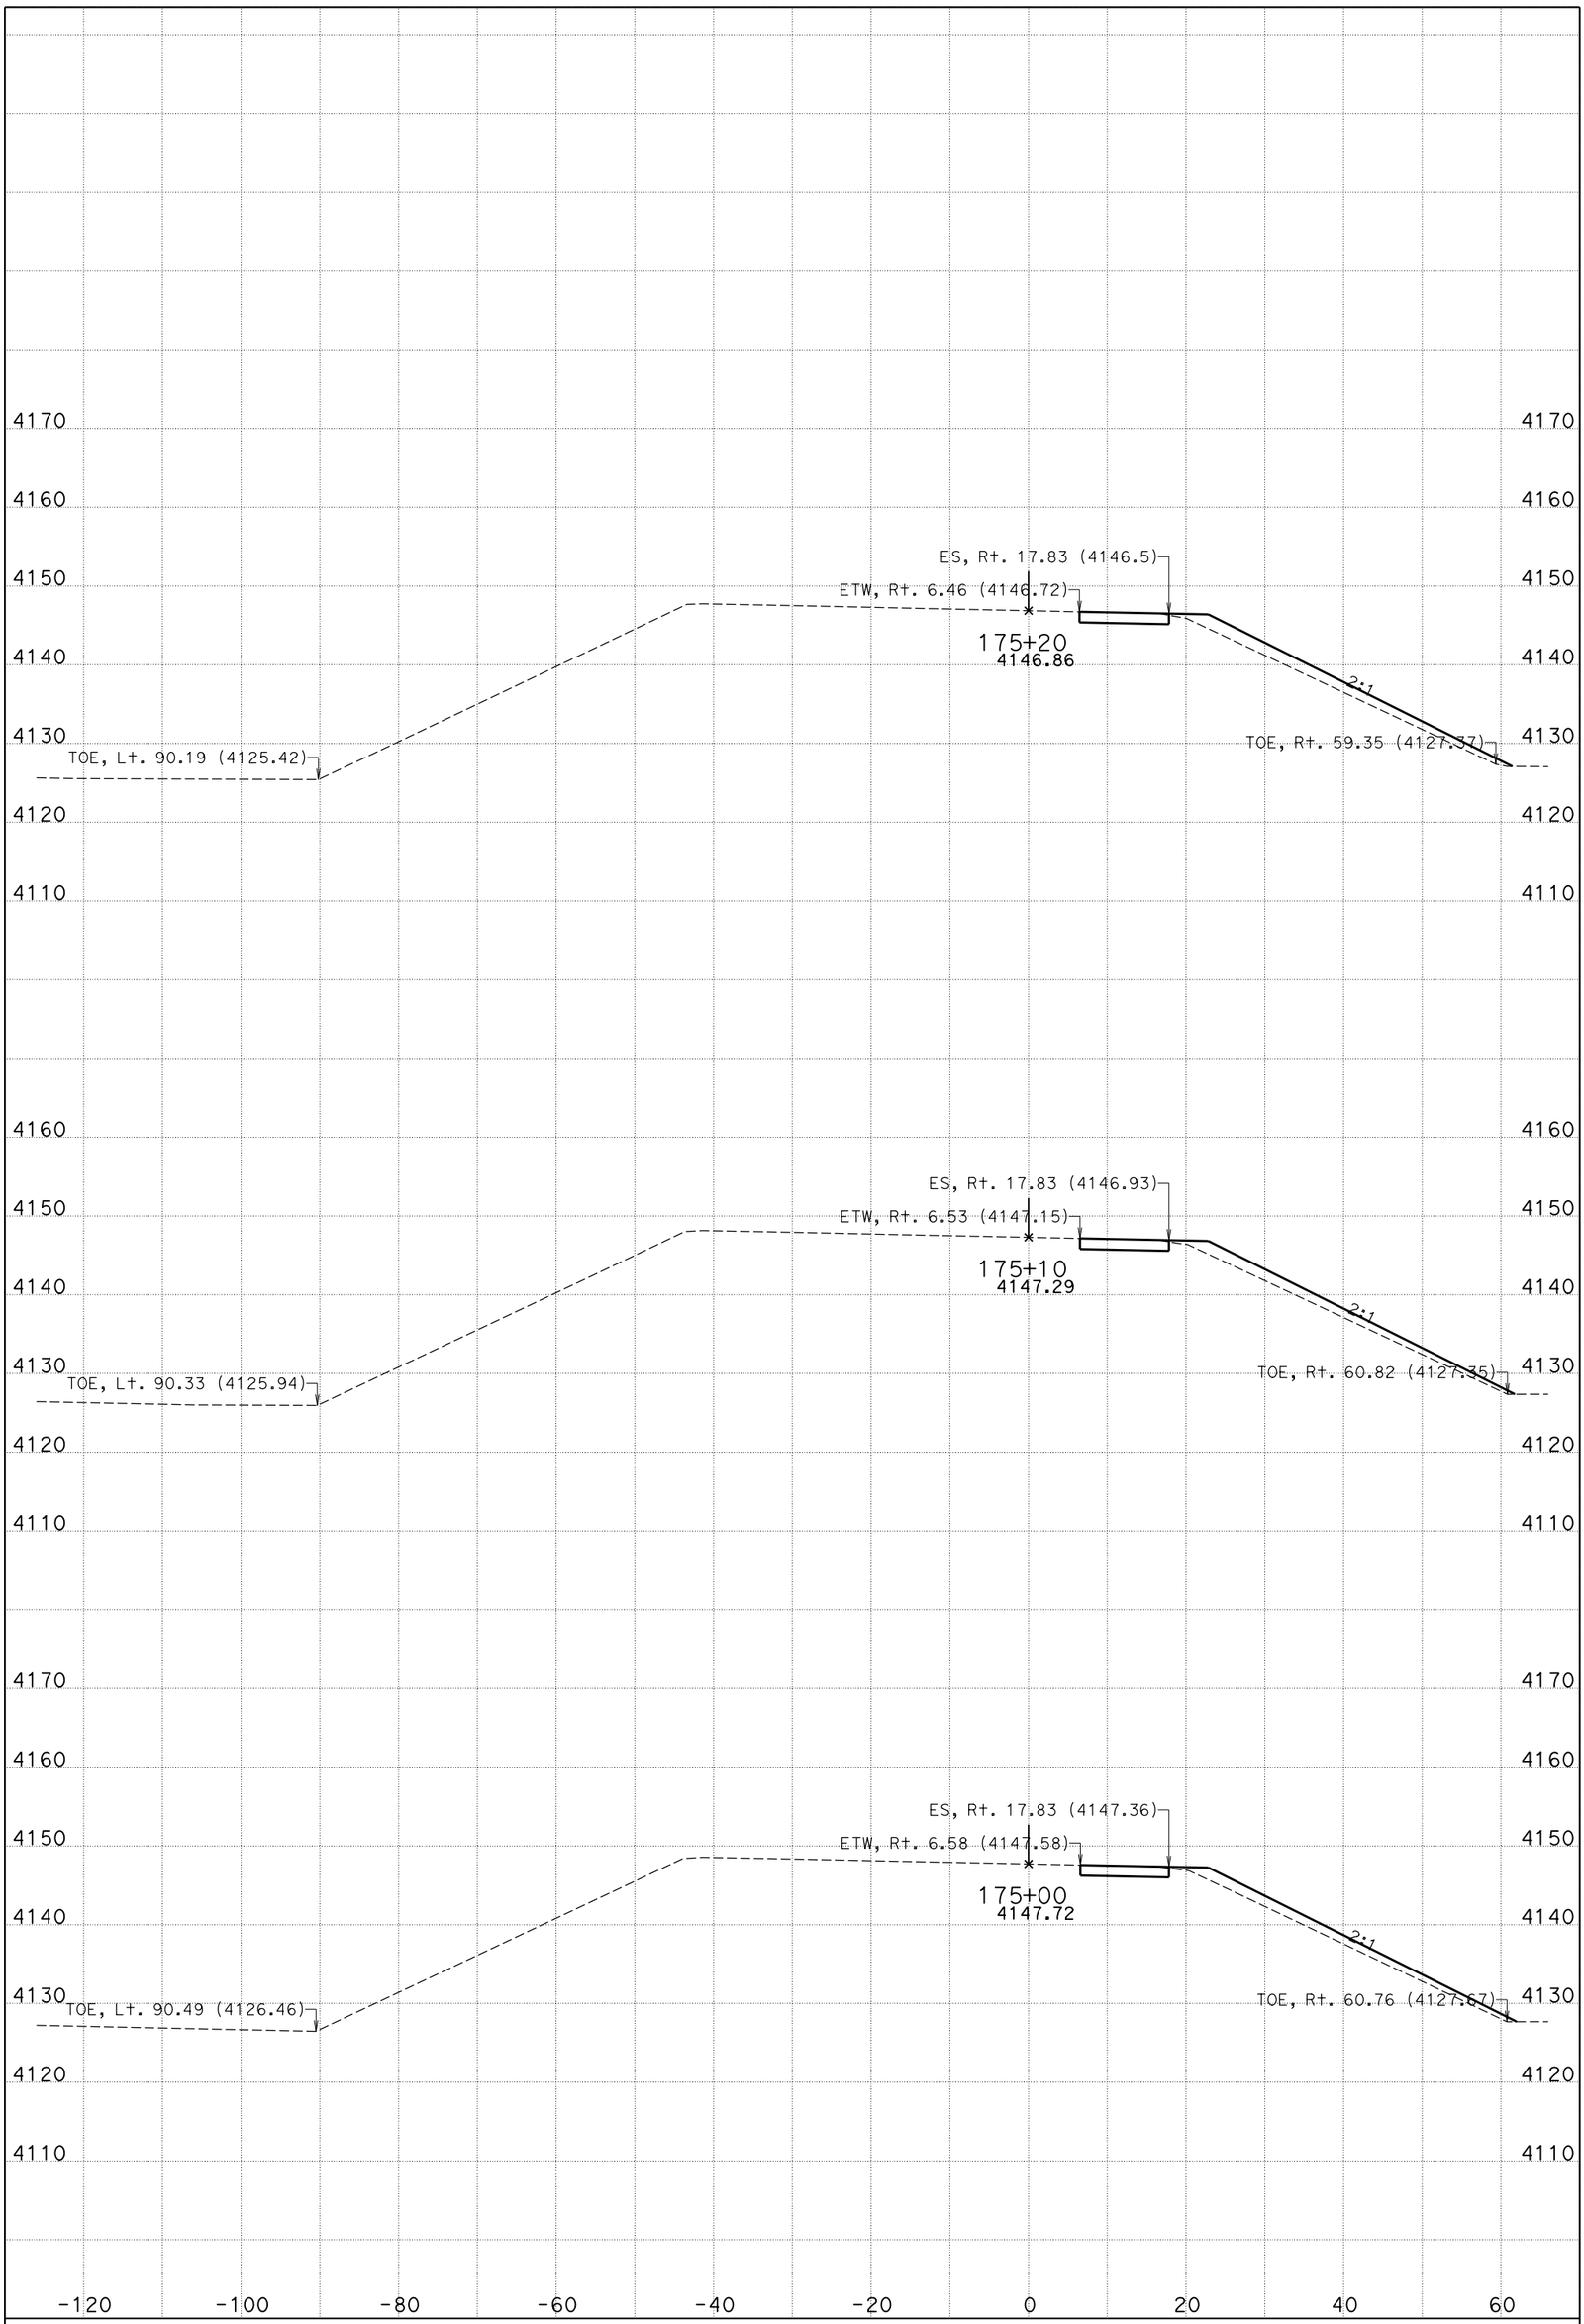

DATE: 10/30/2014

WHEATON WASH BRIDGE

CONTRACT: 0M280

DIST/CO/RTE/PM: 08/SBd/15/172.11/173.84

KC Project: 11025 File: D:\KCPron25n25\FG-Surface*slpro.ear

I-15

CROSS SECTIONS

SHEET 1 OF 12

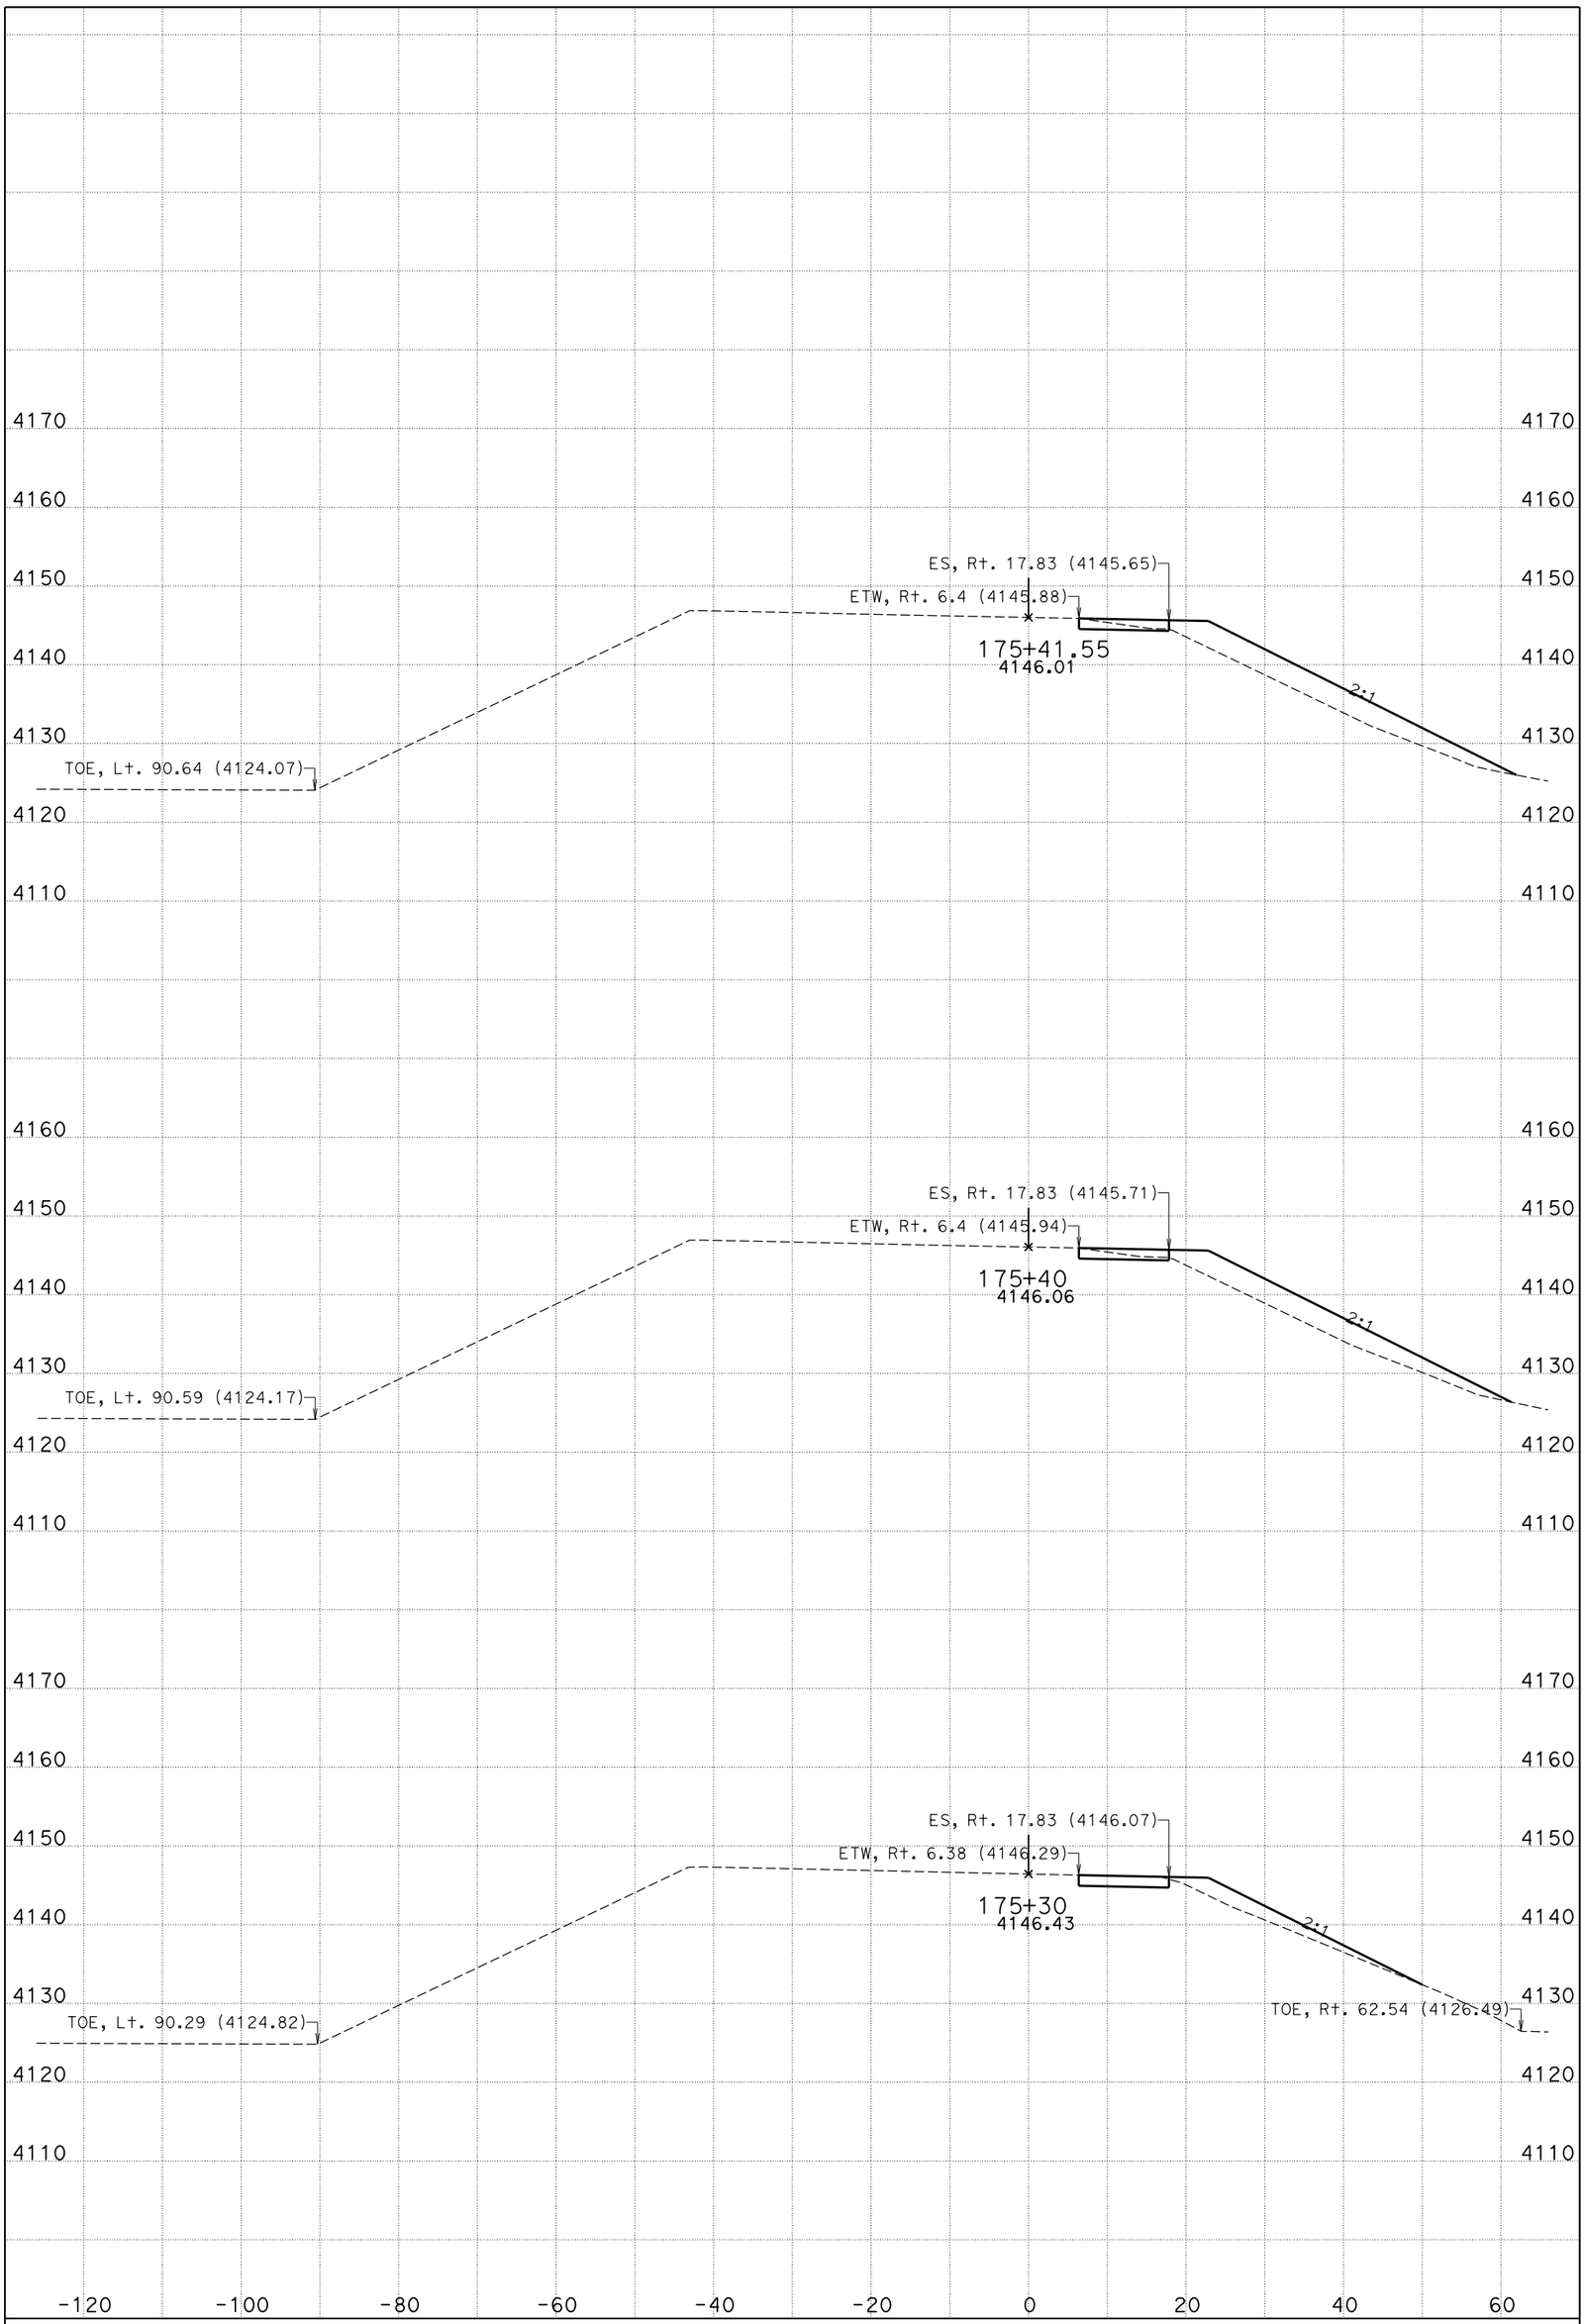

DATE: 10/30/2014

WHEATON WASH BRIDGE

CONTRACT: 0M280

DIST/CO/RTE/PM: 08/SBd/15/172.11/173.84

KC Project: 11025 File: D:\KCPron25n25\FG-Surface*slpro.ear

I-15

CROSS SECTIONS

SHEET 2 OF 12

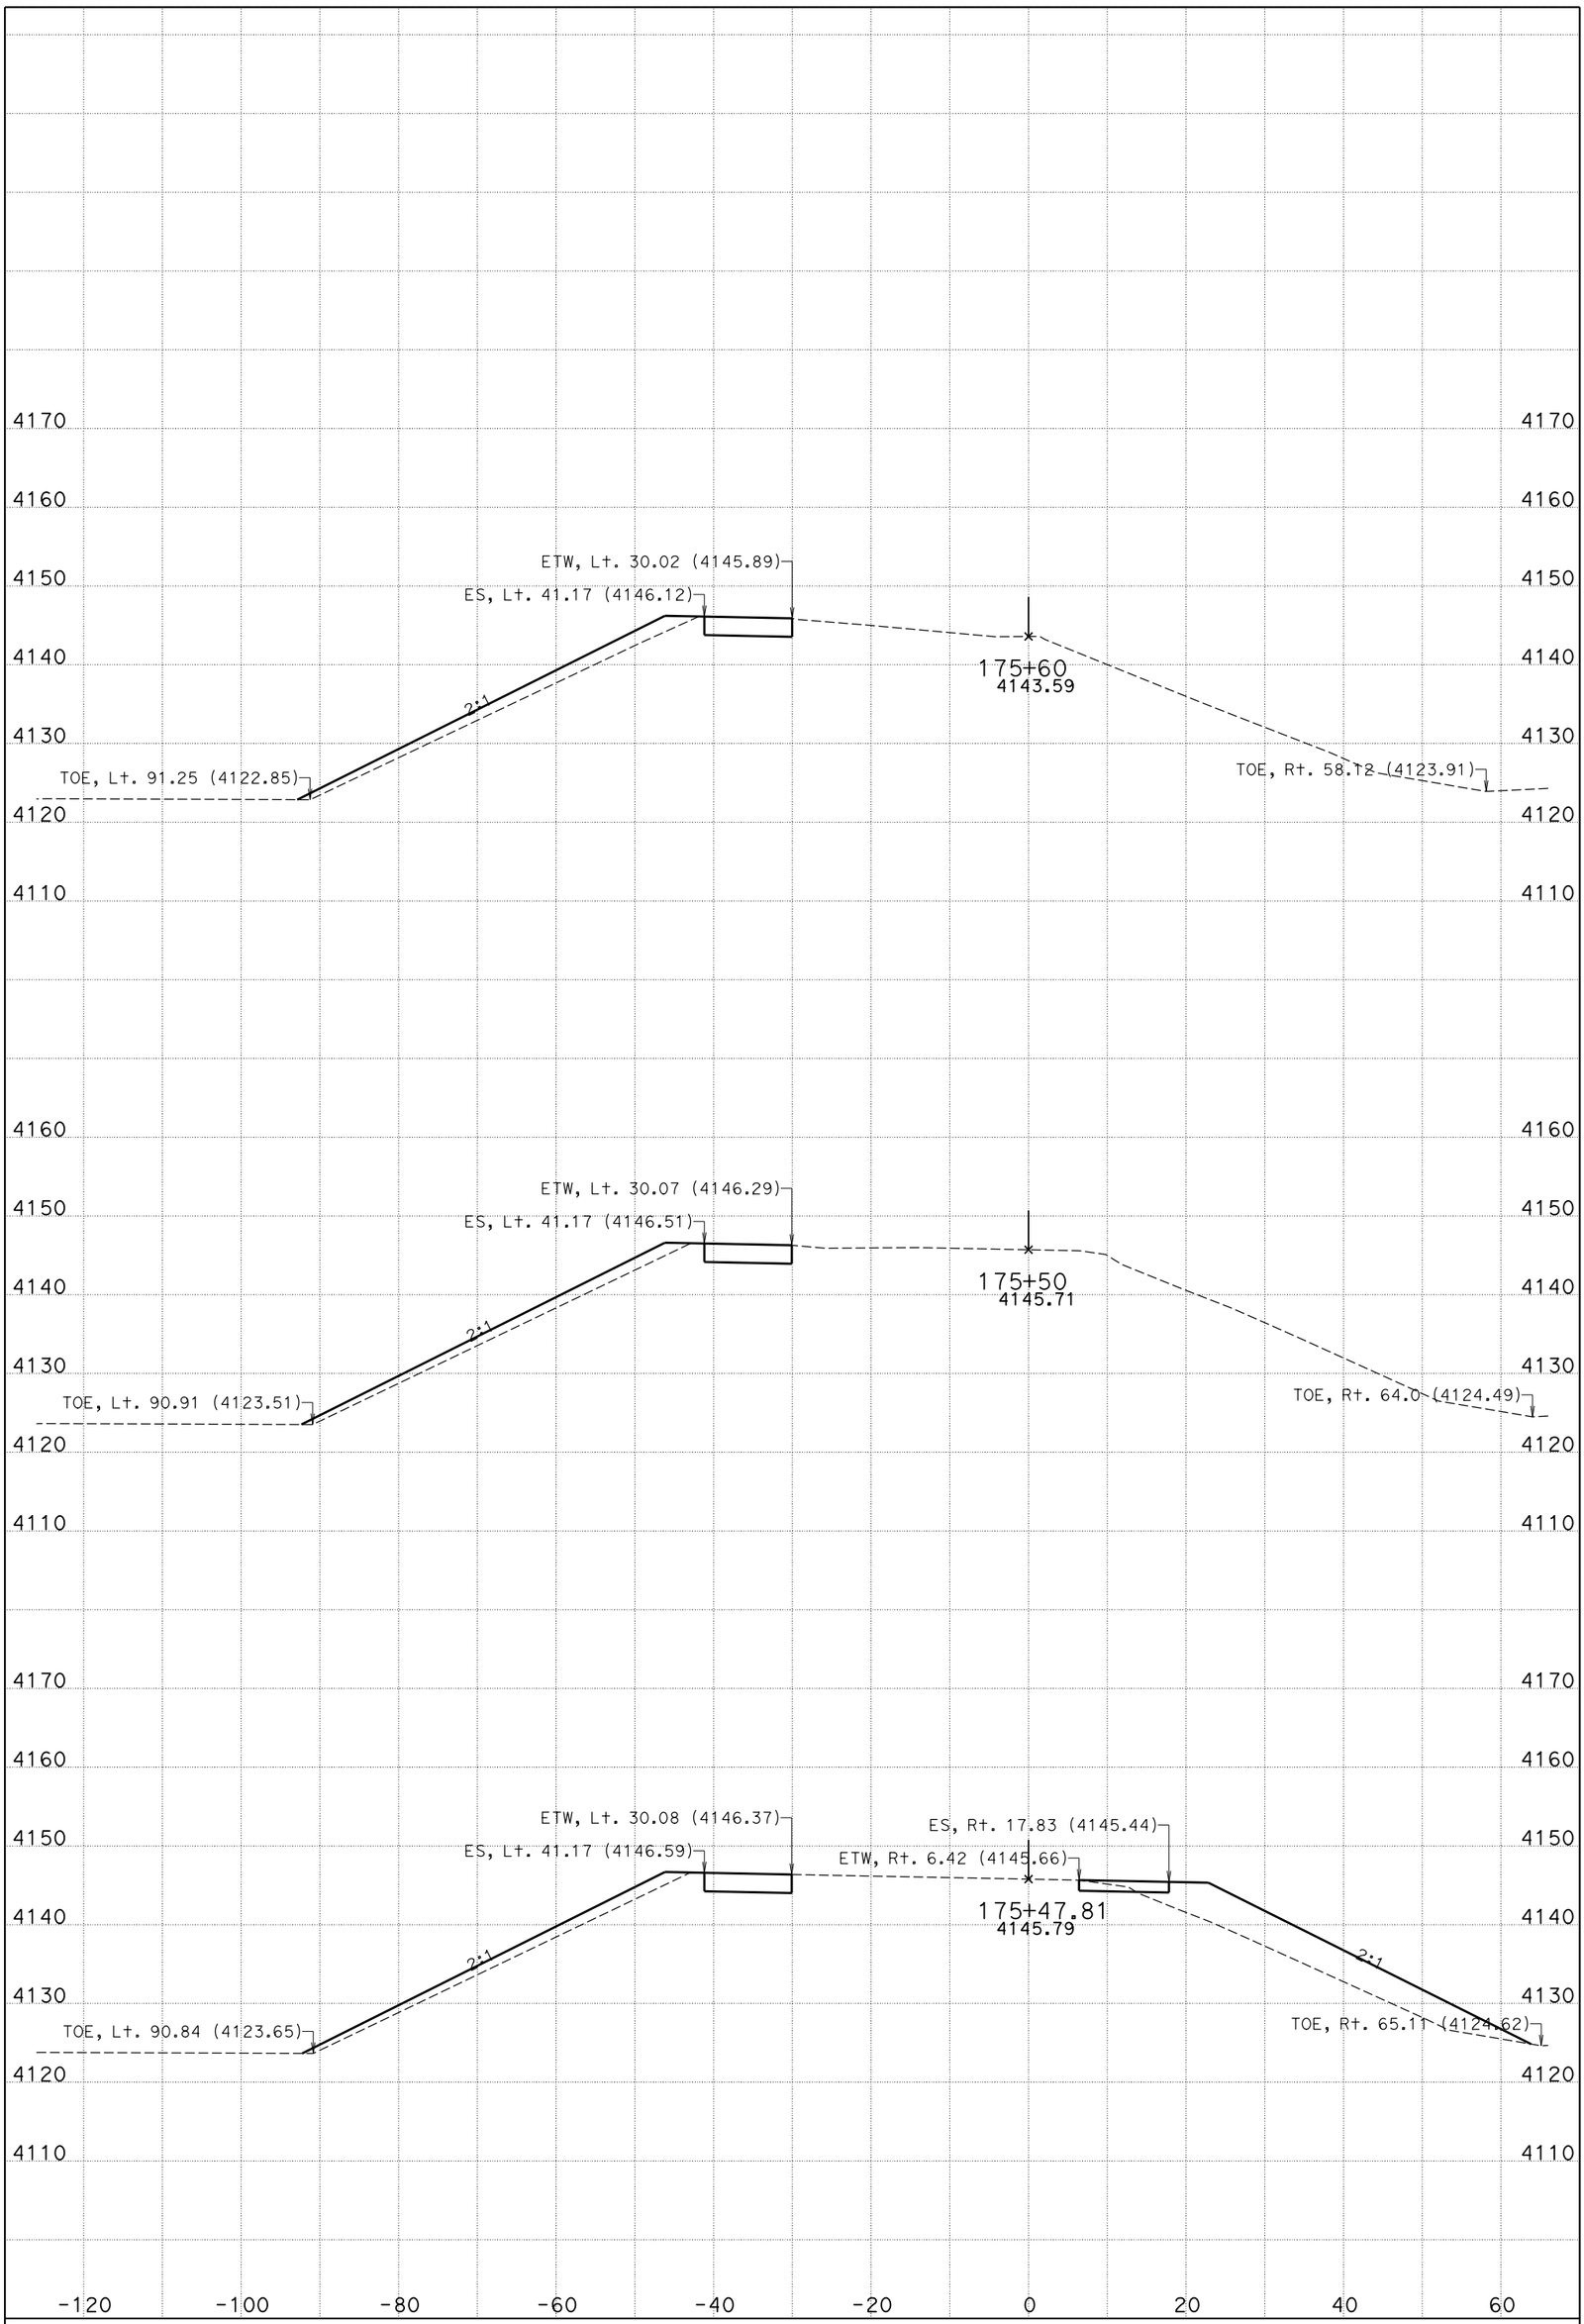

DATE: 10/30/2014

WHEATON WASH BRIDGE

CONTRACT: 0M280

DIST/CO/RTE/PM: 08/SBd/15/172.11/173.84

KC Project: 11025 File: D:\KCPron25n25\FG-Surface*slpro.ear

I-15

CROSS SECTIONS

SHEET 3 OF 12

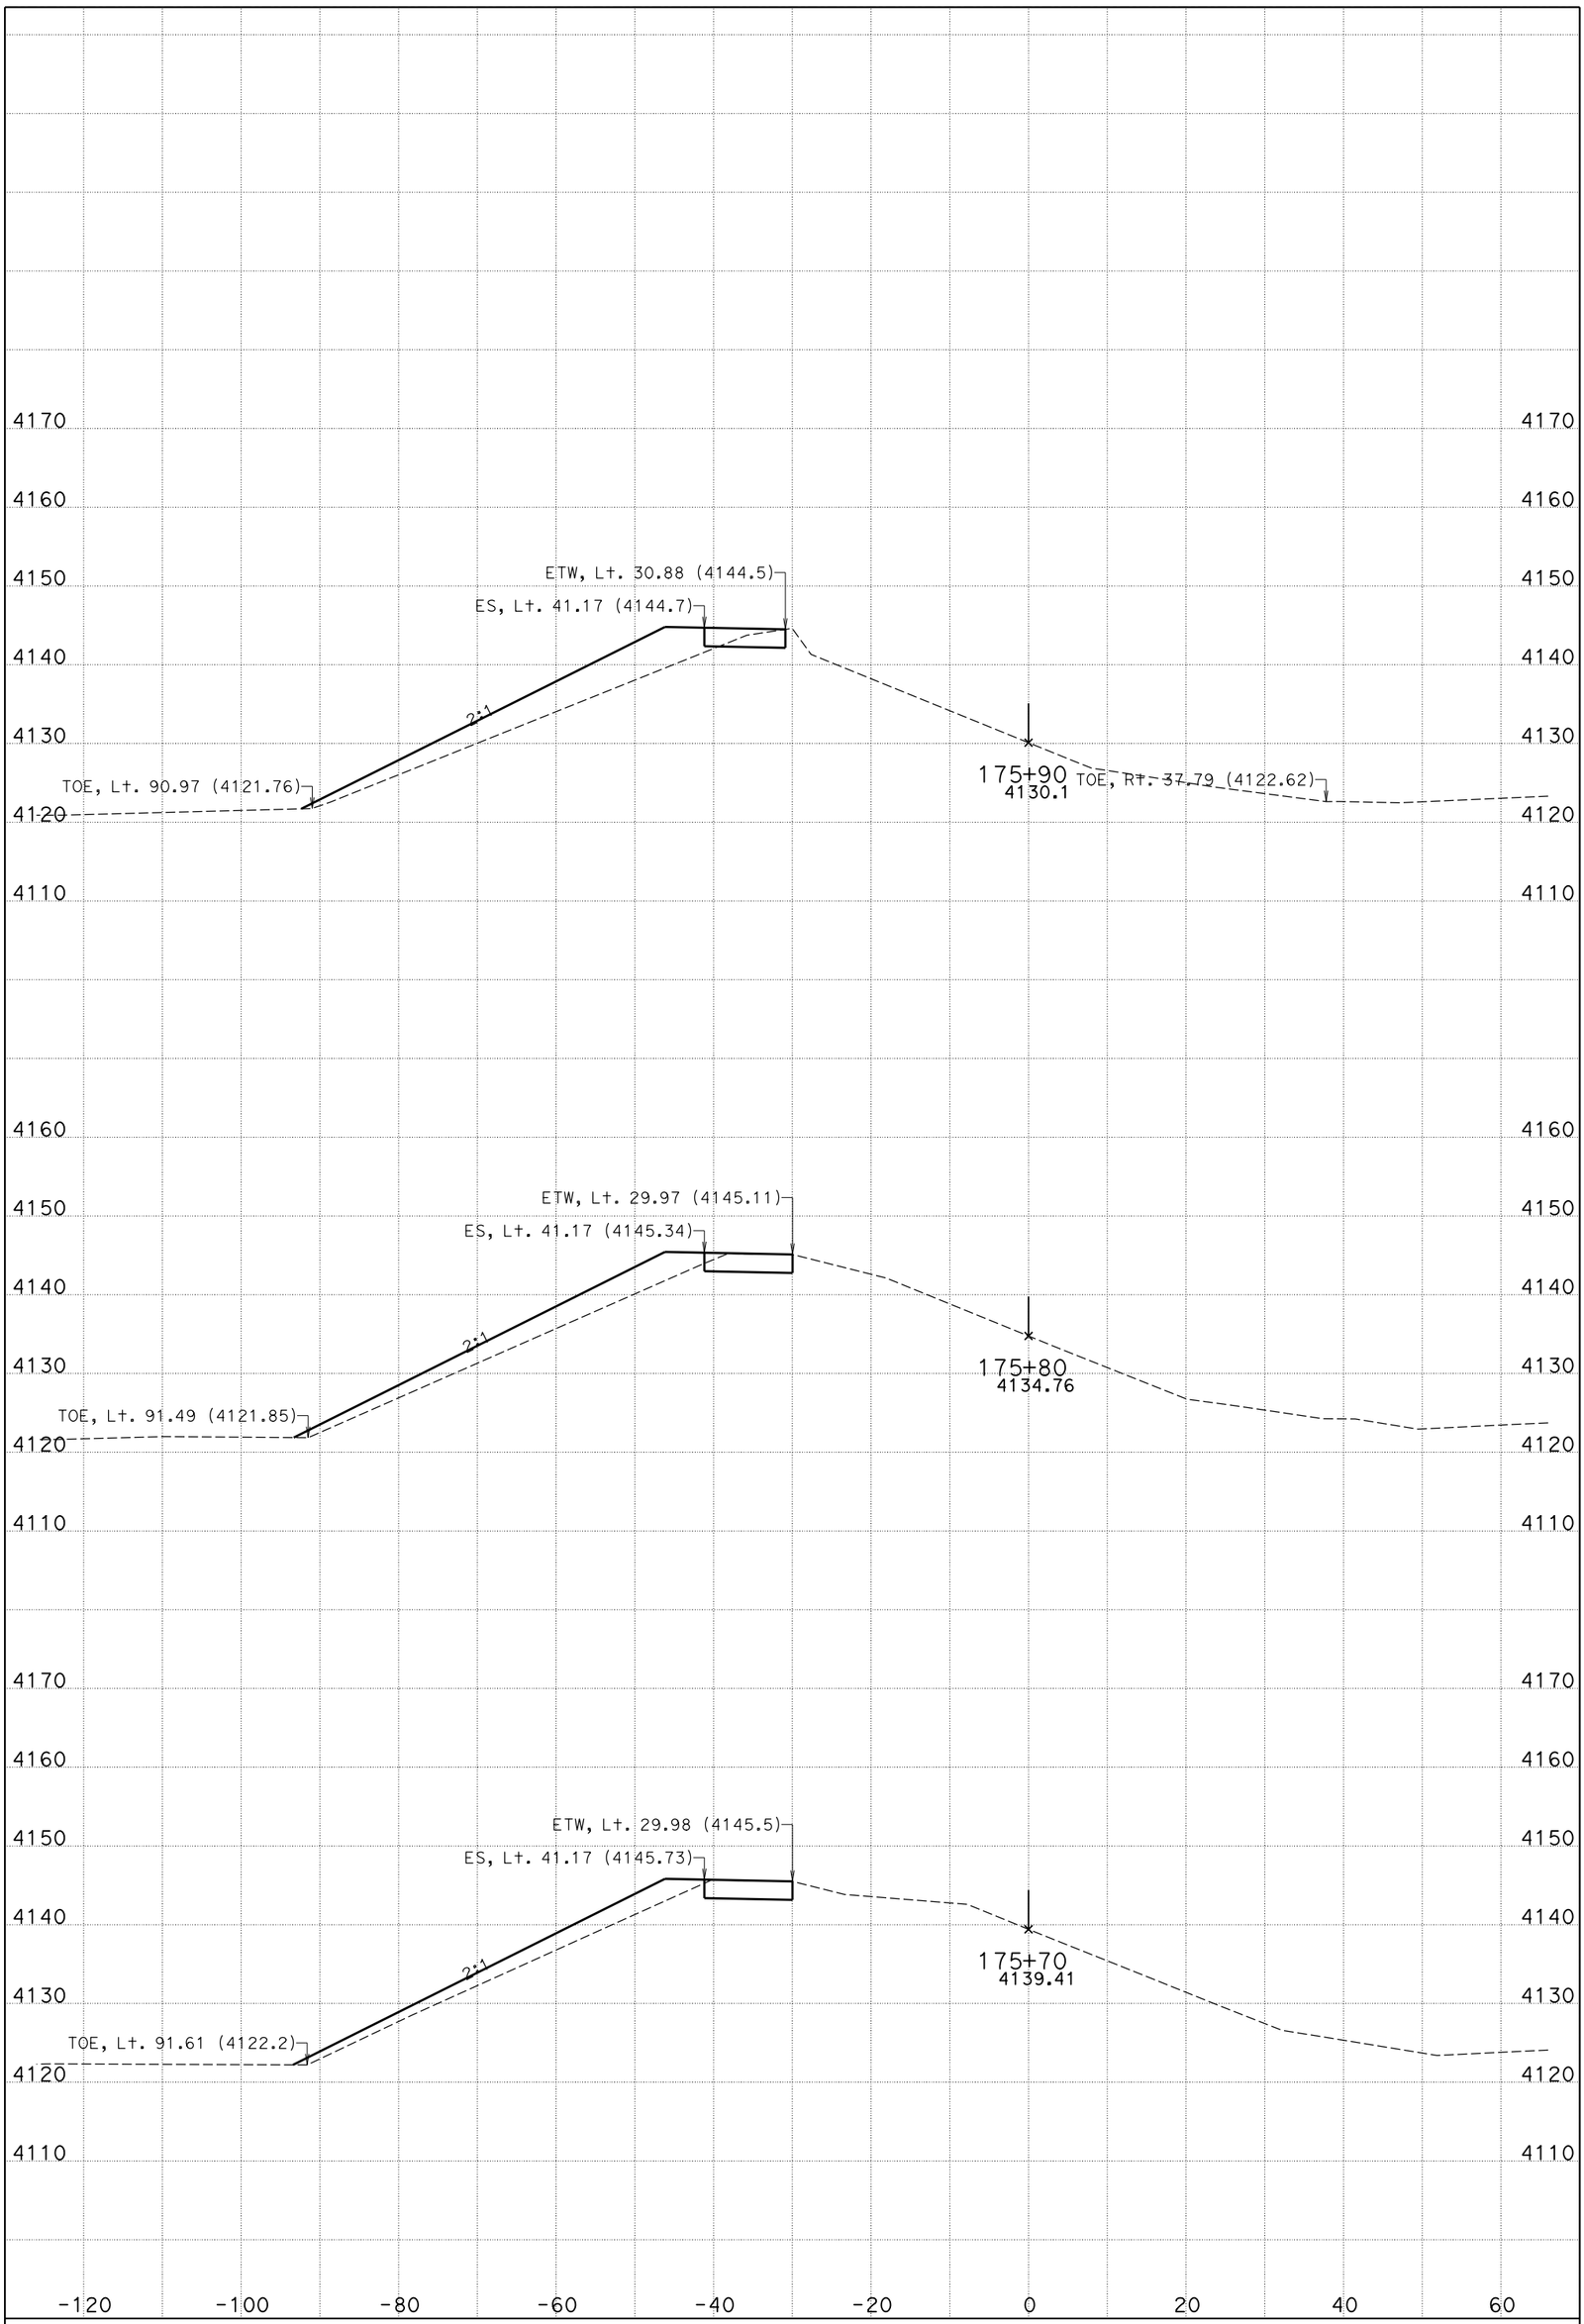

DATE: 10/30/2014

WHEATON WASH BRIDGE

CONTRACT: 0M280

DIST/CO/RTE/PM: 08/SBd/15/172.11/173.84

KC Project: 11025 File: D:\KCPron25n25\FG-Surface*slpro.ear

I-15

CROSS SECTIONS

SHEET 4 OF 12

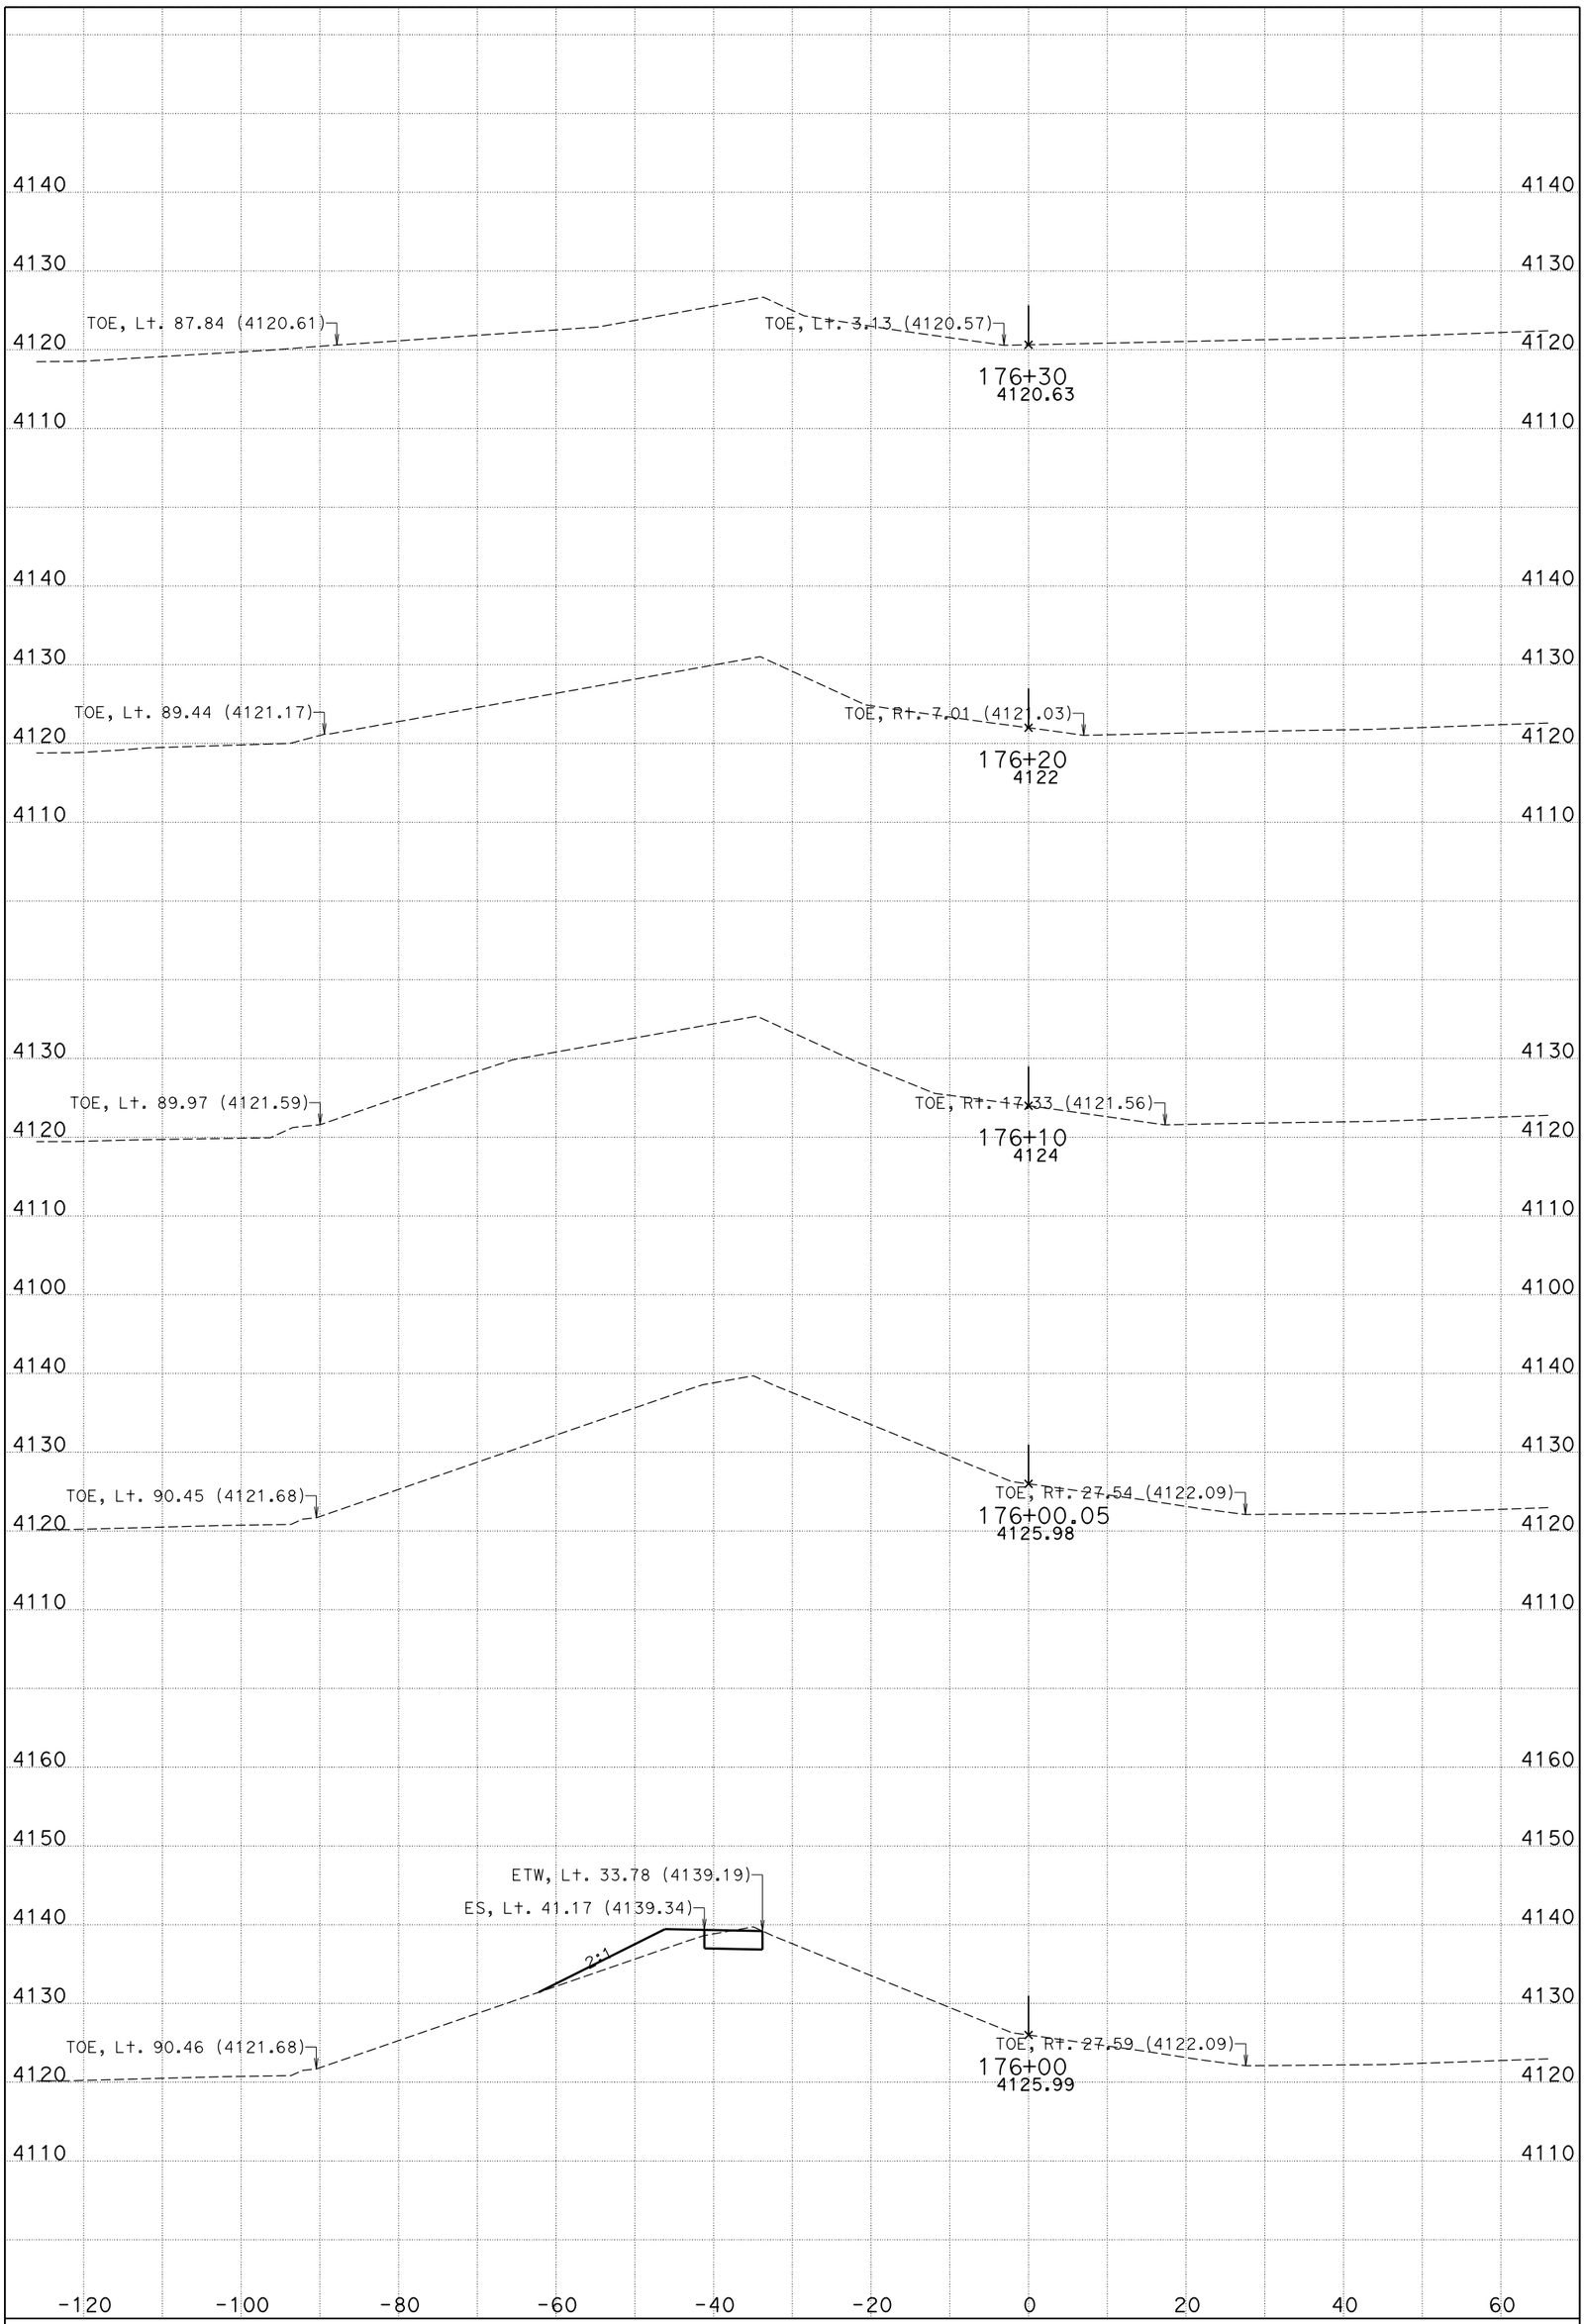

DATE: 10/30/2014

WHEATON WASH BRIDGE

CONTRACT: 0M280

DIST/CO/RTE/PM: 08/SBd/15/172.11/173.84

KC Project: 11025 File: D:\KCPron25n25\FG-Surface*slpro.ear

I-15

CROSS SECTIONS

SHEET 5 OF 12

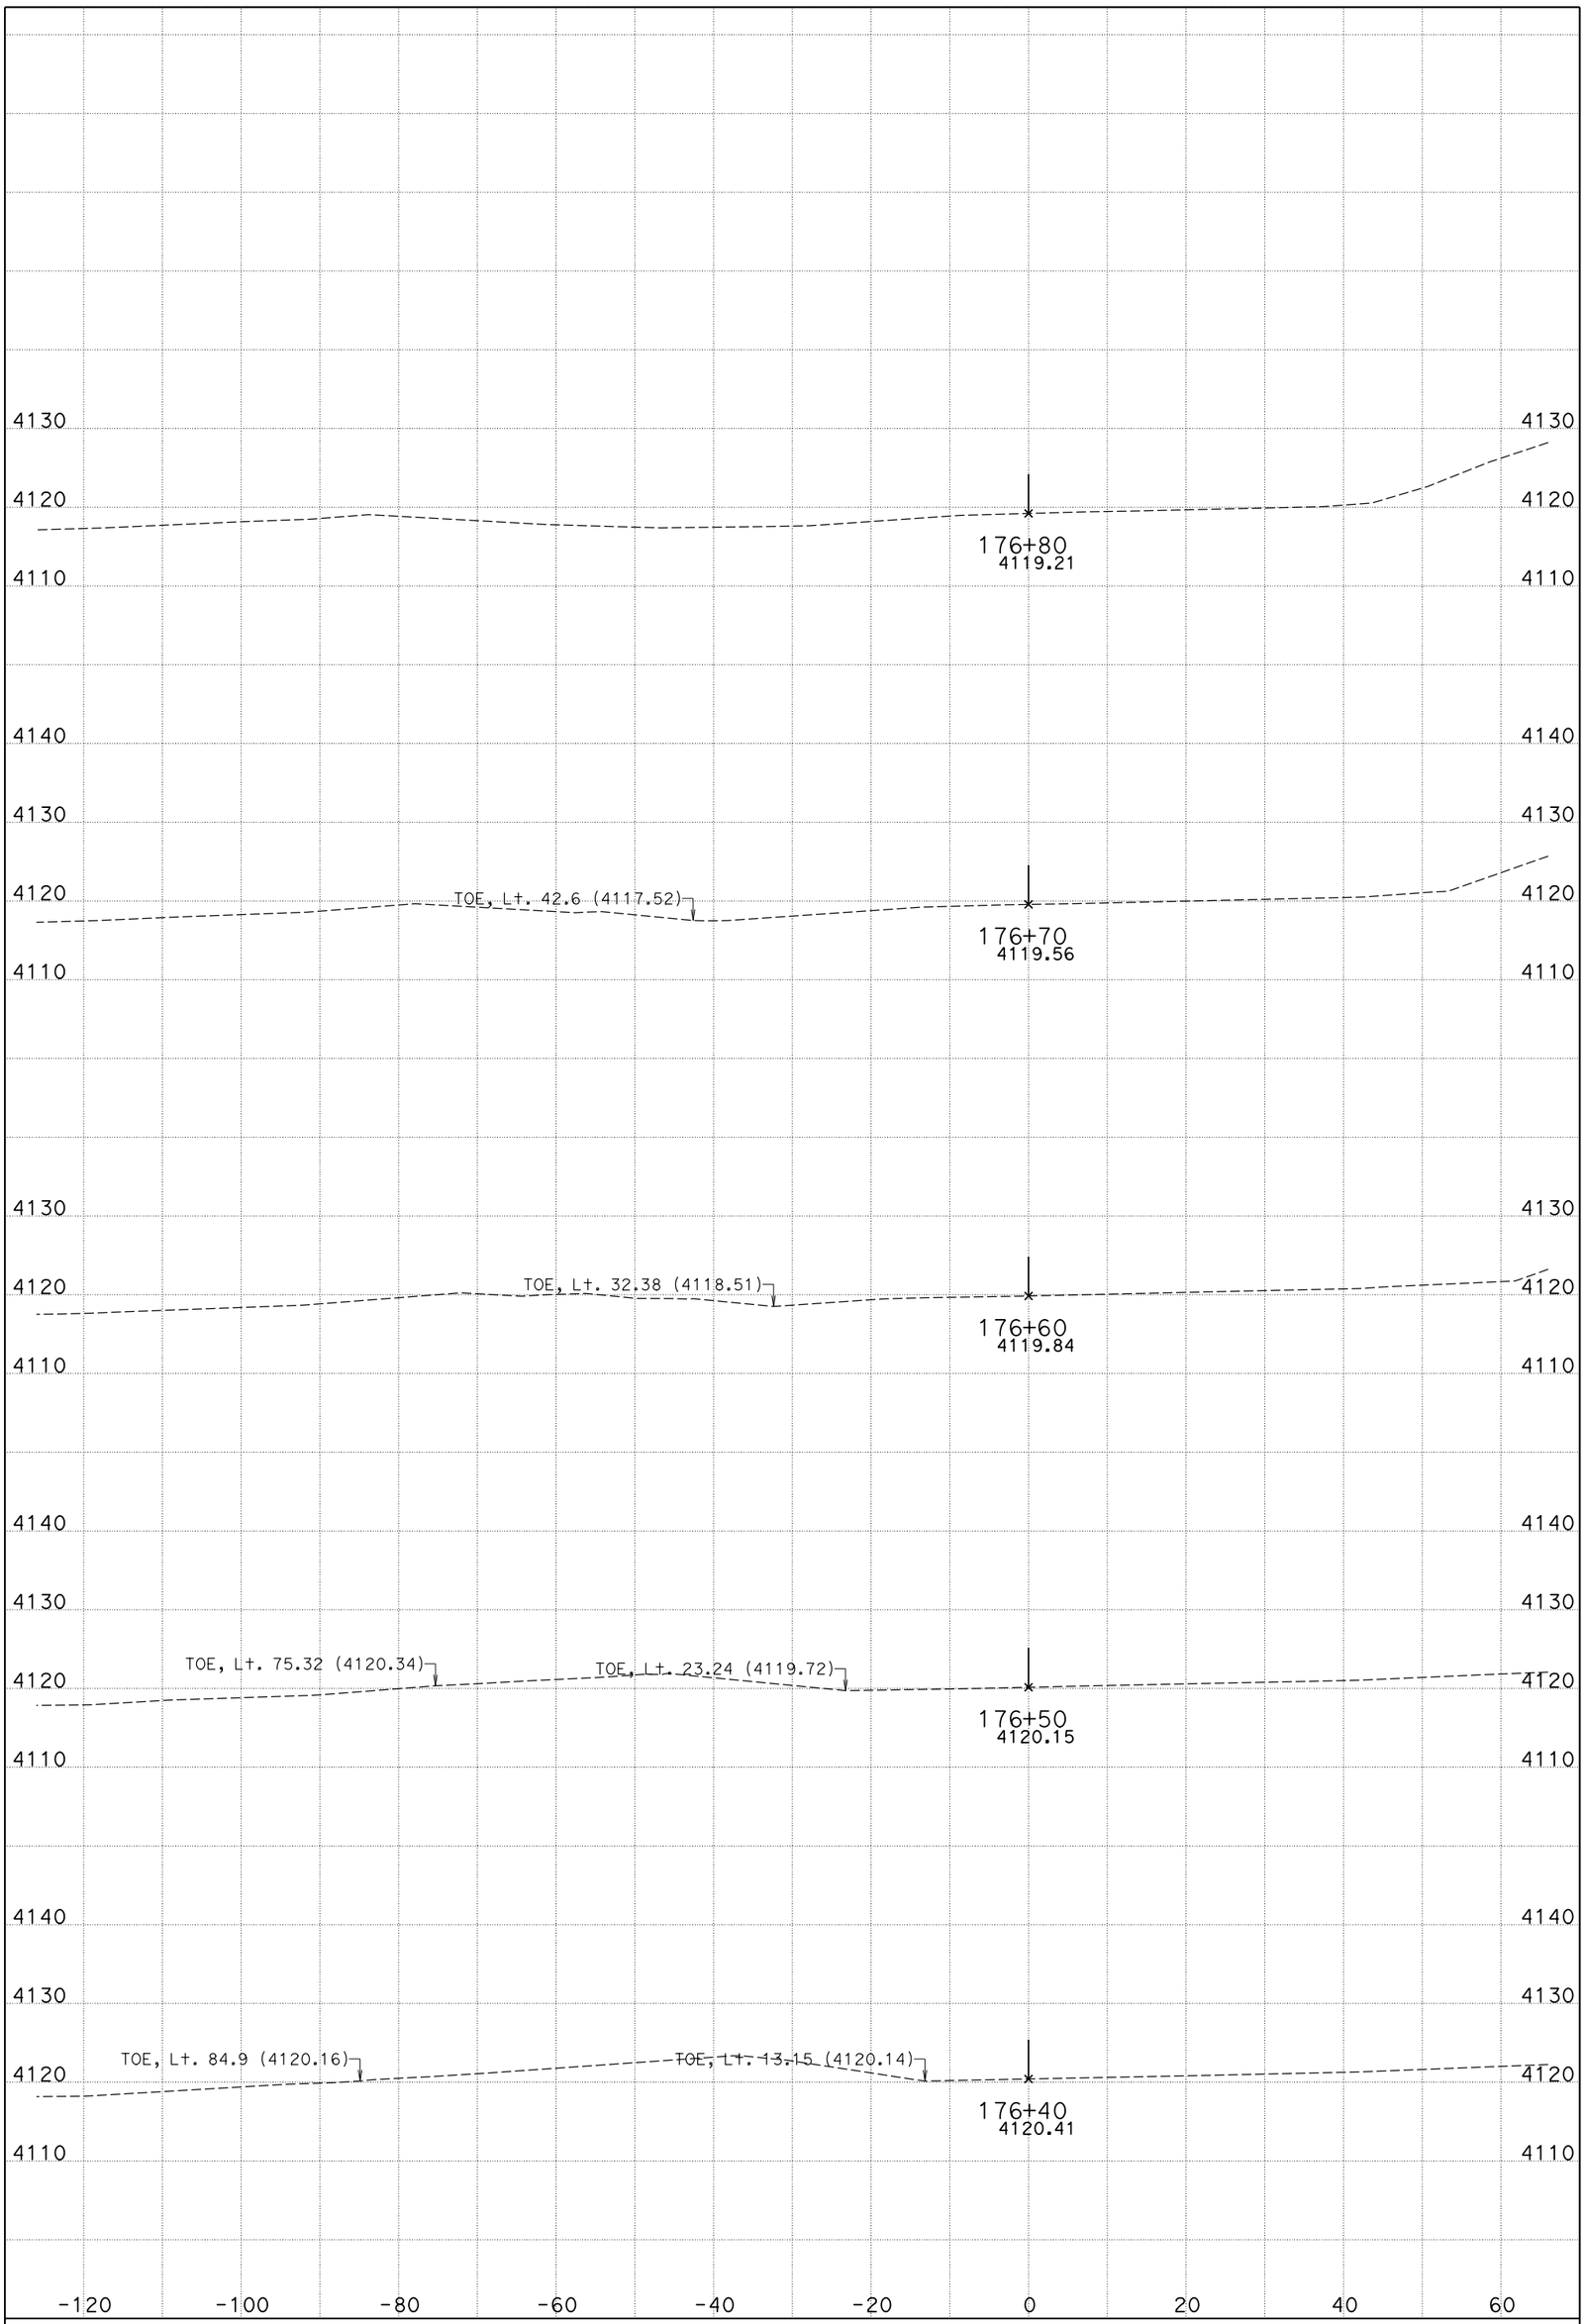

DATE: 10/30/2014

WHEATON WASH BRIDGE

CONTRACT: 0M280

DIST/CO/RTE/PM: 08/SBd/15/172.11/173.84

KC Project: 11025 File: D:\KCPron25n25\FG-Surface*slpro.ear

I-15

CROSS SECTIONS

SHEET 6 OF 12

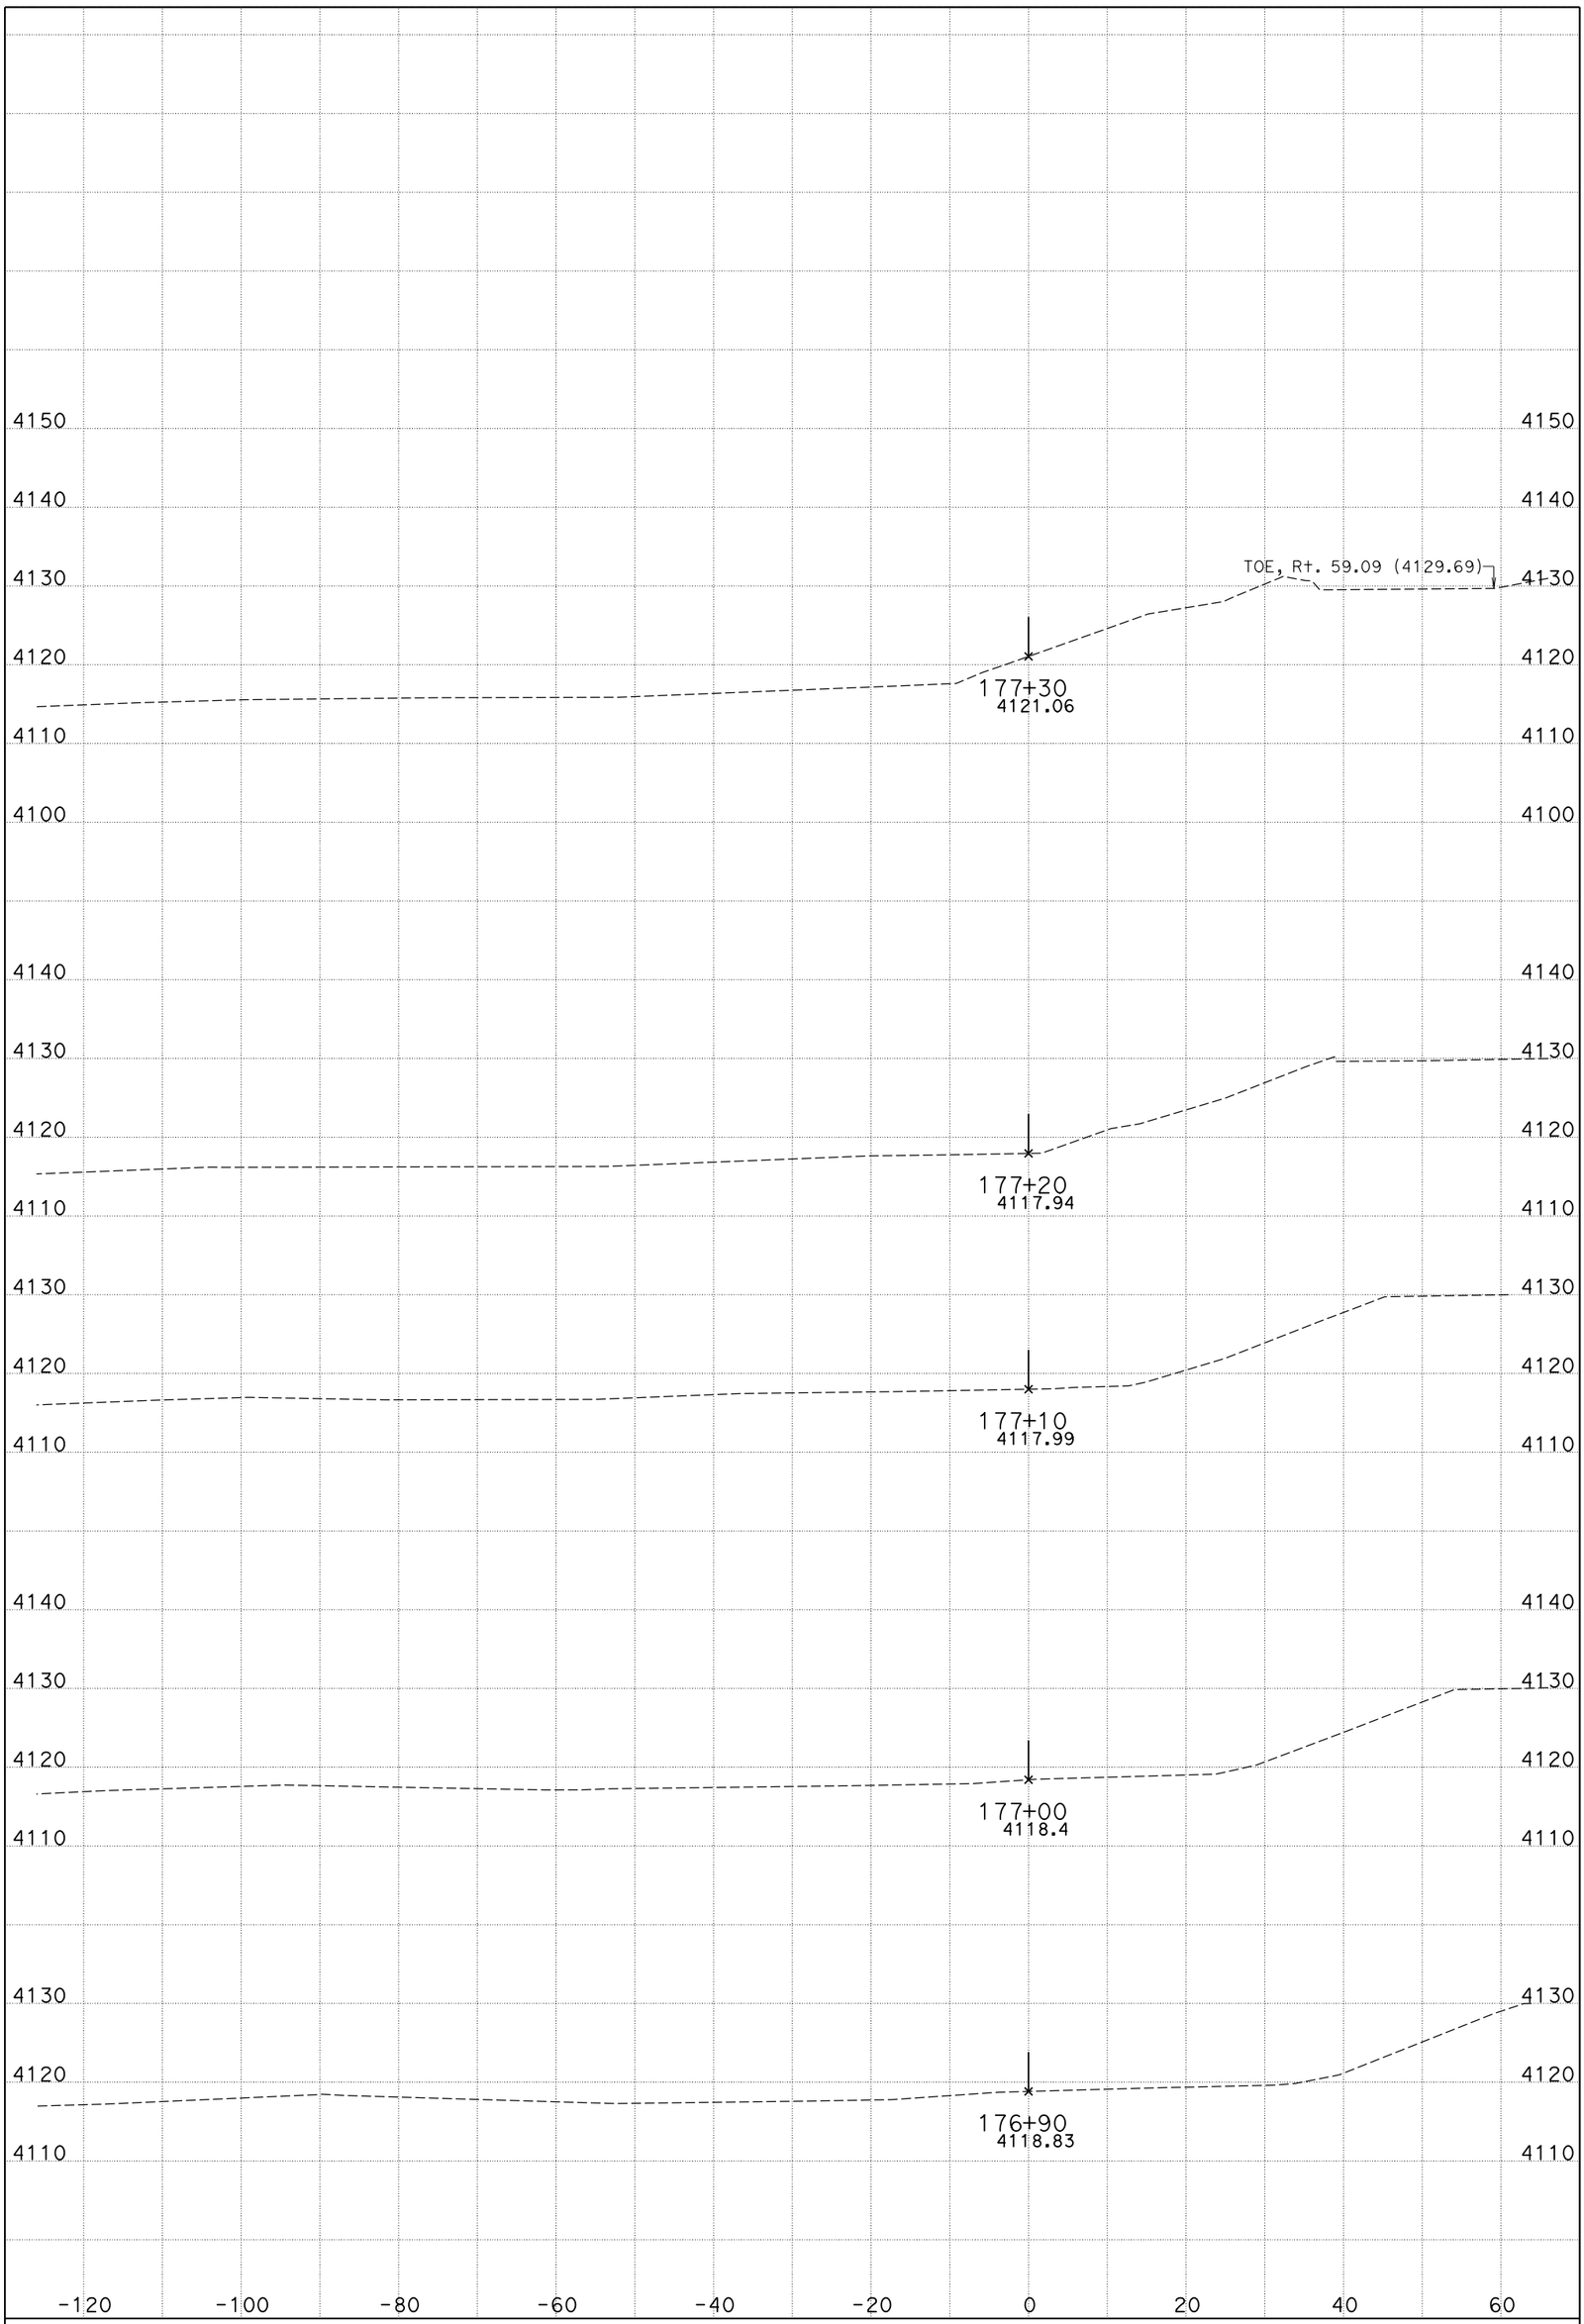

DATE: 10/30/2014

WHEATON WASH BRIDGE

CONTRACT: 0M280

DIST/CO/RTE/PM: 08/SBd/15/172.11/173.84

KC Project: 11025 File: D:\KCPron25n25\FG-Surface*slpro.ear

I-15

CROSS SECTIONS

SHEET 7 OF 12

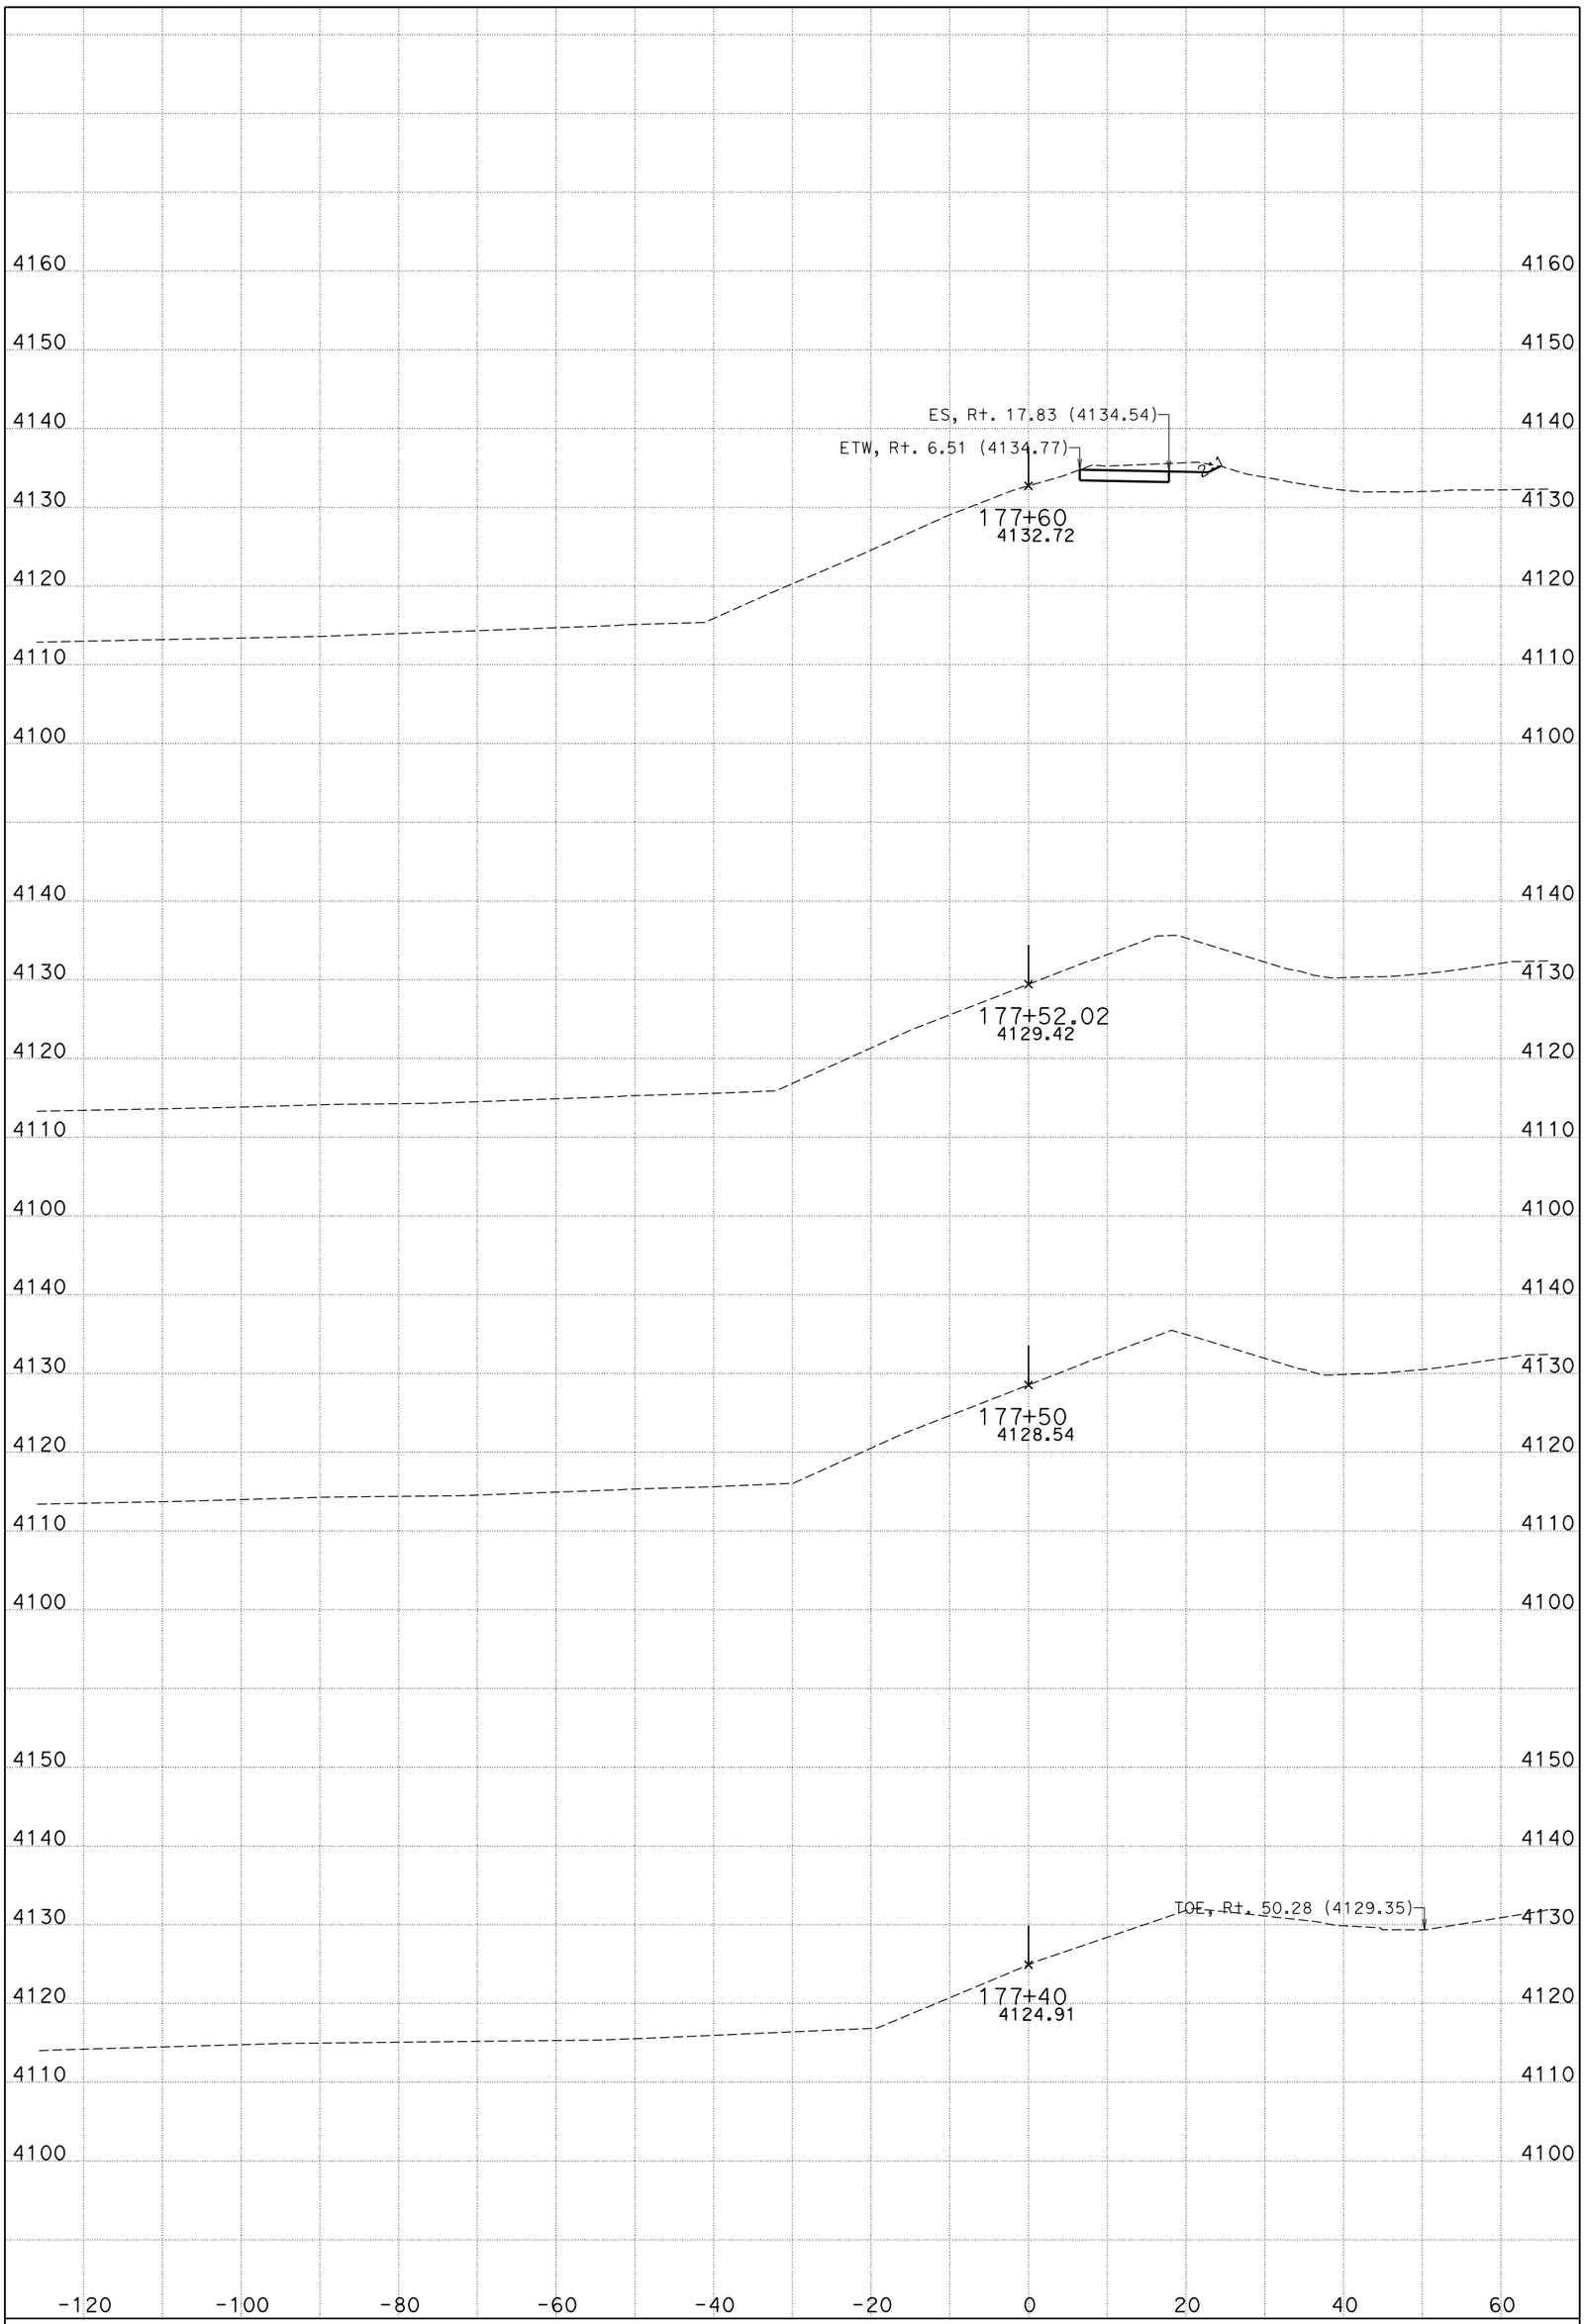

DATE: 10/30/2014

WHEATON WASH BRIDGE

CONTRACT: 0M280

DIST/CO/RTE/PM: 08/SBd/15/172.11/173.84

KC Project: 11025 File: D:\KCPron25n25\FG-Surface*slpro.ear

I-15

CROSS SECTIONS

SHEET 8 OF 12

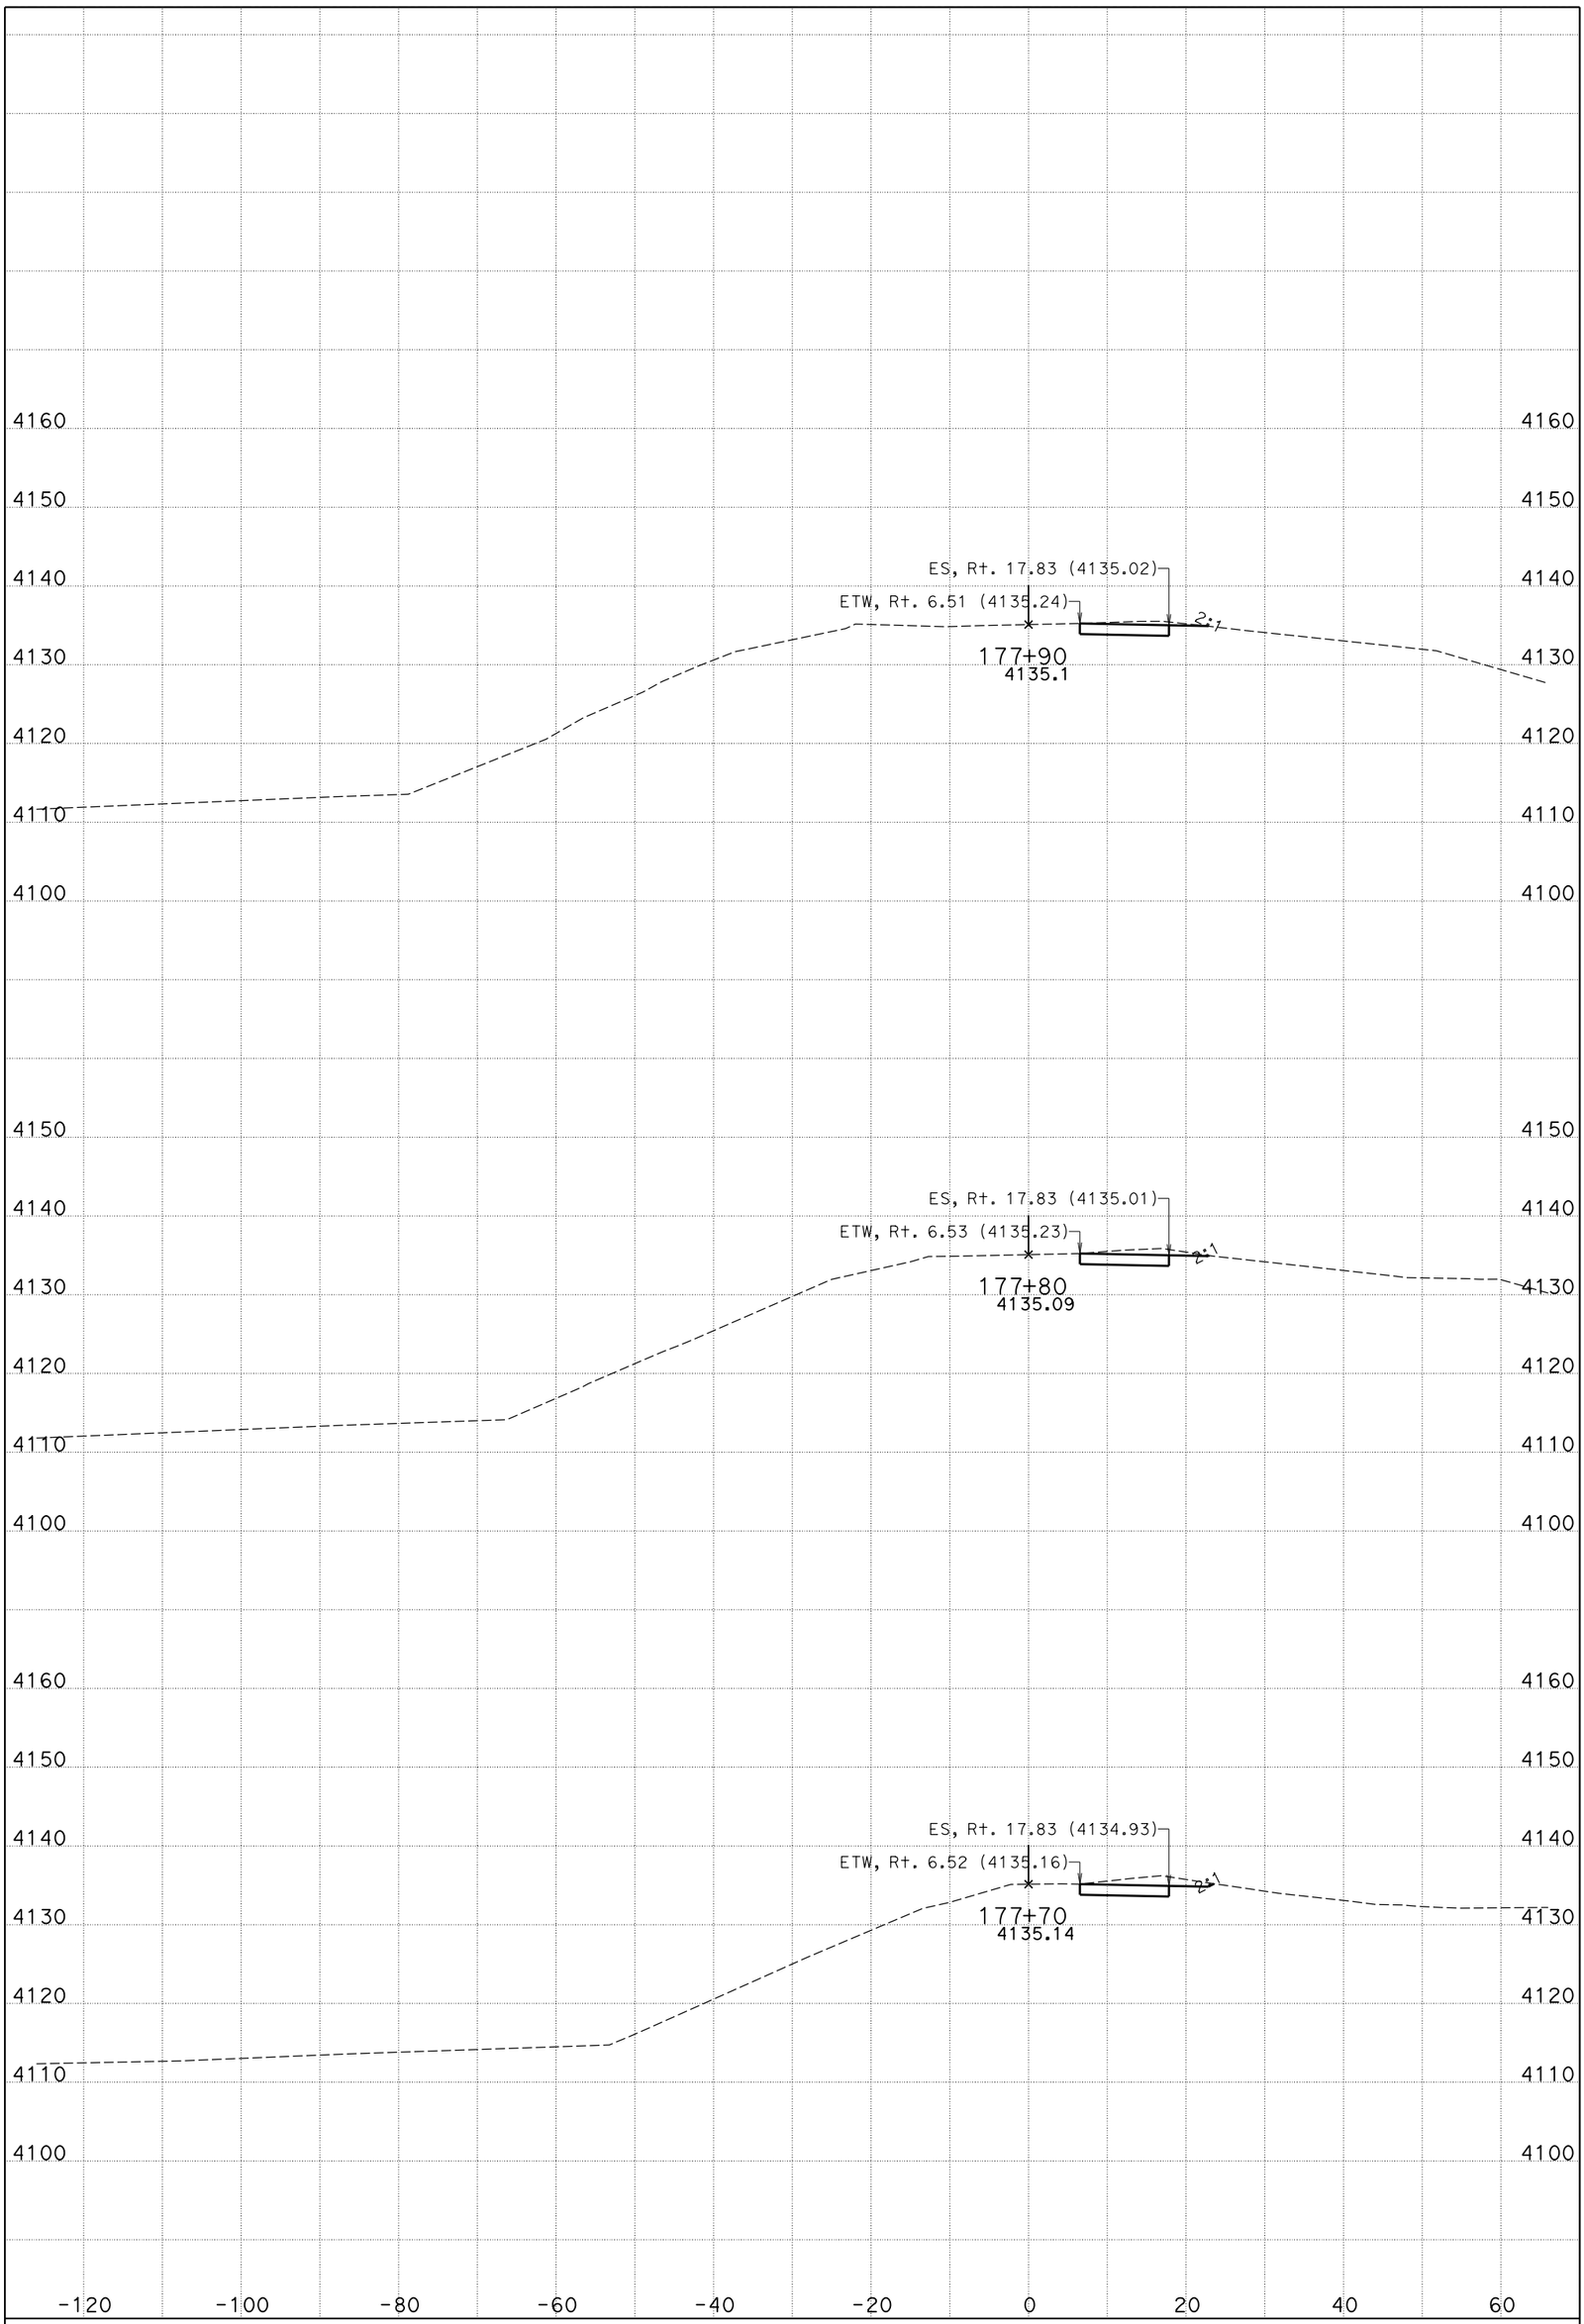

DATE: 10/30/2014

WHEATON WASH BRIDGE

CONTRACT: 0M280

DIST/CO/RTE/PM: 08/SBd/15/172.11/173.84

KC Project: 11025 File: D:\KCPron25n25\FG-Surface*slpro.ear

I-15

CROSS SECTIONS

SHEET 9 OF 12

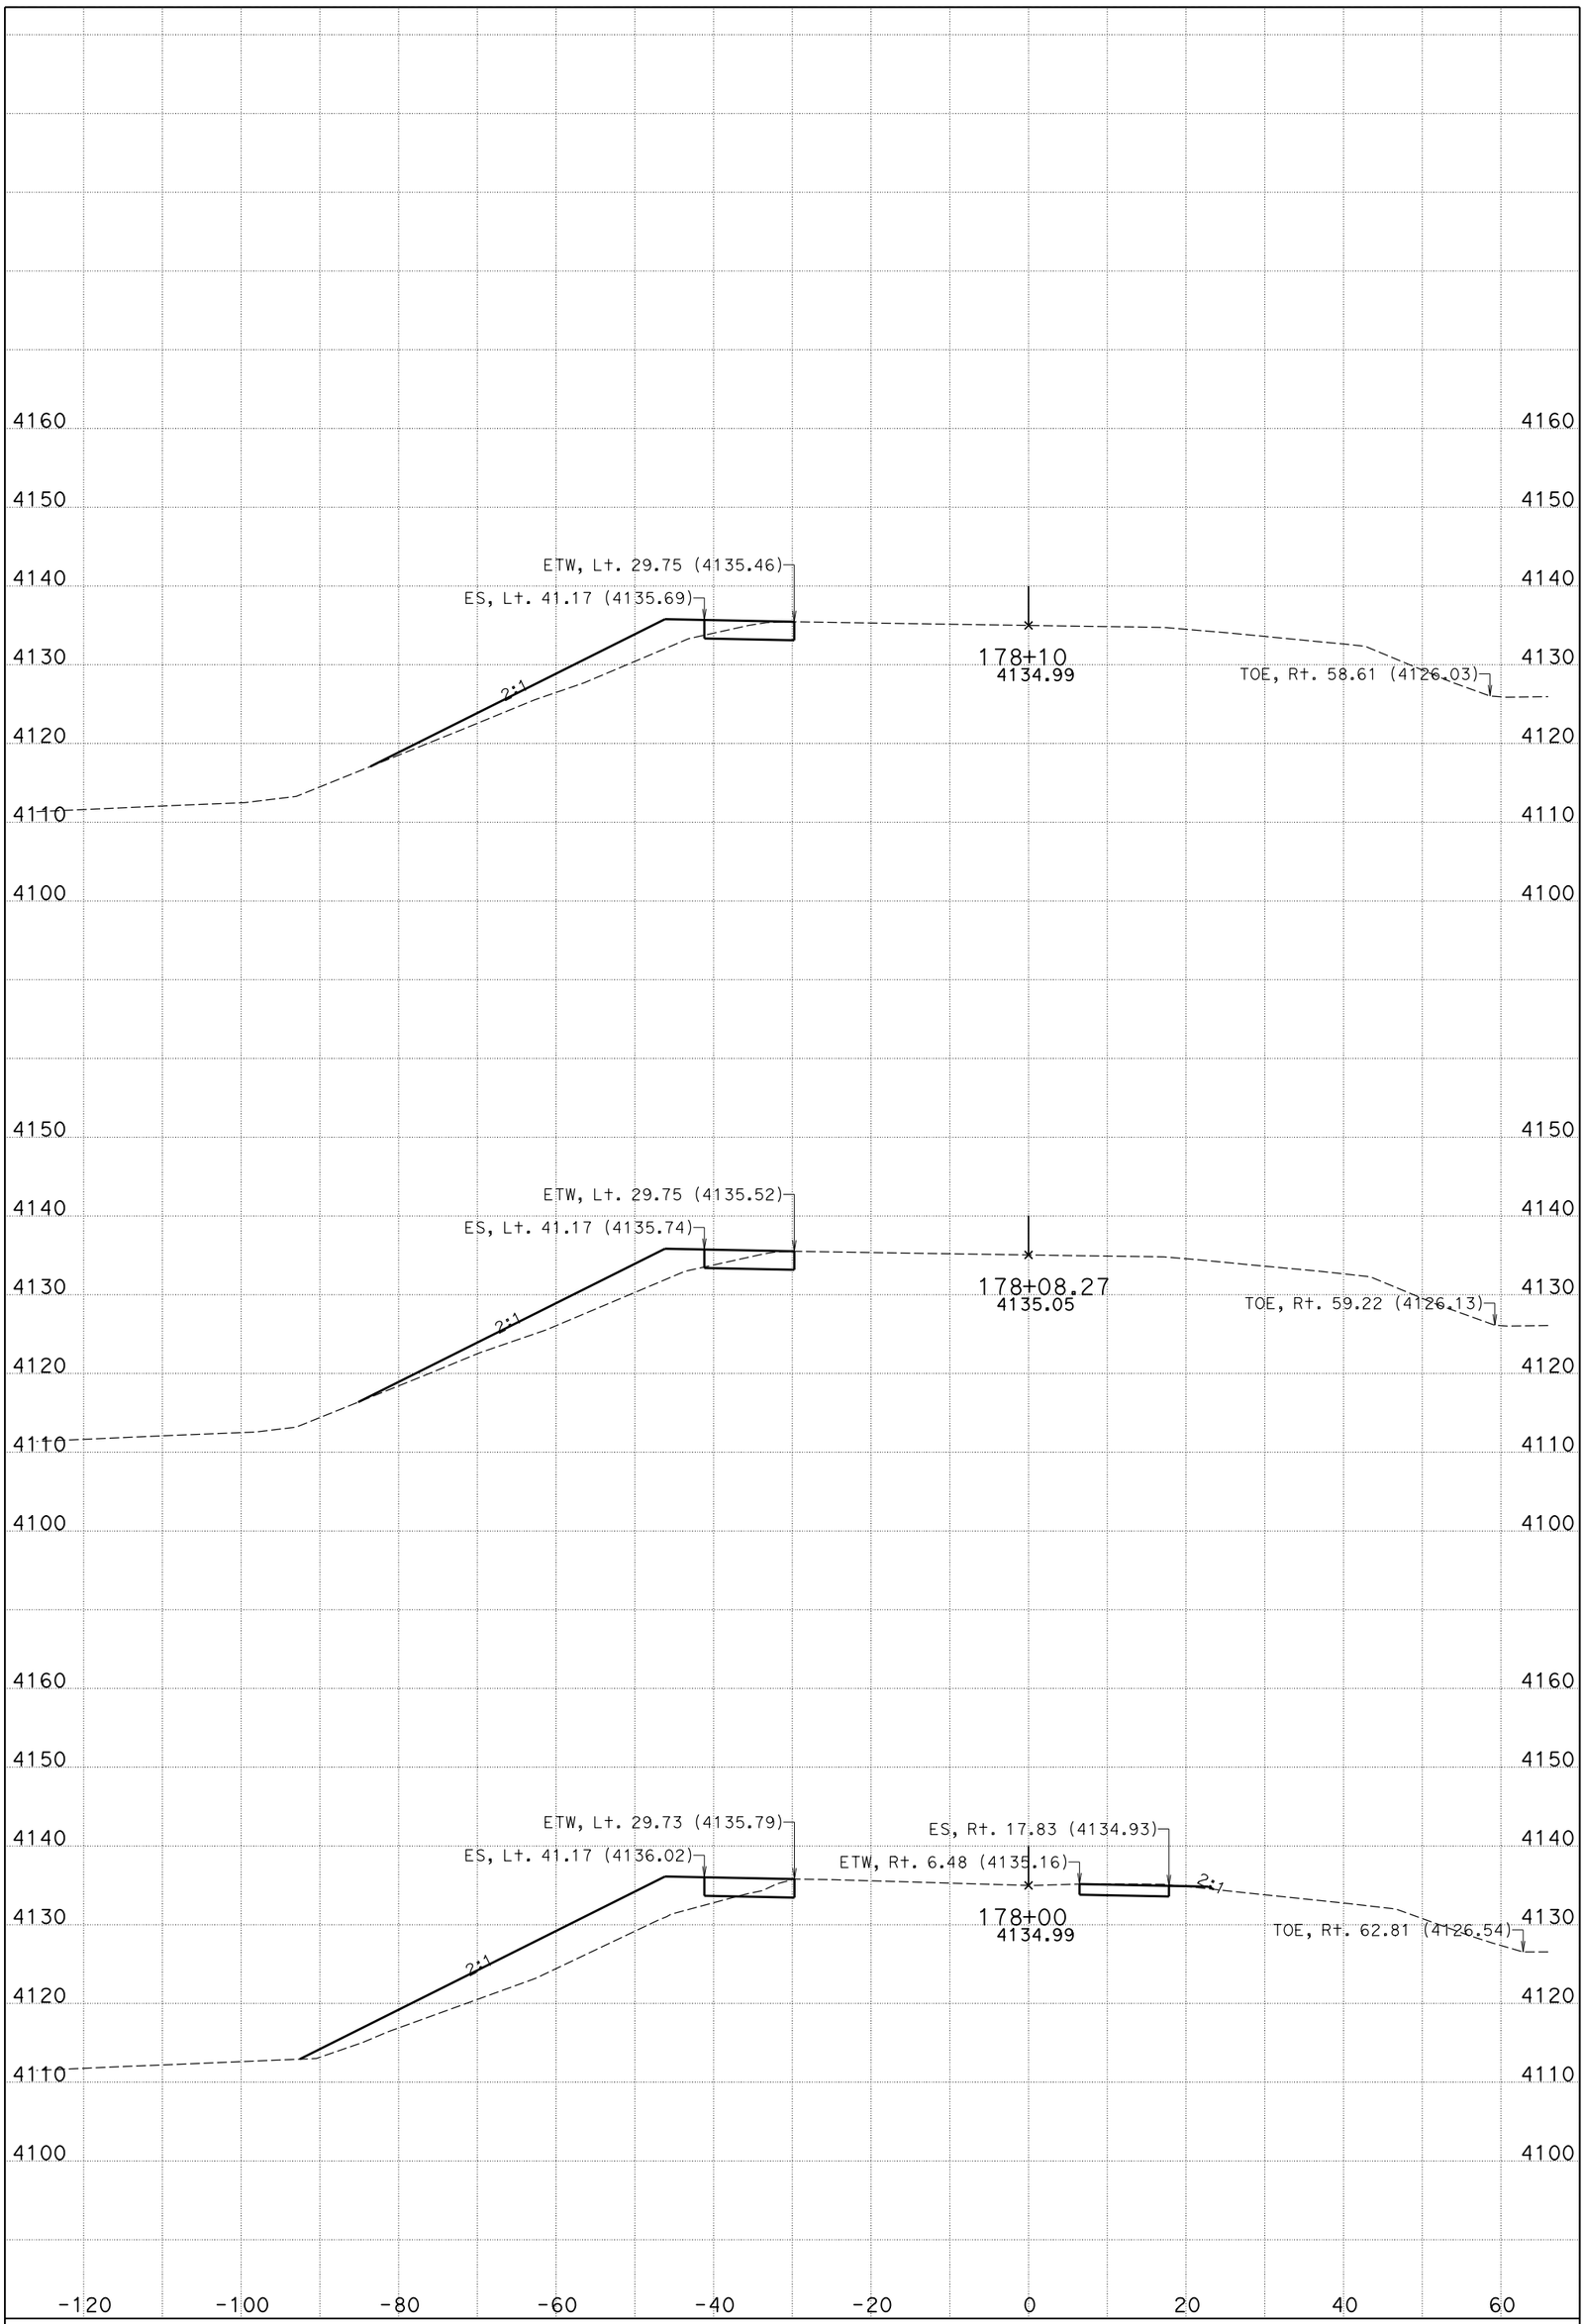

DATE: 10/30/2014

WHEATON WASH BRIDGE

CONTRACT: 0M280

DIST/CO/RTE/PM: 08/SBd/15/172.11/173.84

KC Project: 11025 File: D:\KCPron25n25\FG-Surface*slpro.ear

I-15

CROSS SECTIONS

SHEET 10 OF 12

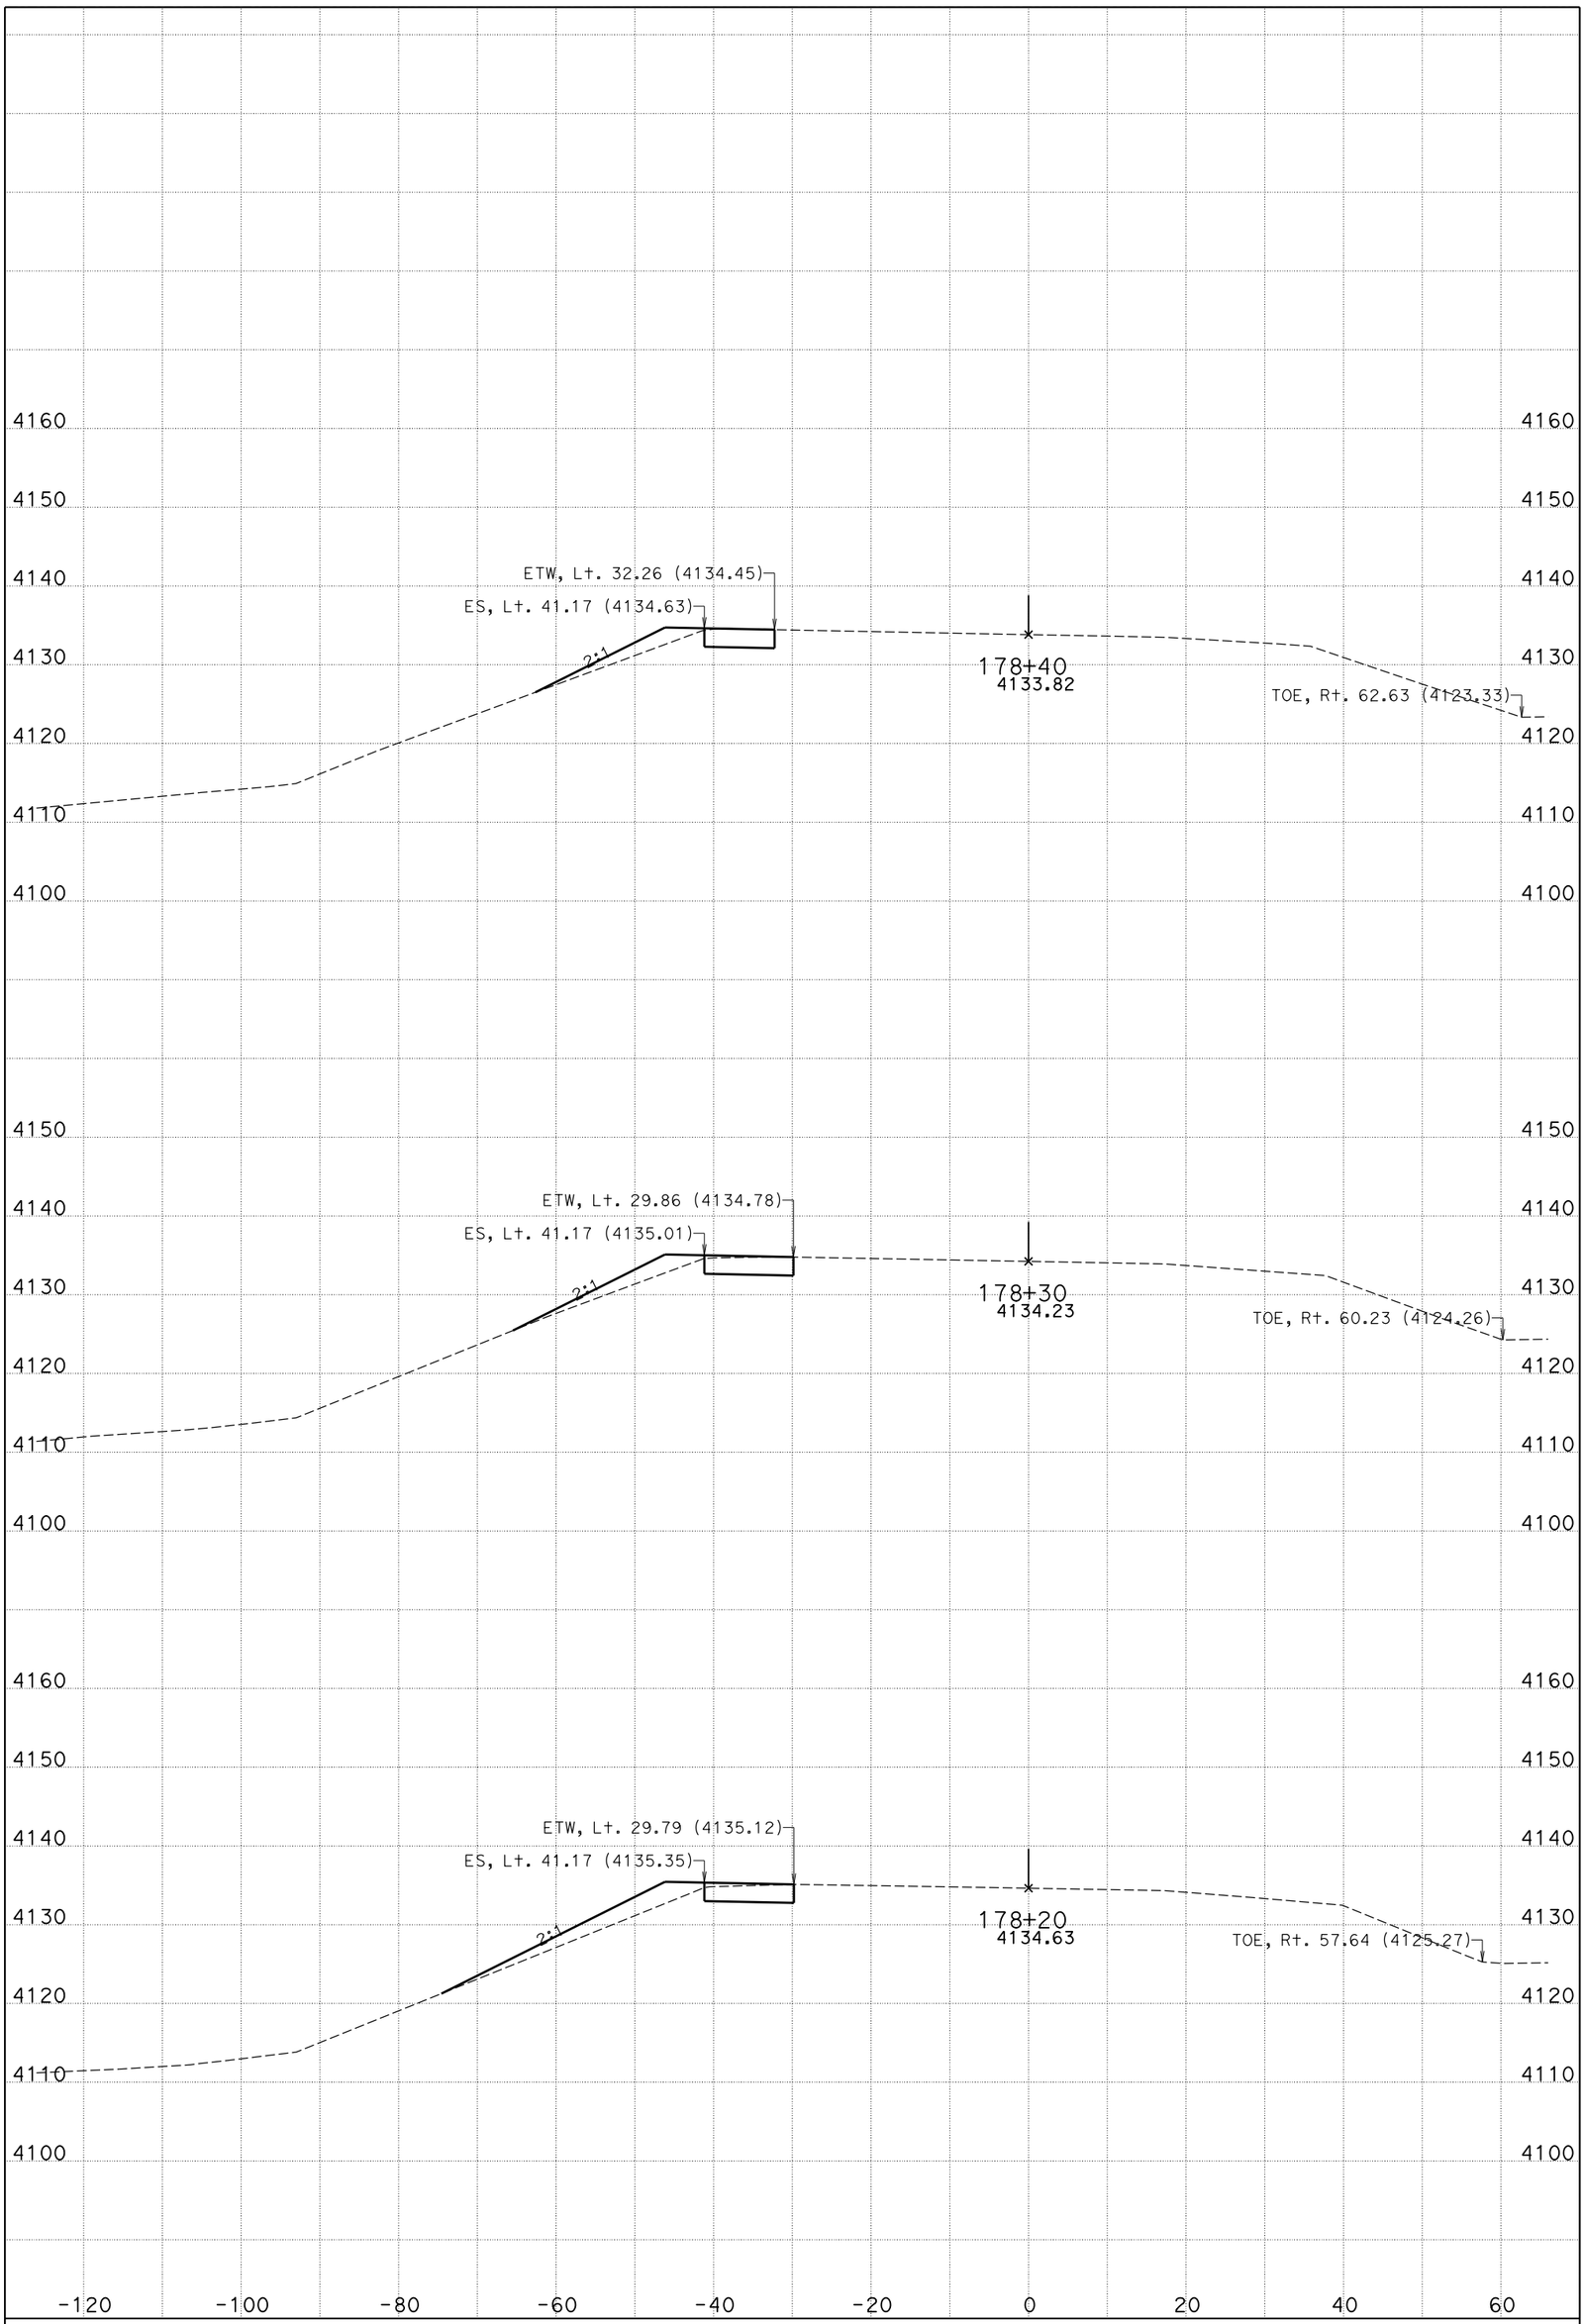

DATE: 10/30/2014

WHEATON WASH BRIDGE

CONTRACT: 0M280

DIST/CO/RTE/PM: 08/SBd/15/172.11/173.84

KC Project: 11025 File: D:\KCPron25n25\FG-Surface*slpro.ear

I-15

CROSS SECTIONS

SHEET 11 OF 12

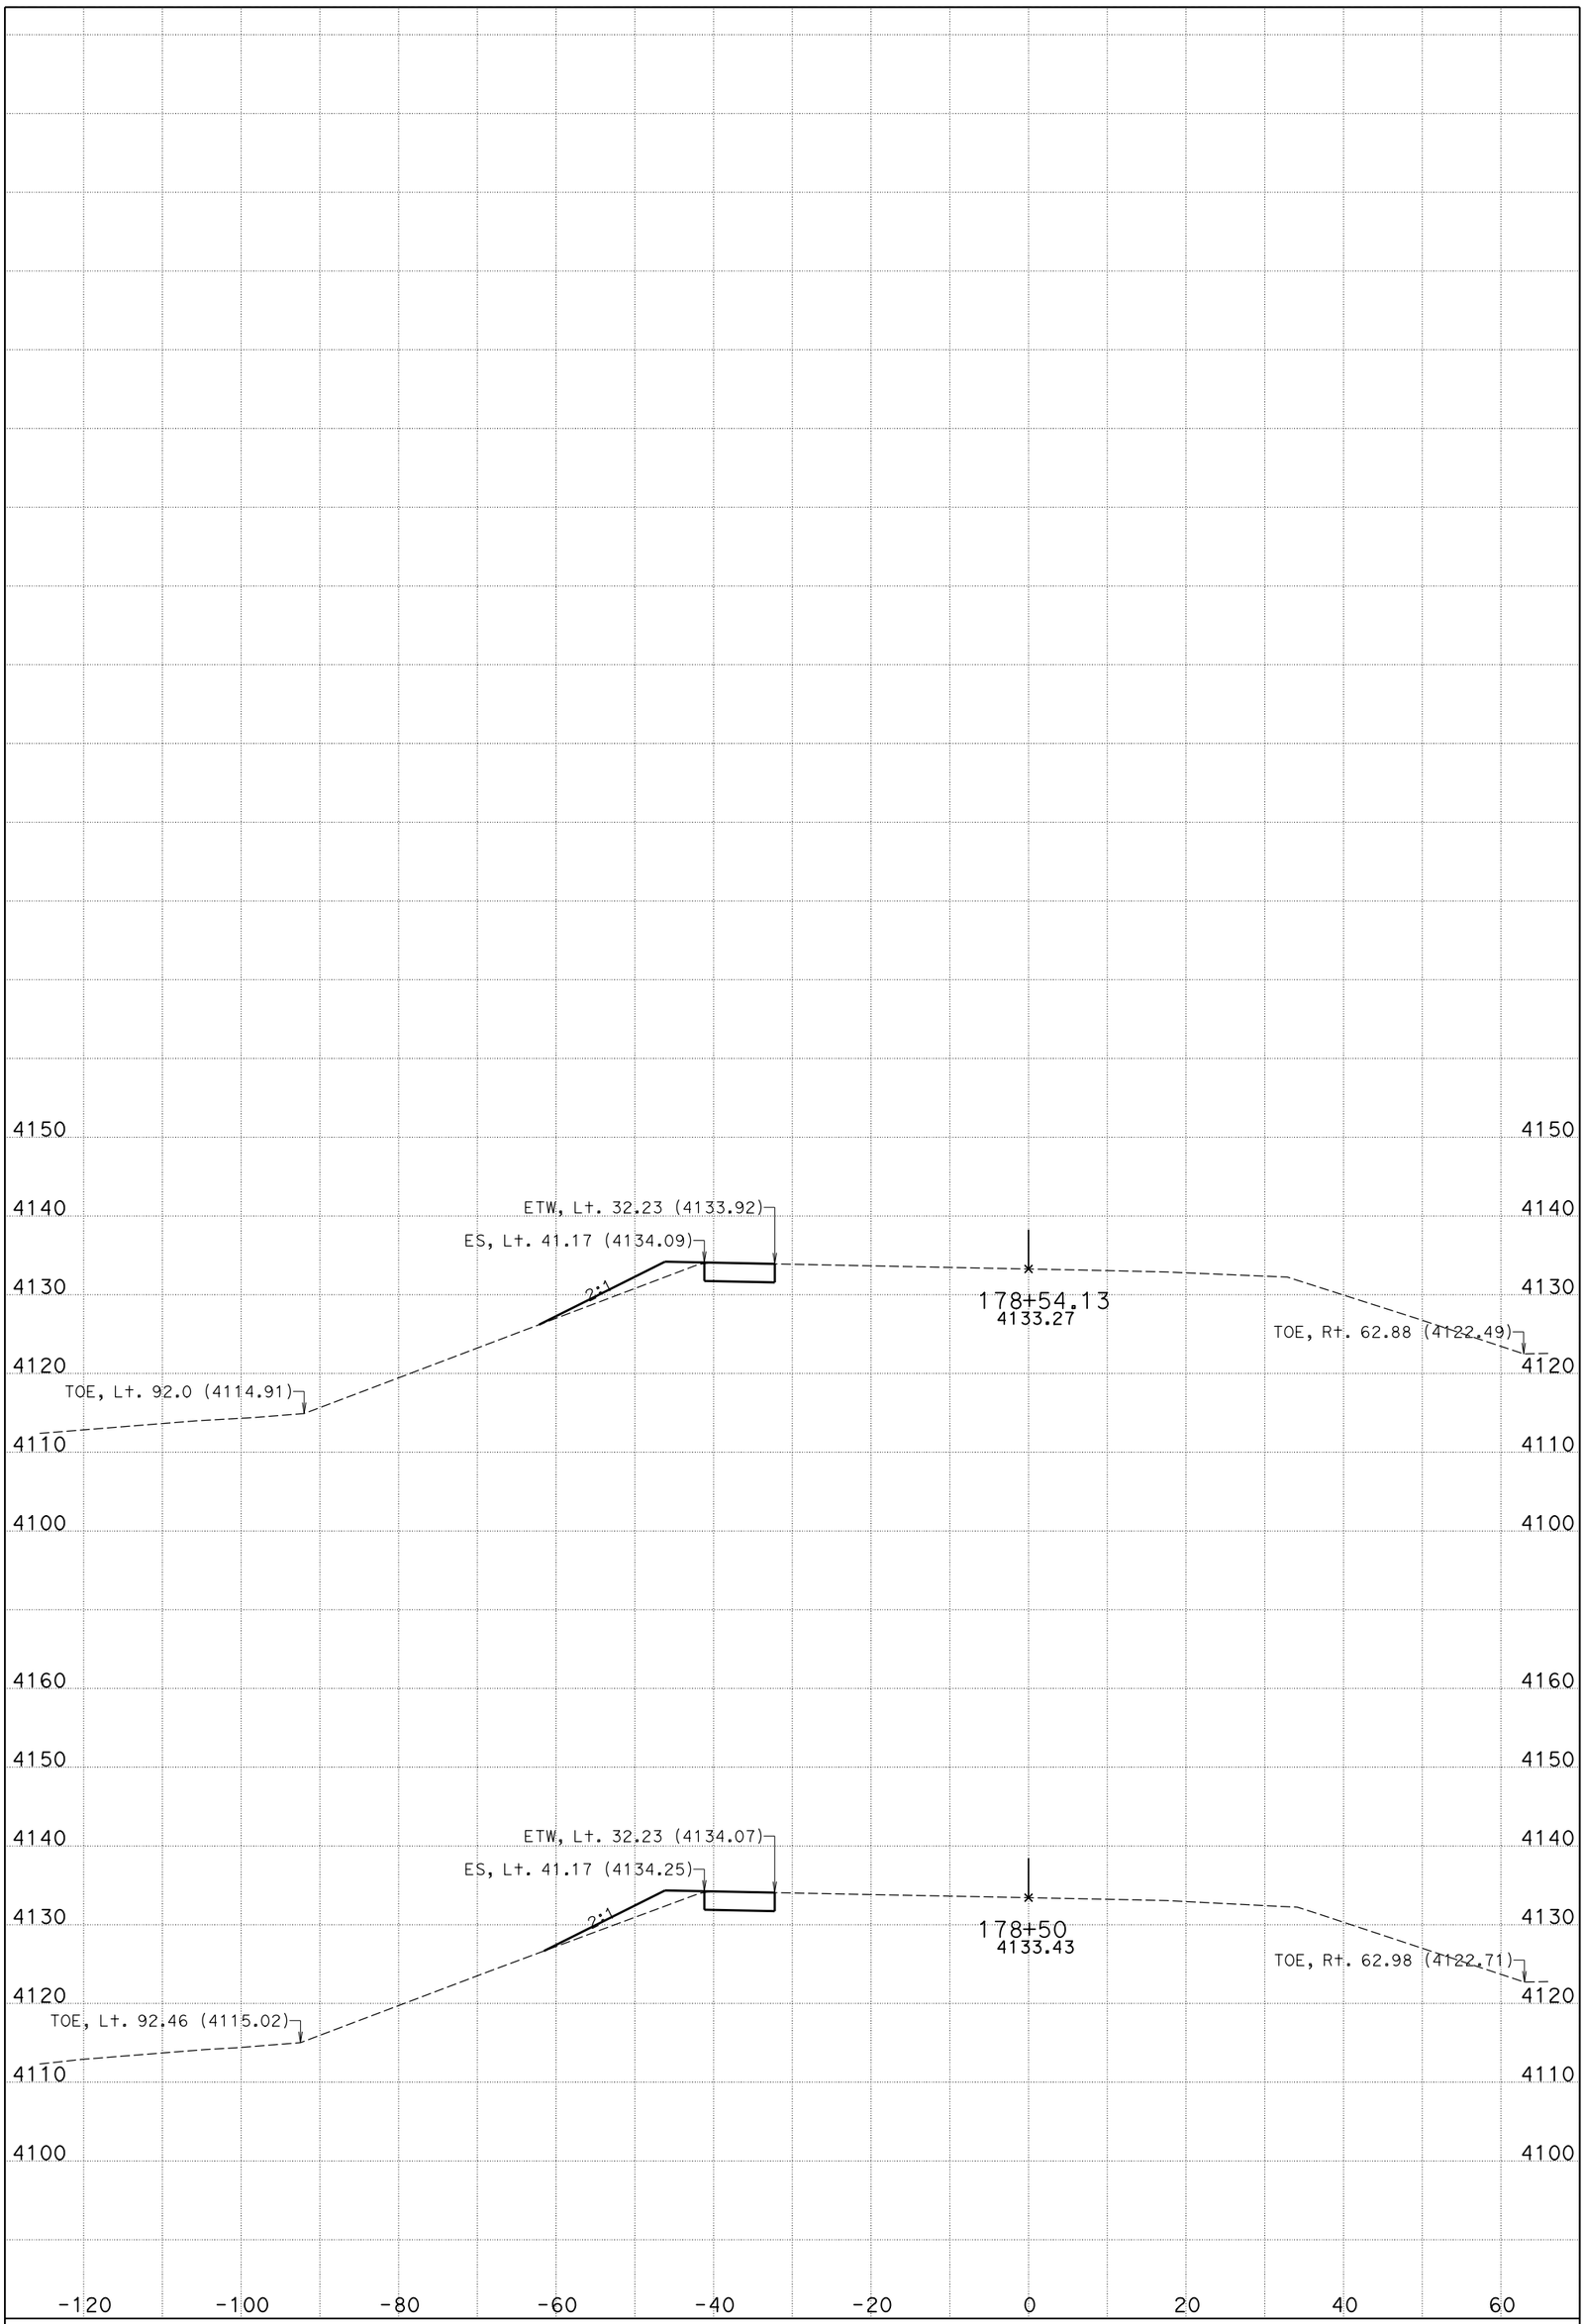

DATE: 10/30/2014

WHEATON WASH BRIDGE

CONTRACT: 0M280

DIST/CO/RTE/PM: 08/SBd/15/172.11/173.84

KC Project: 11025 File: D:\KCPron25n25\FG-Surface*slpro.ear

I-15

CROSS SECTIONS

SHEET 12 OF 12

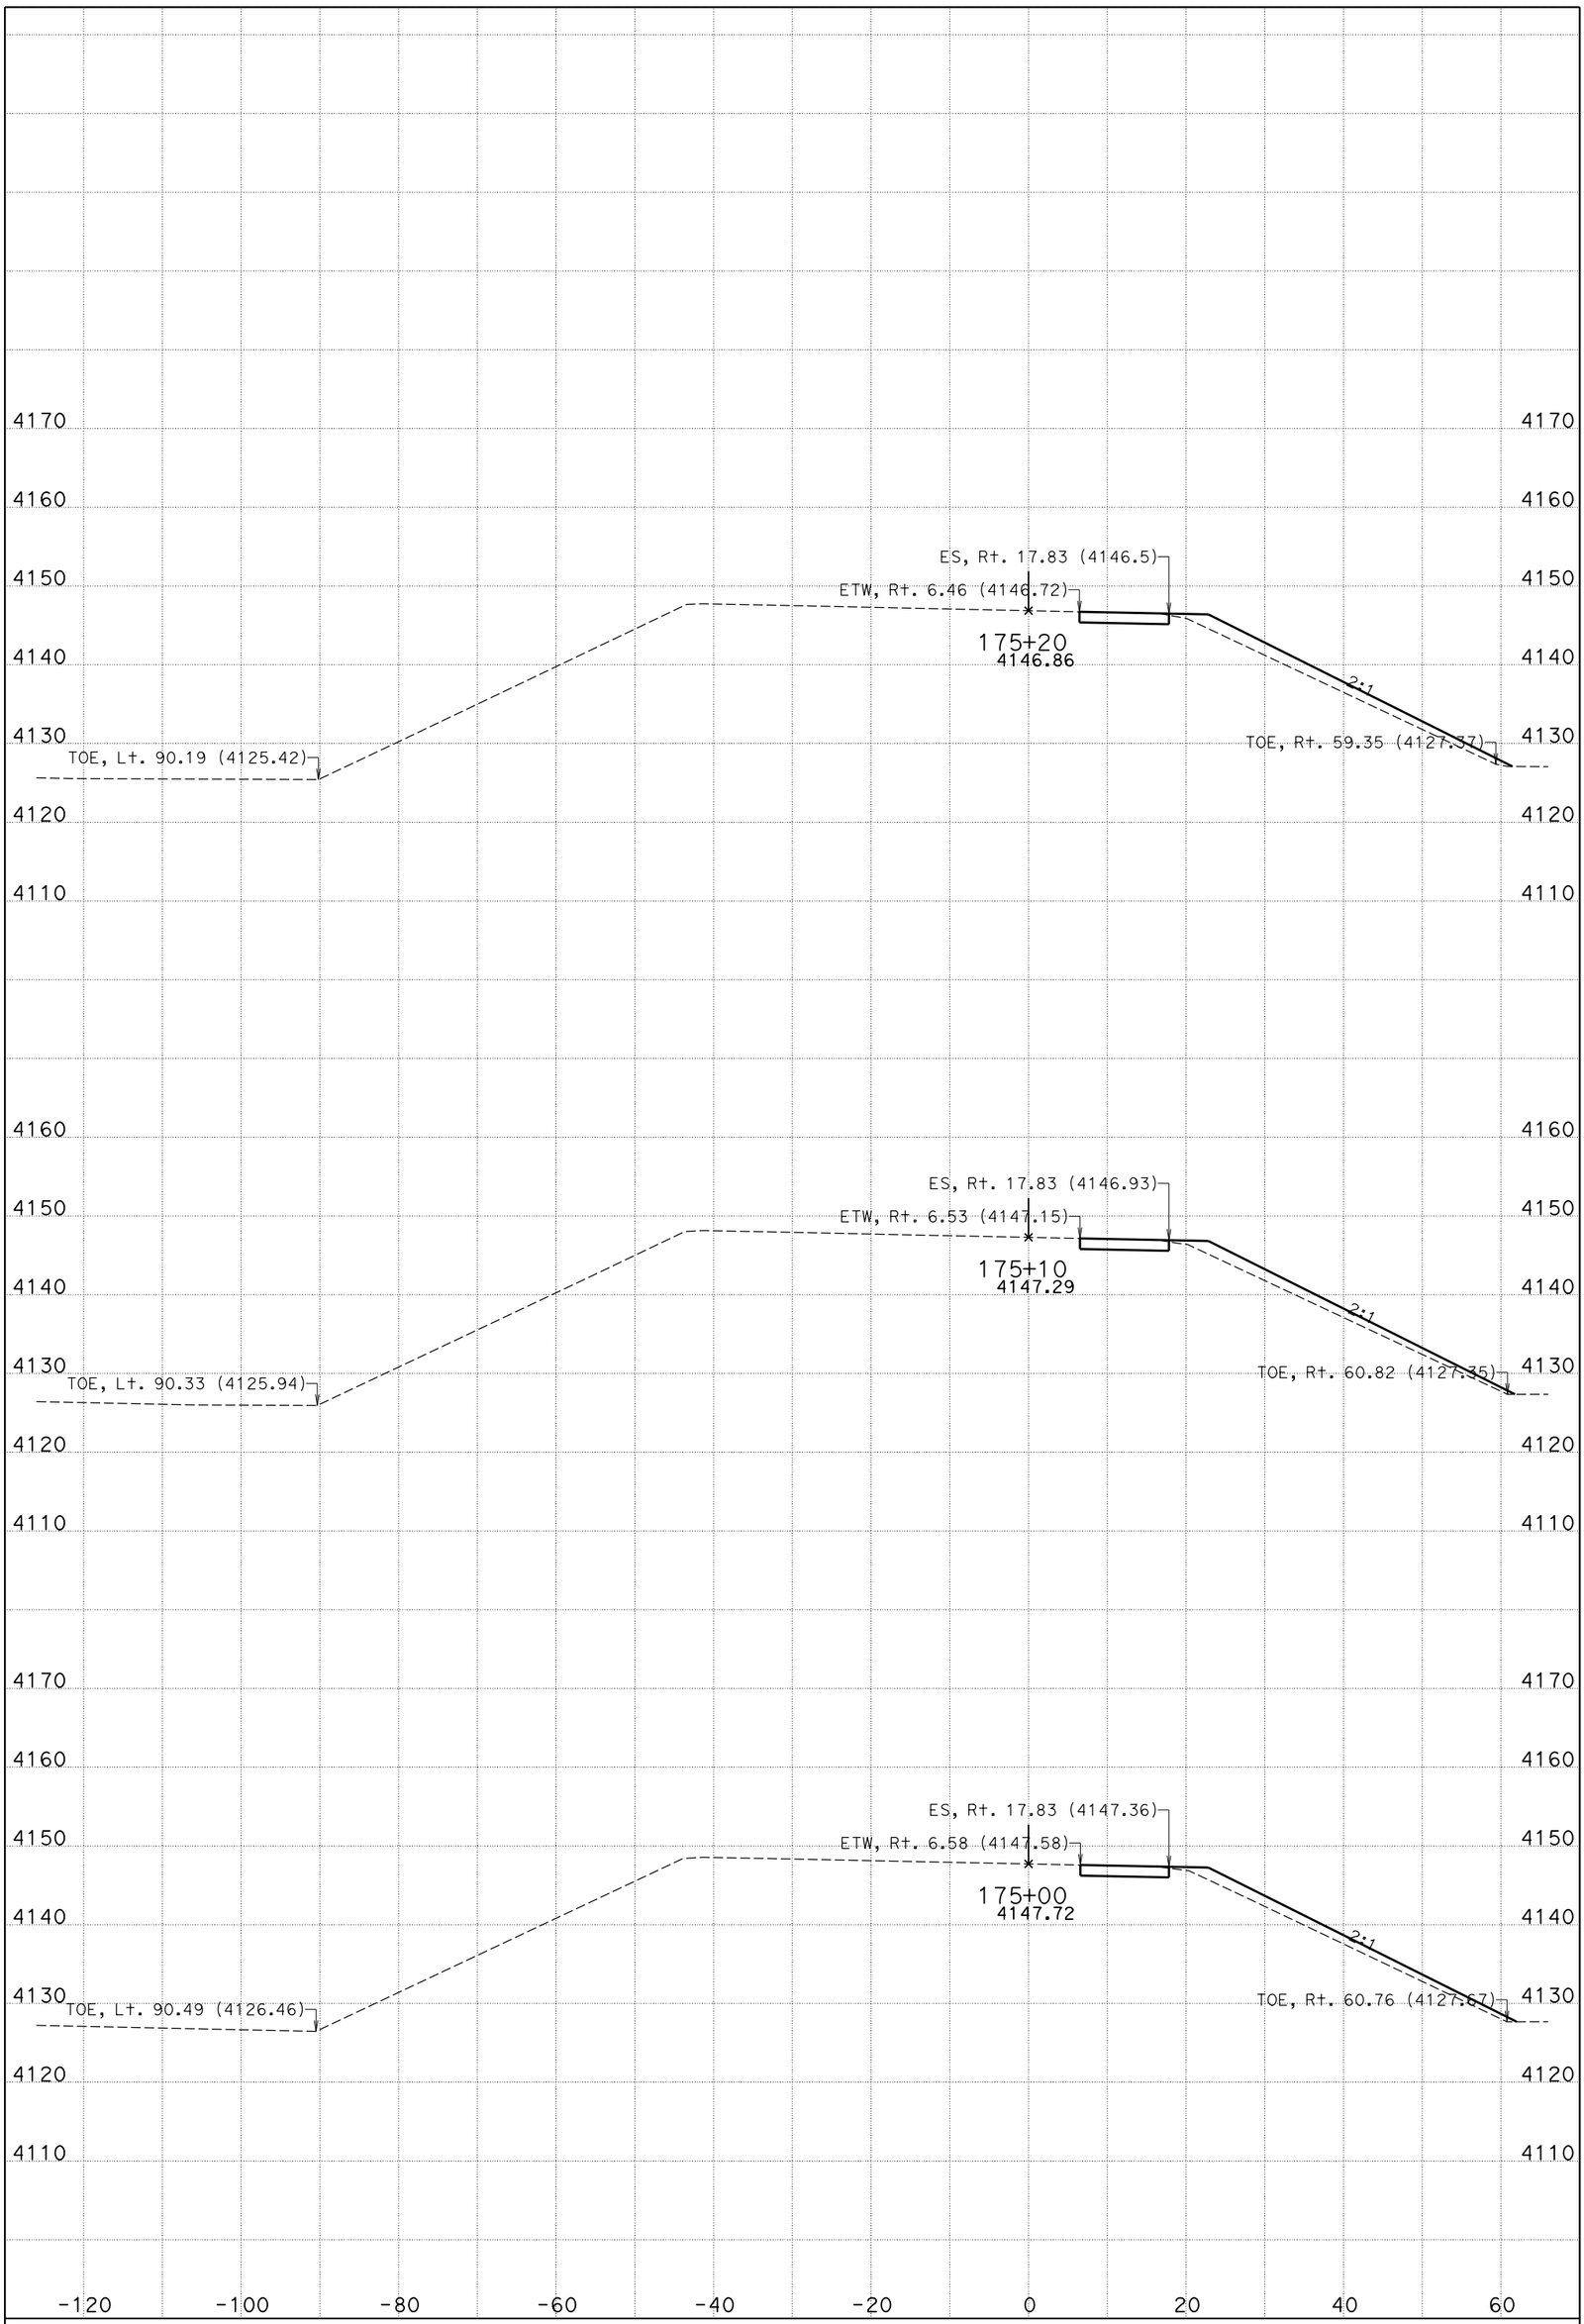

DATE: 10/30/2014

WHEATON WASH BRIDGE

CONTRACT: 0M280

DIST/CO/RTE/PM: 08/SBd/15/172.11/173.84

KC Project: 11025 File: D:\KCPron25n25\FG-Surface*slpro.ear

I-15

CROSS SECTIONS

SHEET 1 OF 12

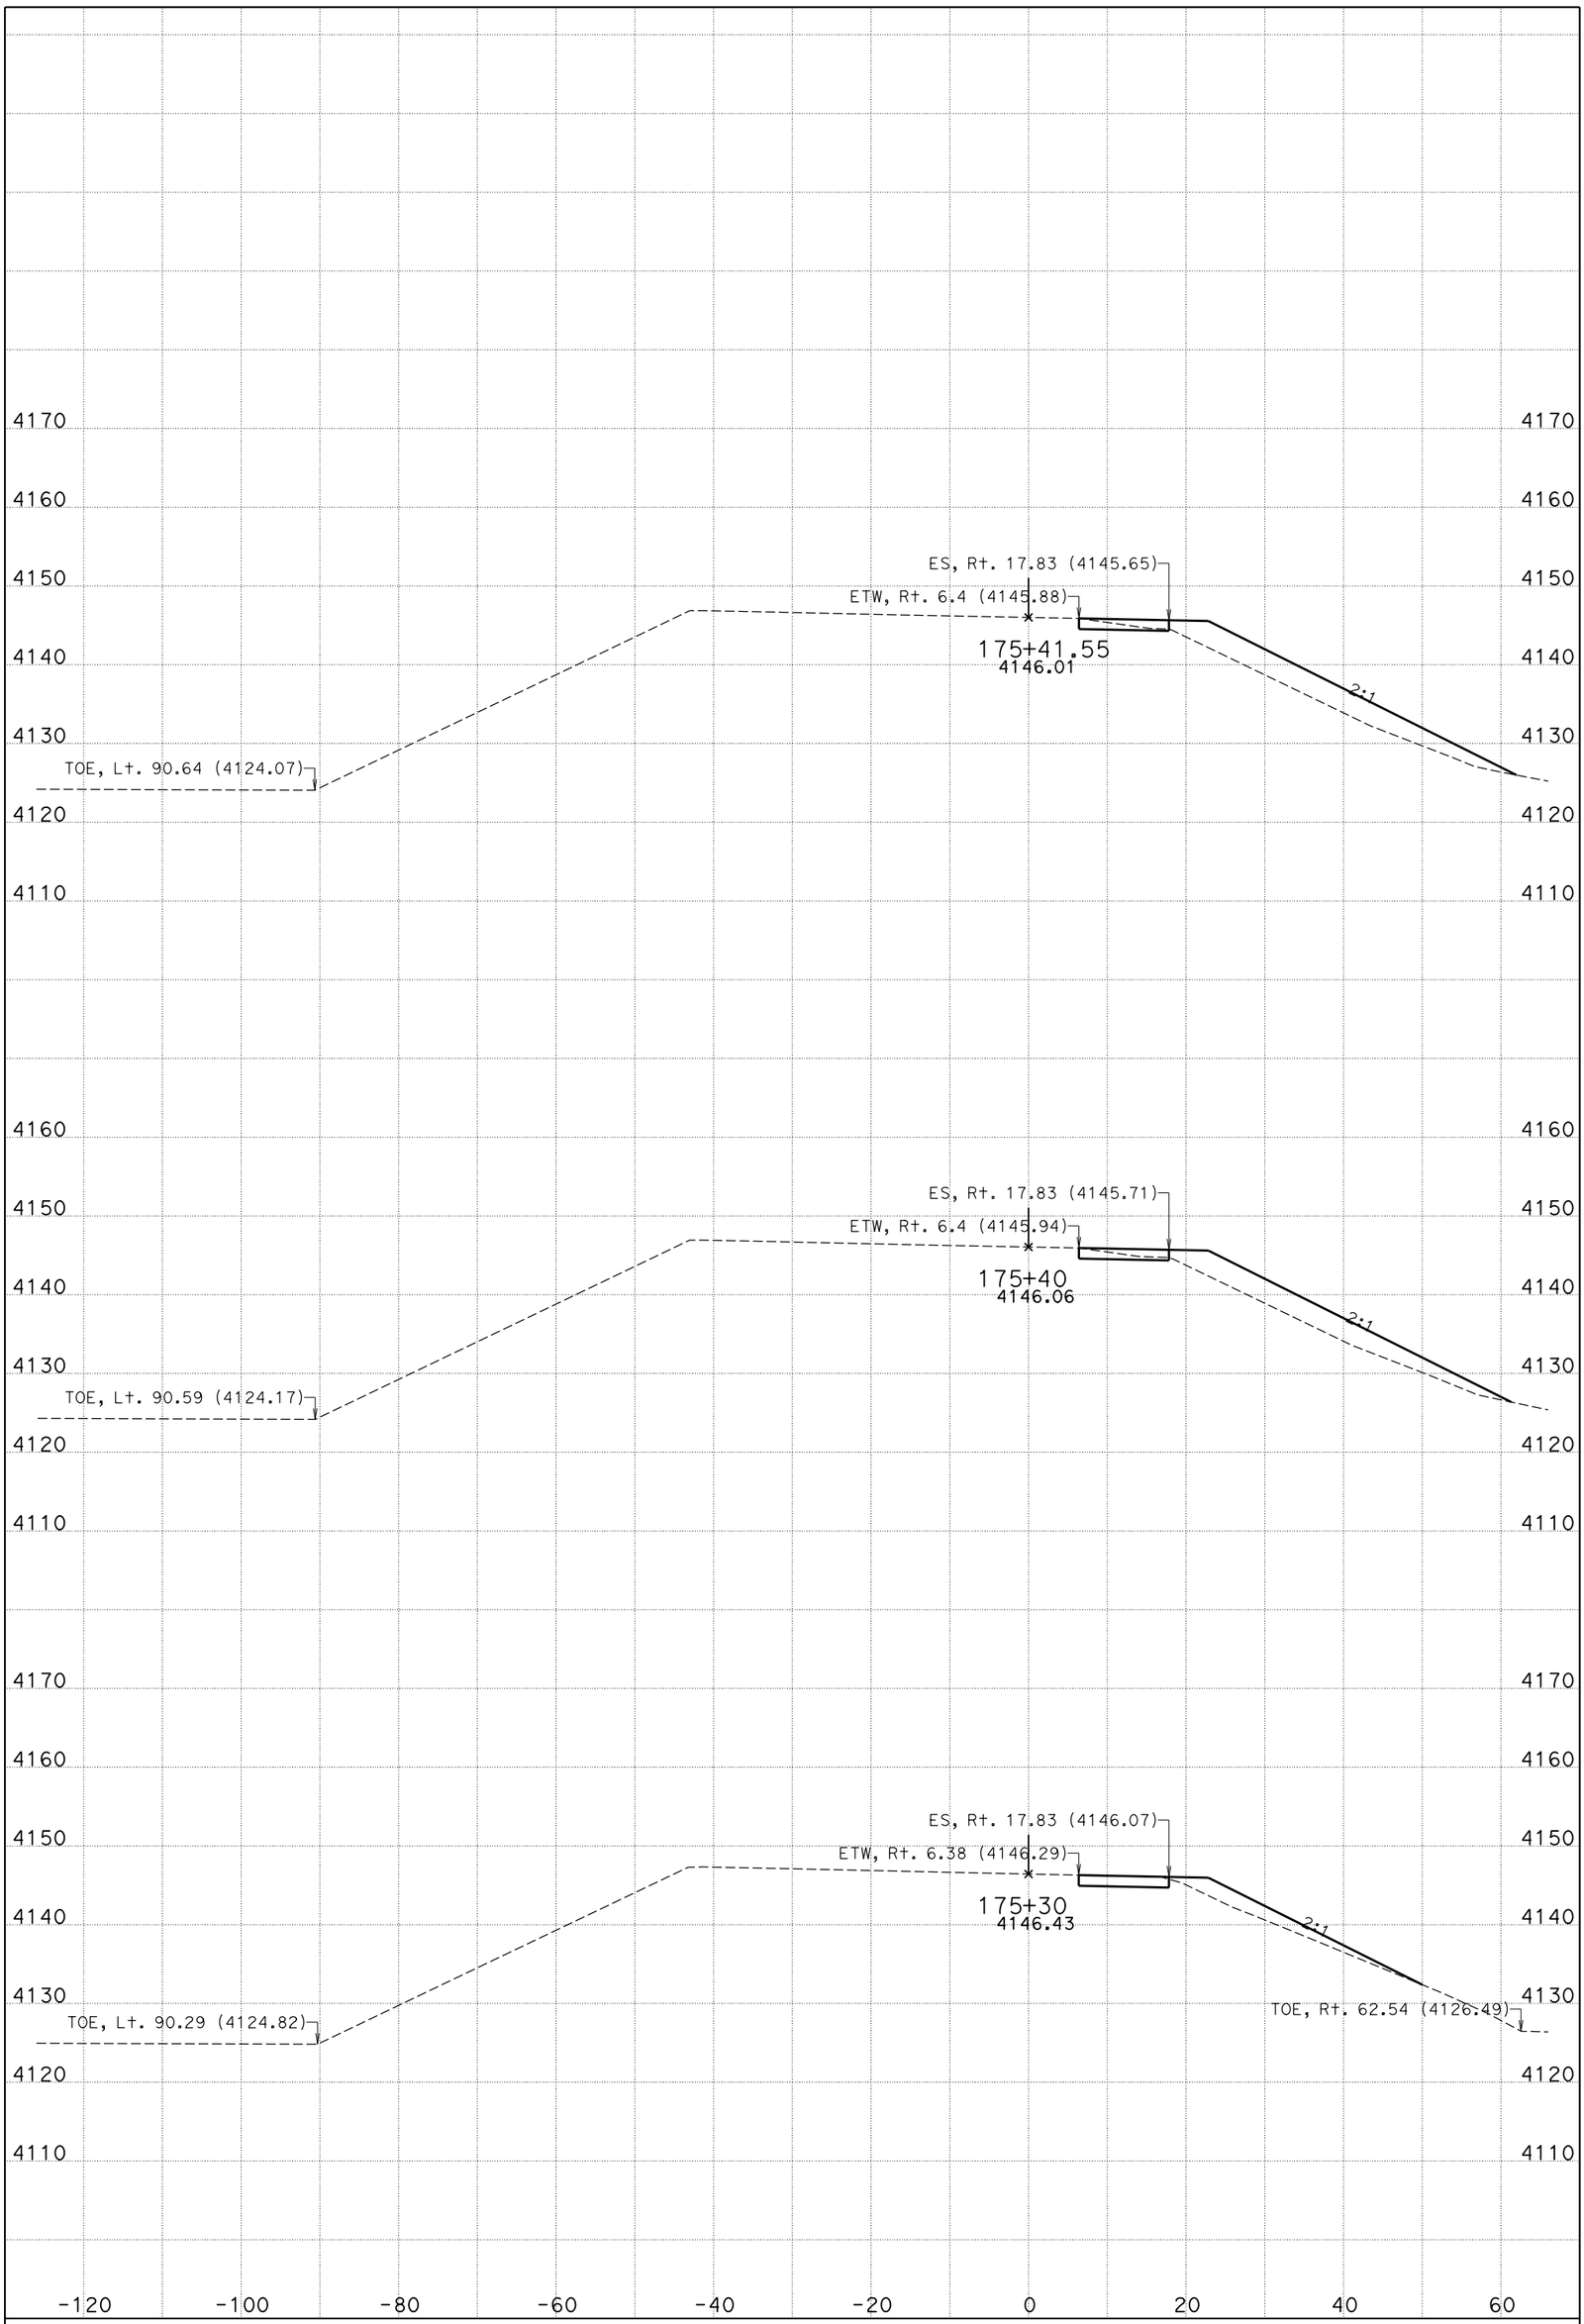

DATE: 10/30/2014

WHEATON WASH BRIDGE

CONTRACT: 0M280

DIST/CO/RTE/PM: 08/SBd/15/172.11/173.84

KC Project: 11025 File: D:\KCPron25n25\FG-Surface*slpro.ear

I-15

CROSS SECTIONS

SHEET 2 OF 12

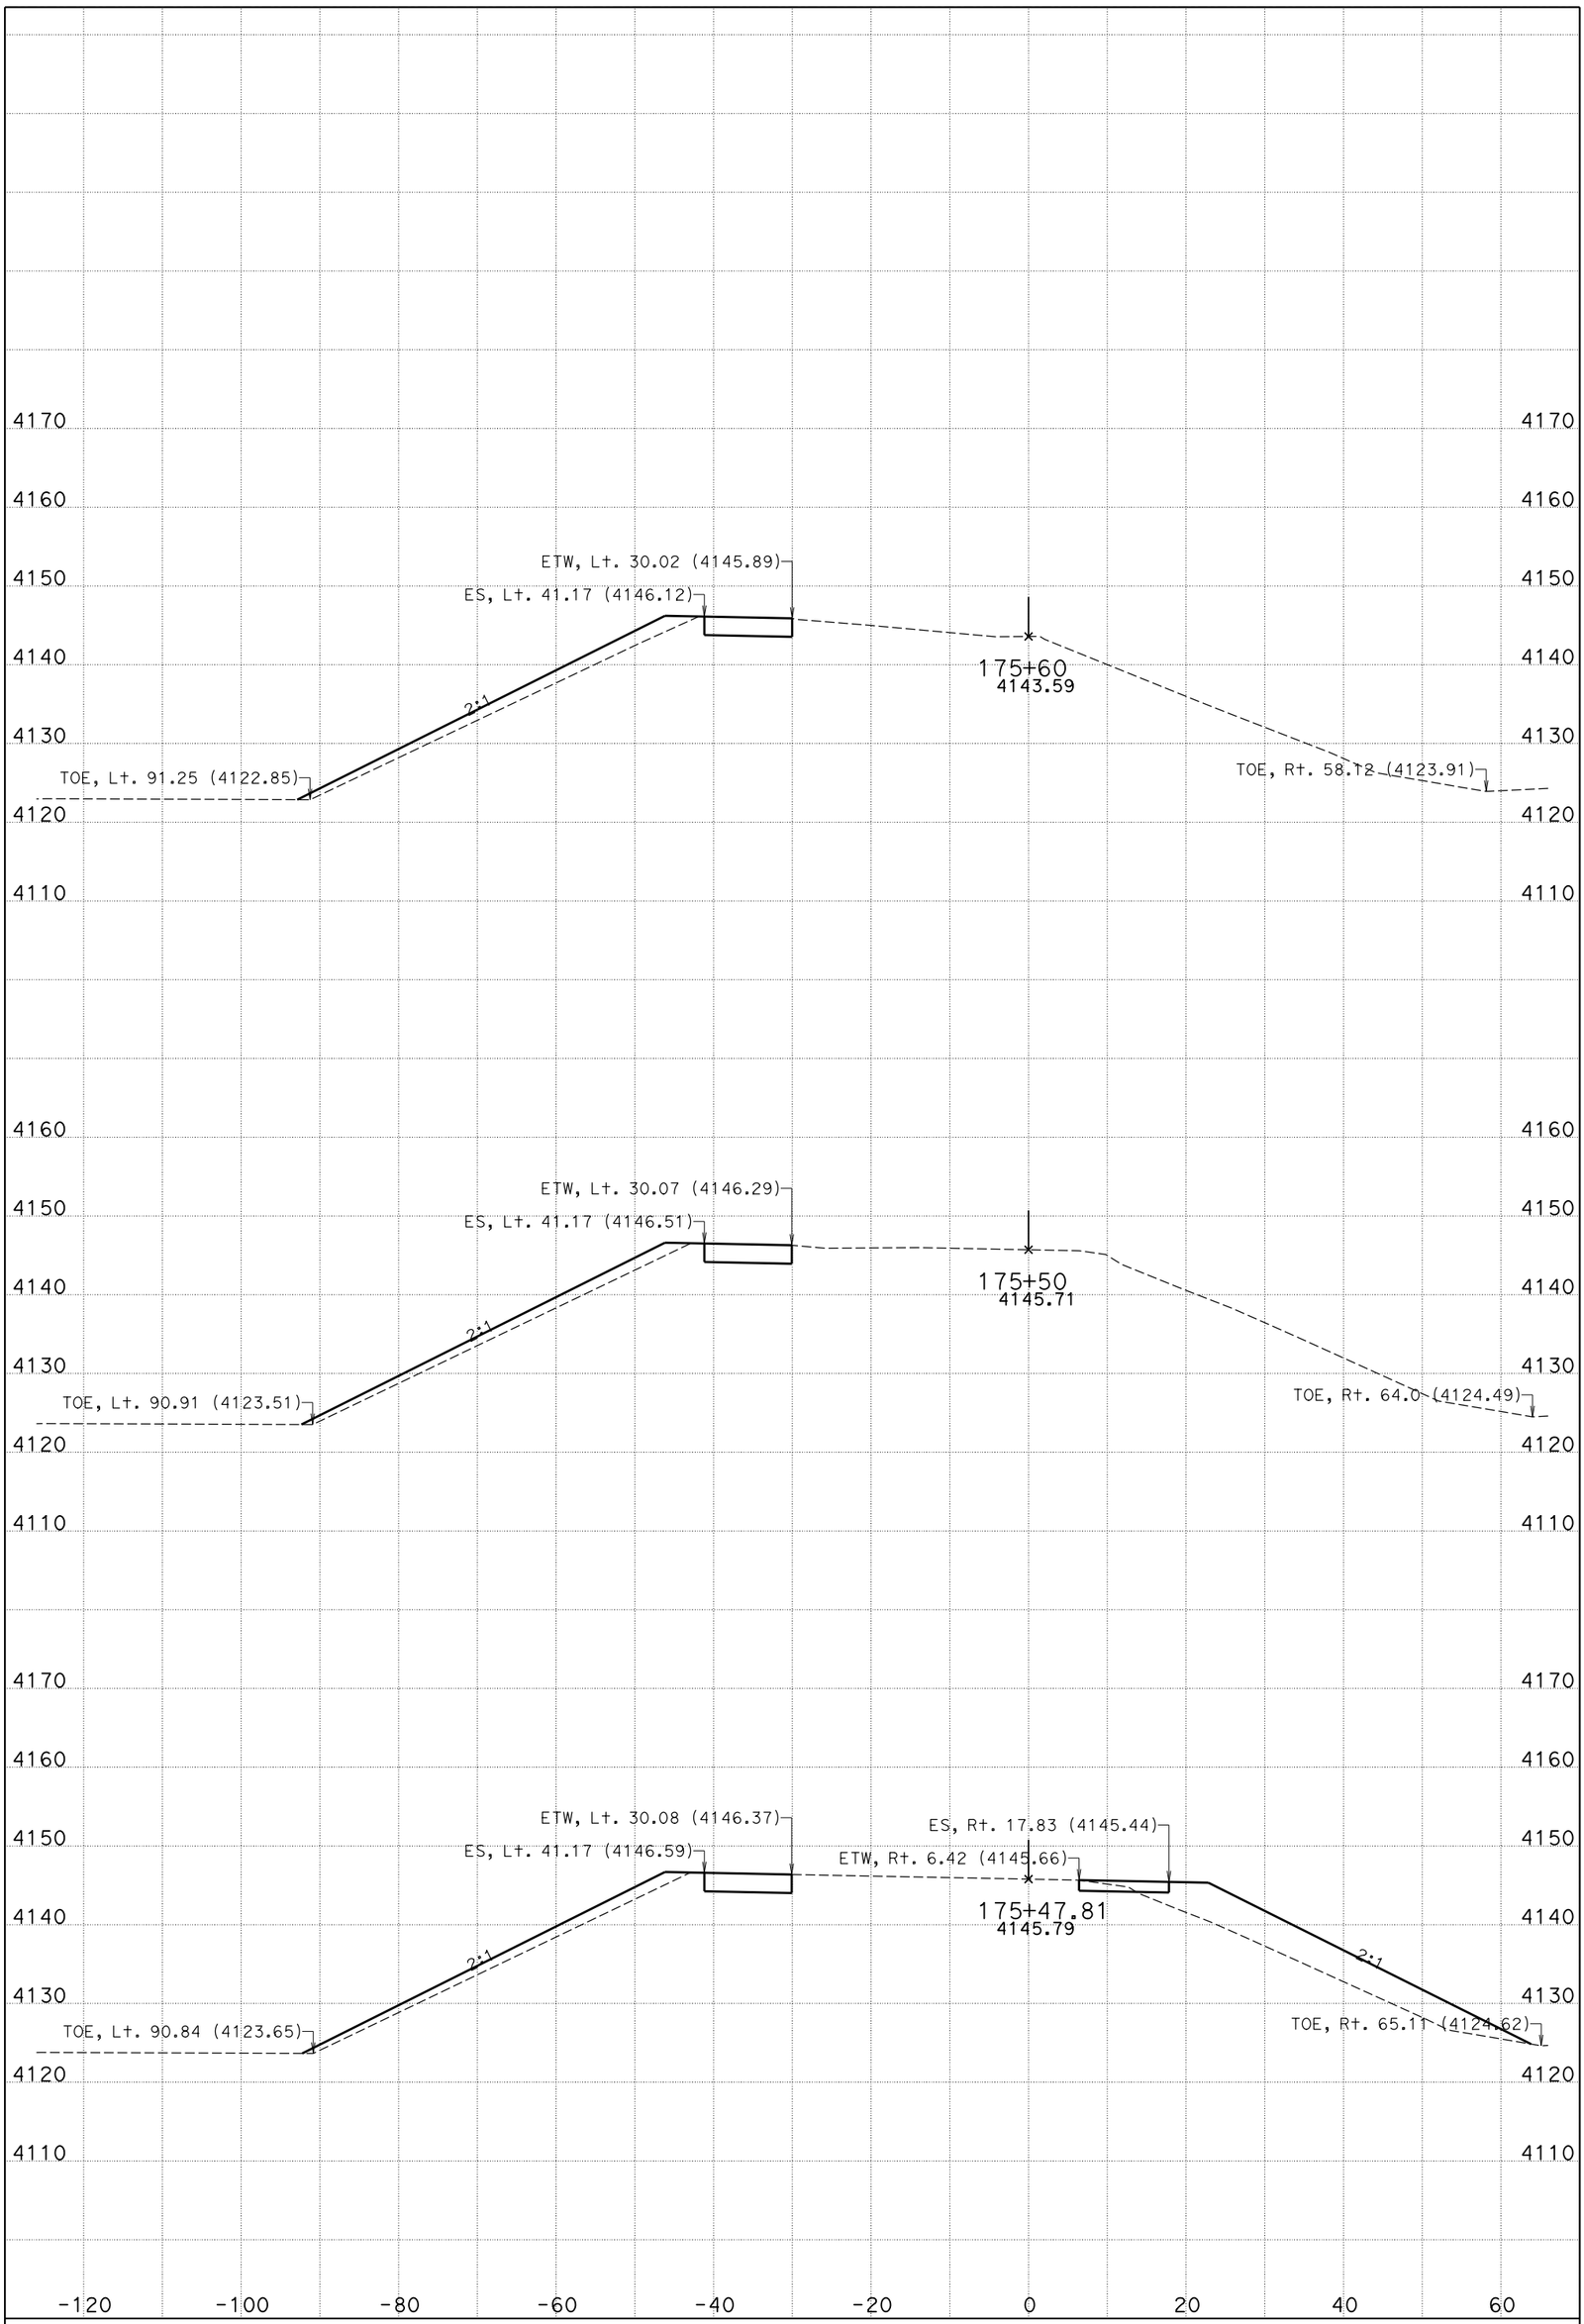

DATE: 10/30/2014

WHEATON WASH BRIDGE

CONTRACT: 0M280

DIST/CO/RTE/PM: 08/SBd/15/172.11/173.84

KC Project: 11025 File: D:\KCPron25n25\FG-Surface*slpro.ear

I-15

CROSS SECTIONS

SHEET 3 OF 12

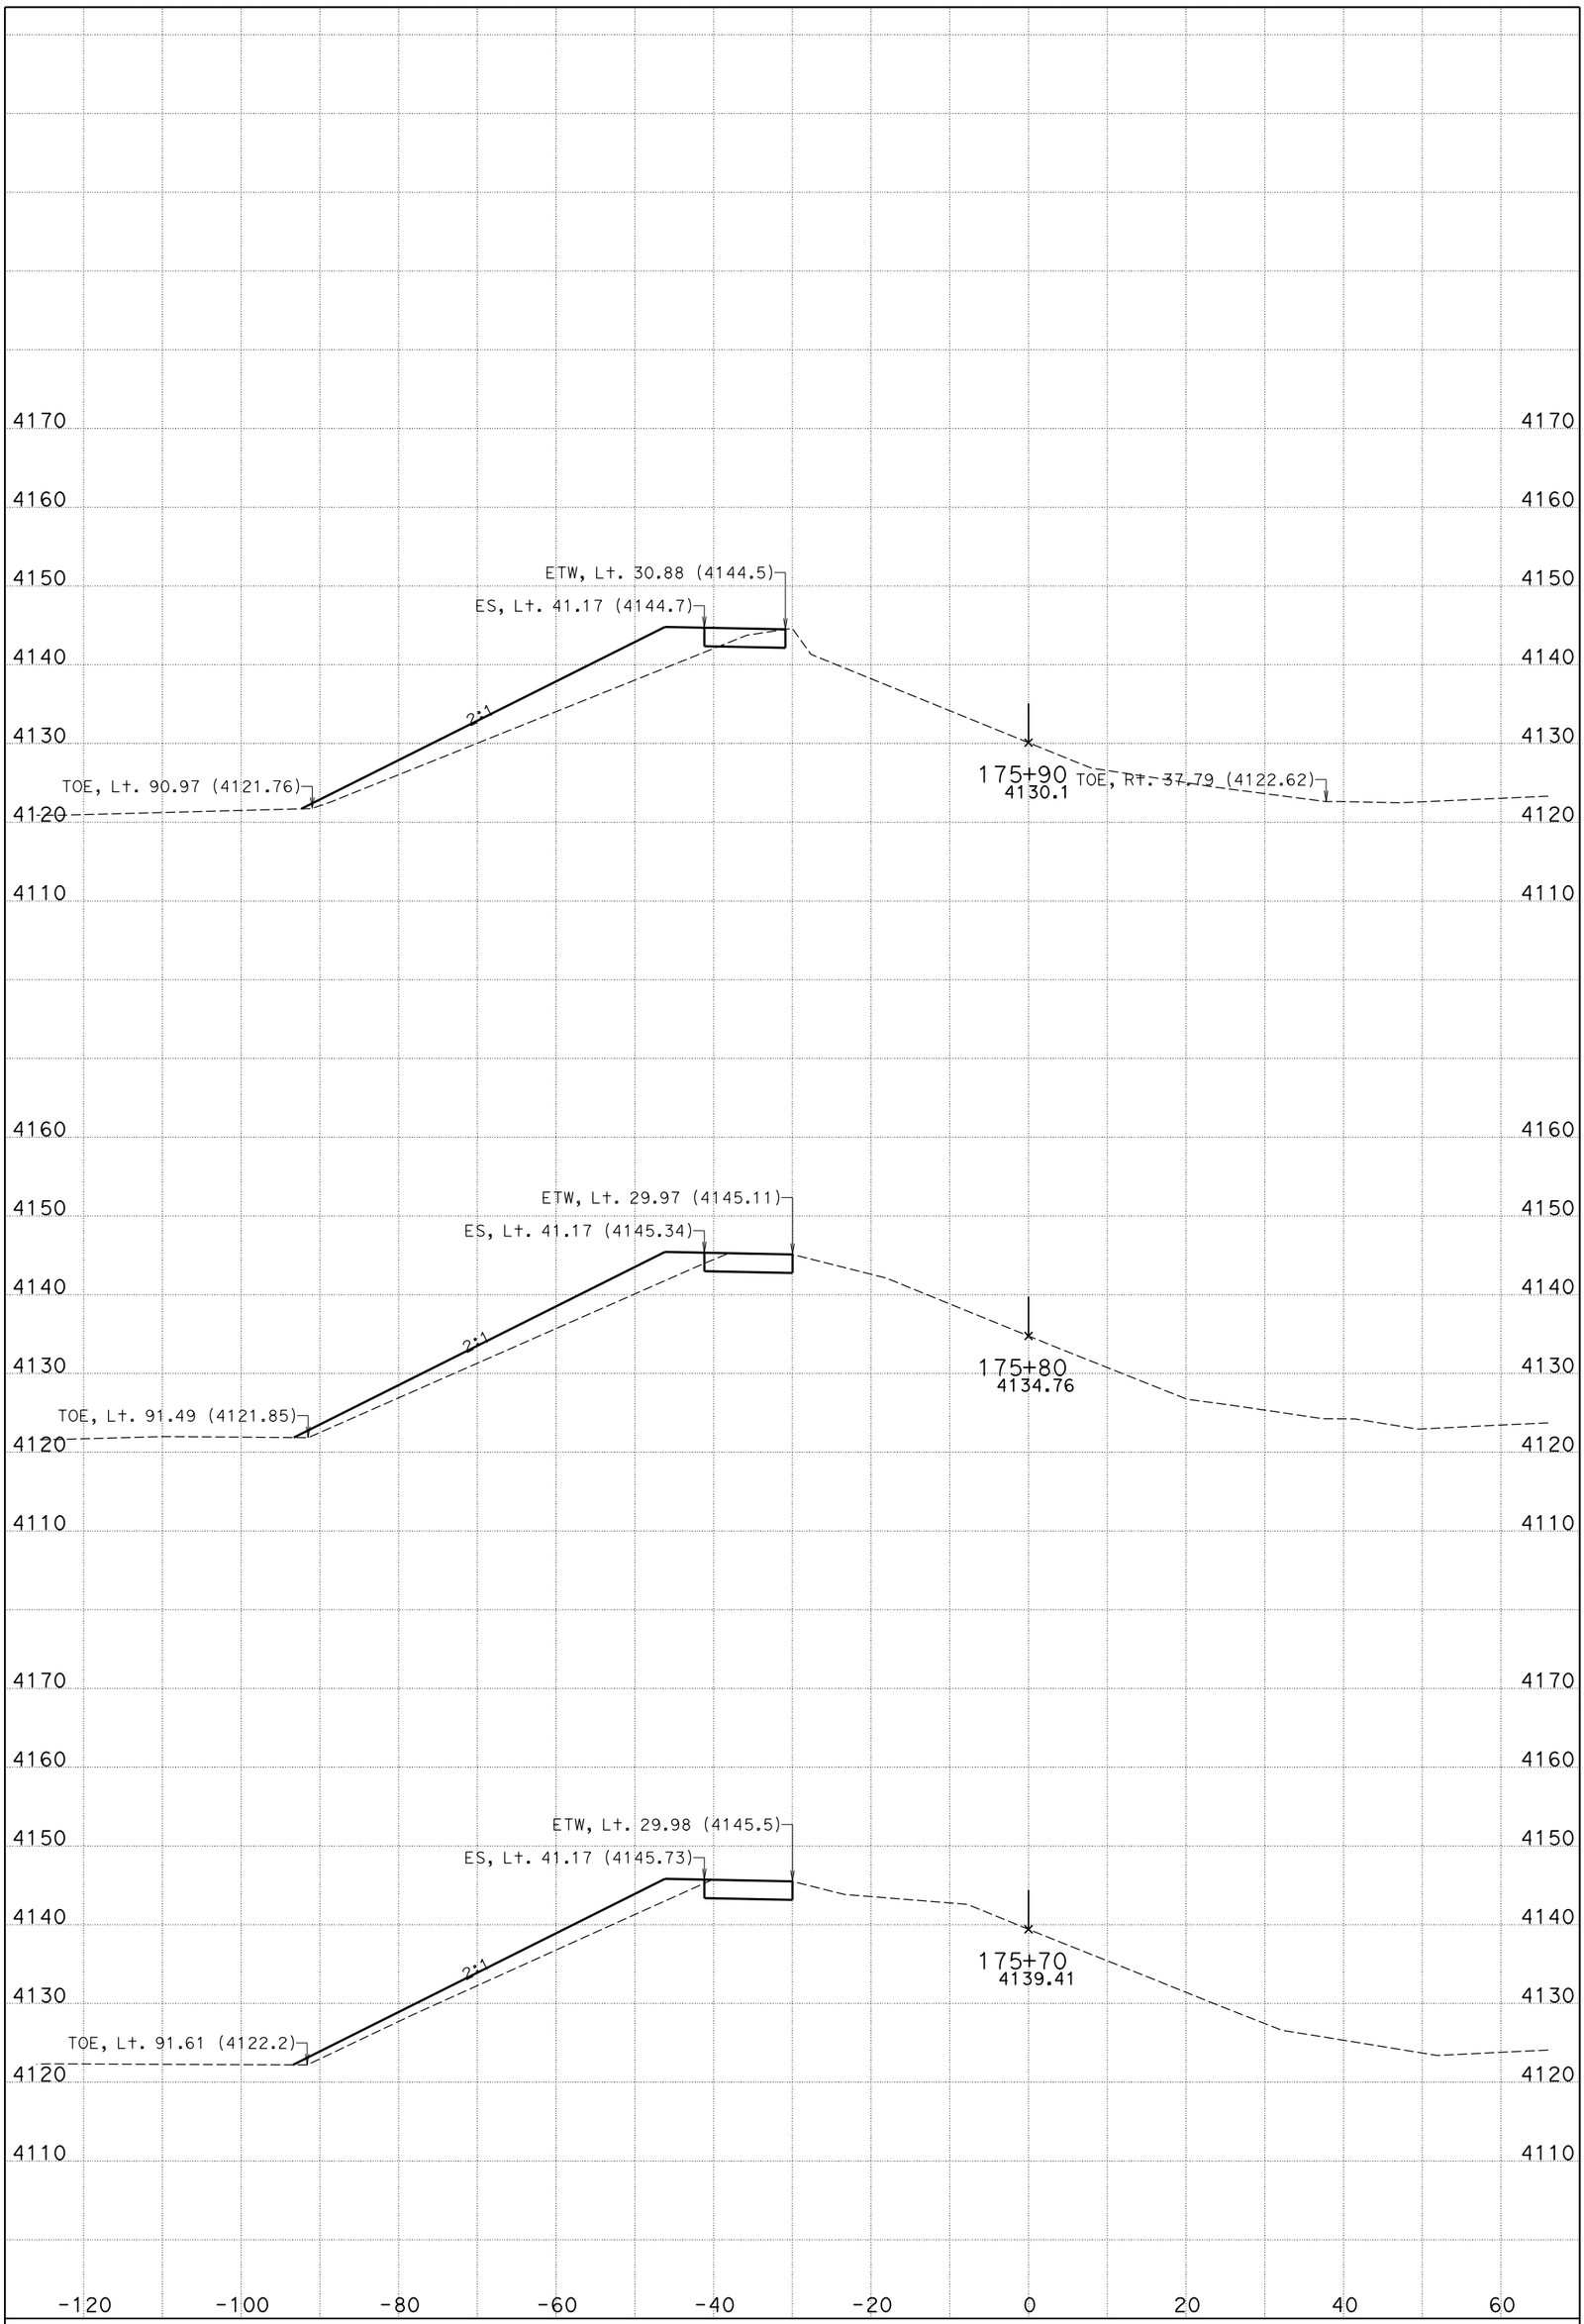

DATE: 10/30/2014

WHEATON WASH BRIDGE

CONTRACT: 0M280

DIST/CO/RTE/PM: 08/SBd/15/172.11/173.84

KC Project: 11025 File: D:\KCPron25n25\FG-Surface*slpro.ear

I-15

CROSS SECTIONS

SHEET 4 OF 12

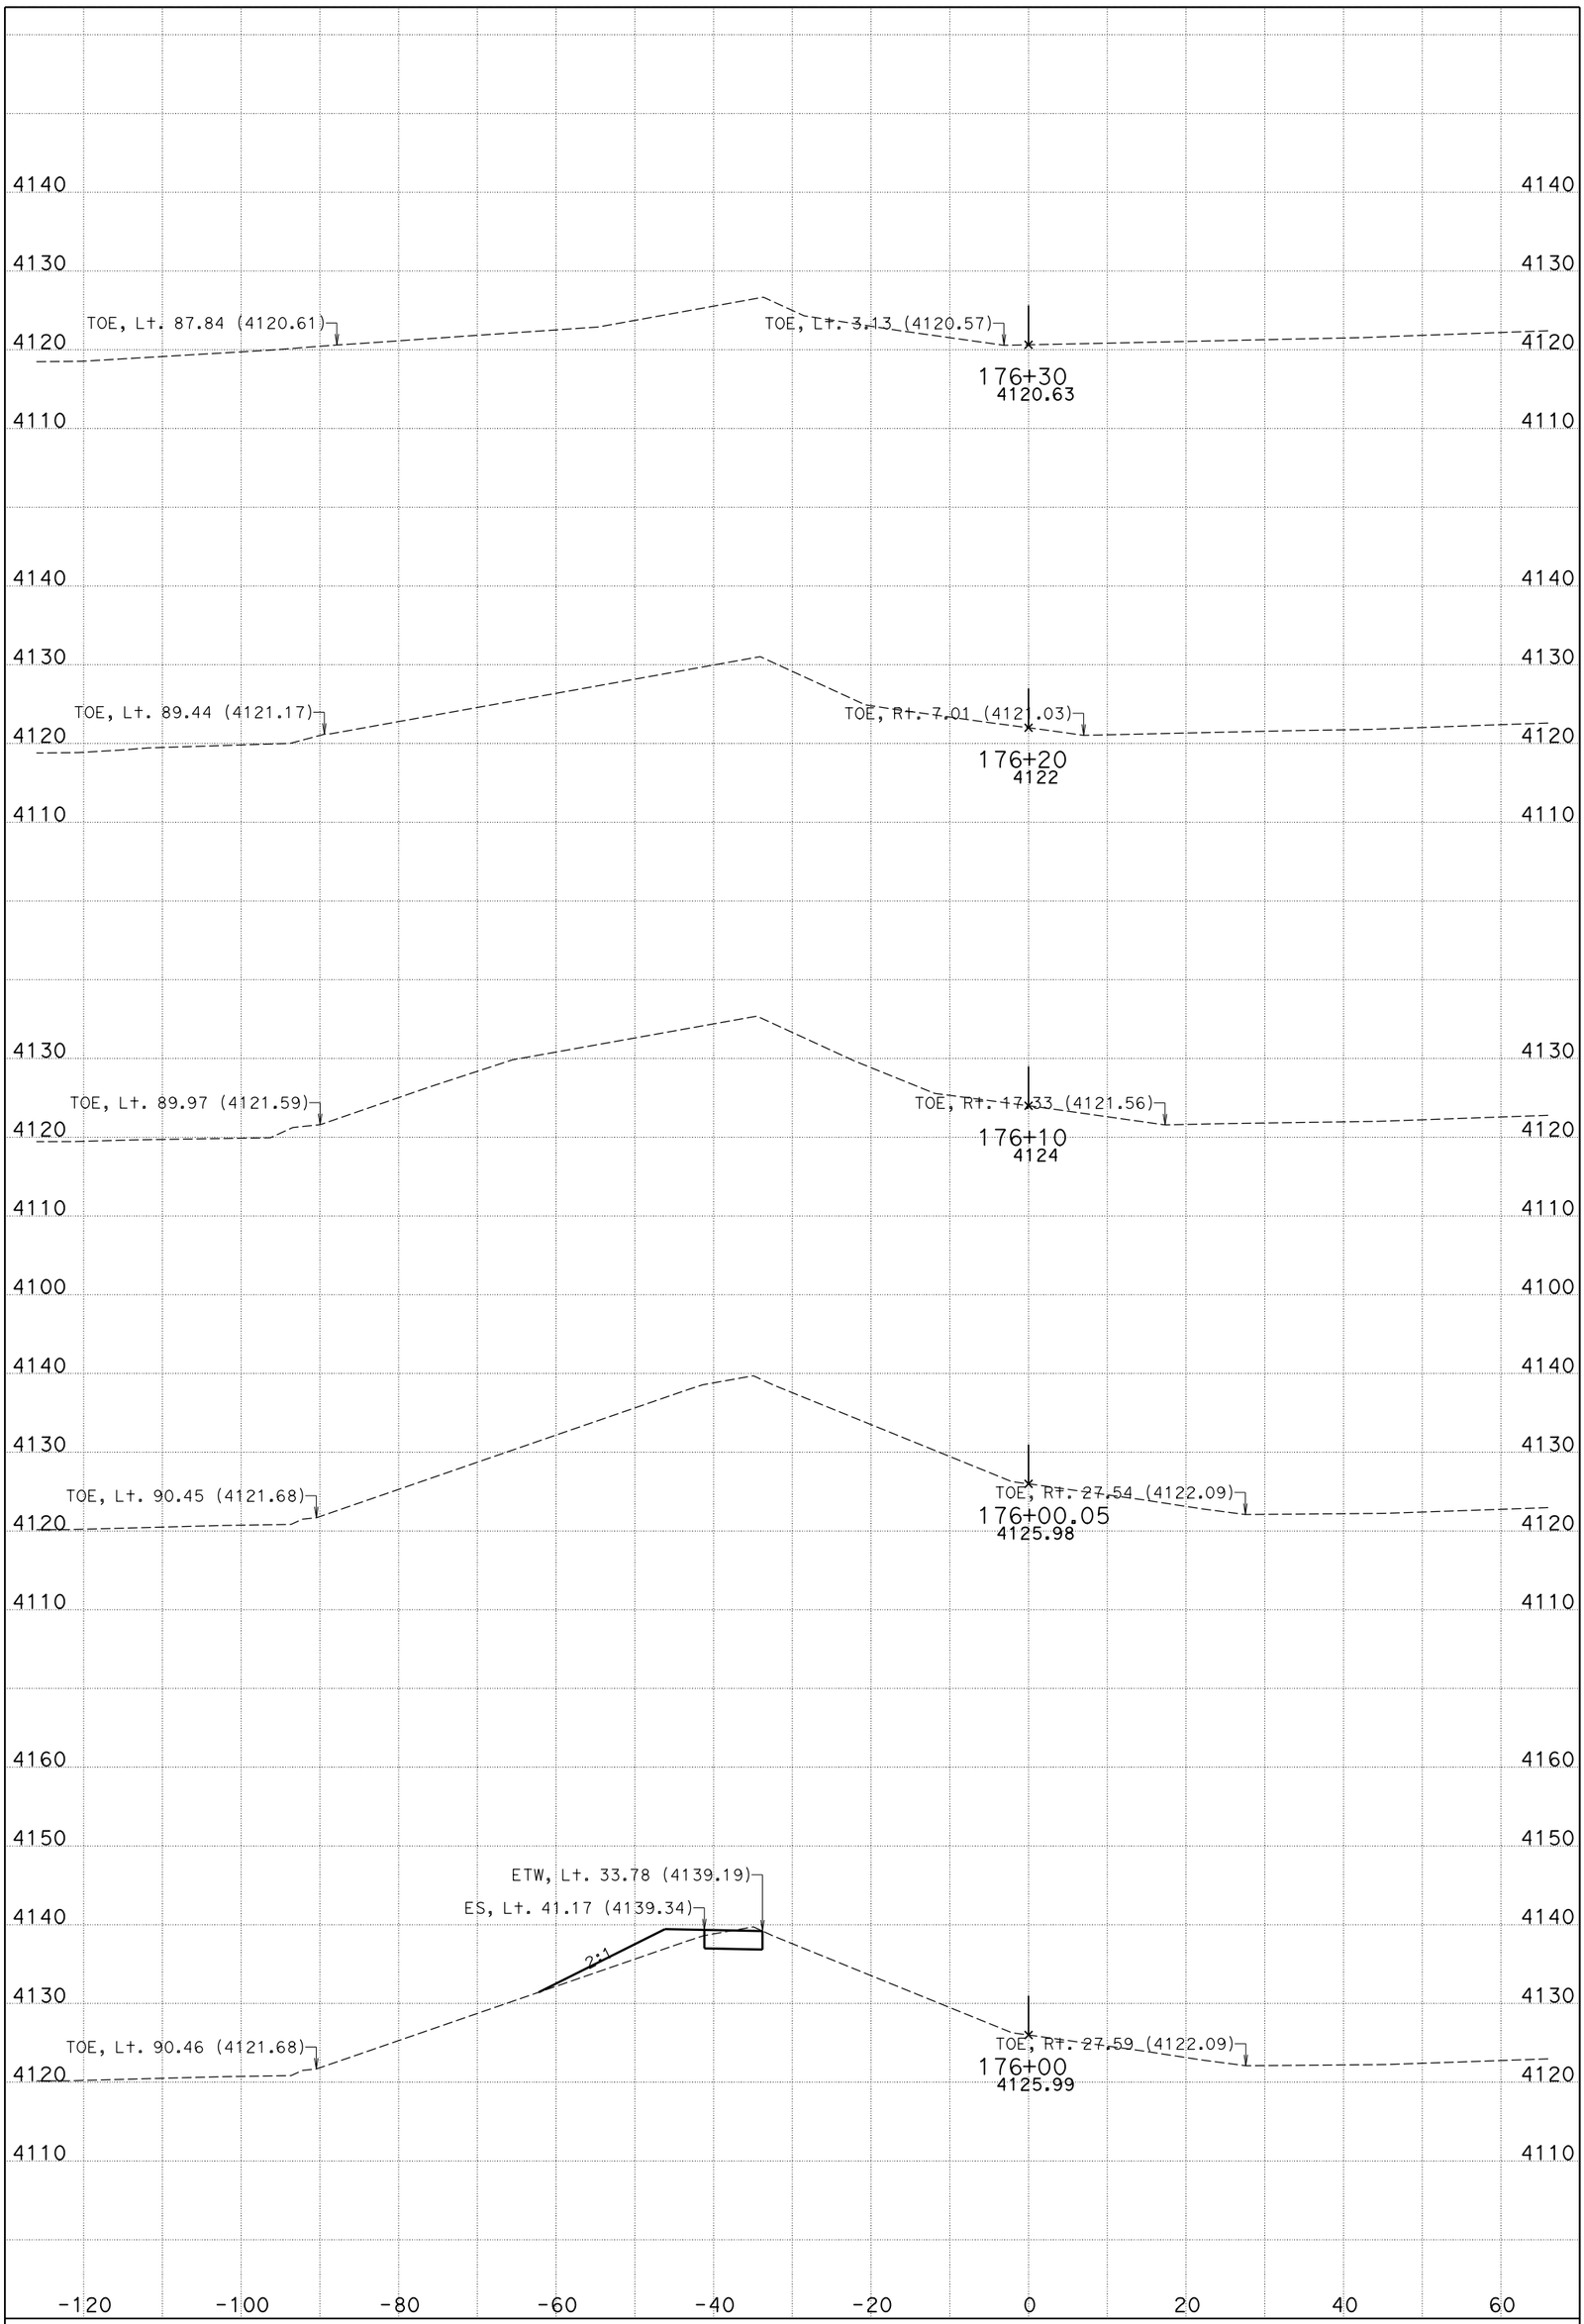

DATE: 10/30/2014

WHEATON WASH BRIDGE

CONTRACT: 0M280

DIST/CO/RTE/PM: 08/SBd/15/172.11/173.84

KC Project: 11025 File: D:\KCPron25n25\FG-Surface*slpro.ear

I-15

CROSS SECTIONS

SHEET 5 OF 12

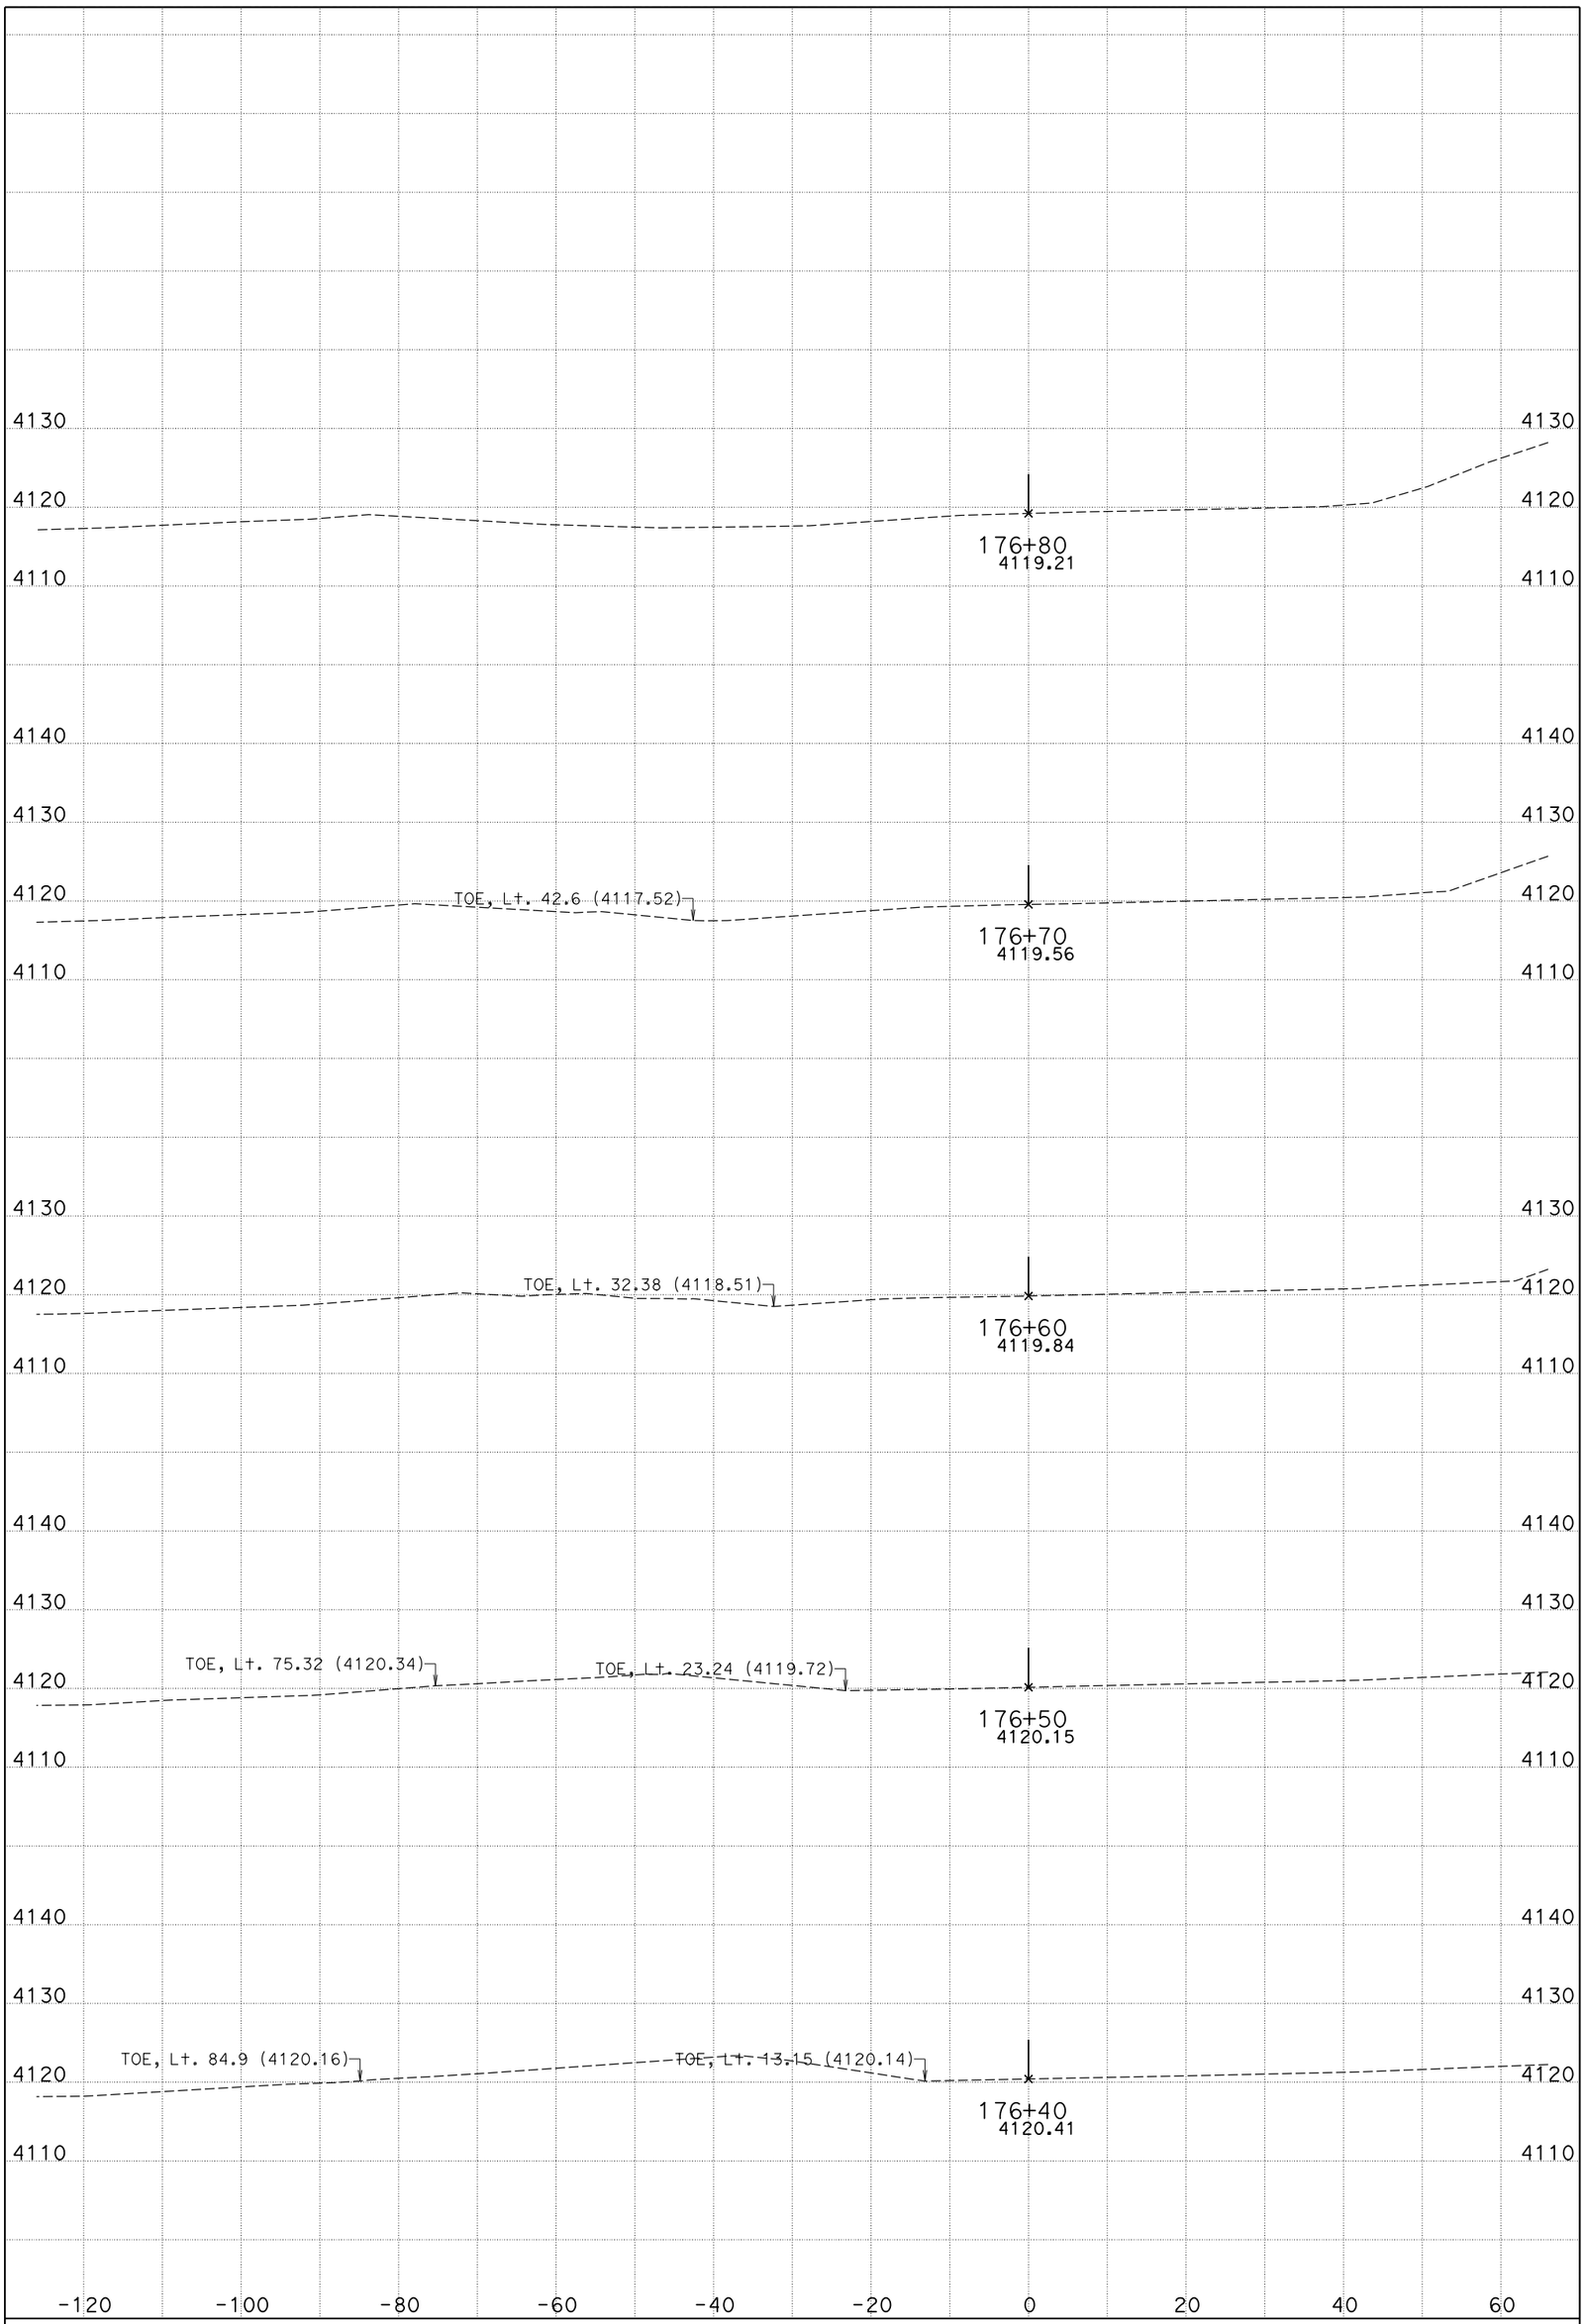

DATE: 10/30/2014

WHEATON WASH BRIDGE

CONTRACT: 0M280

DIST/CO/RTE/PM: 08/SBd/15/172.11/173.84

KC Project: 11025 File: D:\KCPron25n25\FG-Surface*slpro.ear

I-15

CROSS SECTIONS

SHEET 6 OF 12

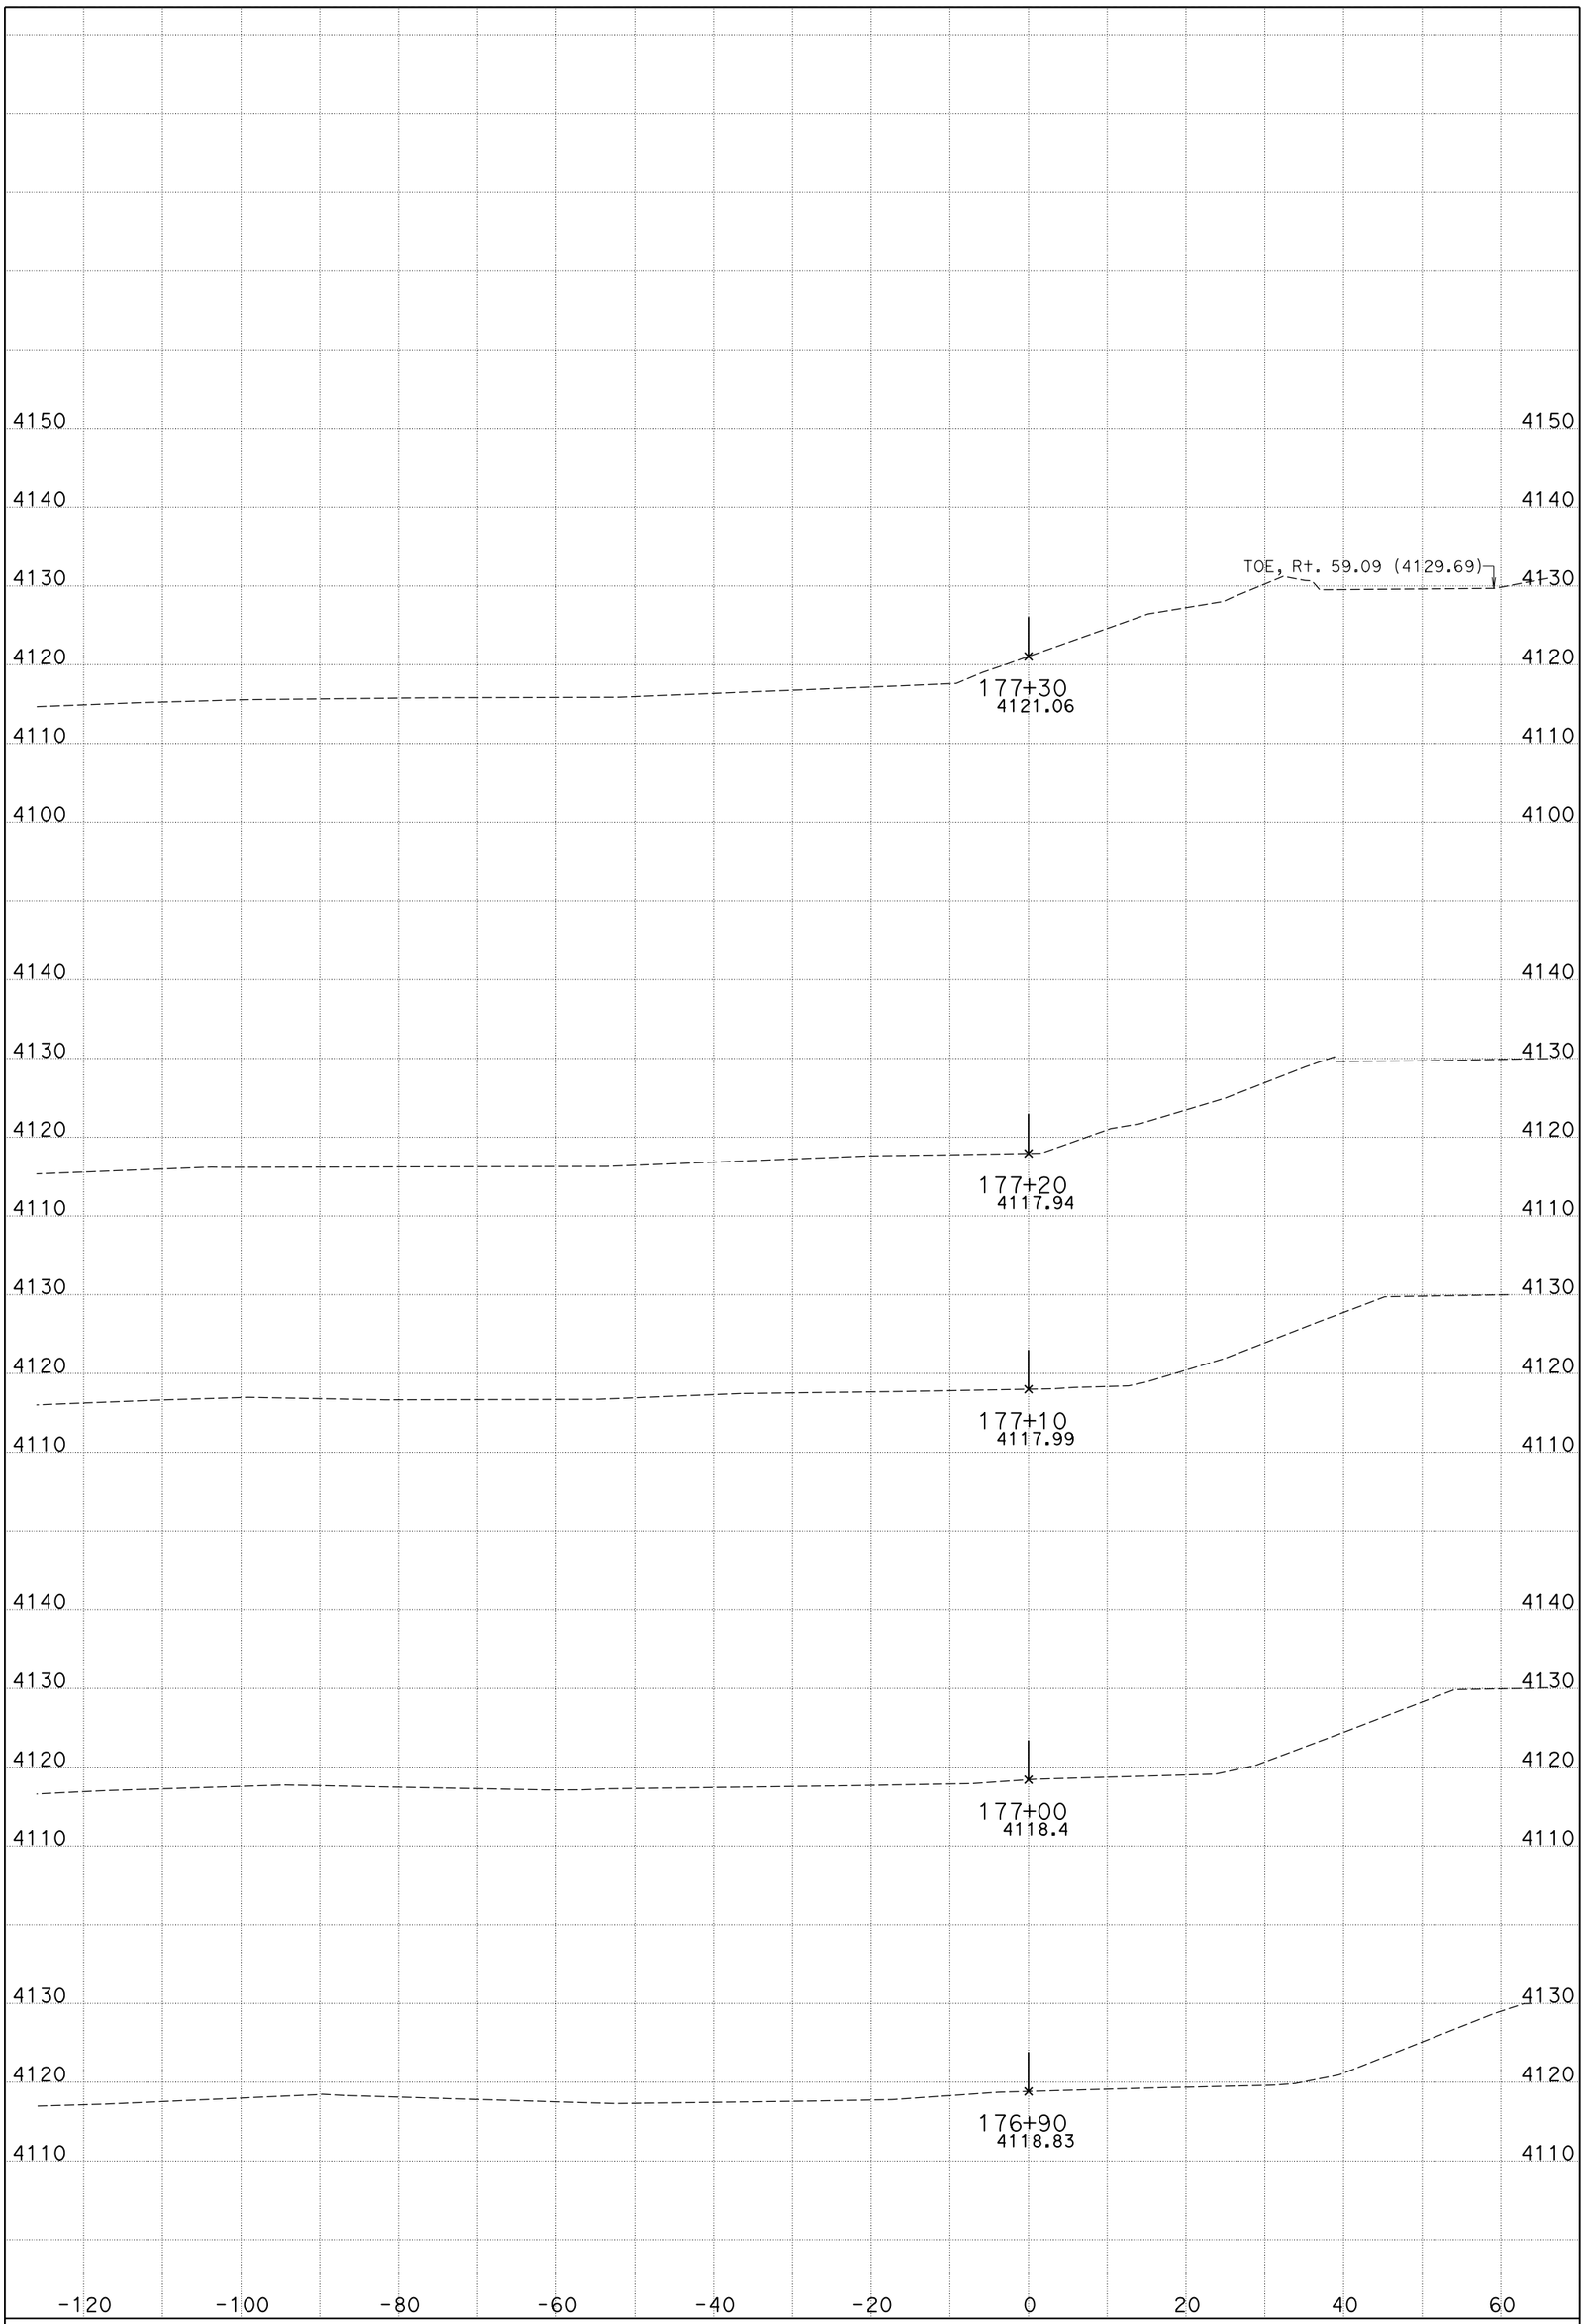

DATE: 10/30/2014

WHEATON WASH BRIDGE

CONTRACT: 0M280

DIST/CO/RTE/PM: 08/SBd/15/172.11/173.84

KC Project: 11025 File: D:\KCPron25n25\FG-Surface*slpro.ear

I-15

CROSS SECTIONS

SHEET 7 OF 12

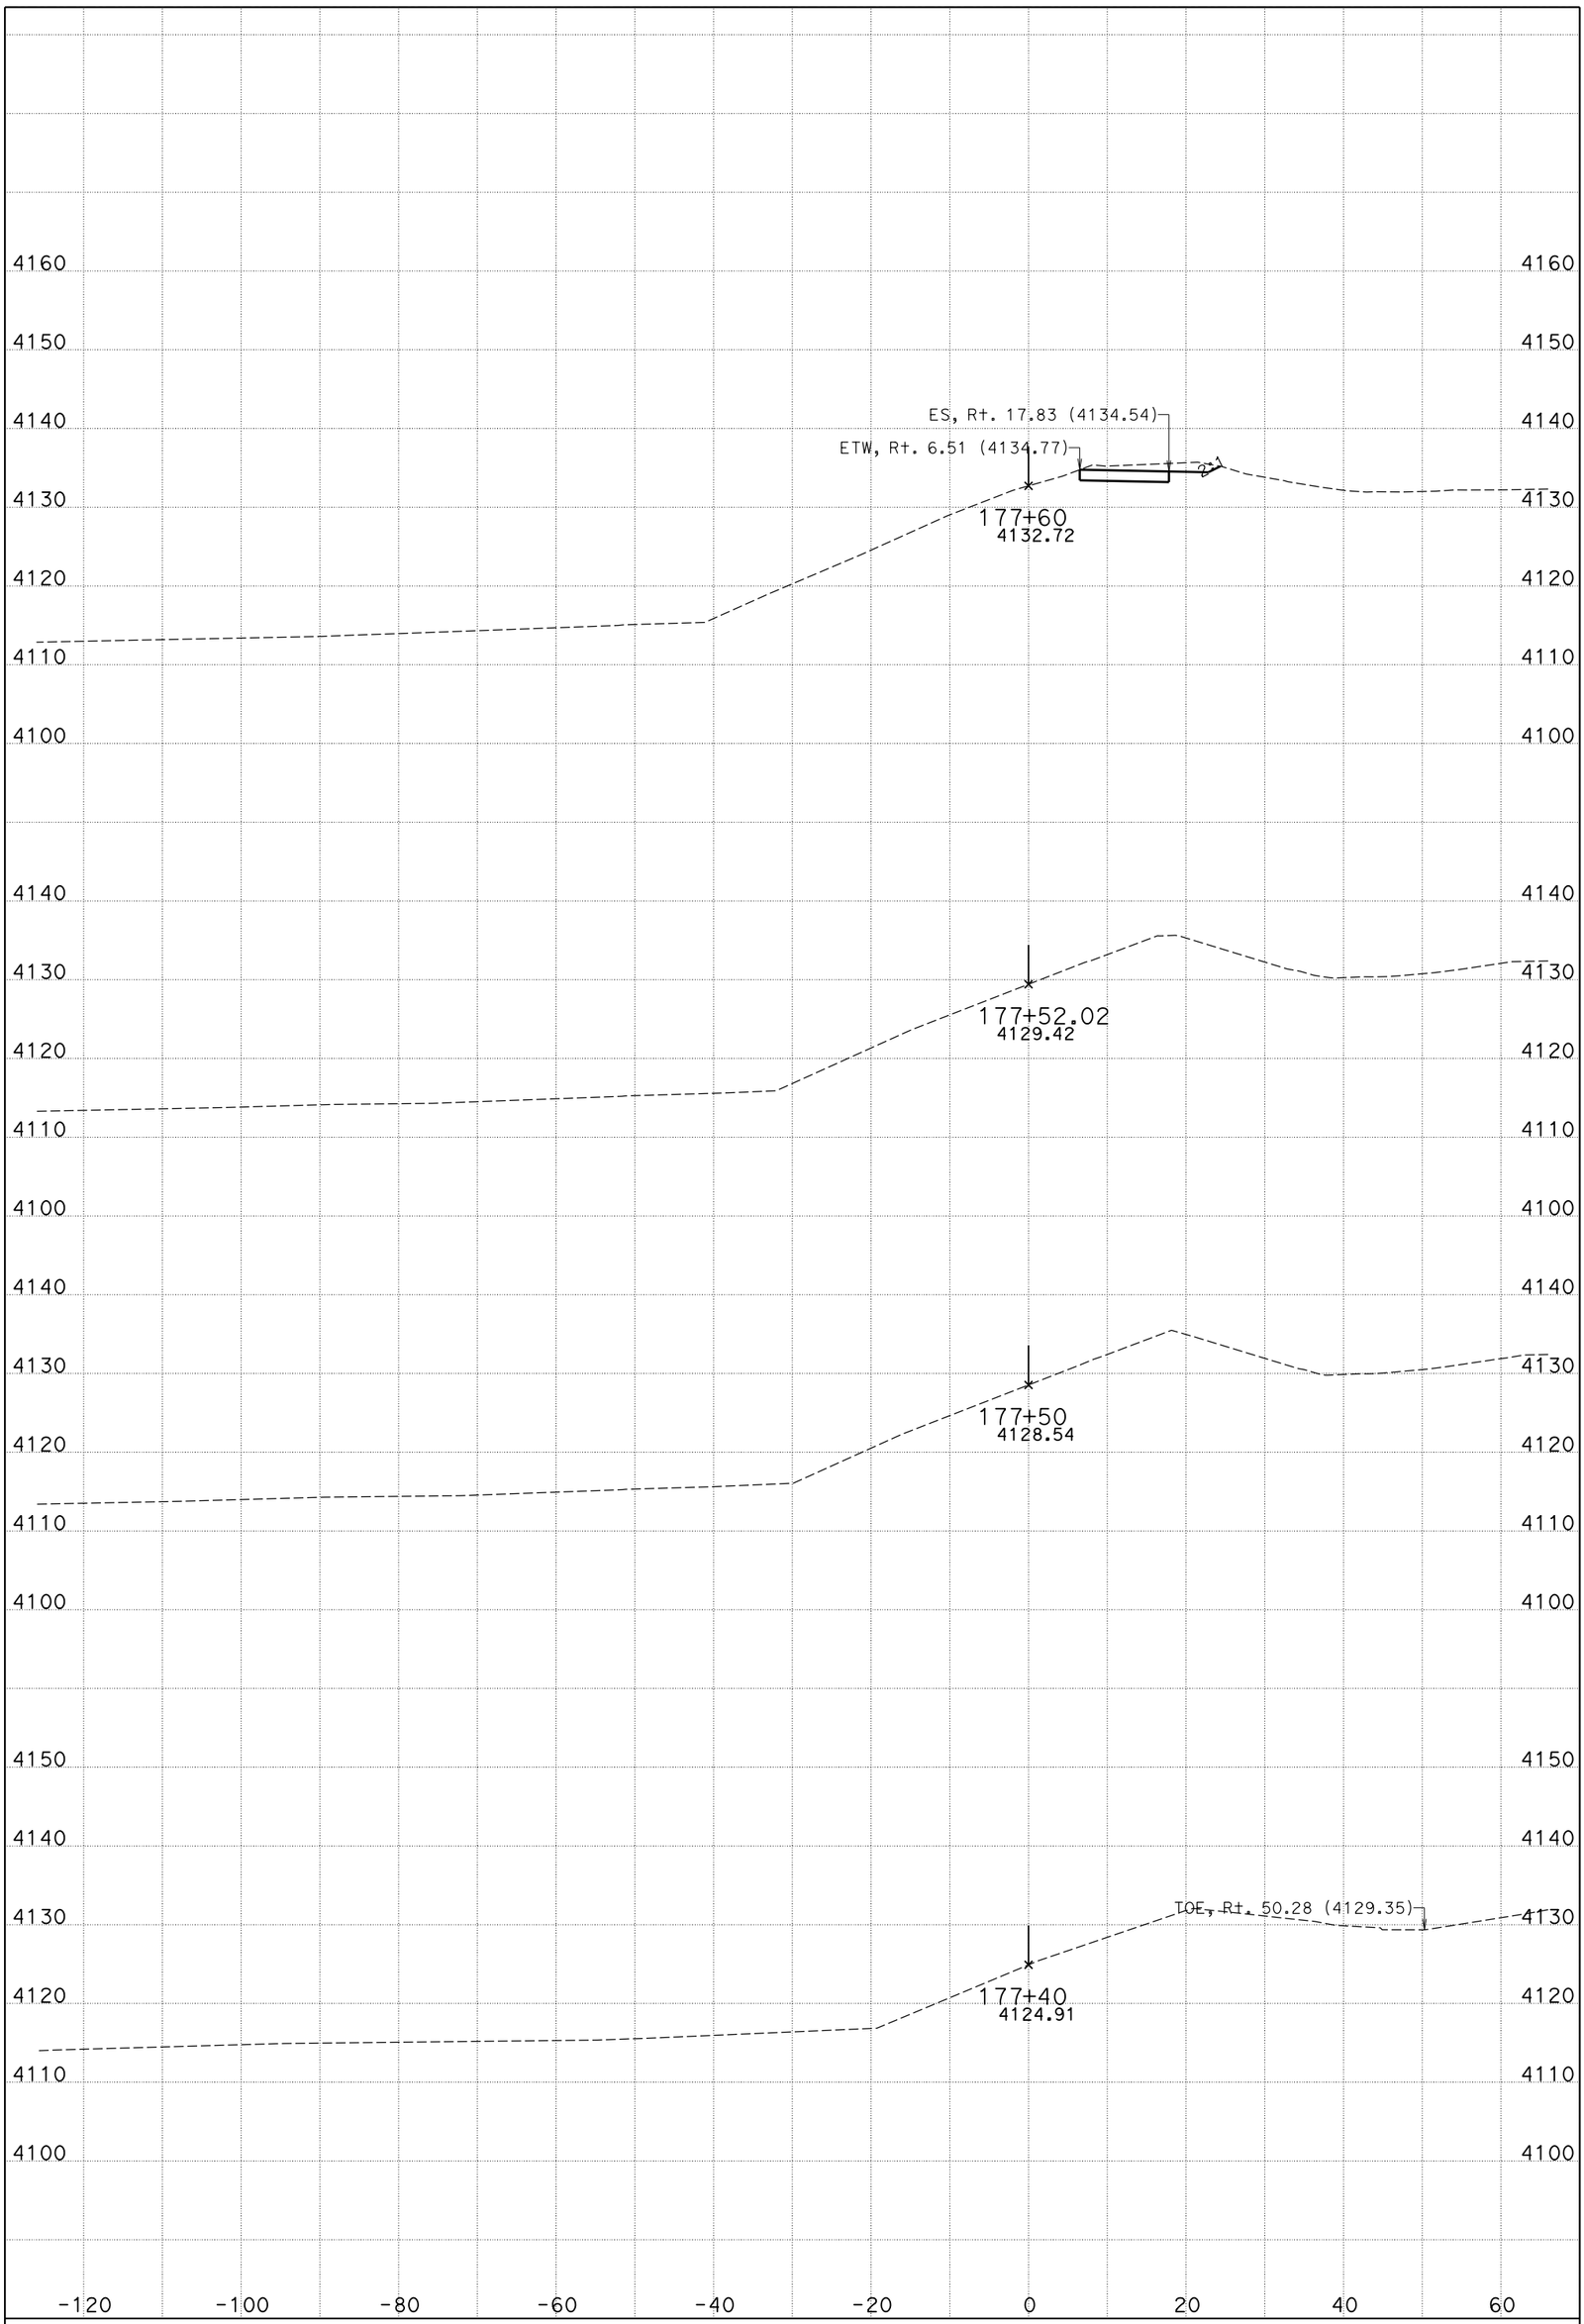

DATE: 10/30/2014

WHEATON WASH BRIDGE

CONTRACT: 0M280

DIST/CO/RTE/PM: 08/SBd/15/172.11/173.84

KC Project: 11025 File: D:\KCPron25n25\FG-Surface*slpro.ear

I-15

CROSS SECTIONS

SHEET 8 OF 12

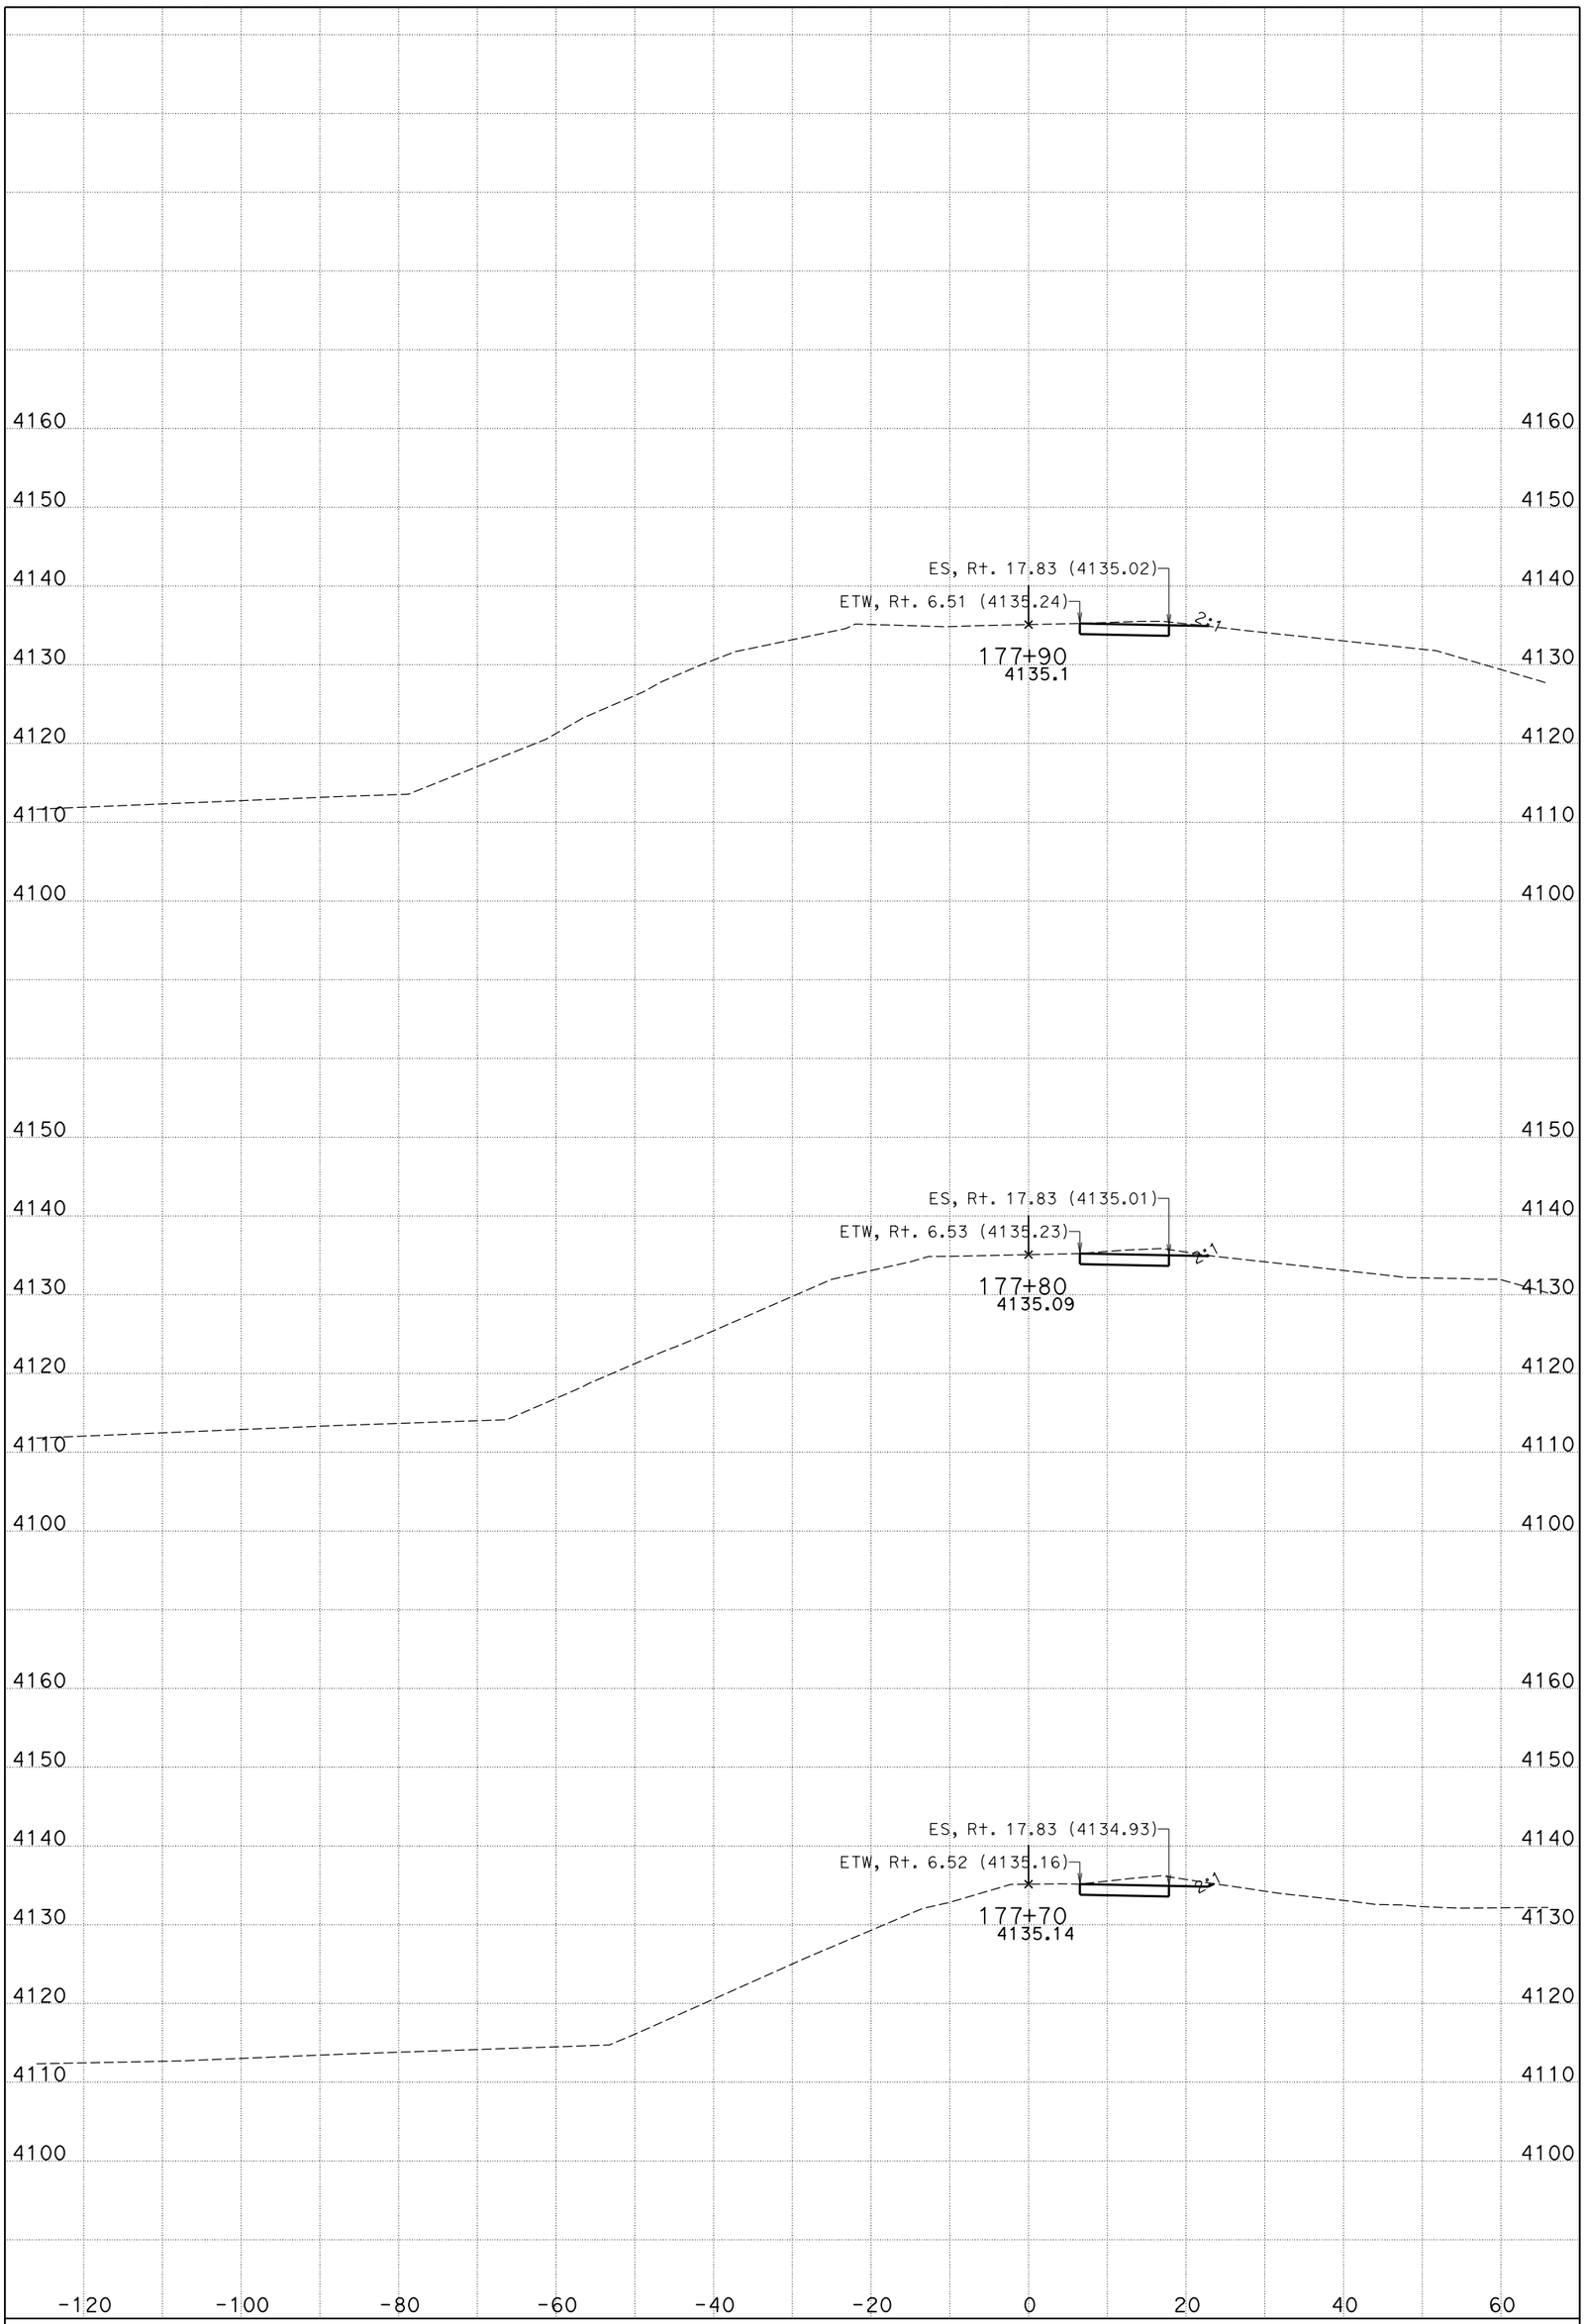

DATE: 10/30/2014

WHEATON WASH BRIDGE

CONTRACT: 0M280

DIST/CO/RTE/PM: 08/SBd/15/172.11/173.84

KC Project: 11025 File: D:\KCPron25n25\FG-Surface*slpro.ear

I-15

CROSS SECTIONS

SHEET 9 OF 12

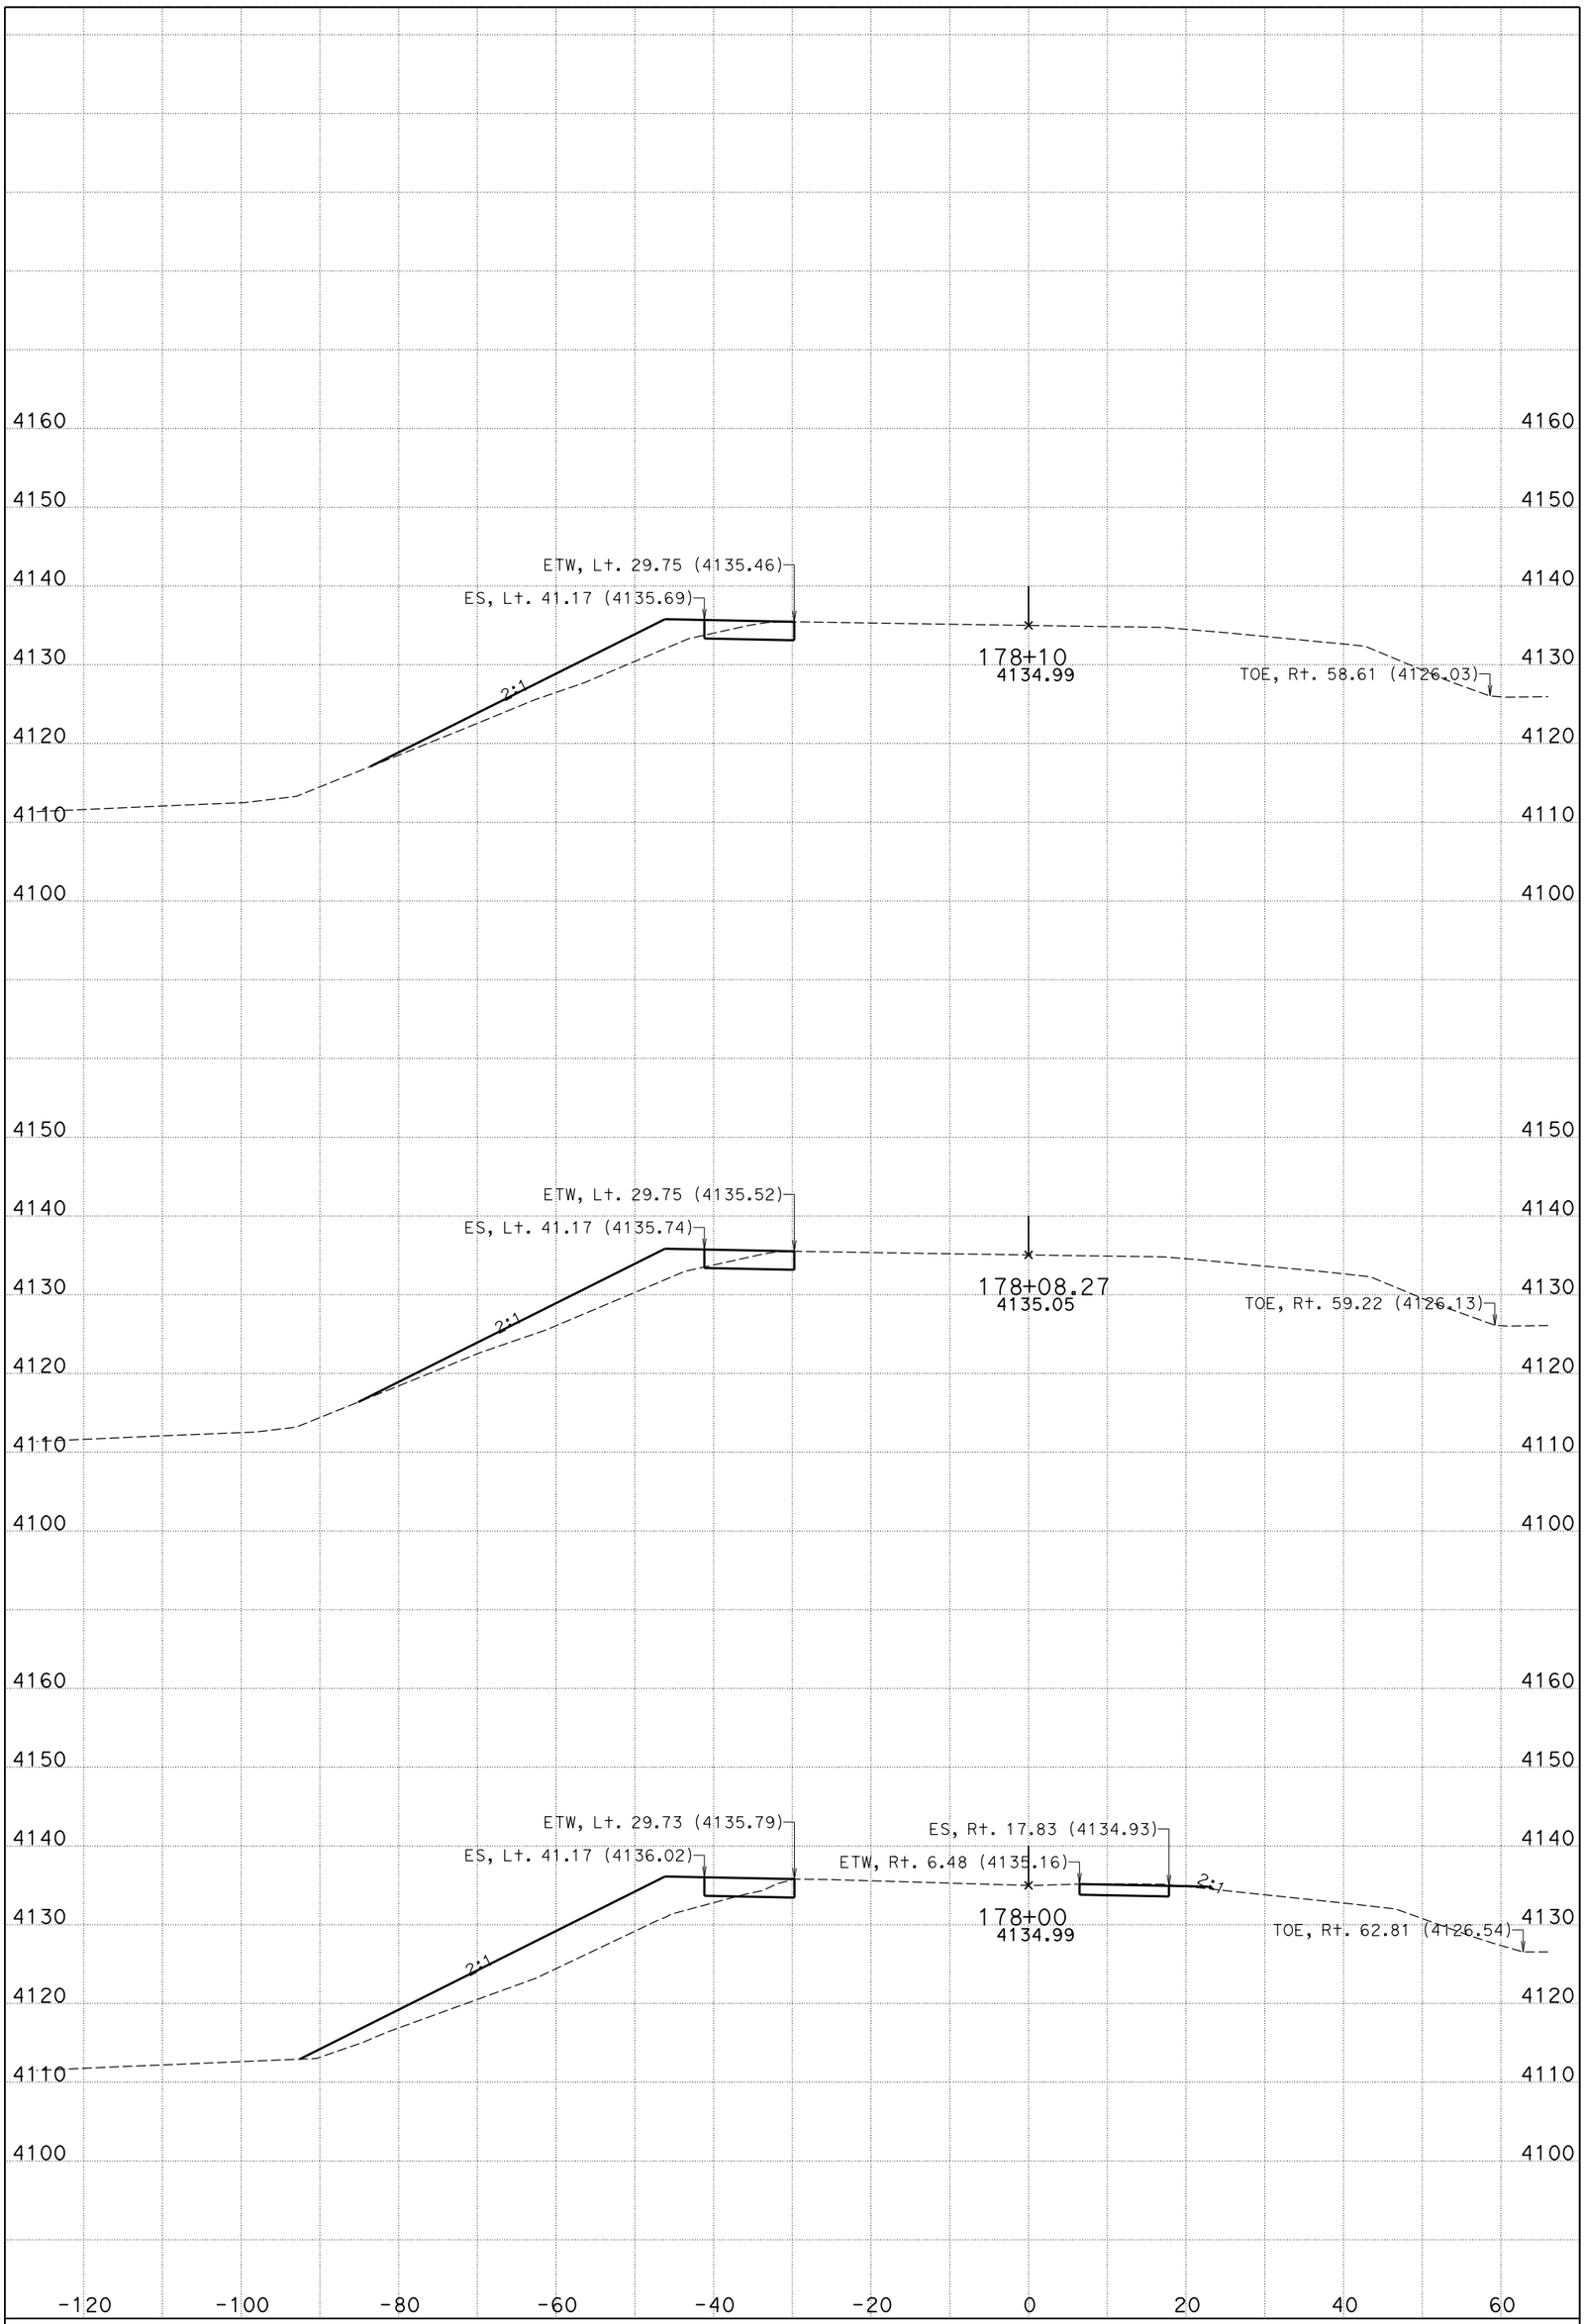

DATE: 10/30/2014

WHEATON WASH BRIDGE

CONTRACT: 0M280

DIST/CO/RTE/PM: 08/SBd/15/172.11/173.84

KC Project: 11025 File: D:\KCPron25n25\FG-Surface*slpro.ear

I-15

CROSS SECTIONS

SHEET 10 OF 12

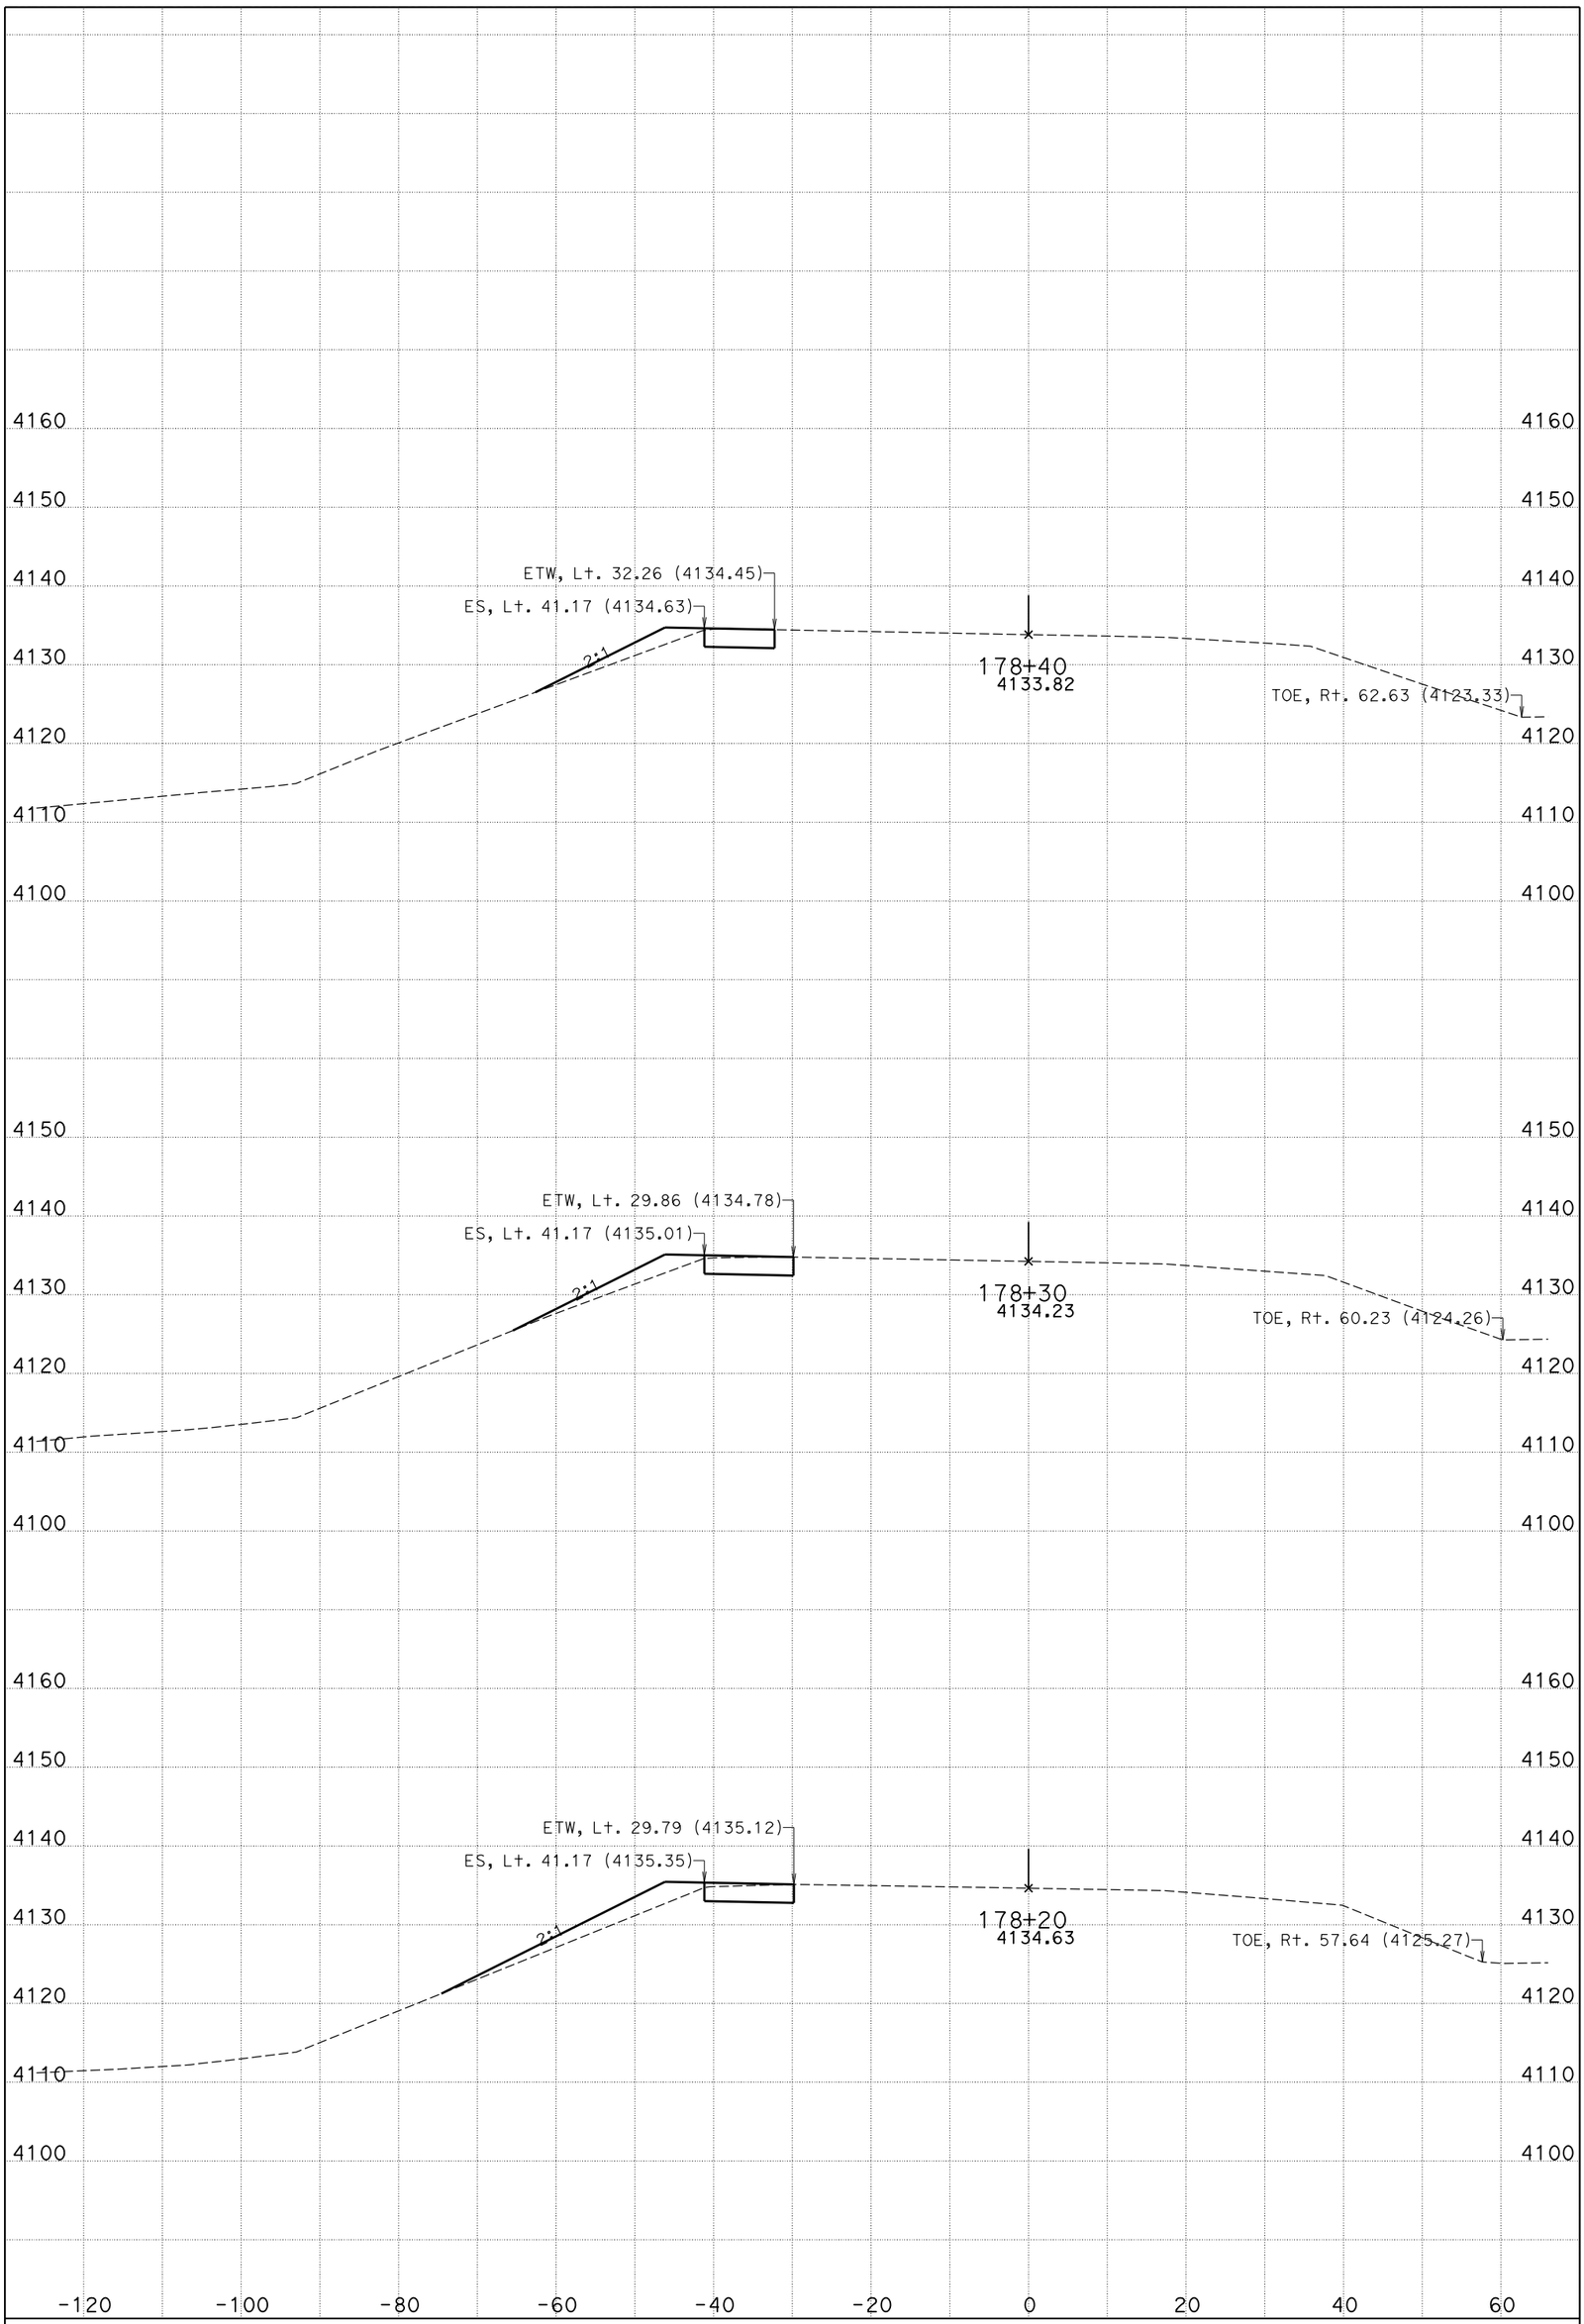

DATE: 10/30/2014

WHEATON WASH BRIDGE

CONTRACT: 0M280

DIST/CO/RTE/PM: 08/SBd/15/172.11/173.84

KC Project: 11025 File: D:\KCPron25n25\FG-Surface*slpro.ear

I-15

CROSS SECTIONS

SHEET 11 OF 12

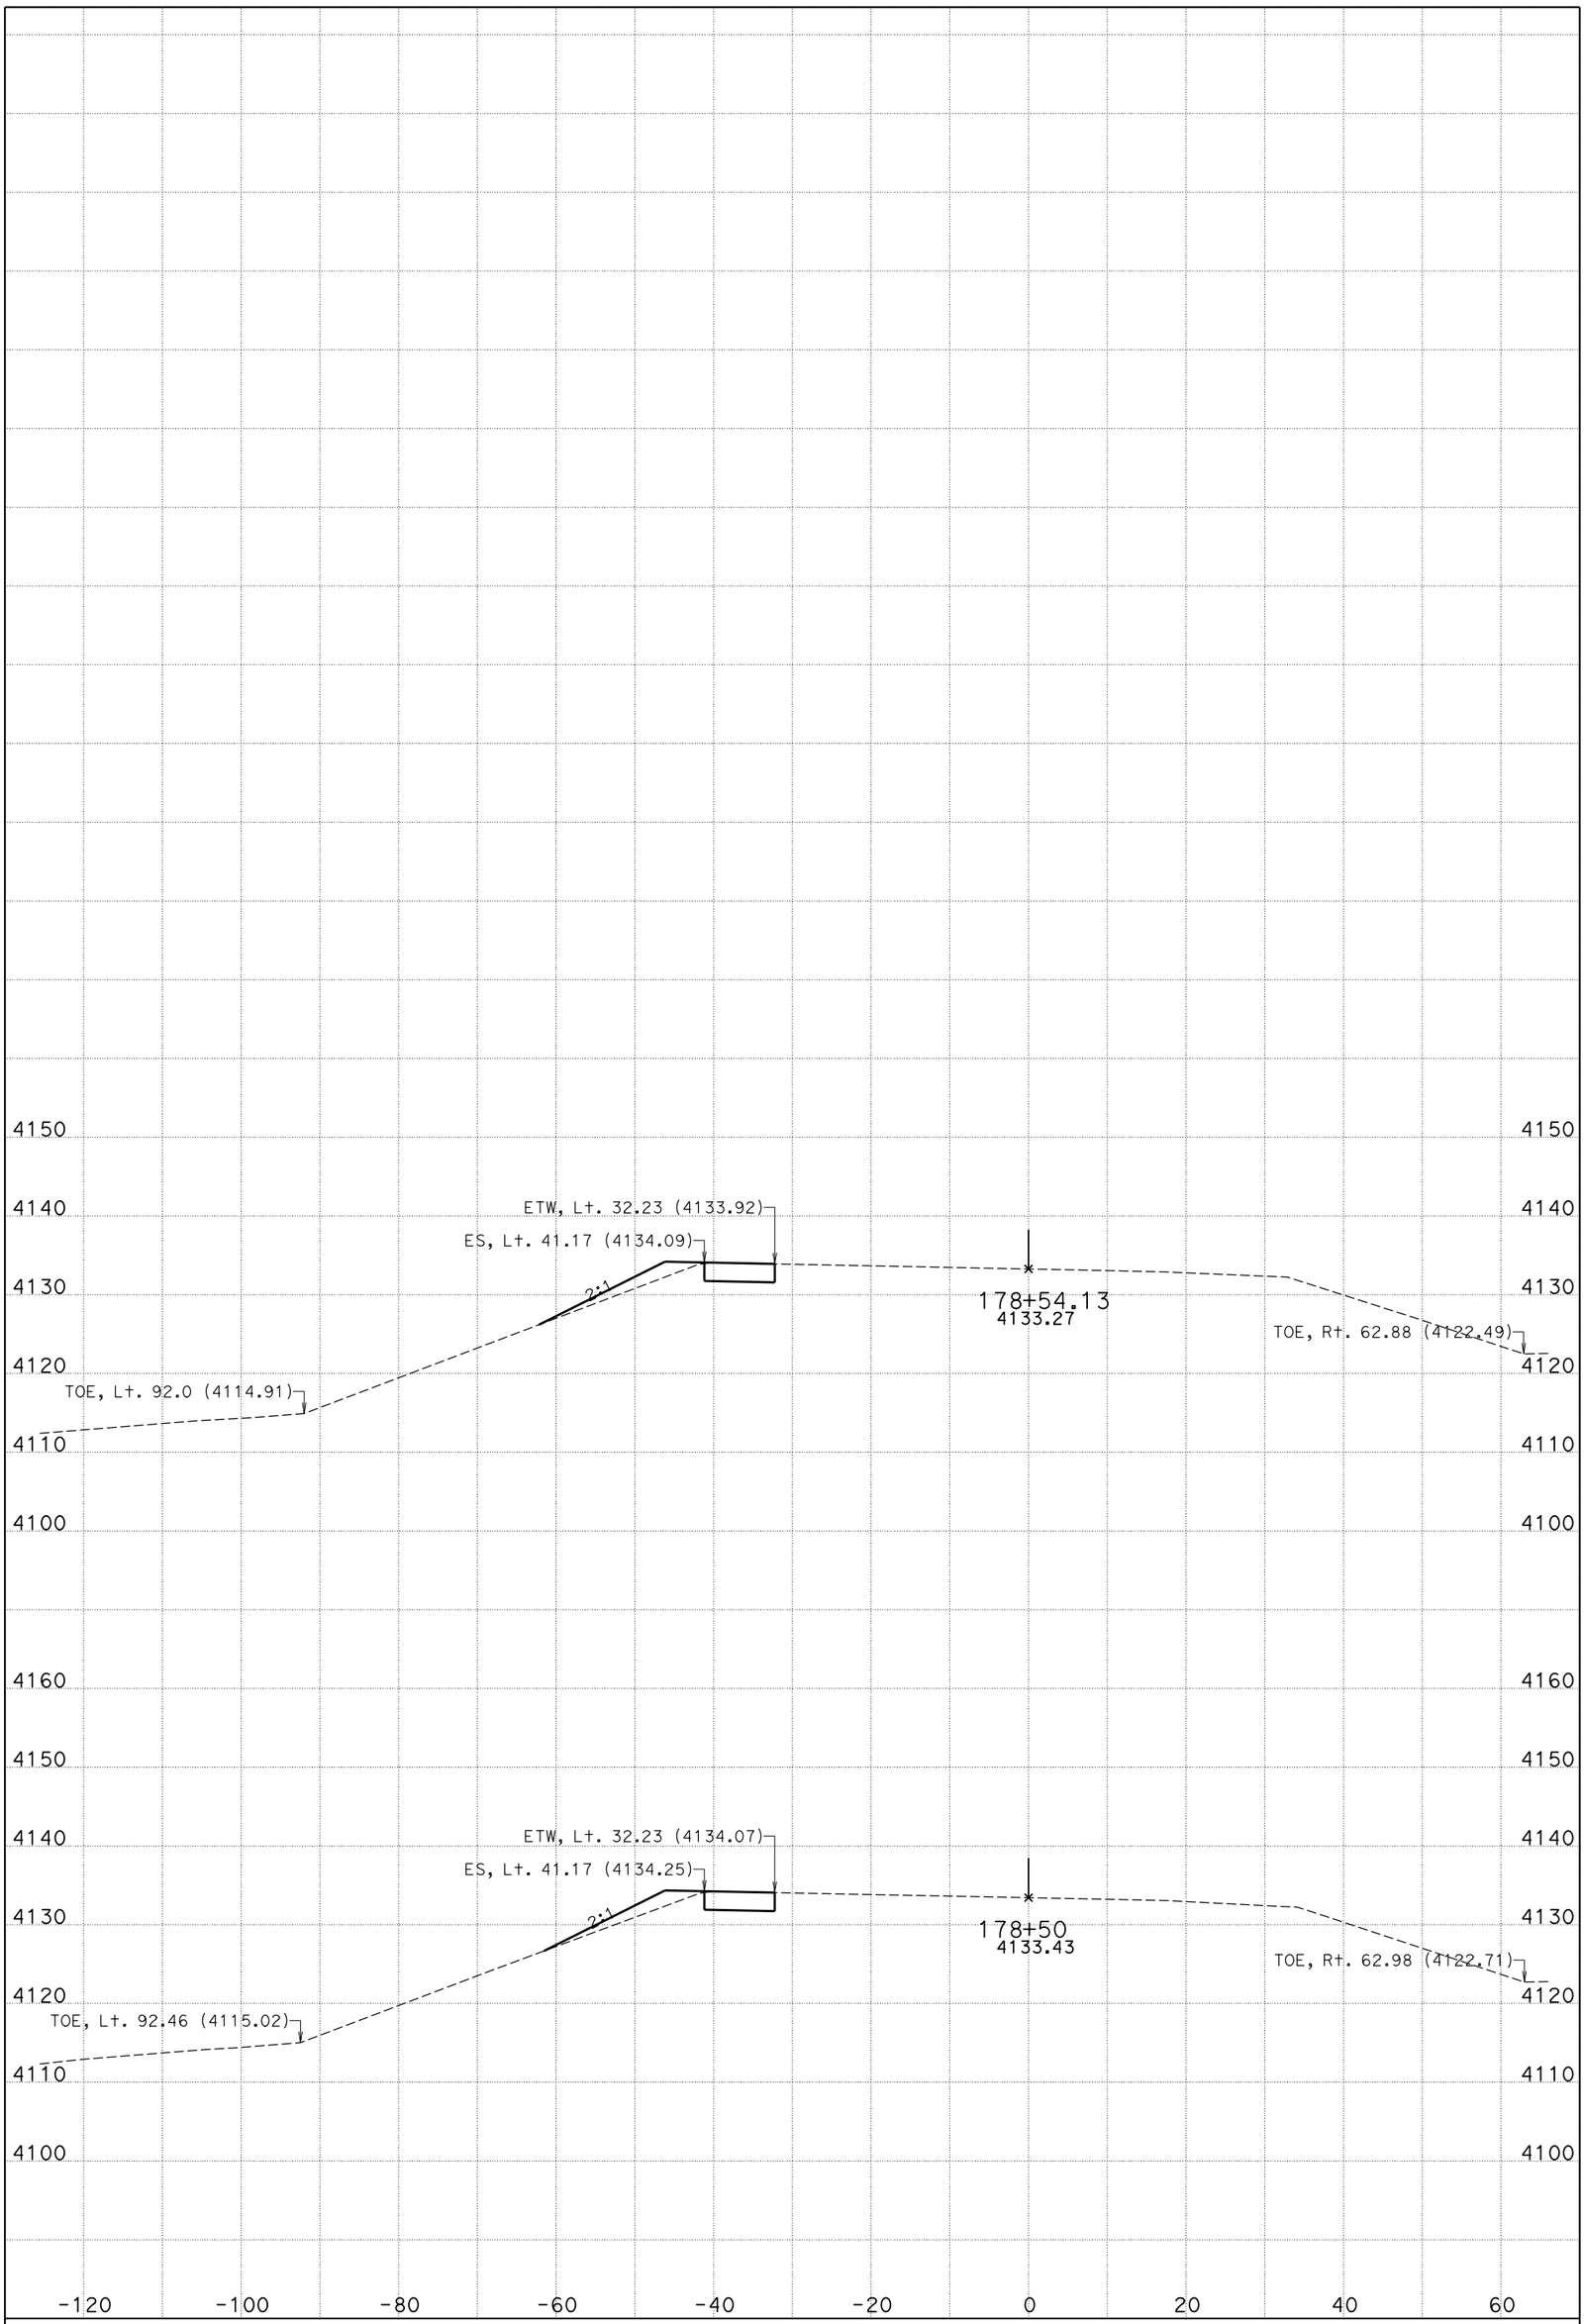

DATE: 10/30/2014

WHEATON WASH BRIDGE

CONTRACT: 0M280

DIST/CO/RTE/PM: 08/SBd/15/172.11/173.84

KC Project: 11025 File: D:\KCPron25n25\FG-Surface*slpro.ear

I-15

CROSS SECTIONS

SHEET 12 OF 12