DESIGN STUDY ONLY

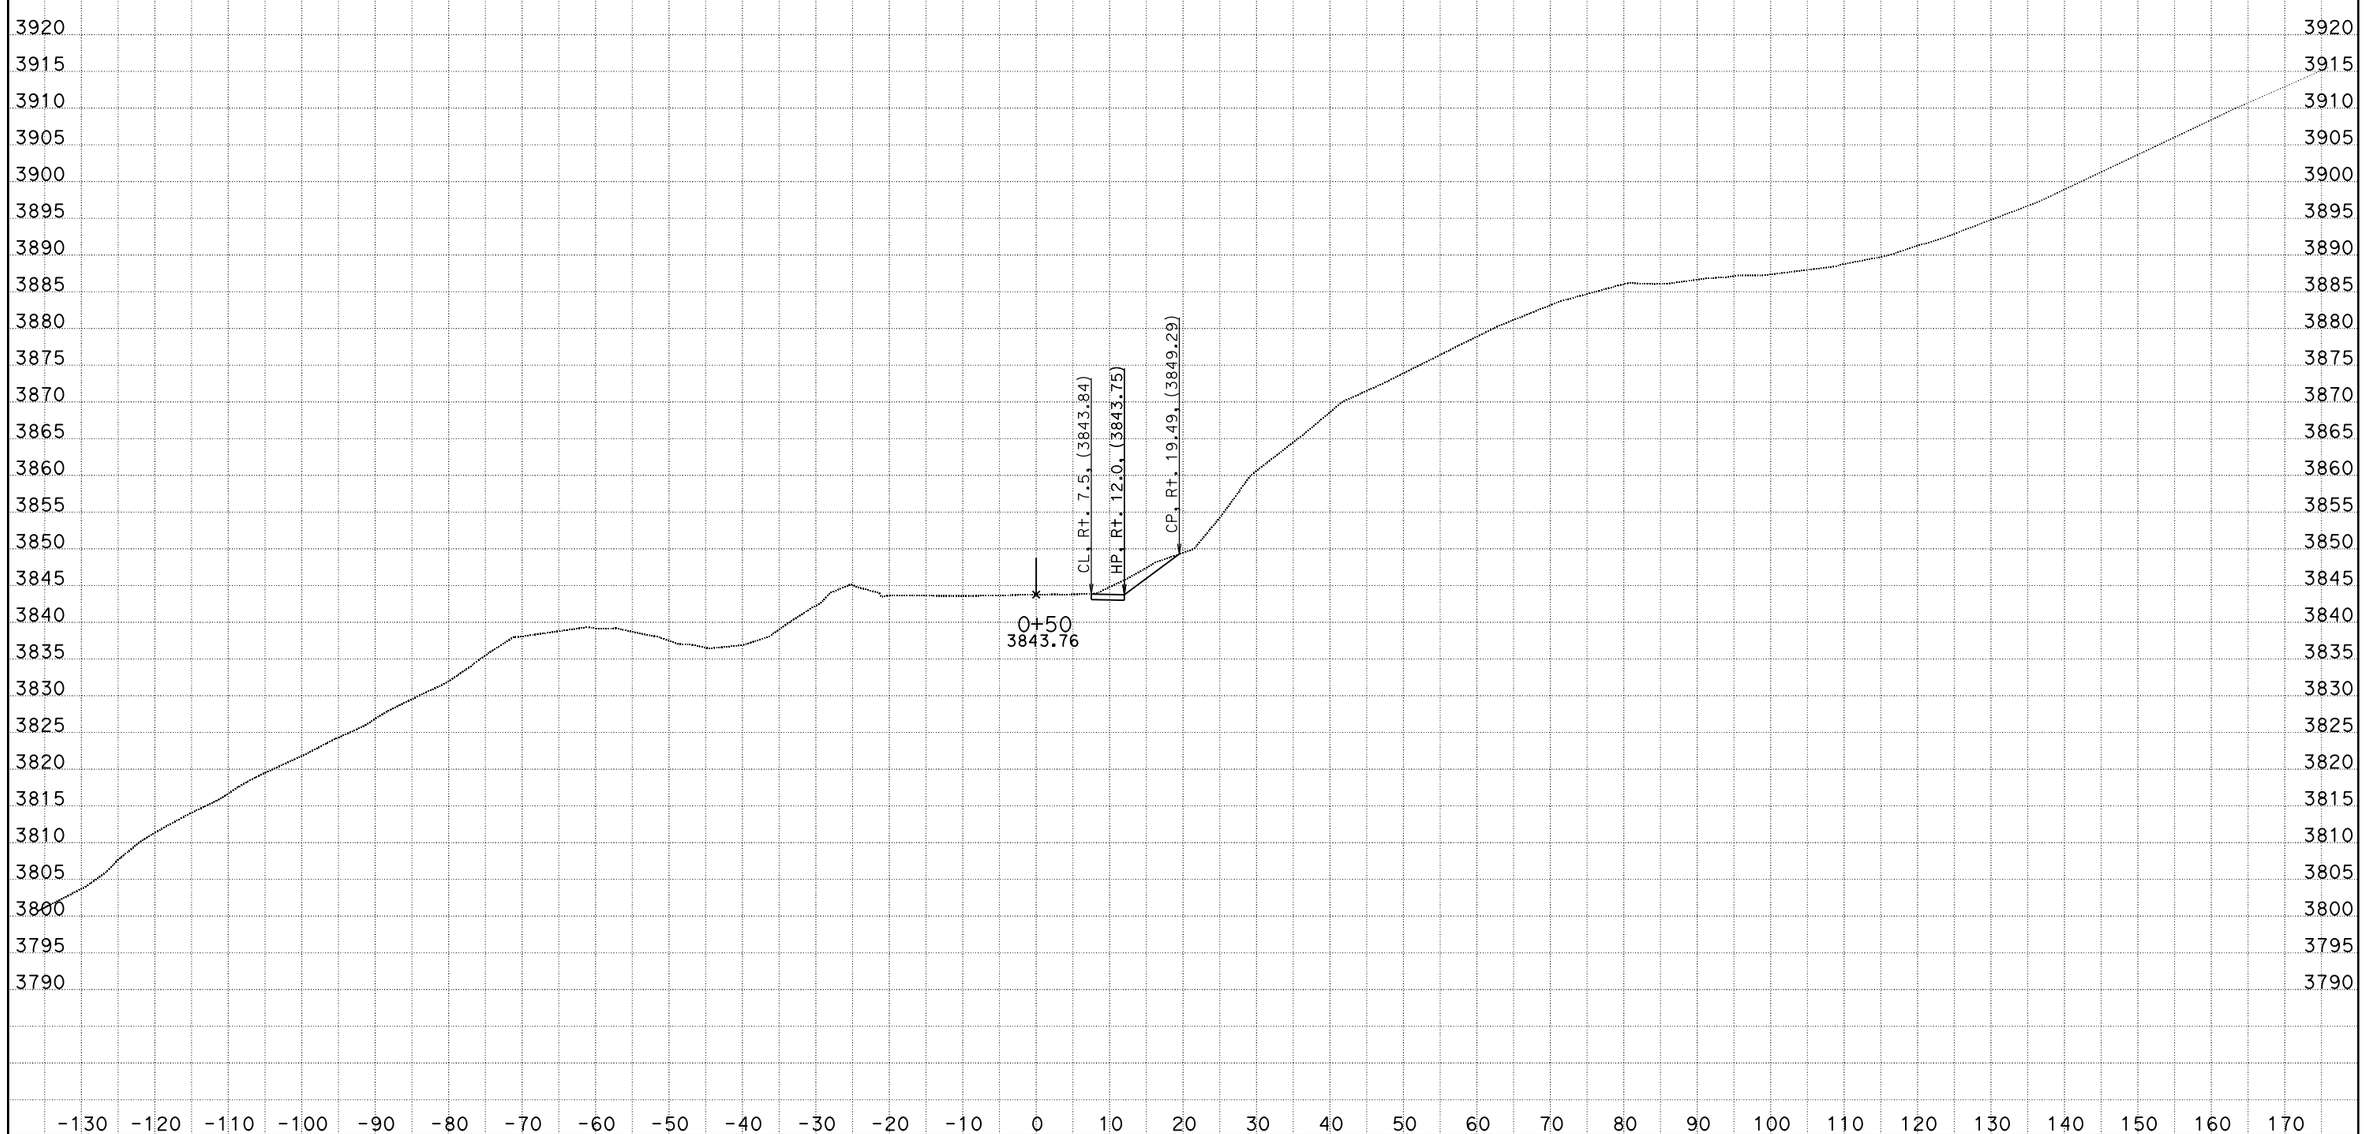

DATE: 7/16/2015

KC Project: 1110 File: D:o0\XSECTION\Detour C\detout.ear

SCALE: 1" = 10' Horiz.
1" = 10' Vert.

All Dimensions are US Survey Feet

DET1
CROSS SECTIONS

SHEET 1 OF 70

DESIGN STUDY ONLY

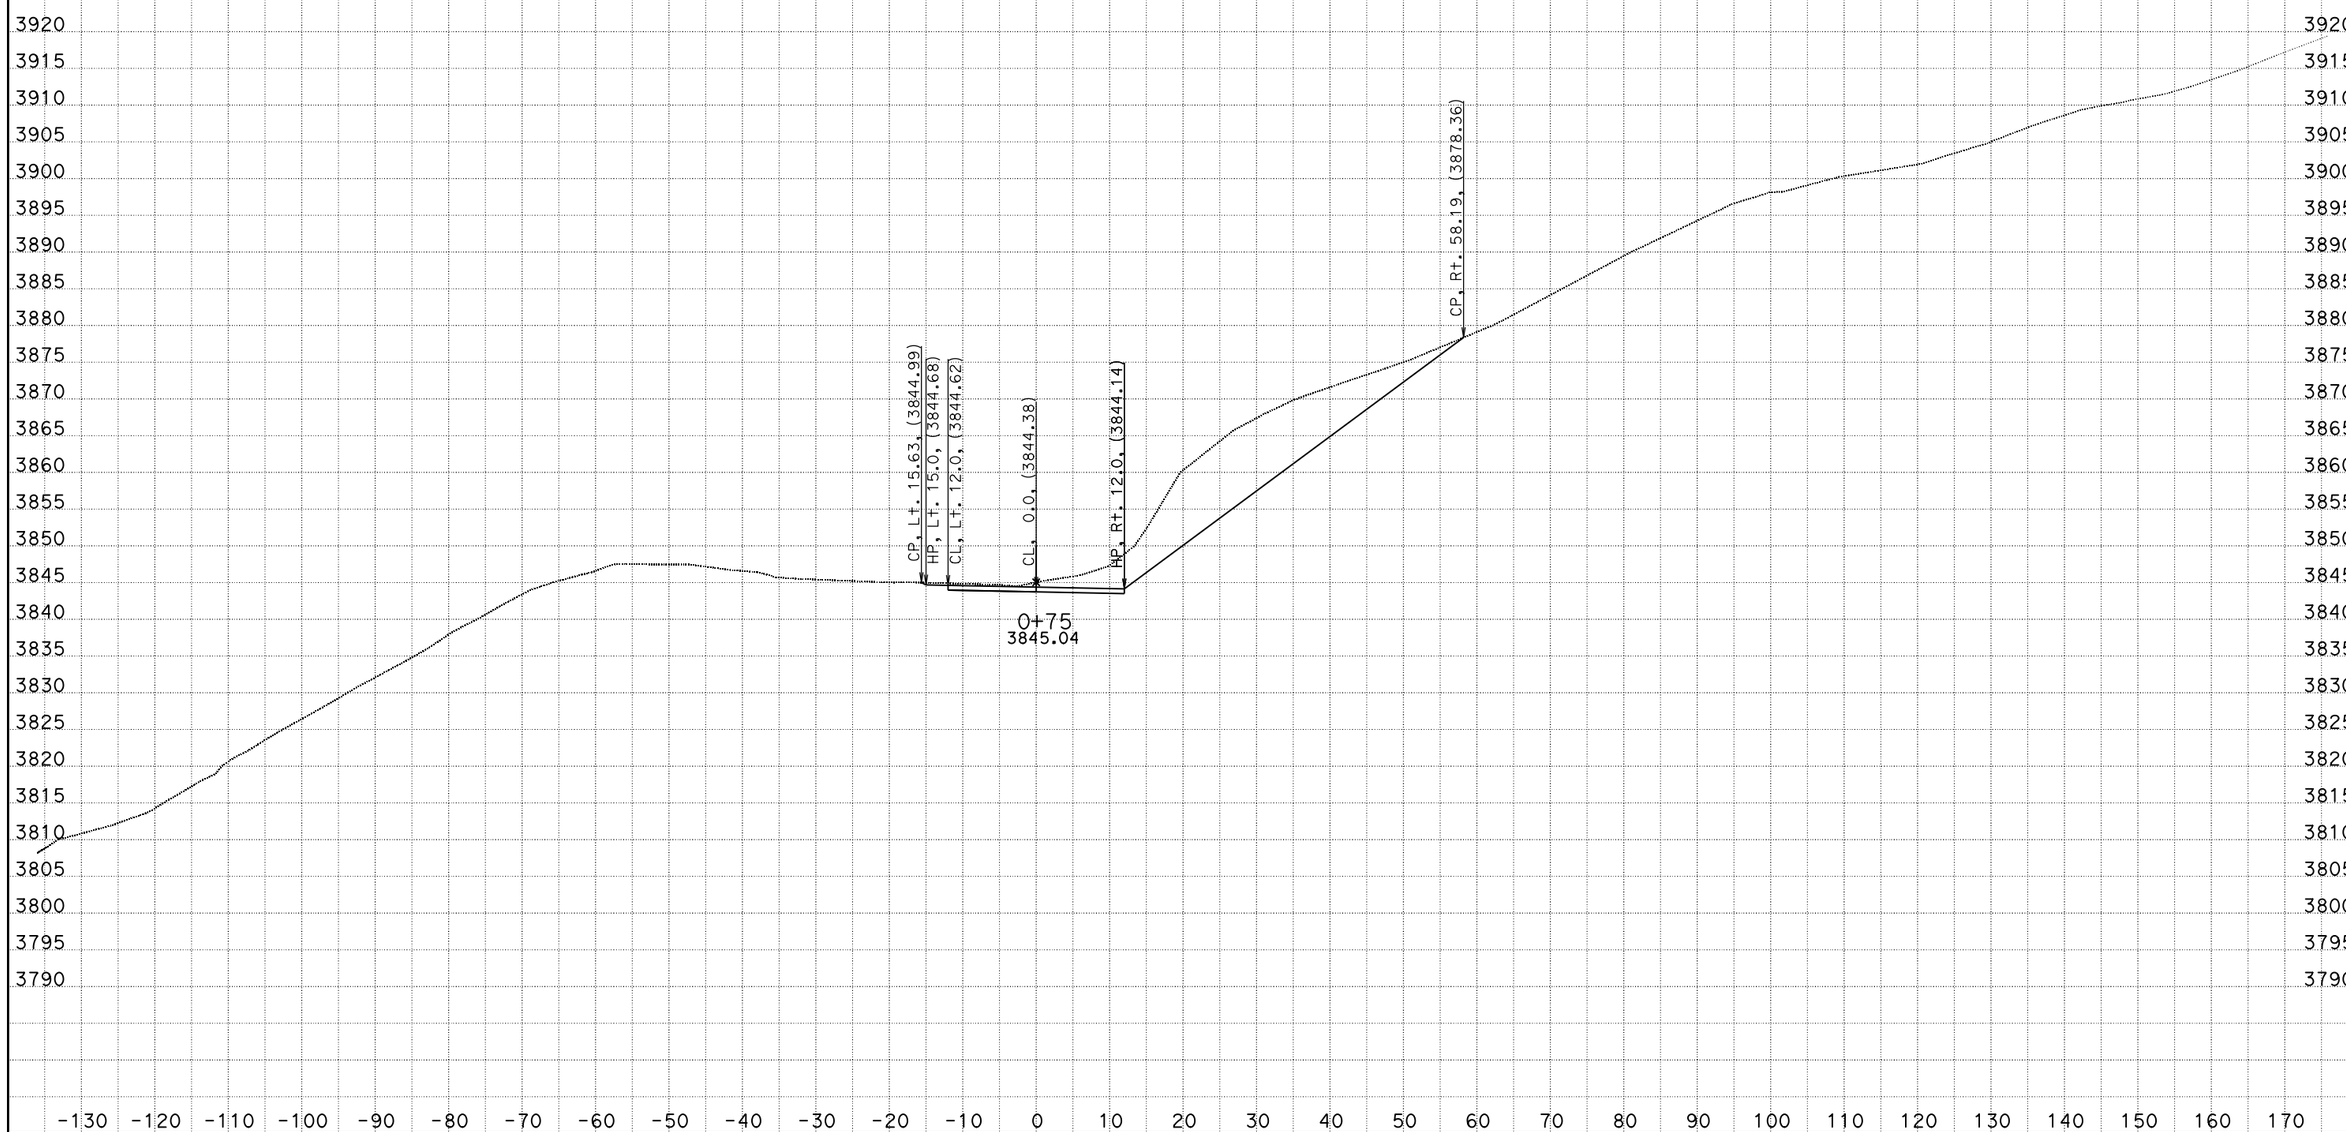

DATE: 7/16/2015

KC Project: 1110 File: D:o0\XSECTION\Detour C\detout.ear

SCALE: 1" = 10' Horiz.
1" = 10' Vert.

All Dimensions are US Survey Feet

DET1
CROSS SECTIONS

SHEET 2 OF 70

DESIGN STUDY ONLY

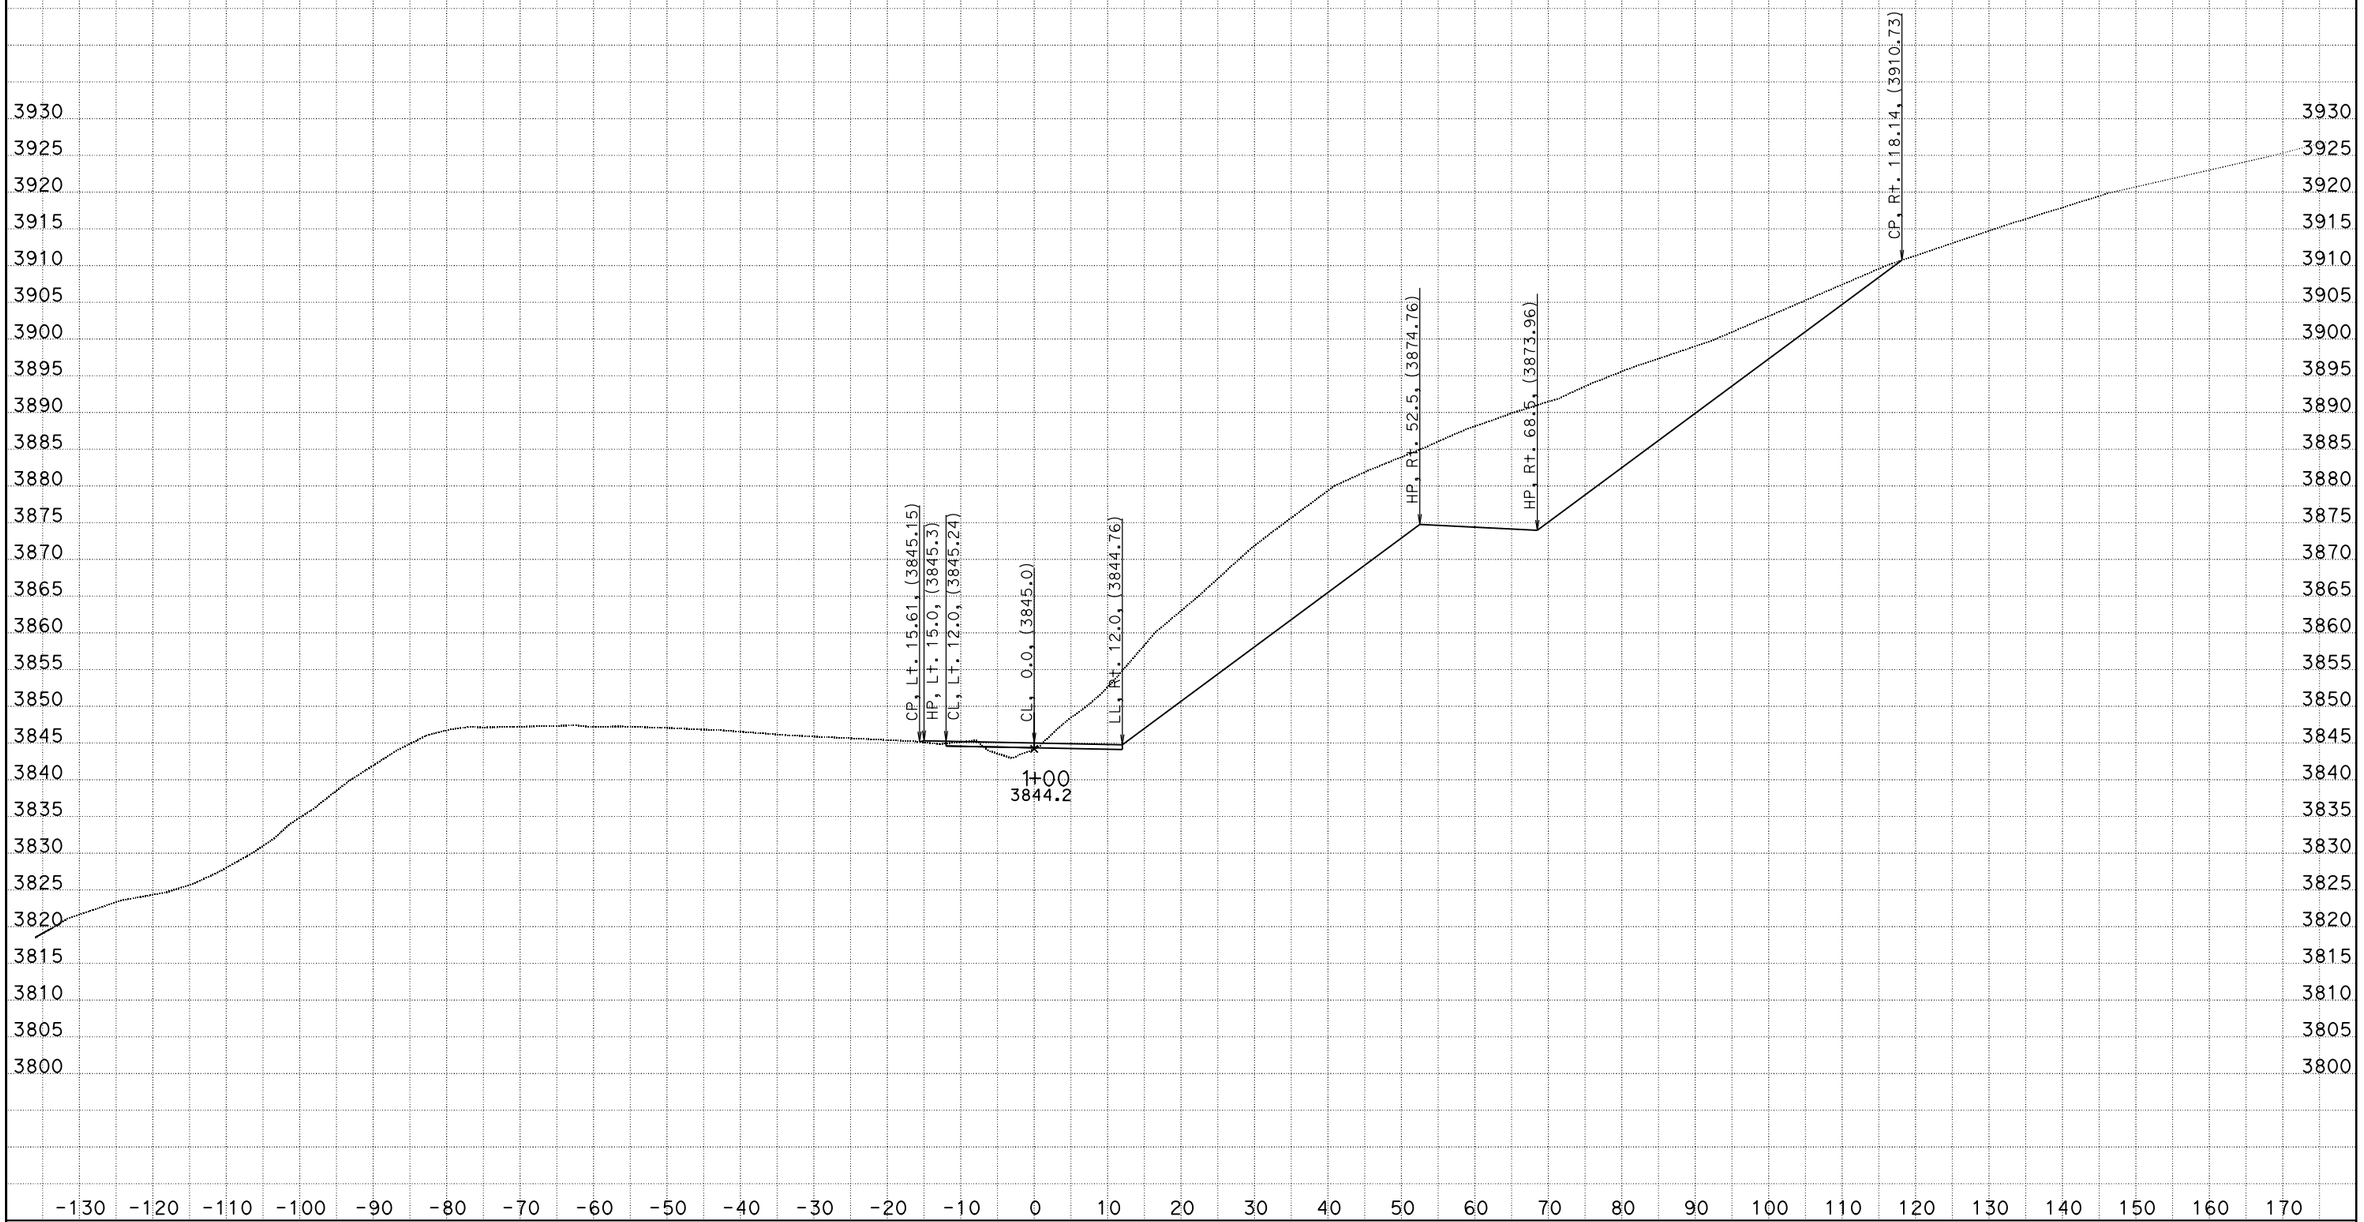

DATE: 7/16/2015

KC Project: 1110 File: D:o0\XSECTION\Detour C\detout.ear

SCALE: 1" = 10' Horiz.
1" = 10' Vert.

All Dimensions are US Survey Feet

DET1
CROSS SECTIONS

SHEET 3 OF 70

DESIGN STUDY ONLY

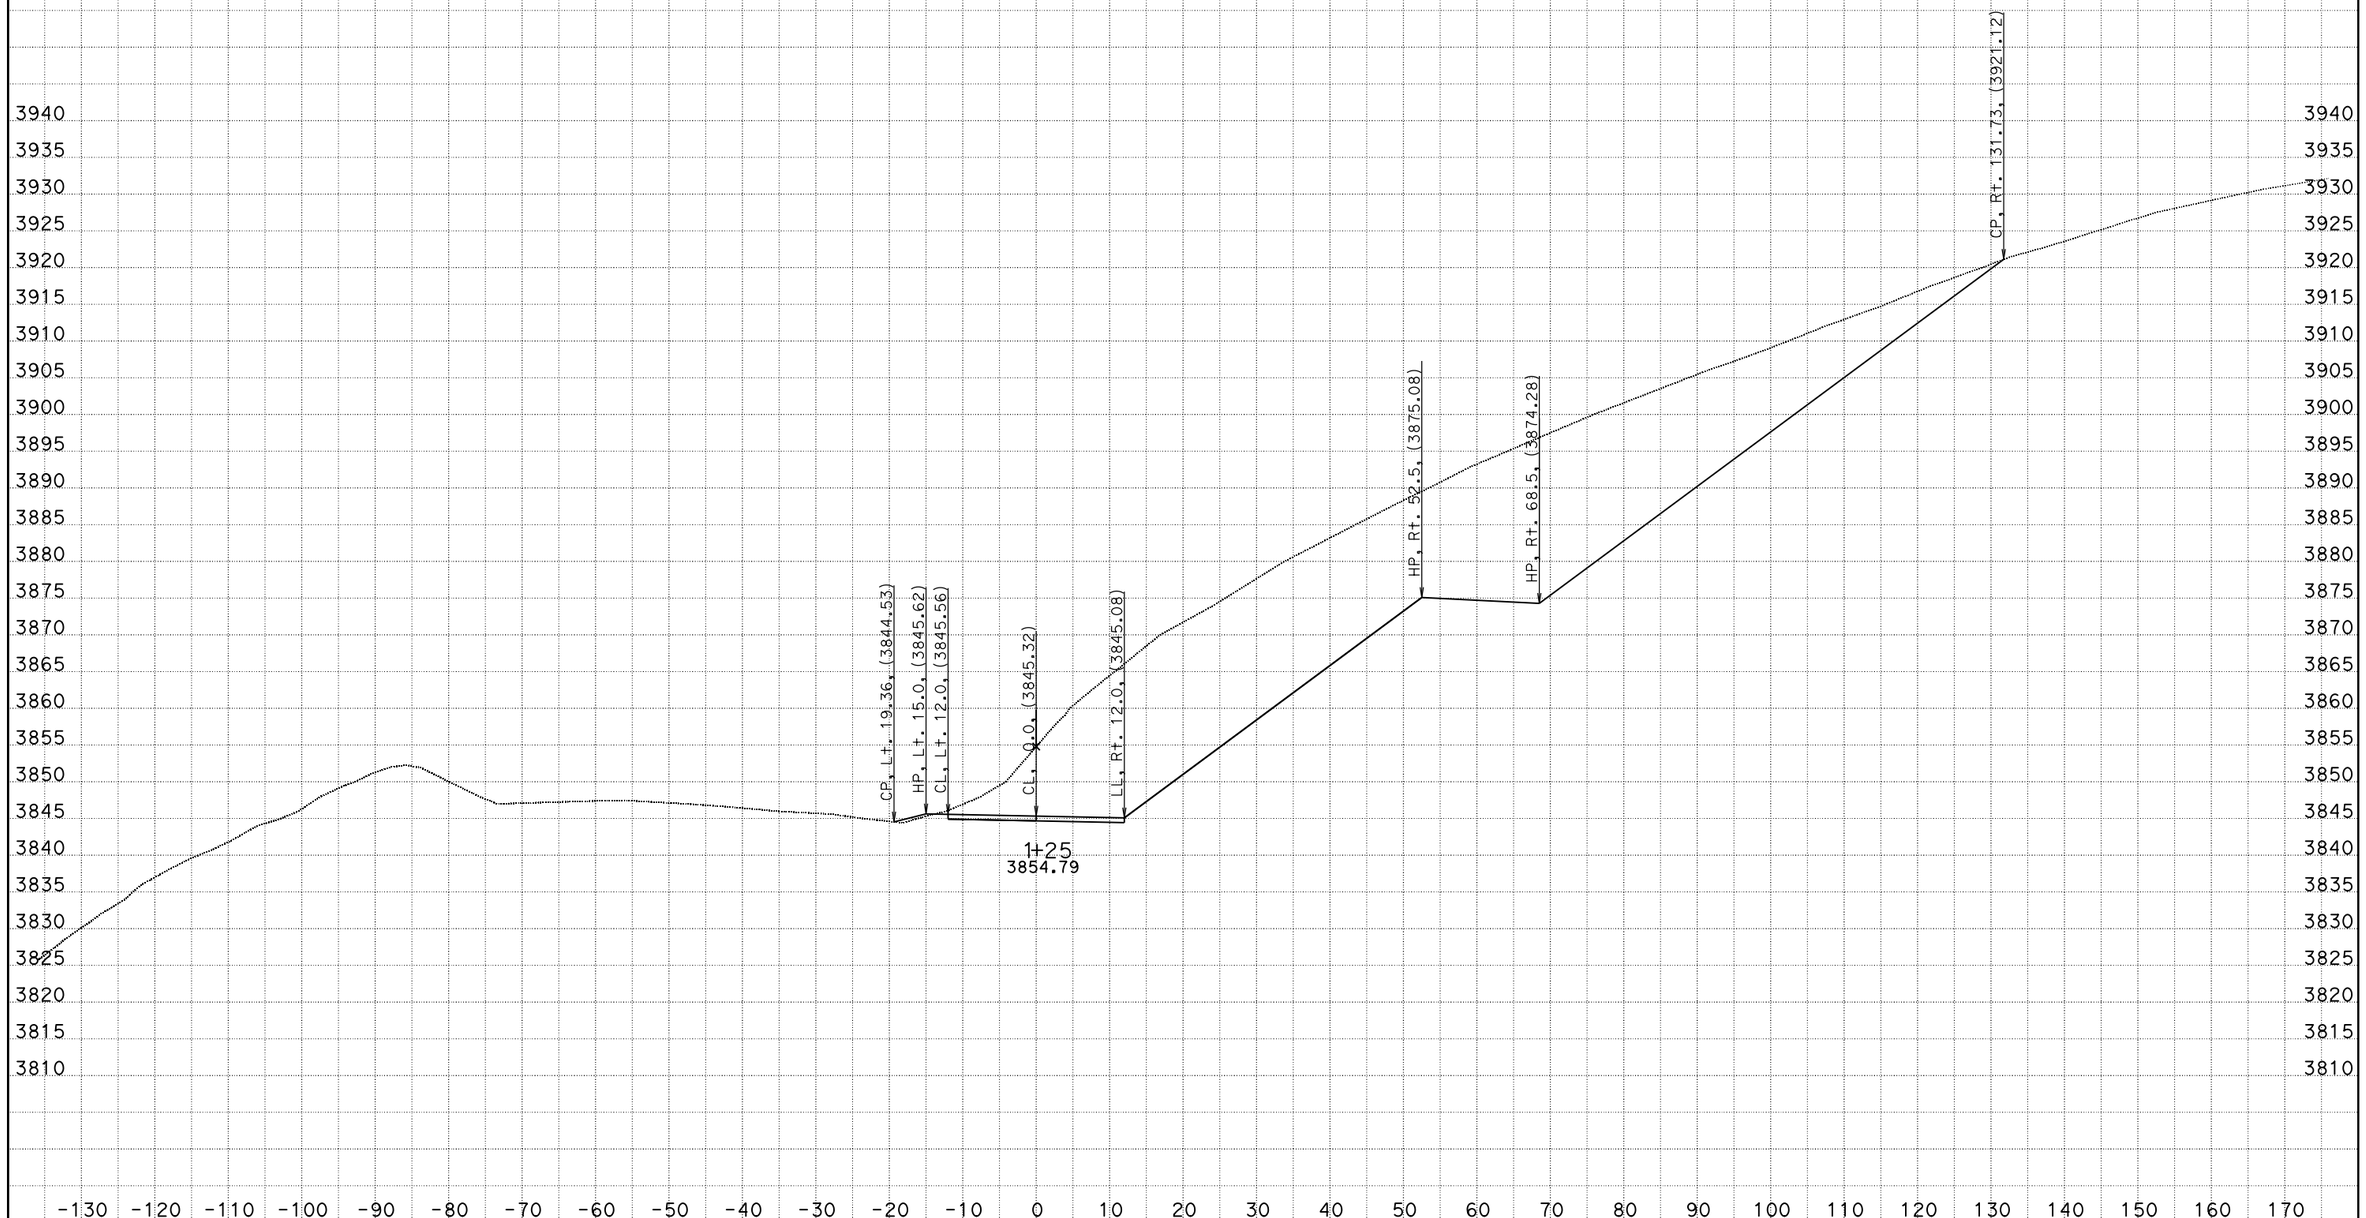

DATE: 7/16/2015

KC Project: 1110 File: D:o0\XSECTION\Detour C\detout.ear

SCALE: 1" = 10' Horiz.
1" = 10' Vert.

All Dimensions are US Survey Feet

DET1
CROSS SECTIONS

SHEET 4 OF 70

DESIGN STUDY ONLY

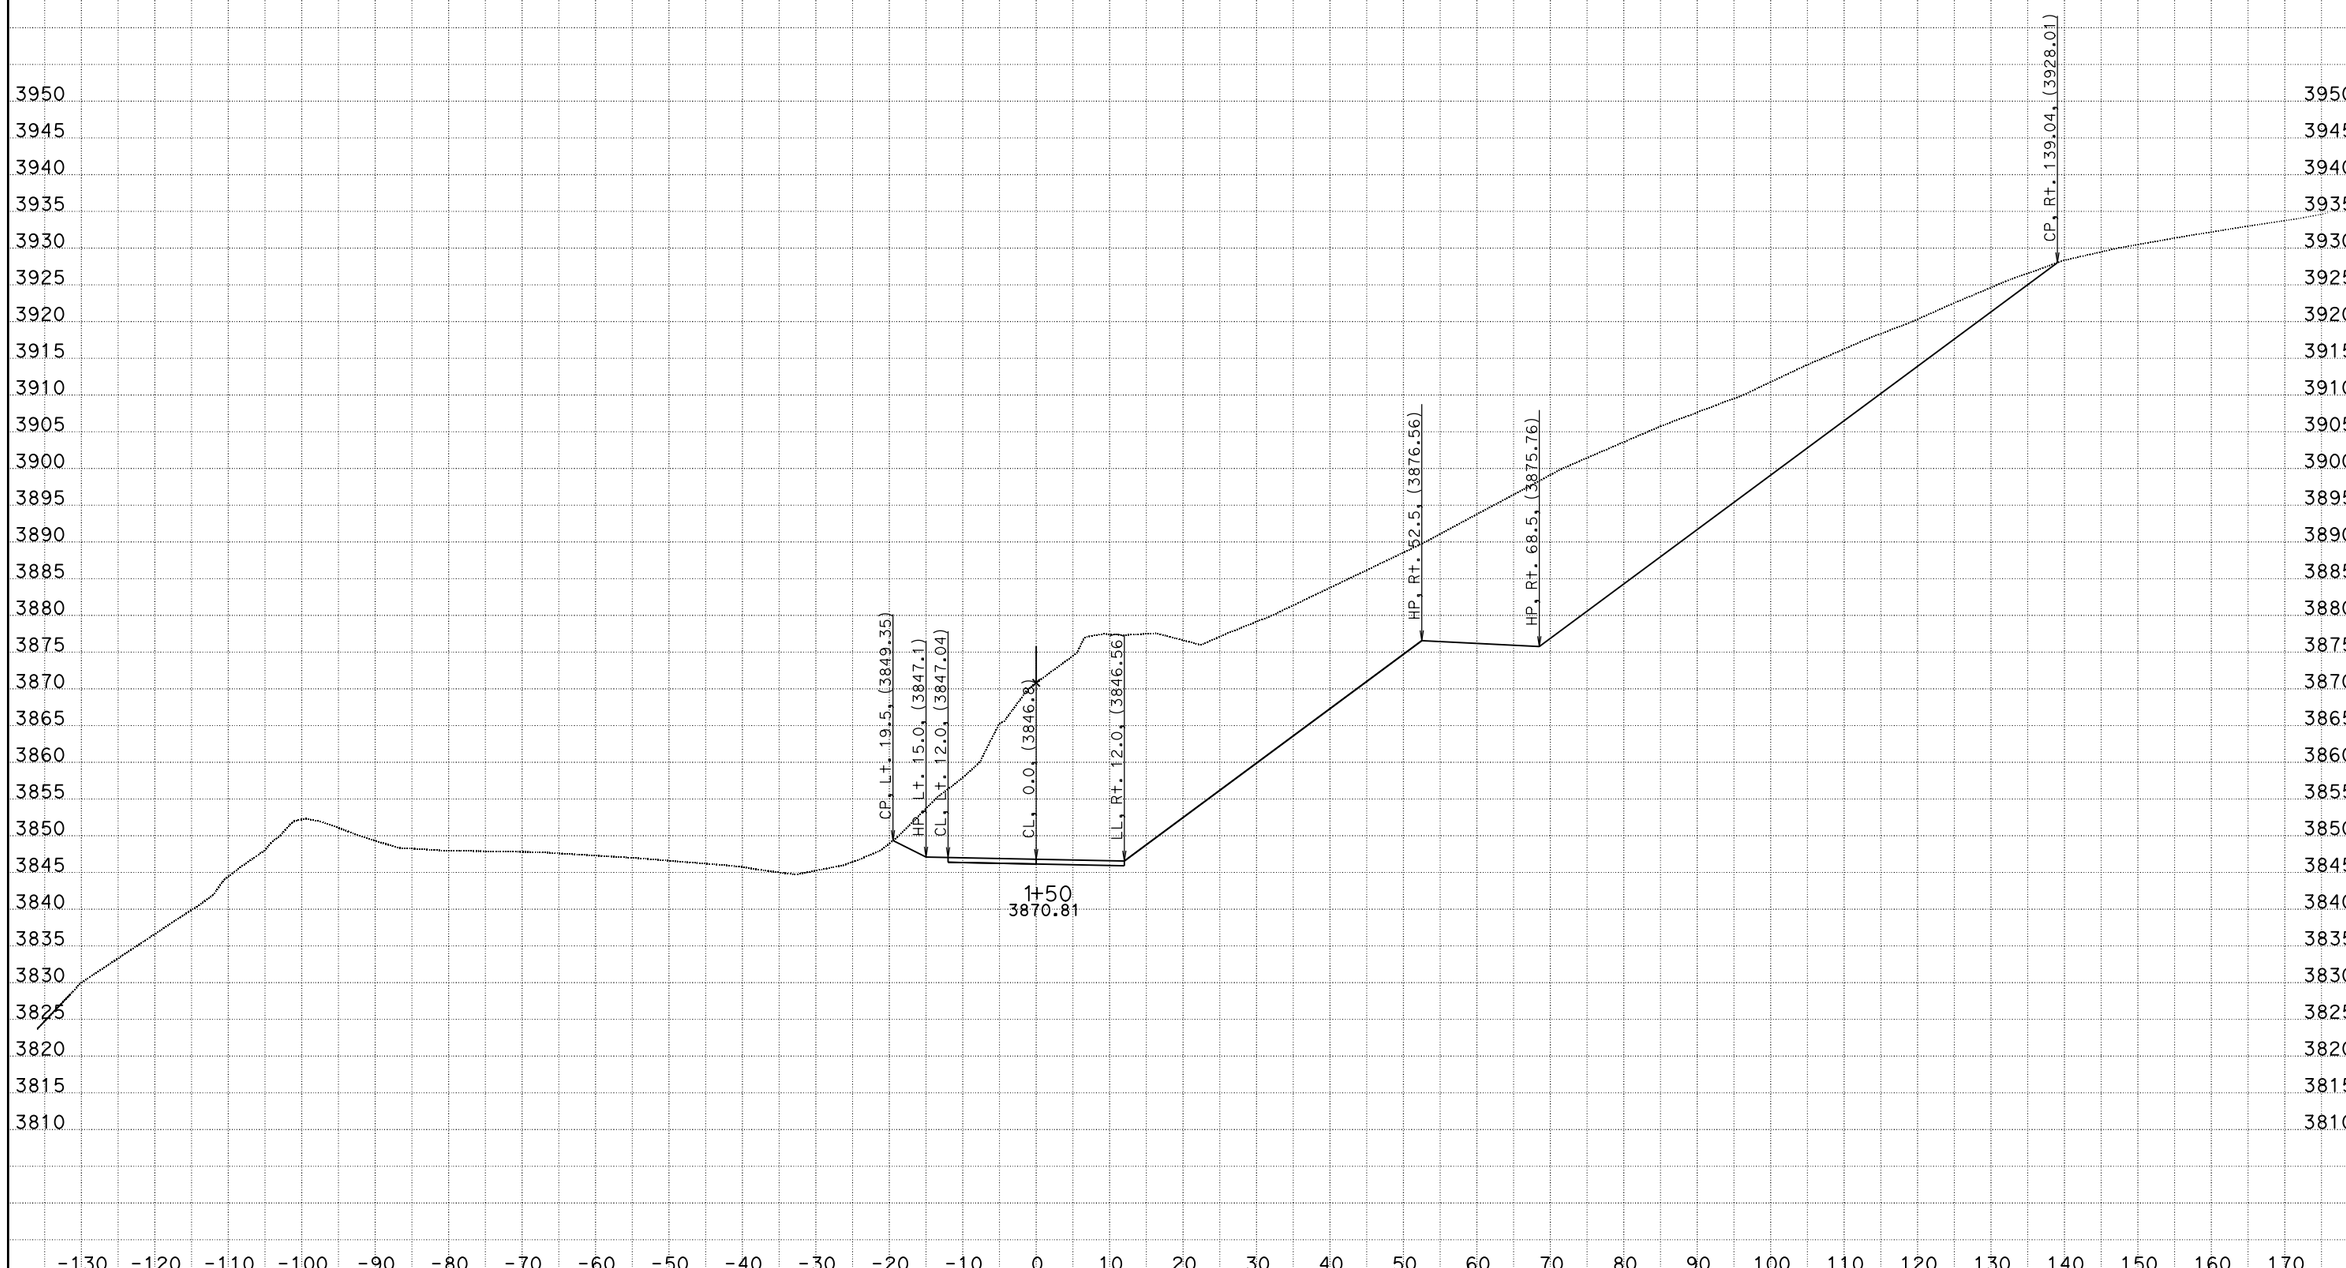

DATE: 7/16/2015

KC Project: 1110 File: D:o0\XSECTION\Detour C\detout.ear

SCALE: 1" = 10' Horiz.
1" = 10' Vert.

All Dimensions are US Survey Feet

DET1
CROSS SECTIONS

SHEET 5 OF 70

DESIGN STUDY ONLY

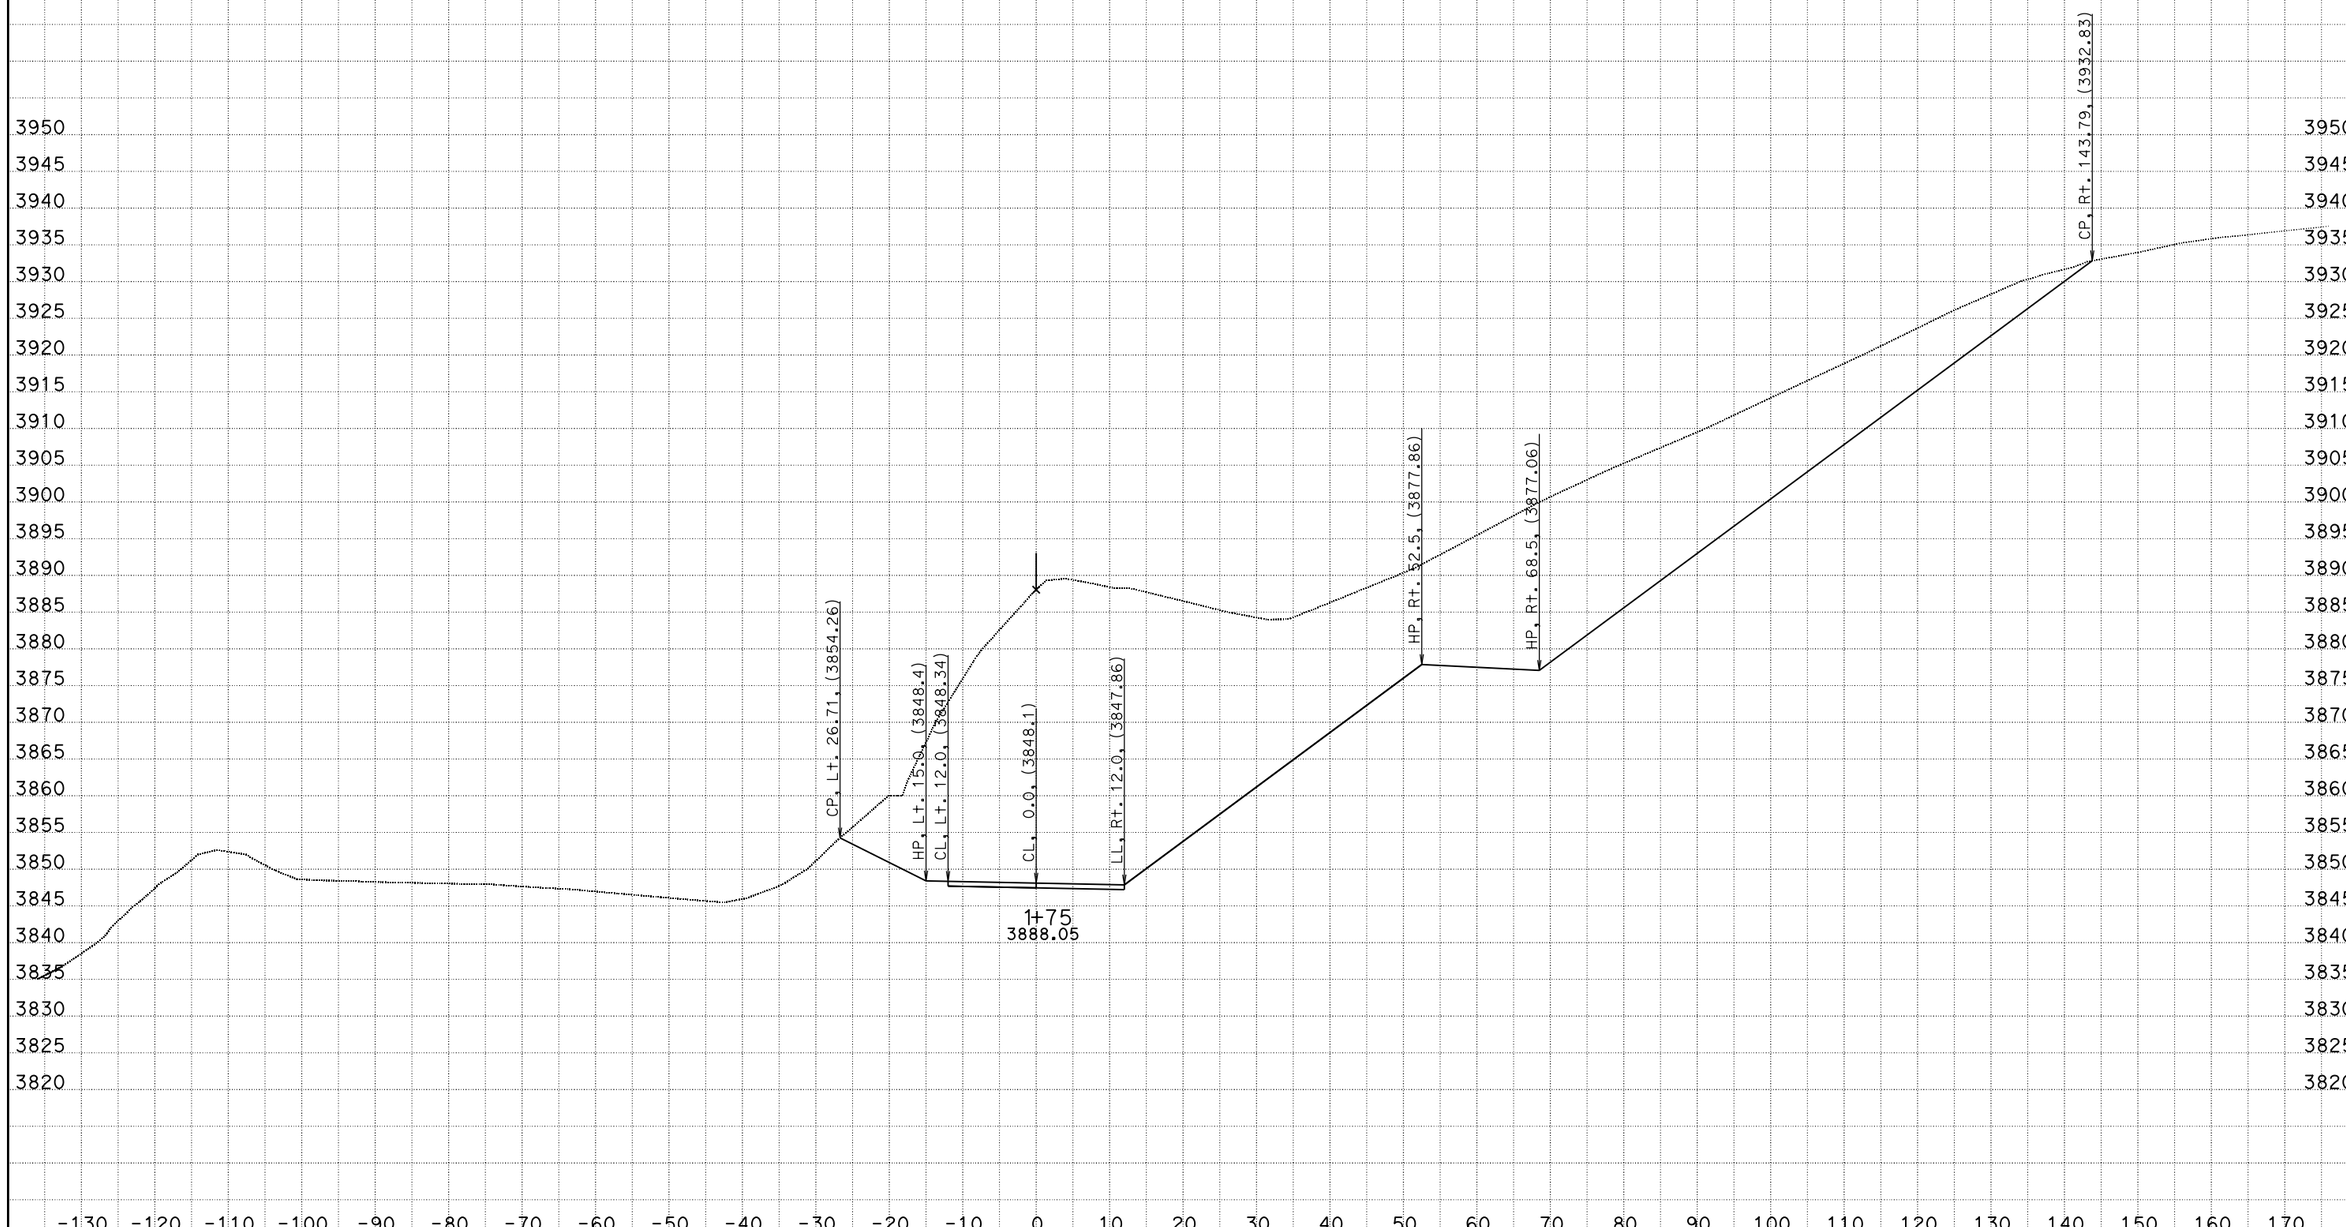

DATE: 7/16/2015

KC Project: 1110 File: D:o0\XSECTION\Detour C\detout.ear

SCALE: 1" = 10' Horiz.
1" = 10' Vert.

All Dimensions are US Survey Feet

DET1
CROSS SECTIONS

DESIGN STUDY ONLY

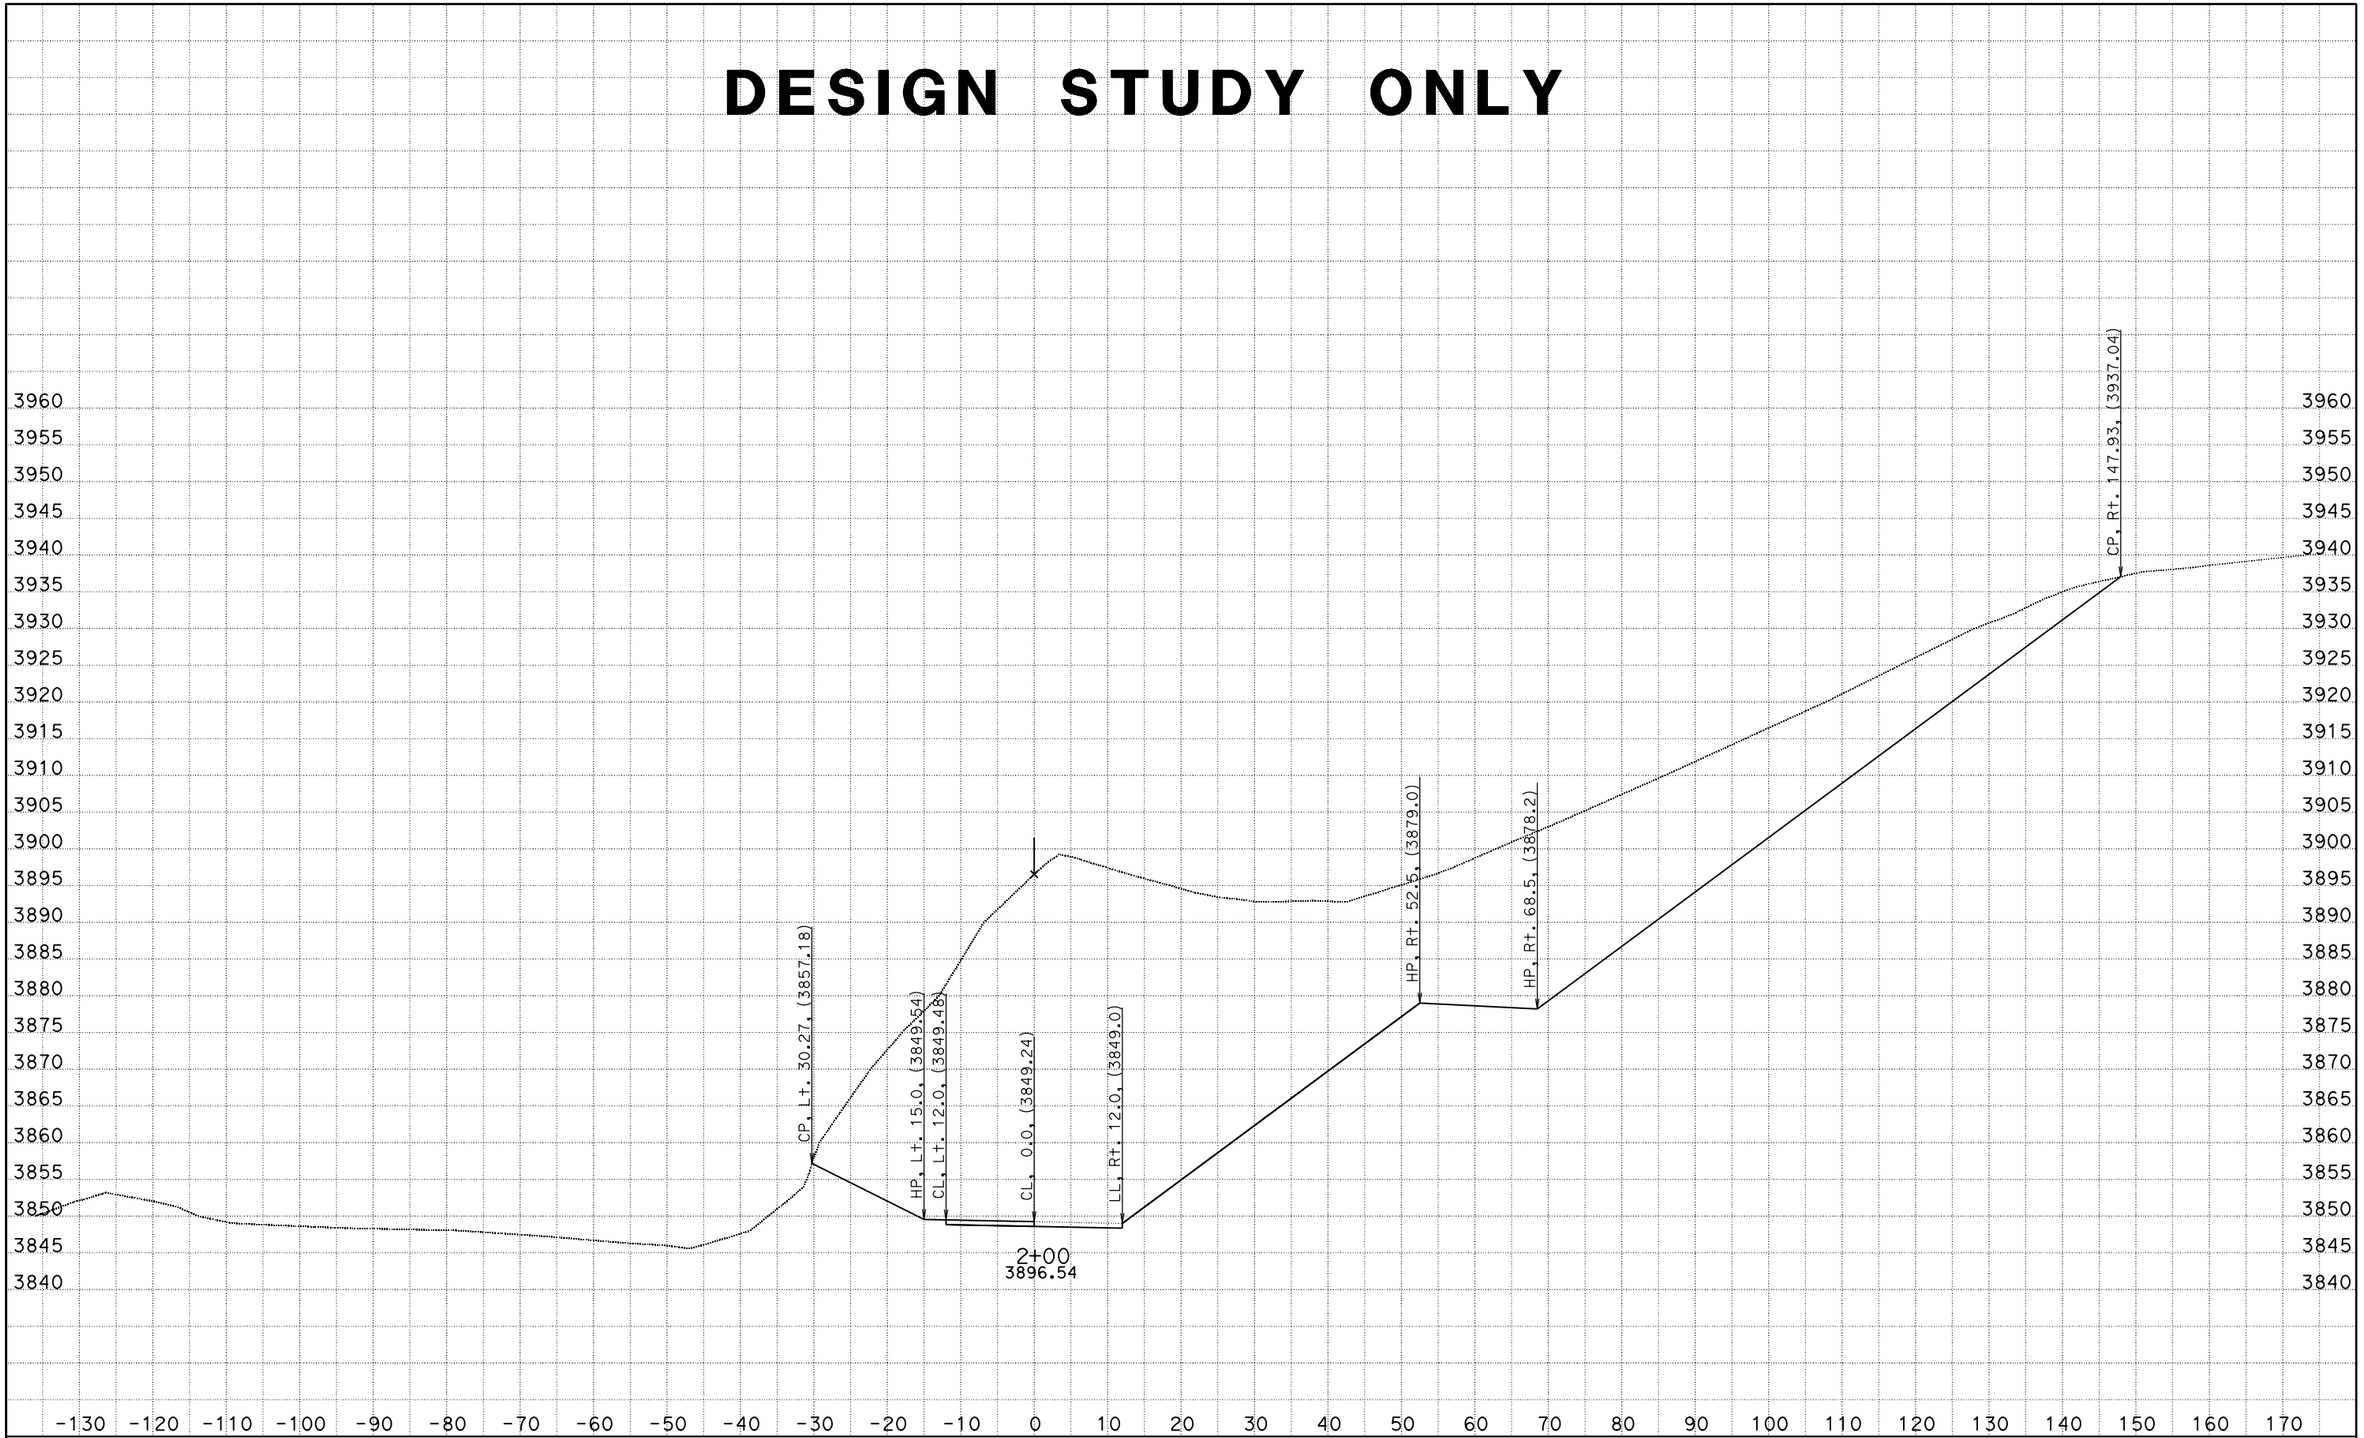

DATE: 7/16/2015

KC Project: 1110 File: D:oO\XSECTION\Detour C\detout.ear

SCALE: 1" = 10' Horiz.
1" = 10' Vert.

All Dimensions are US Survey Feet

DET1
CROSS SECTIONS

SHEET 7 OF 70

DESIGN STUDY ONLY

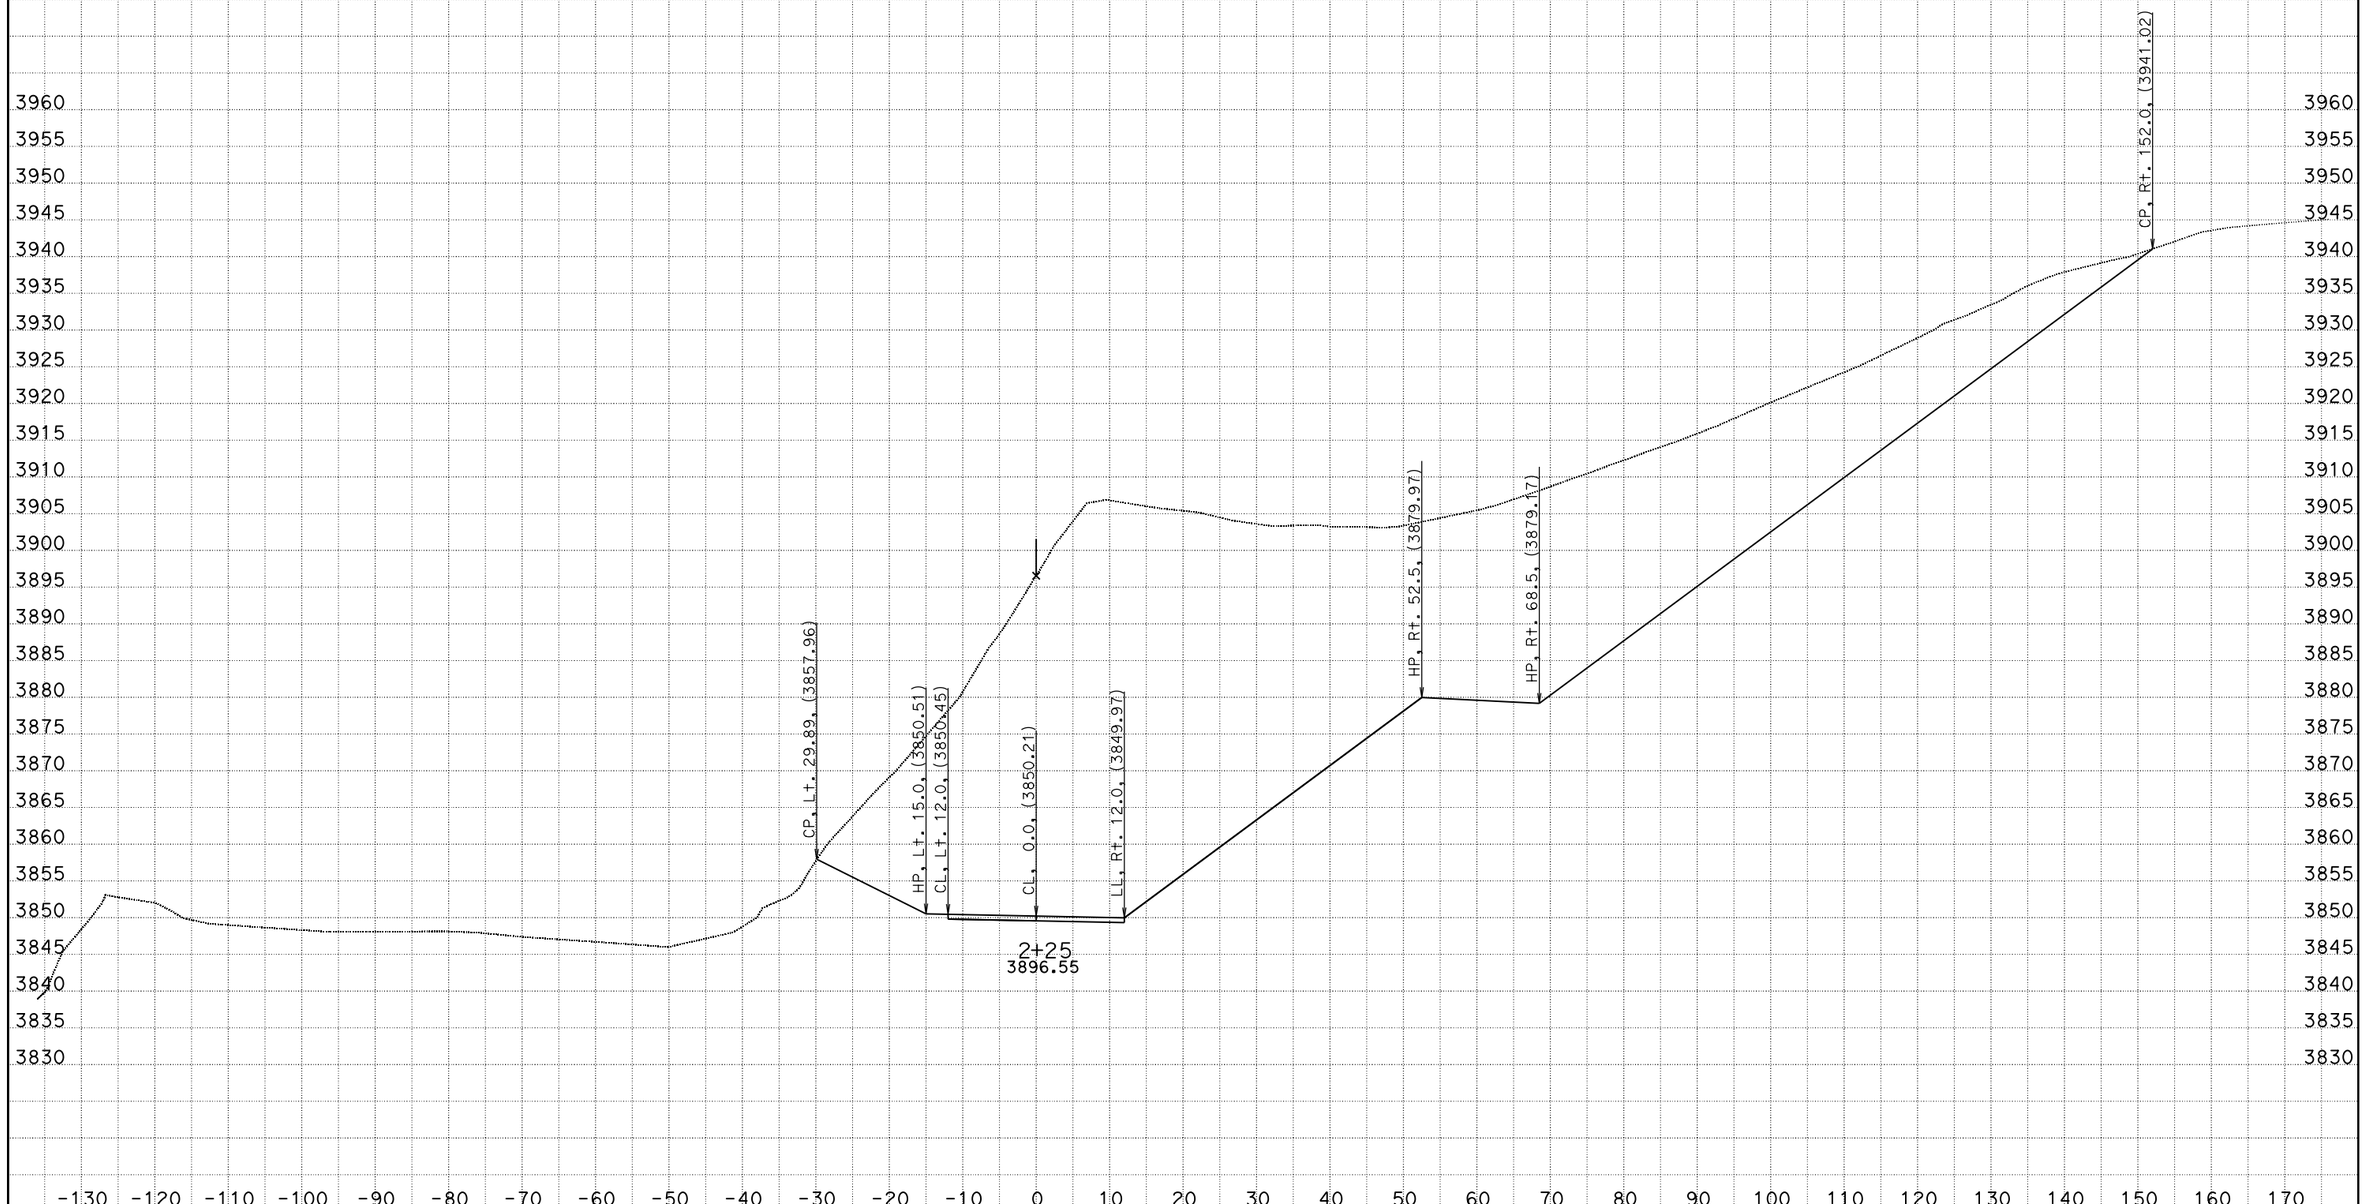

DATE: 7/16/2015

KC Project: 1110 File: D:o0\XSECTION\Detour C\detout.ear

SCALE: 1" = 10' Horiz.
1" = 10' Vert.

All Dimensions are US Survey Feet

DET1
CROSS SECTIONS

SHEET 8 OF 70

DESIGN STUDY ONLY

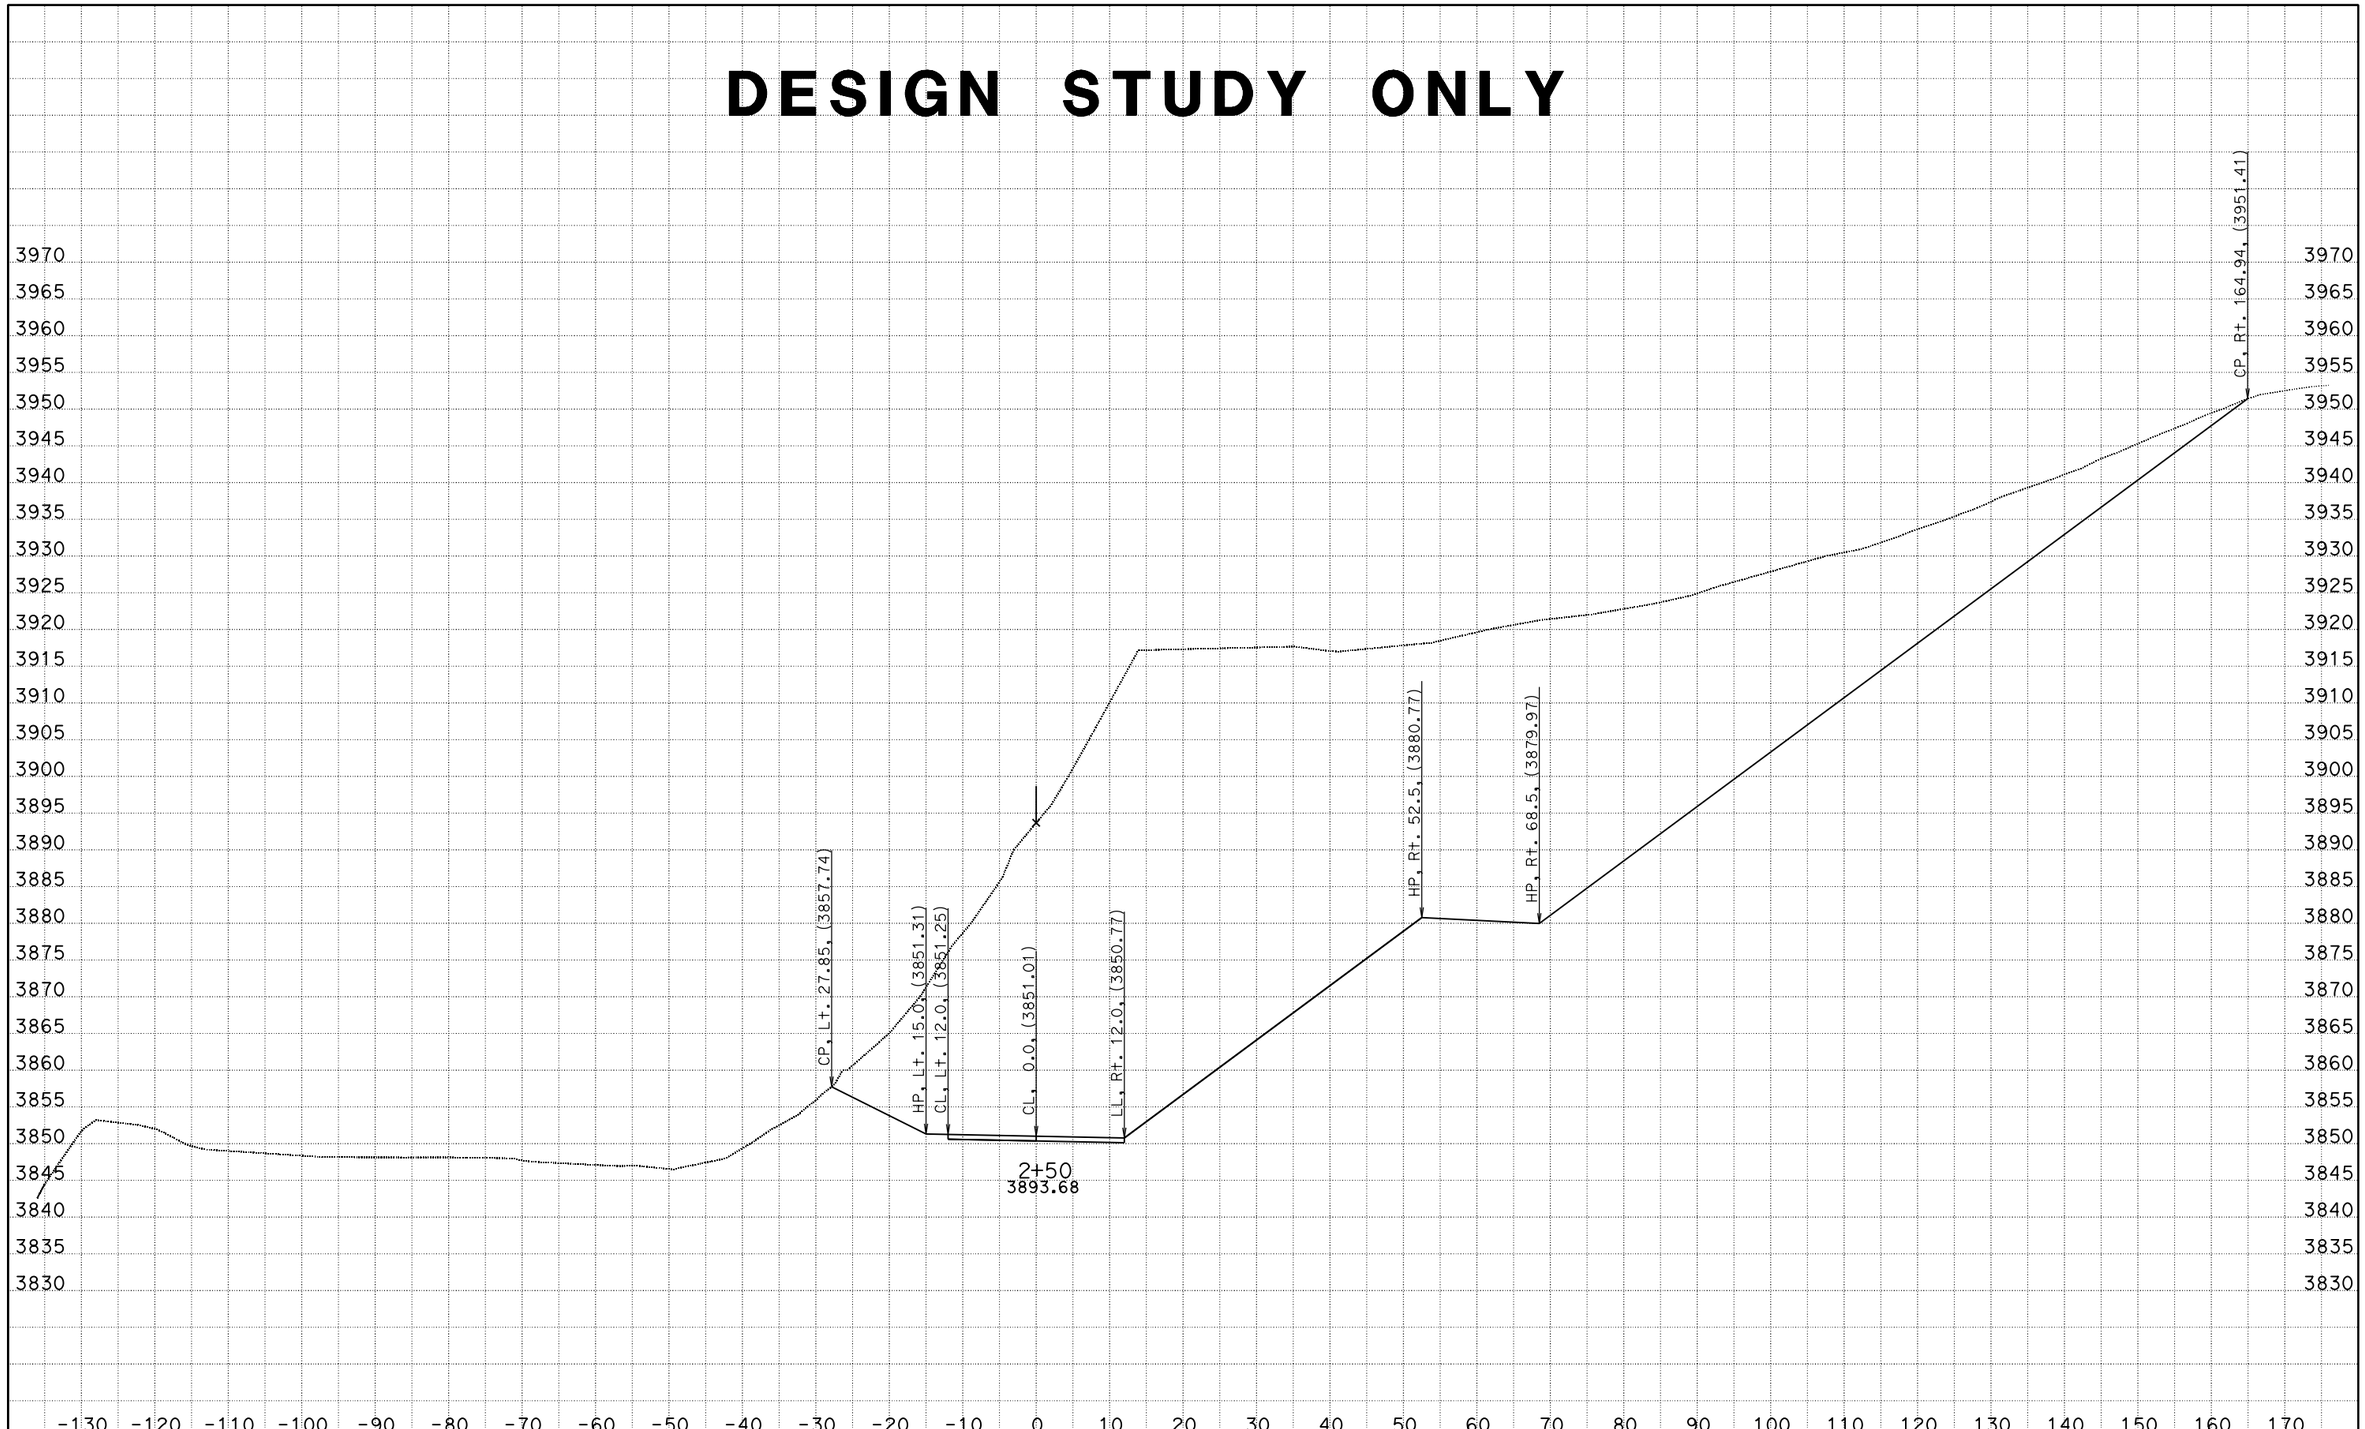

DATE: 7/16/2015

KC Project: 1110 File: D:o0\XSECTION\Detour C\detout.ear

SCALE: 1" = 10' Horiz.
1" = 10' Vert.

All Dimensions are US Survey Feet

DET1
CROSS SECTIONS

SHEET 9 OF 70

DESIGN STUDY ONLY

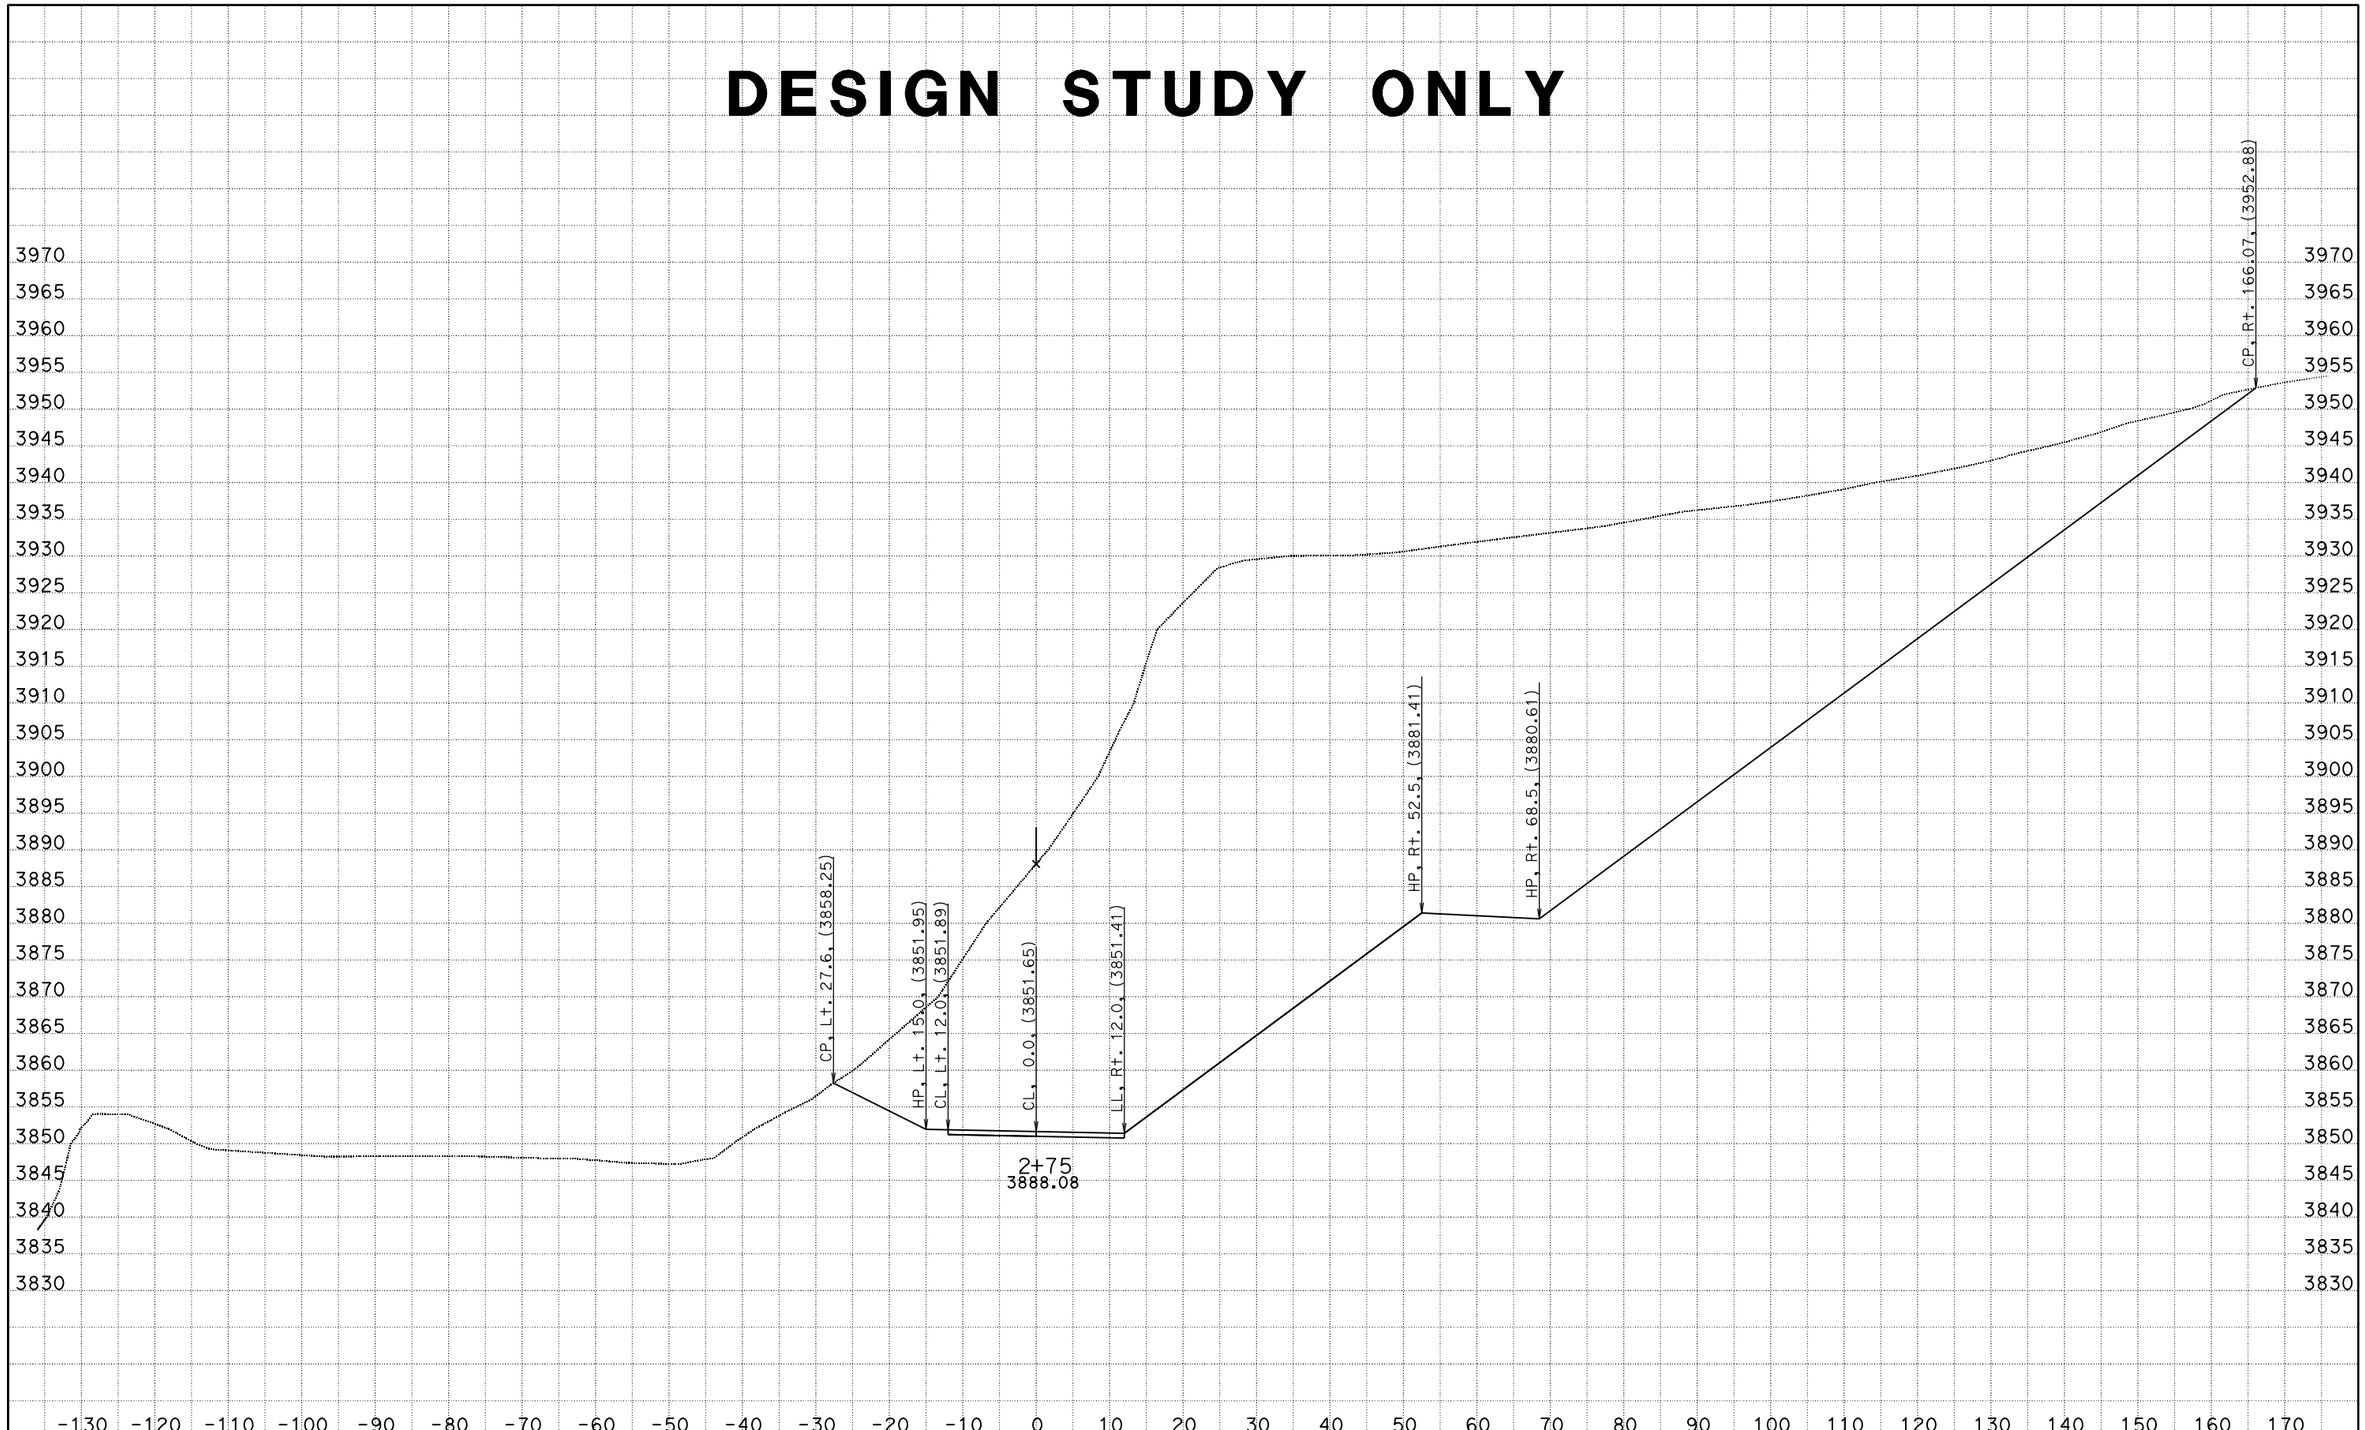

DATE: 7/16/2015

KC Project: 1110 File: D:o0\XSECTION\Detour C\detout.ear

SCALE: 1" = 10' Horiz.
1" = 10' Vert.

All Dimensions are US Survey Feet

DET1

CROSS SECTIONS

SHEET 10 OF 70

DESIGN STUDY ONLY

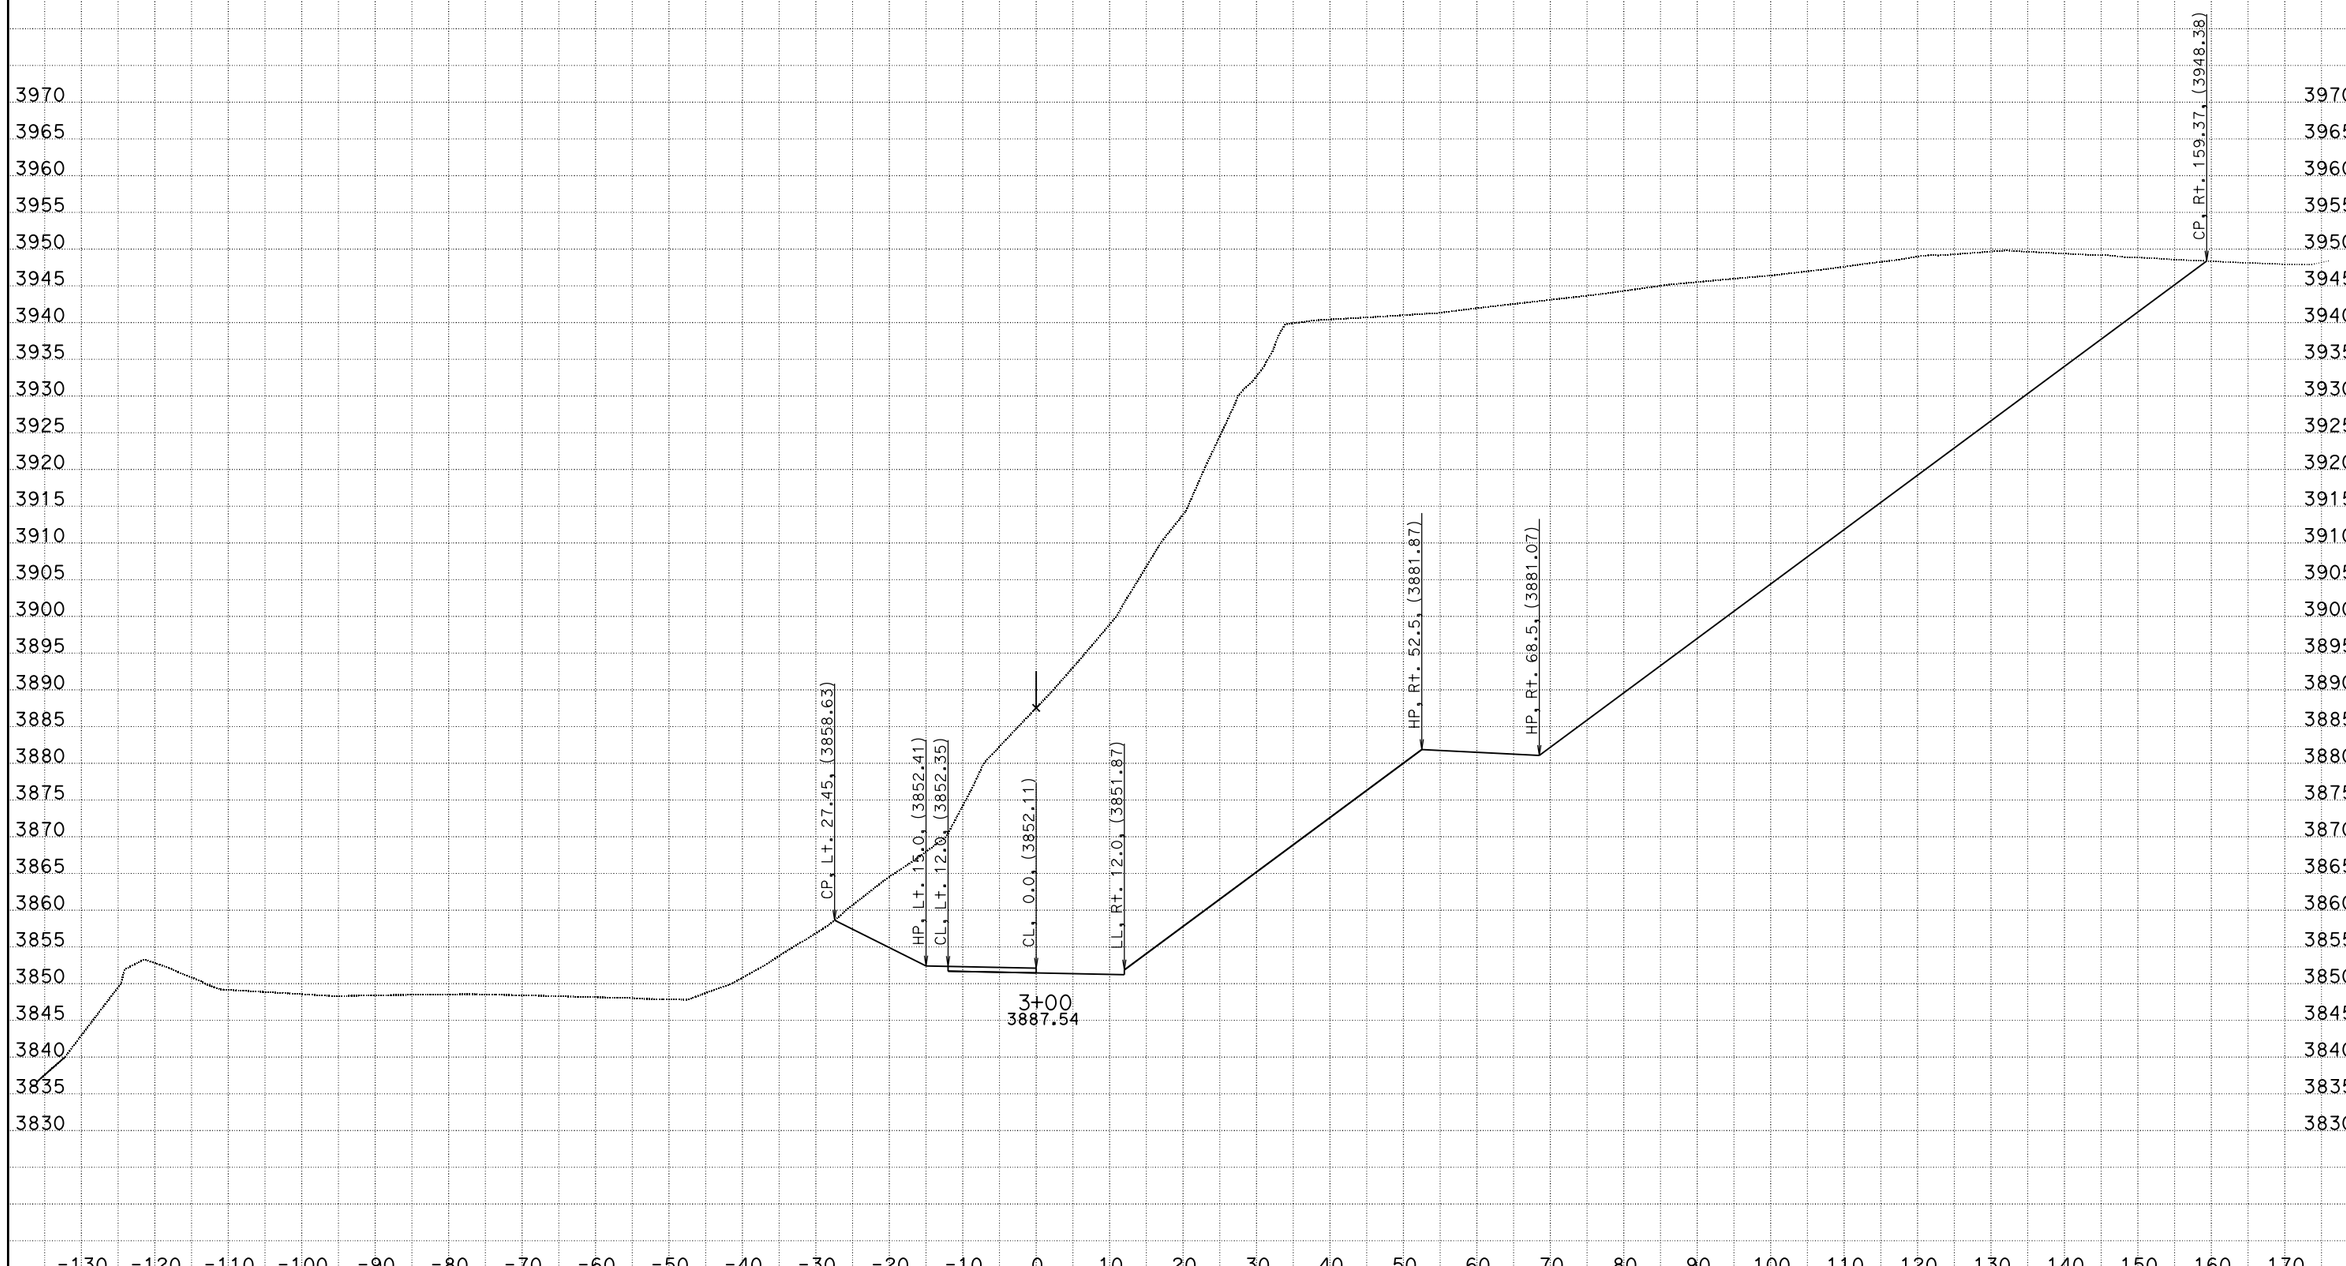

DATE: 7/16/2015

KC Project: 1110 File: D:o0\XSECTION\Detour C\detout.ear

SCALE: 1" = 10' Horiz.
1" = 10' Vert.

All Dimensions are US Survey Feet

DET1

CROSS SECTIONS

SHEET 11 OF 70

DESIGN STUDY ONLY

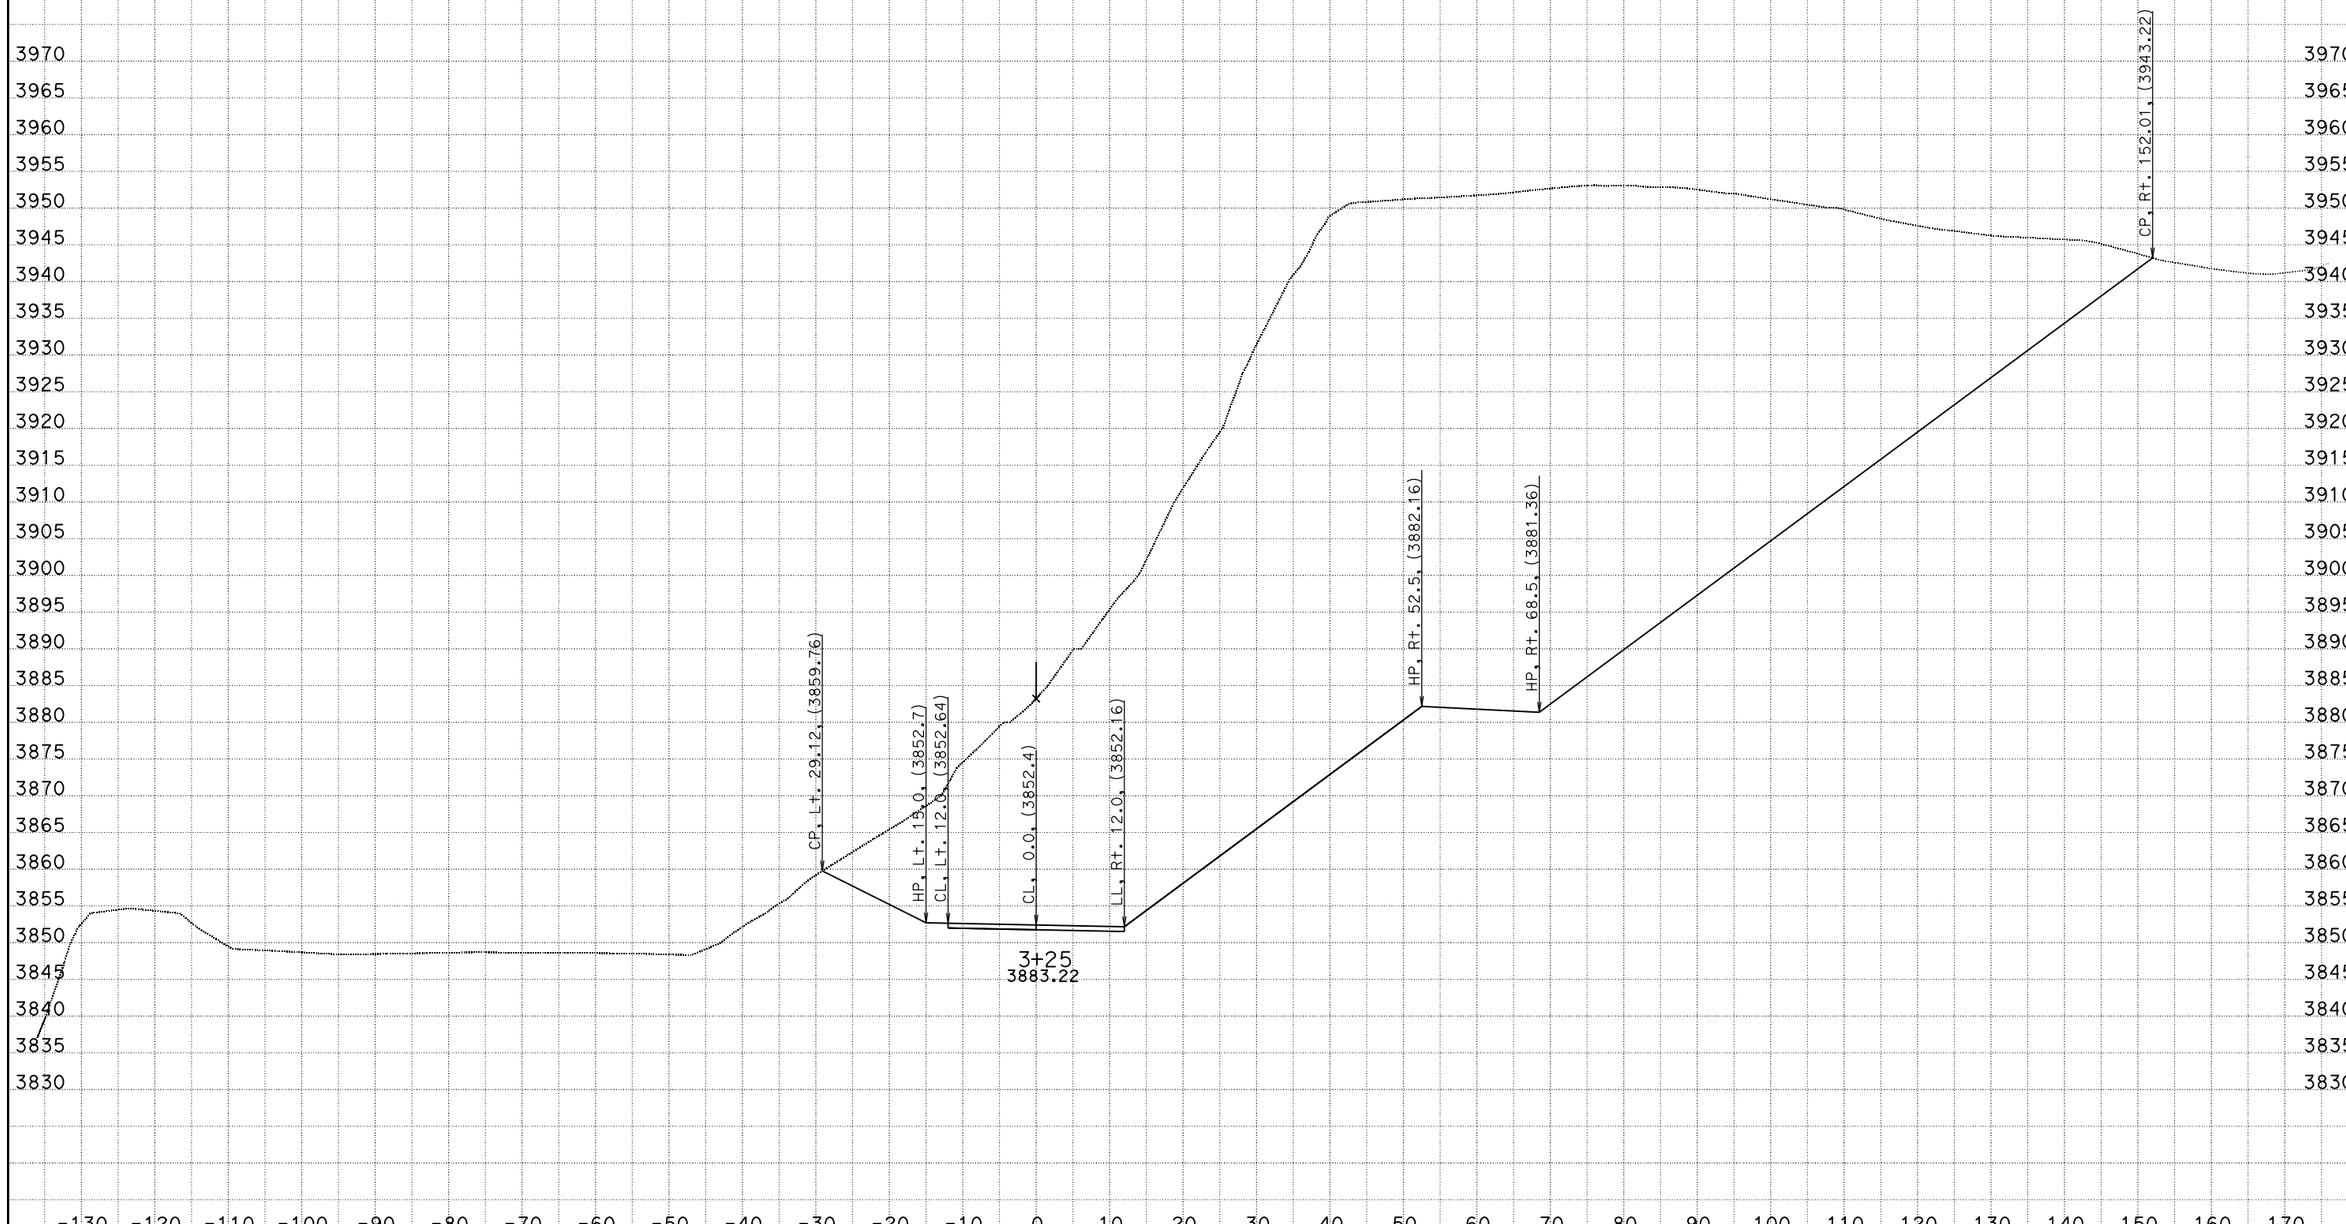

DATE: 7/16/2015

KC Project: 1110 File: D:o0\XSECTION\Detour C\detout.ear

SCALE: 1" = 10' Horiz.
1" = 10' Vert.

All Dimensions are US Survey Feet

DET1
CROSS SECTIONS

SHEET 12 OF 70

DESIGN STUDY ONLY

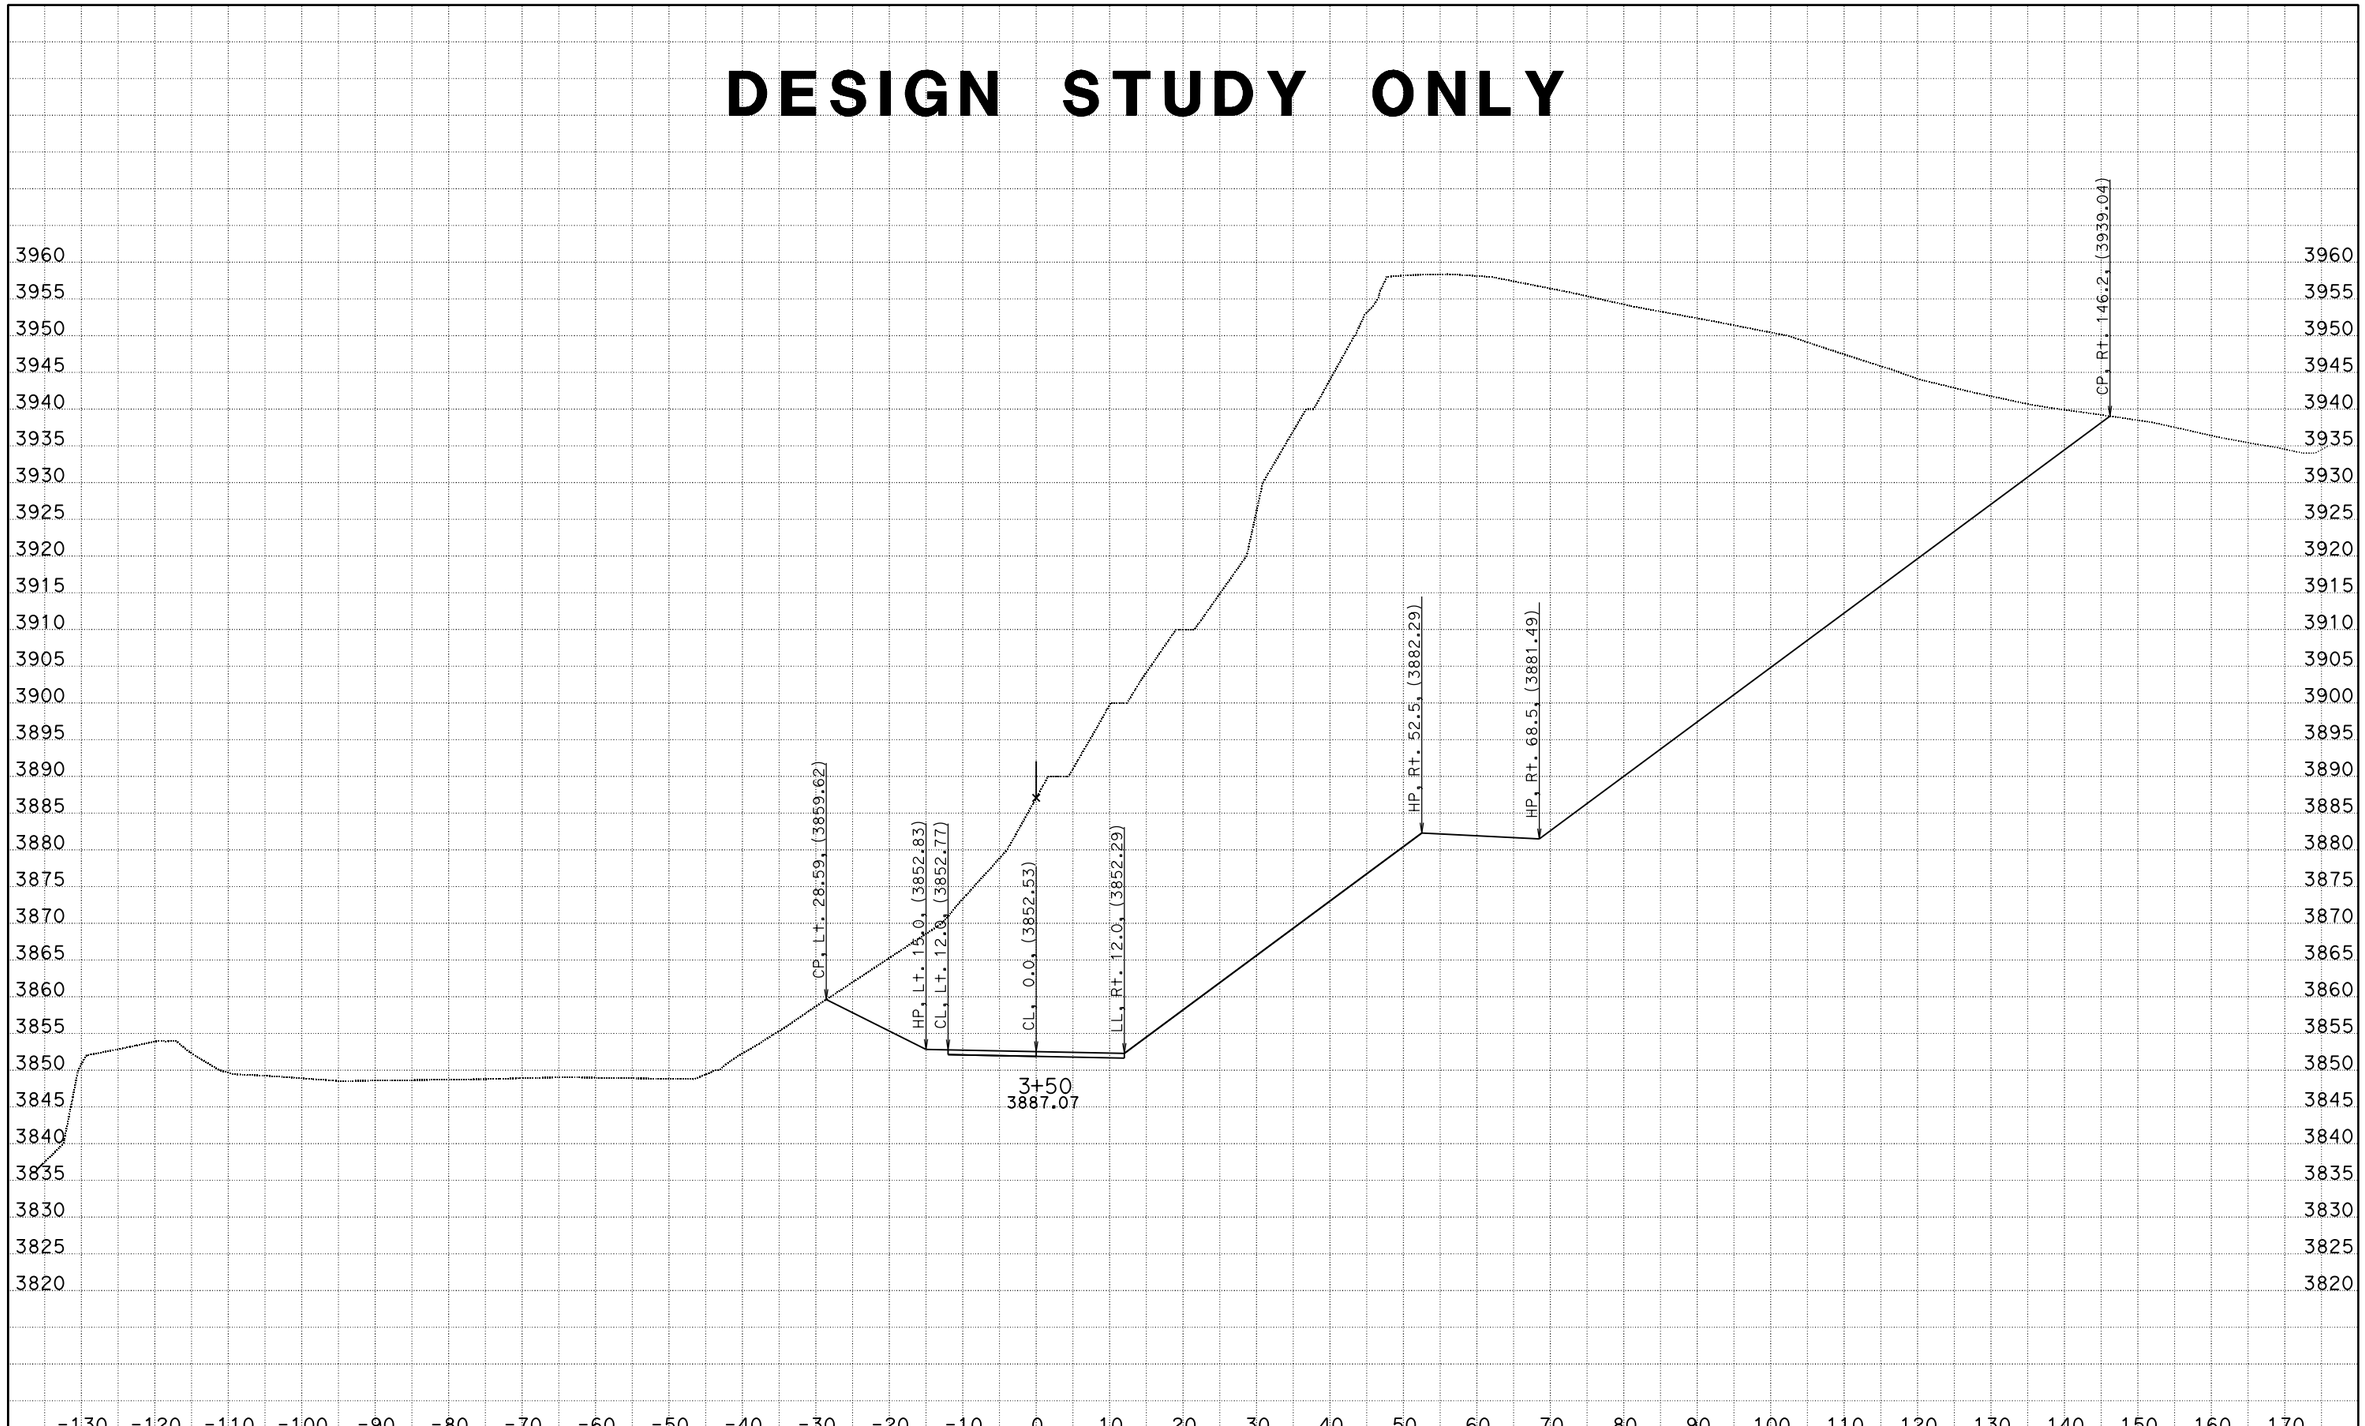

DATE: 7/16/2015

KC Project: 1110 File: D:o0\XSECTION\Detour C\detout.ear

SCALE: 1" = 10' Horiz.
1" = 10' Vert.

All Dimensions are US Survey Feet

DET1
CROSS SECTIONS

SHEET 13 OF 70

DESIGN STUDY ONLY

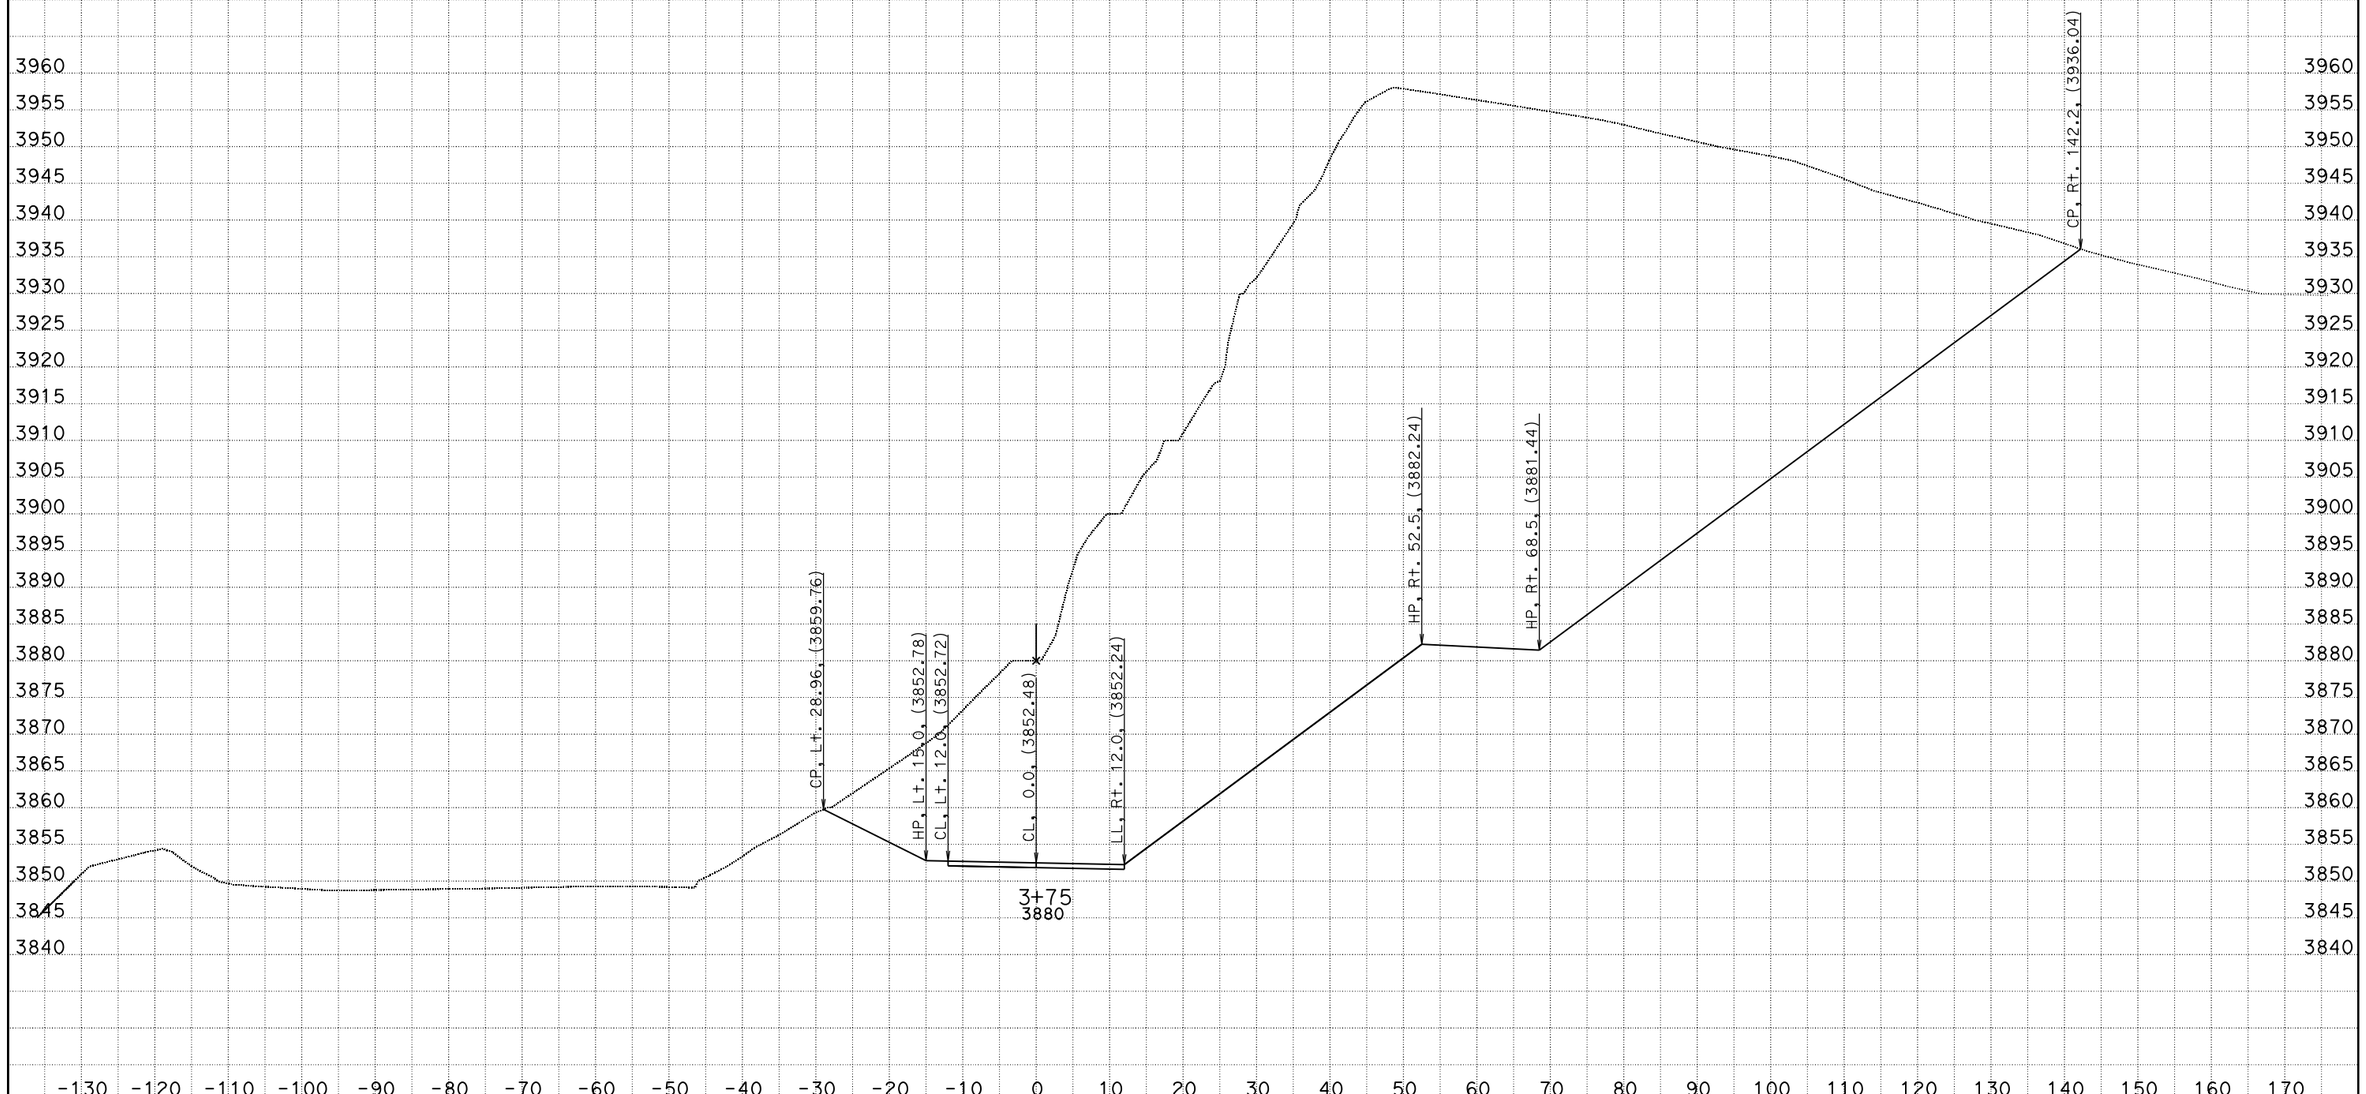

DATE: 7/16/2015

KC Project: 1110 File: D:o0\XSECTION\Detour C\detout.ear

SCALE: 1" = 10' Horiz.
1" = 10' Vert.

All Dimensions are US Survey Feet

DET1
CROSS SECTIONS

SHEET 14 OF 70

DESIGN STUDY ONLY

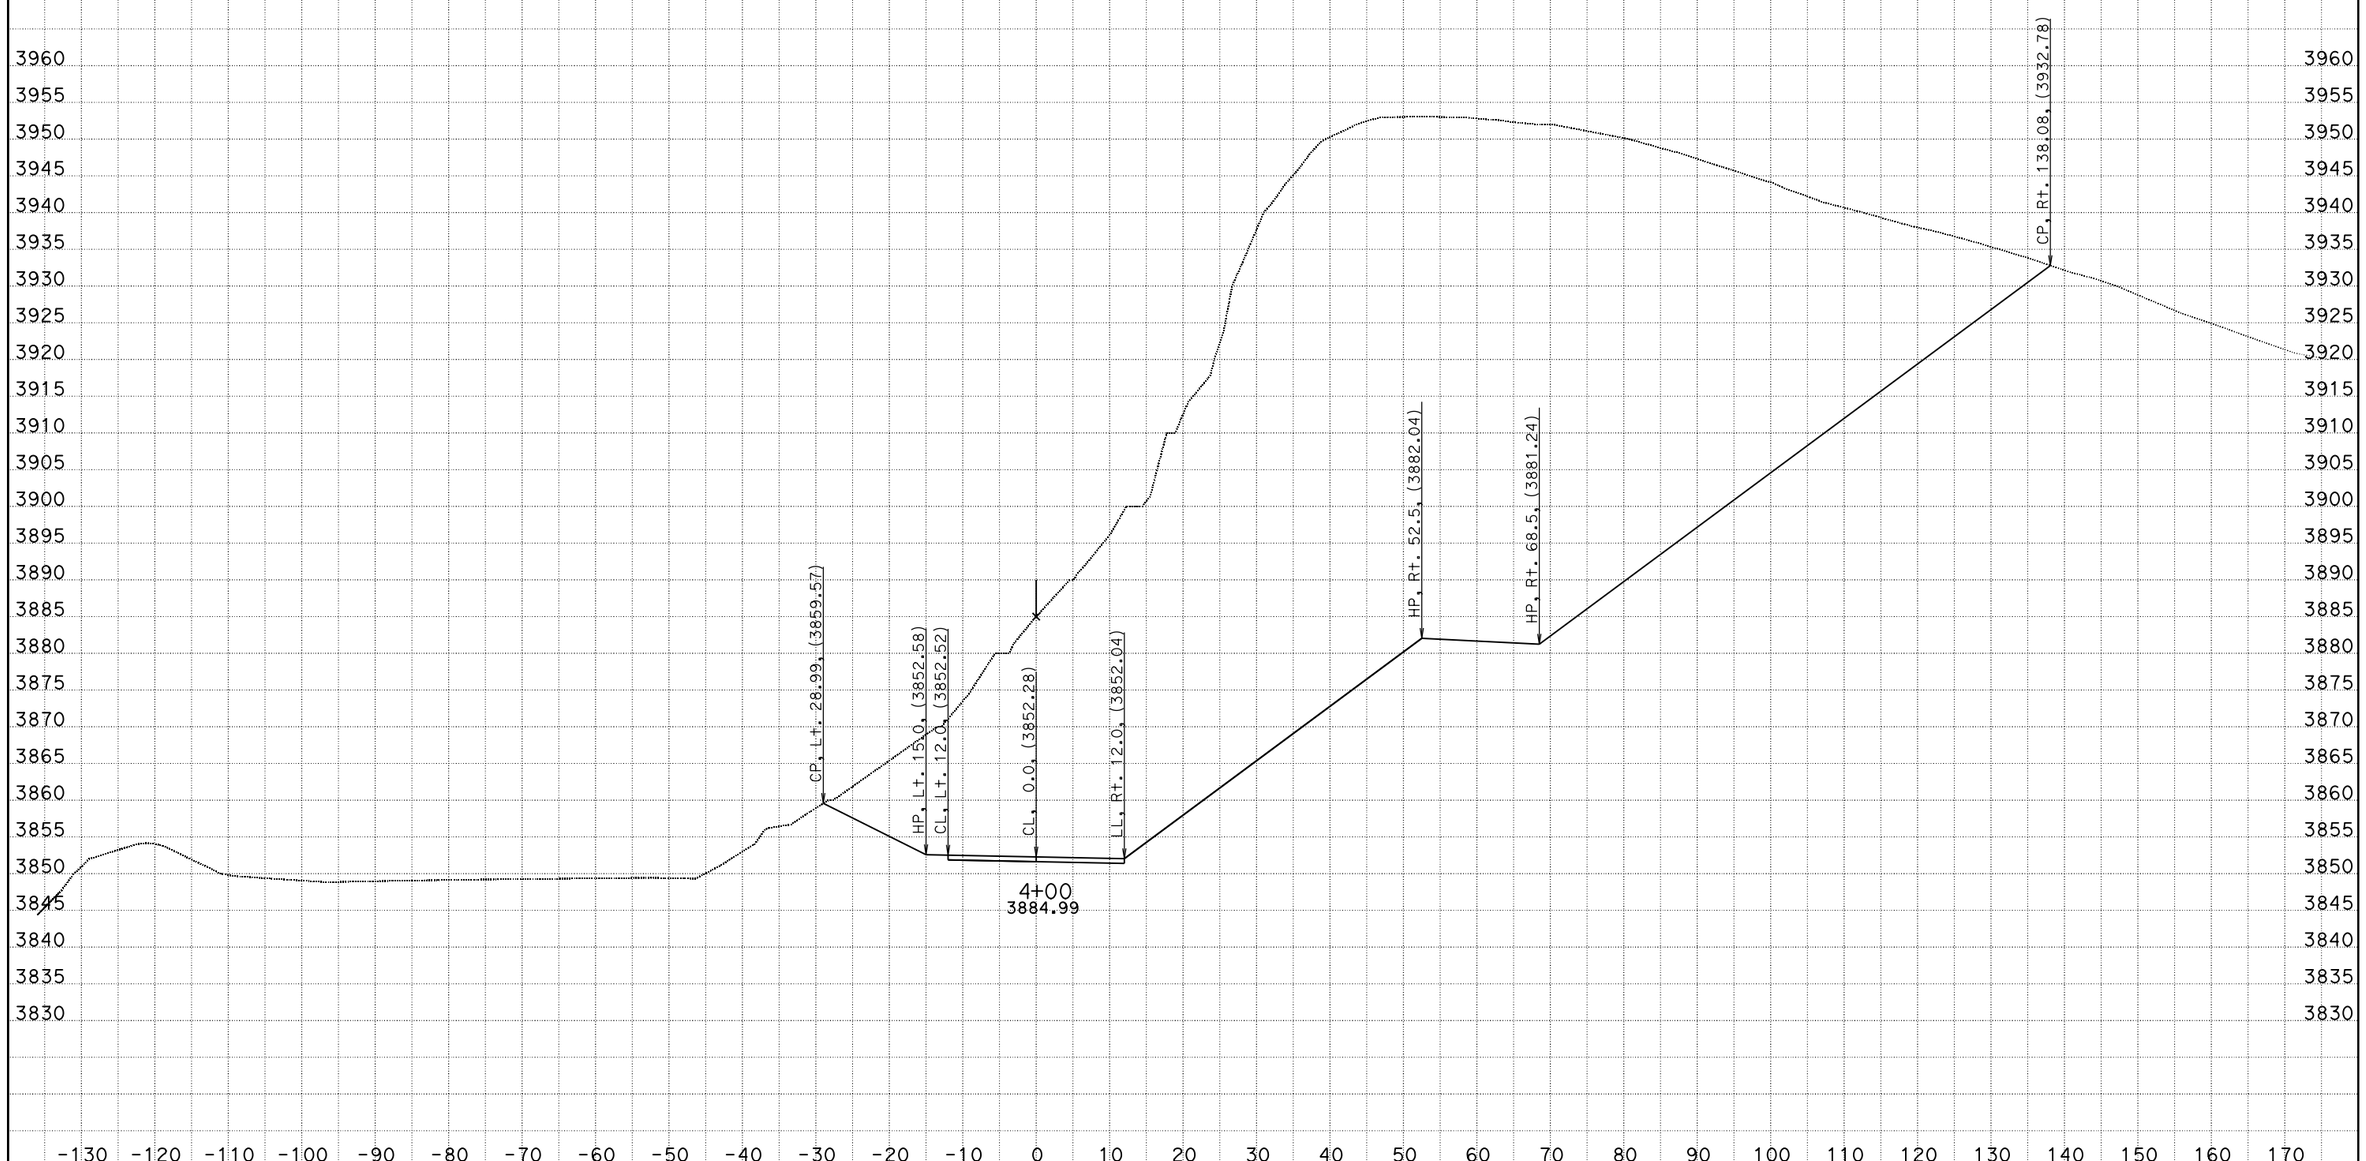

DATE: 7/16/2015

KC Project: 1110 File: D:o0\XSECTION\Detour C\detout.ear

SCALE: 1" = 10' Horiz.
1" = 10' Vert.

All Dimensions are US Survey Feet

DET1
CROSS SECTIONS

SHEET 15 OF 70

DESIGN STUDY ONLY

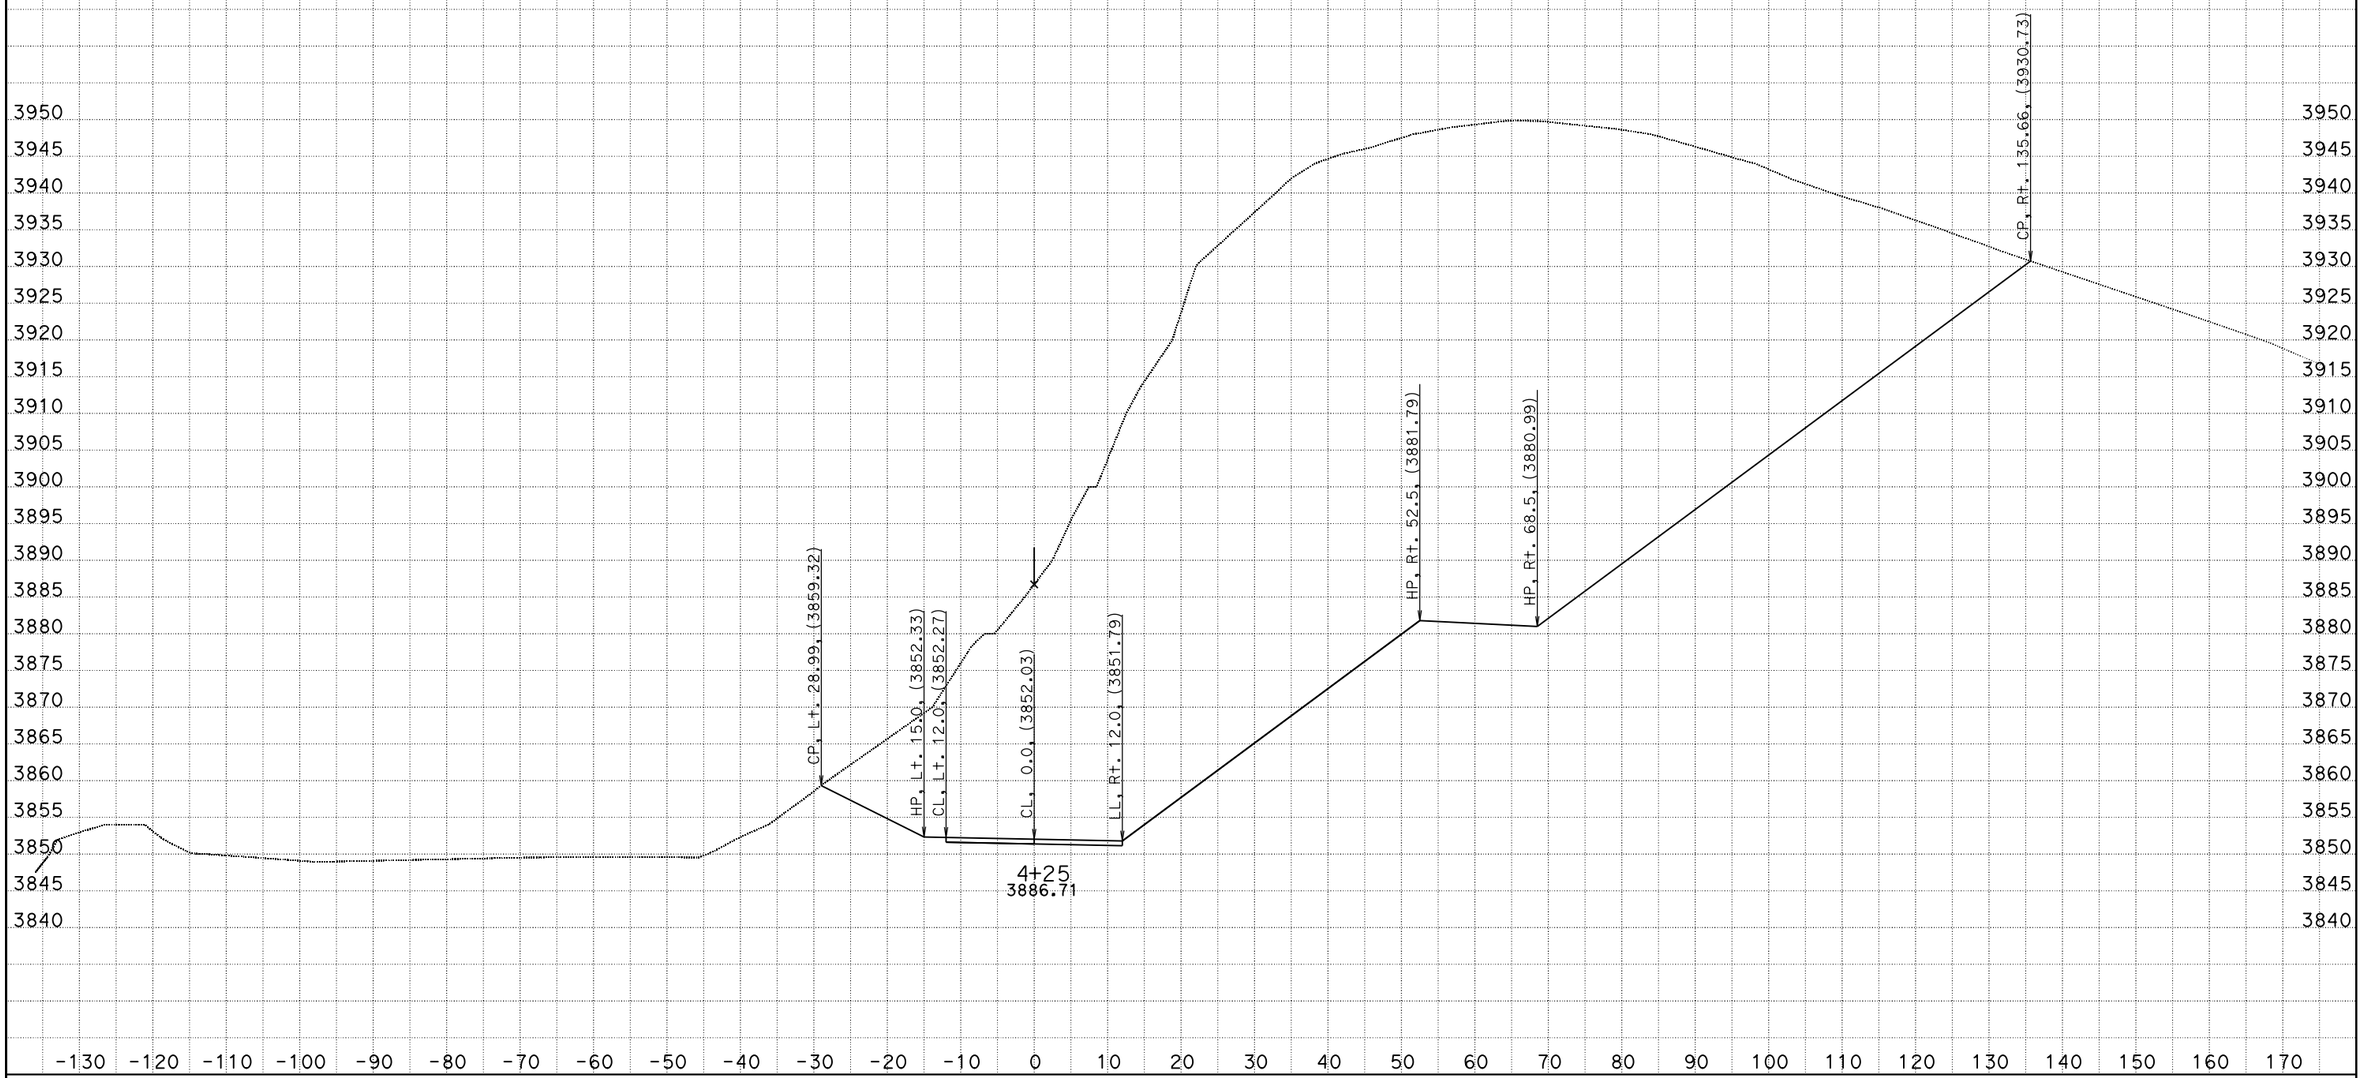

DATE: 7/16/2015

KC Project: 1110 File: D:o0\XSECTION\Detour C\detout.ear

SCALE: 1" = 10' Horiz.
1" = 10' Vert.

All Dimensions are US Survey Feet

DET1
CROSS SECTIONS

SHEET 16 OF 70

DESIGN STUDY ONLY

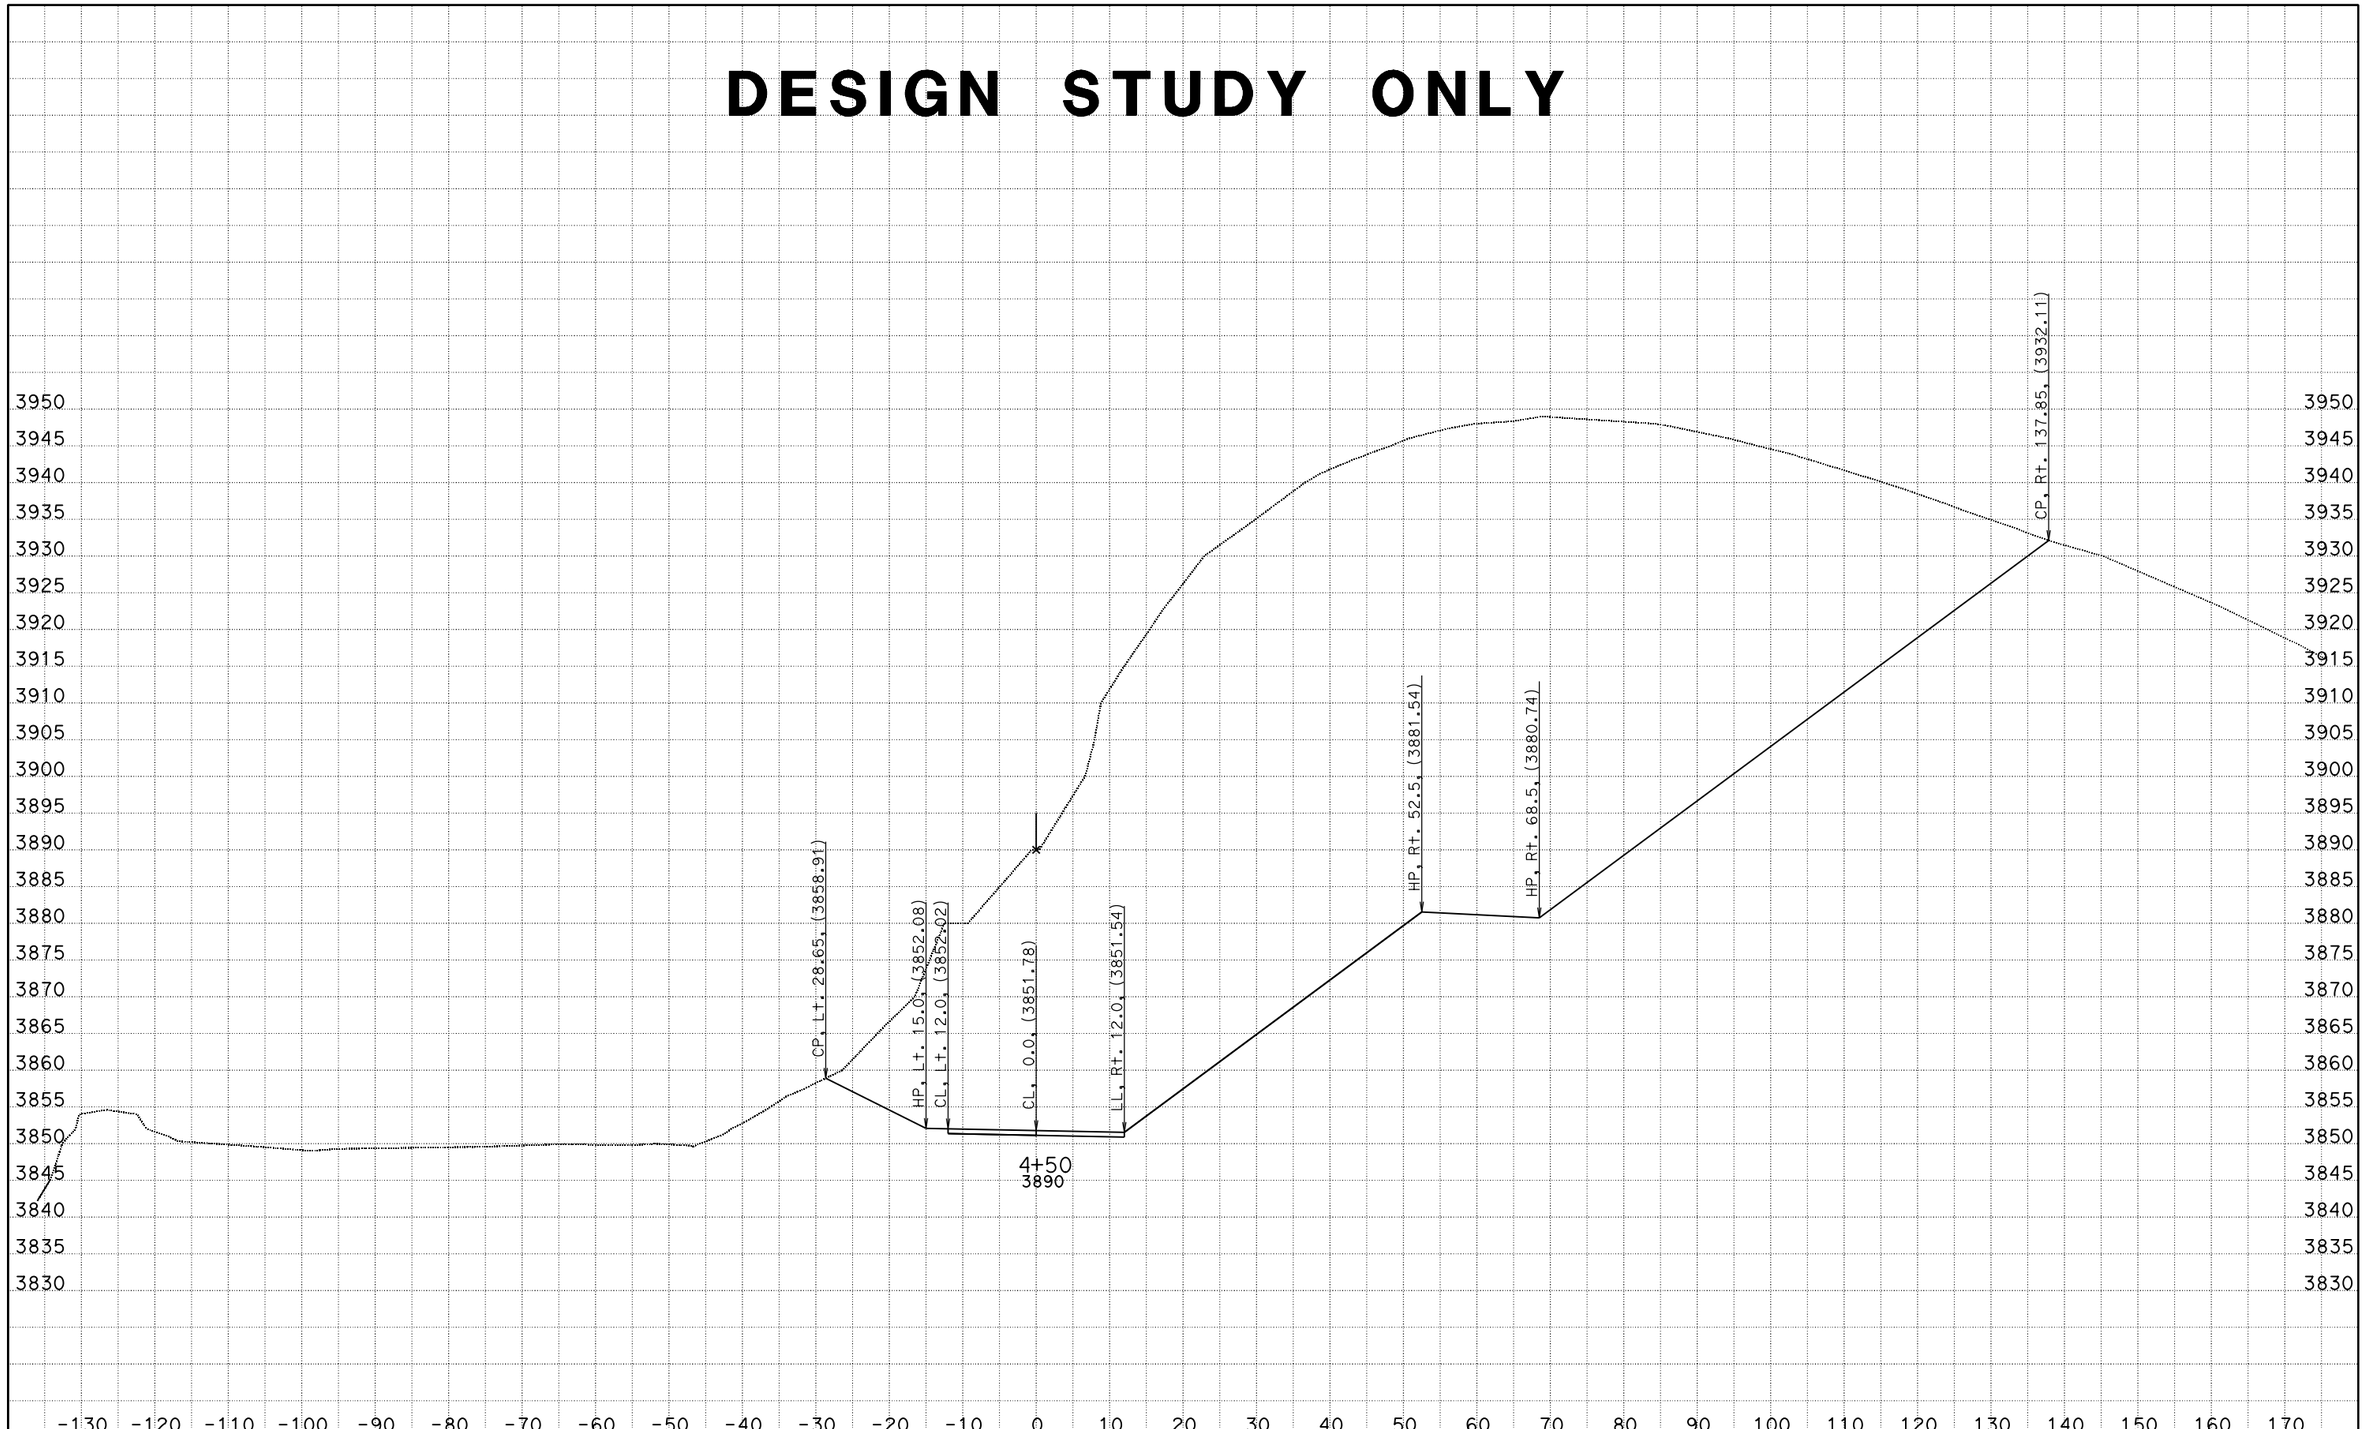

DATE: 7/16/2015

KC Project: 1110 File: D:o0\XSECTION\Detour C\detout.ear

SCALE: 1" = 10' Horiz.
1" = 10' Vert.

All Dimensions are US Survey Feet

DET1

CROSS SECTIONS

SHEET 17 OF 70

DESIGN STUDY ONLY

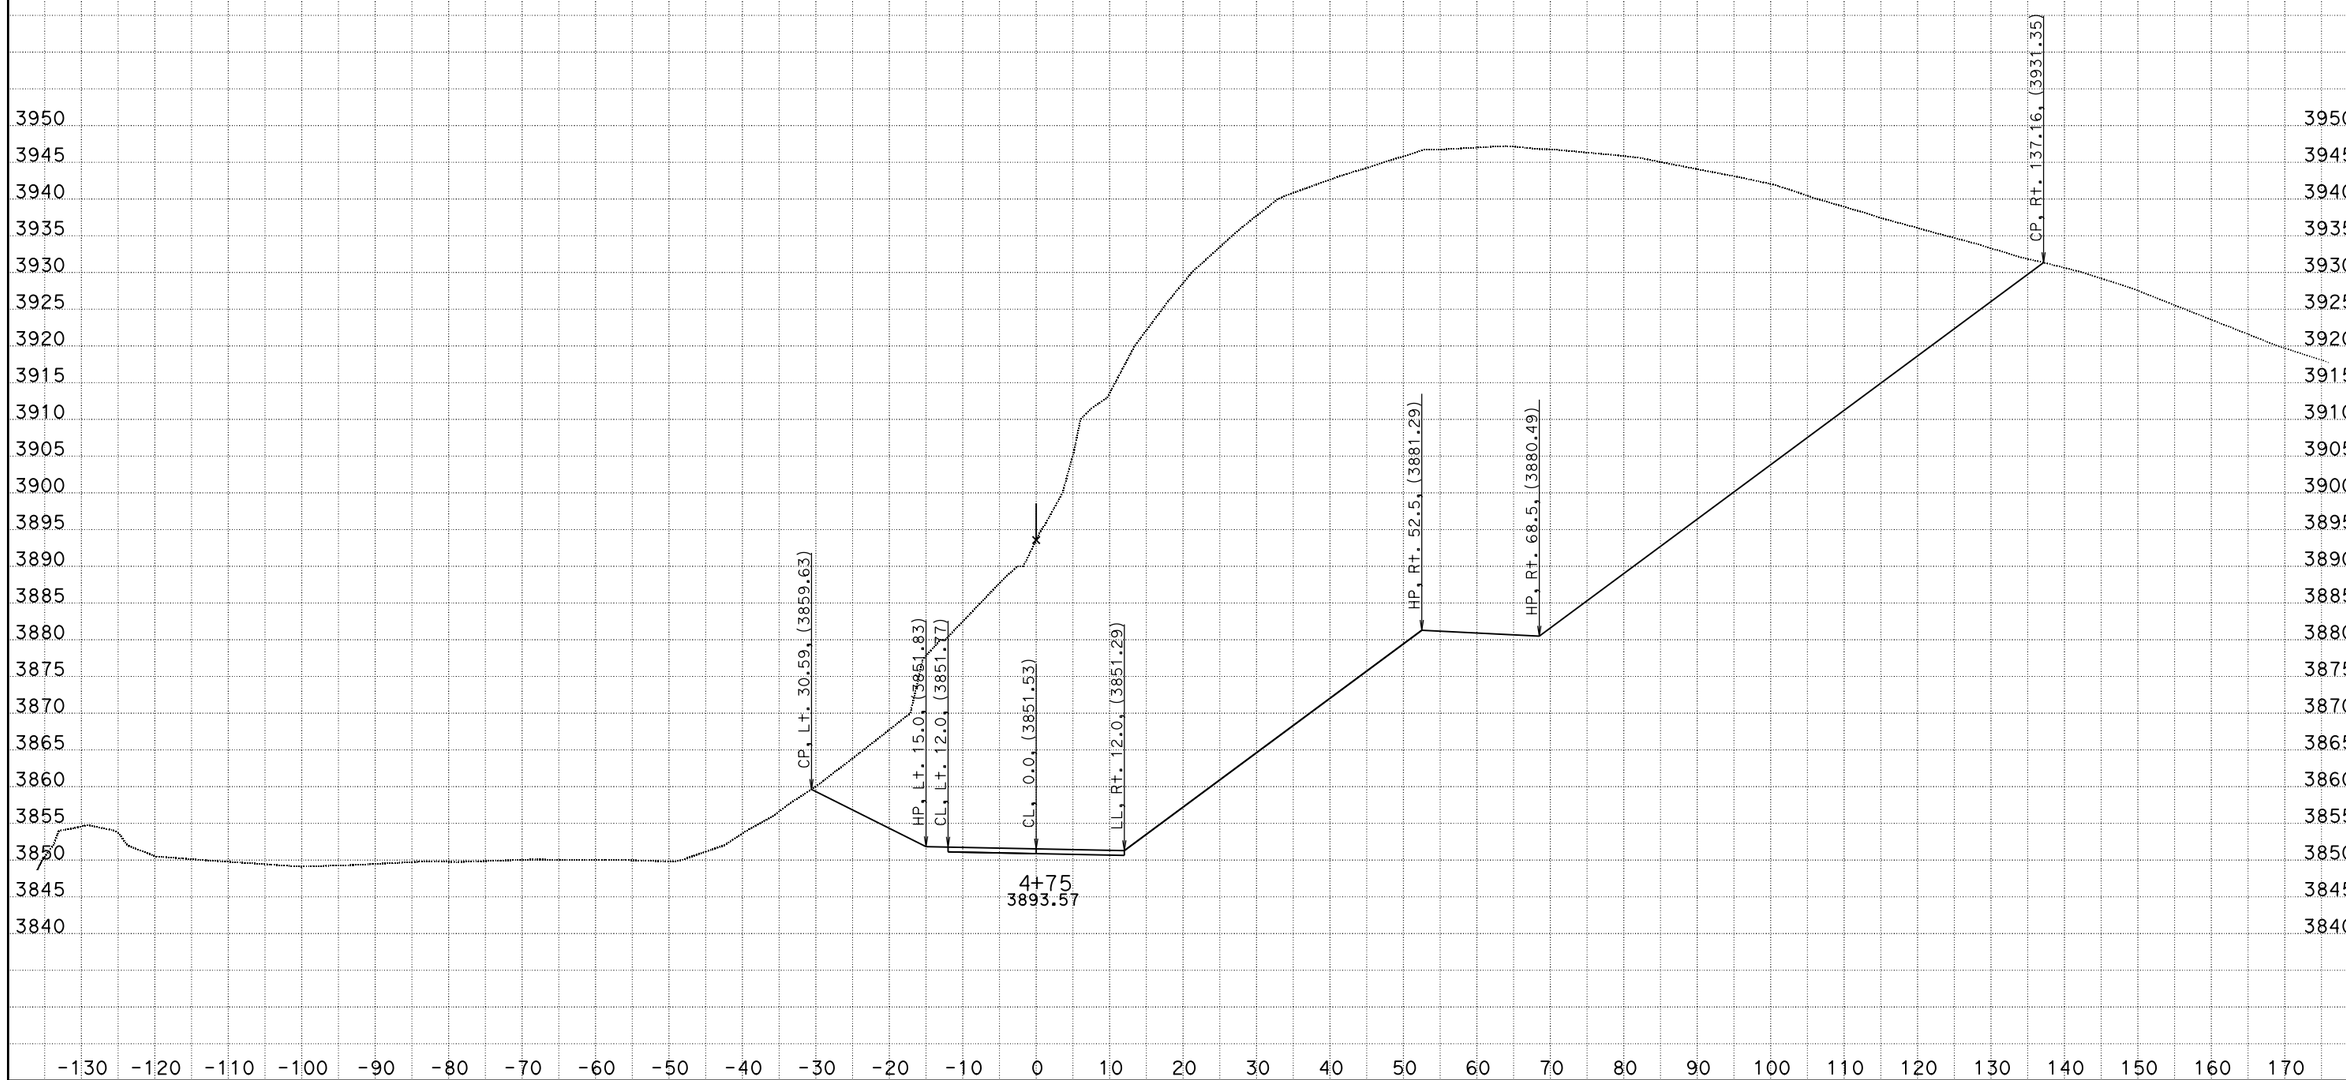

DATE: 7/16/2015

KC Project: 1110 File: D:o0\XSECTION\Detour C\detout.ear

SCALE: 1" = 10' Horiz.
1" = 10' Vert.

All Dimensions are US Survey Feet

DET1
CROSS SECTIONS

SHEET 18 OF 70

DESIGN STUDY ONLY

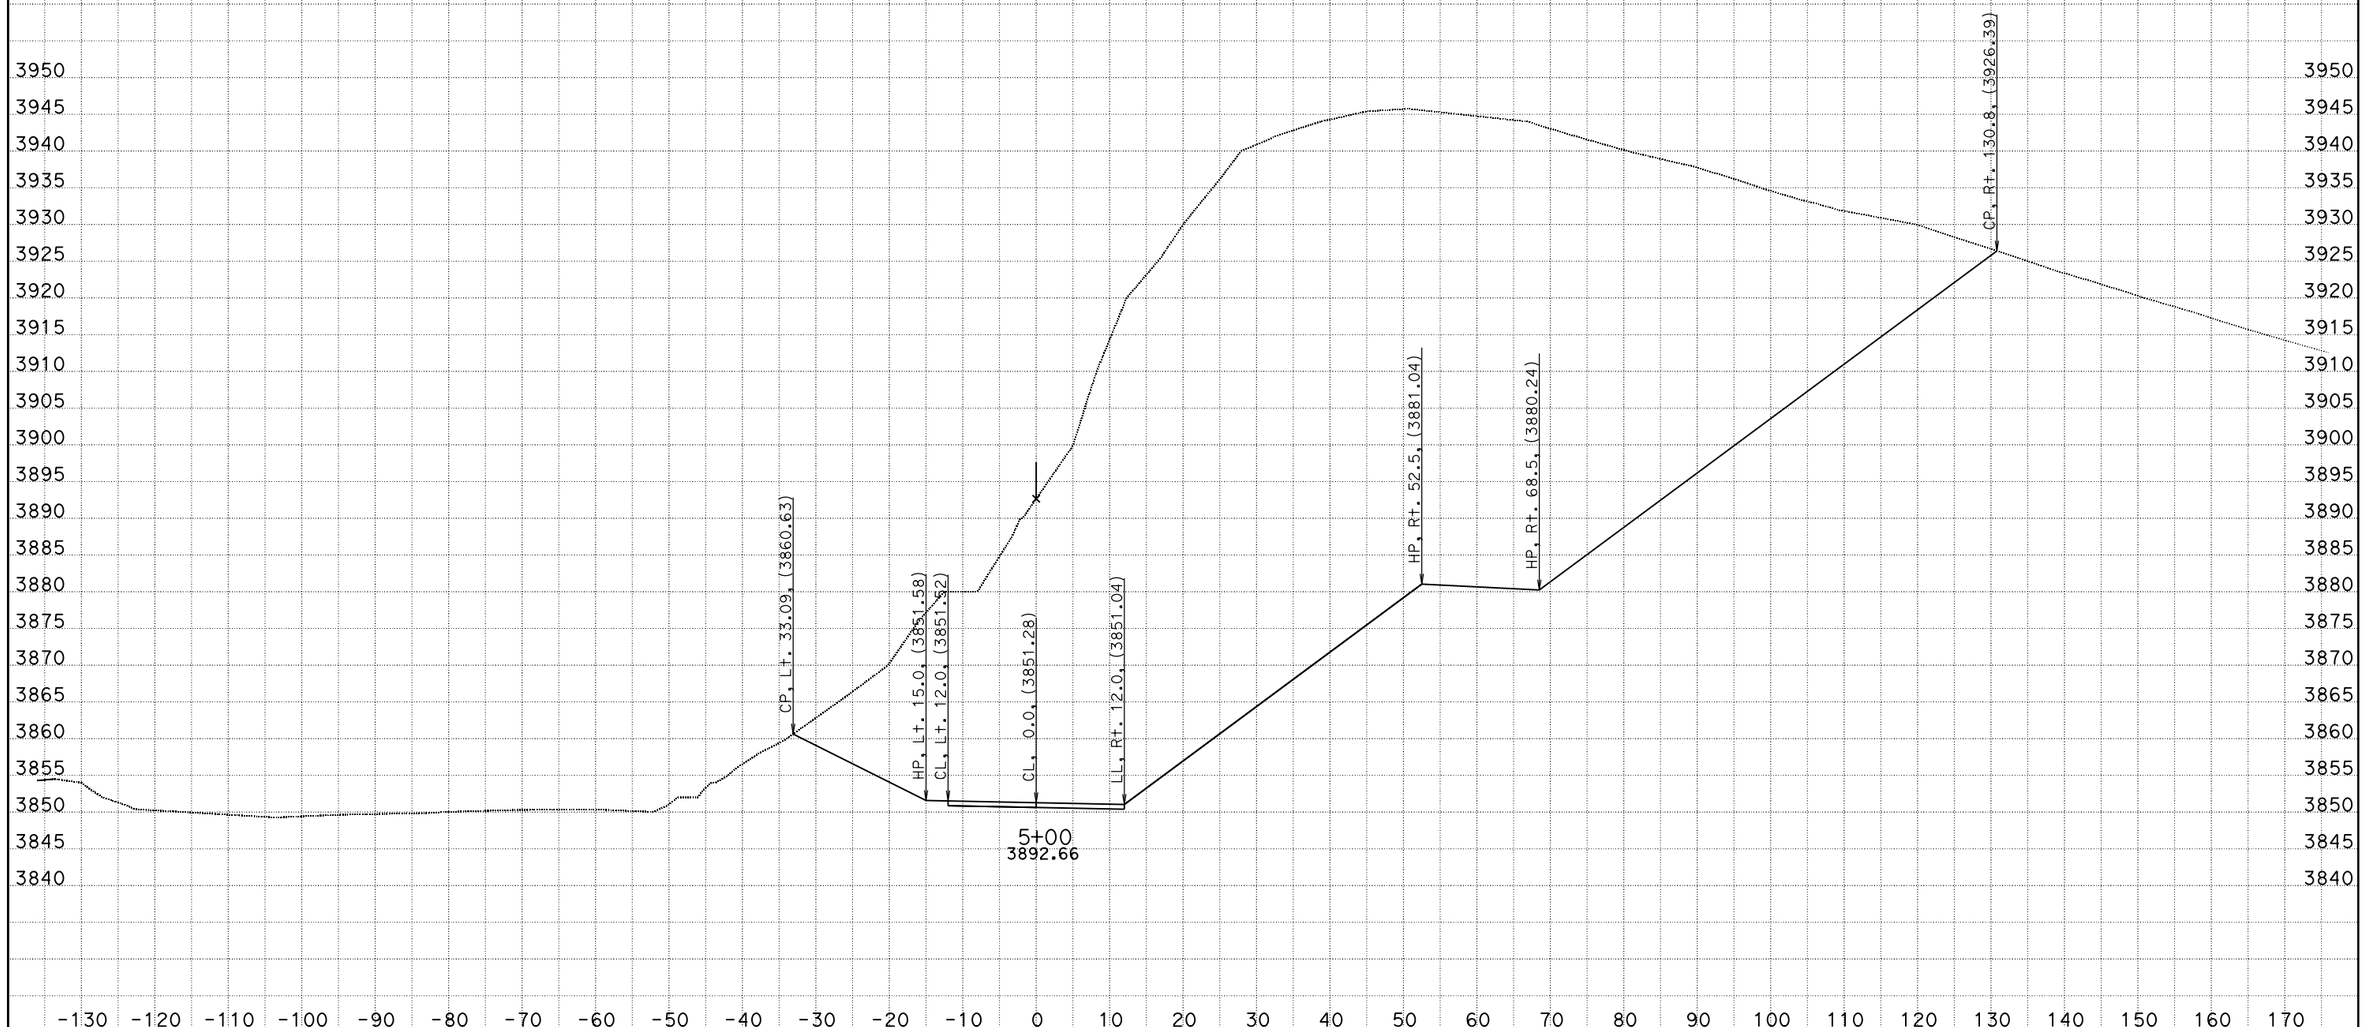

DATE: 7/16/2015

KC Project: 1110 File: D:o0\XSECTION\Detour C\detout.ear

SCALE: 1" = 10' Horiz.
1" = 10' Vert.

All Dimensions are US Survey Feet

DET1
CROSS SECTIONS

SHEET 19 OF 70

DESIGN STUDY ONLY

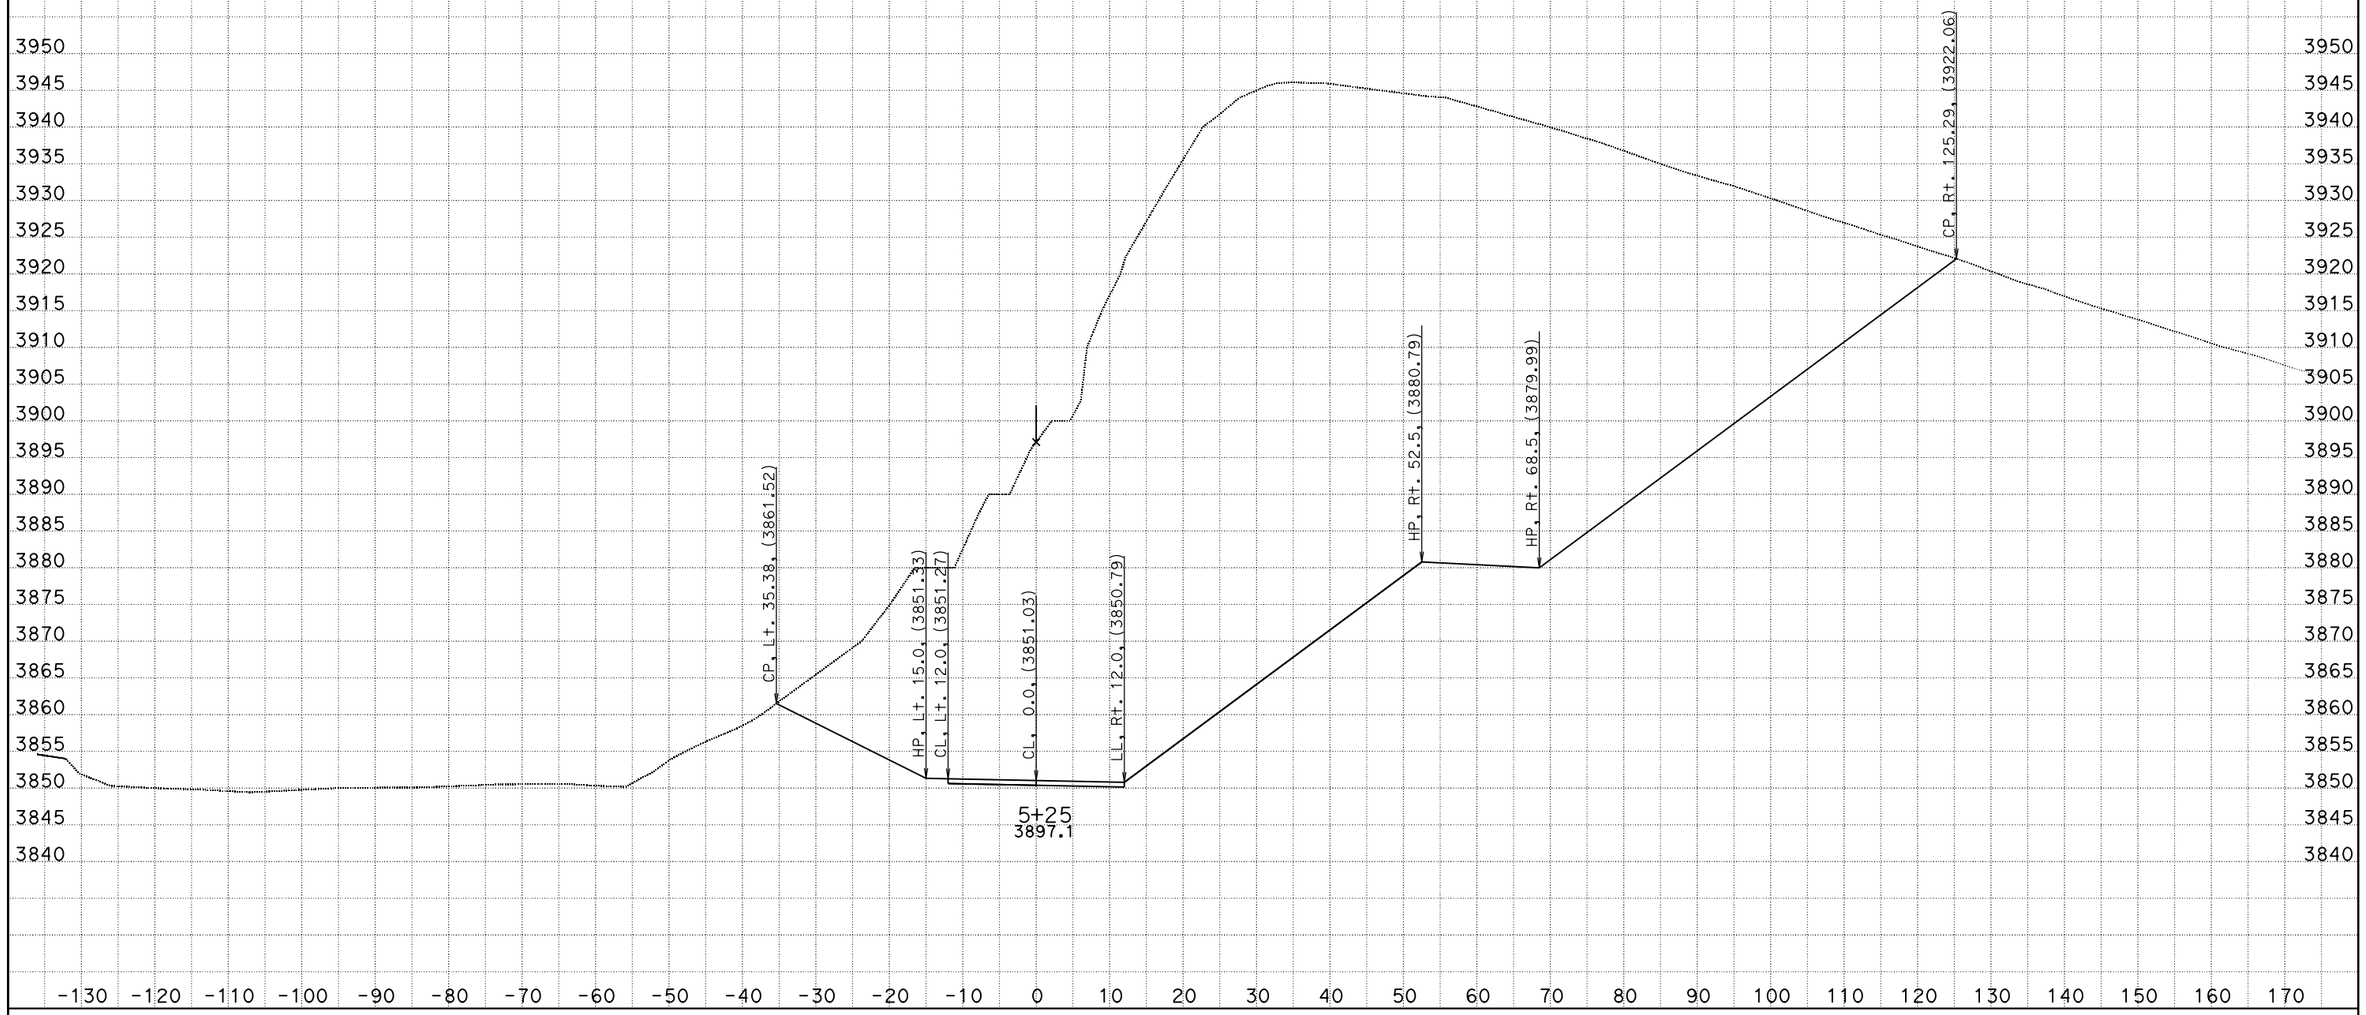

DATE: 7/16/2015

KC Project: 1110 File: D:o0\XSECTION\Detour C\detout.ear

SCALE: 1" = 10' Horiz.
1" = 10' Vert.

All Dimensions are US Survey Feet

DET1
CROSS SECTIONS

SHEET 20 OF 70

DESIGN STUDY ONLY

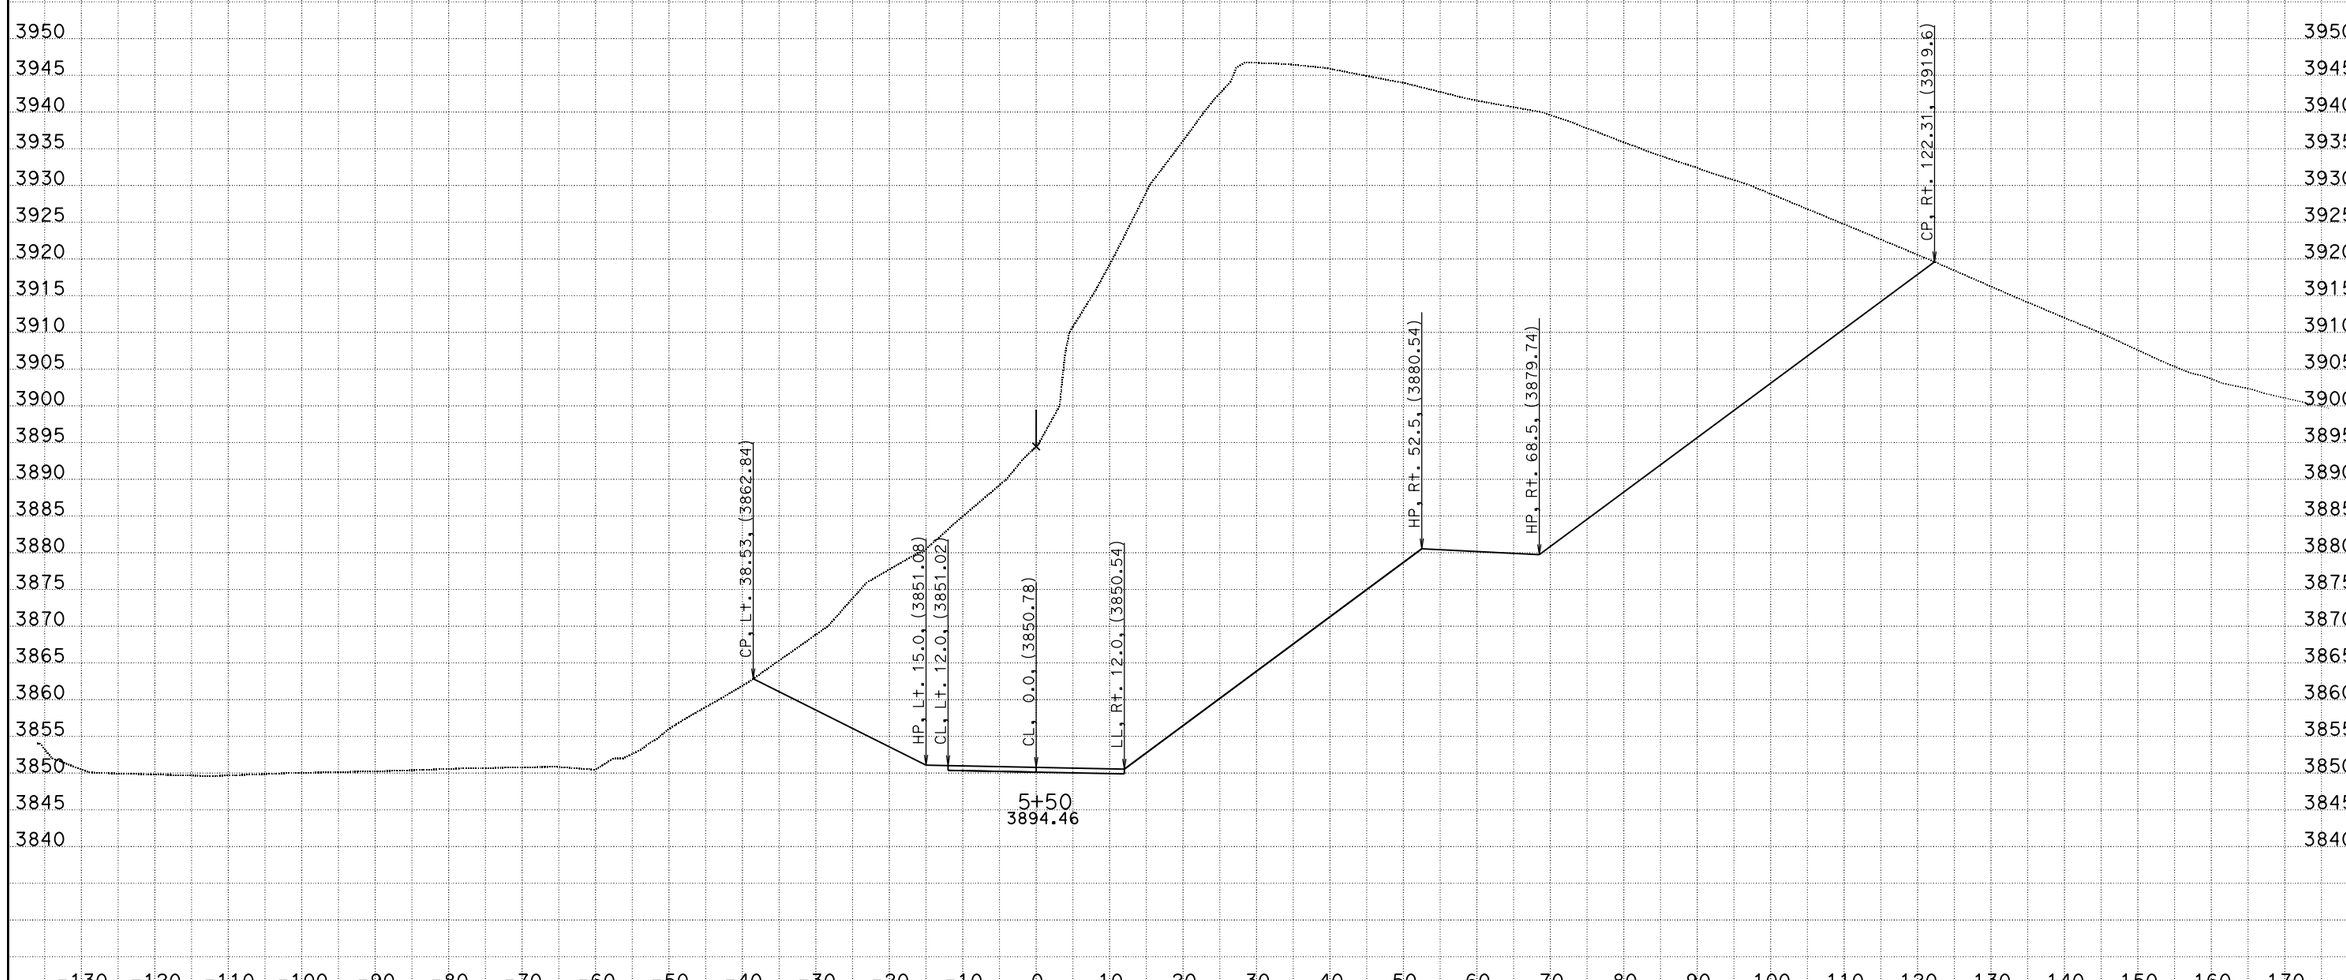

DATE: 7/16/2015

KC Project: 1110 File: D:o0\XSECTION\Detour C\detout.ear

SCALE: 1" = 10' Horiz.
1" = 10' Vert.

All Dimensions are US Survey Feet

DET1
CROSS SECTIONS

SHEET 21 OF 70

DESIGN STUDY ONLY

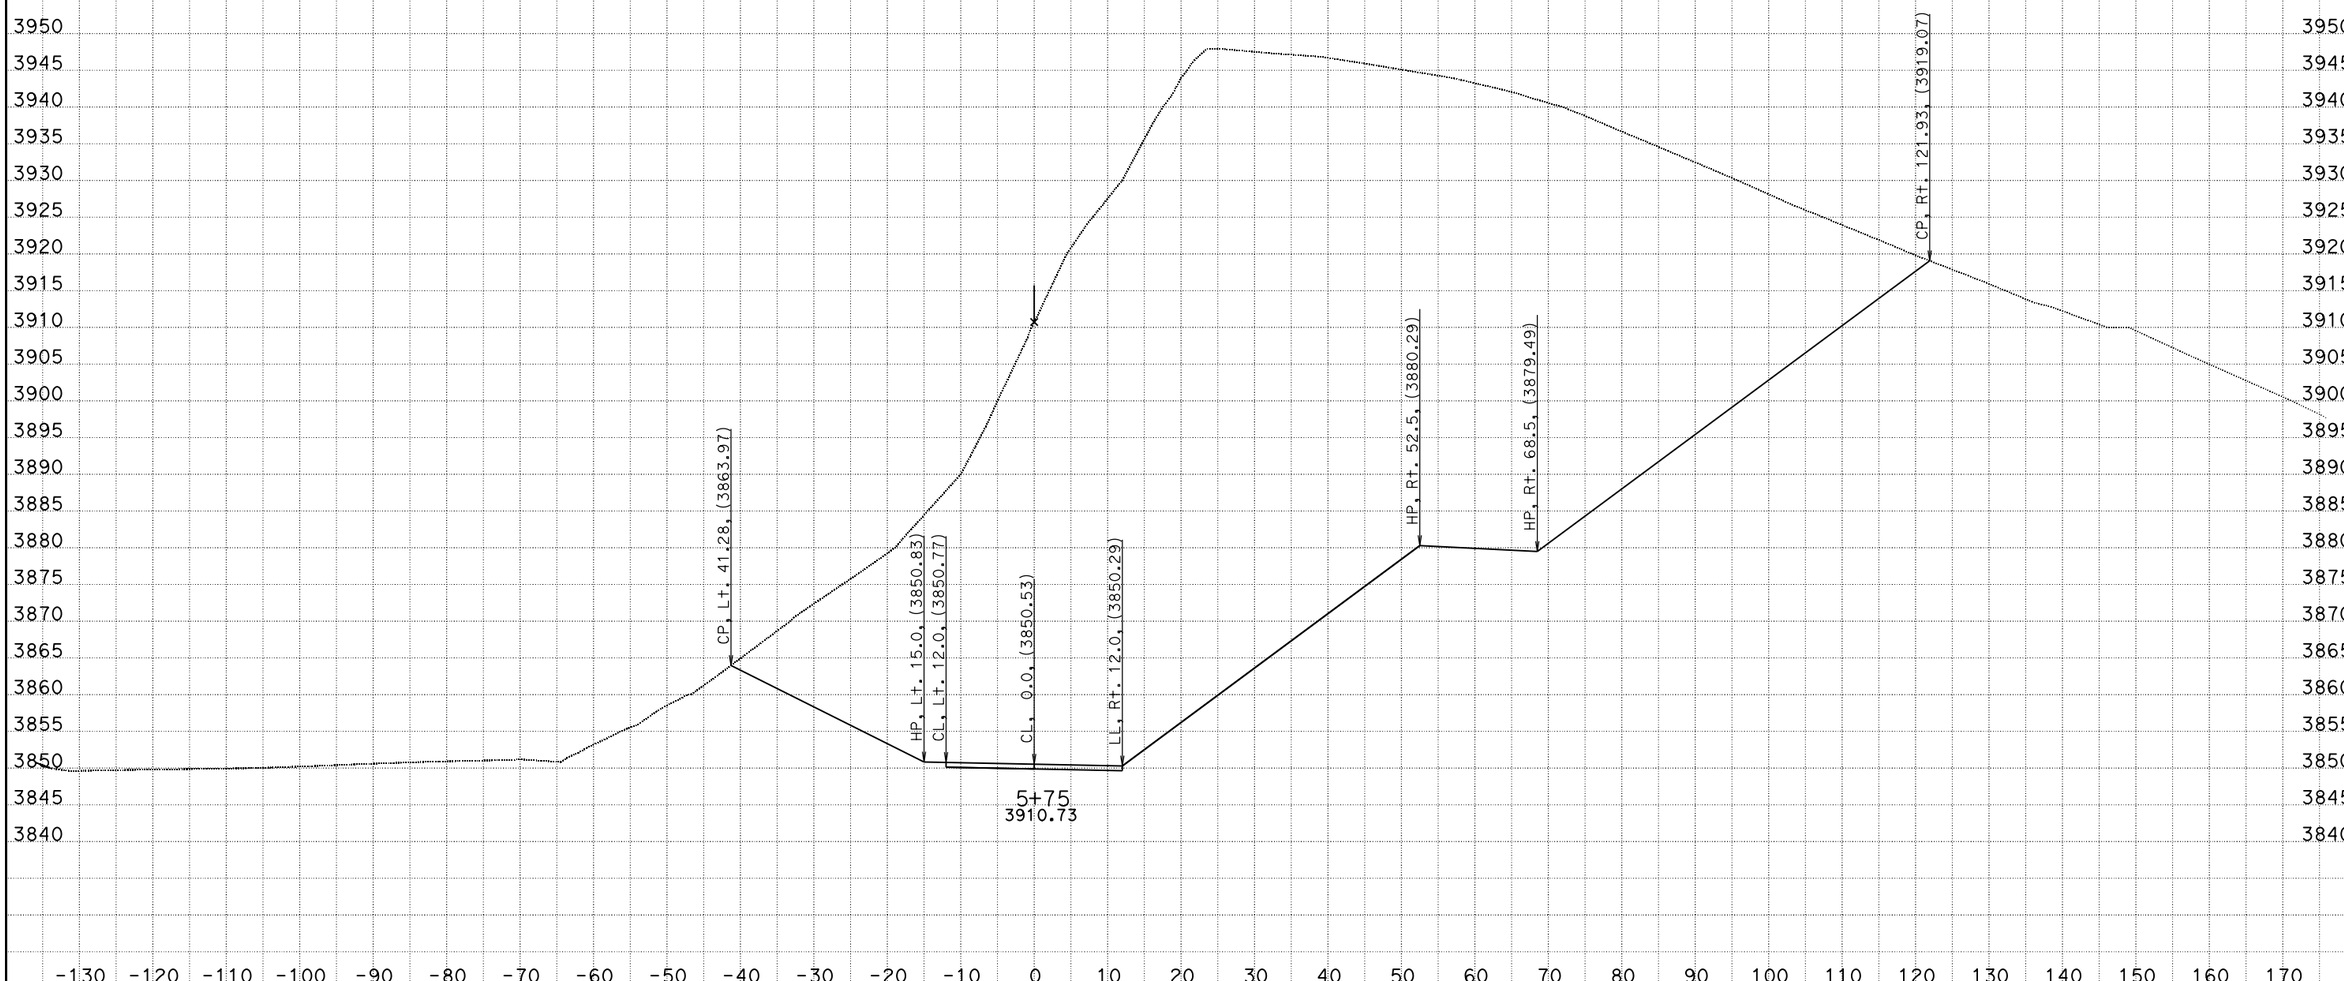

DATE: 7/16/2015

KC Project: 1110 File: D:o0\XSECTION\Detour C\detout.ear

SCALE: 1" = 10' Horiz.
1" = 10' Vert.

All Dimensions are US Survey Feet

DET1
CROSS SECTIONS

SHEET 22 OF 70

DESIGN STUDY ONLY

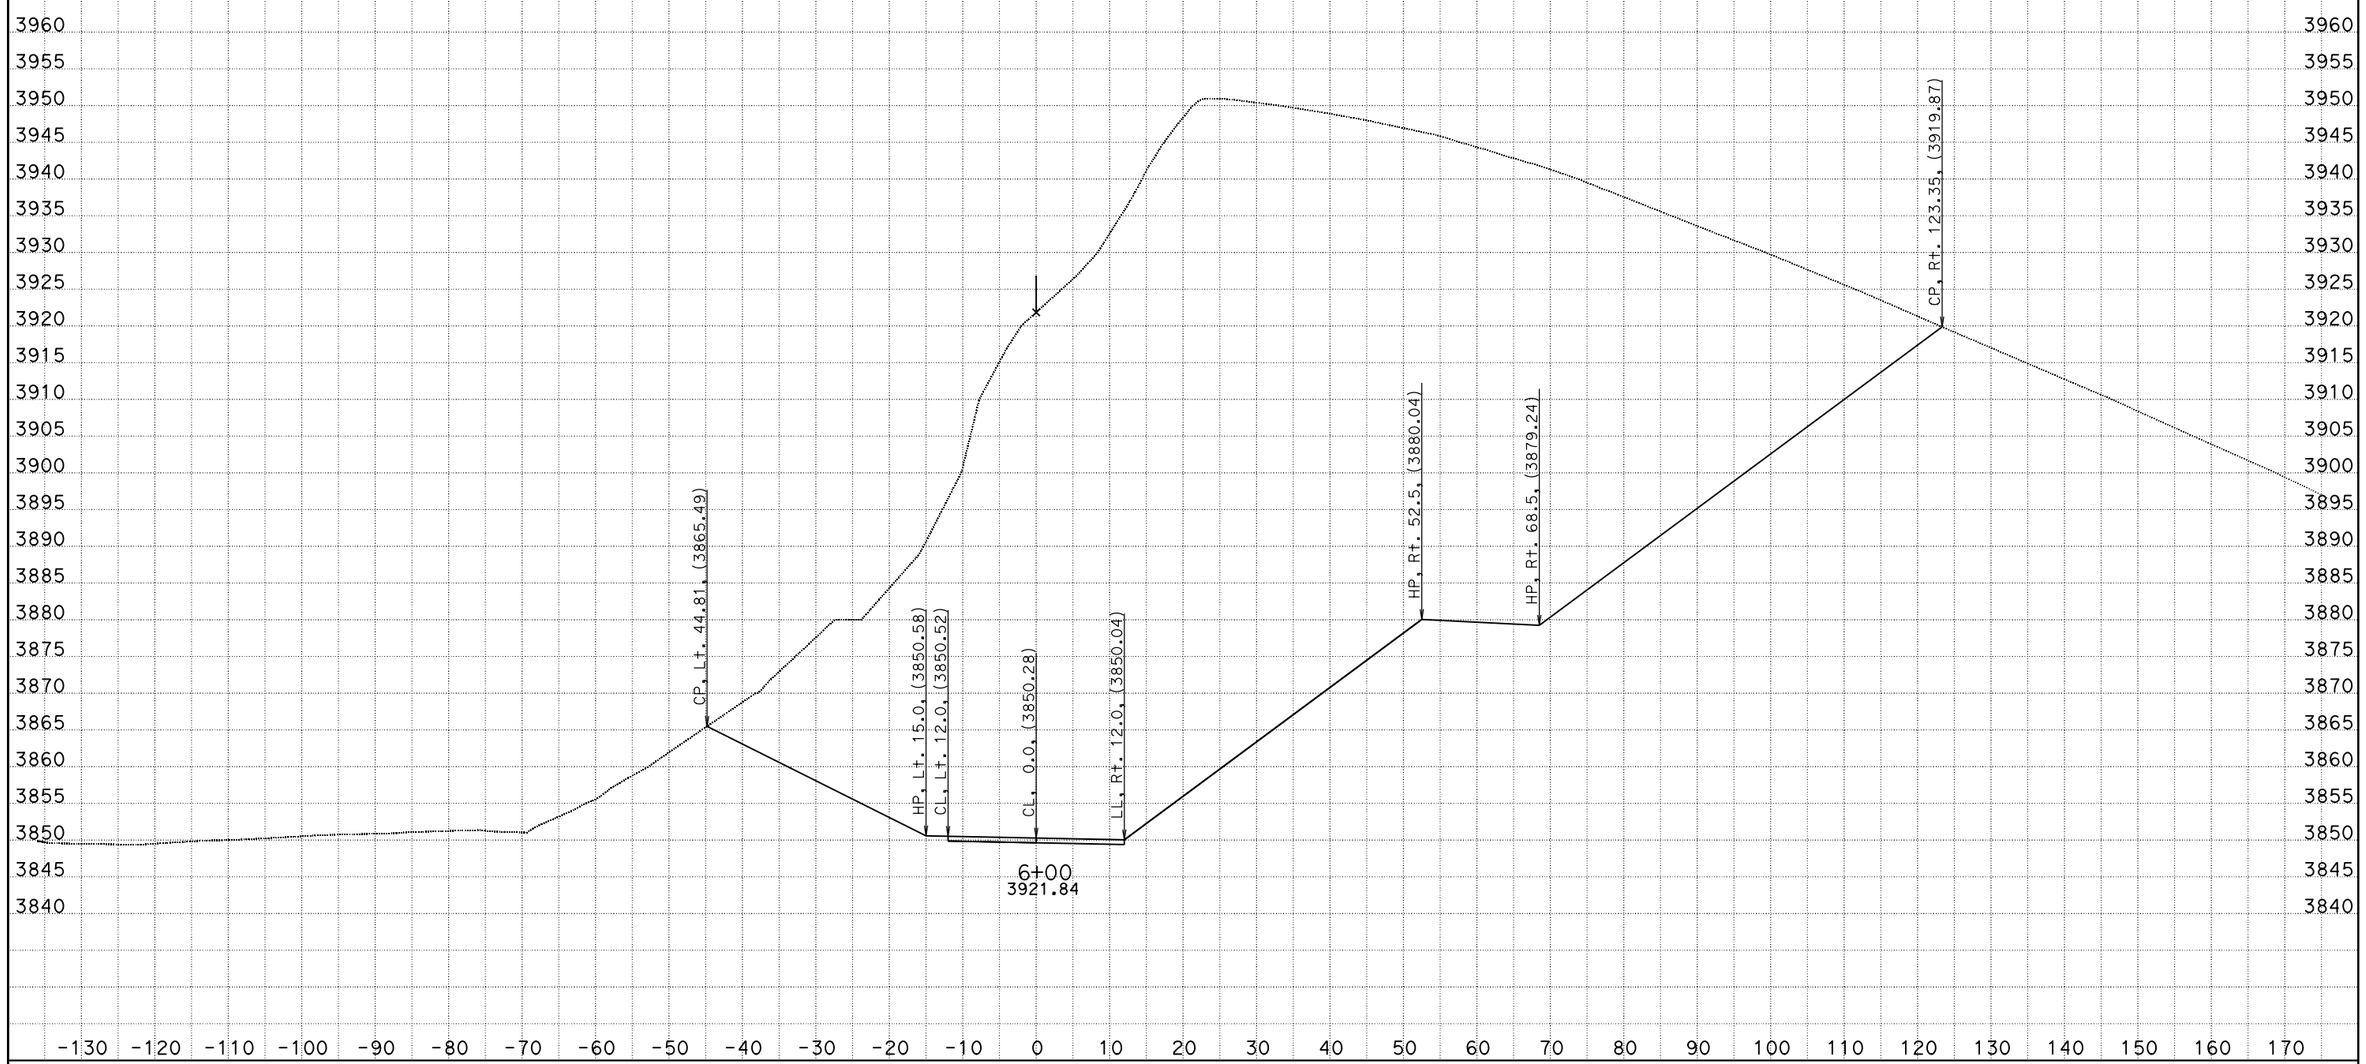

DATE: 7/16/2015

KC Project: 1110 File: D:o0\XSECTION\Detour C\detout.ear

SCALE: 1" = 10' Horiz.
1" = 10' Vert.

All Dimensions are US Survey Feet

DET1
CROSS SECTIONS

SHEET 23 OF 70

DESIGN STUDY ONLY

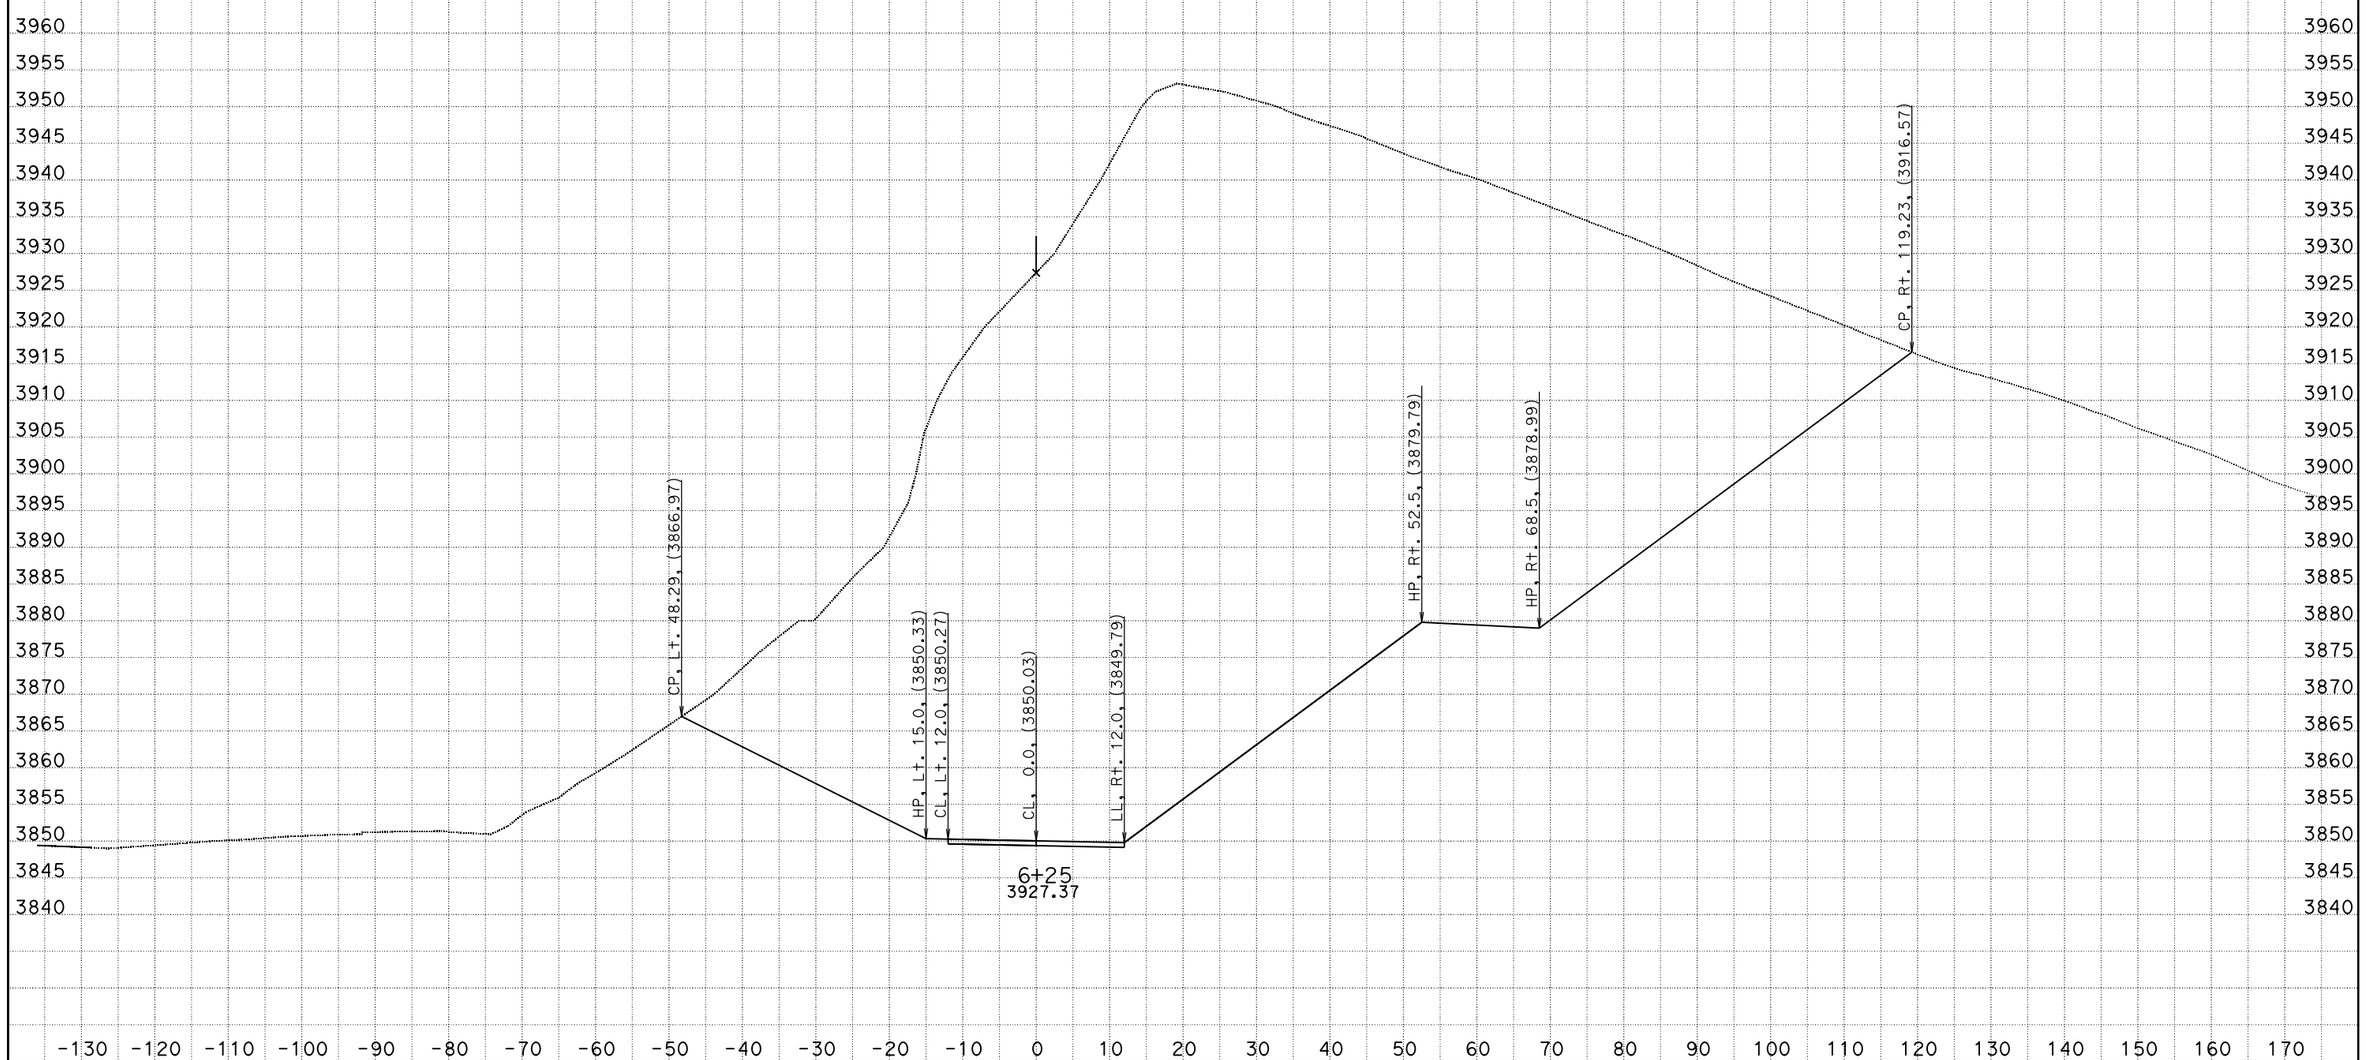

DATE: 7/16/2015

KC Project: 1110 File: D:o0\XSECTION\Detour C\detout.ear

SCALE: 1" = 10' Horiz.
1" = 10' Vert.

All Dimensions are US Survey Feet

DET1
CROSS SECTIONS

SHEET 24 OF 70

DESIGN STUDY ONLY

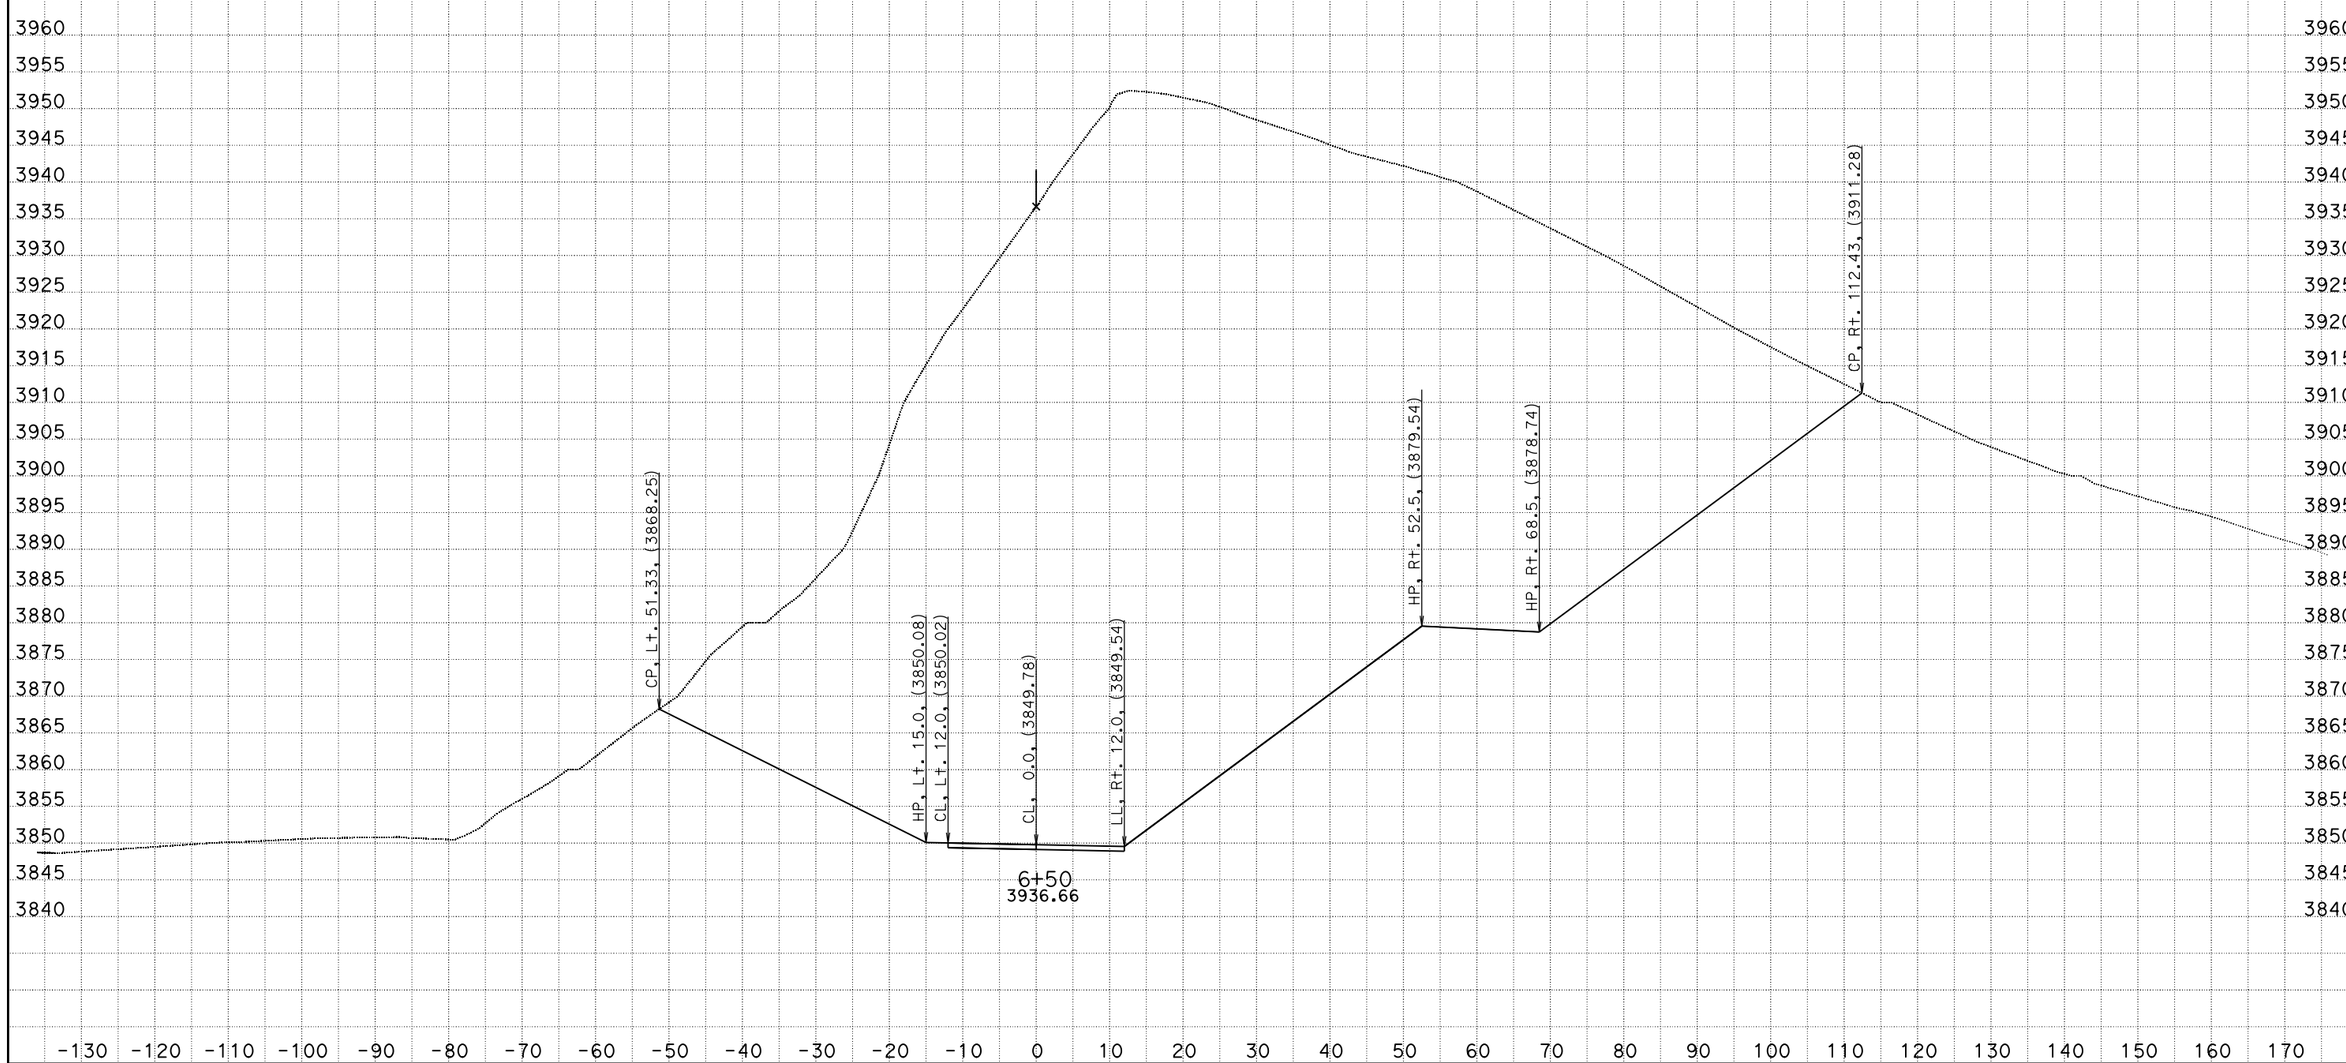

DATE: 7/16/2015

KC Project: 1110 File: D:o0\XSECTION\Detour C\detout.ear

SCALE: 1" = 10' Horiz.
1" = 10' Vert.

All Dimensions are US Survey Feet

DET1
CROSS SECTIONS

SHEET 25 OF 70

DESIGN STUDY ONLY

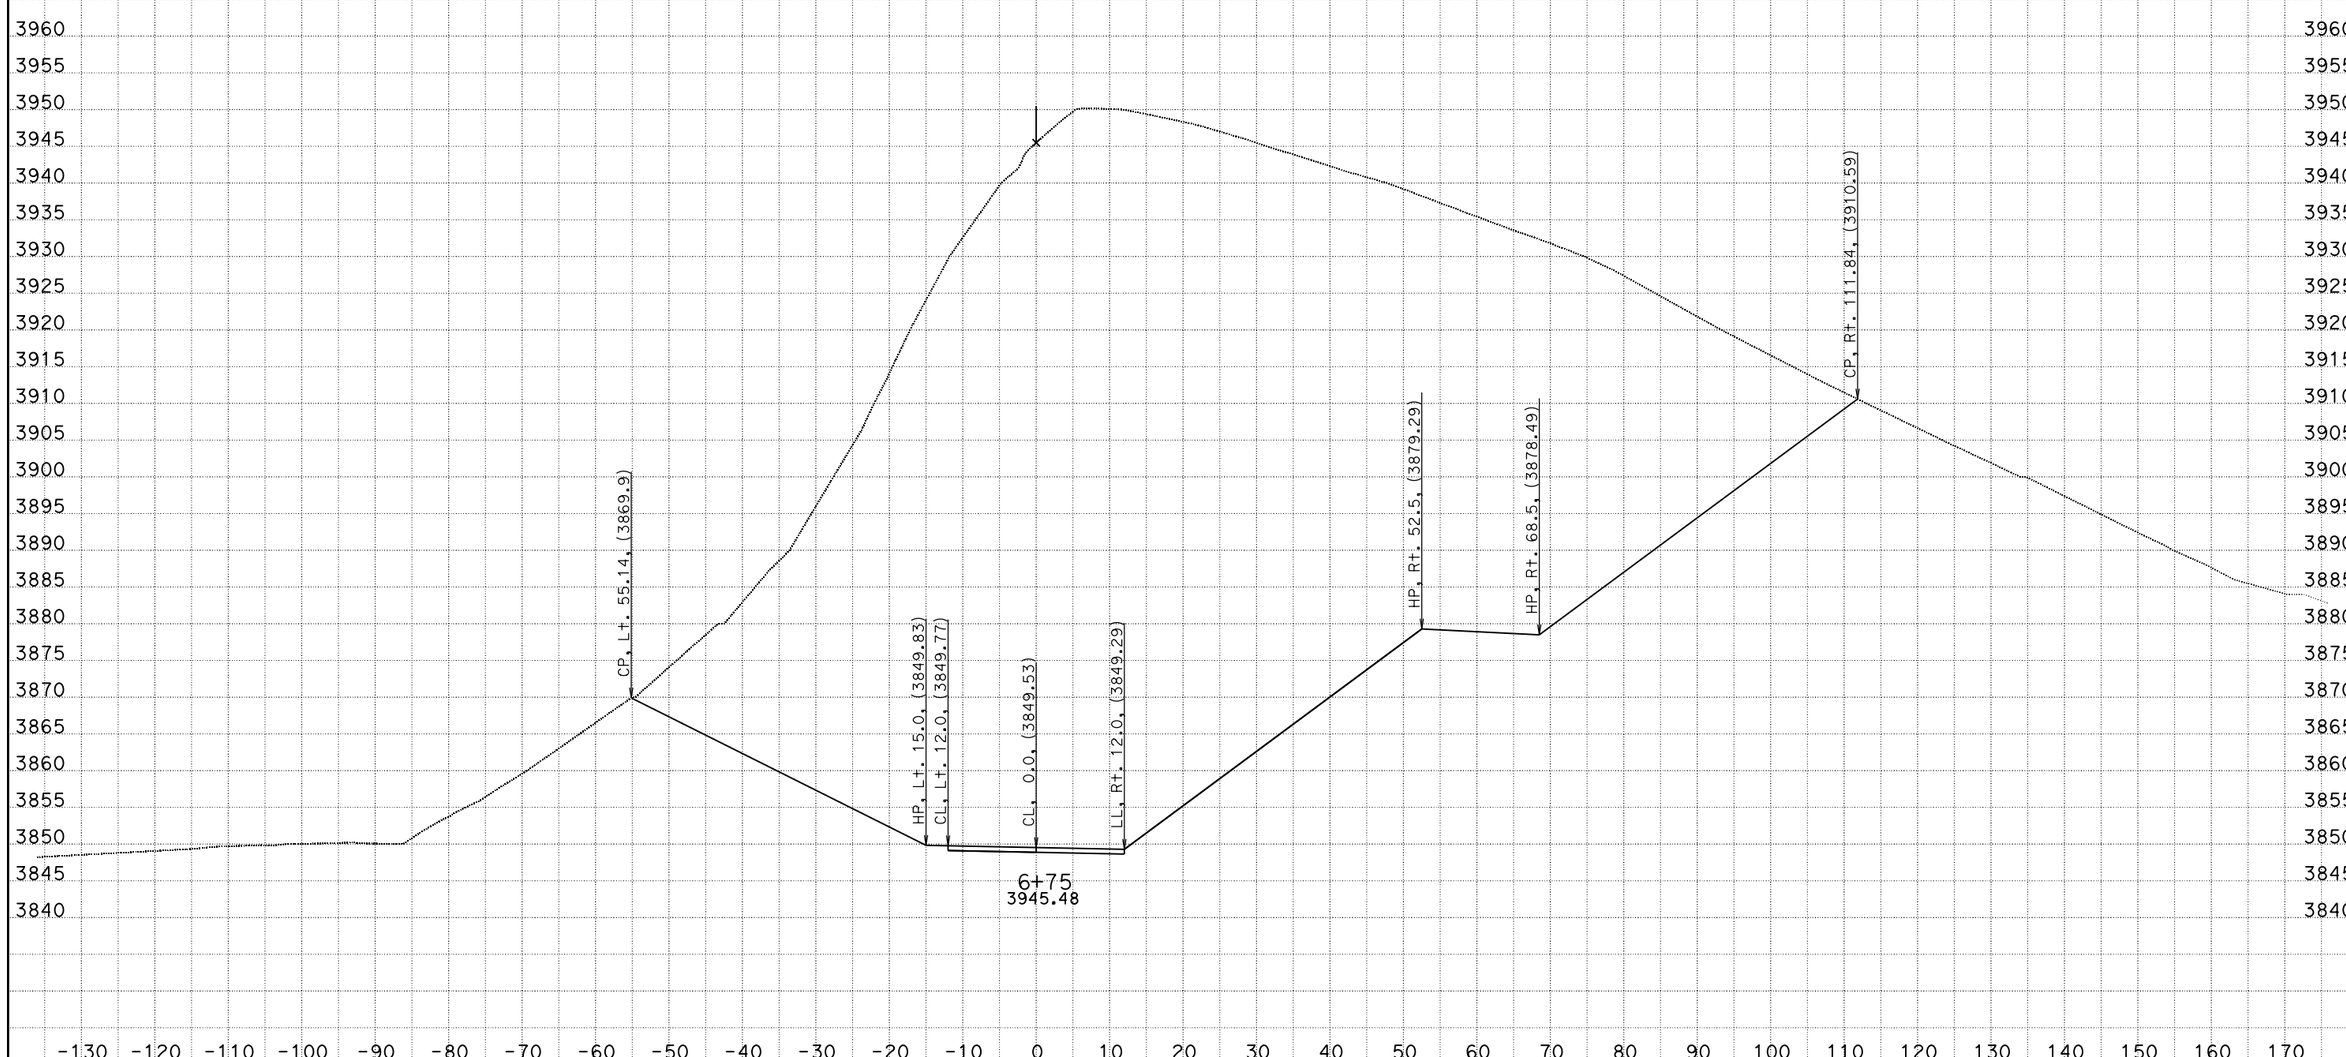

DATE: 7/16/2015

KC Project: 1110 File: D:o0\XSECTION\Detour C\detout.ear

SCALE: 1" = 10' Horiz.
1" = 10' Vert.

All Dimensions are US Survey Feet

DET1
CROSS SECTIONS

SHEET 26 OF 70

DESIGN STUDY ONLY

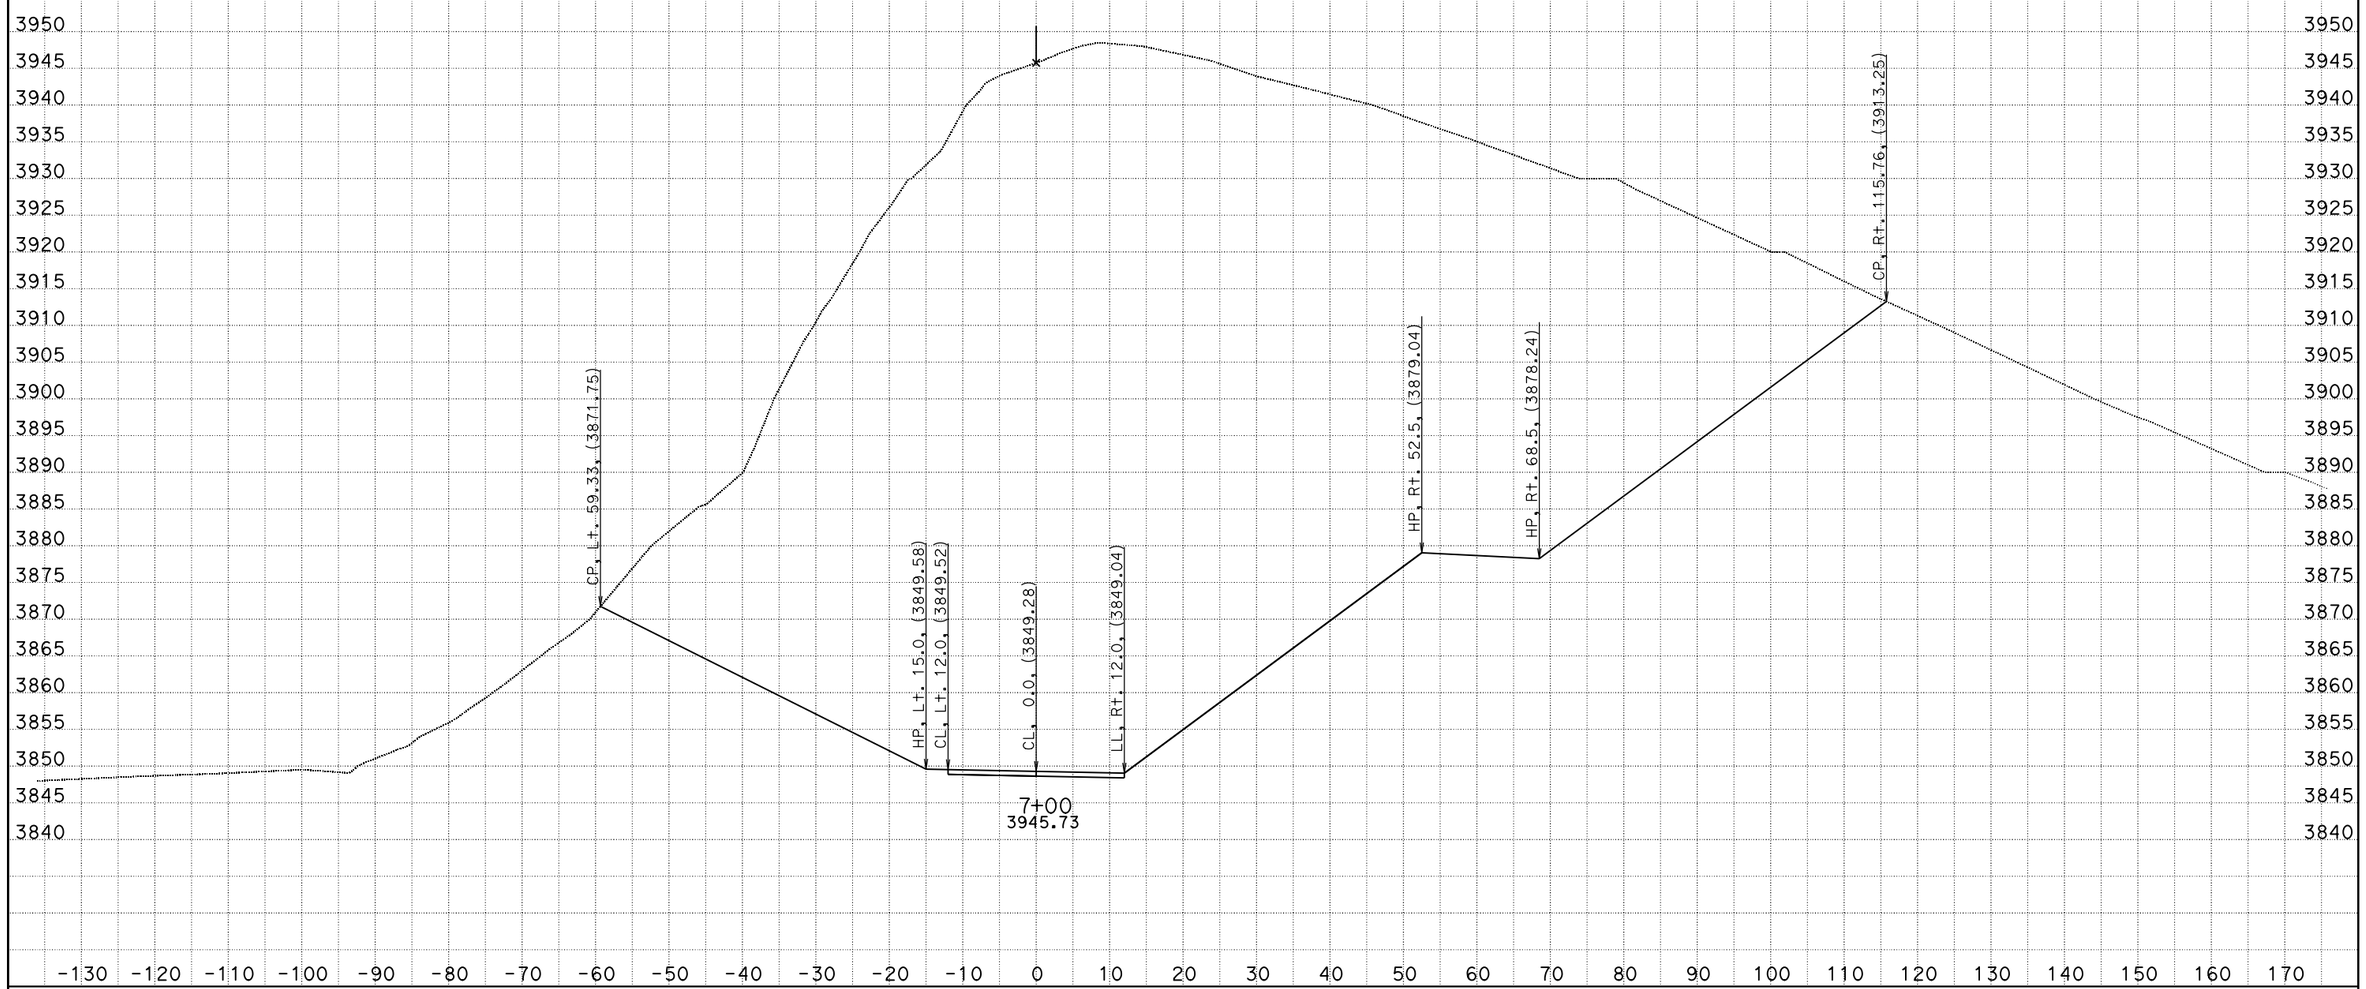

DATE: 7/16/2015

KC Project: 1110 File: D:o0\XSECTION\Detour C\detout.ear

SCALE: 1" = 10' Horiz.
1" = 10' Vert.

All Dimensions are US Survey Feet

DET1
CROSS SECTIONS

DESIGN STUDY ONLY

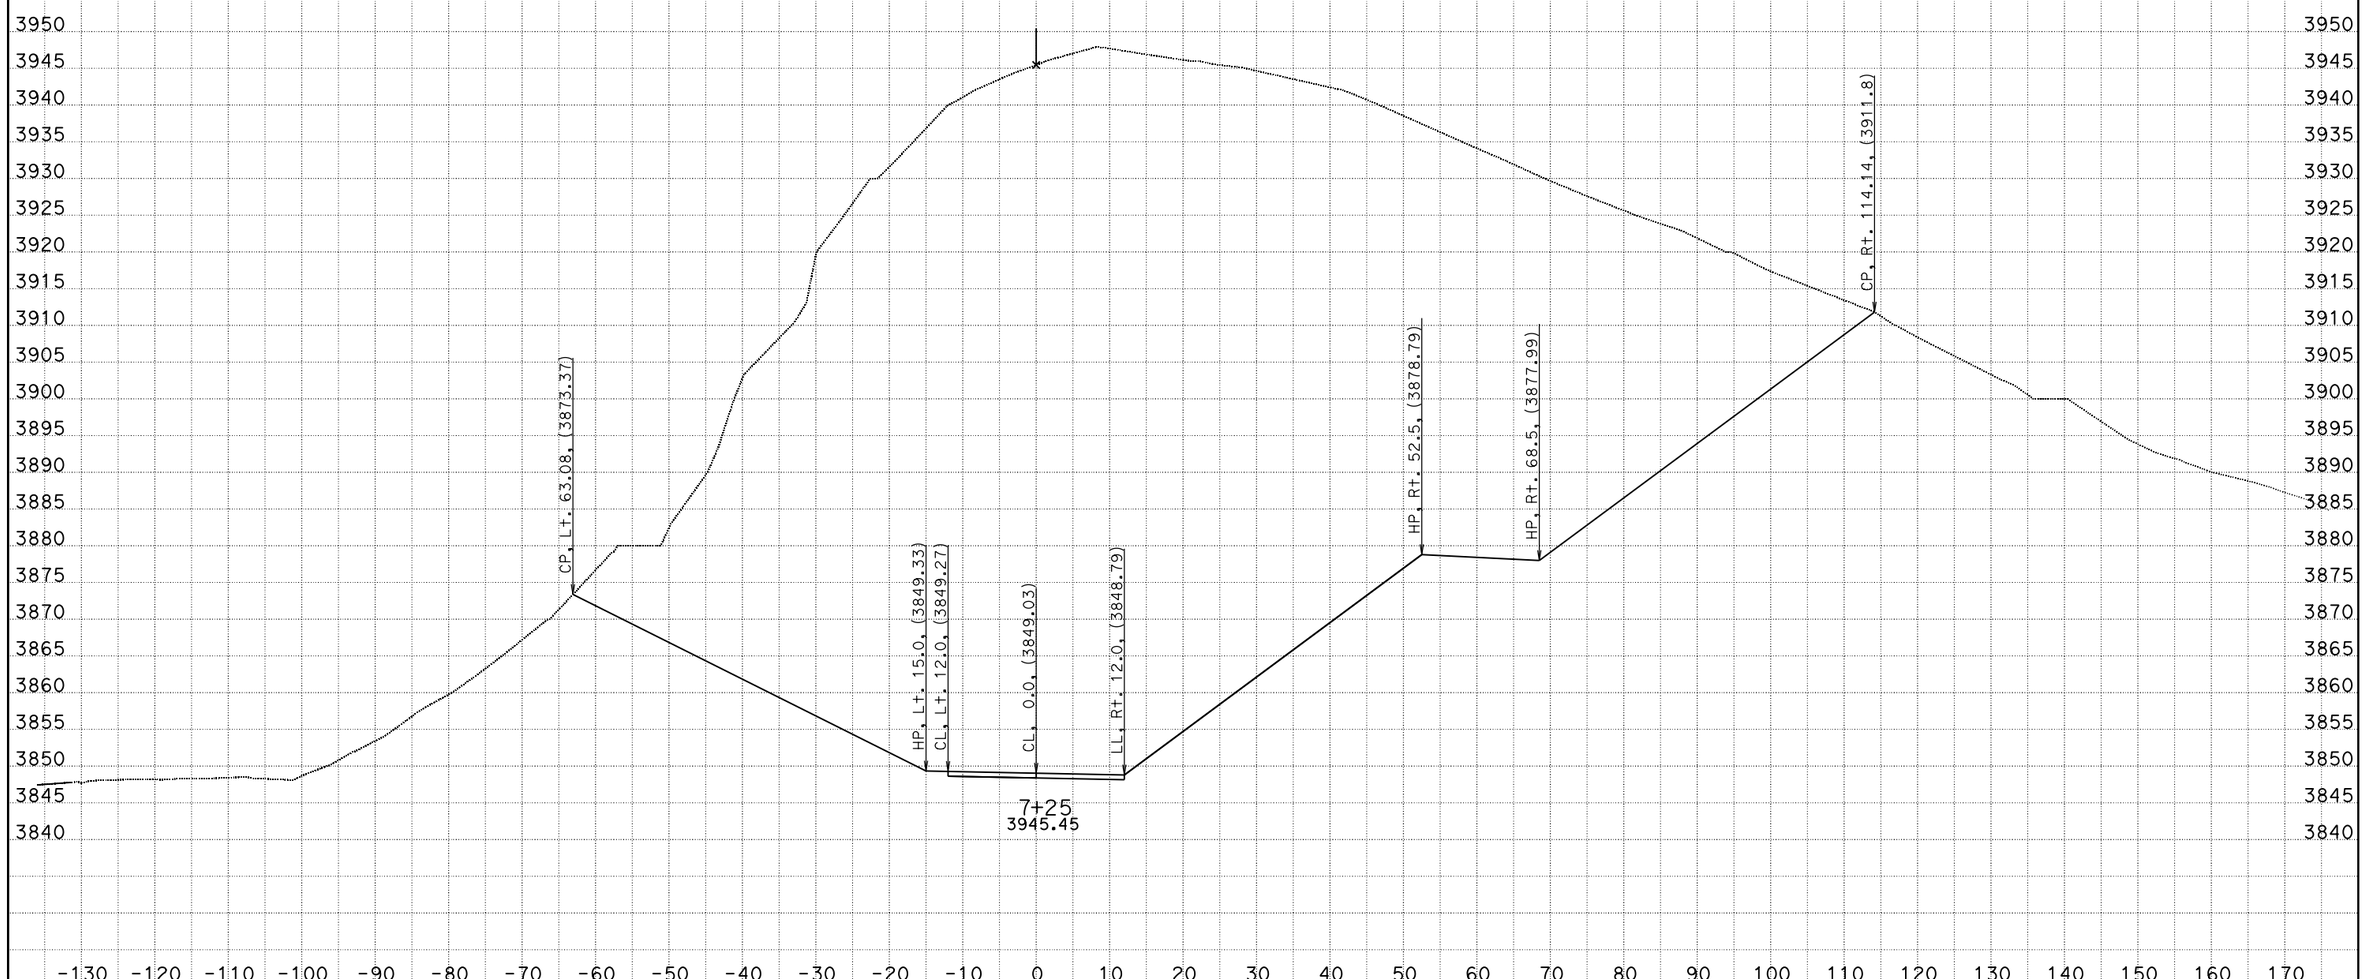

DATE: 7/16/2015

KC Project: 1110 File: D:o0\XSECTION\Detour C\detout.ear

SCALE: 1" = 10' Horiz.
1" = 10' Vert.

All Dimensions are US Survey Feet

DET1
CROSS SECTIONS

SHEET 28 OF 70

DESIGN STUDY ONLY

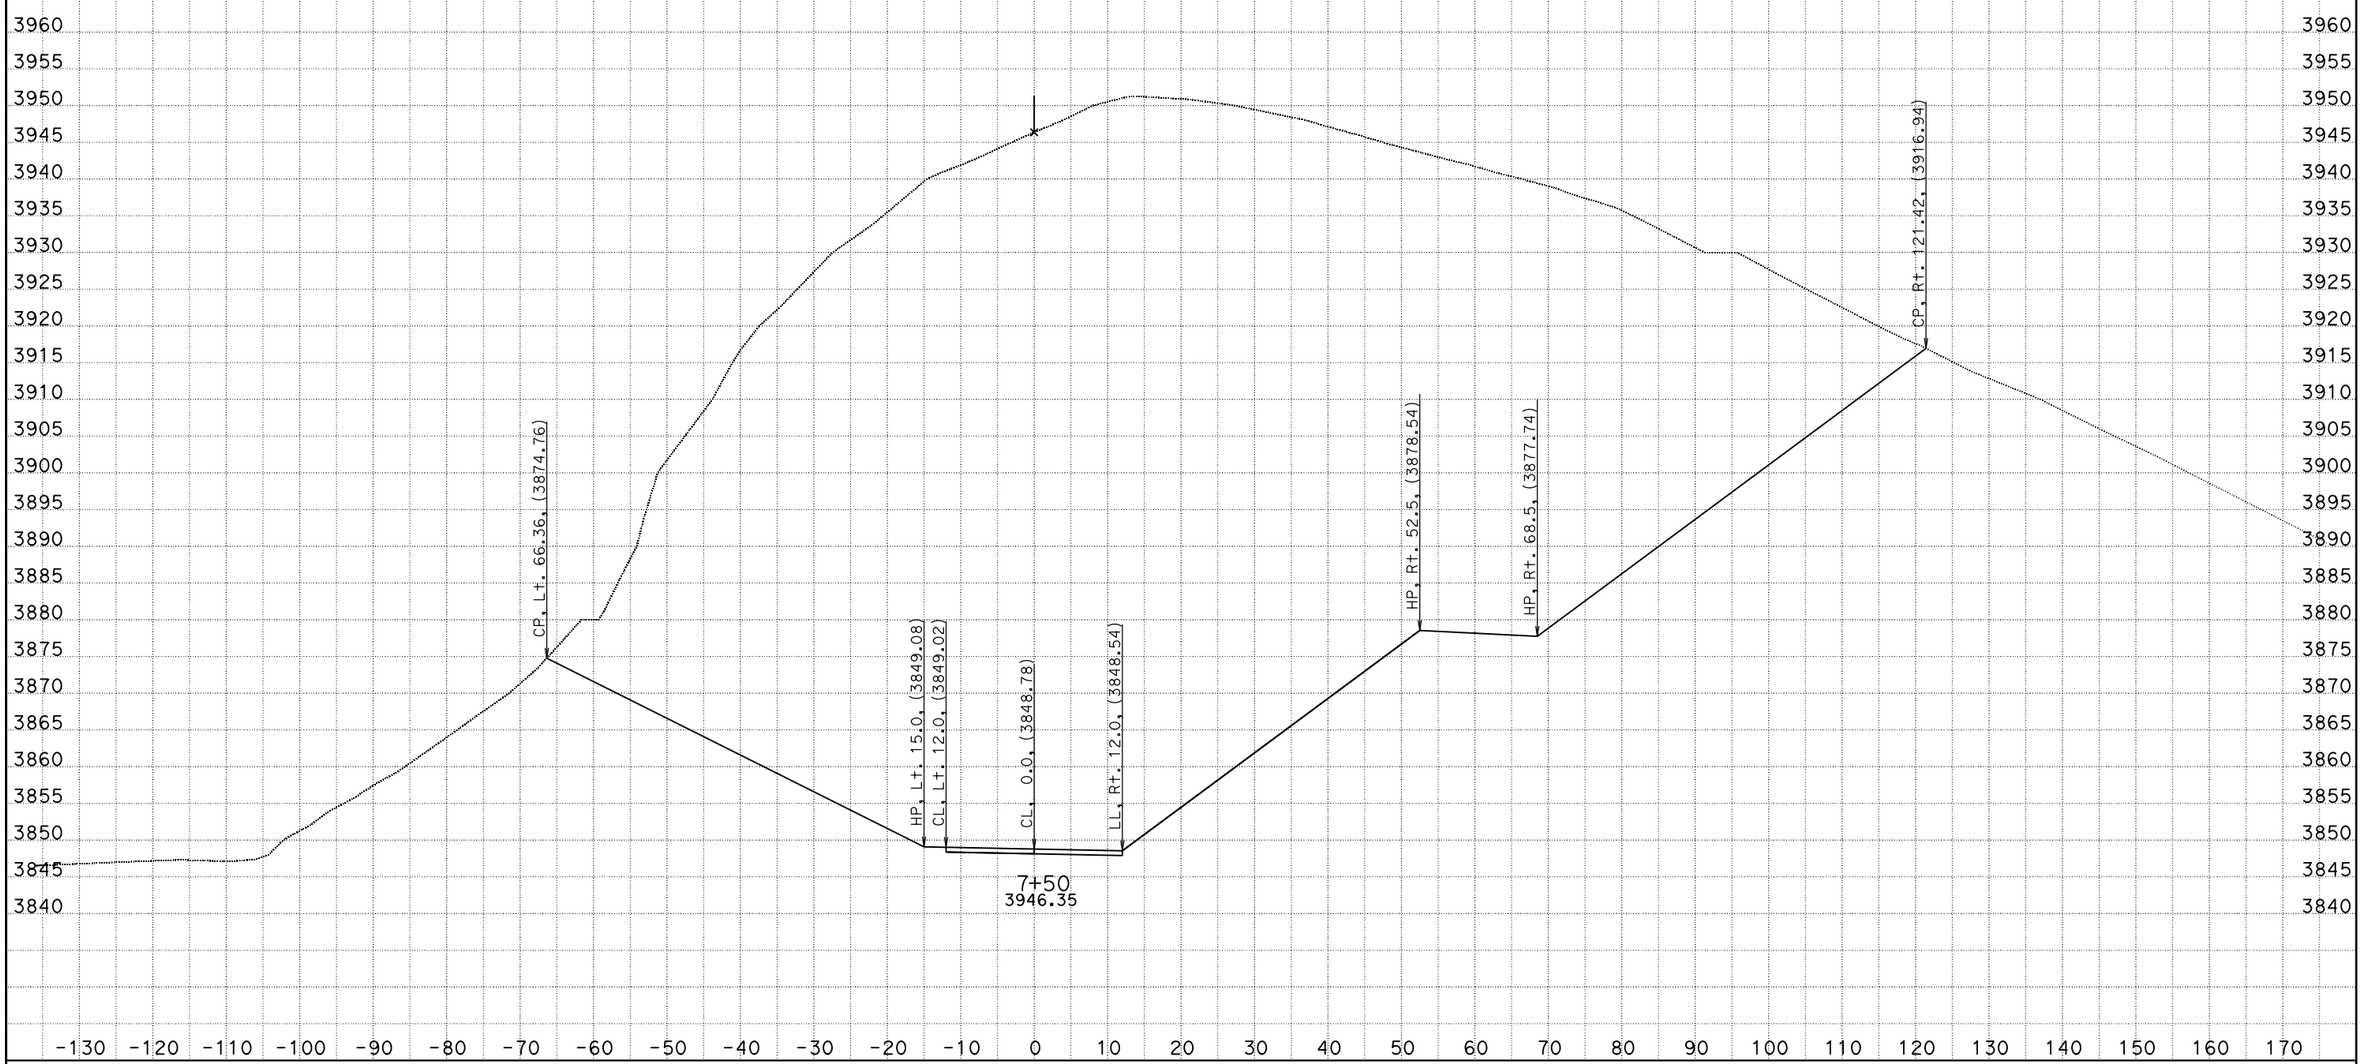

DATE: 7/16/2015

KC Project: 1110 File: D:o0\XSECTION\Detour C\detout.ear

SCALE: 1" = 10' Horiz.
1" = 10' Vert.

All Dimensions are US Survey Feet

DET1
CROSS SECTIONS

SHEET 29 OF 70

DESIGN STUDY ONLY

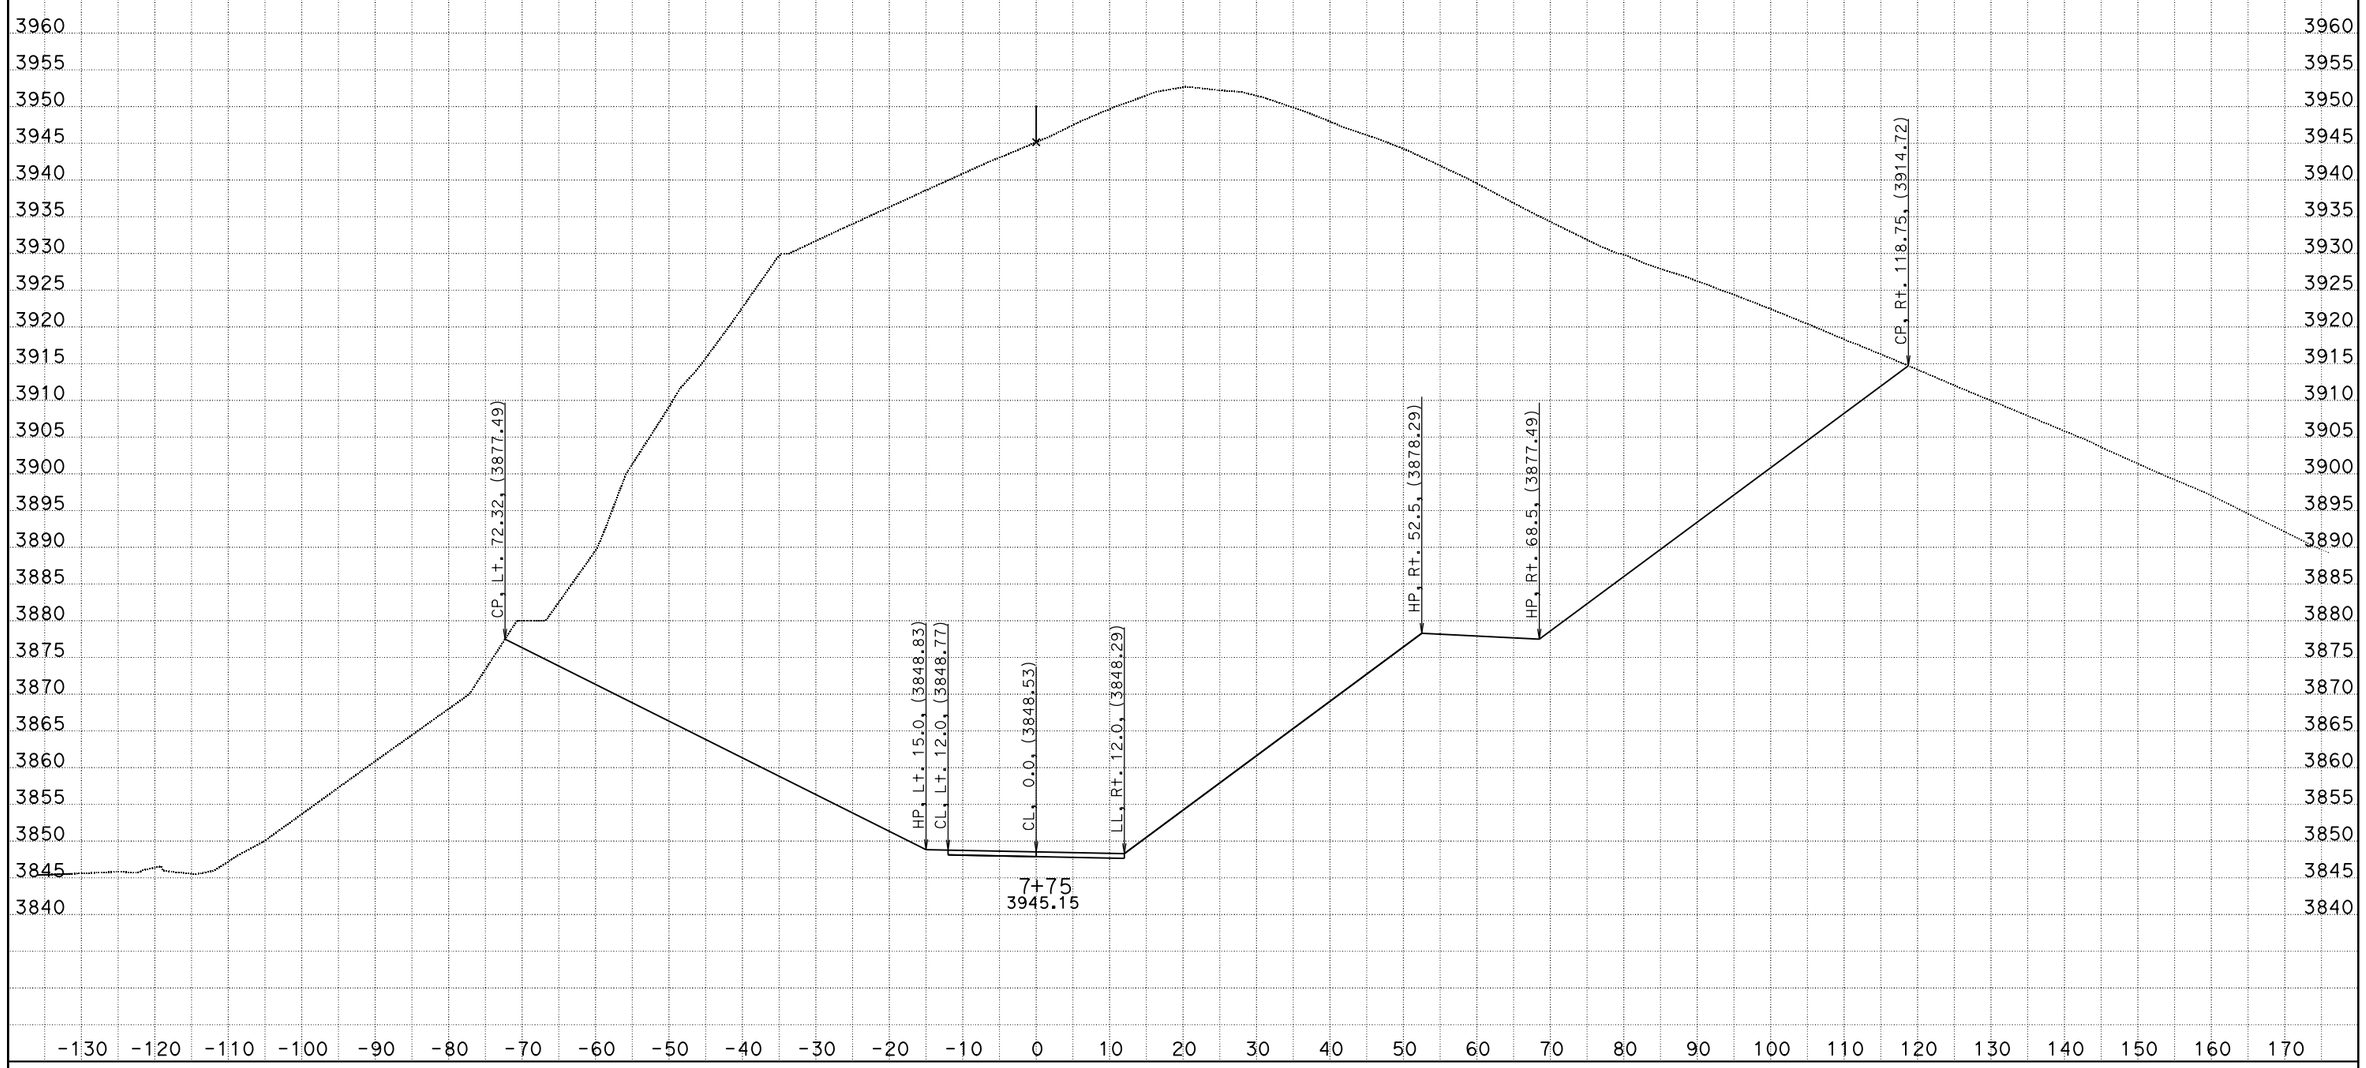

DATE: 7/16/2015

KC Project: 1110 File: D:o0\XSECTION\Detour C\detout.ear

SCALE: 1" = 10' Horiz.
1" = 10' Vert.

All Dimensions are US Survey Feet

DET1
CROSS SECTIONS

SHEET 30 OF 70

DESIGN STUDY ONLY

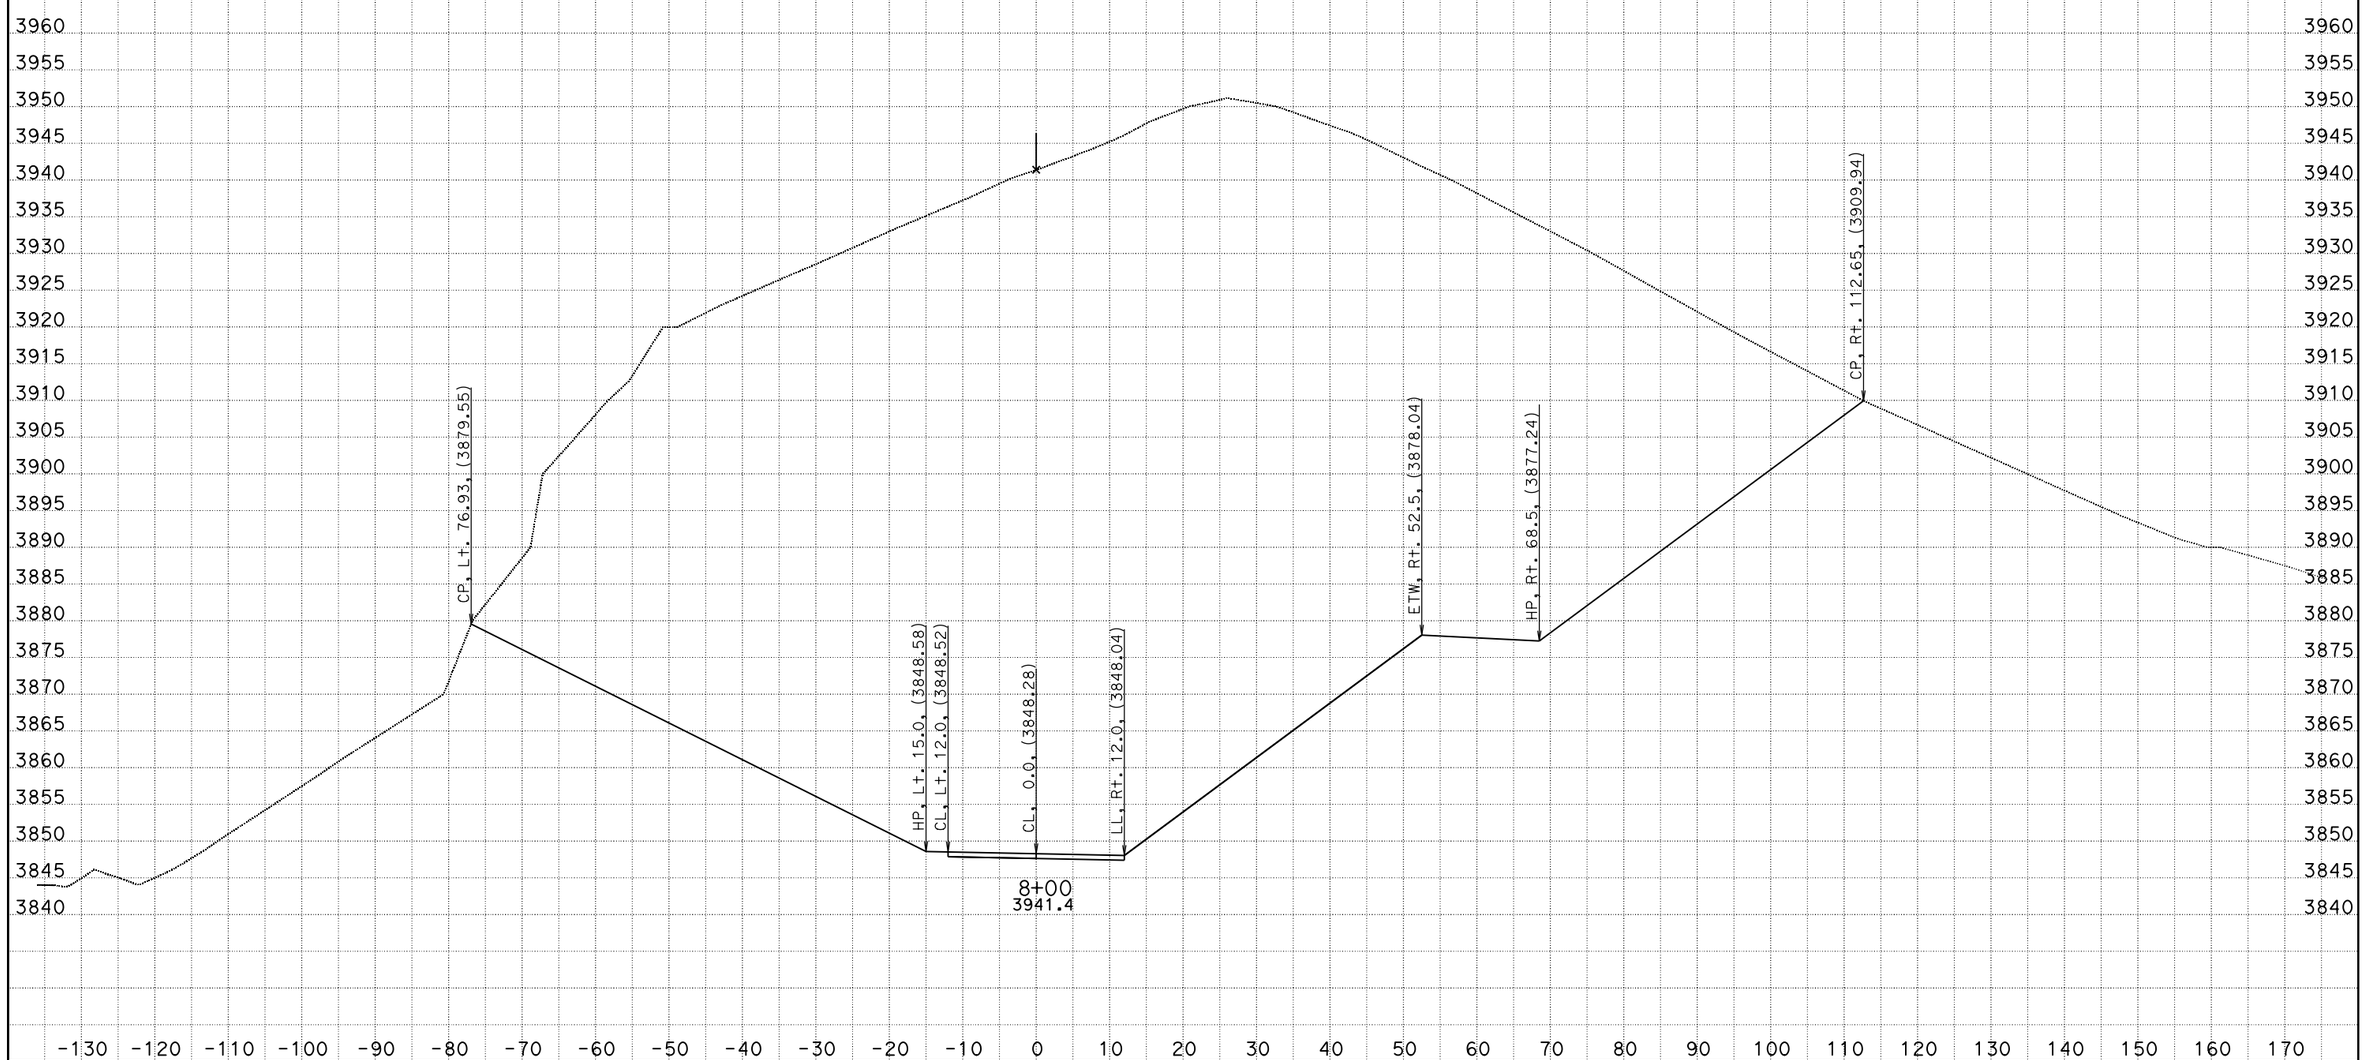

DATE: 7/16/2015

KC Project: 1110 File: D:o0\XSECTION\Detour C\detout.ear

SCALE: 1" = 10' Horiz.
1" = 10' Vert.

All Dimensions are US Survey Feet

DET1
CROSS SECTIONS

SHEET 31 OF 70

DESIGN STUDY ONLY

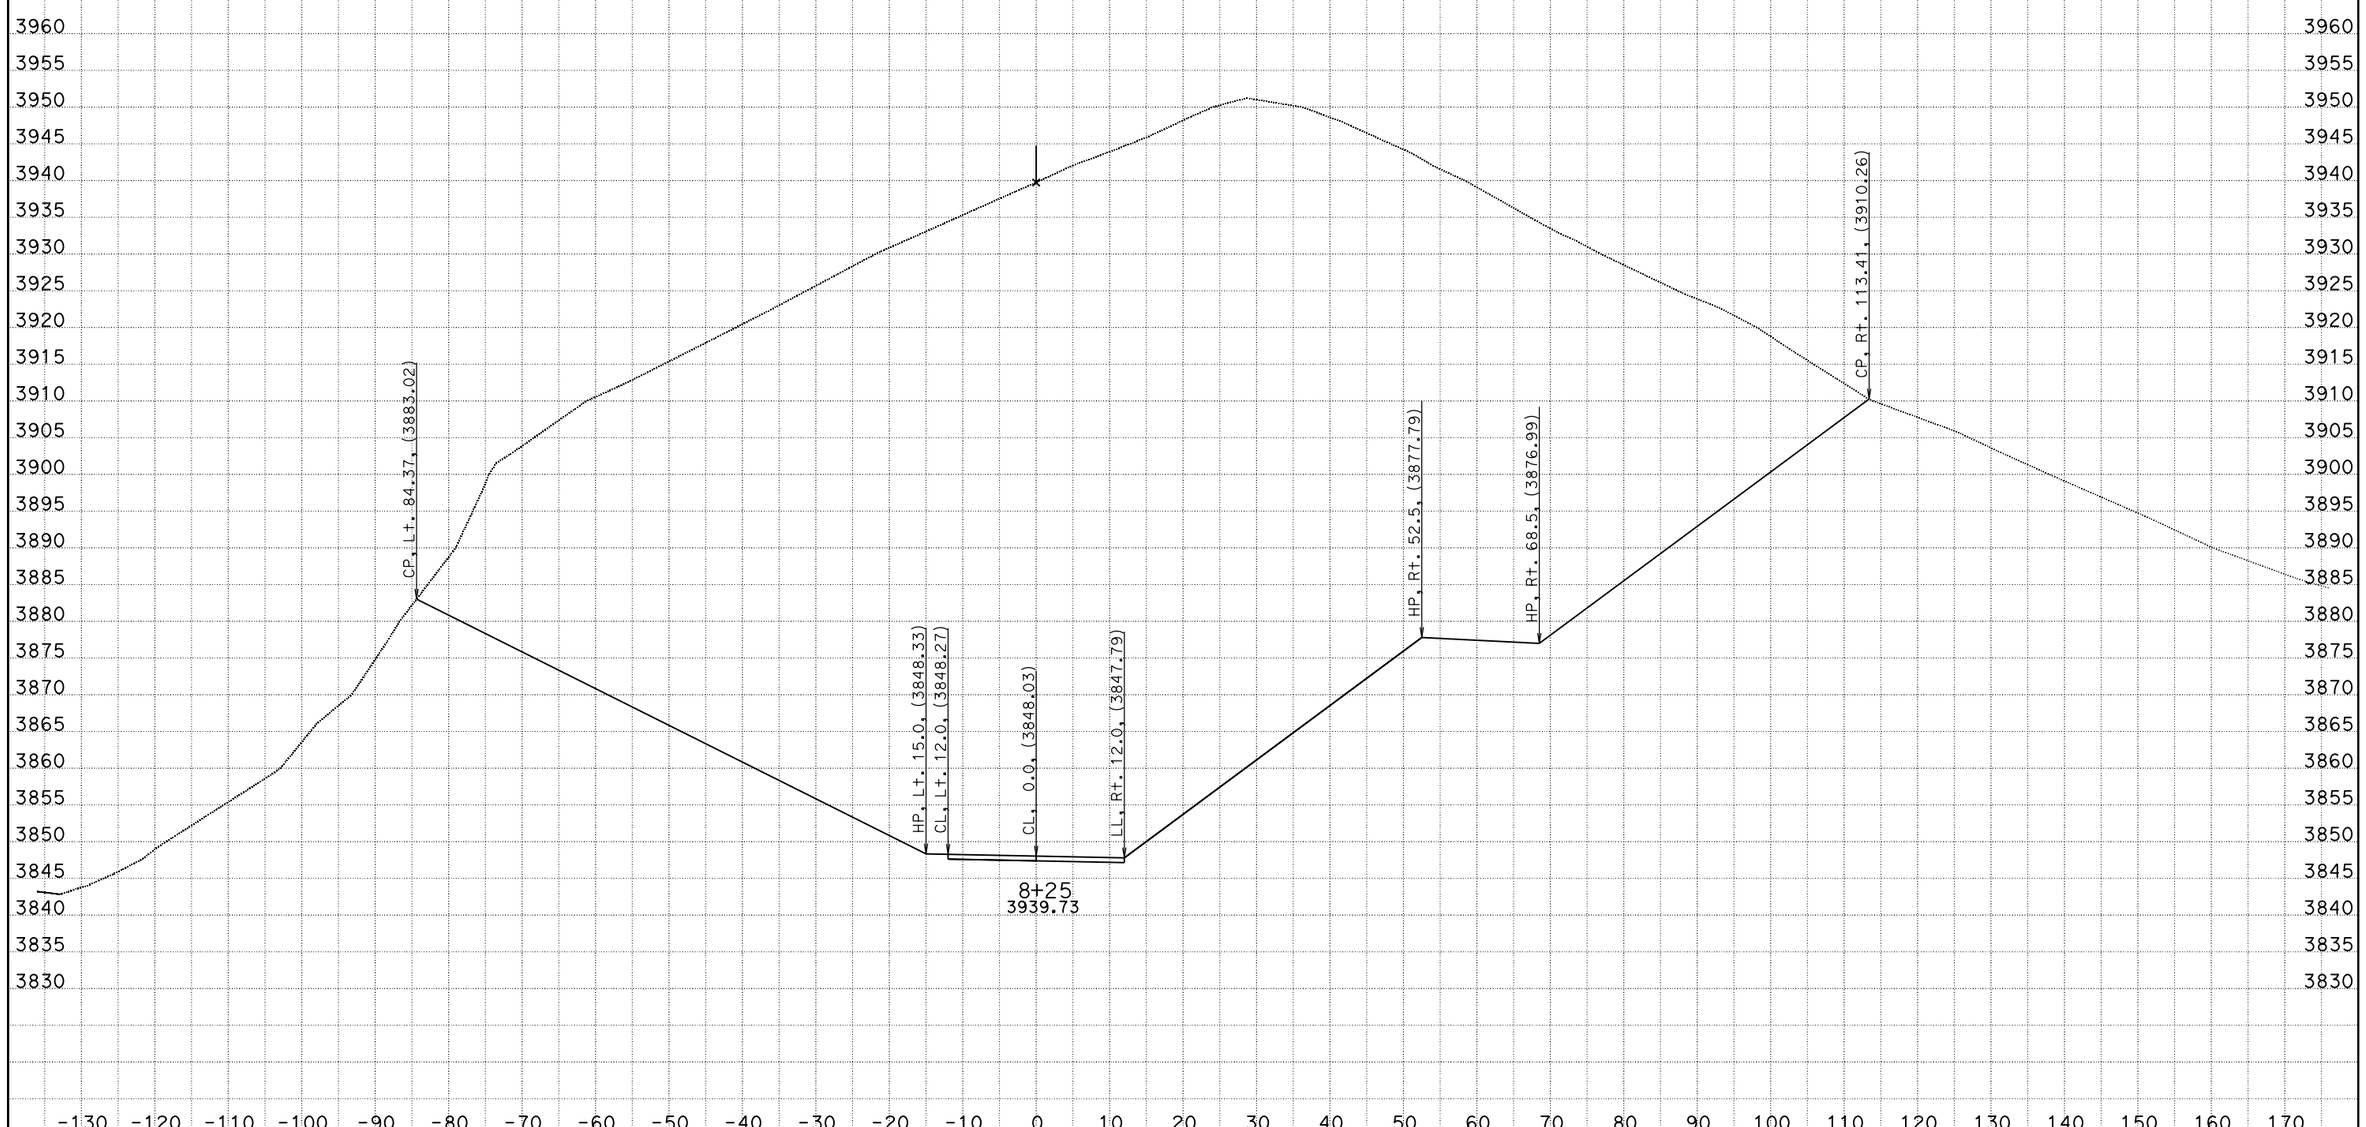

DATE: 7/16/2015

KC Project: 1110 File: D:o0\XSECTION\Detour C\detout.ear

SCALE: 1" = 10' Horiz.
1" = 10' Vert.

All Dimensions are US Survey Feet

DET1
CROSS SECTIONS

SHEET 32 OF 70

DESIGN STUDY ONLY

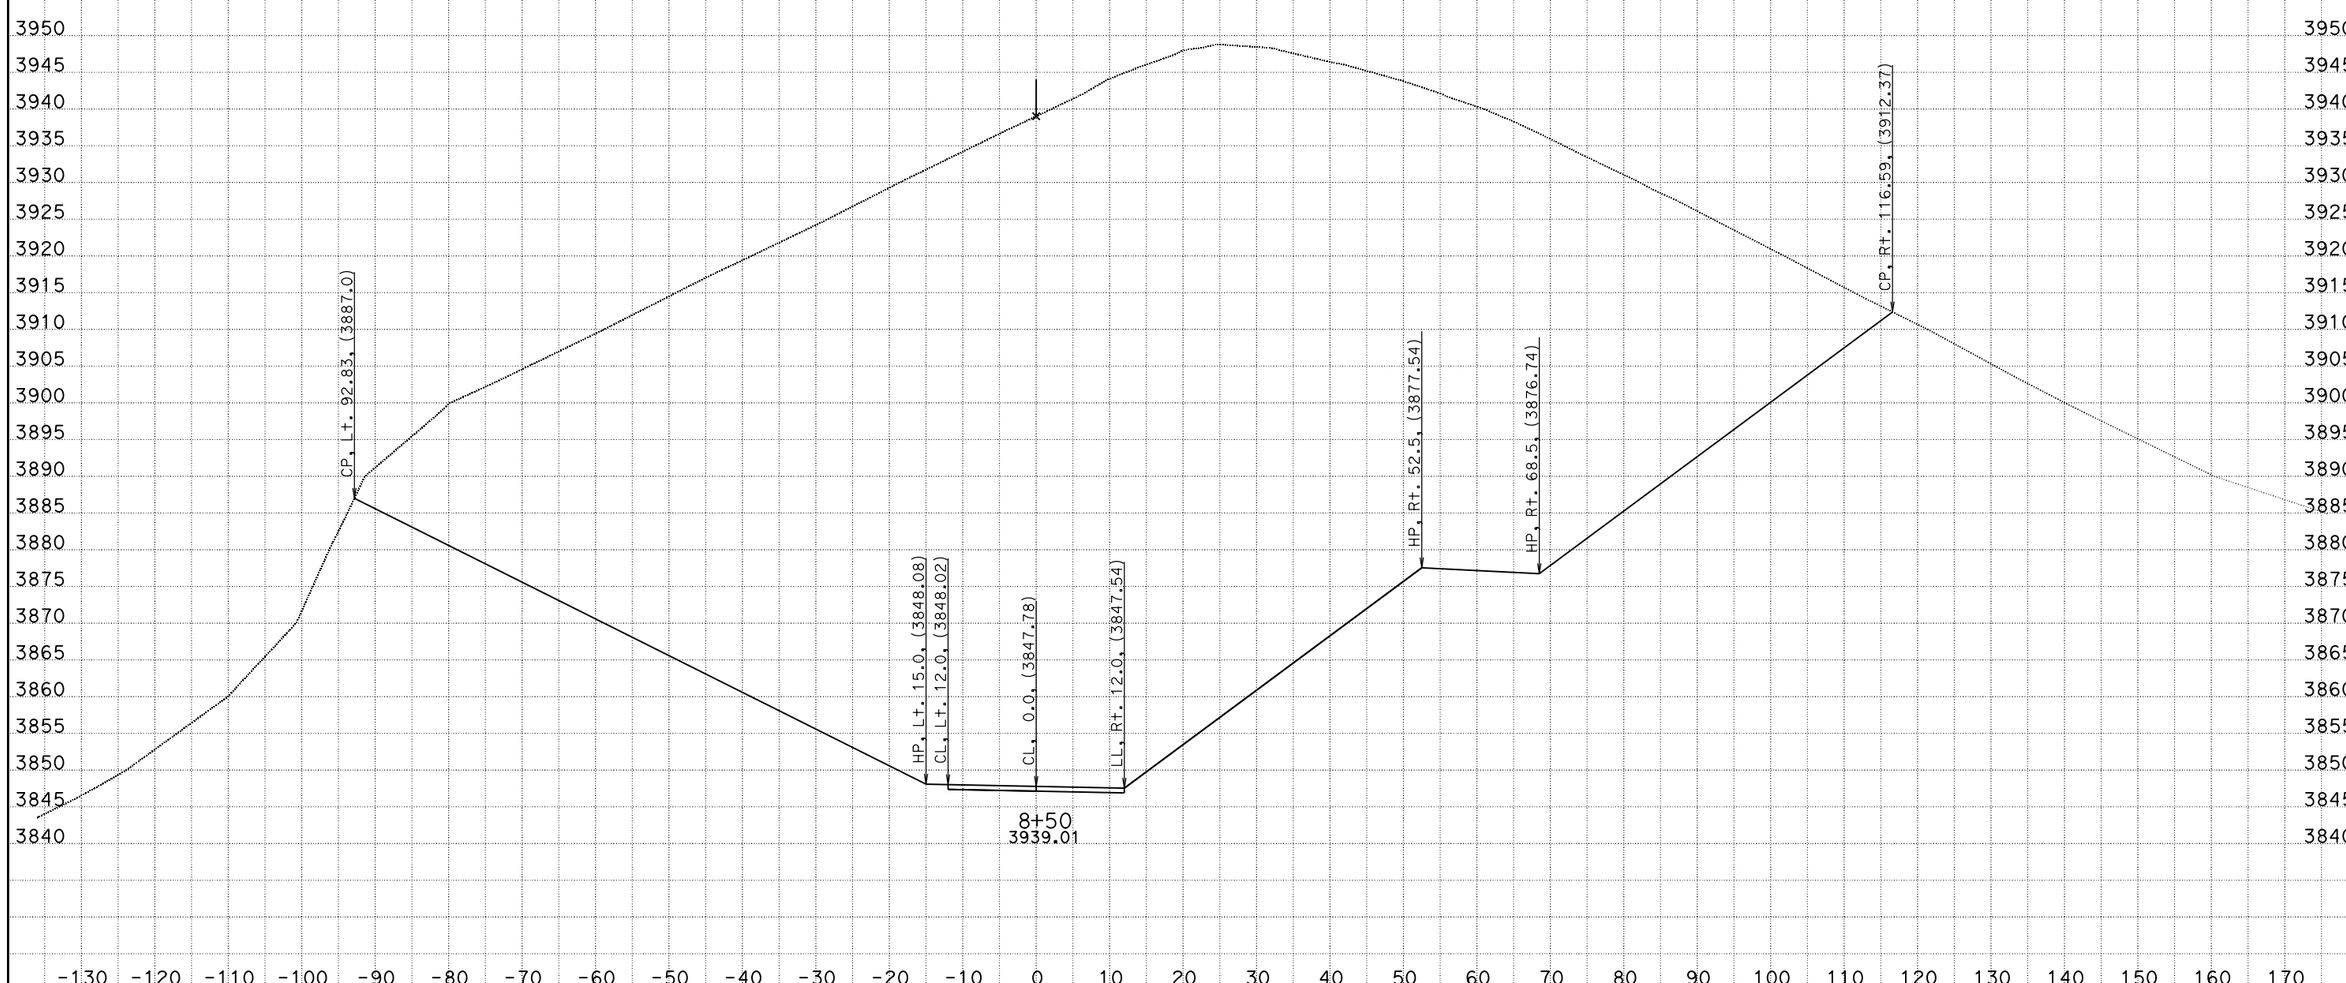

DATE: 7/16/2015

KC Project: 1110 File: D:o0\XSECTION\Detour C\detout.ear

SCALE: 1" = 10' Horiz.
1" = 10' Vert.

All Dimensions are US Survey Feet

DET1
CROSS SECTIONS

SHEET 33 OF 70

DESIGN STUDY ONLY

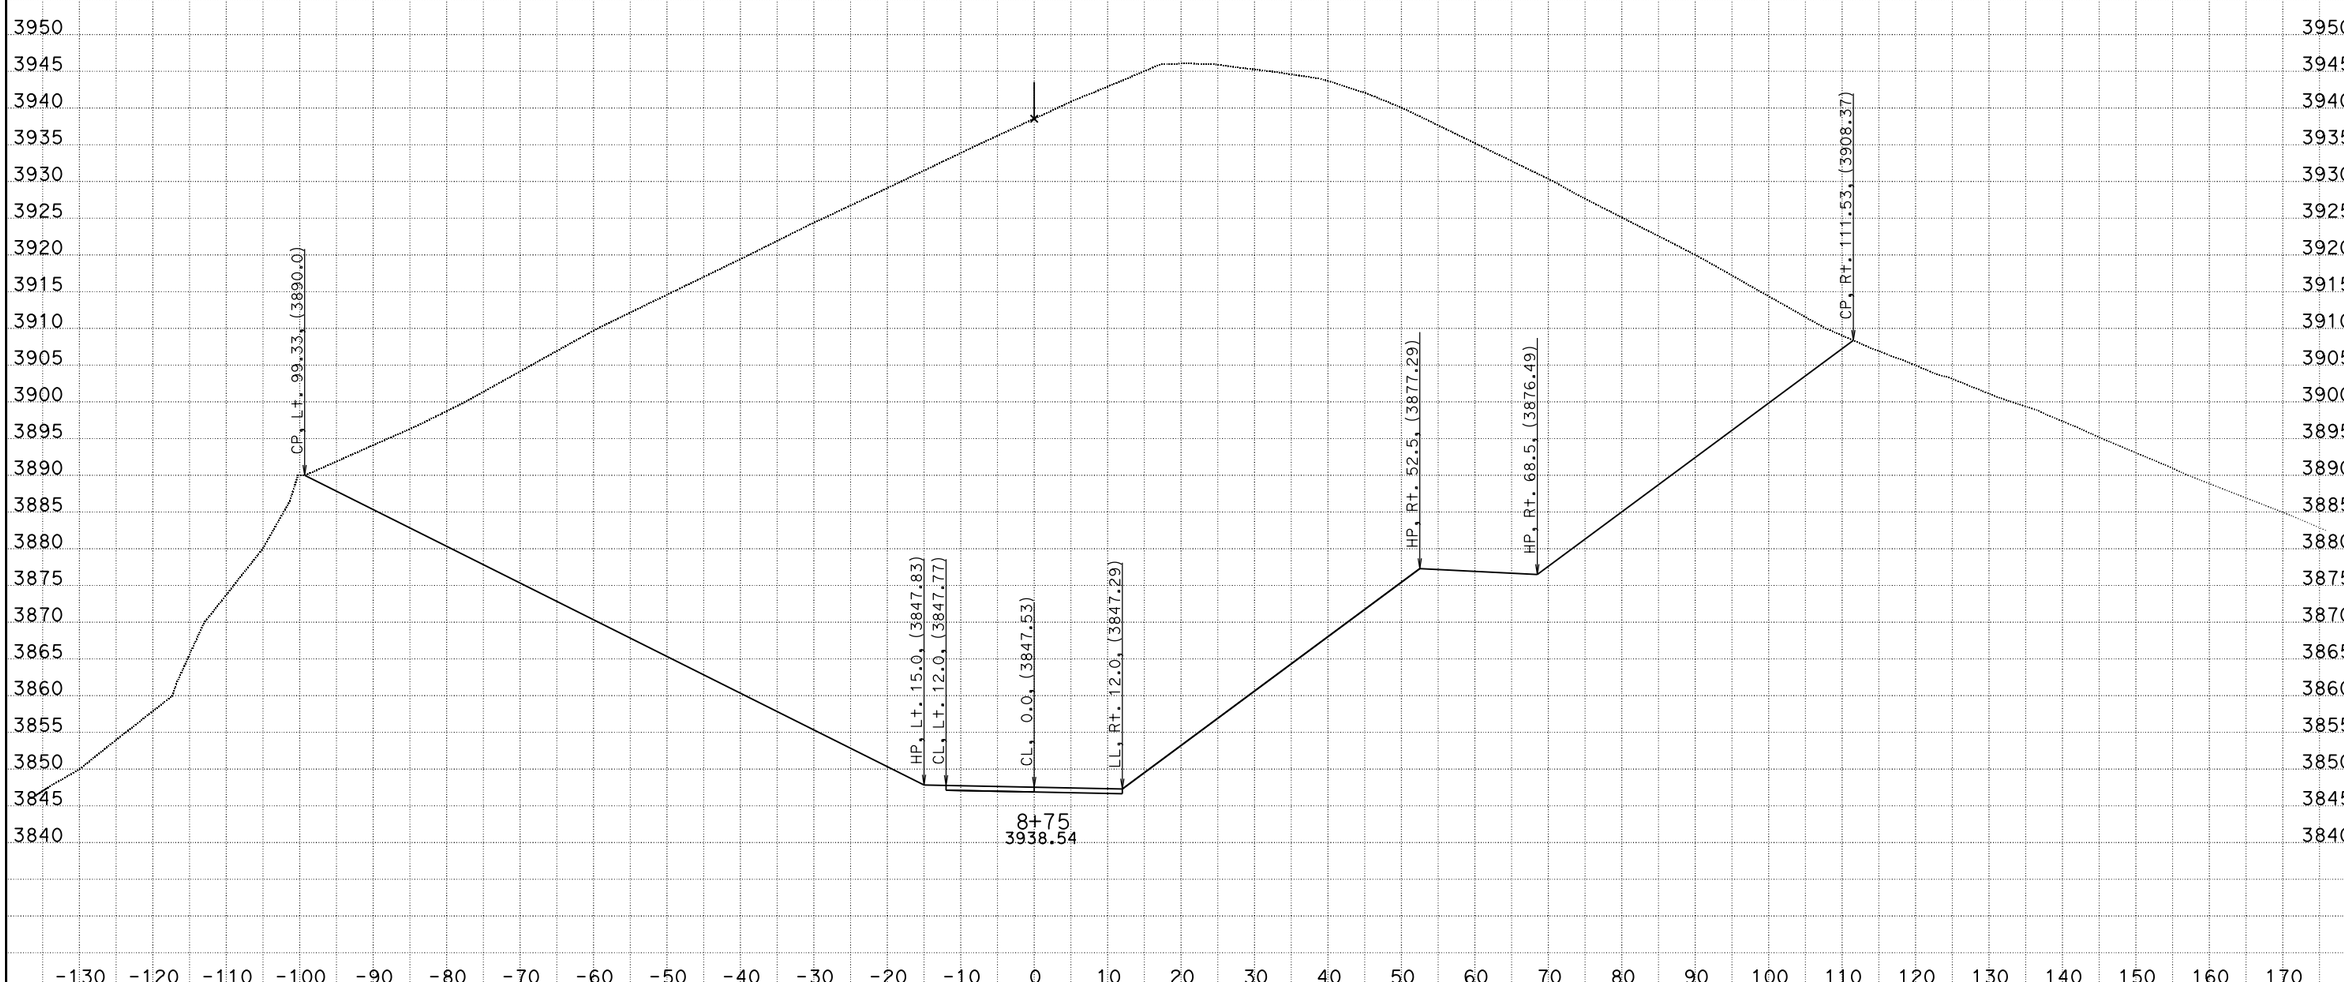

DATE: 7/16/2015

KC Project: 1110 File: D:o0\XSECTION\Detour C\detout.ear

SCALE: 1" = 10' Horiz.
1" = 10' Vert.

All Dimensions are US Survey Feet

DET1
CROSS SECTIONS

SHEET 34 OF 70

DESIGN STUDY ONLY

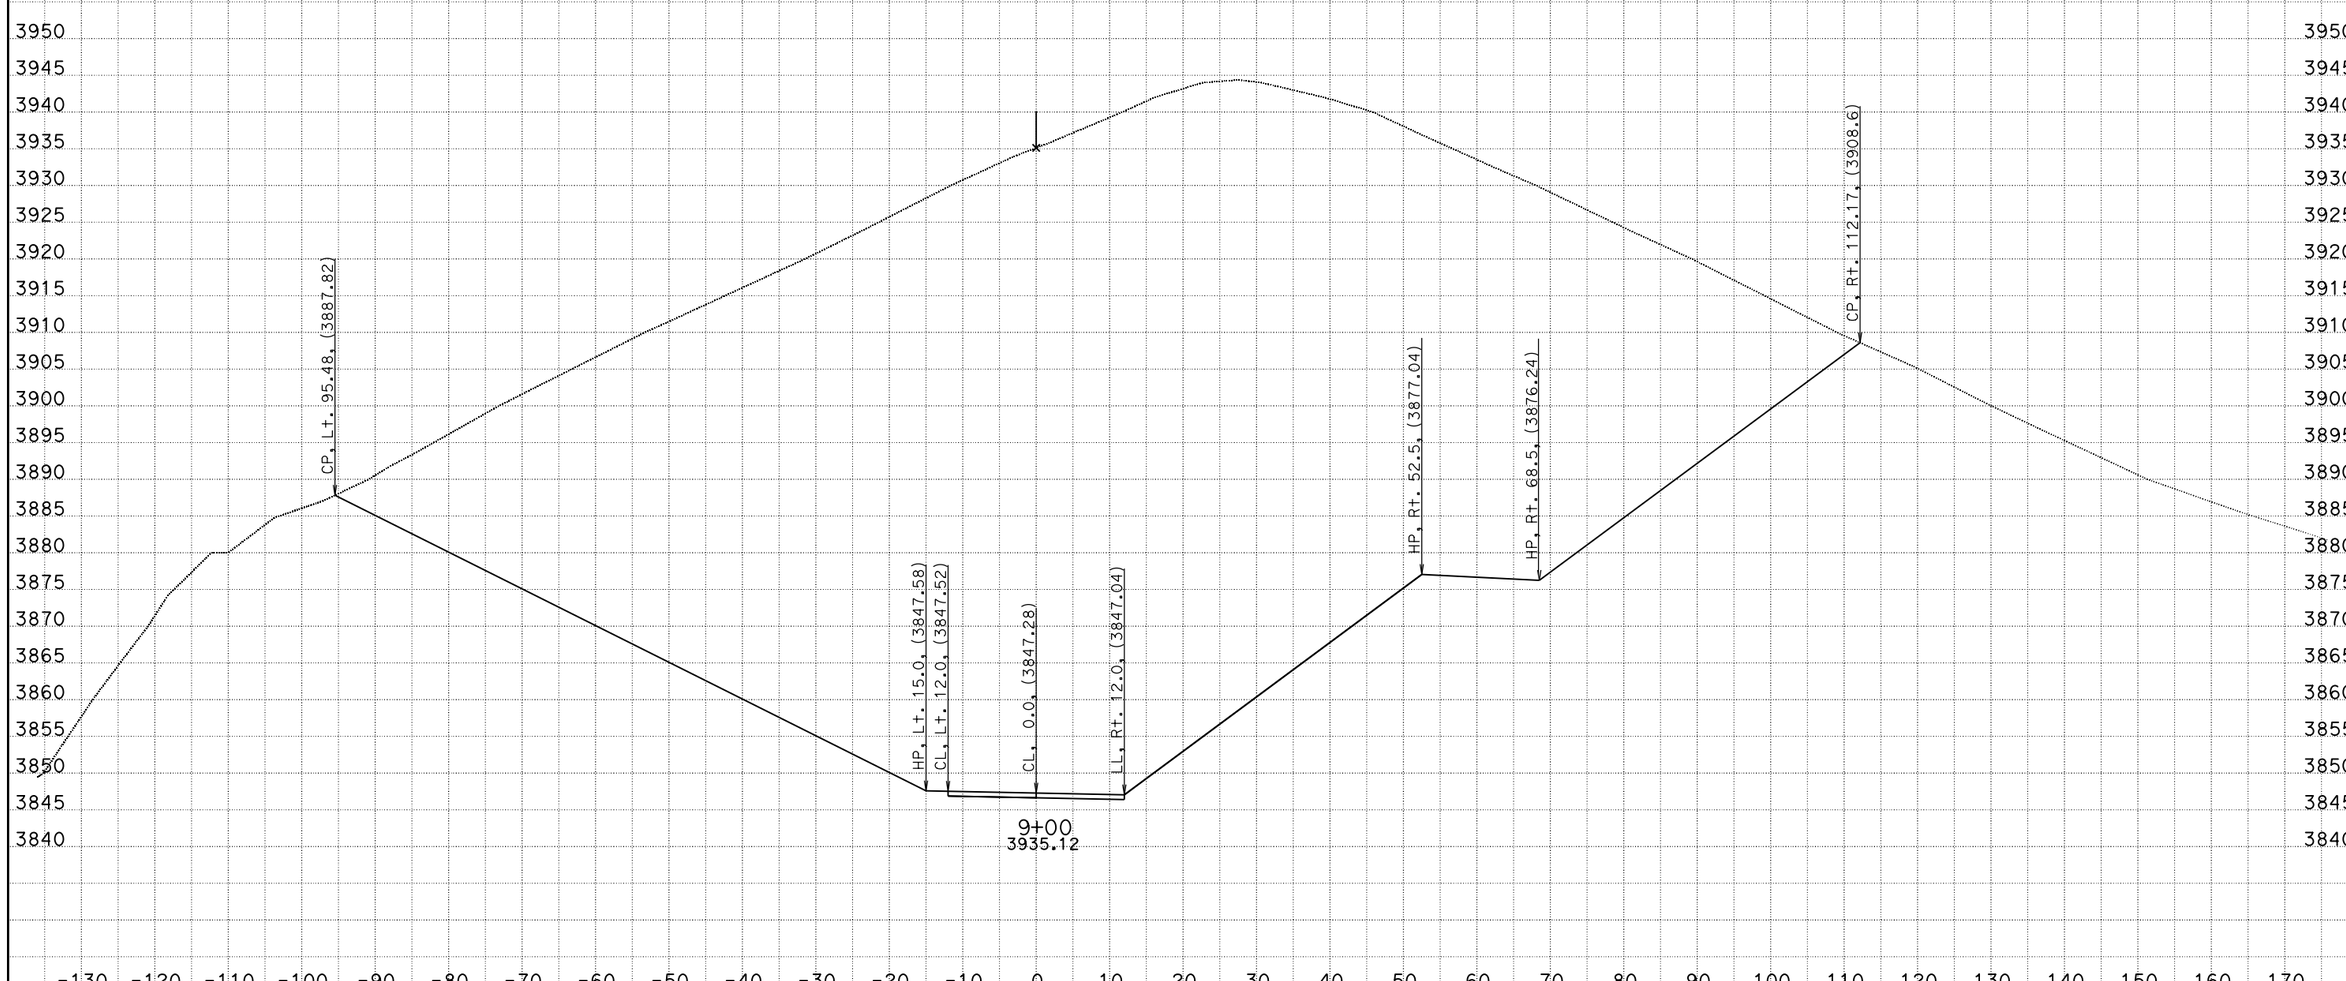

DATE: 7/16/2015

KC Project: 1110 File: D:o0\XSECTION\Detour C\detout.ear

SCALE: 1" = 10' Horiz.
1" = 10' Vert.

All Dimensions are US Survey Feet

DET1
CROSS SECTIONS

DESIGN STUDY ONLY

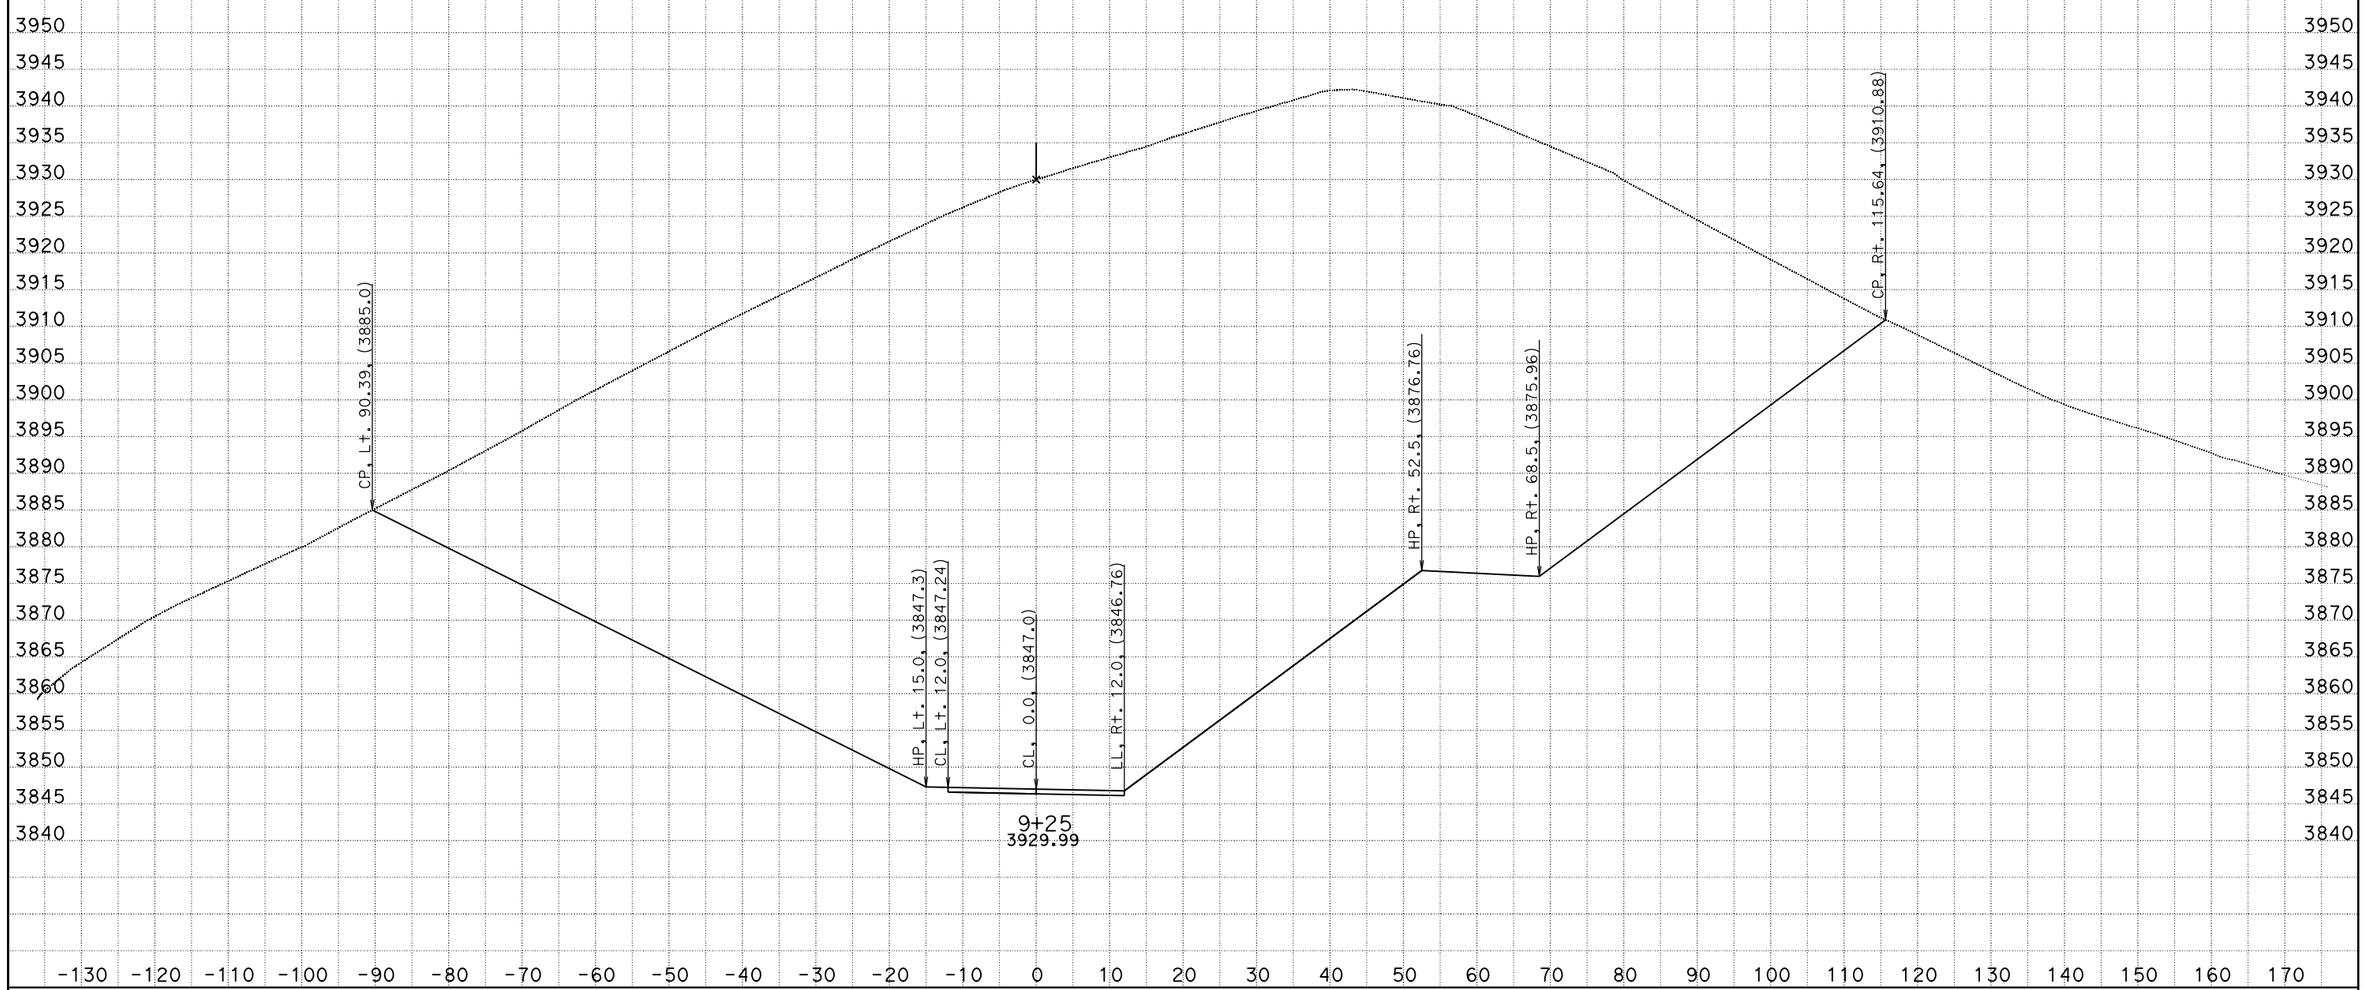

DATE: 7/16/2015

KC Project: 1110 File: D:o0\XSECTION\Detour C\detout.ear

SCALE: 1" = 10' Horiz.
1" = 10' Vert.

All Dimensions are US Survey Feet

DET1
CROSS SECTIONS

DESIGN STUDY ONLY

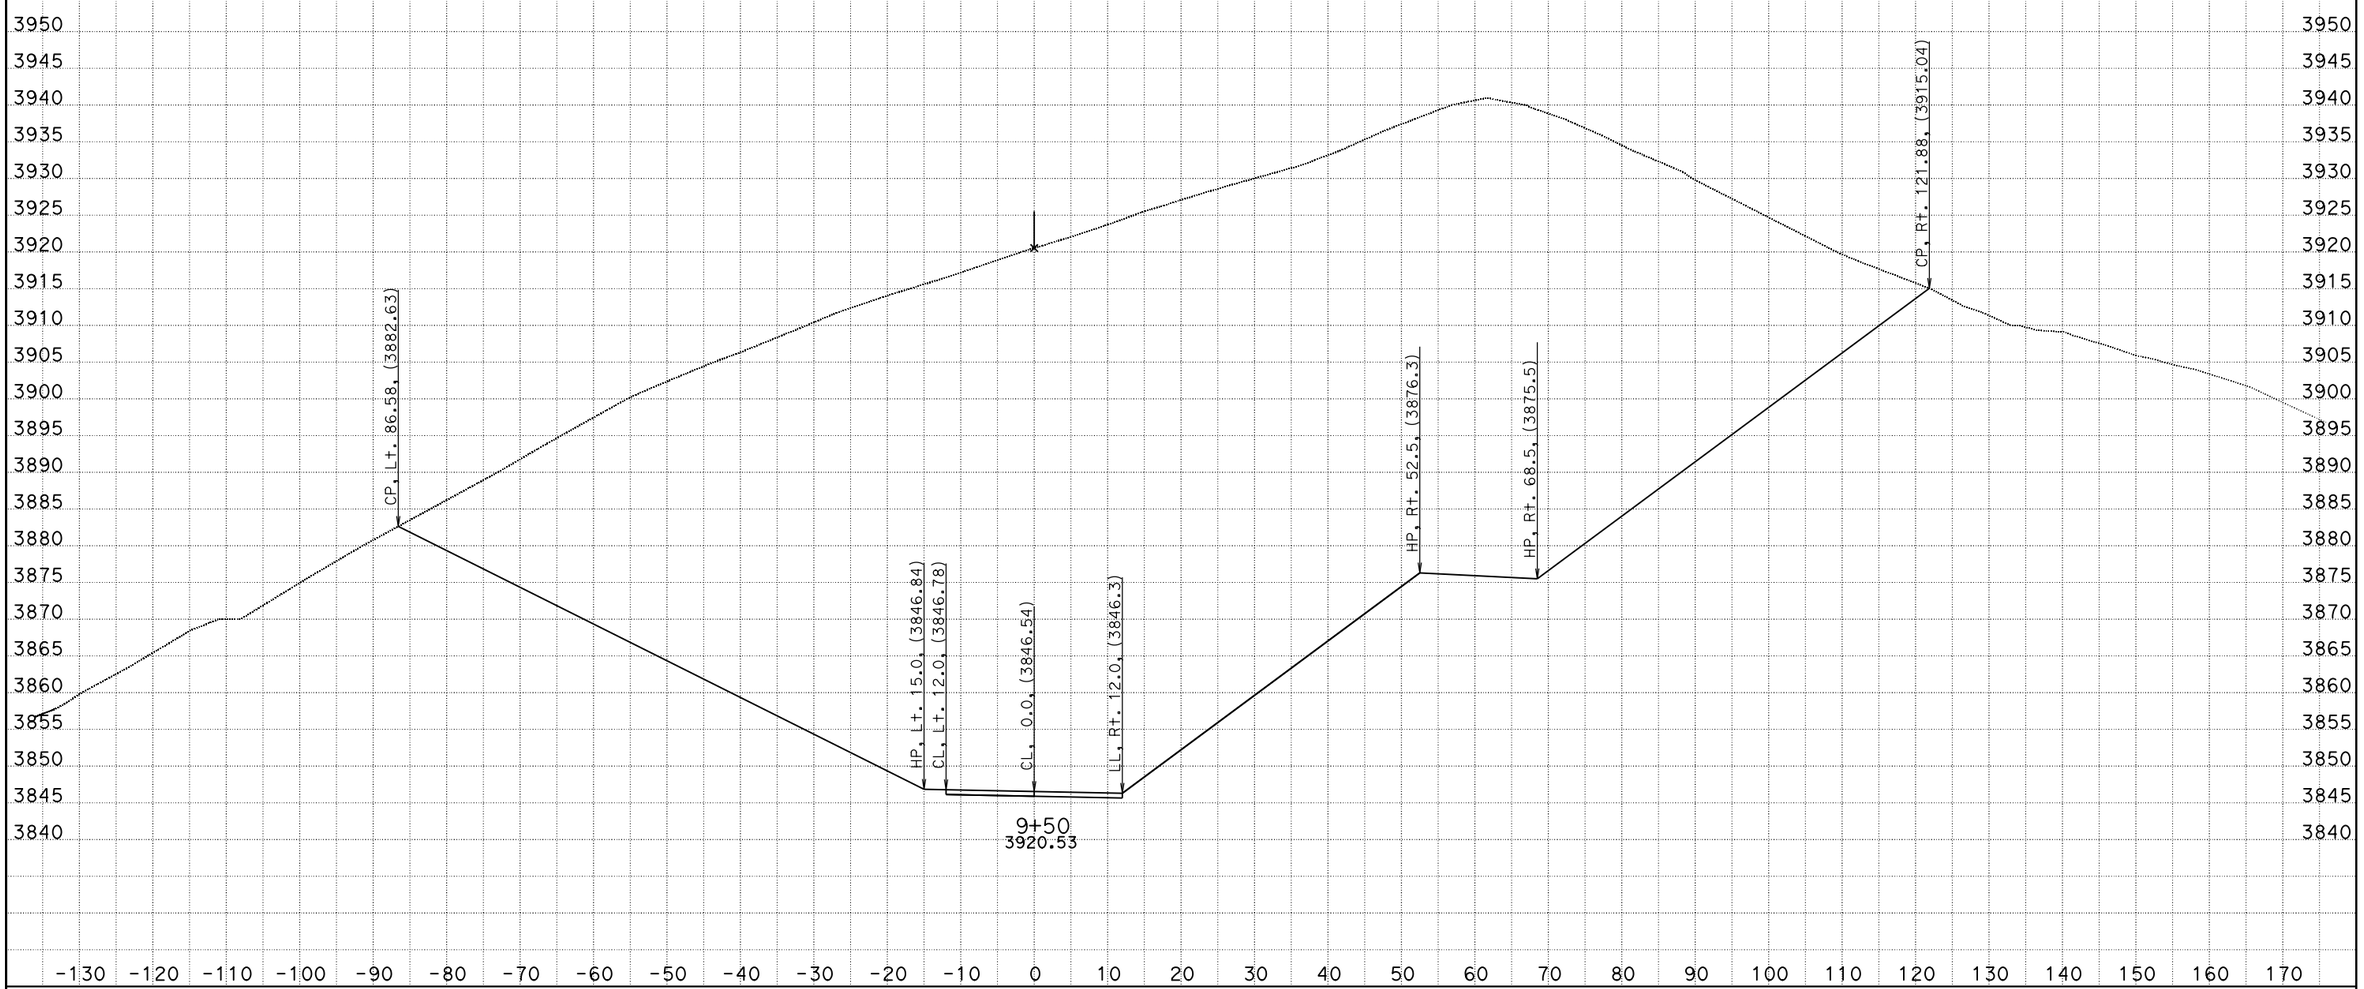

DATE: 7/16/2015

KC Project: 1110 File: D:o0\XSECTION\Detour C\detout.ear

SCALE: 1" = 10' Horiz.
1" = 10' Vert.

All Dimensions are US Survey Feet

DET1
CROSS SECTIONS

SHEET 37 OF 70

DESIGN STUDY ONLY

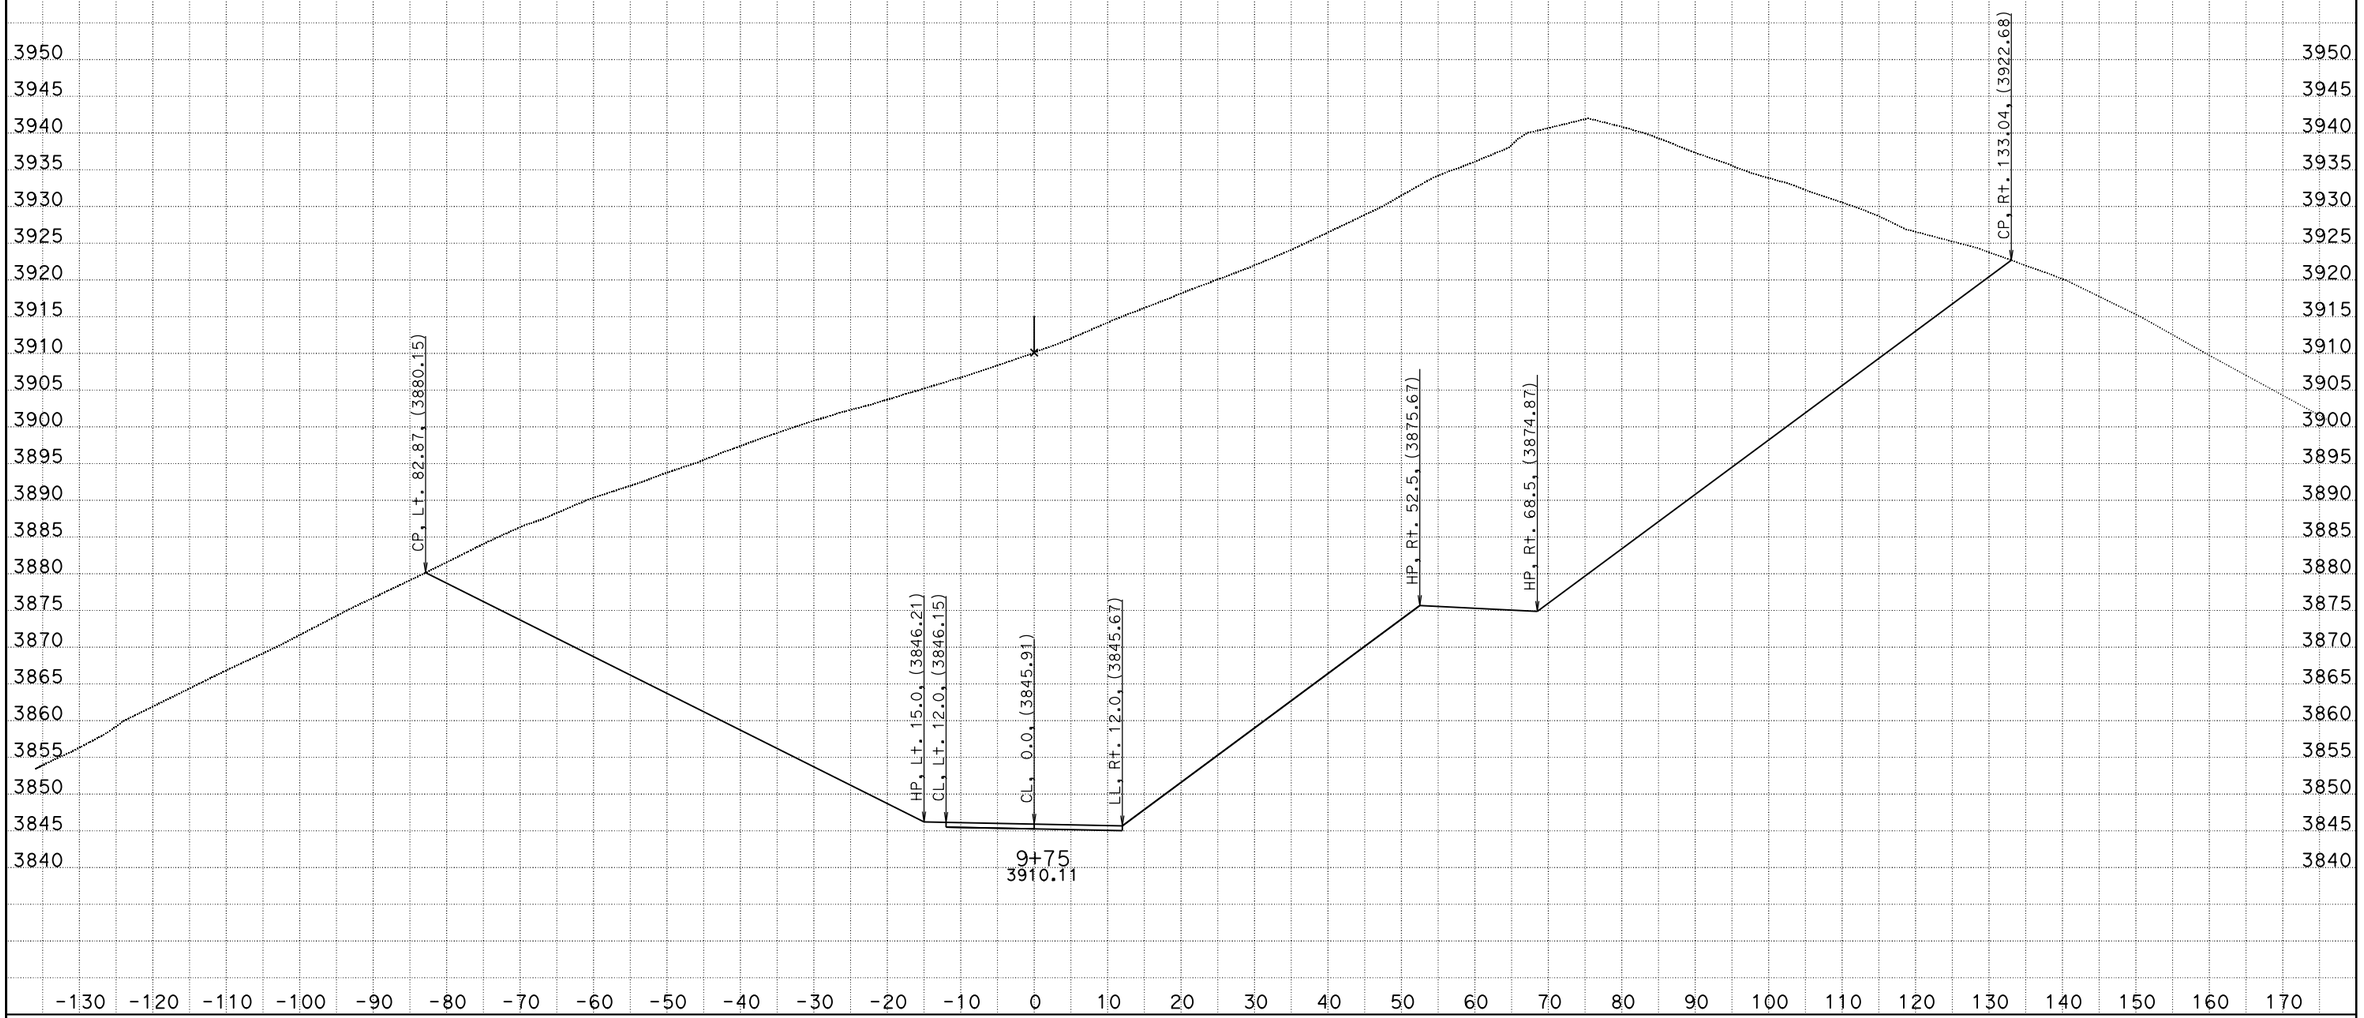

DATE: 7/16/2015

KC Project: 1110 File: D:o0\XSECTION\Detour C\detout.ear

SCALE: 1" = 10' Horiz.
1" = 10' Vert.

All Dimensions are US Survey Feet

DET1
CROSS SECTIONS

SHEET 38 OF 70

DESIGN STUDY ONLY

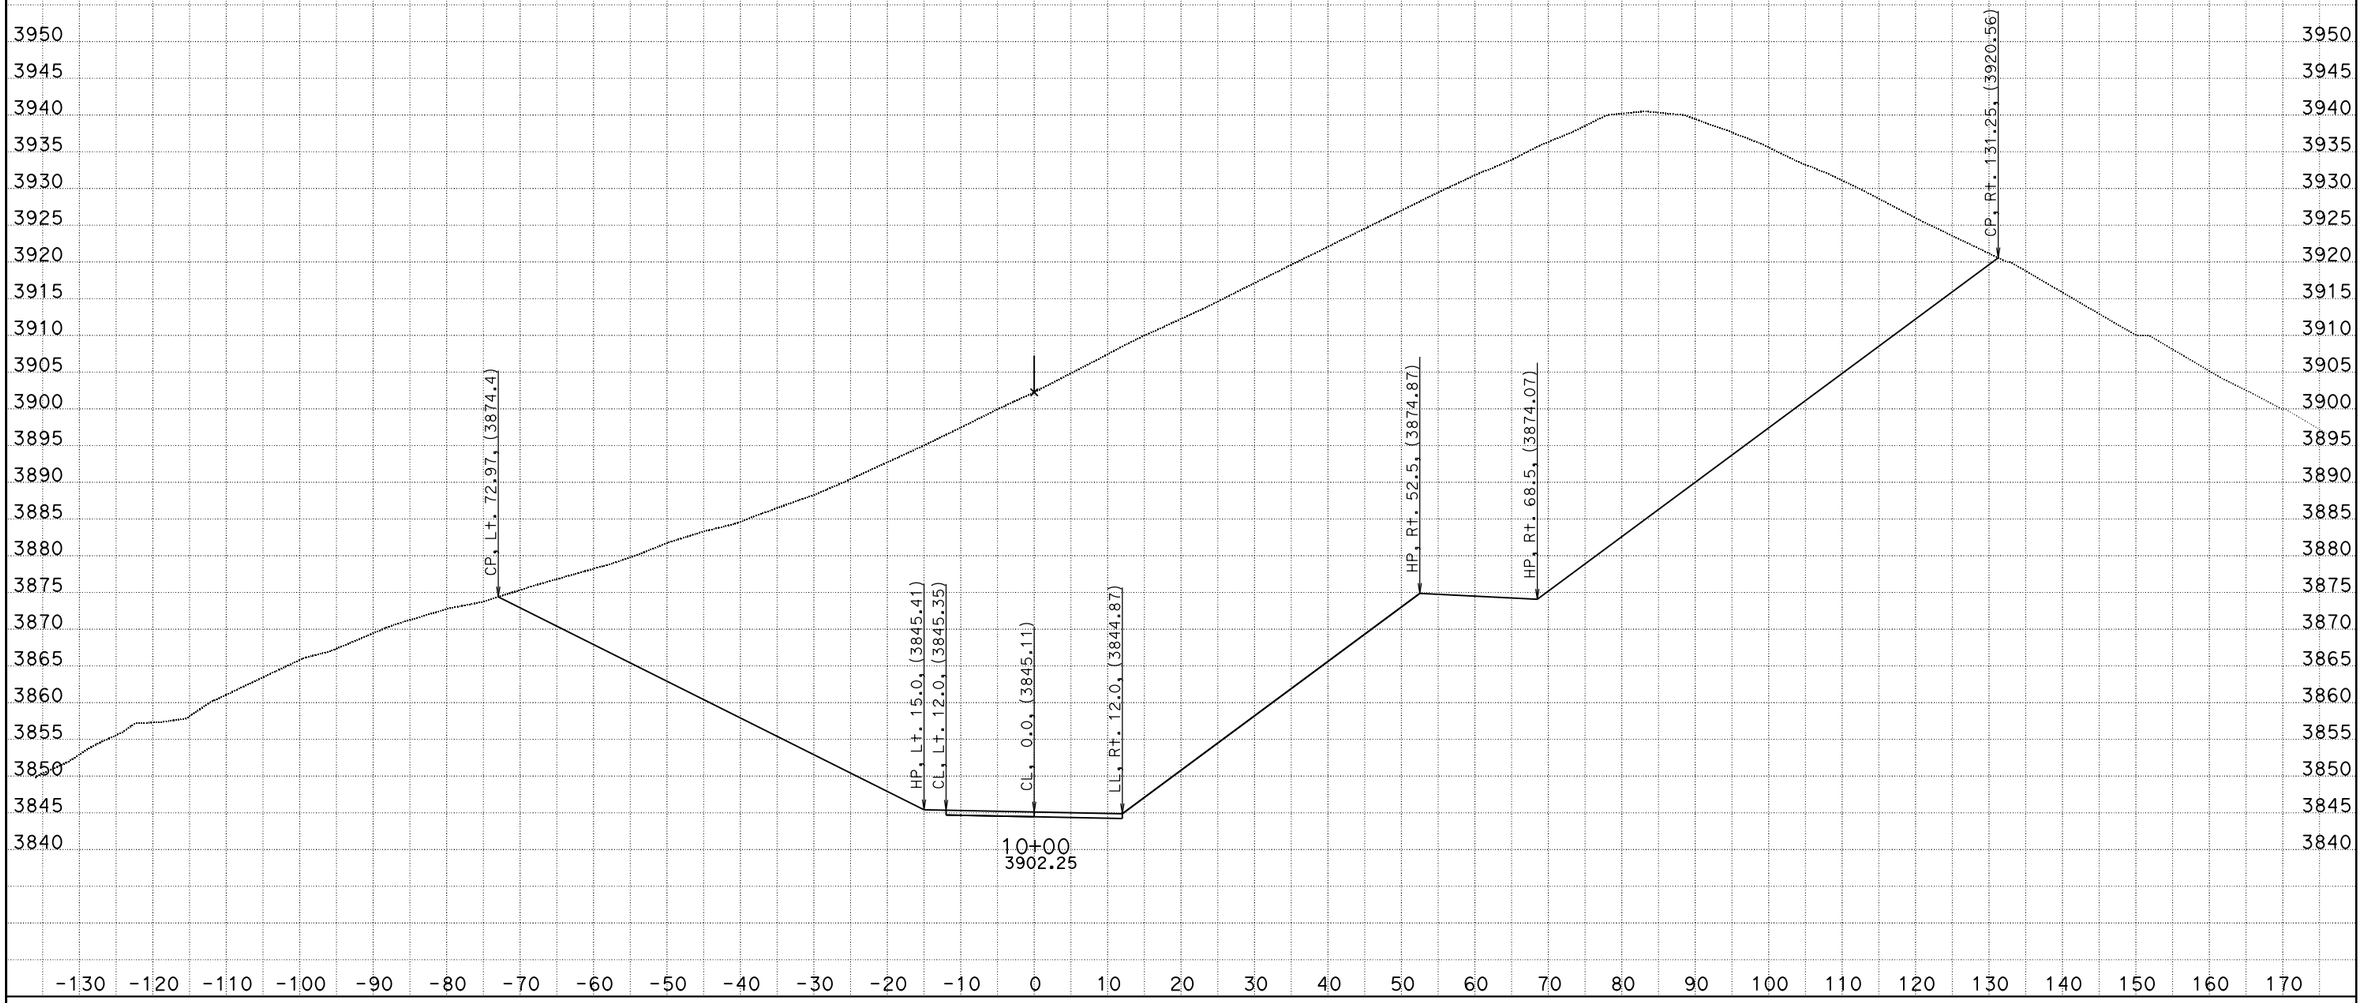

DATE: 7/16/2015

KC Project: 1110 File: D:o0\XSECTION\Detour C\detout.ear

SCALE: 1" = 10' Horiz.
1" = 10' Vert.

All Dimensions are US Survey Feet

DET1
CROSS SECTIONS

SHEET 39 OF 70

DESIGN STUDY ONLY

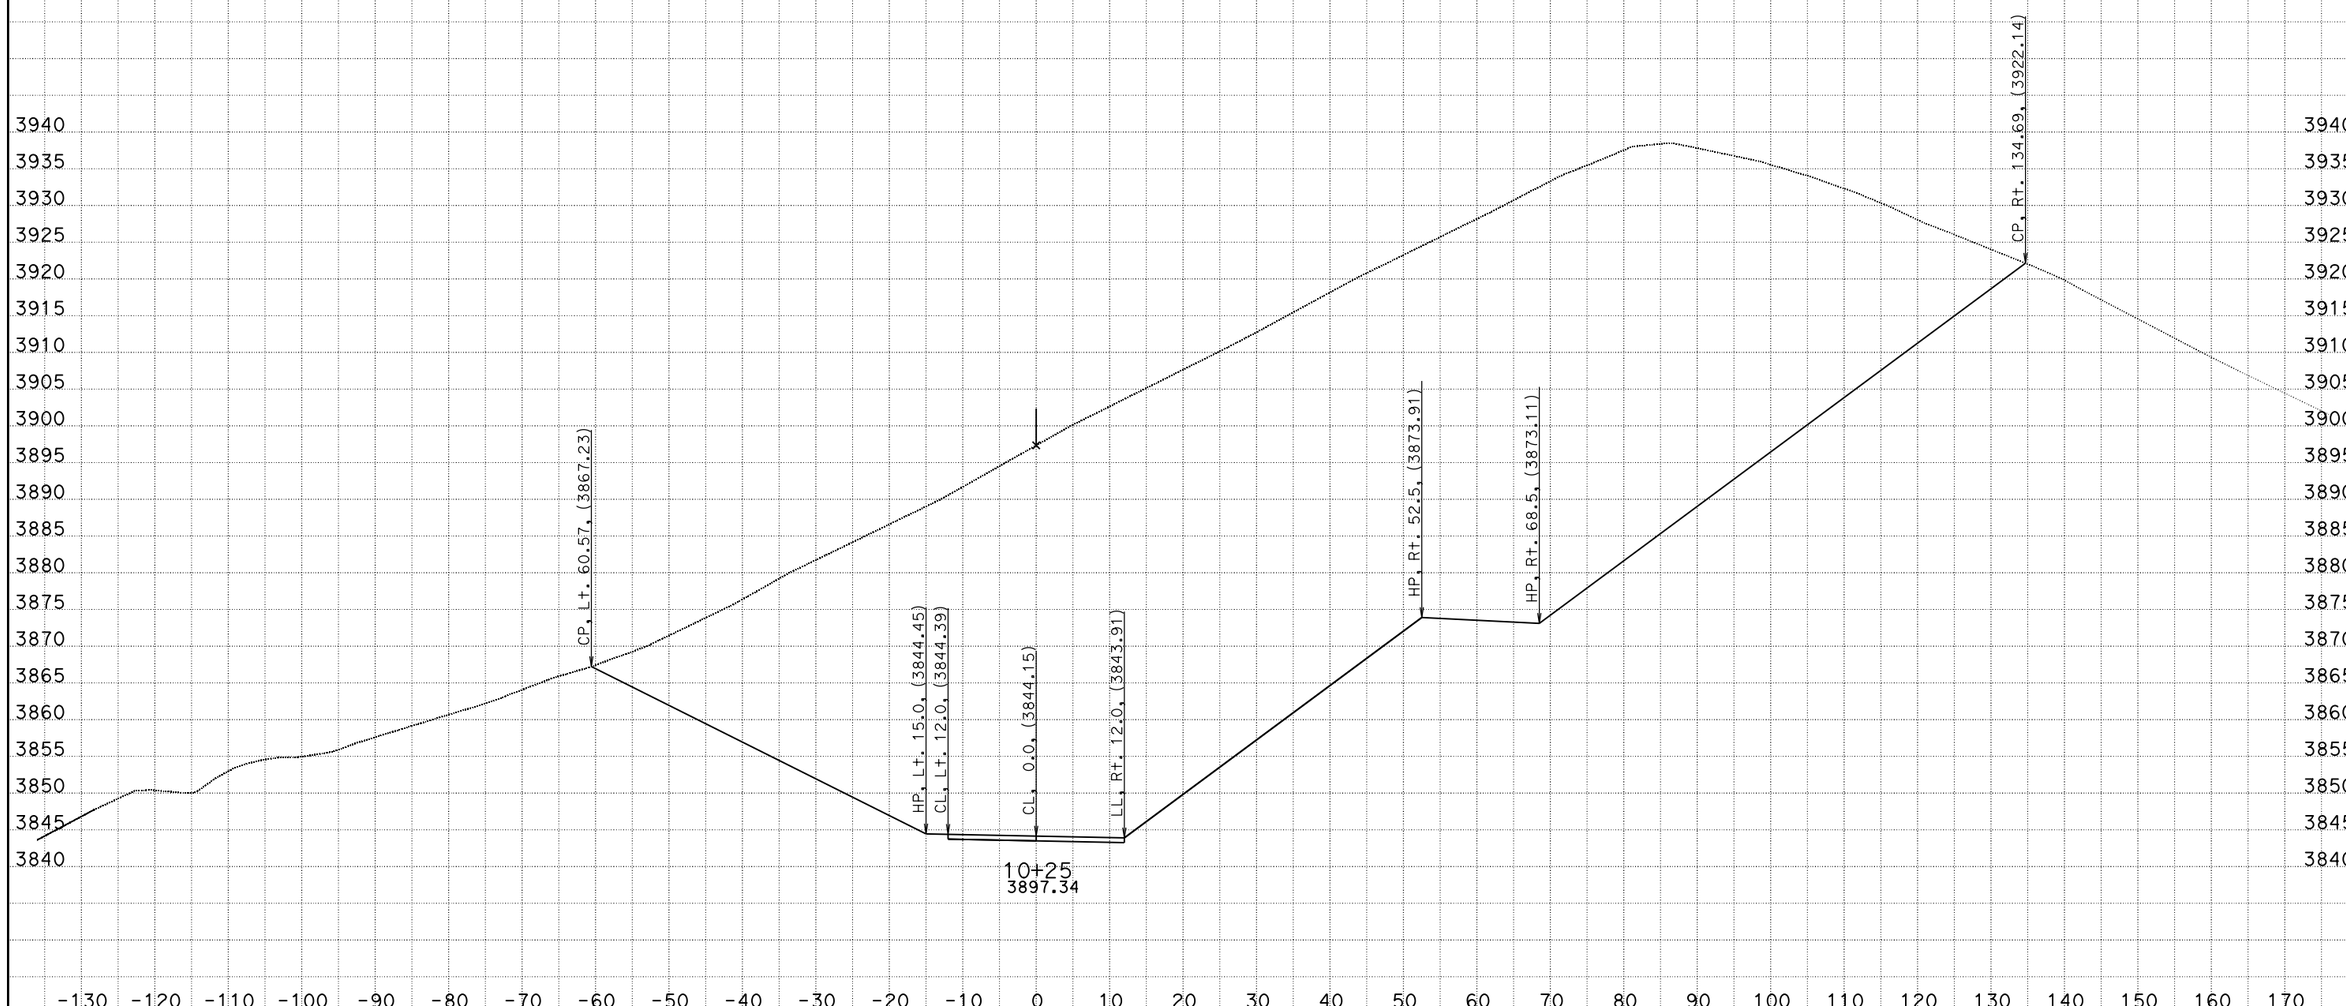

DATE: 7/16/2015

KC Project: 1110 File: D:o0\XSECTION\Detour C\detout.ear

SCALE: 1" = 10' Horiz.
1" = 10' Vert.

All Dimensions are US Survey Feet

DET1

CROSS SECTIONS

SHEET 40 OF 70

DESIGN STUDY ONLY

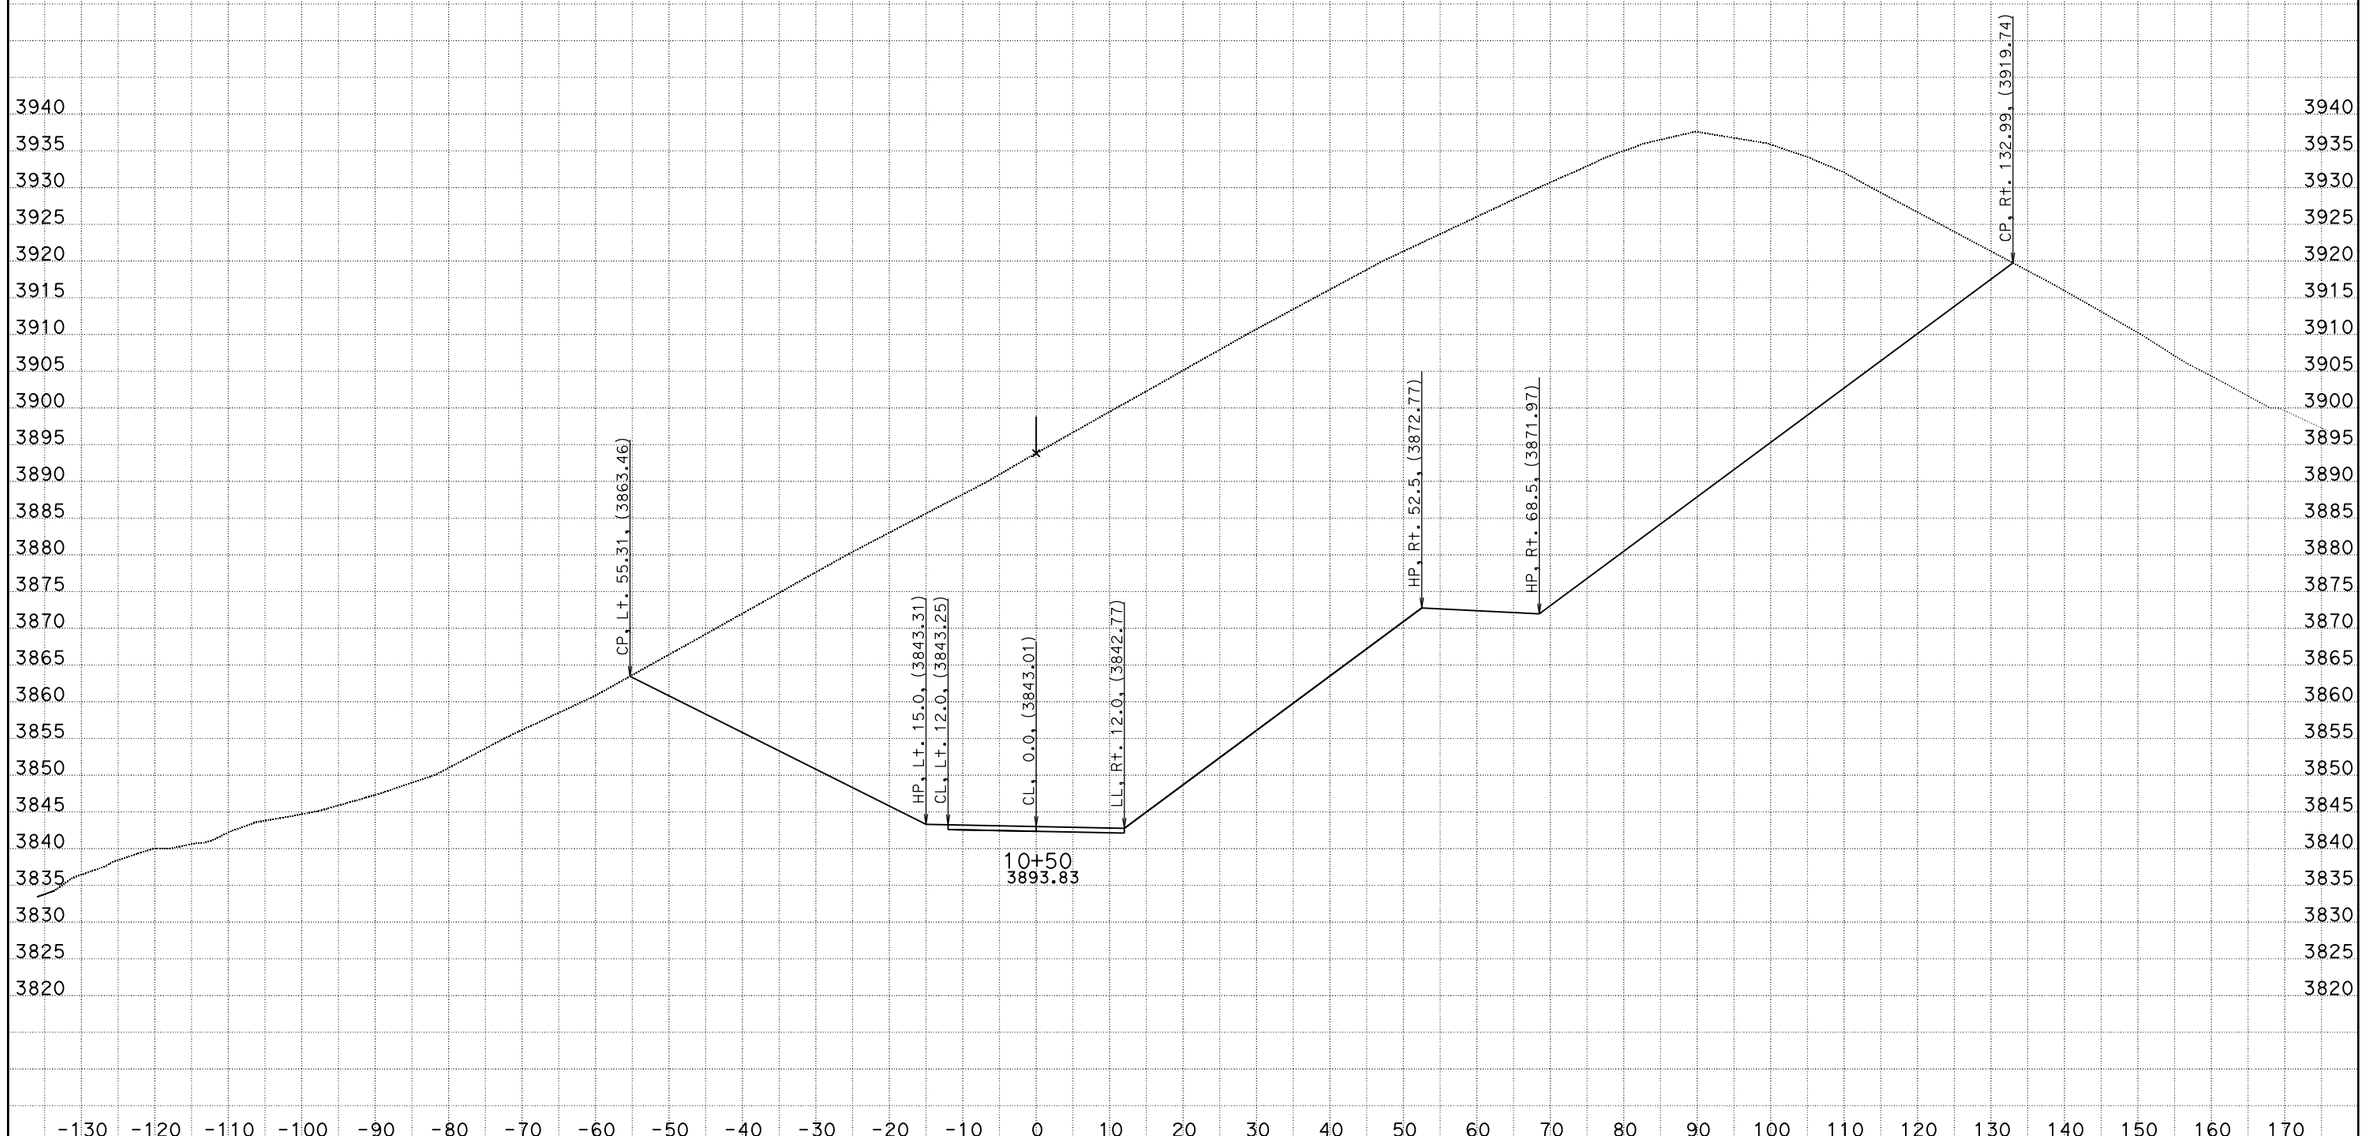

DATE: 7/16/2015

KC Project: 1110 File: D:o0\XSECTION\Detour C\detout.ear

SCALE: 1" = 10' Horiz.
1" = 10' Vert.

All Dimensions are US Survey Feet

DET1
CROSS SECTIONS

SHEET 41 OF 70

DESIGN STUDY ONLY

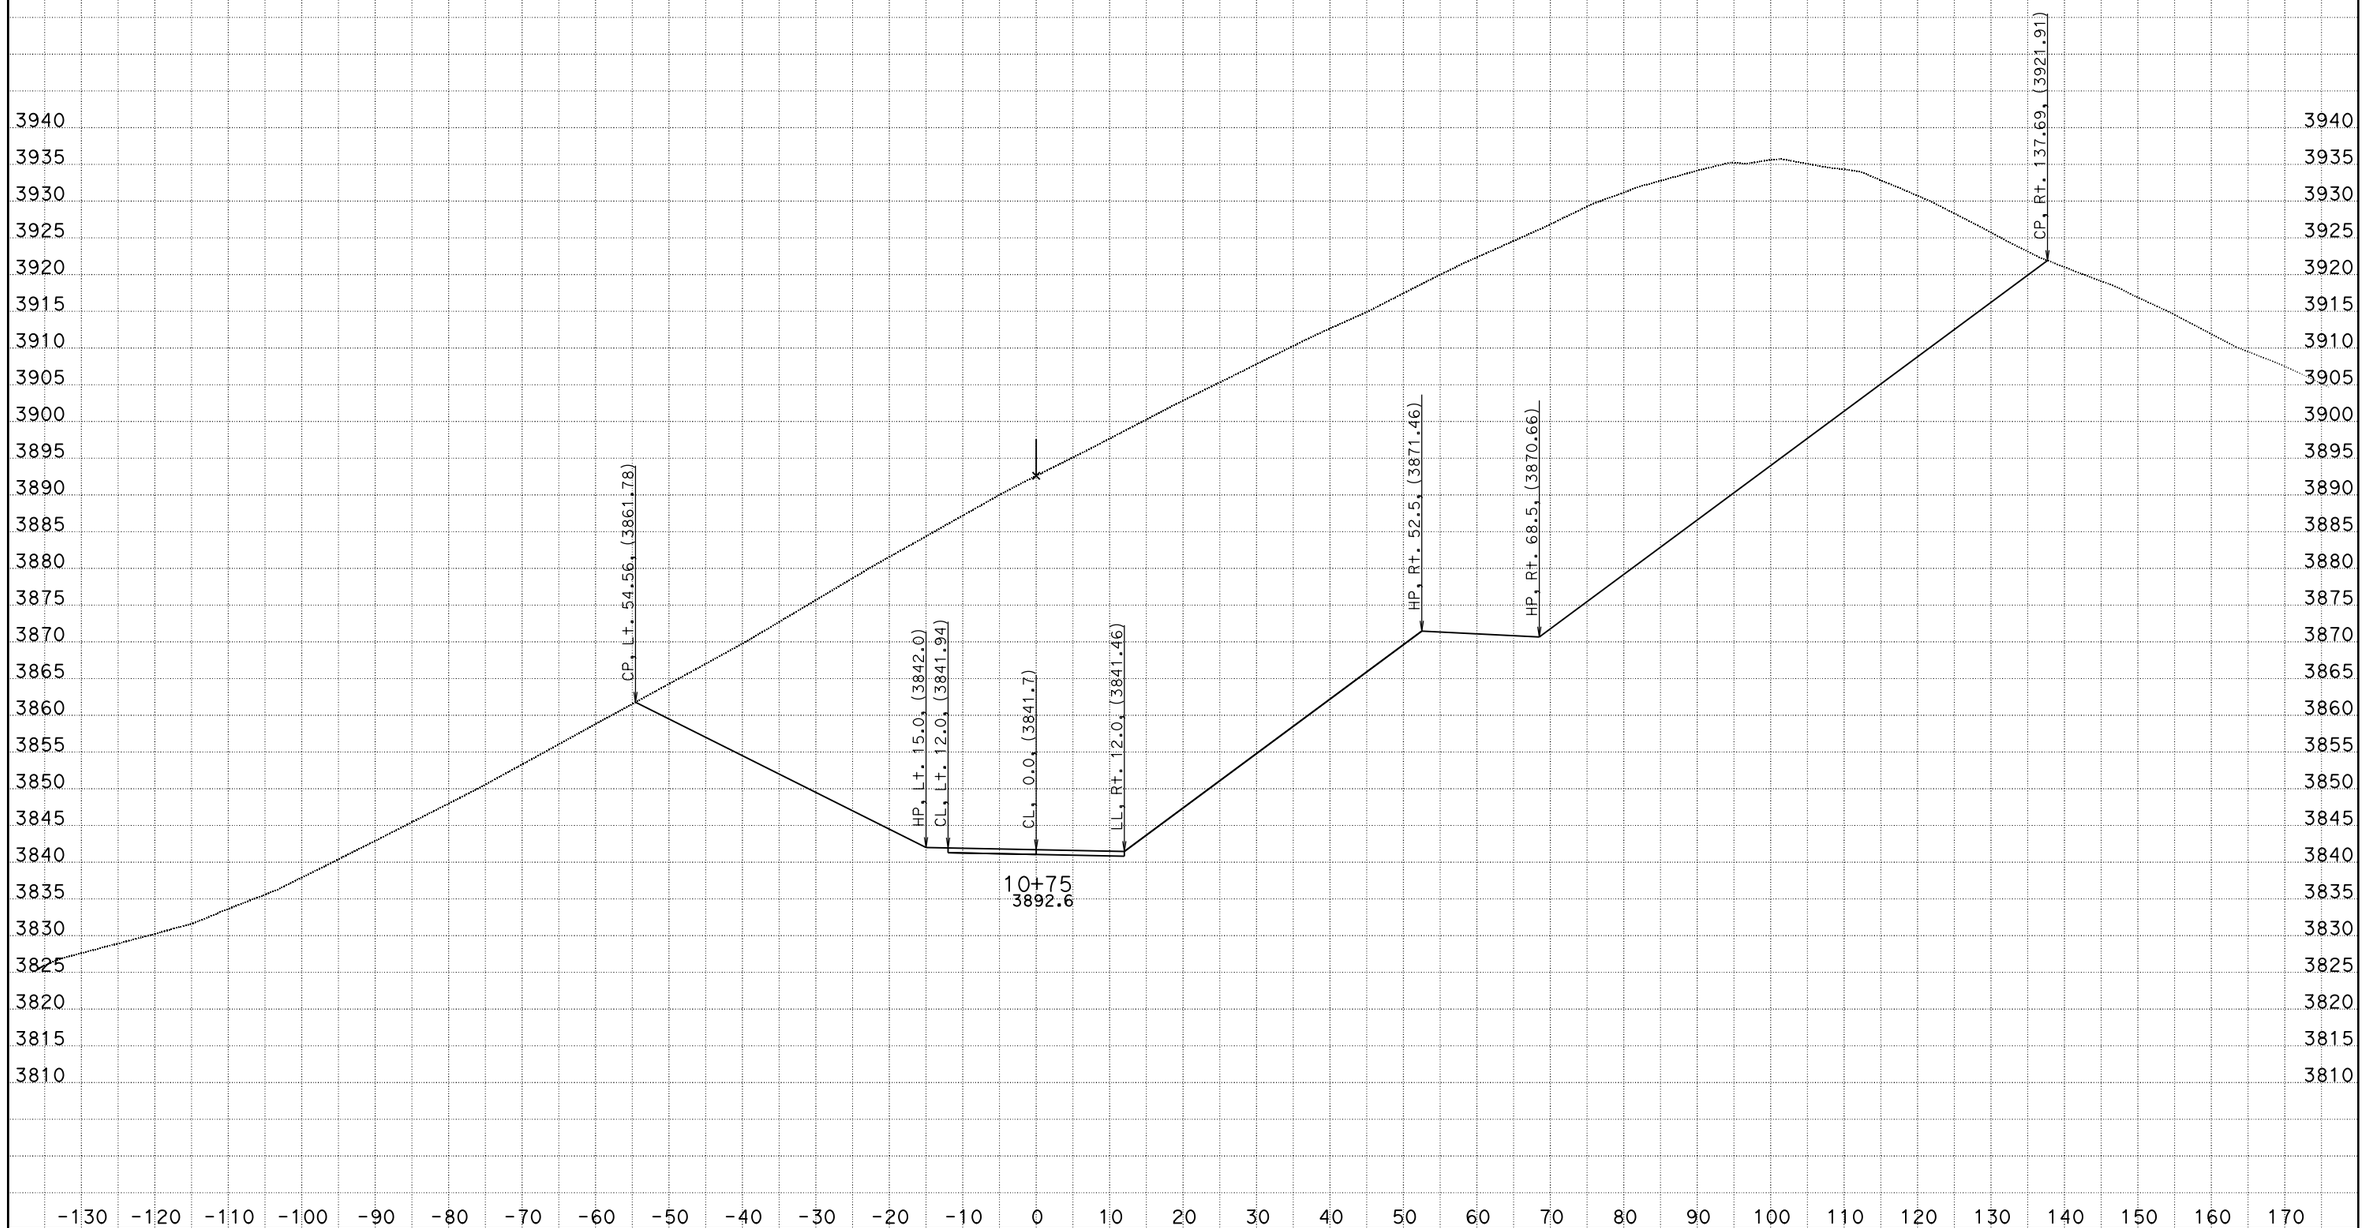

DATE: 7/16/2015

KC Project: 1110 File: D:o0\XSECTION\Detour C\detout.ear

SCALE: 1" = 10' Horiz.
1" = 10' Vert.

All Dimensions are US Survey Feet

DET1
CROSS SECTIONS

SHEET 42 OF 70

DESIGN STUDY ONLY

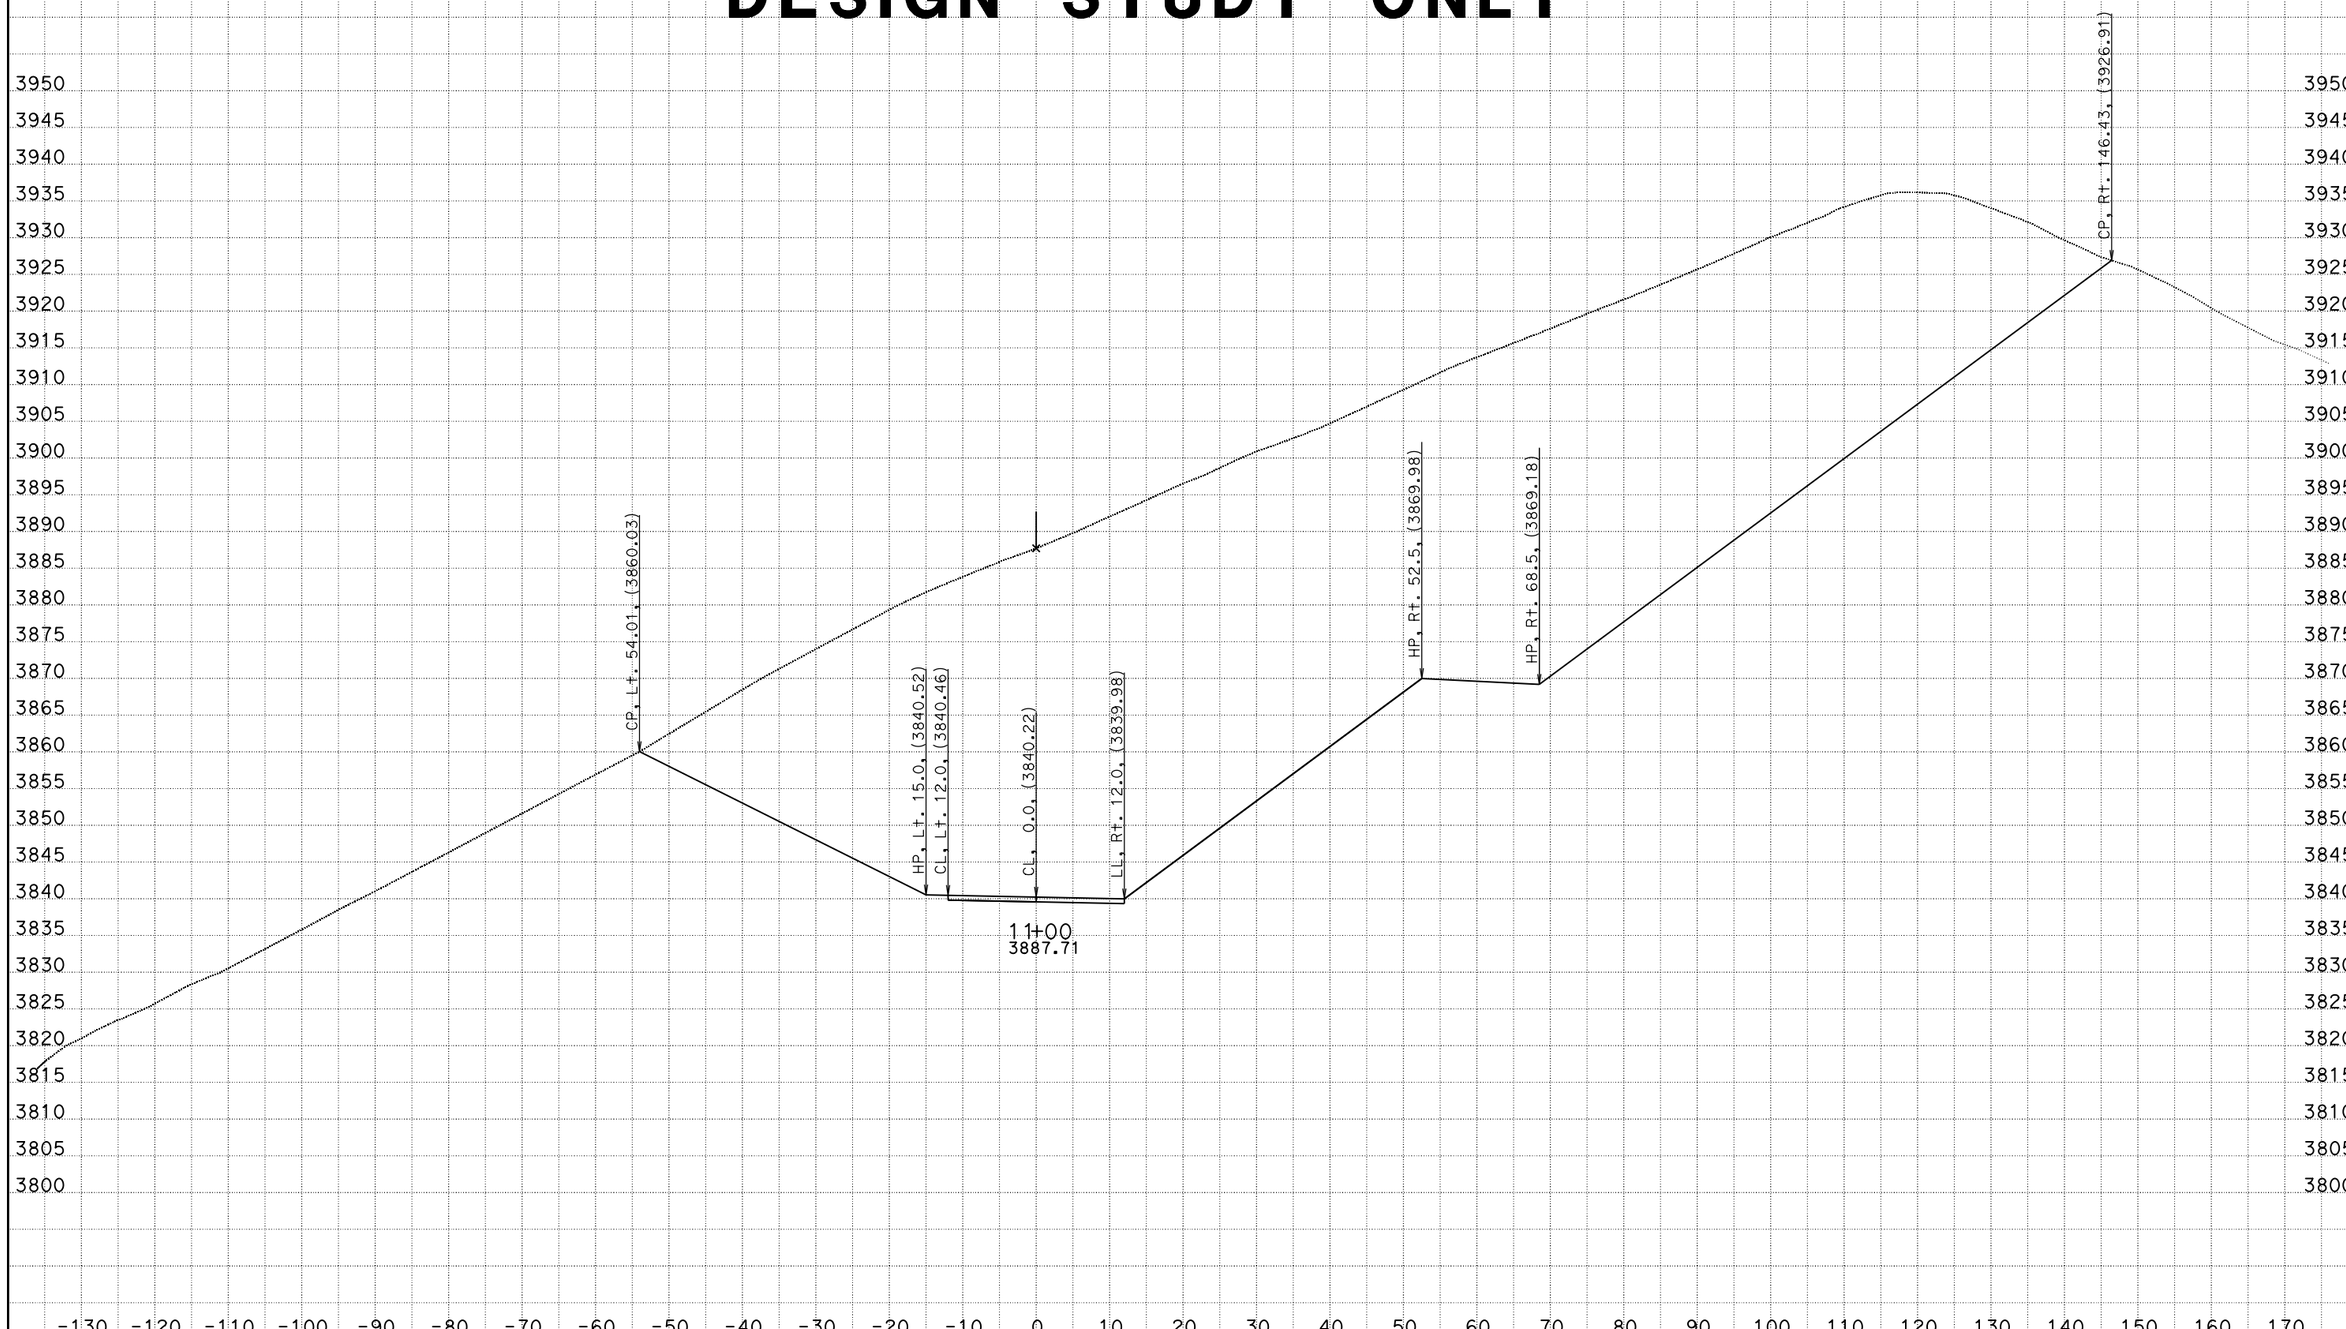

DATE: 7/16/2015

KC Project: 1110 File: D:o0\XSECTION\Detour C\detout.ear

SCALE: 1" = 10' Horiz.
1" = 10' Vert.

All Dimensions are US Survey Feet

DET1
CROSS SECTIONS

SHEET 43 OF 70

DESIGN STUDY ONLY

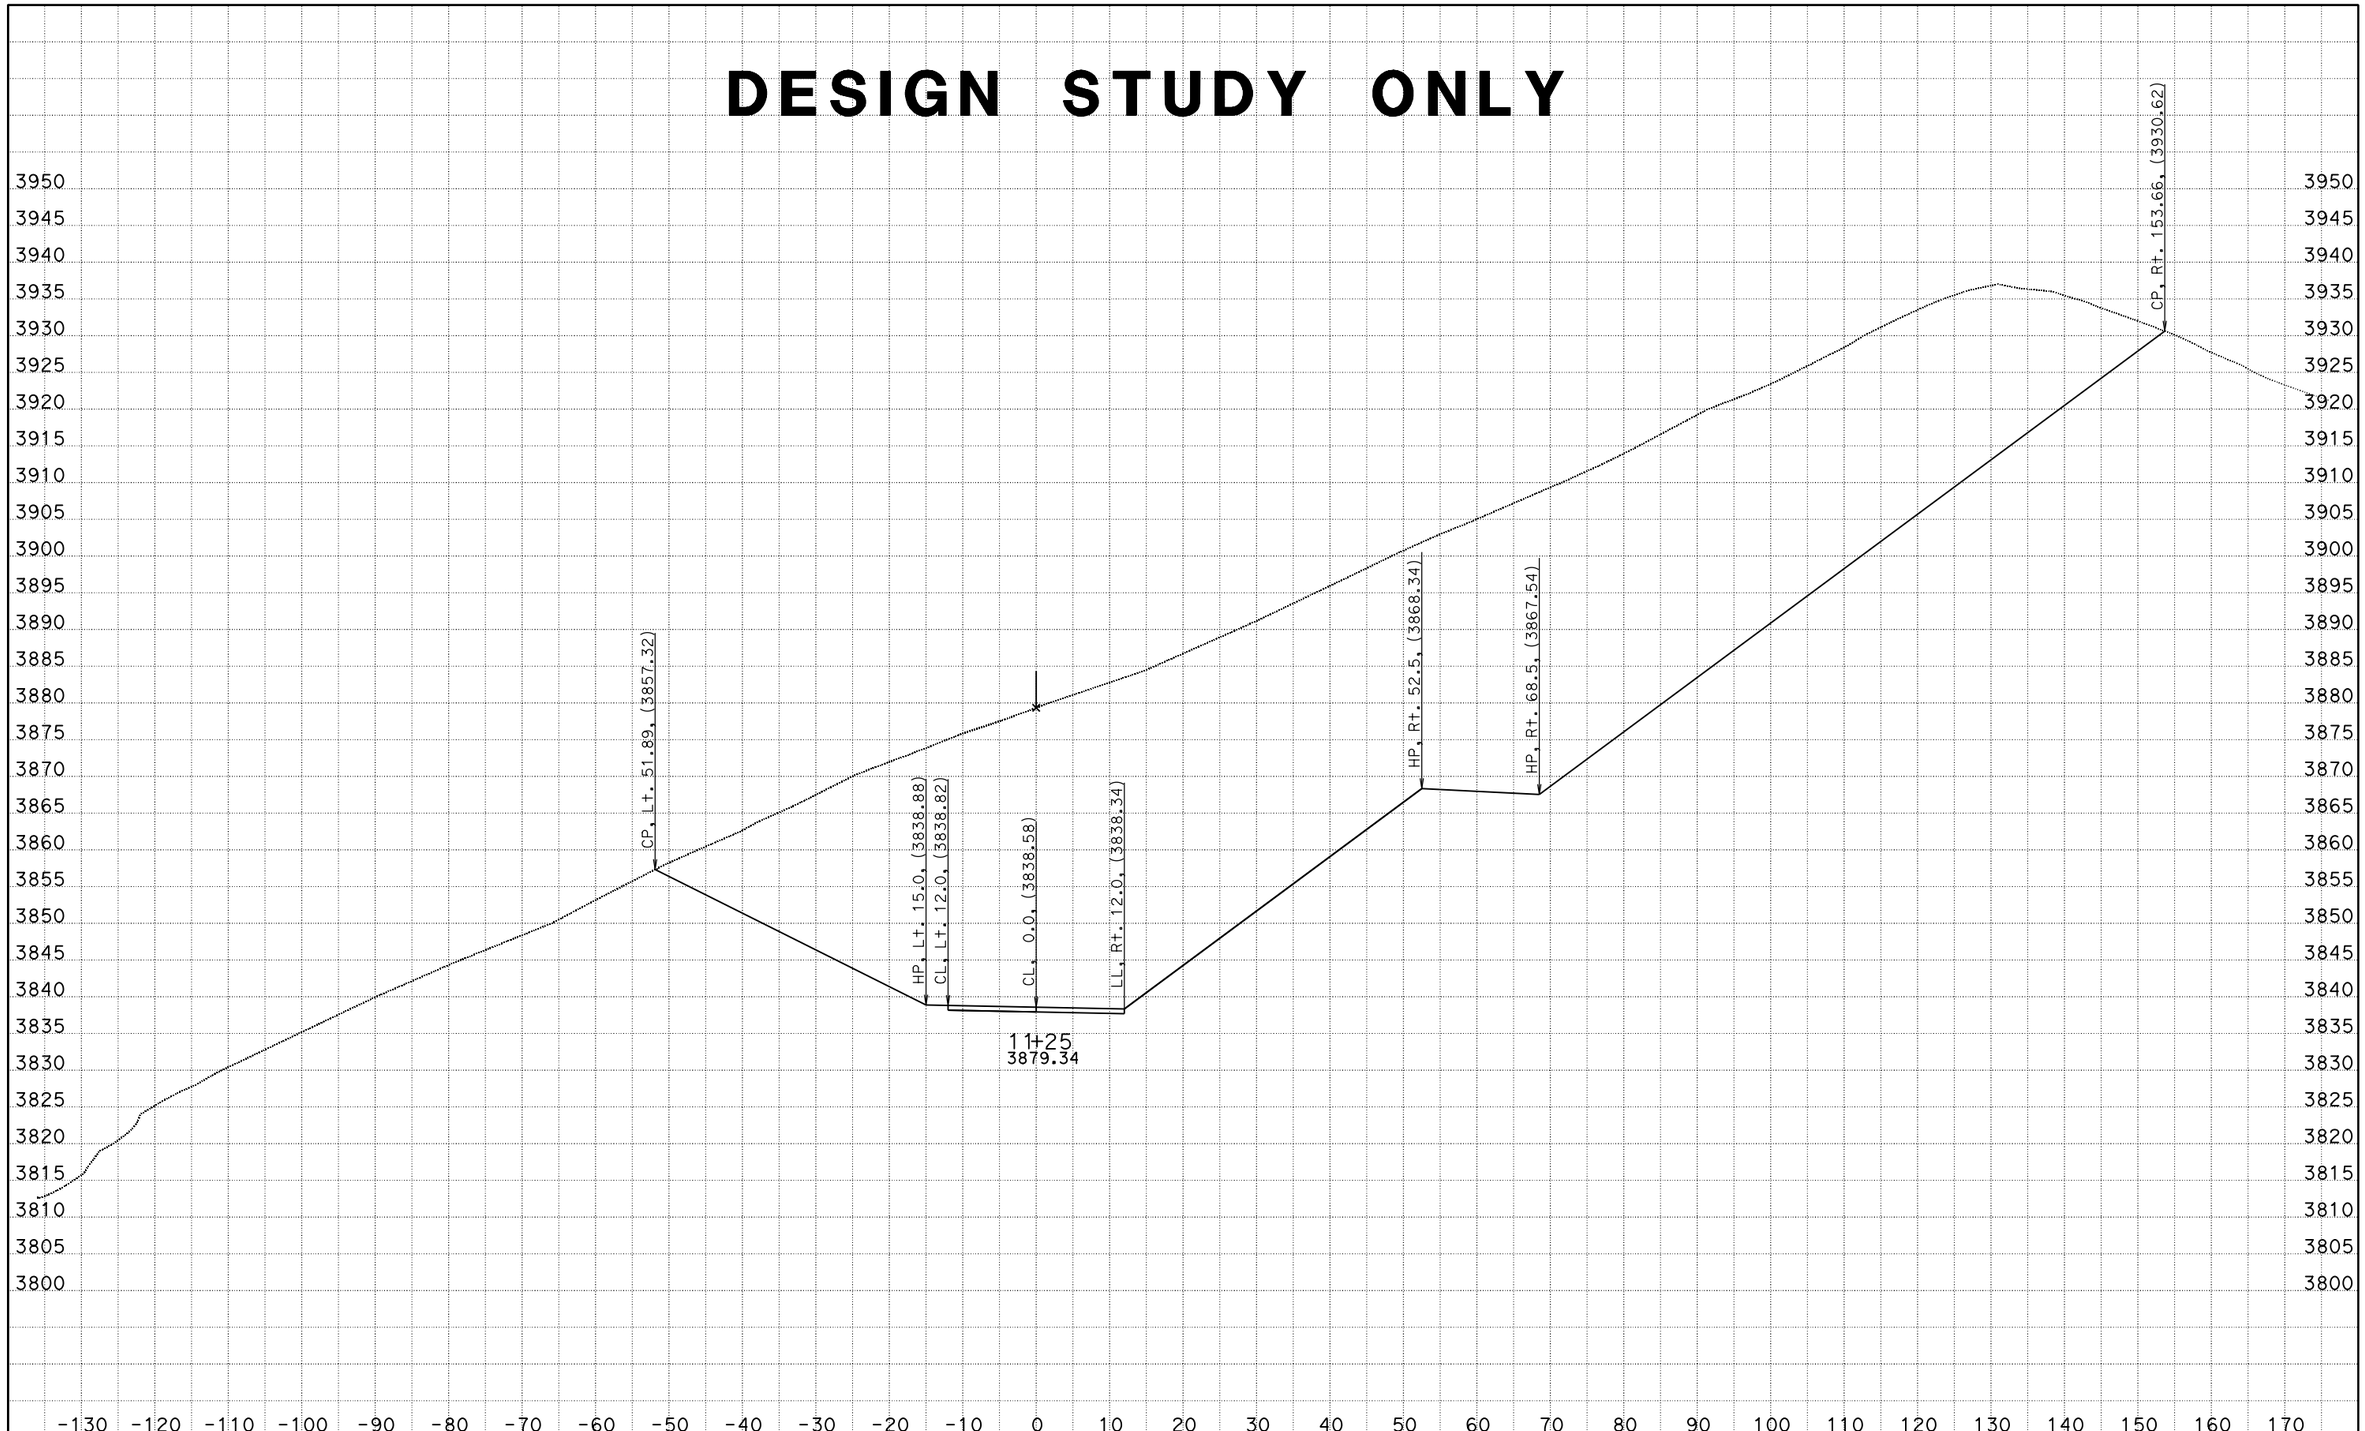

DATE: 7/16/2015

KC Project: 1110 File: D:o0\XSECTION\Detour C\detout.ear

SCALE: 1" = 10' Horiz.
1" = 10' Vert.

All Dimensions are US Survey Feet

DET1
CROSS SECTIONS

SHEET 44 OF 70

DESIGN STUDY ONLY

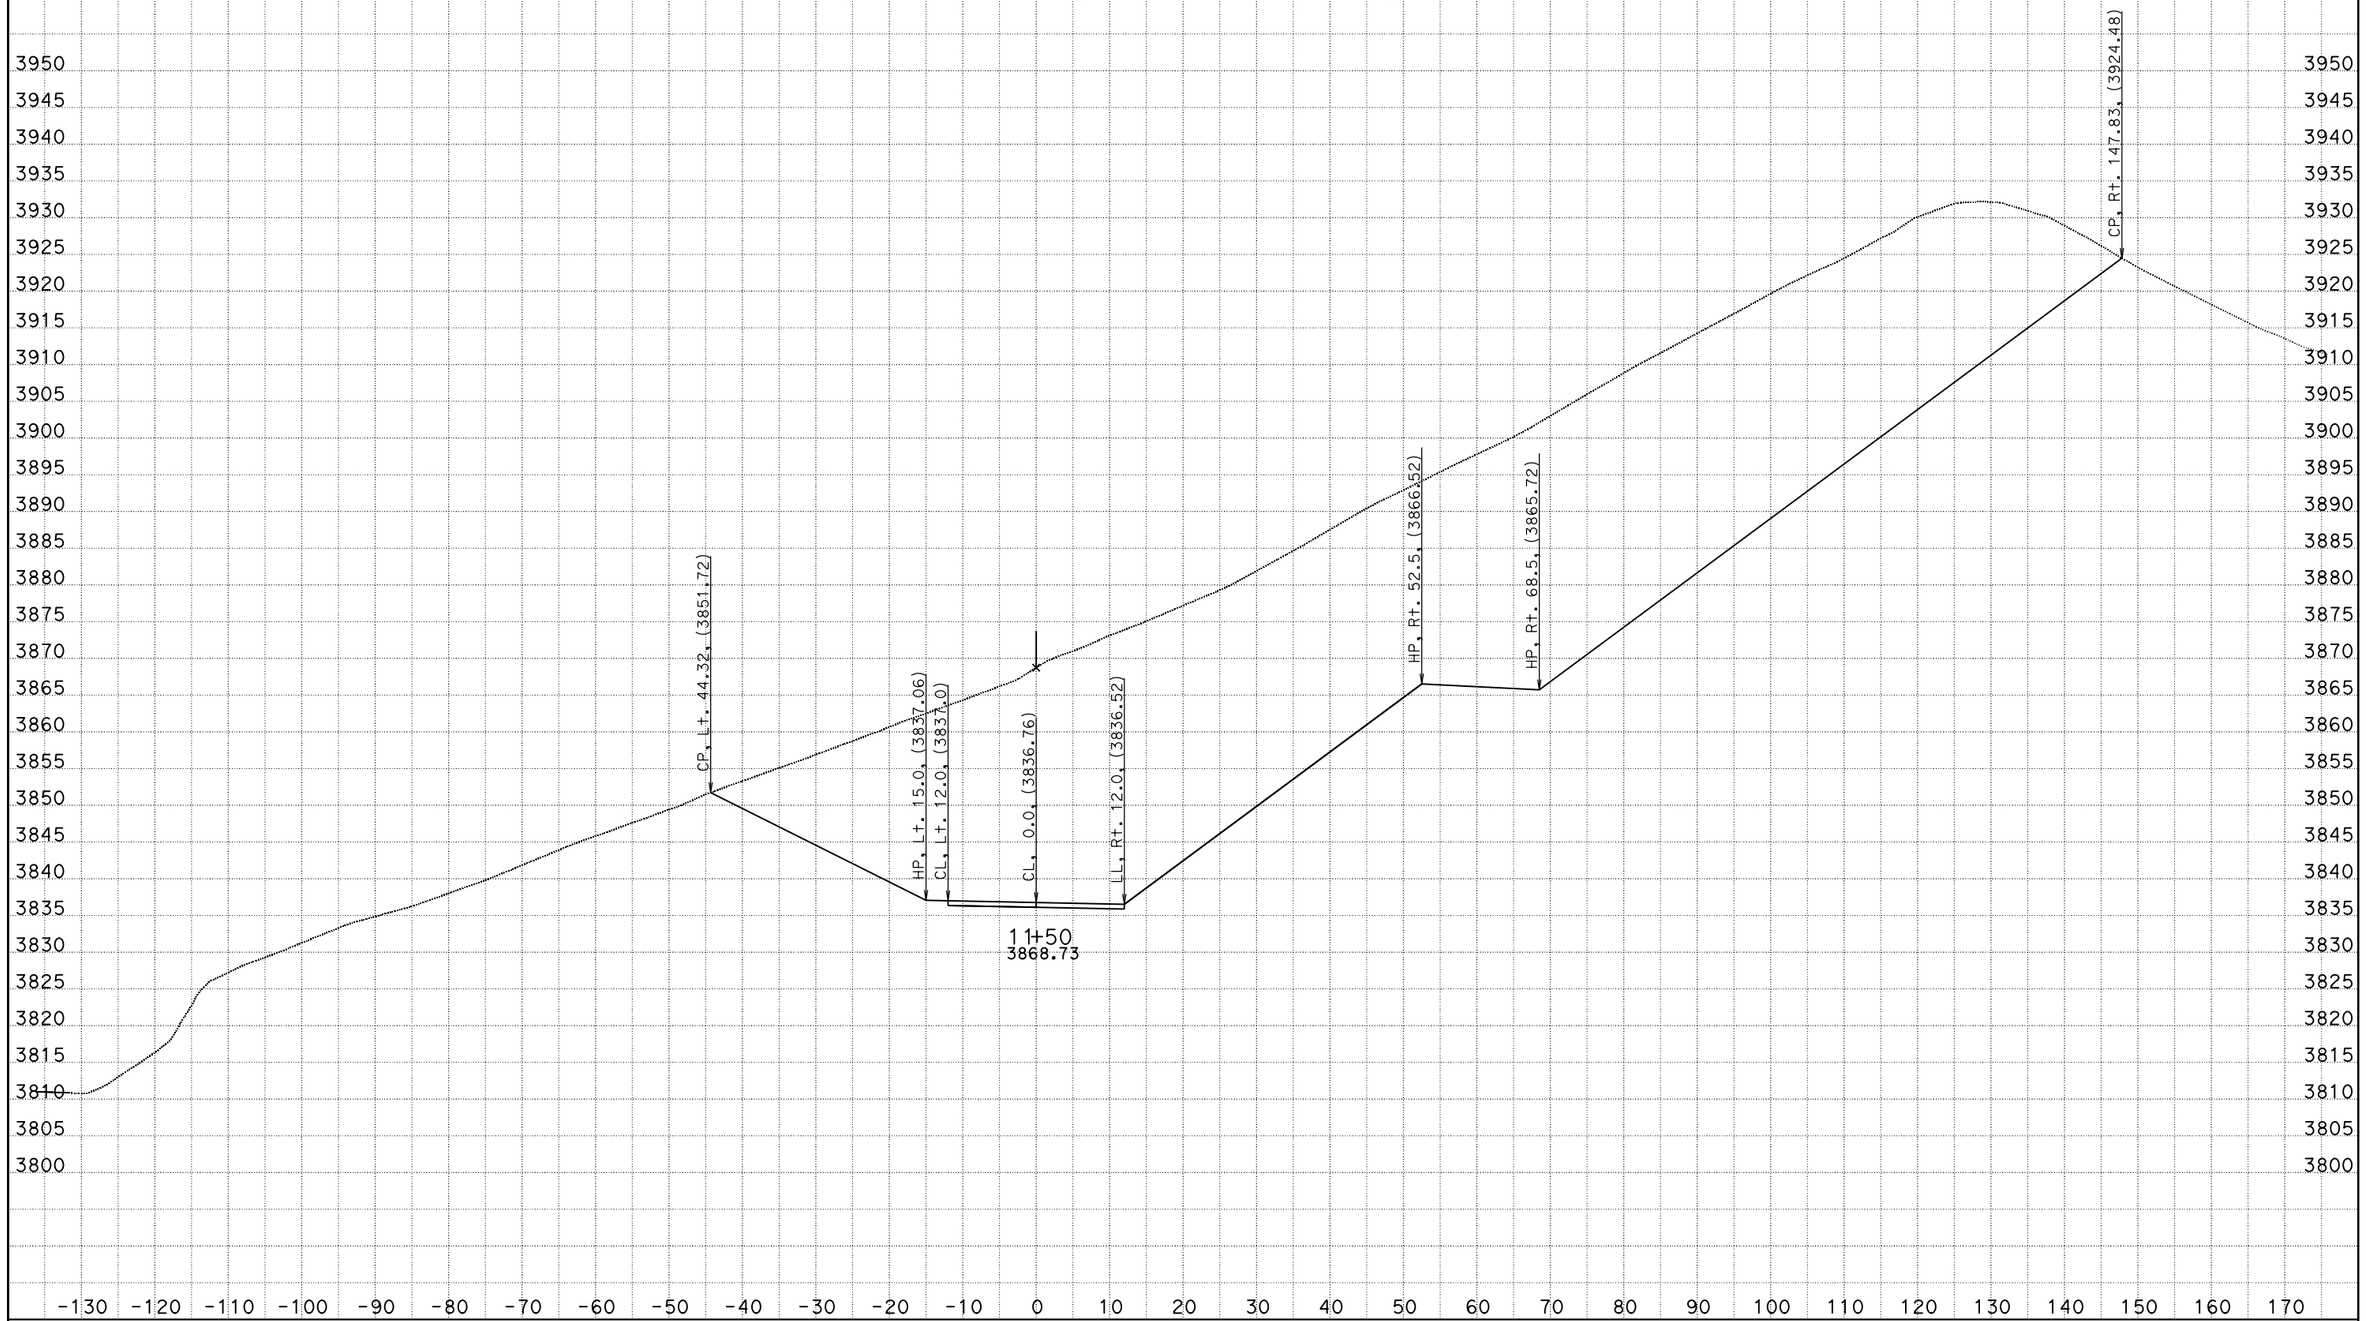

DATE: 7/16/2015

KC Project: 1110 File: D:o0\XSECTION\Detour C\detout.ear

SCALE: 1" = 10' Horiz.
1" = 10' Vert.

All Dimensions are US Survey Feet

DET1
CROSS SECTIONS

SHEET 45 OF 70

DESIGN STUDY ONLY

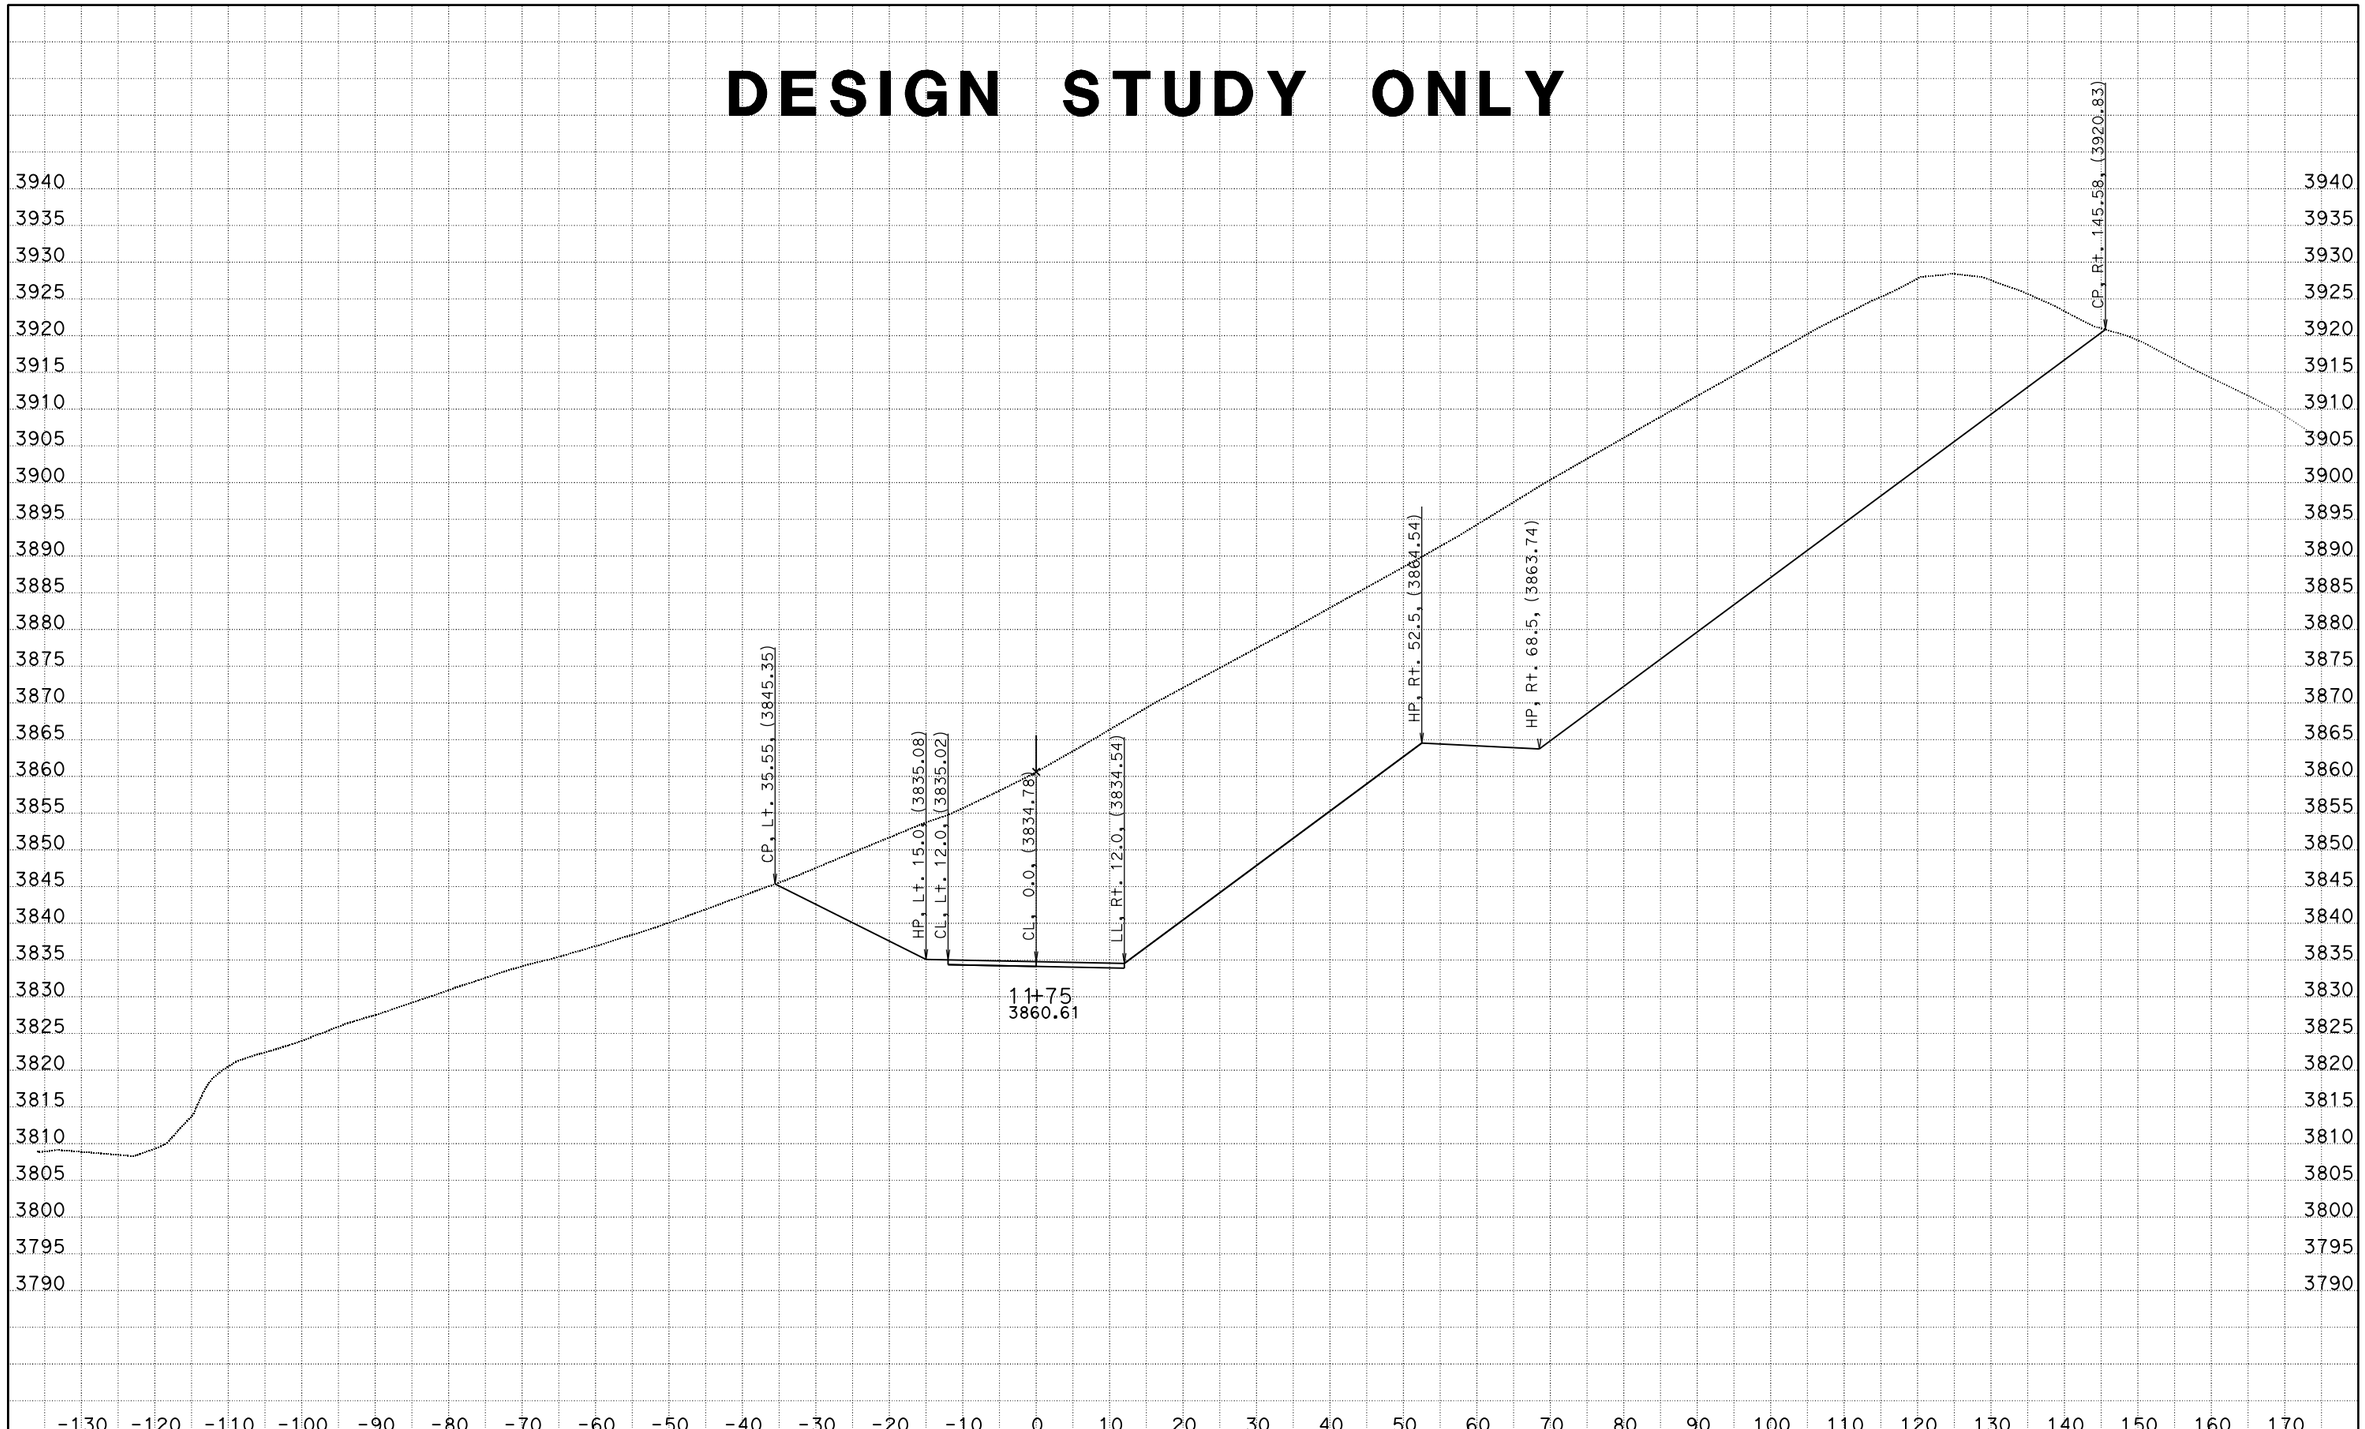

DATE: 7/16/2015

KC Project: 1110 File: D:o0\XSECTION\Detour C\detout.ear

SCALE: 1" = 10' Horiz.
1" = 10' Vert.

All Dimensions are US Survey Feet

DET1
CROSS SECTIONS

DESIGN STUDY ONLY

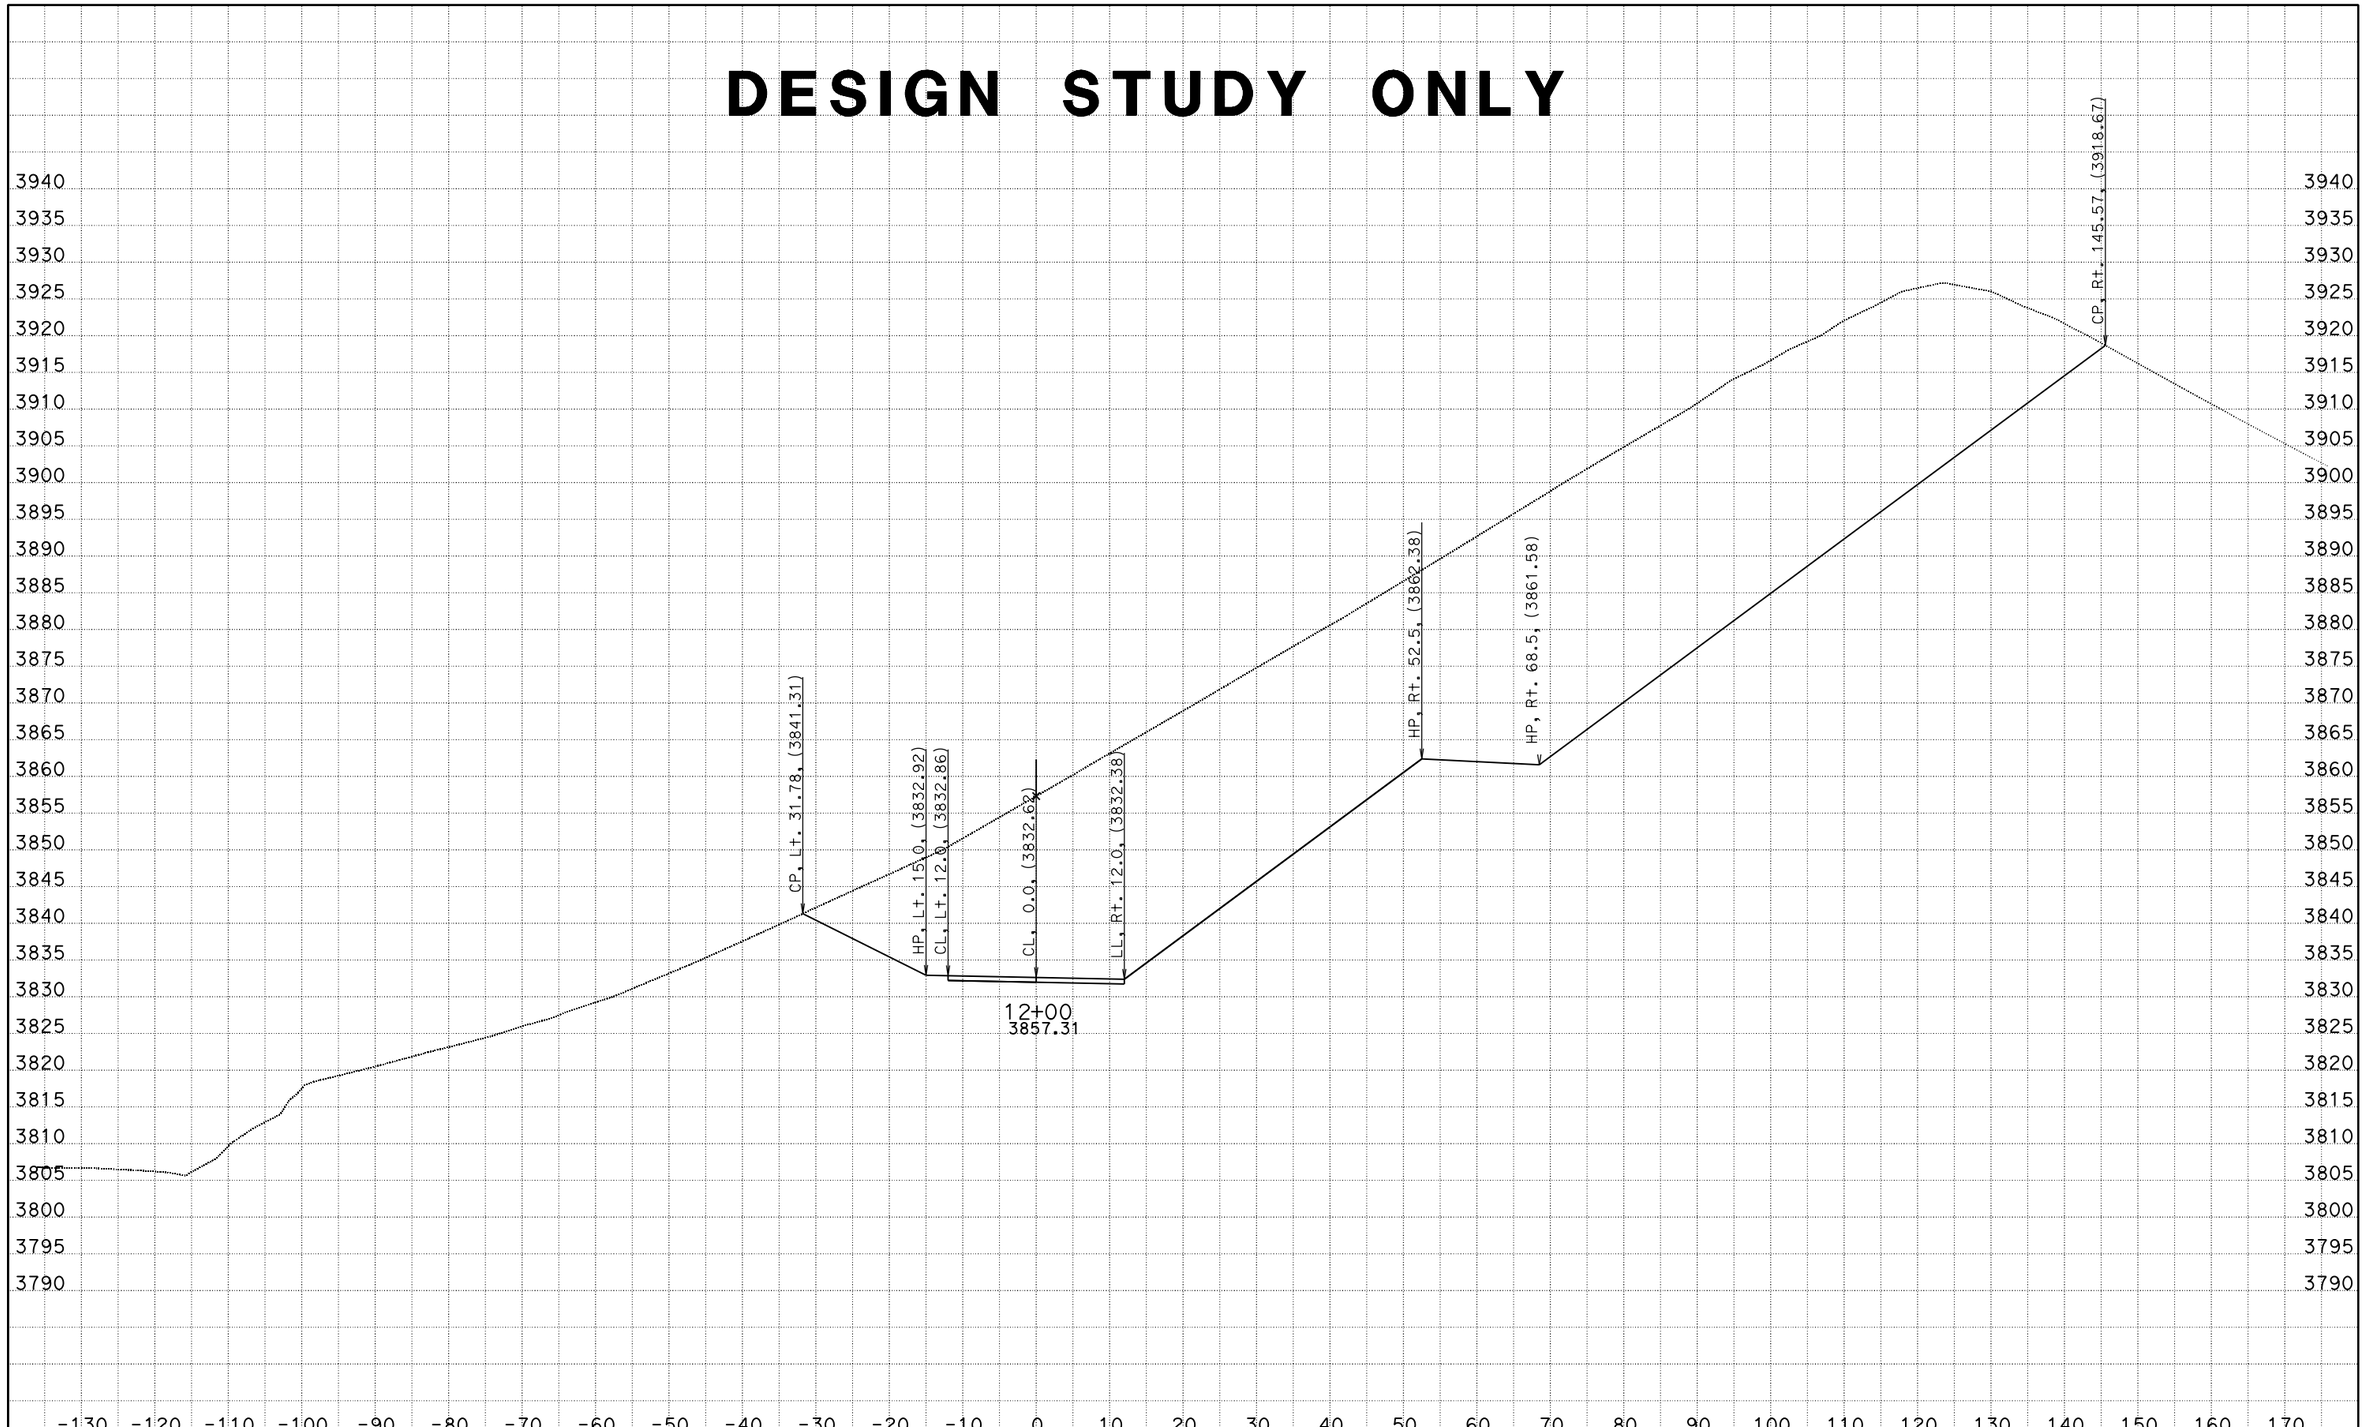

DATE: 7/16/2015

KC Project: 1110 File: D:o0\XSECTION\Detour C\detout.ear

SCALE: 1" = 10' Horiz.
1" = 10' Vert.

All Dimensions are US Survey Feet

DET1
CROSS SECTIONS

SHEET 47 OF 70

DESIGN STUDY ONLY

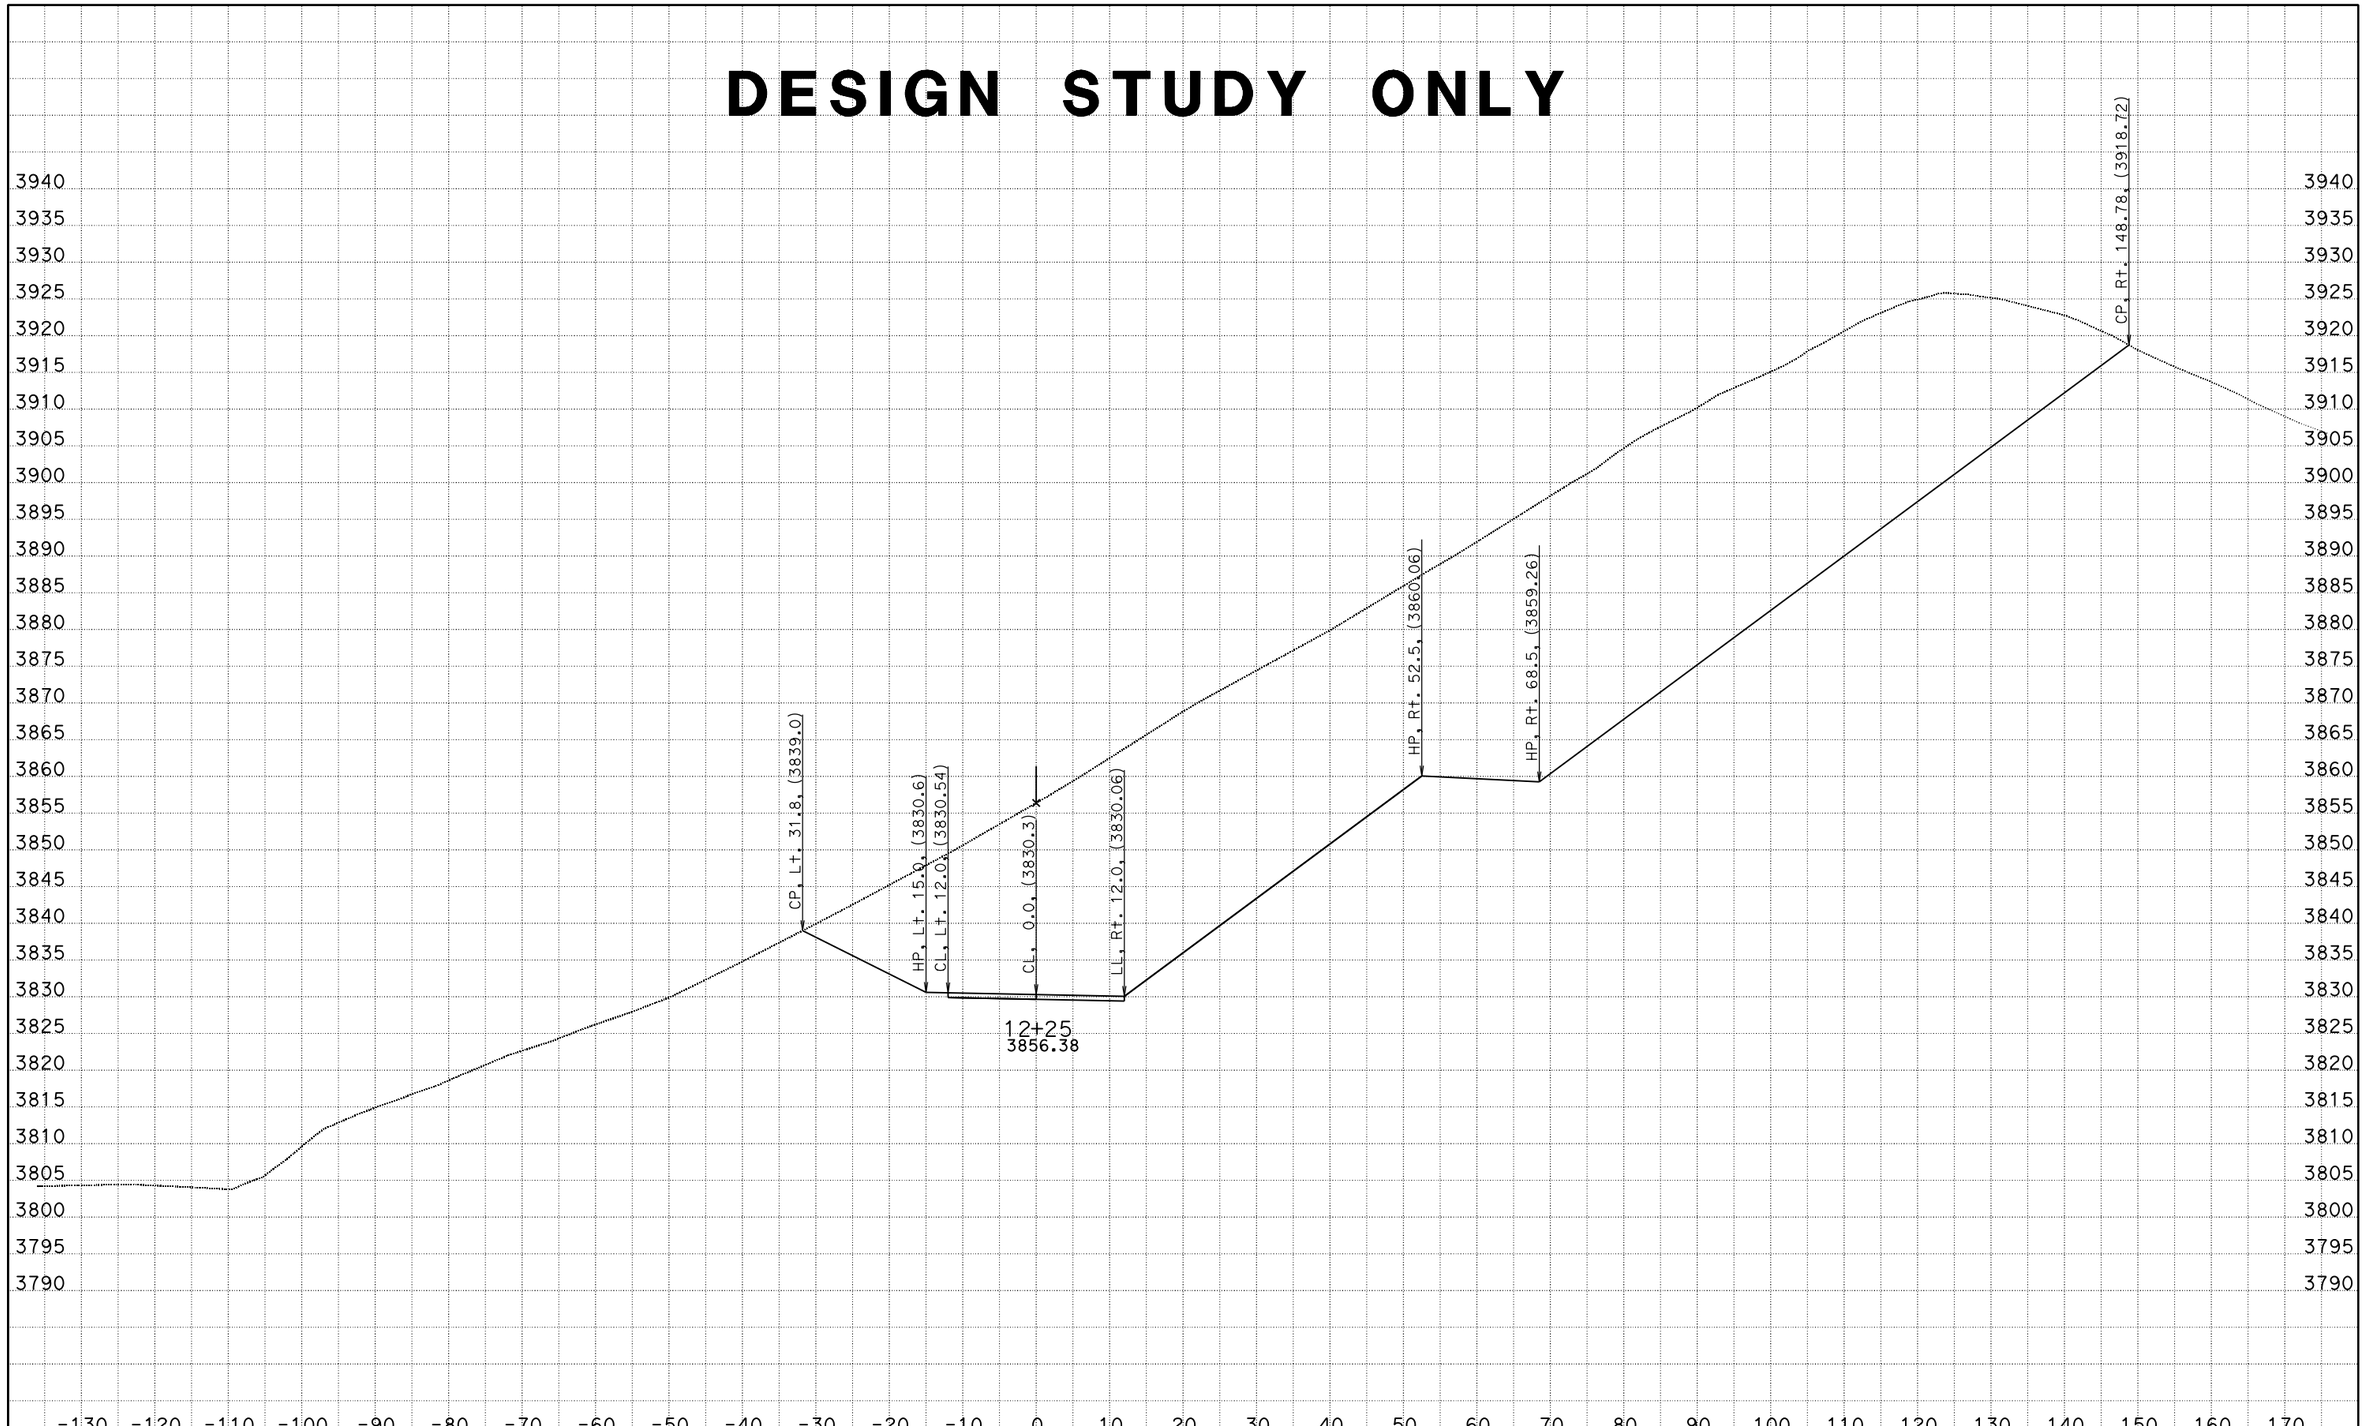

DATE: 7/16/2015

KC Project: 1110 File: D:o0\XSECTION\Detour C\detout.ear

SCALE: 1" = 10' Horiz.
1" = 10' Vert.

All Dimensions are US Survey Feet

DET1
CROSS SECTIONS

SHEET 48 OF 70

DESIGN STUDY ONLY

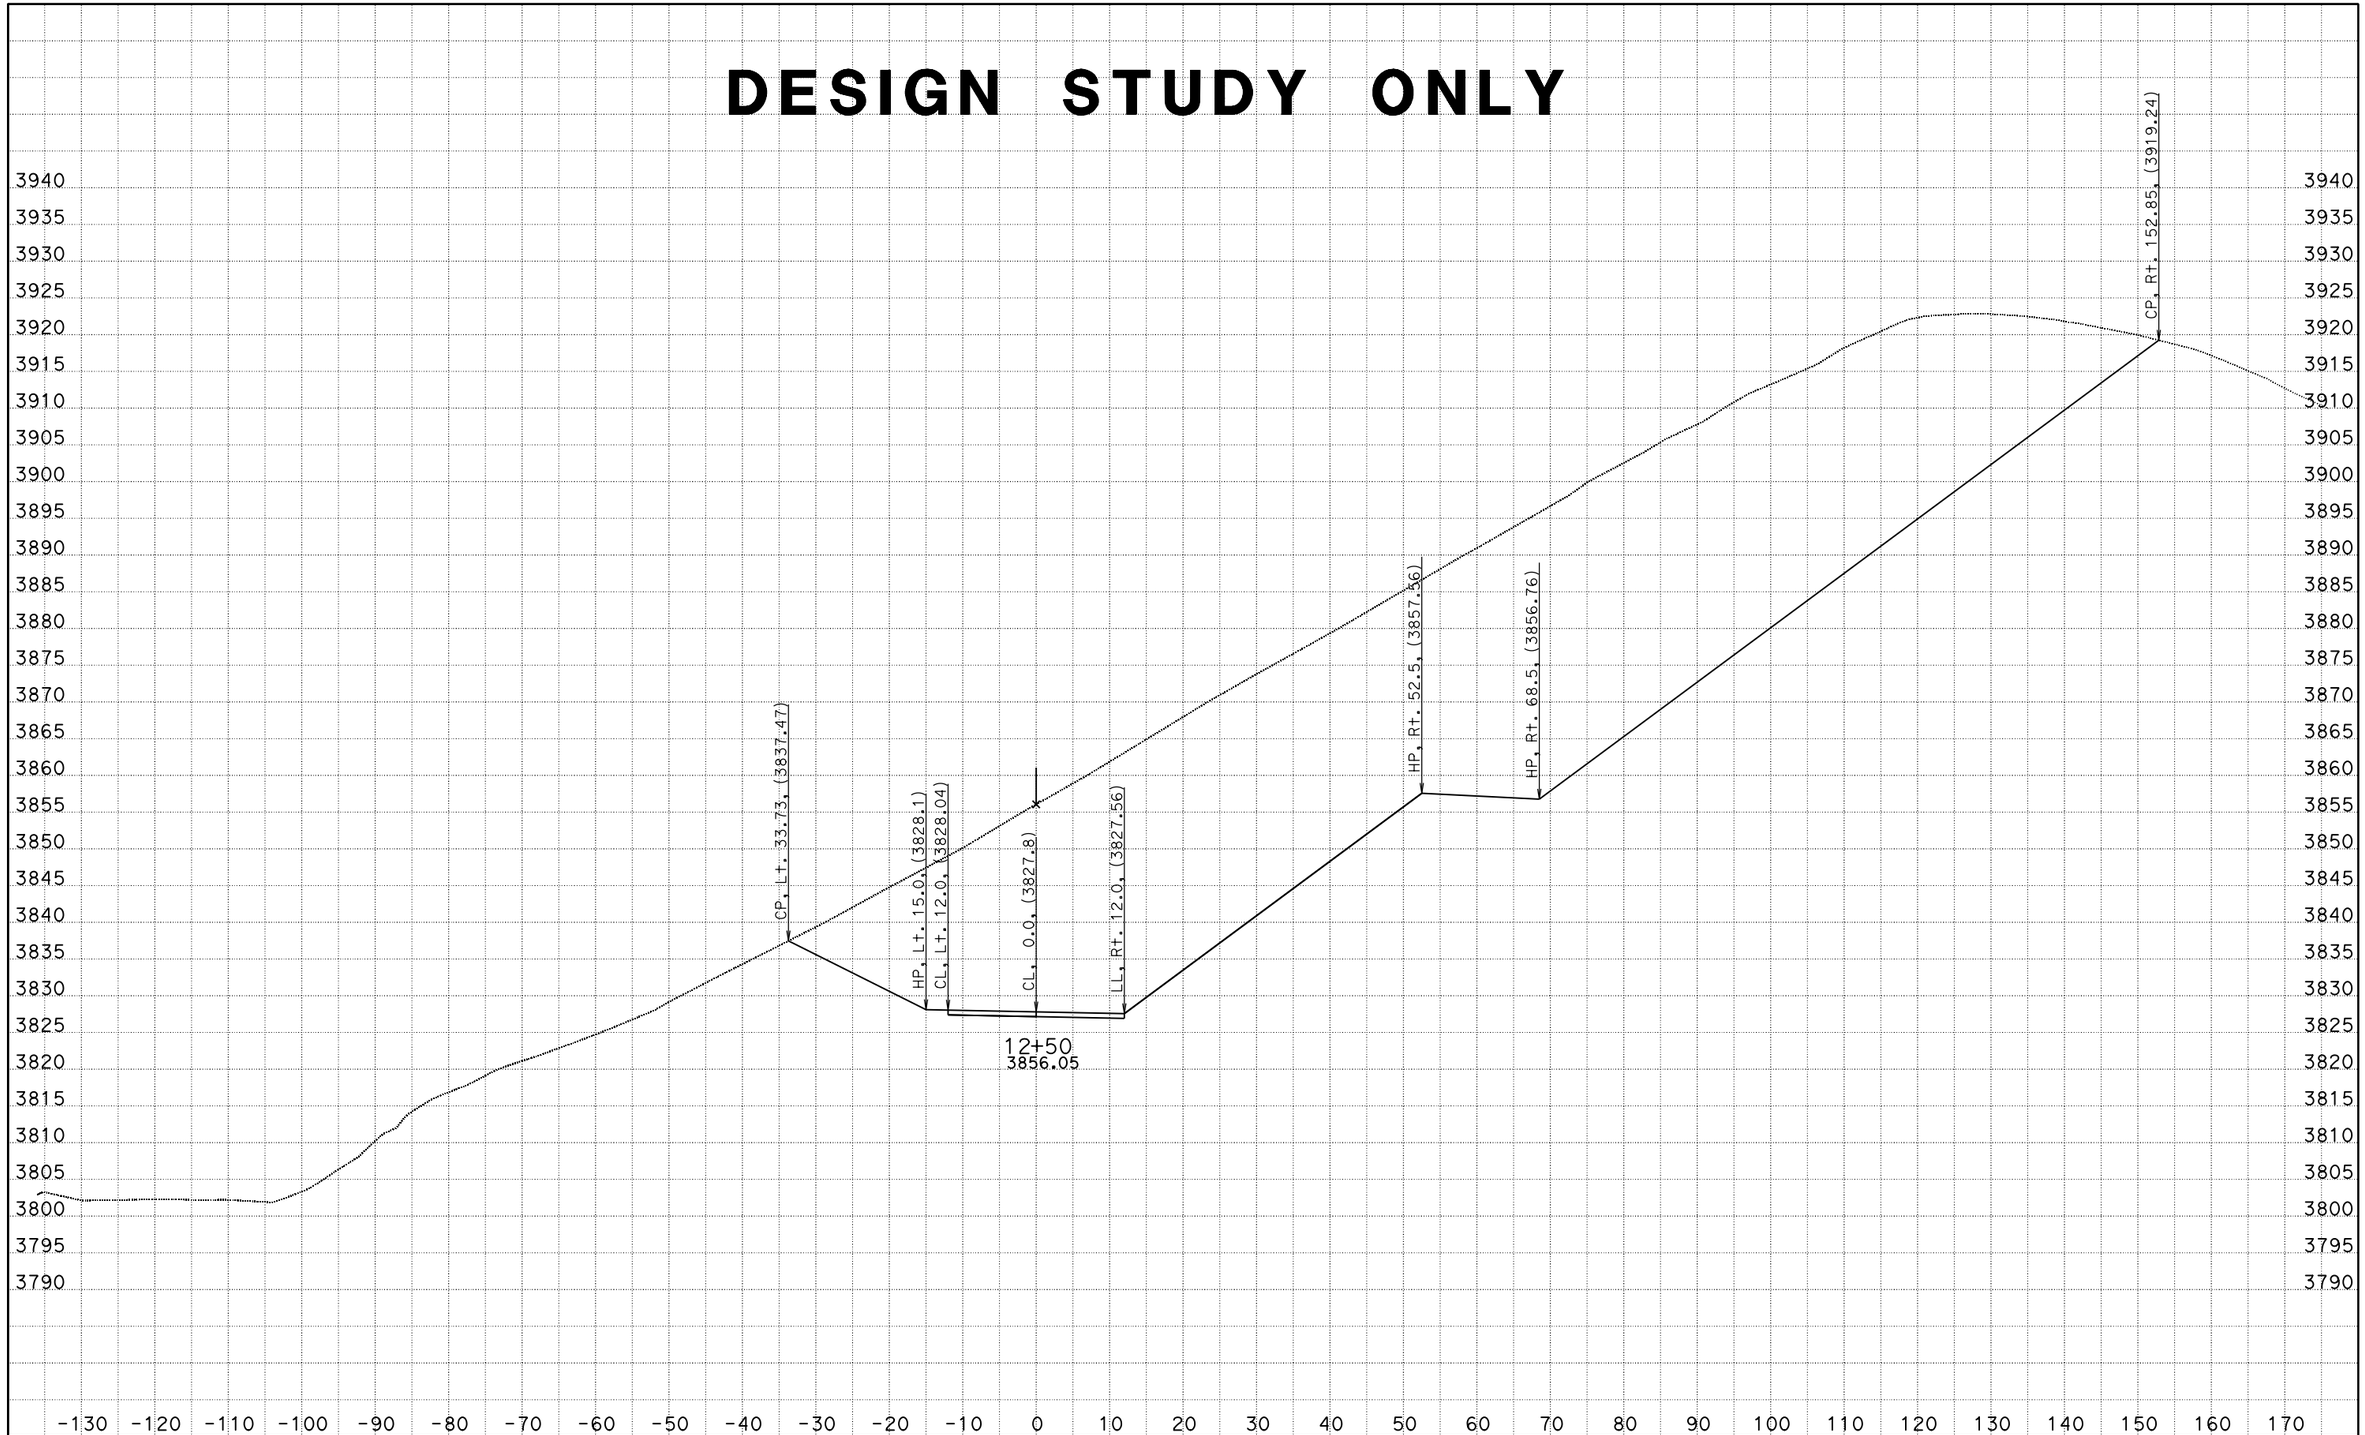

DATE: 7/16/2015

KC Project: 1110 File: D:o0\XSECTION\Detour C\detout.ear

SCALE: 1" = 10' Horiz.
1" = 10' Vert.

All Dimensions are US Survey Feet

DET1
CROSS SECTIONS

SHEET 49 OF 70

DESIGN STUDY ONLY

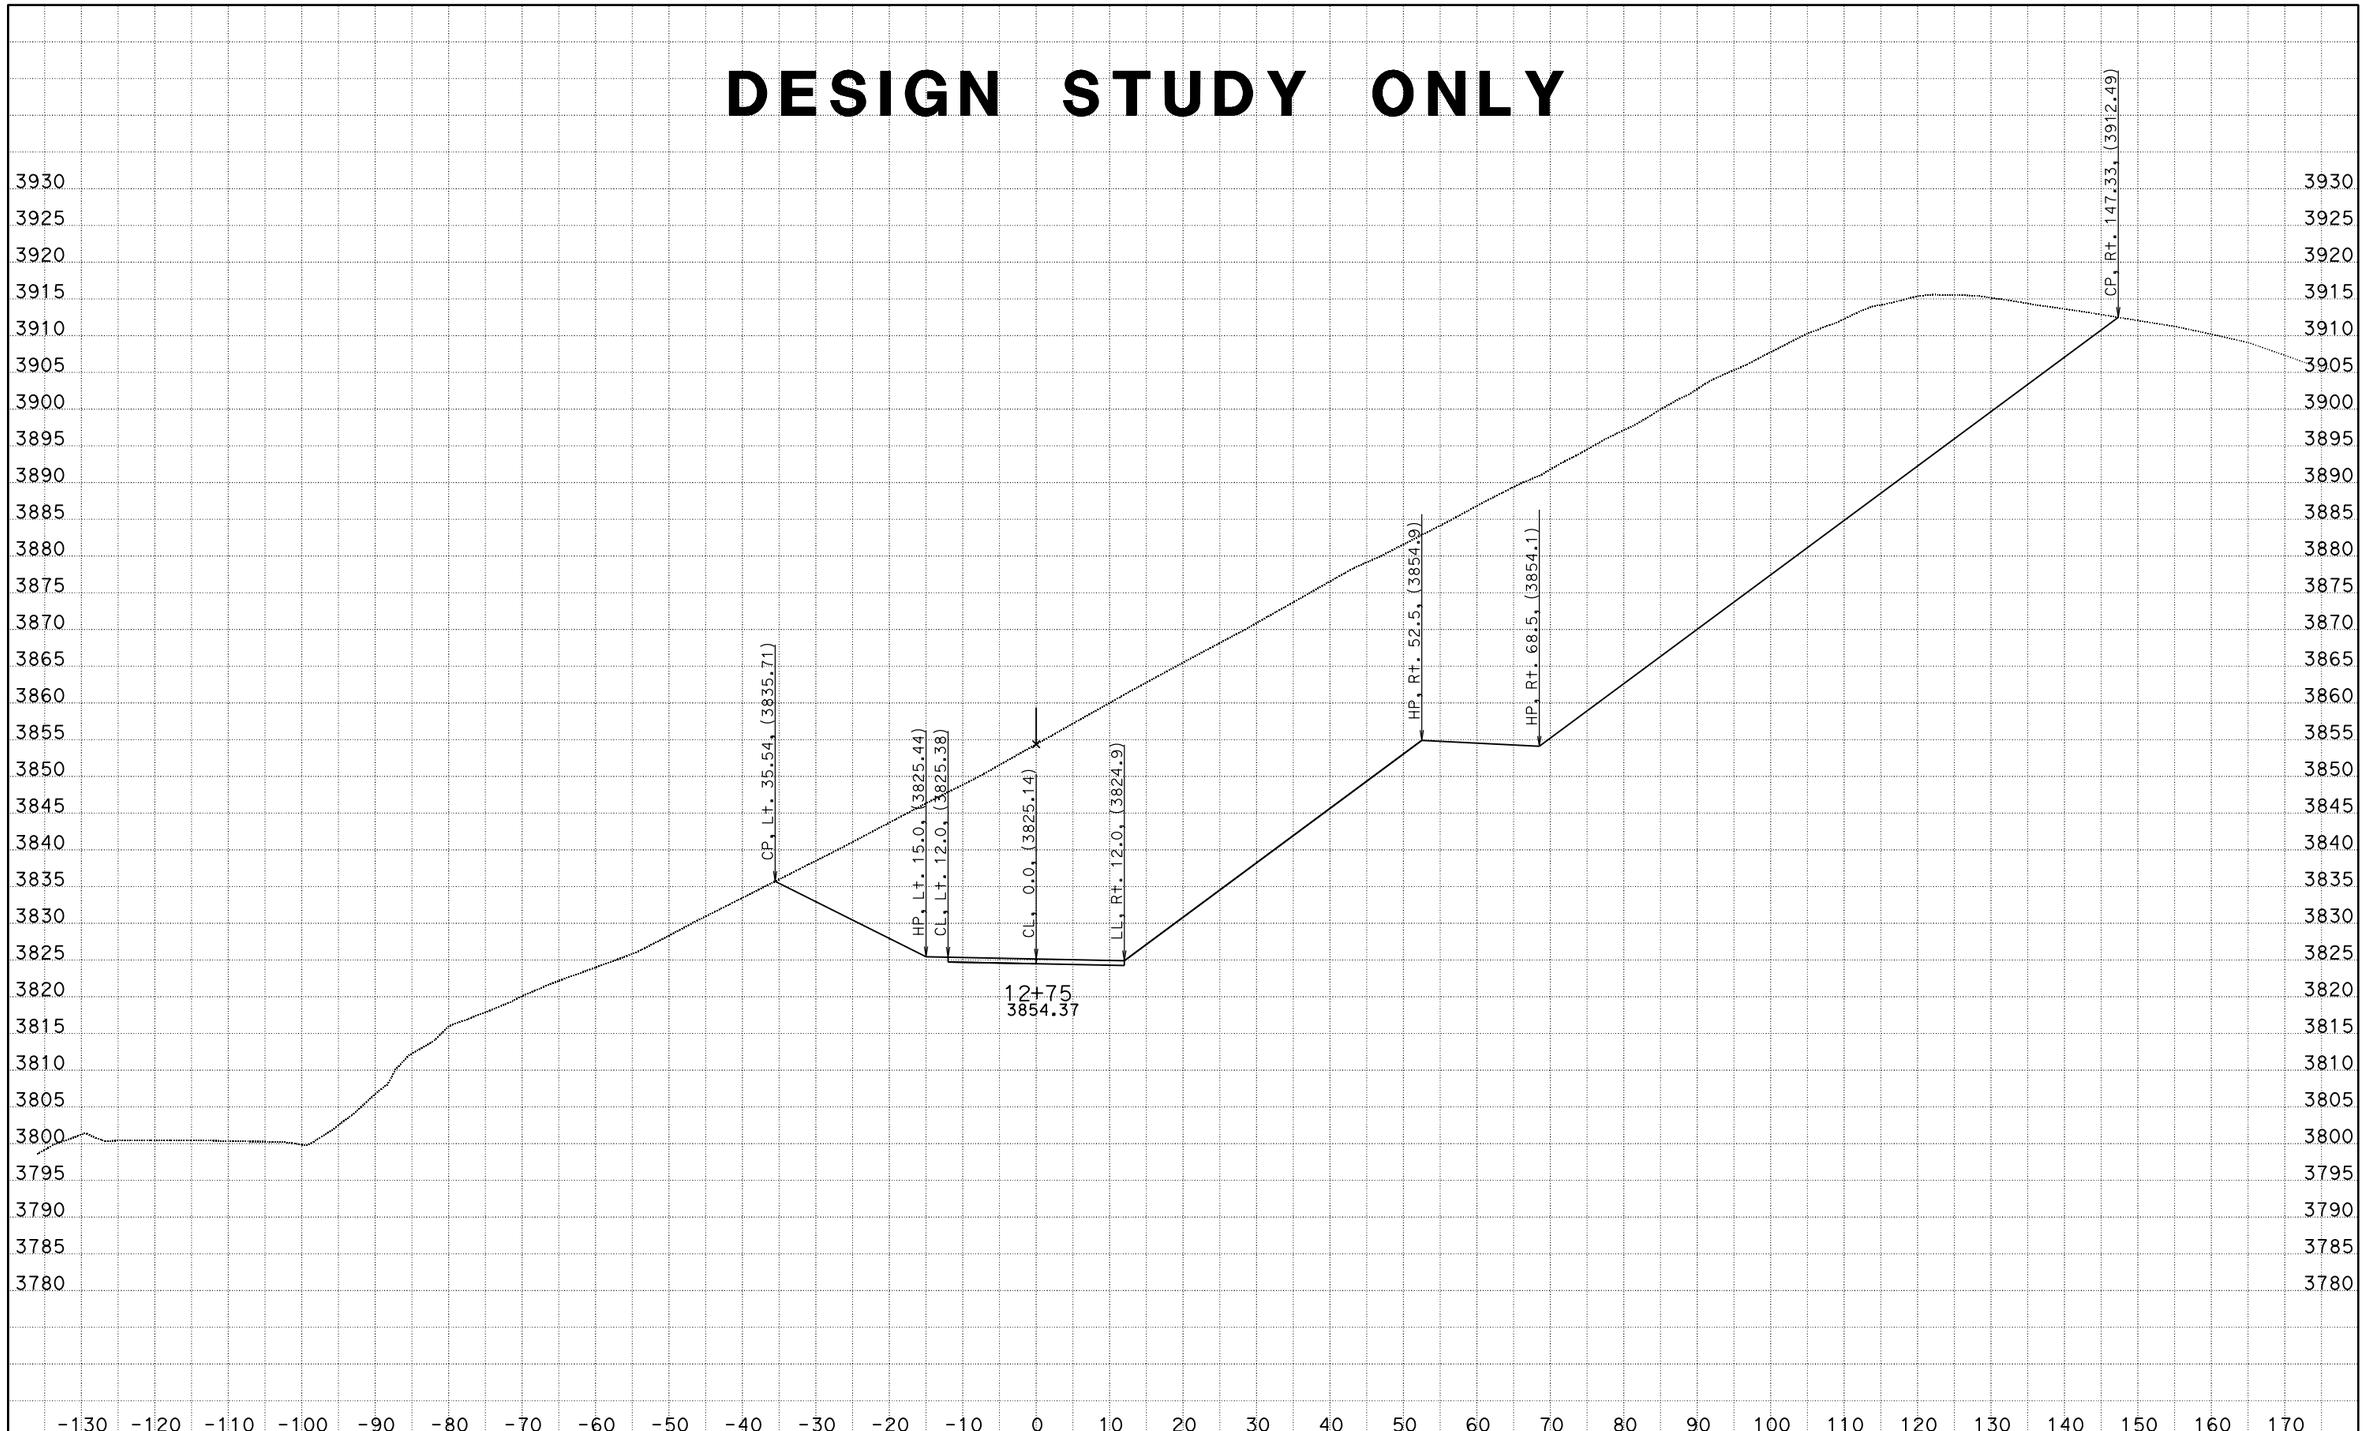

DATE: 7/16/2015

KC Project: 1110 File: D:o0\XSECTION\Detour C\detout.ear

SCALE: 1" = 10' Horiz.
1" = 10' Vert.

All Dimensions are US Survey Feet

DET1
CROSS SECTIONS

SHEET 50 OF 70

DESIGN STUDY ONLY

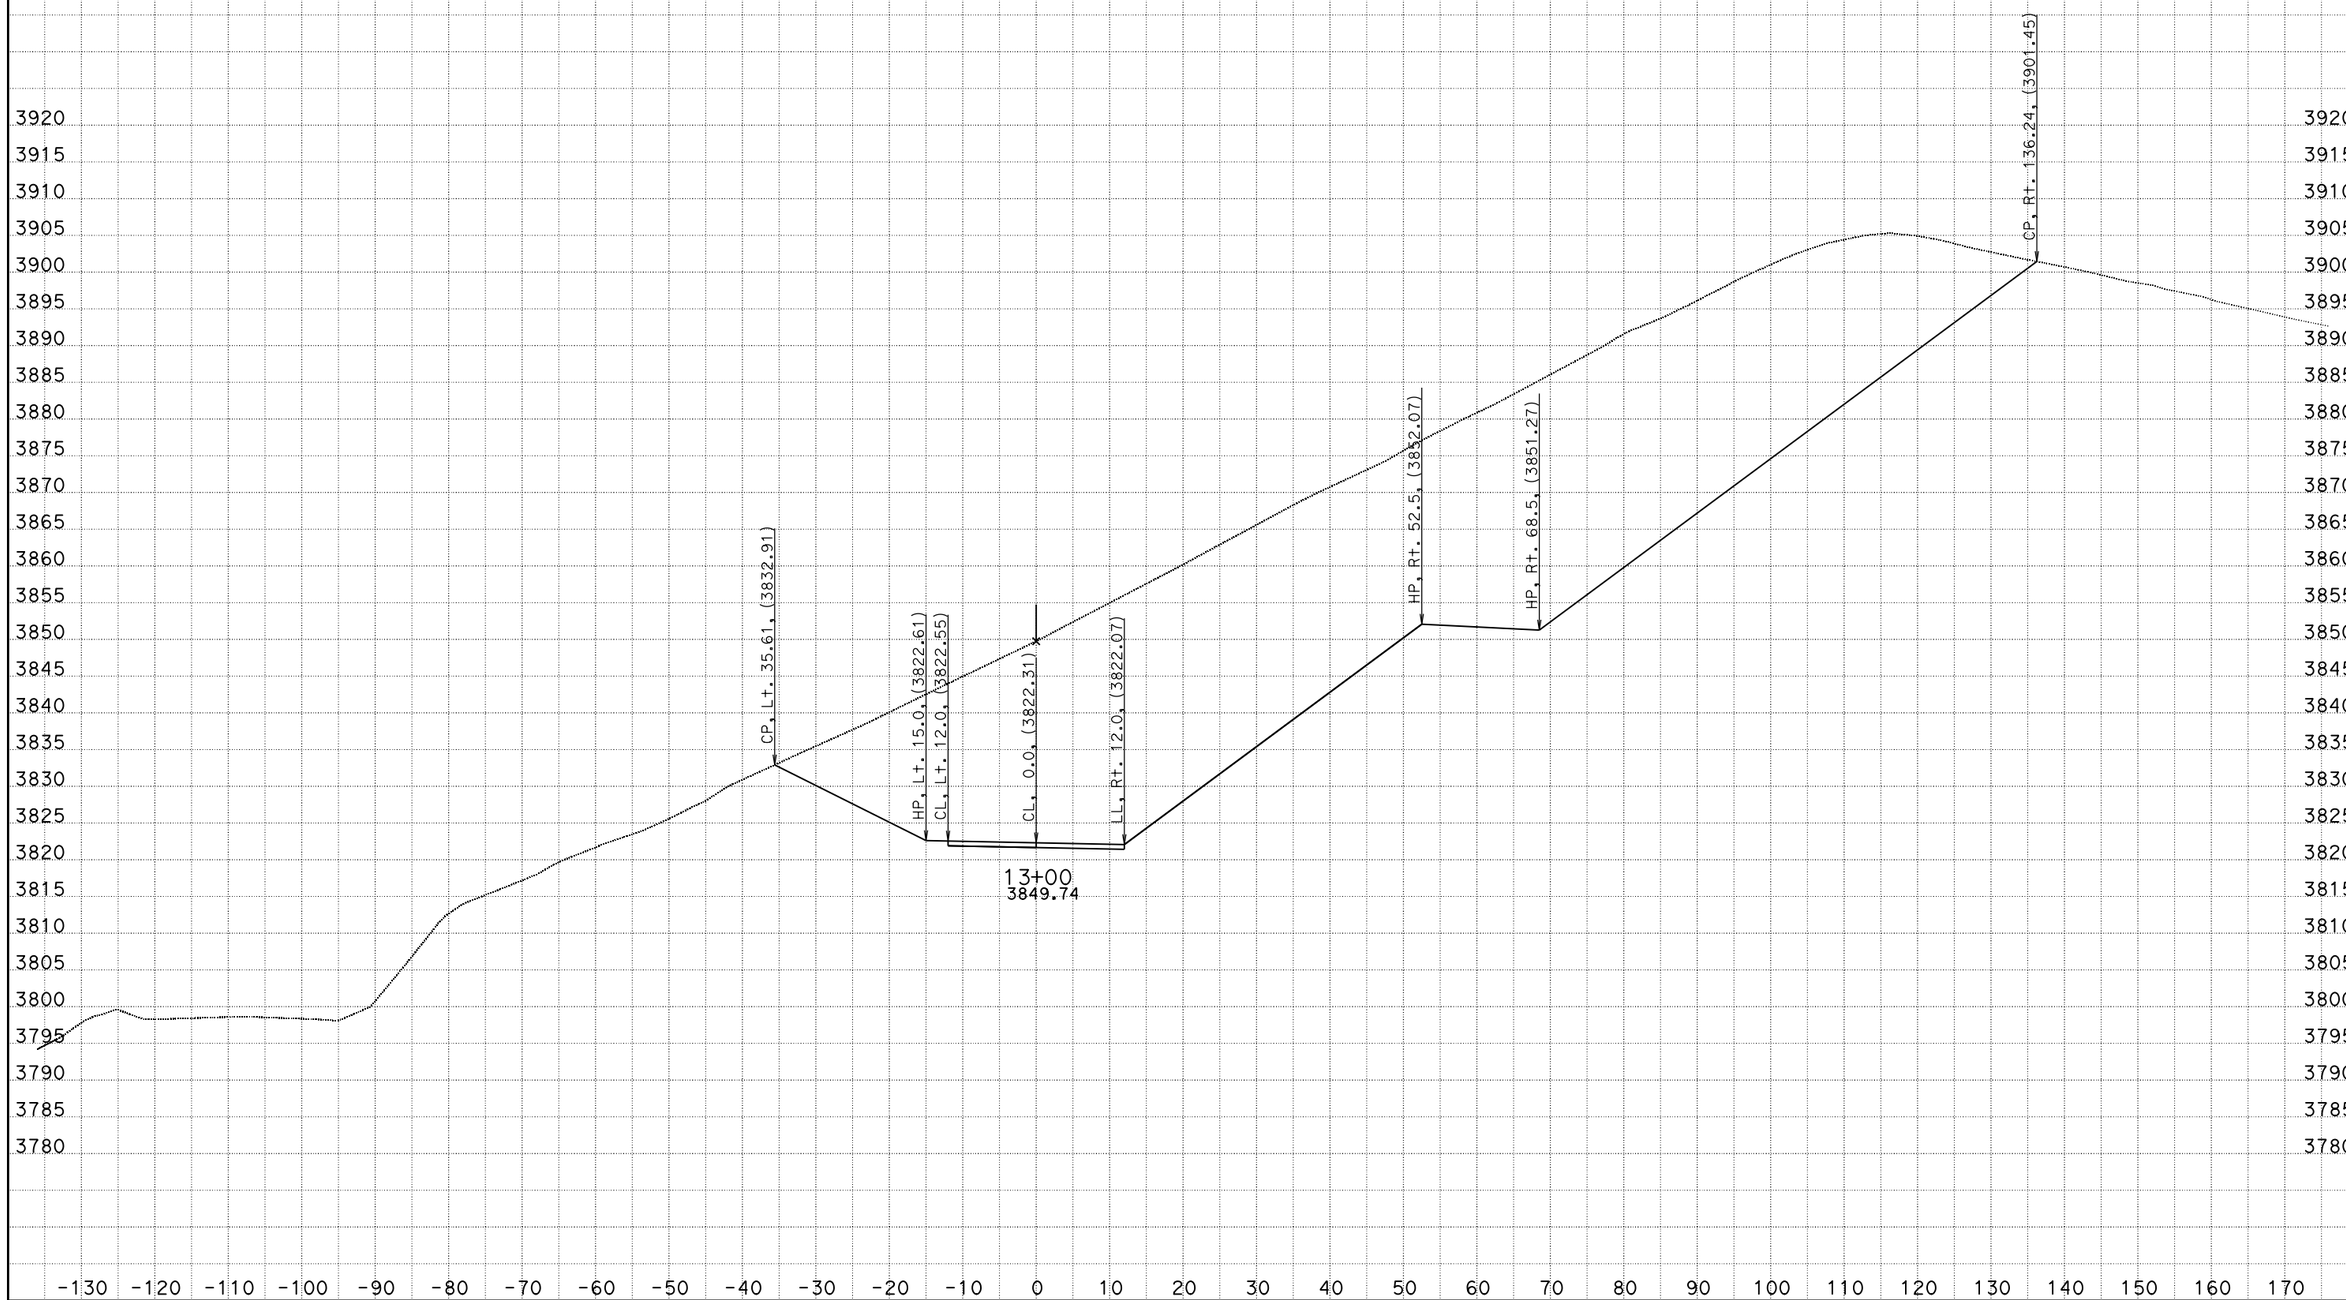

DATE: 7/16/2015

KC Project: 1110 File: D:o0\XSECTION\Detour C\detout.ear

SCALE: 1" = 10' Horiz.
1" = 10' Vert.

All Dimensions are US Survey Feet

DET1
CROSS SECTIONS

DESIGN STUDY ONLY

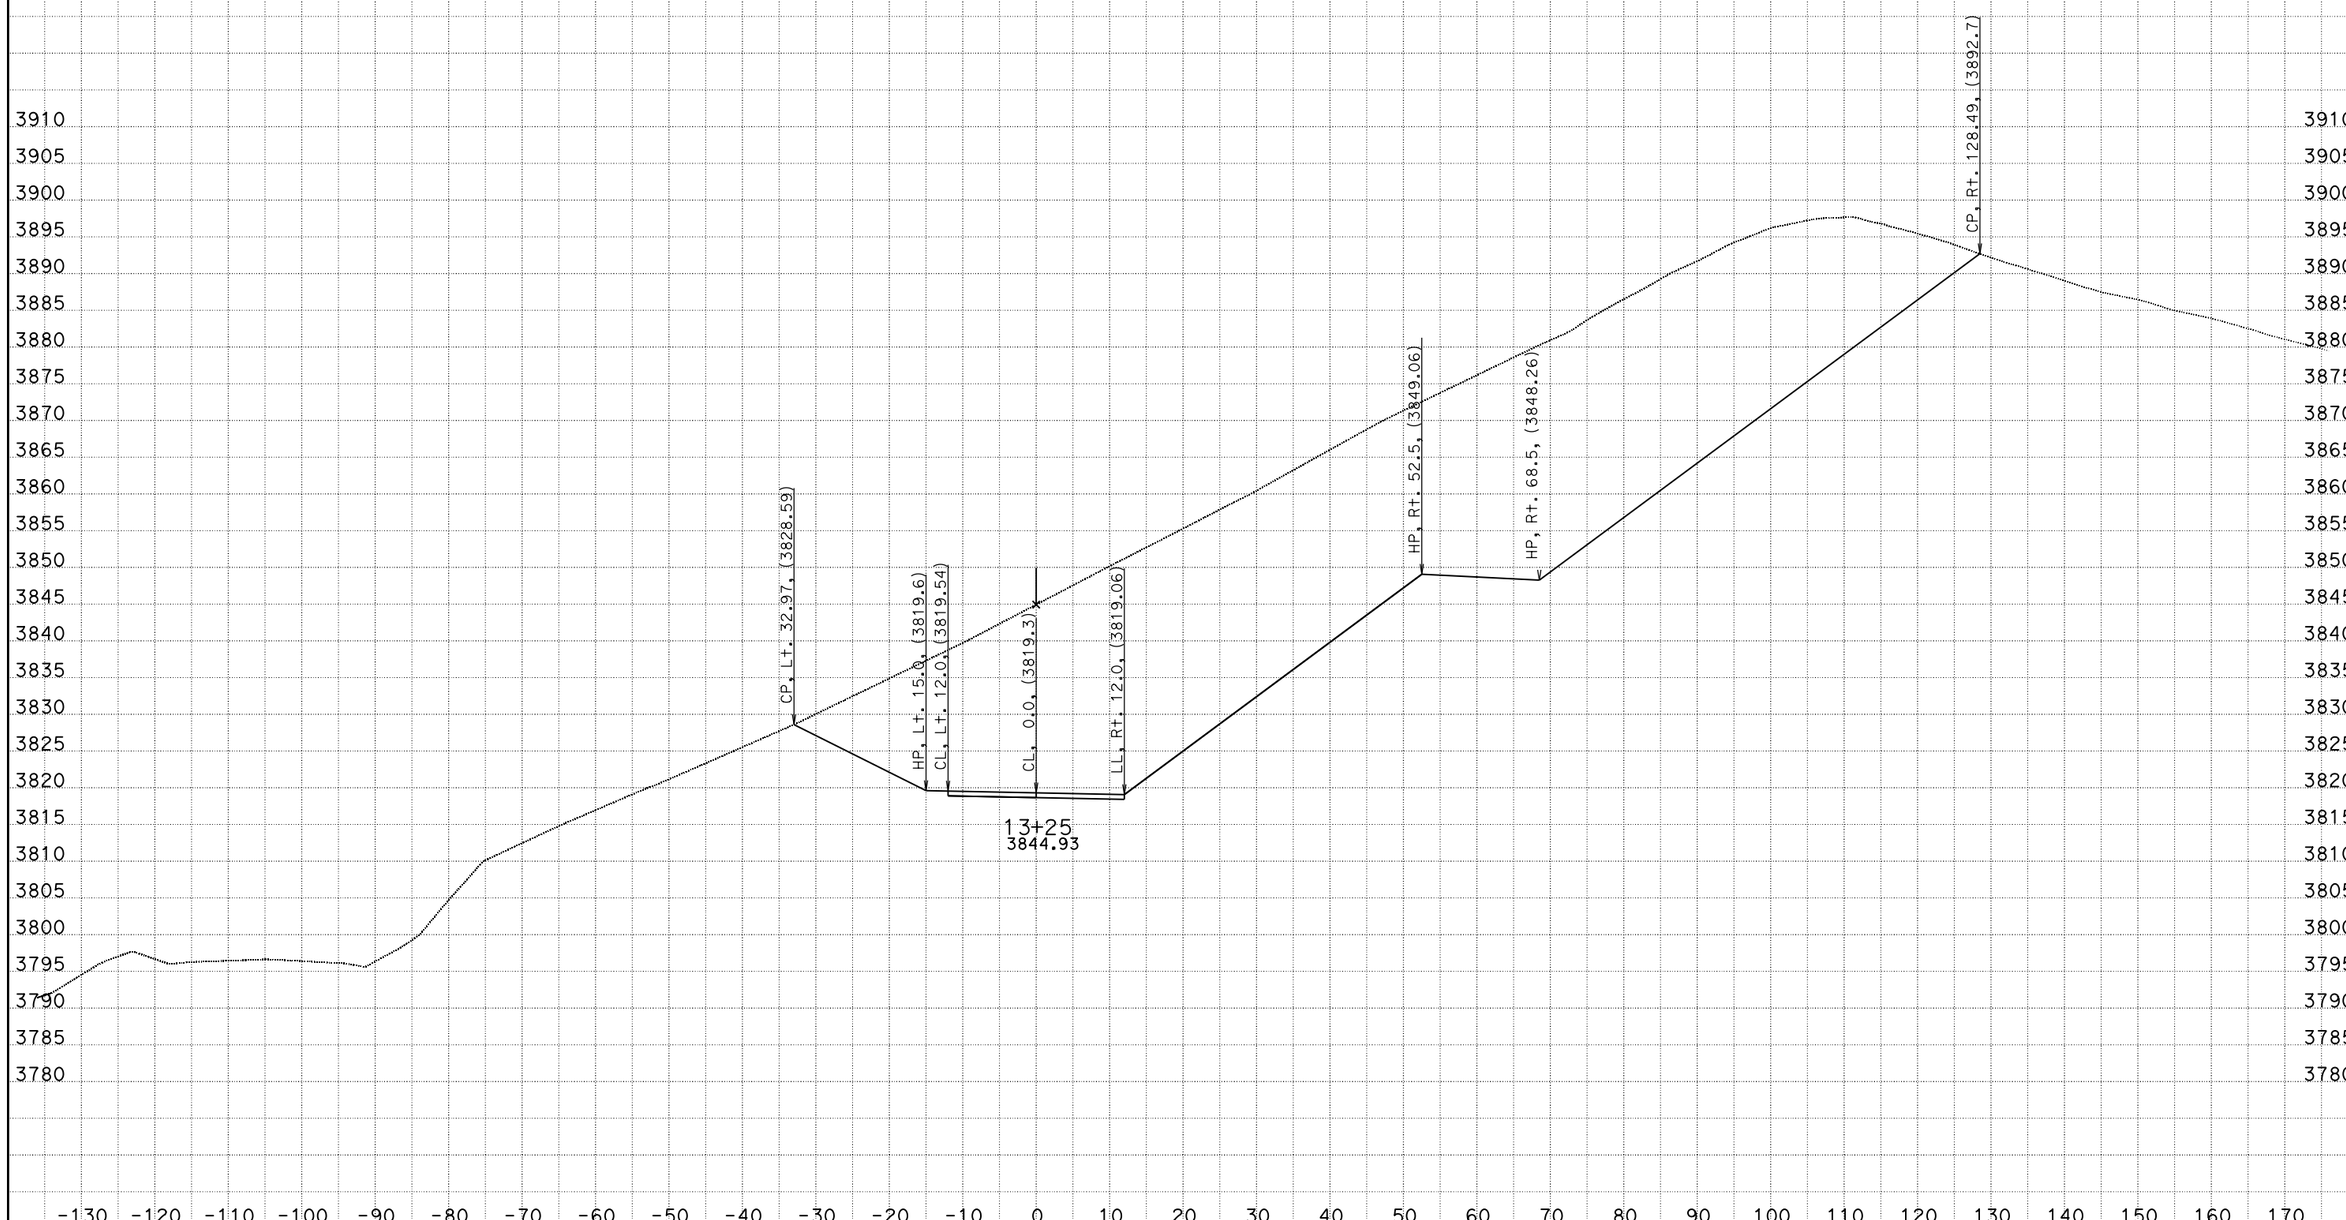

DATE: 7/16/2015

KC Project: 1110 File: D:o0\XSECTION\Detour C\detout.ear

SCALE: 1" = 10' Horiz.
1" = 10' Vert.

All Dimensions are US Survey Feet

DET1
CROSS SECTIONS

DESIGN STUDY ONLY

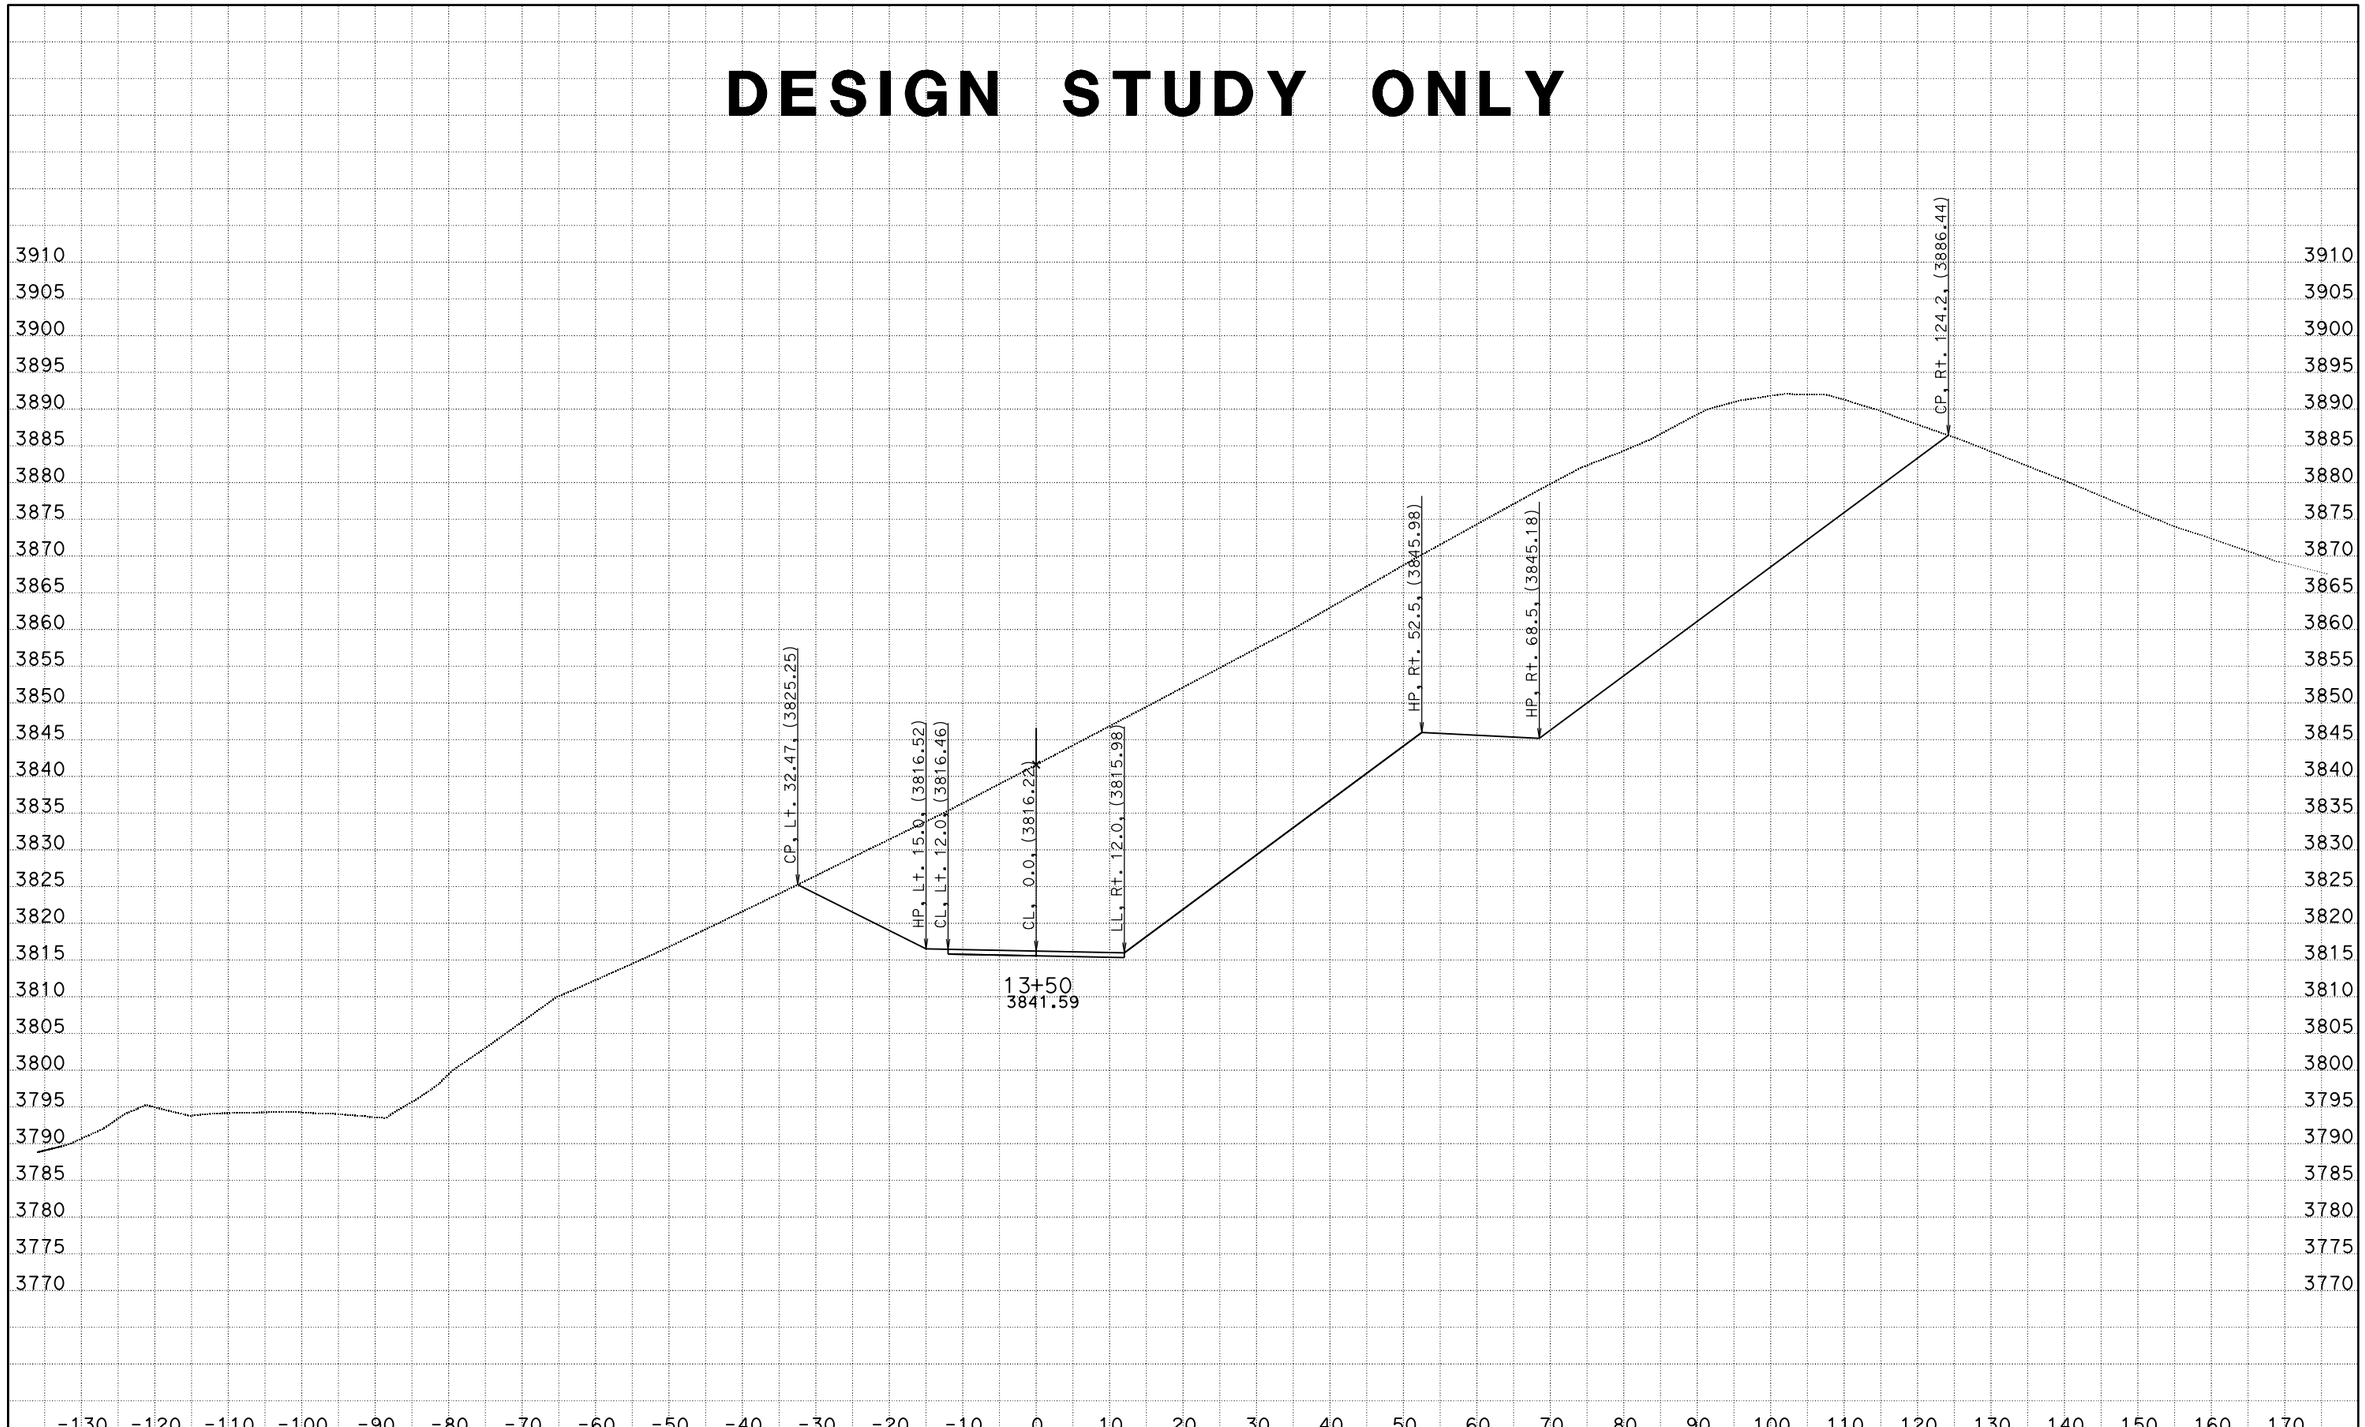

DATE: 7/16/2015

KC Project: 1110 File: D:o0\XSECTION\Detour C\detout.ear

SCALE: 1" = 10' Horiz.
1" = 10' Vert.

All Dimensions are US Survey Feet

DET1
CROSS SECTIONS

SHEET 53 OF 70

DESIGN STUDY ONLY

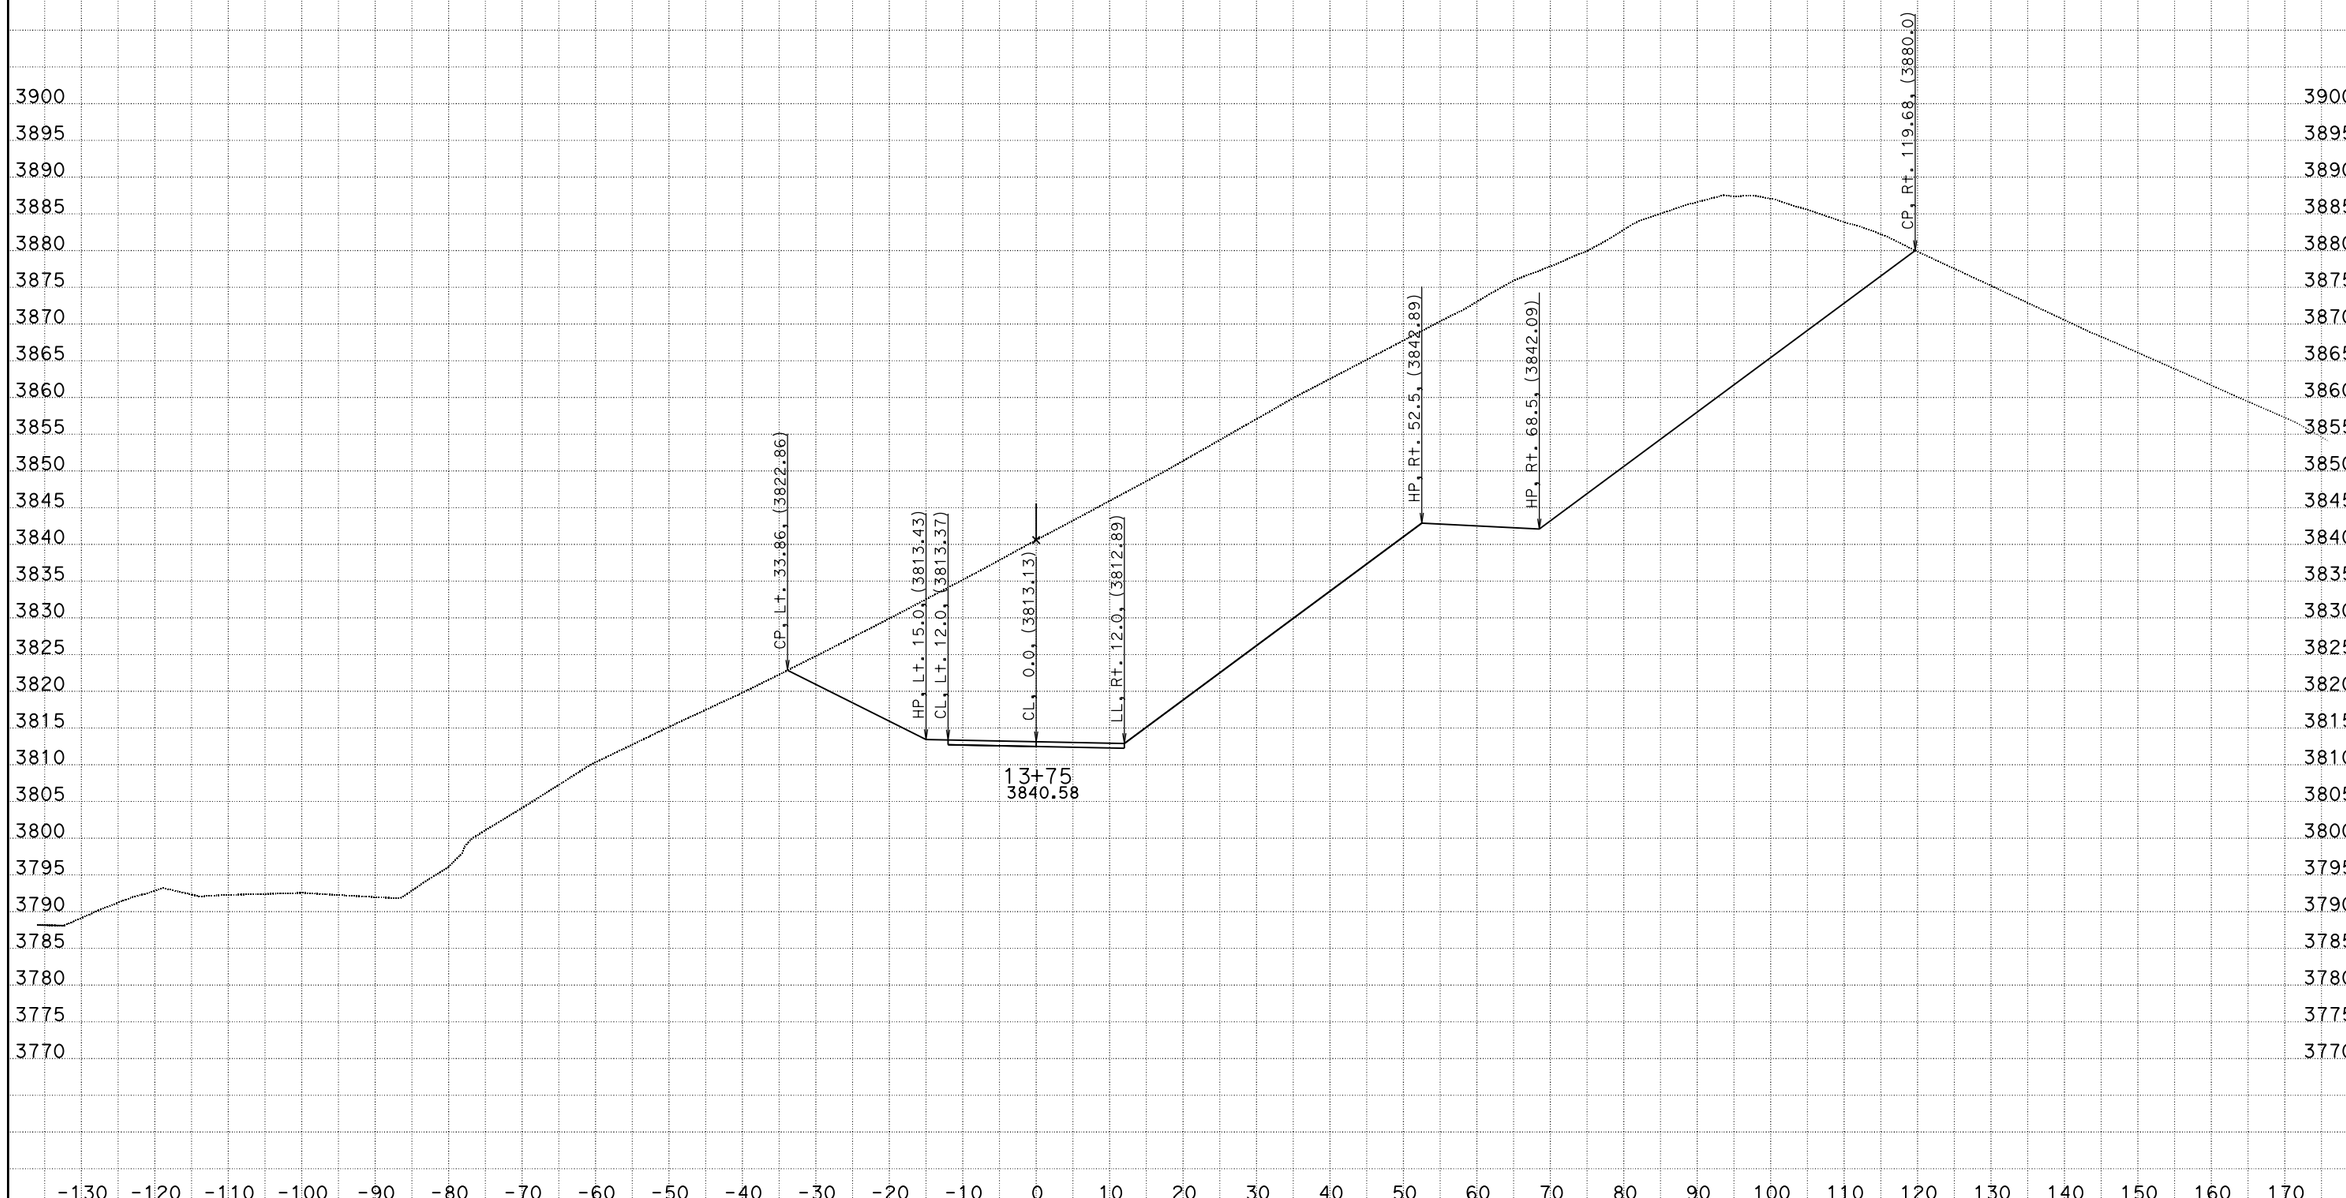

DATE: 7/16/2015

KC Project: 1110 File: D:o0\XSECTION\Detour C\detout.ear

SCALE: 1" = 10' Horiz.
1" = 10' Vert.

All Dimensions are US Survey Feet

DET1
CROSS SECTIONS

SHEET 54 OF 70

DESIGN STUDY ONLY

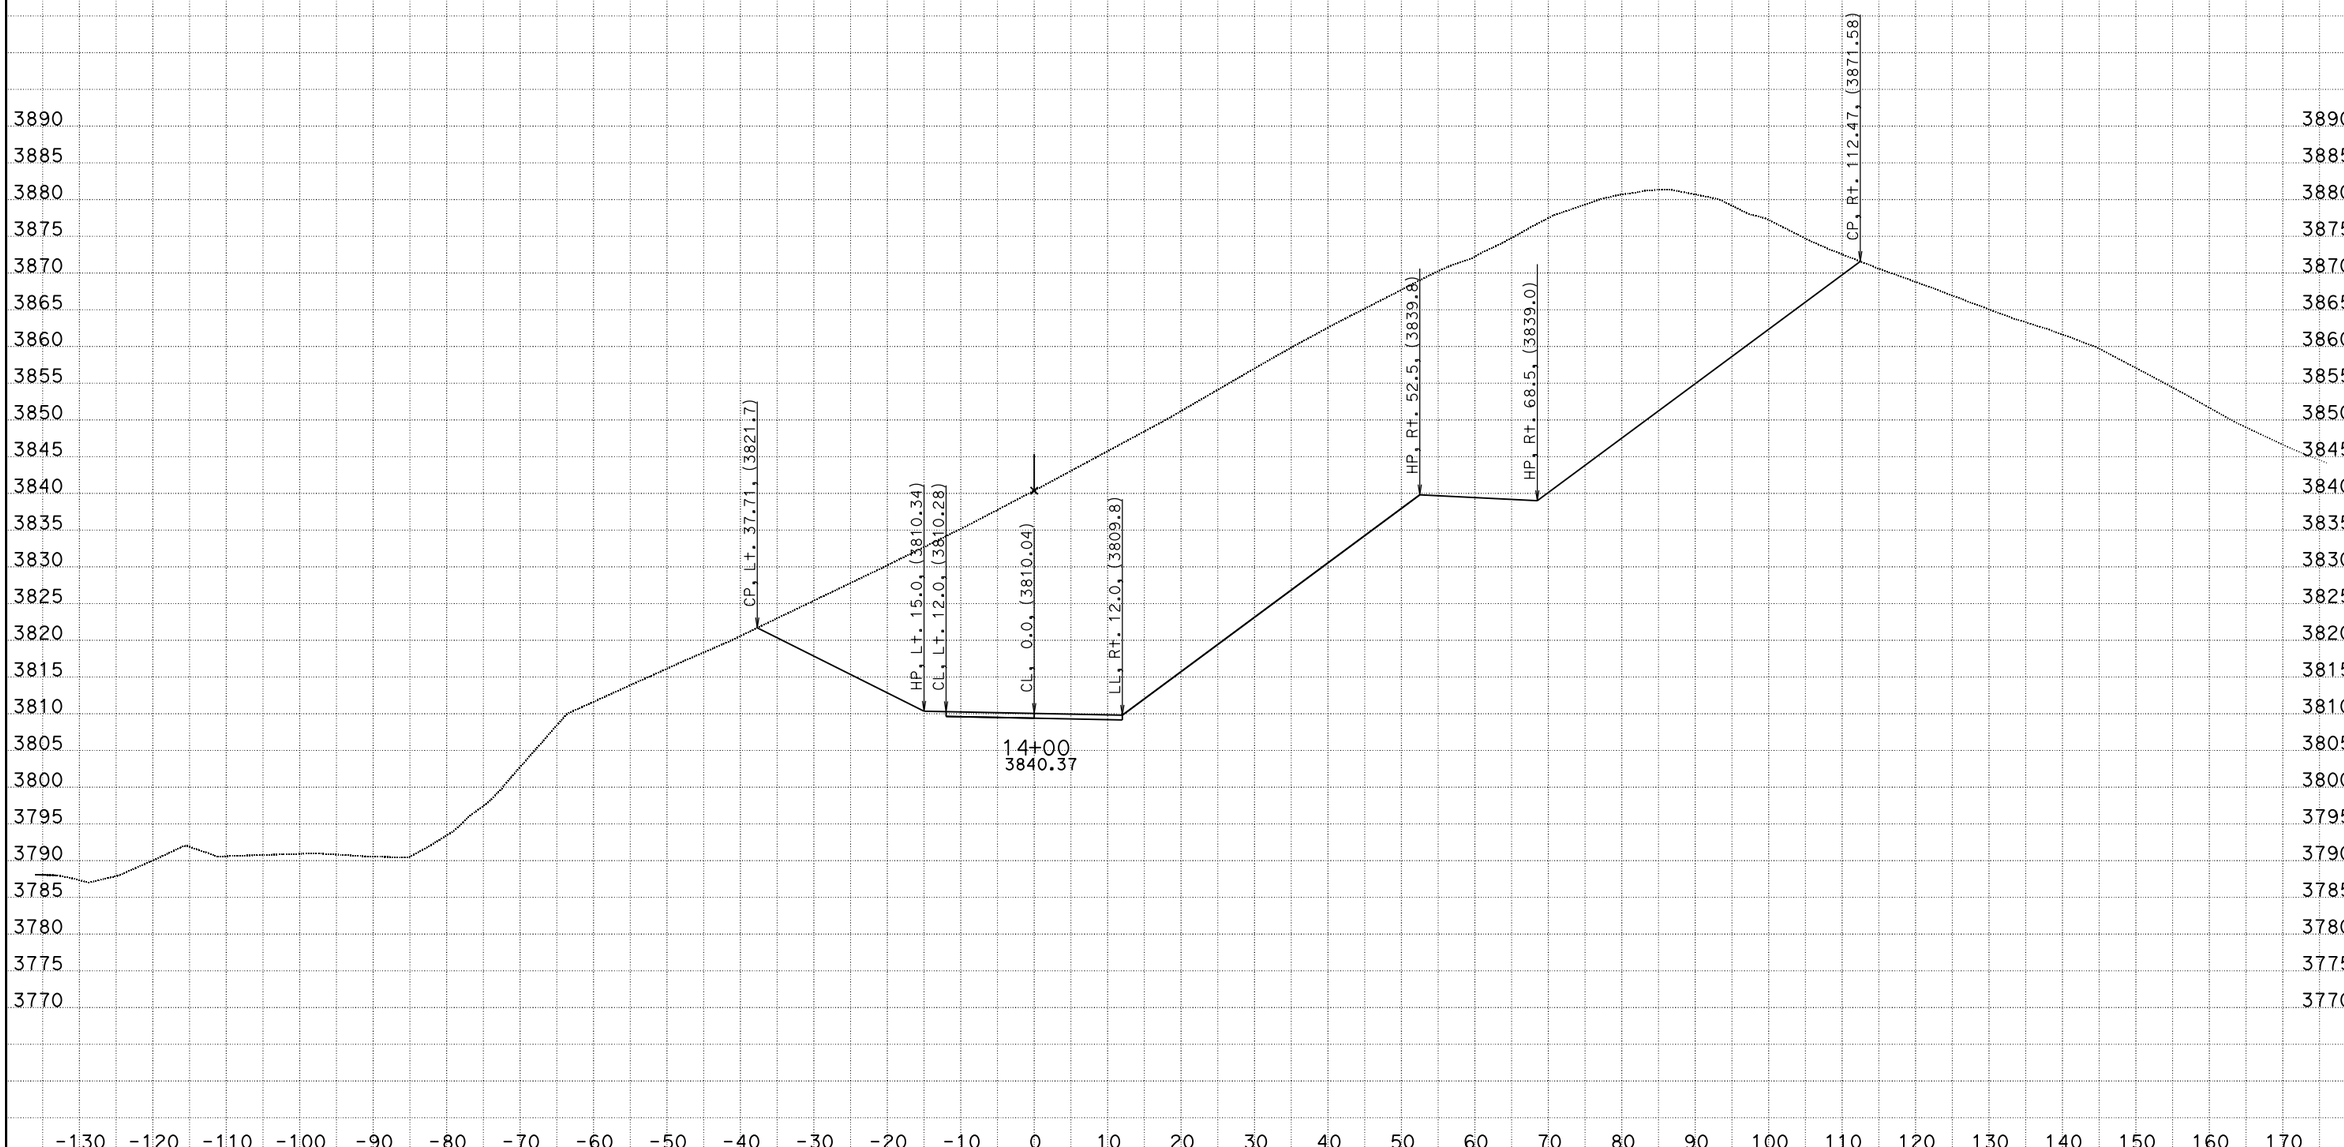

DATE: 7/16/2015

KC Project: 1110 File: D:o0\XSECTION\Detour C\detout.ear

SCALE: 1" = 10' Horiz.
1" = 10' Vert.

All Dimensions are US Survey Feet

DET1
CROSS SECTIONS

SHEET 55 OF 70

DESIGN STUDY ONLY

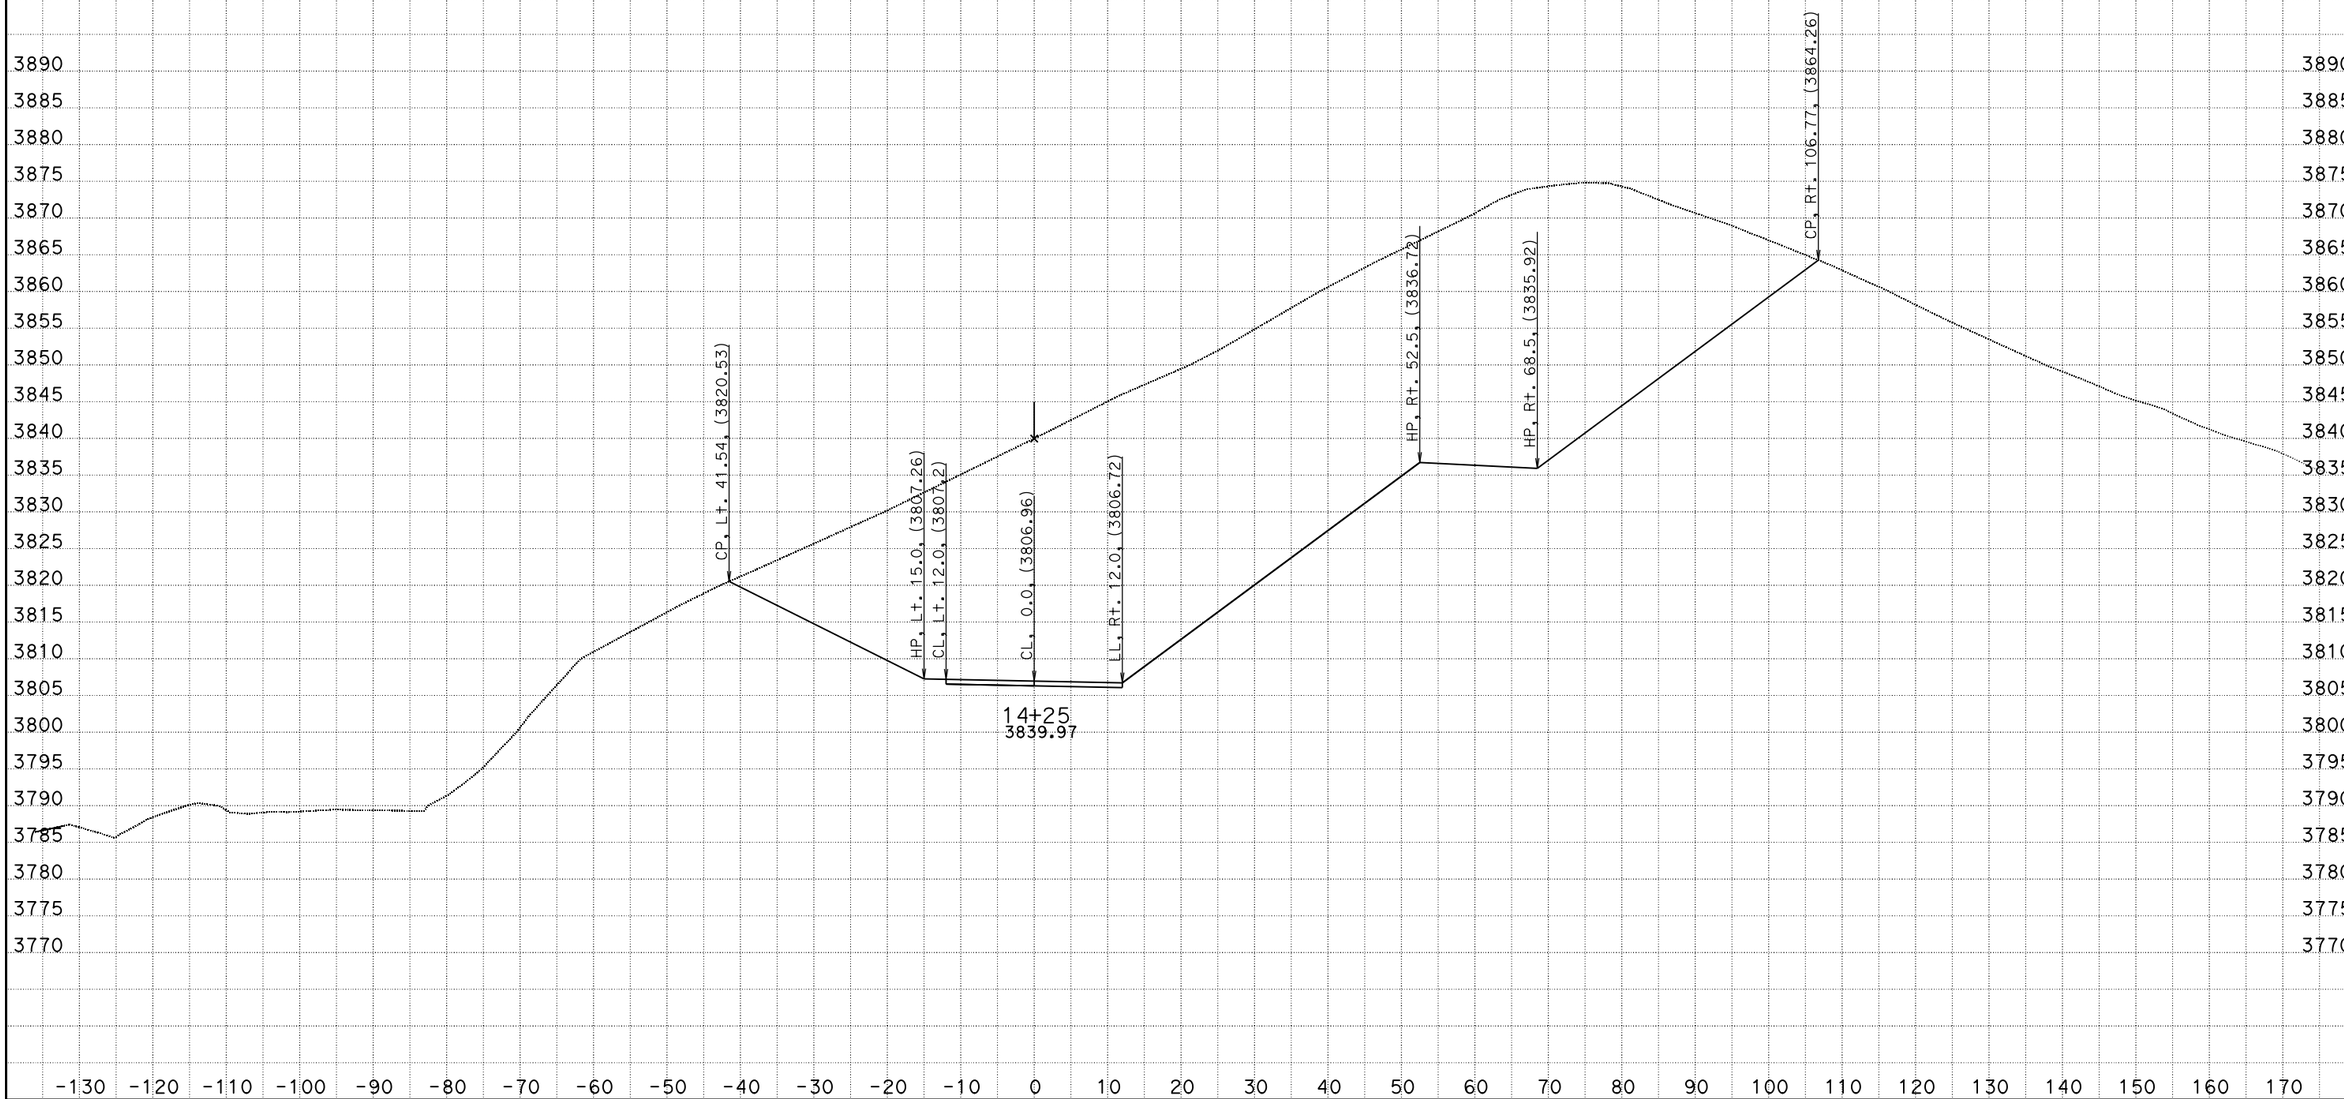

DATE: 7/16/2015

KC Project: 1110 File: D:oO\XSECTION\Detour C\detout.ear

SCALE: 1" = 10' Horiz.
1" = 10' Vert.

All Dimensions are US Survey Feet

DET1
CROSS SECTIONS

SHEET 56 OF 70

DESIGN STUDY ONLY

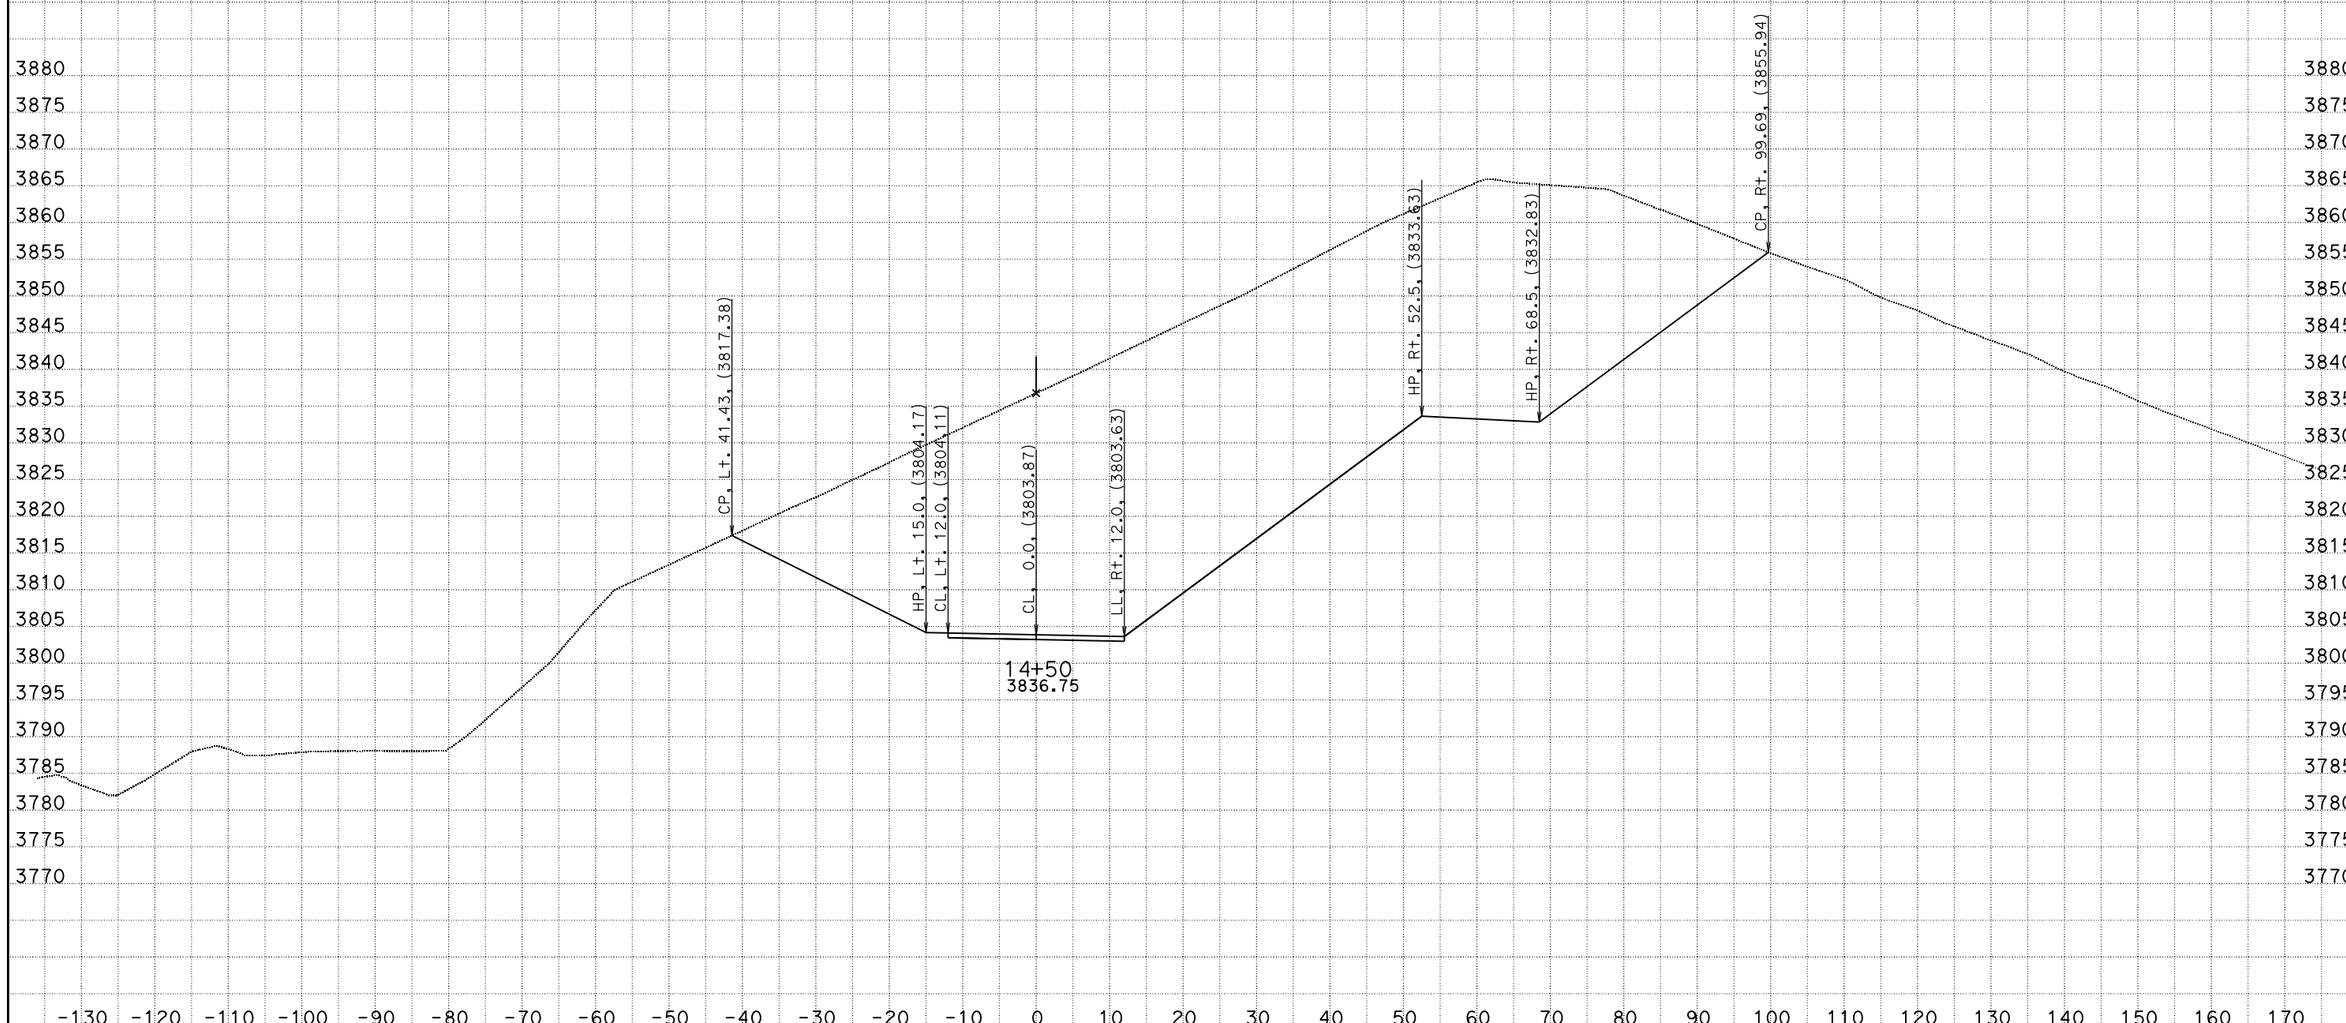

DATE: 7/16/2015

KC Project: 1110 File: D:o0\XSECTION\Detour C\detout.ear

SCALE: 1" = 10' Horiz.
1" = 10' Vert.

All Dimensions are US Survey Feet

DET1
CROSS SECTIONS

SHEET 57 OF 70

DESIGN STUDY ONLY

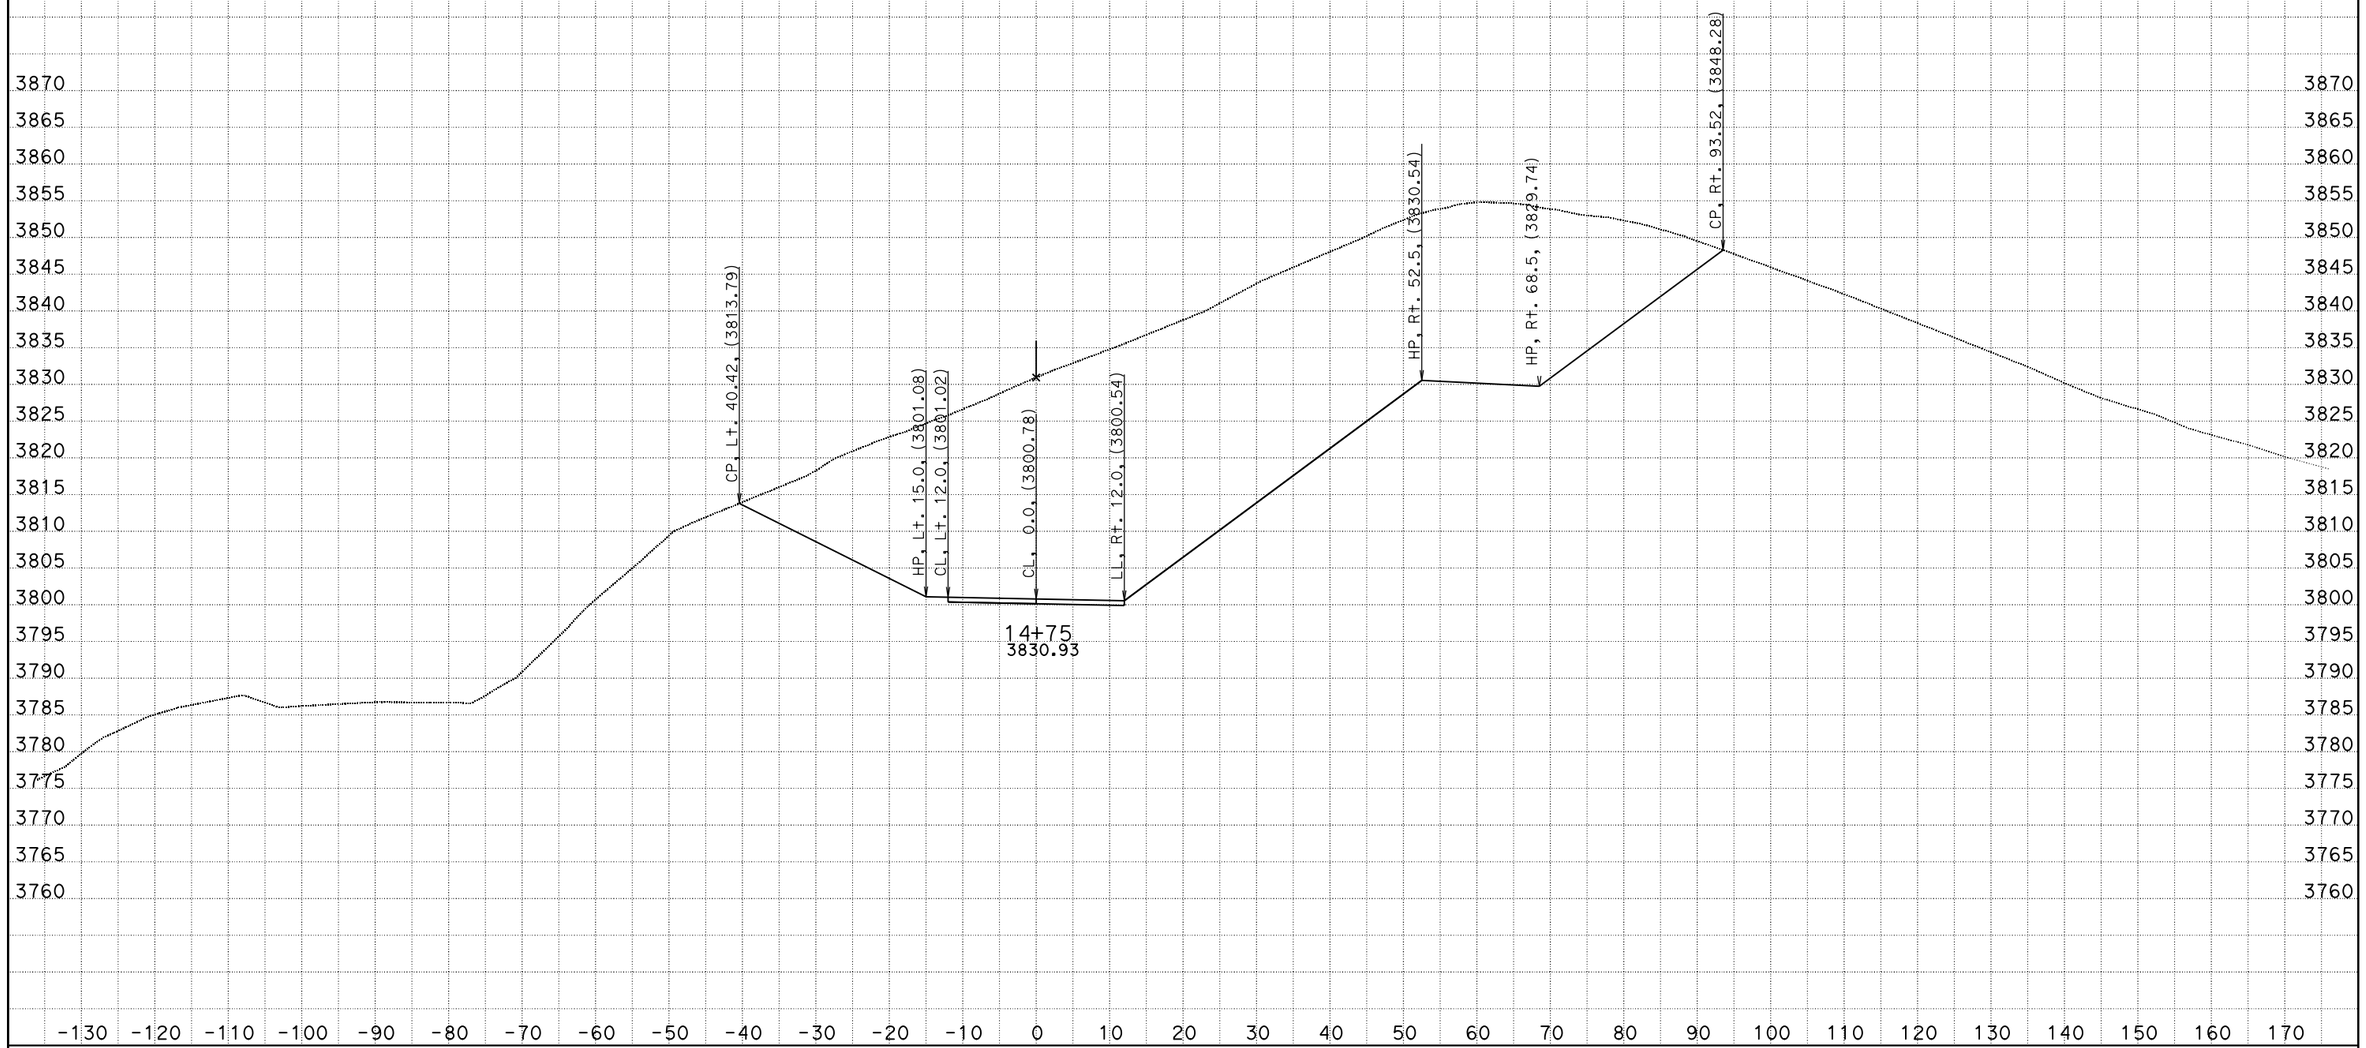

DATE: 7/16/2015

KC Project: 1110 File: D:o0\XSECTION\Detour C\detout.ear

SCALE: 1" = 10' Horiz.
1" = 10' Vert.

All Dimensions are US Survey Feet

DET1
CROSS SECTIONS

DESIGN STUDY ONLY

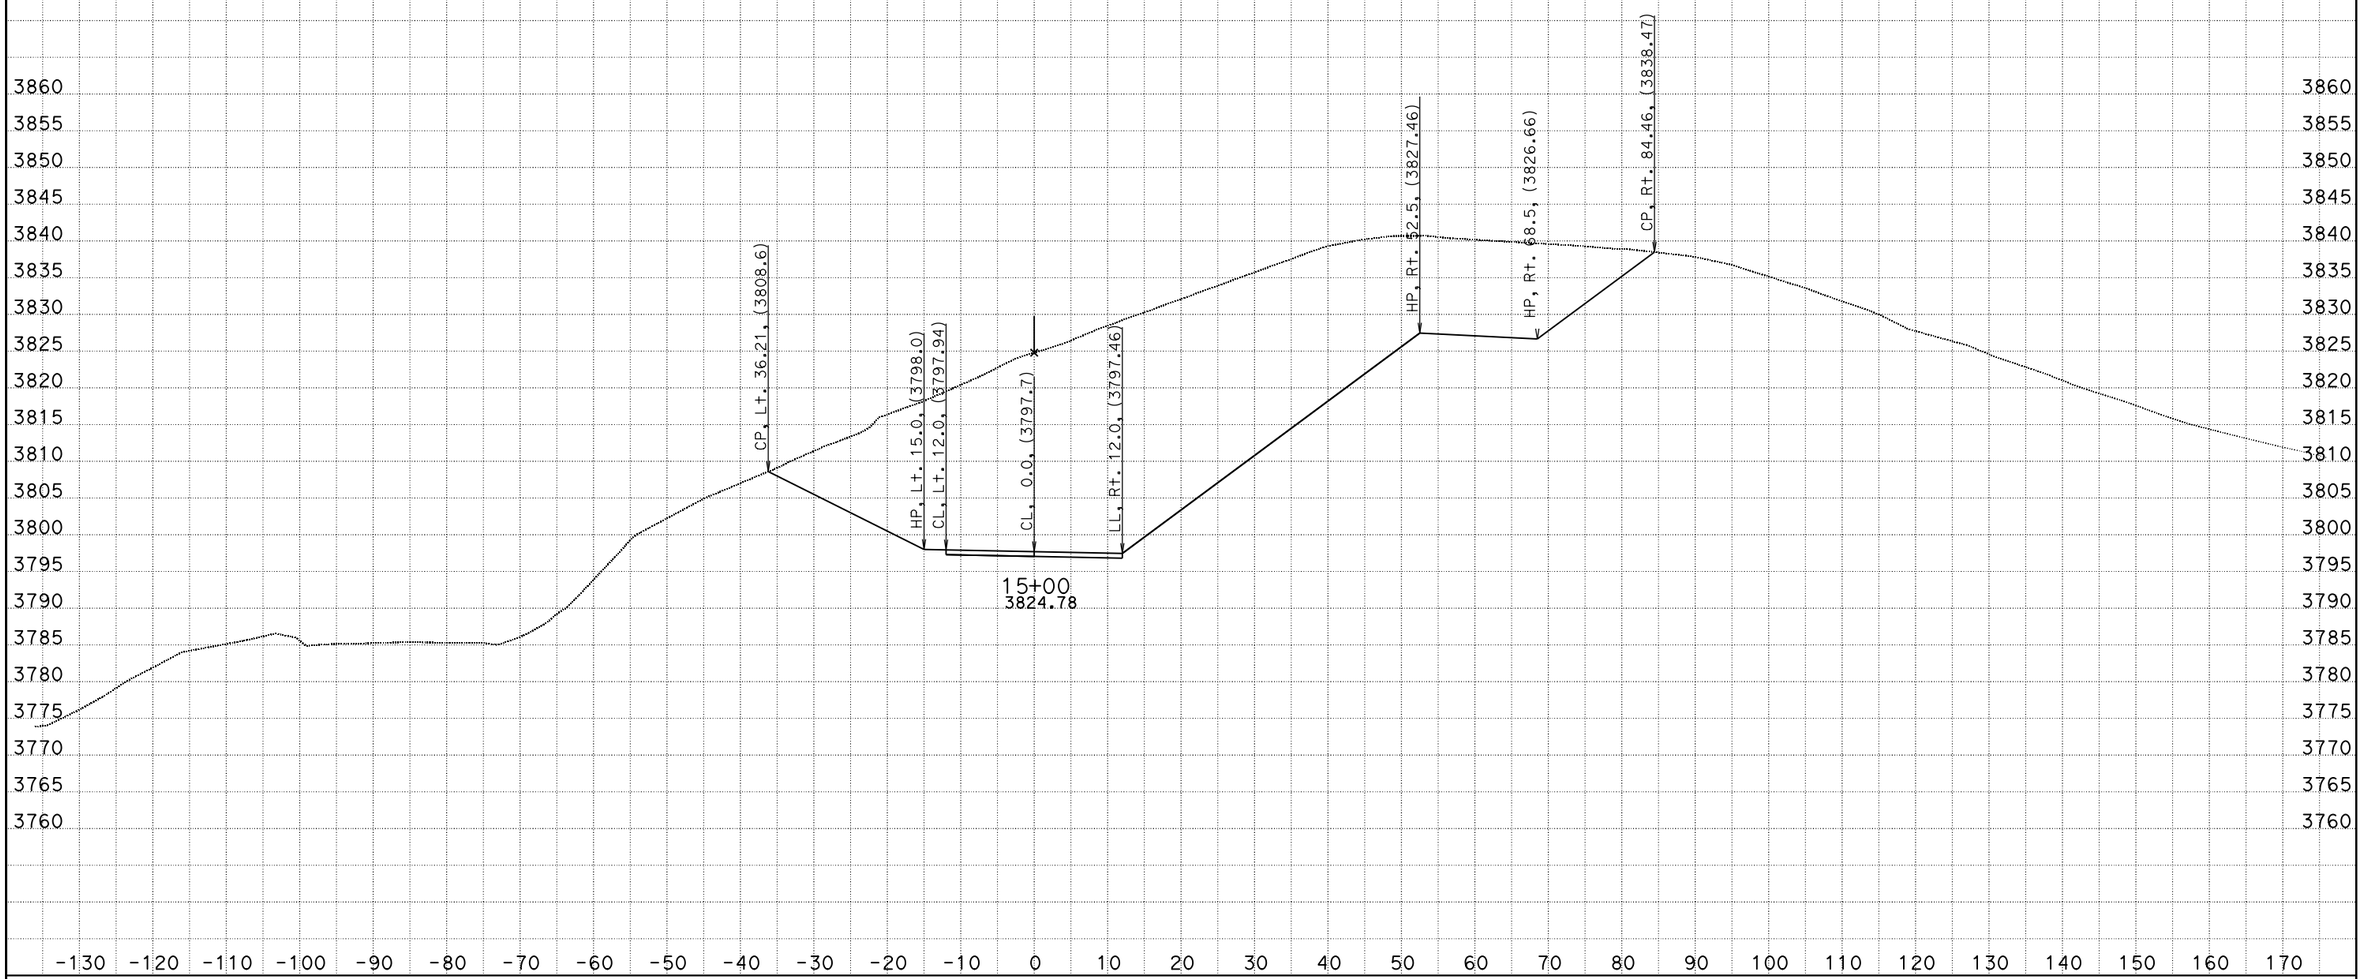

DATE: 7/16/2015

KC Project: 1110 File: D:o0\XSECTION\Detour C\detout.ear

SCALE: 1" = 10' Horiz.
1" = 10' Vert.

All Dimensions are US Survey Feet

DET1
CROSS SECTIONS

SHEET 59 OF 70

DESIGN STUDY ONLY

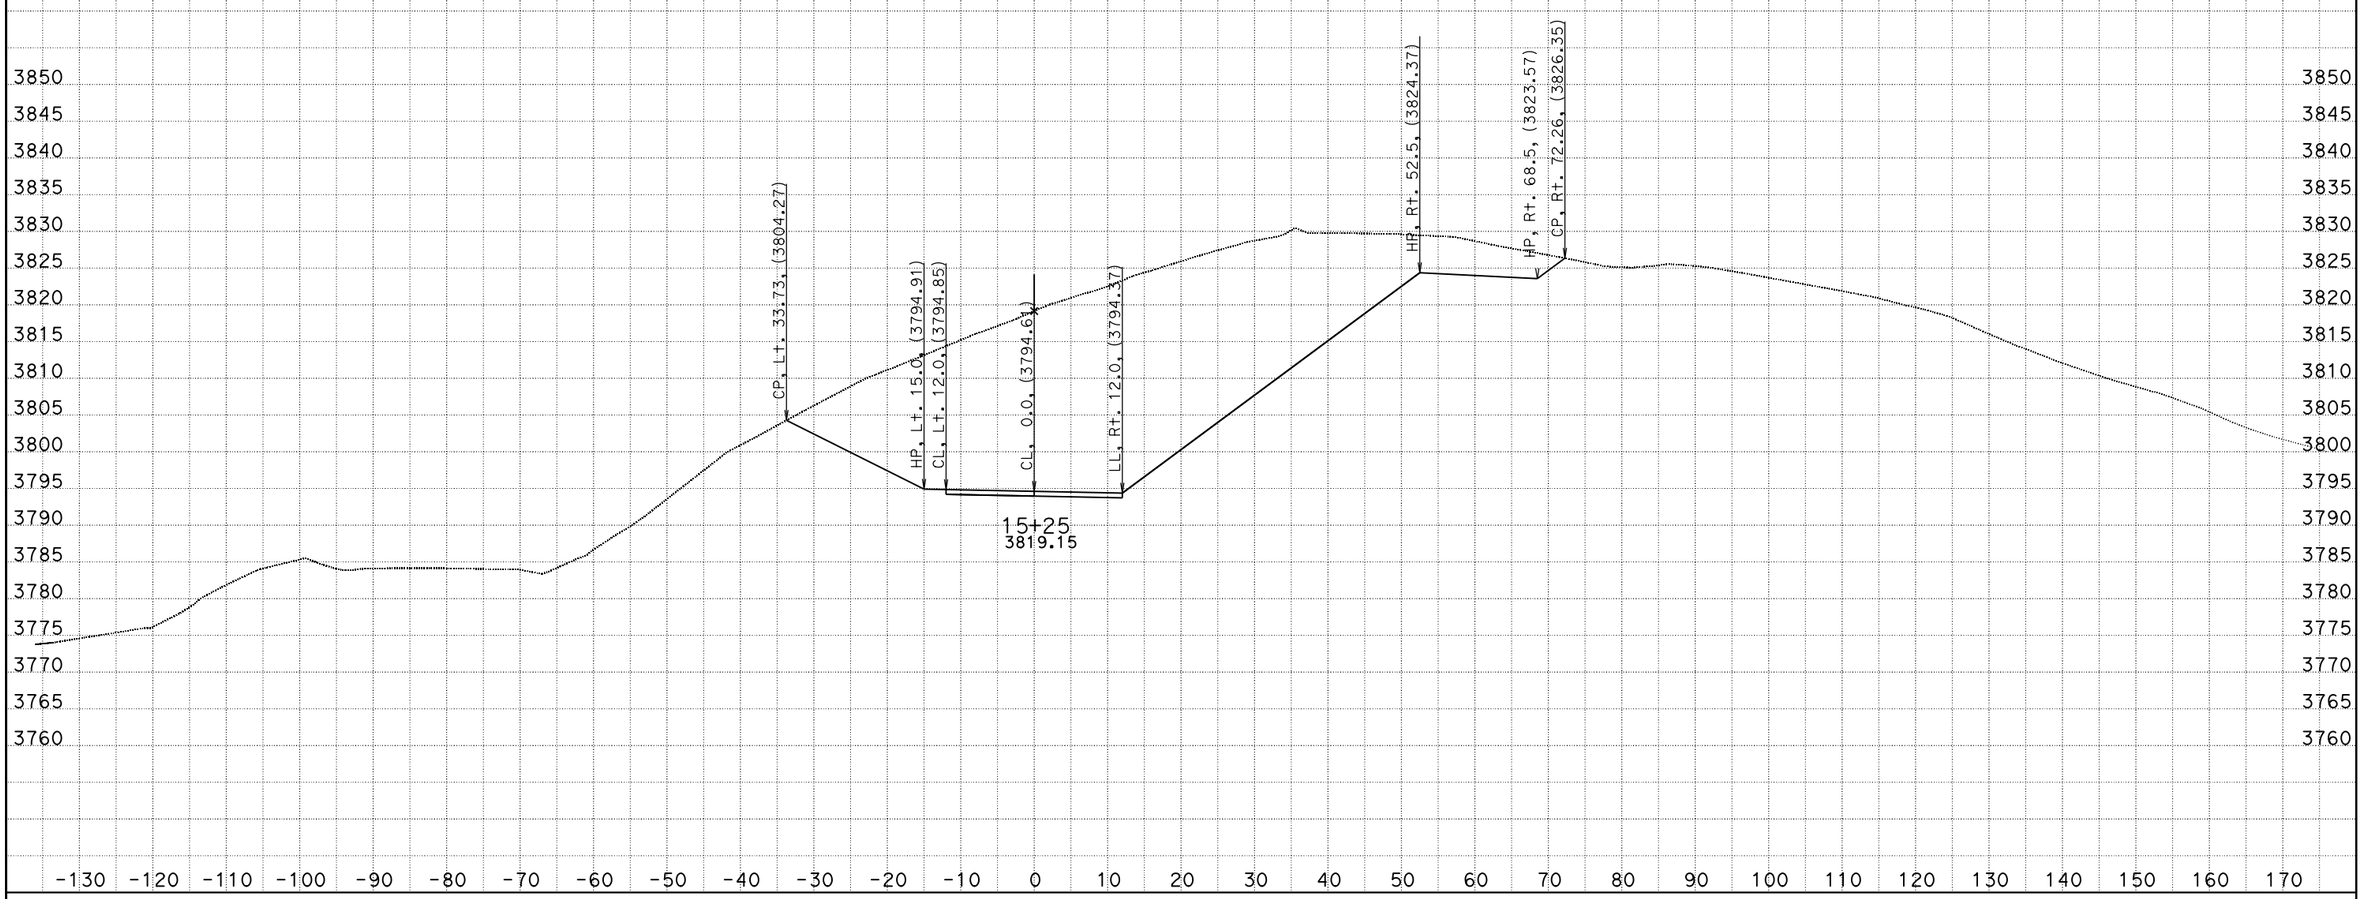

DATE: 7/16/2015

KC Project: 1110 File: D:o0\XSECTION\Detour C\detout.ear

SCALE: 1" = 10' Horiz.
1" = 10' Vert.

All Dimensions are US Survey Feet

DET1
CROSS SECTIONS

SHEET 60 OF 70

DESIGN STUDY ONLY

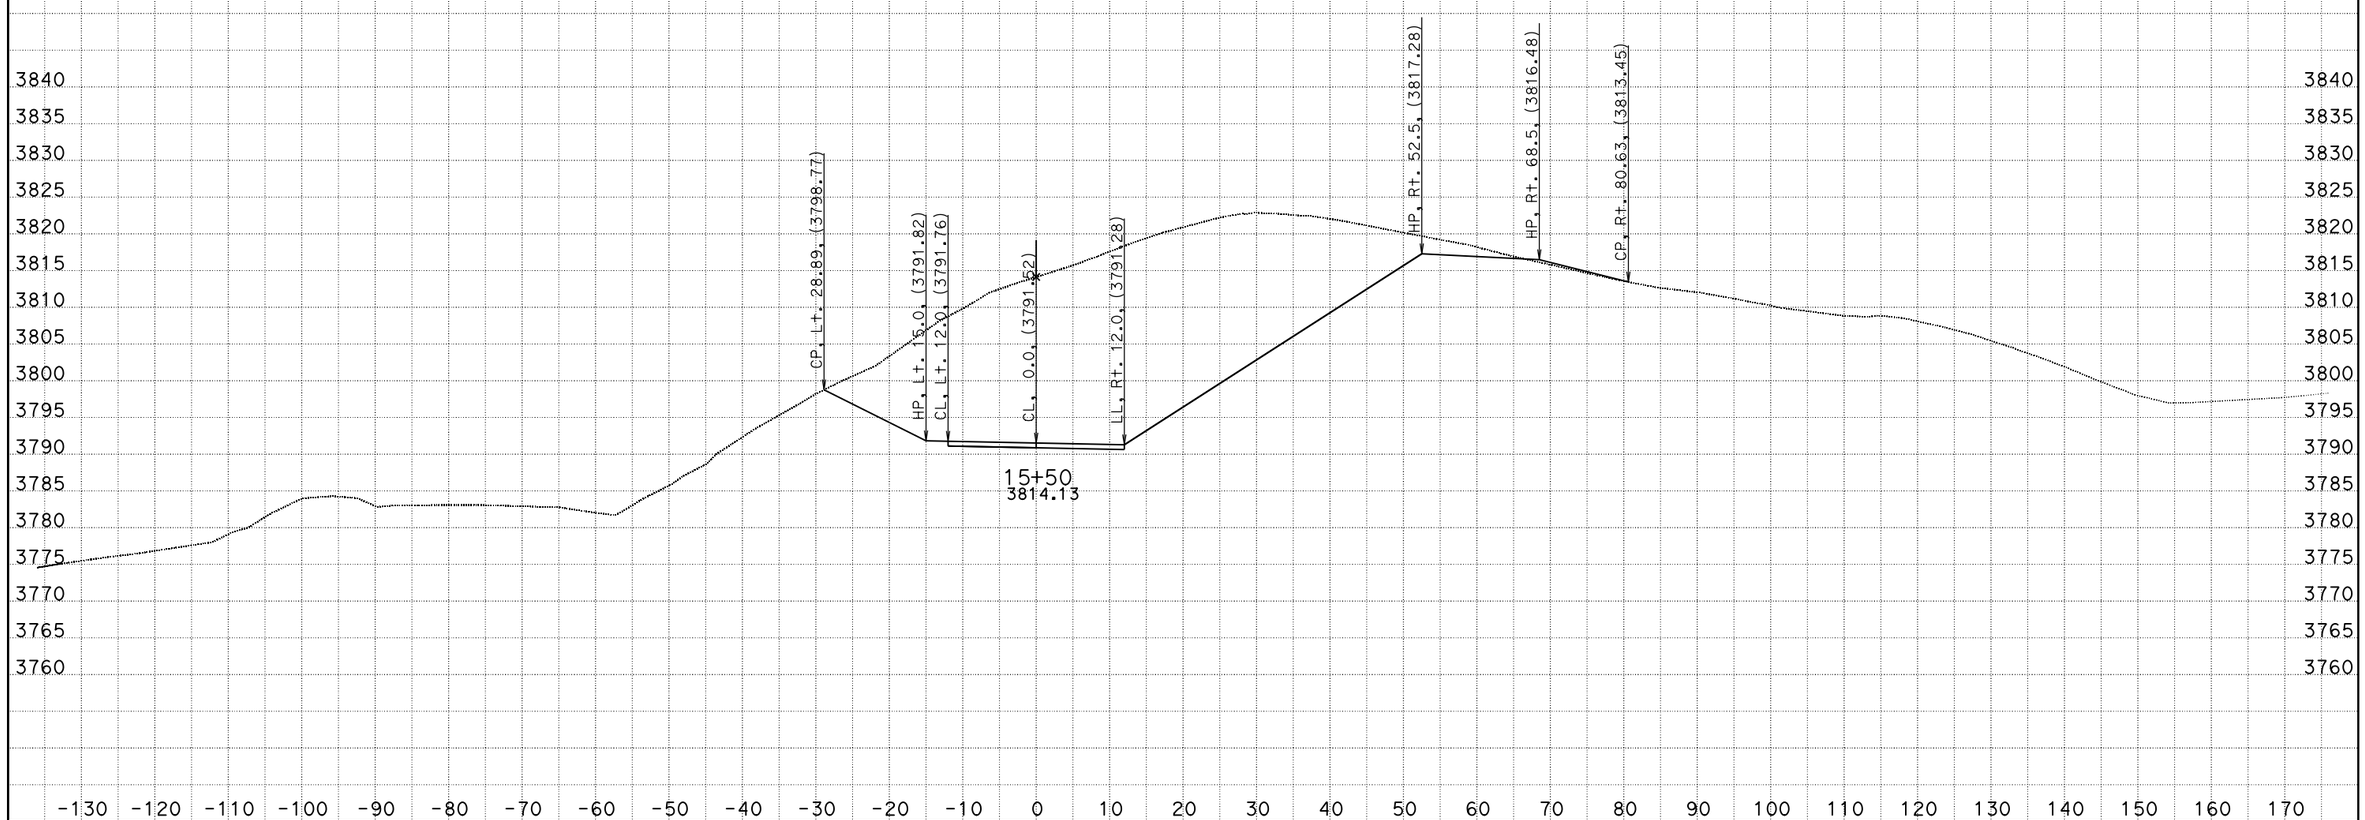

DATE: 7/16/2015

KC Project: 1110 File: D:o0\XSECTION\Detour C\detout.ear

SCALE: 1" = 10' Horiz.
1" = 10' Vert.

All Dimensions are US Survey Feet

DET1
CROSS SECTIONS

SHEET 61 OF 70

DESIGN STUDY ONLY

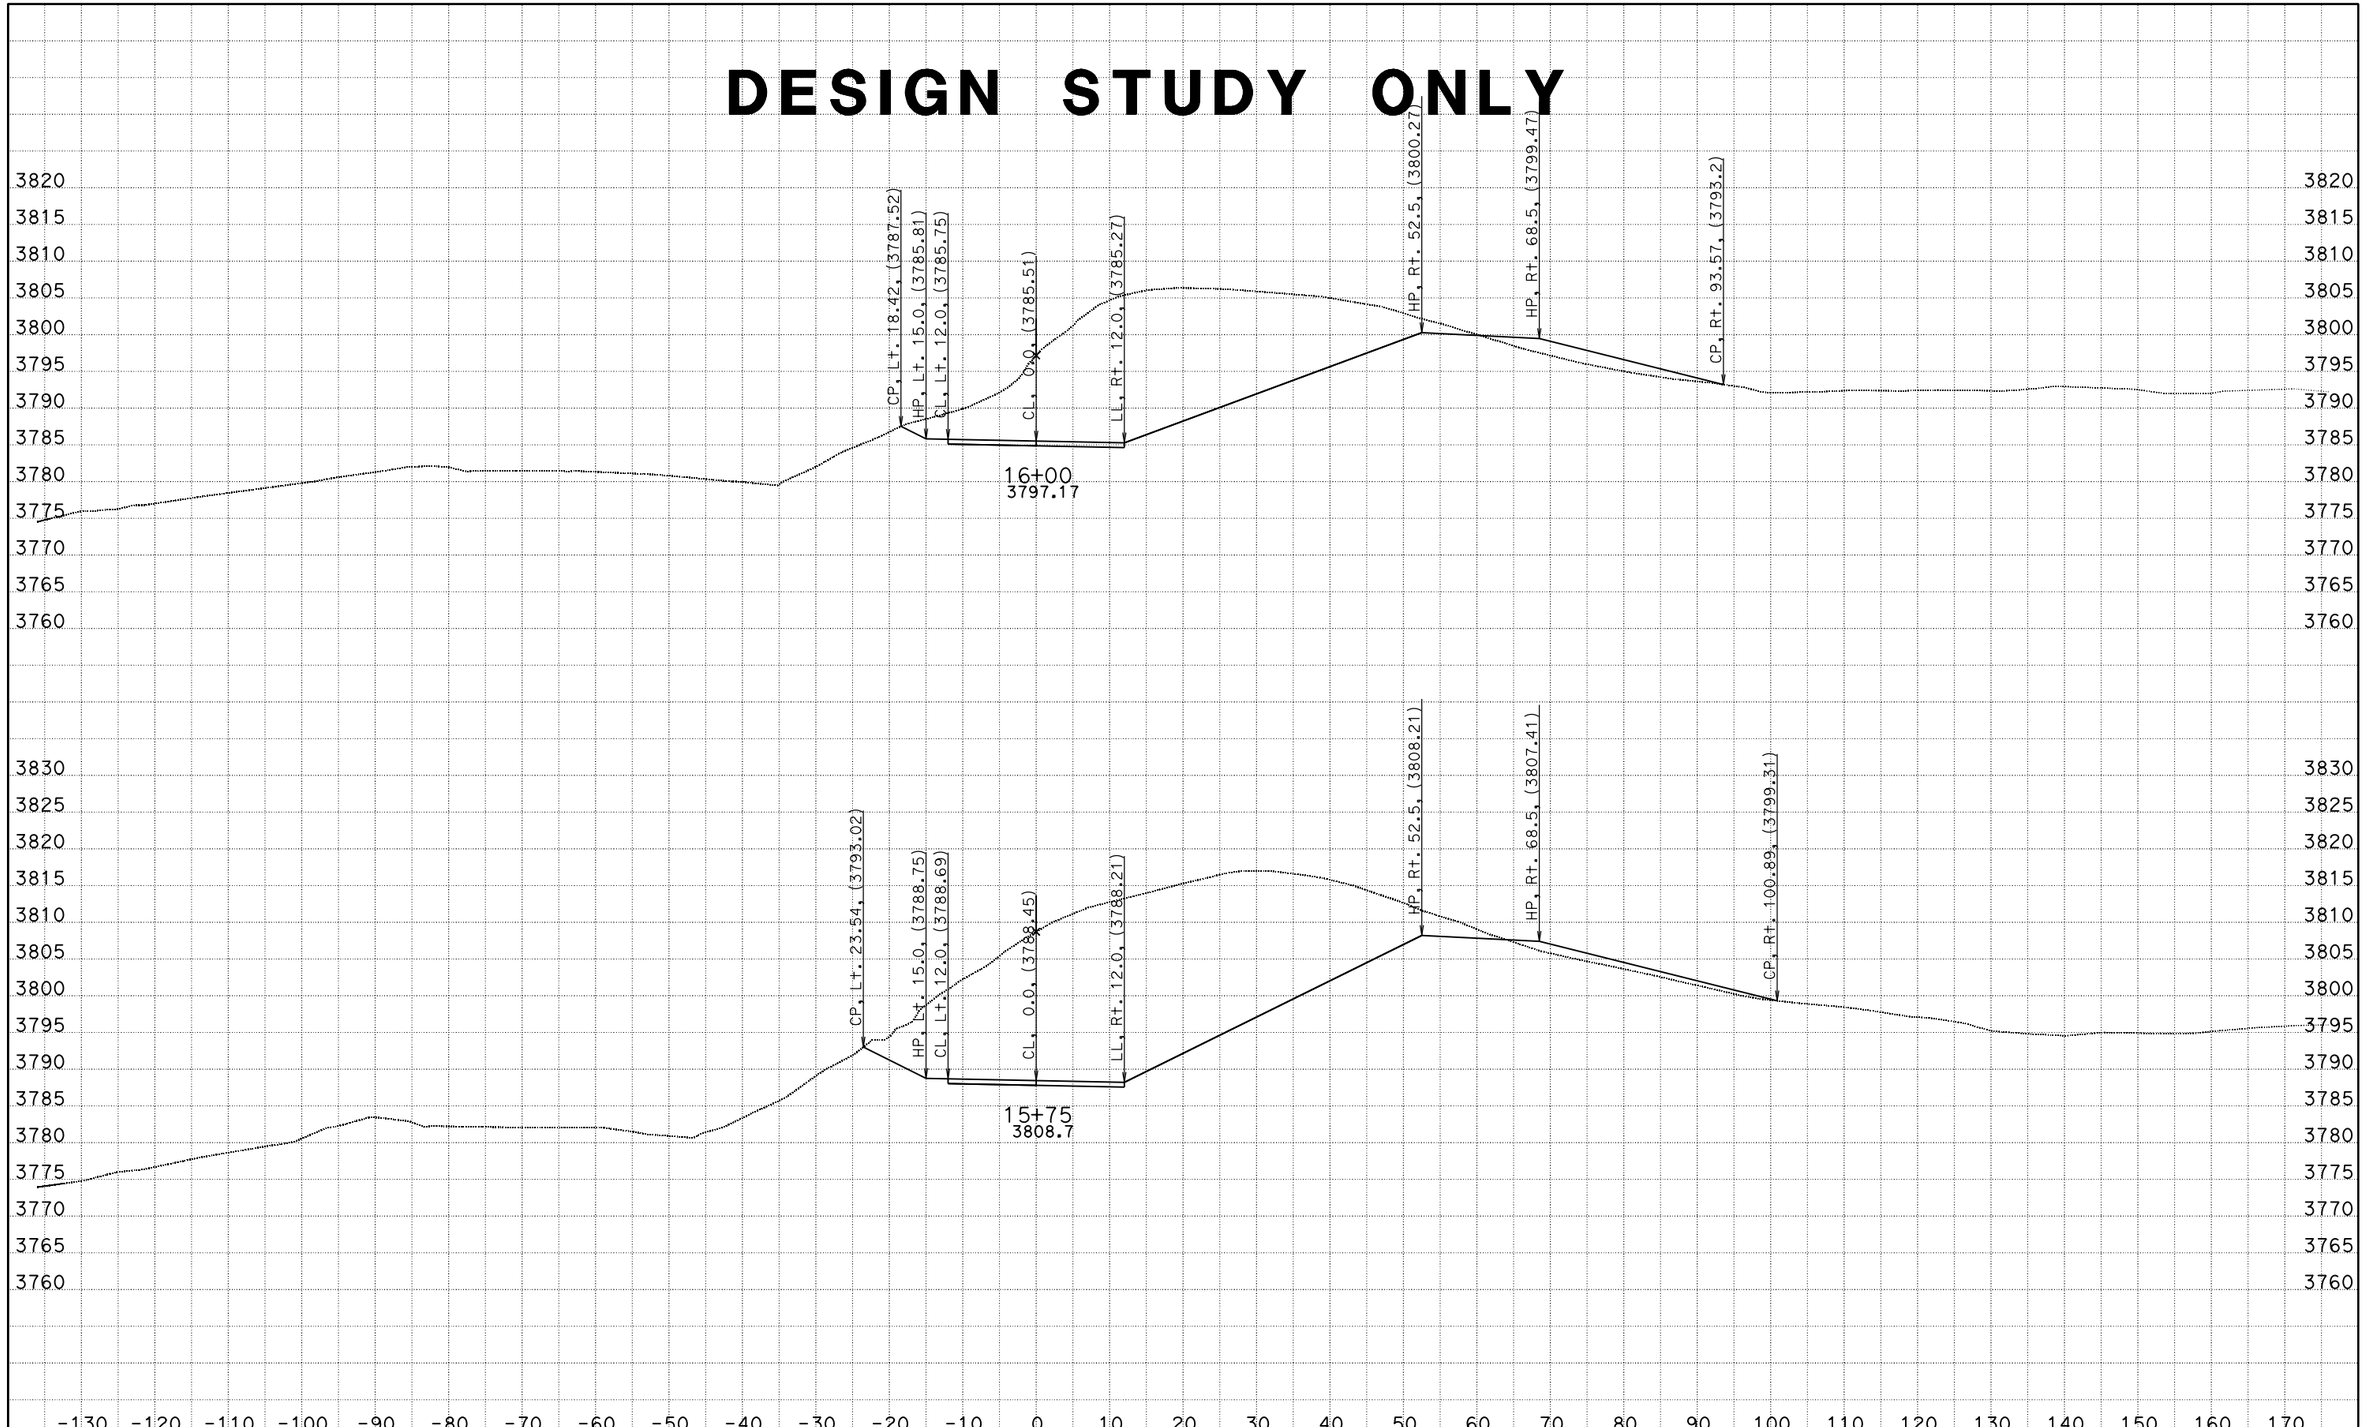

DATE: 7/16/2015

KC Project: 1110 File: D:o0\XSECTION\Detour C\detout.ear

SCALE: 1" = 10' Horiz.
1" = 10' Vert.

All Dimensions are US Survey Feet

DET1
CROSS SECTIONS

SHEET 62 OF 70

DESIGN STUDY ONLY

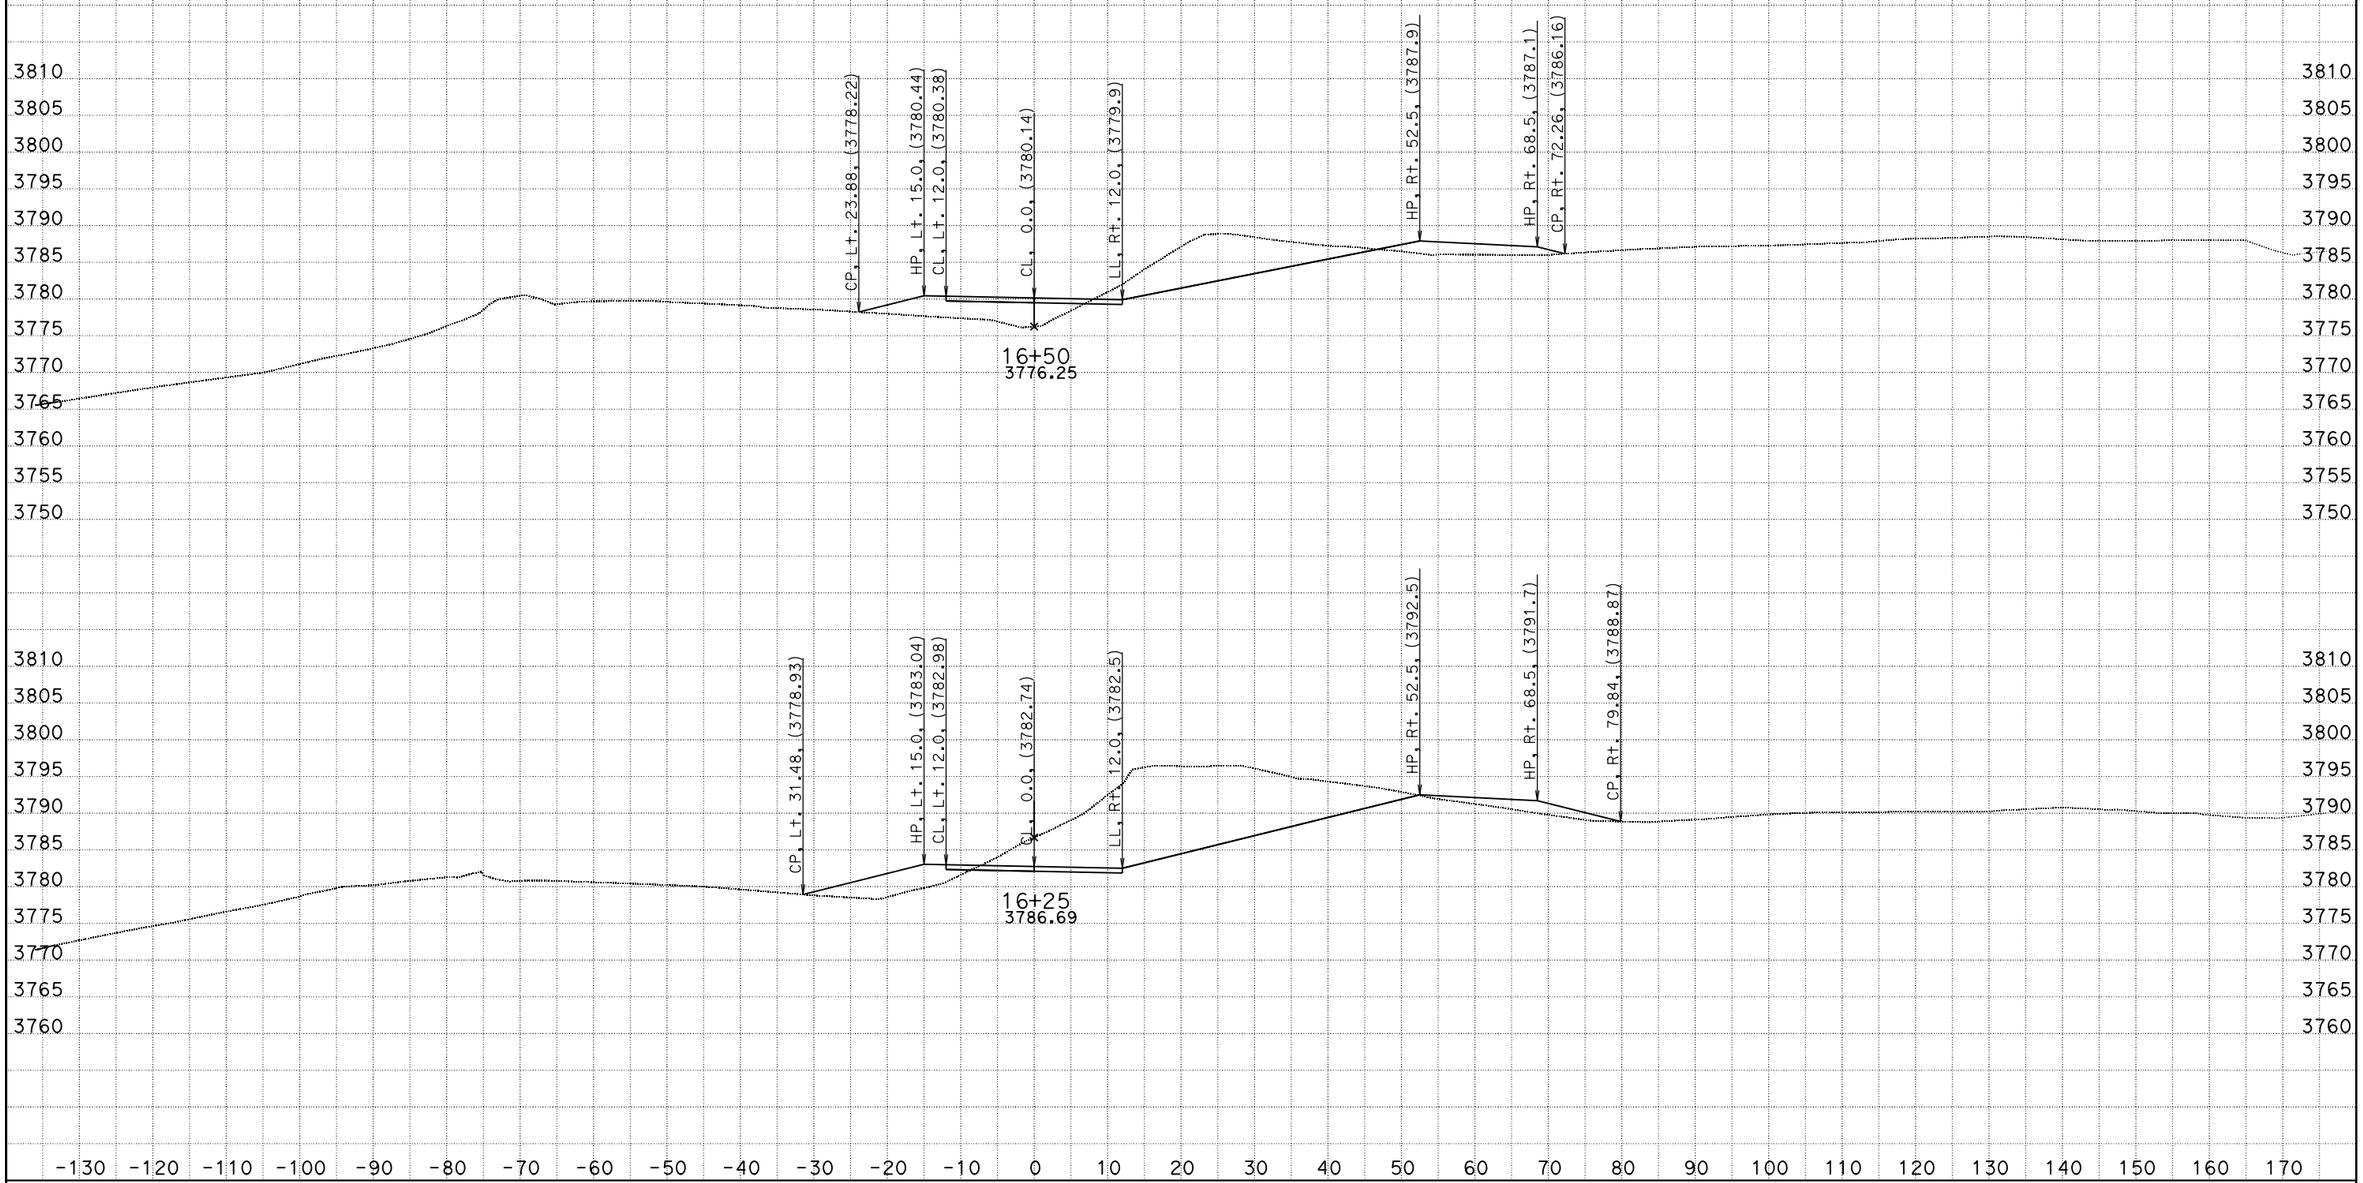

DATE: 7/16/2015

KC Project: 1110 File: D:o0\XSECTION\Detour C\detout.ear

SCALE: 1" = 10' Horiz.
1" = 10' Vert.

All Dimensions are US Survey Feet

DET1
CROSS SECTIONS

SHEET 63 OF 70

DESIGN STUDY ONLY

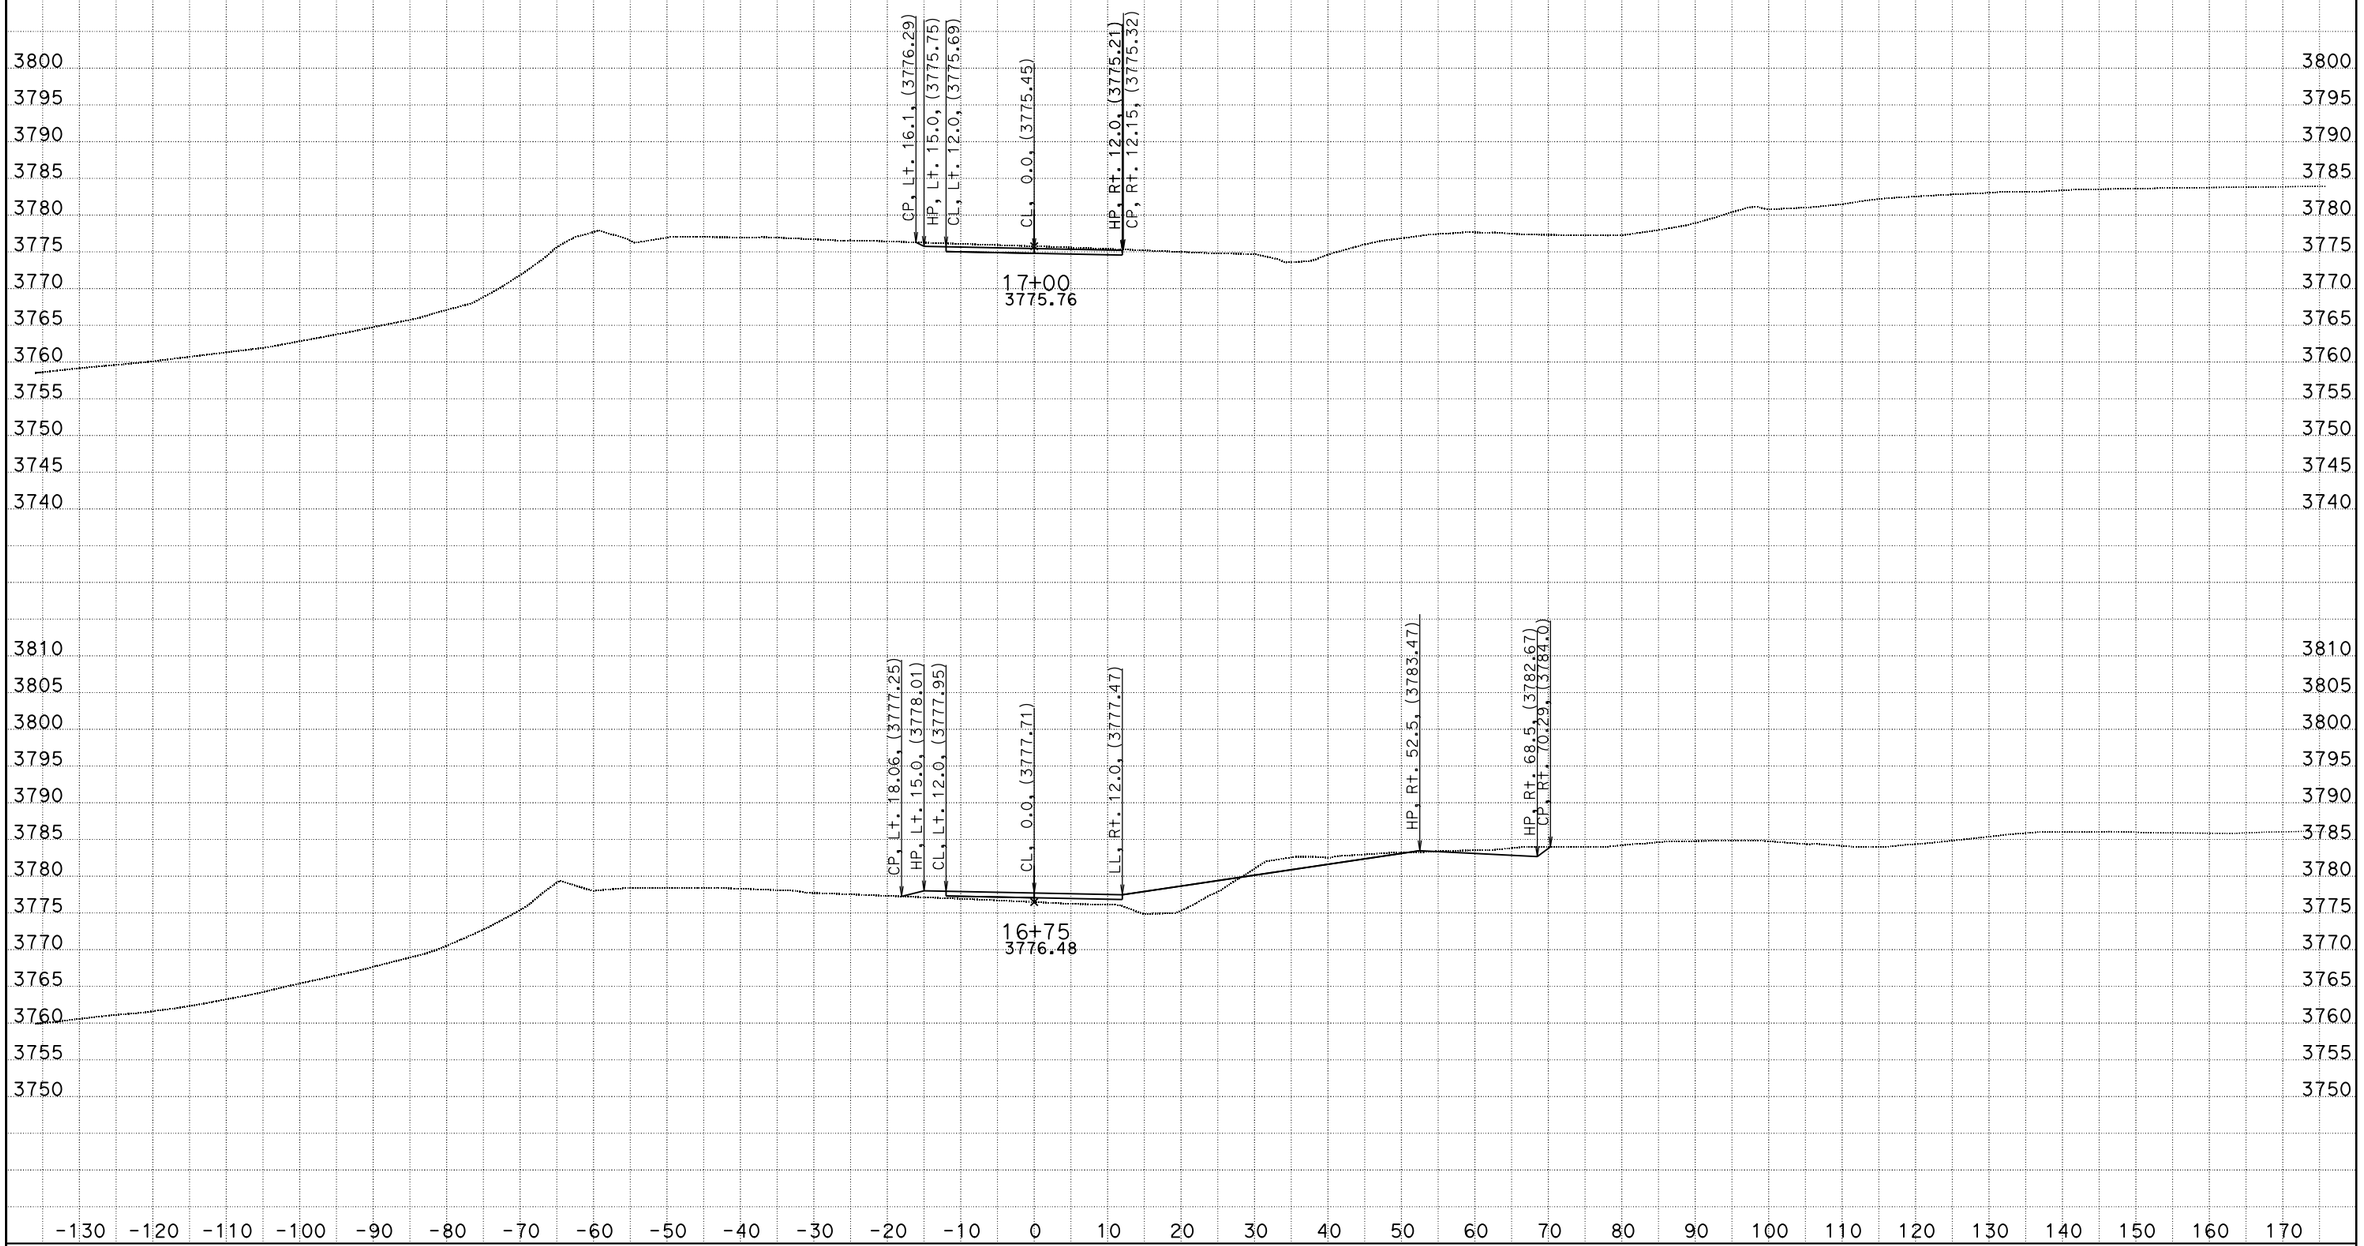

DATE: 7/16/2015

KC Project: 1110 File: D:o0\XSECTION\Detour C\detout.ear

SCALE: 1" = 10' Horiz.
1" = 10' Vert.

All Dimensions are US Survey Feet

DET1
CROSS SECTIONS

SHEET 64 OF 70

DESIGN STUDY ONLY

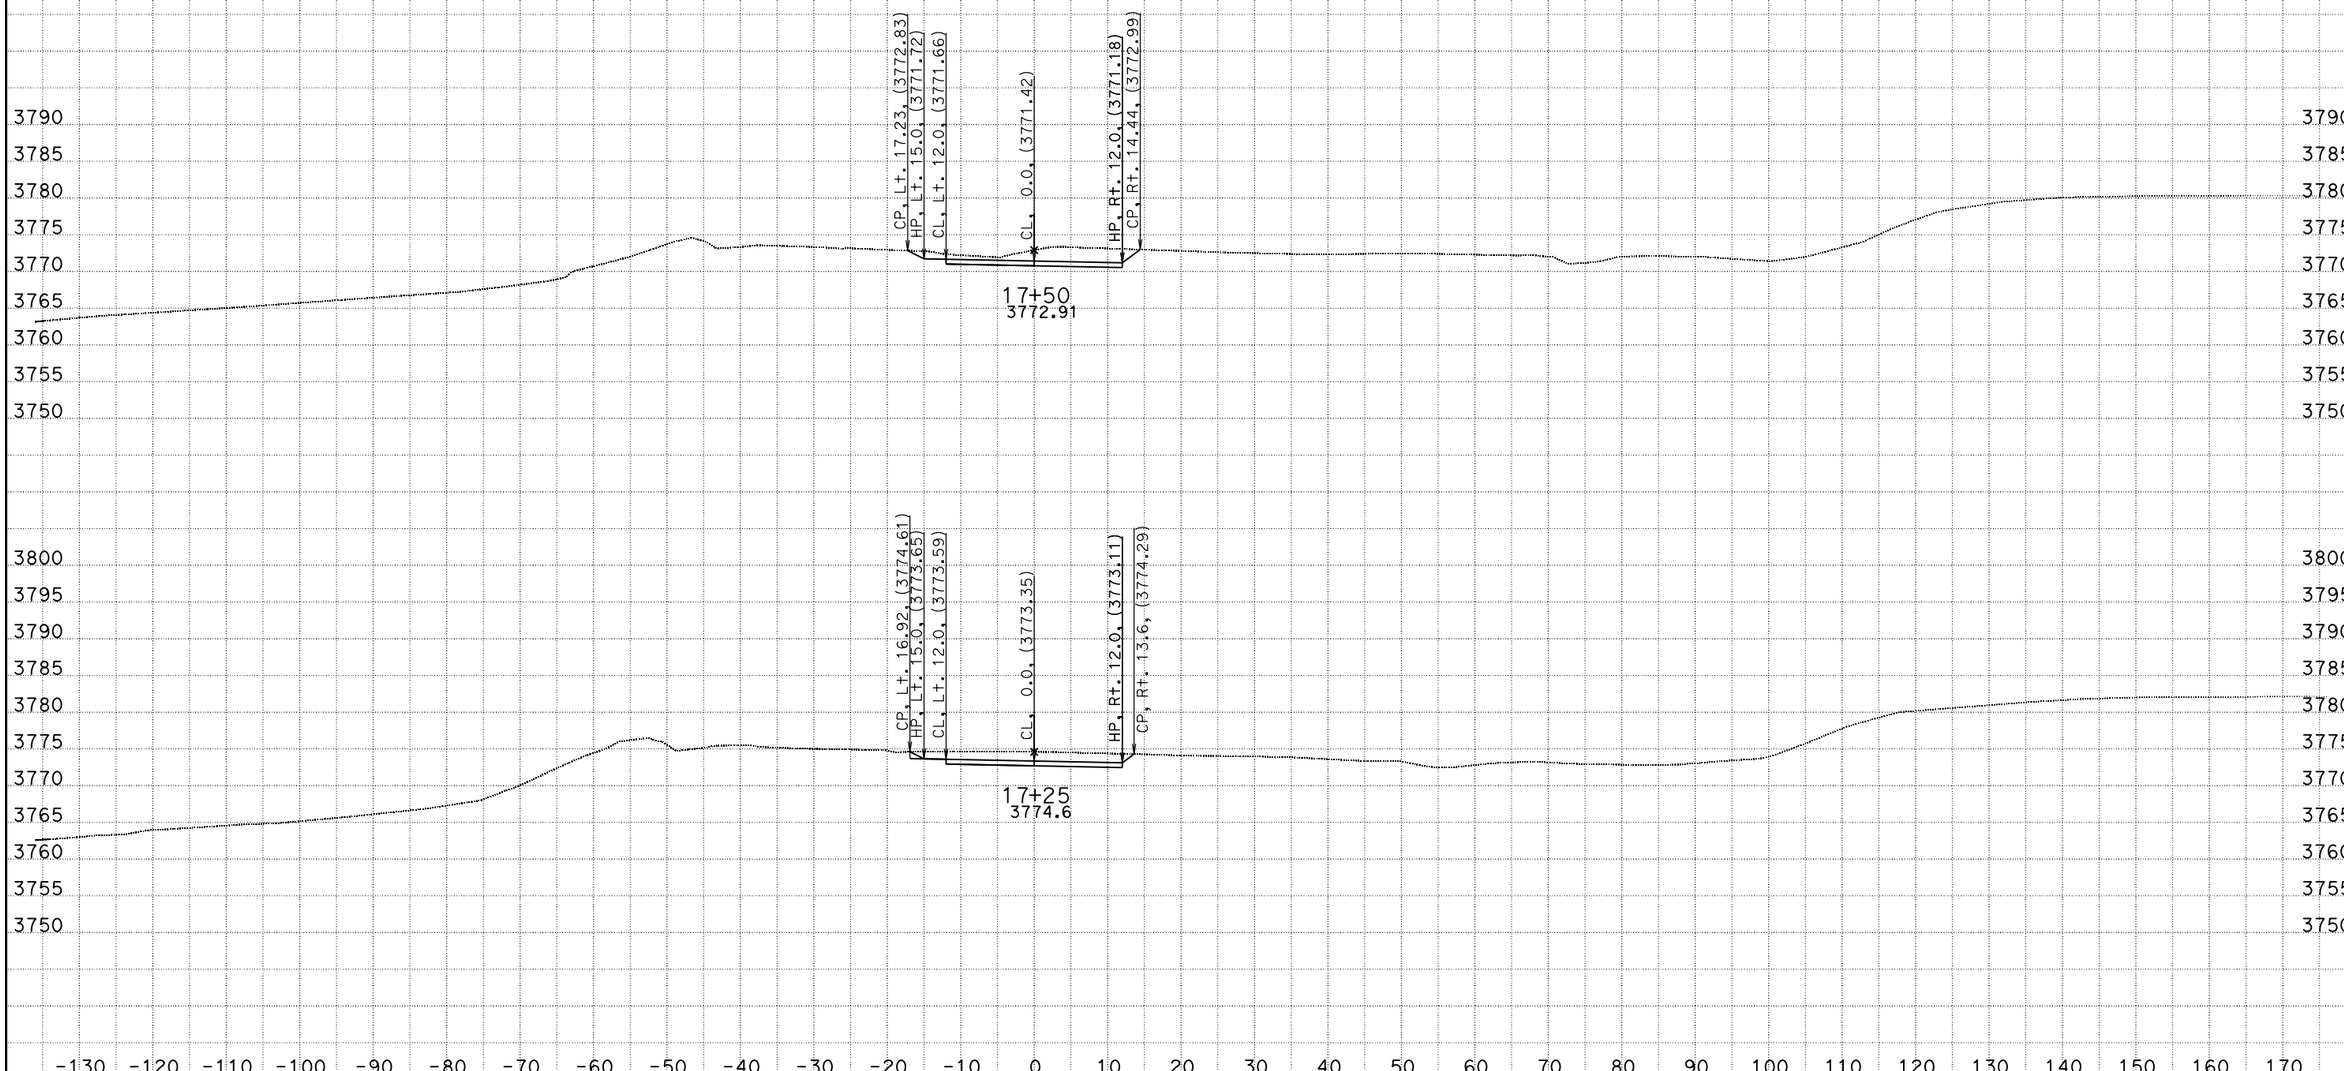

DATE: 7/16/2015

KC Project: 1110 File: D:o0\XSECTION\Detour C\detout.ear

SCALE: 1" = 10' Horiz.
1" = 10' Vert.

All Dimensions are US Survey Feet

DET1
CROSS SECTIONS

SHEET 65 OF 70

DESIGN STUDY ONLY

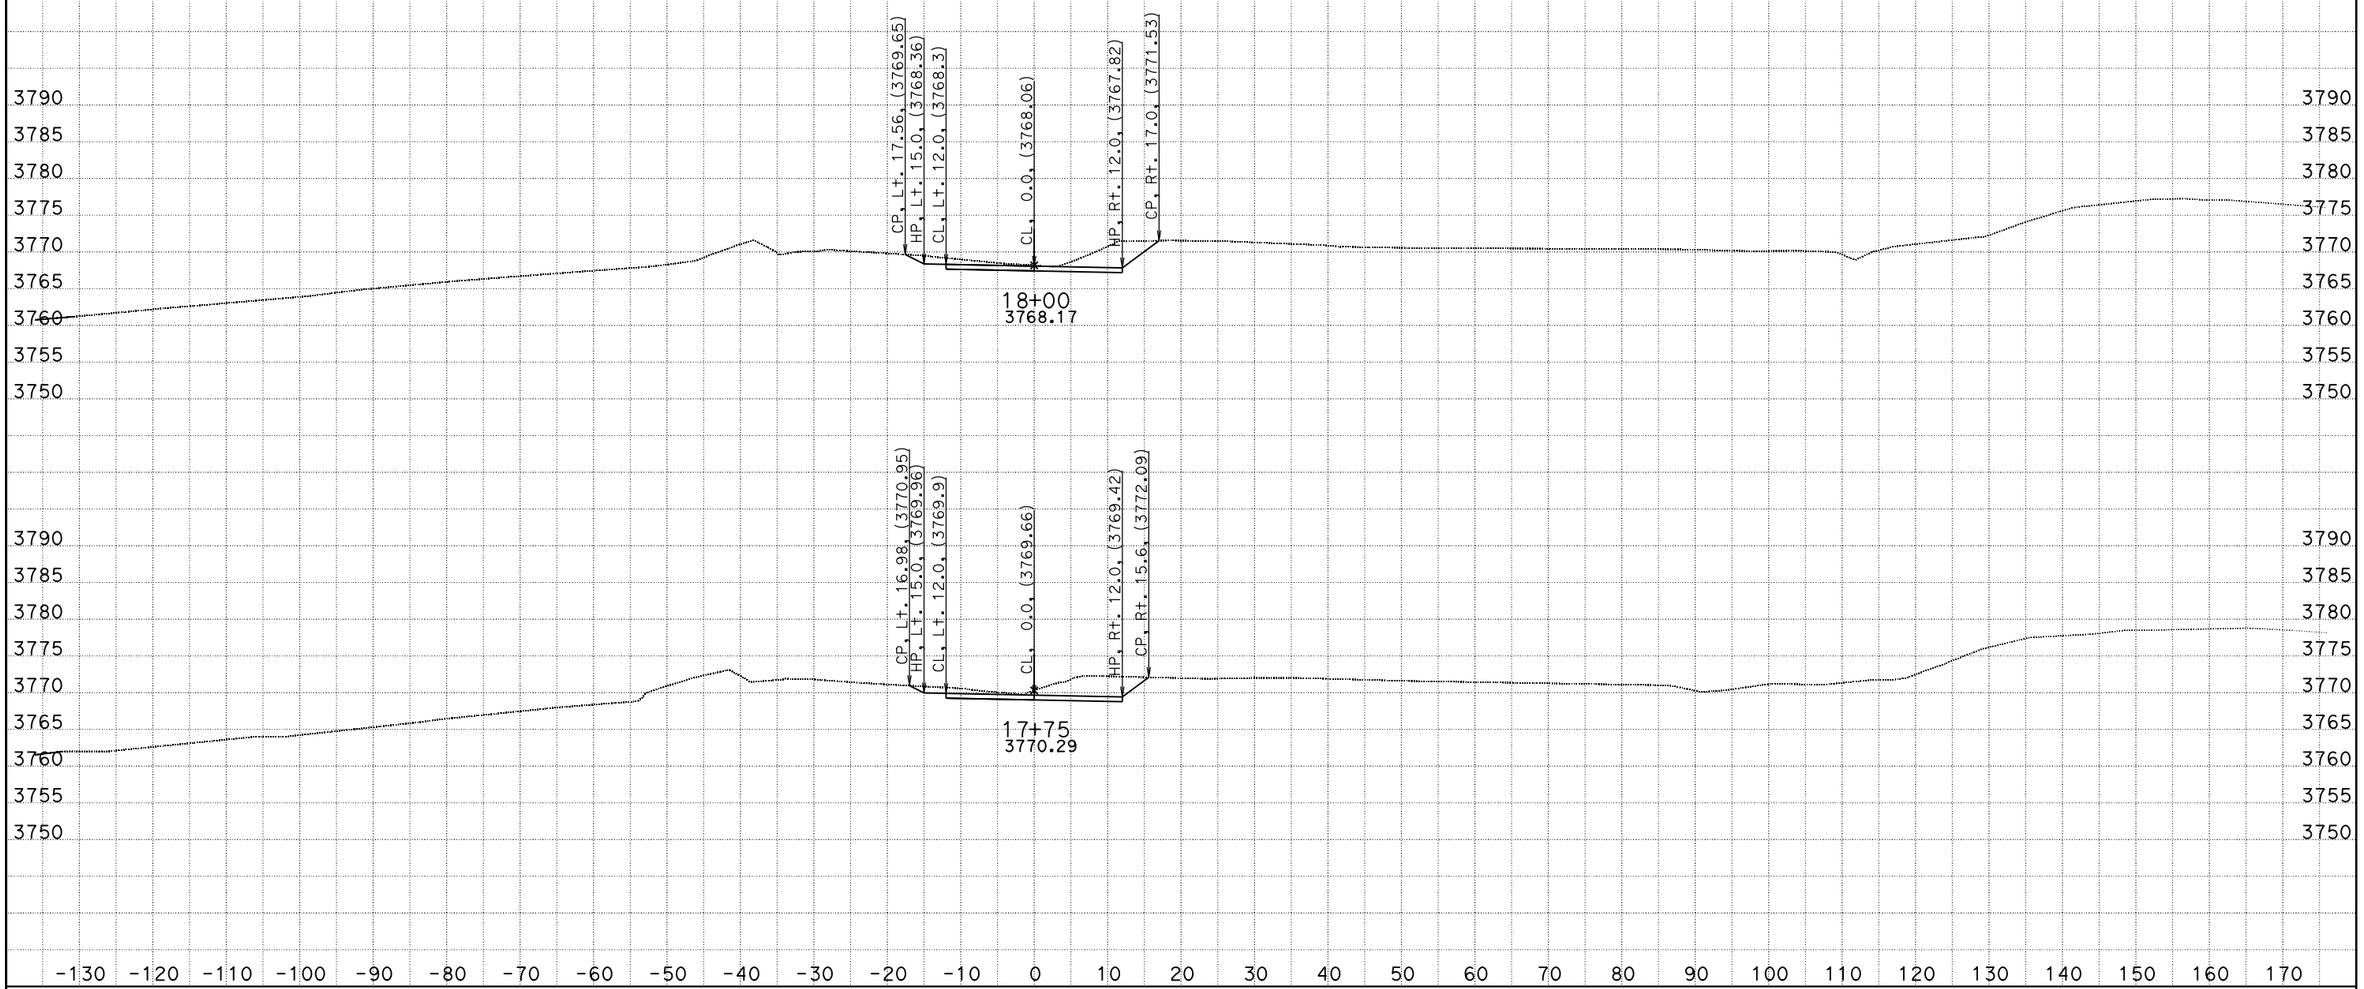

DATE: 7/16/2015

KC Project: 1110 File: D:o0\XSECTION\Detour C\detout.ear

SCALE: 1" = 10' Horiz.
1" = 10' Vert.

All Dimensions are US Survey Feet

DET1
CROSS SECTIONS

DESIGN STUDY ONLY

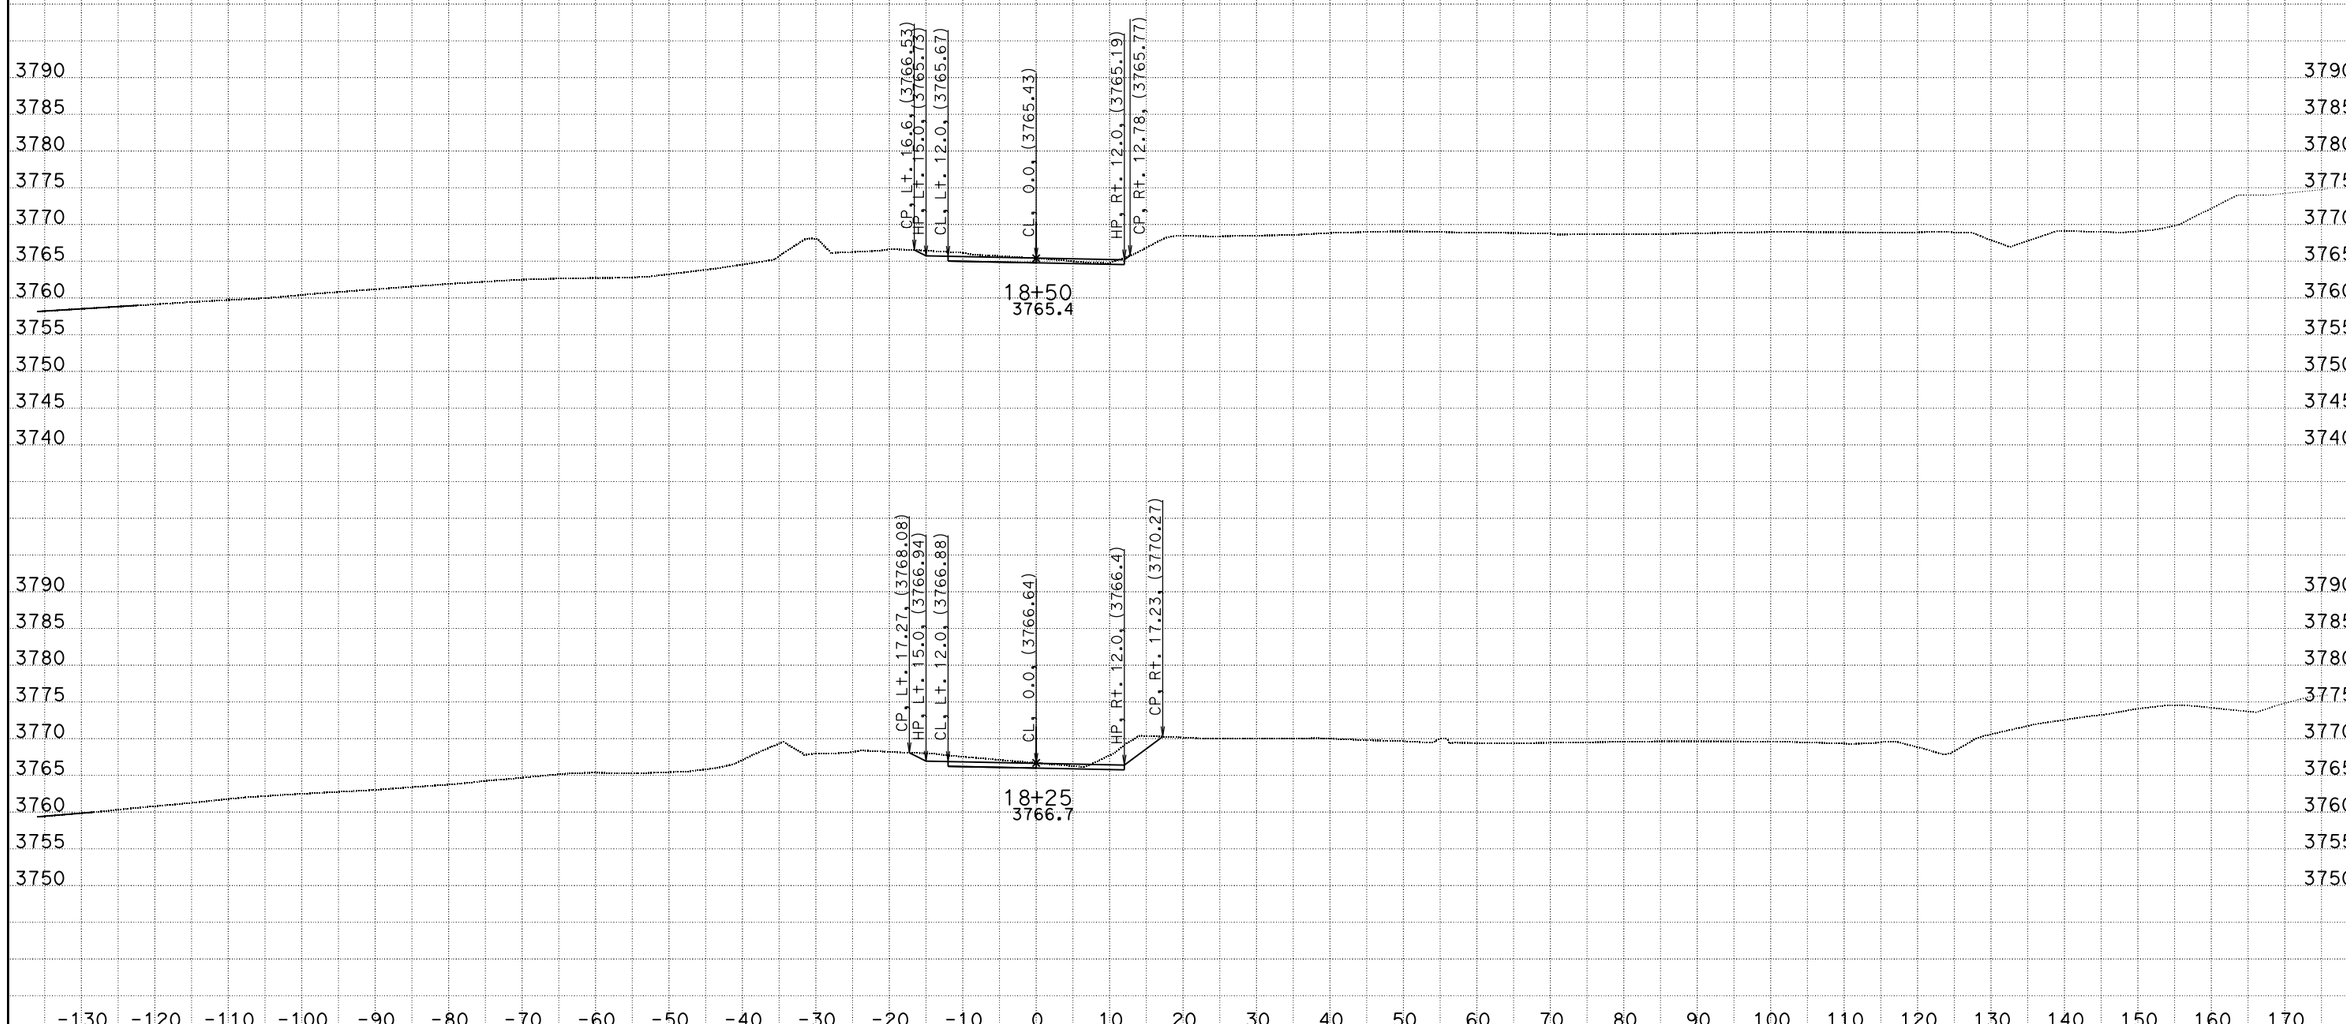

DATE: 7/16/2015

KC Project: 1110 File: D:o0\XSECTION\Detour C\detout.ear

SCALE: 1" = 10' Horiz.
1" = 10' Vert.

All Dimensions are US Survey Feet

DET1
CROSS SECTIONS

SHEET 67 OF 70

DESIGN STUDY ONLY

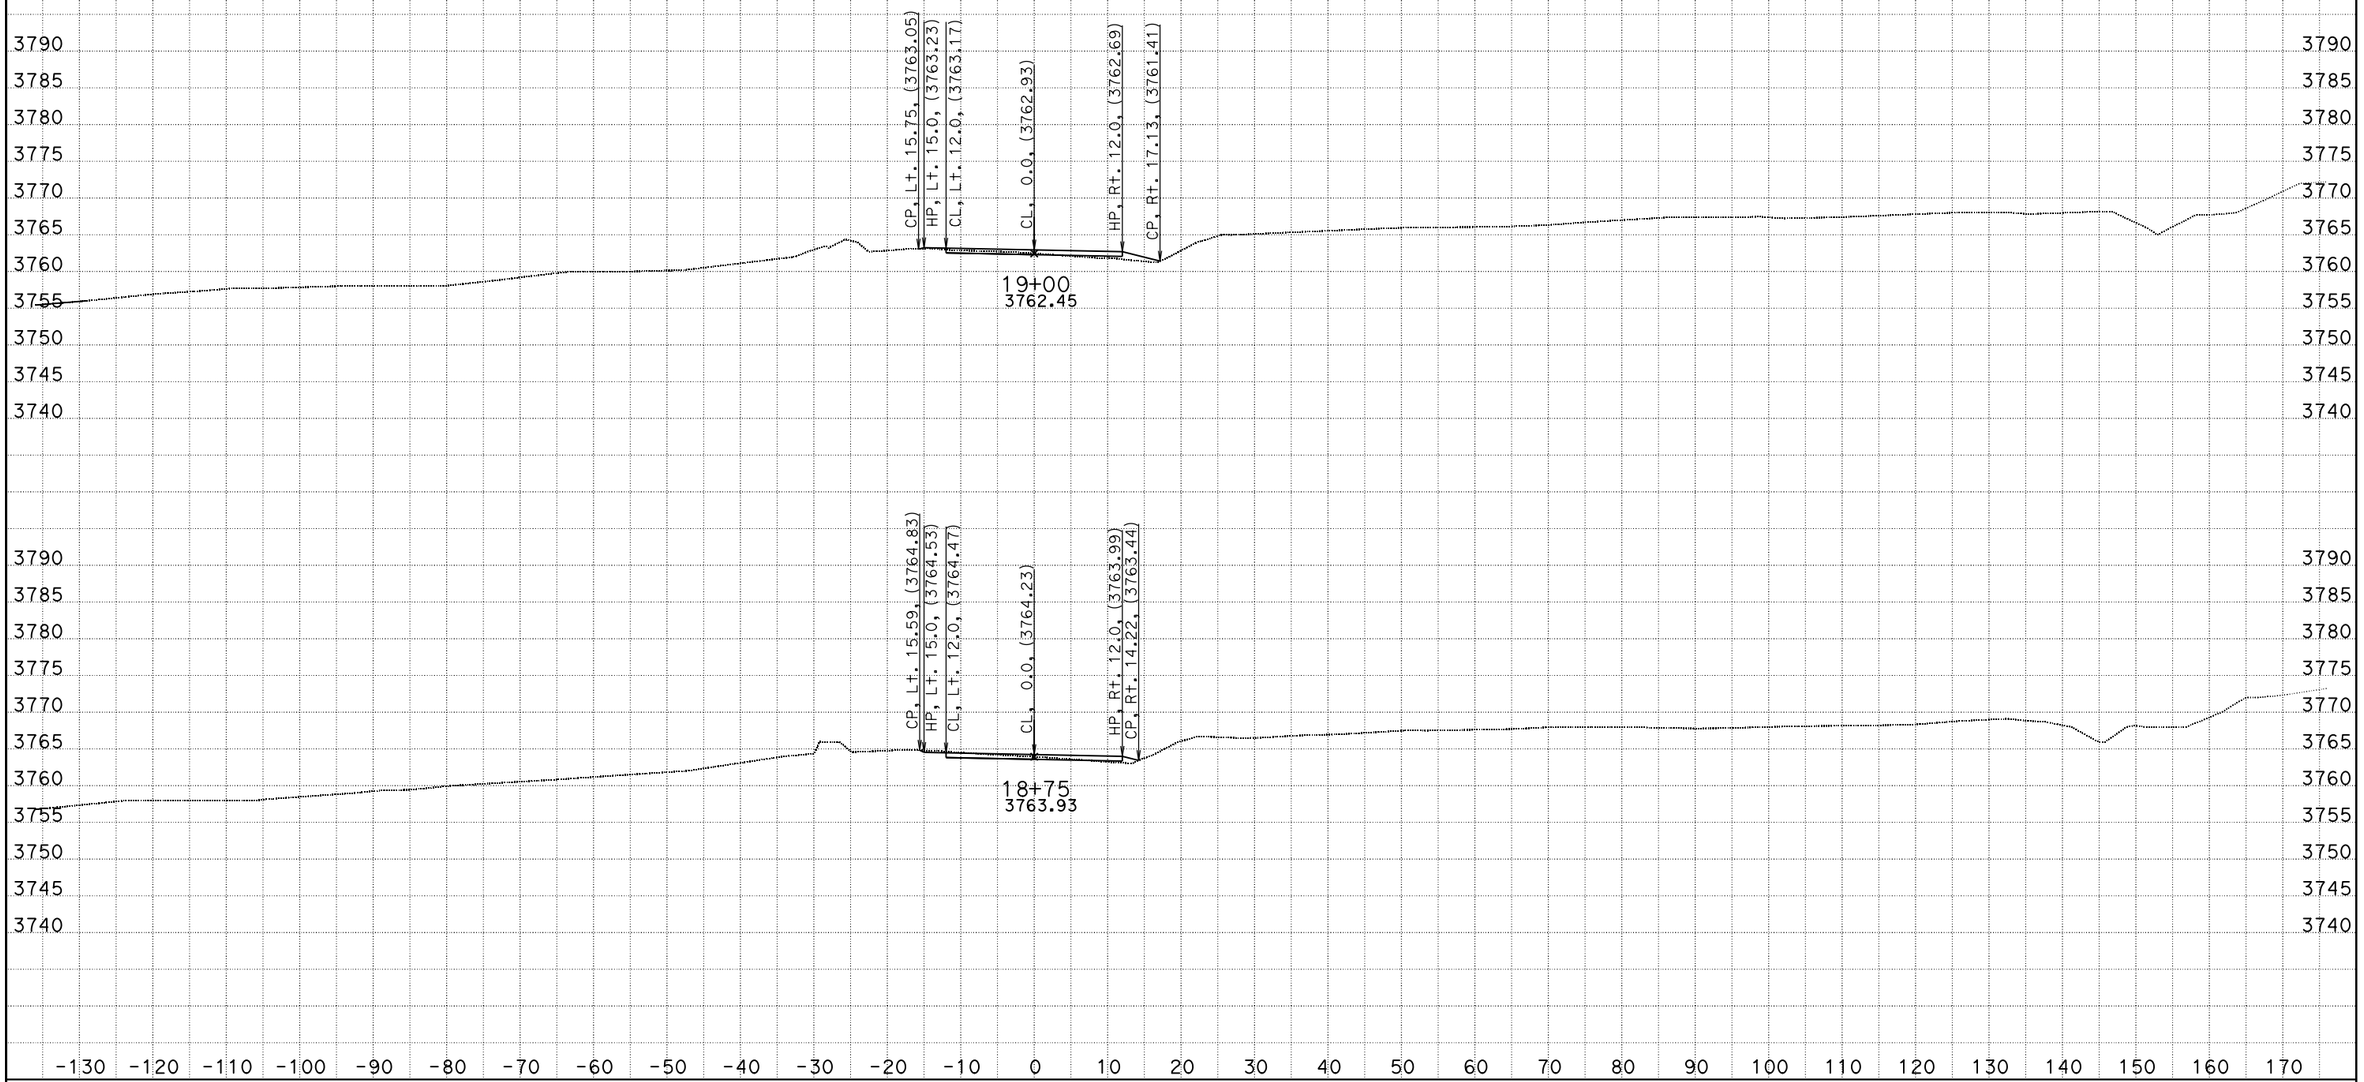

DATE: 7/16/2015

KC Project: 1110 File: D:o0\XSECTION\Detour C\detout.ear

SCALE: 1" = 10' Horiz.
1" = 10' Vert.

All Dimensions are US Survey Feet

DET1
CROSS SECTIONS

DESIGN STUDY ONLY

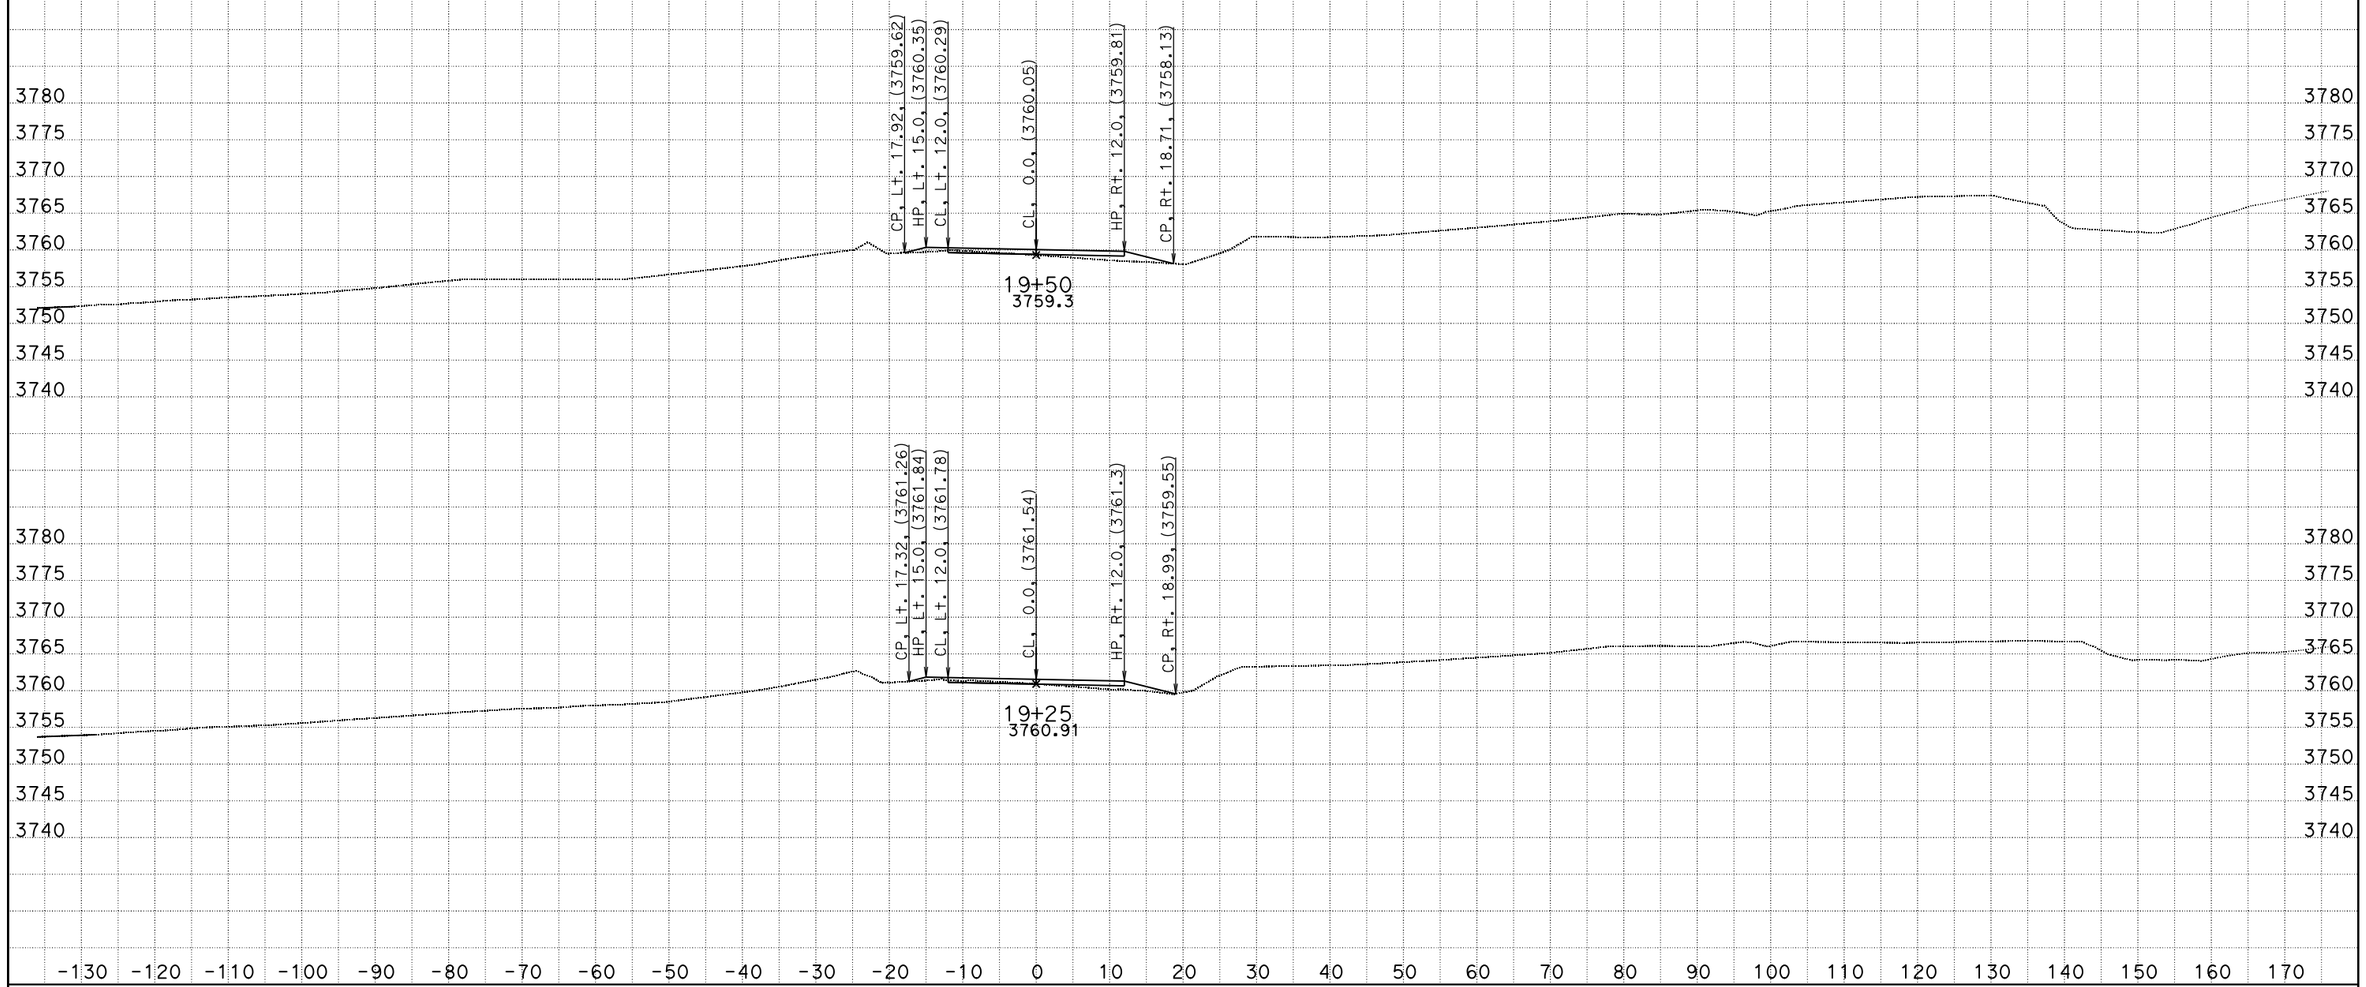

DATE: 7/16/2015

KC Project: 1110 File: D:o0\XSECTION\Detour C\detout.ear

SCALE: 1" = 10' Horiz.
1" = 10' Vert.

All Dimensions are US Survey Feet

DET1
CROSS SECTIONS

DESIGN STUDY ONLY

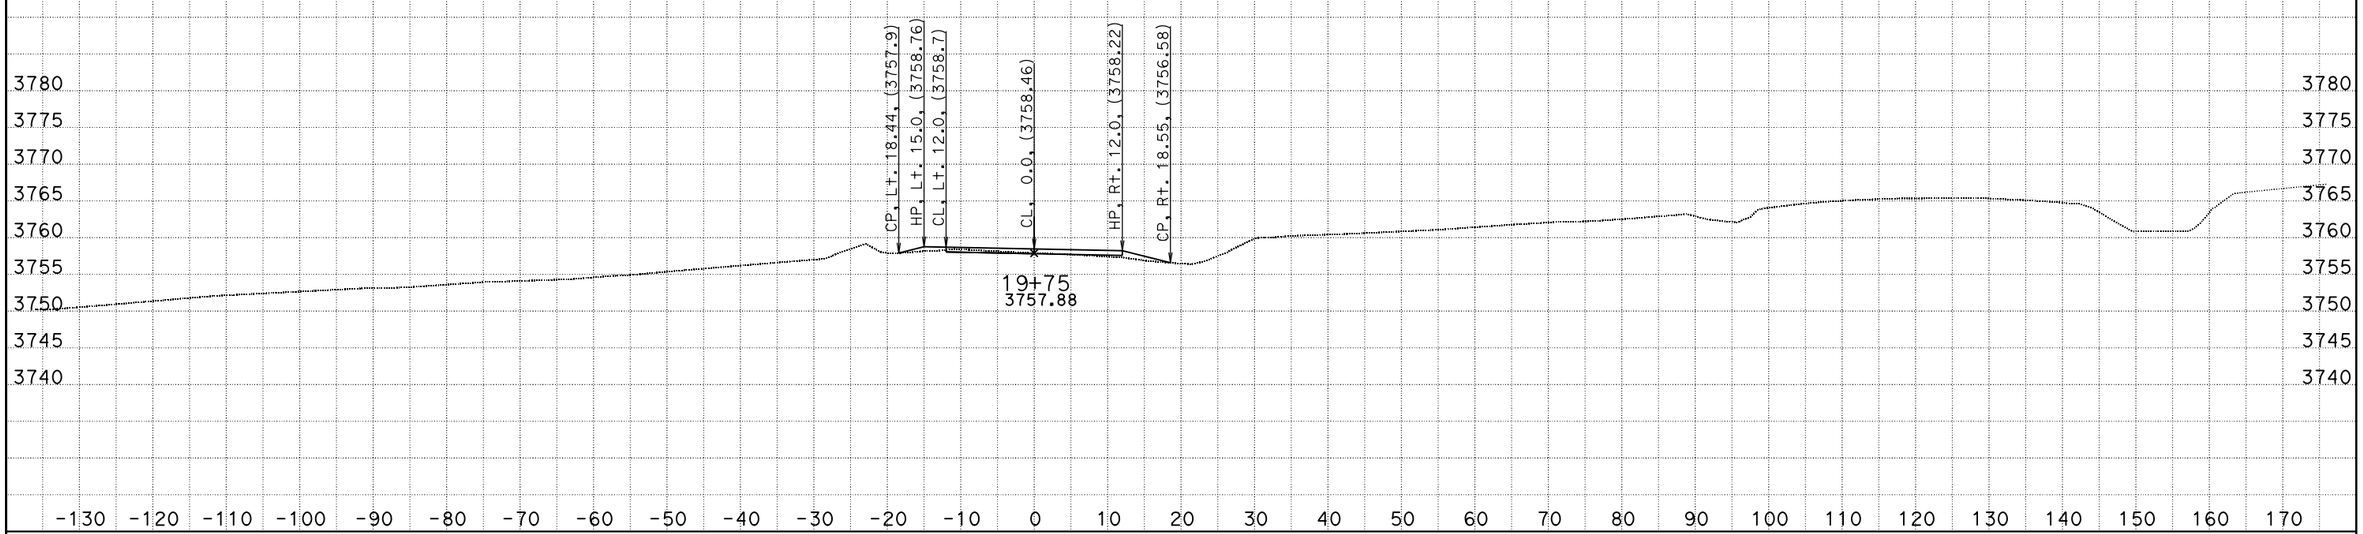

DATE: 7/16/2015

KC Project: 1110 File: D:o0\XSECTION\Detour C\detout.ear

SCALE: 1" = 10' Horiz.
1" = 10' Vert.

All Dimensions are US Survey Feet

DET1
CROSS SECTIONS

SHEET 70 OF 70