Note

Cross Sections based on Nominal sections; see layouts, construction details, drainage details,and Std Plans for overside drains, down drains, etc.

Cross Sections
Gilman Springs Rd.
39+81.78 Lt. to 47+55.79 Lt.

DESIGN STUDY ONLY

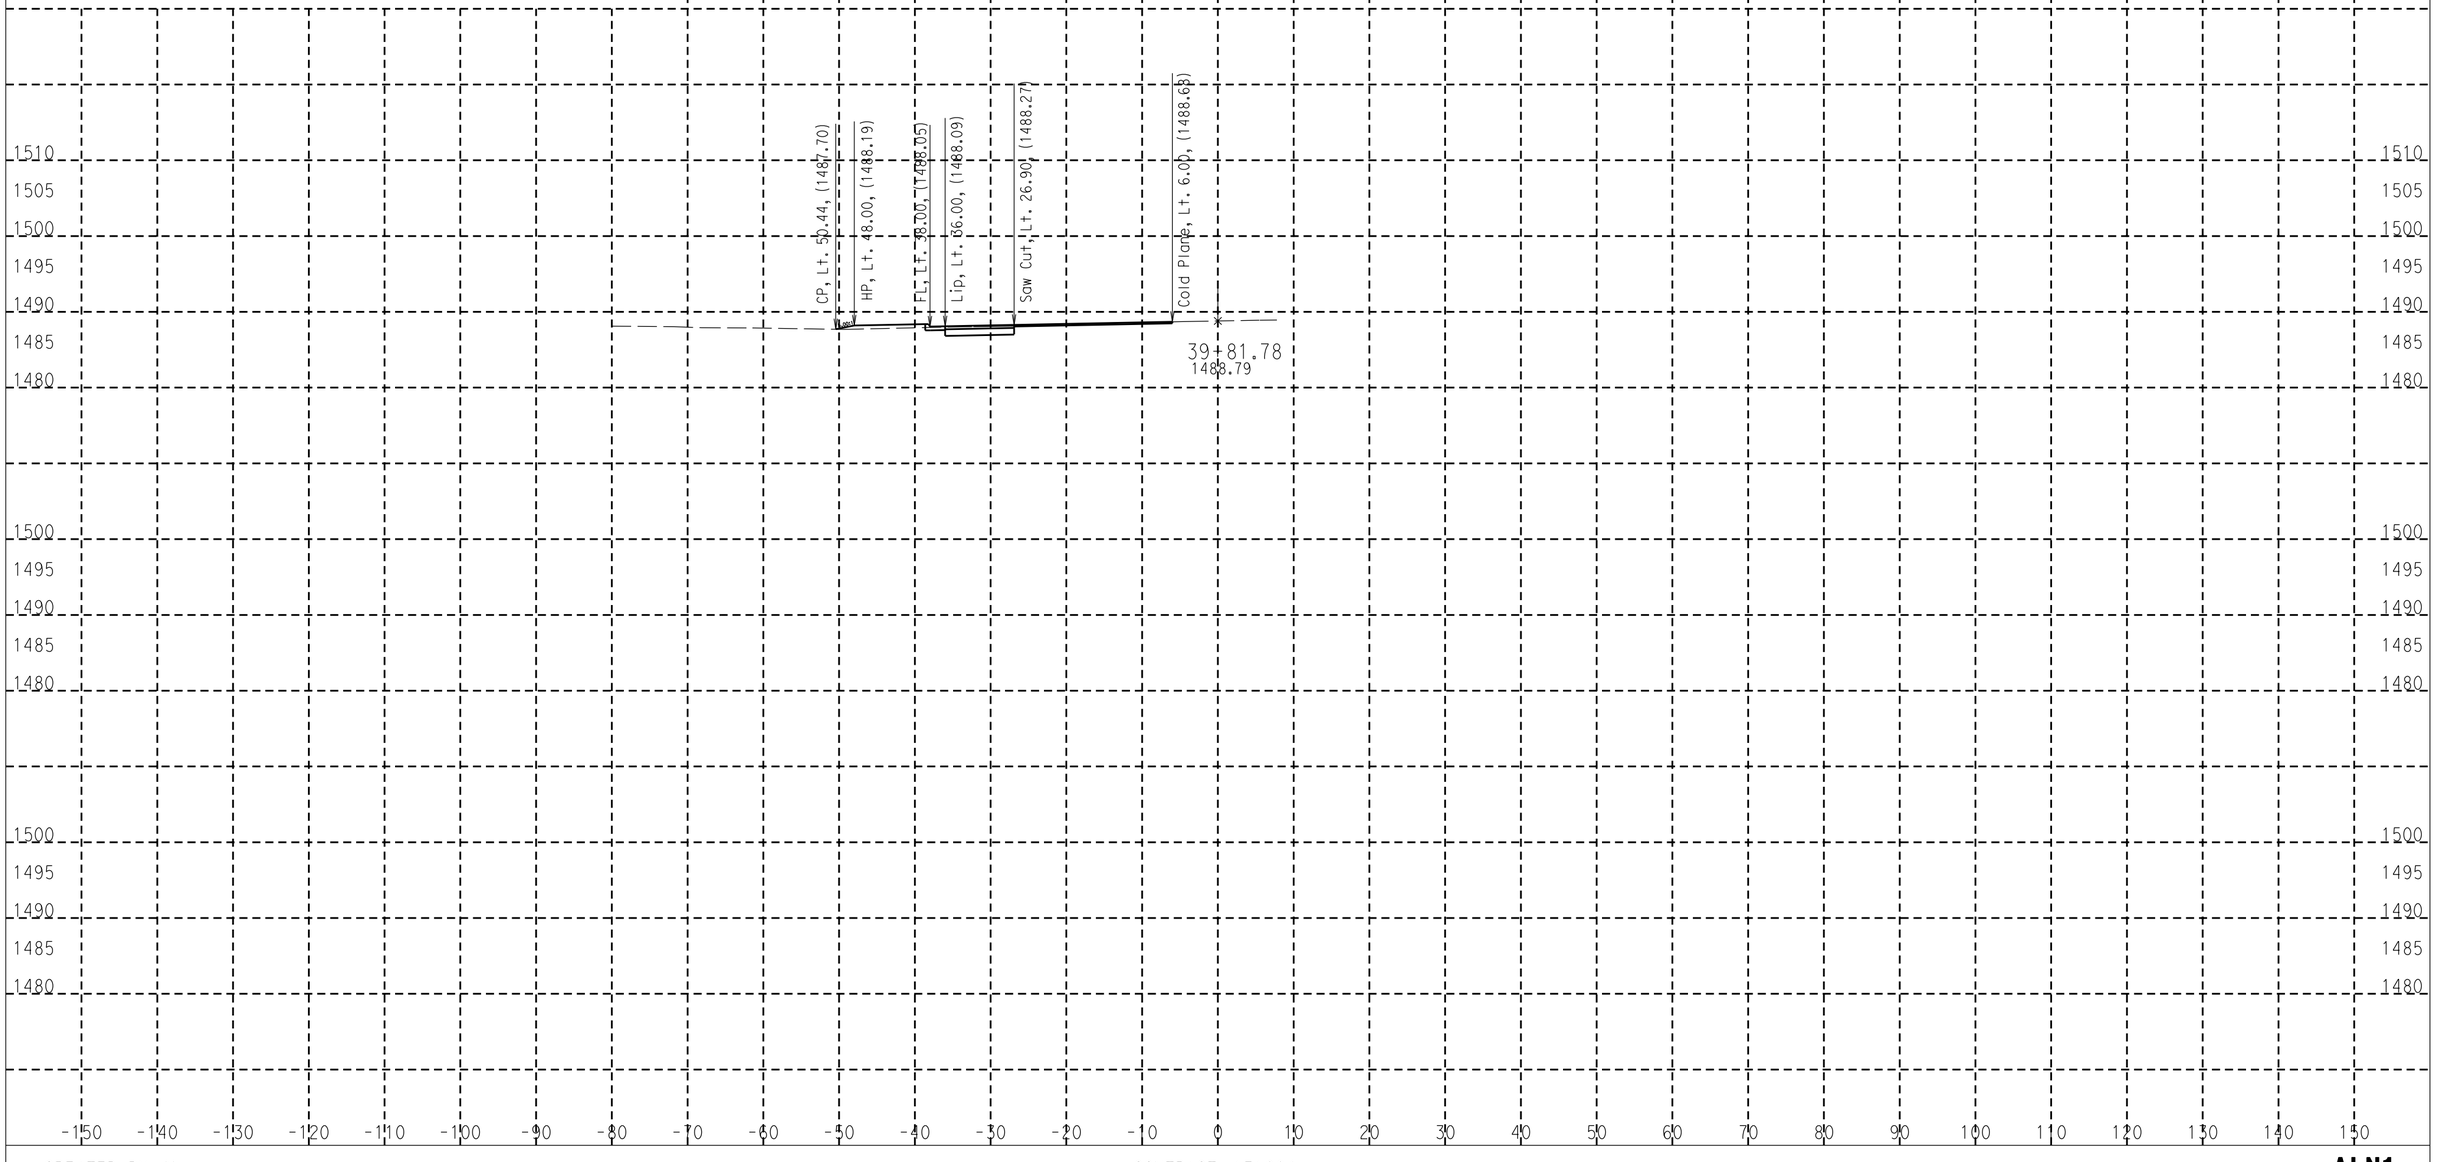

CREATED BY: M. Jacob
DATE: 6/2/2016
KC Project: 5863 File: D:\5863\5863\finalmndes2.ear

CONTRACT: 1E1004
DIST/CO/RTE/PM: 8 Riv 79 33.9
PROJECT ID: 0813000152

Scale: 1" = 10' Horiz.
1" = 10' Vert.

All Dimensions are US Survey Feet

ALN1
CROSS SECTIONS
SHEET 1 OF 15

DESIGN STUDY ONLY

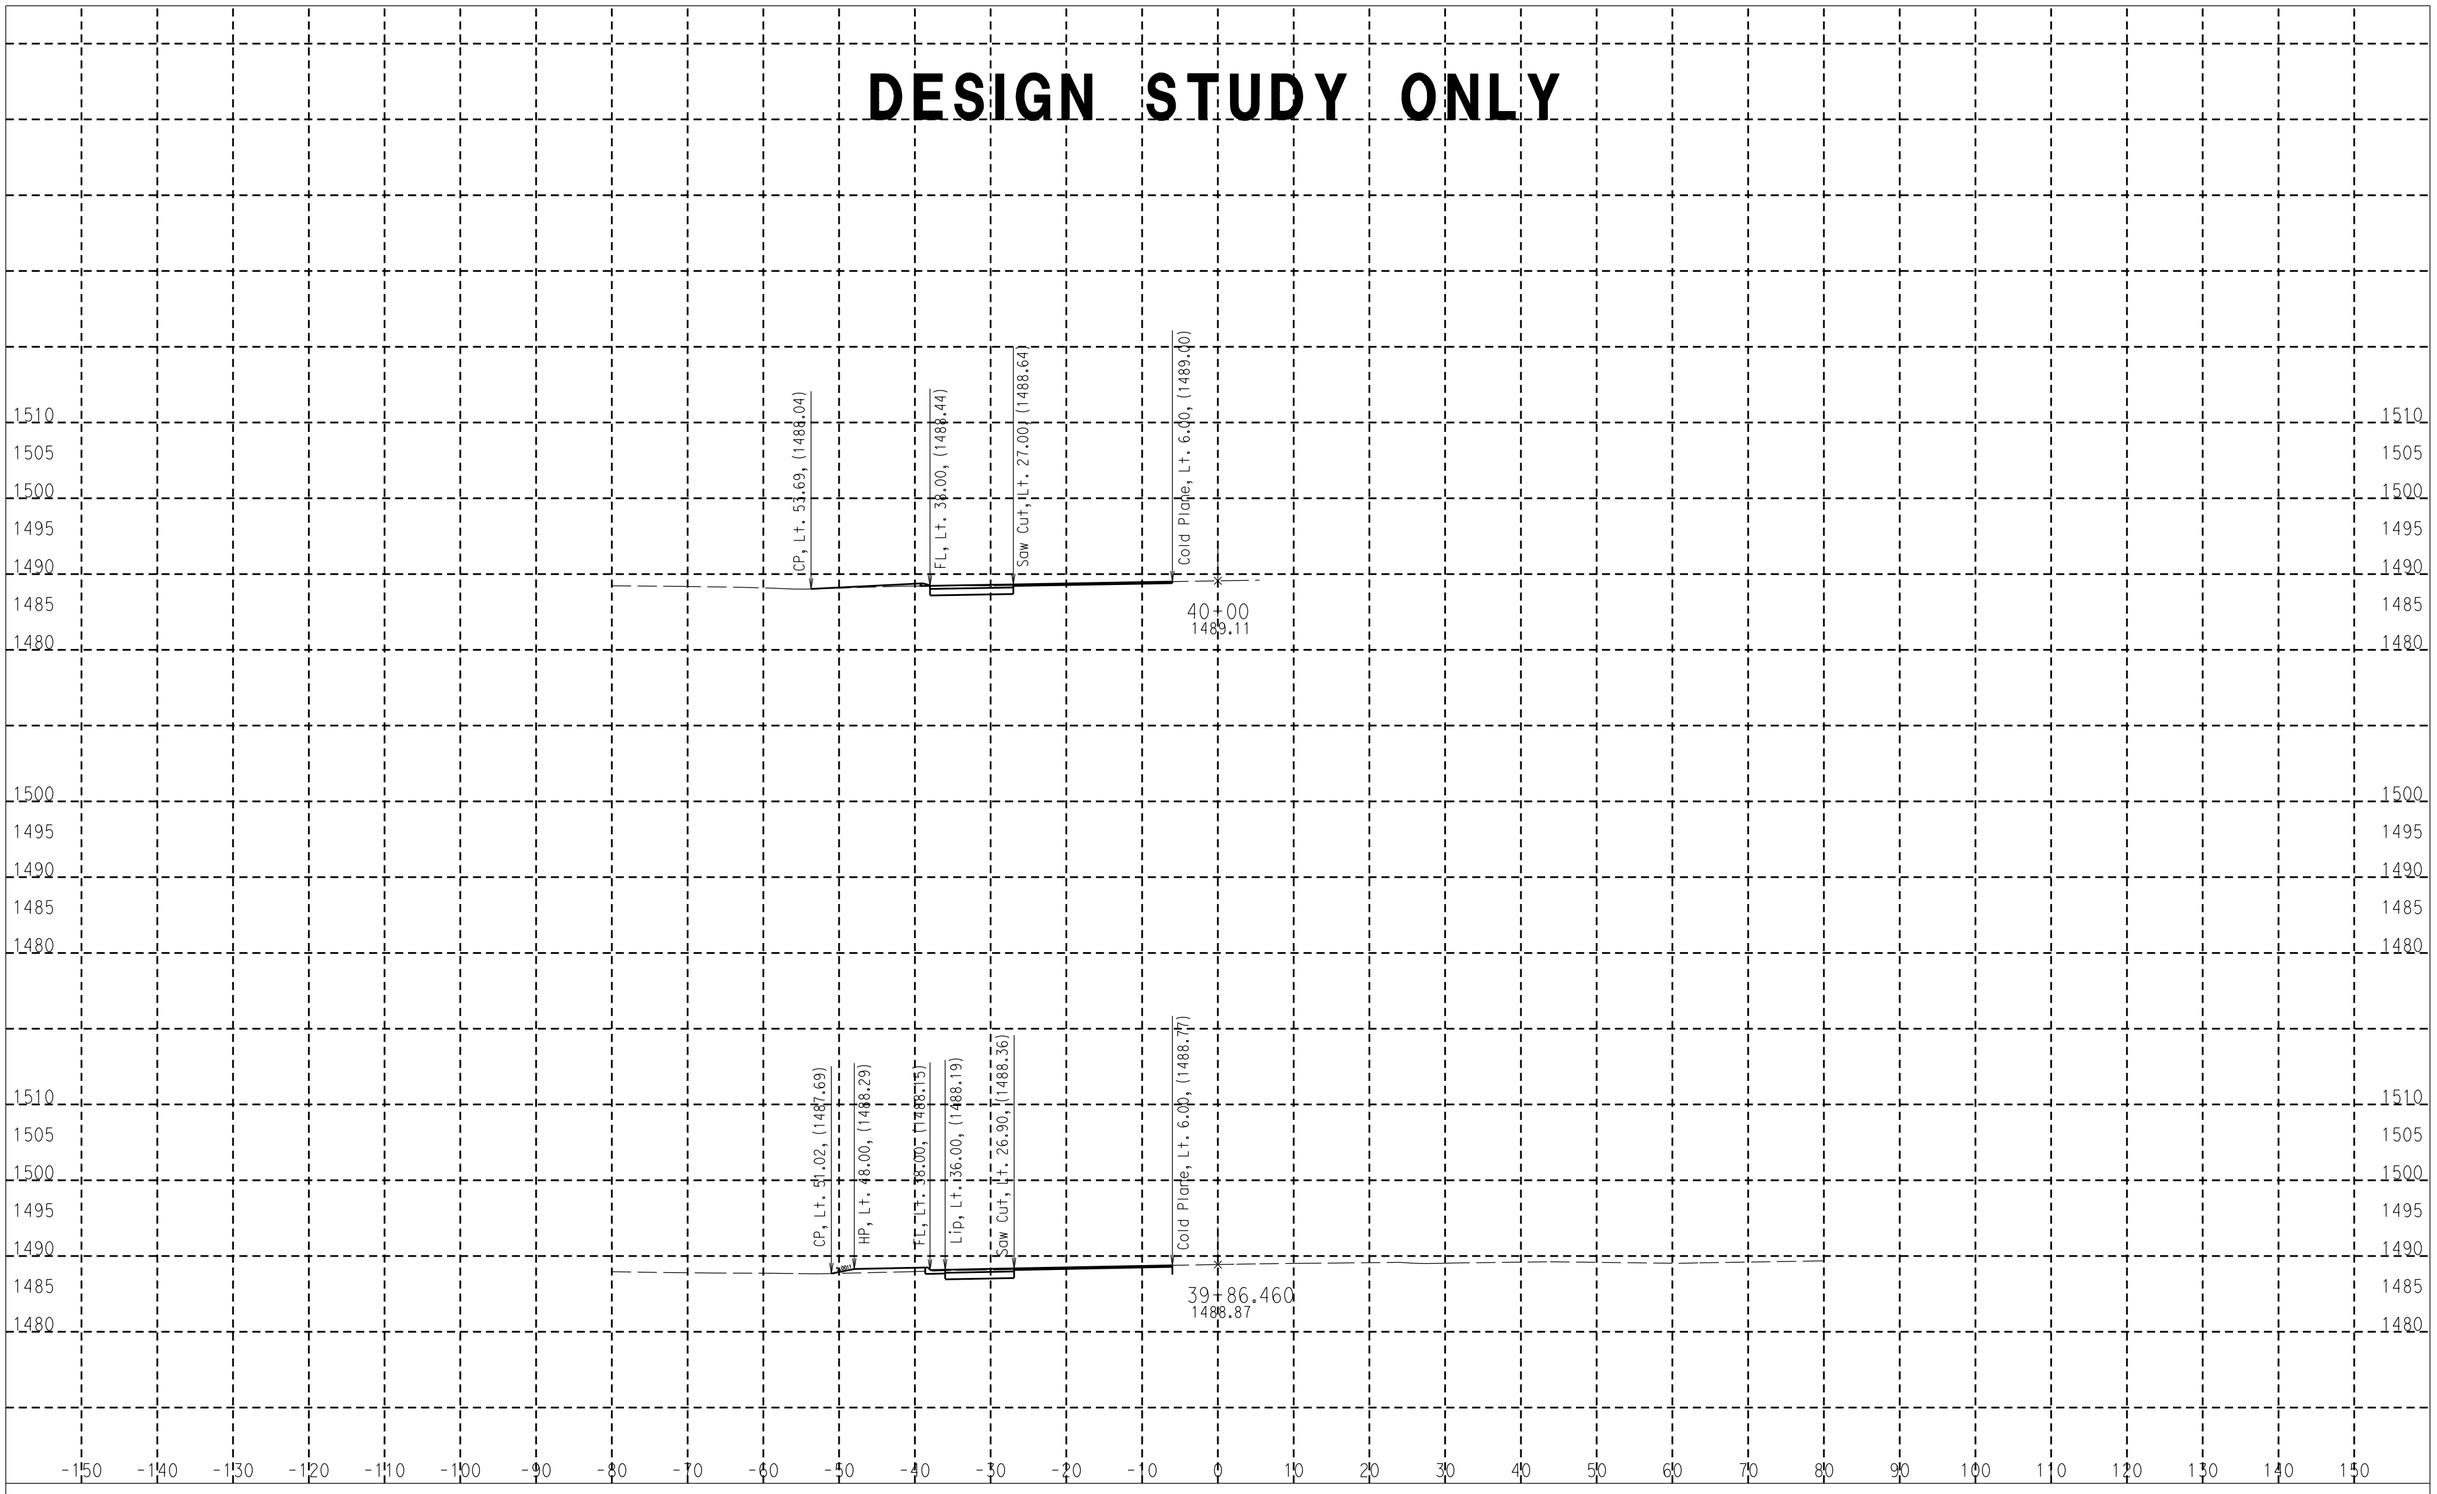

CREATED BY: M. Jacob
DATE: 6/2/2016
KC Project: 5863 File: D:\5863\5863\finalmndes2.ear

CONTRACT: 1E1004
DIST/CO/RTE/PM: 8 Riv 79 33.9
PROJECT ID: 0813000152

Scale: 1" = 10' Horiz.
1" = 10' Vert.

All Dimensions are US Survey Feet

ALN1
CROSS SECTIONS
SHEET 2 OF 15

DESIGN STUDY ONLY

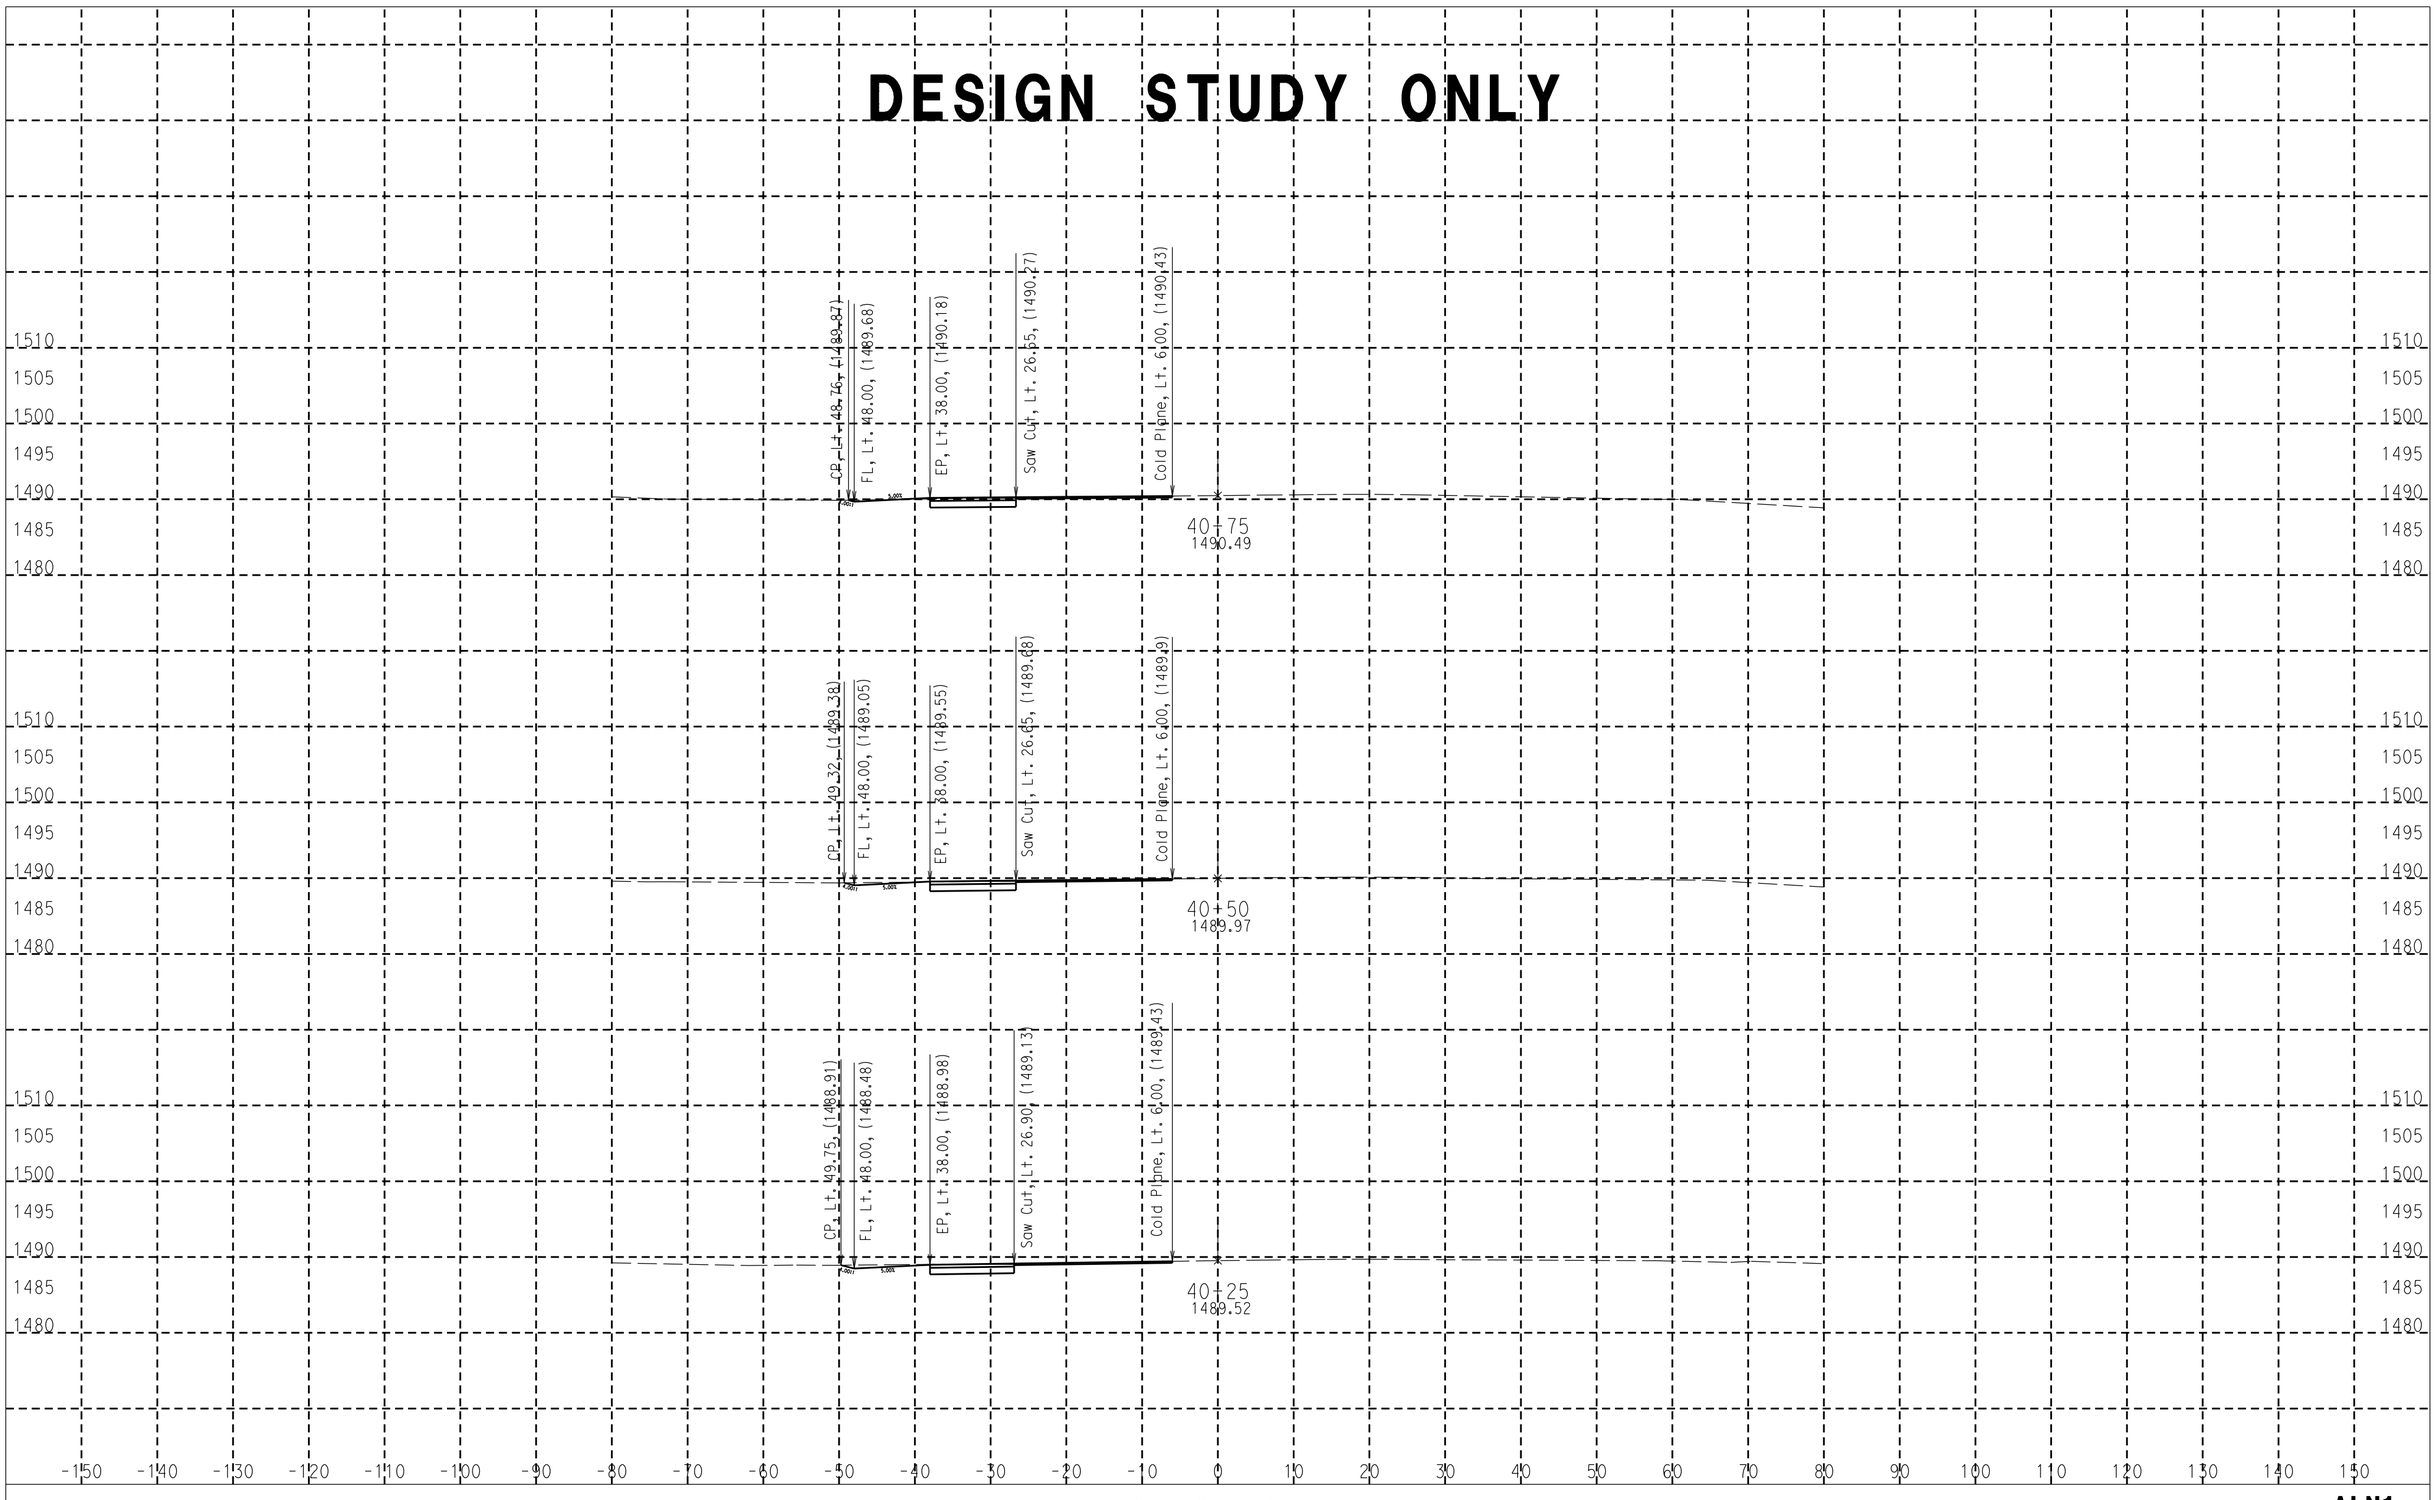

CREATED BY: M. Jacob
DATE: 6/2/2016
KC Project: 5863 File: D:\5863\5863\finalmndes2.ear

CONTRACT: 1E1004
DIST/CO/RTE/PM: 8 Riv 79 33.9
PROJECT ID: 0813000152

Scale: 1" = 10' Horiz.
1" = 10' Vert.

All Dimensions are US Survey Feet

ALN1
CROSS SECTIONS

DESIGN STUDY ONLY

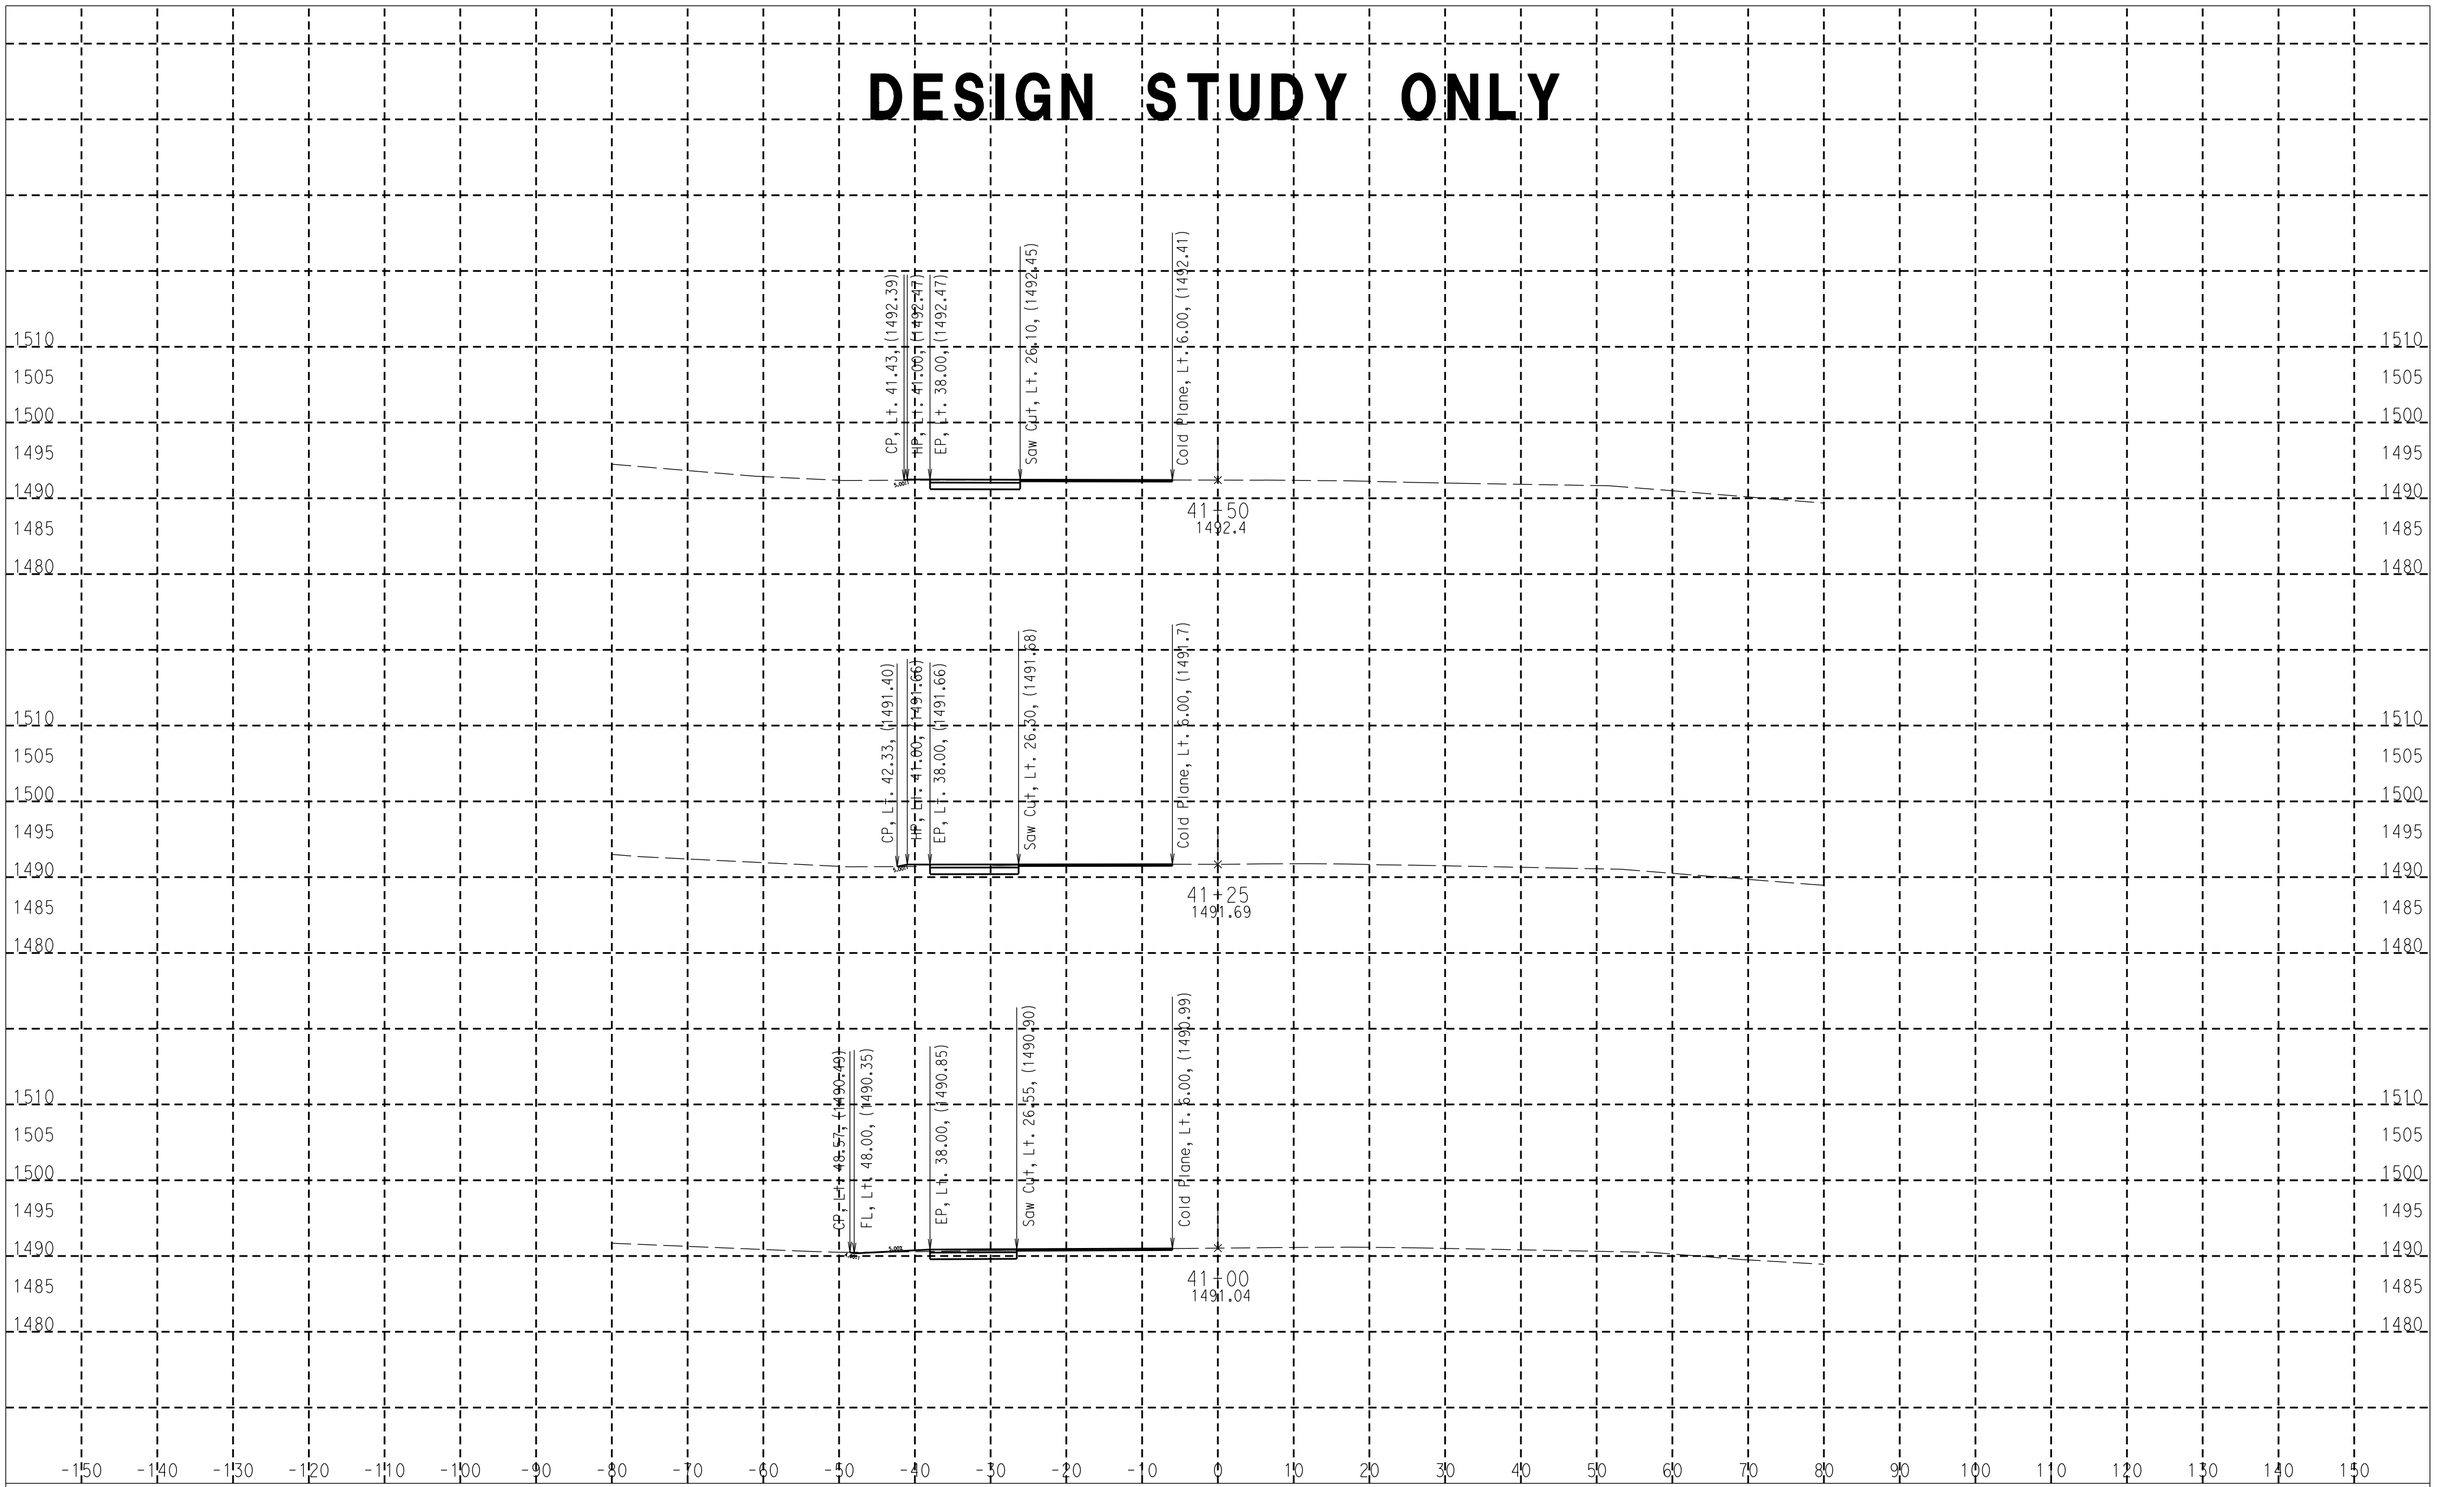

CREATED BY: M. Jacob
DATE: 6/2/2016
KC Project: 5863 File: D:\5863\5863\finalmndes2.ear

CONTRACT: 1E1004
DIST/CO/RTE/PM: 8 Riv 79 33.9
PROJECT ID: 0813000152

Scale: 1" = 10' Horiz.
1" = 10' Vert.

All Dimensions are US Survey Feet

ALN1
CROSS SECTIONS

DESIGN STUDY ONLY

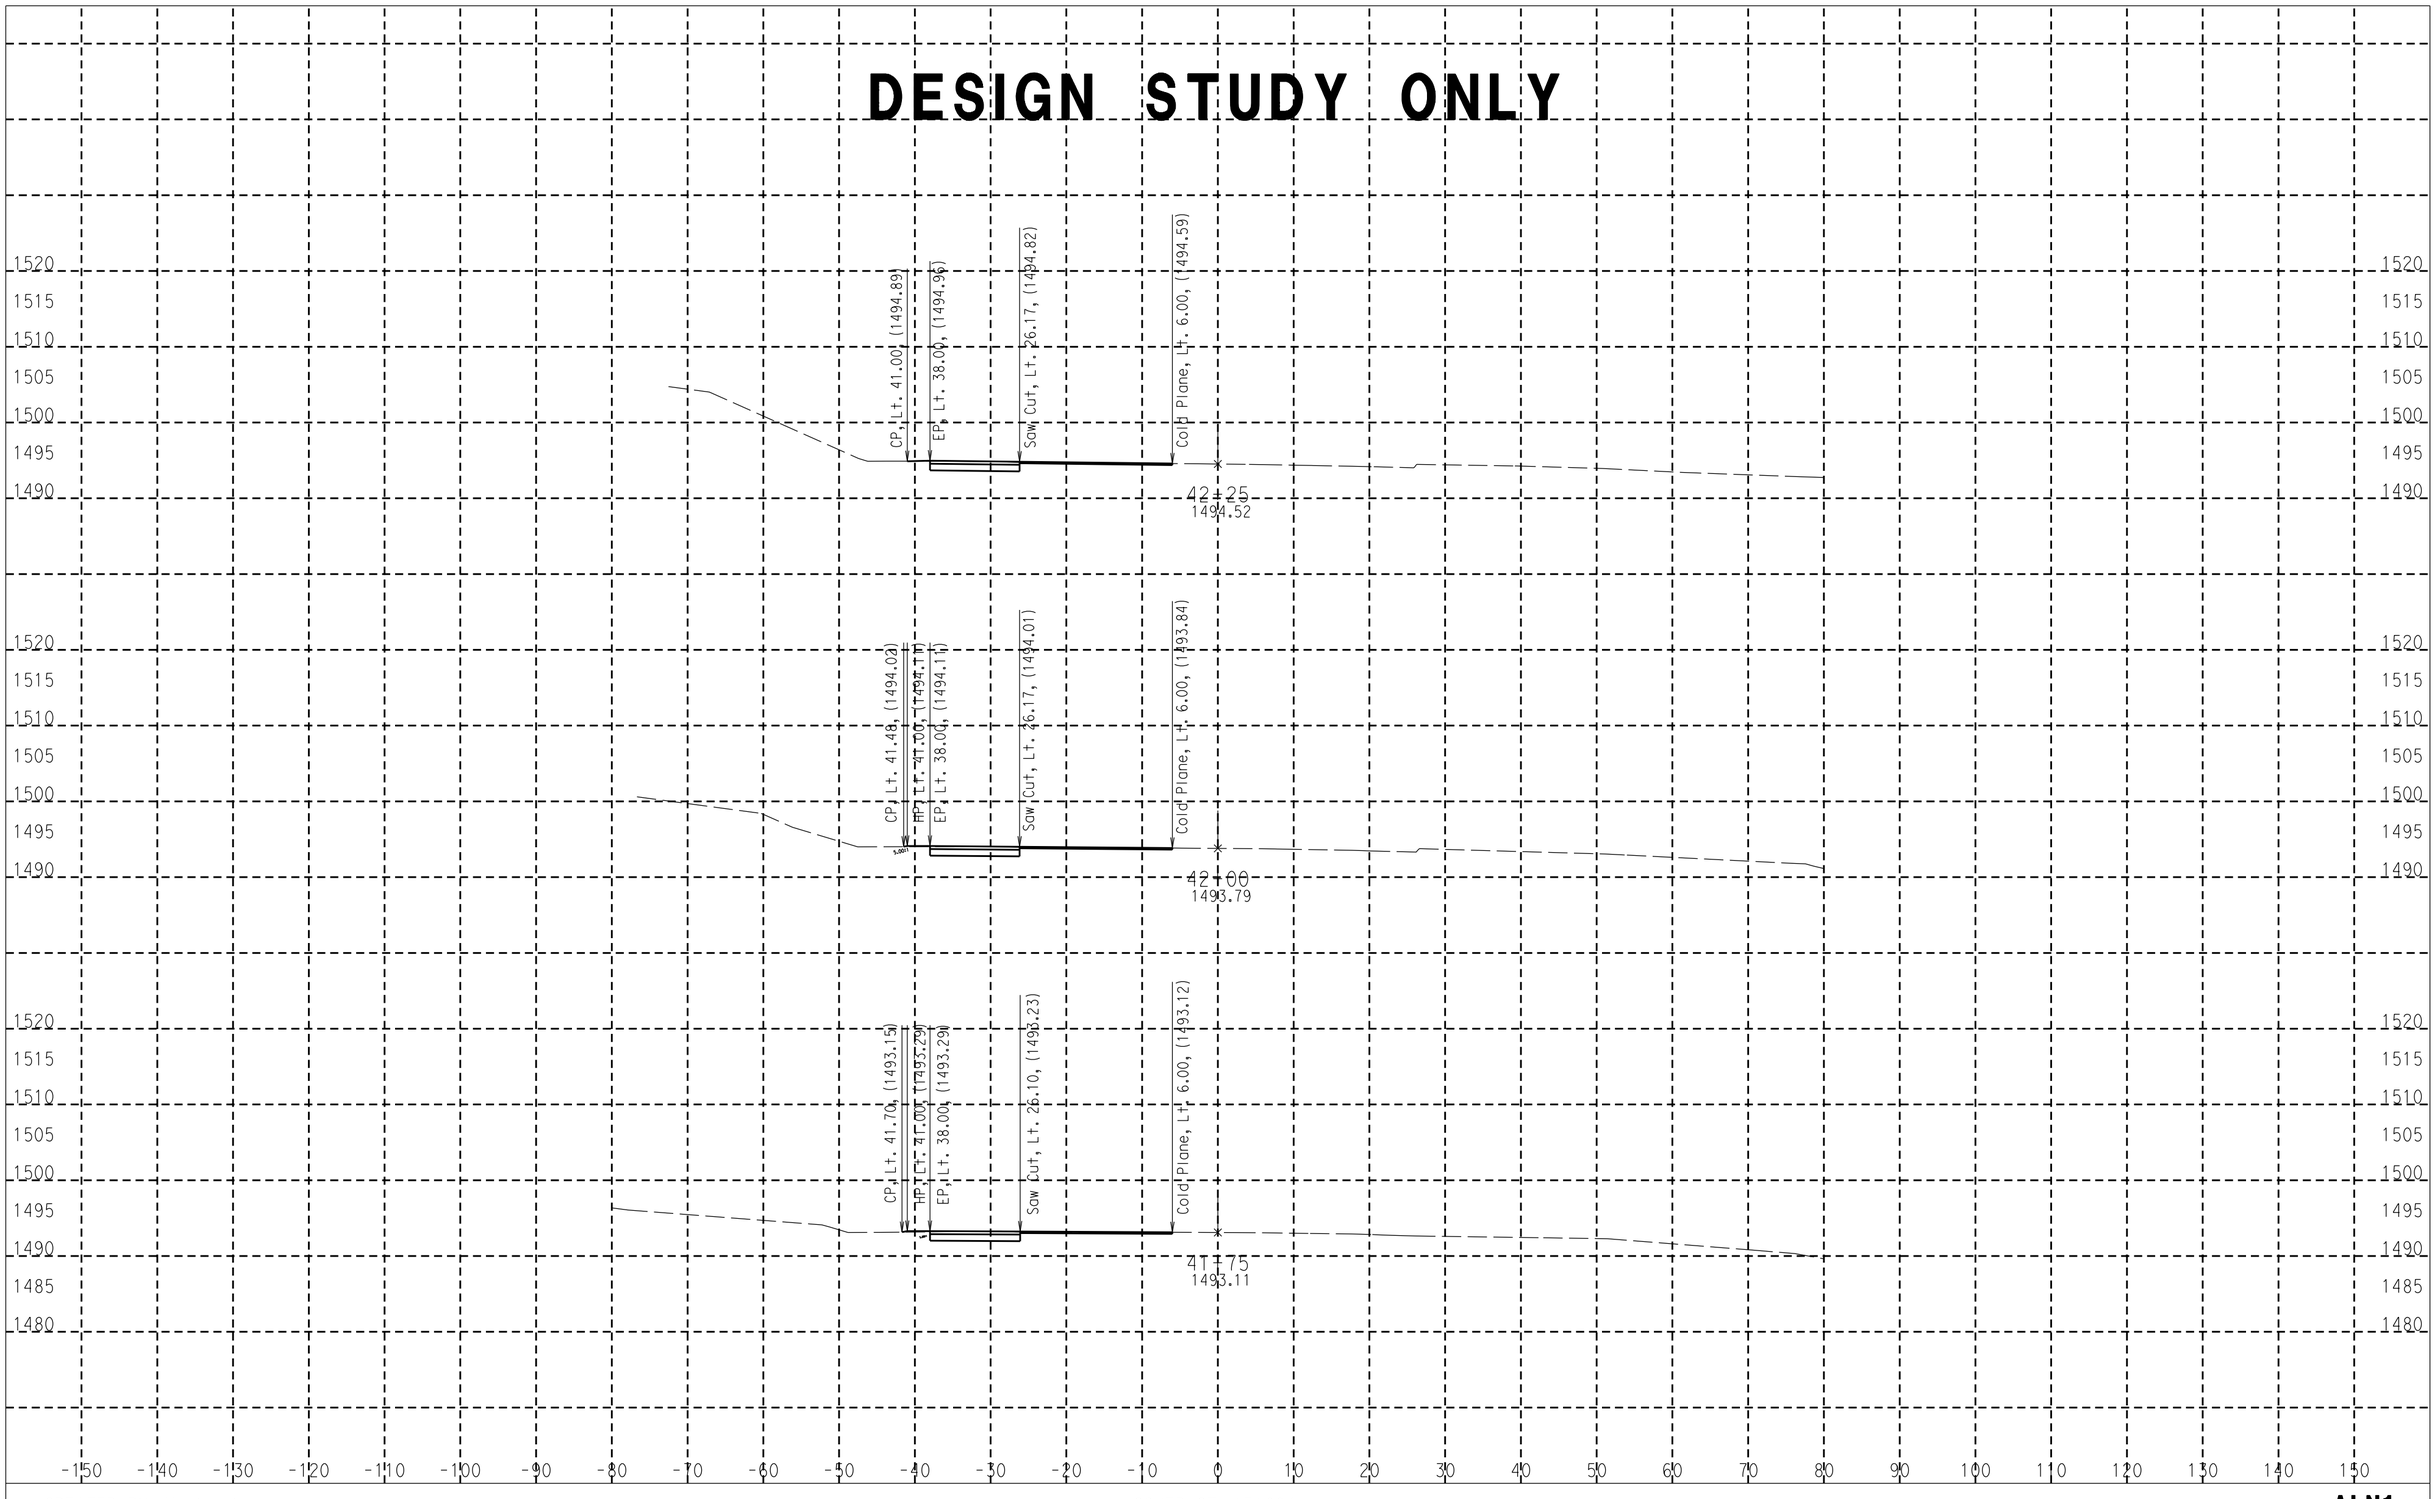

CREATED BY: M. Jacob
DATE: 6/2/2016
KC Project: 5863 File: D:\5863\5863\finalmndes2.ear

CONTRACT: 1E1004
DIST/CO/RTE/PM: 8 Riv 79 33.9
PROJECT ID: 0813000152

Scale: 1" = 10' Horiz.
1" = 10' Vert.

All Dimensions are US Survey Feet

ALN1
CROSS SECTIONS

DESIGN STUDY ONLY

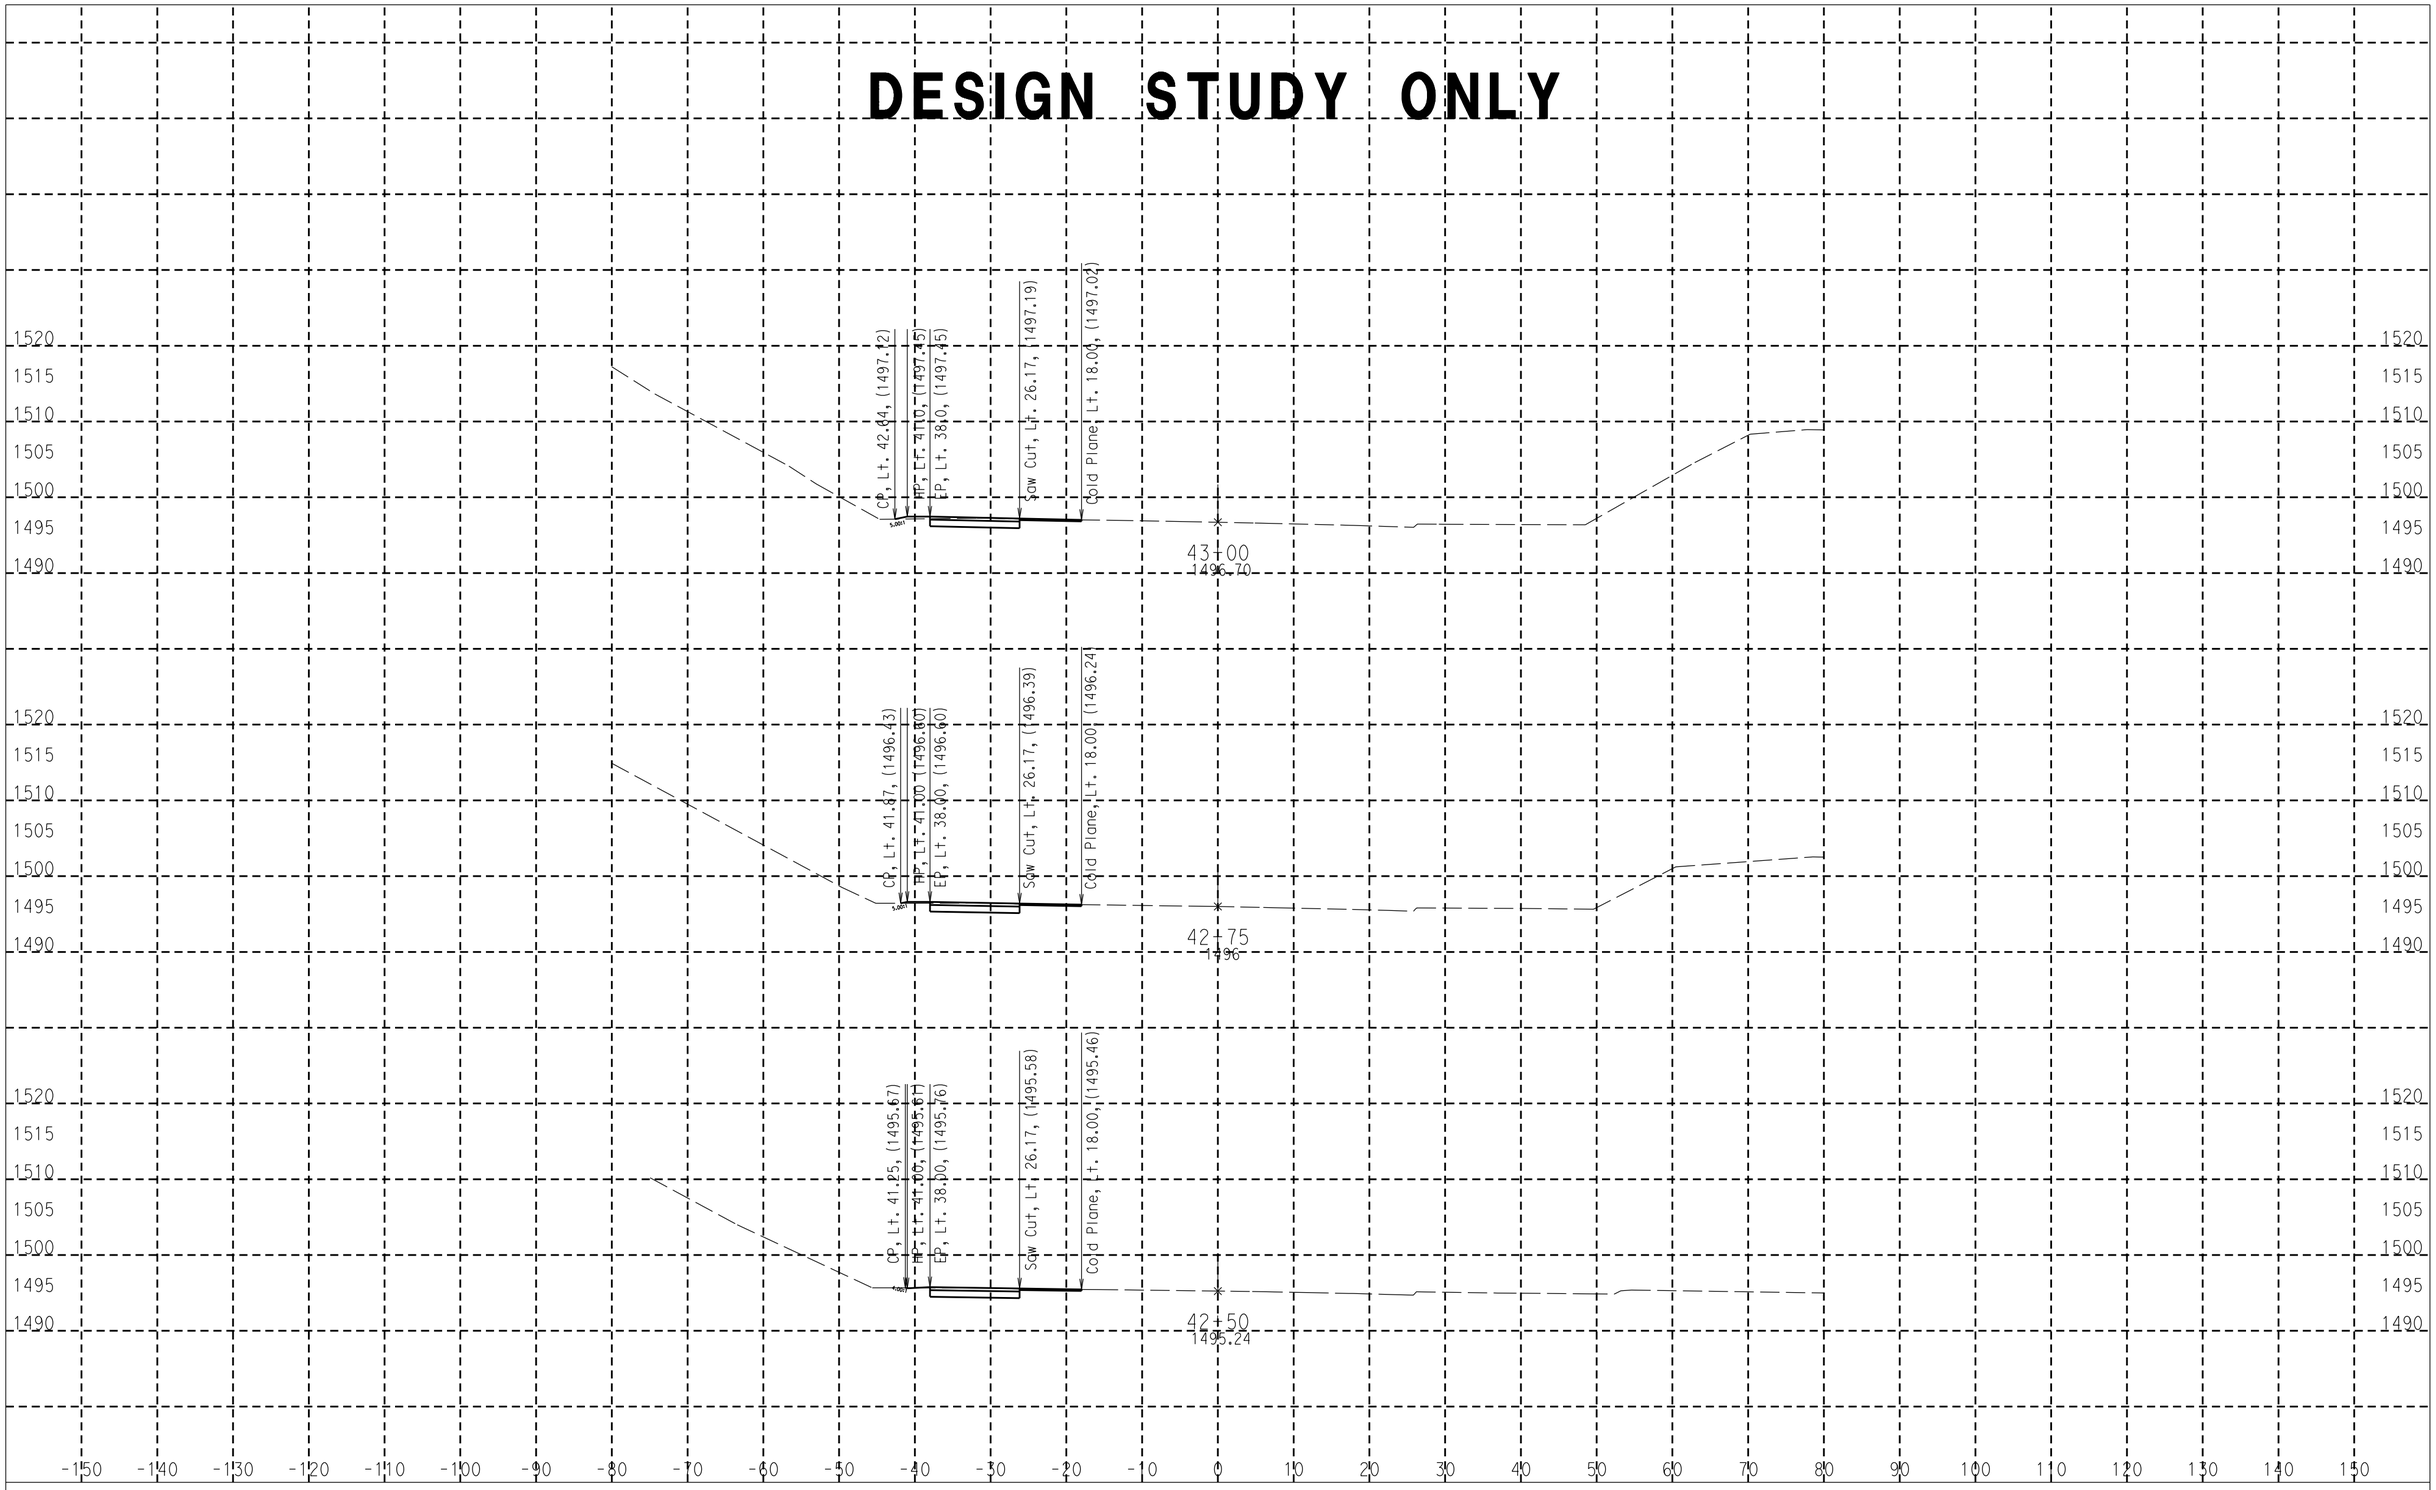

CREATED BY: M. Jacob
DATE: 6/2/2016
KC Project: 5863 File: D:\5863\5863\finalmndes2.ear

CONTRACT: 1E1004
DIST/CO/RTE/PM: 8 Riv 79 33.9
PROJECT ID: 0813000152

Scale: 1" = 10' Horiz.
1" = 10' Vert.

All Dimensions are US Survey Feet

ALN1
CROSS SECTIONS

DESIGN STUDY ONLY

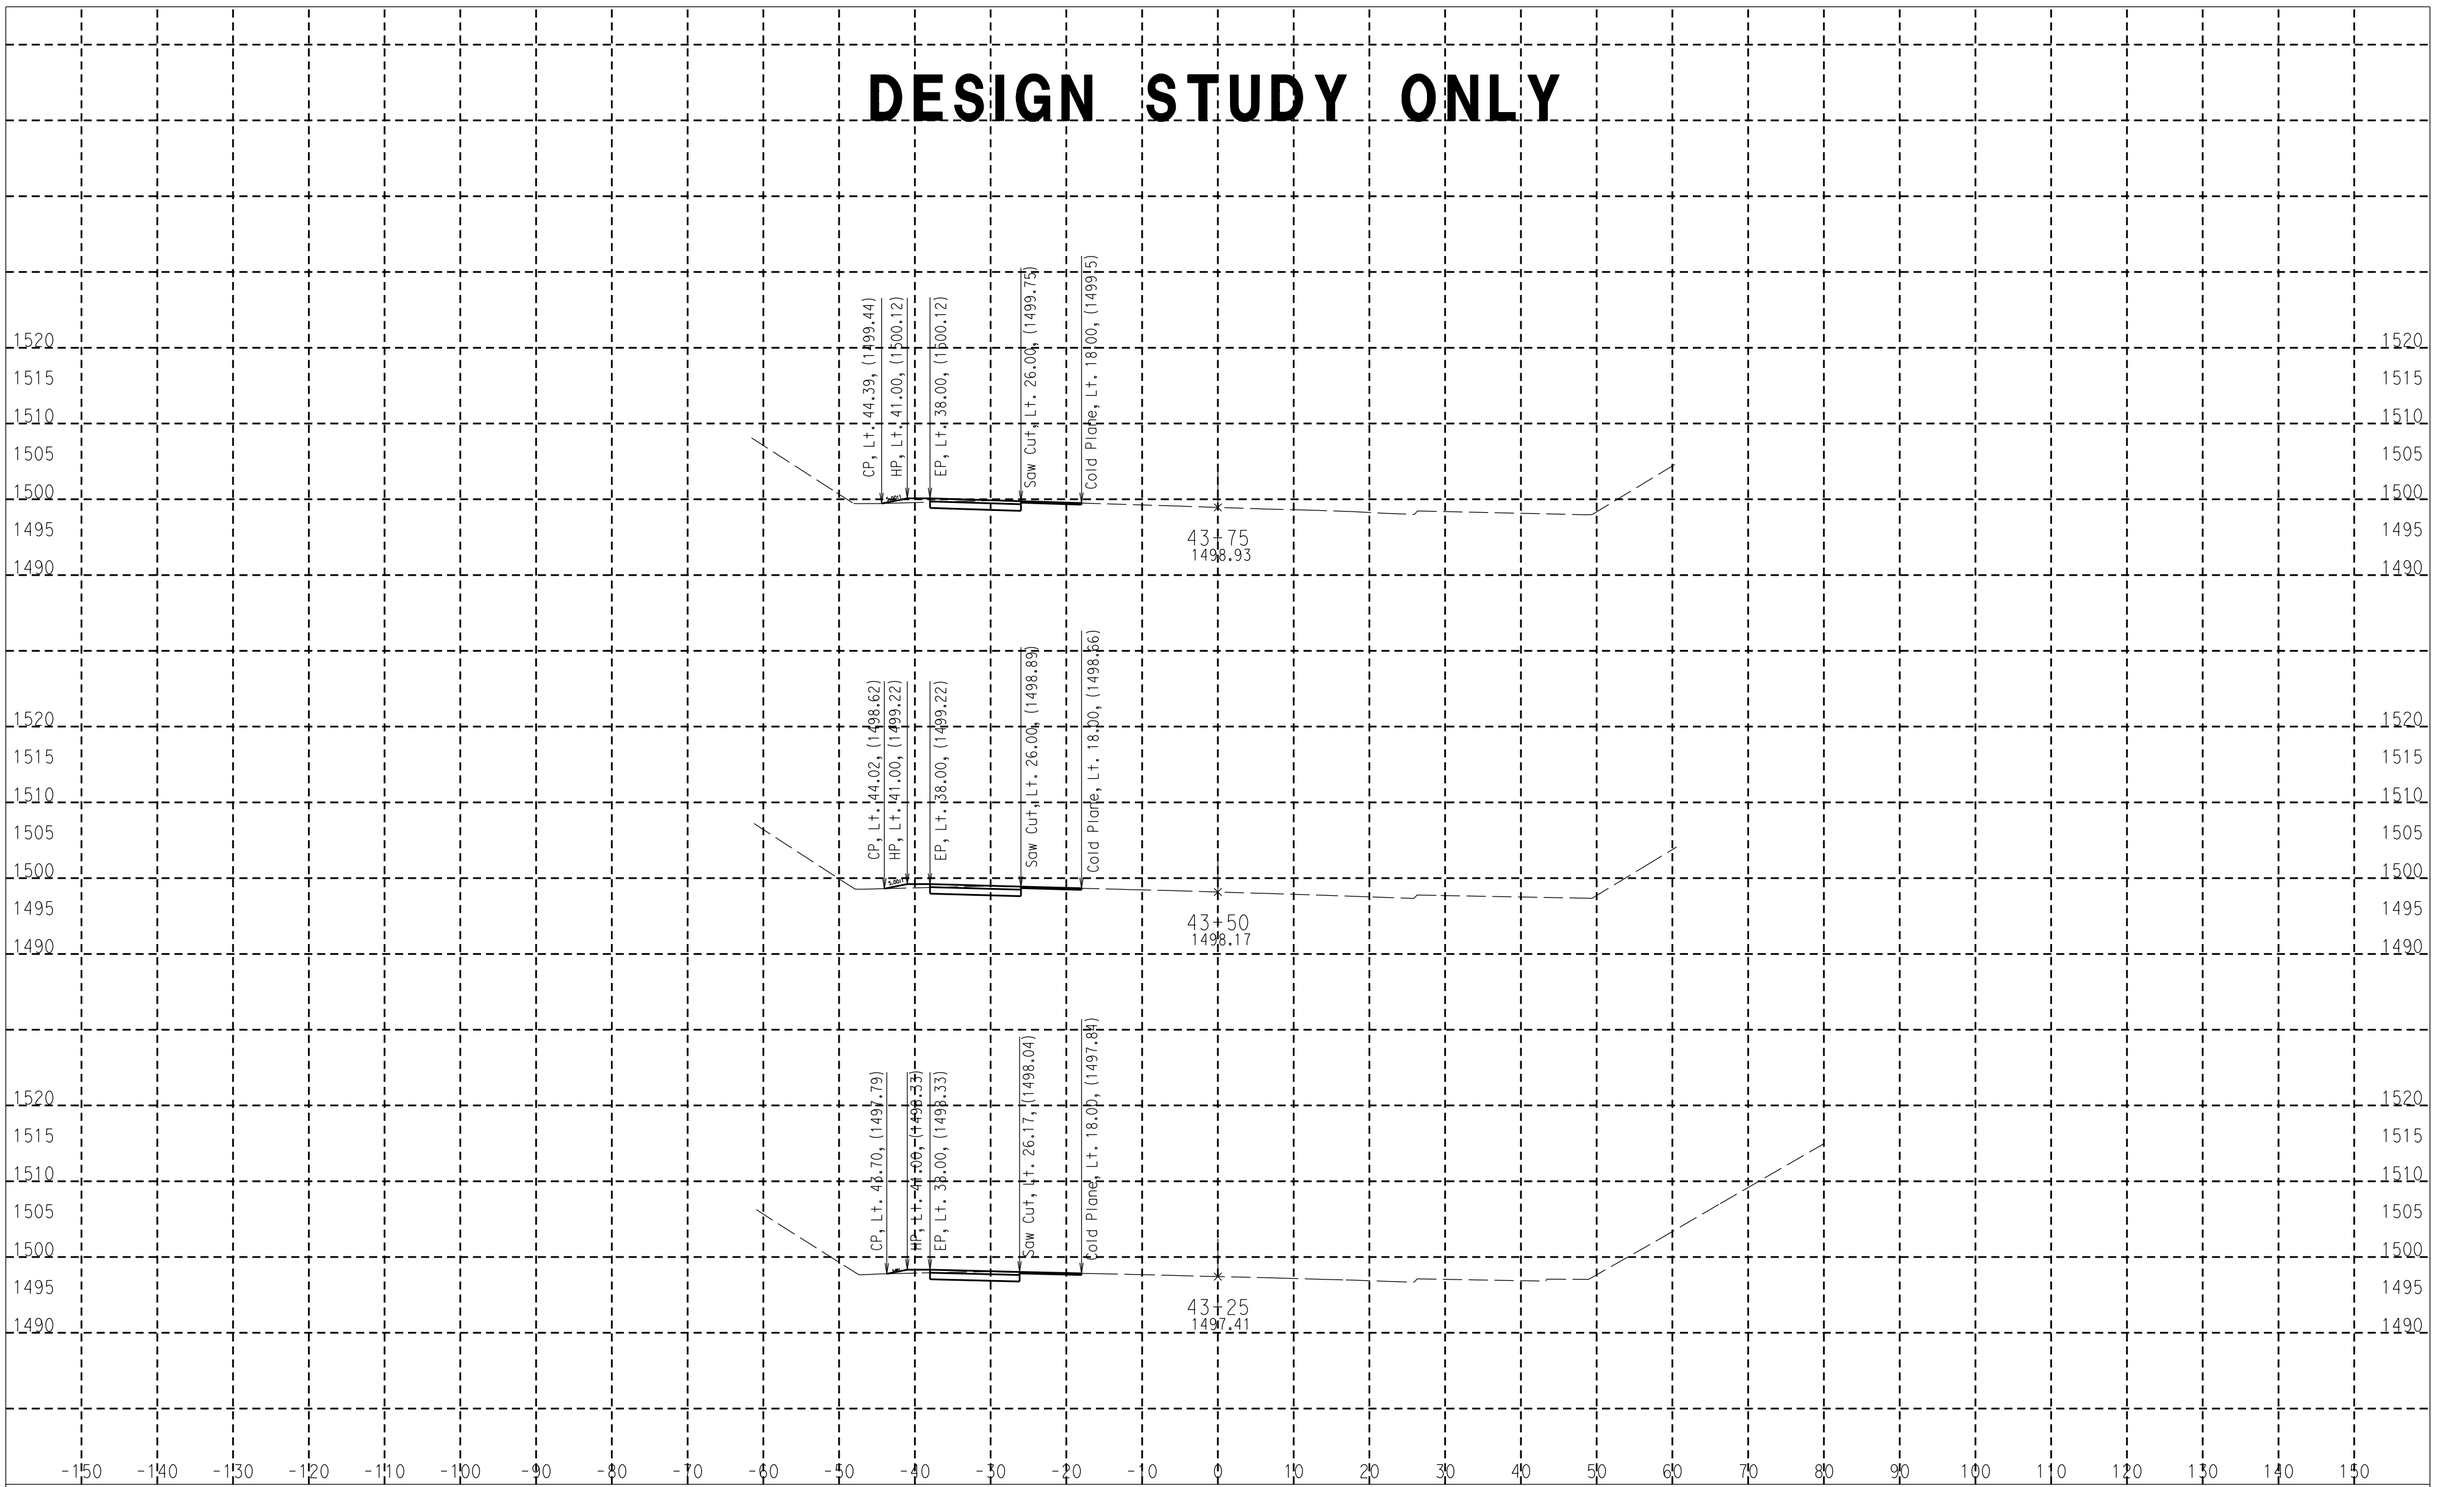

CREATED BY: M. Jacob
DATE: 6/2/2016
KC Project: 5863 File: D:\5863\5863\finalmndes2.ear

CONTRACT: 1E1004
DIST/CO/RTE/PM: 8 Riv 79 33.9
PROJECT ID: 0813000152

Scale: 1" = 10' Horiz.
1" = 10' Vert.

All Dimensions are US Survey Feet

ALN1
CROSS SECTIONS

DESIGN STUDY ONLY

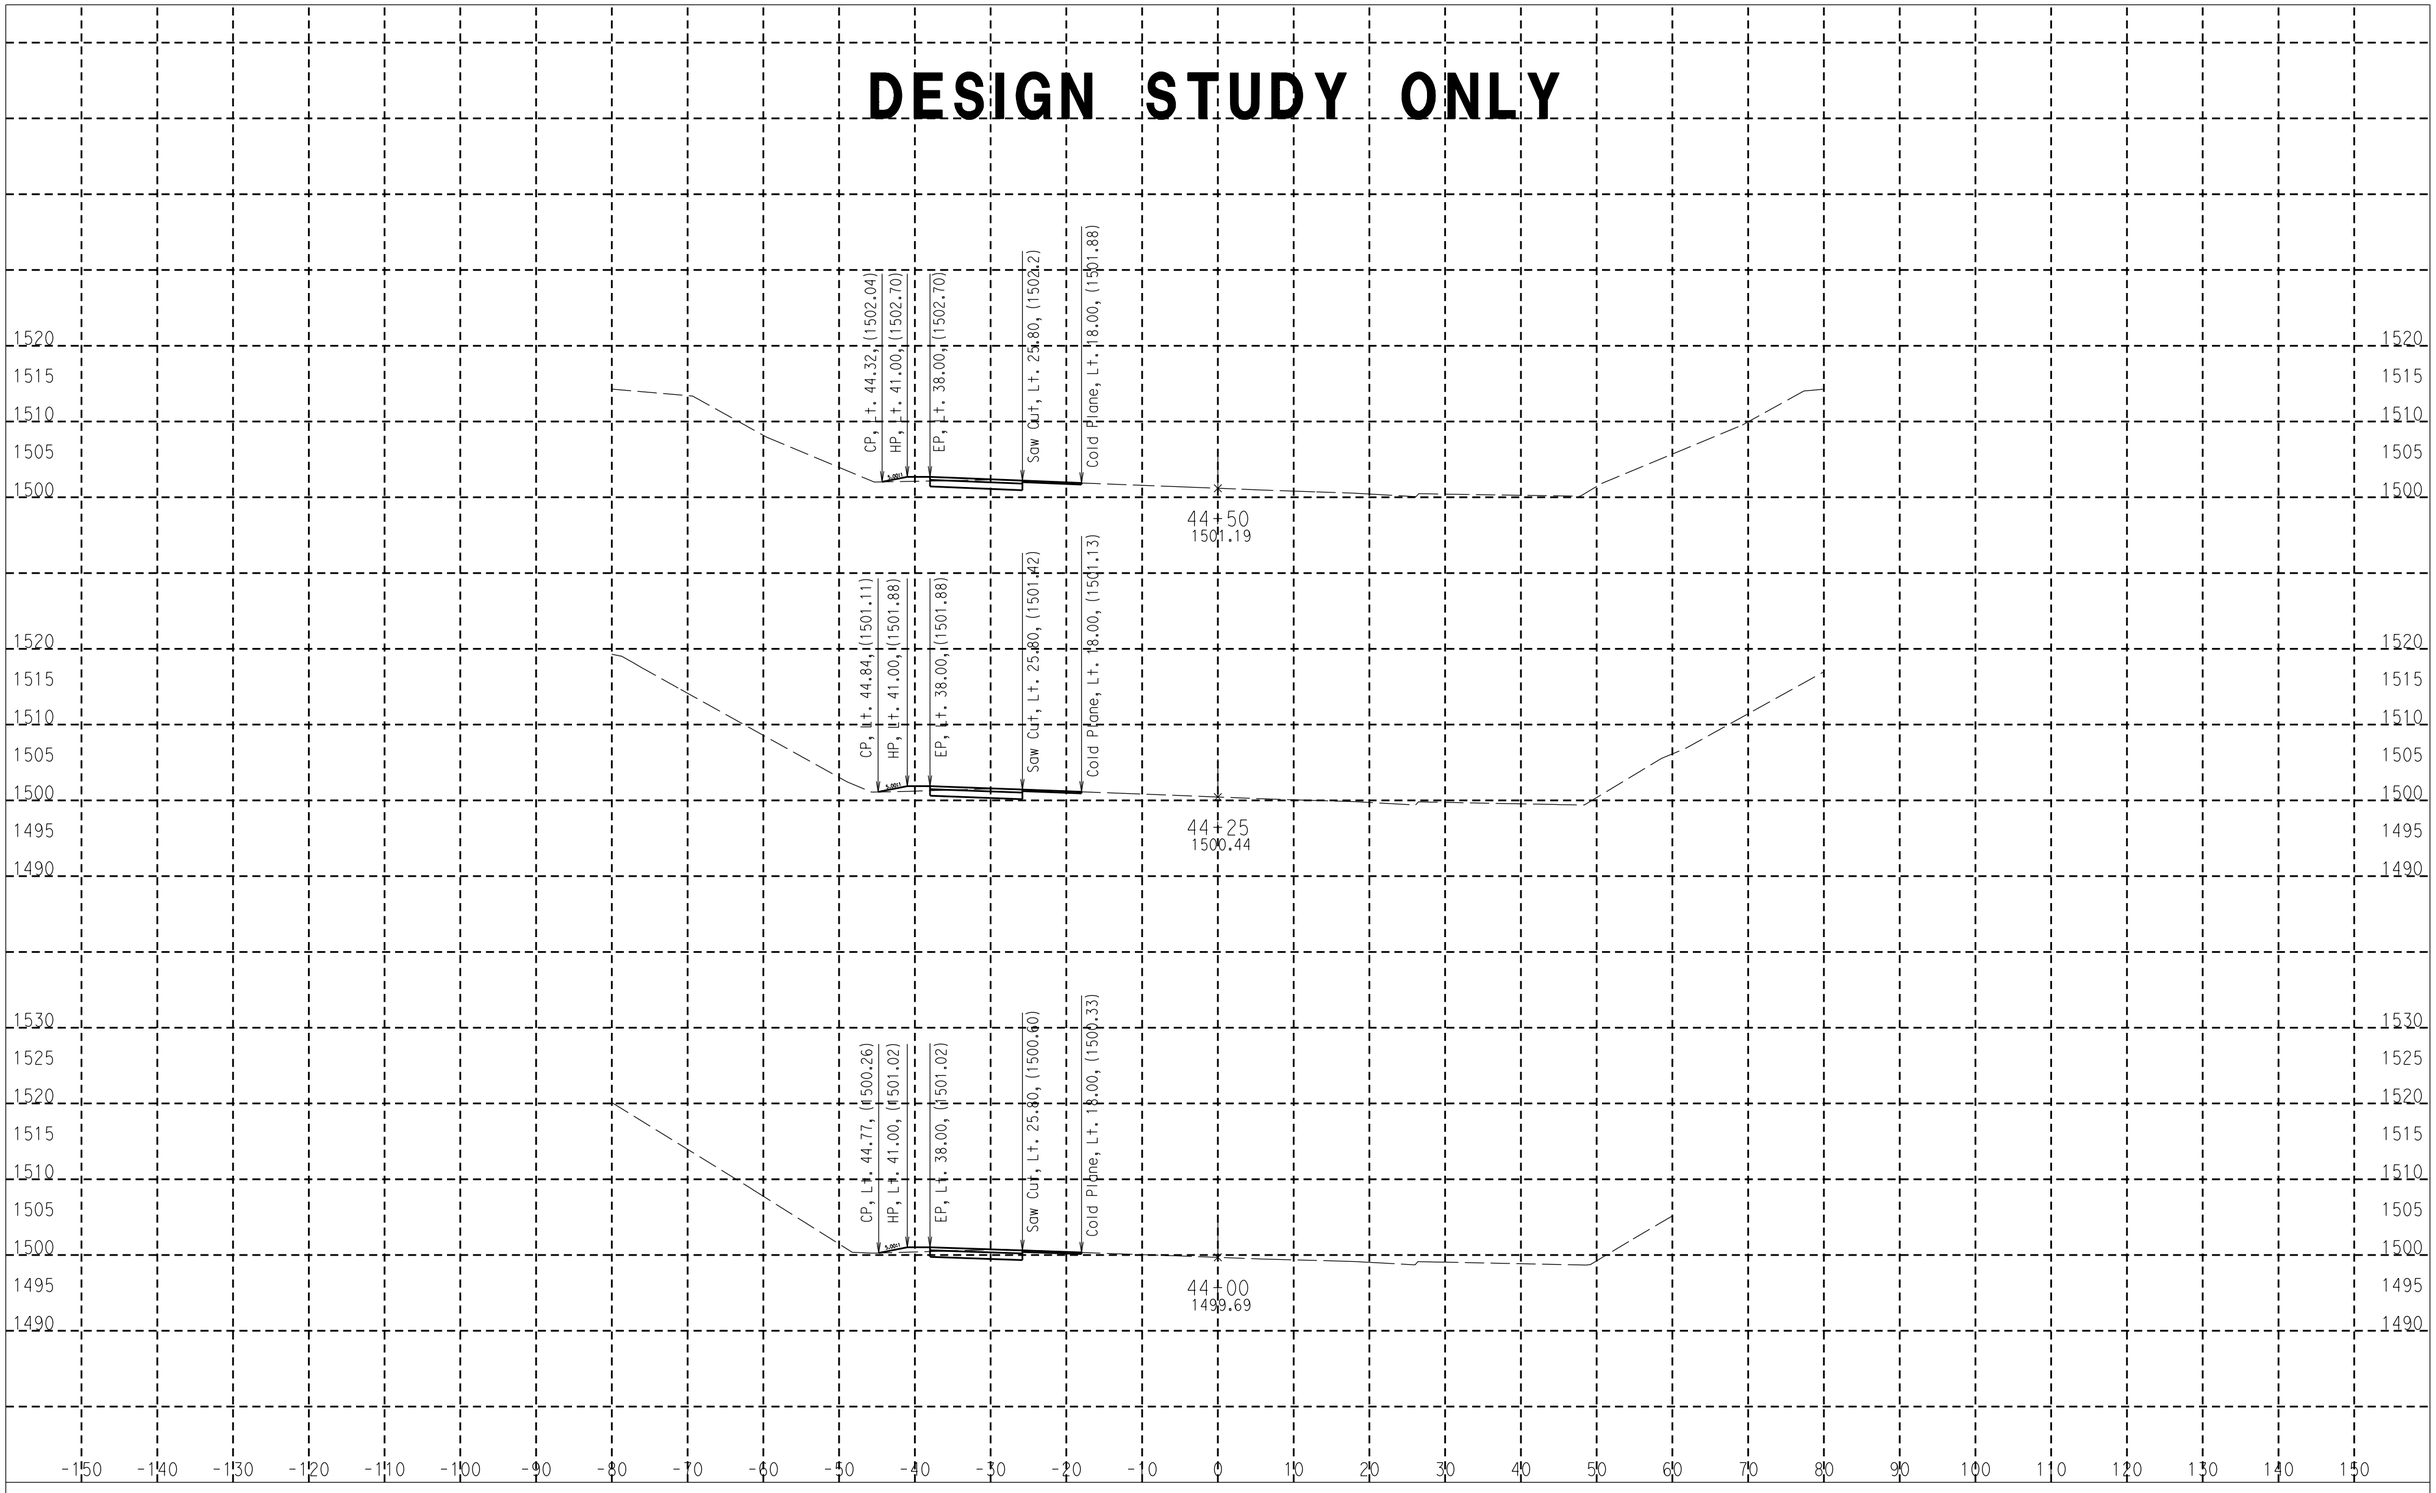

CREATED BY: M. Jacob
DATE: 6/2/2016
KC Project: 5863 File: D:\5863\5863\finalmndes2.ear

CONTRACT: 1E1004
DIST/CO/RTE/PM: 8 Riv 79 33.9
PROJECT ID: 0813000152

Scale: 1" = 10' Horiz.
1" = 10' Vert.

All Dimensions are US Survey Feet

ALN1
CROSS SECTIONS
SHEET 8 OF 15

DESIGN STUDY ONLY

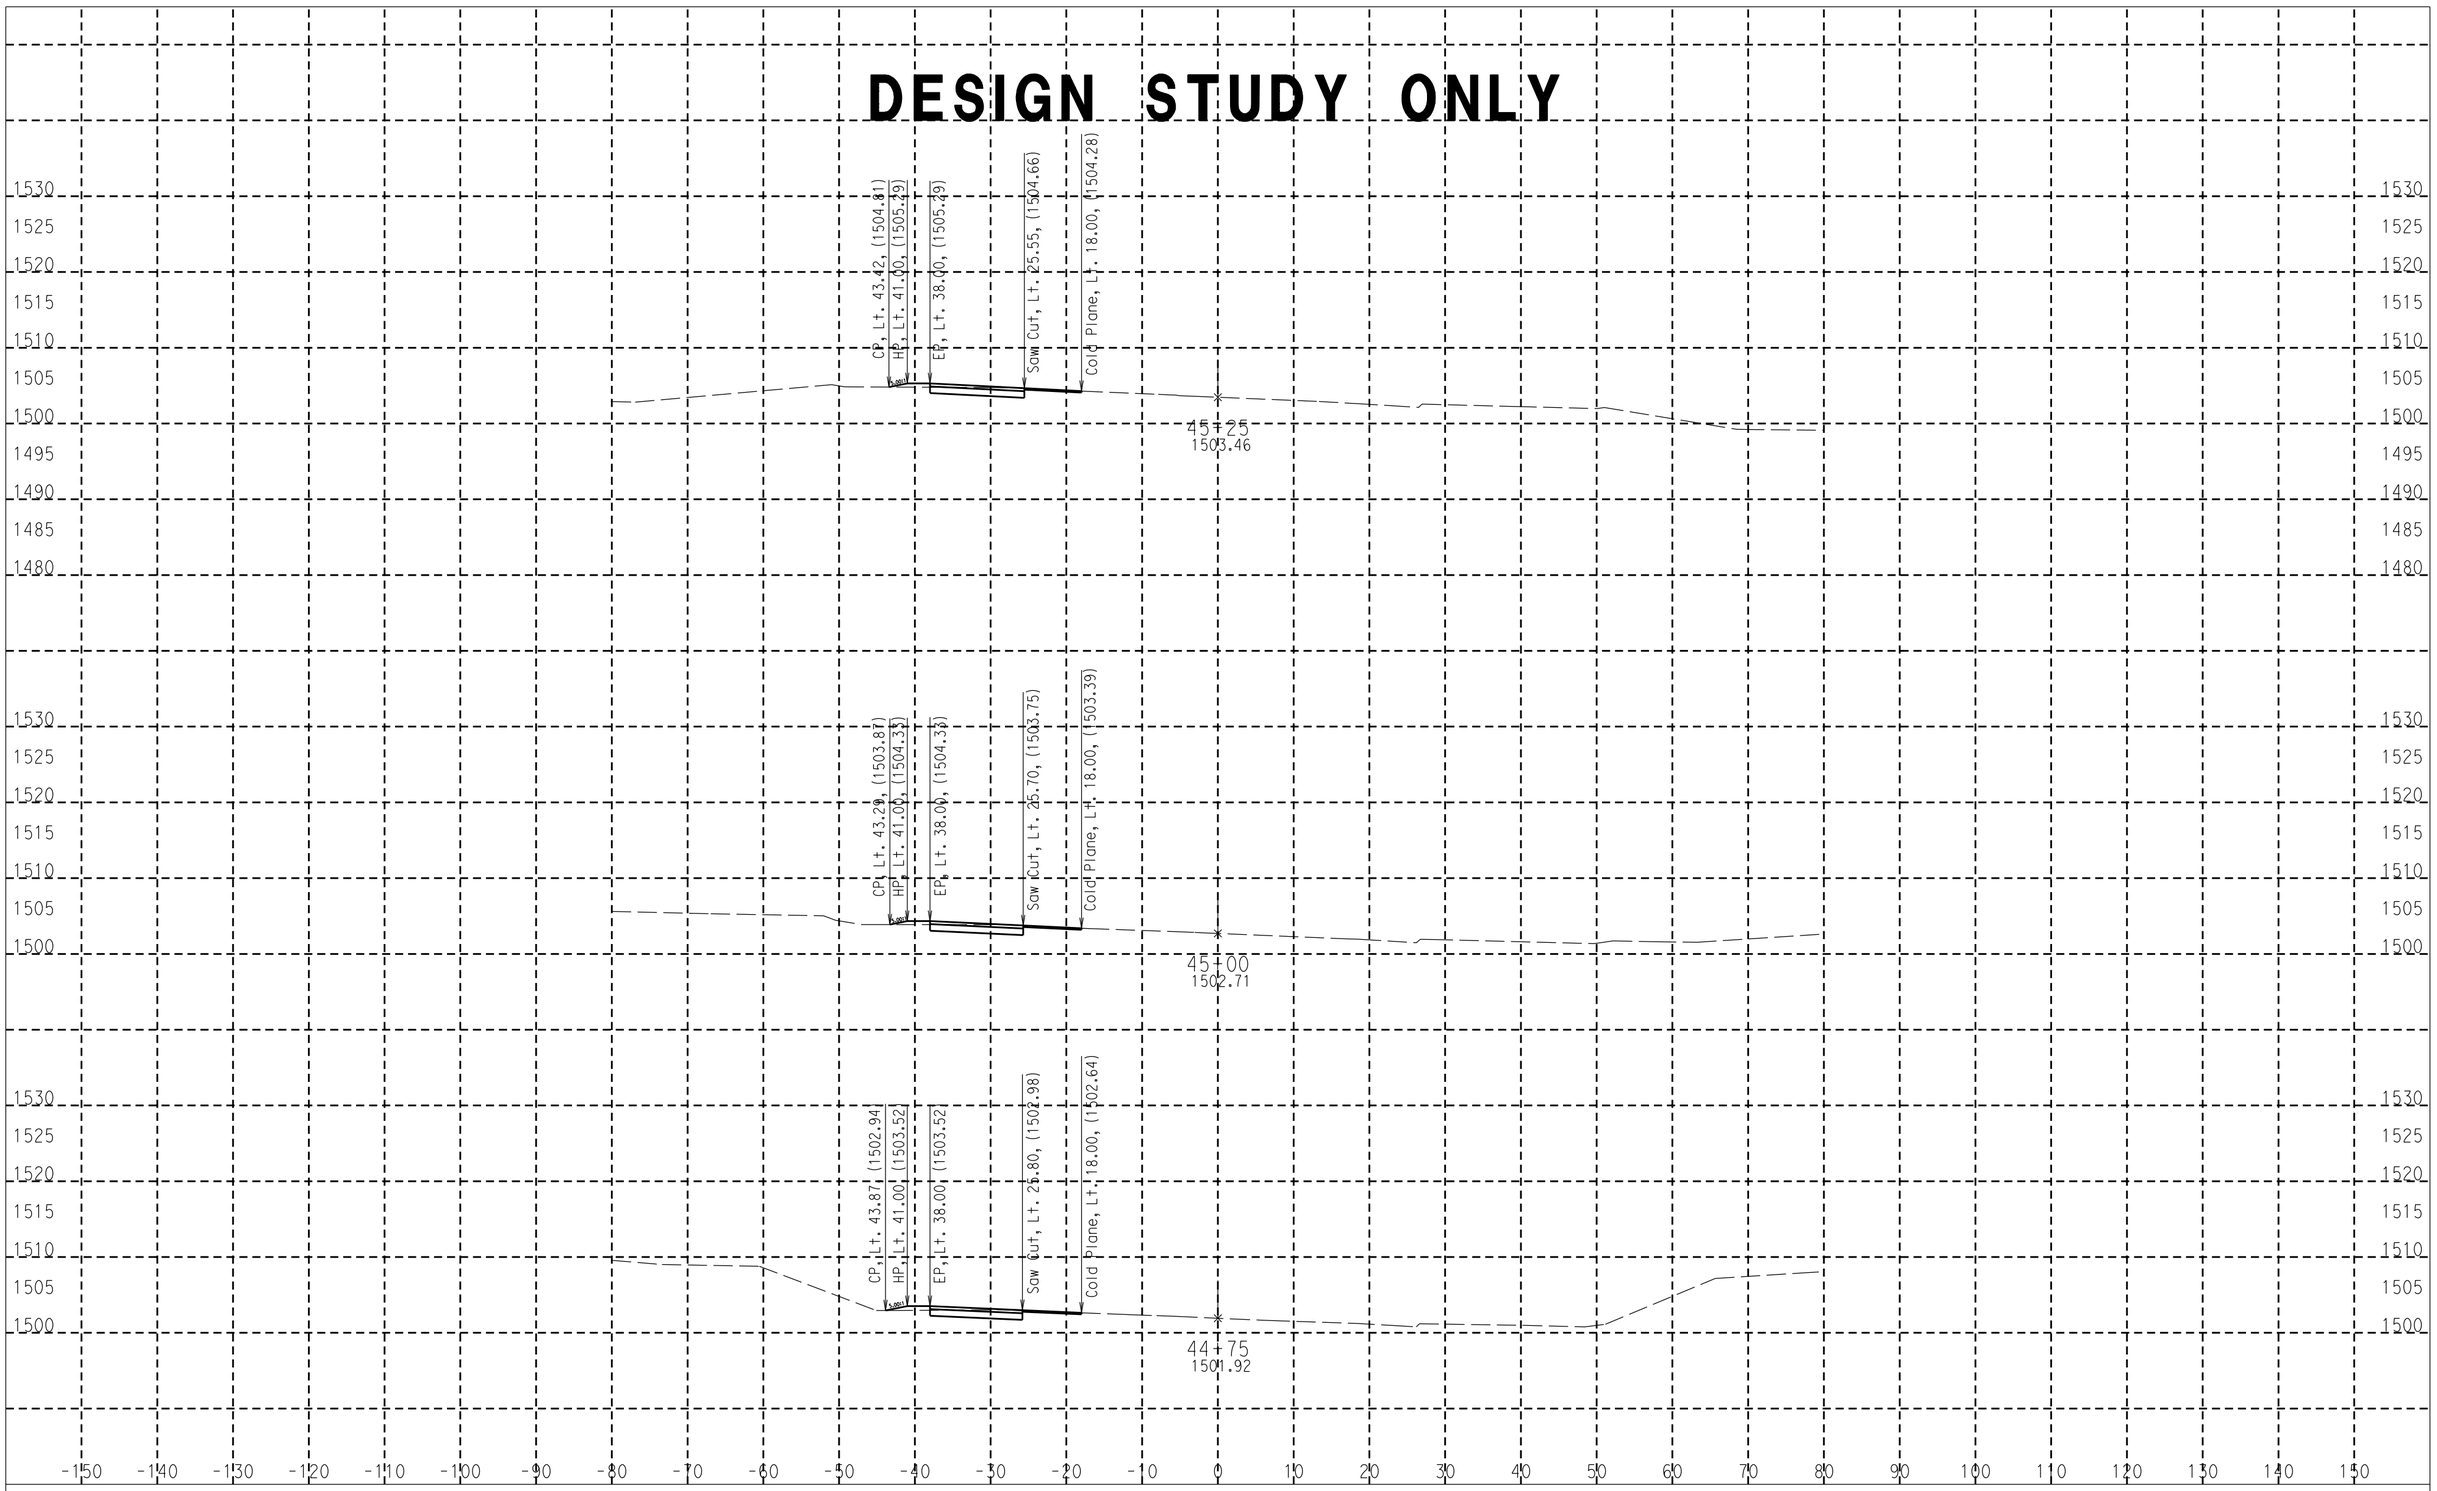

CREATED BY: M. Jacob
DATE: 6/2/2016
KC Project: 5863 File: D:\5863\5863\finalmndes2.ear

CONTRACT: 1E1004
DIST/CO/RTE/PM: 8 Riv 79 33.9
PROJECT ID: 0813000152

Scale: 1" = 10' Horiz.
1" = 10' Vert.

All Dimensions are US Survey Feet

ALN1
CROSS SECTIONS

DESIGN STUDY ONLY

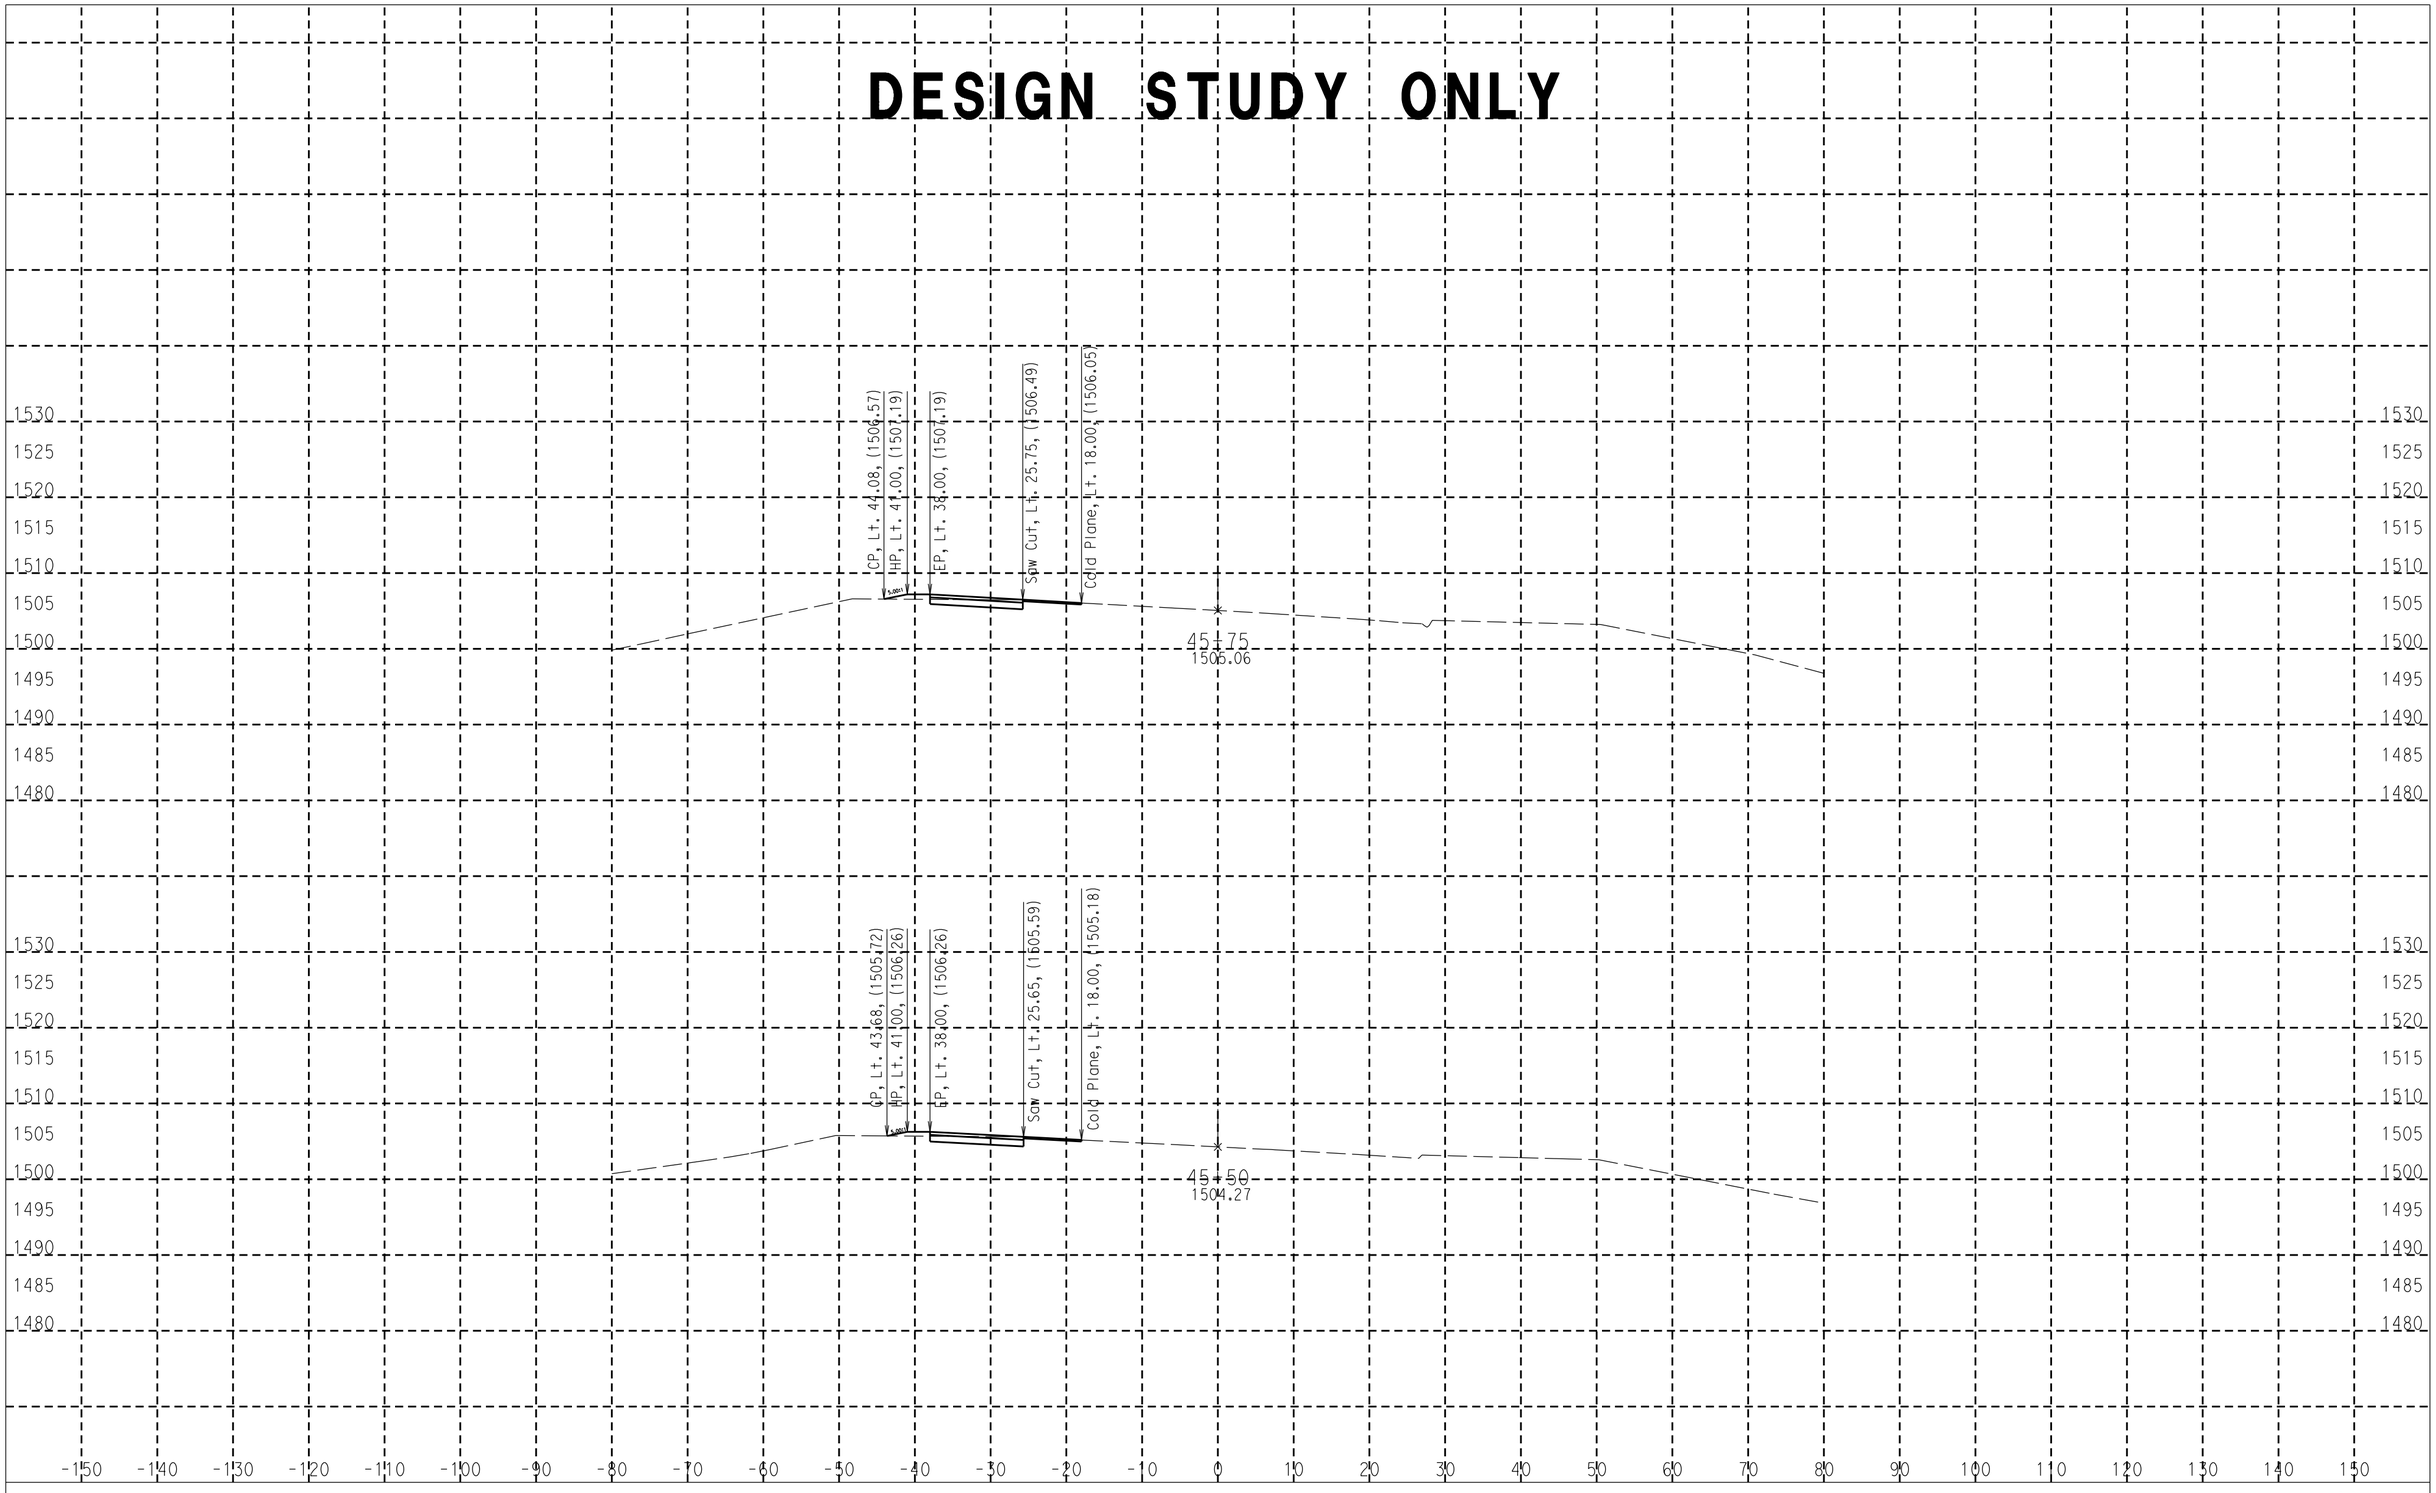

CREATED BY: M. Jacob
DATE: 6/2/2016
KC Project: 5863 File: D:\5863\5863\finalmndes2.ear

CONTRACT: 1E1004
DIST/CO/RTE/PM: 8 Riv 79 33.9
PROJECT ID: 0813000152

Scale: 1" = 10' Horiz.
1" = 10' Vert.

All Dimensions are US Survey Feet

ALN1
CROSS SECTIONS
SHEET 10 OF 15

DESIGN STUDY ONLY

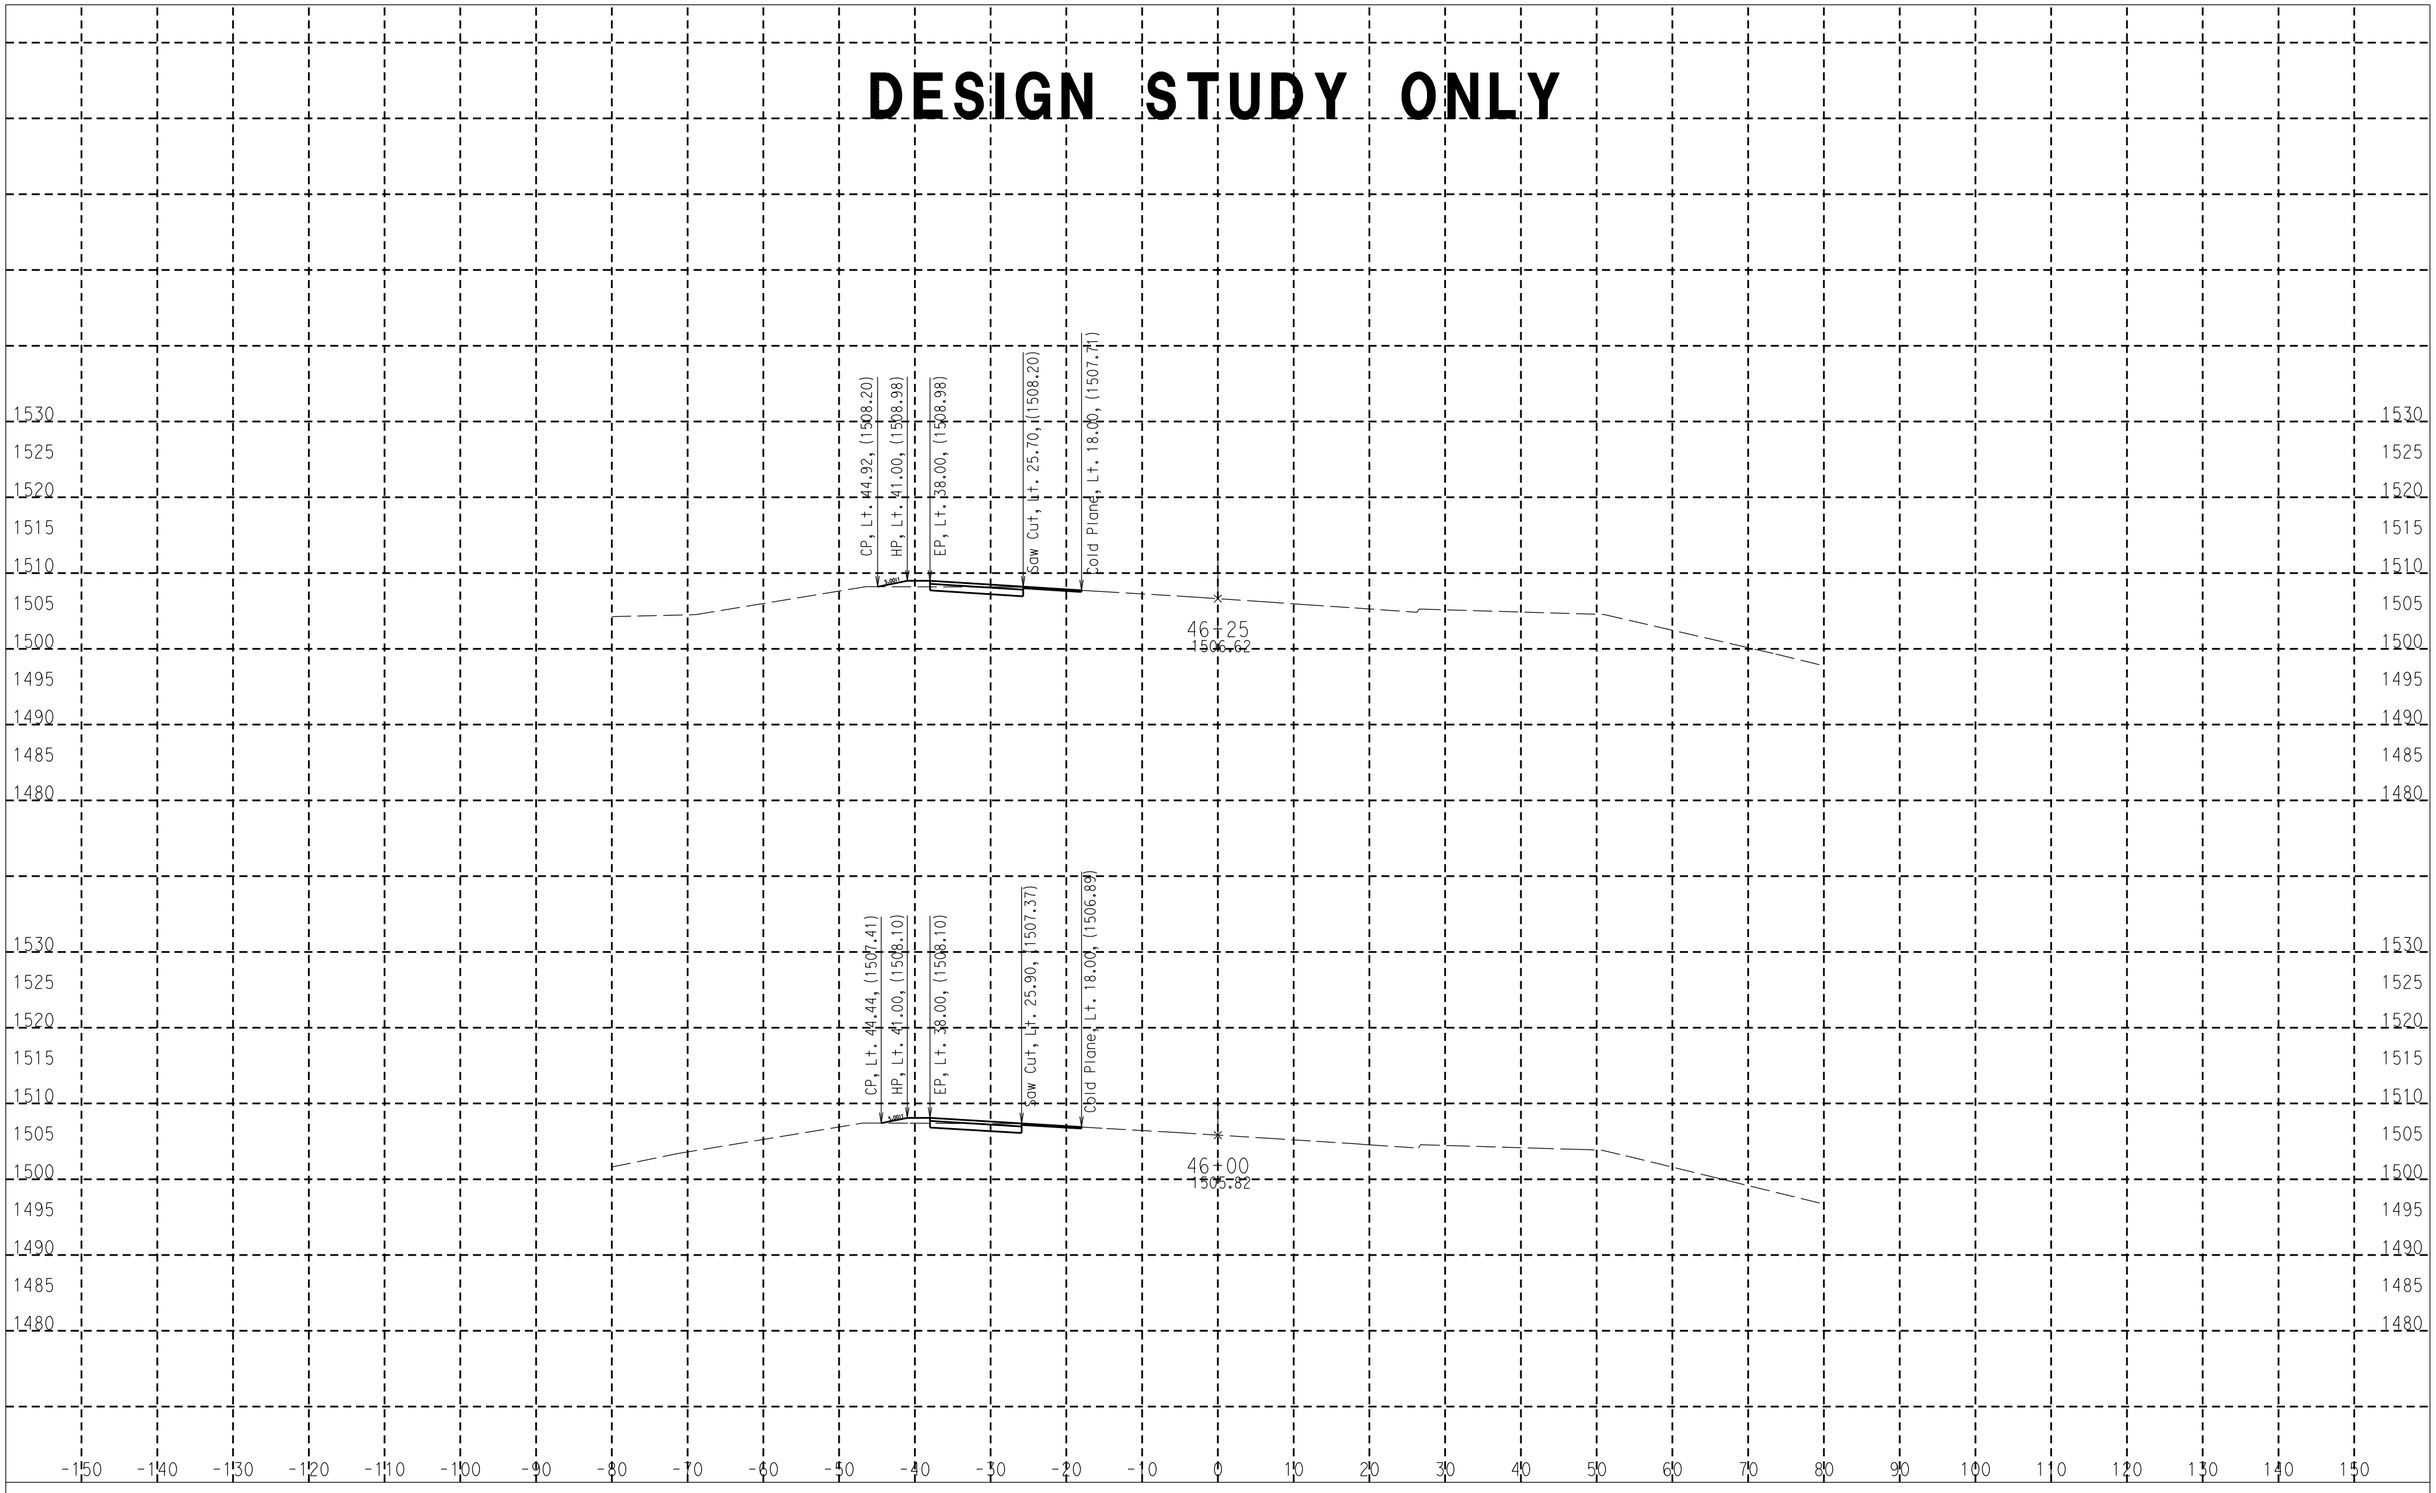

CREATED BY: M. Jacob
DATE: 6/2/2016
KC Project: 5863 File: D:\5863\5863\finalmndes2.ear

CONTRACT: 1E1004
DIST/CO/RTE/PM: 8 Riv 79 33.9
PROJECT ID: 0813000152

Scale: 1" = 10' Horiz.
1" = 10' Vert.

All Dimensions are US Survey Feet

ALN1
CROSS SECTIONS

DESIGN STUDY ONLY

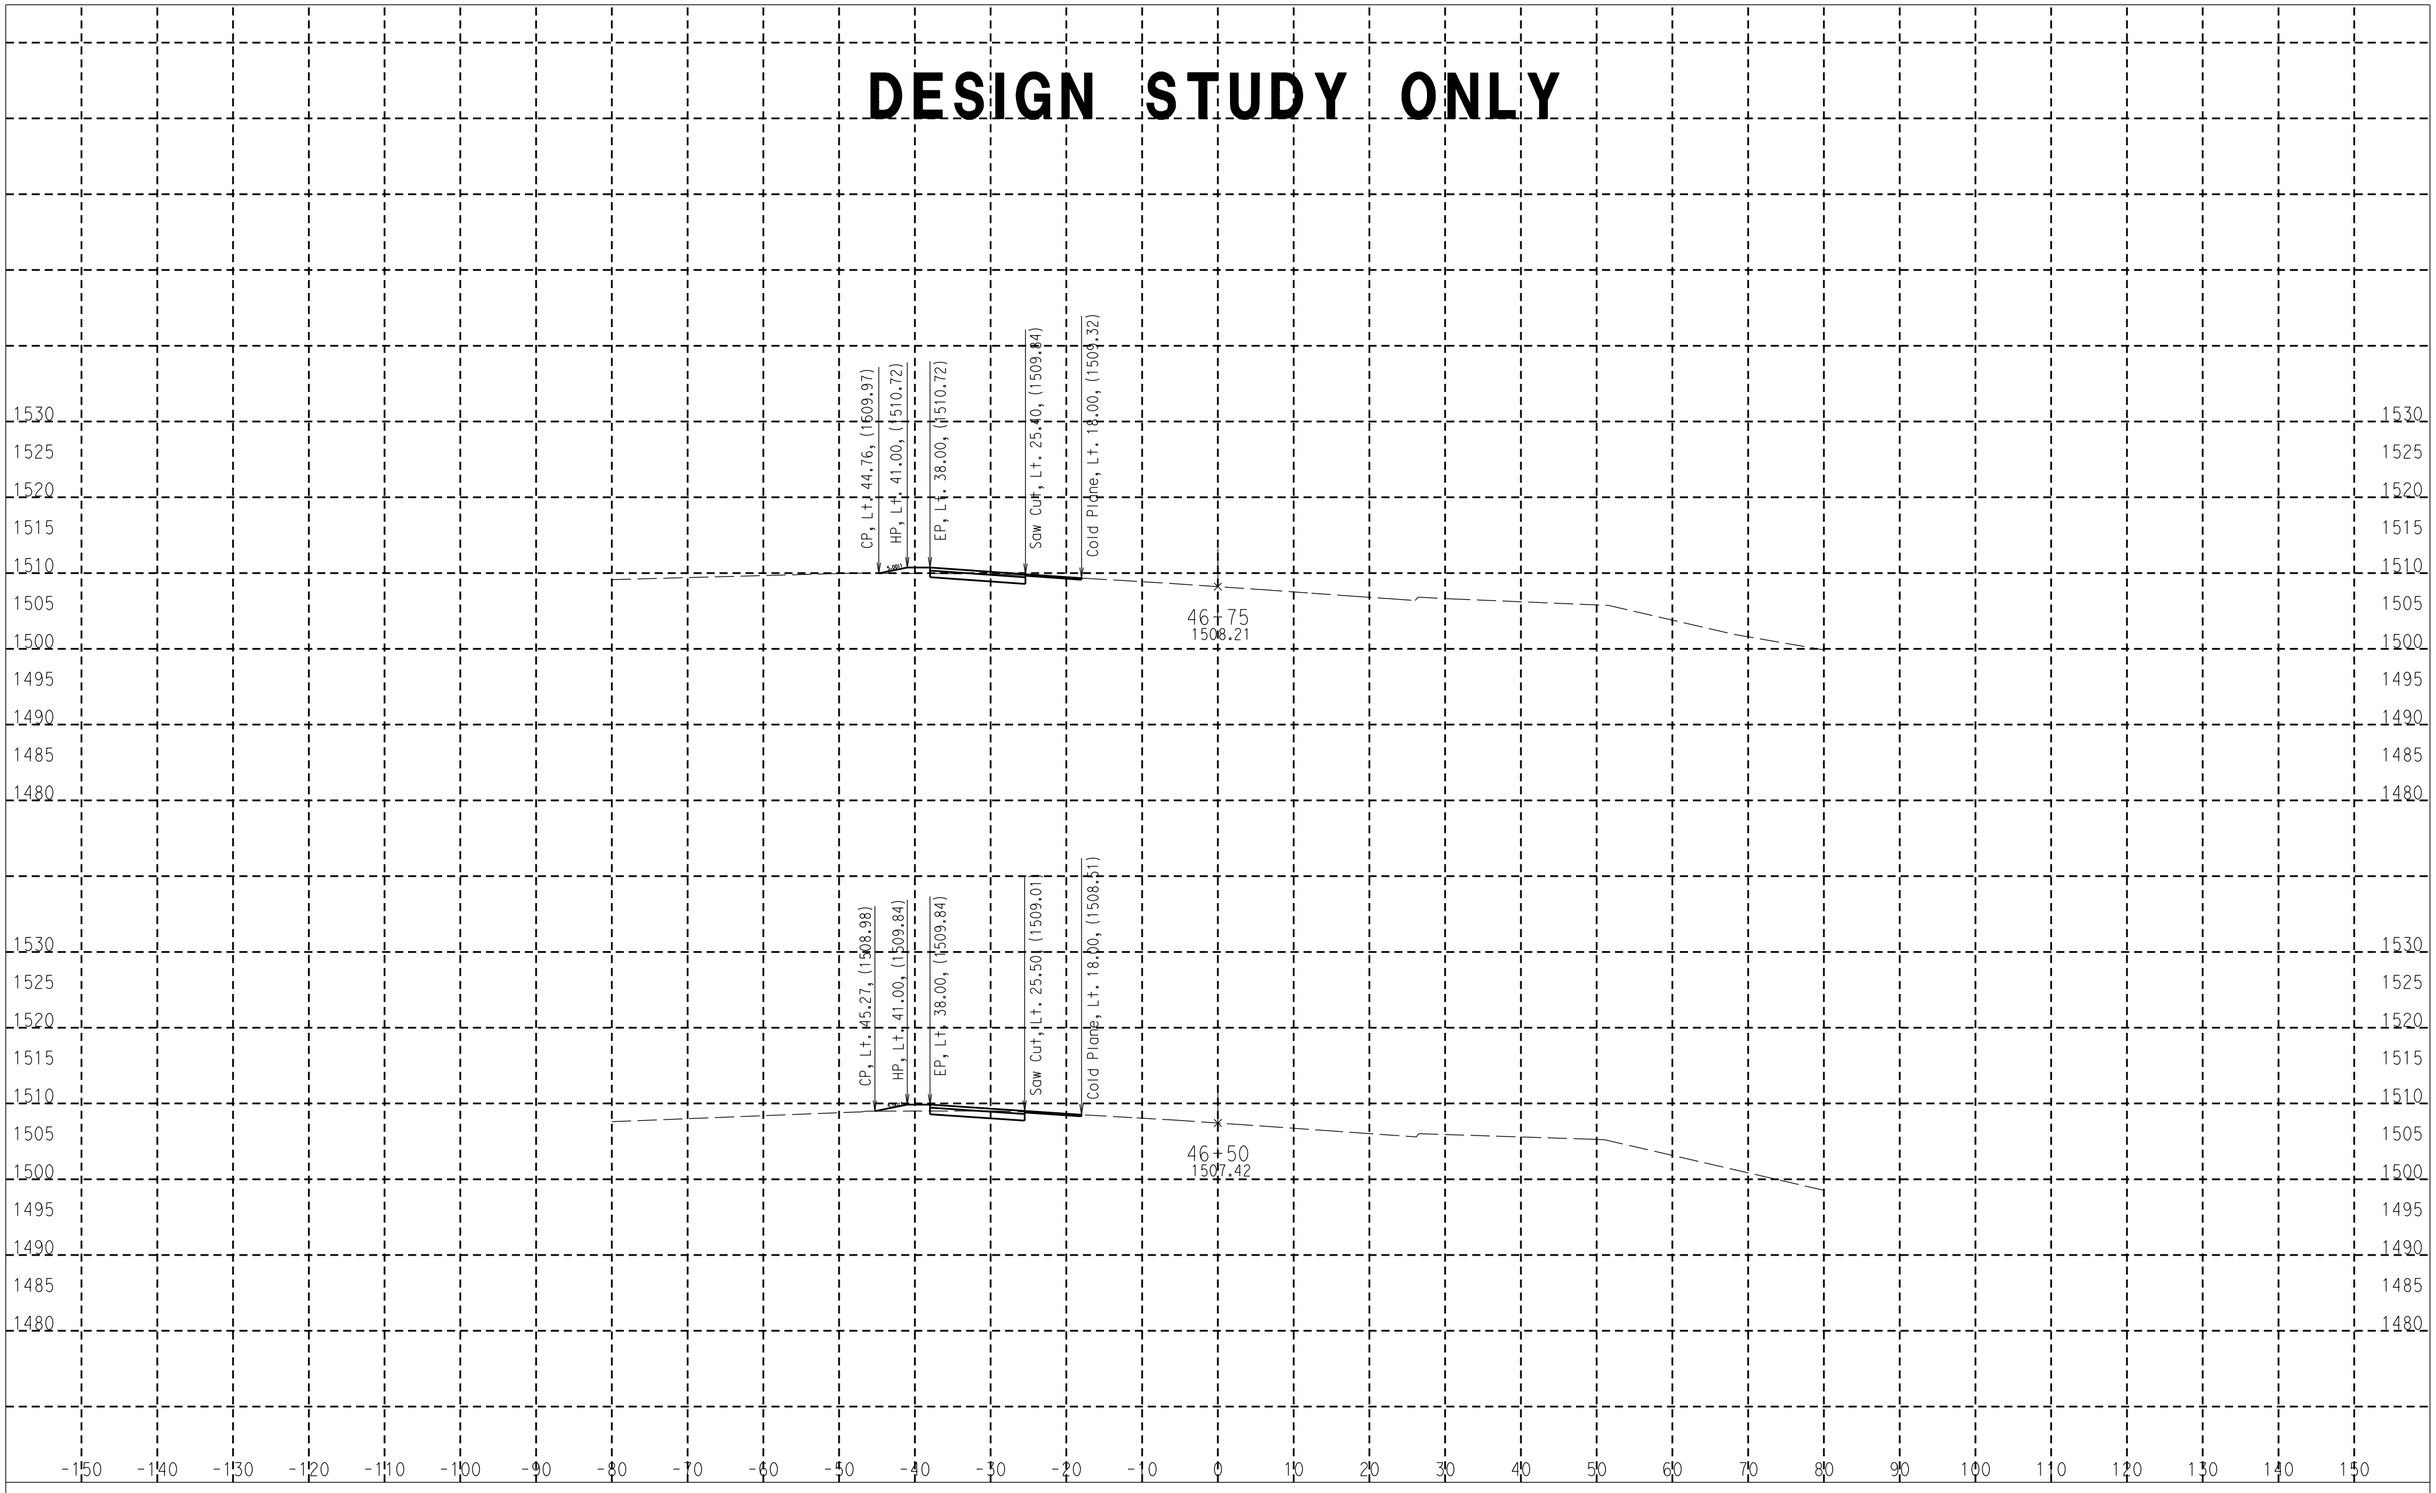

CREATED BY: M. Jacob
DATE: 6/2/2016
KC Project: 5863 File: D:\5863\5863\finalmndes2.ear

CONTRACT: 1E1004
DIST/CO/RTE/PM: 8 Riv 79 33.9
PROJECT ID: 0813000152

Scale: 1" = 10' Horiz.
1" = 10' Vert.

All Dimensions are US Survey Feet

ALN1
CROSS SECTIONS
SHEET 12 OF 15

DESIGN STUDY ONLY

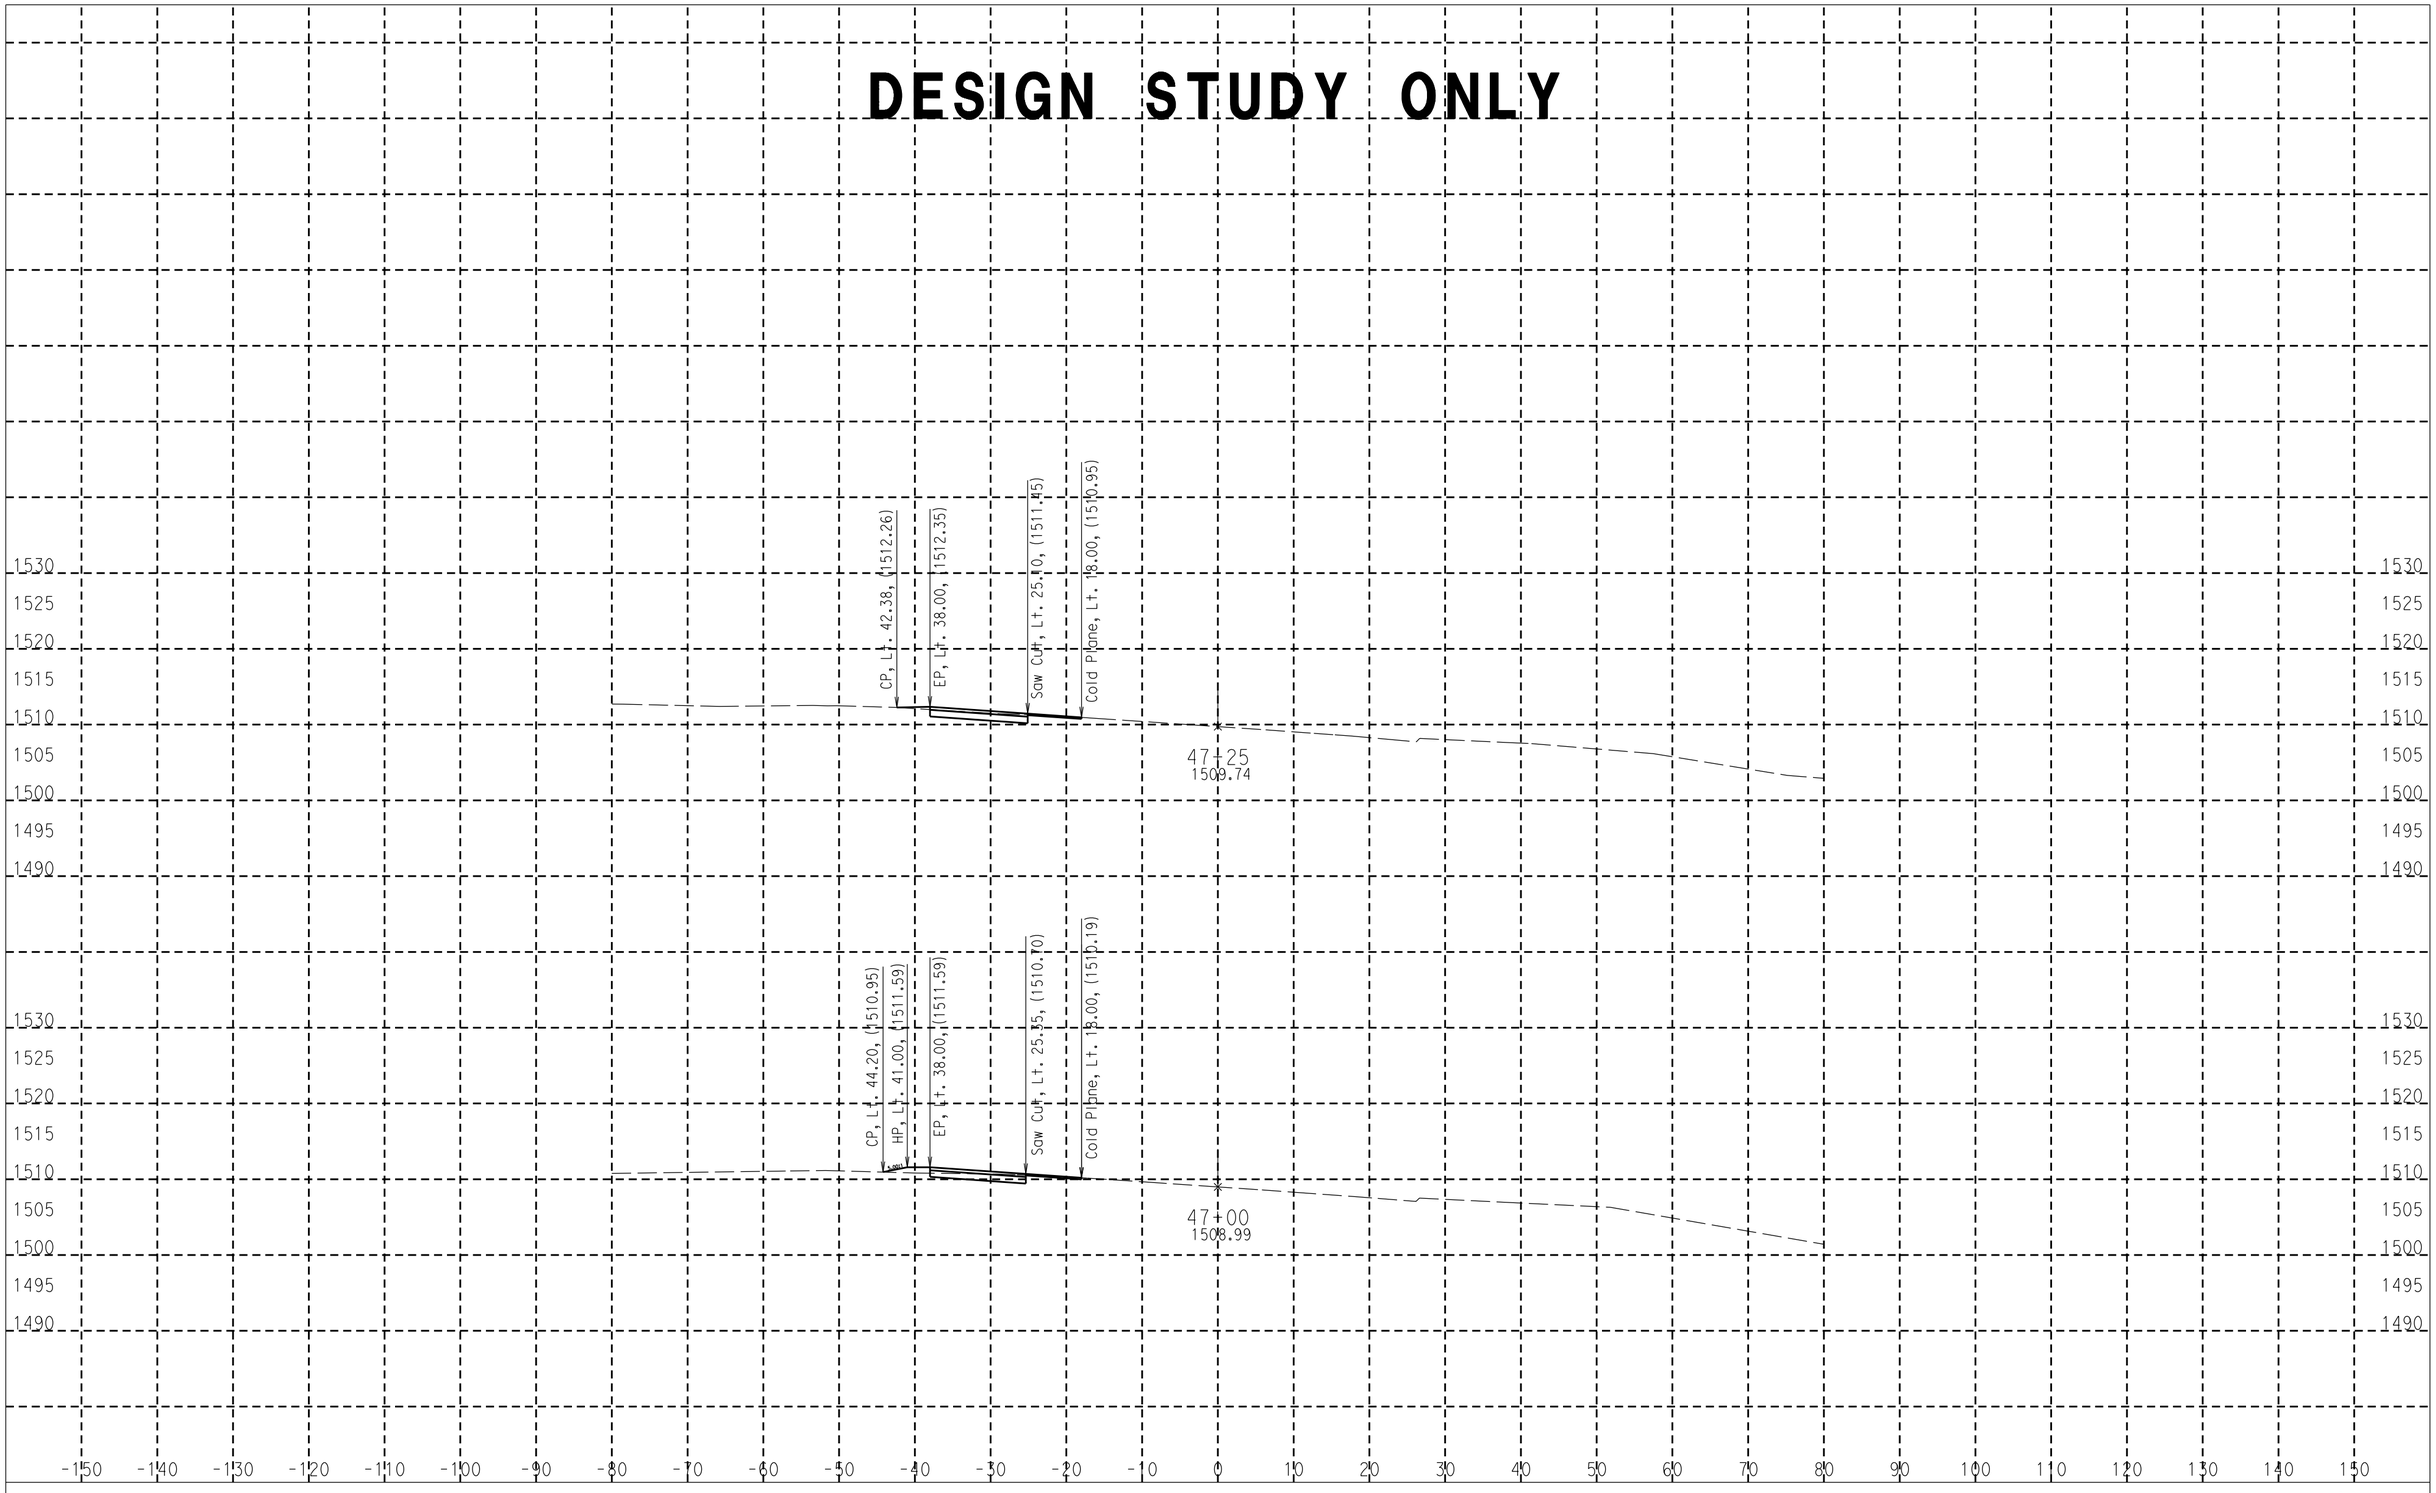

CREATED BY: M. Jacob
DATE: 6/2/2016
KC Project: 5863 File: D:\5863\5863\finalmndes2.ear

CONTRACT: 1E1004
DIST/CO/RTE/PM: 8 Riv 79 33.9
PROJECT ID: 0813000152

Scale: 1" = 10' Horiz.
1" = 10' Vert.

All Dimensions are US Survey Feet

ALN1
CROSS SECTIONS
SHEET 13 OF 15

DESIGN STUDY ONLY

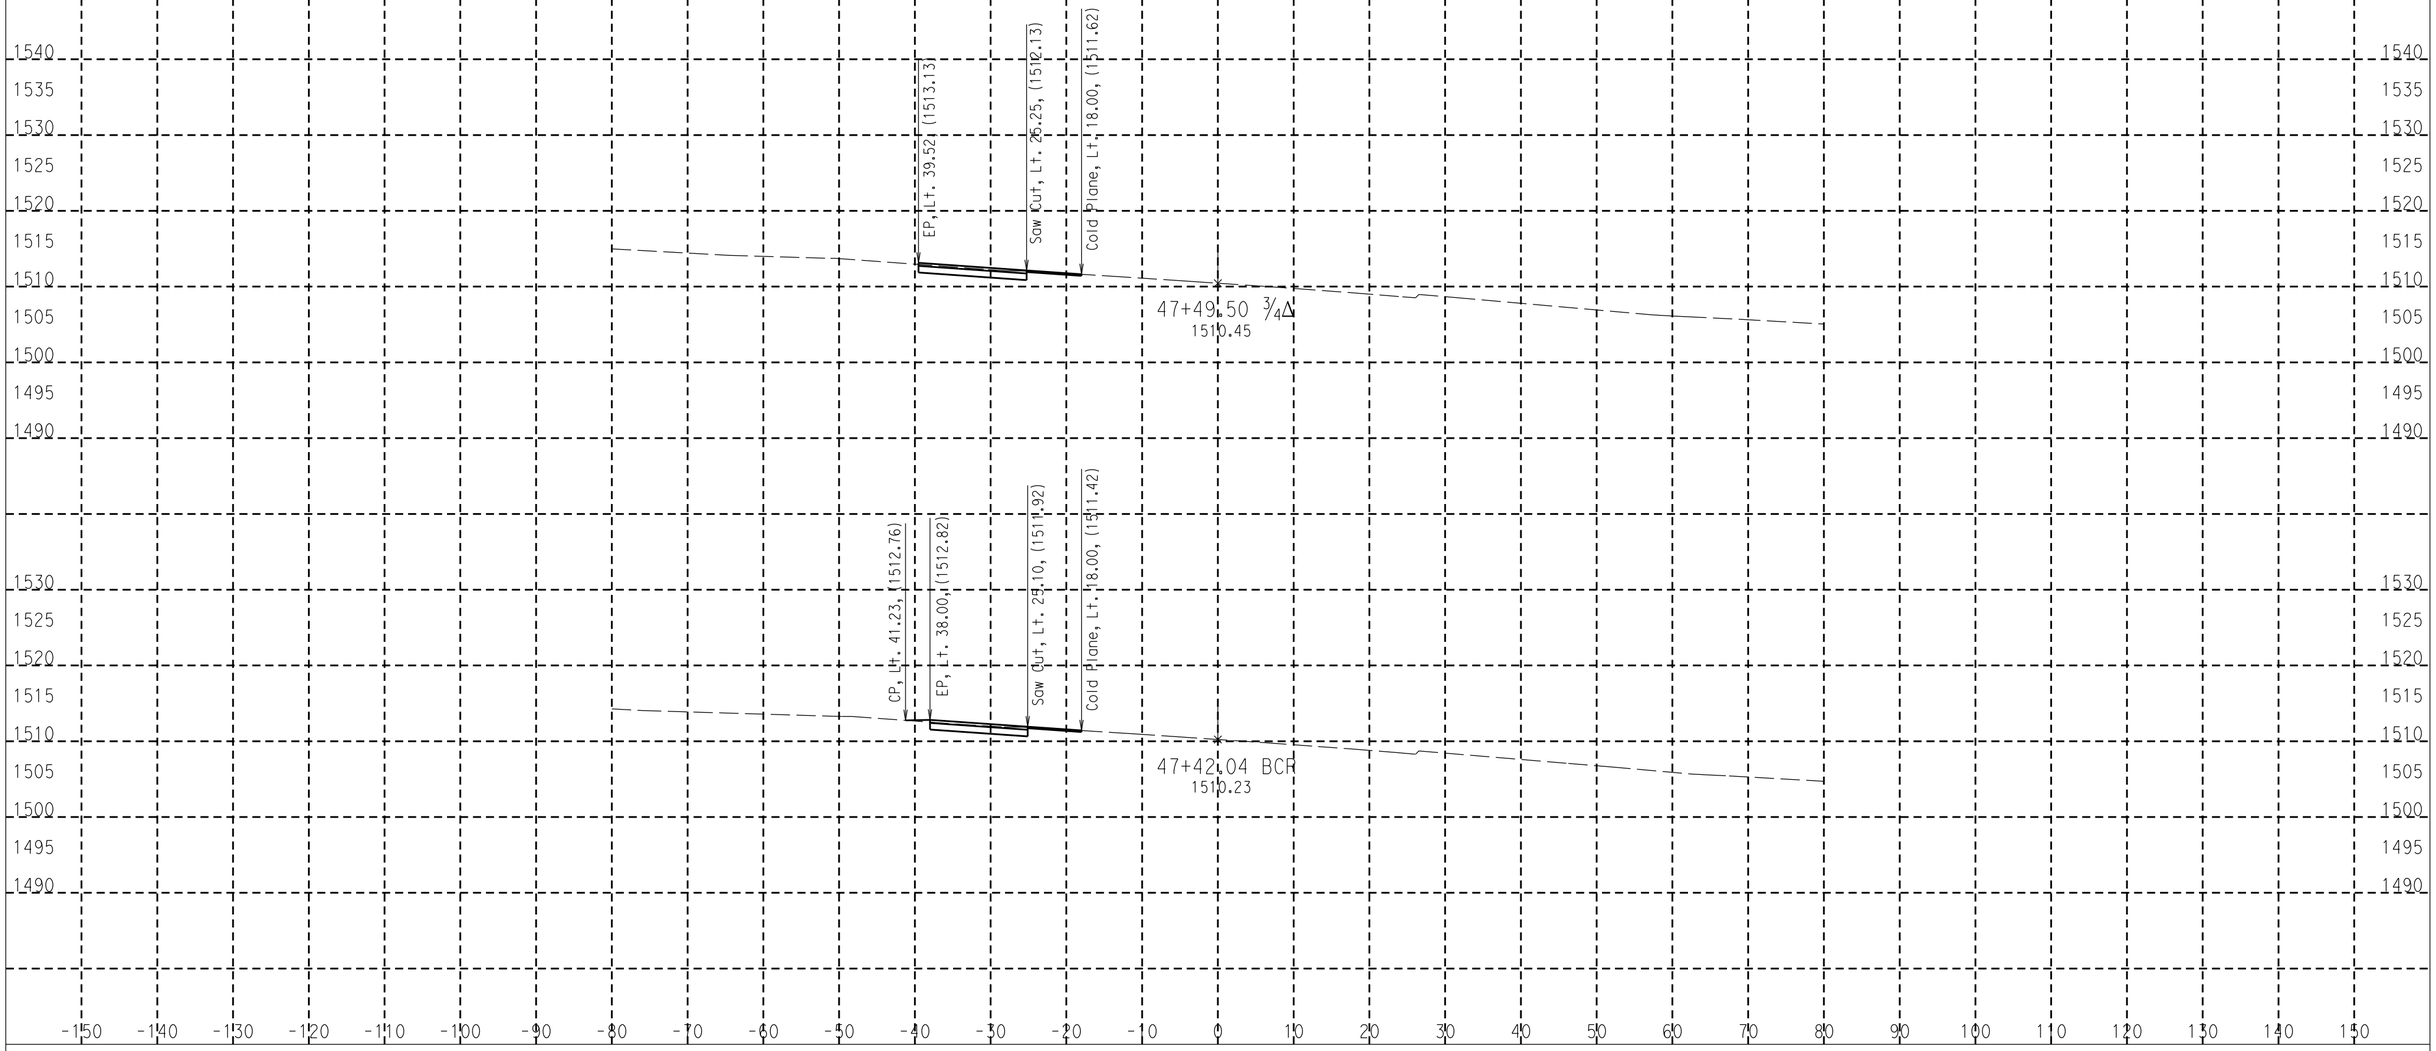

CREATED BY: M. Jacob
DATE: 6/2/2016
KC Project: 5863 File: D:\5863\5863\finalmndes2.ear

CONTRACT: 1E1004
DIST/CO/RTE/PM: 8 Riv 79 33.9
PROJECT ID: 0813000152

Scale: 1" = 10' Horiz.
1" = 10' Vert.

All Dimensions are US Survey Feet

ALN1
CROSS SECTIONS
SHEET 14 OF 15

DESIGN STUDY ONLY

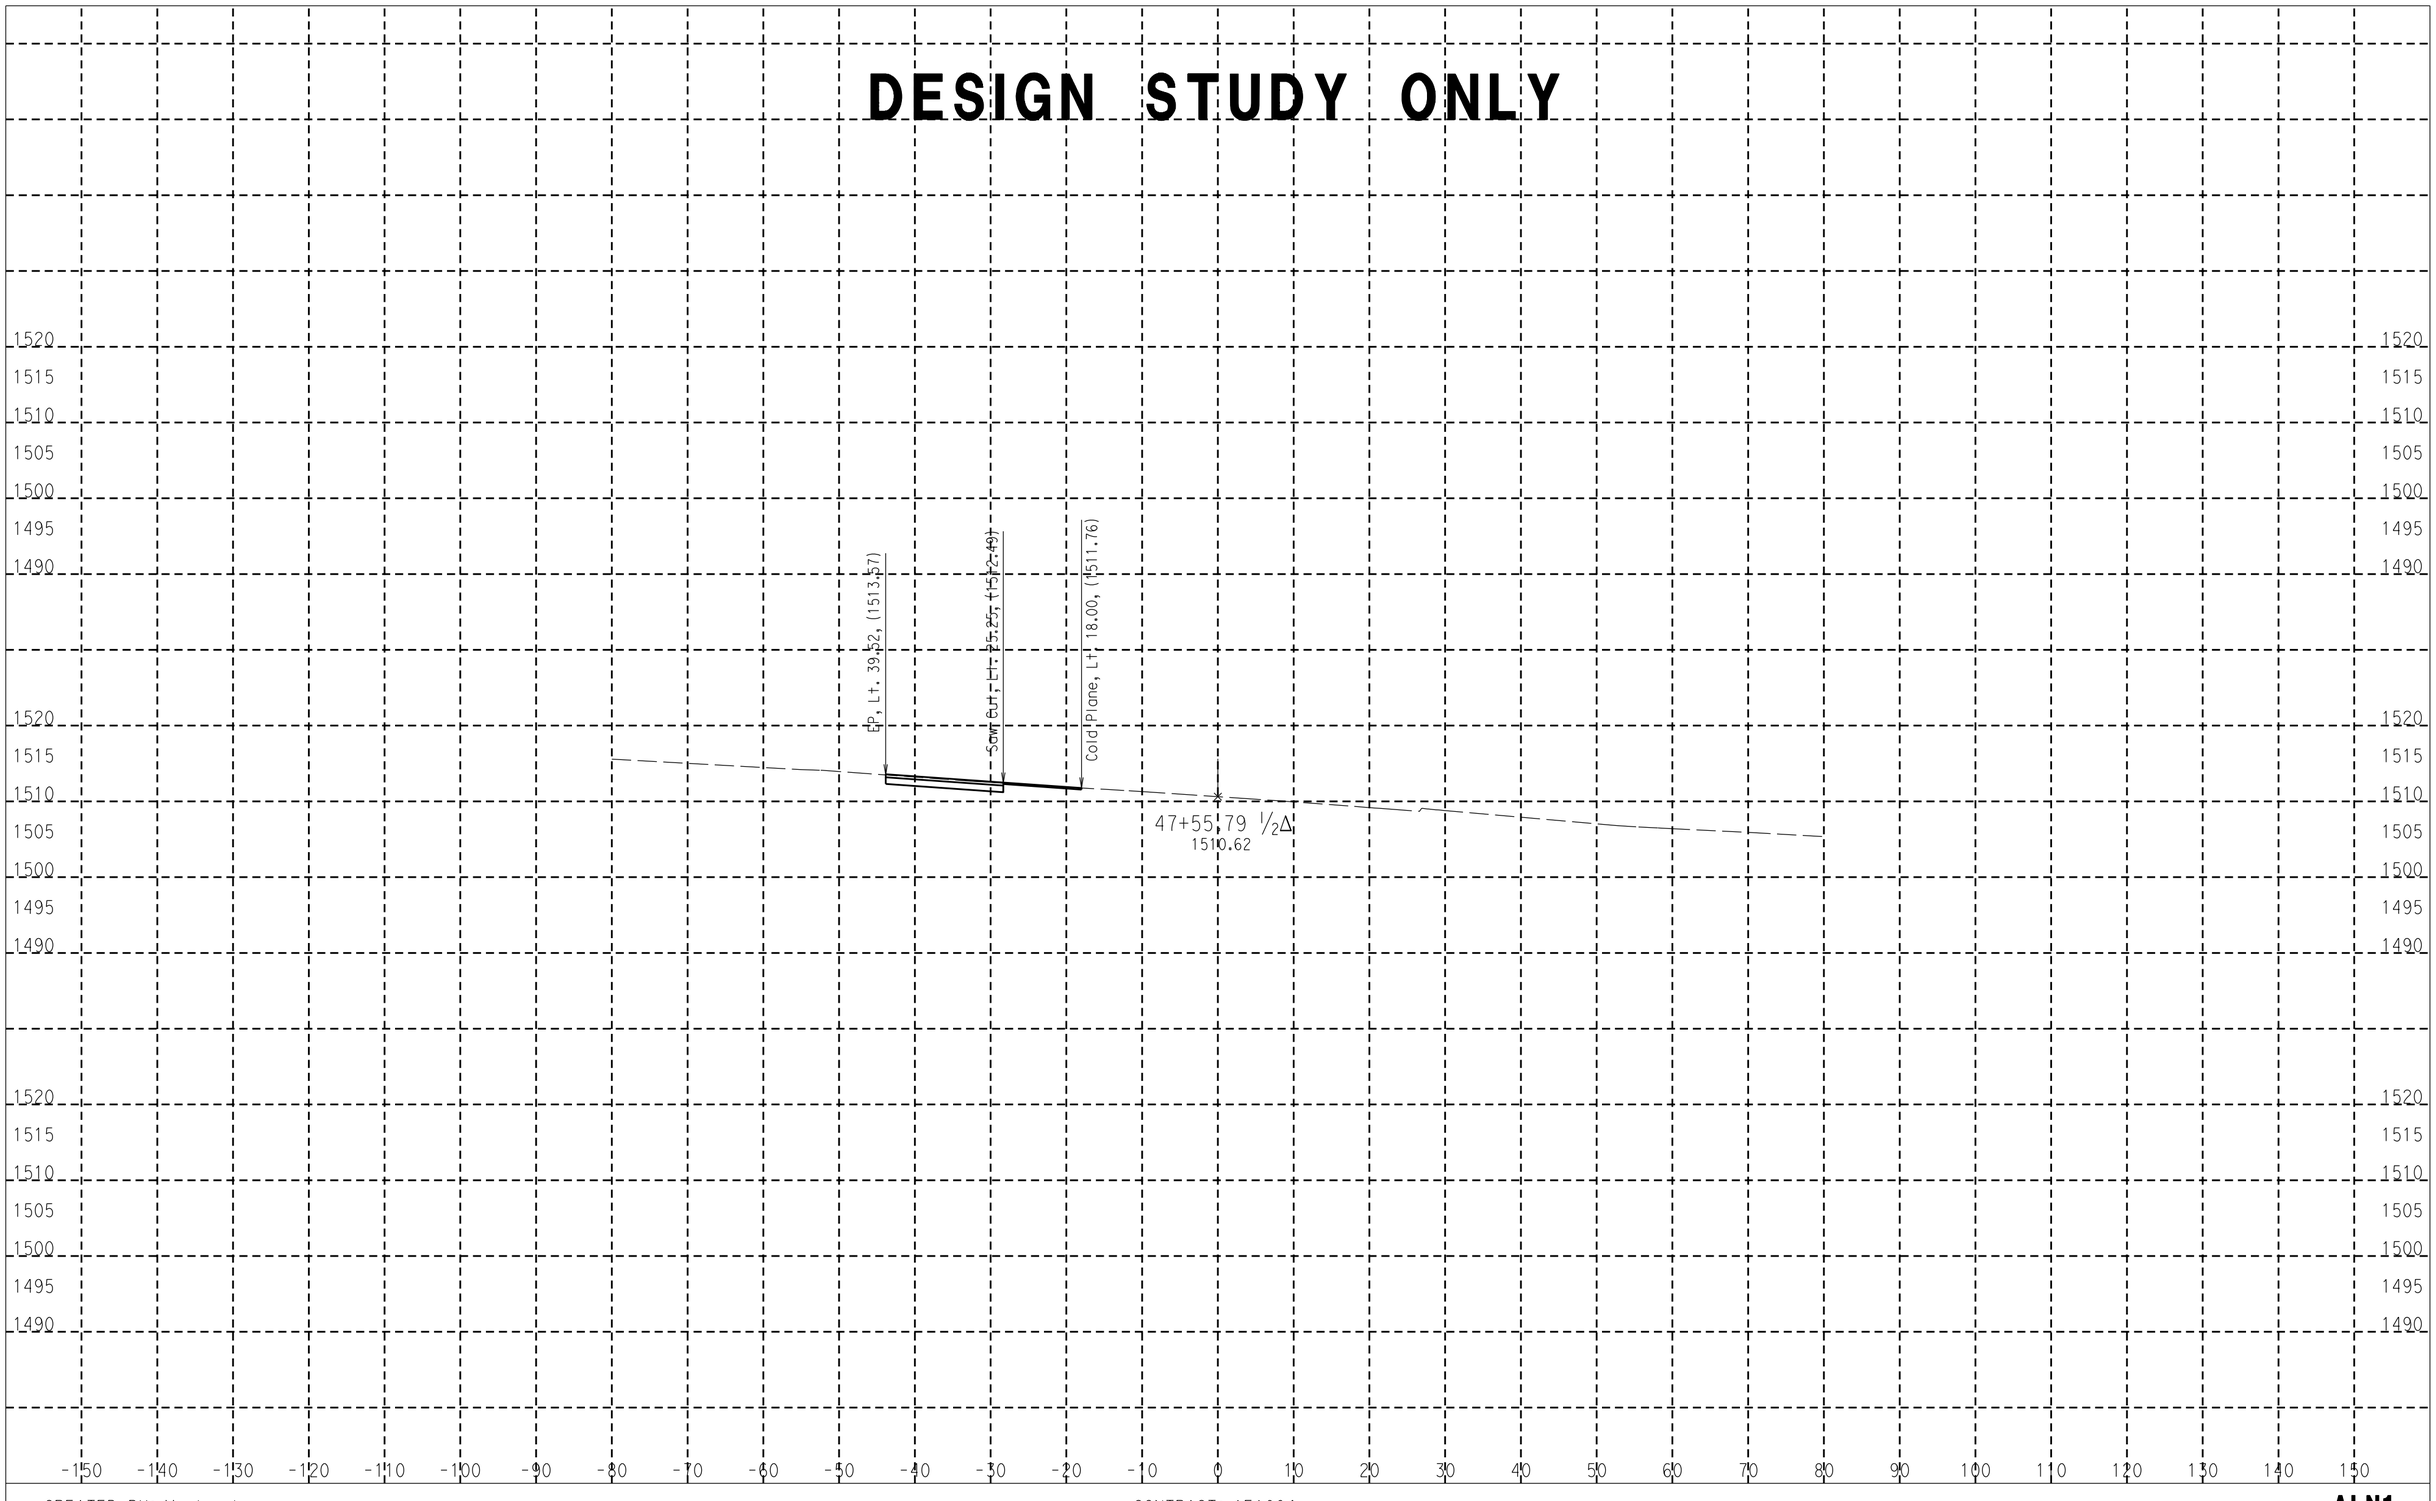

CREATED BY: M. Jacob
DATE: 6/2/2016
KC Project: 5863 File: D:\5863\5863\finalmndes2.ear

CONTRACT: 1E1004
DIST/CO/RTE/PM: 8 Riv 79 33.9
PROJECT ID: 0813000152

Scale: 1" = 10' Horiz.
1" = 10' Vert.

All Dimensions are US Survey Feet

ALN1
CROSS SECTIONS
SHEET 15 OF 15