# FOR EARTHWORK DEVELOPMENT ONLY

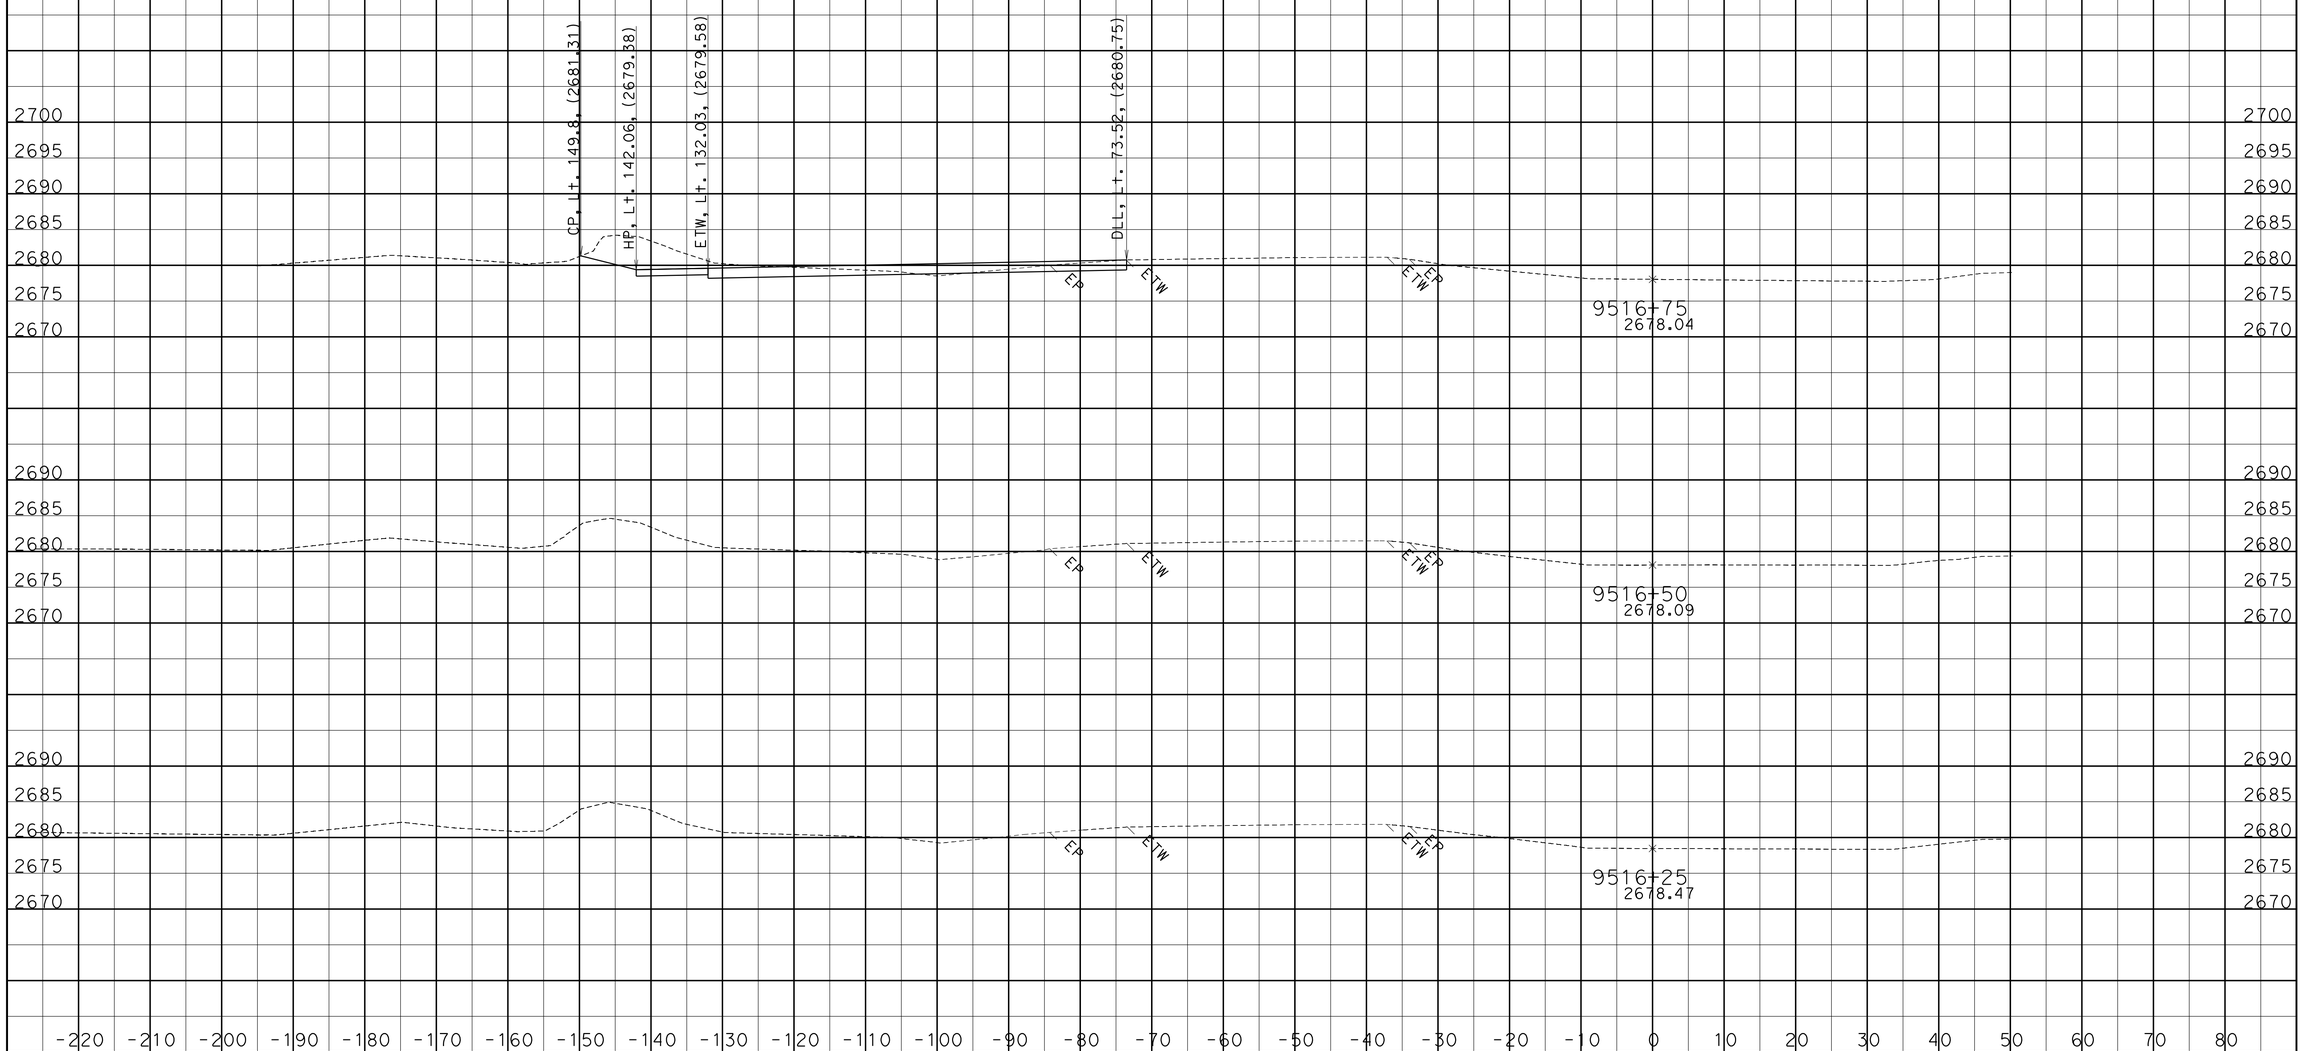


CREATED BY: PPhan
DATE: 5/21/2013
KC Project: 0724 File: D:H4\Line_A\EAR\a2.ear

CONTRACT: 368501
DIST/CO/RTE/PM: 08/SBd/15/177.3/181.1
PROJECT ID: 0800000628

SCALE: 1" = 10' Horiz.
1" = 10' Vert.

**All Dimensions are US Survey Feet**

**ALINE1**
**CROSS SECTIONS**
SHEET 38 OF 67