Dist	COUNTY	ROUTE	POST MILES TOTAL PROJECT	SHEET No.	TOTAL SHEETS
08	SBd	40	R151.7/R153.3	19	51

REGISTERED CIVIL ENGINEER 3-11-11 DATE

8-23-10
PLANS APPROVAL DATE

REGISTERED PROFESSIONAL ENGINEER DUNG HUY PHAN No. C 73061 Exp. 12/30/12 CIVIL STATE OF CALIFORNIA

THE STATE OF CALIFORNIA OR ITS OFFICERS OR AGENTS SHALL NOT BE RESPONSIBLE FOR THE ACCURACY OR COMPLETENESS OF SCANNED COPIES OF THIS PLAN SHEET.

2

NOTES:

1. FOR COMPLETE RIGHT OF WAY AND ACCURATE ACCESS DATA, SEE RIGHT OF WAY RECORD MAPS AT DISTRICT OFFICE.
2. THIS PLAN ACCURATE FOR CONTOUR GRADING WORK ONLY

LEGEND:

- SHOULDER WIDENING
- FILL
- CUT

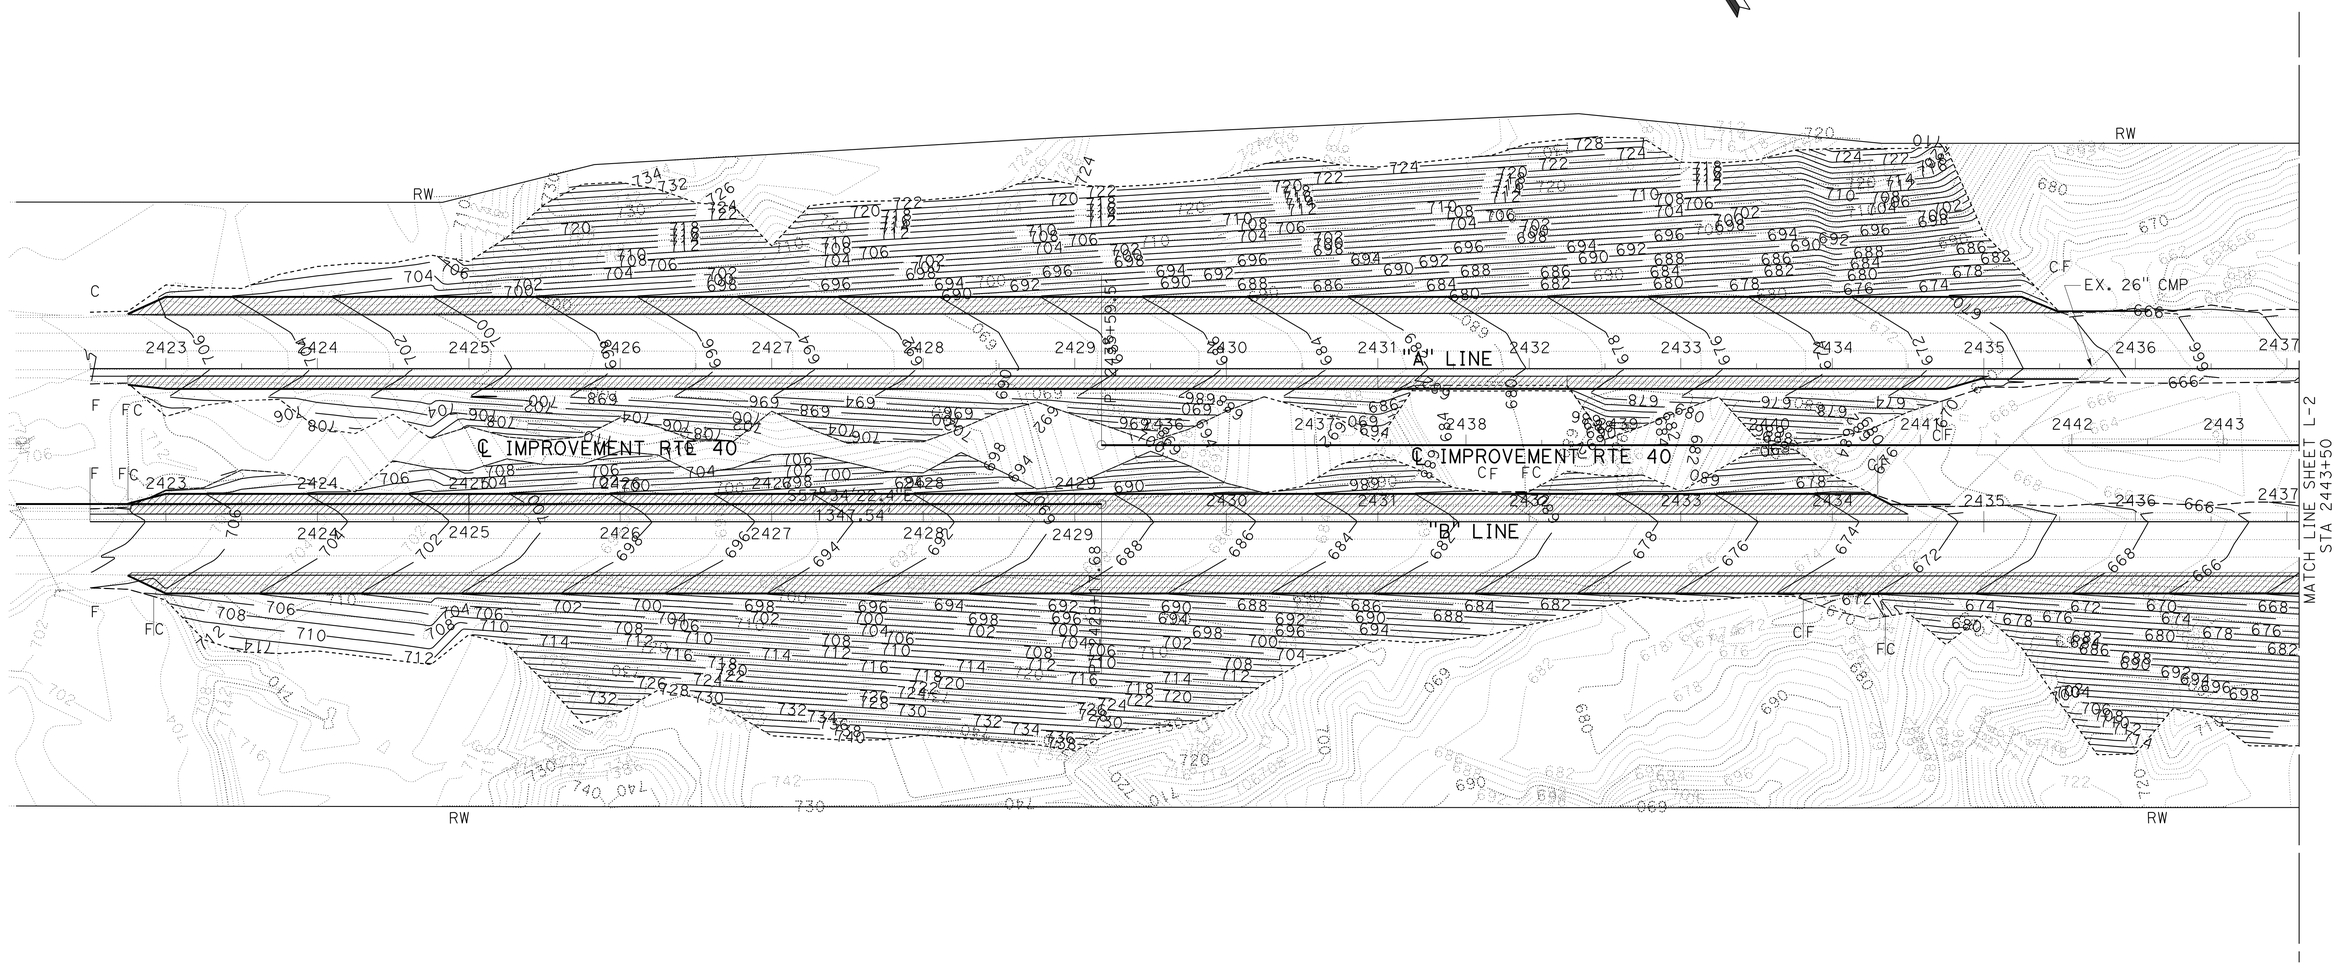

2 REVISED PER ADDENDUM NO. 2 DATED MARCH 14, 2011

CONTOUR GRADING

SCALE: 1" = 50'

G-1

STATE OF CALIFORNIA - DEPARTMENT OF TRANSPORTATION
Caltrans DESIGN DIVISION

FUNCTIONAL SUPERVISOR: RENEE SASSE

CALCULATED-DESIGNED BY: DUNG HUY PHAN
CHECKED BY: ANH PHAN

REVISED BY
DATE REVISED

LAST REVISION 03-11-11
DATE PLOTTED => 14-MAR-2011
TIME PLOTTED => 10:05