DESIGN STUDY ONLY

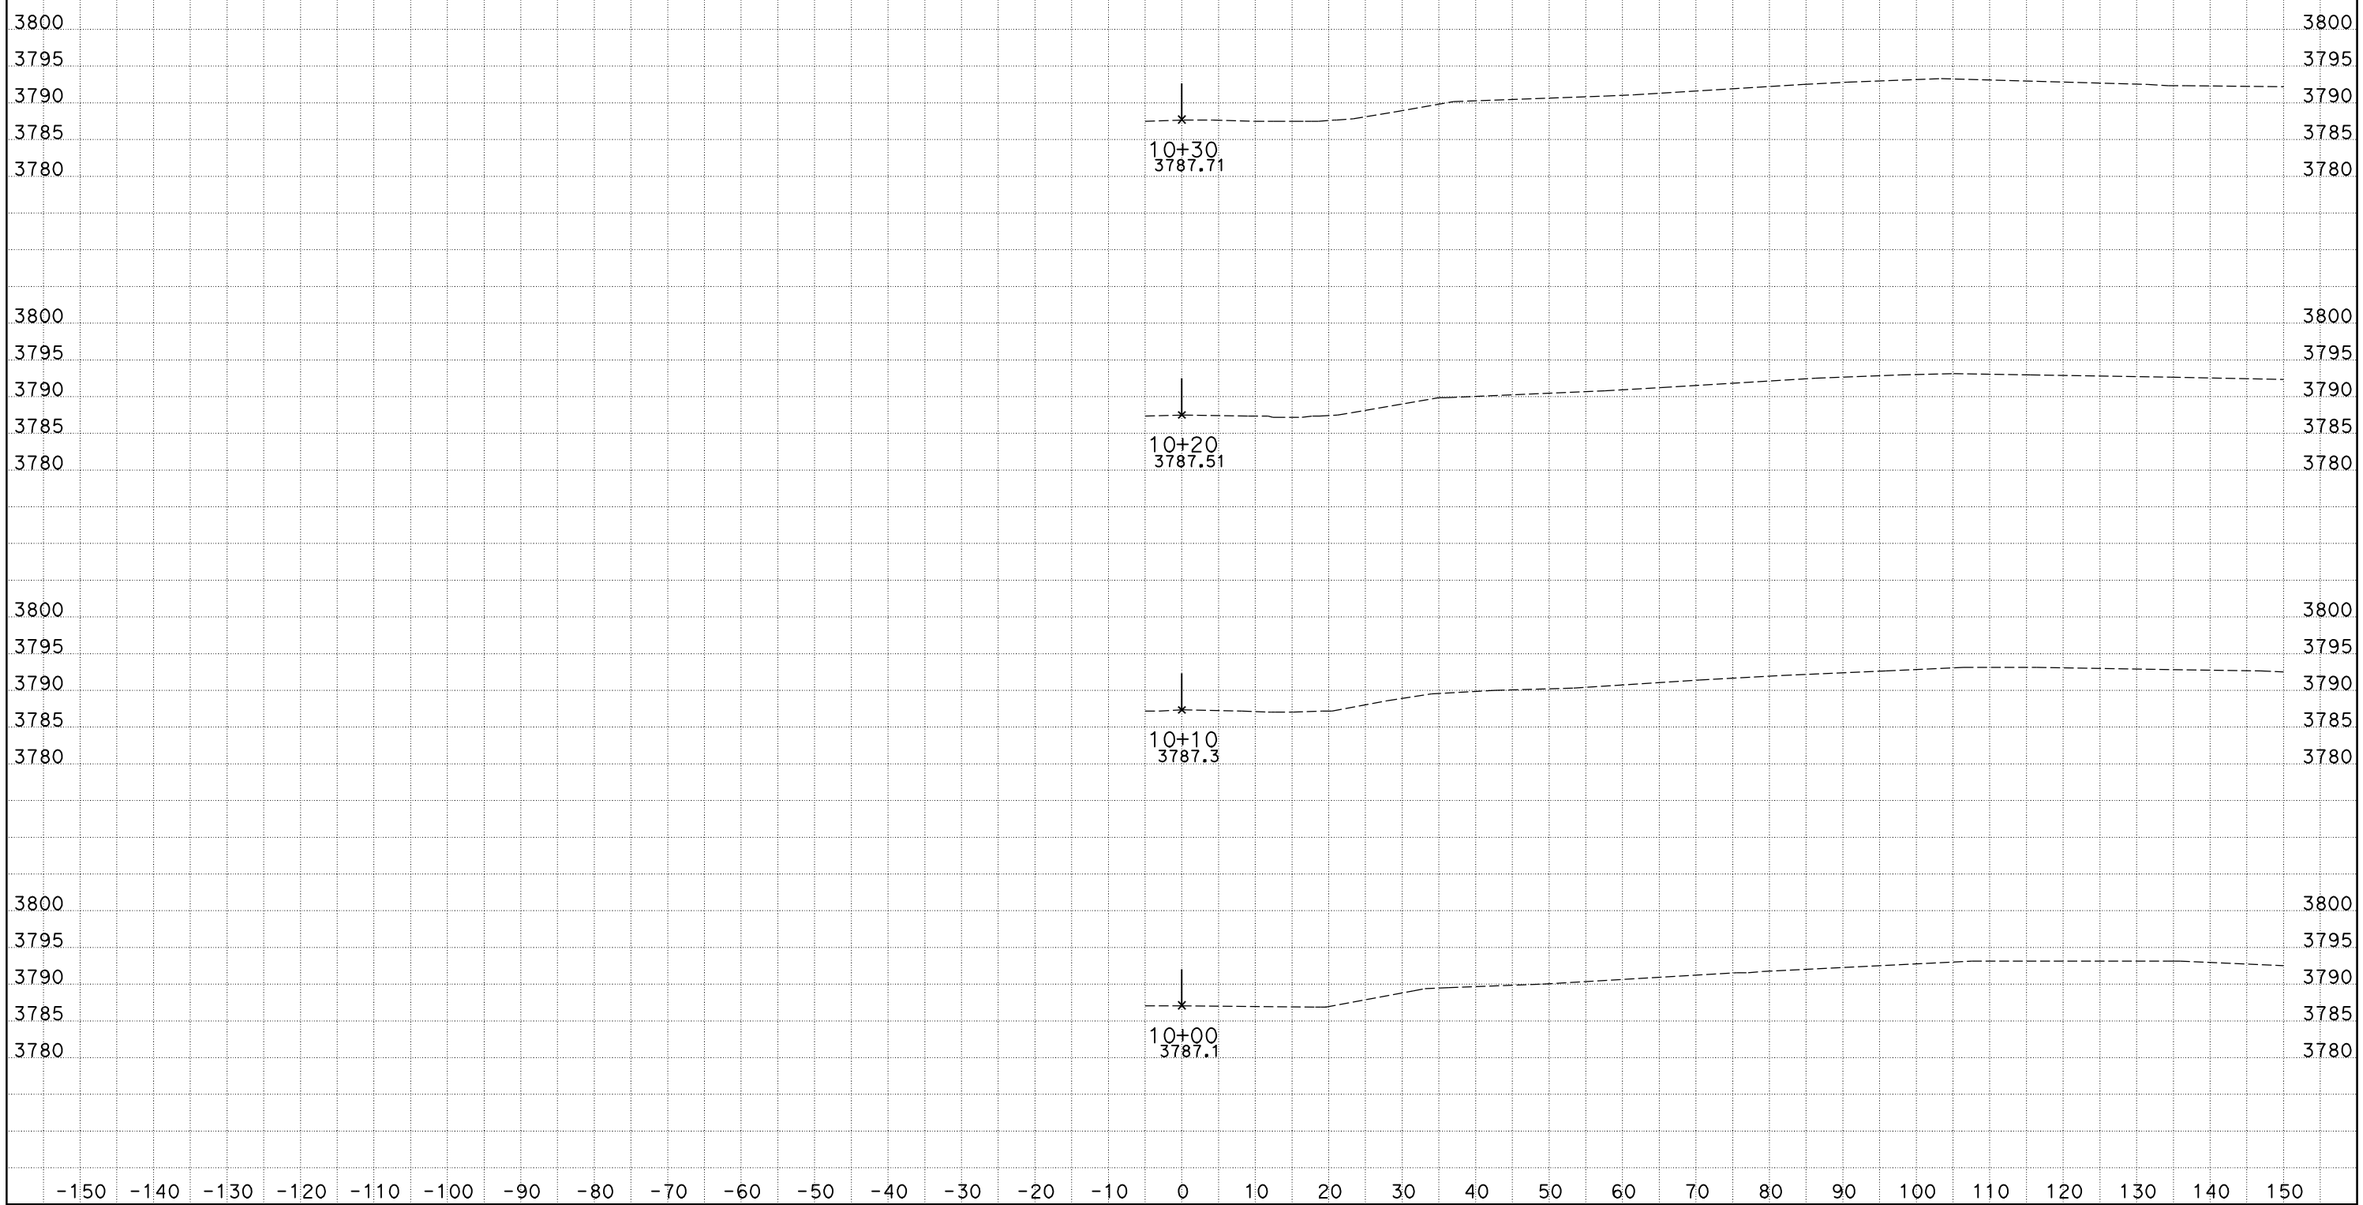

DATE: 3/28/2011

KC Project: 1009018 File: P:\33400\Design\KCd9018\site1_12.ear

CONTRACT: 09-33400

DIST/CO/RTE/PM: 09/INY/190

SCALE: 1" = 10' Horiz.
1" = 10' Vert.

All Dimensions are US Survey Feet

ALN1
CROSS SECTIONS

SHEET 1 OF XXX

DESIGN STUDY ONLY

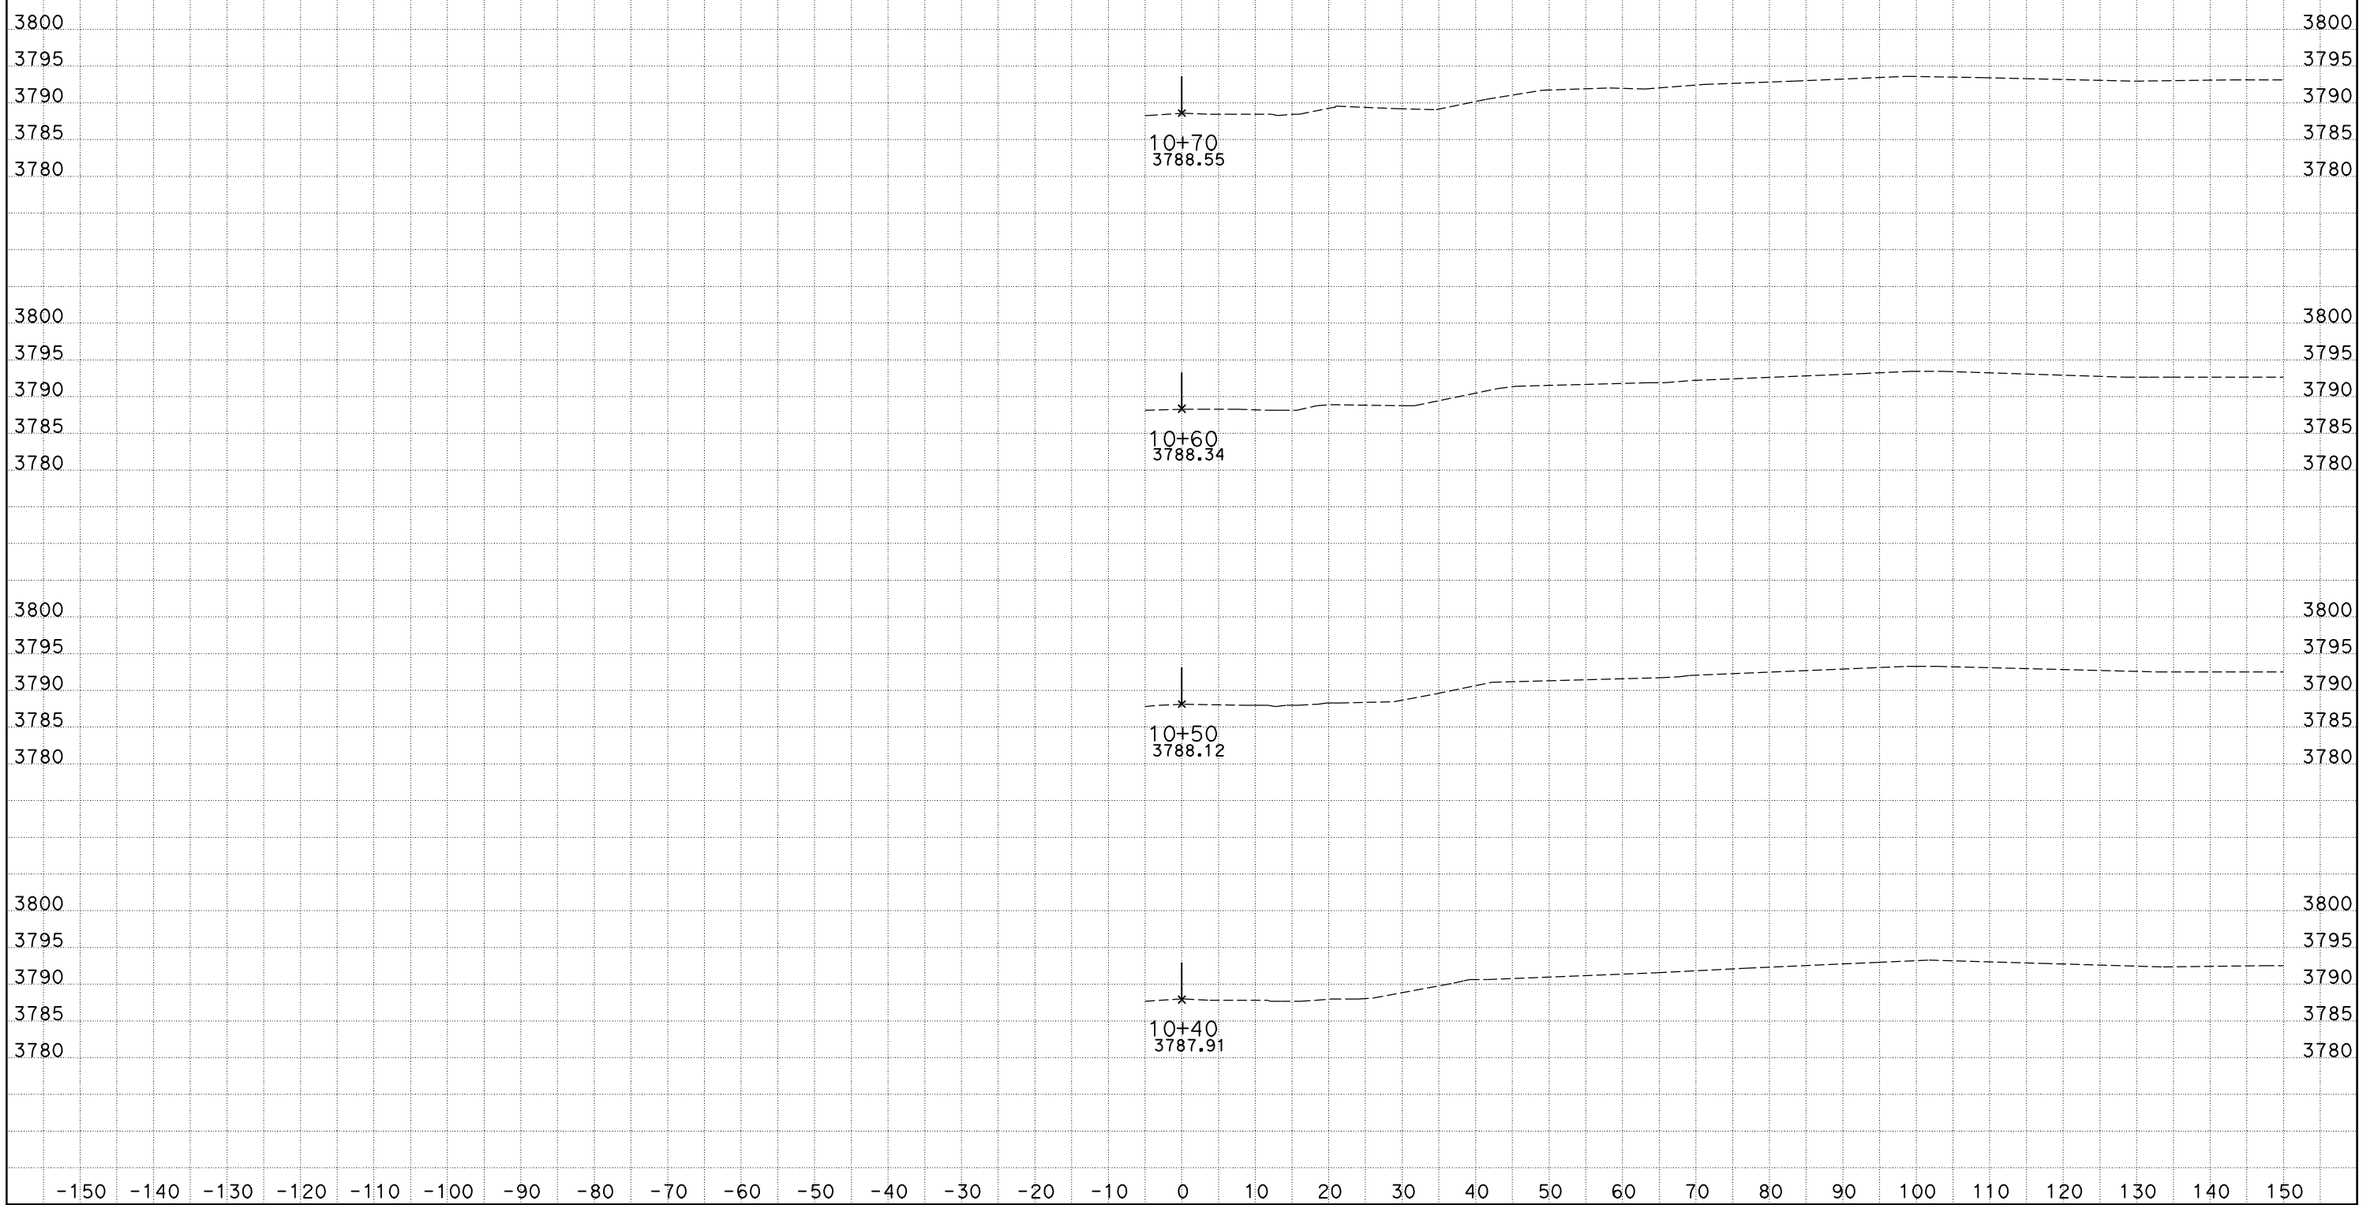

DATE: 3/28/2011

KC Project: 1009018 File: P:\33400\Design\KCd9018\site1_12.ear

CONTRACT: 09-33400

DIST/CO/RTE/PM: 09/INY/190

SCALE: 1" = 10' Horiz.
1" = 10' Vert.

All Dimensions are US Survey Feet

ALN1
CROSS SECTIONS

SHEET 2 OF XXX

DESIGN STUDY ONLY

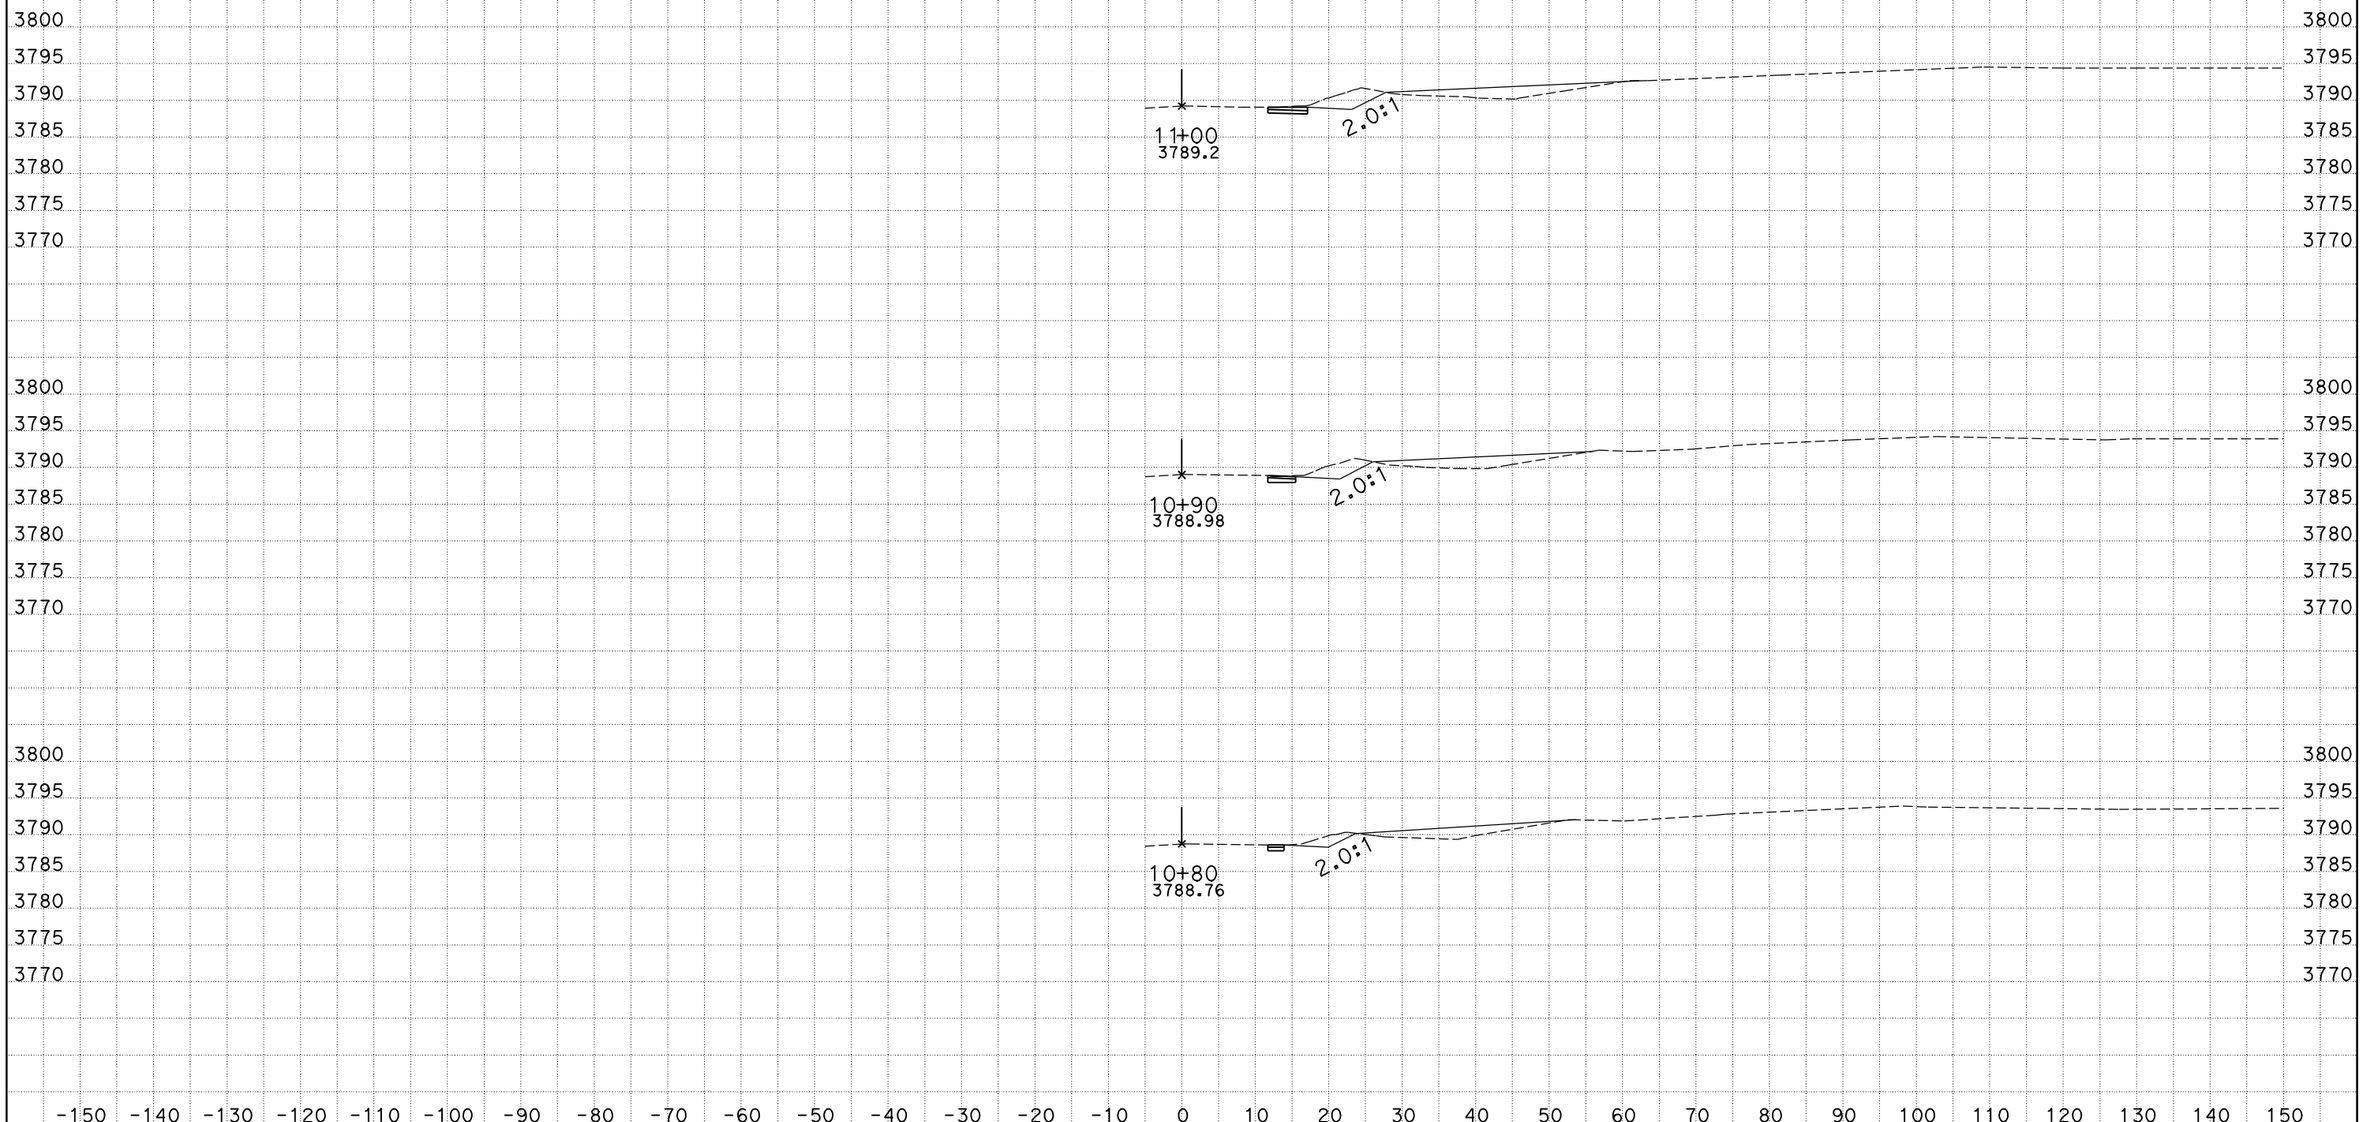

DATE: 3/28/2011

KC Project: 1009018 File: P:\33400\Design\KCd9018\site1_12.ear

CONTRACT: 09-33400

DIST/CO/RTE/PM: 09/INY/190

SCALE: 1" = 10' Horiz.
1" = 10' Vert.

All Dimensions are US Survey Feet

ALN1
CROSS SECTIONS

SHEET 3 OF XXX

DESIGN STUDY ONLY

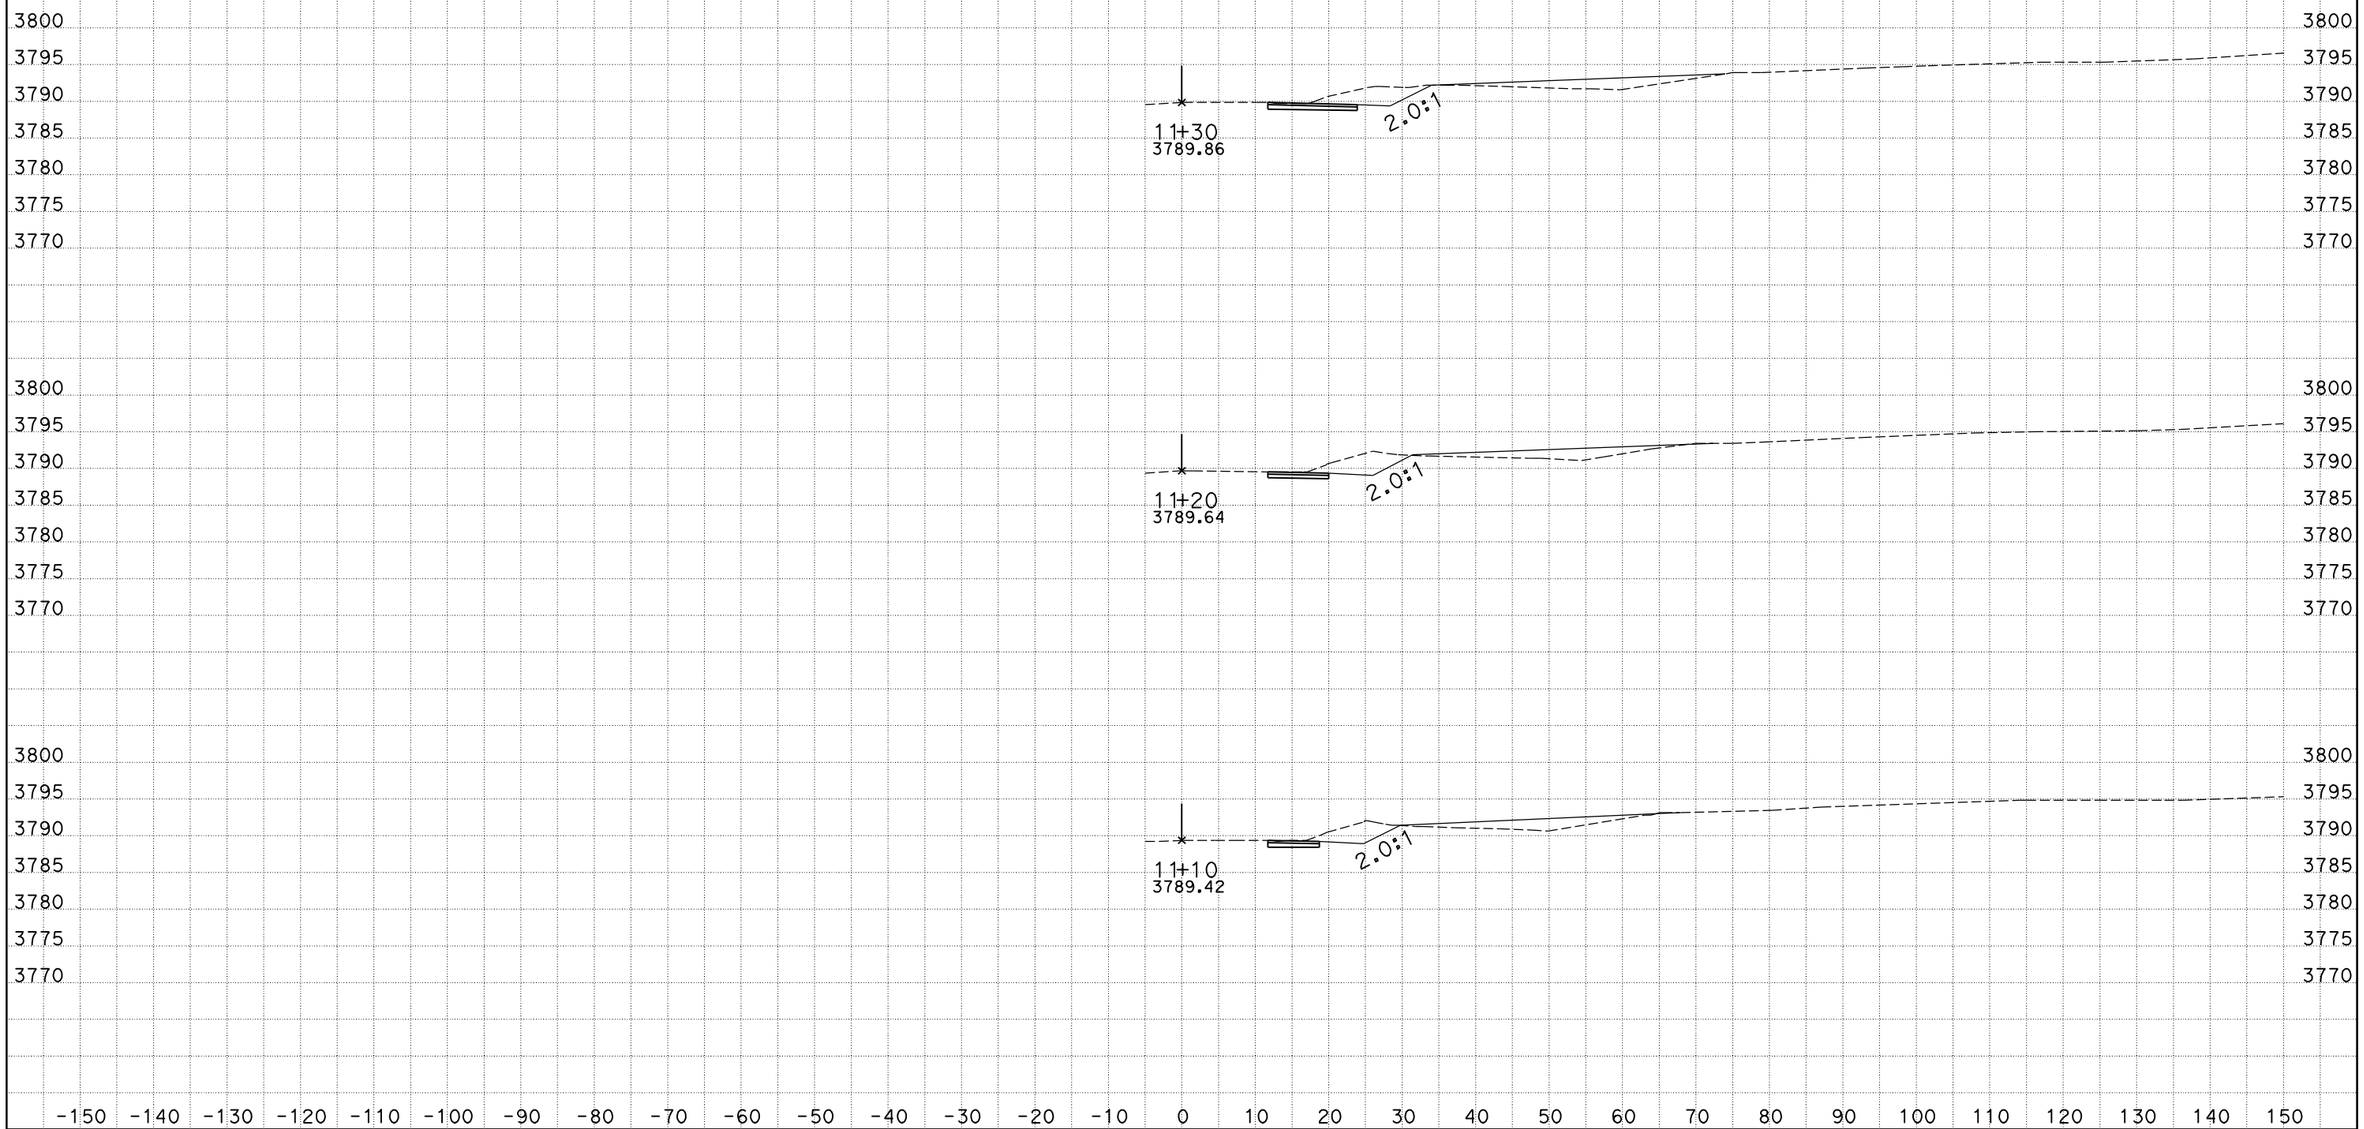

DATE: 3/28/2011
KC Project: 1009018 File: P:\33400\Design\KCd9018\site1_12.ear

CONTRACT: 09-33400
DIST/CO/RTE/PM: 09/INY/190

SCALE: 1" = 10' Horiz.
1" = 10' Vert.

All Dimensions are US Survey Feet

ALN1
CROSS SECTIONS
SHEET 4 OF XXX

DESIGN STUDY ONLY

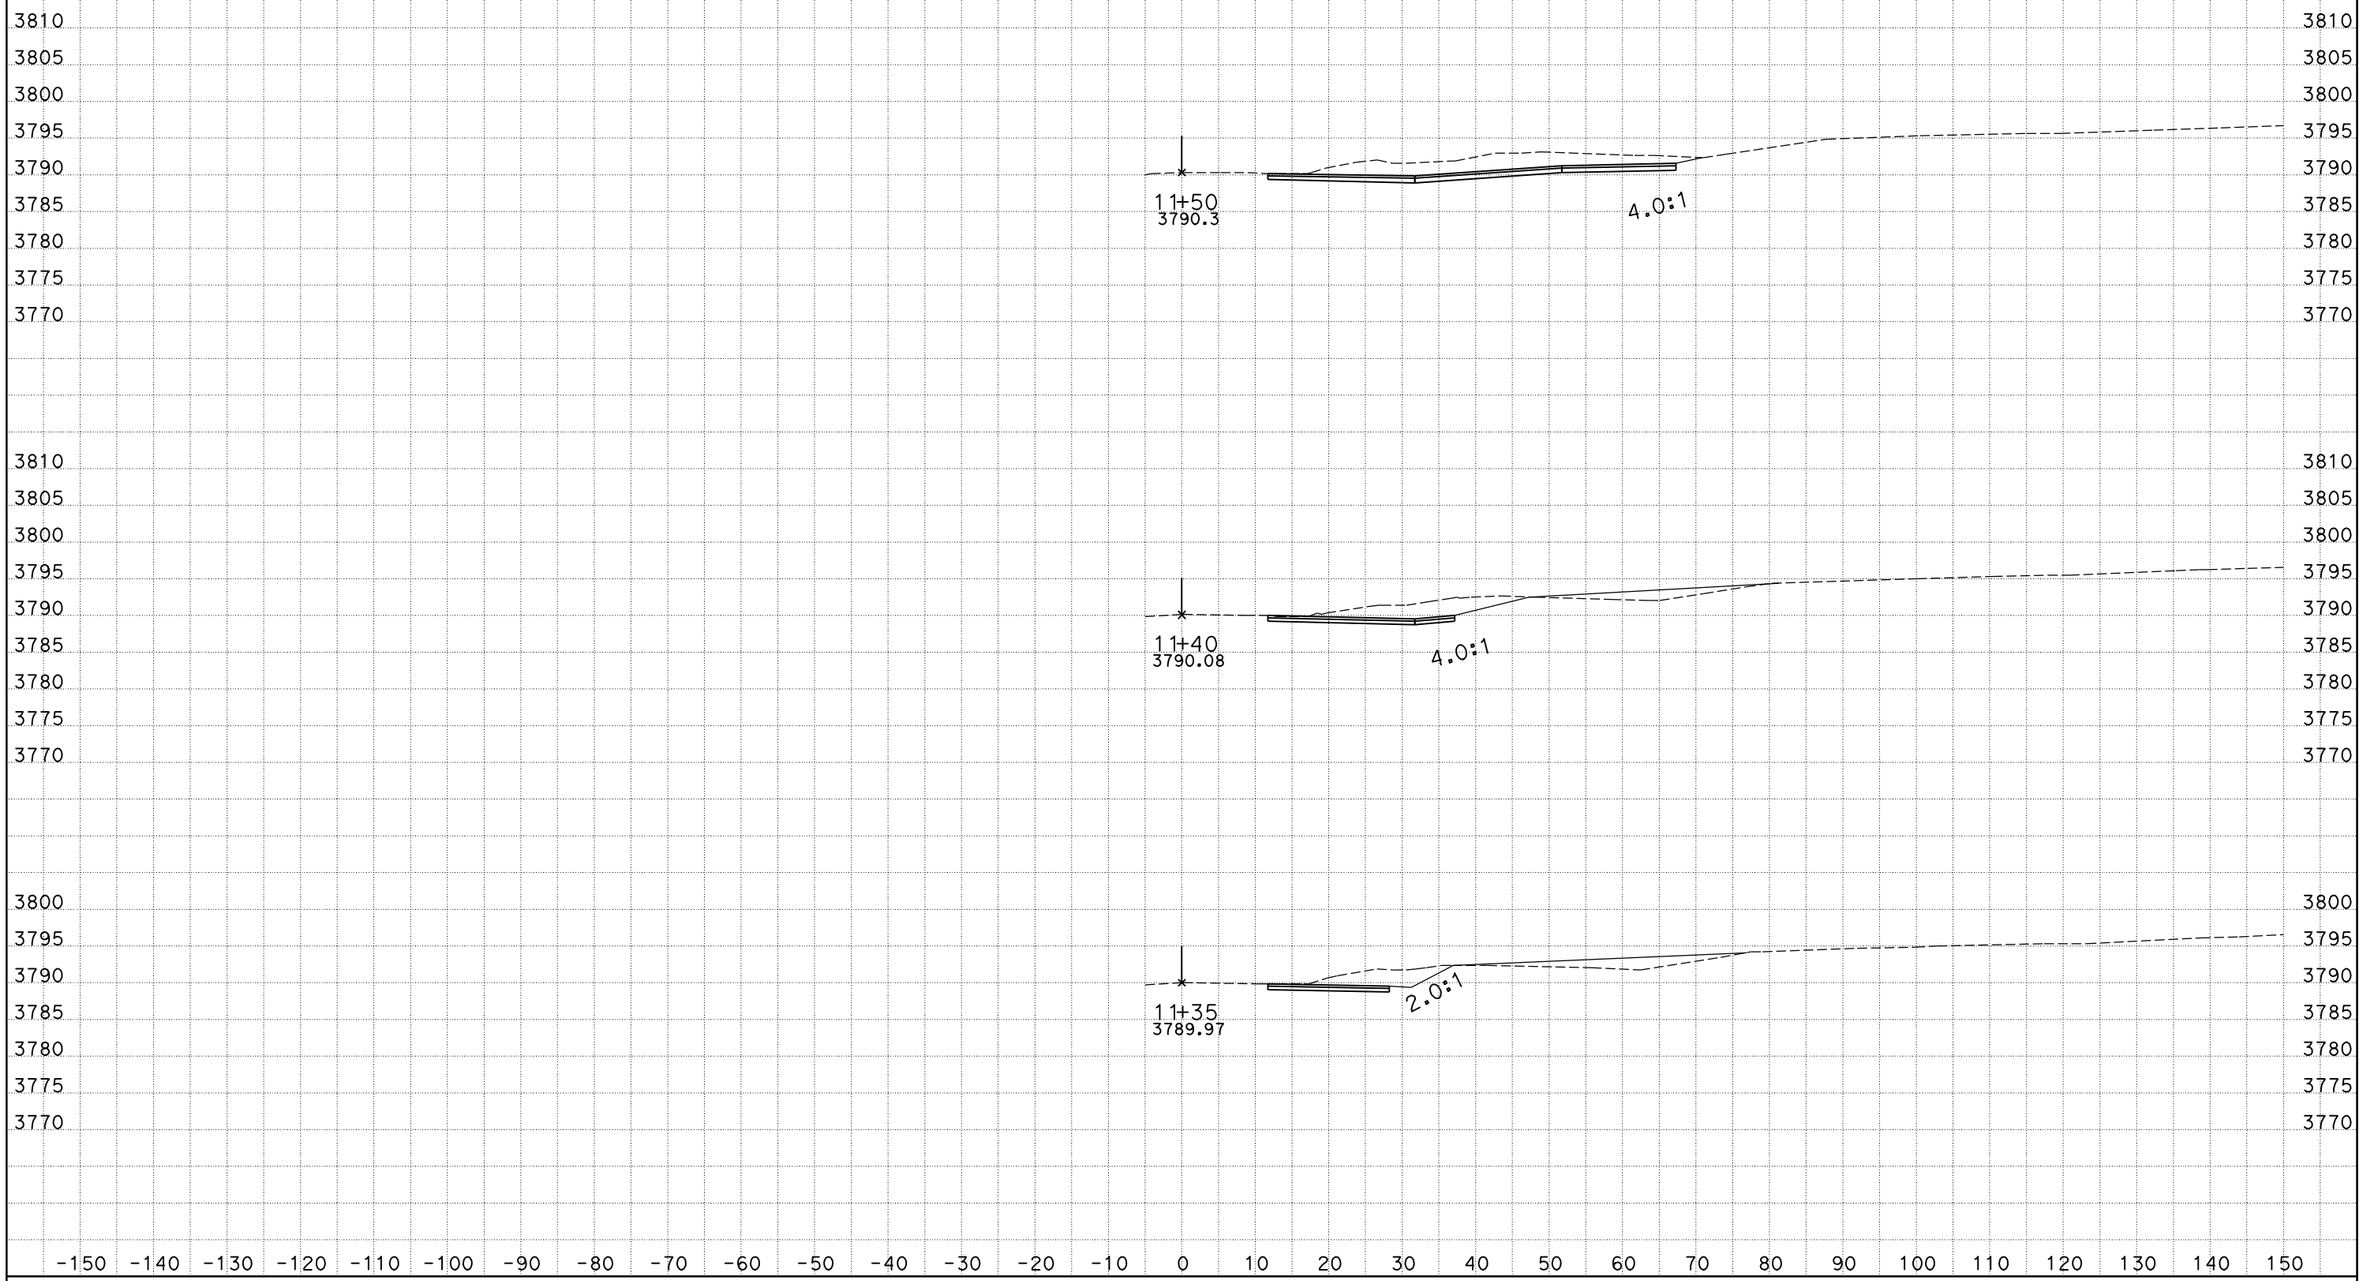

DATE: 3/28/2011
KC Project: 1009018 File: P:\33400\Design\KCd9018\site1_12.ear

CONTRACT: 09-33400
DIST/CO/RTE/PM: 09/INY/190

SCALE: 1" = 10' Horiz.
1" = 10' Vert.

All Dimensions are US Survey Feet

ALN1
CROSS SECTIONS
SHEET 5 OF XXX

DESIGN STUDY ONLY

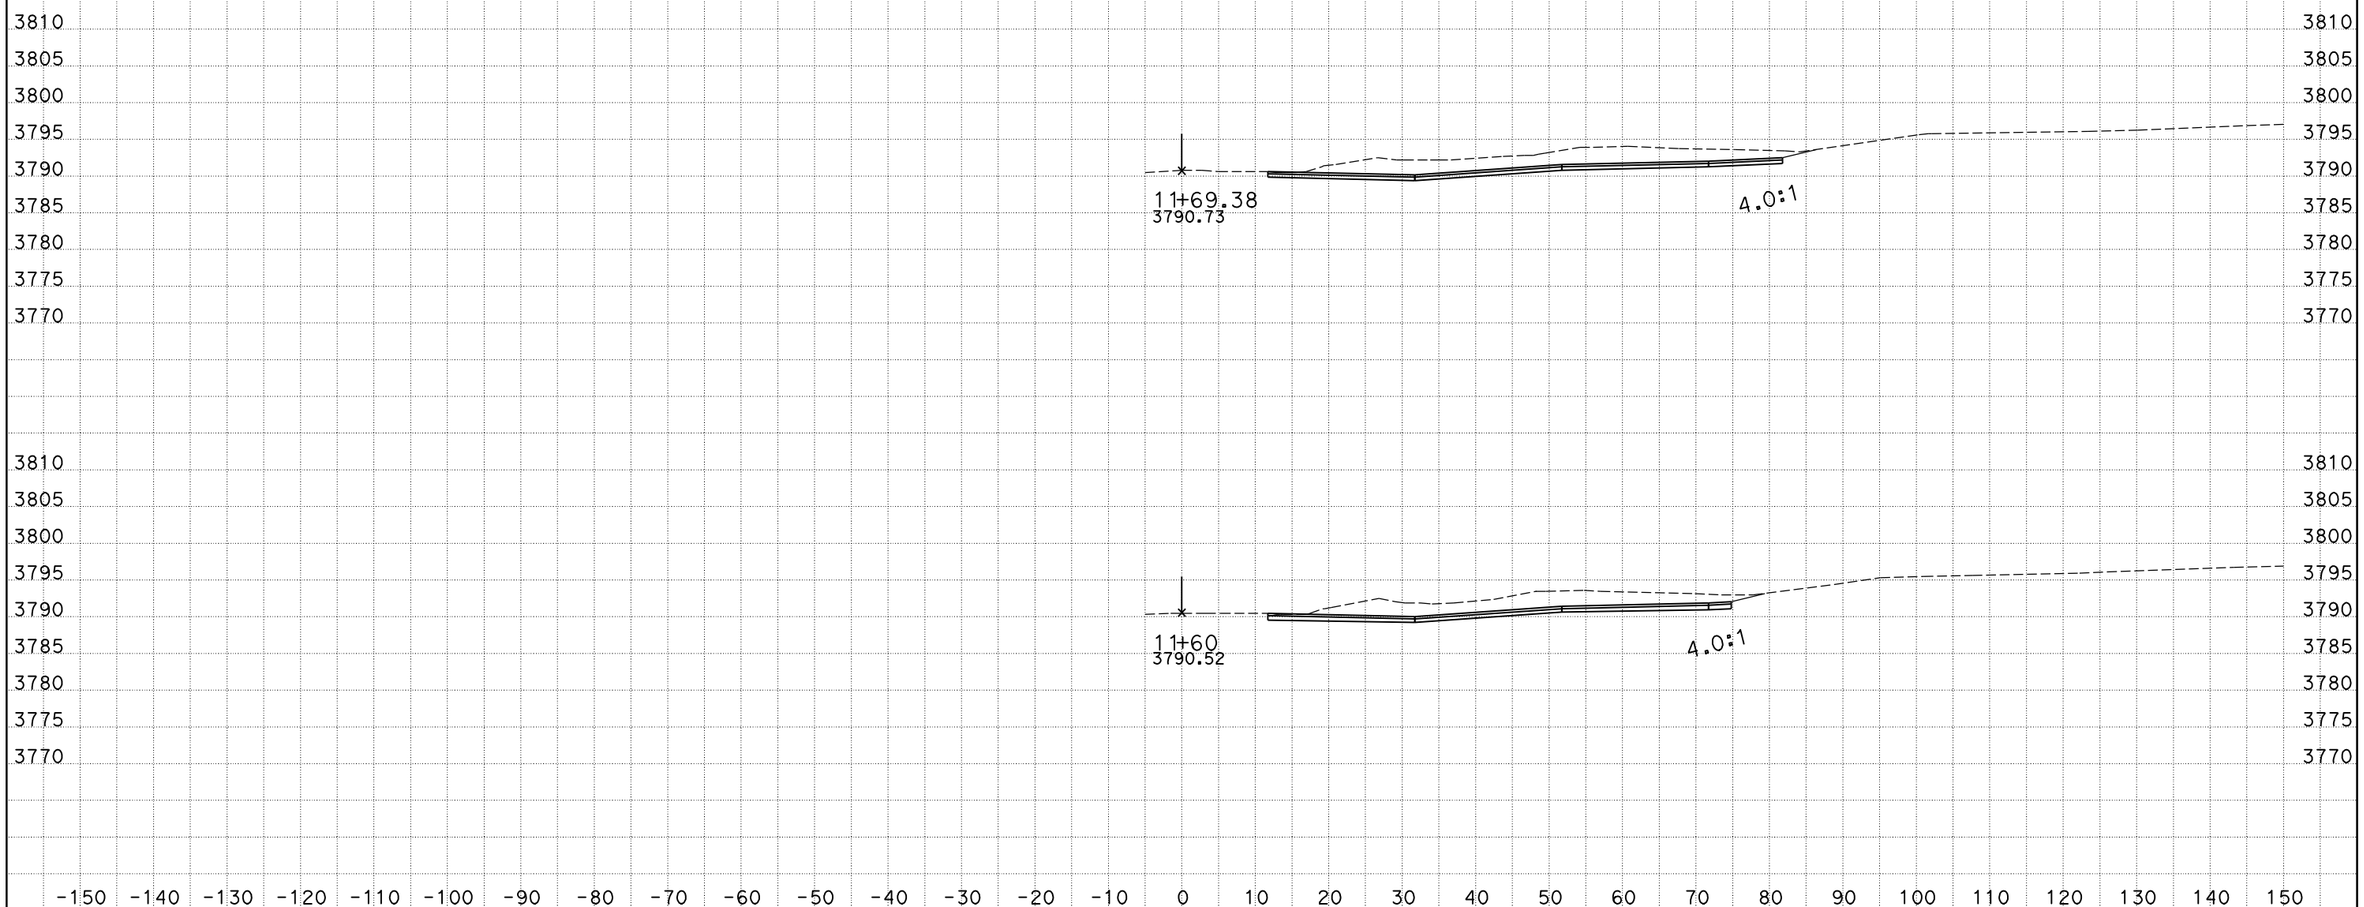

DATE: 3/28/2011

KC Project: 1009018 File: P:\33400\Design\KCd9018\site1_12.ear

CONTRACT: 09-33400

DIST/CO/RTE/PM: 09/INY/190

SCALE: 1" = 10' Horiz.
1" = 10' Vert.

All Dimensions are US Survey Feet

ALN1
CROSS SECTIONS

SHEET 6 OF XXX

DESIGN STUDY ONLY

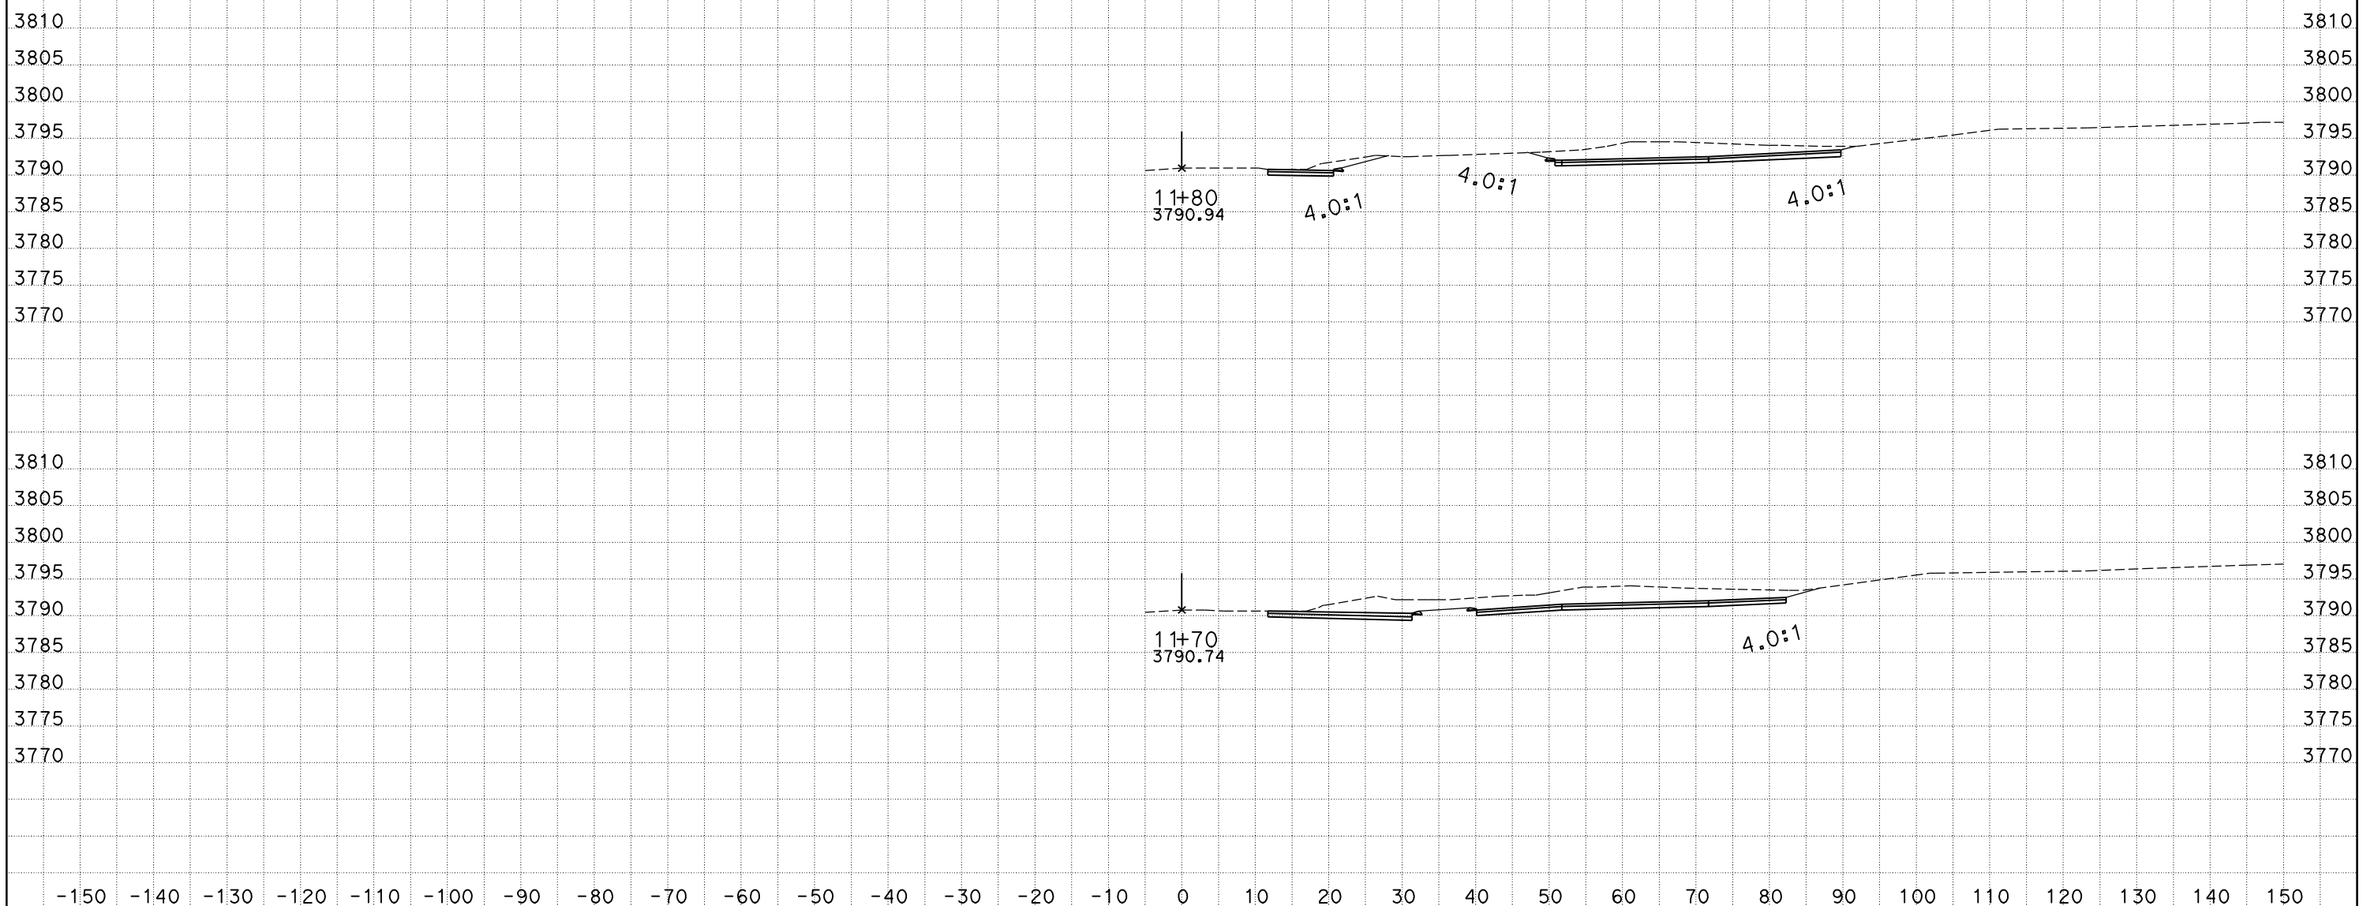

DATE: 3/28/2011

KC Project: 1009018 File: P:\33400\Design\KCd9018\site1_12.ear

CONTRACT: 09-33400

DIST/CO/RTE/PM: 09/INY/190

SCALE: 1" = 10' Horiz.
1" = 10' Vert.

All Dimensions are US Survey Feet

ALN1
CROSS SECTIONS

SHEET 7 OF XXX

DESIGN STUDY ONLY

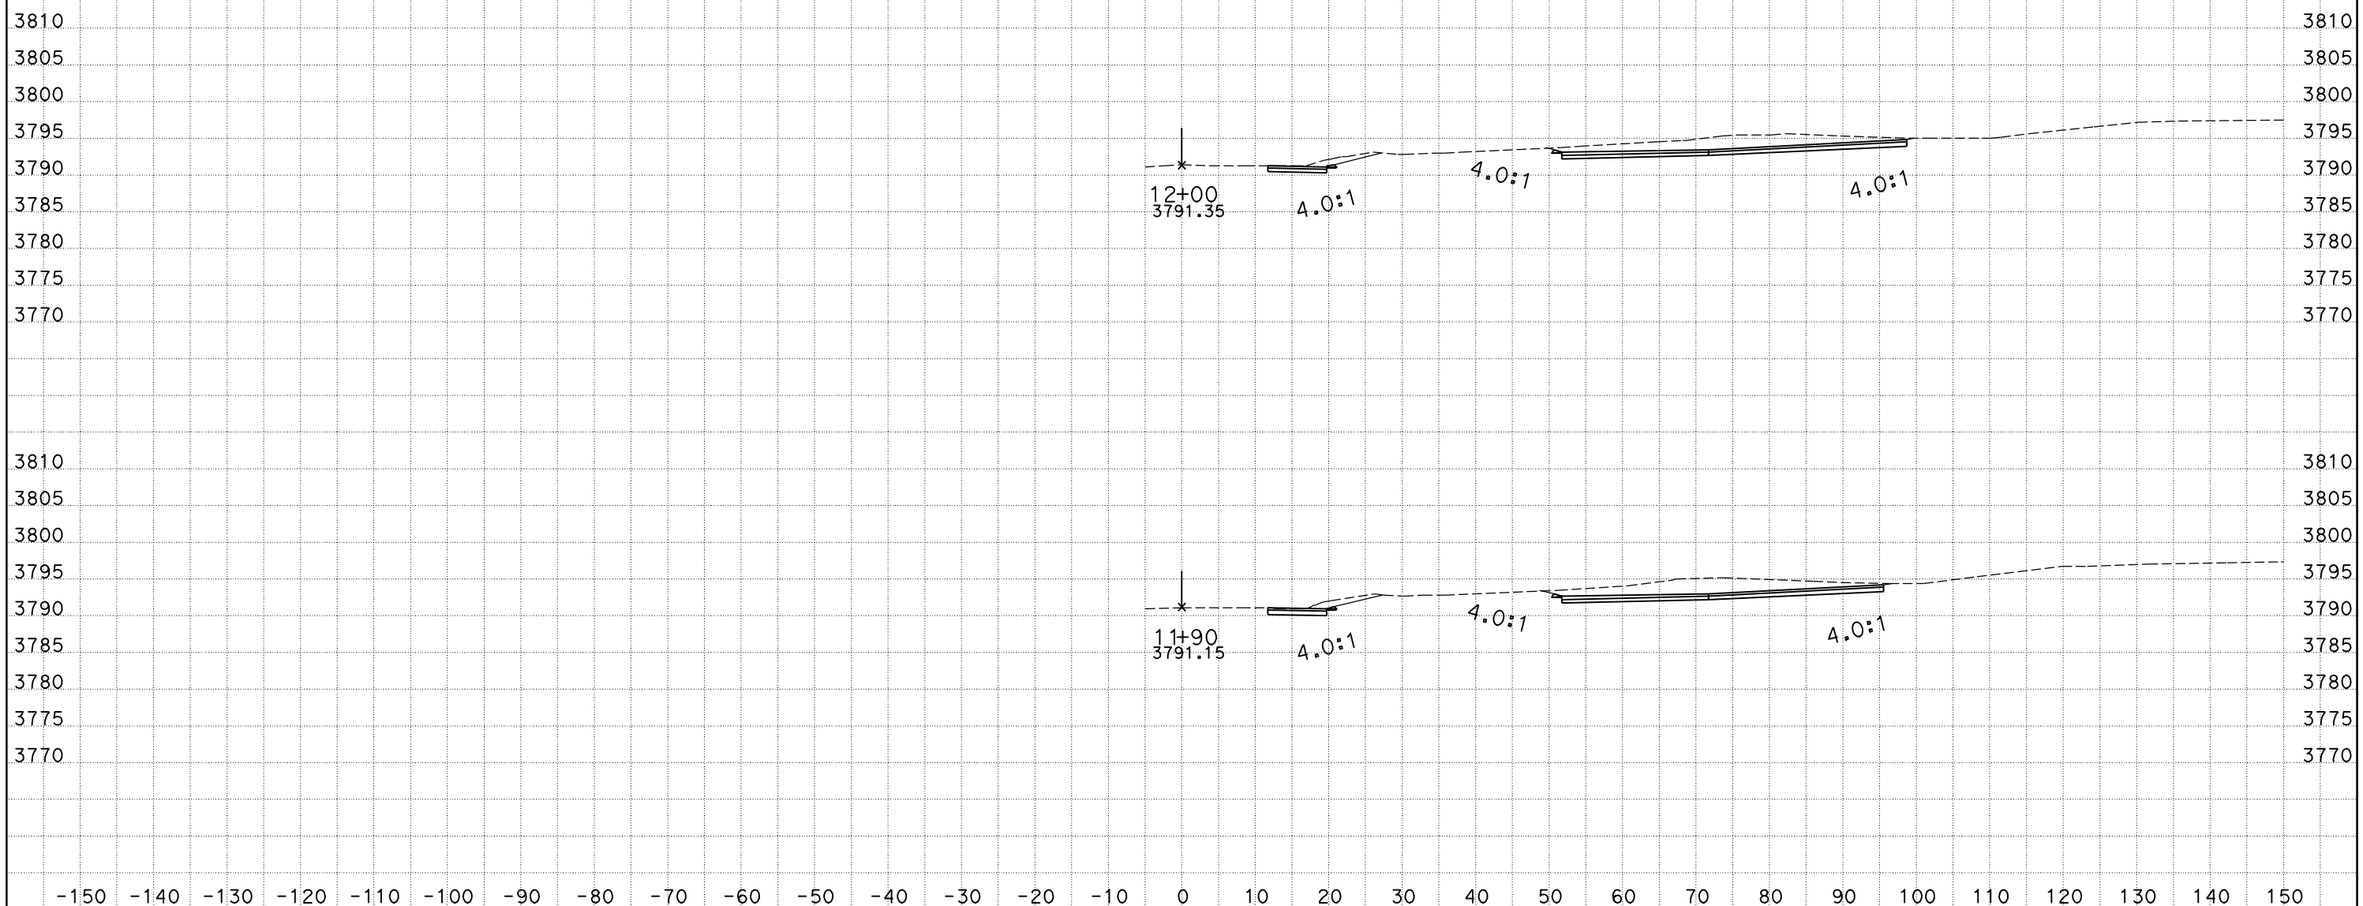

DATE: 3/28/2011
KC Project: 1009018 File: P:\33400\Design\KCd9018\site1_12.ear

CONTRACT: 09-33400
DIST/CO/RTE/PM: 09/INY/190

SCALE: 1" = 10' Horiz.
1" = 10' Vert.

All Dimensions are US Survey Feet

ALN1
CROSS SECTIONS
SHEET 8 OF XXX

DESIGN STUDY ONLY

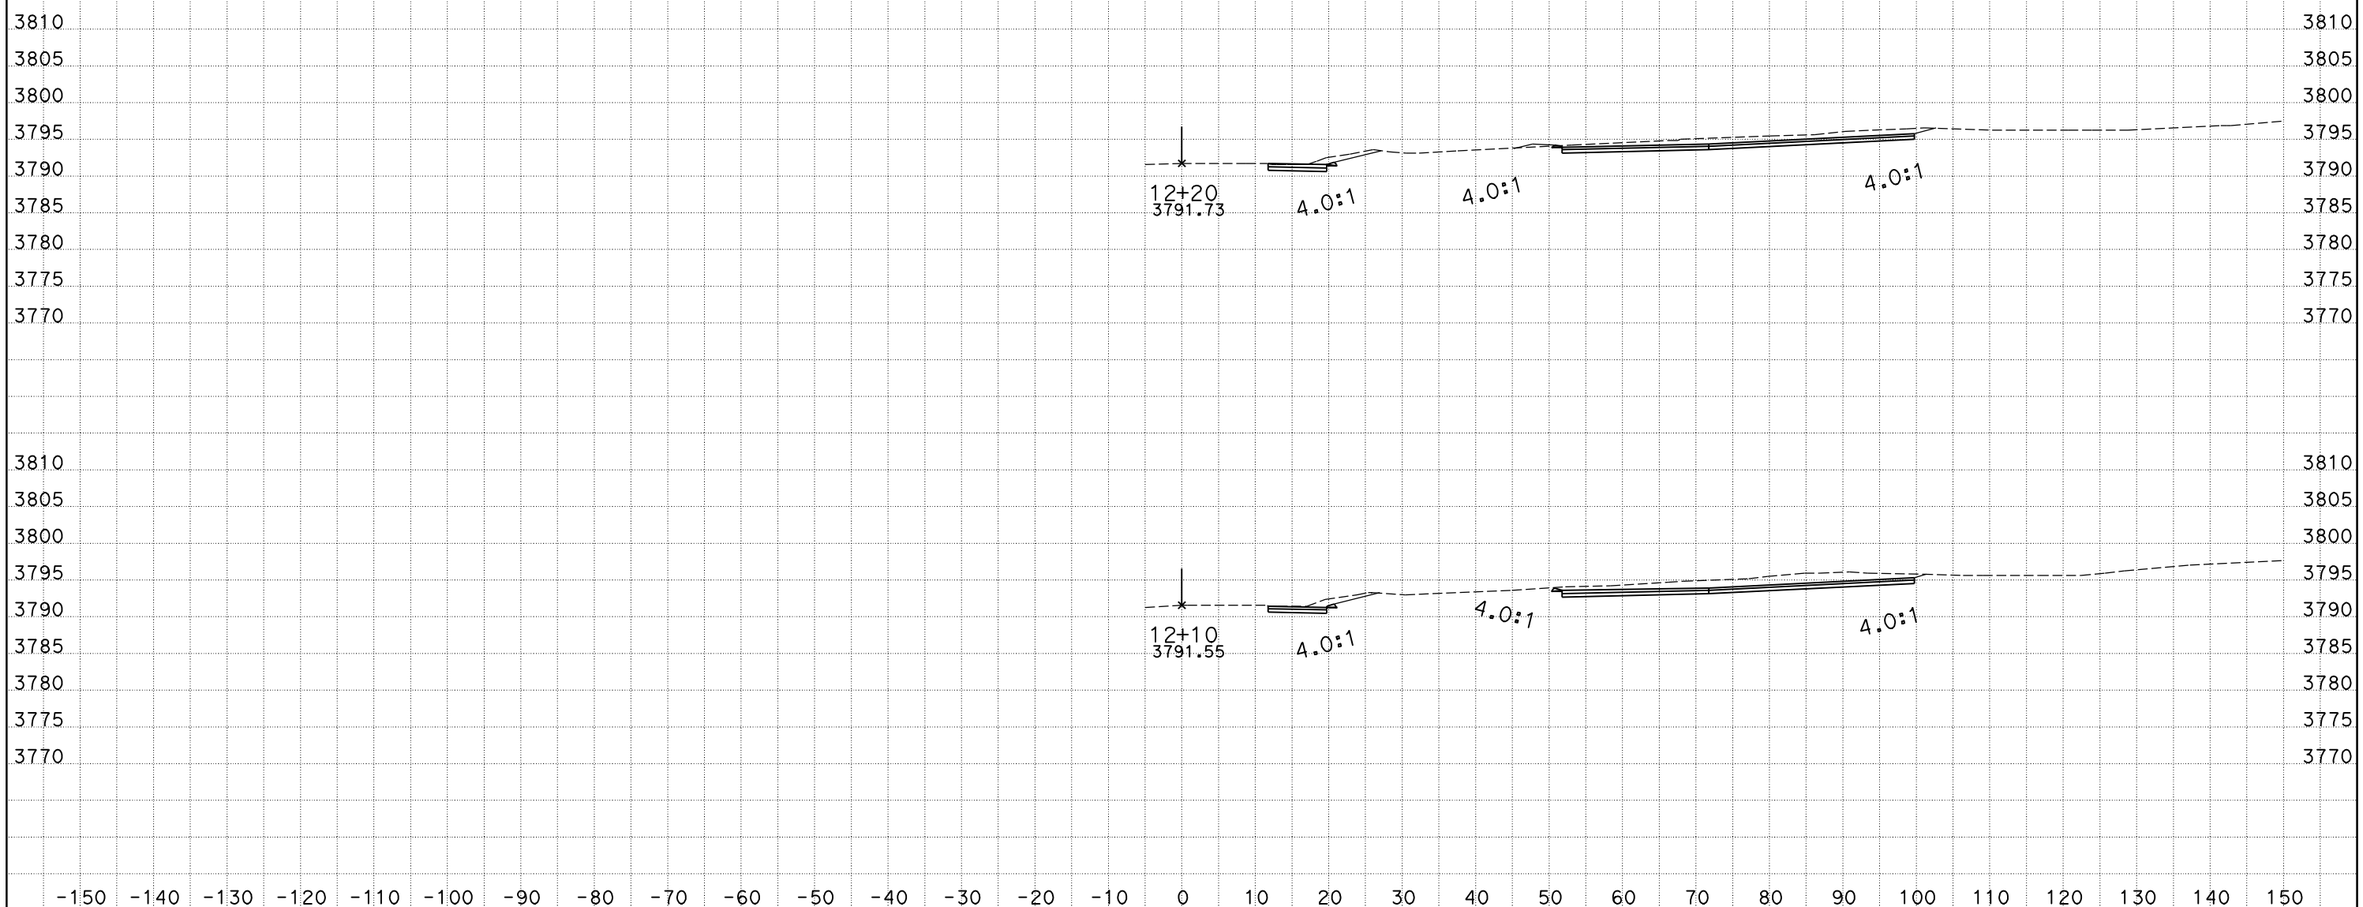

DATE: 3/28/2011

KC Project: 1009018 File: P:\33400\Design\KCd9018\site1_12.ear

CONTRACT: 09-33400

DIST/CO/RTE/PM: 09/INY/190

SCALE: 1" = 10' Horiz.
1" = 10' Vert.

All Dimensions are US Survey Feet

ALN1
CROSS SECTIONS

SHEET 9 OF XXX

DESIGN STUDY ONLY

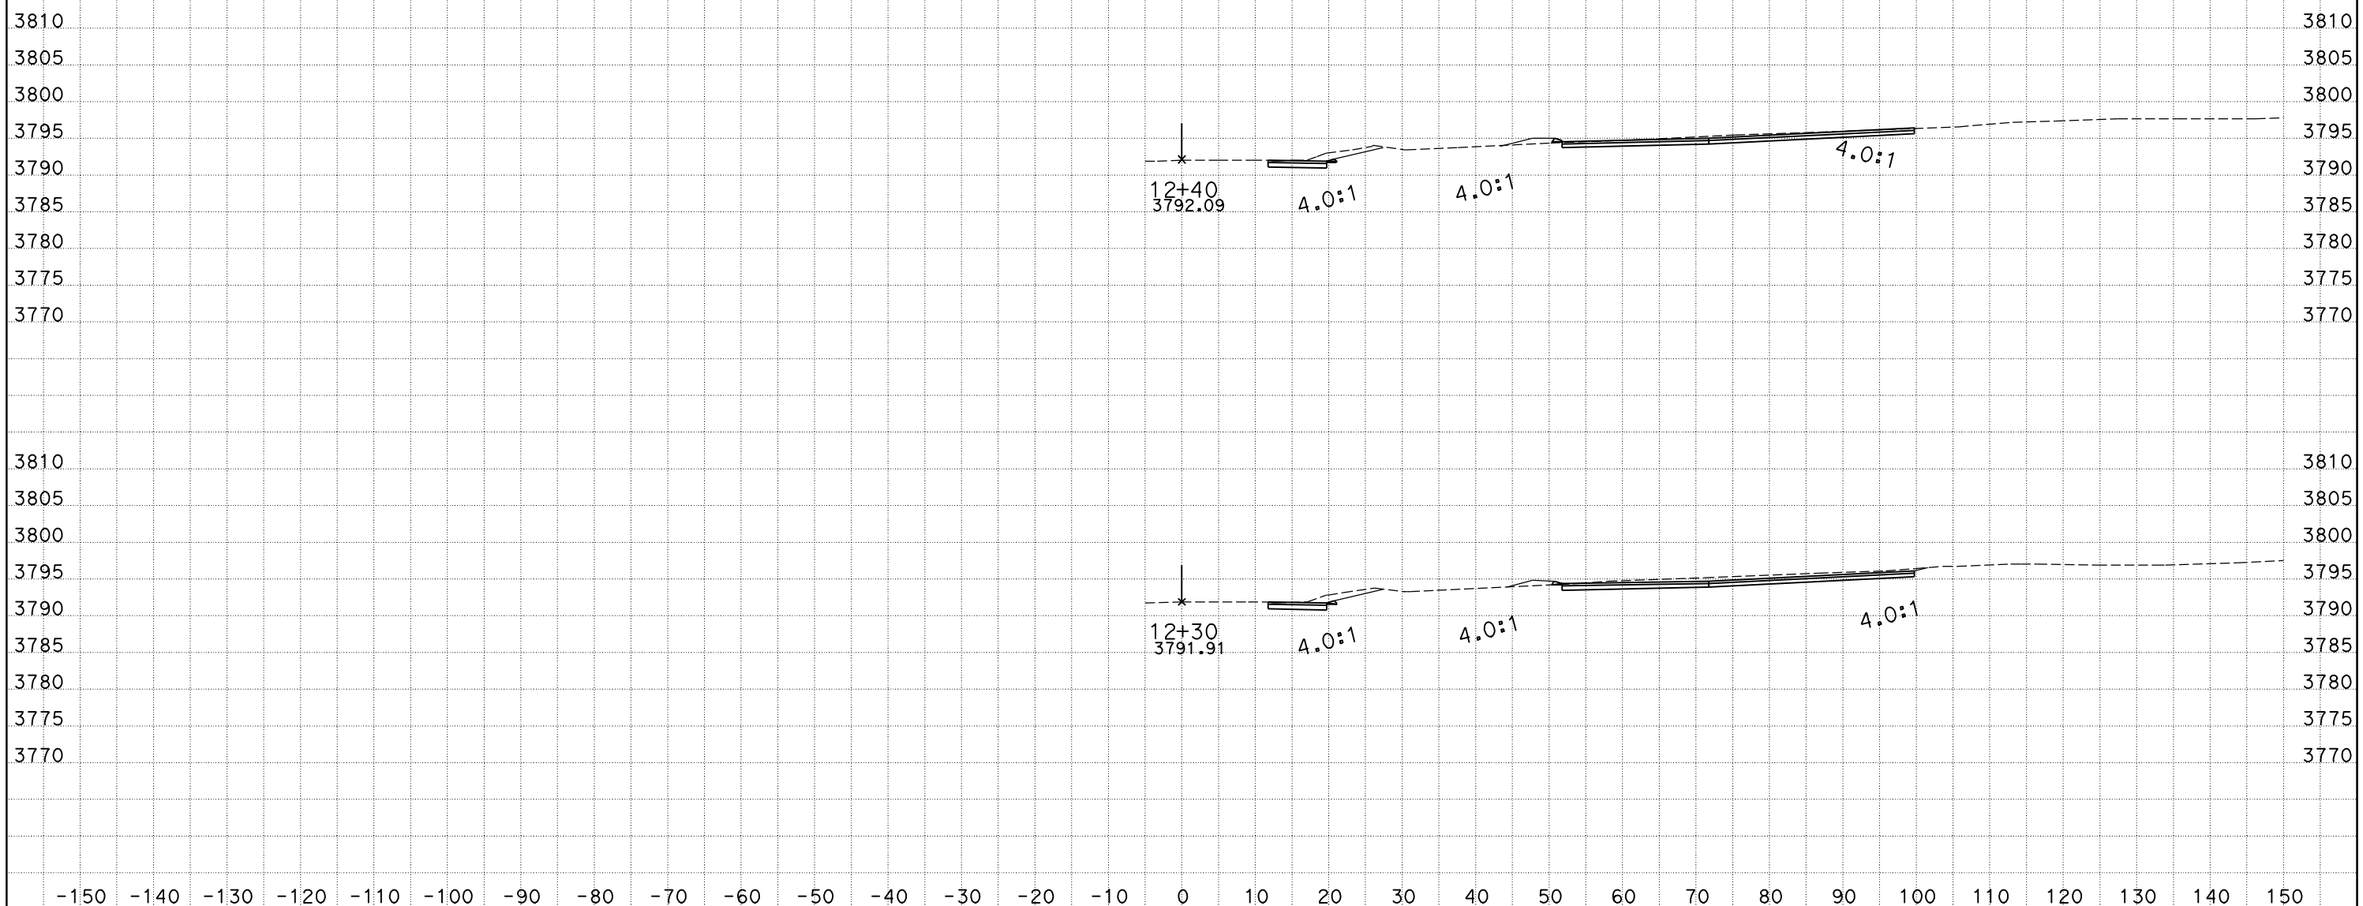

DATE: 3/28/2011
KC Project: 1009018 File: P:\33400\Design\KCd9018\site1_12.ear

CONTRACT: 09-33400
DIST/CO/RTE/PM: 09/INY/190

SCALE: 1" = 10' Horiz.
1" = 10' Vert.

All Dimensions are US Survey Feet

ALN1
CROSS SECTIONS
SHEET 10 OF XXX

DESIGN STUDY ONLY

DATE: 3/28/2011

KC Project: 1009018 File: P:\33400\Design\KCd9018\site1_12.ear

CONTRACT: 09-33400

DIST/CO/RTE/PM: 09/INY/190

SCALE: 1" = 10' Horiz.
1" = 10' Vert.

All Dimensions are US Survey Feet

ALN1
CROSS SECTIONS

SHEET 11 OF XXX

DESIGN STUDY ONLY

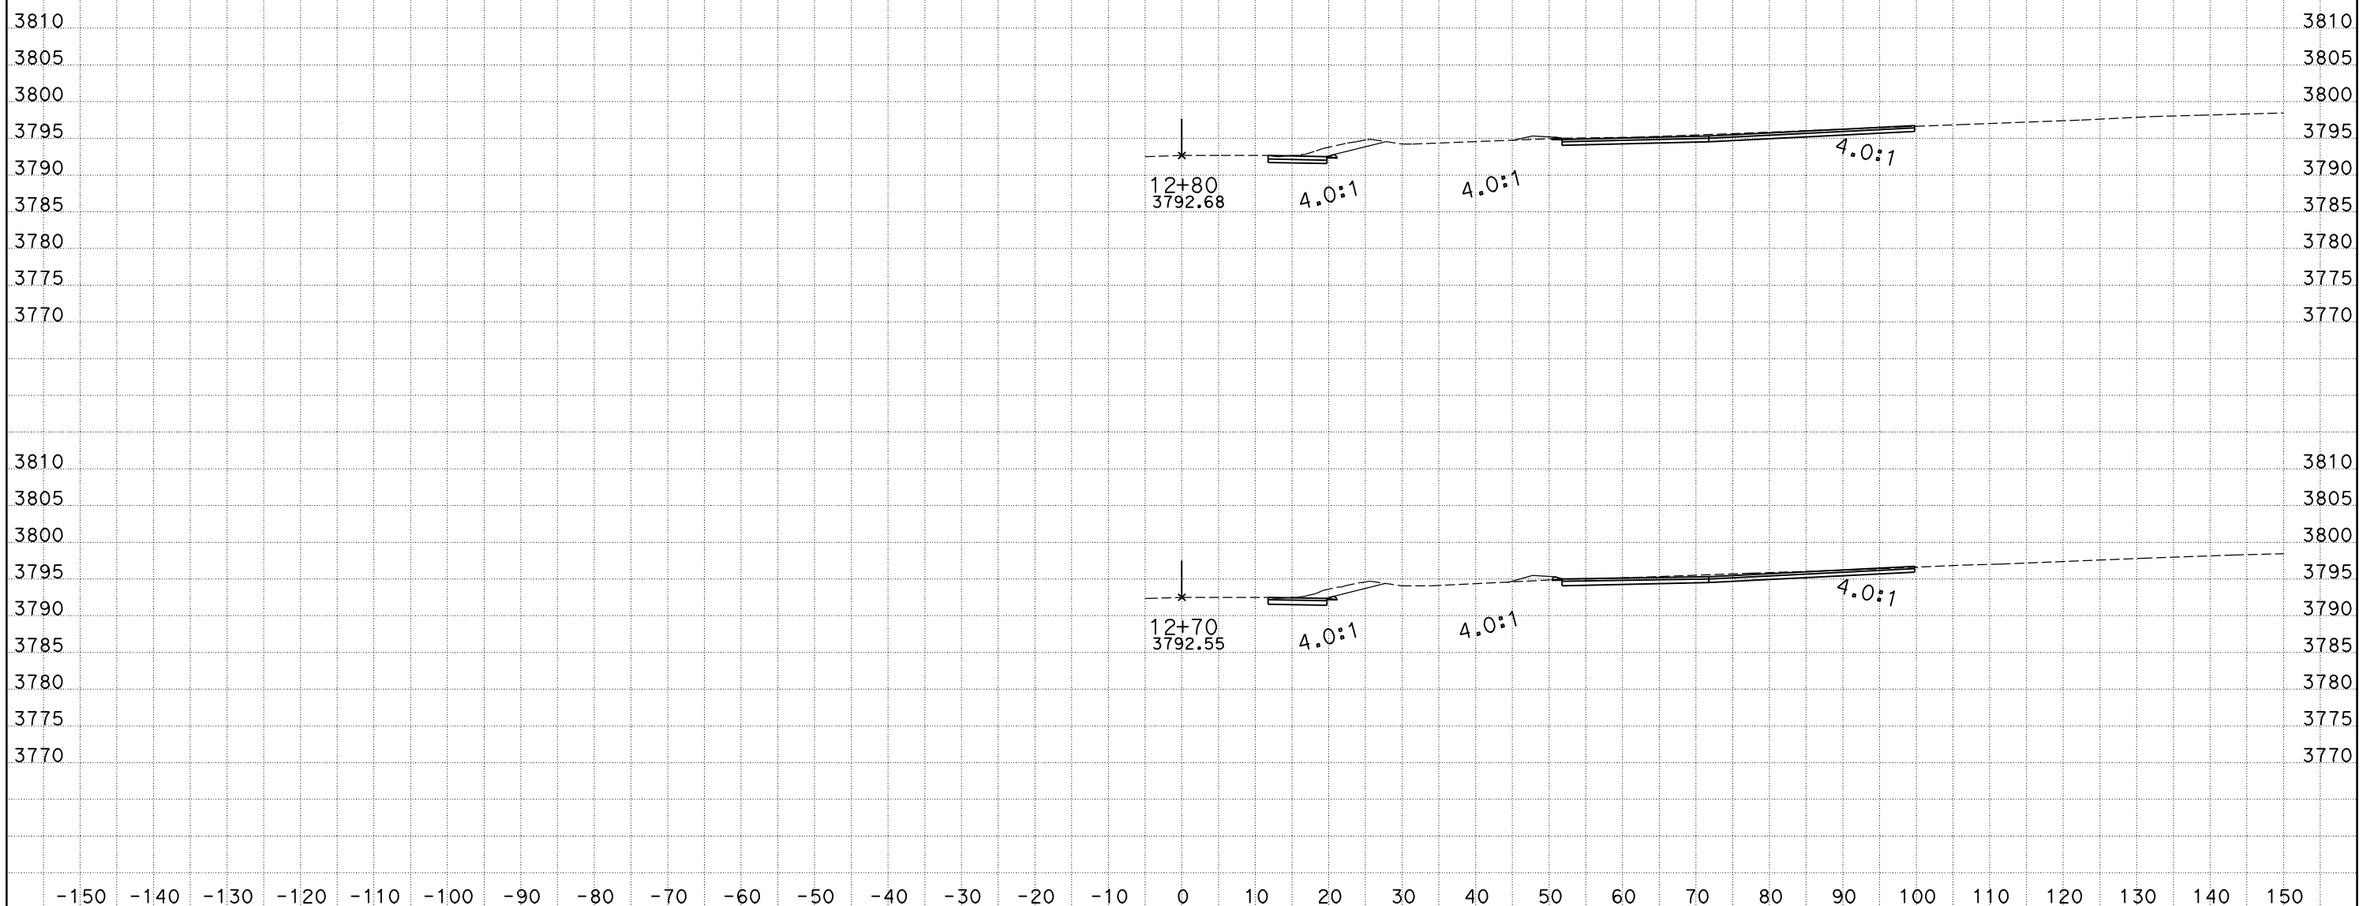

DATE: 3/28/2011
KC Project: 1009018 File: P:\33400\Design\KCd9018\site1_12.ear

CONTRACT: 09-33400
DIST/CO/RTE/PM: 09/INY/190

SCALE: 1" = 10' Horiz.
1" = 10' Vert.

All Dimensions are US Survey Feet

ALN1
CROSS SECTIONS
SHEET 12 OF XXX

DESIGN STUDY ONLY

DATE: 3/28/2011
KC Project: 1009018 File: P:\33400\Design\KCd9018\site1_12.ear

CONTRACT: 09-33400
DIST/CO/RTE/PM: 09/INY/190

SCALE: 1" = 10' Horiz.
1" = 10' Vert.

All Dimensions are US Survey Feet

ALN1
CROSS SECTIONS
SHEET 13 OF XXX

DESIGN STUDY ONLY

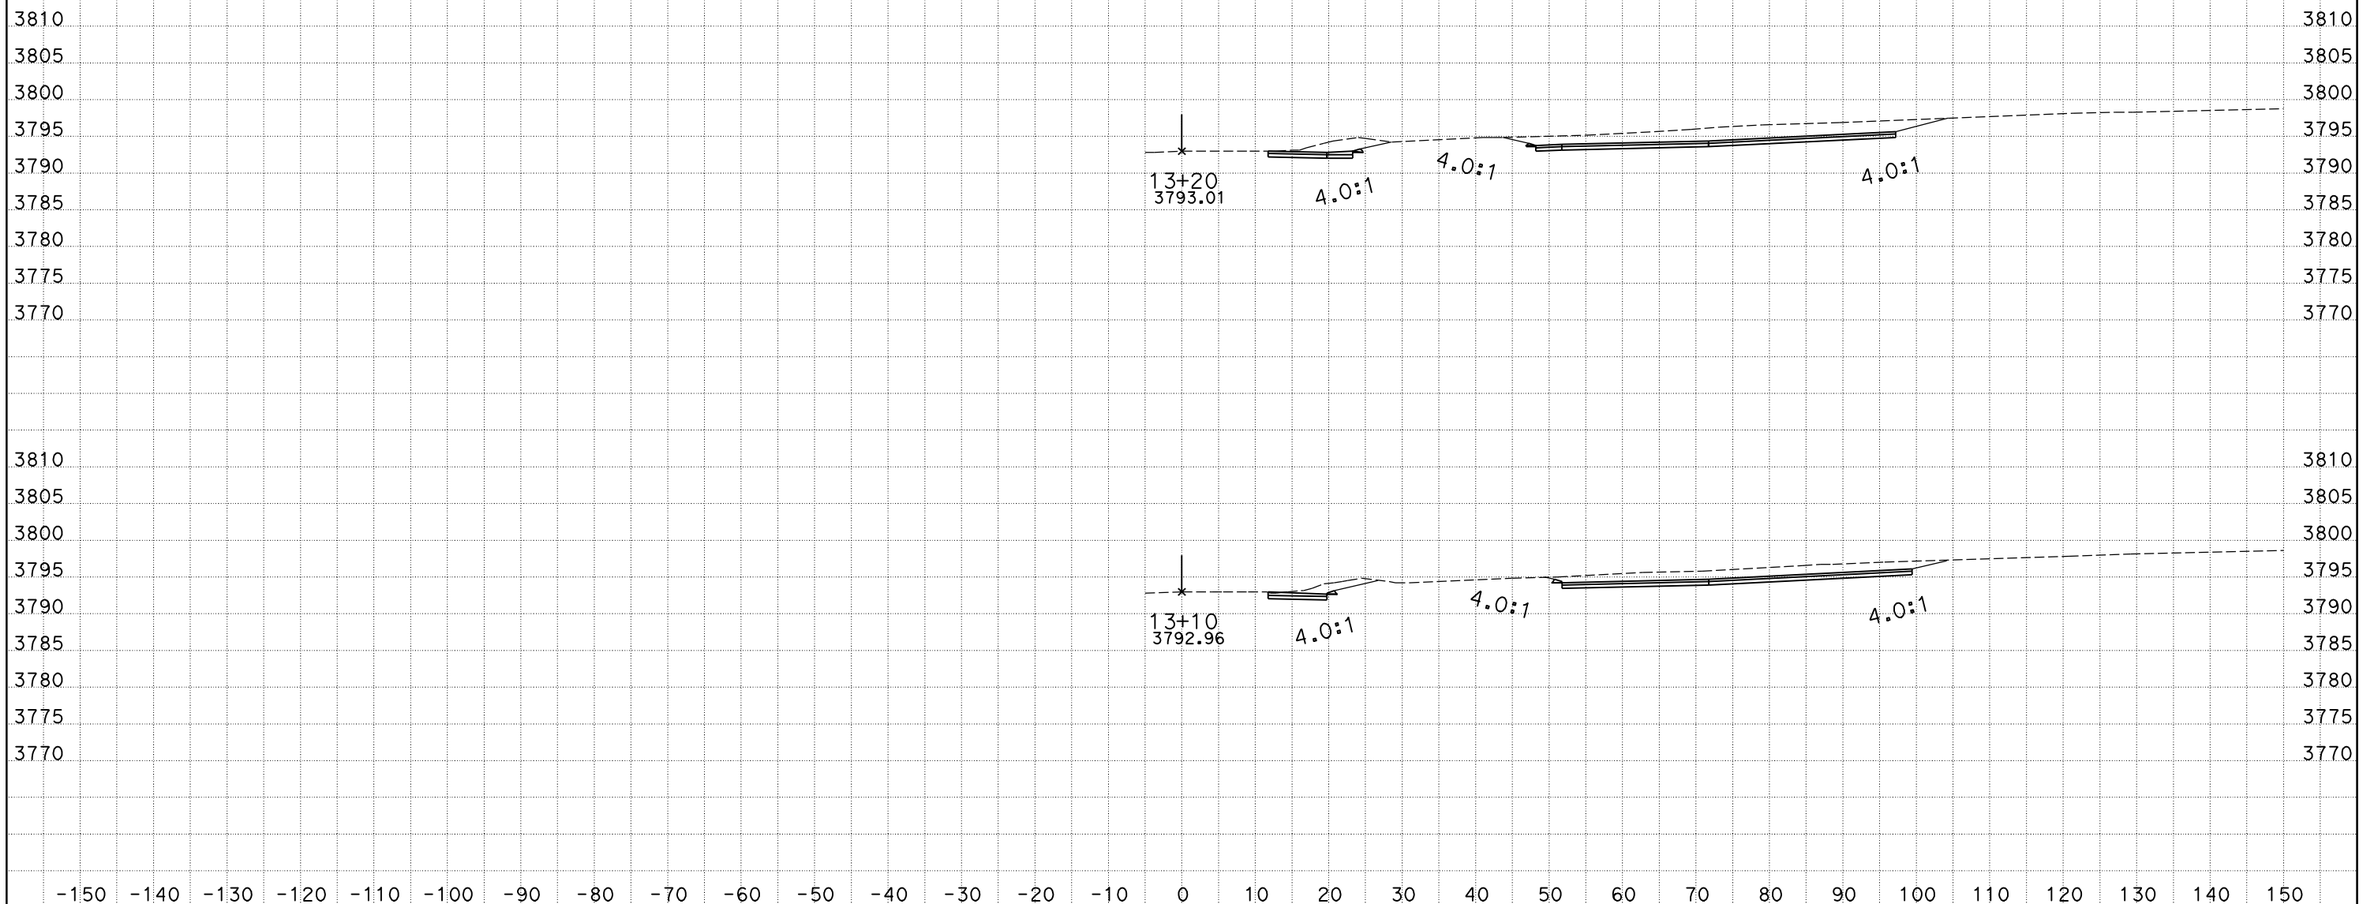

DATE: 3/28/2011
KC Project: 1009018 File: P:\33400\Design\KCd9018\site1_12.ear

CONTRACT: 09-33400
DIST/CO/RTE/PM: 09/INY/190

SCALE: 1" = 10' Horiz.
1" = 10' Vert.

All Dimensions are US Survey Feet

ALN1
CROSS SECTIONS
SHEET 14 OF XXX

DESIGN STUDY ONLY

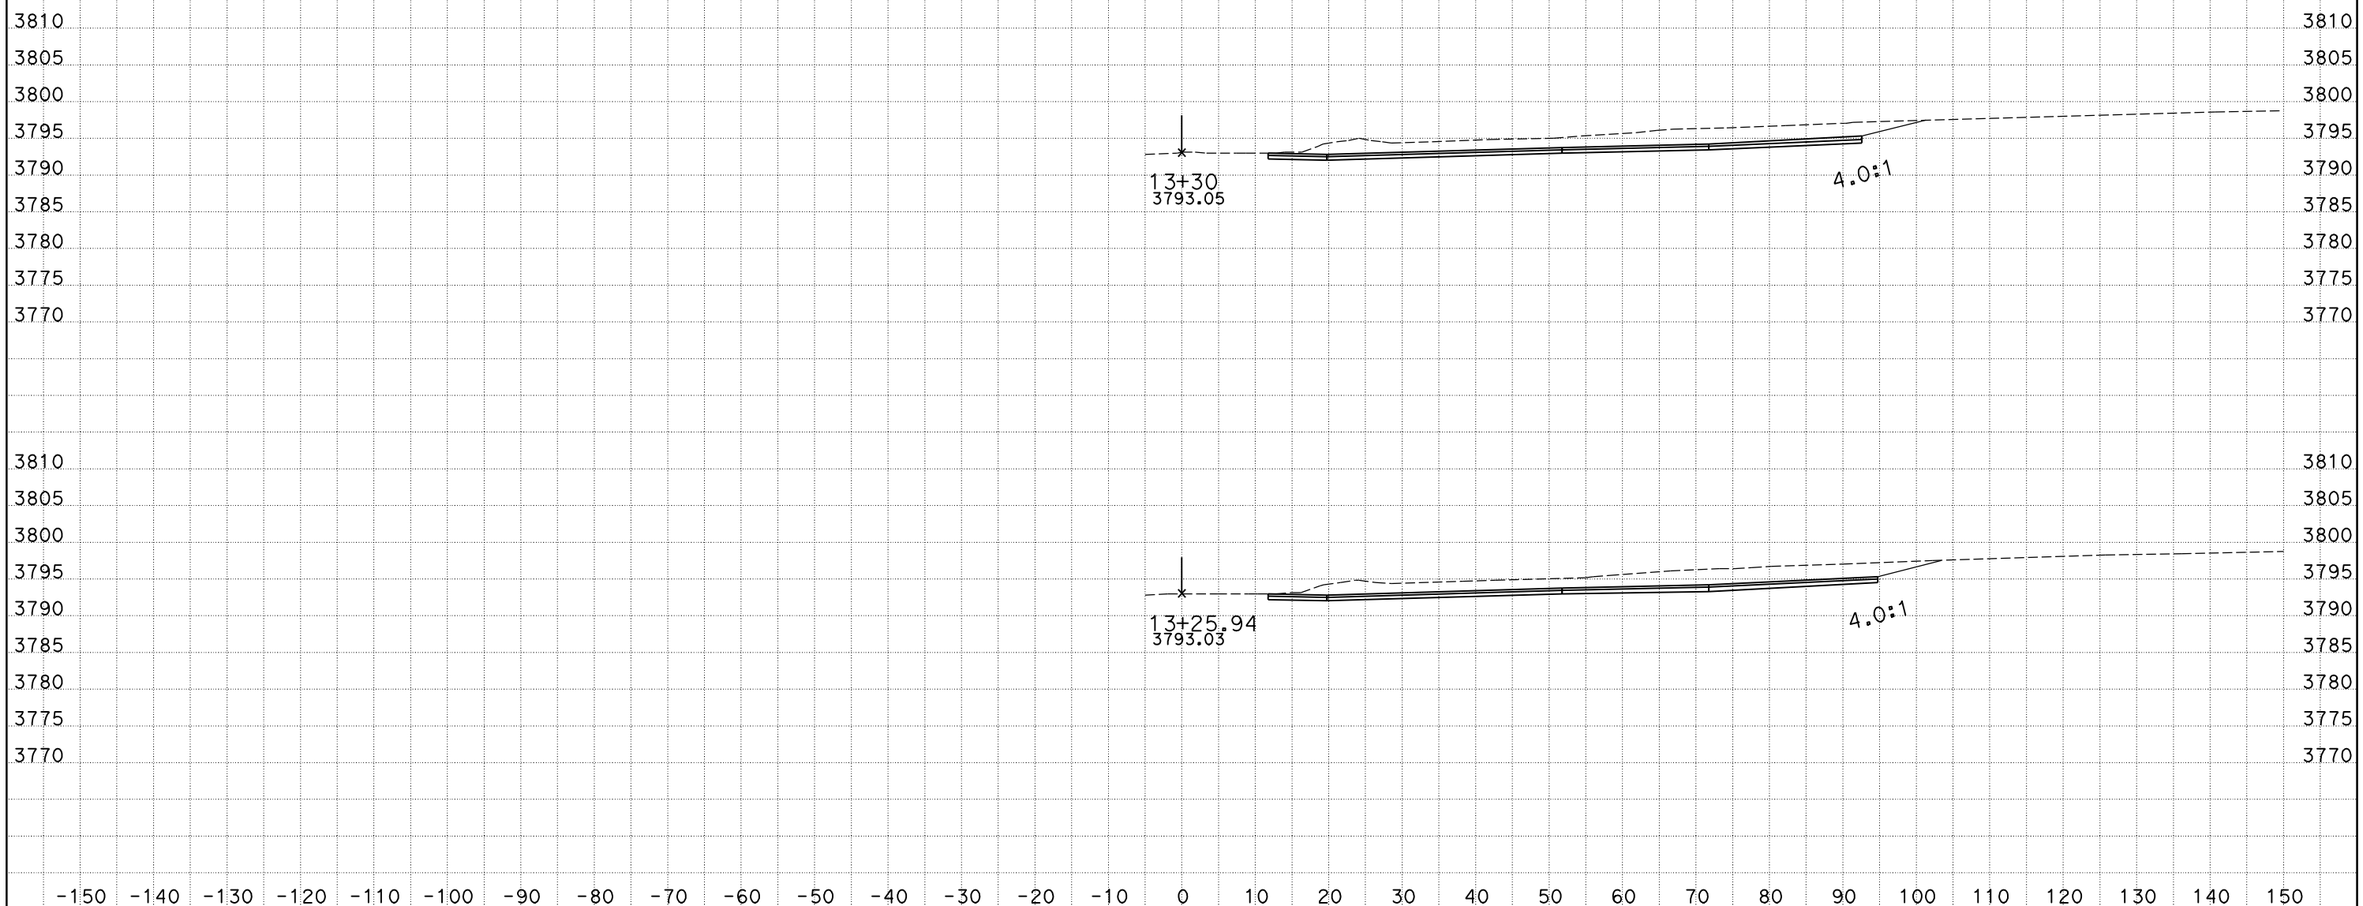

DATE: 3/28/2011

KC Project: 1009018 File: P:\33400\Design\KCd9018\site1_12.ear

CONTRACT: 09-33400

DIST/CO/RTE/PM: 09/INY/190

SCALE: 1" = 10' Horiz.
1" = 10' Vert.

All Dimensions are US Survey Feet

ALN1

CROSS SECTIONS

SHEET 15 OF XXX

DESIGN STUDY ONLY

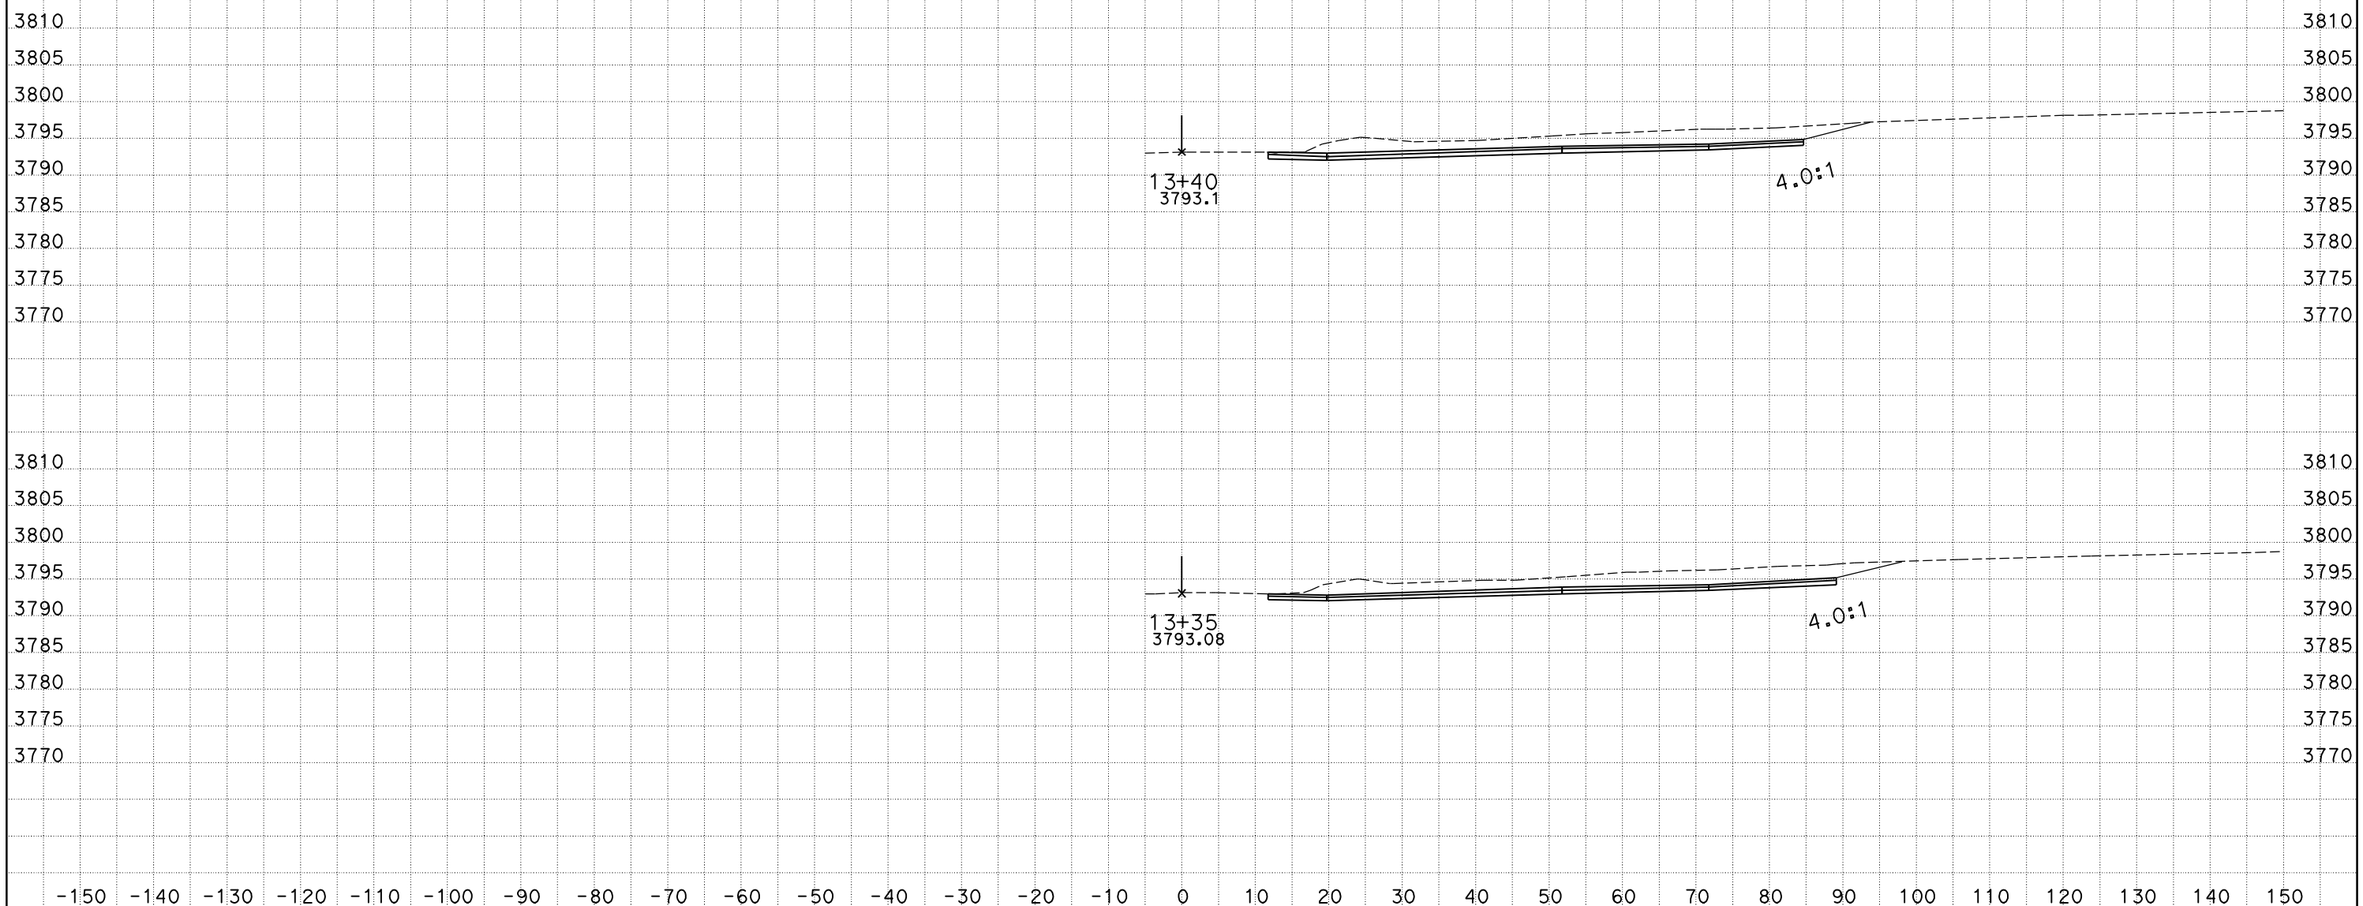

DATE: 3/28/2011
KC Project: 1009018 File: P:\33400\Design\KCd9018\site1_12.ear

CONTRACT: 09-33400
DIST/CO/RTE/PM: 09/INY/190

SCALE: 1" = 10' Horiz.
1" = 10' Vert.

All Dimensions are US Survey Feet

ALN1
CROSS SECTIONS
SHEET 16 OF XXX

DESIGN STUDY ONLY

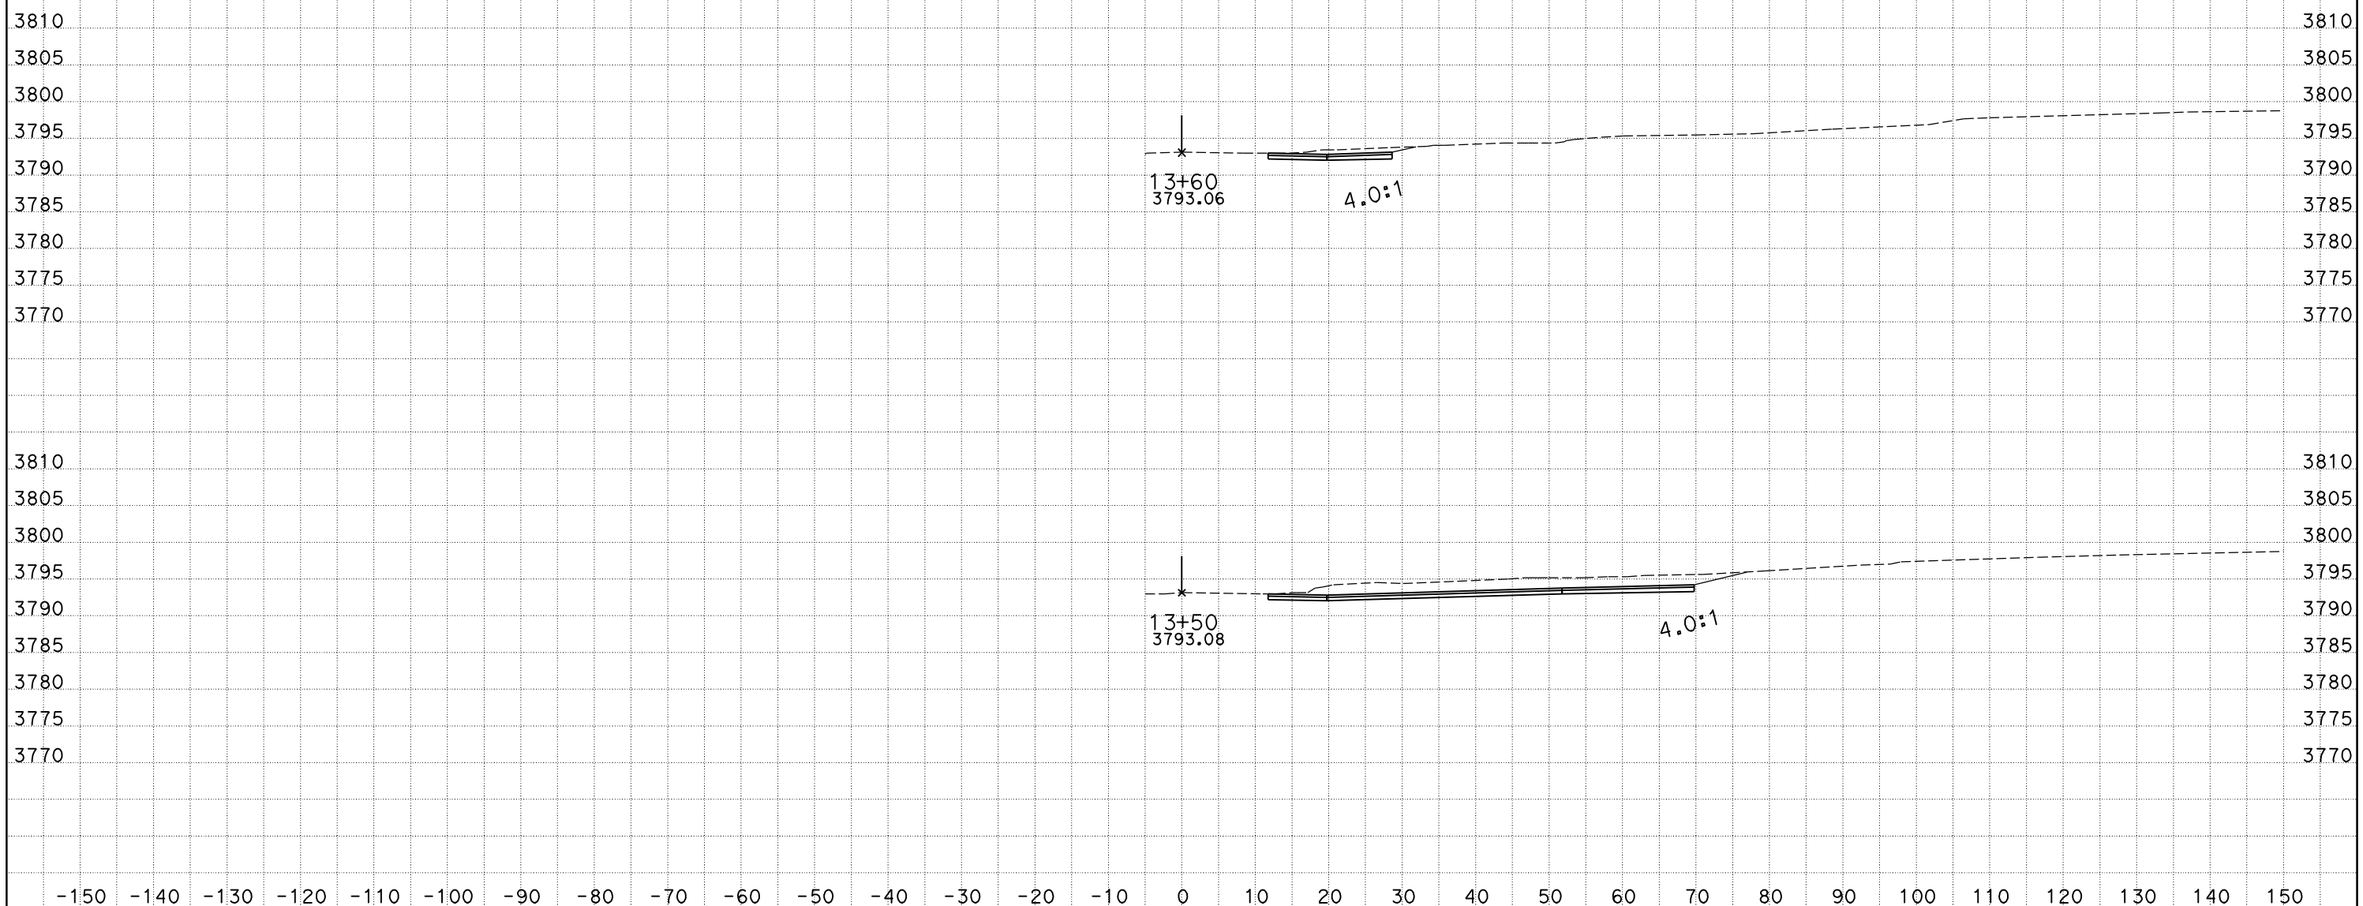

DATE: 3/28/2011
KC Project: 1009018 File: P:\33400\Design\KCd9018\site1_12.ear

CONTRACT: 09-33400
DIST/CO/RTE/PM: 09/INY/190

SCALE: 1" = 10' Horiz.
1" = 10' Vert.

All Dimensions are US Survey Feet

ALN1
CROSS SECTIONS
SHEET 17 OF XXX

DESIGN STUDY ONLY

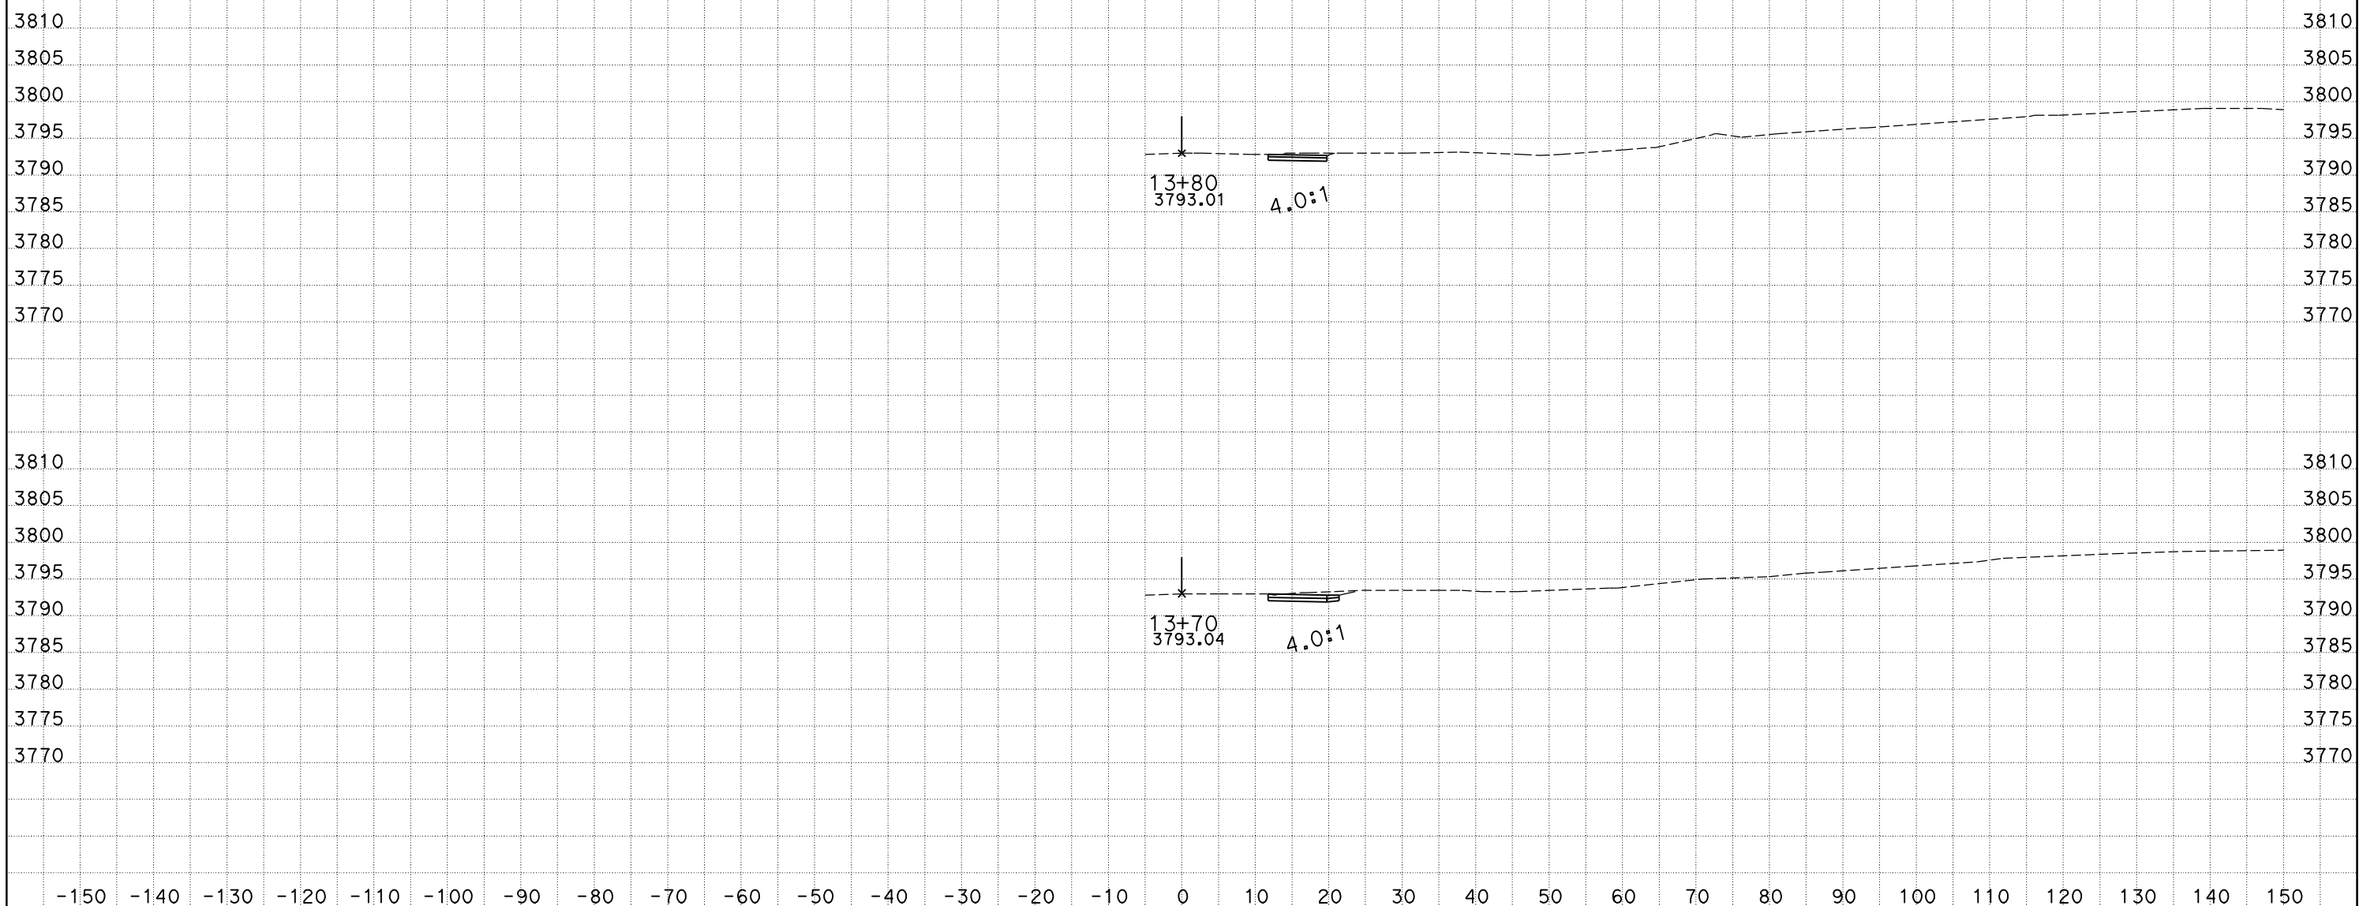

DATE: 3/28/2011
KC Project: 1009018 File: P:\33400\Design\KCd9018\site1_12.ear

CONTRACT: 09-33400
DIST/CO/RTE/PM: 09/INY/190

SCALE: 1" = 10' Horiz.
1" = 10' Vert.

All Dimensions are US Survey Feet

ALN1
CROSS SECTIONS
SHEET 18 OF XXX

DESIGN STUDY ONLY

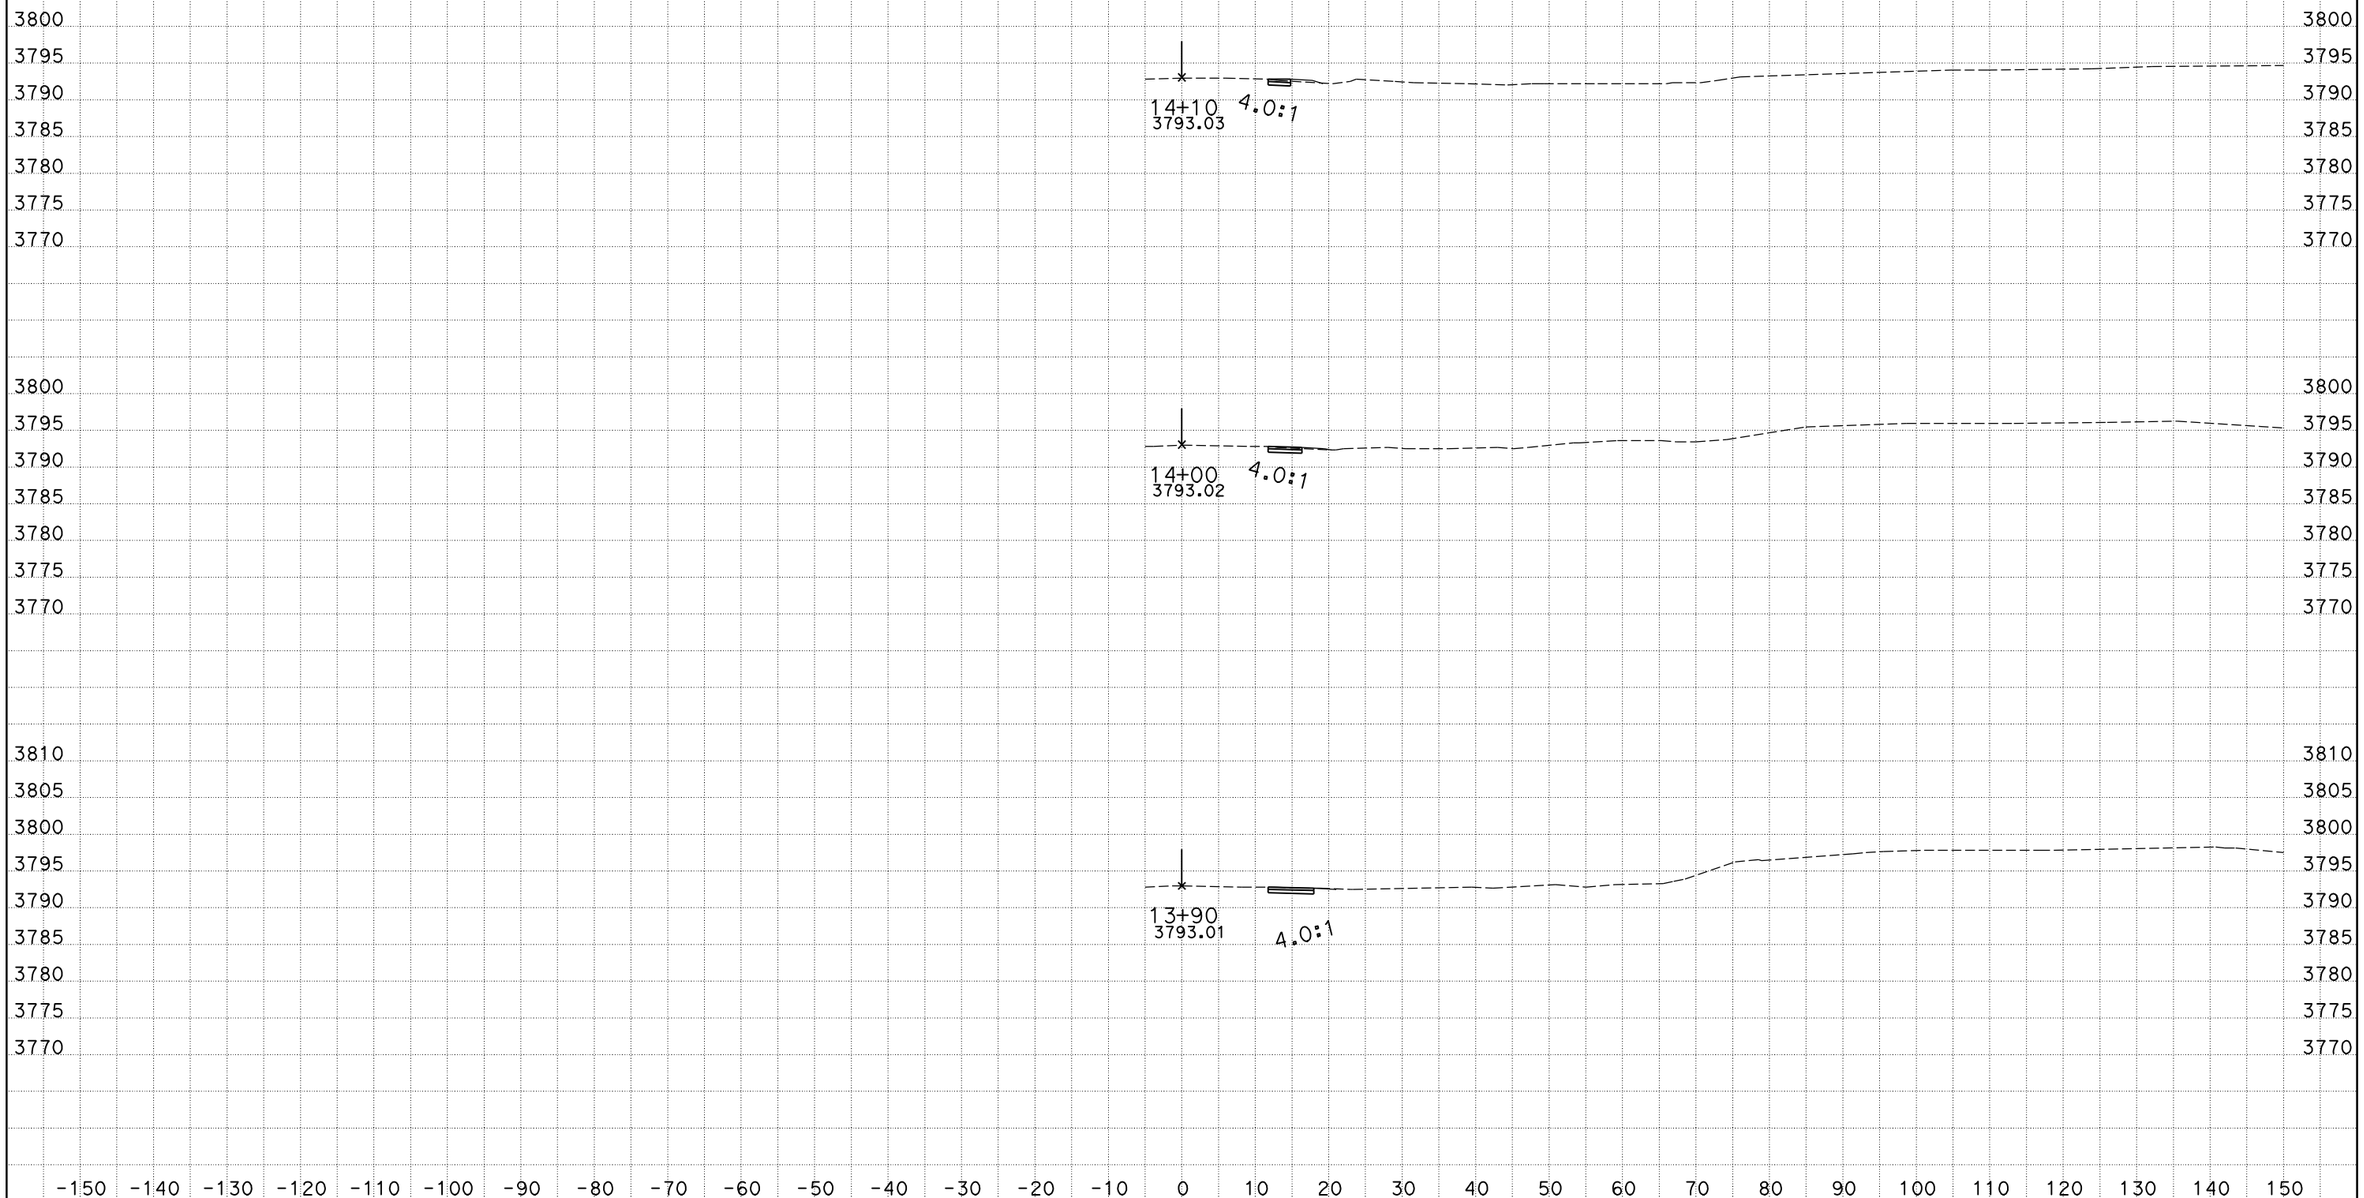

DATE: 3/28/2011

KC Project: 1009018 File: P:\33400\Design\KCd9018\site1_12.ear

CONTRACT: 09-33400

DIST/CO/RTE/PM: 09/INY/190

SCALE: 1" = 10' Horiz.
1" = 10' Vert.

All Dimensions are US Survey Feet

ALN1
CROSS SECTIONS

SHEET 19 OF XXX

DESIGN STUDY ONLY

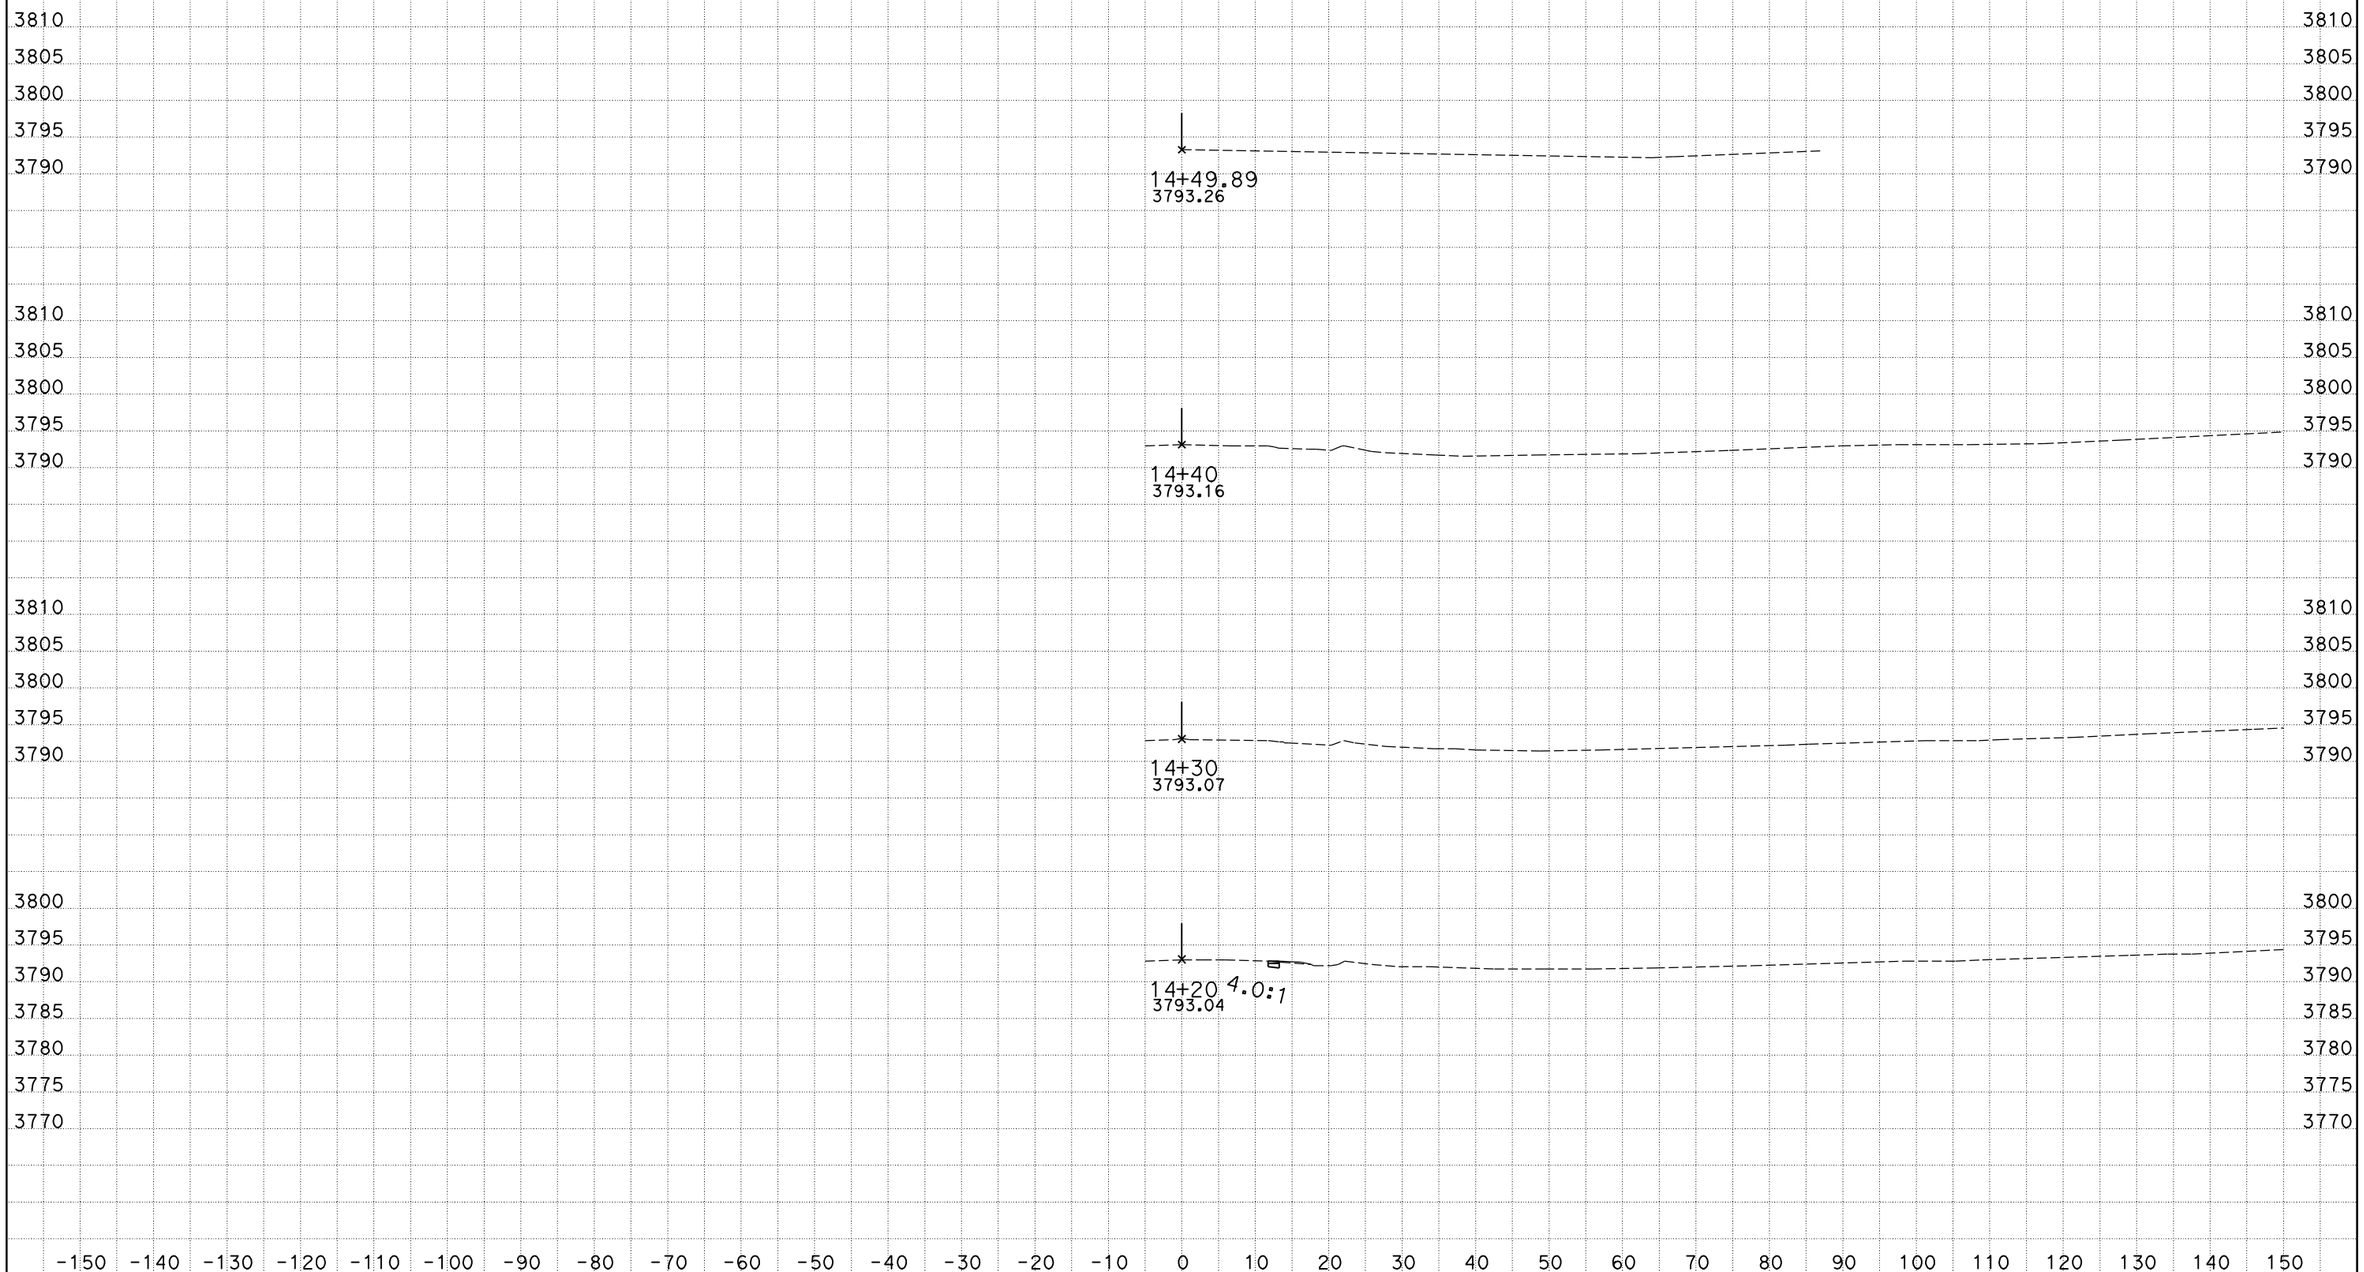

DATE: 3/28/2011

KC Project: 1009018 File: P:\33400\Design\KCd9018\site1_12.ear

CONTRACT: 09-33400

DIST/CO/RTE/PM: 09/INY/190

SCALE: 1" = 10' Horiz.
1" = 10' Vert.

All Dimensions are US Survey Feet

ALN1

CROSS SECTIONS

SHEET 20 OF XXX