Dist	COUNTY	ROUTE	POST MILES TOTAL PROJECT	SHEET No.	TOTAL SHEETS
10	SJ	99	4.9/14.2		
CONTRACT No.			10-0E6114		
PROJECT ID			1000020440		

FOR EARTHWORK DEVELOPMENT ONLY

STATE ROUTE 99 MANTECA WIDENING PROJECT

IN SAN JOAQUIN COUNTY
IN AND NEAR MANTECA AND STOCKTON ON STATE ROUTE 99
FROM AUSTIN ROAD OVERCROSSING TO 0.40 MILE
SOUTH OF ARCH ROAD UNDERCROSSING

CONTRACT No. 10-0E6114
PROJECT ID: 1000020440

NOTES:

1. **CROSS SECTION AND ELEVATION DATA MAY VARY DUE TO ACCURACY OF ORIGINAL GRADE SURFACE DTM. SLOPE STAKING SHALL BE APPROVED BY THE RESIDENT ENGINEER.**
2. **ELEVATIONS PROVIDED ARE AT TOP OF FINISHED GRADE - REFER TO PLAN FOR LOCATIONS OF RHMA-G OVERLAY. RHMA-G OVERLAY LOCATIONS ARE 0.10' HIGHER THAN THE PROPOSED PROFILE ELEVATION ON THE PLAN.**

DATE: 5/18/2011

ALL DIMENSIONS ARE IN US SURVEY FEET

SCALE
HORIZONTAL: 1"=10'
VERTICAL: 1"=10'

FOR EARTHWORK DEVELOPMENT ONLY

Dist	COUNTY	ROUTE	POST MILES TOTAL PROJECT	SHEET No.	TOTAL SHEETS
10	SJ	99	4.9/14.2		
CONTRACT No.			10-0E6114		
PROJECT ID			1000020440		

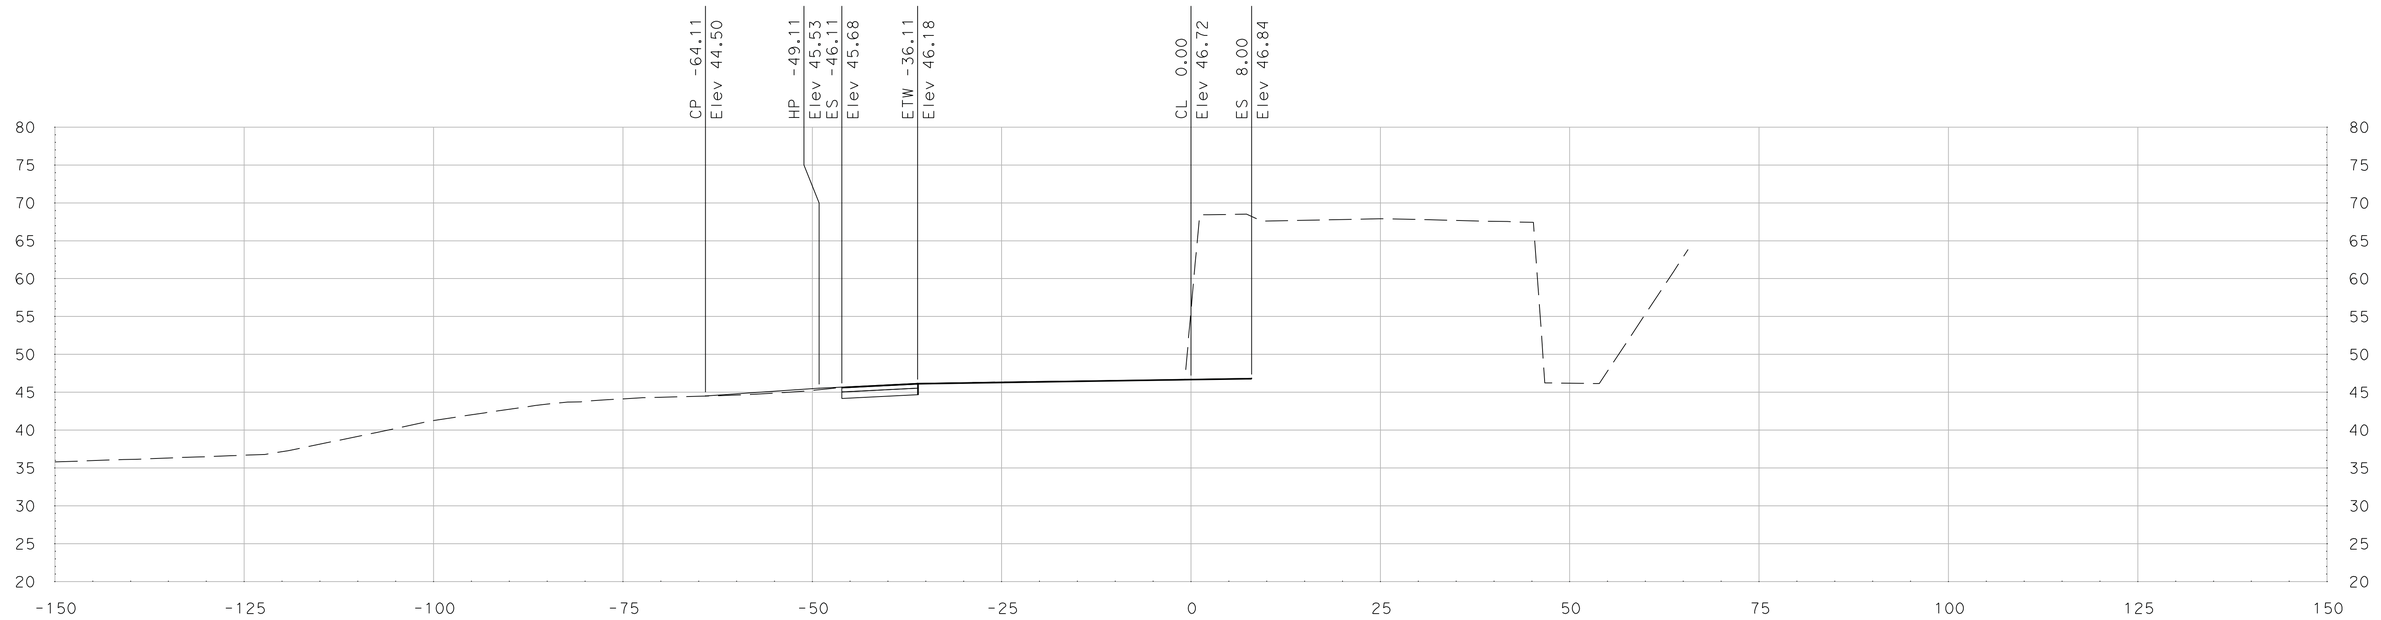

"SR 99 HC" Sta 259+00.00

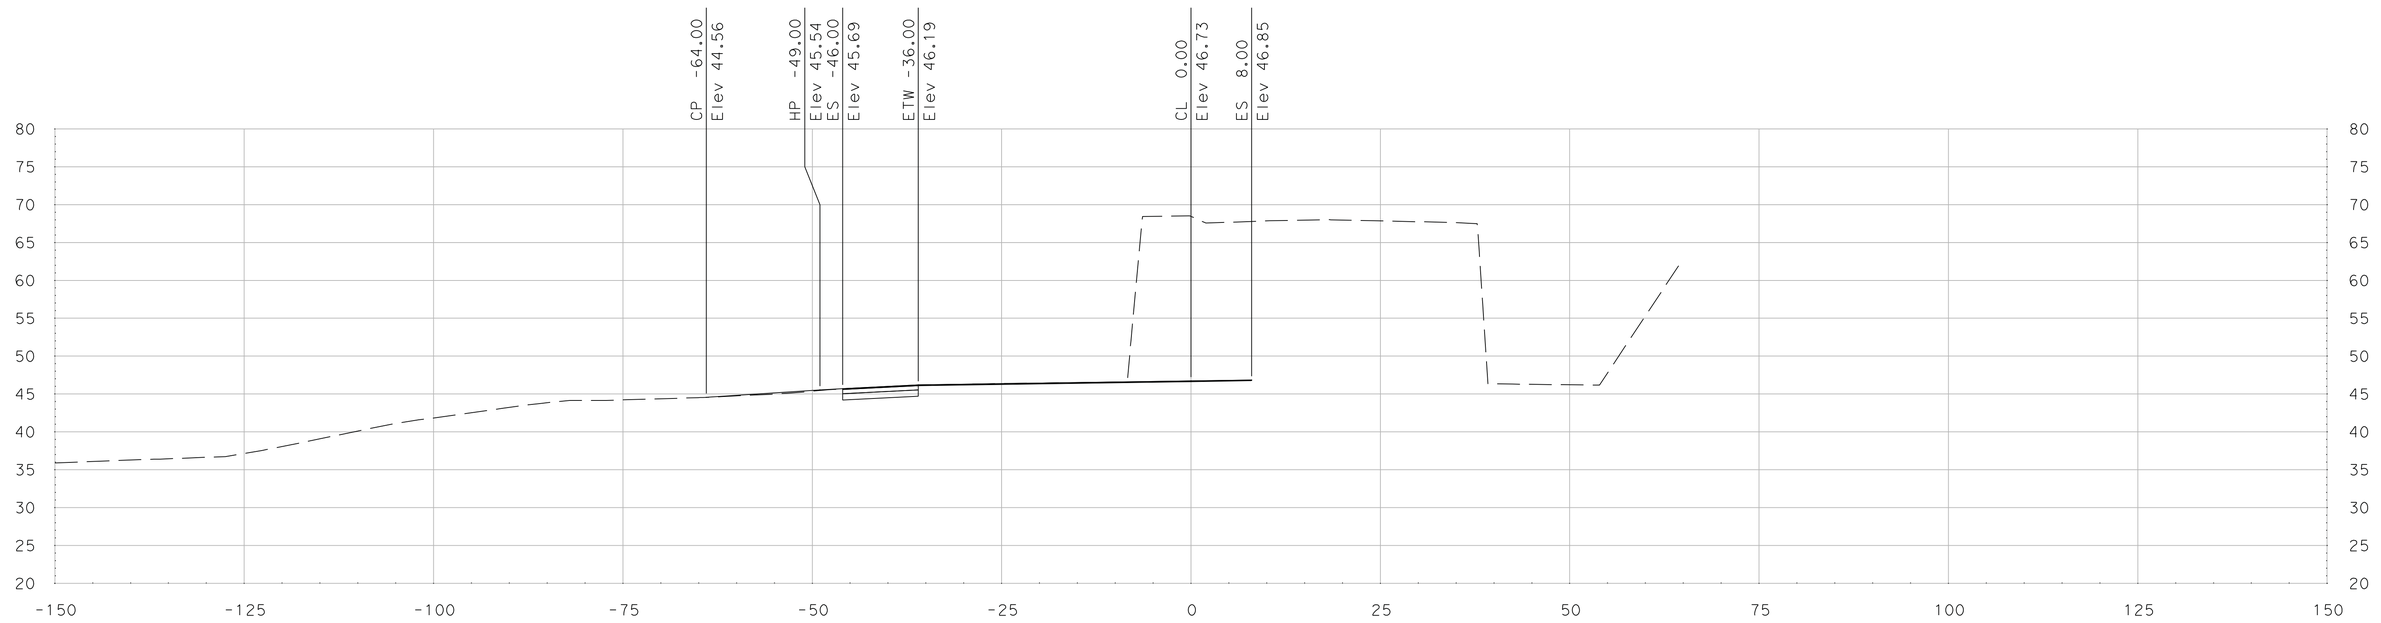

"SR 99 HC" Sta 258+92.33

SCALE
HORIZONTAL: 1"=10'
VERTICAL: 1"=10'

DATE: 5/18/2011

ALL DIMENSIONS ARE IN US SURVEY FEET

FOR EARTHWORK DEVELOPMENT ONLY

Dist	COUNTY	ROUTE	POST MILES TOTAL PROJECT	SHEET No.	TOTAL SHEETS
10	SJ	99	4.9/14.2		
CONTRACT No.			10-0E6114		
PROJECT ID			1000020440		

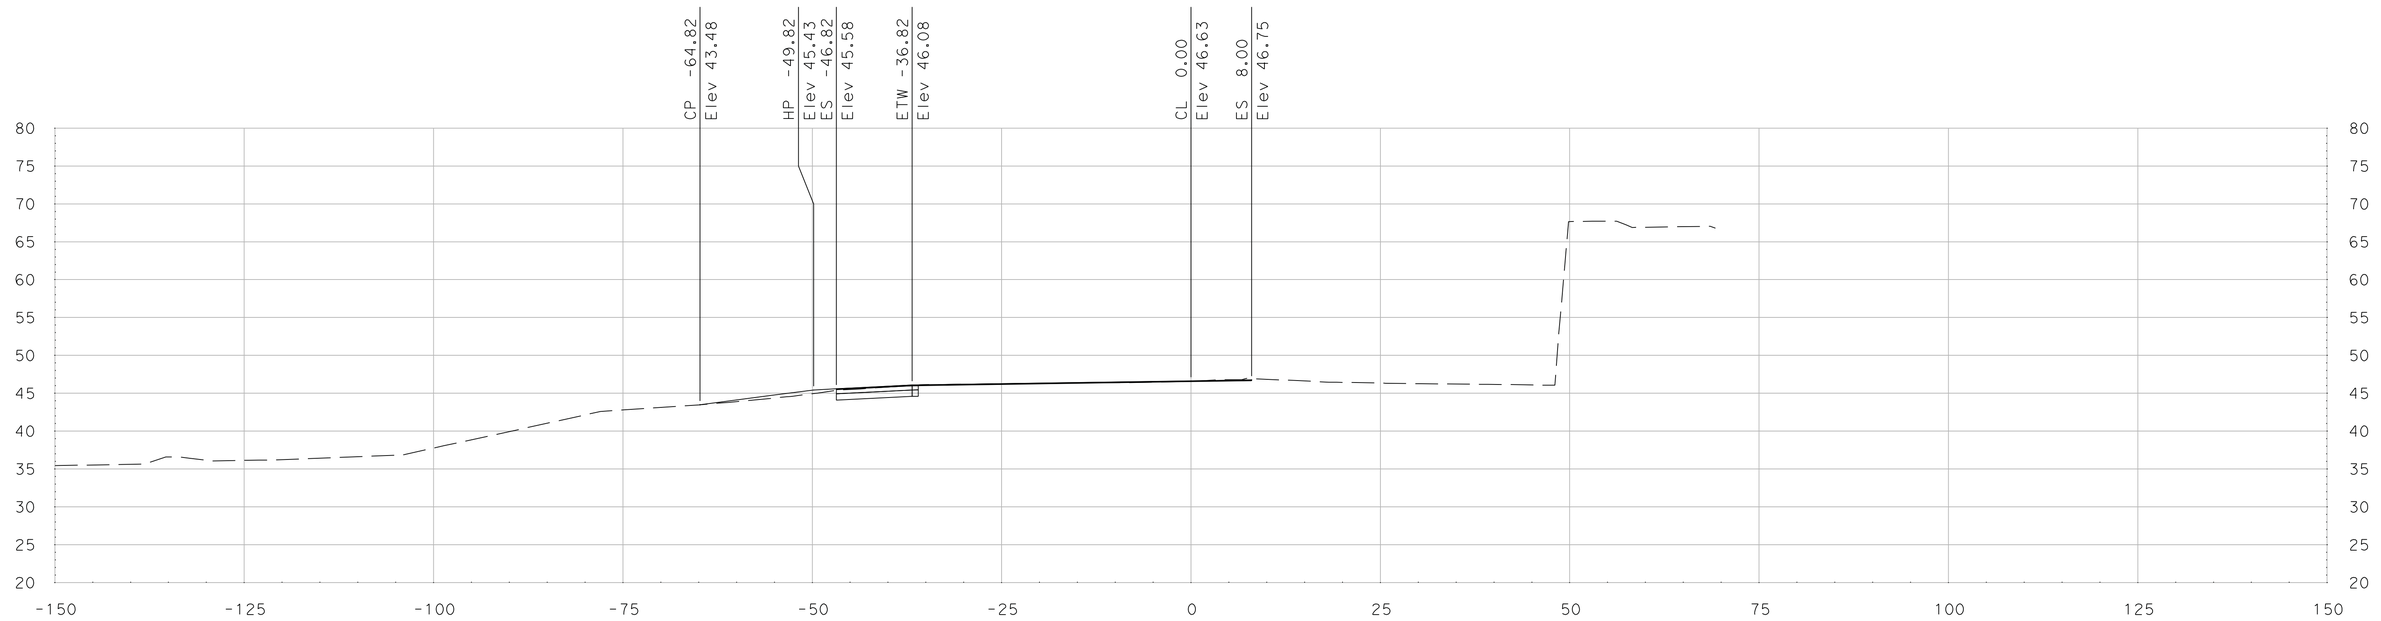

"SR 99 HC" Sta 259+50.00

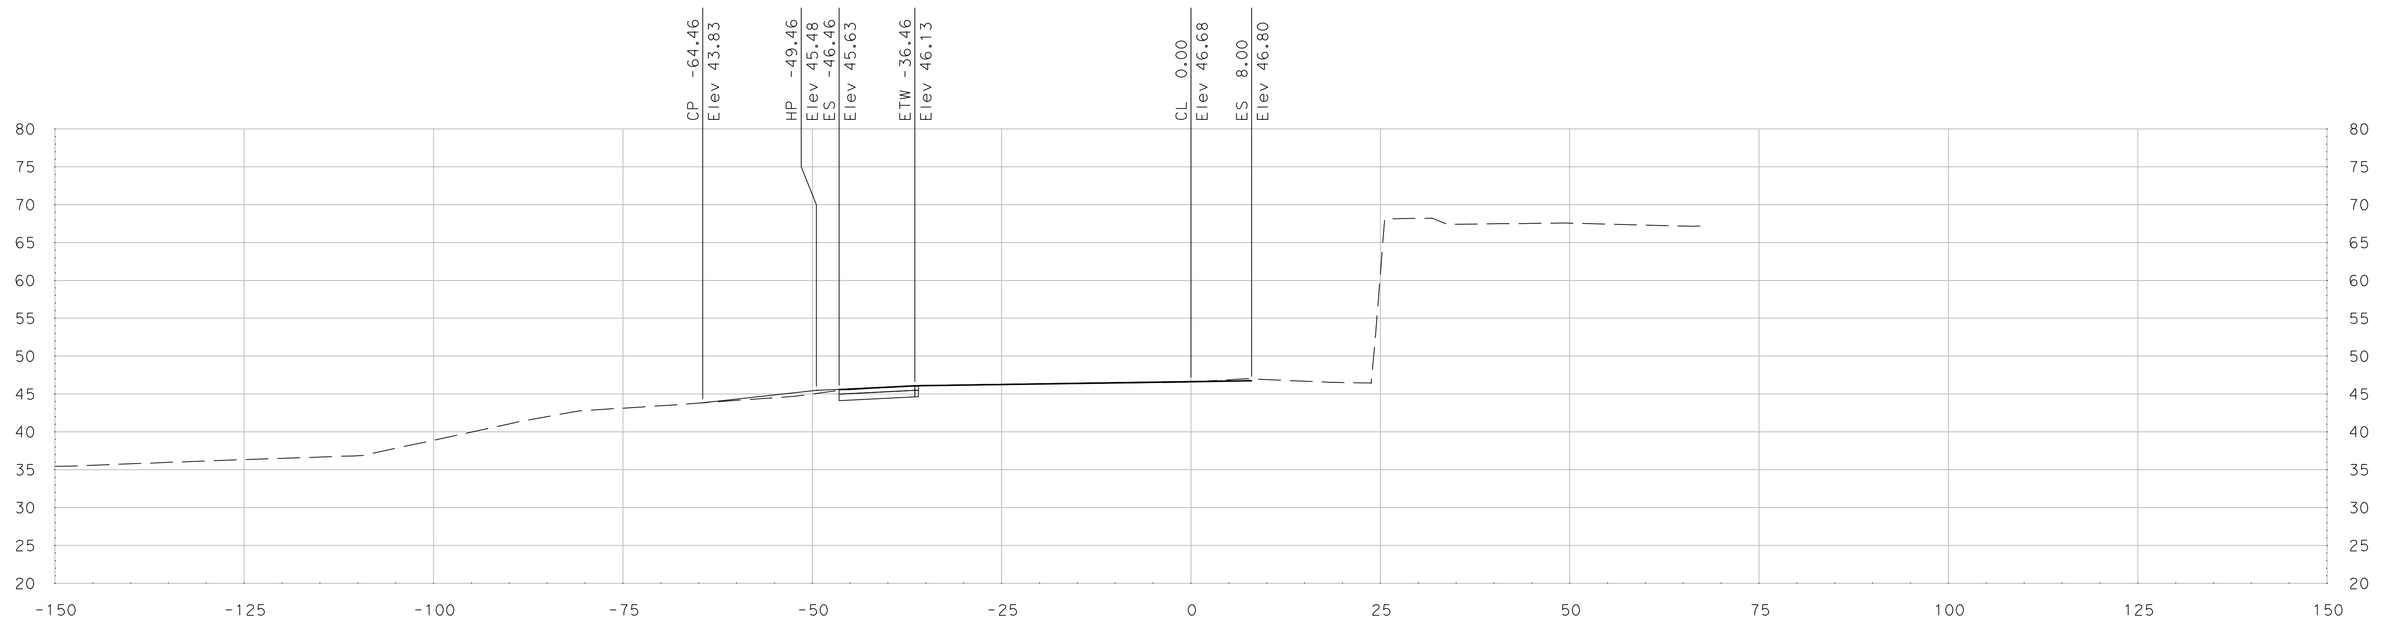

"SR 99 HC" Sta 259+25.00

SCALE
HORIZONTAL: 1"=10'
VERTICAL: 1"=10'

DATE: 5/18/2011

ALL DIMENSIONS ARE IN US SURVEY FEET

FOR EARTHWORK DEVELOPMENT ONLY

Dist	COUNTY	ROUTE	POST MILES TOTAL PROJECT	SHEET No.	TOTAL SHEETS
10	SJ	99	4.9/14.2		
CONTRACT No.			10-0E6114		
PROJECT ID			1000020440		

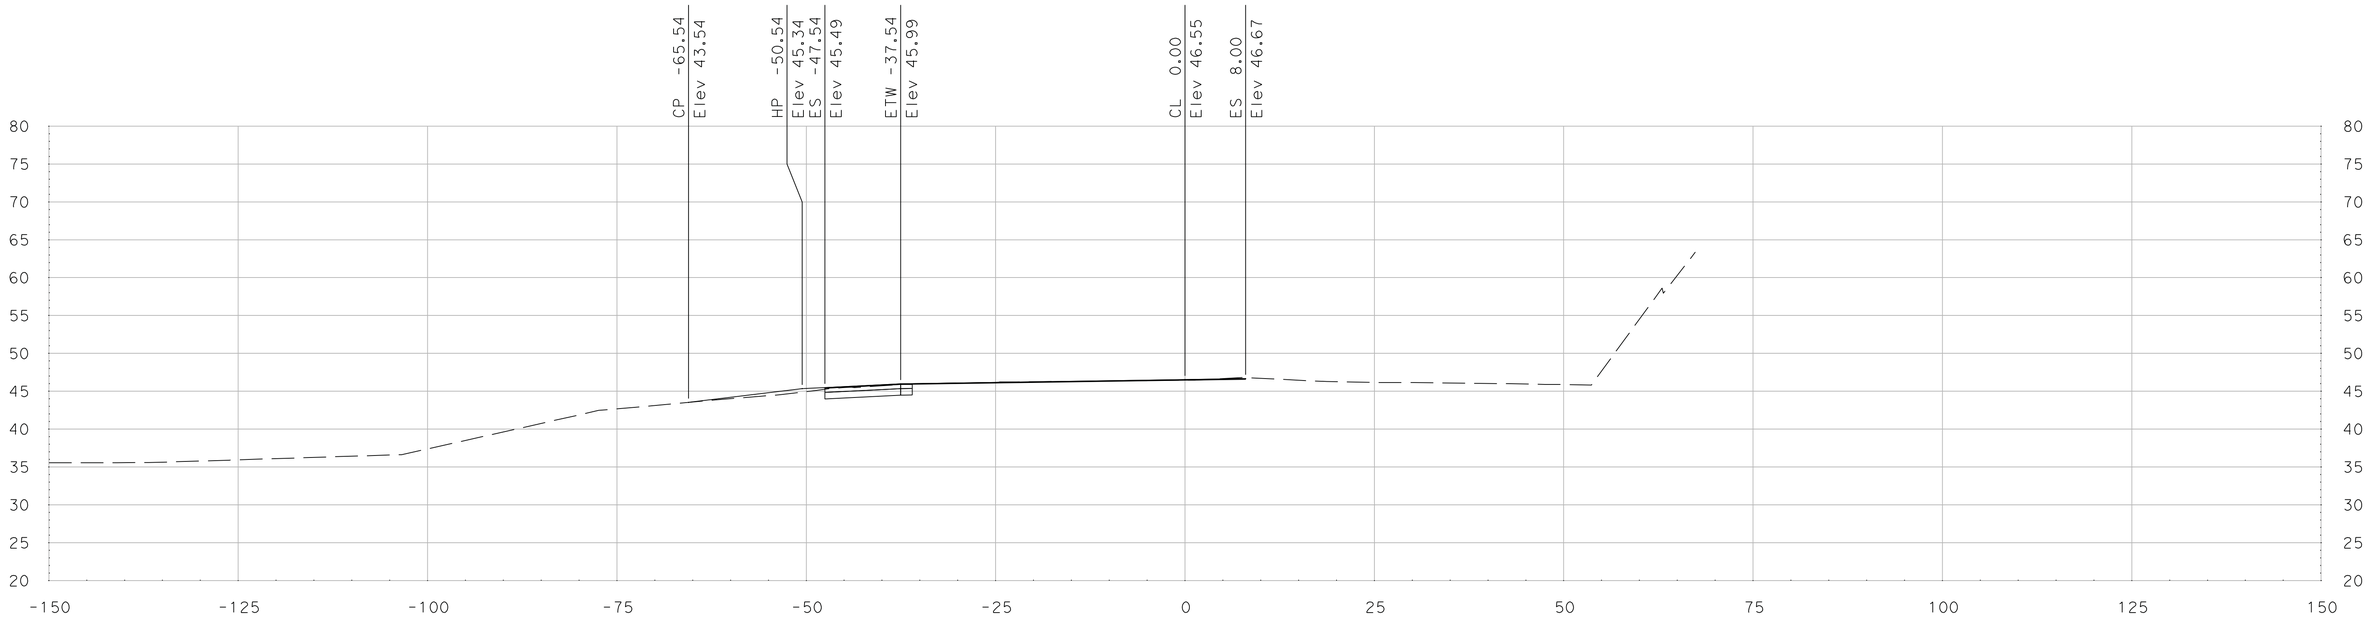

"SR 99 HC" Sta 260+00.00

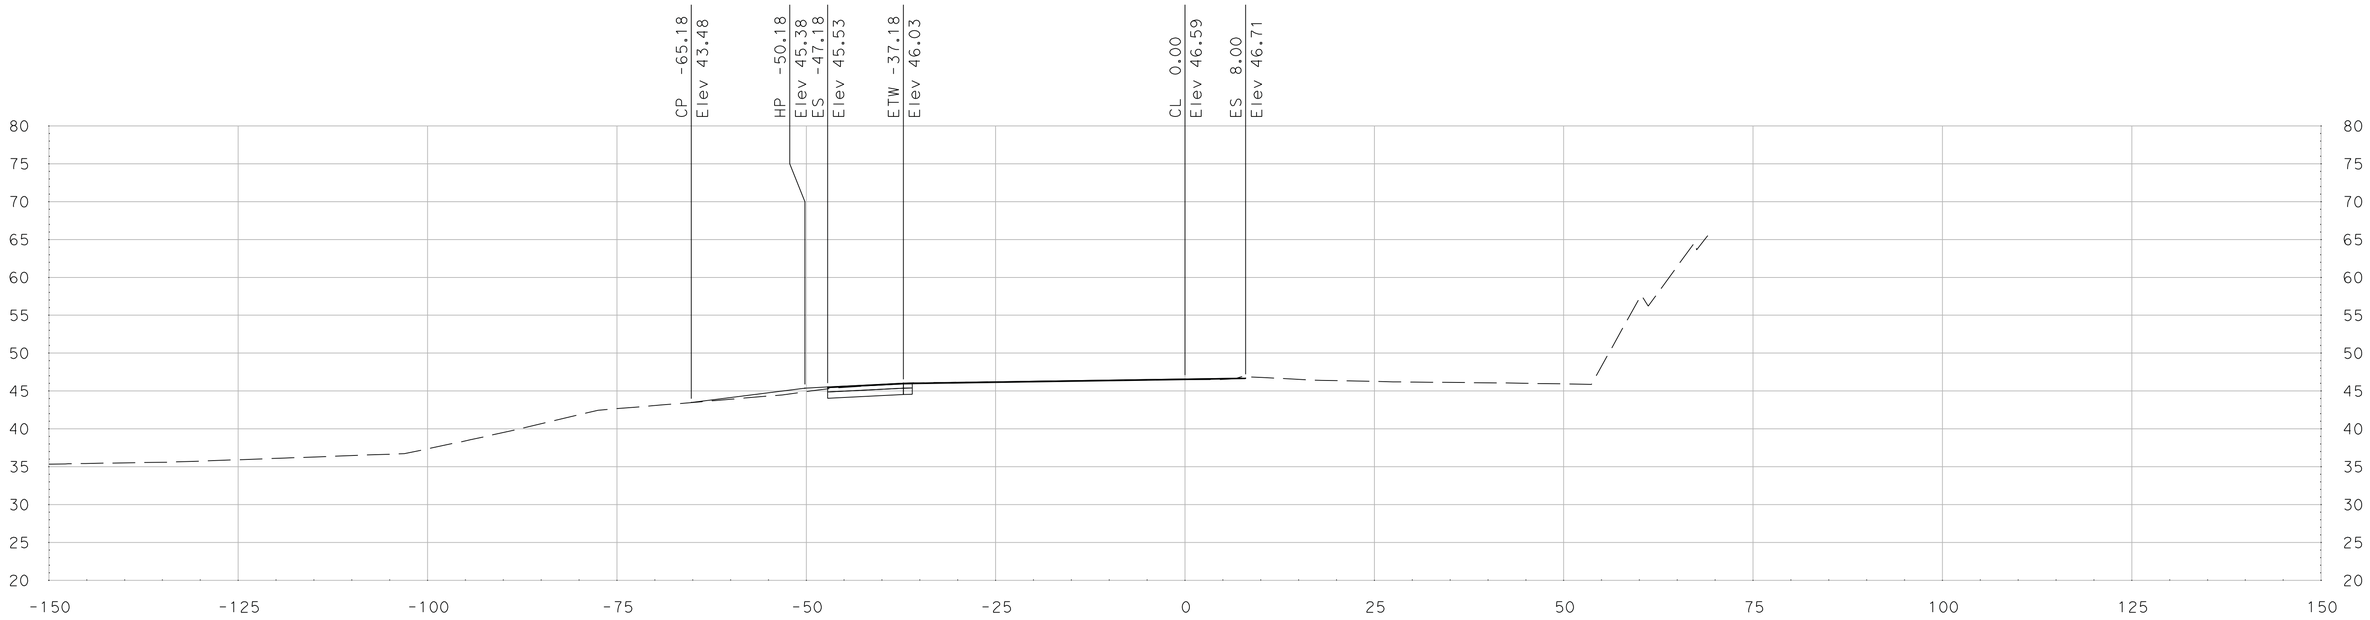

"SR 99 HC" Sta 259+75.00

SCALE
HORIZONTAL: 1"=10'
VERTICAL: 1"=10'

DATE: 5/18/2011

ALL DIMENSIONS ARE IN US SURVEY FEET

FOR EARTHWORK DEVELOPMENT ONLY

Dist	COUNTY	ROUTE	POST MILES TOTAL PROJECT	SHEET No.	TOTAL SHEETS
10	SJ	99	4.9/14.2		
CONTRACT No.			10-0E6114		
PROJECT ID			1000020440		

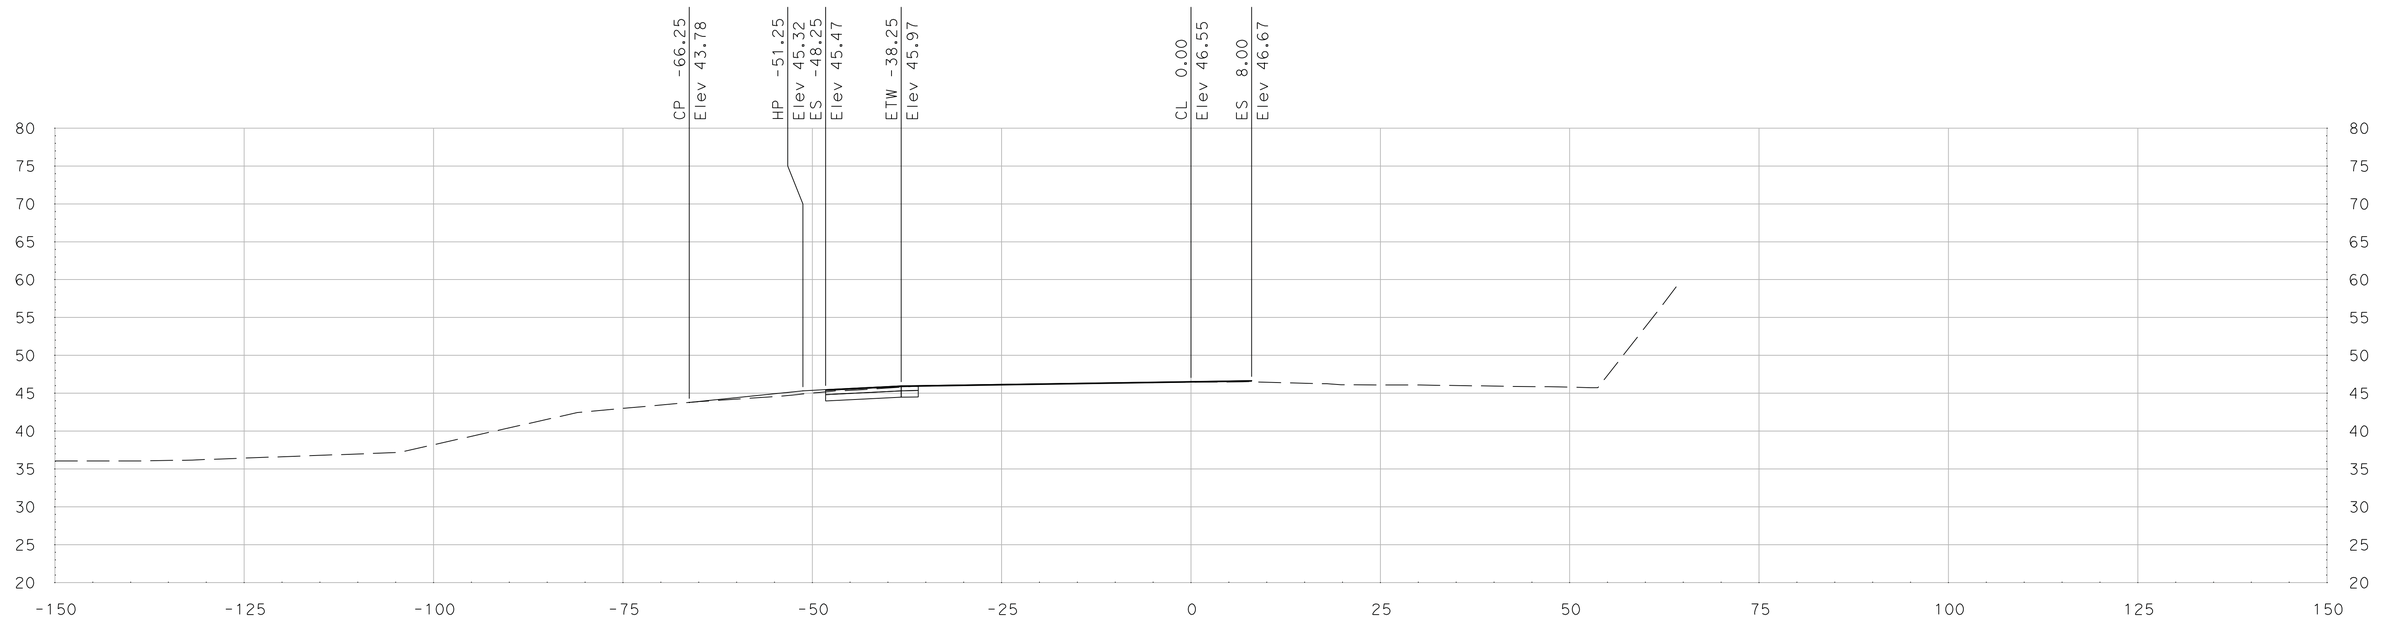

"SR 99 HC" Sta 260+50.00

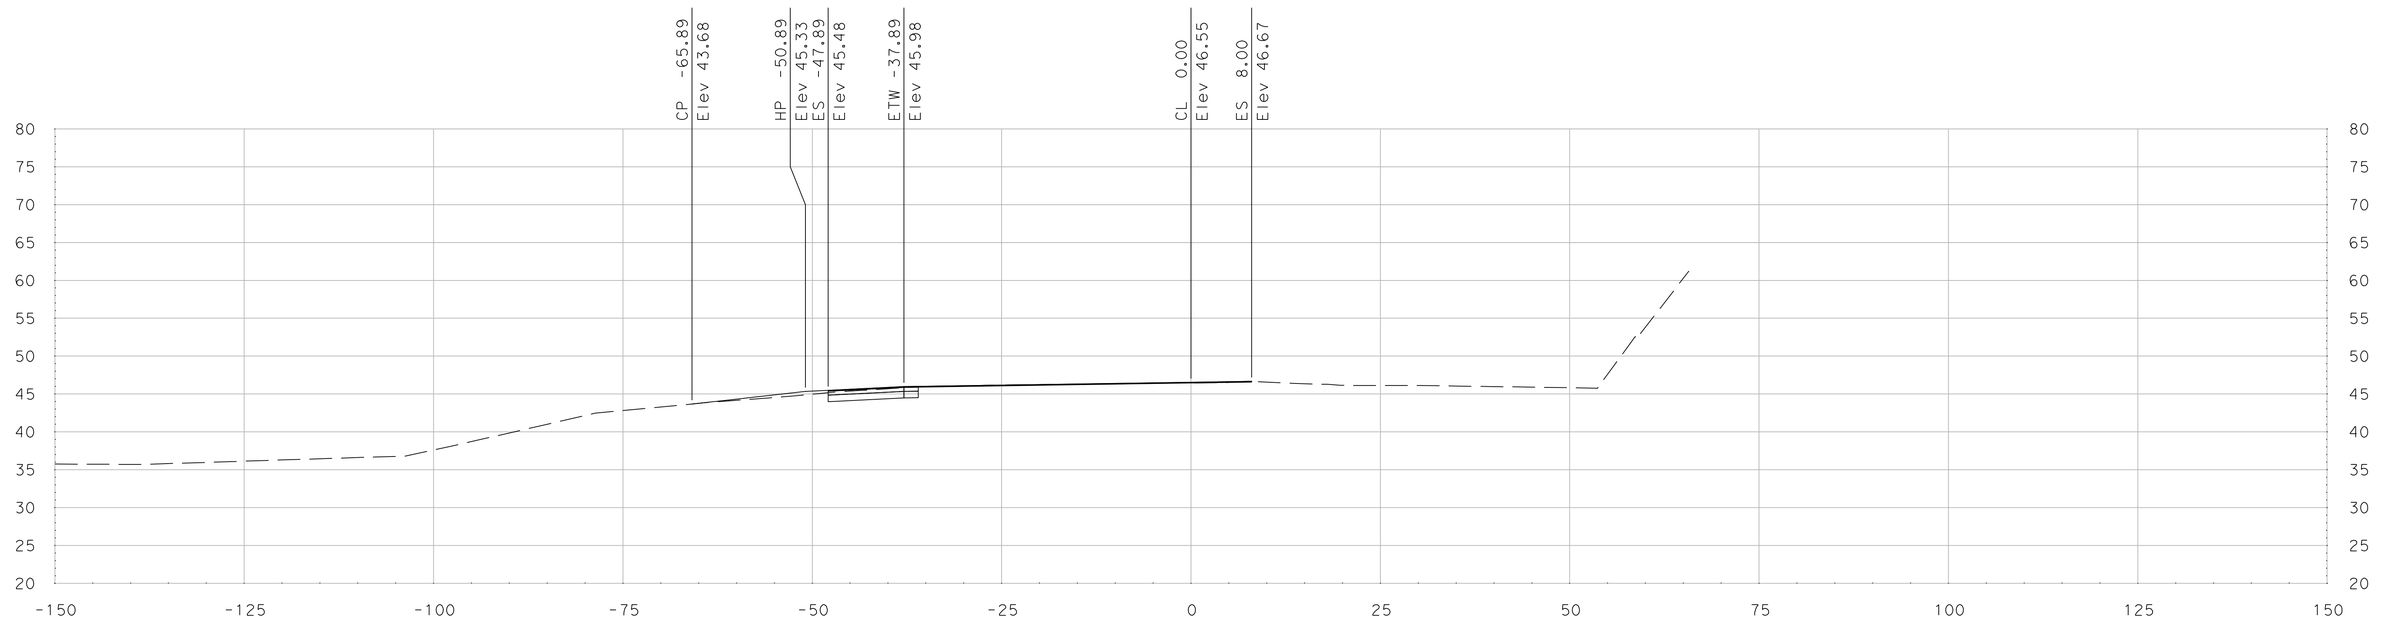

"SR 99 HC" Sta 260+25.00

SCALE
HORIZONTAL: 1"=10'
VERTICAL: 1"=10'

DATE: 5/18/2011

ALL DIMENSIONS ARE IN US SURVEY FEET

FOR EARTHWORK DEVELOPMENT ONLY

Dist	COUNTY	ROUTE	POST MILES TOTAL PROJECT	SHEET No.	TOTAL SHEETS
10	SJ	99	4.9/14.2		
CONTRACT No.			10-0E6114		
PROJECT ID			1000020440		

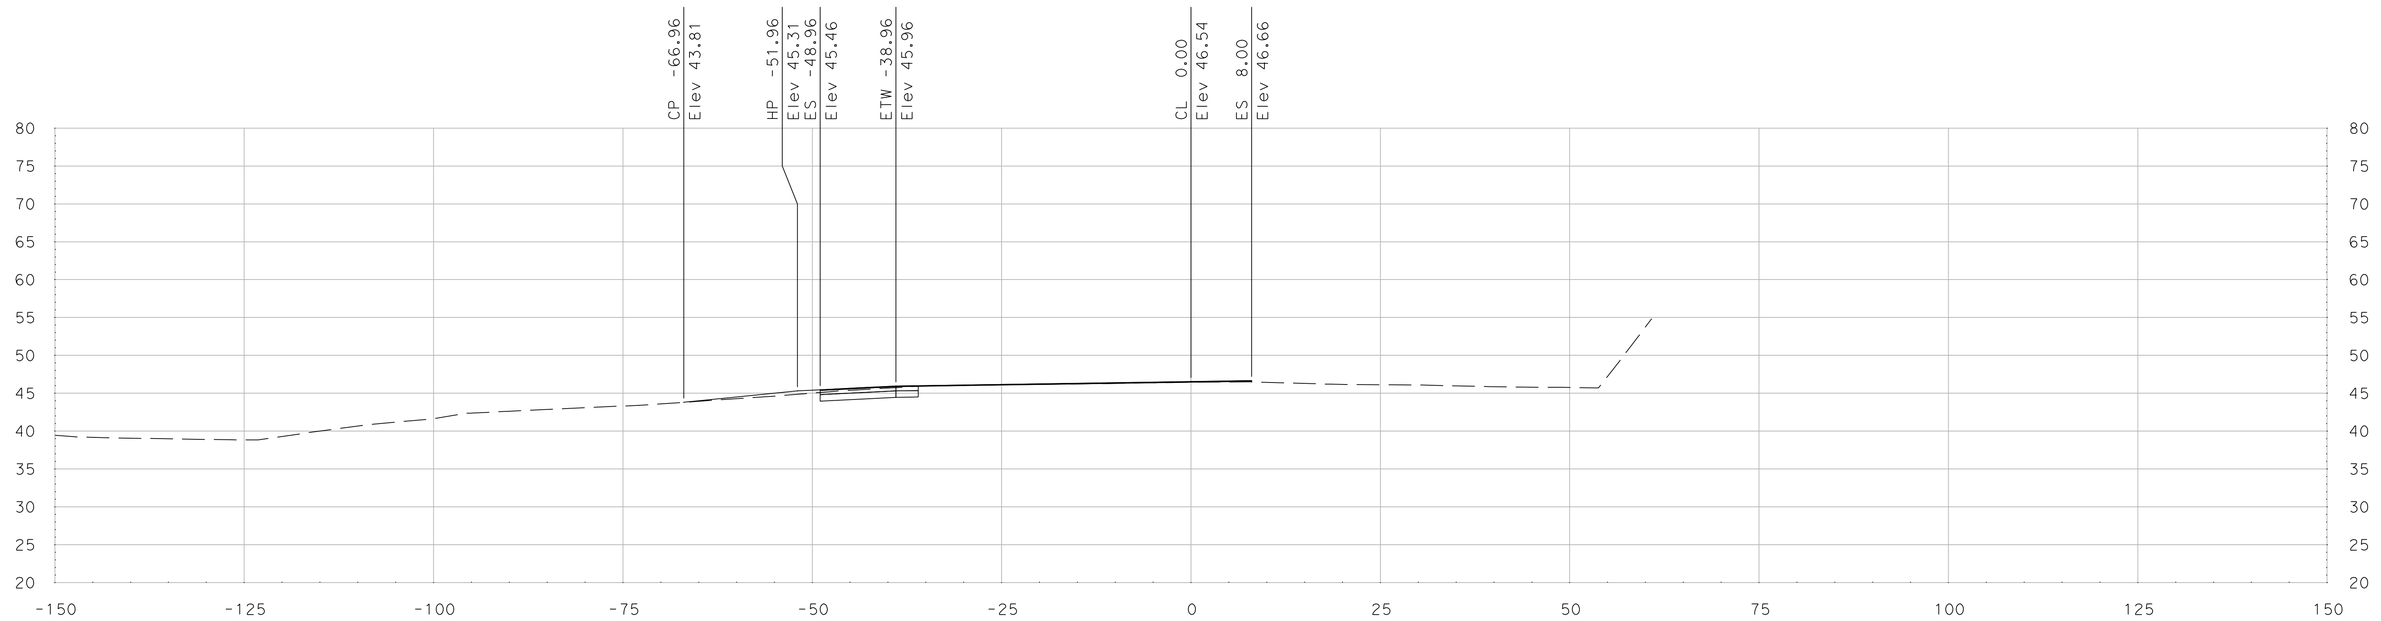

"SR 99 HC" Sta 261+00.00

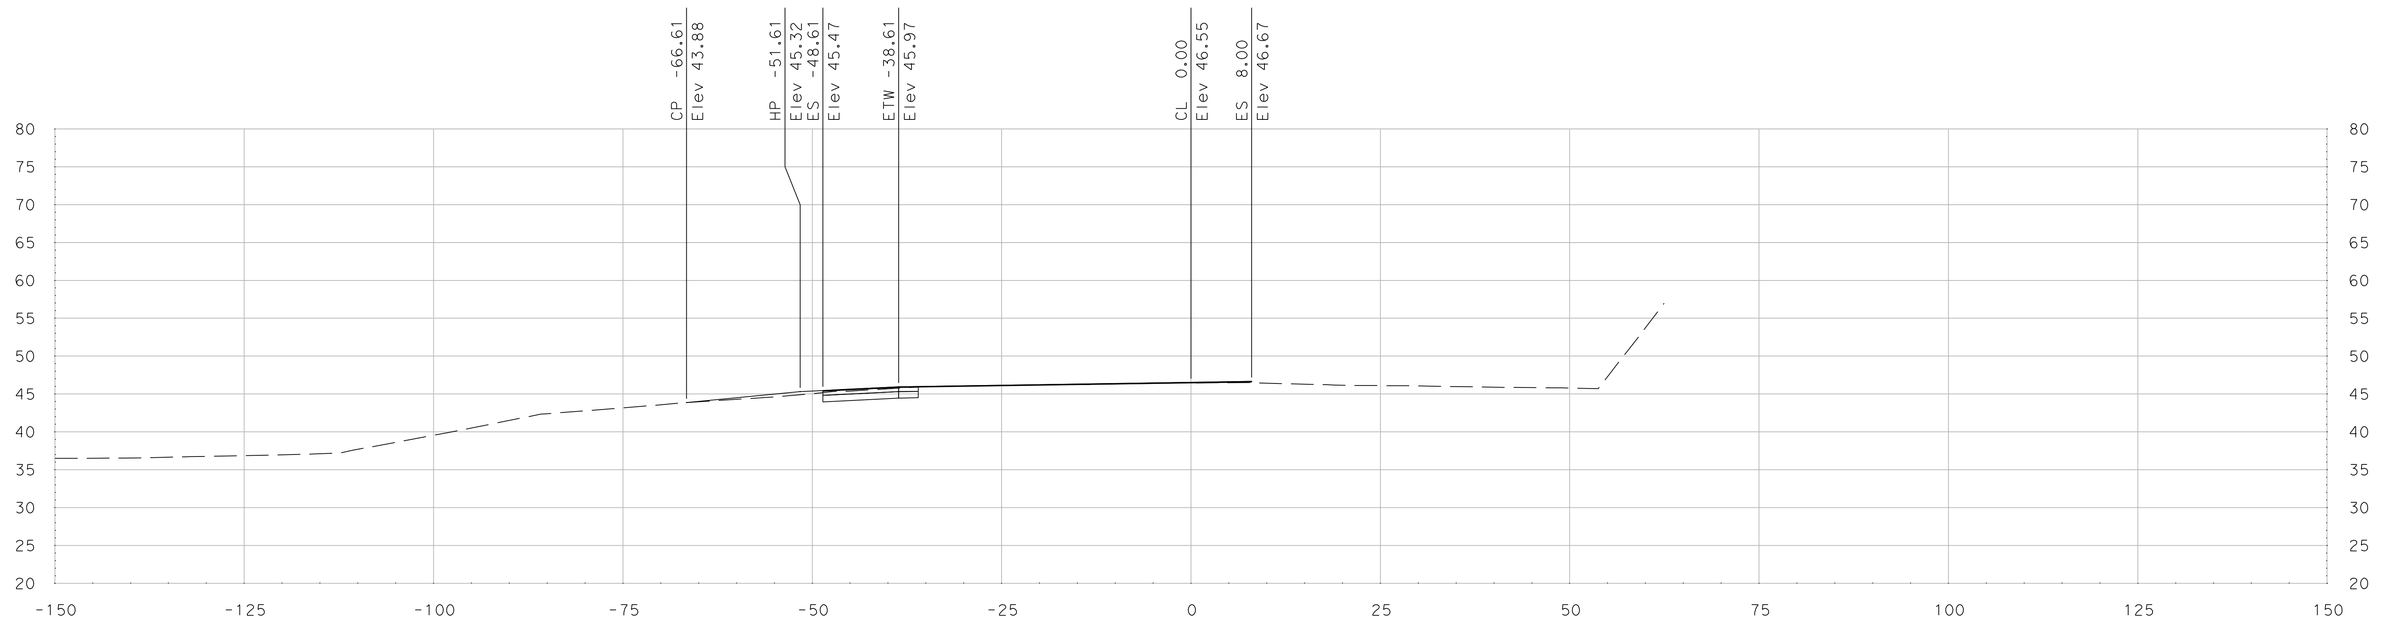

"SR 99 HC" Sta 260+75.00

SCALE
HORIZONTAL: 1"=10'
VERTICAL: 1"=10'

DATE: 5/18/2011

ALL DIMENSIONS ARE IN US SURVEY FEET

FOR EARTHWORK DEVELOPMENT ONLY

Dist	COUNTY	ROUTE	POST MILES TOTAL PROJECT	SHEET No.	TOTAL SHEETS
10	SJ	99	4.9/14.2		
CONTRACT No.			10-0E6114		
PROJECT ID			1000020440		

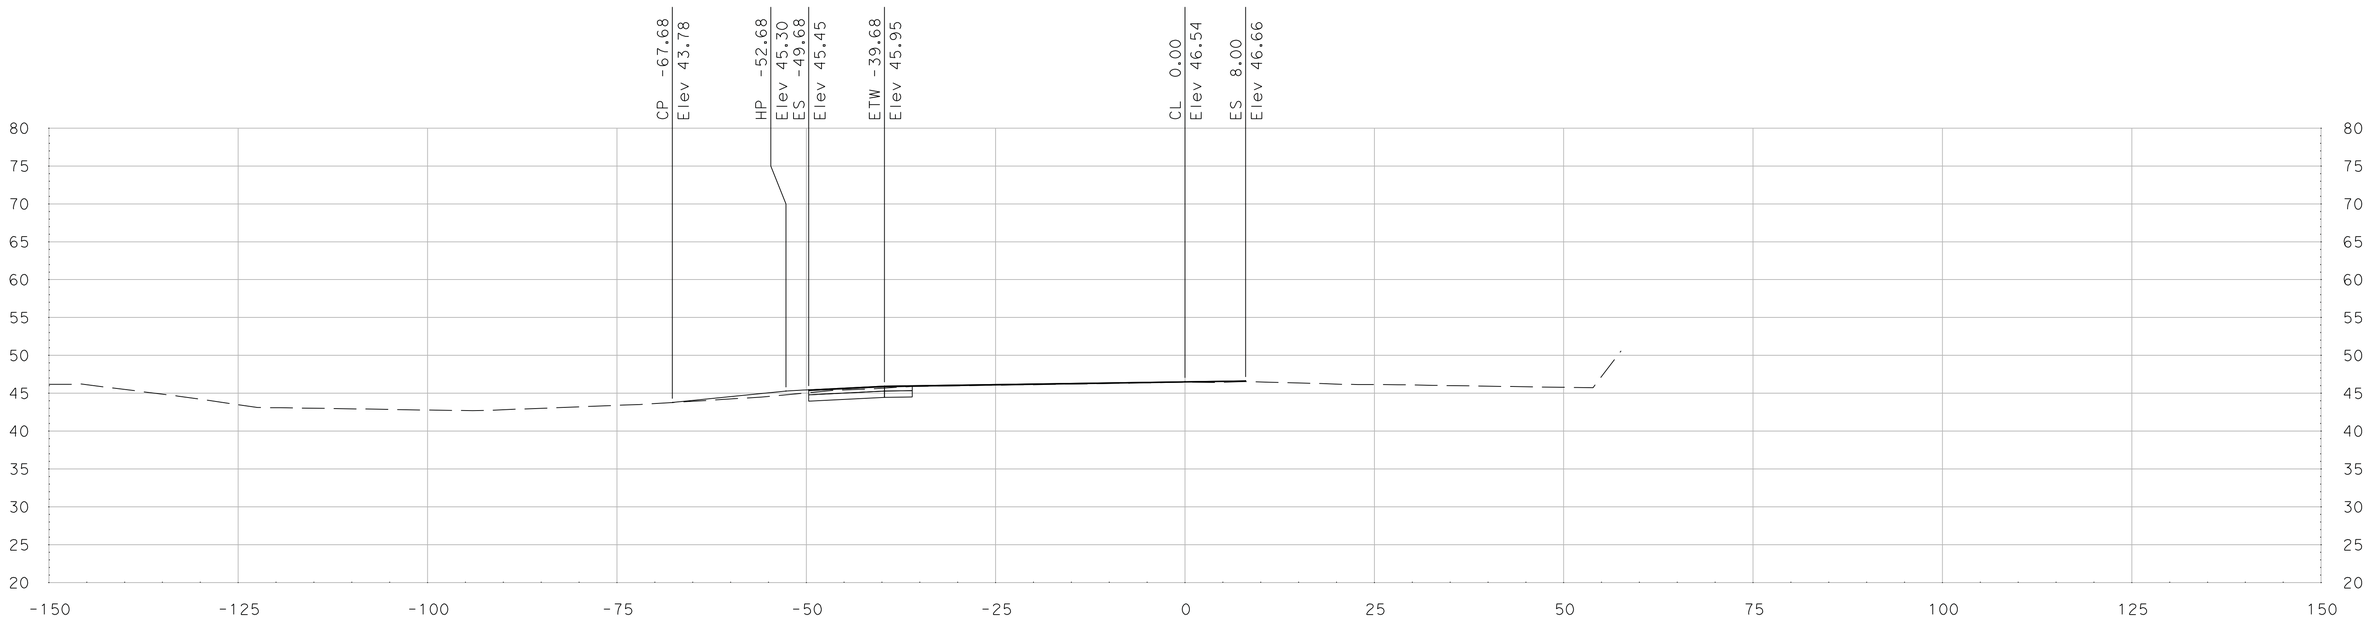

"SR 99 HC" Sta 261+50.00

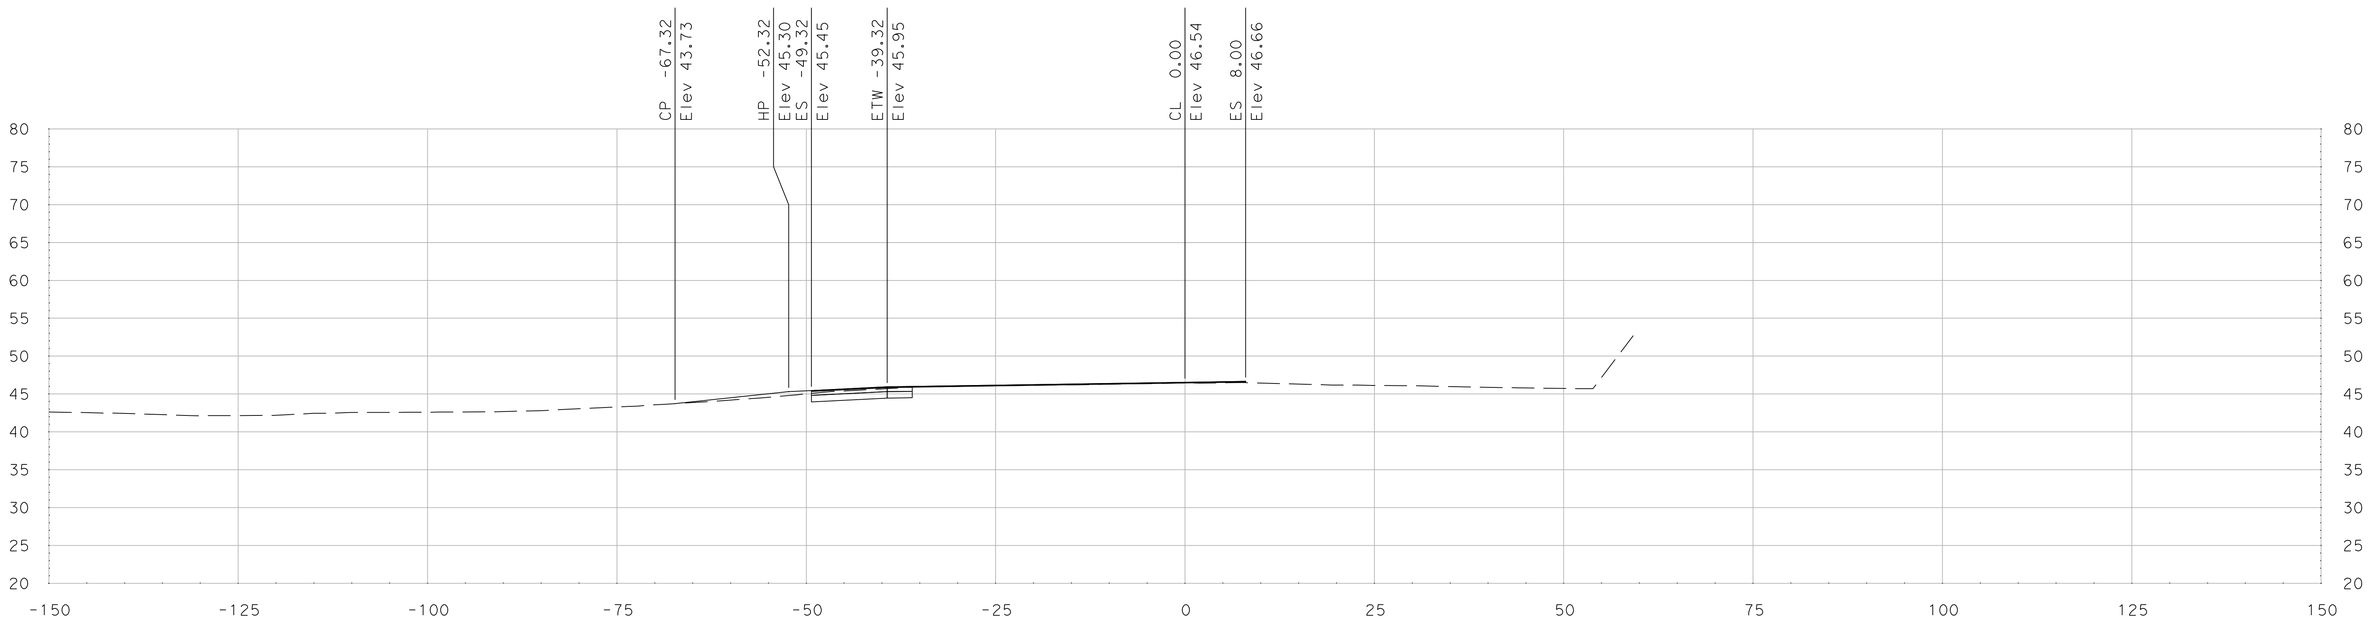

"SR 99 HC" Sta 261+25.00

SCALE
HORIZONTAL: 1"=10'
VERTICAL: 1"=10'

DATE: 5/18/2011

ALL DIMENSIONS ARE IN US SURVEY FEET

FOR EARTHWORK DEVELOPMENT ONLY

Dist	COUNTY	ROUTE	POST MILES TOTAL PROJECT	SHEET No.	TOTAL SHEETS
10	SJ	99	4.9/14.2		
CONTRACT No.			10-0E6114		
PROJECT ID			1000020440		

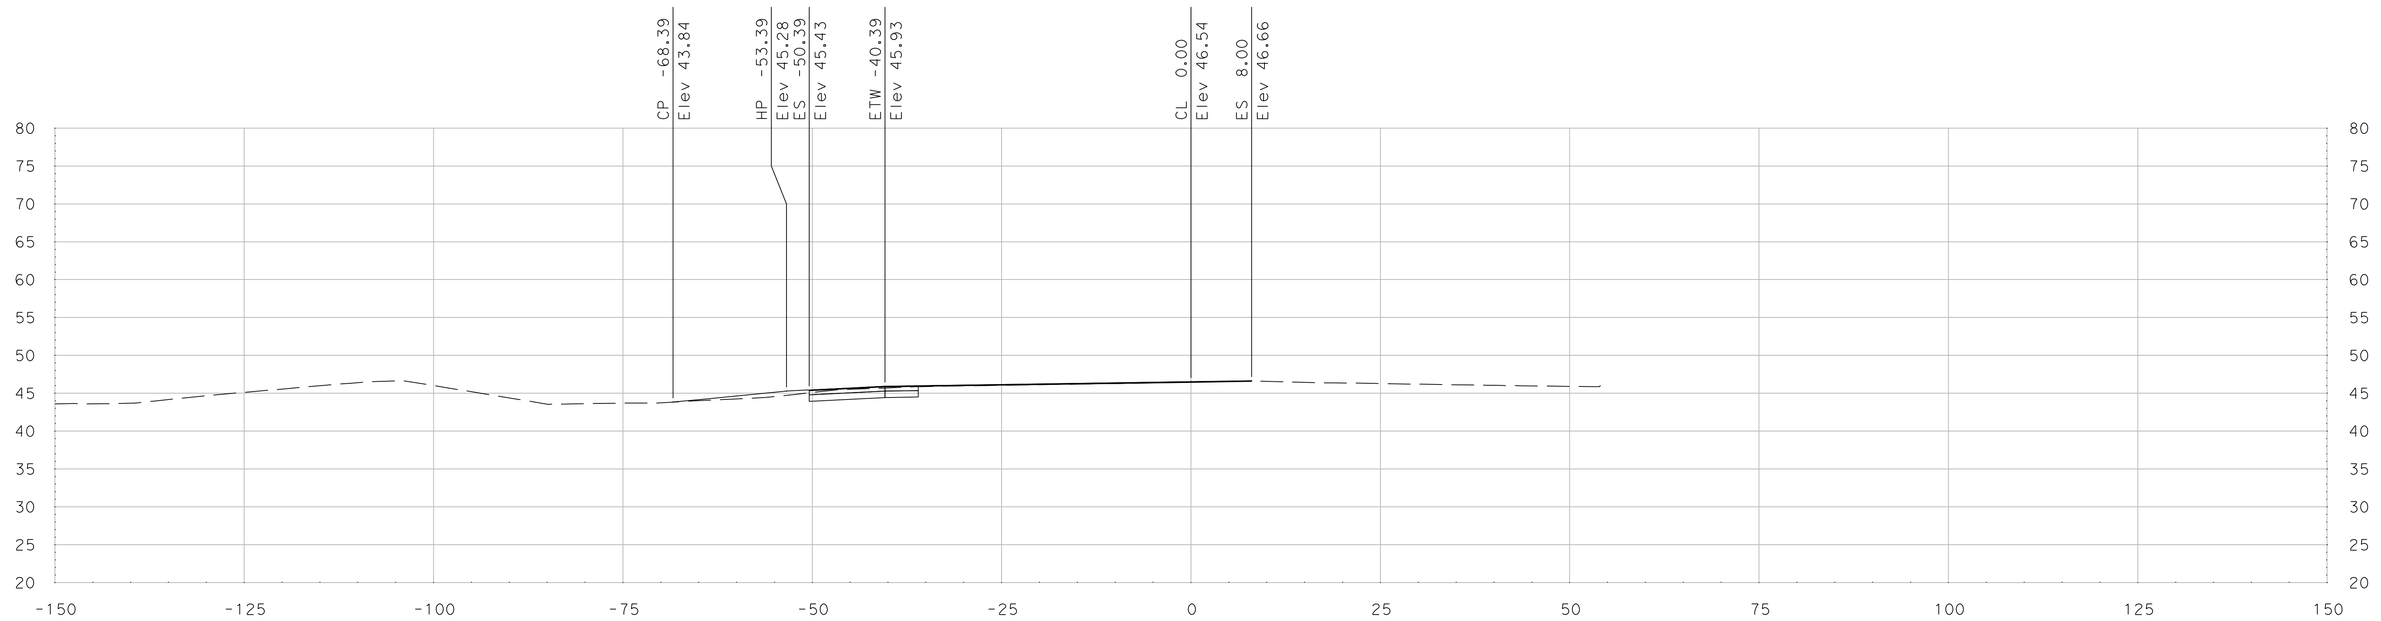

"SR 99 HC" Sta 262+00.00

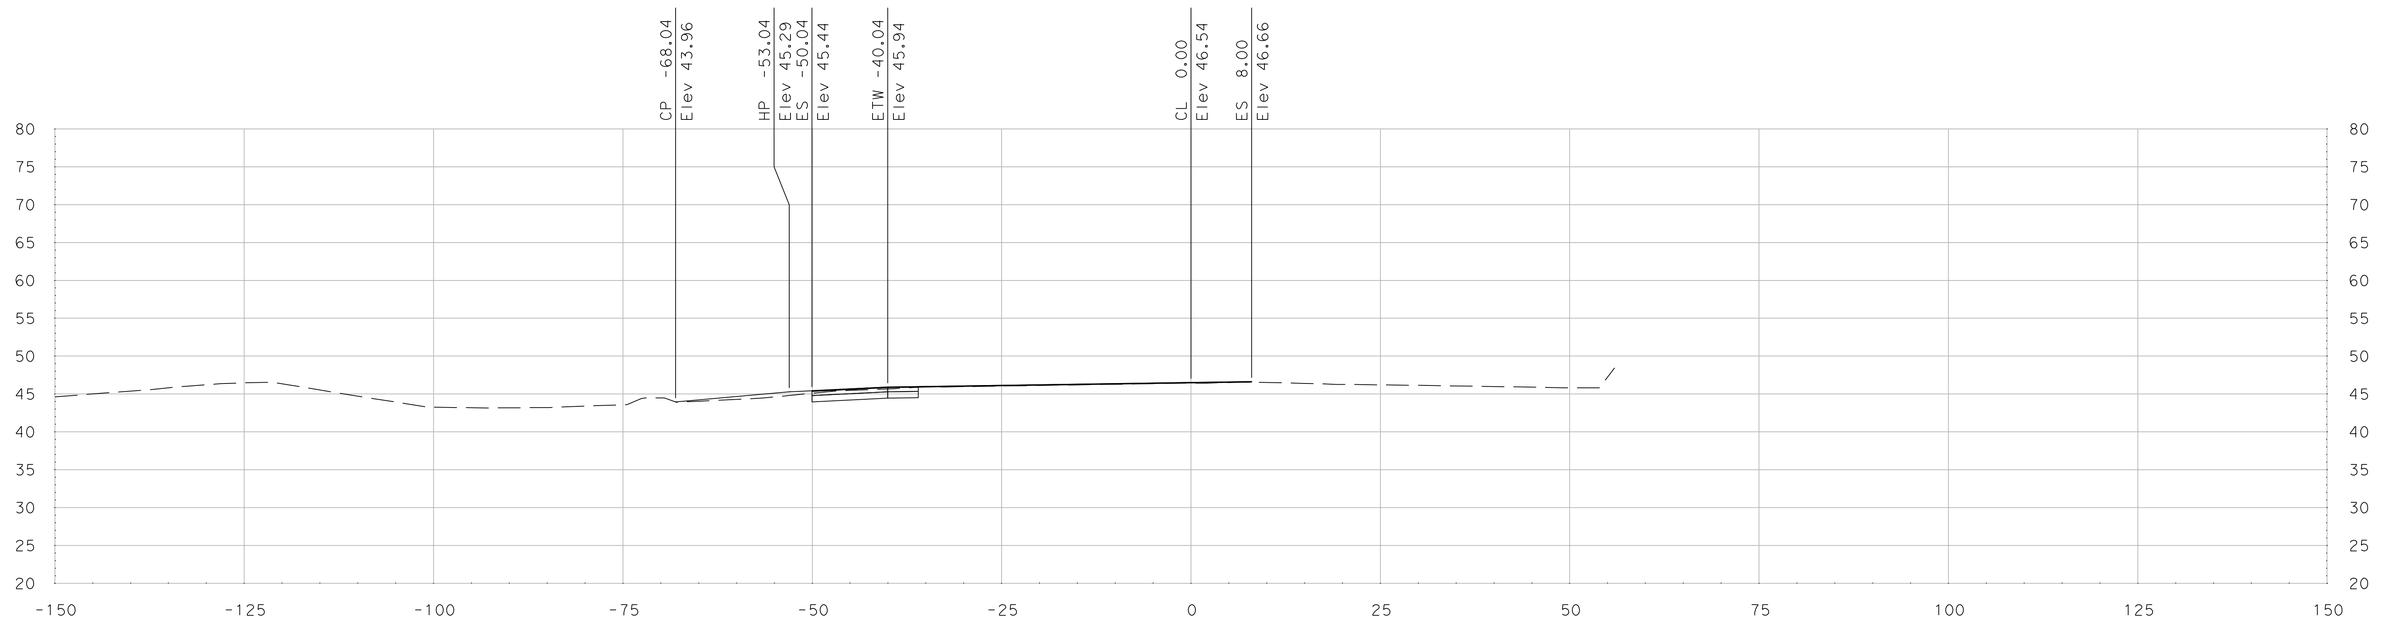

"SR 99 HC" Sta 261+75.00

SCALE
HORIZONTAL: 1"=10'
VERTICAL: 1"=10'

DATE: 5/18/2011

ALL DIMENSIONS ARE IN US SURVEY FEET

FOR EARTHWORK DEVELOPMENT ONLY

Dist	COUNTY	ROUTE	POST MILES TOTAL PROJECT	SHEET No.	TOTAL SHEETS
10	SJ	99	4.9/14.2		
CONTRACT No.			10-0E6114		
PROJECT ID			1000020440		

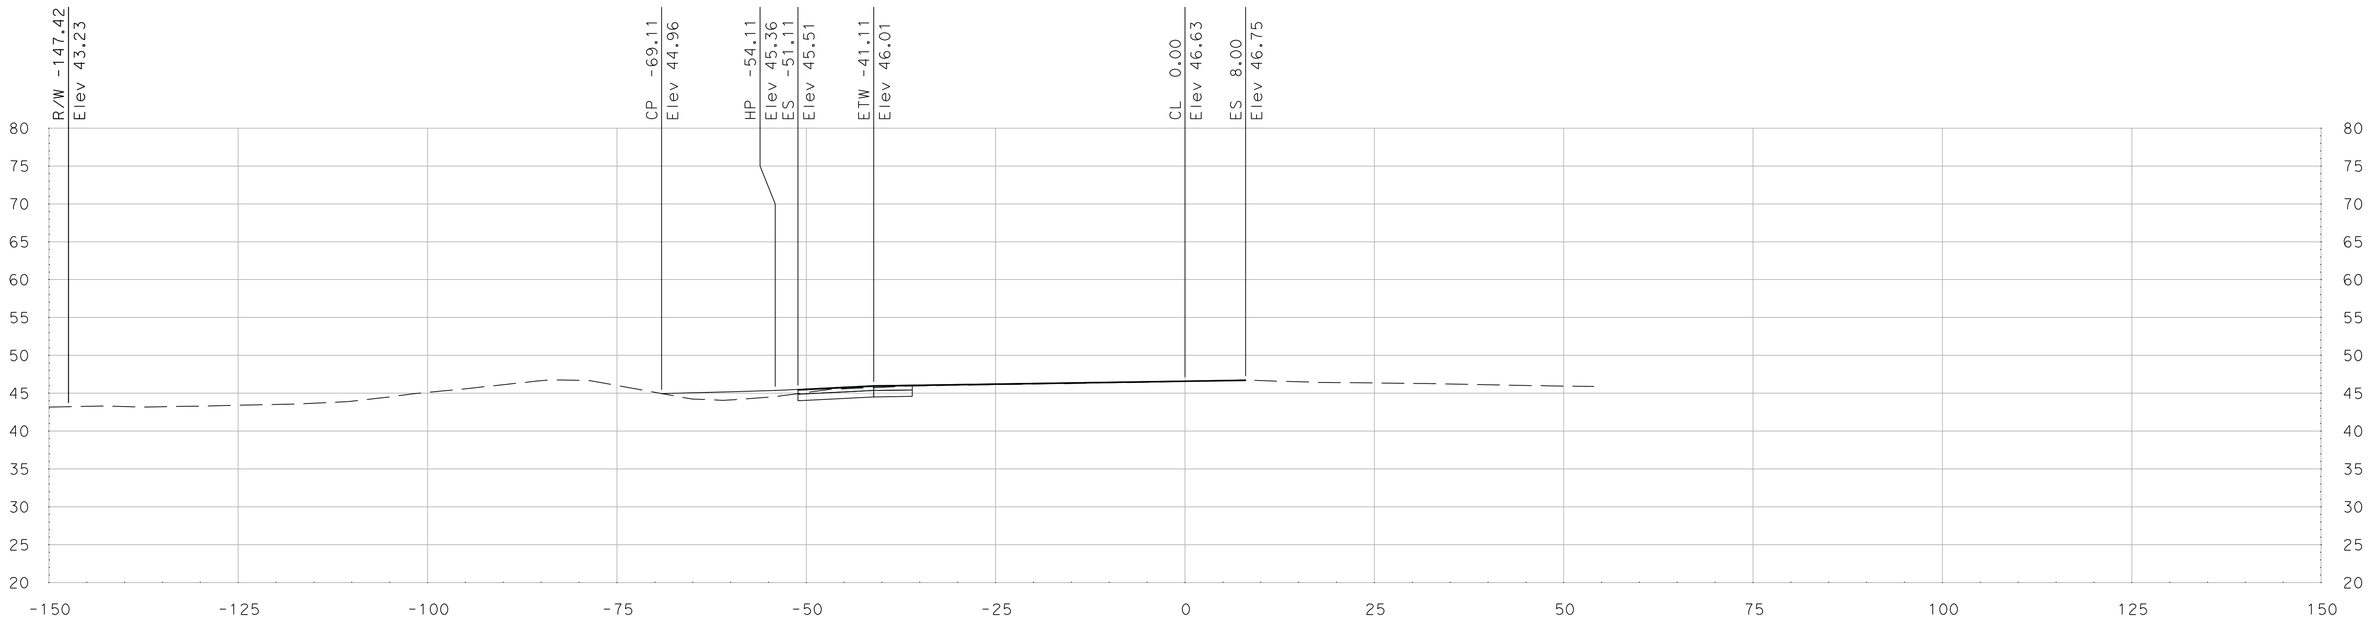

"SR 99 HC" Sta 262+50.00

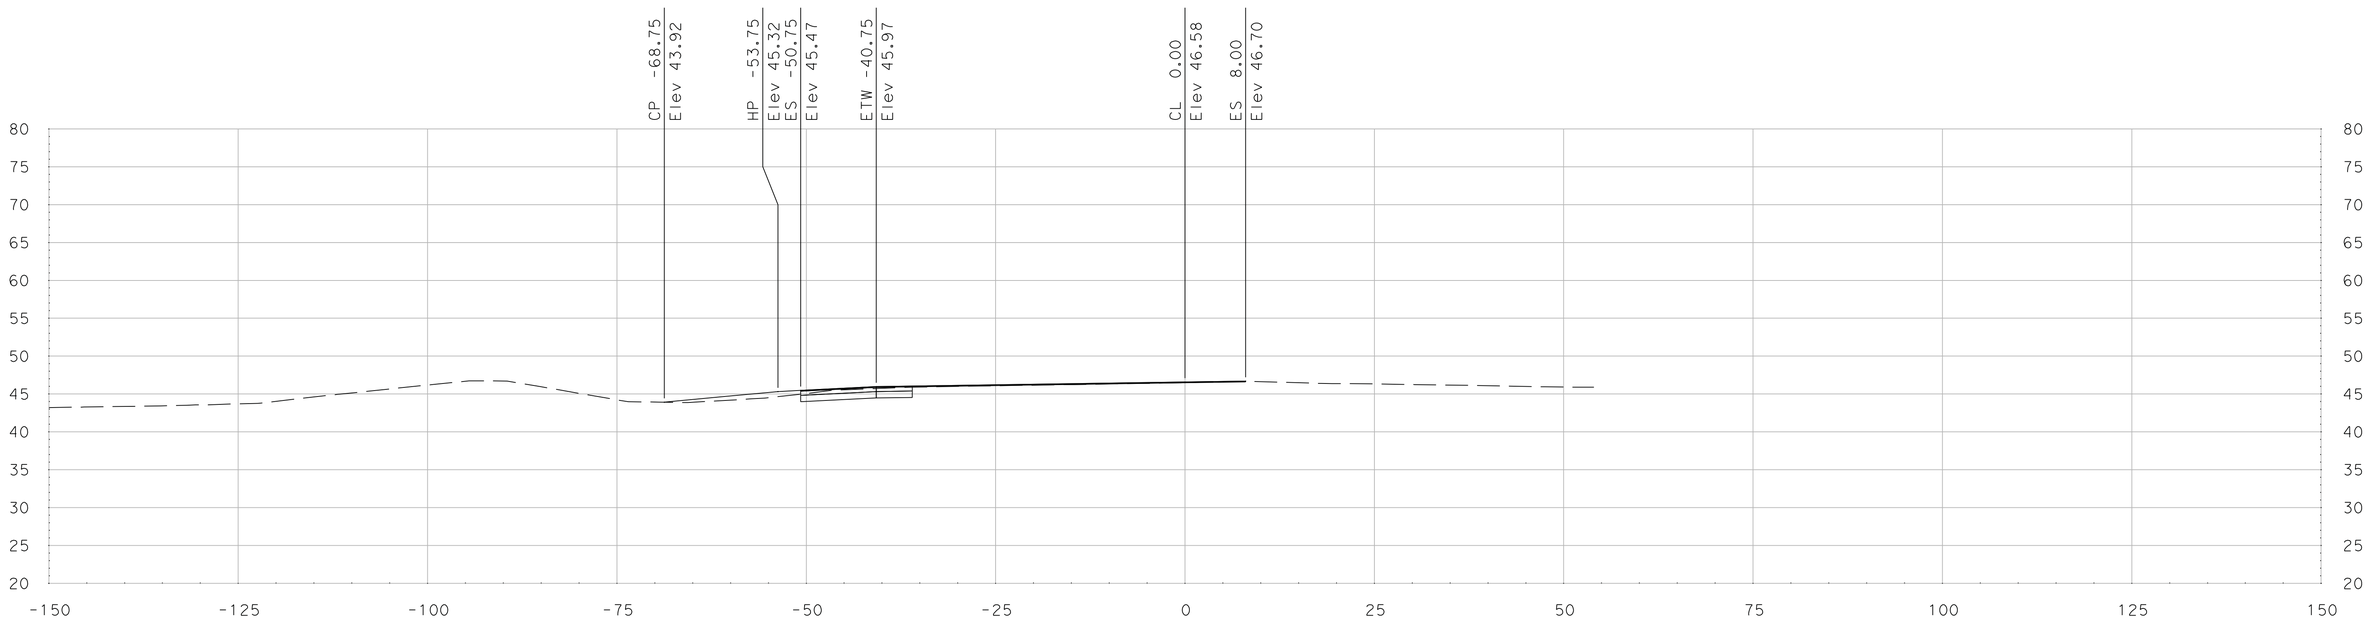

"SR 99 HC" Sta 262+25.00

SCALE
HORIZONTAL: 1"=10'
VERTICAL: 1"=10'

DATE: 5/18/2011

ALL DIMENSIONS ARE IN US SURVEY FEET

FOR EARTHWORK DEVELOPMENT ONLY

Dist	COUNTY	ROUTE	POST MILES TOTAL PROJECT	SHEET No.	TOTAL SHEETS
10	SJ	99	4.9/14.2		
CONTRACT No.			10-0E6114		
PROJECT ID			1000020440		

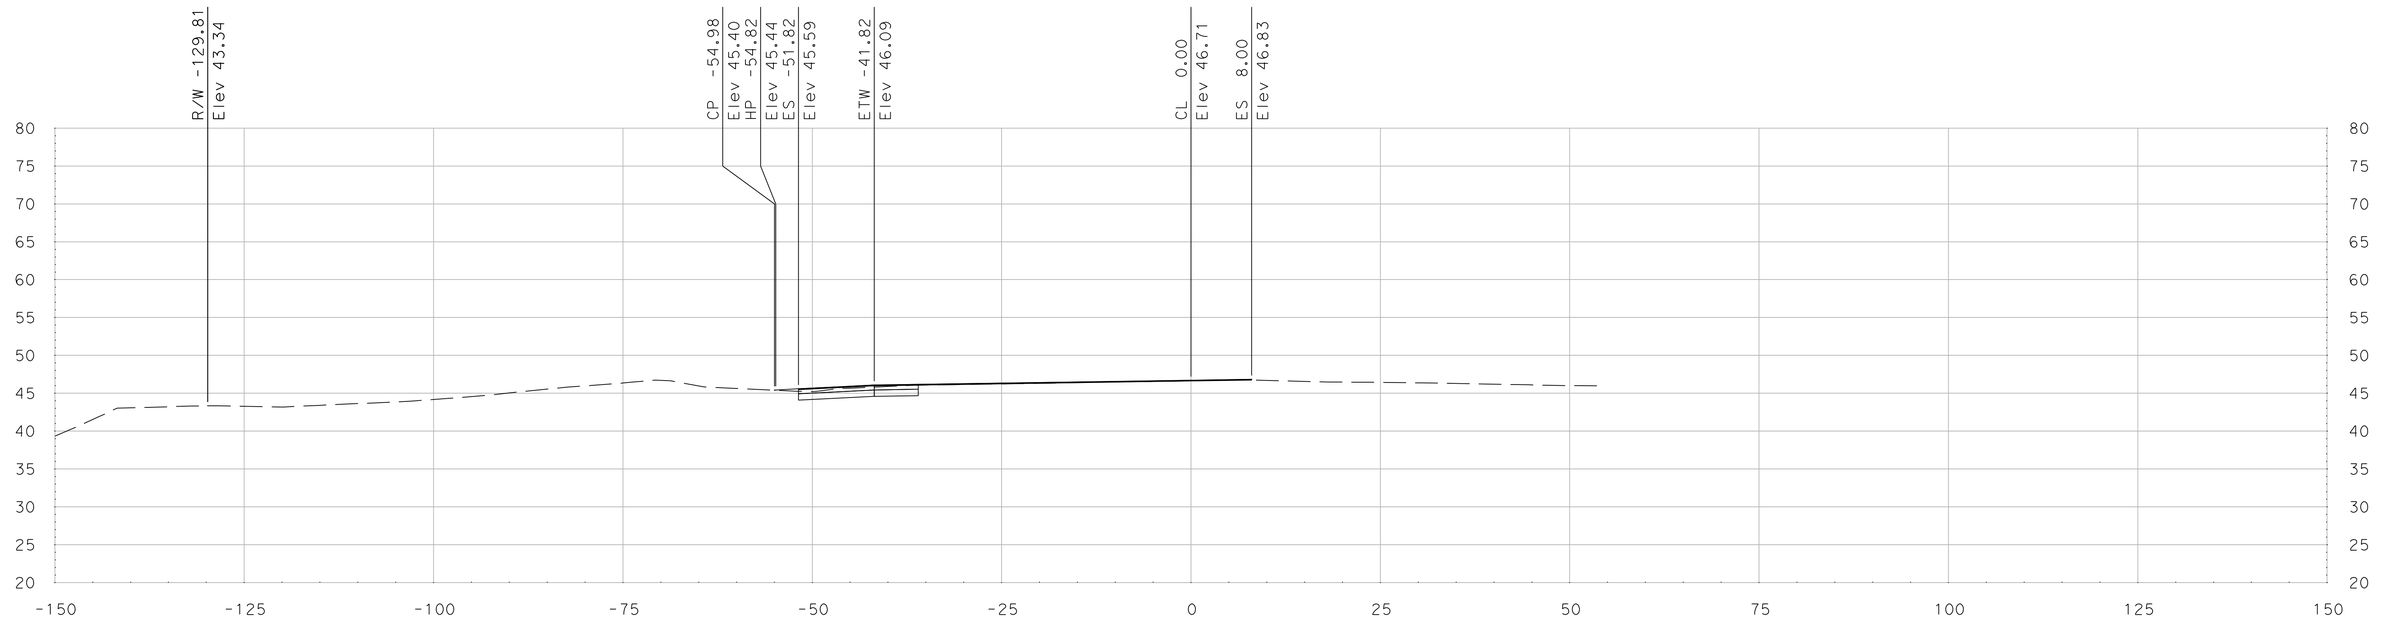

"SR 99 HC" Sta 263+00.00

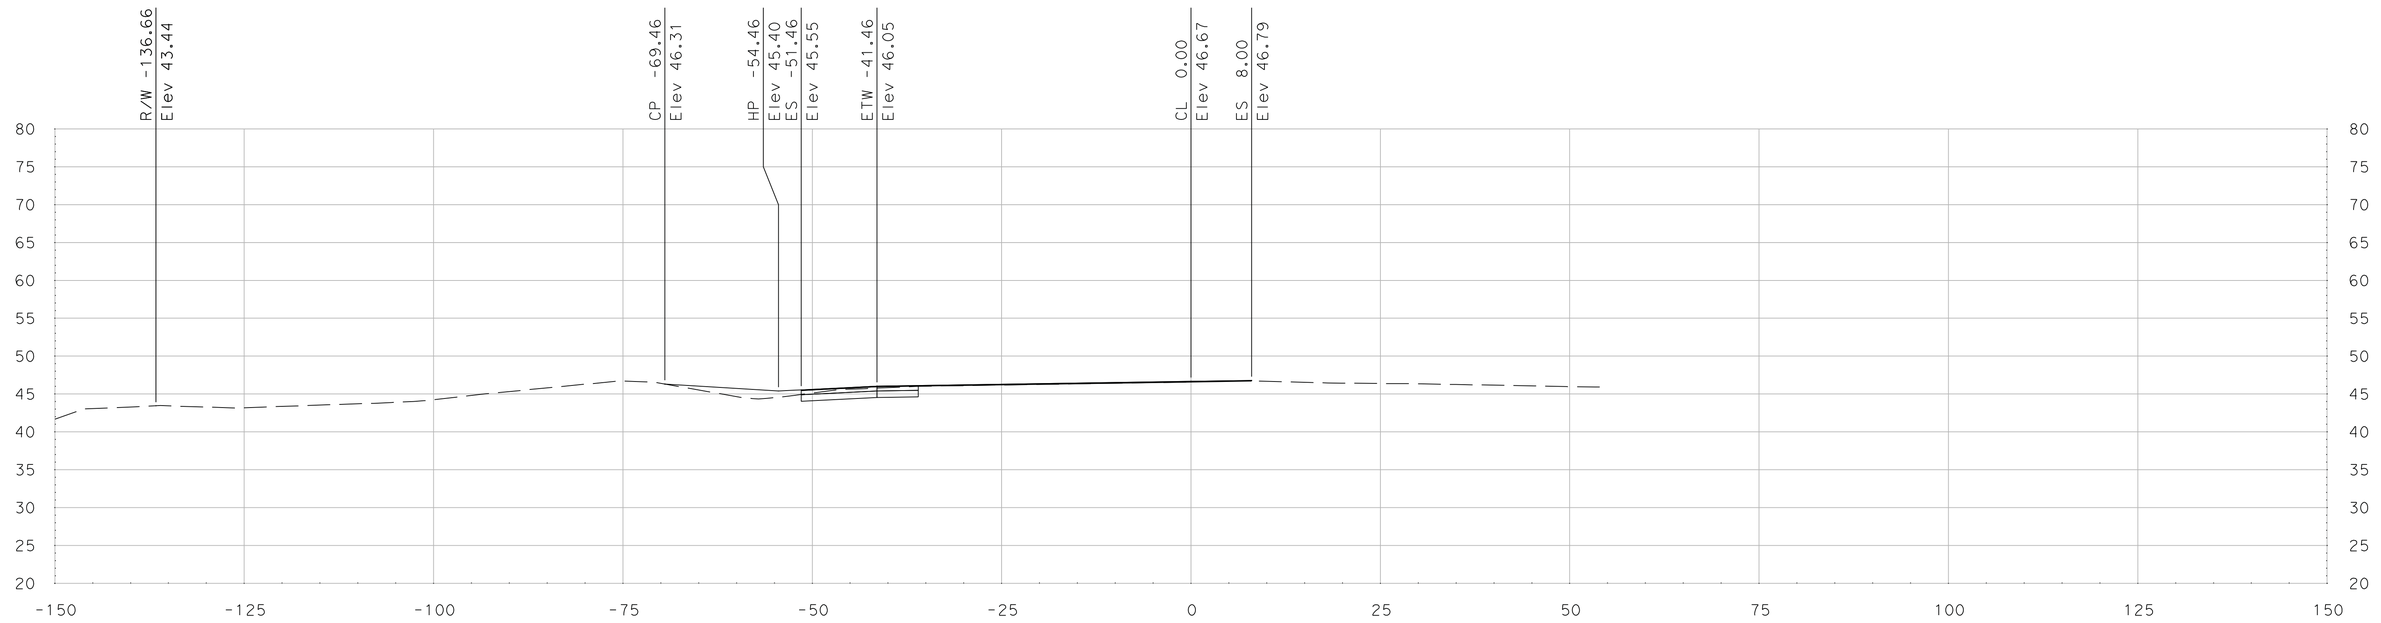

"SR 99 HC" Sta 262+75.00

SCALE
HORIZONTAL: 1"=10'
VERTICAL: 1"=10'

DATE: 5/18/2011

ALL DIMENSIONS ARE IN US SURVEY FEET

FOR EARTHWORK DEVELOPMENT ONLY

Dist	COUNTY	ROUTE	POST MILES TOTAL PROJECT	SHEET No.	TOTAL SHEETS
10	SJ	99	4.9/14.2		
CONTRACT No.			10-0E6114		
PROJECT ID			1000020440		

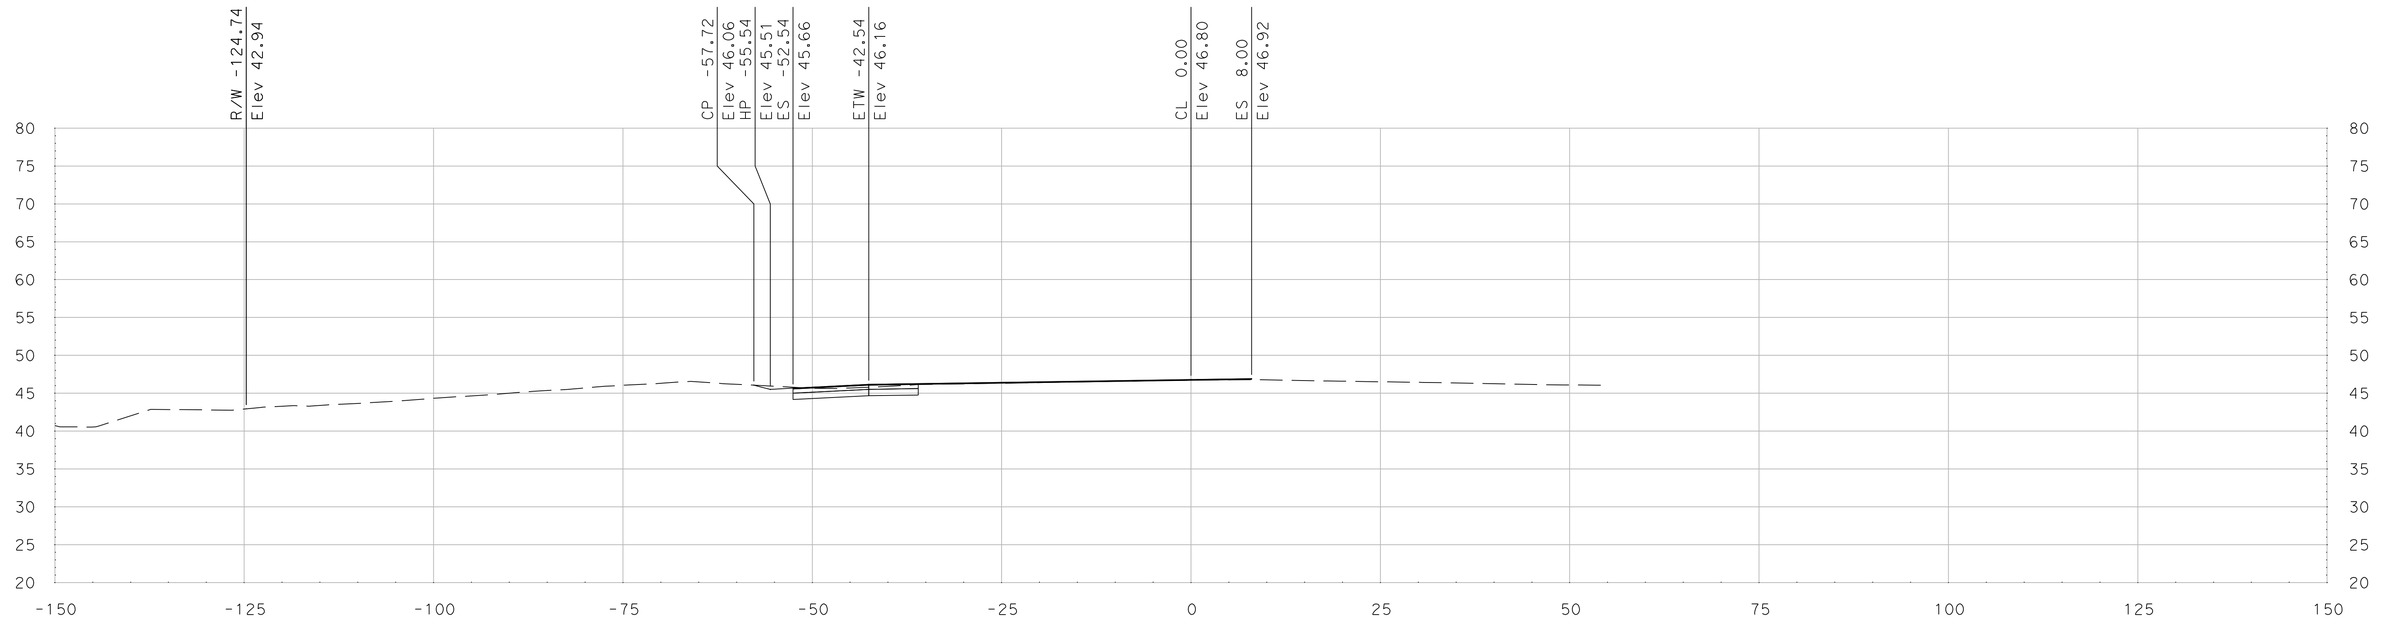

"SR 99 HC" Sta 263+50.00

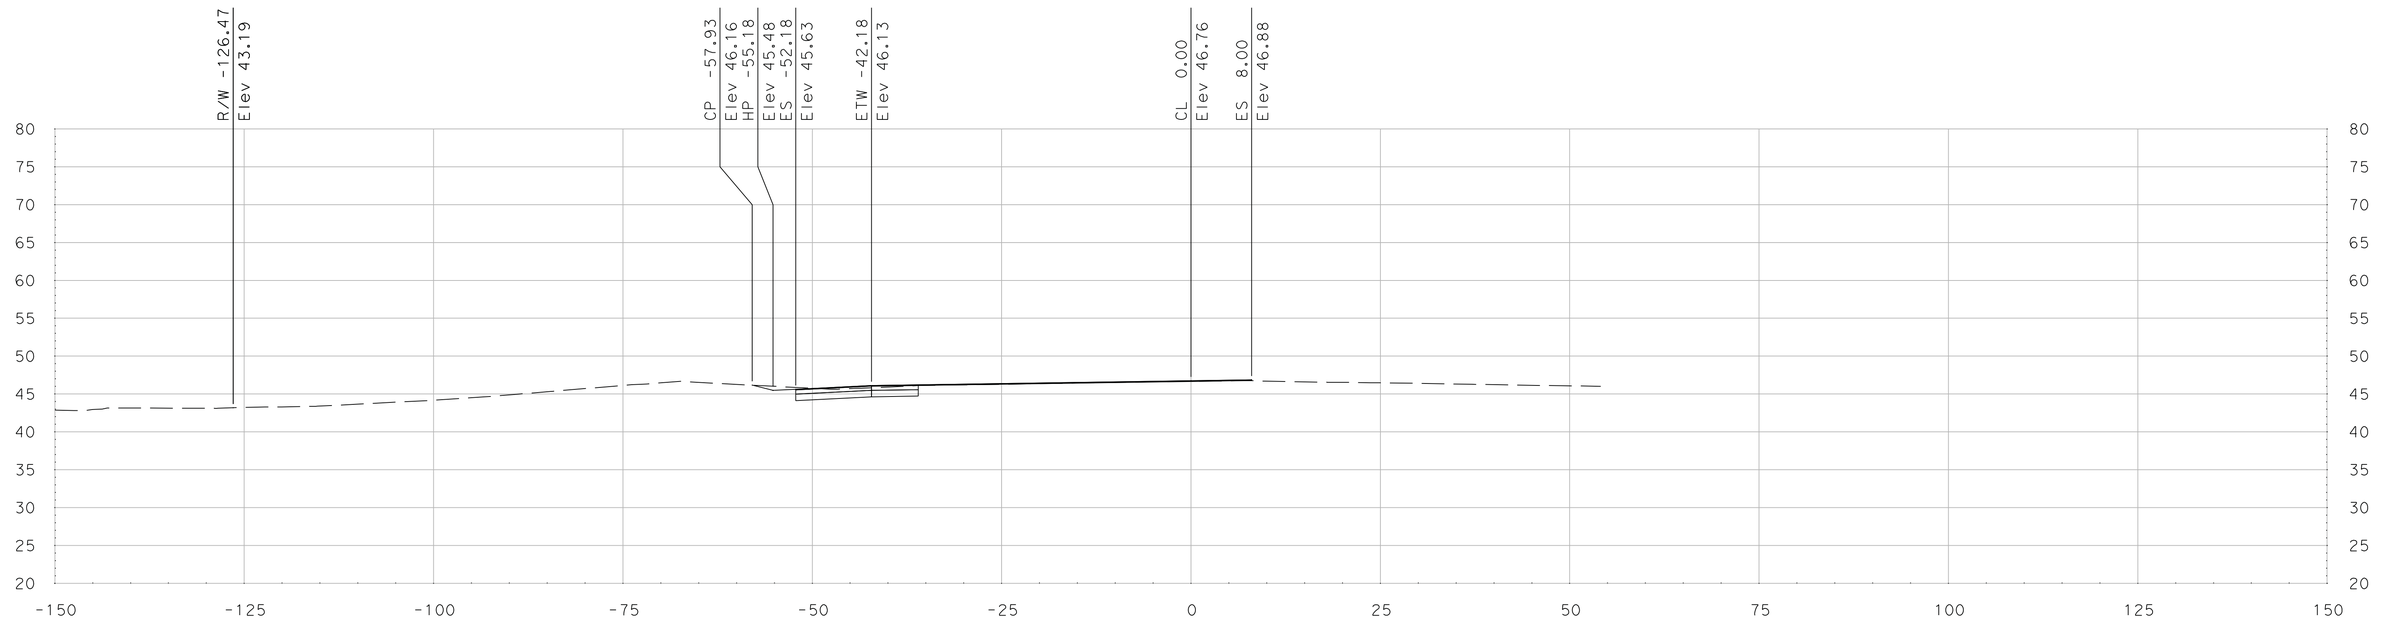

"SR 99 HC" Sta 263+25.00

SCALE
HORIZONTAL: 1"=10'
VERTICAL: 1"=10'

DATE: 5/18/2011

ALL DIMENSIONS ARE IN US SURVEY FEET

FOR EARTHWORK DEVELOPMENT ONLY

Dist	COUNTY	ROUTE	POST MILES TOTAL PROJECT	SHEET No.	TOTAL SHEETS
10	SJ	99	4.9/14.2		
CONTRACT No.			10-0E6114		
PROJECT ID			1000020440		

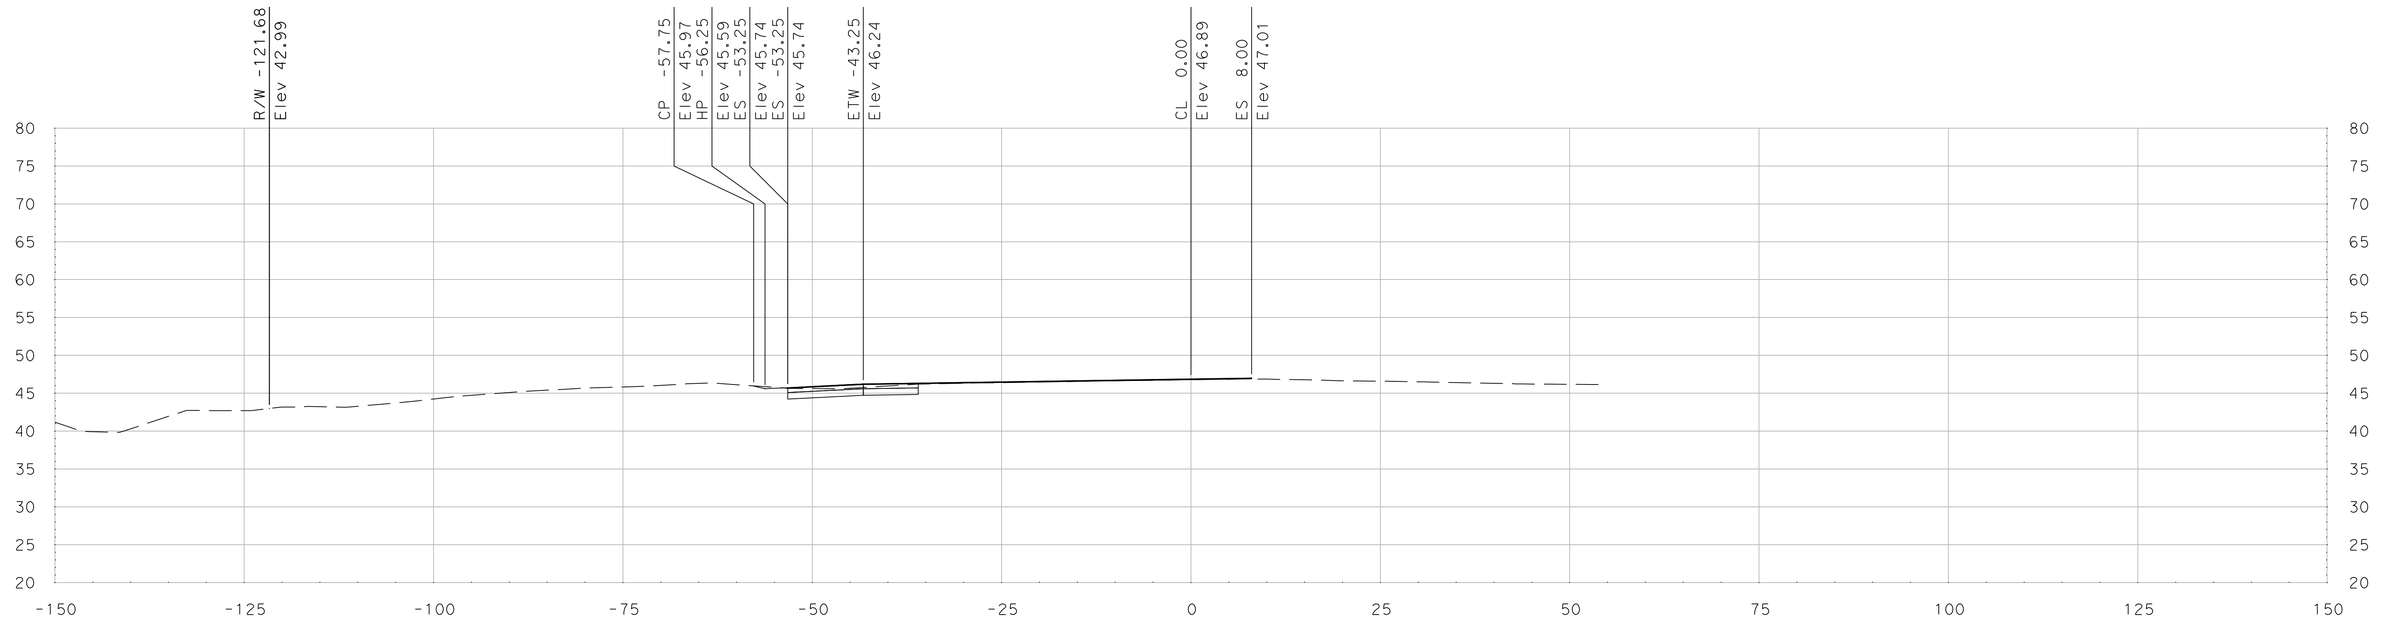

"SR 99 HC" Sta 264+00.00

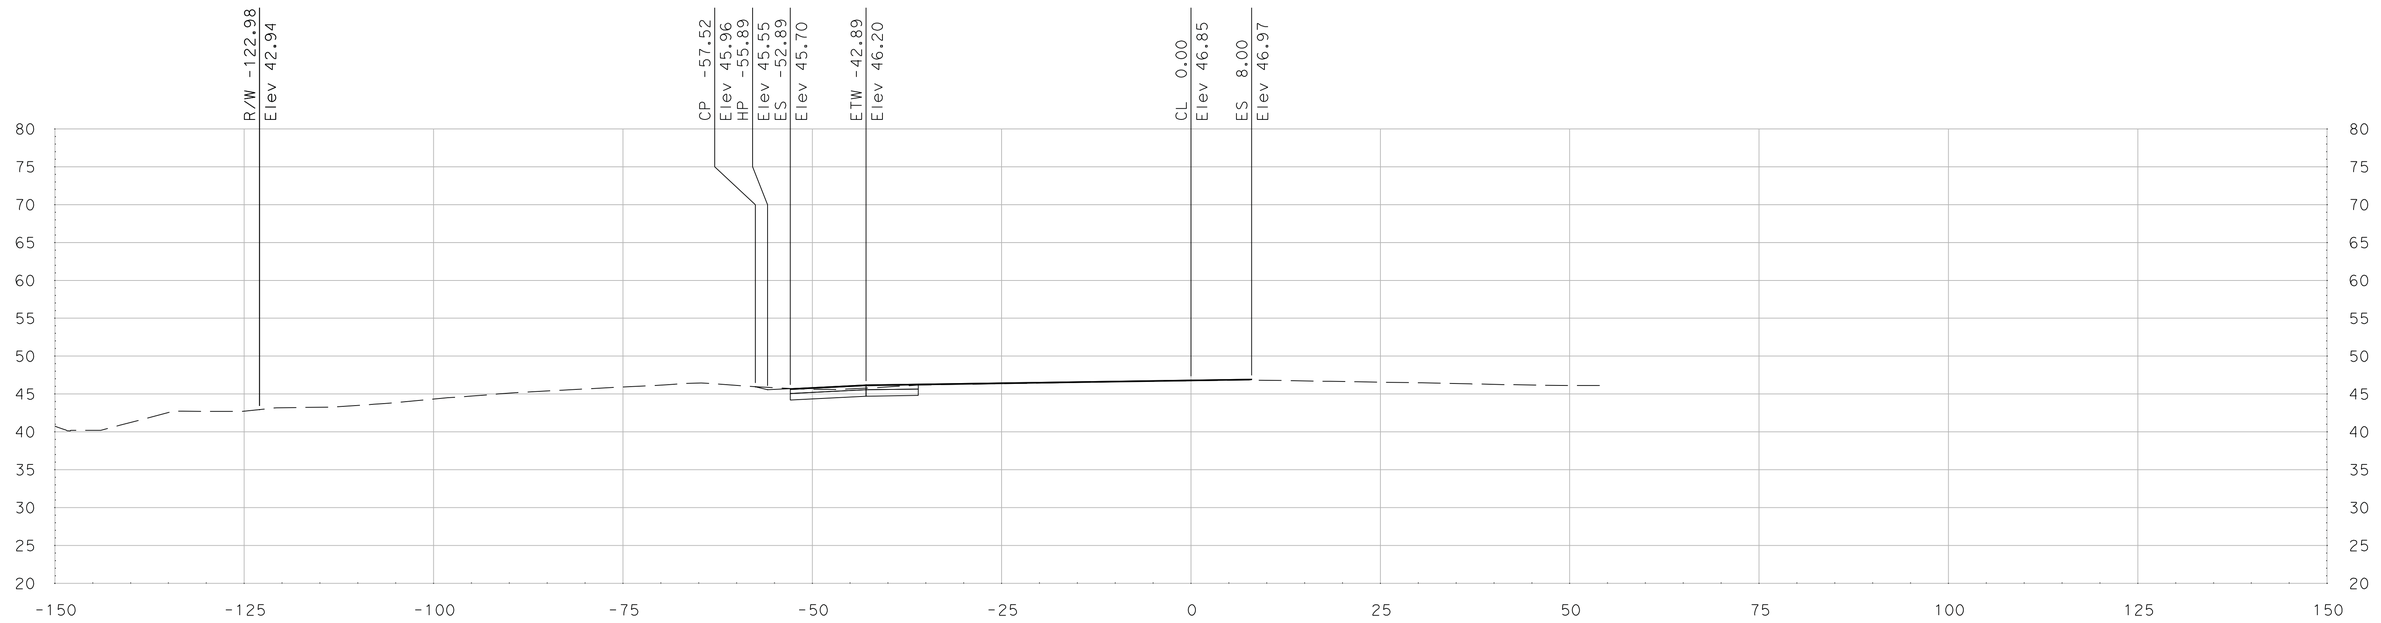

"SR 99 HC" Sta 263+75.00

SCALE
HORIZONTAL: 1"=10'
VERTICAL: 1"=10'

DATE: 5/18/2011

ALL DIMENSIONS ARE IN US SURVEY FEET

FOR EARTHWORK DEVELOPMENT ONLY

Dist	COUNTY	ROUTE	POST MILES TOTAL PROJECT	SHEET No.	TOTAL SHEETS
10	SJ	99	4.9/14.2		
CONTRACT No.			10-0E6114		
PROJECT ID			1000020440		

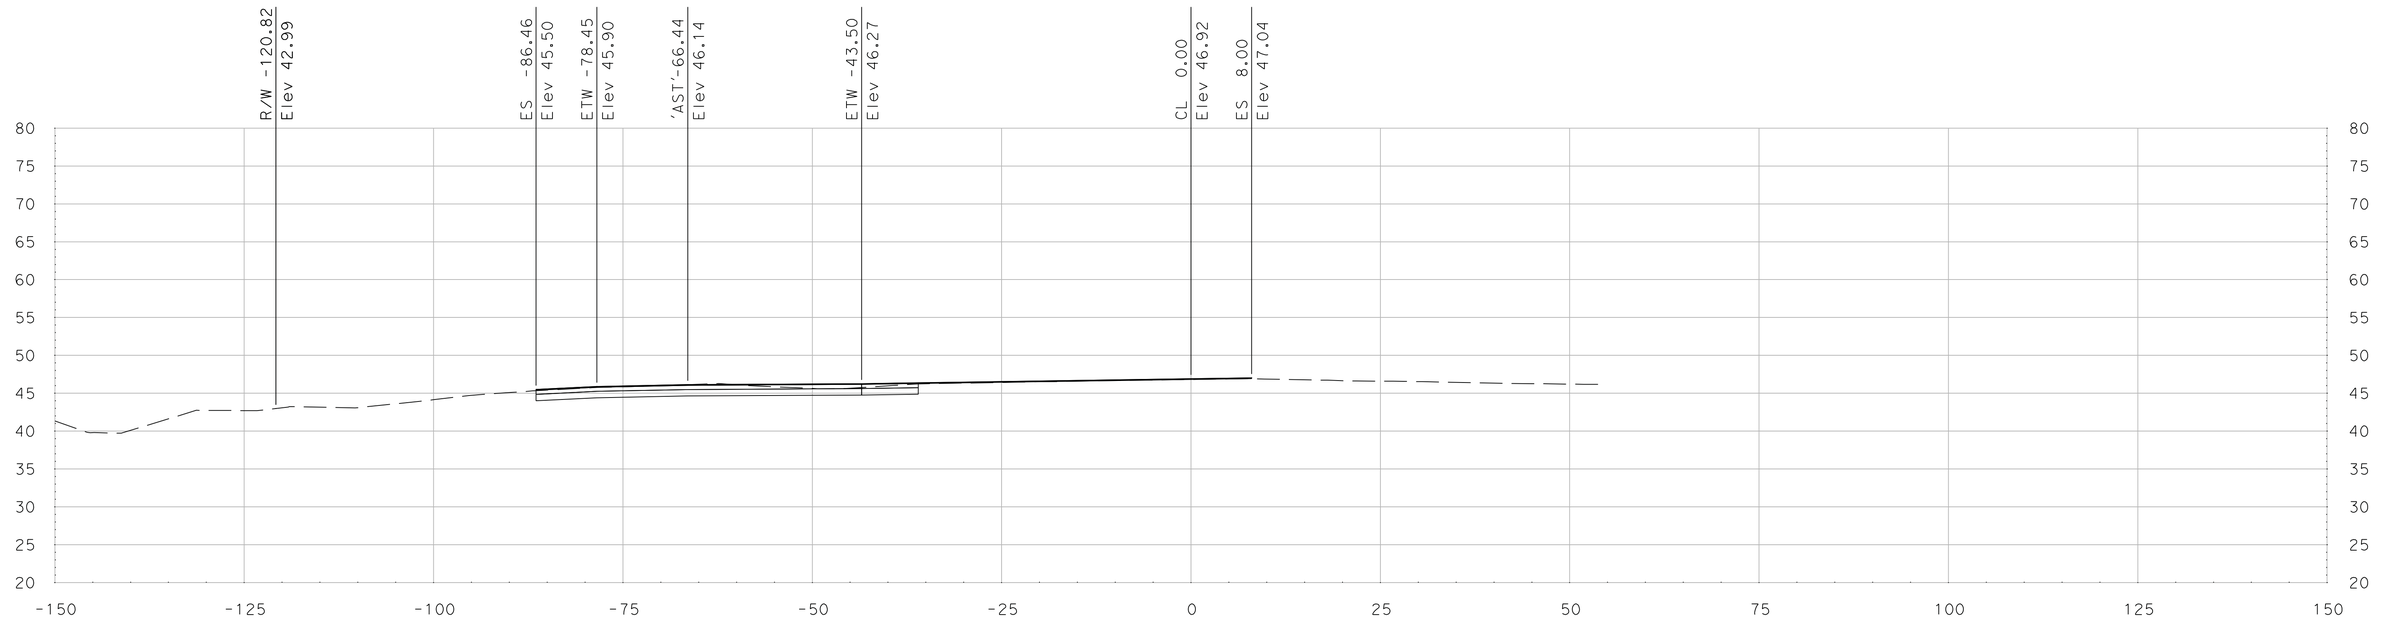

"SR 99 HC" Sta 264+17.19

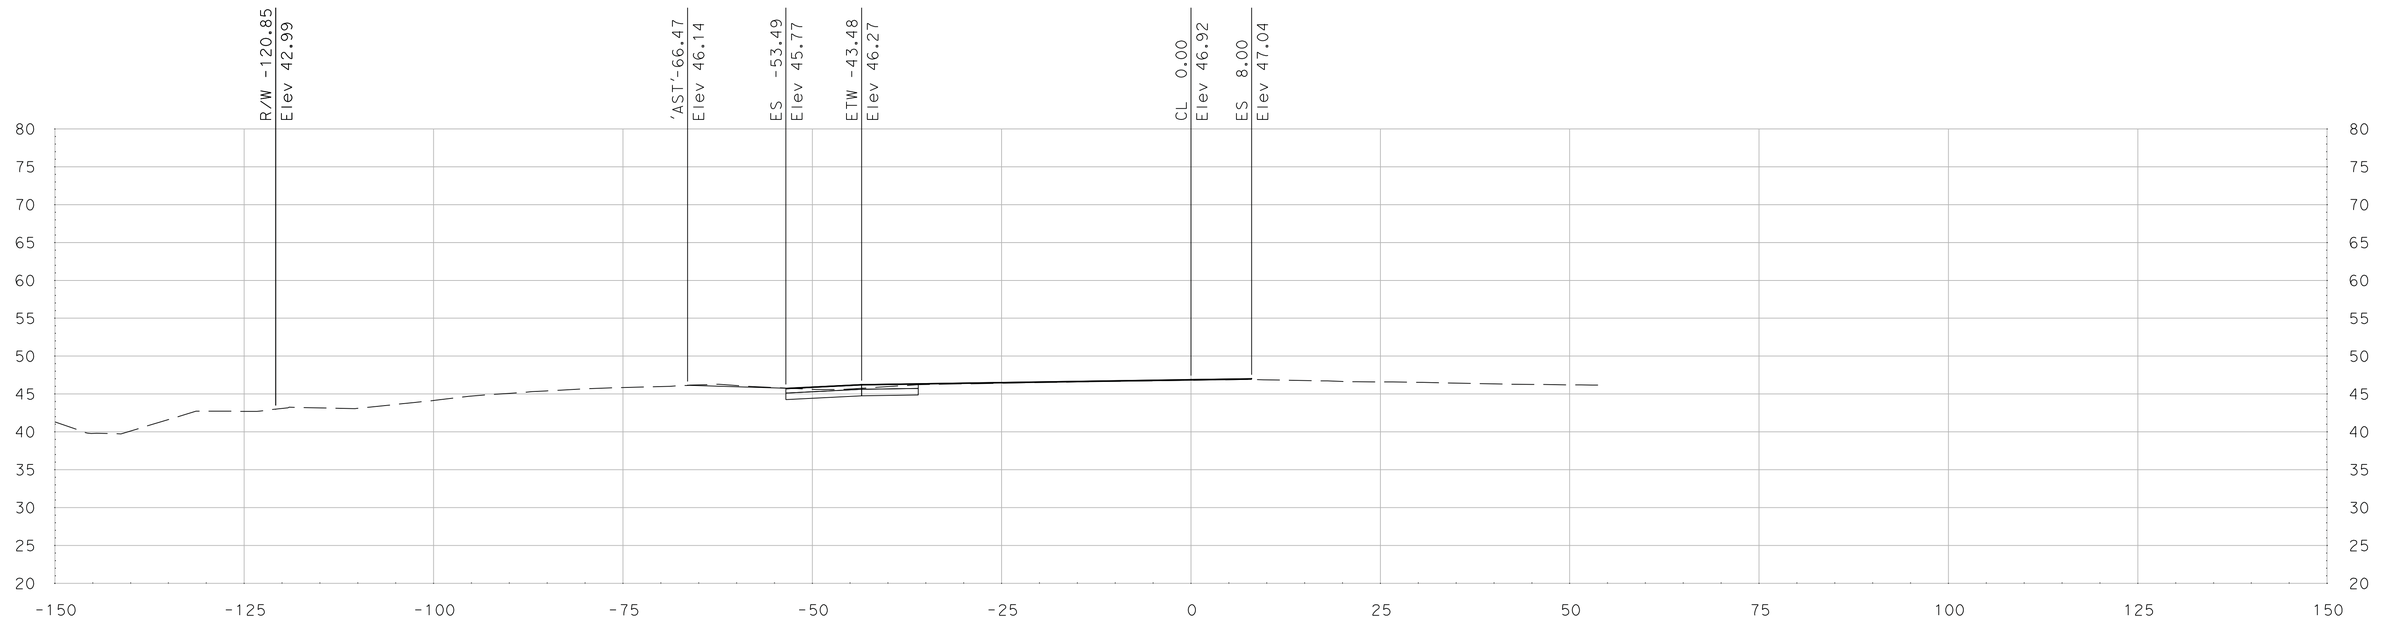

"SR 99 HC" Sta 264+16.49

SCALE
HORIZONTAL: 1"=10'
VERTICAL: 1"=10'

DATE: 5/18/2011

ALL DIMENSIONS ARE IN US SURVEY FEET

FOR EARTHWORK DEVELOPMENT ONLY

Dist	COUNTY	ROUTE	POST MILES TOTAL PROJECT	SHEET No.	TOTAL SHEETS
10	SJ	99	4.9/14.2		
CONTRACT No.			10-0E6114		
PROJECT ID			1000020440		

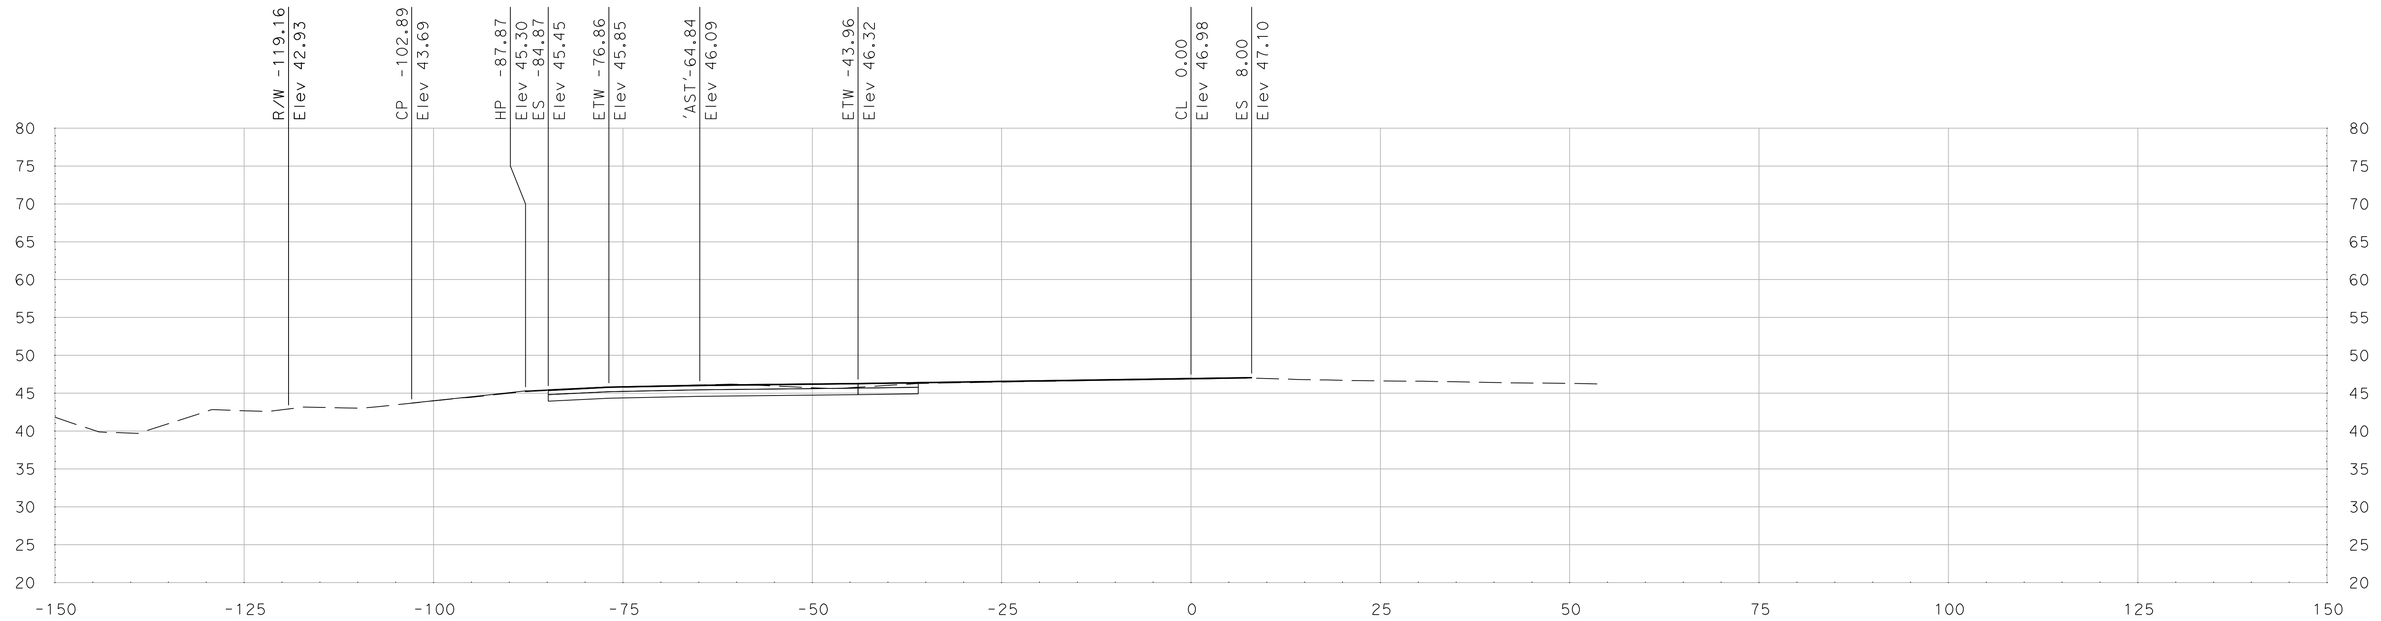

"SR 99 HC" Sta 264+50.00

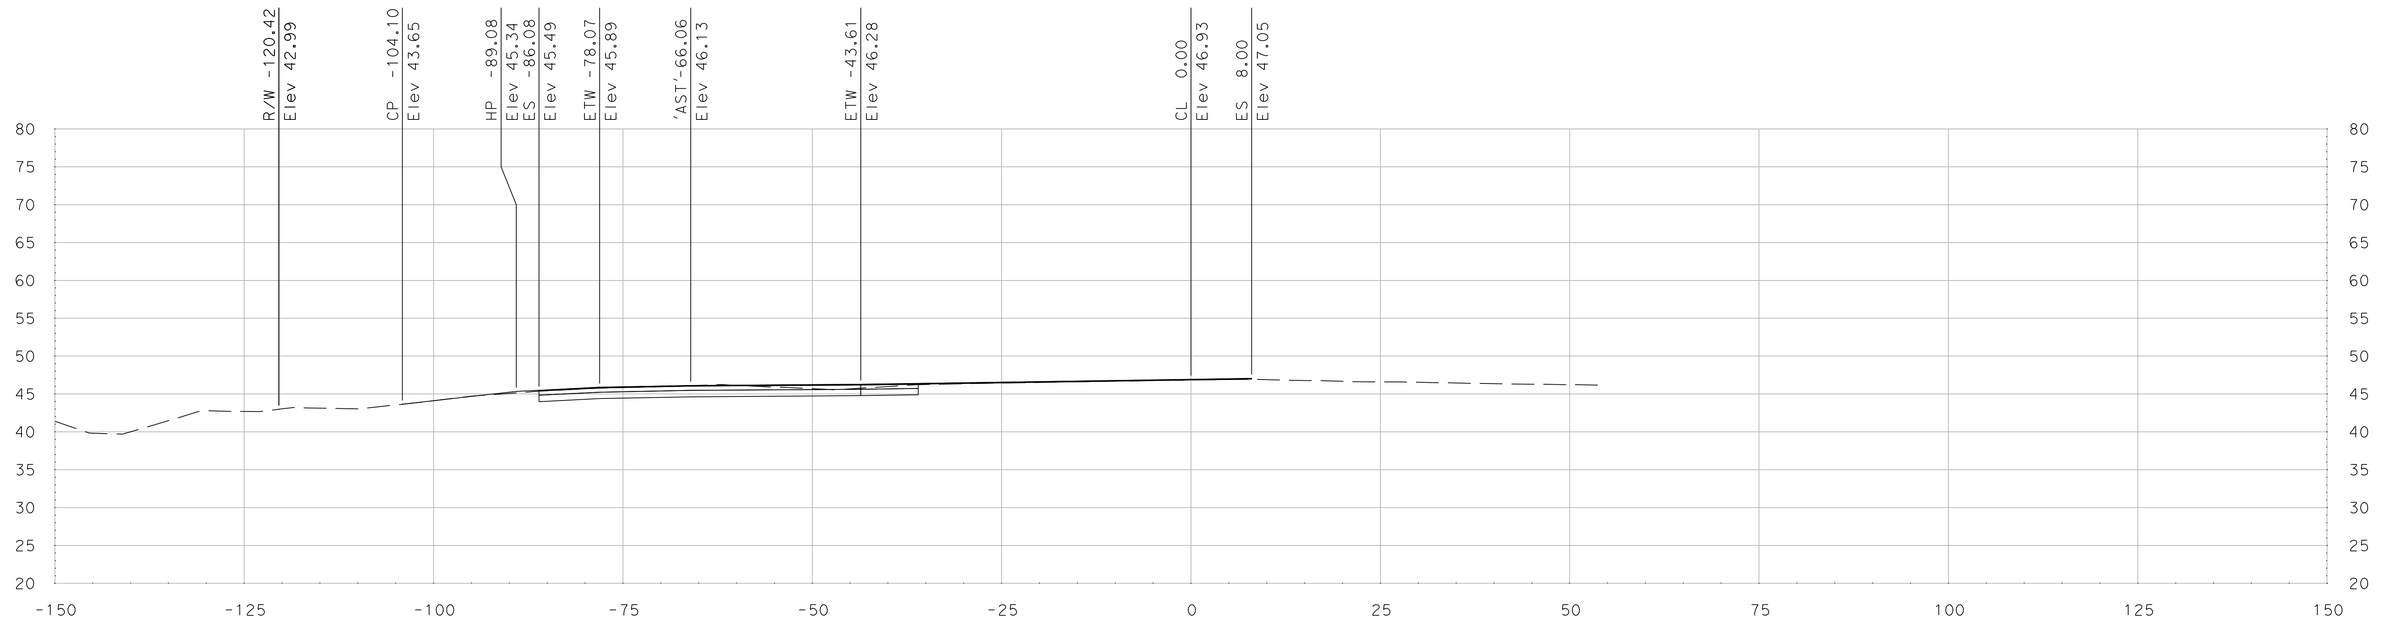

"SR 99 HC" Sta 264+25.00

SCALE
HORIZONTAL: 1"=10'
VERTICAL: 1"=10'

DATE: 5/18/2011

ALL DIMENSIONS ARE IN US SURVEY FEET

FOR EARTHWORK DEVELOPMENT ONLY

Dist	COUNTY	ROUTE	POST MILES TOTAL PROJECT	SHEET No.	TOTAL SHEETS
10	SJ	99	4.9/14.2		
CONTRACT No.			10-0E6114		
PROJECT ID			1000020440		

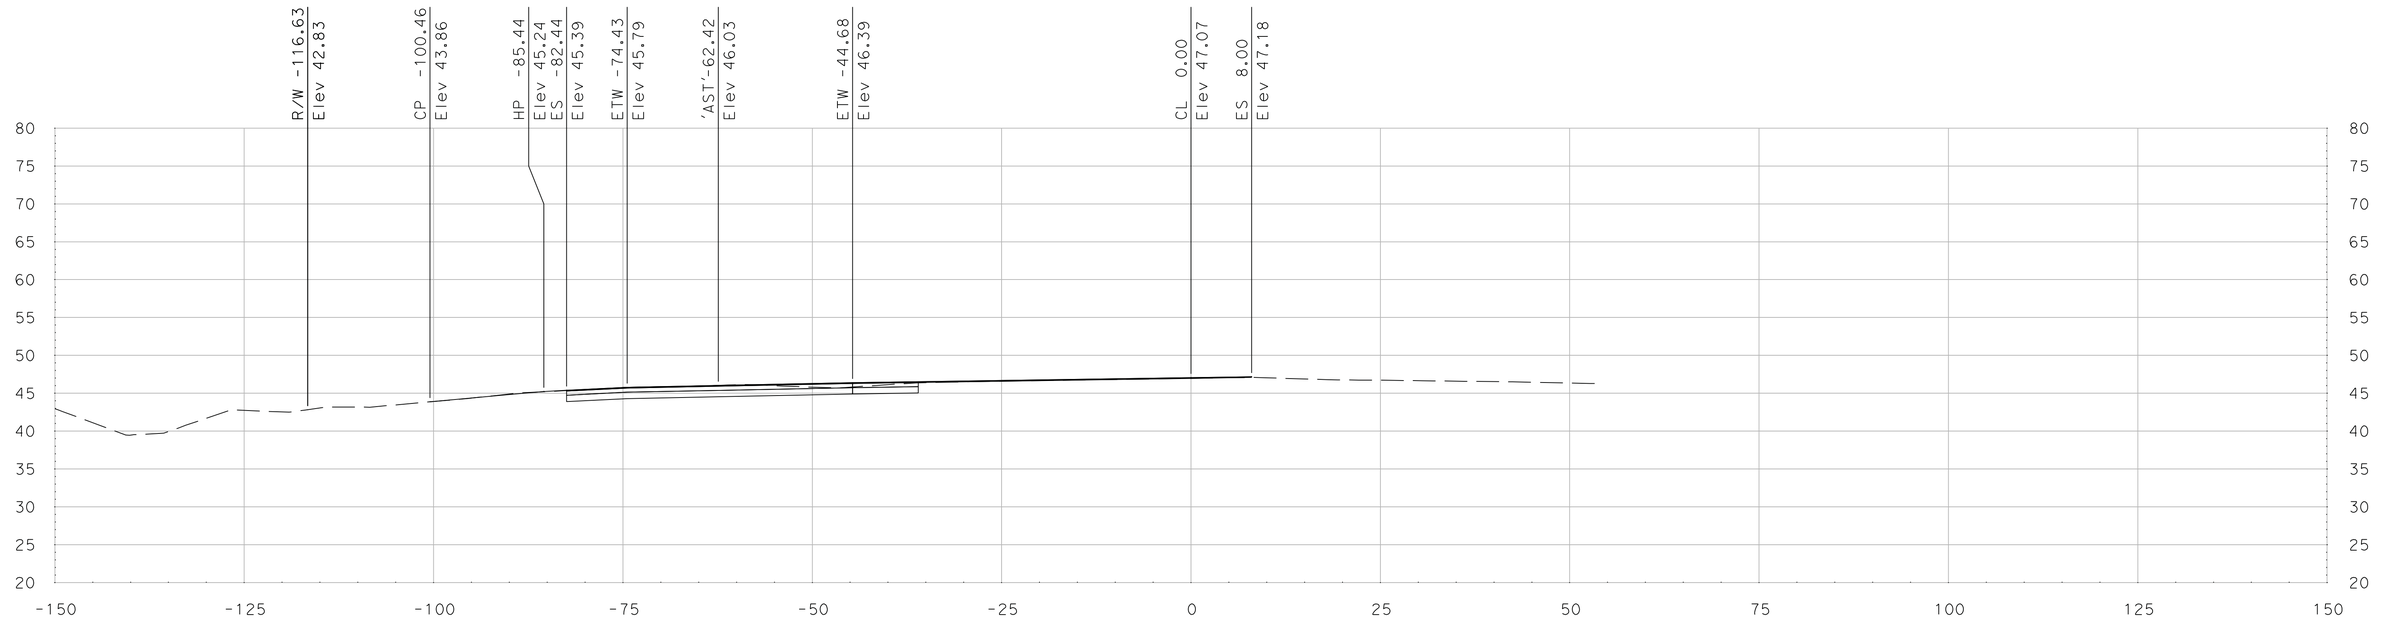

"SR 99 HC" Sta 265+00.00

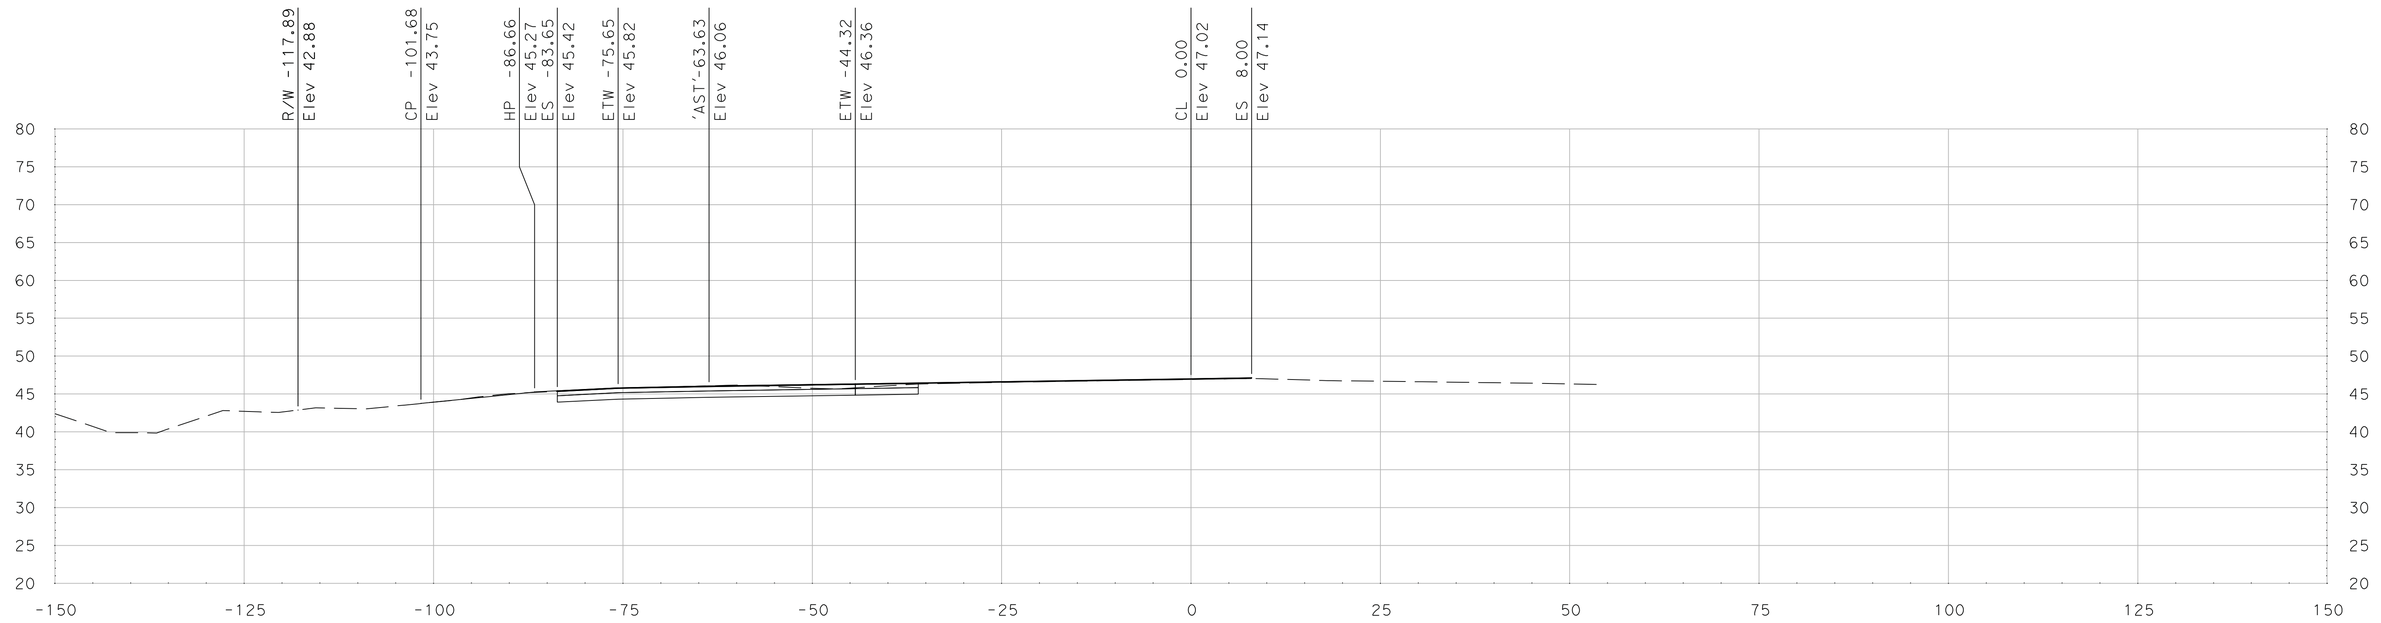

"SR 99 HC" Sta 264+75.00

SCALE
HORIZONTAL: 1"=10'
VERTICAL: 1"=10'

DATE: 5/18/2011

ALL DIMENSIONS ARE IN US SURVEY FEET

FOR EARTHWORK DEVELOPMENT ONLY

Dist	COUNTY	ROUTE	POST MILES TOTAL PROJECT	SHEET No.	TOTAL SHEETS
10	SJ	99	4.9/14.2		
CONTRACT No.			10-0E6114		
PROJECT ID			1000020440		

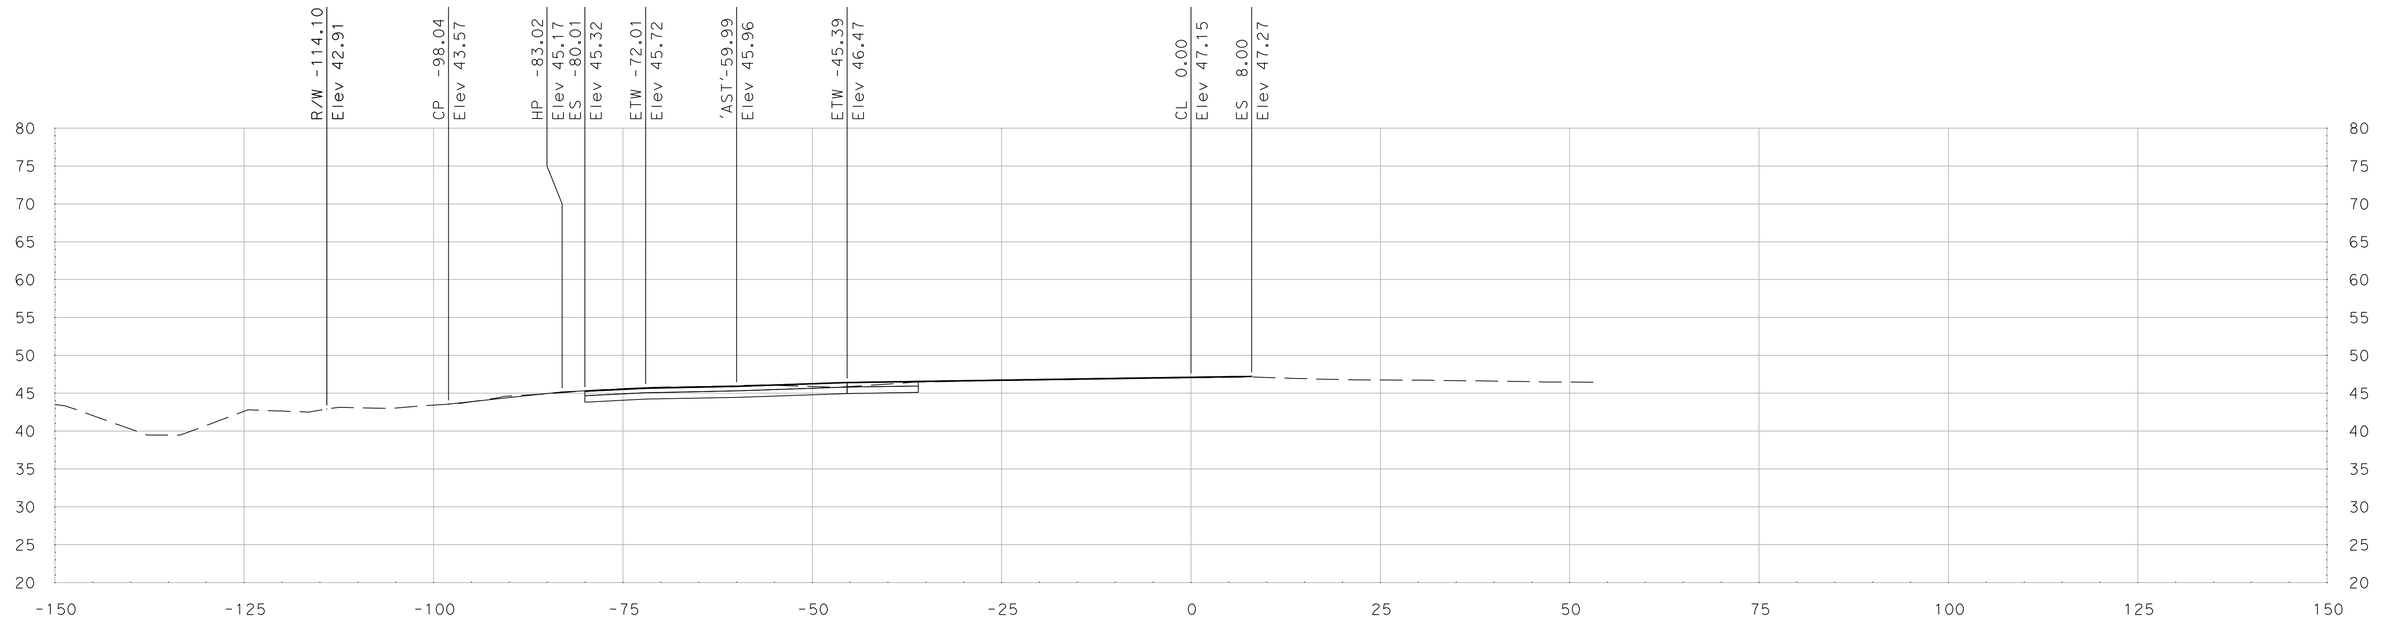

"SR 99 HC" Sta 265+50.00

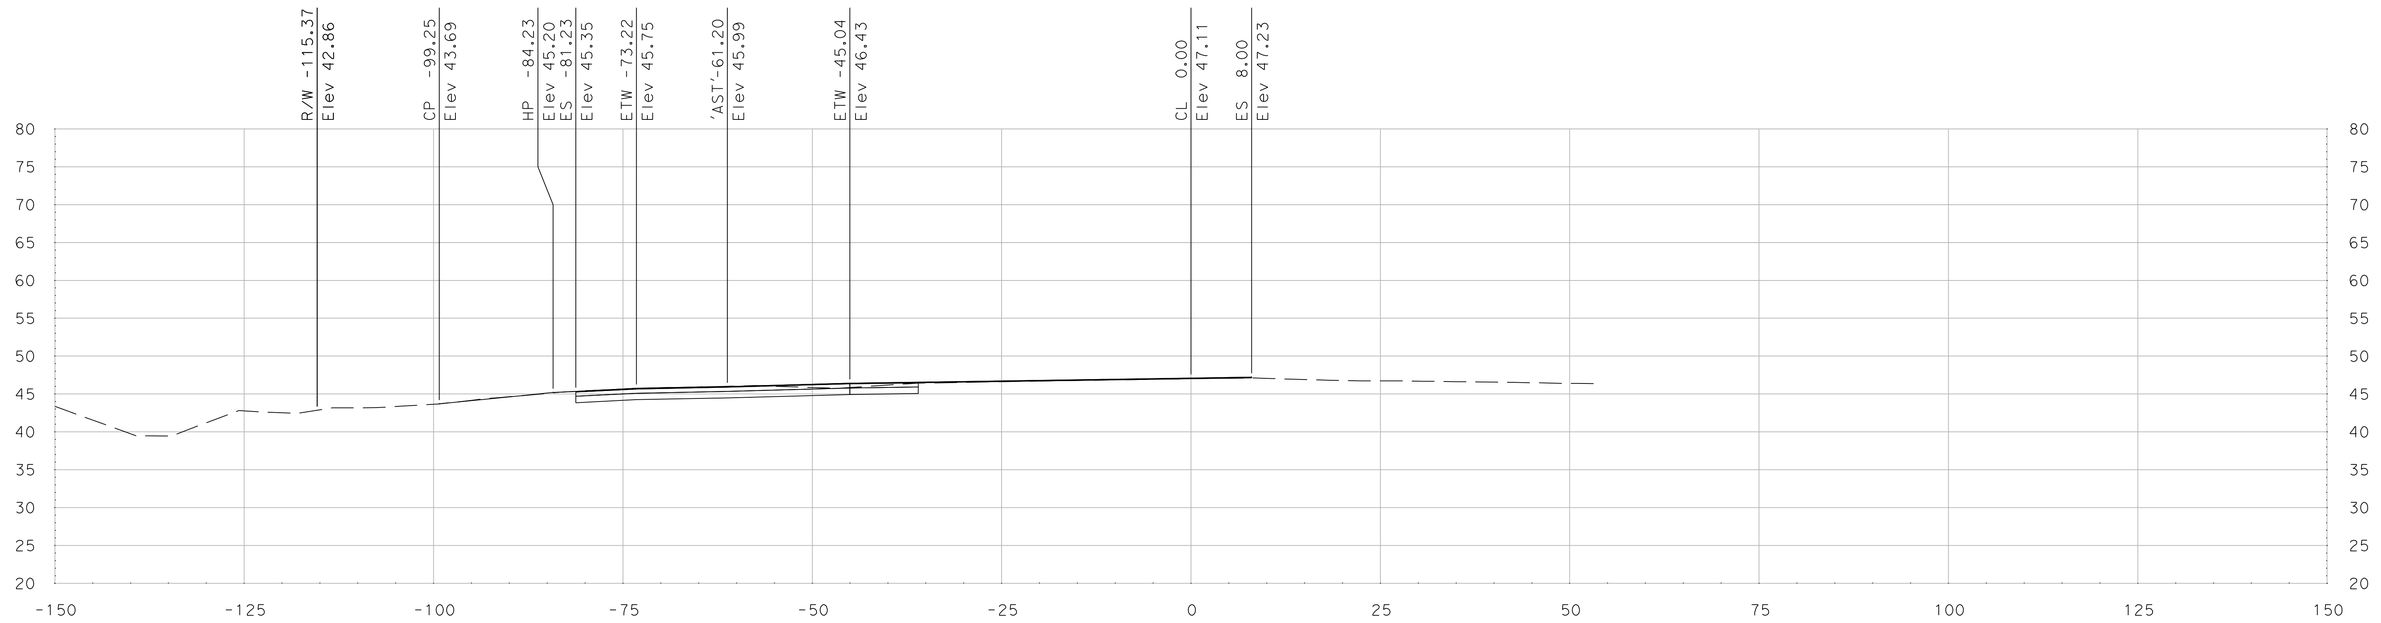

"SR 99 HC" Sta 265+25.00

SCALE
HORIZONTAL: 1"=10'
VERTICAL: 1"=10'

DATE: 5/18/2011

ALL DIMENSIONS ARE IN US SURVEY FEET

FOR EARTHWORK DEVELOPMENT ONLY

Dist	COUNTY	ROUTE	POST MILES TOTAL PROJECT	SHEET No.	TOTAL SHEETS
10	SJ	99	4.9/14.2		
CONTRACT No.			10-0E6114		
PROJECT ID			1000020440		

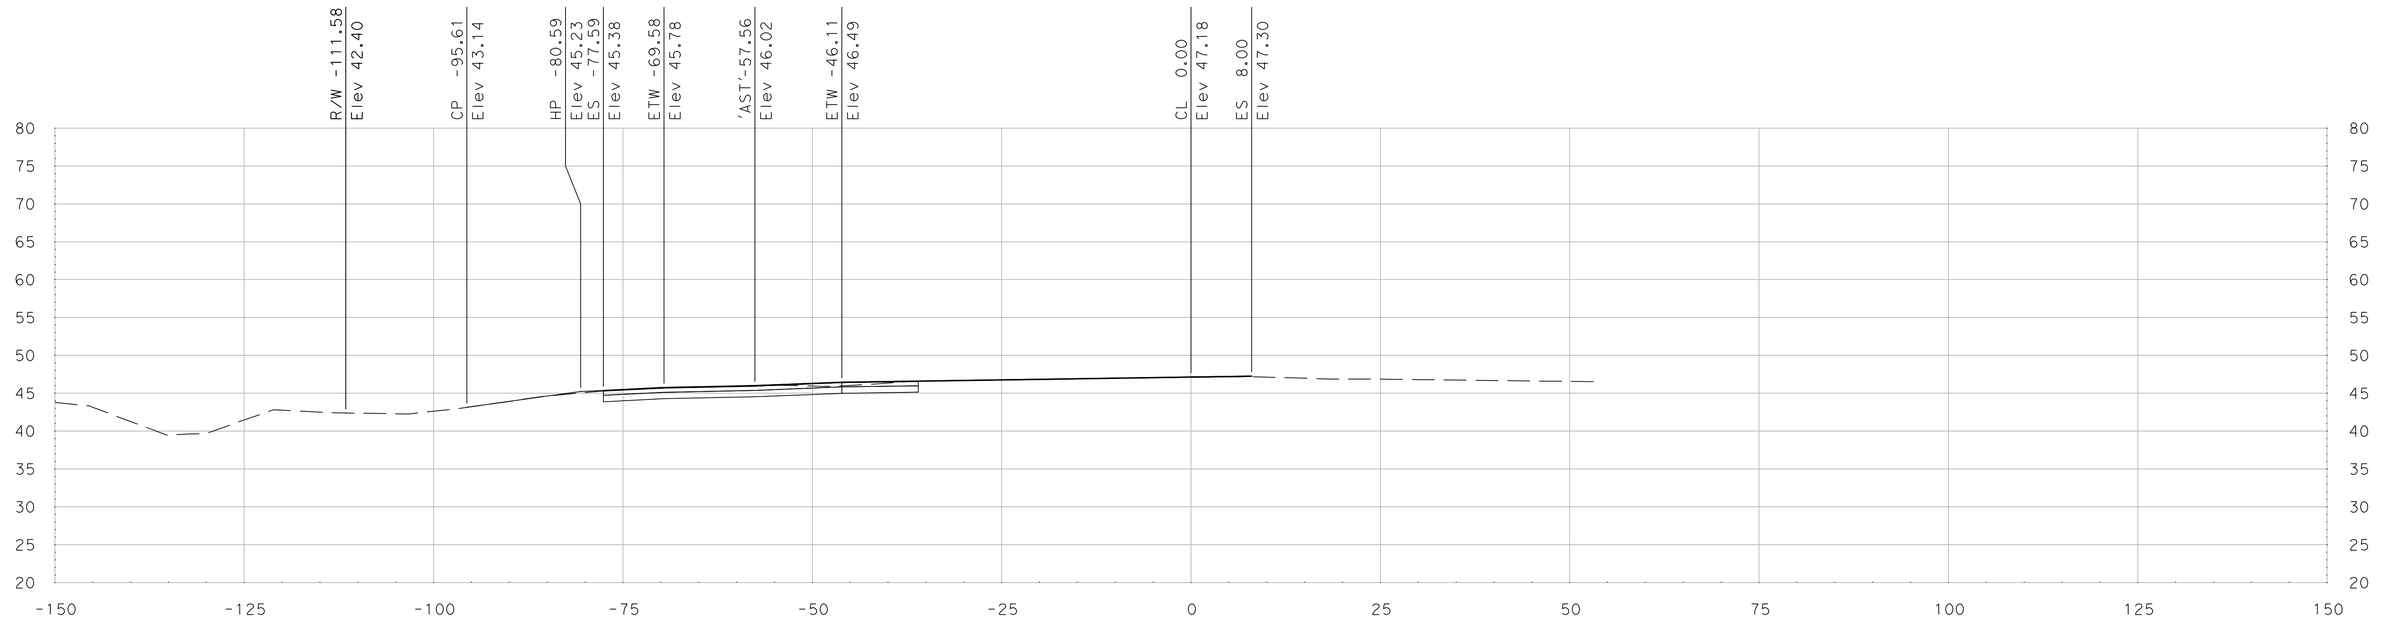

"SR 99 HC" Sta 266+00.00

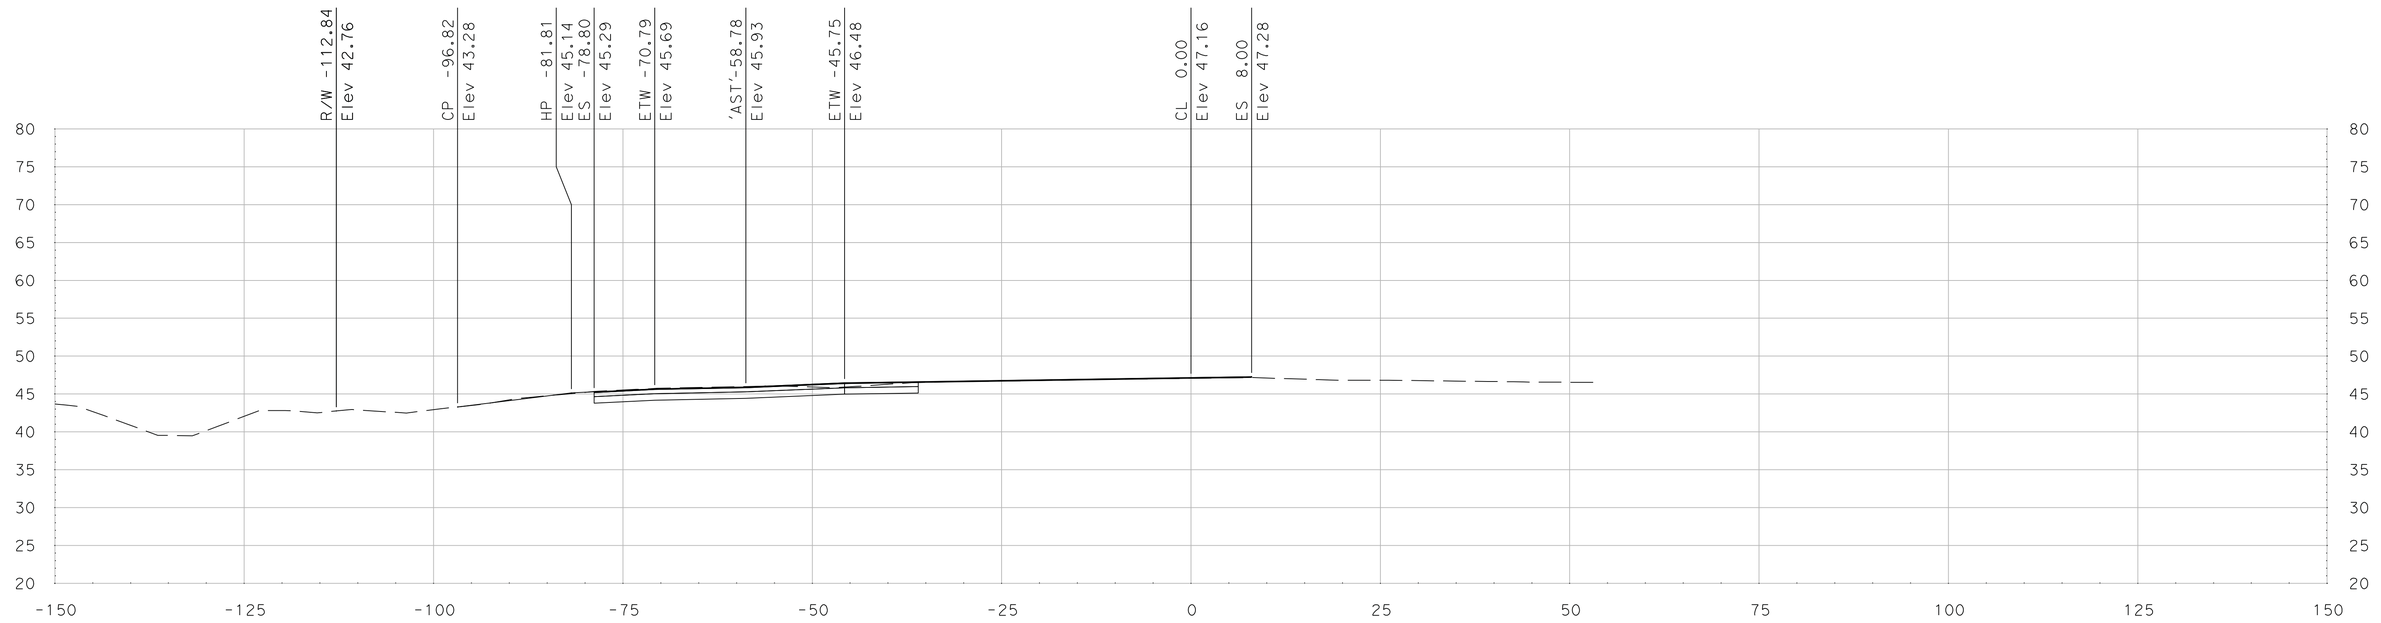

"SR 99 HC" Sta 265+75.00

SCALE
HORIZONTAL: 1"=10'
VERTICAL: 1"=10'

DATE: 5/18/2011

ALL DIMENSIONS ARE IN US SURVEY FEET

FOR EARTHWORK DEVELOPMENT ONLY

Dist	COUNTY	ROUTE	POST MILES TOTAL PROJECT	SHEET No.	TOTAL SHEETS
10	SJ	99	4.9/14.2		
CONTRACT No.			10-0E6114		
PROJECT ID			1000020440		

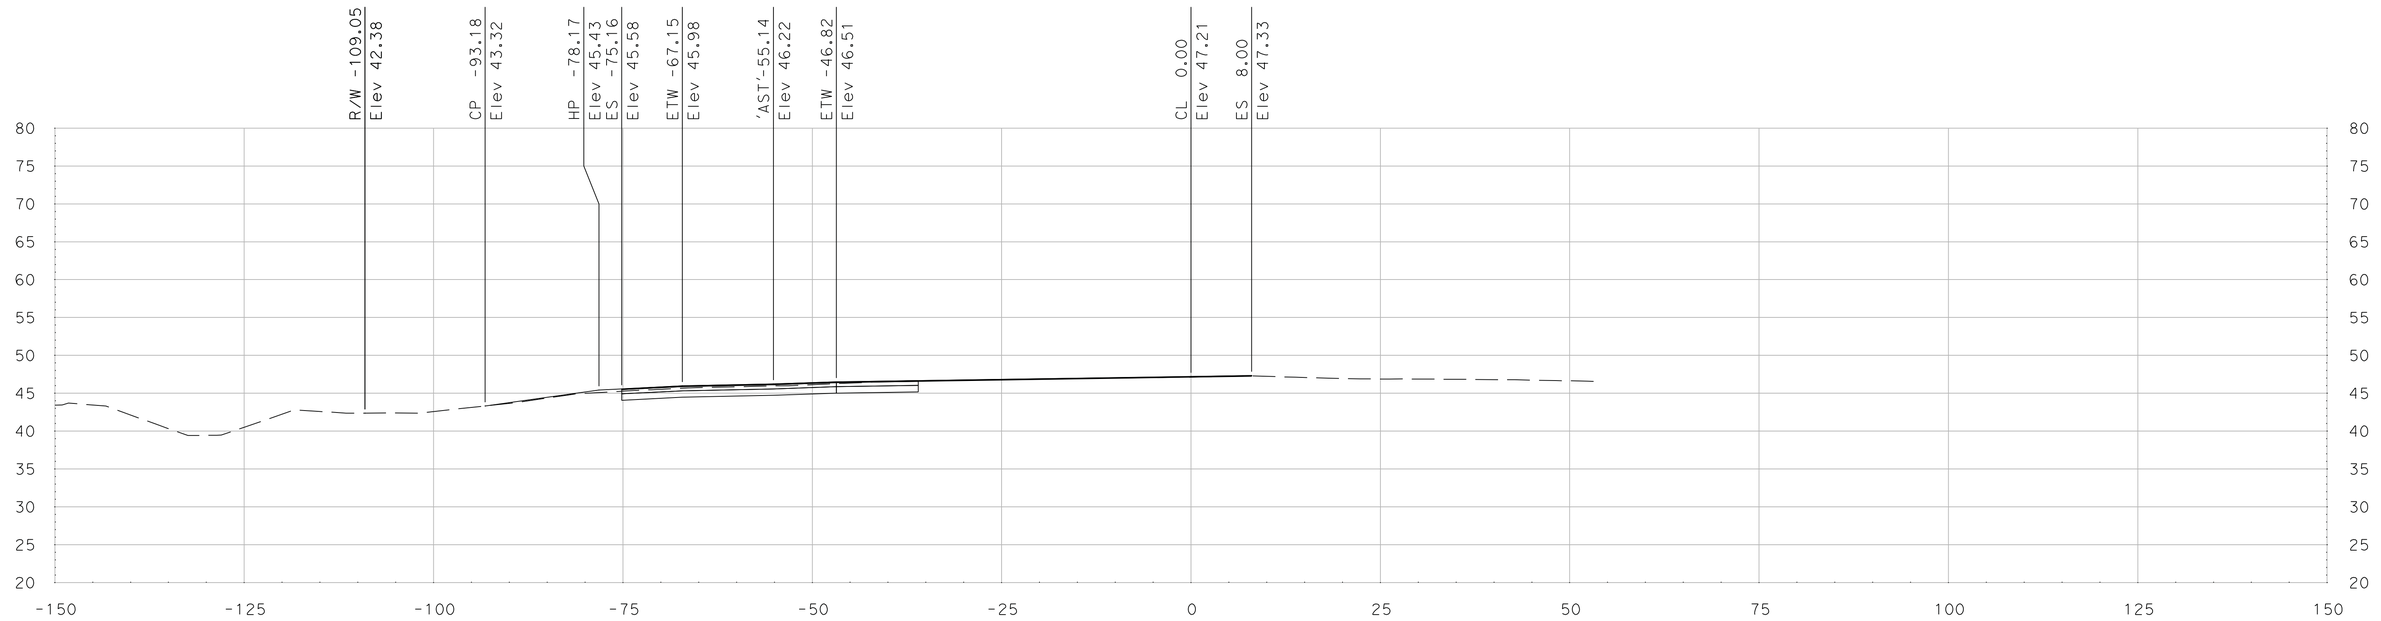

"SR 99 HC" Sta 266+50.00

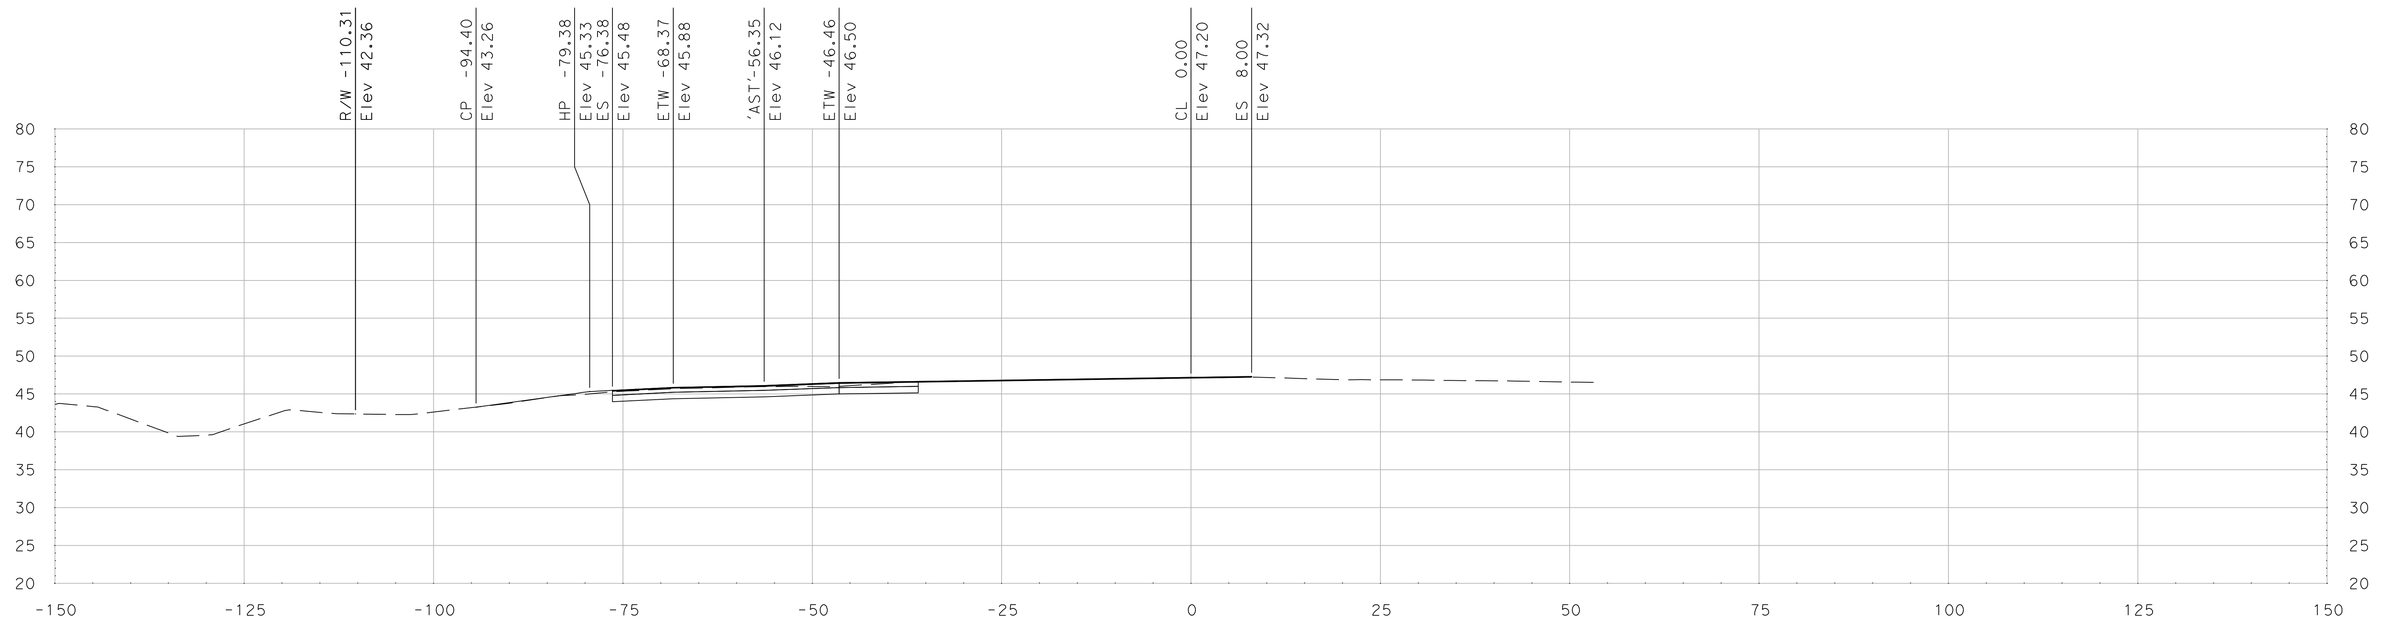

"SR 99 HC" Sta 266+25.00

SCALE
HORIZONTAL: 1"=10'
VERTICAL: 1"=10'

DATE: 5/18/2011

ALL DIMENSIONS ARE IN US SURVEY FEET

FOR EARTHWORK DEVELOPMENT ONLY

Dist	COUNTY	ROUTE	POST MILES TOTAL PROJECT	SHEET No.	TOTAL SHEETS
10	SJ	99	4.9/14.2		
CONTRACT No.			10-0E6114		
PROJECT ID			1000020440		

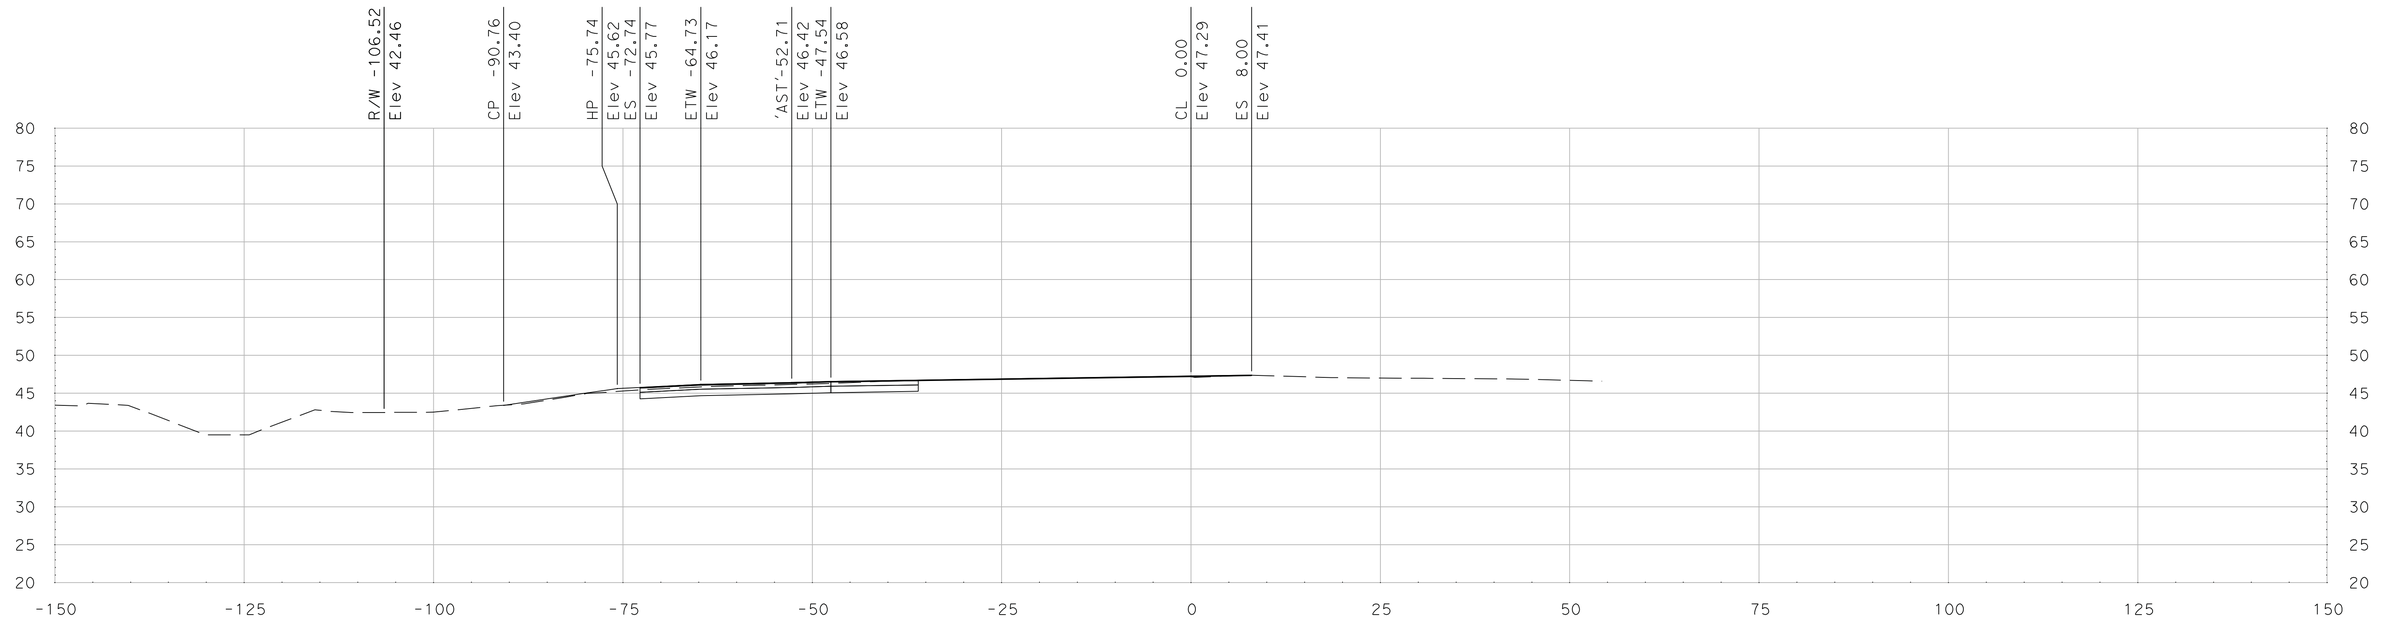

"SR 99 HC" Sta 267+00.00

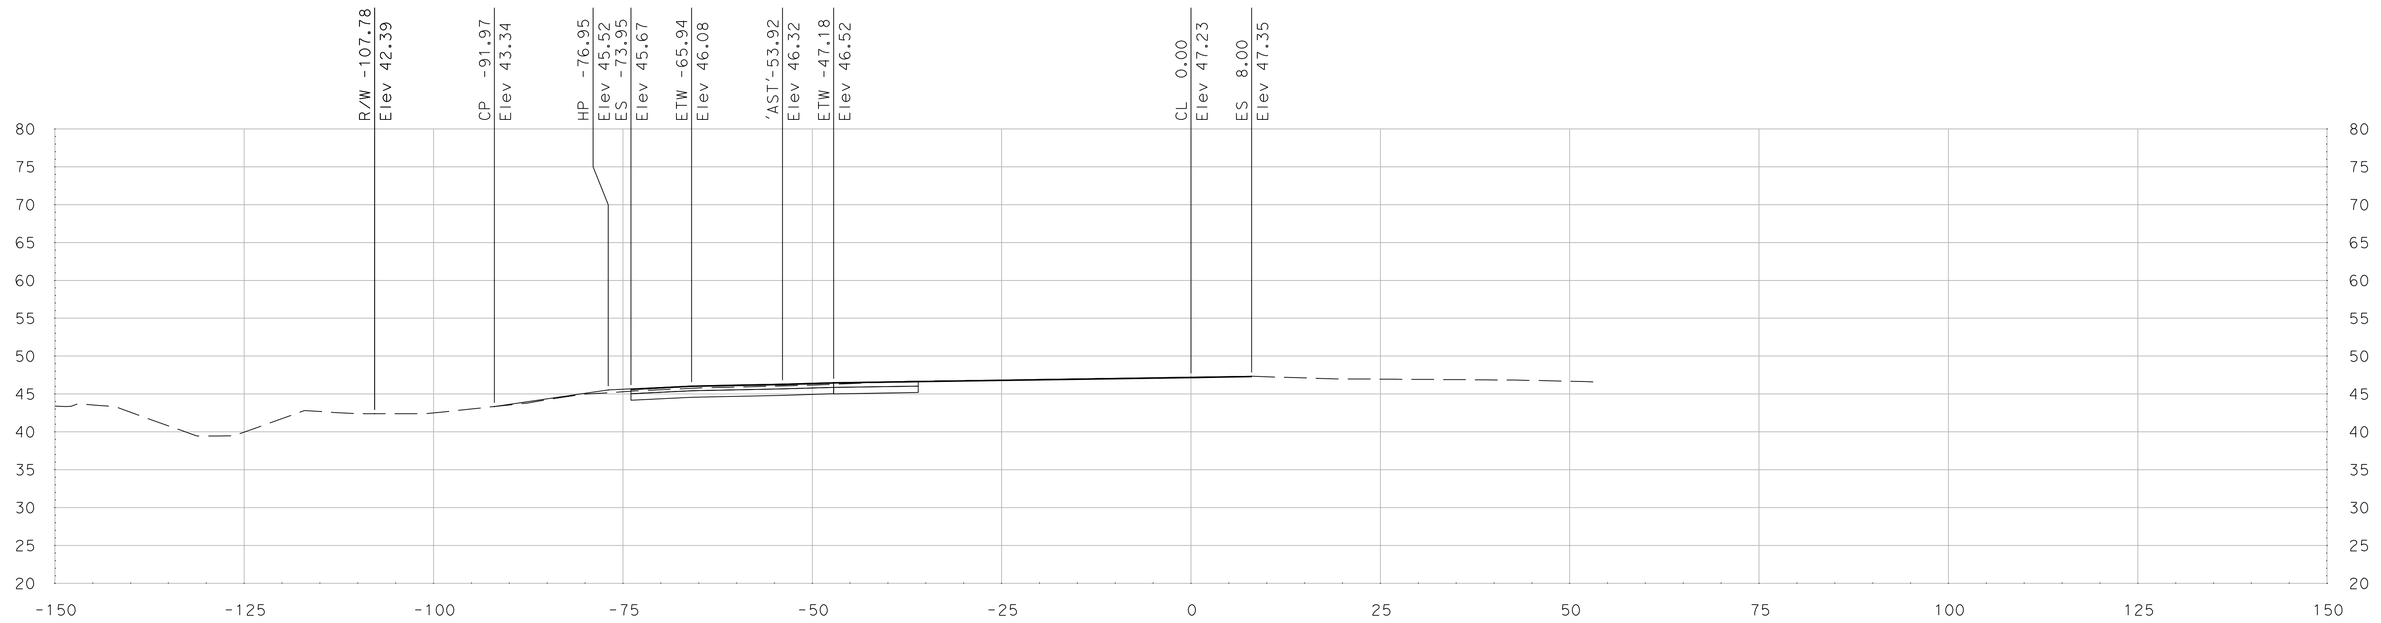

"SR 99 HC" Sta 266+75.00

SCALE
HORIZONTAL: 1"=10'
VERTICAL: 1"=10'

DATE: 5/18/2011

ALL DIMENSIONS ARE IN US SURVEY FEET

FOR EARTHWORK DEVELOPMENT ONLY

Dist	COUNTY	ROUTE	POST MILES TOTAL PROJECT	SHEET No.	TOTAL SHEETS
10	SJ	99	4.9/14.2		
CONTRACT No.			10-0E6114		
PROJECT ID			1000020440		

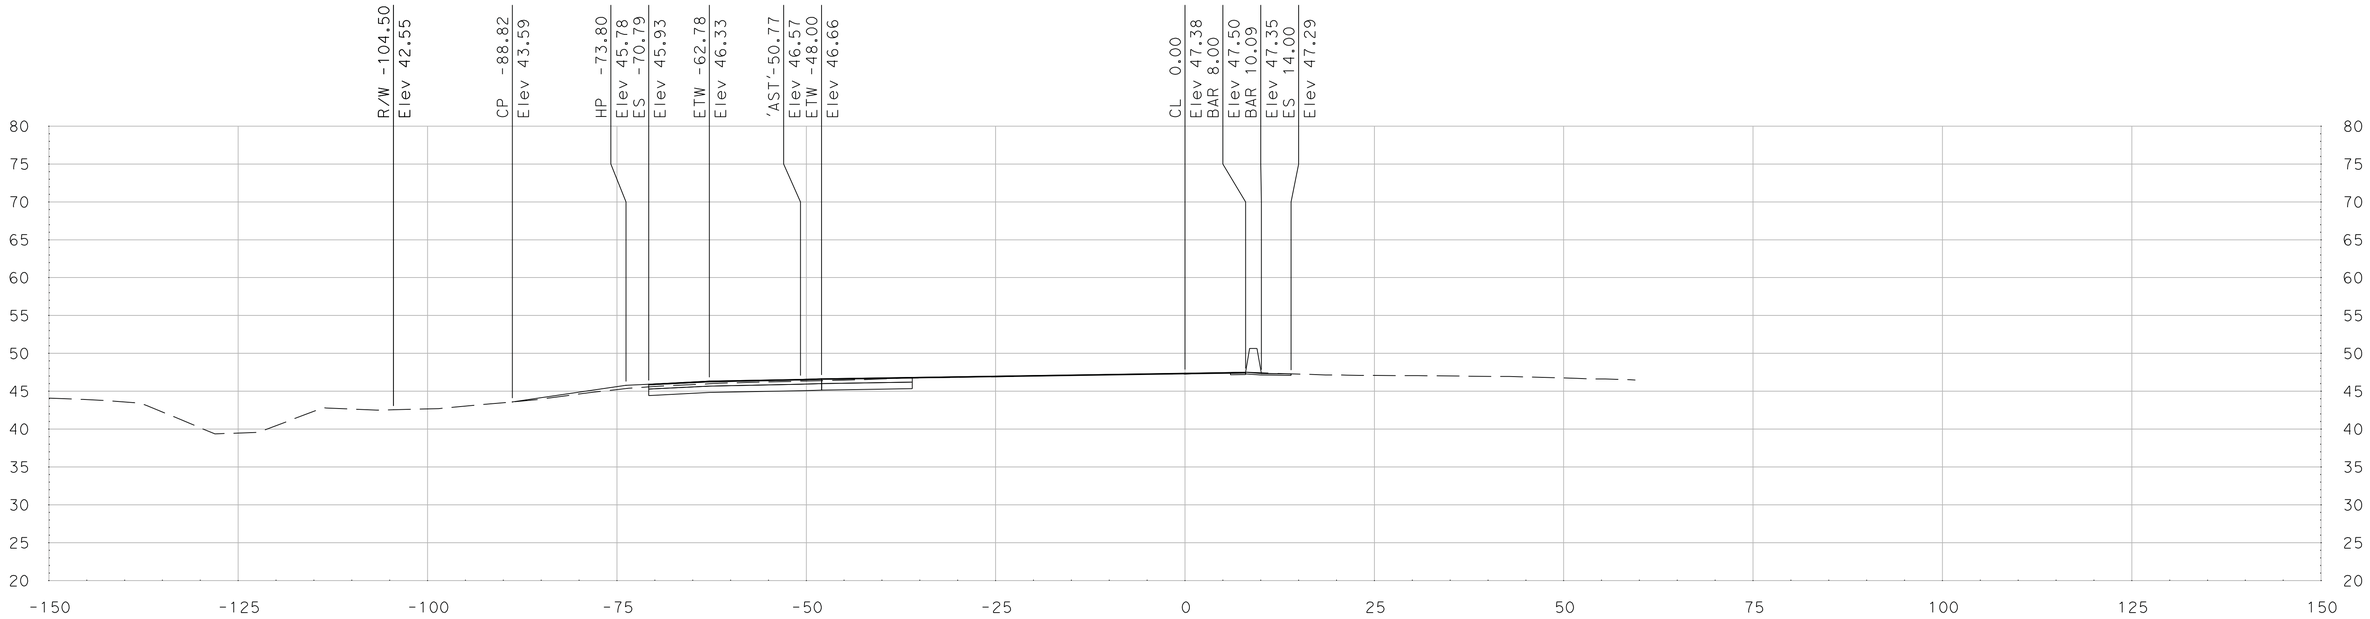

"SR 99 HC" Sta 267+40.00

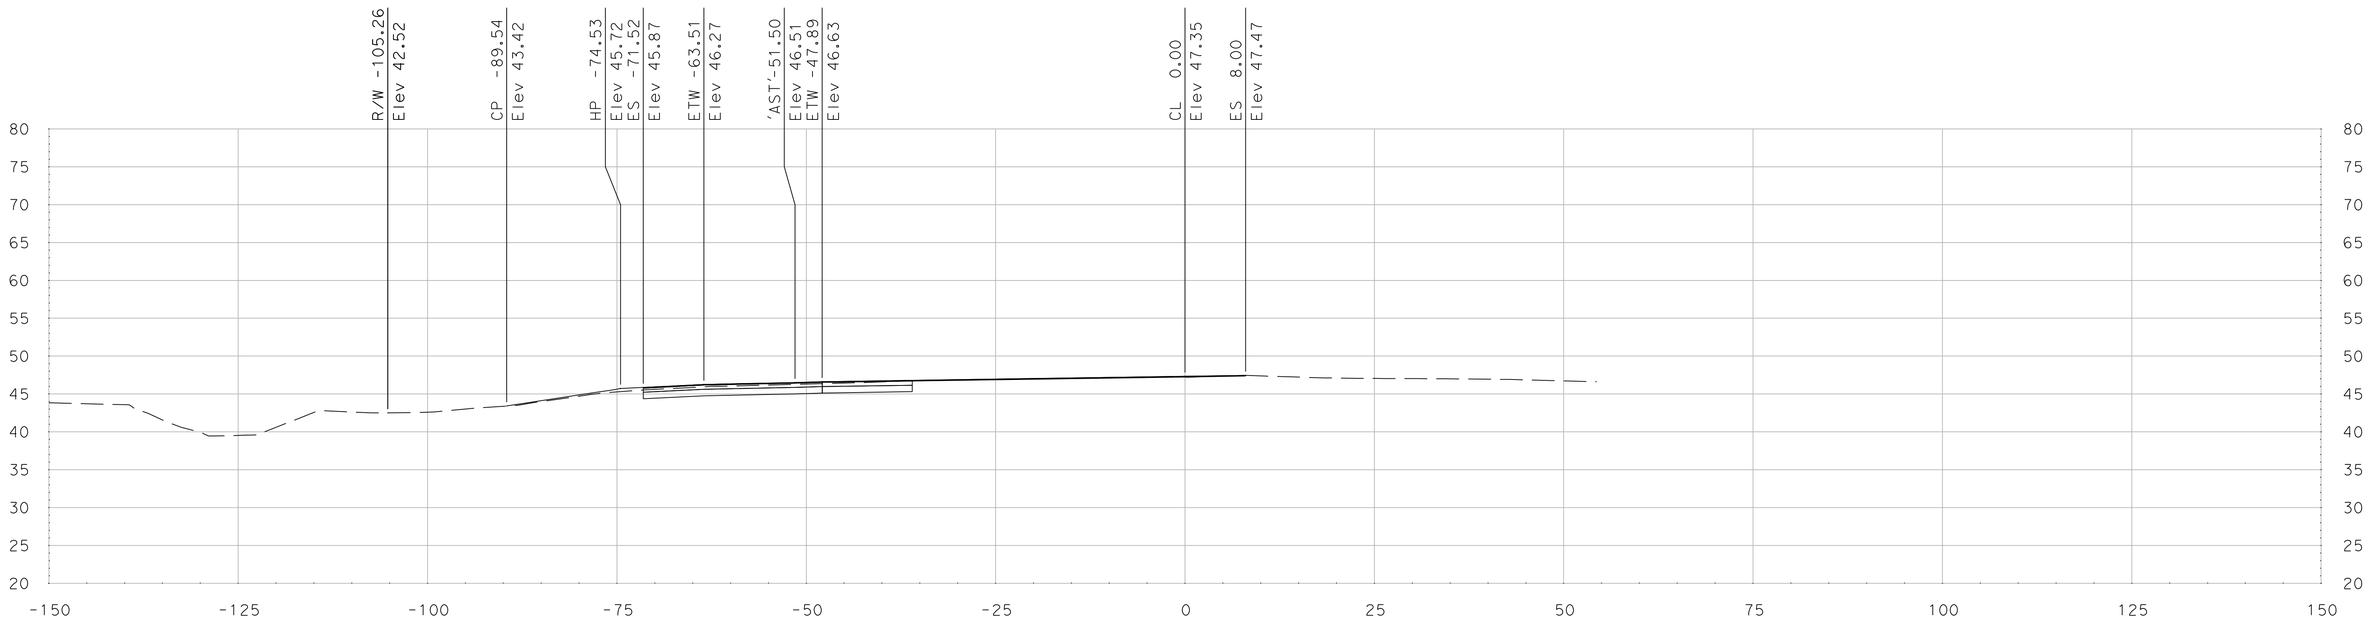

"SR 99 HC" Sta 267+25.00

SCALE
HORIZONTAL: 1"=10'
VERTICAL: 1"=10'

DATE: 5/18/2011

ALL DIMENSIONS ARE IN US SURVEY FEET

FOR EARTHWORK DEVELOPMENT ONLY

Dist	COUNTY	ROUTE	POST MILES TOTAL PROJECT	SHEET No.	TOTAL SHEETS
10	SJ	99	4.9/14.2		
CONTRACT No.			10-0E6114		
PROJECT ID			1000020440		

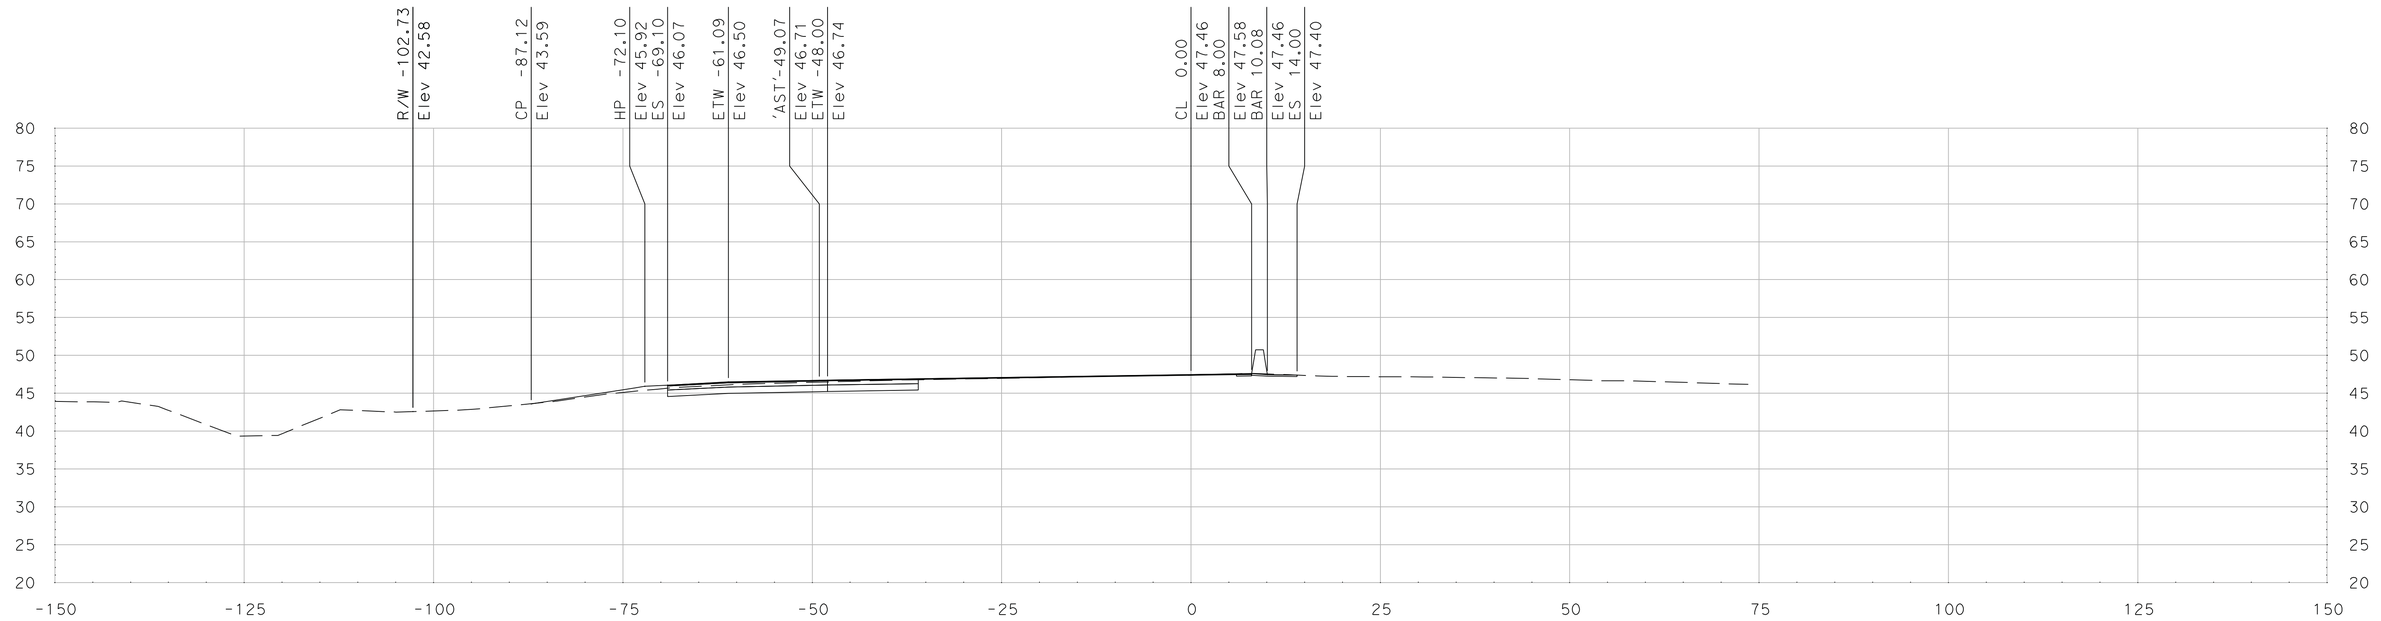

"SR 99 HC" Sta 267+75.00

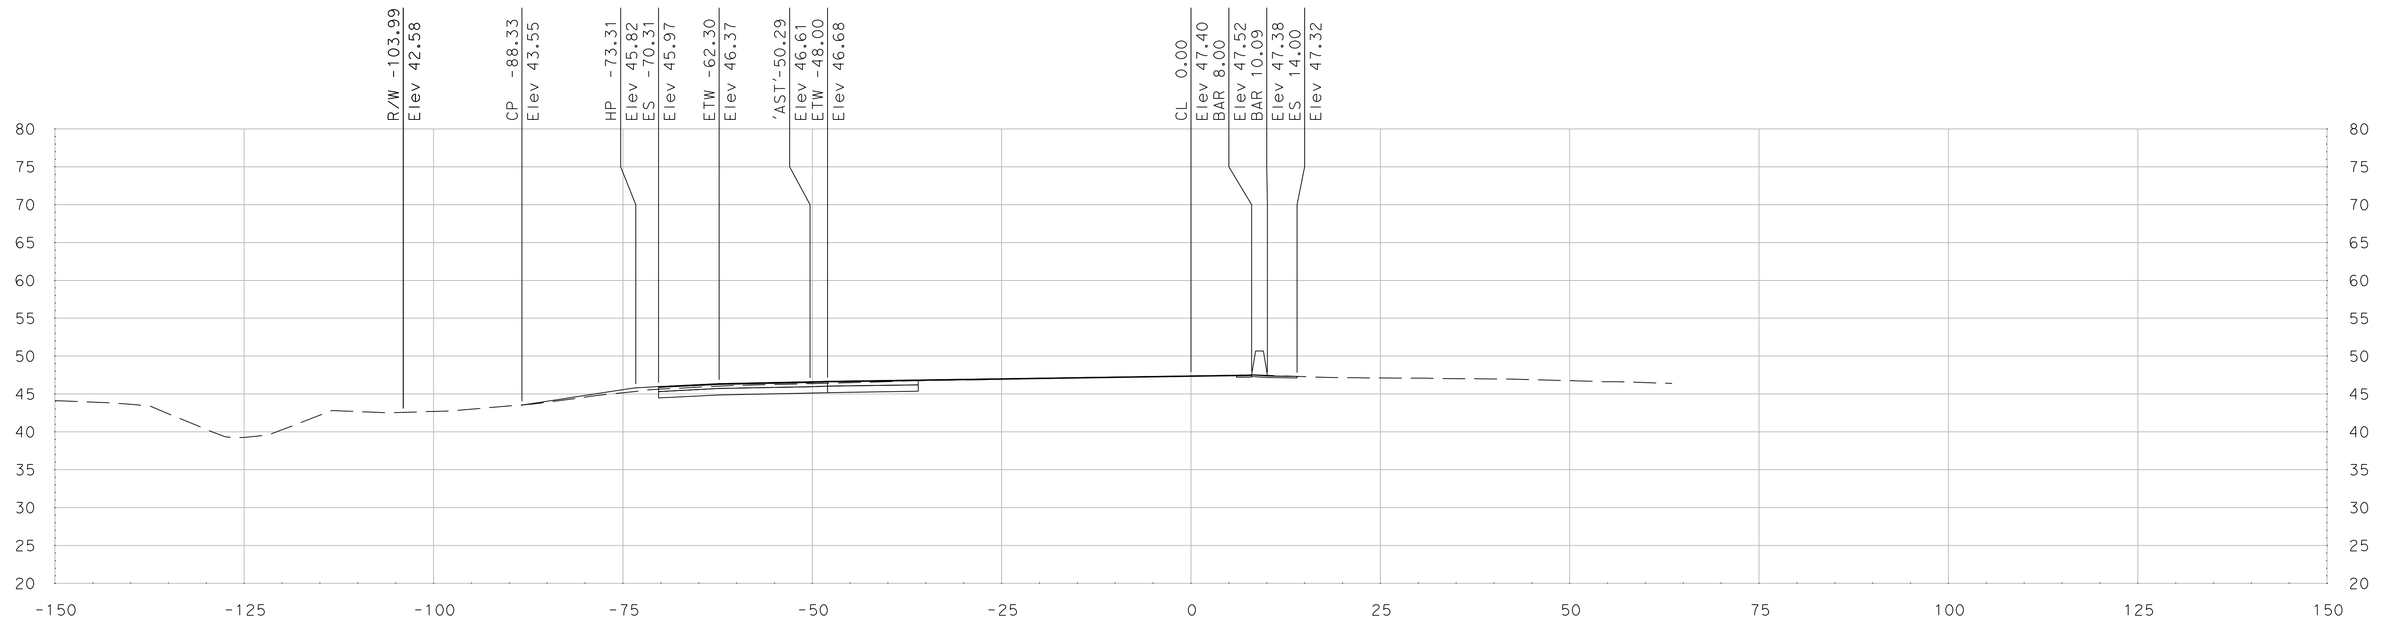

"SR 99 HC" Sta 267+50.00

SCALE
HORIZONTAL: 1"=10'
VERTICAL: 1"=10'

DATE: 5/18/2011

ALL DIMENSIONS ARE IN US SURVEY FEET

FOR EARTHWORK DEVELOPMENT ONLY

Dist	COUNTY	ROUTE	POST MILES TOTAL PROJECT	SHEET No.	TOTAL SHEETS
10	SJ	99	4.9/14.2		
CONTRACT No.			10-0E6114		
PROJECT ID			1000020440		

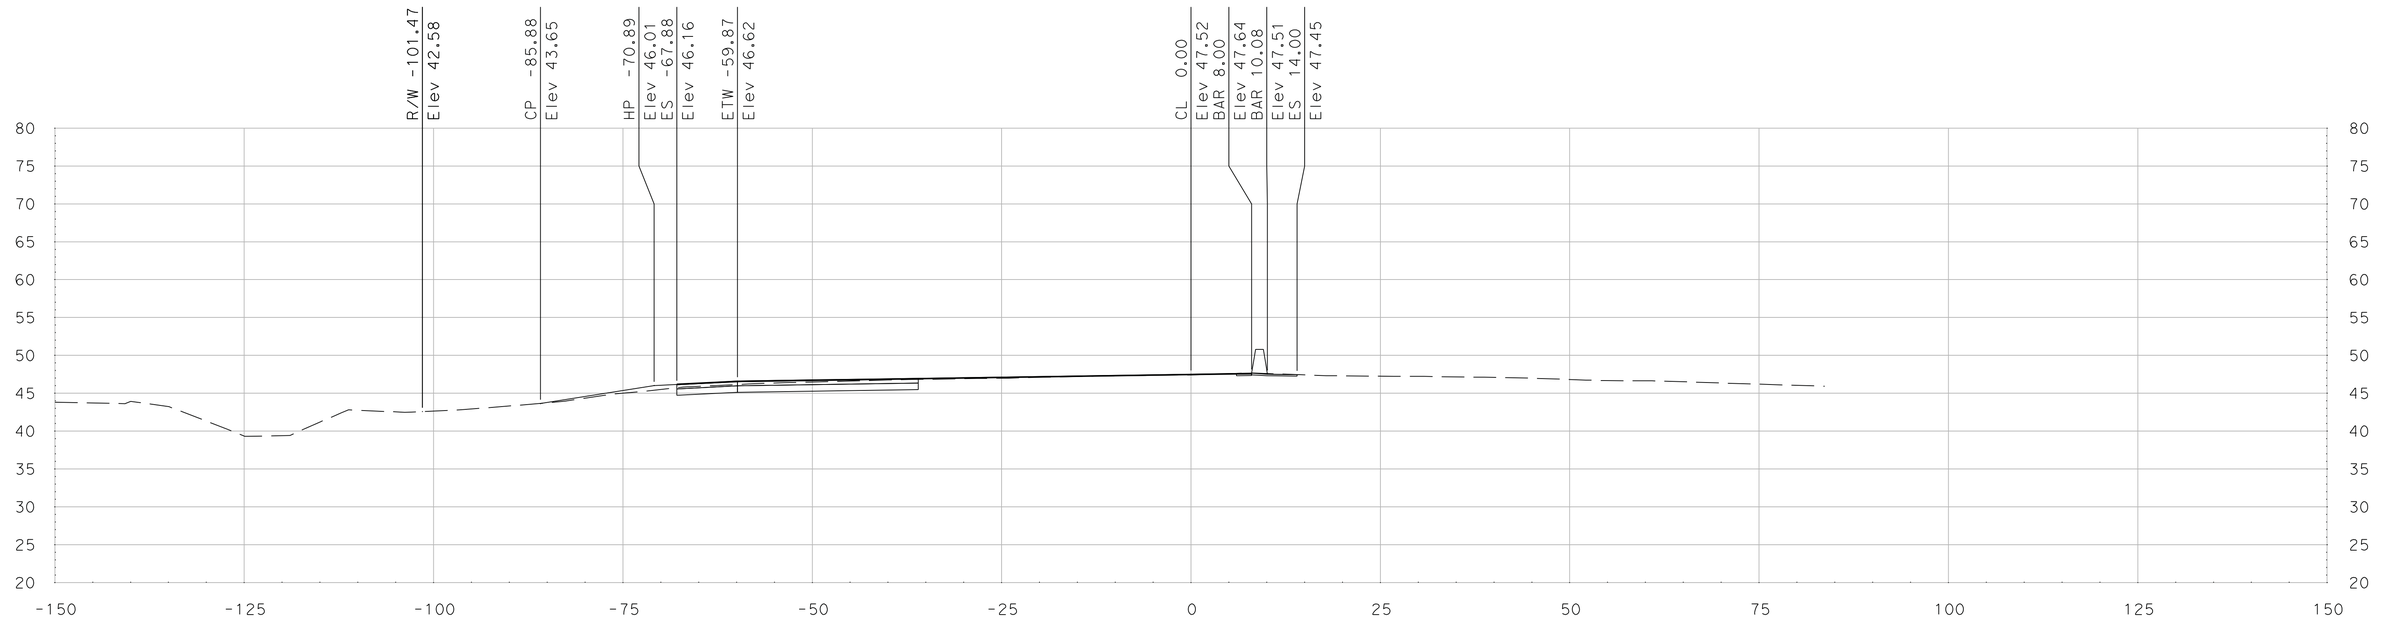

"SR 99 HC" Sta 268+00.00

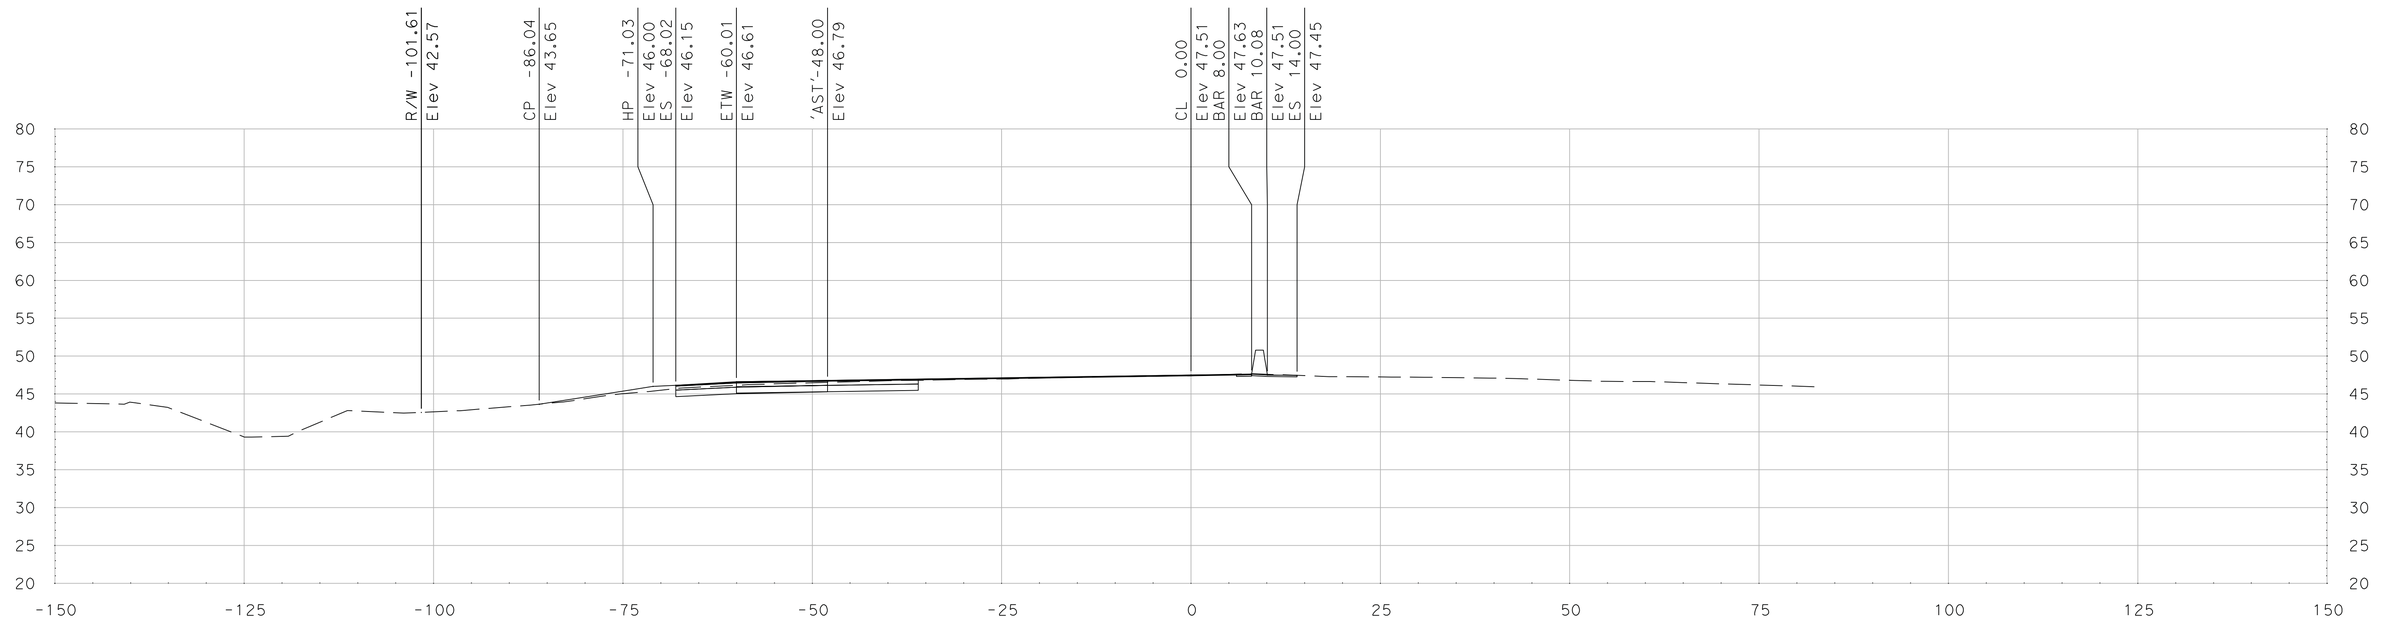

"SR 99 HC" Sta 267+97.08

SCALE
HORIZONTAL: 1"=10'
VERTICAL: 1"=10'

DATE: 5/18/2011

ALL DIMENSIONS ARE IN US SURVEY FEET

FOR EARTHWORK DEVELOPMENT ONLY

Dist	COUNTY	ROUTE	POST MILES TOTAL PROJECT	SHEET No.	TOTAL SHEETS
10	SJ	99	4.9/14.2		
CONTRACT No.			10-0E6114		
PROJECT ID			1000020440		

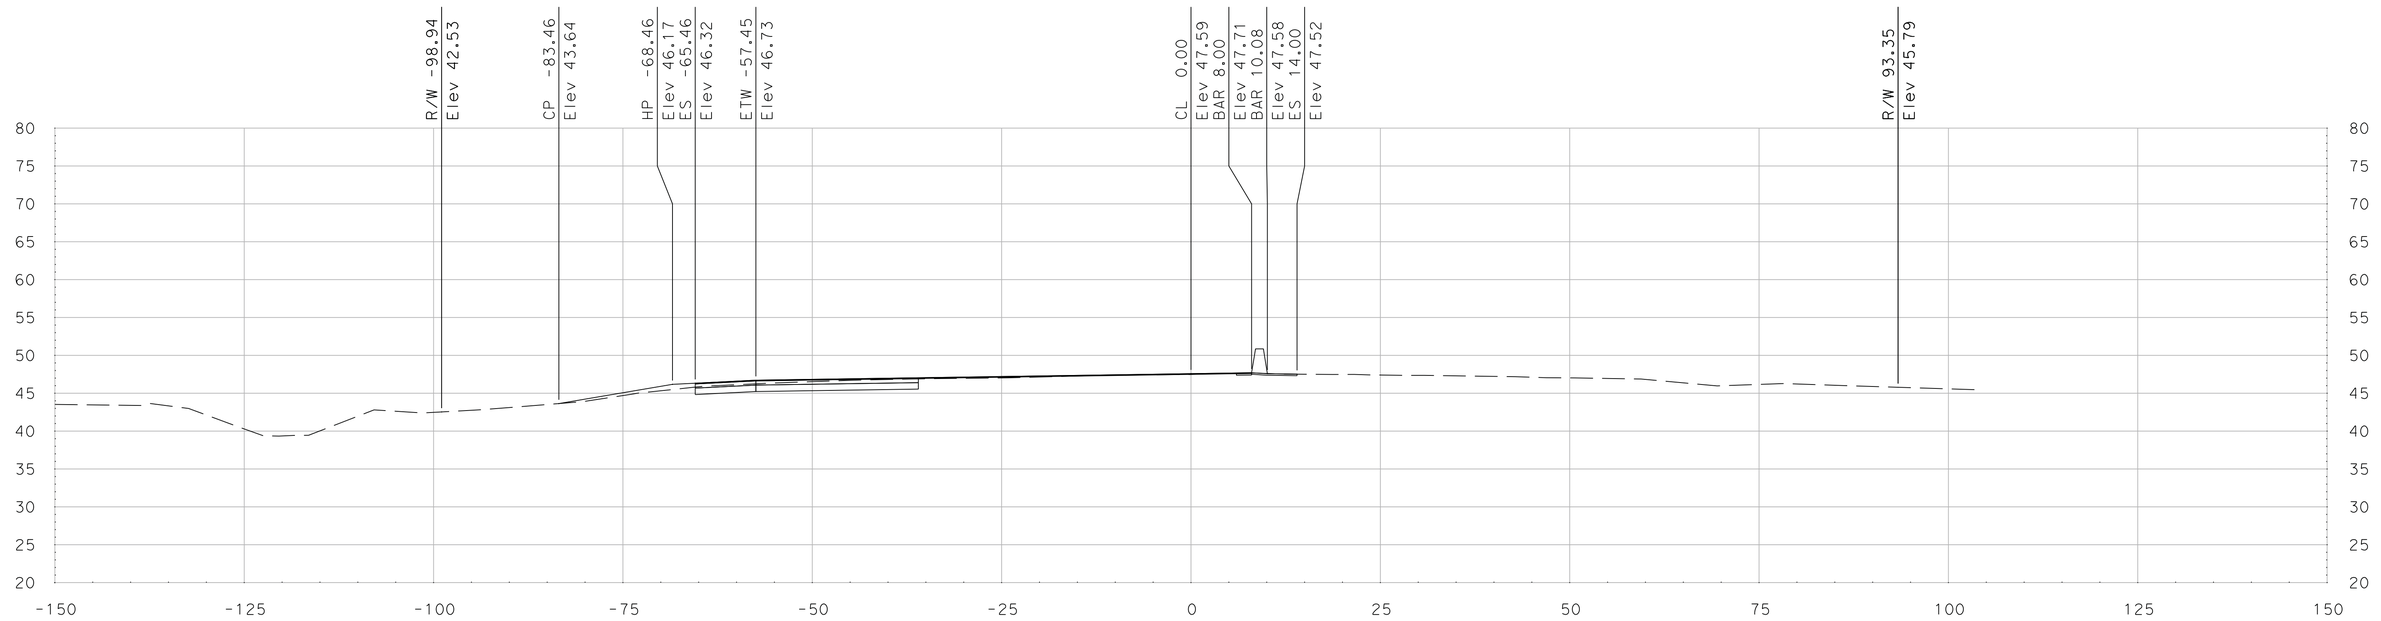

"SR 99 HC" Sta 268+50.00

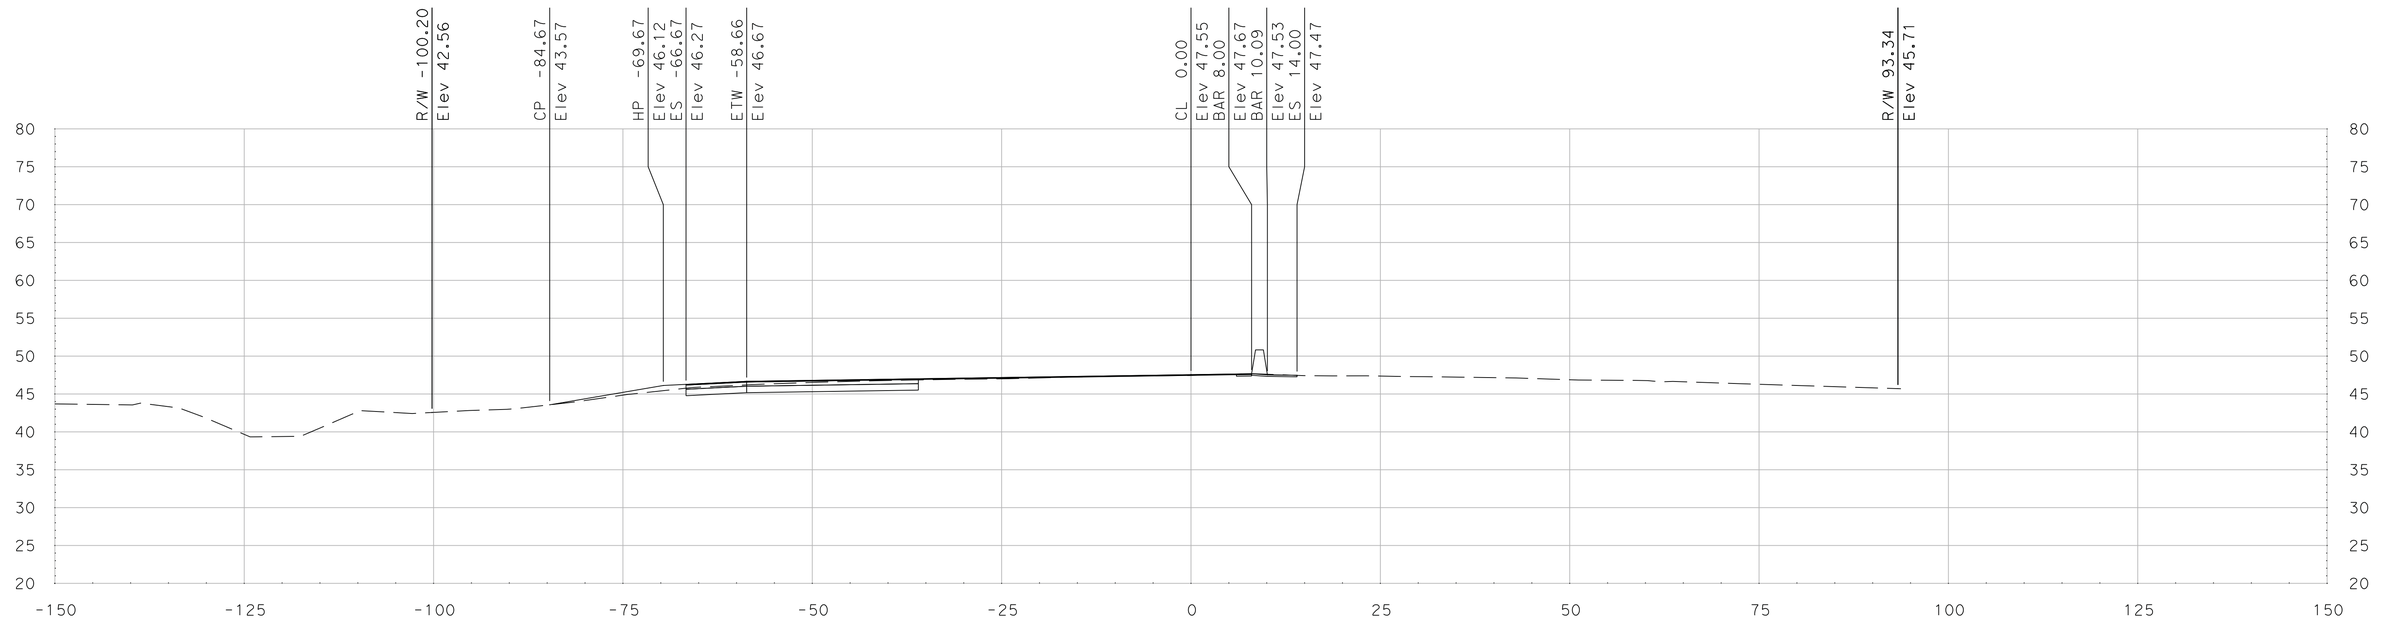

"SR 99 HC" Sta 268+25.00

SCALE
HORIZONTAL: 1"=10'
VERTICAL: 1"=10'

DATE: 5/18/2011

ALL DIMENSIONS ARE IN US SURVEY FEET

FOR EARTHWORK DEVELOPMENT ONLY

Dist	COUNTY	ROUTE	POST MILES TOTAL PROJECT	SHEET No.	TOTAL SHEETS
10	SJ	99	4.9/14.2		
CONTRACT No.			10-0E6114		
PROJECT ID			1000020440		

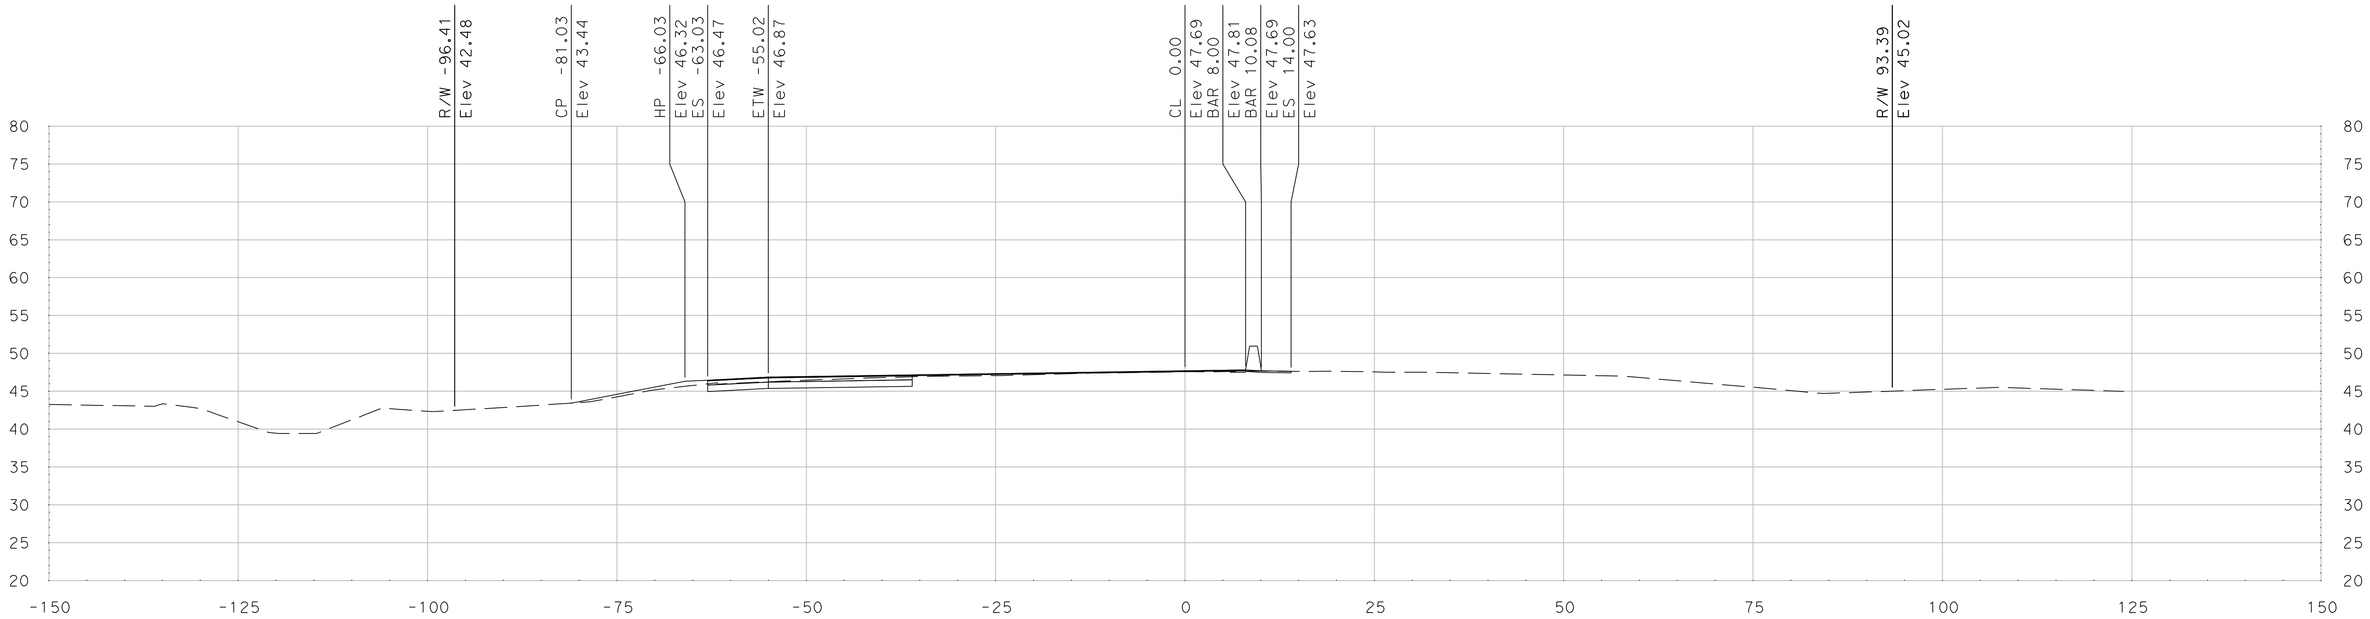

"SR 99 HC" Sta 269+00.00

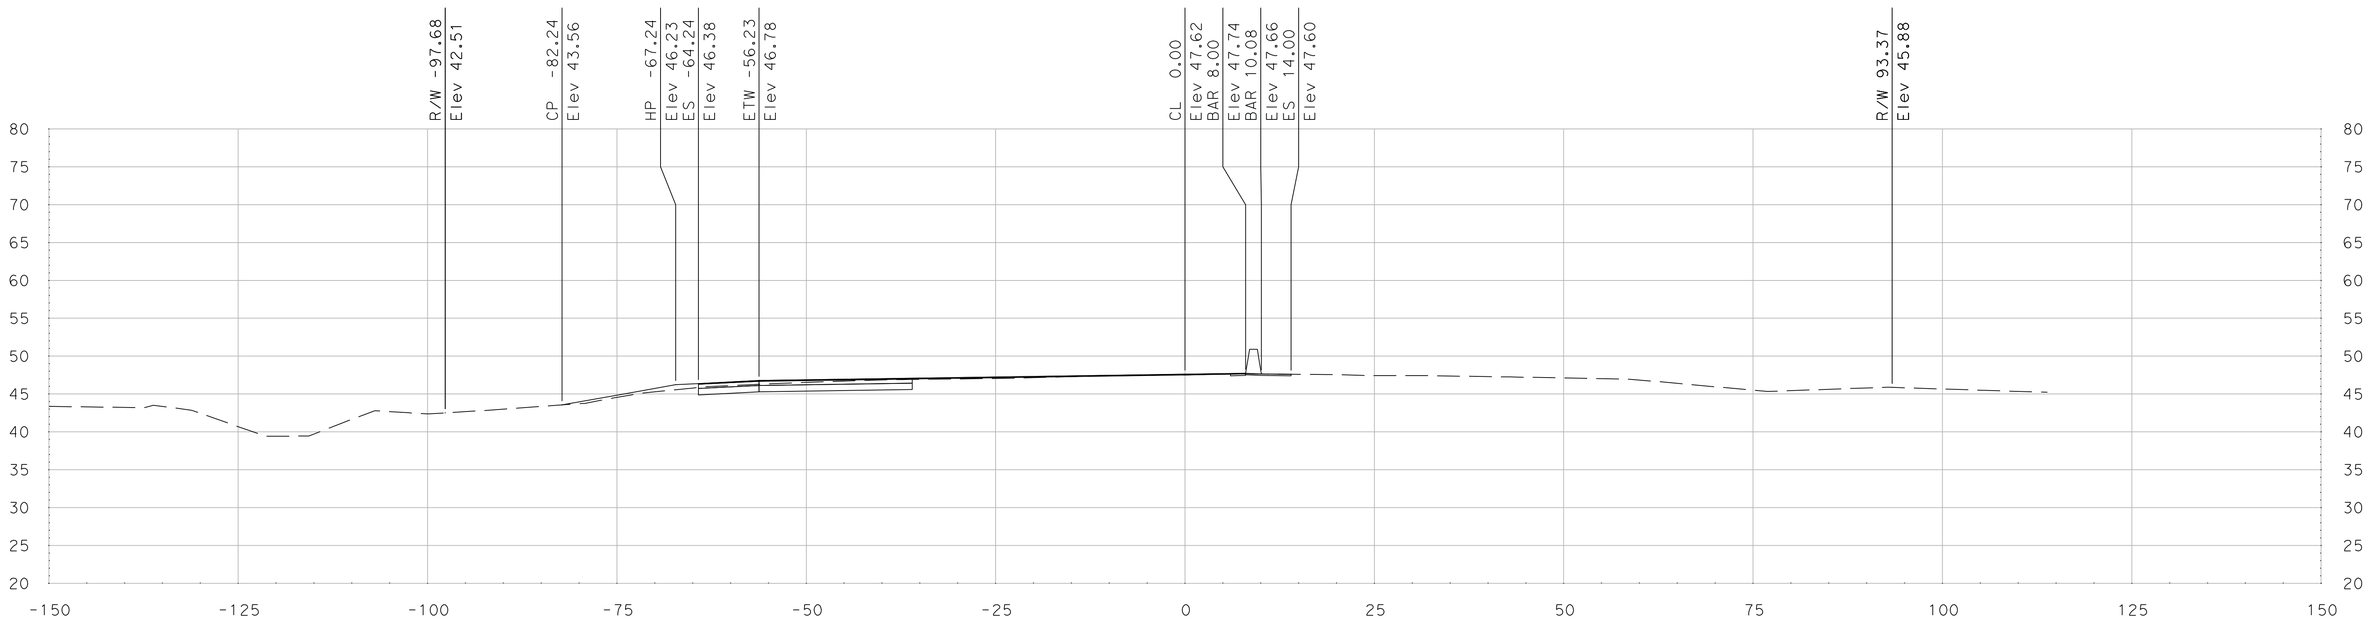

"SR 99 HC" Sta 268+75.00

SCALE
HORIZONTAL: 1"=10'
VERTICAL: 1"=10'

DATE: 5/18/2011

ALL DIMENSIONS ARE IN US SURVEY FEET

FOR EARTHWORK DEVELOPMENT ONLY

Dist	COUNTY	ROUTE	POST MILES TOTAL PROJECT	SHEET No.	TOTAL SHEETS
10	SJ	99	4.9/14.2		
CONTRACT No.			10-0E6114		
PROJECT ID			1000020440		

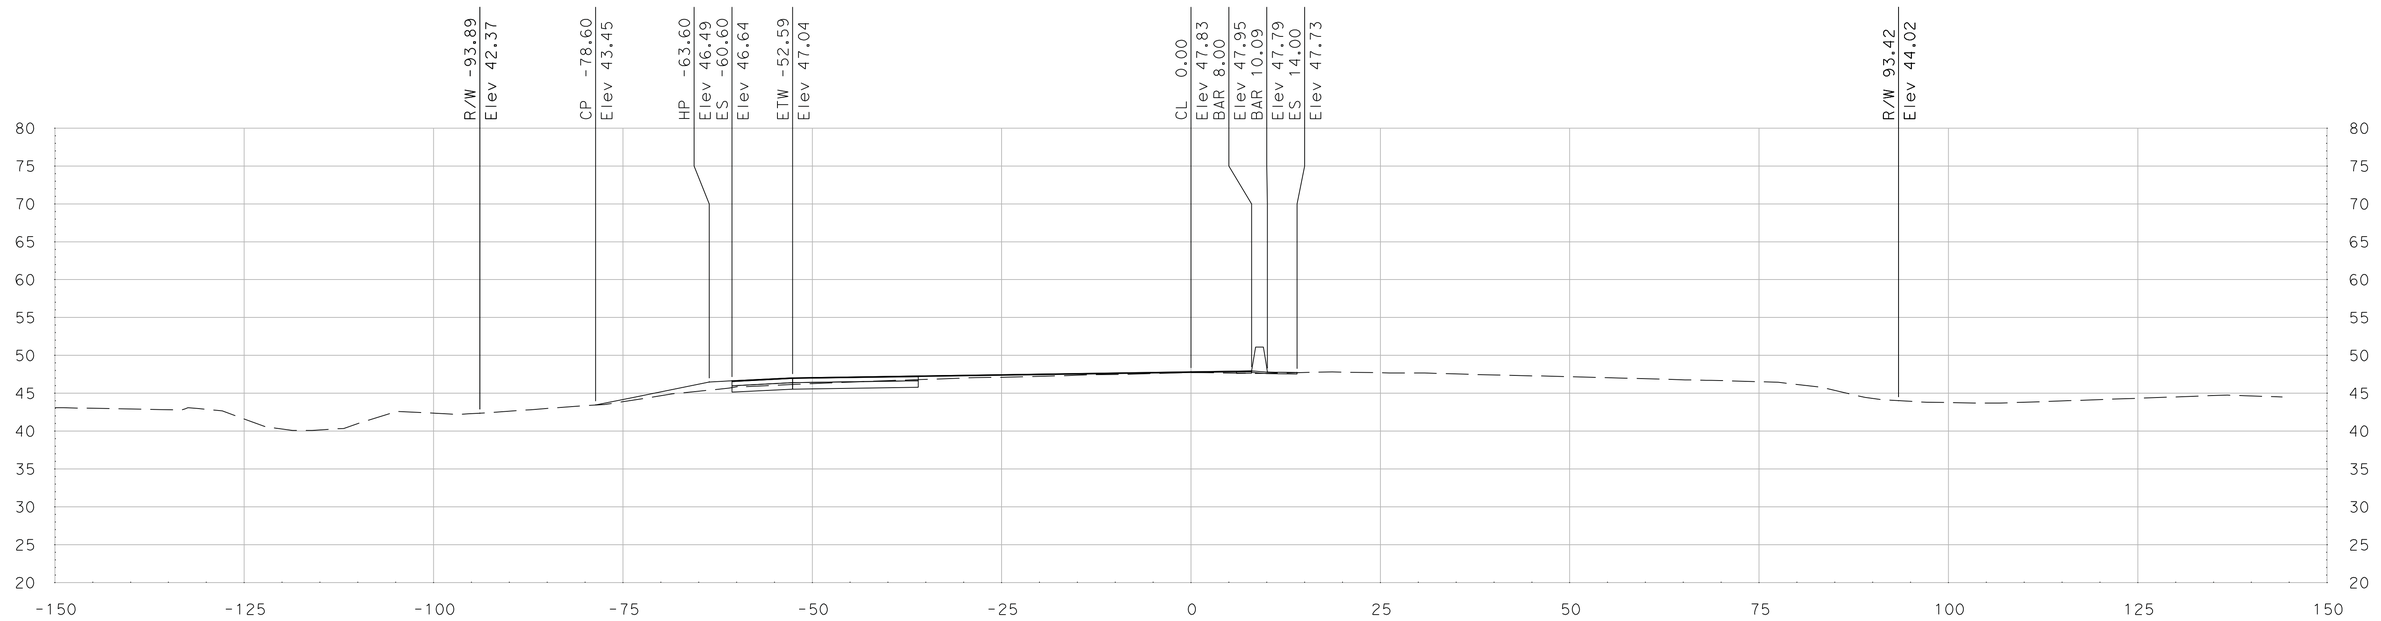

"SR 99 HC" Sta 269+50.00

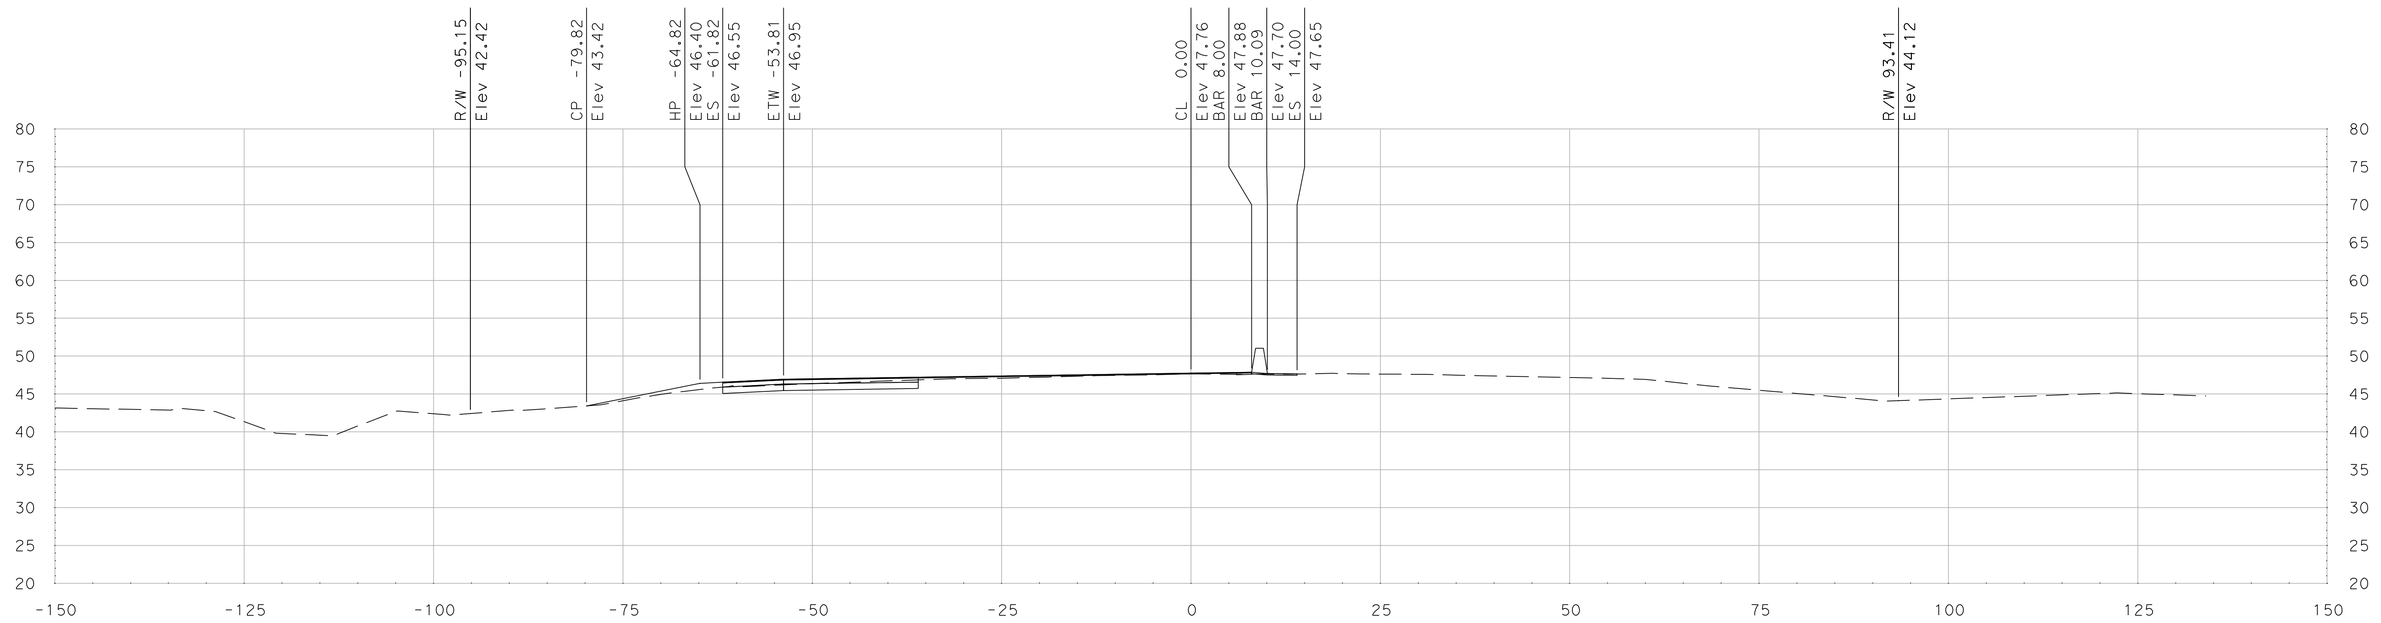

"SR 99 HC" Sta 269+25.00

SCALE
HORIZONTAL: 1"=10'
VERTICAL: 1"=10'

DATE: 5/18/2011

ALL DIMENSIONS ARE IN US SURVEY FEET

FOR EARTHWORK DEVELOPMENT ONLY

Dist	COUNTY	ROUTE	POST MILES TOTAL PROJECT	SHEET No.	TOTAL SHEETS
10	SJ	99	4.9/14.2		
CONTRACT No.			10-0E6114		
PROJECT ID			1000020440		

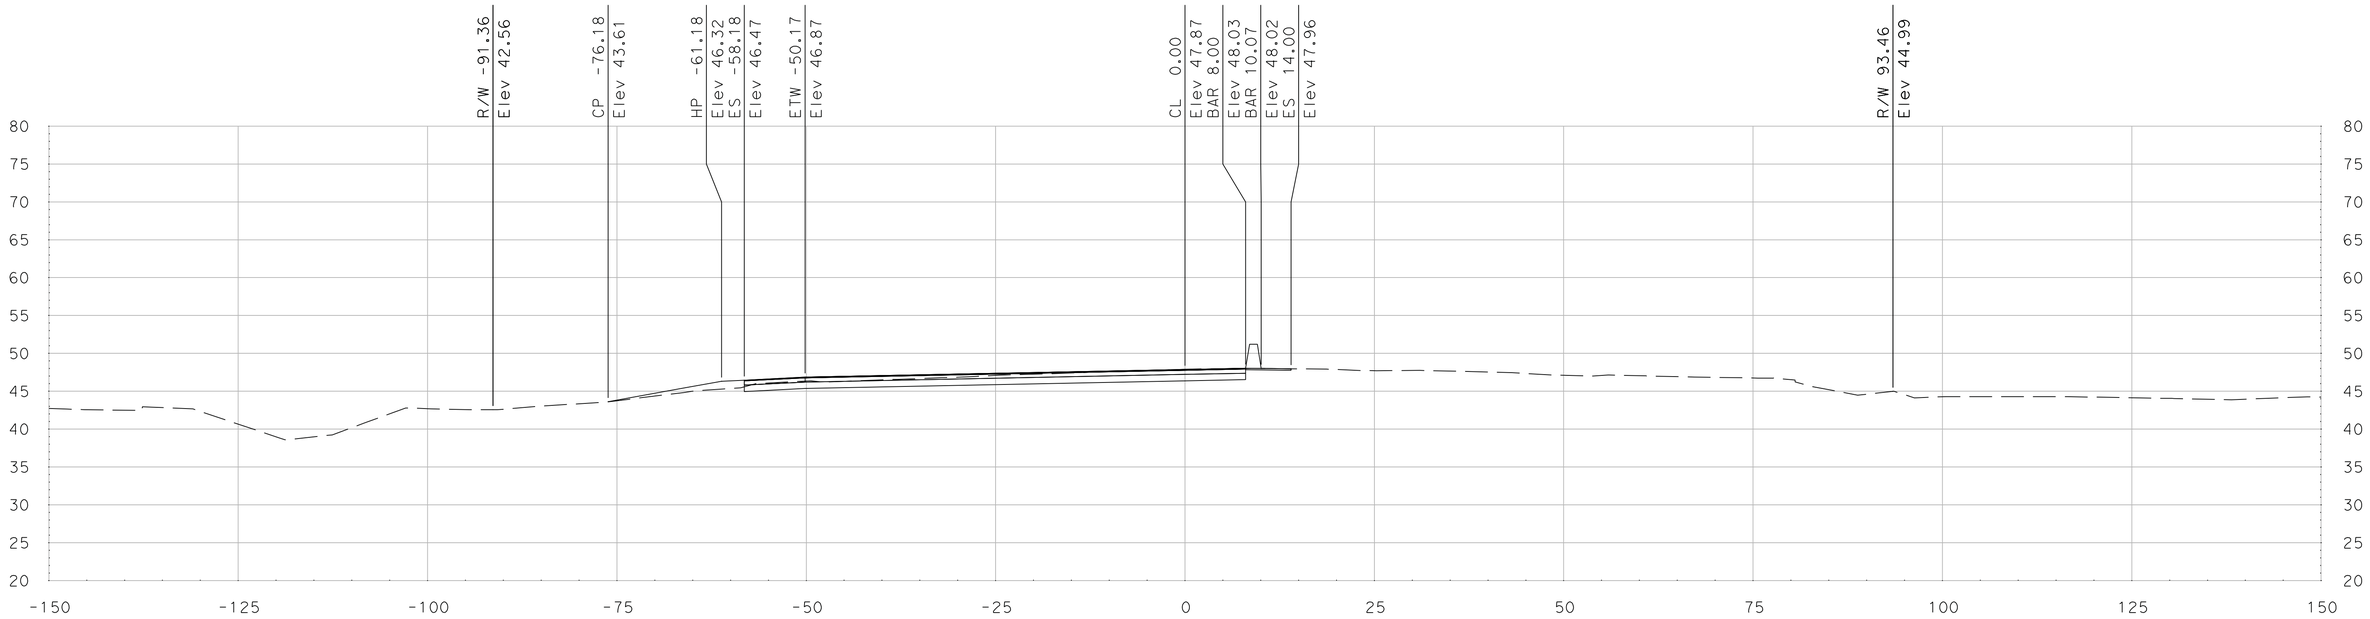

"SR 99 HC" Sta 270+00.00

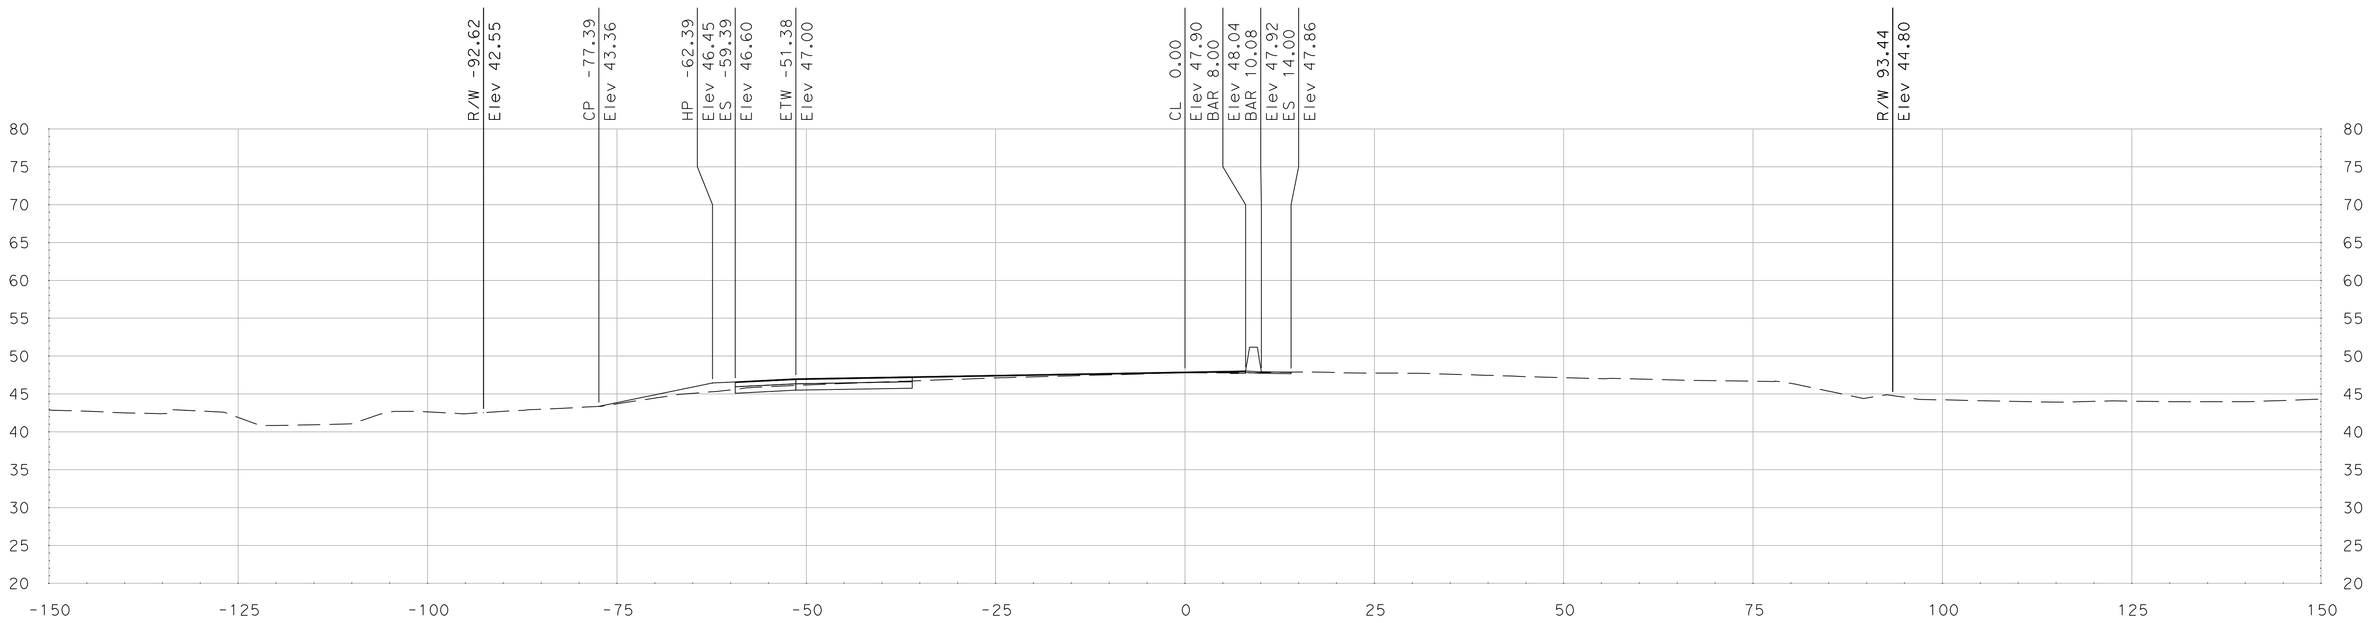

"SR 99 HC" Sta 269+75.00

SCALE
HORIZONTAL: 1"=10'
VERTICAL: 1"=10'

DATE: 5/18/2011

ALL DIMENSIONS ARE IN US SURVEY FEET

FOR EARTHWORK DEVELOPMENT ONLY

Dist	COUNTY	ROUTE	POST MILES TOTAL PROJECT	SHEET No.	TOTAL SHEETS
10	SJ	99	4.9/14.2		
CONTRACT No.			10-0E6114		
PROJECT ID			1000020440		

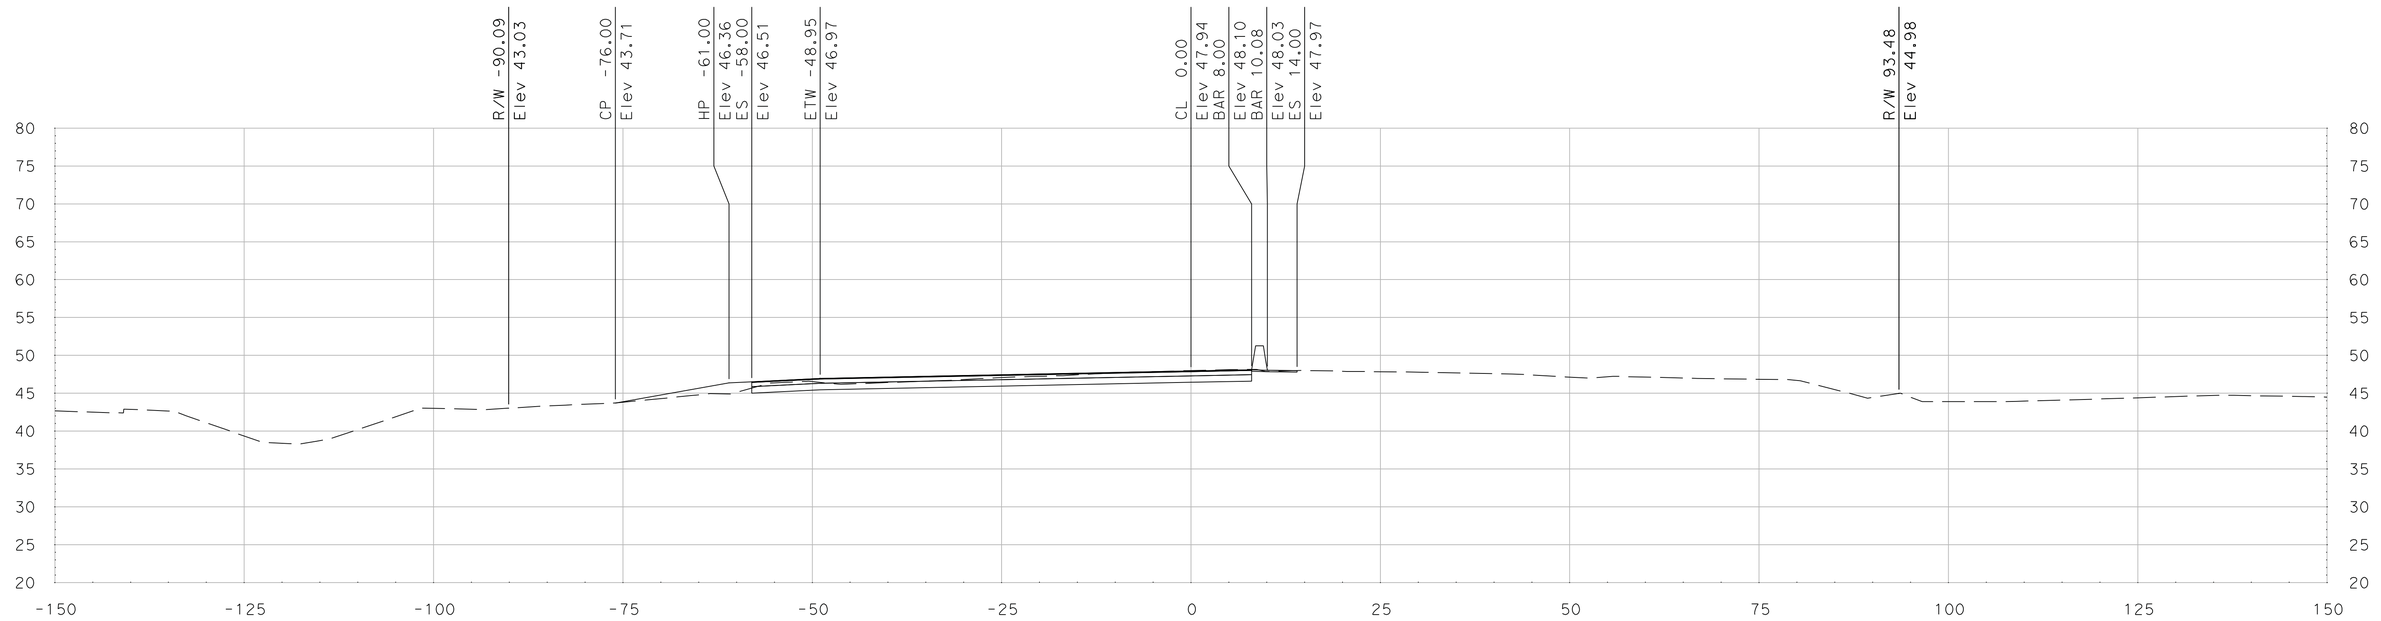

"SR 99 HC" Sta 270+25.00

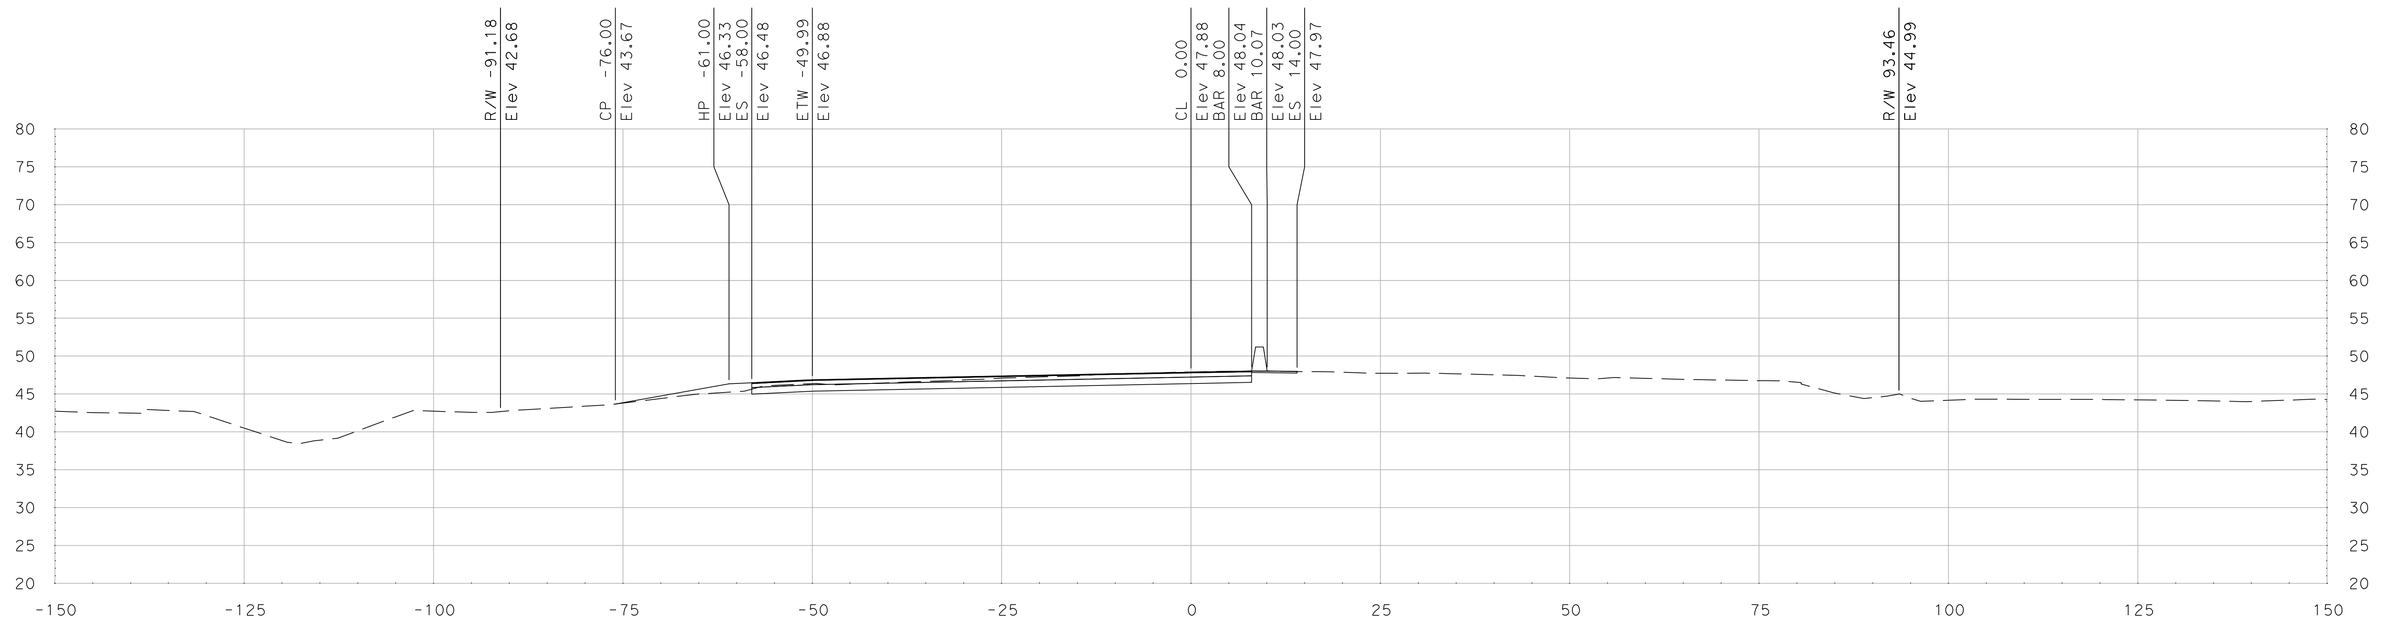

"SR 99 HC" Sta 270+03.62

SCALE
HORIZONTAL: 1"=10'
VERTICAL: 1"=10'

DATE: 5/18/2011

ALL DIMENSIONS ARE IN US SURVEY FEET

FOR EARTHWORK DEVELOPMENT ONLY

Dist	COUNTY	ROUTE	POST MILES TOTAL PROJECT	SHEET No.	TOTAL SHEETS
10	SJ	99	4.9/14.2		
CONTRACT No.			10-0E6114		
PROJECT ID			1000020440		

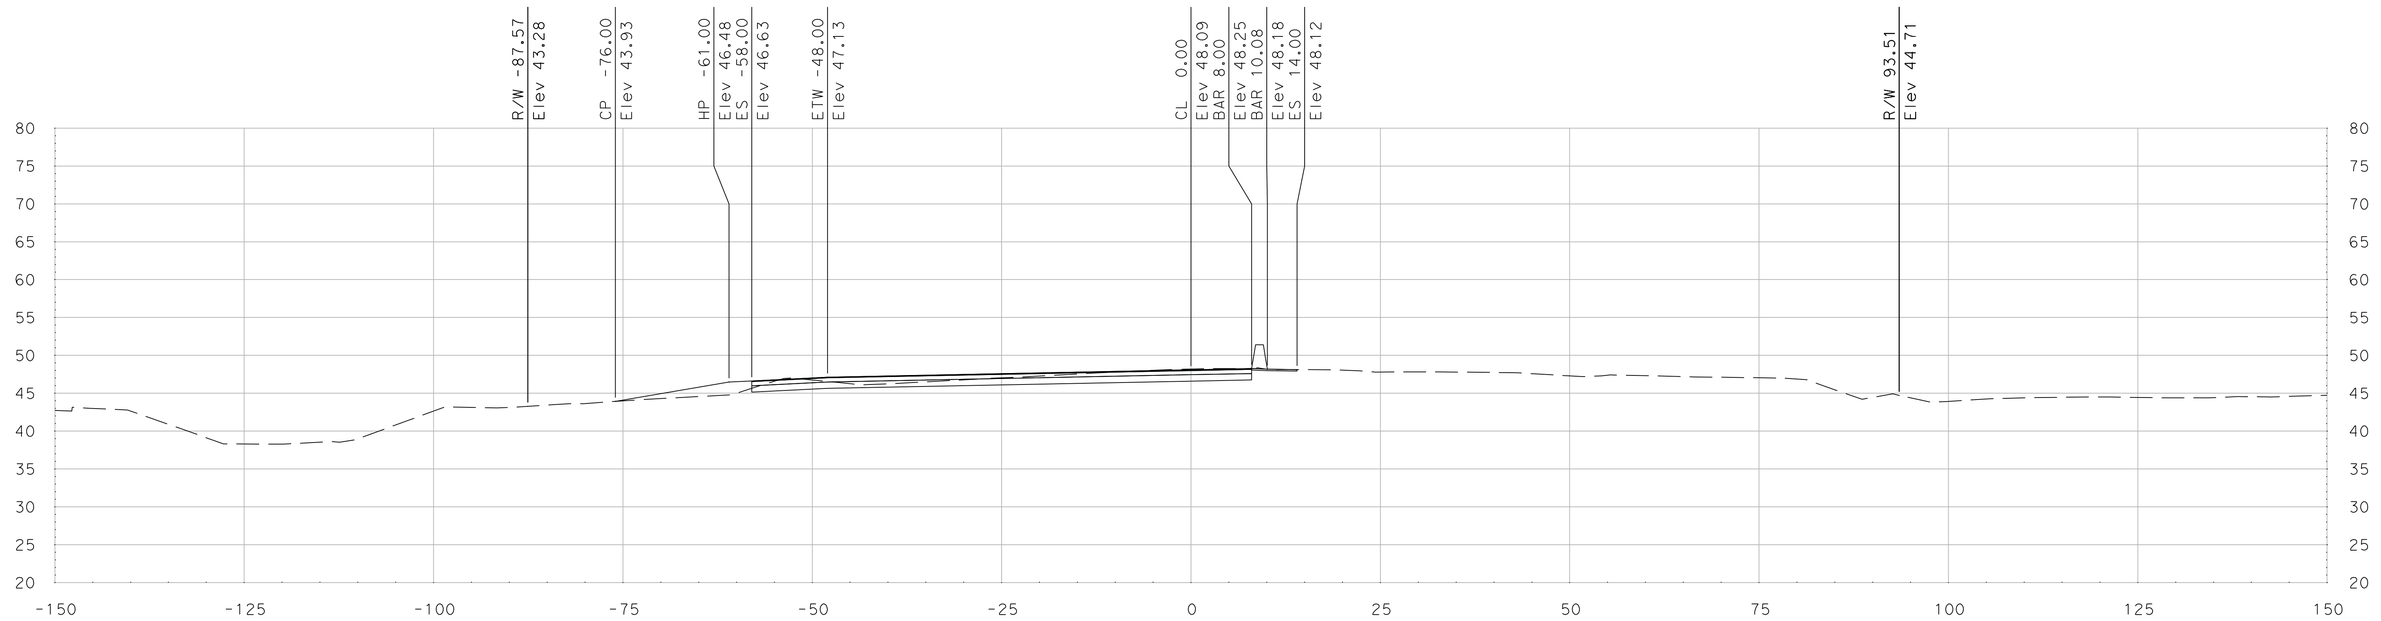

"SR 99 HC" Sta 270+75.00

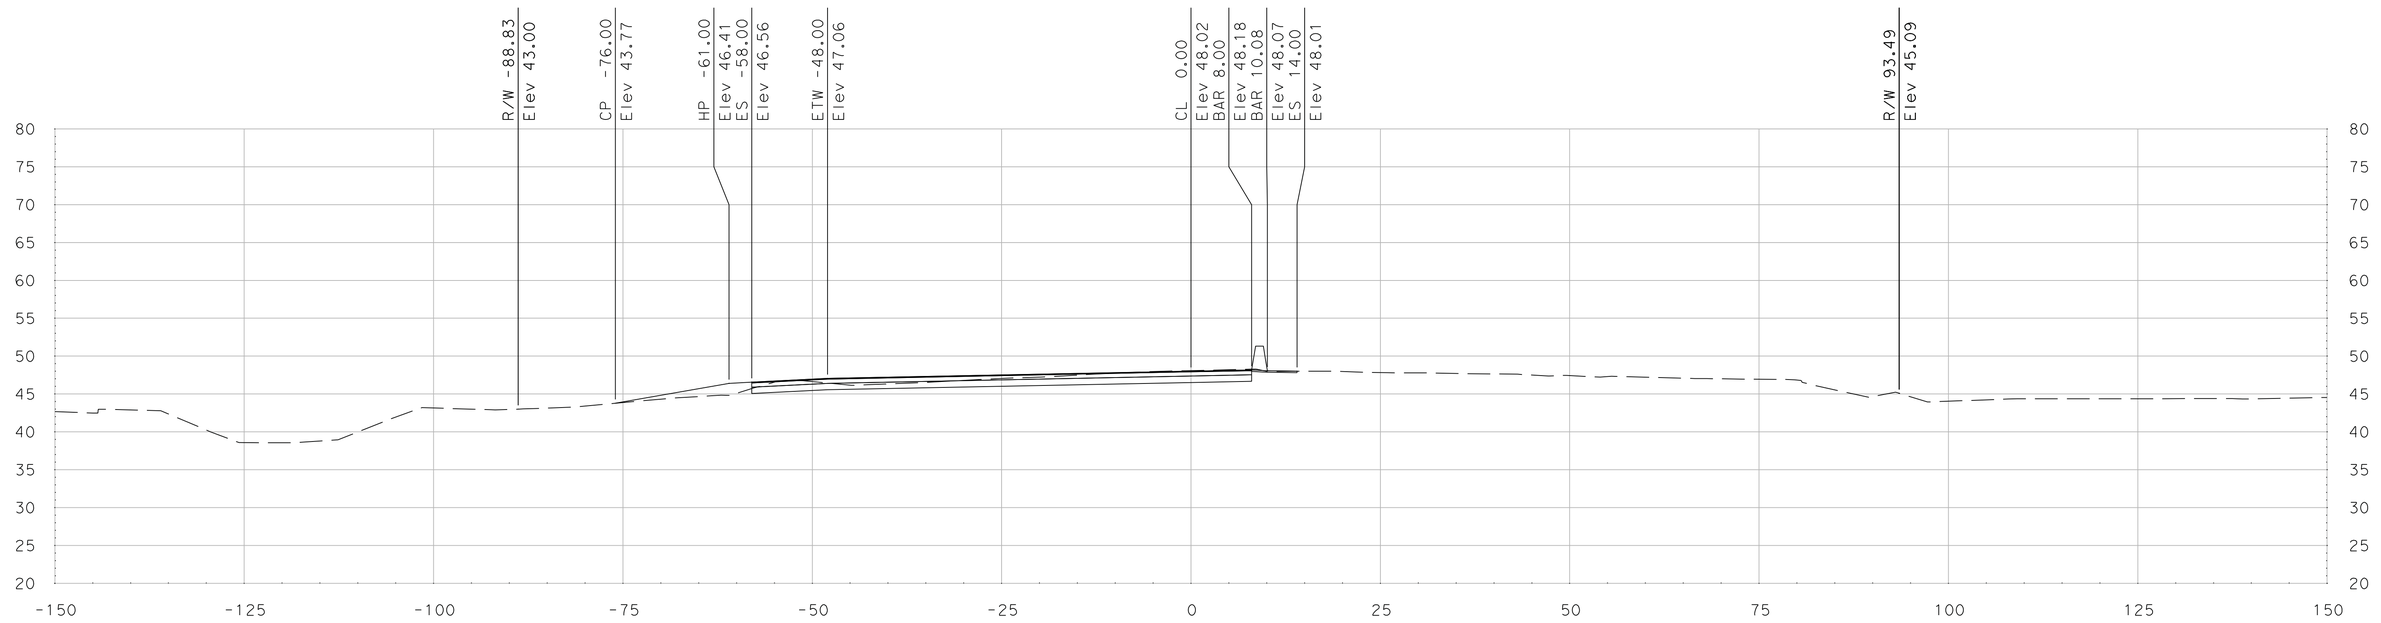

"SR 99 HC" Sta 270+50.00

SCALE
HORIZONTAL: 1"=10'
VERTICAL: 1"=10'

DATE: 5/18/2011

ALL DIMENSIONS ARE IN US SURVEY FEET

FOR EARTHWORK DEVELOPMENT ONLY

Dist	COUNTY	ROUTE	POST MILES TOTAL PROJECT	SHEET No.	TOTAL SHEETS
10	SJ	99	4.9/14.2		
CONTRACT No.			10-0E6114		
PROJECT ID			1000020440		

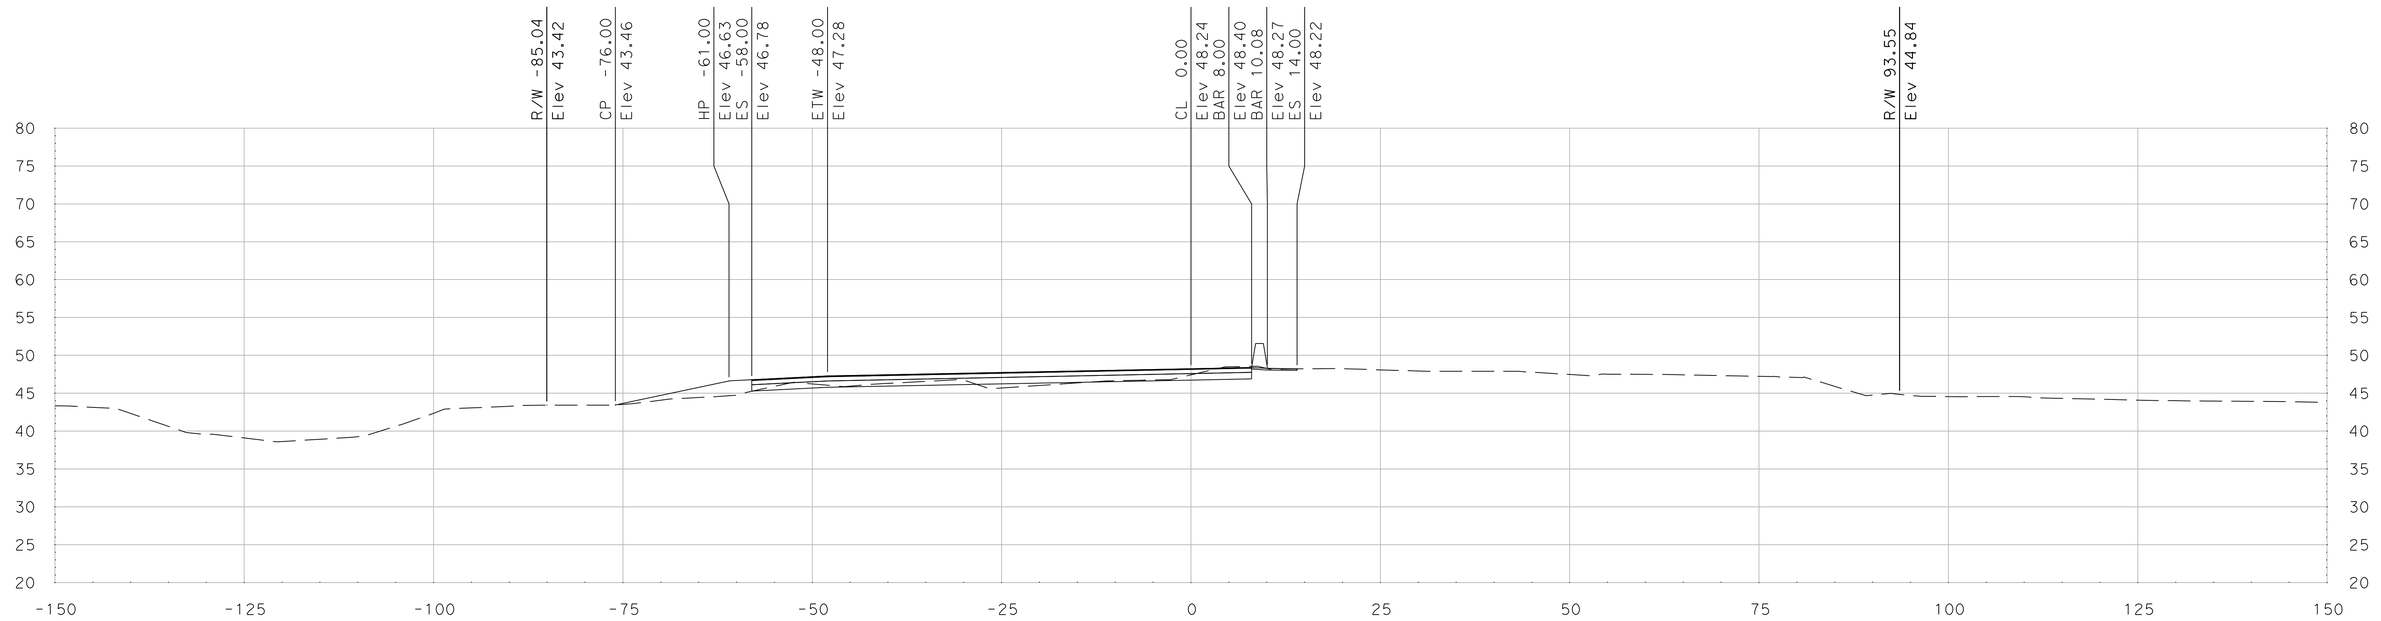

"SR 99 HC" Sta 271+25.00

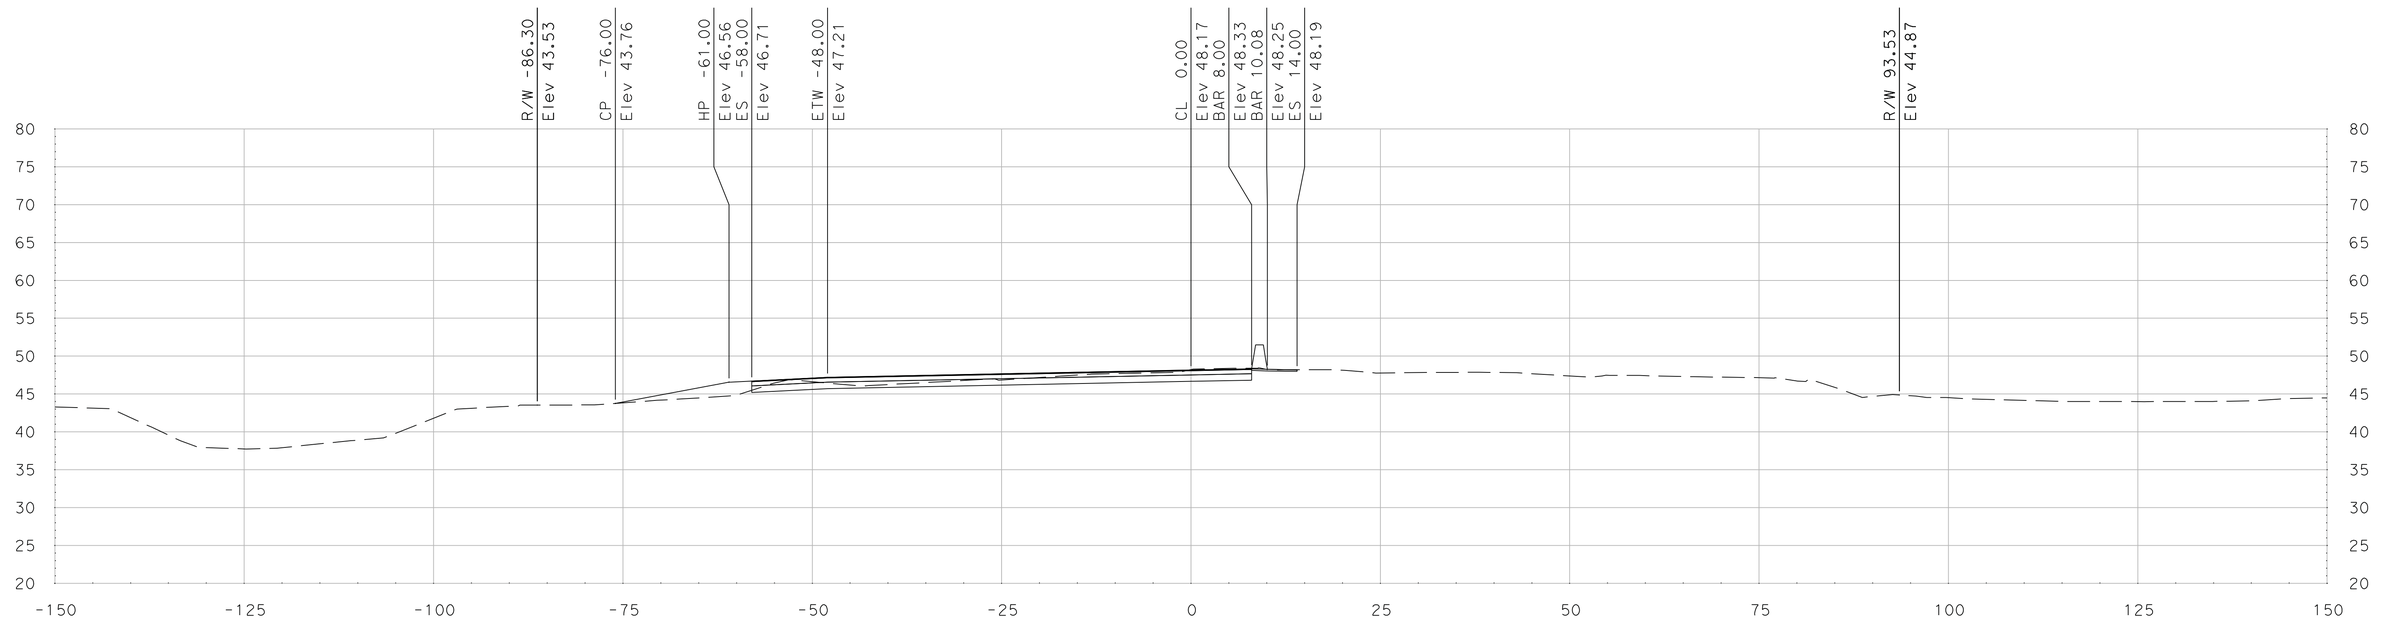

"SR 99 HC" Sta 271+00.00

SCALE
HORIZONTAL: 1"=10'
VERTICAL: 1"=10'

DATE: 5/18/2011

ALL DIMENSIONS ARE IN US SURVEY FEET

FOR EARTHWORK DEVELOPMENT ONLY

Dist	COUNTY	ROUTE	POST MILES TOTAL PROJECT	SHEET No.	TOTAL SHEETS
10	SJ	99	4.9/14.2		
CONTRACT No.			10-0E6114		
PROJECT ID			1000020440		

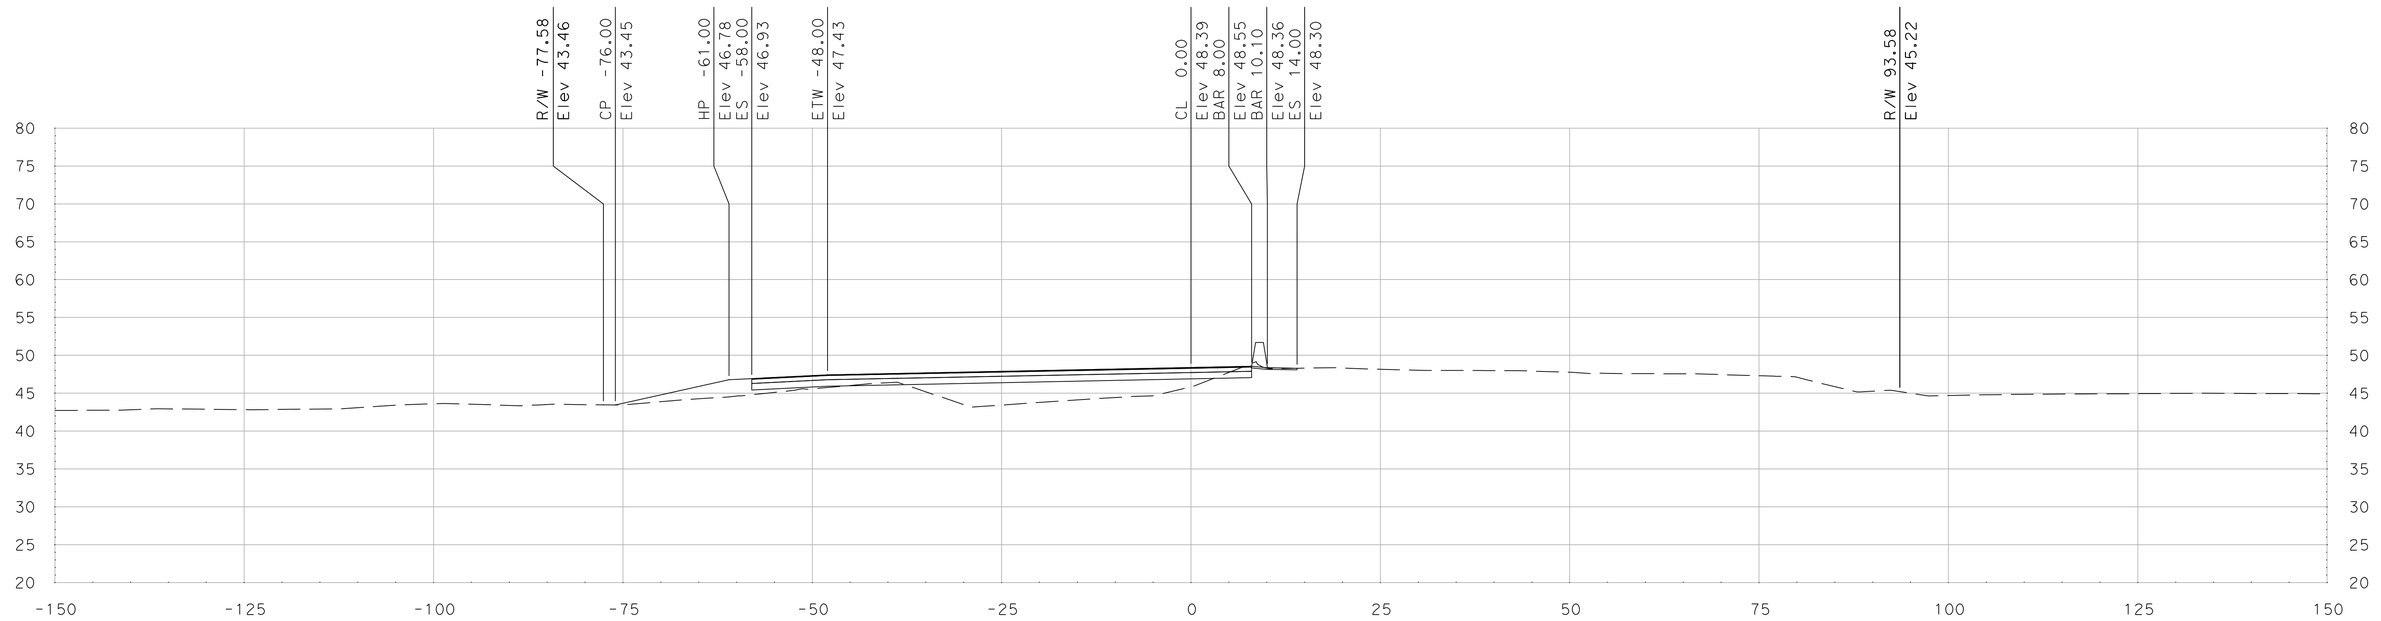

"SR 99 HC" Sta 271+75.00

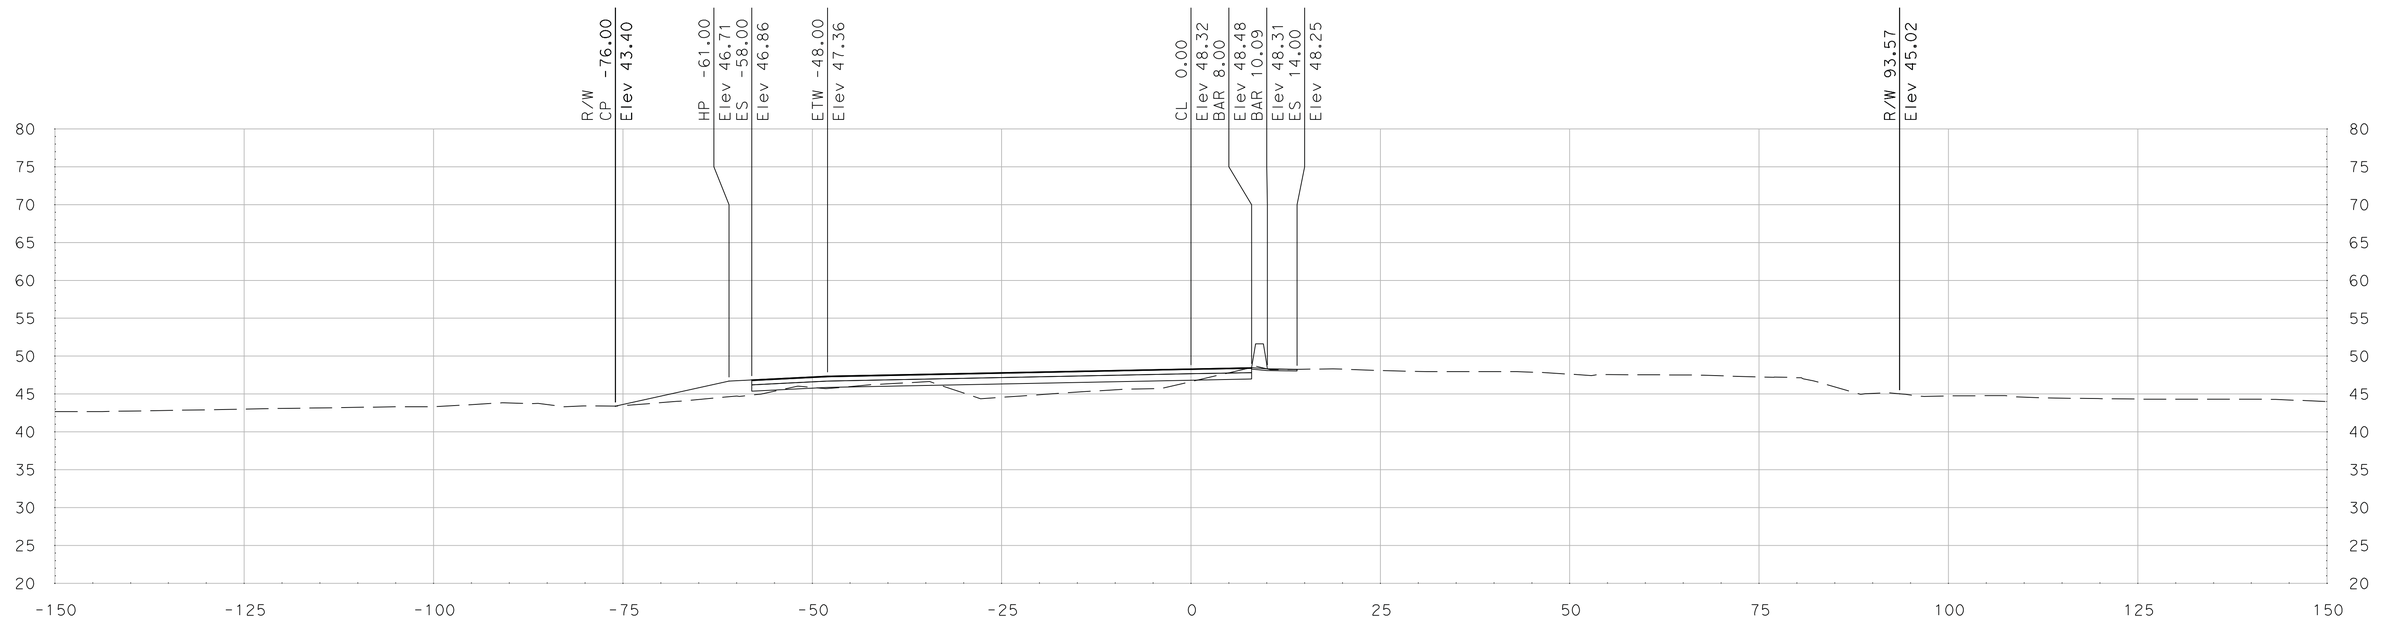

"SR 99 HC" Sta 271+50.00

SCALE
HORIZONTAL: 1"=10'
VERTICAL: 1"=10'

DATE: 5/18/2011

ALL DIMENSIONS ARE IN US SURVEY FEET

FOR EARTHWORK DEVELOPMENT ONLY

Dist	COUNTY	ROUTE	POST MILES TOTAL PROJECT	SHEET No.	TOTAL SHEETS
10	SJ	99	4.9/14.2		
CONTRACT No.			10-0E6114		
PROJECT ID			1000020440		

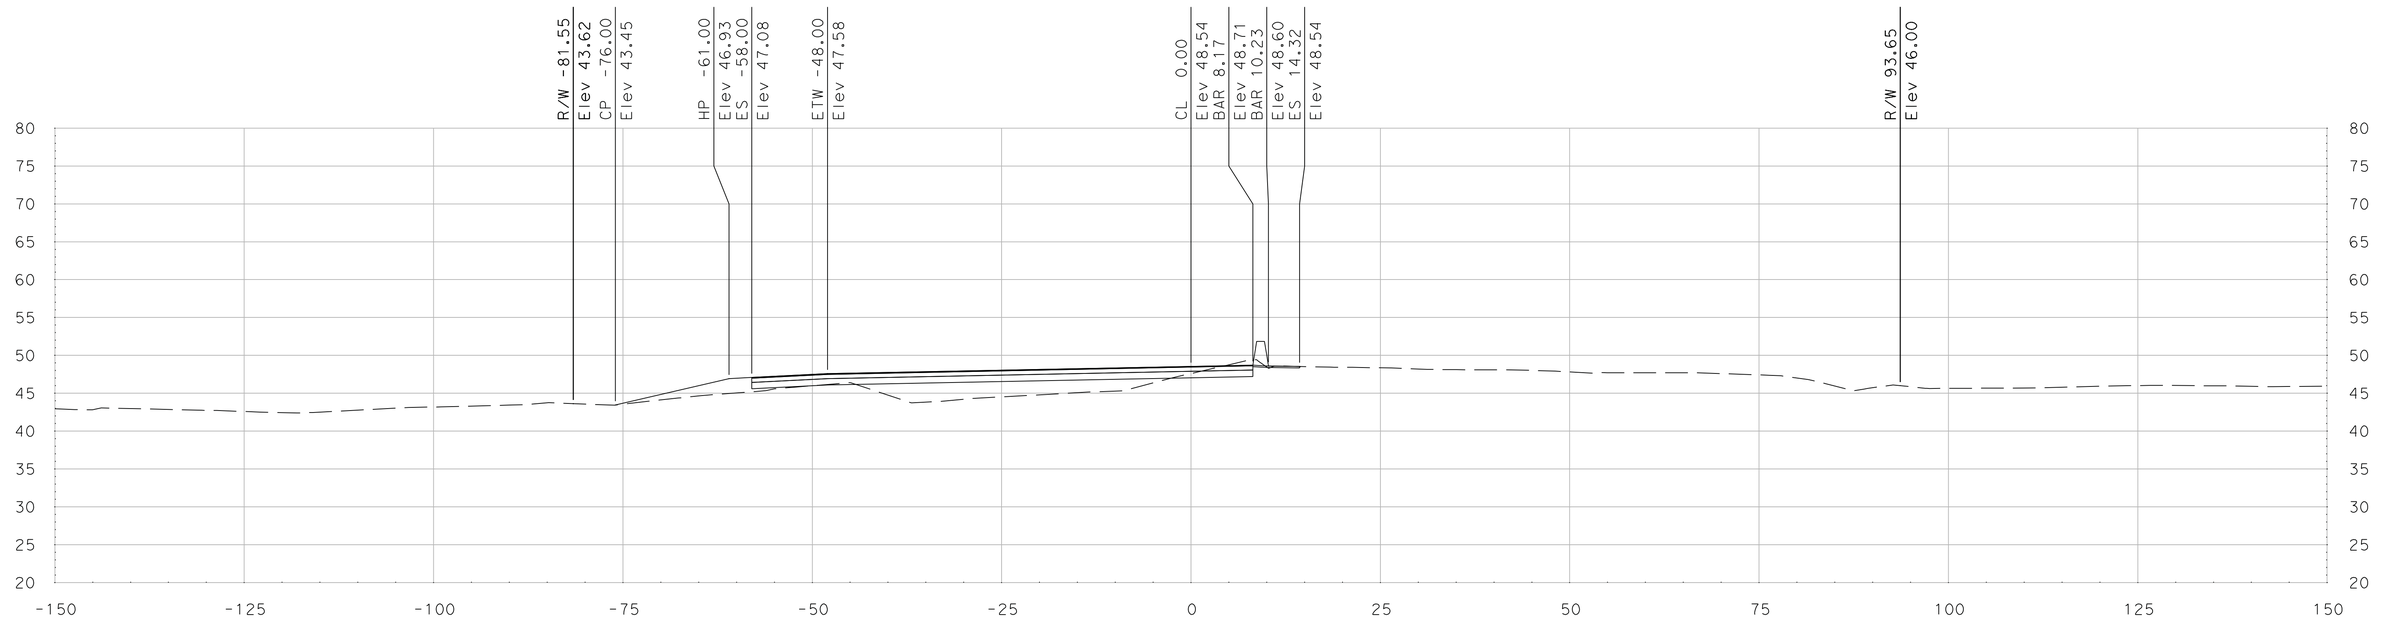

"SR 99 HC" Sta 272+25.00

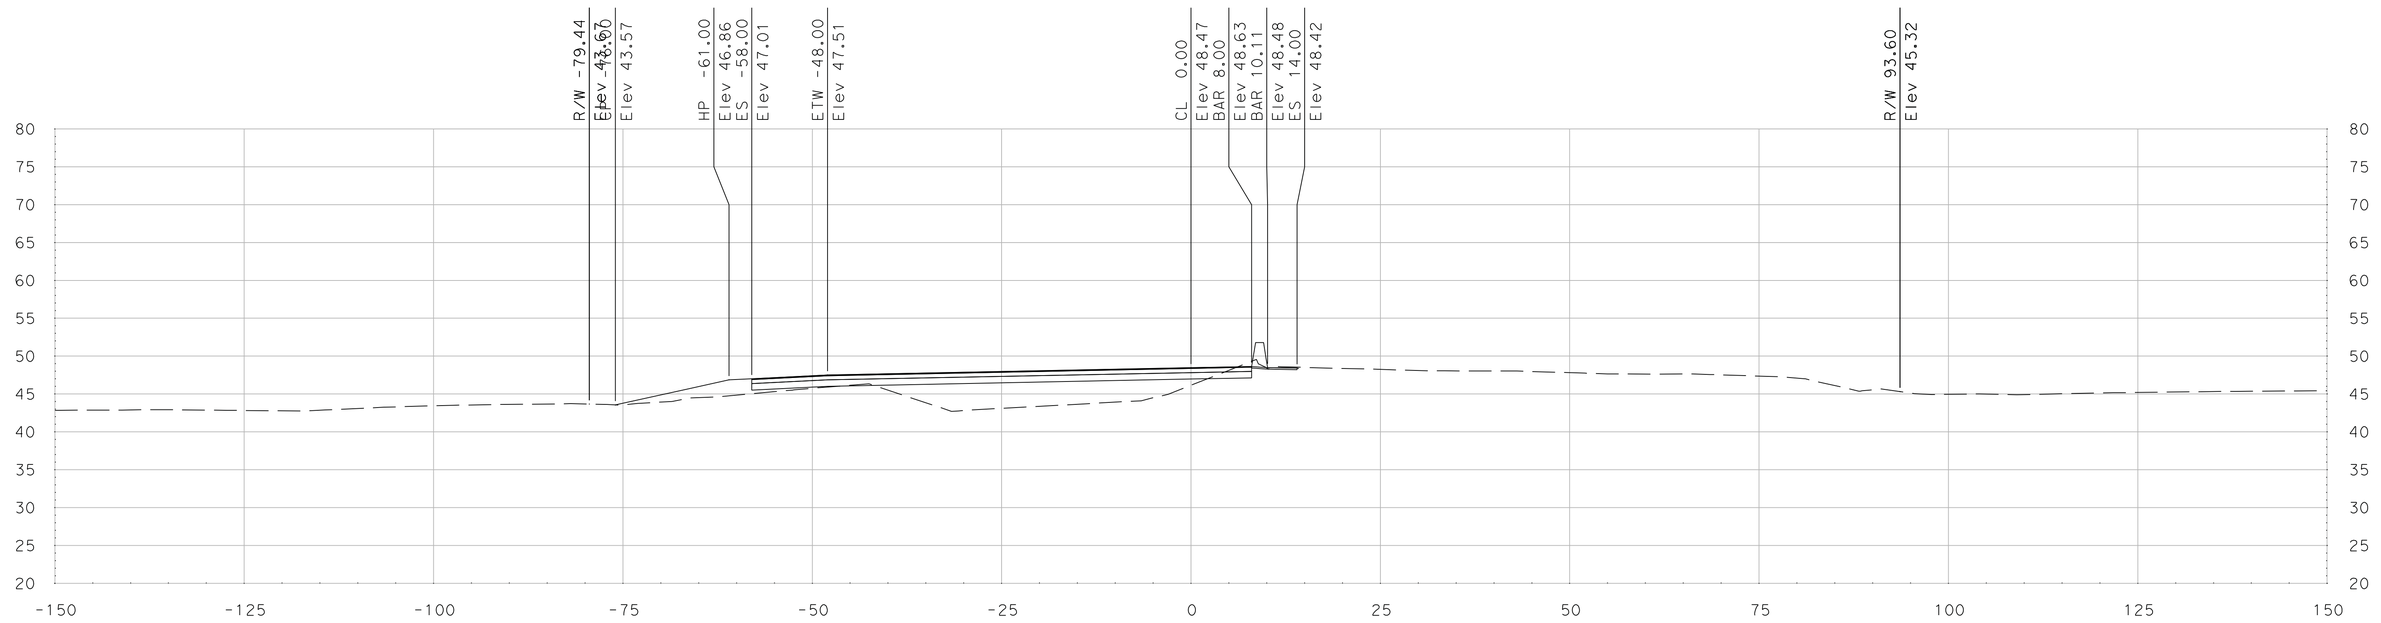

"SR 99 HC" Sta 272+00.00

SCALE
HORIZONTAL: 1"=10'
VERTICAL: 1"=10'

DATE: 5/18/2011

ALL DIMENSIONS ARE IN US SURVEY FEET

FOR EARTHWORK DEVELOPMENT ONLY

Dist	COUNTY	ROUTE	POST MILES TOTAL PROJECT	SHEET No.	TOTAL SHEETS
10	SJ	99	4.9/14.2		
CONTRACT No.			10-0E6114		
PROJECT ID			1000020440		

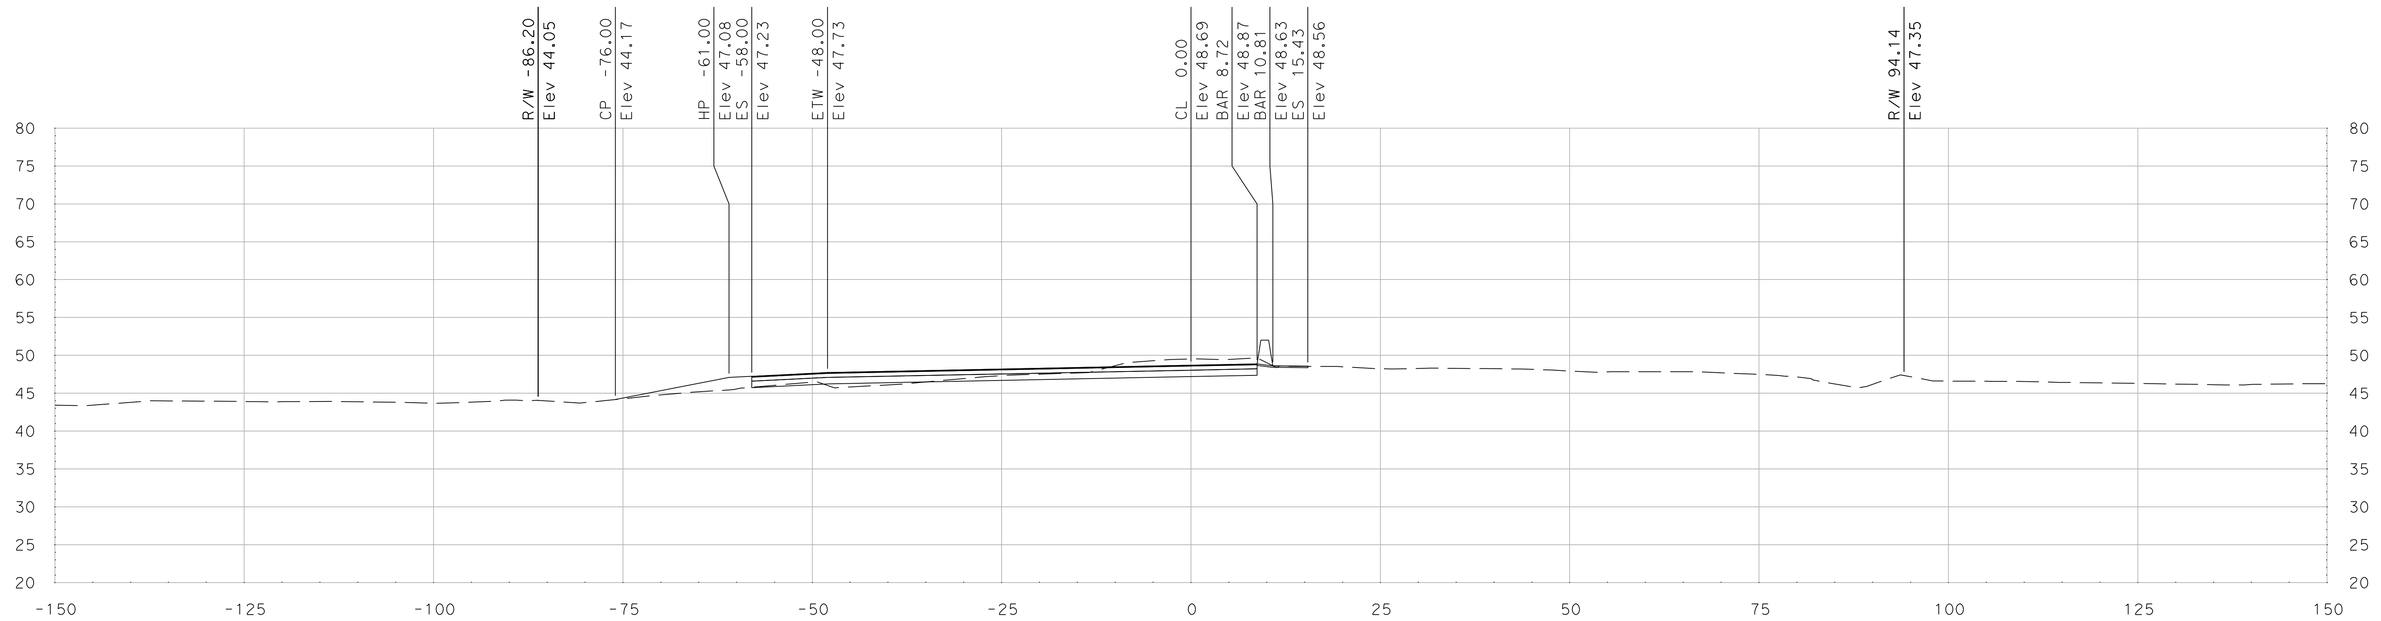

"SR 99 HC" Sta 272+75.00

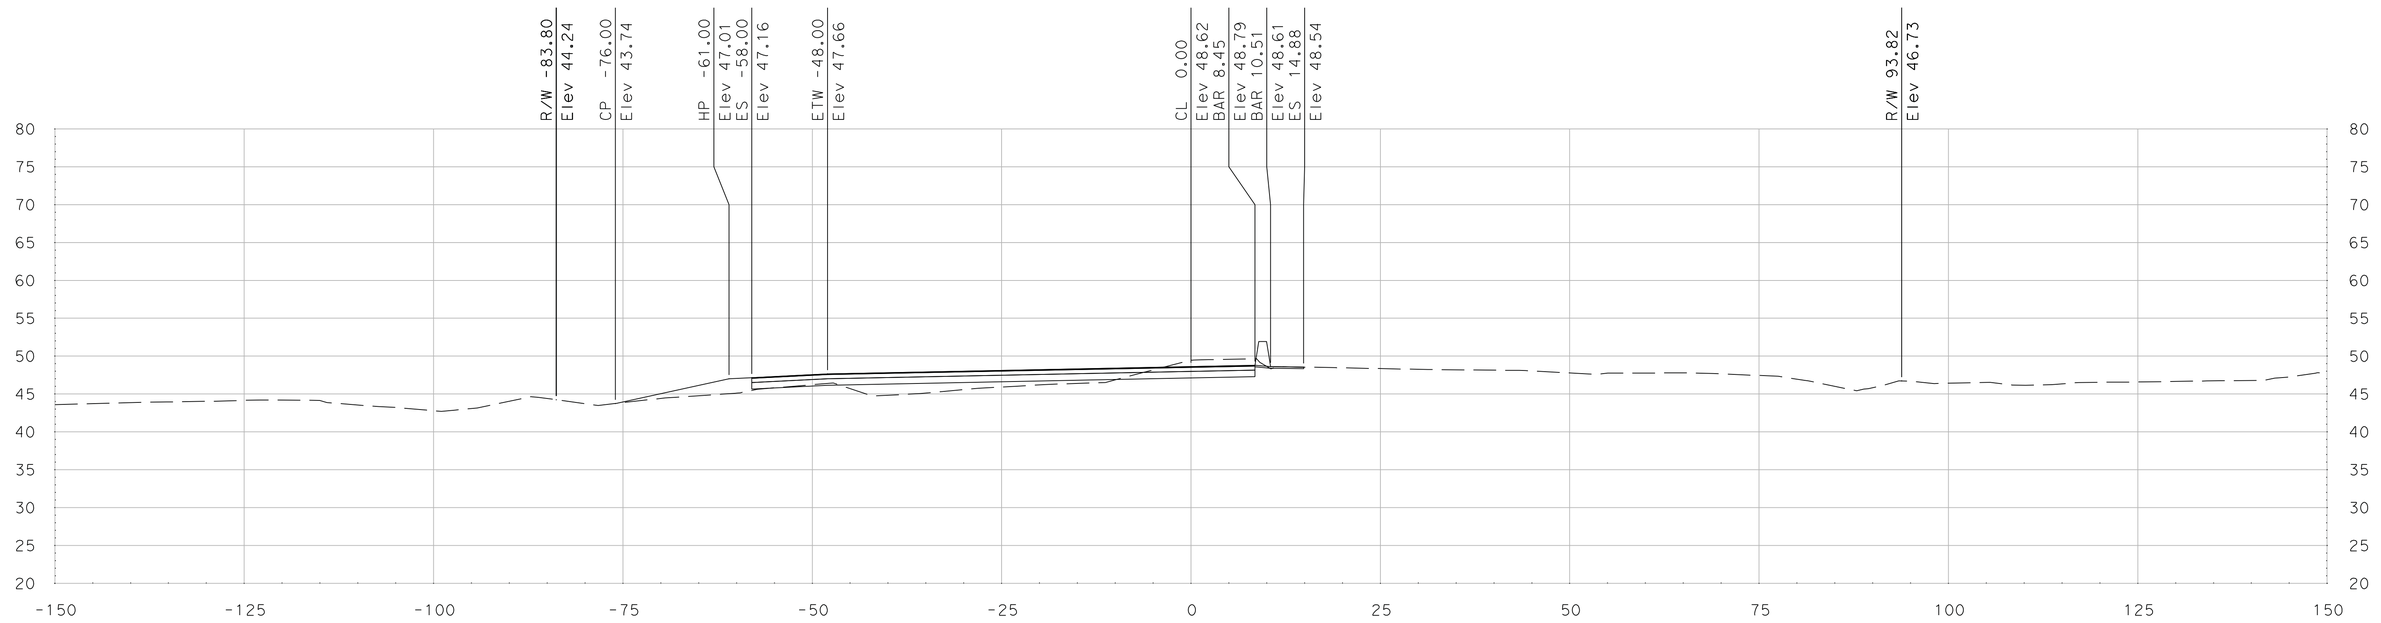

"SR 99 HC" Sta 272+50.00

SCALE
HORIZONTAL: 1"=10'
VERTICAL: 1"=10'

DATE: 5/18/2011

ALL DIMENSIONS ARE IN US SURVEY FEET

FOR EARTHWORK DEVELOPMENT ONLY

Dist	COUNTY	ROUTE	POST MILES TOTAL PROJECT	SHEET No.	TOTAL SHEETS
10	SJ	99	4.9/14.2		
CONTRACT No.			10-0E6114		
PROJECT ID			1000020440		

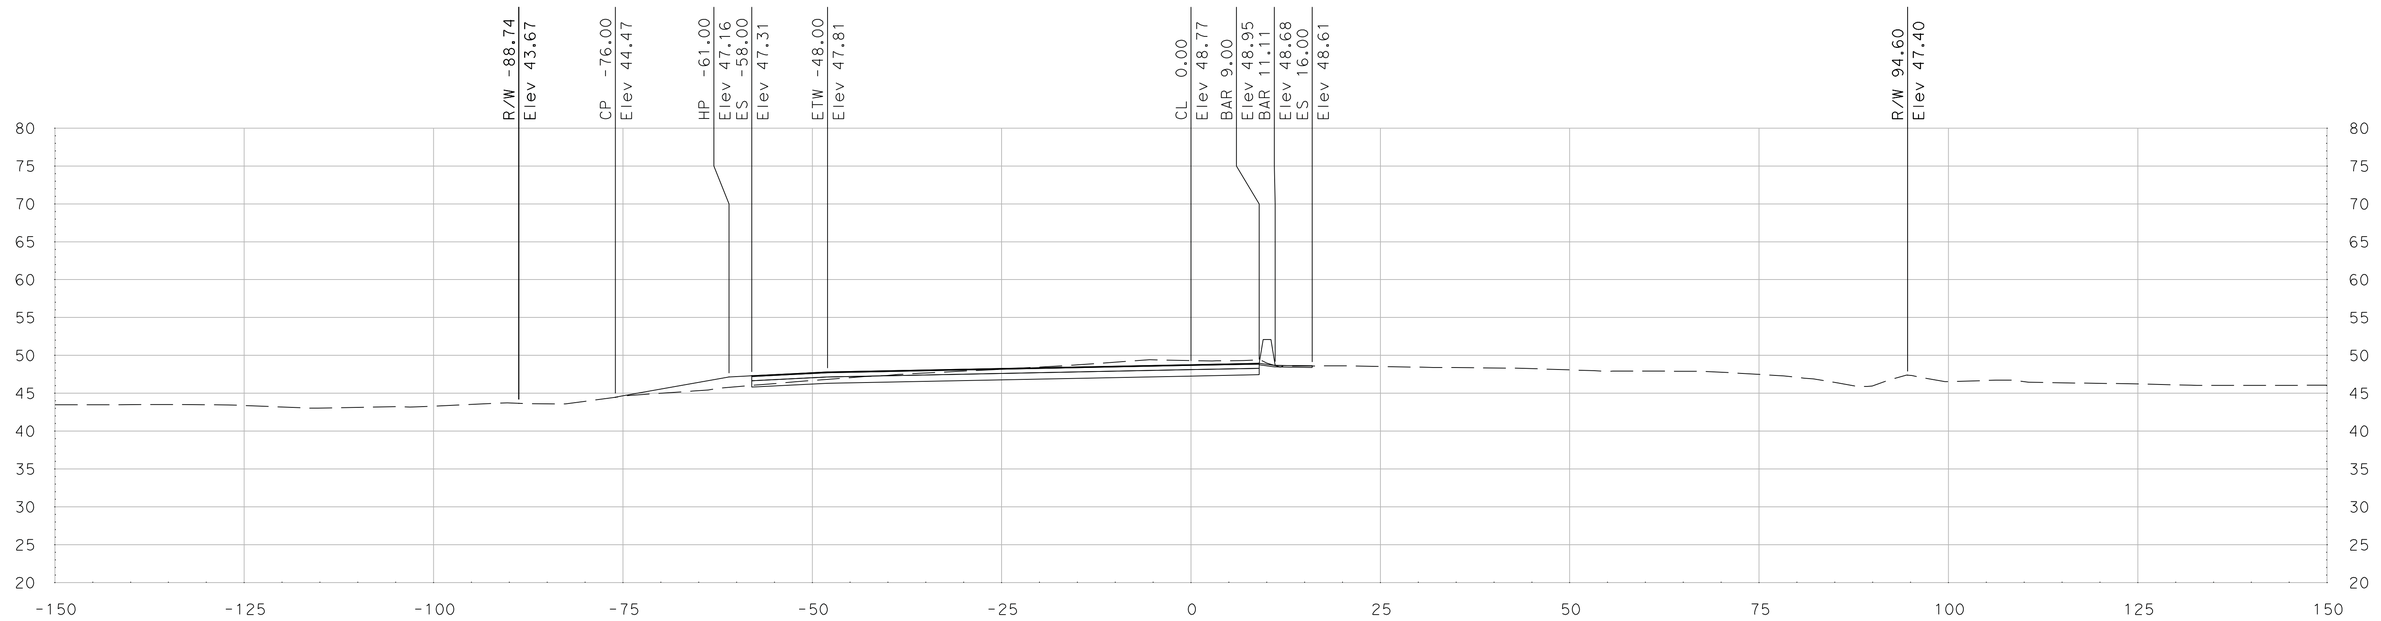

"SR 99 HC" Sta 273+00.00

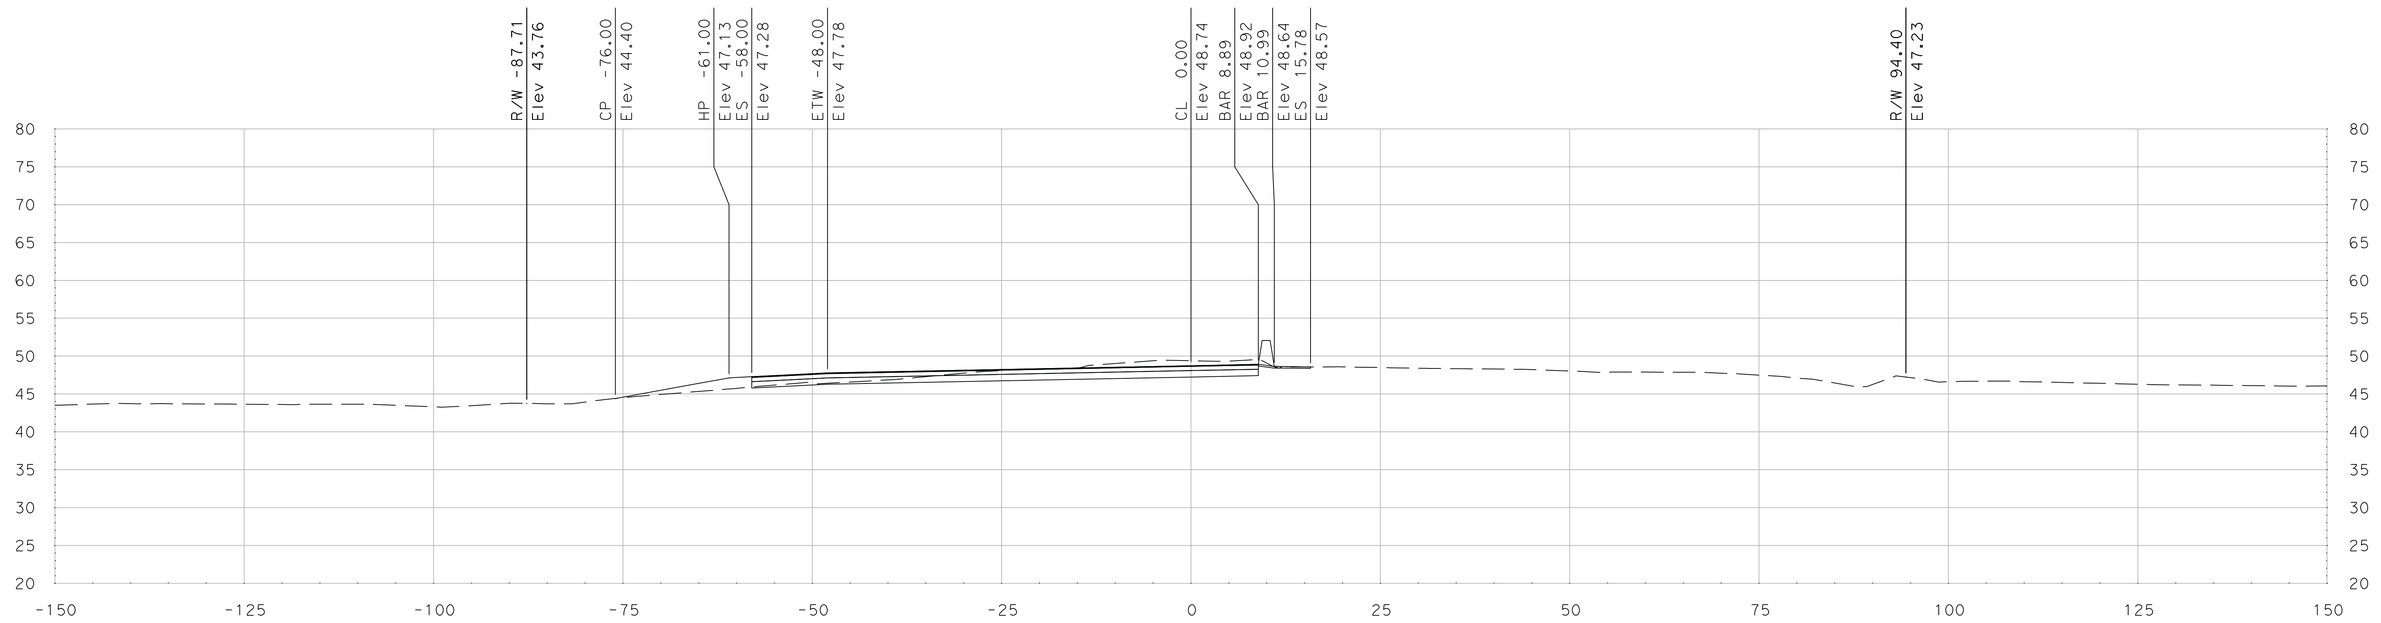

"SR 99 HC" Sta 272+90.00

SCALE
HORIZONTAL: 1"=10'
VERTICAL: 1"=10'

DATE: 5/18/2011

ALL DIMENSIONS ARE IN US SURVEY FEET

FOR EARTHWORK DEVELOPMENT ONLY

Dist	COUNTY	ROUTE	POST MILES TOTAL PROJECT	SHEET No.	TOTAL SHEETS
10	SJ	99	4.9/14.2		
CONTRACT No.			10-0E6114		
PROJECT ID			1000020440		

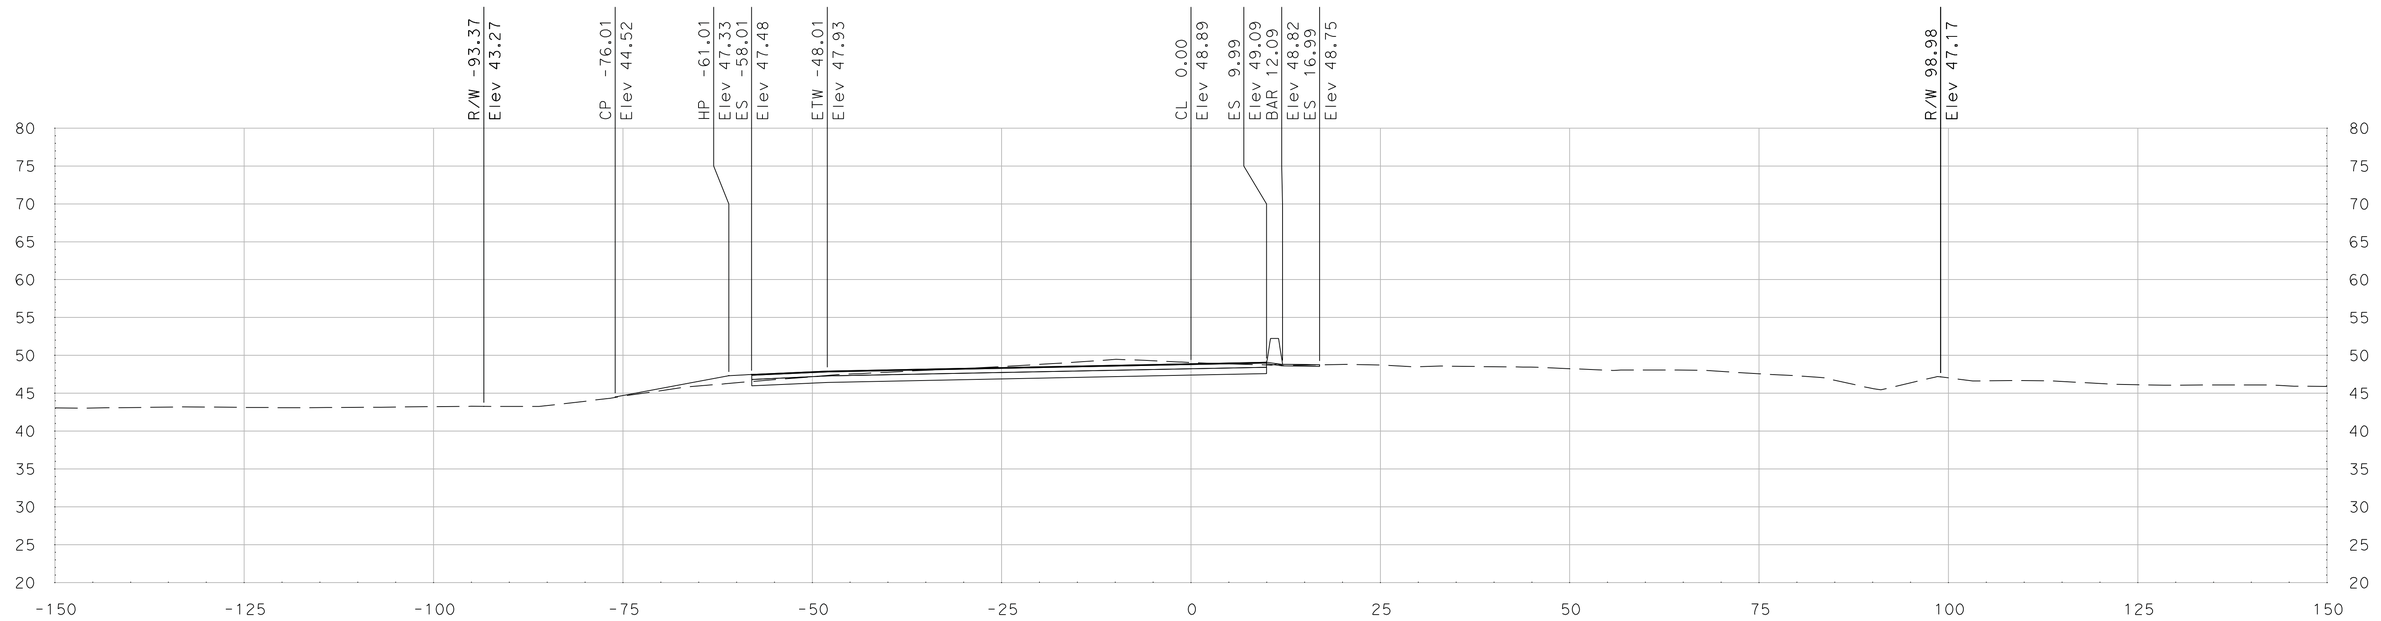

"SR 99 HC" Sta 273+42.31

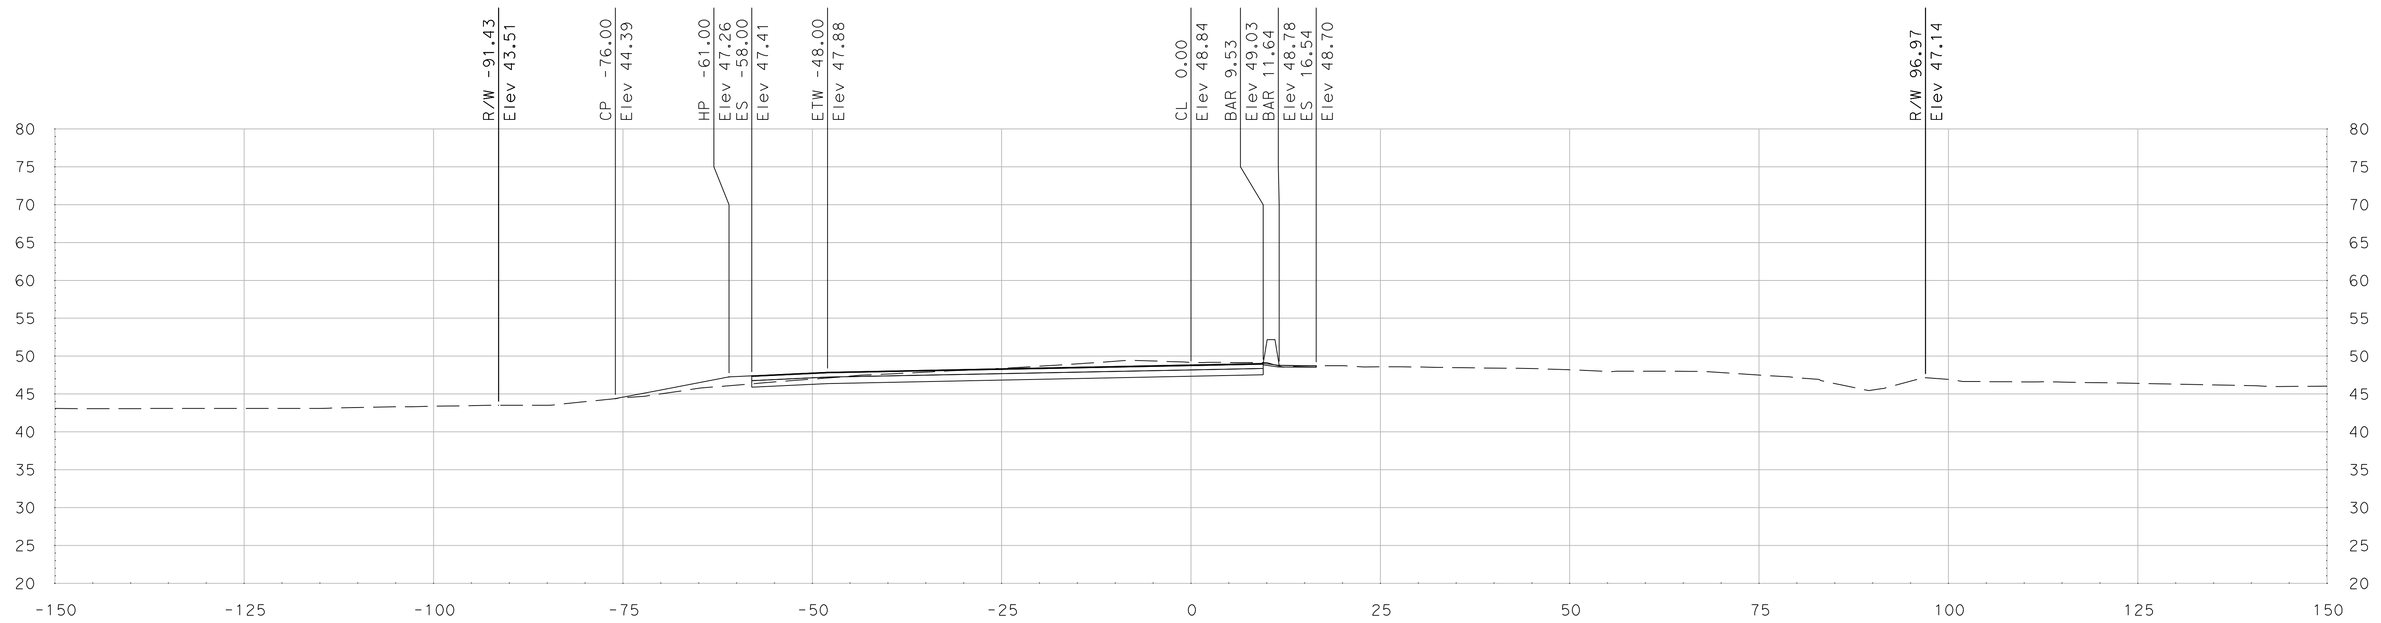

"SR 99 HC" Sta 273+25.00

SCALE
HORIZONTAL: 1"=10'
VERTICAL: 1"=10'

DATE: 5/18/2011

ALL DIMENSIONS ARE IN US SURVEY FEET

FOR EARTHWORK DEVELOPMENT ONLY

Dist	COUNTY	ROUTE	POST MILES TOTAL PROJECT	SHEET No.	TOTAL SHEETS
10	SJ	99	4.9/14.2		
CONTRACT No.			10-0E6114		
PROJECT ID			1000020440		

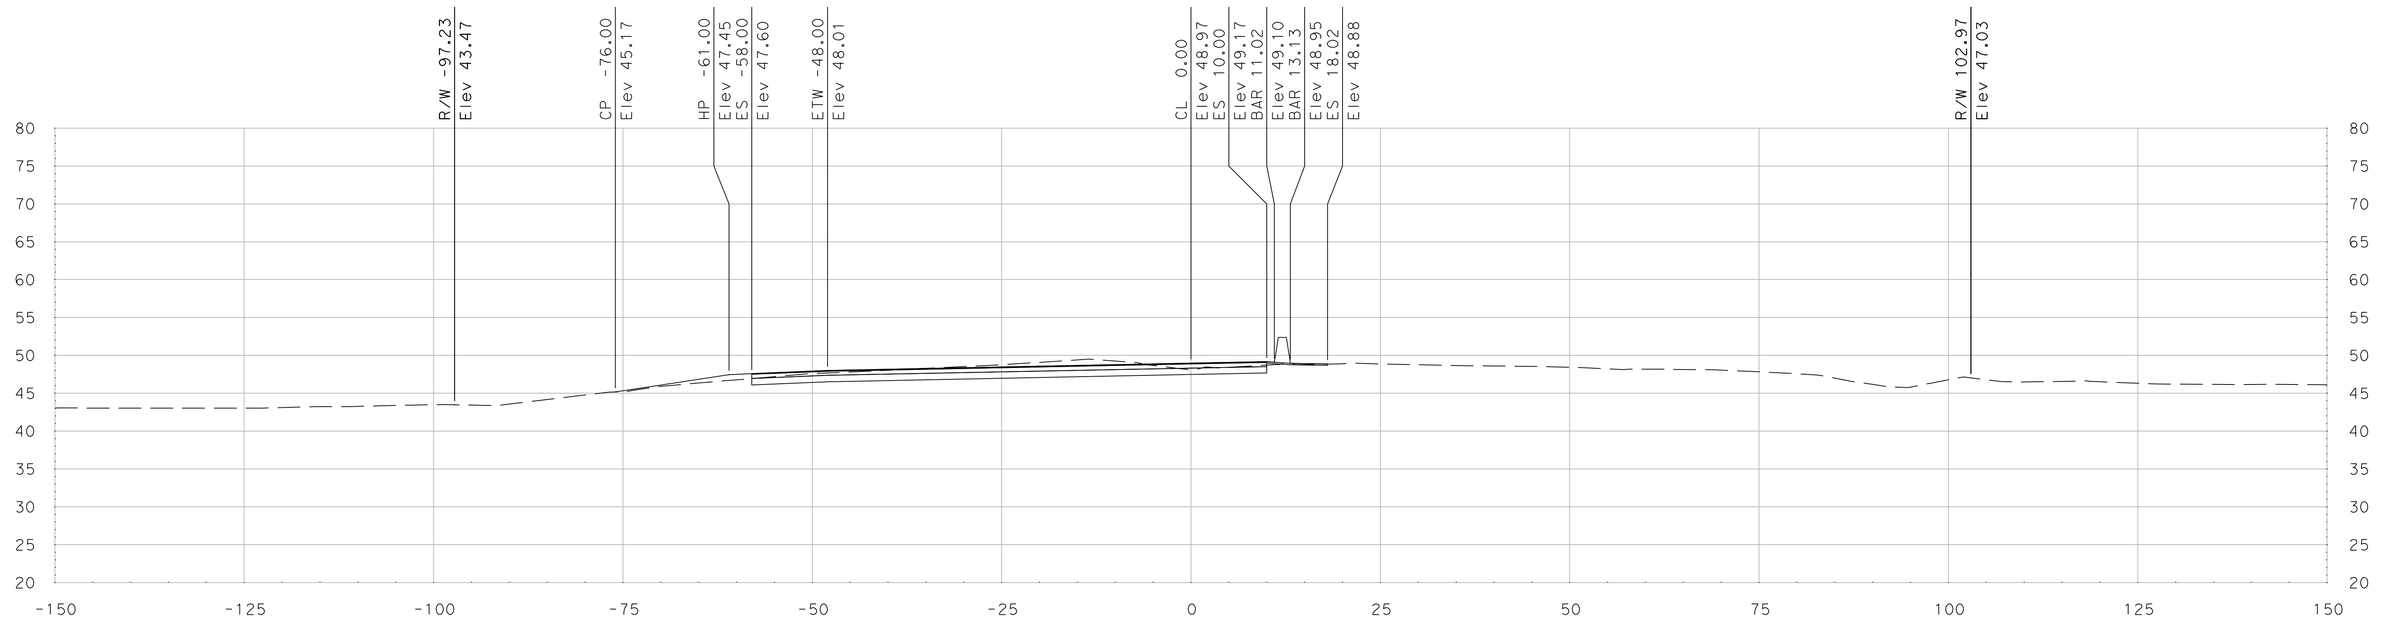

"SR 99 HC" Sta 273+75.00

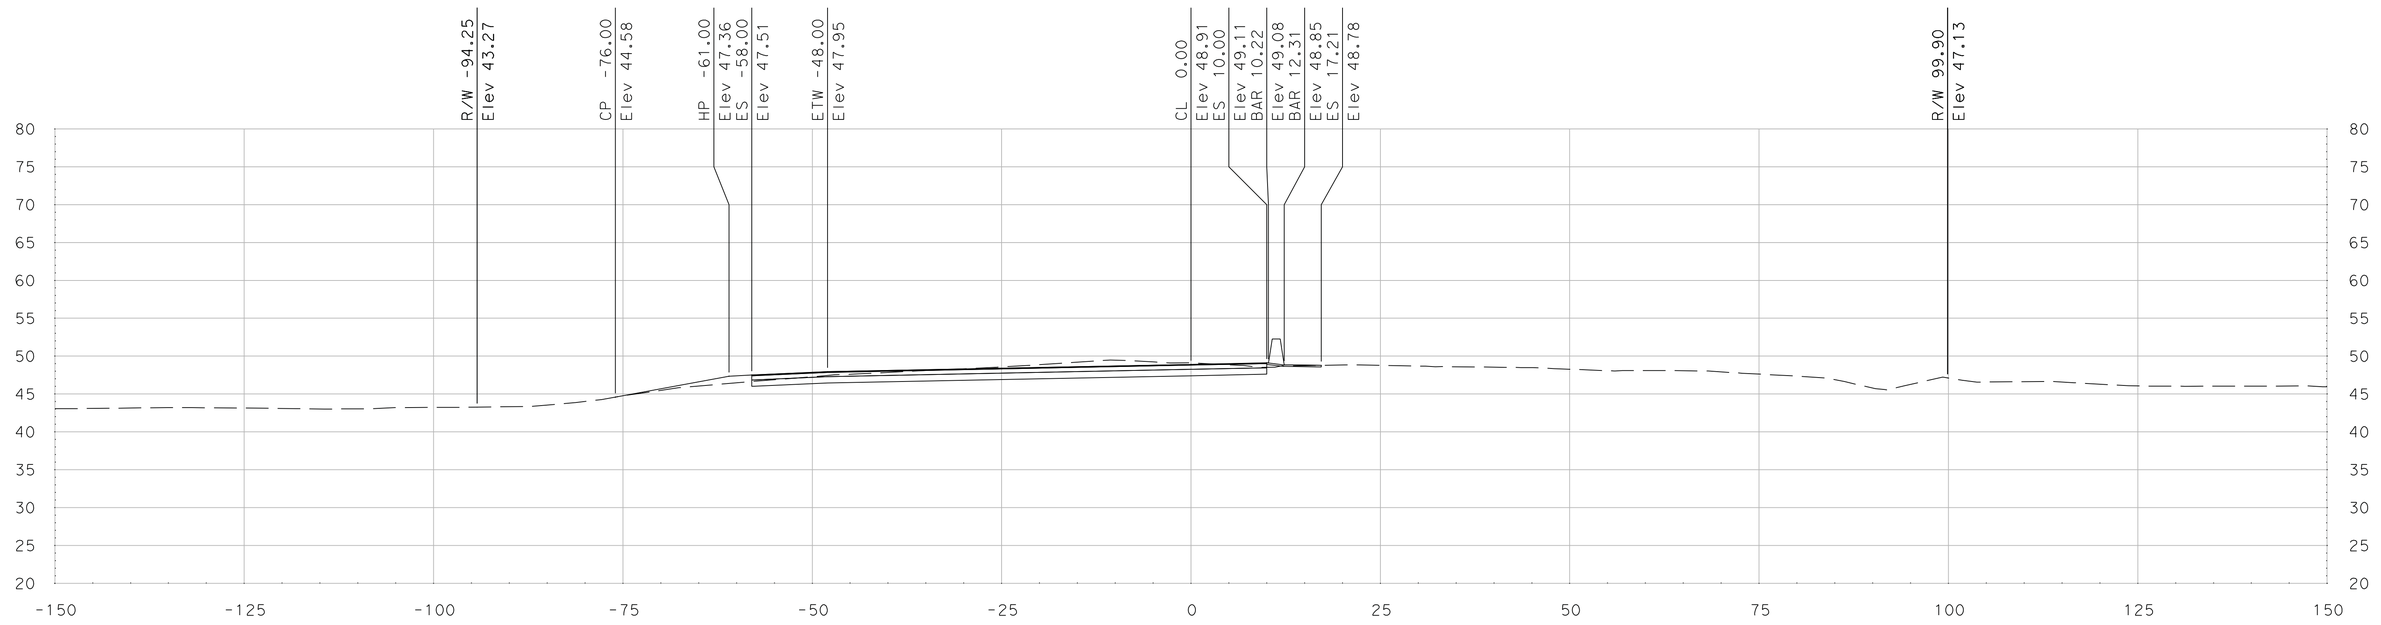

"SR 99 HC" Sta 273+50.00

SCALE
HORIZONTAL: 1"=10'
VERTICAL: 1"=10'

DATE: 5/18/2011

ALL DIMENSIONS ARE IN US SURVEY FEET

FOR EARTHWORK DEVELOPMENT ONLY

Dist	COUNTY	ROUTE	POST MILES TOTAL PROJECT	SHEET No.	TOTAL SHEETS
10	SJ	99	4.9/14.2		
CONTRACT No.			10-0E6114		
PROJECT ID			1000020440		

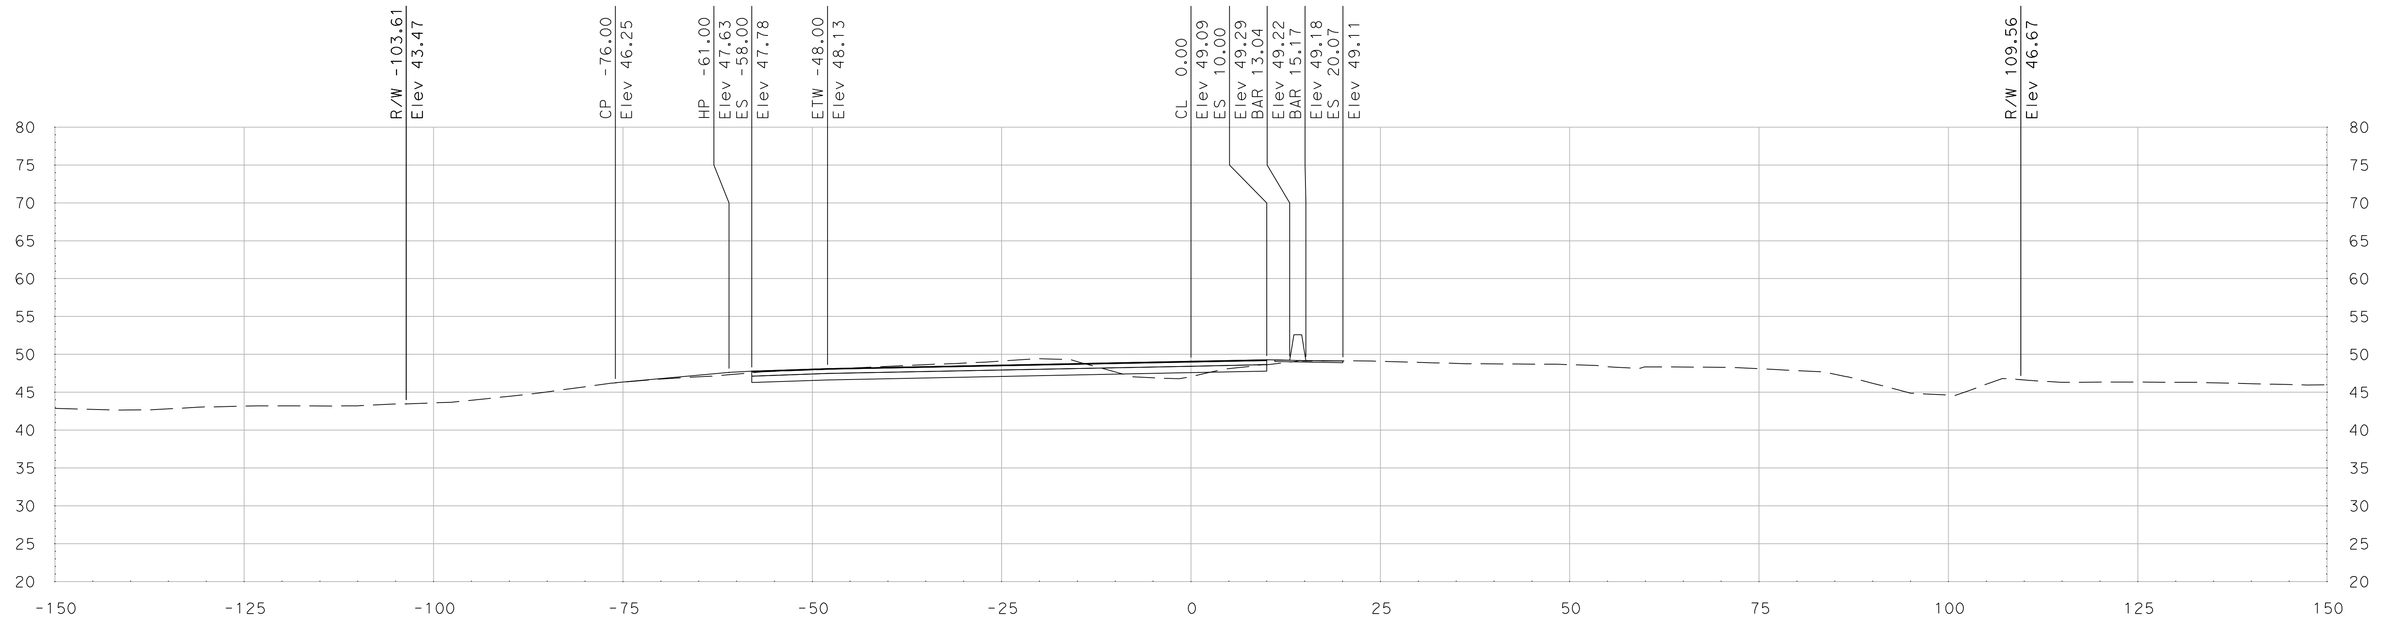

"SR 99 HC" Sta 274+25.00

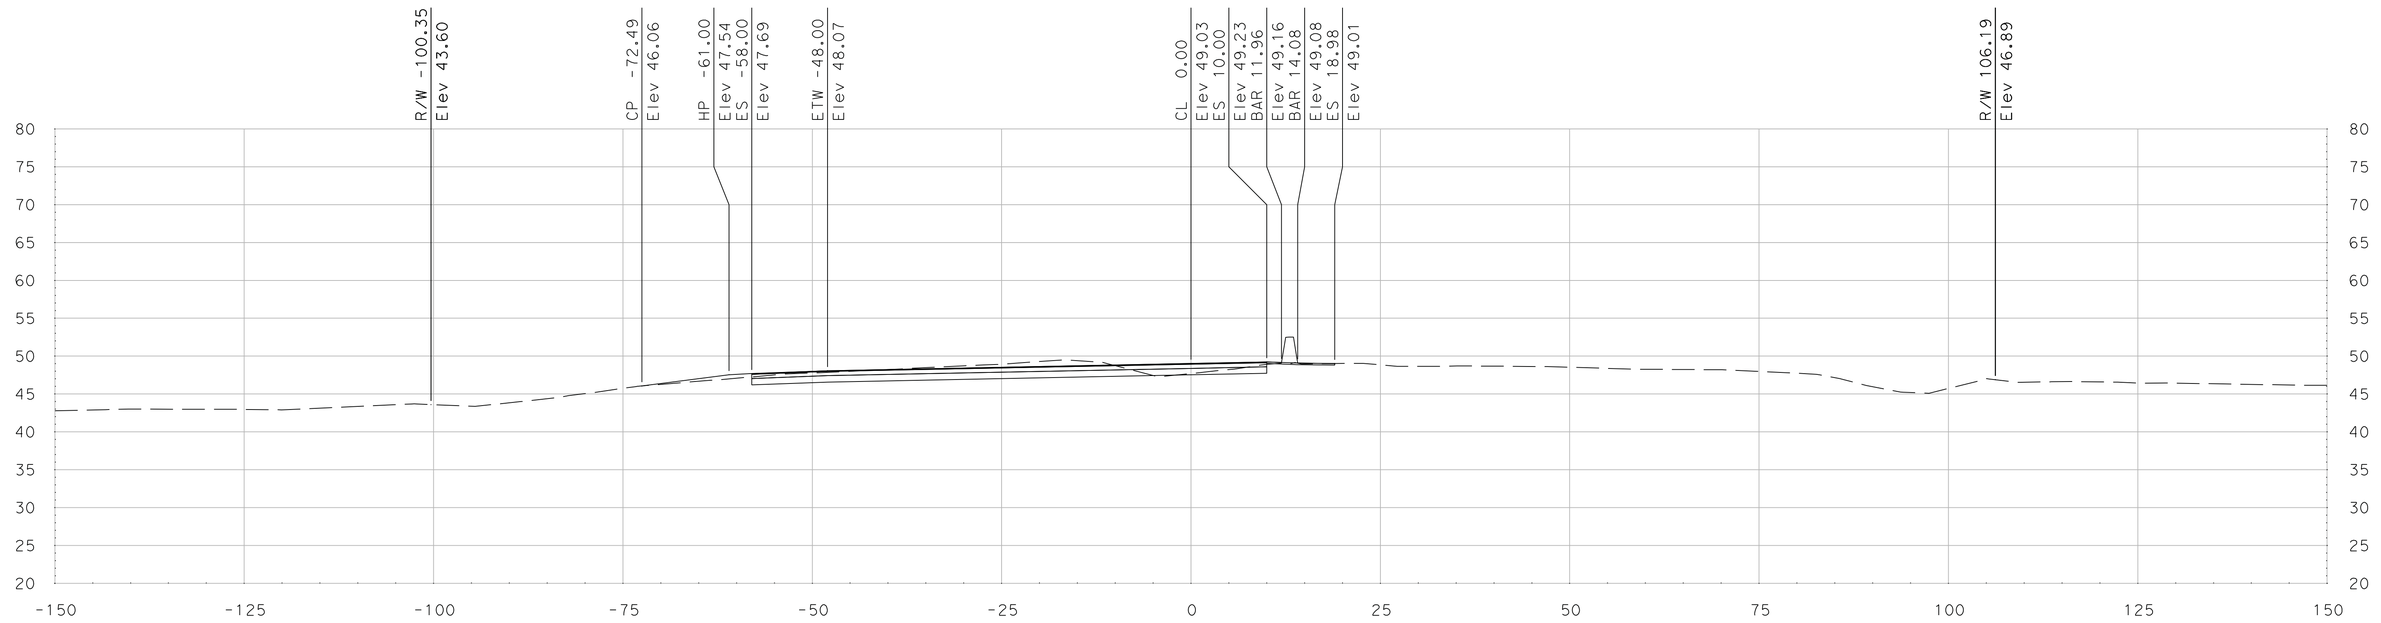

"SR 99 HC" Sta 274+00.00

SCALE
HORIZONTAL: 1"=10'
VERTICAL: 1"=10'

DATE: 5/18/2011

ALL DIMENSIONS ARE IN US SURVEY FEET

FOR EARTHWORK DEVELOPMENT ONLY

Dist	COUNTY	ROUTE	POST MILES TOTAL PROJECT	SHEET No.	TOTAL SHEETS
10	SJ	99	4.9/14.2		
CONTRACT No.			10-0E6114		
PROJECT ID			1000020440		

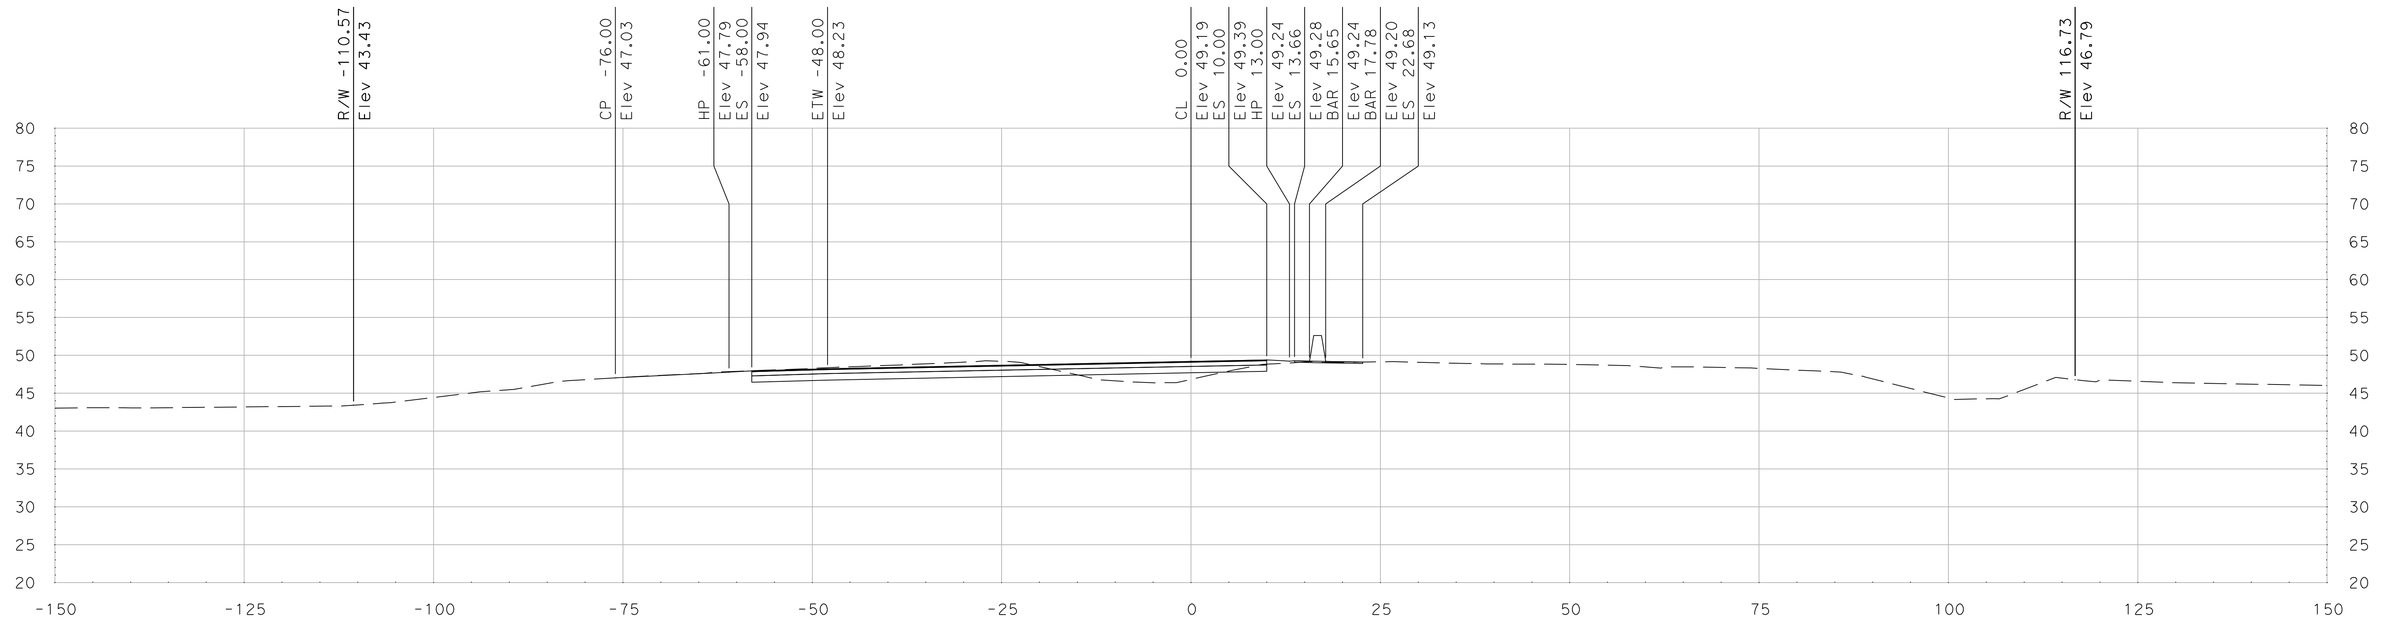

"SR 99 HC" Sta 274+75.00

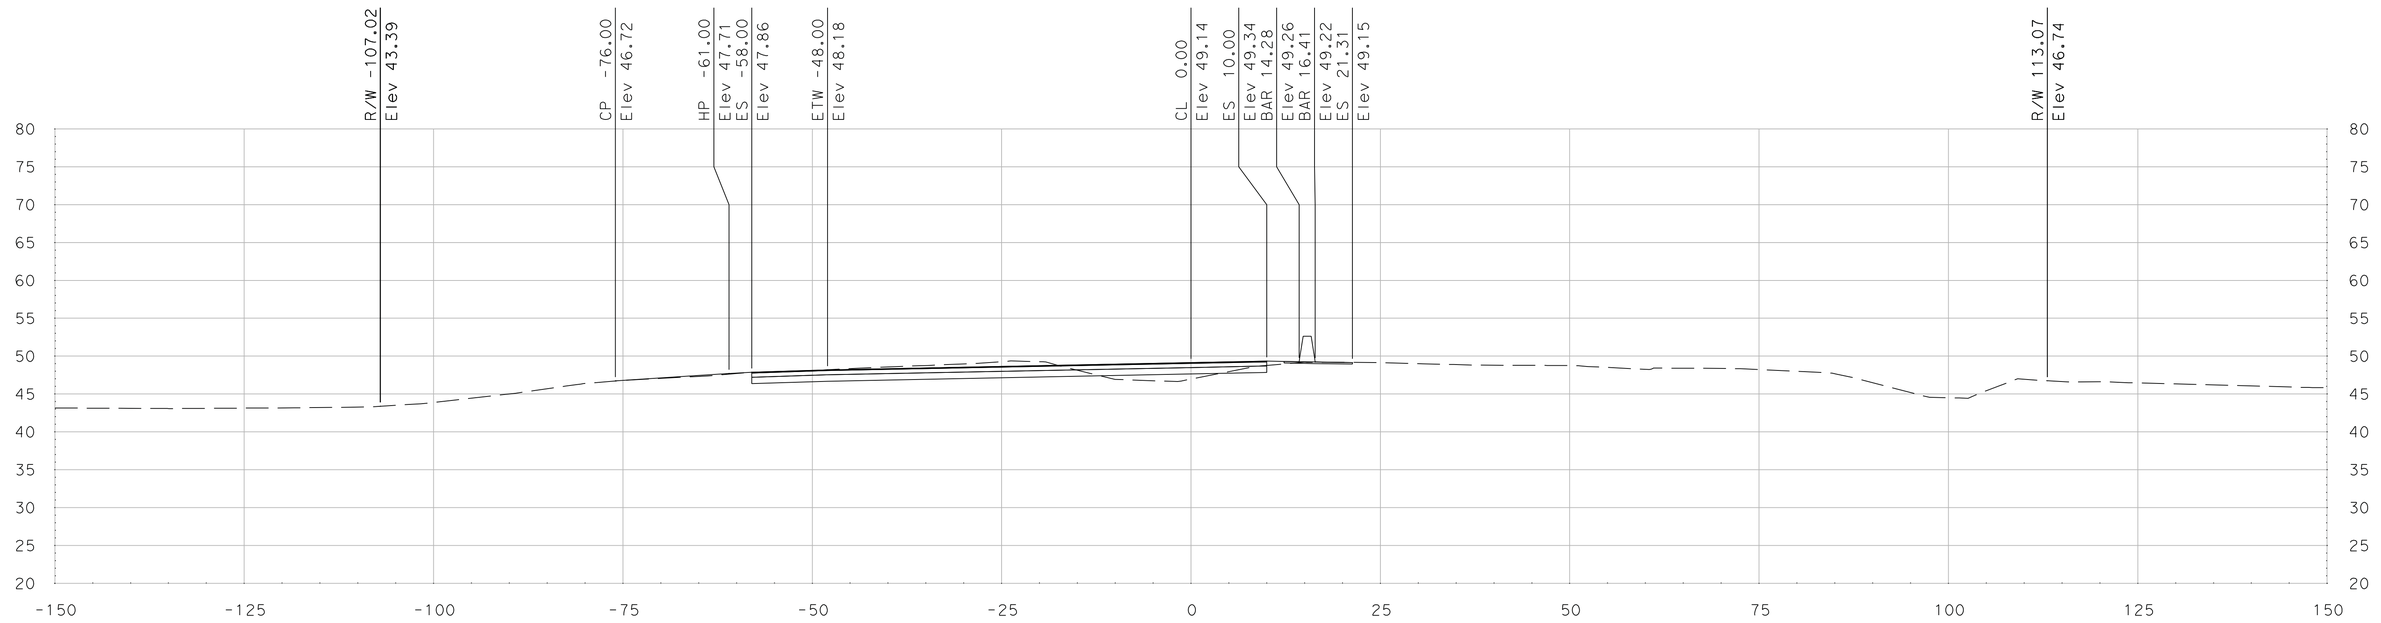

"SR 99 HC" Sta 274+50.00

SCALE
HORIZONTAL: 1"=10'
VERTICAL: 1"=10'

DATE: 5/18/2011

ALL DIMENSIONS ARE IN US SURVEY FEET

FOR EARTHWORK DEVELOPMENT ONLY

Dist	COUNTY	ROUTE	POST MILES TOTAL PROJECT	SHEET No.	TOTAL SHEETS
10	SJ	99	4.9/14.2		
CONTRACT No.			10-0E6114		
PROJECT ID			1000020440		

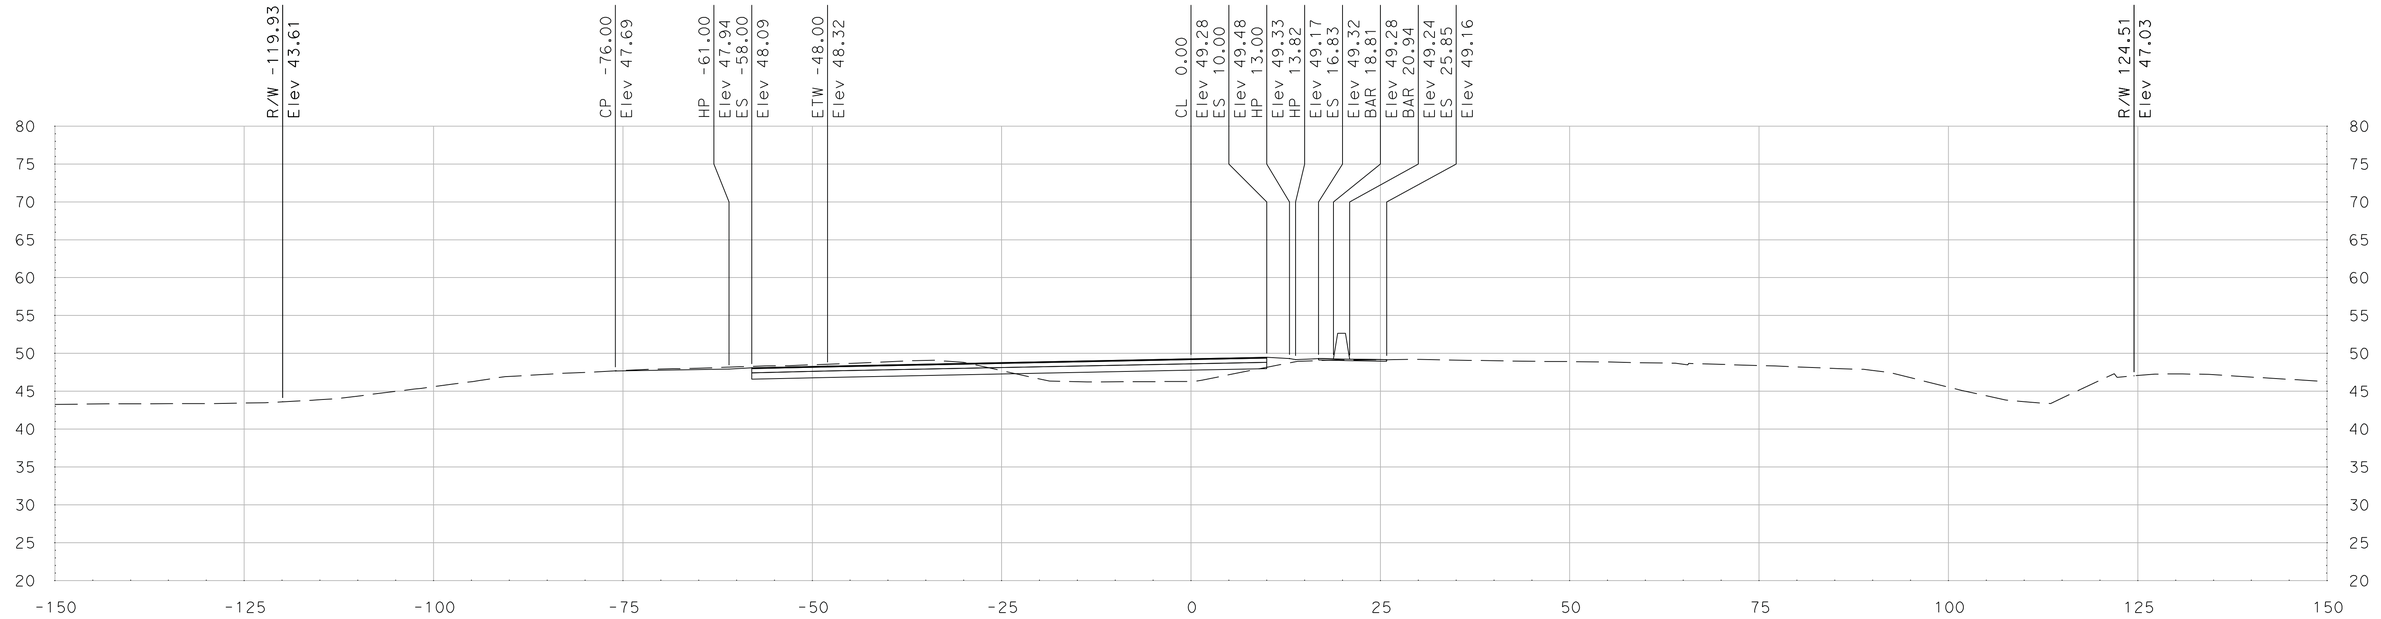

"SR 99 HC" Sta 275+25.00

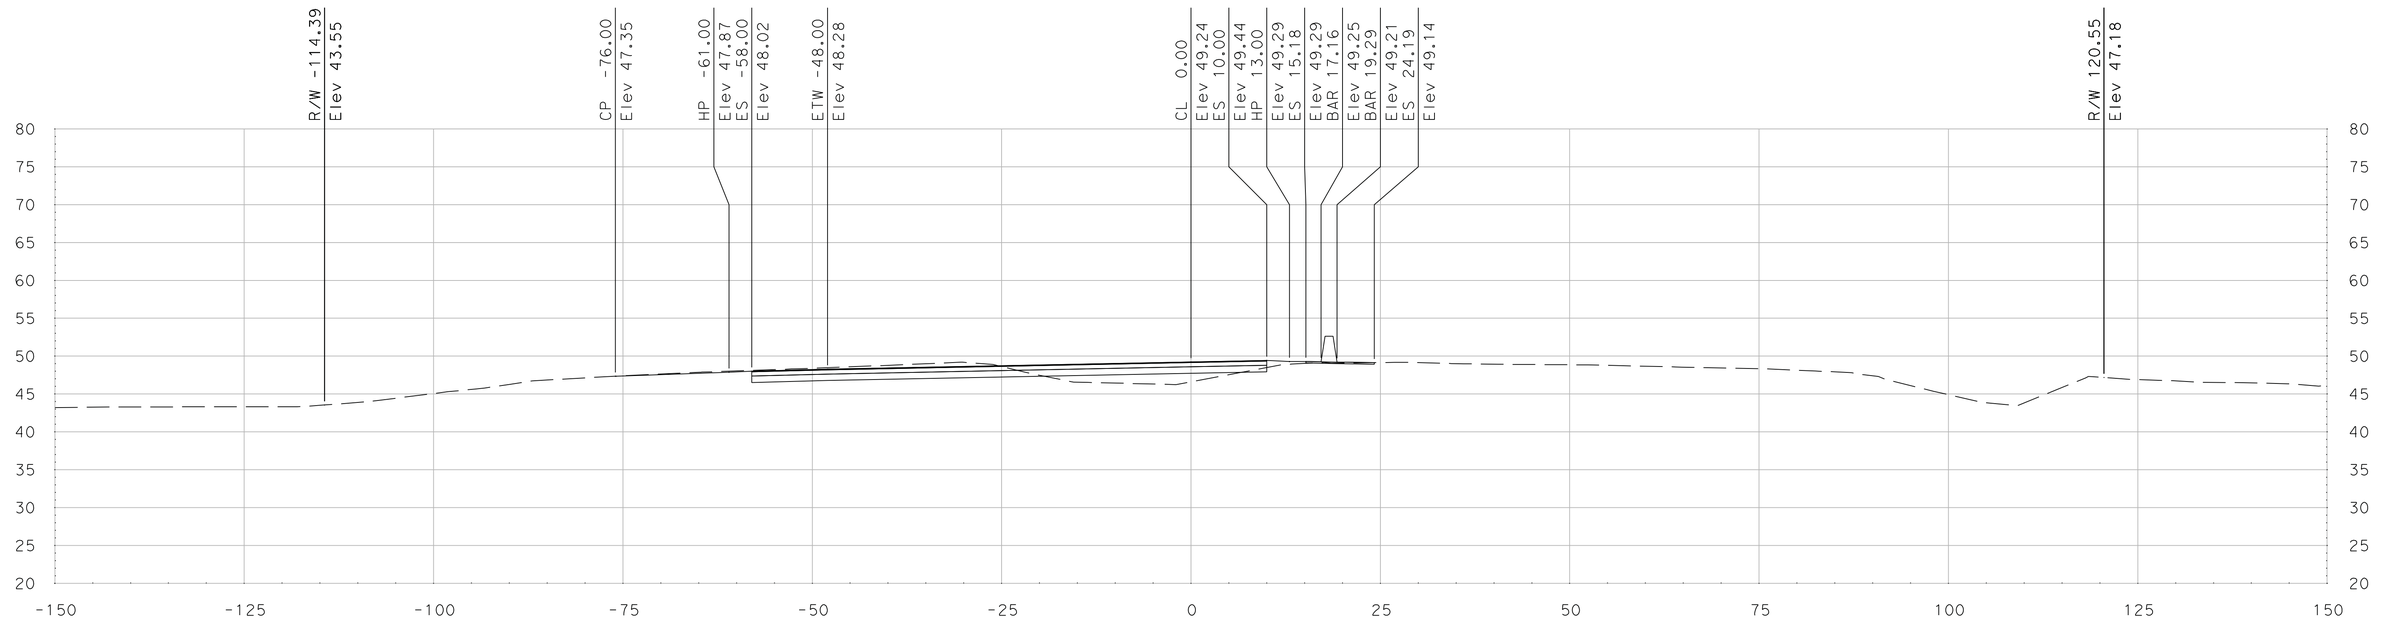

"SR 99 HC" Sta 275+00.00

SCALE
HORIZONTAL: 1"=10'
VERTICAL: 1"=10'

DATE: 5/18/2011

ALL DIMENSIONS ARE IN US SURVEY FEET

FOR EARTHWORK DEVELOPMENT ONLY

Dist	COUNTY	ROUTE	POST MILES TOTAL PROJECT	SHEET No.	TOTAL SHEETS
10	SJ	99	4.9/14.2		
CONTRACT No.			10-0E6114		
PROJECT ID			1000020440		

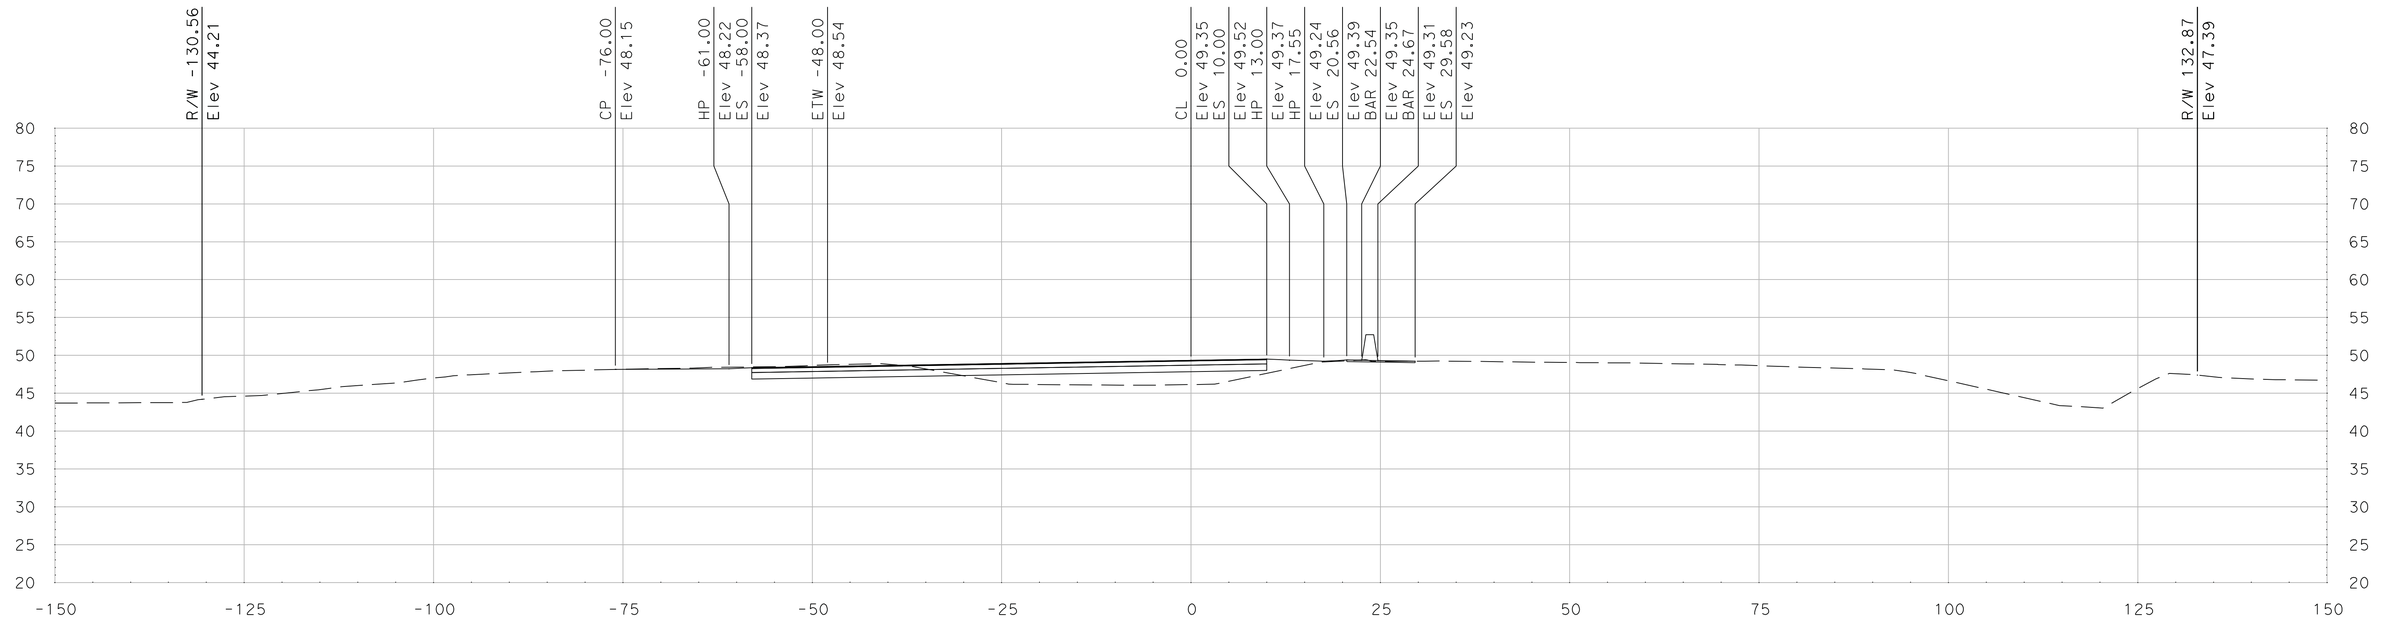

"SR 99 HC" Sta 275+75.00

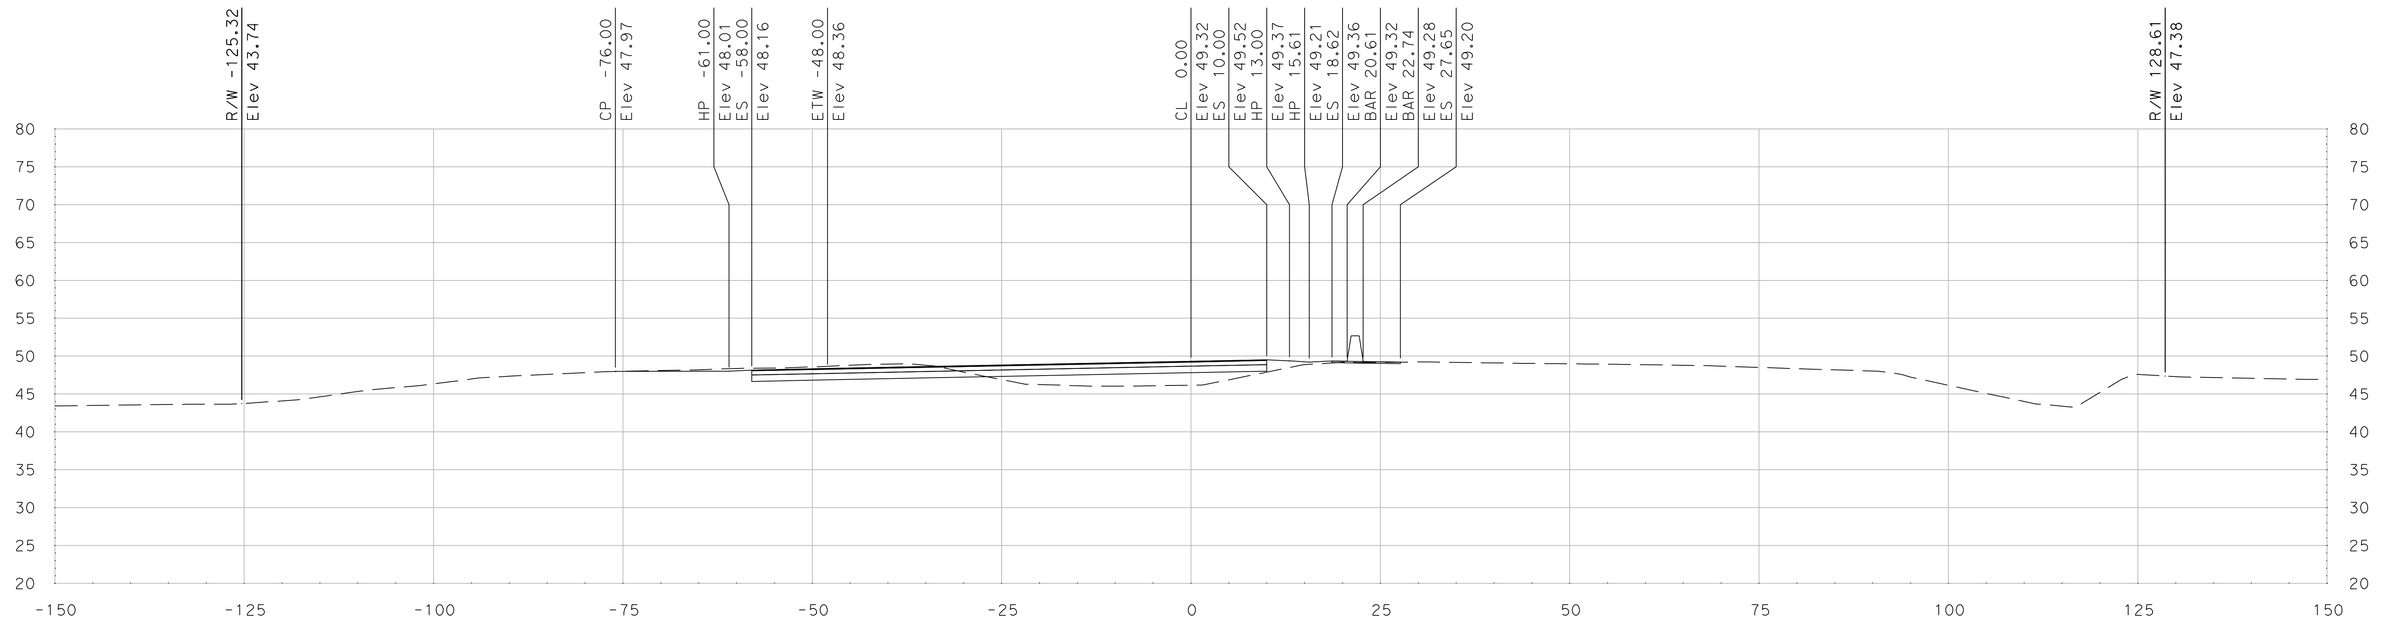

"SR 99 HC" Sta 275+50.00

SCALE
HORIZONTAL: 1"=10'
VERTICAL: 1"=10'

DATE: 5/18/2011

ALL DIMENSIONS ARE IN US SURVEY FEET

FOR EARTHWORK DEVELOPMENT ONLY

Dist	COUNTY	ROUTE	POST MILES TOTAL PROJECT	SHEET No.	TOTAL SHEETS
10	SJ	99	4.9/14.2		
CONTRACT No.			10-0E6114		
PROJECT ID			1000020440		

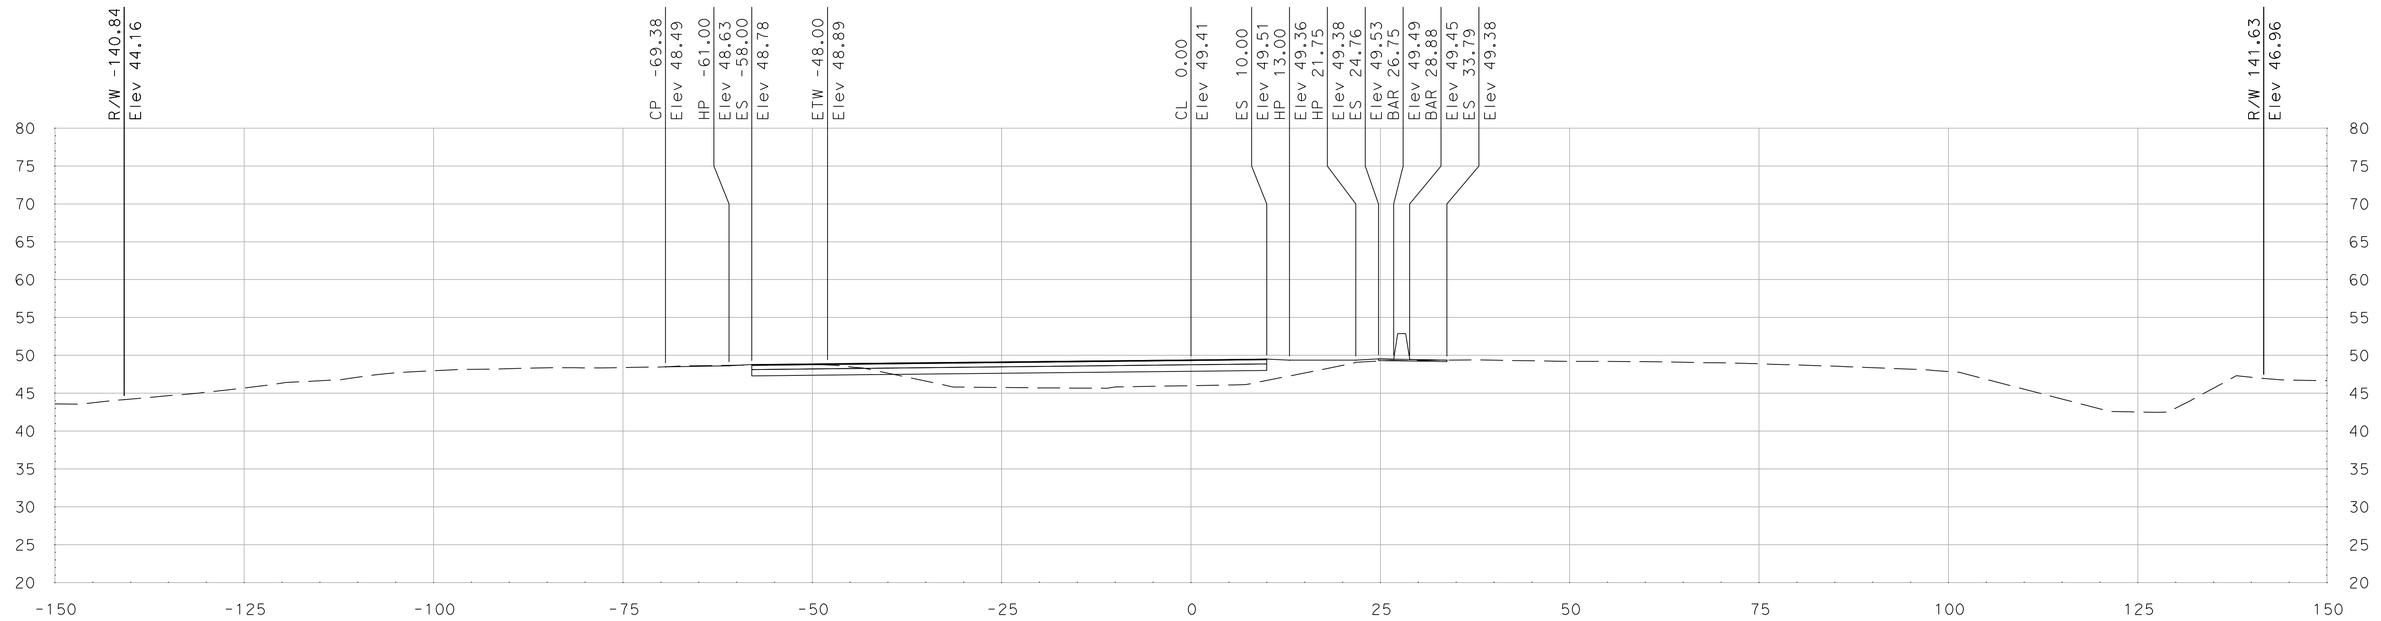

"SR 99 HC" Sta 276+25.00

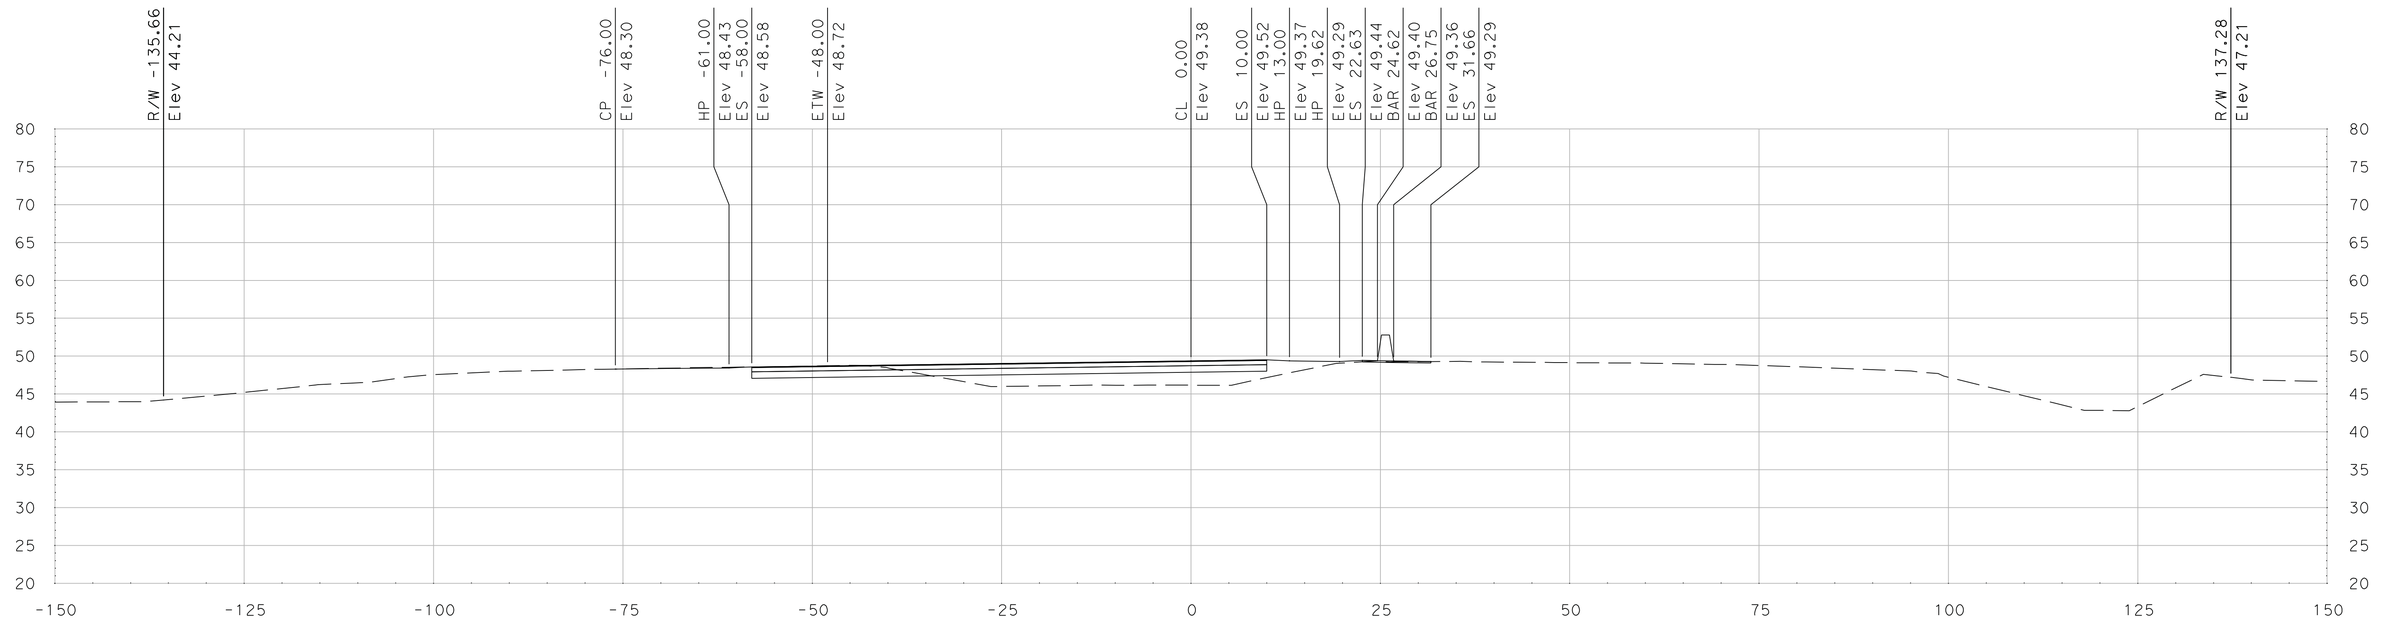

"SR 99 HC" Sta 276+00.00

SCALE
HORIZONTAL: 1"=10'
VERTICAL: 1"=10'

DATE: 5/18/2011

ALL DIMENSIONS ARE IN US SURVEY FEET

FOR EARTHWORK DEVELOPMENT ONLY

Dist	COUNTY	ROUTE	POST MILES TOTAL PROJECT	SHEET No.	TOTAL SHEETS
10	SJ	99	4.9/14.2		
CONTRACT No.			10-0E6114		
PROJECT ID			1000020440		

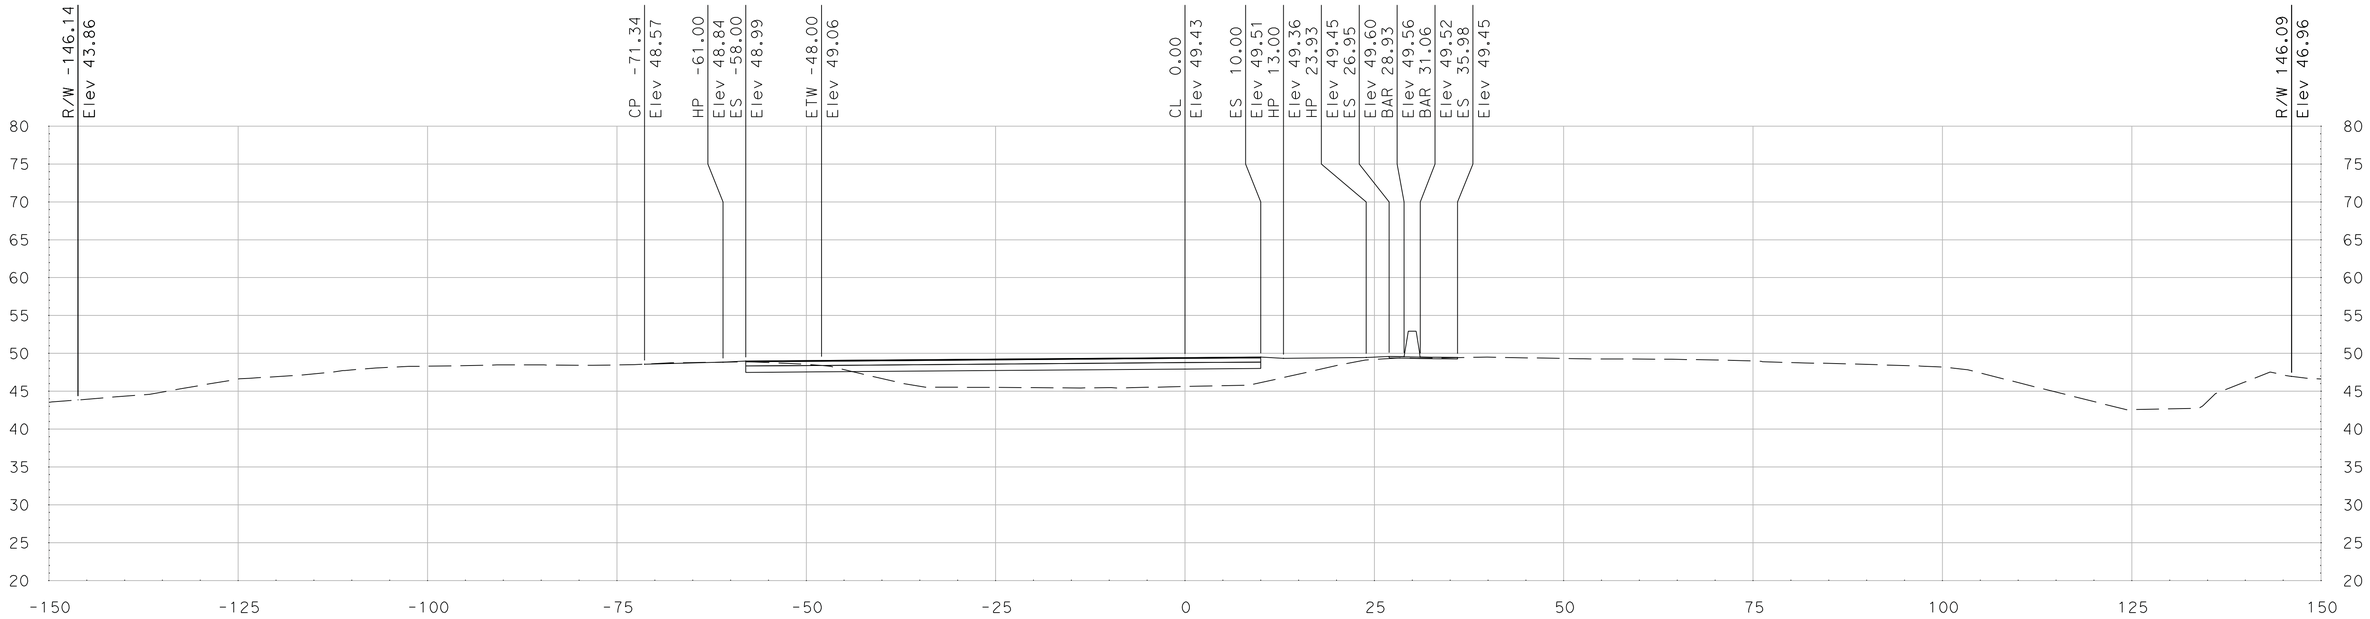

"SR 99 HC" Sta 276+50.60

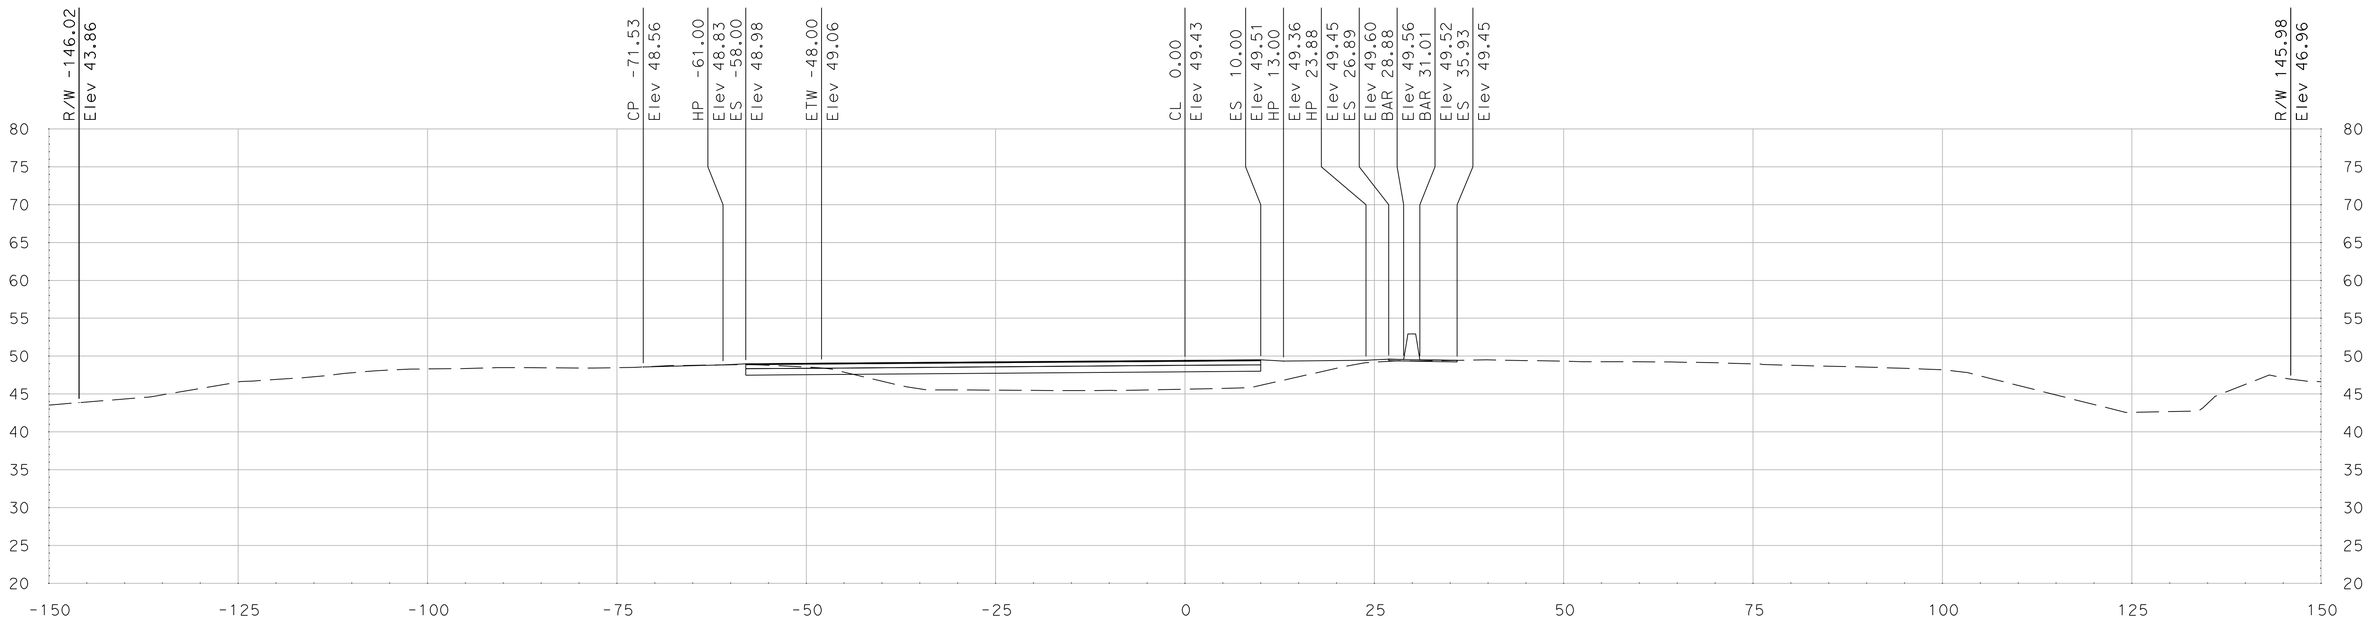

"SR 99 HC" Sta 276+50.00

SCALE
HORIZONTAL: 1"=10'
VERTICAL: 1"=10'

DATE: 5/18/2011

ALL DIMENSIONS ARE IN US SURVEY FEET

FOR EARTHWORK DEVELOPMENT ONLY

Dist	COUNTY	ROUTE	POST MILES TOTAL PROJECT	SHEET No.	TOTAL SHEETS
10	SJ	99	4.9/14.2		
CONTRACT No.			10-0E6114		
PROJECT ID			1000020440		

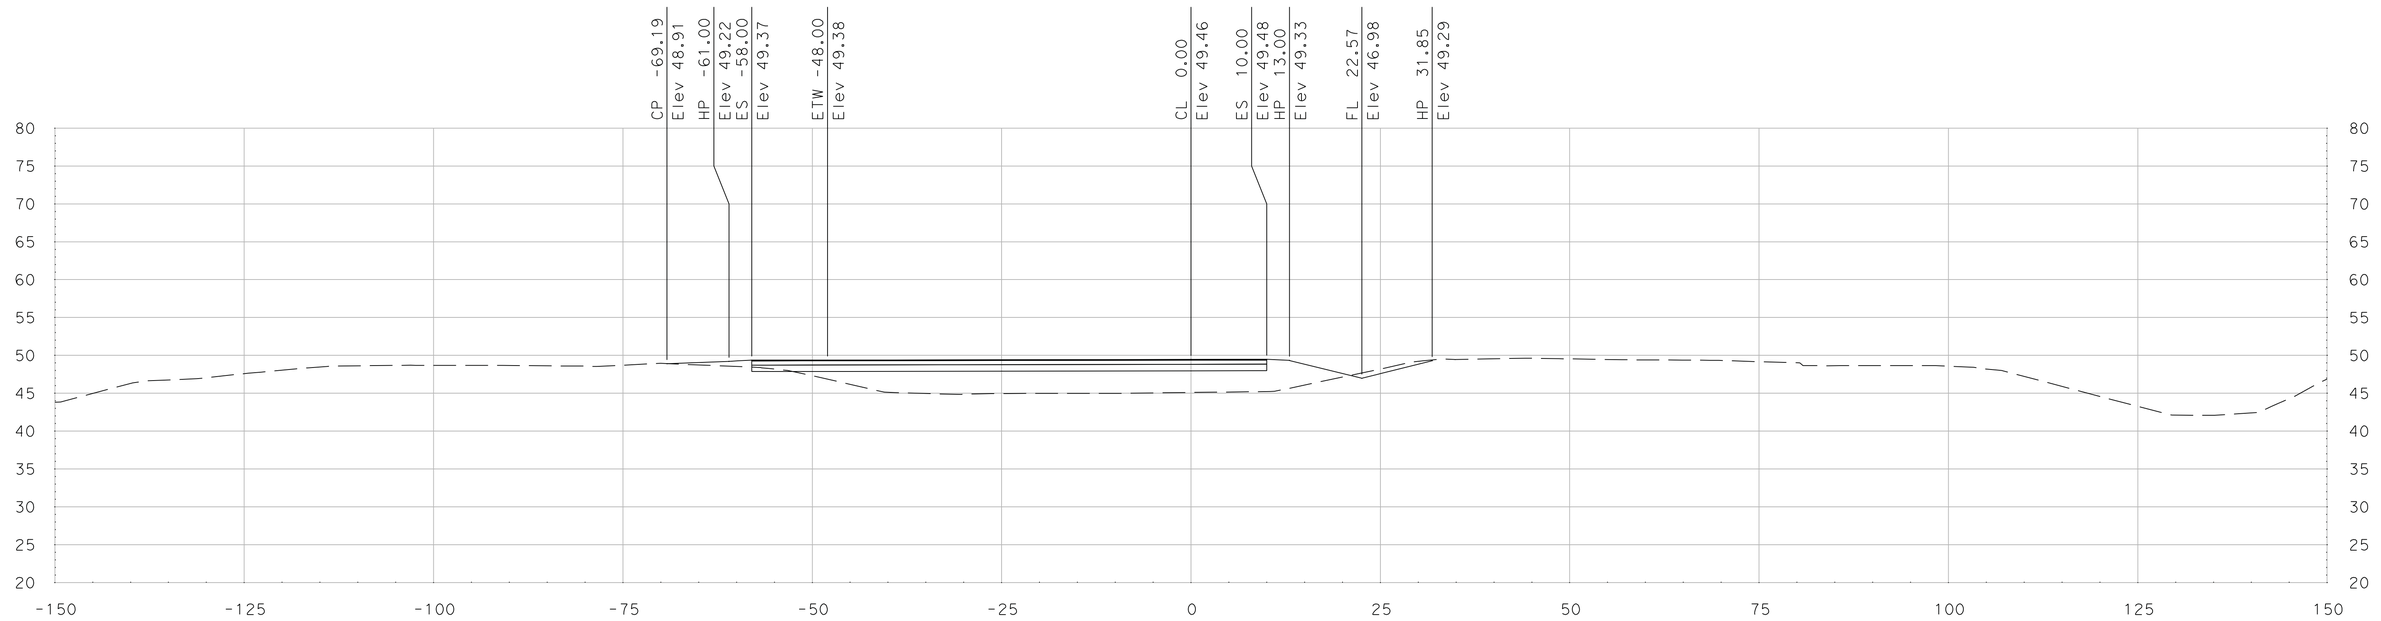

"SR 99 HC" Sta 277+00.00

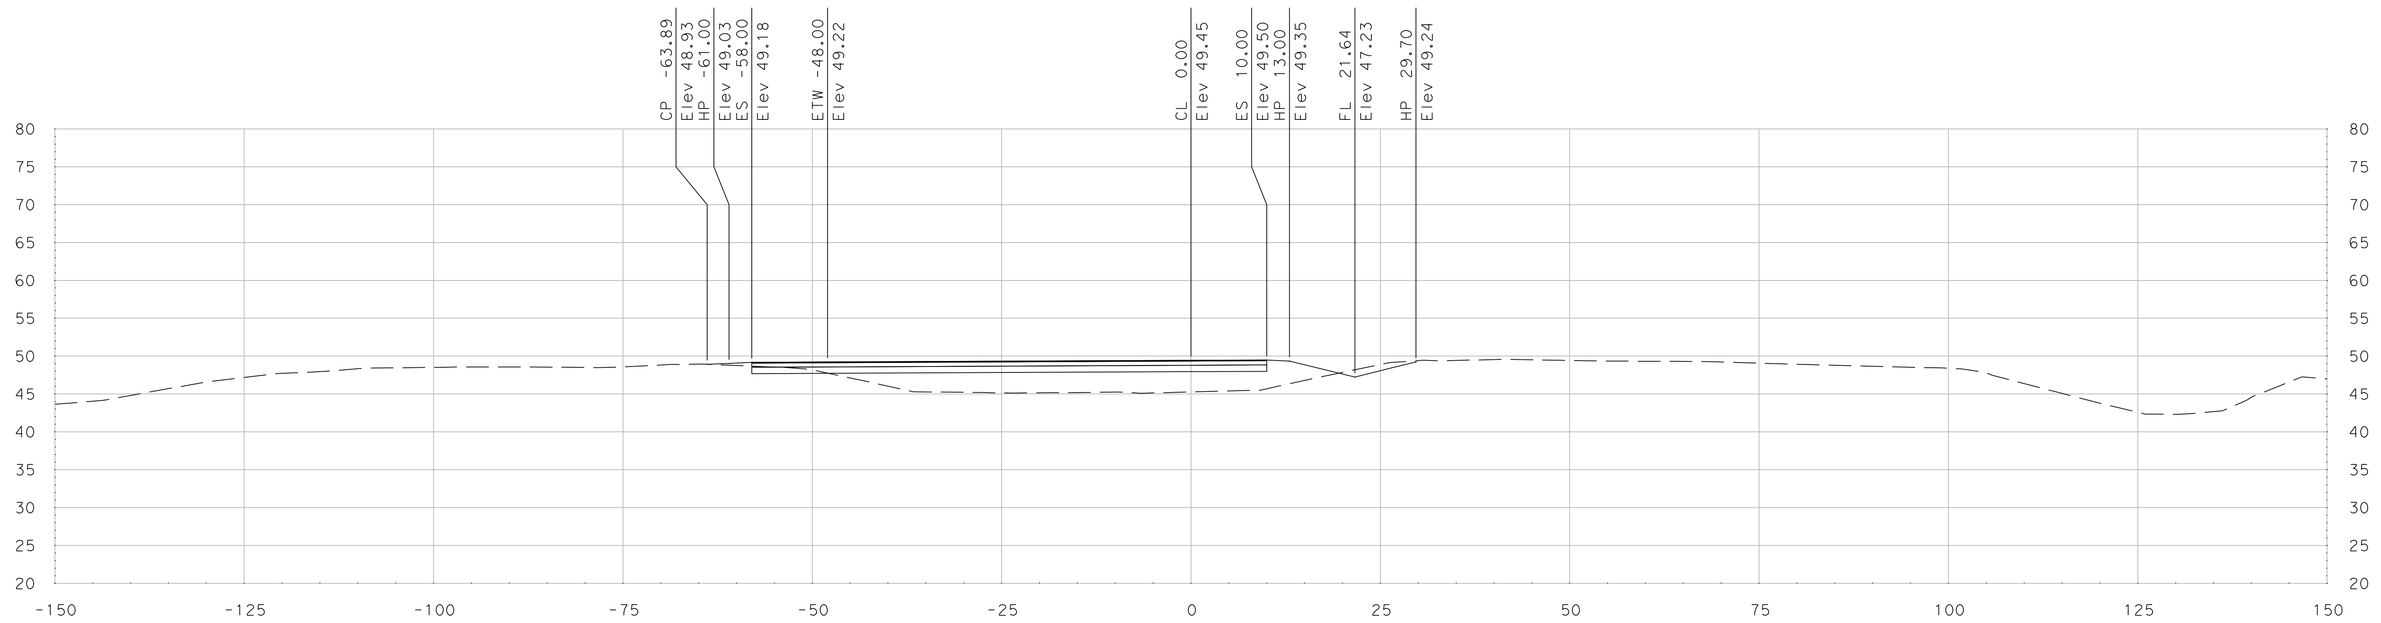

"SR 99 HC" Sta 276+75.00

SCALE
HORIZONTAL: 1"=10'
VERTICAL: 1"=10'

DATE: 5/18/2011

ALL DIMENSIONS ARE IN US SURVEY FEET

FOR EARTHWORK DEVELOPMENT ONLY

Dist	COUNTY	ROUTE	POST MILES TOTAL PROJECT	SHEET No.	TOTAL SHEETS
10	SJ	99	4.9/14.2		
CONTRACT No.			10-0E6114		
PROJECT ID			1000020440		

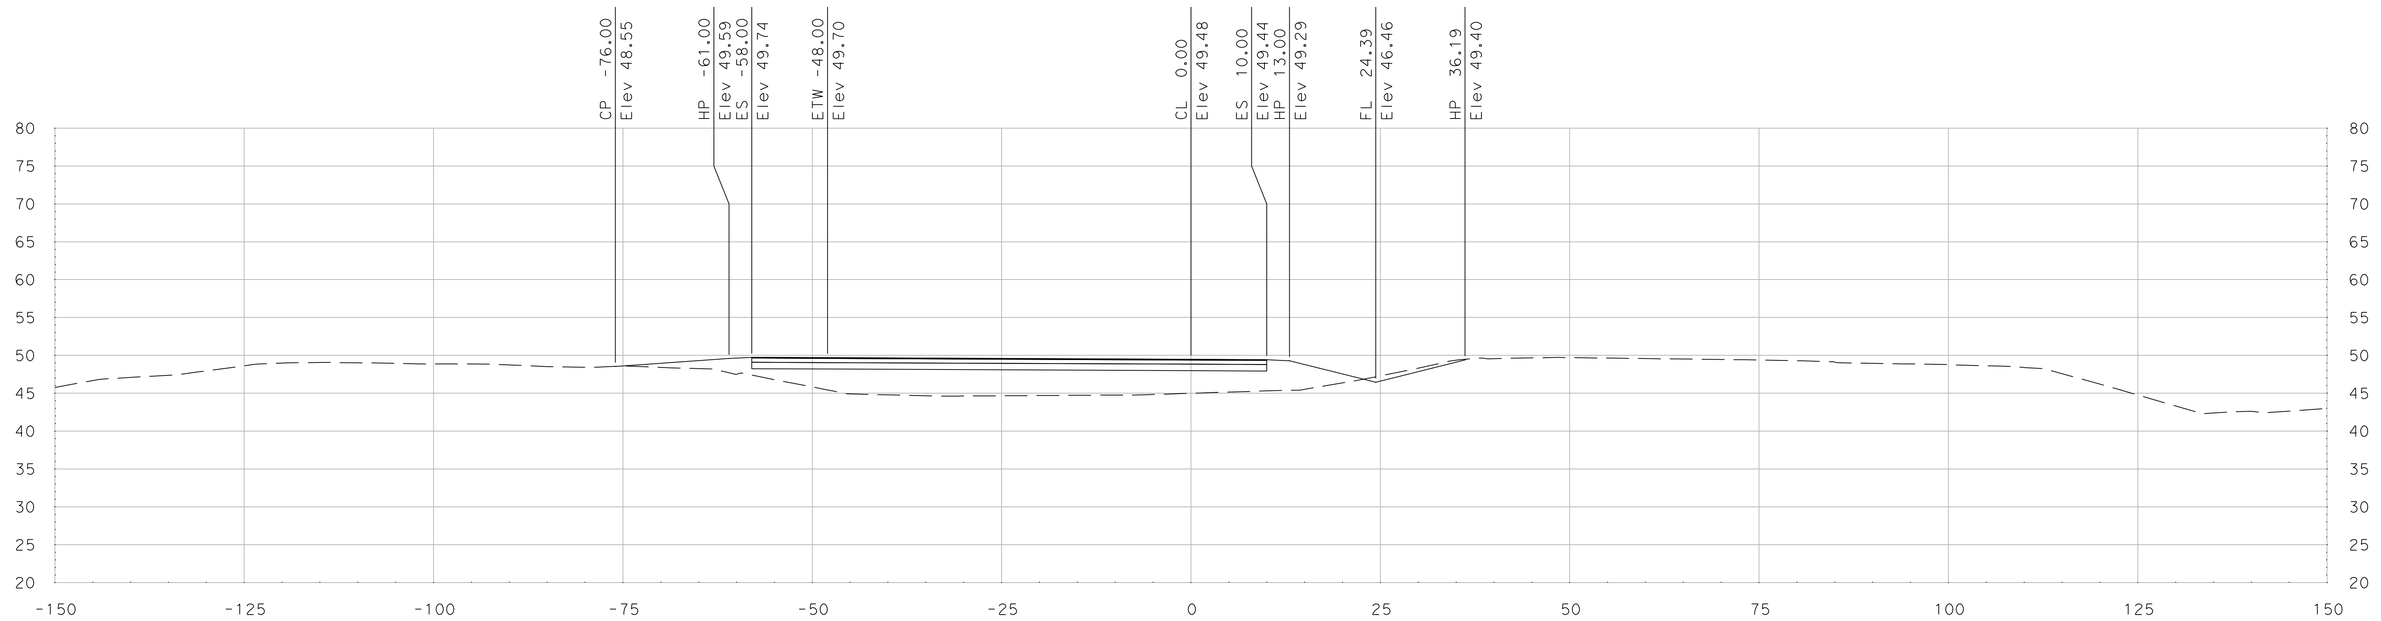

"SR 99 HC" Sta 277+50.00

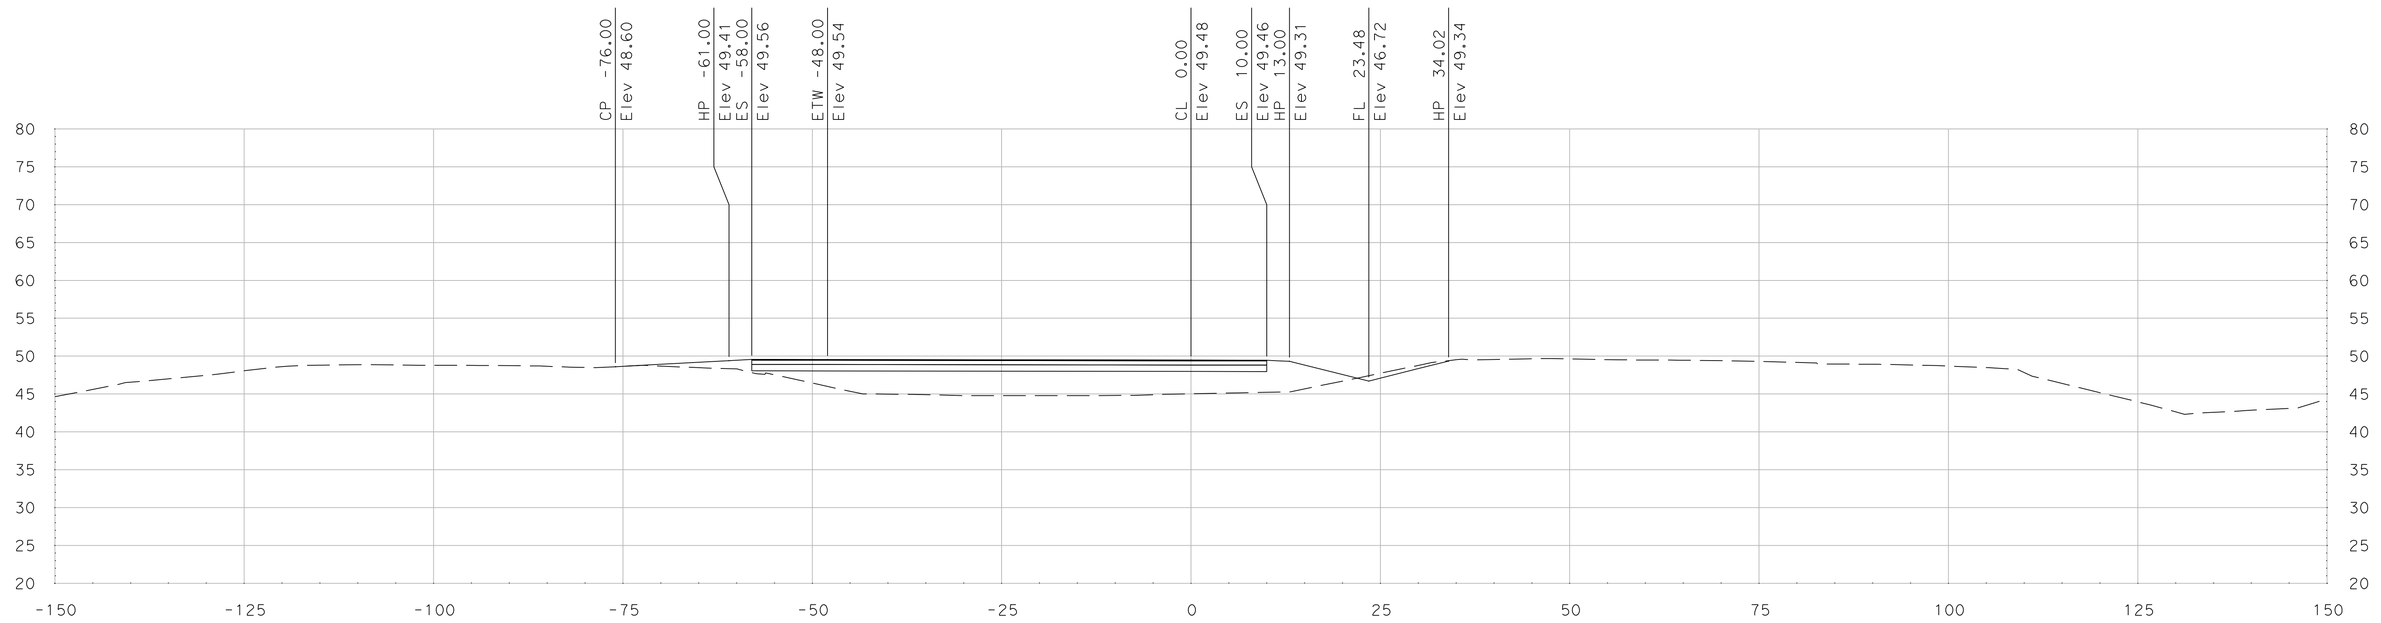

"SR 99 HC" Sta 277+25.00

SCALE
HORIZONTAL: 1"=10'
VERTICAL: 1"=10'

DATE: 5/18/2011

ALL DIMENSIONS ARE IN US SURVEY FEET

FOR EARTHWORK DEVELOPMENT ONLY

Dist	COUNTY	ROUTE	POST MILES TOTAL PROJECT	SHEET No.	TOTAL SHEETS
10	SJ	99	4.9/14.2		
CONTRACT No.			10-0E6114		
PROJECT ID			1000020440		

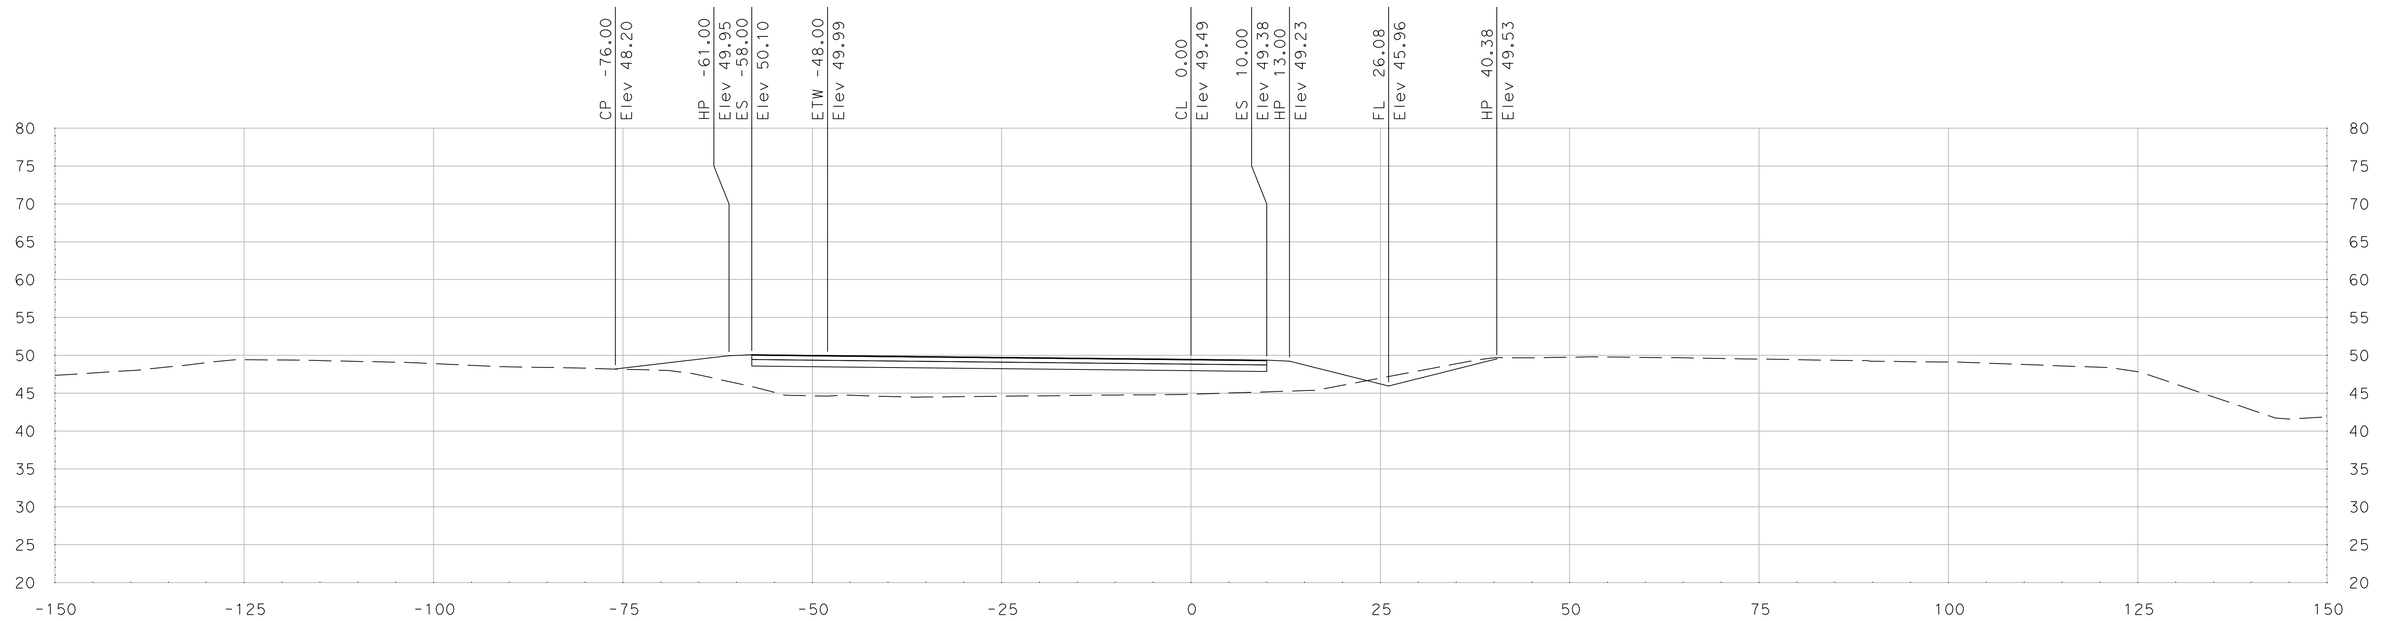

"SR 99 HC" Sta 278+00.00

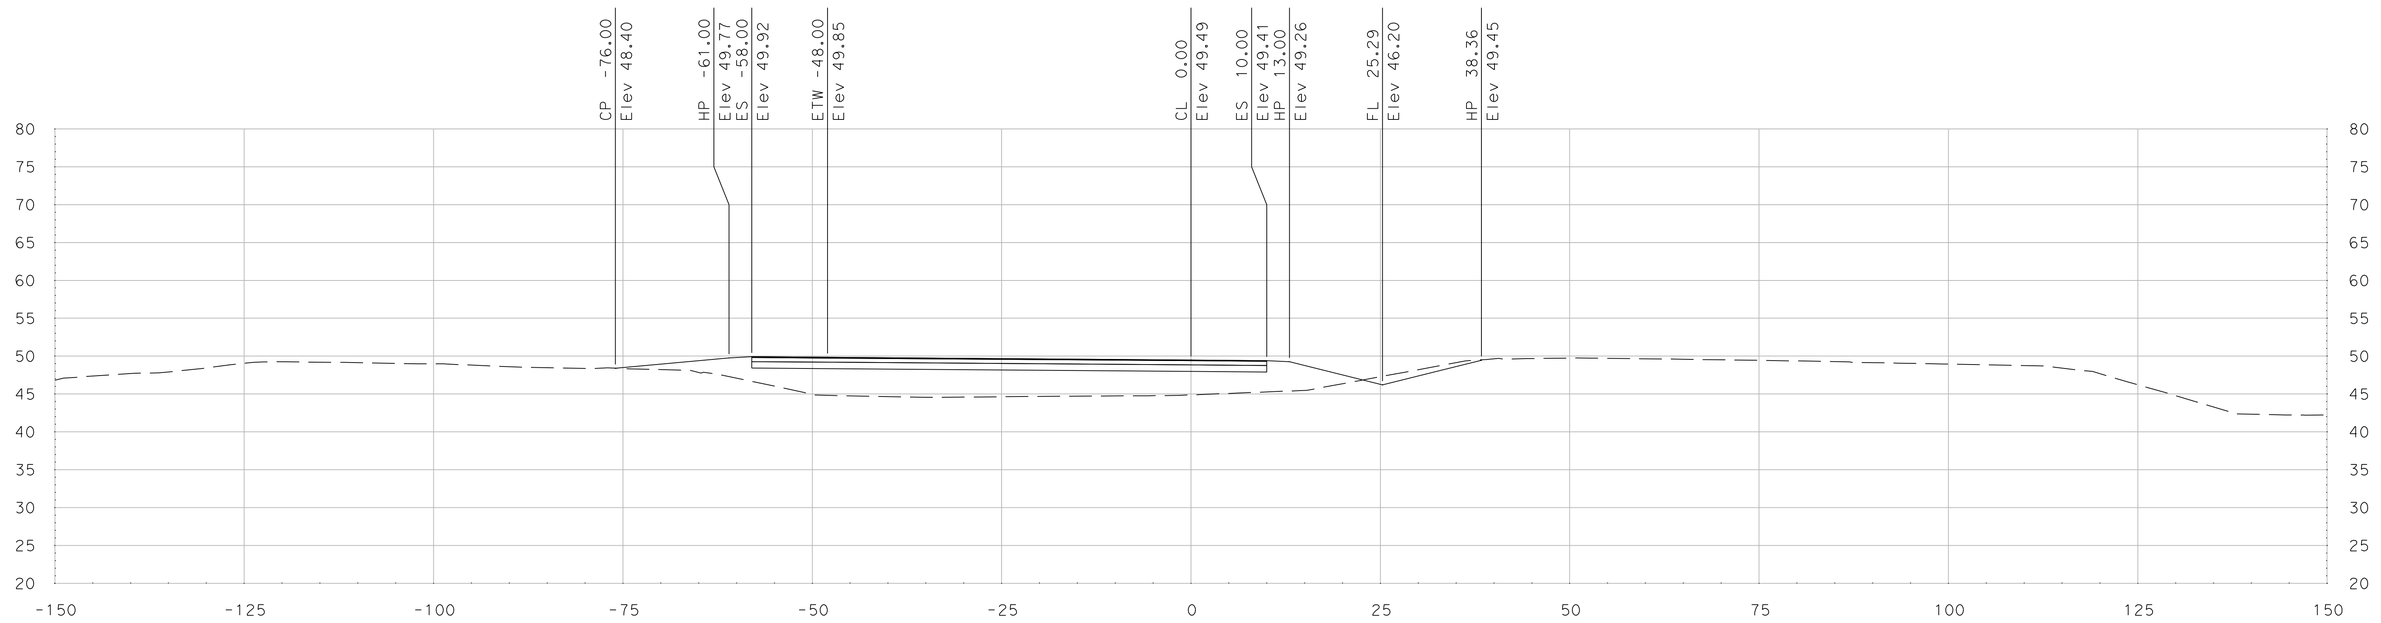

"SR 99 HC" Sta 277+75.00

SCALE
HORIZONTAL: 1"=10'
VERTICAL: 1"=10'

DATE: 5/18/2011

ALL DIMENSIONS ARE IN US SURVEY FEET

FOR EARTHWORK DEVELOPMENT ONLY

Dist	COUNTY	ROUTE	POST MILES TOTAL PROJECT	SHEET No.	TOTAL SHEETS
10	SJ	99	4.9/14.2		
CONTRACT No.			10-0E6114		
PROJECT ID			1000020440		

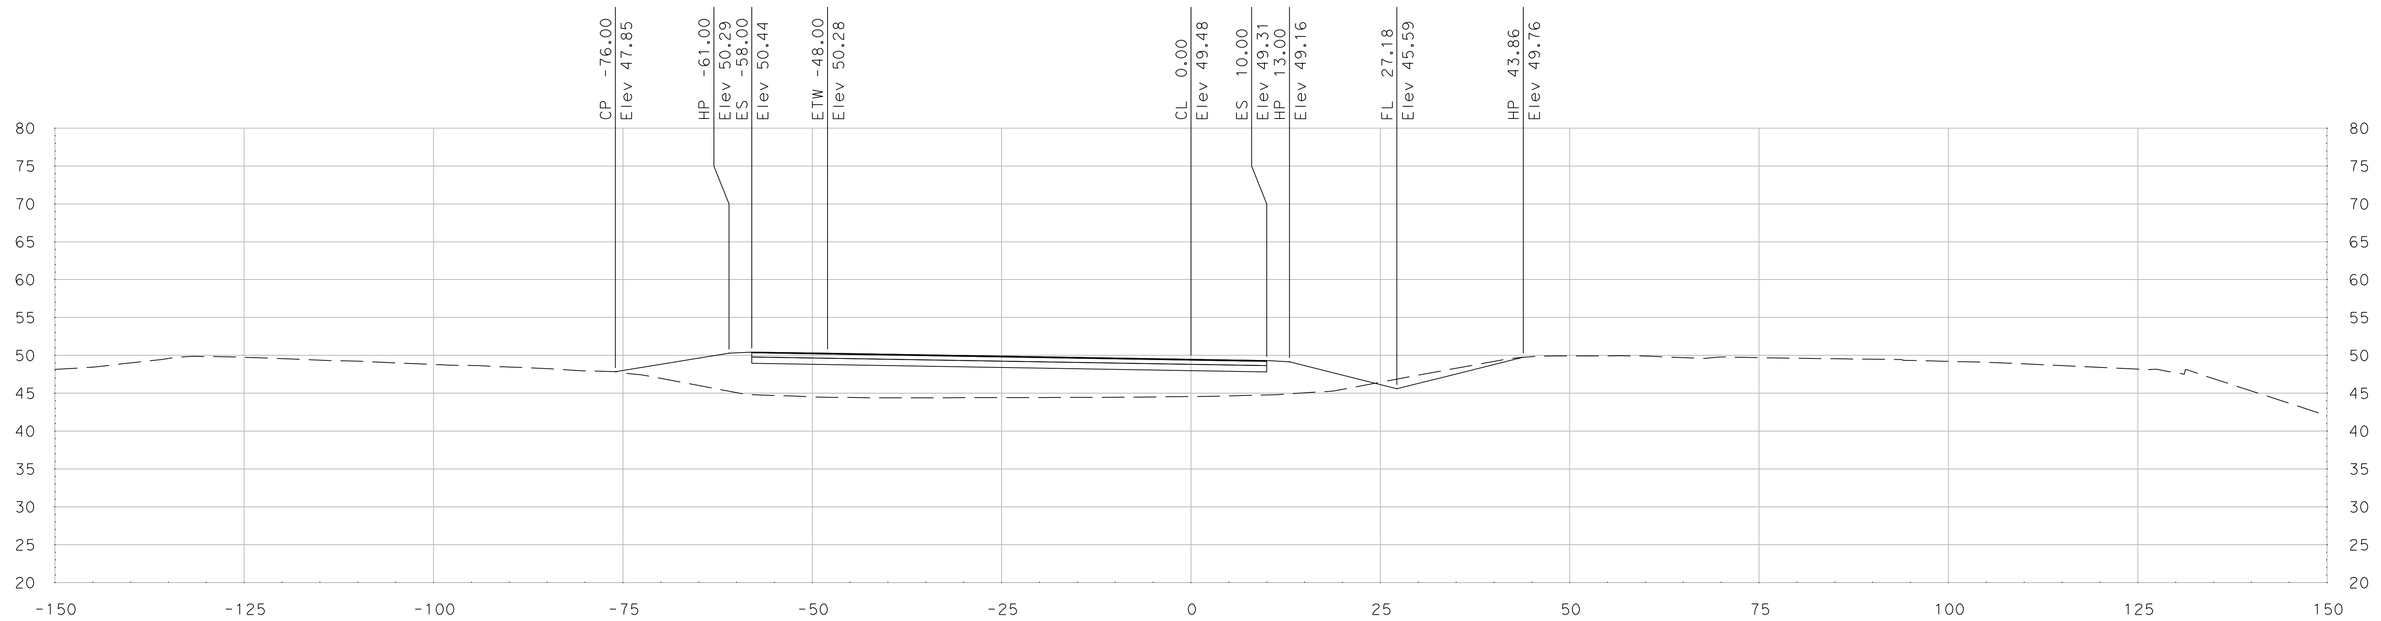

"SR 99 HC" Sta 278+50.00

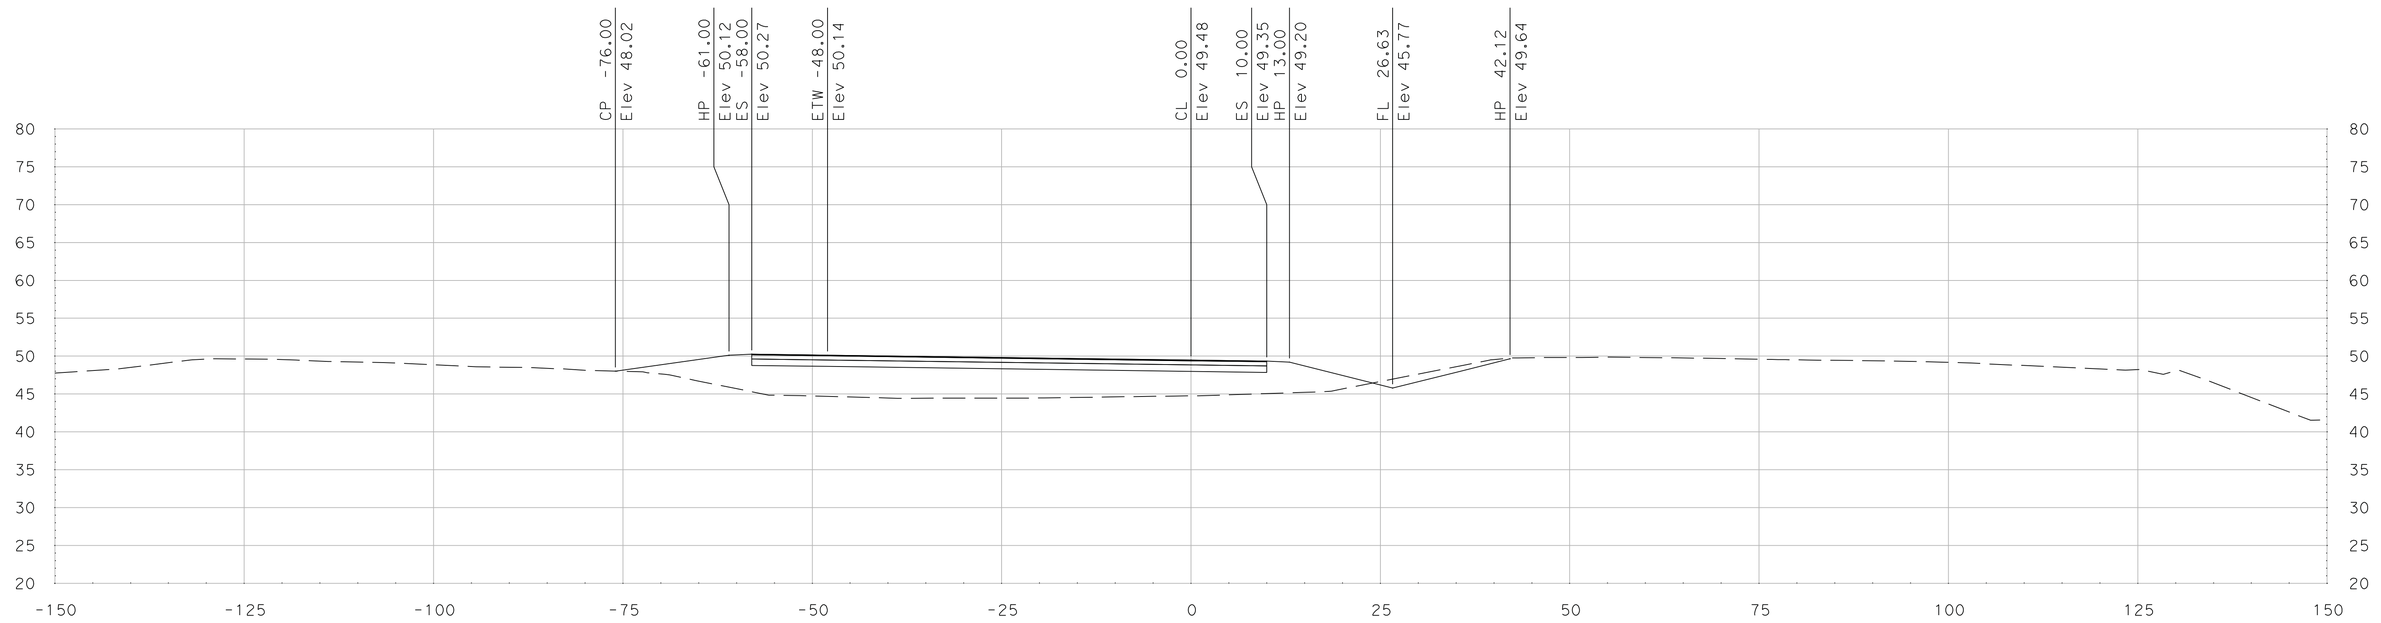

"SR 99 HC" Sta 278+25.00

SCALE
HORIZONTAL: 1"=10'
VERTICAL: 1"=10'

DATE: 5/18/2011

ALL DIMENSIONS ARE IN US SURVEY FEET

FOR EARTHWORK DEVELOPMENT ONLY

Dist	COUNTY	ROUTE	POST MILES TOTAL PROJECT	SHEET No.	TOTAL SHEETS
10	SJ	99	4.9/14.2		
CONTRACT No.			10-0E6114		
PROJECT ID			1000020440		

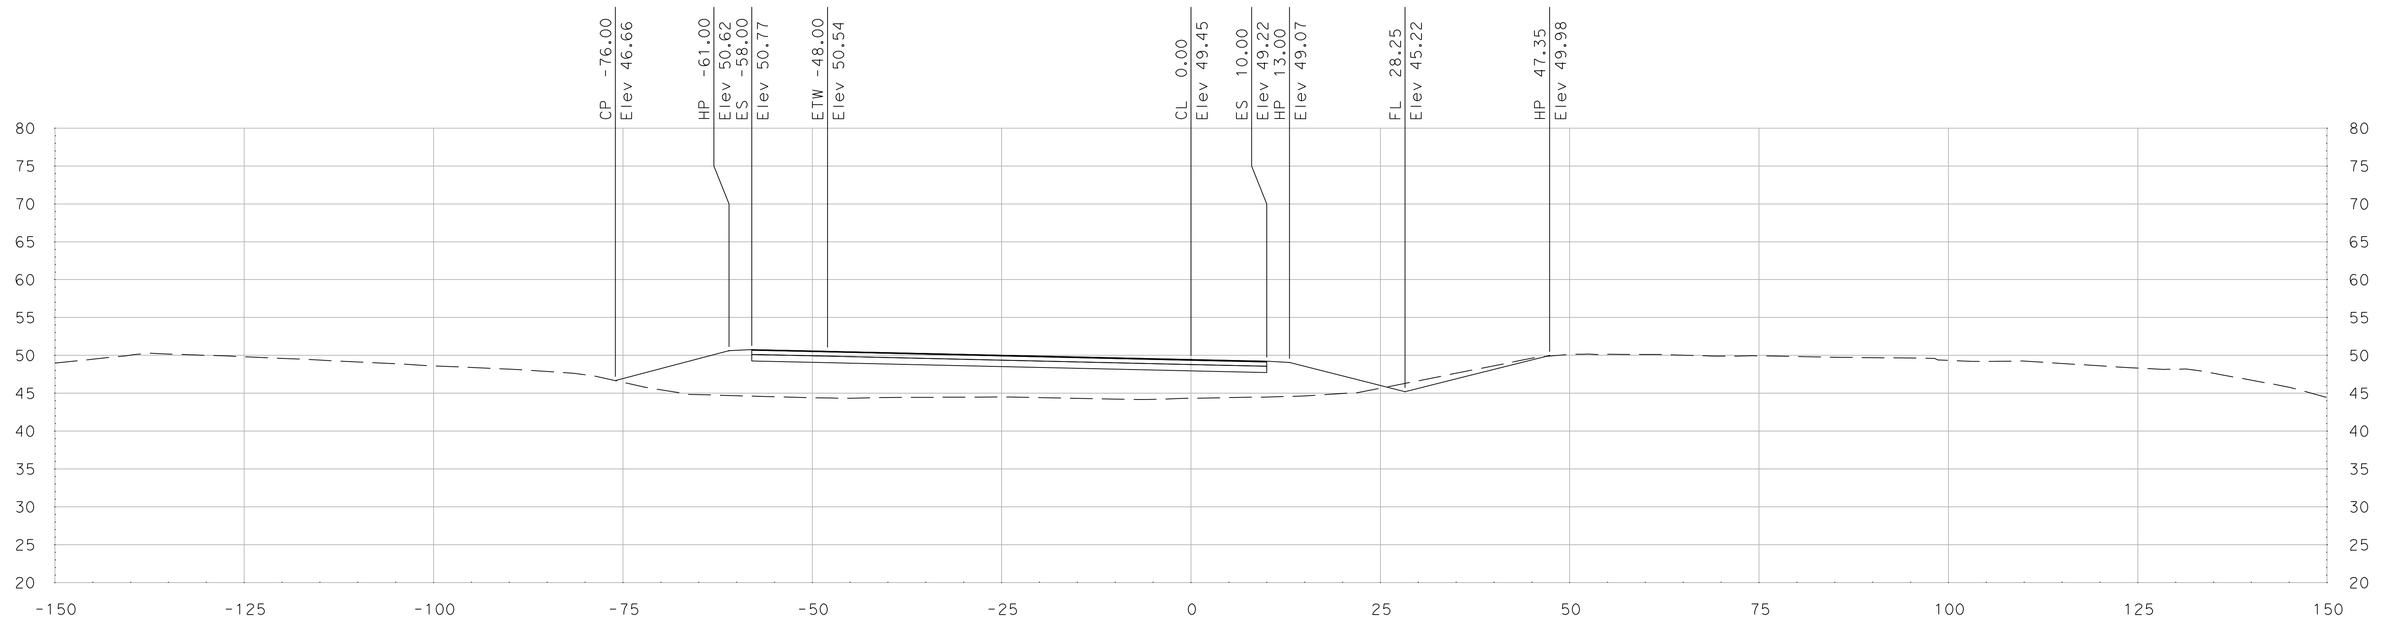

"SR 99 HC" Sta 279+00.00

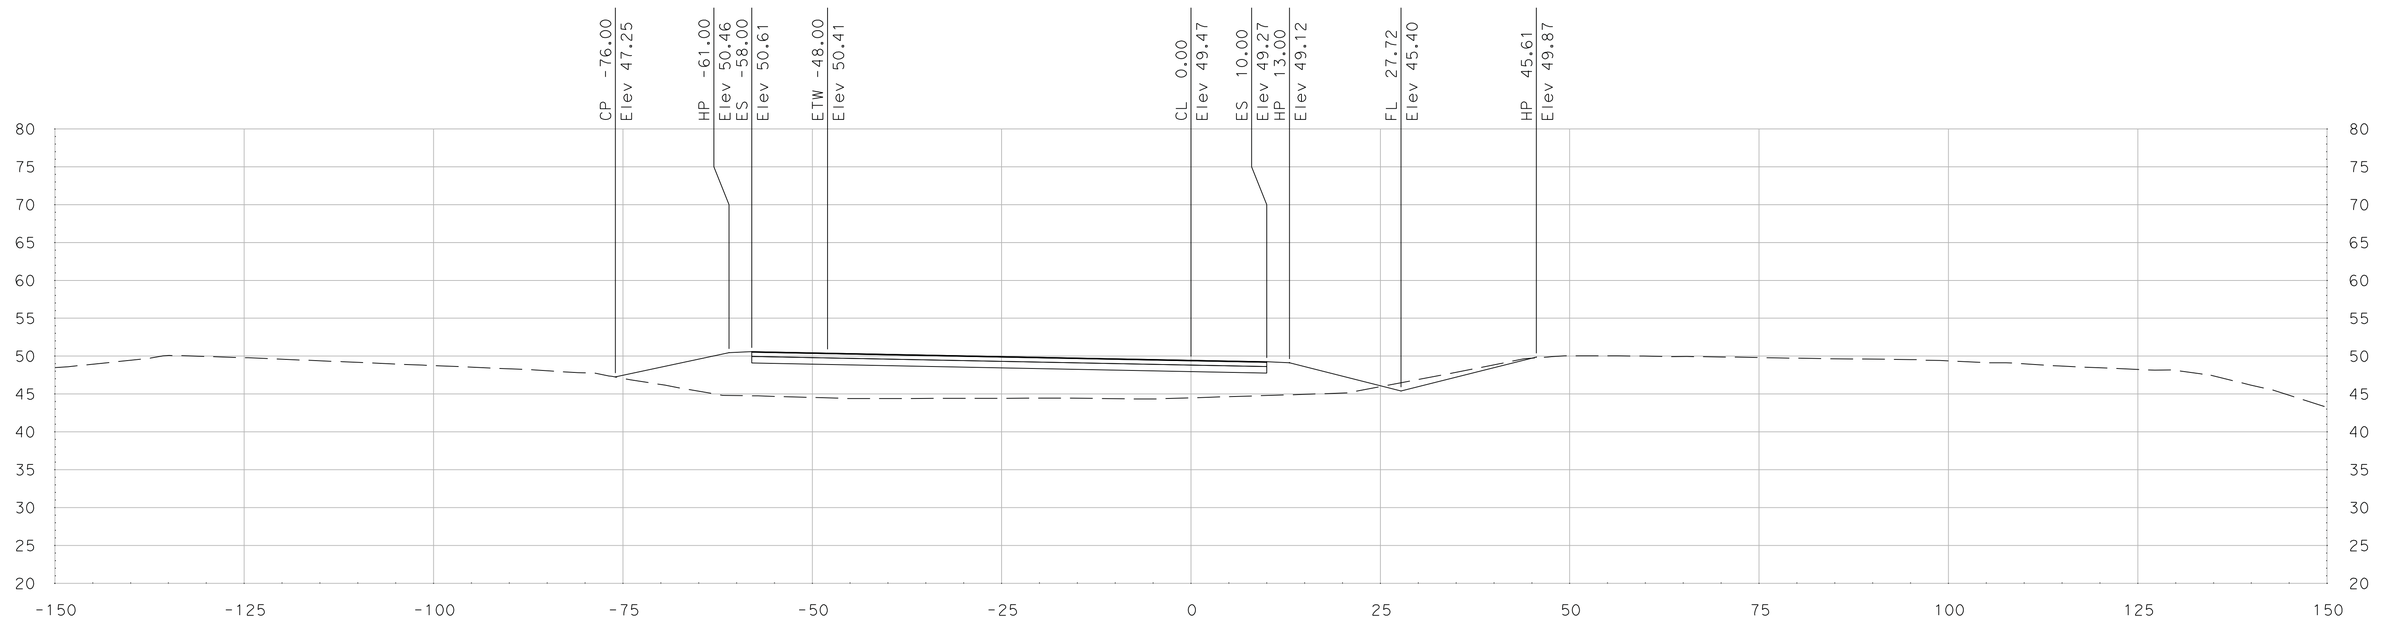

"SR 99 HC" Sta 278+75.00

SCALE
HORIZONTAL: 1"=10'
VERTICAL: 1"=10'

DATE: 5/18/2011

ALL DIMENSIONS ARE IN US SURVEY FEET

FOR EARTHWORK DEVELOPMENT ONLY

Dist	COUNTY	ROUTE	POST MILES TOTAL PROJECT	SHEET No.	TOTAL SHEETS
10	SJ	99	4.9/14.2		
CONTRACT No.			10-0E6114		
PROJECT ID			1000020440		

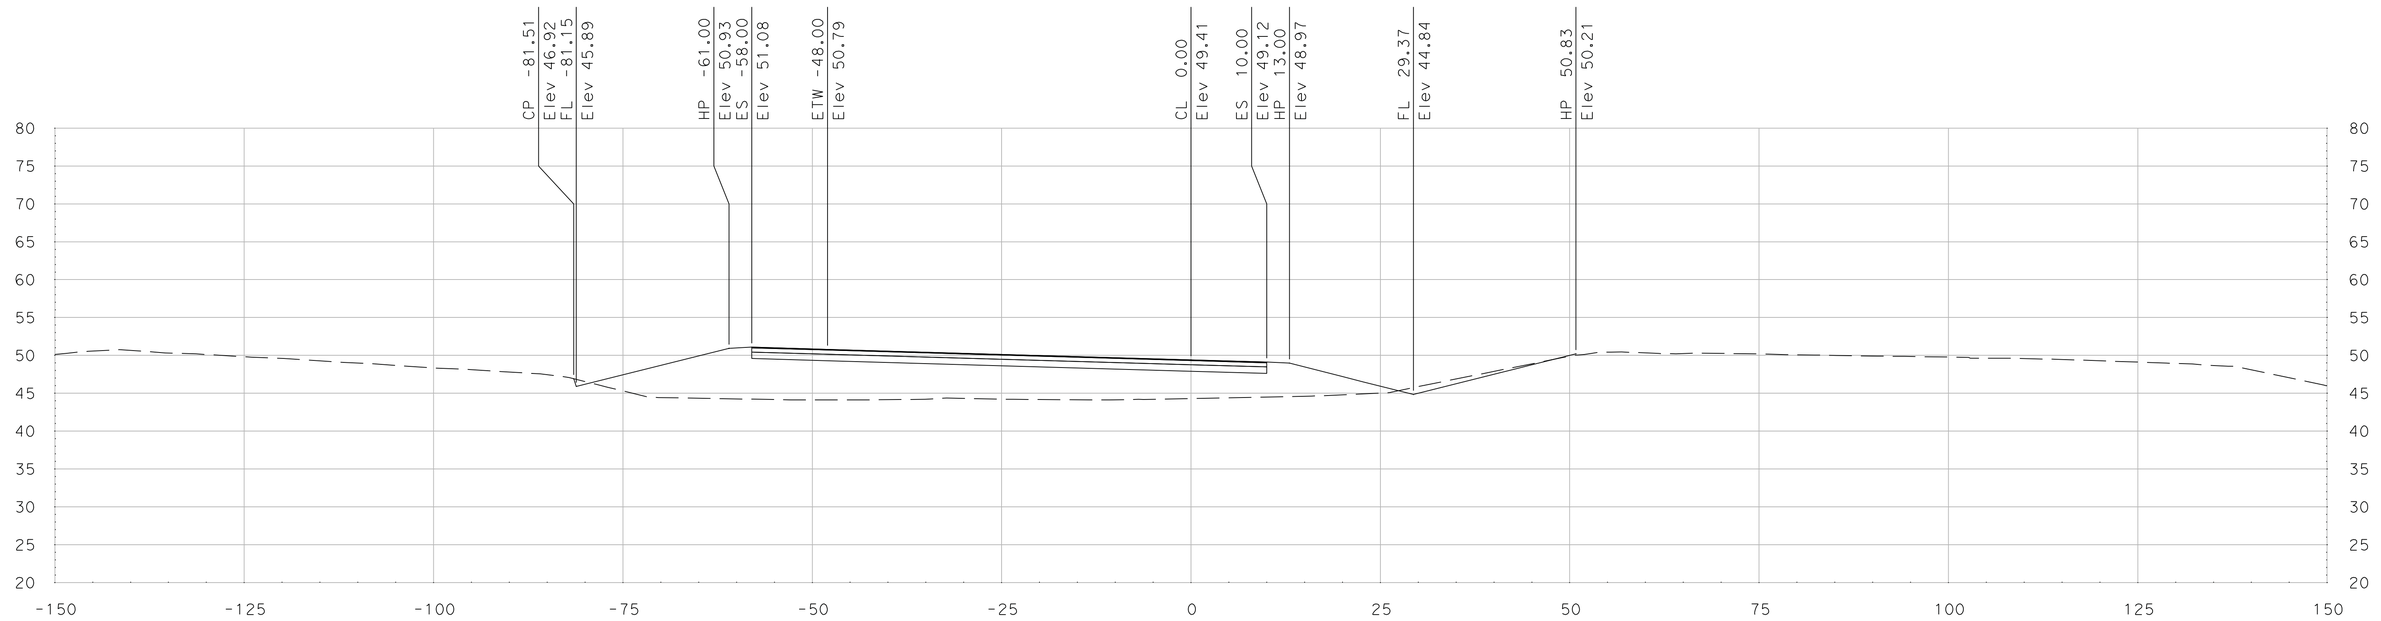

"SR 99 HC" Sta 279+50.00

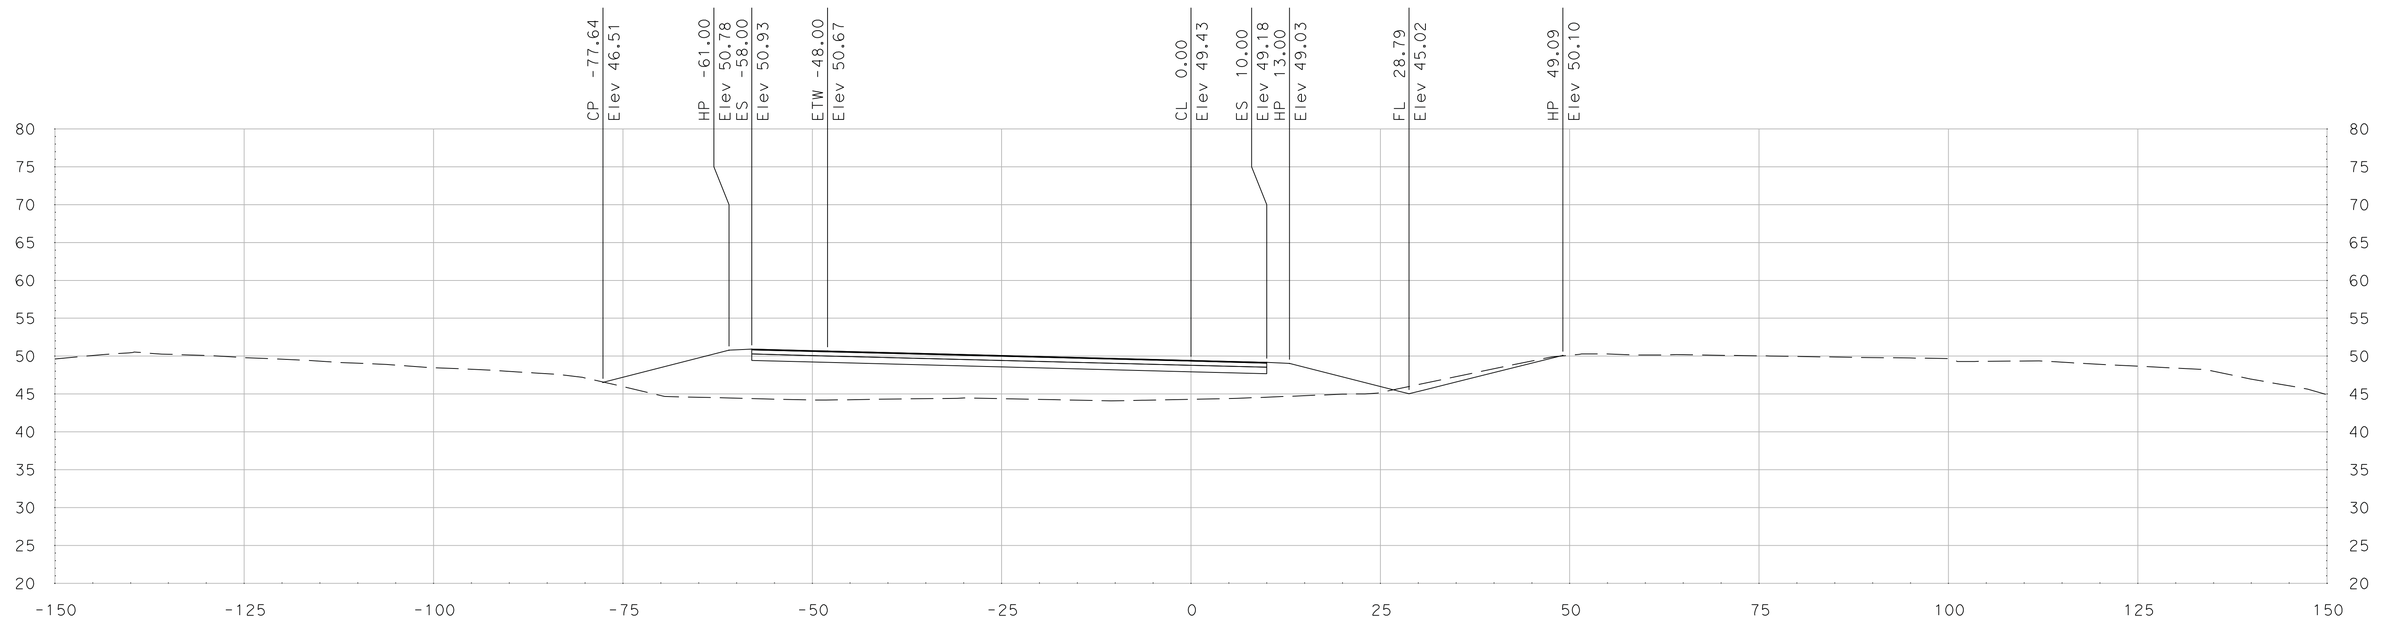

"SR 99 HC" Sta 279+25.00

SCALE
HORIZONTAL: 1"=10'
VERTICAL: 1"=10'

DATE: 5/18/2011

ALL DIMENSIONS ARE IN US SURVEY FEET

FOR EARTHWORK DEVELOPMENT ONLY

Dist	COUNTY	ROUTE	POST MILES TOTAL PROJECT	SHEET No.	TOTAL SHEETS
10	SJ	99	4.9/14.2		
CONTRACT No.			10-0E6114		
PROJECT ID			1000020440		

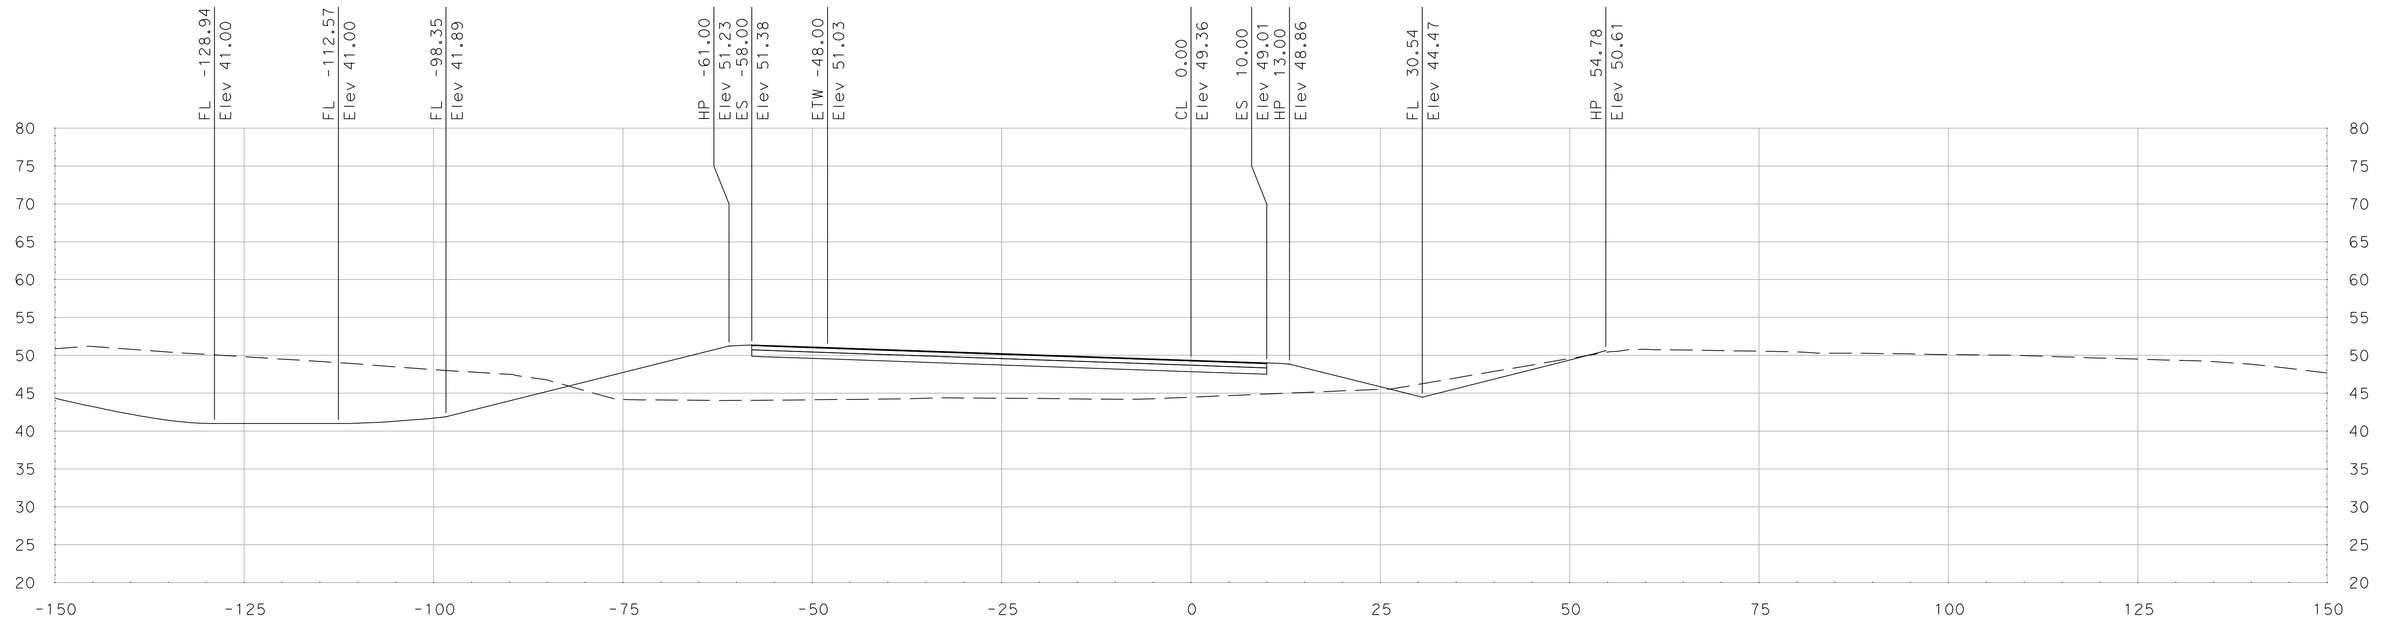

"SR 99 HC" Sta 280+00.00

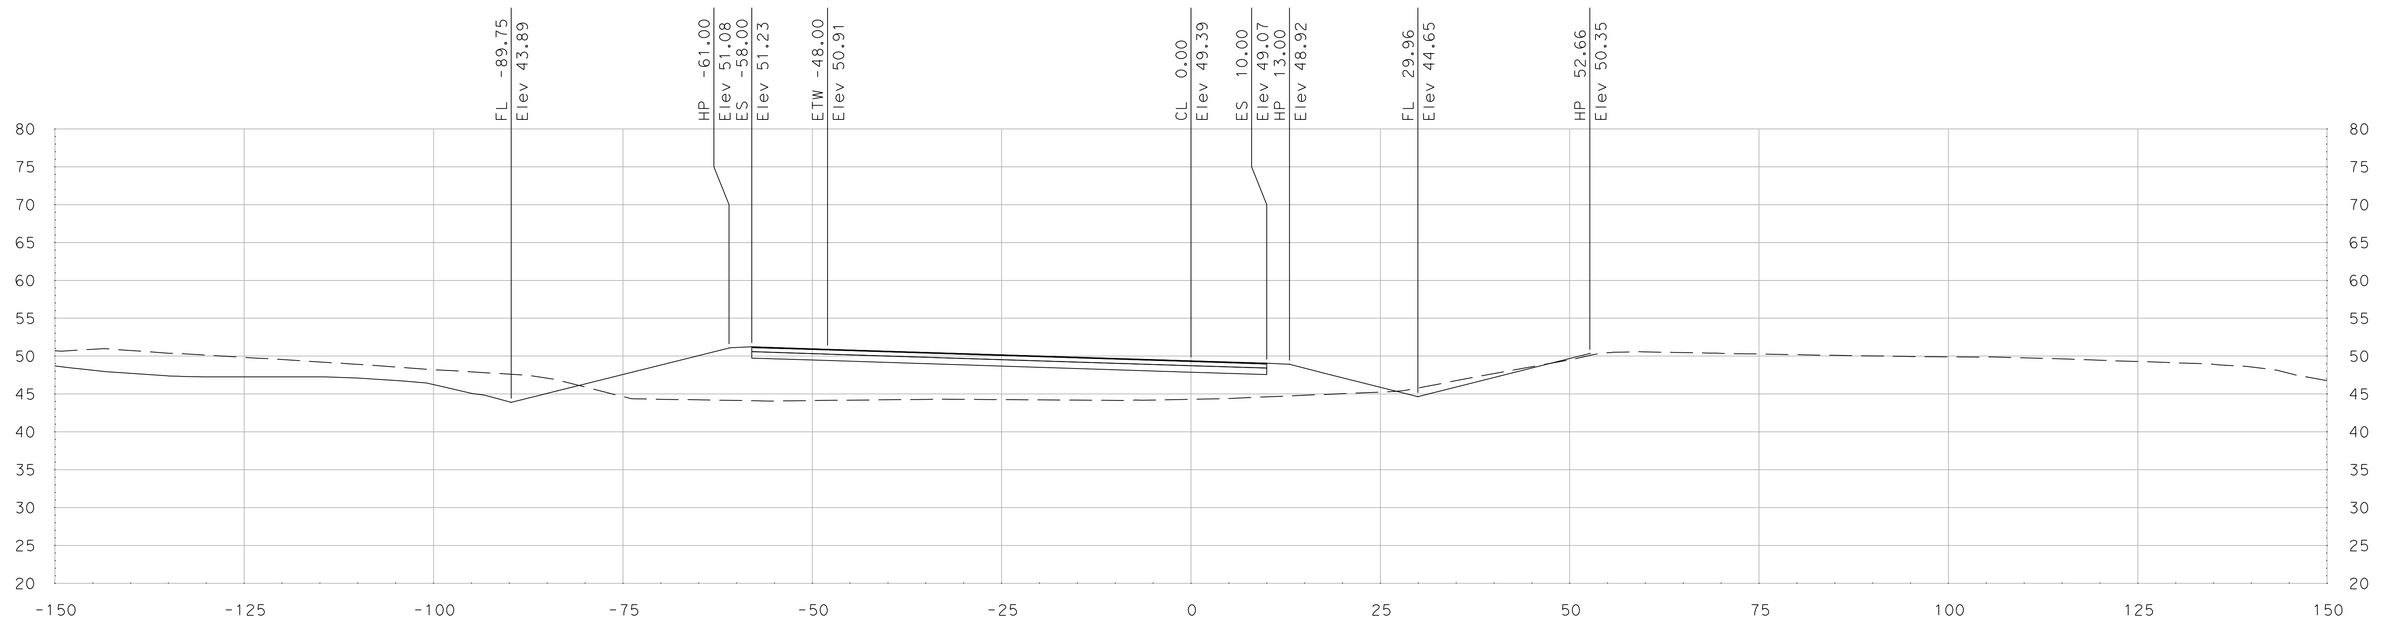

"SR 99 HC" Sta 279+75.00

SCALE
HORIZONTAL: 1"=10'
VERTICAL: 1"=10'

DATE: 5/18/2011

ALL DIMENSIONS ARE IN US SURVEY FEET

FOR EARTHWORK DEVELOPMENT ONLY

Dist	COUNTY	ROUTE	POST MILES TOTAL PROJECT	SHEET No.	TOTAL SHEETS
10	SJ	99	4.9/14.2		
CONTRACT No.			10-0E6114		
PROJECT ID			1000020440		

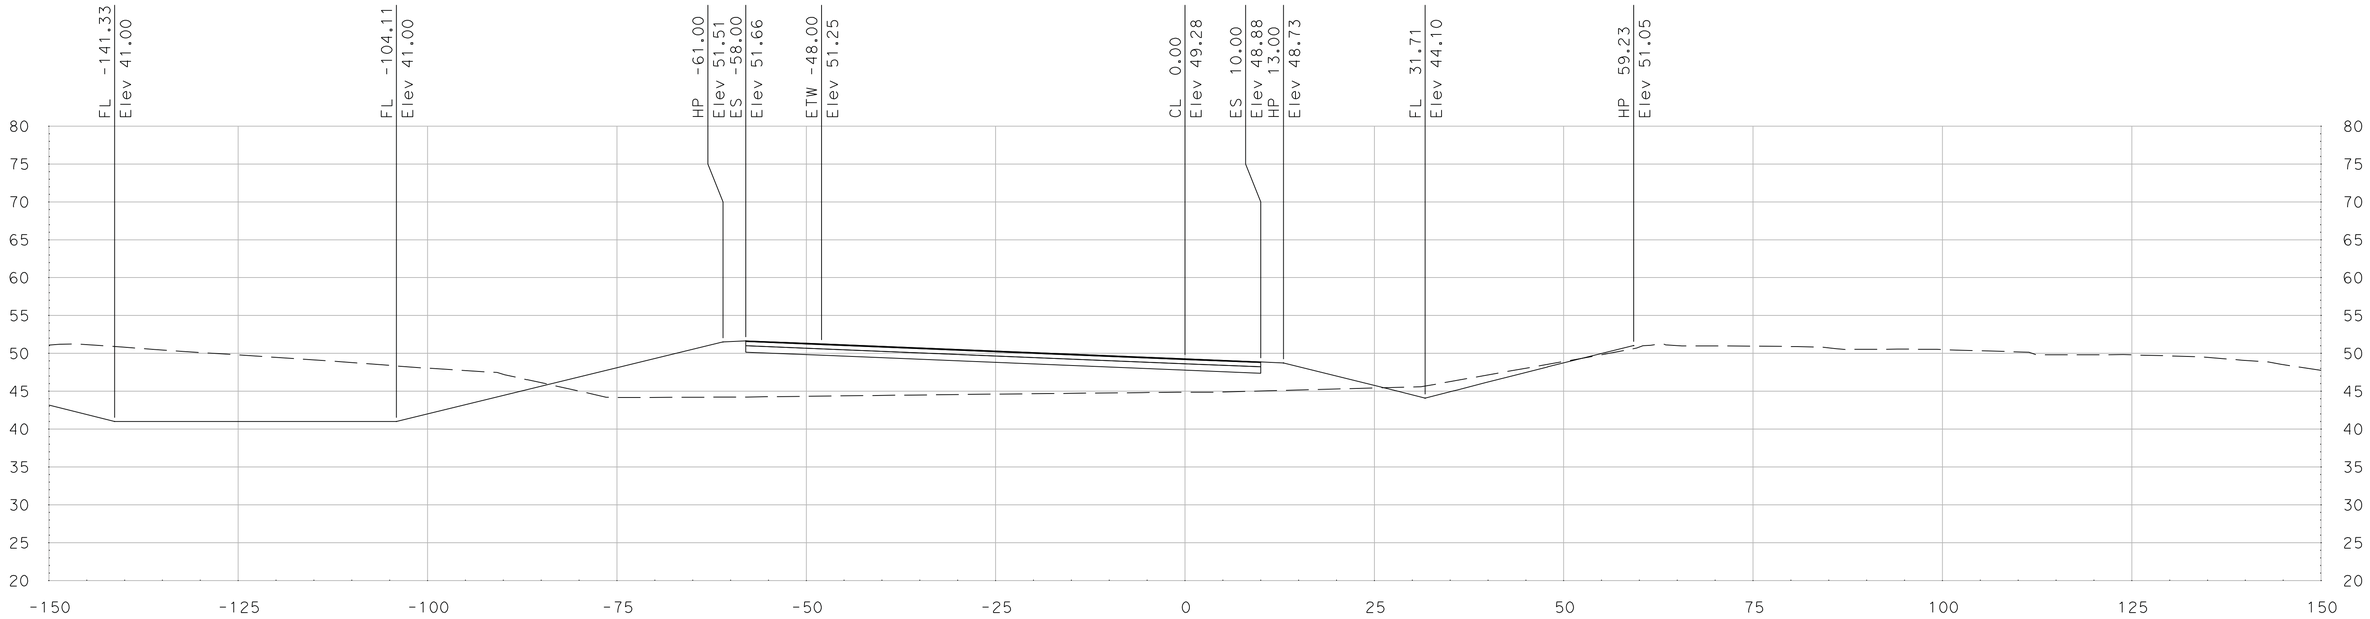

"SR 99 HC" Sta 280+50.00

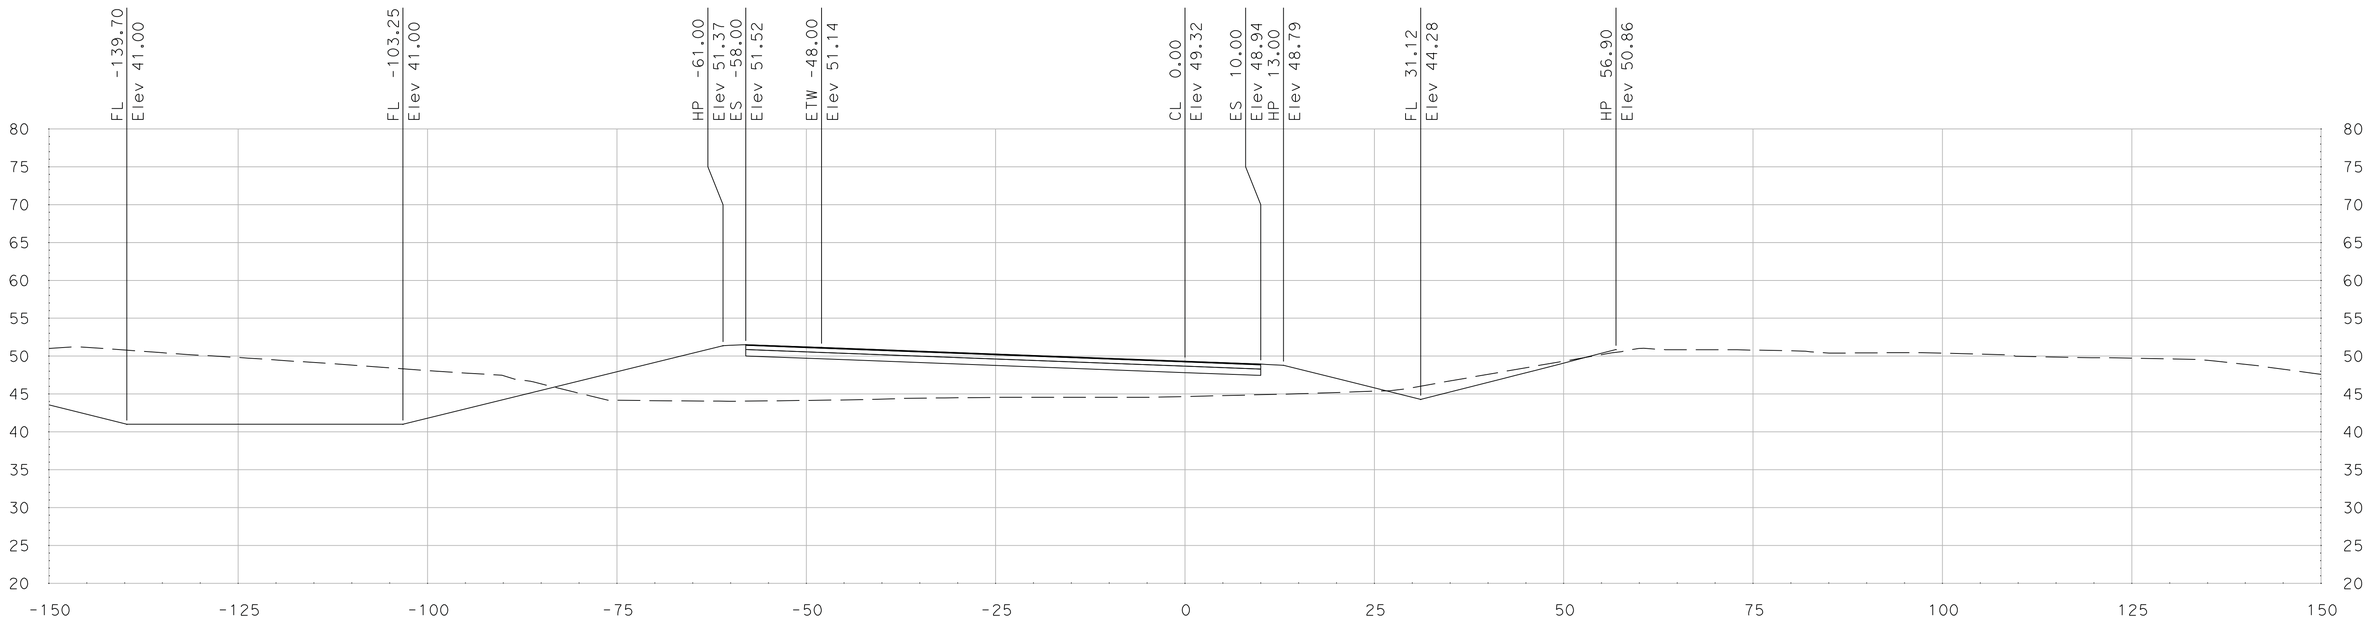

"SR 99 HC" Sta 280+25.00

SCALE
HORIZONTAL: 1"=10'
VERTICAL: 1"=10'

DATE: 5/18/2011

ALL DIMENSIONS ARE IN US SURVEY FEET

FOR EARTHWORK DEVELOPMENT ONLY

Dist	COUNTY	ROUTE	POST MILES TOTAL PROJECT	SHEET No.	TOTAL SHEETS
10	SJ	99	4.9/14.2		
CONTRACT No.			10-0E6114		
PROJECT ID			1000020440		

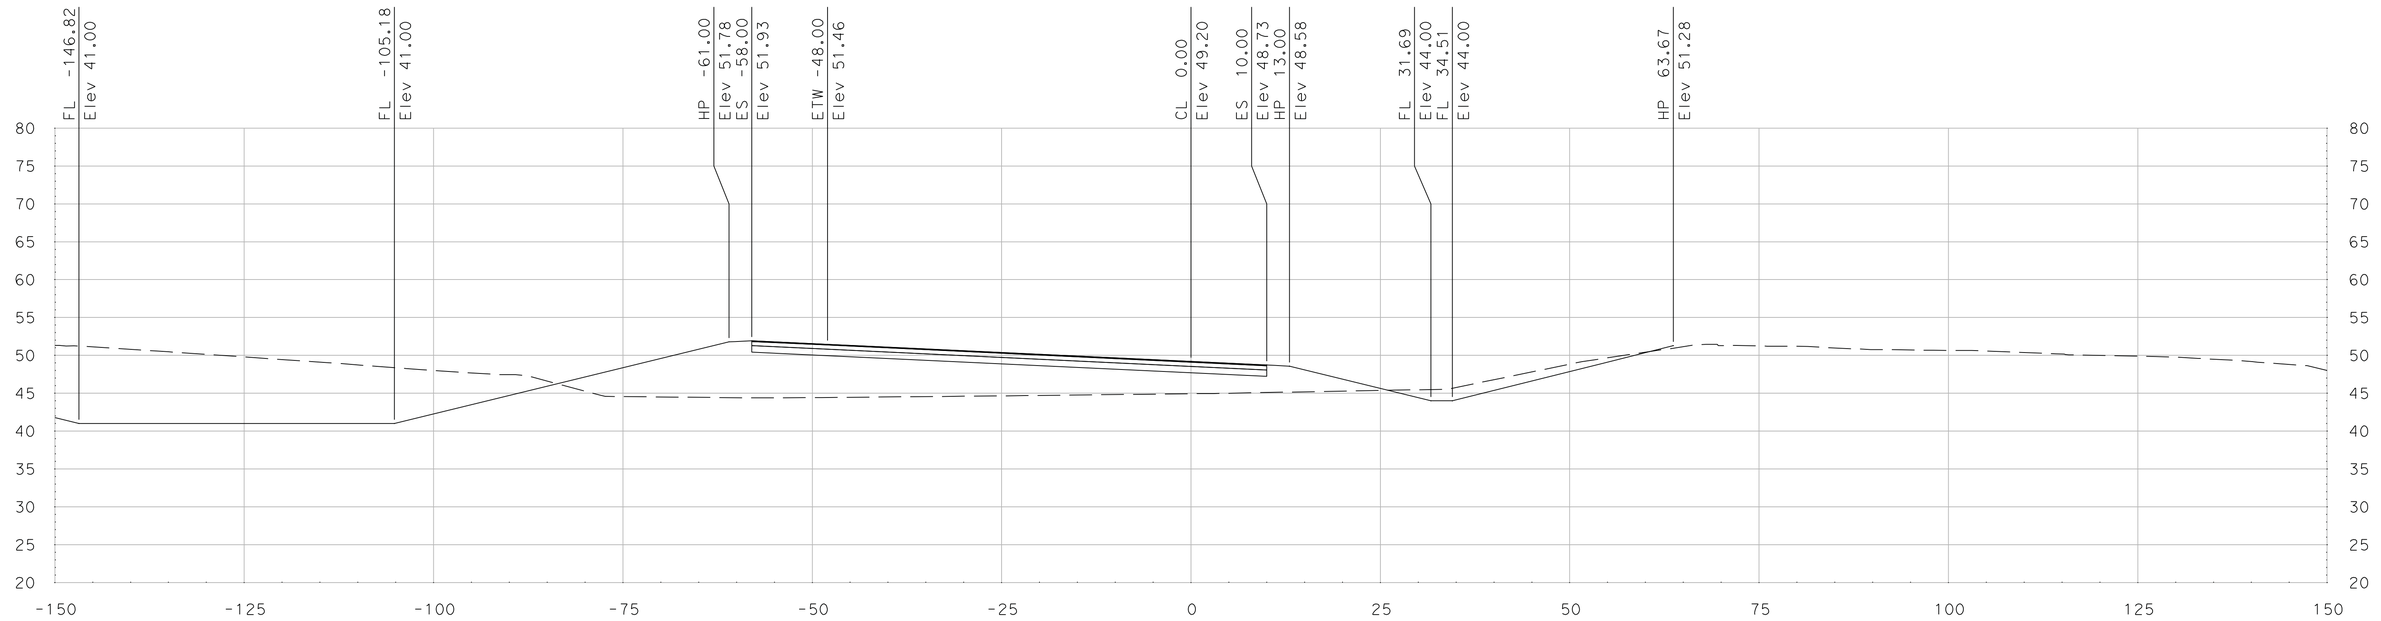

"SR 99 HC" Sta 281+00.00

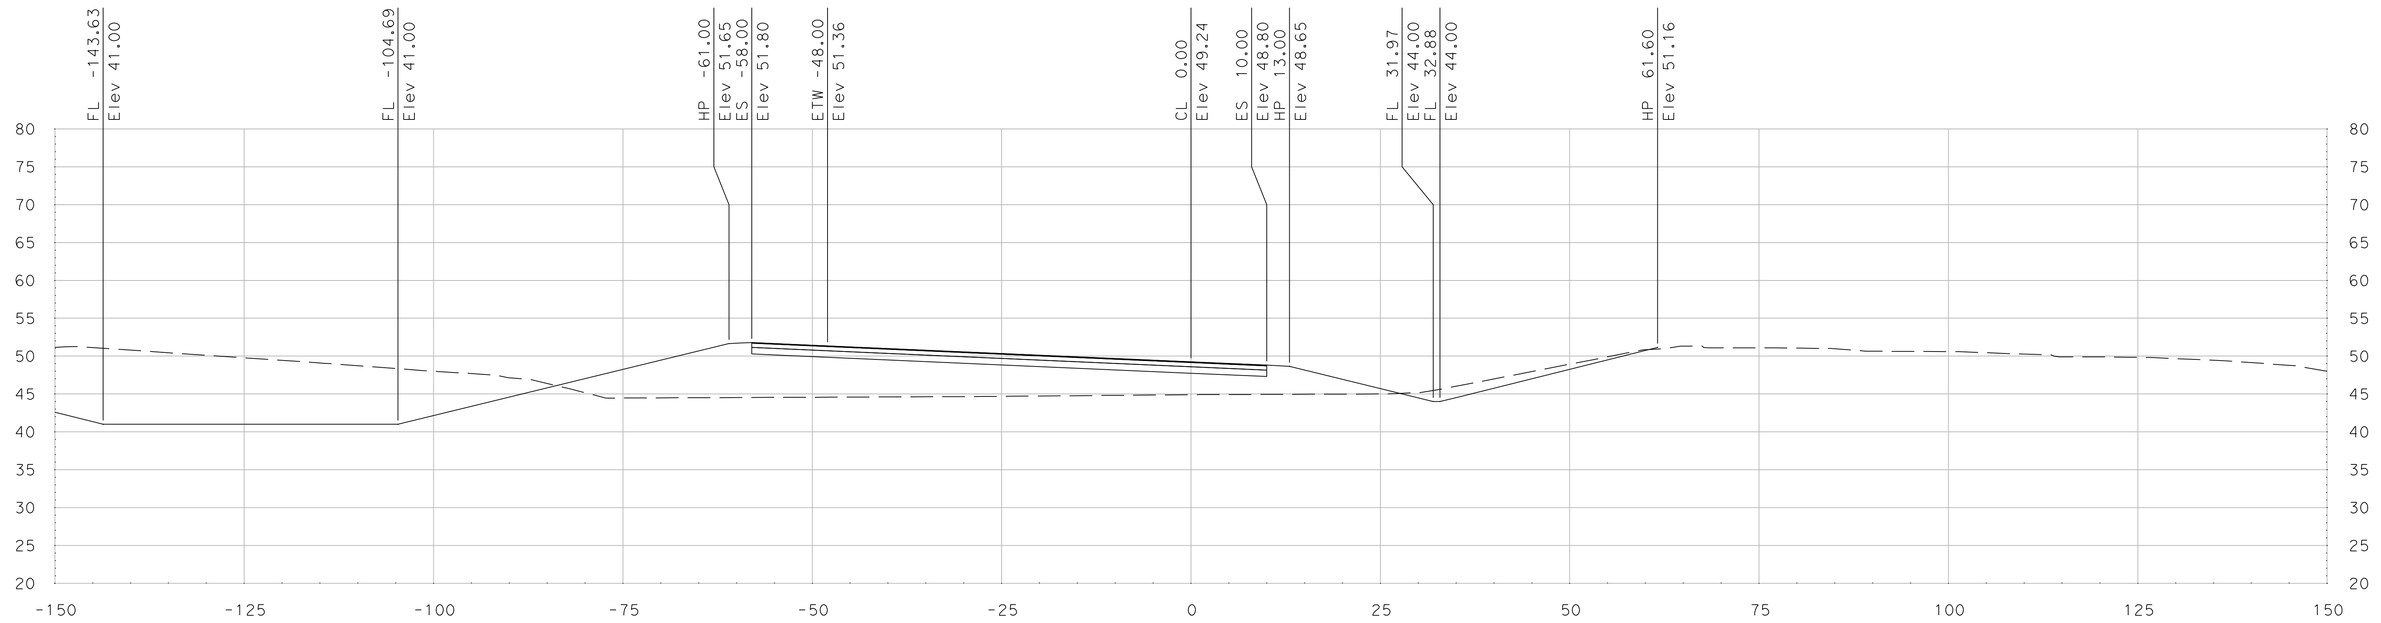

"SR 99 HC" Sta 280+75.00

SCALE
HORIZONTAL: 1"=10'
VERTICAL: 1"=10'

DATE: 5/18/2011

ALL DIMENSIONS ARE IN US SURVEY FEET

FOR EARTHWORK DEVELOPMENT ONLY

Dist	COUNTY	ROUTE	POST MILES TOTAL PROJECT	SHEET No.	TOTAL SHEETS
10	SJ	99	4.9/14.2		
CONTRACT No.			10-0E6114		
PROJECT ID			1000020440		

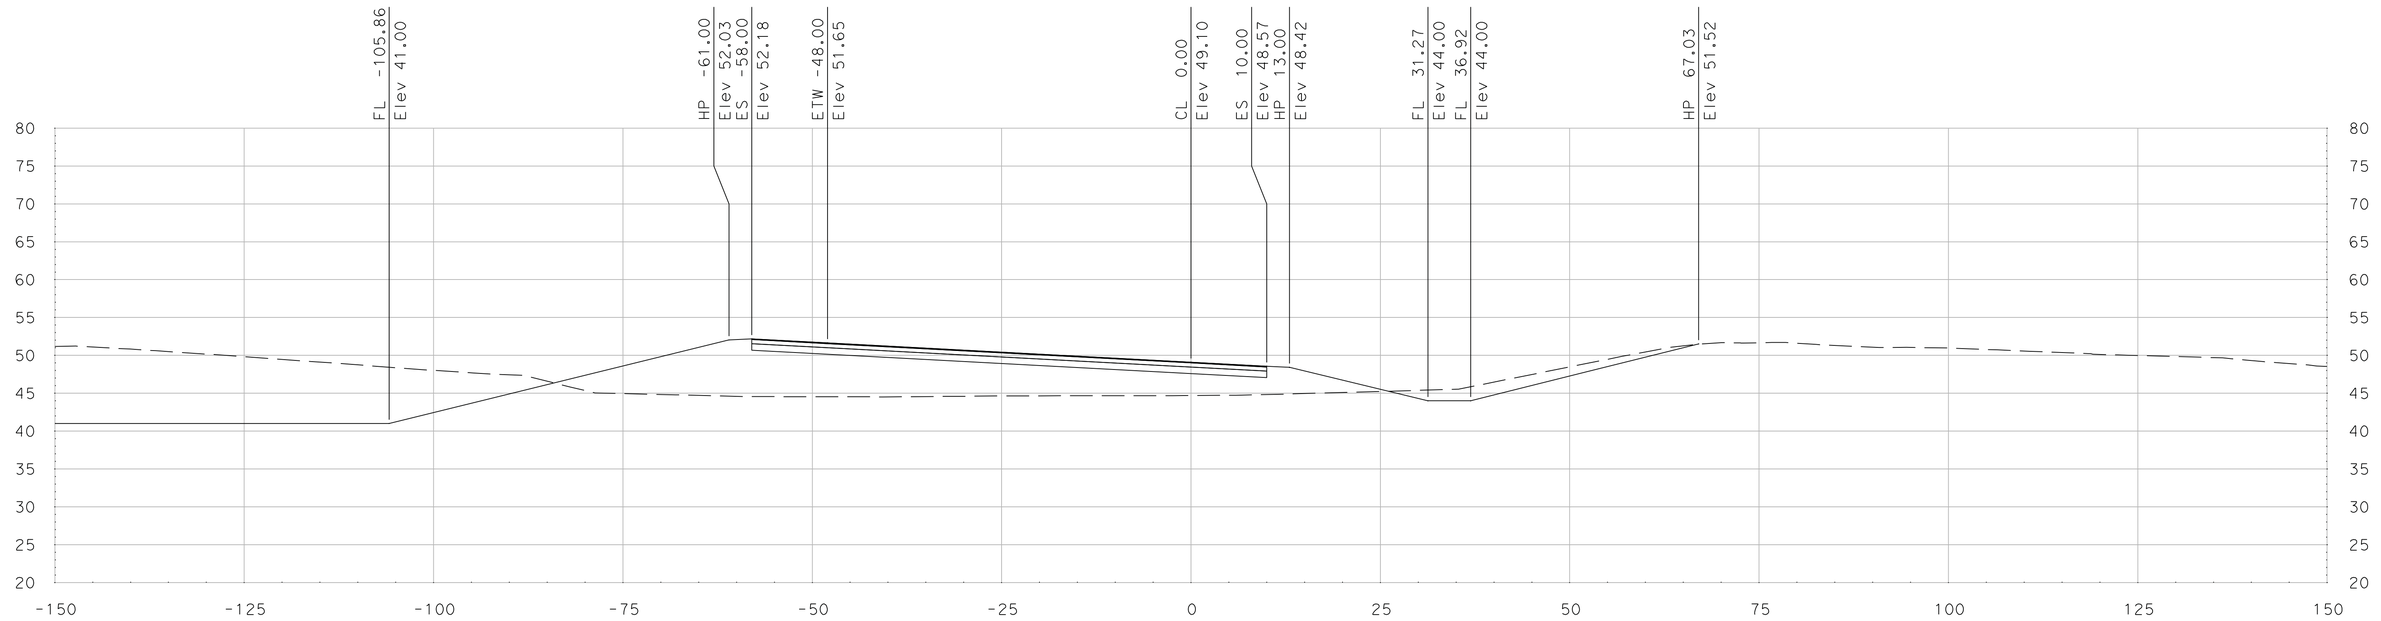

"SR 99 HC" Sta 281+50.00

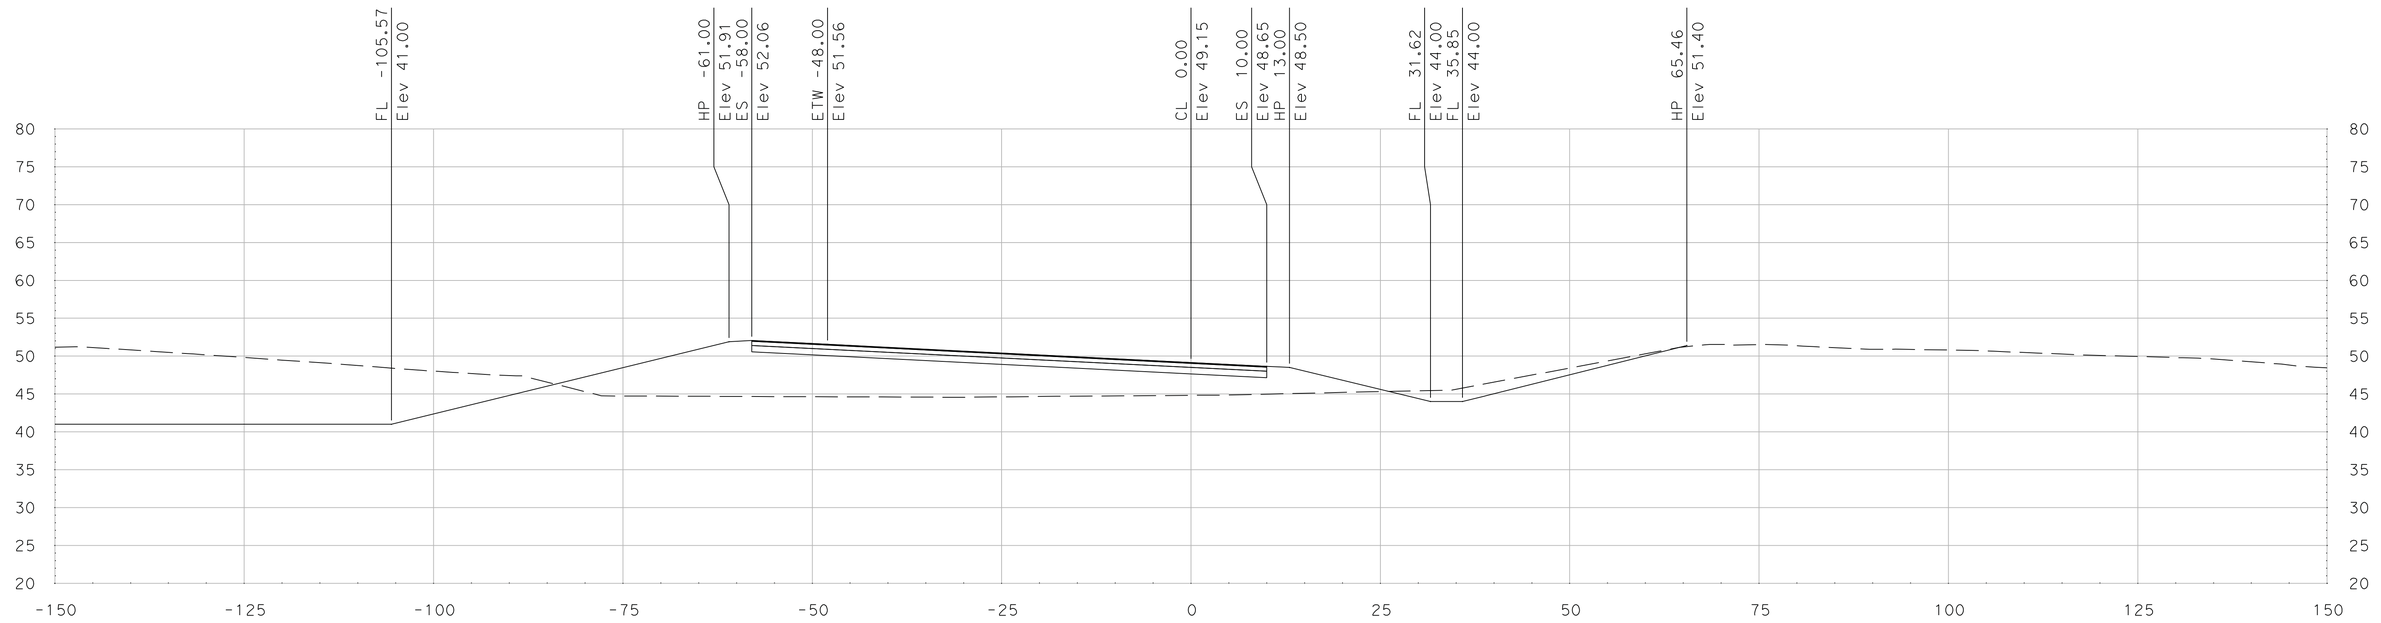

"SR 99 HC" Sta 281+25.00

SCALE
HORIZONTAL: 1"=10'
VERTICAL: 1"=10'

DATE: 5/18/2011

ALL DIMENSIONS ARE IN US SURVEY FEET

FOR EARTHWORK DEVELOPMENT ONLY

Dist	COUNTY	ROUTE	POST MILES TOTAL PROJECT	SHEET No.	TOTAL SHEETS
10	SJ	99	4.9/14.2		
CONTRACT No.			10-0E6114		
PROJECT ID			1000020440		

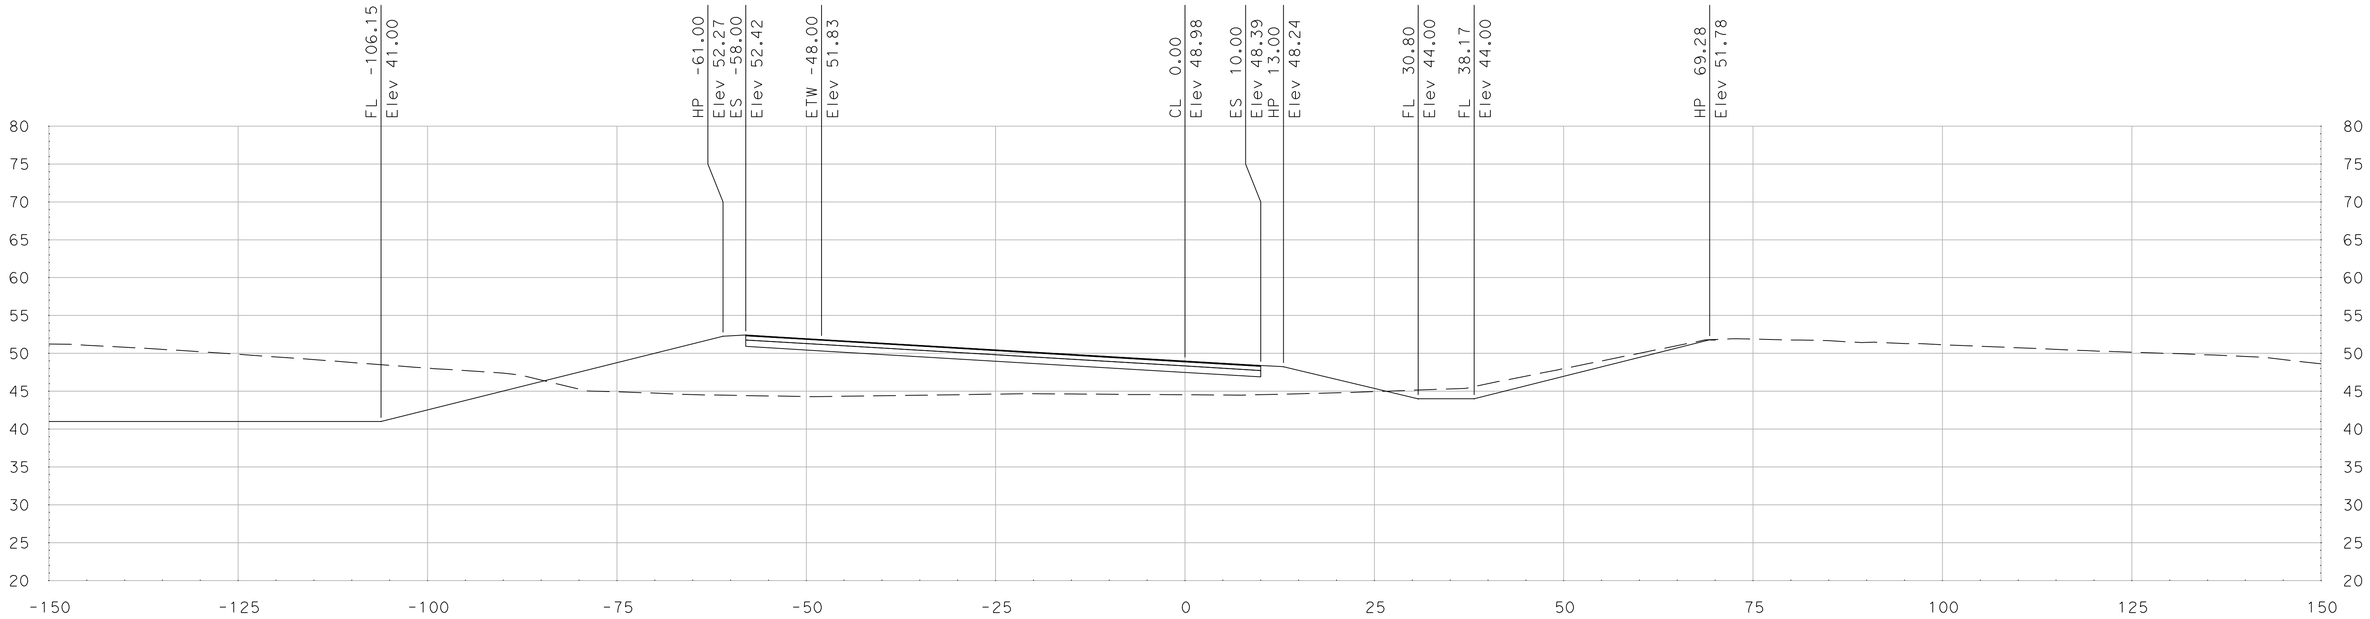

"SR 99 HC" Sta 282+00.00

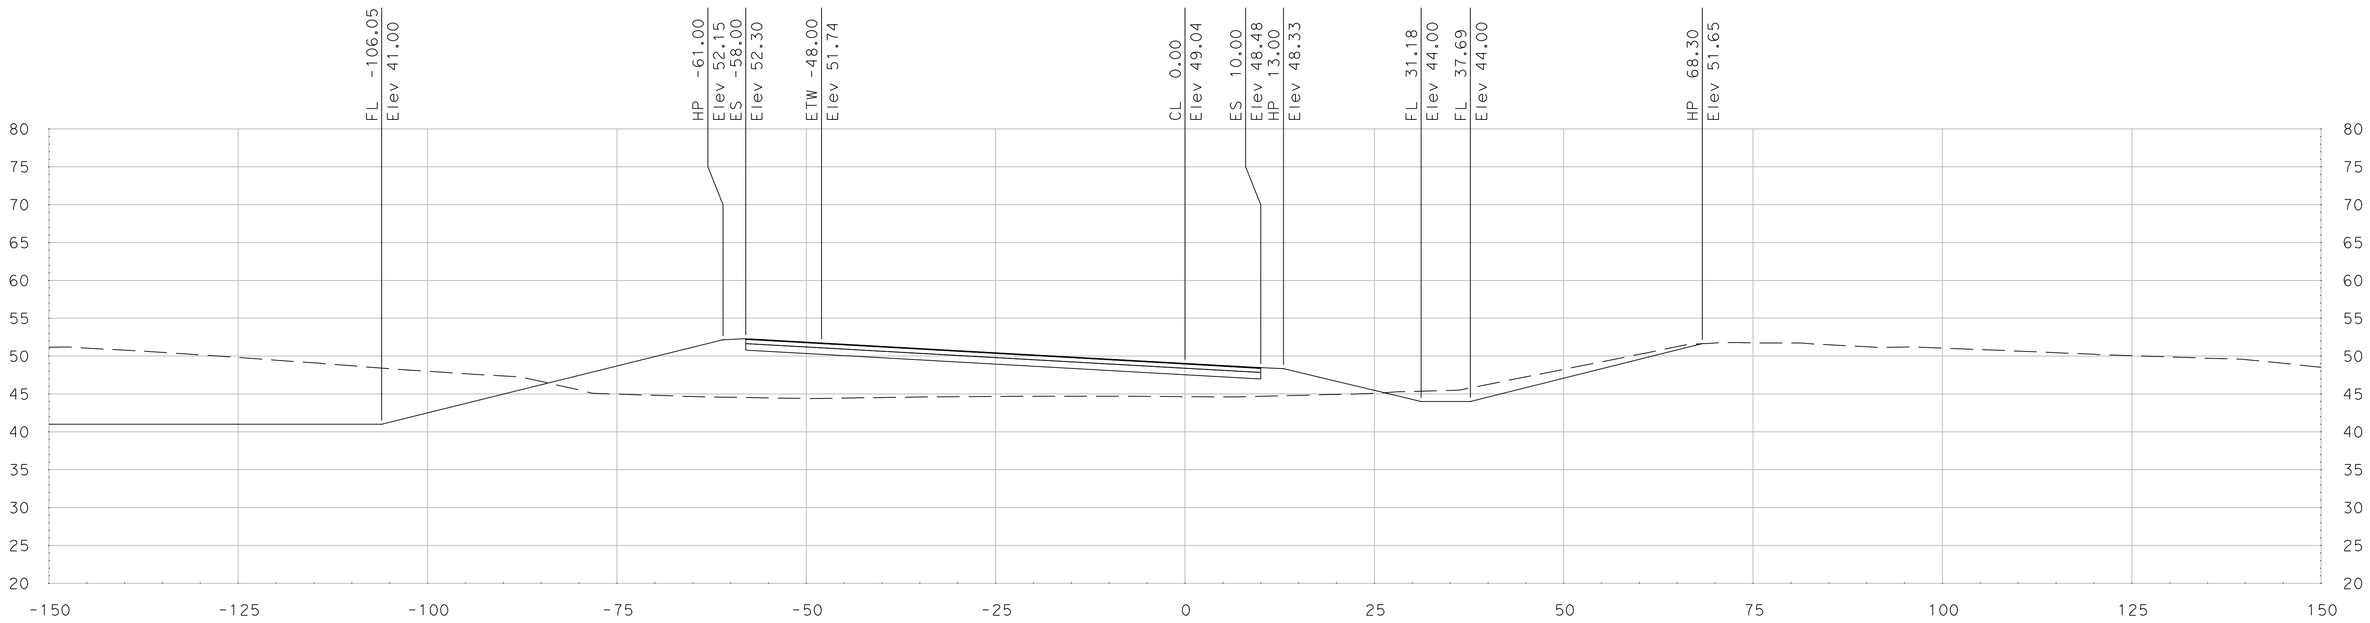

"SR 99 HC" Sta 281+75.00

SCALE
HORIZONTAL: 1"=10'
VERTICAL: 1"=10'

DATE: 5/18/2011

ALL DIMENSIONS ARE IN US SURVEY FEET

FOR EARTHWORK DEVELOPMENT ONLY

Dist	COUNTY	ROUTE	POST MILES TOTAL PROJECT	SHEET No.	TOTAL SHEETS
10	SJ	99	4.9/14.2		
CONTRACT No.			10-0E6114		
PROJECT ID			1000020440		

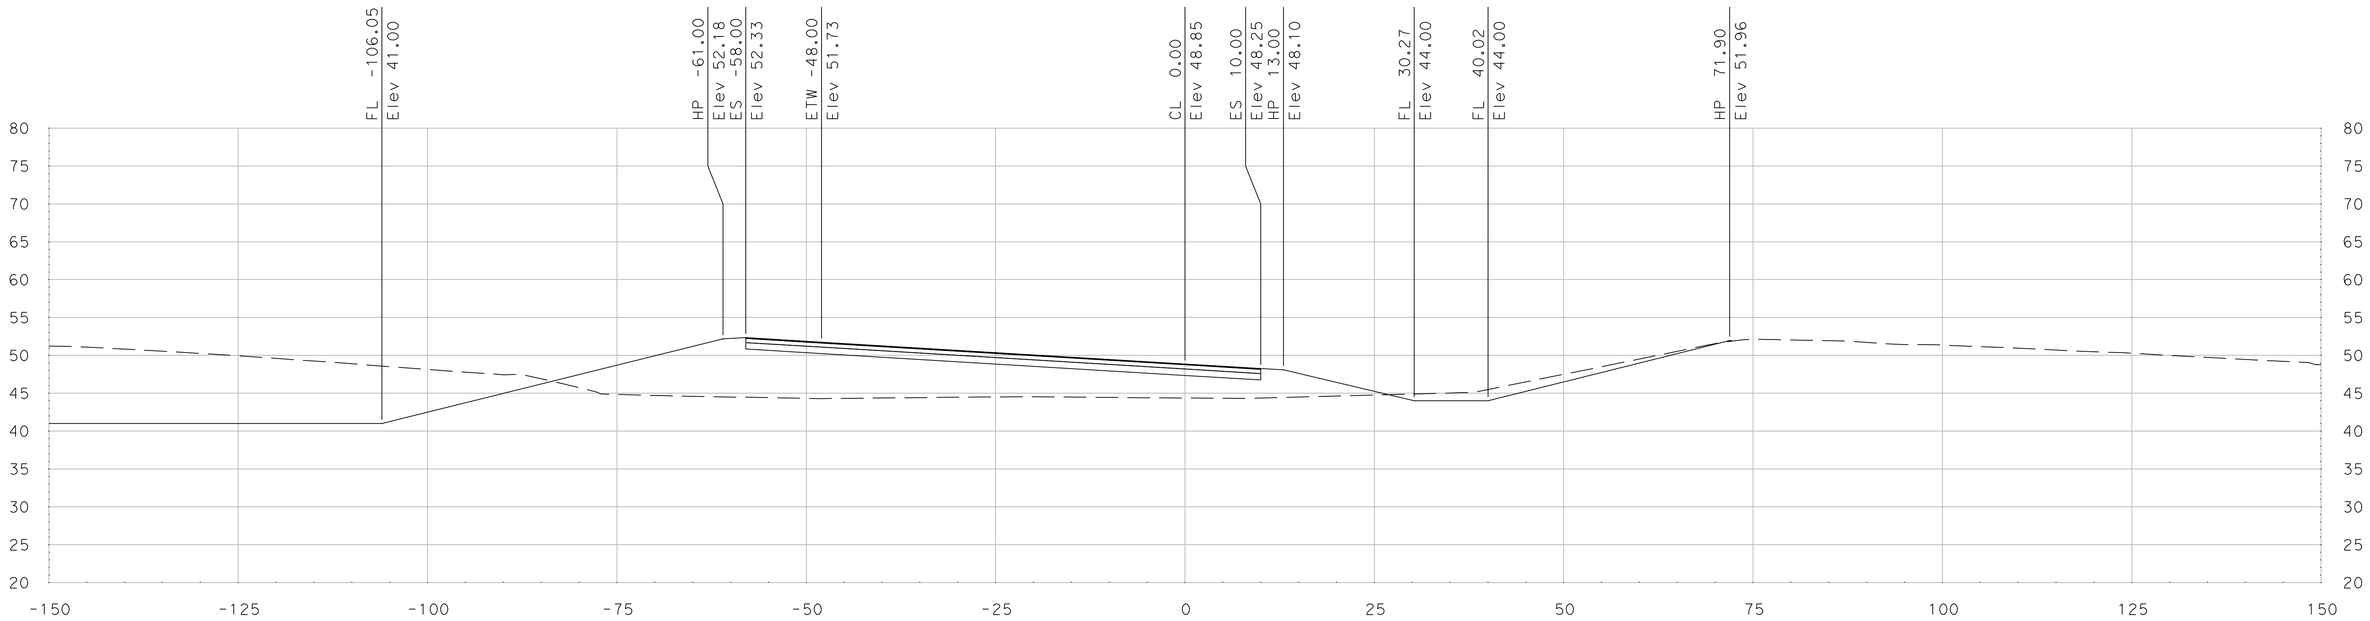

"SR 99 HC" Sta 282+50.00

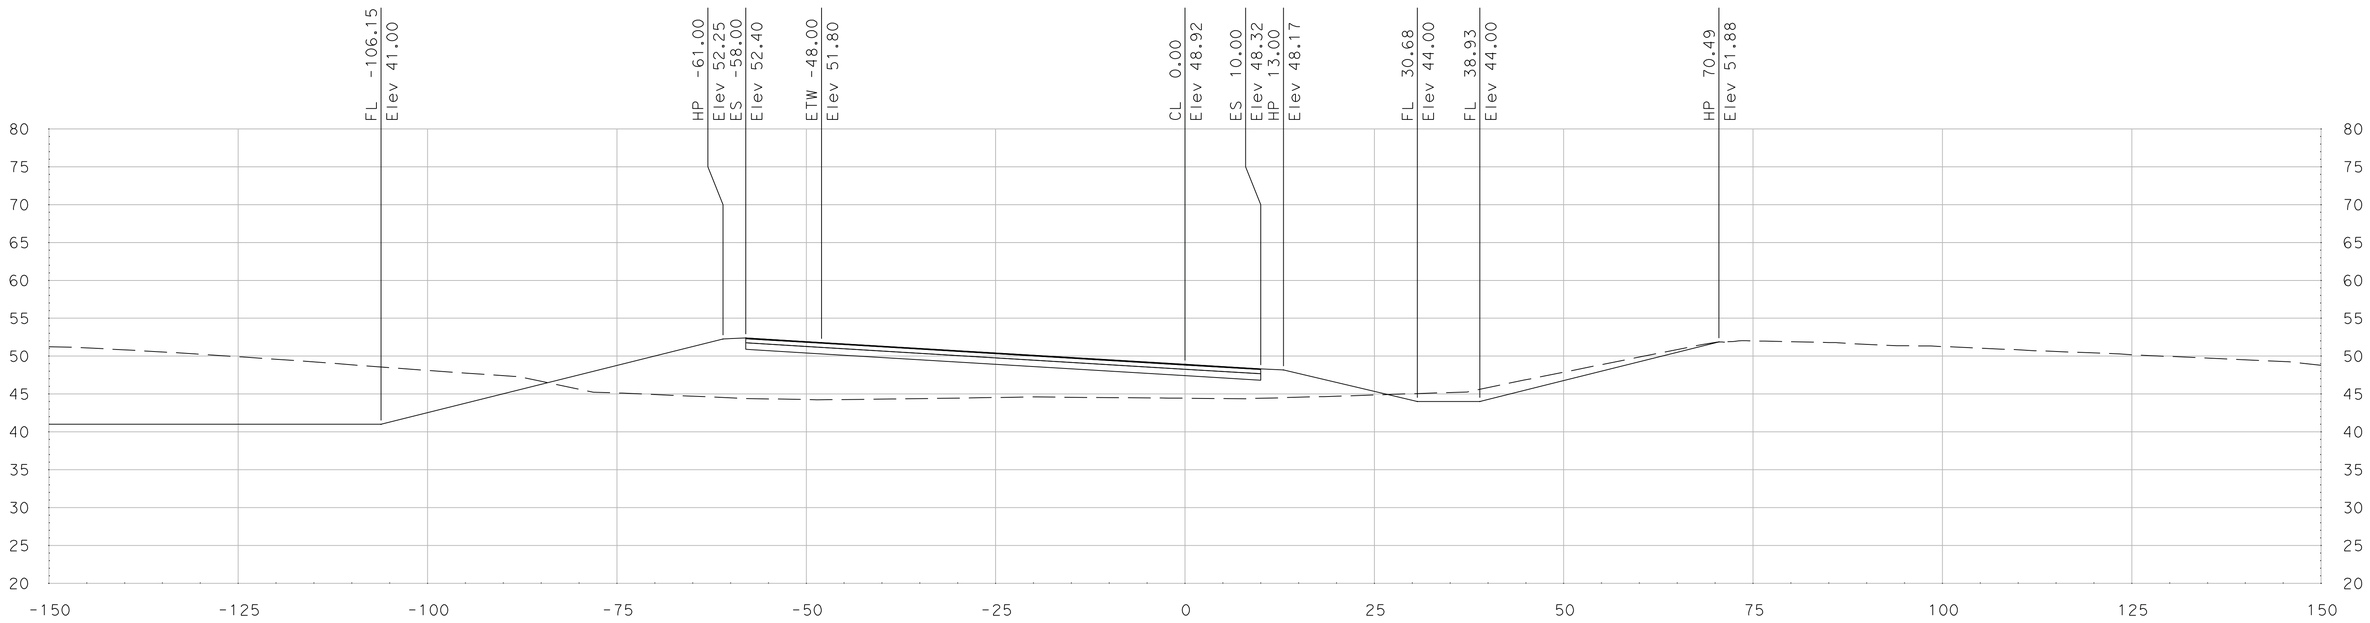

"SR 99 HC" Sta 282+25.00

SCALE
HORIZONTAL: 1"=10'
VERTICAL: 1"=10'

DATE: 5/18/2011

ALL DIMENSIONS ARE IN US SURVEY FEET

FOR EARTHWORK DEVELOPMENT ONLY

Dist	COUNTY	ROUTE	POST MILES TOTAL PROJECT	SHEET No.	TOTAL SHEETS
10	SJ	99	4.9/14.2		
CONTRACT No.			10-0E6114		
PROJECT ID			1000020440		

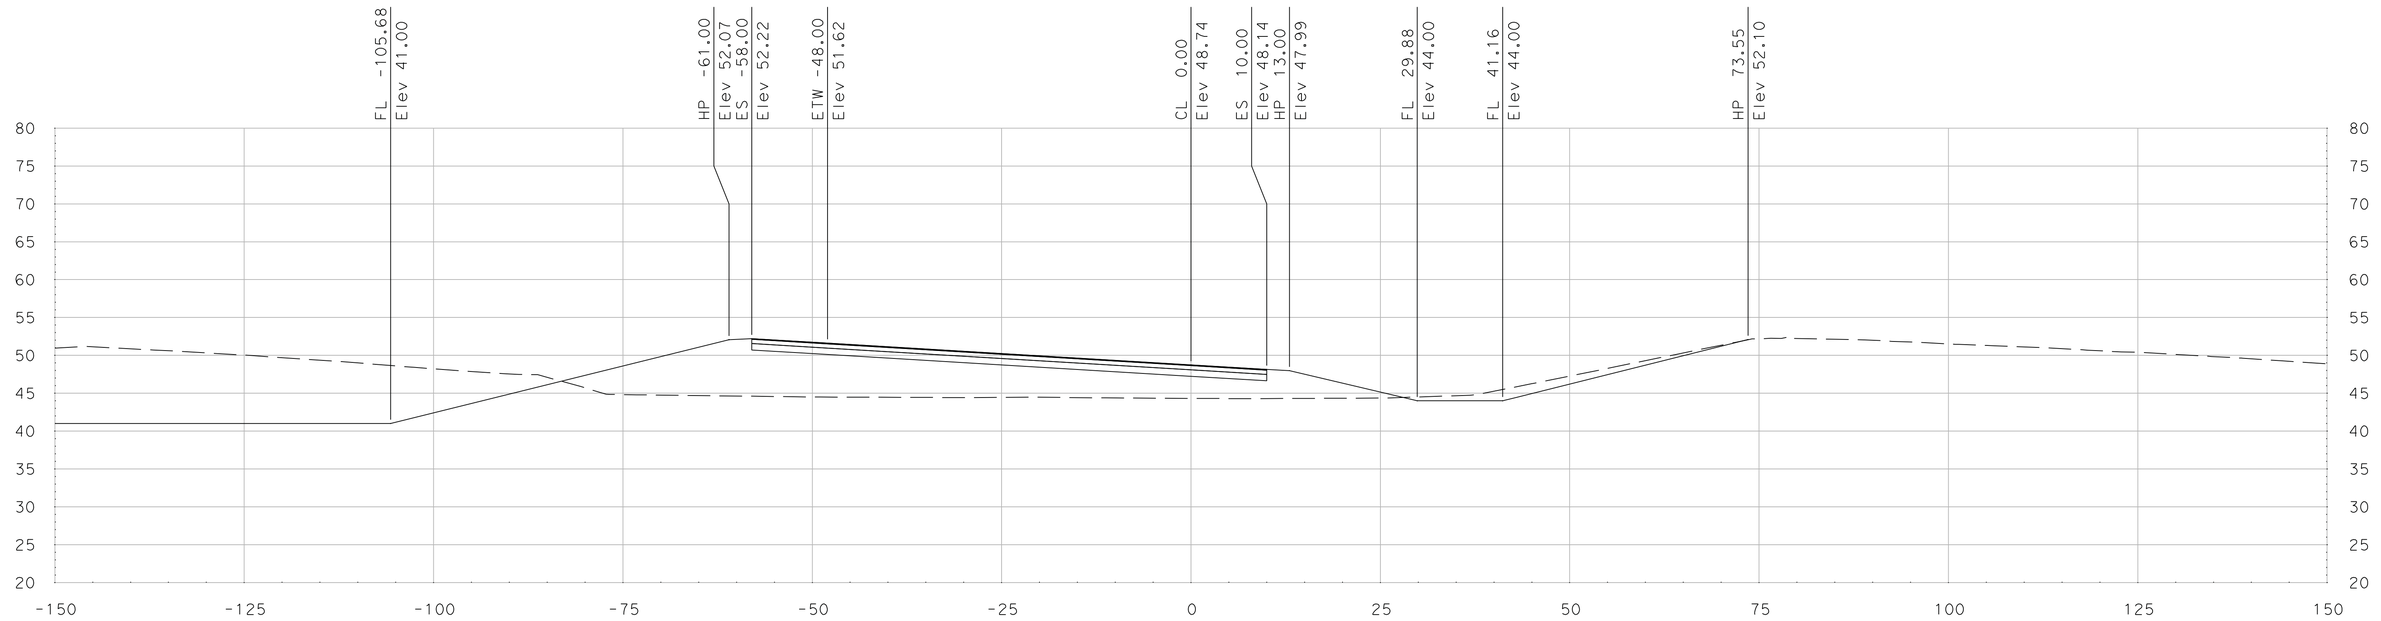

"SR 99 HC" Sta 282+90.00

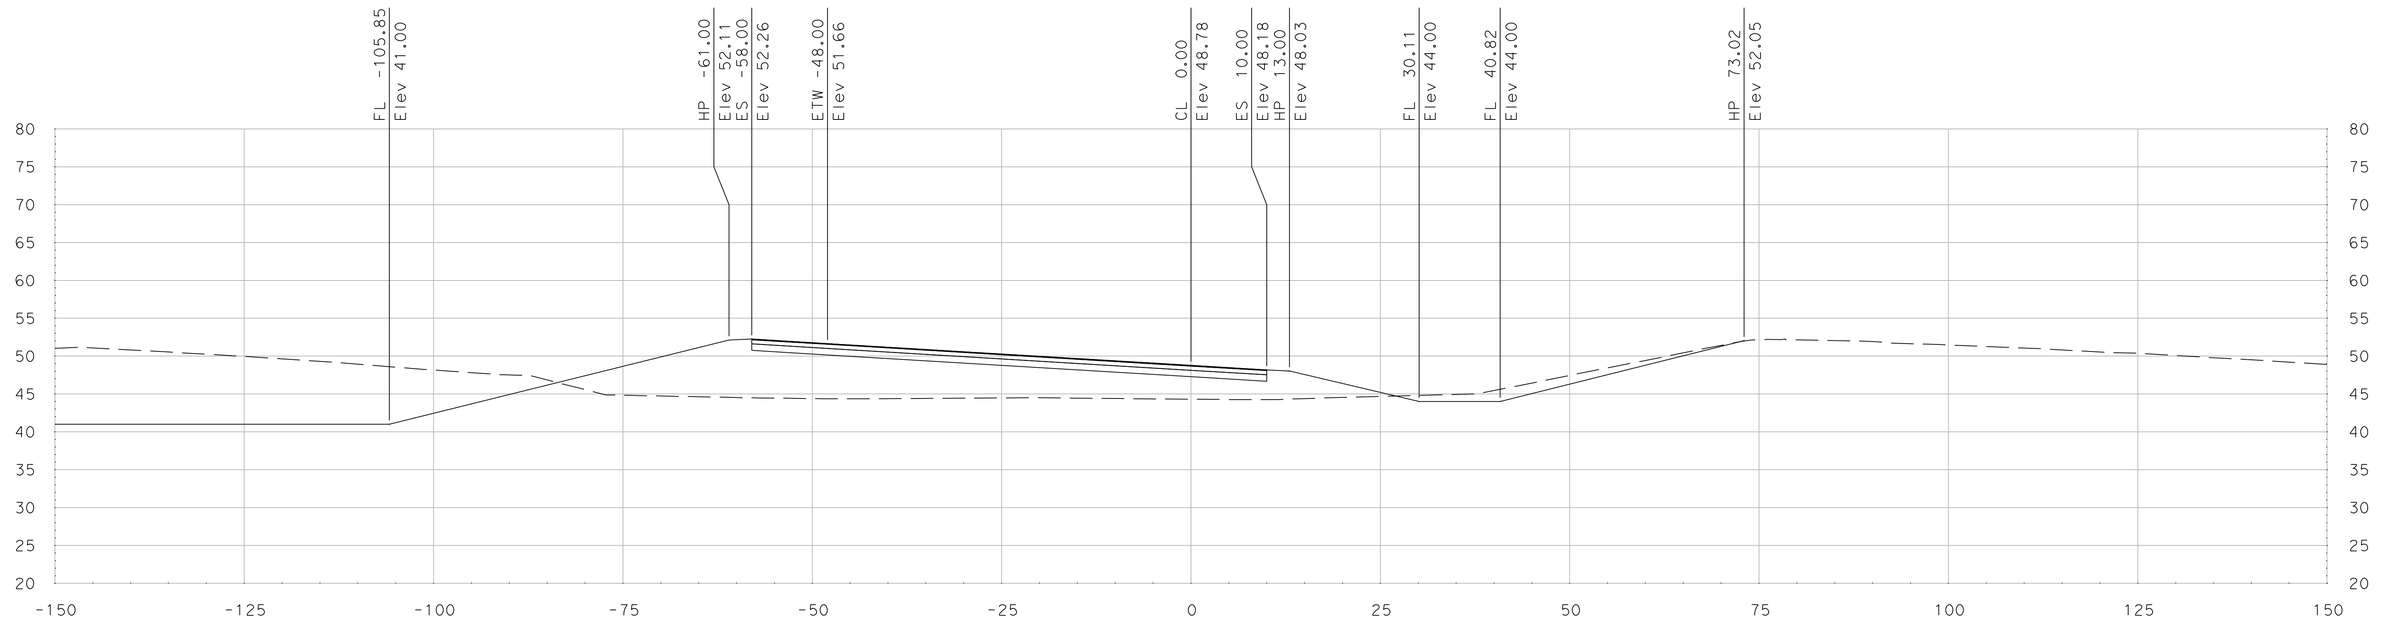

"SR 99 HC" Sta 282+75.00

SCALE
HORIZONTAL: 1"=10'
VERTICAL: 1"=10'

DATE: 5/18/2011

ALL DIMENSIONS ARE IN US SURVEY FEET

FOR EARTHWORK DEVELOPMENT ONLY

Dist	COUNTY	ROUTE	POST MILES TOTAL PROJECT	SHEET No.	TOTAL SHEETS
10	SJ	99	4.9/14.2		
CONTRACT No.			10-0E6114		
PROJECT ID			1000020440		

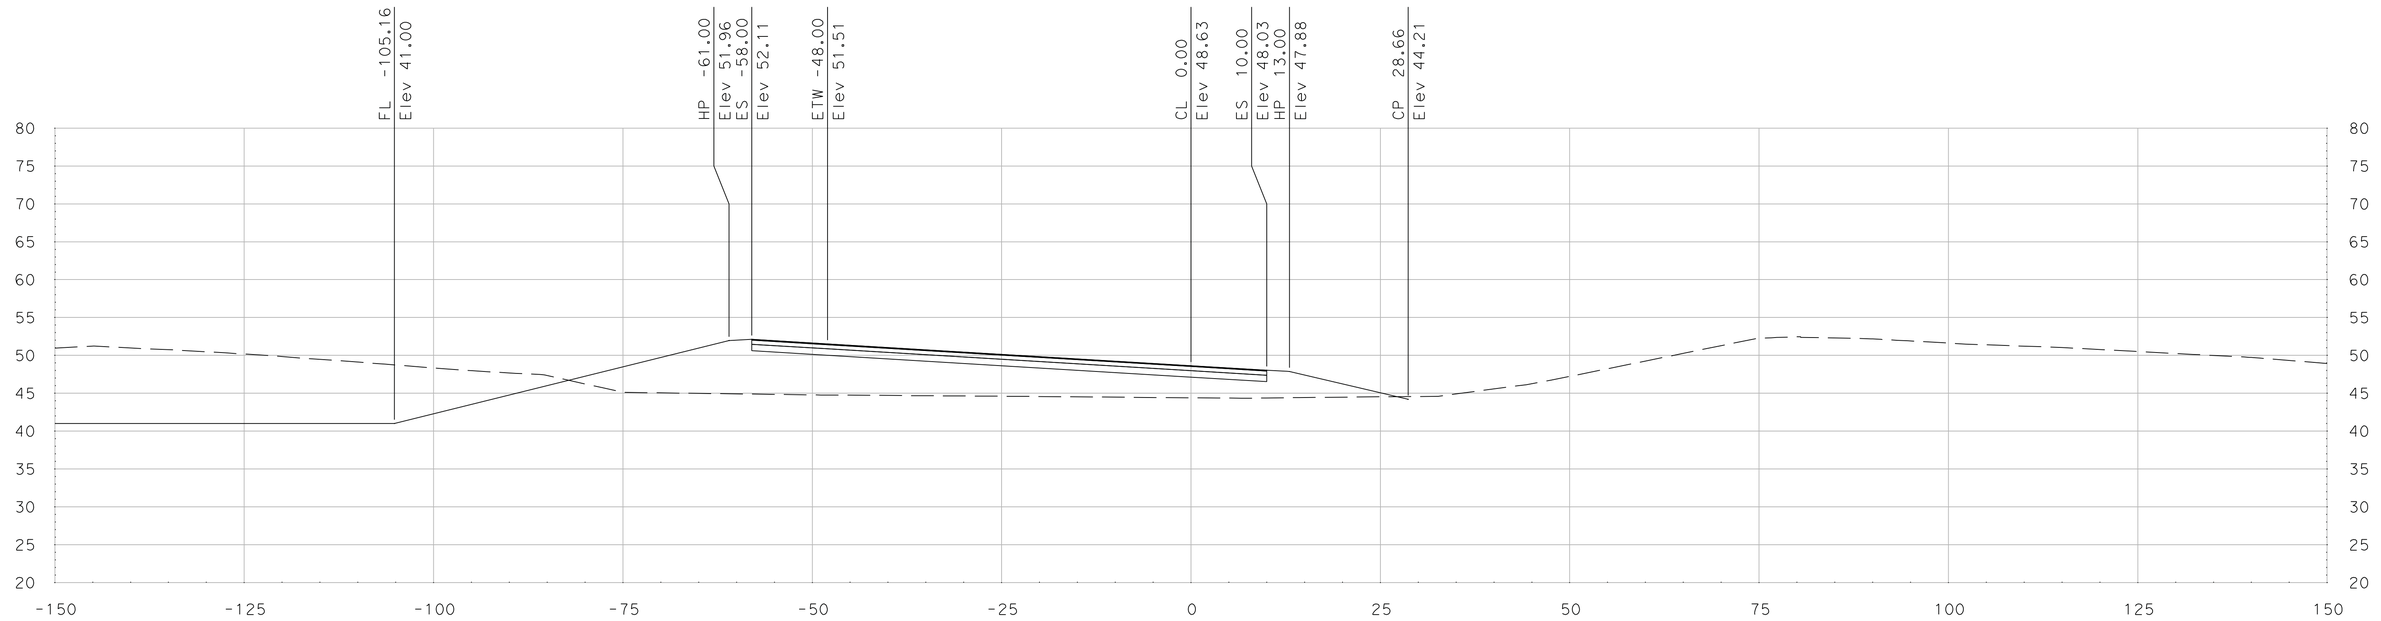

"SR 99 HC" Sta 283+25.00

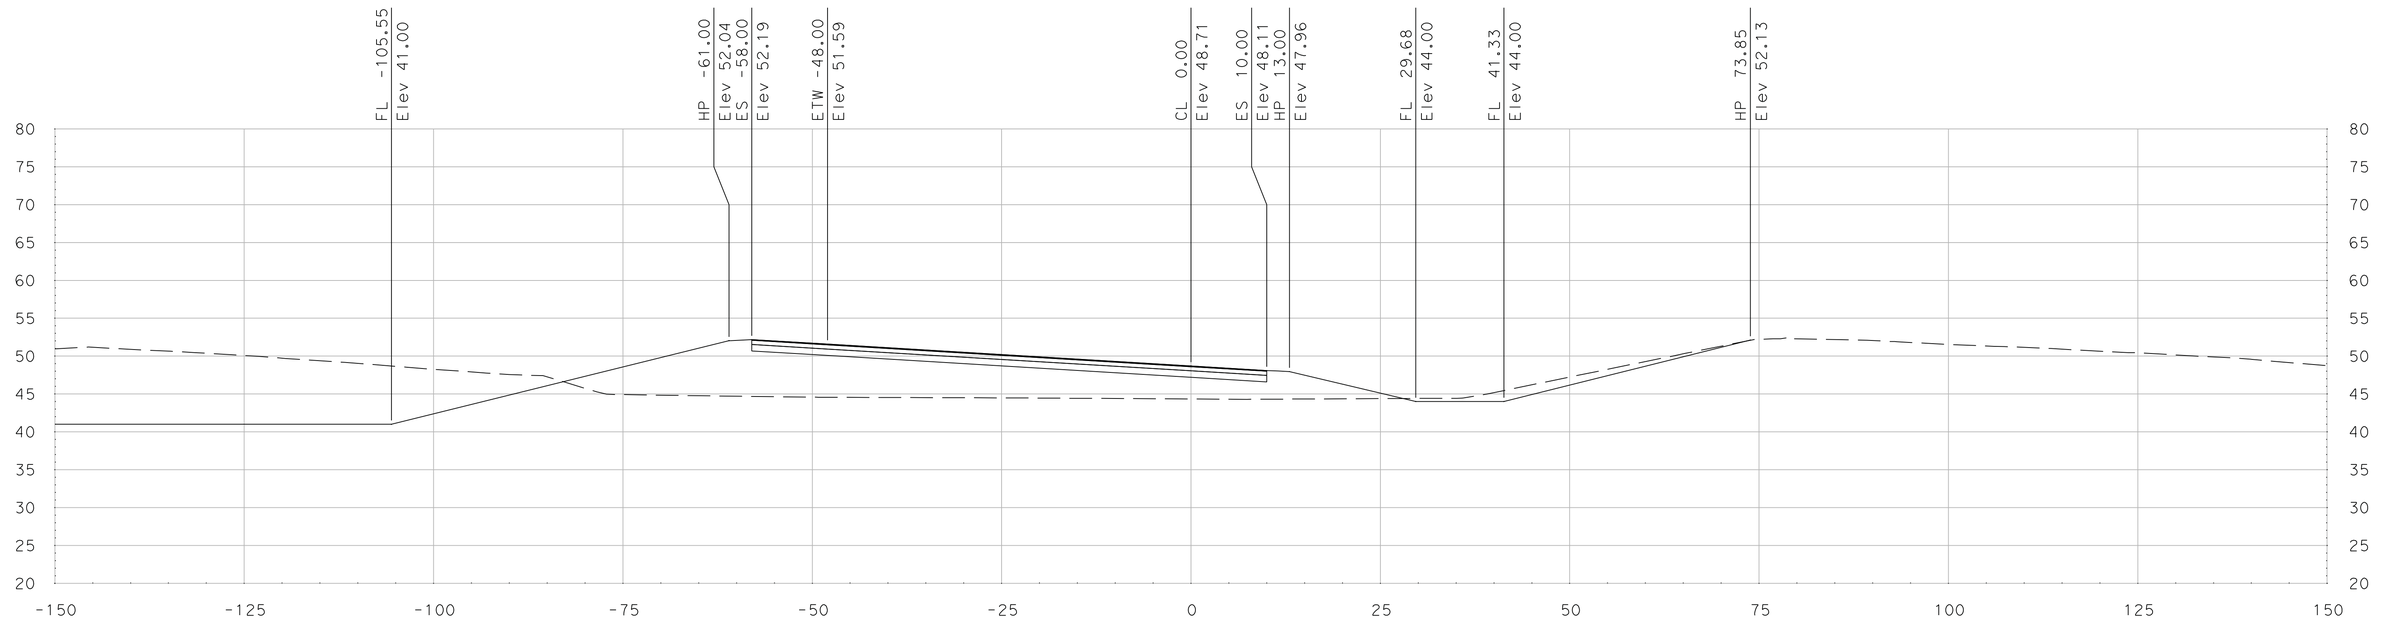

"SR 99 HC" Sta 283+00.00

SCALE
HORIZONTAL: 1"=10'
VERTICAL: 1"=10'

DATE: 5/18/2011

ALL DIMENSIONS ARE IN US SURVEY FEET

FOR EARTHWORK DEVELOPMENT ONLY

Dist	COUNTY	ROUTE	POST MILES TOTAL PROJECT	SHEET No.	TOTAL SHEETS
10	SJ	99	4.9/14.2		
CONTRACT No.			10-0E6114		
PROJECT ID			1000020440		

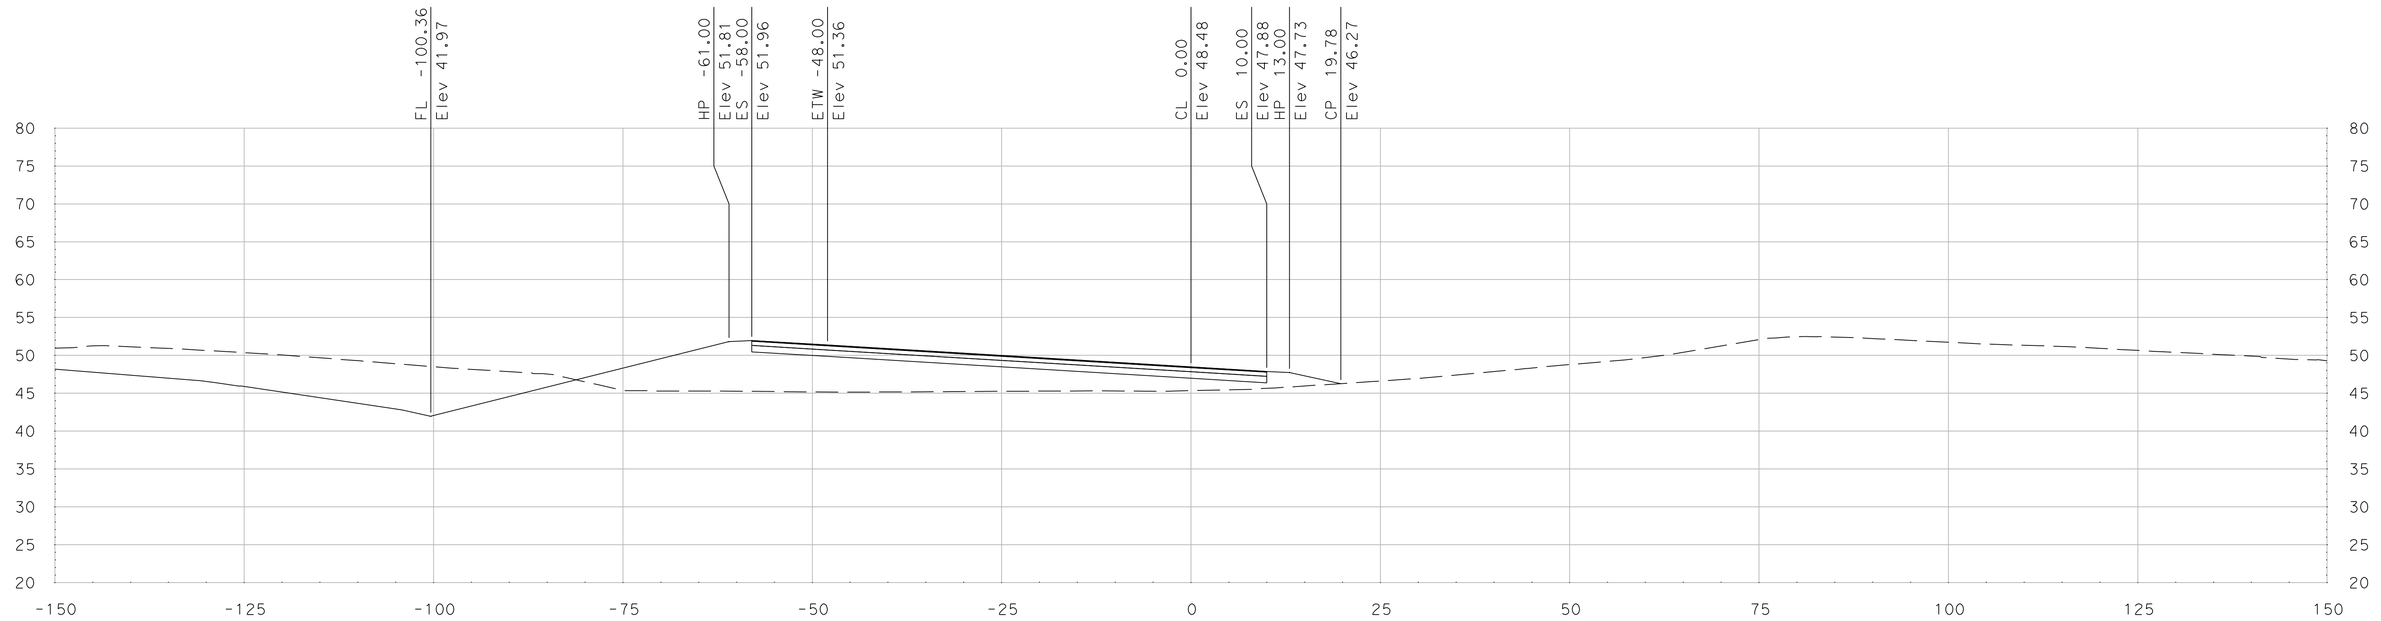

"SR 99 HC" Sta 283+75.00

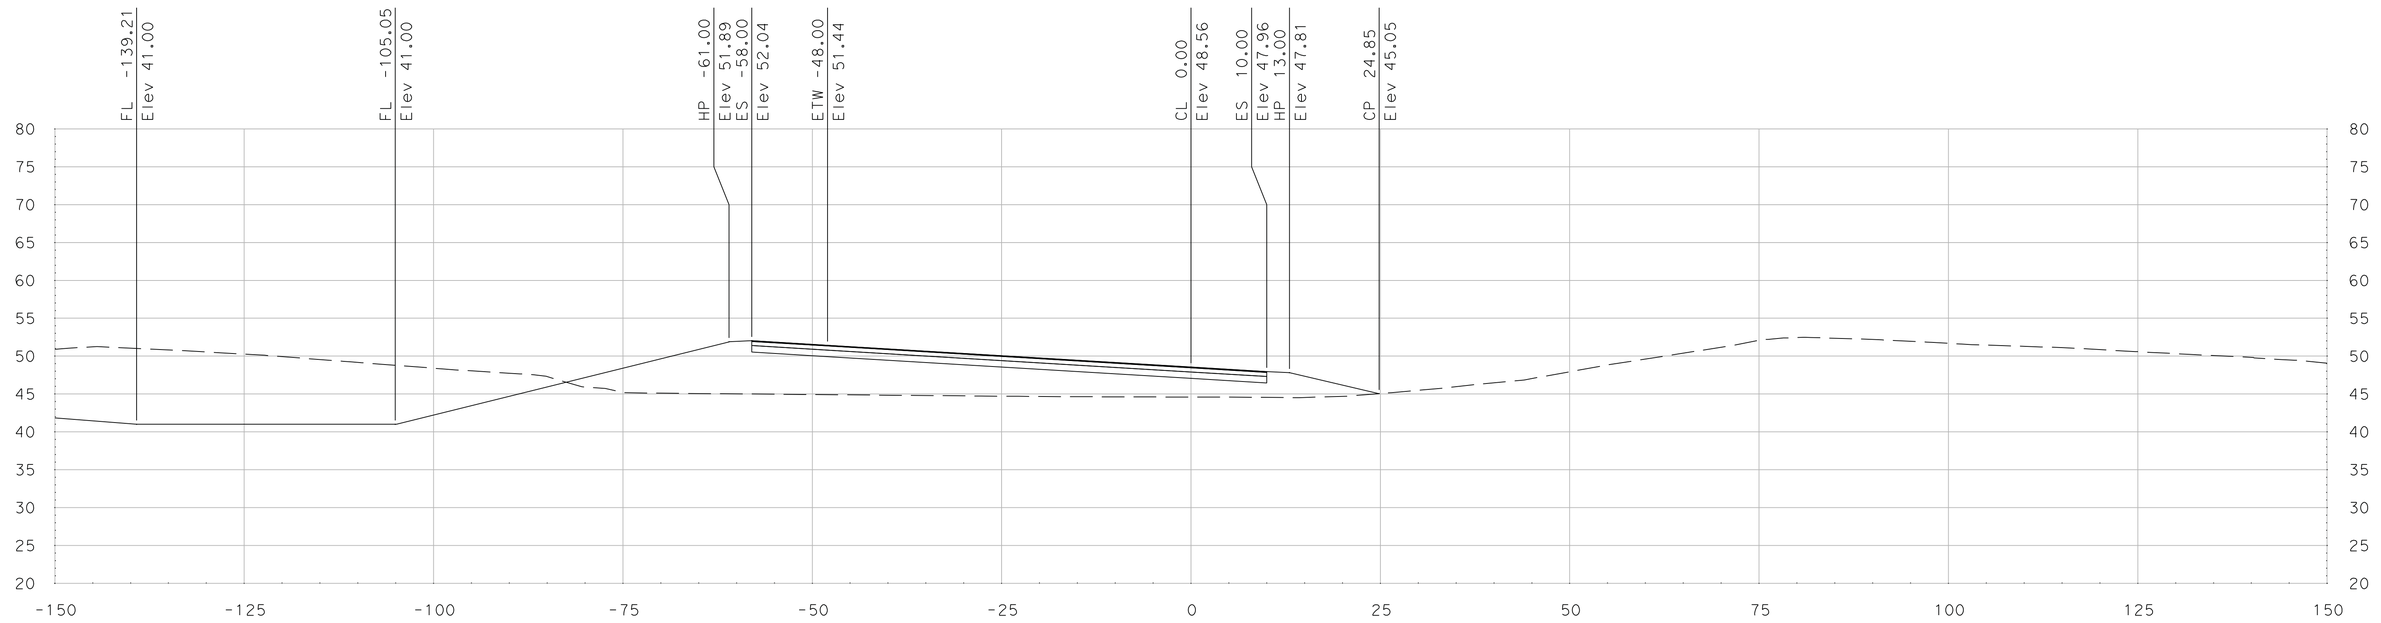

"SR 99 HC" Sta 283+50.00

SCALE
HORIZONTAL: 1"=10'
VERTICAL: 1"=10'

DATE: 5/18/2011

ALL DIMENSIONS ARE IN US SURVEY FEET

FOR EARTHWORK DEVELOPMENT ONLY

Dist	COUNTY	ROUTE	POST MILES TOTAL PROJECT	SHEET No.	TOTAL SHEETS
10	SJ	99	4.9/14.2		
CONTRACT No.			10-0E6114		
PROJECT ID			1000020440		

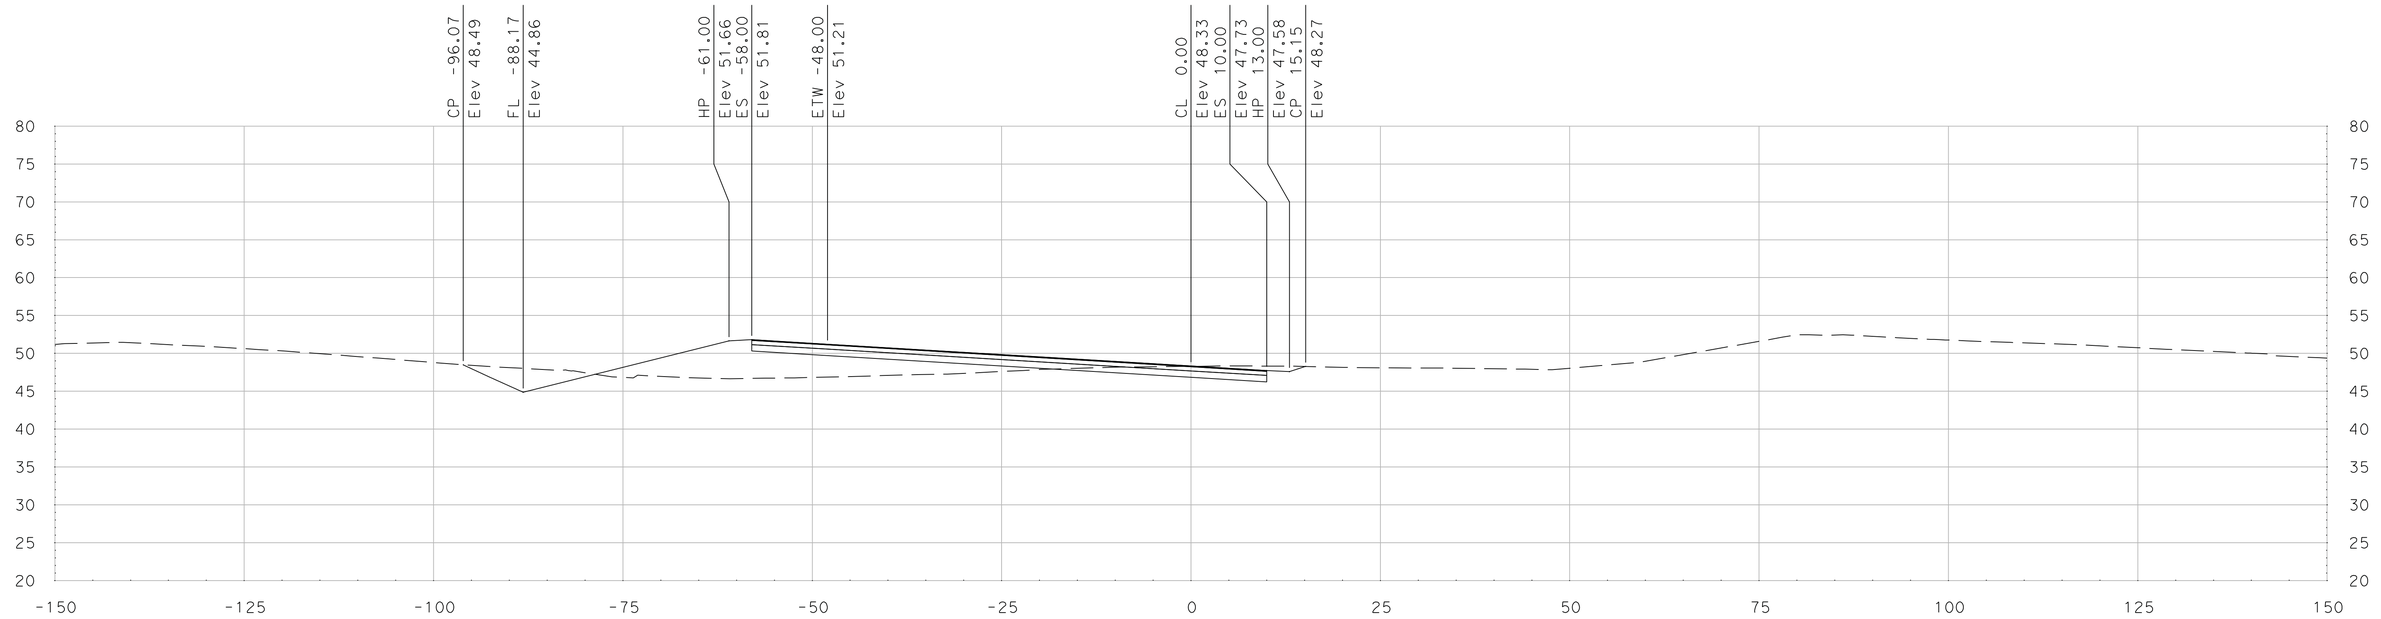

"SR 99 HC" Sta 284+25.00

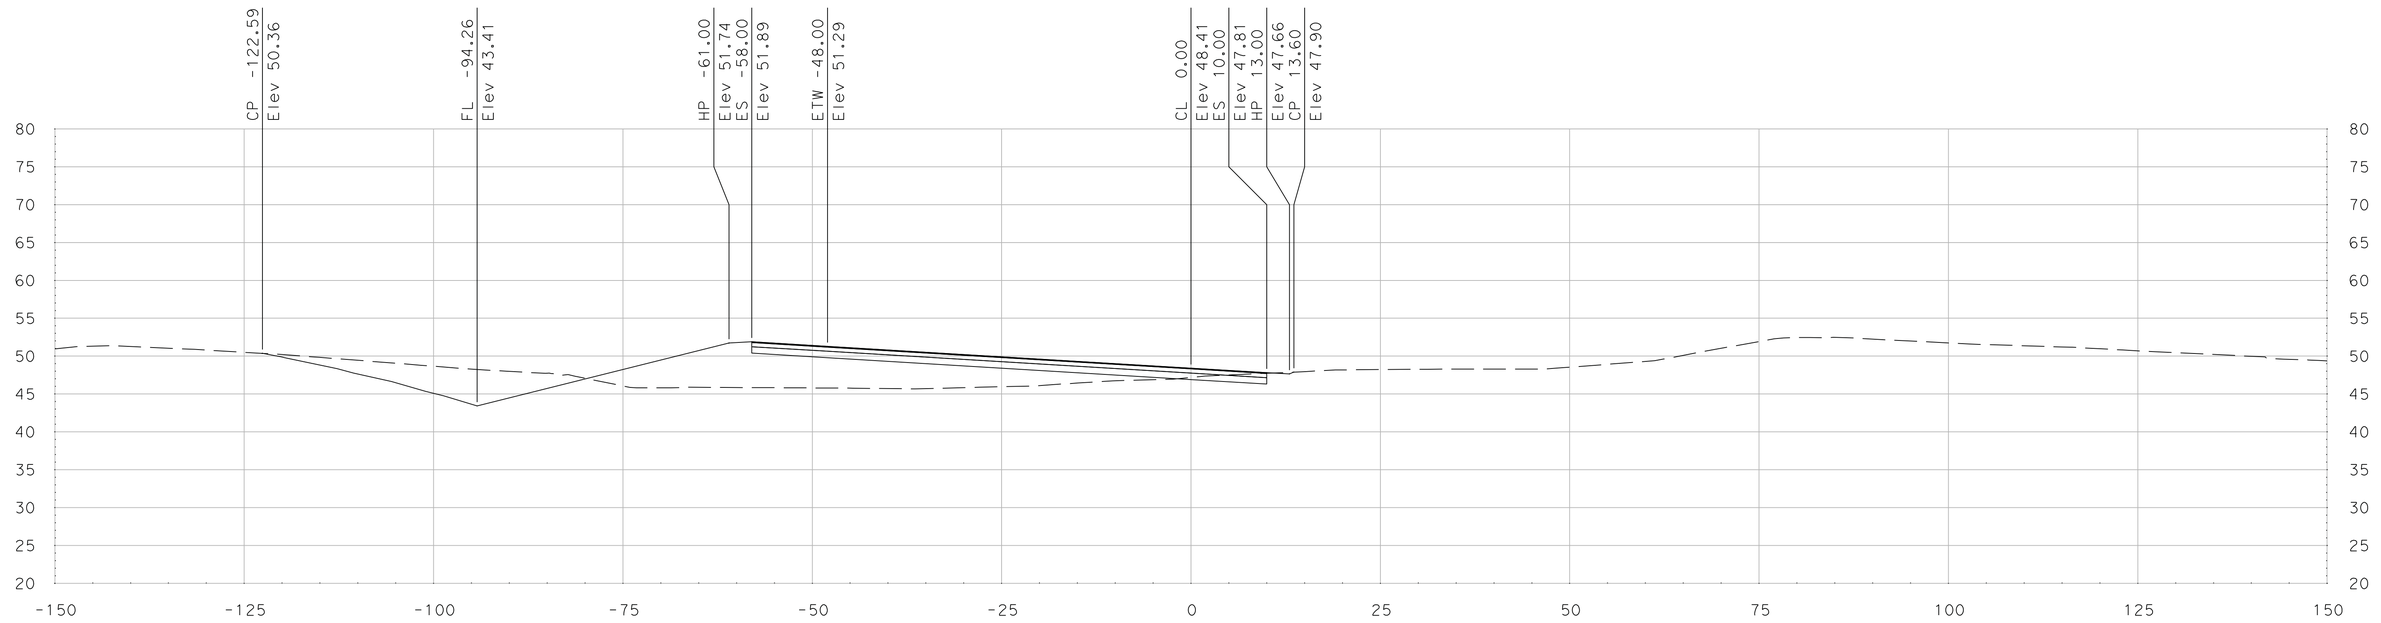

"SR 99 HC" Sta 284+00.00

SCALE
HORIZONTAL: 1"=10'
VERTICAL: 1"=10'

DATE: 5/18/2011

ALL DIMENSIONS ARE IN US SURVEY FEET

FOR EARTHWORK DEVELOPMENT ONLY

Dist	COUNTY	ROUTE	POST MILES TOTAL PROJECT	SHEET No.	TOTAL SHEETS
10	SJ	99	4.9/14.2		
CONTRACT No.			10-0E6114		
PROJECT ID			1000020440		

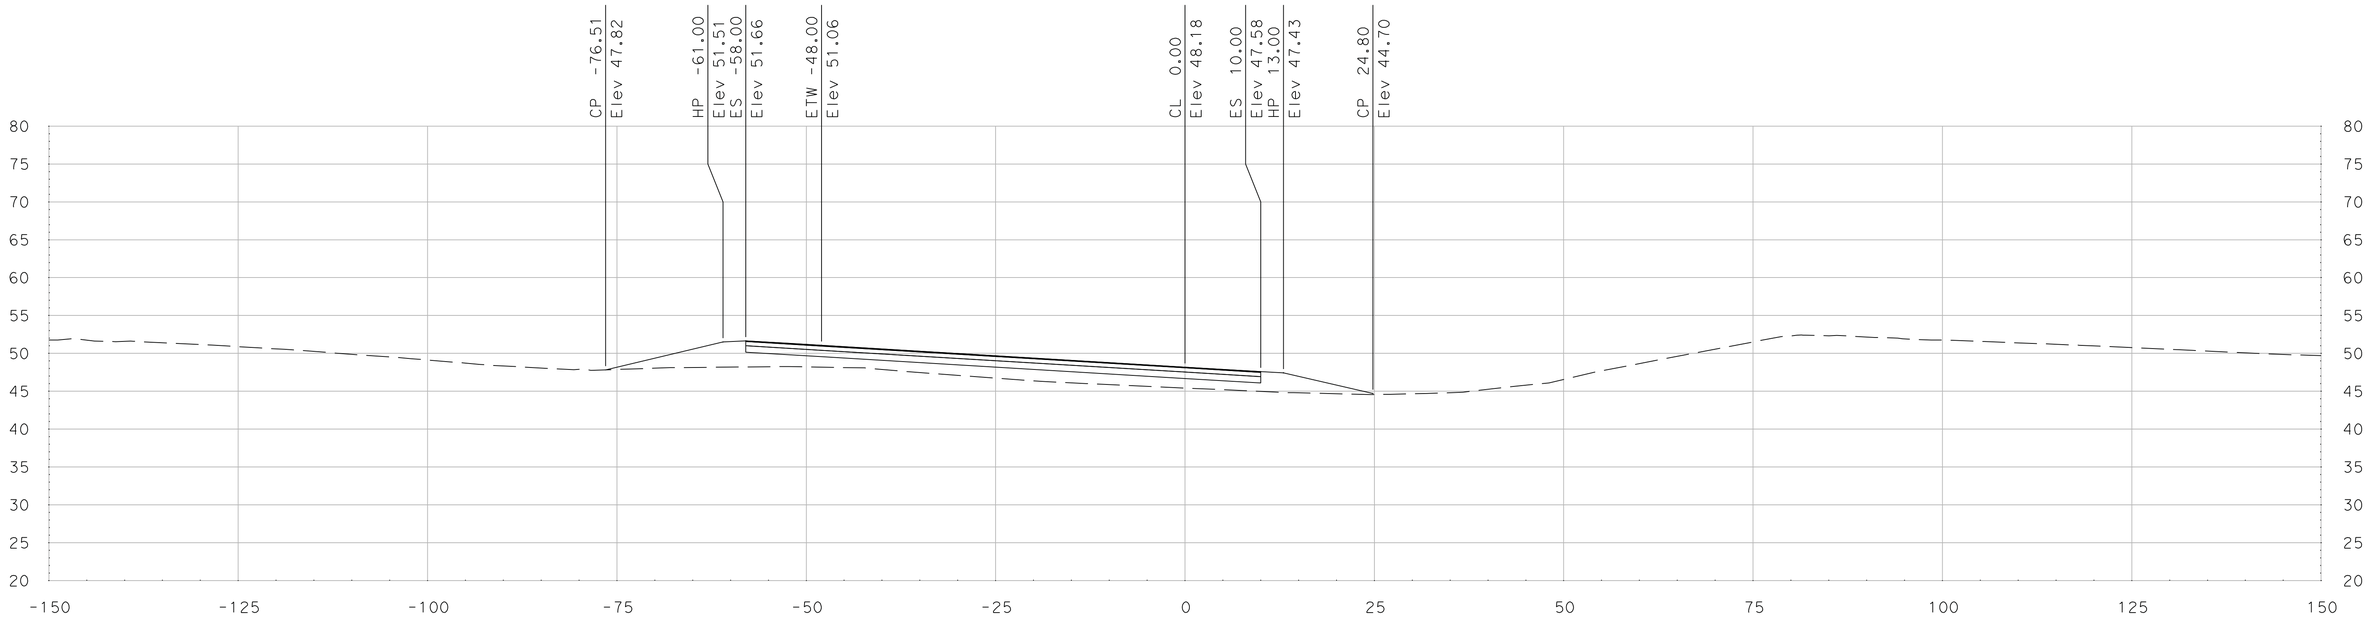

"SR 99 HC" Sta 284+75.00

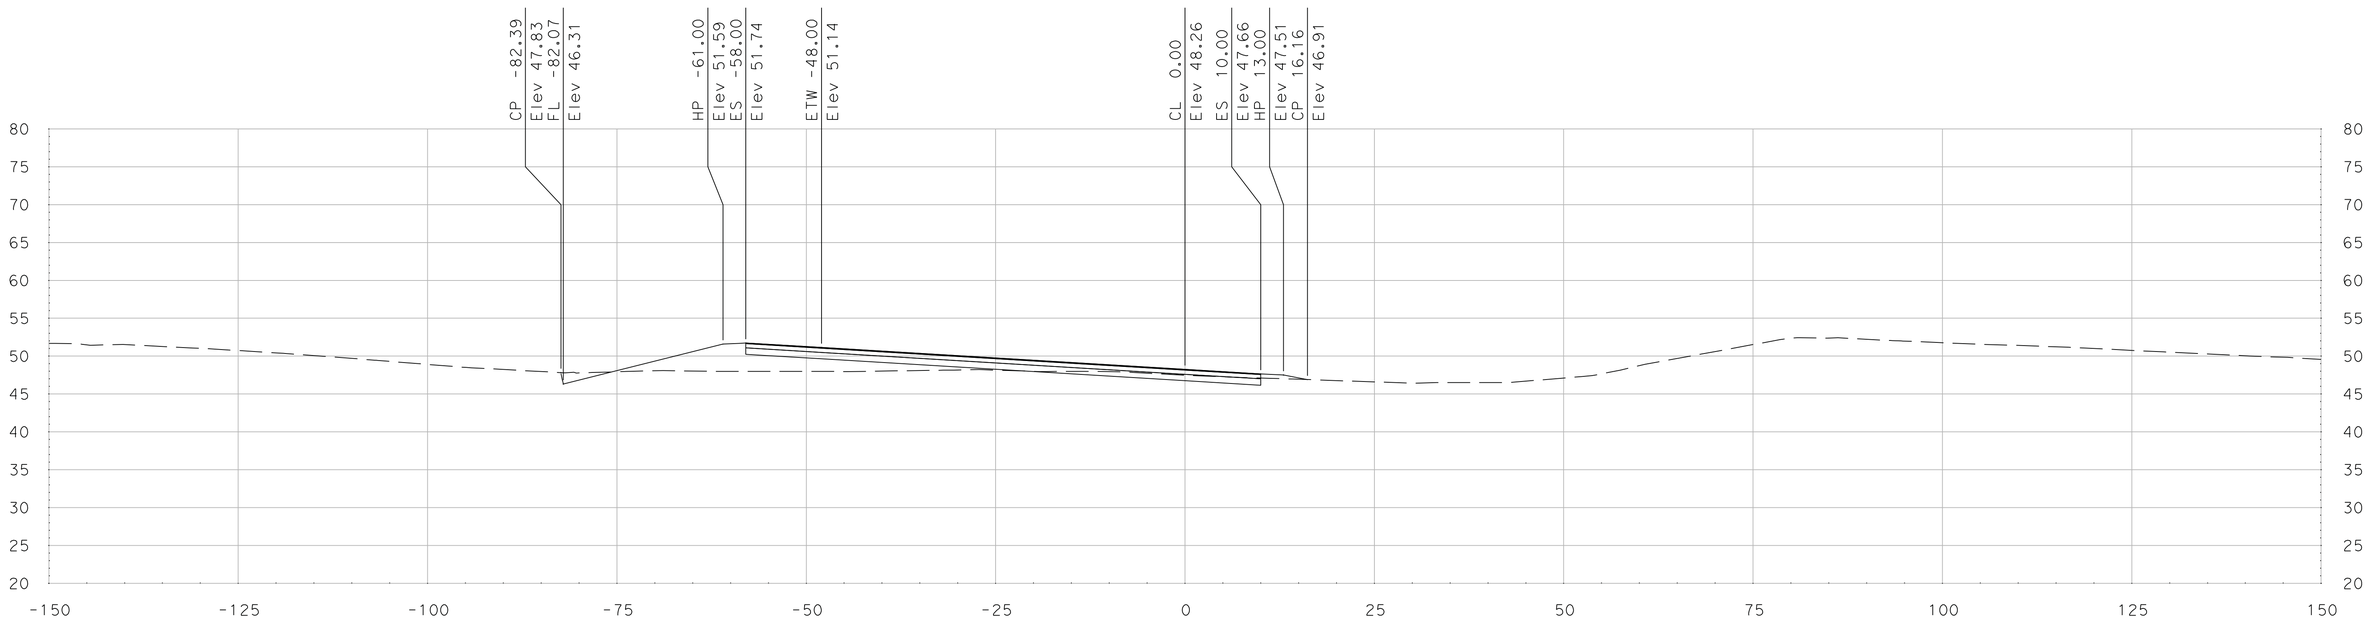

"SR 99 HC" Sta 284+50.00

SCALE
HORIZONTAL: 1"=10'
VERTICAL: 1"=10'

DATE: 5/18/2011

ALL DIMENSIONS ARE IN US SURVEY FEET

FOR EARTHWORK DEVELOPMENT ONLY

Dist	COUNTY	ROUTE	POST MILES TOTAL PROJECT	SHEET No.	TOTAL SHEETS
10	SJ	99	4.9/14.2		
CONTRACT No.			10-0E6114		
PROJECT ID			1000020440		

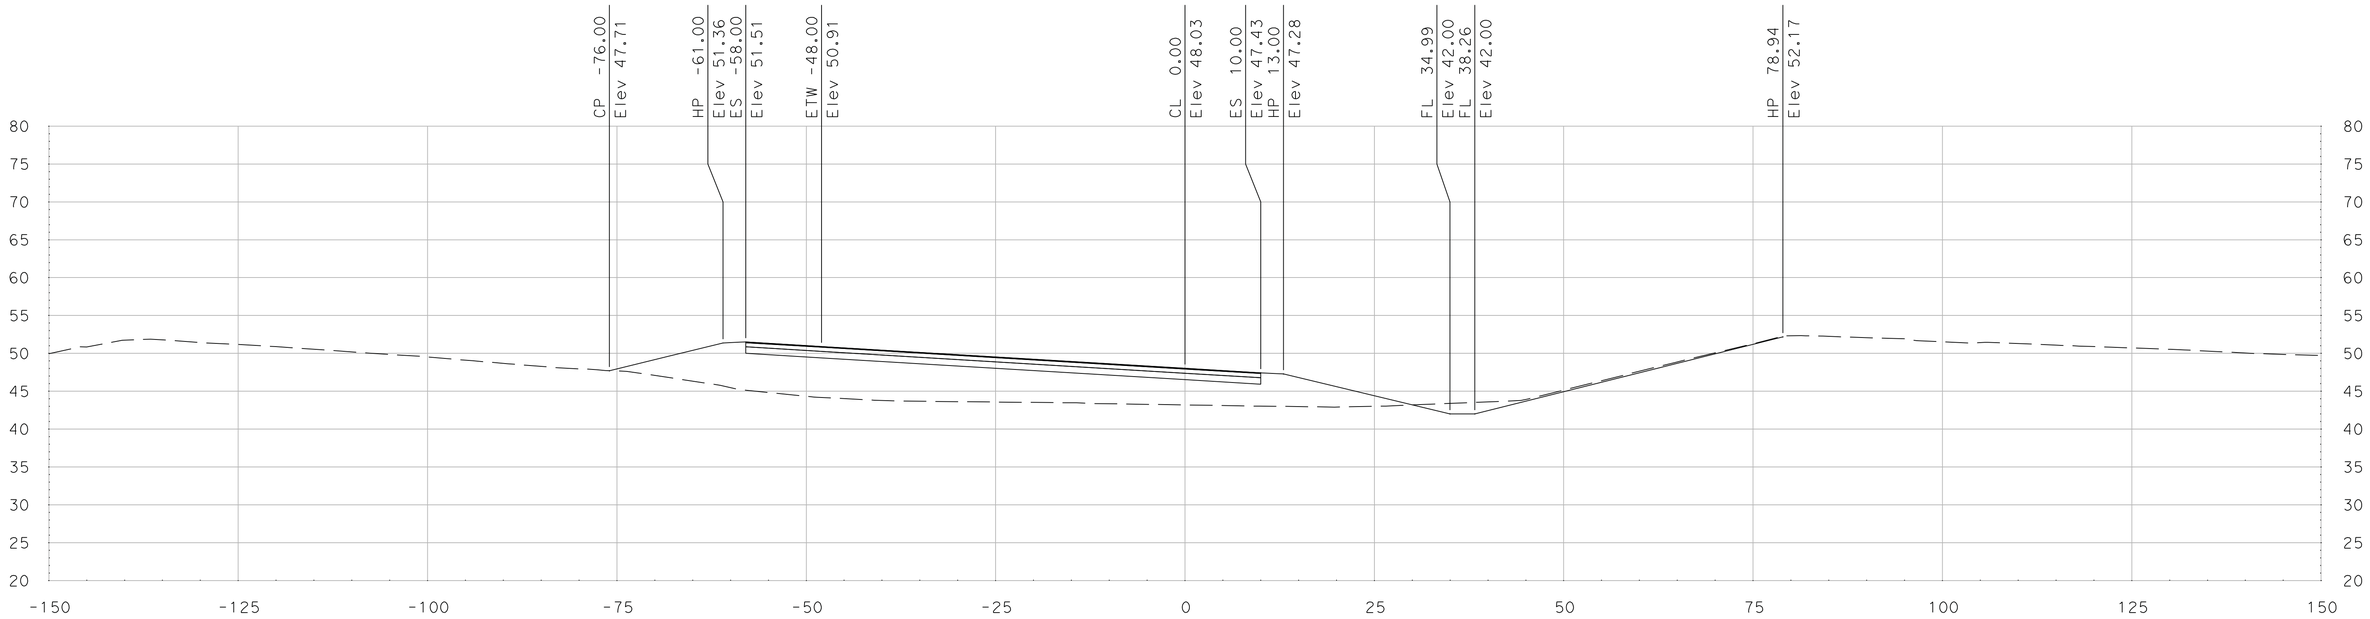

"SR 99 HC" Sta 285+25.00

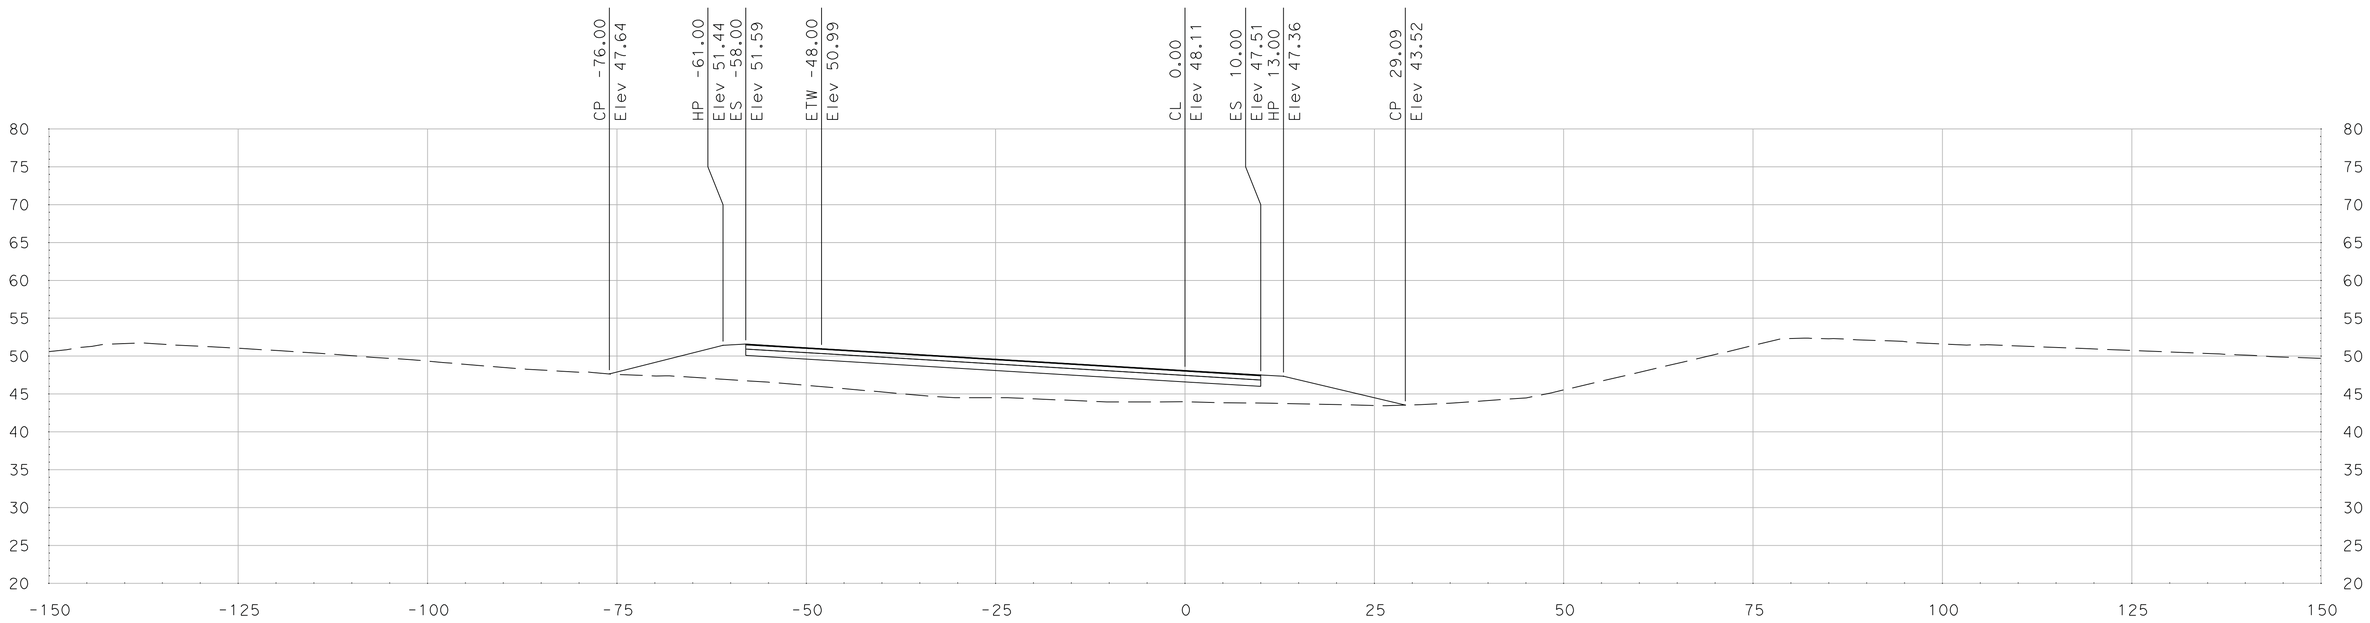

"SR 99 HC" Sta 285+00.00

SCALE
HORIZONTAL: 1"=10'
VERTICAL: 1"=10'

DATE: 5/18/2011

ALL DIMENSIONS ARE IN US SURVEY FEET

FOR EARTHWORK DEVELOPMENT ONLY

Dist	COUNTY	ROUTE	POST MILES TOTAL PROJECT	SHEET No.	TOTAL SHEETS
10	SJ	99	4.9/14.2		
CONTRACT No.			10-0E6114		
PROJECT ID			1000020440		

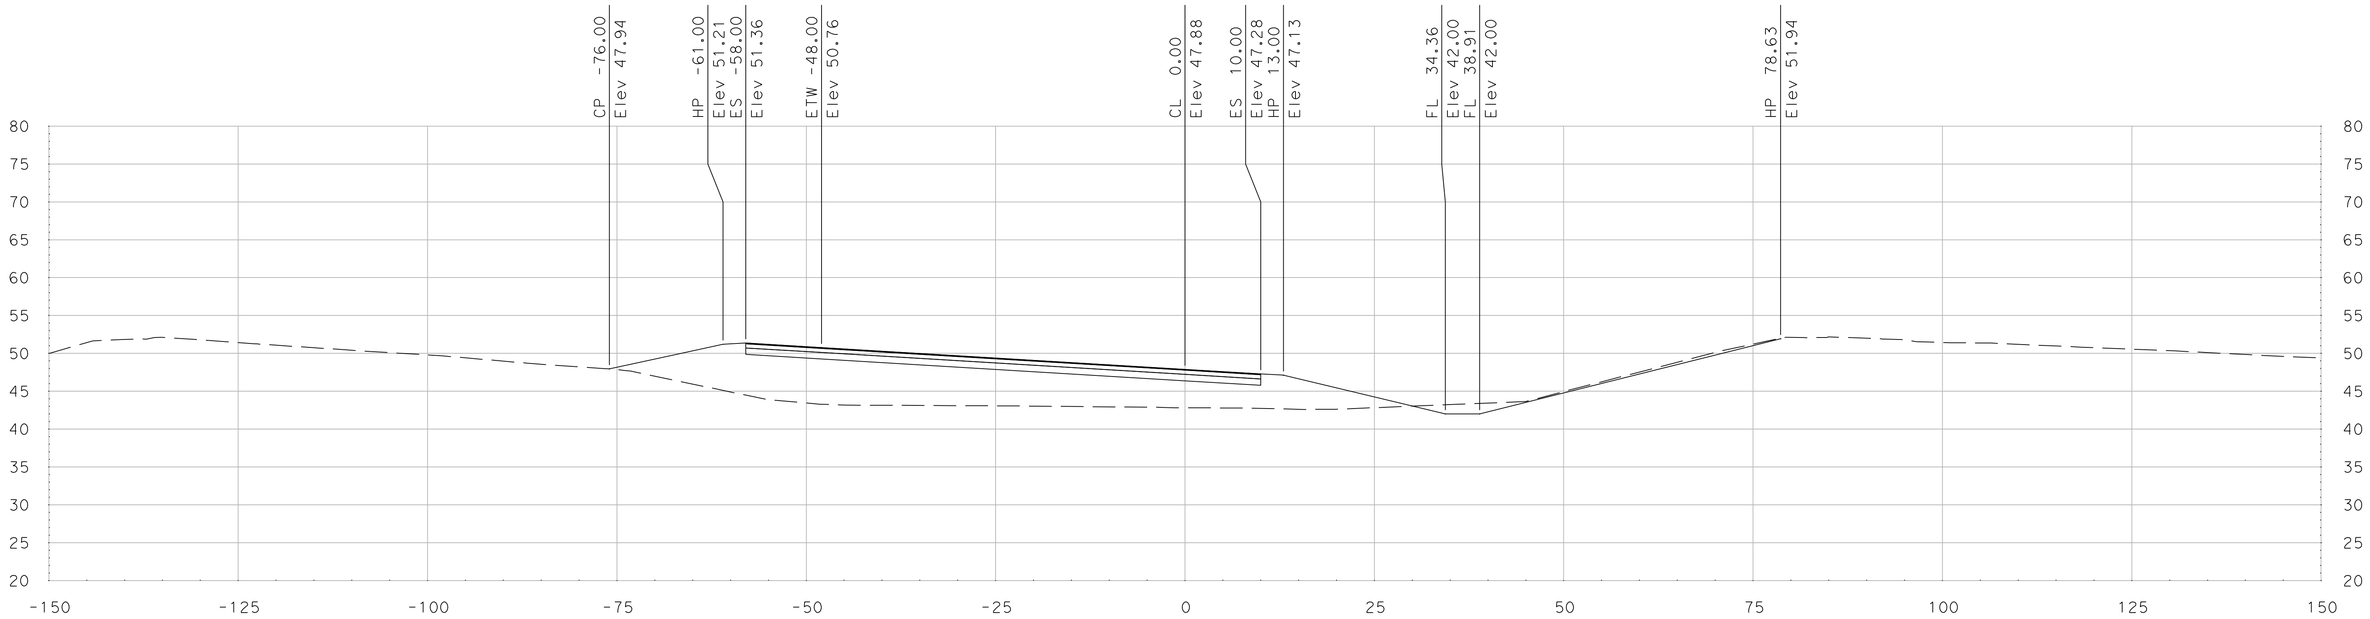

"SR 99 HC" Sta 285+75.00

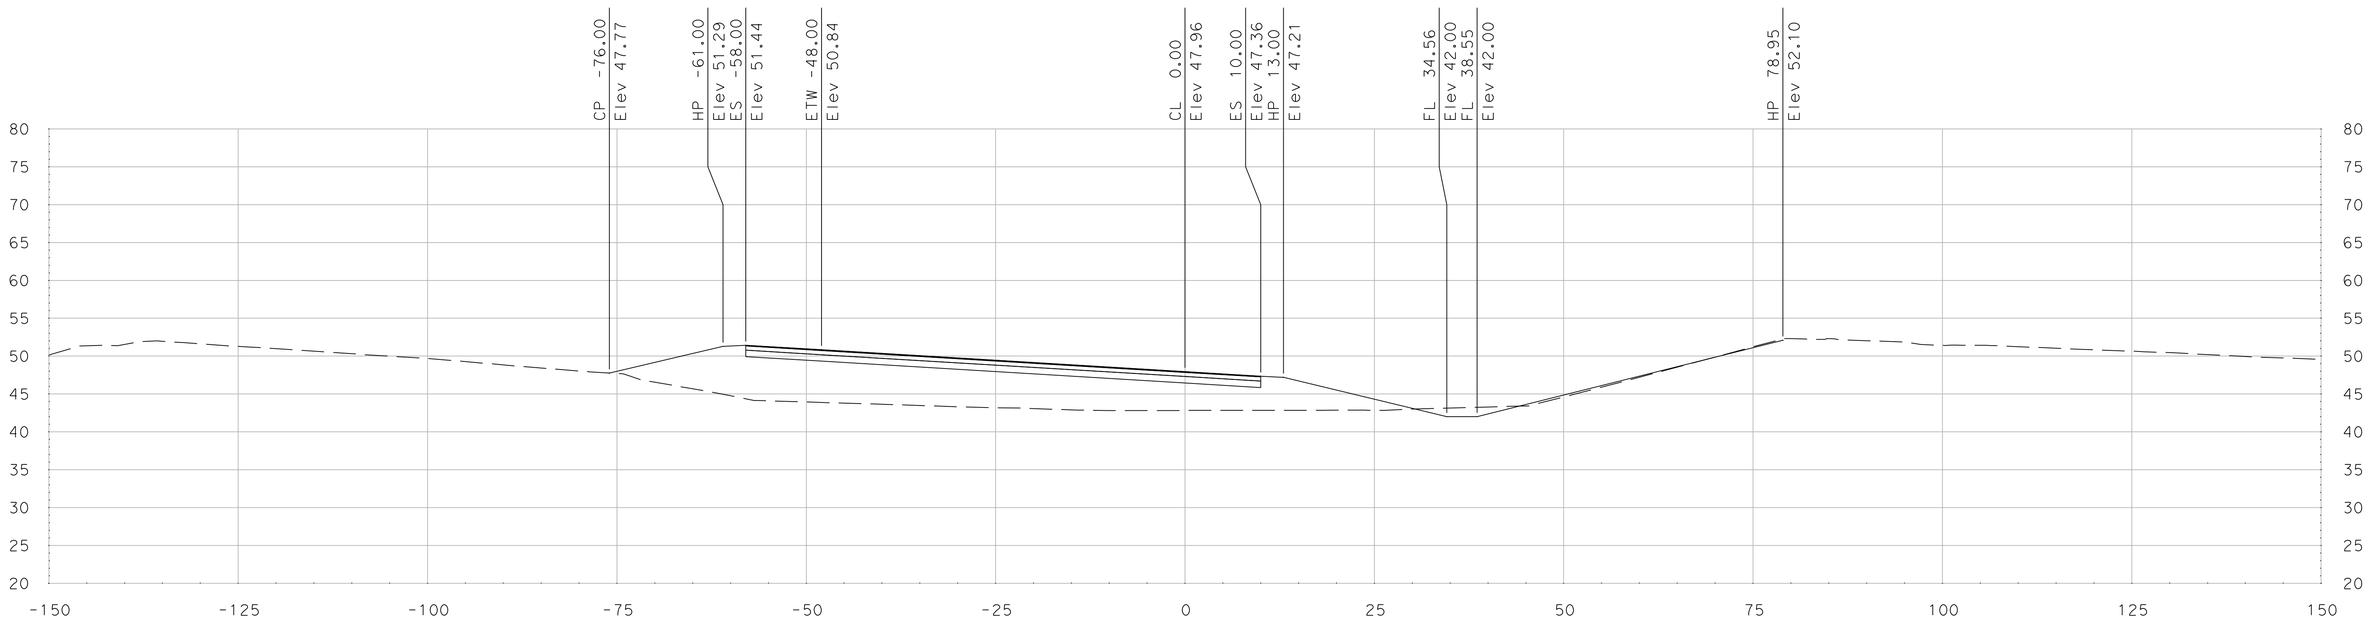

"SR 99 HC" Sta 285+50.00

SCALE
HORIZONTAL: 1"=10'
VERTICAL: 1"=10'

DATE: 5/18/2011

ALL DIMENSIONS ARE IN US SURVEY FEET

FOR EARTHWORK DEVELOPMENT ONLY

Dist	COUNTY	ROUTE	POST MILES TOTAL PROJECT	SHEET No.	TOTAL SHEETS
10	SJ	99	4.9/14.2		
CONTRACT No.			10-0E6114		
PROJECT ID			1000020440		

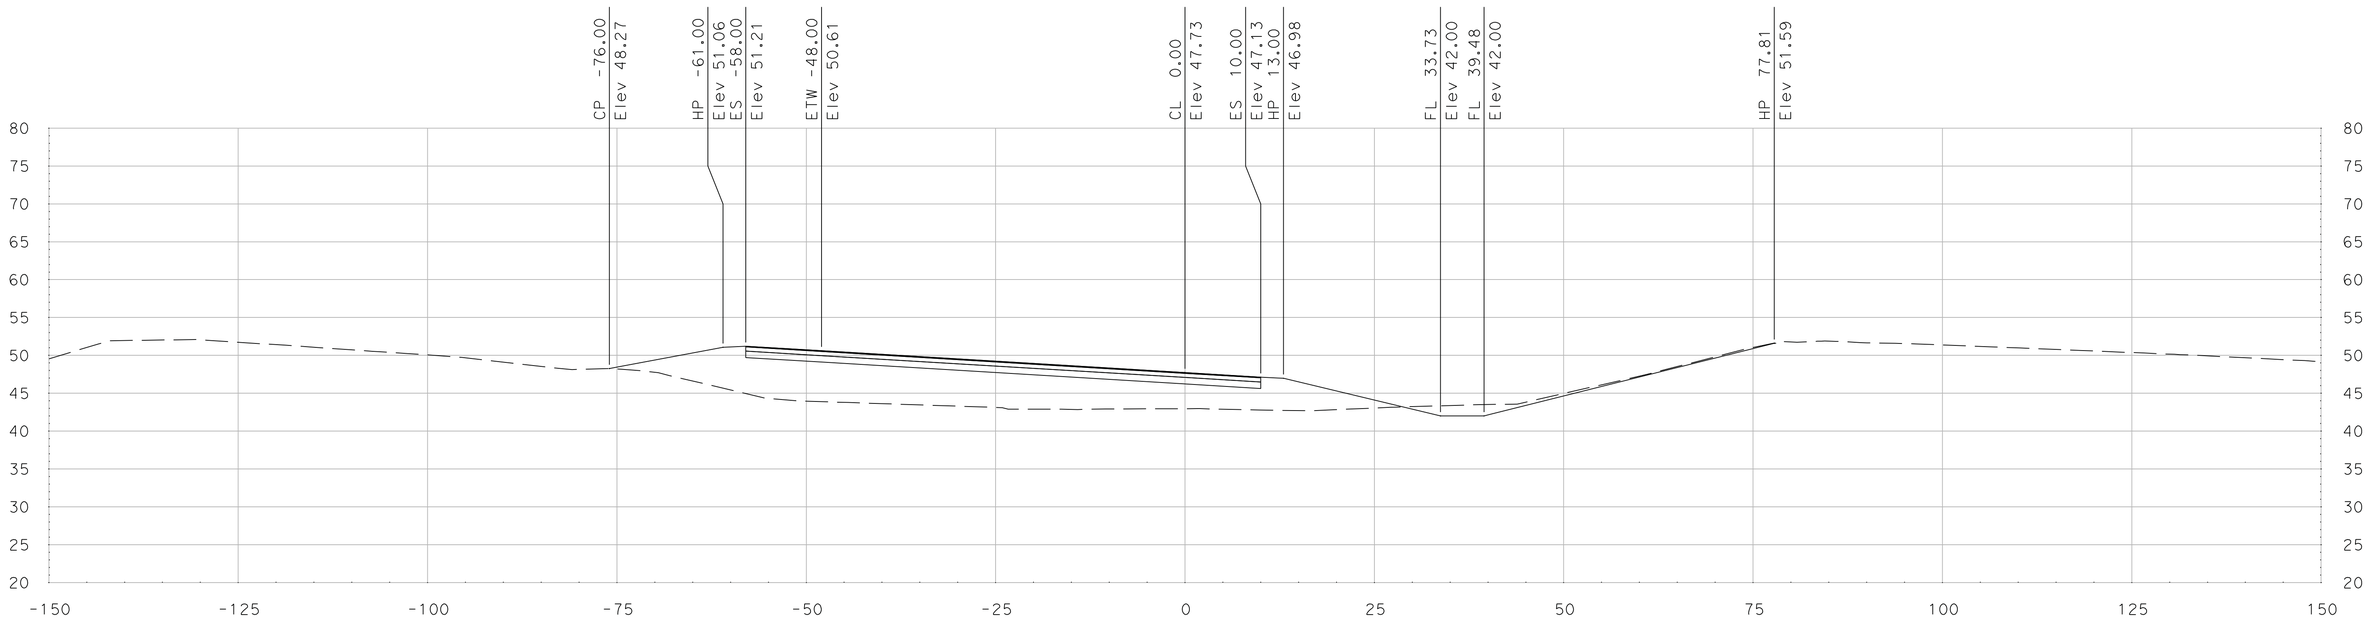

"SR 99 HC" Sta 286+25.00

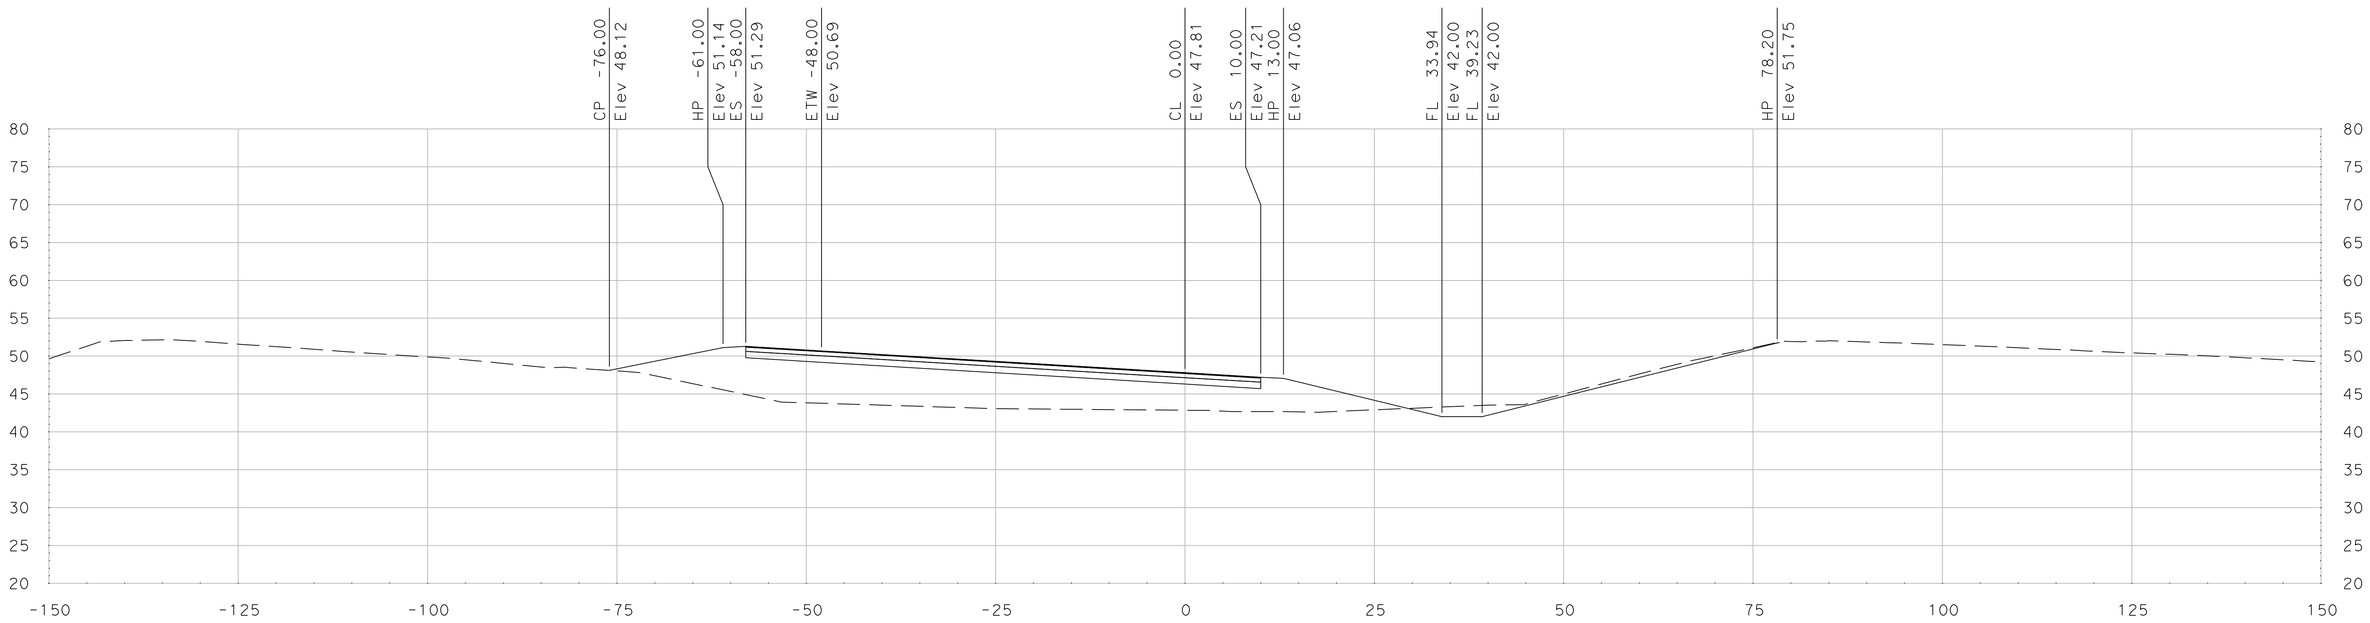

"SR 99 HC" Sta 286+00.00

SCALE
HORIZONTAL: 1"=10'
VERTICAL: 1"=10'

DATE: 5/18/2011

ALL DIMENSIONS ARE IN US SURVEY FEET

FOR EARTHWORK DEVELOPMENT ONLY

Dist	COUNTY	ROUTE	POST MILES TOTAL PROJECT	SHEET No.	TOTAL SHEETS
10	SJ	99	4.9/14.2		
CONTRACT No.			10-0E6114		
PROJECT ID			1000020440		

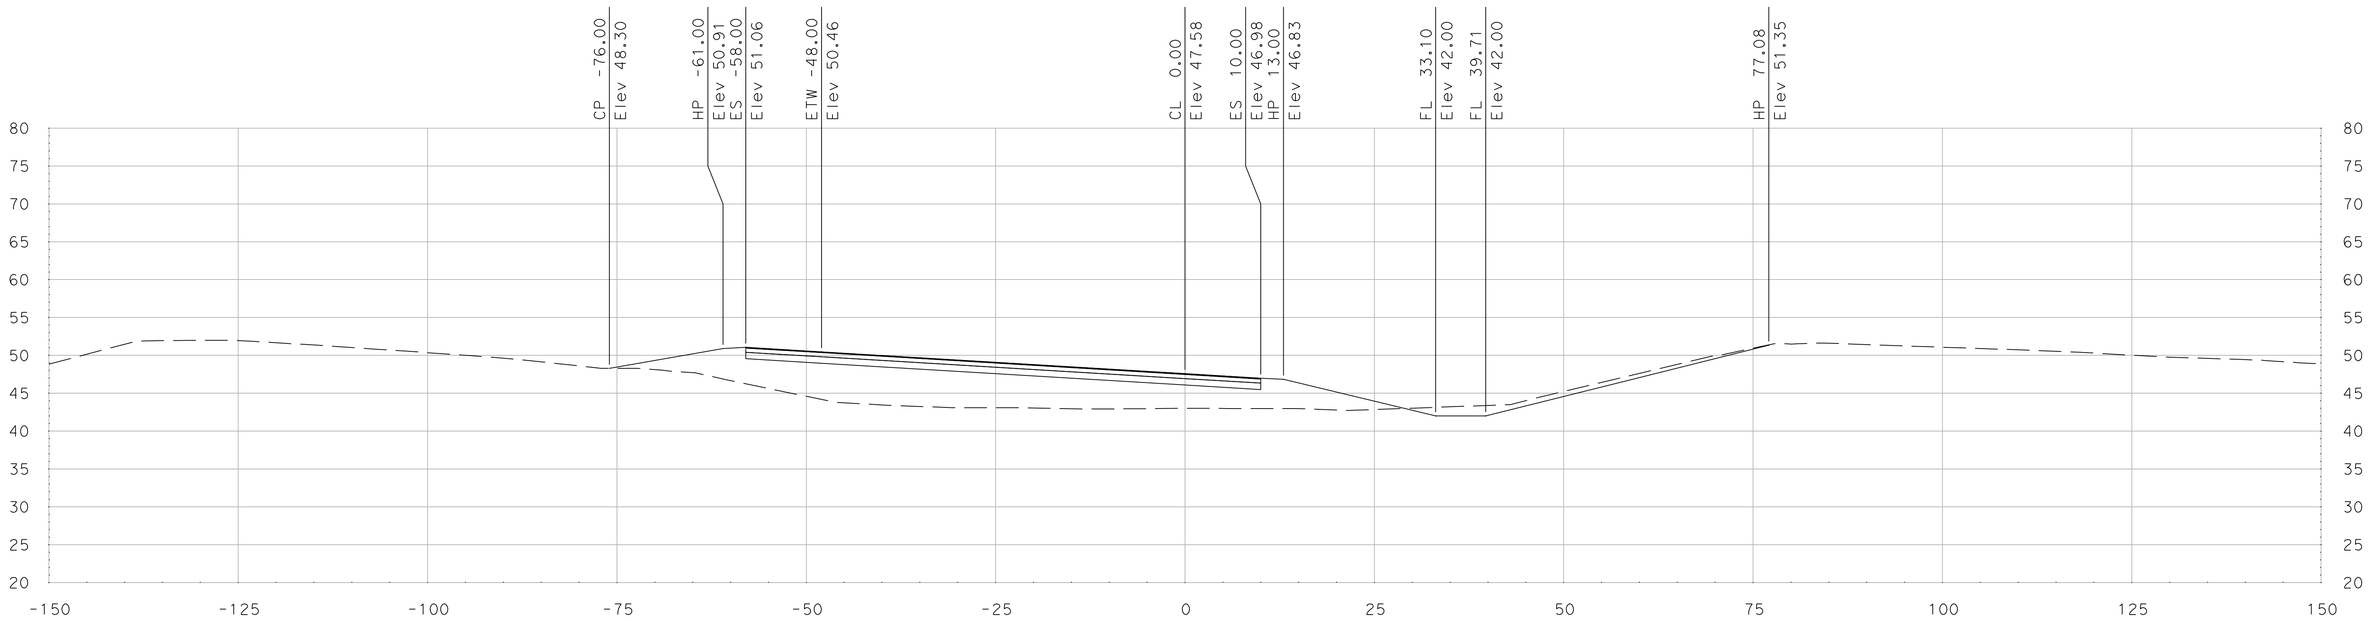

"SR 99 HC" Sta 286+75.00

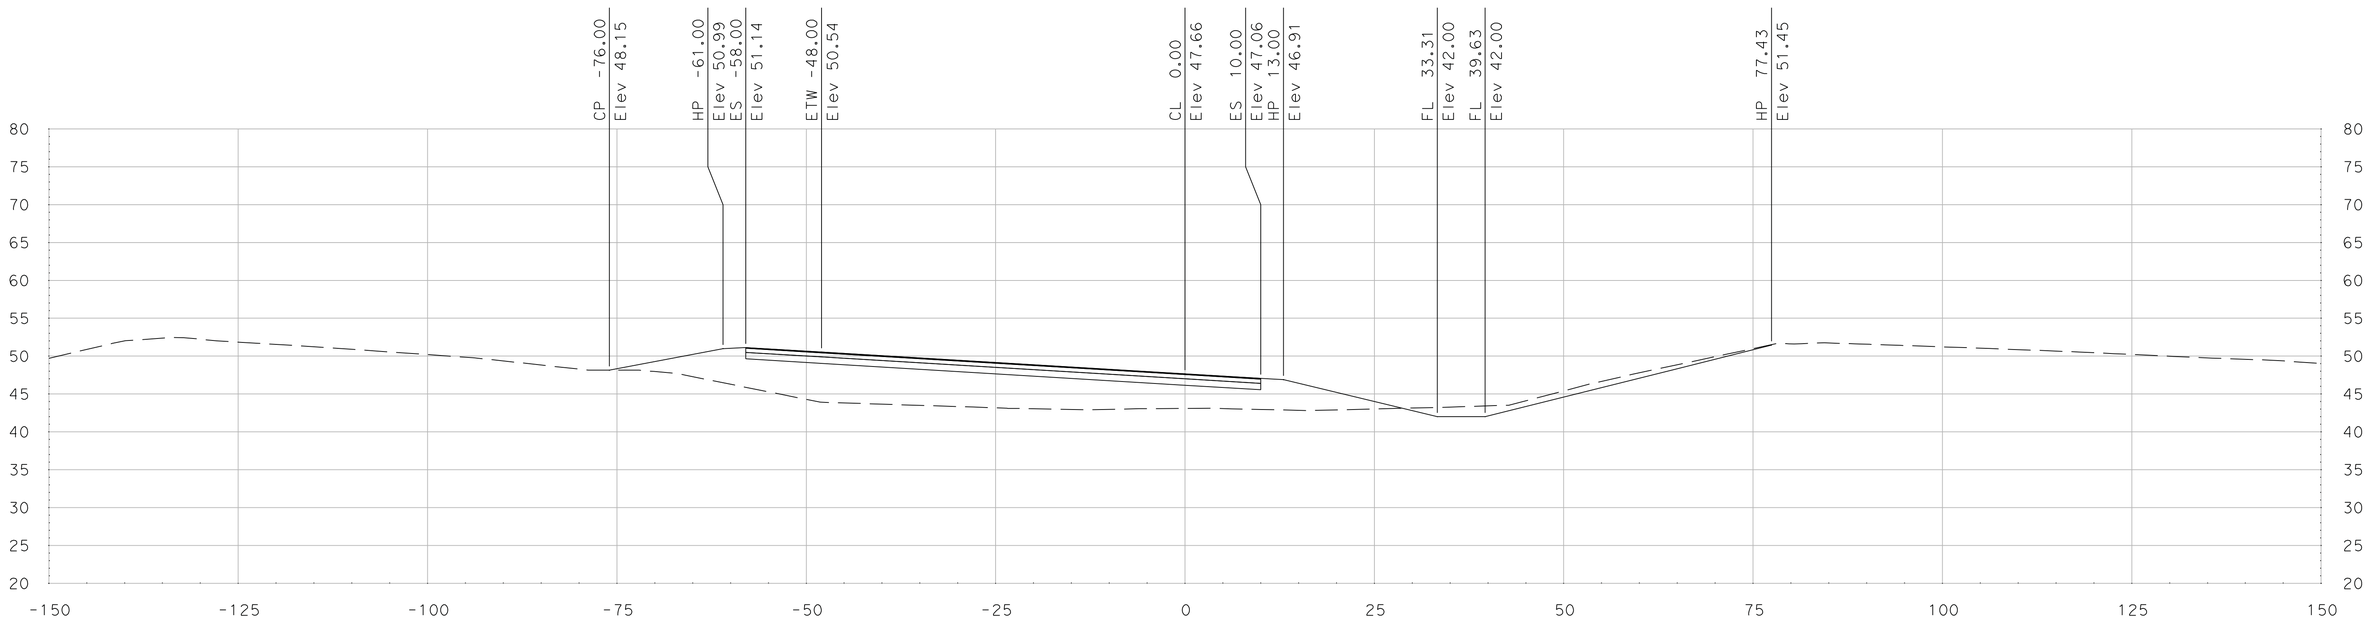

"SR 99 HC" Sta 286+50.00

SCALE
HORIZONTAL: 1"=10'
VERTICAL: 1"=10'

DATE: 5/18/2011

ALL DIMENSIONS ARE IN US SURVEY FEET

FOR EARTHWORK DEVELOPMENT ONLY

Dist	COUNTY	ROUTE	POST MILES TOTAL PROJECT	SHEET No.	TOTAL SHEETS
10	SJ	99	4.9/14.2		
CONTRACT No.			10-0E6114		
PROJECT ID			1000020440		

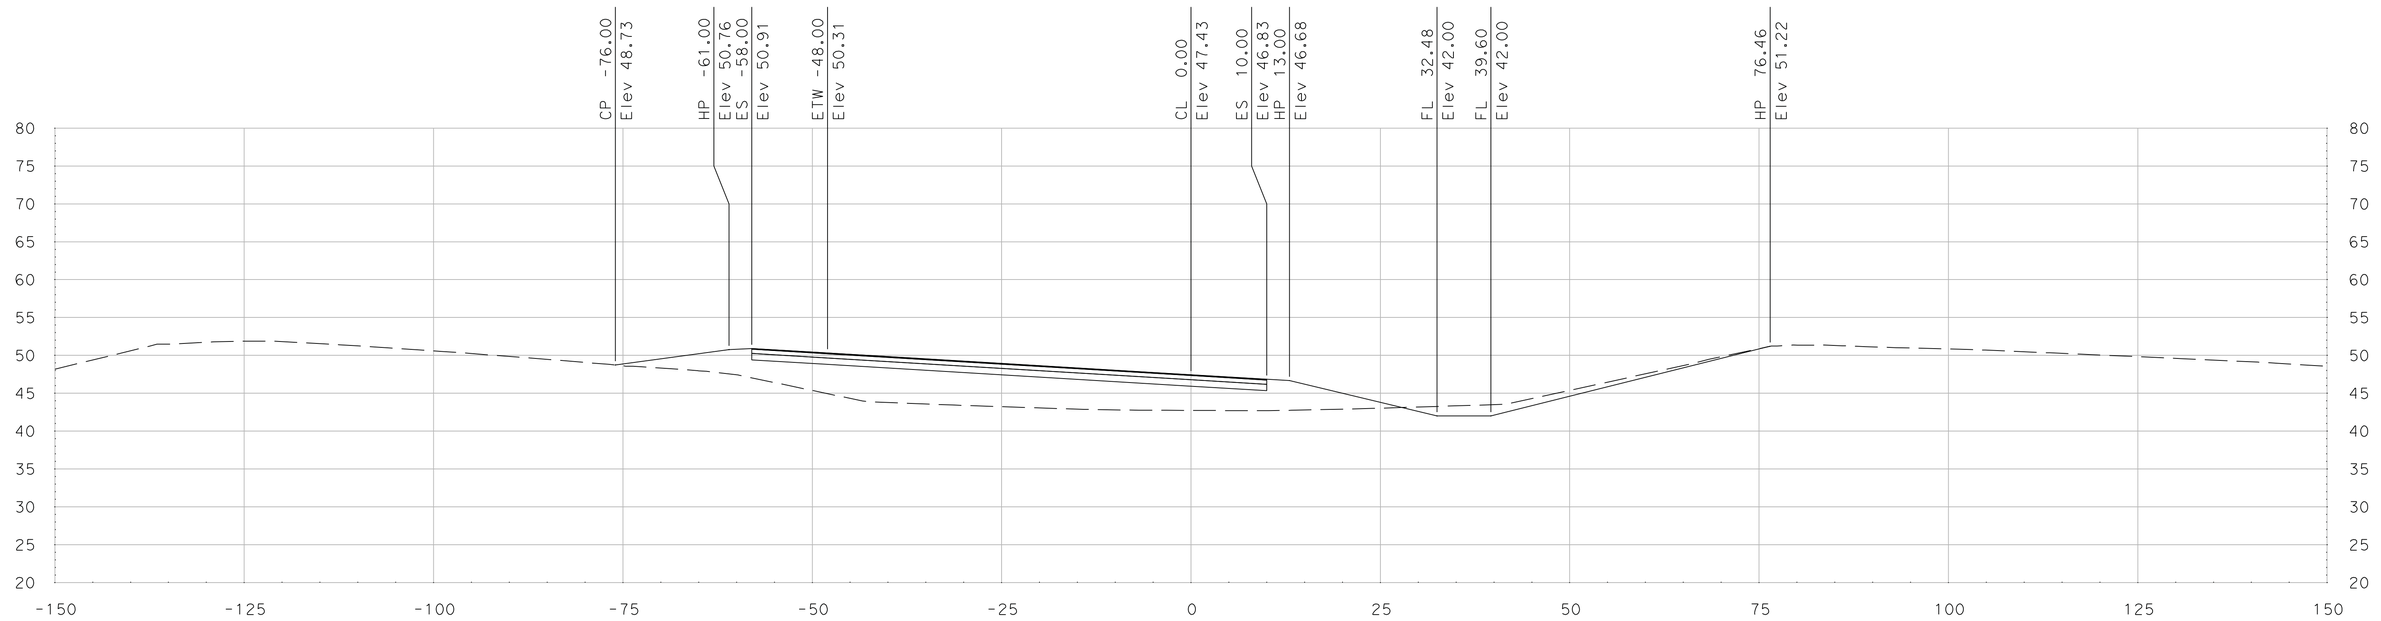

"SR 99 HC" Sta 287+25.00

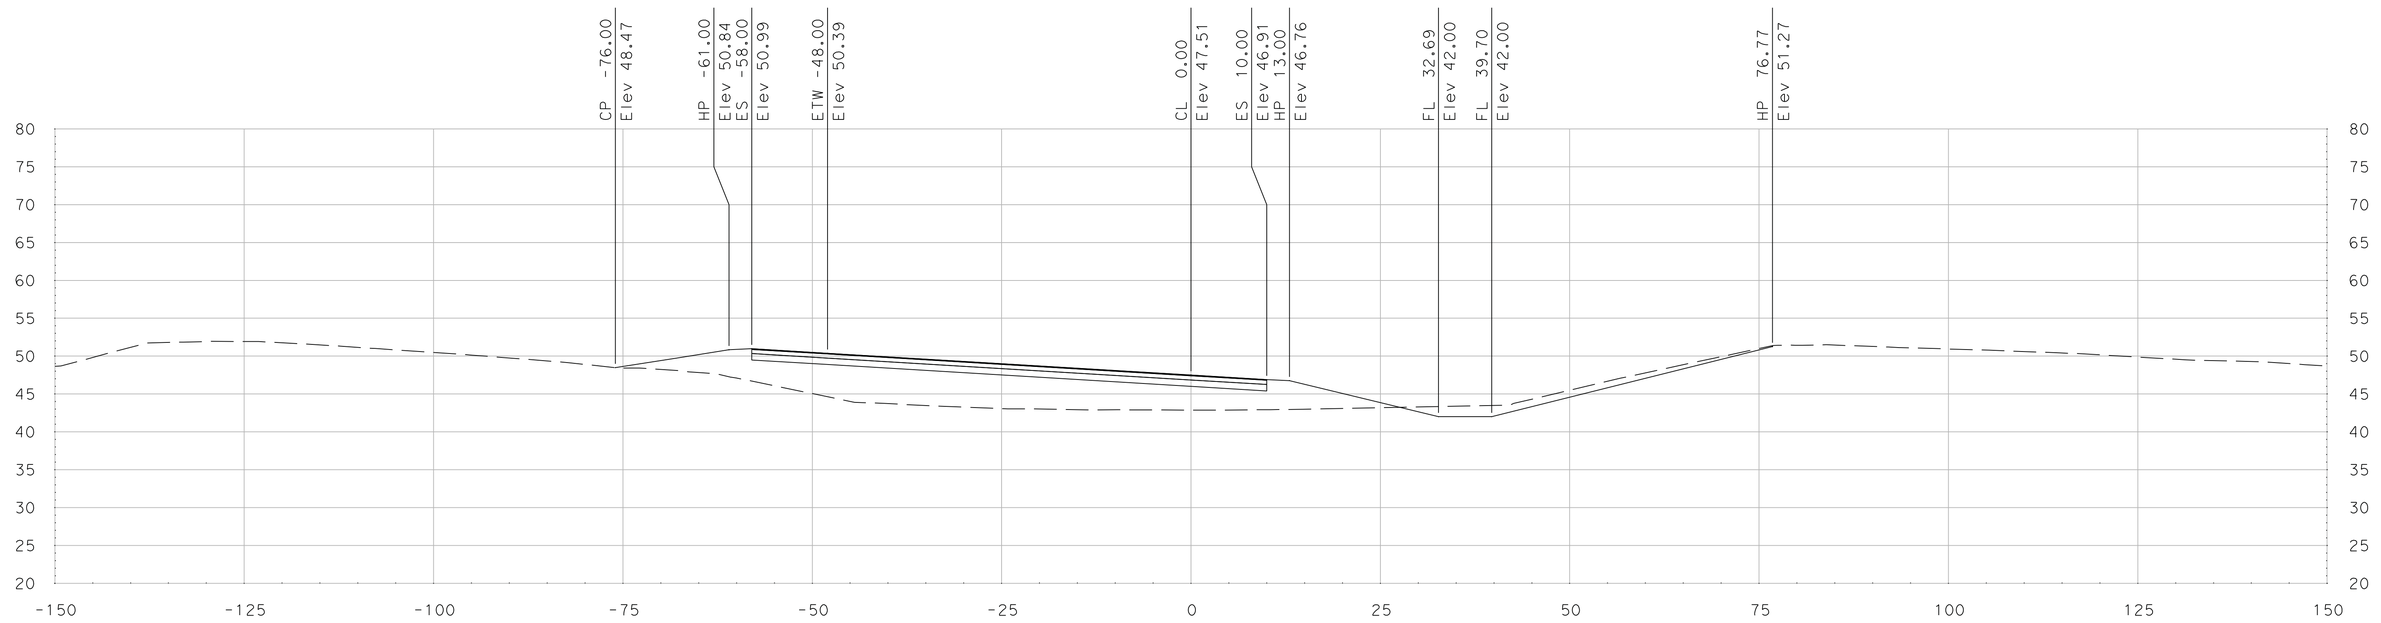

"SR 99 HC" Sta 287+00.00

SCALE
HORIZONTAL: 1"=10'
VERTICAL: 1"=10'

DATE: 5/18/2011

ALL DIMENSIONS ARE IN US SURVEY FEET

FOR EARTHWORK DEVELOPMENT ONLY

Dist	COUNTY	ROUTE	POST MILES TOTAL PROJECT	SHEET No.	TOTAL SHEETS
10	SJ	99	4.9/14.2		
CONTRACT No.			10-0E6114		
PROJECT ID			1000020440		

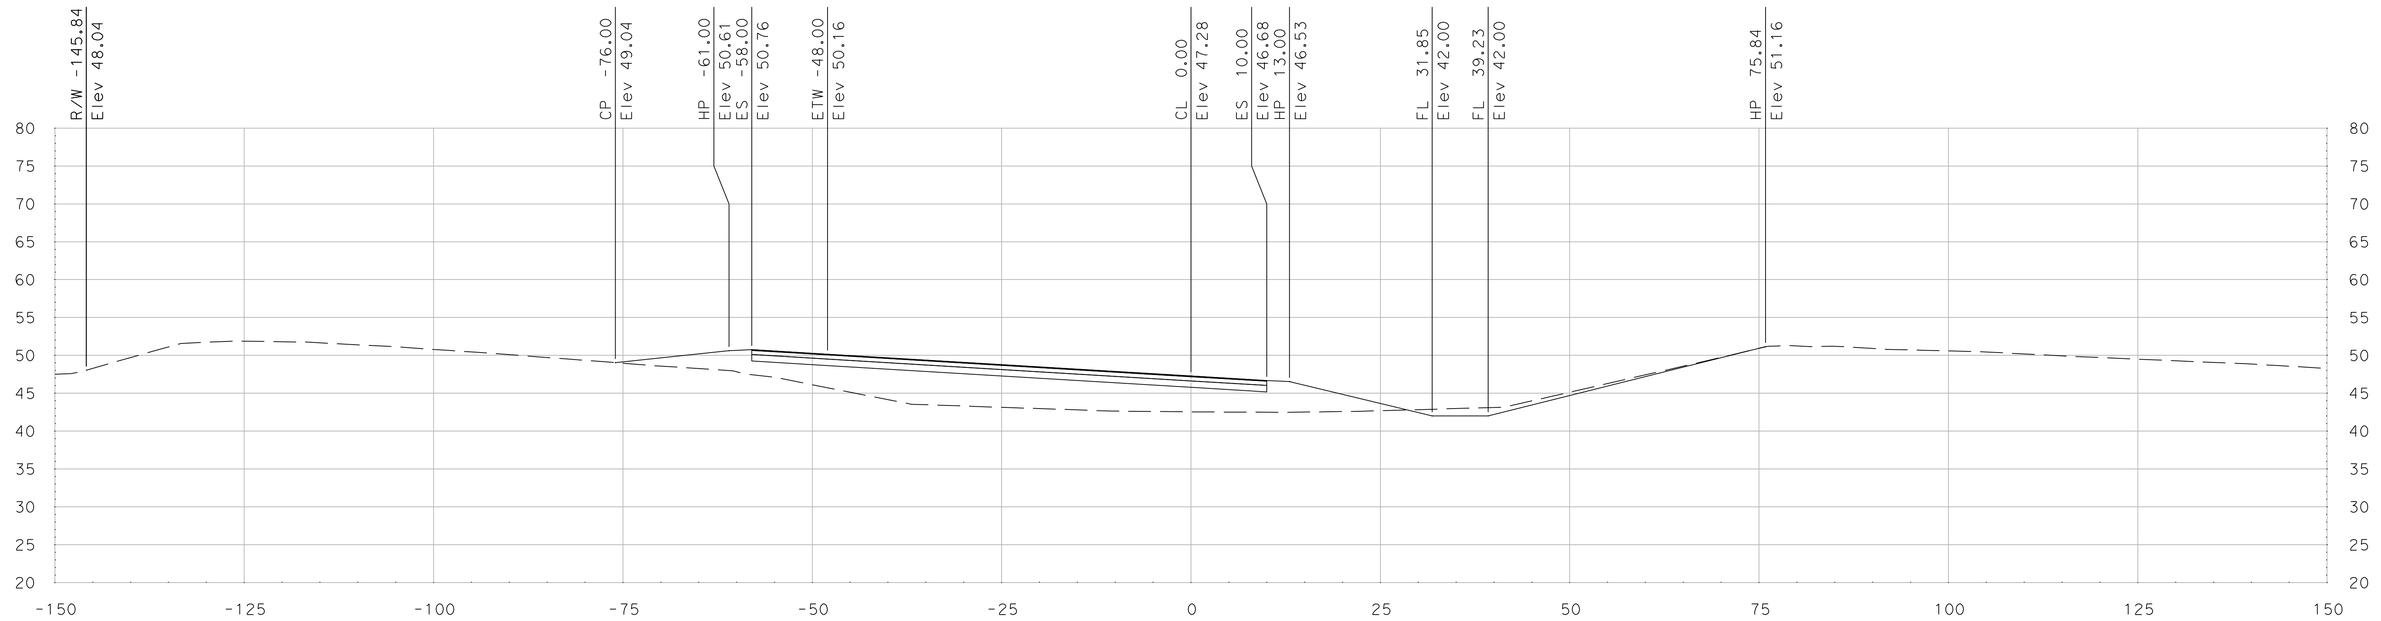

"SR 99 HC" Sta 287+75.00

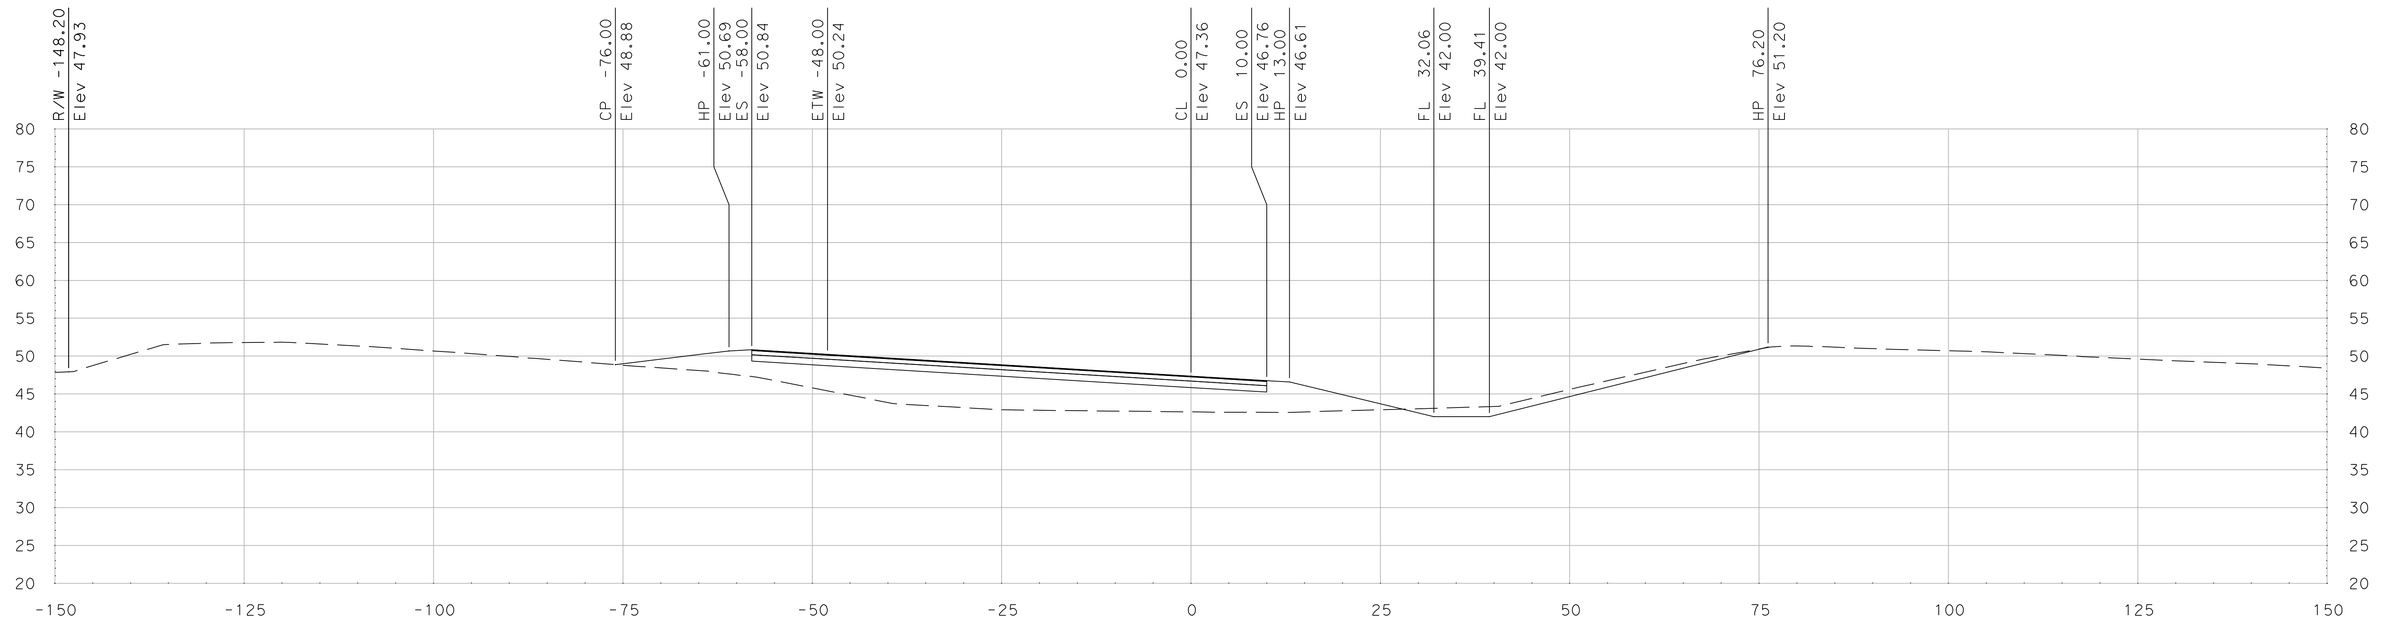

"SR 99 HC" Sta 287+50.00

SCALE
HORIZONTAL: 1"=10'
VERTICAL: 1"=10'

DATE: 5/18/2011

ALL DIMENSIONS ARE IN US SURVEY FEET

FOR EARTHWORK DEVELOPMENT ONLY

Dist	COUNTY	ROUTE	POST MILES TOTAL PROJECT	SHEET No.	TOTAL SHEETS
10	SJ	99	4.9/14.2		
CONTRACT No.			10-0E6114		
PROJECT ID			1000020440		

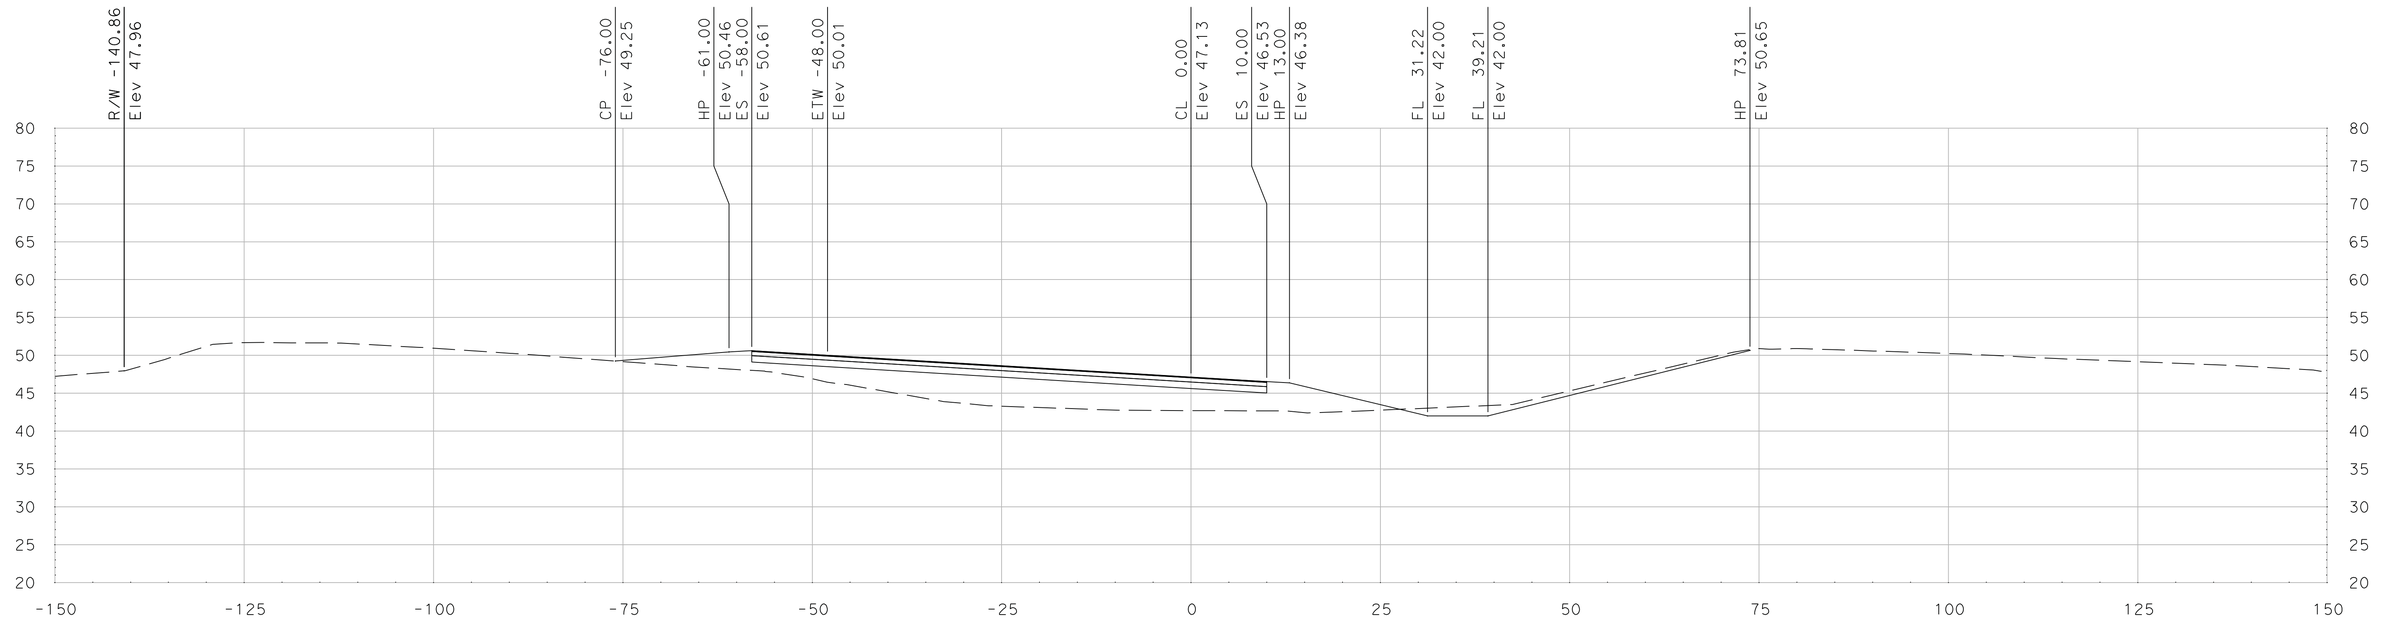

"SR 99 HC" Sta 288+25.00

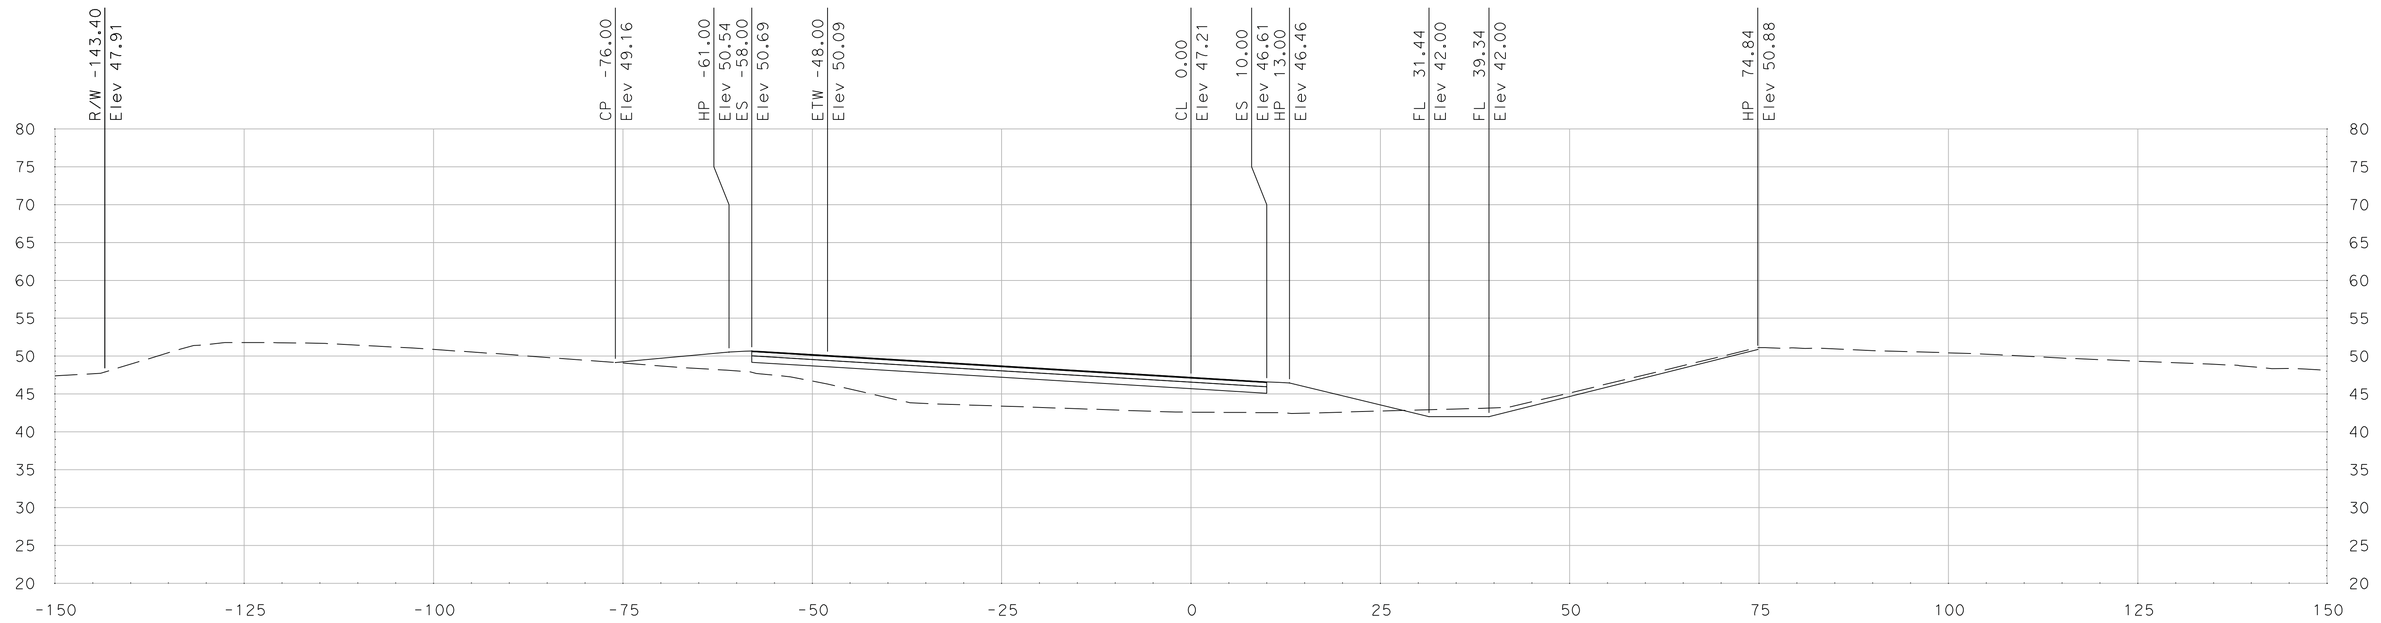

"SR 99 HC" Sta 288+00.00

SCALE
HORIZONTAL: 1"=10'
VERTICAL: 1"=10'

DATE: 5/18/2011

ALL DIMENSIONS ARE IN US SURVEY FEET

FOR EARTHWORK DEVELOPMENT ONLY

Dist	COUNTY	ROUTE	POST MILES TOTAL PROJECT	SHEET No.	TOTAL SHEETS
10	SJ	99	4.9/14.2		
CONTRACT No.			10-0E6114		
PROJECT ID			1000020440		

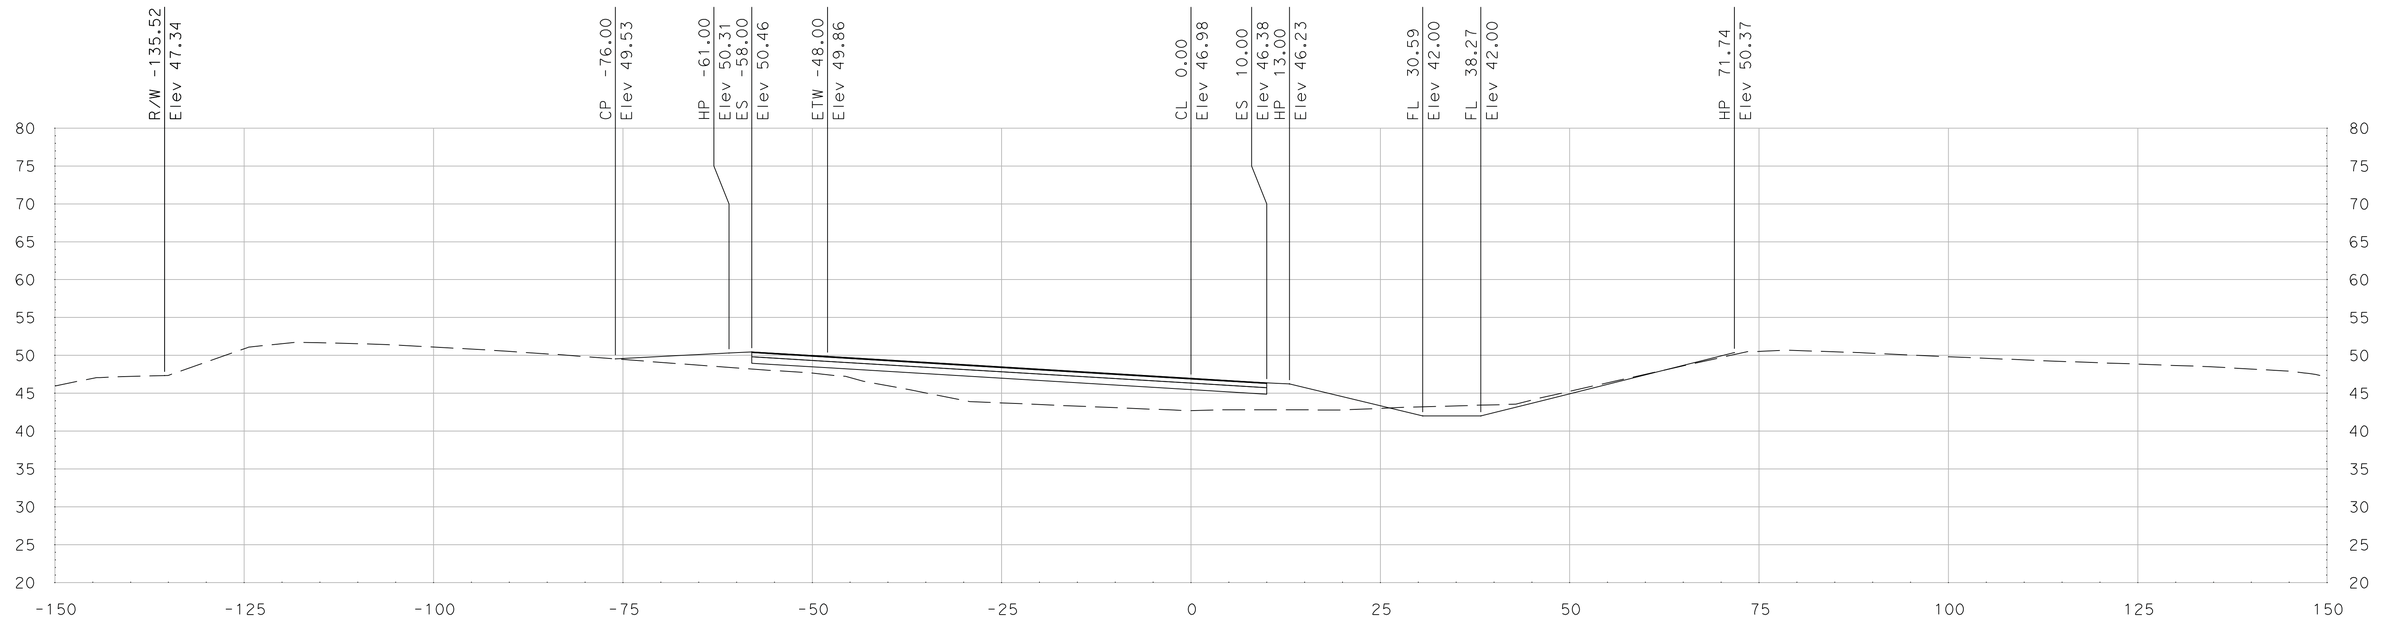

"SR 99 HC" Sta 288+75.00

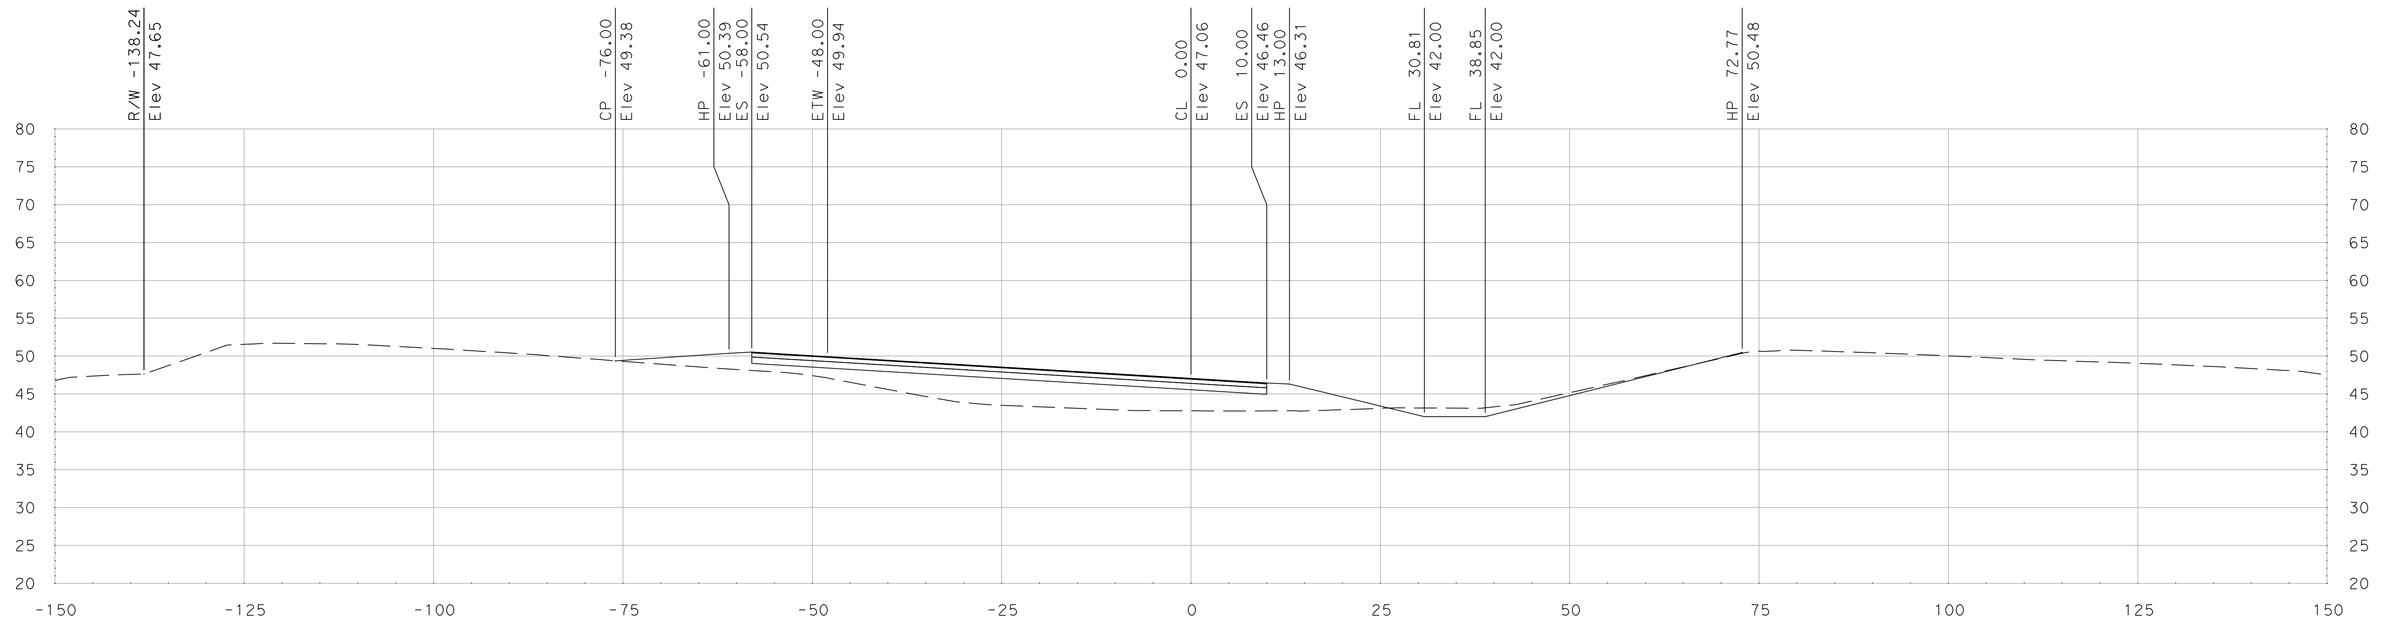

"SR 99 HC" Sta 288+50.00

SCALE
HORIZONTAL: 1"=10'
VERTICAL: 1"=10'

DATE: 5/18/2011

ALL DIMENSIONS ARE IN US SURVEY FEET

FOR EARTHWORK DEVELOPMENT ONLY

Dist	COUNTY	ROUTE	POST MILES TOTAL PROJECT	SHEET No.	TOTAL SHEETS
10	SJ	99	4.9/14.2		
CONTRACT No.			10-0E6114		
PROJECT ID			1000020440		

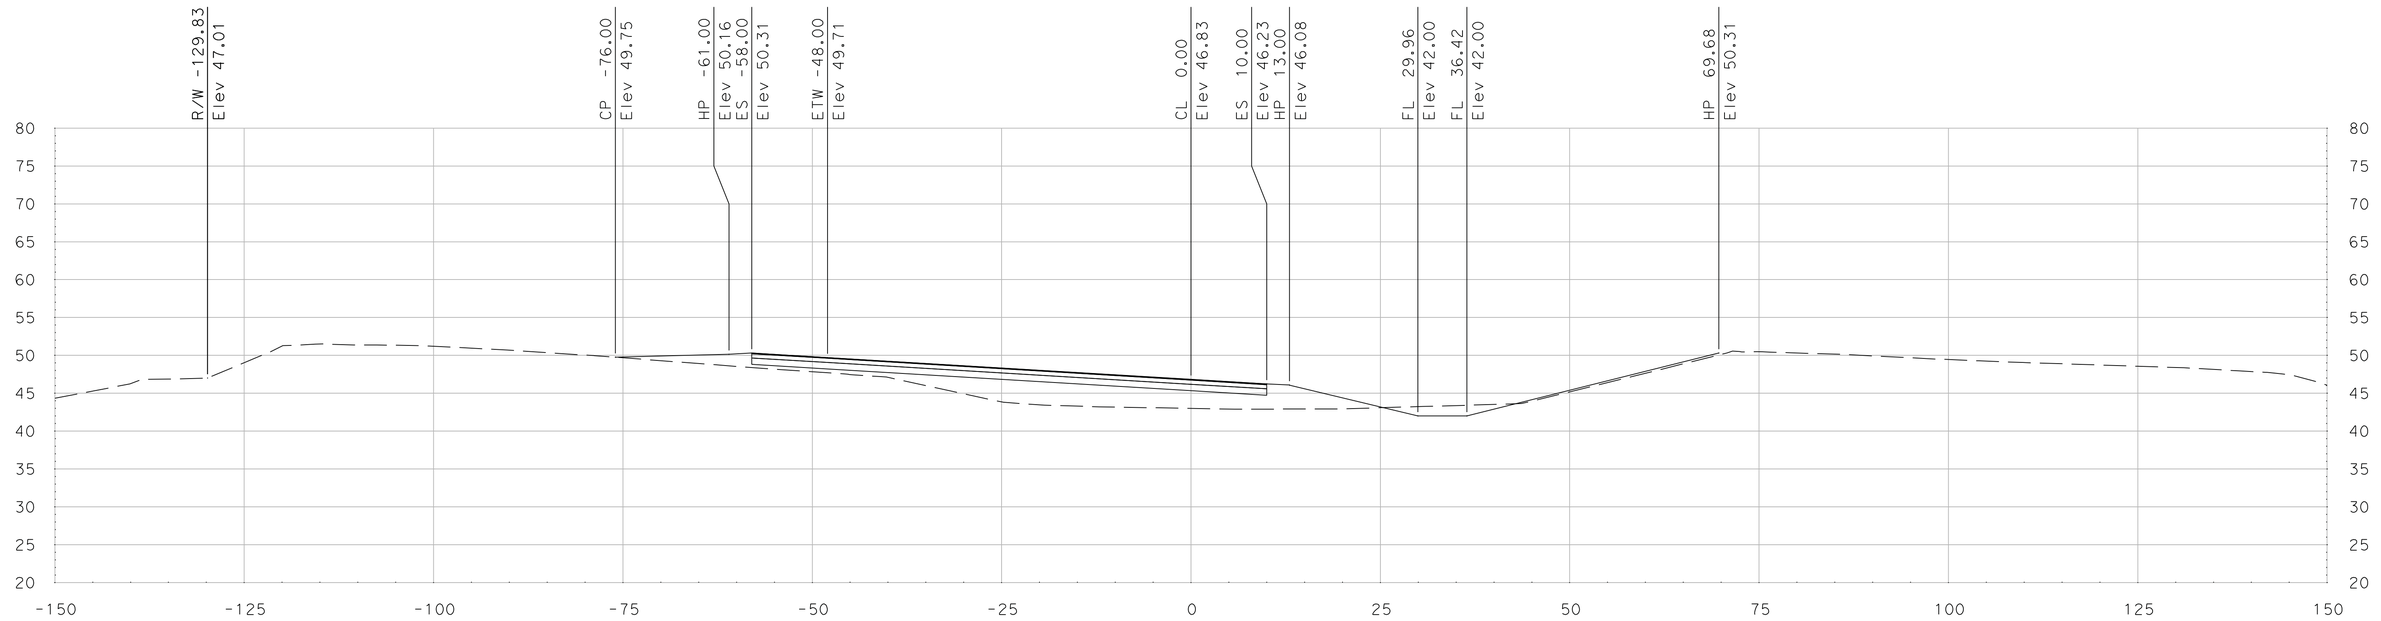

"SR 99 HC" Sta 289+25.00

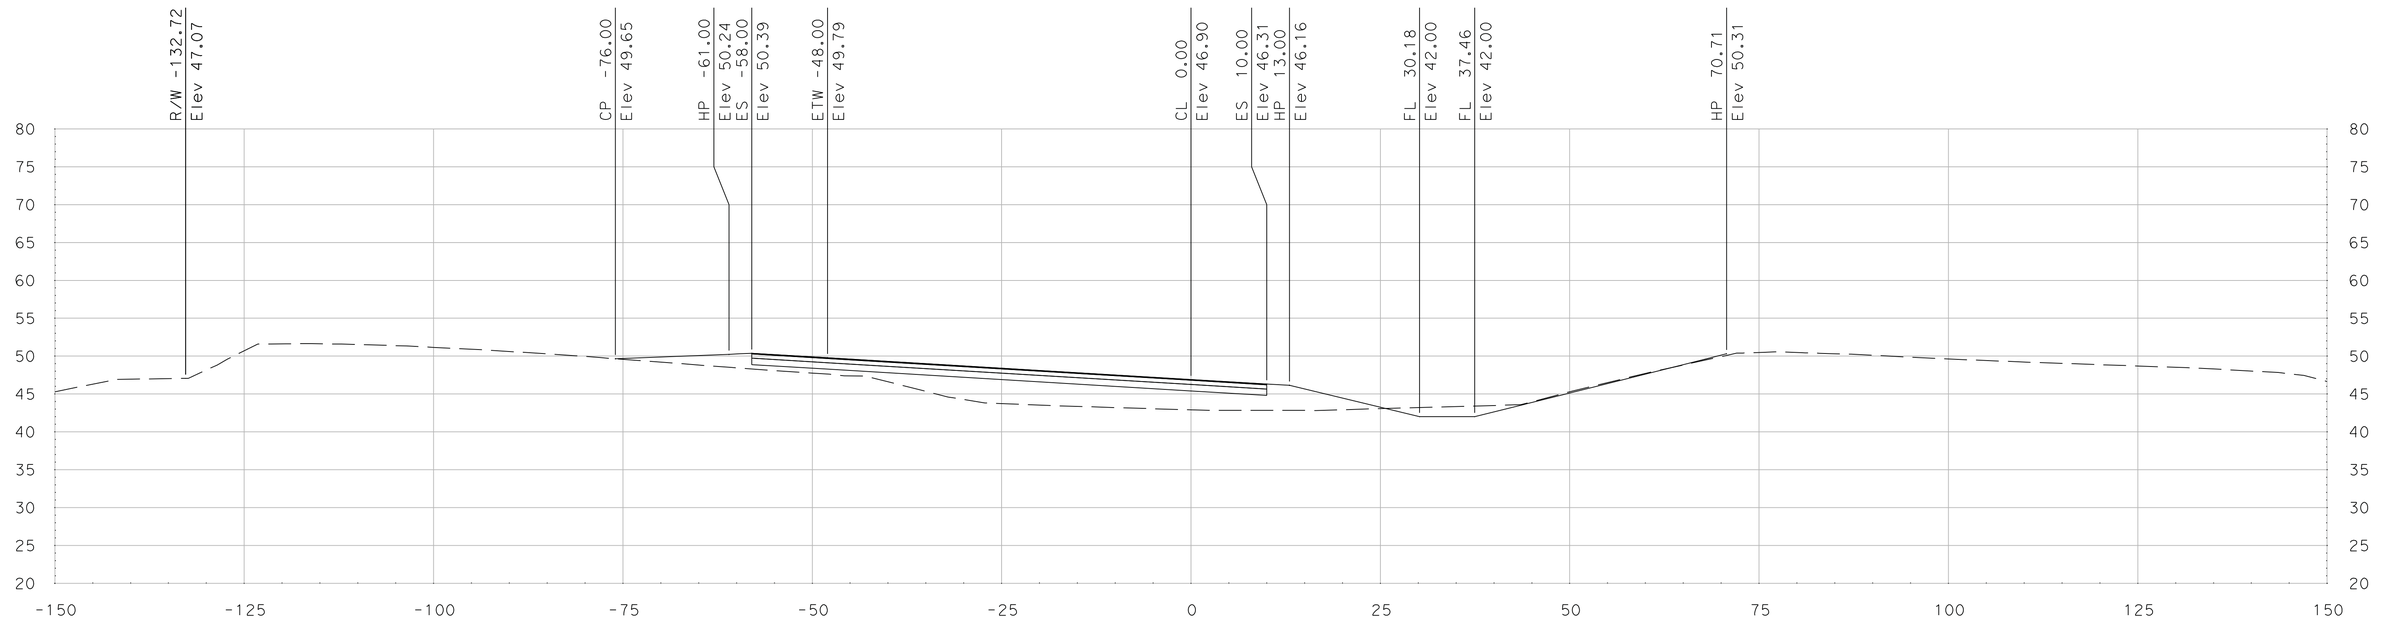

"SR 99 HC" Sta 289+00.00

DATE: 5/18/2011

ALL DIMENSIONS ARE IN US SURVEY FEET

SCALE
HORIZONTAL: 1"=10'
VERTICAL: 1"=10'

FOR EARTHWORK DEVELOPMENT ONLY

Dist	COUNTY	ROUTE	POST MILES TOTAL PROJECT	SHEET No.	TOTAL SHEETS
10	SJ	99	4.9/14.2		
CONTRACT No.			10-0E6114		
PROJECT ID			1000020440		

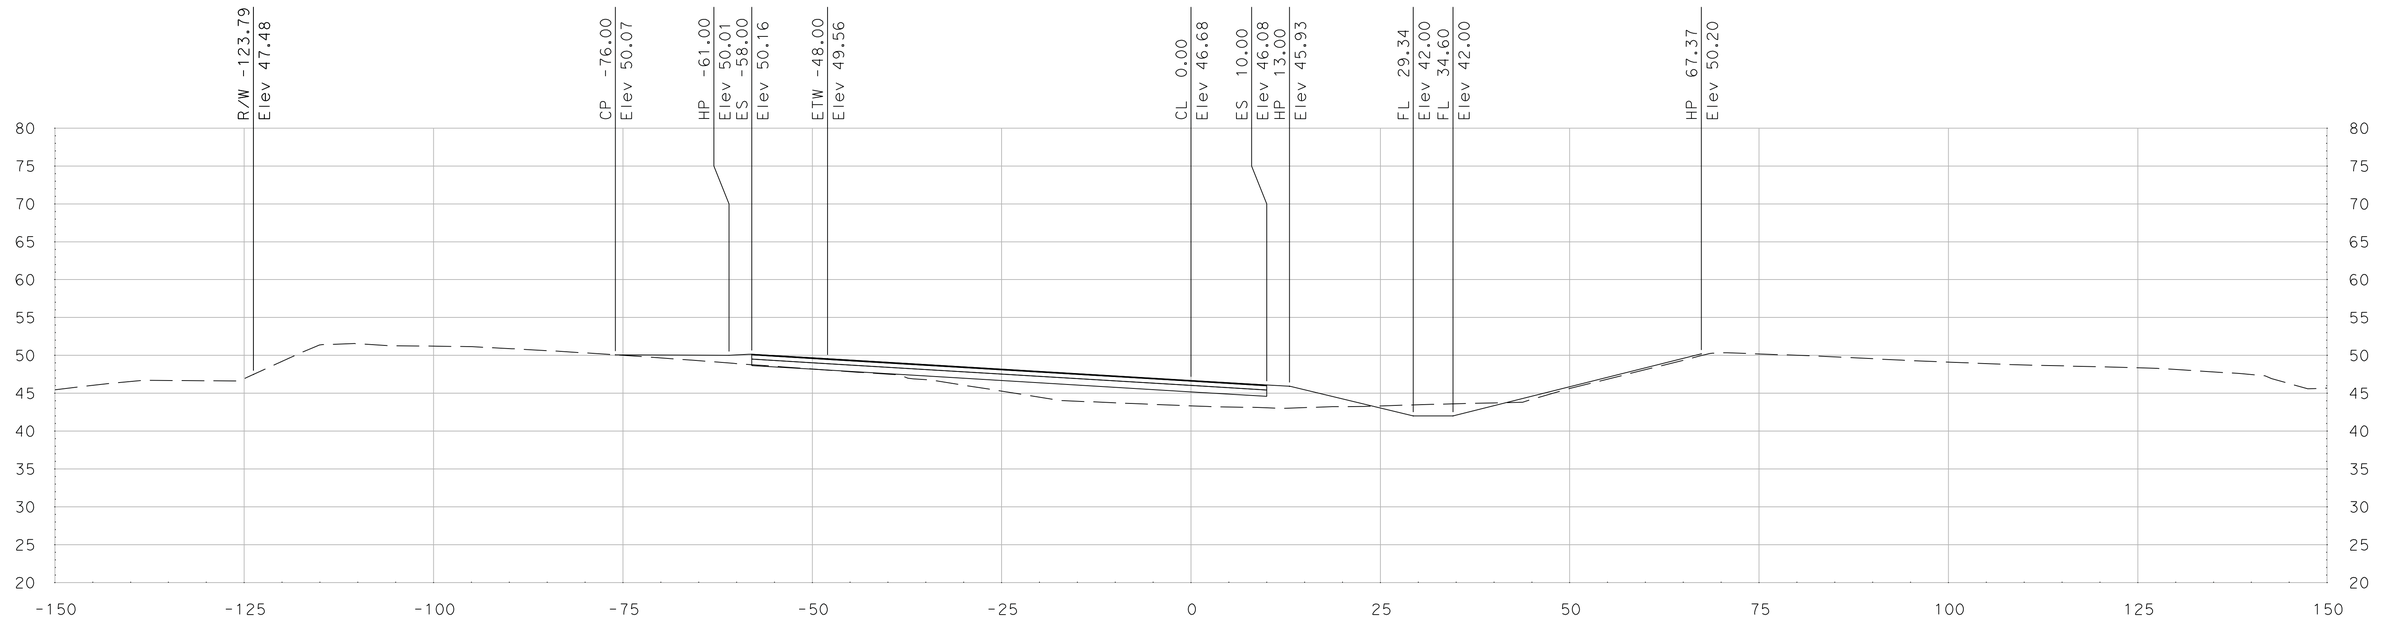

"SR 99 HC" Sta 289+75.00

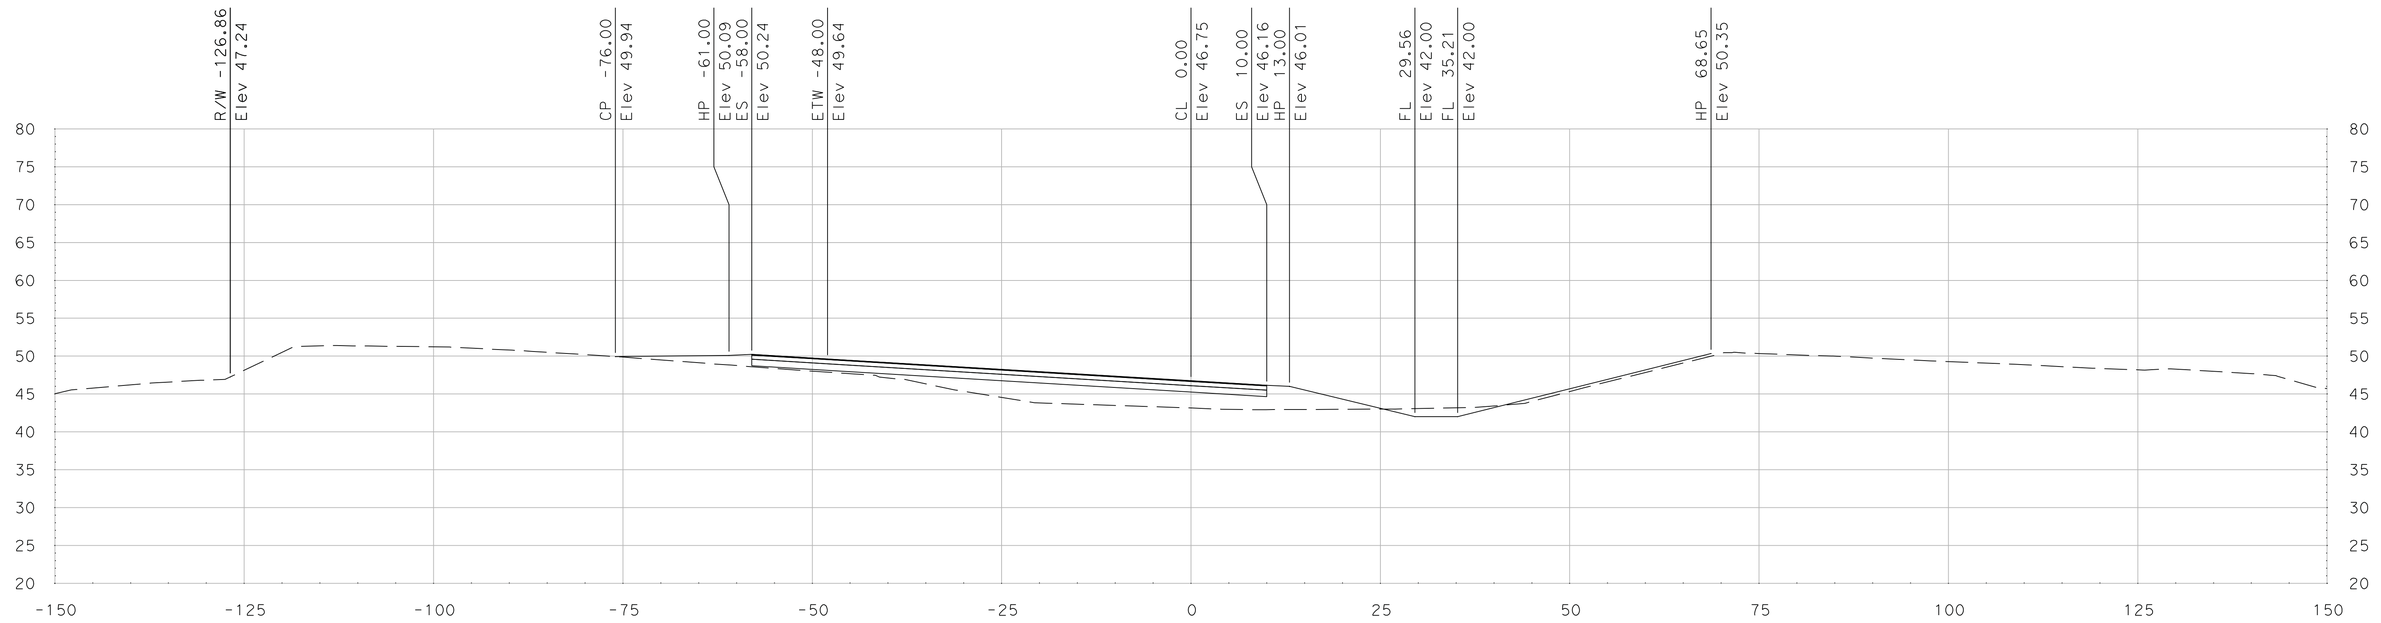

"SR 99 HC" Sta 289+50.00

SCALE
HORIZONTAL: 1"=10'
VERTICAL: 1"=10'

DATE: 5/18/2011

ALL DIMENSIONS ARE IN US SURVEY FEET

FOR EARTHWORK DEVELOPMENT ONLY

Dist	COUNTY	ROUTE	POST MILES TOTAL PROJECT	SHEET No.	TOTAL SHEETS
10	SJ	99	4.9/14.2		
CONTRACT No.			10-0E6114		
PROJECT ID			1000020440		

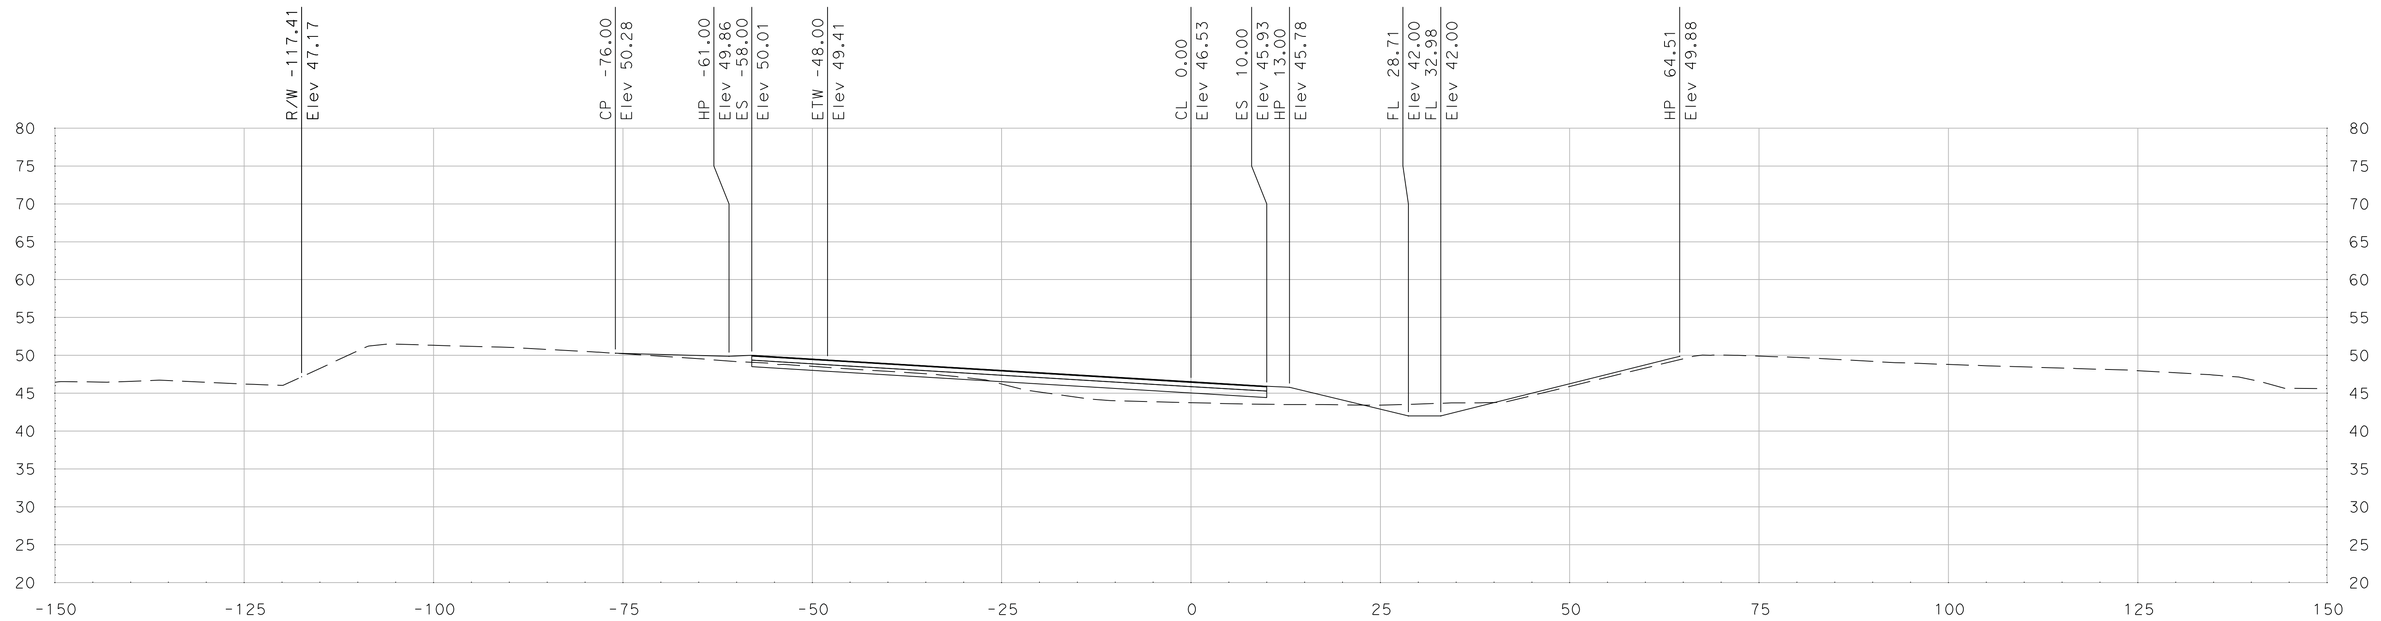

"SR 99 HC" Sta 290+25.00

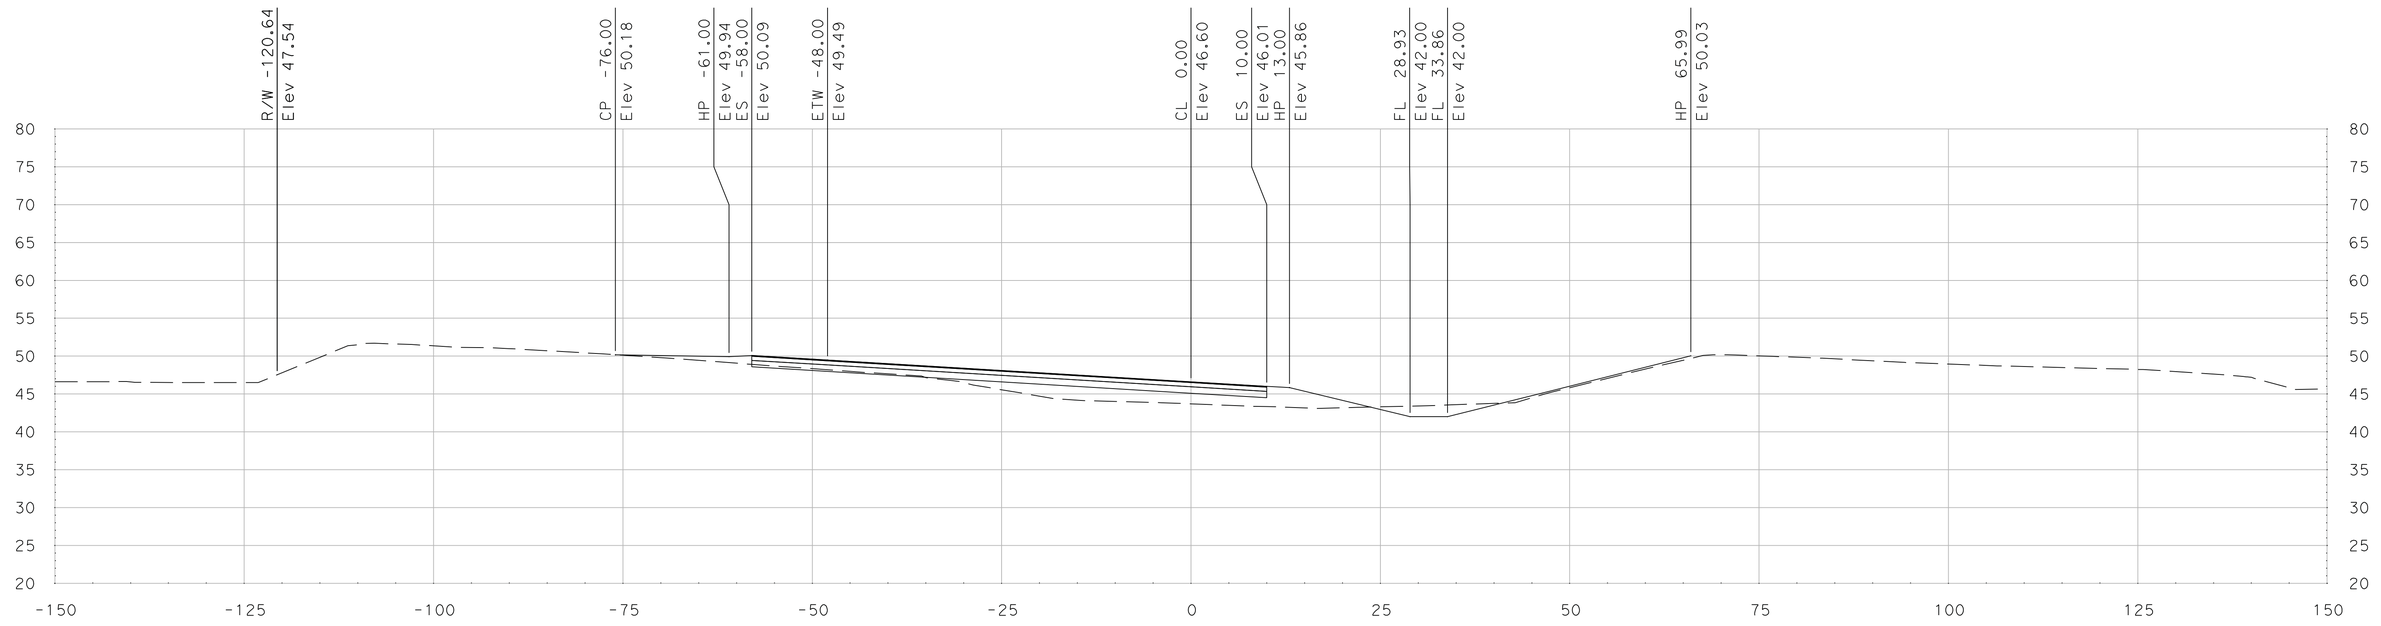

"SR 99 HC" Sta 290+00.00

SCALE
HORIZONTAL: 1"=10'
VERTICAL: 1"=10'

DATE: 5/18/2011

ALL DIMENSIONS ARE IN US SURVEY FEET

FOR EARTHWORK DEVELOPMENT ONLY

Dist	COUNTY	ROUTE	POST MILES TOTAL PROJECT	SHEET No.	TOTAL SHEETS
10	SJ	99	4.9/14.2		
CONTRACT No.			10-0E6114		
PROJECT ID			1000020440		

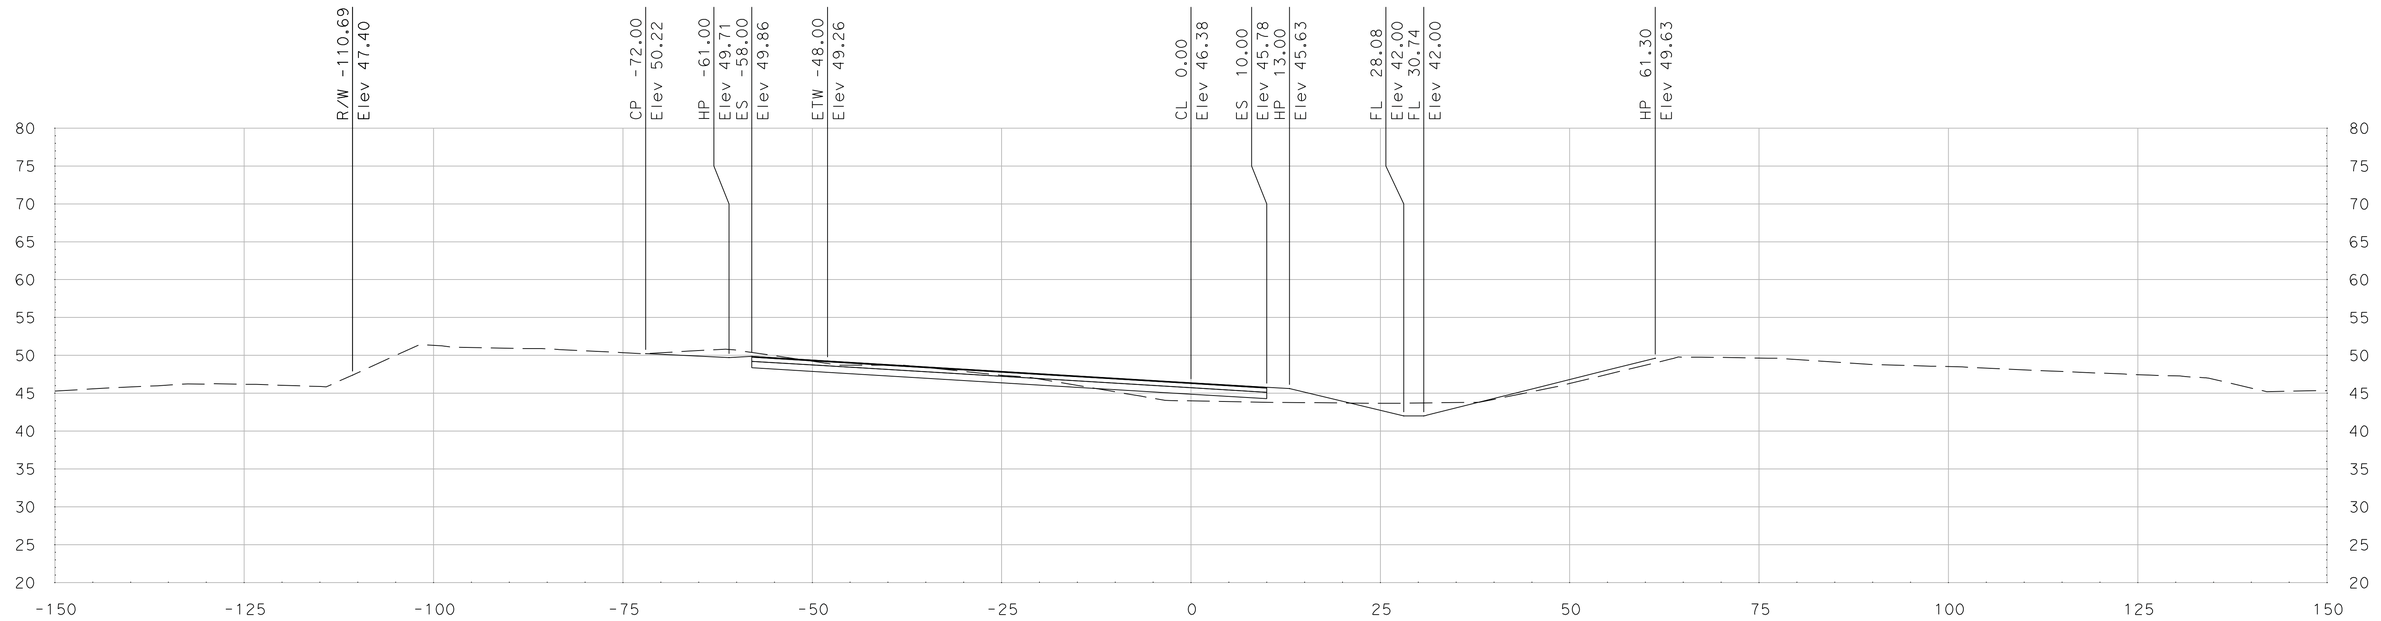

"SR 99 HC" Sta 290+75.00

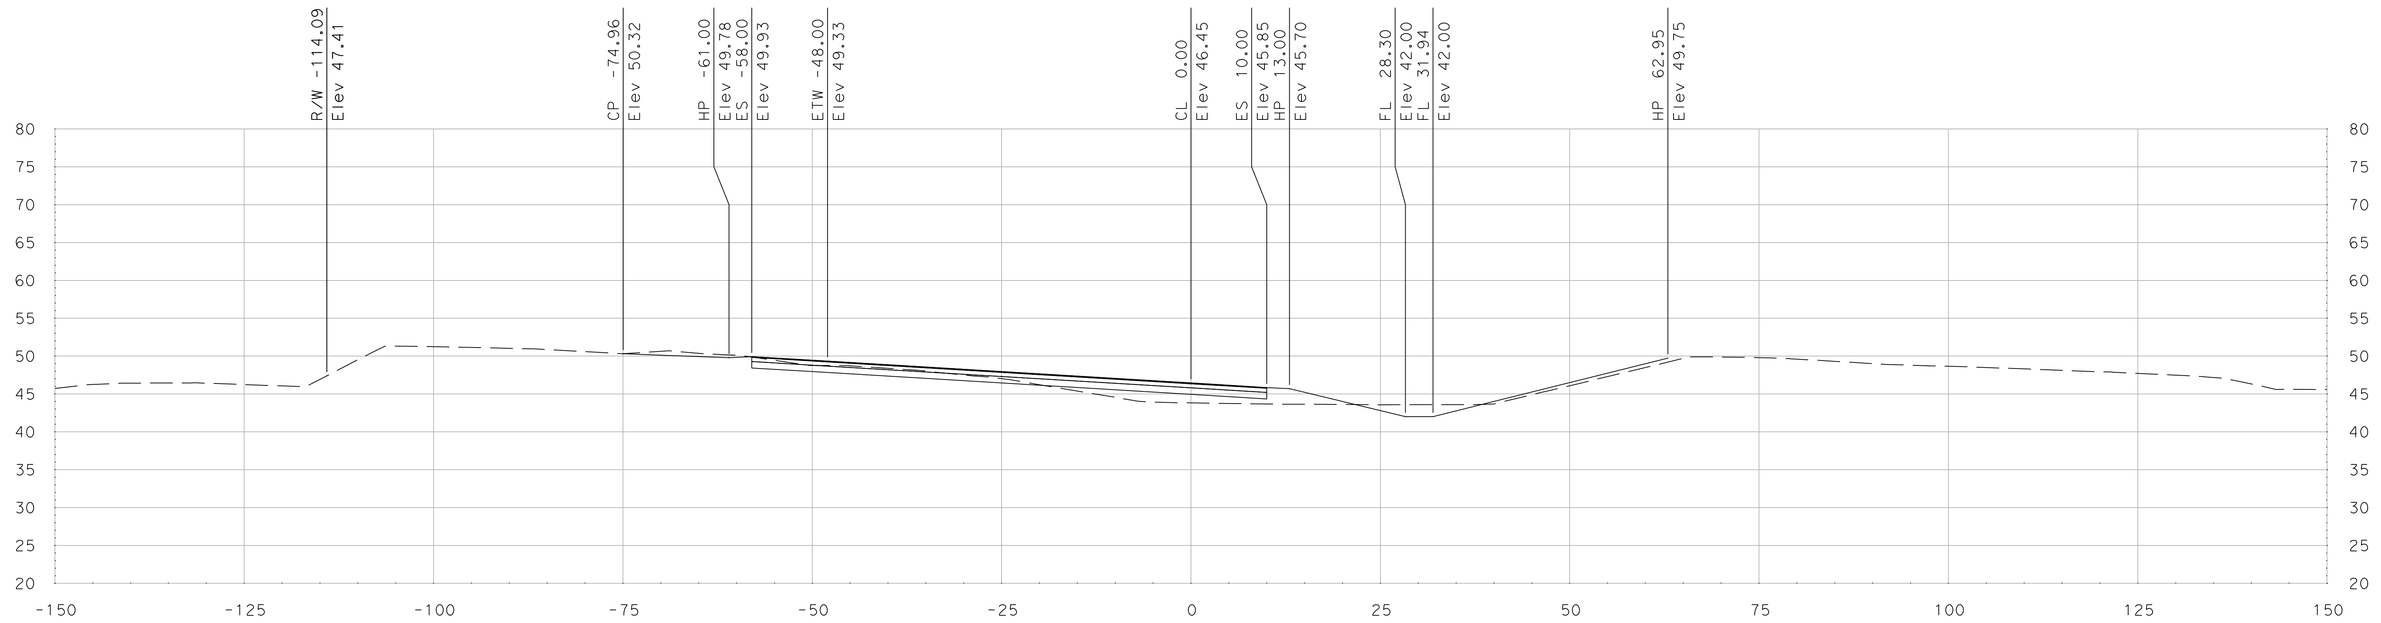

"SR 99 HC" Sta 290+50.00

SCALE
HORIZONTAL: 1"=10'
VERTICAL: 1"=10'

DATE: 5/18/2011

ALL DIMENSIONS ARE IN US SURVEY FEET

FOR EARTHWORK DEVELOPMENT ONLY

Dist	COUNTY	ROUTE	POST MILES TOTAL PROJECT	SHEET No.	TOTAL SHEETS
10	SJ	99	4.9/14.2		
CONTRACT No.			10-0E6114		
PROJECT ID			1000020440		

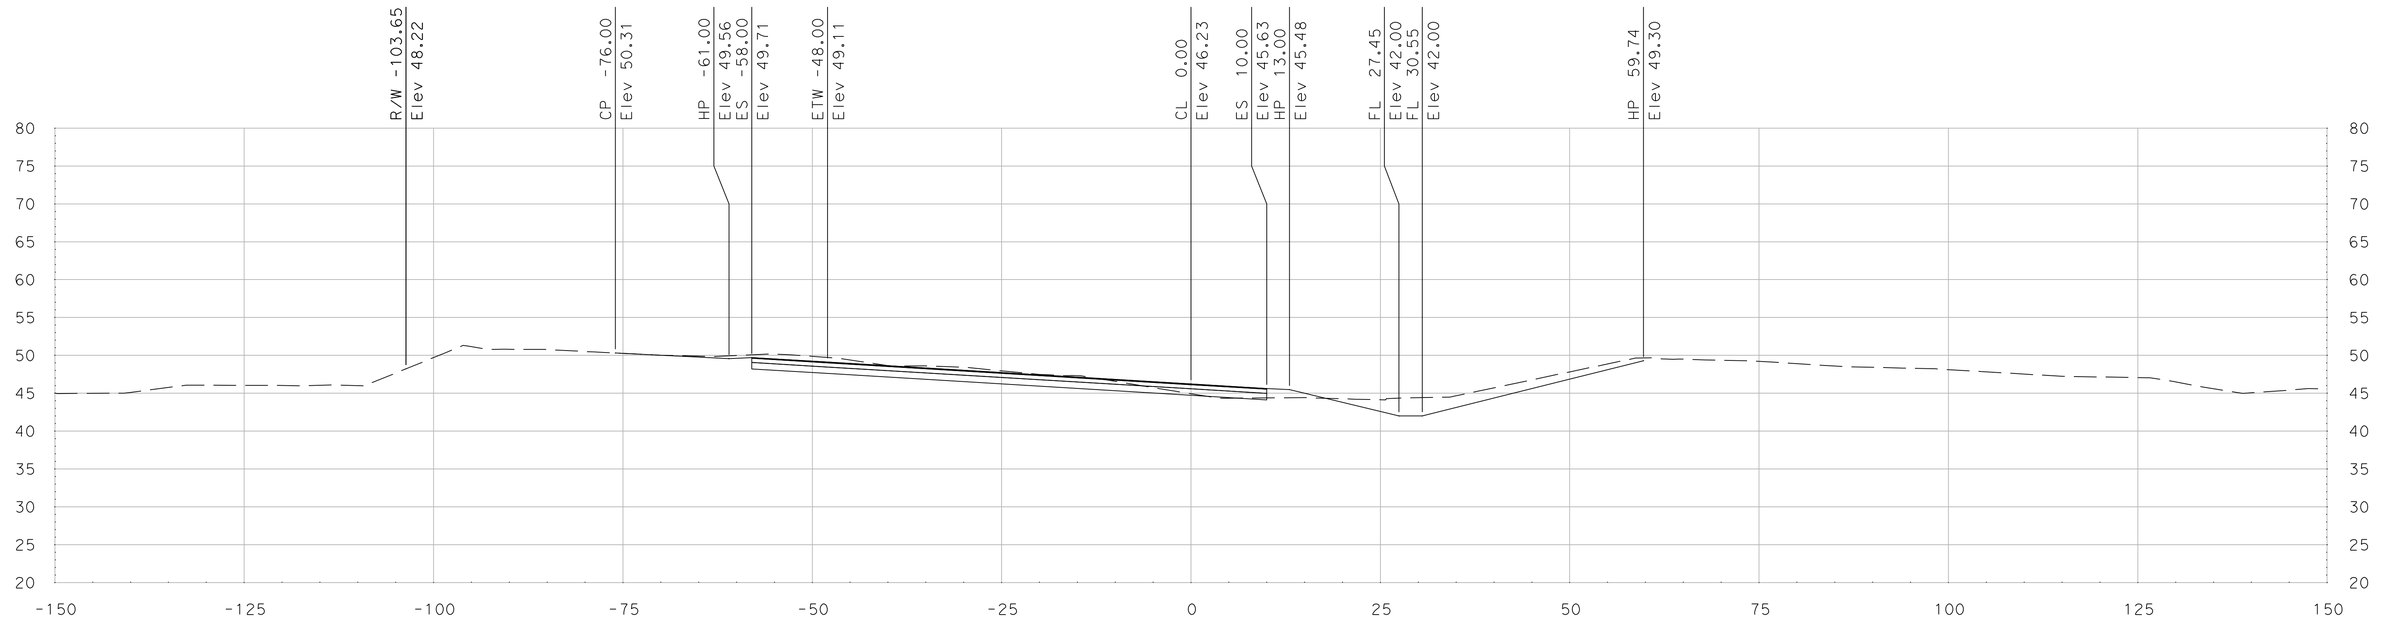

"SR 99 HC" Sta 291+25.00

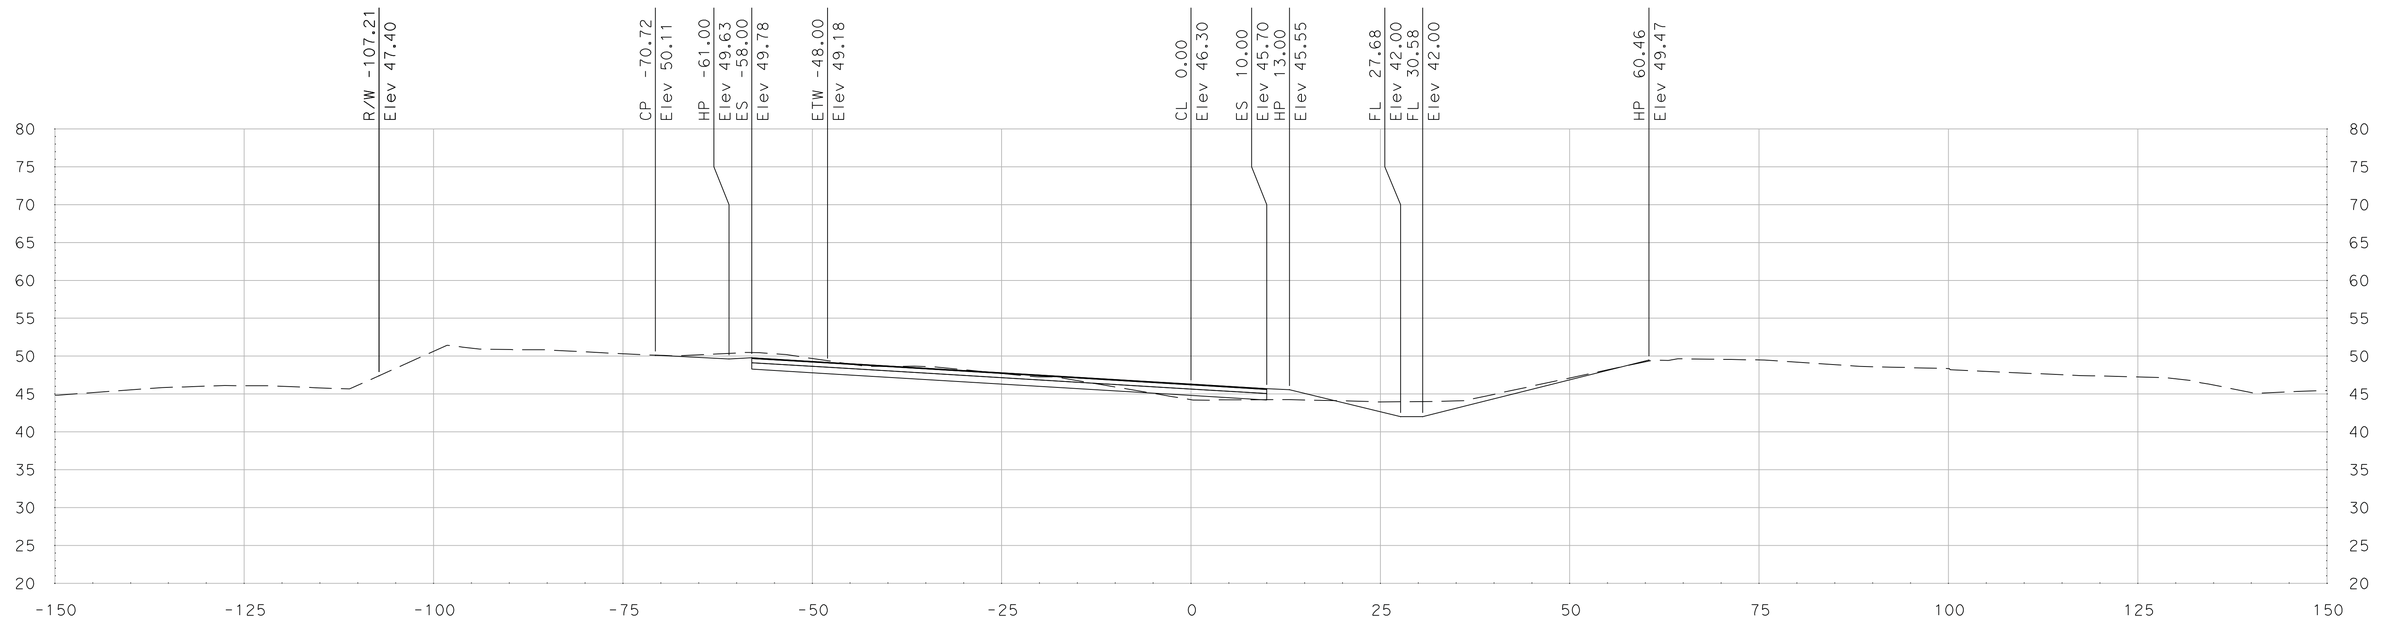

"SR 99 HC" Sta 291+00.00

SCALE
HORIZONTAL: 1"=10'
VERTICAL: 1"=10'

DATE: 5/18/2011

ALL DIMENSIONS ARE IN US SURVEY FEET

FOR EARTHWORK DEVELOPMENT ONLY

Dist	COUNTY	ROUTE	POST MILES TOTAL PROJECT	SHEET No.	TOTAL SHEETS
10	SJ	99	4.9/14.2		
CONTRACT No.			10-0E6114		
PROJECT ID			1000020440		

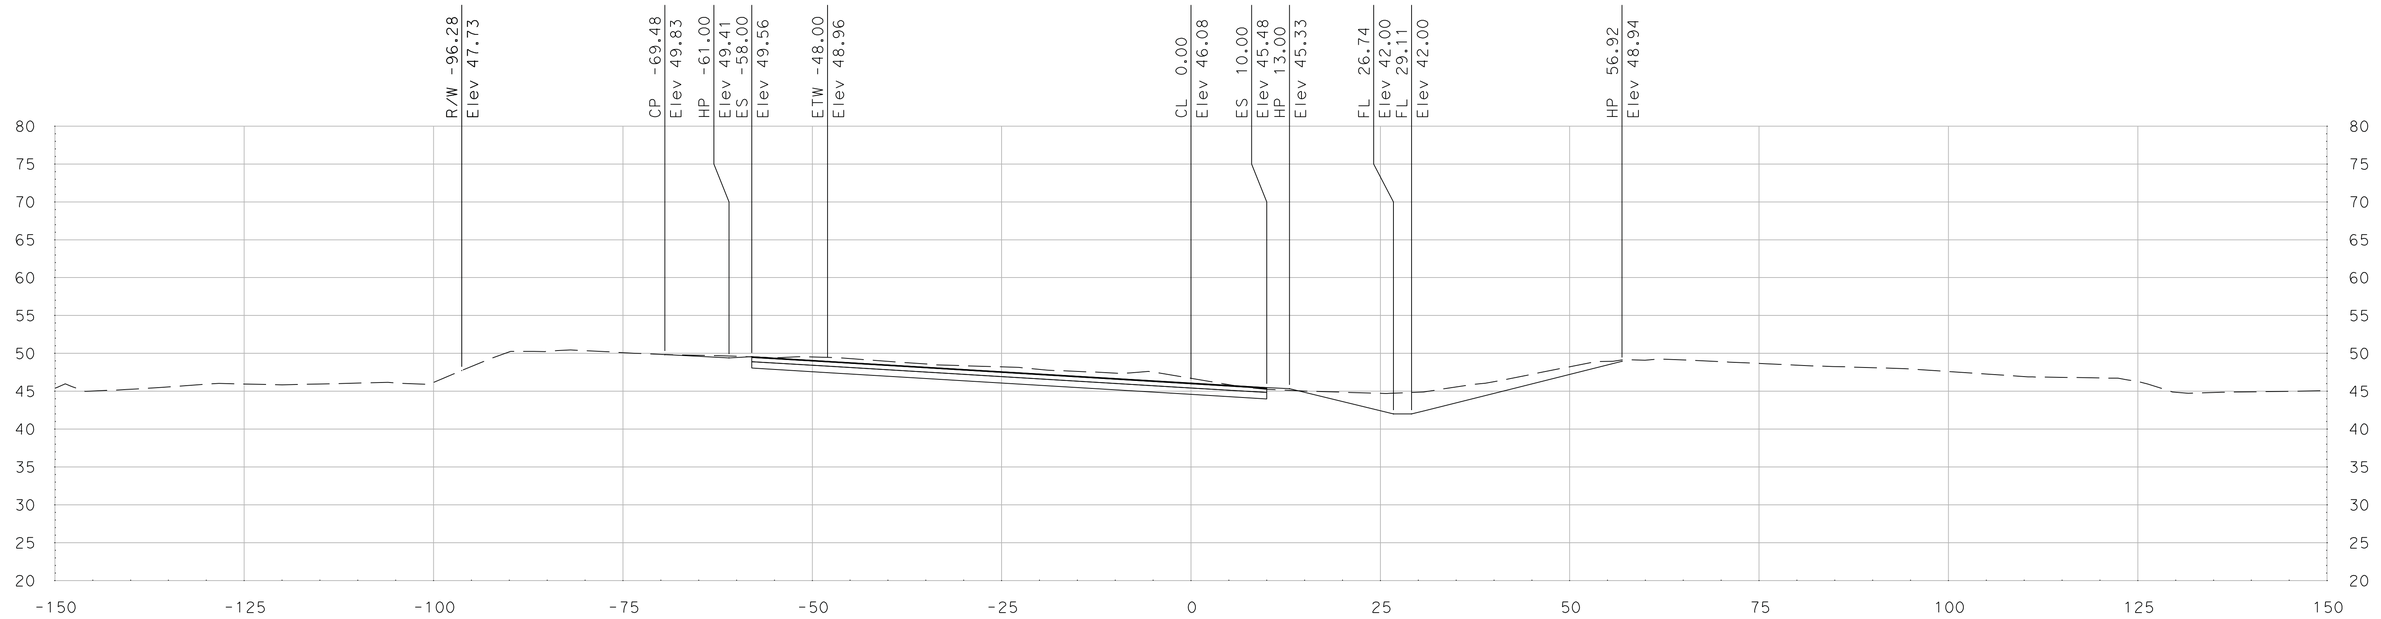

"SR 99 HC" Sta 291+75.00

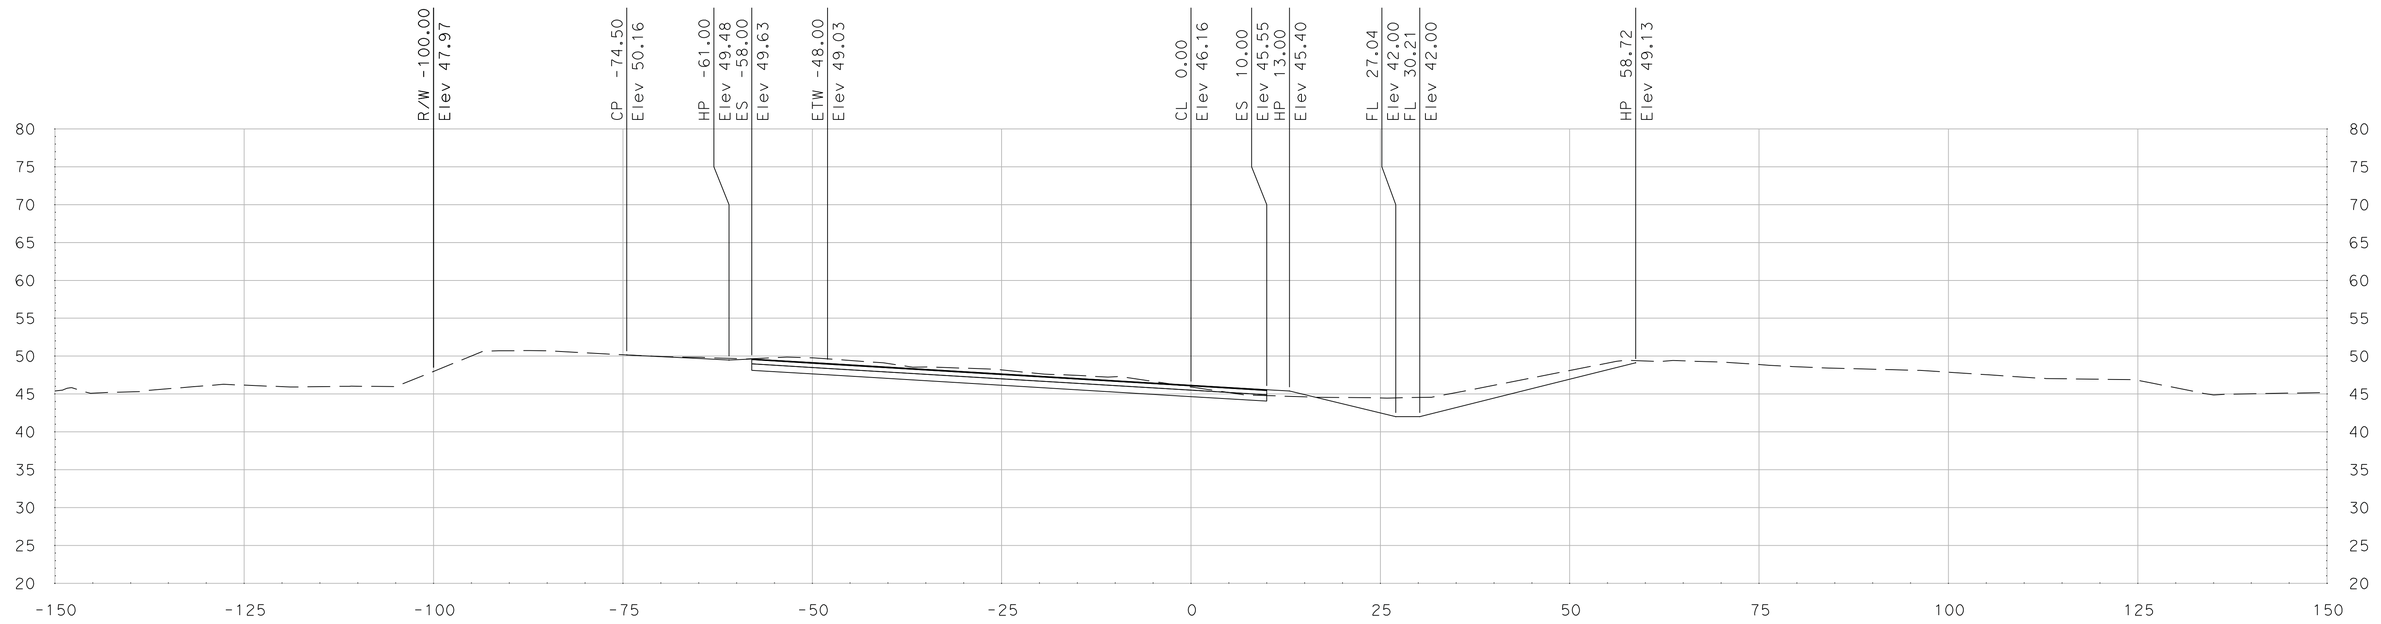

"SR 99 HC" Sta 291+50.00

SCALE
HORIZONTAL: 1"=10'
VERTICAL: 1"=10'

DATE: 5/18/2011

ALL DIMENSIONS ARE IN US SURVEY FEET

FOR EARTHWORK DEVELOPMENT ONLY

Dist	COUNTY	ROUTE	POST MILES TOTAL PROJECT	SHEET No.	TOTAL SHEETS
10	SJ	99	4.9/14.2		
CONTRACT No.			10-0E6114		
PROJECT ID			1000020440		

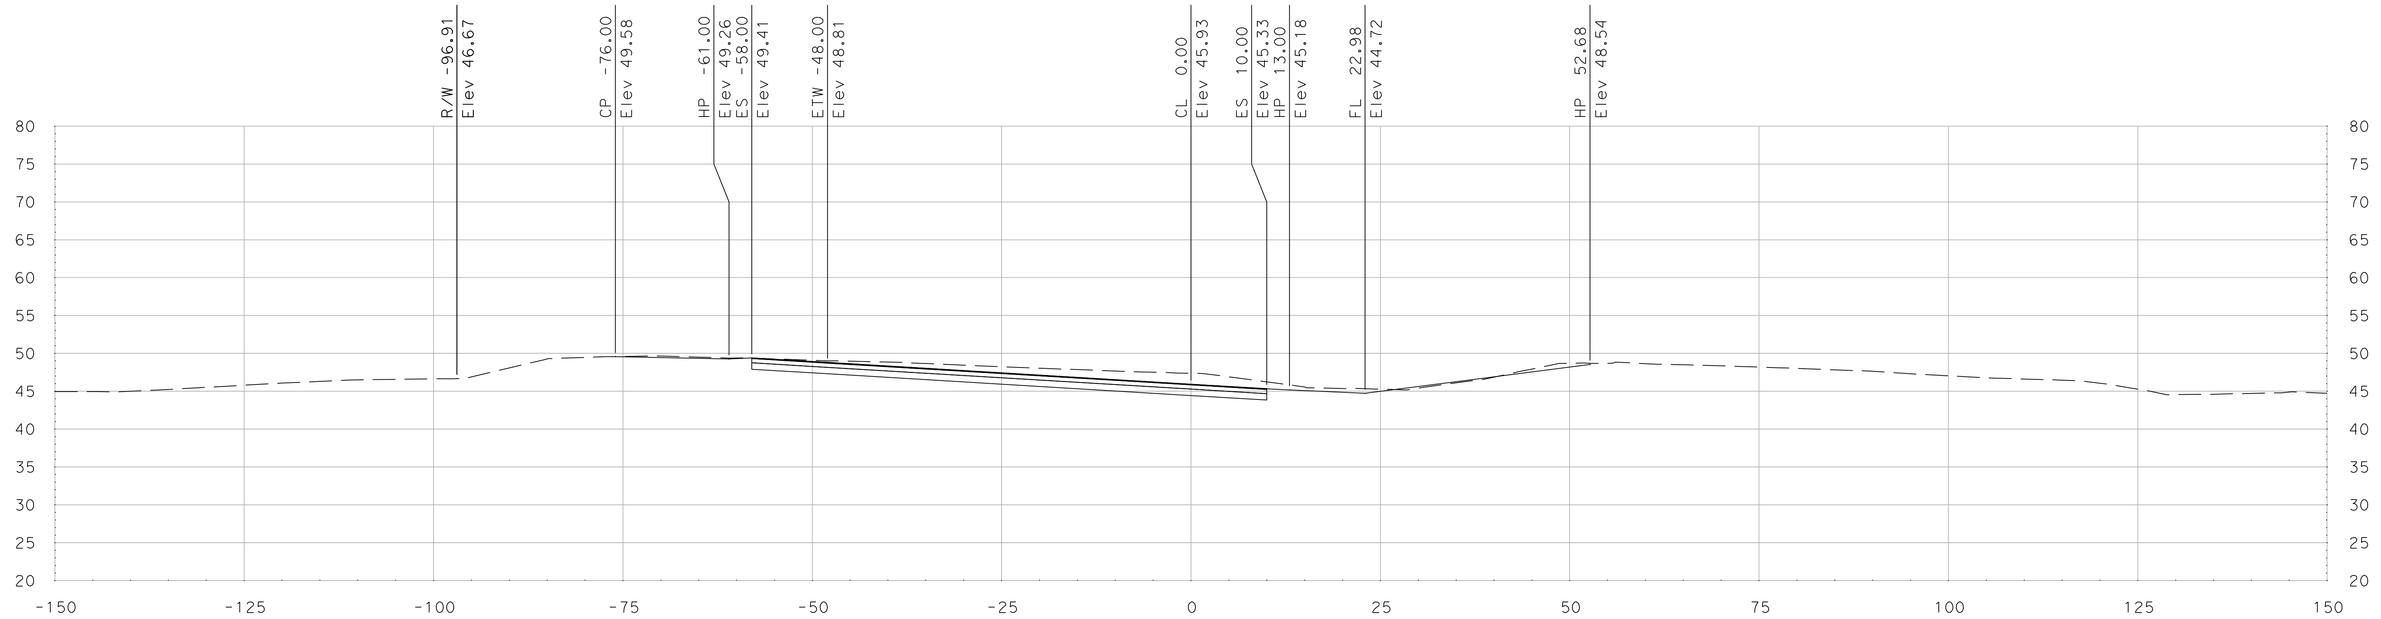

"SR 99 HC" Sta 292+25.00

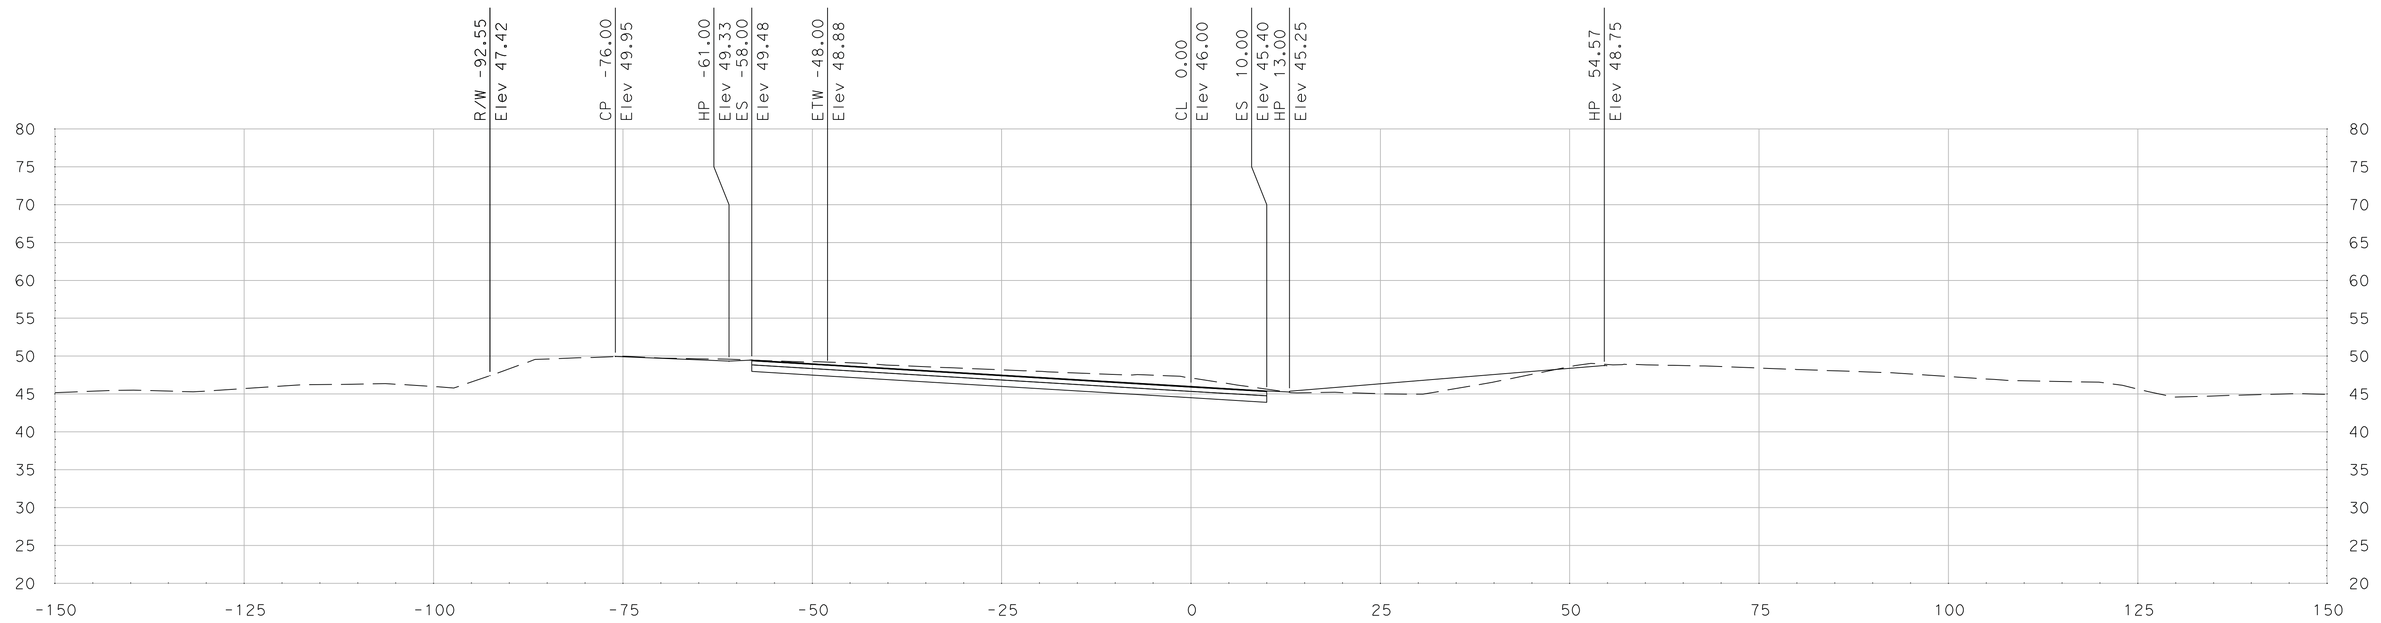

"SR 99 HC" Sta 292+00.00

SCALE
HORIZONTAL: 1"=10'
VERTICAL: 1"=10'

DATE: 5/18/2011

ALL DIMENSIONS ARE IN US SURVEY FEET

FOR EARTHWORK DEVELOPMENT ONLY

Dist	COUNTY	ROUTE	POST MILES TOTAL PROJECT	SHEET No.	TOTAL SHEETS
10	SJ	99	4.9/14.2		
CONTRACT No.			10-0E6114		
PROJECT ID			1000020440		

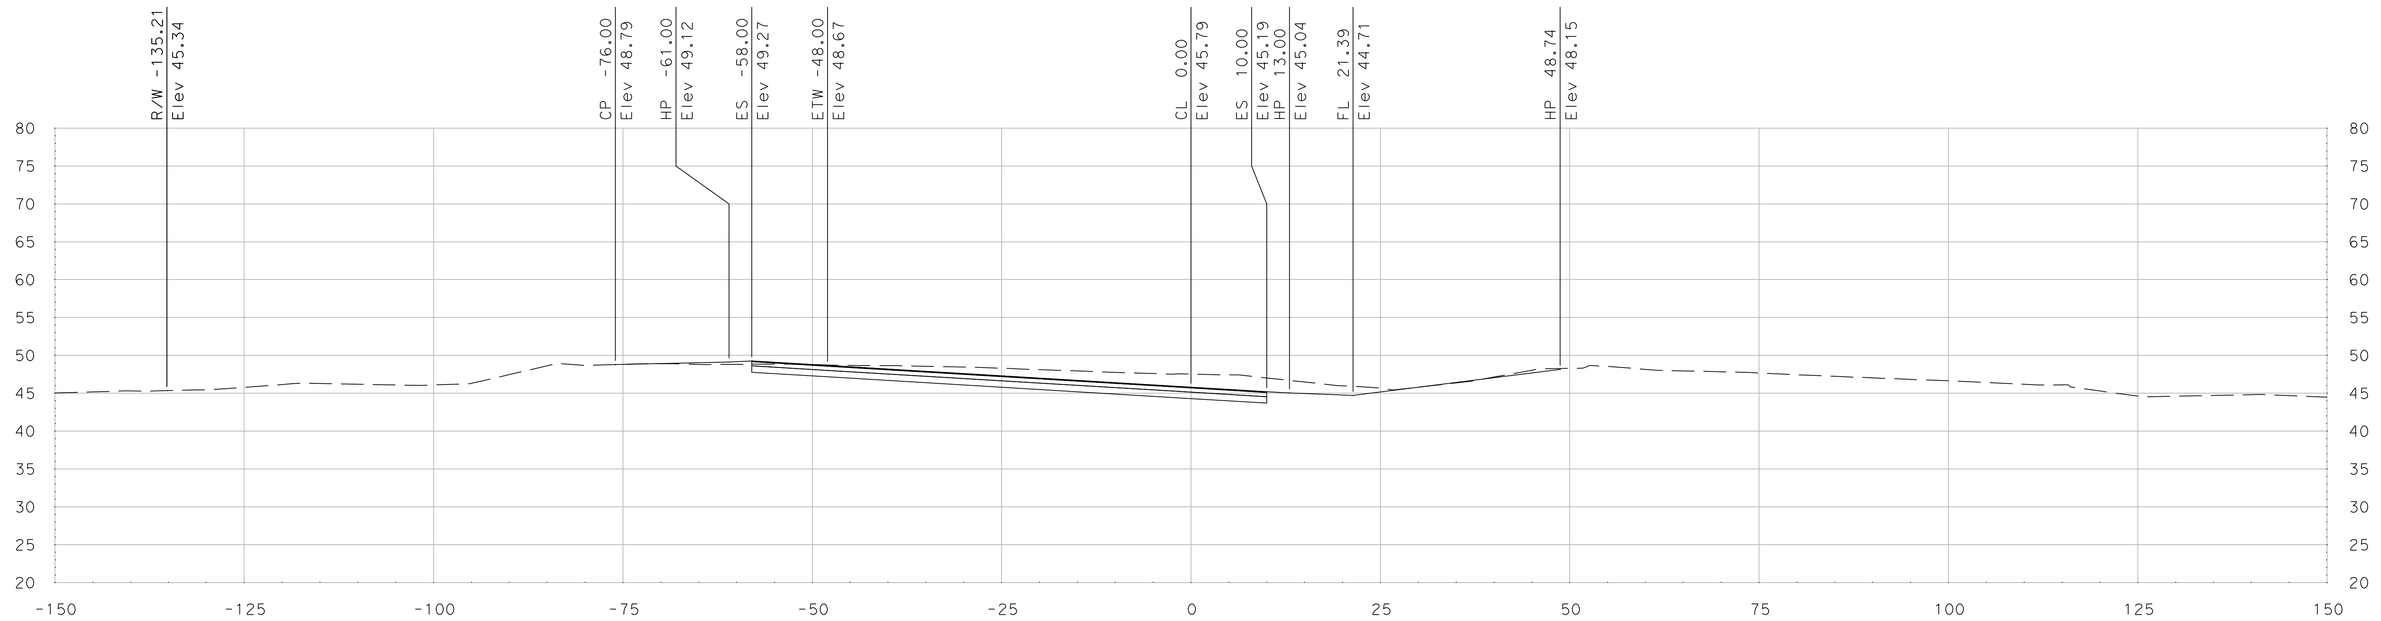

"SR 99 HC" Sta 292+70.85

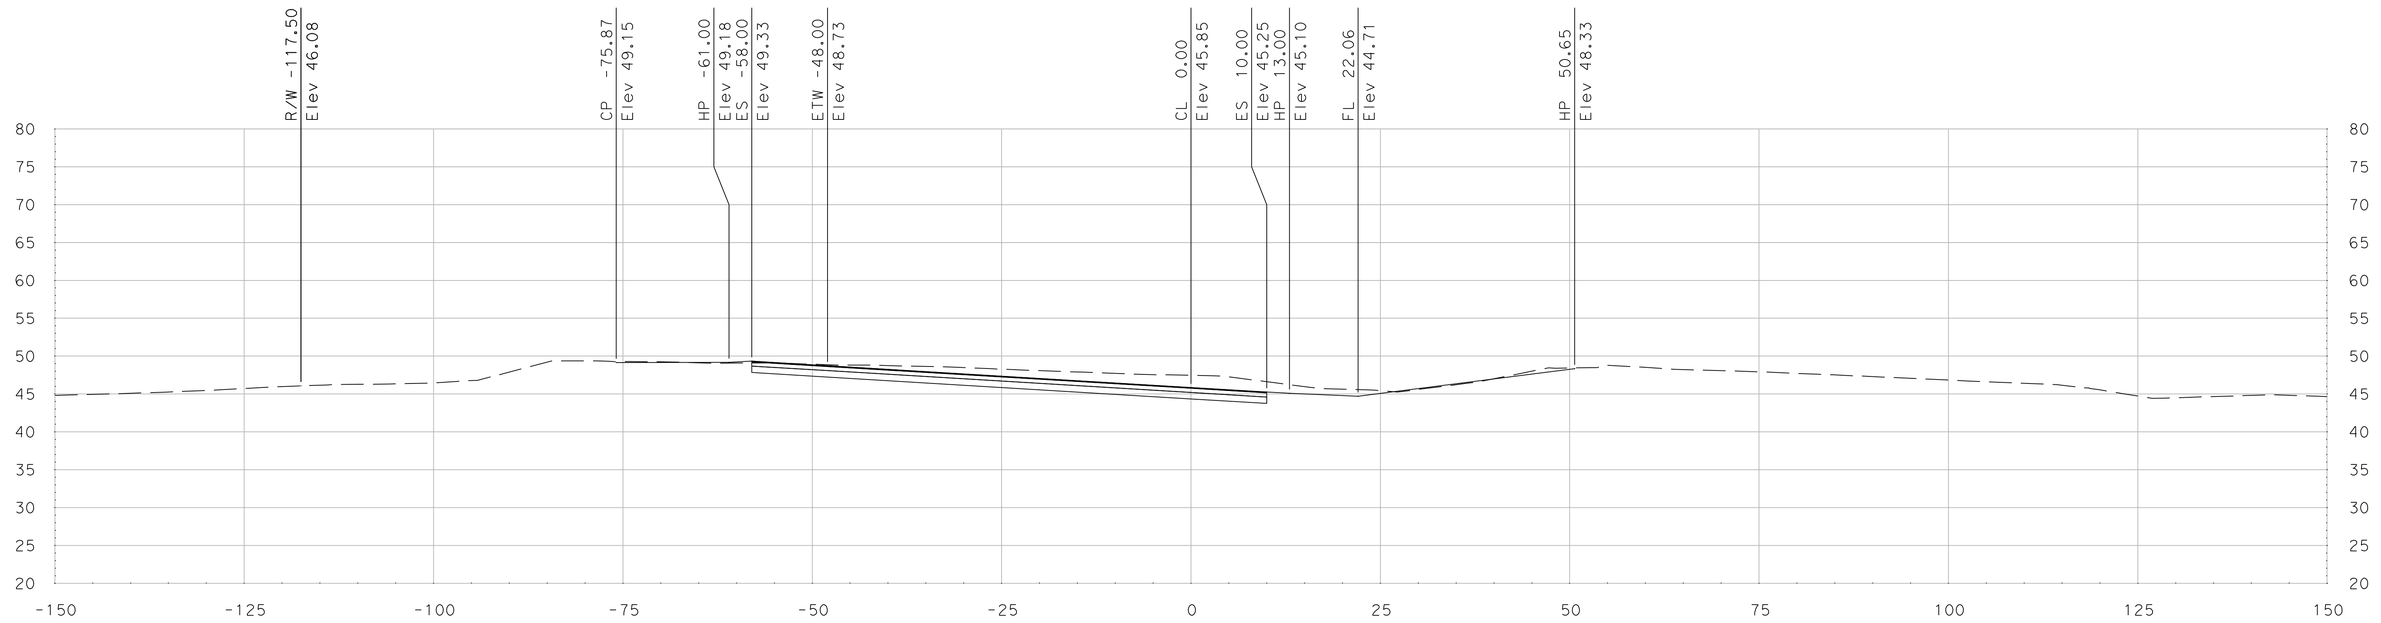

"SR 99 HC" Sta 292+50.00

SCALE
HORIZONTAL: 1"=10'
VERTICAL: 1"=10'

DATE: 5/18/2011

ALL DIMENSIONS ARE IN US SURVEY FEET

FOR EARTHWORK DEVELOPMENT ONLY

Dist	COUNTY	ROUTE	POST MILES TOTAL PROJECT	SHEET No.	TOTAL SHEETS
10	SJ	99	4.9/14.2		
CONTRACT No.			10-0E6114		
PROJECT ID			1000020440		

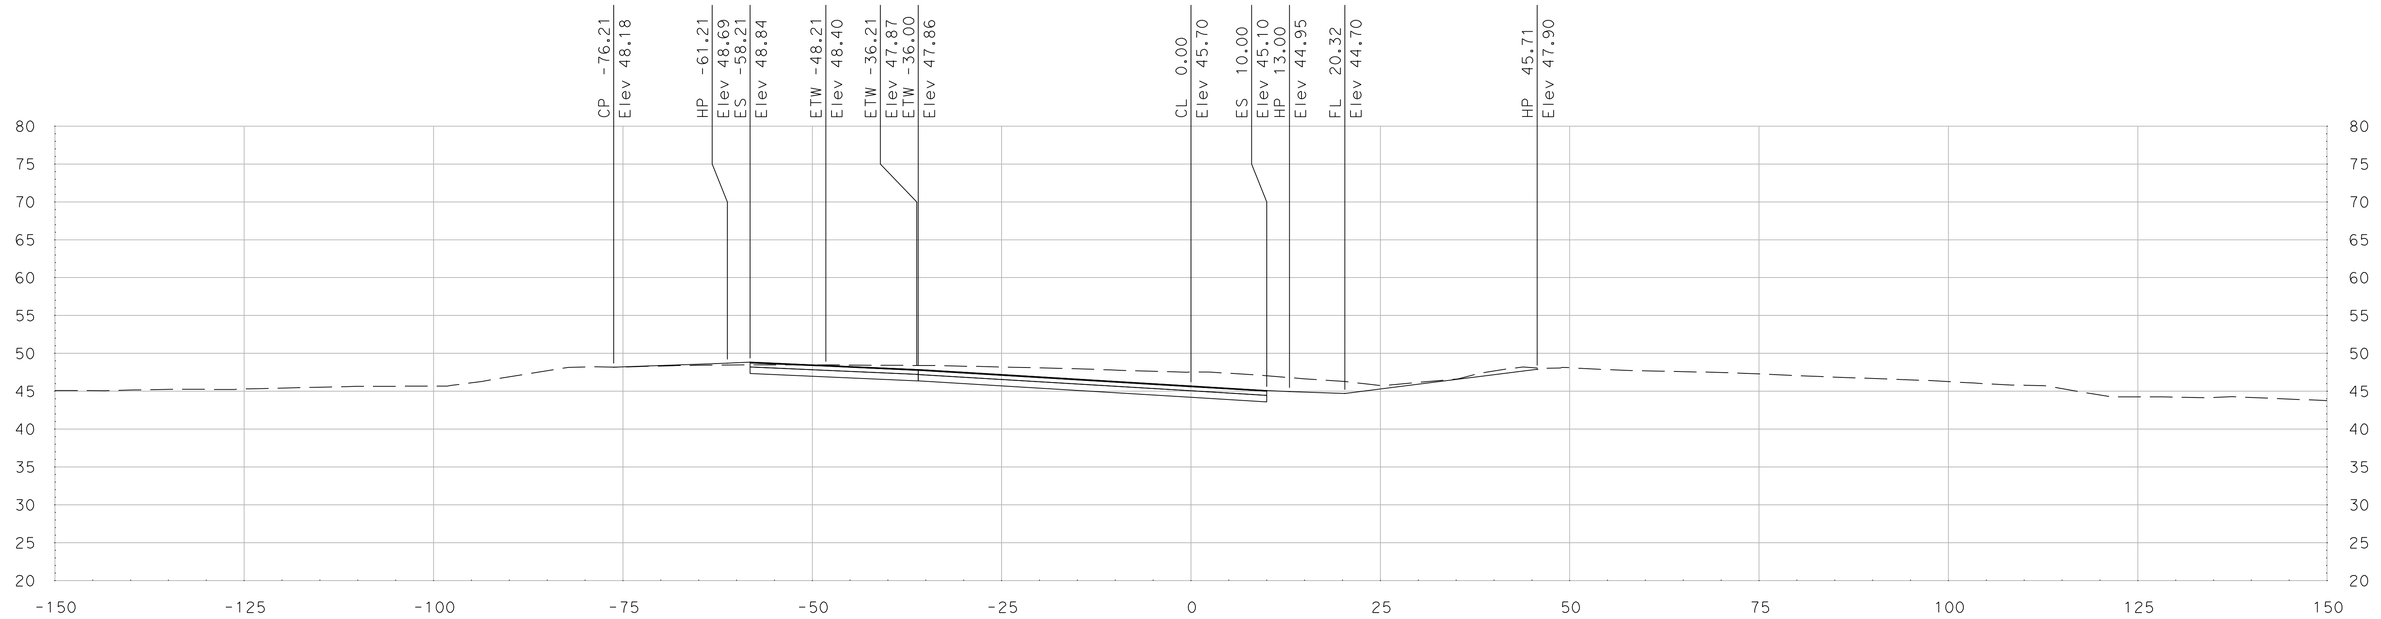

"SR 99 HC" Sta 293+00.00

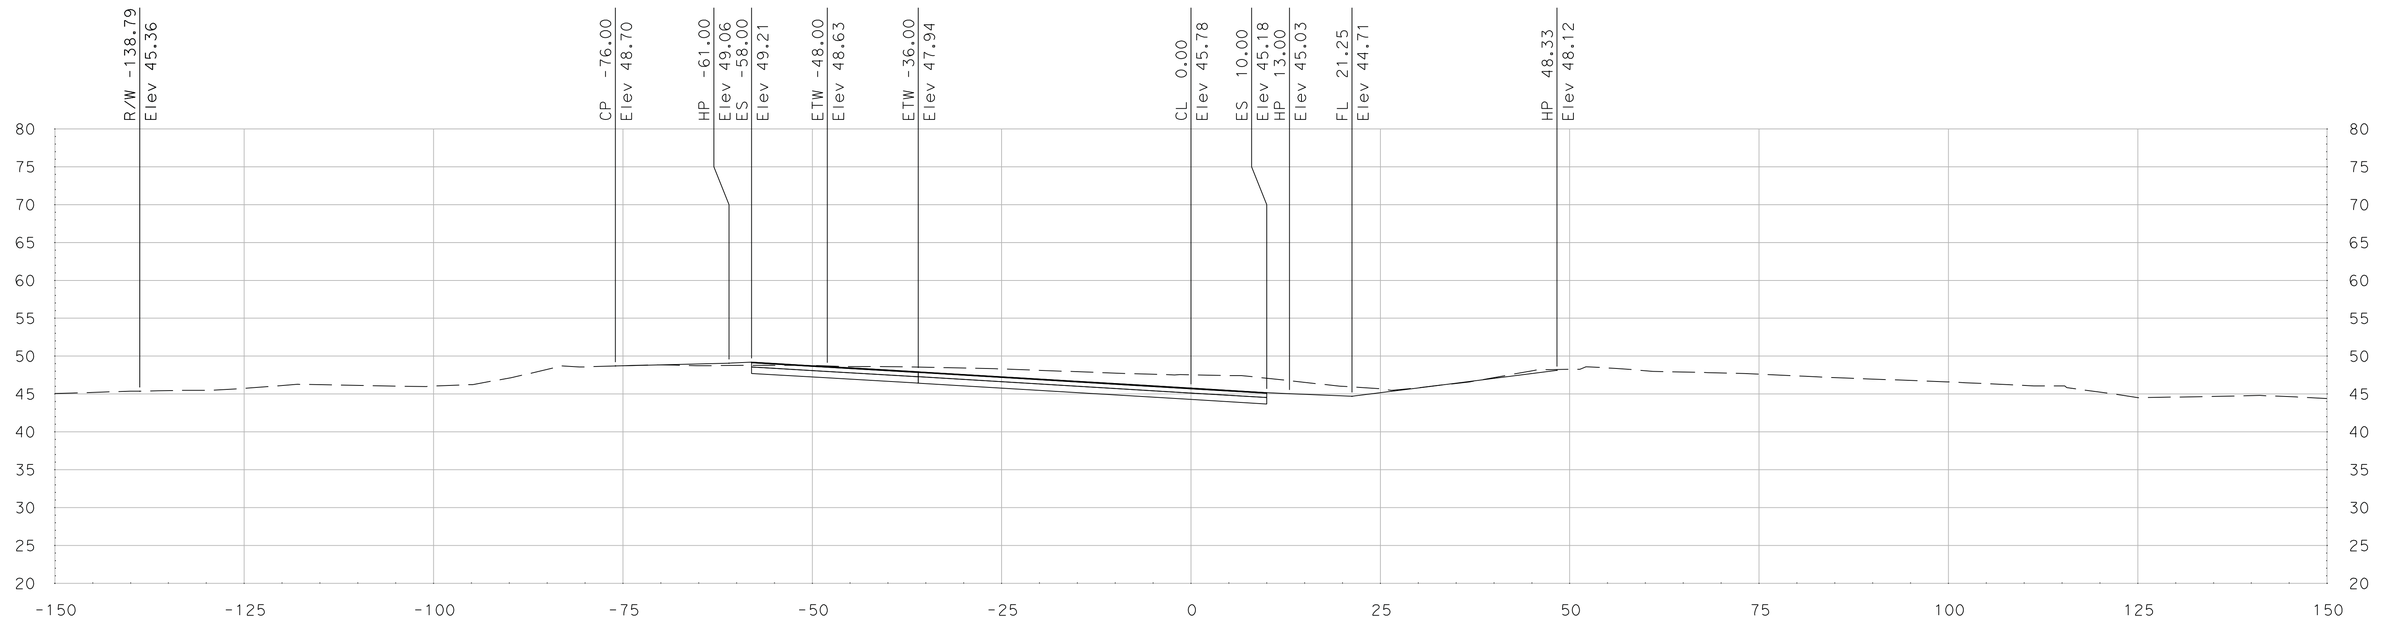

"SR 99 HC" Sta 292+75.00

SCALE
HORIZONTAL: 1"=10'
VERTICAL: 1"=10'

DATE: 5/18/2011

ALL DIMENSIONS ARE IN US SURVEY FEET

FOR EARTHWORK DEVELOPMENT ONLY

Dist	COUNTY	ROUTE	POST MILES TOTAL PROJECT	SHEET No.	TOTAL SHEETS
10	SJ	99	4.9/14.2		
CONTRACT No.			10-0E6114		
PROJECT ID			1000020440		

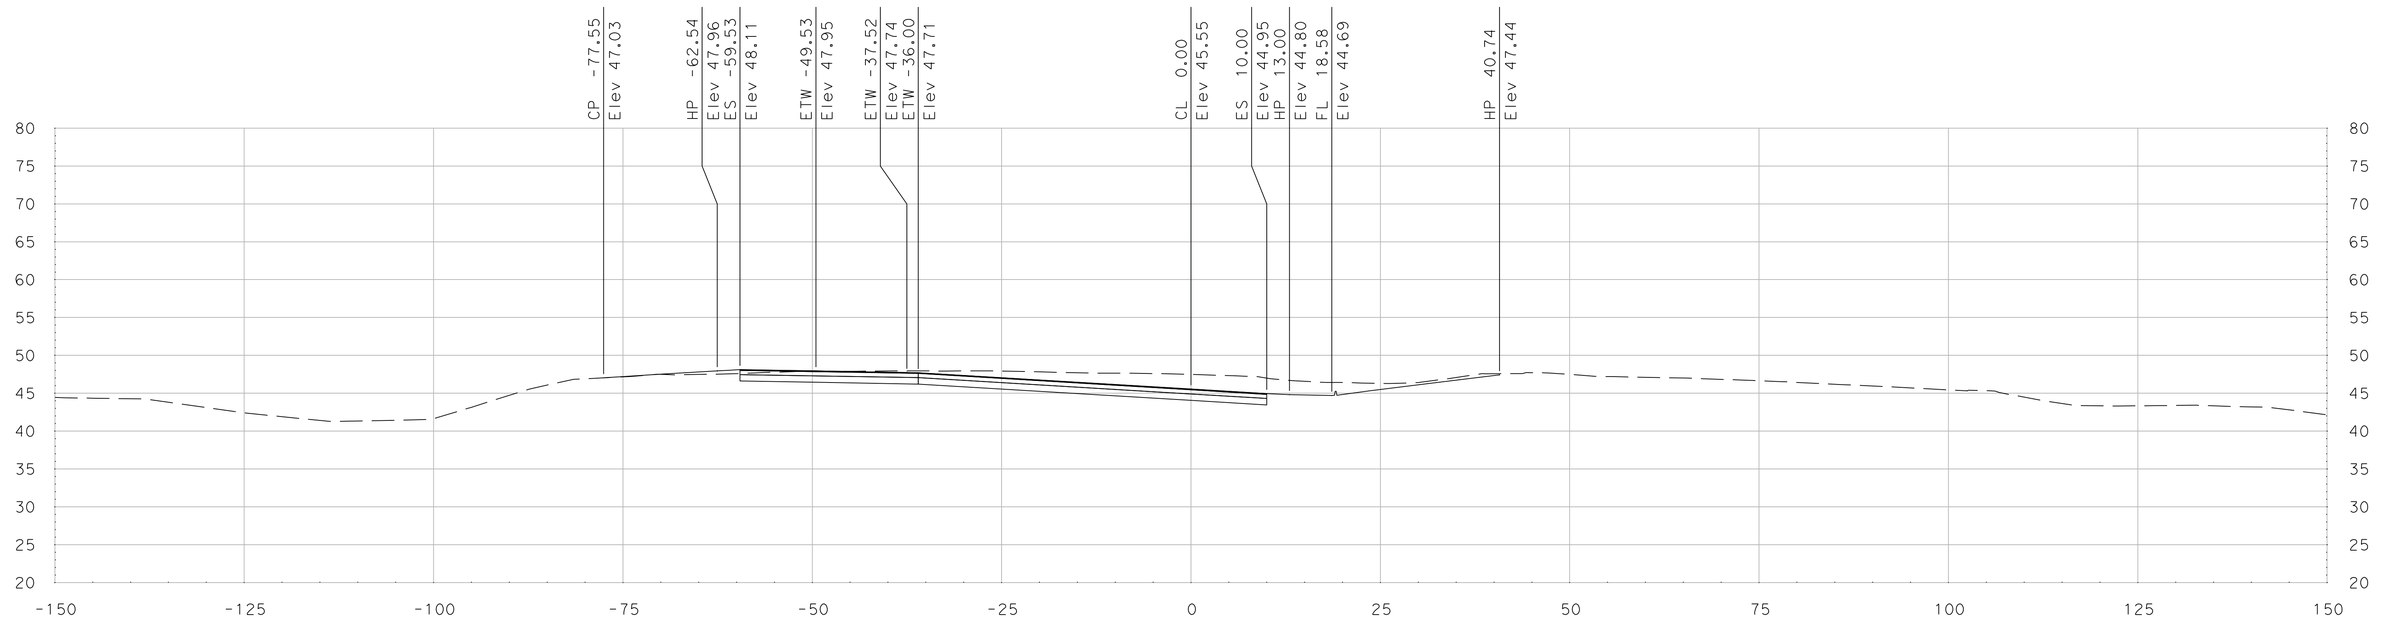

"SR 99 HC" Sta 293+50.00

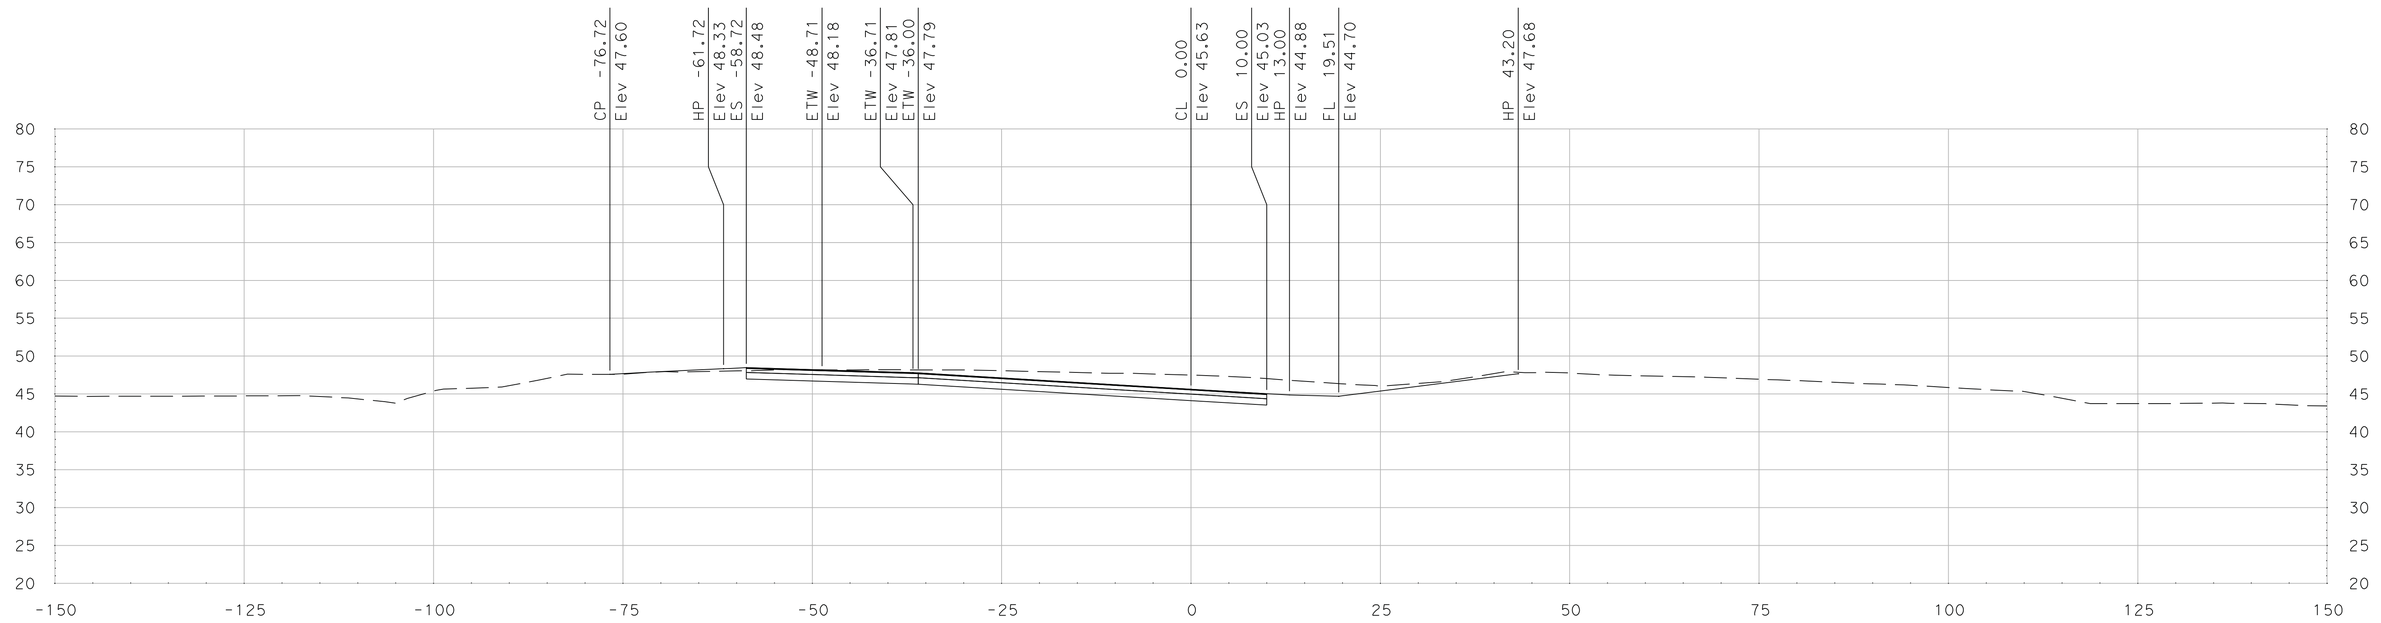

"SR 99 HC" Sta 293+25.00

SCALE
HORIZONTAL: 1"=10'
VERTICAL: 1"=10'

DATE: 5/18/2011

ALL DIMENSIONS ARE IN US SURVEY FEET

FOR EARTHWORK DEVELOPMENT ONLY

Dist	COUNTY	ROUTE	POST MILES TOTAL PROJECT	SHEET No.	TOTAL SHEETS
10	SJ	99	4.9/14.2		
CONTRACT No.			10-0E6114		
PROJECT ID			1000020440		

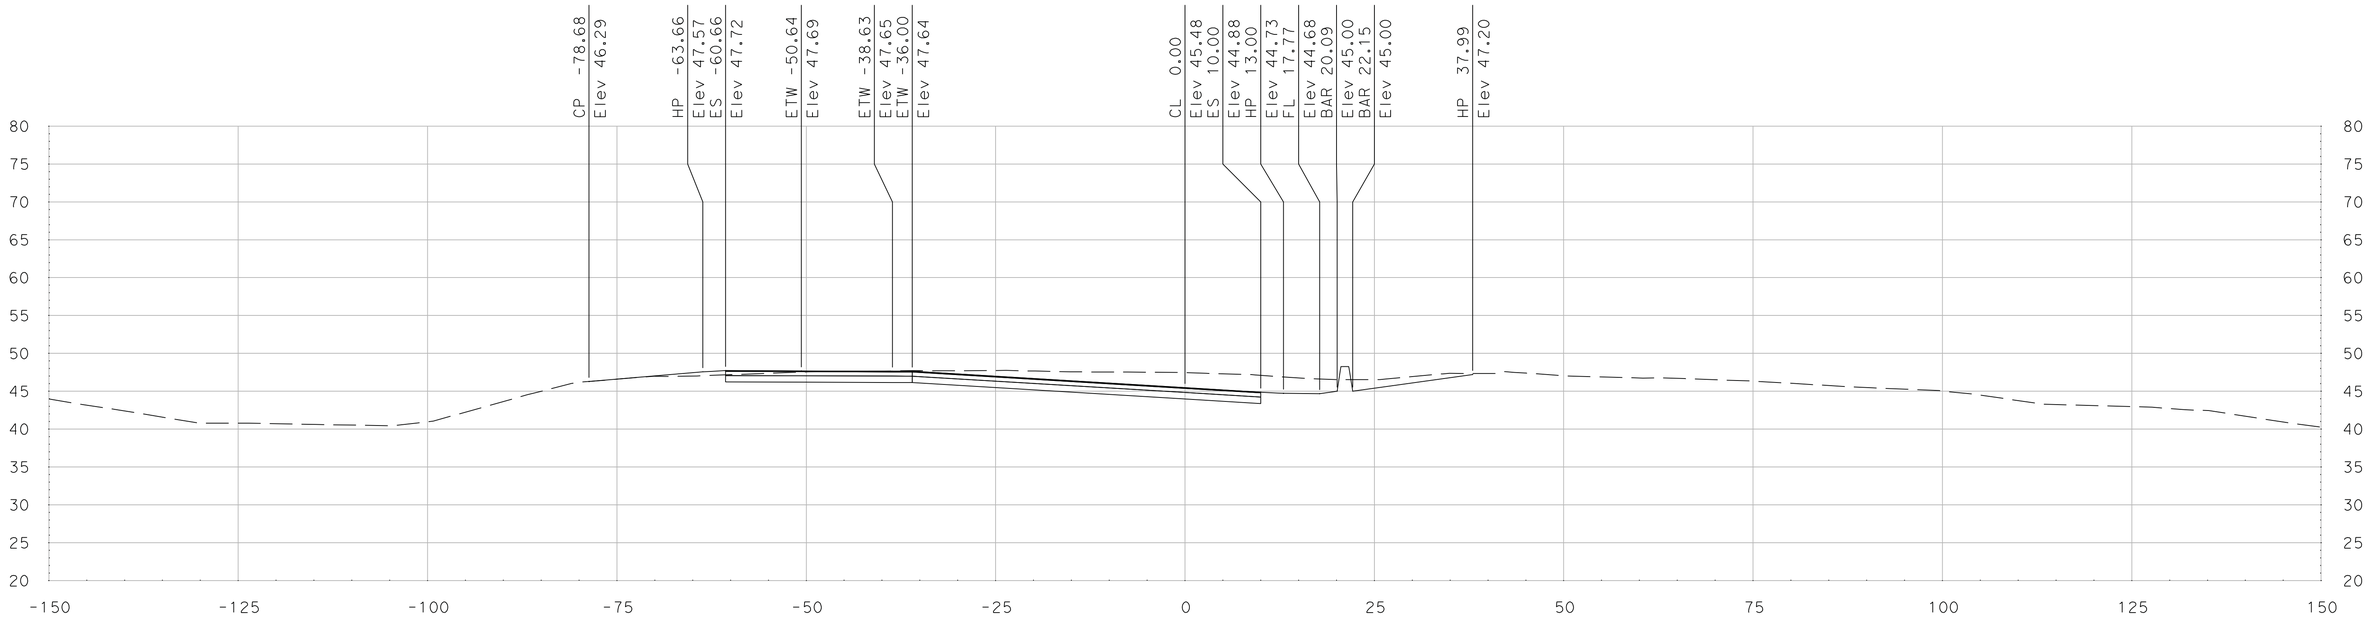

"SR 99 HC" Sta 293+75.00

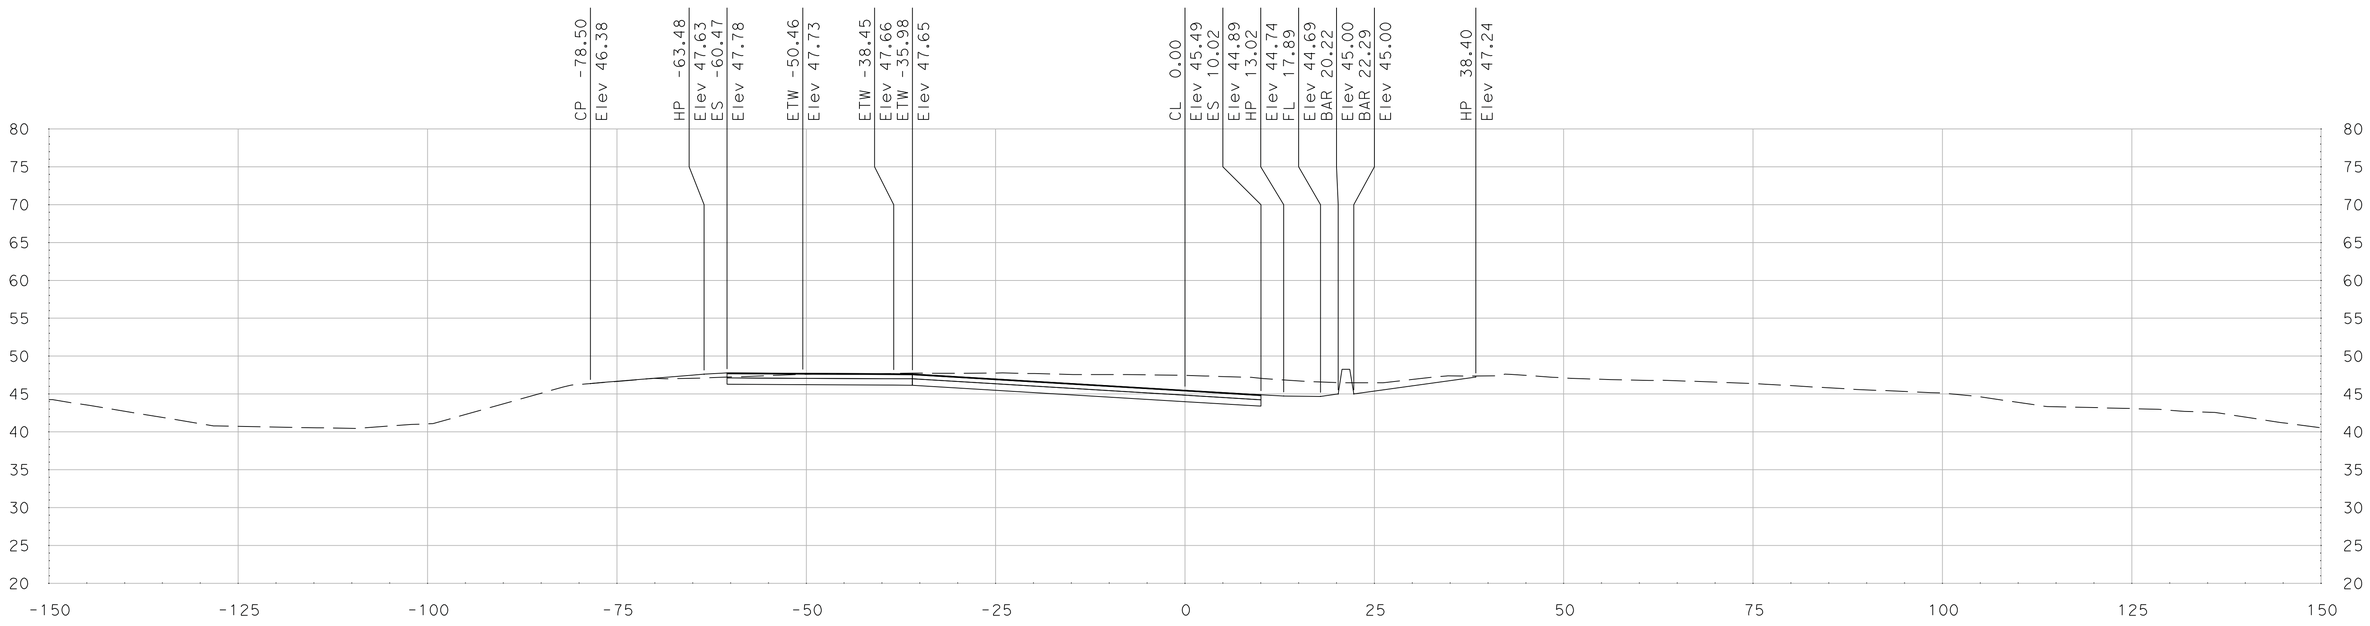

"SR 99 HC" Sta 293+71.37

SCALE
HORIZONTAL: 1"=10'
VERTICAL: 1"=10'

DATE: 5/18/2011

ALL DIMENSIONS ARE IN US SURVEY FEET

FOR EARTHWORK DEVELOPMENT ONLY

Dist	COUNTY	ROUTE	POST MILES TOTAL PROJECT	SHEET No.	TOTAL SHEETS
10	SJ	99	4.9/14.2		
CONTRACT No.			10-0E6114		
PROJECT ID			1000020440		

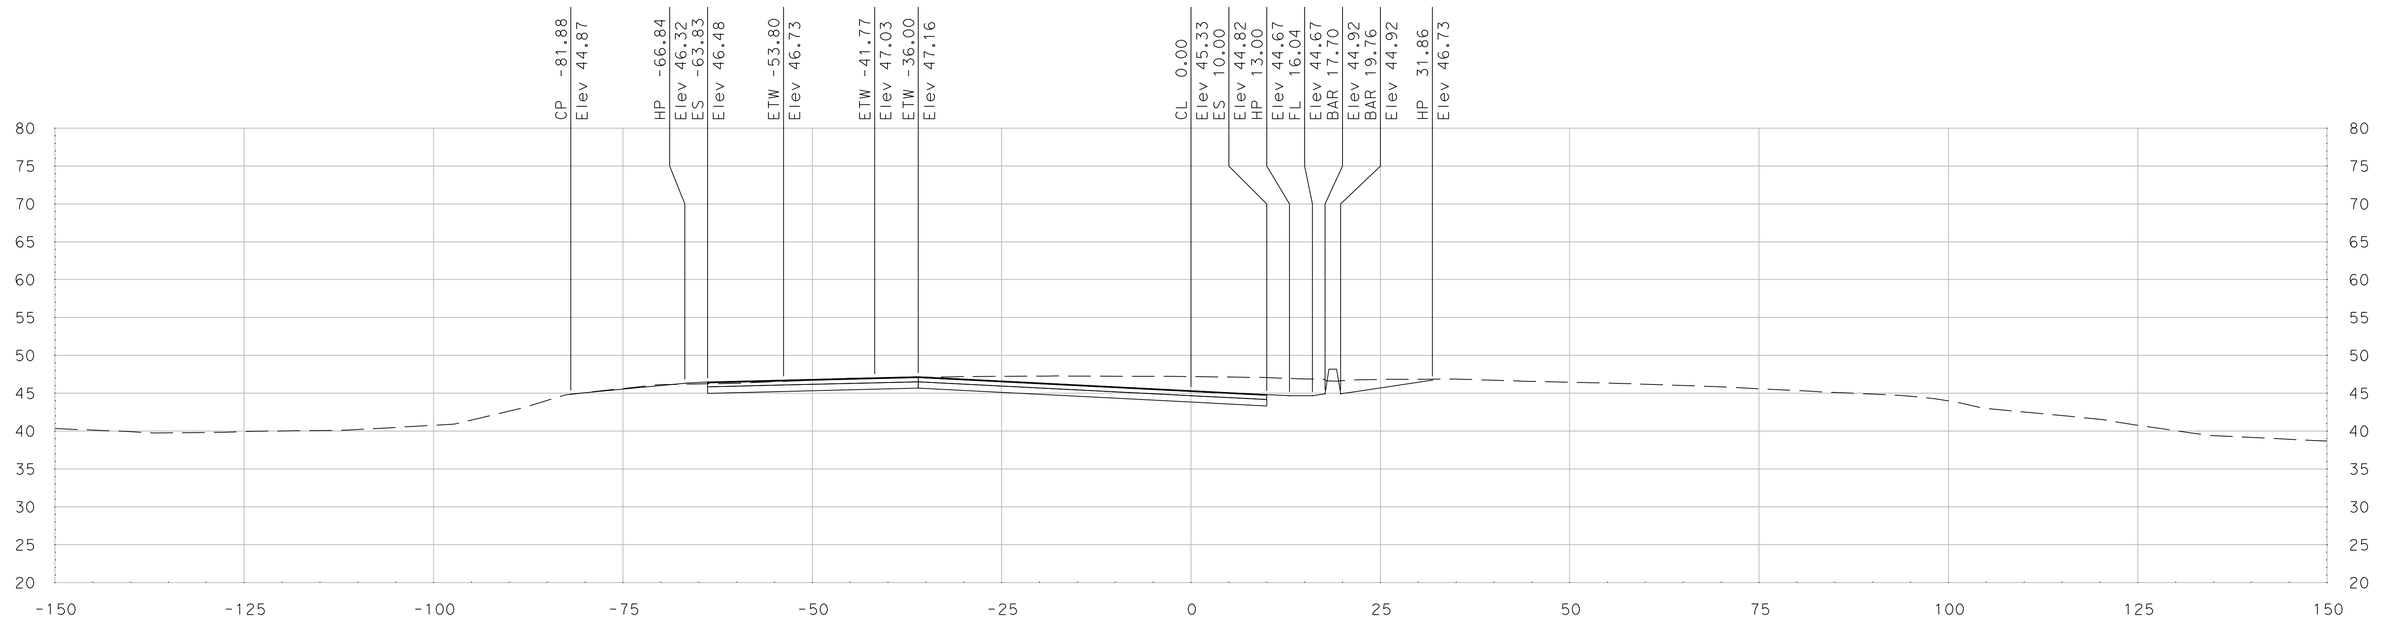

"SR 99 HC" Sta 294+25.00

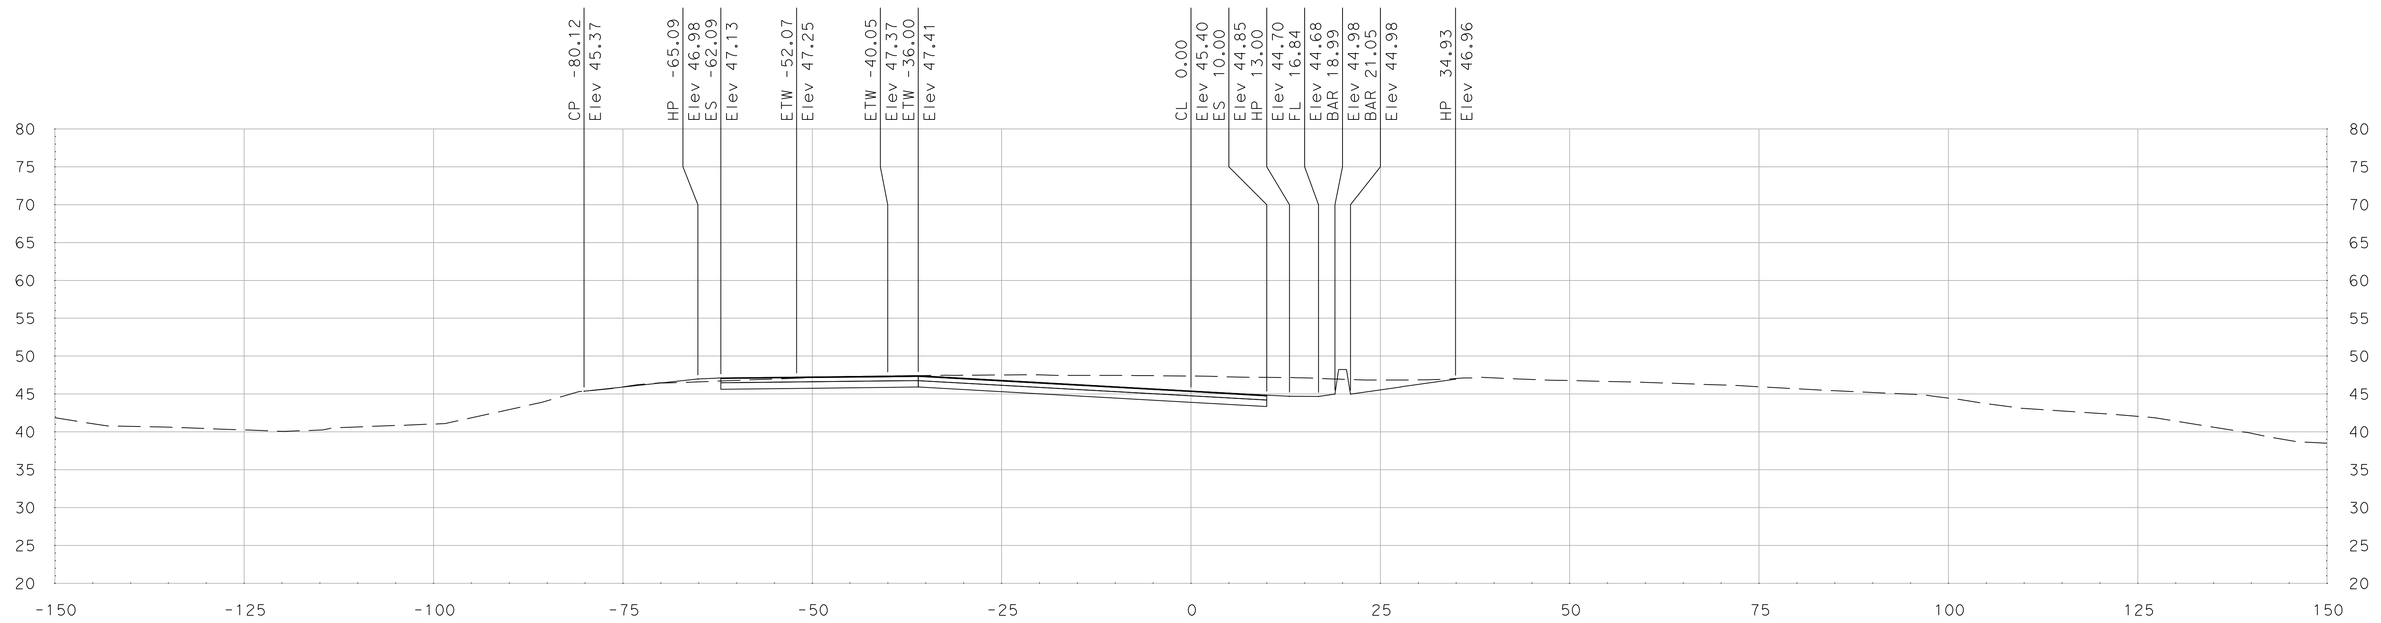

"SR 99 HC" Sta 294+00.00

DATE: 5/18/2011

ALL DIMENSIONS ARE IN US SURVEY FEET

SCALE
HORIZONTAL: 1"=10'
VERTICAL: 1"=10'

FOR EARTHWORK DEVELOPMENT ONLY

Dist	COUNTY	ROUTE	POST MILES TOTAL PROJECT	SHEET No.	TOTAL SHEETS
10	SJ	99	4.9/14.2		
CONTRACT No.			10-0E6114		
PROJECT ID			1000020440		

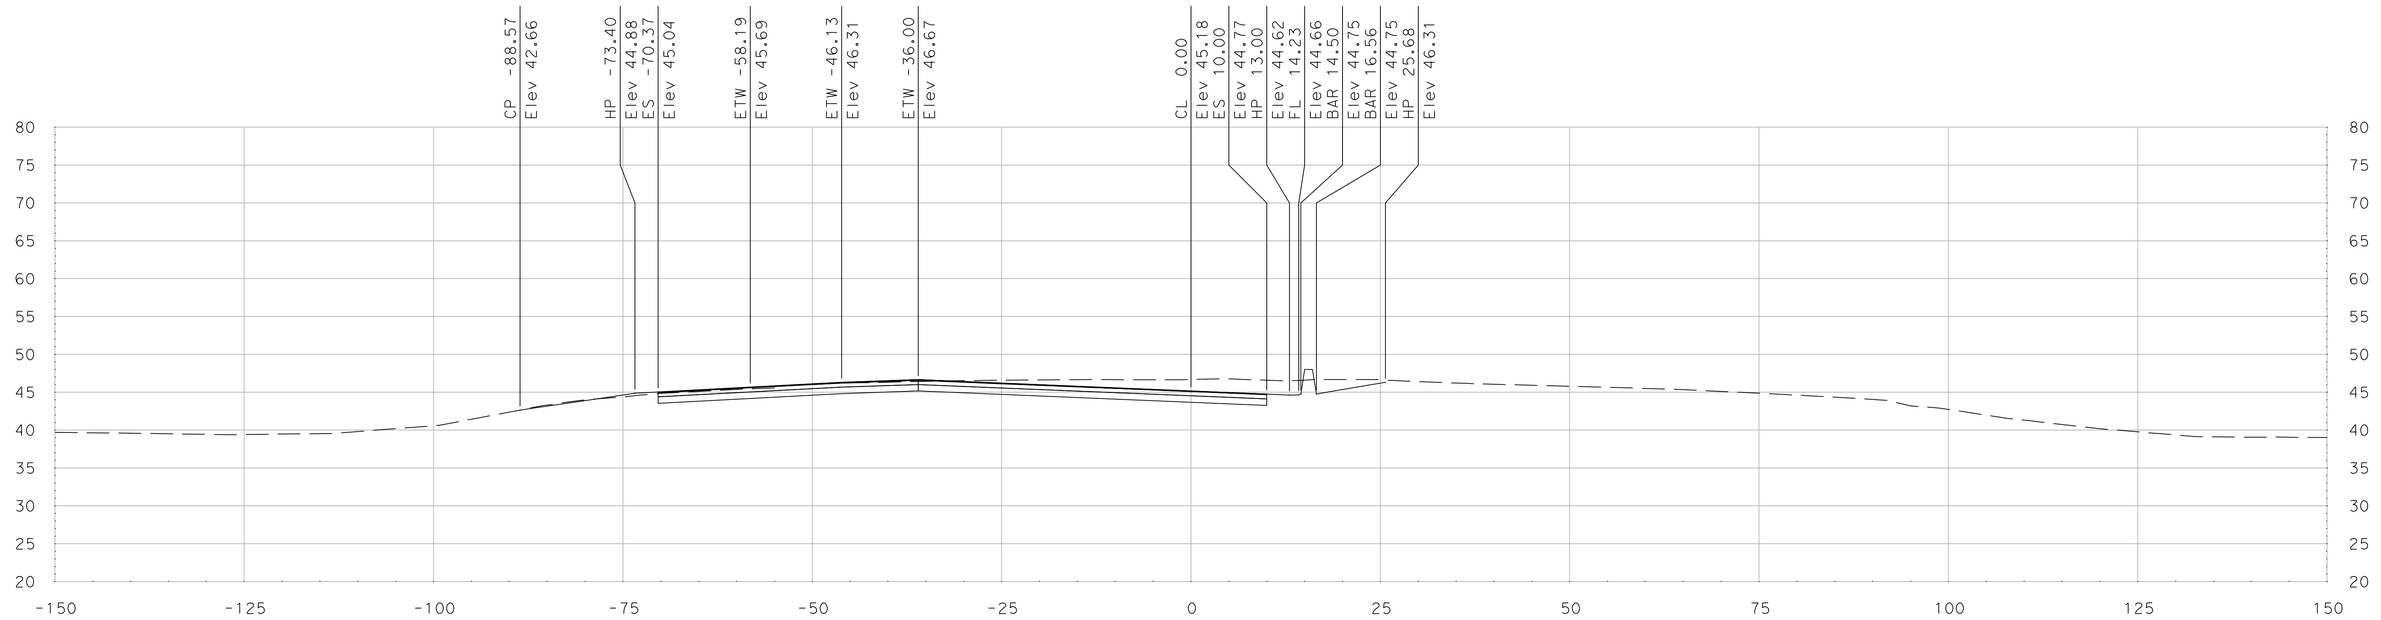

"SR 99 HC" Sta 294+75.00

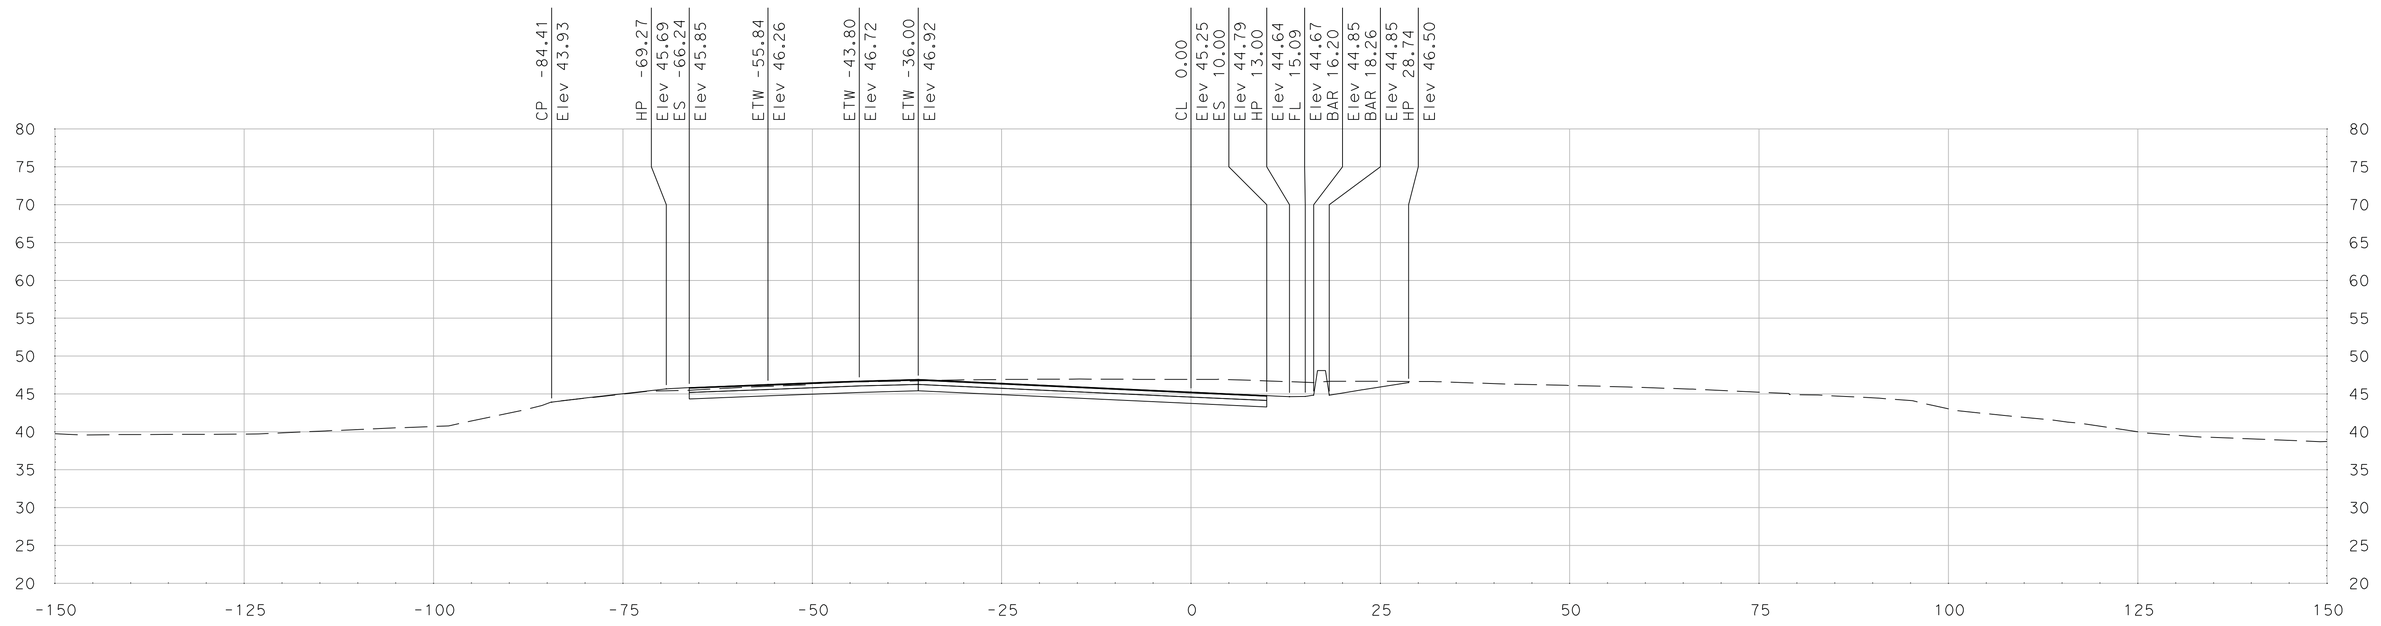

"SR 99 HC" Sta 294+50.00

SCALE
HORIZONTAL: 1"=10'
VERTICAL: 1"=10'

DATE: 5/18/2011

ALL DIMENSIONS ARE IN US SURVEY FEET

FOR EARTHWORK DEVELOPMENT ONLY

Dist	COUNTY	ROUTE	POST MILES TOTAL PROJECT	SHEET No.	TOTAL SHEETS
10	SJ	99	4.9/14.2		
CONTRACT No.			10-0E6114		
PROJECT ID			1000020440		

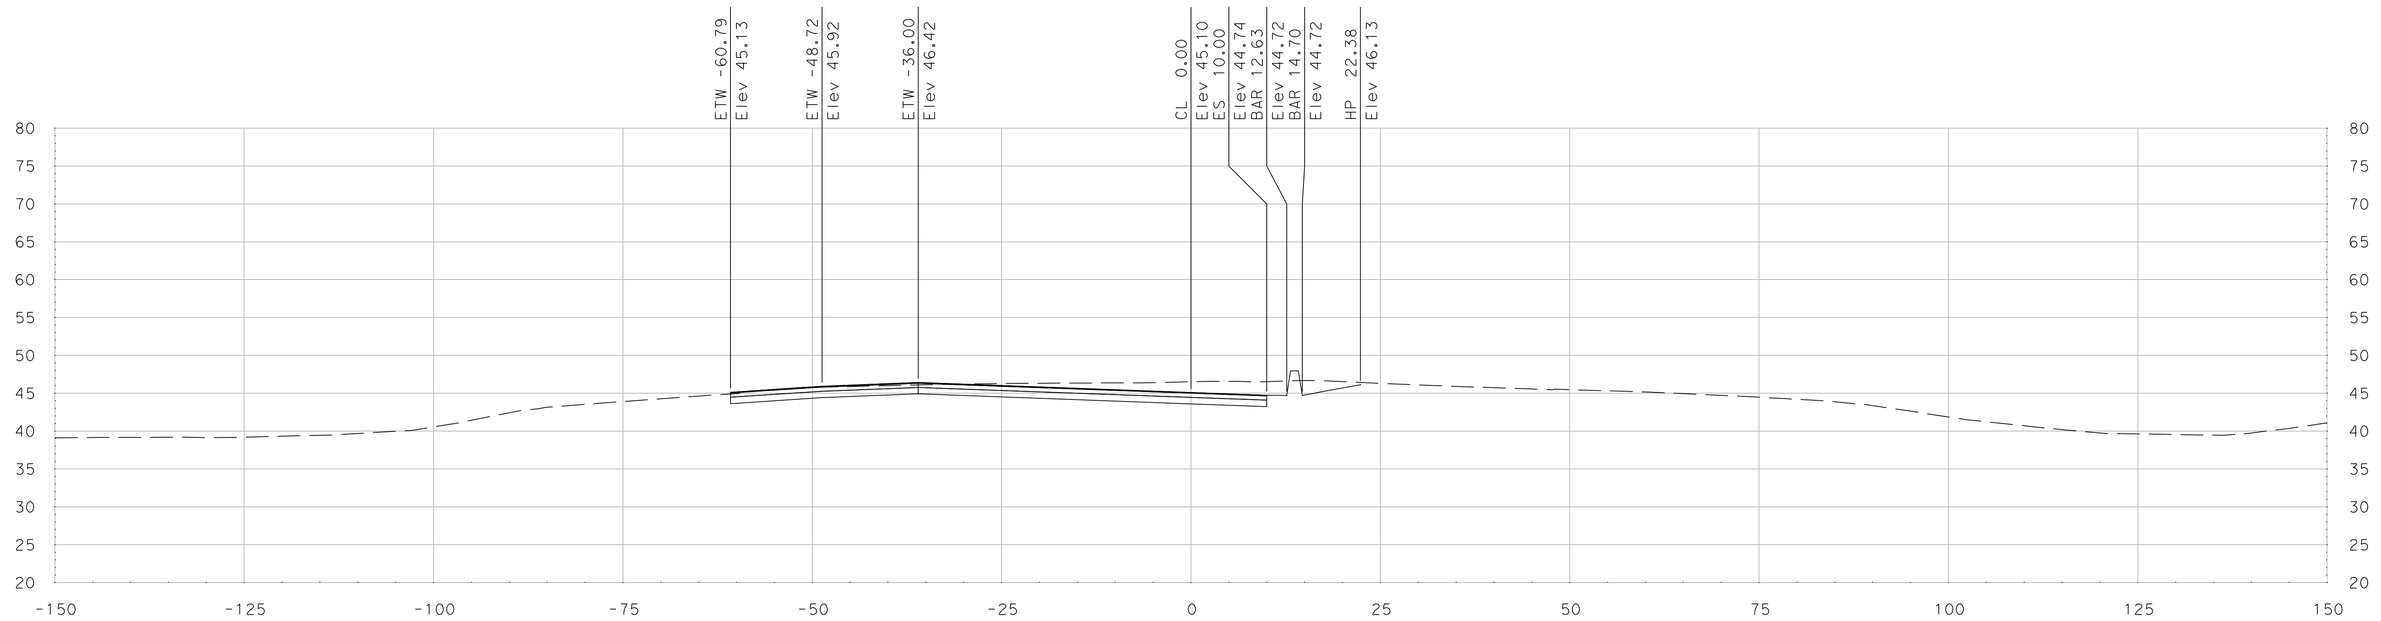

"SR 99 HC" Sta 295+00.00

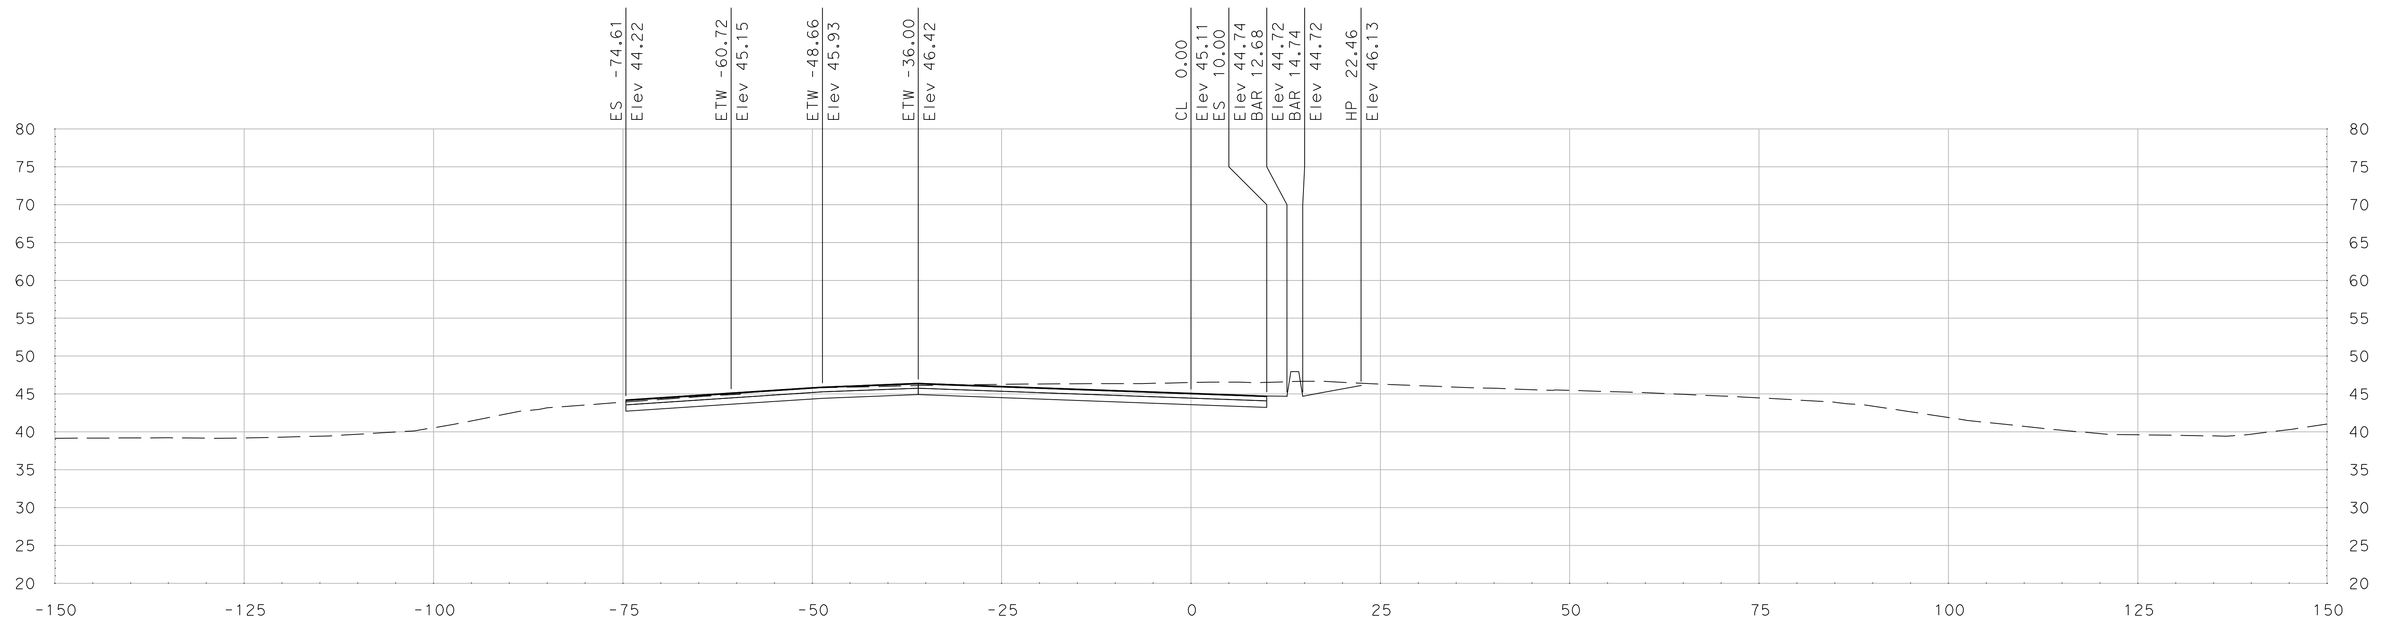

"SR 99 HC" Sta 294+99.39

SCALE
HORIZONTAL: 1"=10'
VERTICAL: 1"=10'

DATE: 5/18/2011

ALL DIMENSIONS ARE IN US SURVEY FEET

FOR EARTHWORK DEVELOPMENT ONLY

Dist	COUNTY	ROUTE	POST MILES TOTAL PROJECT	SHEET No.	TOTAL SHEETS
10	SJ	99	4.9/14.2		
CONTRACT No.			10-0E6114		
PROJECT ID			1000020440		

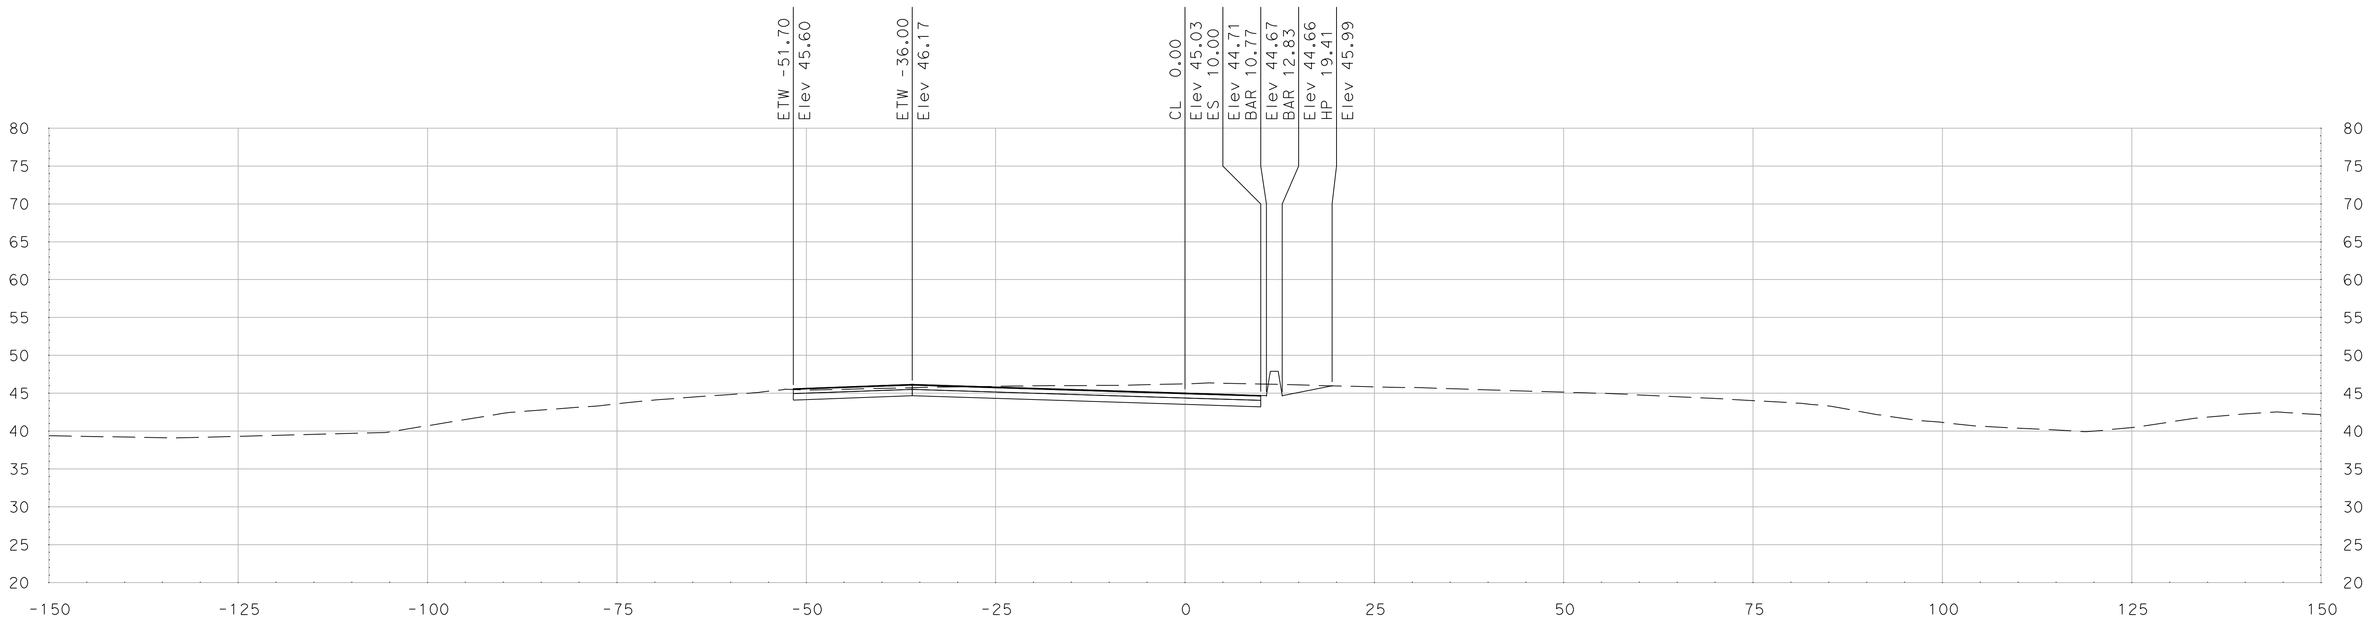

"SR 99 HC" Sta 295+25.00

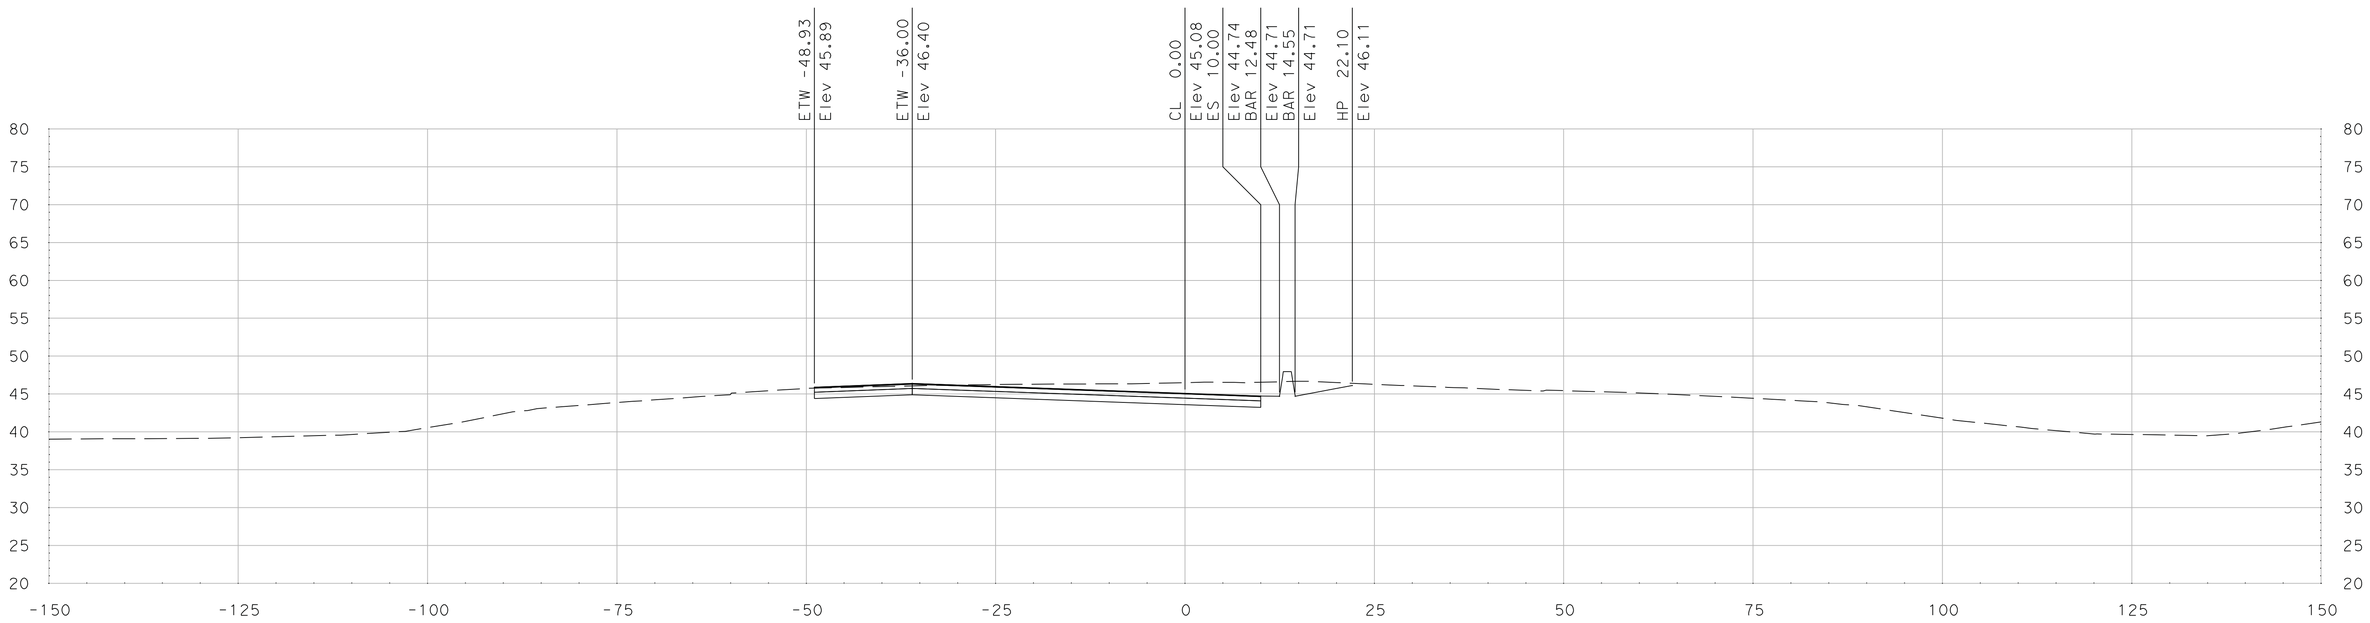

"SR 99 HC" Sta 295+02.06

SCALE
HORIZONTAL: 1"=10'
VERTICAL: 1"=10'

DATE: 5/18/2011

ALL DIMENSIONS ARE IN US SURVEY FEET

FOR EARTHWORK DEVELOPMENT ONLY

Dist	COUNTY	ROUTE	POST MILES TOTAL PROJECT	SHEET No.	TOTAL SHEETS
10	SJ	99	4.9/14.2		
CONTRACT No.			10-0E6114		
PROJECT ID			1000020440		

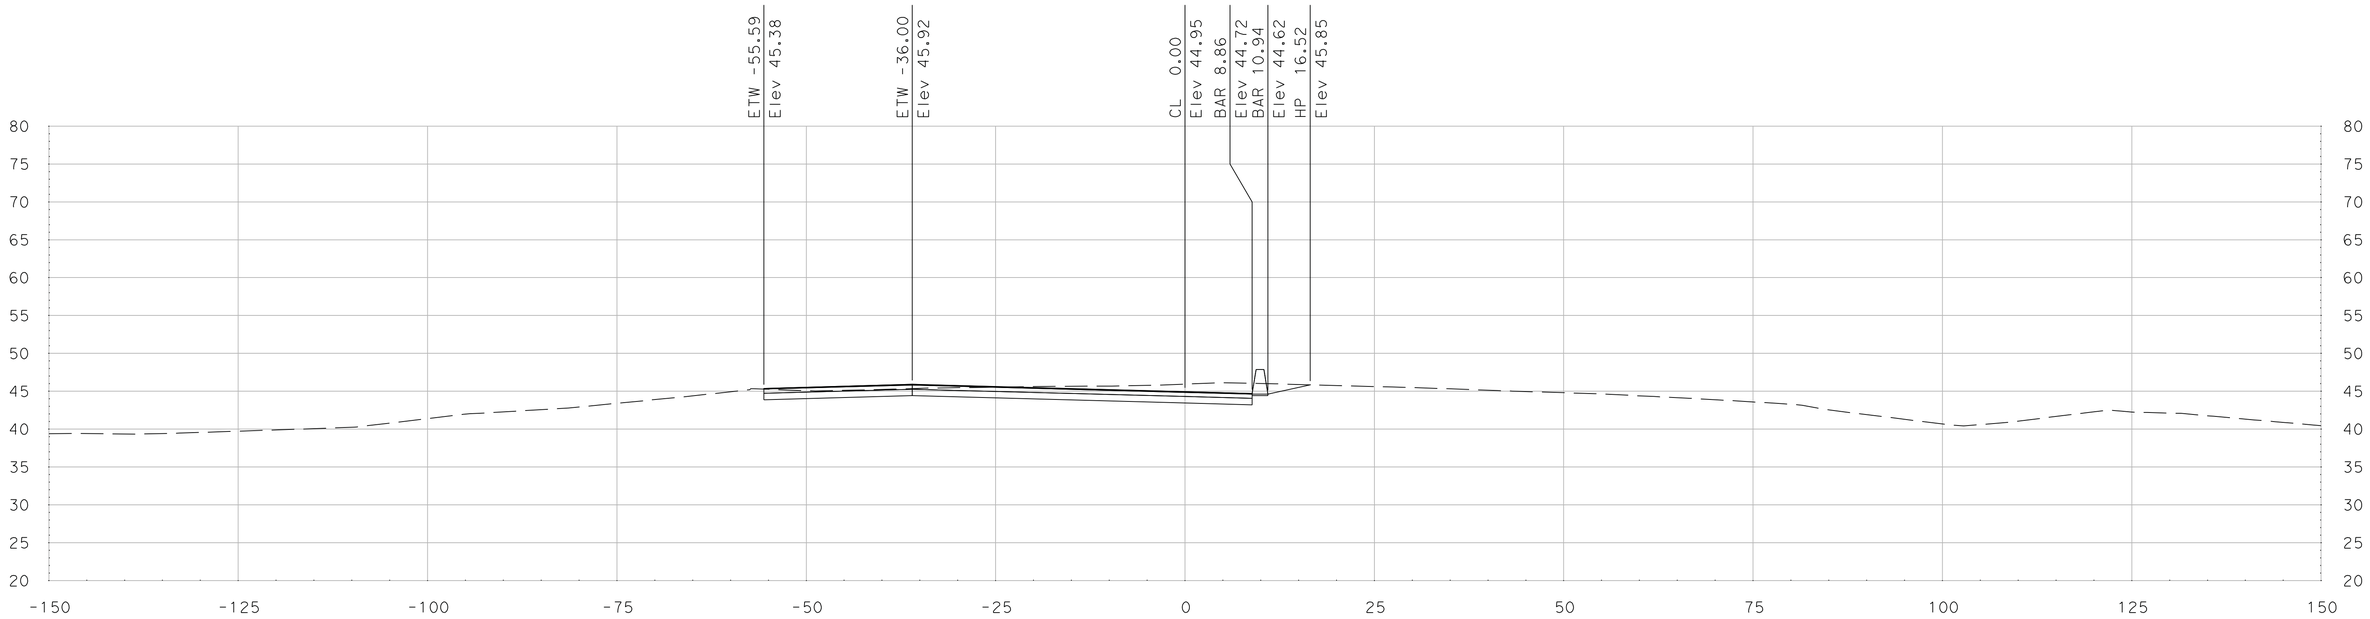

"SR 99 HC" Sta 295+50.00

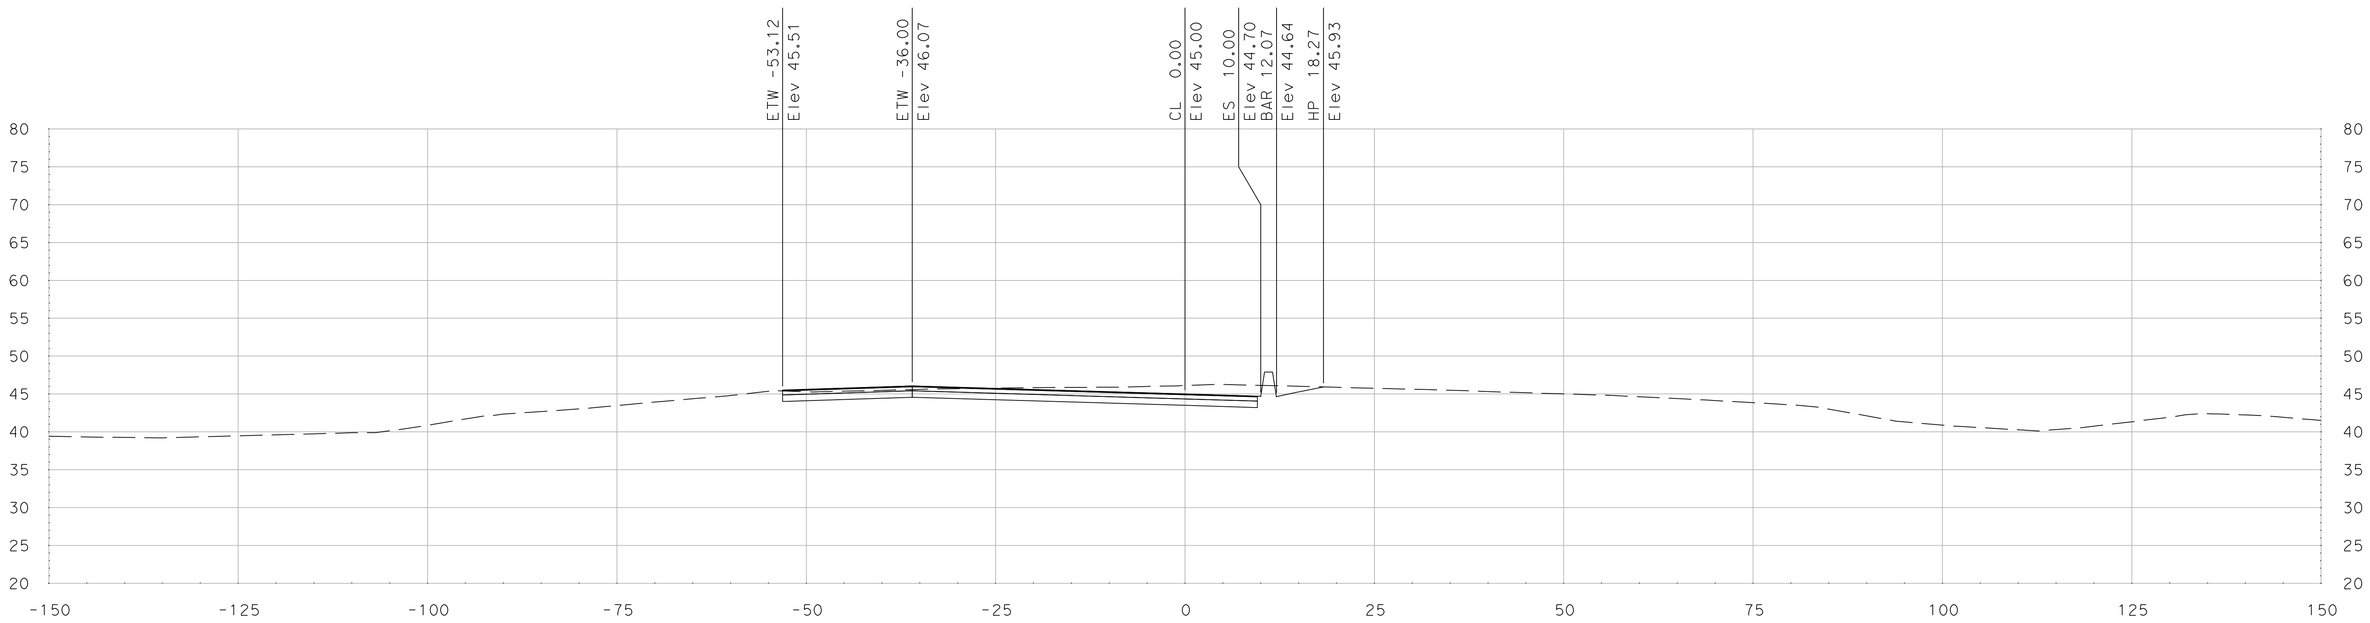

"SR 99 HC" Sta 295+34.83

SCALE
HORIZONTAL: 1"=10'
VERTICAL: 1"=10'

DATE: 5/18/2011

ALL DIMENSIONS ARE IN US SURVEY FEET

FOR EARTHWORK DEVELOPMENT ONLY

Dist	COUNTY	ROUTE	POST MILES TOTAL PROJECT	SHEET No.	TOTAL SHEETS
10	SJ	99	4.9/14.2		
CONTRACT No.			10-0E6114		
PROJECT ID			1000020440		

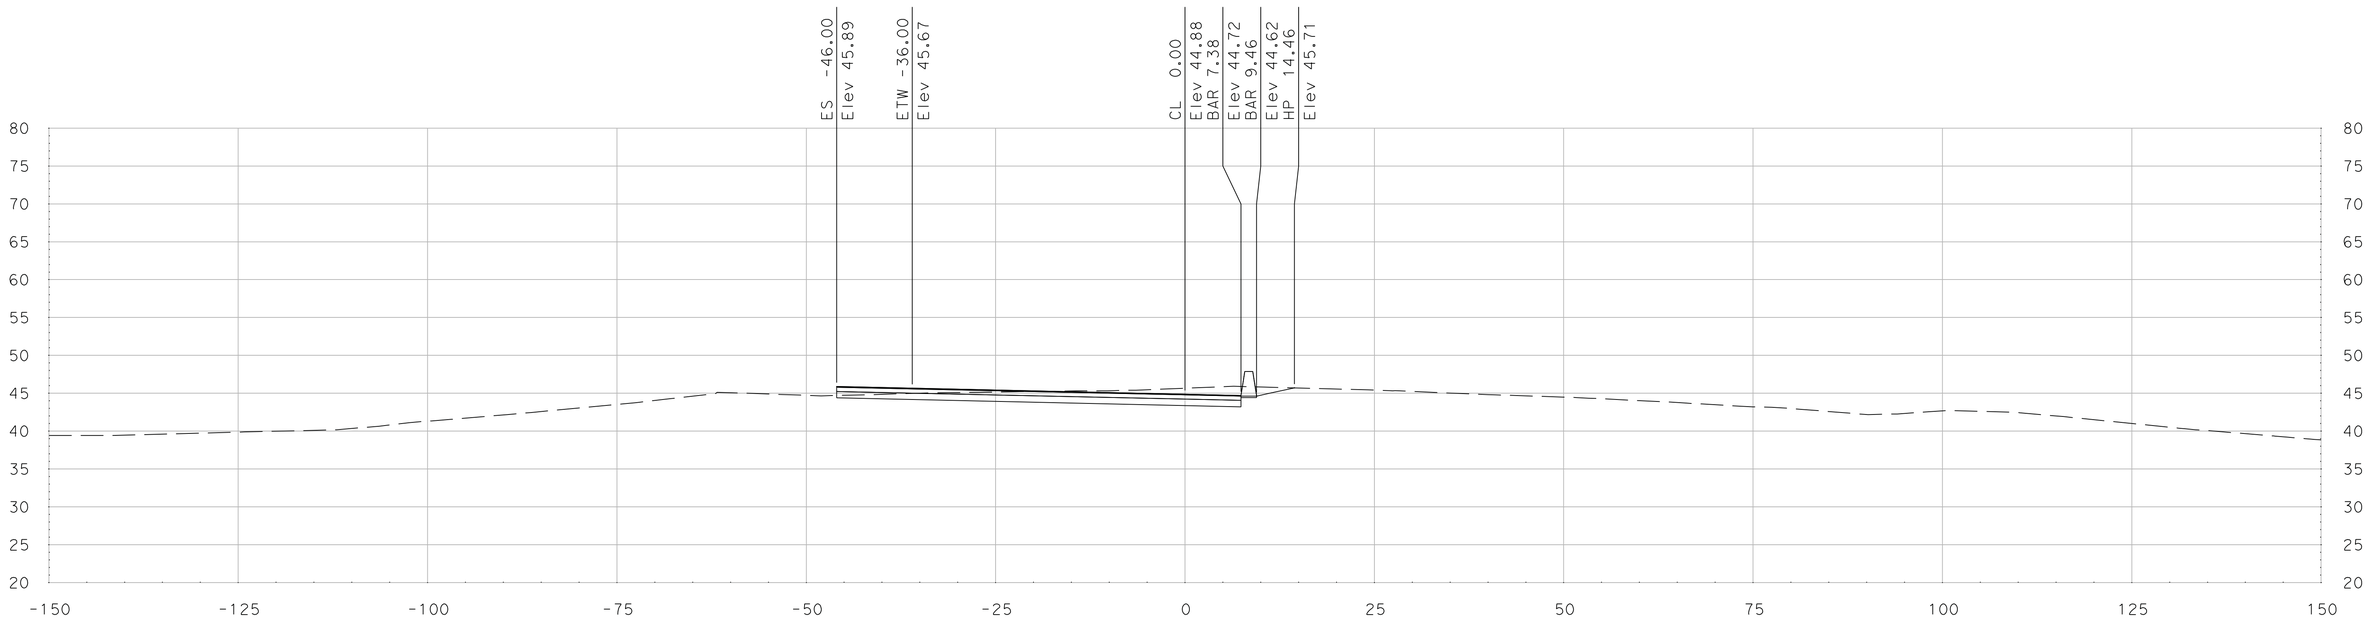

"SR 99 HC" Sta 295+75.00

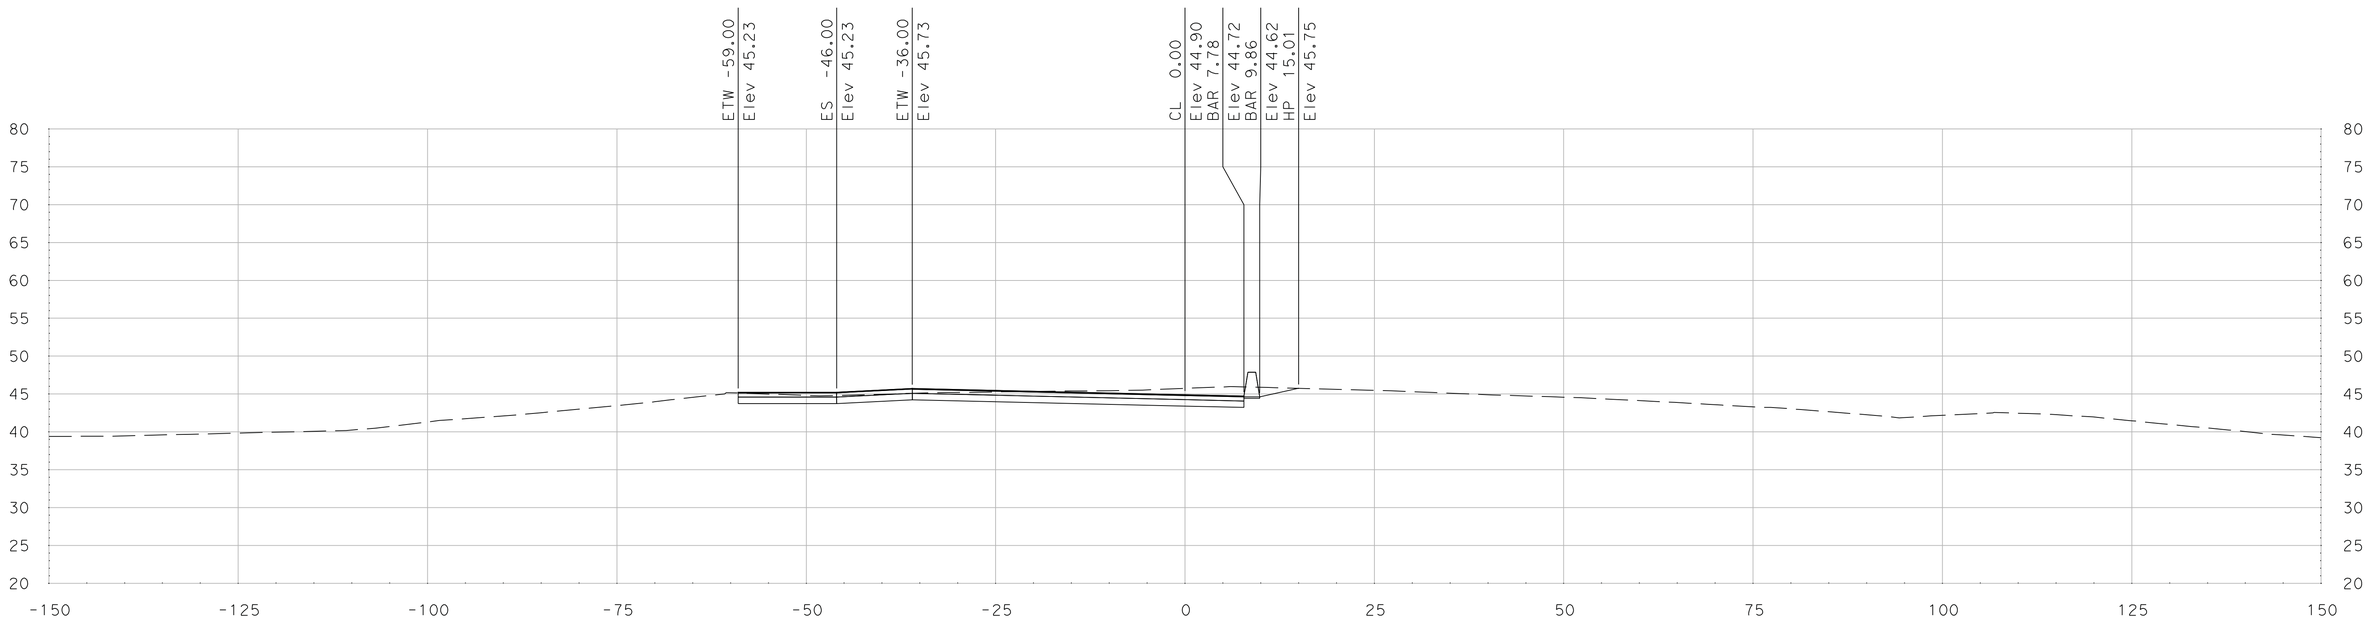

"SR 99 HC" Sta 295+68.22

SCALE
HORIZONTAL: 1"=10'
VERTICAL: 1"=10'

DATE: 5/18/2011

ALL DIMENSIONS ARE IN US SURVEY FEET

FOR EARTHWORK DEVELOPMENT ONLY

Dist	COUNTY	ROUTE	POST MILES TOTAL PROJECT	SHEET No.	TOTAL SHEETS
10	SJ	99	4.9/14.2		
CONTRACT No.			10-0E6114		
PROJECT ID			1000020440		

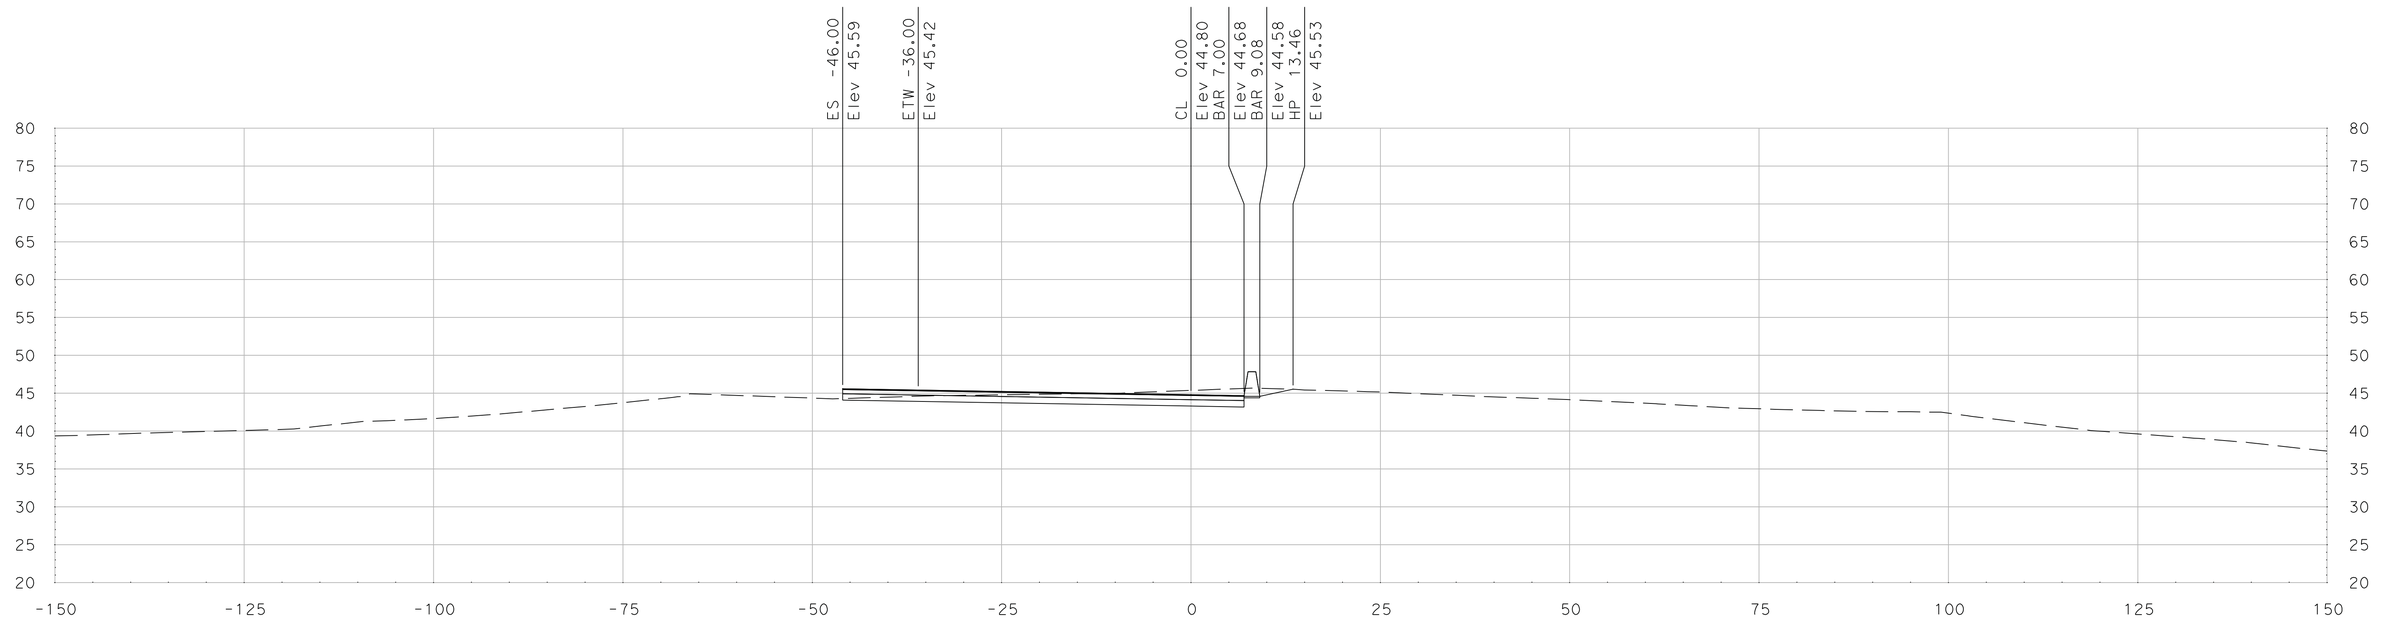

"SR 99 HC" Sta 296+00.00

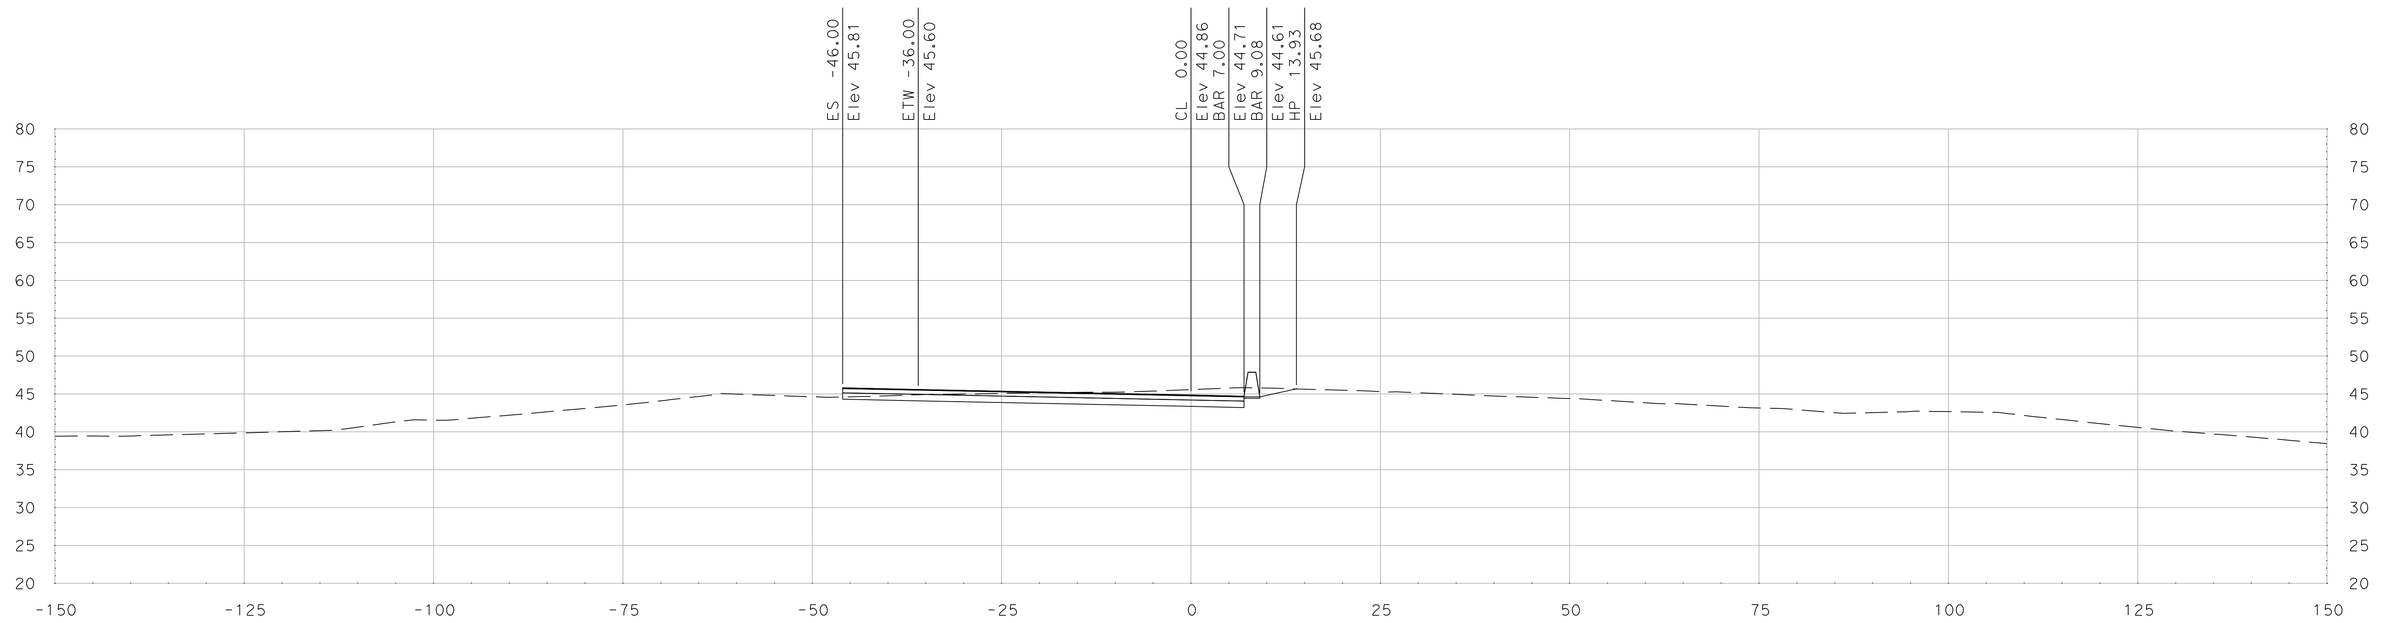

"SR 99 HC" Sta 295+81.43

SCALE
HORIZONTAL: 1"=10'
VERTICAL: 1"=10'

DATE: 5/18/2011

ALL DIMENSIONS ARE IN US SURVEY FEET

FOR EARTHWORK DEVELOPMENT ONLY

Dist	COUNTY	ROUTE	POST MILES TOTAL PROJECT	SHEET No.	TOTAL SHEETS
10	SJ	99	4.9/14.2		
CONTRACT No.			10-0E6114		
PROJECT ID			1000020440		

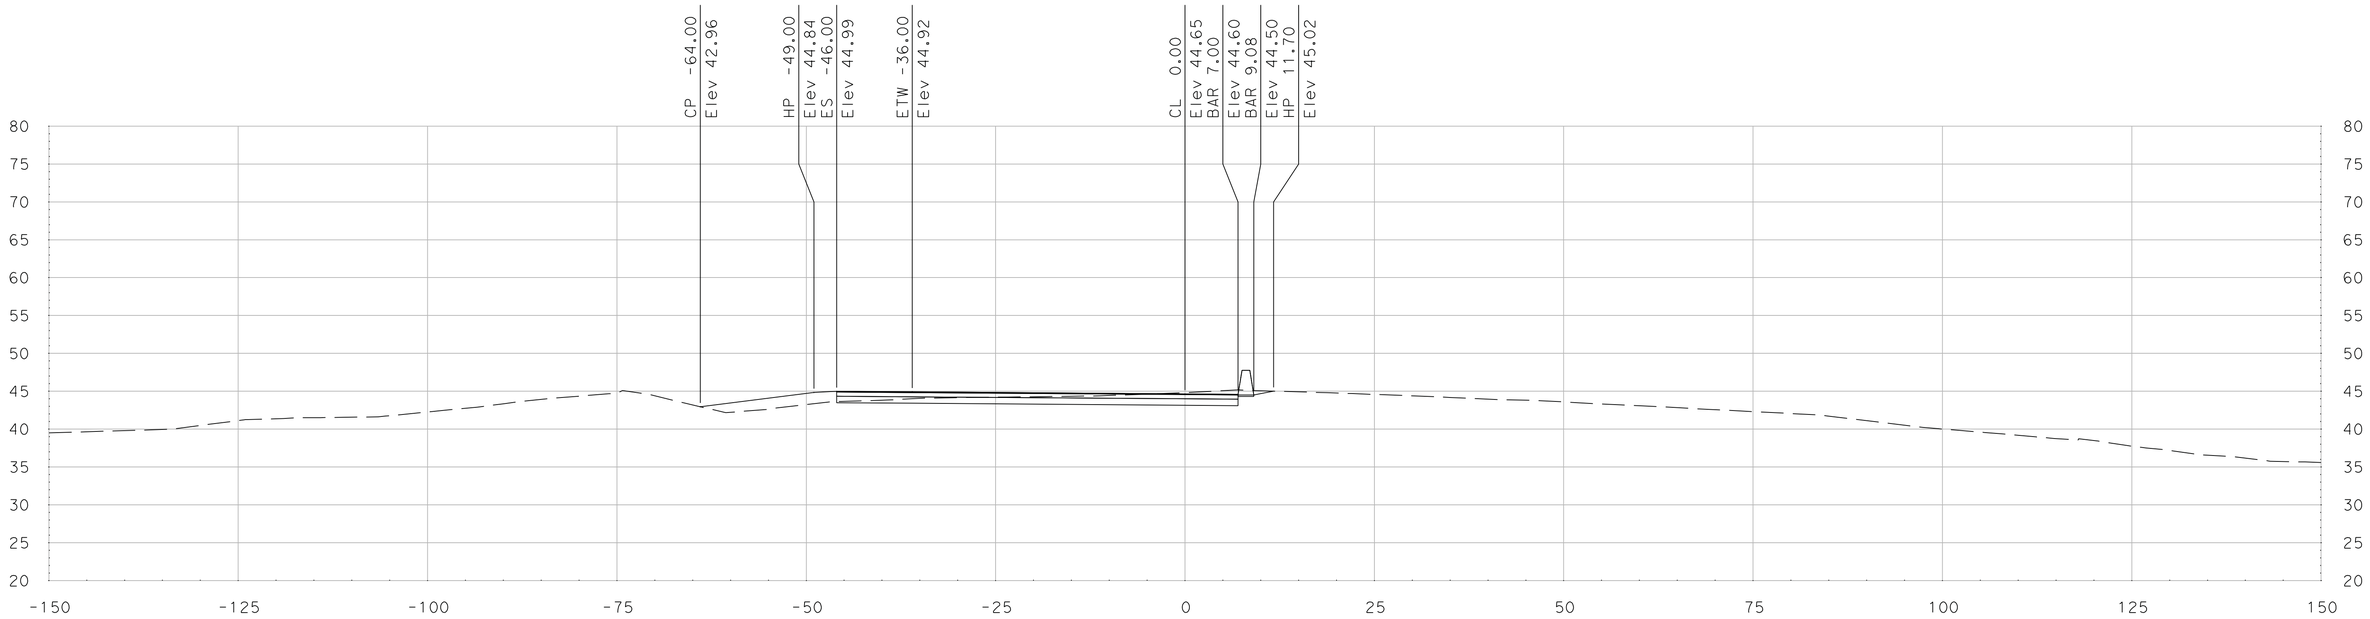

"SR 99 HC" Sta 296+50.00

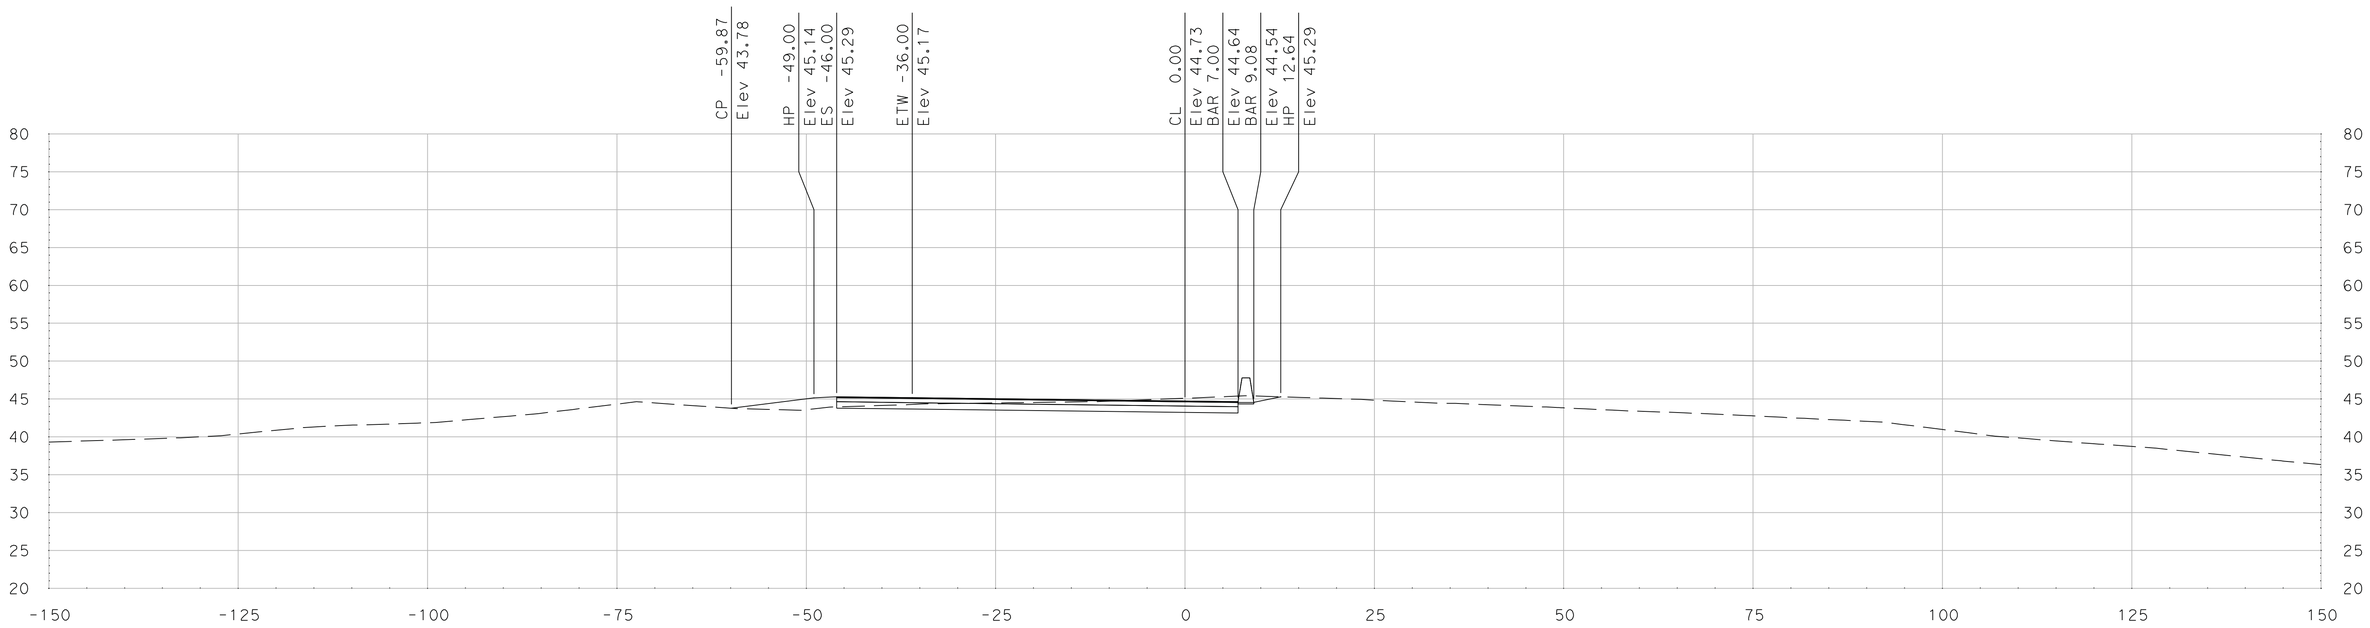

"SR 99 HC" Sta 296+25.00

SCALE
HORIZONTAL: 1"=10'
VERTICAL: 1"=10'

DATE: 5/18/2011

ALL DIMENSIONS ARE IN US SURVEY FEET

FOR EARTHWORK DEVELOPMENT ONLY

Dist	COUNTY	ROUTE	POST MILES TOTAL PROJECT	SHEET No.	TOTAL SHEETS
10	SJ	99	4.9/14.2		
CONTRACT No.			10-0E6114		
PROJECT ID			1000020440		

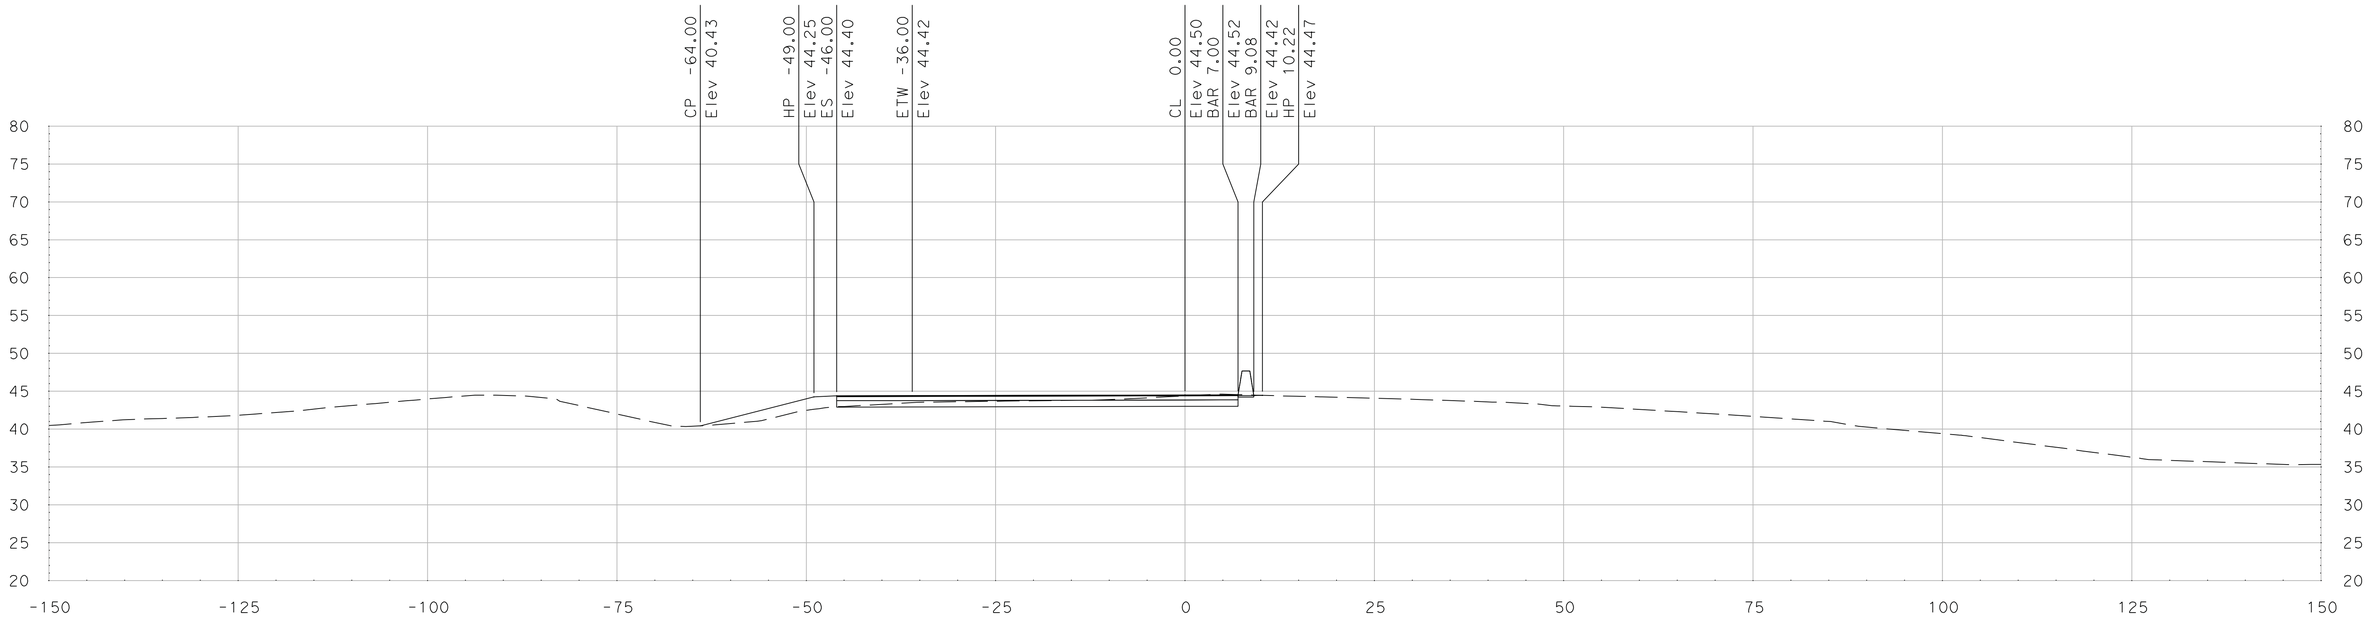

"SR 99 HC" Sta 297+00.00

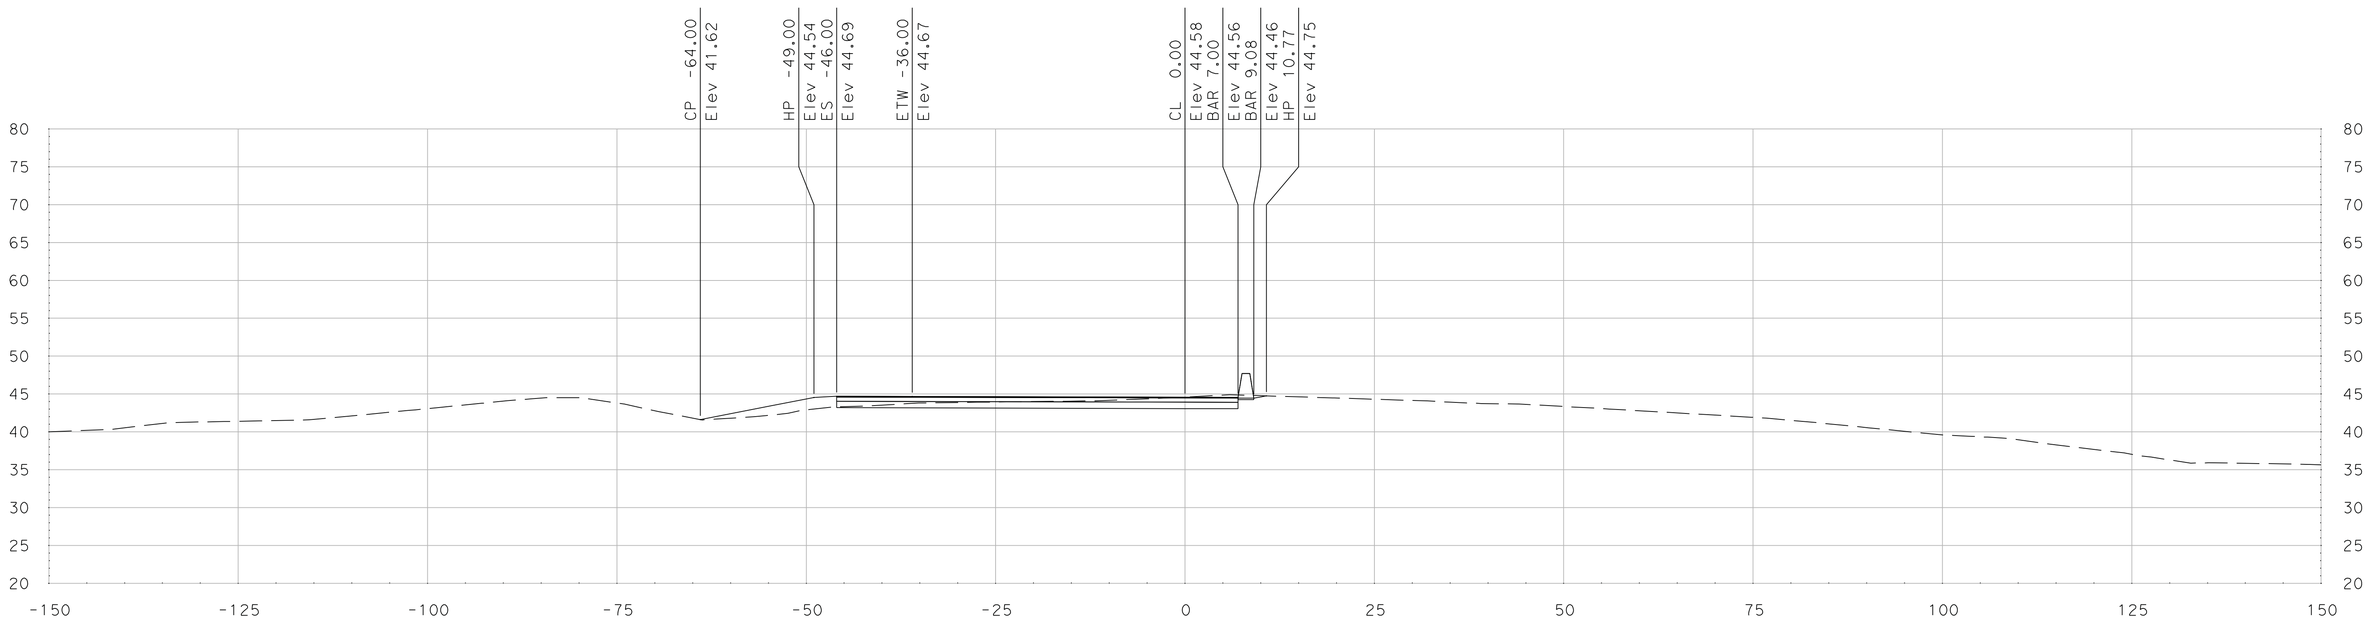

"SR 99 HC" Sta 296+75.00

SCALE
HORIZONTAL: 1"=10'
VERTICAL: 1"=10'

DATE: 5/18/2011

ALL DIMENSIONS ARE IN US SURVEY FEET

FOR EARTHWORK DEVELOPMENT ONLY

Dist	COUNTY	ROUTE	POST MILES TOTAL PROJECT	SHEET No.	TOTAL SHEETS
10	SJ	99	4.9/14.2		
CONTRACT No.			10-0E6114		
PROJECT ID			1000020440		

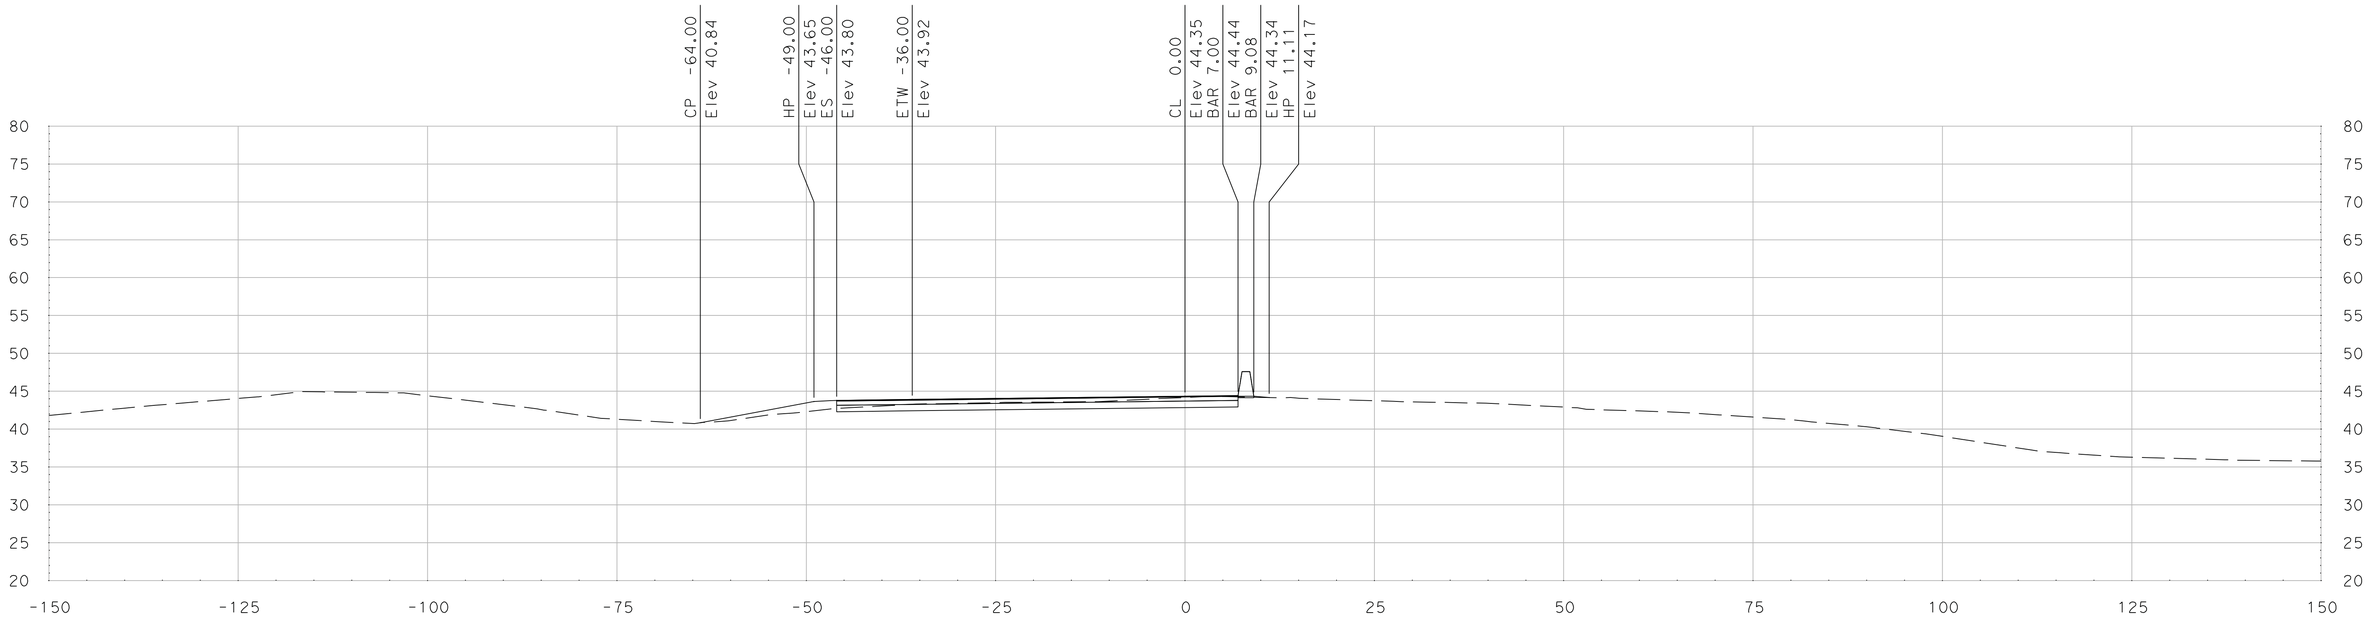

"SR 99 HC" Sta 297+50.00

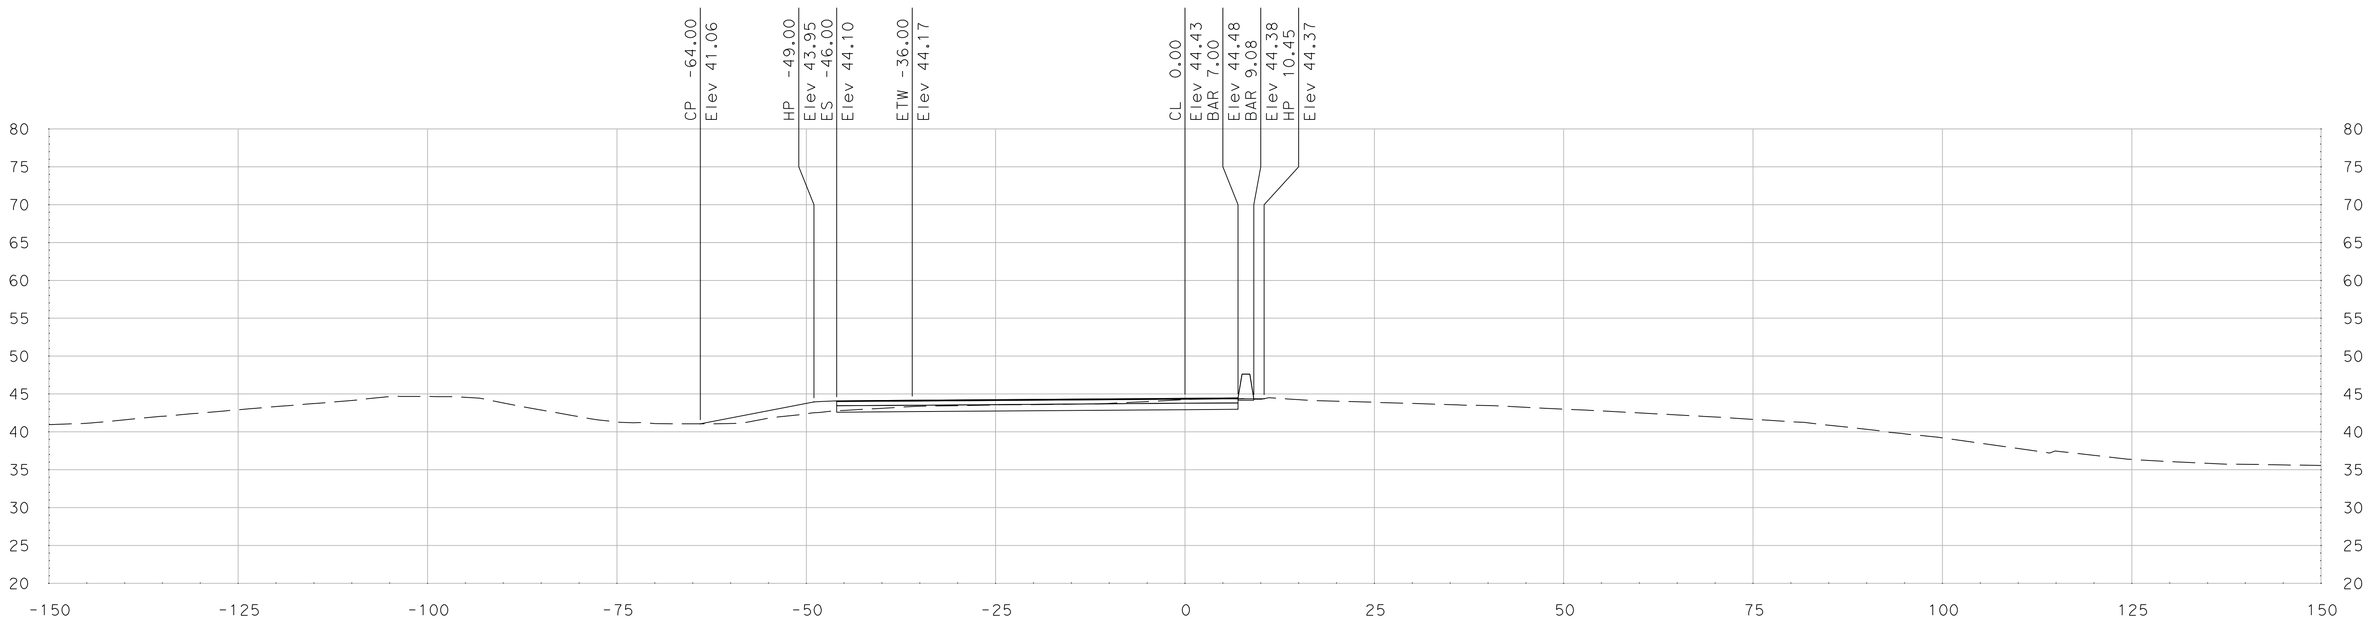

"SR 99 HC" Sta 297+25.00

SCALE
HORIZONTAL: 1"=10'
VERTICAL: 1"=10'

DATE: 5/18/2011

ALL DIMENSIONS ARE IN US SURVEY FEET

FOR EARTHWORK DEVELOPMENT ONLY

Dist	COUNTY	ROUTE	POST MILES TOTAL PROJECT	SHEET No.	TOTAL SHEETS
10	SJ	99	4.9/14.2		
CONTRACT No.			10-0E6114		
PROJECT ID			1000020440		

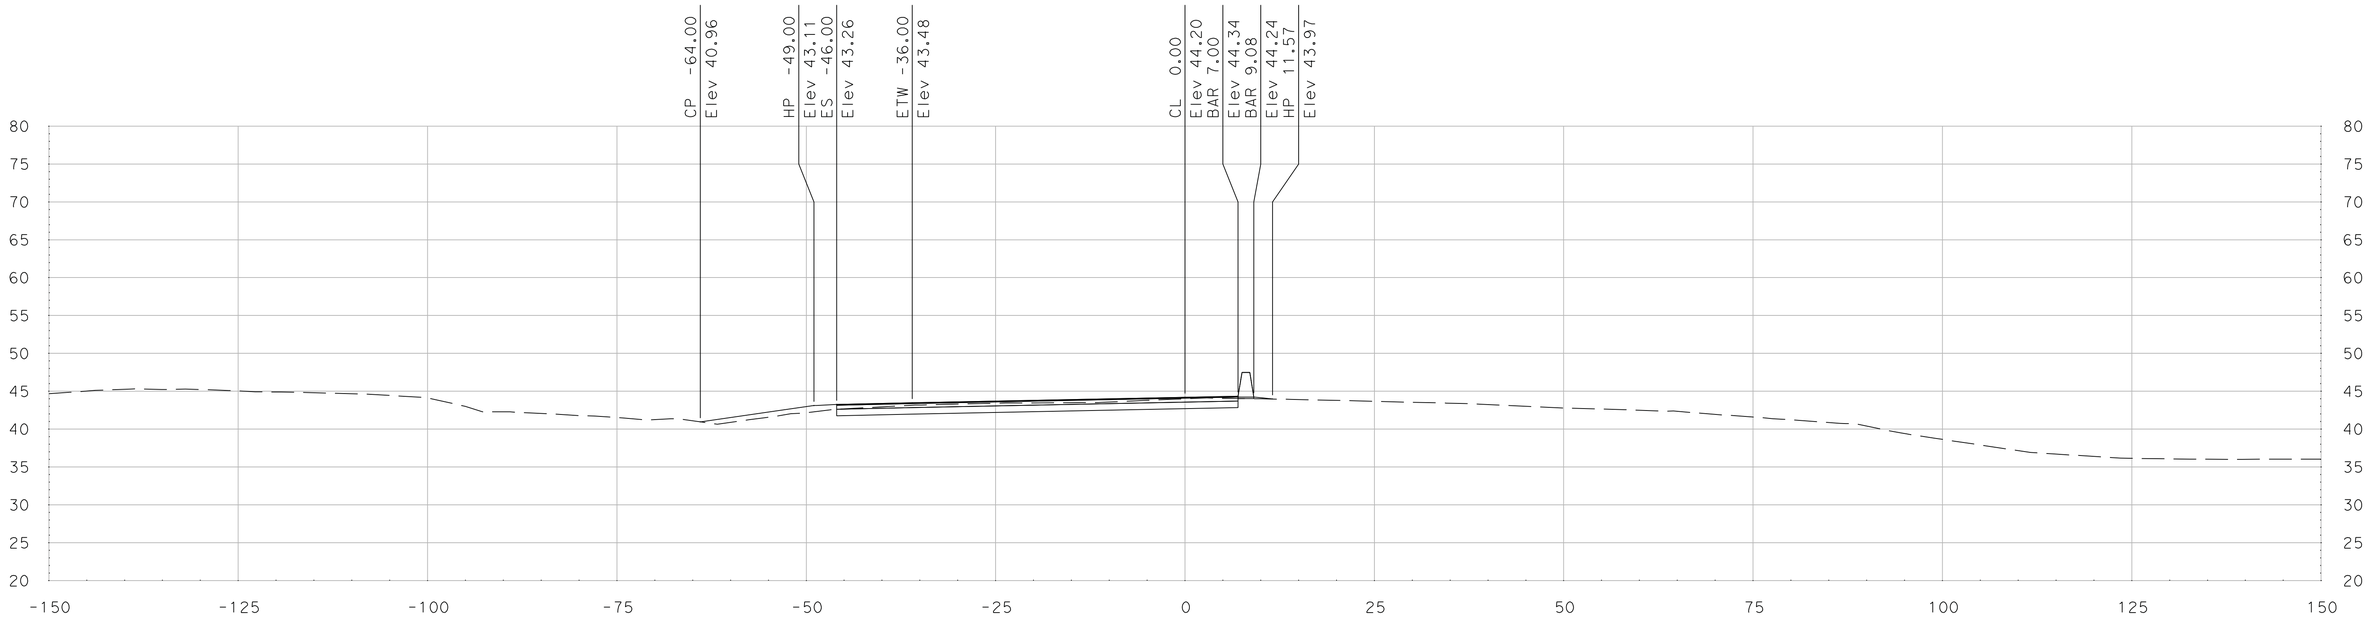

"SR 99 HC" Sta 298+00.00

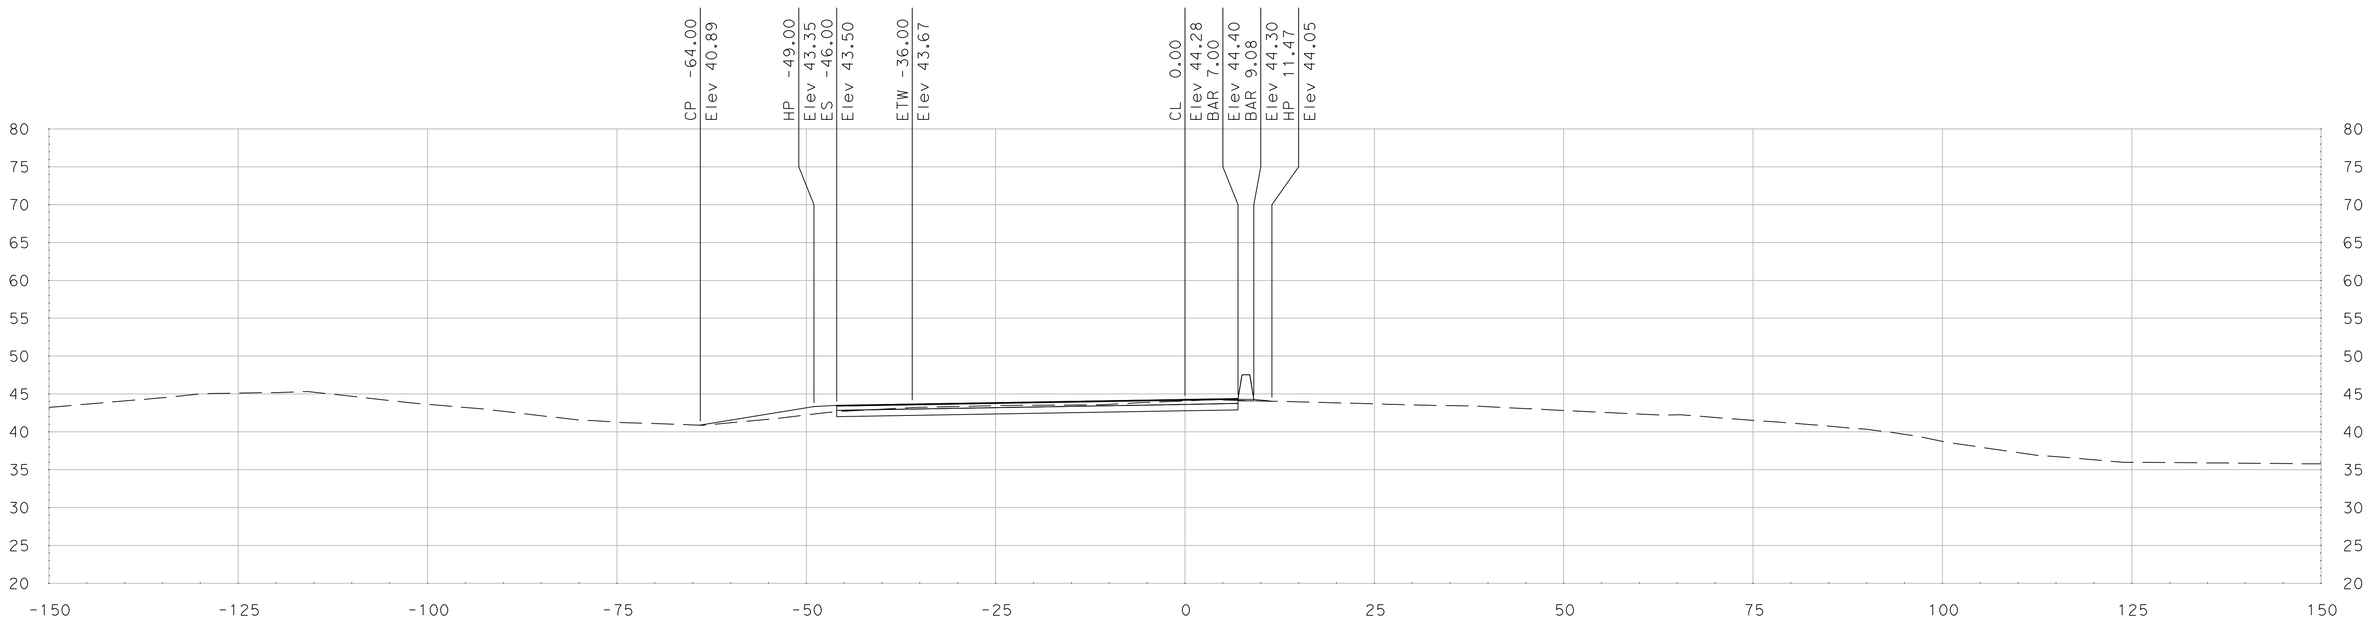

"SR 99 HC" Sta 297+75.00

SCALE
HORIZONTAL: 1"=10'
VERTICAL: 1"=10'

DATE: 5/18/2011

ALL DIMENSIONS ARE IN US SURVEY FEET

FOR EARTHWORK DEVELOPMENT ONLY

Dist	COUNTY	ROUTE	POST MILES TOTAL PROJECT	SHEET No.	TOTAL SHEETS
10	SJ	99	4.9/14.2		
CONTRACT No.			10-0E6114		
PROJECT ID			1000020440		

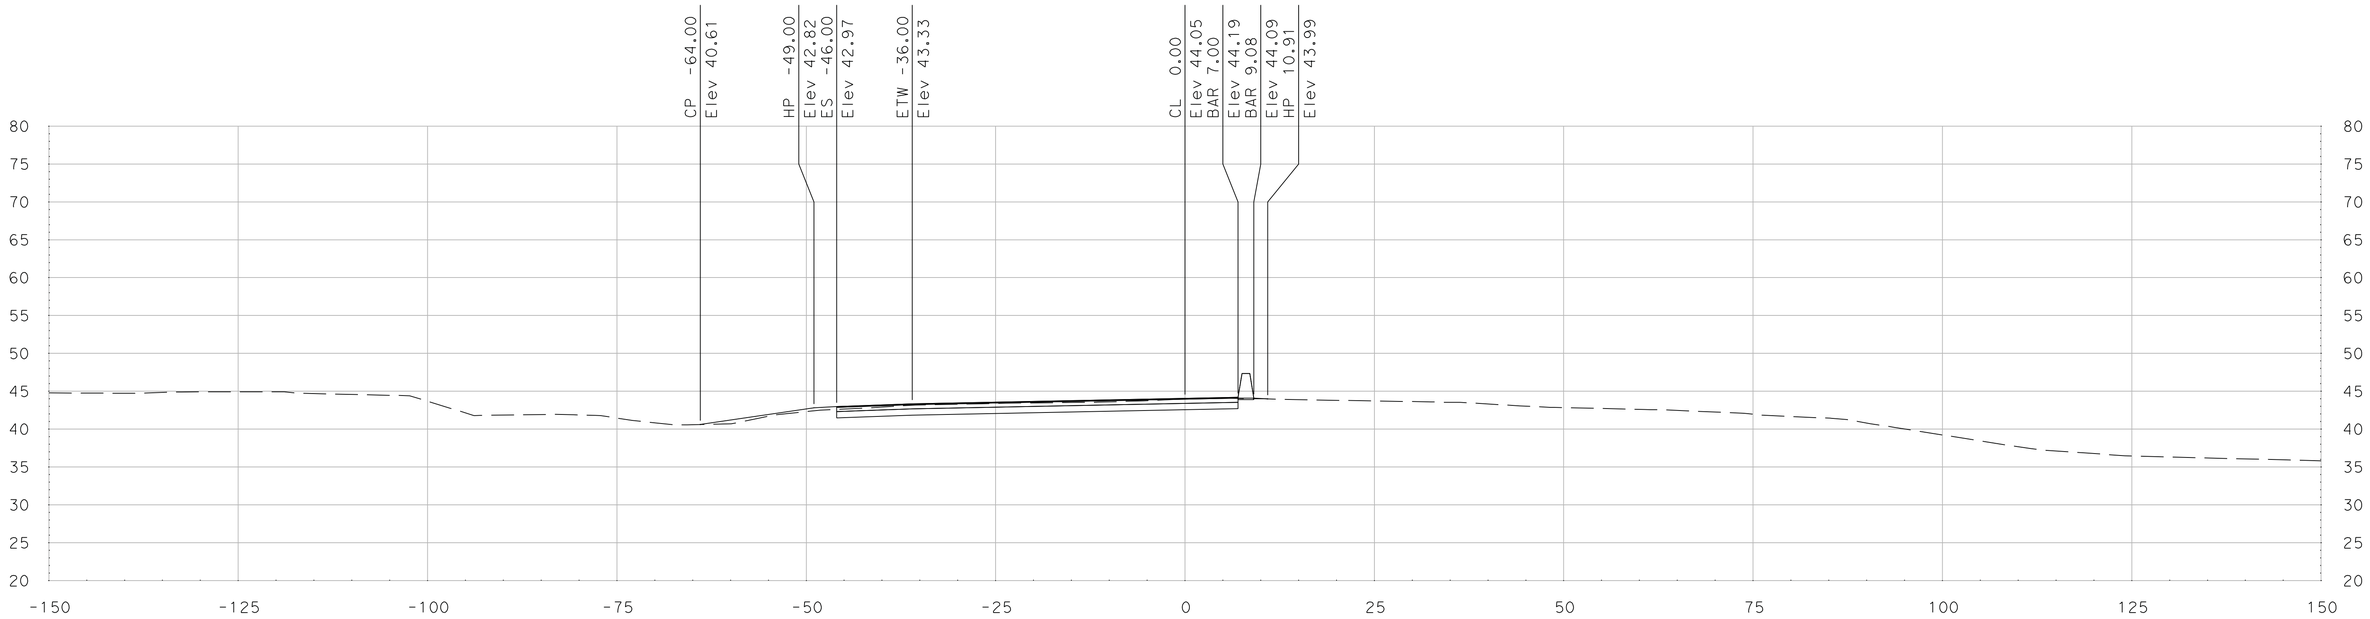

"SR 99 HC" Sta 298+50.00

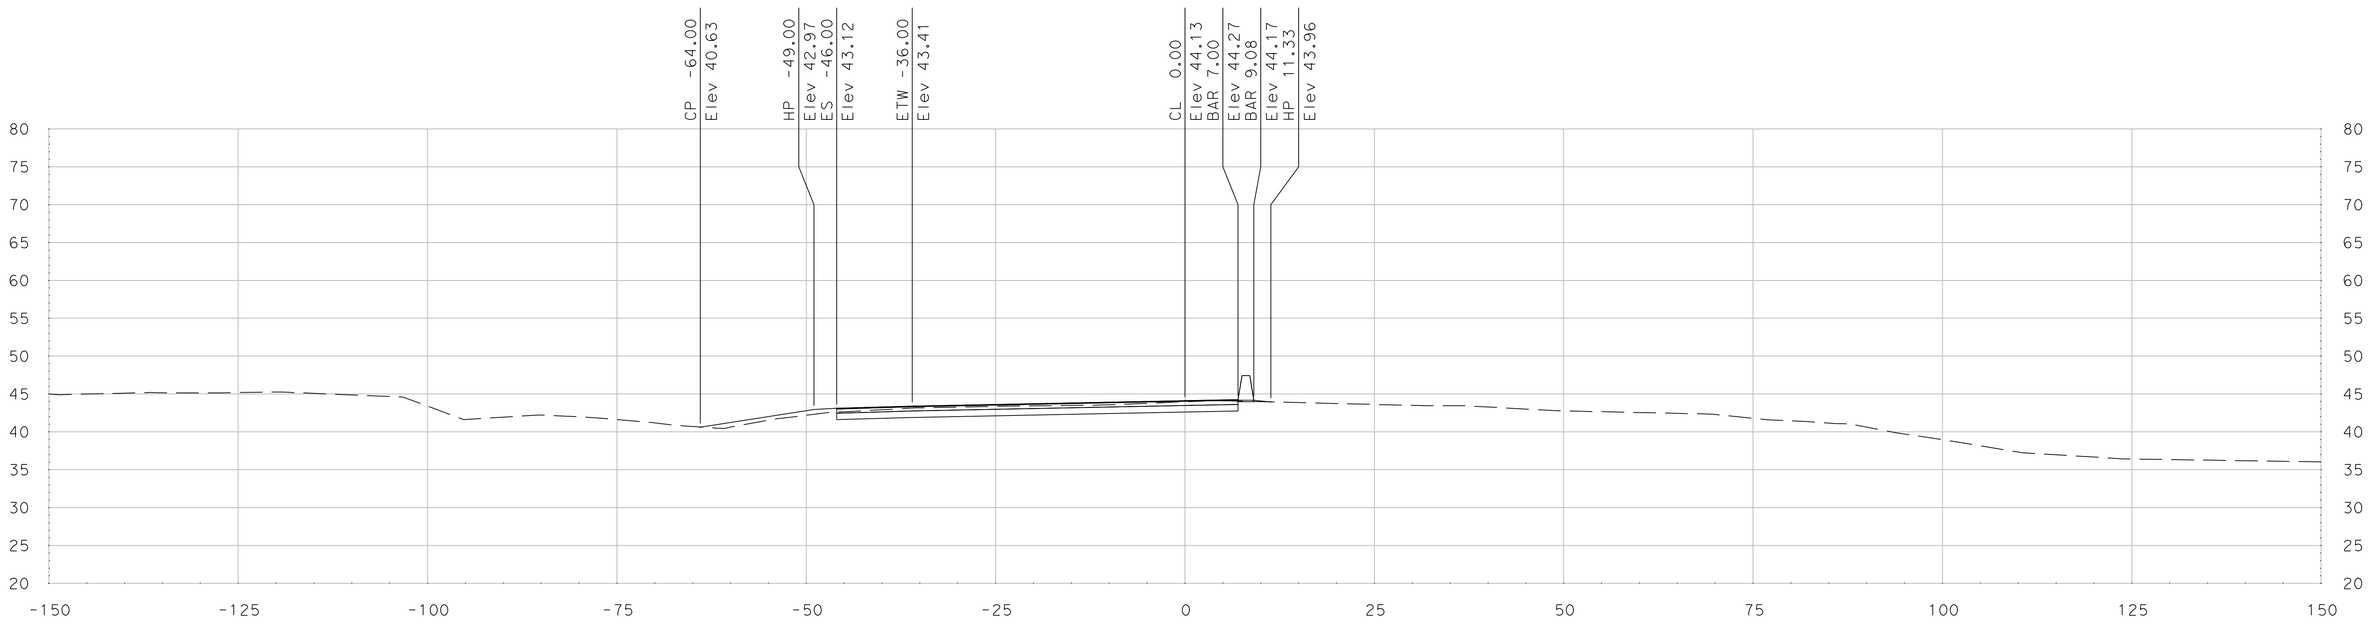

"SR 99 HC" Sta 298+25.00

SCALE
HORIZONTAL: 1"=10'
VERTICAL: 1"=10'

DATE: 5/18/2011

ALL DIMENSIONS ARE IN US SURVEY FEET

FOR EARTHWORK DEVELOPMENT ONLY

Dist	COUNTY	ROUTE	POST MILES TOTAL PROJECT	SHEET No.	TOTAL SHEETS
10	SJ	99	4.9/14.2		
CONTRACT No.			10-0E6114		
PROJECT ID			1000020440		

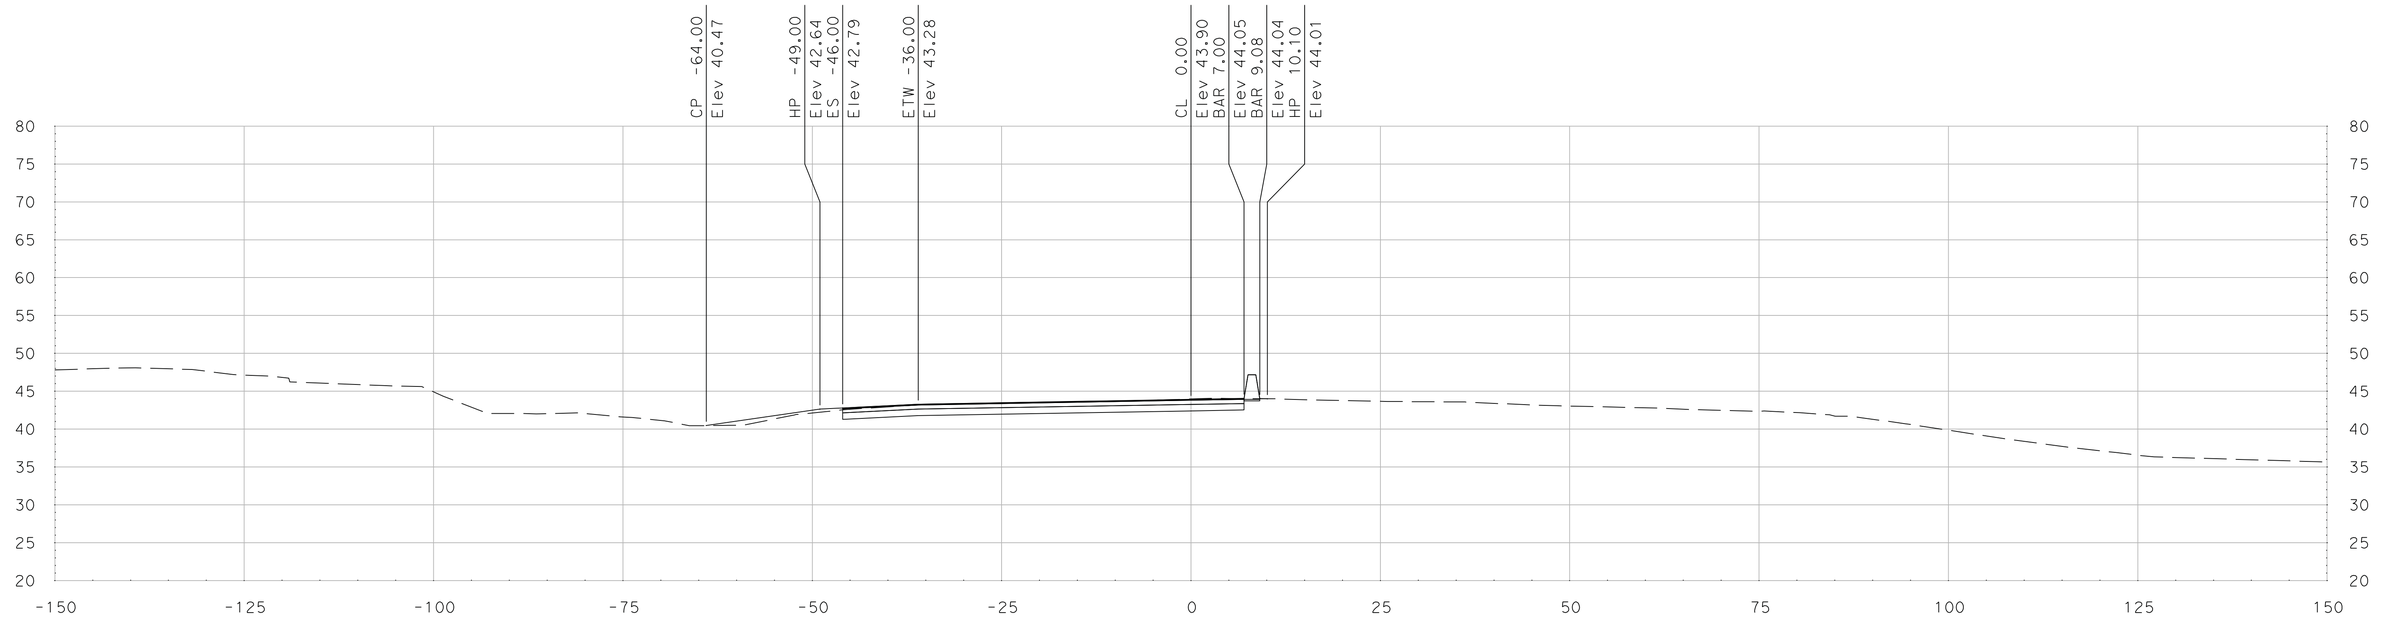

"SR 99 HC" Sta 299+00.00

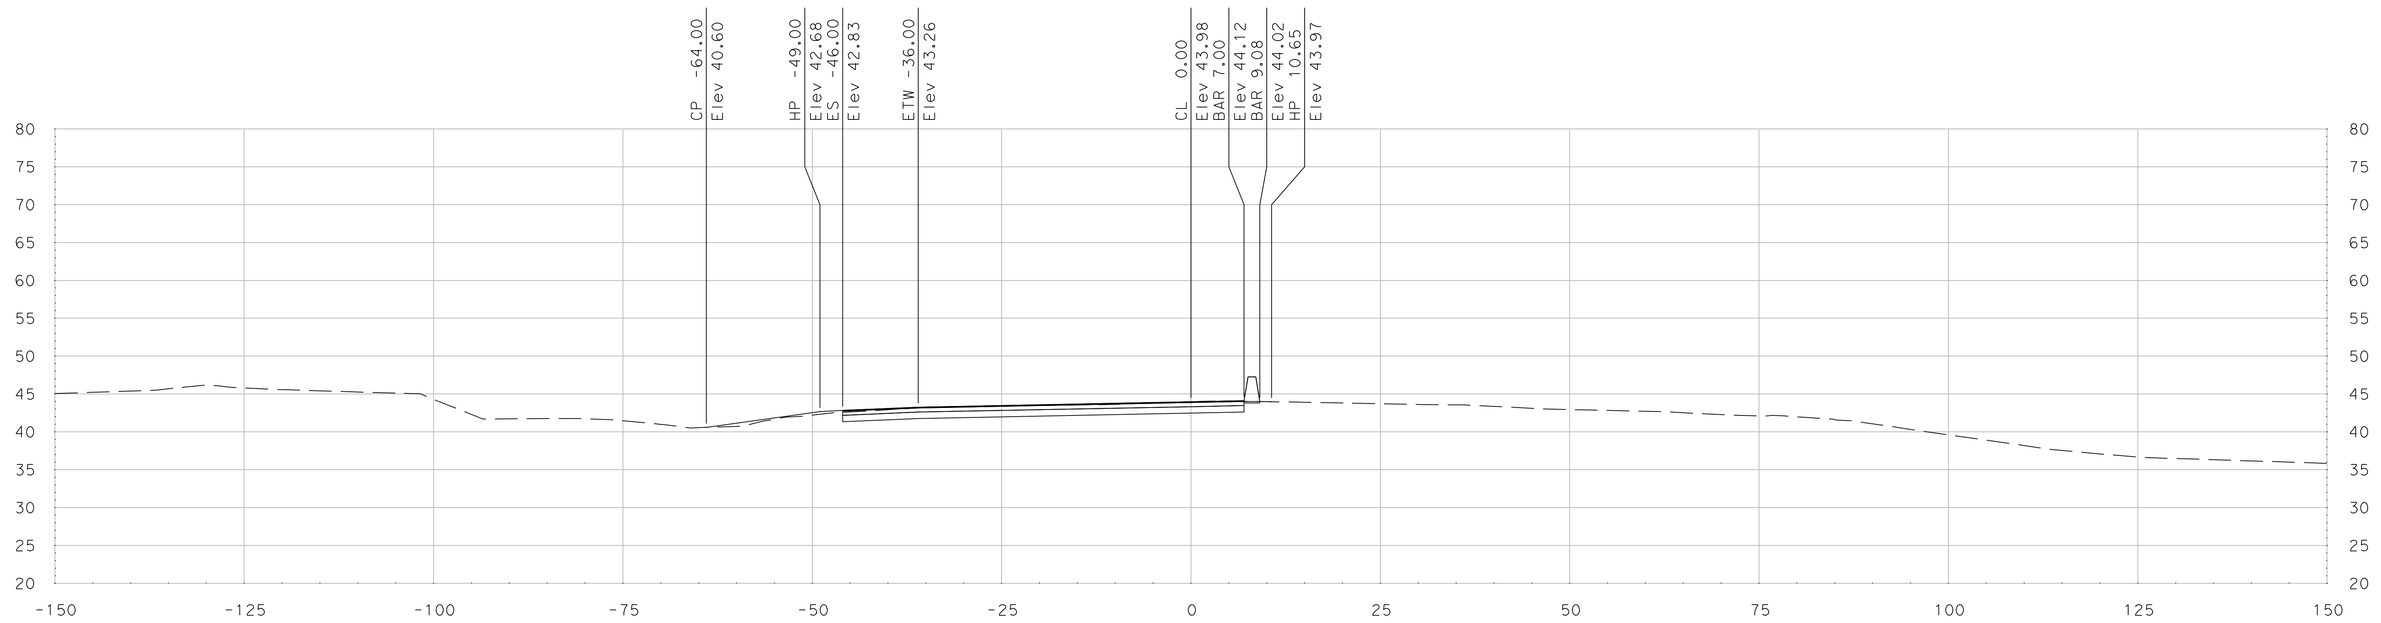

"SR 99 HC" Sta 298+75.00

SCALE
HORIZONTAL: 1"=10'
VERTICAL: 1"=10'

DATE: 5/18/2011

ALL DIMENSIONS ARE IN US SURVEY FEET

FOR EARTHWORK DEVELOPMENT ONLY

Dist	COUNTY	ROUTE	POST MILES TOTAL PROJECT	SHEET No.	TOTAL SHEETS
10	SJ	99	4.9/14.2		
CONTRACT No.			10-0E6114		
PROJECT ID			1000020440		

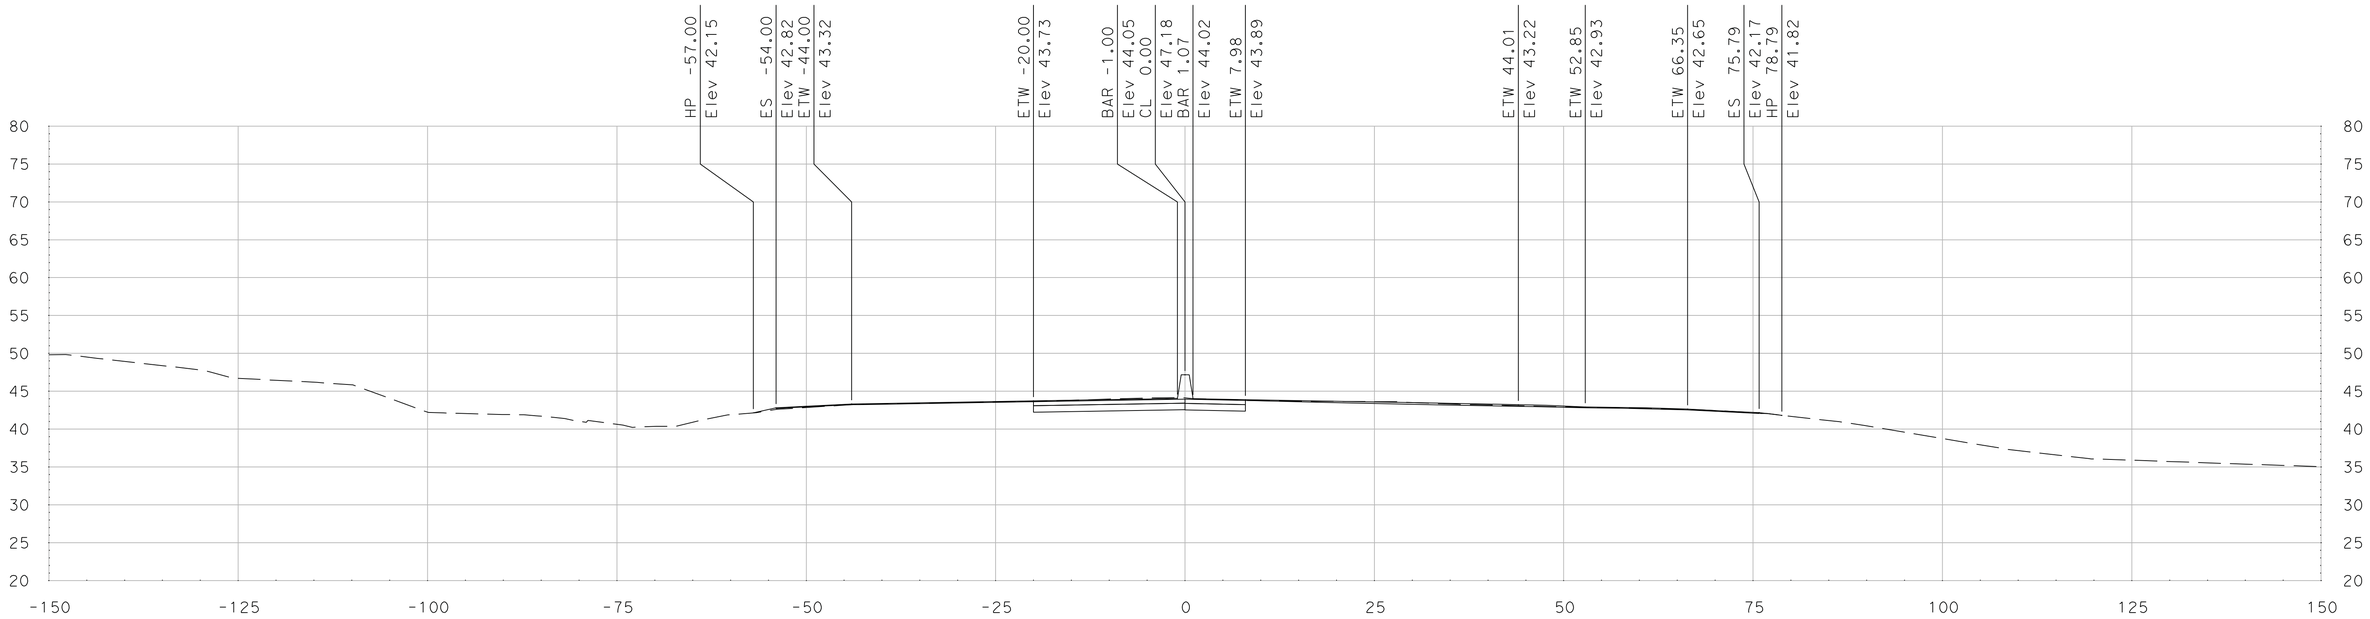

"SR 99" Sta 299+25.00

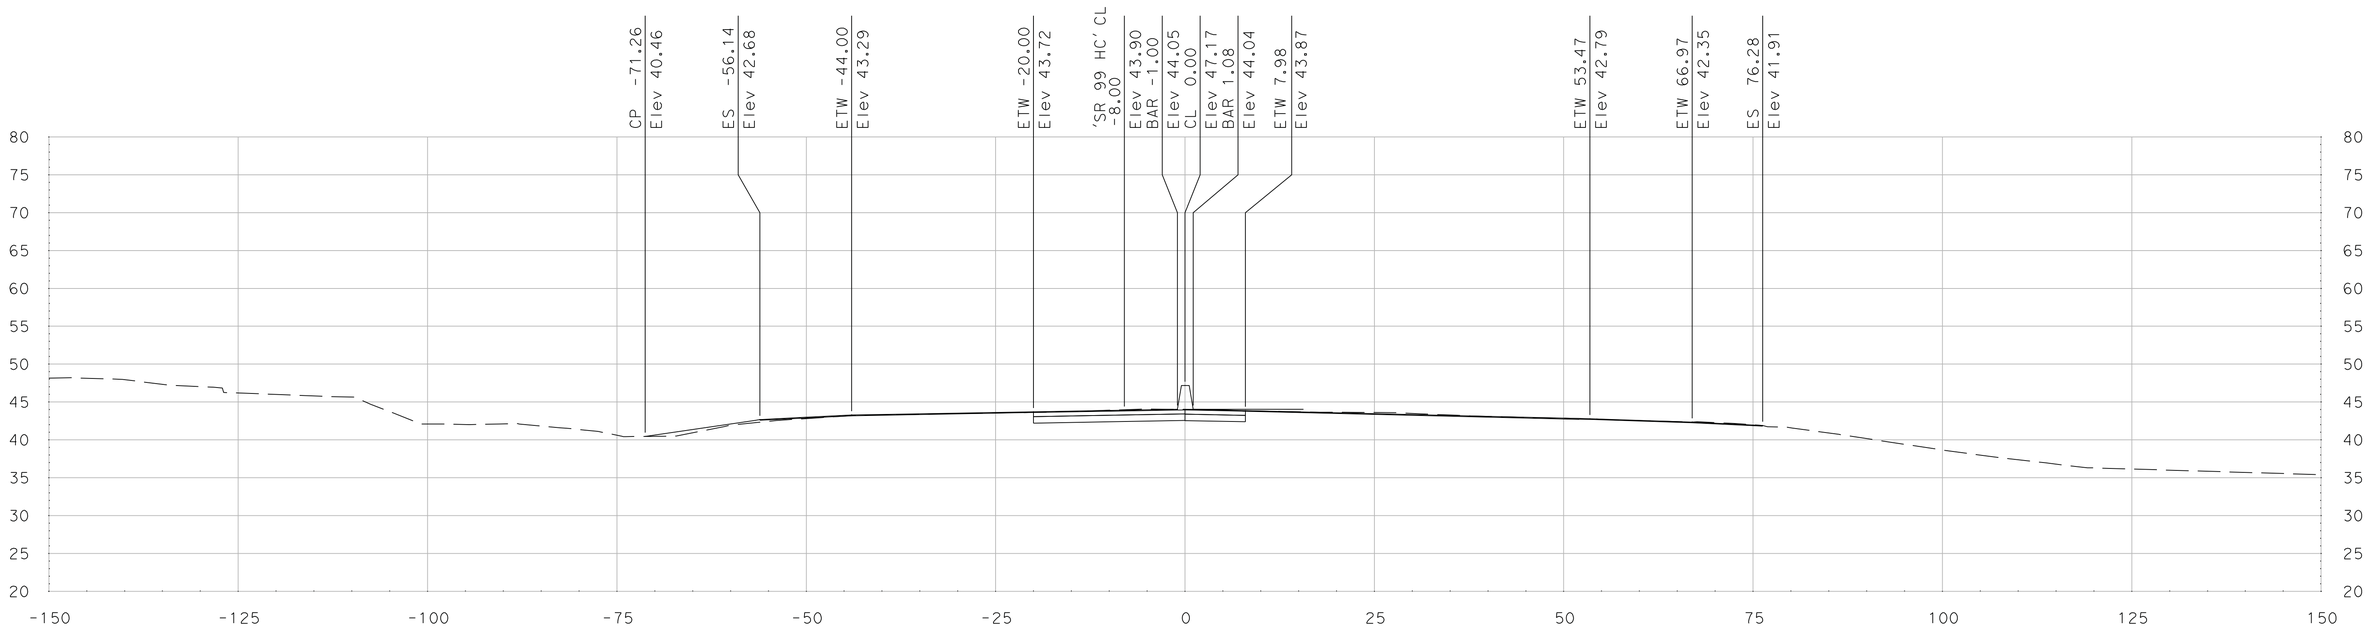

"SR 99" Sta 299+01.09

SCALE
HORIZONTAL: 1"=10'
VERTICAL: 1"=10'

DATE: 5/18/2011

ALL DIMENSIONS ARE IN US SURVEY FEET

FOR EARTHWORK DEVELOPMENT ONLY

Dist	COUNTY	ROUTE	POST MILES TOTAL PROJECT	SHEET No.	TOTAL SHEETS
10	SJ	99	4.9/14.2		
CONTRACT No.			10-0E6114		
PROJECT ID			1000020440		

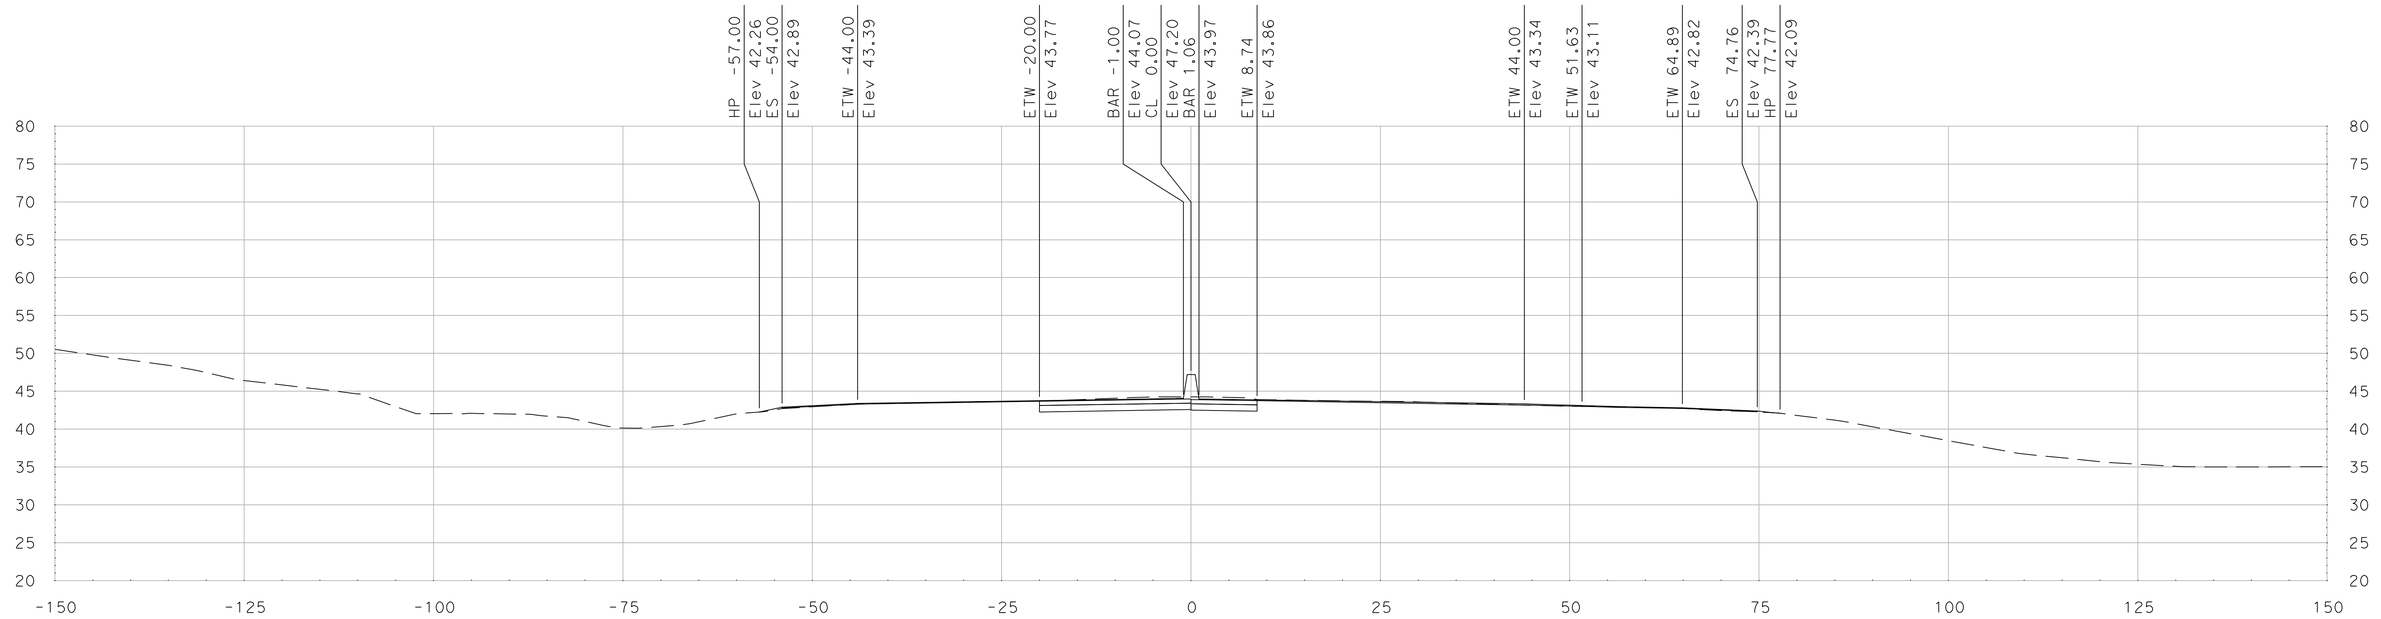

"SR 99" Sta 299+75.00

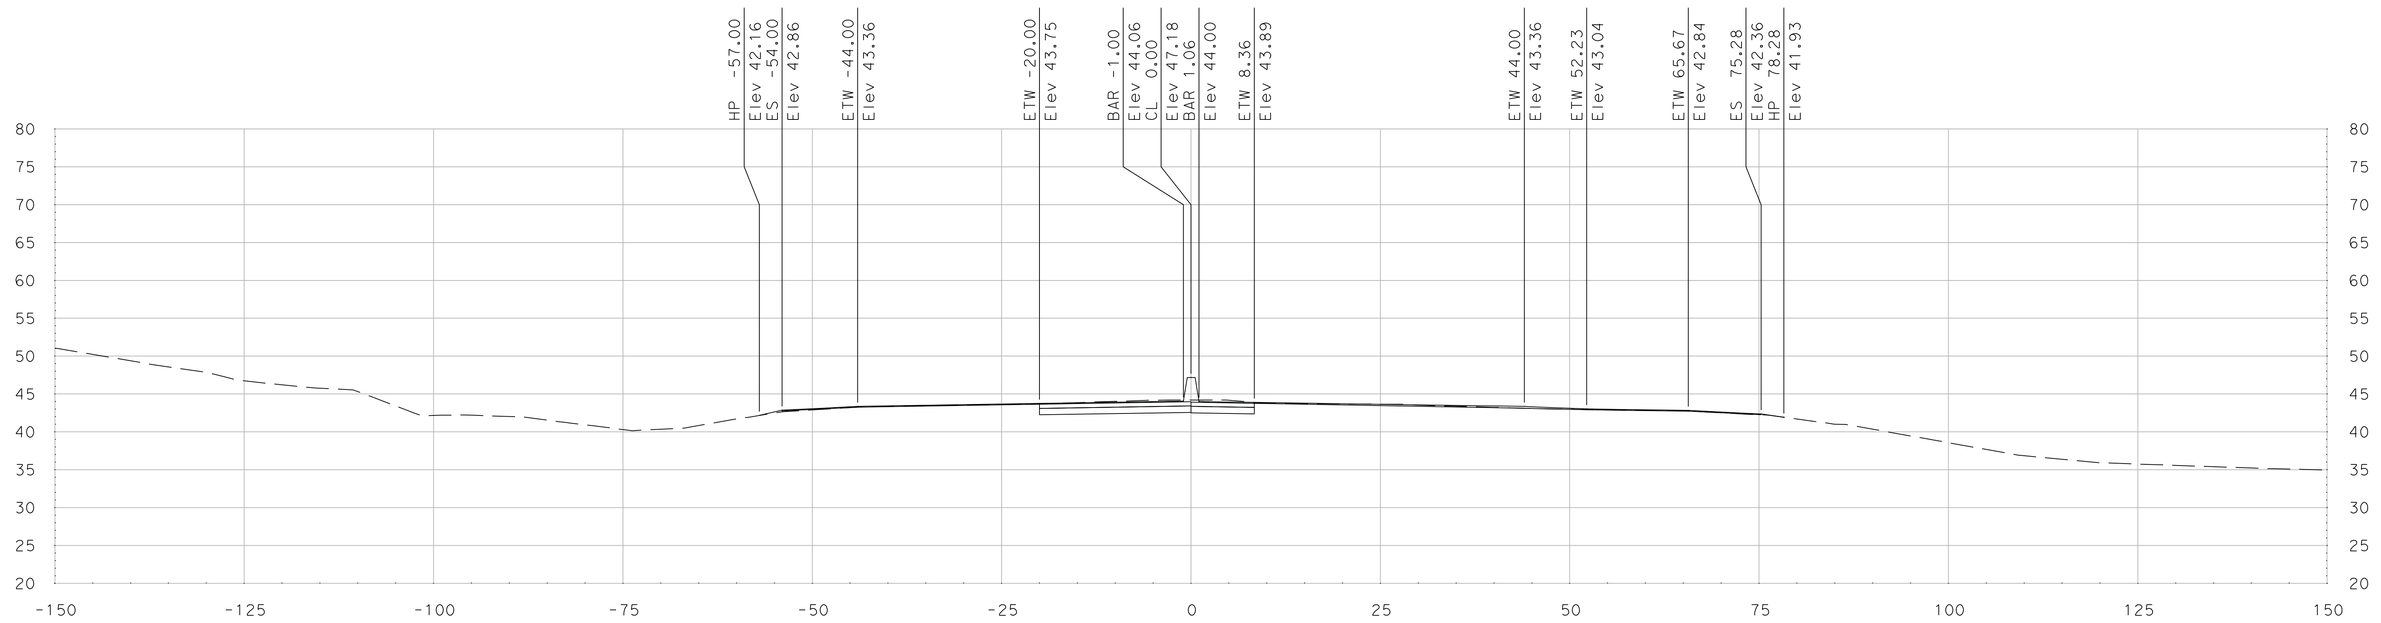

"SR 99" Sta 299+50.00

SCALE
HORIZONTAL: 1"=10'
VERTICAL: 1"=10'

DATE: 5/18/2011

ALL DIMENSIONS ARE IN US SURVEY FEET

FOR EARTHWORK DEVELOPMENT ONLY

Dist	COUNTY	ROUTE	POST MILES TOTAL PROJECT	SHEET No.	TOTAL SHEETS
10	SJ	99	4.9/14.2		
CONTRACT No.			10-0E6114		
PROJECT ID			1000020440		

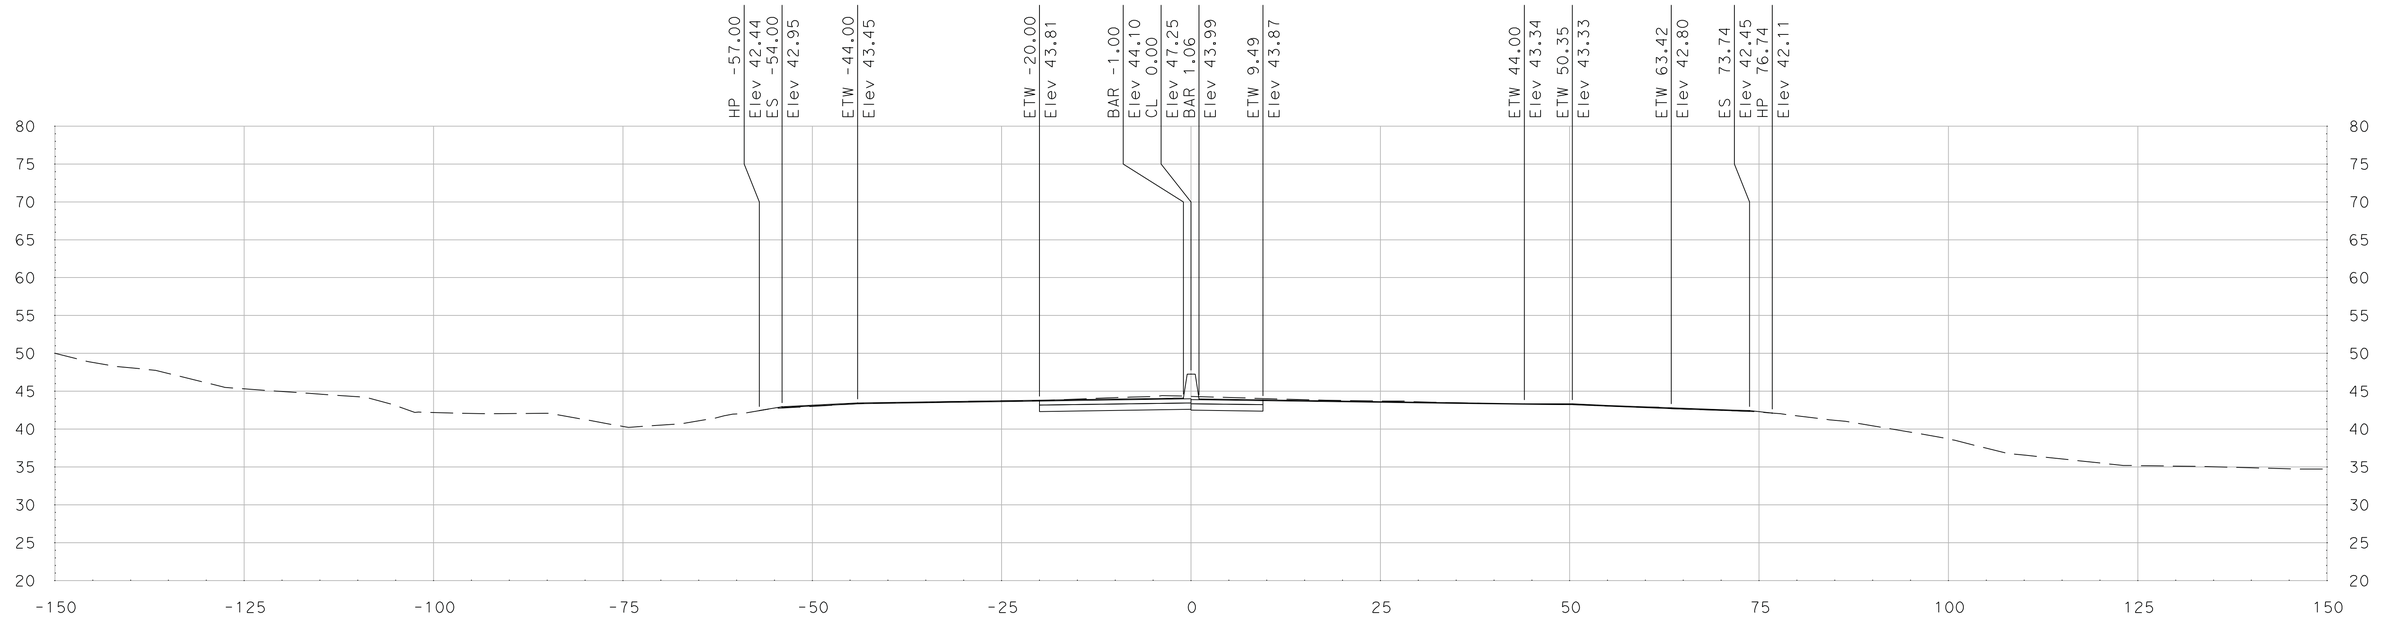

"SR 99" Sta 300+25.00

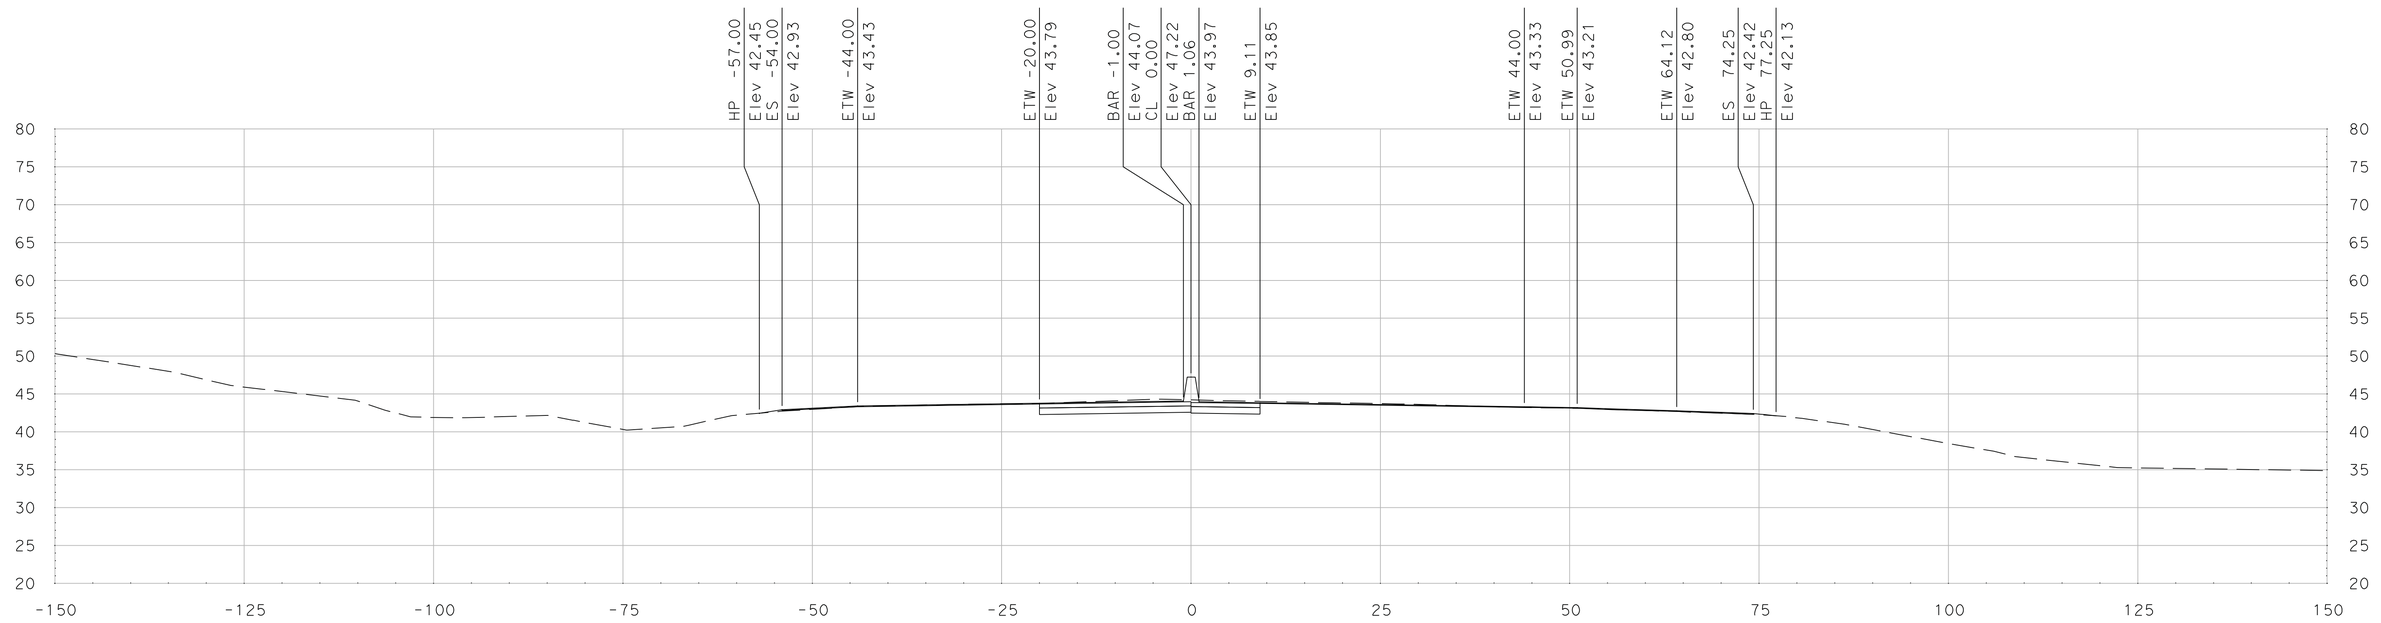

"SR 99" Sta 300+00.00

SCALE
HORIZONTAL: 1"=10'
VERTICAL: 1"=10'

DATE: 5/18/2011

ALL DIMENSIONS ARE IN US SURVEY FEET

FOR EARTHWORK DEVELOPMENT ONLY

Dist	COUNTY	ROUTE	POST MILES TOTAL PROJECT	SHEET No.	TOTAL SHEETS
10	SJ	99	4.9/14.2		
CONTRACT No.			10-0E6114		
PROJECT ID			1000020440		

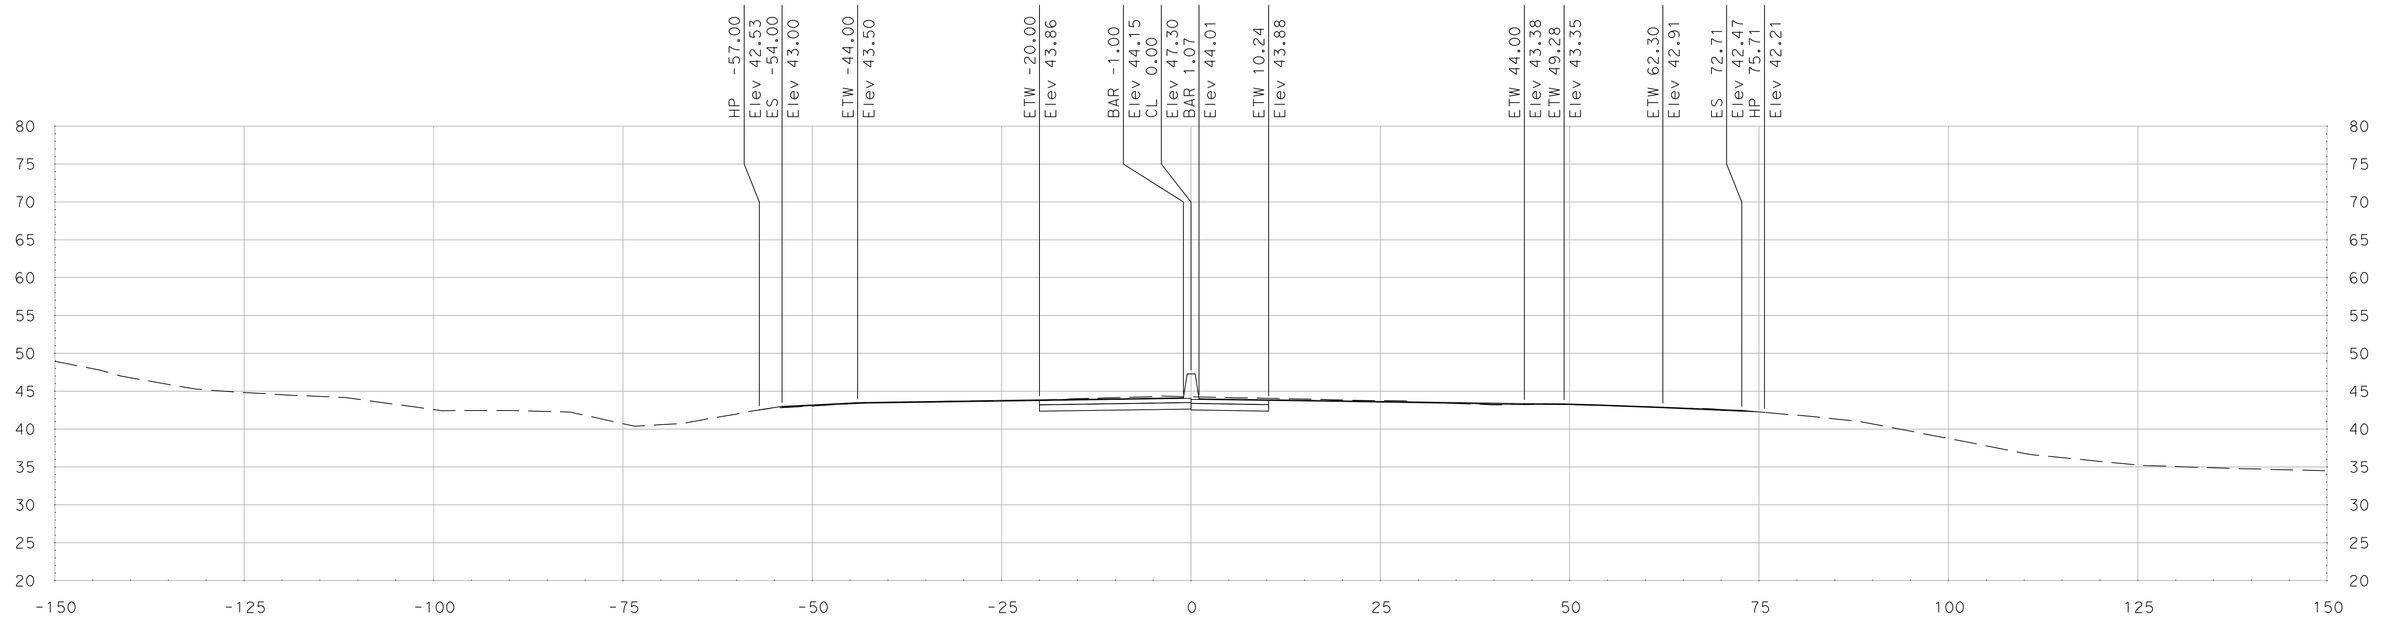

"SR 99" Sta 300+75.00

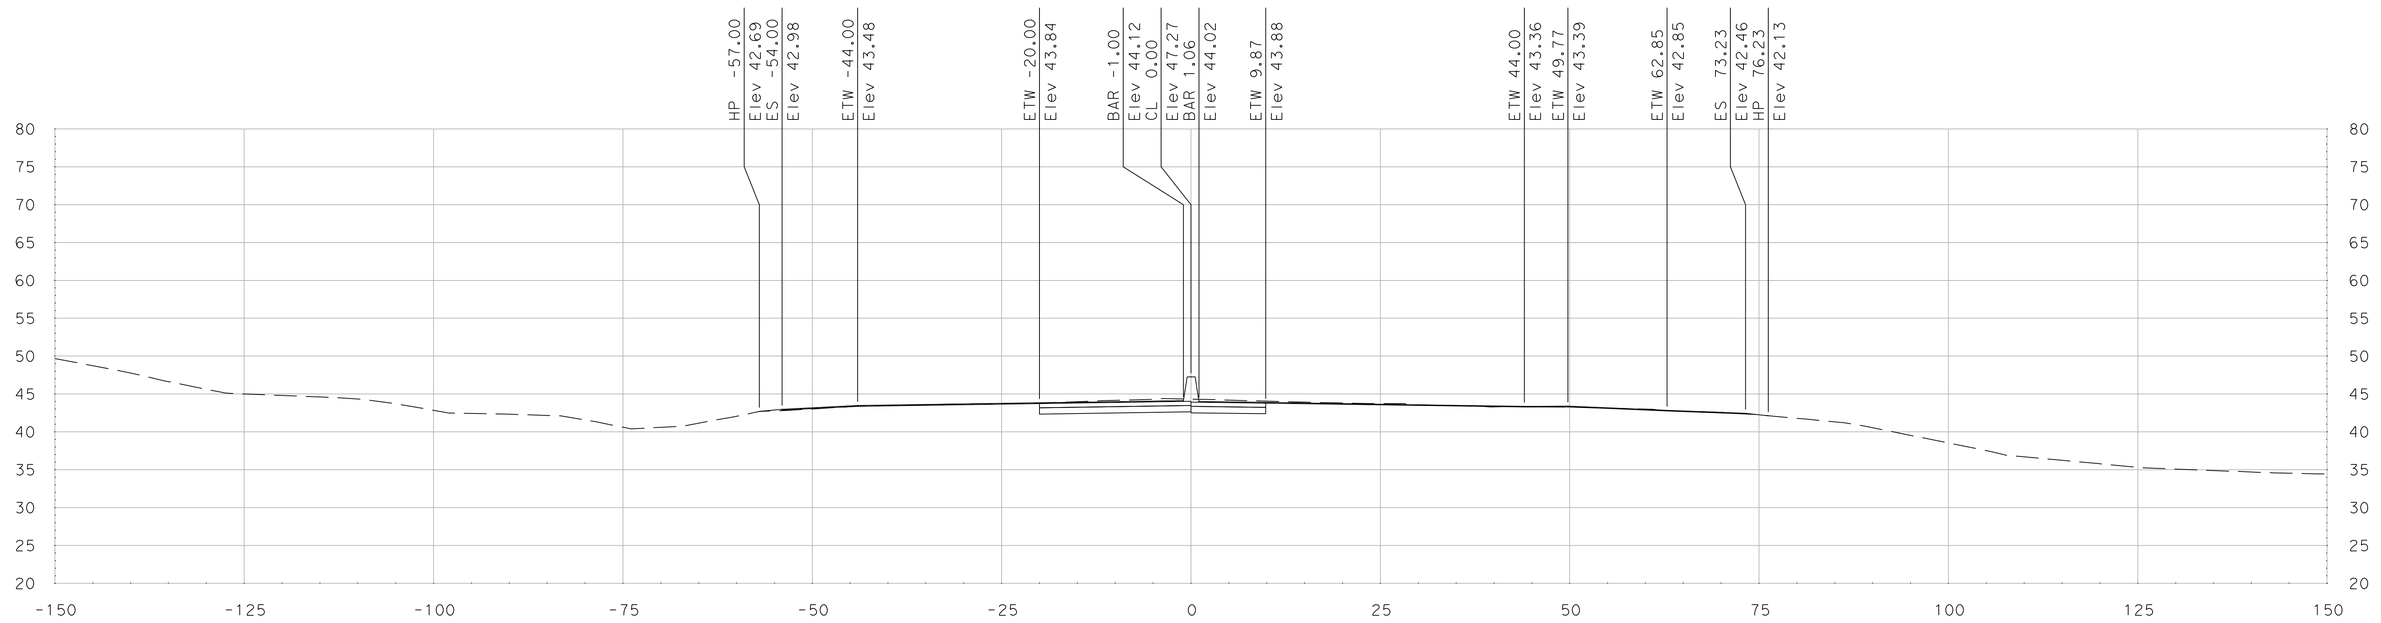

"SR 99" Sta 300+50.00

SCALE
HORIZONTAL: 1"=10'
VERTICAL: 1"=10'

DATE: 5/18/2011

ALL DIMENSIONS ARE IN US SURVEY FEET

FOR EARTHWORK DEVELOPMENT ONLY

Dist	COUNTY	ROUTE	POST MILES TOTAL PROJECT	SHEET No.	TOTAL SHEETS
10	SJ	99	4.9/14.2		
CONTRACT No.			10-0E6114		
PROJECT ID			1000020440		

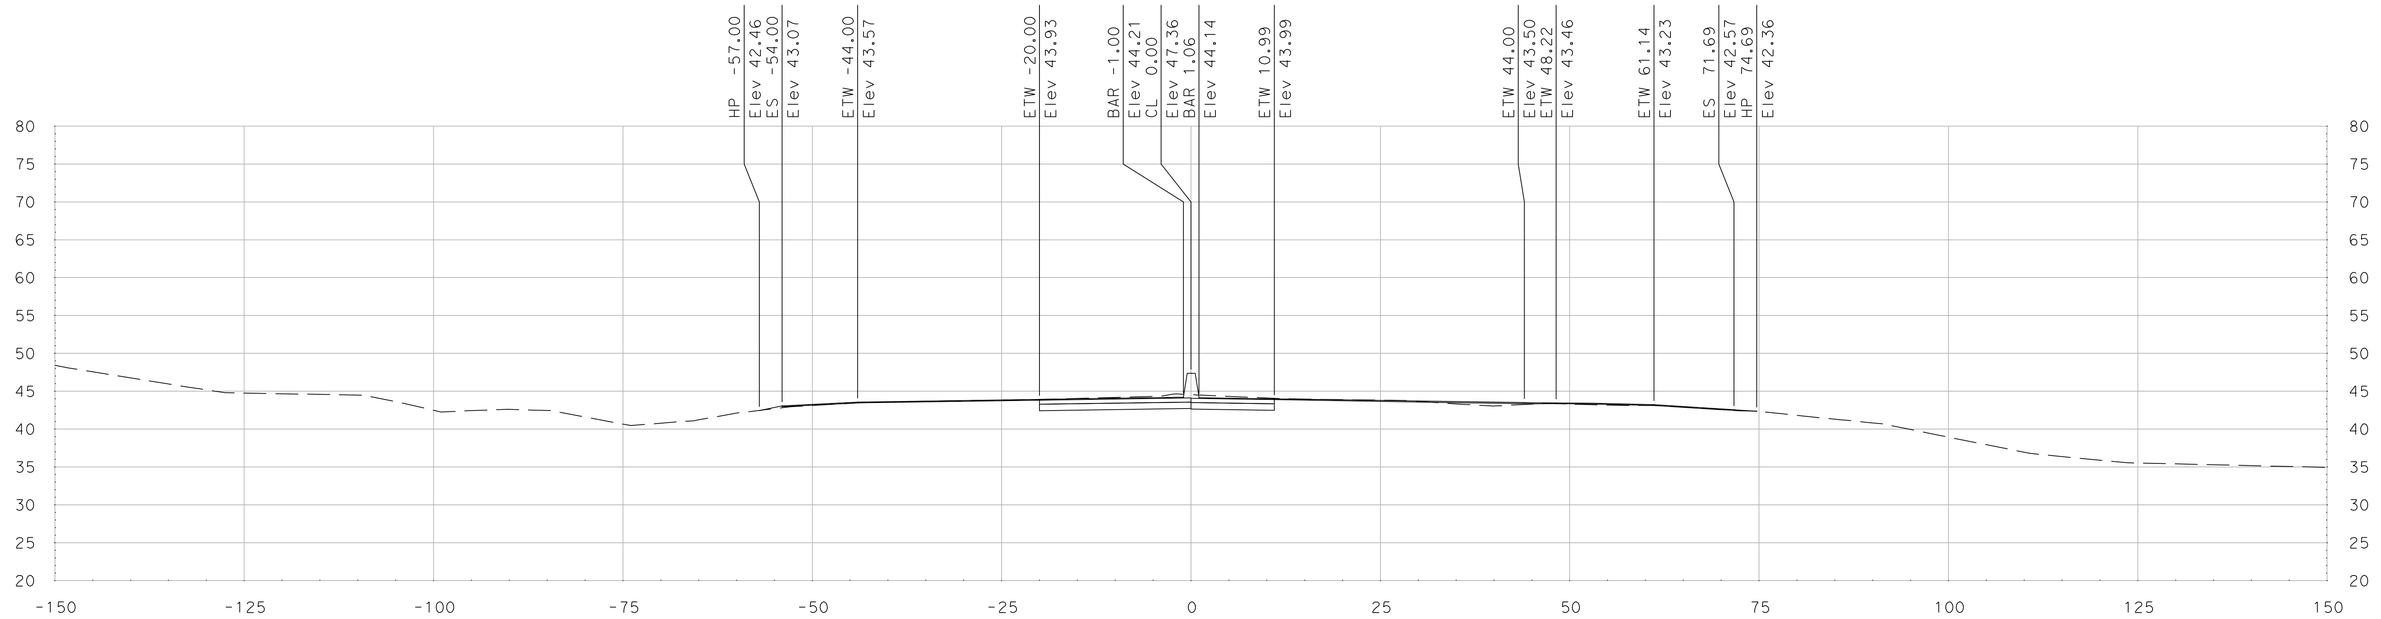

"SR 99" Sta 301+25.00

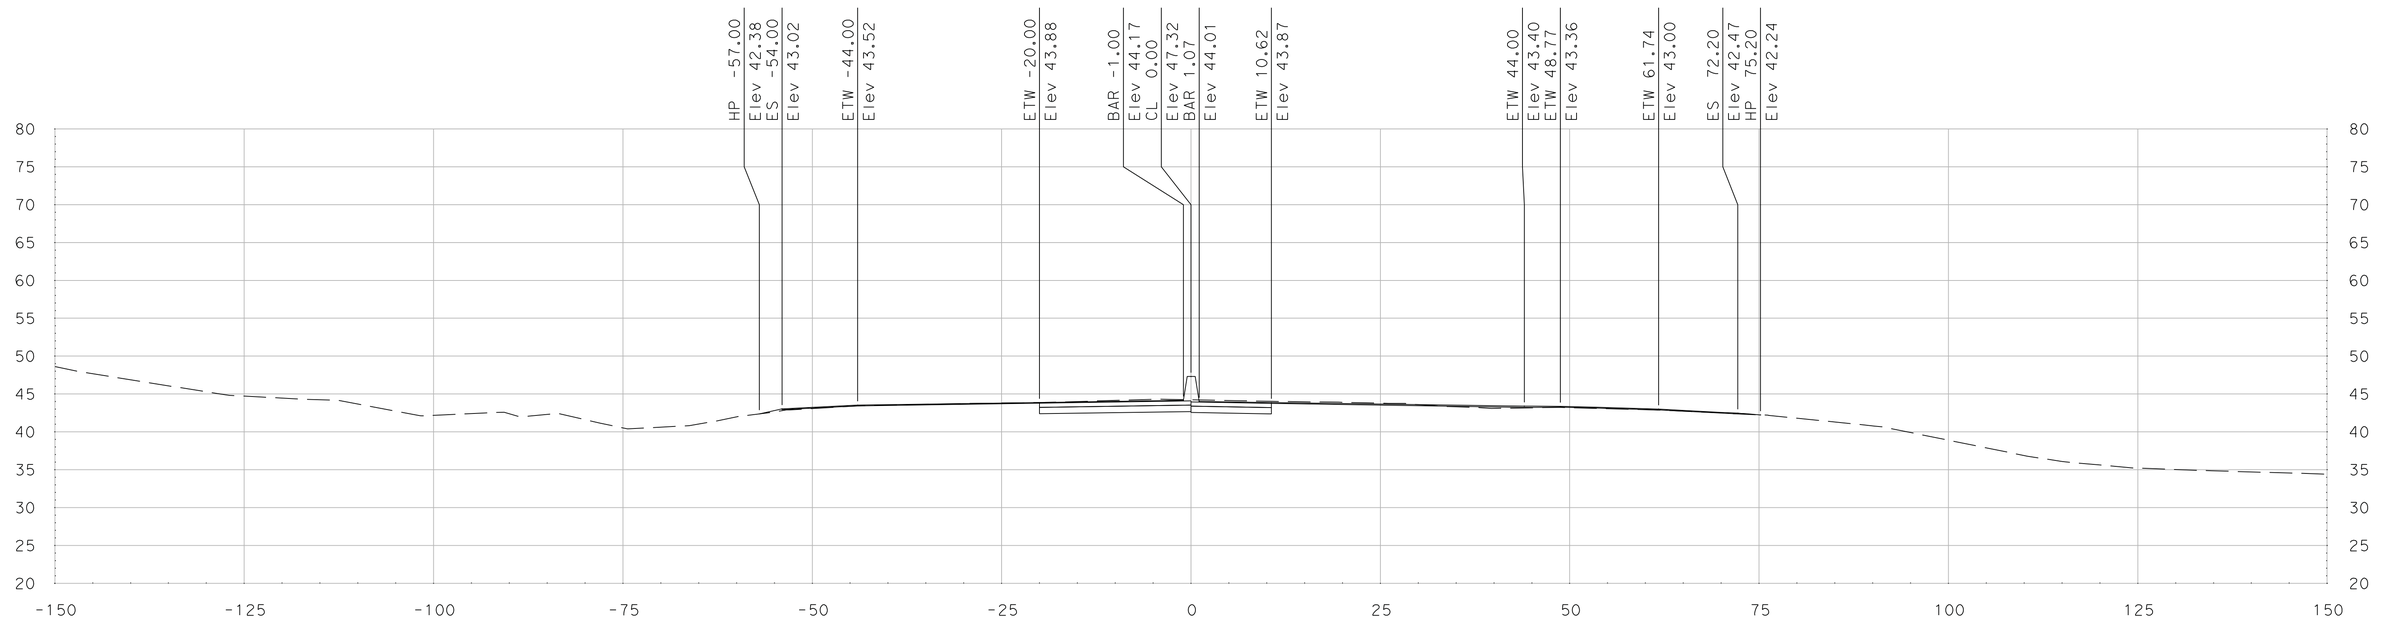

"SR 99" Sta 301+00.00

SCALE
HORIZONTAL: 1"=10'
VERTICAL: 1"=10'

DATE: 5/18/2011

ALL DIMENSIONS ARE IN US SURVEY FEET

FOR EARTHWORK DEVELOPMENT ONLY

Dist	COUNTY	ROUTE	POST MILES TOTAL PROJECT	SHEET No.	TOTAL SHEETS
10	SJ	99	4.9/14.2		
CONTRACT No.			10-0E6114		
PROJECT ID			1000020440		

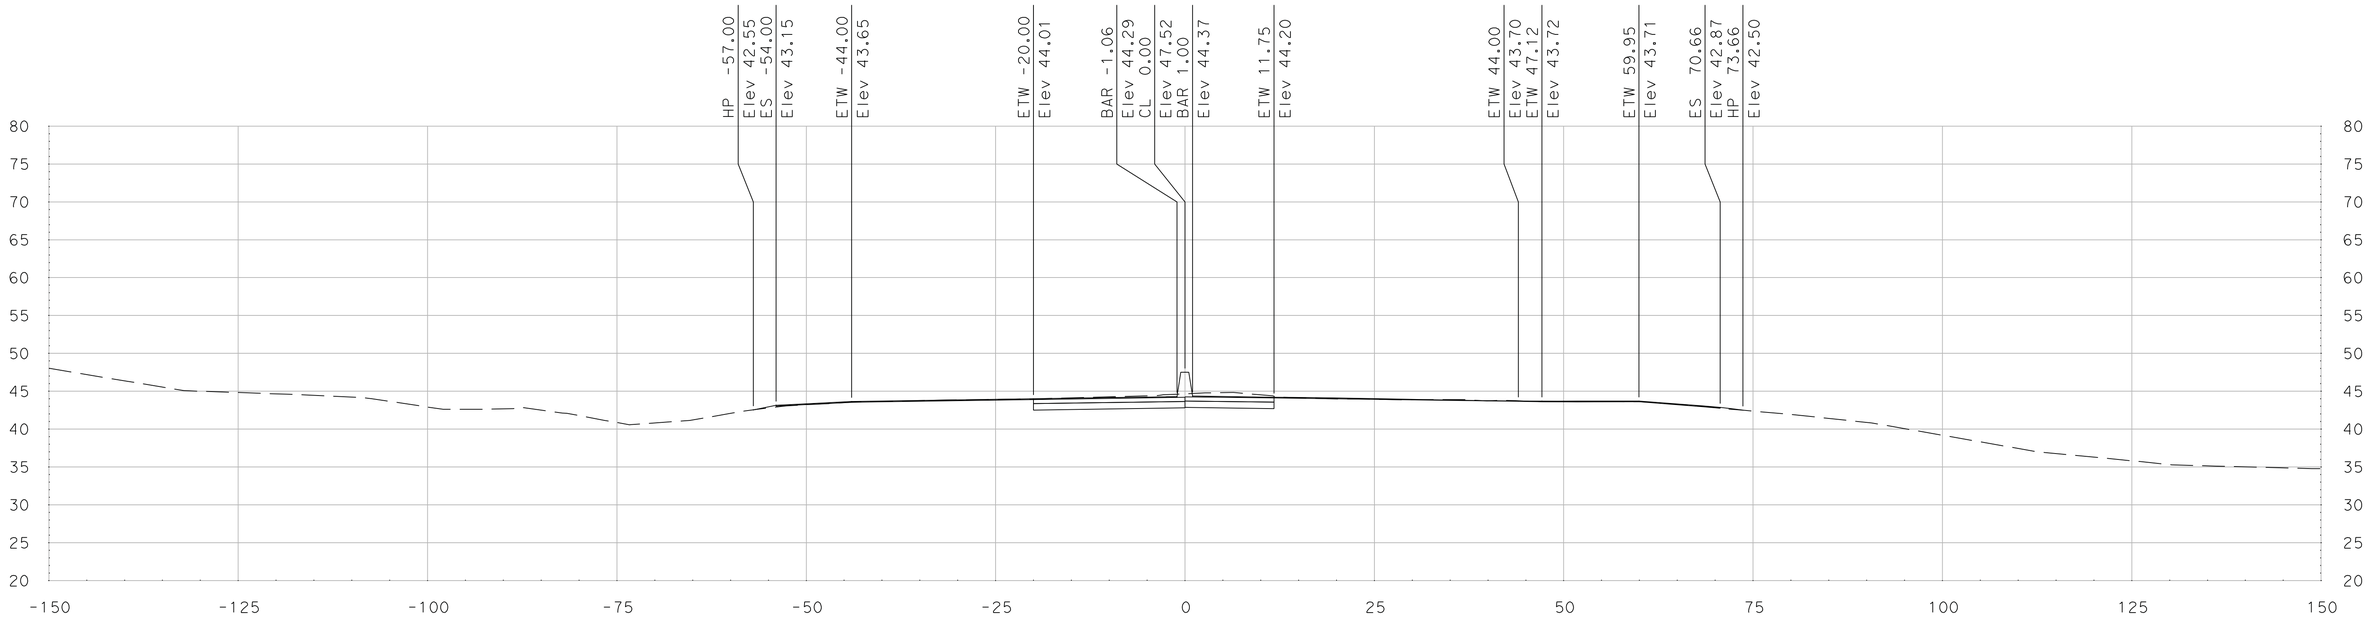

"SR 99" Sta 301+75.00

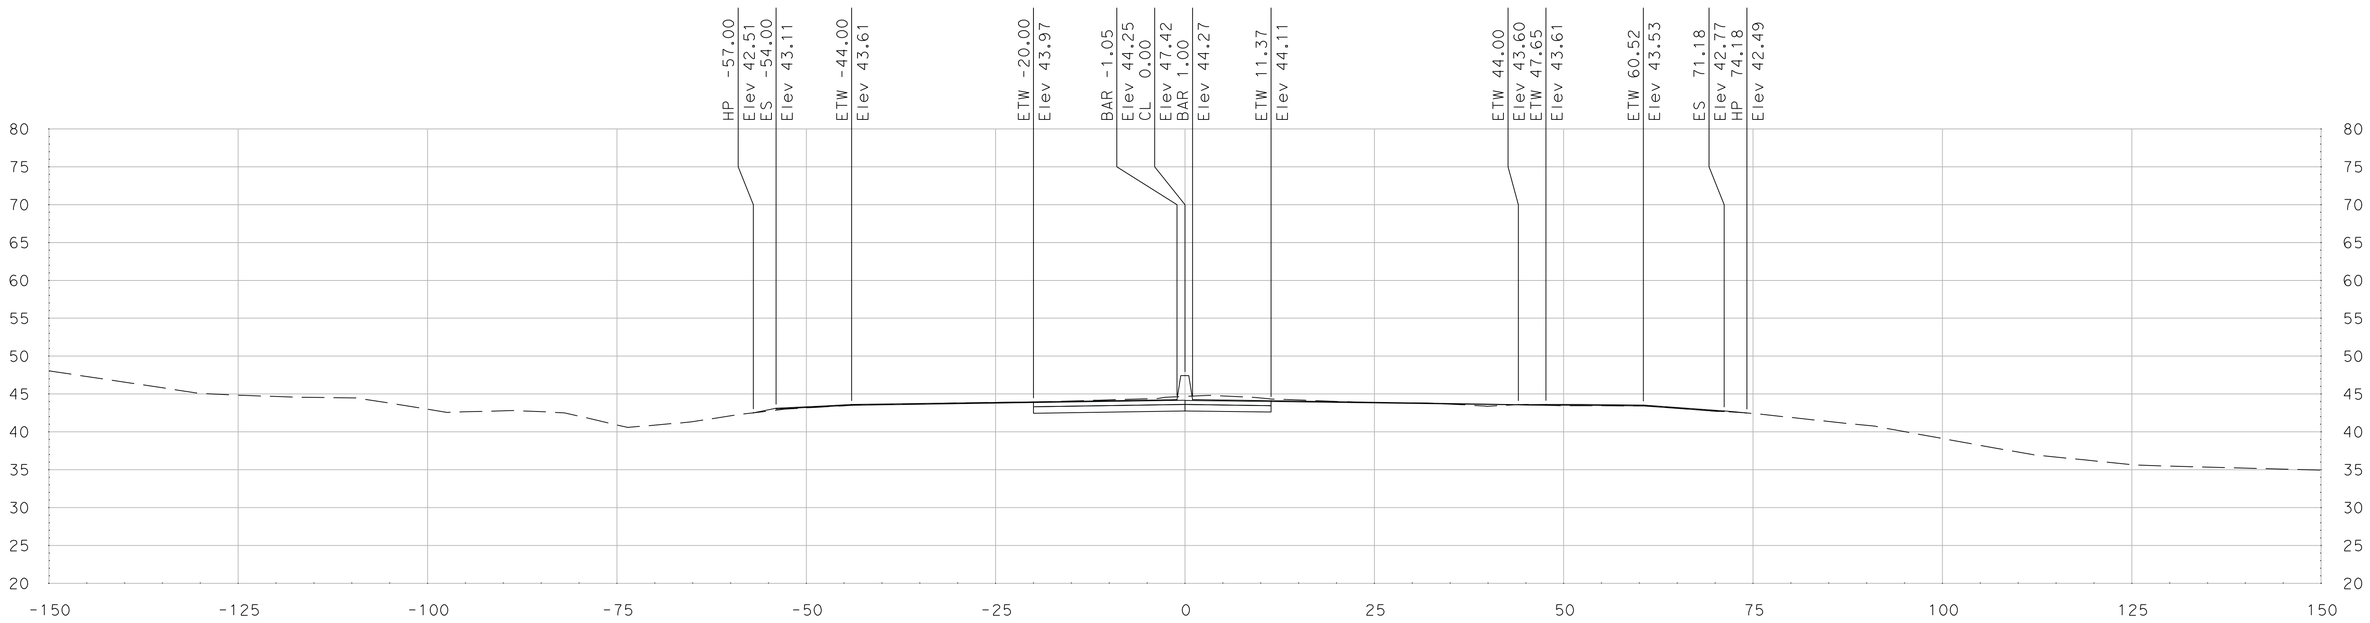

"SR 99" Sta 301+50.00

SCALE
HORIZONTAL: 1"=10'
VERTICAL: 1"=10'

DATE: 5/18/2011

ALL DIMENSIONS ARE IN US SURVEY FEET

FOR EARTHWORK DEVELOPMENT ONLY

Dist	COUNTY	ROUTE	POST MILES TOTAL PROJECT	SHEET No.	TOTAL SHEETS
10	SJ	99	4.9/14.2		
CONTRACT No.			10-0E6114		
PROJECT ID			1000020440		

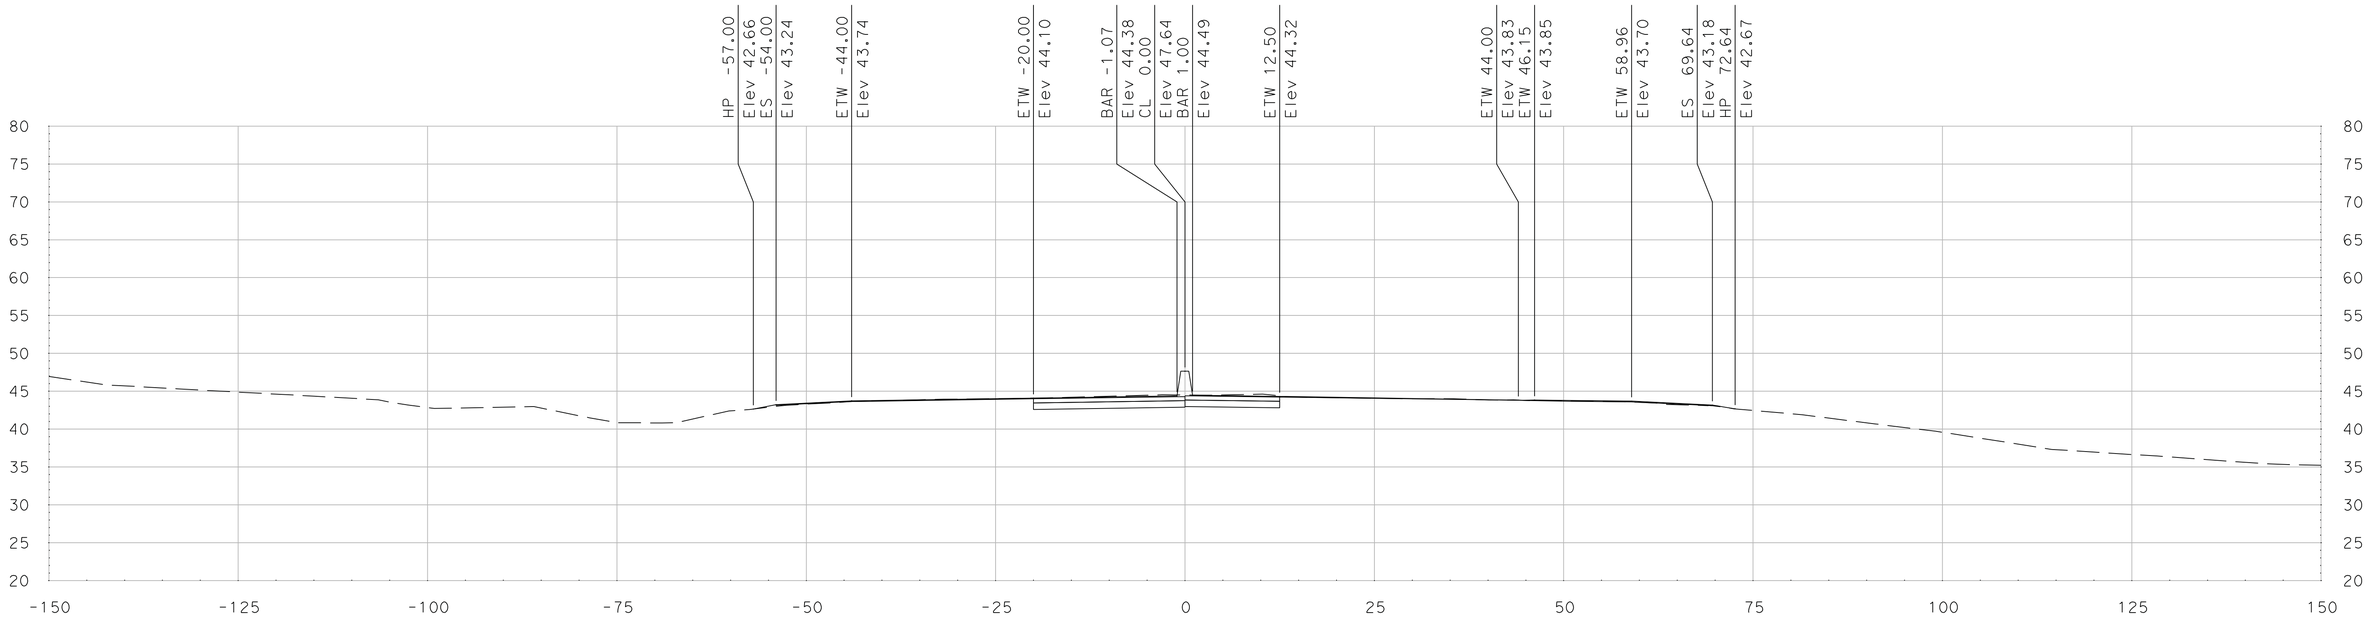

"SR 99" Sta 302+25.00

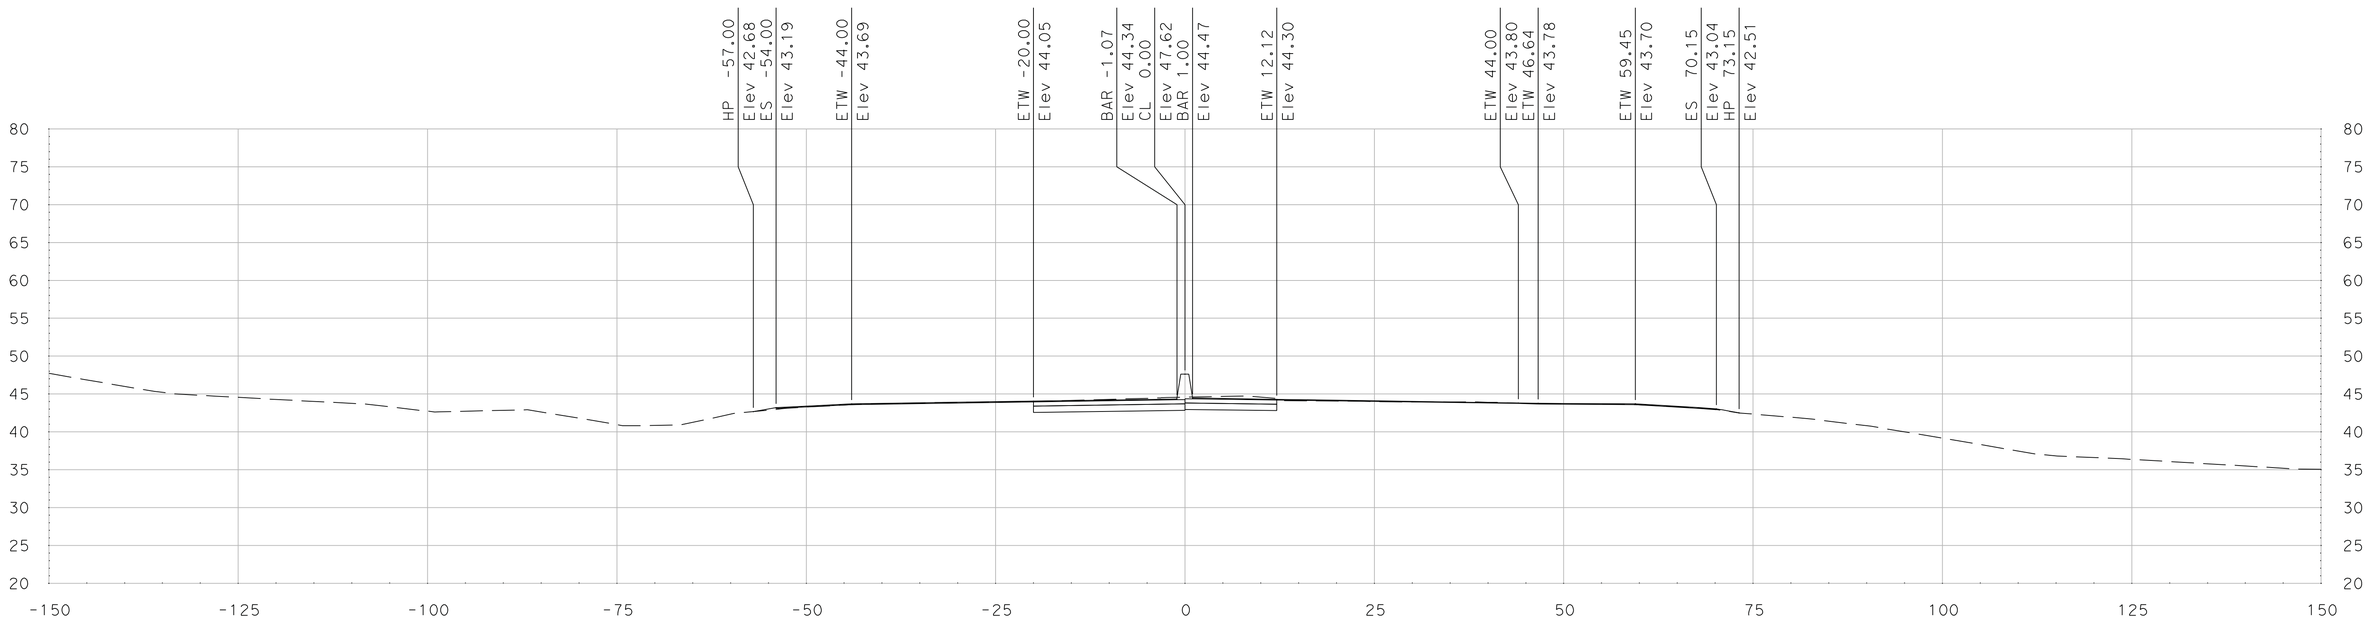

"SR 99" Sta 302+00.00

SCALE
HORIZONTAL: 1"=10'
VERTICAL: 1"=10'

DATE: 5/18/2011

ALL DIMENSIONS ARE IN US SURVEY FEET

FOR EARTHWORK DEVELOPMENT ONLY

Dist	COUNTY	ROUTE	POST MILES TOTAL PROJECT	SHEET No.	TOTAL SHEETS
10	SJ	99	4.9/14.2		
CONTRACT No.			10-0E6114		
PROJECT ID			1000020440		

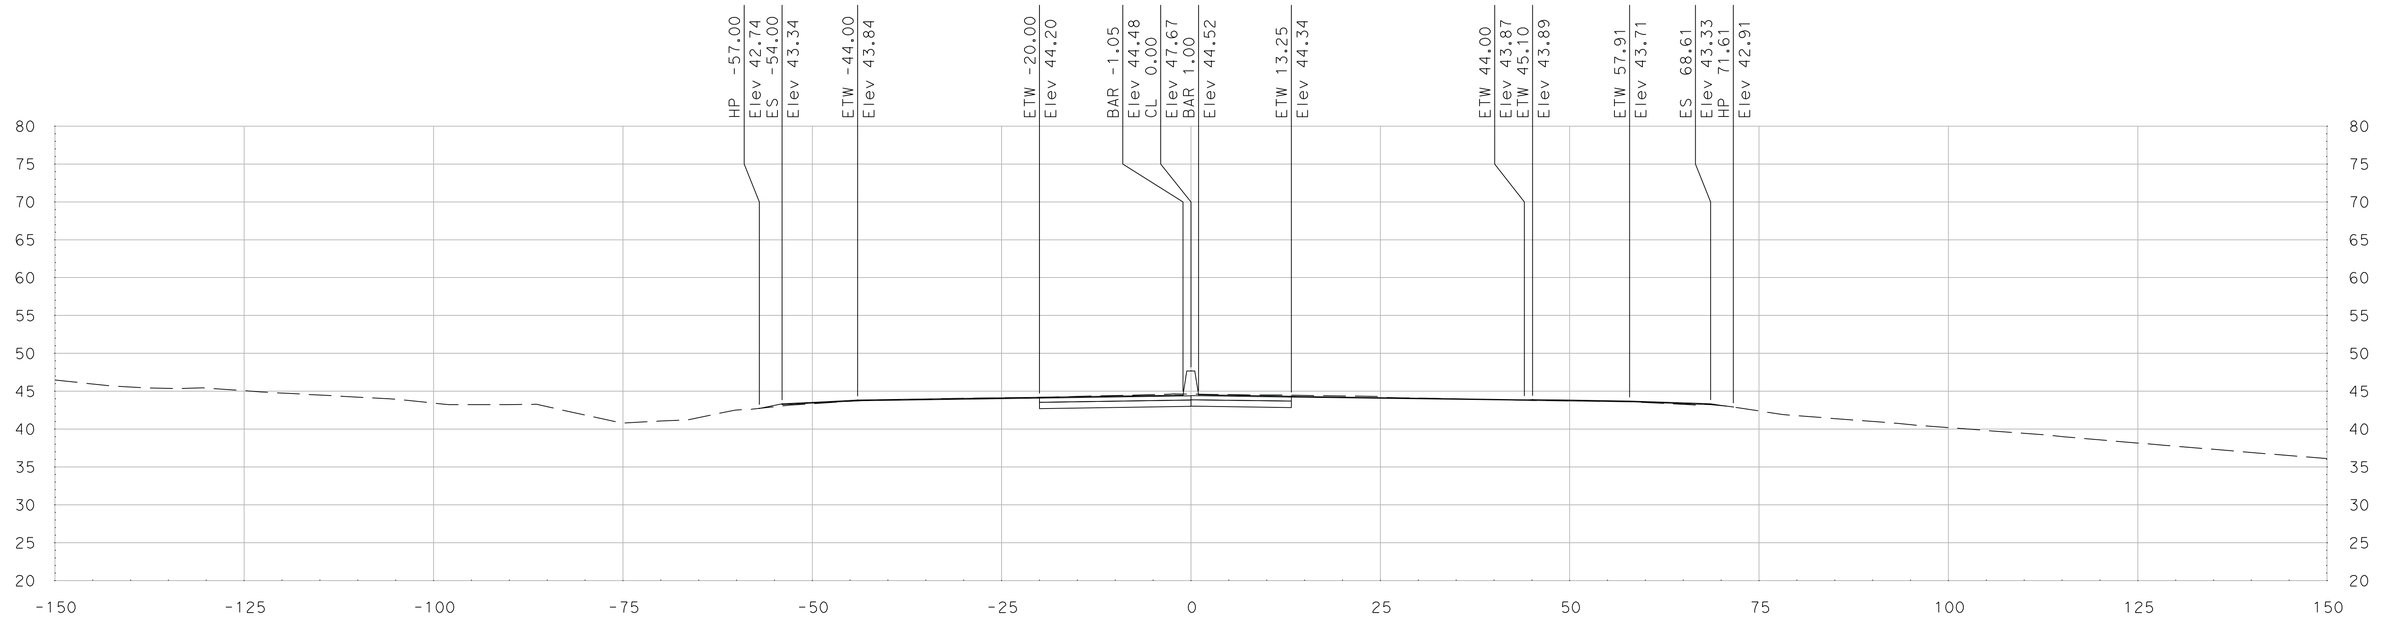

"SR 99" Sta 302+75.00

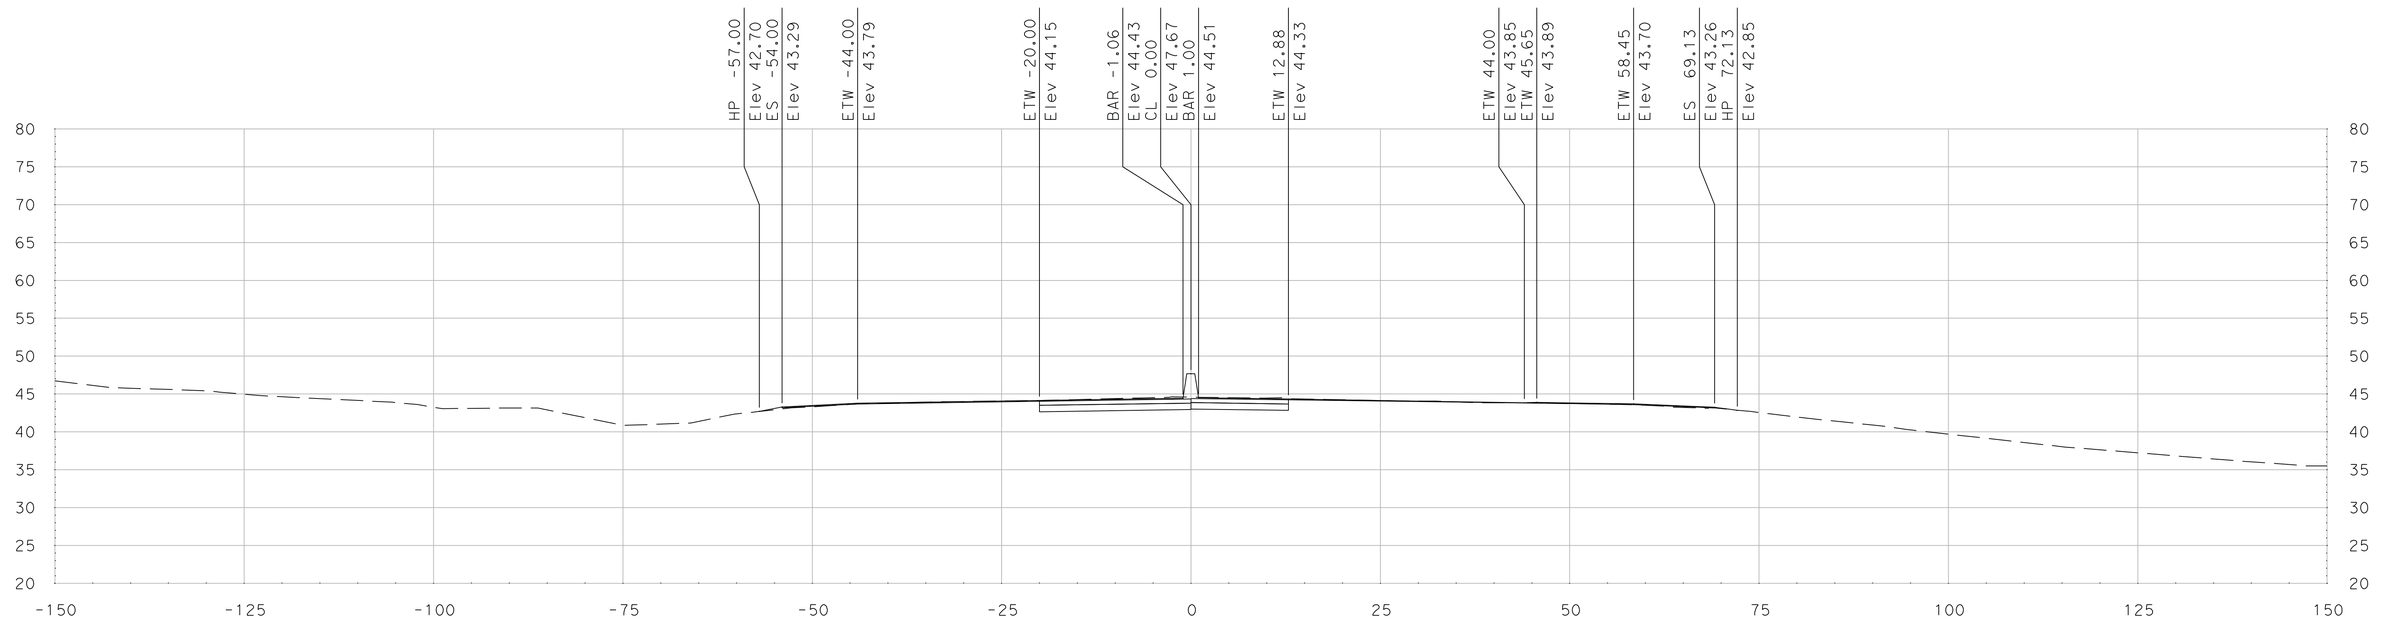

"SR 99" Sta 302+50.00

SCALE
HORIZONTAL: 1"=10'
VERTICAL: 1"=10'

DATE: 5/18/2011

ALL DIMENSIONS ARE IN US SURVEY FEET

FOR EARTHWORK DEVELOPMENT ONLY

Dist	COUNTY	ROUTE	POST MILES TOTAL PROJECT	SHEET No.	TOTAL SHEETS
10	SJ	99	4.9/14.2		
CONTRACT No.			10-0E6114		
PROJECT ID			1000020440		

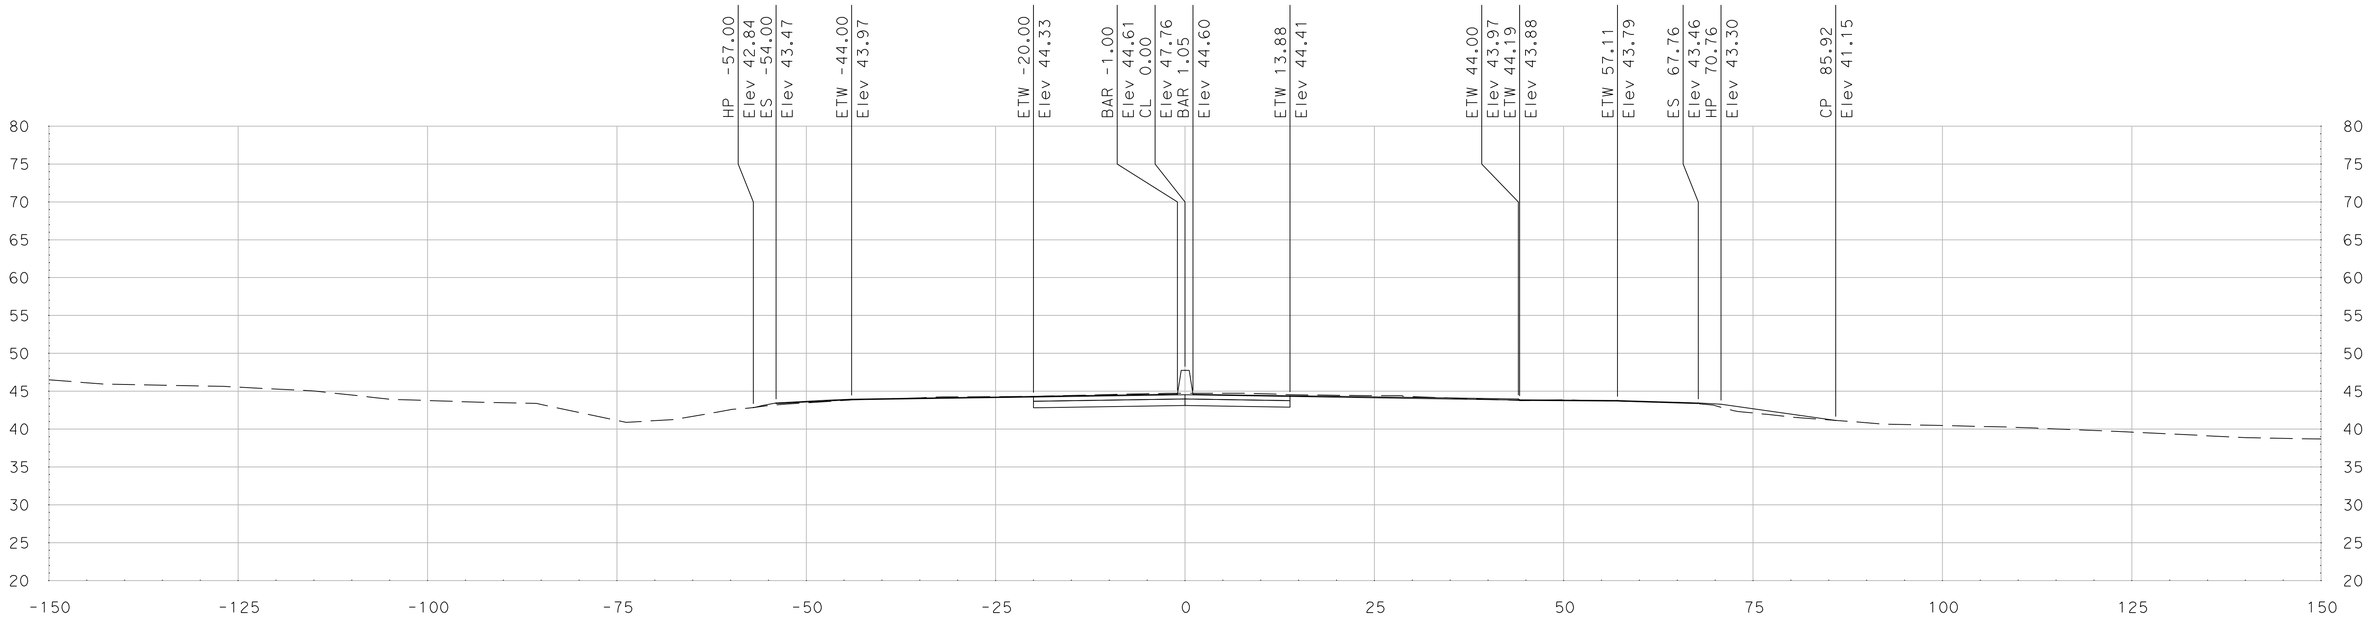

"SR 99" Sta 303+16.70

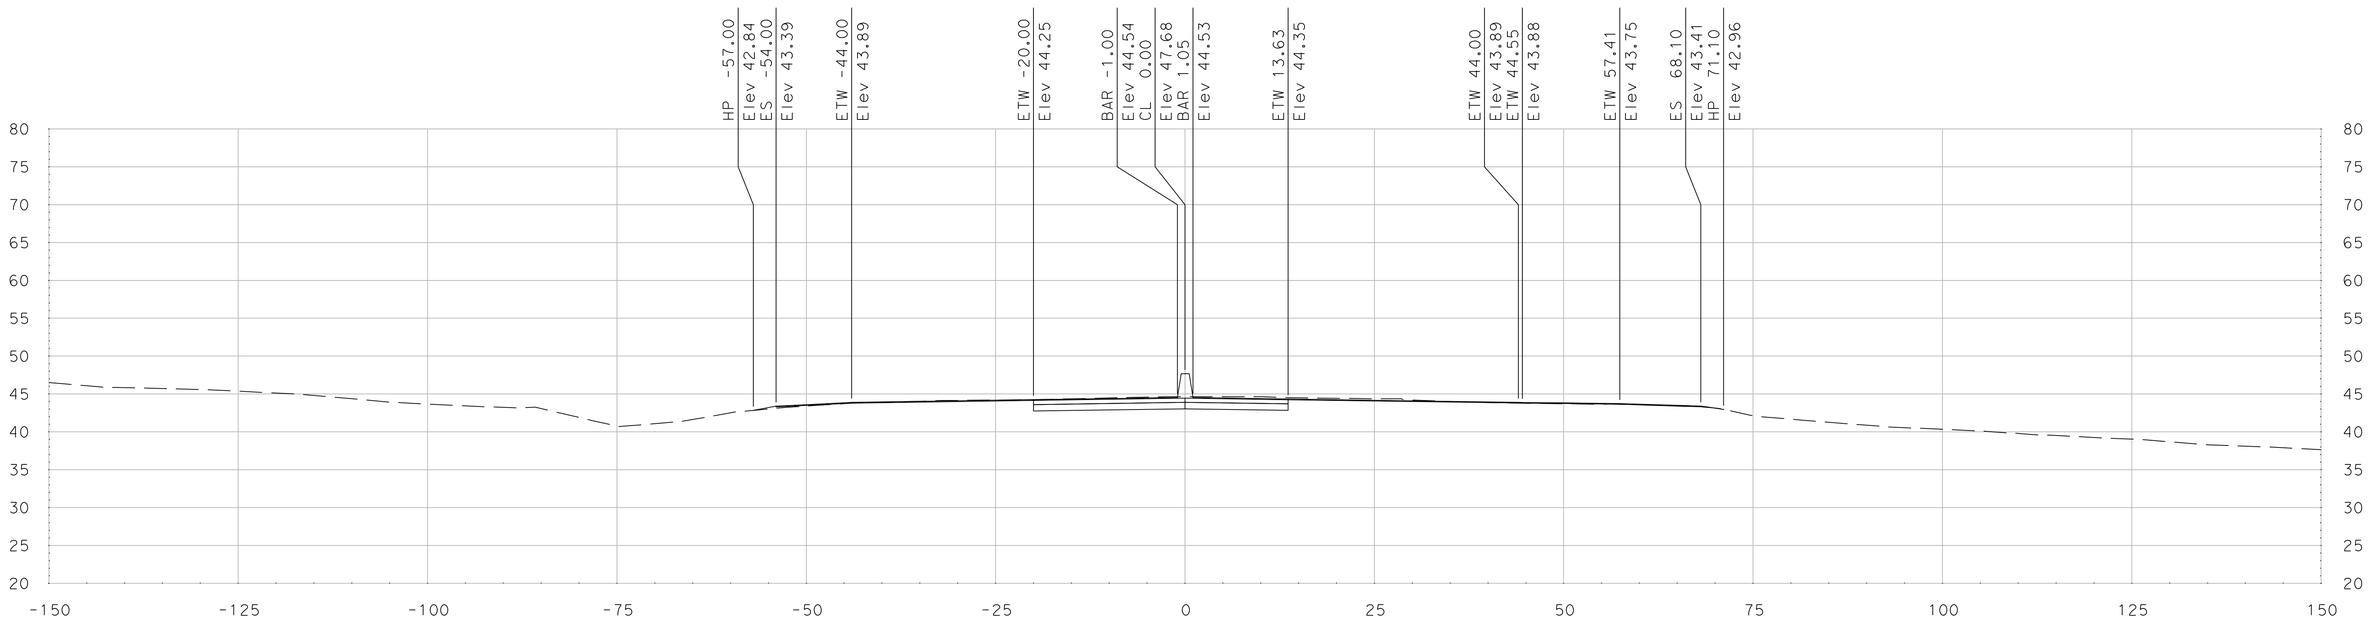

"SR 99" Sta 303+00.00

SCALE
HORIZONTAL: 1"=10'
VERTICAL: 1"=10'

DATE: 5/18/2011

ALL DIMENSIONS ARE IN US SURVEY FEET

FOR EARTHWORK DEVELOPMENT ONLY

Dist	COUNTY	ROUTE	POST MILES TOTAL PROJECT	SHEET No.	TOTAL SHEETS
10	SJ	99	4.9/14.2		
CONTRACT No.			10-0E6114		
PROJECT ID			1000020440		

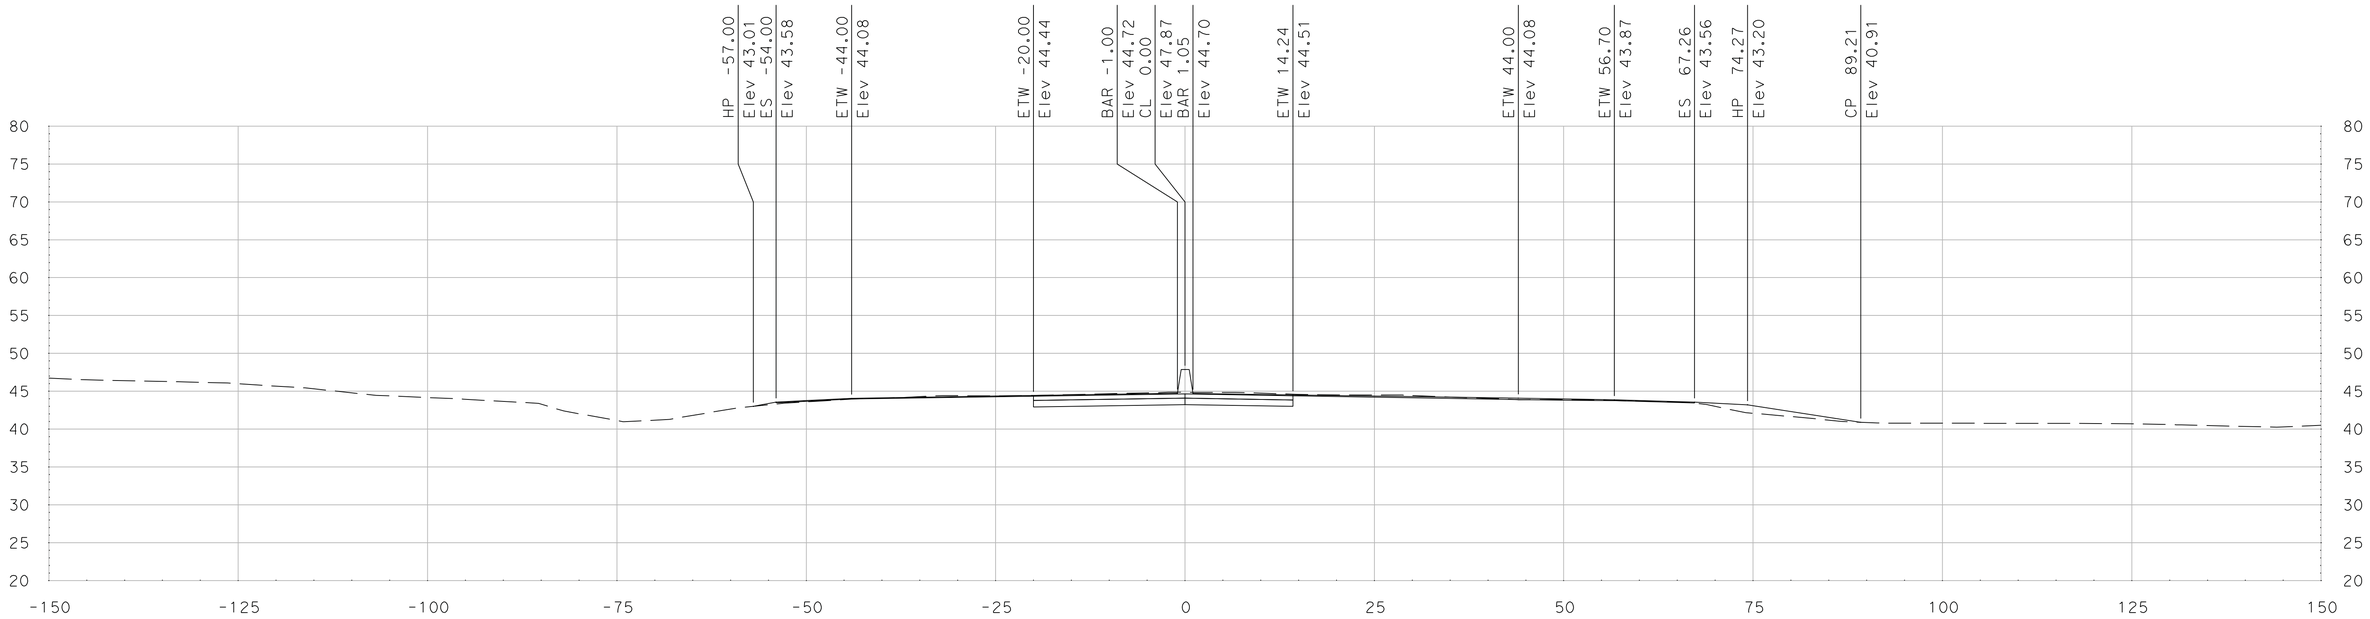

"SR 99" Sta 303+40.78

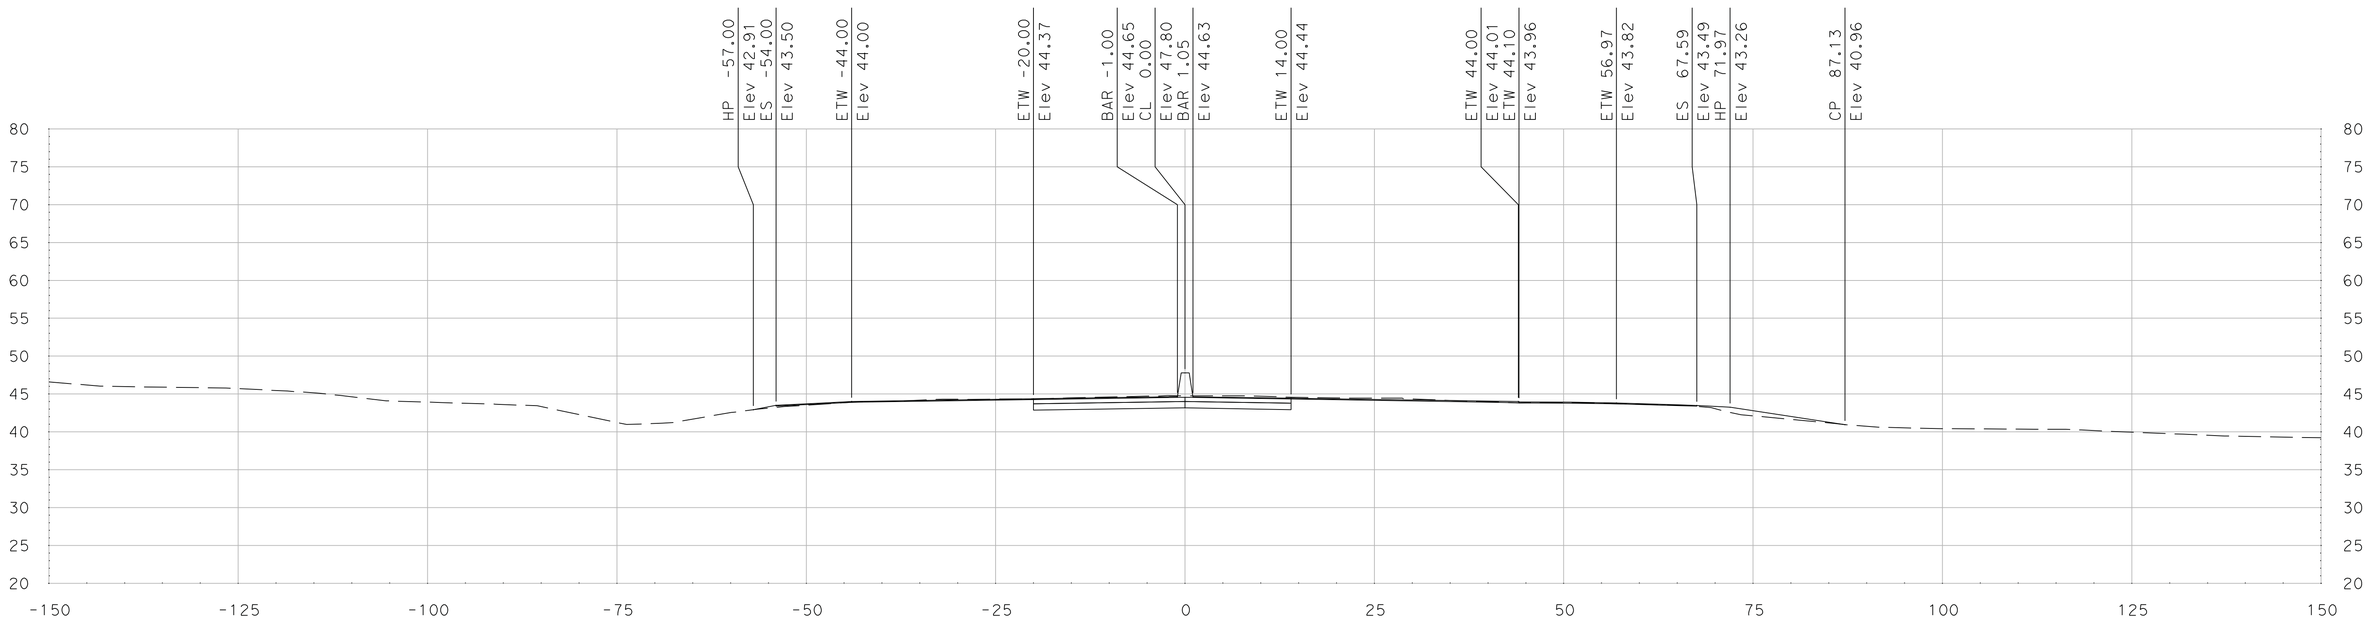

"SR 99" Sta 303+25.00

SCALE
HORIZONTAL: 1"=10'
VERTICAL: 1"=10'

DATE: 5/18/2011

ALL DIMENSIONS ARE IN US SURVEY FEET

FOR EARTHWORK DEVELOPMENT ONLY

Dist	COUNTY	ROUTE	POST MILES TOTAL PROJECT	SHEET No.	TOTAL SHEETS
10	SJ	99	4.9/14.2		
CONTRACT No.			10-0E6114		
PROJECT ID			1000020440		

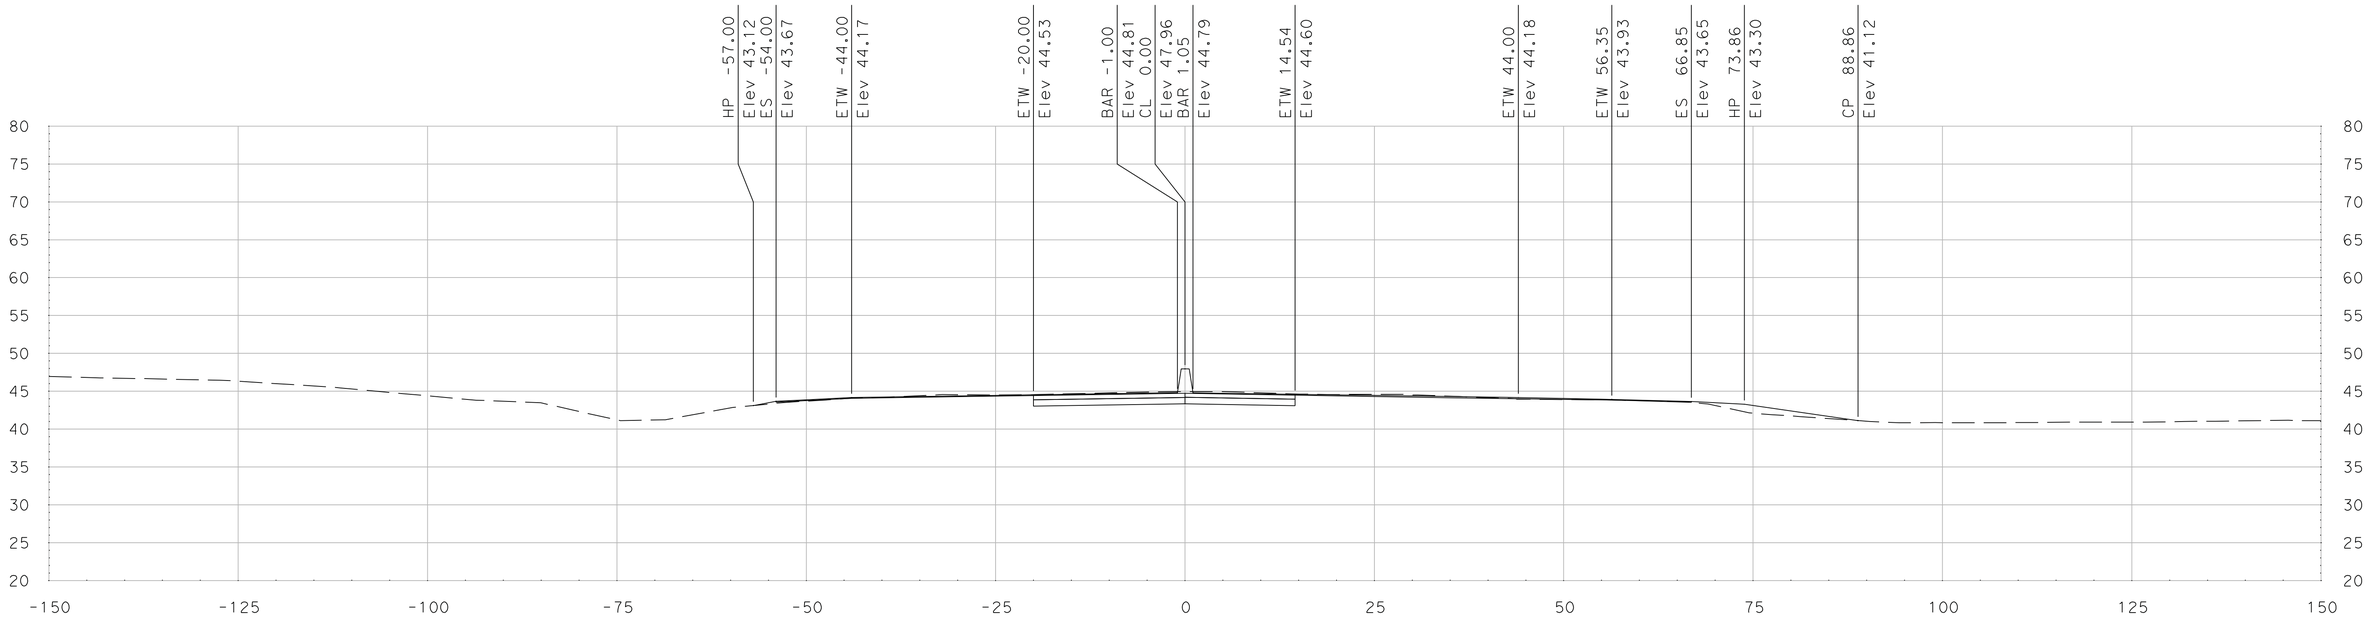

"SR 99" Sta 303+60.77

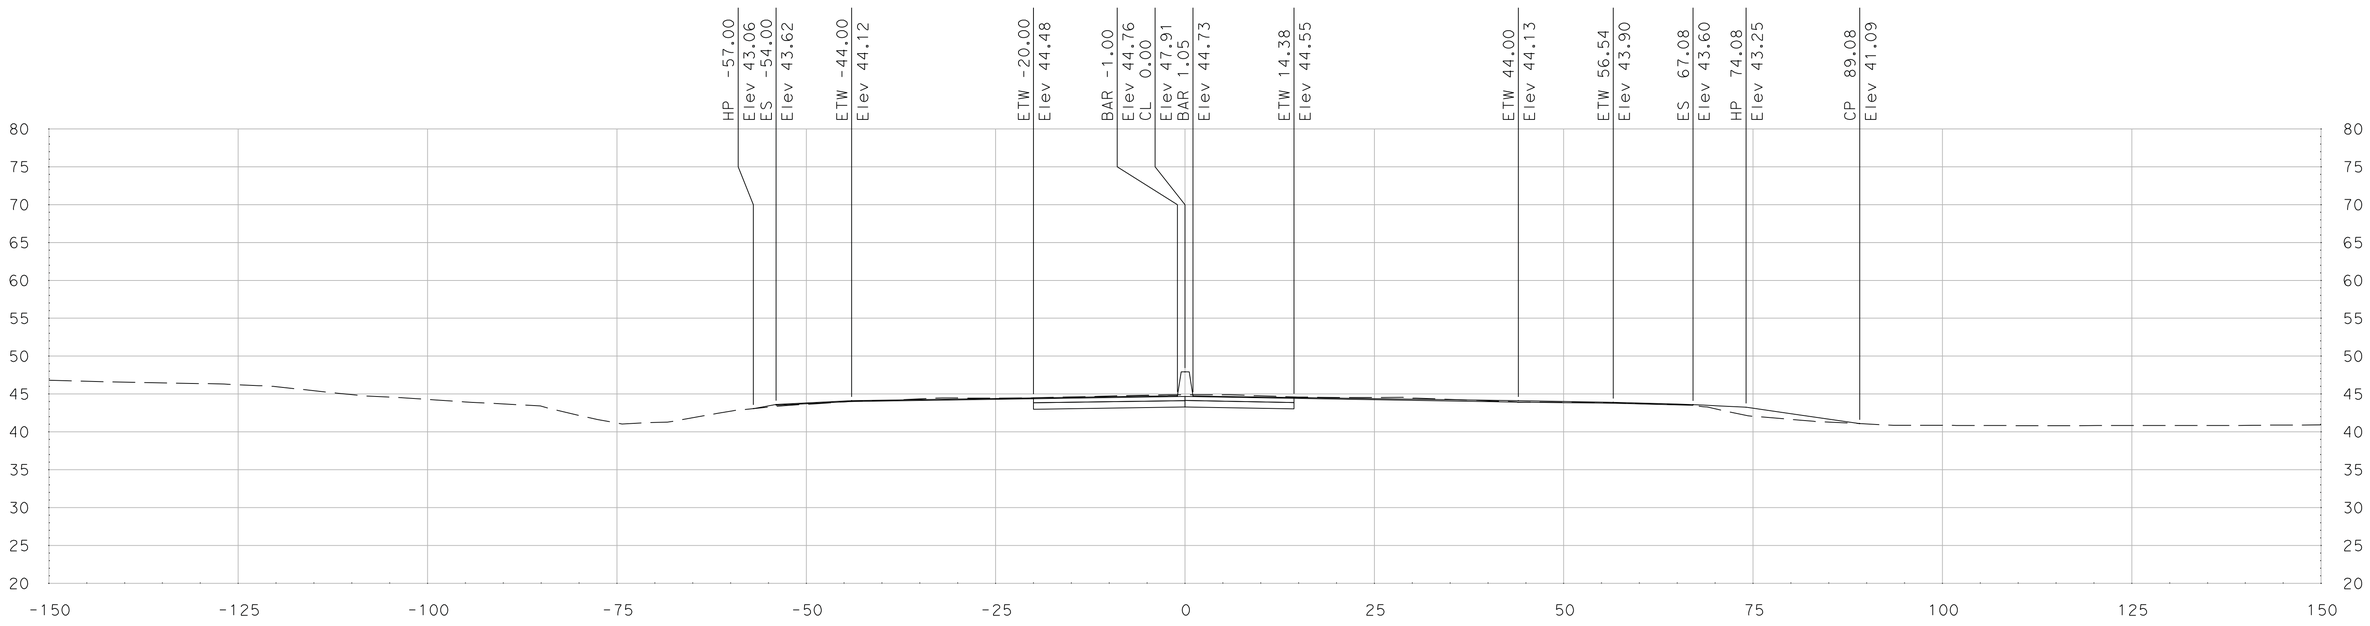

"SR 99" Sta 303+50.00

SCALE
HORIZONTAL: 1"=10'
VERTICAL: 1"=10'

DATE: 5/18/2011

ALL DIMENSIONS ARE IN US SURVEY FEET

FOR EARTHWORK DEVELOPMENT ONLY

Dist	COUNTY	ROUTE	POST MILES TOTAL PROJECT	SHEET No.	TOTAL SHEETS
10	SJ	99	4.9/14.2		
CONTRACT No.			10-0E6114		
PROJECT ID			1000020440		

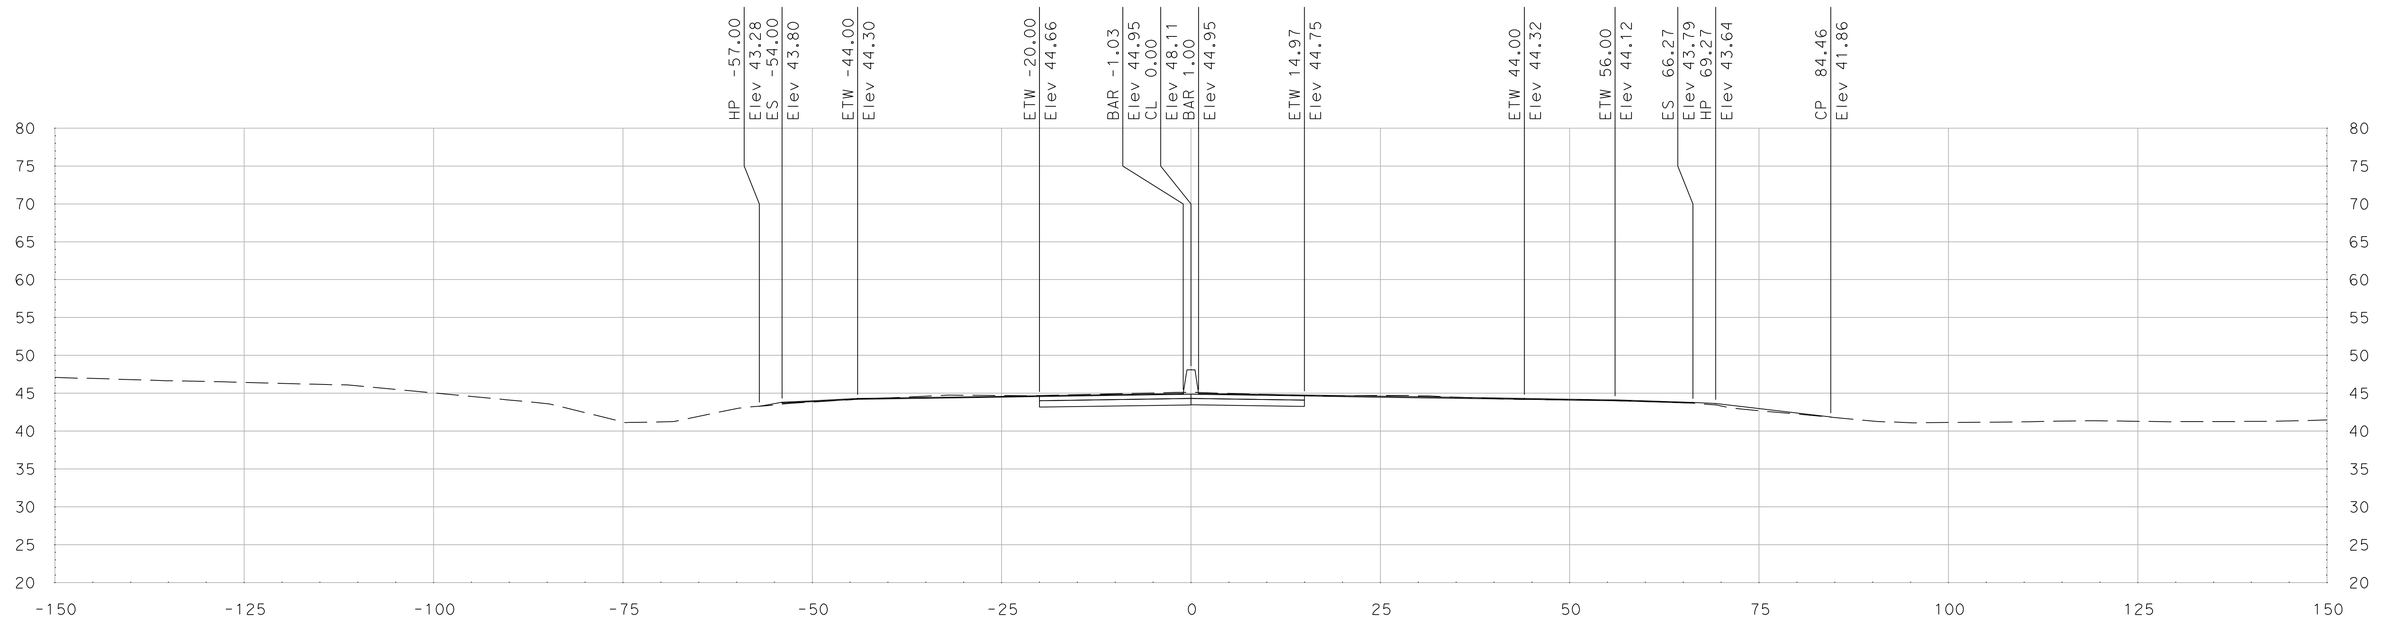

"SR 99" Sta 303+89.42

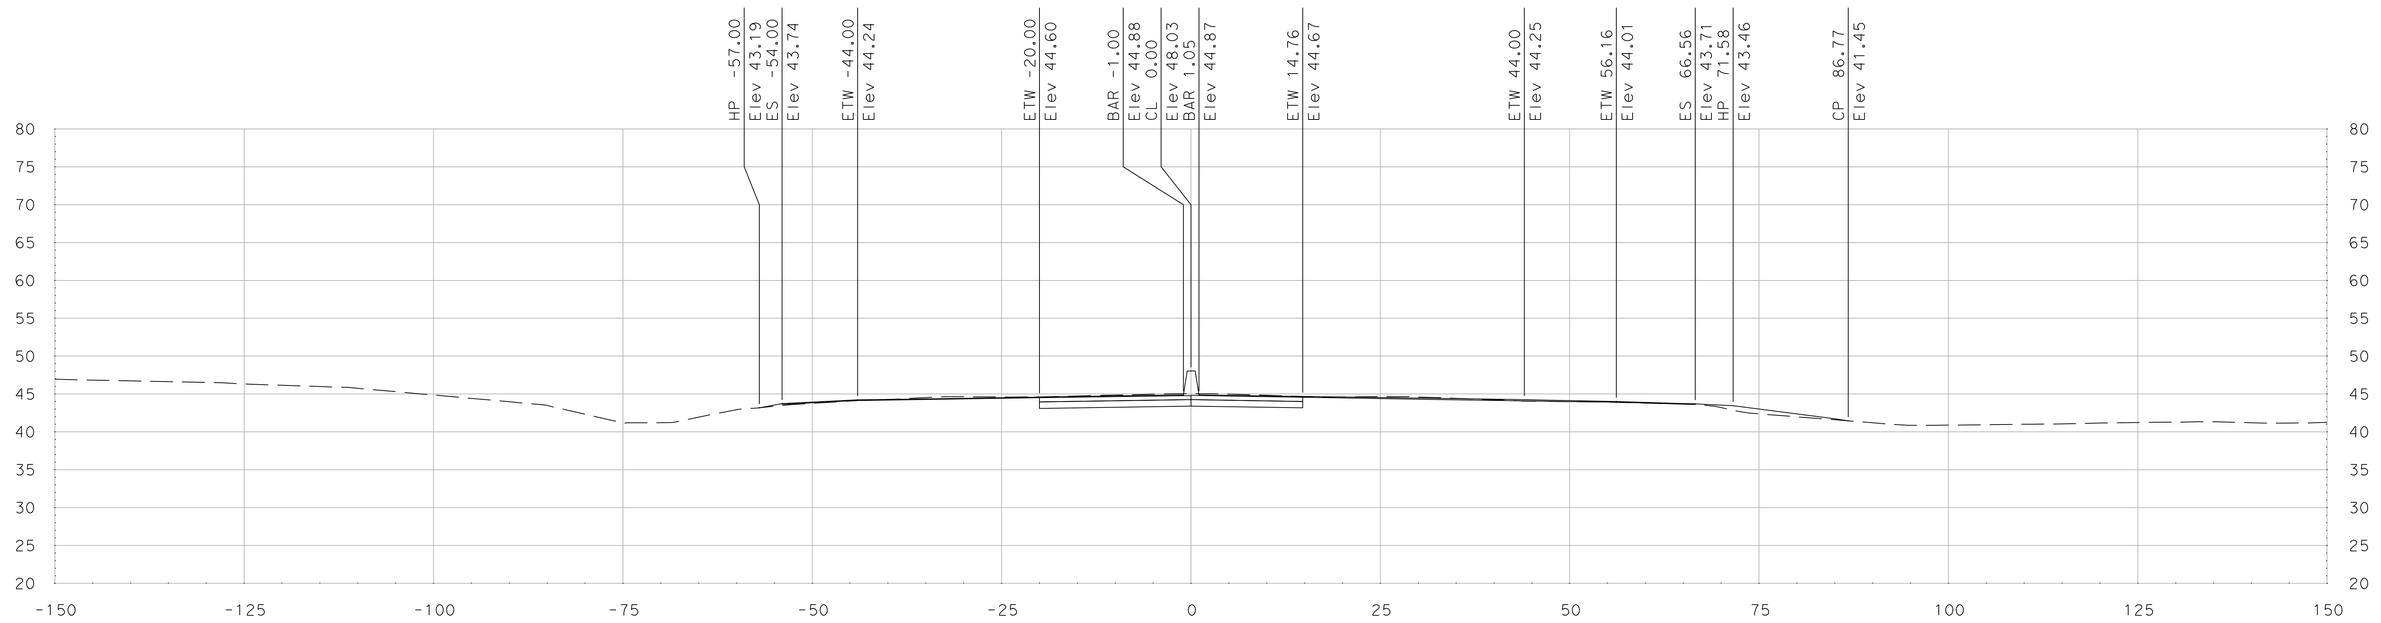

"SR 99" Sta 303+75.00

SCALE
HORIZONTAL: 1"=10'
VERTICAL: 1"=10'

DATE: 5/18/2011

ALL DIMENSIONS ARE IN US SURVEY FEET

FOR EARTHWORK DEVELOPMENT ONLY

Dist	COUNTY	ROUTE	POST MILES TOTAL PROJECT	SHEET No.	TOTAL SHEETS
10	SJ	99	4.9/14.2		
CONTRACT No.			10-0E6114		
PROJECT ID			1000020440		

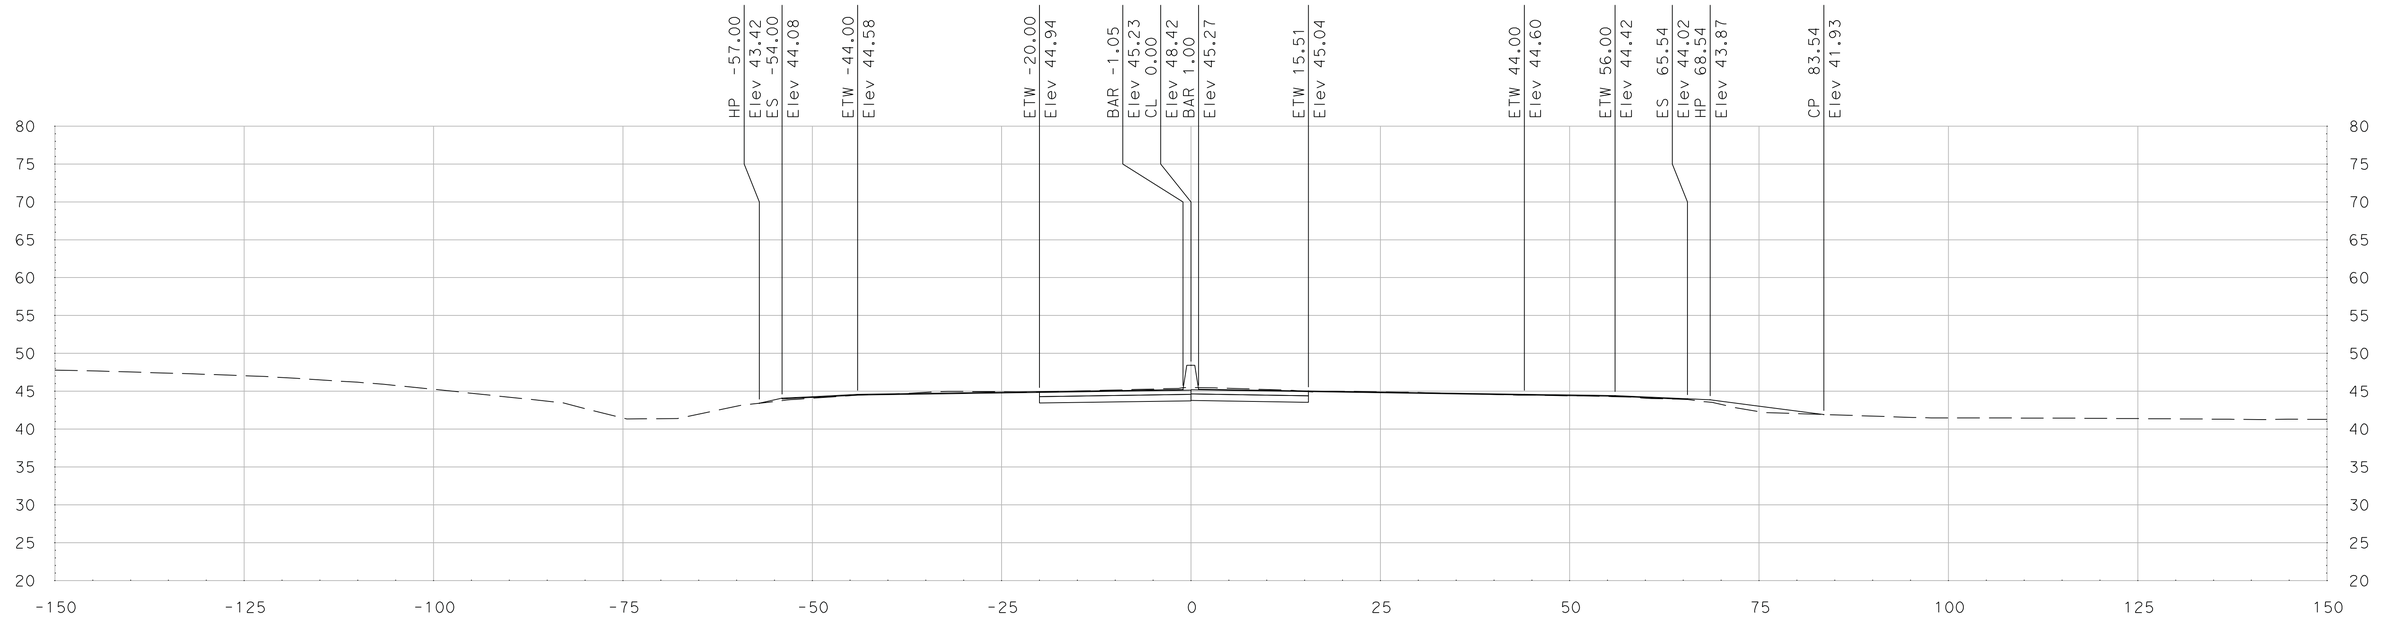

"SR 99" Sta 304+25.00

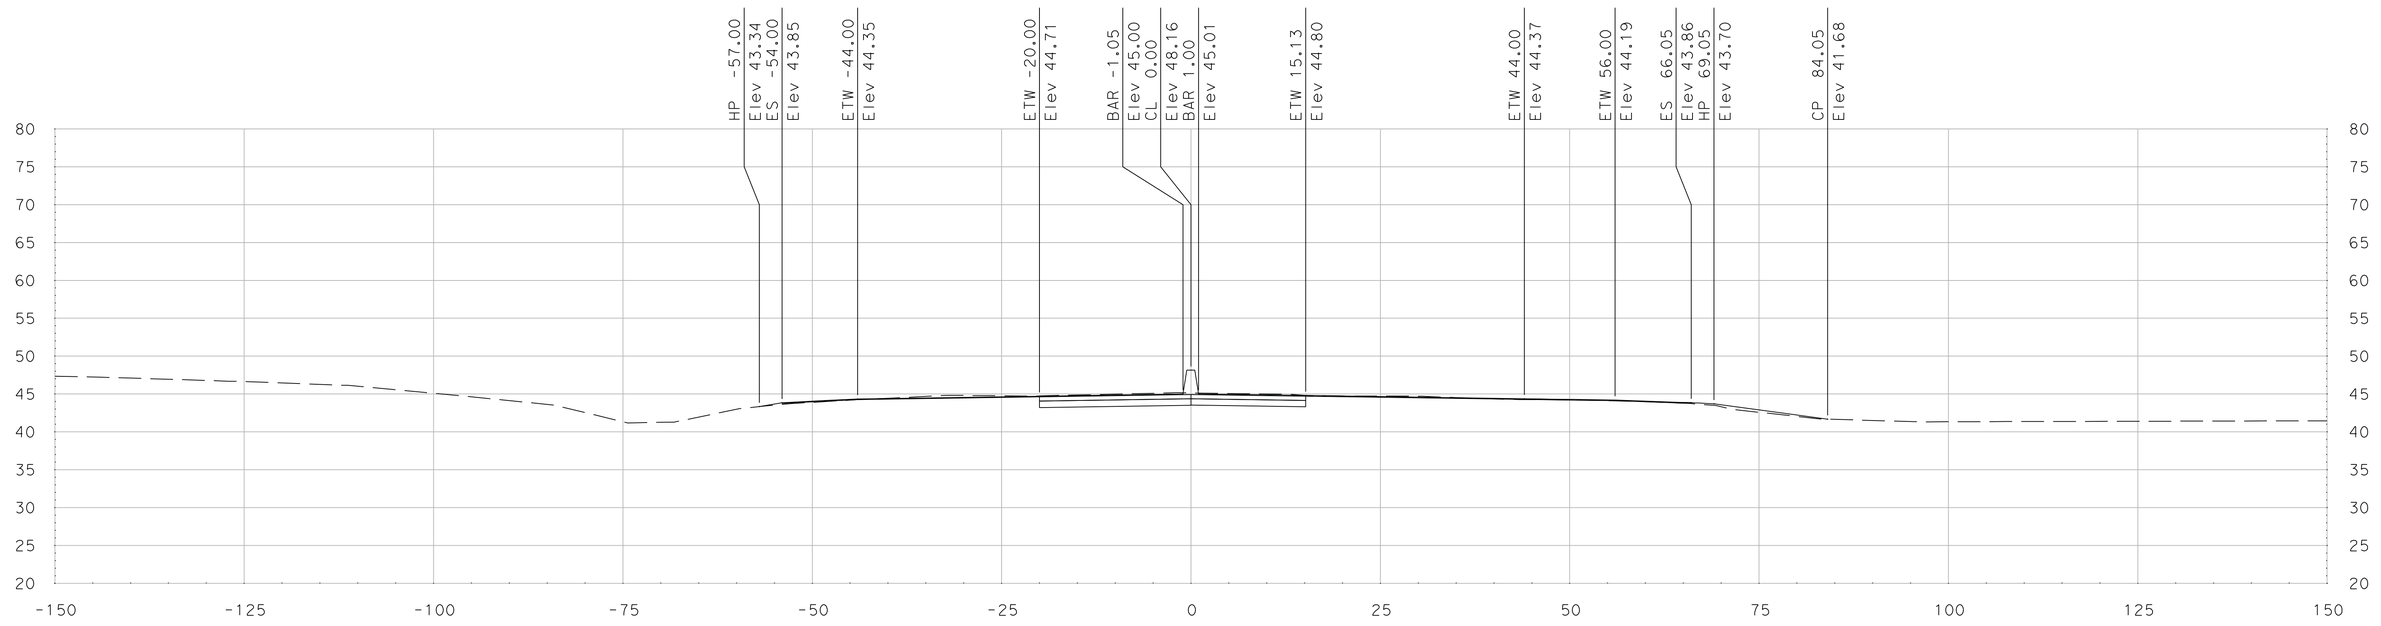

"SR 99" Sta 304+00.00

SCALE
HORIZONTAL: 1"=10'
VERTICAL: 1"=10'

DATE: 5/18/2011

ALL DIMENSIONS ARE IN US SURVEY FEET

FOR EARTHWORK DEVELOPMENT ONLY

Dist	COUNTY	ROUTE	POST MILES TOTAL PROJECT	SHEET No.	TOTAL SHEETS
10	SJ	99	4.9/14.2		
CONTRACT No.			10-0E6114		
PROJECT ID			1000020440		

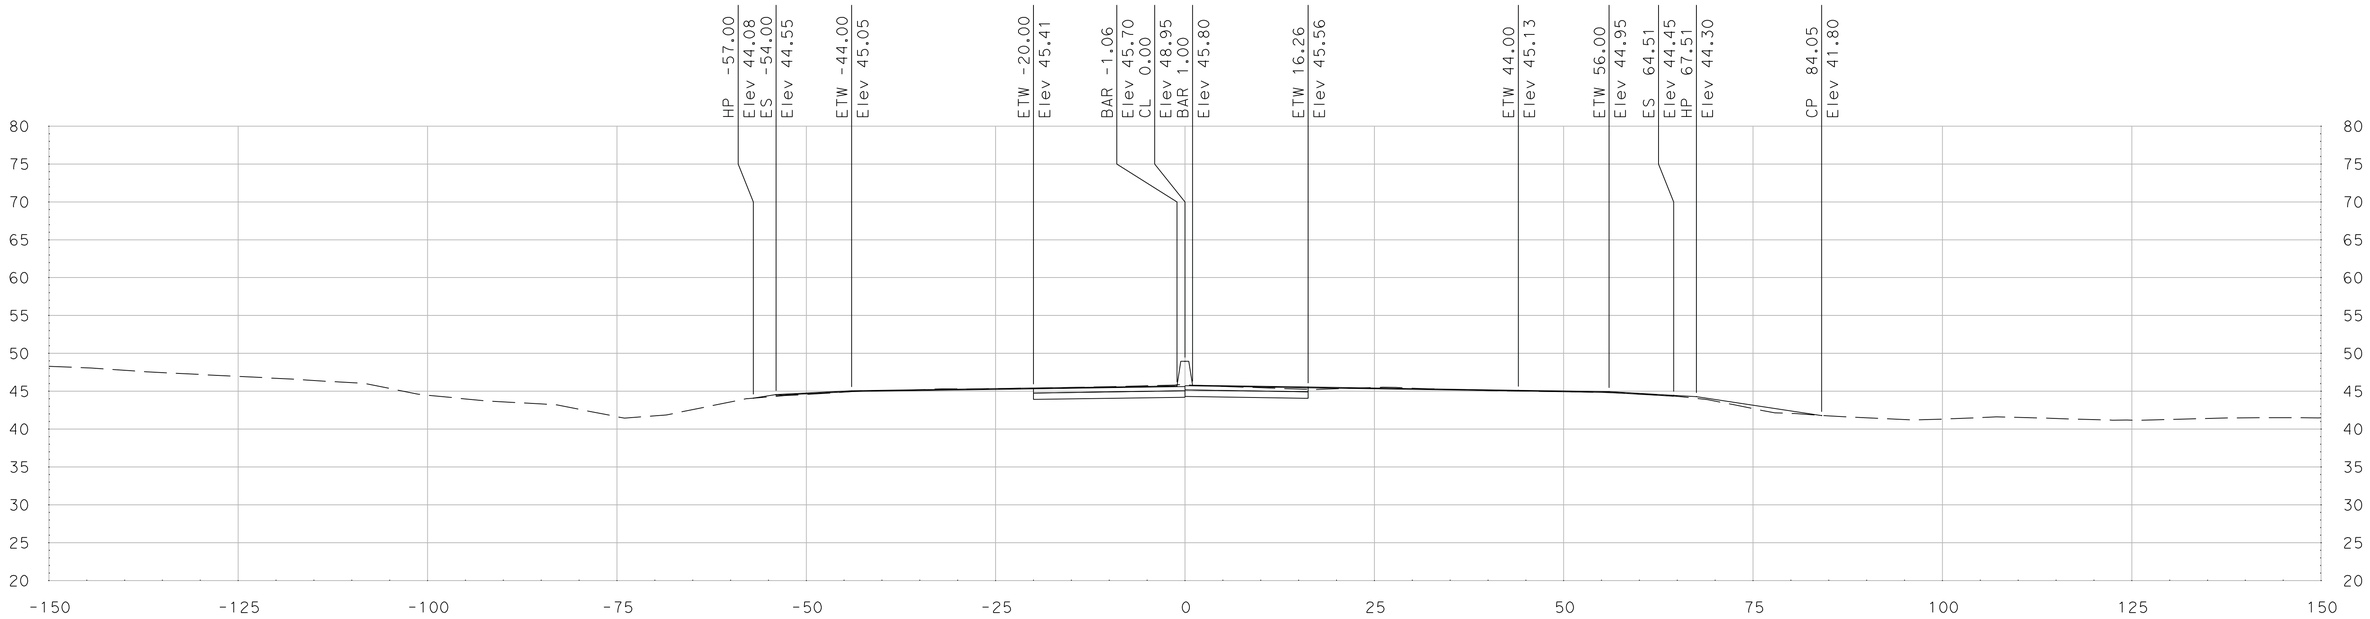

"SR 99" Sta 304+75.00

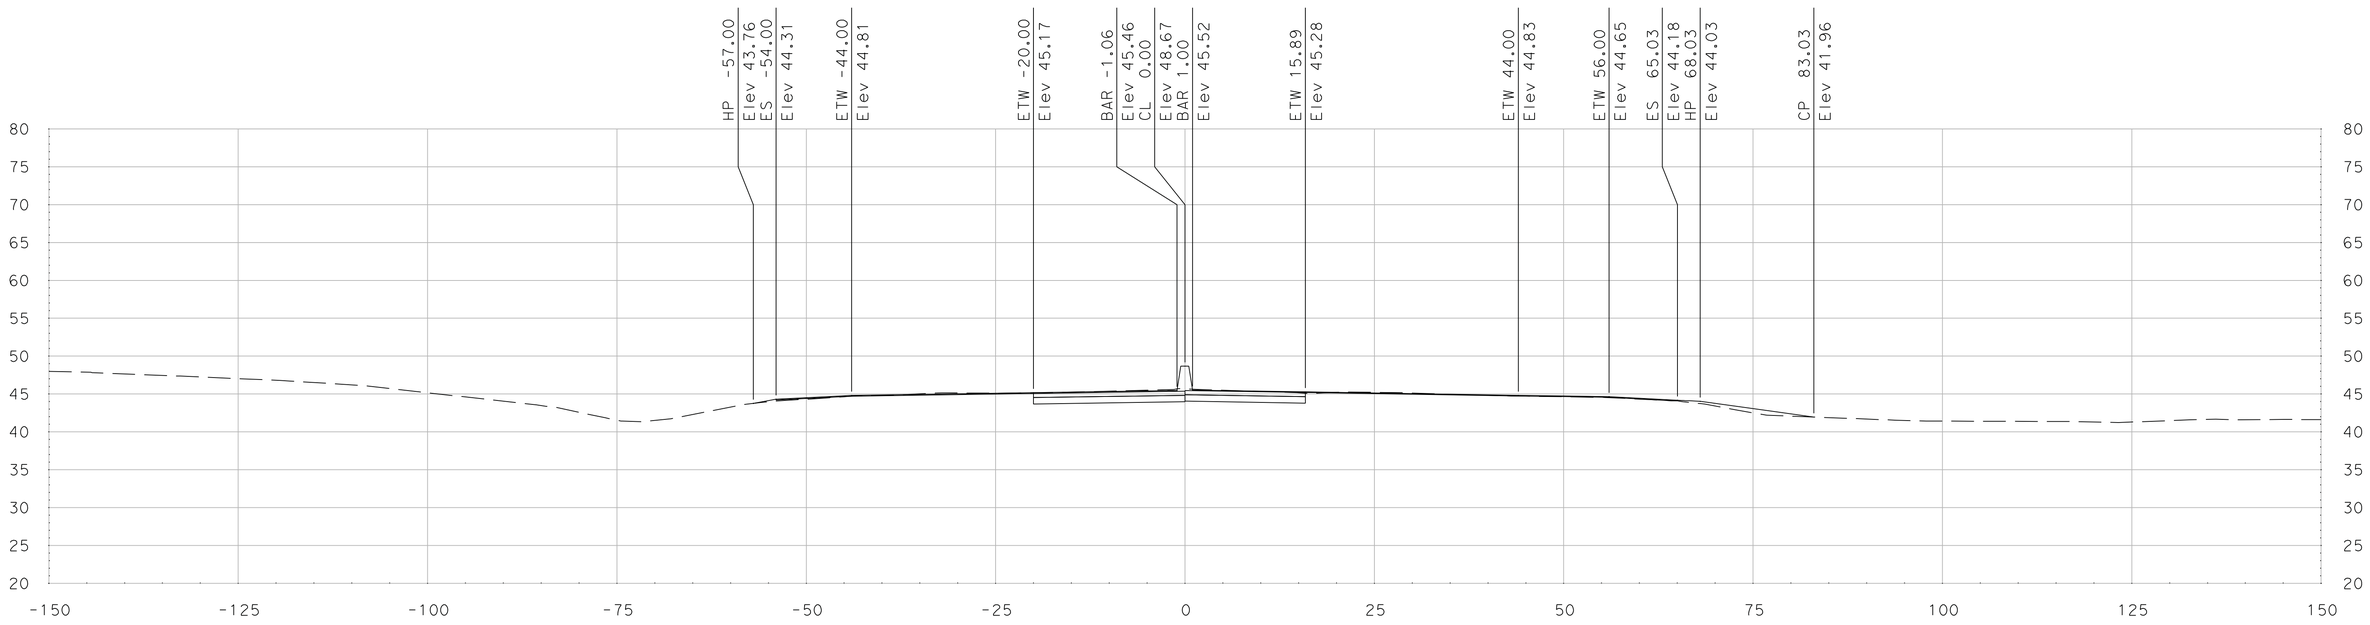

"SR 99" Sta 304+50.00

SCALE
HORIZONTAL: 1"=10'
VERTICAL: 1"=10'

DATE: 5/18/2011

ALL DIMENSIONS ARE IN US SURVEY FEET

FOR EARTHWORK DEVELOPMENT ONLY

Dist	COUNTY	ROUTE	POST MILES TOTAL PROJECT	SHEET No.	TOTAL SHEETS
10	SJ	99	4.9/14.2		
CONTRACT No.			10-0E6114		
PROJECT ID			1000020440		

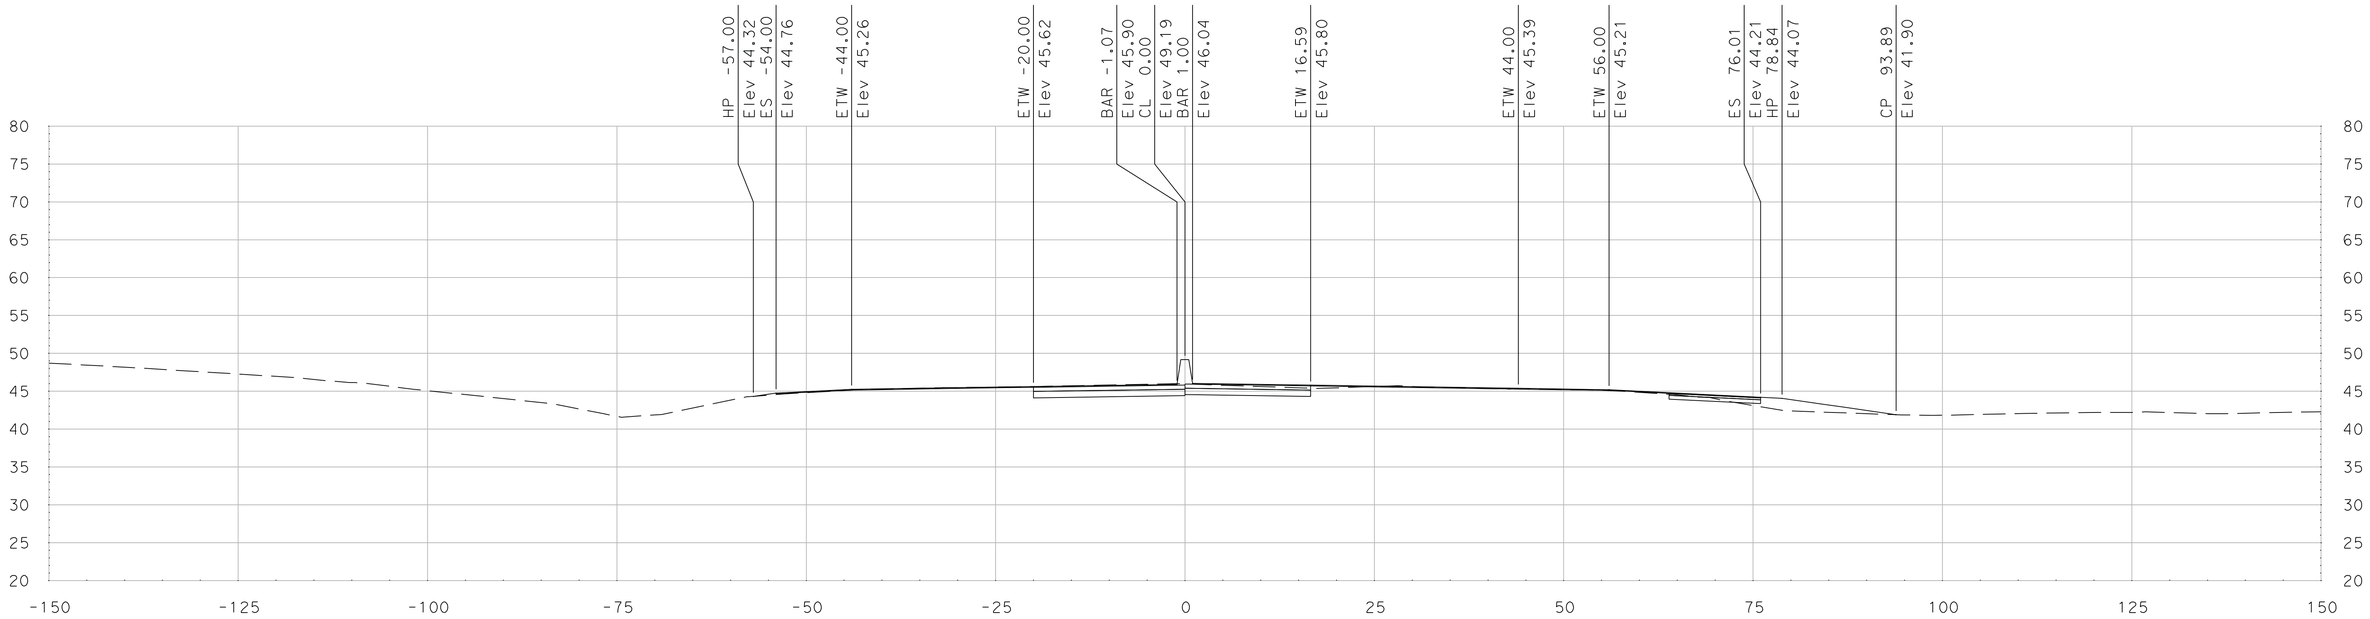

"SR 99" Sta 304+96.58

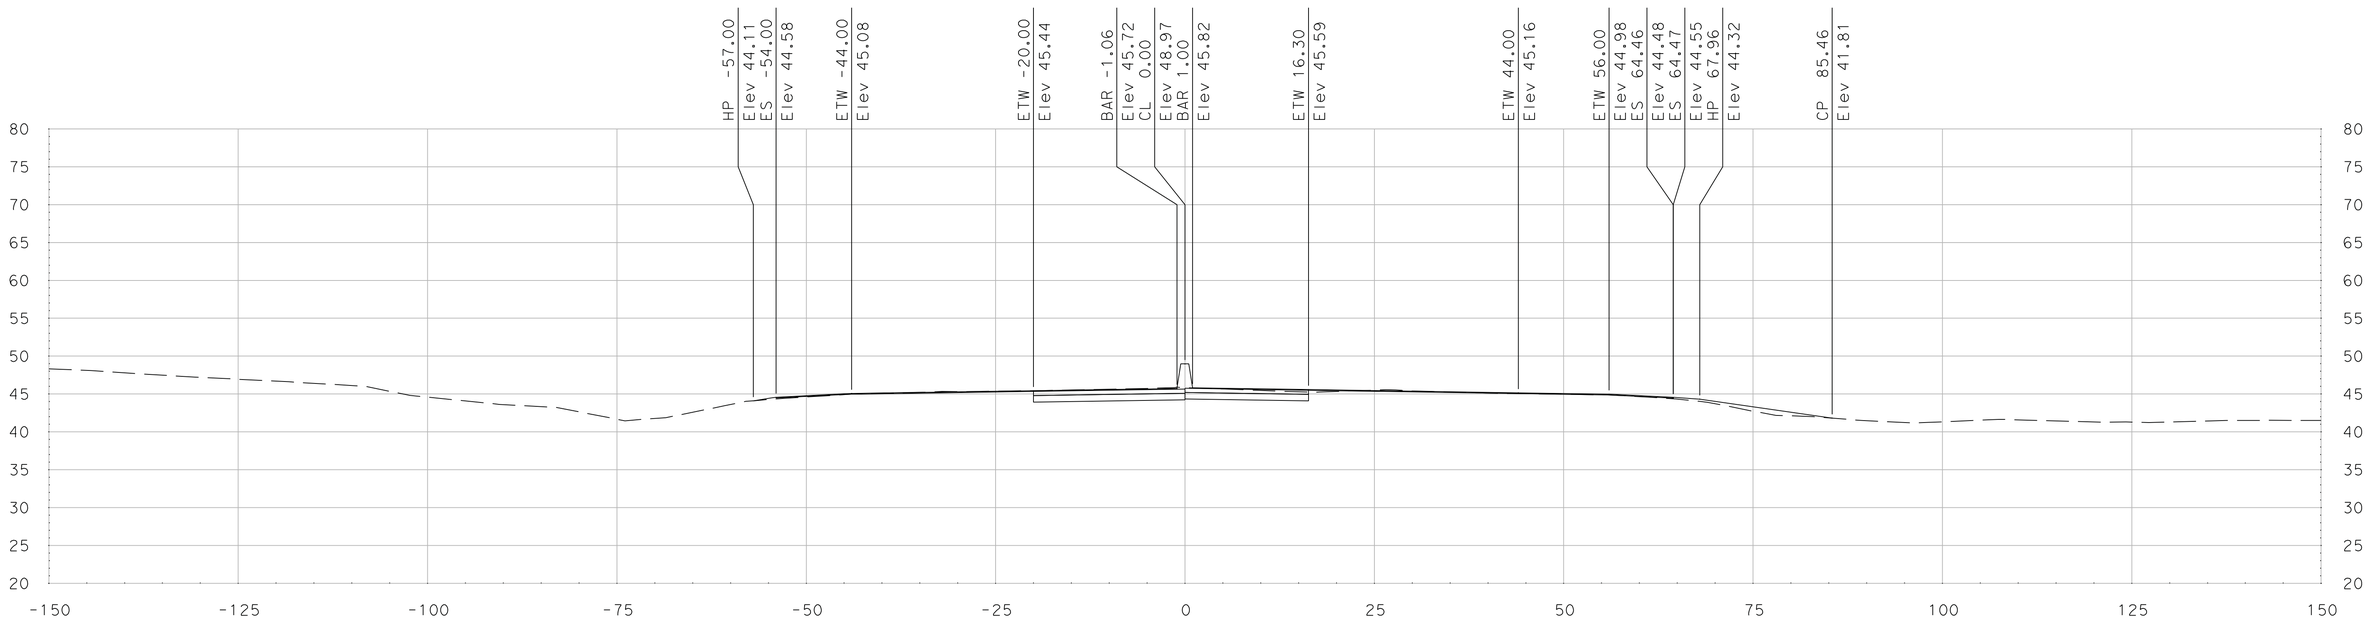

"SR 99" Sta 304+77.34

SCALE
HORIZONTAL: 1"=10'
VERTICAL: 1"=10'

DATE: 5/18/2011

ALL DIMENSIONS ARE IN US SURVEY FEET

FOR EARTHWORK DEVELOPMENT ONLY

Dist	COUNTY	ROUTE	POST MILES TOTAL PROJECT	SHEET No.	TOTAL SHEETS
10	SJ	99	4.9/14.2		
CONTRACT No.			10-0E6114		
PROJECT ID			1000020440		

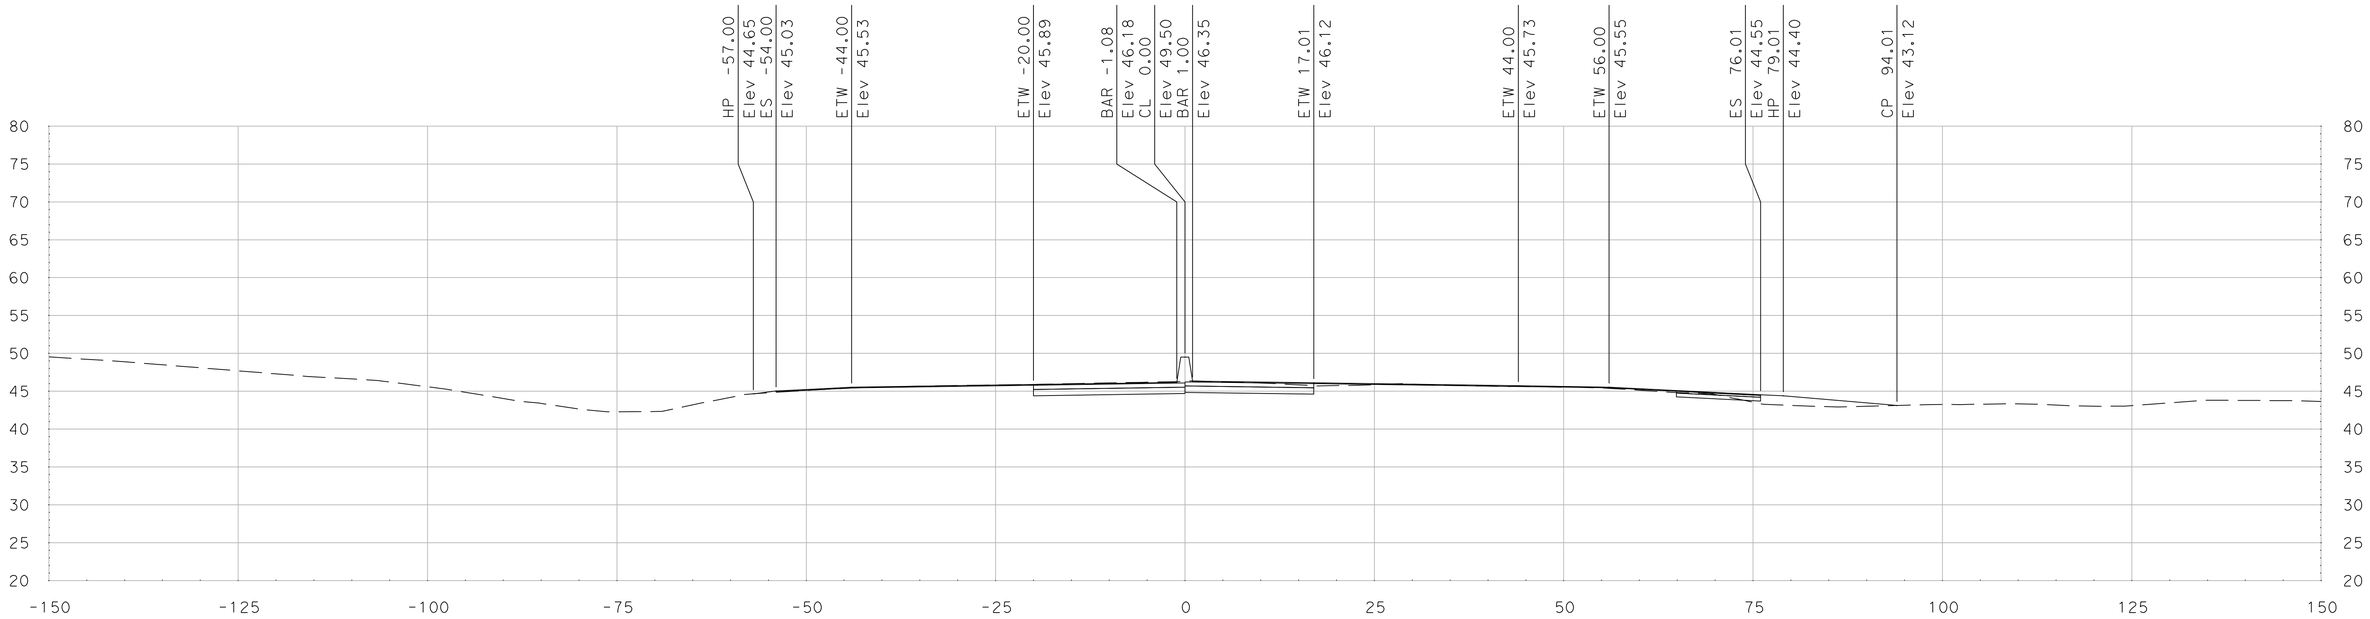

"SR 99" Sta 305+25.00

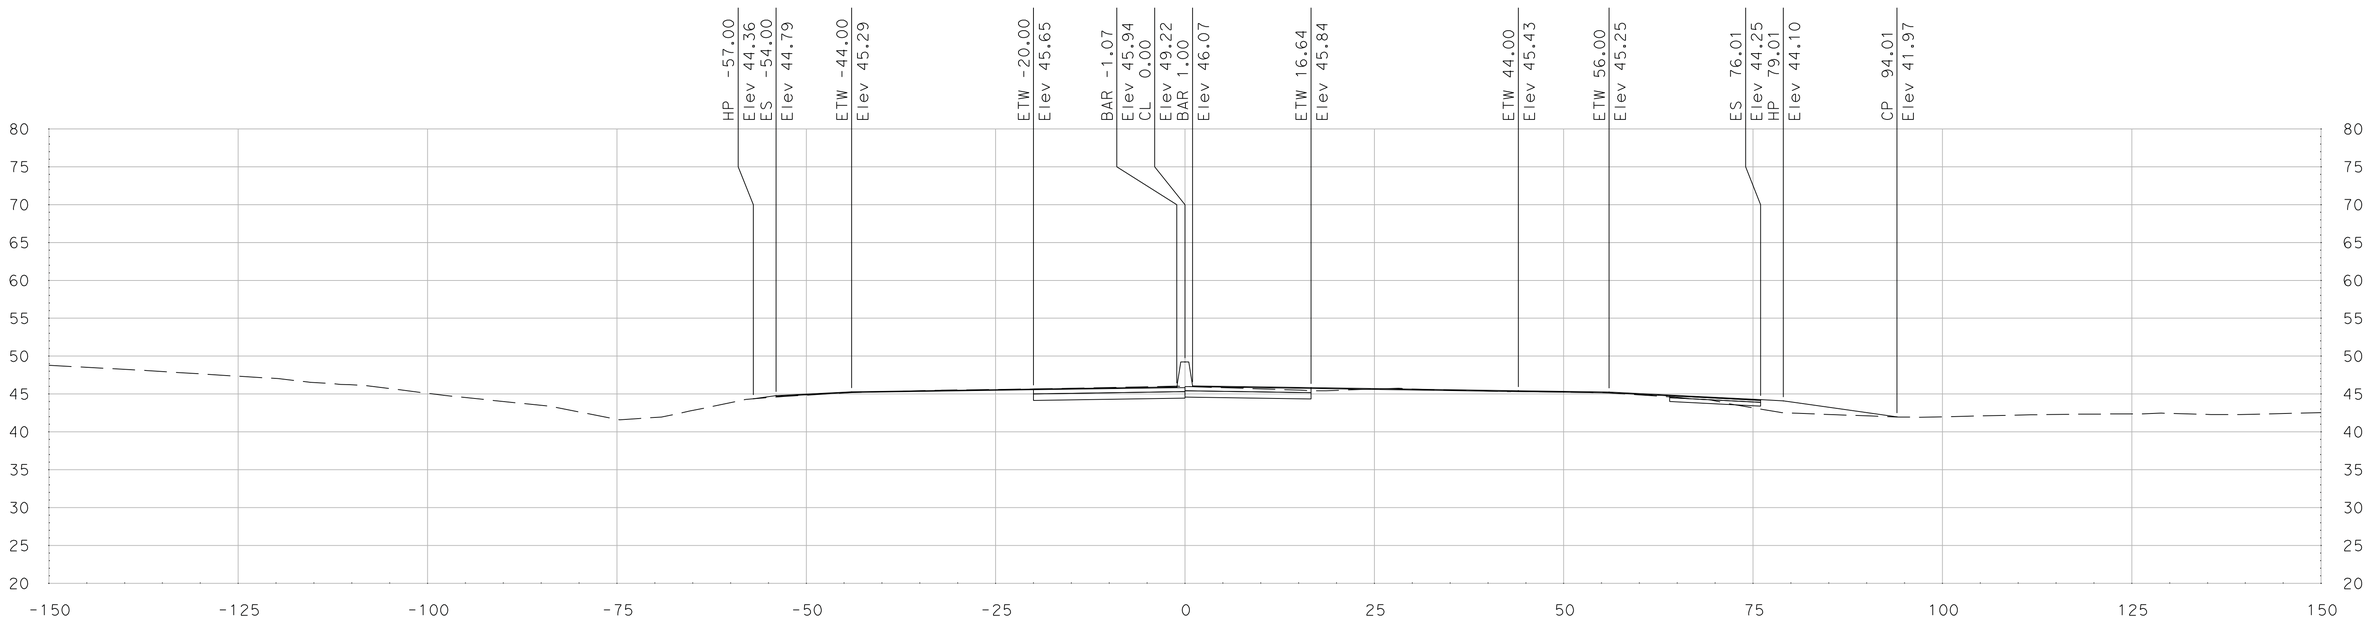

"SR 99" Sta 305+00.00

SCALE
HORIZONTAL: 1"=10'
VERTICAL: 1"=10'

DATE: 5/18/2011

ALL DIMENSIONS ARE IN US SURVEY FEET

FOR EARTHWORK DEVELOPMENT ONLY

Dist	COUNTY	ROUTE	POST MILES TOTAL PROJECT	SHEET No.	TOTAL SHEETS
10	SJ	99	4.9/14.2		
CONTRACT No.			10-0E6114		
PROJECT ID			1000020440		

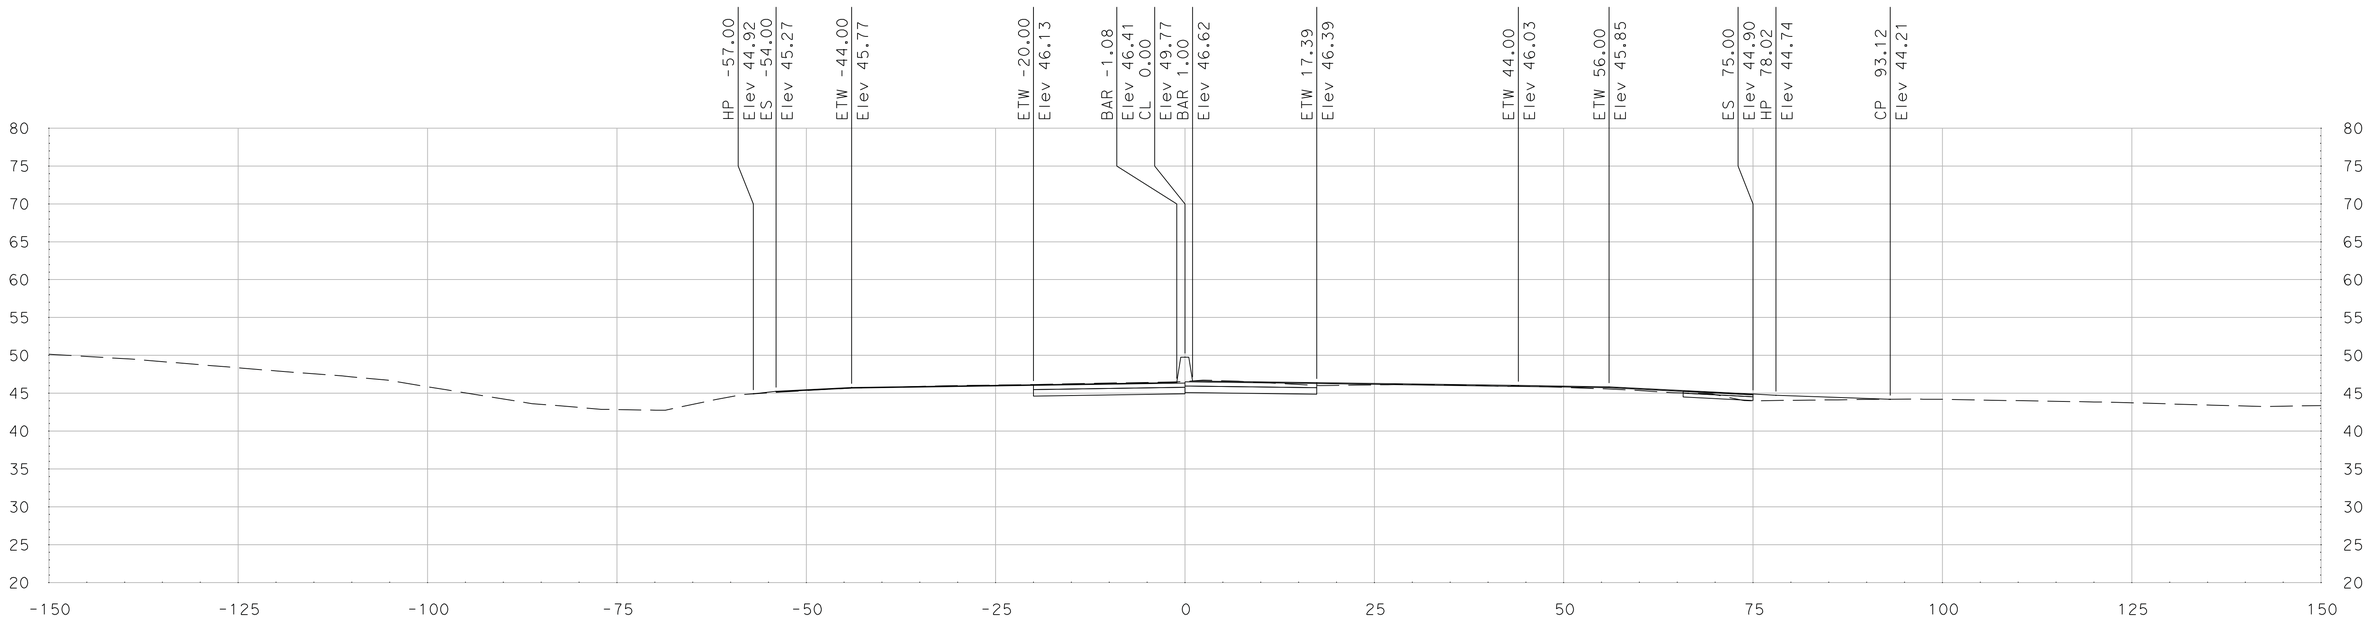

"SR 99" Sta 305+50.00

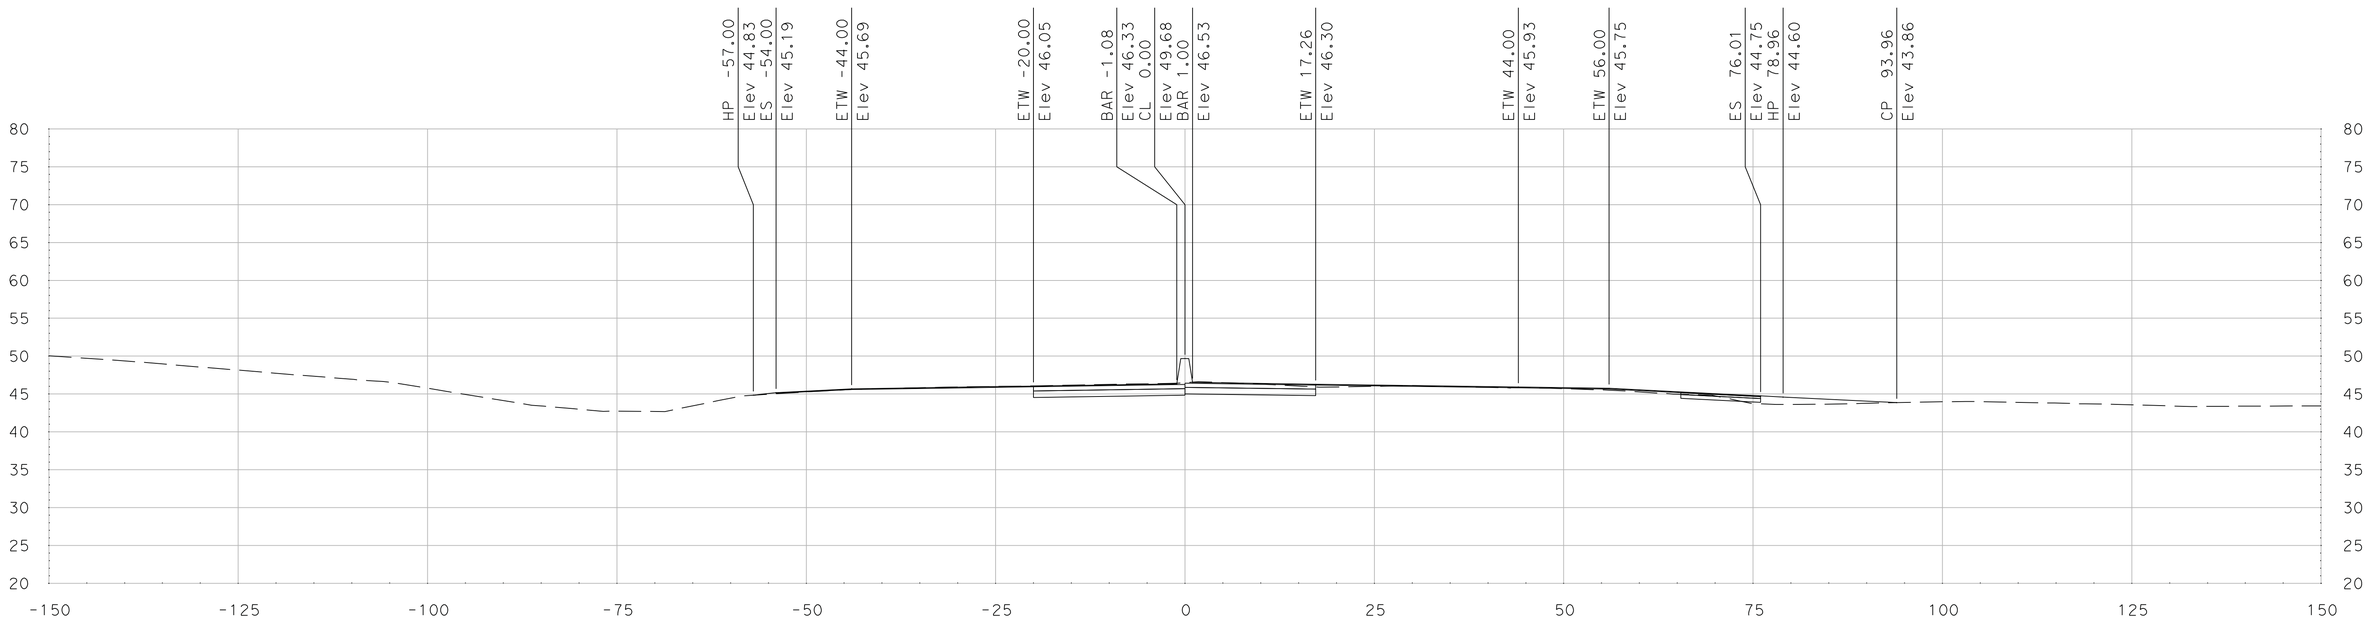

"SR 99" Sta 305+41.58

SCALE
HORIZONTAL: 1"=10'
VERTICAL: 1"=10'

DATE: 5/18/2011

ALL DIMENSIONS ARE IN US SURVEY FEET

FOR EARTHWORK DEVELOPMENT ONLY

Dist	COUNTY	ROUTE	POST MILES TOTAL PROJECT	SHEET No.	TOTAL SHEETS
10	SJ	99	4.9/14.2		
CONTRACT No.			10-0E6114		
PROJECT ID			1000020440		

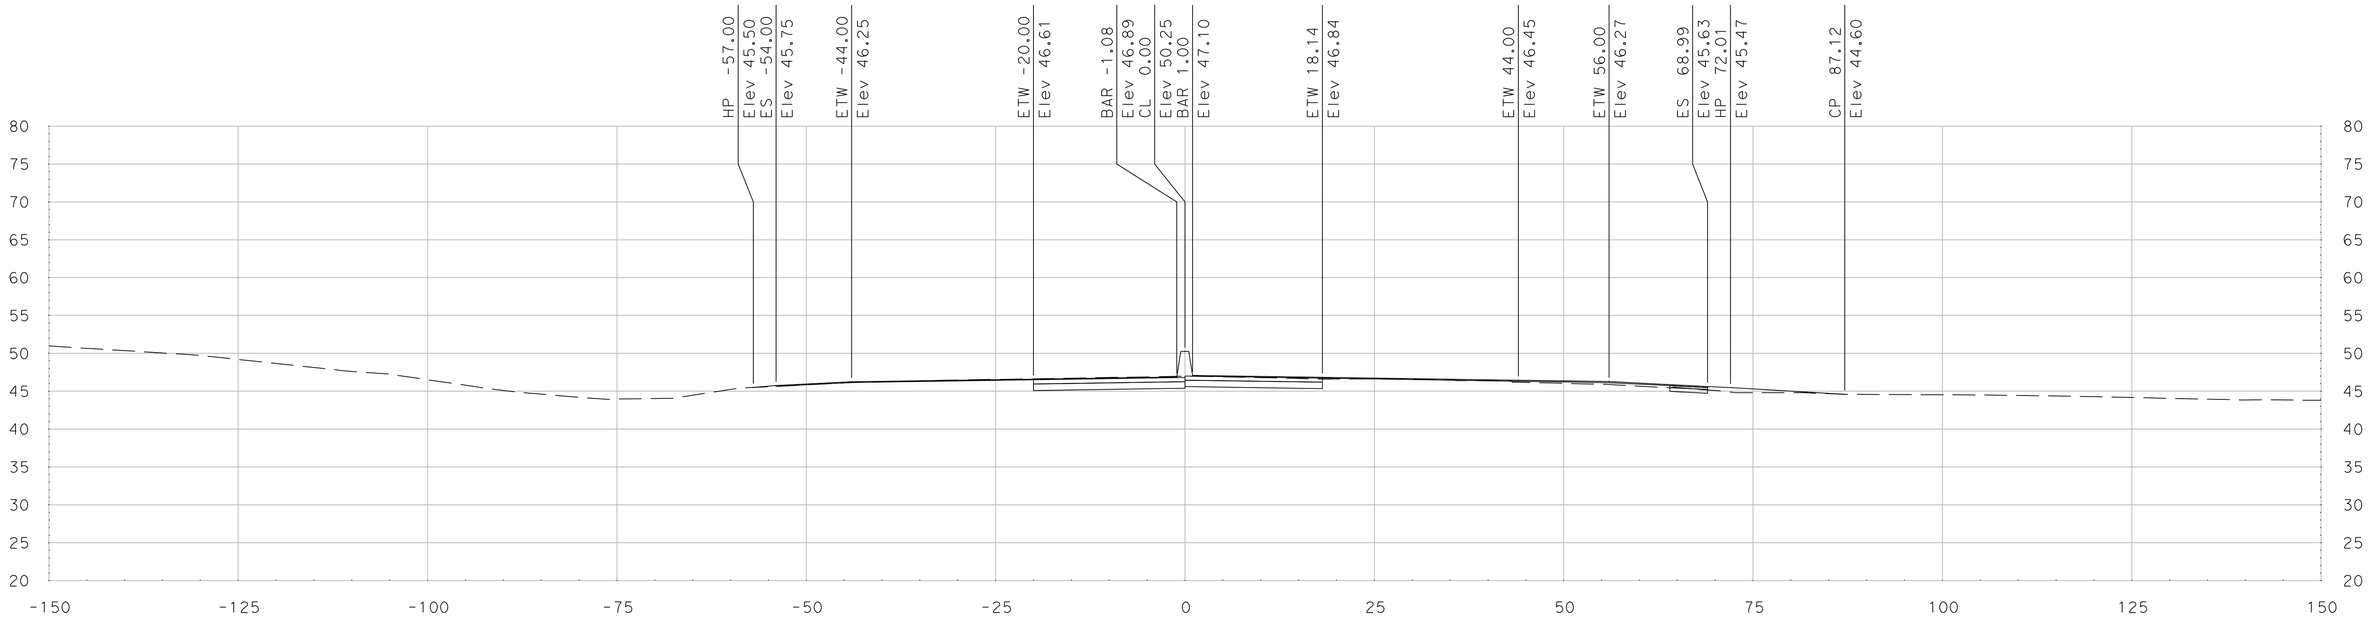

"SR 99" Sta 306+00.00

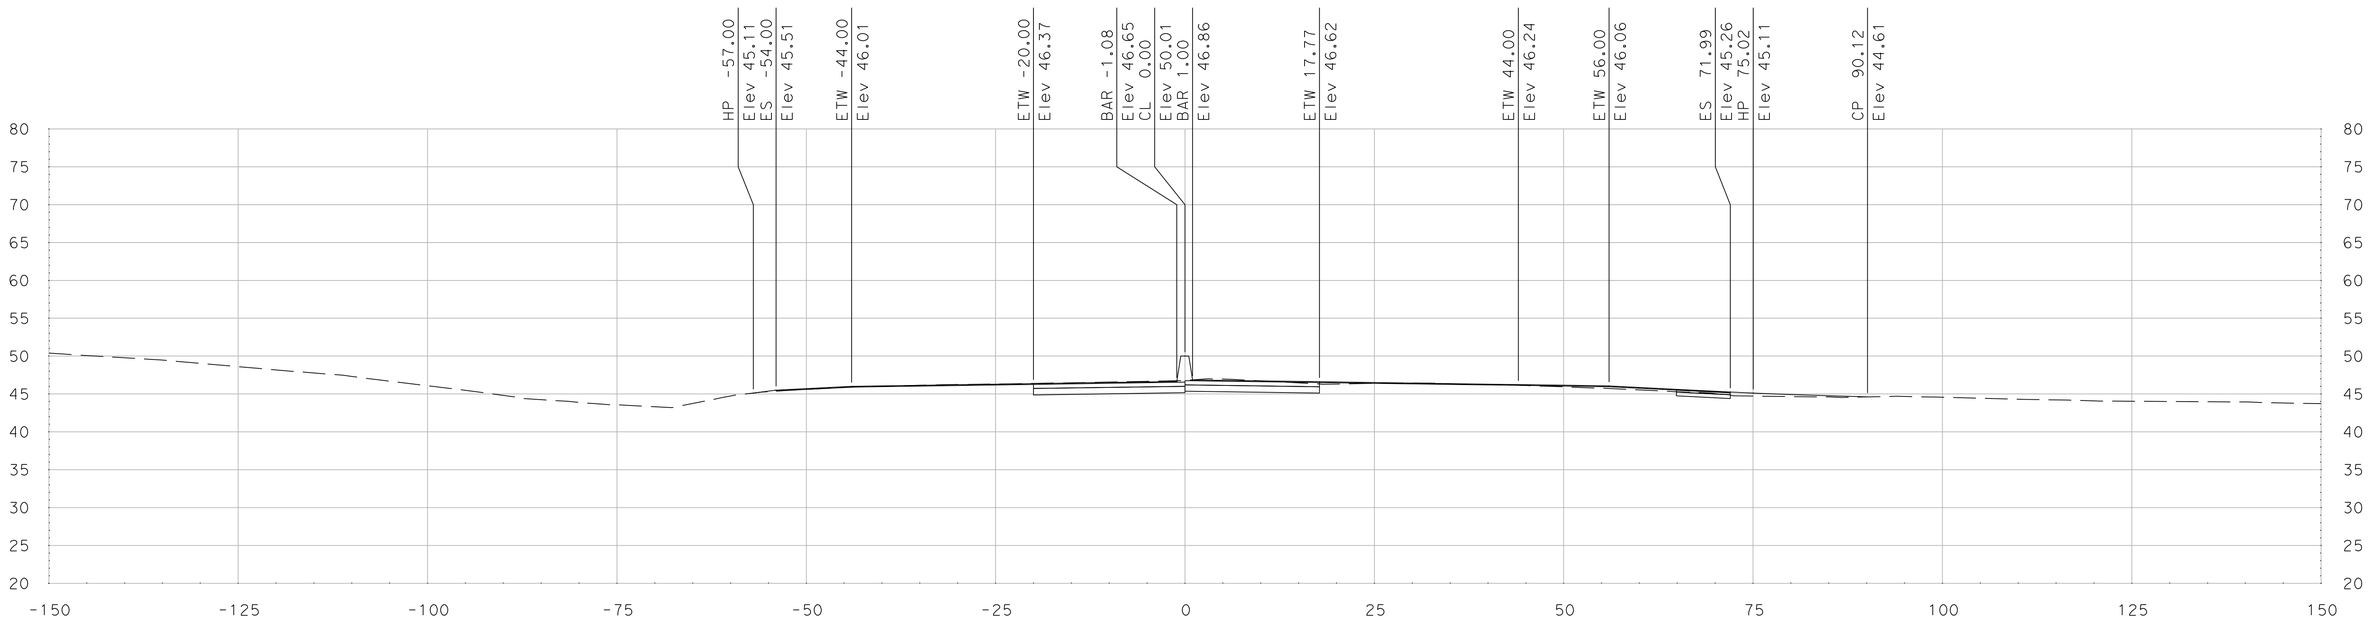

"SR 99" Sta 305+75.00

SCALE
HORIZONTAL: 1"=10'
VERTICAL: 1"=10'

DATE: 5/18/2011

ALL DIMENSIONS ARE IN US SURVEY FEET

FOR EARTHWORK DEVELOPMENT ONLY

Dist	COUNTY	ROUTE	POST MILES TOTAL PROJECT	SHEET No.	TOTAL SHEETS
10	SJ	99	4.9/14.2		
CONTRACT No.			10-0E6114		
PROJECT ID			1000020440		

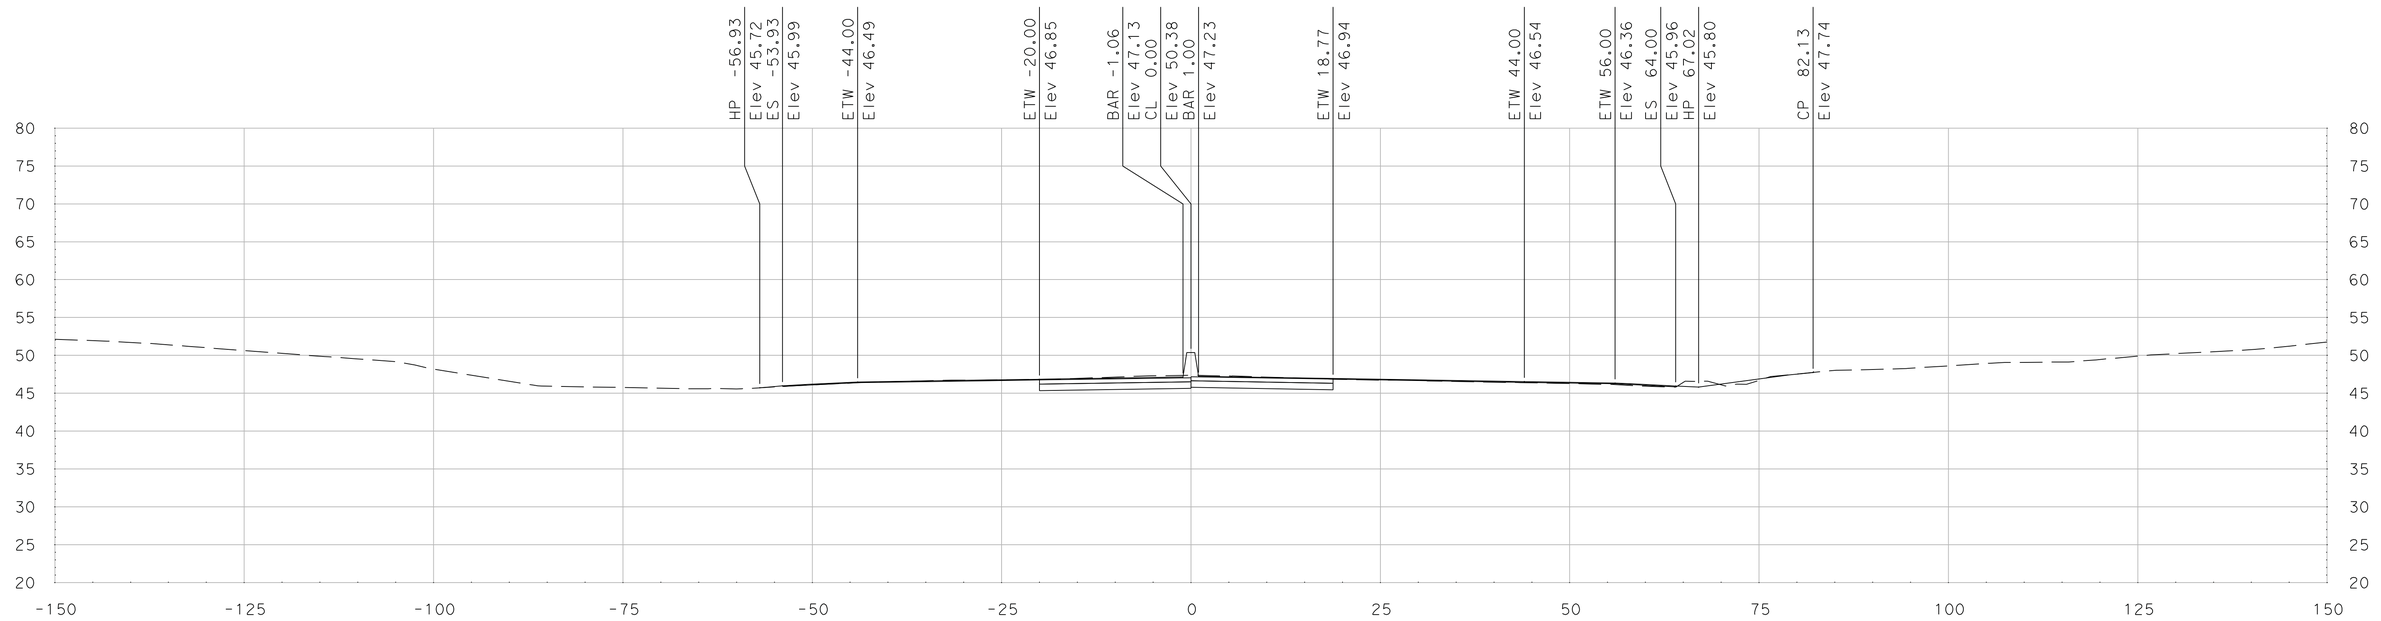

"SR 99" Sta 306+41.58

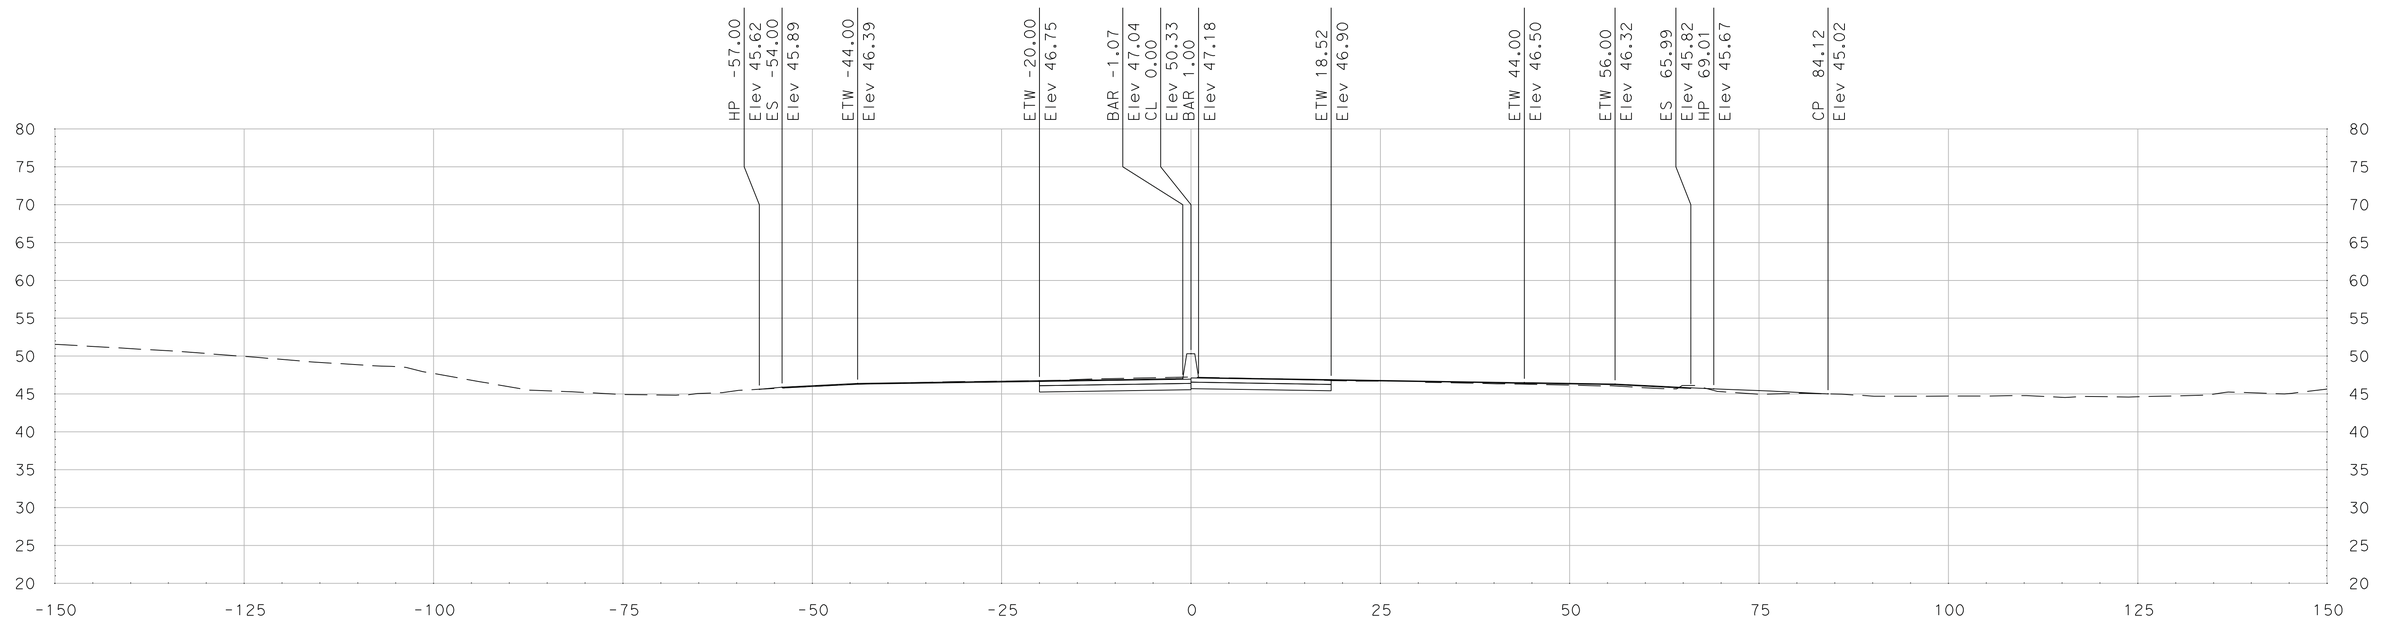

"SR 99" Sta 306+25.00

SCALE
HORIZONTAL: 1"=10'
VERTICAL: 1"=10'

DATE: 5/18/2011

ALL DIMENSIONS ARE IN US SURVEY FEET

FOR EARTHWORK DEVELOPMENT ONLY

Dist	COUNTY	ROUTE	POST MILES TOTAL PROJECT	SHEET No.	TOTAL SHEETS
10	SJ	99	4.9/14.2		
CONTRACT No.			10-0E6114		
PROJECT ID			1000020440		

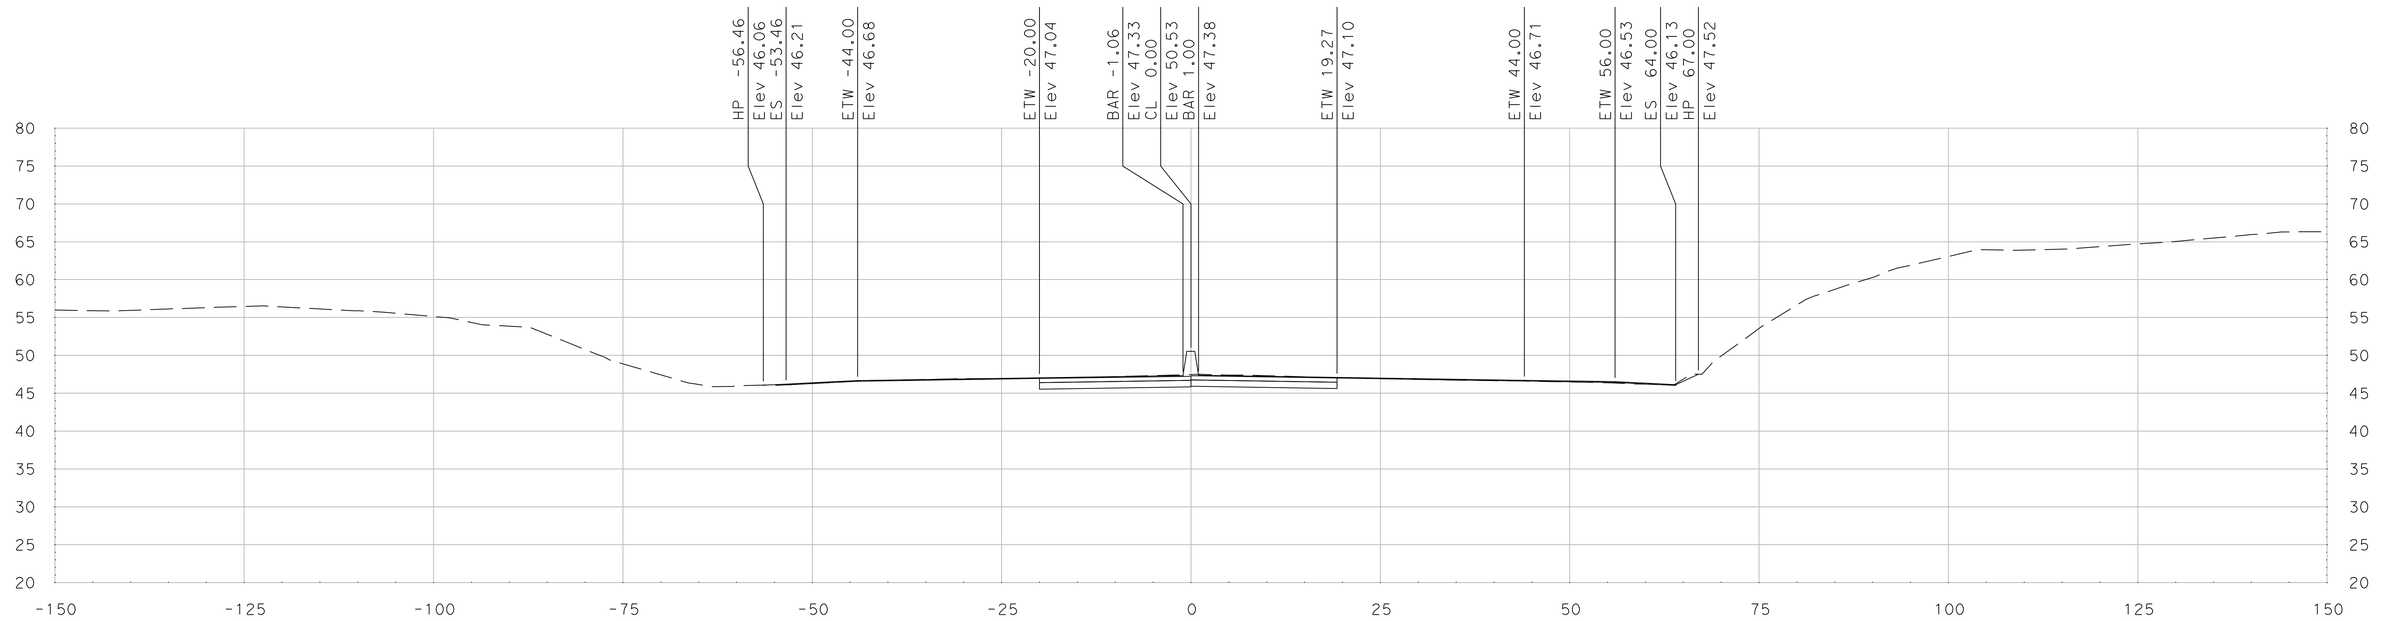

"SR 99" Sta 306+75.00

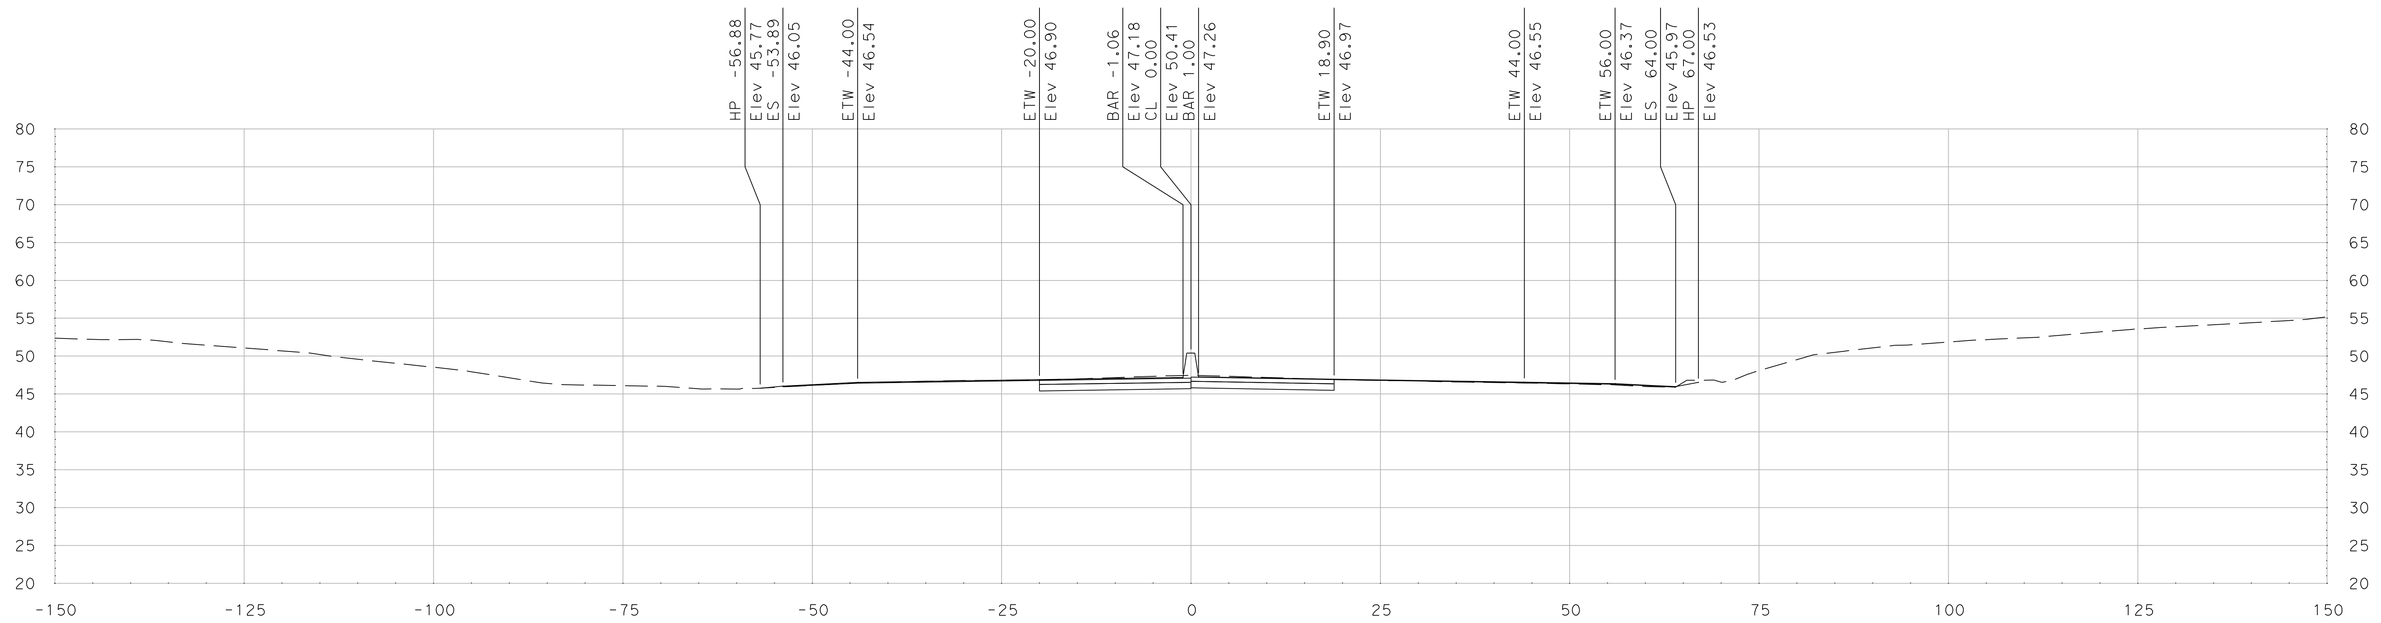

"SR 99" Sta 306+50.00

SCALE
HORIZONTAL: 1"=10'
VERTICAL: 1"=10'

DATE: 5/18/2011

ALL DIMENSIONS ARE IN US SURVEY FEET

FOR EARTHWORK DEVELOPMENT ONLY

Dist	COUNTY	ROUTE	POST MILES TOTAL PROJECT	SHEET No.	TOTAL SHEETS
10	SJ	99	4.9/14.2		
CONTRACT No.			10-0E6114		
PROJECT ID			1000020440		

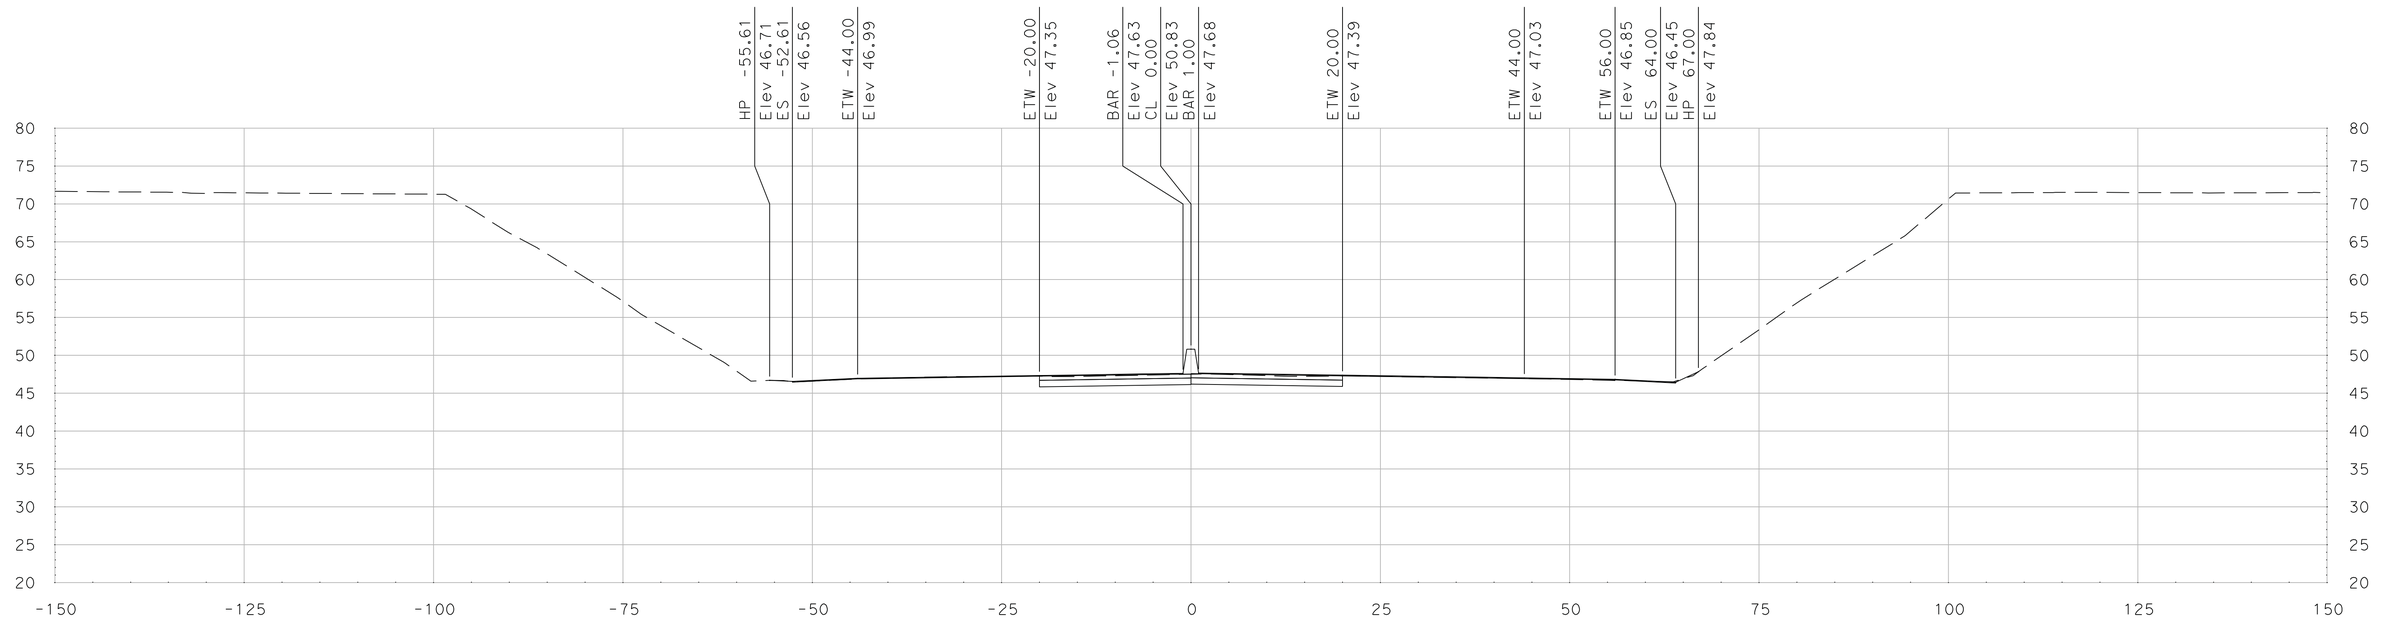

"SR 99" Sta 307+25.00

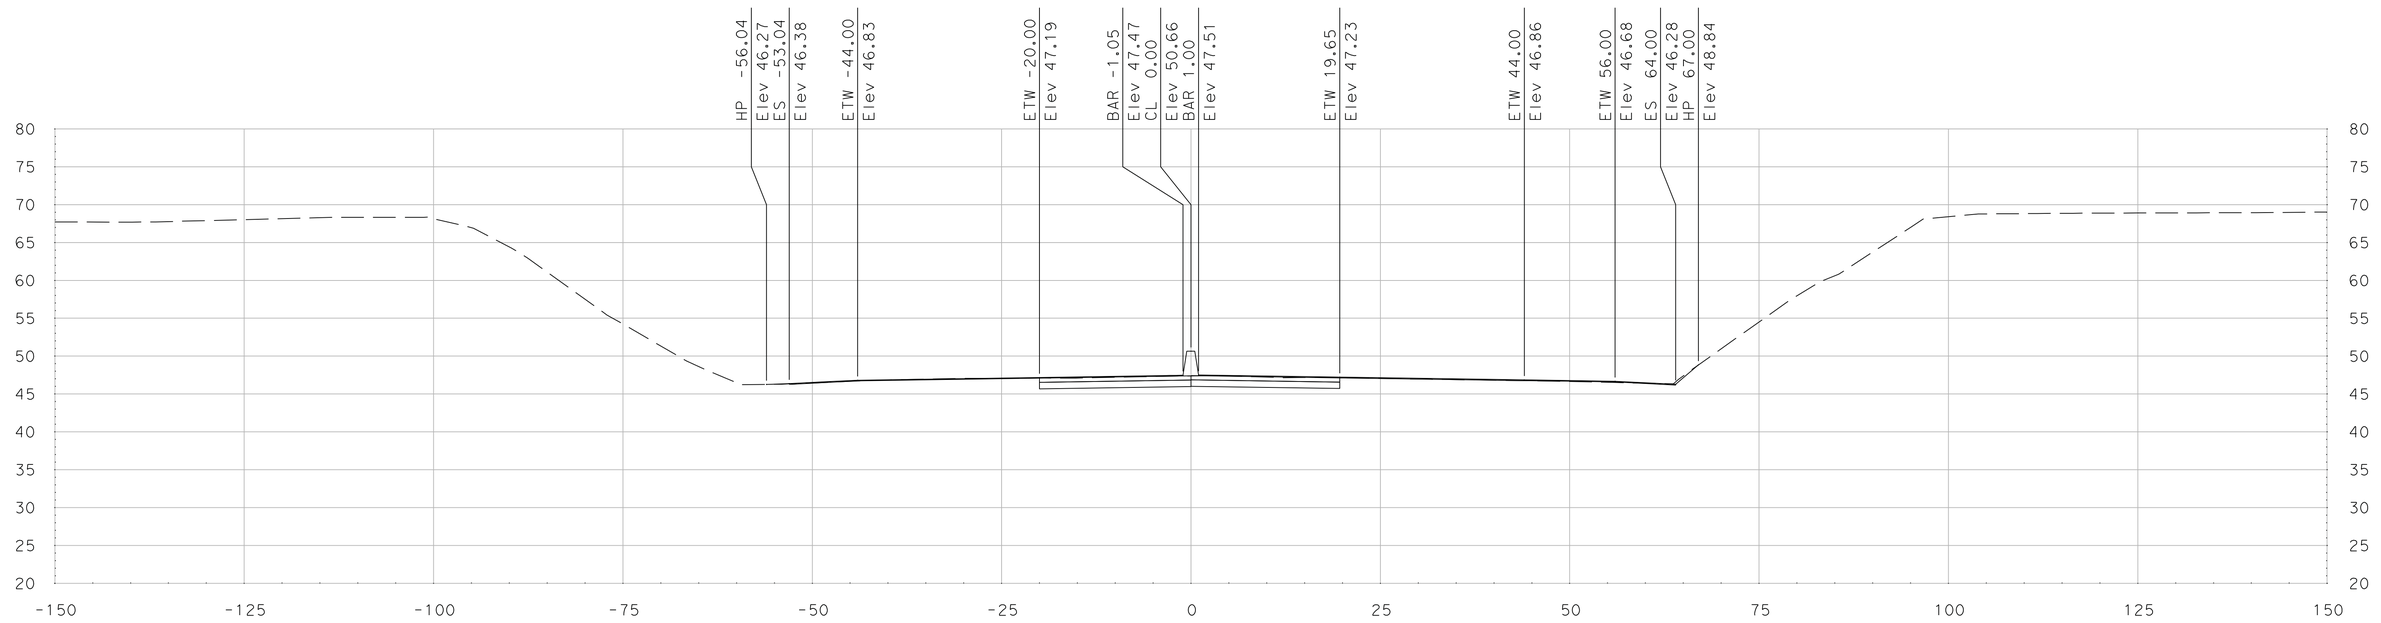

"SR 99" Sta 307+00.00

SCALE
HORIZONTAL: 1"=10'
VERTICAL: 1"=10'

DATE: 5/18/2011

ALL DIMENSIONS ARE IN US SURVEY FEET

FOR EARTHWORK DEVELOPMENT ONLY

Dist	COUNTY	ROUTE	POST MILES TOTAL PROJECT	SHEET No.	TOTAL SHEETS
10	SJ	99	4.9/14.2		
CONTRACT No.			10-0E6114		
PROJECT ID			1000020440		

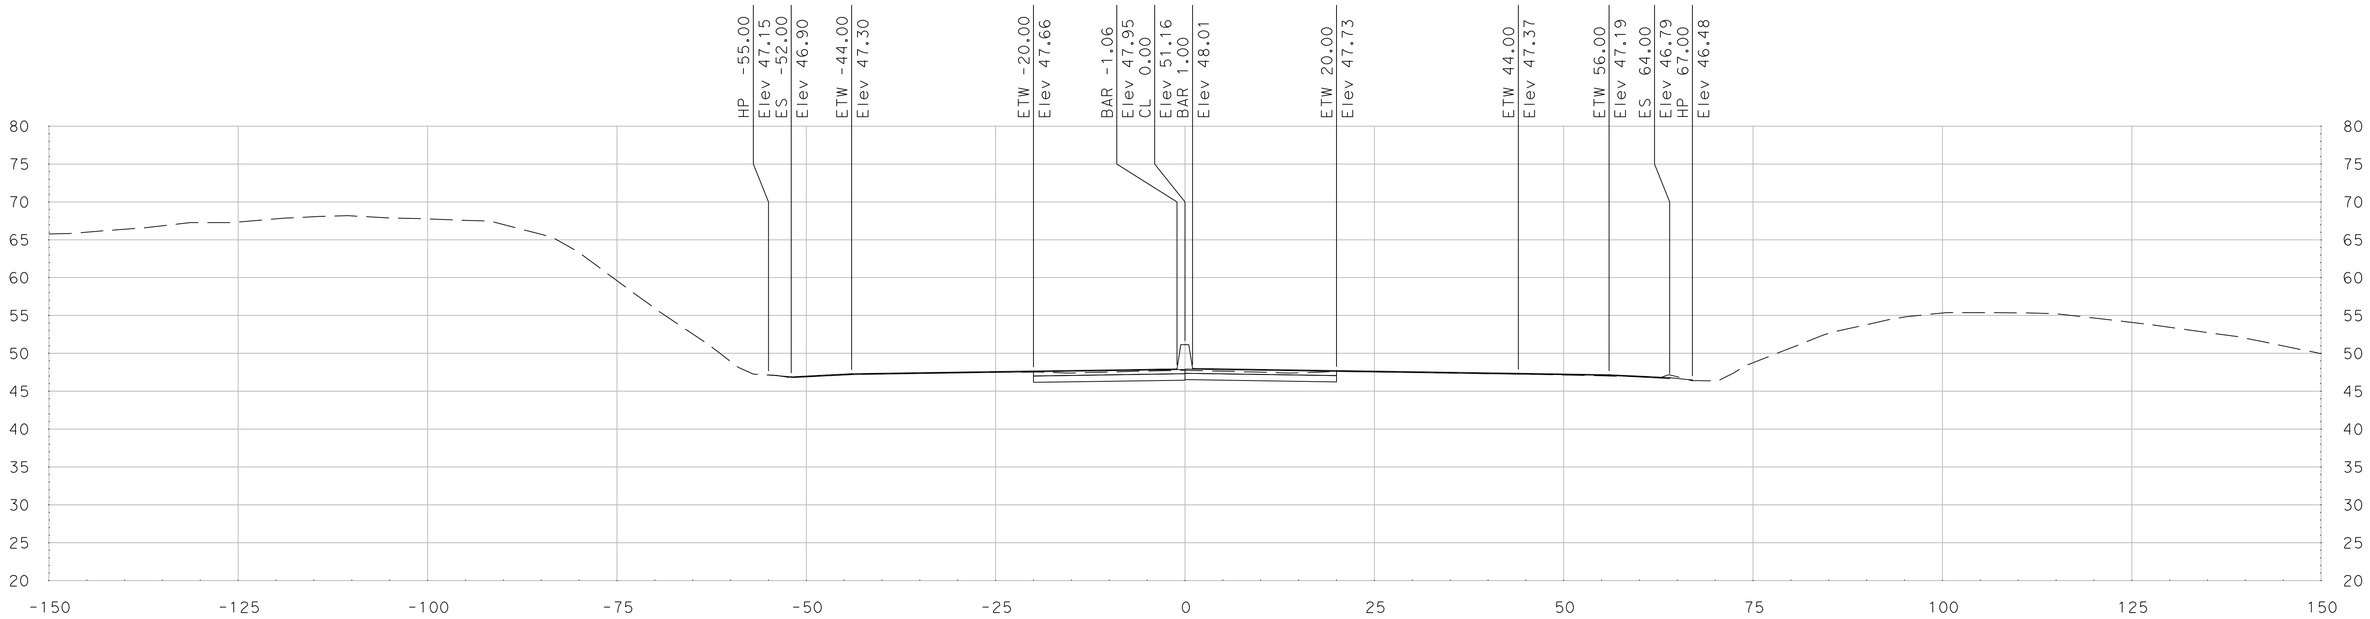

"SR 99" Sta 307+75.00

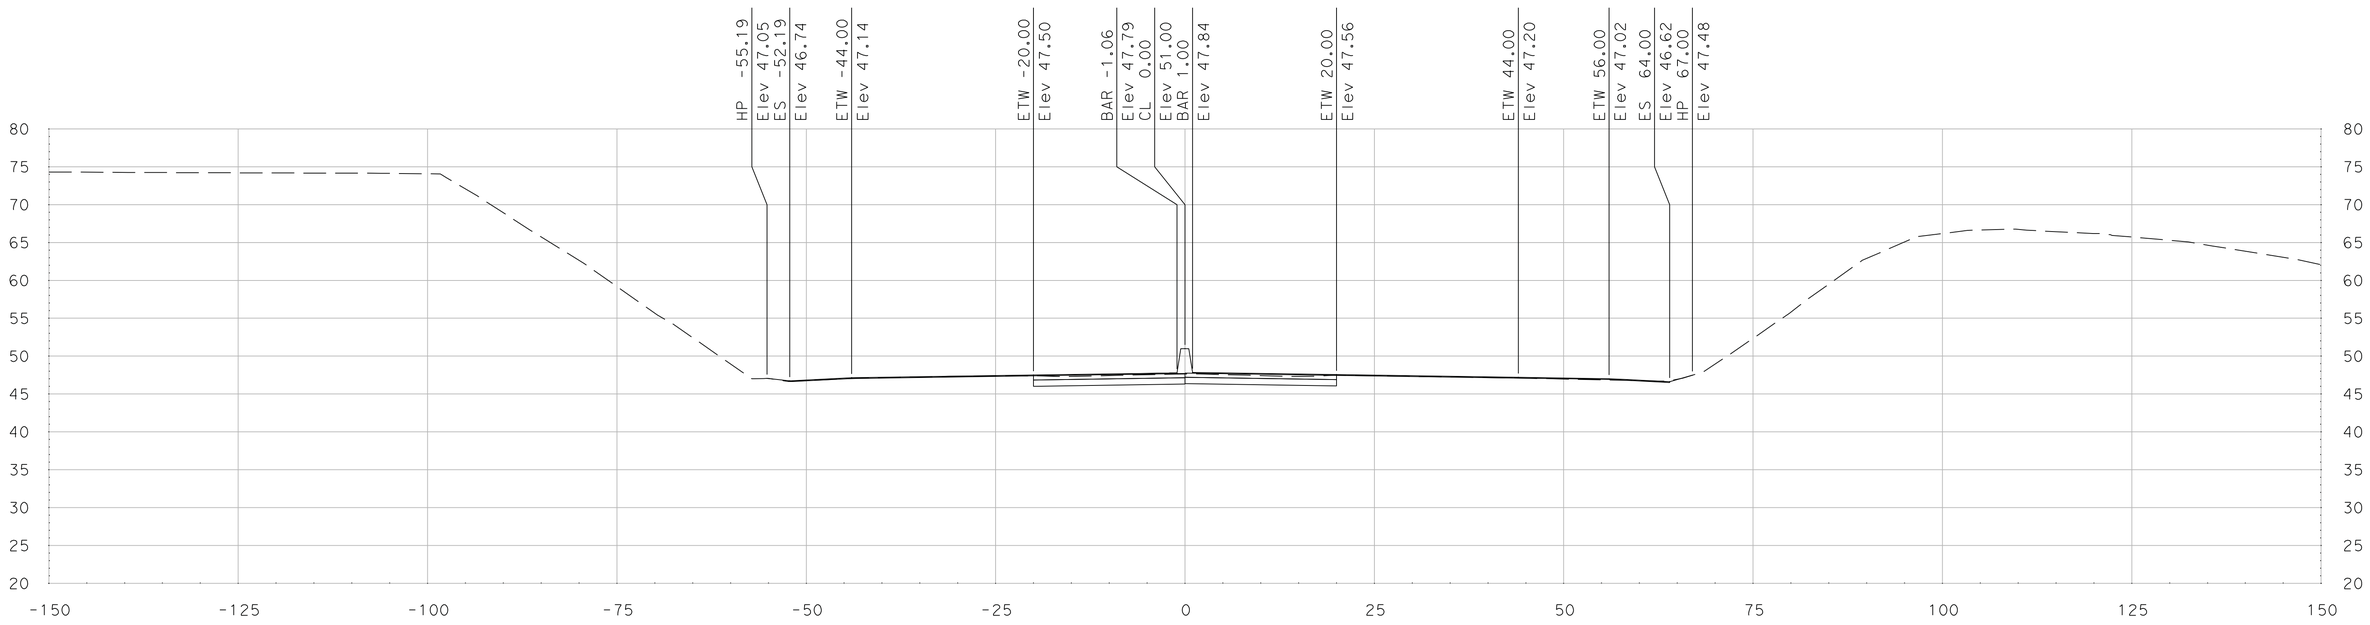

"SR 99" Sta 307+50.00

SCALE
HORIZONTAL: 1"=10'
VERTICAL: 1"=10'

DATE: 5/18/2011

ALL DIMENSIONS ARE IN US SURVEY FEET

FOR EARTHWORK DEVELOPMENT ONLY

Dist	COUNTY	ROUTE	POST MILES TOTAL PROJECT	SHEET No.	TOTAL SHEETS
10	SJ	99	4.9/14.2		
CONTRACT No.			10-0E6114		
PROJECT ID			1000020440		

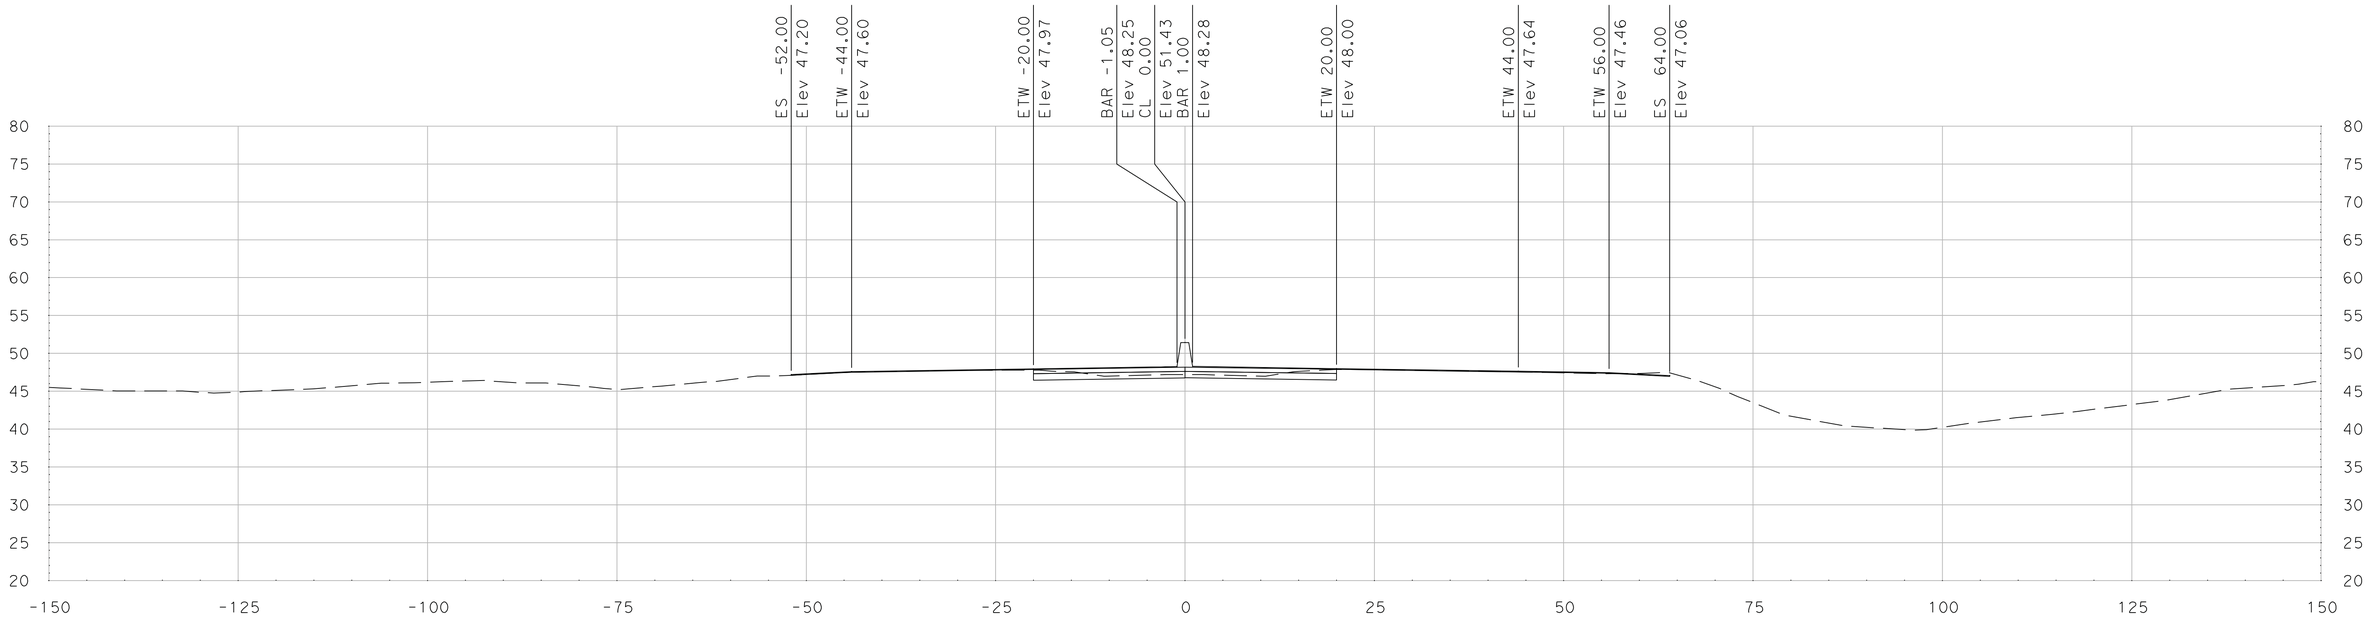

"SR 99" Sta 308+25.00

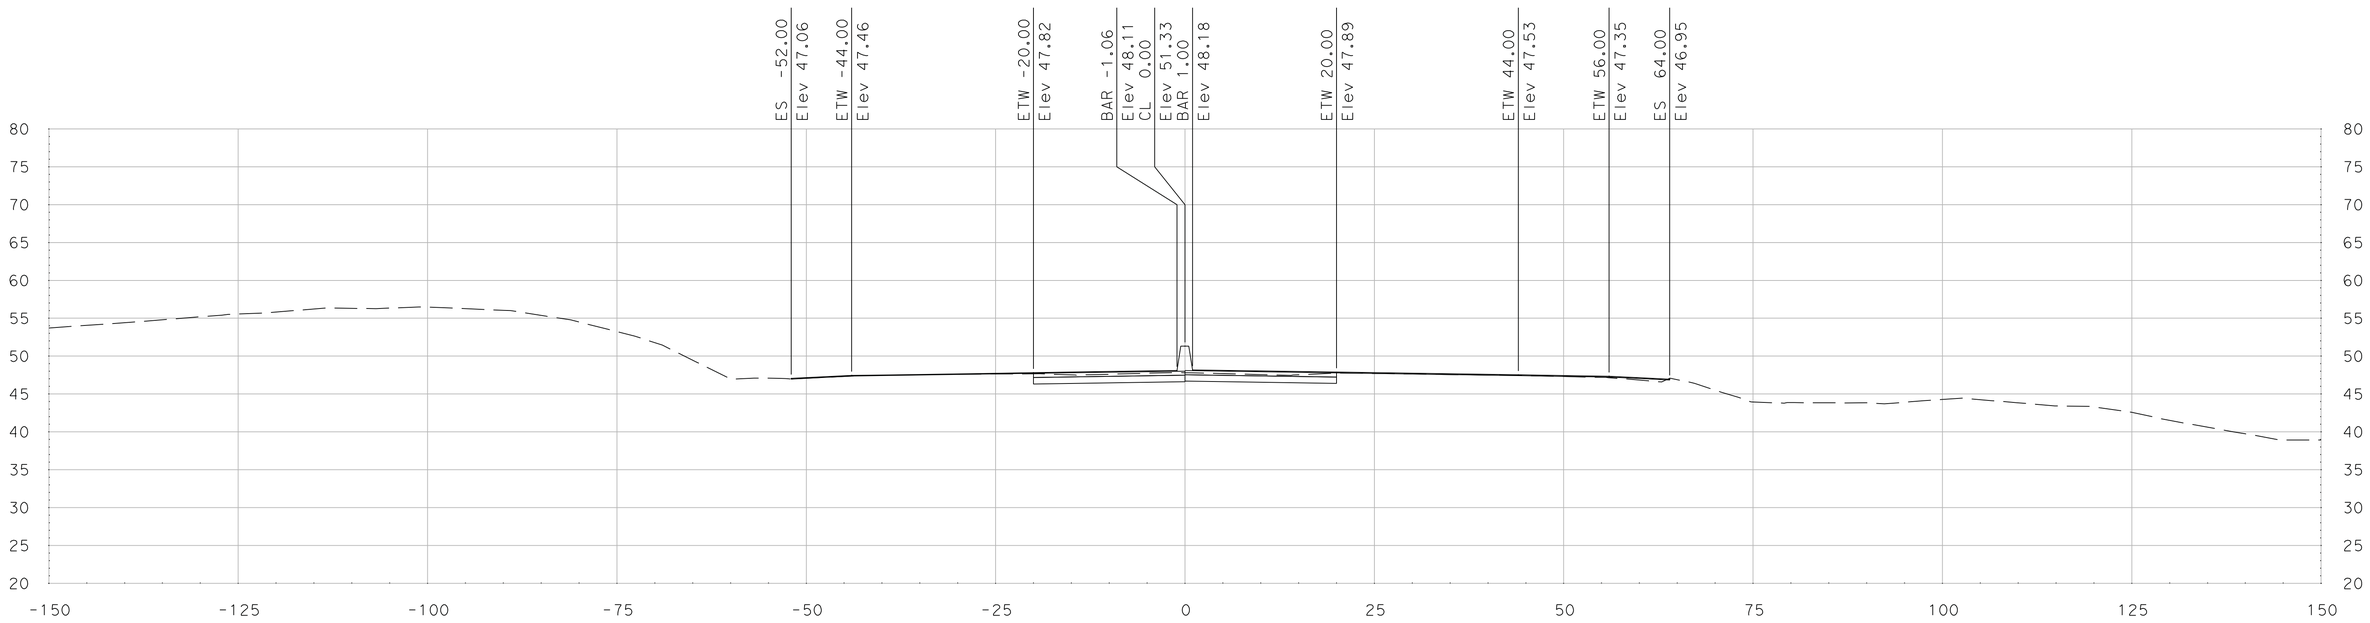

"SR 99" Sta 308+00.00

SCALE
HORIZONTAL: 1"=10'
VERTICAL: 1"=10'

DATE: 5/18/2011

ALL DIMENSIONS ARE IN US SURVEY FEET

FOR EARTHWORK DEVELOPMENT ONLY

Dist	COUNTY	ROUTE	POST MILES TOTAL PROJECT	SHEET No.	TOTAL SHEETS
10	SJ	99	4.9/14.2		
CONTRACT No.			10-0E6114		
PROJECT ID			1000020440		

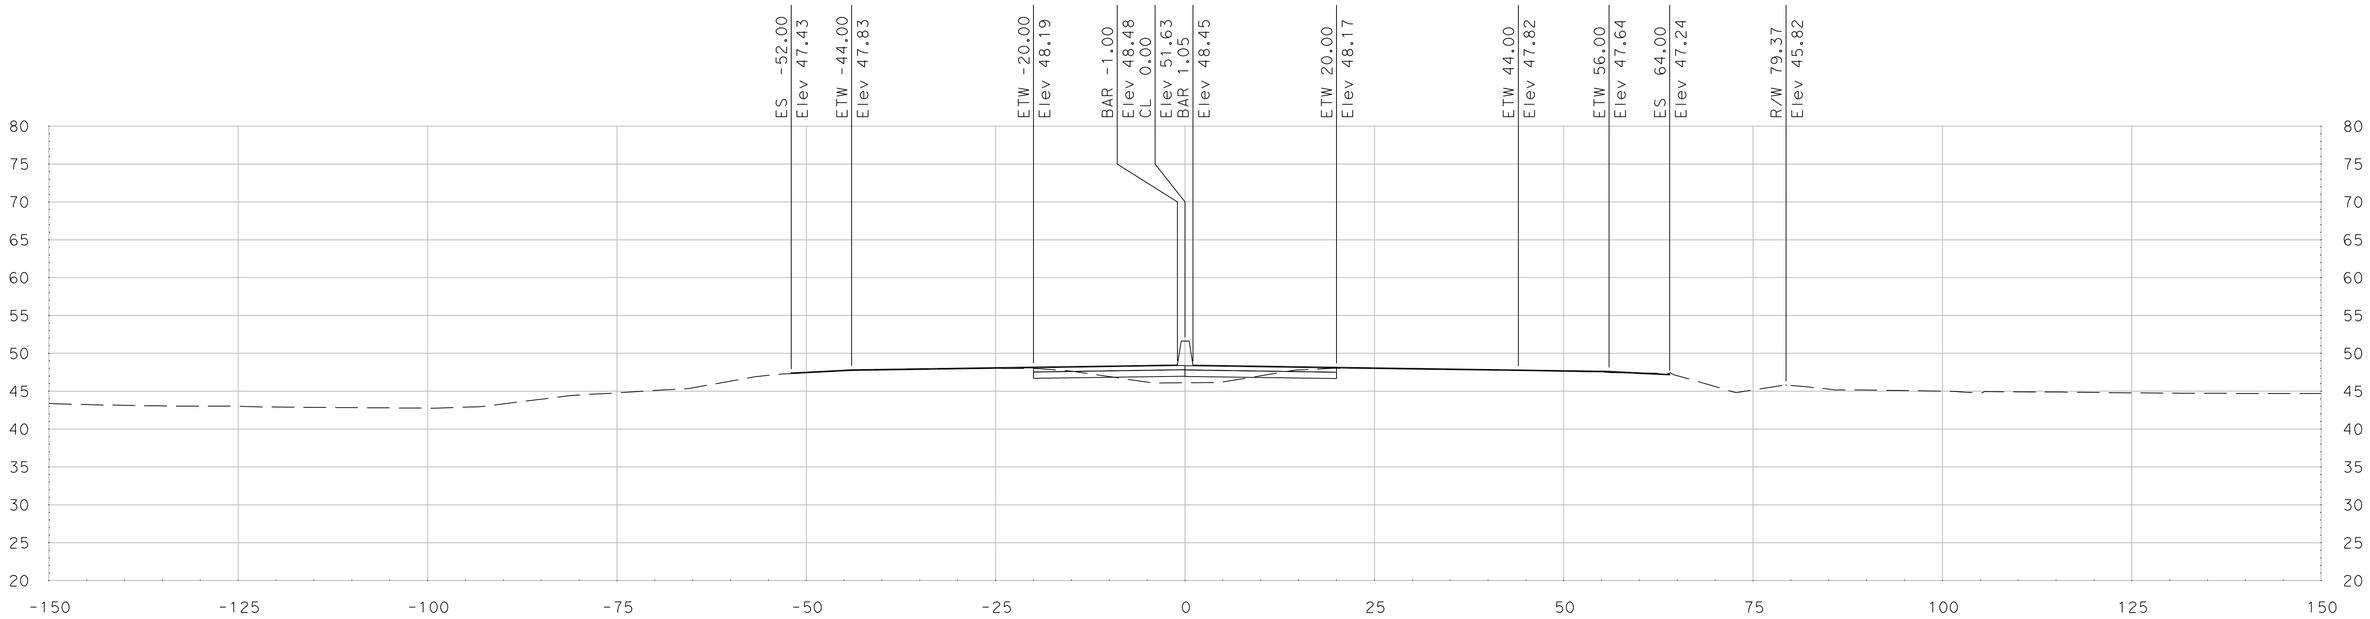

"SR 99" Sta 308+75.00

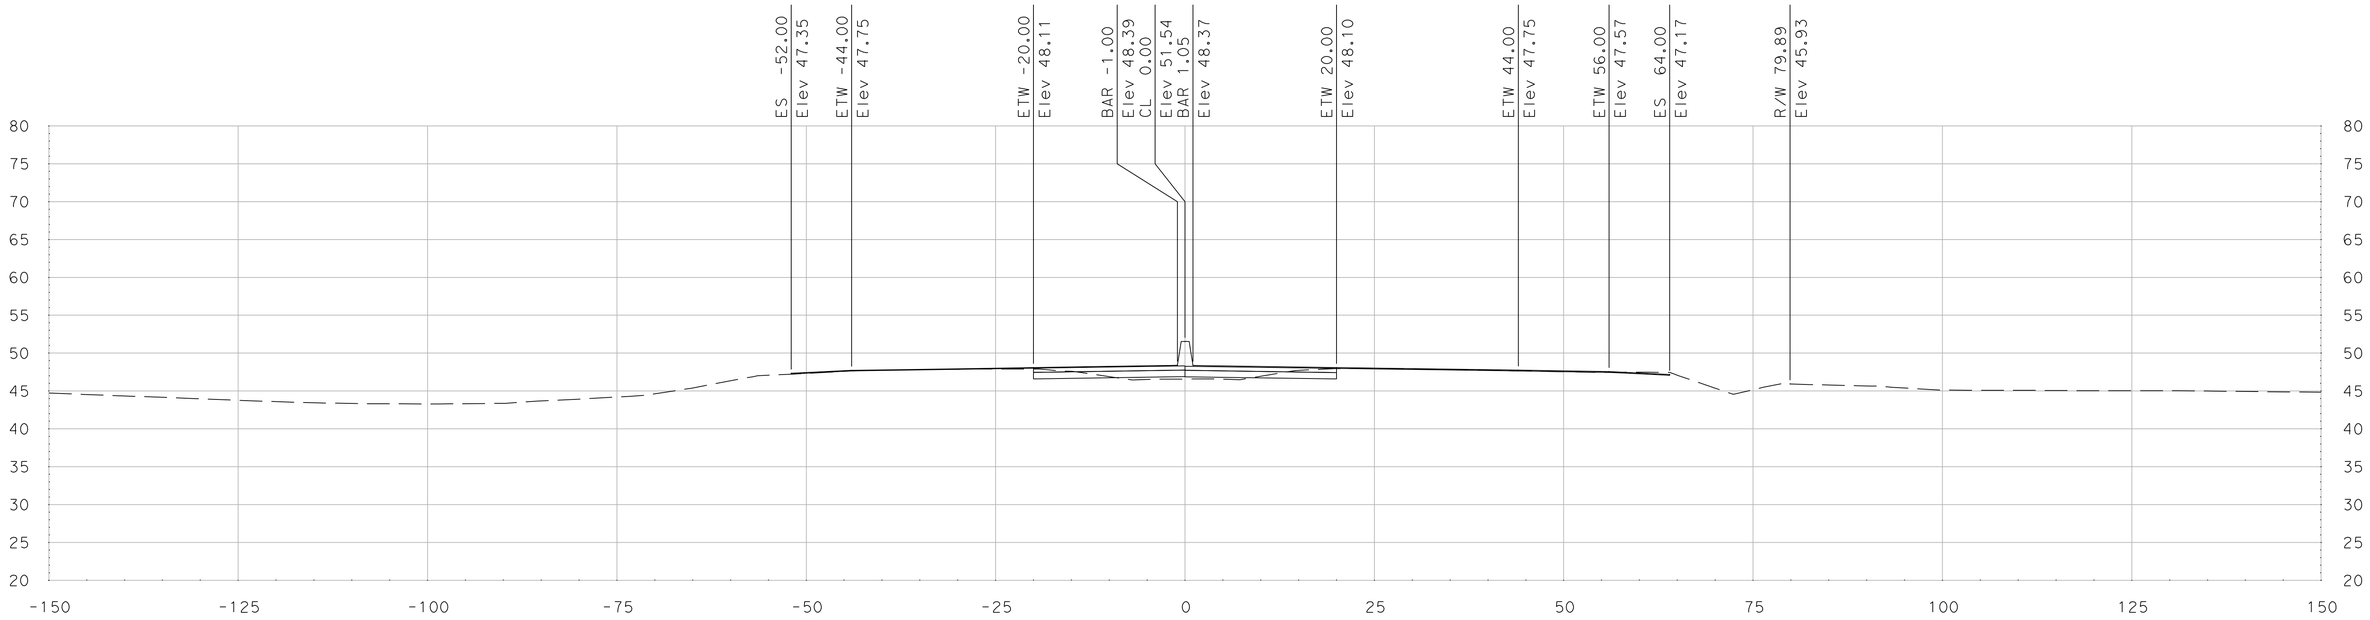

"SR 99" Sta 308+50.00

SCALE
HORIZONTAL: 1"=10'
VERTICAL: 1"=10'

DATE: 5/18/2011

ALL DIMENSIONS ARE IN US SURVEY FEET

FOR EARTHWORK DEVELOPMENT ONLY

Dist	COUNTY	ROUTE	POST MILES TOTAL PROJECT	SHEET No.	TOTAL SHEETS
10	SJ	99	4.9/14.2		
CONTRACT No.			10-0E6114		
PROJECT ID			1000020440		

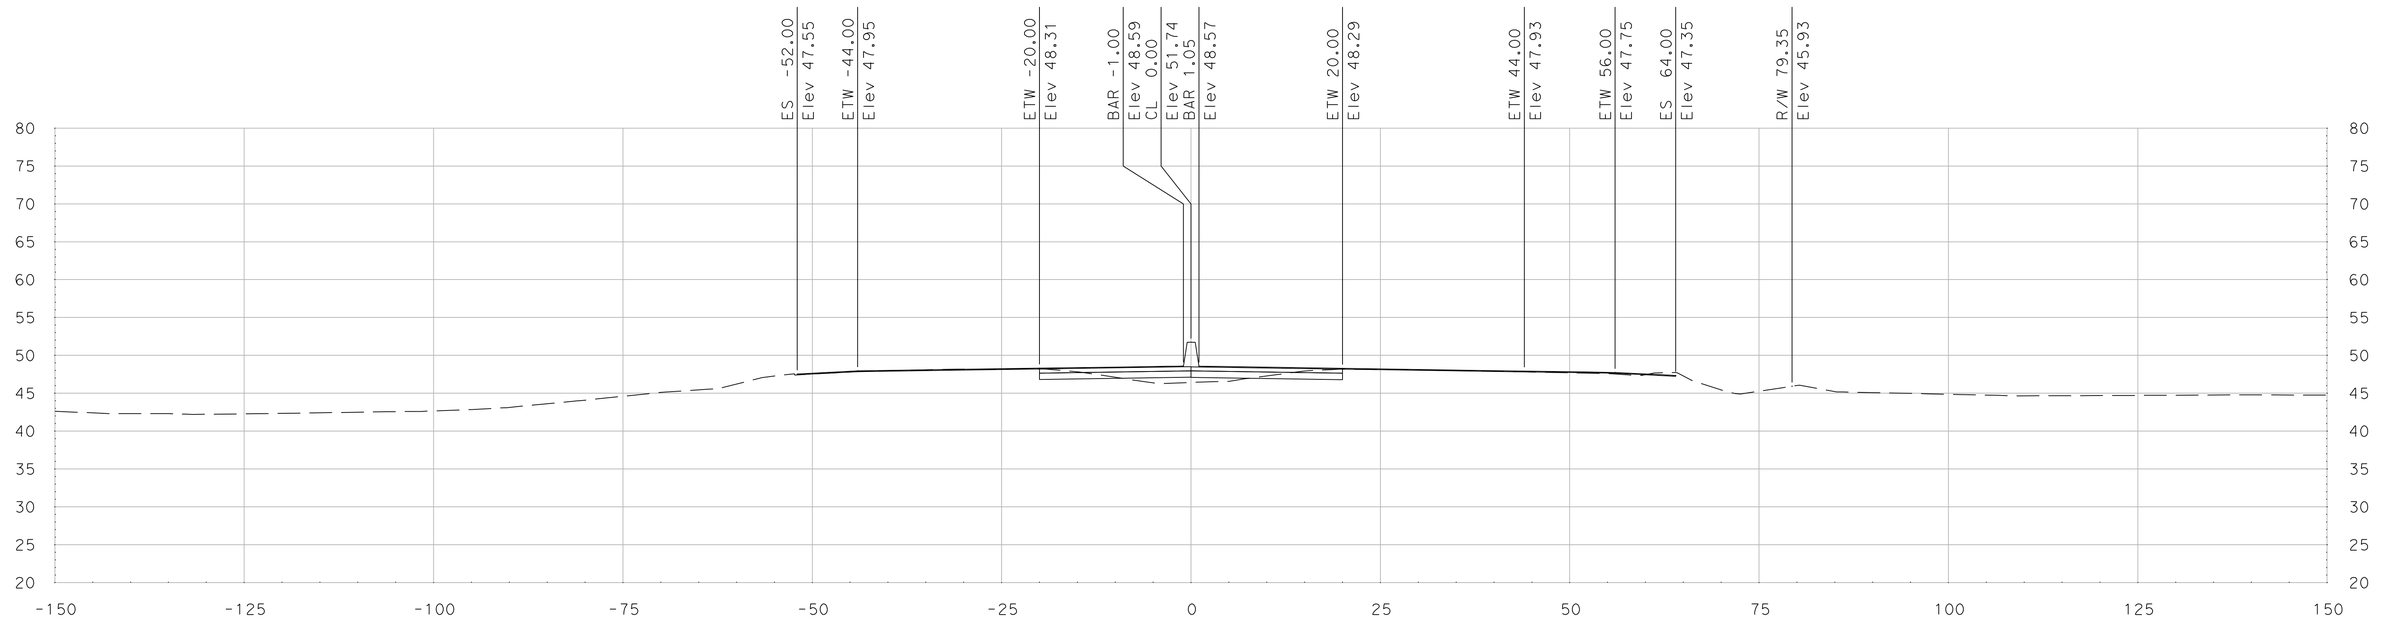

"SR 99" Sta 309+25.00

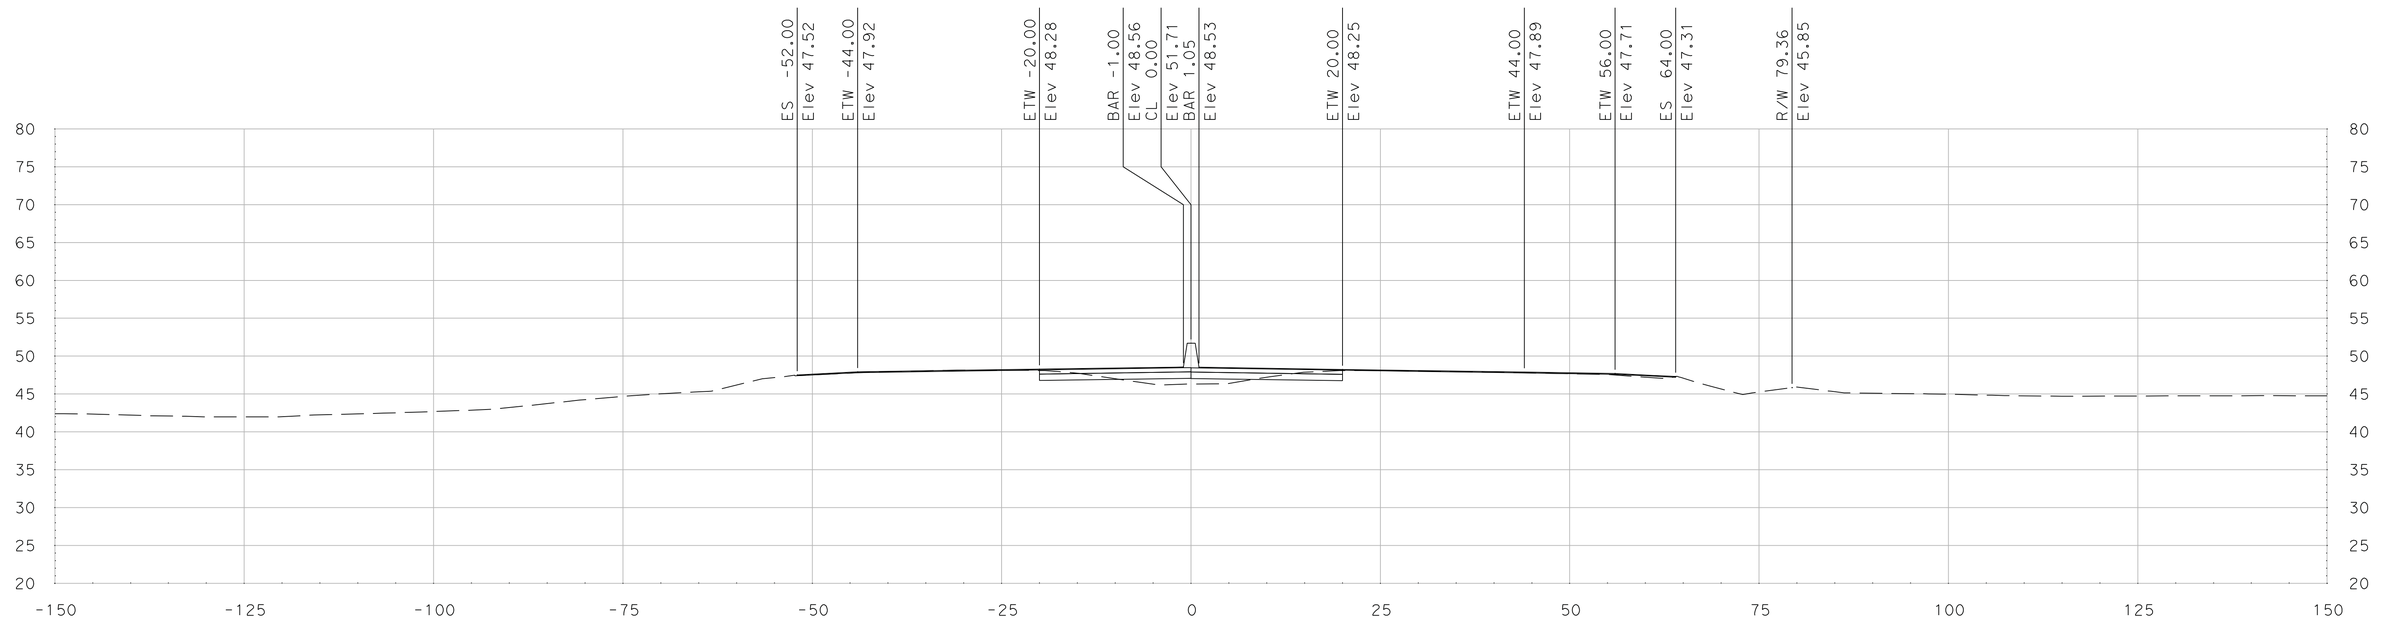

"SR 99" Sta 309+00.00

SCALE
HORIZONTAL: 1"=10'
VERTICAL: 1"=10'

DATE: 5/18/2011

ALL DIMENSIONS ARE IN US SURVEY FEET

FOR EARTHWORK DEVELOPMENT ONLY

Dist	COUNTY	ROUTE	POST MILES TOTAL PROJECT	SHEET No.	TOTAL SHEETS
10	SJ	99	4.9/14.2		
CONTRACT No.			10-0E6114		
PROJECT ID			1000020440		

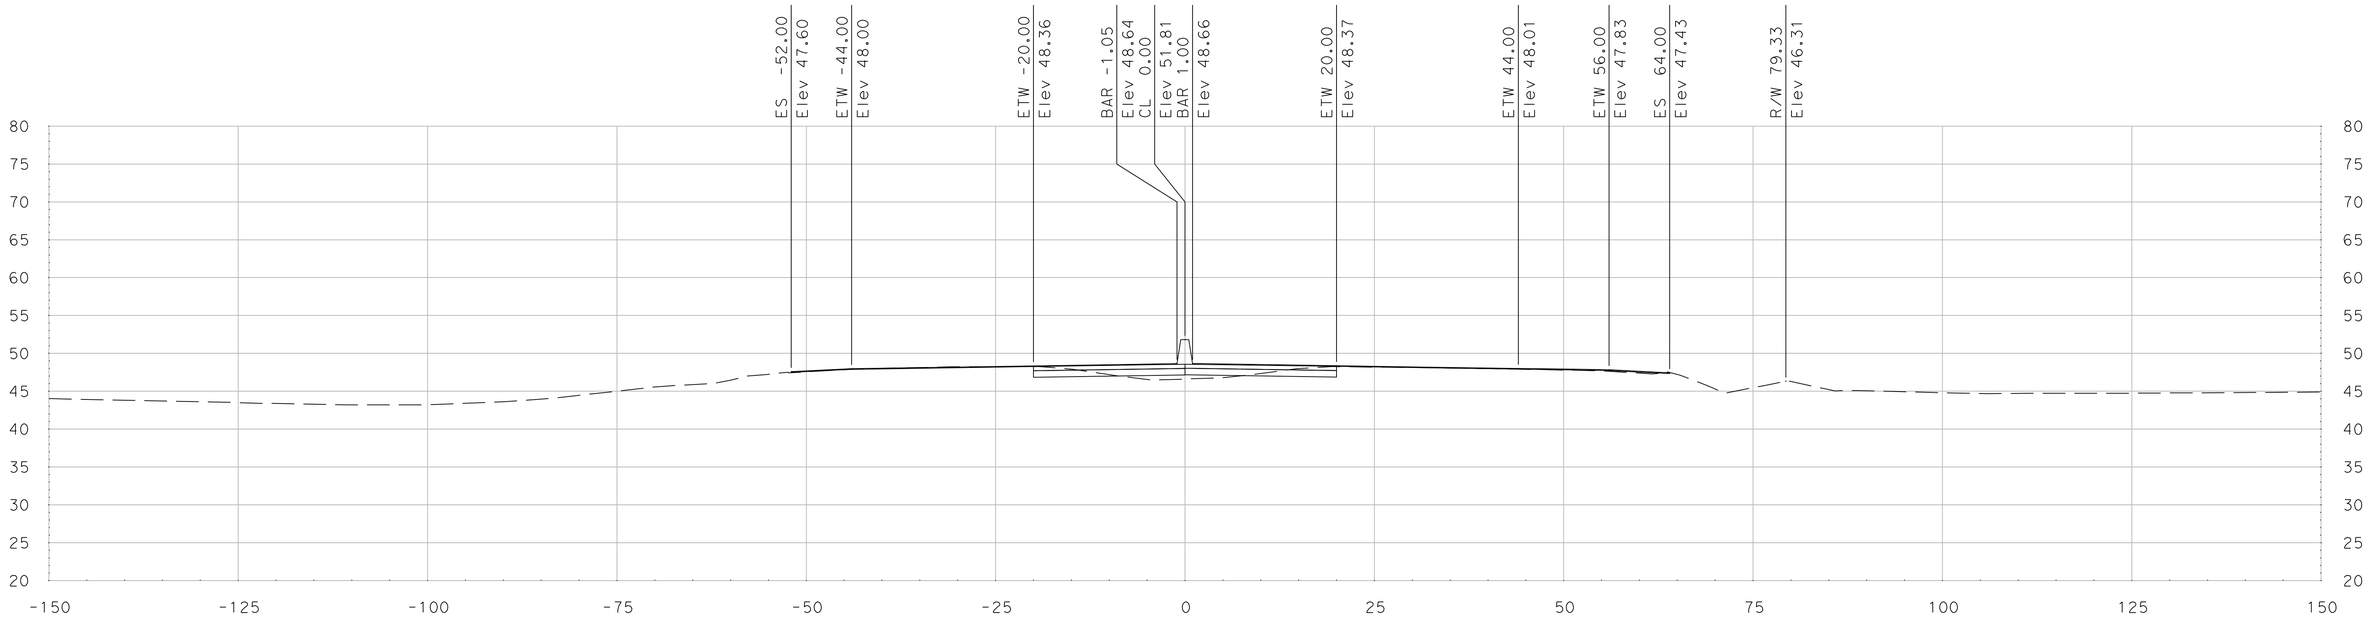

"SR 99" Sta 309+75.00

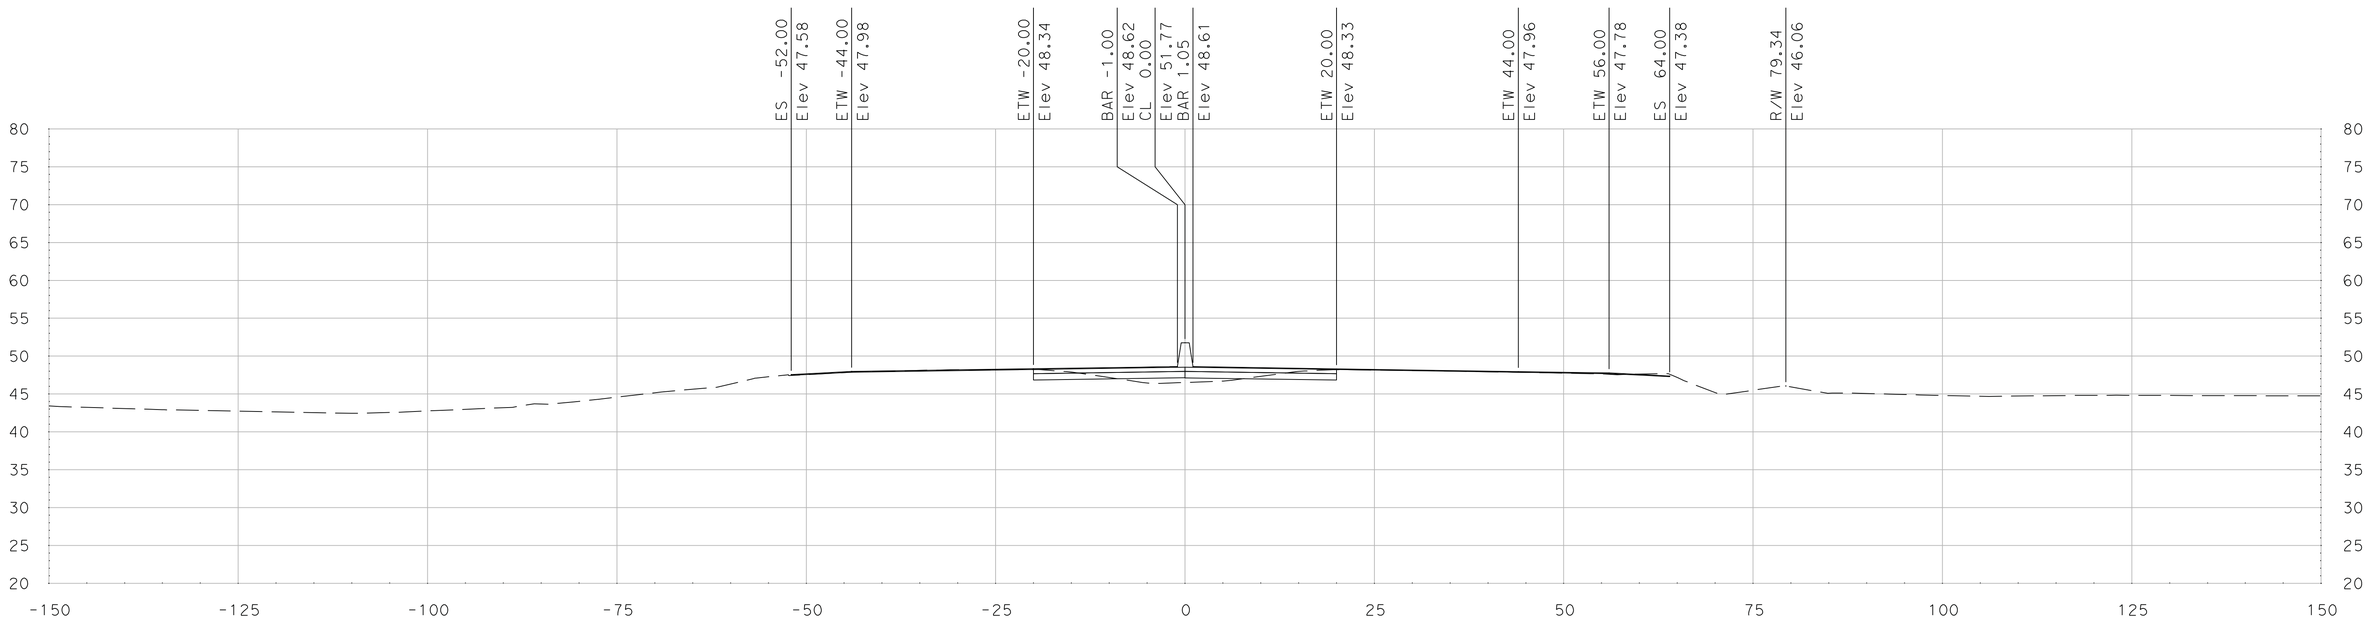

"SR 99" Sta 309+50.00

SCALE
HORIZONTAL: 1"=10'
VERTICAL: 1"=10'

DATE: 5/18/2011

ALL DIMENSIONS ARE IN US SURVEY FEET

FOR EARTHWORK DEVELOPMENT ONLY

Dist	COUNTY	ROUTE	POST MILES TOTAL PROJECT	SHEET No.	TOTAL SHEETS
10	SJ	99	4.9/14.2		
CONTRACT No.			10-0E6114		
PROJECT ID			1000020440		

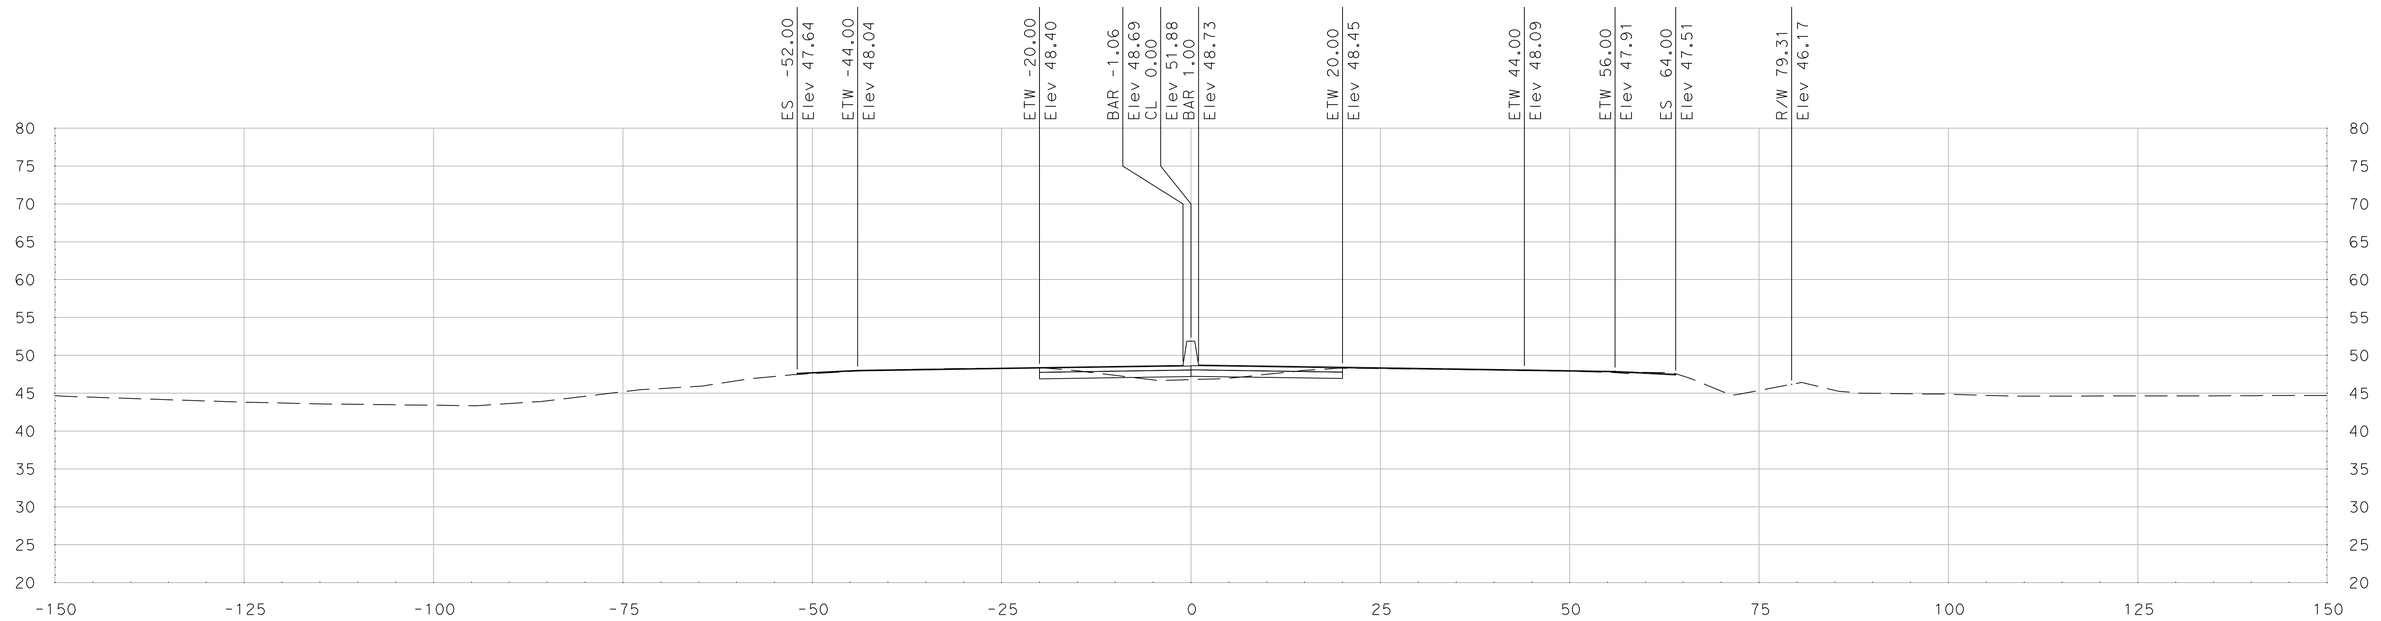

"SR 99" Sta 310+25.00

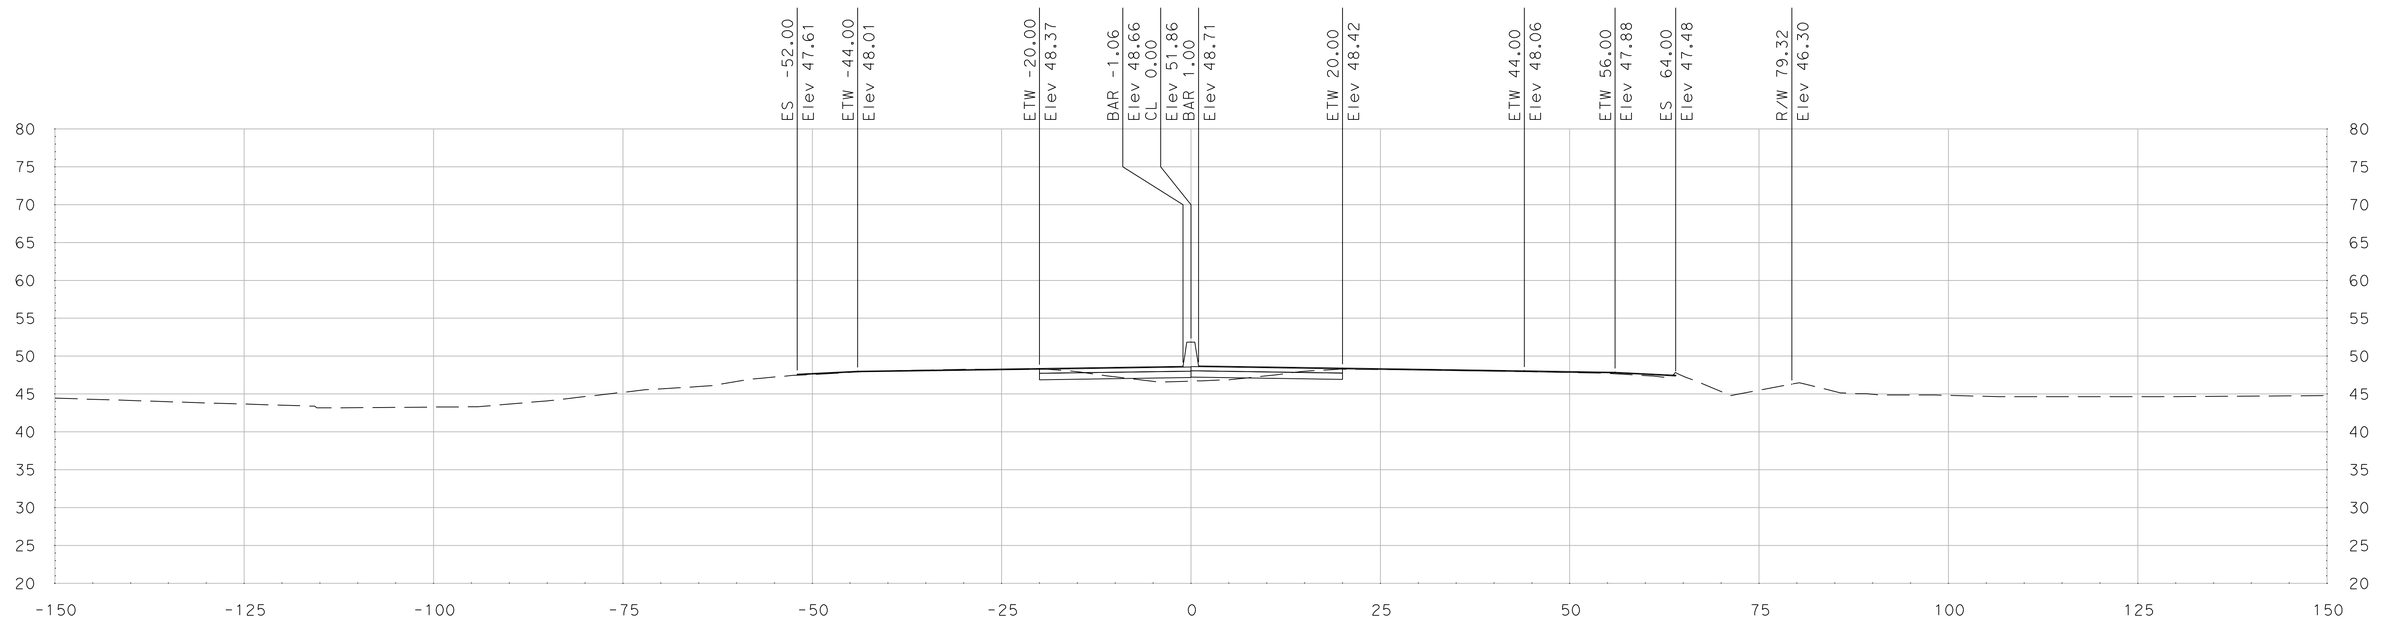

"SR 99" Sta 310+00.00

SCALE
HORIZONTAL: 1"=10'
VERTICAL: 1"=10'

DATE: 5/18/2011

ALL DIMENSIONS ARE IN US SURVEY FEET

FOR EARTHWORK DEVELOPMENT ONLY

Dist	COUNTY	ROUTE	POST MILES TOTAL PROJECT	SHEET No.	TOTAL SHEETS
10	SJ	99	4.9/14.2		
CONTRACT No.			10-0E6114		
PROJECT ID			1000020440		

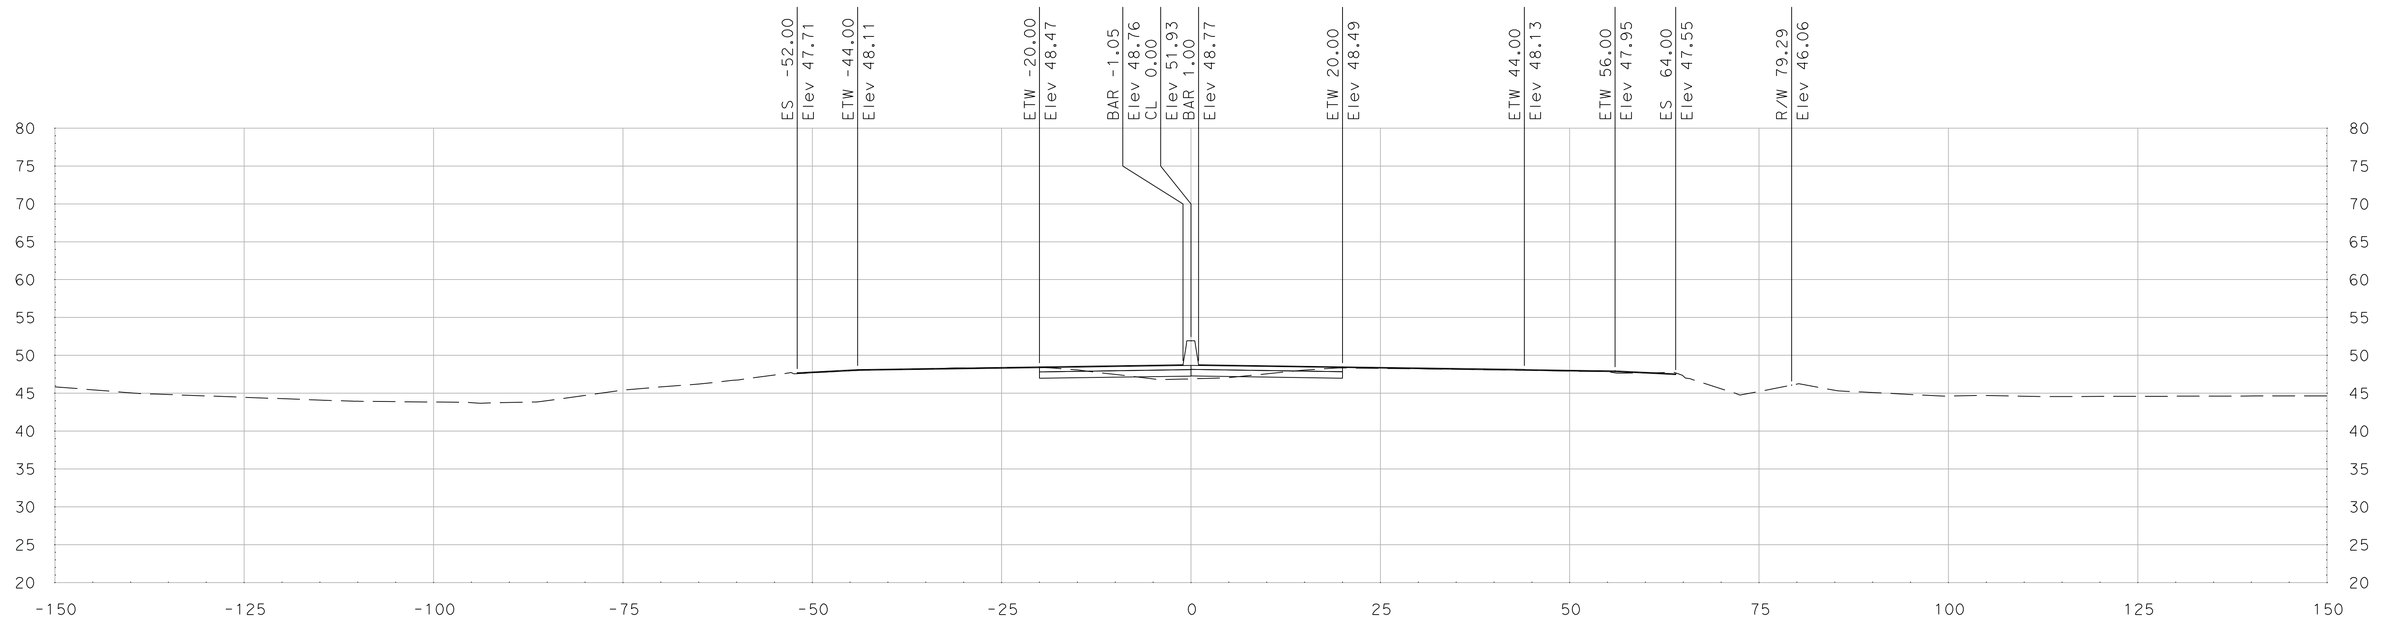

"SR 99" Sta 310+75.00

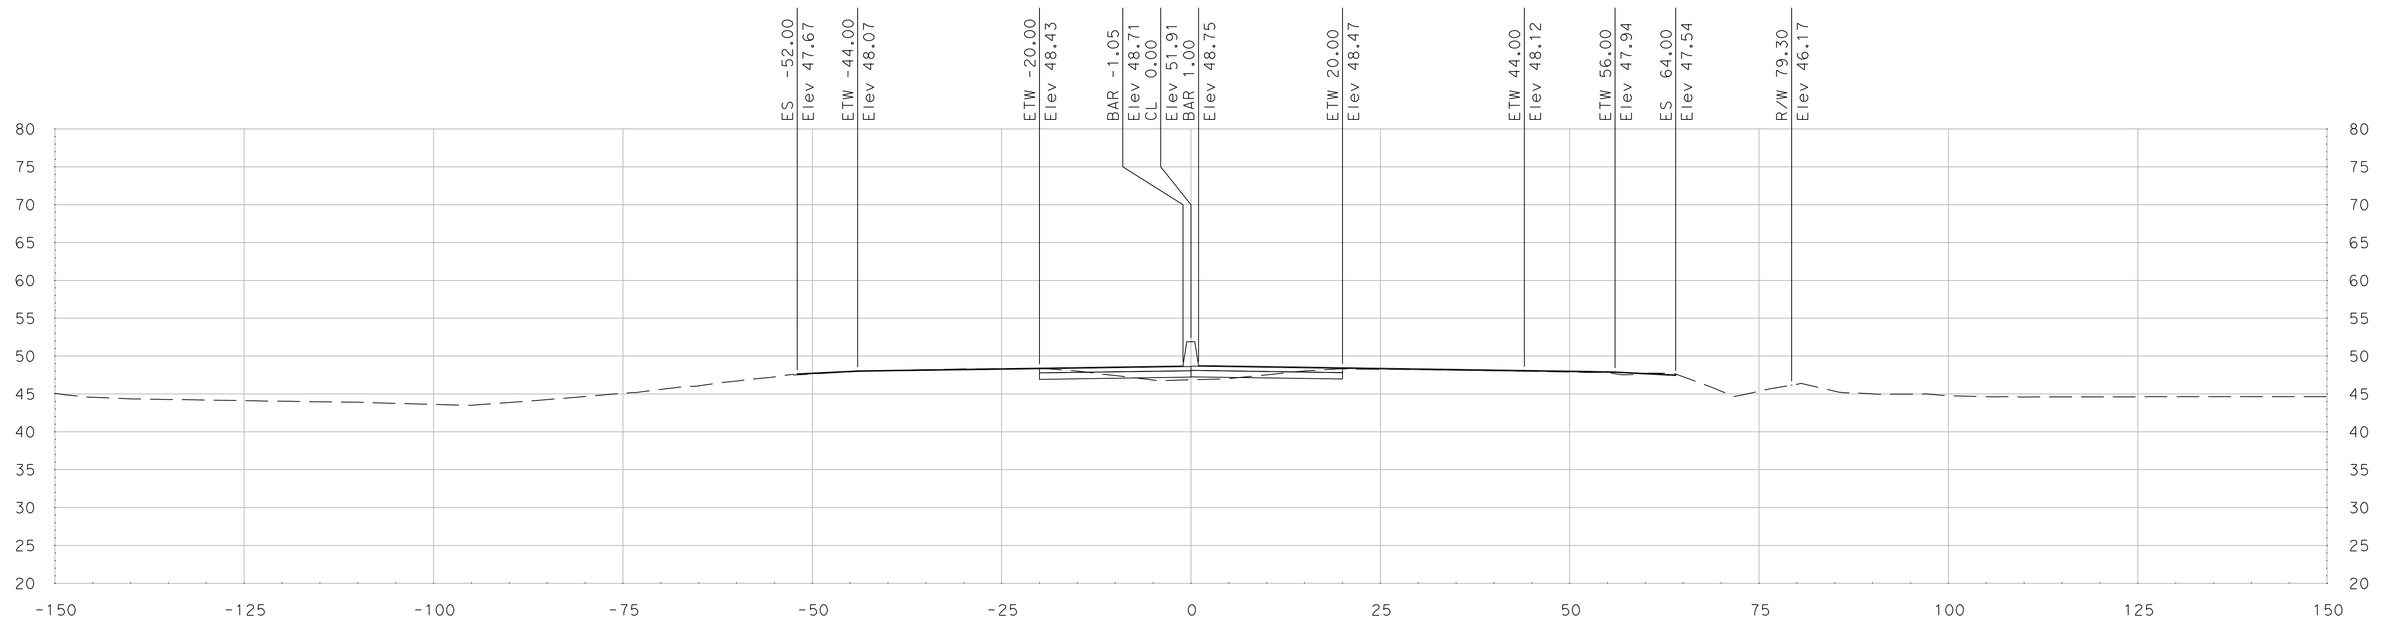

"SR 99" Sta 310+50.00

SCALE
HORIZONTAL: 1"=10'
VERTICAL: 1"=10'

DATE: 5/18/2011

ALL DIMENSIONS ARE IN US SURVEY FEET

FOR EARTHWORK DEVELOPMENT ONLY

Dist	COUNTY	ROUTE	POST MILES TOTAL PROJECT	SHEET No.	TOTAL SHEETS
10	SJ	99	4.9/14.2		
CONTRACT No.			10-0E6114		
PROJECT ID			1000020440		

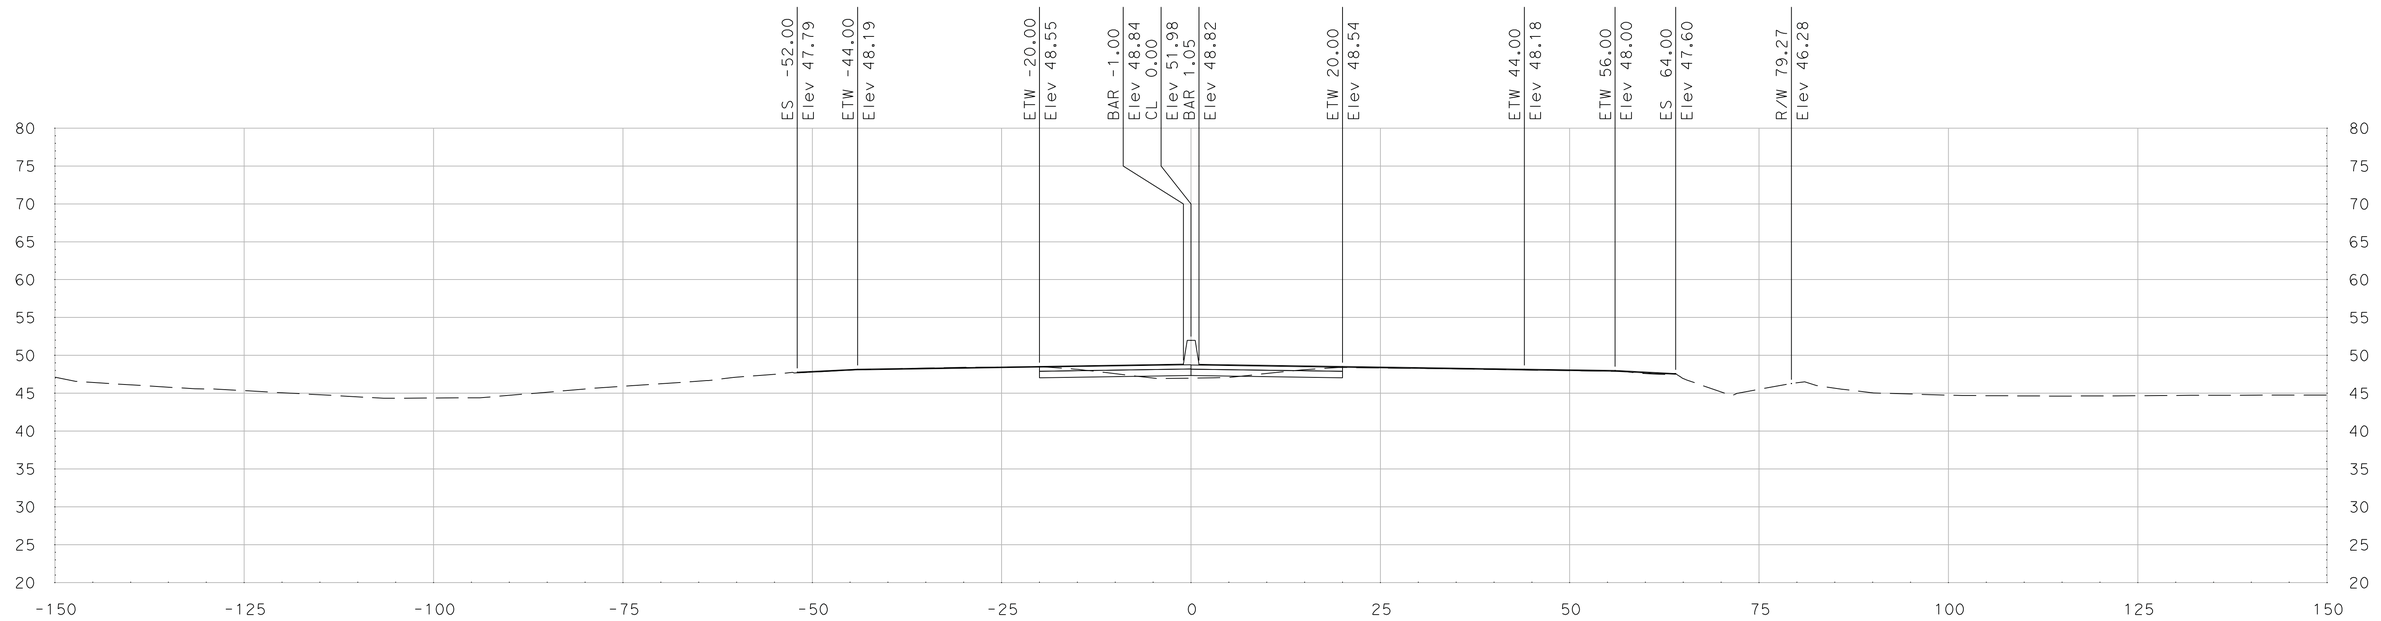

"SR 99" Sta 311+25.00

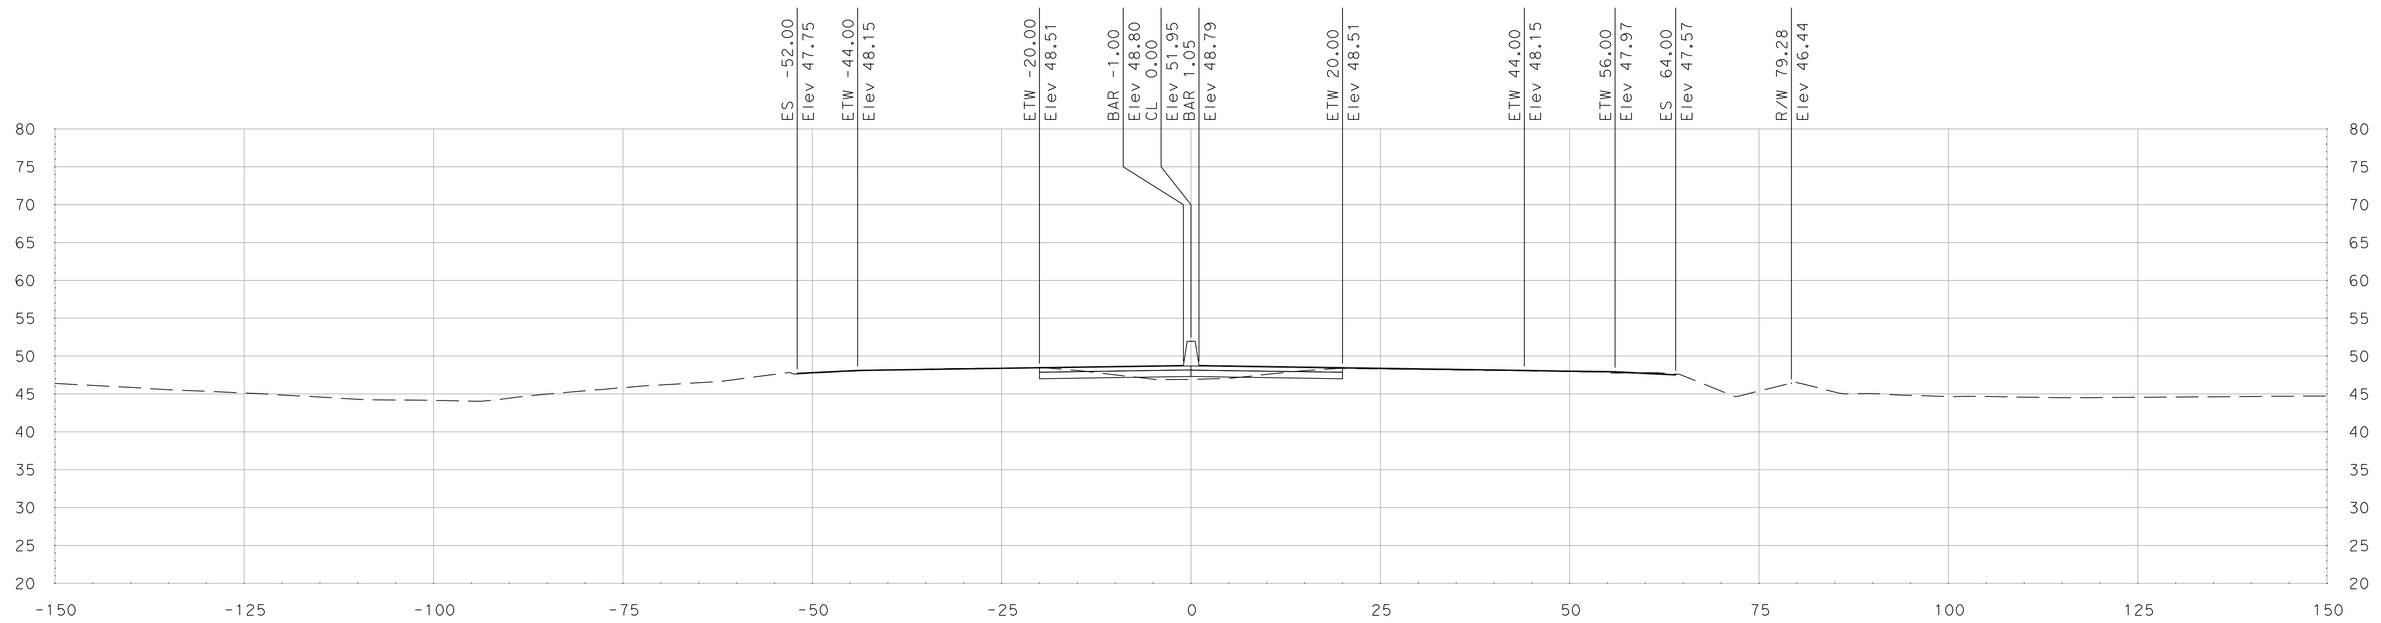

"SR 99" Sta 311+00.00

SCALE
HORIZONTAL: 1"=10'
VERTICAL: 1"=10'

DATE: 5/18/2011

ALL DIMENSIONS ARE IN US SURVEY FEET

FOR EARTHWORK DEVELOPMENT ONLY

Dist	COUNTY	ROUTE	POST MILES TOTAL PROJECT	SHEET No.	TOTAL SHEETS
10	SJ	99	4.9/14.2		
CONTRACT No.			10-0E6114		
PROJECT ID			1000020440		

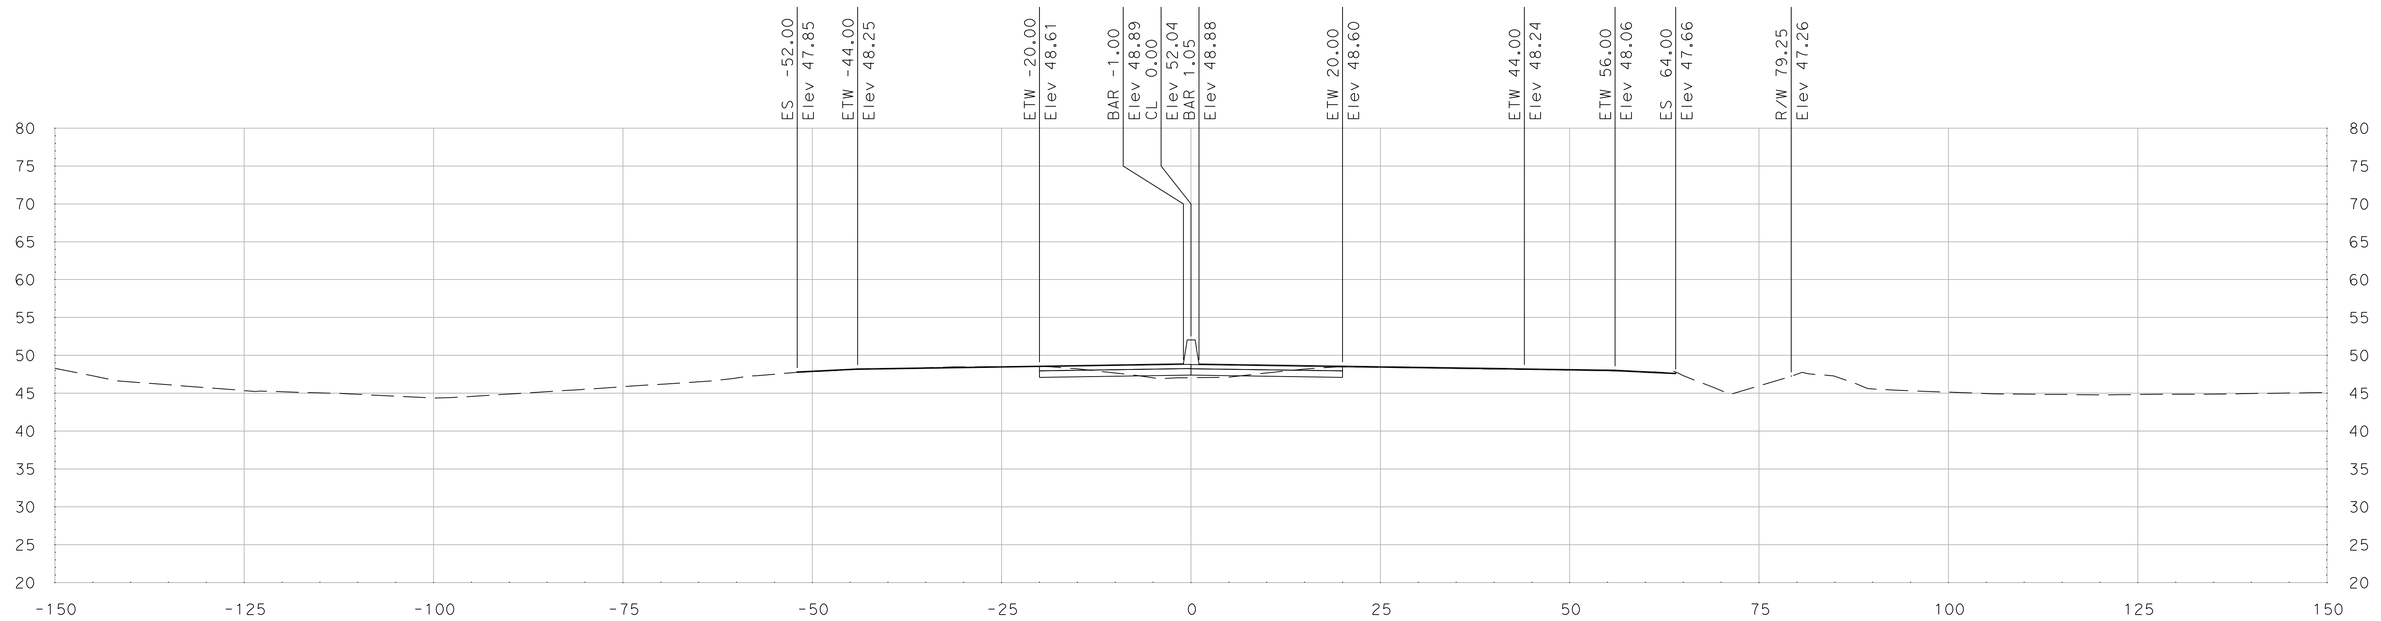

"SR 99" Sta 311+75.00

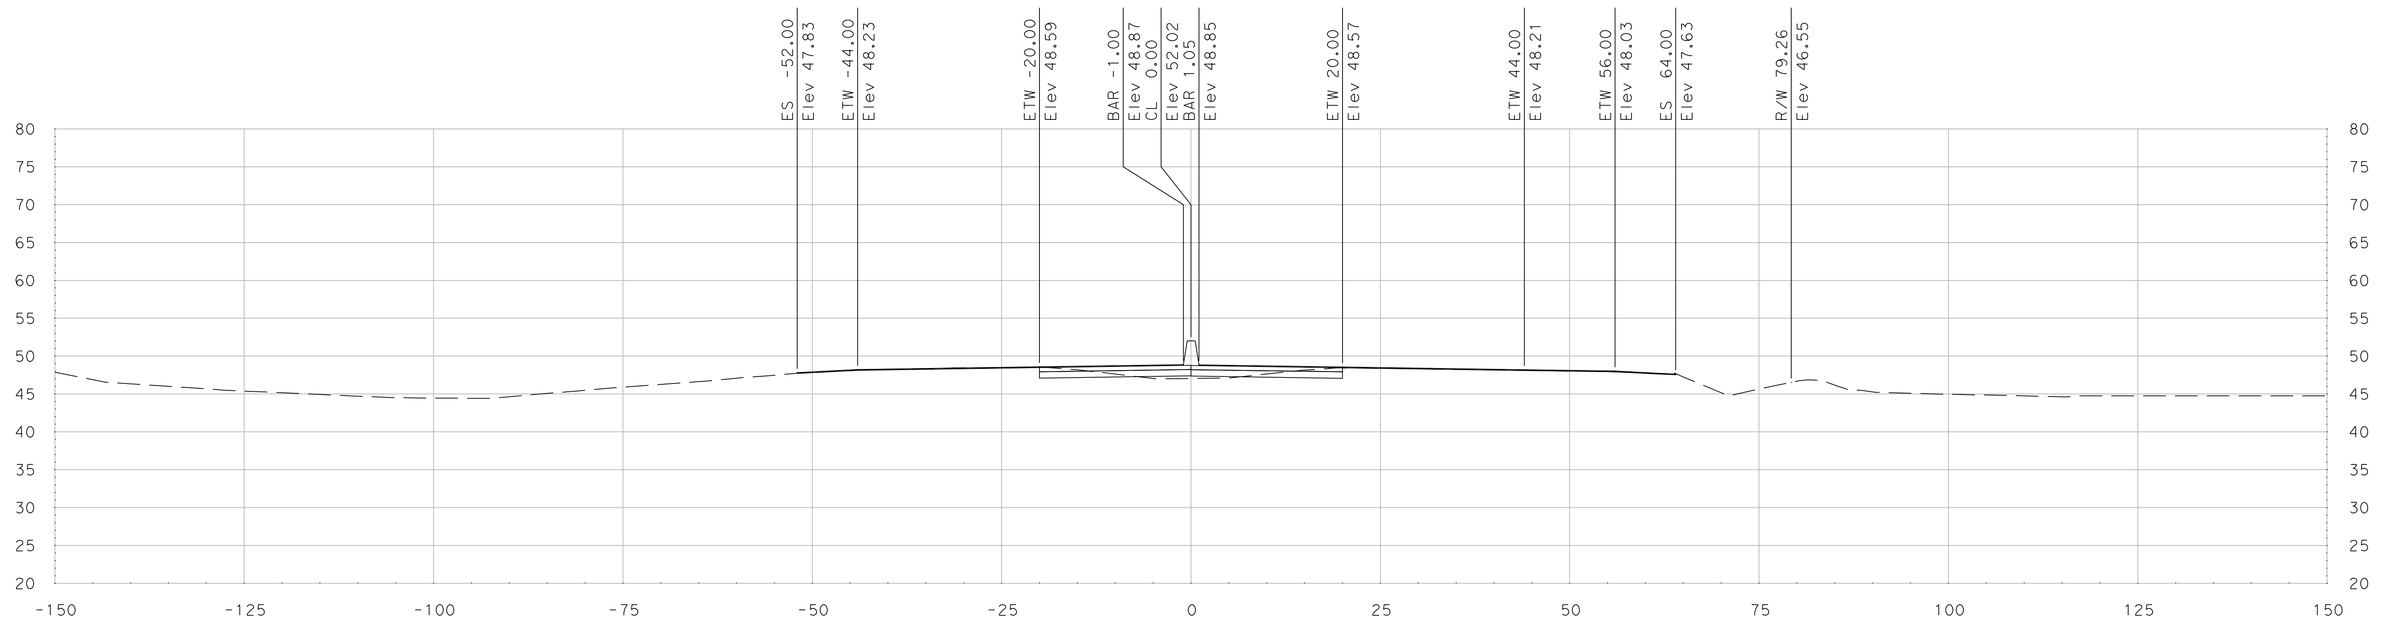

"SR 99" Sta 311+50.00

SCALE
HORIZONTAL: 1"=10'
VERTICAL: 1"=10'

DATE: 5/18/2011

ALL DIMENSIONS ARE IN US SURVEY FEET

FOR EARTHWORK DEVELOPMENT ONLY

Dist	COUNTY	ROUTE	POST MILES TOTAL PROJECT	SHEET No.	TOTAL SHEETS
10	SJ	99	4.9/14.2		
CONTRACT No.			10-0E6114		
PROJECT ID			1000020440		

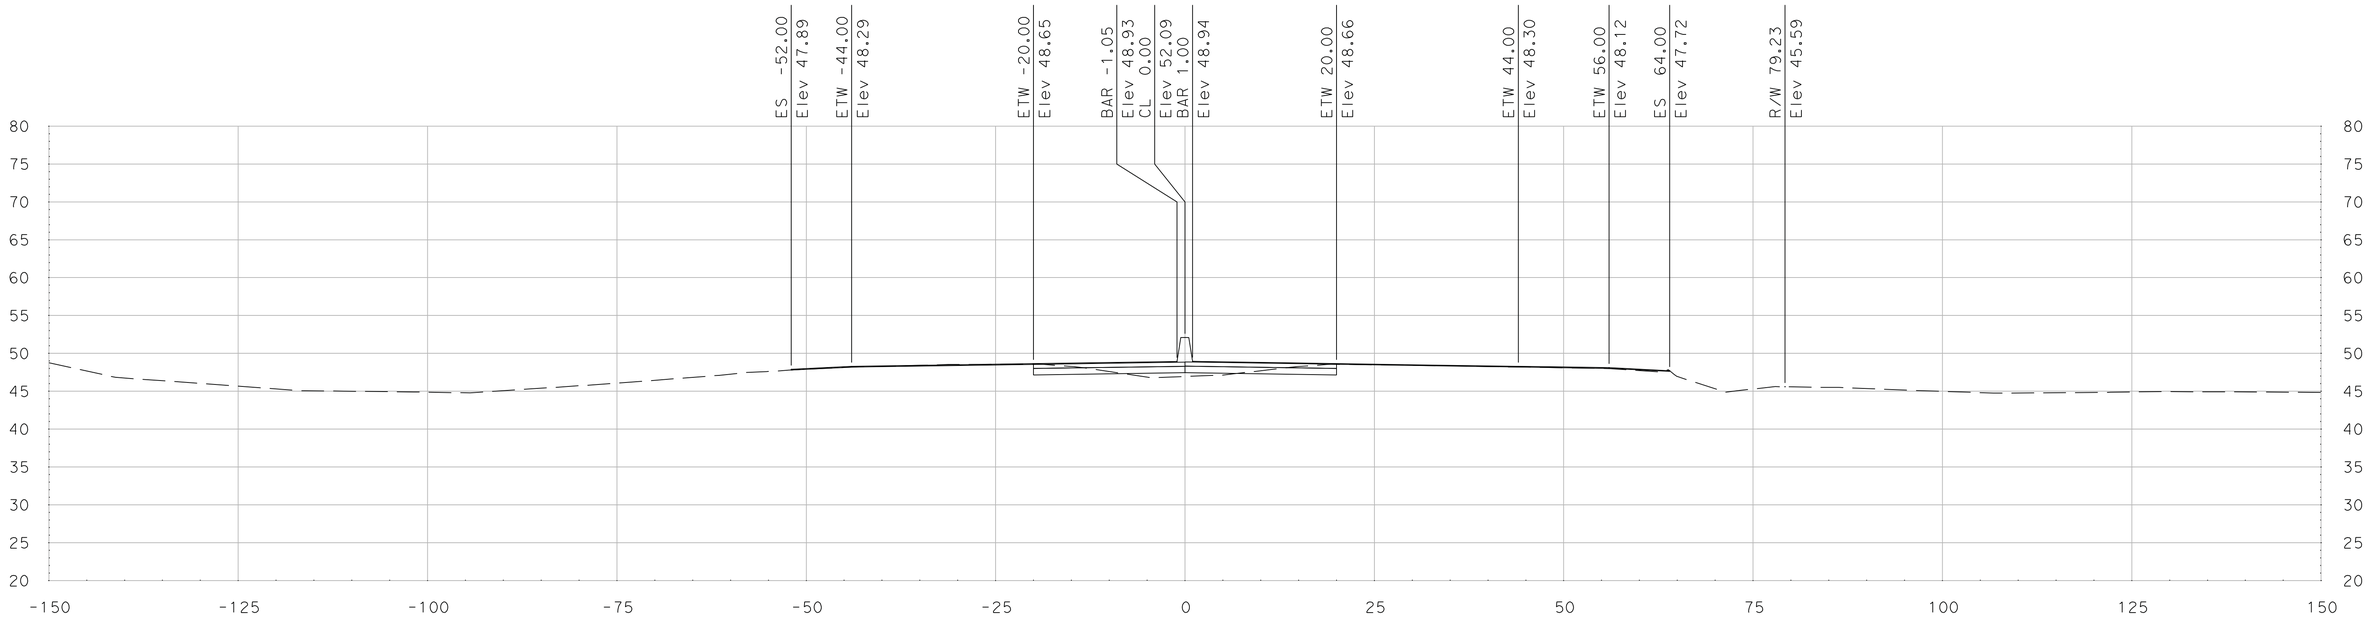

"SR 99" Sta 312+25.00

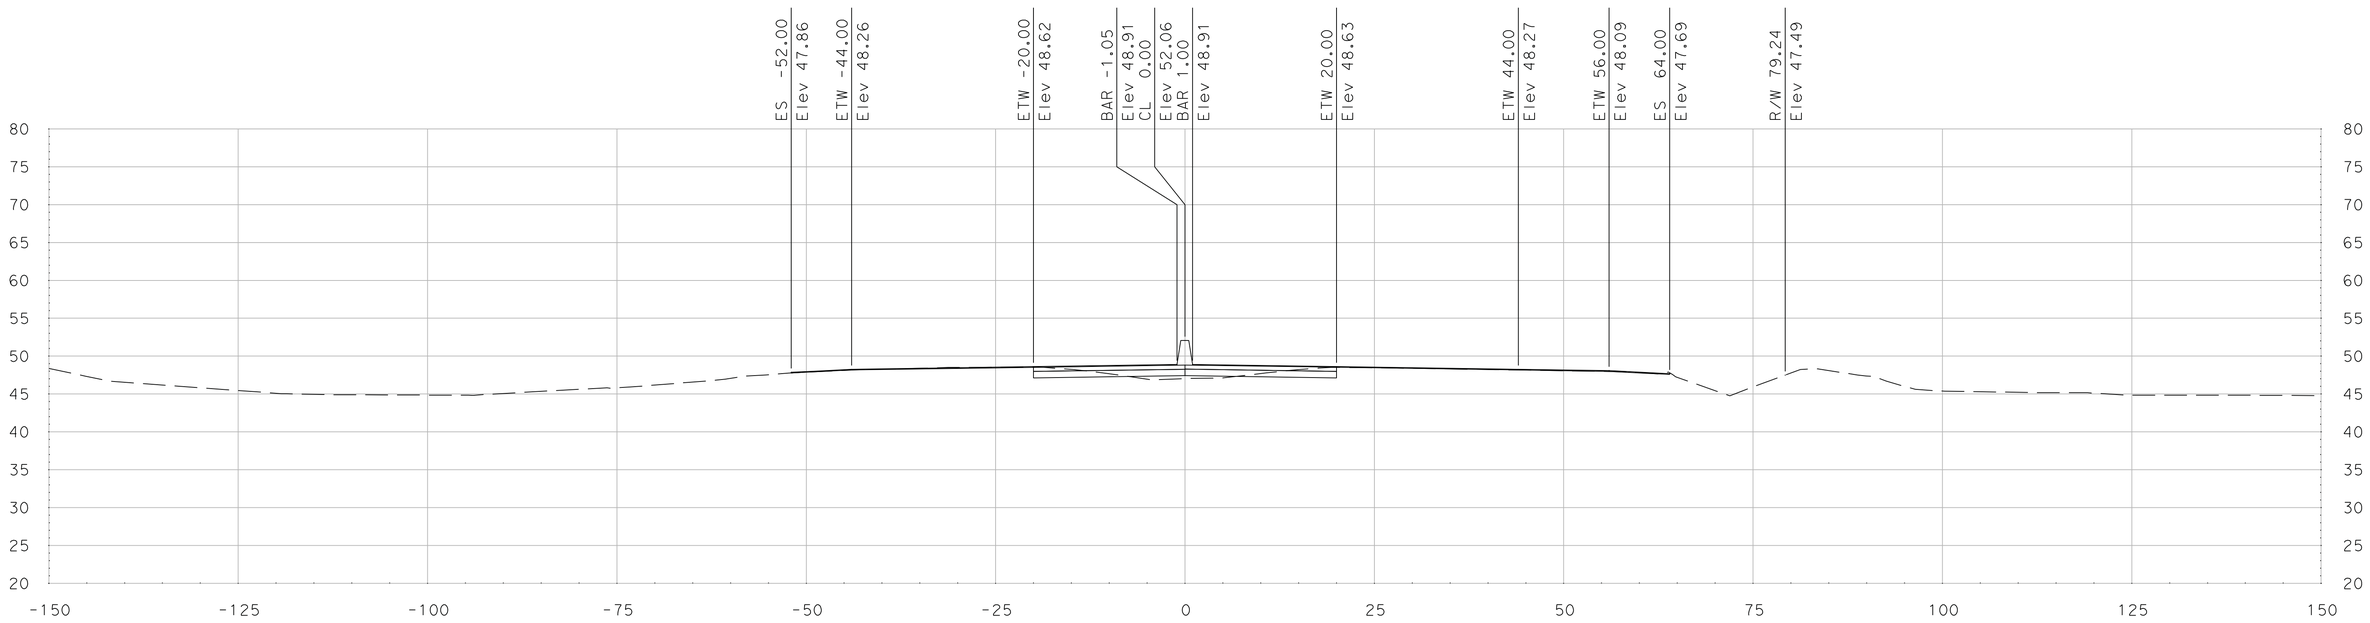

"SR 99" Sta 312+00.00

SCALE
HORIZONTAL: 1"=10'
VERTICAL: 1"=10'

DATE: 5/18/2011

ALL DIMENSIONS ARE IN US SURVEY FEET

FOR EARTHWORK DEVELOPMENT ONLY

Dist	COUNTY	ROUTE	POST MILES TOTAL PROJECT	SHEET No.	TOTAL SHEETS
10	SJ	99	4.9/14.2		
CONTRACT No.			10-0E6114		
PROJECT ID			1000020440		

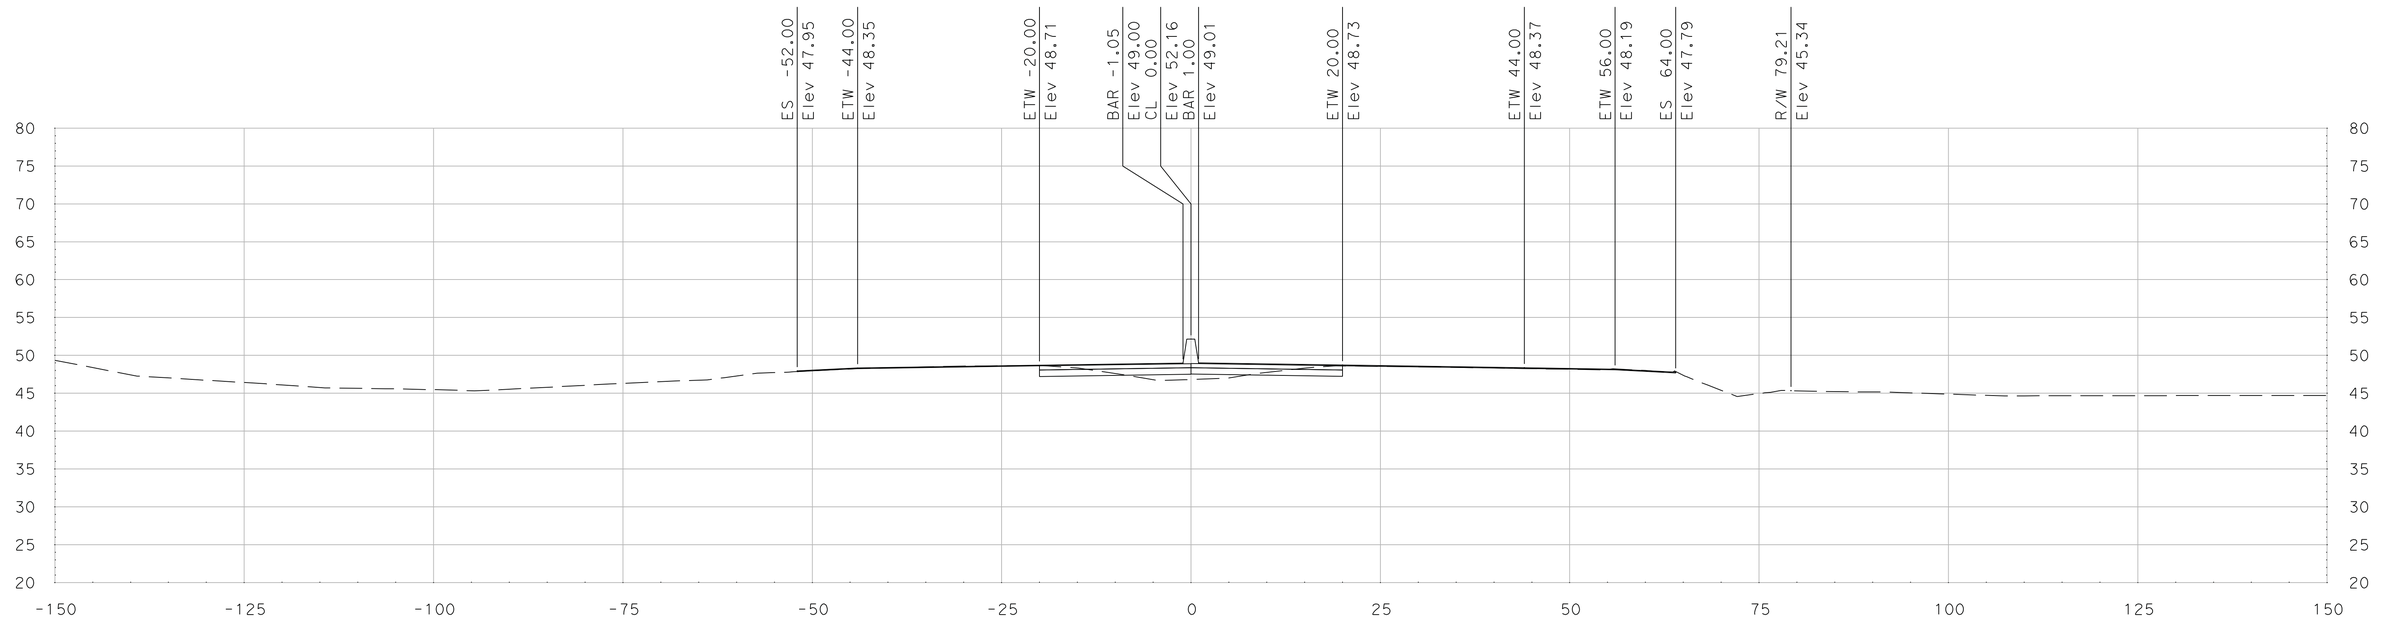

"SR 99" Sta 312+75.00

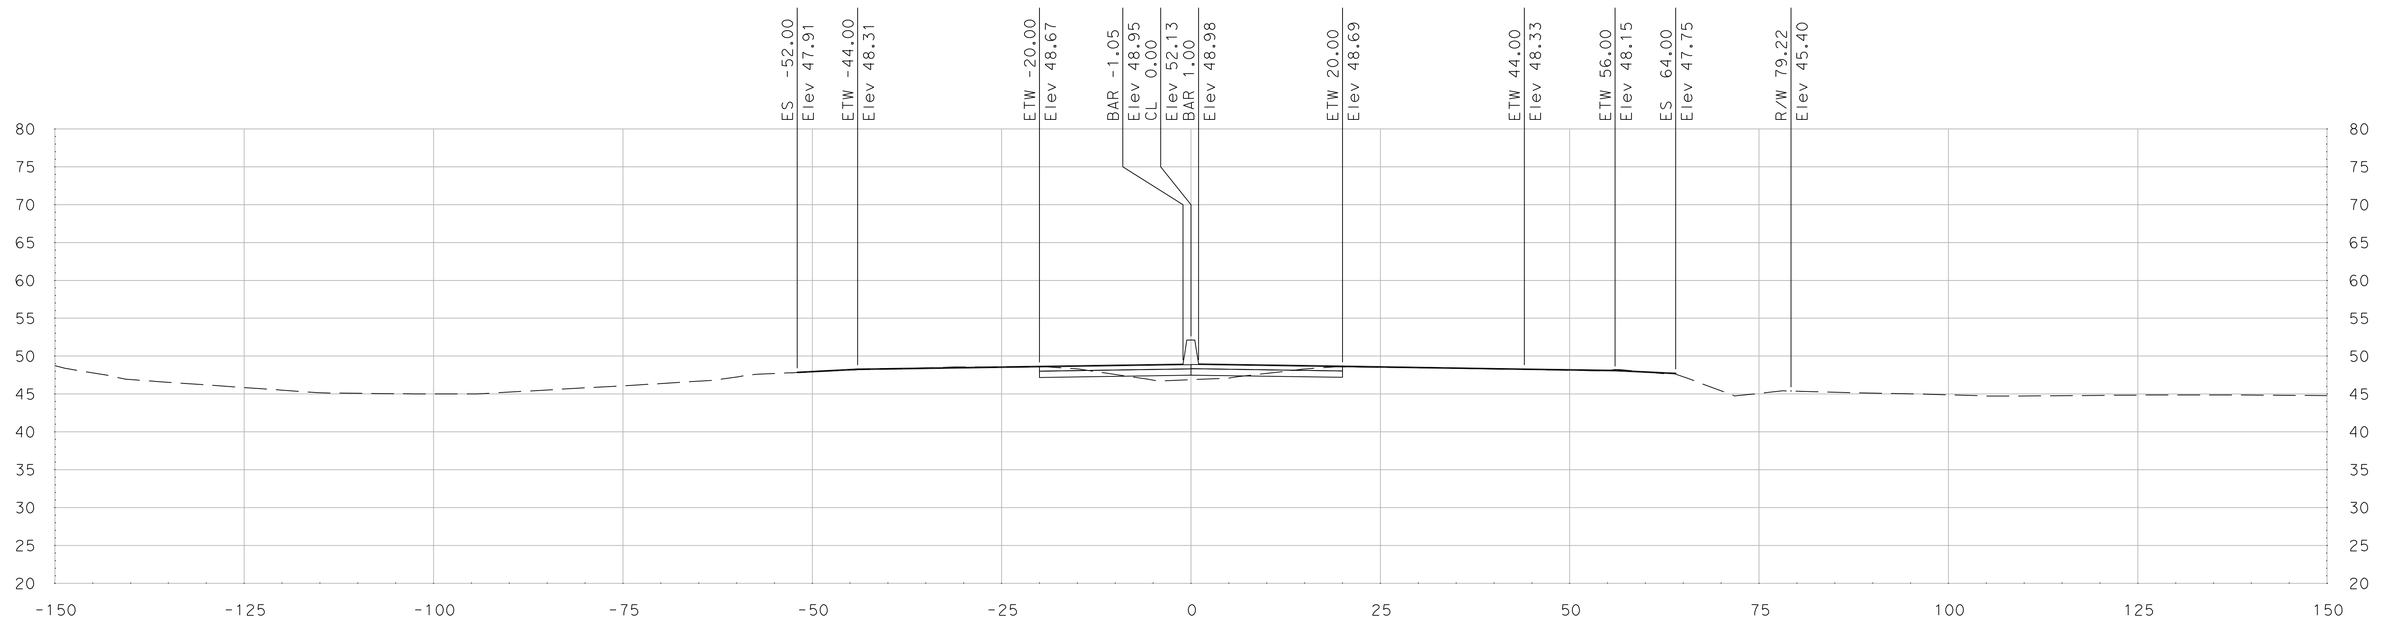

"SR 99" Sta 312+50.00

SCALE
HORIZONTAL: 1"=10'
VERTICAL: 1"=10'

DATE: 5/18/2011

ALL DIMENSIONS ARE IN US SURVEY FEET

FOR EARTHWORK DEVELOPMENT ONLY

Dist	COUNTY	ROUTE	POST MILES TOTAL PROJECT	SHEET No.	TOTAL SHEETS
10	SJ	99	4.9/14.2		
CONTRACT No.			10-0E6114		
PROJECT ID			1000020440		

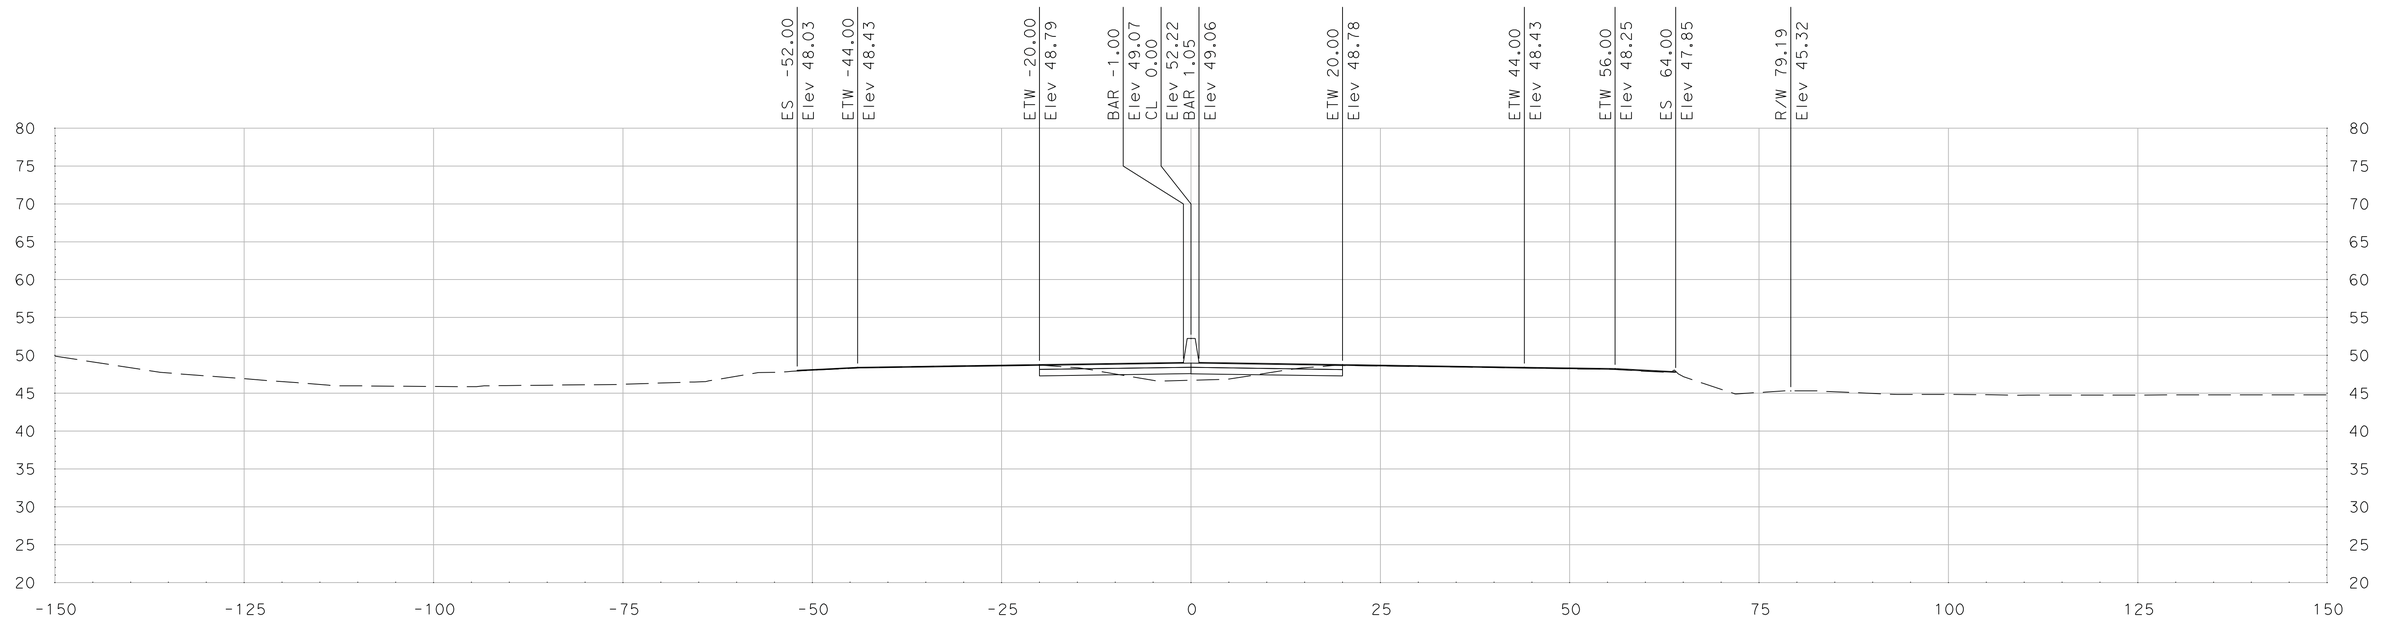

"SR 99" Sta 313+25.00

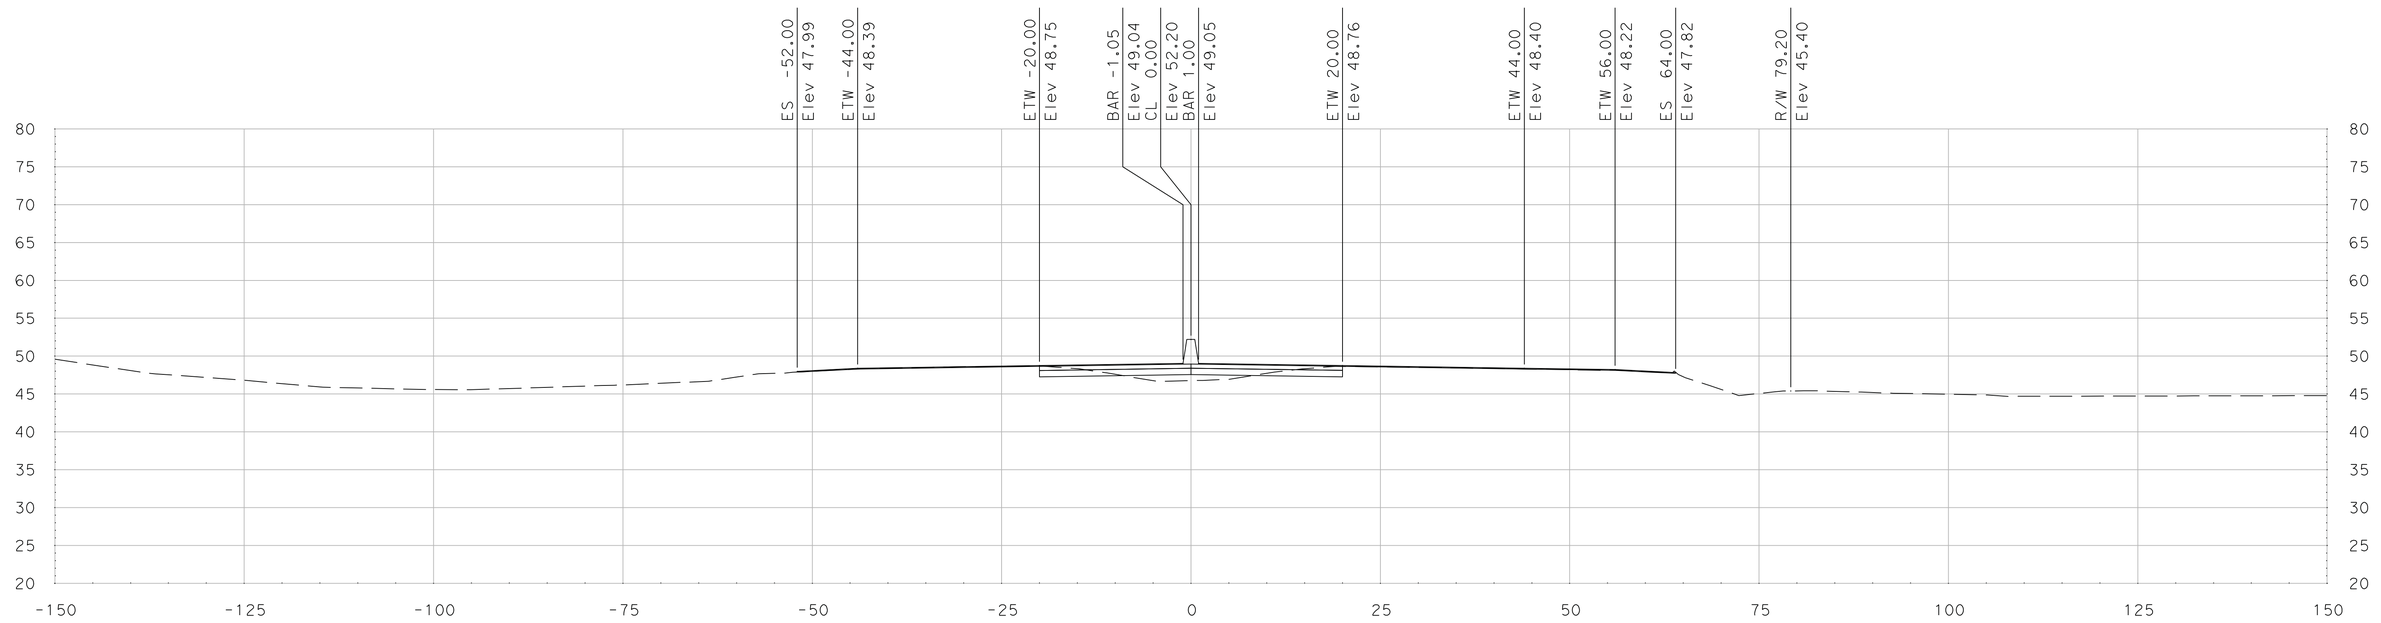

"SR 99" Sta 313+00.00

SCALE
HORIZONTAL: 1"=10'
VERTICAL: 1"=10'

DATE: 5/18/2011

ALL DIMENSIONS ARE IN US SURVEY FEET

FOR EARTHWORK DEVELOPMENT ONLY

Dist	COUNTY	ROUTE	POST MILES TOTAL PROJECT	SHEET No.	TOTAL SHEETS
10	SJ	99	4.9/14.2		
CONTRACT No.			10-0E6114		
PROJECT ID			1000020440		

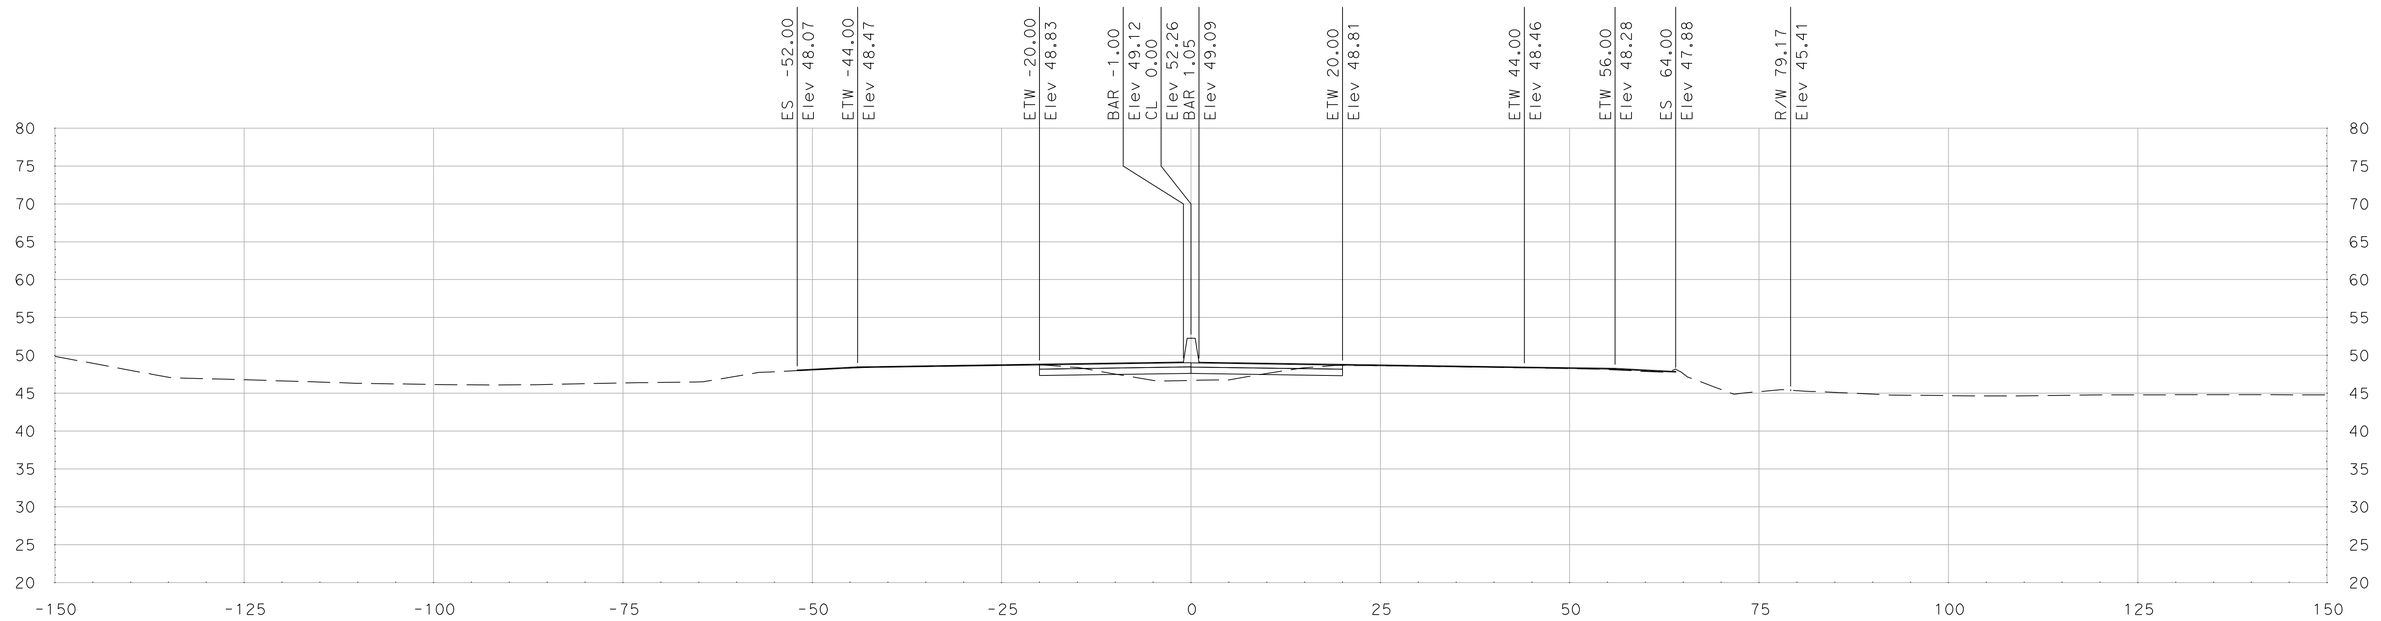

"SR 99" Sta 313+75.00

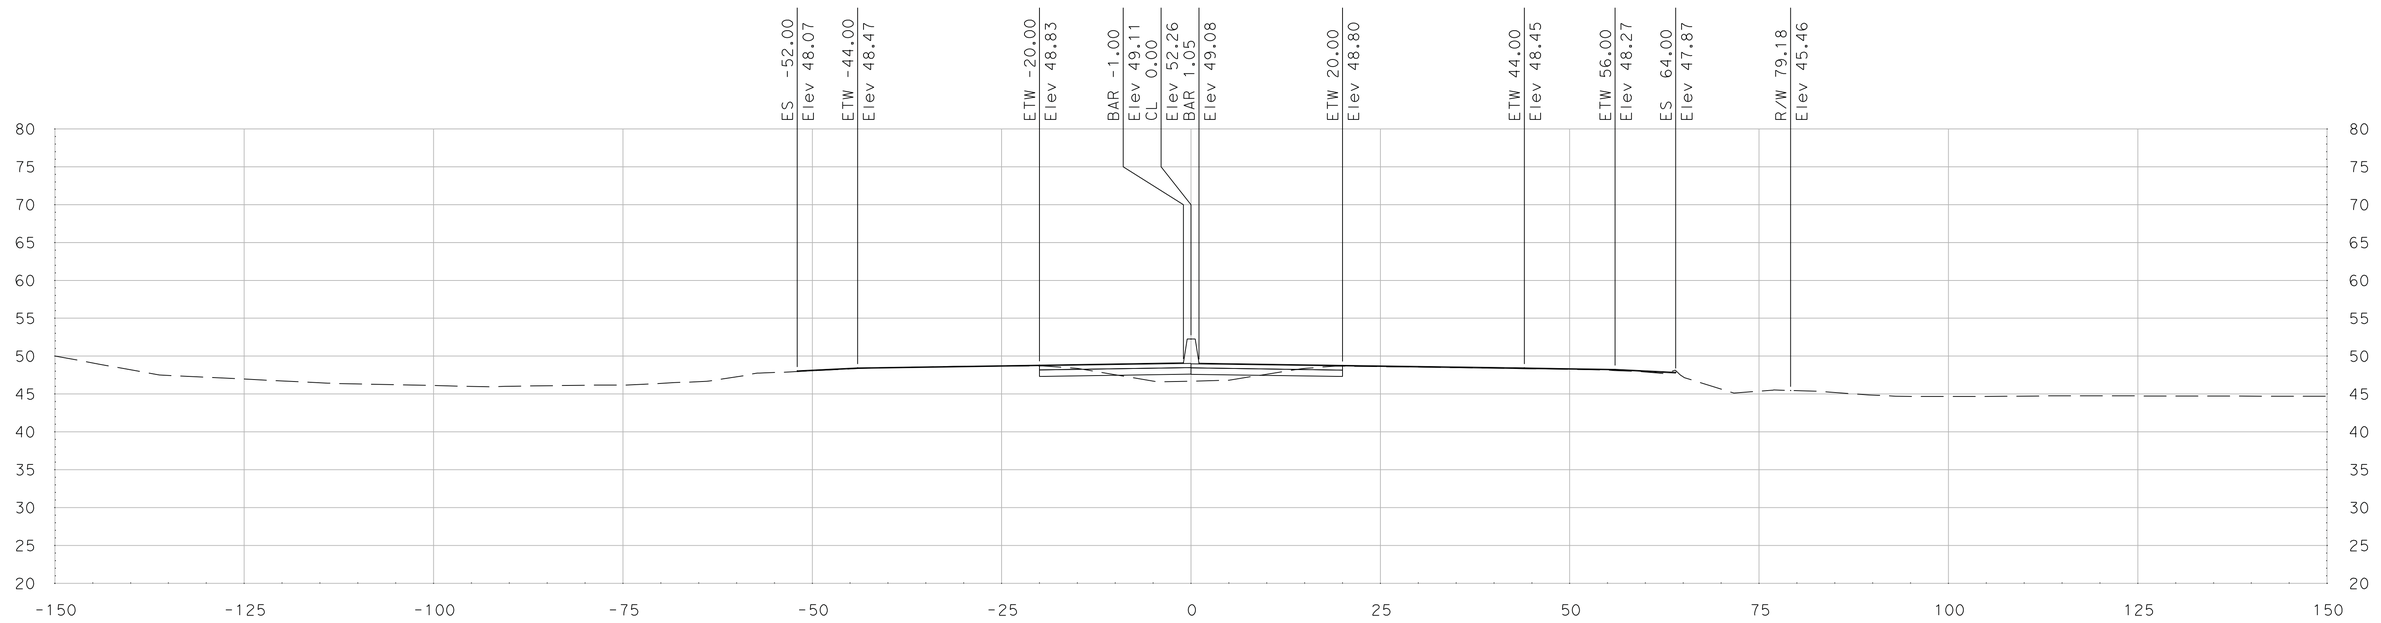

"SR 99" Sta 313+50.00

SCALE
HORIZONTAL: 1"=10'
VERTICAL: 1"=10'

DATE: 5/18/2011

ALL DIMENSIONS ARE IN US SURVEY FEET

FOR EARTHWORK DEVELOPMENT ONLY

Dist	COUNTY	ROUTE	POST MILES TOTAL PROJECT	SHEET No.	TOTAL SHEETS
10	SJ	99	4.9/14.2		
CONTRACT No.			10-0E6114		
PROJECT ID			1000020440		

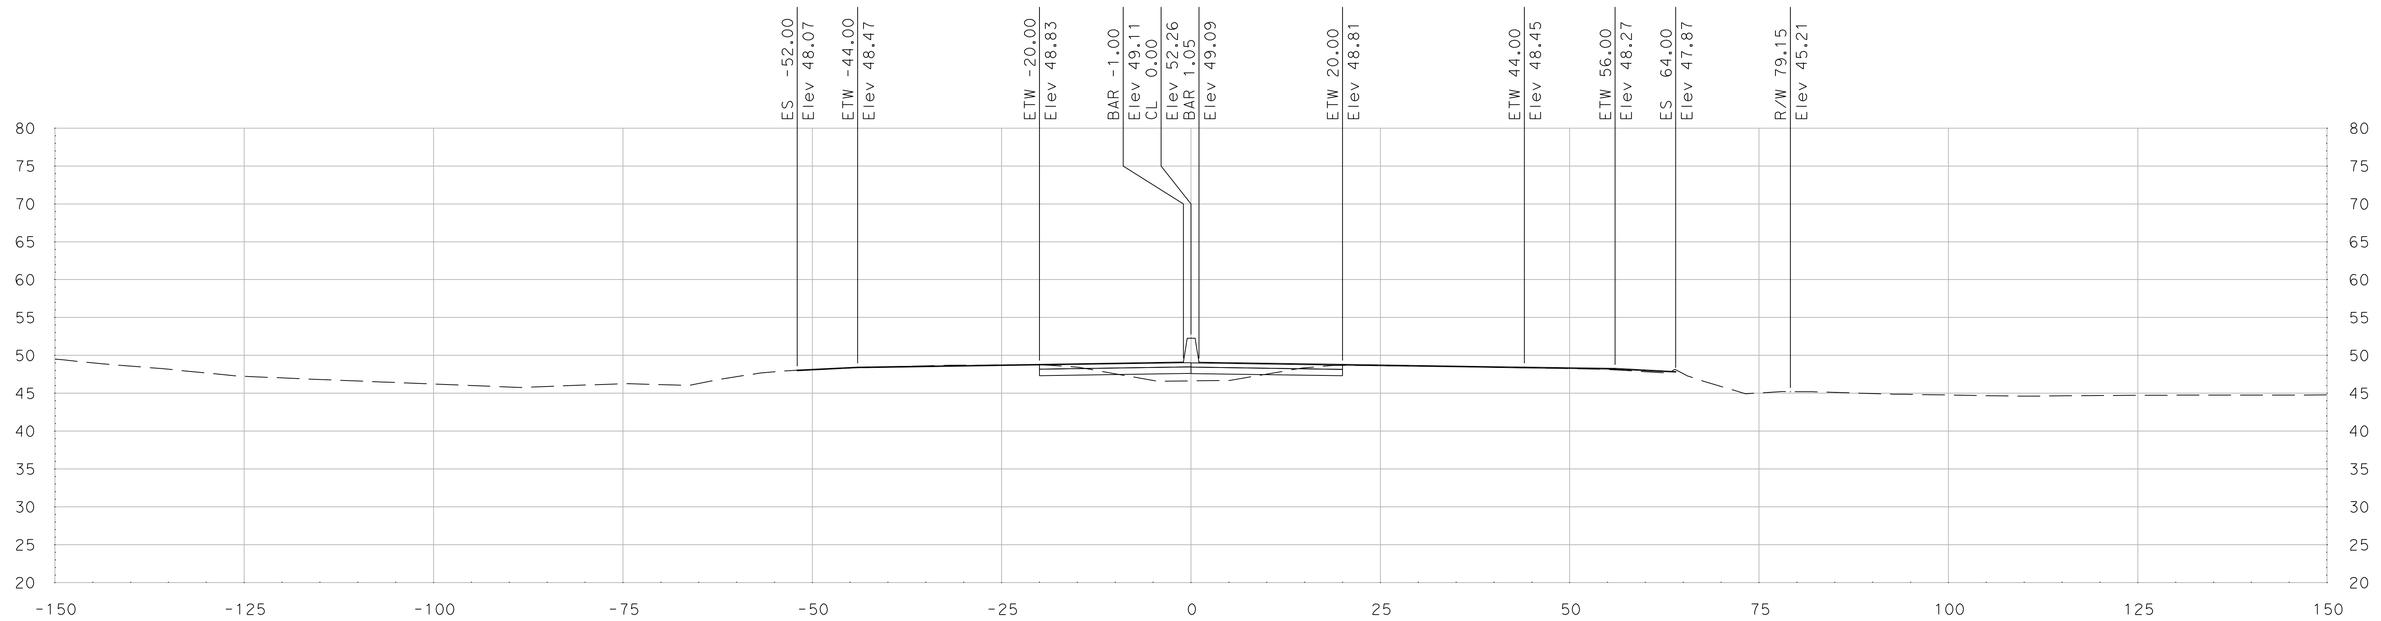

"SR 99" Sta 314+25.00

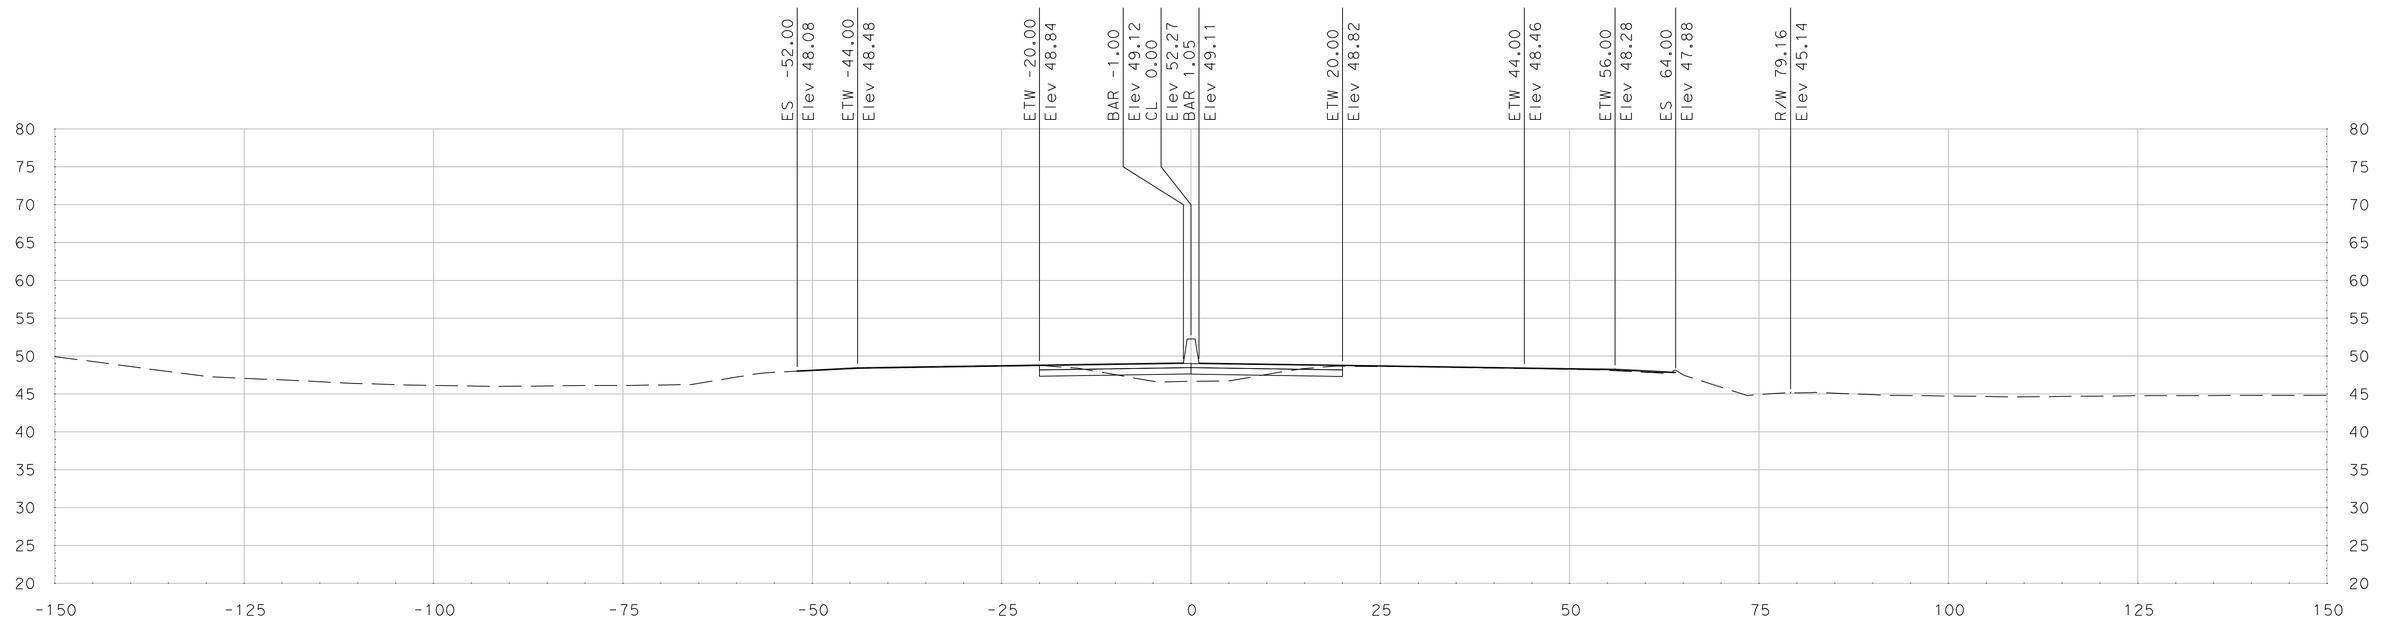

"SR 99" Sta 314+00.00

DATE: 5/18/2011

ALL DIMENSIONS ARE IN US SURVEY FEET

SCALE
HORIZONTAL: 1"=10'
VERTICAL: 1"=10'

FOR EARTHWORK DEVELOPMENT ONLY

Dist	COUNTY	ROUTE	POST MILES TOTAL PROJECT	SHEET No.	TOTAL SHEETS
10	SJ	99	4.9/14.2		
CONTRACT No.			10-0E6114		
PROJECT ID			1000020440		

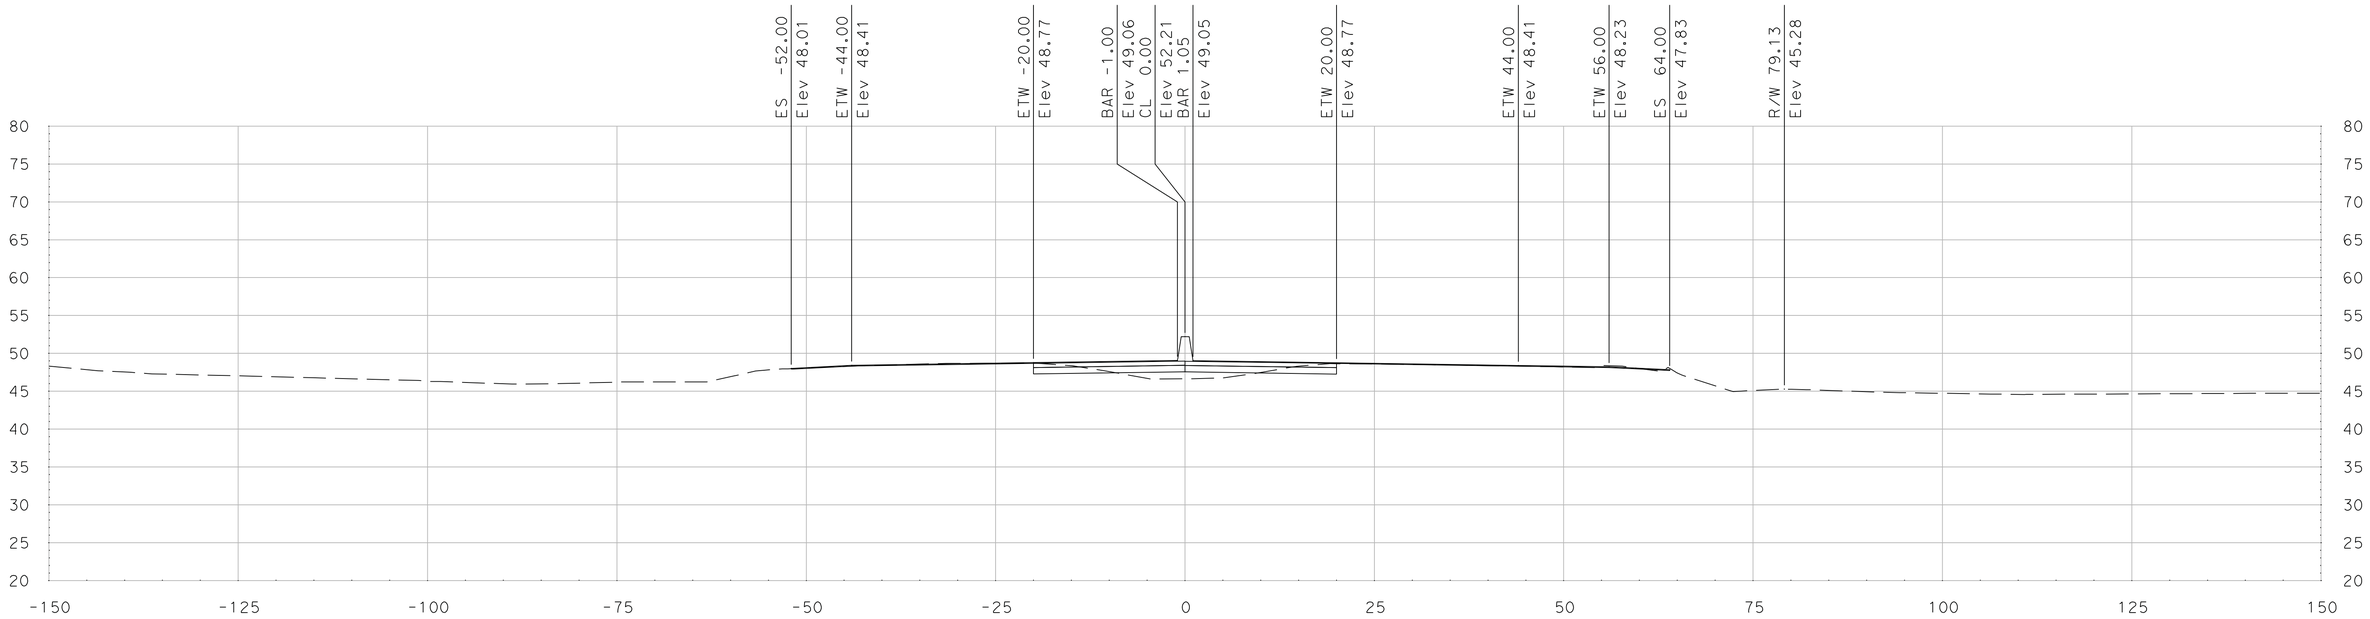

"SR 99" Sta 314+75.00

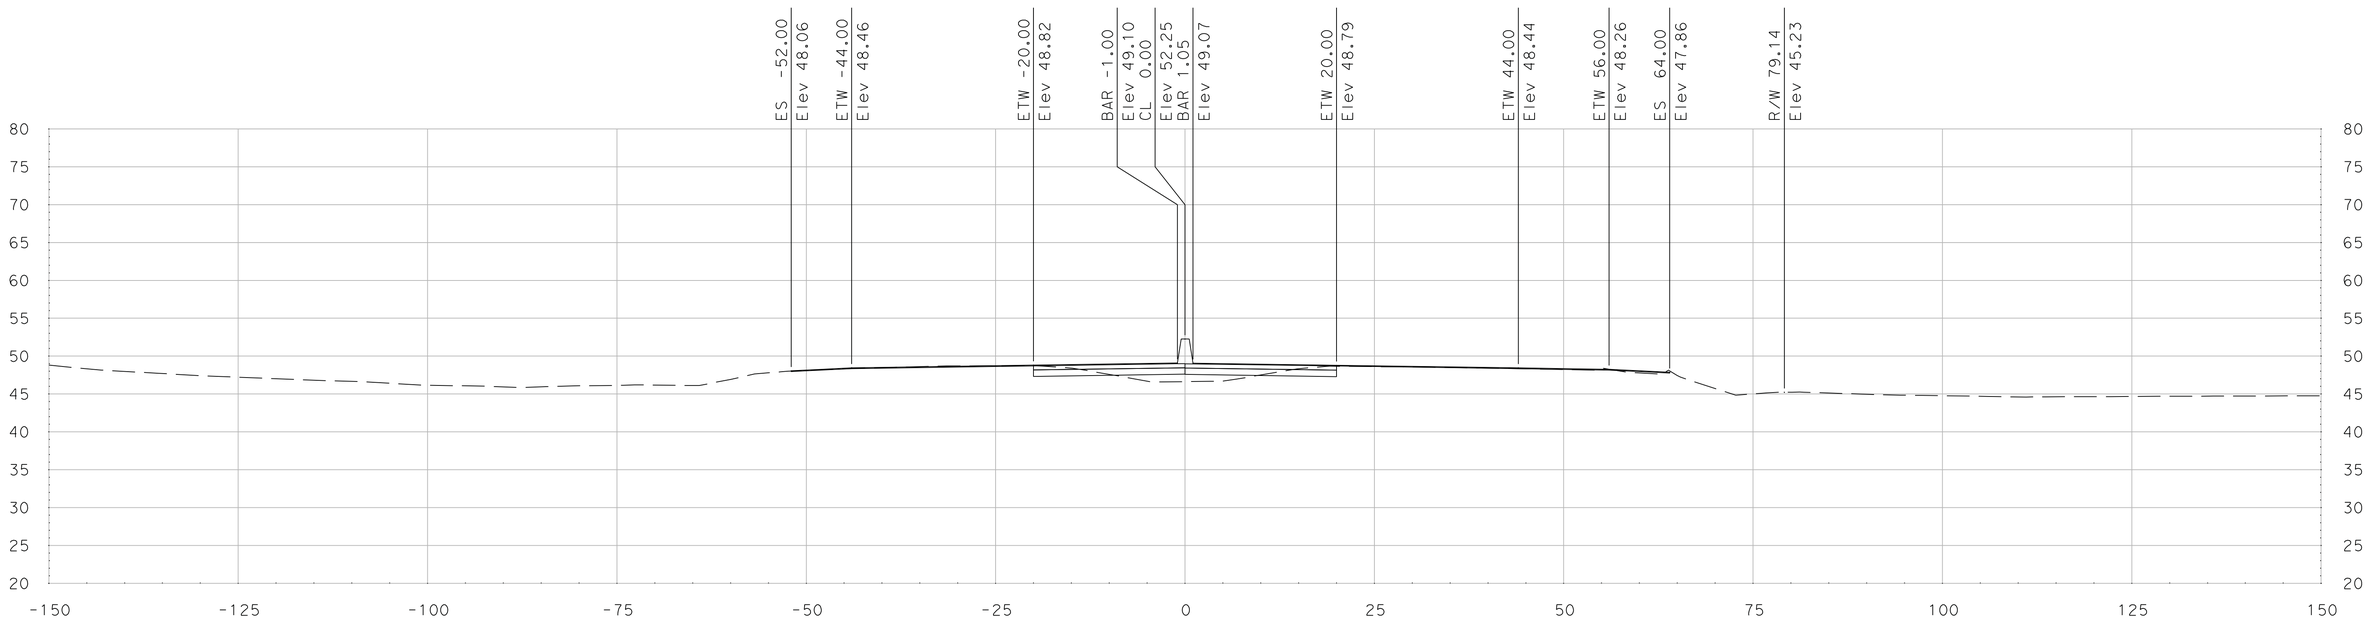

"SR 99" Sta 314+50.00

SCALE
HORIZONTAL: 1"=10'
VERTICAL: 1"=10'

DATE: 5/18/2011

ALL DIMENSIONS ARE IN US SURVEY FEET

FOR EARTHWORK DEVELOPMENT ONLY

Dist	COUNTY	ROUTE	POST MILES TOTAL PROJECT	SHEET No.	TOTAL SHEETS
10	SJ	99	4.9/14.2		
CONTRACT No.			10-0E6114		
PROJECT ID			1000020440		

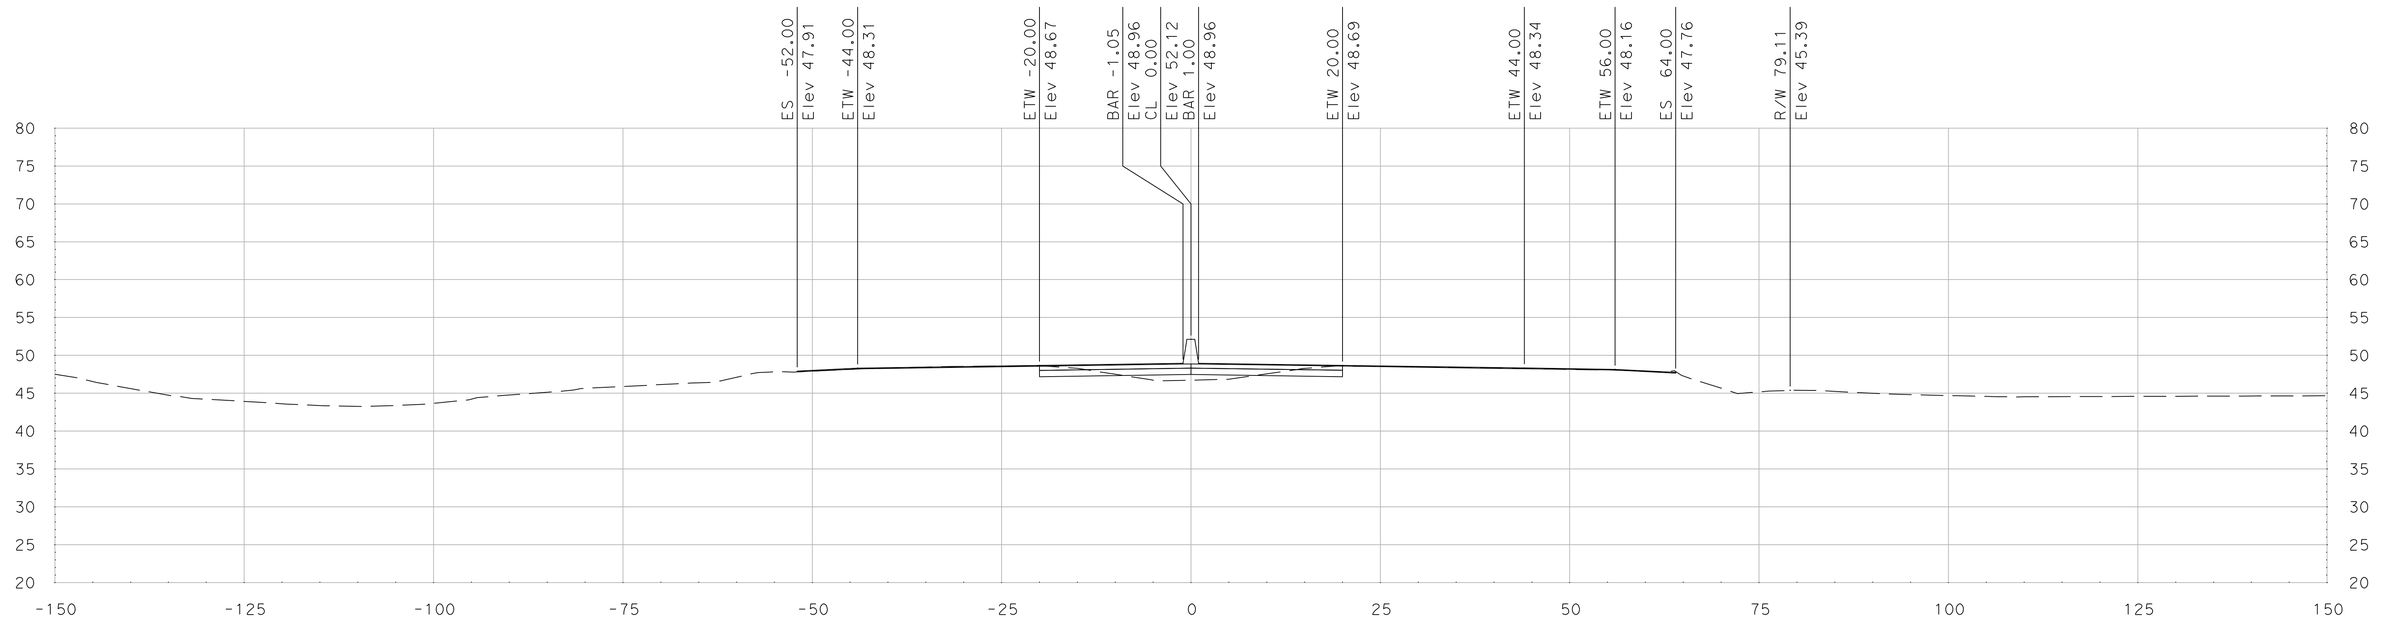

"SR 99" Sta 315+25.00

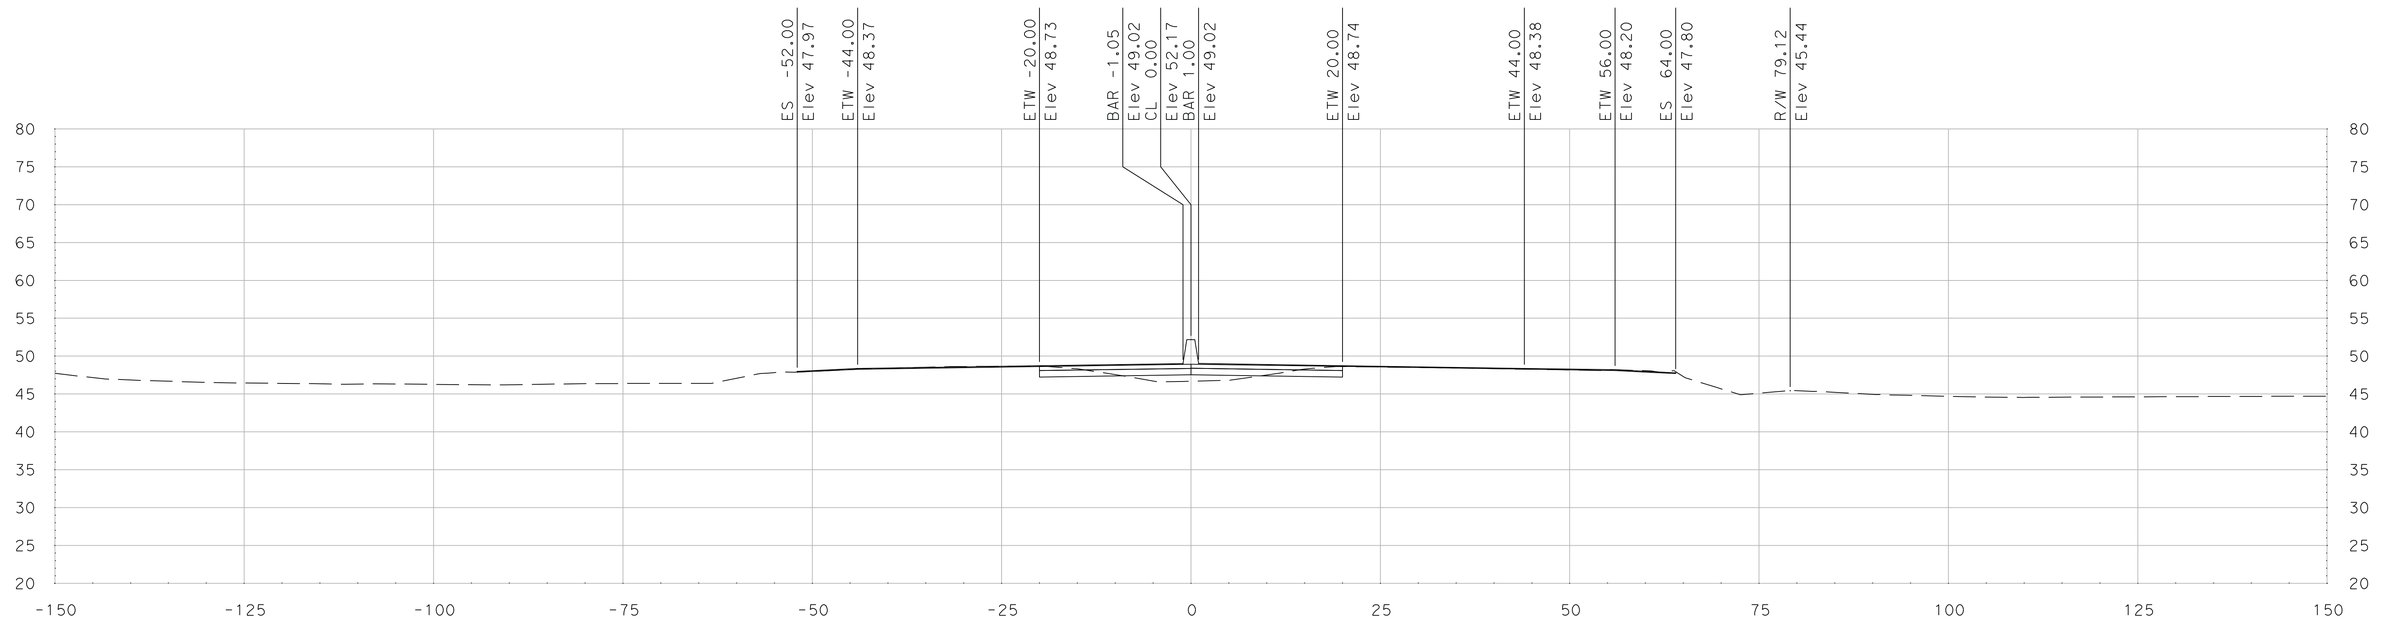

"SR 99" Sta 315+00.00

SCALE
HORIZONTAL: 1"=10'
VERTICAL: 1"=10'

DATE: 5/18/2011

ALL DIMENSIONS ARE IN US SURVEY FEET

FOR EARTHWORK DEVELOPMENT ONLY

Dist	COUNTY	ROUTE	POST MILES TOTAL PROJECT	SHEET No.	TOTAL SHEETS
10	SJ	99	4.9/14.2		
CONTRACT No.			10-0E6114		
PROJECT ID			1000020440		

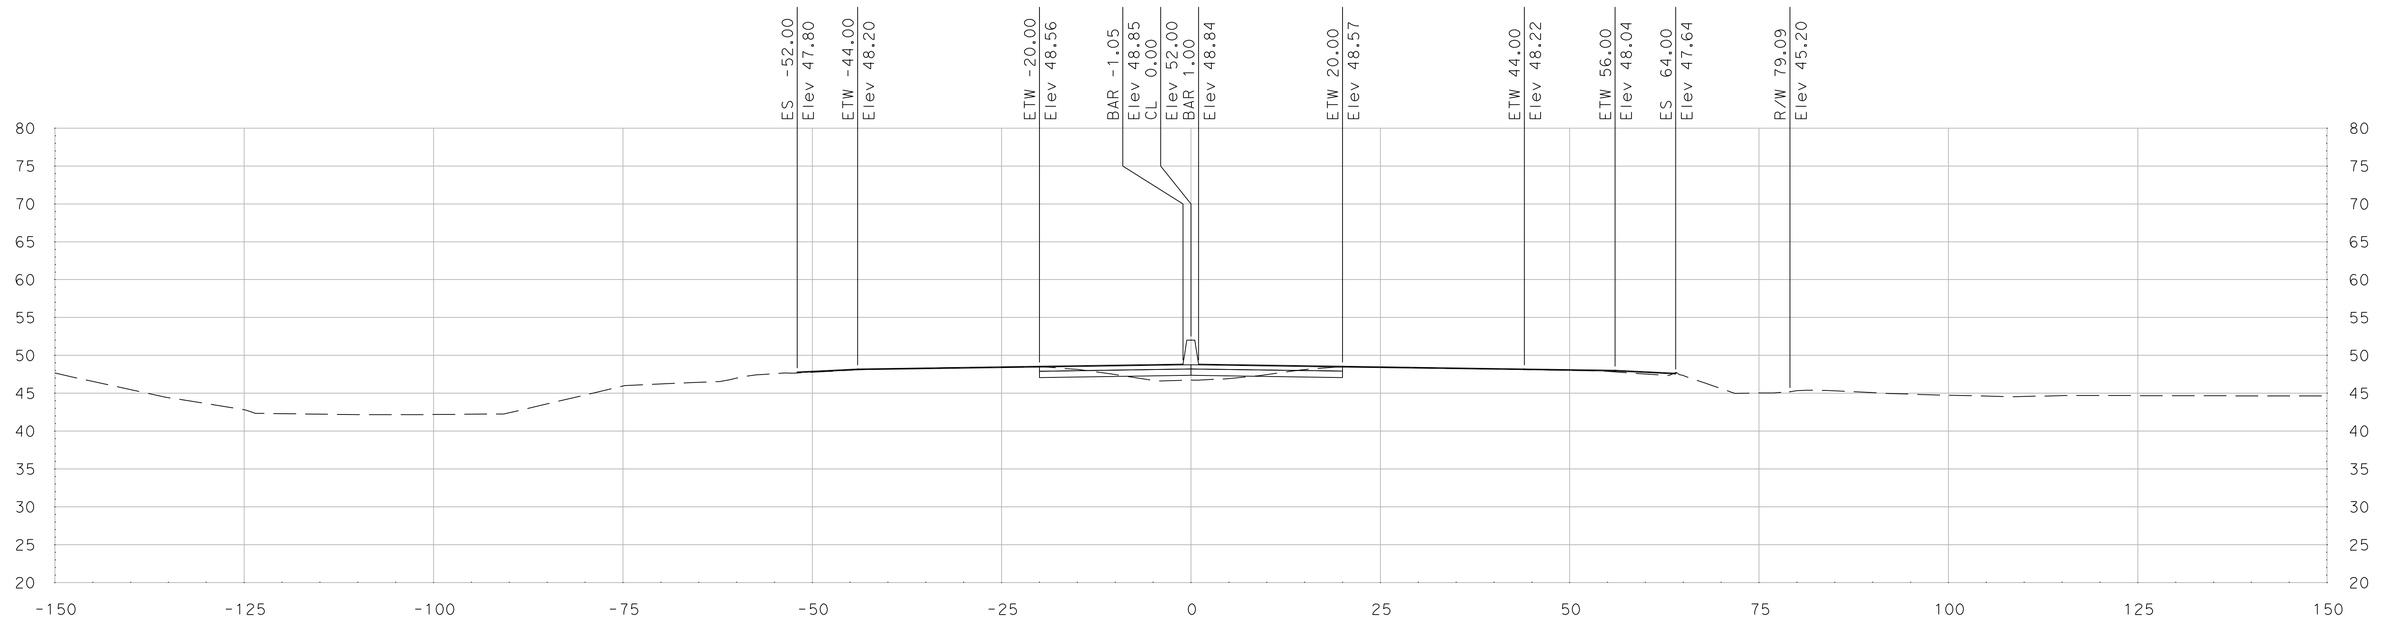

"SR 99" Sta 315+75.00

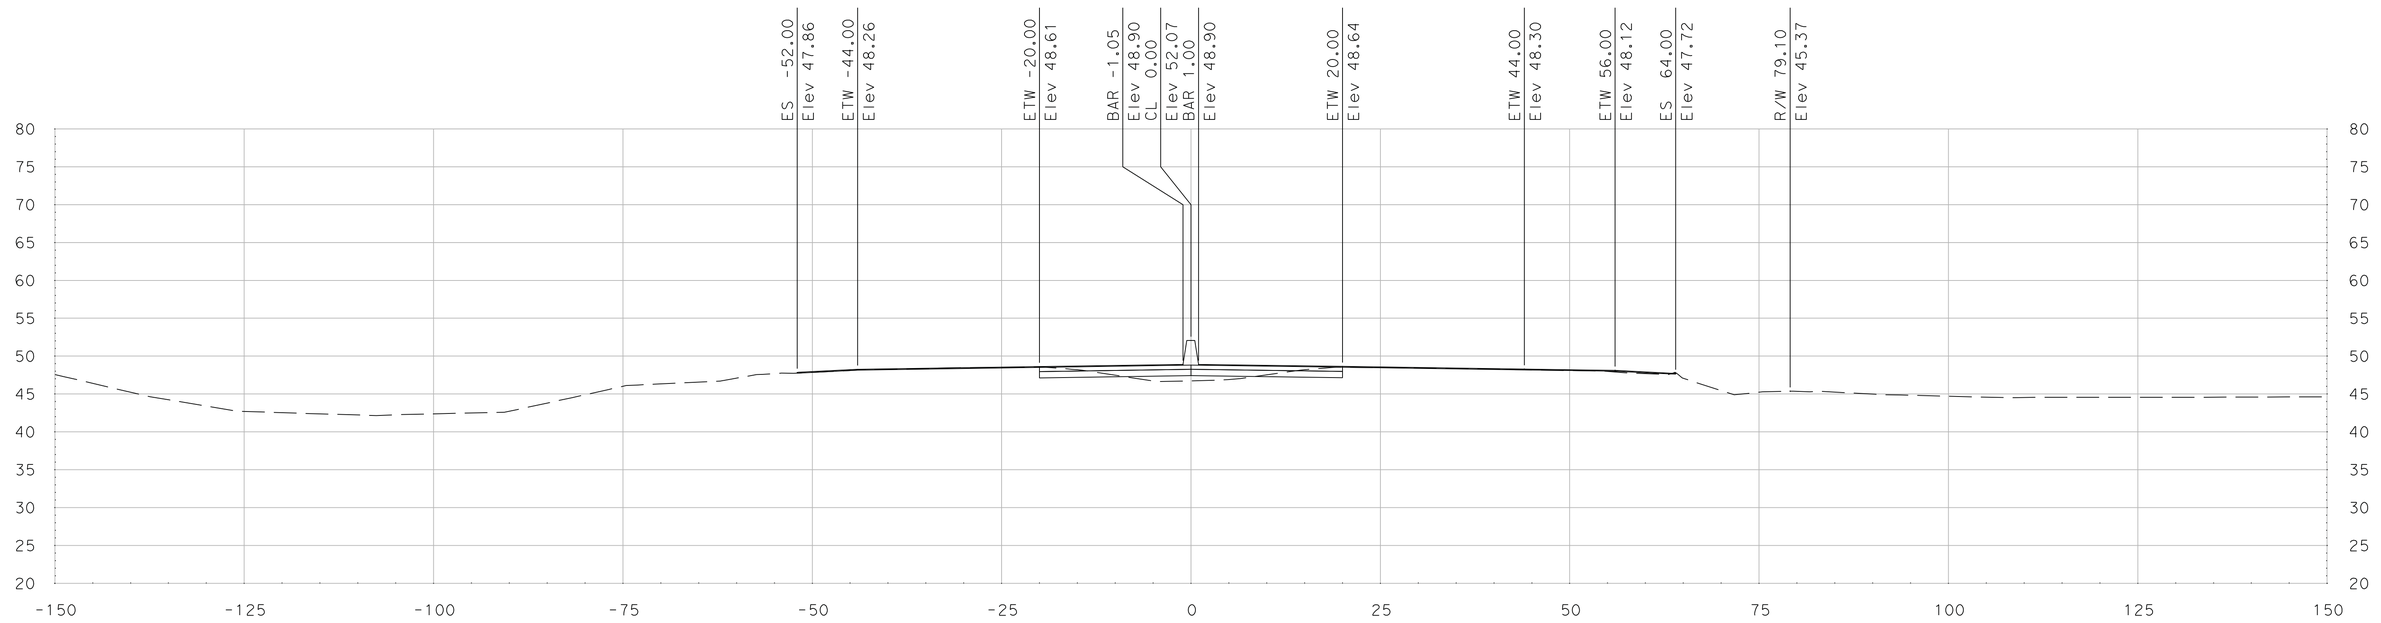

"SR 99" Sta 315+50.00

SCALE
HORIZONTAL: 1"=10'
VERTICAL: 1"=10'

DATE: 5/18/2011

ALL DIMENSIONS ARE IN US SURVEY FEET

FOR EARTHWORK DEVELOPMENT ONLY

Dist	COUNTY	ROUTE	POST MILES TOTAL PROJECT	SHEET No.	TOTAL SHEETS
10	SJ	99	4.9/14.2		
CONTRACT No.			10-0E6114		
PROJECT ID			1000020440		

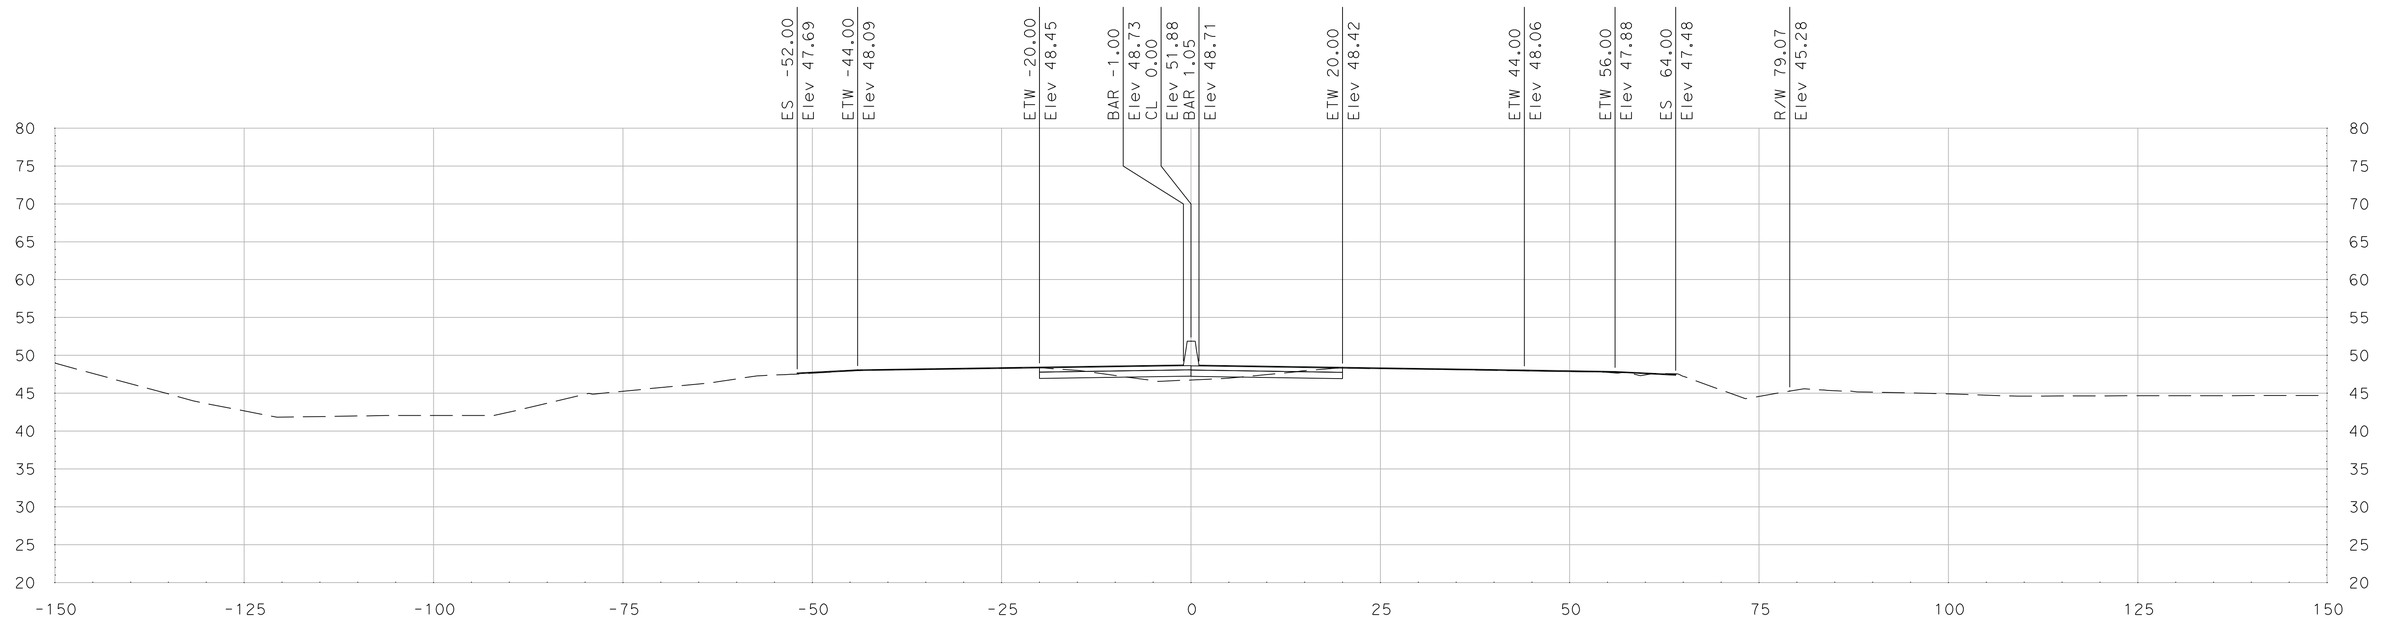

"SR 99" Sta 316+25.00

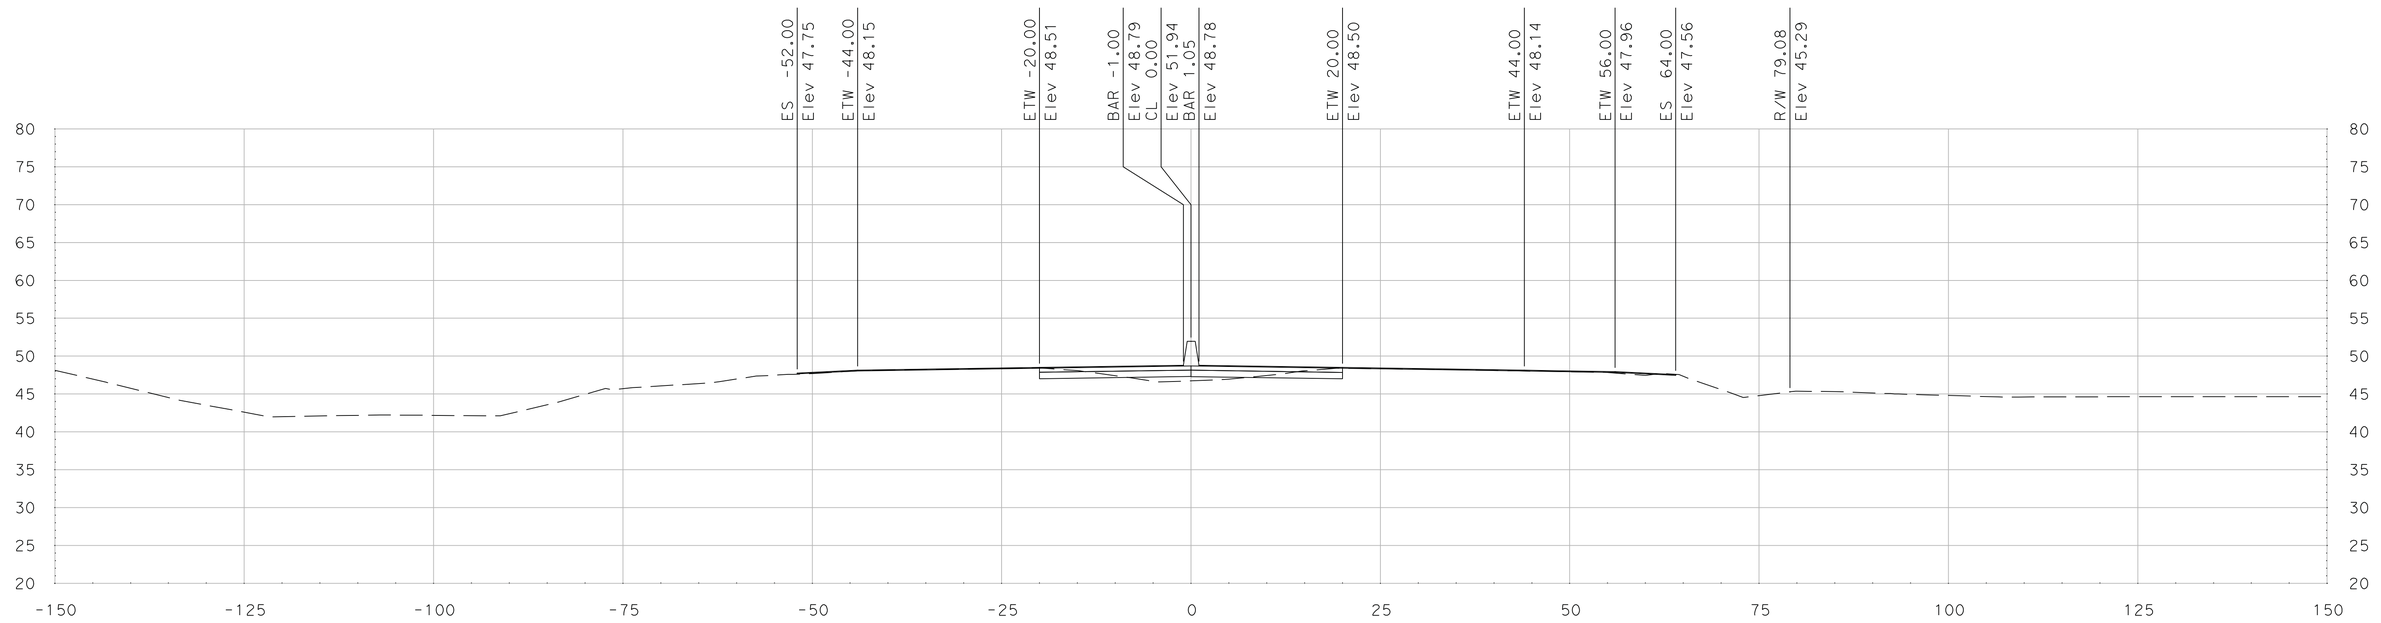

"SR 99" Sta 316+00.00

SCALE
HORIZONTAL: 1"=10'
VERTICAL: 1"=10'

DATE: 5/18/2011

ALL DIMENSIONS ARE IN US SURVEY FEET

FOR EARTHWORK DEVELOPMENT ONLY

Dist	COUNTY	ROUTE	POST MILES TOTAL PROJECT	SHEET No.	TOTAL SHEETS
10	SJ	99	4.9/14.2		
CONTRACT No.			10-0E6114		
PROJECT ID			1000020440		

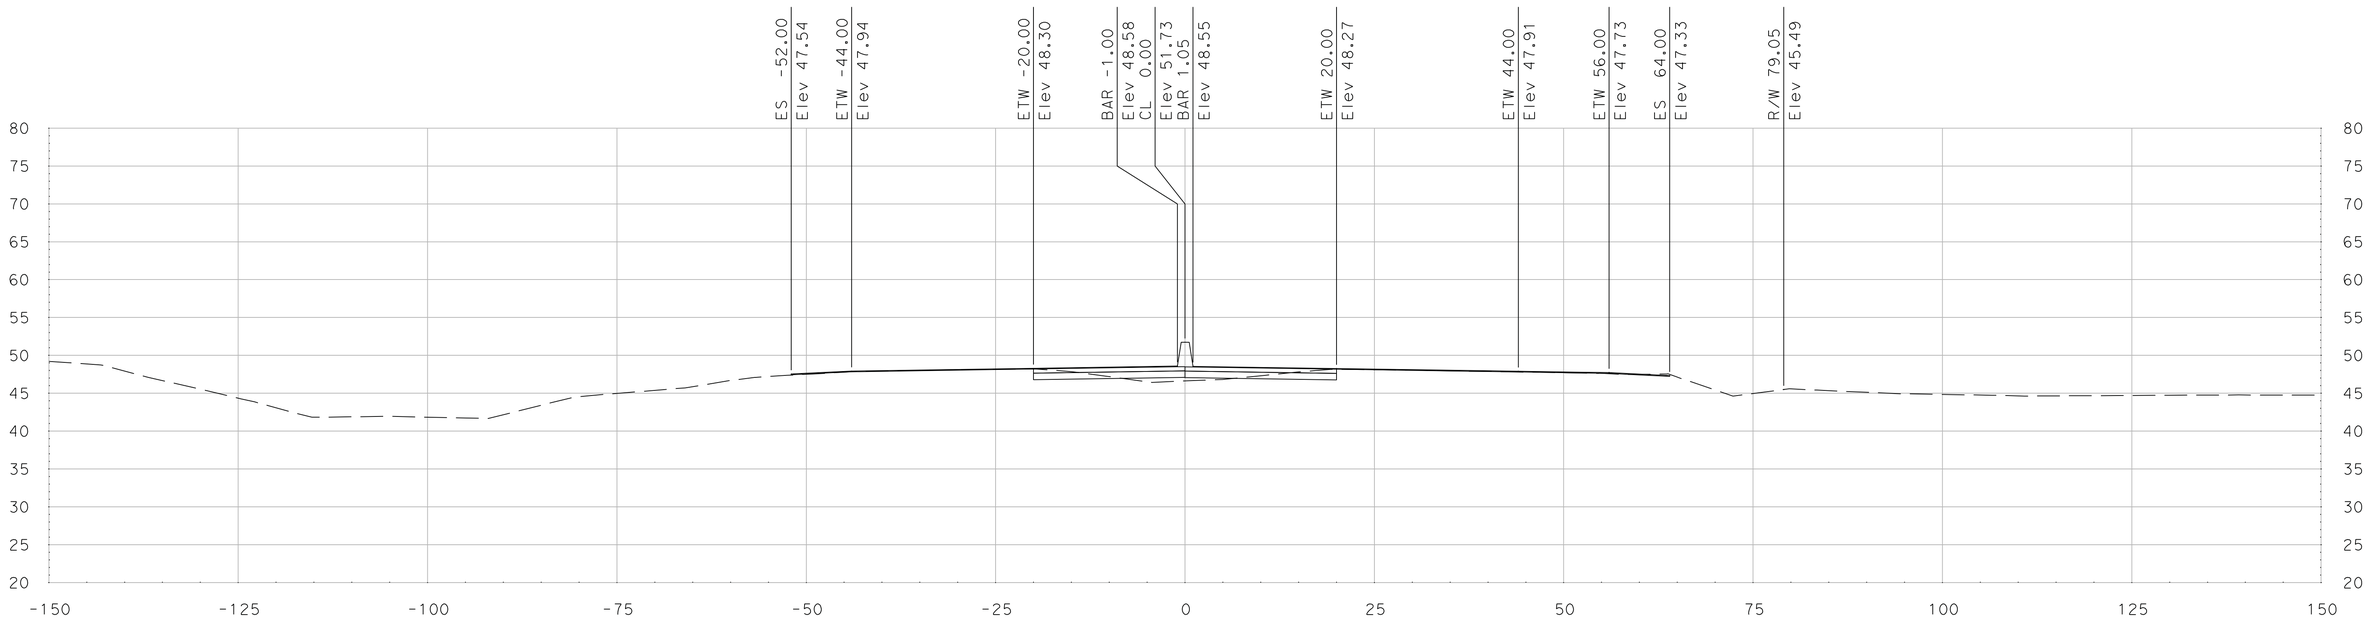

"SR 99" Sta 316+75.00

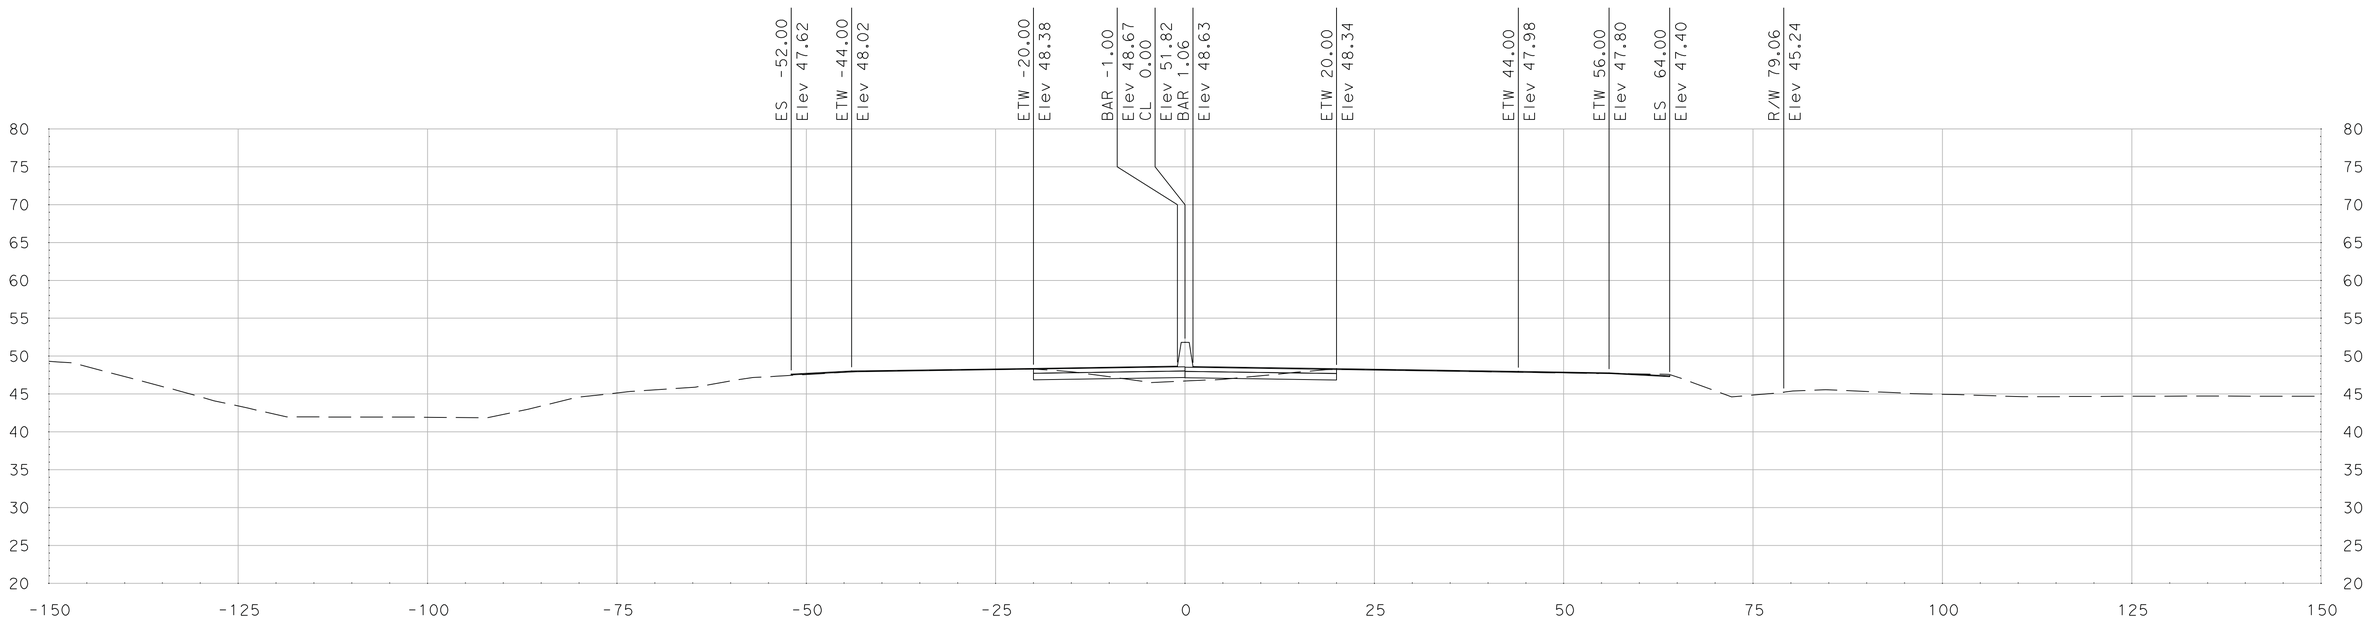

"SR 99" Sta 316+50.00

SCALE
HORIZONTAL: 1"=10'
VERTICAL: 1"=10'

DATE: 5/18/2011

ALL DIMENSIONS ARE IN US SURVEY FEET

FOR EARTHWORK DEVELOPMENT ONLY

Dist	COUNTY	ROUTE	POST MILES TOTAL PROJECT	SHEET No.	TOTAL SHEETS
10	SJ	99	4.9/14.2		
CONTRACT No.			10-0E6114		
PROJECT ID			1000020440		

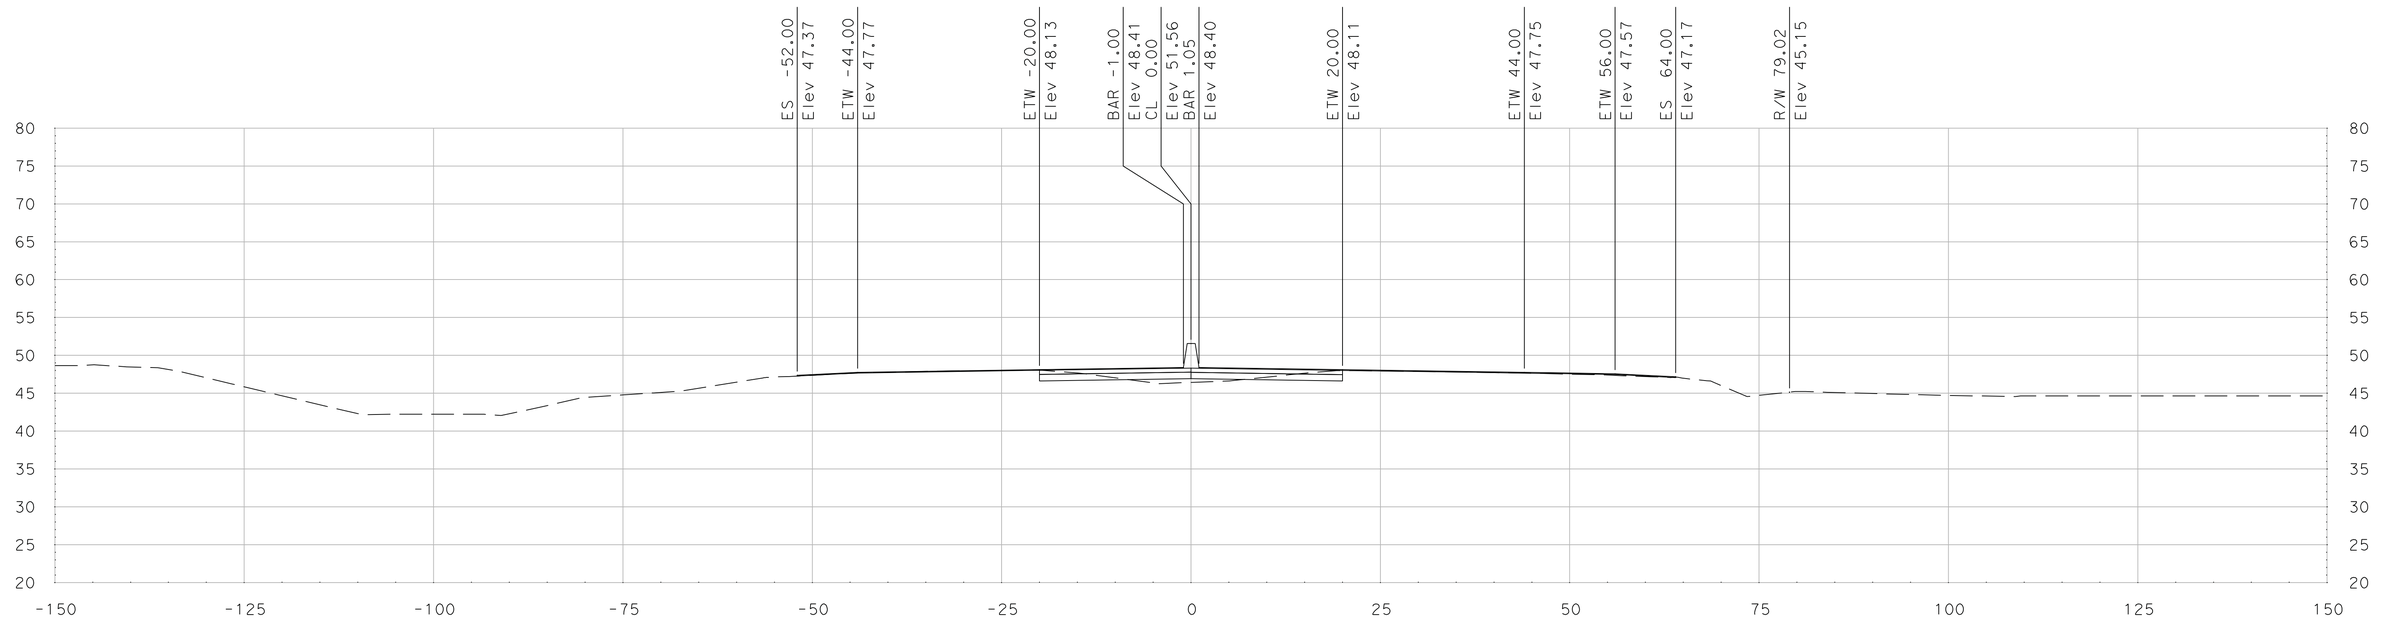

"SR 99" Sta 317+25.00

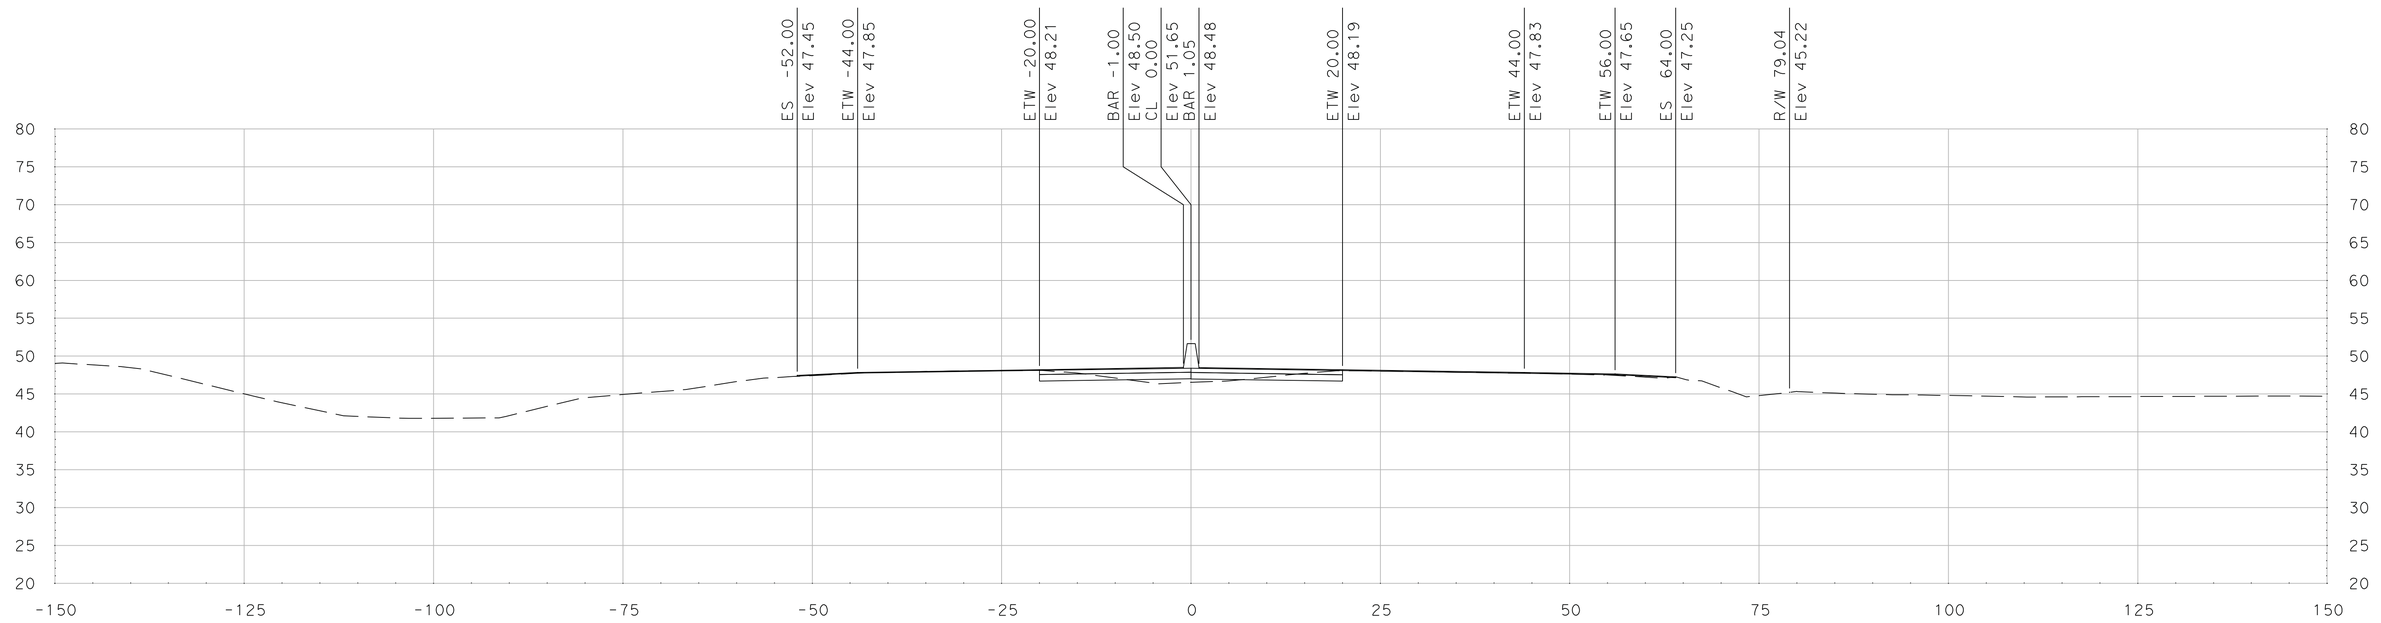

"SR 99" Sta 317+00.00

SCALE
HORIZONTAL: 1"=10'
VERTICAL: 1"=10'

DATE: 5/18/2011

ALL DIMENSIONS ARE IN US SURVEY FEET

FOR EARTHWORK DEVELOPMENT ONLY

Dist	COUNTY	ROUTE	POST MILES TOTAL PROJECT	SHEET No.	TOTAL SHEETS
10	SJ	99	4.9/14.2		
CONTRACT No.			10-0E6114		
PROJECT ID			1000020440		

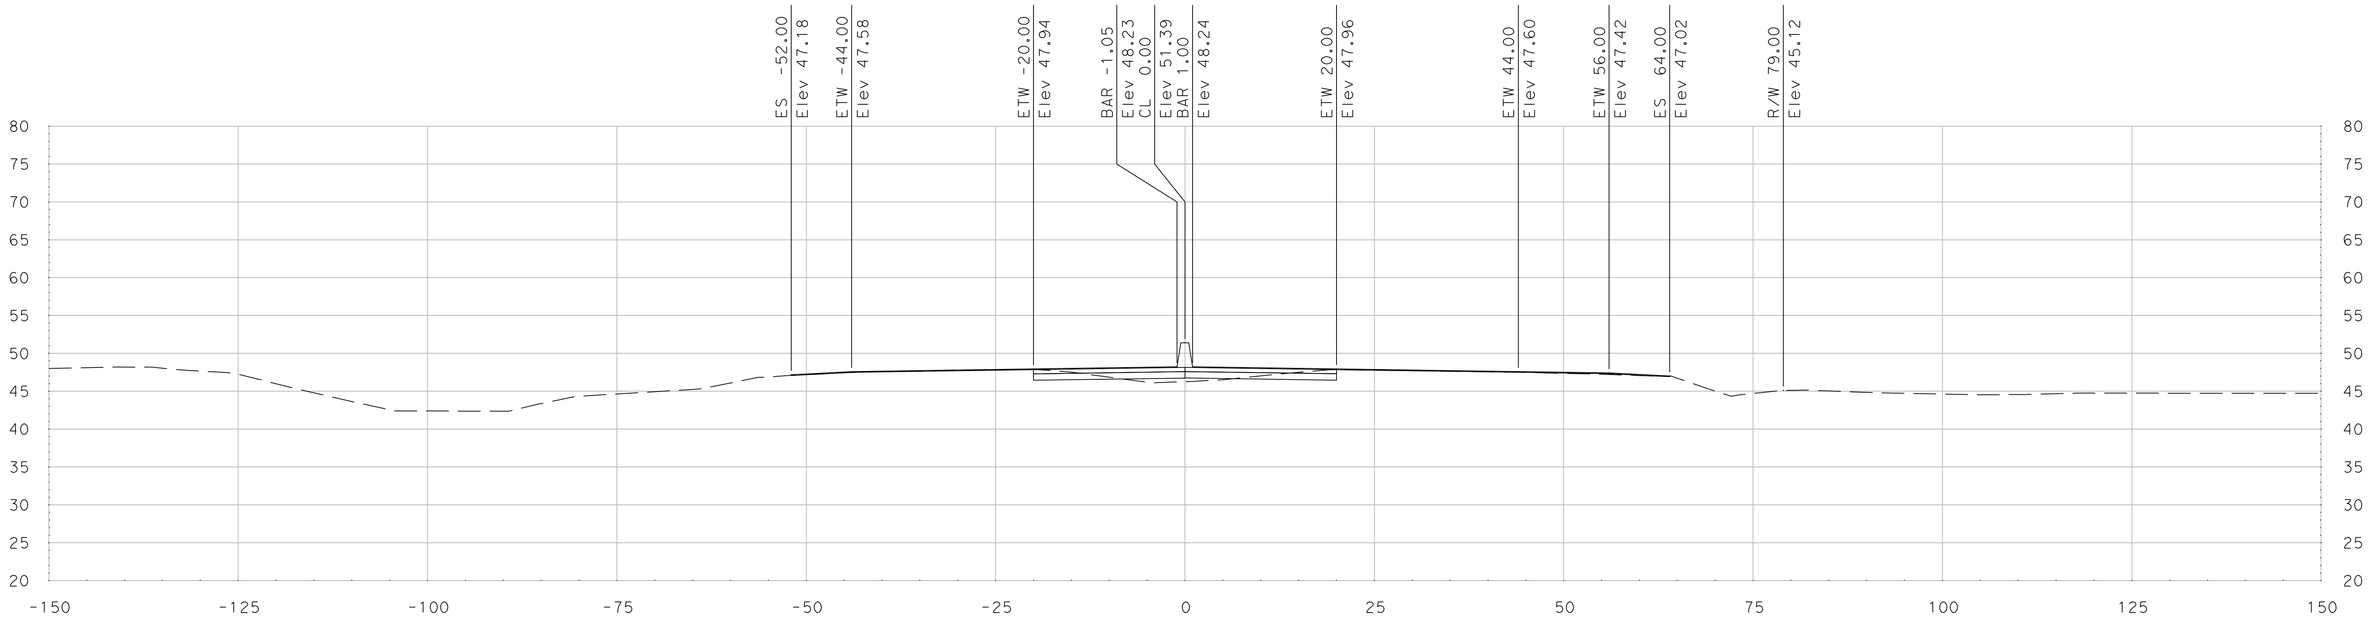

"SR 99" Sta 317+75.00

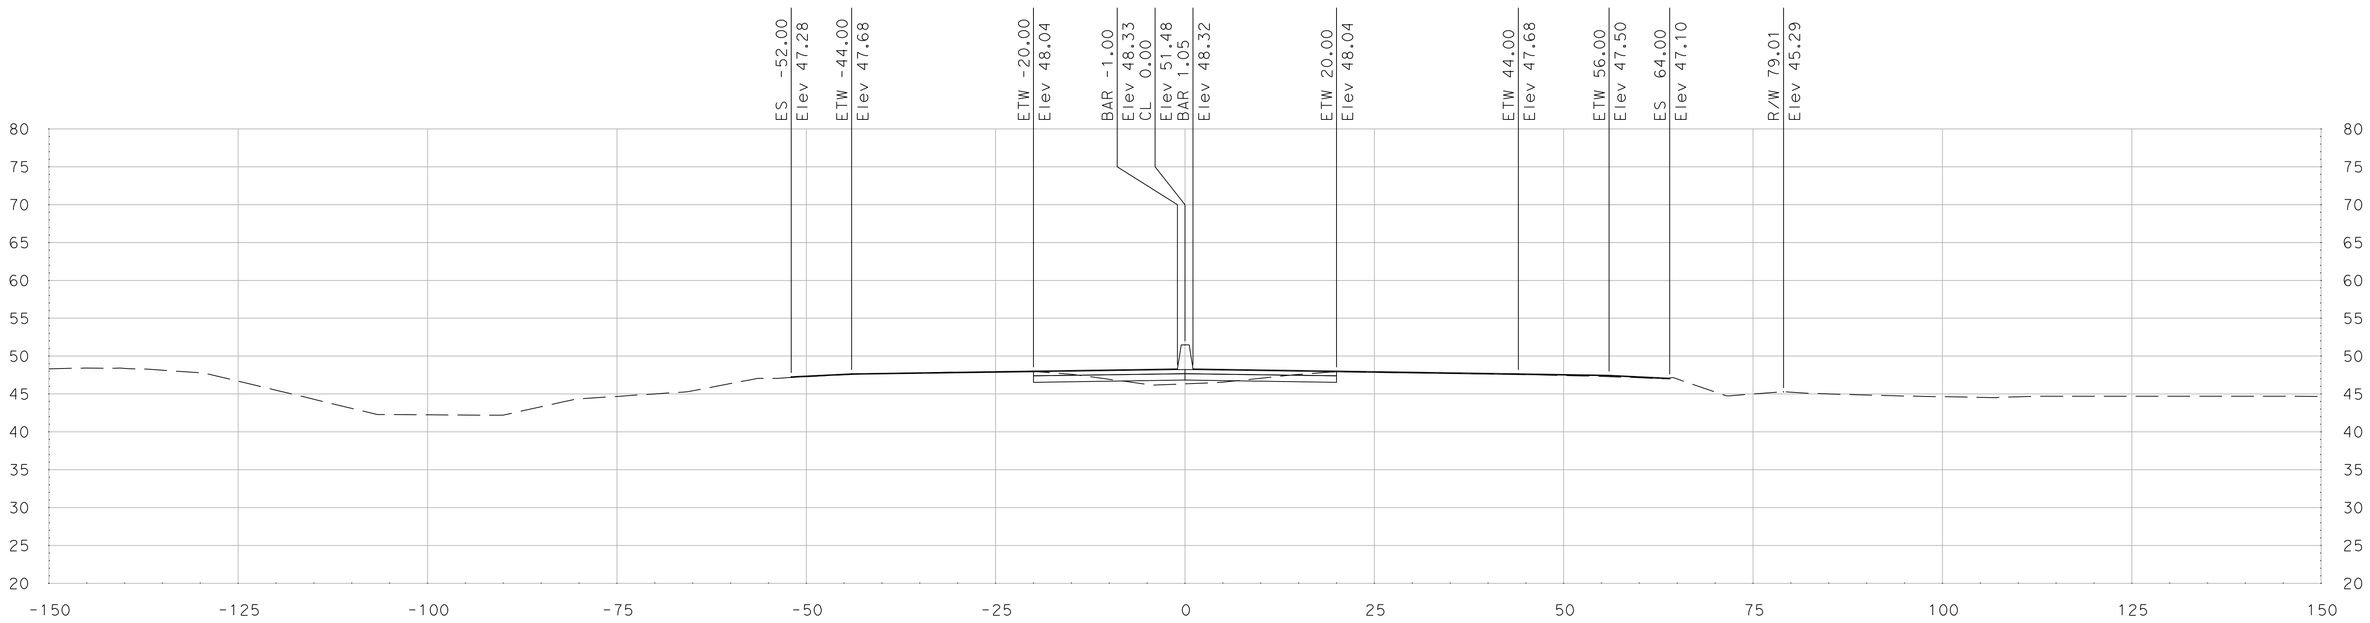

"SR 99" Sta 317+50.00

SCALE
HORIZONTAL: 1"=10'
VERTICAL: 1"=10'

DATE: 5/18/2011

ALL DIMENSIONS ARE IN US SURVEY FEET

FOR EARTHWORK DEVELOPMENT ONLY

Dist	COUNTY	ROUTE	POST MILES TOTAL PROJECT	SHEET No.	TOTAL SHEETS
10	SJ	99	4.9/14.2		
CONTRACT No.			10-0E6114		
PROJECT ID			1000020440		

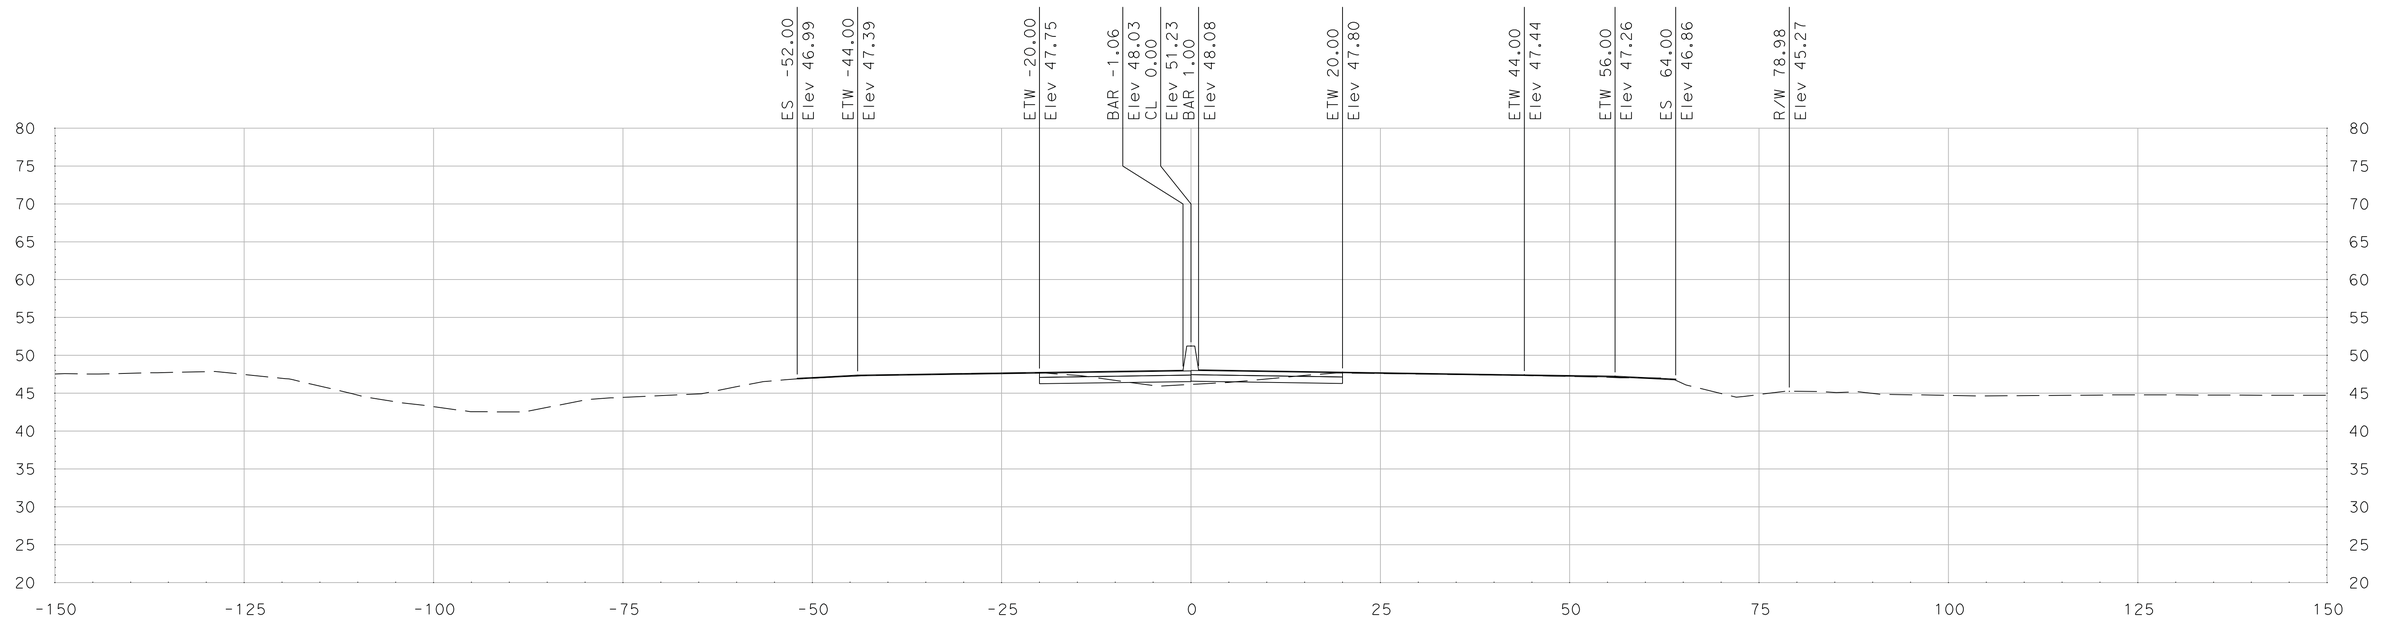

"SR 99" Sta 318+25.00

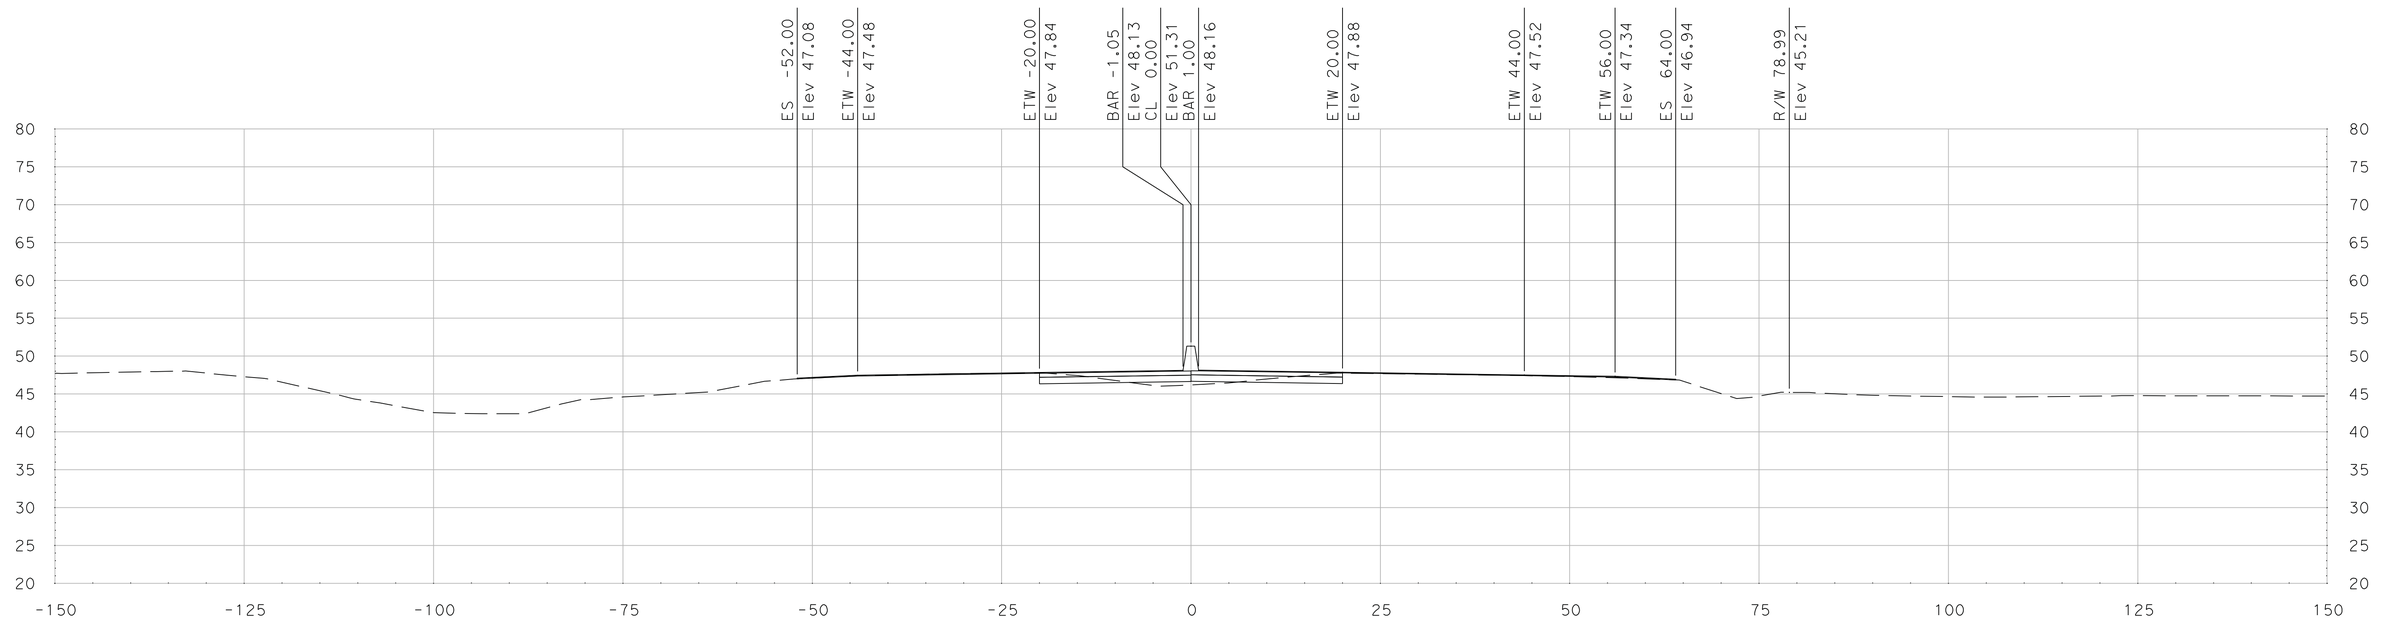

"SR 99" Sta 318+00.00

SCALE
HORIZONTAL: 1"=10'
VERTICAL: 1"=10'

DATE: 5/18/2011

ALL DIMENSIONS ARE IN US SURVEY FEET

FOR EARTHWORK DEVELOPMENT ONLY

Dist	COUNTY	ROUTE	POST MILES TOTAL PROJECT	SHEET No.	TOTAL SHEETS
10	SJ	99	4.9/14.2		
CONTRACT No.			10-0E6114		
PROJECT ID			1000020440		

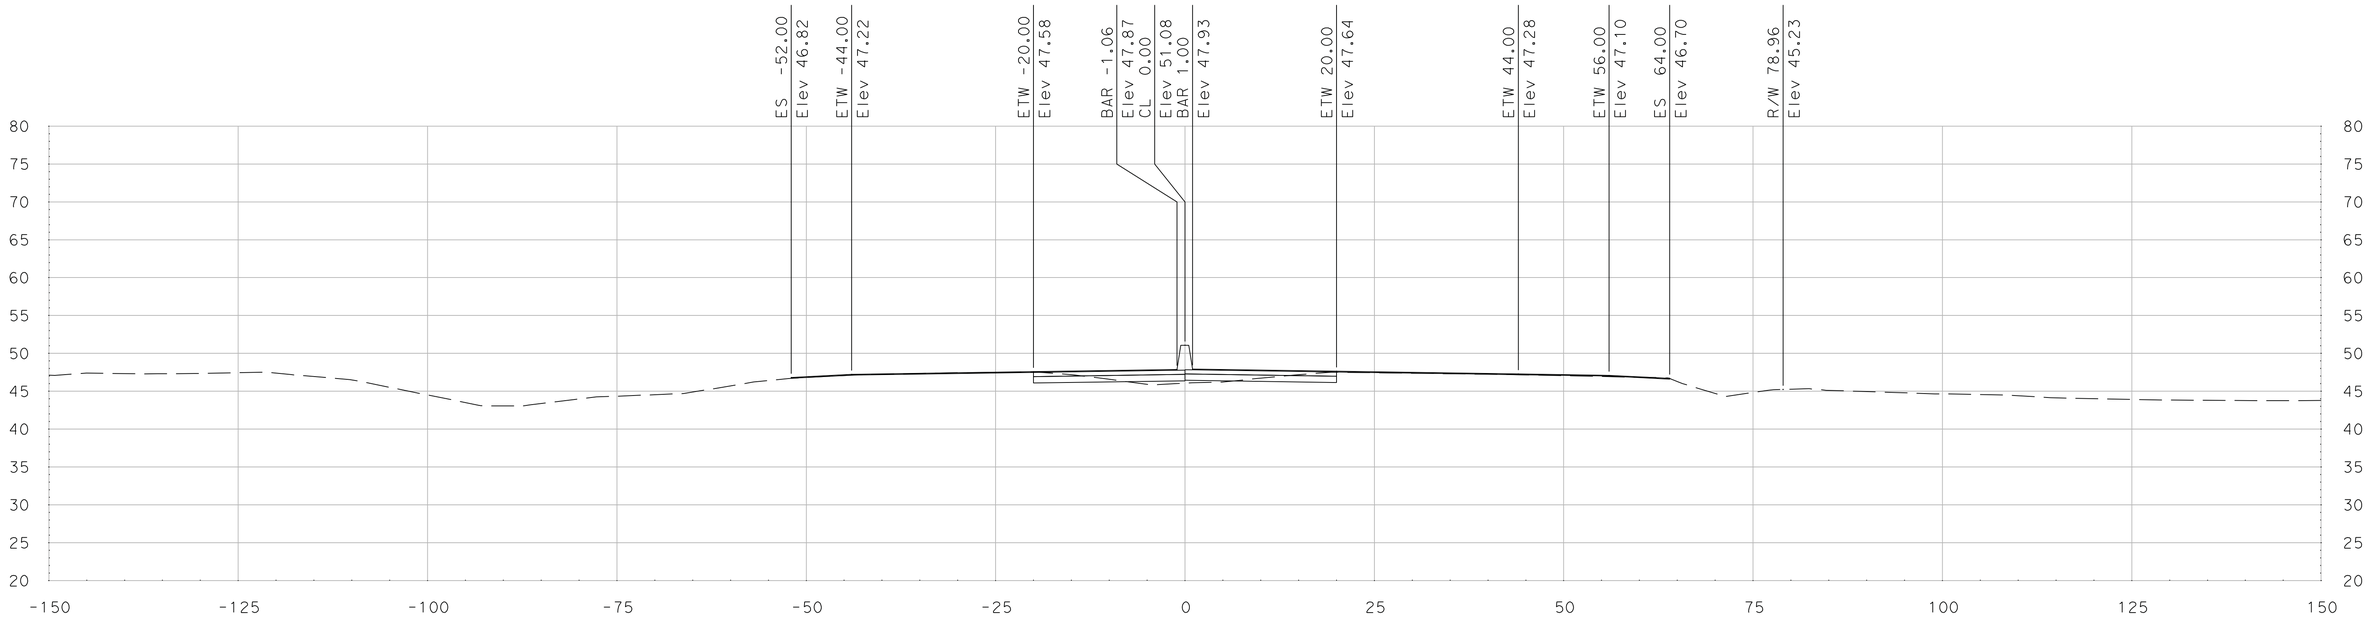

"SR 99" Sta 318+75.00

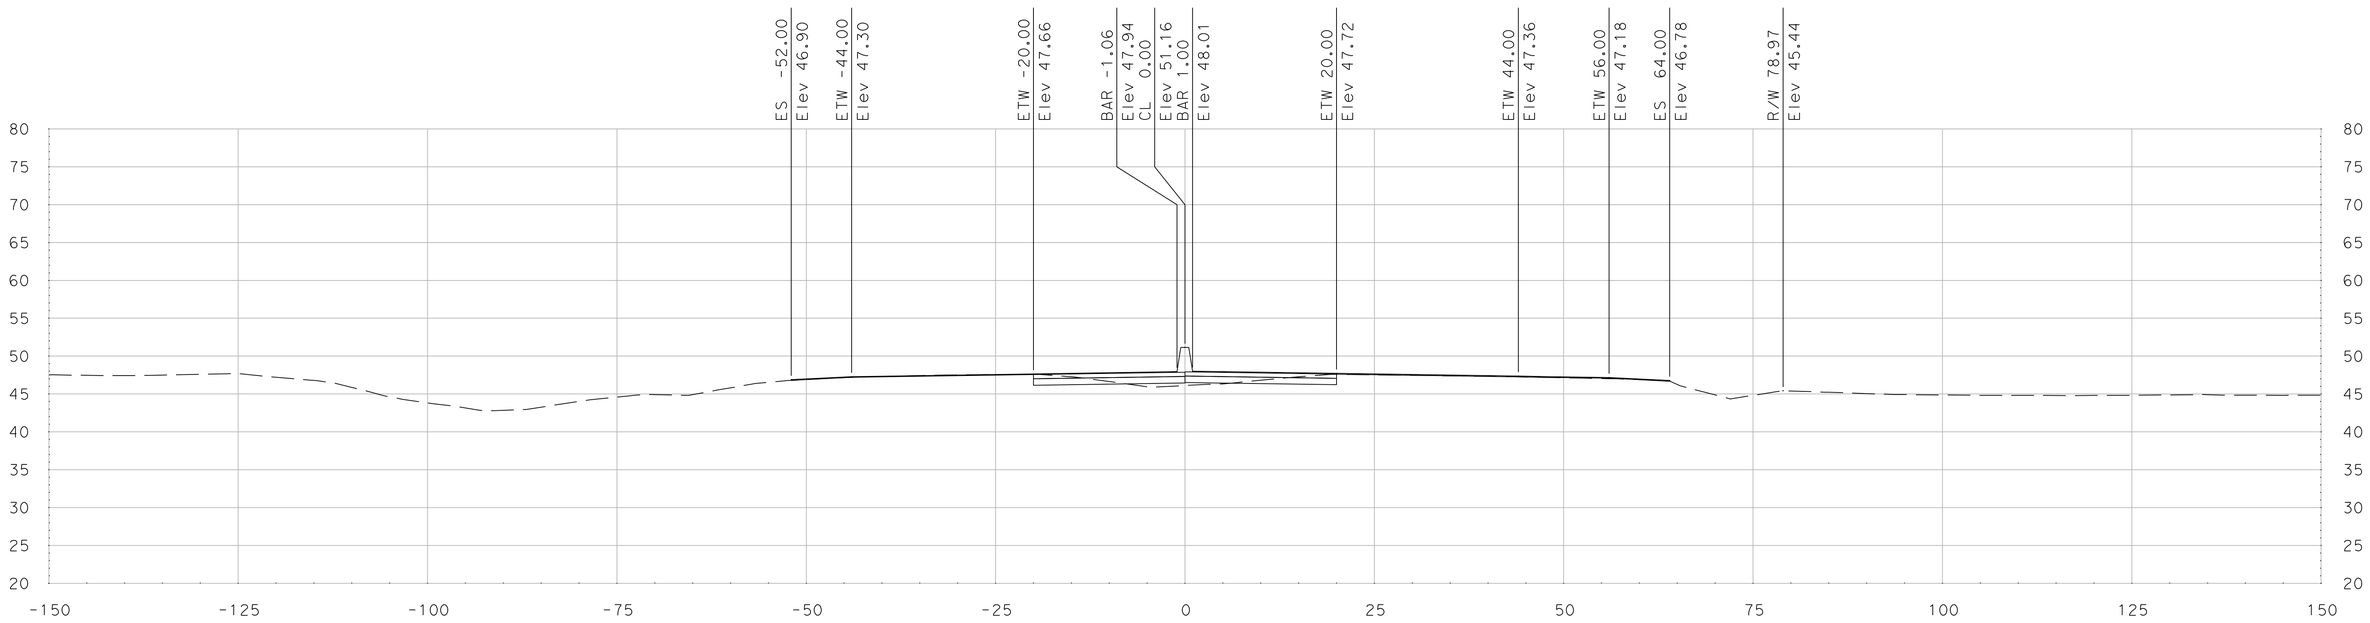

"SR 99" Sta 318+50.00

SCALE
HORIZONTAL: 1"=10'
VERTICAL: 1"=10'

DATE: 5/18/2011

ALL DIMENSIONS ARE IN US SURVEY FEET

FOR EARTHWORK DEVELOPMENT ONLY

Dist	COUNTY	ROUTE	POST MILES TOTAL PROJECT	SHEET No.	TOTAL SHEETS
10	SJ	99	4.9/14.2		
CONTRACT No.			10-0E6114		
PROJECT ID			1000020440		

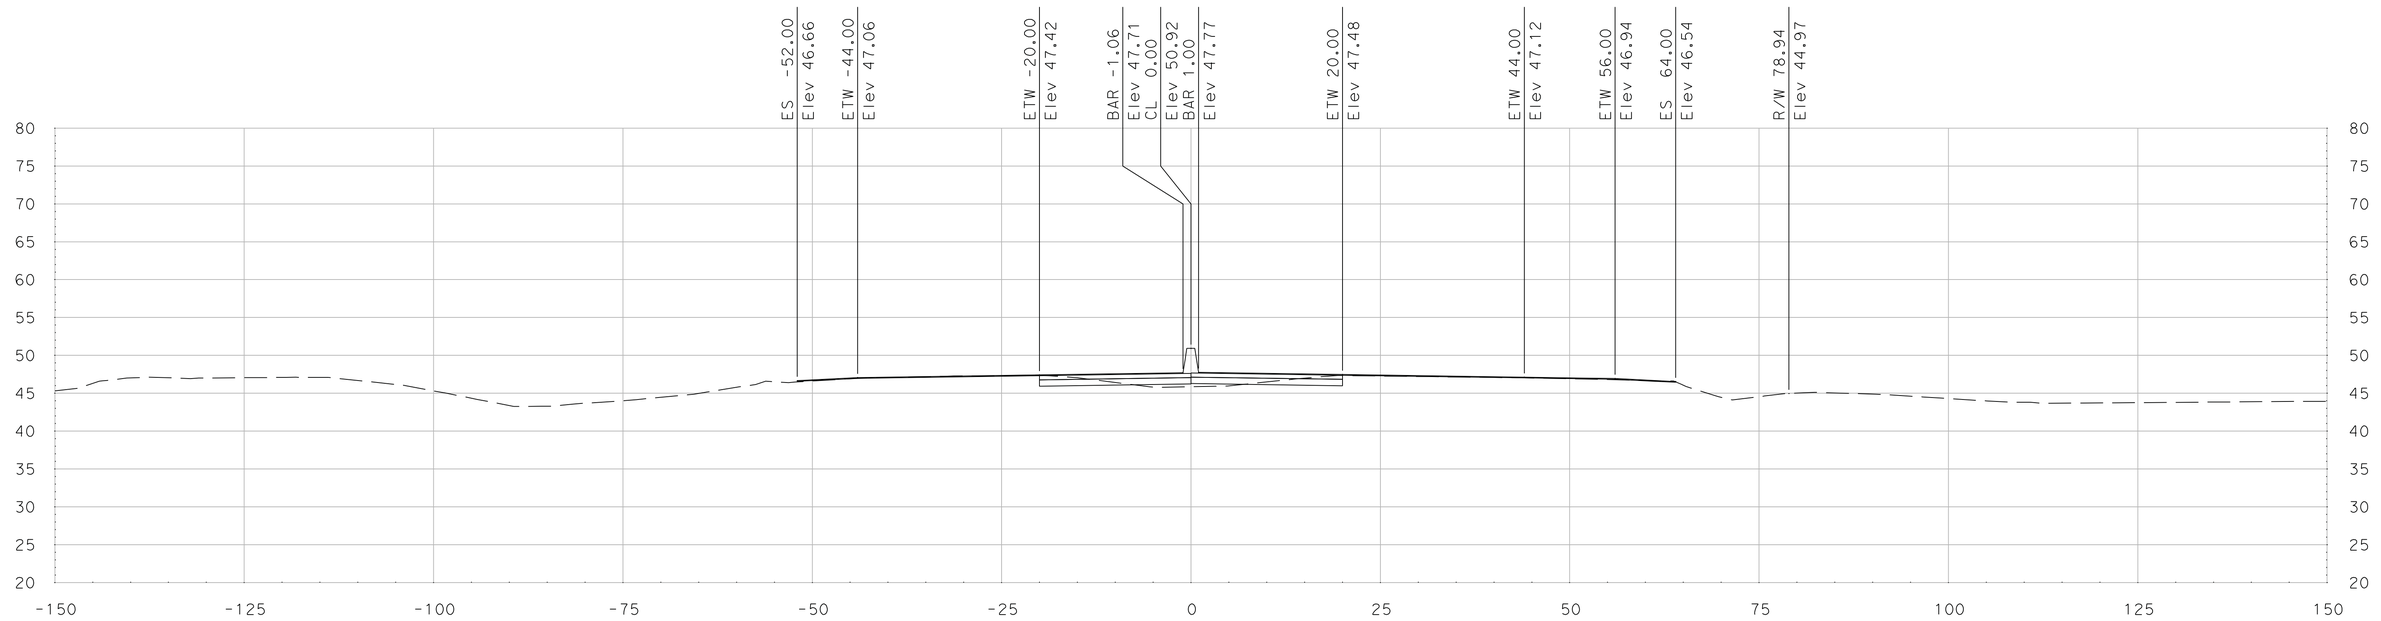

"SR 99" Sta 319+25.00

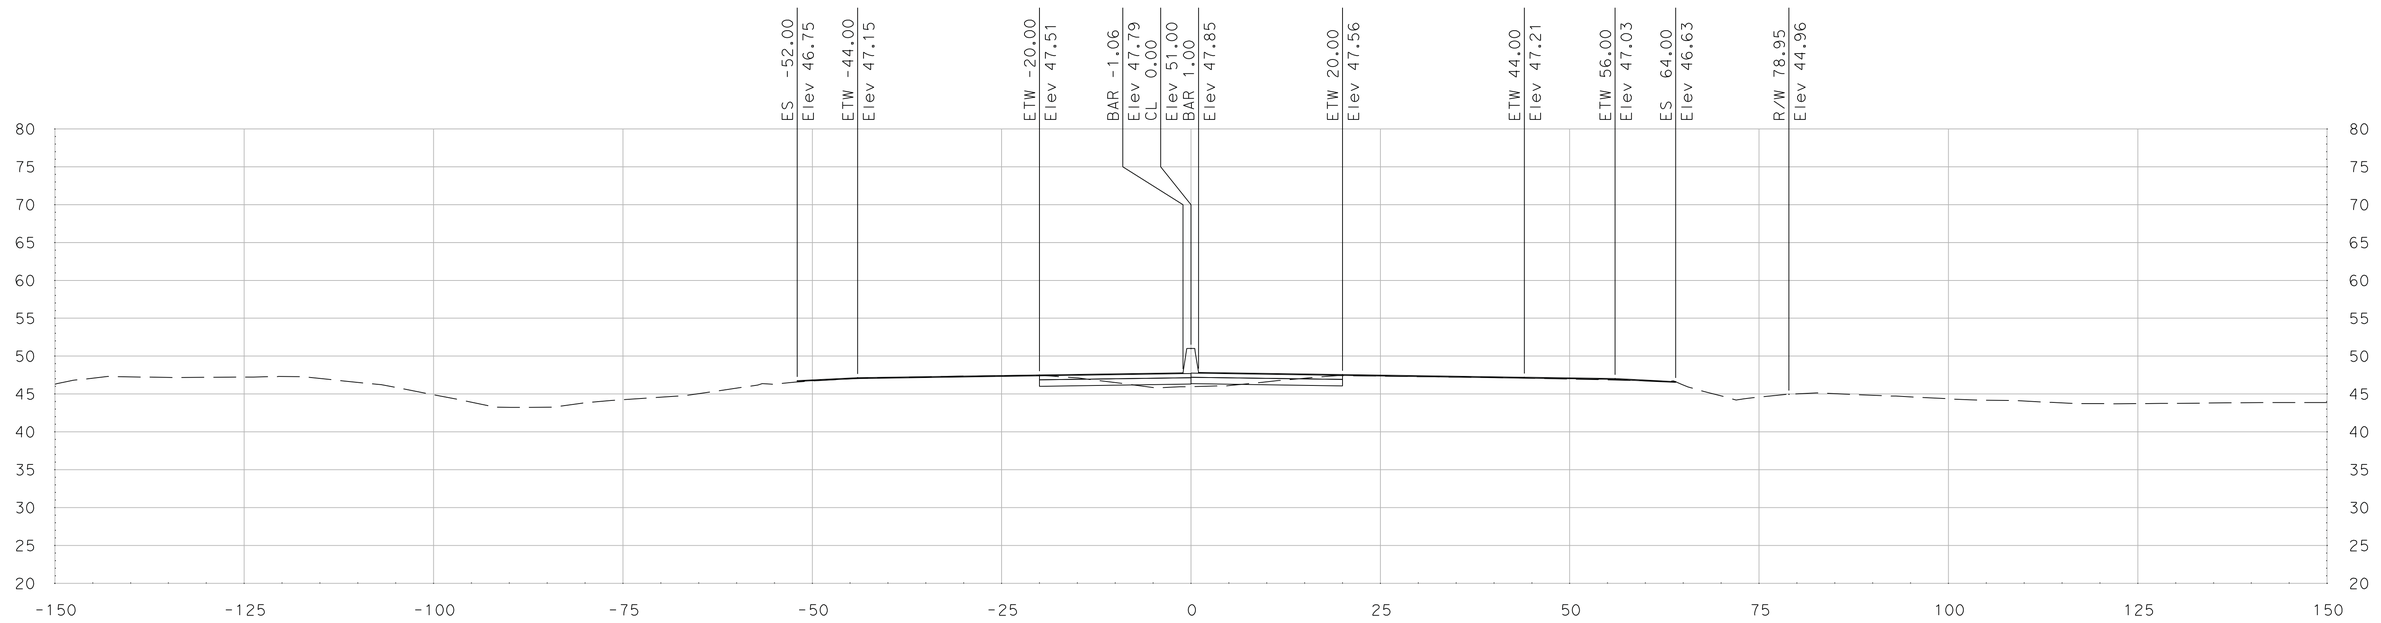

"SR 99" Sta 319+00.00

SCALE
HORIZONTAL: 1"=10'
VERTICAL: 1"=10'

DATE: 5/18/2011

ALL DIMENSIONS ARE IN US SURVEY FEET

FOR EARTHWORK DEVELOPMENT ONLY

Dist	COUNTY	ROUTE	POST MILES TOTAL PROJECT	SHEET No.	TOTAL SHEETS
10	SJ	99	4.9/14.2		
CONTRACT No.			10-0E6114		
PROJECT ID			1000020440		

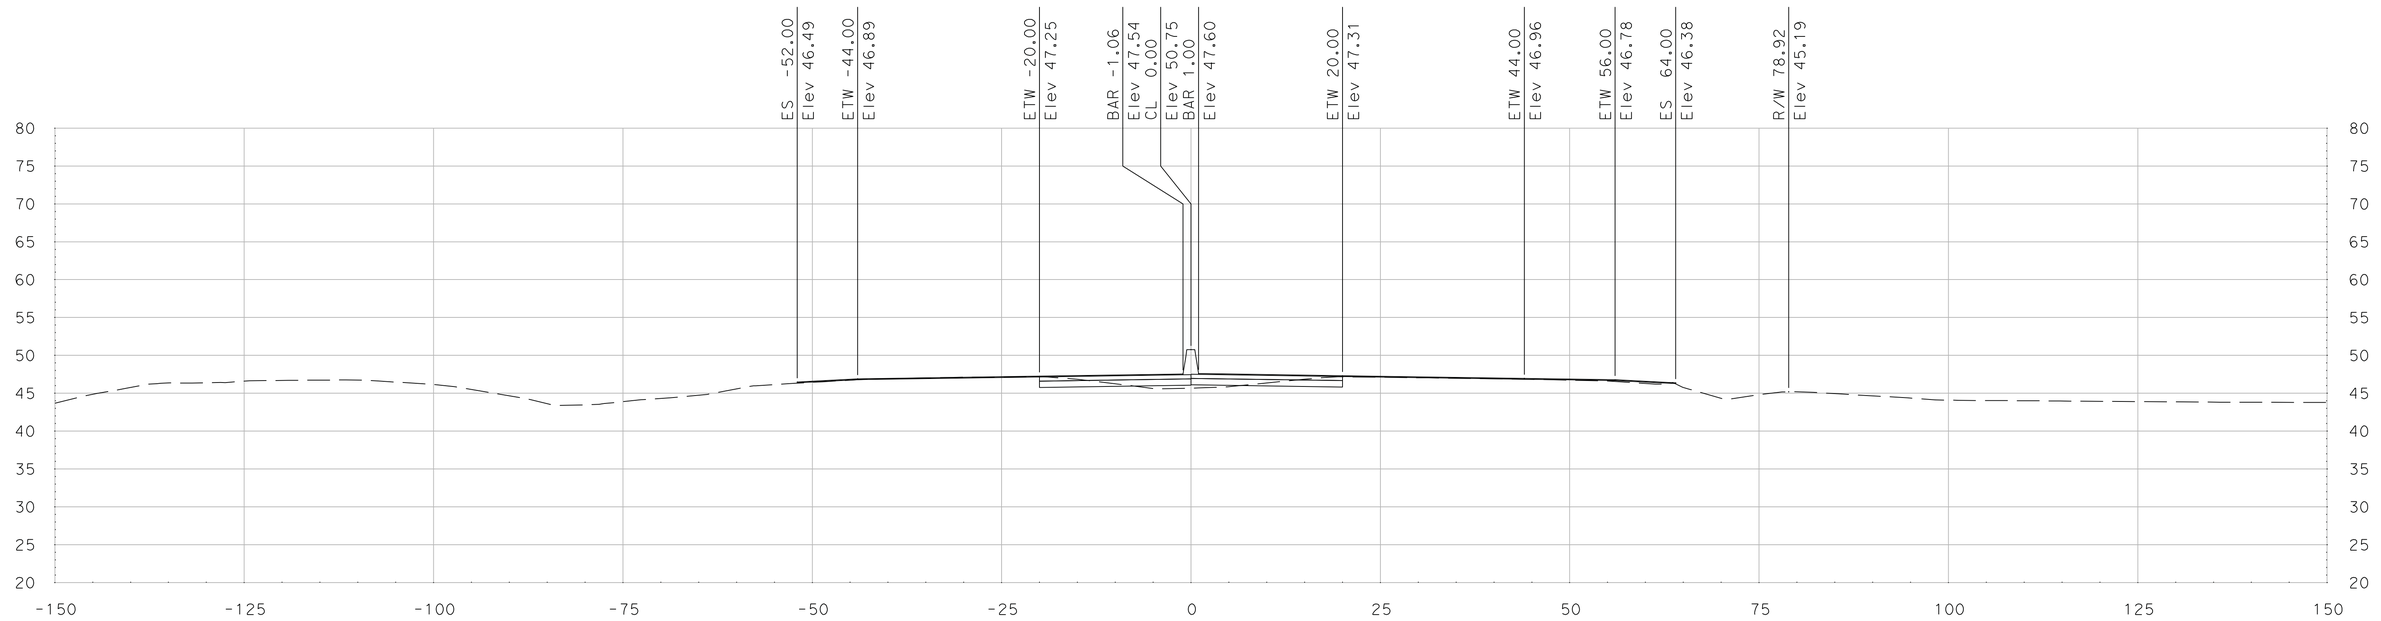

"SR 99" Sta 319+75.00

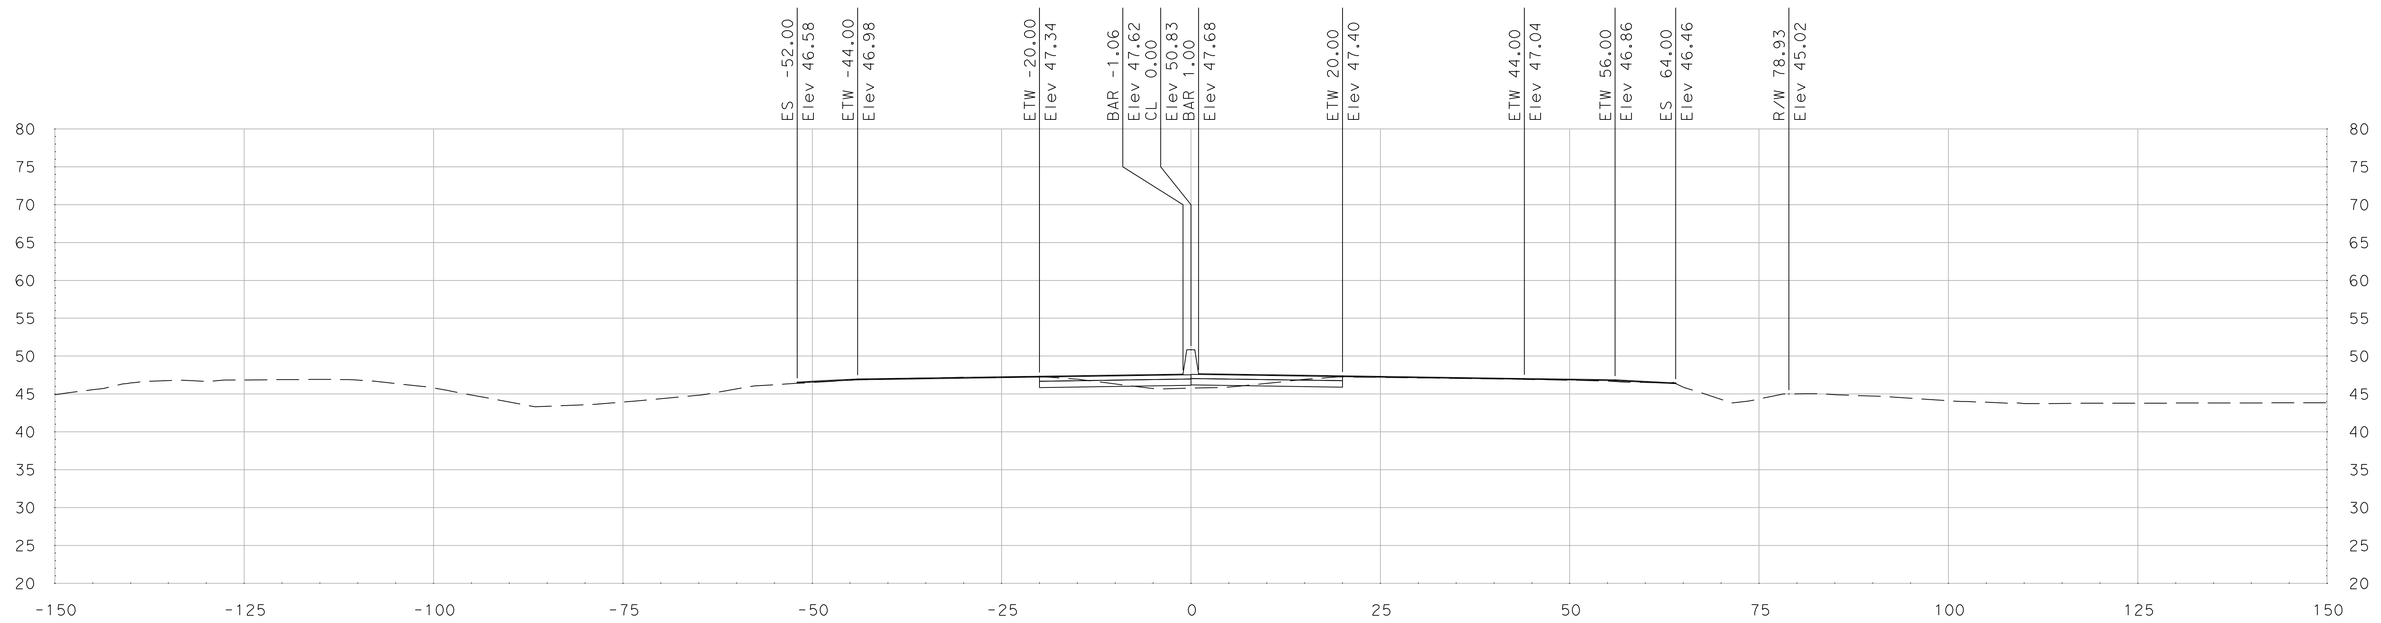

"SR 99" Sta 319+50.00

SCALE
HORIZONTAL: 1"=10'
VERTICAL: 1"=10'

DATE: 5/18/2011

ALL DIMENSIONS ARE IN US SURVEY FEET

FOR EARTHWORK DEVELOPMENT ONLY

Dist	COUNTY	ROUTE	POST MILES TOTAL PROJECT	SHEET No.	TOTAL SHEETS
10	SJ	99	4.9/14.2		
CONTRACT No.			10-0E6114		
PROJECT ID			1000020440		

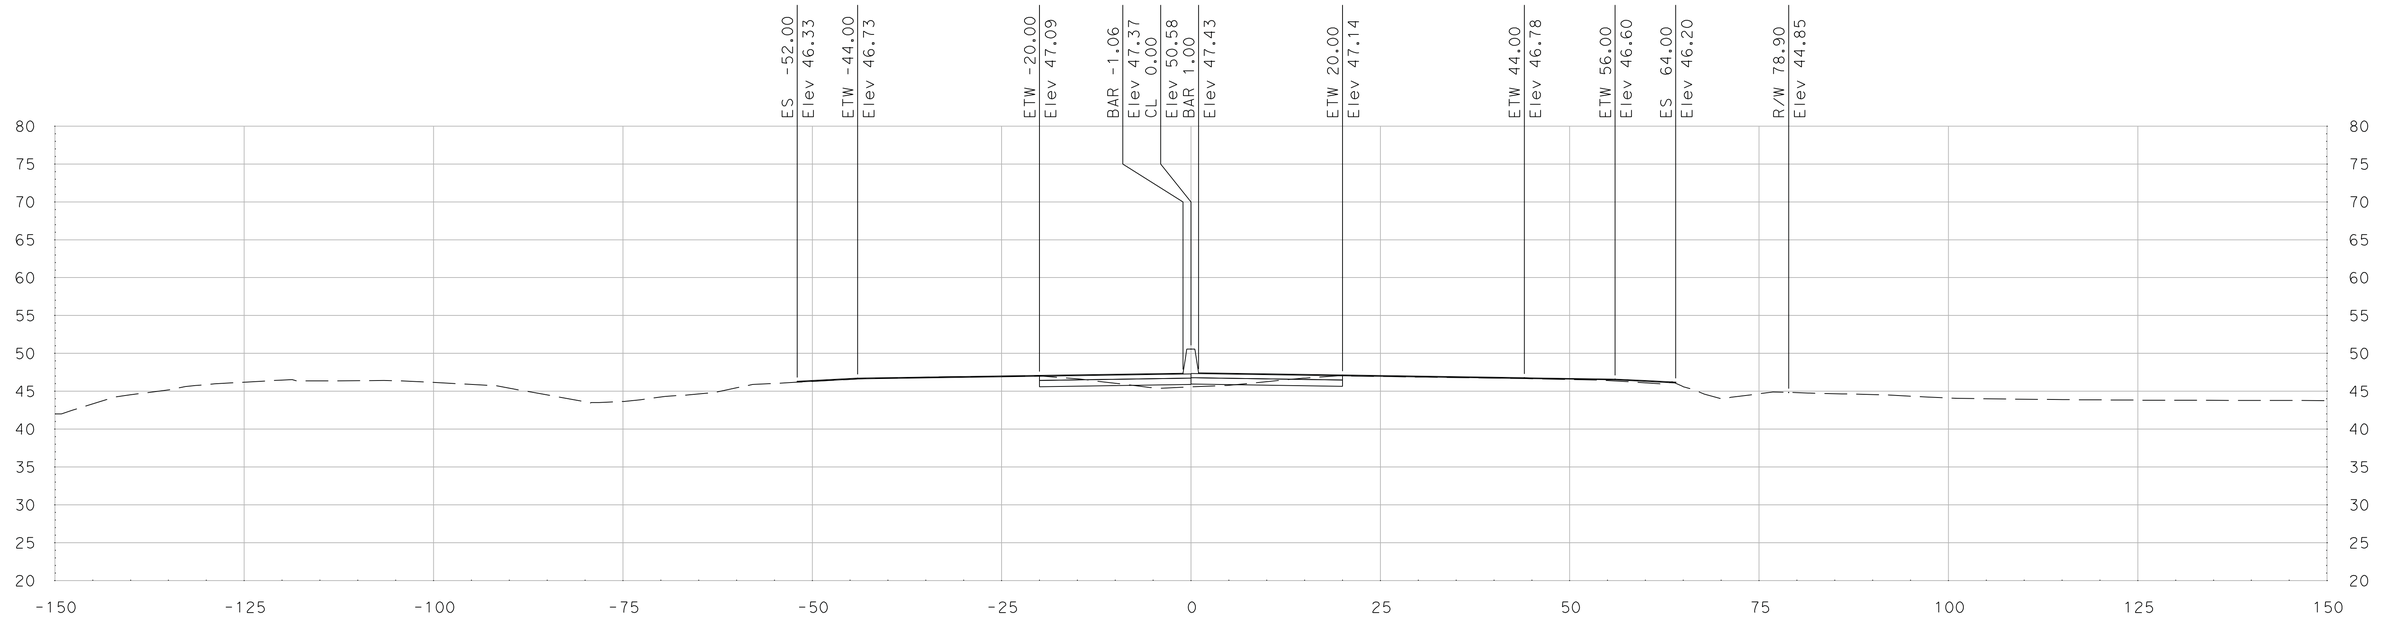

"SR 99" Sta 320+25.00

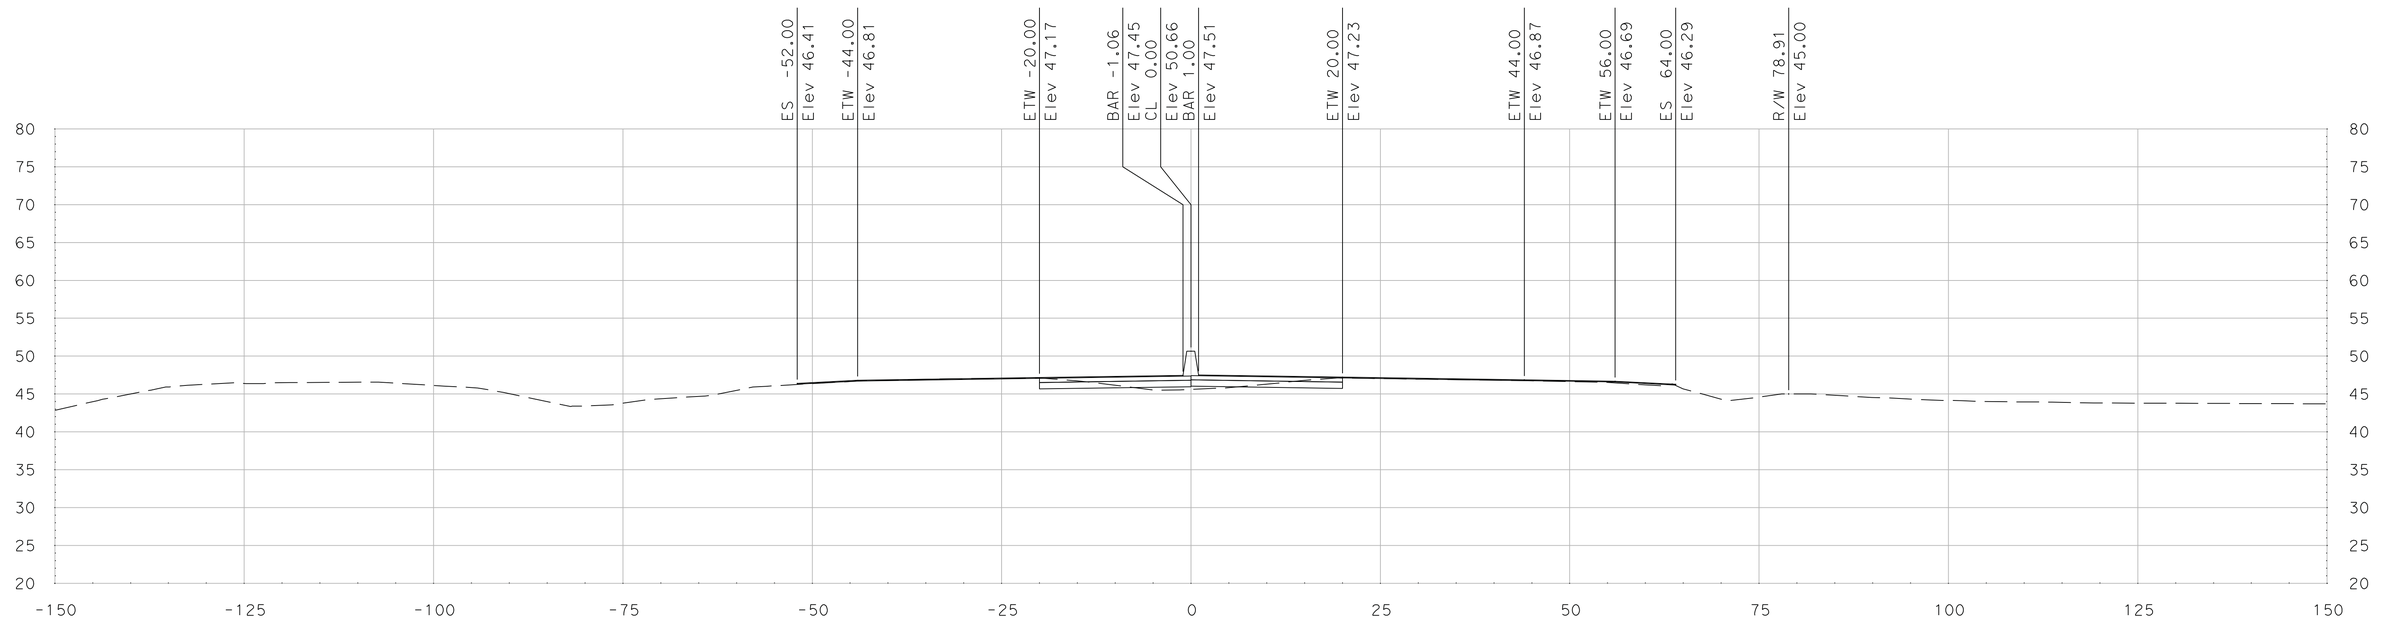

"SR 99" Sta 320+00.00

SCALE
HORIZONTAL: 1"=10'
VERTICAL: 1"=10'

DATE: 5/18/2011

ALL DIMENSIONS ARE IN US SURVEY FEET

FOR EARTHWORK DEVELOPMENT ONLY

Dist	COUNTY	ROUTE	POST MILES TOTAL PROJECT	SHEET No.	TOTAL SHEETS
10	SJ	99	4.9/14.2		
CONTRACT No.			10-0E6114		
PROJECT ID			1000020440		

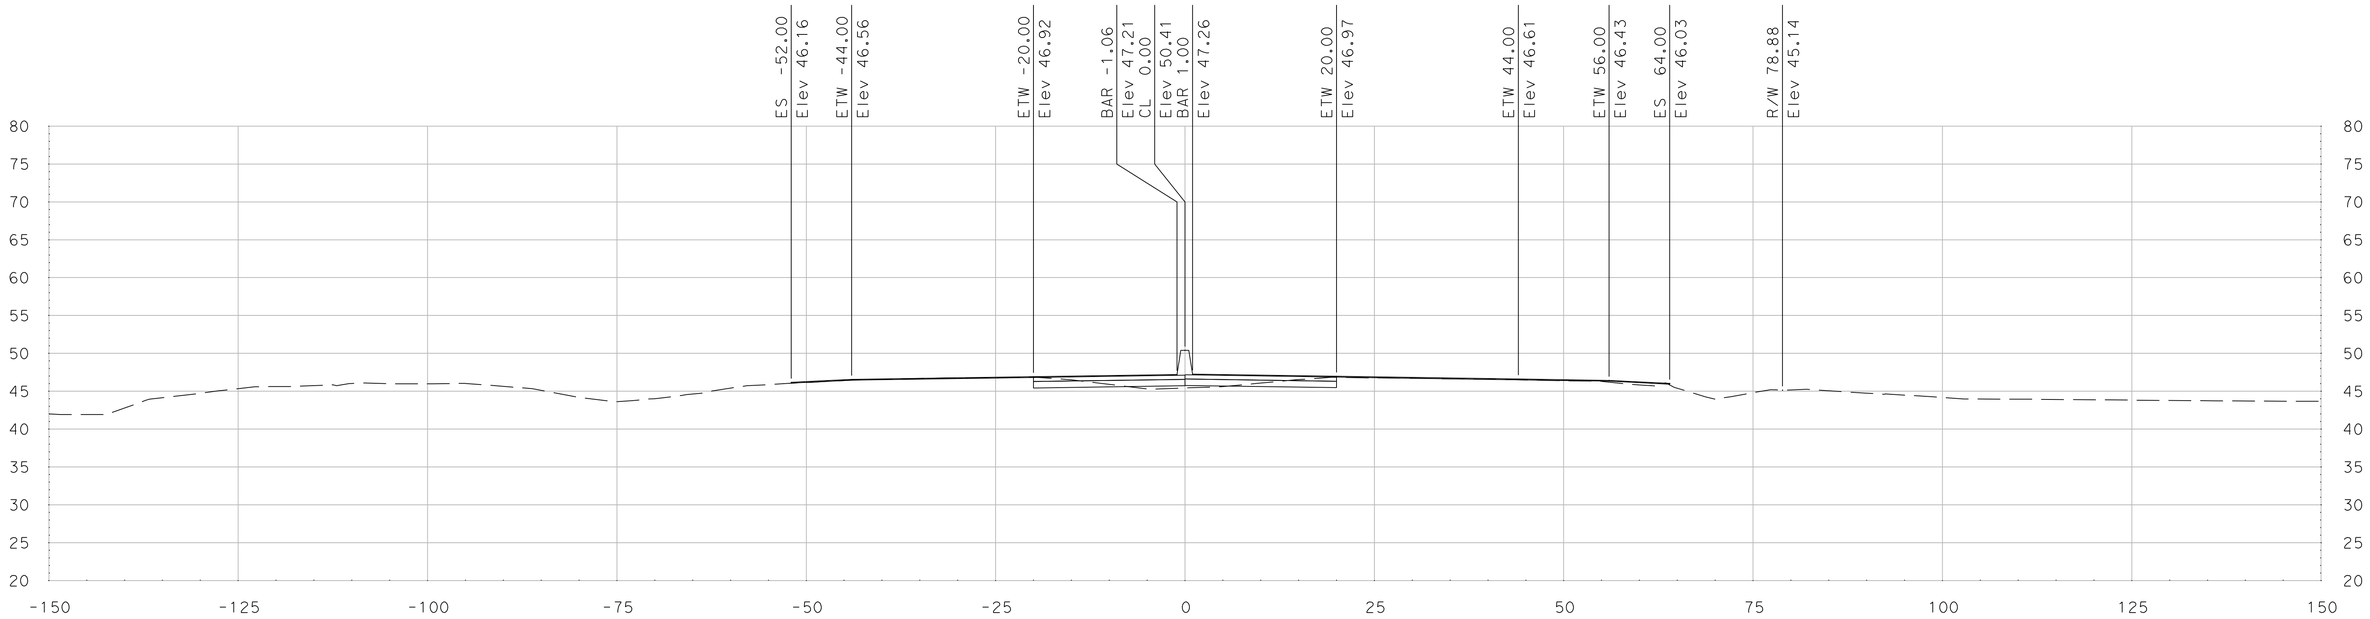

"SR 99" Sta 320+75.00

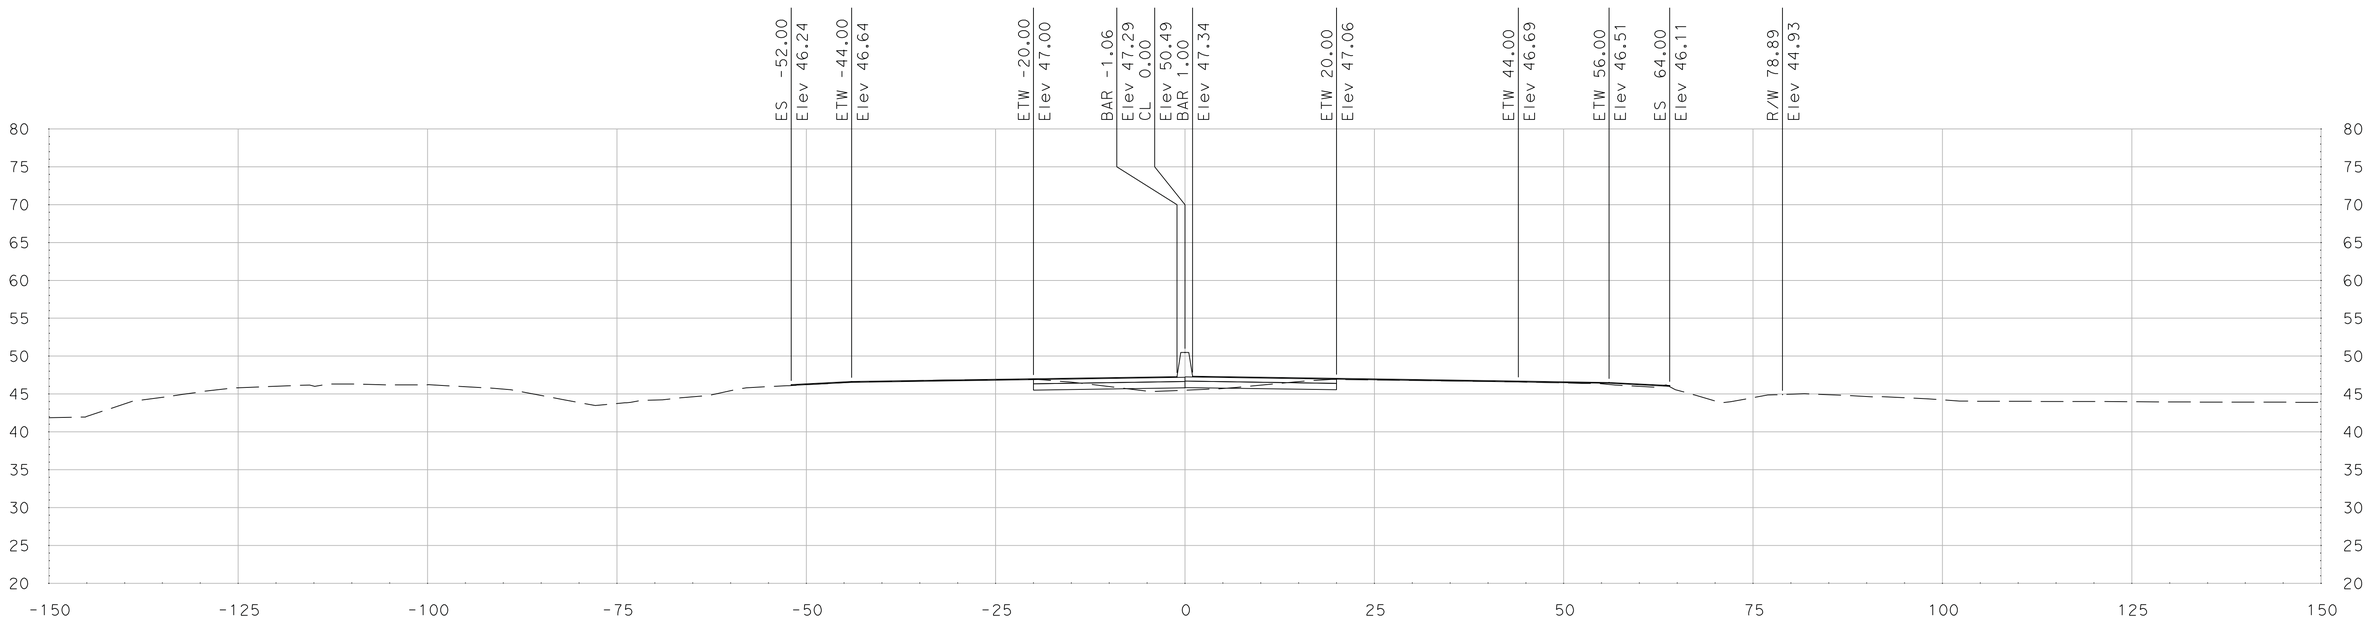

"SR 99" Sta 320+50.00

SCALE
HORIZONTAL: 1"=10'
VERTICAL: 1"=10'

DATE: 5/18/2011

ALL DIMENSIONS ARE IN US SURVEY FEET

FOR EARTHWORK DEVELOPMENT ONLY

Dist	COUNTY	ROUTE	POST MILES TOTAL PROJECT	SHEET No.	TOTAL SHEETS
10	SJ	99	4.9/14.2		
CONTRACT No.			10-0E6114		
PROJECT ID			1000020440		

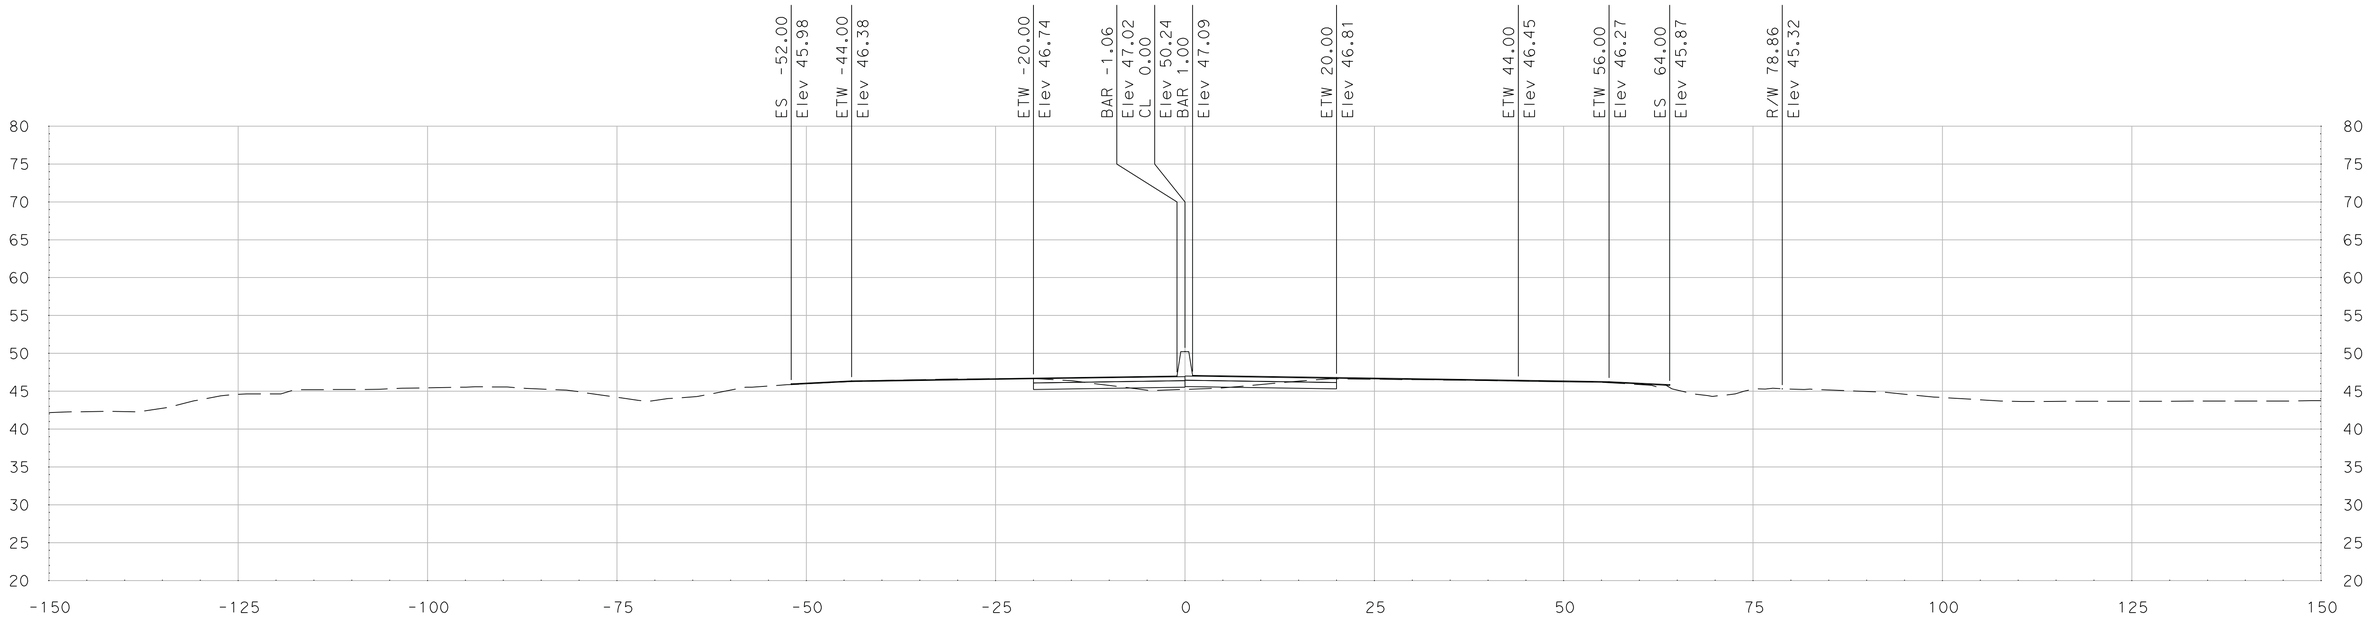

"SR 99" Sta 321+25.00

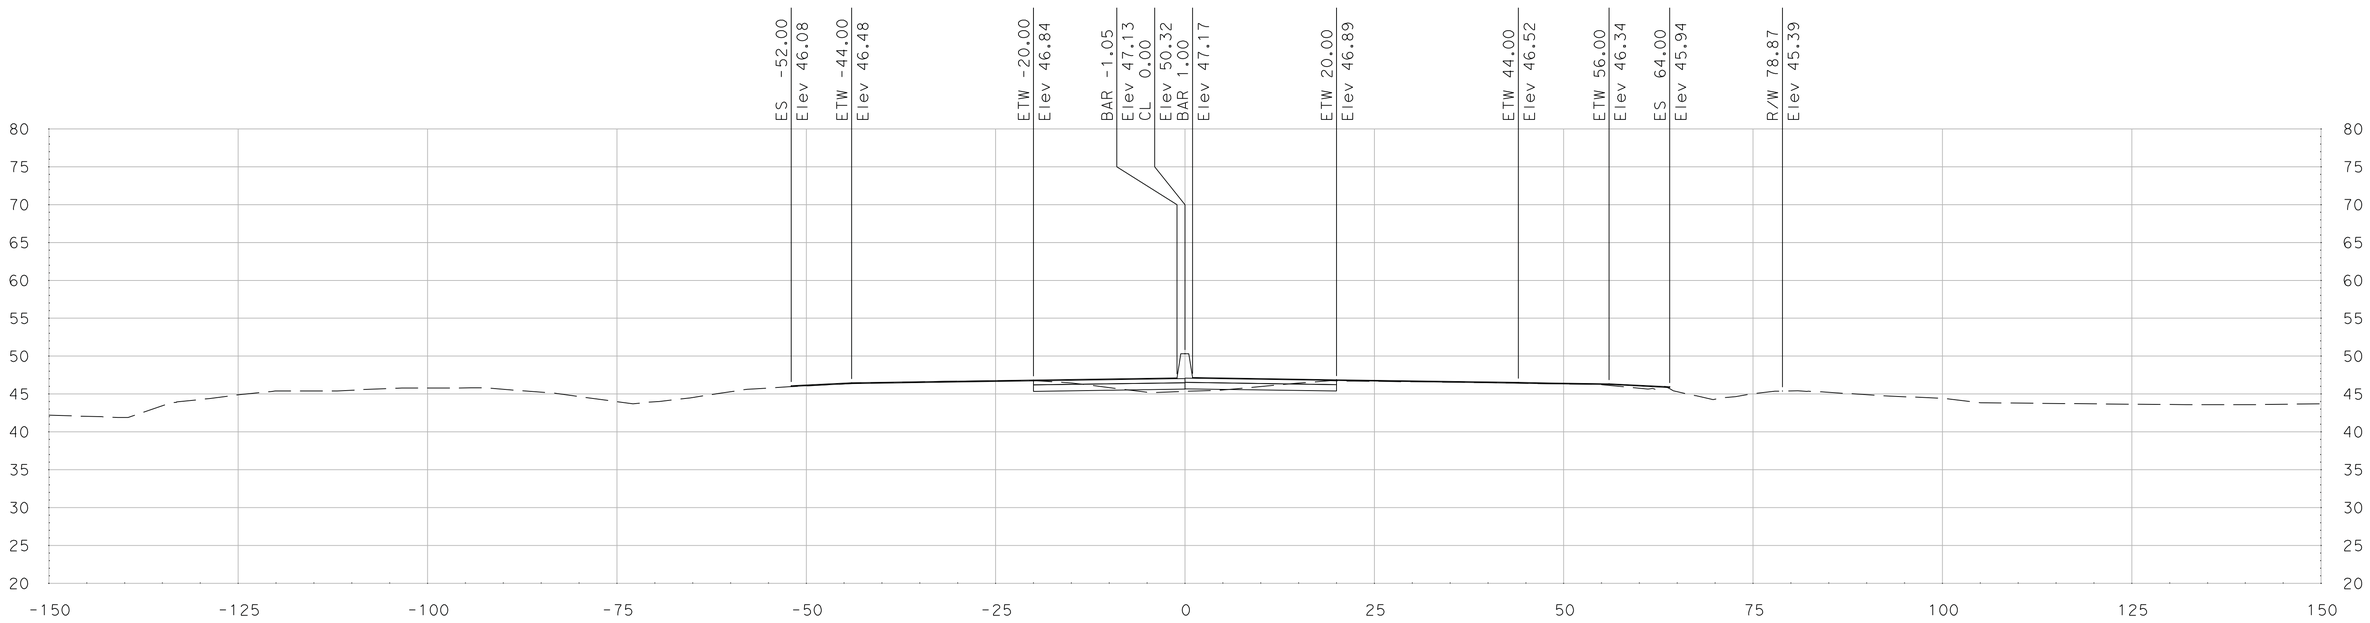

"SR 99" Sta 321+00.00

SCALE
HORIZONTAL: 1"=10'
VERTICAL: 1"=10'

DATE: 5/18/2011

ALL DIMENSIONS ARE IN US SURVEY FEET

FOR EARTHWORK DEVELOPMENT ONLY

Dist	COUNTY	ROUTE	POST MILES TOTAL PROJECT	SHEET No.	TOTAL SHEETS
10	SJ	99	4.9/14.2		
CONTRACT No.			10-0E6114		
PROJECT ID			1000020440		

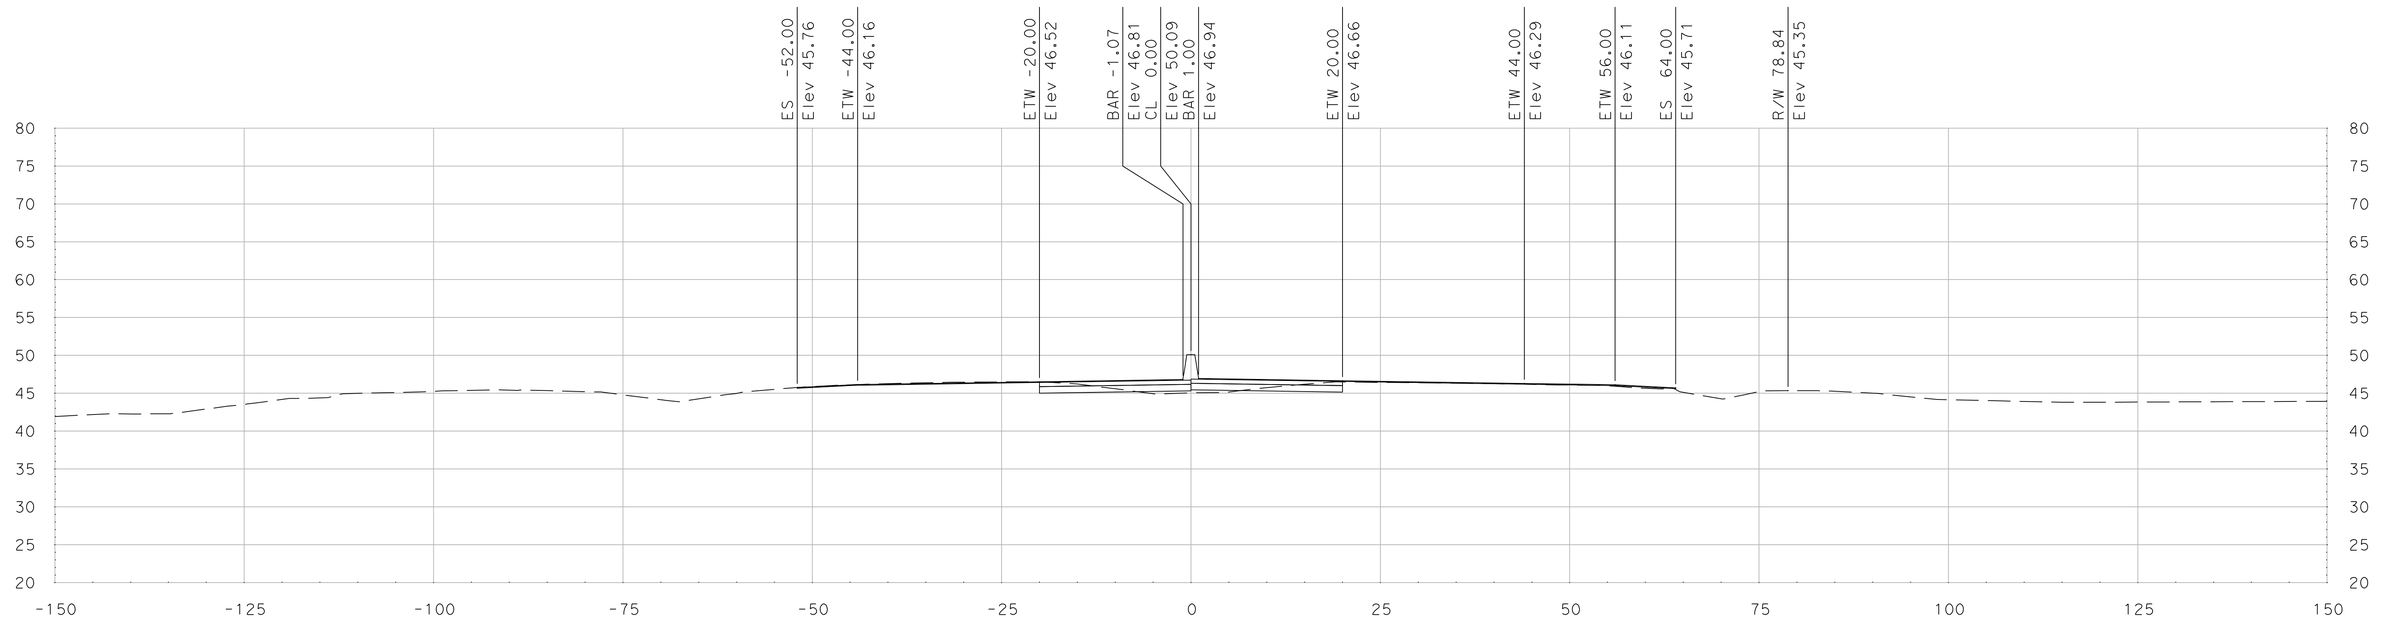

"SR 99" Sta 321+75.00

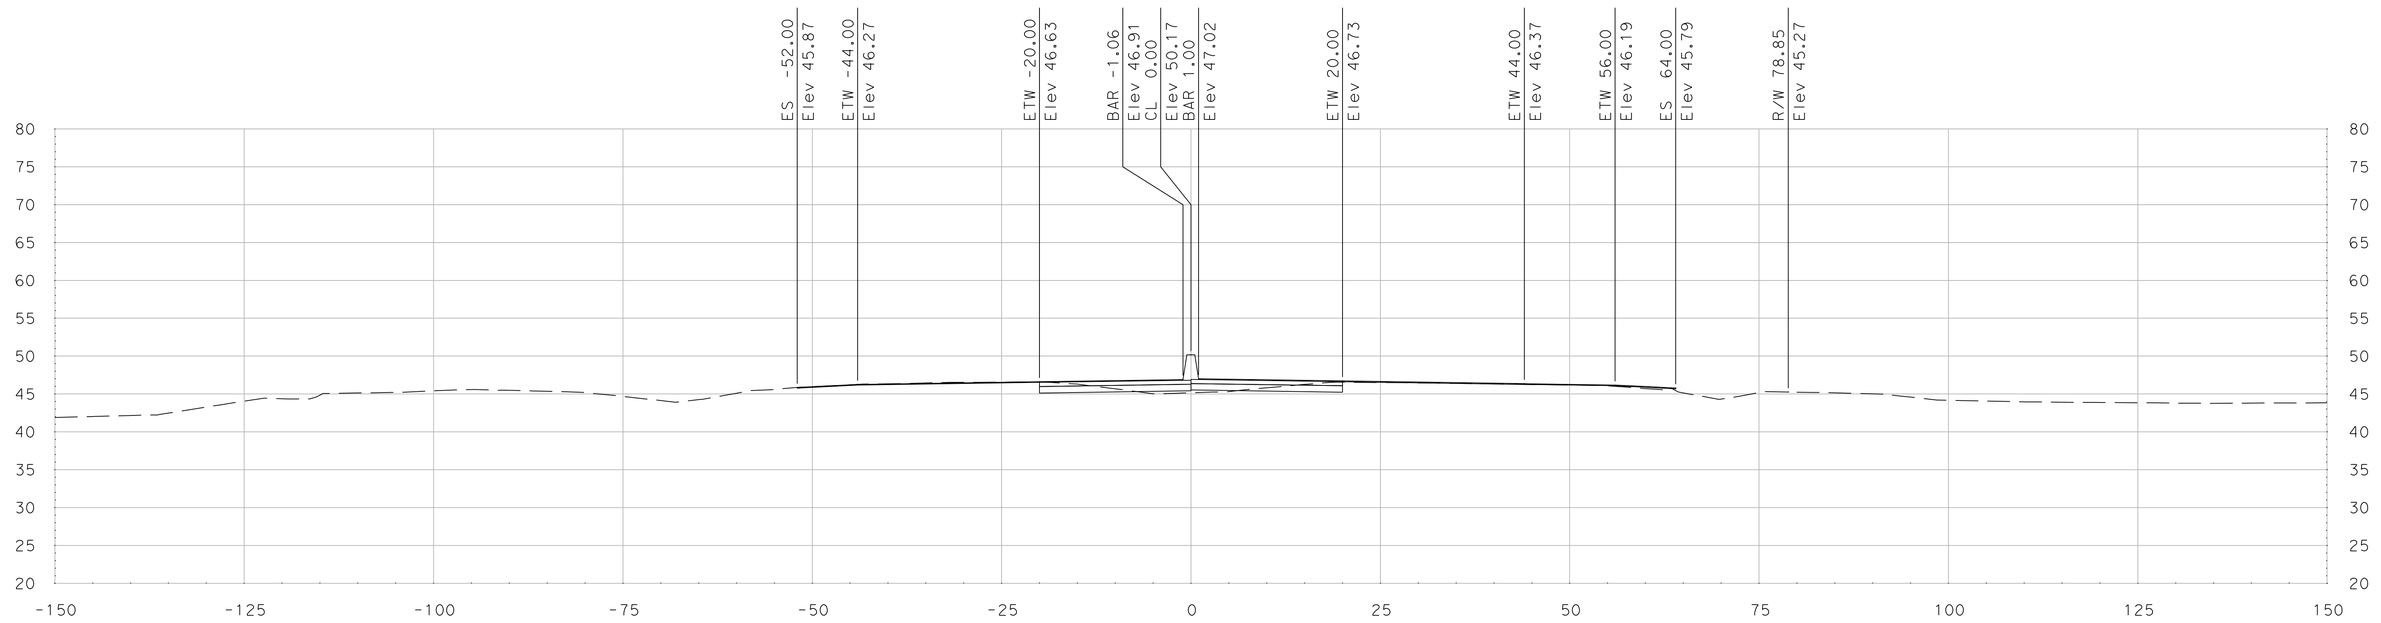

"SR 99" Sta 321+50.00

SCALE
HORIZONTAL: 1"=10'
VERTICAL: 1"=10'

DATE: 5/18/2011

ALL DIMENSIONS ARE IN US SURVEY FEET

FOR EARTHWORK DEVELOPMENT ONLY

Dist	COUNTY	ROUTE	POST MILES TOTAL PROJECT	SHEET No.	TOTAL SHEETS
10	SJ	99	4.9/14.2		
CONTRACT No.			10-0E6114		
PROJECT ID			1000020440		

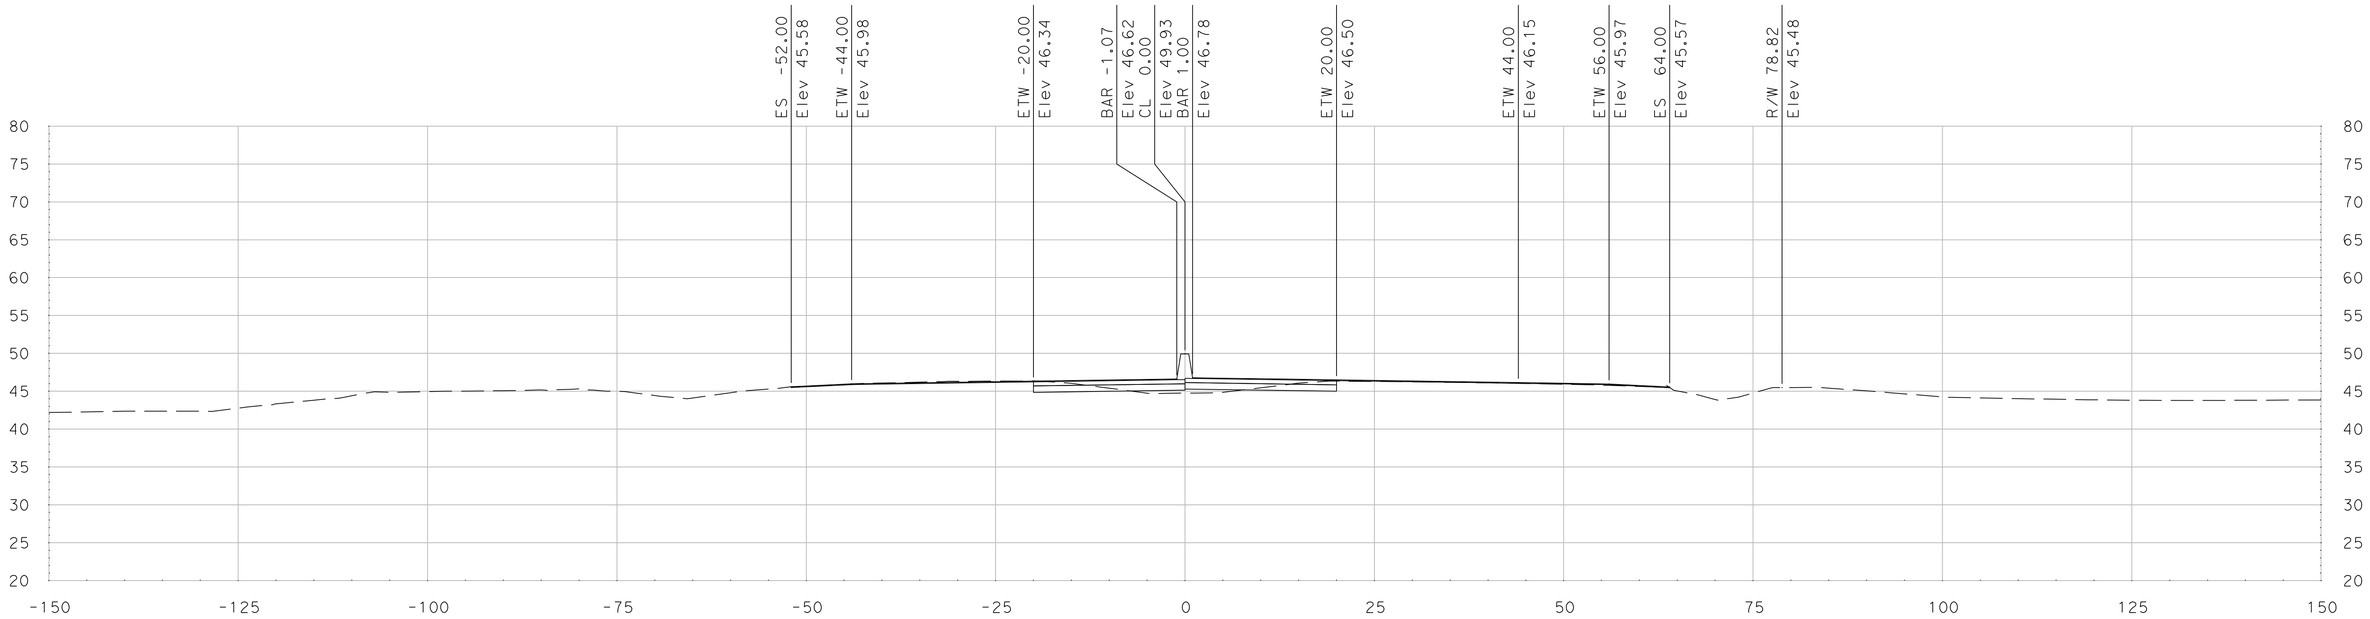

"SR 99" Sta 322+25.00

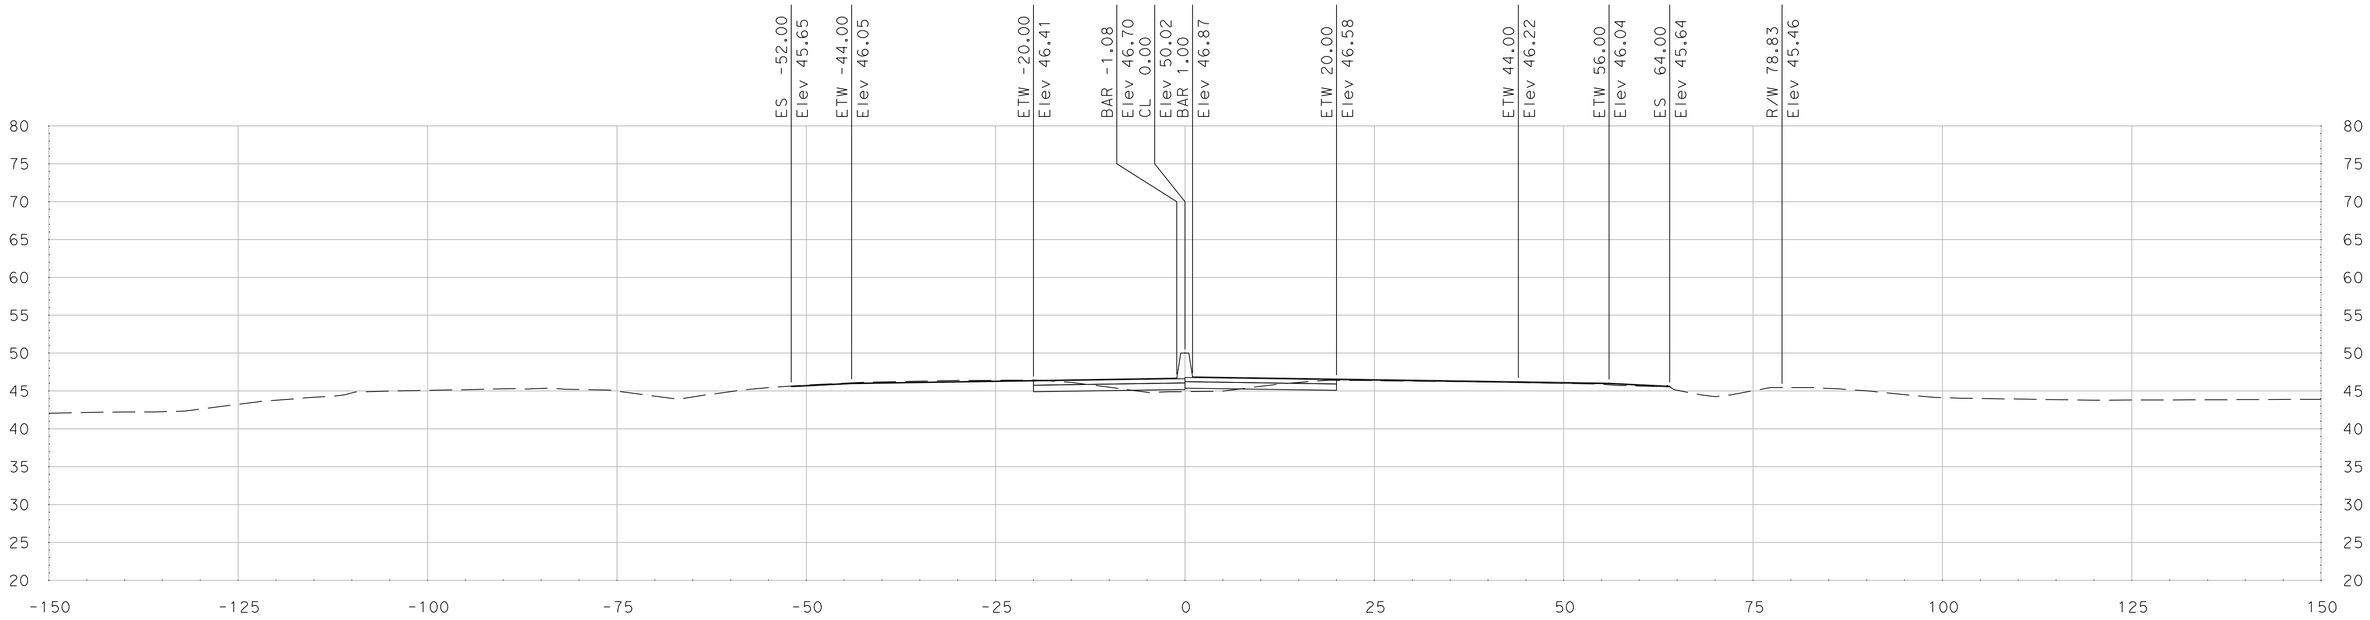

"SR 99" Sta 322+00.00

SCALE
HORIZONTAL: 1"=10'
VERTICAL: 1"=10'

DATE: 5/18/2011

ALL DIMENSIONS ARE IN US SURVEY FEET

FOR EARTHWORK DEVELOPMENT ONLY

Dist	COUNTY	ROUTE	POST MILES TOTAL PROJECT	SHEET No.	TOTAL SHEETS
10	SJ	99	4.9/14.2		
CONTRACT No.			10-0E6114		
PROJECT ID			1000020440		

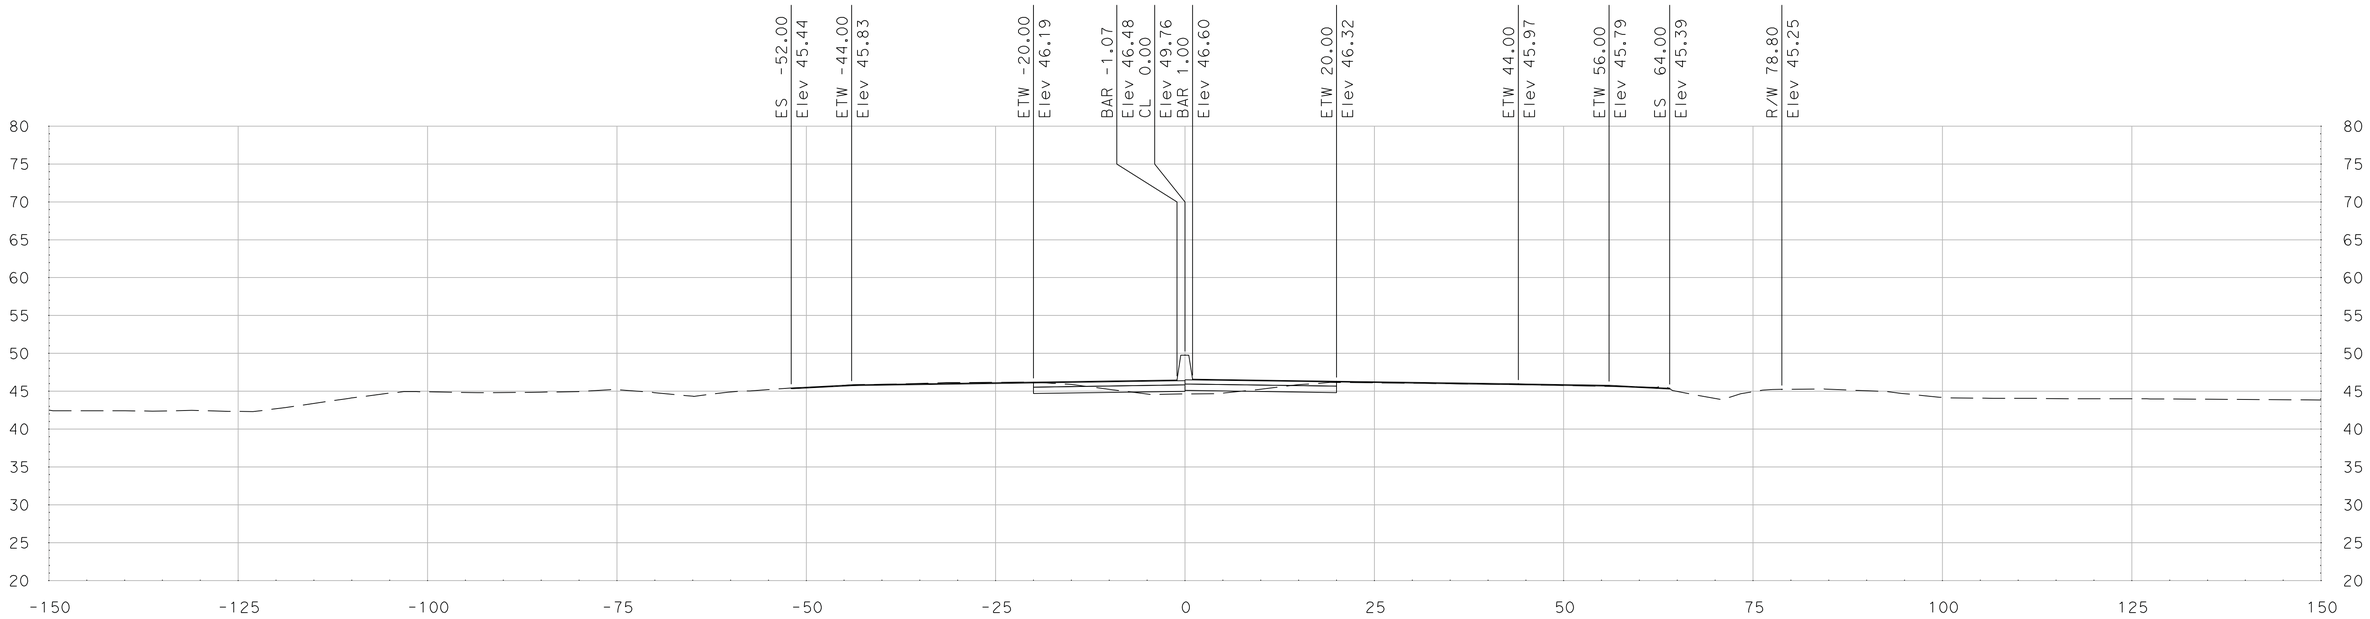

"SR 99" Sta 322+75.00

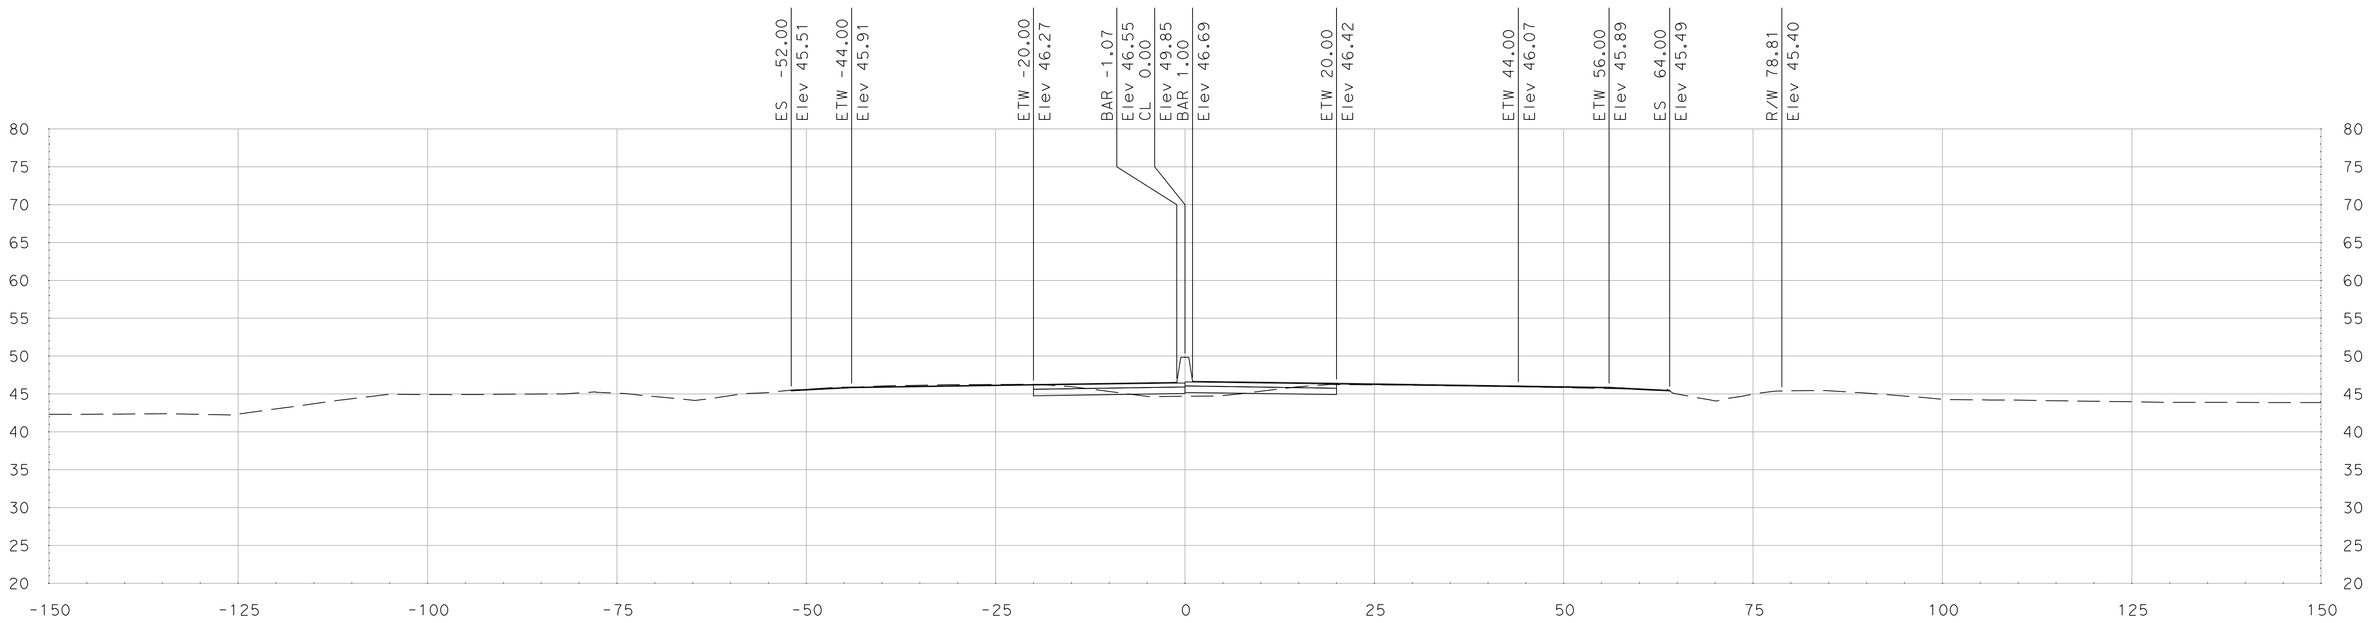

"SR 99" Sta 322+50.00

SCALE
HORIZONTAL: 1"=10'
VERTICAL: 1"=10'

DATE: 5/18/2011

ALL DIMENSIONS ARE IN US SURVEY FEET

FOR EARTHWORK DEVELOPMENT ONLY

Dist	COUNTY	ROUTE	POST MILES TOTAL PROJECT	SHEET No.	TOTAL SHEETS
10	SJ	99	4.9/14.2		
CONTRACT No.			10-0E6114		
PROJECT ID			1000020440		

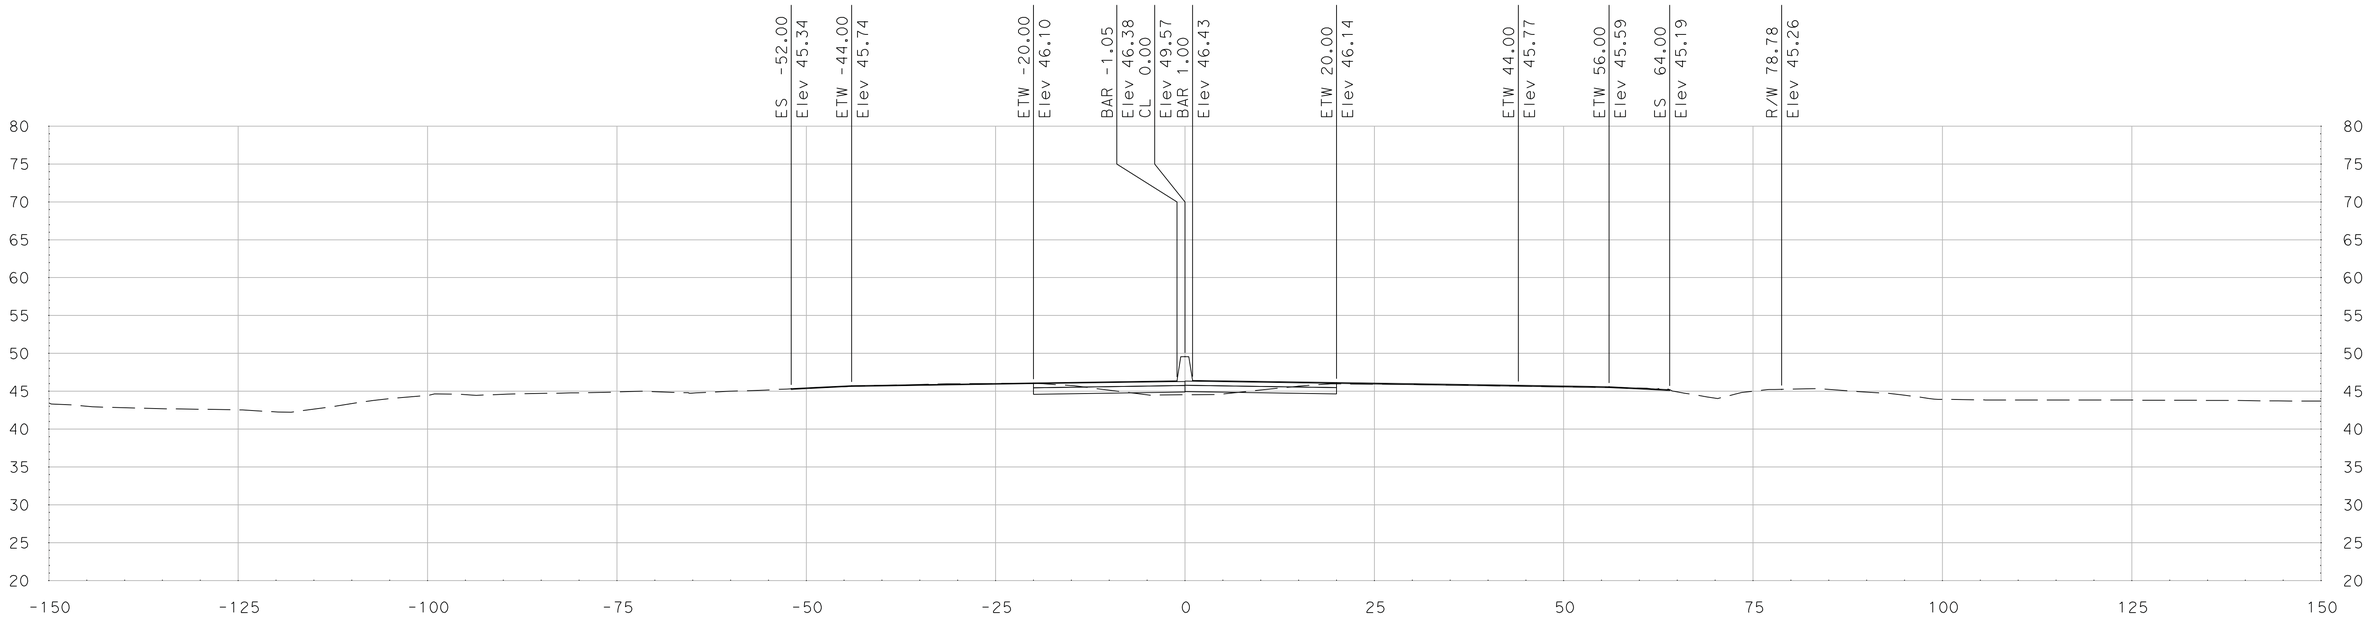

"SR 99" Sta 323+25.00

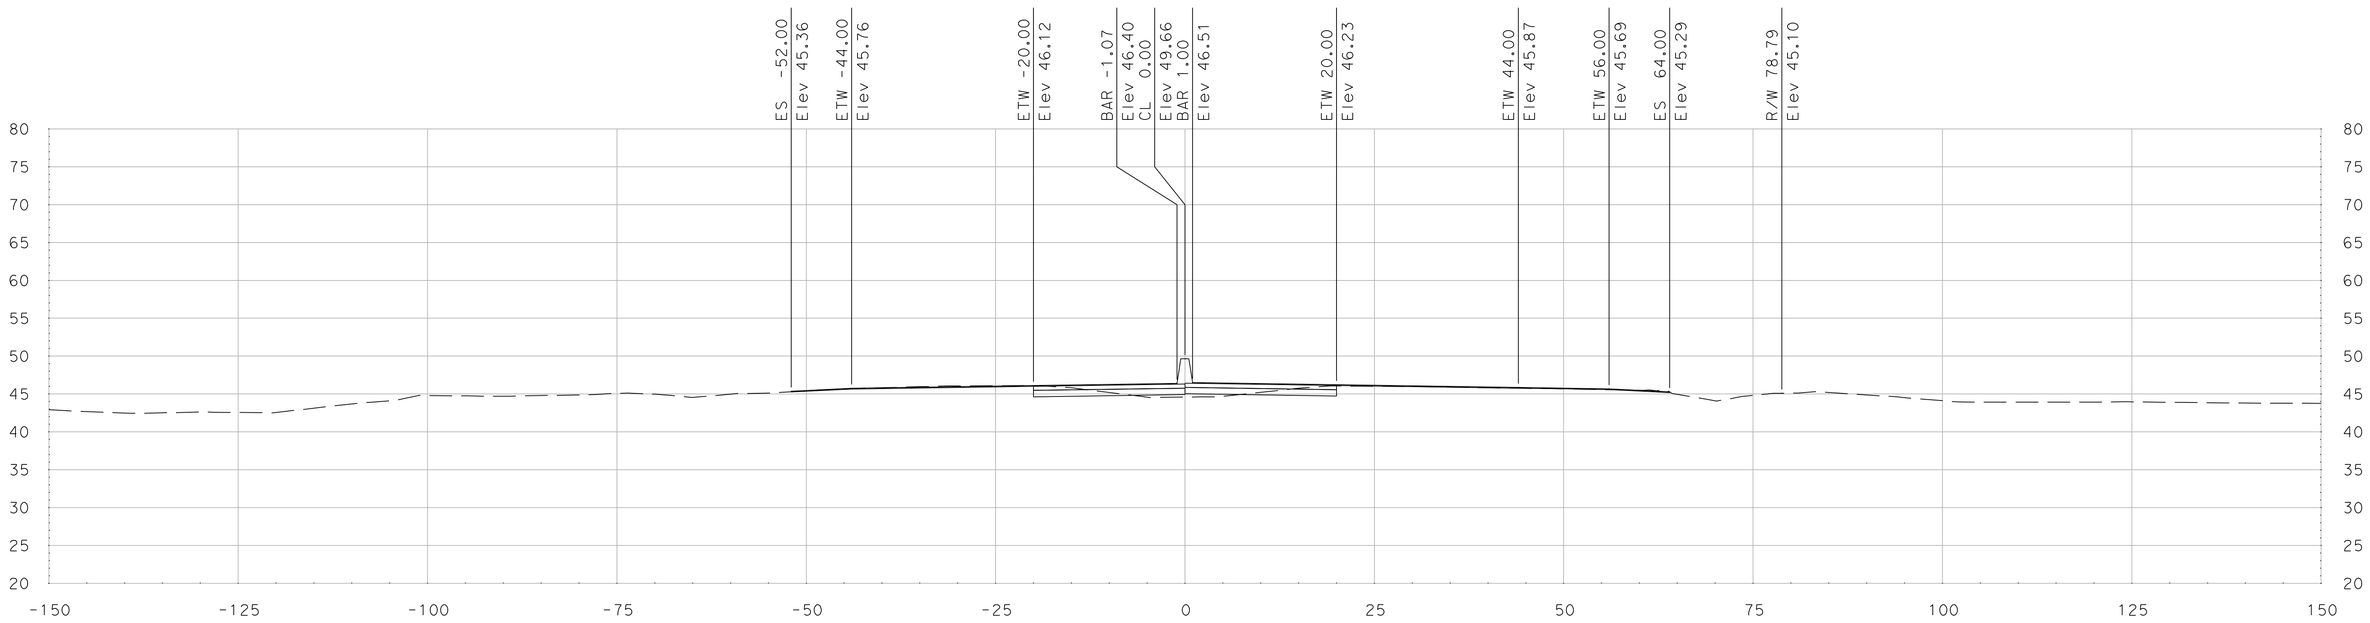

"SR 99" Sta 323+00.00

SCALE
HORIZONTAL: 1"=10'
VERTICAL: 1"=10'

DATE: 5/18/2011

ALL DIMENSIONS ARE IN US SURVEY FEET

FOR EARTHWORK DEVELOPMENT ONLY

Dist	COUNTY	ROUTE	POST MILES TOTAL PROJECT	SHEET No.	TOTAL SHEETS
10	SJ	99	4.9/14.2		
CONTRACT No.			10-0E6114		
PROJECT ID			1000020440		

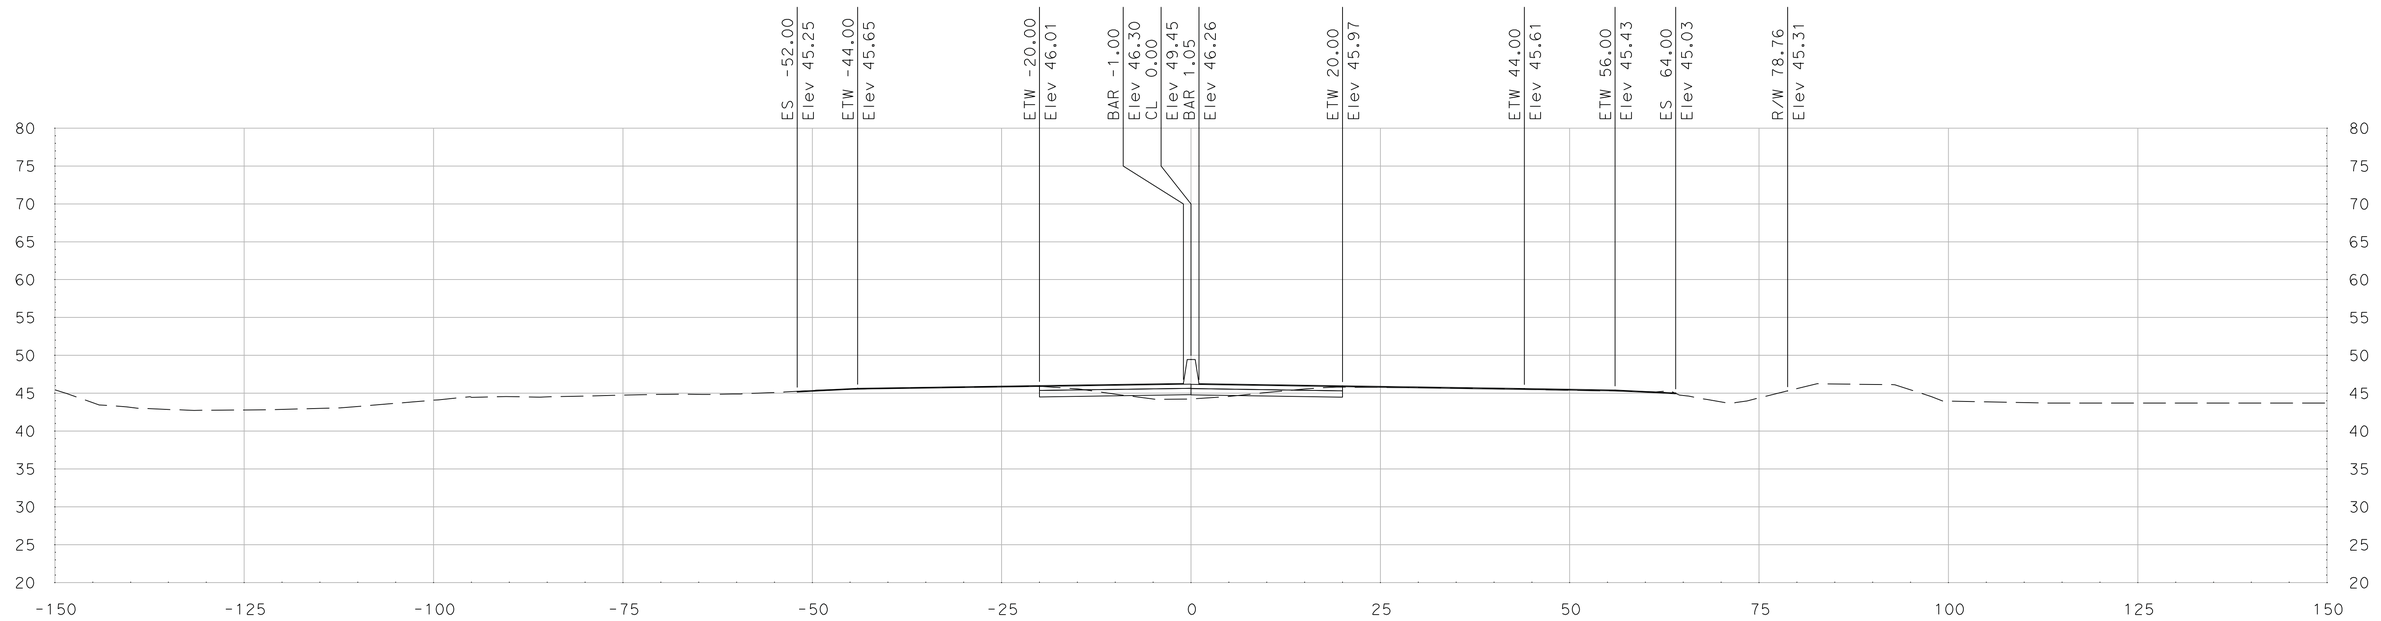

"SR 99" Sta 323+75.00

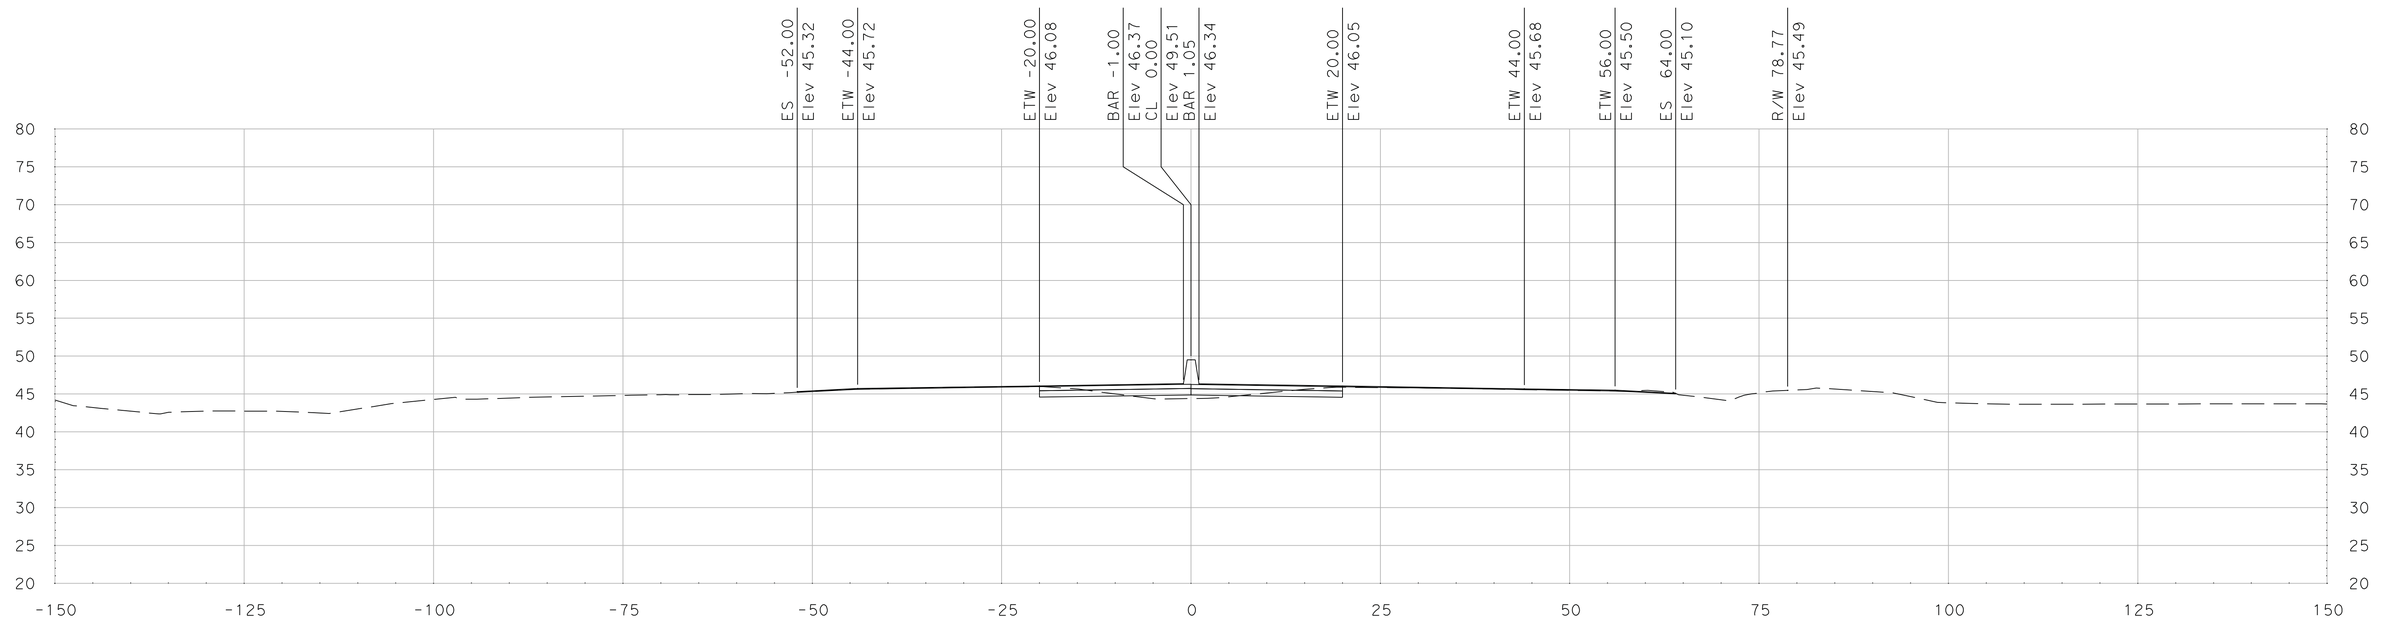

"SR 99" Sta 323+50.00

SCALE
HORIZONTAL: 1"=10'
VERTICAL: 1"=10'

DATE: 5/18/2011

ALL DIMENSIONS ARE IN US SURVEY FEET

FOR EARTHWORK DEVELOPMENT ONLY

Dist	COUNTY	ROUTE	POST MILES TOTAL PROJECT	SHEET No.	TOTAL SHEETS
10	SJ	99	4.9/14.2		
CONTRACT No.			10-0E6114		
PROJECT ID			1000020440		

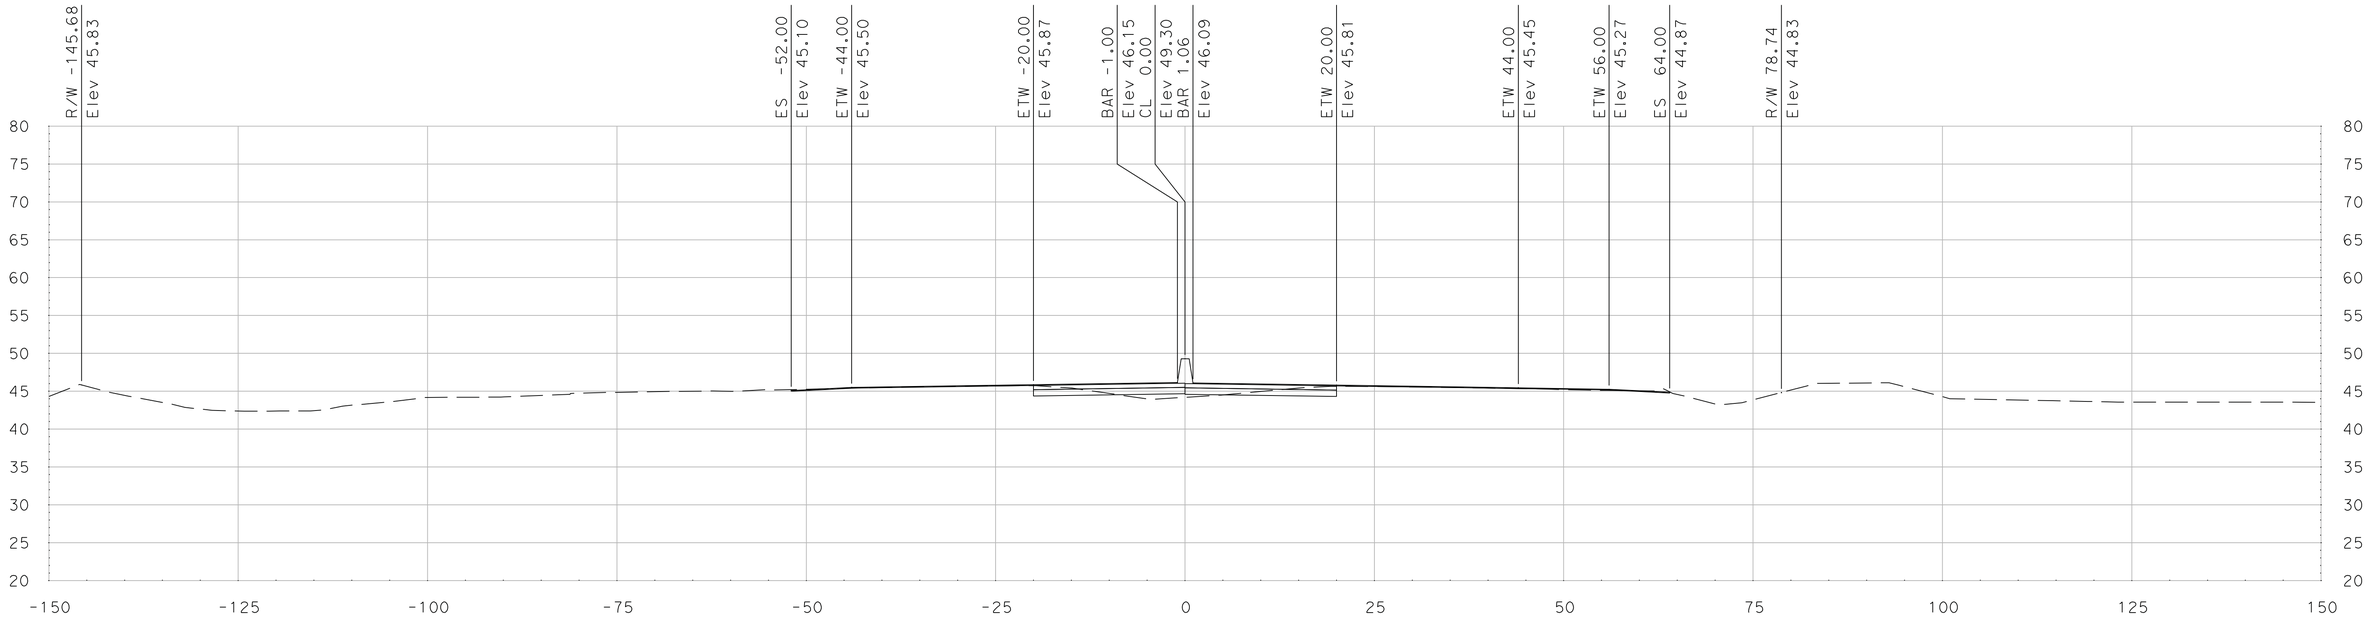

"SR 99" Sta 324+25.00

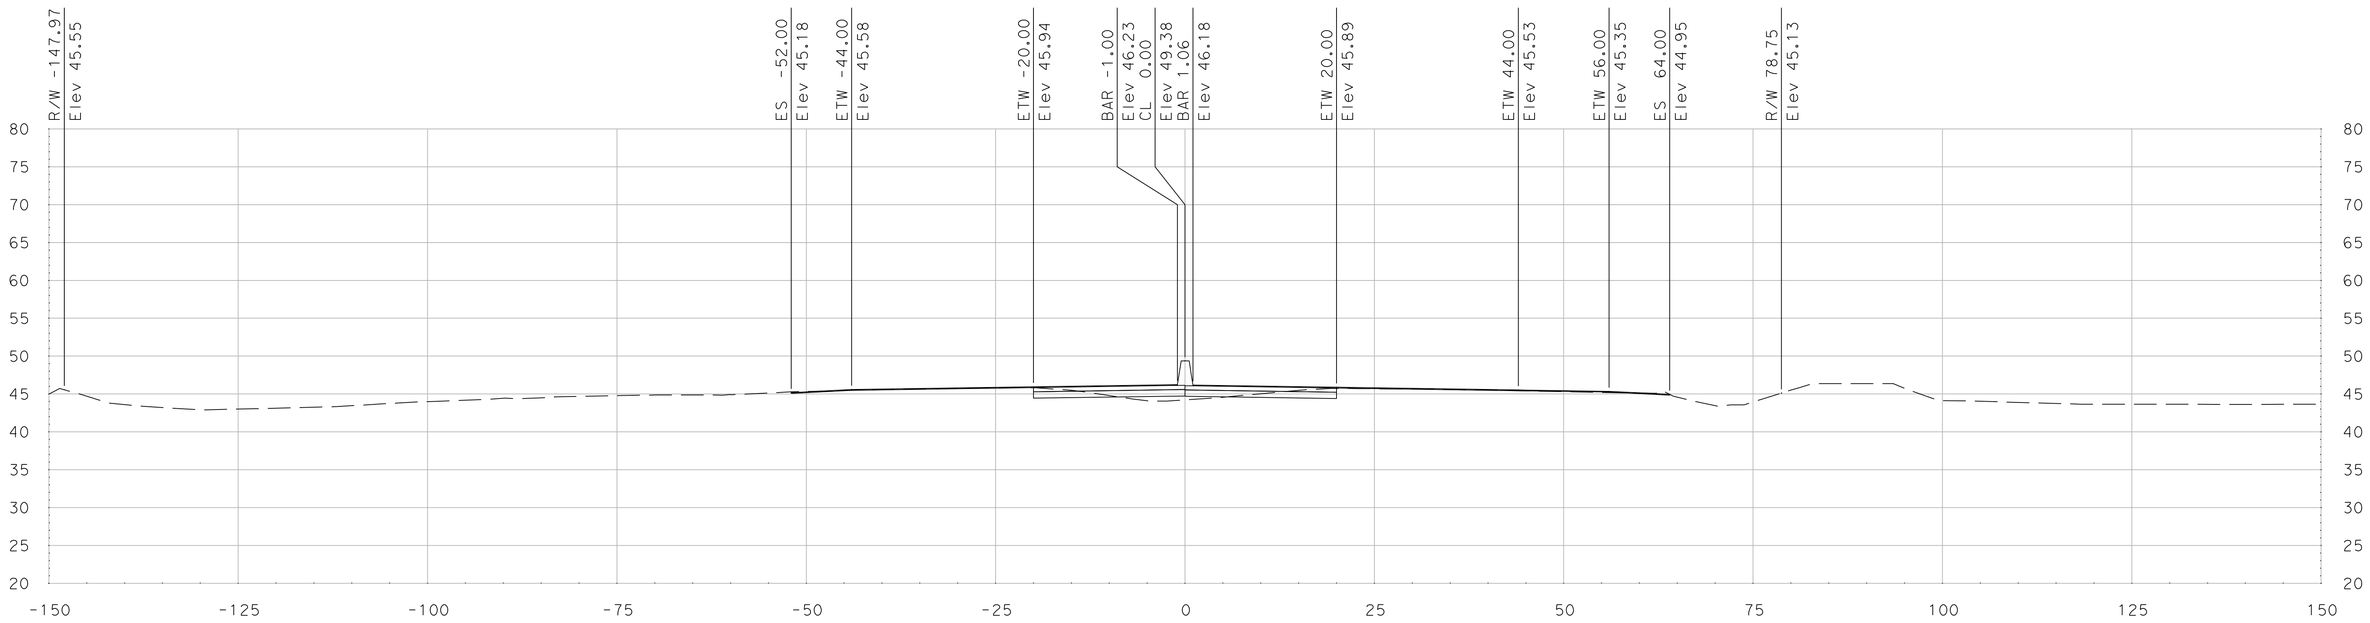

"SR 99" Sta 324+00.00

SCALE
HORIZONTAL: 1"=10'
VERTICAL: 1"=10'

DATE: 5/18/2011

ALL DIMENSIONS ARE IN US SURVEY FEET

FOR EARTHWORK DEVELOPMENT ONLY

Dist	COUNTY	ROUTE	POST MILES TOTAL PROJECT	SHEET No.	TOTAL SHEETS
10	SJ	99	4.9/14.2		
CONTRACT No.			10-0E6114		
PROJECT ID			1000020440		

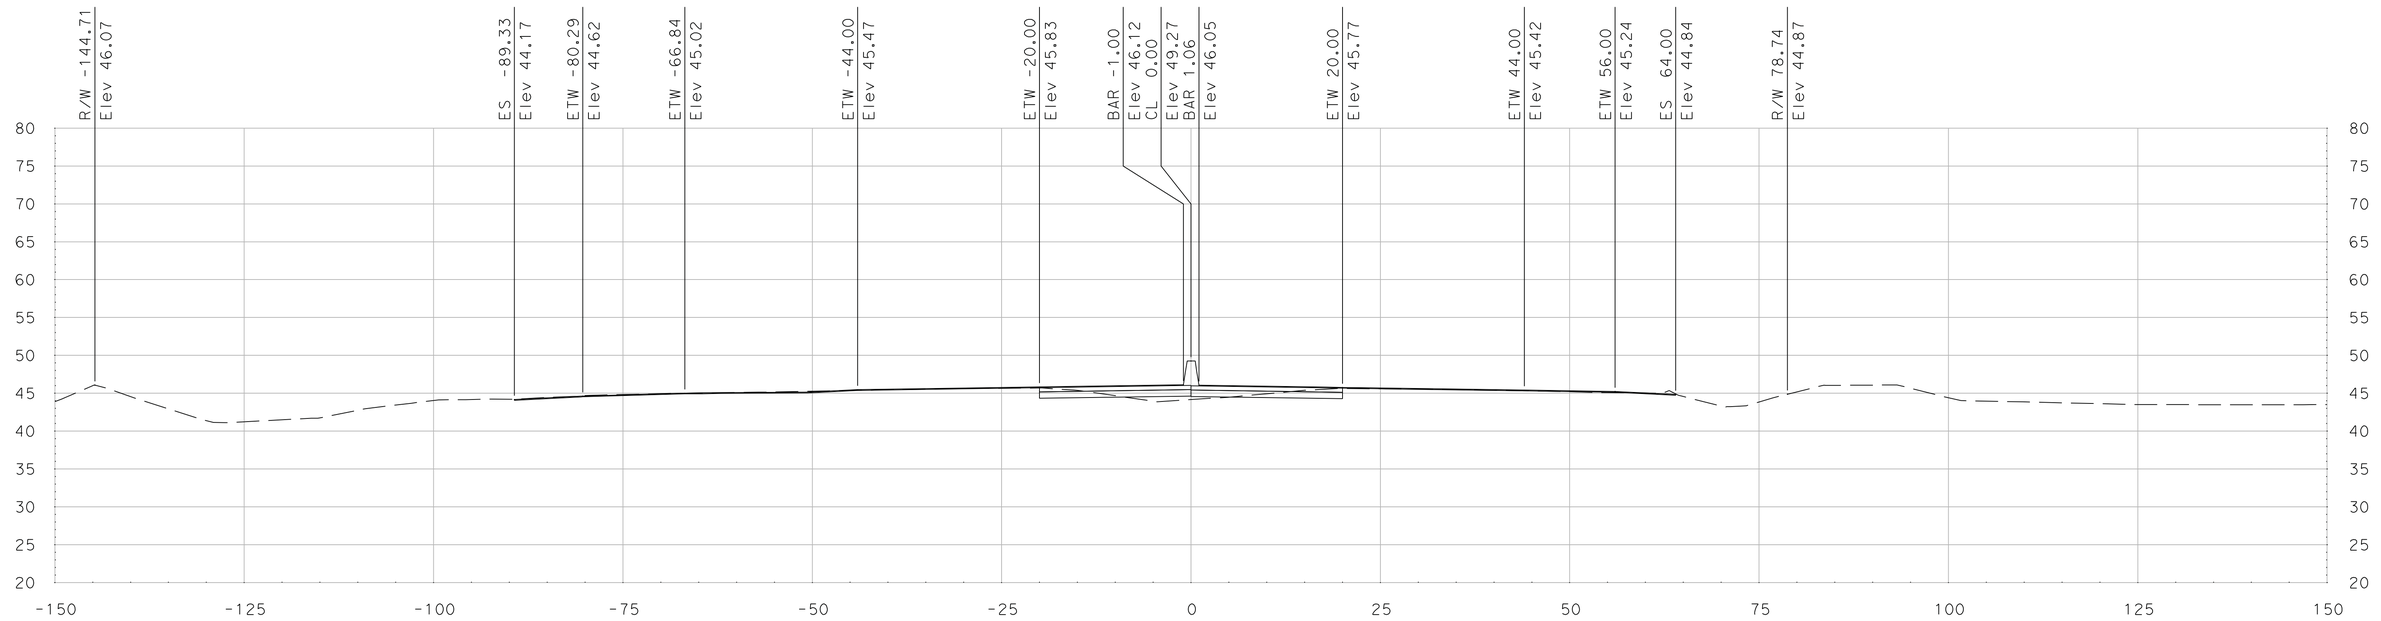

"SR 99" Sta 324+35.66

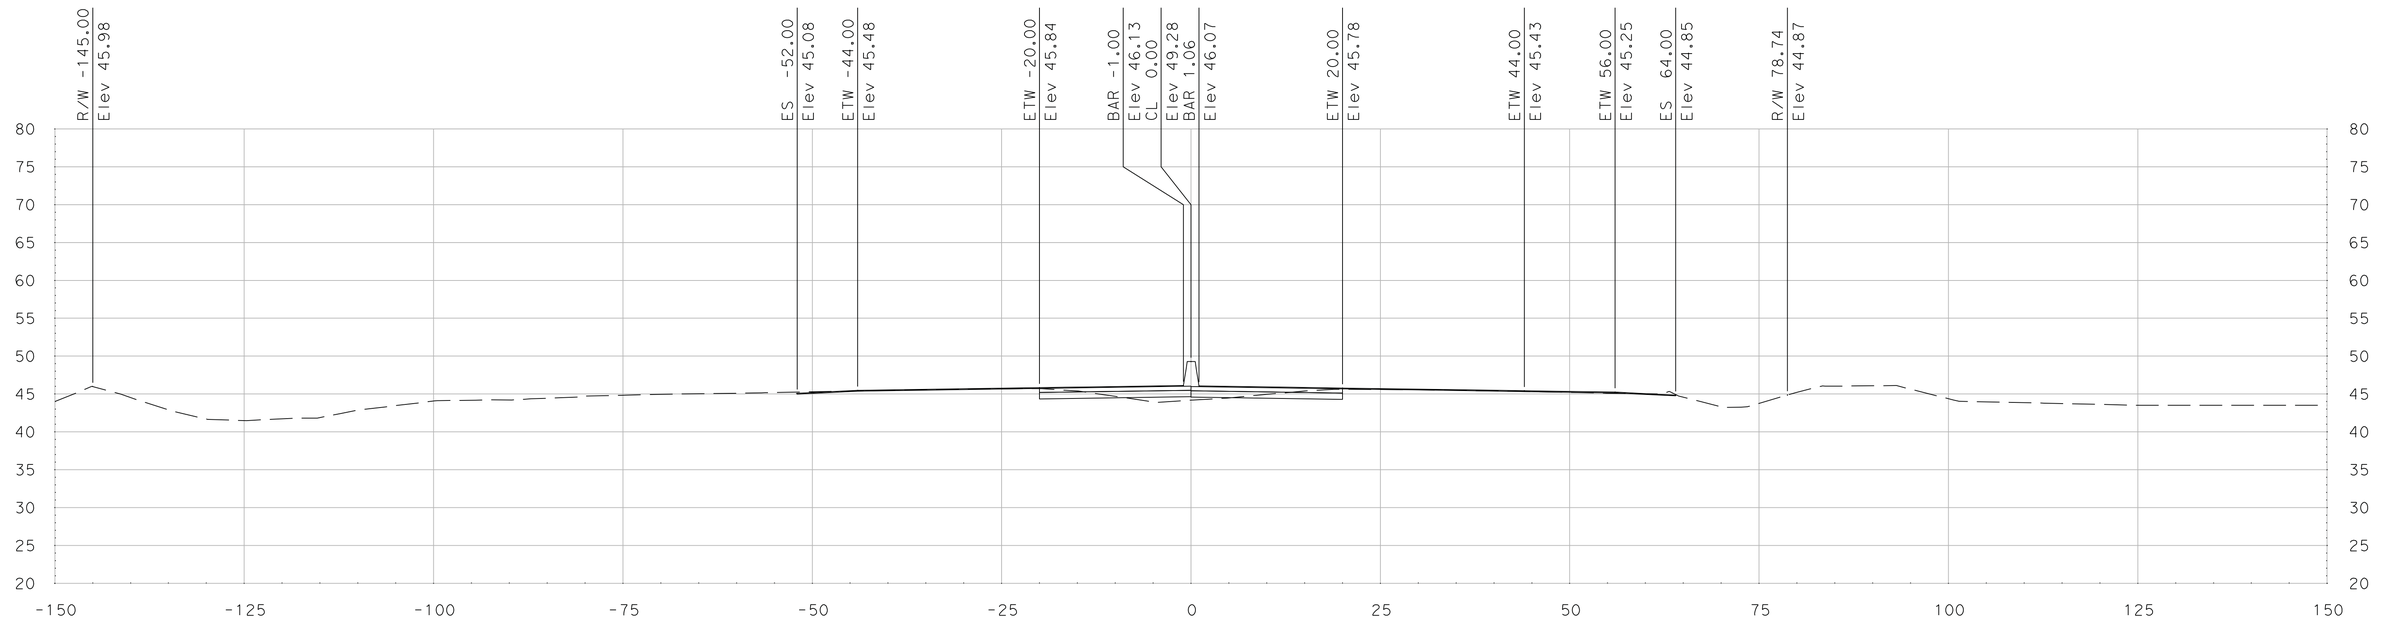

"SR 99" Sta 324+32.51

SCALE
HORIZONTAL: 1"=10'
VERTICAL: 1"=10'

DATE: 5/18/2011

ALL DIMENSIONS ARE IN US SURVEY FEET

FOR EARTHWORK DEVELOPMENT ONLY

Dist	COUNTY	ROUTE	POST MILES TOTAL PROJECT	SHEET No.	TOTAL SHEETS
10	SJ	99	4.9/14.2		
CONTRACT No.			10-0E6114		
PROJECT ID			1000020440		

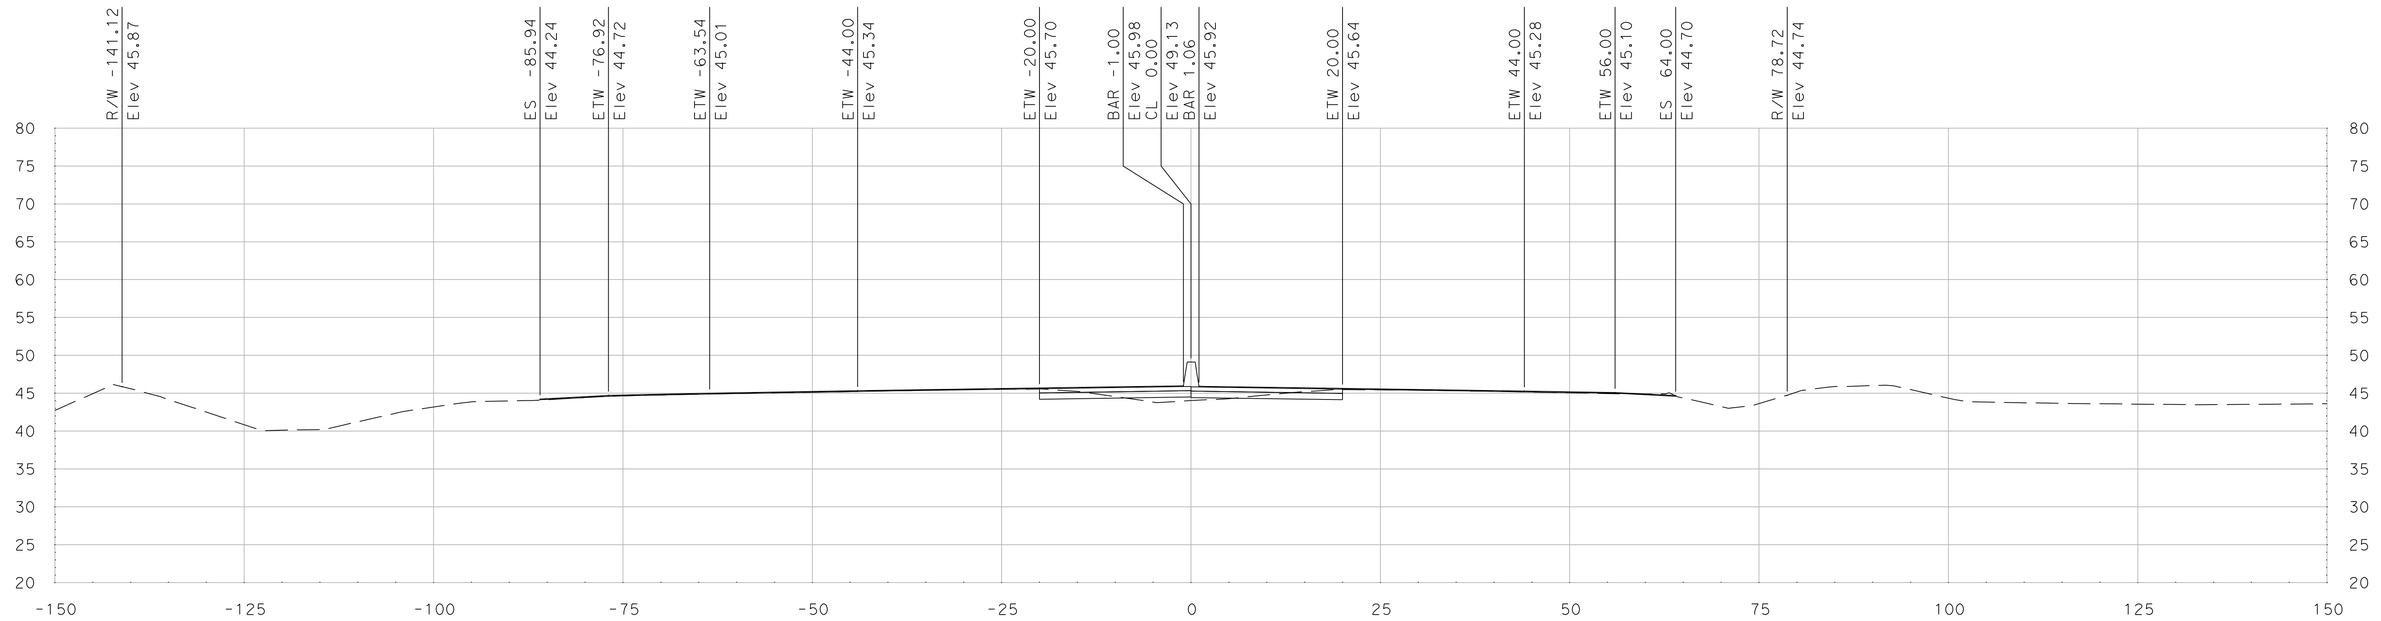

"SR 99" Sta 324+75.00

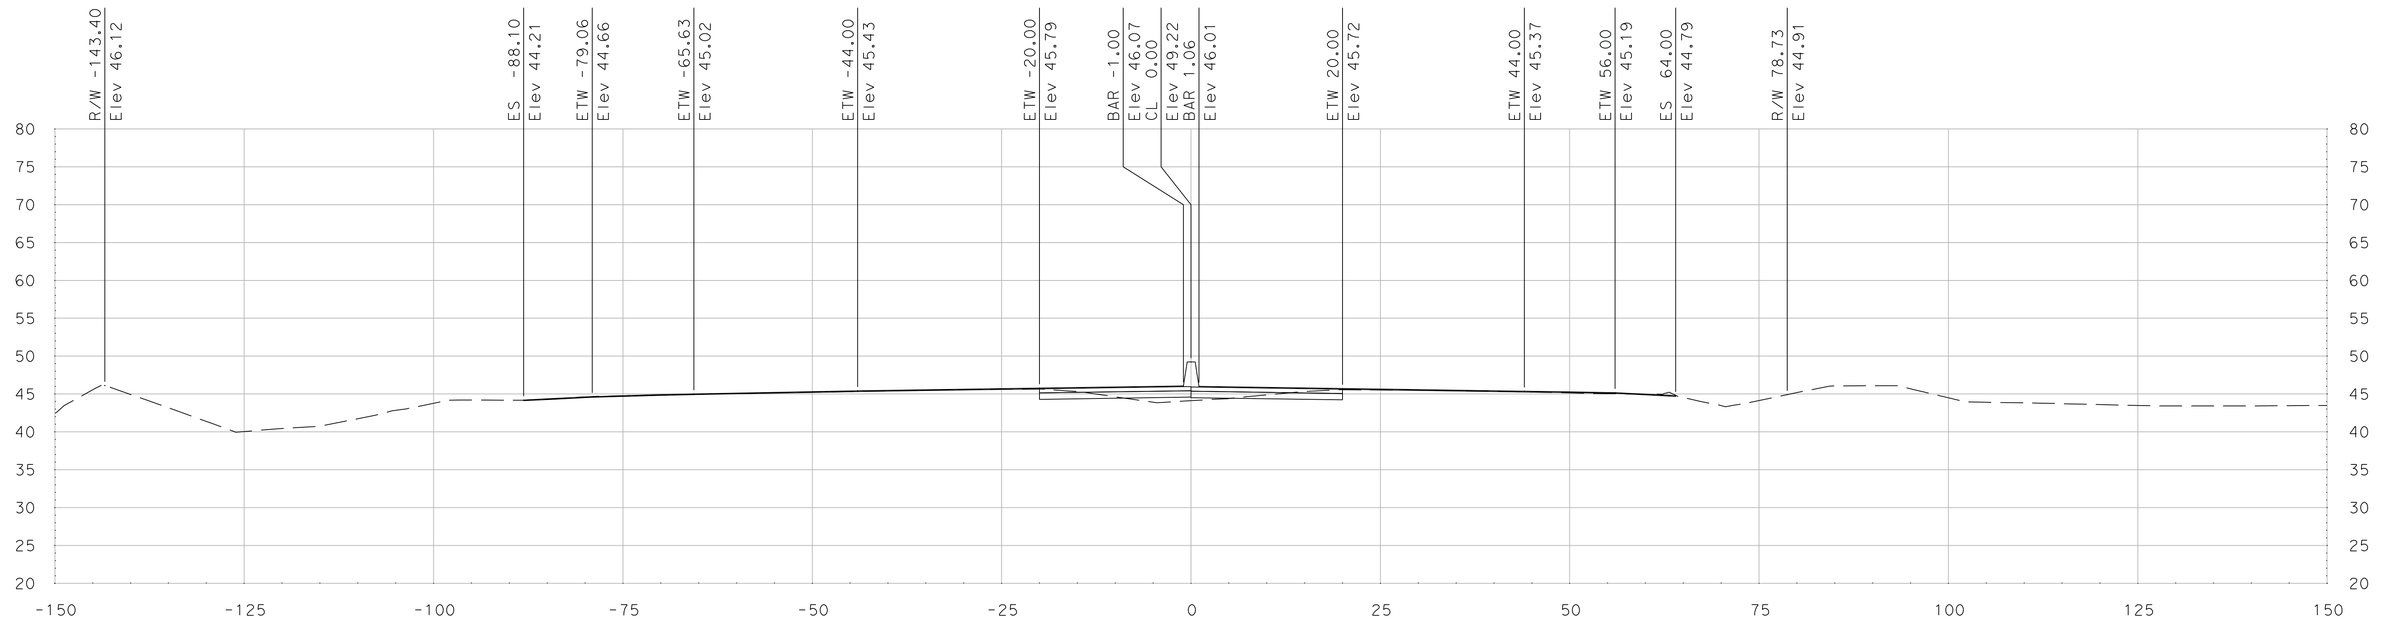

"SR 99" Sta 324+50.00

SCALE
HORIZONTAL: 1"=10'
VERTICAL: 1"=10'

DATE: 5/18/2011

ALL DIMENSIONS ARE IN US SURVEY FEET

FOR EARTHWORK DEVELOPMENT ONLY

Dist	COUNTY	ROUTE	POST MILES TOTAL PROJECT	SHEET No.	TOTAL SHEETS
10	SJ	99	4.9/14.2		
CONTRACT No.			10-0E6114		
PROJECT ID			1000020440		

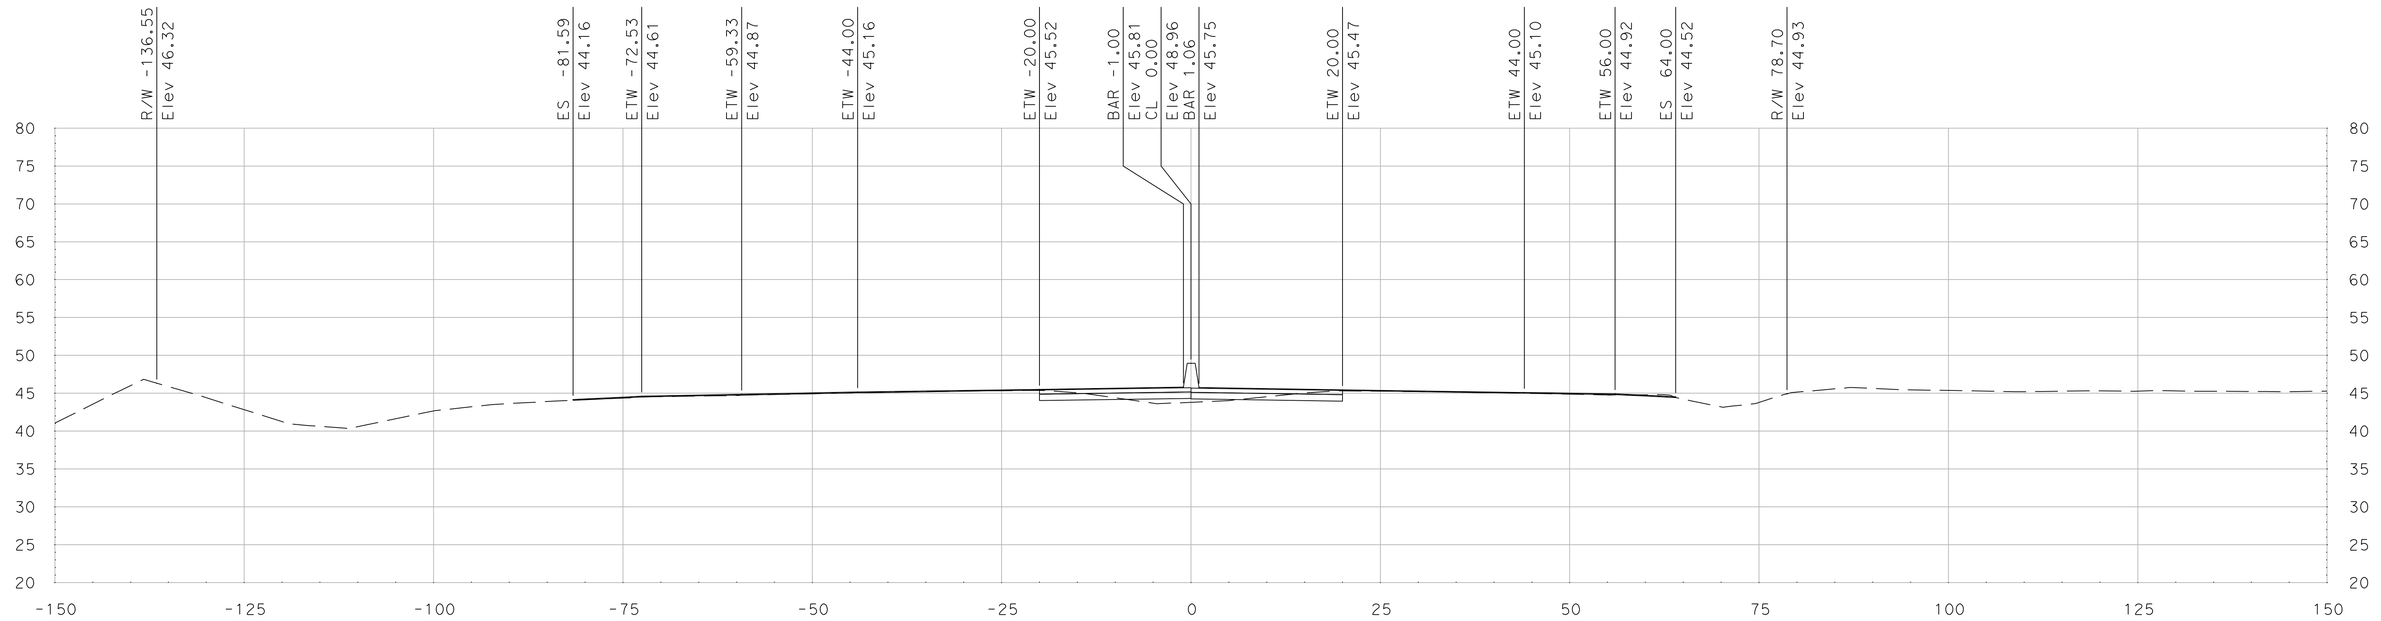

"SR 99" Sta 325+25.00

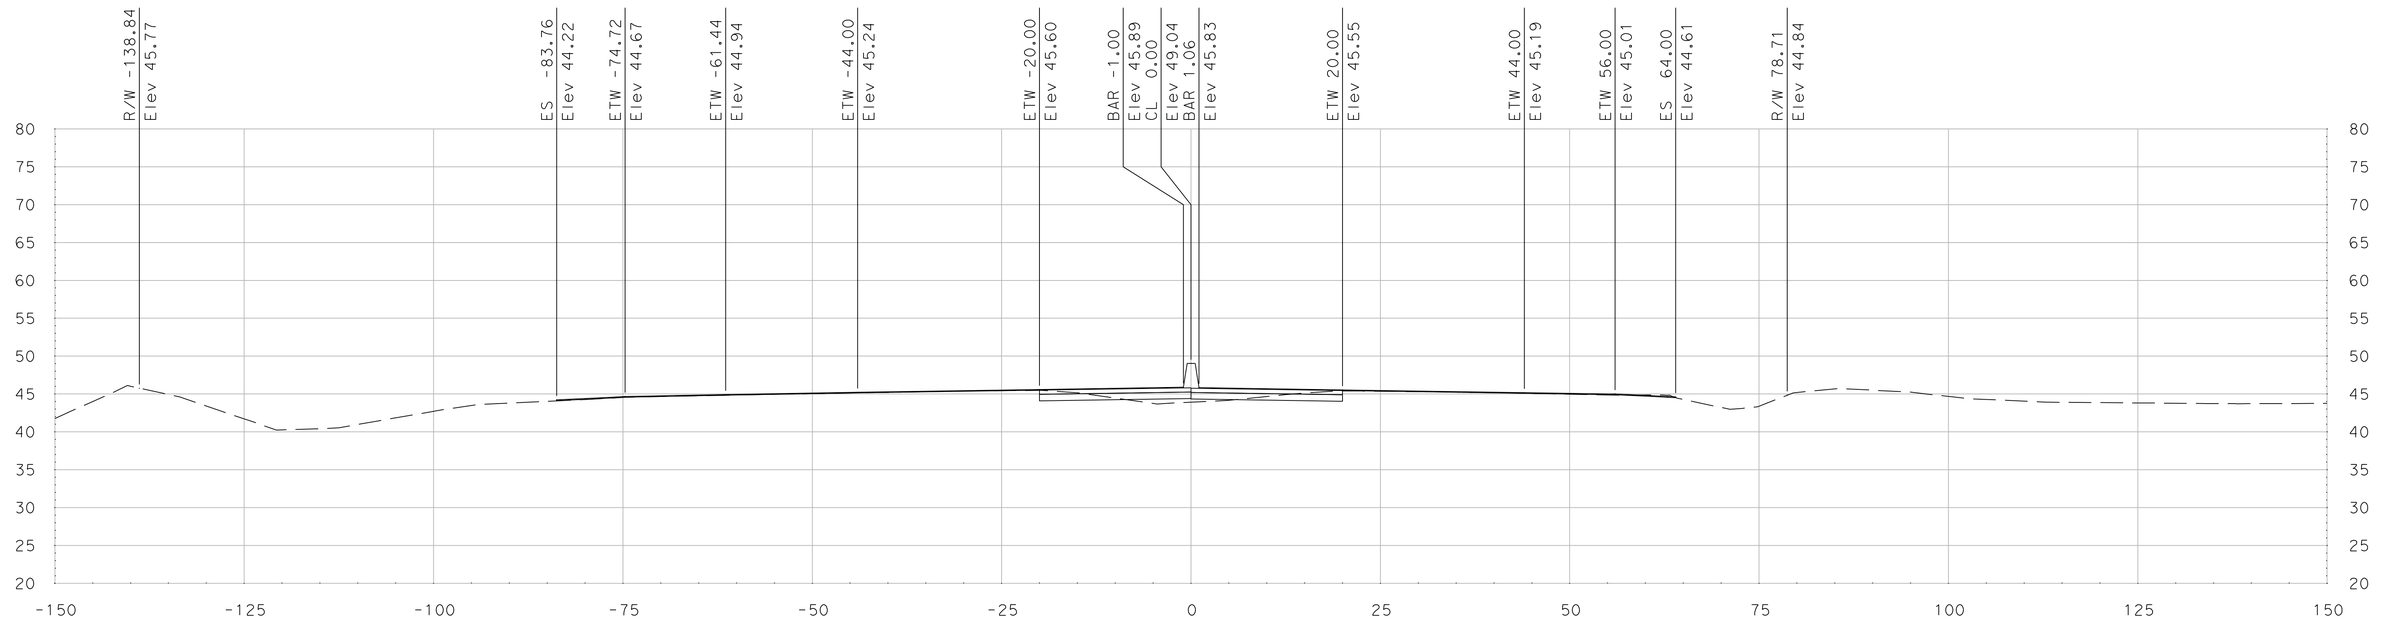

"SR 99" Sta 325+00.00

SCALE
HORIZONTAL: 1"=10'
VERTICAL: 1"=10'

DATE: 5/18/2011

ALL DIMENSIONS ARE IN US SURVEY FEET

FOR EARTHWORK DEVELOPMENT ONLY

Dist	COUNTY	ROUTE	POST MILES TOTAL PROJECT	SHEET No.	TOTAL SHEETS
10	SJ	99	4.9/14.2		
CONTRACT No.			10-0E6114		
PROJECT ID			1000020440		

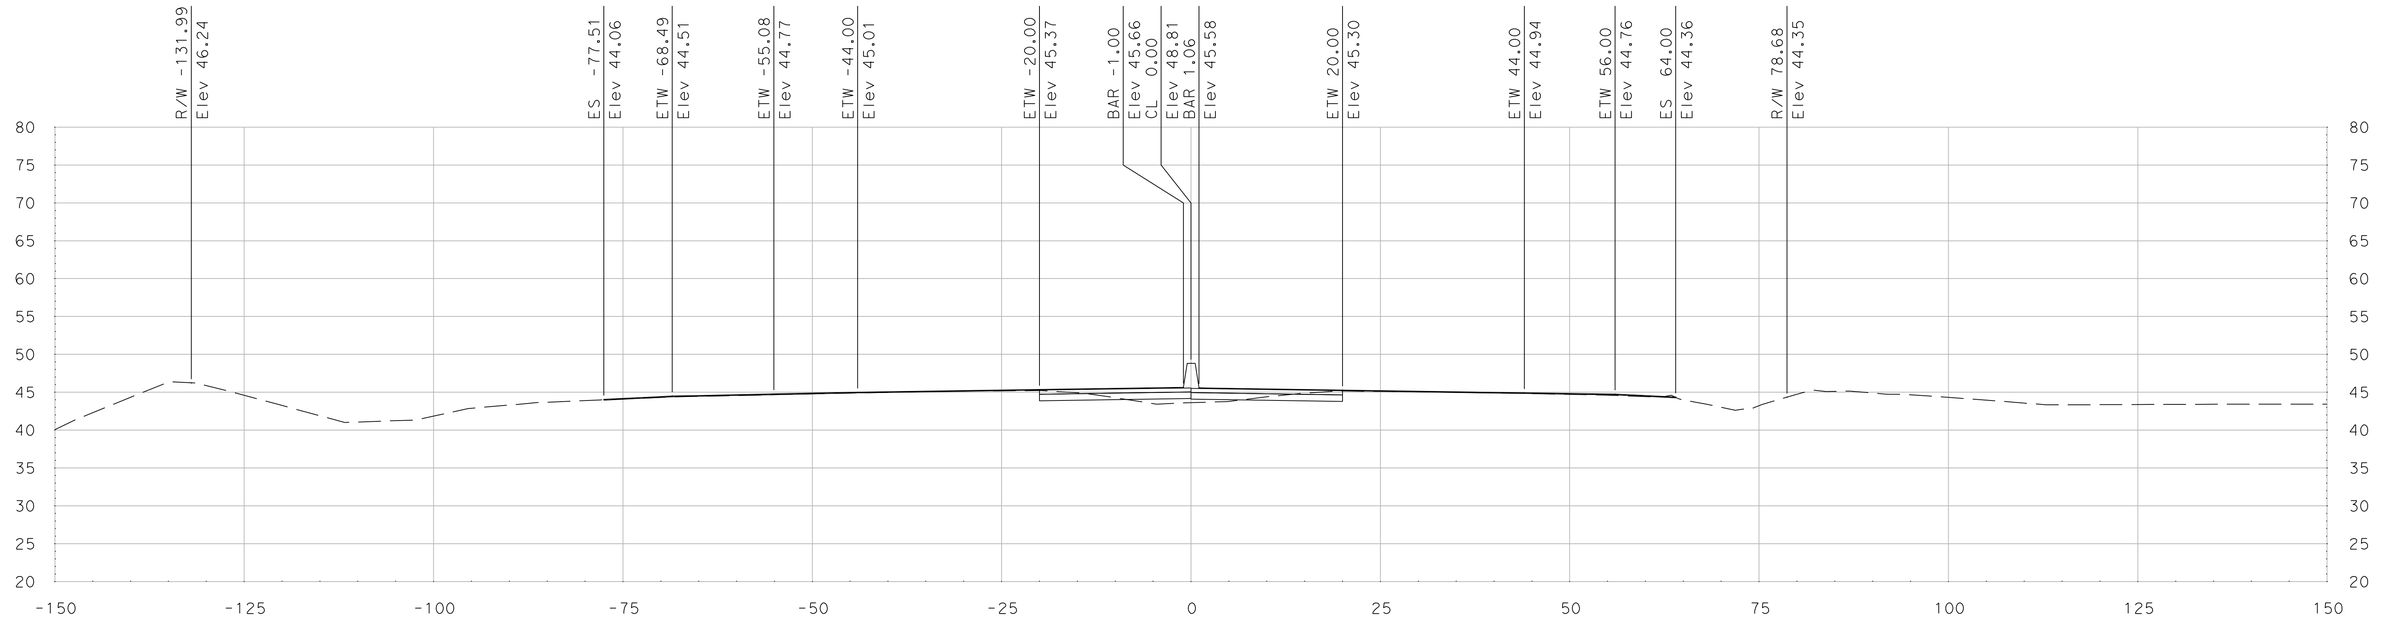

"SR 99" Sta 325+75.00

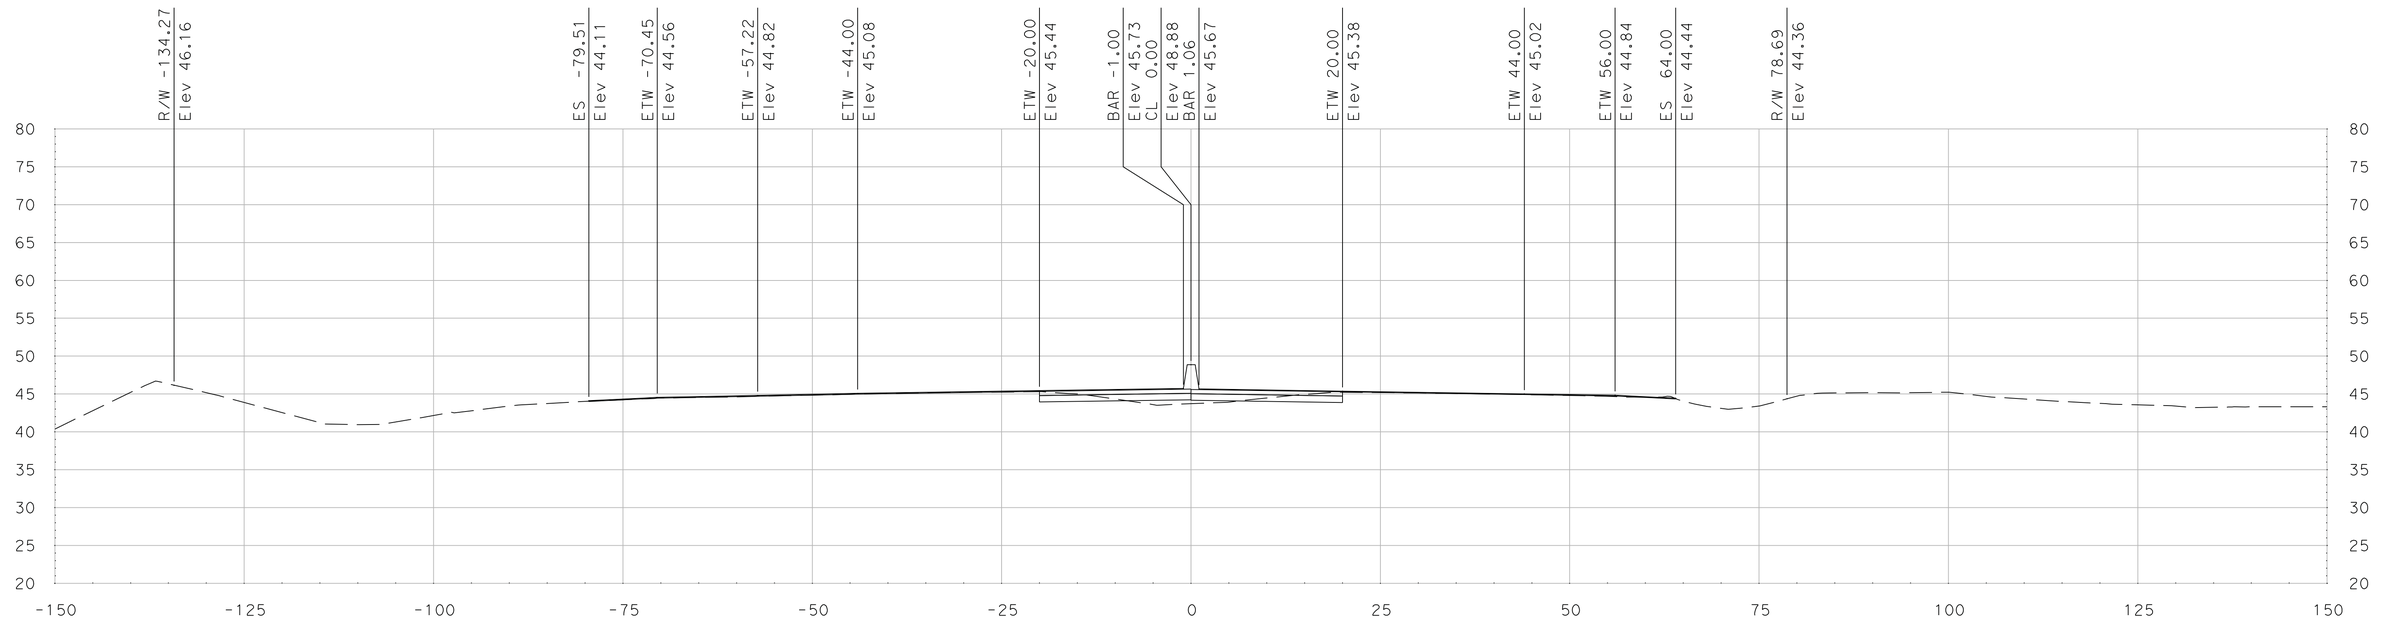

"SR 99" Sta 325+50.00

SCALE
HORIZONTAL: 1"=10'
VERTICAL: 1"=10'

DATE: 5/18/2011

ALL DIMENSIONS ARE IN US SURVEY FEET

FOR EARTHWORK DEVELOPMENT ONLY

Dist	COUNTY	ROUTE	POST MILES TOTAL PROJECT	SHEET No.	TOTAL SHEETS
10	SJ	99	4.9/14.2		
CONTRACT No.			10-0E6114		
PROJECT ID			1000020440		

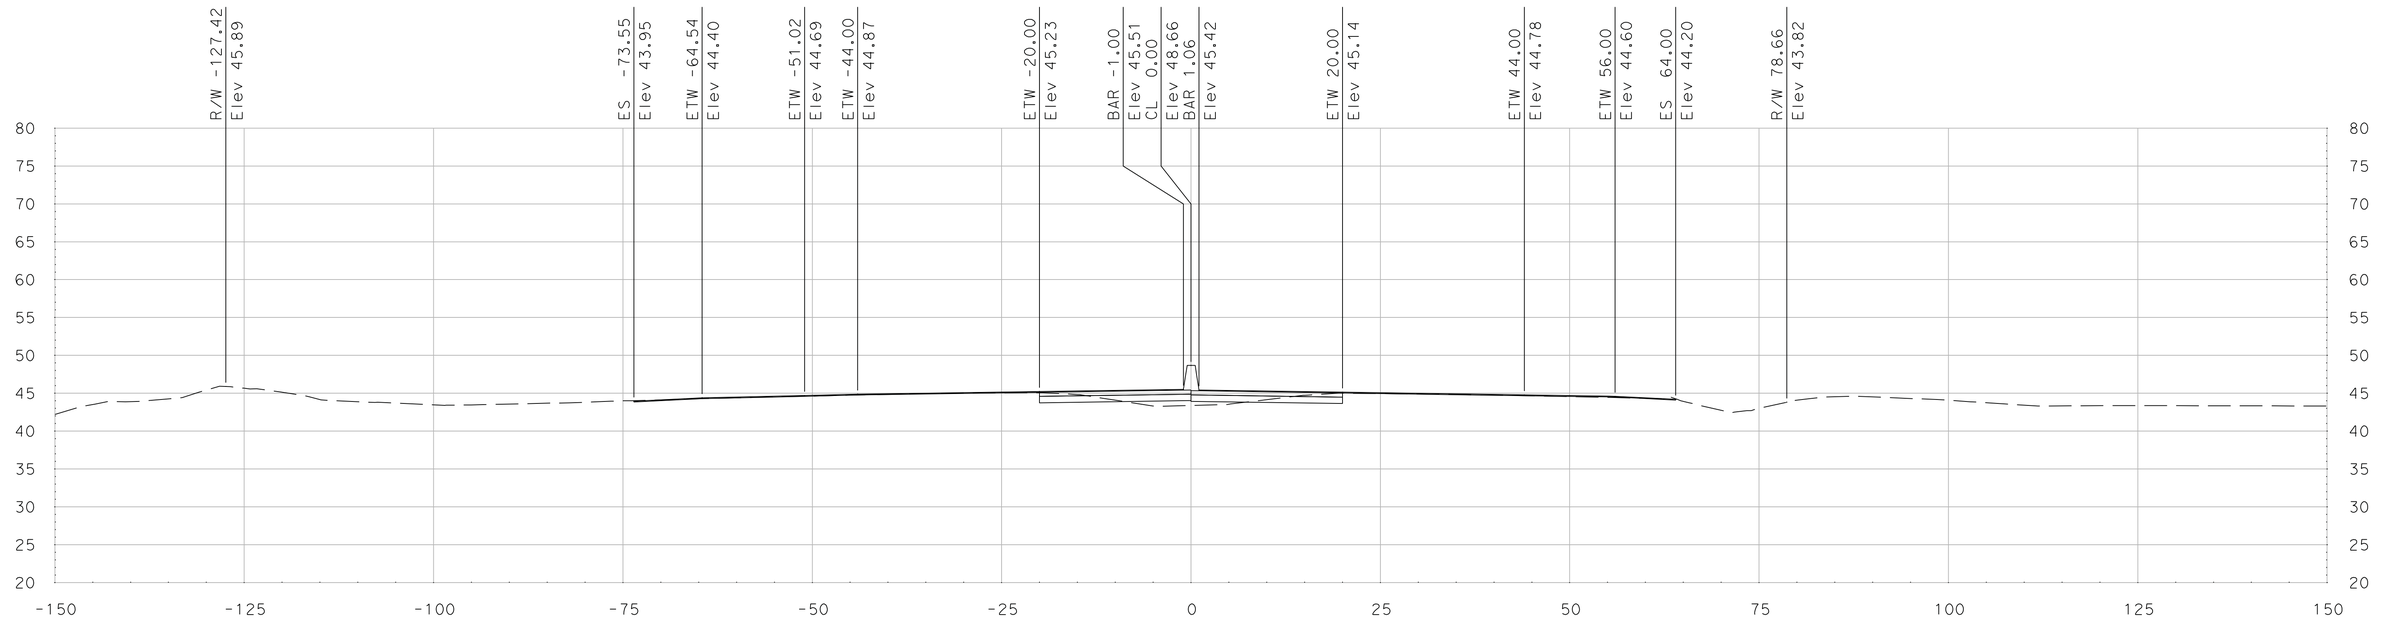

"SR 99" Sta 326+25.00

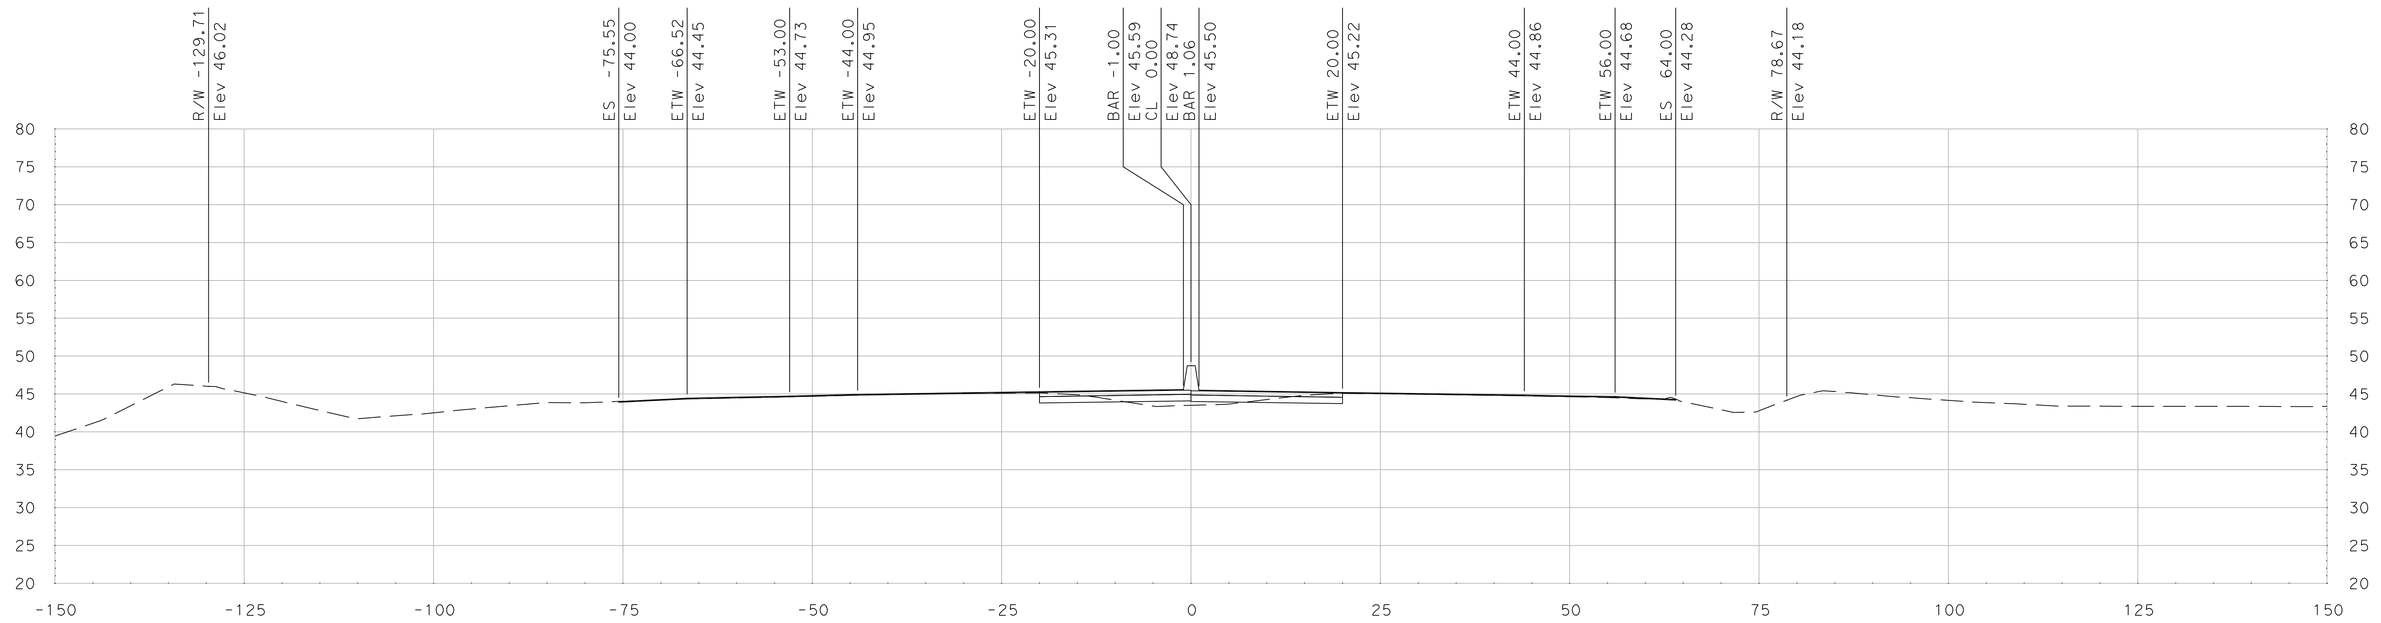

"SR 99" Sta 326+00.00

SCALE
HORIZONTAL: 1"=10'
VERTICAL: 1"=10'

DATE: 5/18/2011

ALL DIMENSIONS ARE IN US SURVEY FEET

FOR EARTHWORK DEVELOPMENT ONLY

Dist	COUNTY	ROUTE	POST MILES TOTAL PROJECT	SHEET No.	TOTAL SHEETS
10	SJ	99	4.9/14.2		
CONTRACT No.			10-0E6114		
PROJECT ID			1000020440		

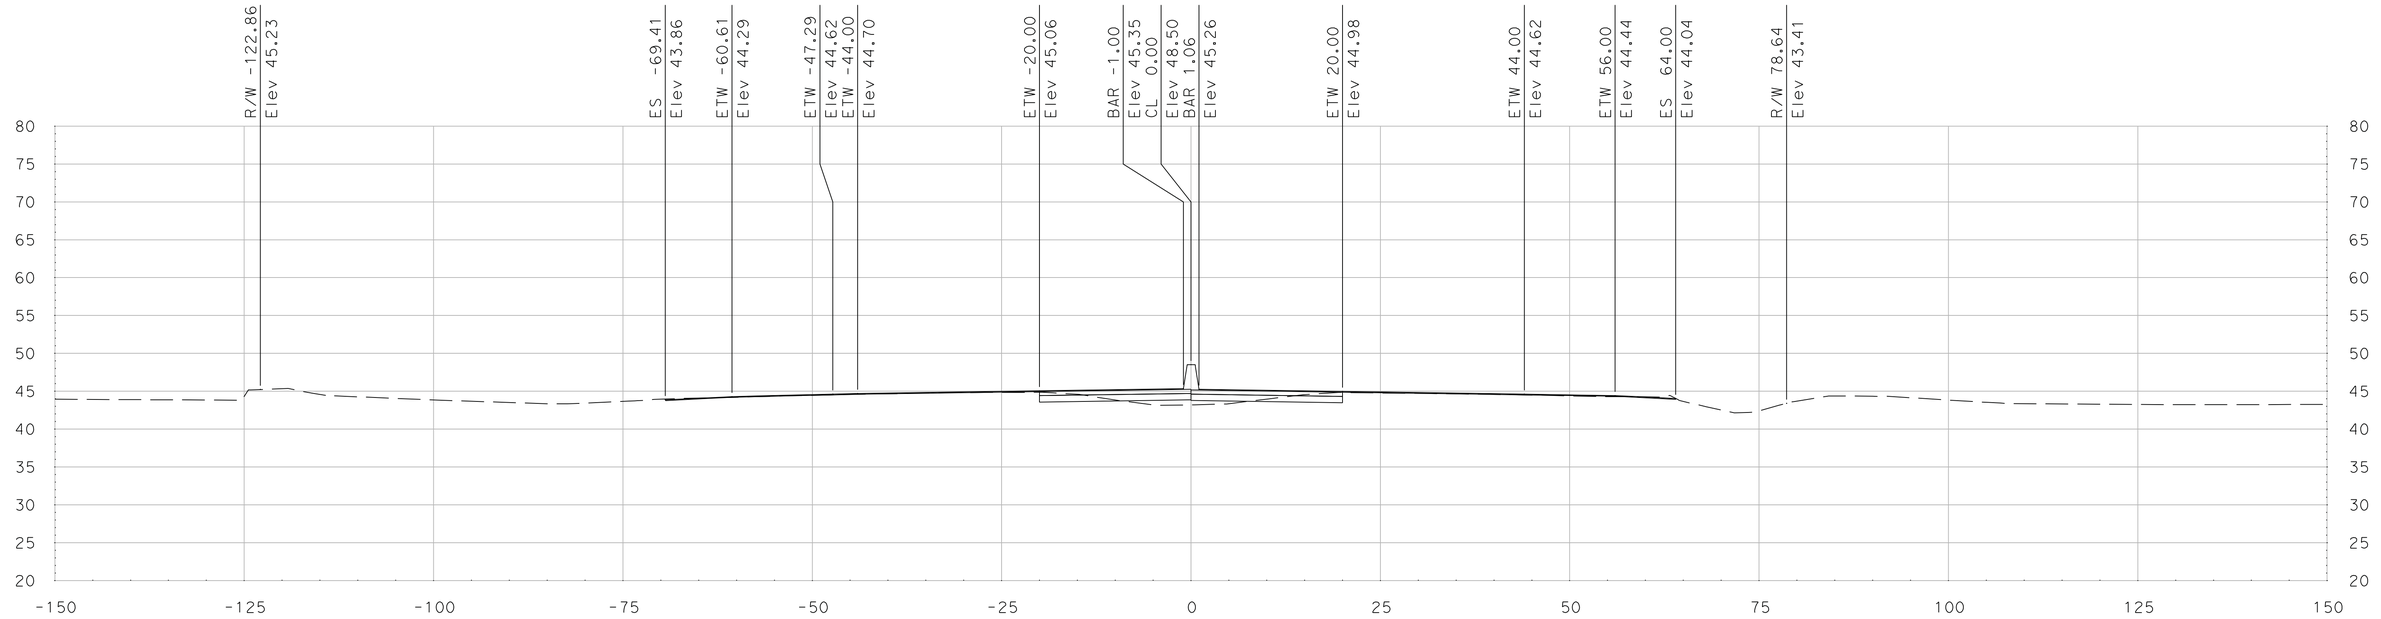

"SR 99" Sta 326+75.00

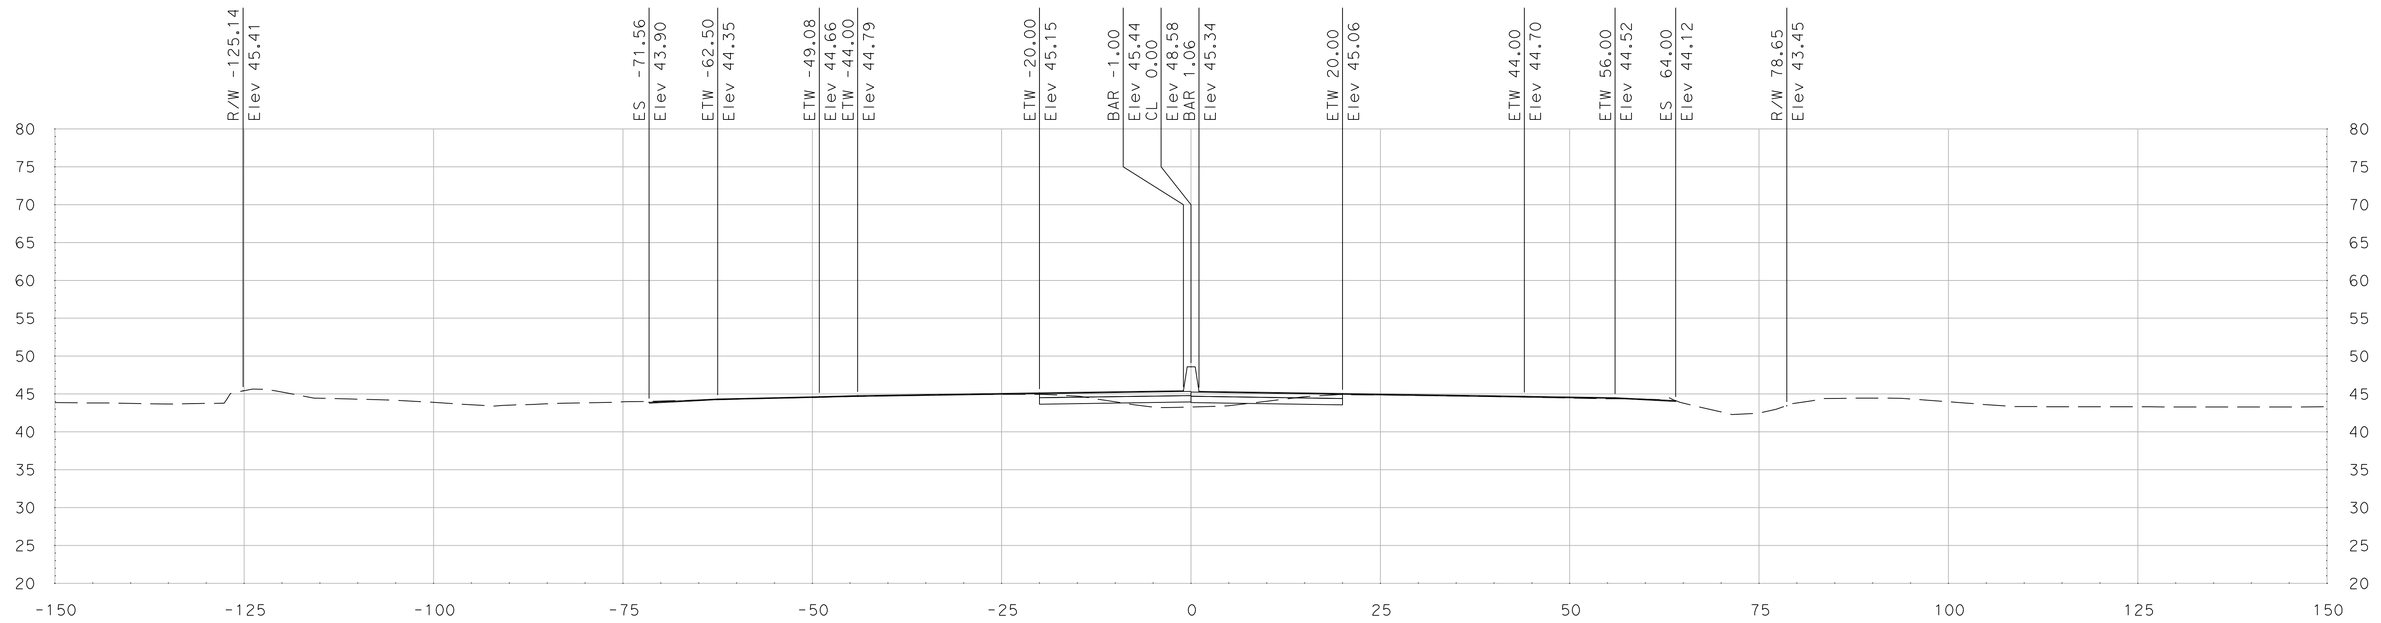

"SR 99" Sta 326+50.00

SCALE
HORIZONTAL: 1"=10'
VERTICAL: 1"=10'

DATE: 5/18/2011

ALL DIMENSIONS ARE IN US SURVEY FEET

FOR EARTHWORK DEVELOPMENT ONLY

Dist	COUNTY	ROUTE	POST MILES TOTAL PROJECT	SHEET No.	TOTAL SHEETS
10	SJ	99	4.9/14.2		
CONTRACT No.			10-0E6114		
PROJECT ID			1000020440		

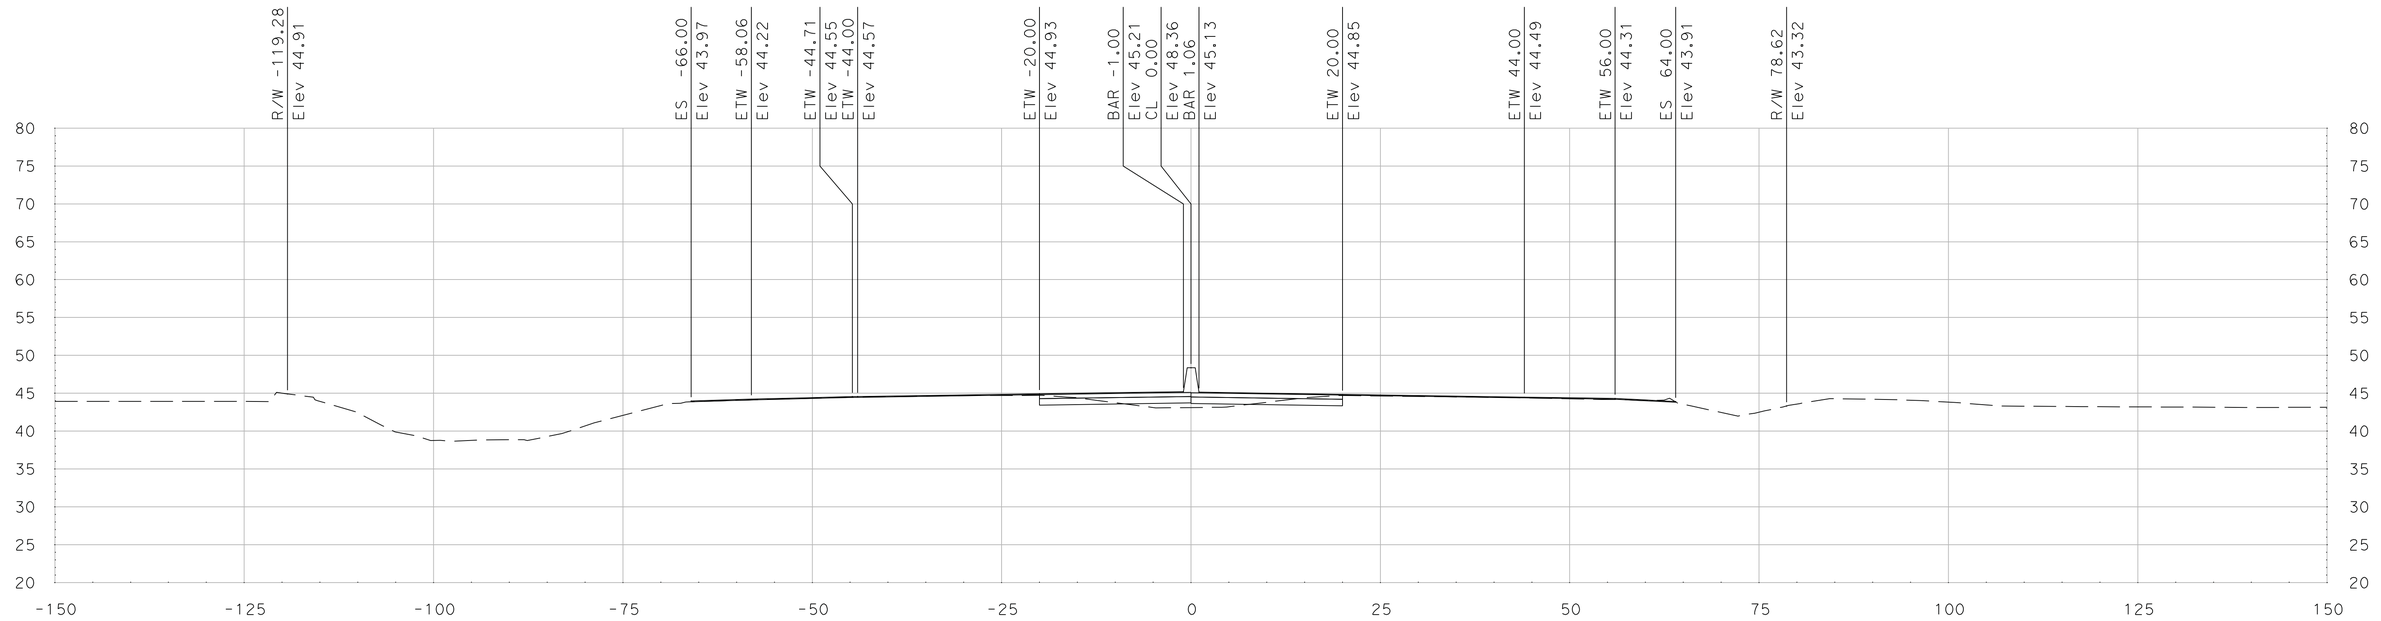

"SR 99" Sta 327+14.13

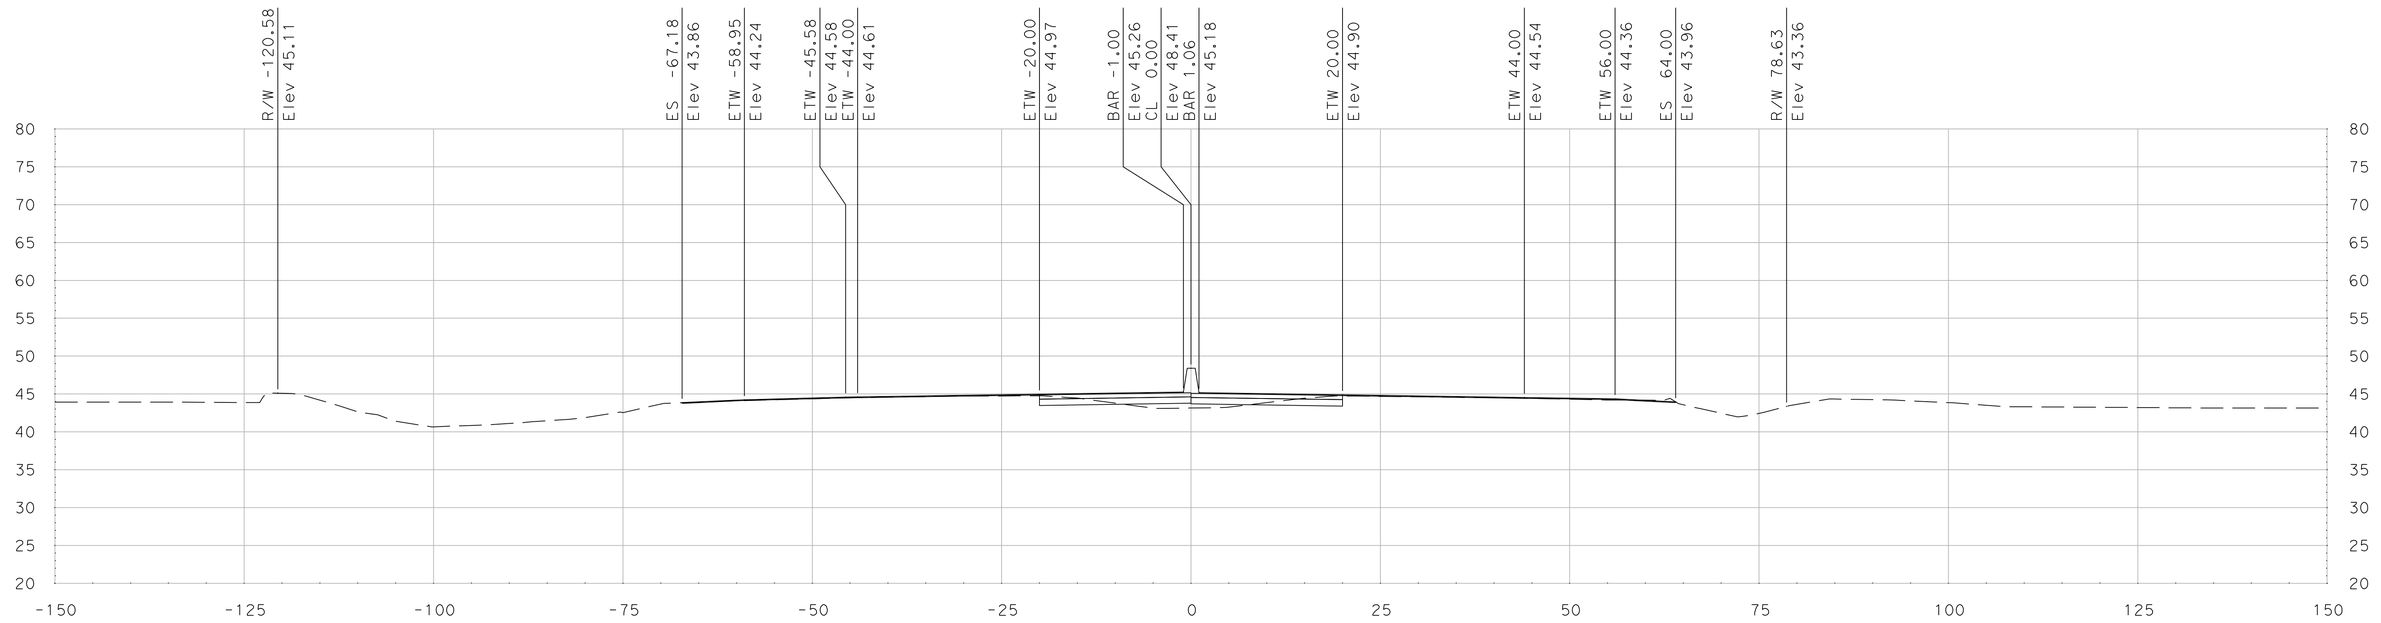

"SR 99" Sta 327+00.00

SCALE
HORIZONTAL: 1"=10'
VERTICAL: 1"=10'

DATE: 5/18/2011

ALL DIMENSIONS ARE IN US SURVEY FEET

FOR EARTHWORK DEVELOPMENT ONLY

Dist	COUNTY	ROUTE	POST MILES TOTAL PROJECT	SHEET No.	TOTAL SHEETS
10	SJ	99	4.9/14.2		
CONTRACT No.			10-0E6114		
PROJECT ID			1000020440		

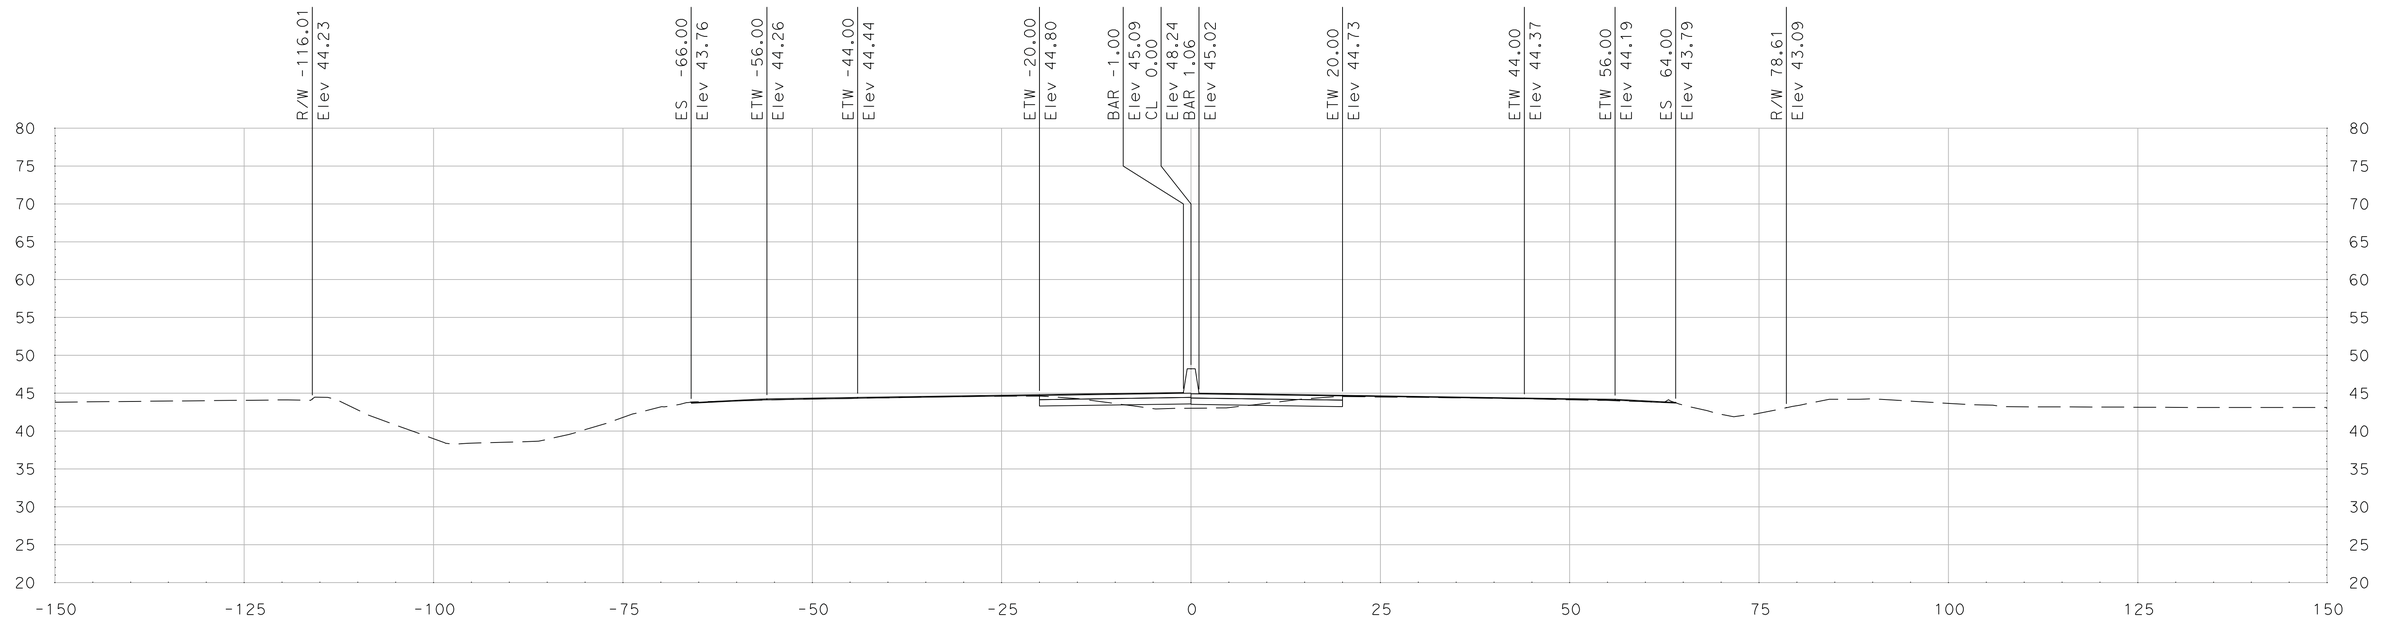

"SR 99" Sta 327+50.00

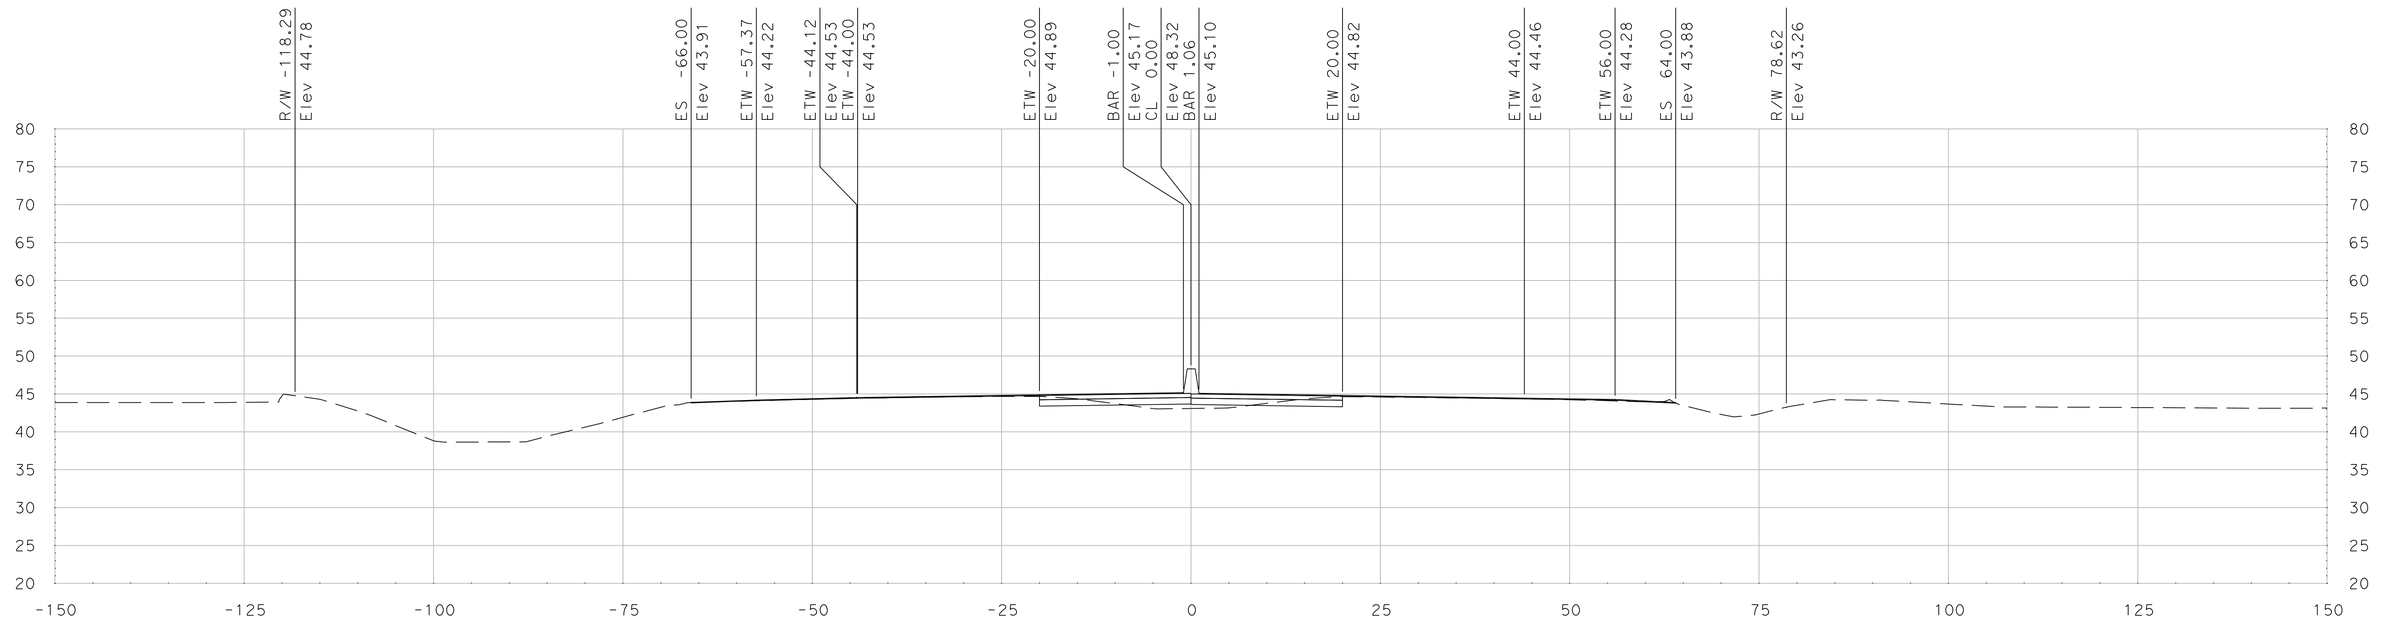

"SR 99" Sta 327+25.00

SCALE
HORIZONTAL: 1"=10'
VERTICAL: 1"=10'

DATE: 5/18/2011

ALL DIMENSIONS ARE IN US SURVEY FEET

FOR EARTHWORK DEVELOPMENT ONLY

Dist	COUNTY	ROUTE	POST MILES TOTAL PROJECT	SHEET No.	TOTAL SHEETS
10	SJ	99	4.9/14.2		
CONTRACT No.			10-0E6114		
PROJECT ID			1000020440		

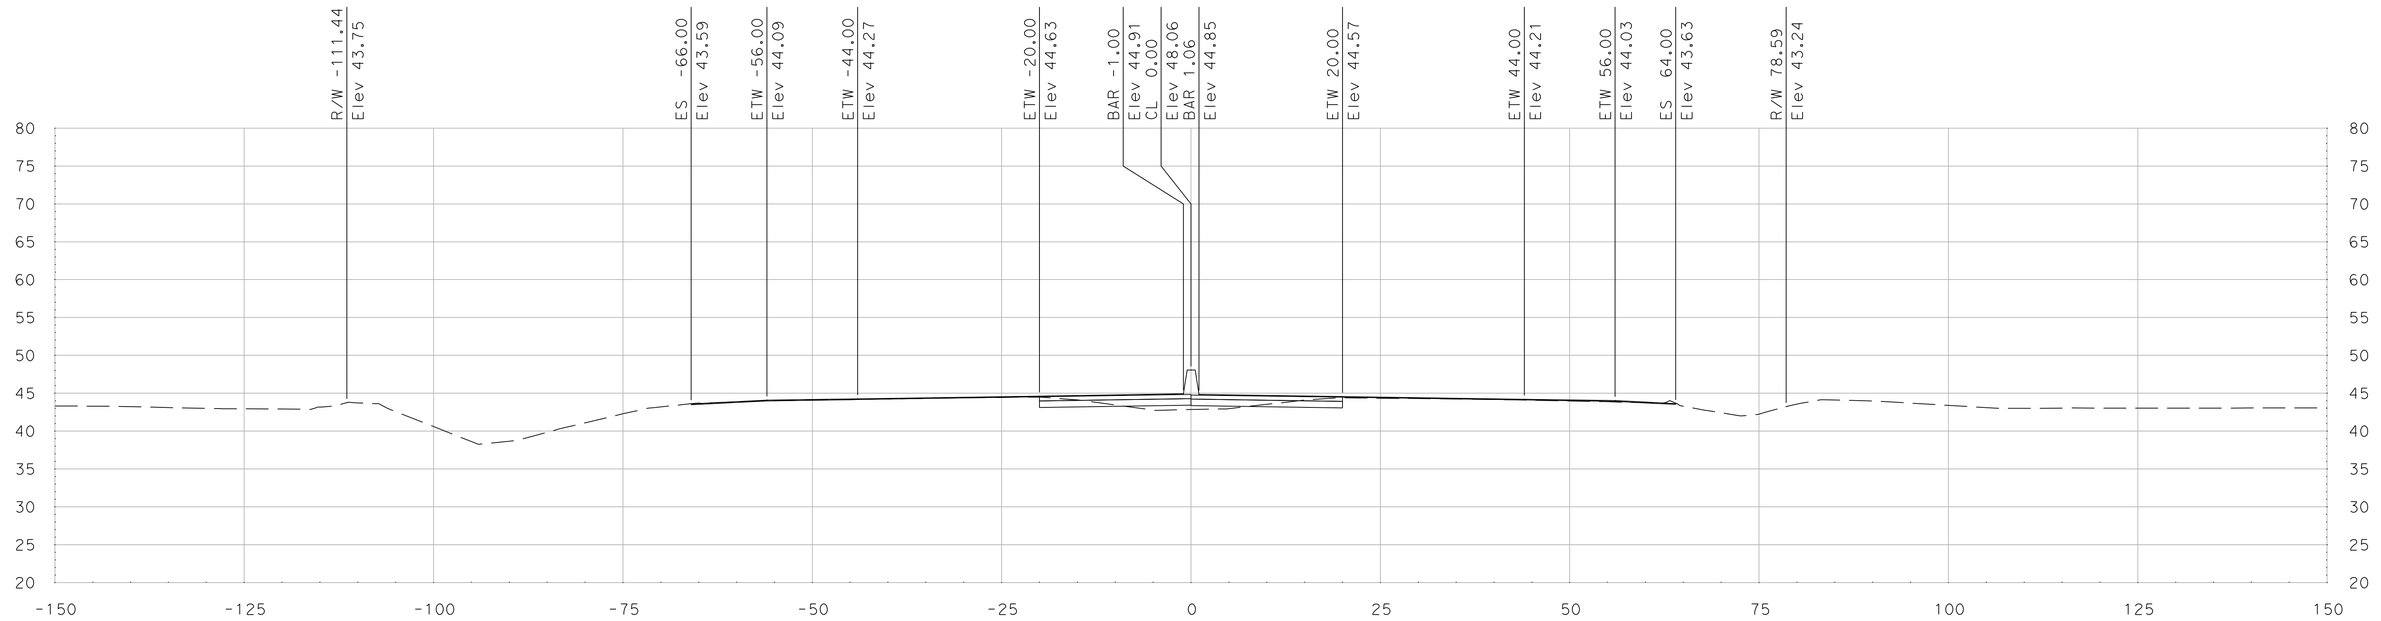

"SR 99" Sta 328+00.00

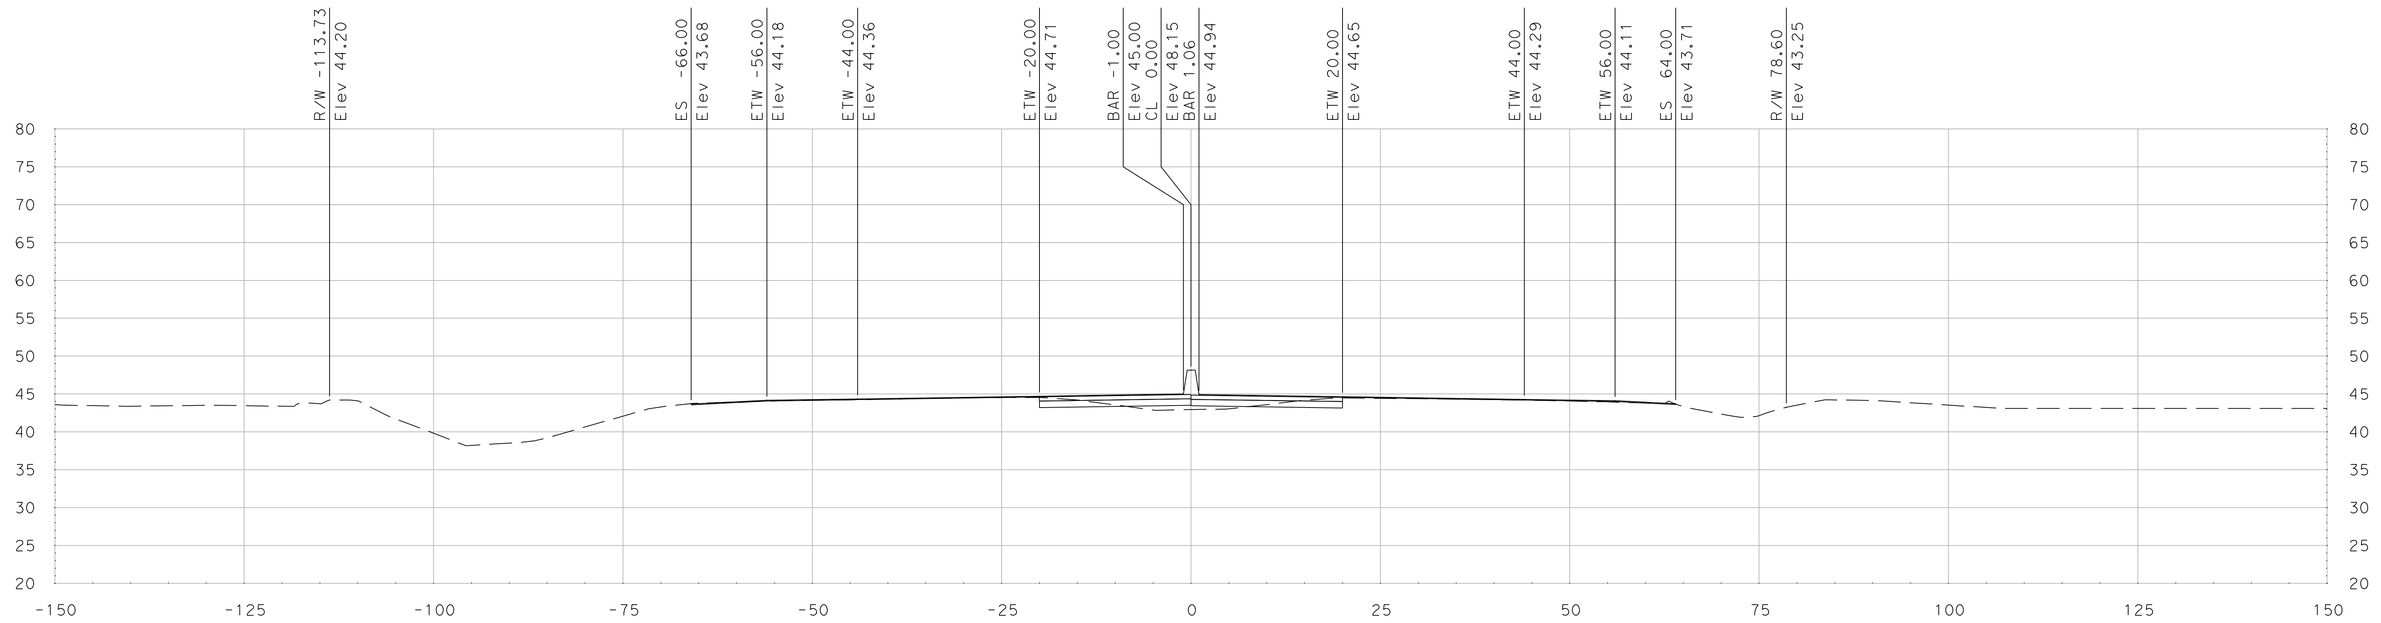

"SR 99" Sta 327+75.00

SCALE
HORIZONTAL: 1"=10'
VERTICAL: 1"=10'

DATE: 5/18/2011

ALL DIMENSIONS ARE IN US SURVEY FEET

FOR EARTHWORK DEVELOPMENT ONLY

Dist	COUNTY	ROUTE	POST MILES TOTAL PROJECT	SHEET No.	TOTAL SHEETS
10	SJ	99	4.9/14.2		
CONTRACT No.			10-0E6114		
PROJECT ID			1000020440		

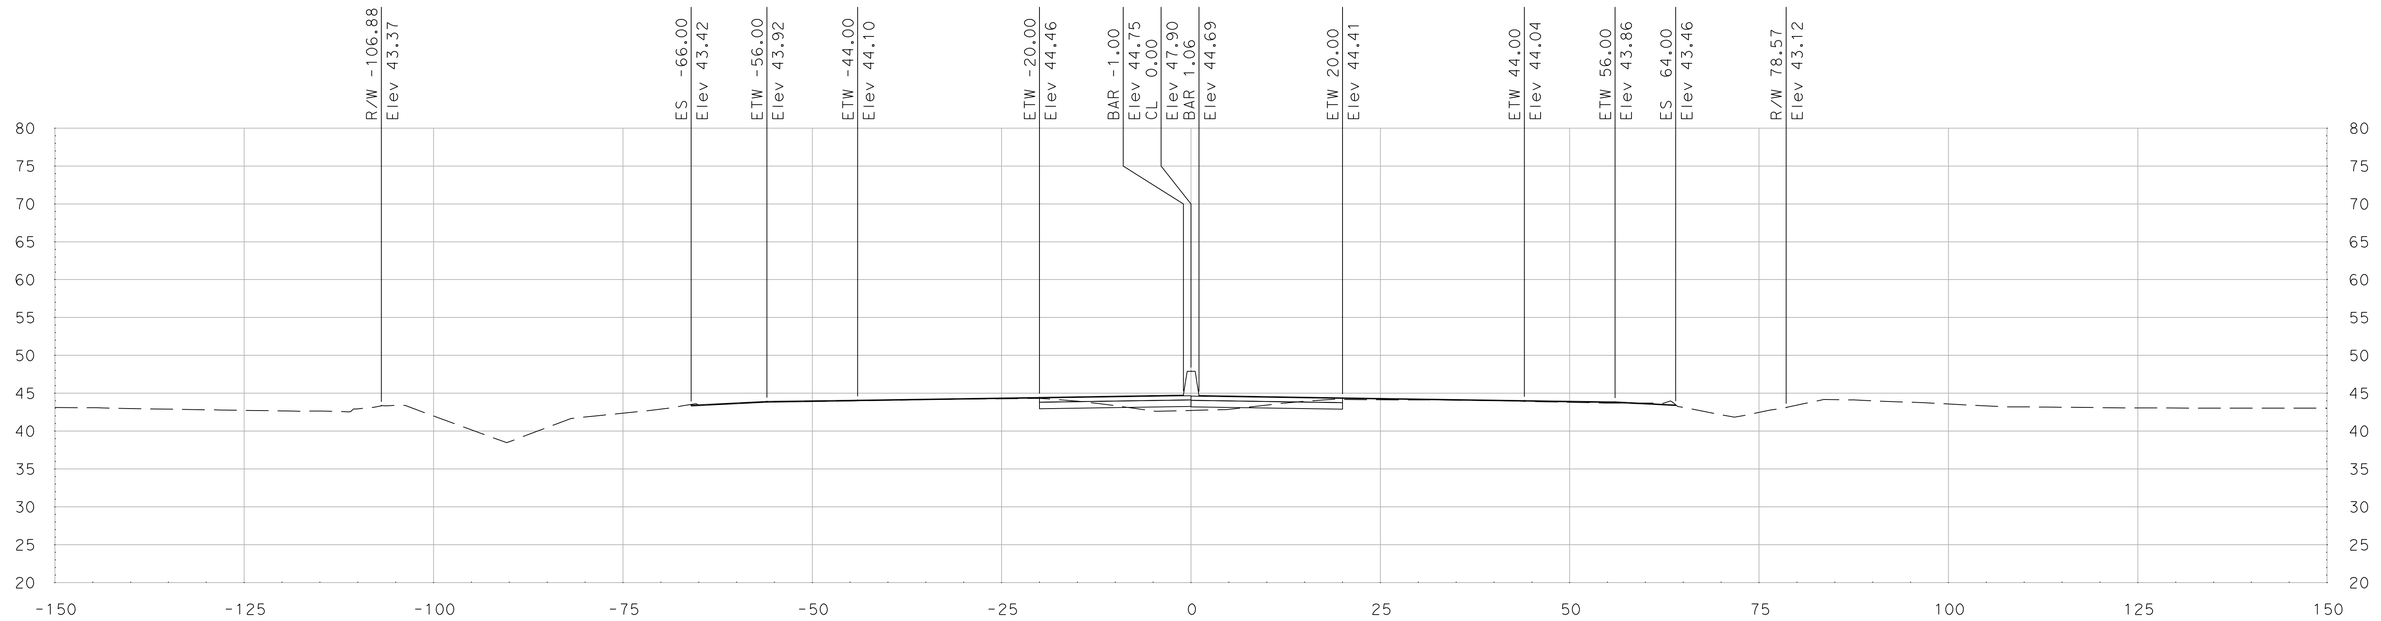

"SR 99" Sta 328+50.00

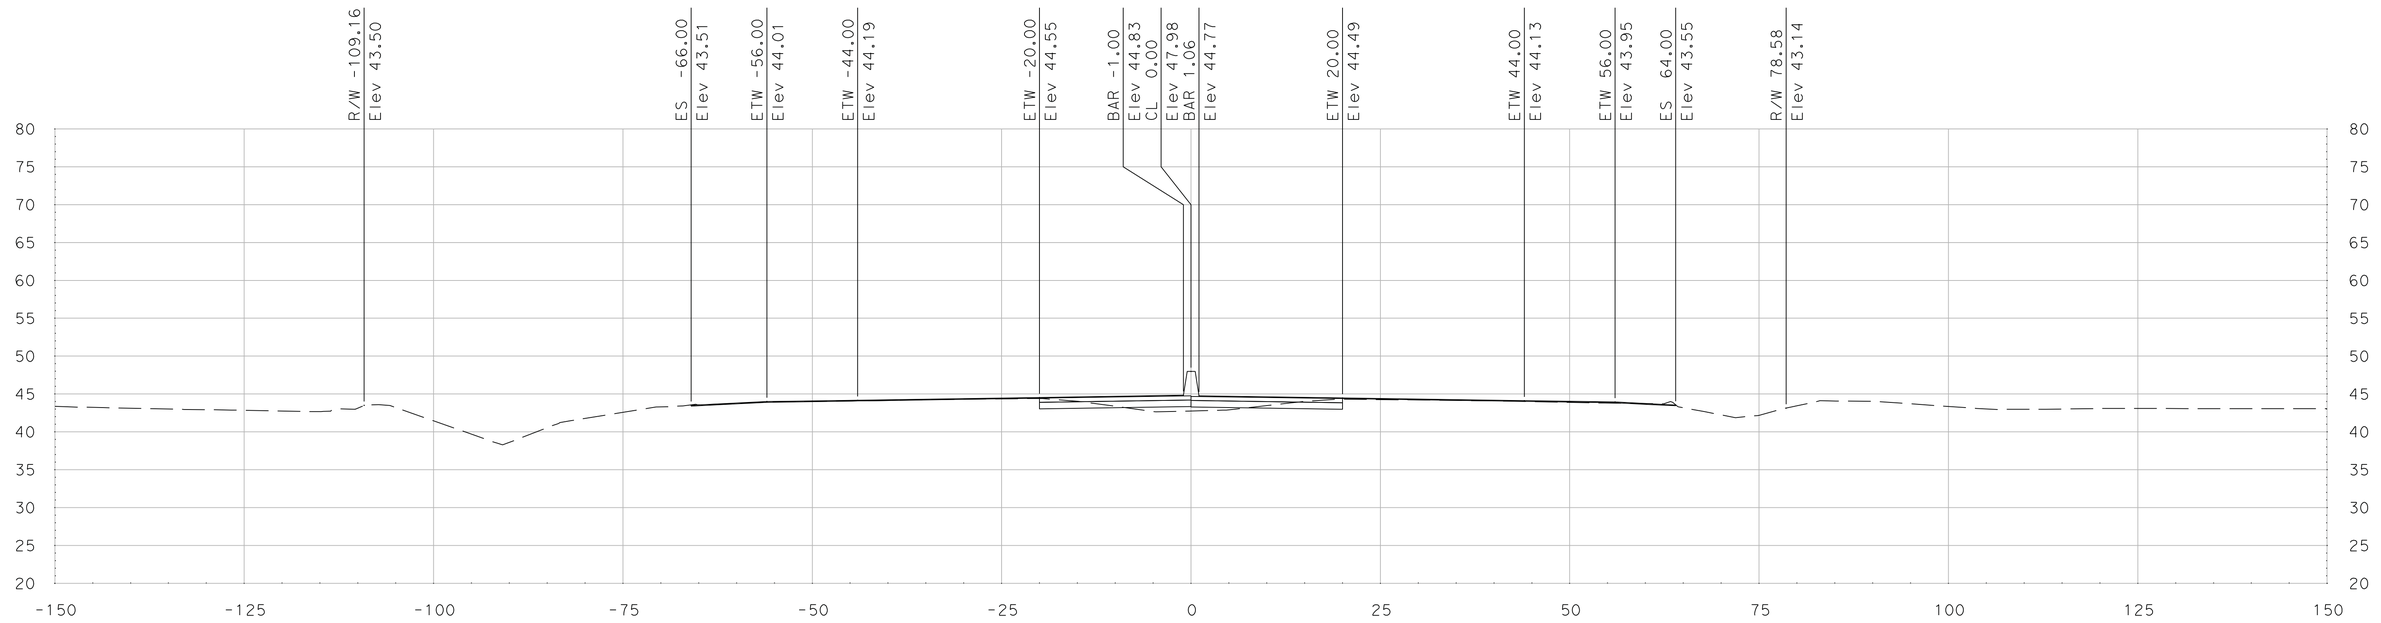

"SR 99" Sta 328+25.00

SCALE
HORIZONTAL: 1"=10'
VERTICAL: 1"=10'

DATE: 5/18/2011

ALL DIMENSIONS ARE IN US SURVEY FEET

FOR EARTHWORK DEVELOPMENT ONLY

Dist	COUNTY	ROUTE	POST MILES TOTAL PROJECT	SHEET No.	TOTAL SHEETS
10	SJ	99	4.9/14.2		
CONTRACT No.			10-0E6114		
PROJECT ID			1000020440		

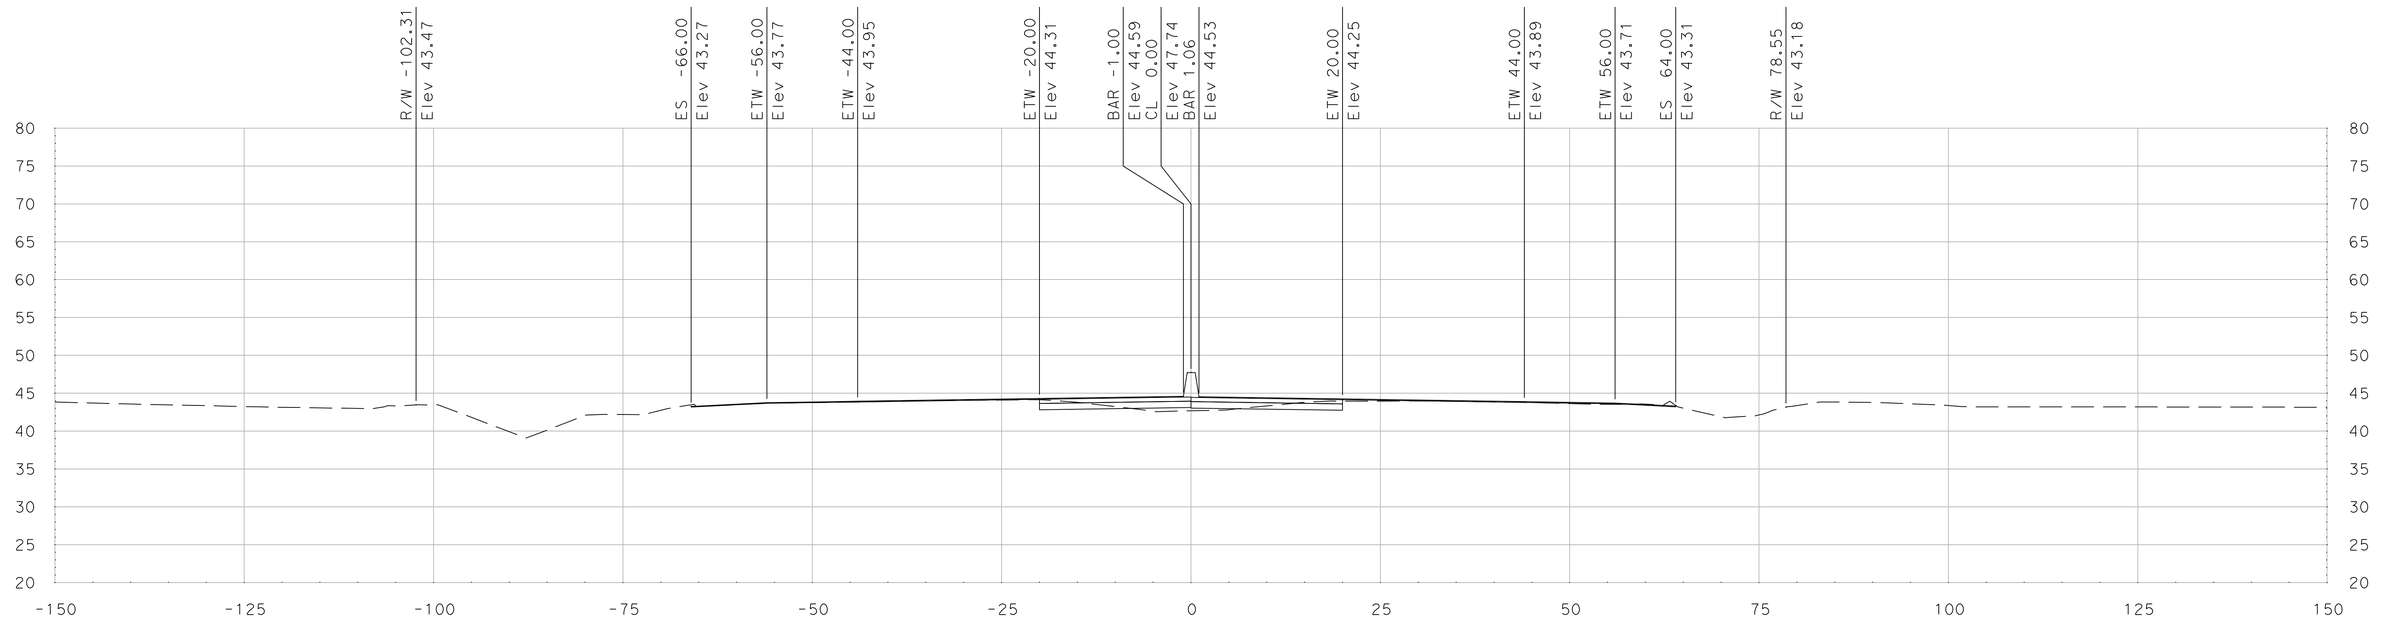

"SR 99" Sta 329+00.00

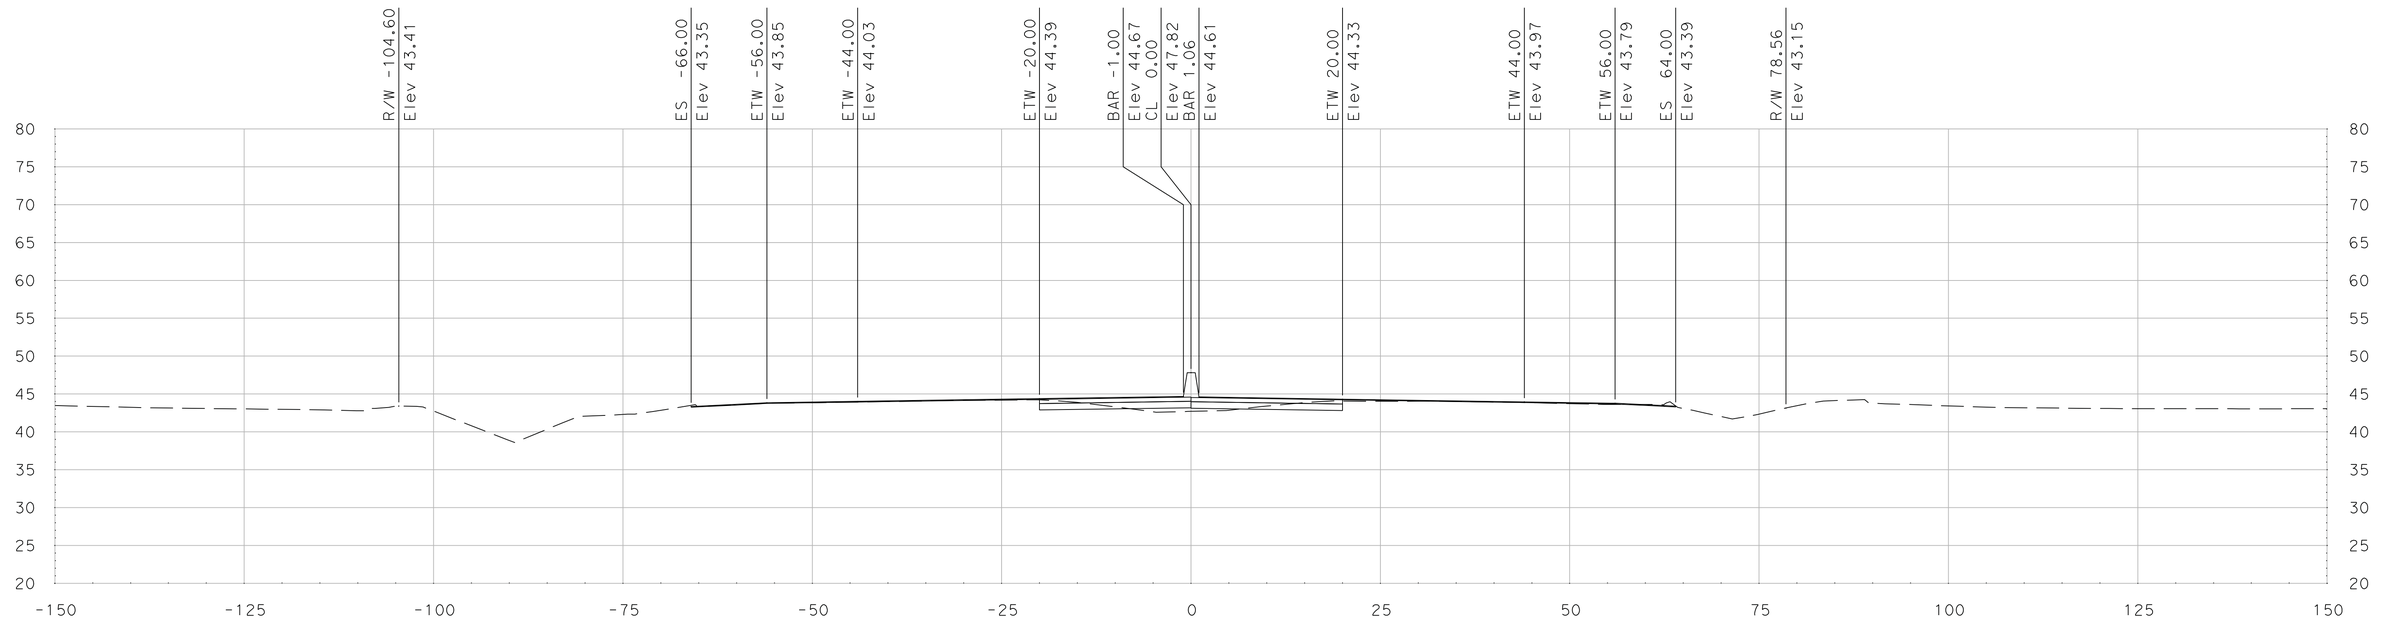

"SR 99" Sta 328+75.00

SCALE
HORIZONTAL: 1"=10'
VERTICAL: 1"=10'

DATE: 5/18/2011

ALL DIMENSIONS ARE IN US SURVEY FEET

FOR EARTHWORK DEVELOPMENT ONLY

Dist	COUNTY	ROUTE	POST MILES TOTAL PROJECT	SHEET No.	TOTAL SHEETS
10	SJ	99	4.9/14.2		
CONTRACT No.			10-0E6114		
PROJECT ID			1000020440		

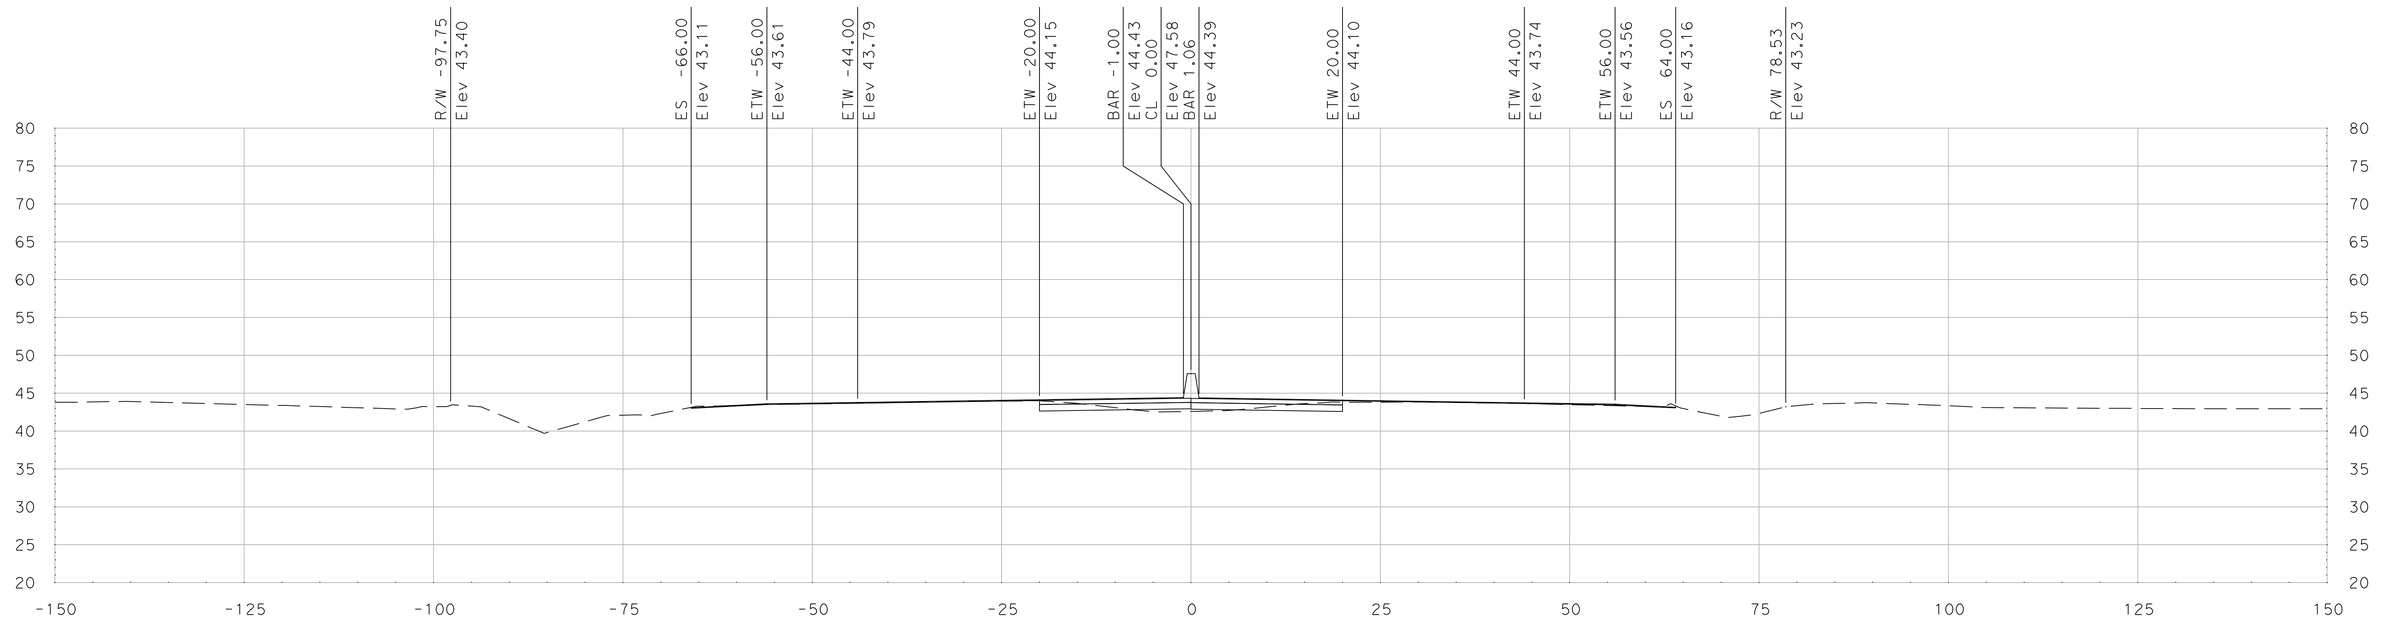

"SR 99" Sta 329+50.00

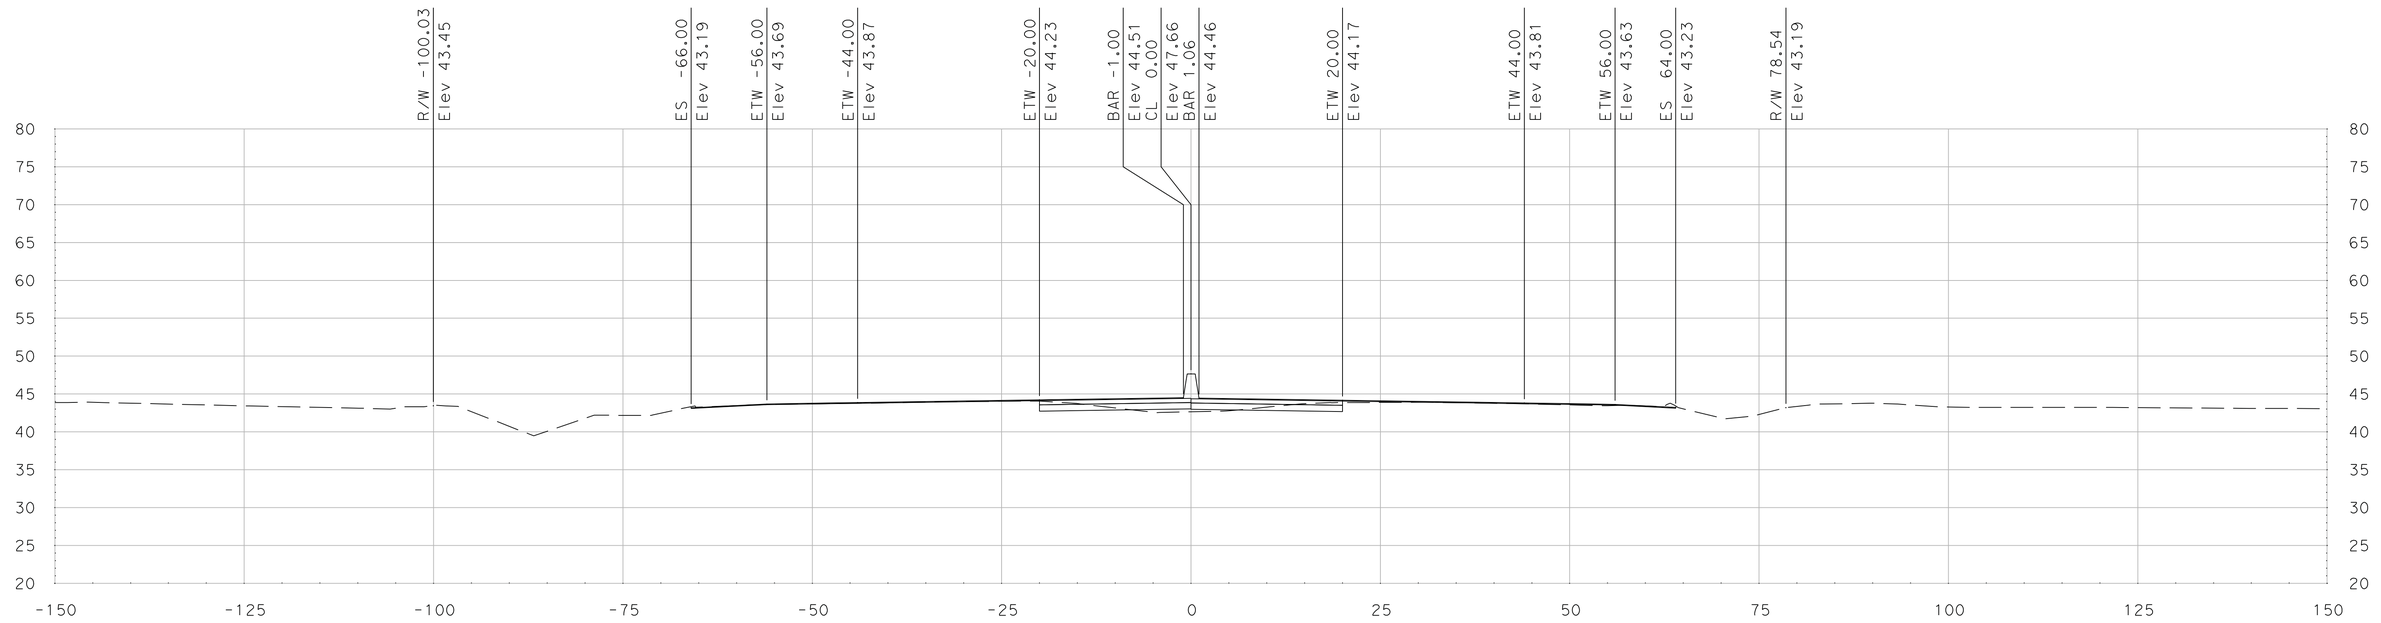

"SR 99" Sta 329+25.00

SCALE
HORIZONTAL: 1"=10'
VERTICAL: 1"=10'

DATE: 5/18/2011

ALL DIMENSIONS ARE IN US SURVEY FEET

FOR EARTHWORK DEVELOPMENT ONLY

Dist	COUNTY	ROUTE	POST MILES TOTAL PROJECT	SHEET No.	TOTAL SHEETS
10	SJ	99	4.9/14.2		
CONTRACT No.			10-0E6114		
PROJECT ID			1000020440		

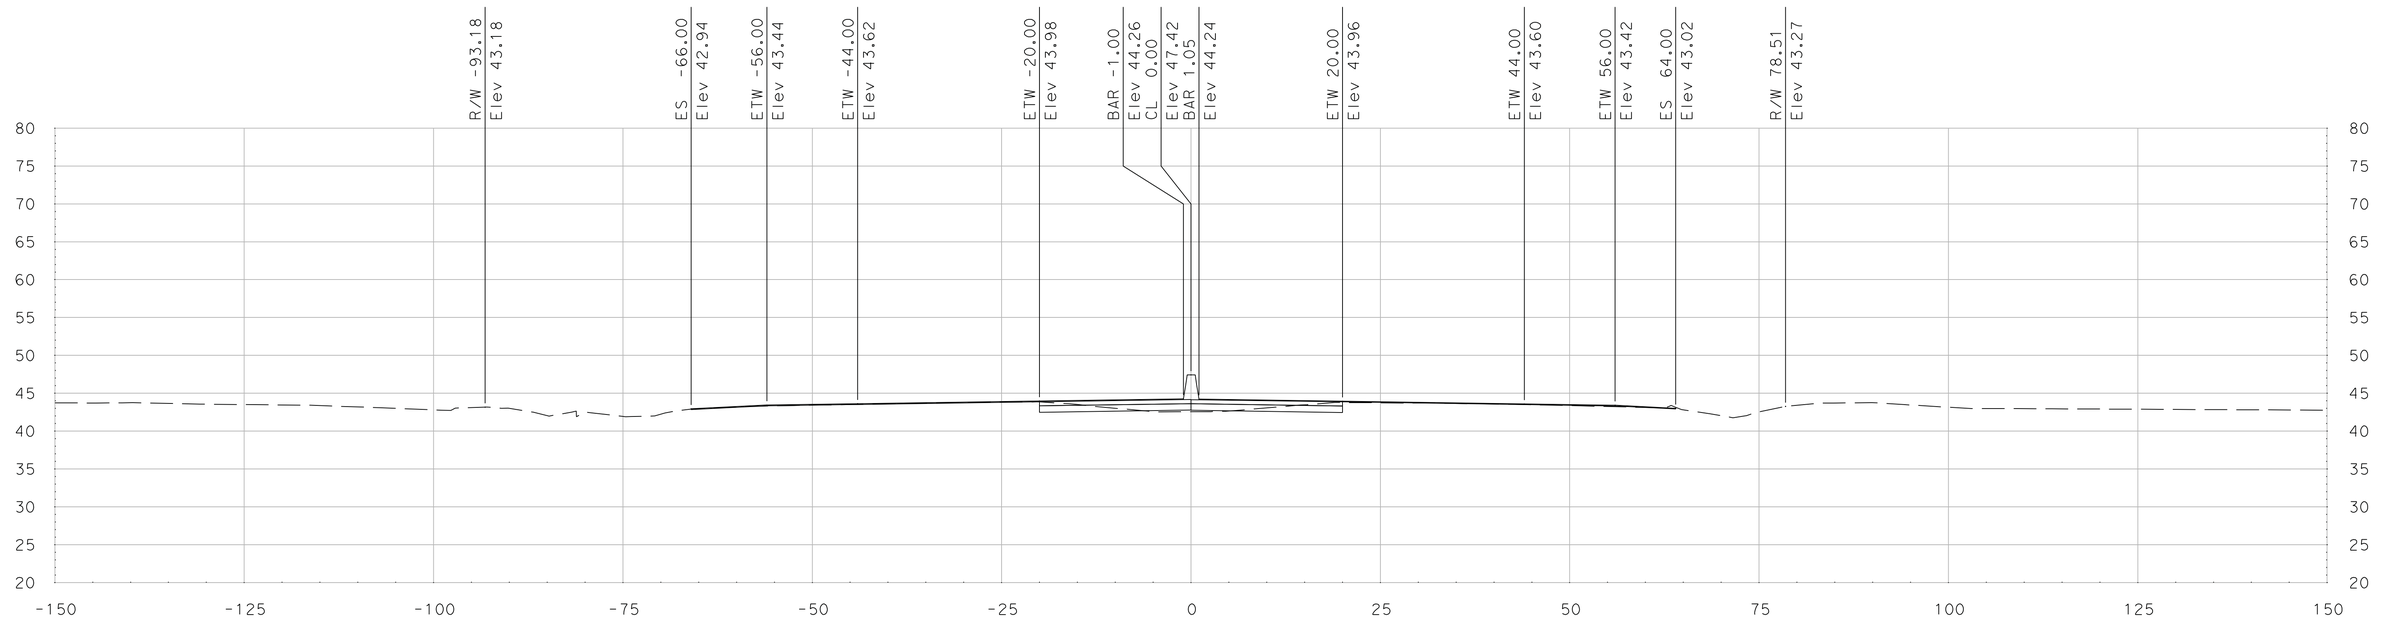

"SR 99" Sta 330+00.00

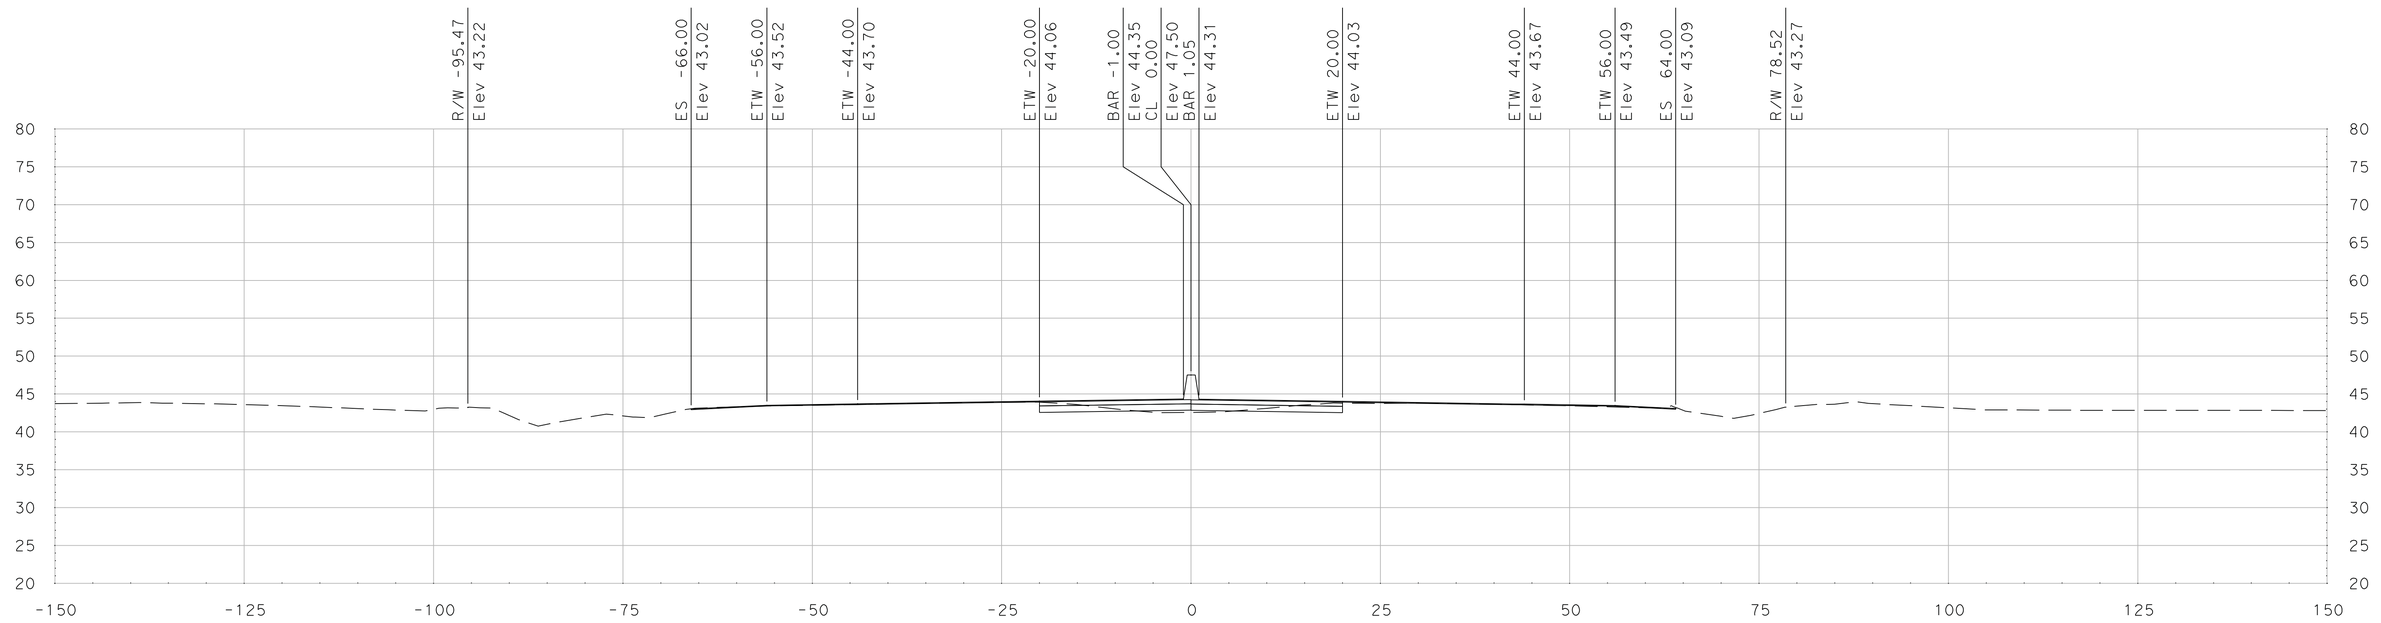

"SR 99" Sta 329+75.00

SCALE
HORIZONTAL: 1"=10'
VERTICAL: 1"=10'

DATE: 5/18/2011

ALL DIMENSIONS ARE IN US SURVEY FEET

FOR EARTHWORK DEVELOPMENT ONLY

Dist	COUNTY	ROUTE	POST MILES TOTAL PROJECT	SHEET No.	TOTAL SHEETS
10	SJ	99	4.9/14.2		
CONTRACT No.			10-0E6114		
PROJECT ID			1000020440		

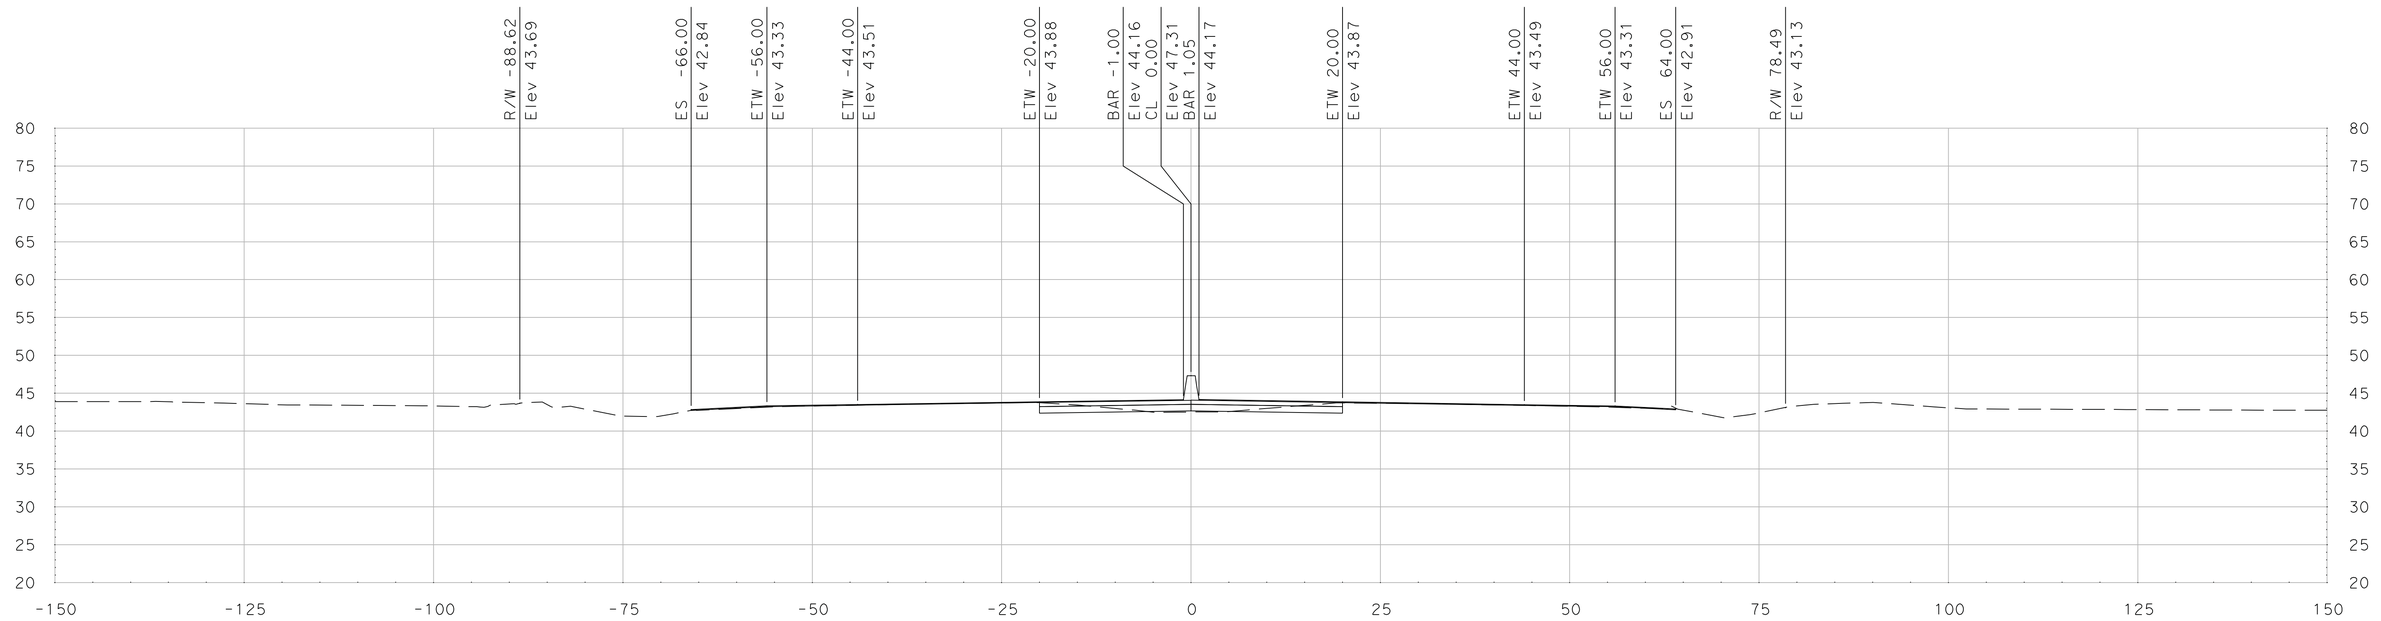

"SR 99" Sta 330+50.00

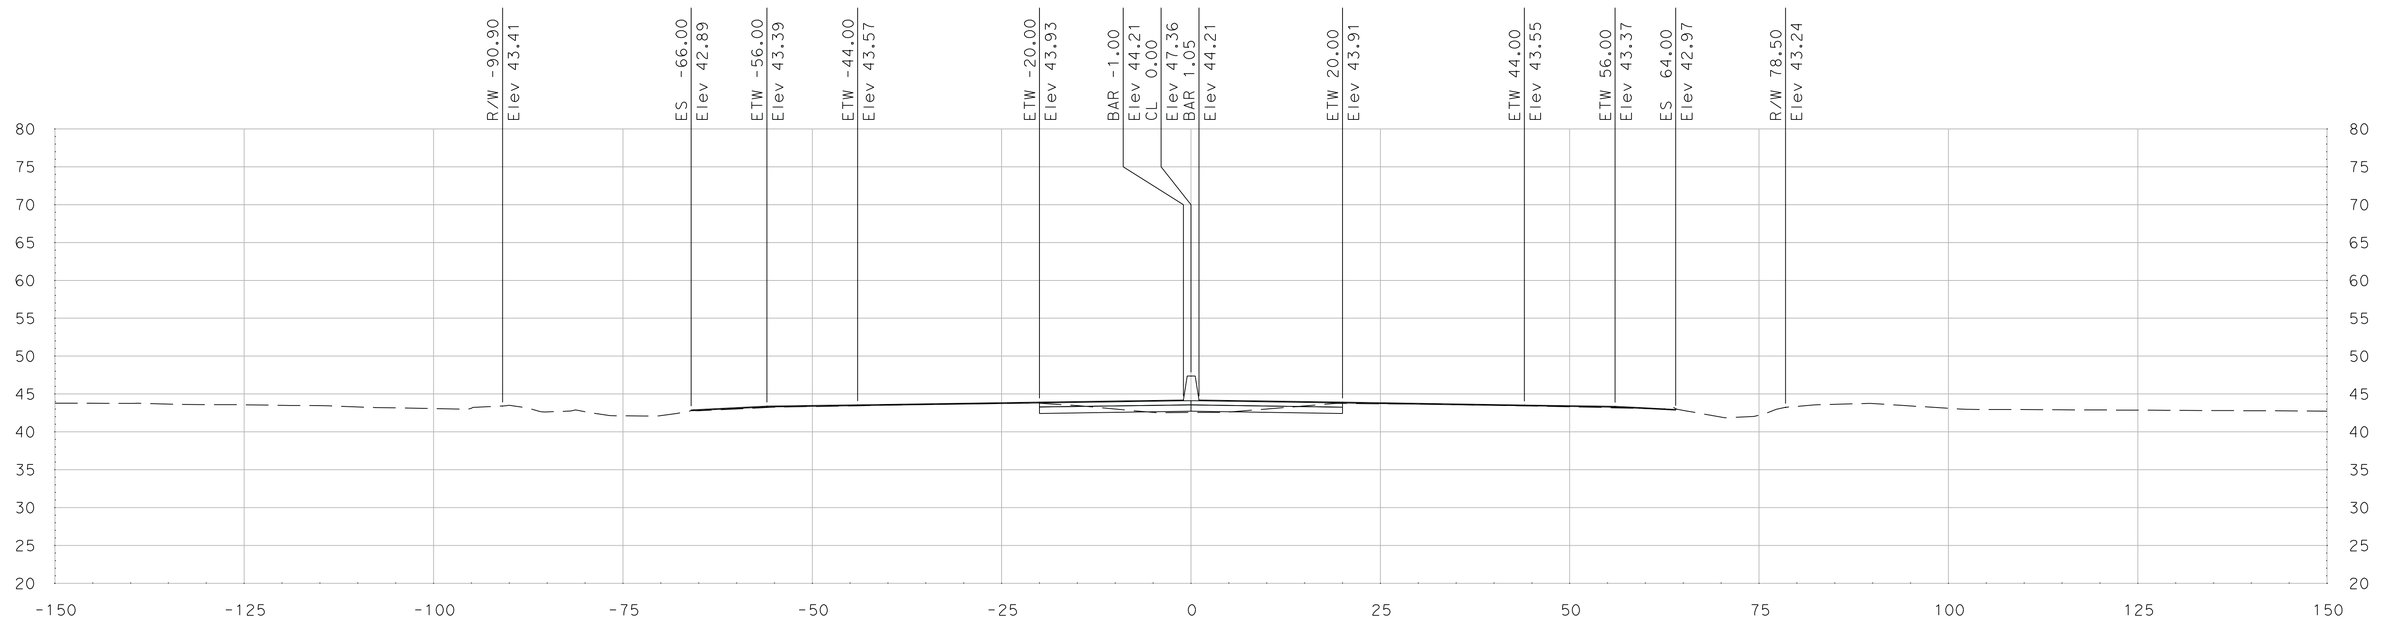

"SR 99" Sta 330+25.00

SCALE
HORIZONTAL: 1"=10'
VERTICAL: 1"=10'

DATE: 5/18/2011

ALL DIMENSIONS ARE IN US SURVEY FEET

FOR EARTHWORK DEVELOPMENT ONLY

Dist	COUNTY	ROUTE	POST MILES TOTAL PROJECT	SHEET No.	TOTAL SHEETS
10	SJ	99	4.9/14.2		
CONTRACT No.			10-0E6114		
PROJECT ID			1000020440		

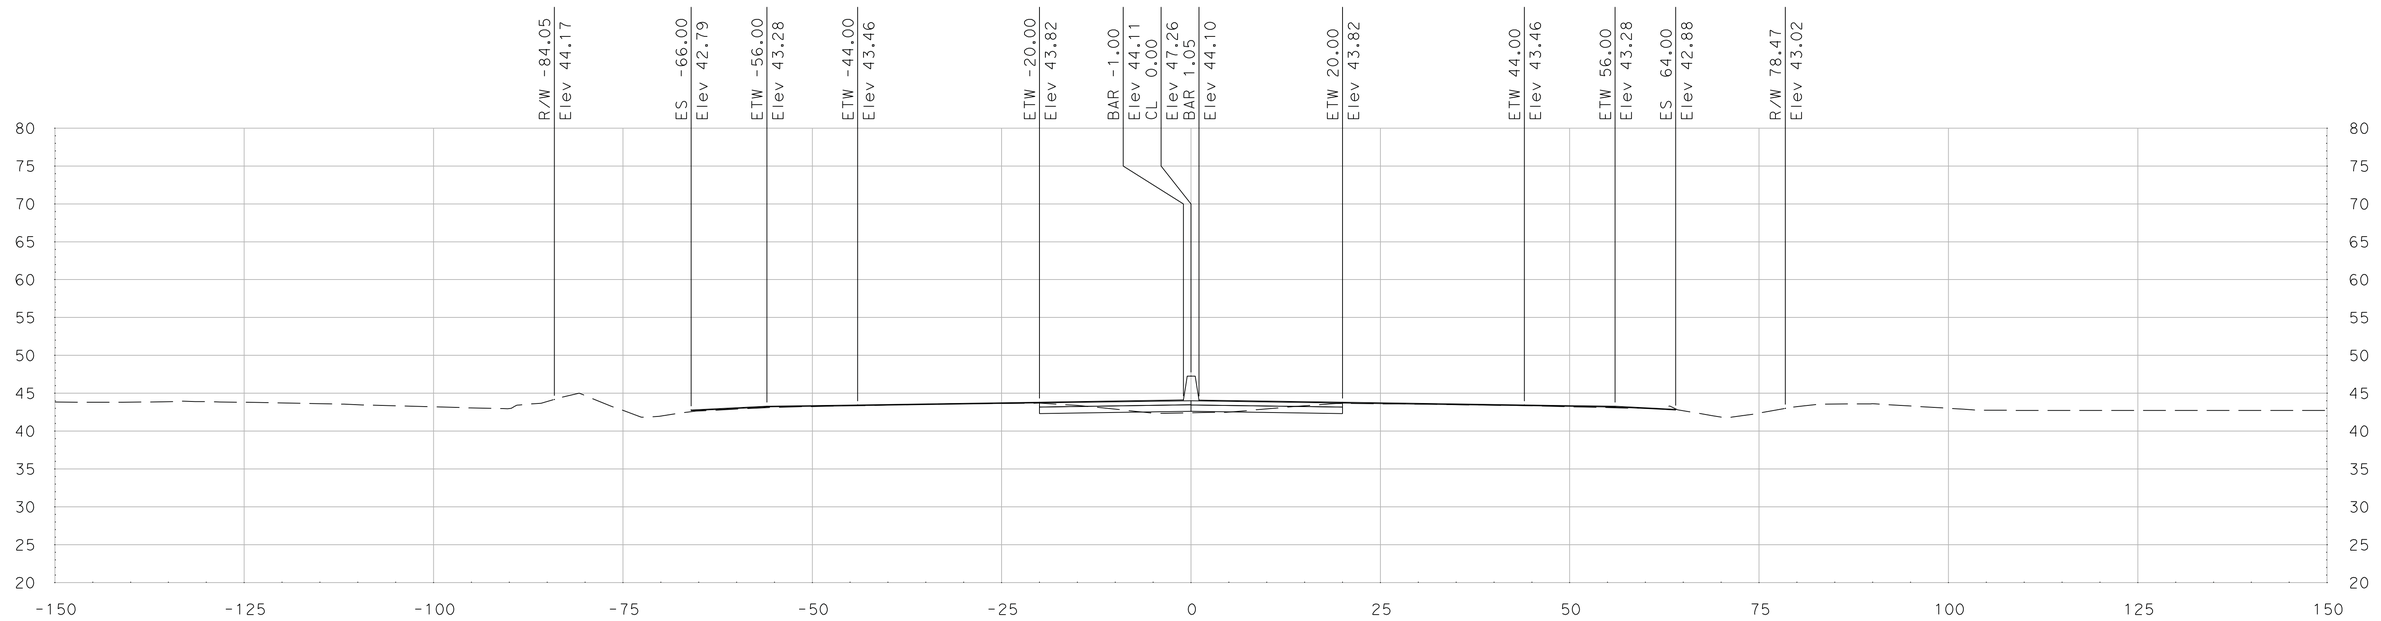

"SR 99" Sta 331+00.00

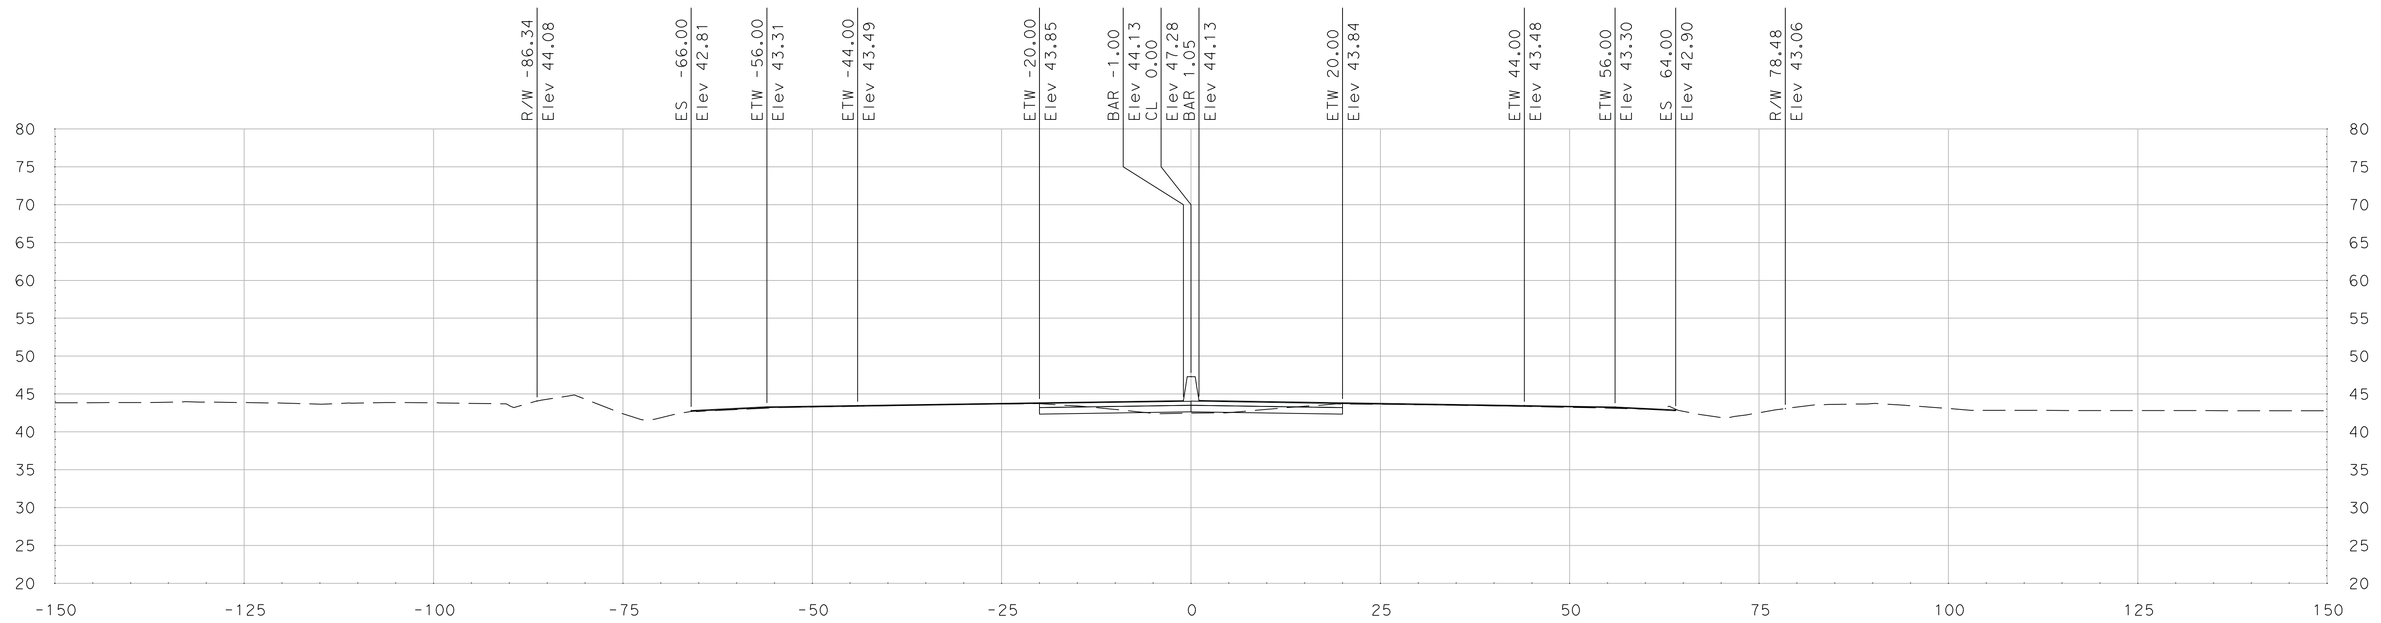

"SR 99" Sta 330+75.00

SCALE
HORIZONTAL: 1"=10'
VERTICAL: 1"=10'

DATE: 5/18/2011

ALL DIMENSIONS ARE IN US SURVEY FEET

FOR EARTHWORK DEVELOPMENT ONLY

Dist	COUNTY	ROUTE	POST MILES TOTAL PROJECT	SHEET No.	TOTAL SHEETS
10	SJ	99	4.9/14.2		
CONTRACT No.			10-0E6114		
PROJECT ID			1000020440		

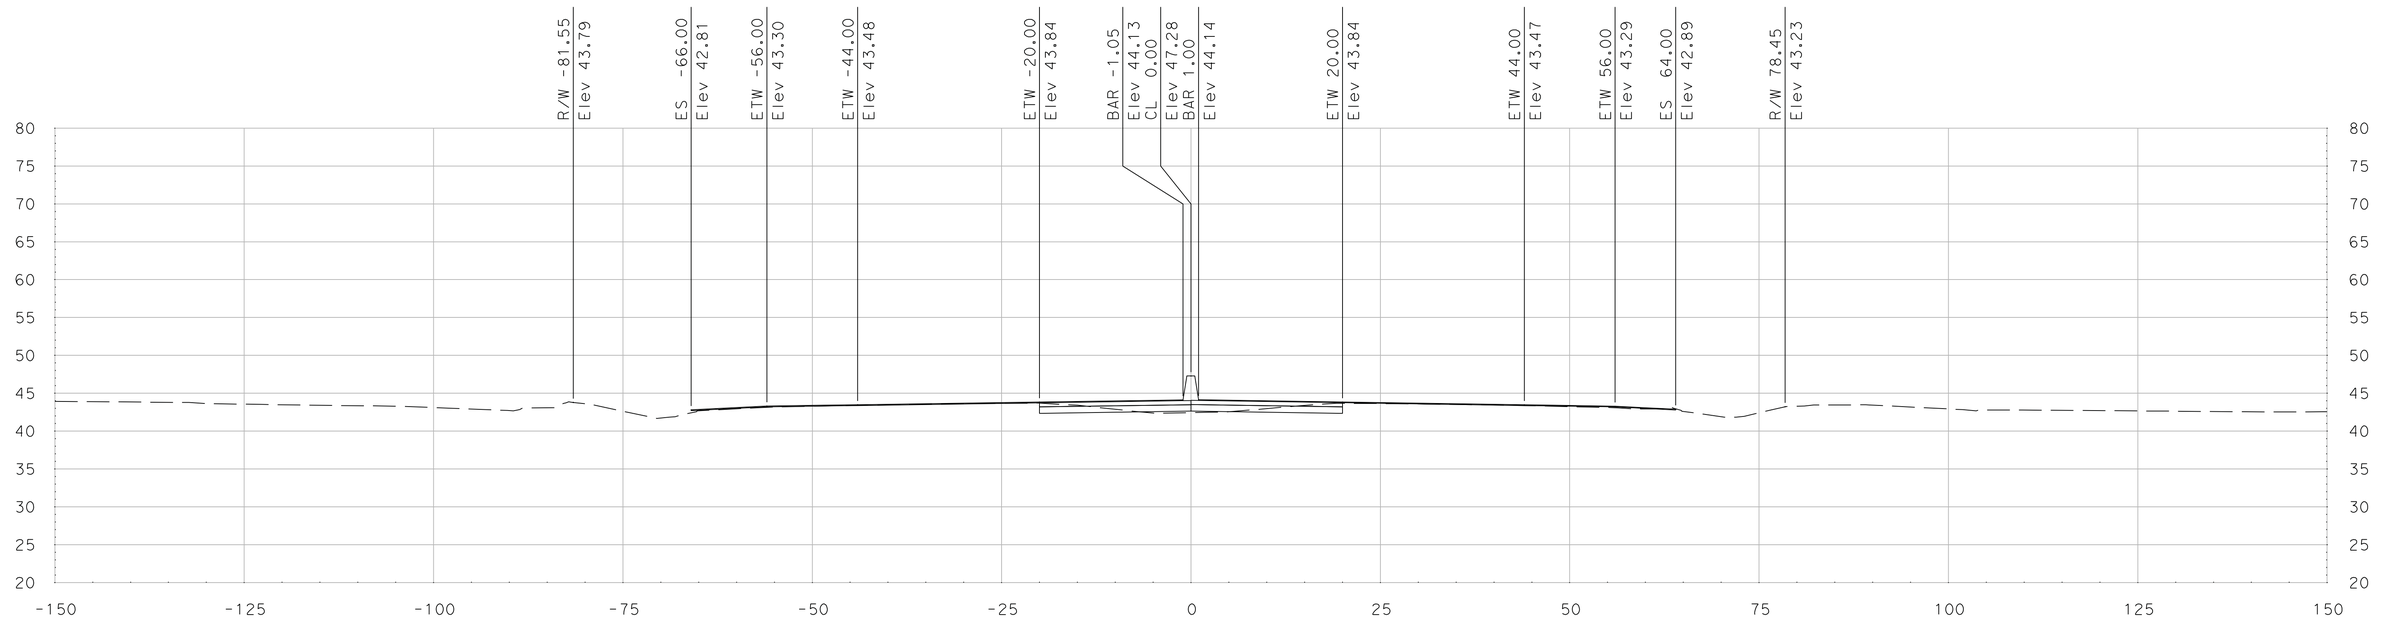

"SR 99" Sta 331+50.00

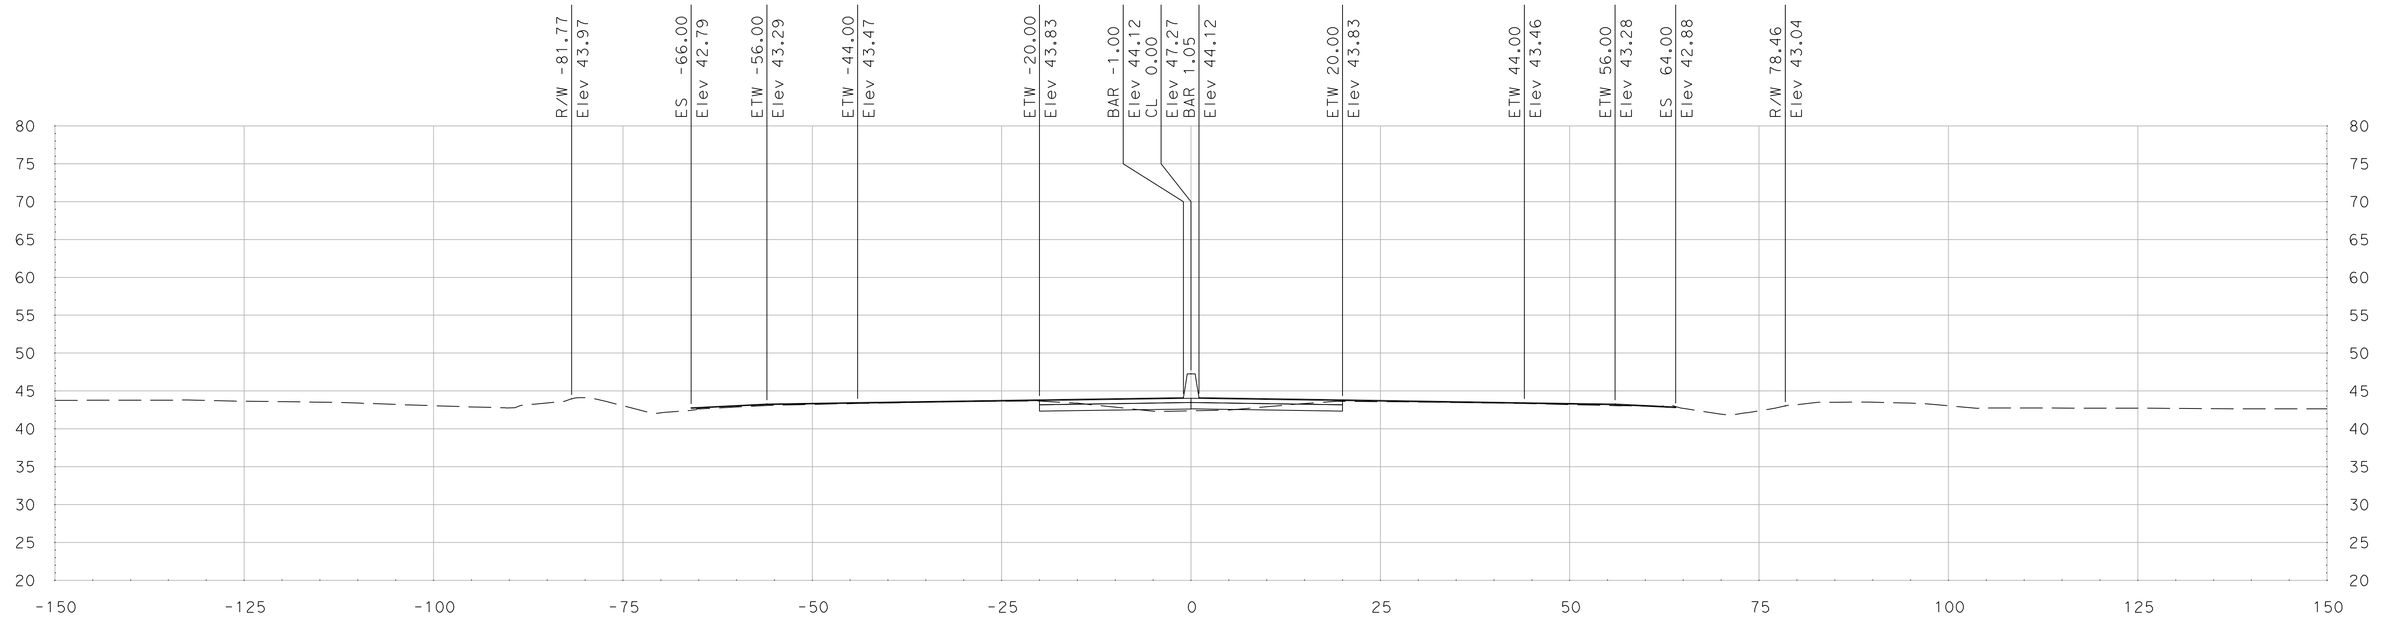

"SR 99" Sta 331+25.00

SCALE
HORIZONTAL: 1"=10'
VERTICAL: 1"=10'

DATE: 5/18/2011

ALL DIMENSIONS ARE IN US SURVEY FEET

FOR EARTHWORK DEVELOPMENT ONLY

Dist	COUNTY	ROUTE	POST MILES TOTAL PROJECT	SHEET No.	TOTAL SHEETS
10	SJ	99	4.9/14.2		
CONTRACT No.			10-0E6114		
PROJECT ID			1000020440		

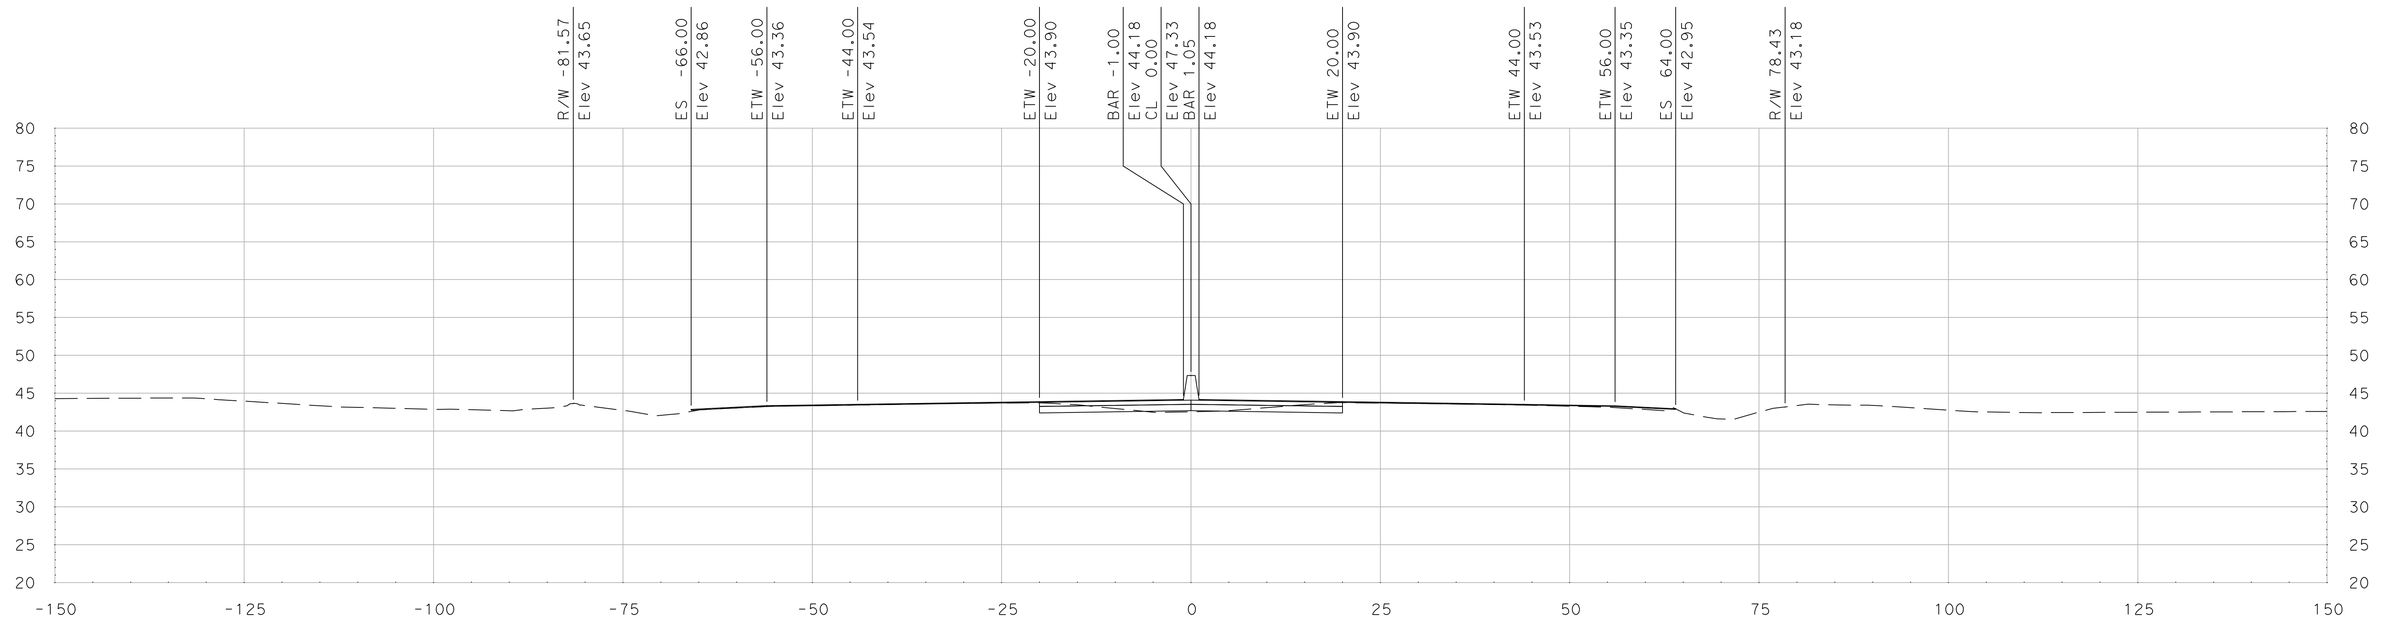

"SR 99" Sta 332+00.00

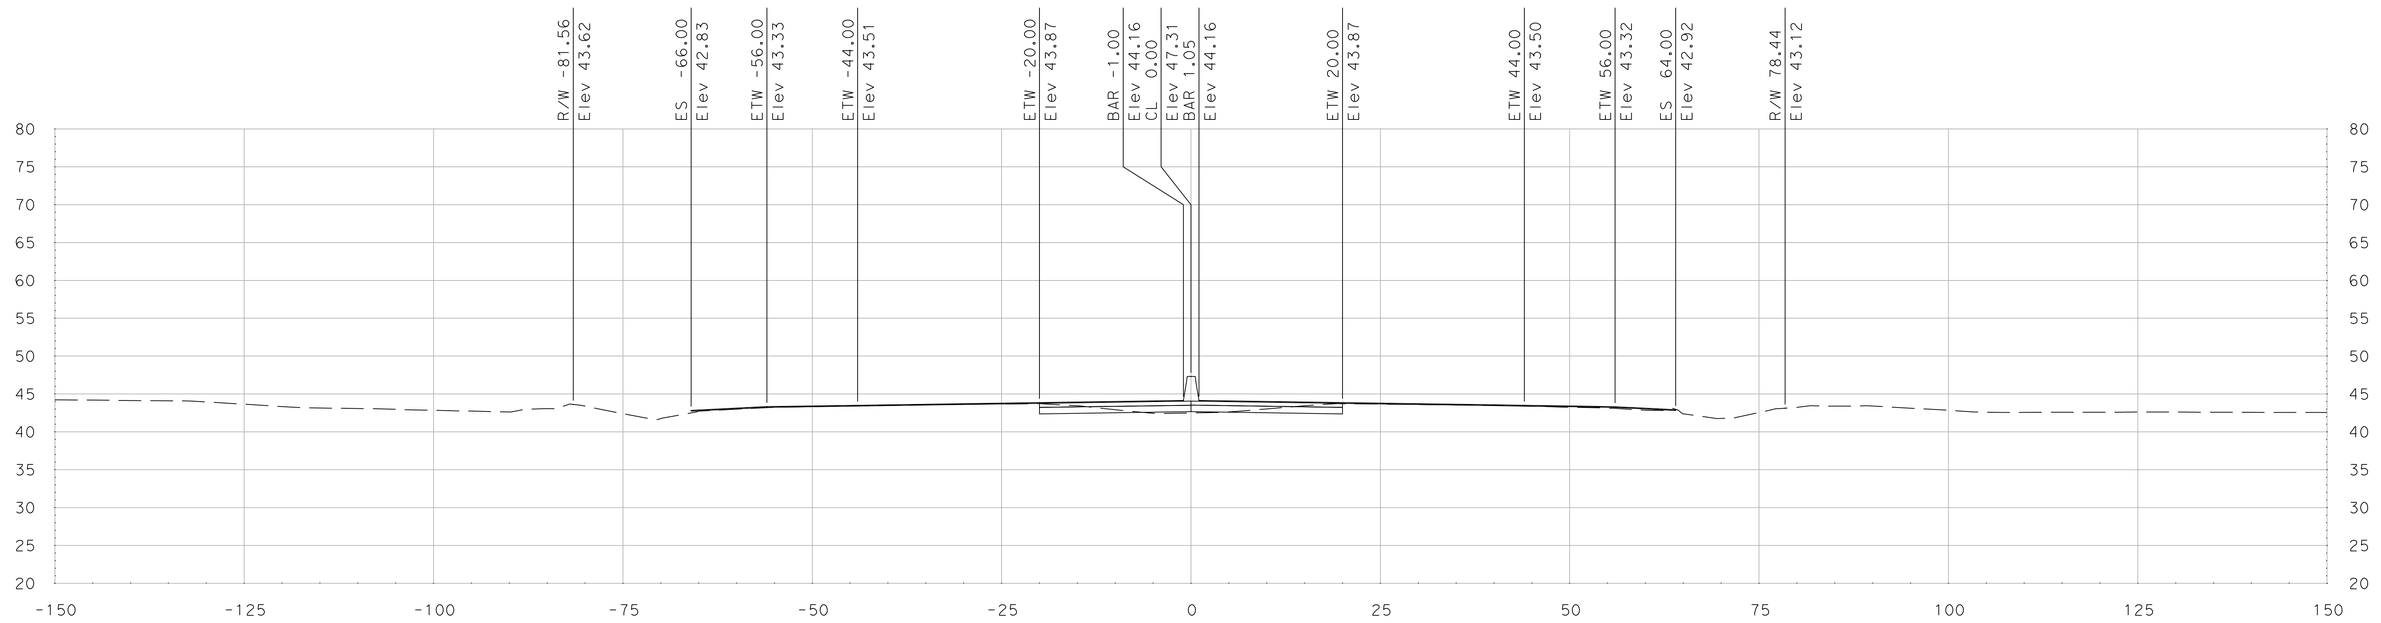

"SR 99" Sta 331+75.00

SCALE
HORIZONTAL: 1"=10'
VERTICAL: 1"=10'

DATE: 5/18/2011

ALL DIMENSIONS ARE IN US SURVEY FEET

FOR EARTHWORK DEVELOPMENT ONLY

Dist	COUNTY	ROUTE	POST MILES TOTAL PROJECT	SHEET No.	TOTAL SHEETS
10	SJ	99	4.9/14.2		
CONTRACT No.			10-0E6114		
PROJECT ID			1000020440		

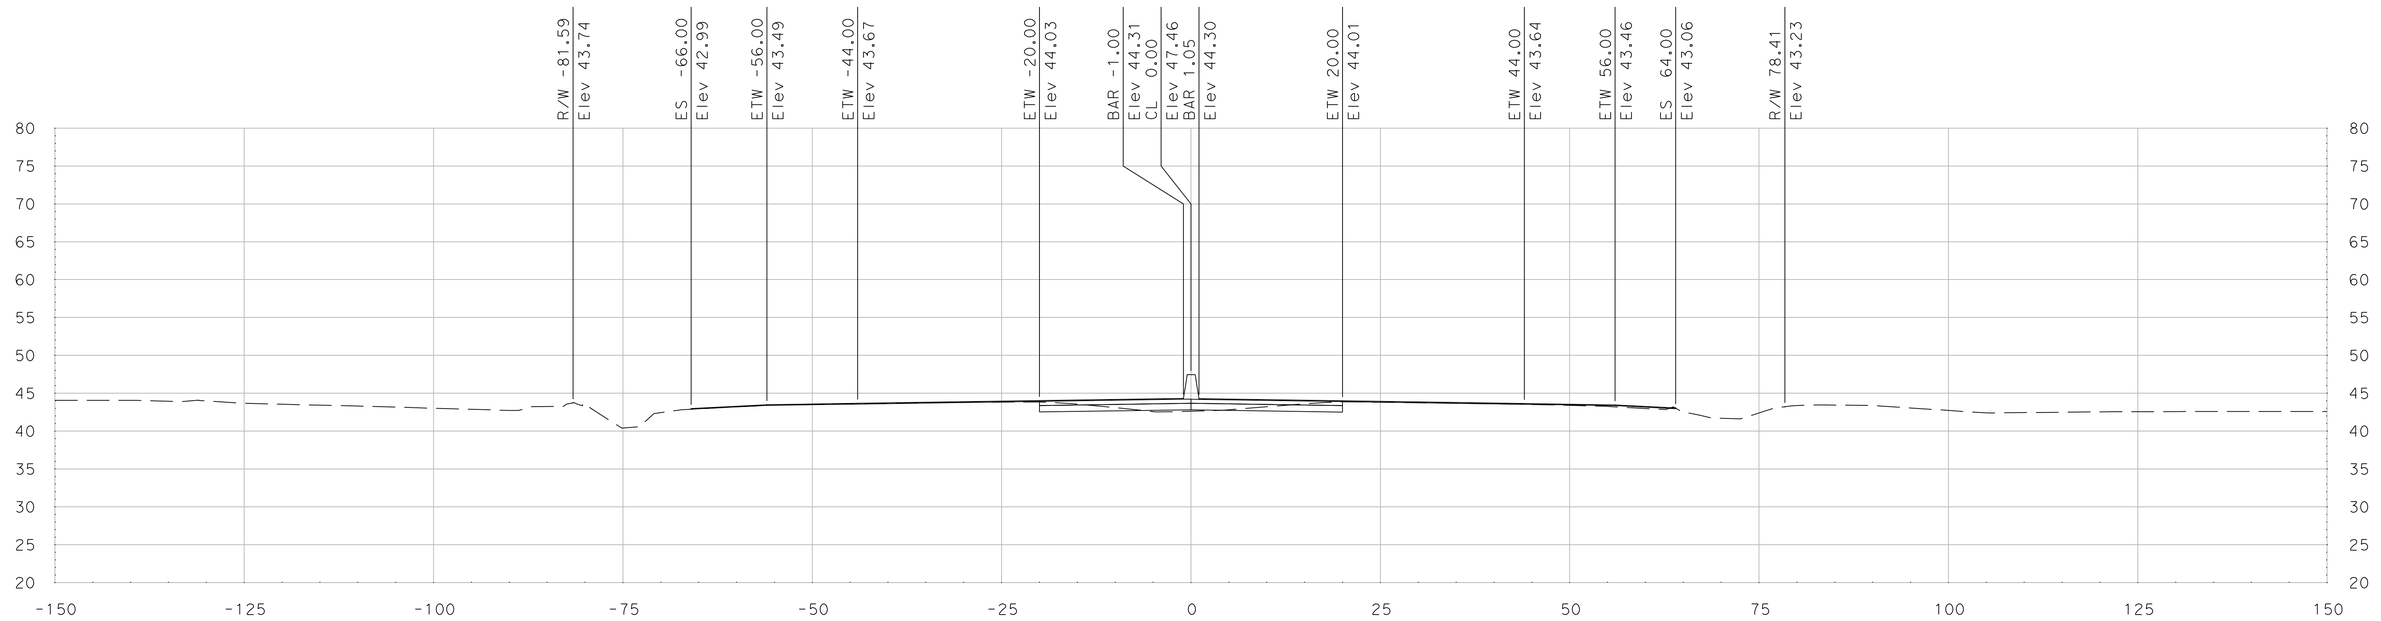

"SR 99" Sta 332+50.00

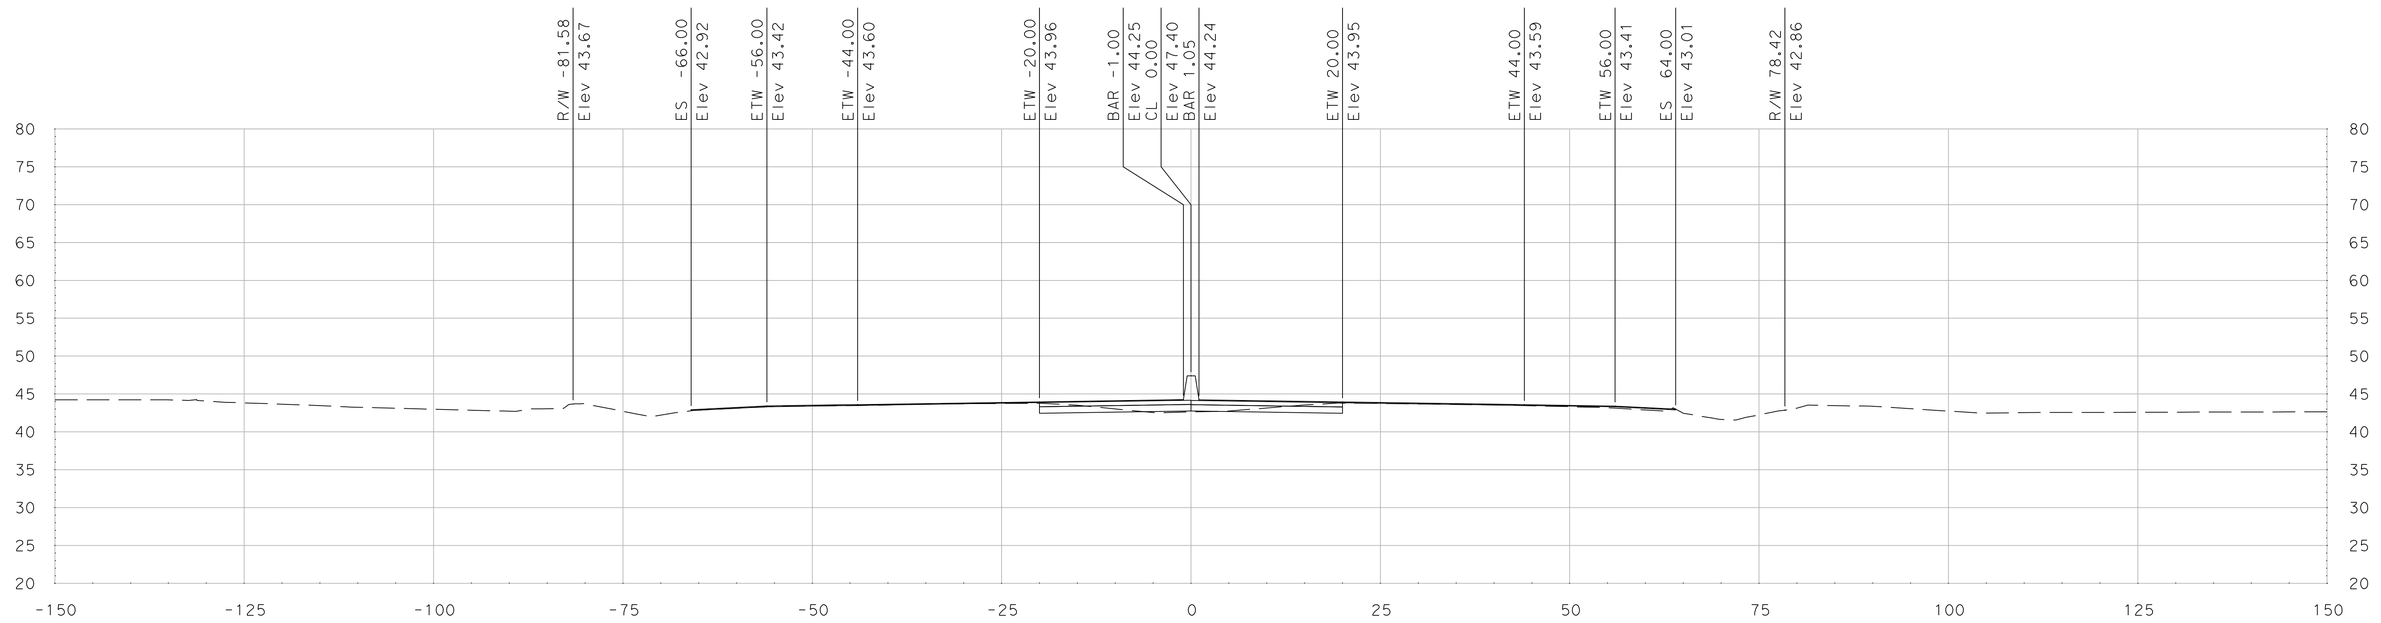

"SR 99" Sta 332+25.00

SCALE
HORIZONTAL: 1"=10'
VERTICAL: 1"=10'

DATE: 5/18/2011

ALL DIMENSIONS ARE IN US SURVEY FEET

FOR EARTHWORK DEVELOPMENT ONLY

Dist	COUNTY	ROUTE	POST MILES TOTAL PROJECT	SHEET No.	TOTAL SHEETS
10	SJ	99	4.9/14.2		
CONTRACT No.			10-0E6114		
PROJECT ID			1000020440		

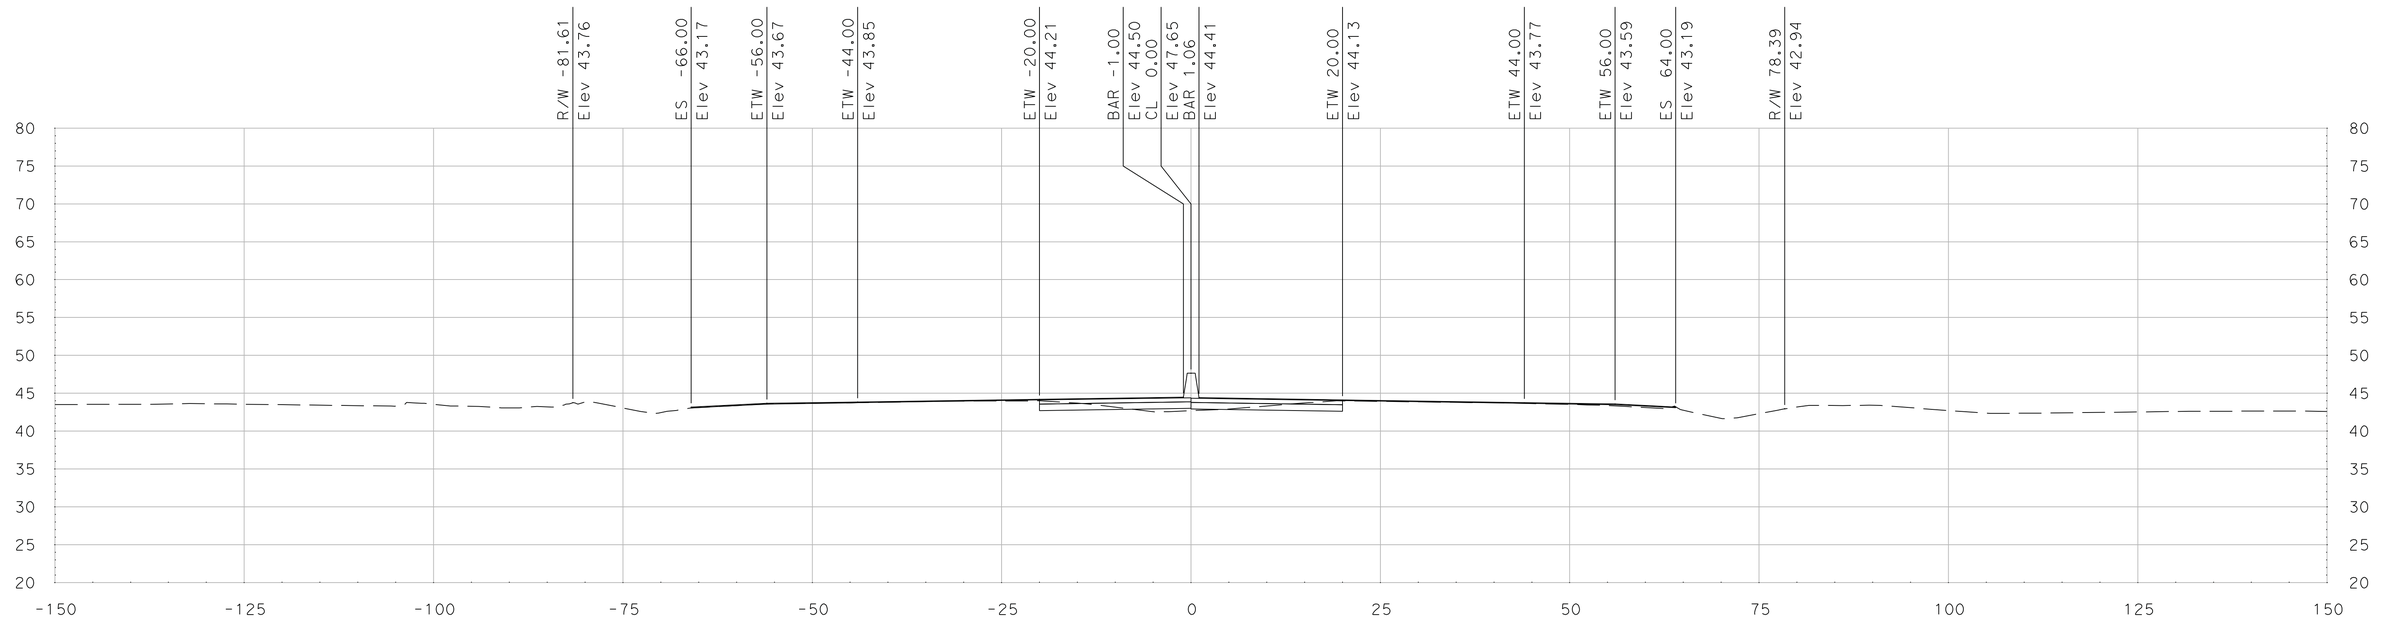

"SR 99" Sta 333+00.00

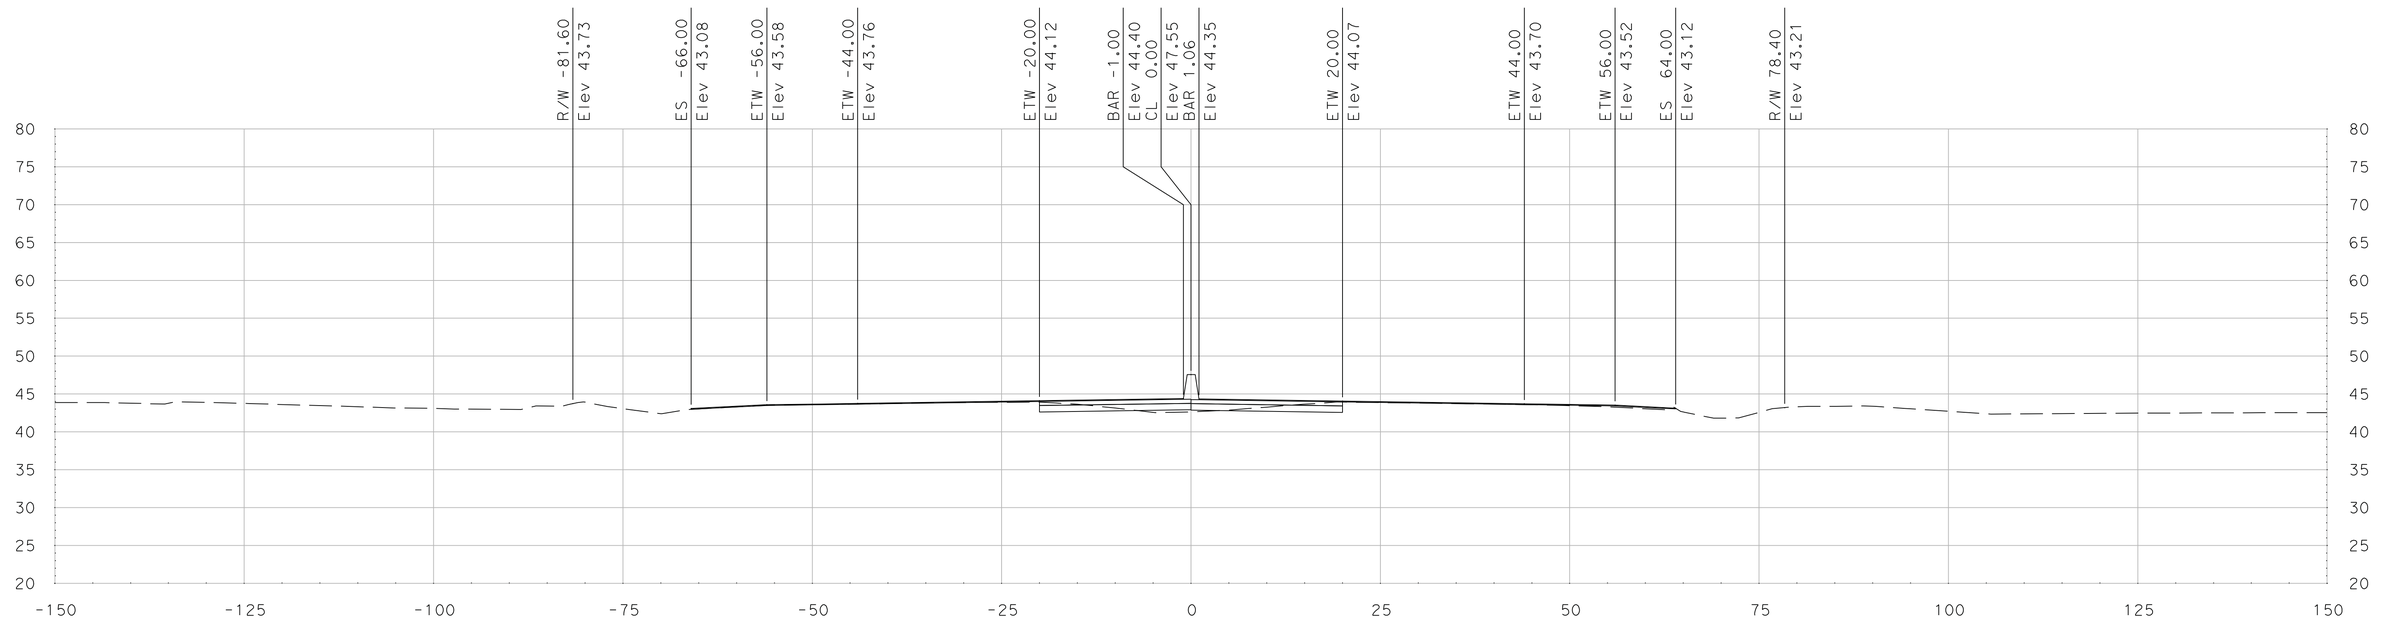

"SR 99" Sta 332+75.00

SCALE
HORIZONTAL: 1"=10'
VERTICAL: 1"=10'

DATE: 5/18/2011

ALL DIMENSIONS ARE IN US SURVEY FEET

FOR EARTHWORK DEVELOPMENT ONLY

Dist	COUNTY	ROUTE	POST MILES TOTAL PROJECT	SHEET No.	TOTAL SHEETS
10	SJ	99	4.9/14.2		
CONTRACT No.			10-0E6114		
PROJECT ID			1000020440		

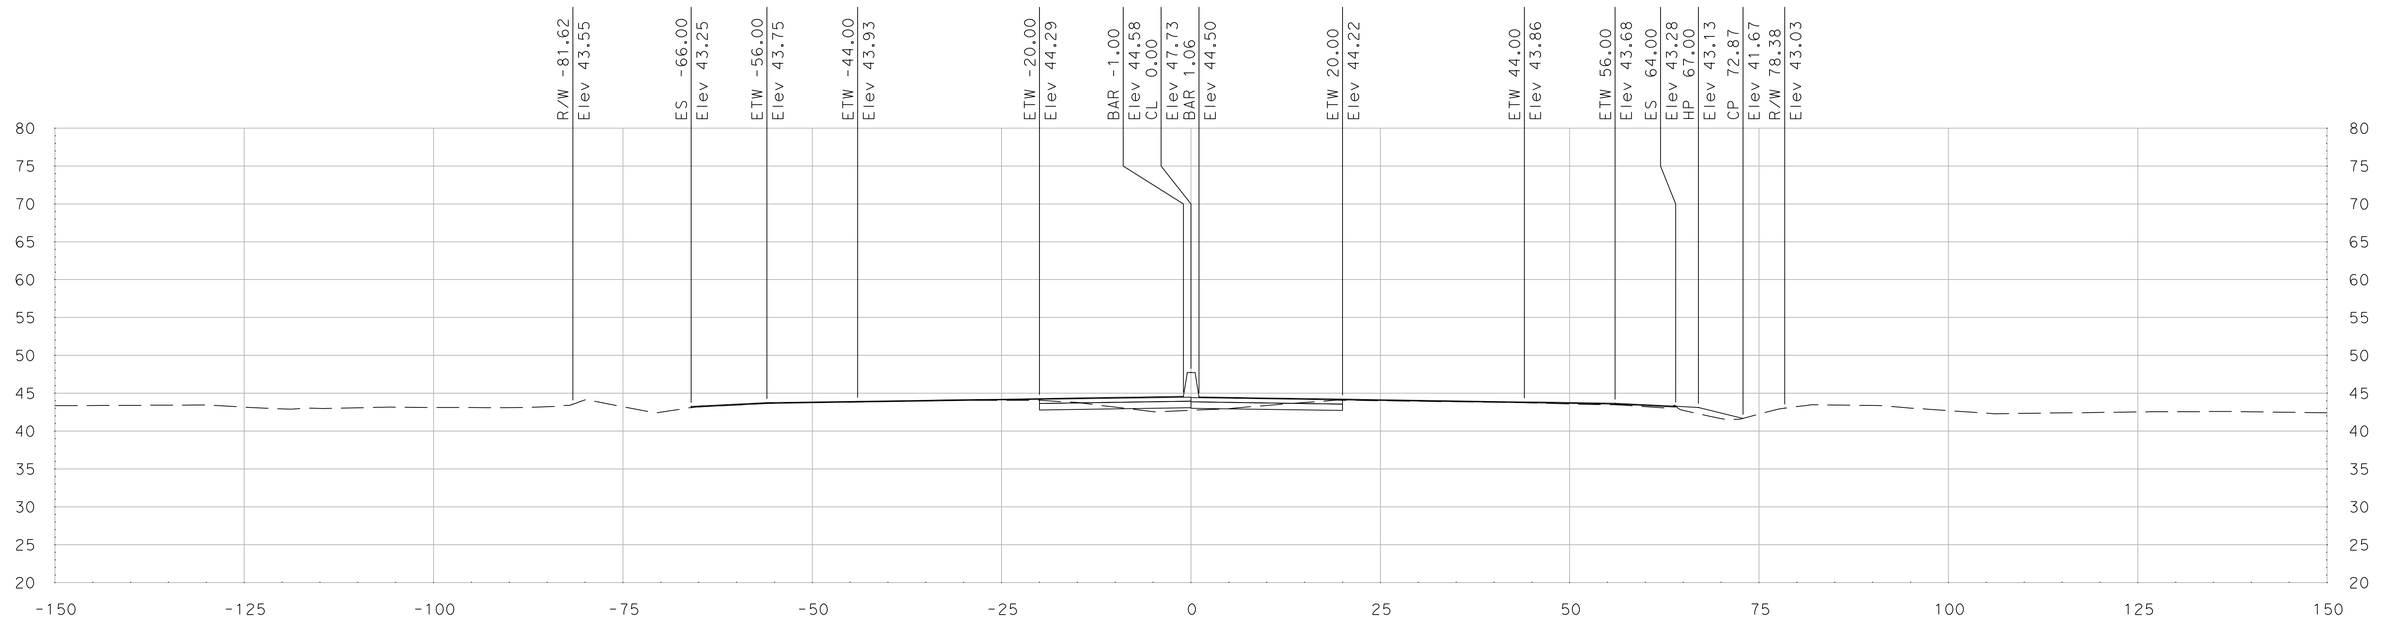

"SR 99" Sta 333+28.50

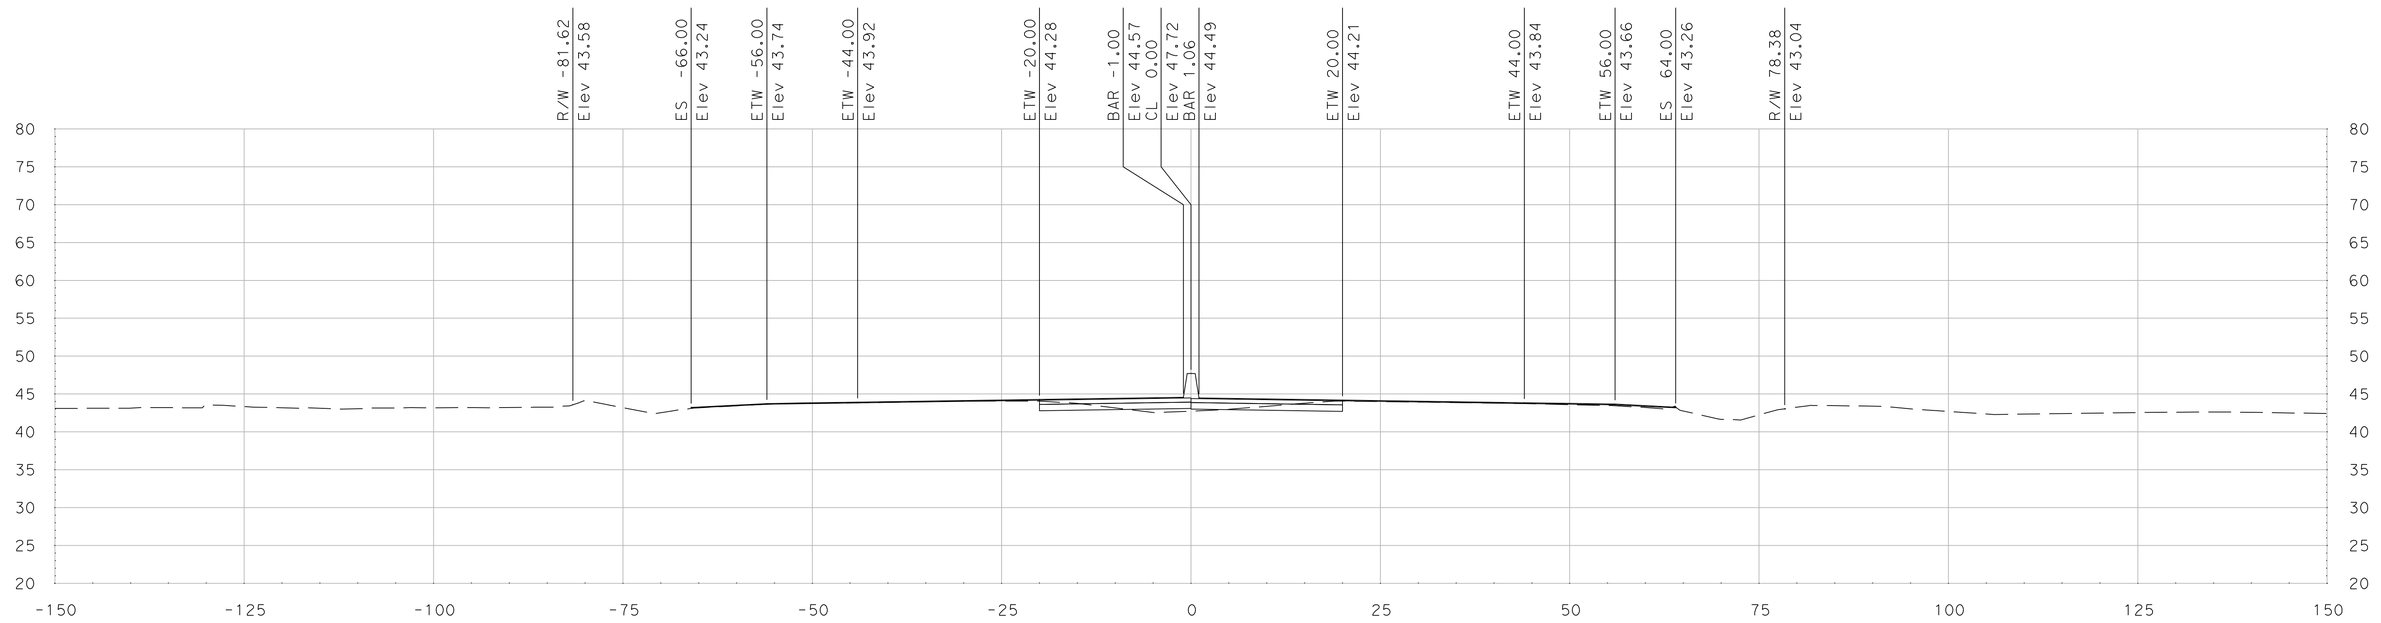

"SR 99" Sta 333+25.00

SCALE
HORIZONTAL: 1"=10'
VERTICAL: 1"=10'

DATE: 5/18/2011

ALL DIMENSIONS ARE IN US SURVEY FEET

FOR EARTHWORK DEVELOPMENT ONLY

Dist	COUNTY	ROUTE	POST MILES TOTAL PROJECT	SHEET No.	TOTAL SHEETS
10	SJ	99	4.9/14.2		
CONTRACT No.			10-0E6114		
PROJECT ID			1000020440		

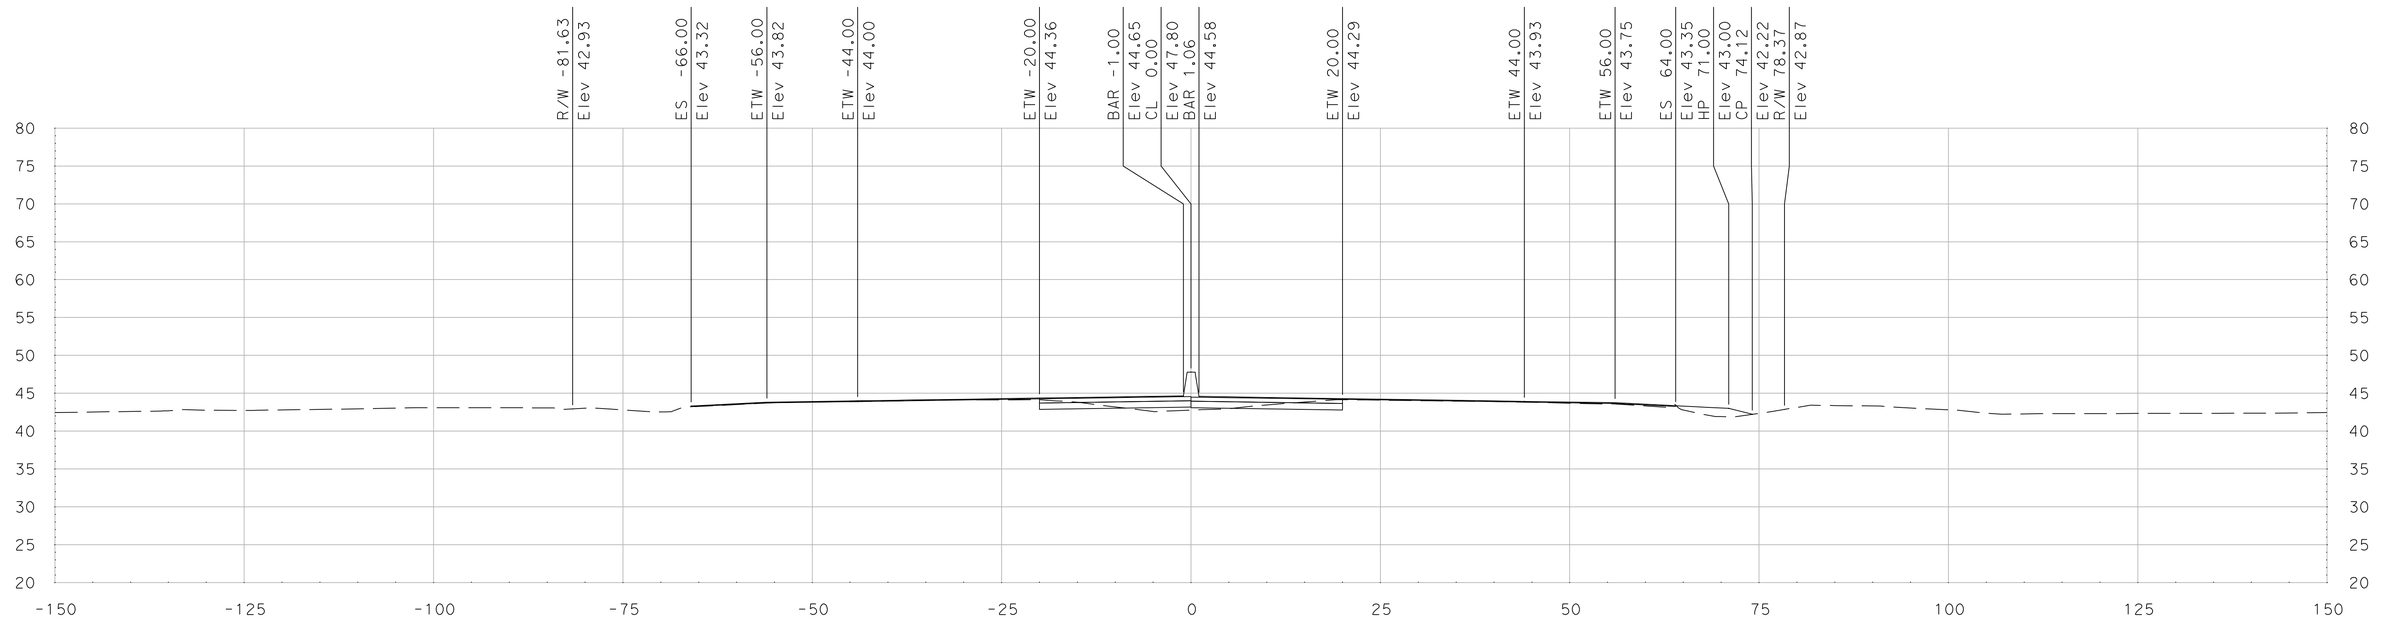

"SR 99" Sta 333+52.50

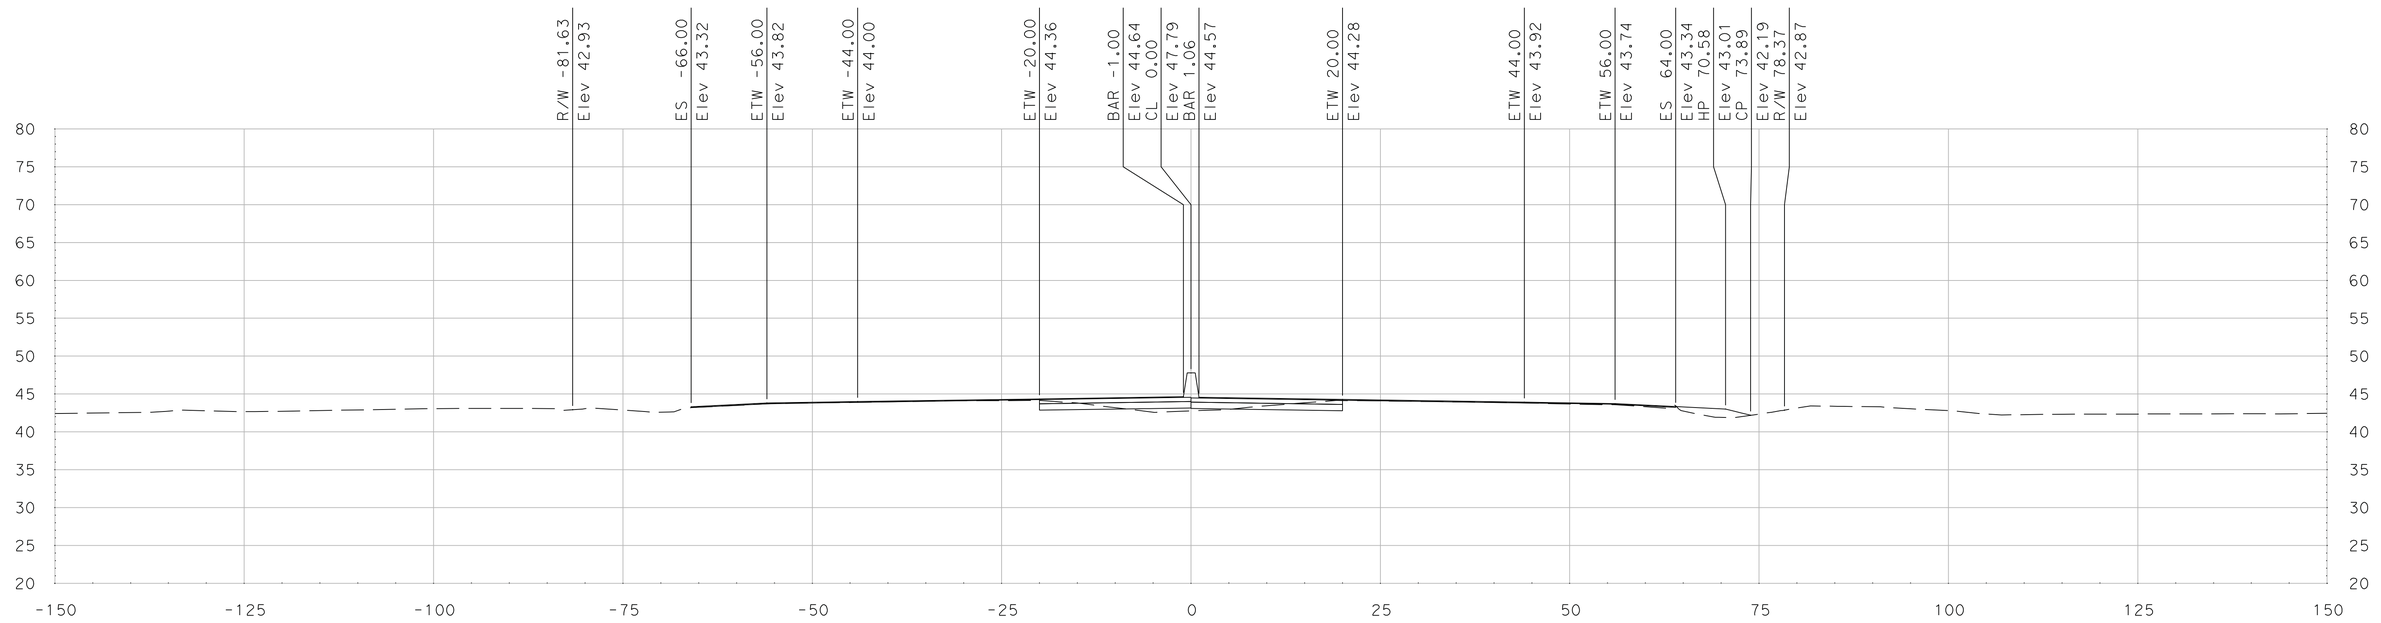

"SR 99" Sta 333+50.00

SCALE
HORIZONTAL: 1"=10'
VERTICAL: 1"=10'

DATE: 5/18/2011

ALL DIMENSIONS ARE IN US SURVEY FEET

FOR EARTHWORK DEVELOPMENT ONLY

Dist	COUNTY	ROUTE	POST MILES TOTAL PROJECT	SHEET No.	TOTAL SHEETS
10	SJ	99	4.9/14.2		
CONTRACT No.			10-0E6114		
PROJECT ID			1000020440		

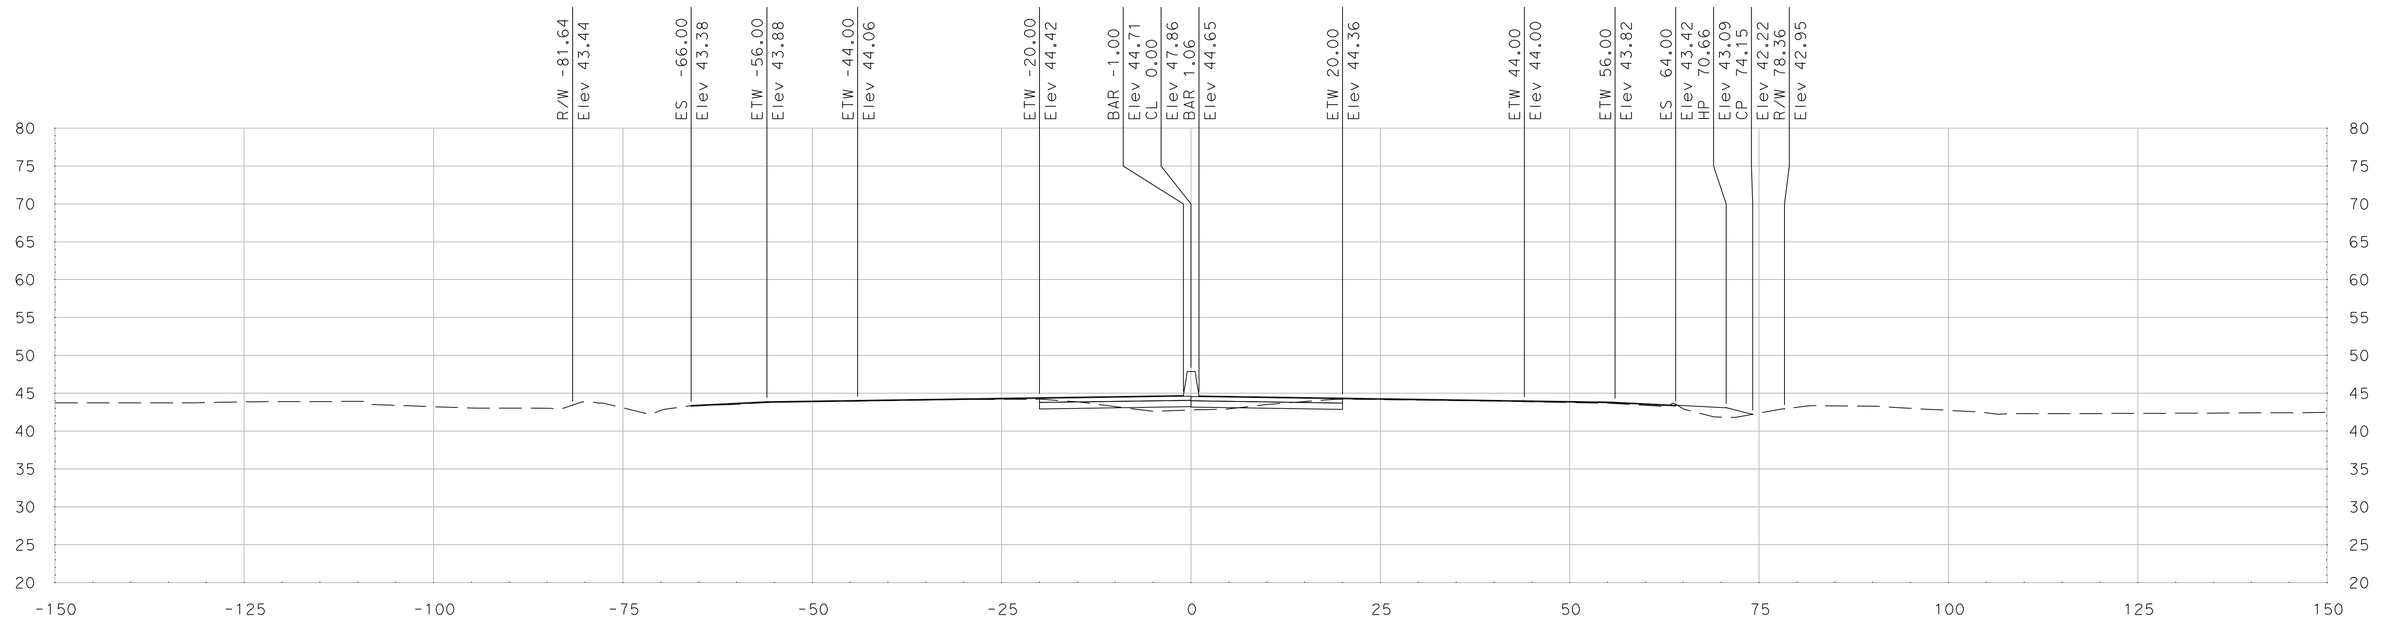

"SR 99" Sta 333+75.00

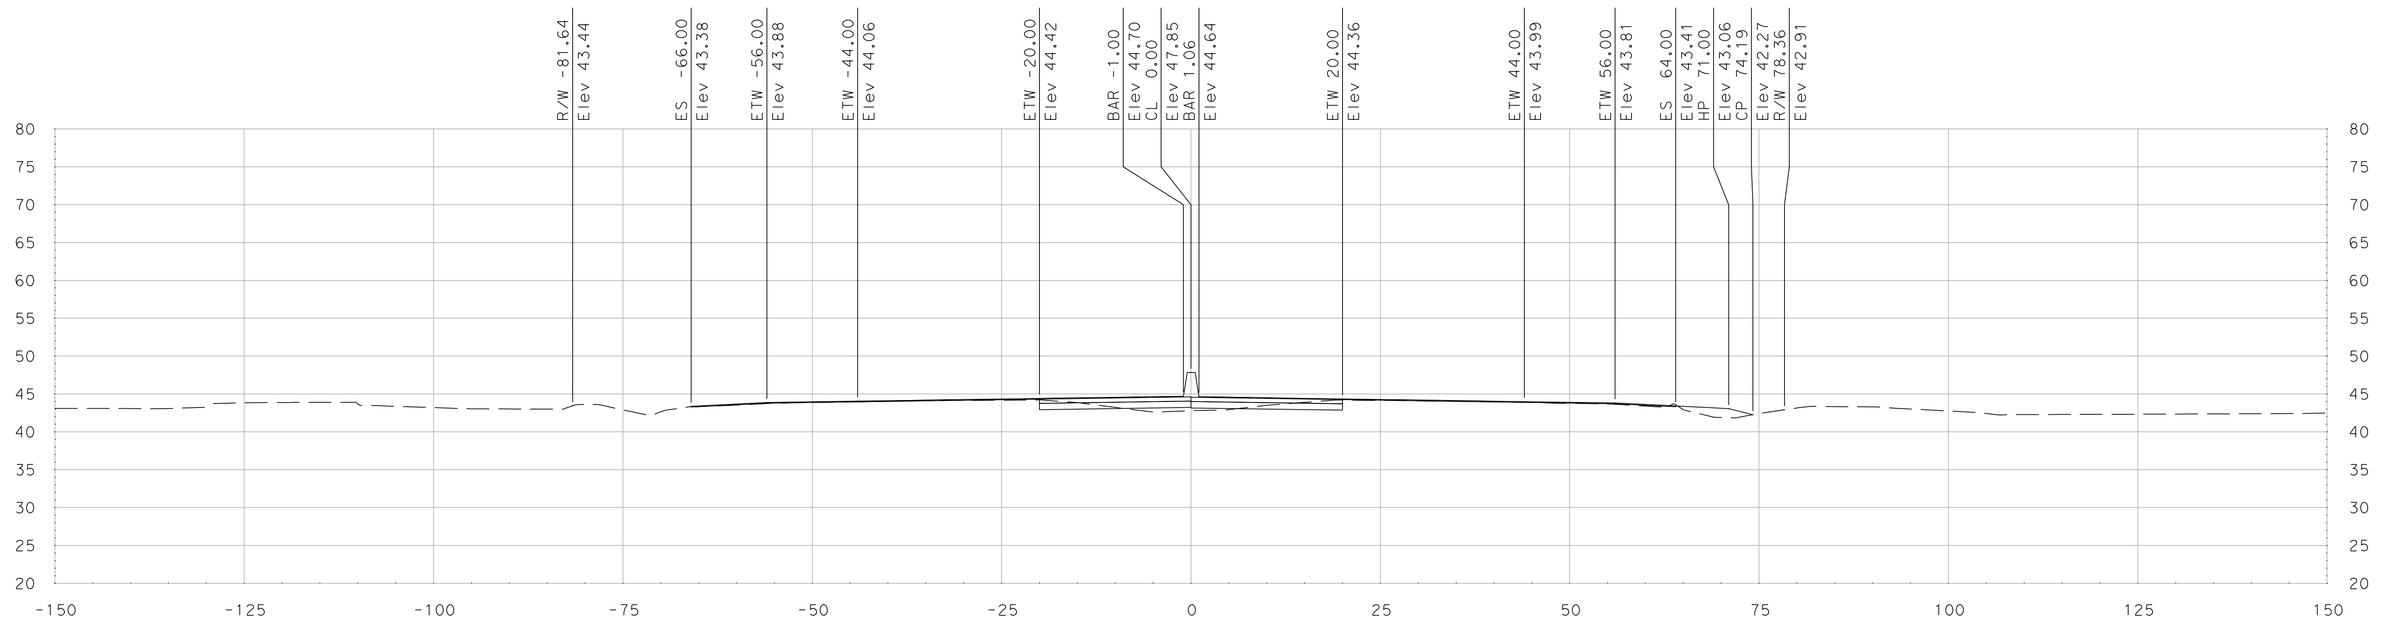

"SR 99" Sta 333+72.50

SCALE
HORIZONTAL: 1"=10'
VERTICAL: 1"=10'

DATE: 5/18/2011

ALL DIMENSIONS ARE IN US SURVEY FEET

FOR EARTHWORK DEVELOPMENT ONLY

Dist	COUNTY	ROUTE	POST MILES TOTAL PROJECT	SHEET No.	TOTAL SHEETS
10	SJ	99	4.9/14.2		
CONTRACT No.			10-0E6114		
PROJECT ID			1000020440		

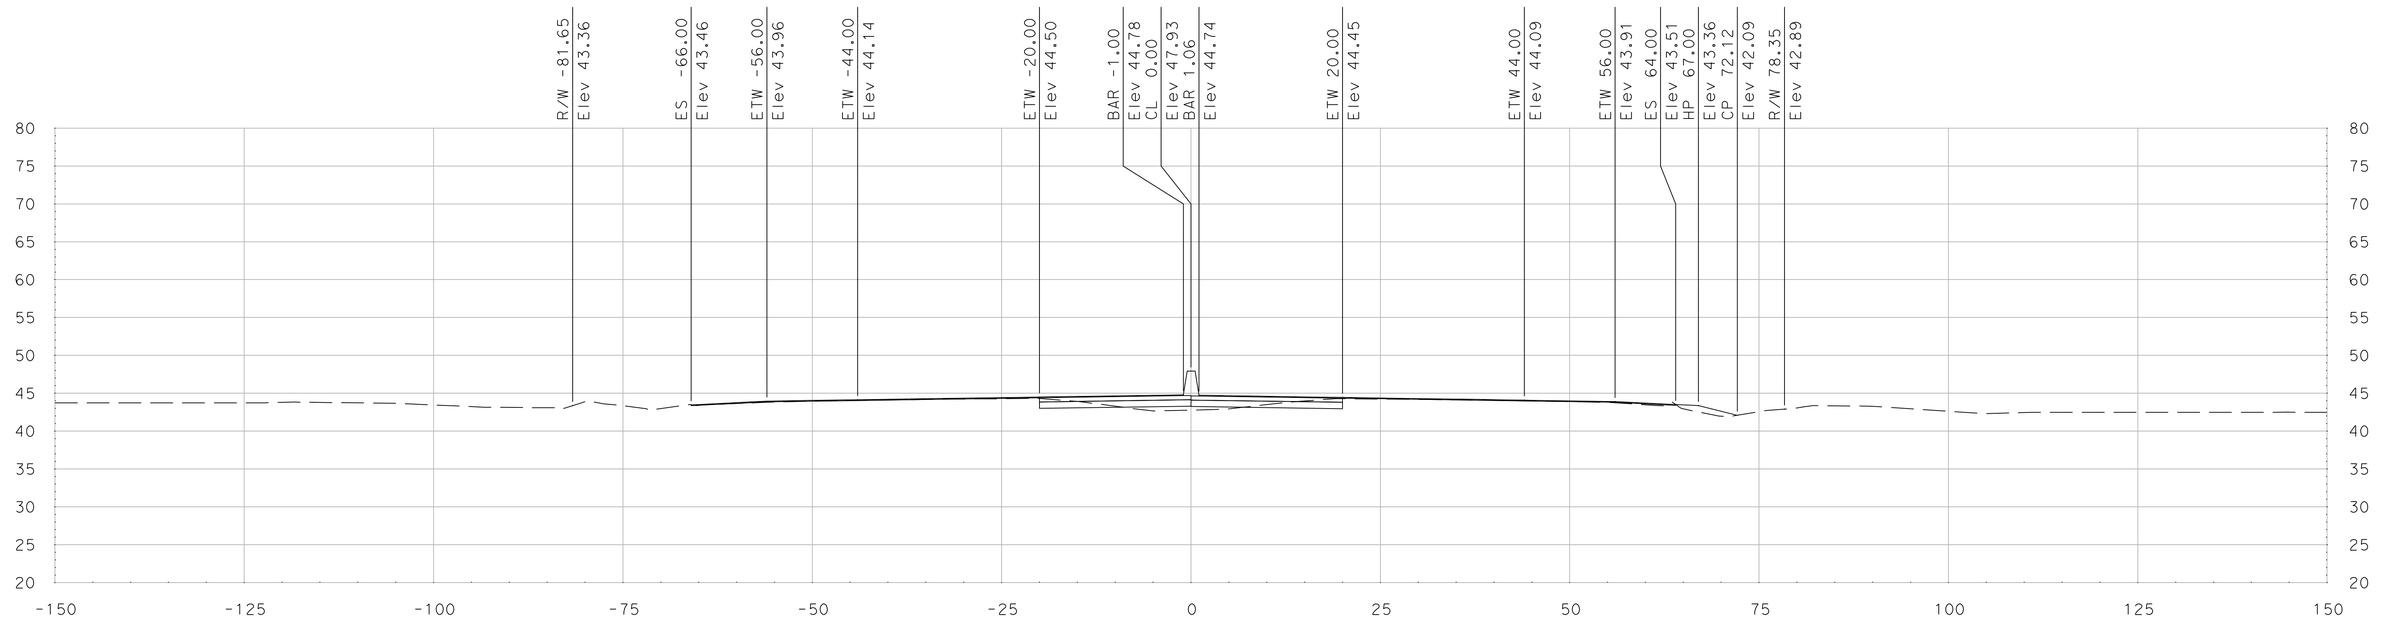

"SR 99" Sta 334+01.97

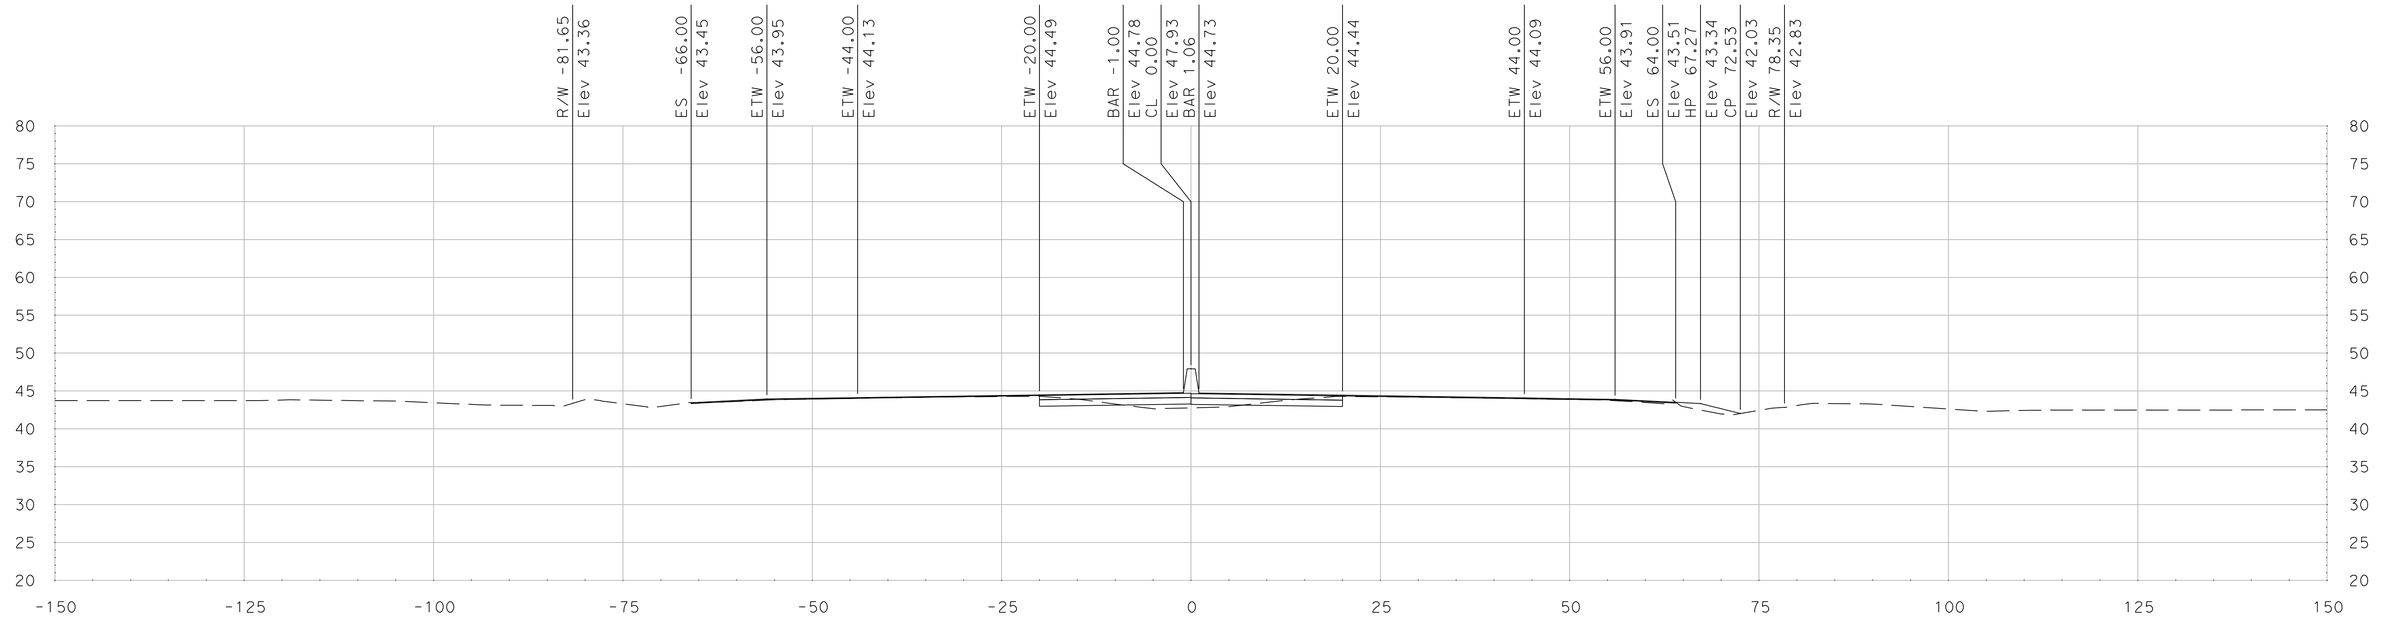

"SR 99" Sta 334+00.00

SCALE
HORIZONTAL: 1"=10'
VERTICAL: 1"=10'

DATE: 5/18/2011

ALL DIMENSIONS ARE IN US SURVEY FEET

FOR EARTHWORK DEVELOPMENT ONLY

Dist	COUNTY	ROUTE	POST MILES TOTAL PROJECT	SHEET No.	TOTAL SHEETS
10	SJ	99	4.9/14.2		
CONTRACT No.			10-0E6114		
PROJECT ID			1000020440		

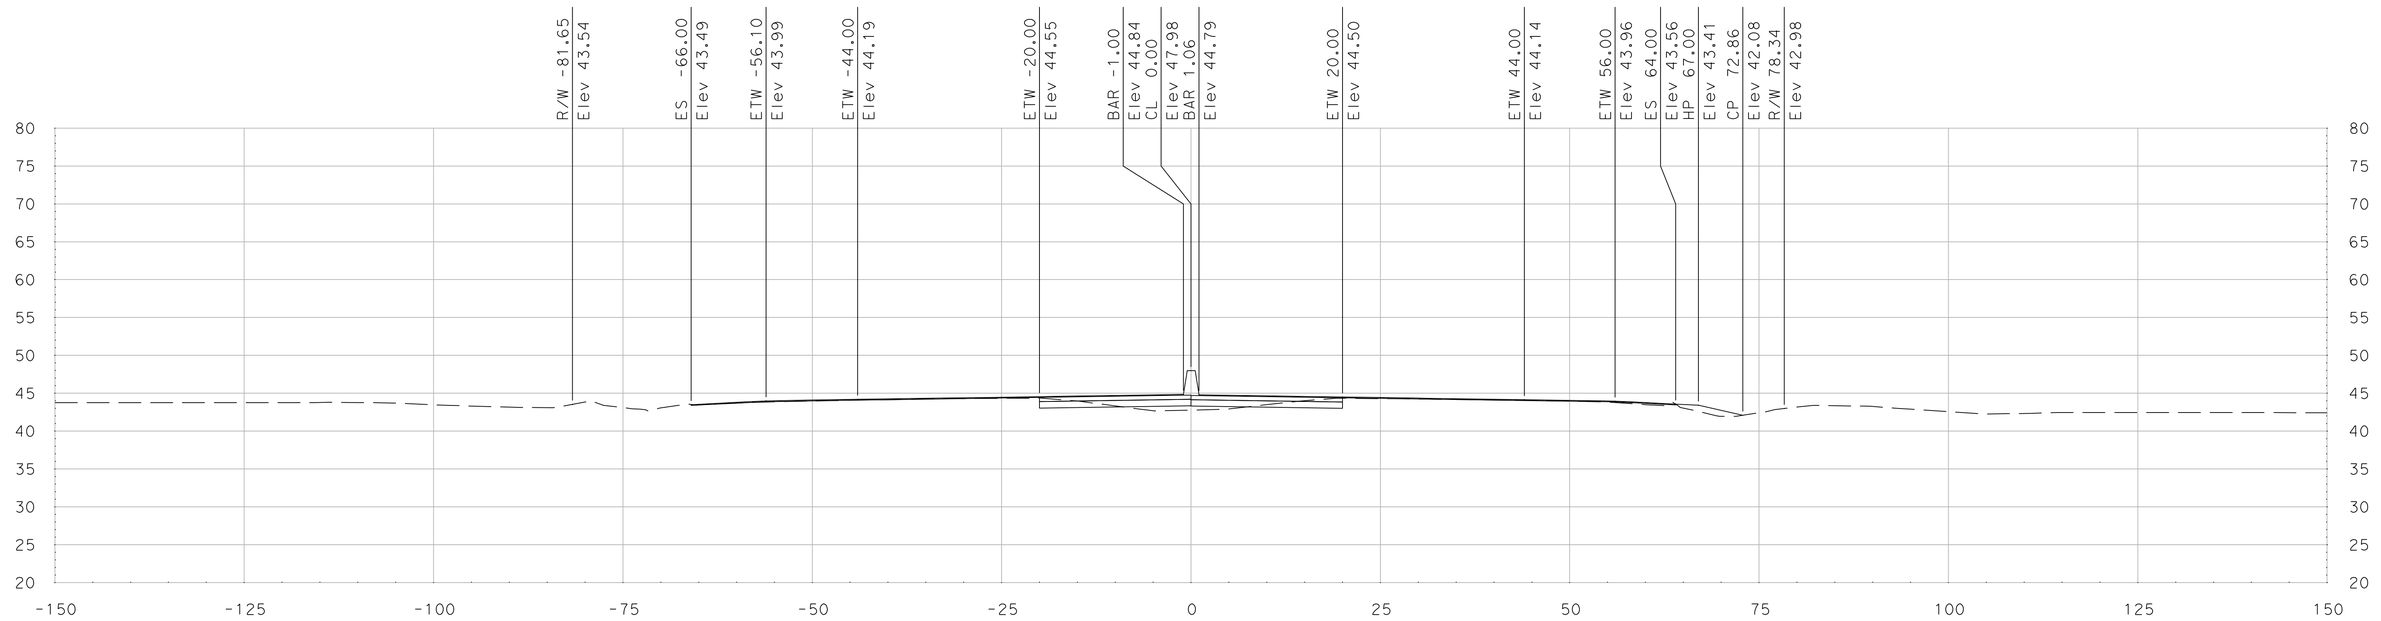

"SR 99" Sta 334+18.97

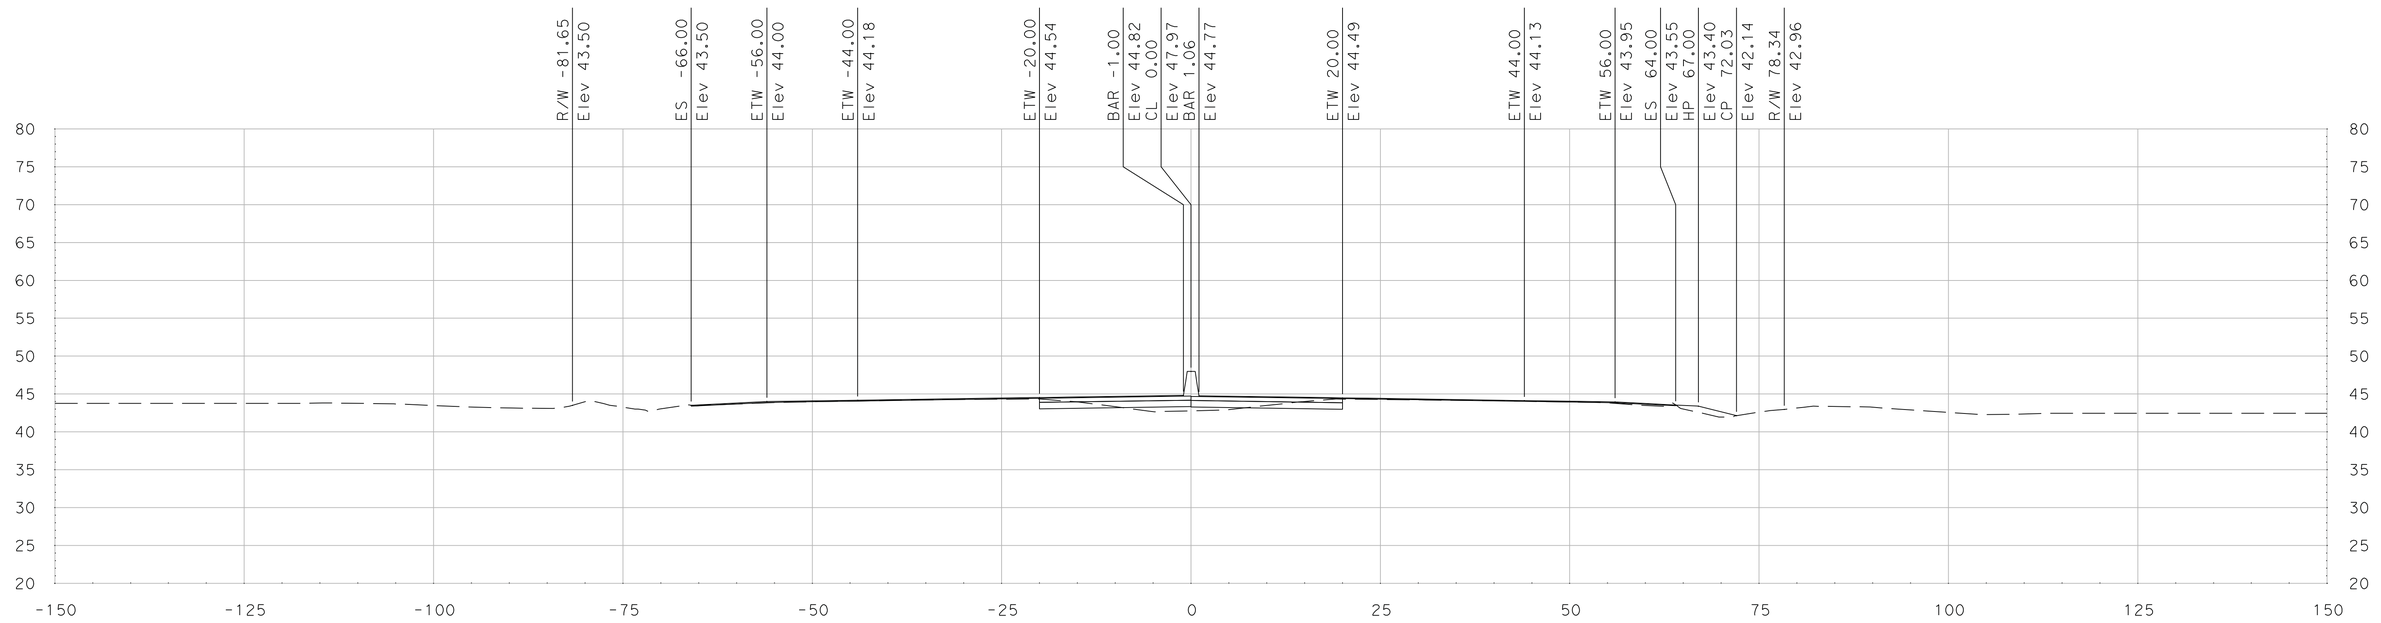

"SR 99" Sta 334+14.63

SCALE
HORIZONTAL: 1"=10'
VERTICAL: 1"=10'

DATE: 5/18/2011

ALL DIMENSIONS ARE IN US SURVEY FEET

FOR EARTHWORK DEVELOPMENT ONLY

Dist	COUNTY	ROUTE	POST MILES TOTAL PROJECT	SHEET No.	TOTAL SHEETS
10	SJ	99	4.9/14.2		
CONTRACT No.			10-0E6114		
PROJECT ID			1000020440		

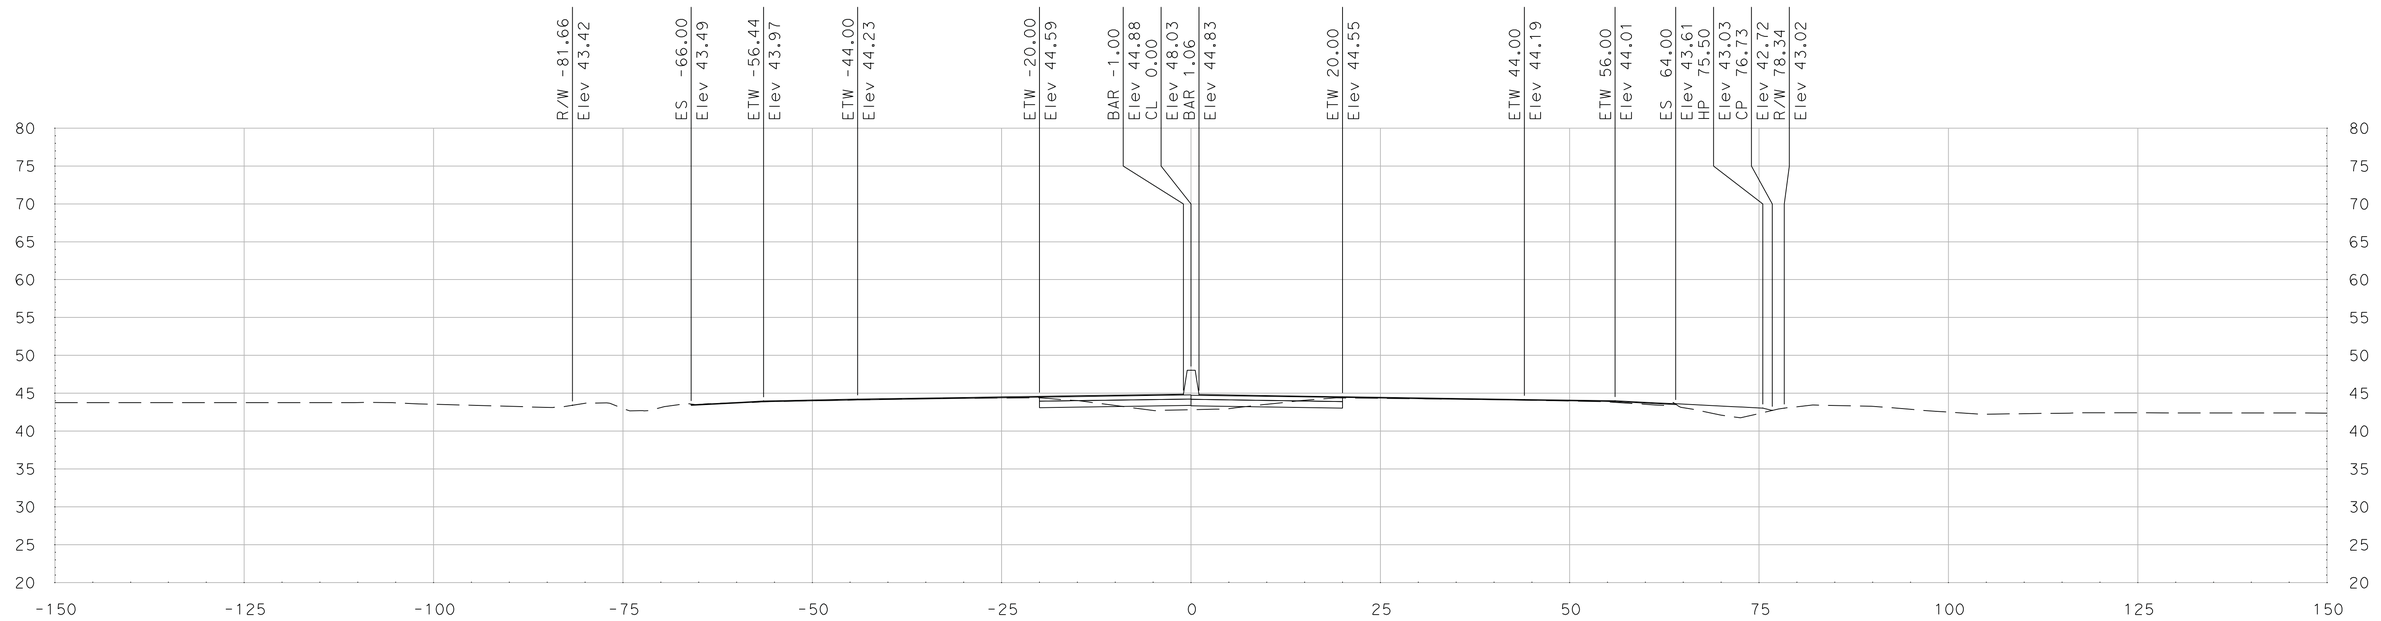

"SR 99" Sta 334+33.40

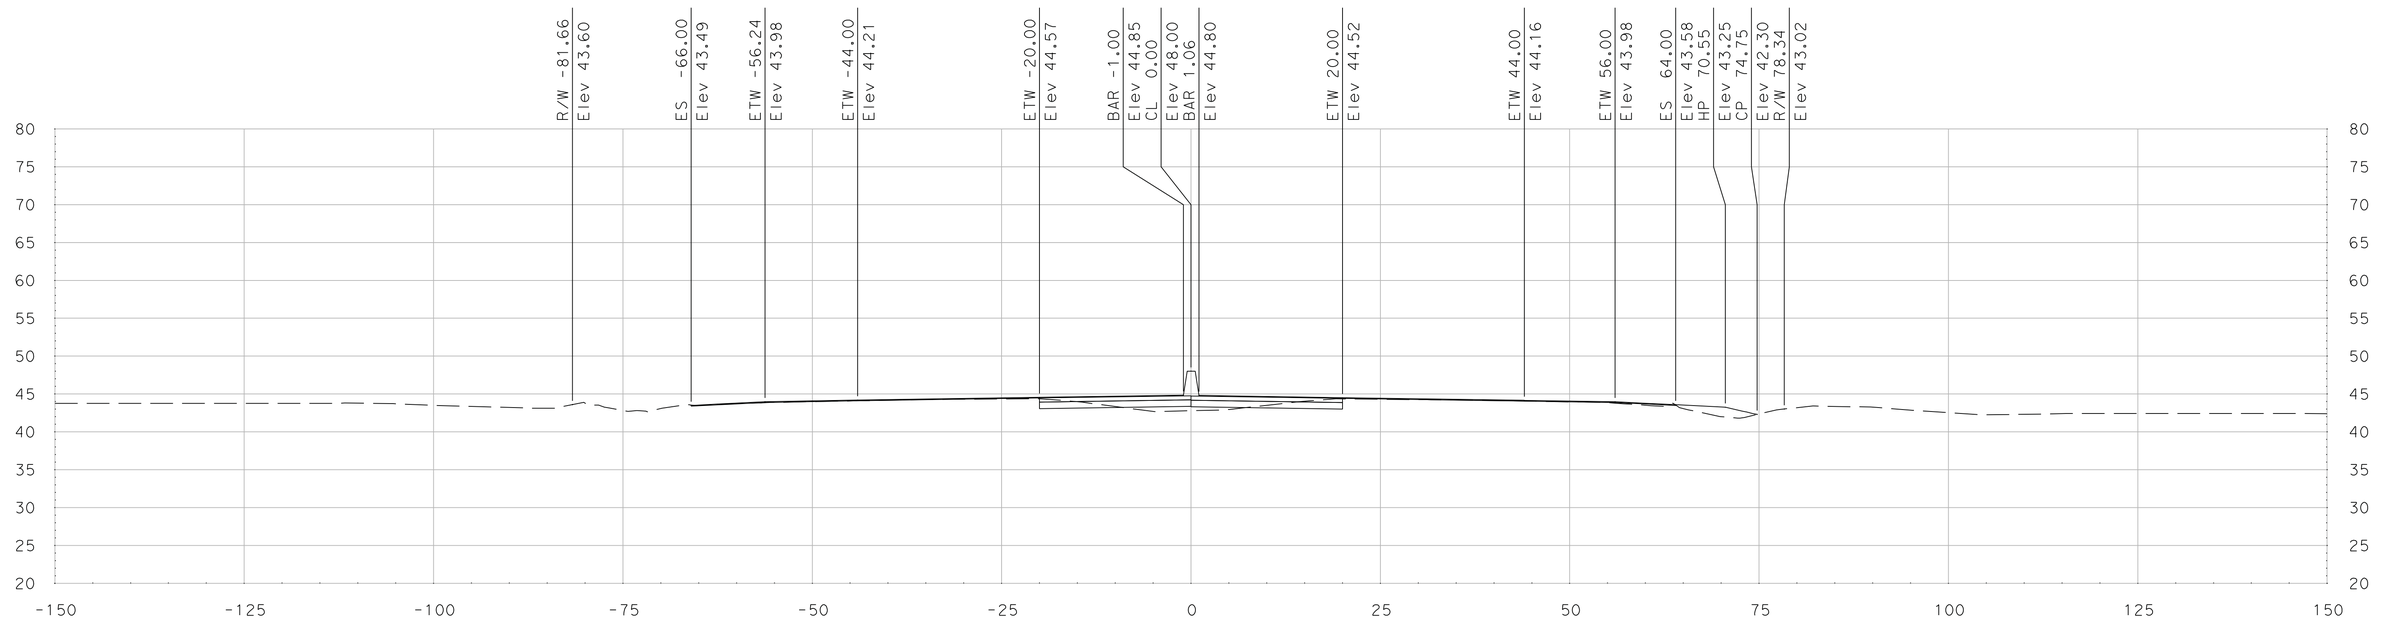

"SR 99" Sta 334+25.00

SCALE
HORIZONTAL: 1"=10'
VERTICAL: 1"=10'

DATE: 5/18/2011

ALL DIMENSIONS ARE IN US SURVEY FEET

FOR EARTHWORK DEVELOPMENT ONLY

Dist	COUNTY	ROUTE	POST MILES TOTAL PROJECT	SHEET No.	TOTAL SHEETS
10	SJ	99	4.9/14.2		
CONTRACT No.			10-0E6114		
PROJECT ID			1000020440		

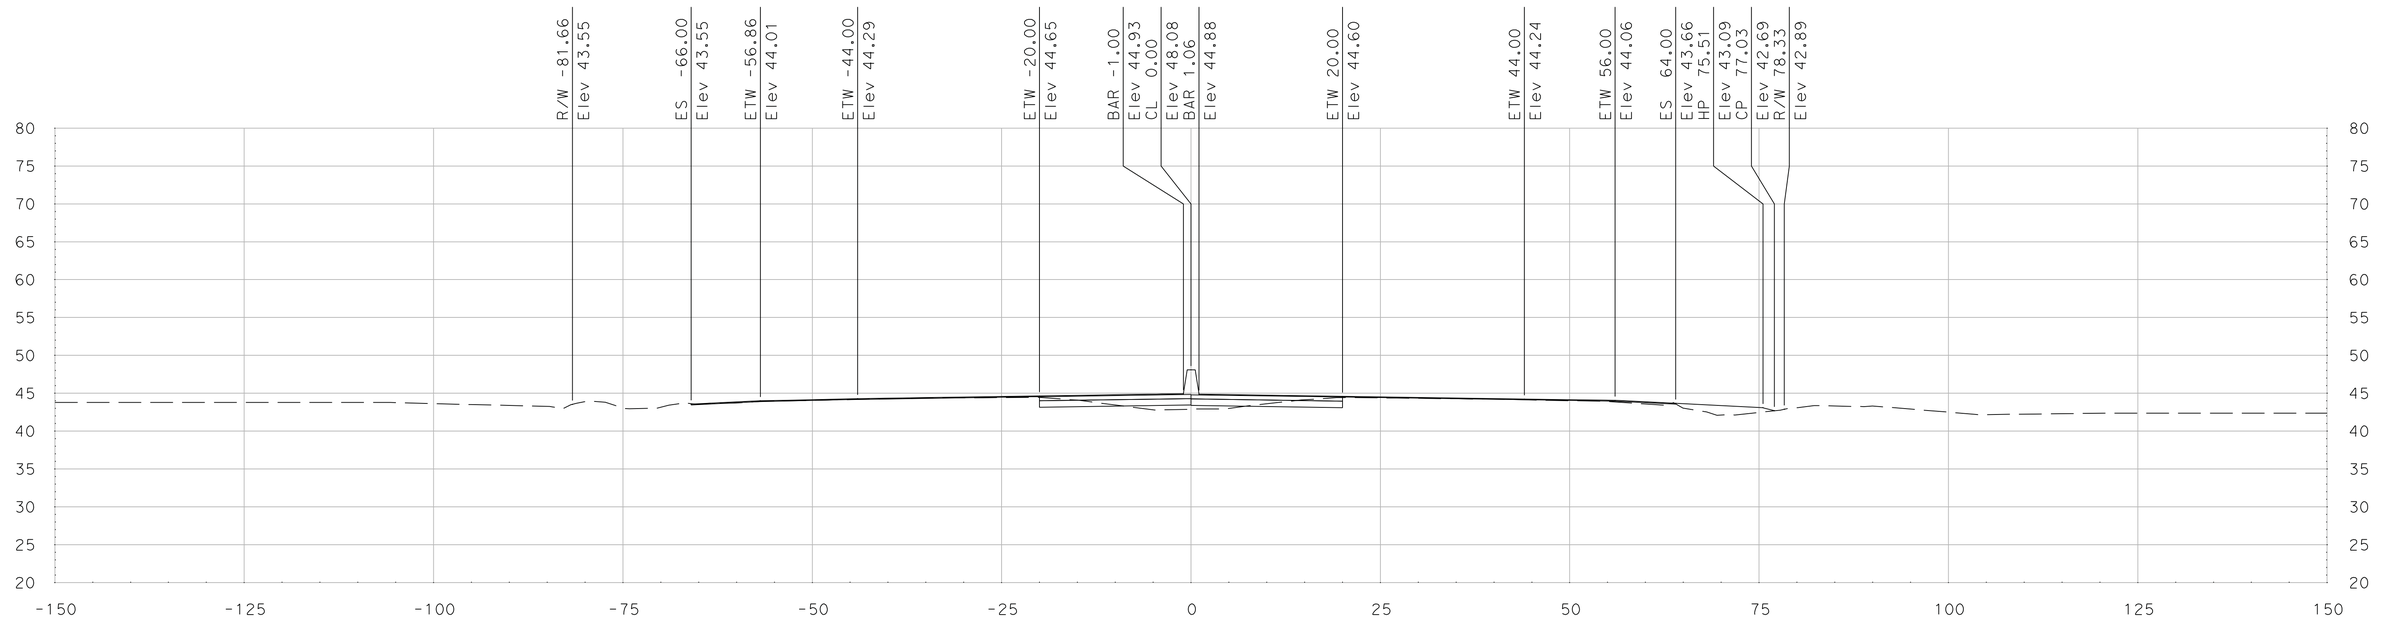

"SR 99" Sta 334+51.53

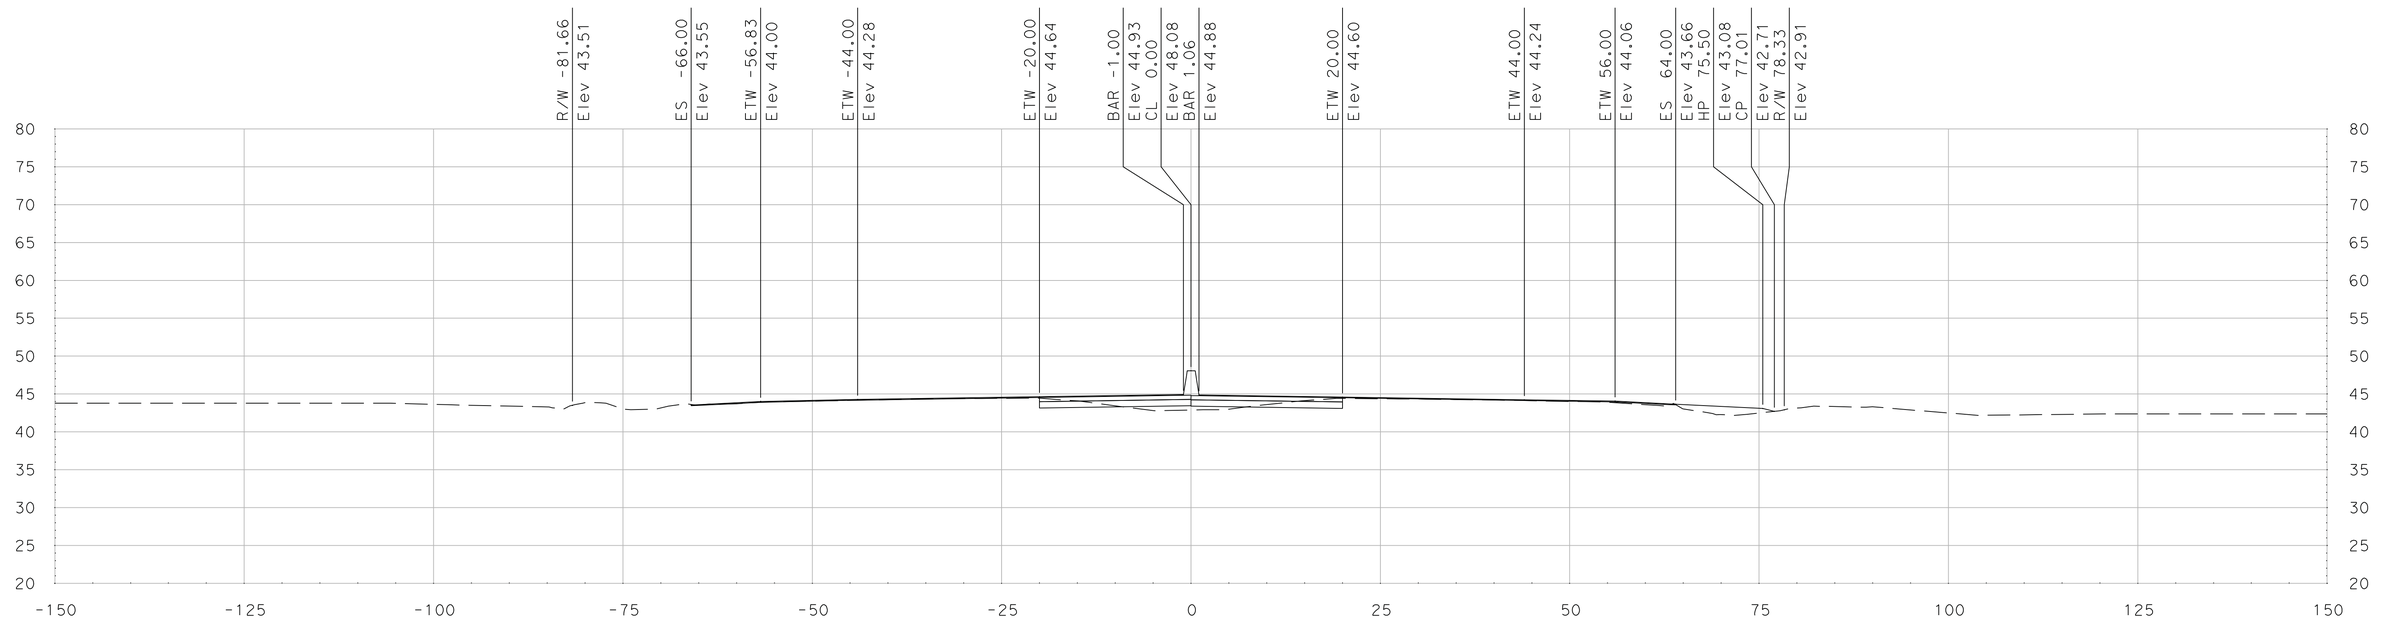

"SR 99" Sta 334+50.00

SCALE
HORIZONTAL: 1"=10'
VERTICAL: 1"=10'

DATE: 5/18/2011

ALL DIMENSIONS ARE IN US SURVEY FEET

FOR EARTHWORK DEVELOPMENT ONLY

Dist	COUNTY	ROUTE	POST MILES TOTAL PROJECT	SHEET No.	TOTAL SHEETS
10	SJ	99	4.9/14.2		
CONTRACT No.			10-0E6114		
PROJECT ID			1000020440		

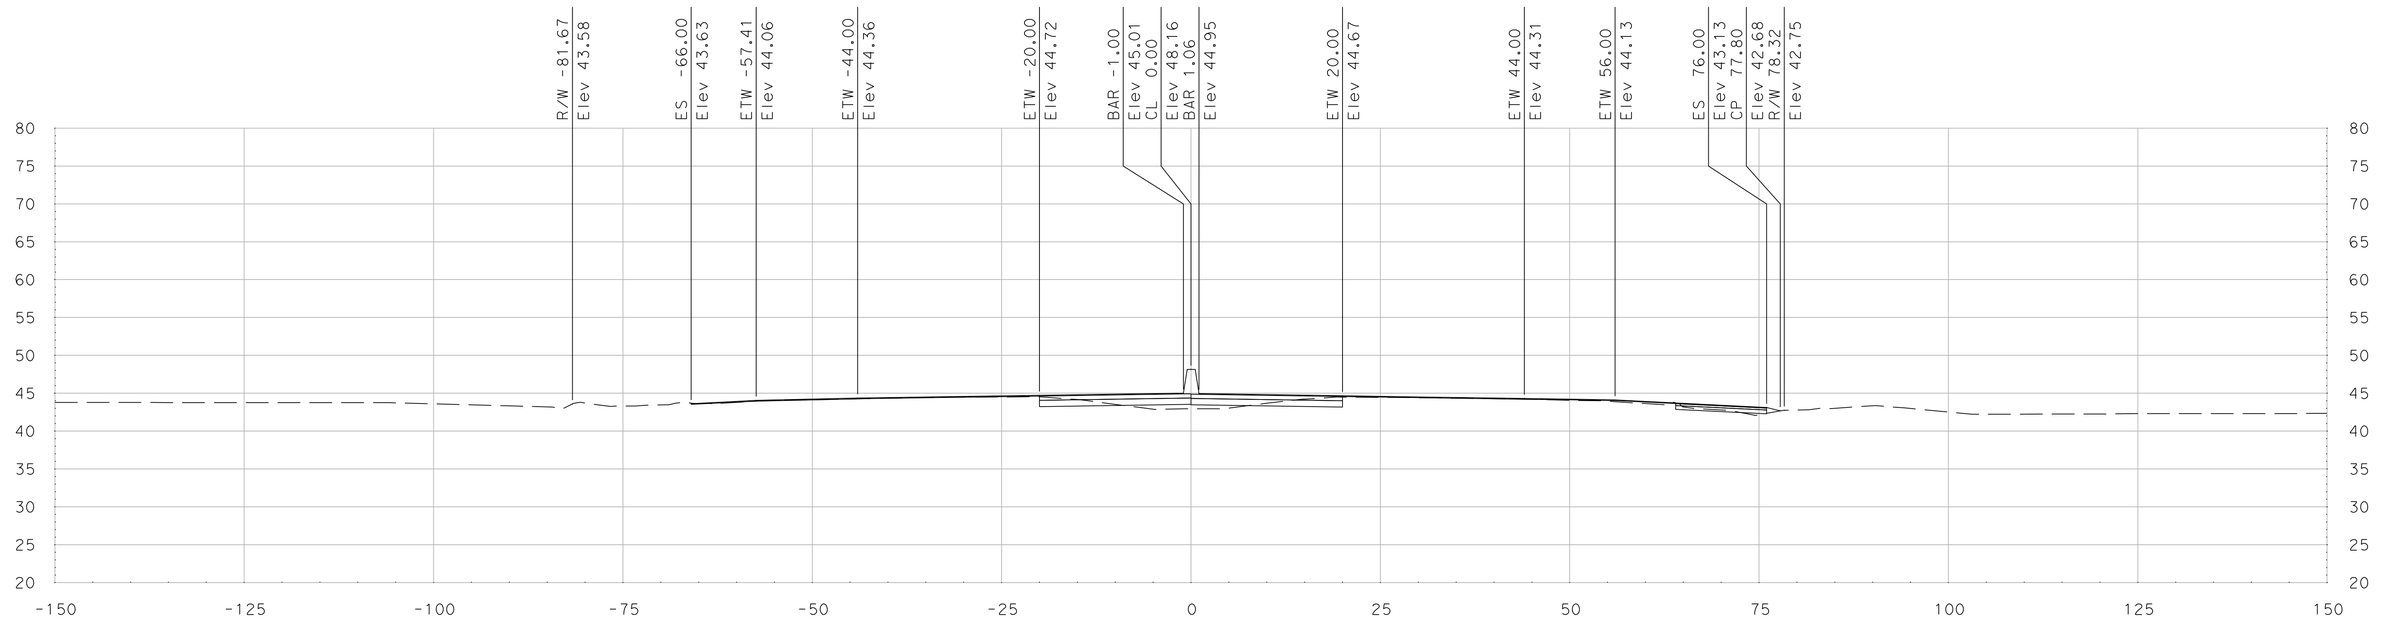

"SR 99" Sta 334+75.00

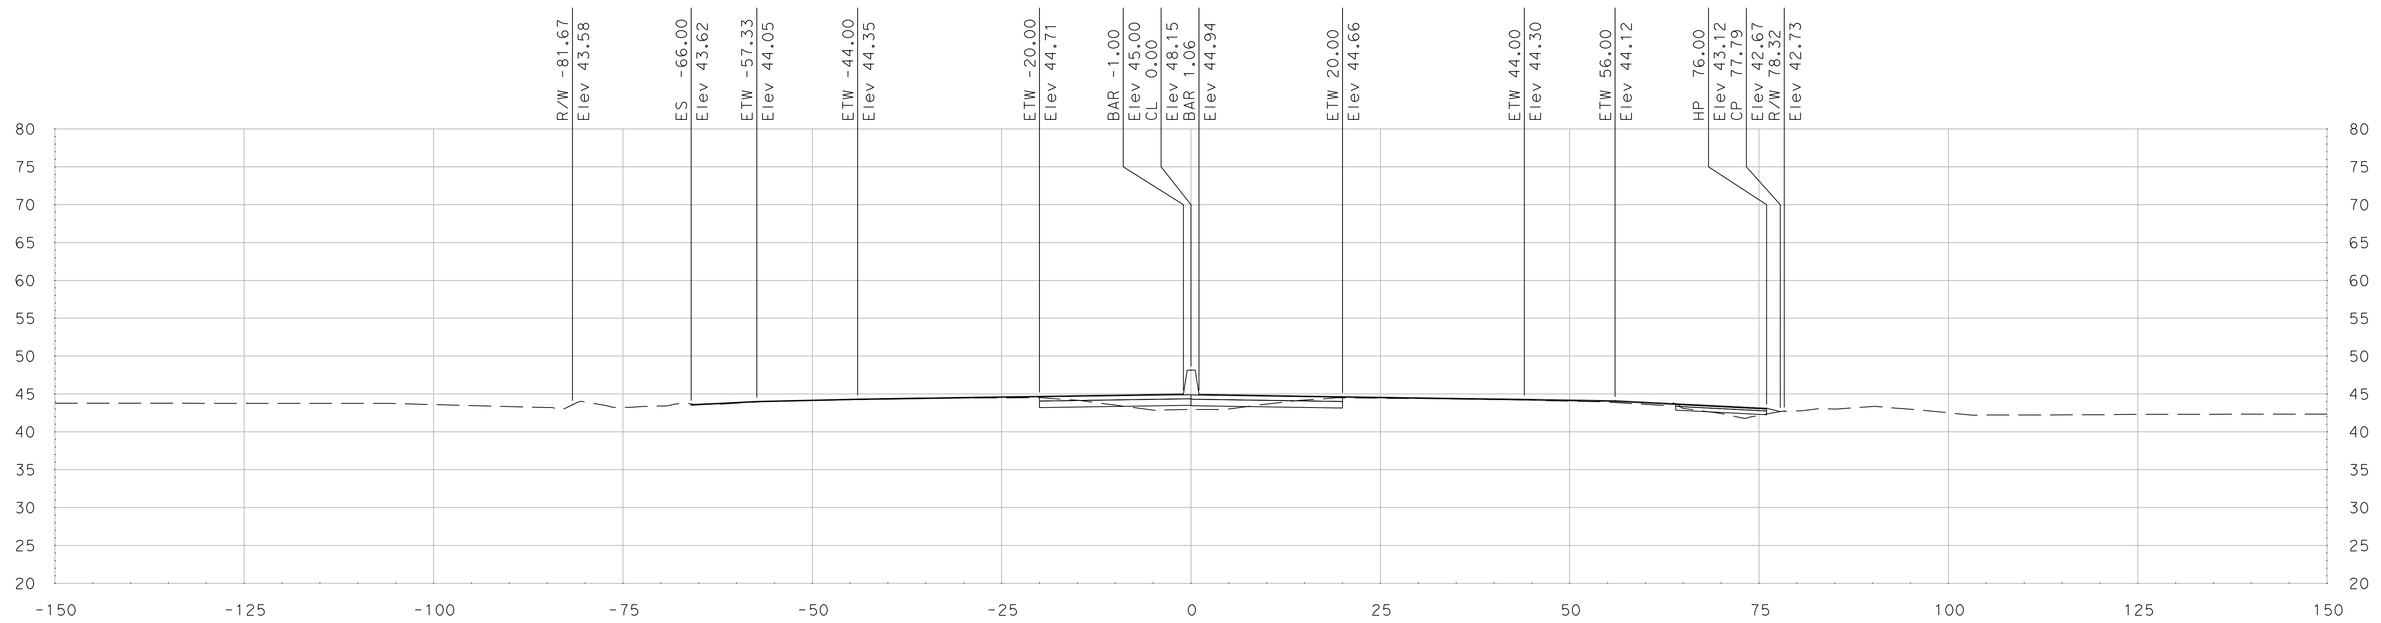

"SR 99" Sta 334+71.53

SCALE
HORIZONTAL: 1"=10'
VERTICAL: 1"=10'

DATE: 5/18/2011

ALL DIMENSIONS ARE IN US SURVEY FEET

FOR EARTHWORK DEVELOPMENT ONLY

Dist	COUNTY	ROUTE	POST MILES TOTAL PROJECT	SHEET No.	TOTAL SHEETS
10	SJ	99	4.9/14.2		
CONTRACT No.			10-0E6114		
PROJECT ID			1000020440		

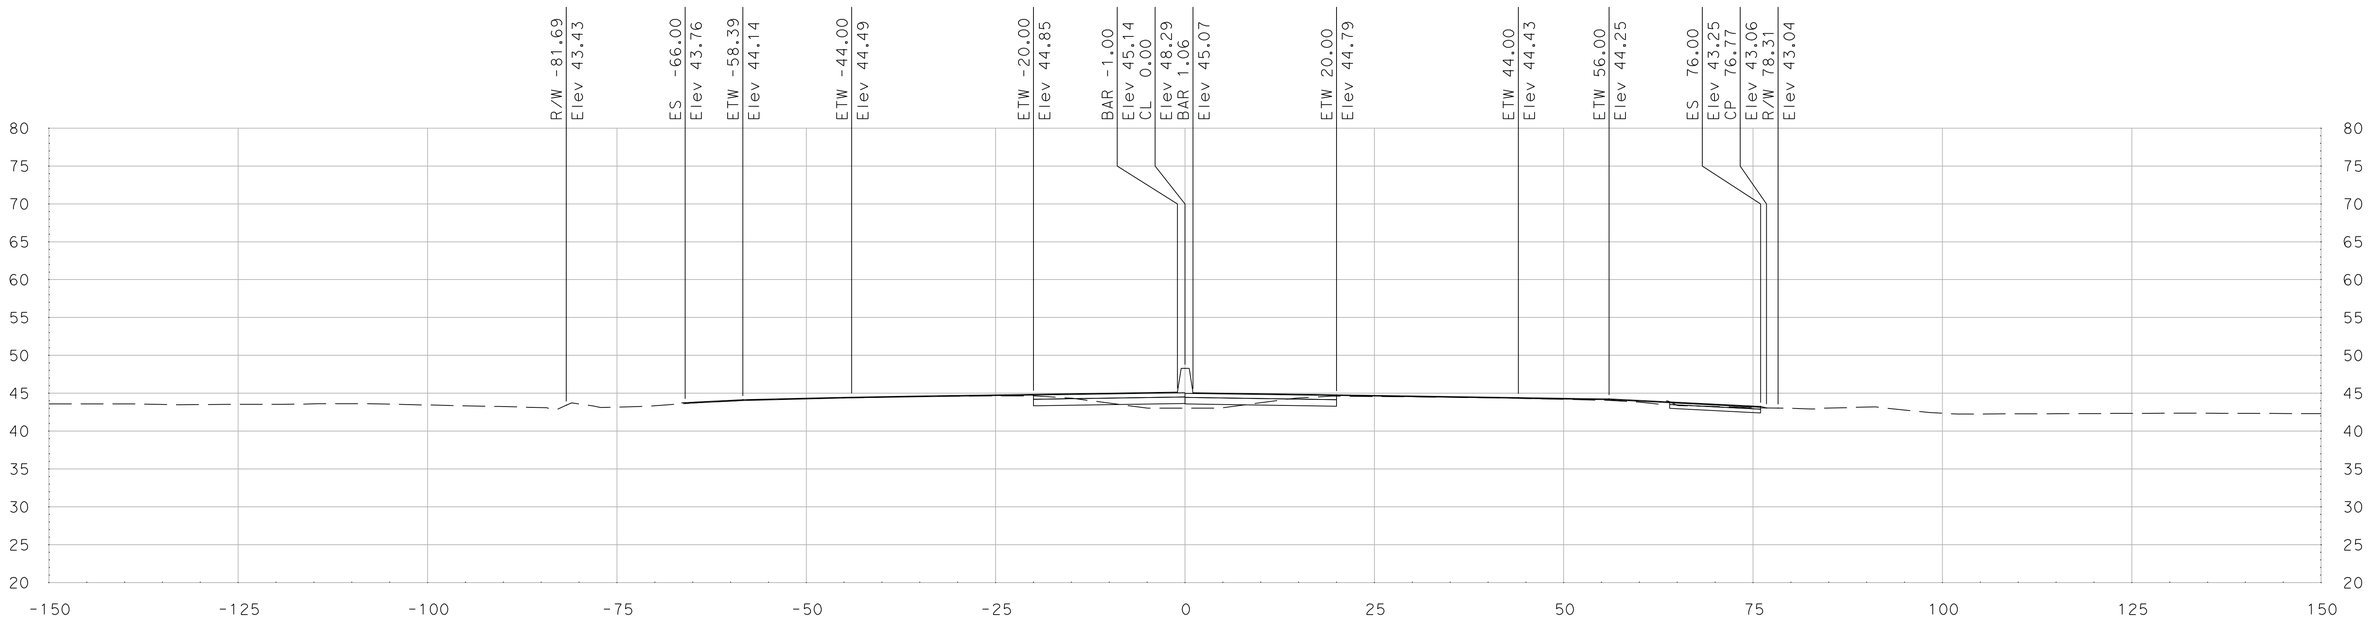

"SR 99" Sta 335+16.53

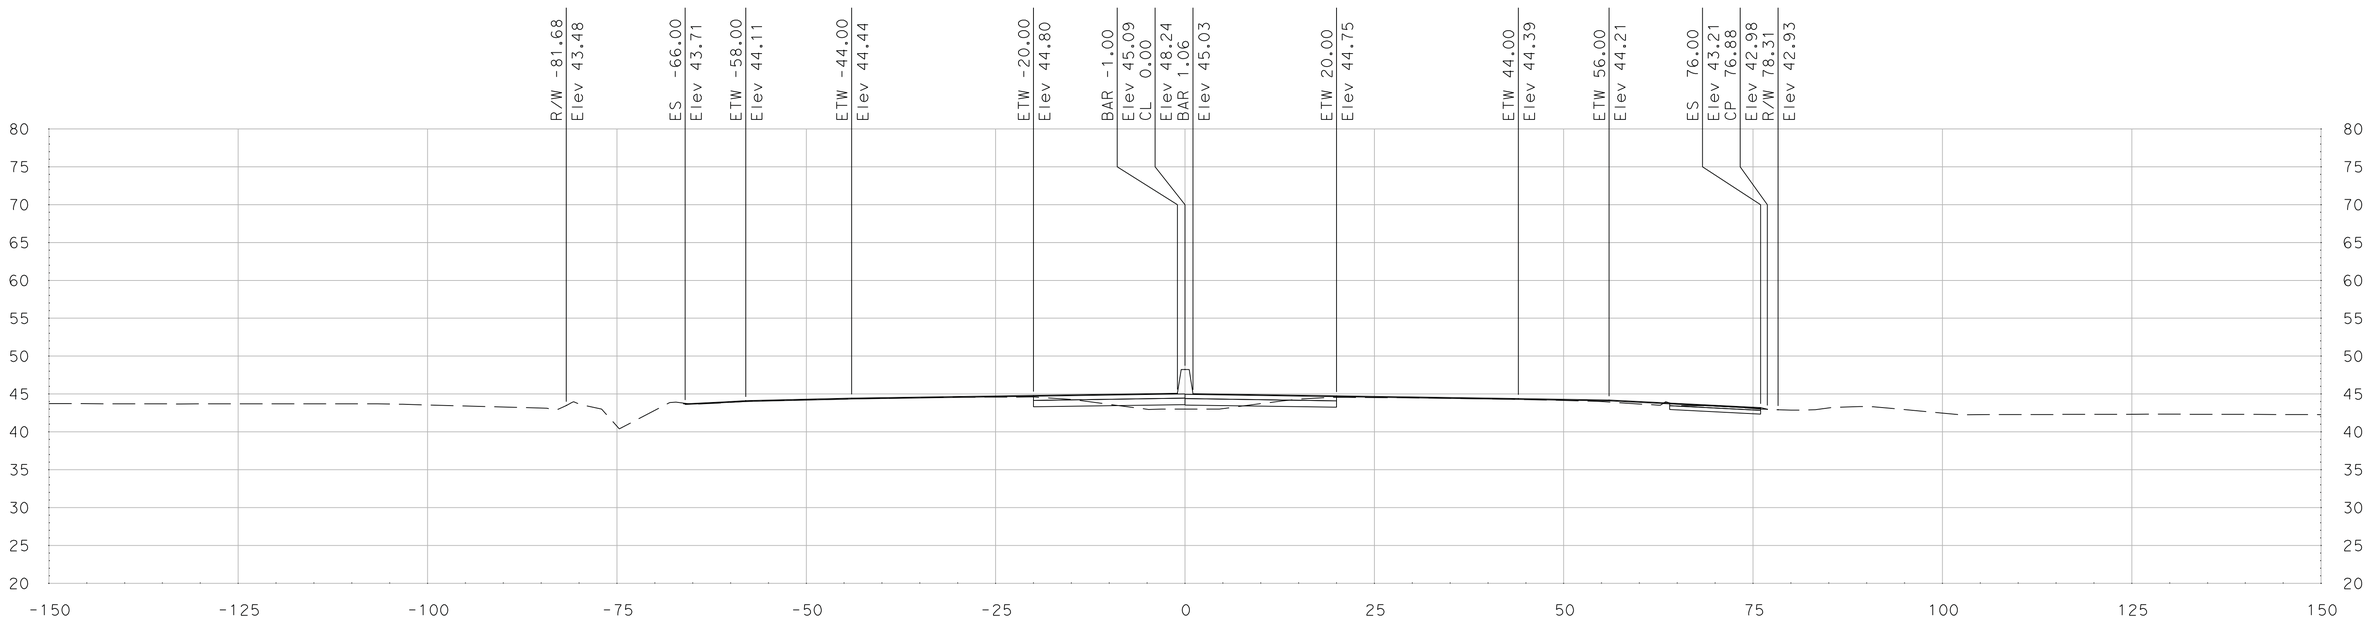

"SR 99" Sta 335+00.00

SCALE
HORIZONTAL: 1"=10'
VERTICAL: 1"=10'

DATE: 5/18/2011

ALL DIMENSIONS ARE IN US SURVEY FEET

FOR EARTHWORK DEVELOPMENT ONLY

Dist	COUNTY	ROUTE	POST MILES TOTAL PROJECT	SHEET No.	TOTAL SHEETS
10	SJ	99	4.9/14.2		
CONTRACT No.			10-0E6114		
PROJECT ID			1000020440		

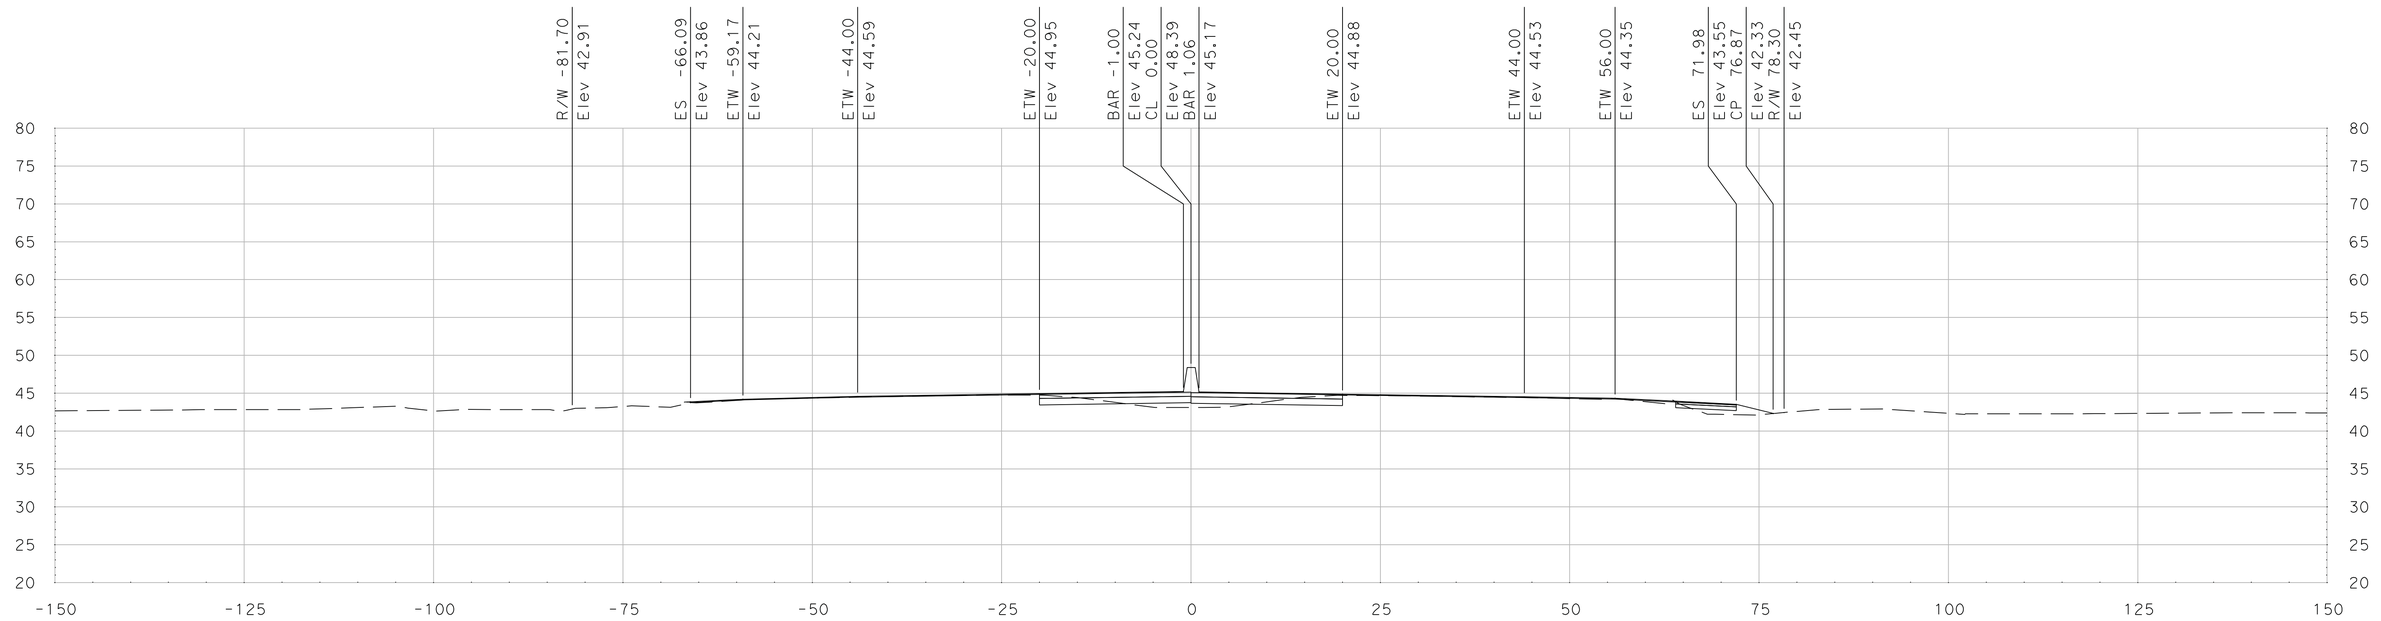

"SR 99" Sta 335+50.00

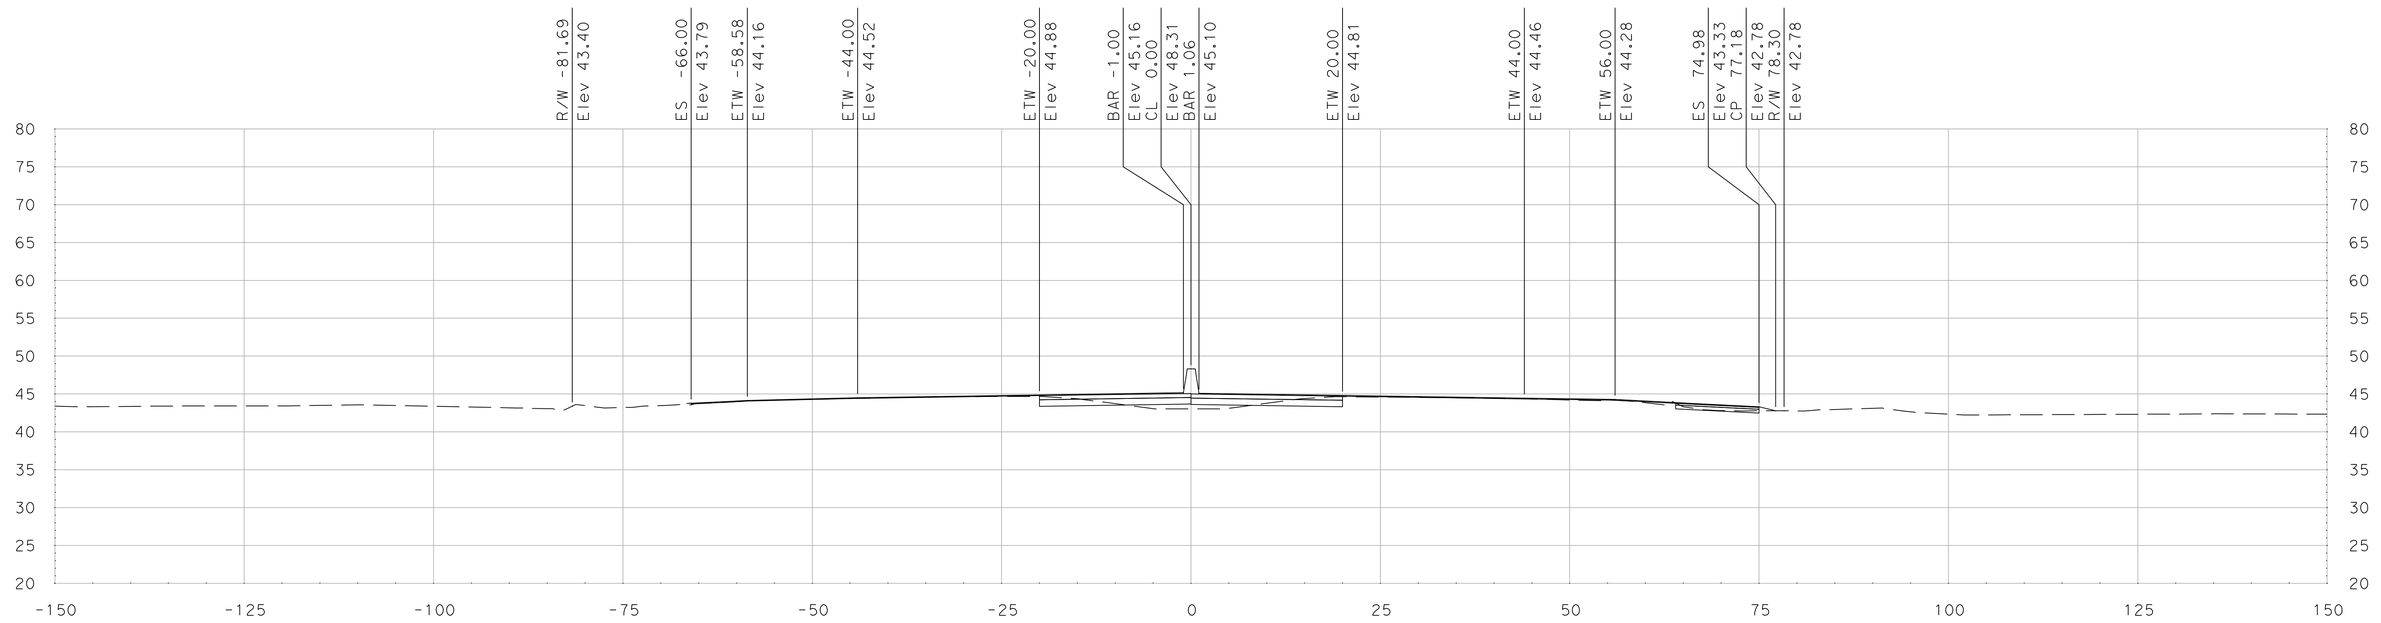

"SR 99" Sta 335+25.00

SCALE
HORIZONTAL: 1"=10'
VERTICAL: 1"=10'

DATE: 5/18/2011

ALL DIMENSIONS ARE IN US SURVEY FEET

FOR EARTHWORK DEVELOPMENT ONLY

Dist	COUNTY	ROUTE	POST MILES TOTAL PROJECT	SHEET No.	TOTAL SHEETS
10	SJ	99	4.9/14.2		
CONTRACT No.			10-0E6114		
PROJECT ID			1000020440		

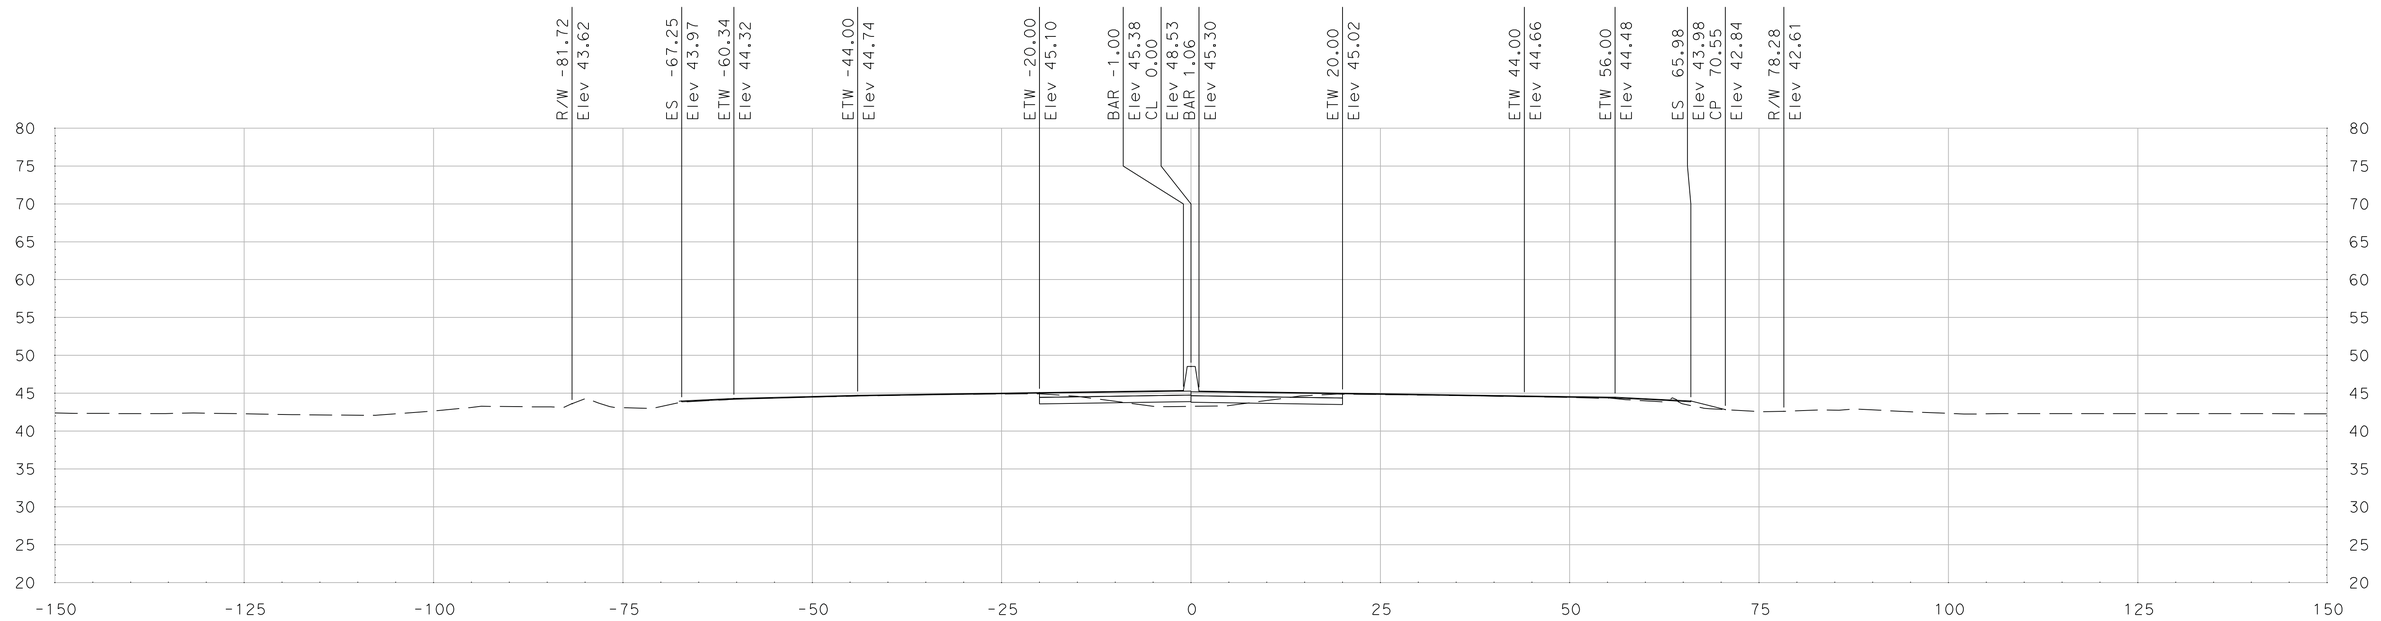

"SR 99" Sta 336+00.00

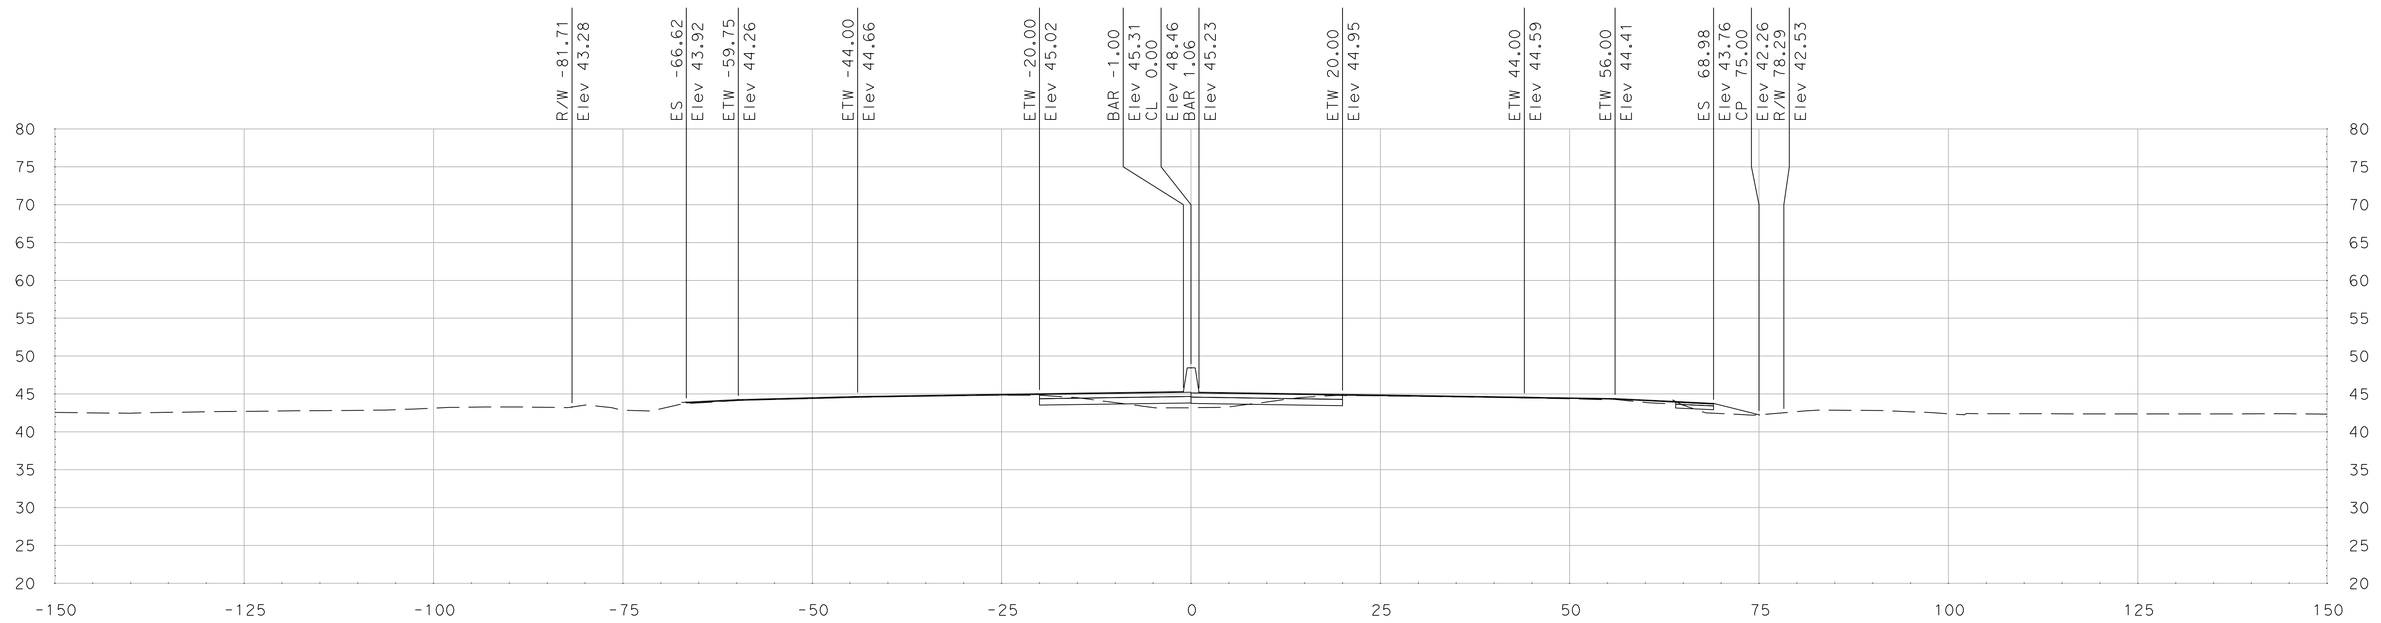

"SR 99" Sta 335+75.00

SCALE
HORIZONTAL: 1"=10'
VERTICAL: 1"=10'

DATE: 5/18/2011

ALL DIMENSIONS ARE IN US SURVEY FEET

FOR EARTHWORK DEVELOPMENT ONLY

Dist	COUNTY	ROUTE	POST MILES TOTAL PROJECT	SHEET No.	TOTAL SHEETS
10	SJ	99	4.9/14.2		
CONTRACT No.			10-0E6114		
PROJECT ID			1000020440		

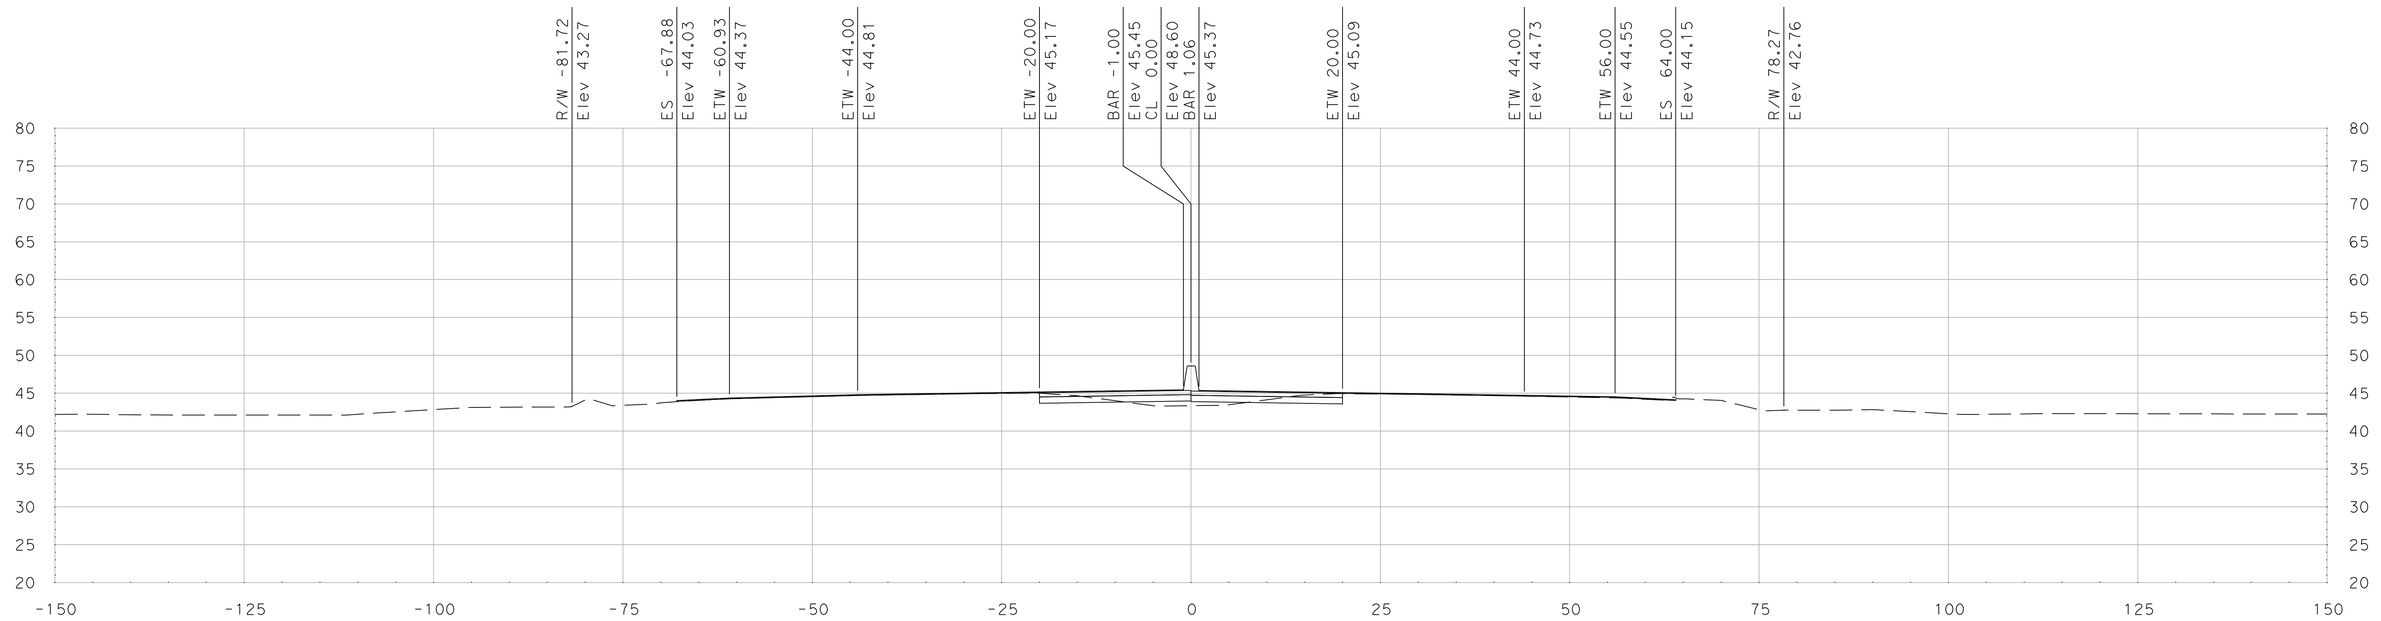

"SR 99" Sta 336+25.00

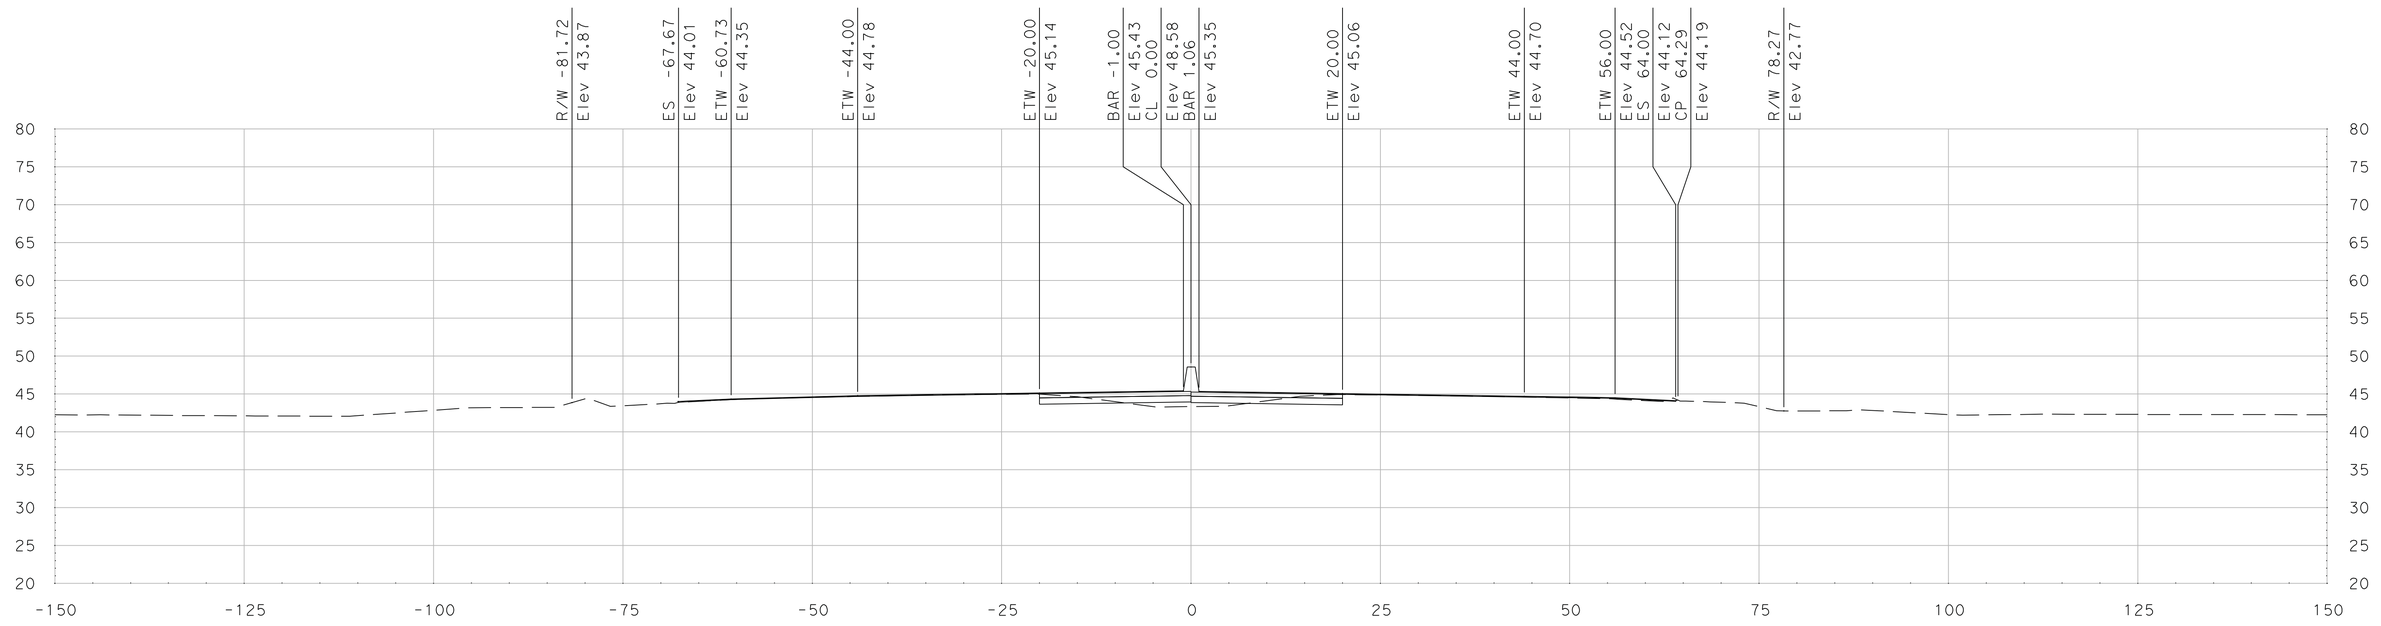

"SR 99" Sta 336+16.50

SCALE
HORIZONTAL: 1"=10'
VERTICAL: 1"=10'

DATE: 5/18/2011

ALL DIMENSIONS ARE IN US SURVEY FEET

FOR EARTHWORK DEVELOPMENT ONLY

Dist	COUNTY	ROUTE	POST MILES TOTAL PROJECT	SHEET No.	TOTAL SHEETS
10	SJ	99	4.9/14.2		
CONTRACT No.			10-0E6114		
PROJECT ID			1000020440		

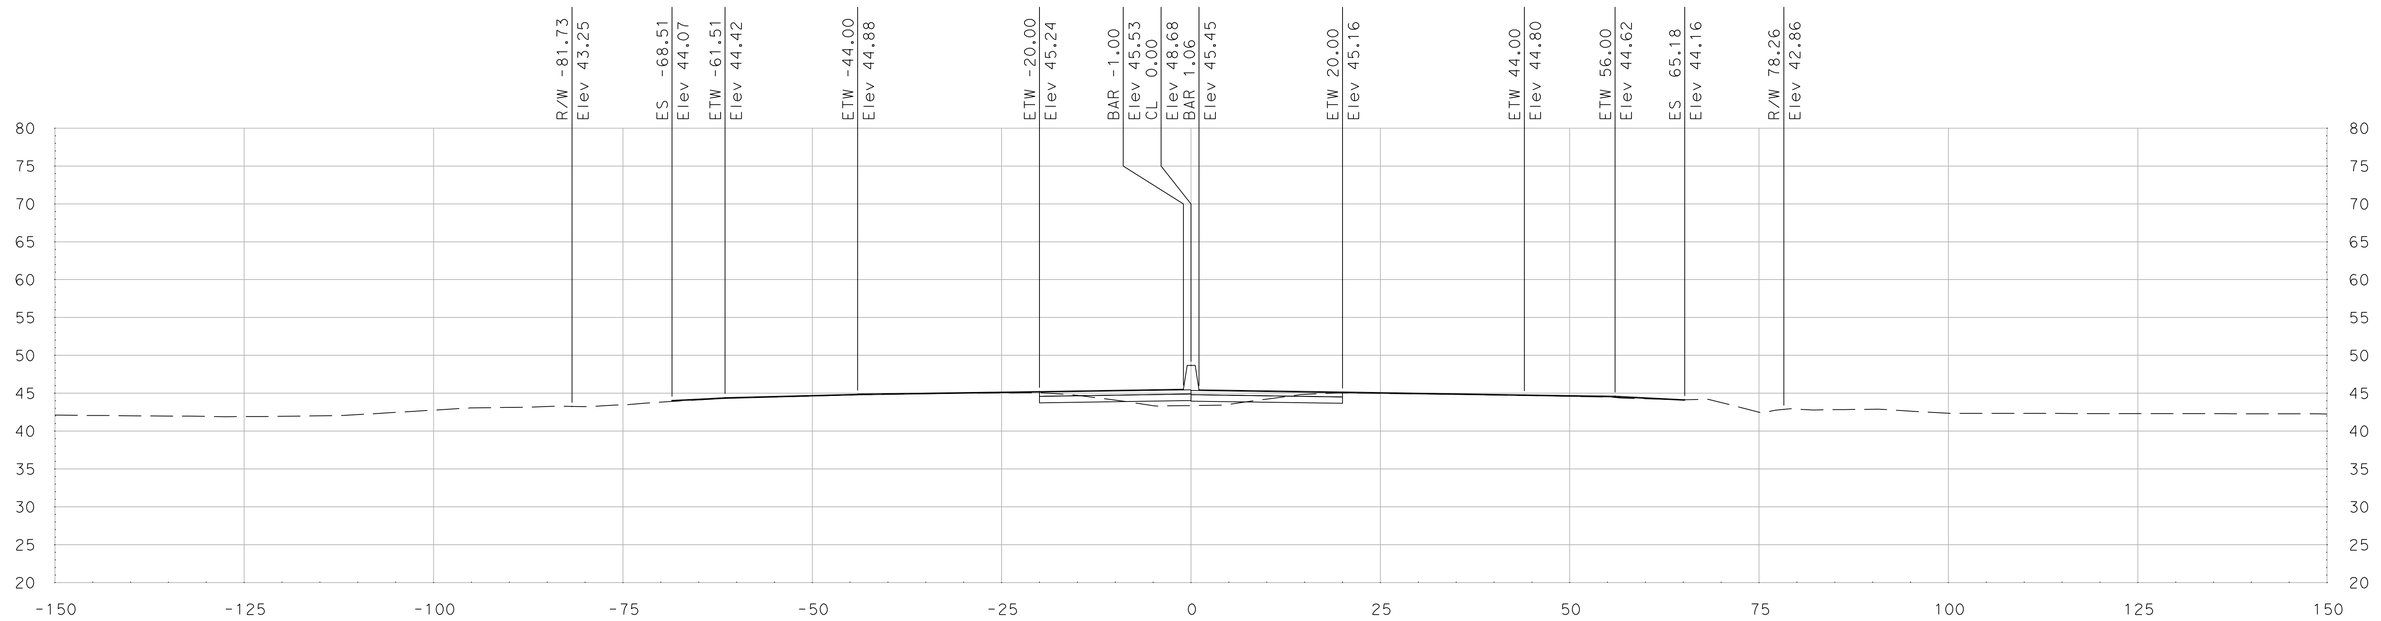

"SR 99" Sta 336+50.00

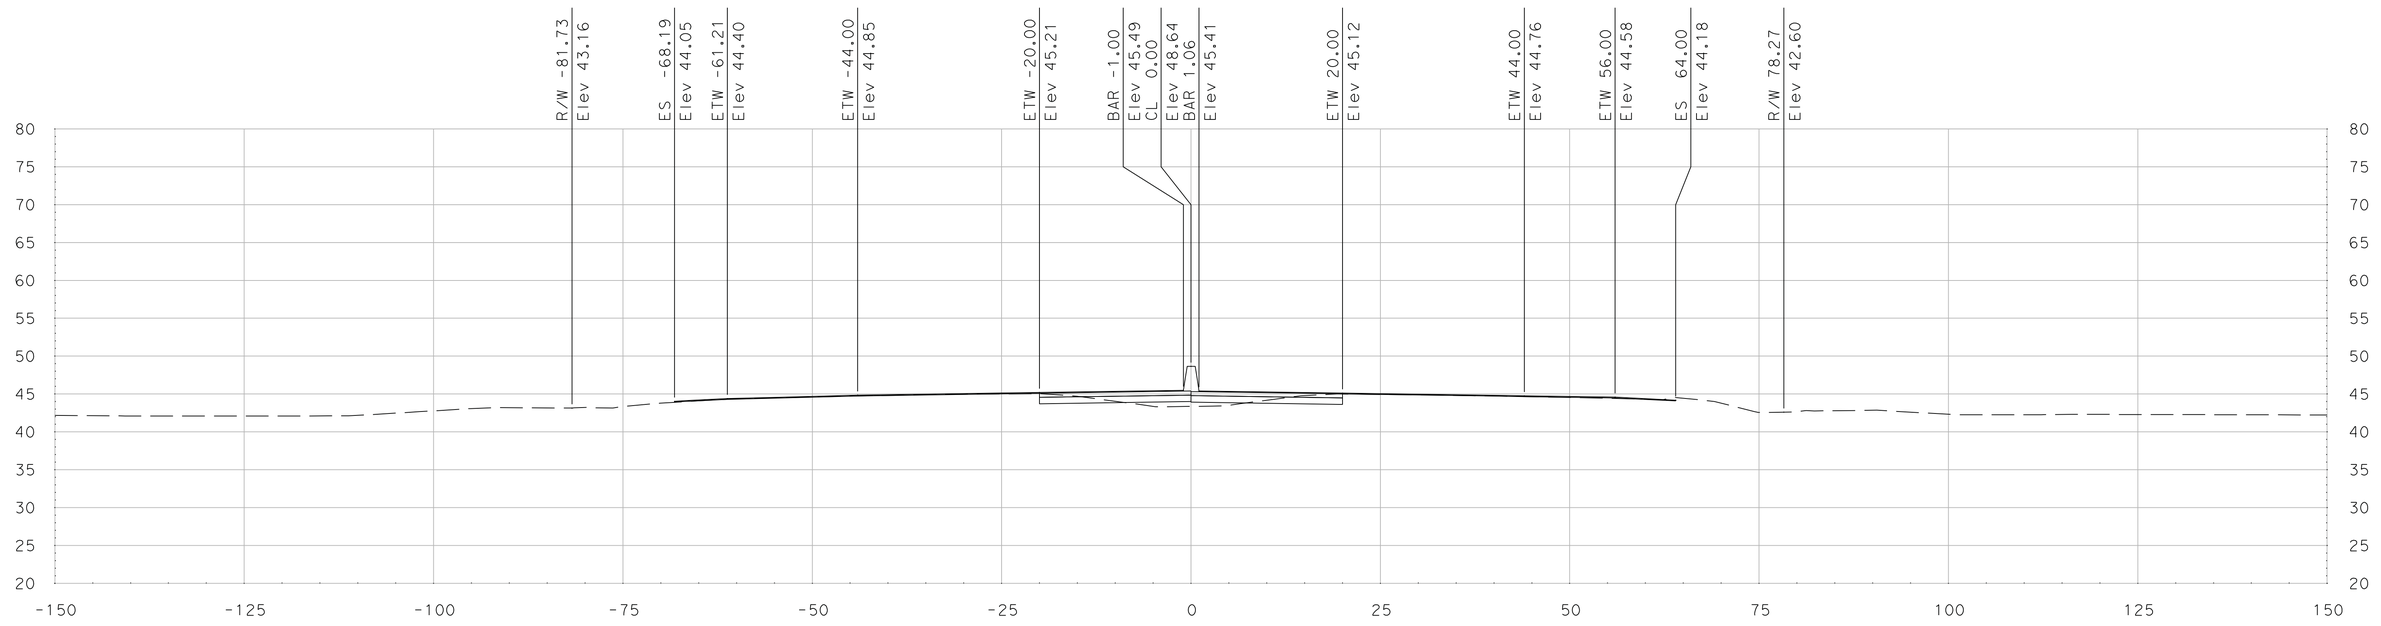

"SR 99" Sta 336+37.03

SCALE
HORIZONTAL: 1"=10'
VERTICAL: 1"=10'

DATE: 5/18/2011

ALL DIMENSIONS ARE IN US SURVEY FEET

FOR EARTHWORK DEVELOPMENT ONLY

Dist	COUNTY	ROUTE	POST MILES TOTAL PROJECT	SHEET No.	TOTAL SHEETS
10	SJ	99	4.9/14.2		
CONTRACT No.			10-0E6114		
PROJECT ID			1000020440		

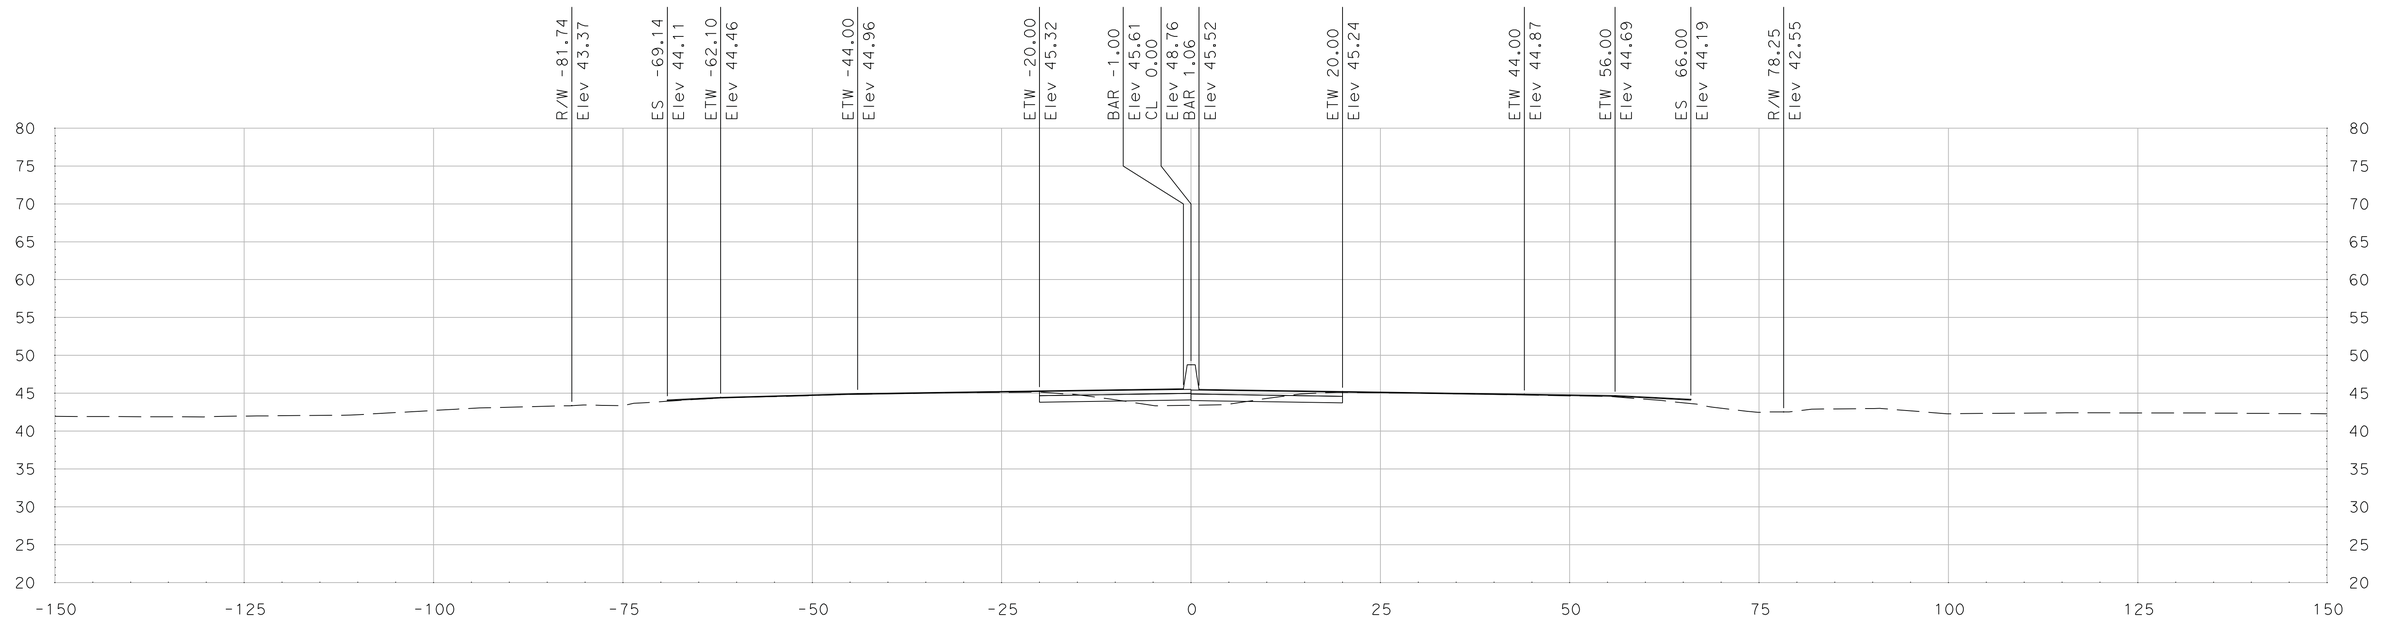

"SR 99" Sta 336+75.00

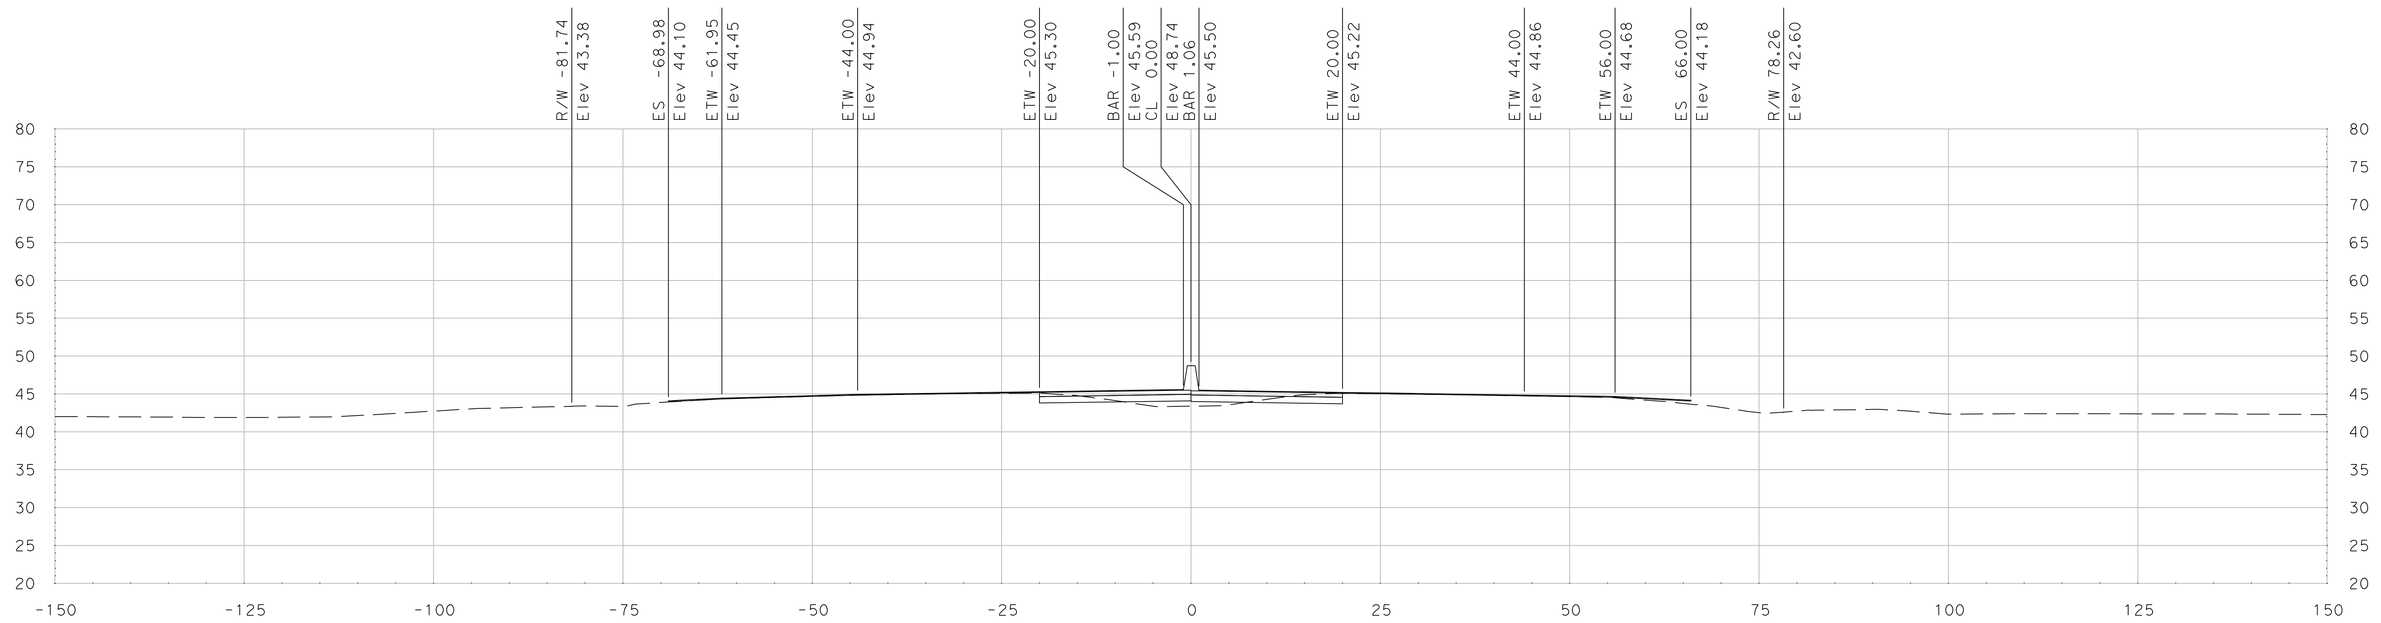

"SR 99" Sta 336+68.68

SCALE
HORIZONTAL: 1"=10'
VERTICAL: 1"=10'

DATE: 5/18/2011

ALL DIMENSIONS ARE IN US SURVEY FEET

FOR EARTHWORK DEVELOPMENT ONLY

Dist	COUNTY	ROUTE	POST MILES TOTAL PROJECT	SHEET No.	TOTAL SHEETS
10	SJ	99	4.9/14.2		
CONTRACT No.			10-0E6114		
PROJECT ID			1000020440		

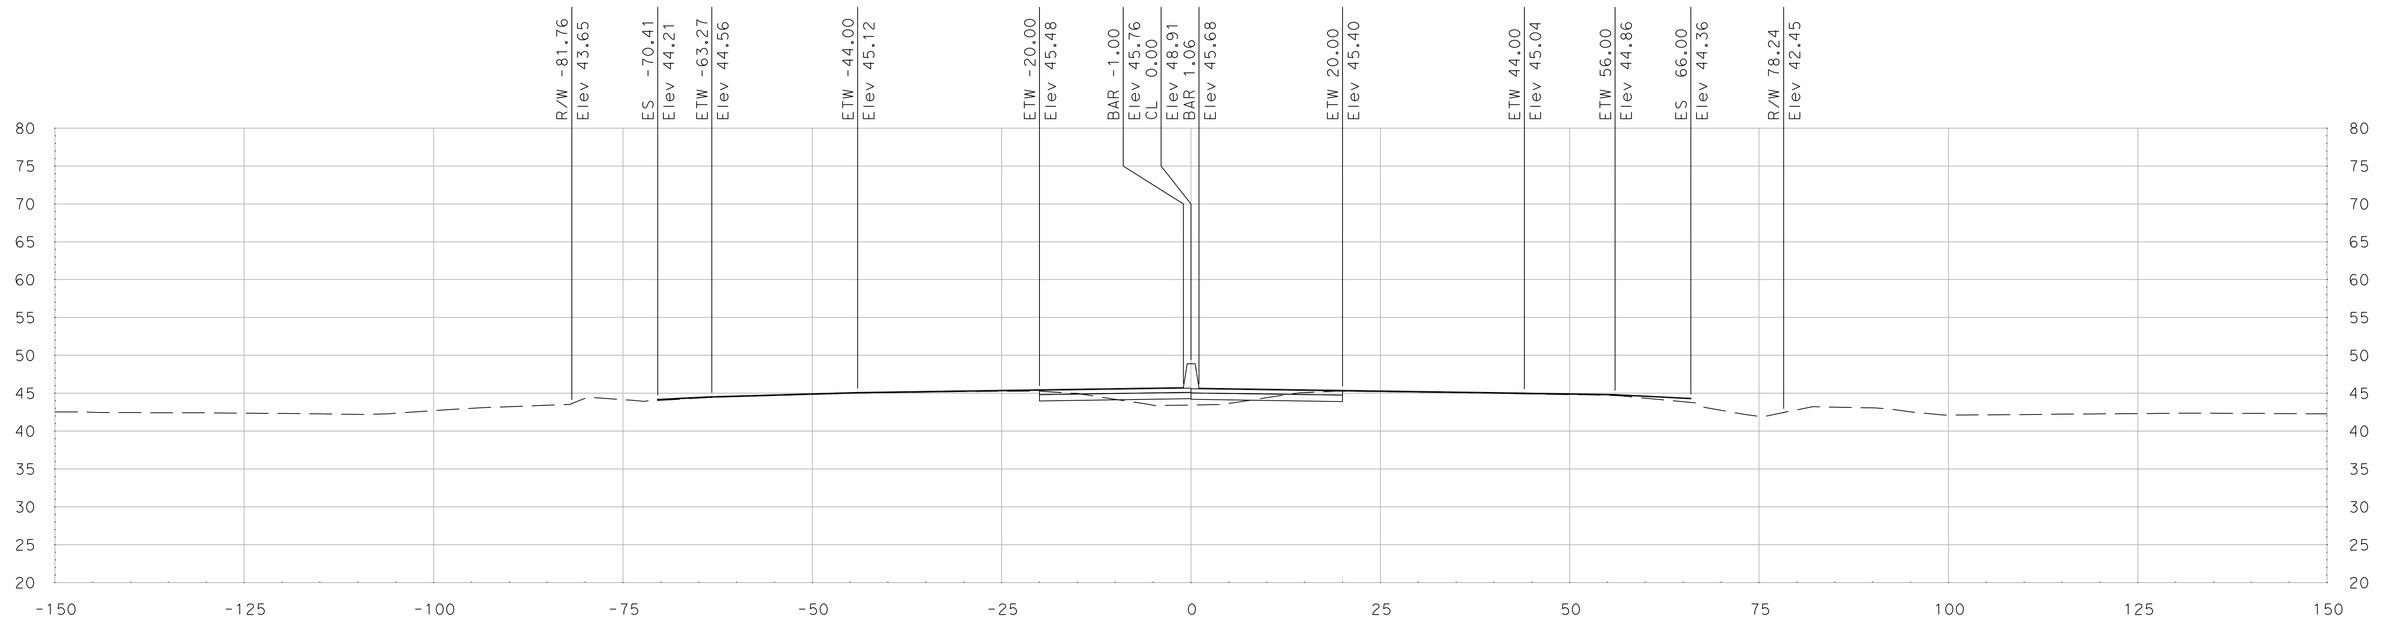

"SR 99" Sta 337+25.00

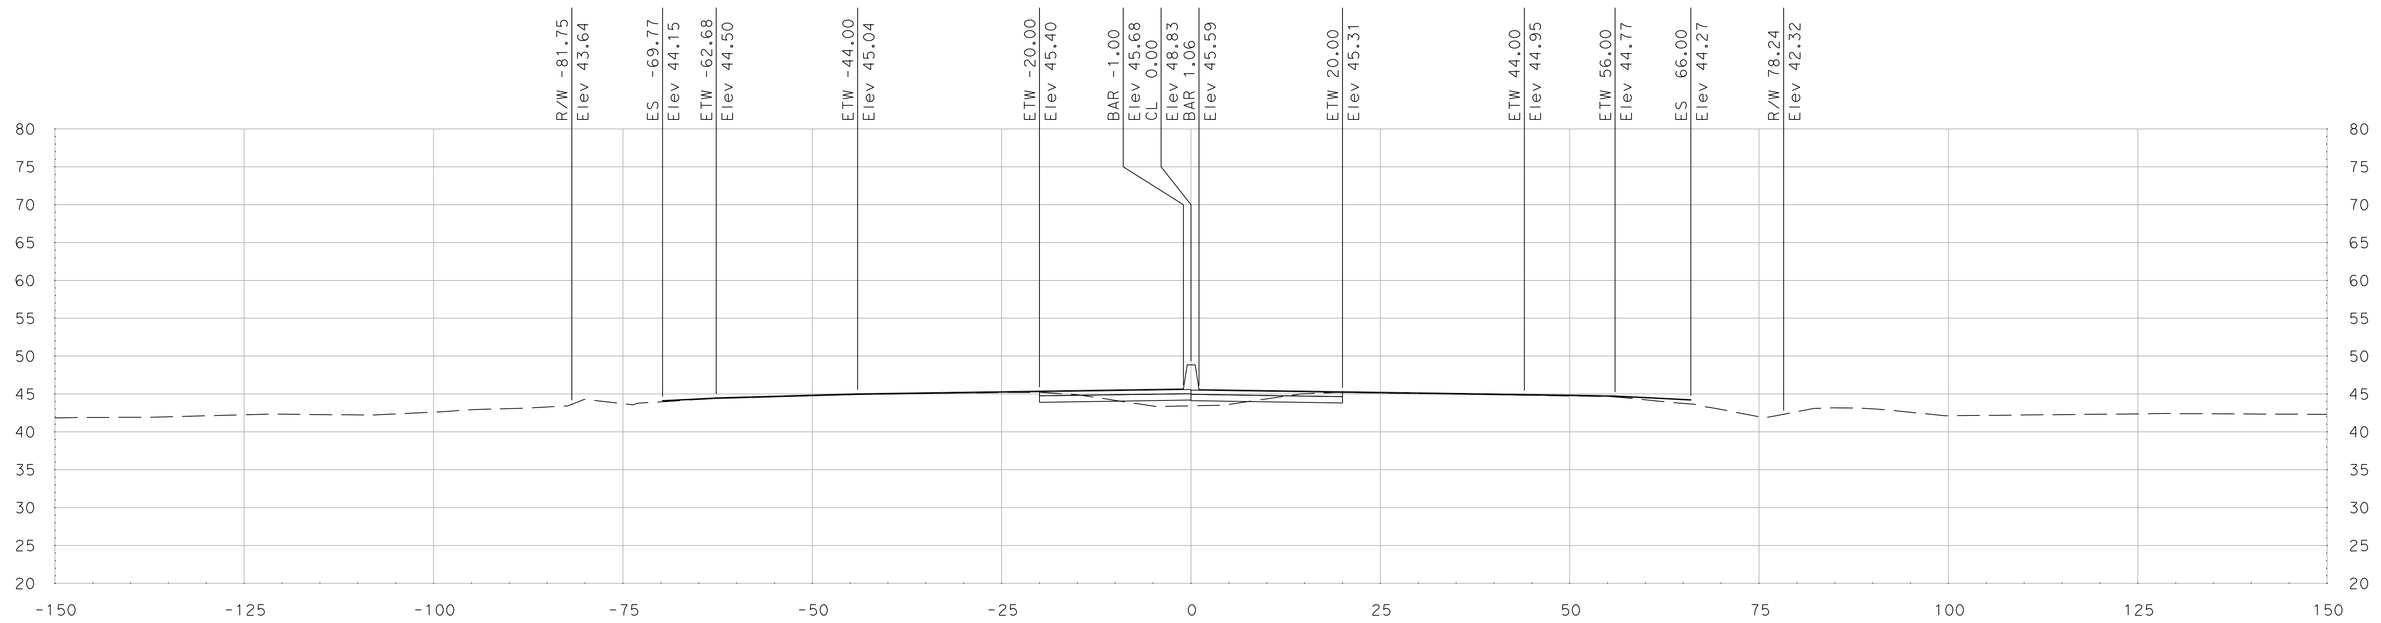

"SR 99" Sta 337+00.00

SCALE
HORIZONTAL: 1"=10'
VERTICAL: 1"=10'

DATE: 5/18/2011

ALL DIMENSIONS ARE IN US SURVEY FEET

FOR EARTHWORK DEVELOPMENT ONLY

Dist	COUNTY	ROUTE	POST MILES TOTAL PROJECT	SHEET No.	TOTAL SHEETS
10	SJ	99	4.9/14.2		
CONTRACT No.			10-0E6114		
PROJECT ID			1000020440		

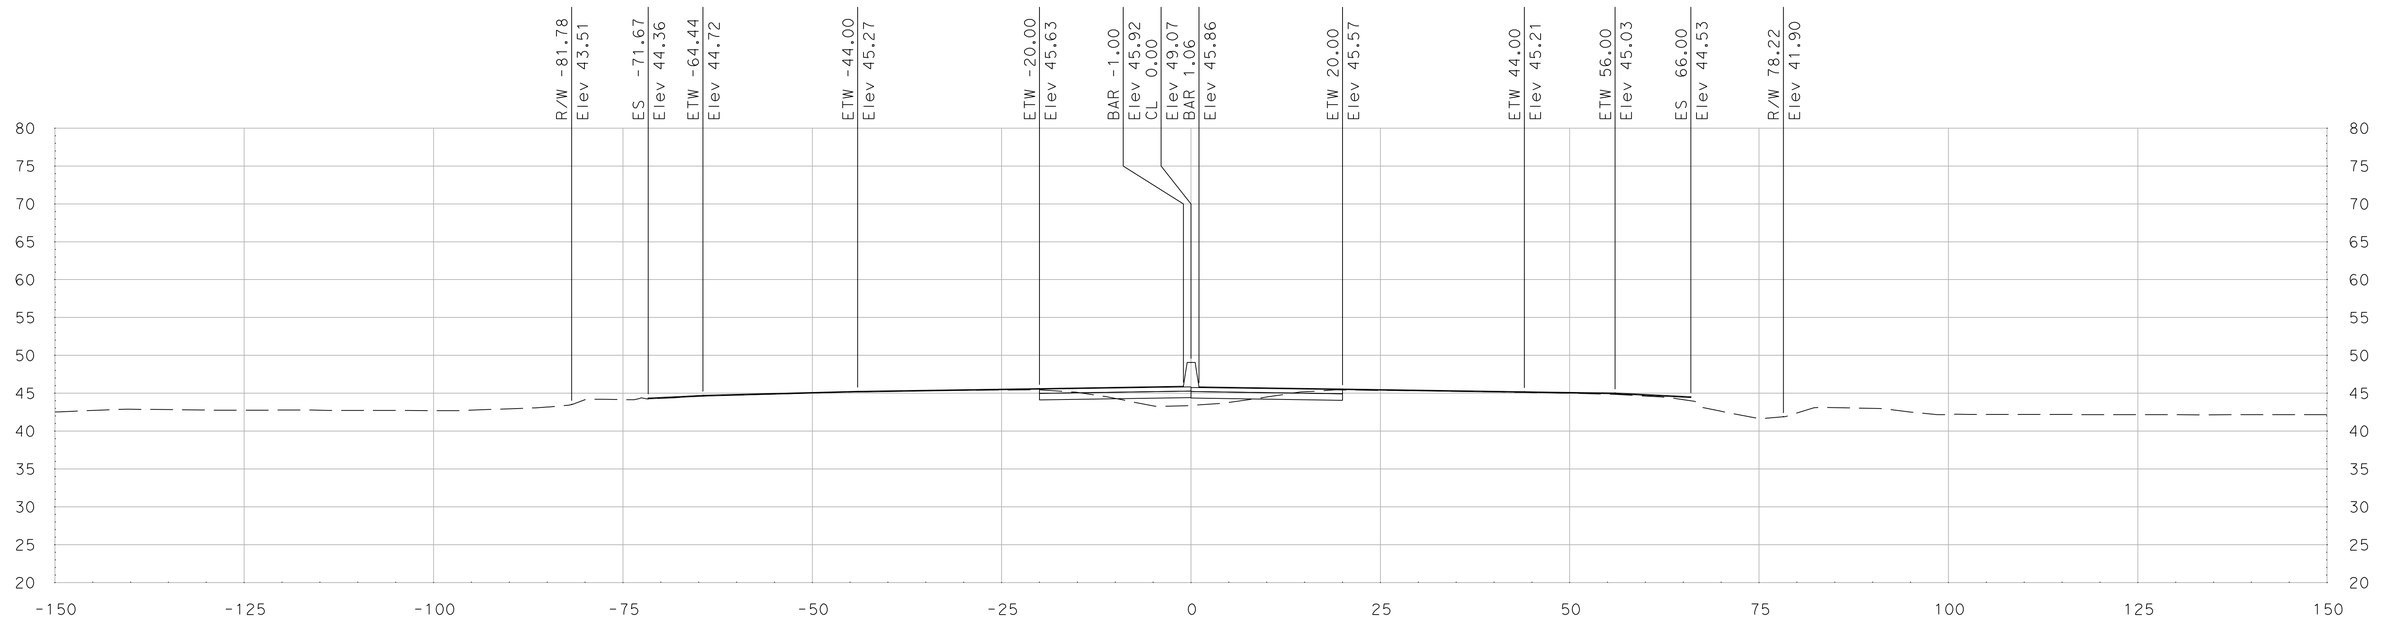

"SR 99" Sta 337+75.00

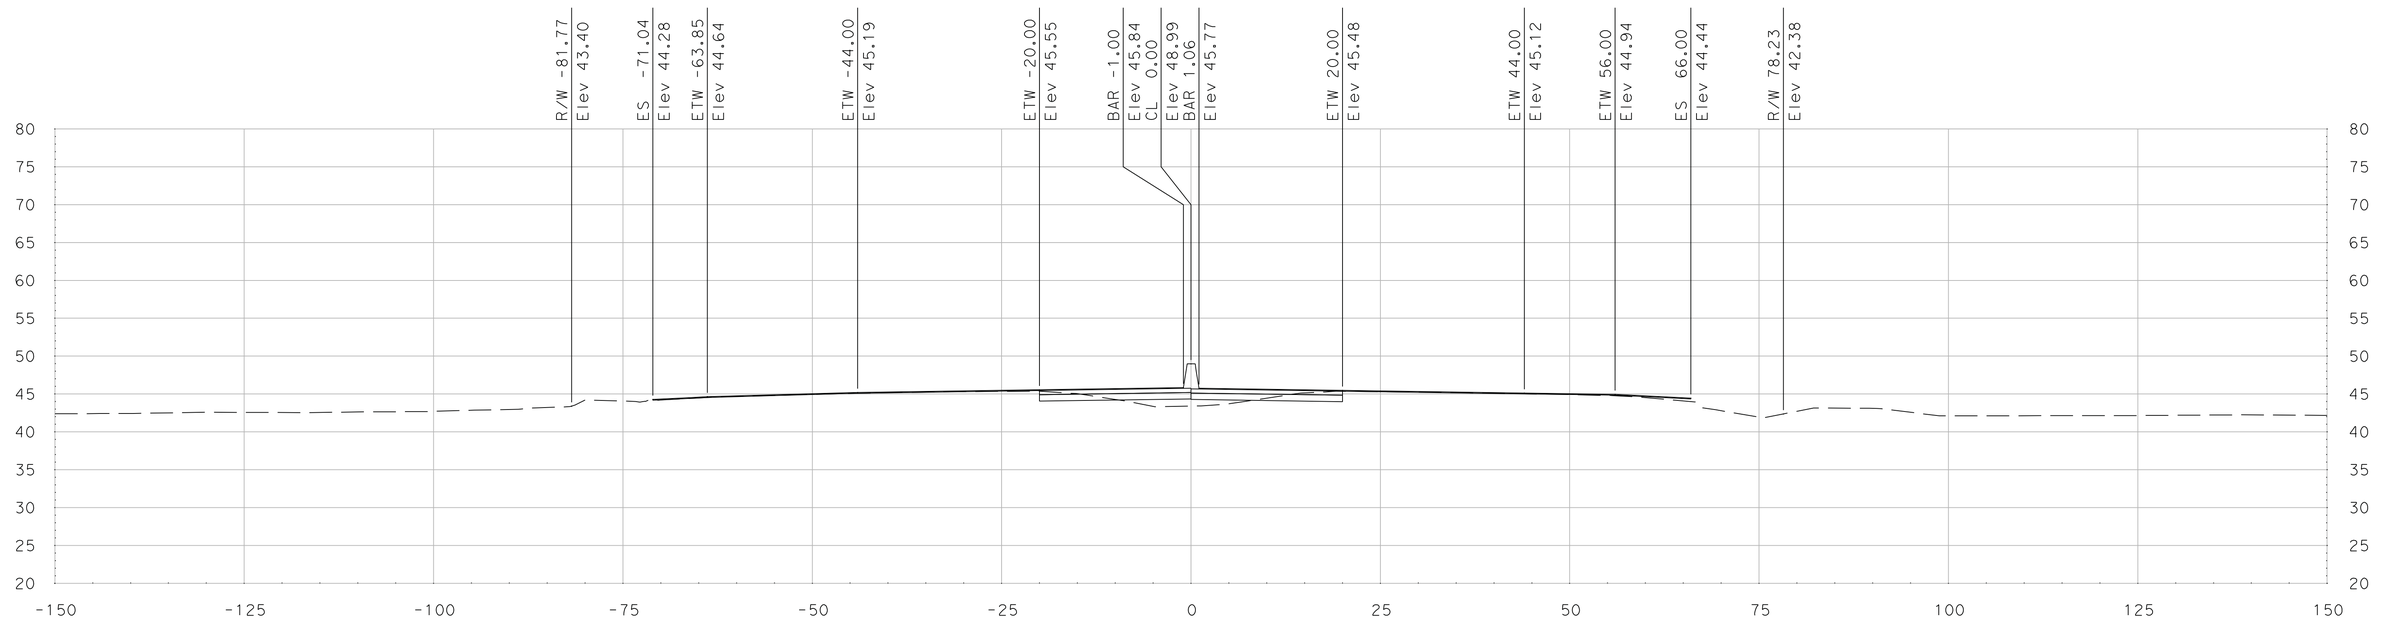

"SR 99" Sta 337+50.00

SCALE
HORIZONTAL: 1"=10'
VERTICAL: 1"=10'

DATE: 5/18/2011

ALL DIMENSIONS ARE IN US SURVEY FEET

FOR EARTHWORK DEVELOPMENT ONLY

Dist	COUNTY	ROUTE	POST MILES TOTAL PROJECT	SHEET No.	TOTAL SHEETS
10	SJ	99	4.9/14.2		
CONTRACT No.			10-0E6114		
PROJECT ID			1000020440		

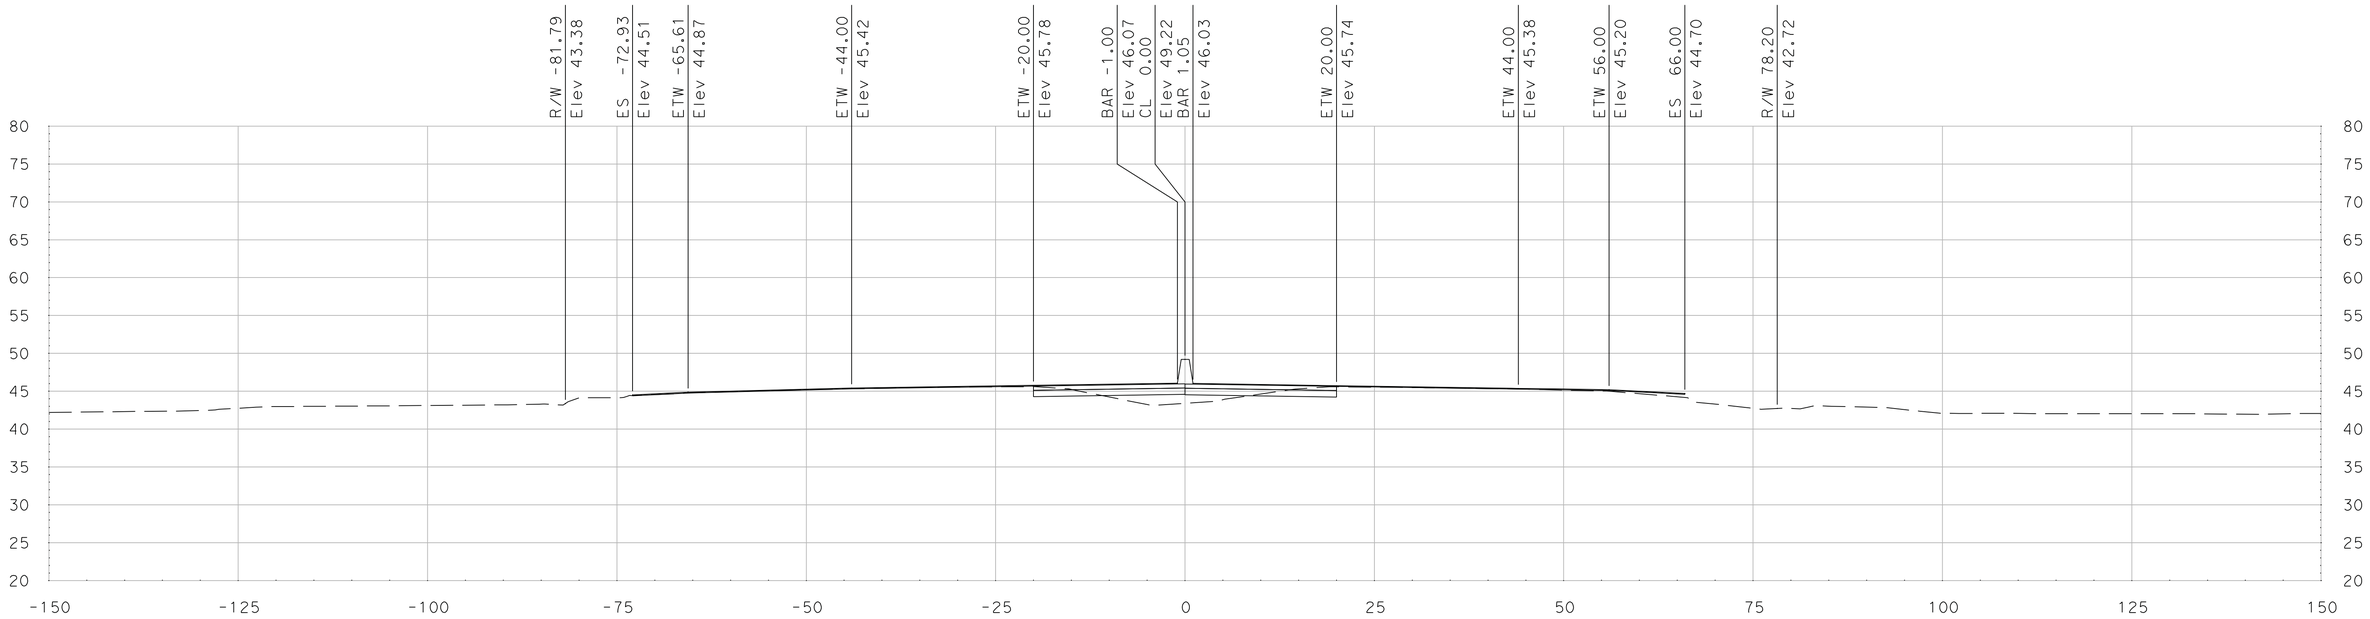

"SR 99" Sta 338+25.00

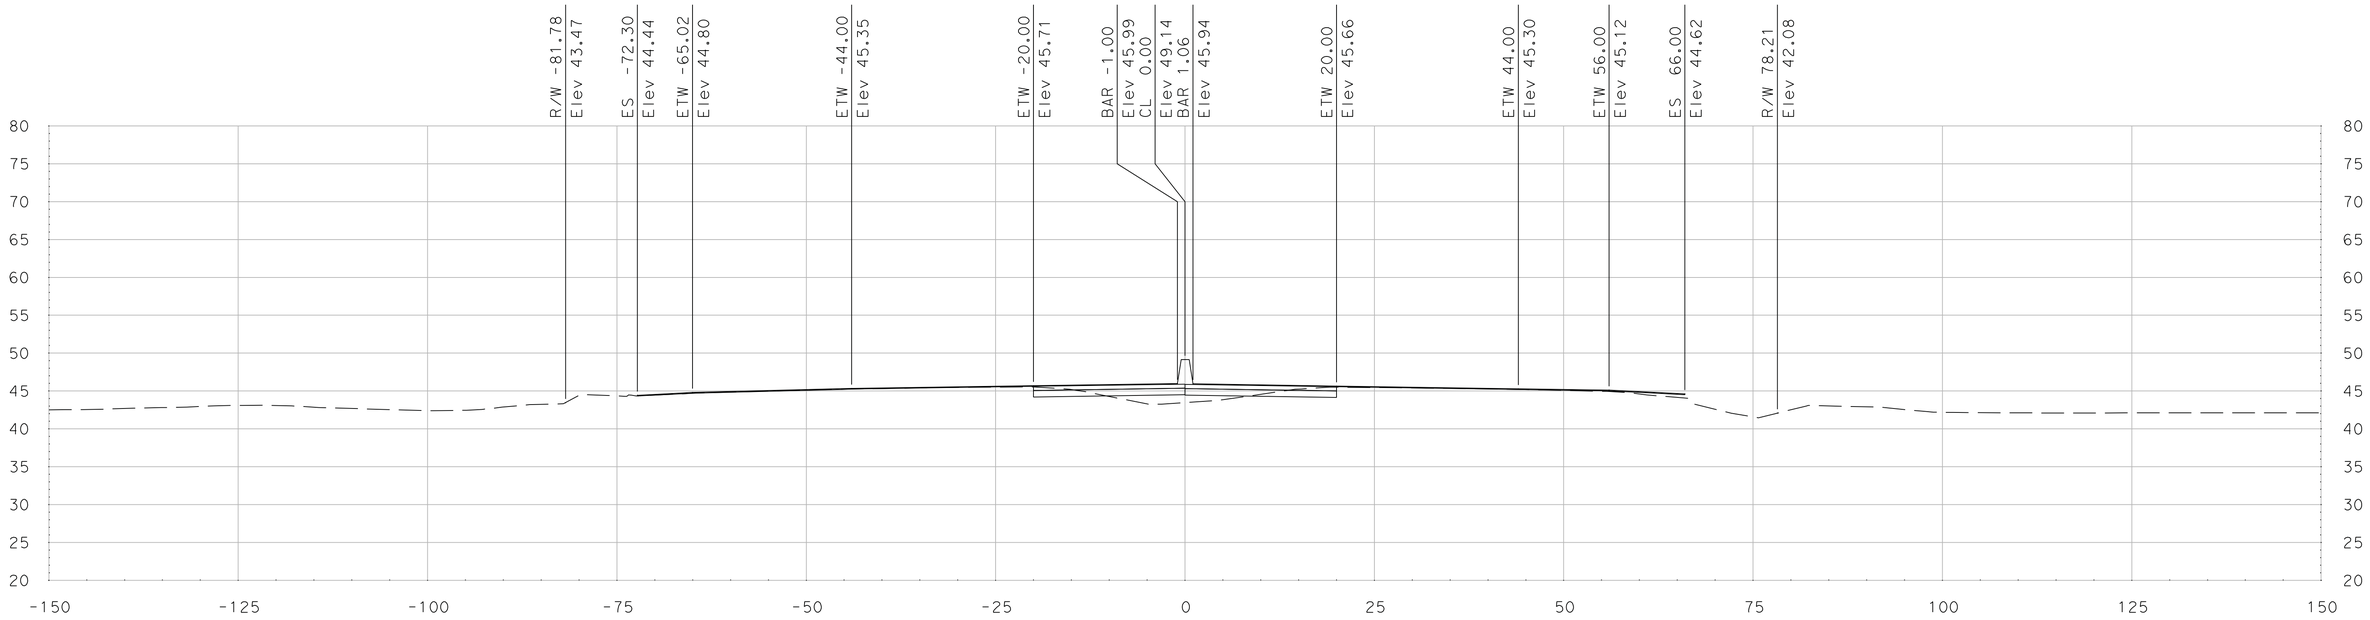

"SR 99" Sta 338+00.00

SCALE
HORIZONTAL: 1"=10'
VERTICAL: 1"=10'

DATE: 5/18/2011

ALL DIMENSIONS ARE IN US SURVEY FEET

FOR EARTHWORK DEVELOPMENT ONLY

Dist	COUNTY	ROUTE	POST MILES TOTAL PROJECT	SHEET No.	TOTAL SHEETS
10	SJ	99	4.9/14.2		
CONTRACT No.			10-0E6114		
PROJECT ID			1000020440		

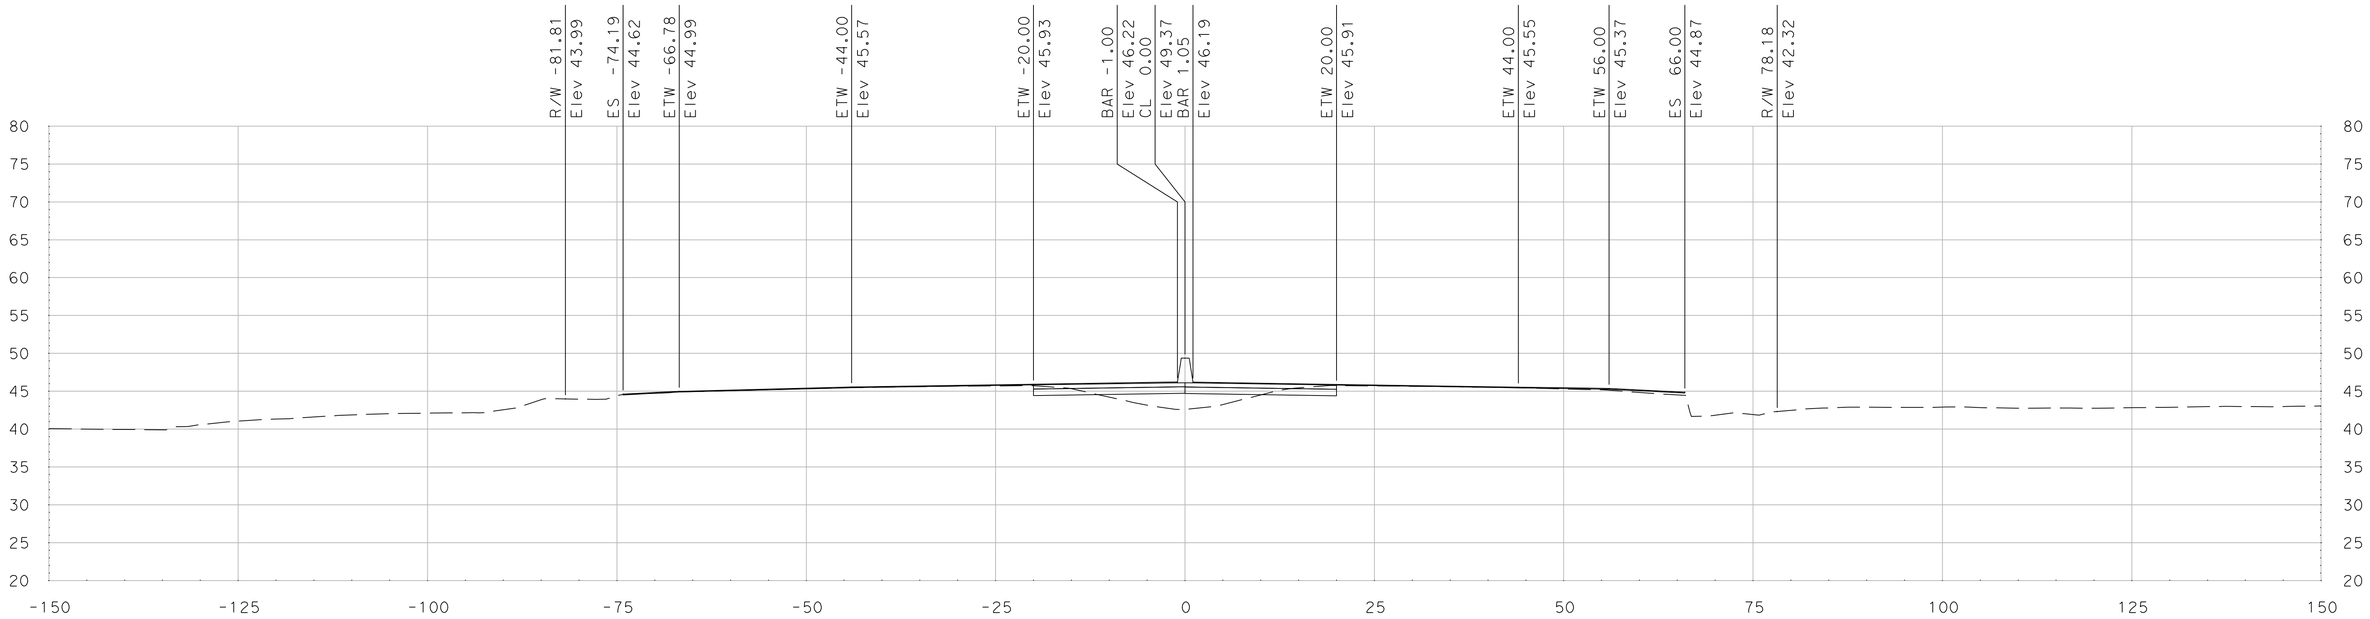

"SR 99" Sta 338+75.00

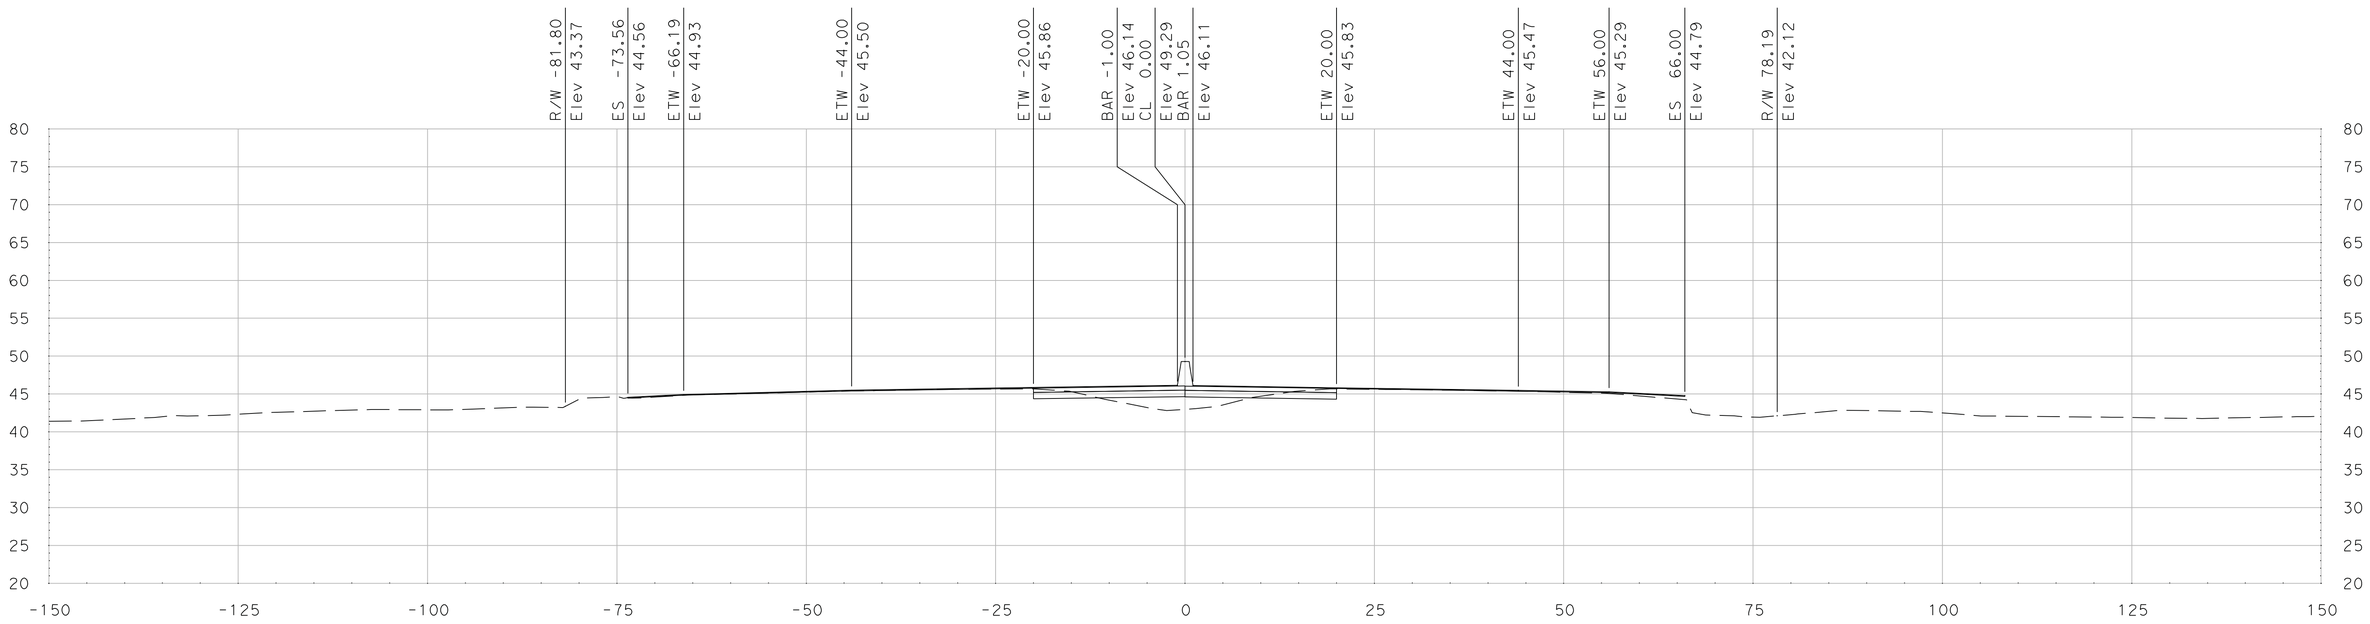

"SR 99" Sta 338+50.00

SCALE
HORIZONTAL: 1"=10'
VERTICAL: 1"=10'

DATE: 5/18/2011

ALL DIMENSIONS ARE IN US SURVEY FEET

FOR EARTHWORK DEVELOPMENT ONLY

Dist	COUNTY	ROUTE	POST MILES TOTAL PROJECT	SHEET No.	TOTAL SHEETS
10	SJ	99	4.9/14.2		
CONTRACT No.			10-0E6114		
PROJECT ID			1000020440		

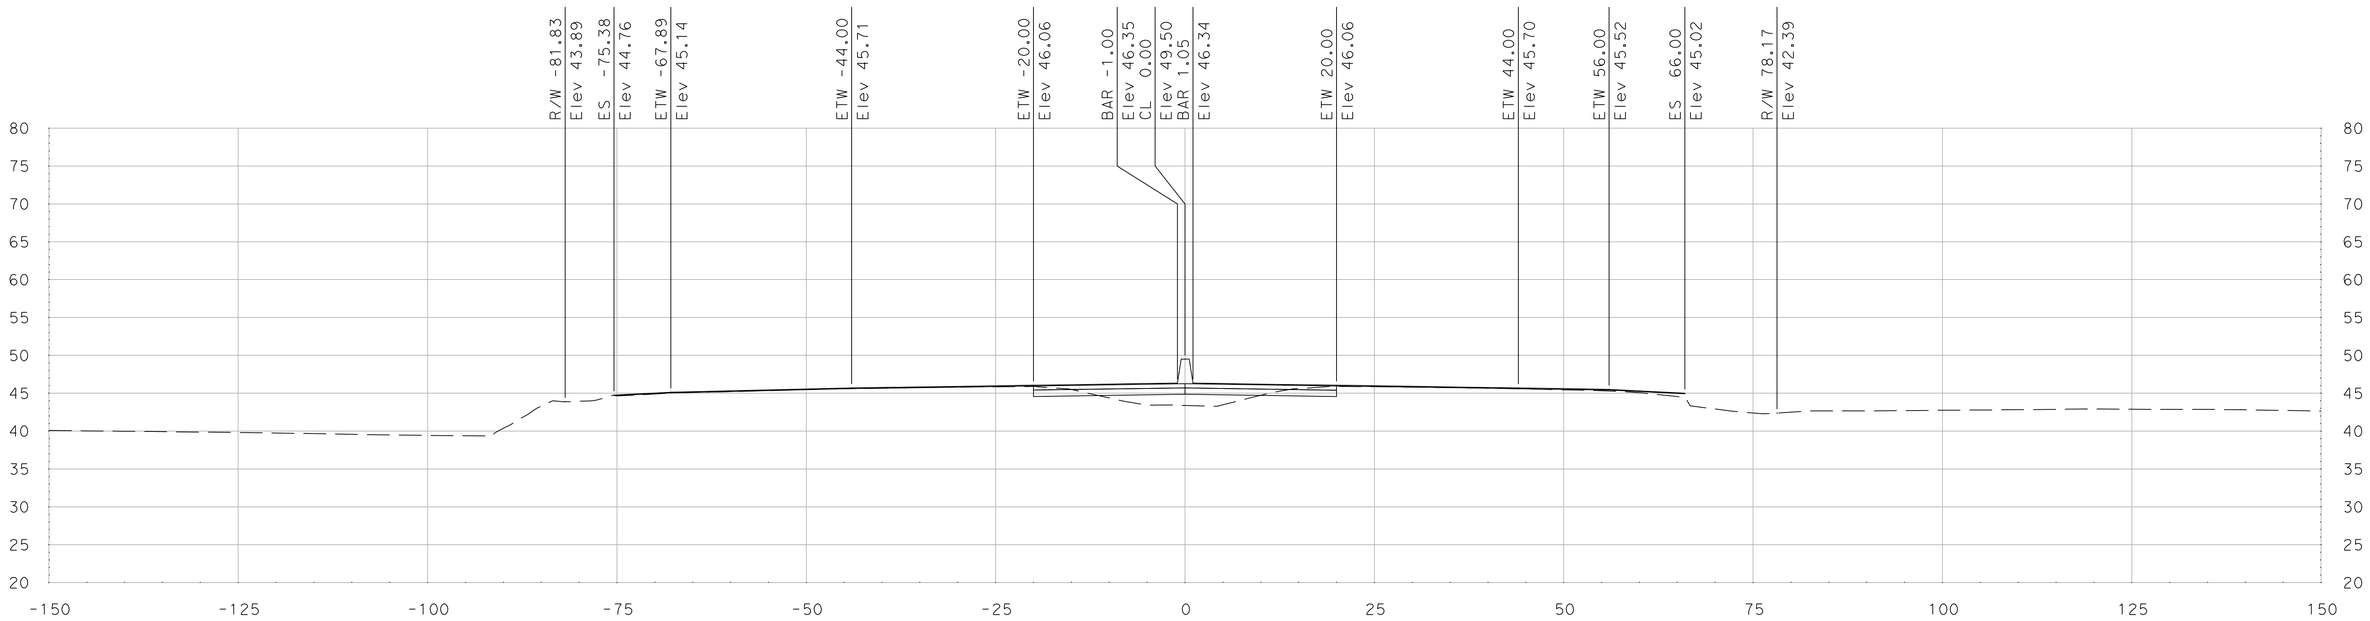

"SR 99" Sta 339+22.27

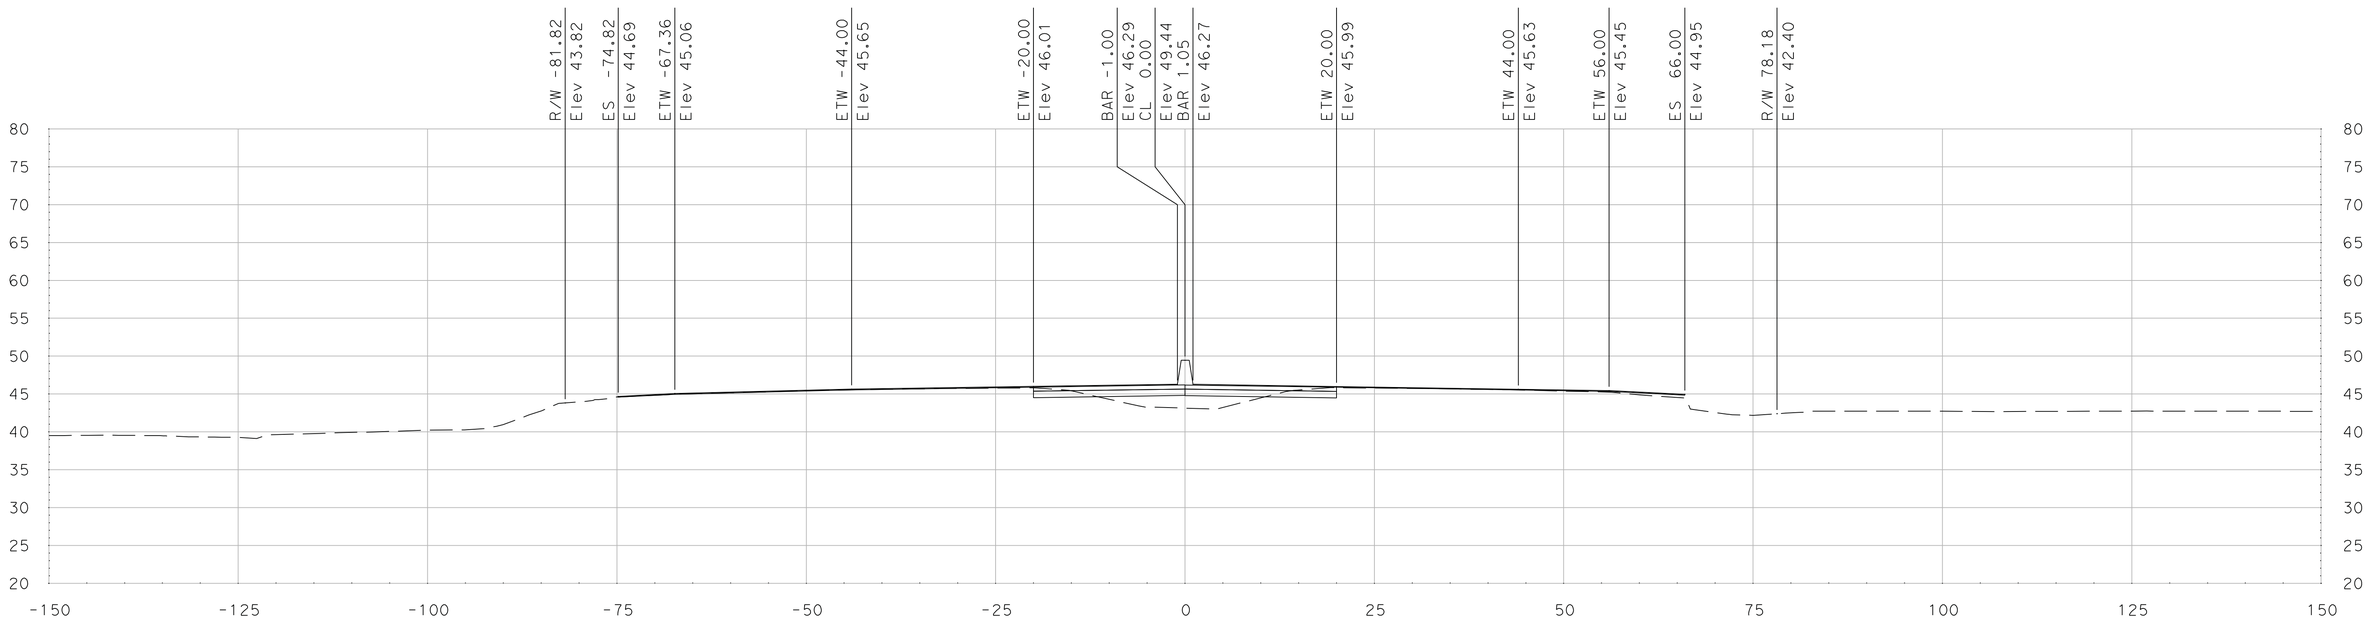

"SR 99" Sta 339+00.00

SCALE
HORIZONTAL: 1"=10'
VERTICAL: 1"=10'

DATE: 5/18/2011

ALL DIMENSIONS ARE IN US SURVEY FEET

FOR EARTHWORK DEVELOPMENT ONLY

Dist	COUNTY	ROUTE	POST MILES TOTAL PROJECT	SHEET No.	TOTAL SHEETS
10	SJ	99	4.9/14.2		
CONTRACT No.			10-0E6114		
PROJECT ID			1000020440		

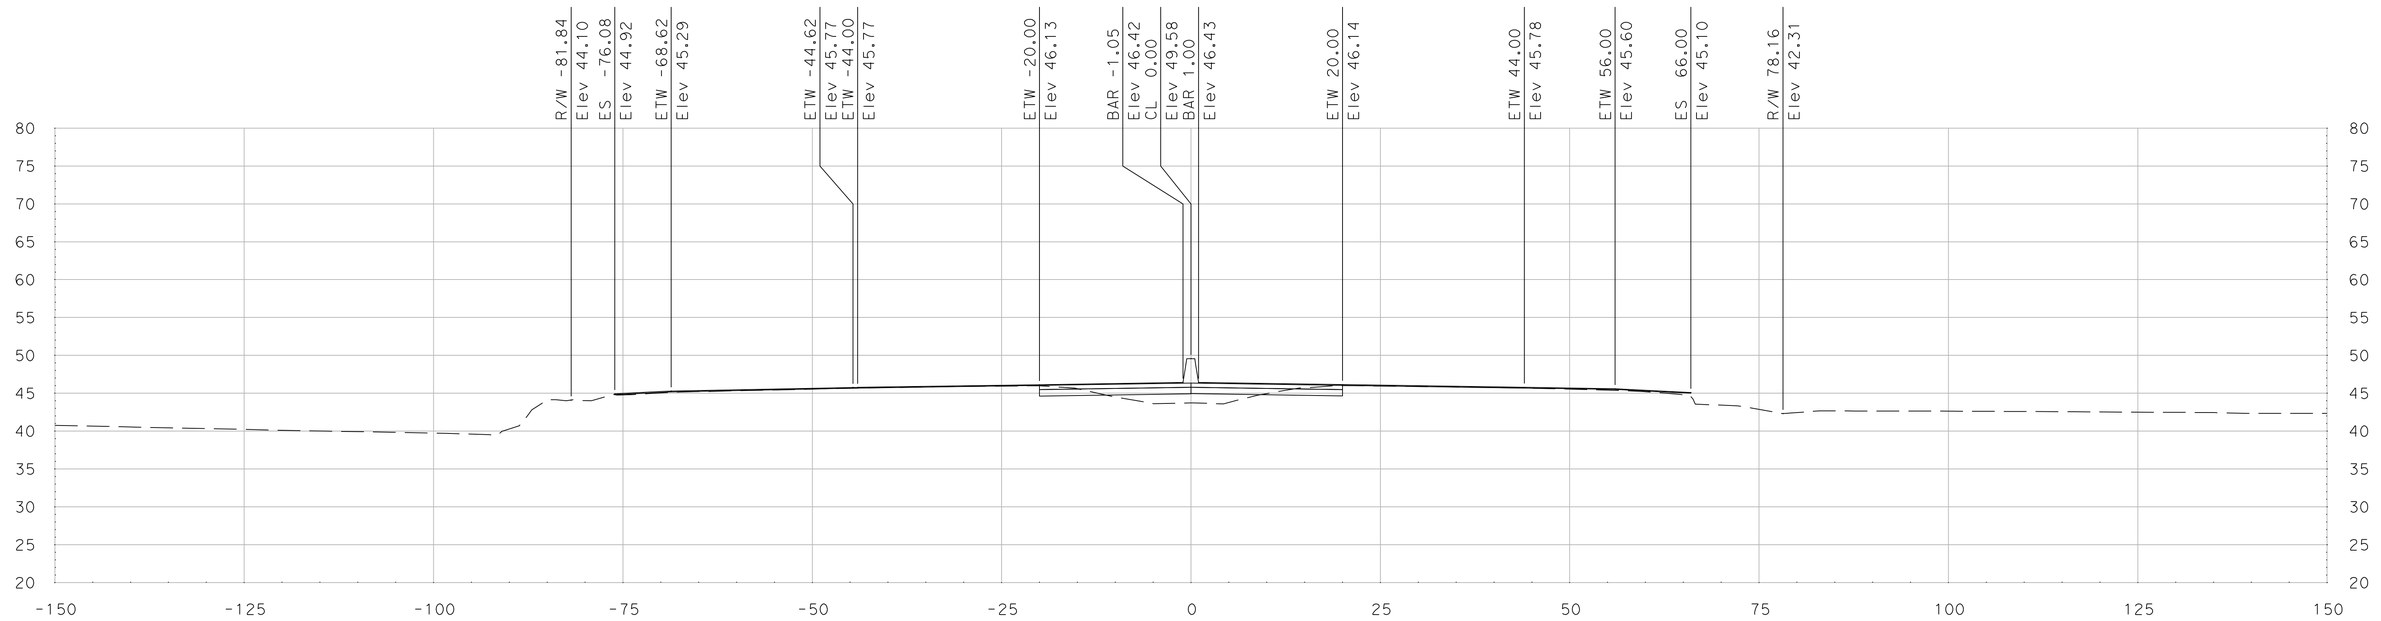

"SR 99" Sta 339+50.00

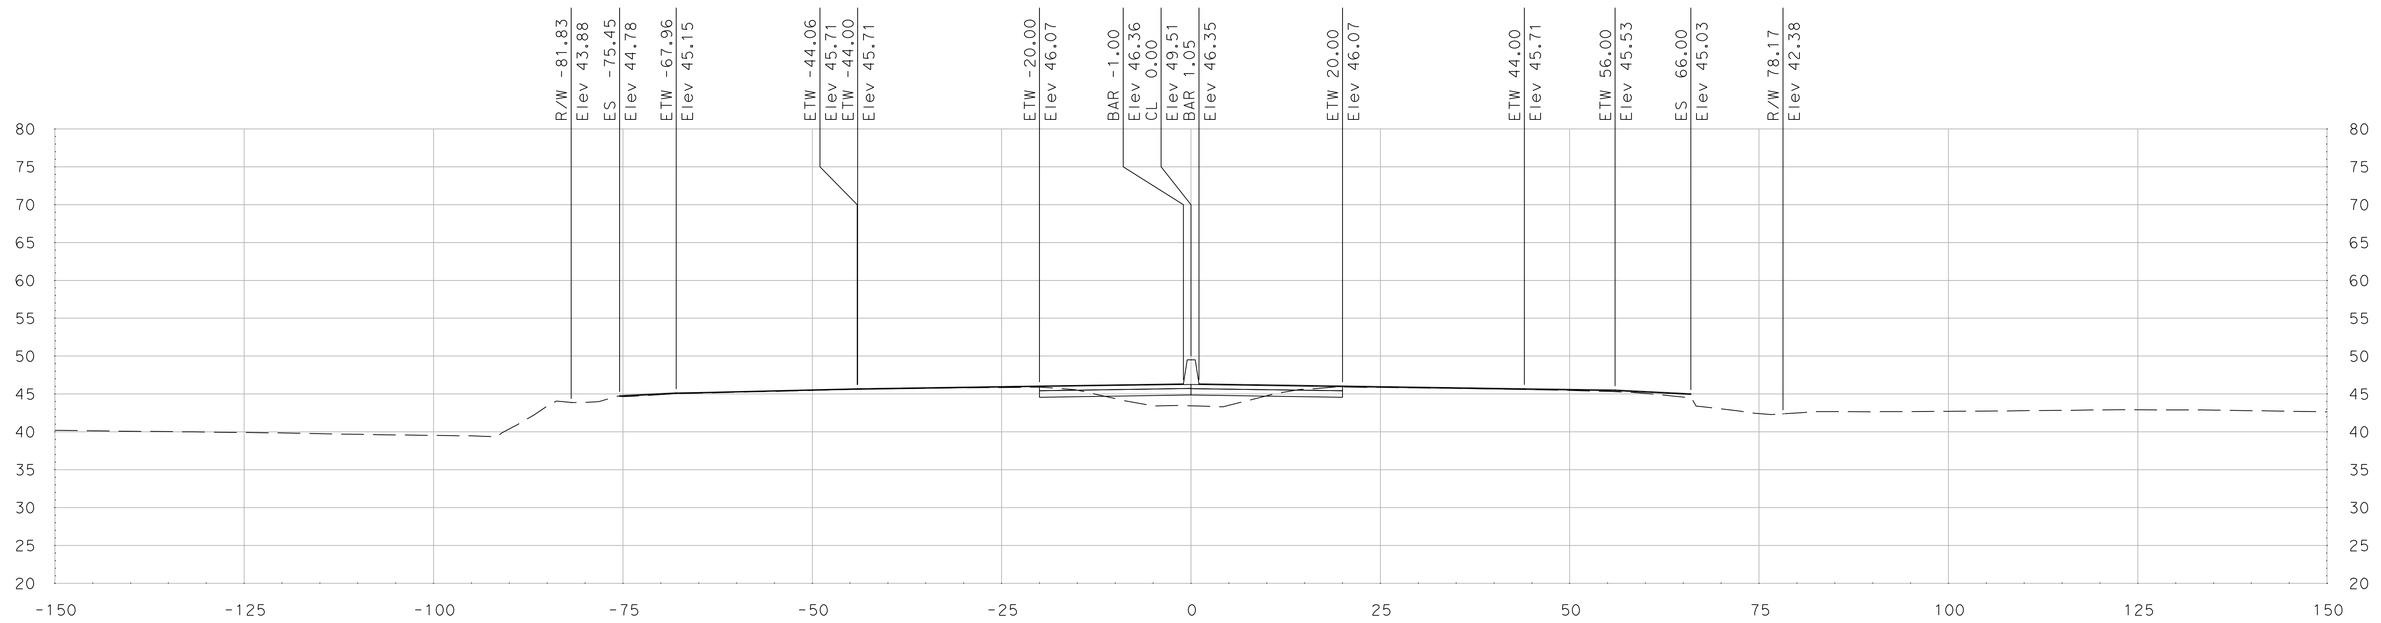

"SR 99" Sta 339+25.00

SCALE
HORIZONTAL: 1"=10'
VERTICAL: 1"=10'

DATE: 5/18/2011

ALL DIMENSIONS ARE IN US SURVEY FEET

FOR EARTHWORK DEVELOPMENT ONLY

Dist	COUNTY	ROUTE	POST MILES TOTAL PROJECT	SHEET No.	TOTAL SHEETS
10	SJ	99	4.9/14.2		
CONTRACT No.			10-0E6114		
PROJECT ID			1000020440		

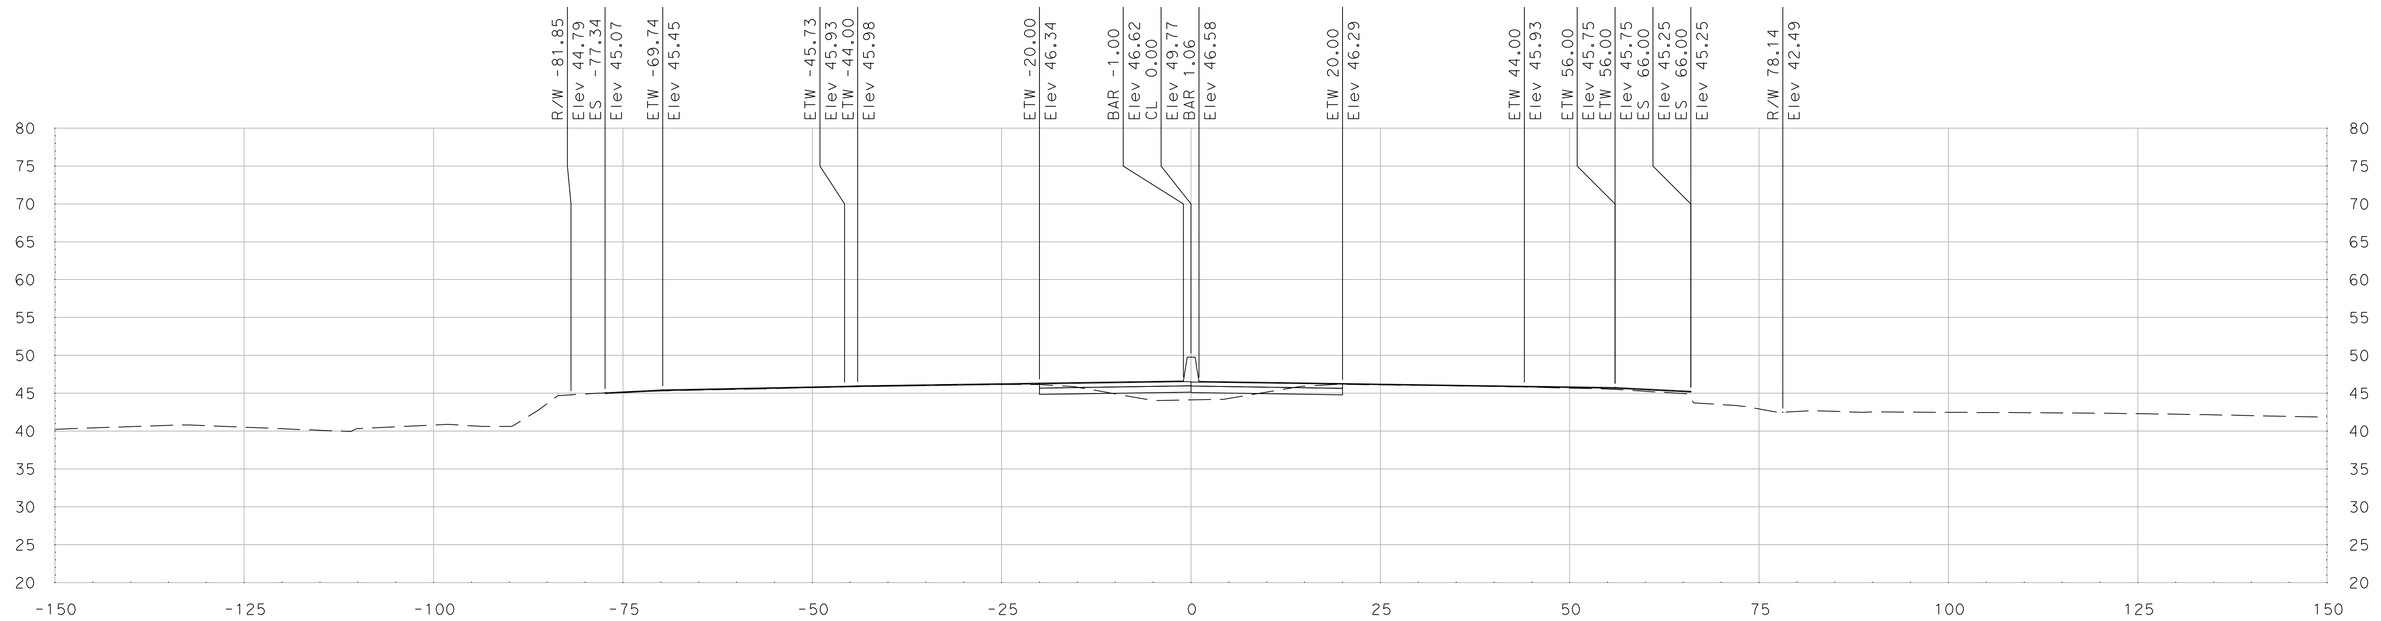

"SR 99" Sta 340+00.00

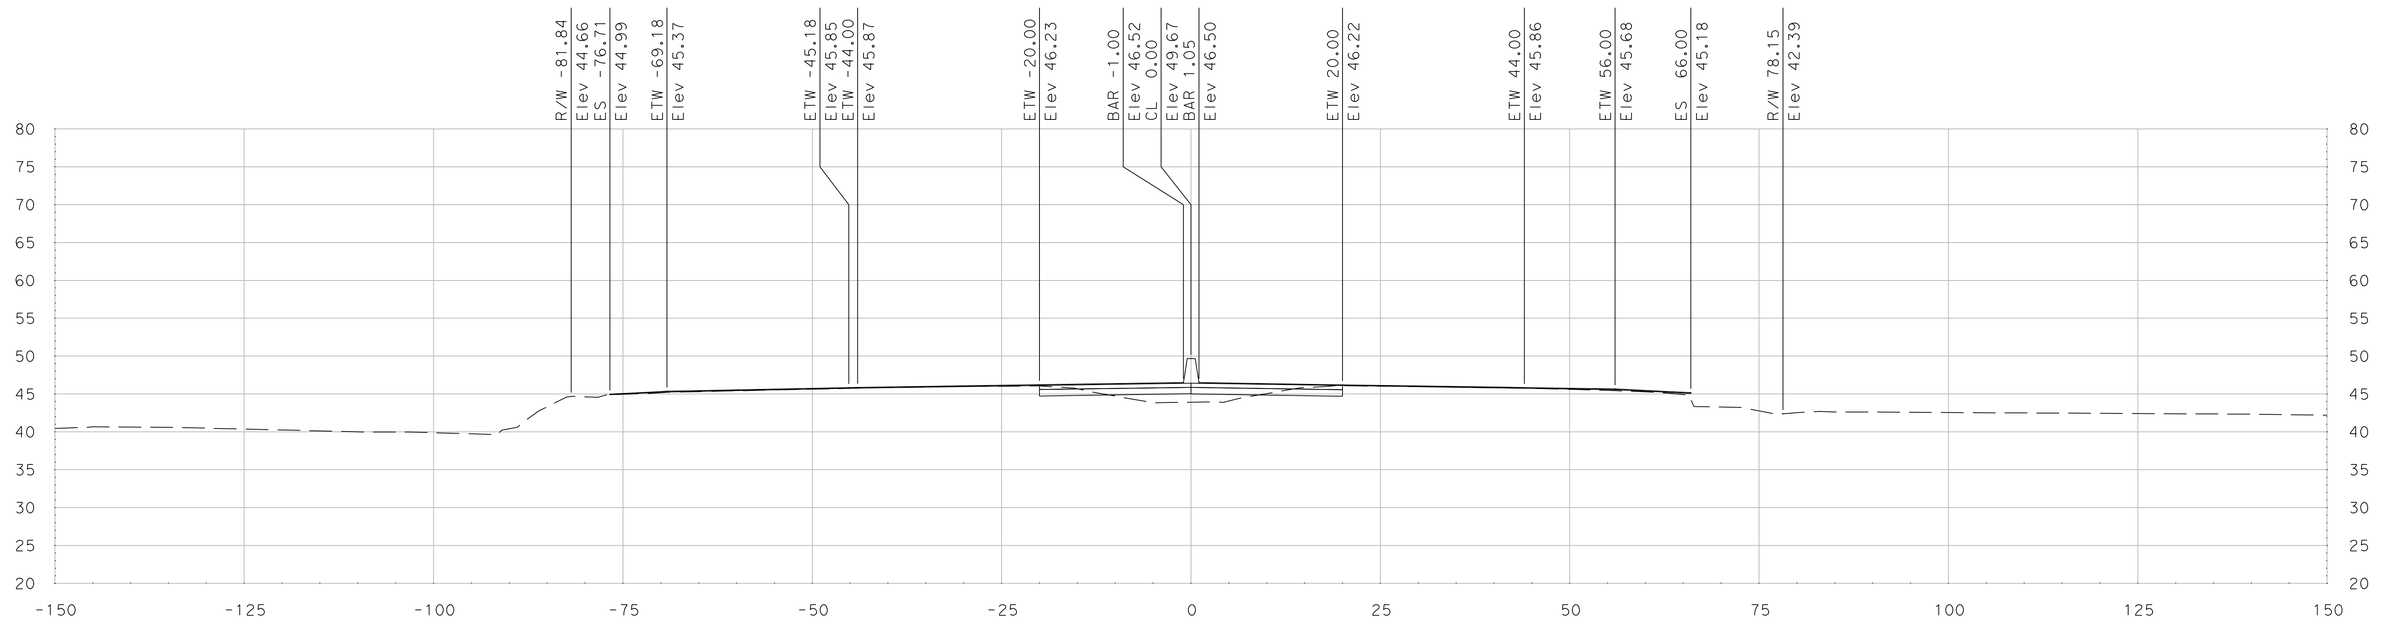

"SR 99" Sta 339+75.00

SCALE
HORIZONTAL: 1"=10'
VERTICAL: 1"=10'

DATE: 5/18/2011

ALL DIMENSIONS ARE IN US SURVEY FEET

FOR EARTHWORK DEVELOPMENT ONLY

Dist	COUNTY	ROUTE	POST MILES TOTAL PROJECT	SHEET No.	TOTAL SHEETS
10	SJ	99	4.9/14.2		
CONTRACT No.			10-0E6114		
PROJECT ID			1000020440		

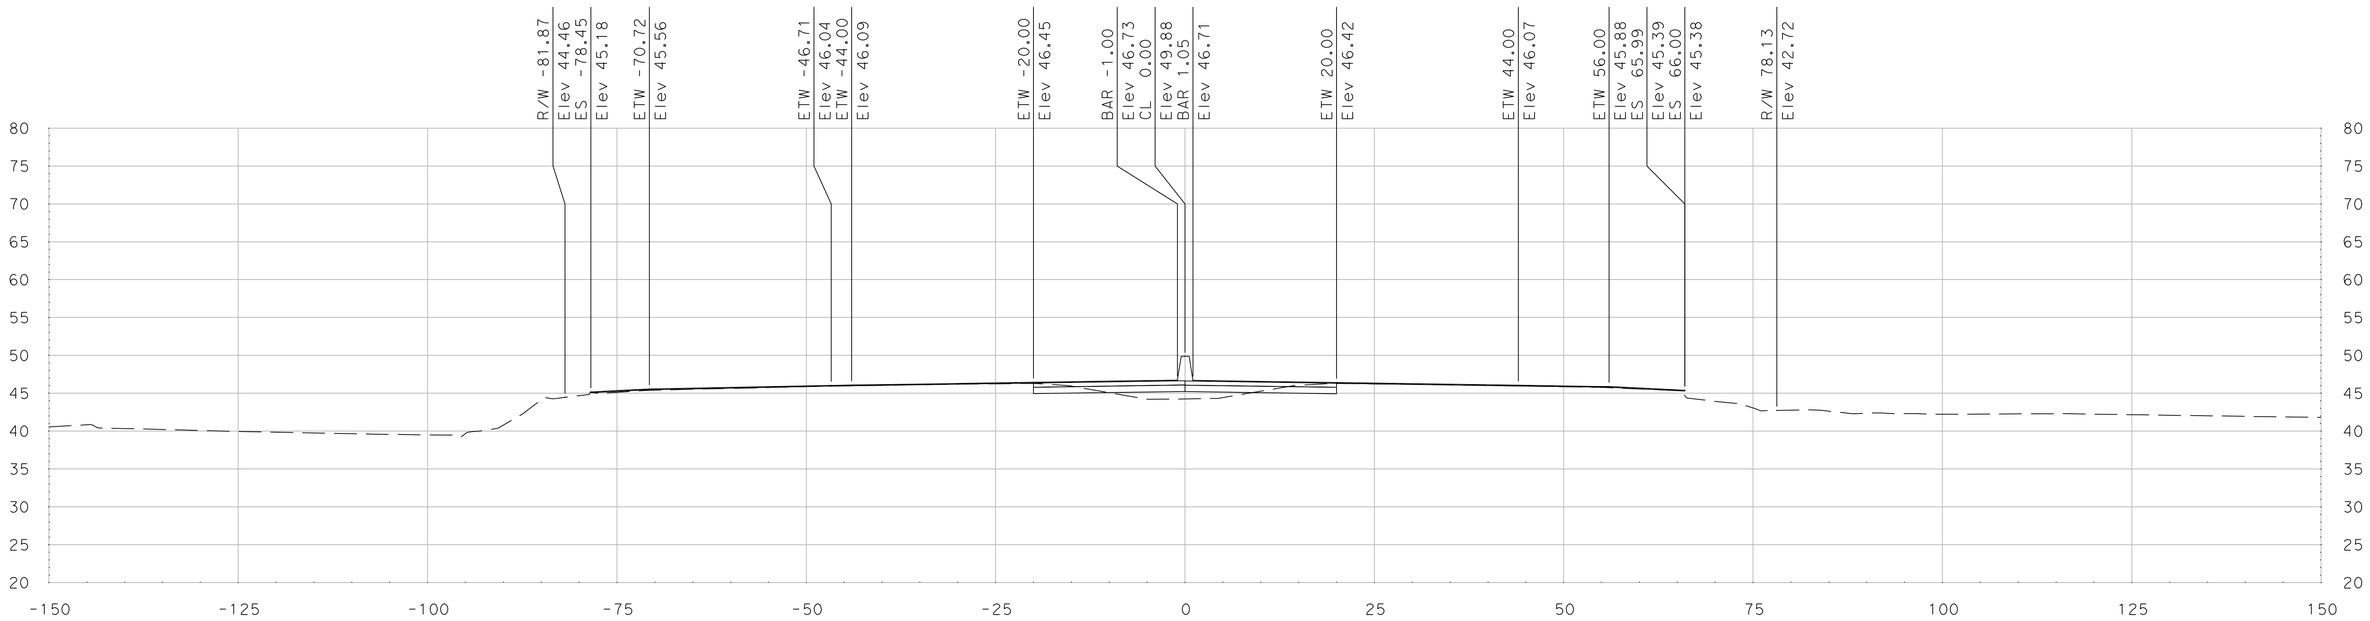

"SR 99" Sta 340+43.86

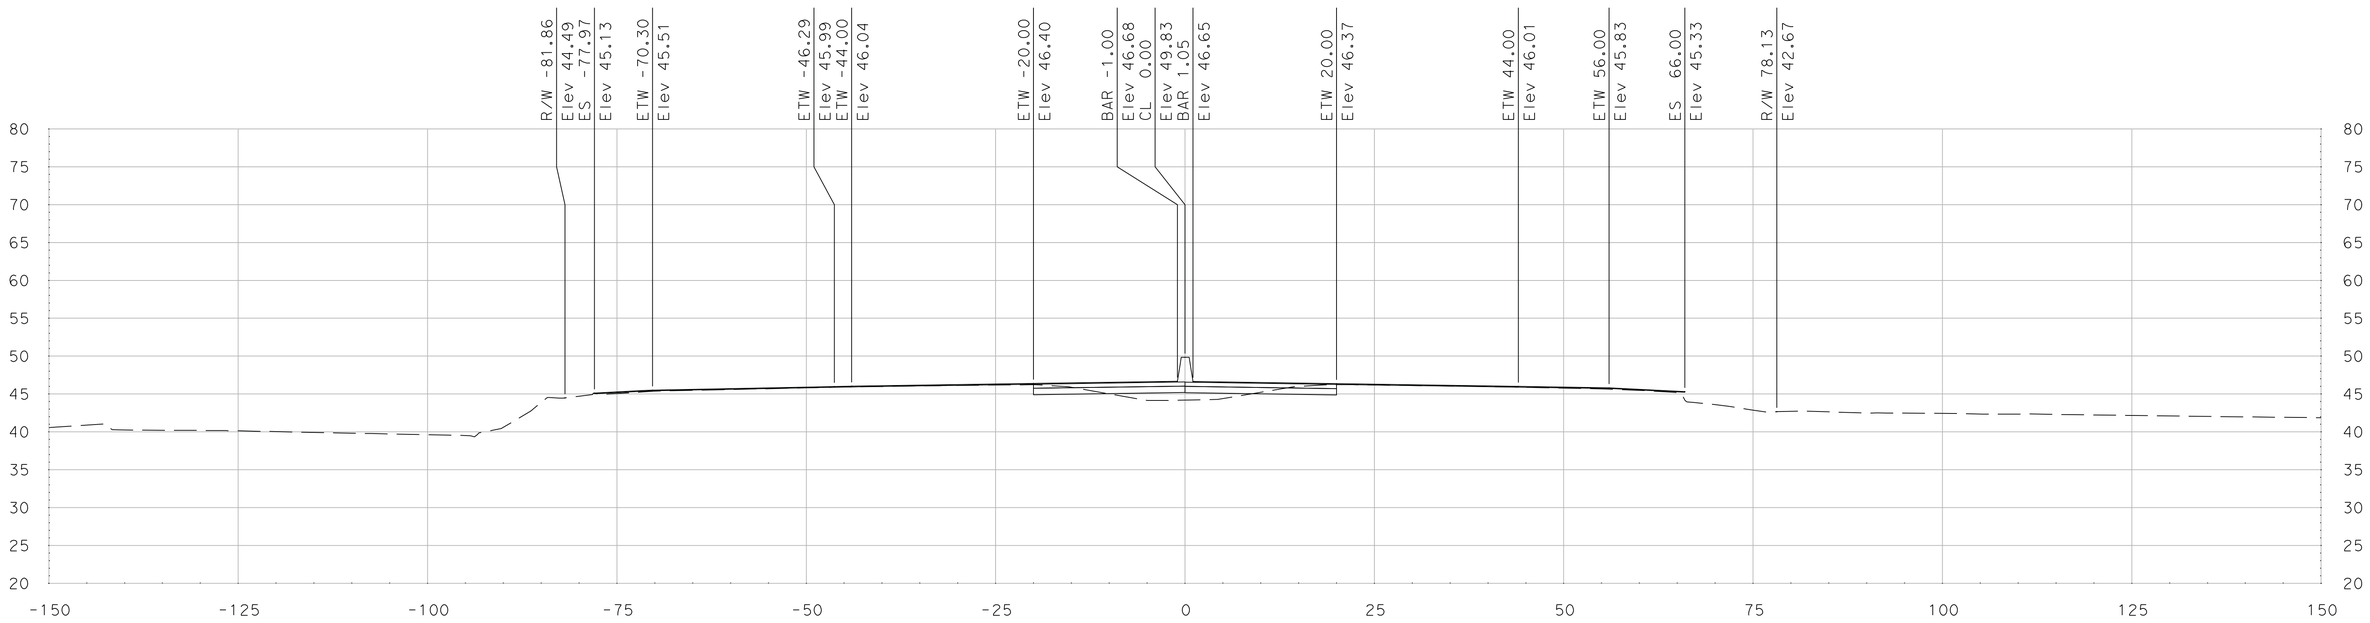

"SR 99" Sta 340+25.00

SCALE
HORIZONTAL: 1"=10'
VERTICAL: 1"=10'

DATE: 5/18/2011

ALL DIMENSIONS ARE IN US SURVEY FEET

FOR EARTHWORK DEVELOPMENT ONLY

Dist	COUNTY	ROUTE	POST MILES TOTAL PROJECT	SHEET No.	TOTAL SHEETS
10	SJ	99	4.9/14.2		
CONTRACT No.			10-0E6114		
PROJECT ID			1000020440		

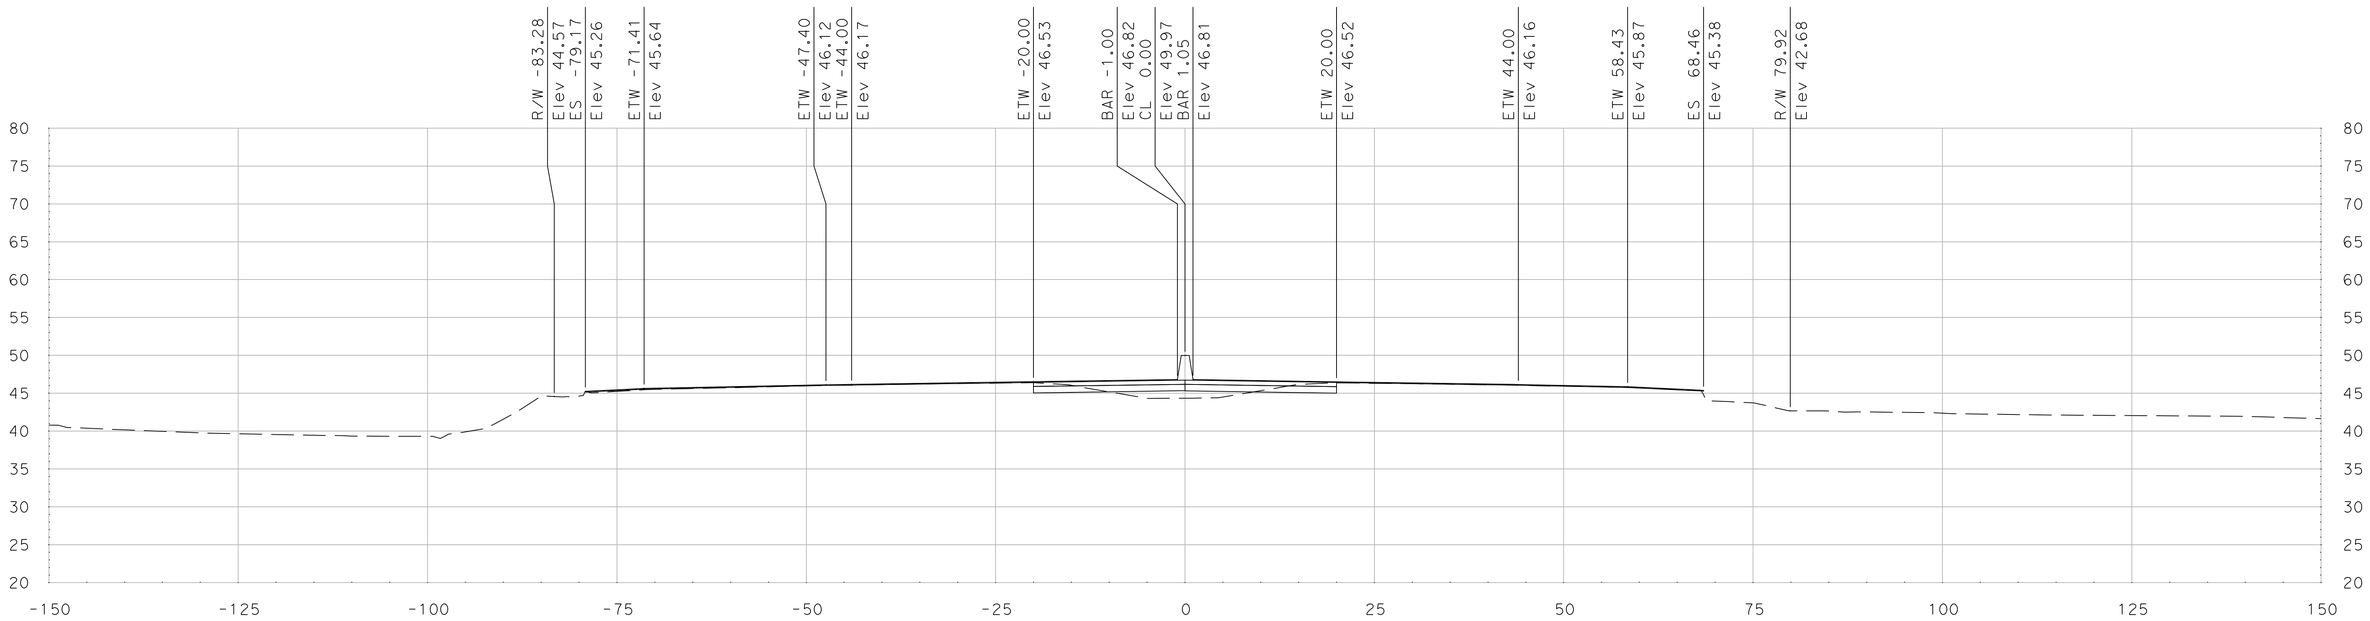

"SR 99" Sta 340+75.00

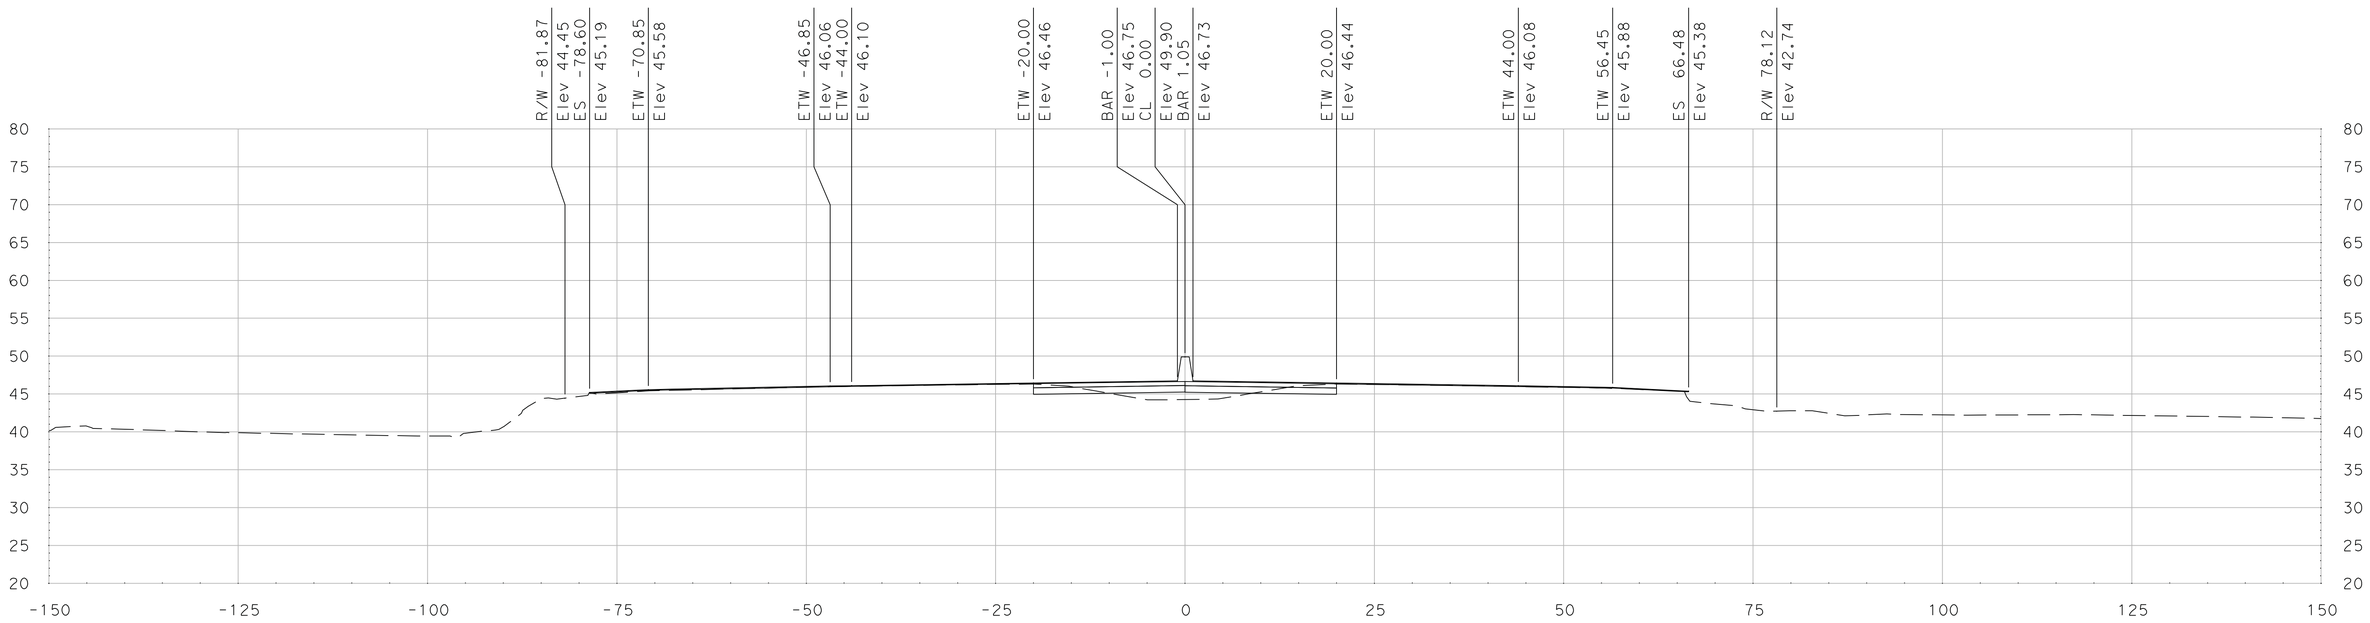

"SR 99" Sta 340+50.00

DATE: 5/18/2011

ALL DIMENSIONS ARE IN US SURVEY FEET

SCALE
HORIZONTAL: 1"=10'
VERTICAL: 1"=10'

FOR EARTHWORK DEVELOPMENT ONLY

Dist	COUNTY	ROUTE	POST MILES TOTAL PROJECT	SHEET No.	TOTAL SHEETS
10	SJ	99	4.9/14.2		
CONTRACT No.			10-0E6114		
PROJECT ID			1000020440		

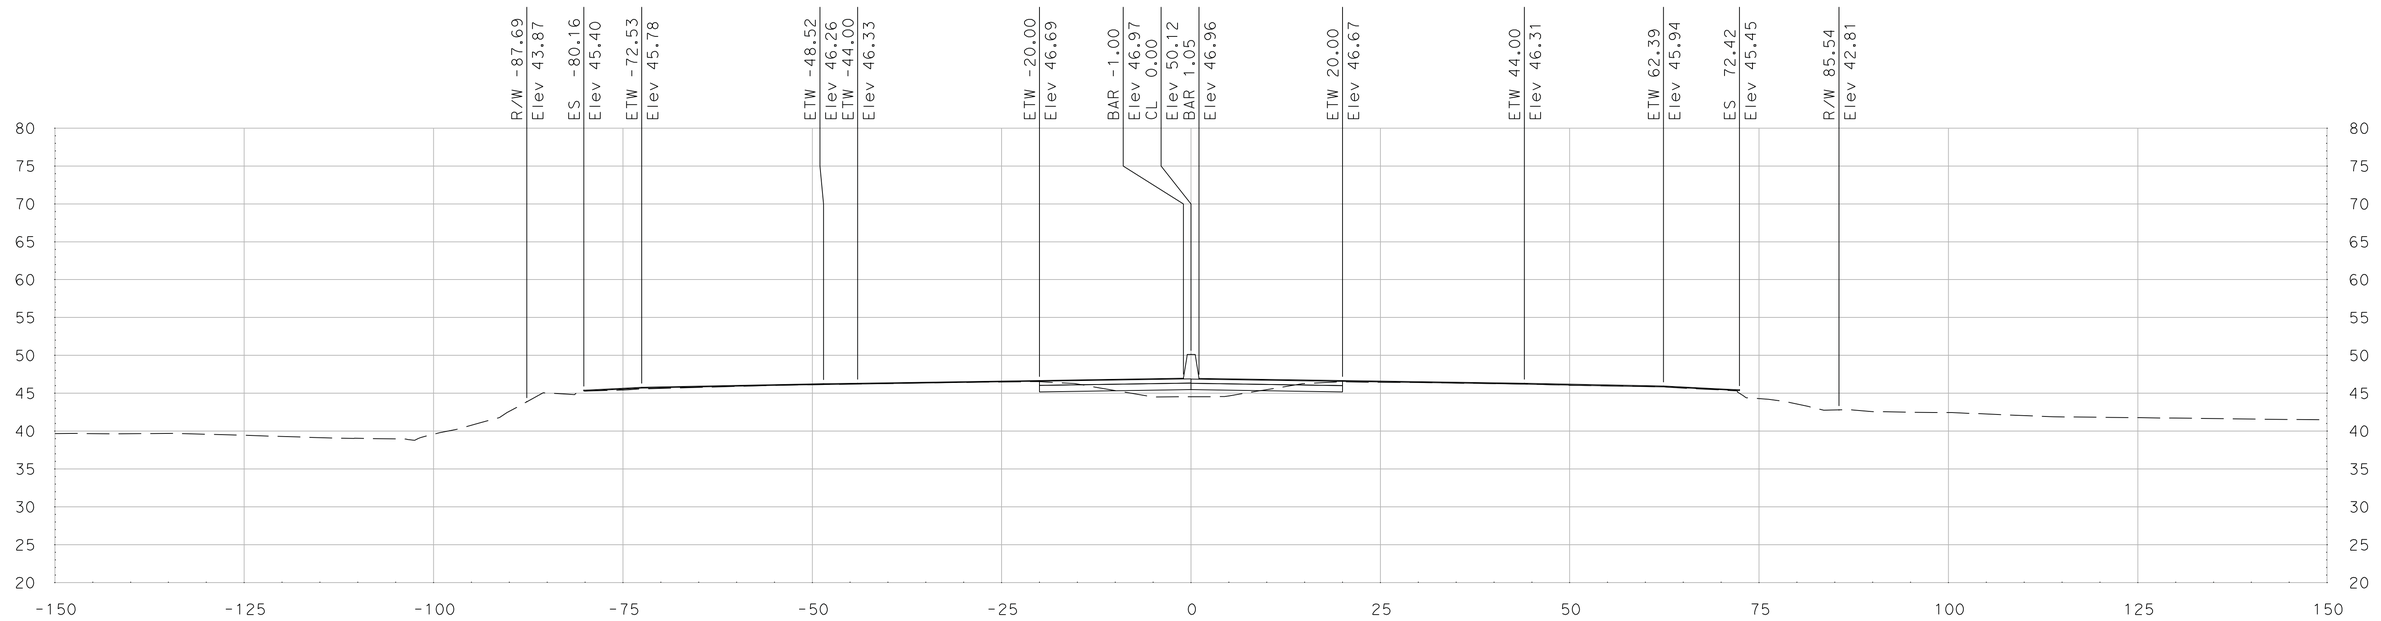

"SR 99" Sta 341+25.00

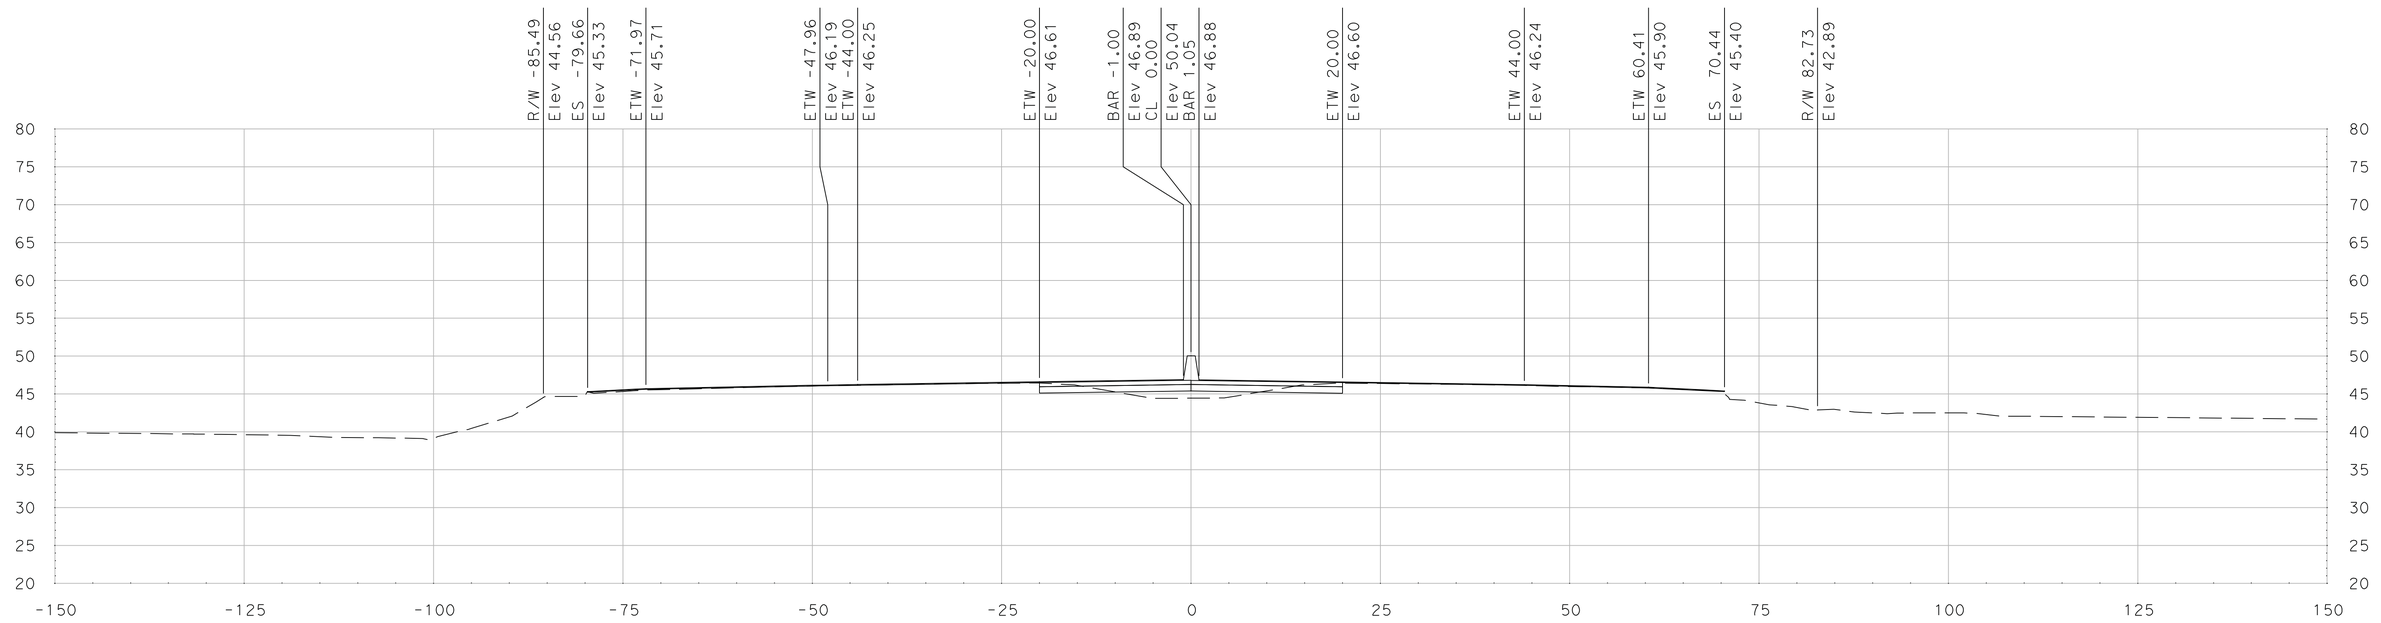

"SR 99" Sta 341+00.00

SCALE
HORIZONTAL: 1"=10'
VERTICAL: 1"=10'

DATE: 5/18/2011

ALL DIMENSIONS ARE IN US SURVEY FEET

FOR EARTHWORK DEVELOPMENT ONLY

Dist	COUNTY	ROUTE	POST MILES TOTAL PROJECT	SHEET No.	TOTAL SHEETS
10	SJ	99	4.9/14.2		
CONTRACT No.			10-0E6114		
PROJECT ID			1000020440		

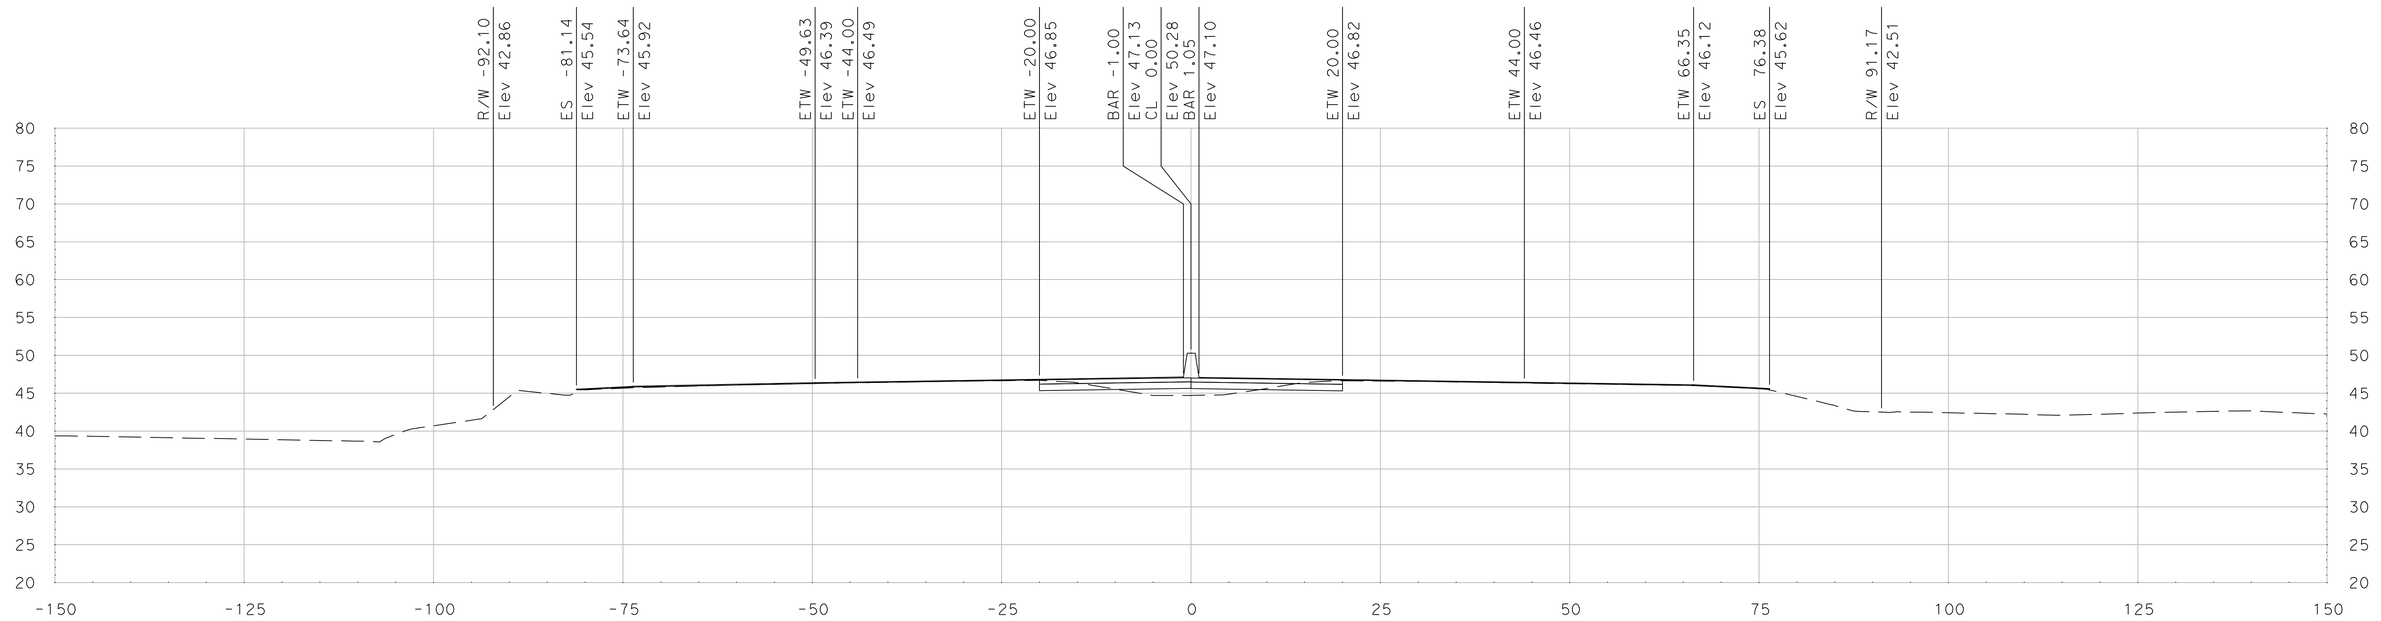

"SR 99" Sta 341+75.00

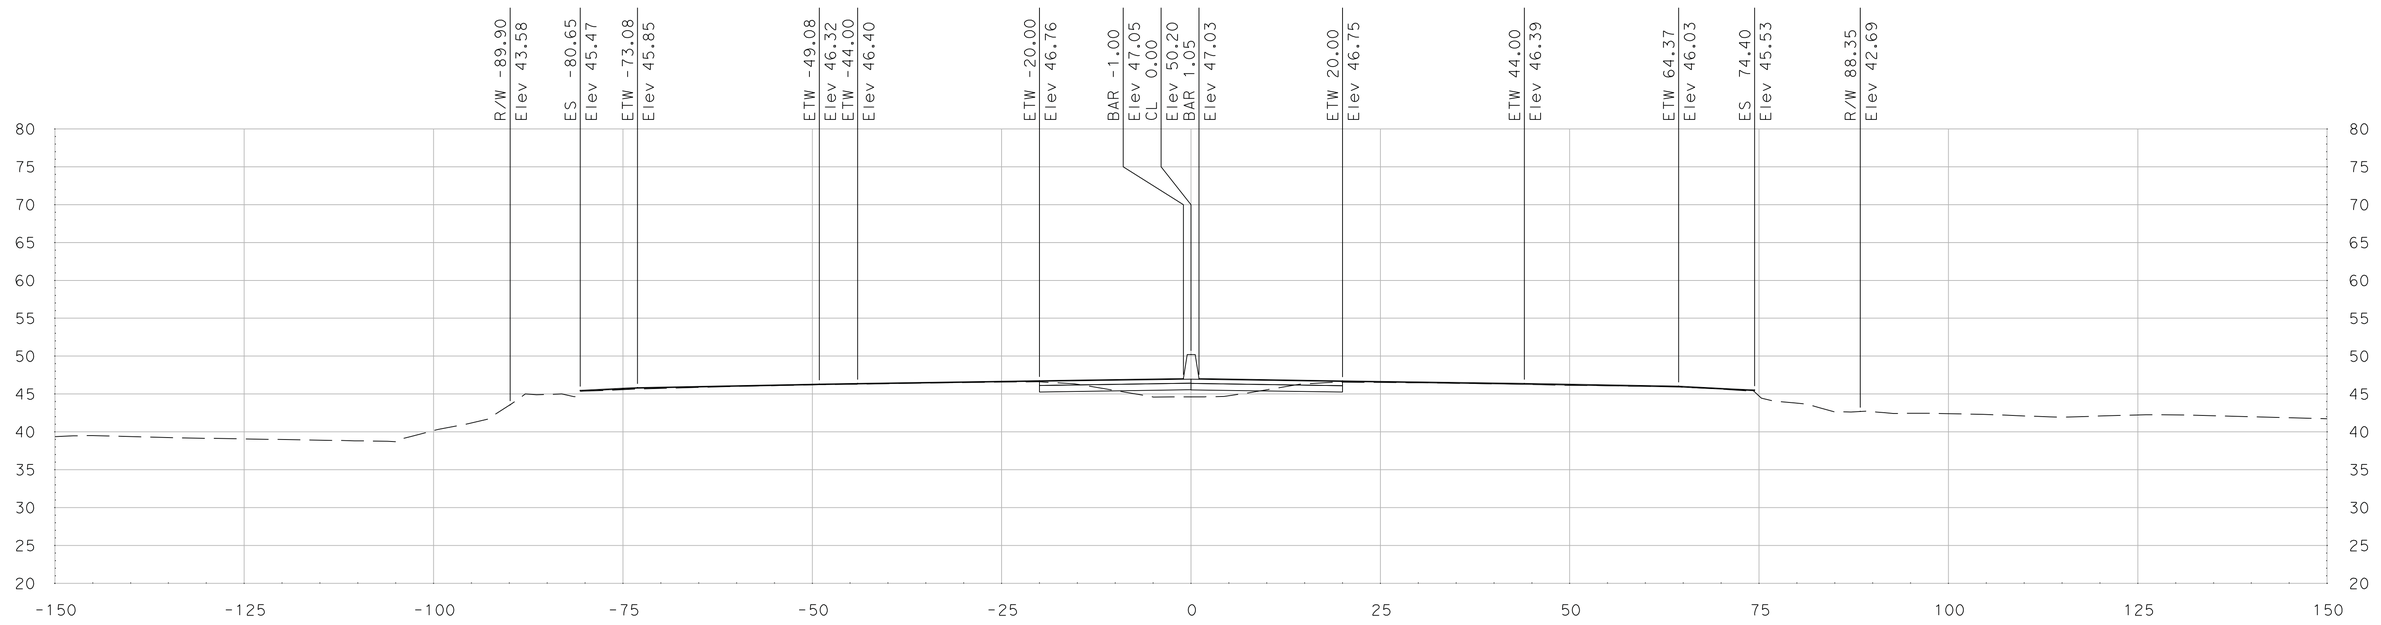

"SR 99" Sta 341+50.00

SCALE
HORIZONTAL: 1"=10'
VERTICAL: 1"=10'

DATE: 5/18/2011

ALL DIMENSIONS ARE IN US SURVEY FEET

FOR EARTHWORK DEVELOPMENT ONLY

Dist	COUNTY	ROUTE	POST MILES TOTAL PROJECT	SHEET No.	TOTAL SHEETS
10	SJ	99	4.9/14.2		
CONTRACT No.			10-0E6114		
PROJECT ID			1000020440		

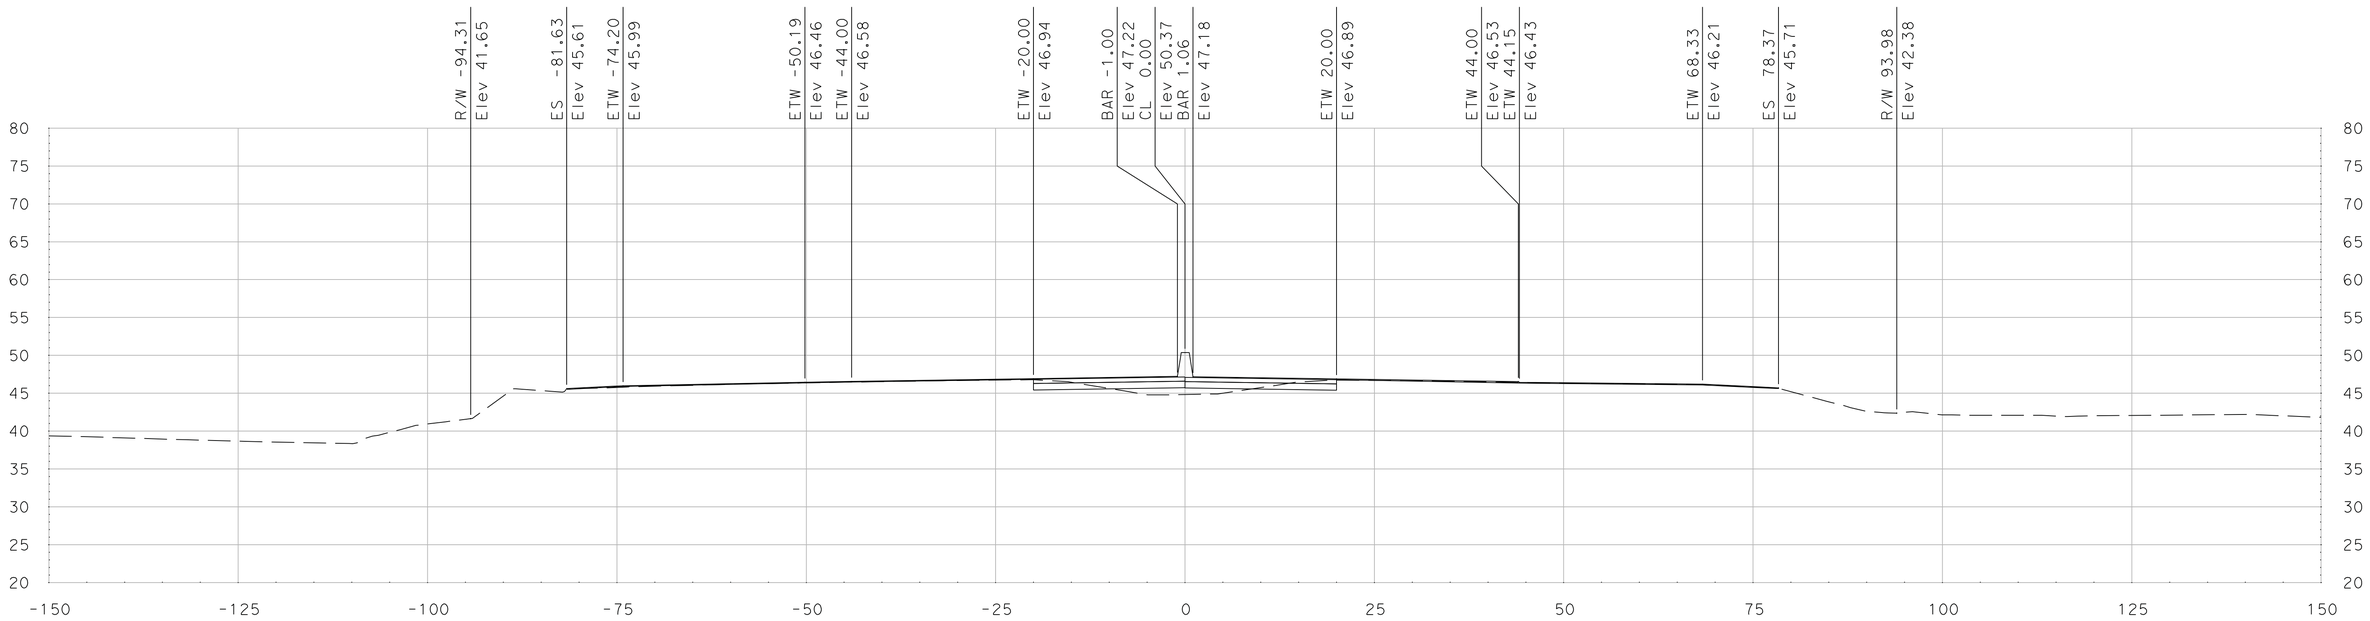

"SR 99" Sta 342+00.00

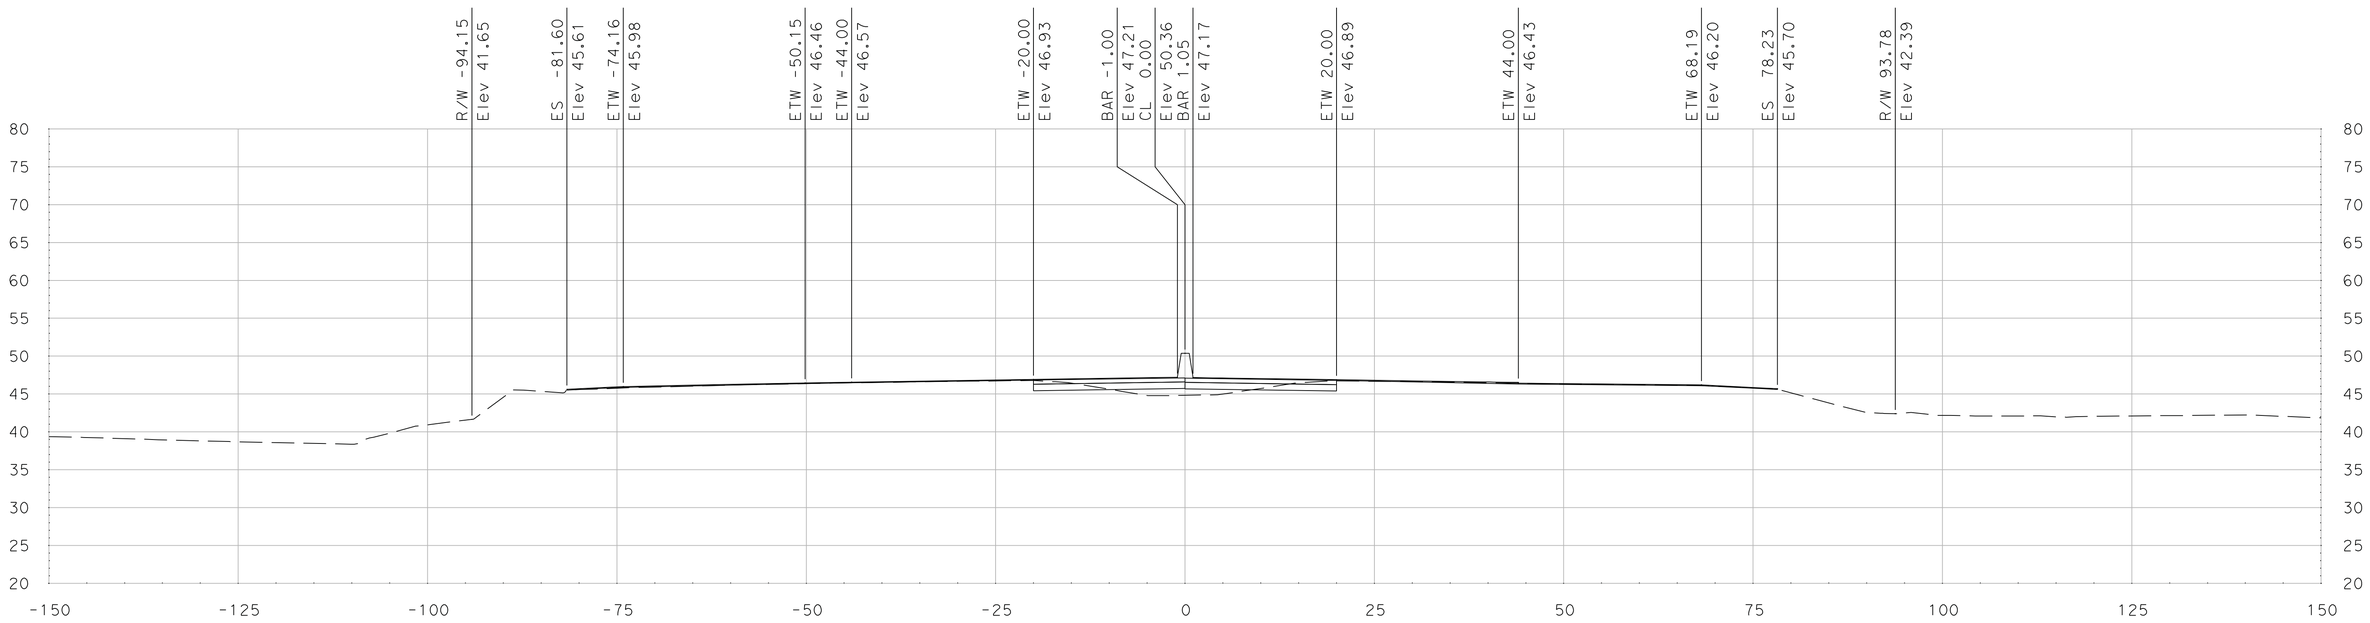

"SR 99" Sta 341+98.23

SCALE
HORIZONTAL: 1"=10'
VERTICAL: 1"=10'

DATE: 5/18/2011

ALL DIMENSIONS ARE IN US SURVEY FEET

FOR EARTHWORK DEVELOPMENT ONLY

Dist	COUNTY	ROUTE	POST MILES TOTAL PROJECT	SHEET No.	TOTAL SHEETS
10	SJ	99	4.9/14.2		
CONTRACT No.			10-0E6114		
PROJECT ID			1000020440		

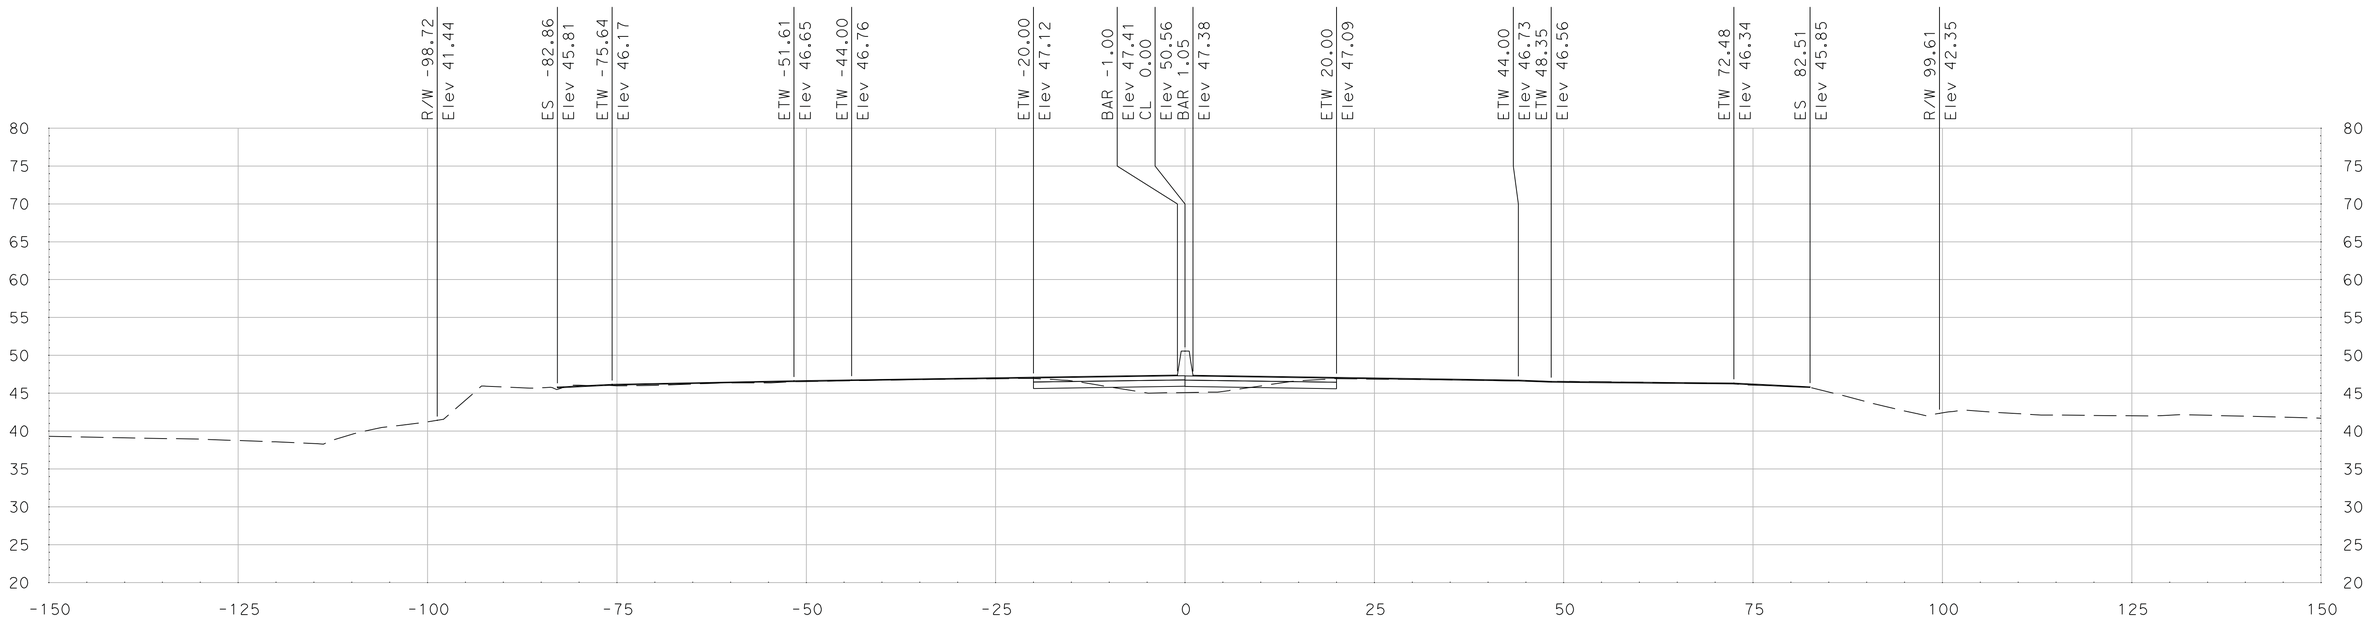

"SR 99" Sta 342+50.00

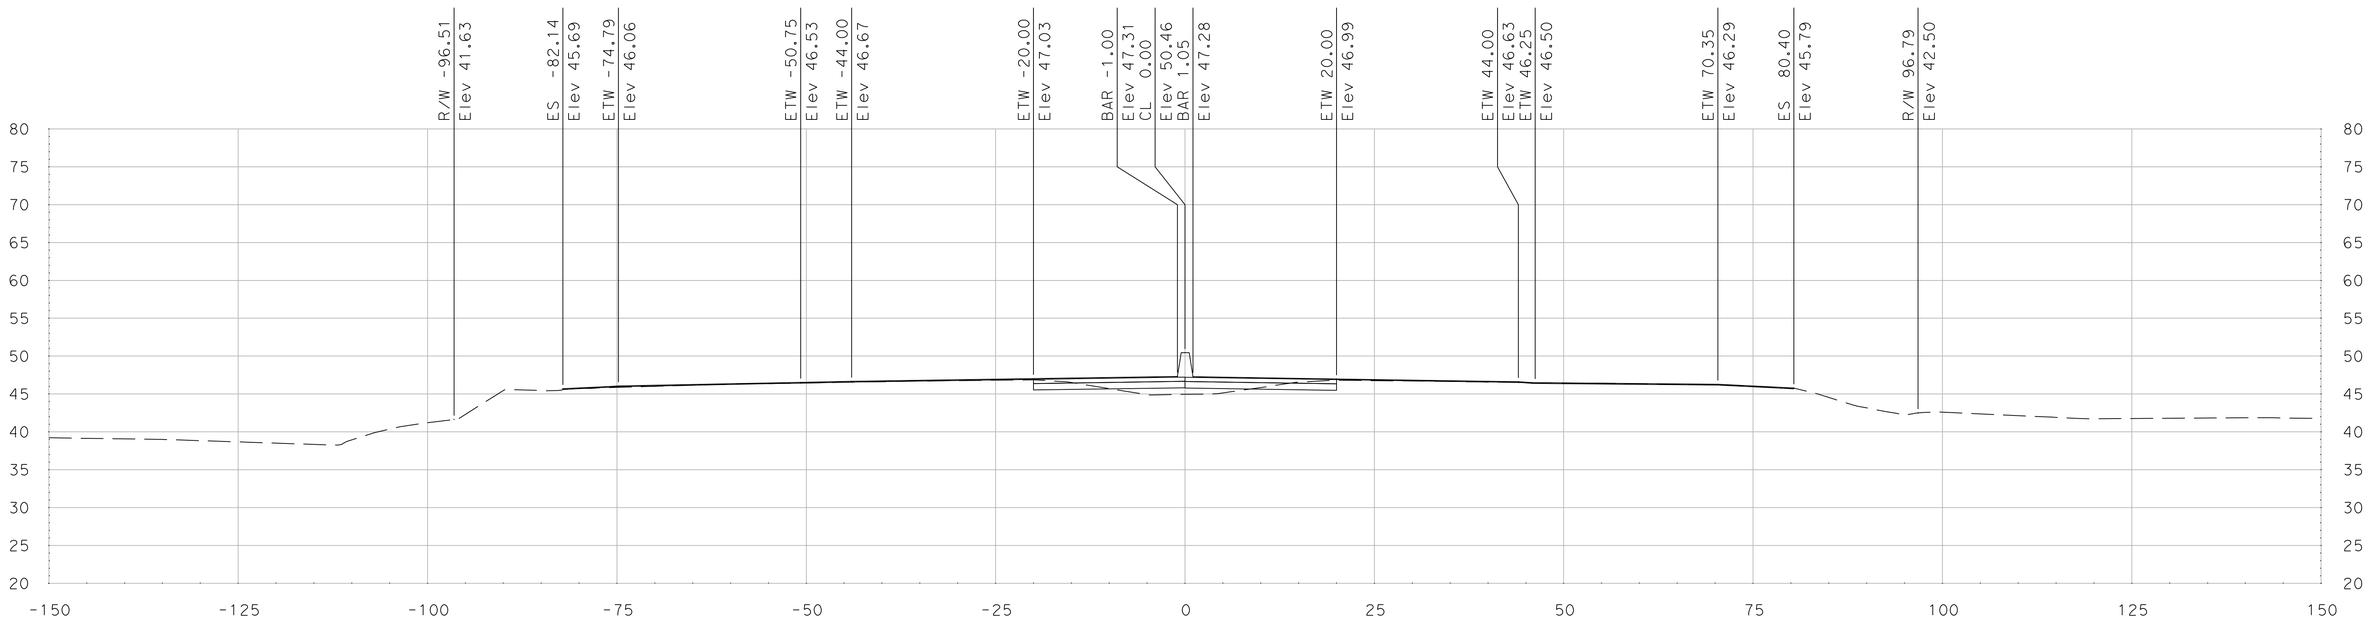

"SR 99" Sta 342+25.00

SCALE
HORIZONTAL: 1"=10'
VERTICAL: 1"=10'

DATE: 5/18/2011

ALL DIMENSIONS ARE IN US SURVEY FEET

FOR EARTHWORK DEVELOPMENT ONLY

Dist	COUNTY	ROUTE	POST MILES TOTAL PROJECT	SHEET No.	TOTAL SHEETS
10	SJ	99	4.9/14.2		
CONTRACT No.			10-0E6114		
PROJECT ID			1000020440		

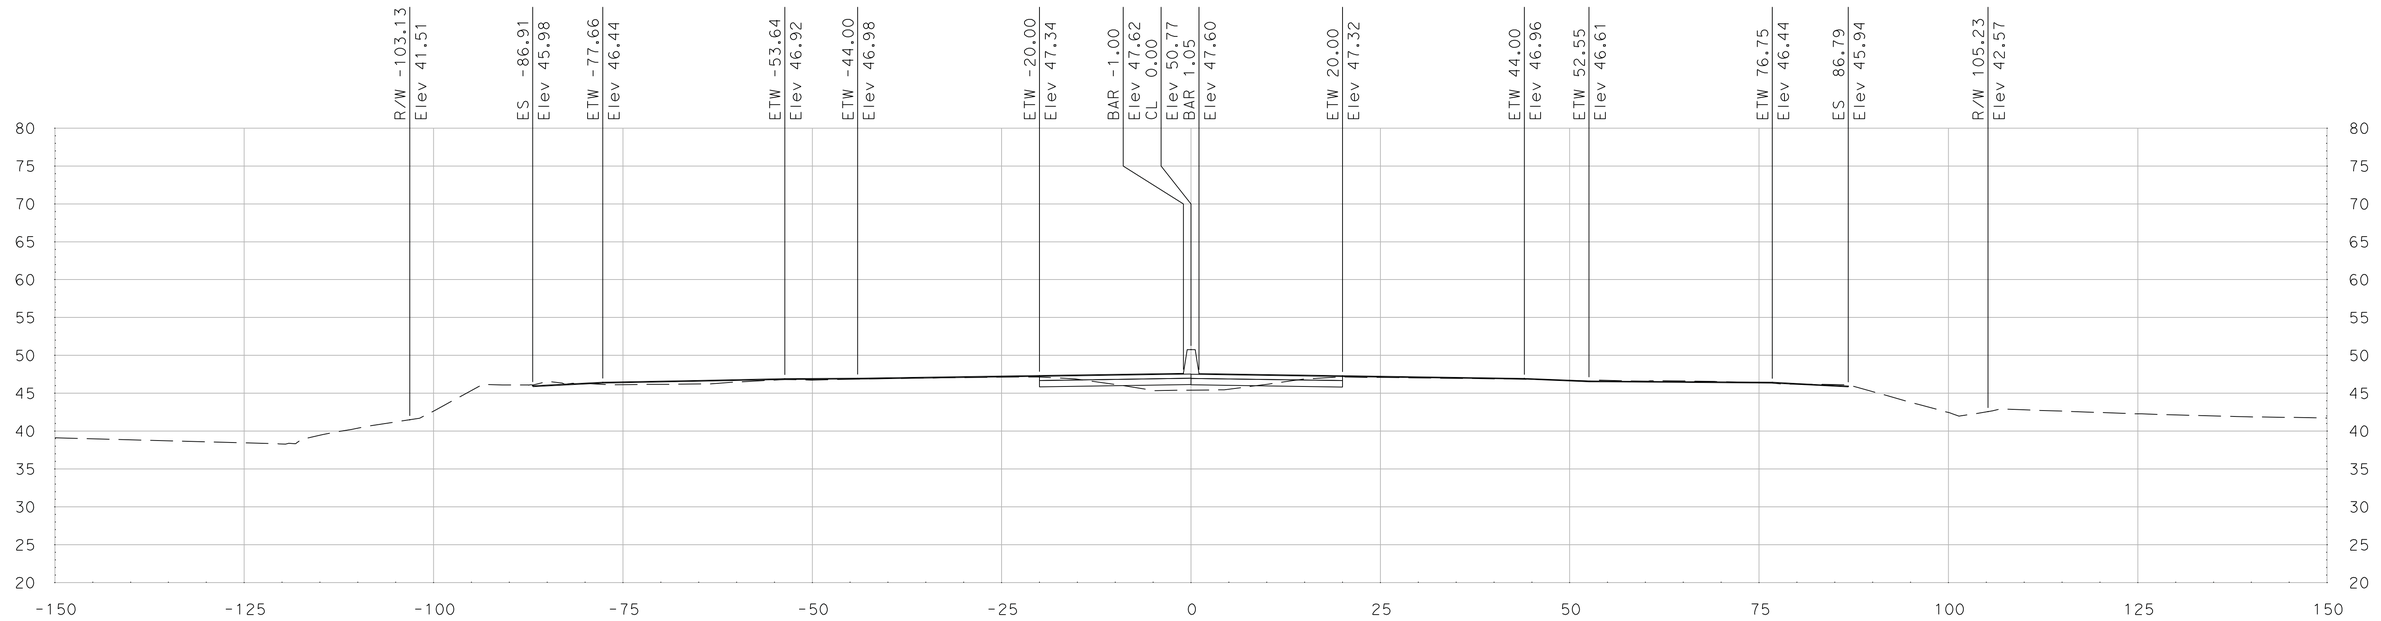

"SR 99" Sta 343+00.00

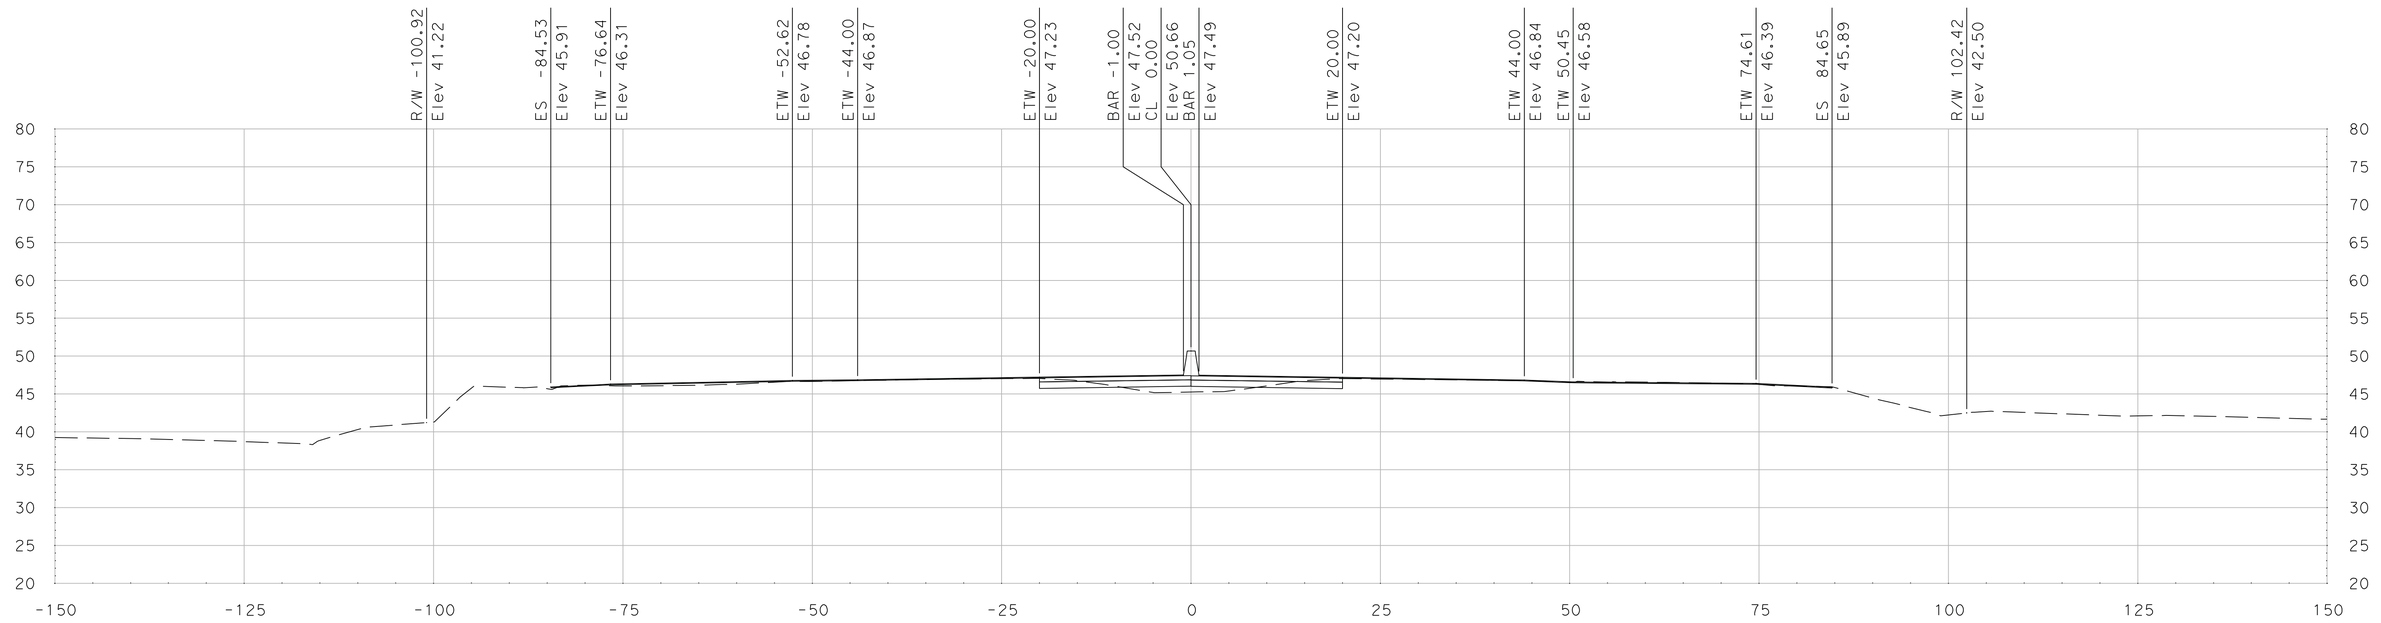

"SR 99" Sta 342+75.00

SCALE
HORIZONTAL: 1"=10'
VERTICAL: 1"=10'

DATE: 5/18/2011

ALL DIMENSIONS ARE IN US SURVEY FEET

FOR EARTHWORK DEVELOPMENT ONLY

Dist	COUNTY	ROUTE	POST MILES TOTAL PROJECT	SHEET No.	TOTAL SHEETS
10	SJ	99	4.9/14.2		
CONTRACT No.			10-0E6114		
PROJECT ID			1000020440		

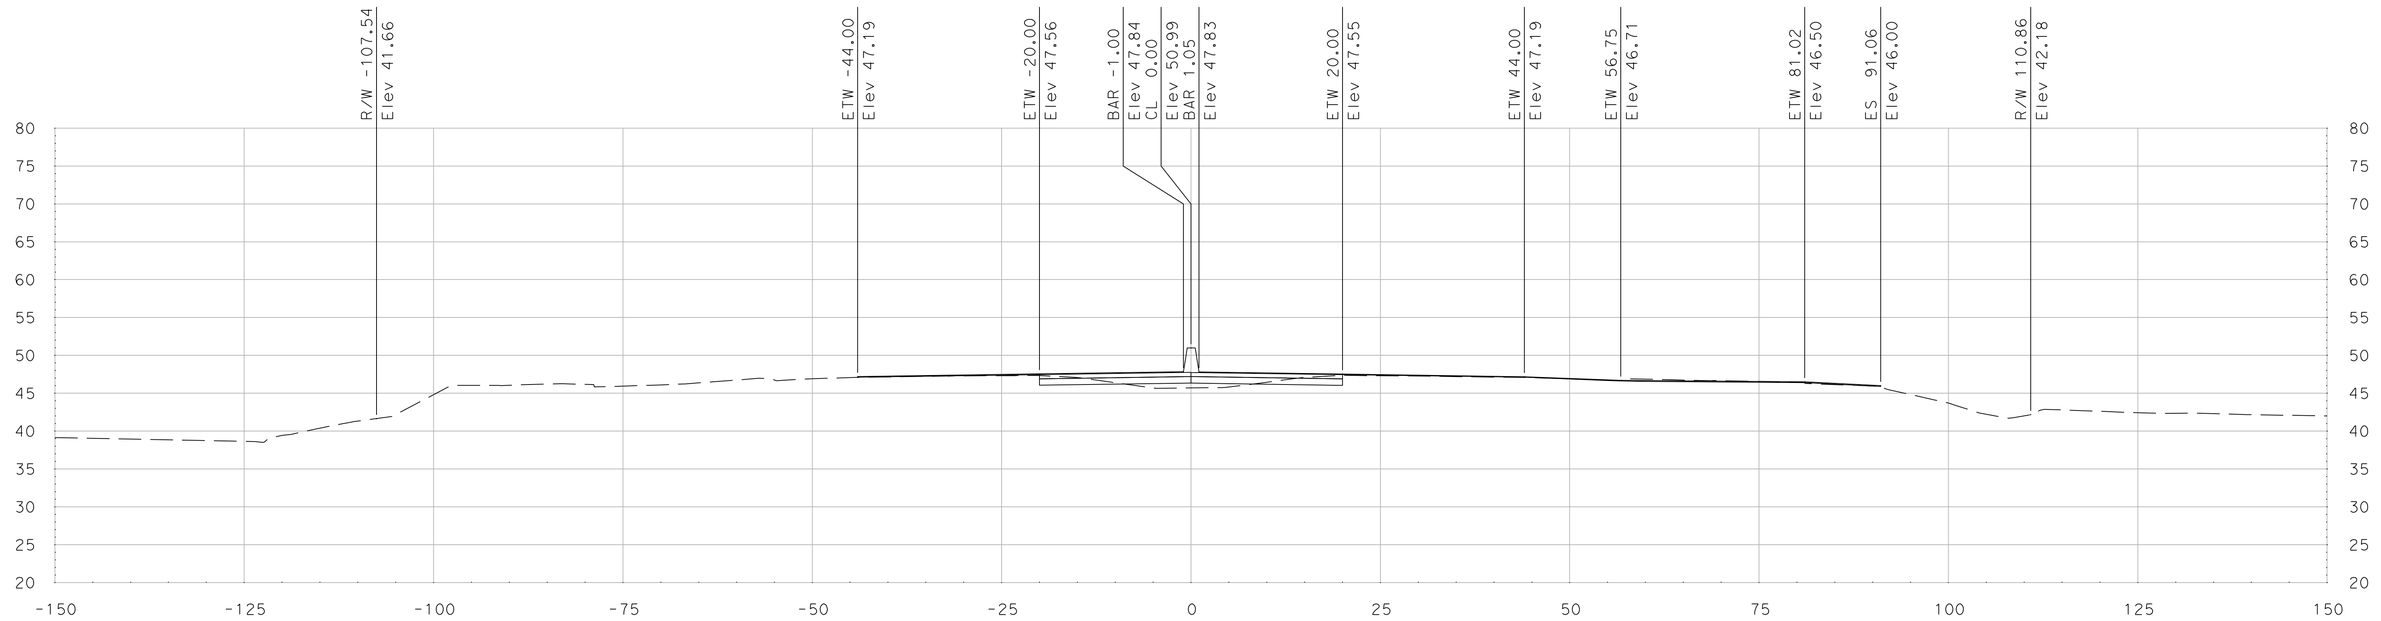

"SR 99" Sta 343+50.00

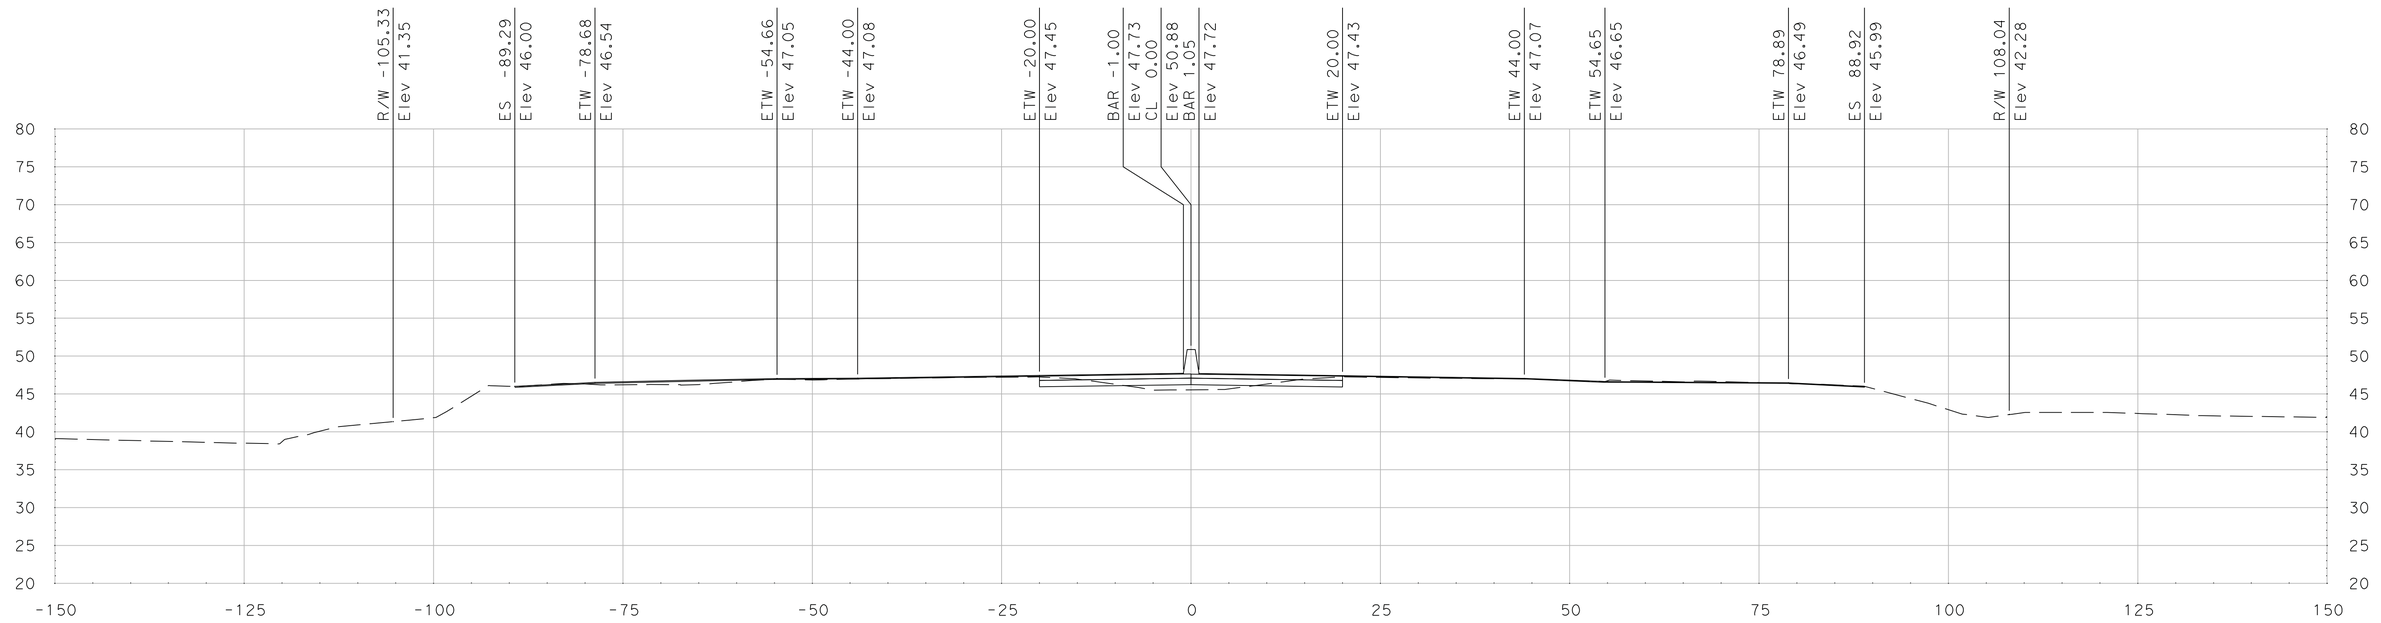

"SR 99" Sta 343+25.00

SCALE
HORIZONTAL: 1"=10'
VERTICAL: 1"=10'

DATE: 5/18/2011

ALL DIMENSIONS ARE IN US SURVEY FEET

FOR EARTHWORK DEVELOPMENT ONLY

Dist	COUNTY	ROUTE	POST MILES TOTAL PROJECT	SHEET No.	TOTAL SHEETS
10	SJ	99	4.9/14.2		
CONTRACT No.			10-0E6114		
PROJECT ID			1000020440		

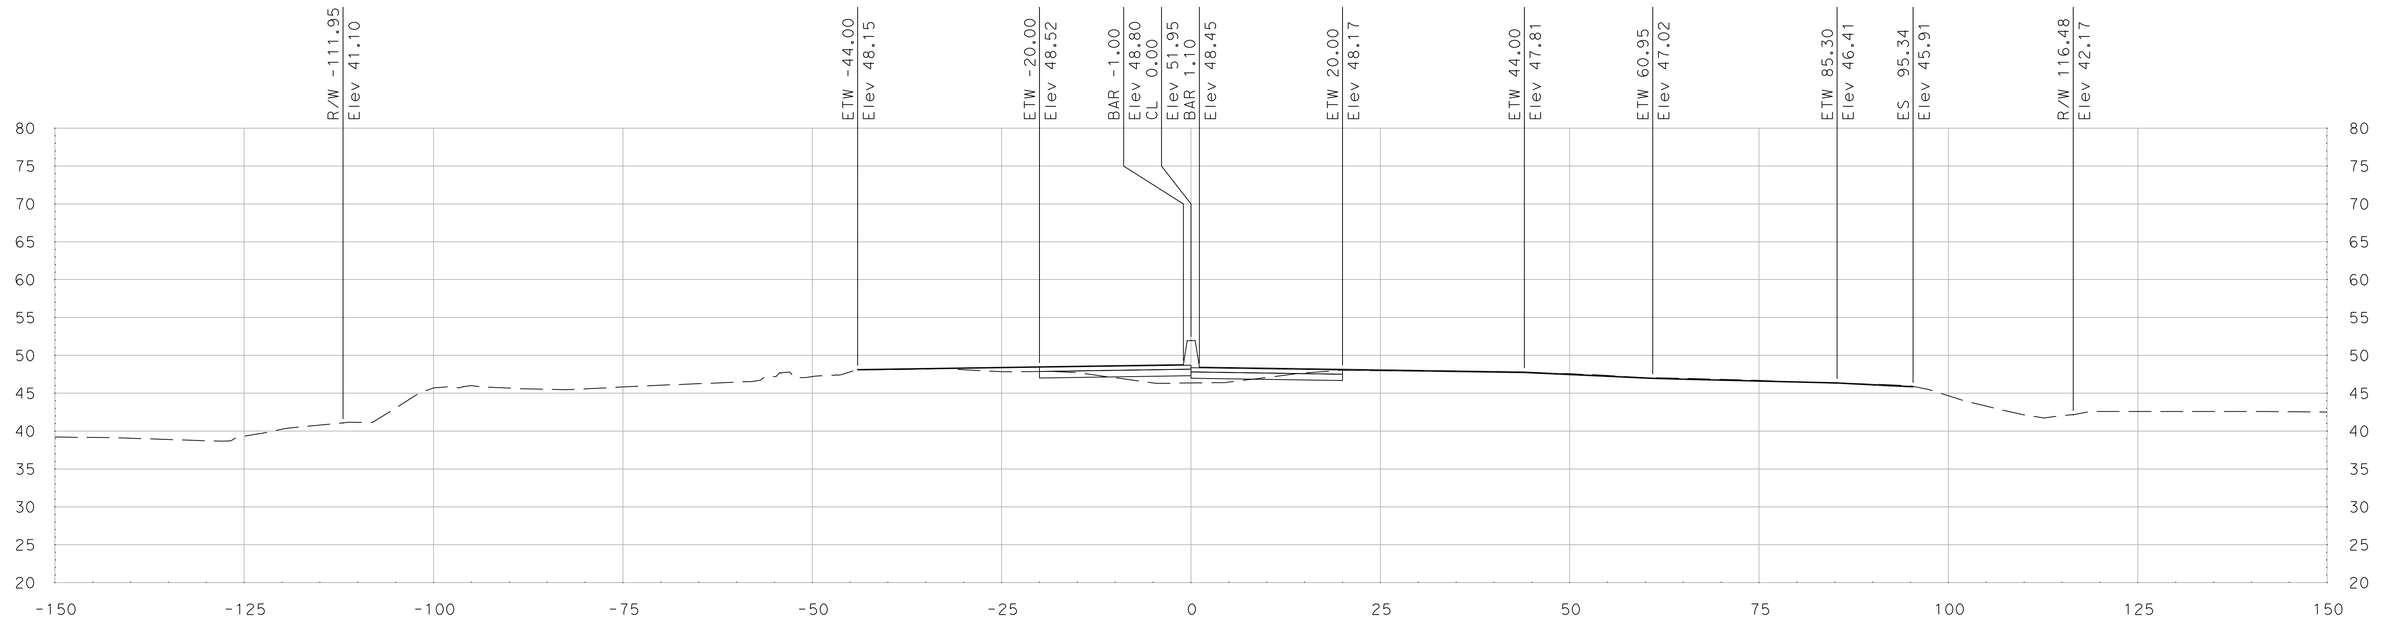

"SR 99" Sta 344+00.00

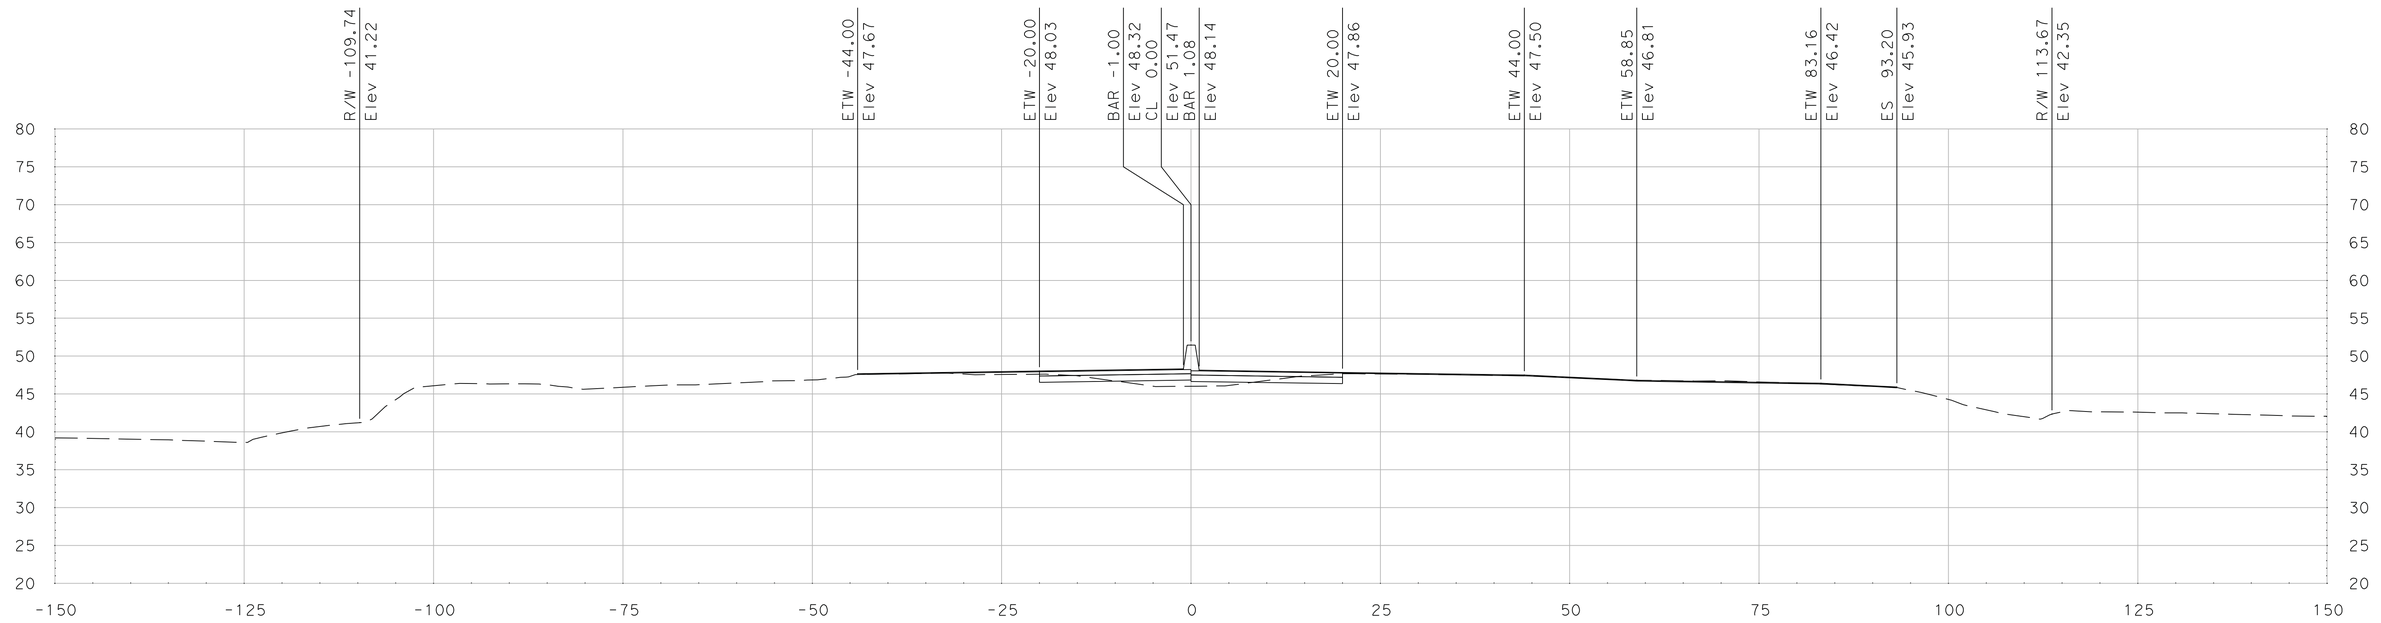

"SR 99" Sta 343+75.00

SCALE
HORIZONTAL: 1"=10'
VERTICAL: 1"=10'

DATE: 5/18/2011

ALL DIMENSIONS ARE IN US SURVEY FEET

FOR EARTHWORK DEVELOPMENT ONLY

Dist	COUNTY	ROUTE	POST MILES TOTAL PROJECT	SHEET No.	TOTAL SHEETS
10	SJ	99	4.9/14.2		
CONTRACT No.			10-0E6114		
PROJECT ID			1000020440		

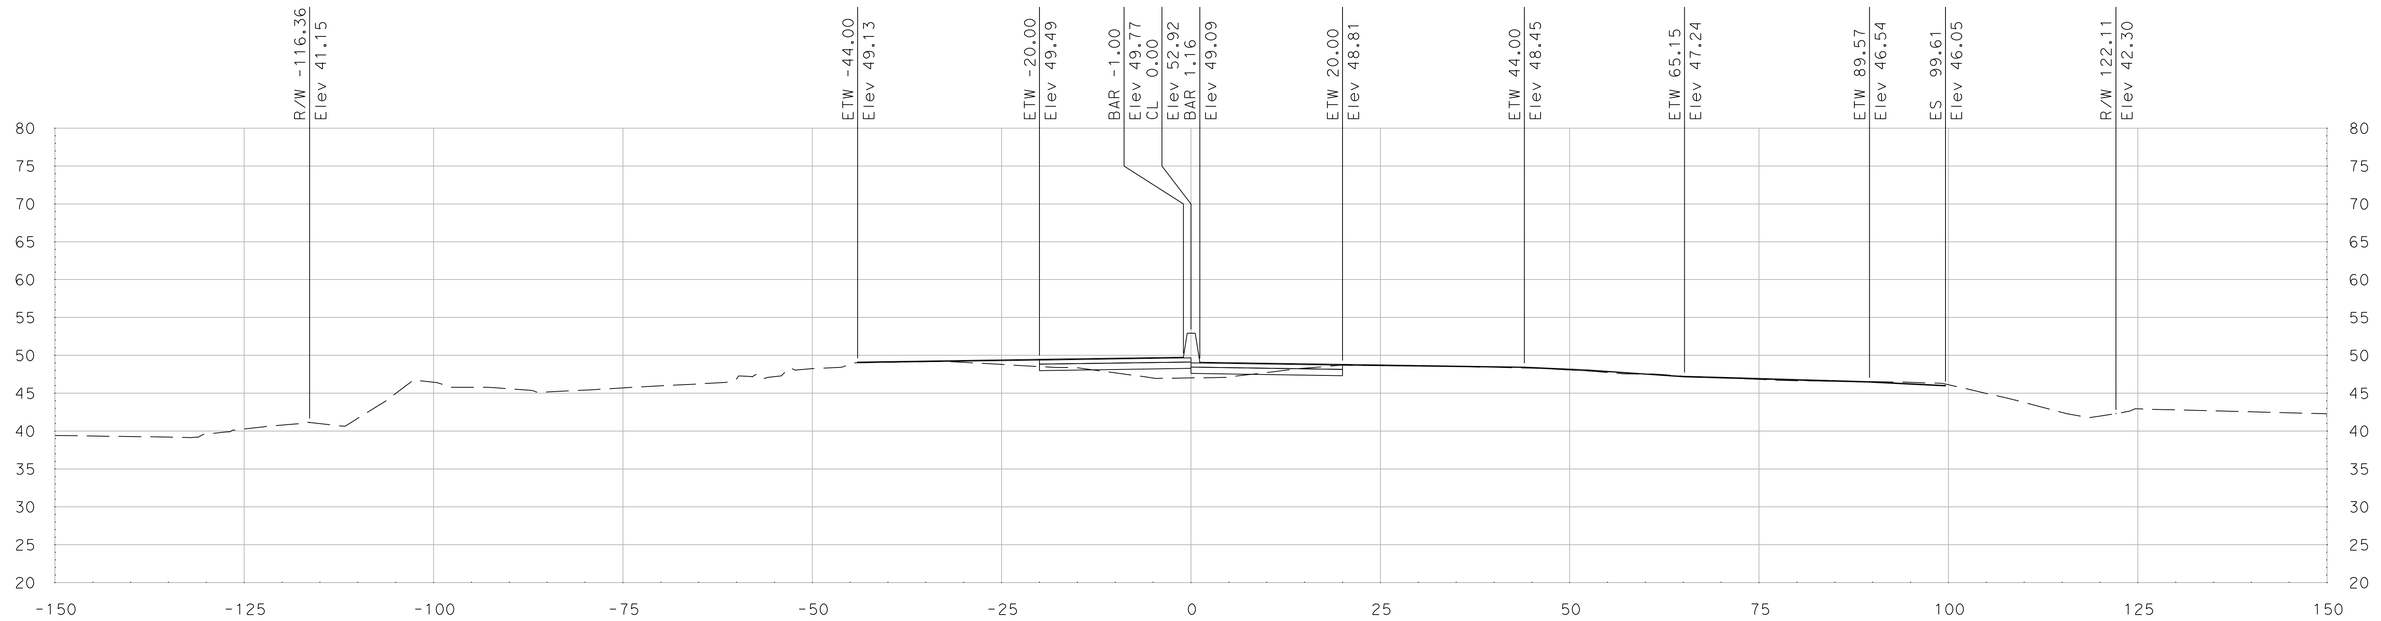

"SR 99" Sta 344+50.00

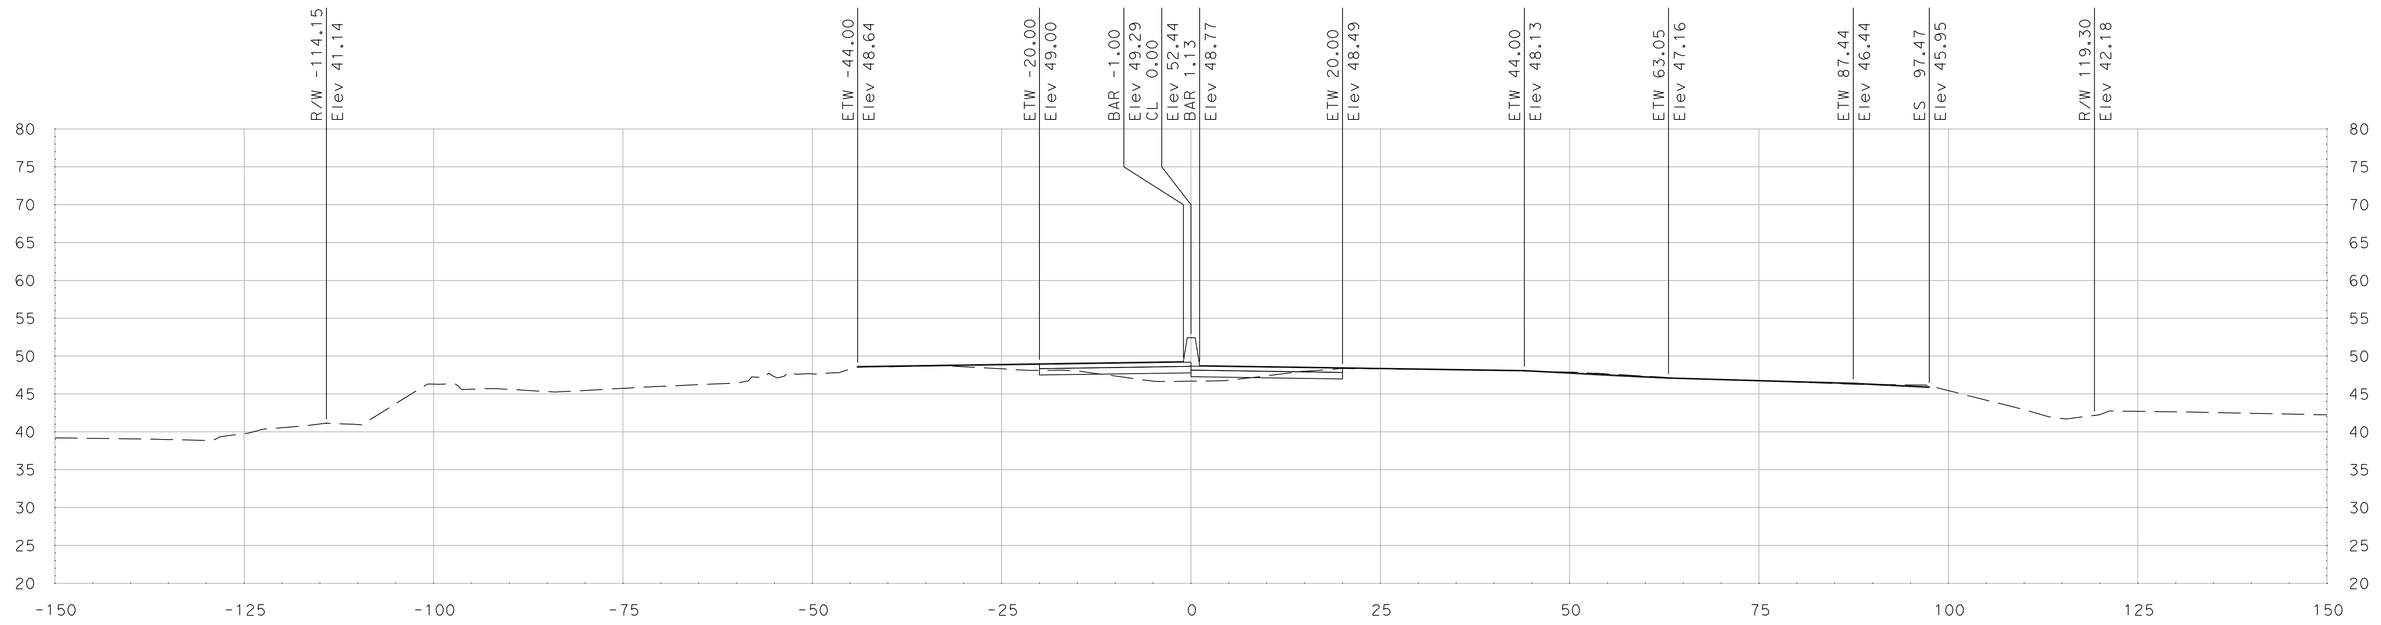

"SR 99" Sta 344+25.00

SCALE
HORIZONTAL: 1"=10'
VERTICAL: 1"=10'

DATE: 5/18/2011

ALL DIMENSIONS ARE IN US SURVEY FEET

FOR EARTHWORK DEVELOPMENT ONLY

Dist	COUNTY	ROUTE	POST MILES TOTAL PROJECT	SHEET No.	TOTAL SHEETS
10	SJ	99	4.9/14.2		
CONTRACT No.			10-0E6114		
PROJECT ID			1000020440		

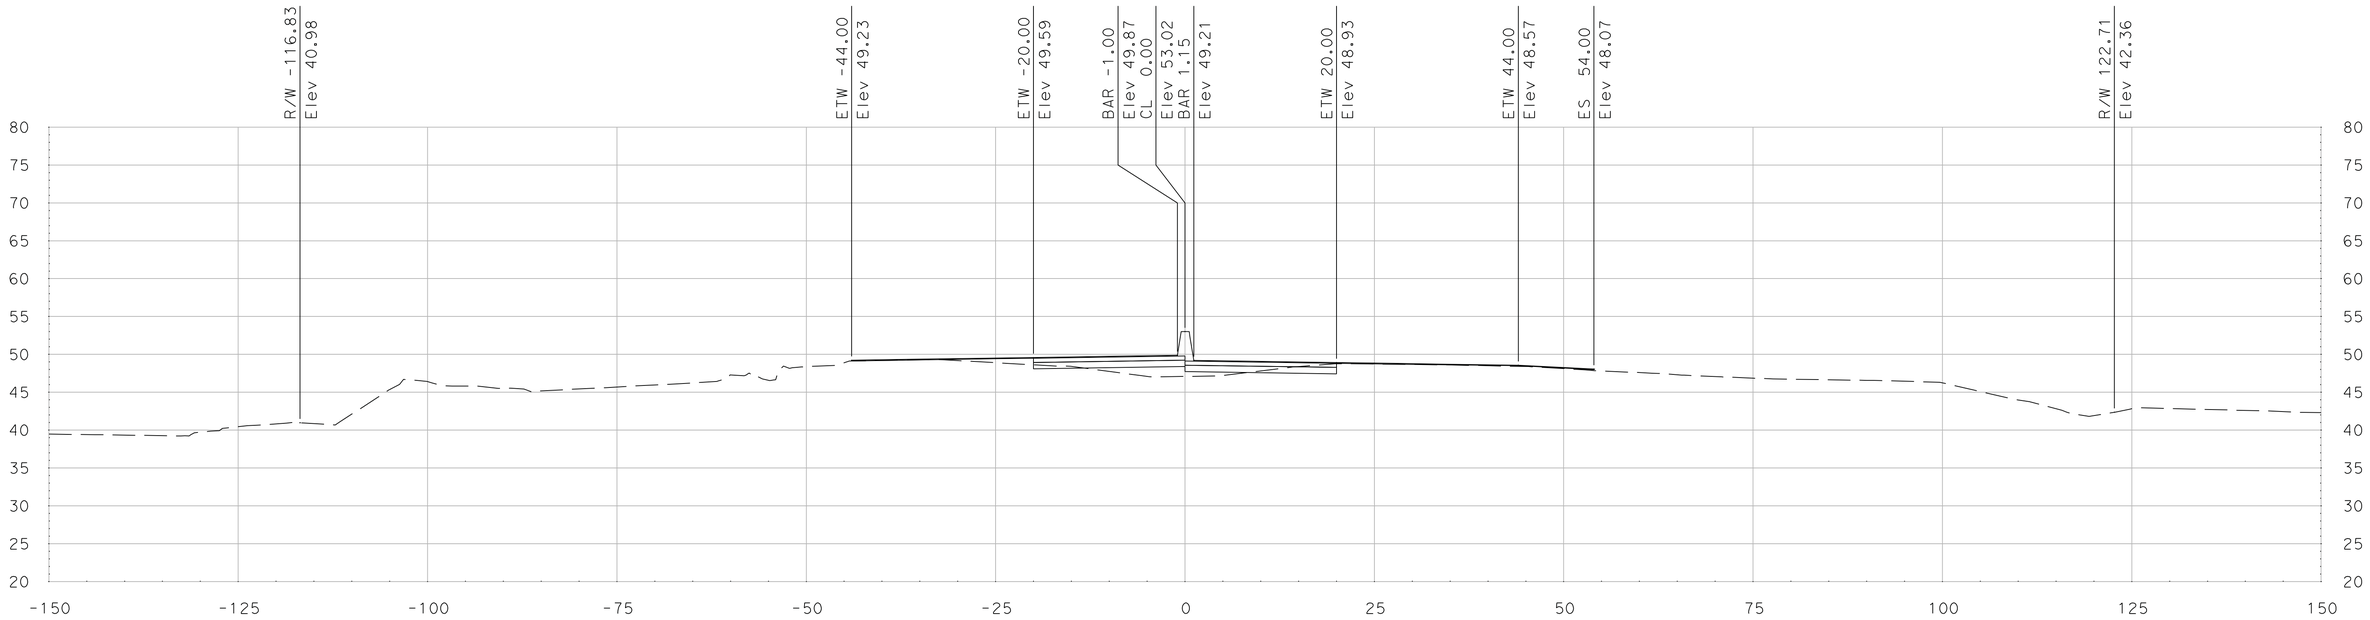

"SR 99" Sta 344+55.37

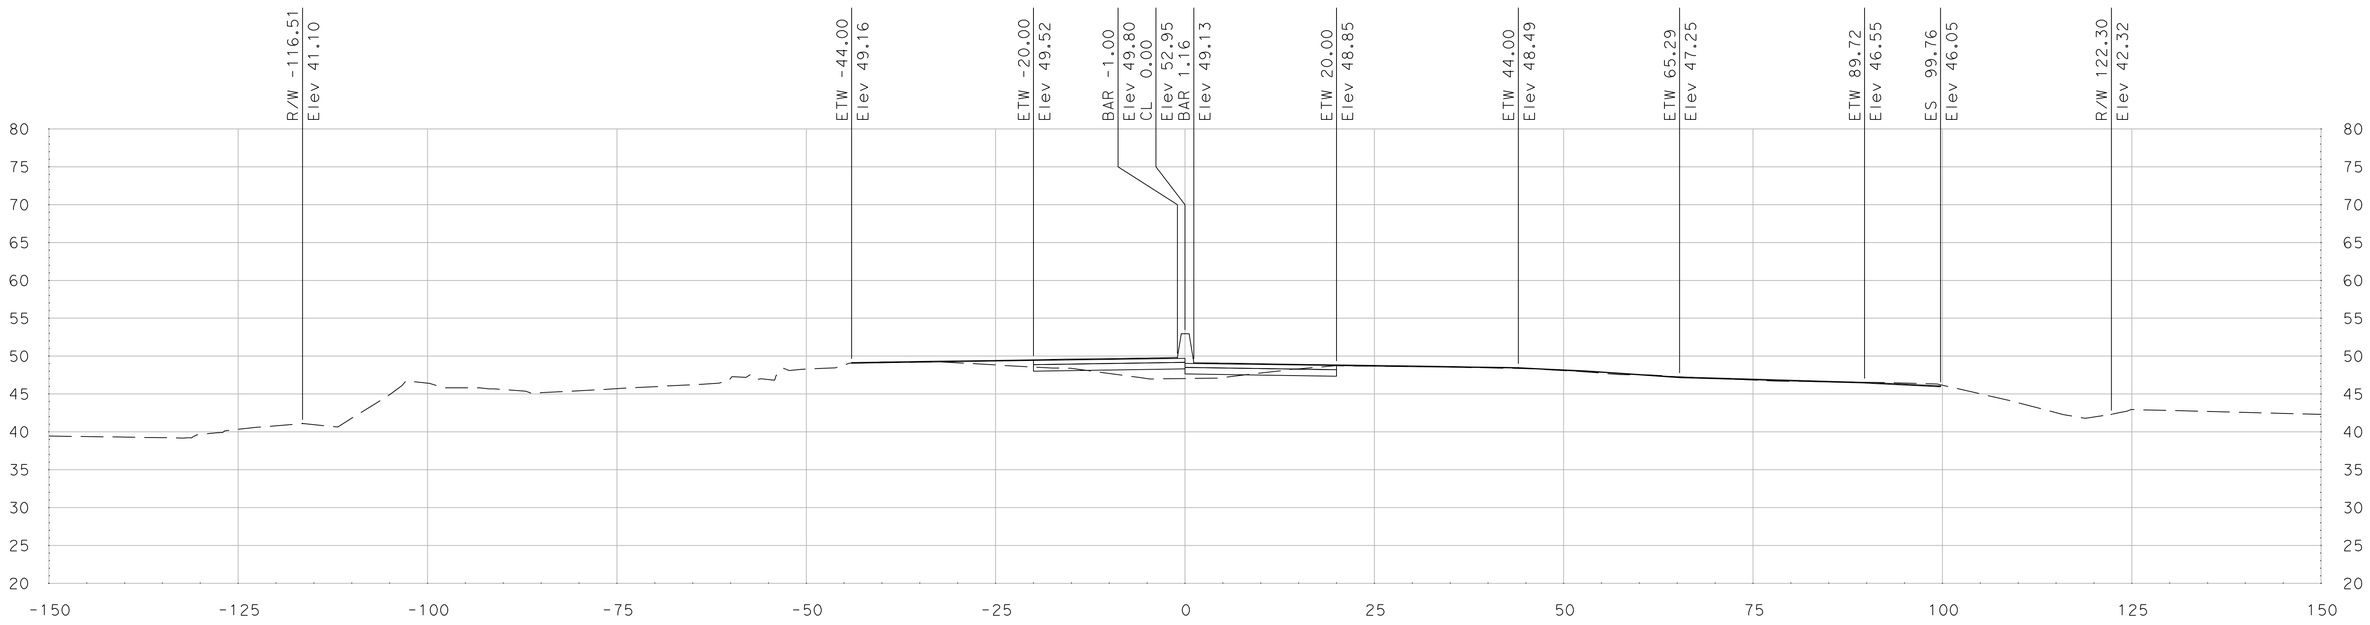

"SR 99" Sta 344+51.73

SCALE
HORIZONTAL: 1"=10'
VERTICAL: 1"=10'

DATE: 5/18/2011

ALL DIMENSIONS ARE IN US SURVEY FEET

FOR EARTHWORK DEVELOPMENT ONLY

Dist	COUNTY	ROUTE	POST MILES TOTAL PROJECT	SHEET No.	TOTAL SHEETS
10	SJ	99	4.9/14.2		
CONTRACT No.			10-0E6114		
PROJECT ID			1000020440		

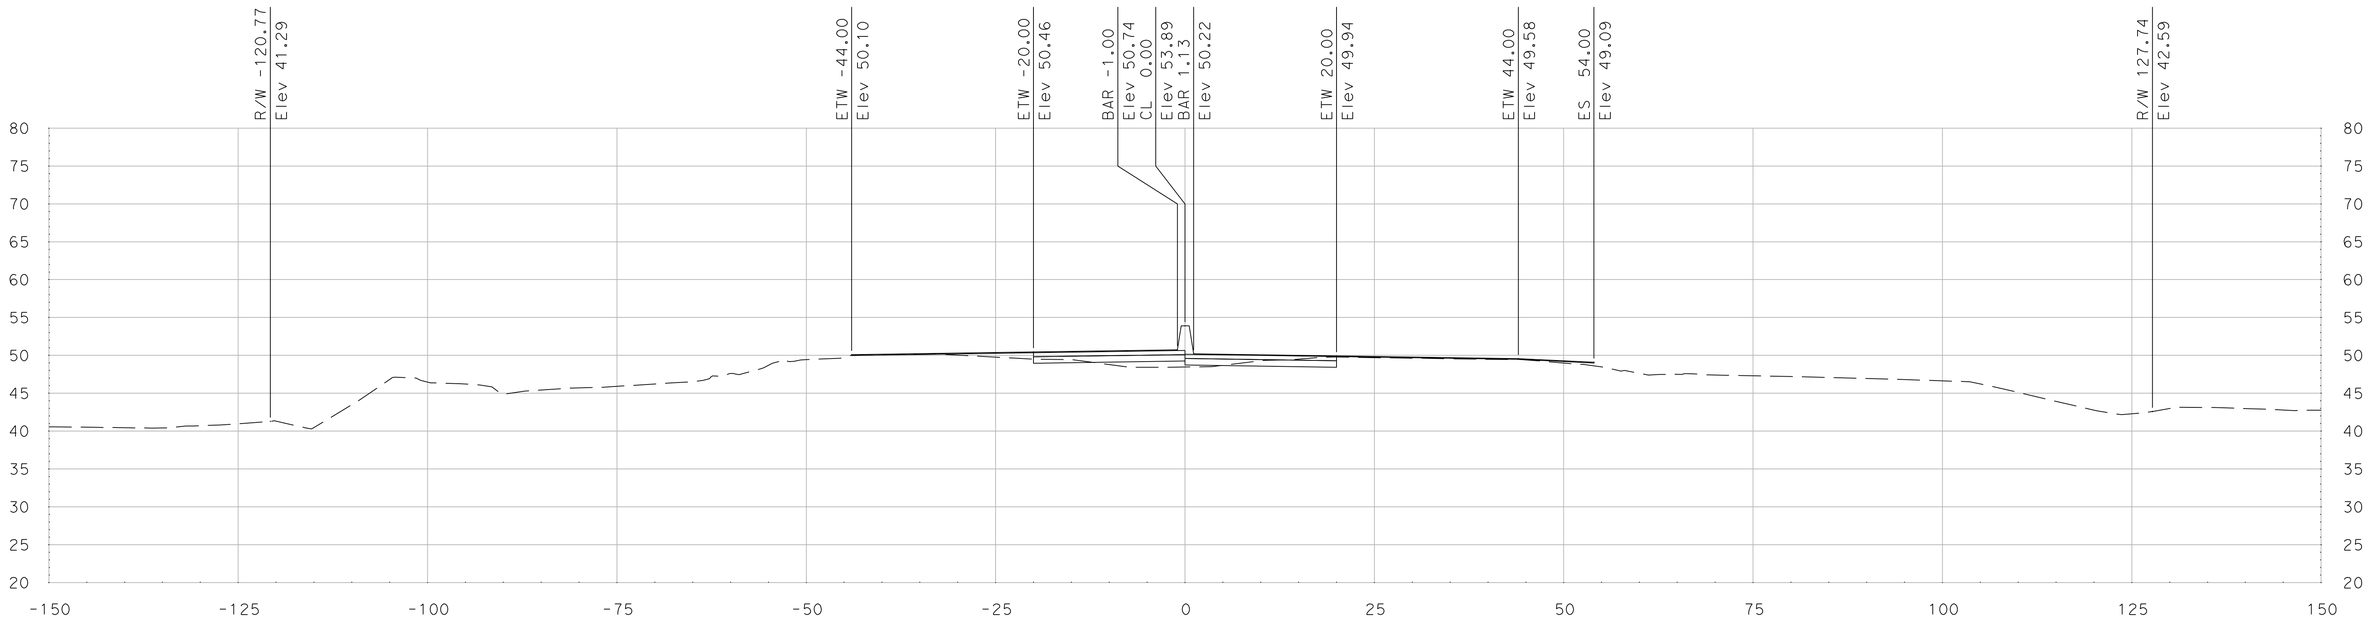

"SR 99" Sta 345+00.00

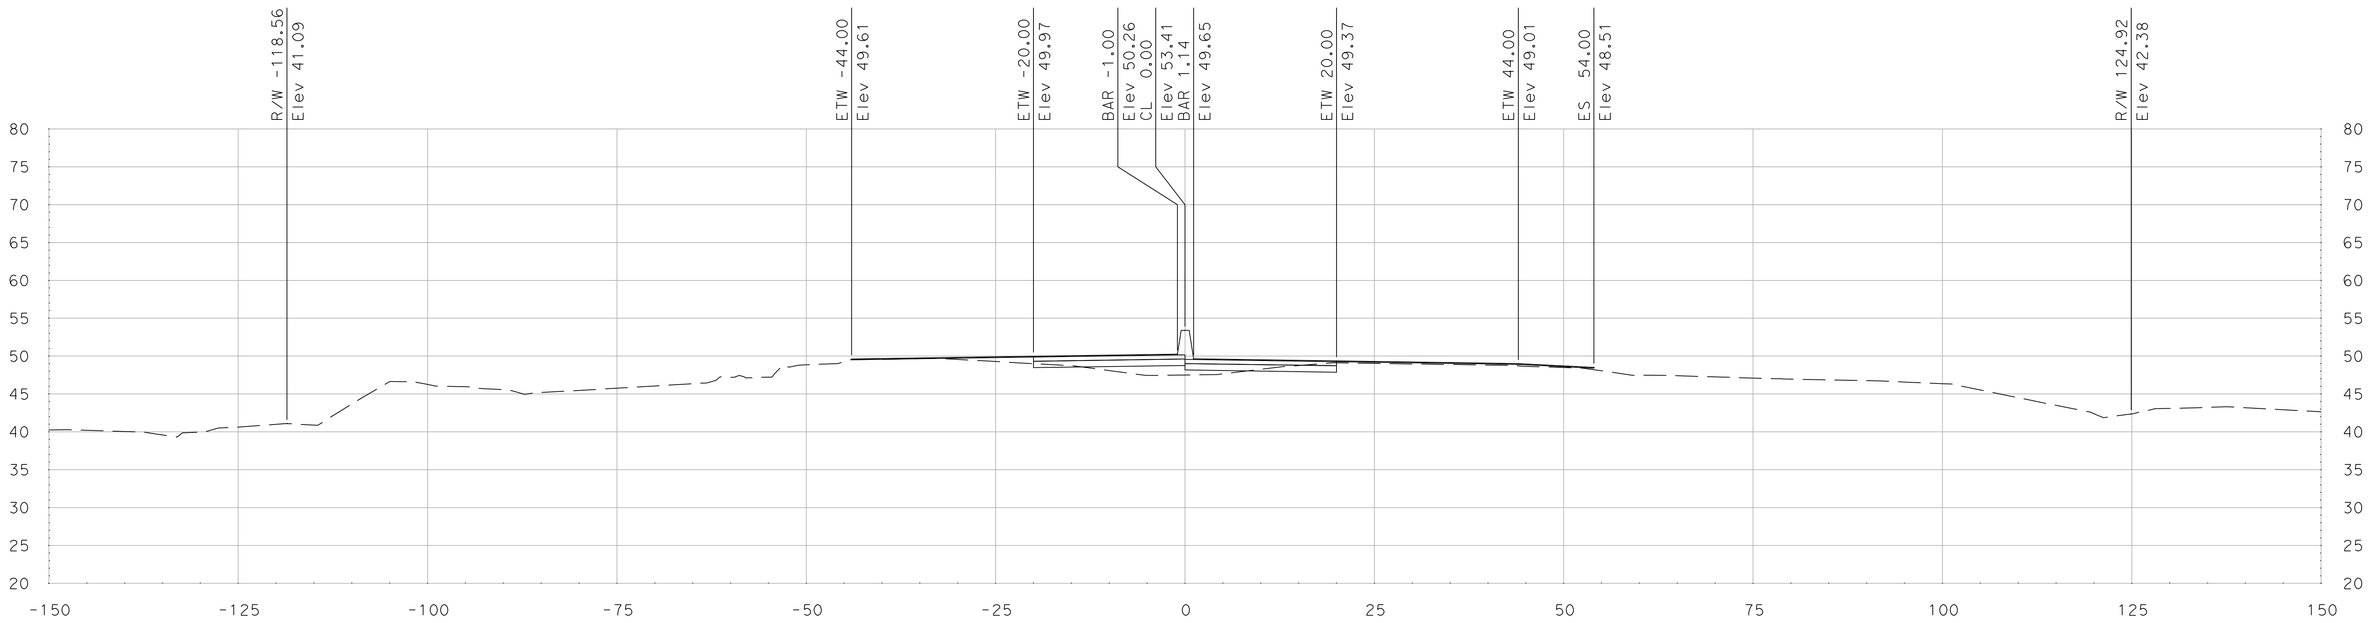

"SR 99" Sta 344+75.00

SCALE
HORIZONTAL: 1"=10'
VERTICAL: 1"=10'

DATE: 5/18/2011

ALL DIMENSIONS ARE IN US SURVEY FEET

FOR EARTHWORK DEVELOPMENT ONLY

Dist	COUNTY	ROUTE	POST MILES TOTAL PROJECT	SHEET No.	TOTAL SHEETS
10	SJ	99	4.9/14.2		
CONTRACT No.			10-0E6114		
PROJECT ID			1000020440		

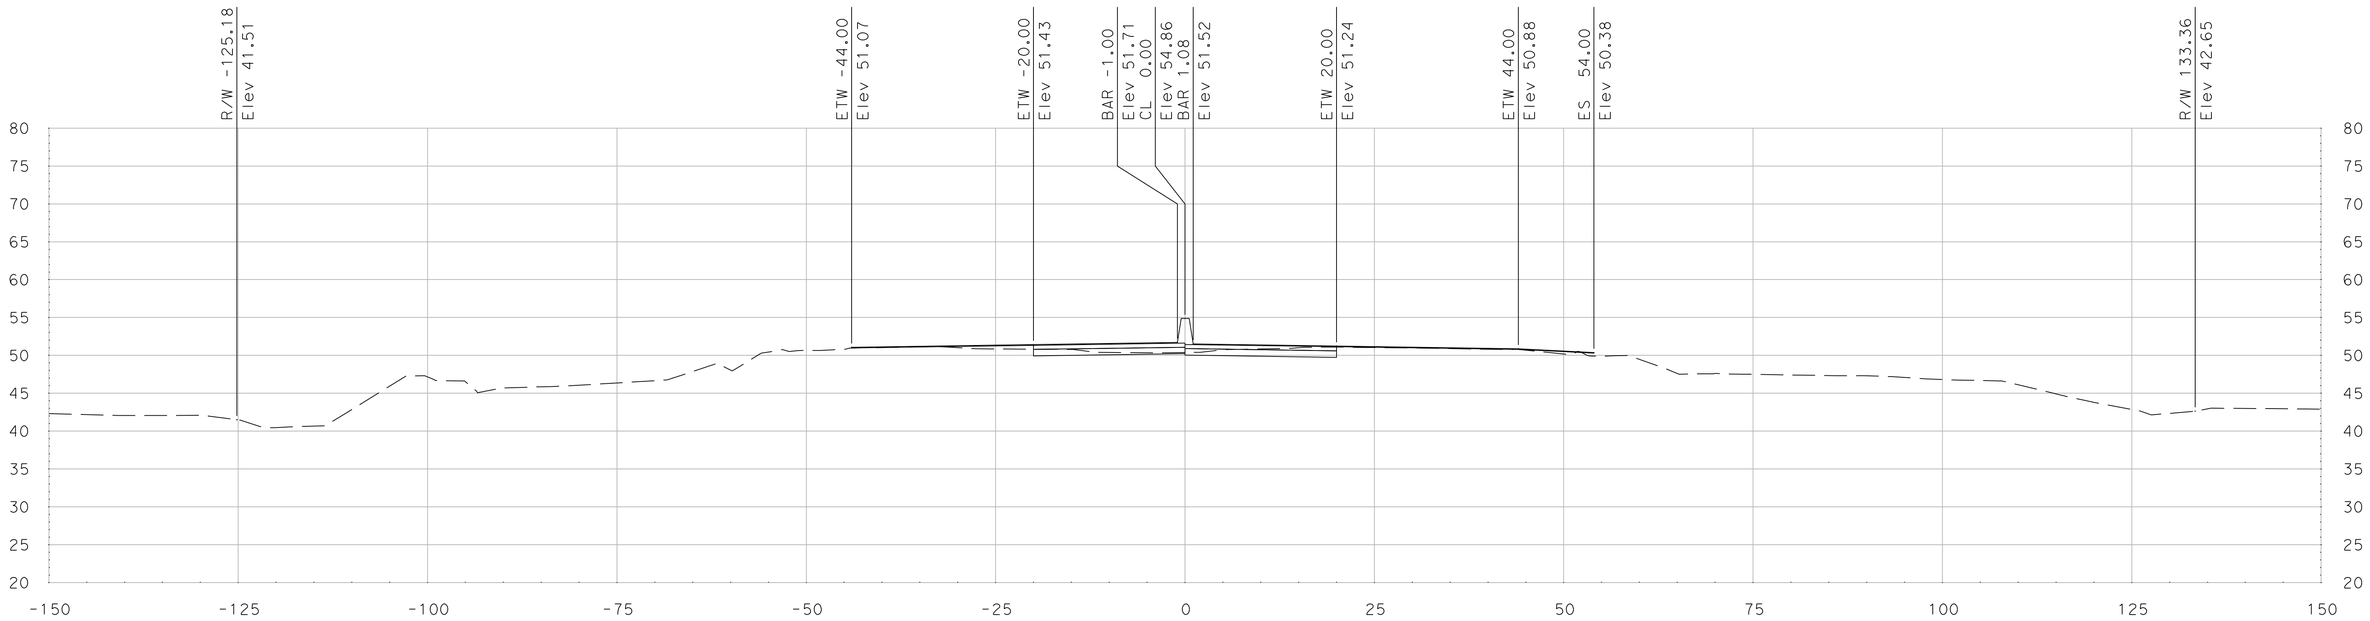

"SR 99" Sta 345+50.00

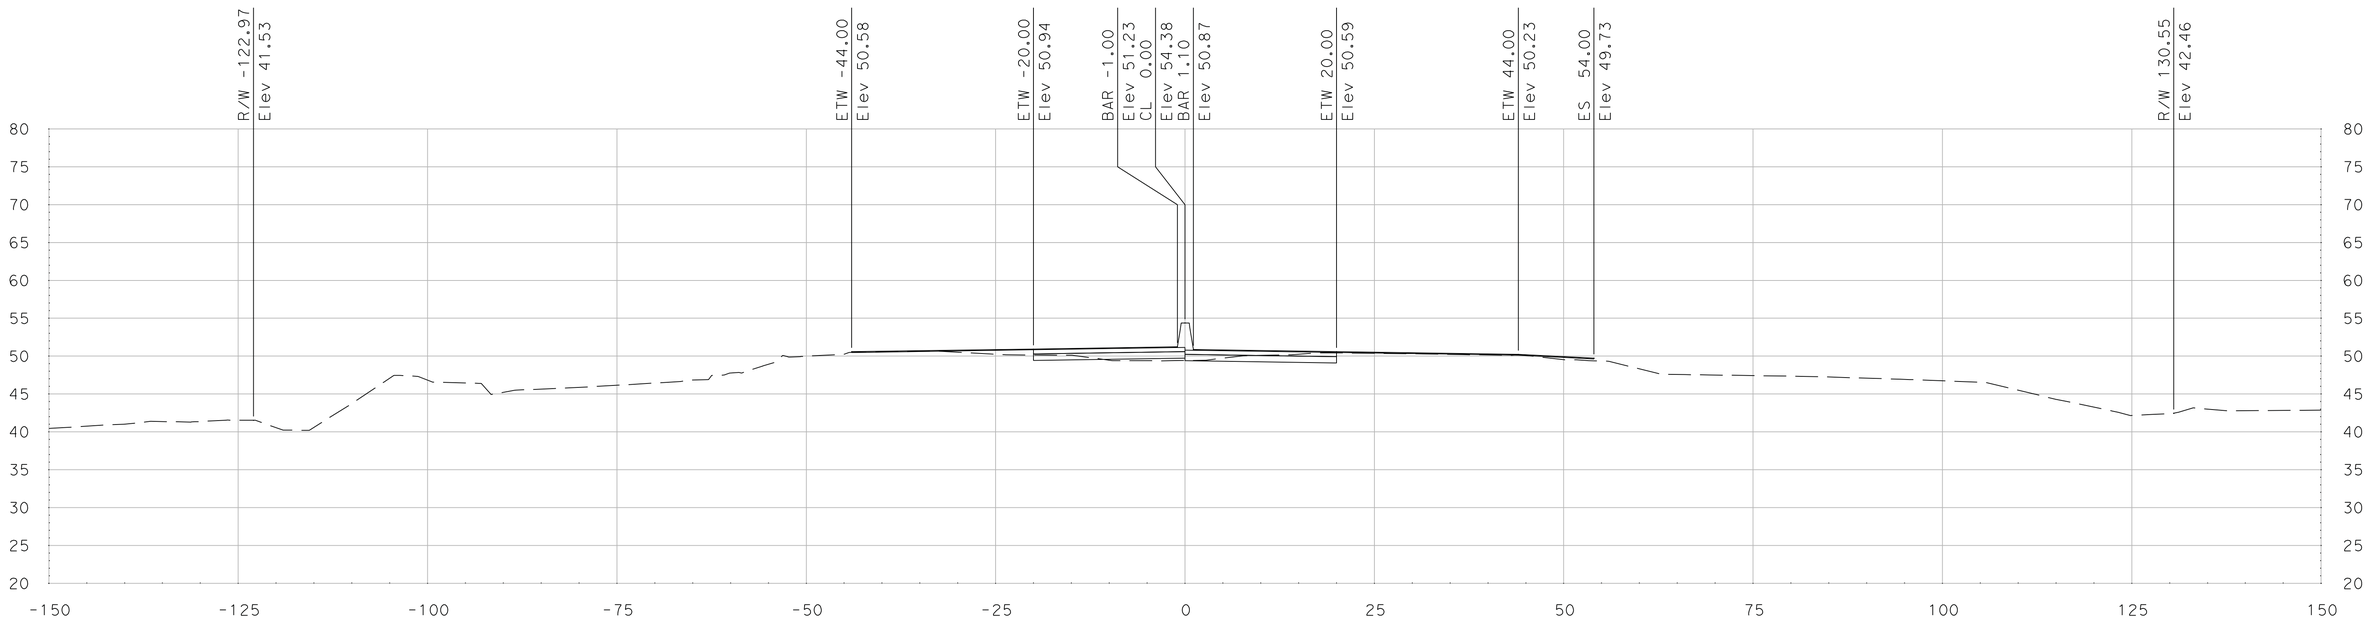

"SR 99" Sta 345+25.00

SCALE
HORIZONTAL: 1"=10'
VERTICAL: 1"=10'

DATE: 5/18/2011

ALL DIMENSIONS ARE IN US SURVEY FEET

FOR EARTHWORK DEVELOPMENT ONLY

Dist	COUNTY	ROUTE	POST MILES TOTAL PROJECT	SHEET No.	TOTAL SHEETS
10	SJ	99	4.9/14.2		
CONTRACT No.			10-0E6114		
PROJECT ID			1000020440		

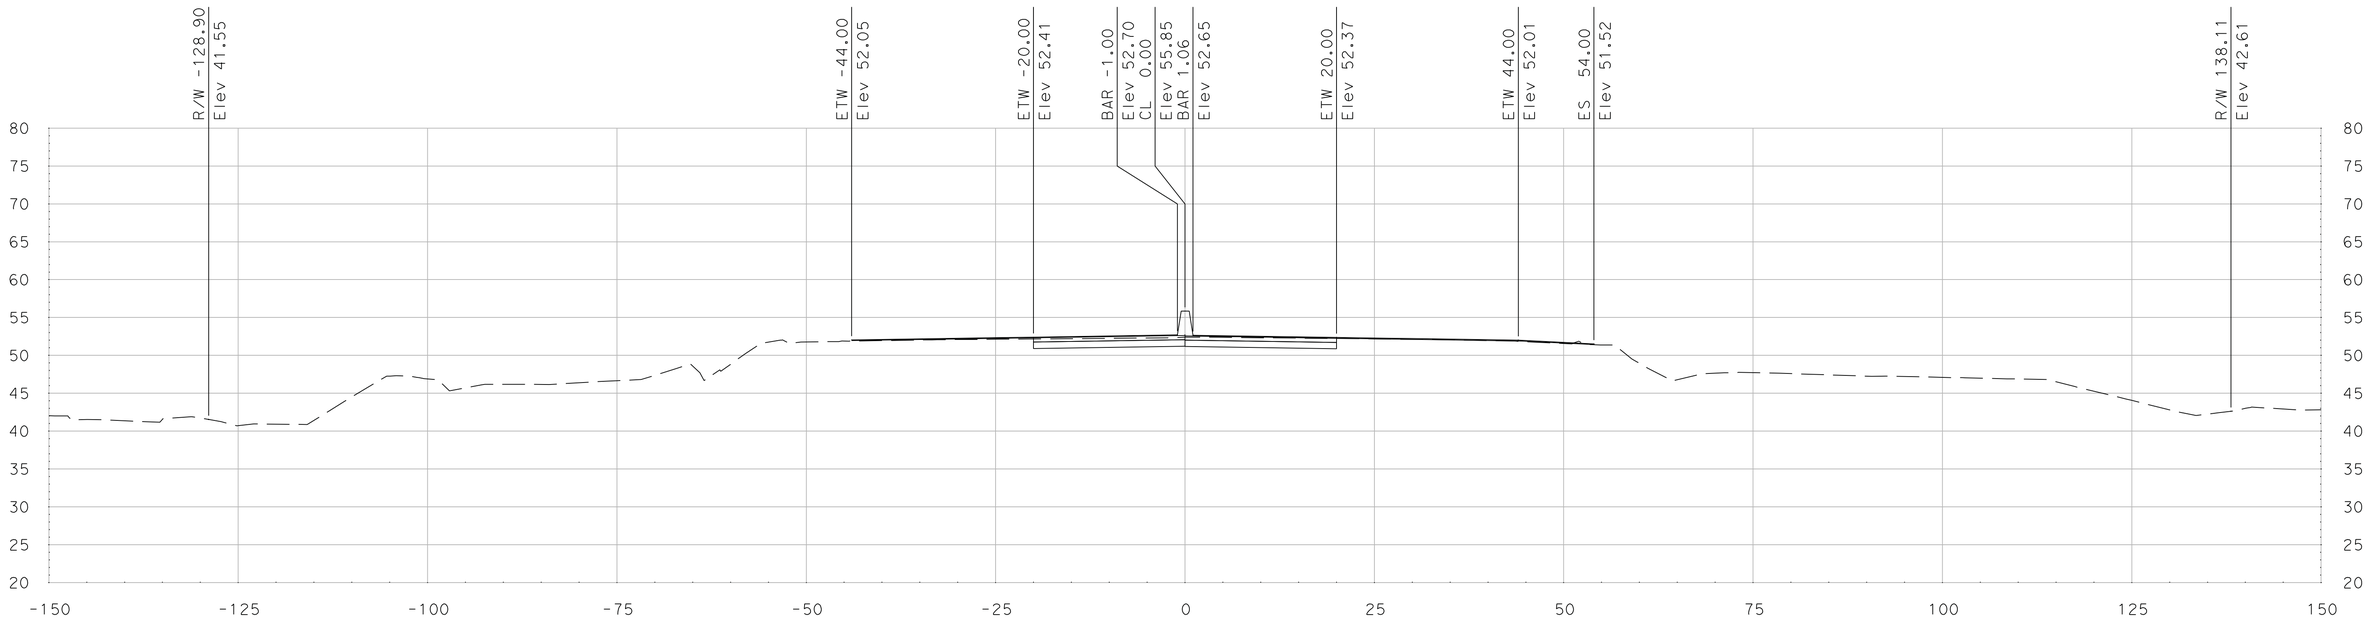

"SR 99" Sta 345+92.20

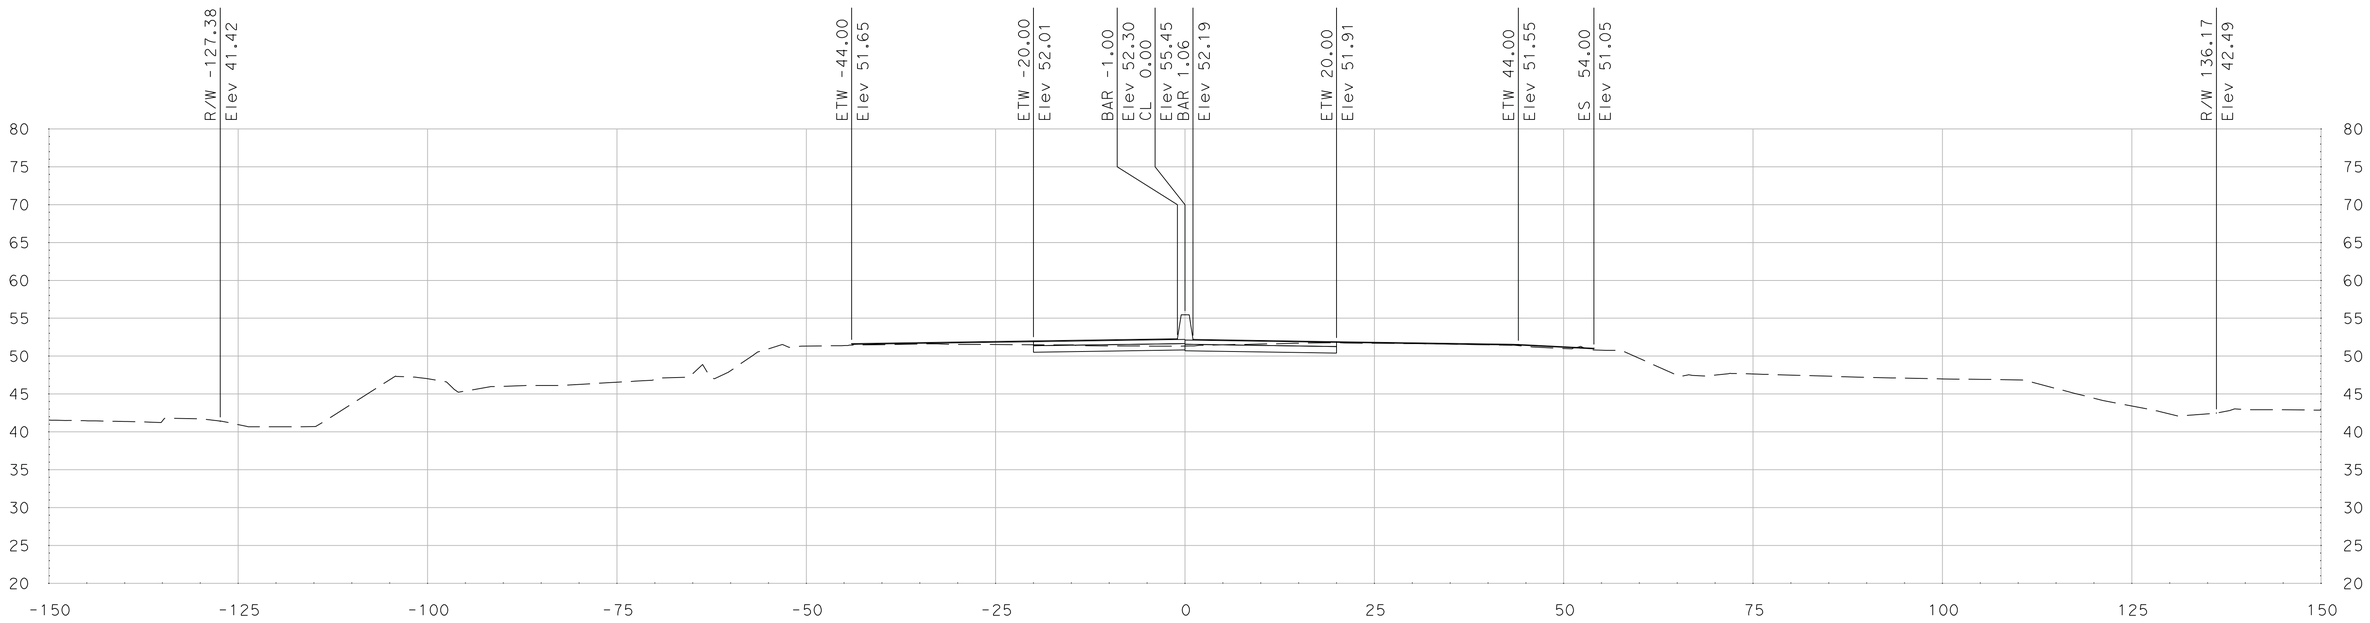

"SR 99" Sta 345+75.00

SCALE
HORIZONTAL: 1"=10'
VERTICAL: 1"=10'

DATE: 5/18/2011

ALL DIMENSIONS ARE IN US SURVEY FEET

FOR EARTHWORK DEVELOPMENT ONLY

Dist	COUNTY	ROUTE	POST MILES TOTAL PROJECT	SHEET No.	TOTAL SHEETS
10	SJ	99	4.9/14.2		
CONTRACT No.			10-0E6114		
PROJECT ID			1000020440		

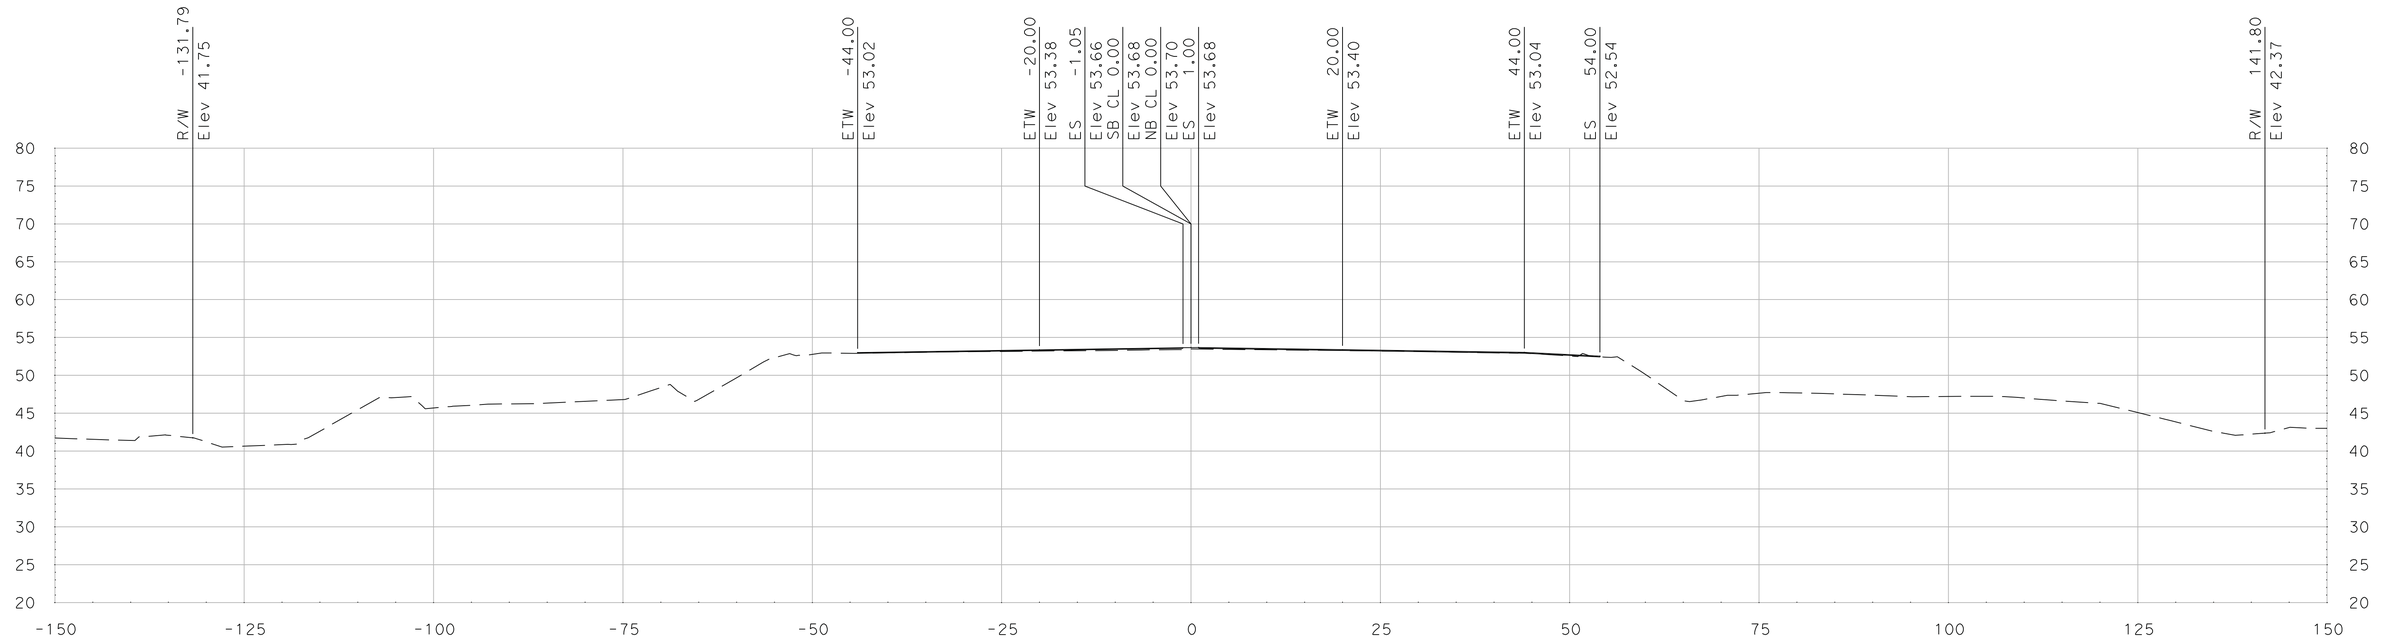

"SR 99" Sta 346+25.00

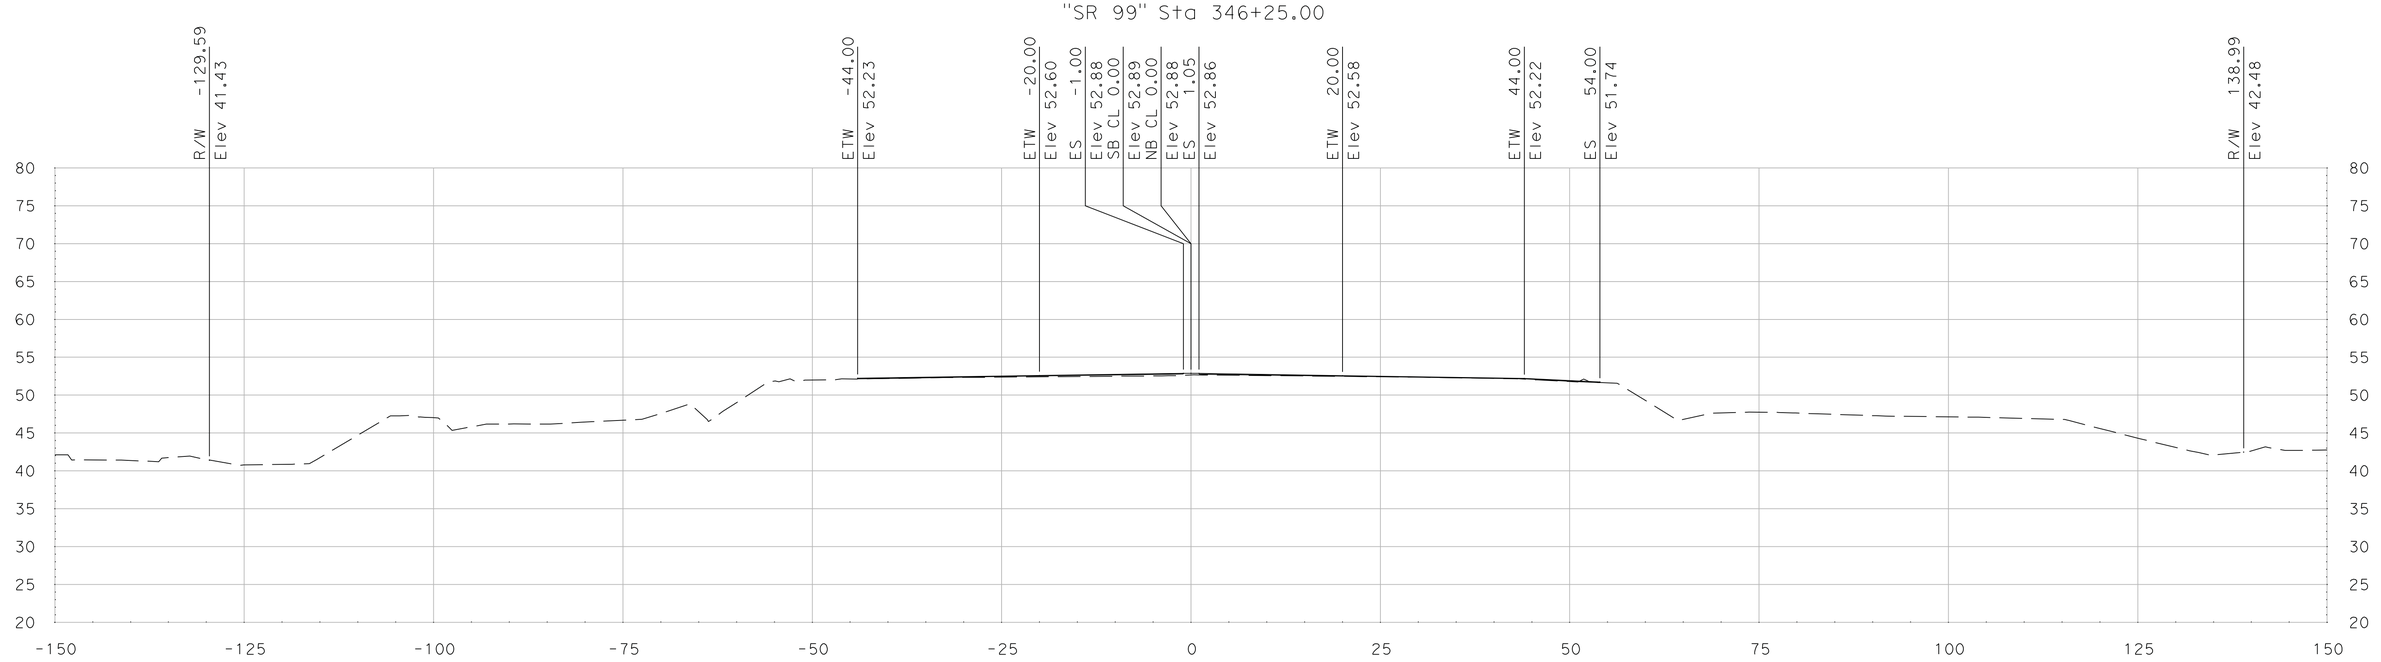

"SR 99" Sta 346+00.00

SCALE
HORIZONTAL: 1"=10'
VERTICAL: 1"=10'

DATE: 5/18/2011

ALL DIMENSIONS ARE IN US SURVEY FEET

FOR EARTHWORK DEVELOPMENT ONLY

Dist	COUNTY	ROUTE	POST MILES TOTAL PROJECT	SHEET No.	TOTAL SHEETS
10	SJ	99	4.9/14.2		
CONTRACT No.			10-0E6114		
PROJECT ID			1000020440		

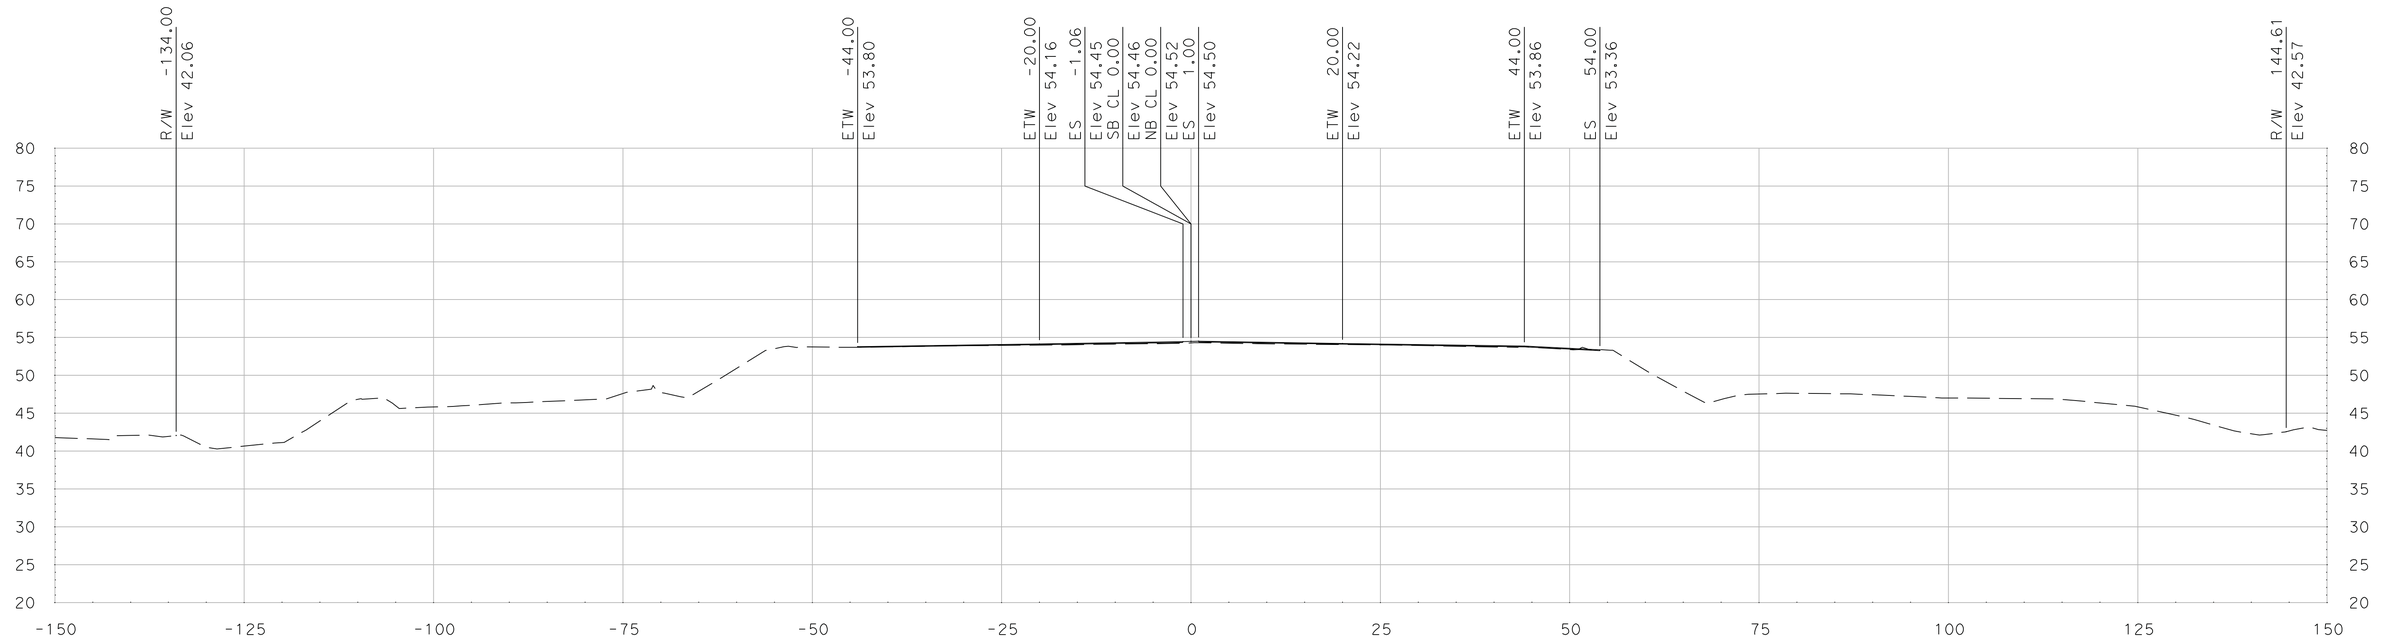

"SR 99" Sta 346+50.00

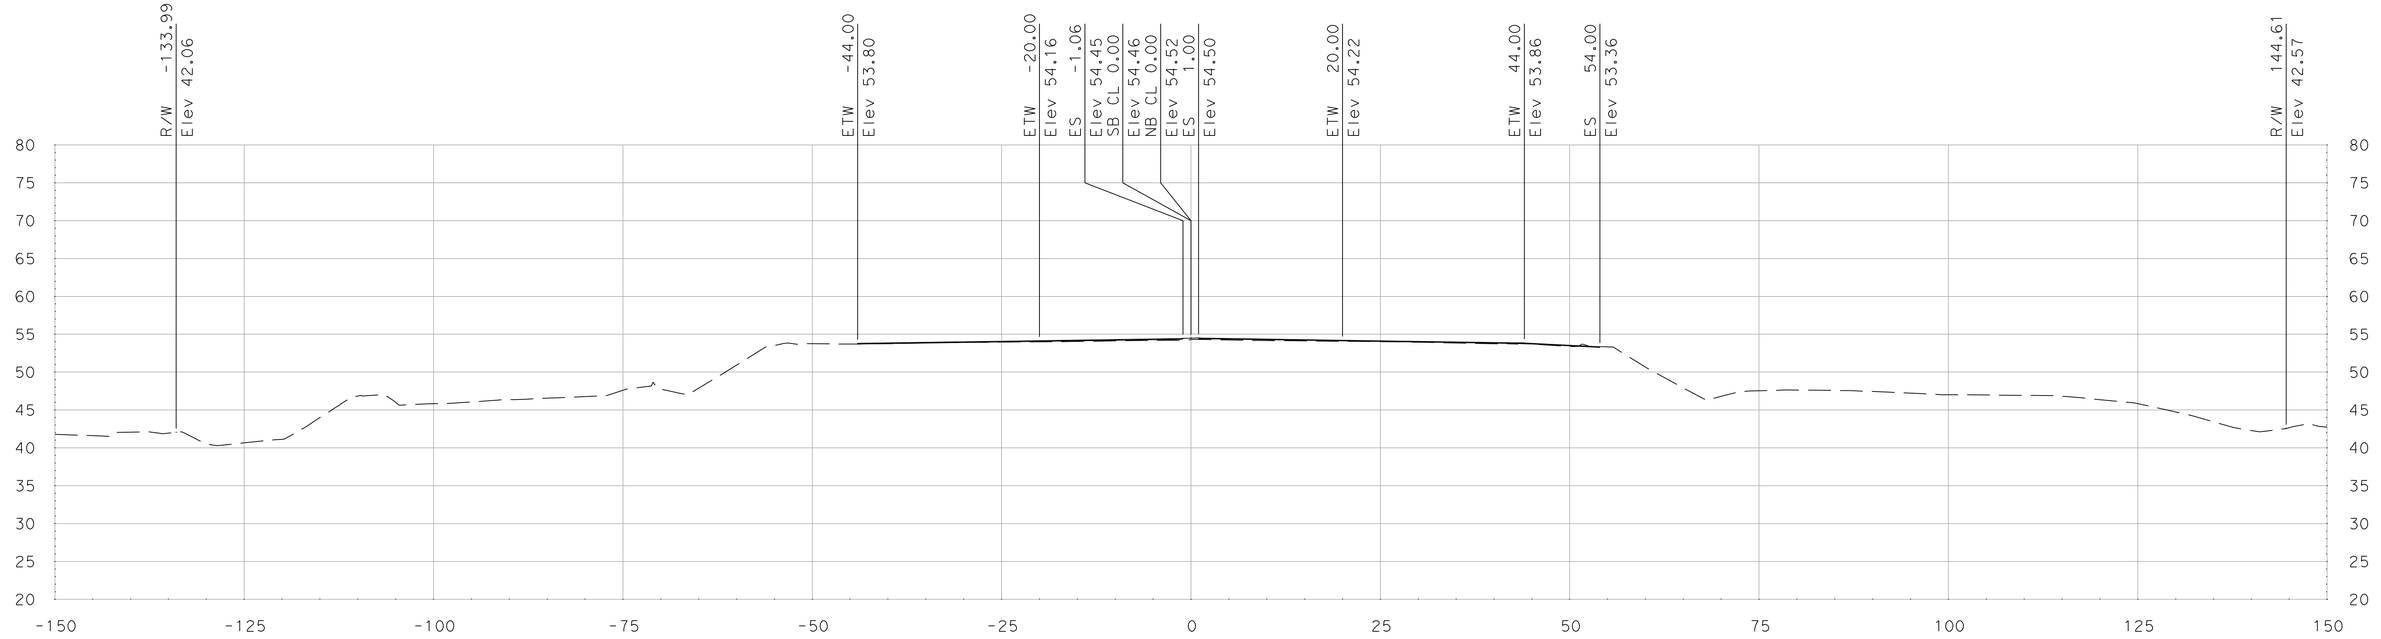

"SR 99" Sta 346+49.94

SCALE
HORIZONTAL: 1"=10'
VERTICAL: 1"=10'

DATE: 5/18/2011

ALL DIMENSIONS ARE IN US SURVEY FEET

FOR EARTHWORK DEVELOPMENT ONLY

Dist	COUNTY	ROUTE	POST MILES TOTAL PROJECT	SHEET No.	TOTAL SHEETS
10	SJ	99	4.9/14.2		
CONTRACT No.			10-0E6114		
PROJECT ID			1000020440		

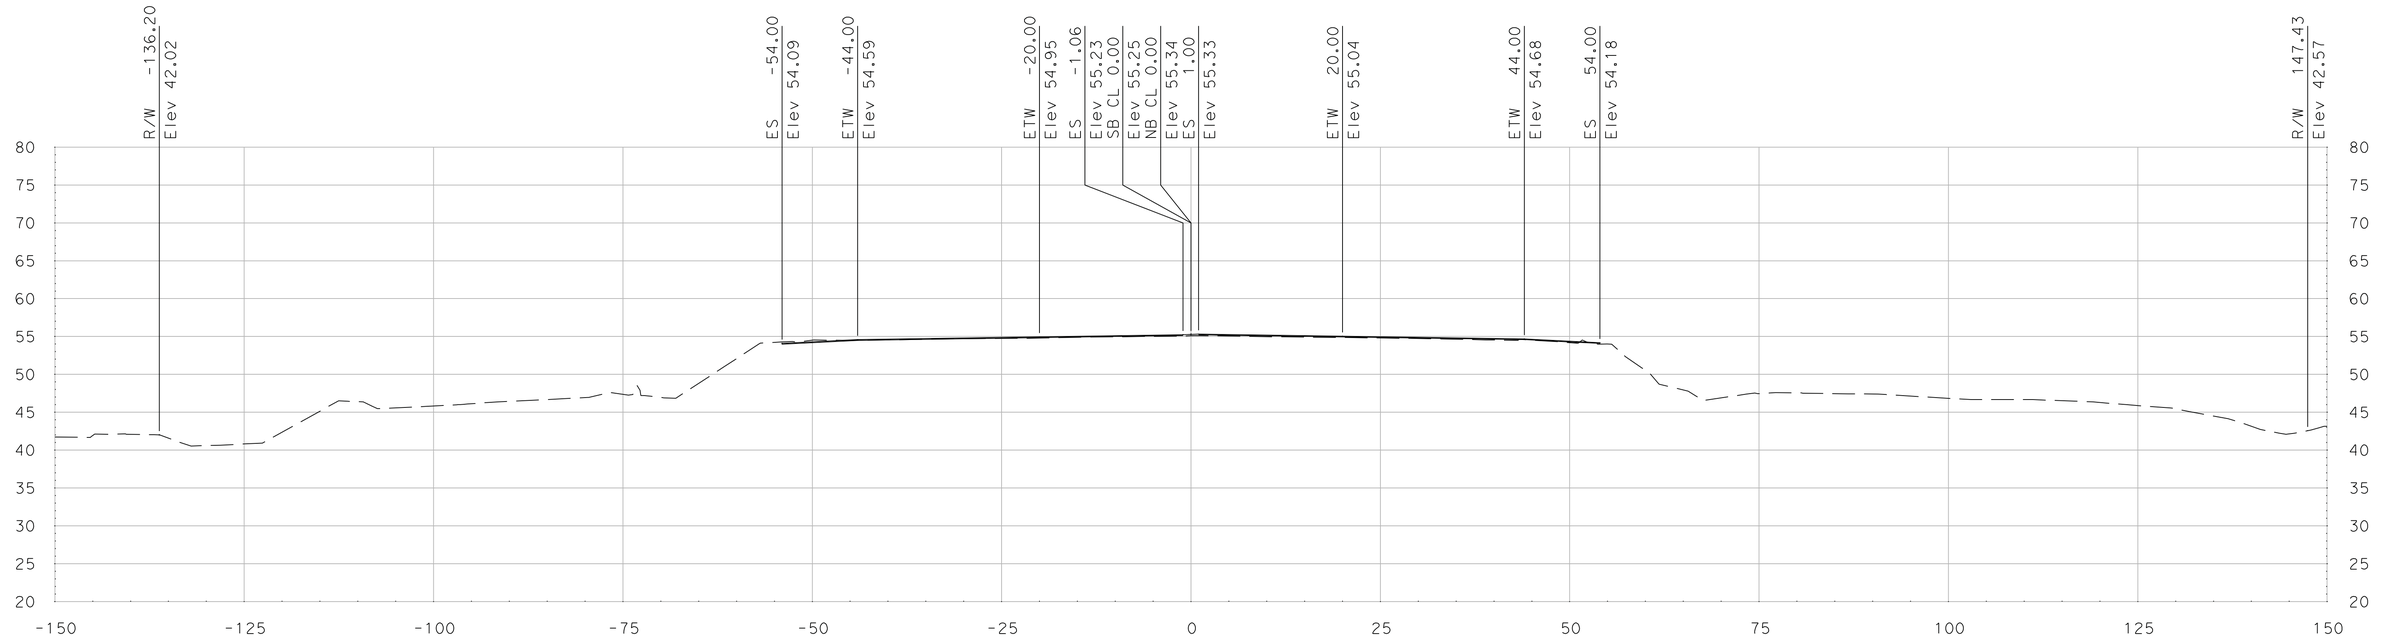

"SR 99" Sta 346+75.00

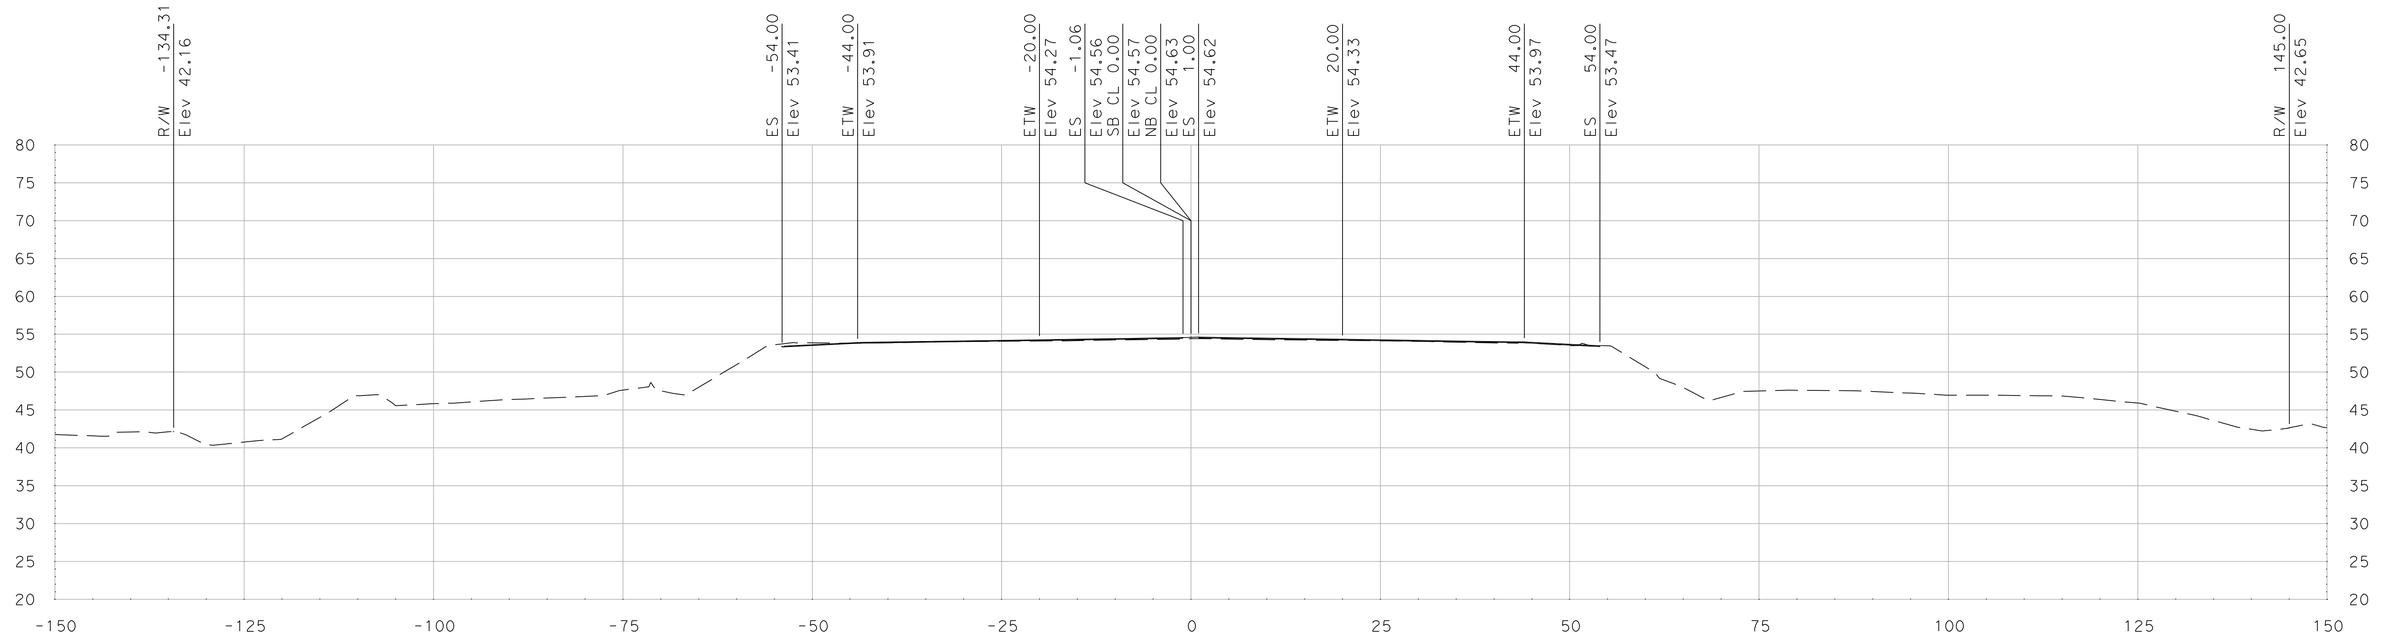

"SR 99" Sta 346+53.48

SCALE
HORIZONTAL: 1"=10'
VERTICAL: 1"=10'

DATE: 5/18/2011

ALL DIMENSIONS ARE IN US SURVEY FEET

FOR EARTHWORK DEVELOPMENT ONLY

Dist	COUNTY	ROUTE	POST MILES TOTAL PROJECT	SHEET No.	TOTAL SHEETS
10	SJ	99	4.9/14.2		
CONTRACT No.			10-0E6114		
PROJECT ID			1000020440		

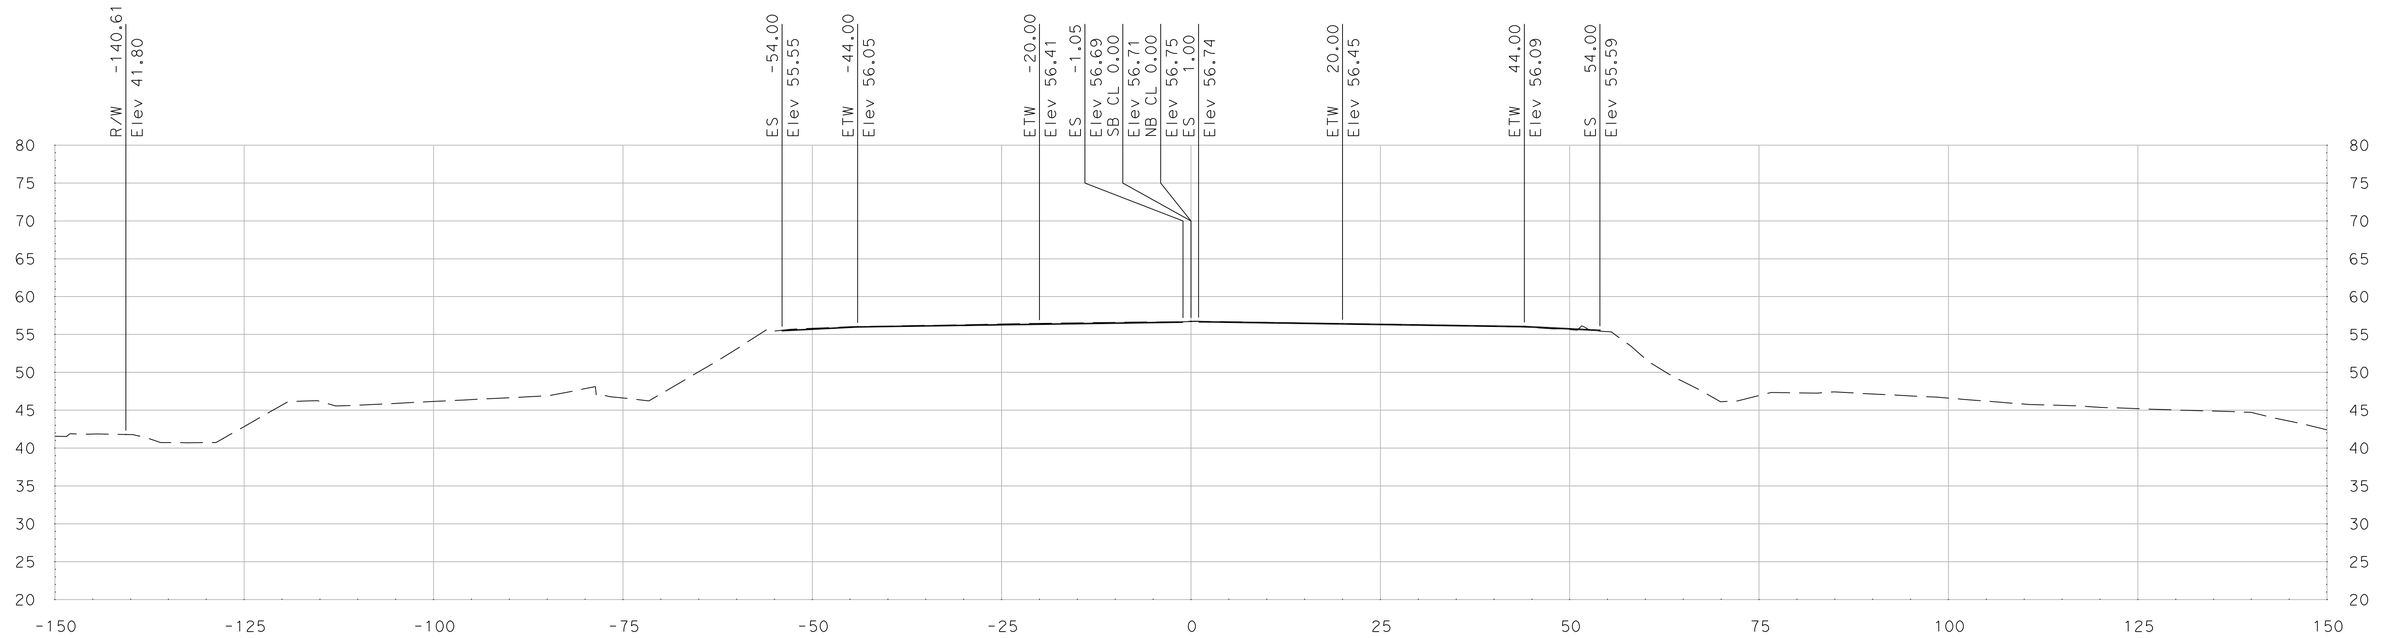

"SR 99" Sta 347+25.00

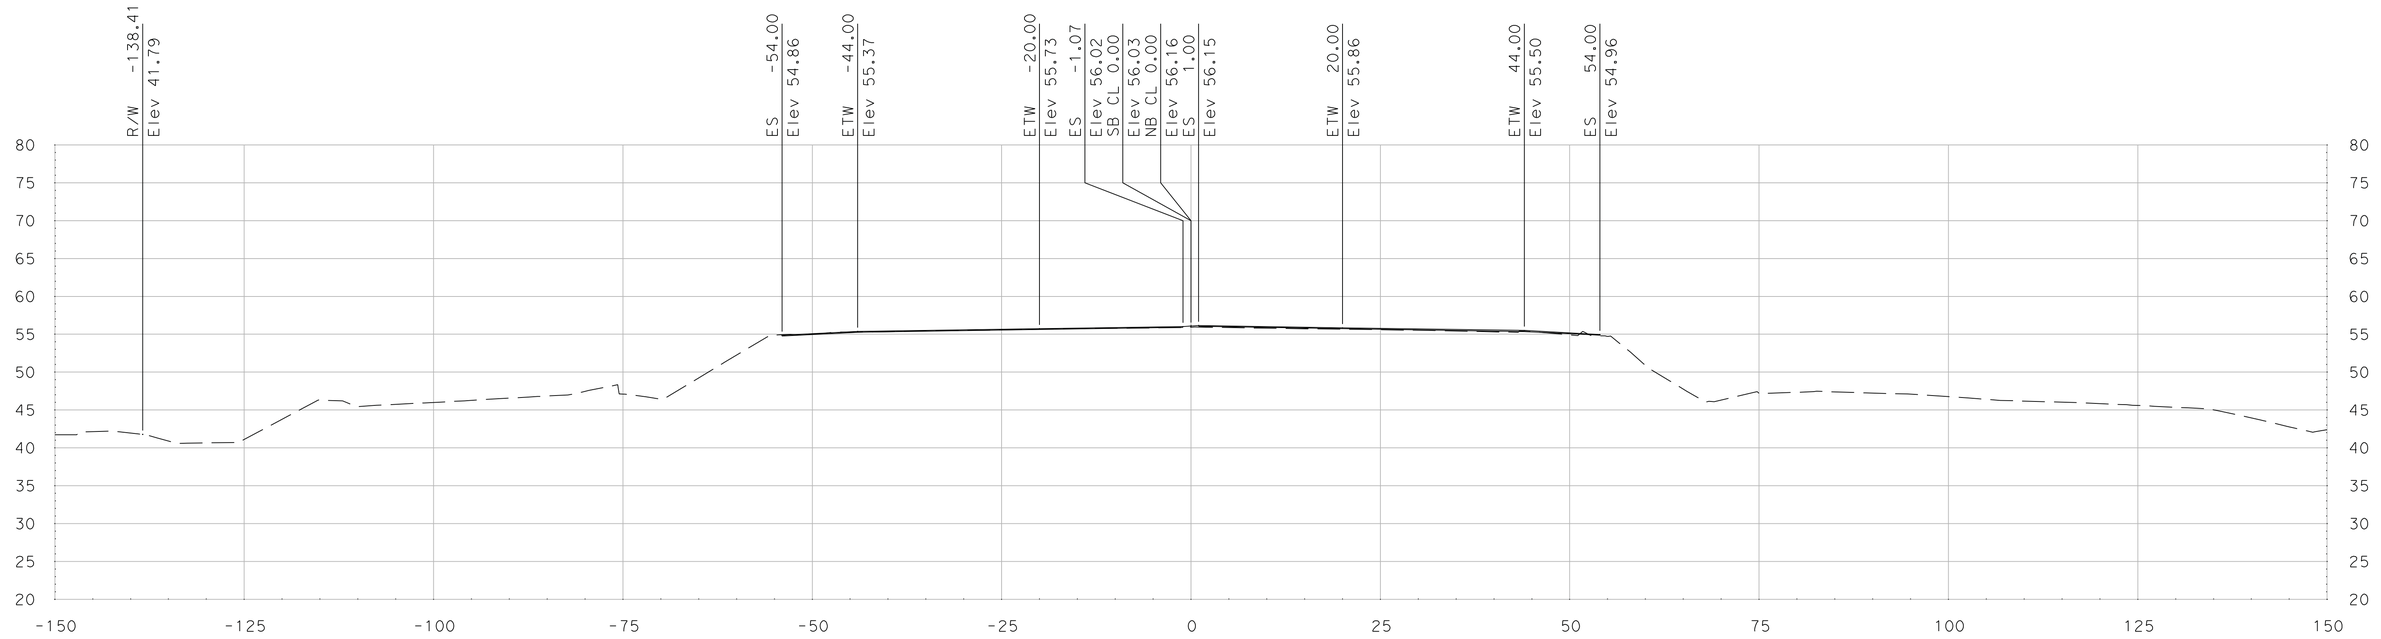

"SR 99" Sta 347+00.00

SCALE
HORIZONTAL: 1"=10'
VERTICAL: 1"=10'

DATE: 5/18/2011

ALL DIMENSIONS ARE IN US SURVEY FEET

FOR EARTHWORK DEVELOPMENT ONLY

Dist	COUNTY	ROUTE	POST MILES TOTAL PROJECT	SHEET No.	TOTAL SHEETS
10	SJ	99	4.9/14.2		
CONTRACT No.			10-0E6114		
PROJECT ID			1000020440		

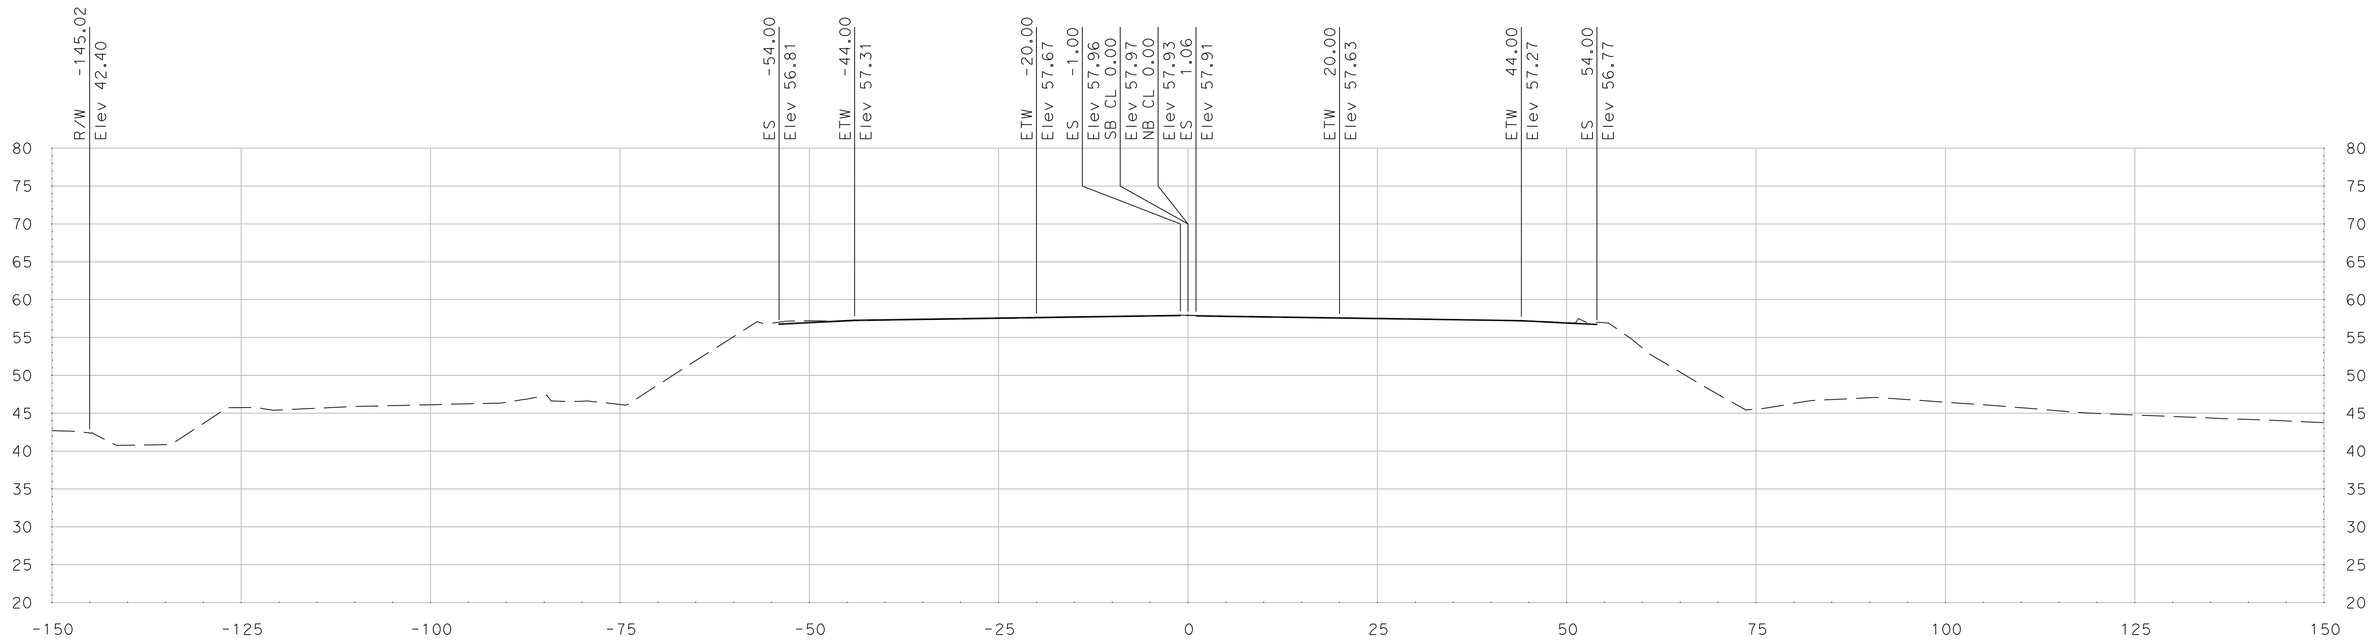

"SR 99" Sta 347+75.00

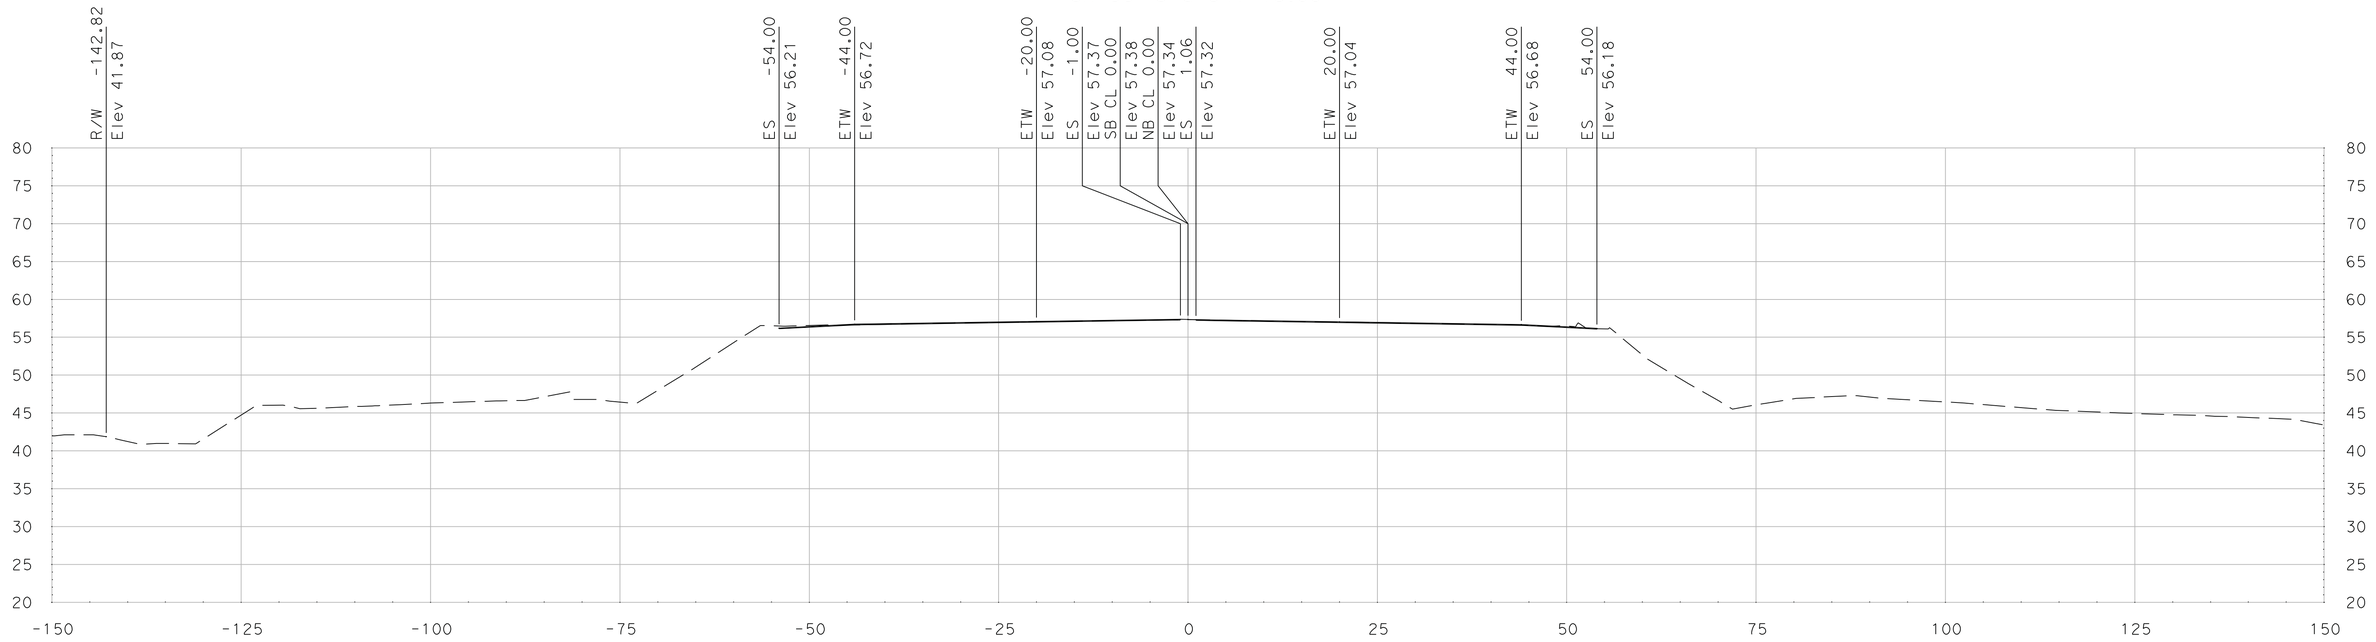

"SR 99" Sta 347+50.00

SCALE
HORIZONTAL: 1"=10'
VERTICAL: 1"=10'

DATE: 5/18/2011

ALL DIMENSIONS ARE IN US SURVEY FEET

FOR EARTHWORK DEVELOPMENT ONLY

Dist	COUNTY	ROUTE	POST MILES TOTAL PROJECT	SHEET No.	TOTAL SHEETS
10	SJ	99	4.9/14.2		
CONTRACT No.			10-0E6114		
PROJECT ID			1000020440		

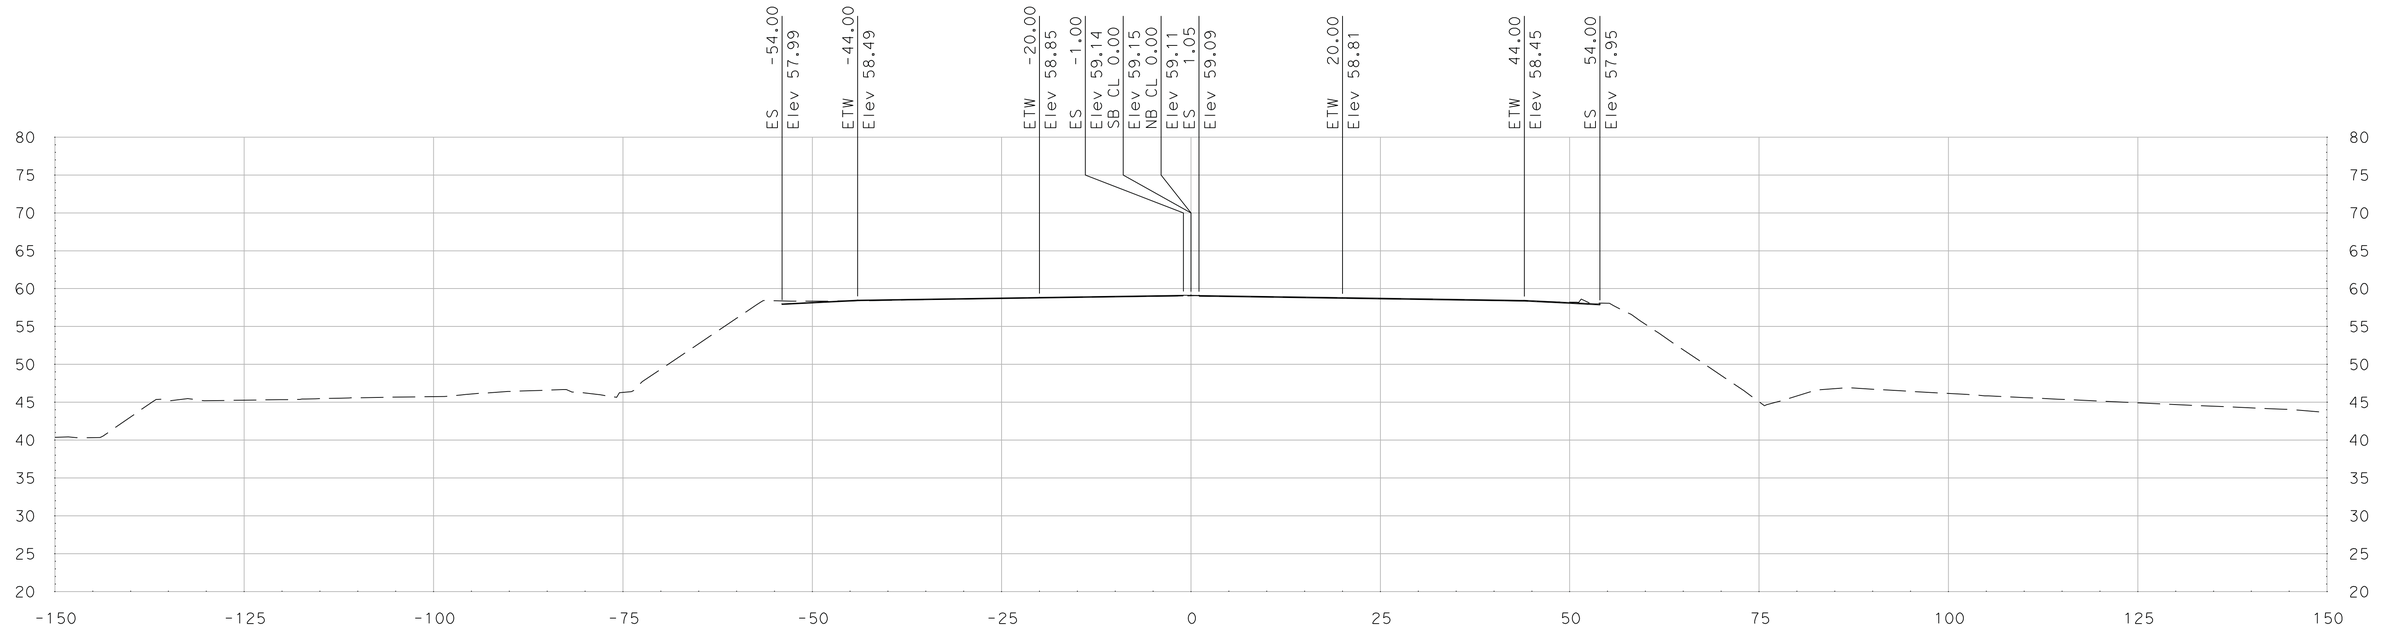

"SR 99" Sta 348+25.00

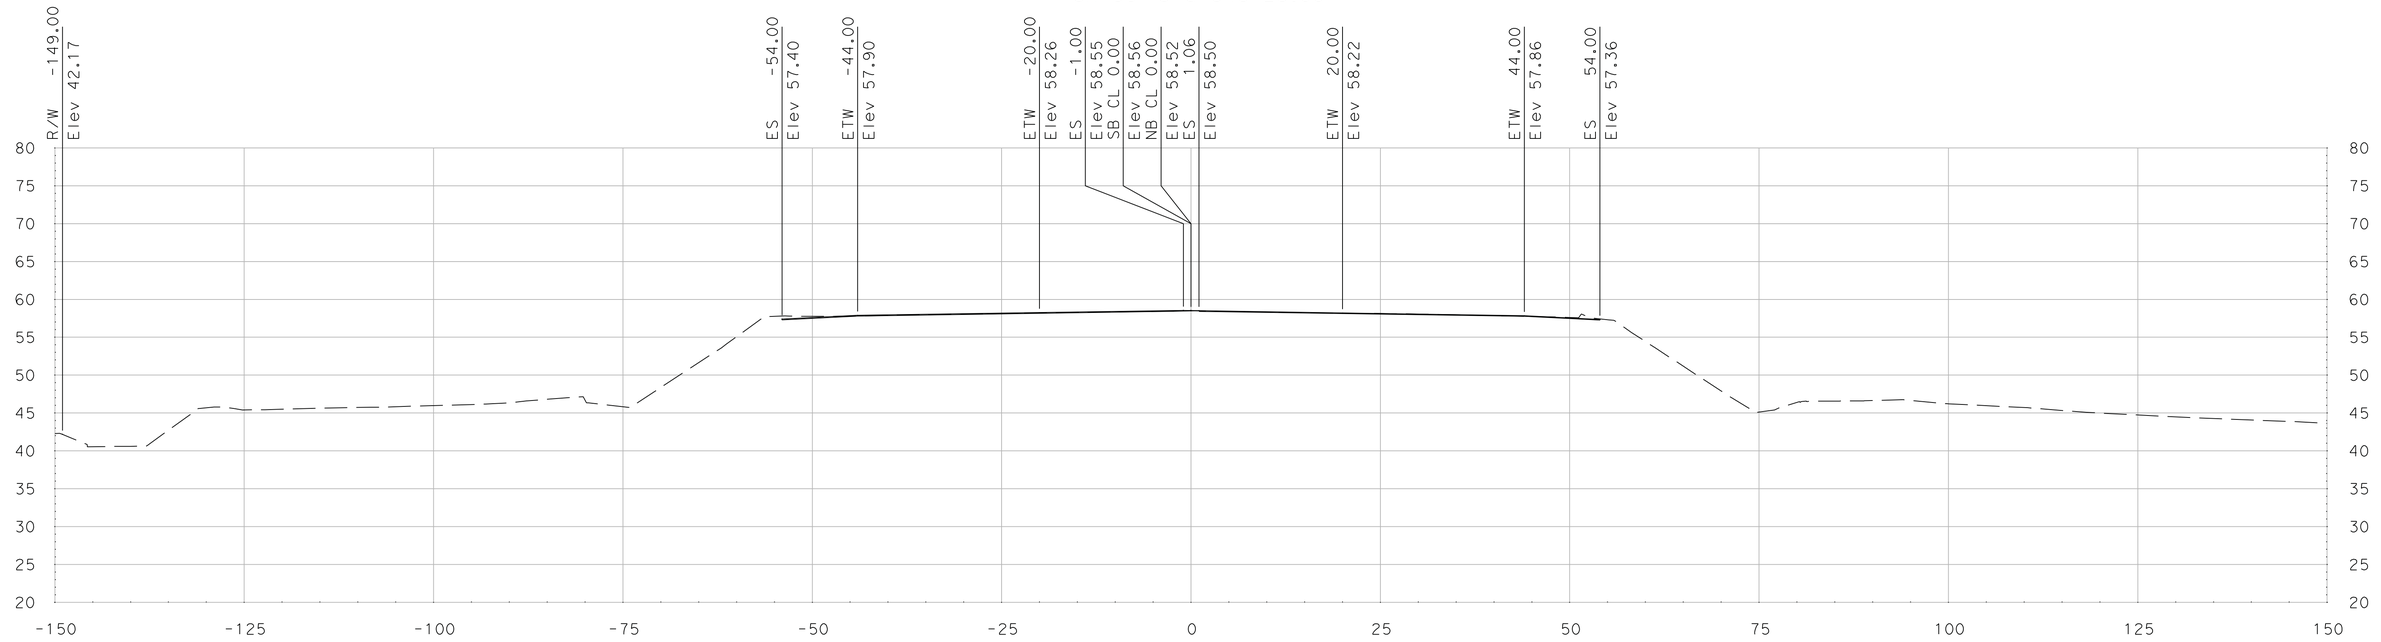

"SR 99" Sta 348+00.00

SCALE
HORIZONTAL: 1"=10'
VERTICAL: 1"=10'

DATE: 5/18/2011

ALL DIMENSIONS ARE IN US SURVEY FEET

FOR EARTHWORK DEVELOPMENT ONLY

Dist	COUNTY	ROUTE	POST MILES TOTAL PROJECT	SHEET No.	TOTAL SHEETS
10	SJ	99	4.9/14.2		
CONTRACT No.			10-0E6114		
PROJECT ID			1000020440		

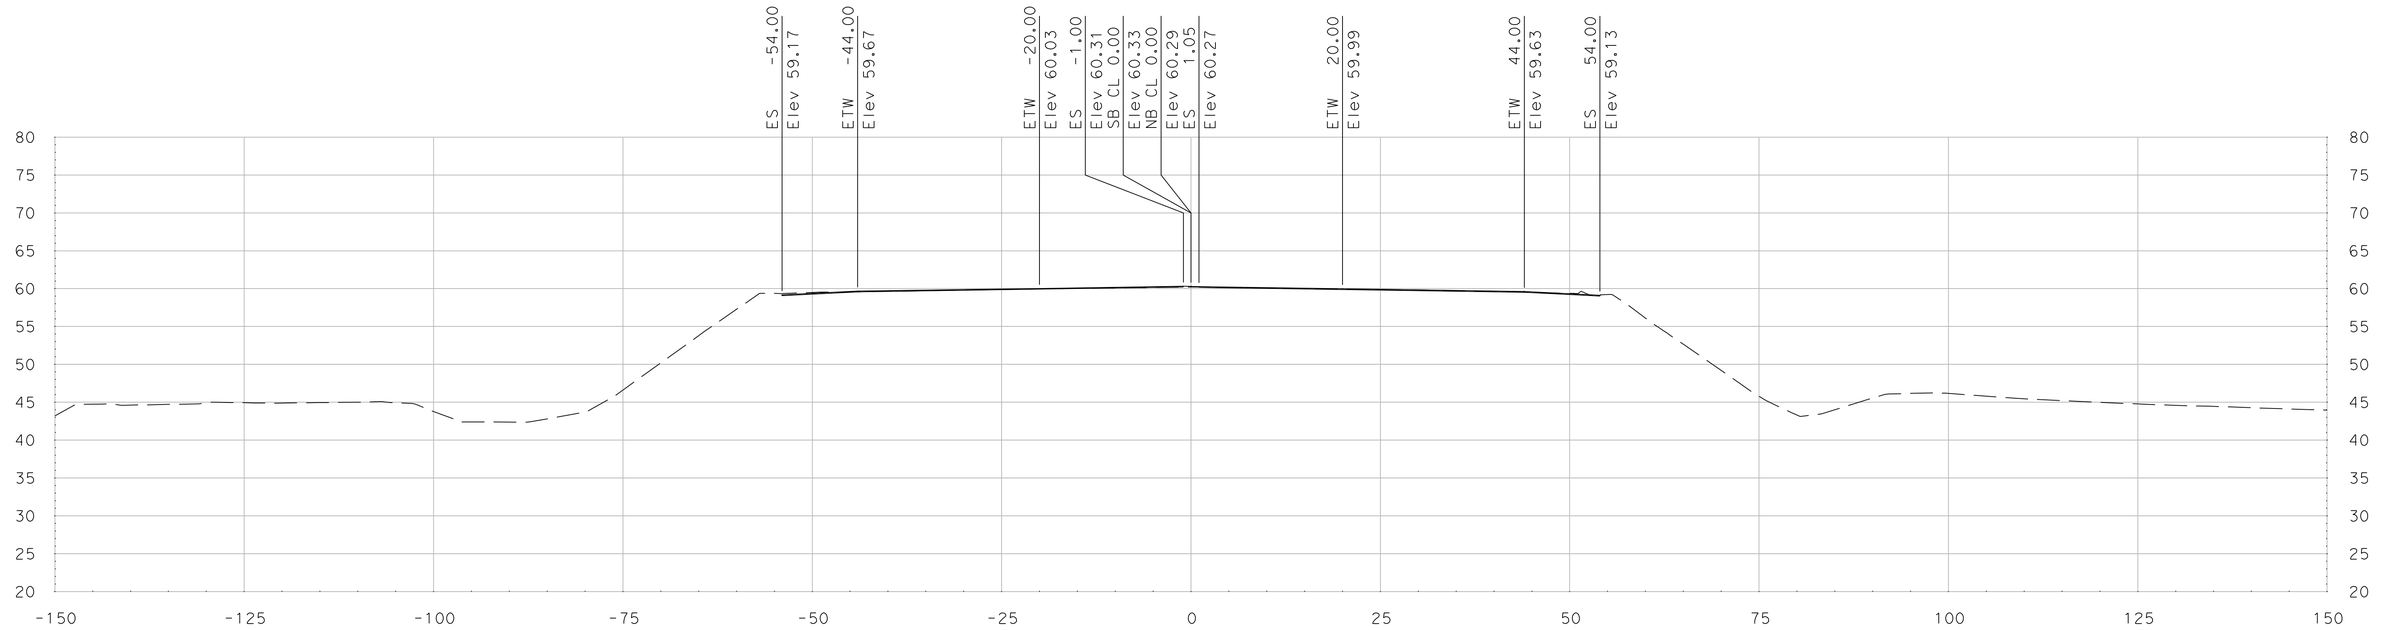

"SR 99" Sta 348+75.00

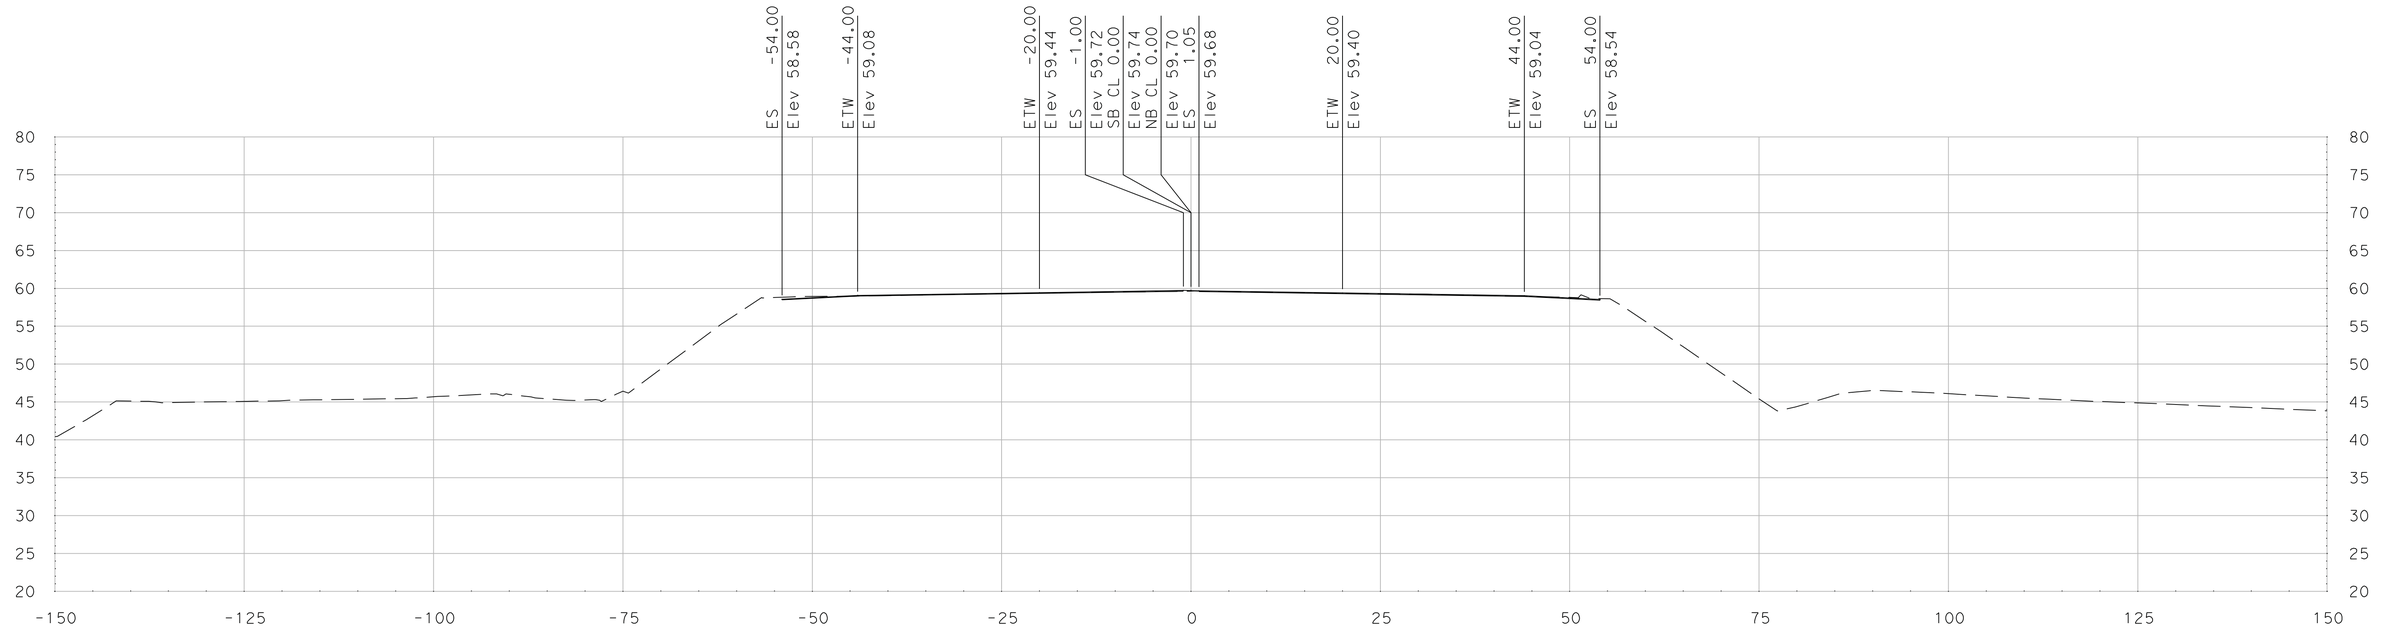

"SR 99" Sta 348+50.00

SCALE
HORIZONTAL: 1"=10'
VERTICAL: 1"=10'

DATE: 5/18/2011

ALL DIMENSIONS ARE IN US SURVEY FEET

FOR EARTHWORK DEVELOPMENT ONLY

Dist	COUNTY	ROUTE	POST MILES TOTAL PROJECT	SHEET No.	TOTAL SHEETS
10	SJ	99	4.9/14.2		
CONTRACT No.			10-0E6114		
PROJECT ID			1000020440		

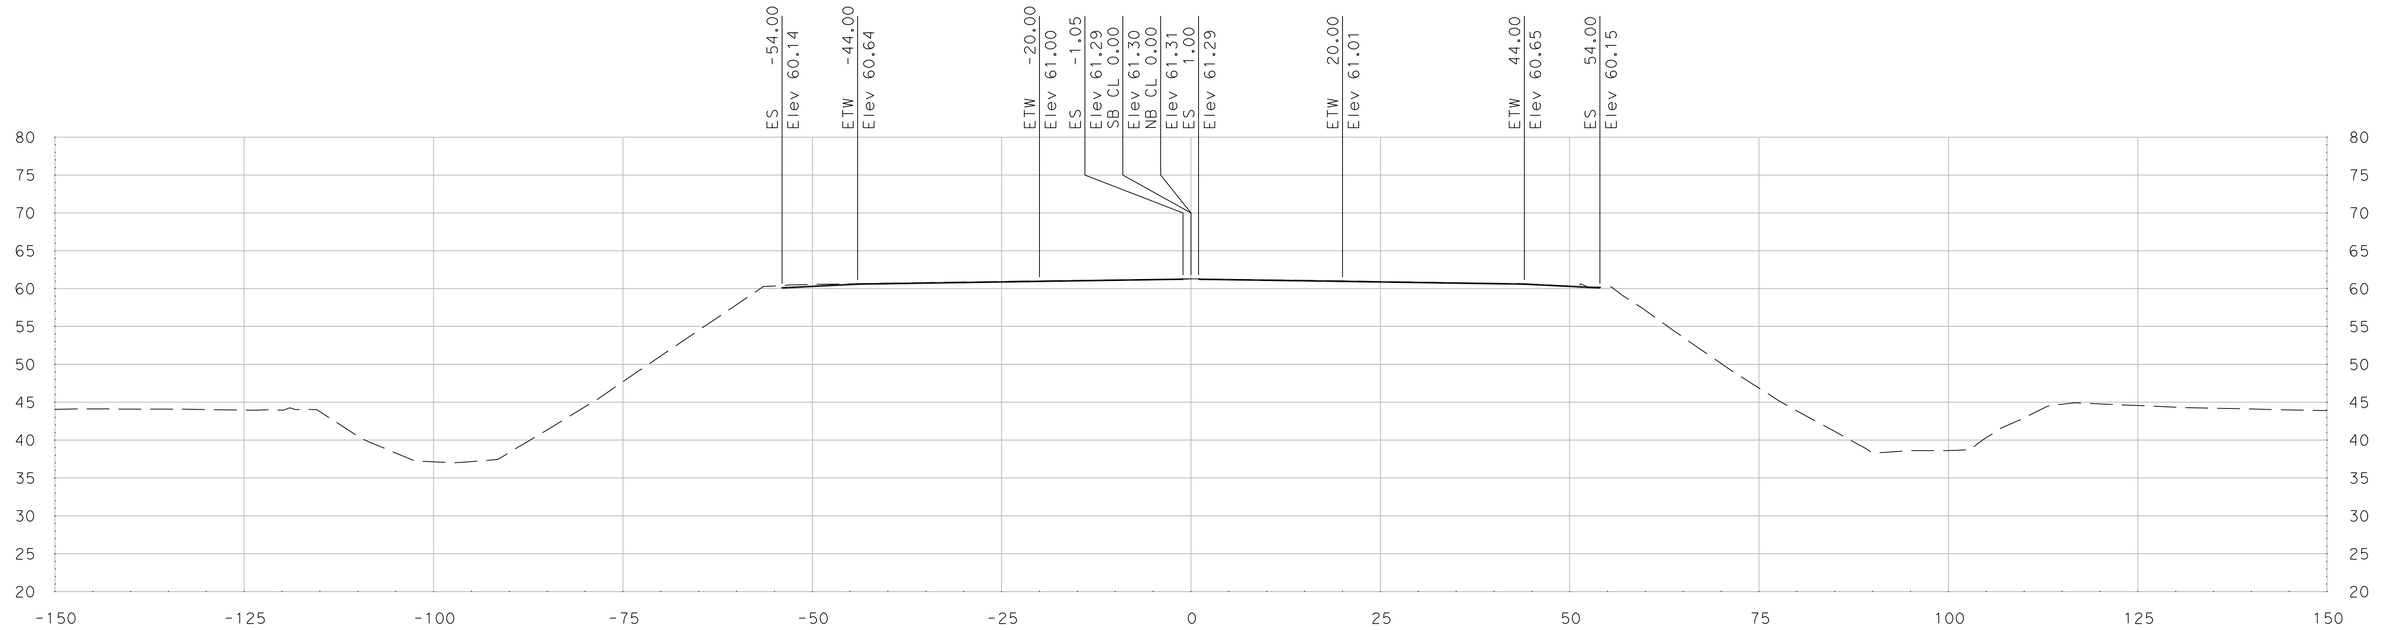

"SR 99" Sta 349+25.00

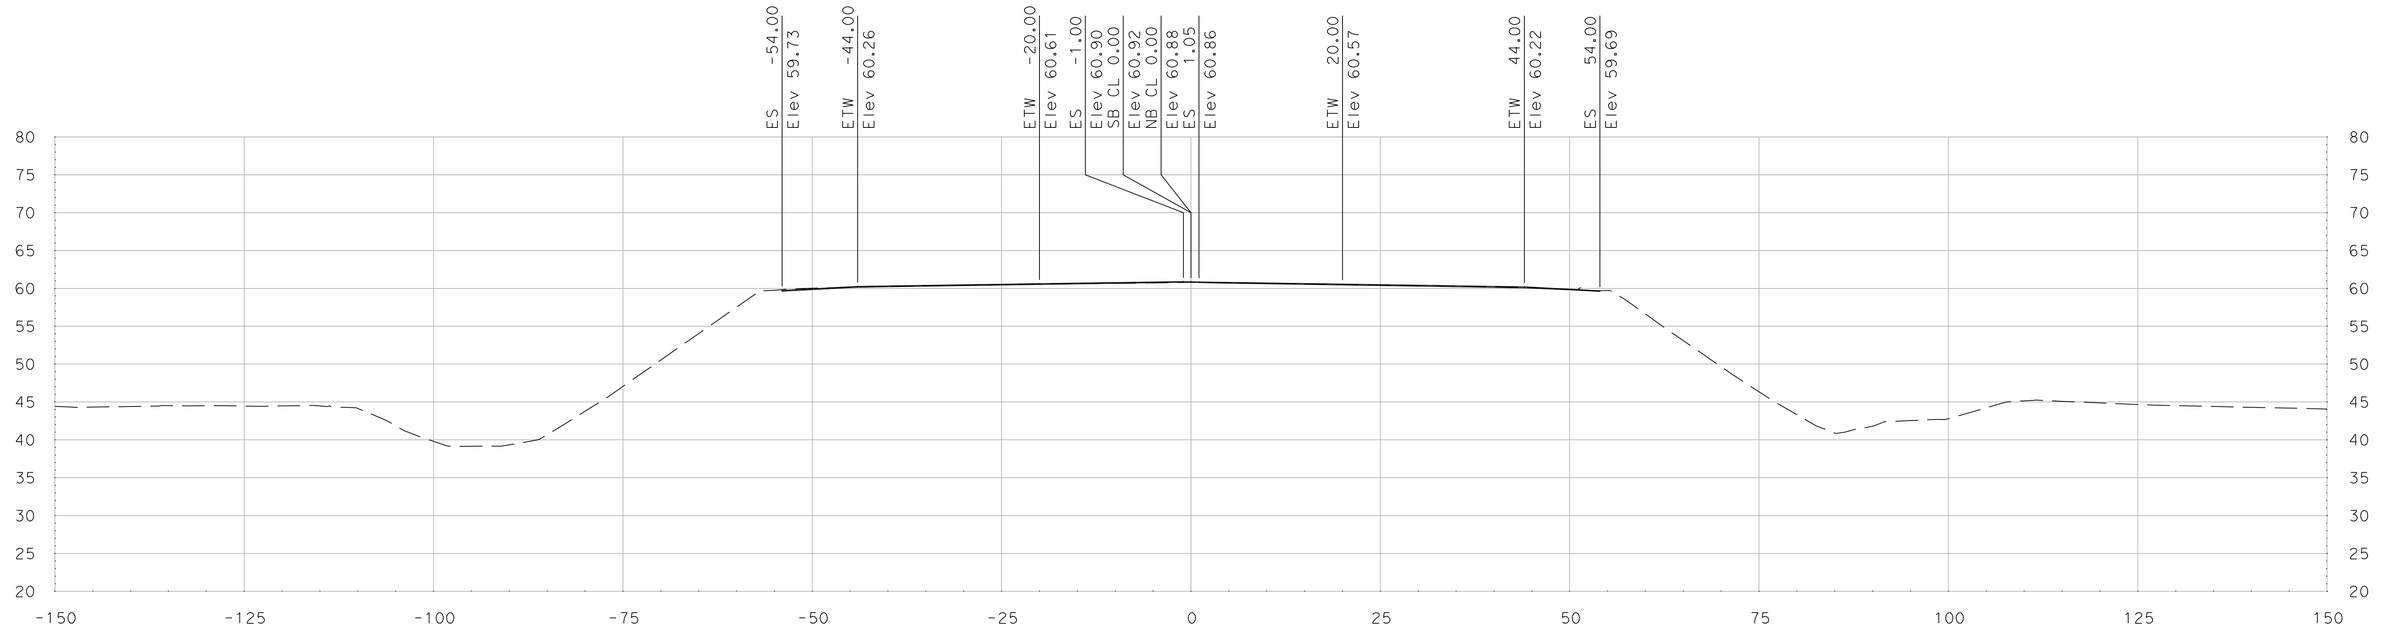

"SR 99" Sta 349+00.00

SCALE
HORIZONTAL: 1"=10'
VERTICAL: 1"=10'

DATE: 5/18/2011

ALL DIMENSIONS ARE IN US SURVEY FEET

FOR EARTHWORK DEVELOPMENT ONLY

Dist	COUNTY	ROUTE	POST MILES TOTAL PROJECT	SHEET No.	TOTAL SHEETS
10	SJ	99	4.9/14.2		
CONTRACT No.			10-0E6114		
PROJECT ID			1000020440		

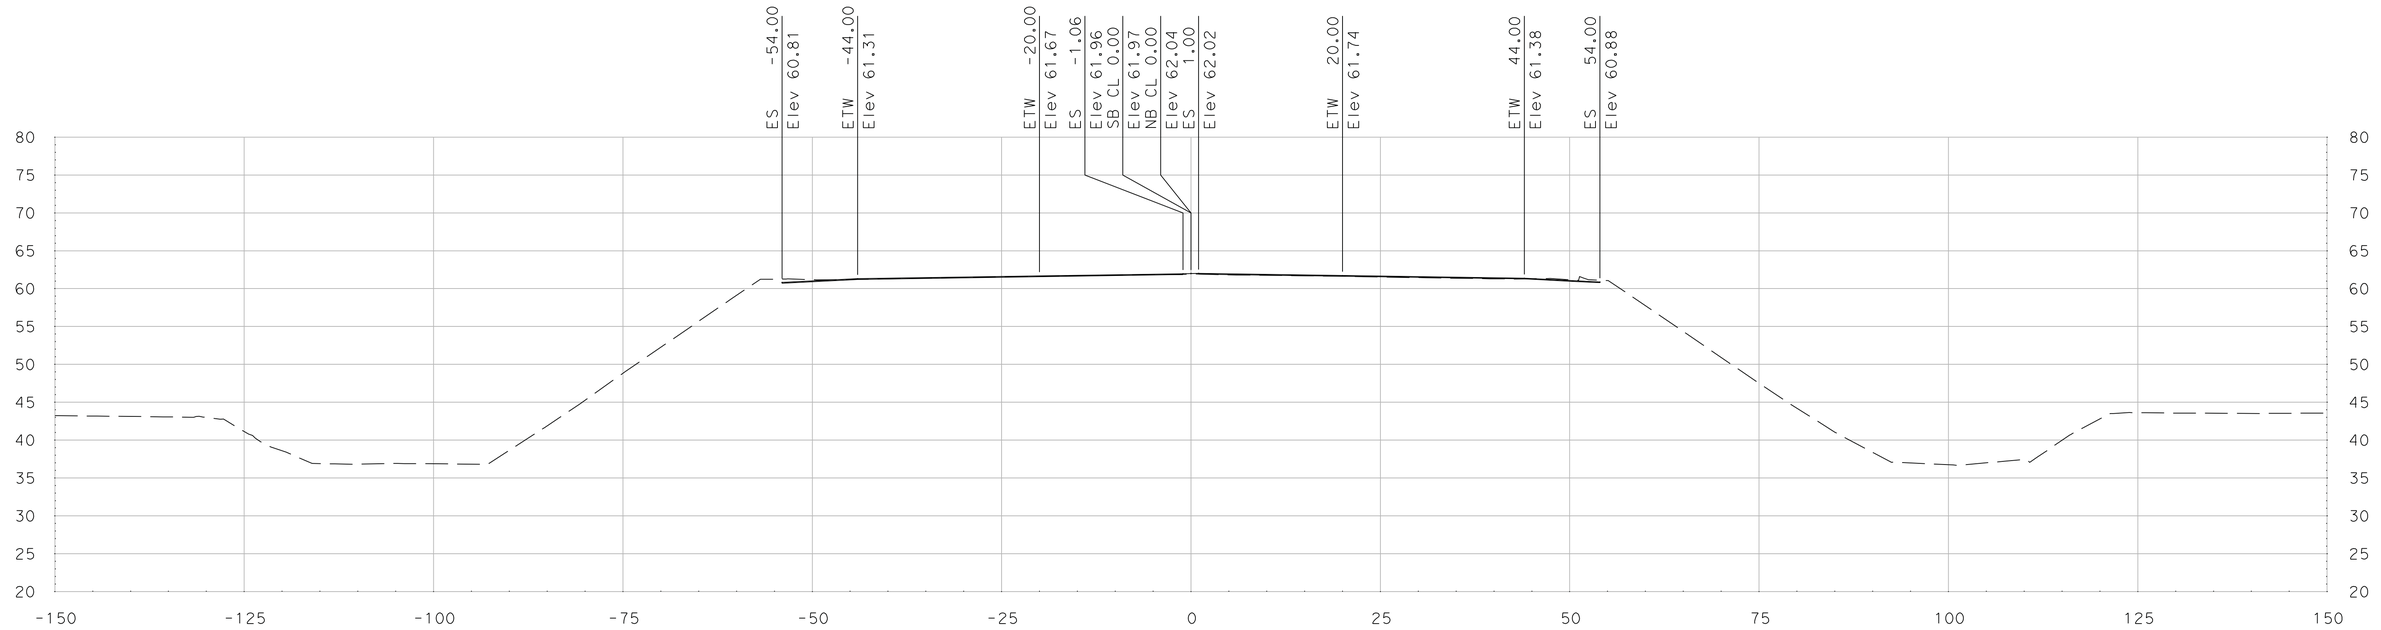

"SR 99" Sta 349+75.00

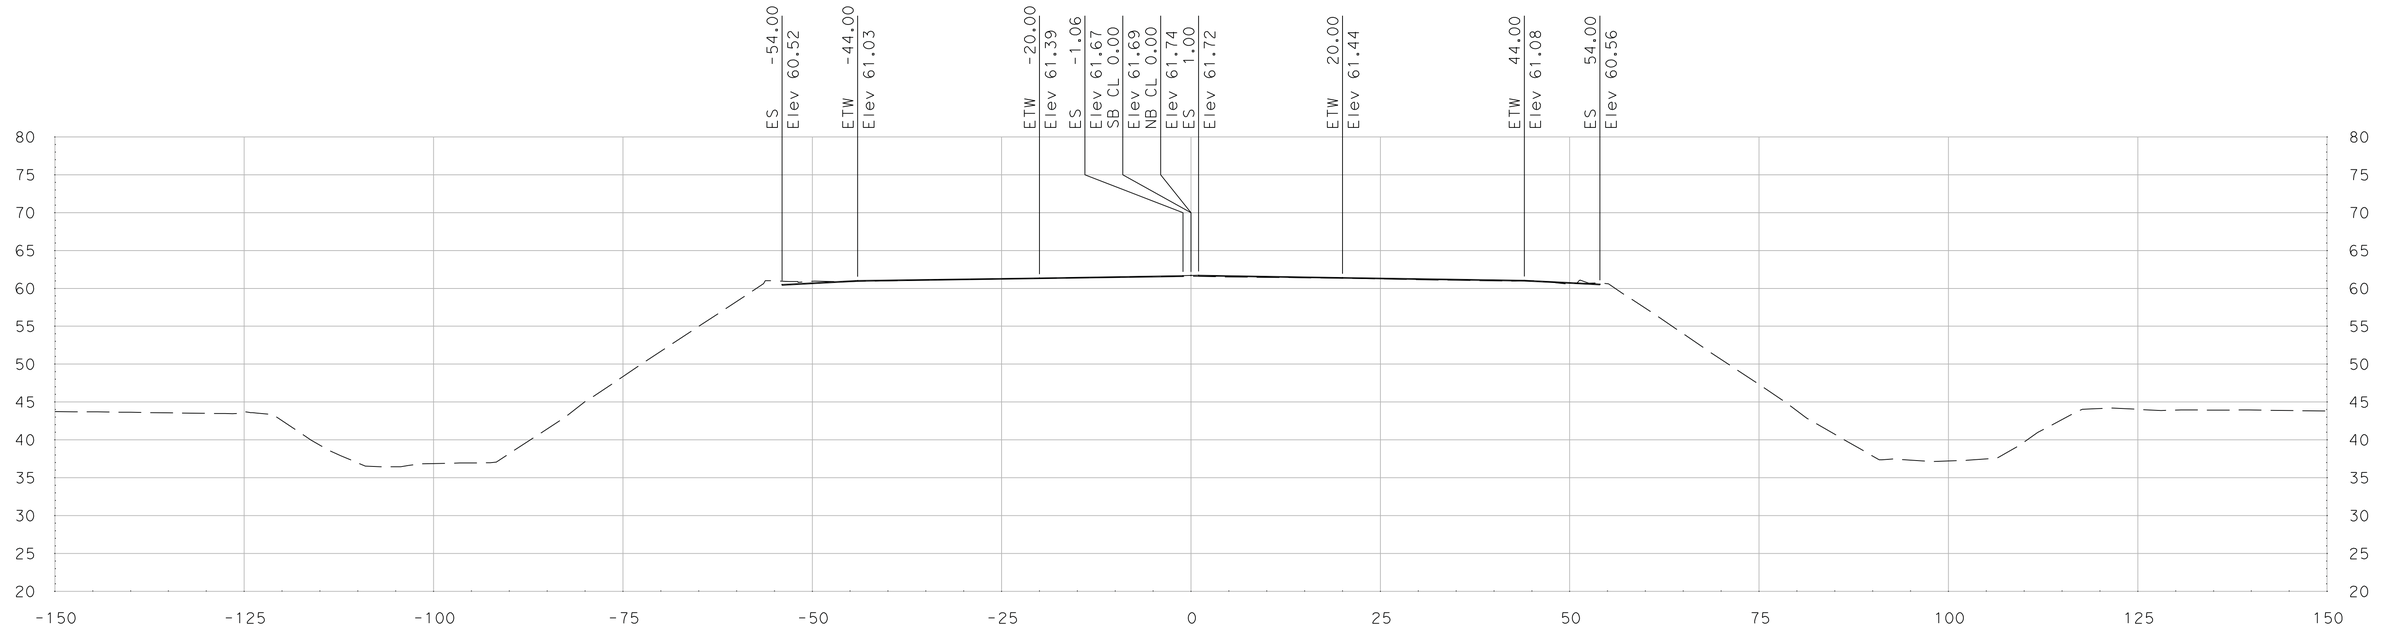

"SR 99" Sta 349+50.00

SCALE
HORIZONTAL: 1"=10'
VERTICAL: 1"=10'

DATE: 5/18/2011

ALL DIMENSIONS ARE IN US SURVEY FEET

FOR EARTHWORK DEVELOPMENT ONLY

Dist	COUNTY	ROUTE	POST MILES TOTAL PROJECT	SHEET No.	TOTAL SHEETS
10	SJ	99	4.9/14.2		
CONTRACT No.			10-0E6114		
PROJECT ID			1000020440		

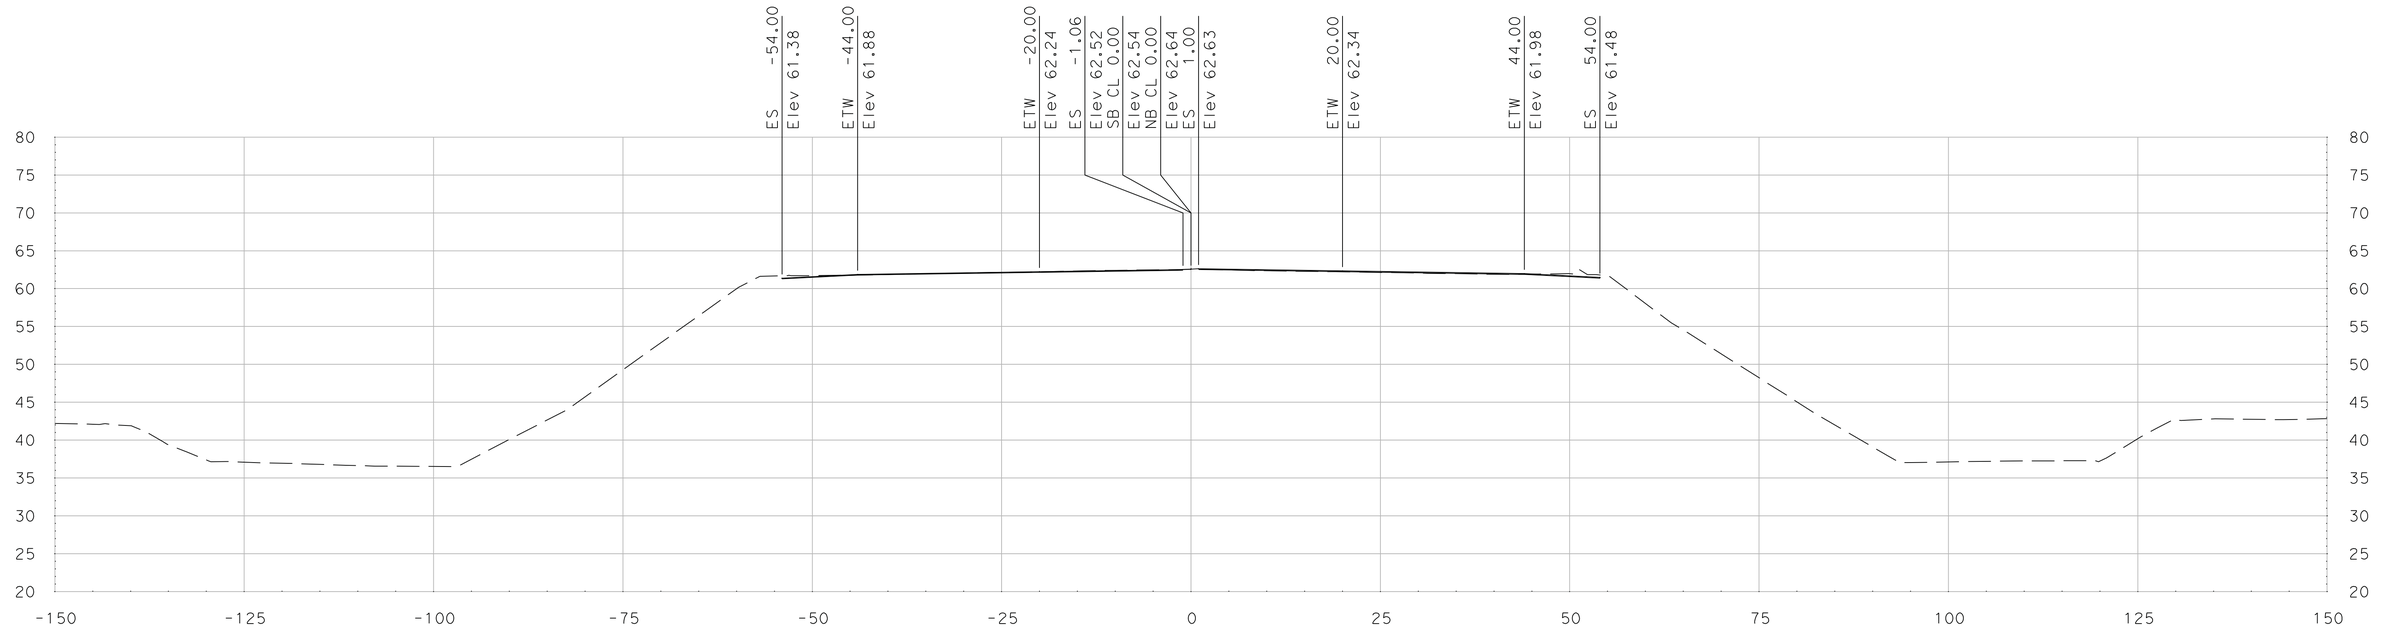

"SR 99" Sta 350+25.00

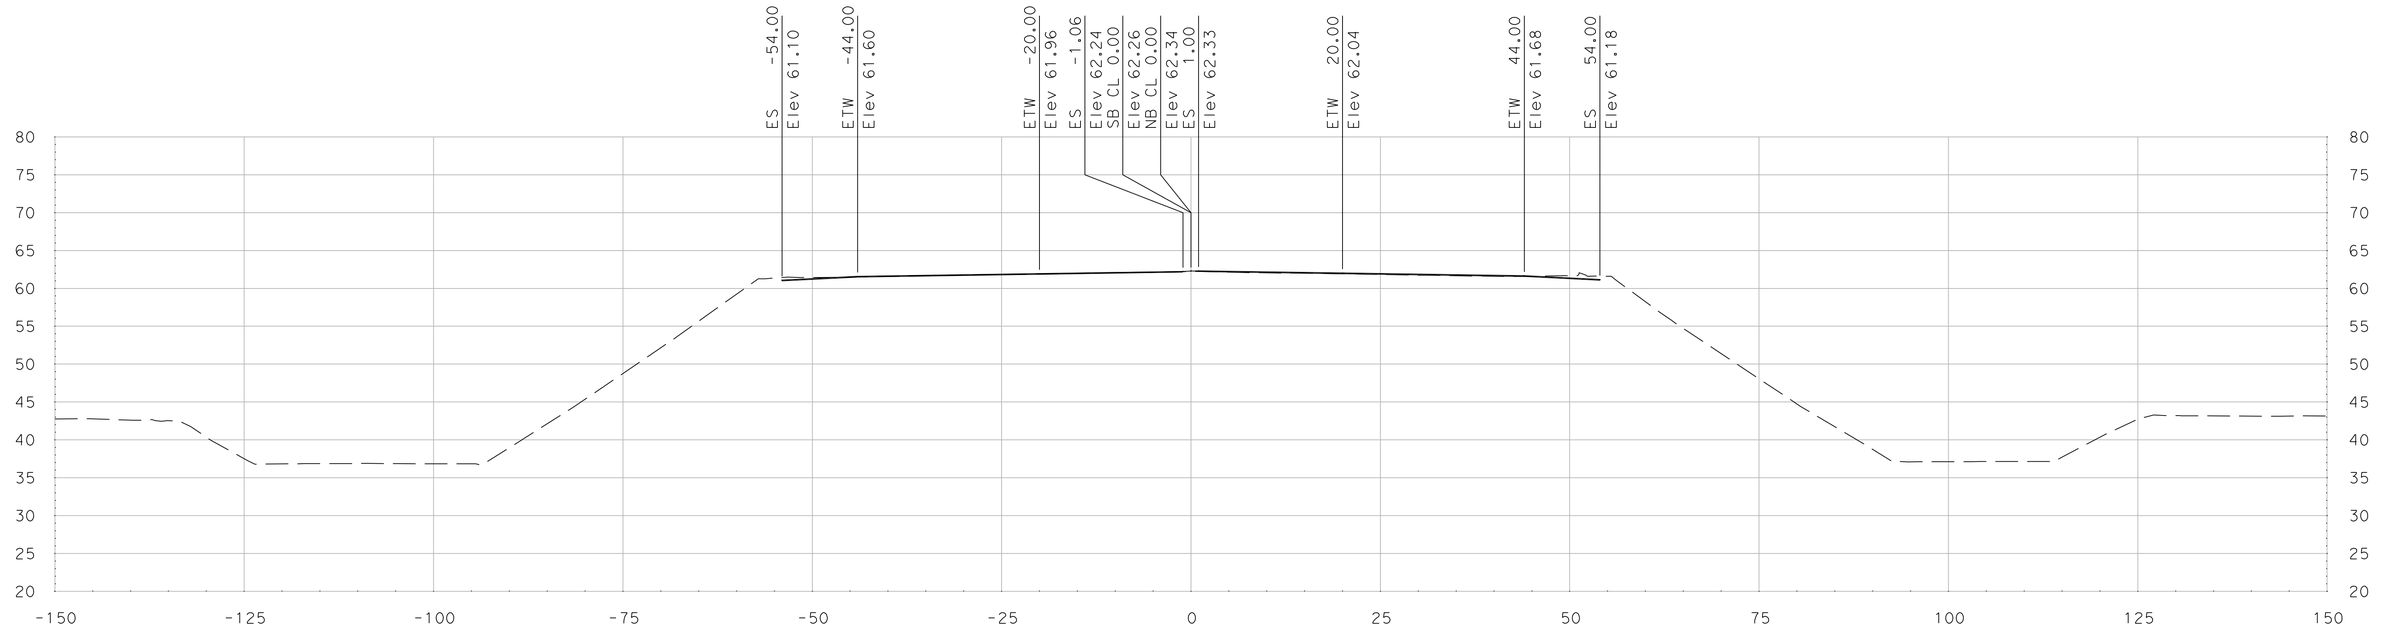

"SR 99" Sta 350+00.00

SCALE
HORIZONTAL: 1"=10'
VERTICAL: 1"=10'

DATE: 5/18/2011

ALL DIMENSIONS ARE IN US SURVEY FEET

FOR EARTHWORK DEVELOPMENT ONLY

Dist	COUNTY	ROUTE	POST MILES TOTAL PROJECT	SHEET No.	TOTAL SHEETS
10	SJ	99	4.9/14.2		
CONTRACT No.			10-0E6114		
PROJECT ID			1000020440		

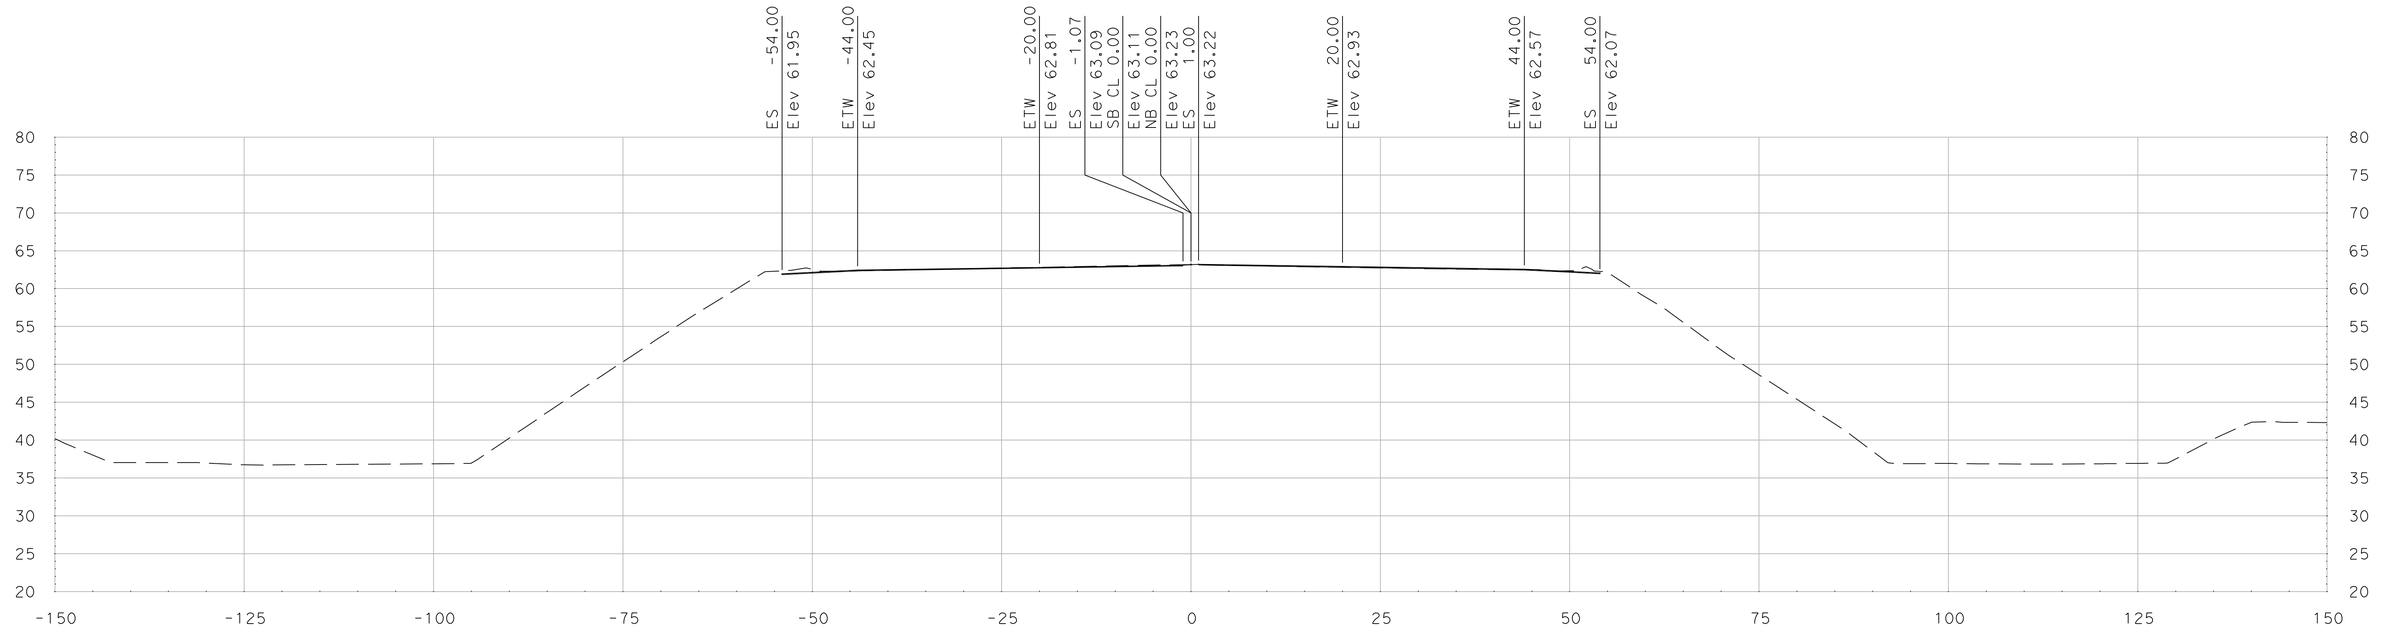

"SR 99" Sta 350+75.00

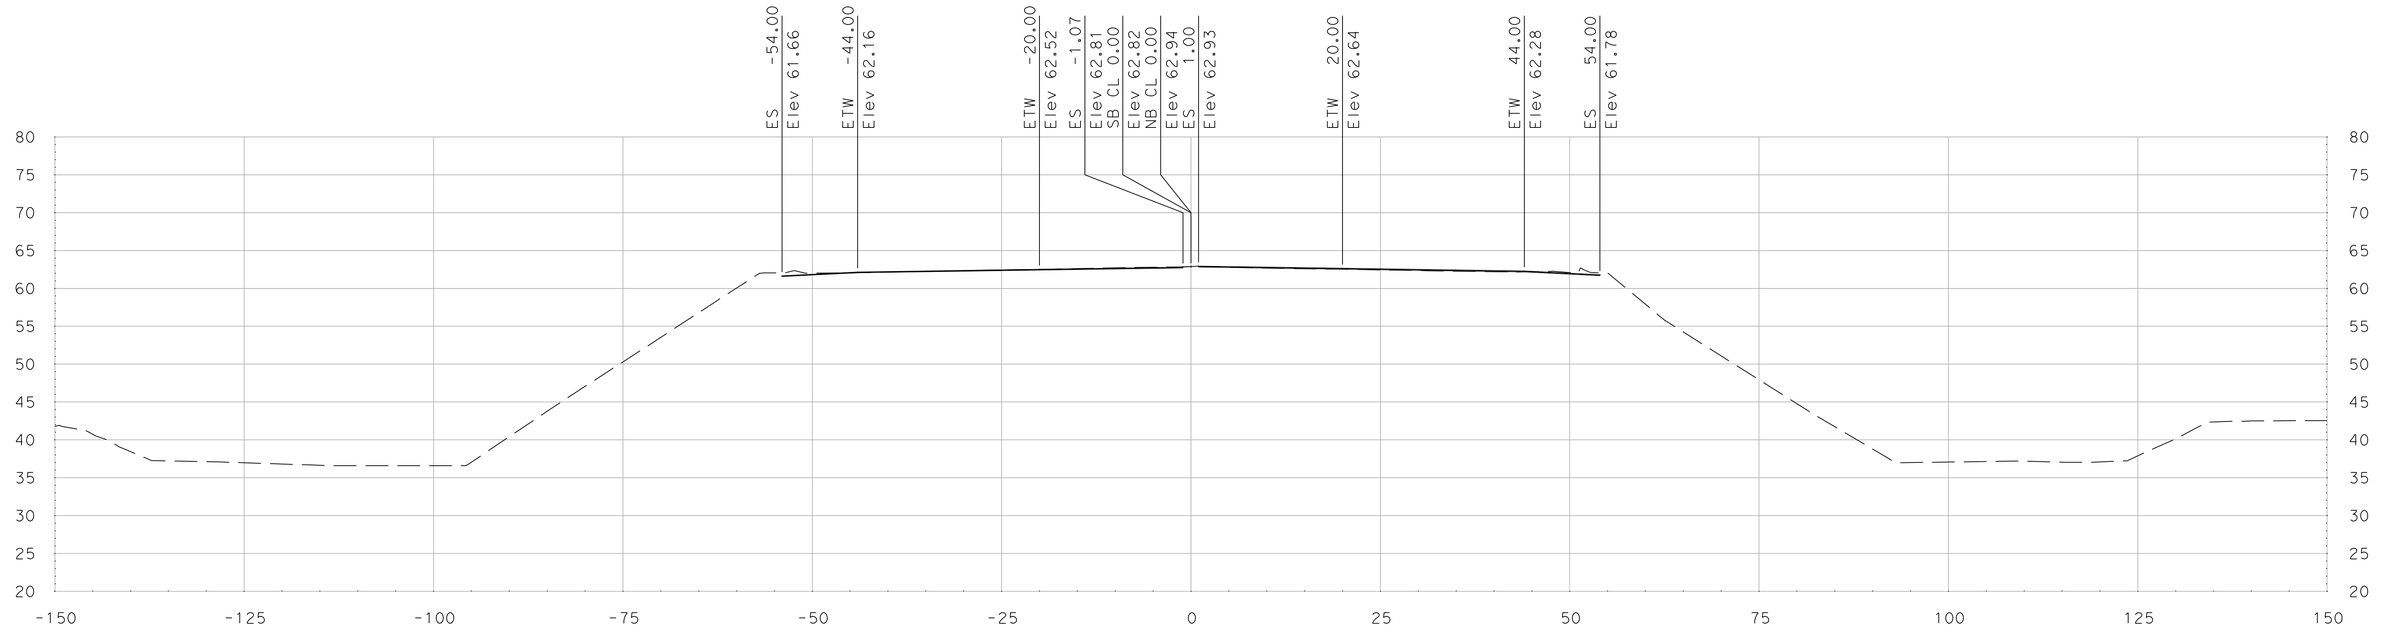

"SR 99" Sta 350+50.00

SCALE
HORIZONTAL: 1"=10'
VERTICAL: 1"=10'

DATE: 5/18/2011

ALL DIMENSIONS ARE IN US SURVEY FEET

FOR EARTHWORK DEVELOPMENT ONLY

Dist	COUNTY	ROUTE	POST MILES TOTAL PROJECT	SHEET No.	TOTAL SHEETS
10	SJ	99	4.9/14.2		
CONTRACT No.			10-0E6114		
PROJECT ID			1000020440		

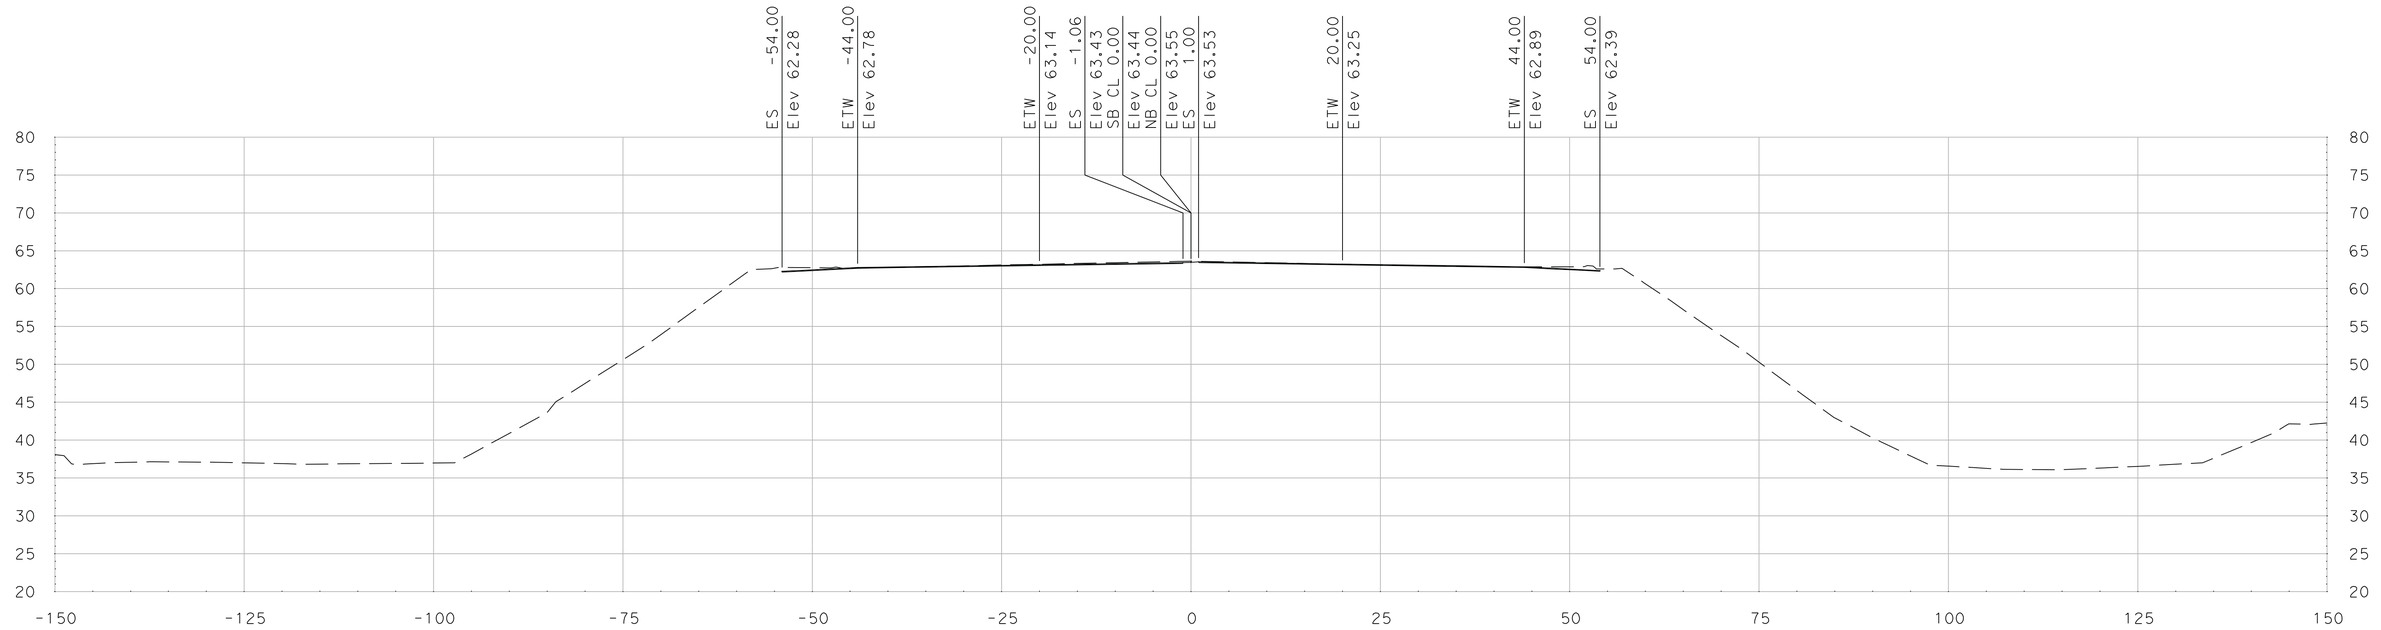

"SR 99" Sta 351+08.88

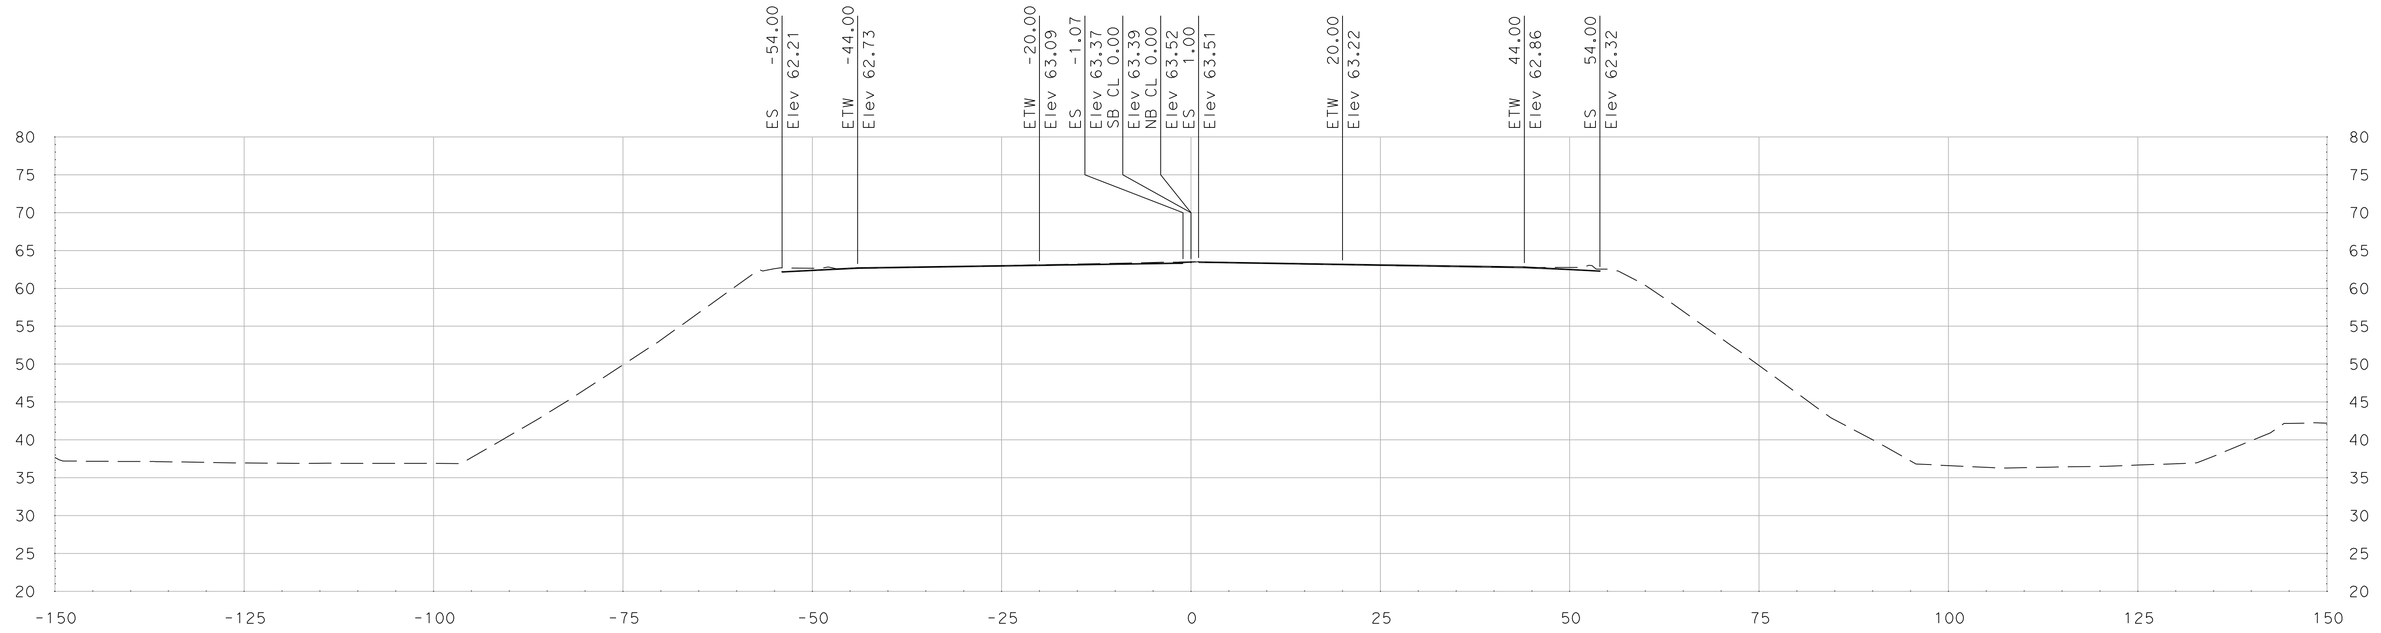

"SR 99" Sta 351+00.00

SCALE
HORIZONTAL: 1"=10'
VERTICAL: 1"=10'

DATE: 5/18/2011

ALL DIMENSIONS ARE IN US SURVEY FEET

FOR EARTHWORK DEVELOPMENT ONLY

Dist	COUNTY	ROUTE	POST MILES TOTAL PROJECT	SHEET No.	TOTAL SHEETS
10	SJ	99	4.9/14.2		
CONTRACT No.			10-0E6114		
PROJECT ID			1000020440		

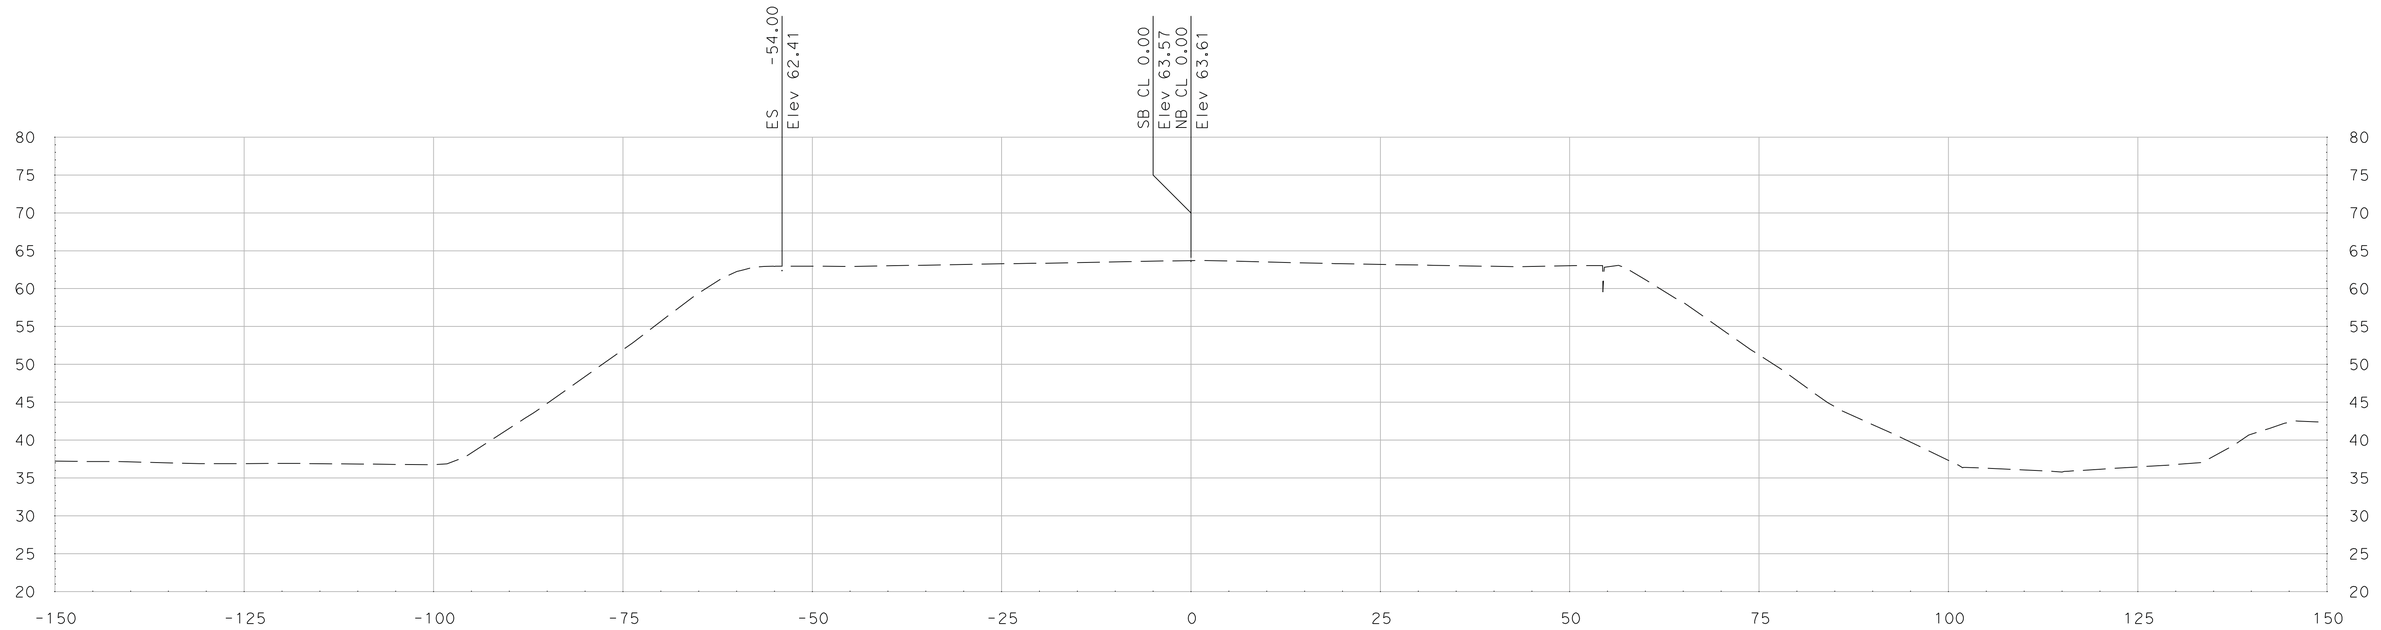

"SR 99" Sta 351+29.64

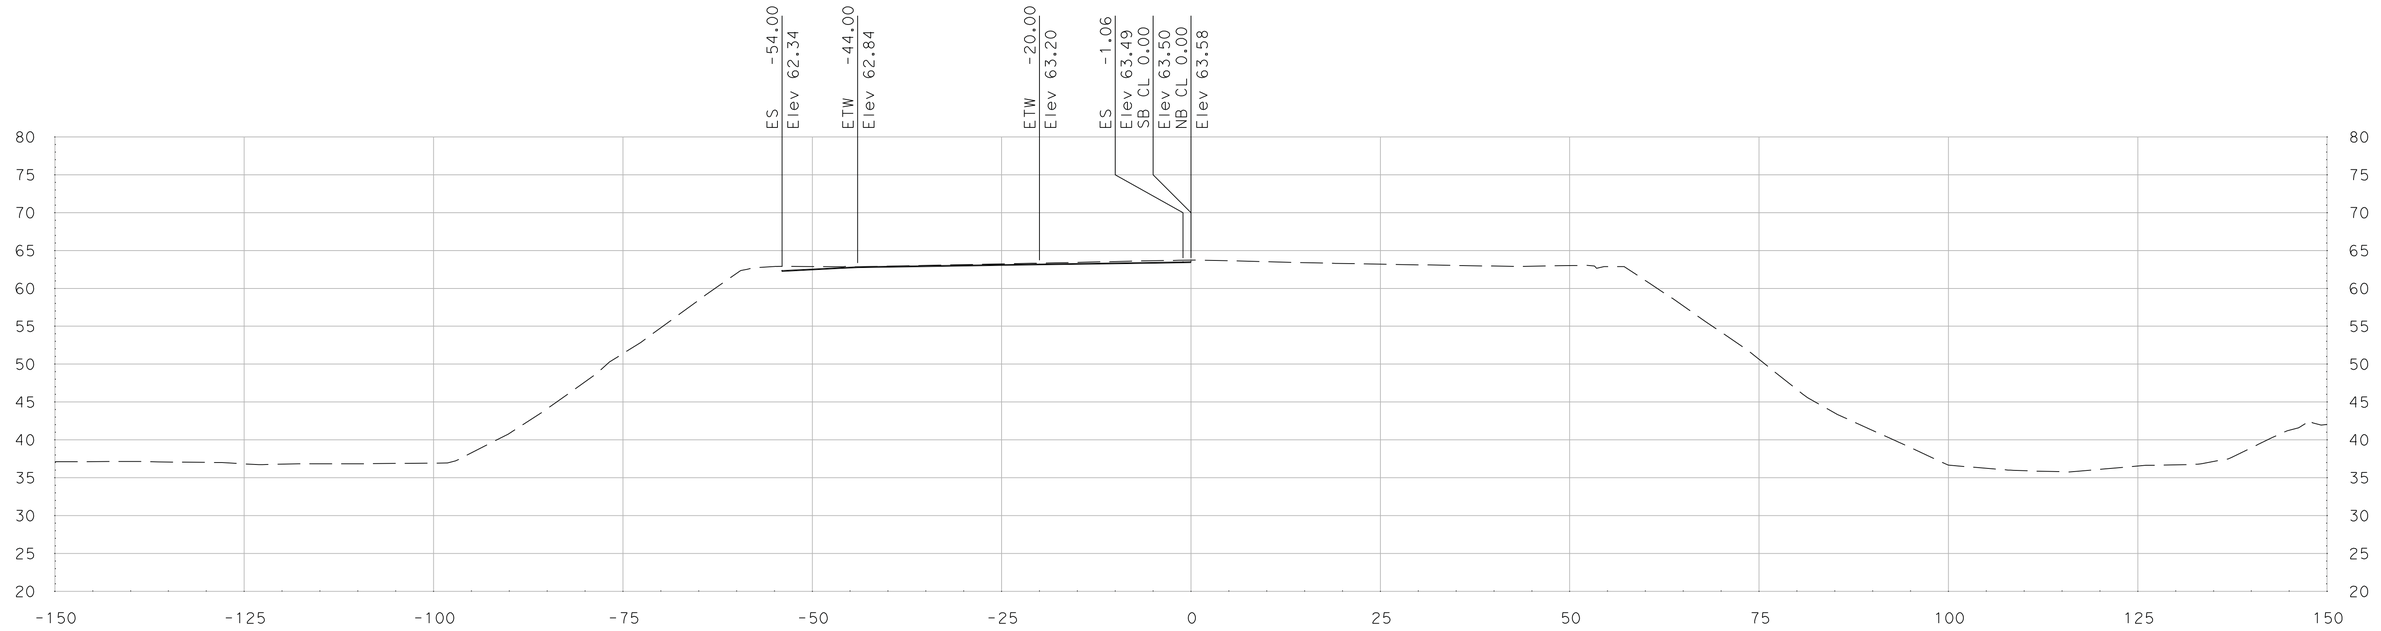

"SR 99" Sta 351+19.26

SCALE
HORIZONTAL: 1"=10'
VERTICAL: 1"=10'

DATE: 5/18/2011

ALL DIMENSIONS ARE IN US SURVEY FEET

FOR EARTHWORK DEVELOPMENT ONLY

Dist	COUNTY	ROUTE	POST MILES TOTAL PROJECT	SHEET No.	TOTAL SHEETS
10	SJ	99	4.9/14.2		
CONTRACT No.			10-0E6114		
PROJECT ID			1000020440		

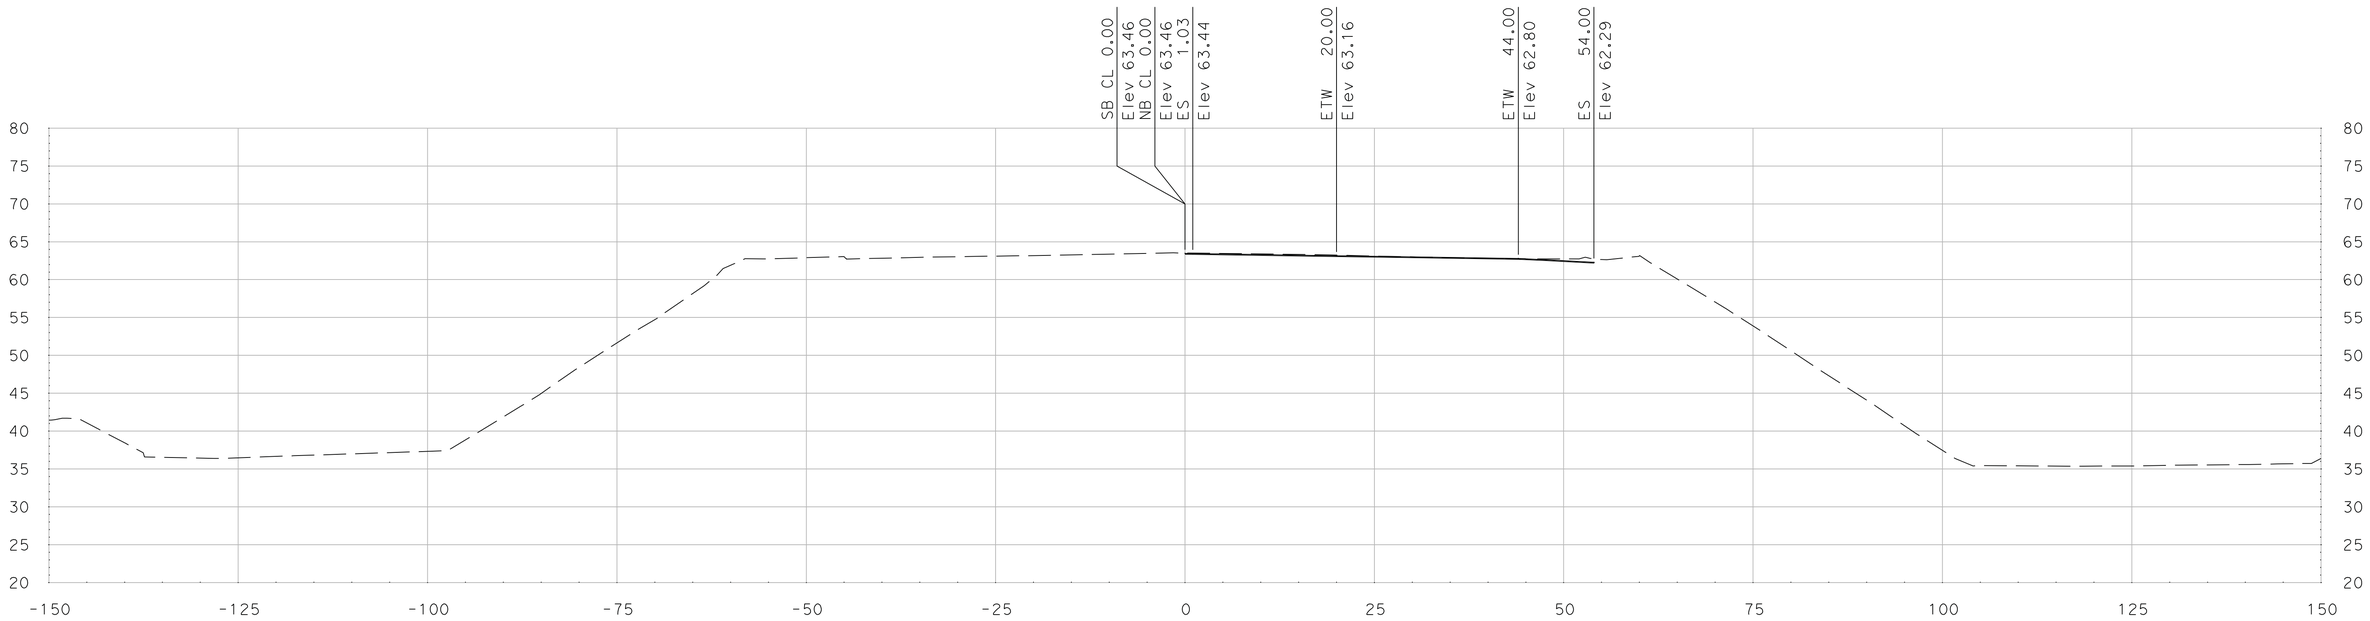

"SR 99" Sta 353+88.30

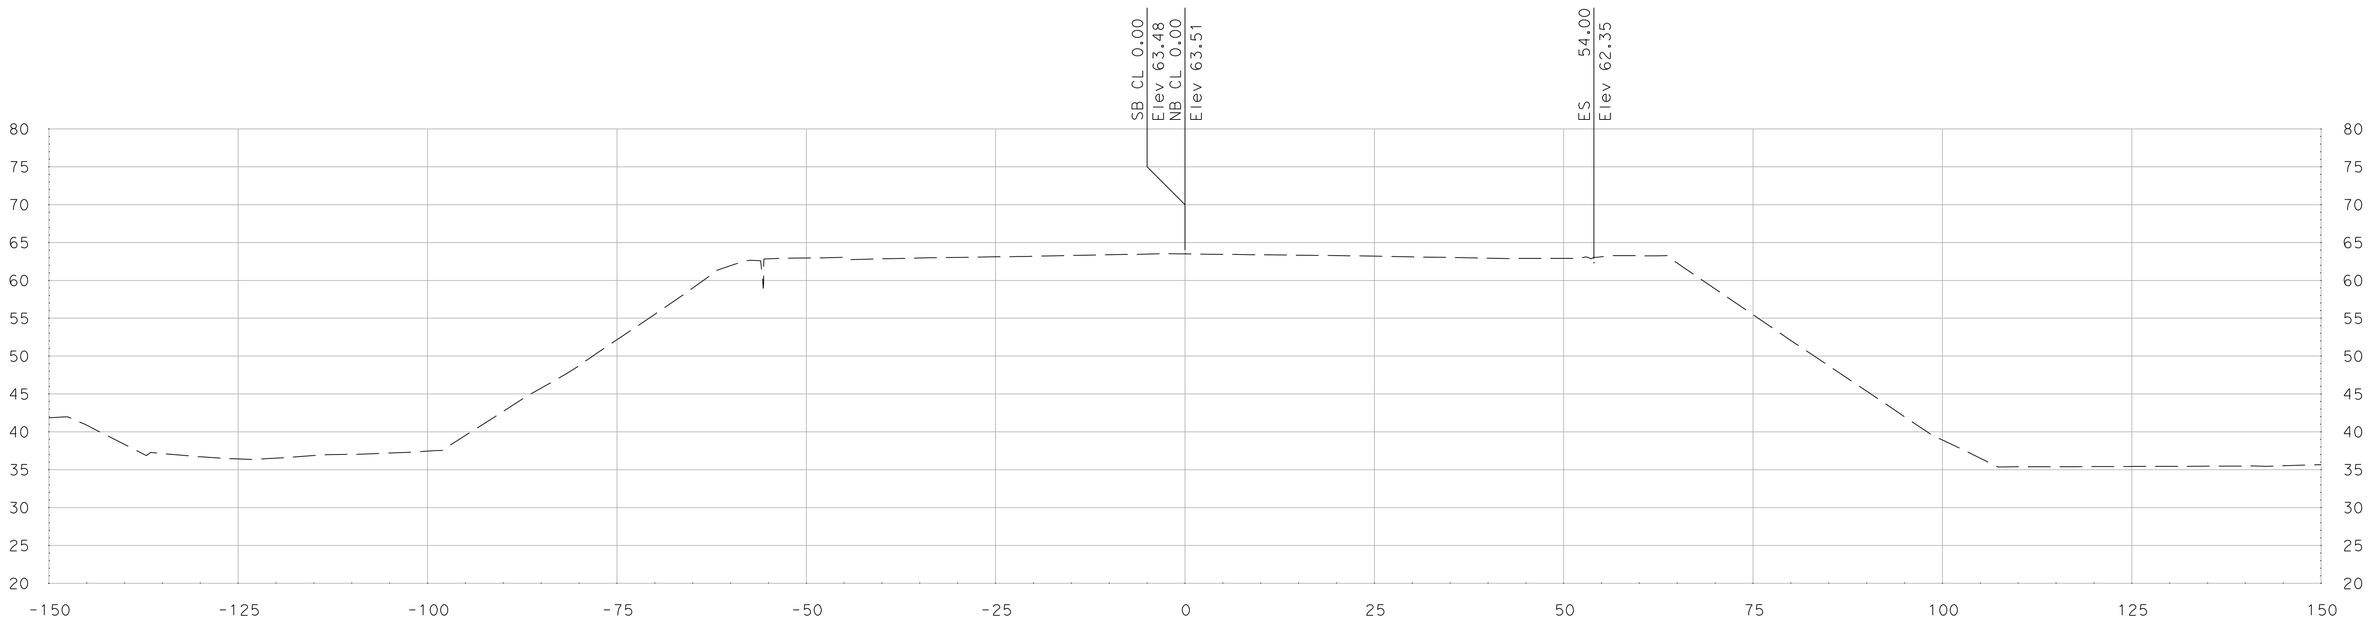

"SR 99" Sta 353+77.83

SCALE
HORIZONTAL: 1"=10'
VERTICAL: 1"=10'

DATE: 5/18/2011

ALL DIMENSIONS ARE IN US SURVEY FEET

FOR EARTHWORK DEVELOPMENT ONLY

Dist	COUNTY	ROUTE	POST MILES TOTAL PROJECT	SHEET No.	TOTAL SHEETS
10	SJ	99	4.9/14.2		
CONTRACT No.			10-0E6114		
PROJECT ID			1000020440		

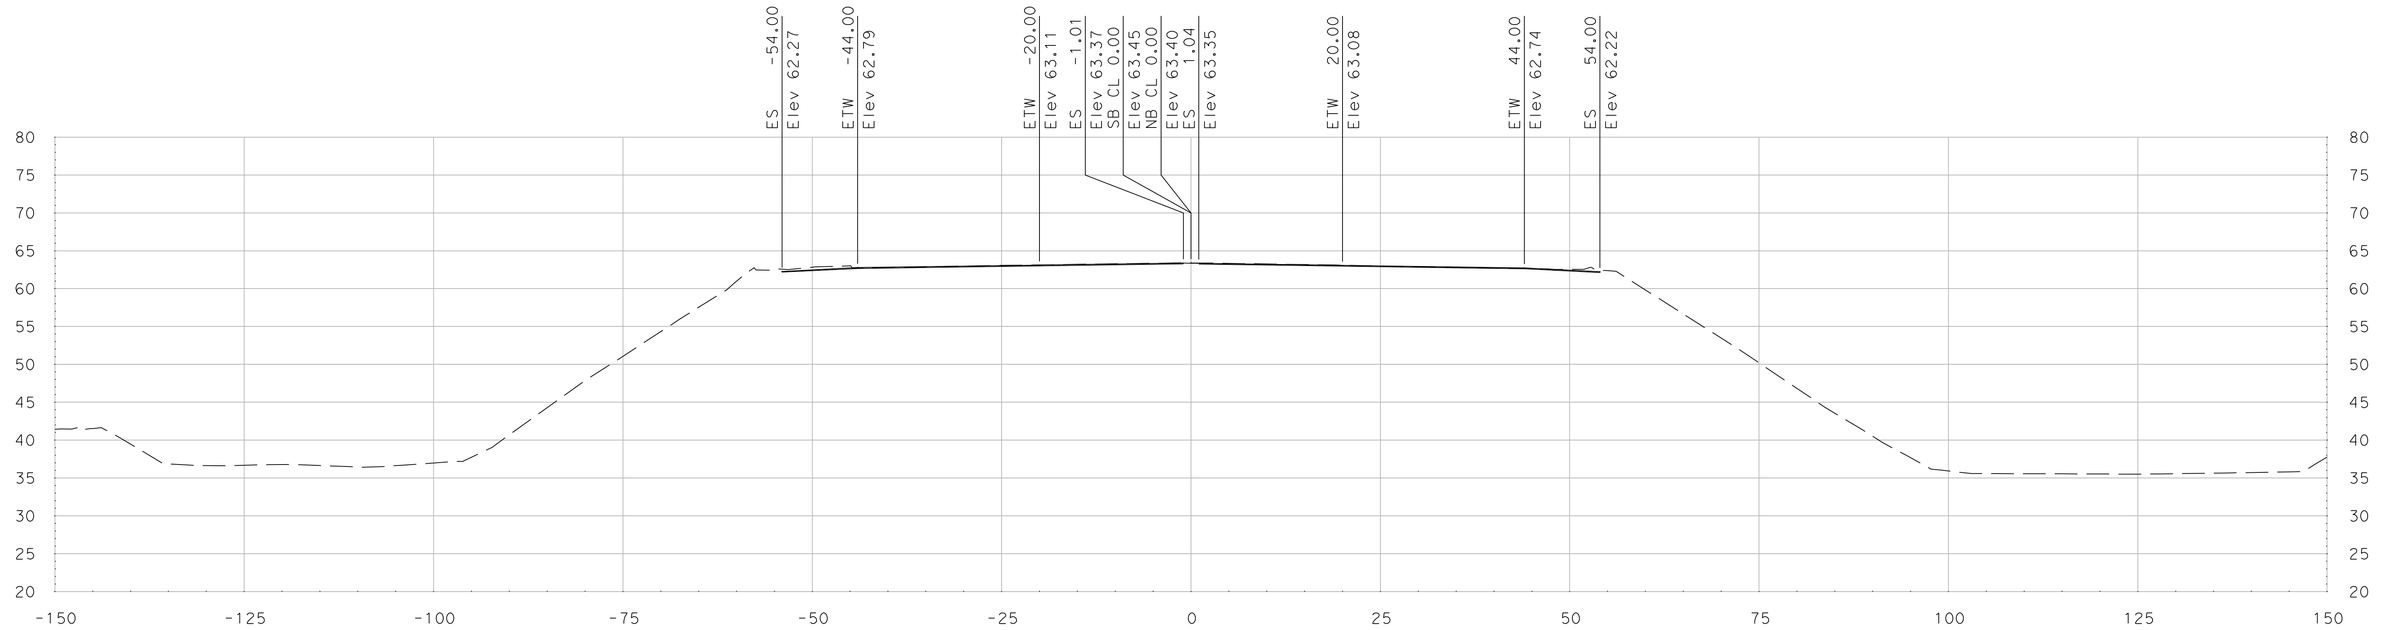

"SR 99" Sta 354+00.00

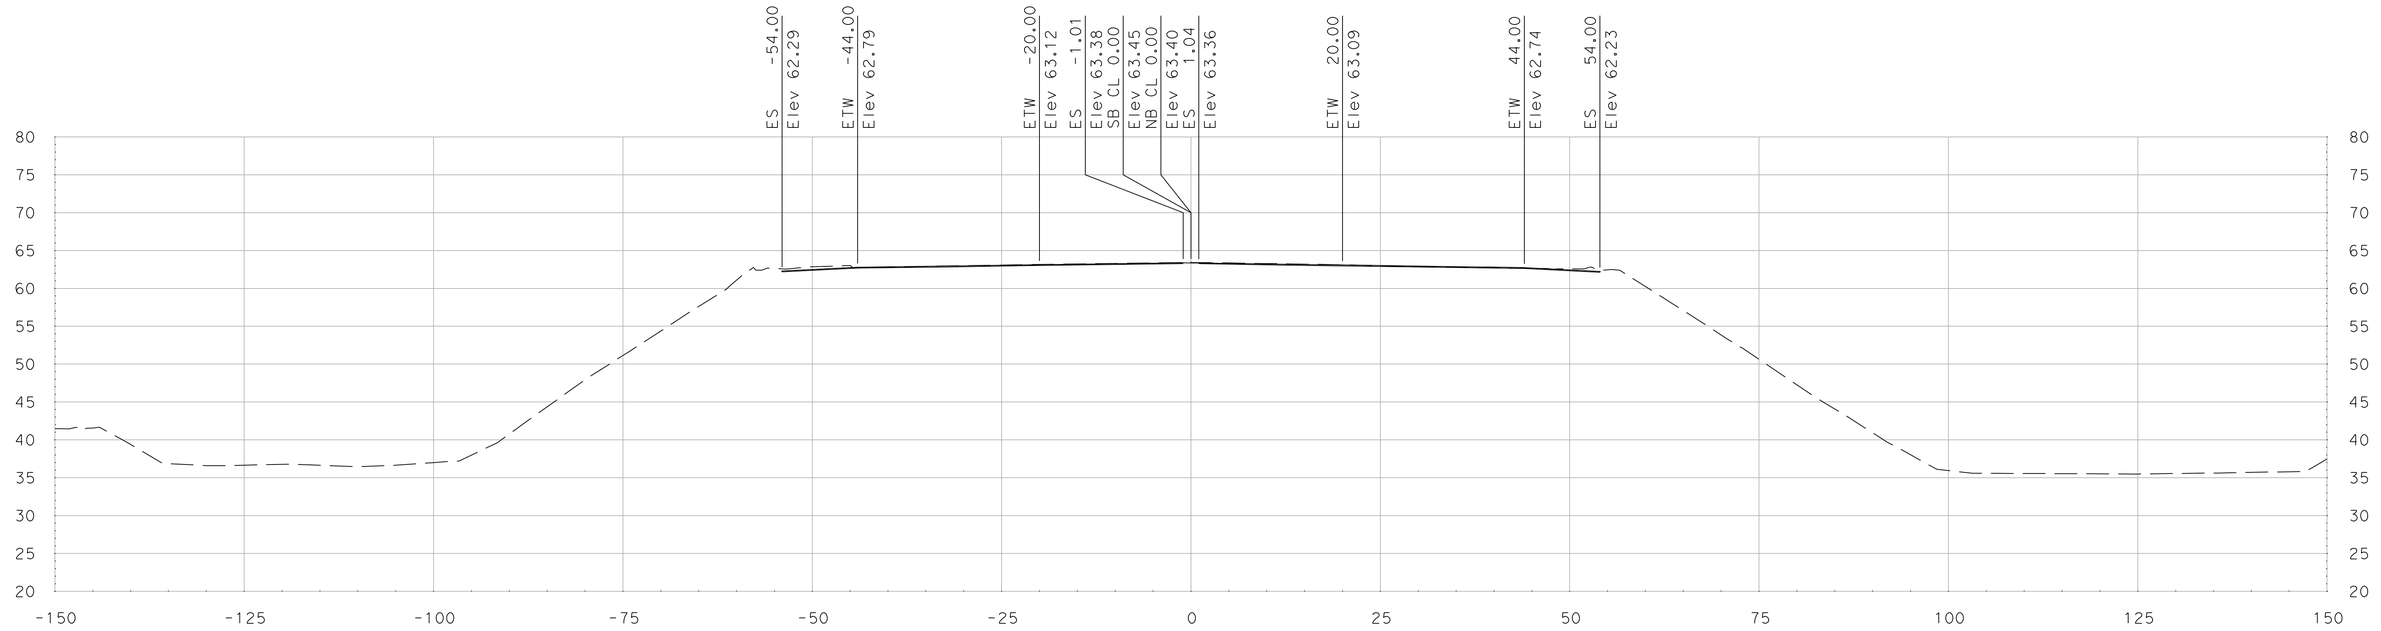

"SR 99" Sta 353+98.78

SCALE
HORIZONTAL: 1"=10'
VERTICAL: 1"=10'

DATE: 5/18/2011

ALL DIMENSIONS ARE IN US SURVEY FEET

FOR EARTHWORK DEVELOPMENT ONLY

Dist	COUNTY	ROUTE	POST MILES TOTAL PROJECT	SHEET No.	TOTAL SHEETS
10	SJ	99	4.9/14.2		
CONTRACT No.			10-0E6114		
PROJECT ID			1000020440		

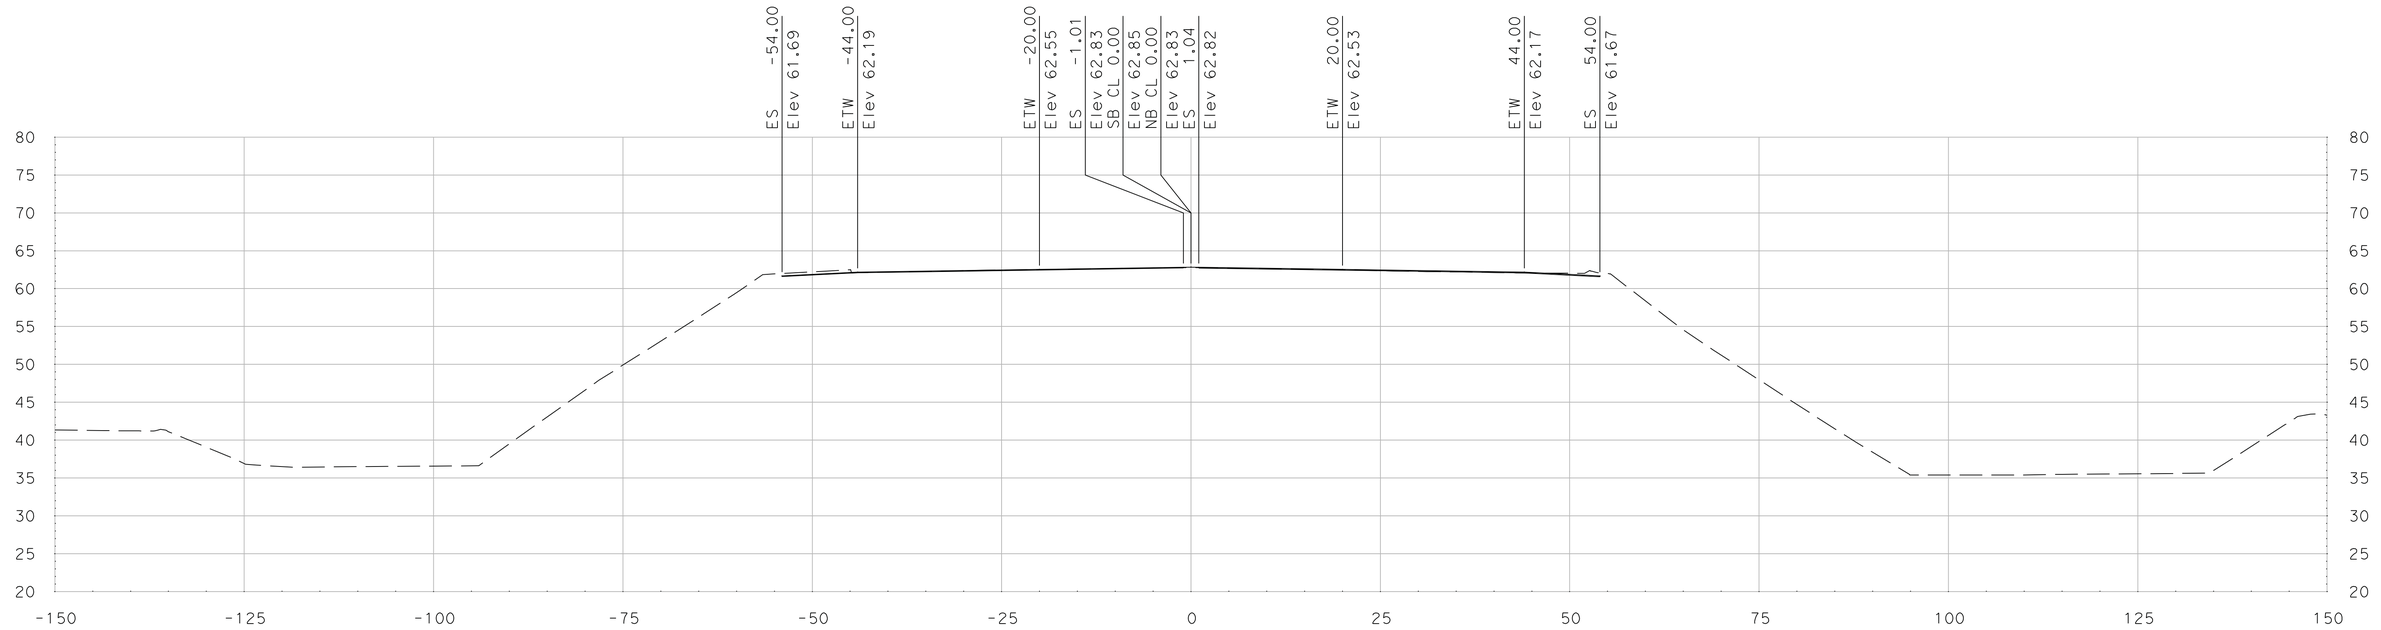

"SR 99" Sta 354+50.00

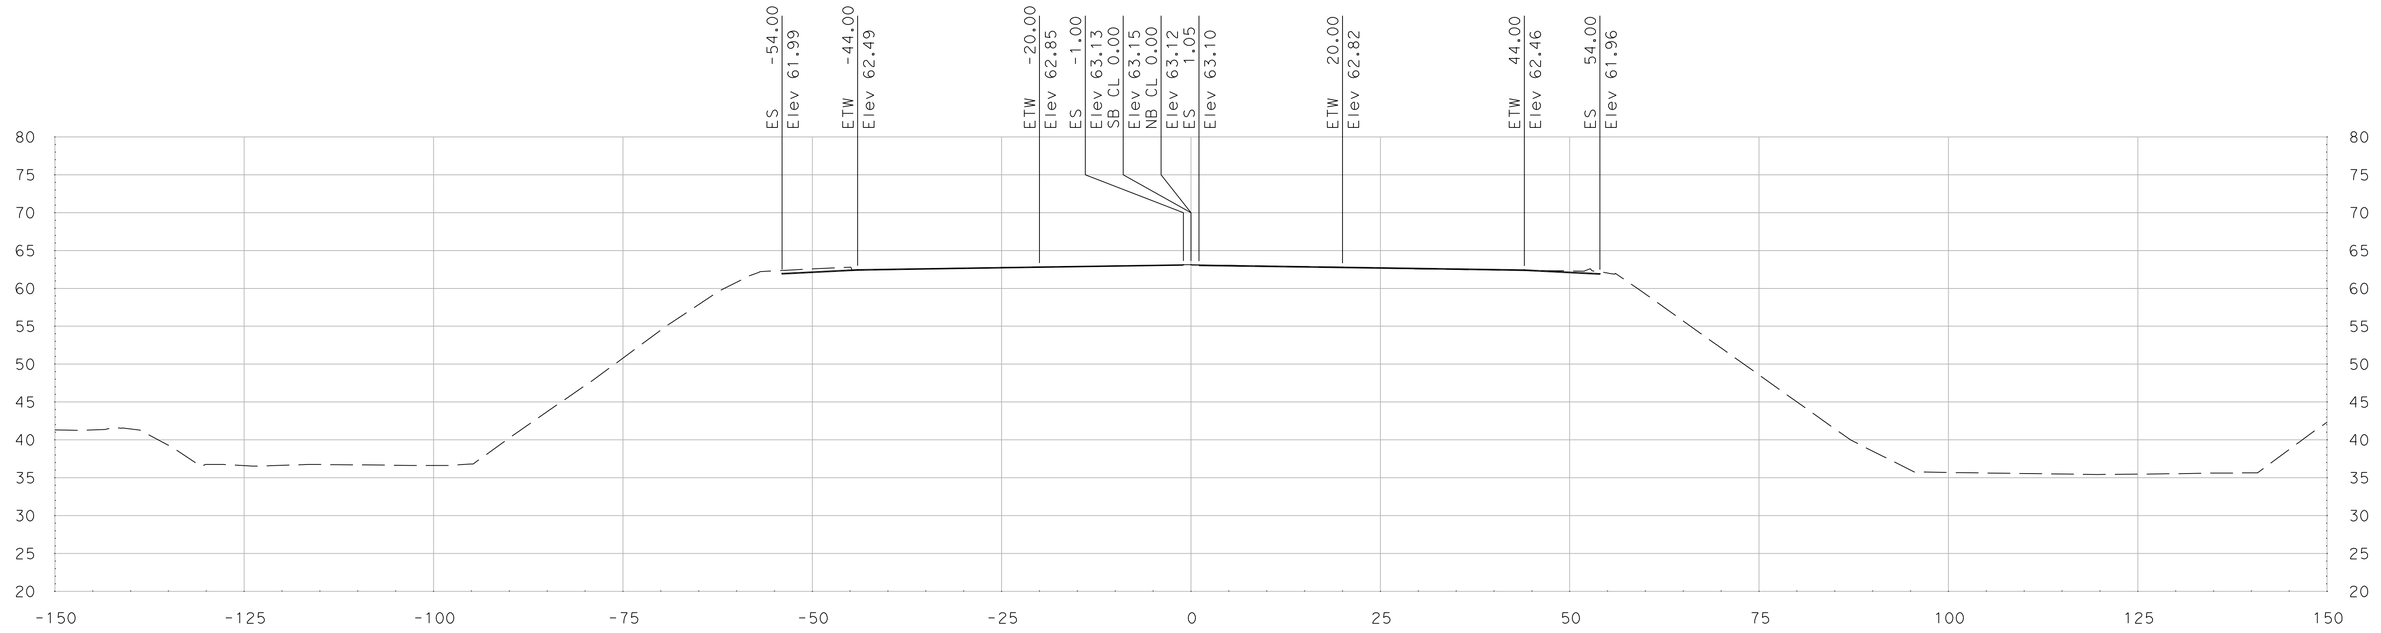

"SR 99" Sta 354+25.00

SCALE
HORIZONTAL: 1"=10'
VERTICAL: 1"=10'

DATE: 5/18/2011

ALL DIMENSIONS ARE IN US SURVEY FEET

FOR EARTHWORK DEVELOPMENT ONLY

Dist	COUNTY	ROUTE	POST MILES TOTAL PROJECT	SHEET No.	TOTAL SHEETS
10	SJ	99	4.9/14.2		
CONTRACT No.			10-0E6114		
PROJECT ID			1000020440		

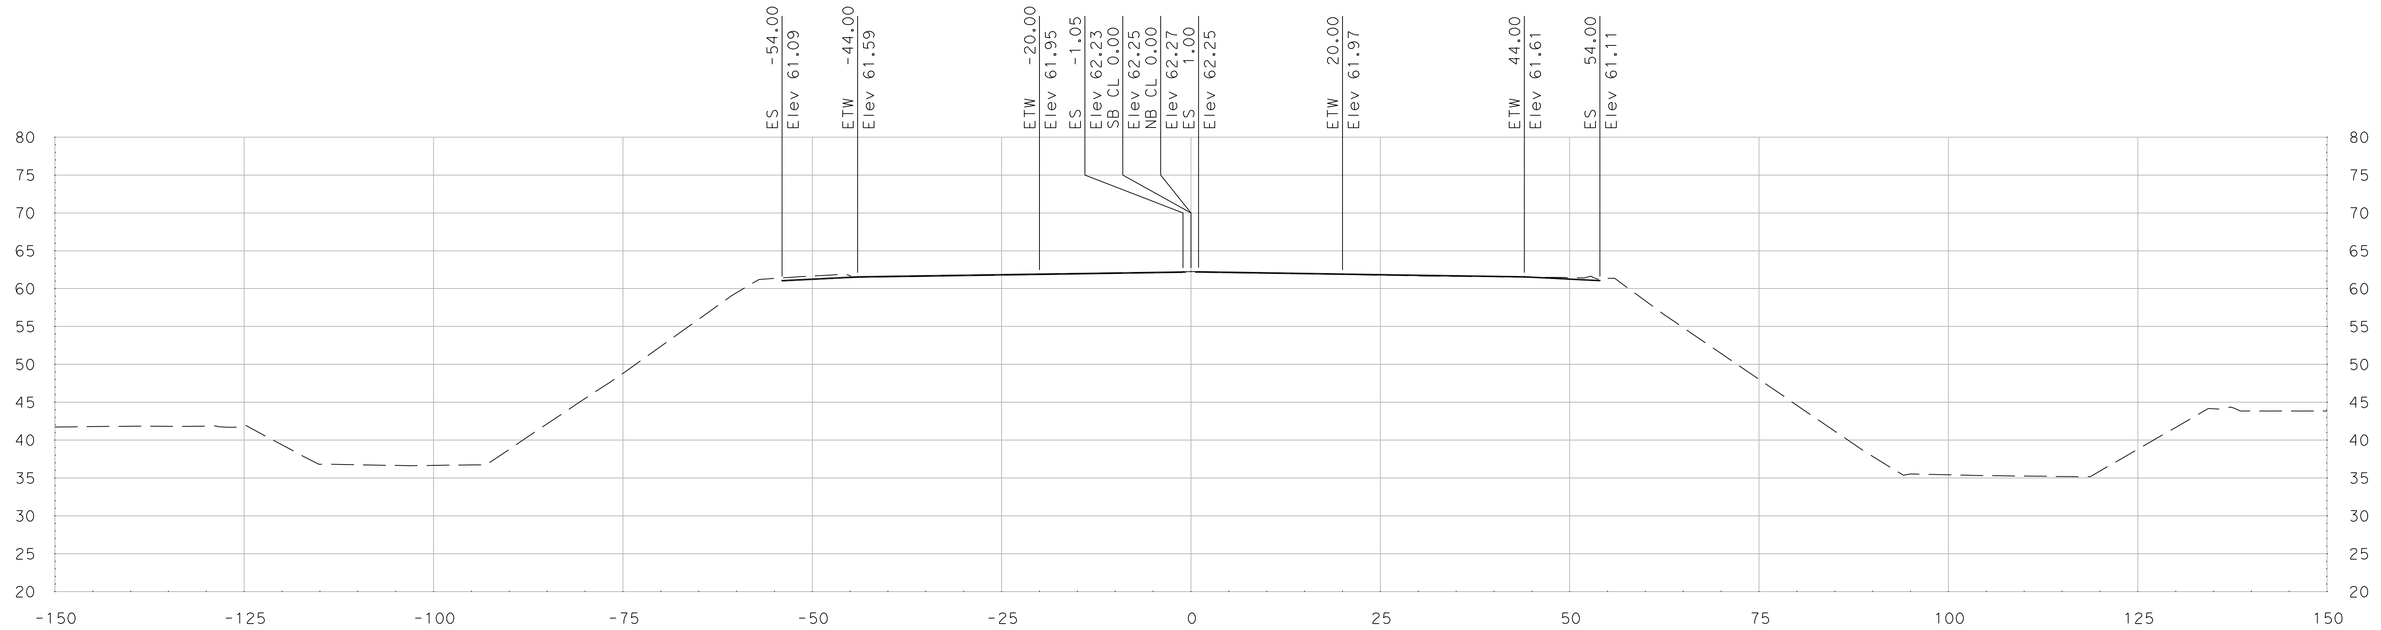

"SR 99" Sta 355+00.00

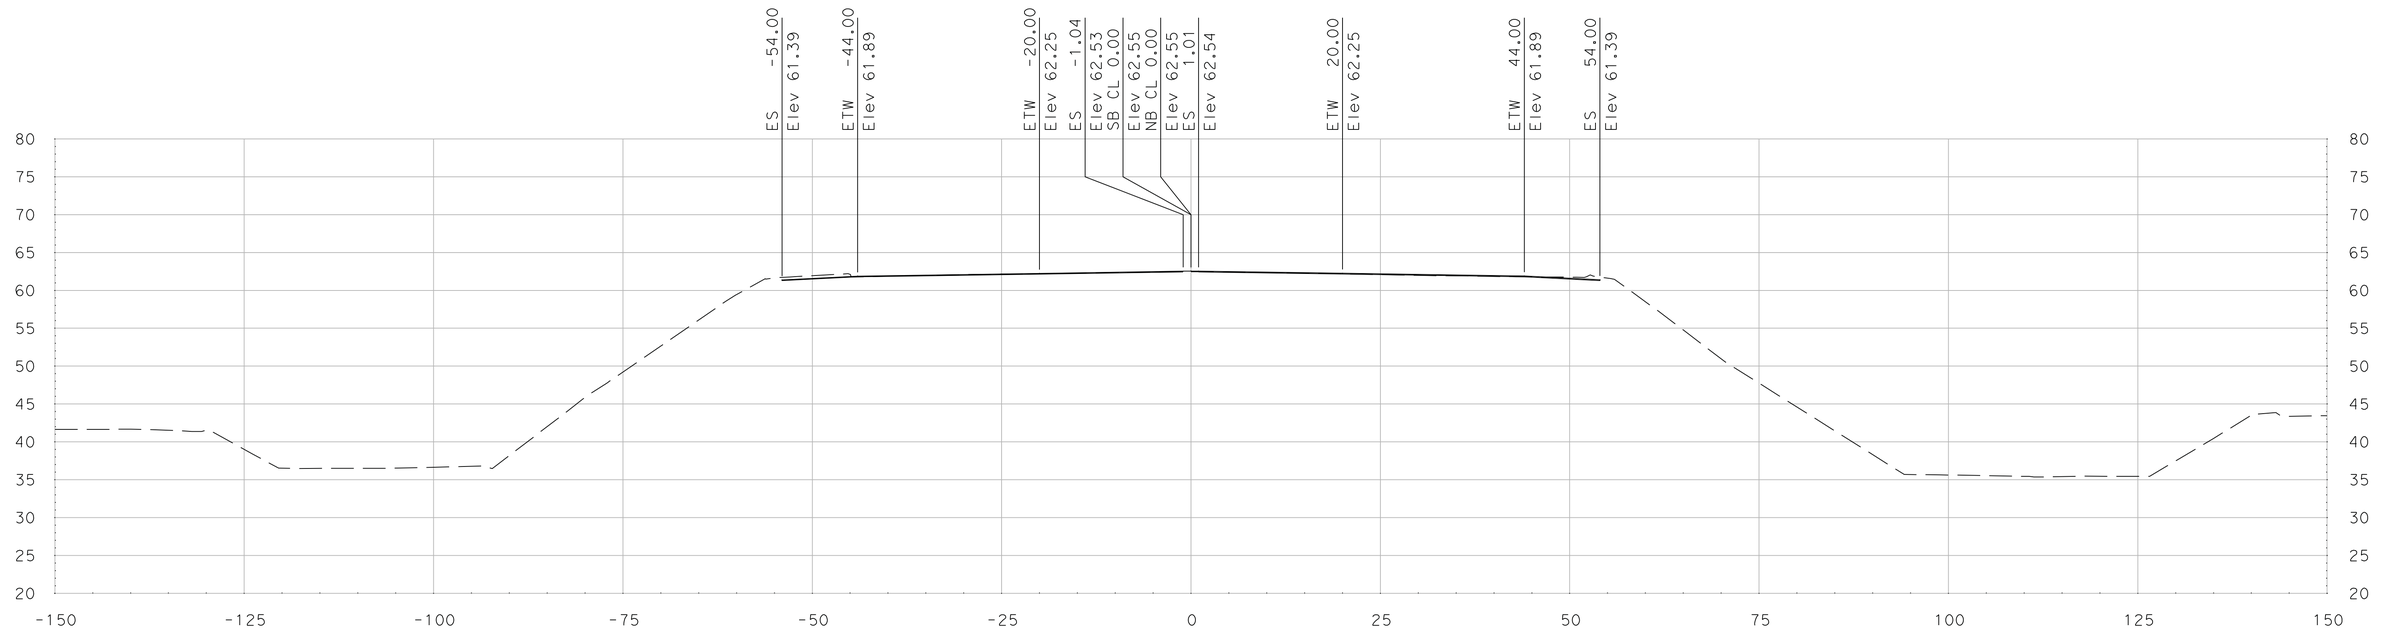

"SR 99" Sta 354+75.00

SCALE
HORIZONTAL: 1"=10'
VERTICAL: 1"=10'

DATE: 5/18/2011

ALL DIMENSIONS ARE IN US SURVEY FEET

FOR EARTHWORK DEVELOPMENT ONLY

Dist	COUNTY	ROUTE	POST MILES TOTAL PROJECT	SHEET No.	TOTAL SHEETS
10	SJ	99	4.9/14.2		
CONTRACT No.			10-0E6114		
PROJECT ID			1000020440		

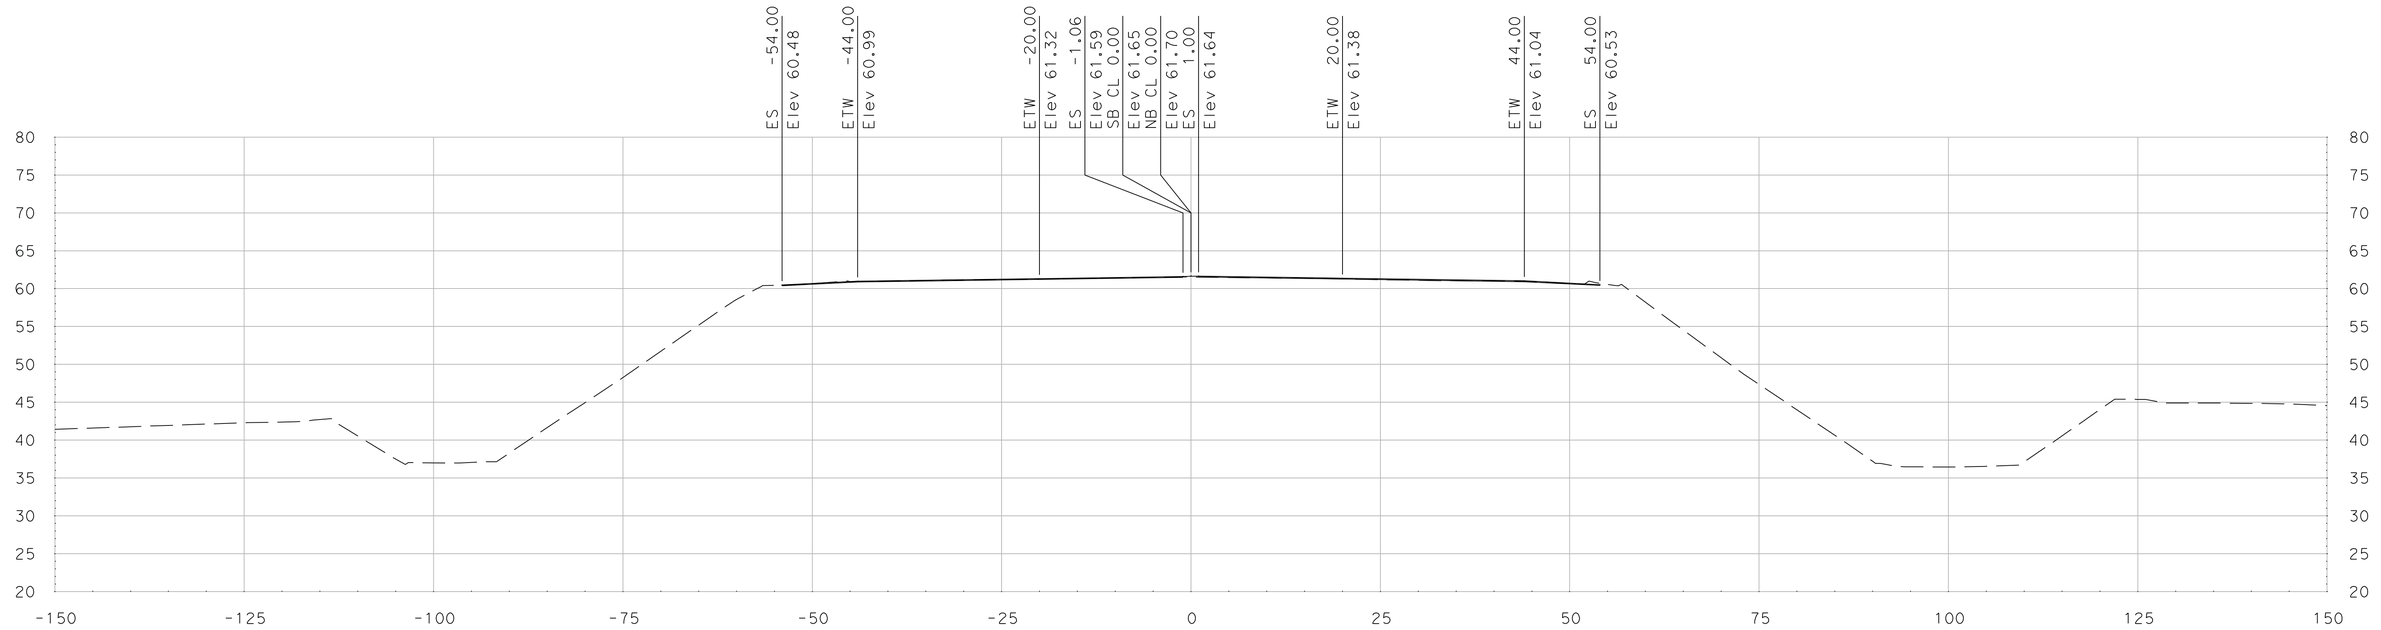

"SR 99" Sta 355+50.00

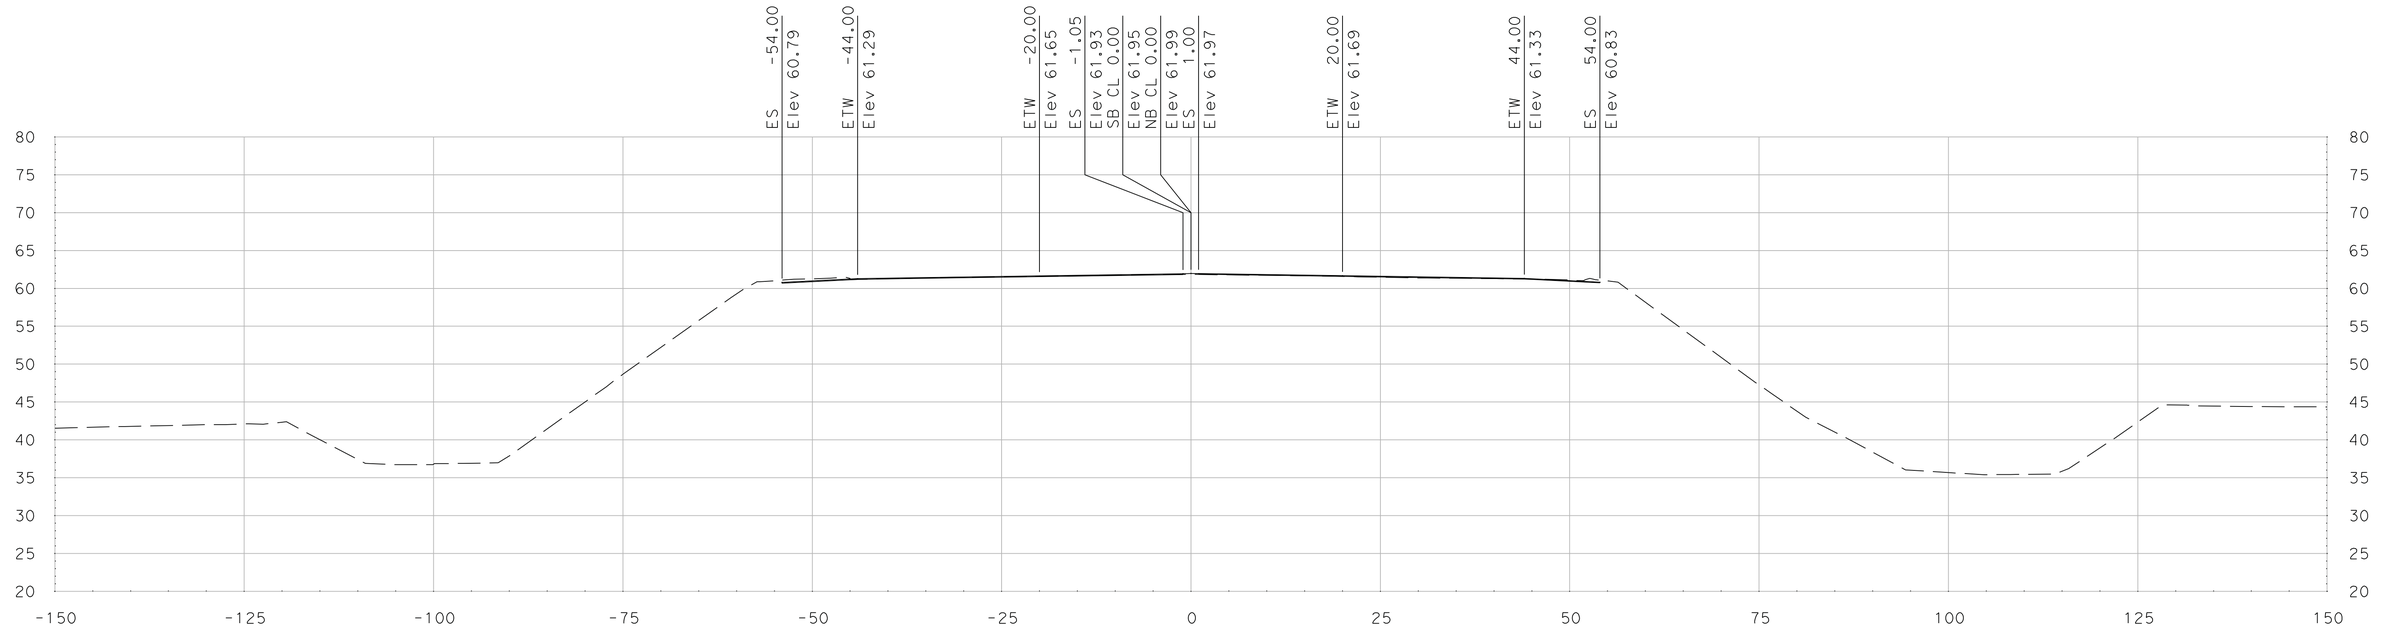

"SR 99" Sta 355+25.00

SCALE
HORIZONTAL: 1"=10'
VERTICAL: 1"=10'

DATE: 5/18/2011

ALL DIMENSIONS ARE IN US SURVEY FEET

FOR EARTHWORK DEVELOPMENT ONLY

Dist	COUNTY	ROUTE	POST MILES TOTAL PROJECT	SHEET No.	TOTAL SHEETS
10	SJ	99	4.9/14.2		
CONTRACT No.			10-0E6114		
PROJECT ID			1000020440		

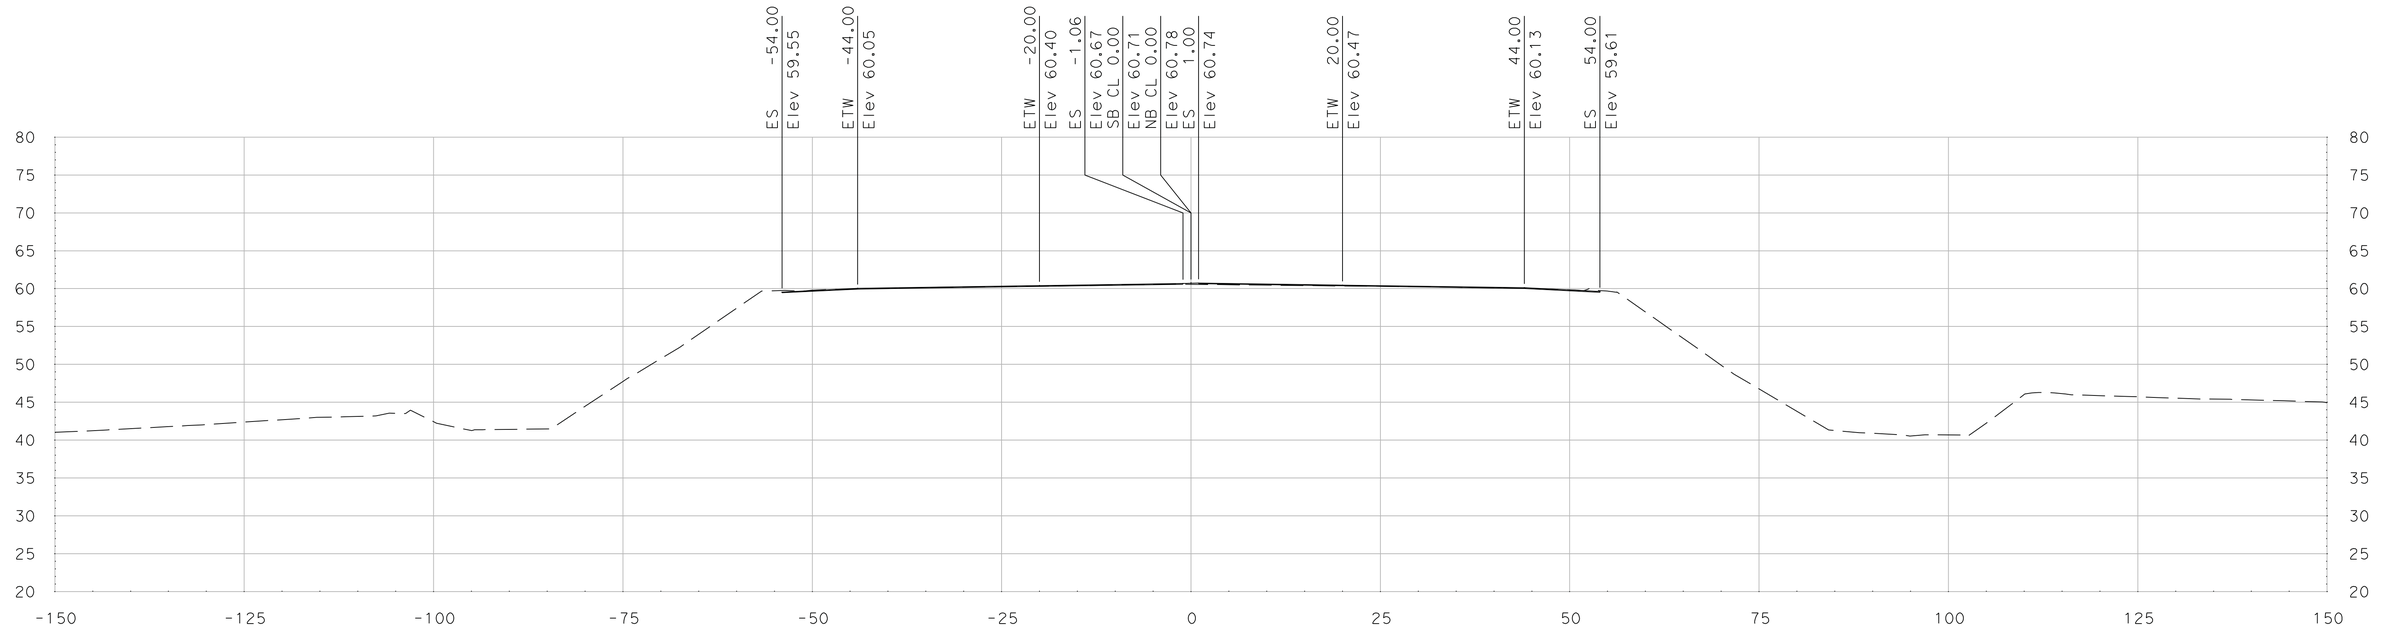

"SR 99" Sta 356+00.00

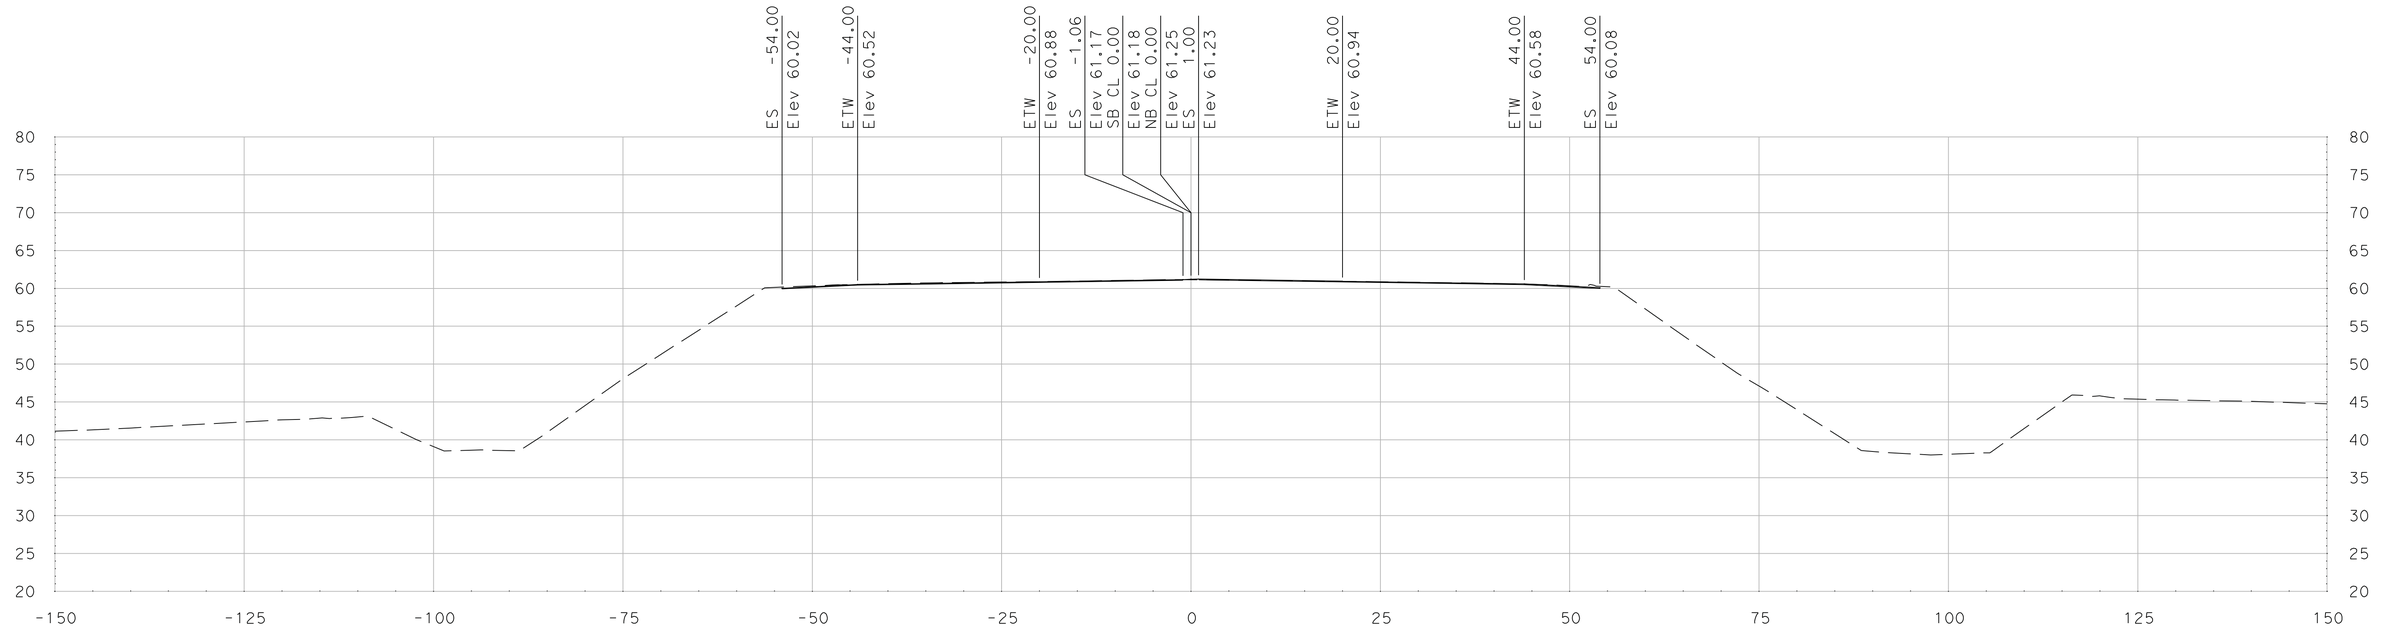

"SR 99" Sta 355+75.00

SCALE
HORIZONTAL: 1"=10'
VERTICAL: 1"=10'

DATE: 5/18/2011

ALL DIMENSIONS ARE IN US SURVEY FEET

FOR EARTHWORK DEVELOPMENT ONLY

Dist	COUNTY	ROUTE	POST MILES TOTAL PROJECT	SHEET No.	TOTAL SHEETS
10	SJ	99	4.9/14.2		
CONTRACT No.			10-0E6114		
PROJECT ID			1000020440		

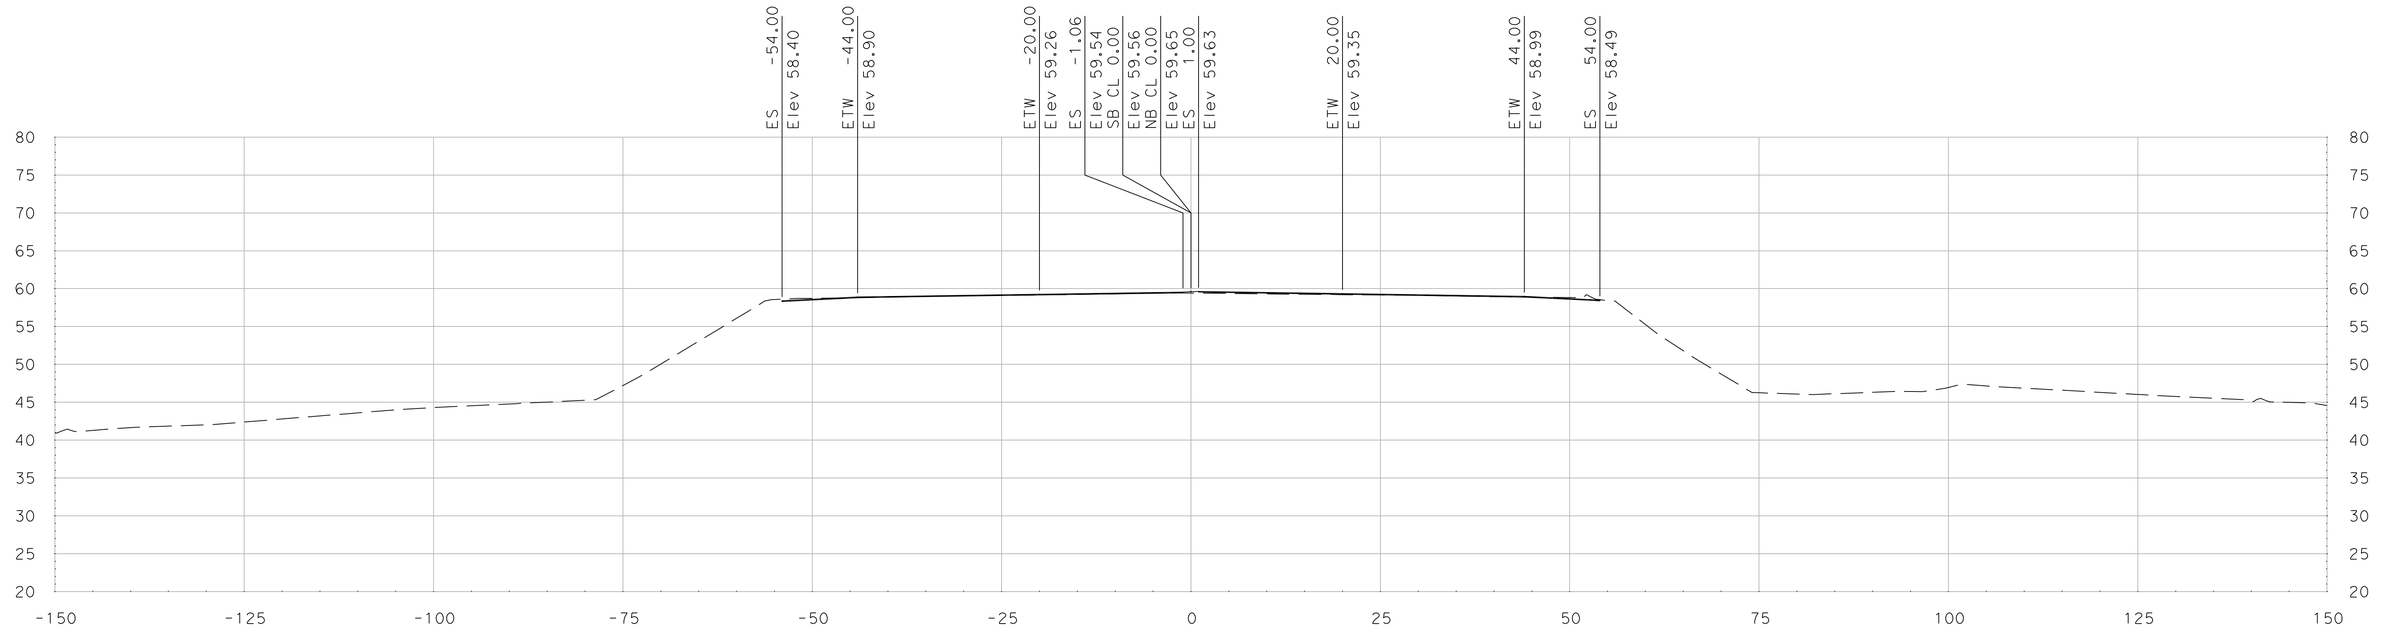

"SR 99" Sta 356+50.00

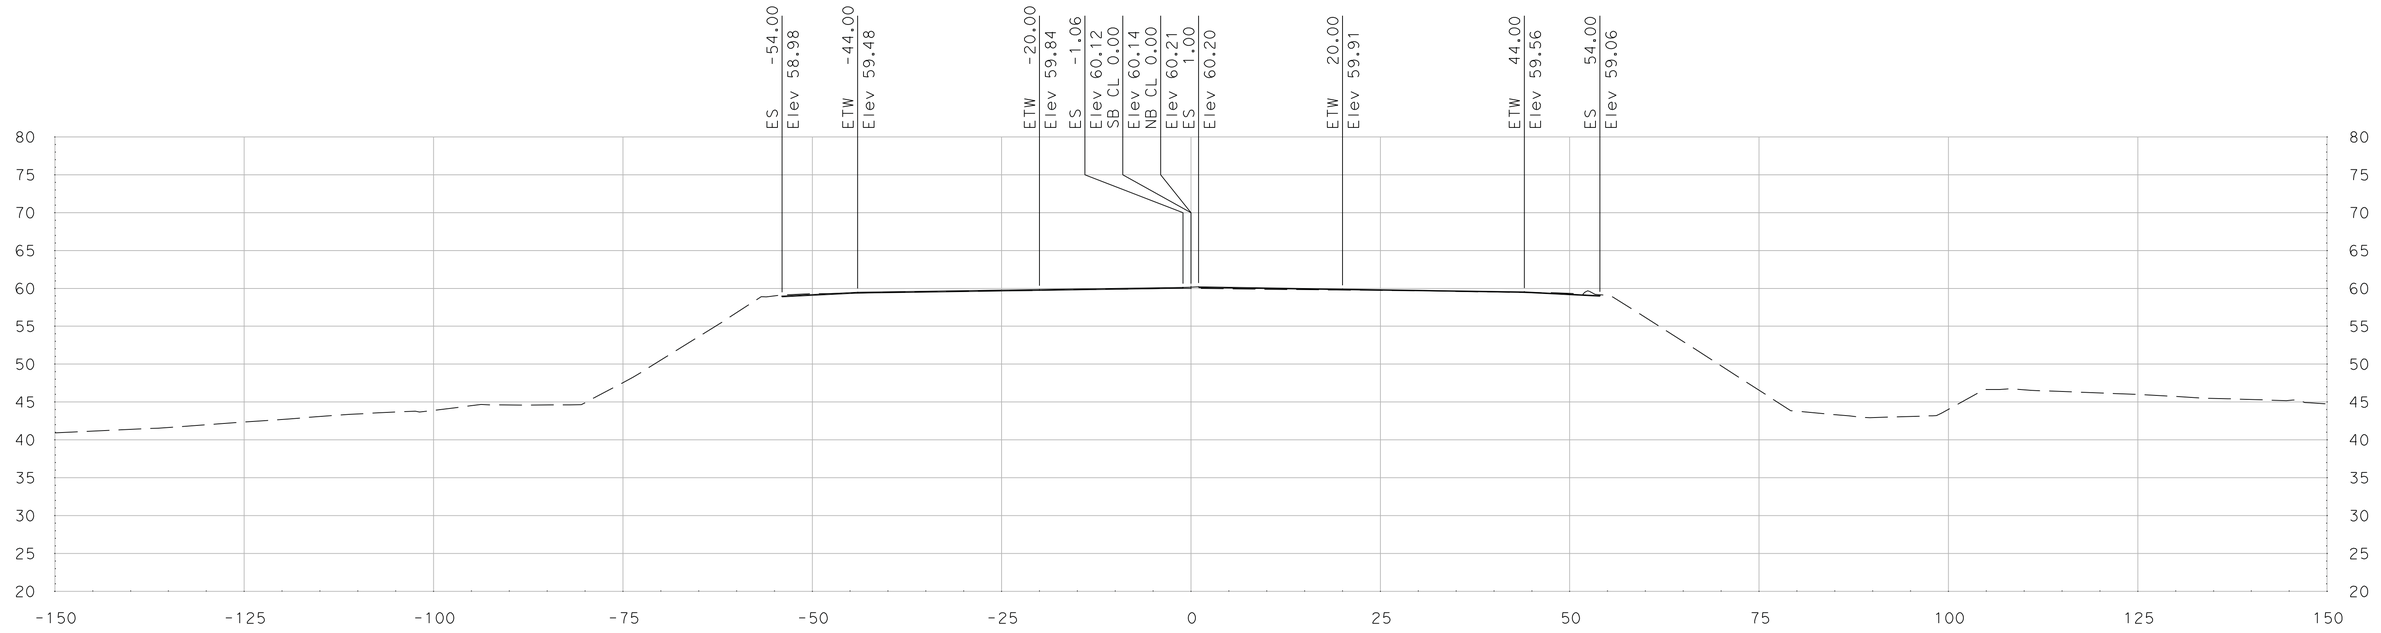

"SR 99" Sta 356+25.00

SCALE
HORIZONTAL: 1"=10'
VERTICAL: 1"=10'

DATE: 5/18/2011

ALL DIMENSIONS ARE IN US SURVEY FEET

FOR EARTHWORK DEVELOPMENT ONLY

Dist	COUNTY	ROUTE	POST MILES TOTAL PROJECT	SHEET No.	TOTAL SHEETS
10	SJ	99	4.9/14.2		
CONTRACT No.			10-0E6114		
PROJECT ID			1000020440		

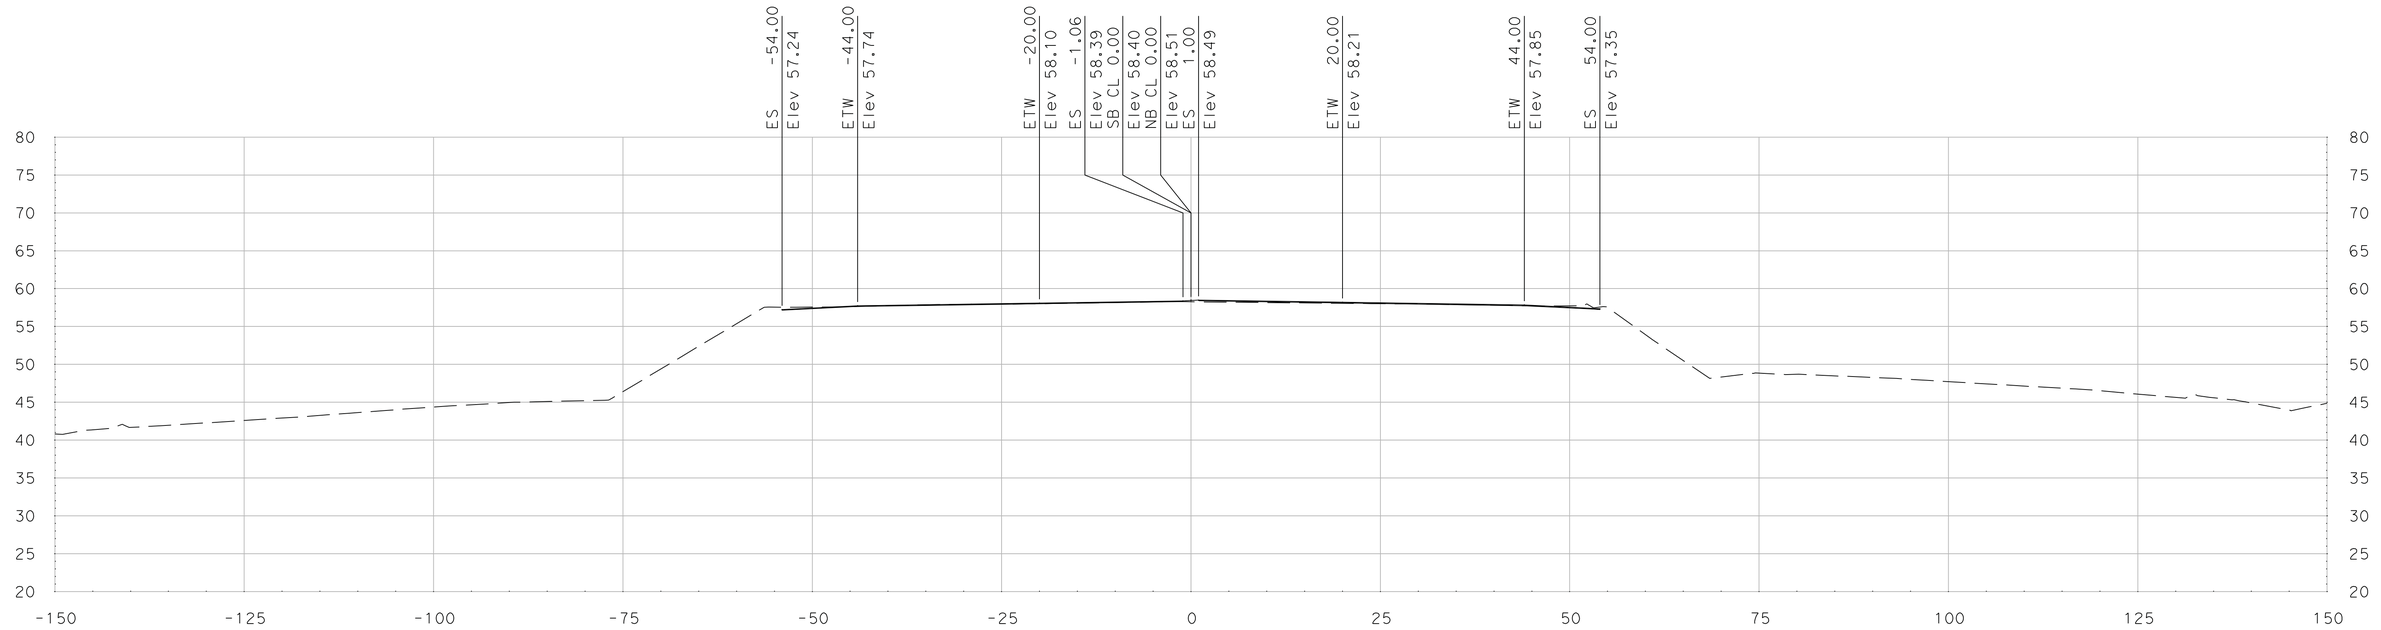

"SR 99" Sta 357+00.00

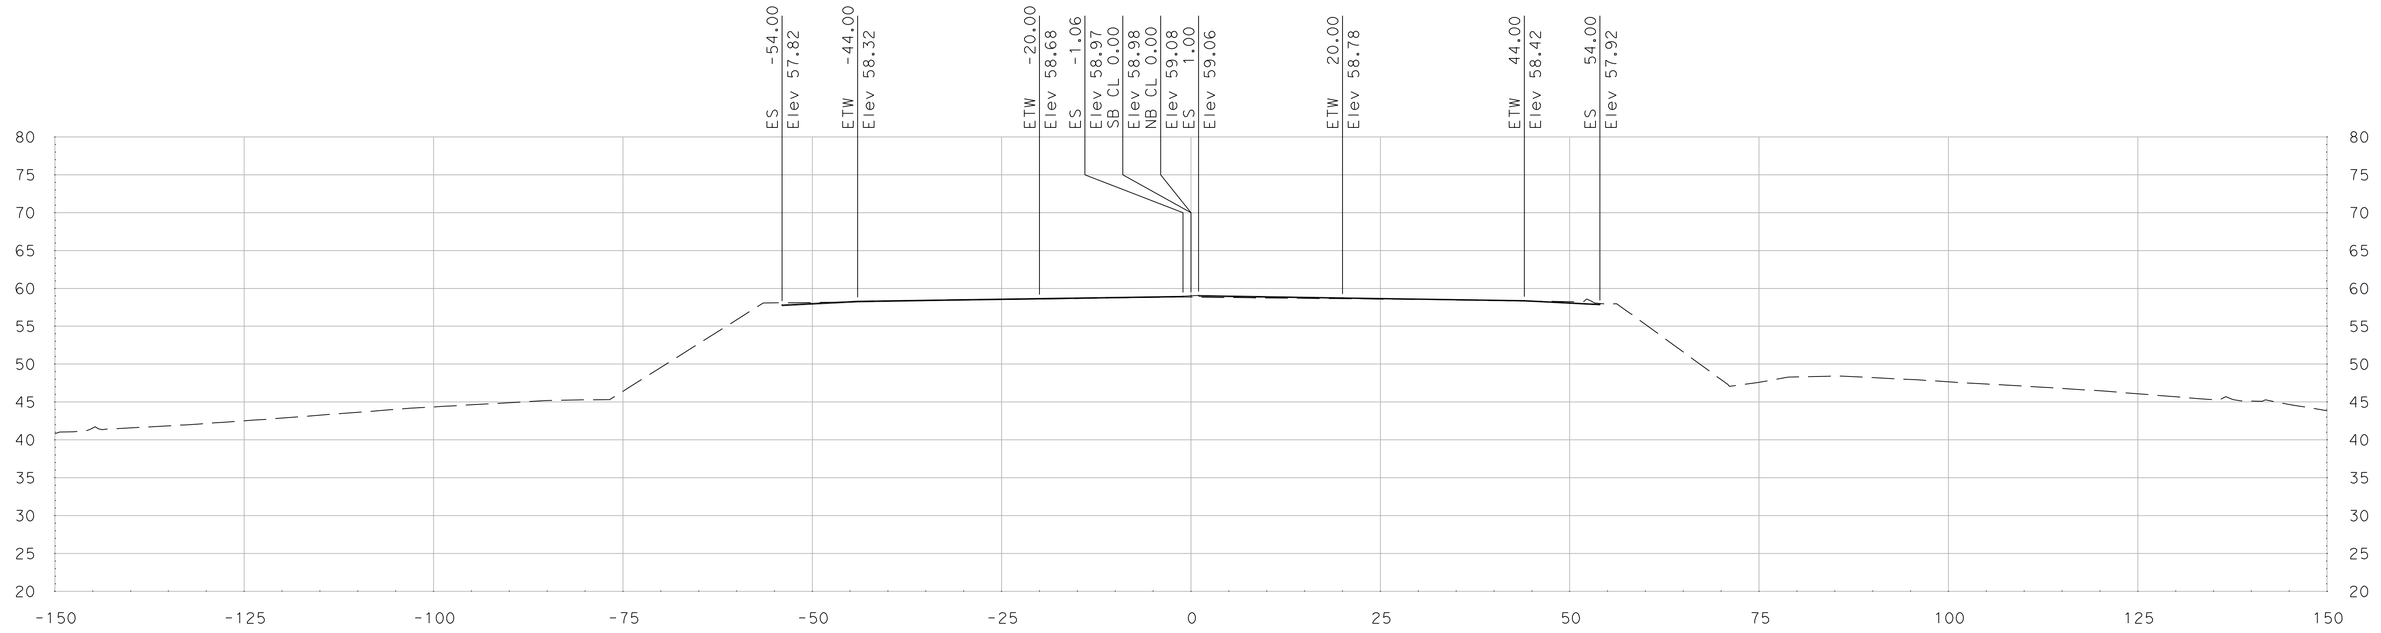

"SR 99" Sta 356+75.00

SCALE
HORIZONTAL: 1"=10'
VERTICAL: 1"=10'

DATE: 5/18/2011

ALL DIMENSIONS ARE IN US SURVEY FEET

FOR EARTHWORK DEVELOPMENT ONLY

Dist	COUNTY	ROUTE	POST MILES TOTAL PROJECT	SHEET No.	TOTAL SHEETS
10	SJ	99	4.9/14.2		
CONTRACT No.			10-0E6114		
PROJECT ID			1000020440		

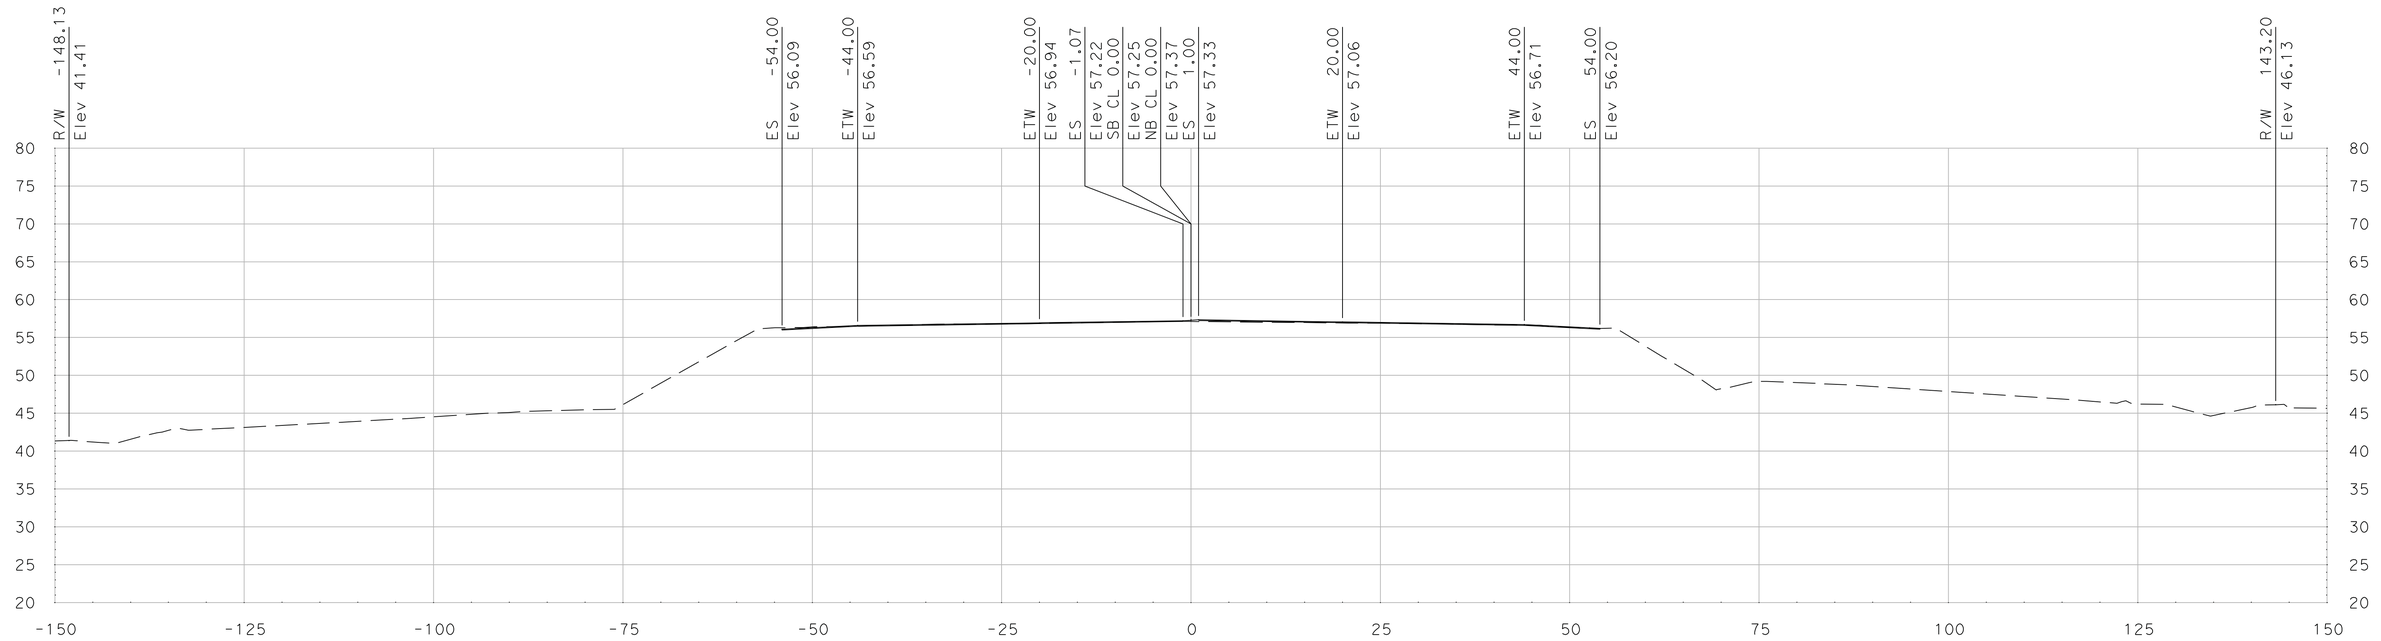

"SR 99" Sta 357+50.00

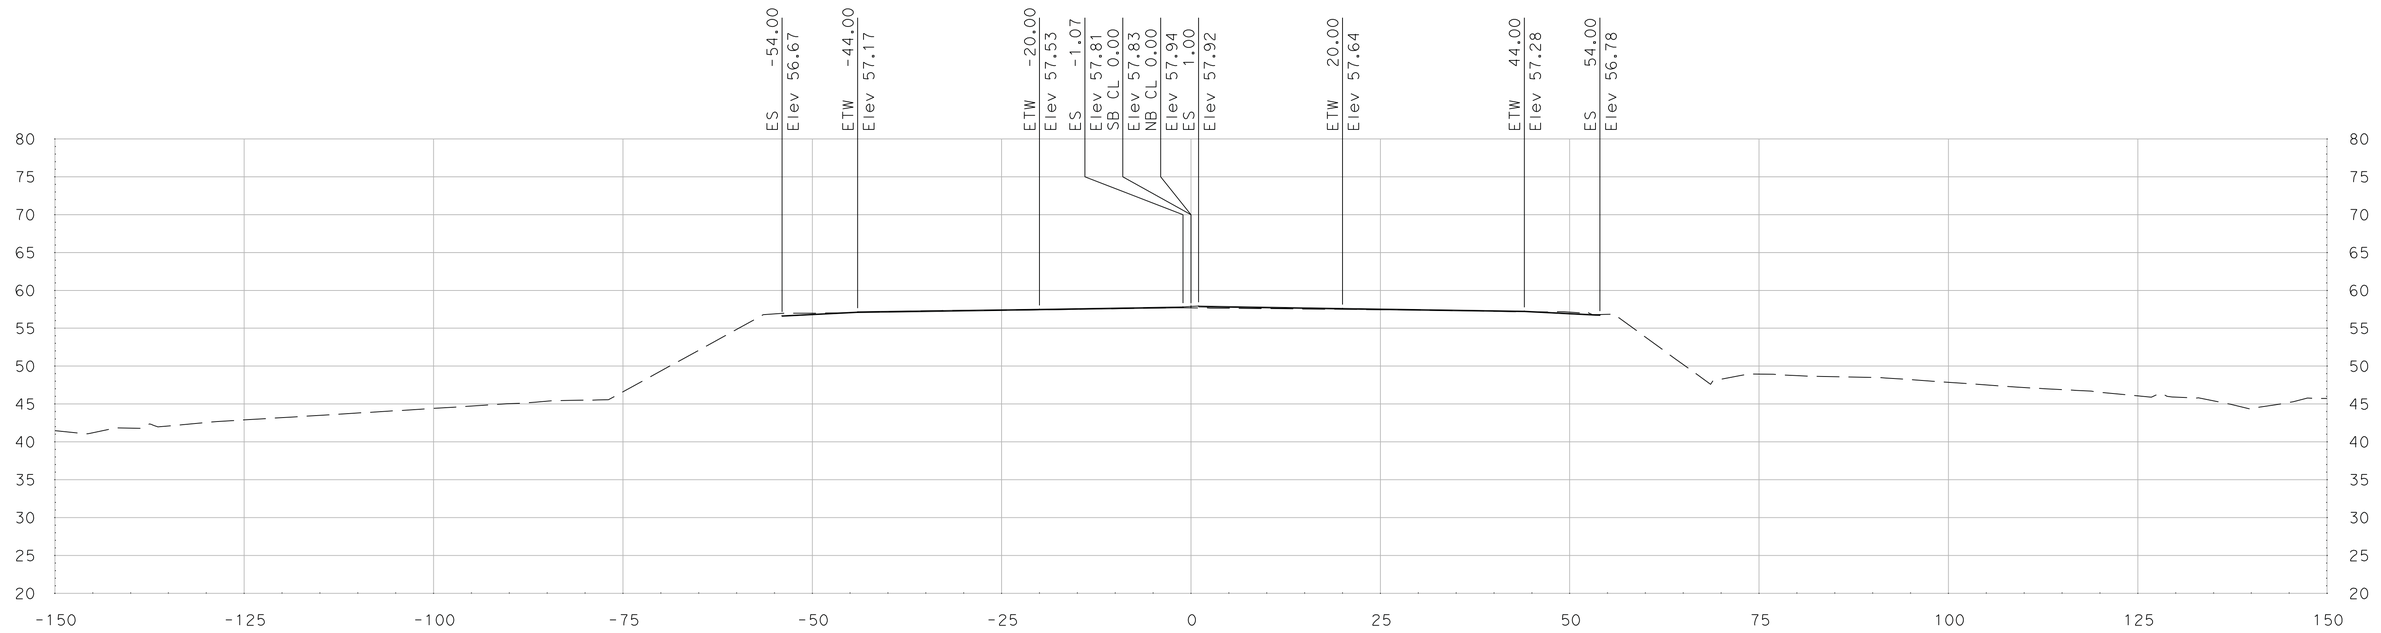

"SR 99" Sta 357+25.00

SCALE
HORIZONTAL: 1"=10'
VERTICAL: 1"=10'

DATE: 5/18/2011

ALL DIMENSIONS ARE IN US SURVEY FEET

FOR EARTHWORK DEVELOPMENT ONLY

Dist	COUNTY	ROUTE	POST MILES TOTAL PROJECT	SHEET No.	TOTAL SHEETS
10	SJ	99	4.9/14.2		
CONTRACT No.			10-0E6114		
PROJECT ID			1000020440		

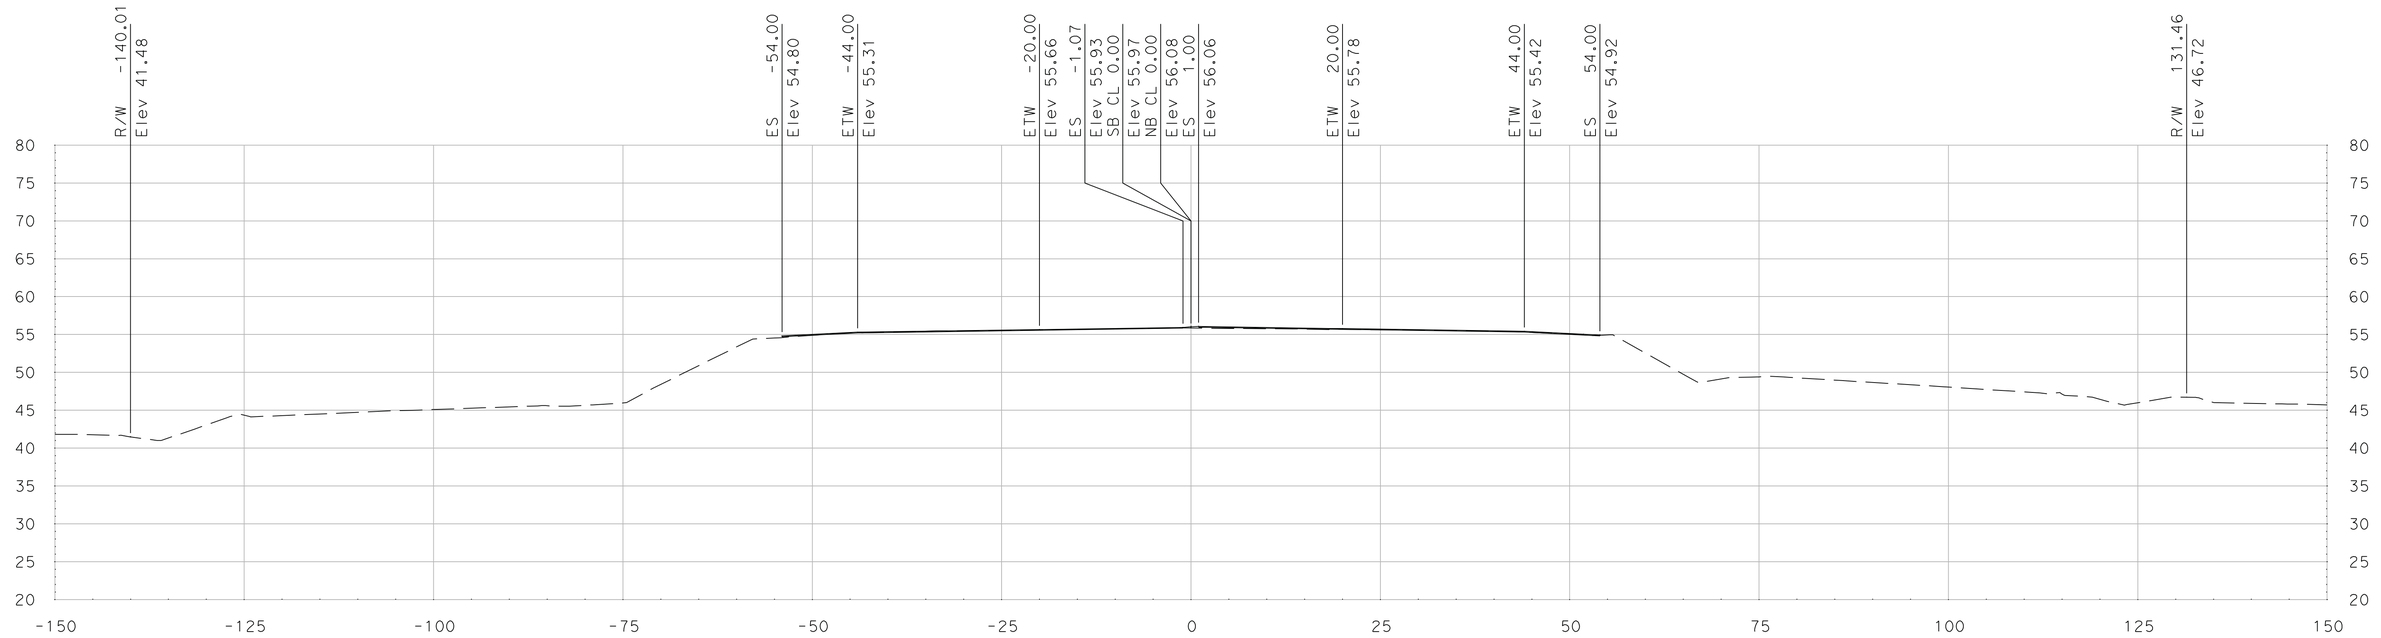

"SR 99" Sta 358+00.00

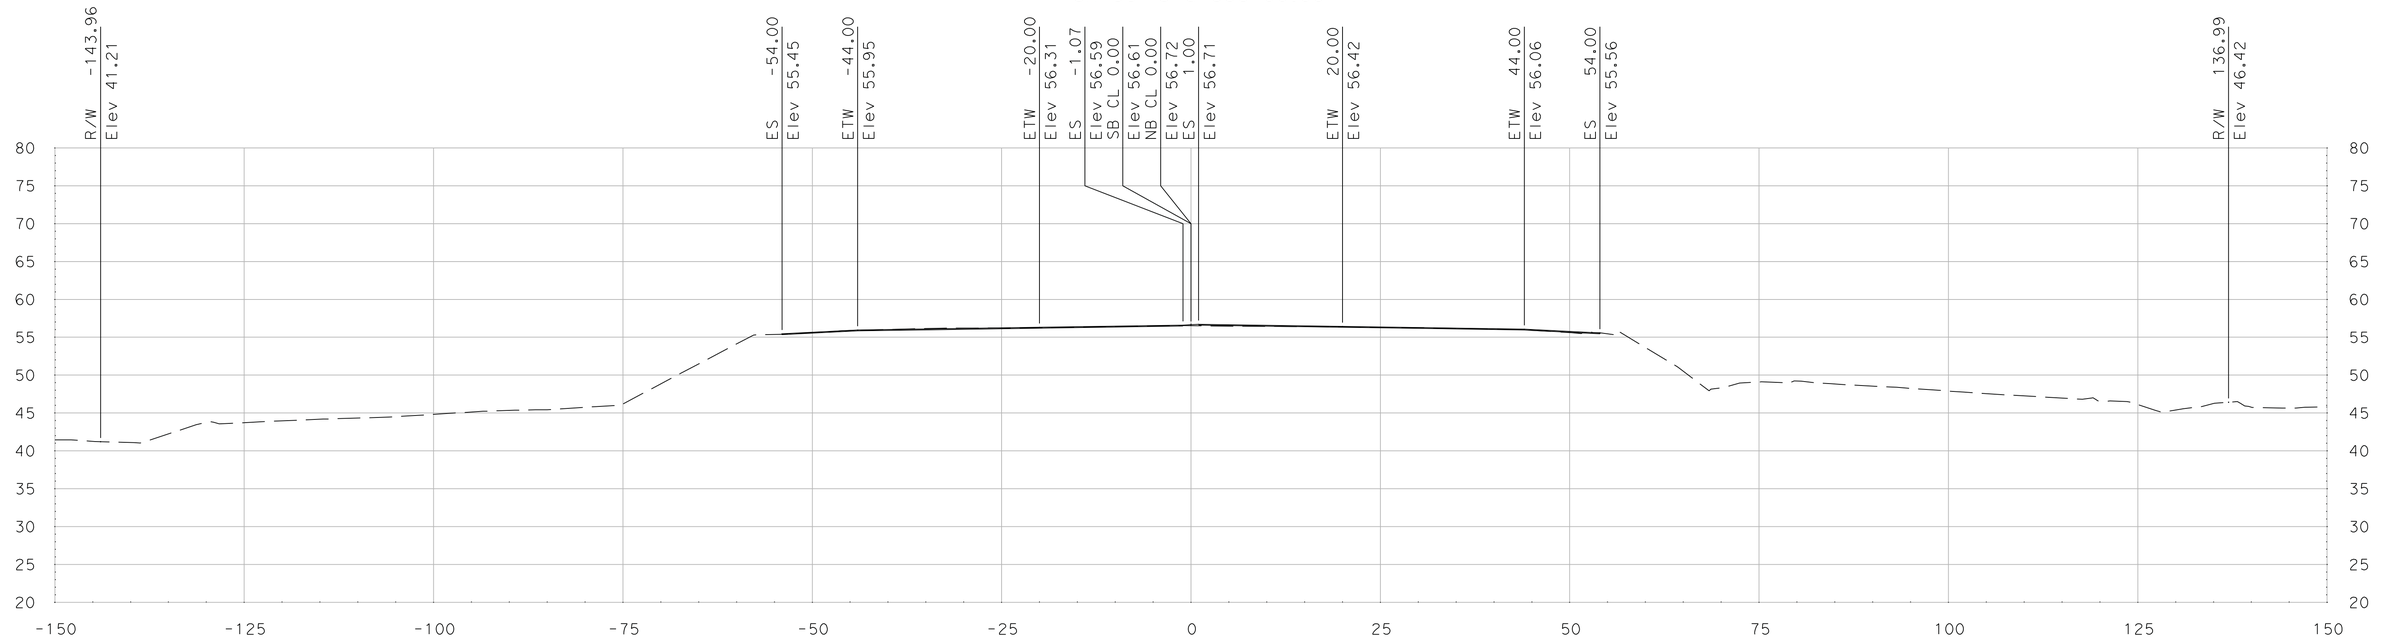

"SR 99" Sta 357+75.00

SCALE
HORIZONTAL: 1"=10'
VERTICAL: 1"=10'

DATE: 5/18/2011

ALL DIMENSIONS ARE IN US SURVEY FEET

FOR EARTHWORK DEVELOPMENT ONLY

Dist	COUNTY	ROUTE	POST MILES TOTAL PROJECT	SHEET No.	TOTAL SHEETS
10	SJ	99	4.9/14.2		
CONTRACT No.			10-0E6114		
PROJECT ID			1000020440		

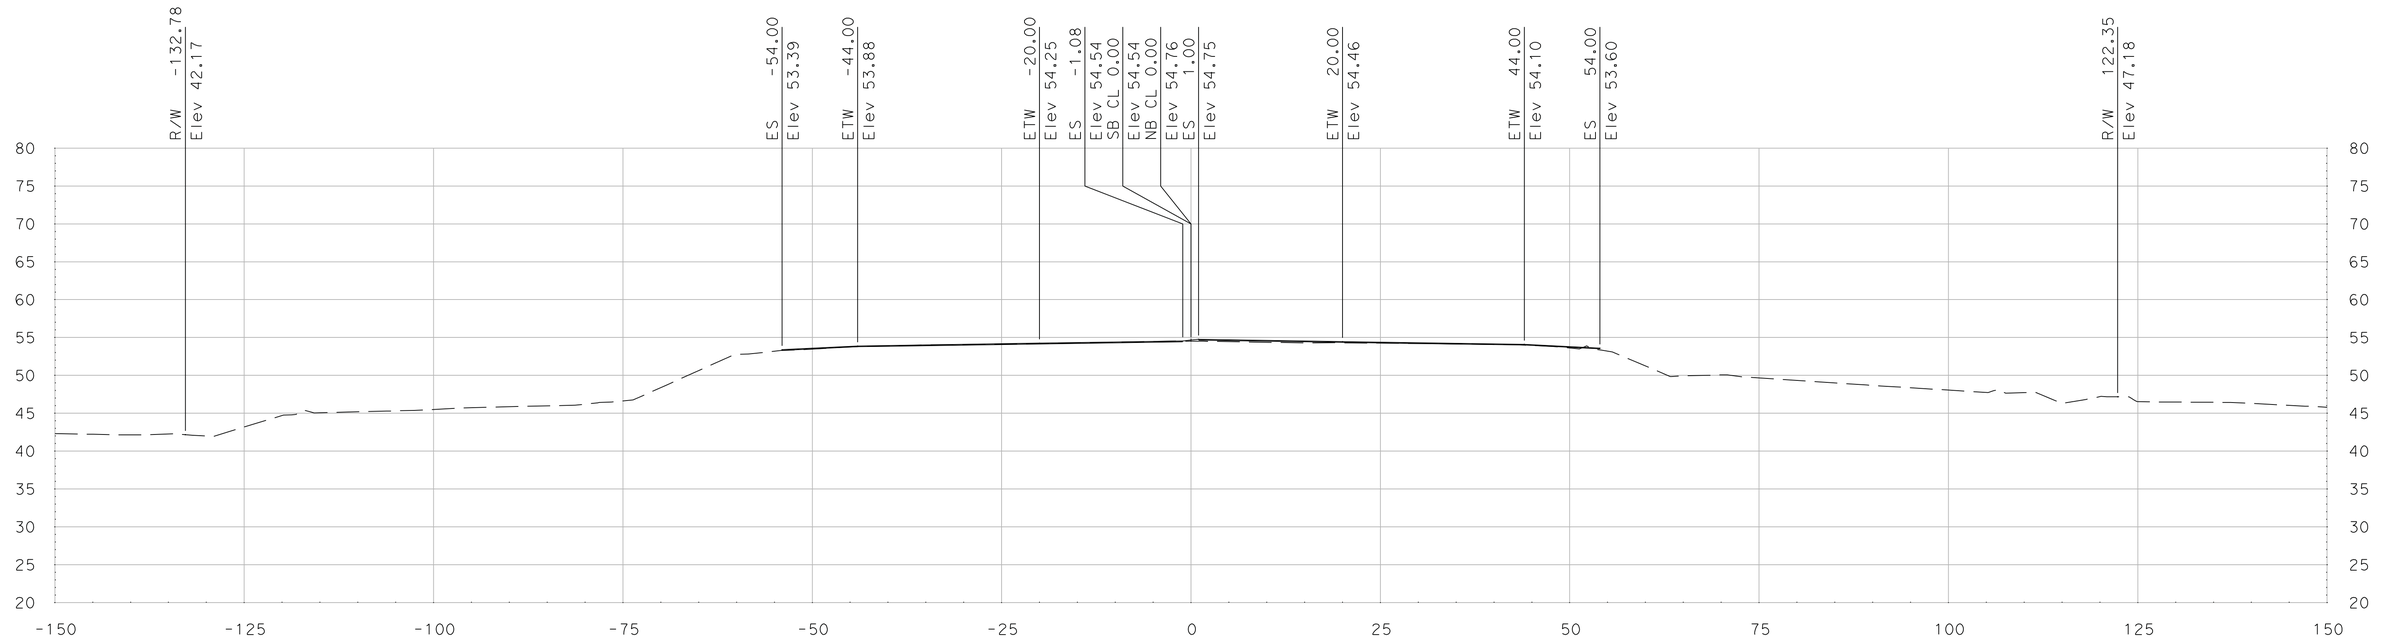

"SR 99" Sta 358+50.00

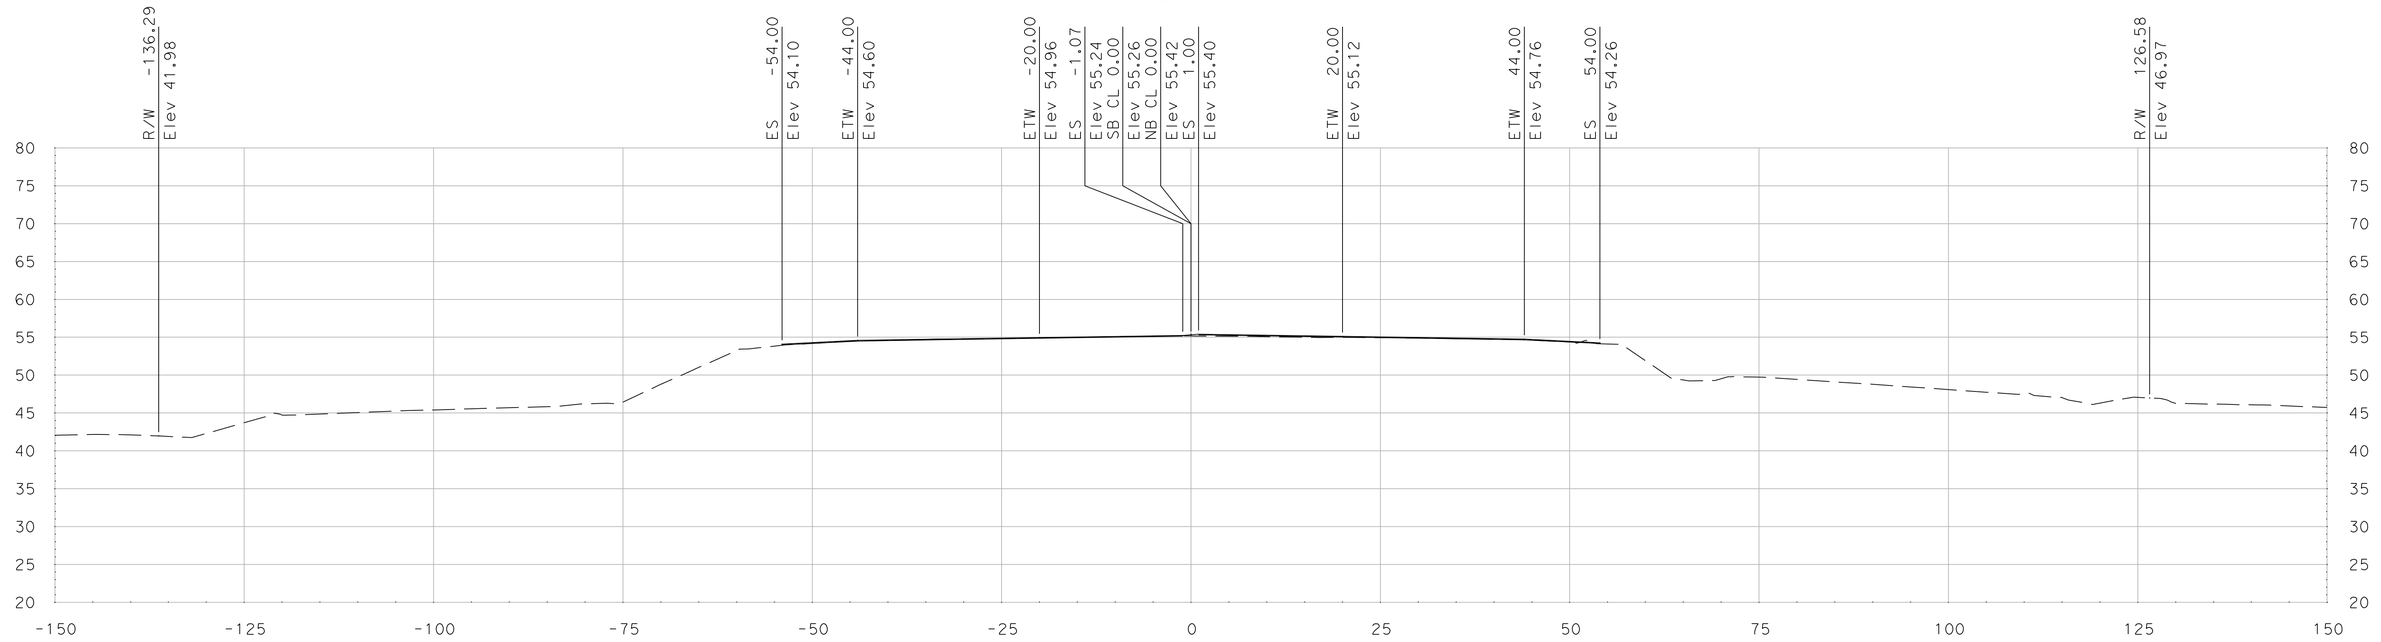

"SR 99" Sta 358+25.00

SCALE
HORIZONTAL: 1"=10'
VERTICAL: 1"=10'

DATE: 5/18/2011

ALL DIMENSIONS ARE IN US SURVEY FEET

FOR EARTHWORK DEVELOPMENT ONLY

Dist	COUNTY	ROUTE	POST MILES TOTAL PROJECT	SHEET No.	TOTAL SHEETS
10	SJ	99	4.9/14.2		
CONTRACT No.			10-0E6114		
PROJECT ID			1000020440		

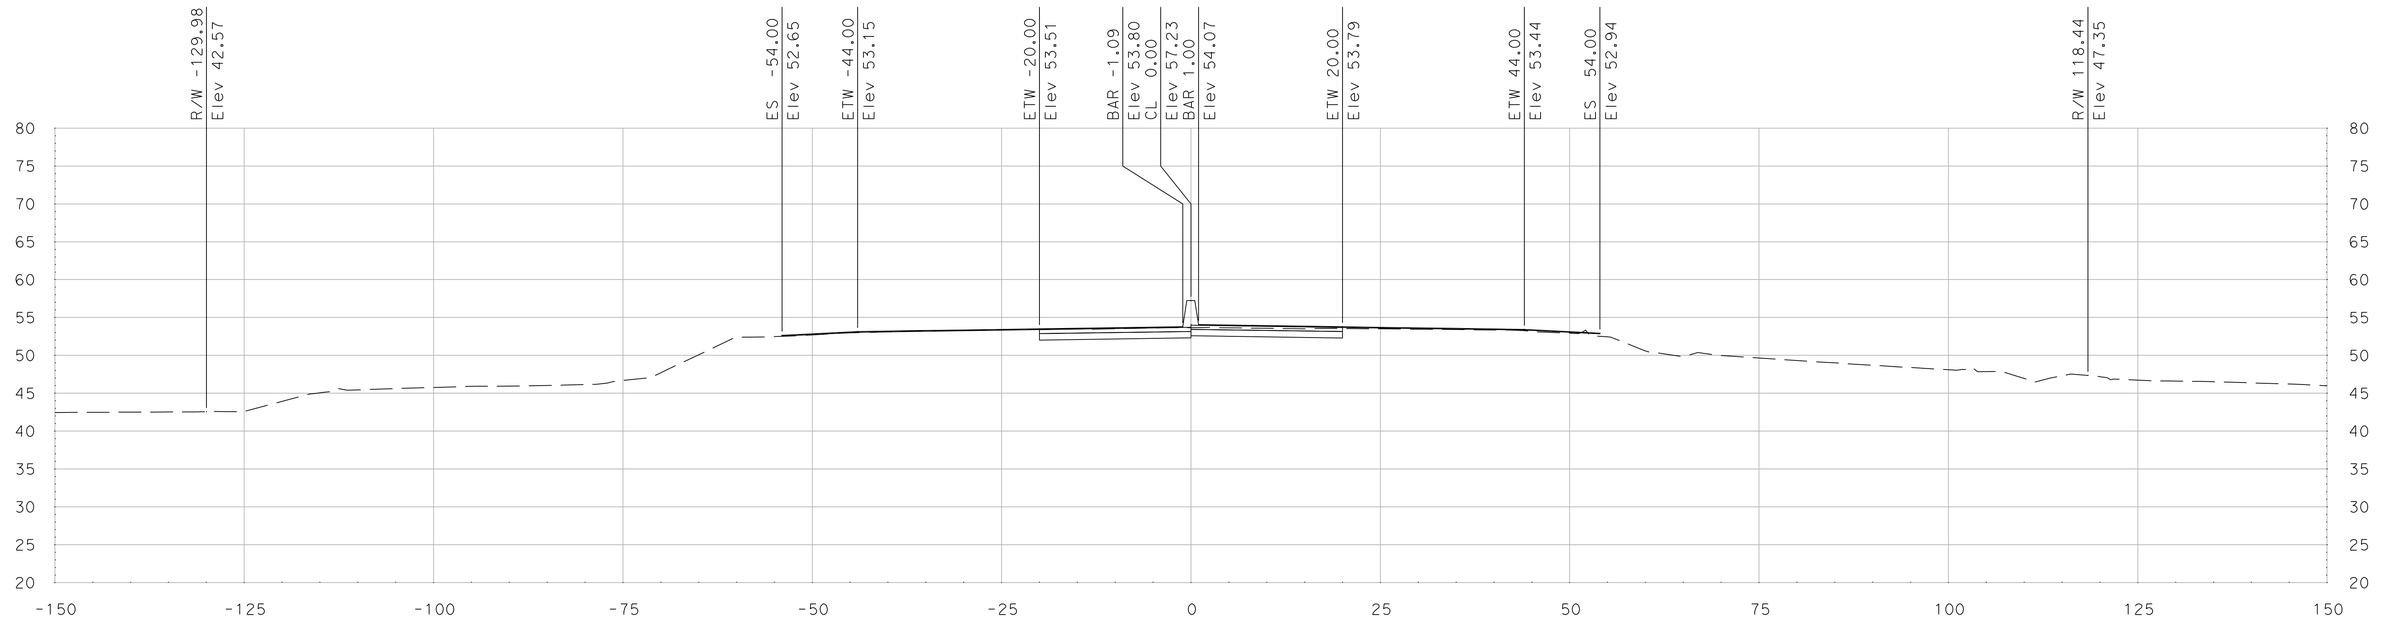

"SR 99" Sta 358+77.54

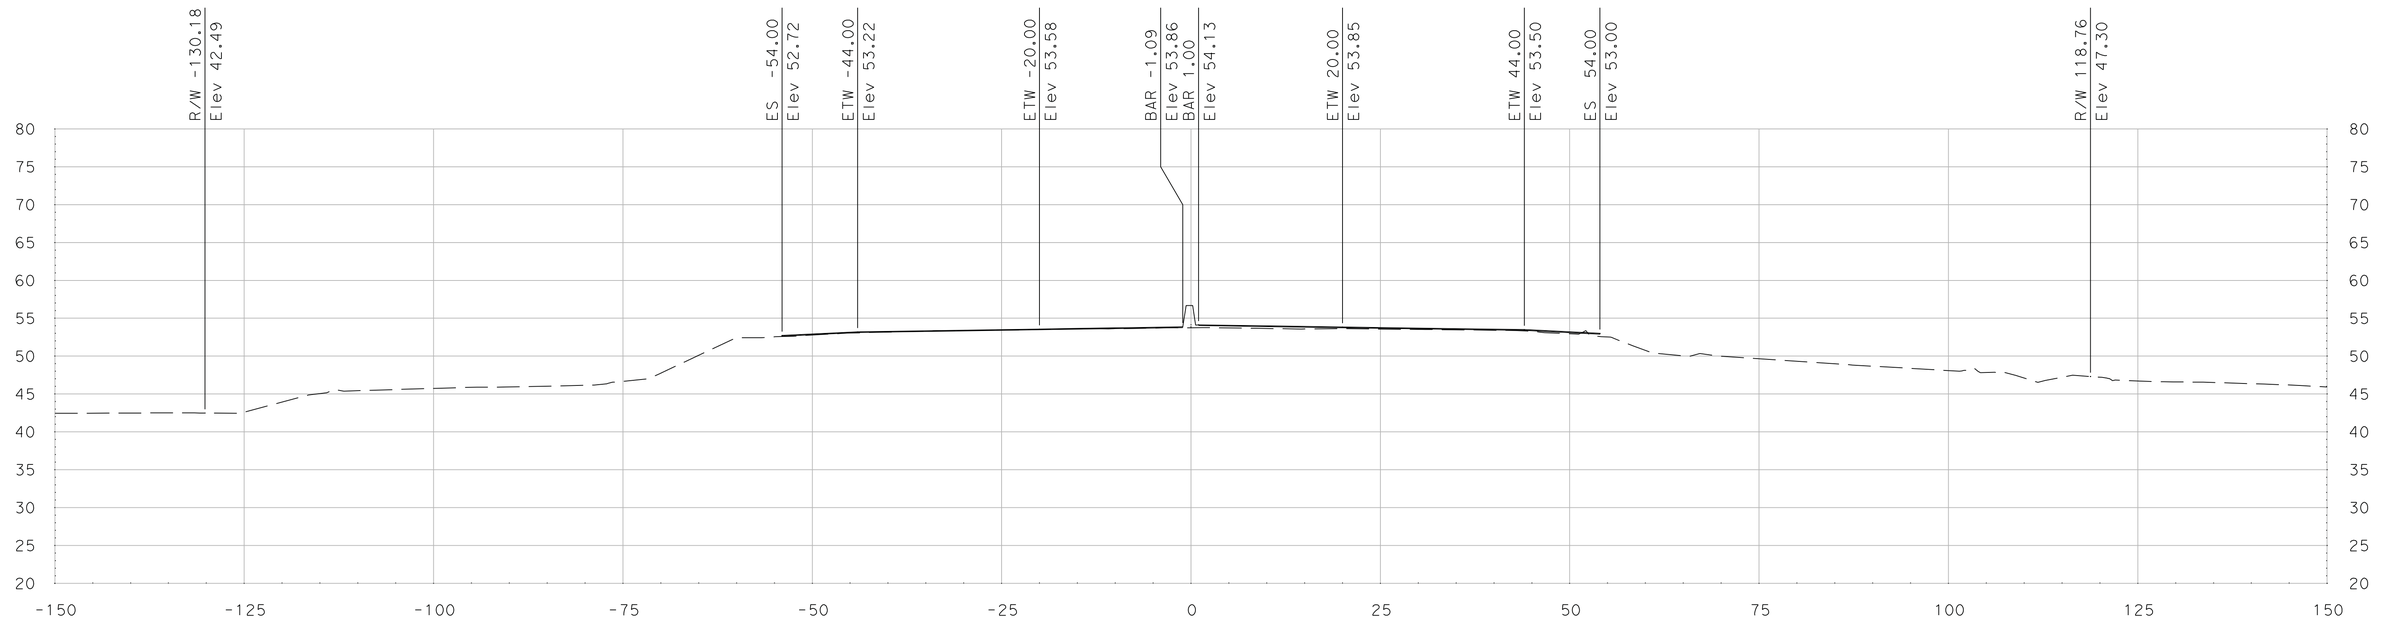

"SR 99" Sta 358+75.00

SCALE
HORIZONTAL: 1"=10'
VERTICAL: 1"=10'

DATE: 5/18/2011

ALL DIMENSIONS ARE IN US SURVEY FEET

FOR EARTHWORK DEVELOPMENT ONLY

Dist	COUNTY	ROUTE	POST MILES TOTAL PROJECT	SHEET No.	TOTAL SHEETS
10	SJ	99	4.9/14.2		
CONTRACT No.			10-0E6114		
PROJECT ID			1000020440		

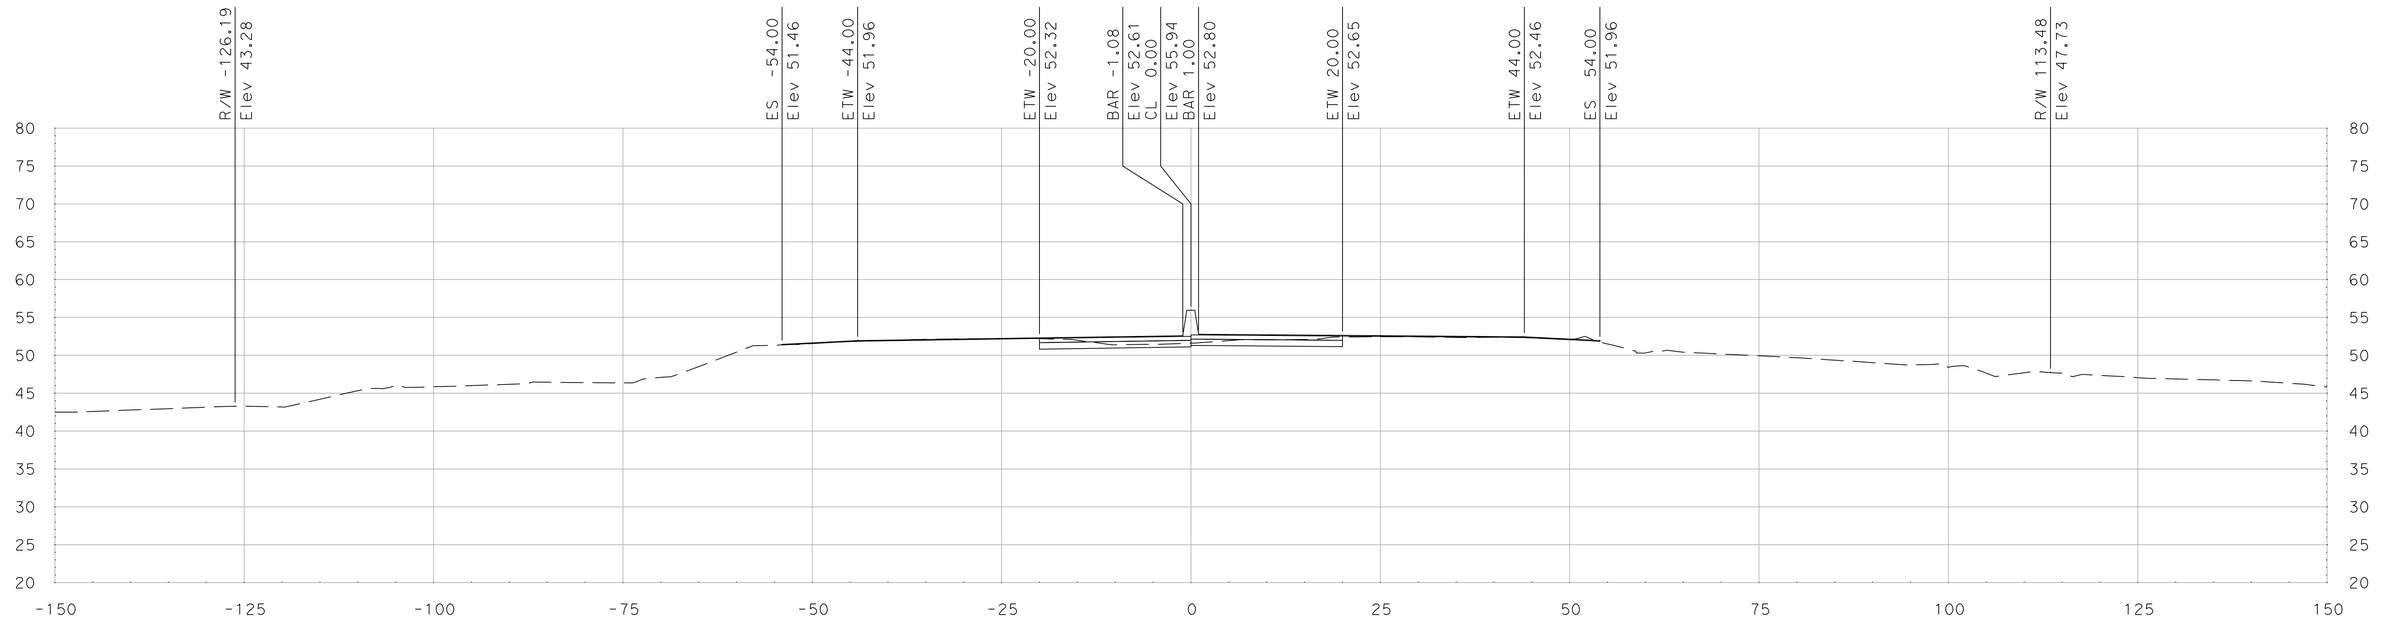

"SR 99" Sta 359+25.00

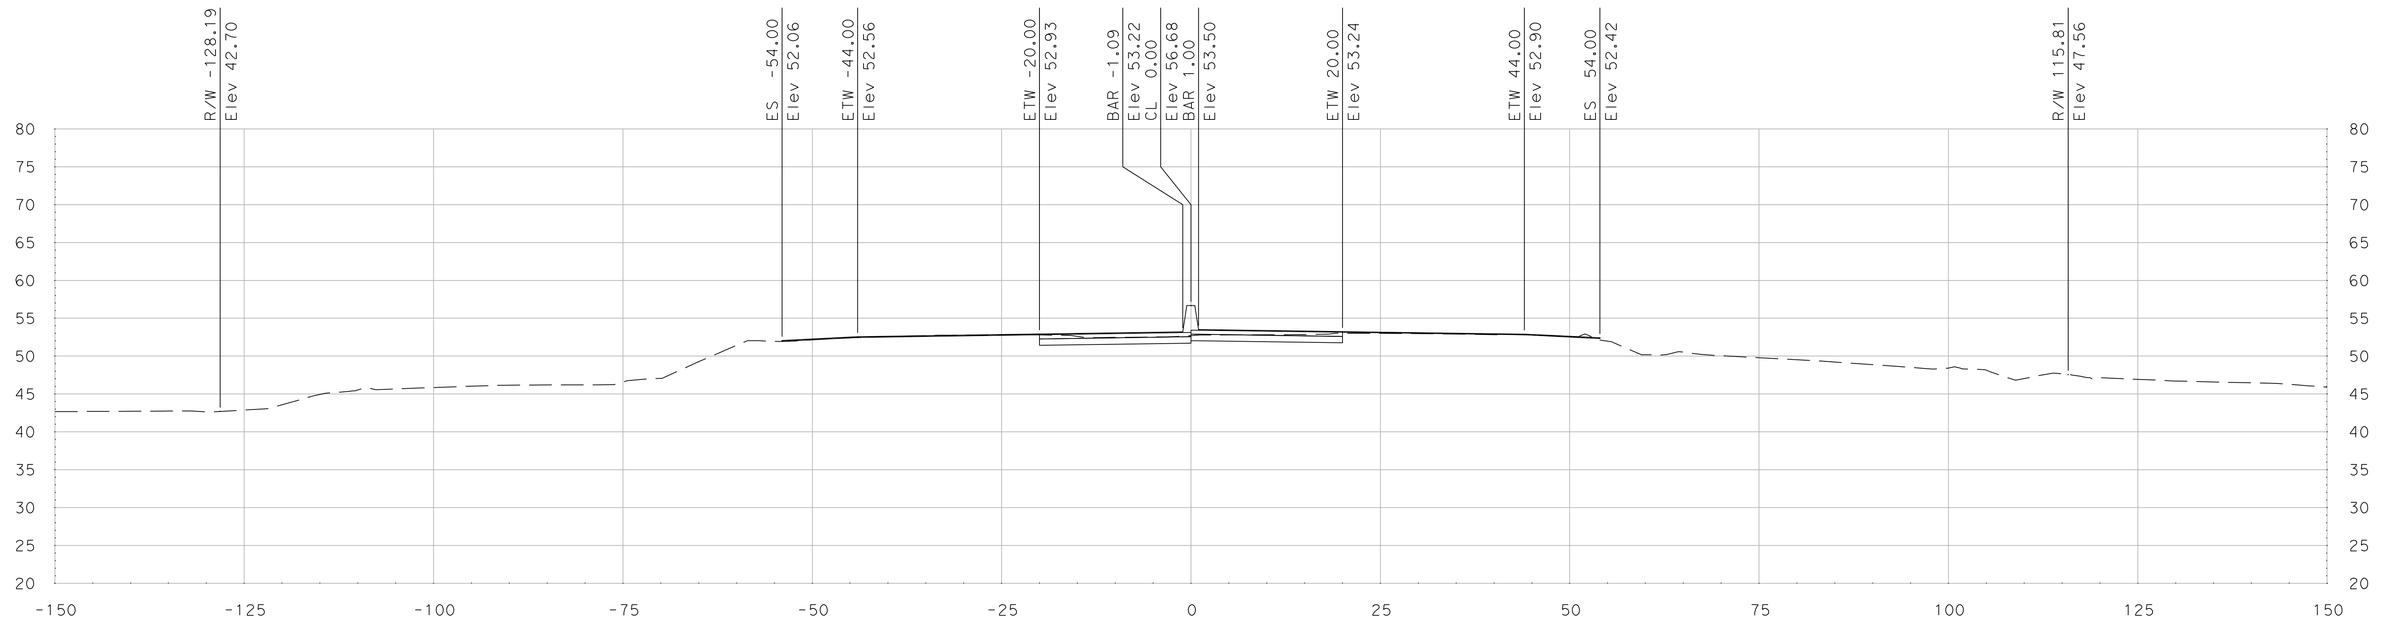

"SR 99" Sta 359+00.00

SCALE
HORIZONTAL: 1"=10'
VERTICAL: 1"=10'

DATE: 5/18/2011

ALL DIMENSIONS ARE IN US SURVEY FEET

FOR EARTHWORK DEVELOPMENT ONLY

Dist	COUNTY	ROUTE	POST MILES TOTAL PROJECT	SHEET No.	TOTAL SHEETS
10	SJ	99	4.9/14.2		
CONTRACT No.			10-0E6114		
PROJECT ID			1000020440		

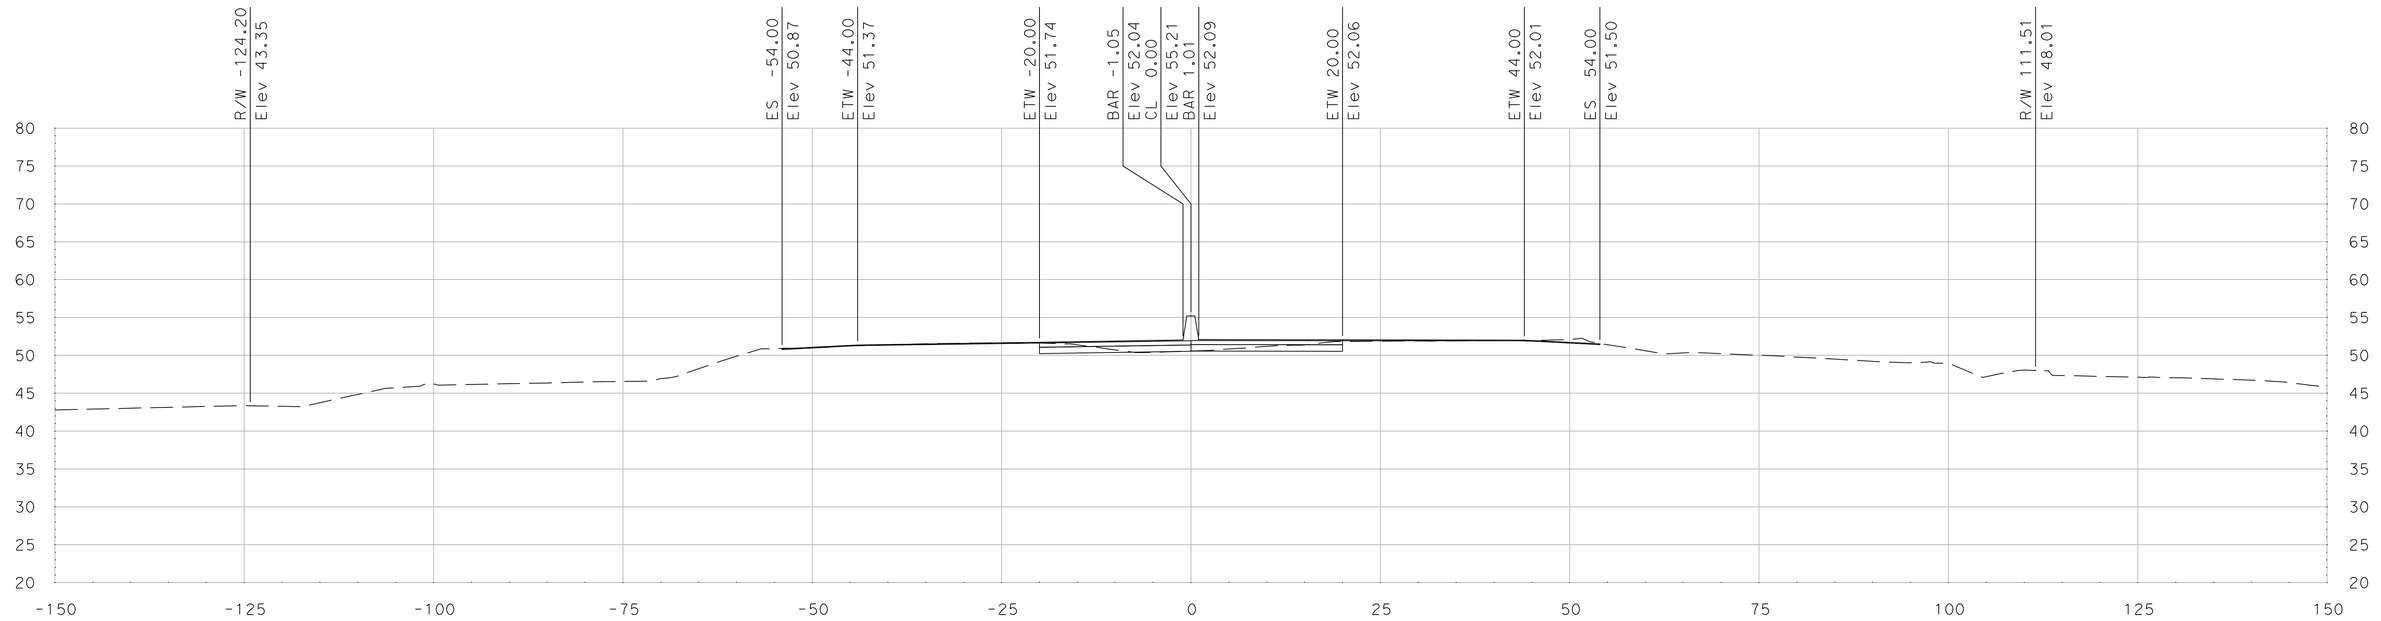

"SR 99" Sta 359+50.00

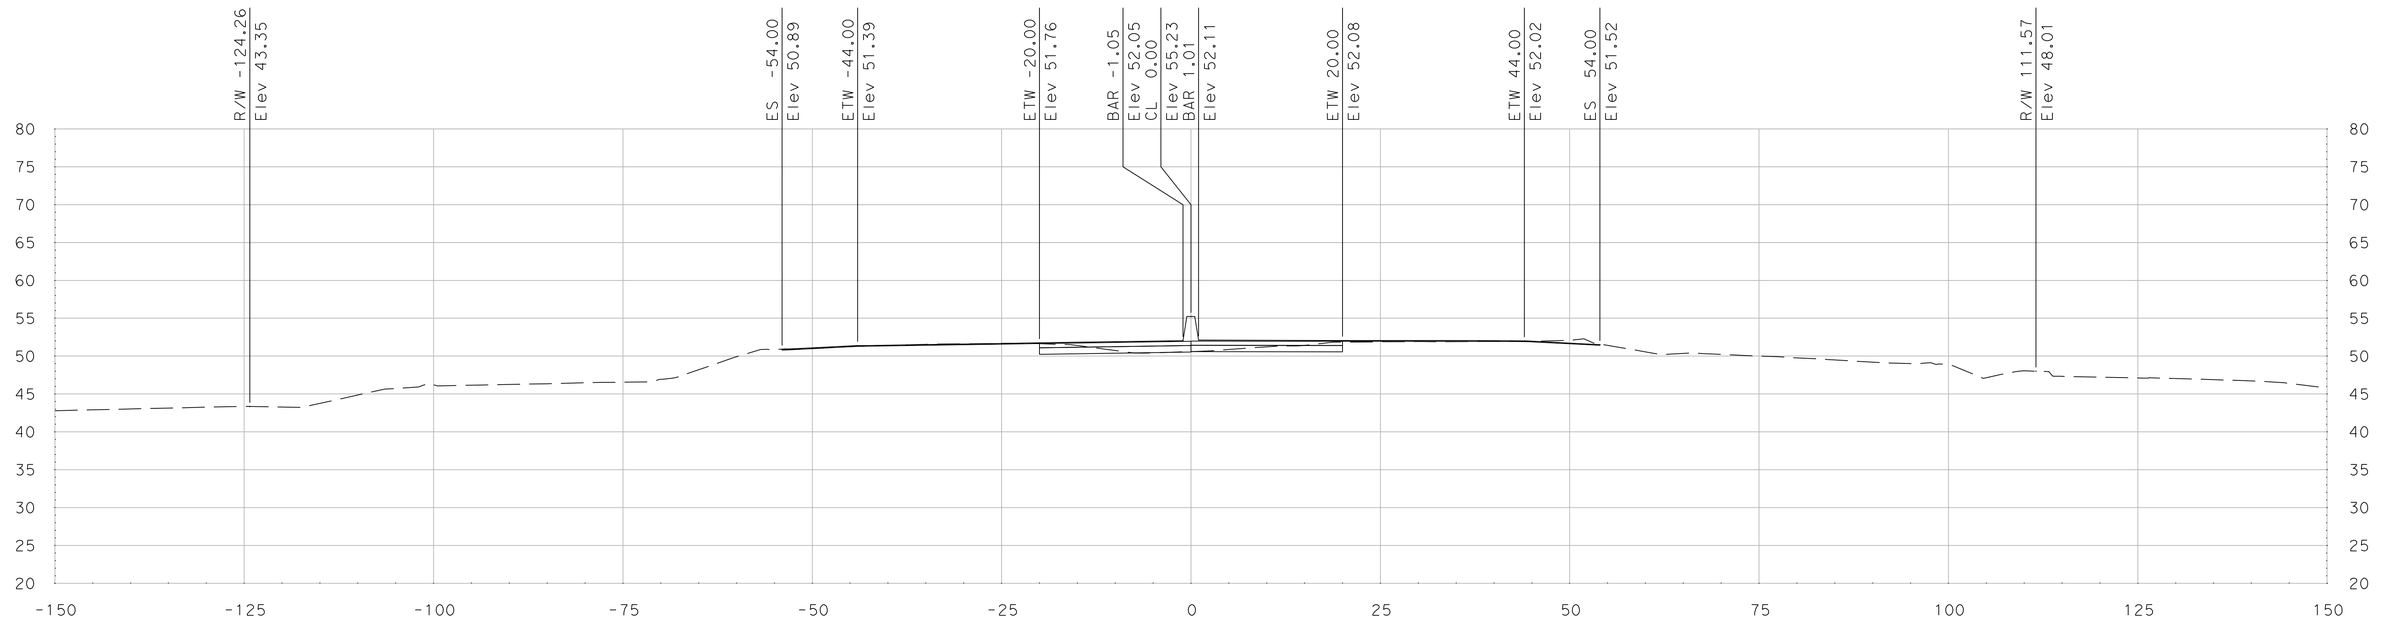

"SR 99" Sta 359+49.26

SCALE
HORIZONTAL: 1"=10'
VERTICAL: 1"=10'

DATE: 5/18/2011

ALL DIMENSIONS ARE IN US SURVEY FEET

FOR EARTHWORK DEVELOPMENT ONLY

Dist	COUNTY	ROUTE	POST MILES TOTAL PROJECT	SHEET No.	TOTAL SHEETS
10	SJ	99	4.9/14.2		
CONTRACT No.			10-0E6114		
PROJECT ID			1000020440		

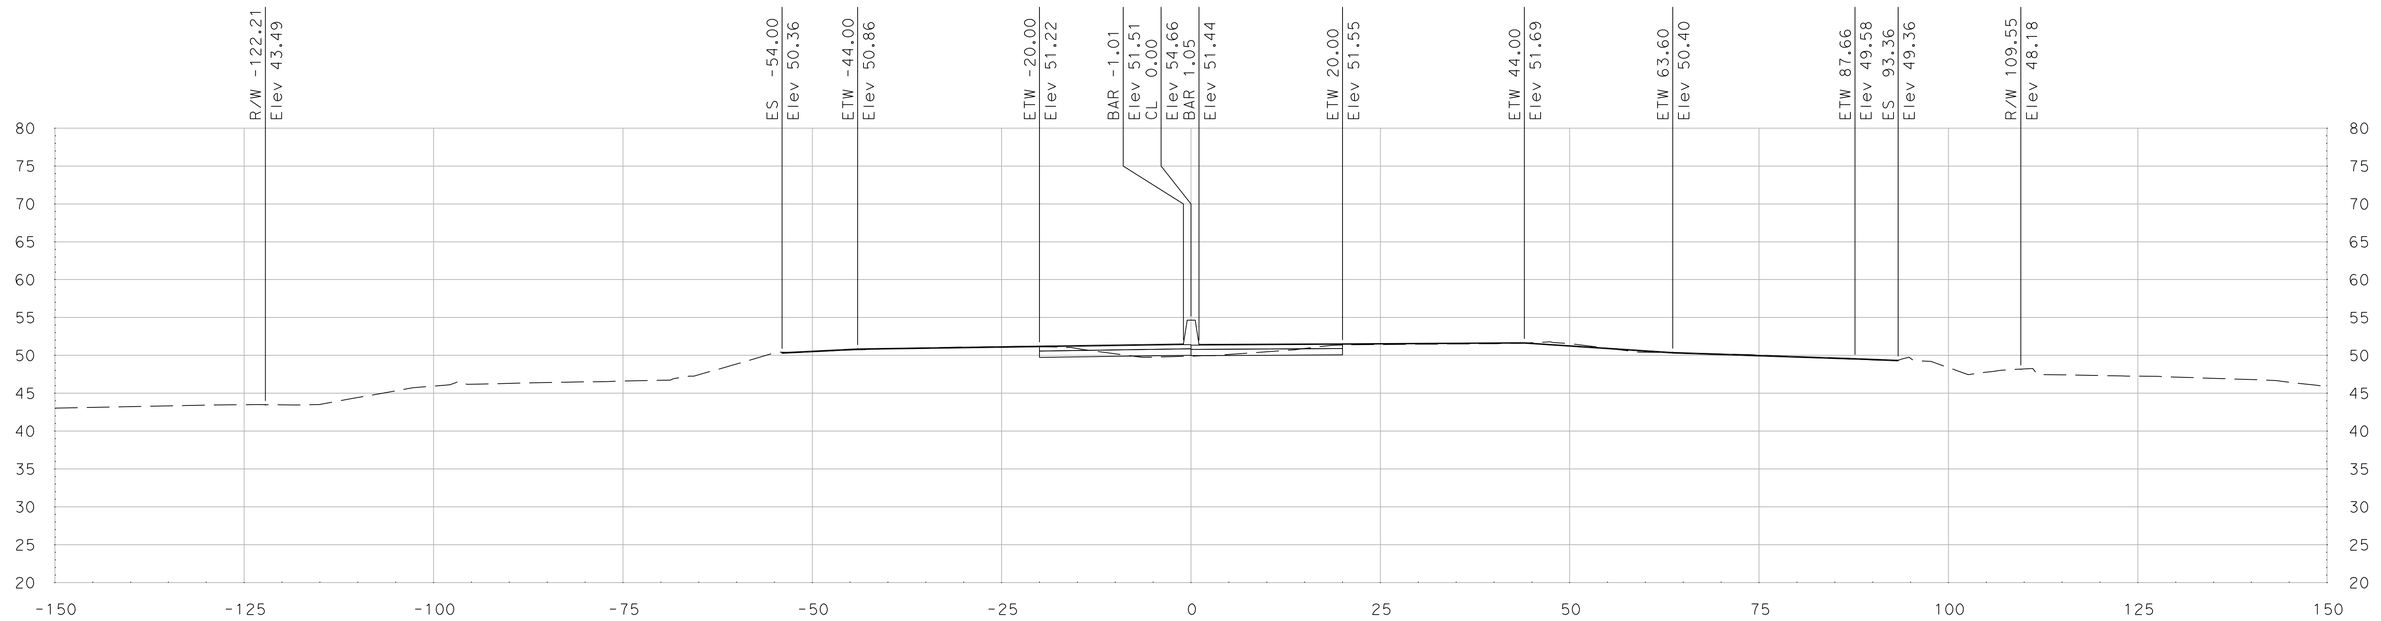

"SR 99" Sta 359+75.00

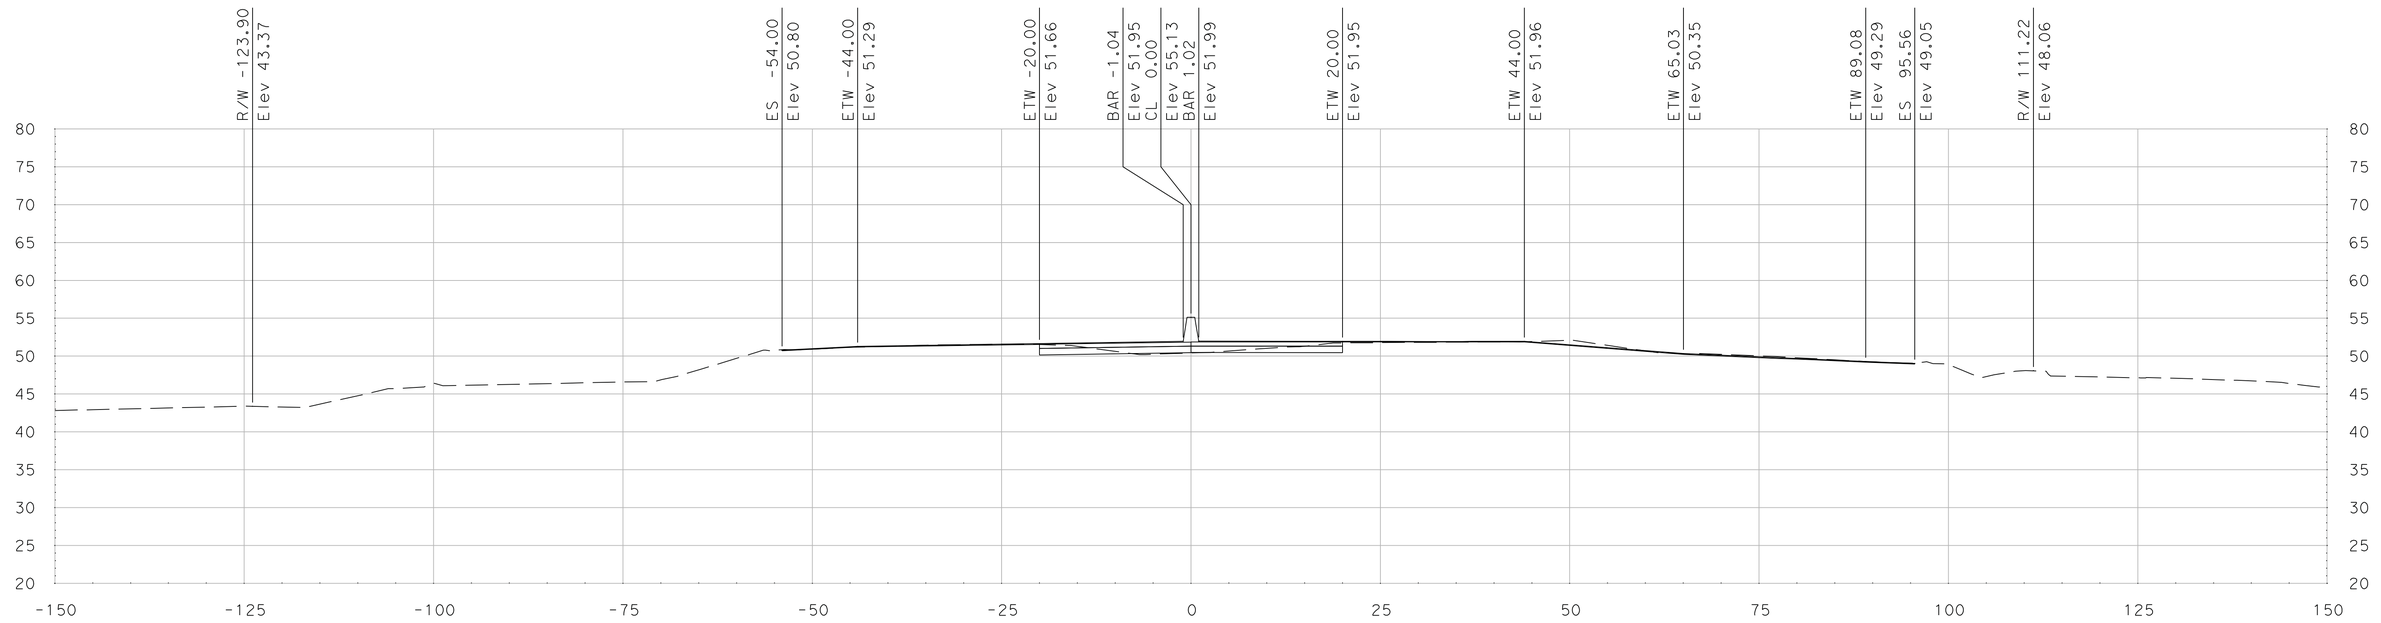

"SR 99" Sta 359+53.76

SCALE
HORIZONTAL: 1"=10'
VERTICAL: 1"=10'

DATE: 5/18/2011

ALL DIMENSIONS ARE IN US SURVEY FEET

FOR EARTHWORK DEVELOPMENT ONLY

Dist	COUNTY	ROUTE	POST MILES TOTAL PROJECT	SHEET No.	TOTAL SHEETS
10	SJ	99	4.9/14.2		
CONTRACT No.			10-0E6114		
PROJECT ID			1000020440		

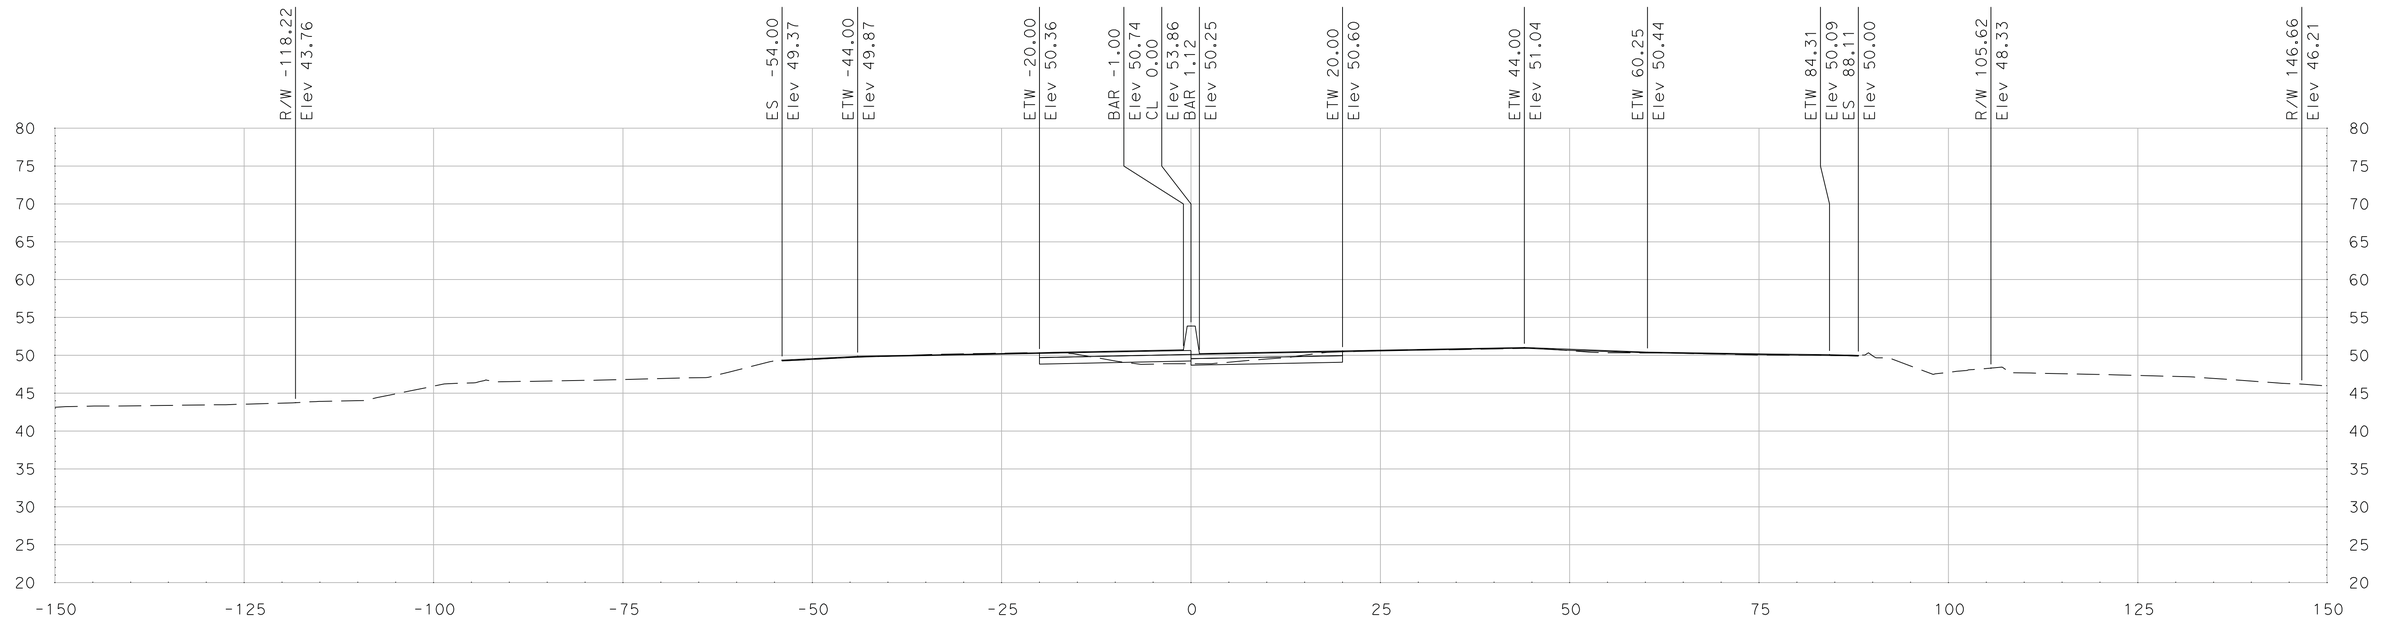

"SR 99" Sta 360+25.00

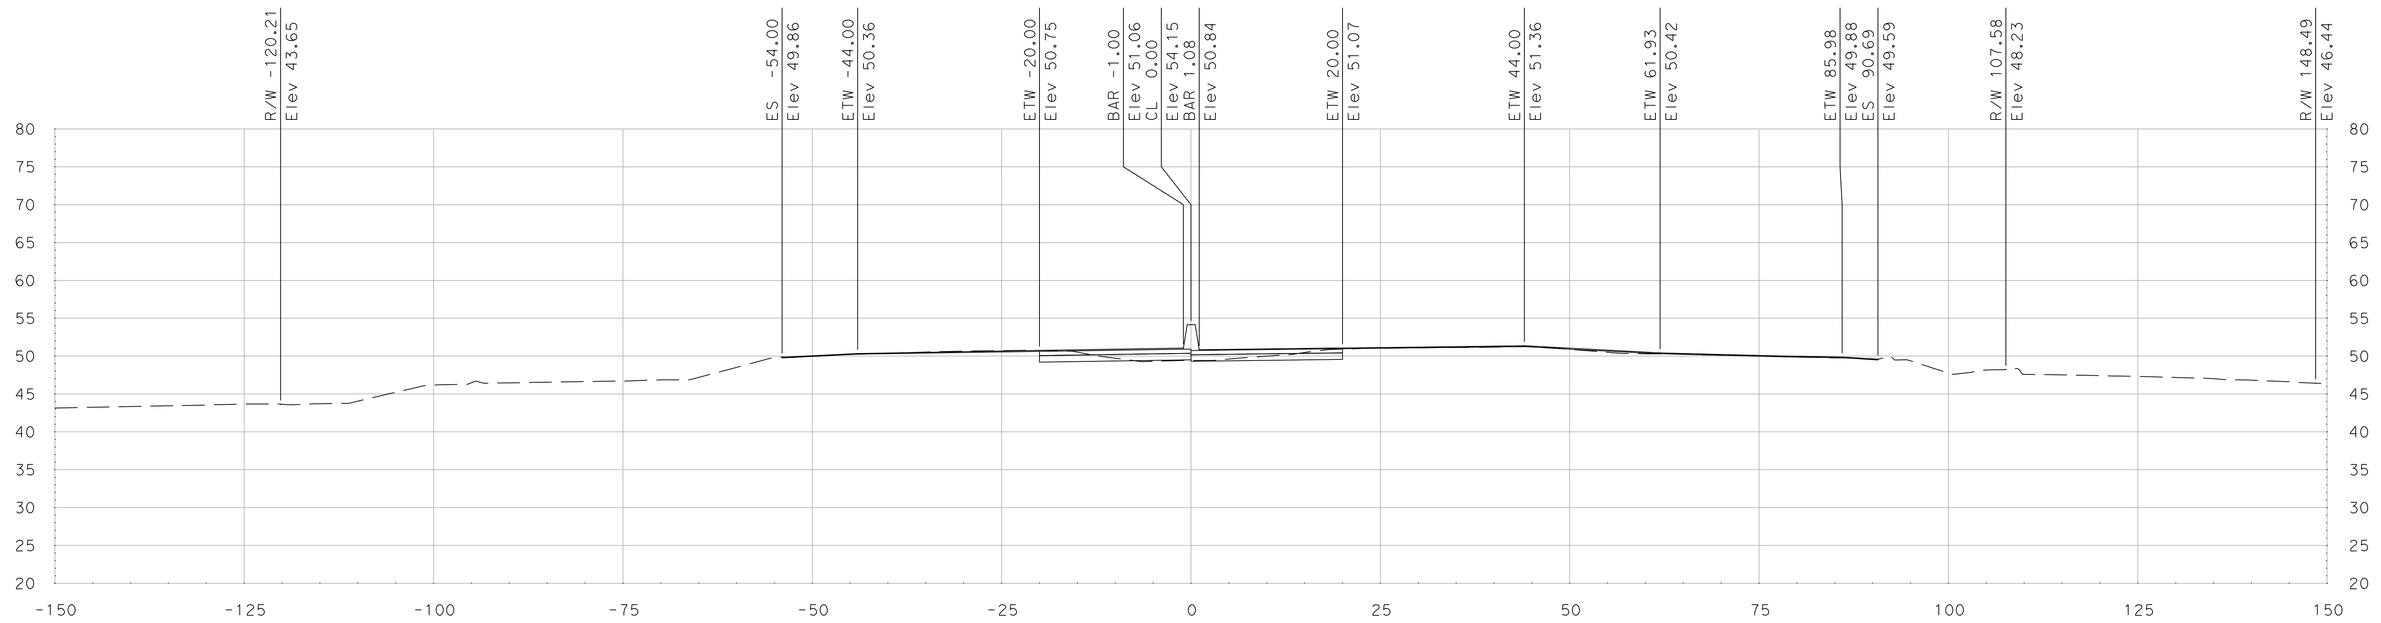

"SR 99" Sta 360+00.00

SCALE
HORIZONTAL: 1"=10'
VERTICAL: 1"=10'

DATE: 5/18/2011

ALL DIMENSIONS ARE IN US SURVEY FEET

FOR EARTHWORK DEVELOPMENT ONLY

Dist	COUNTY	ROUTE	POST MILES TOTAL PROJECT	SHEET No.	TOTAL SHEETS
10	SJ	99	4.9/14.2		
CONTRACT No.			10-0E6114		
PROJECT ID			1000020440		

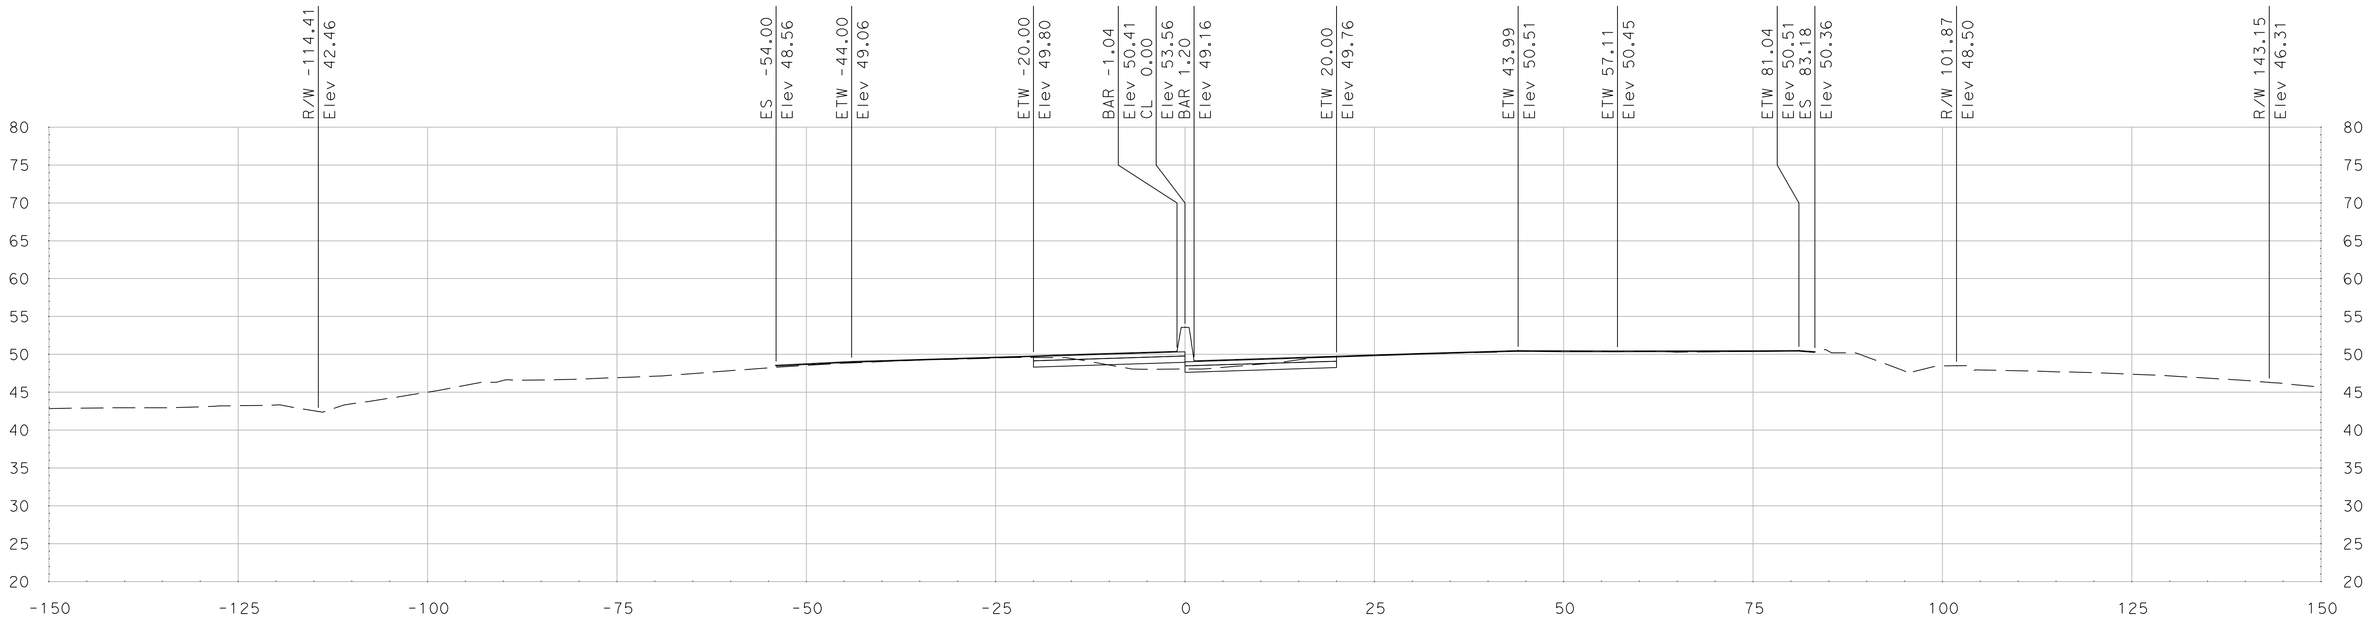

"SR 99" Sta 360+72.80

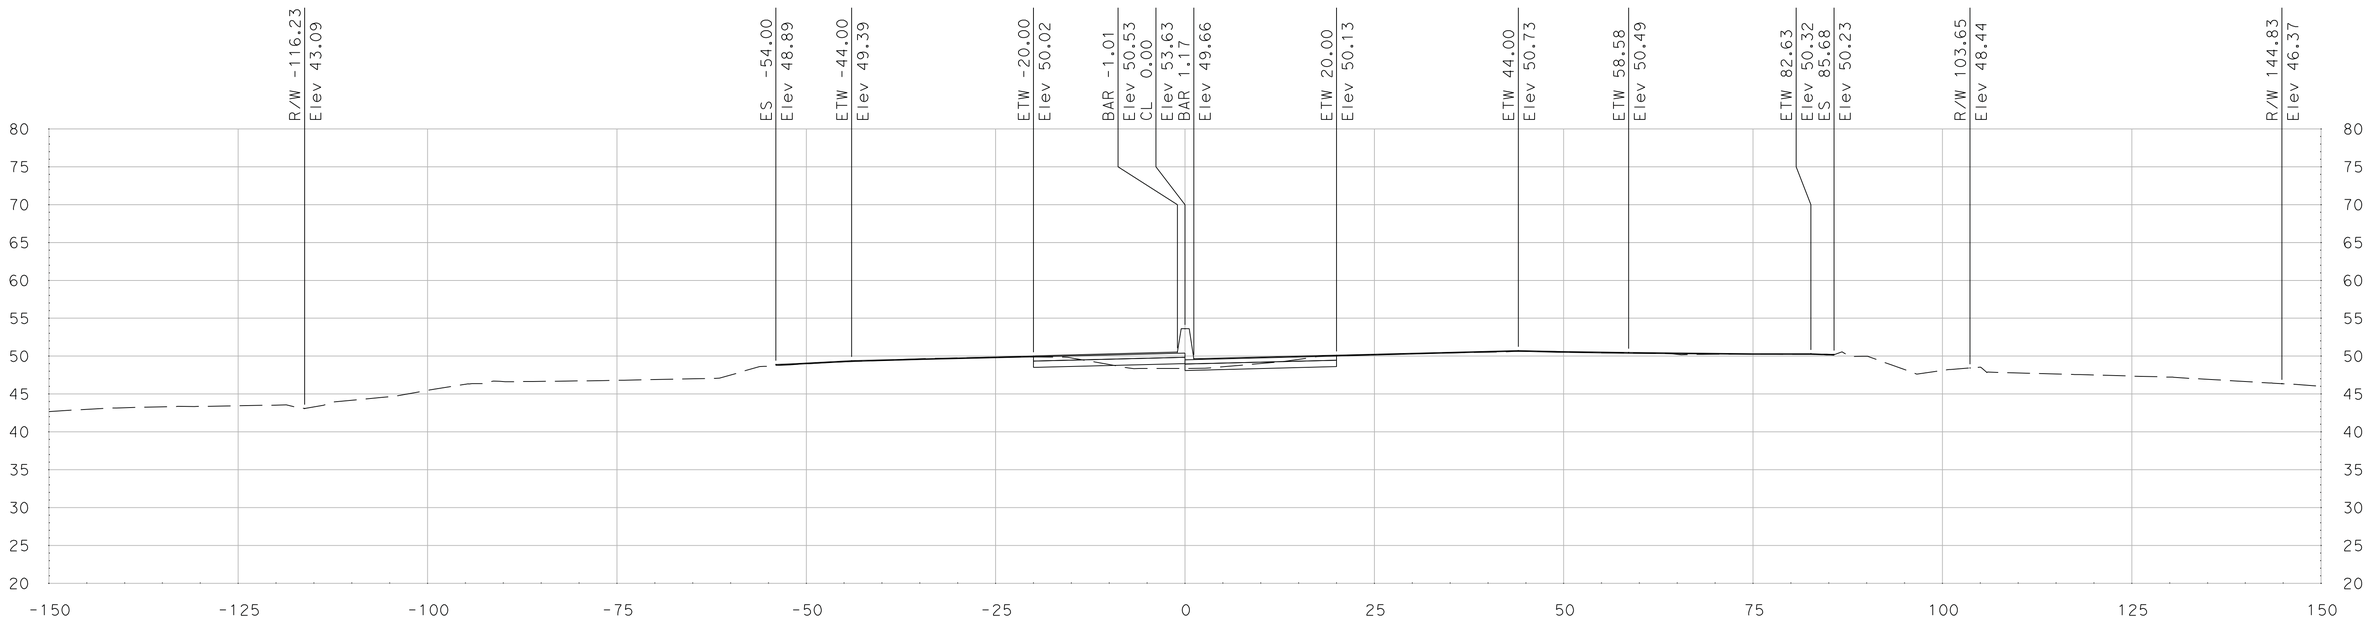

"SR 99" Sta 360+50.00

SCALE
HORIZONTAL: 1"=10'
VERTICAL: 1"=10'

DATE: 5/18/2011

ALL DIMENSIONS ARE IN US SURVEY FEET

FOR EARTHWORK DEVELOPMENT ONLY

Dist	COUNTY	ROUTE	POST MILES TOTAL PROJECT	SHEET No.	TOTAL SHEETS
10	SJ	99	4.9/14.2		
CONTRACT No.			10-0E6114		
PROJECT ID			1000020440		

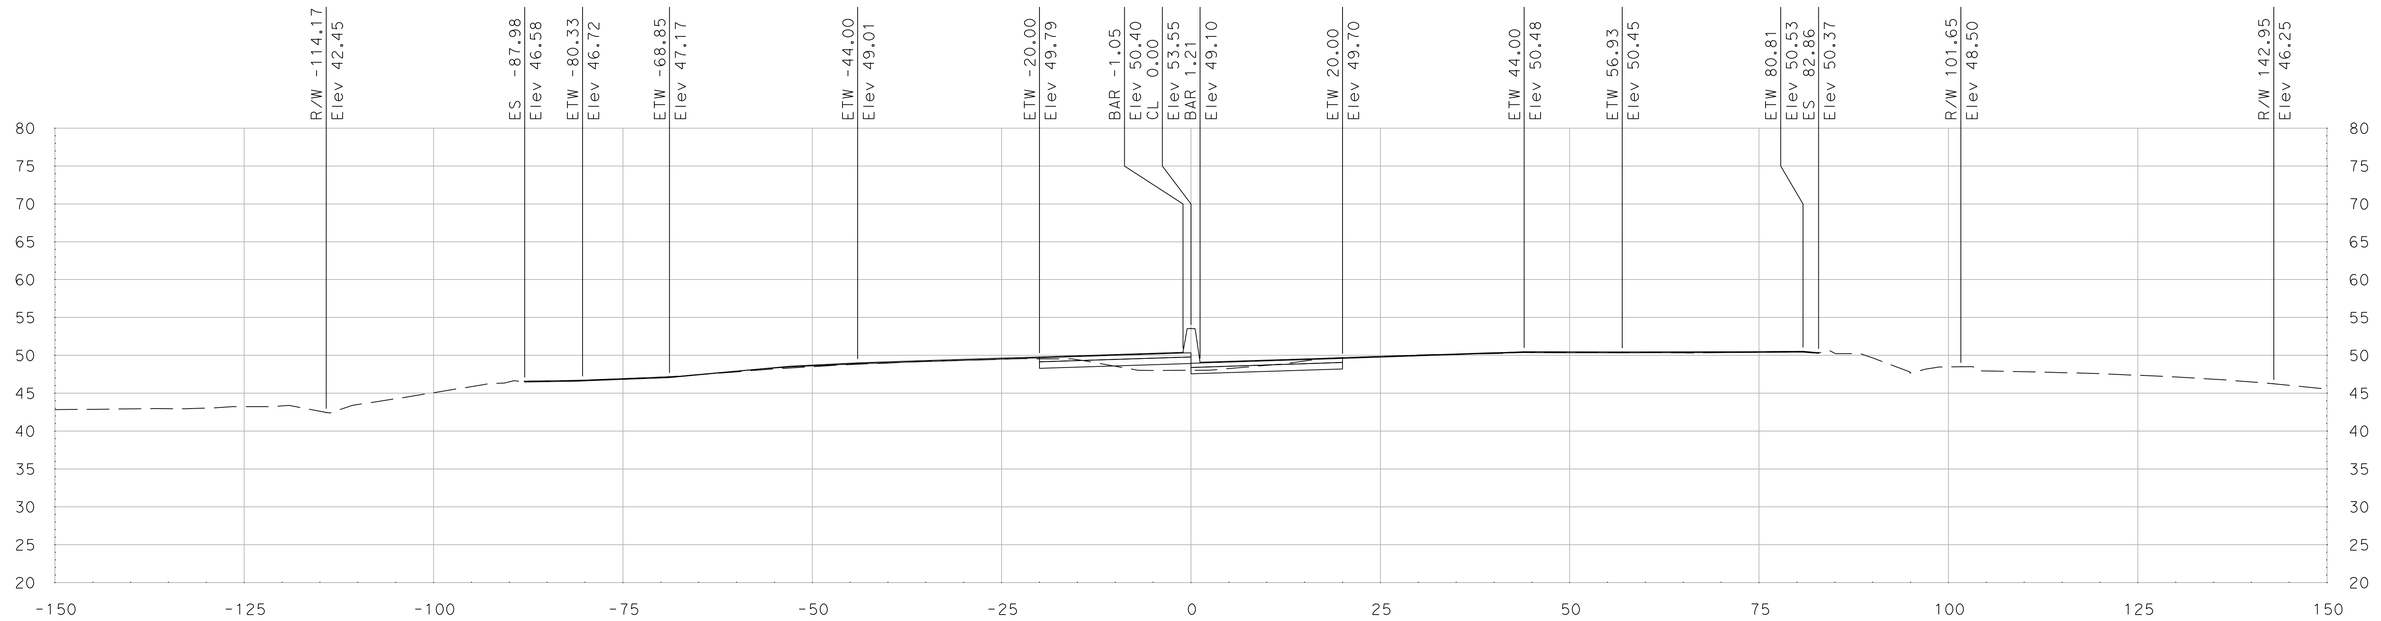

"SR 99" Sta 360+75.71

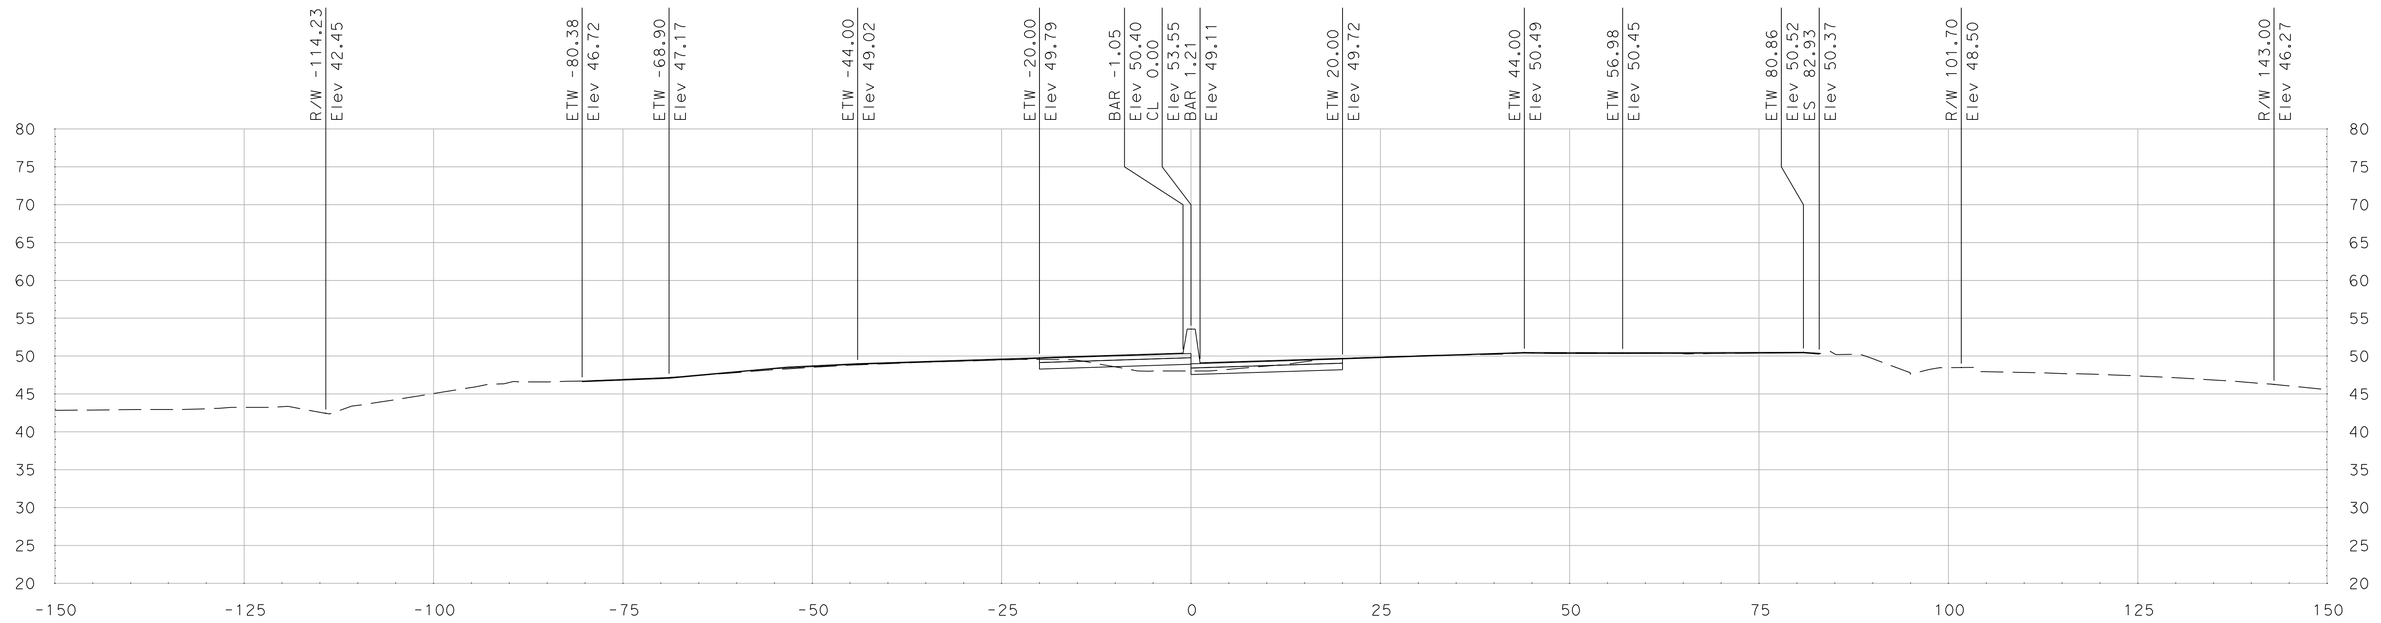

"SR 99" Sta 360+75.00

SCALE
HORIZONTAL: 1"=10'
VERTICAL: 1"=10'

DATE: 5/18/2011

ALL DIMENSIONS ARE IN US SURVEY FEET

FOR EARTHWORK DEVELOPMENT ONLY

Dist	COUNTY	ROUTE	POST MILES TOTAL PROJECT	SHEET No.	TOTAL SHEETS
10	SJ	99	4.9/14.2		
CONTRACT No.			10-0E6114		
PROJECT ID			1000020440		

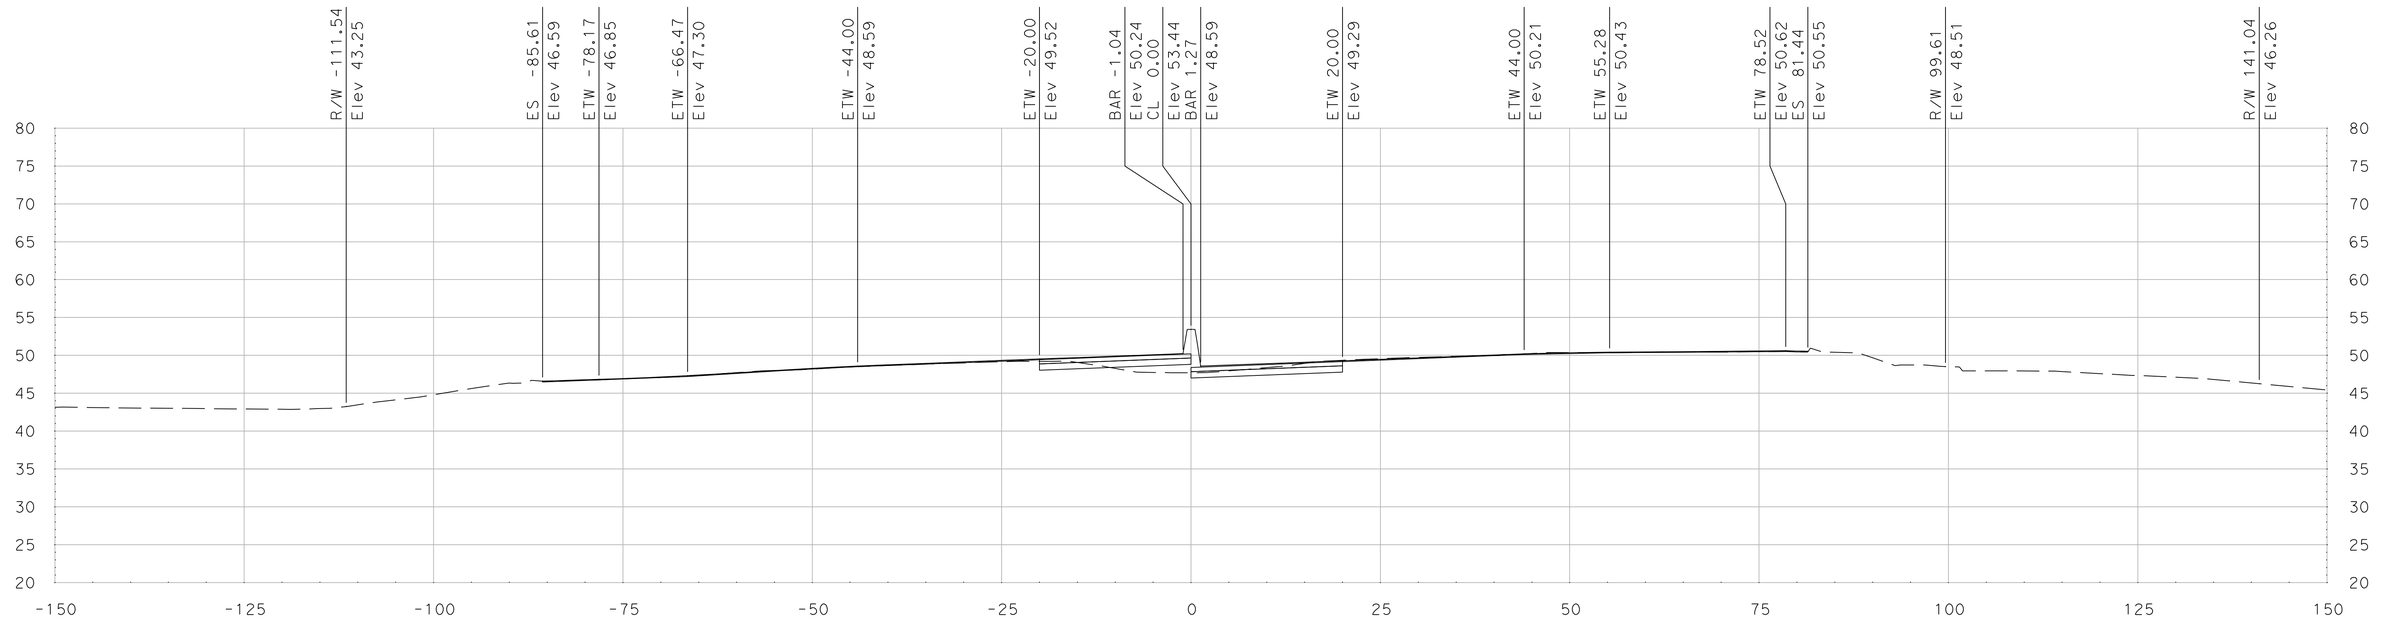

"SR 99" Sta 361+05.45

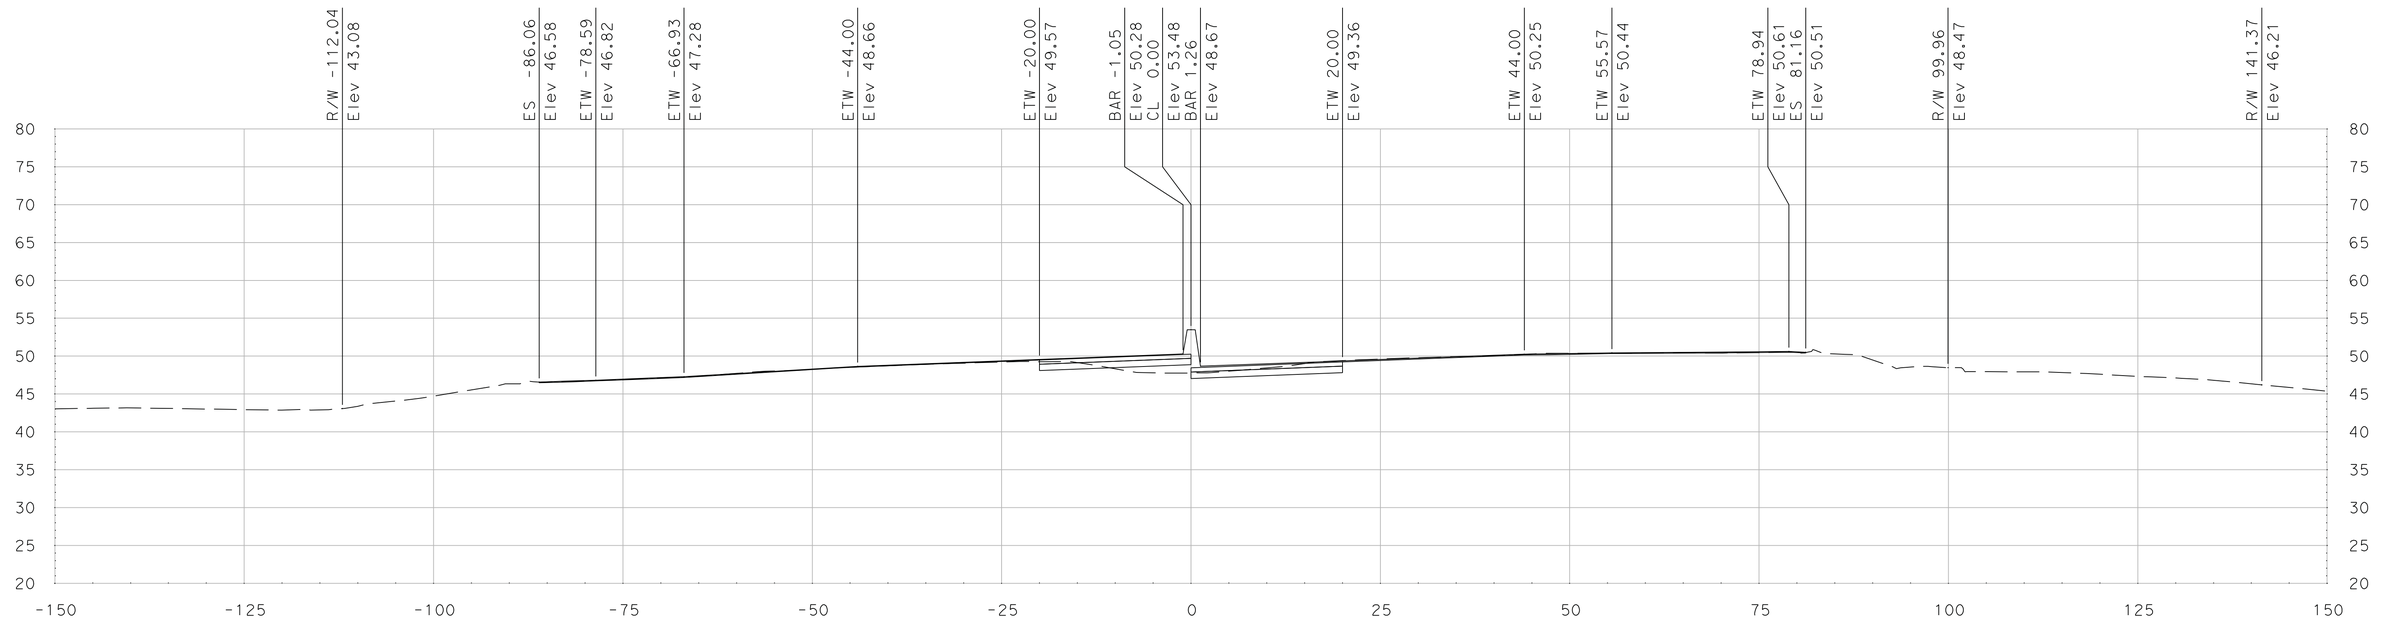

"SR 99" Sta 361+00.00

SCALE
HORIZONTAL: 1"=10'
VERTICAL: 1"=10'

DATE: 5/18/2011

ALL DIMENSIONS ARE IN US SURVEY FEET

FOR EARTHWORK DEVELOPMENT ONLY

Dist	COUNTY	ROUTE	POST MILES TOTAL PROJECT	SHEET No.	TOTAL SHEETS
10	SJ	99	4.9/14.2		
CONTRACT No.			10-0E6114		
PROJECT ID			1000020440		

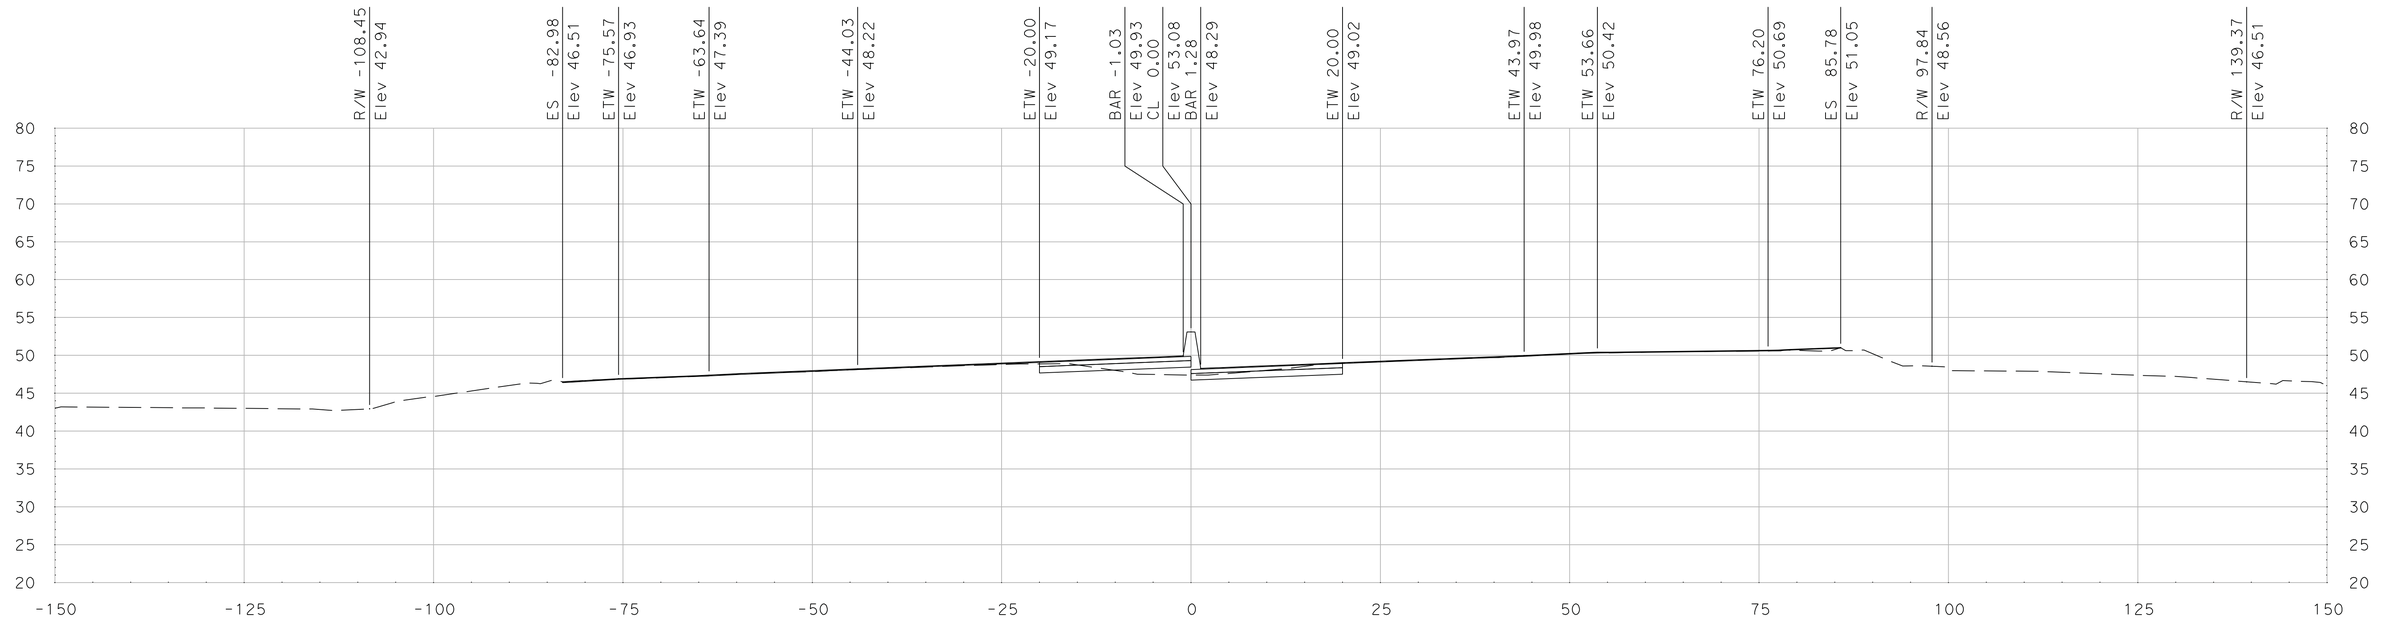

"SR 99" Sta 361+36.83

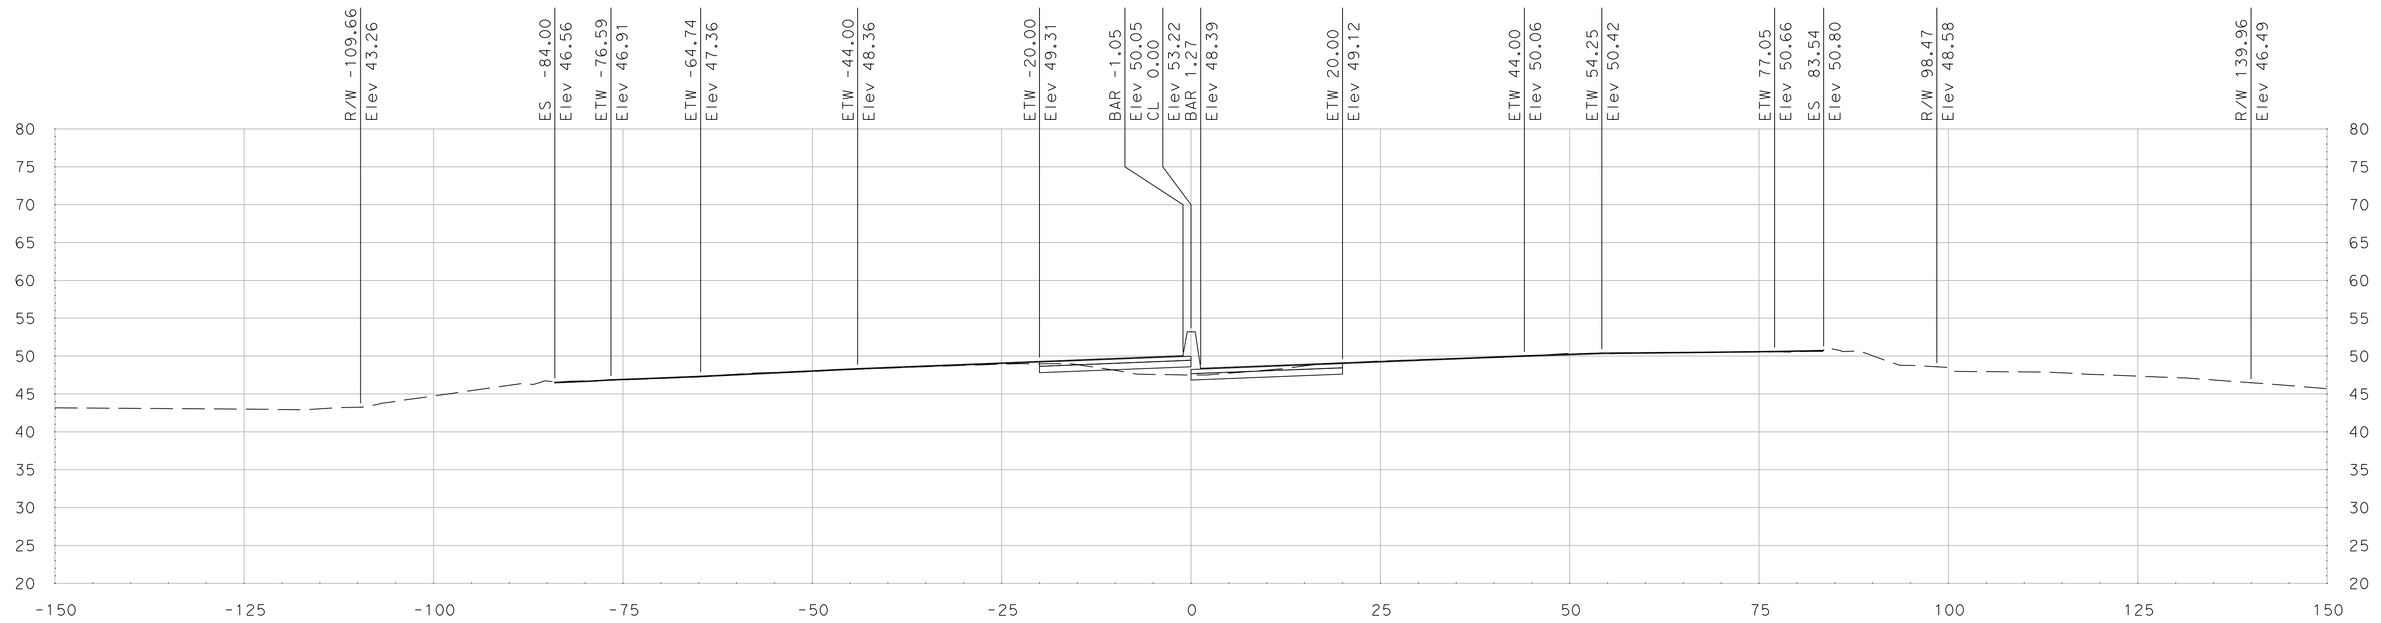

"SR 99" Sta 361+25.00

SCALE
HORIZONTAL: 1"=10'
VERTICAL: 1"=10'

DATE: 5/18/2011

ALL DIMENSIONS ARE IN US SURVEY FEET

FOR EARTHWORK DEVELOPMENT ONLY

Dist	COUNTY	ROUTE	POST MILES TOTAL PROJECT	SHEET No.	TOTAL SHEETS
10	SJ	99	4.9/14.2		
CONTRACT No.			10-0E6114		
PROJECT ID			1000020440		

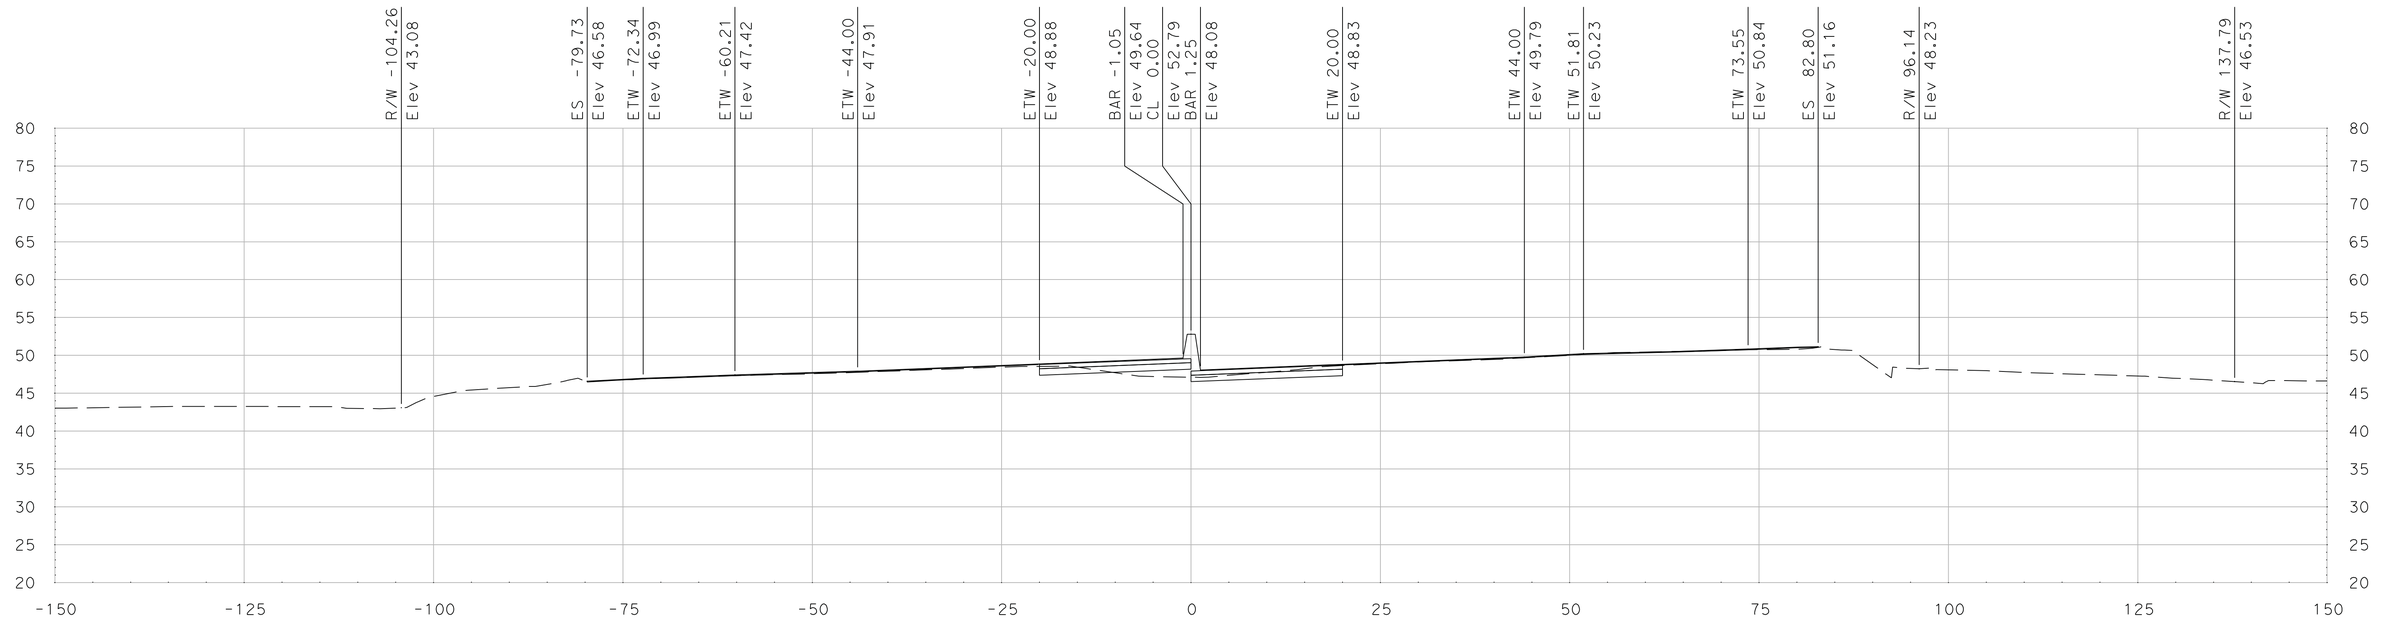

"SR 99" Sta 361+75.00

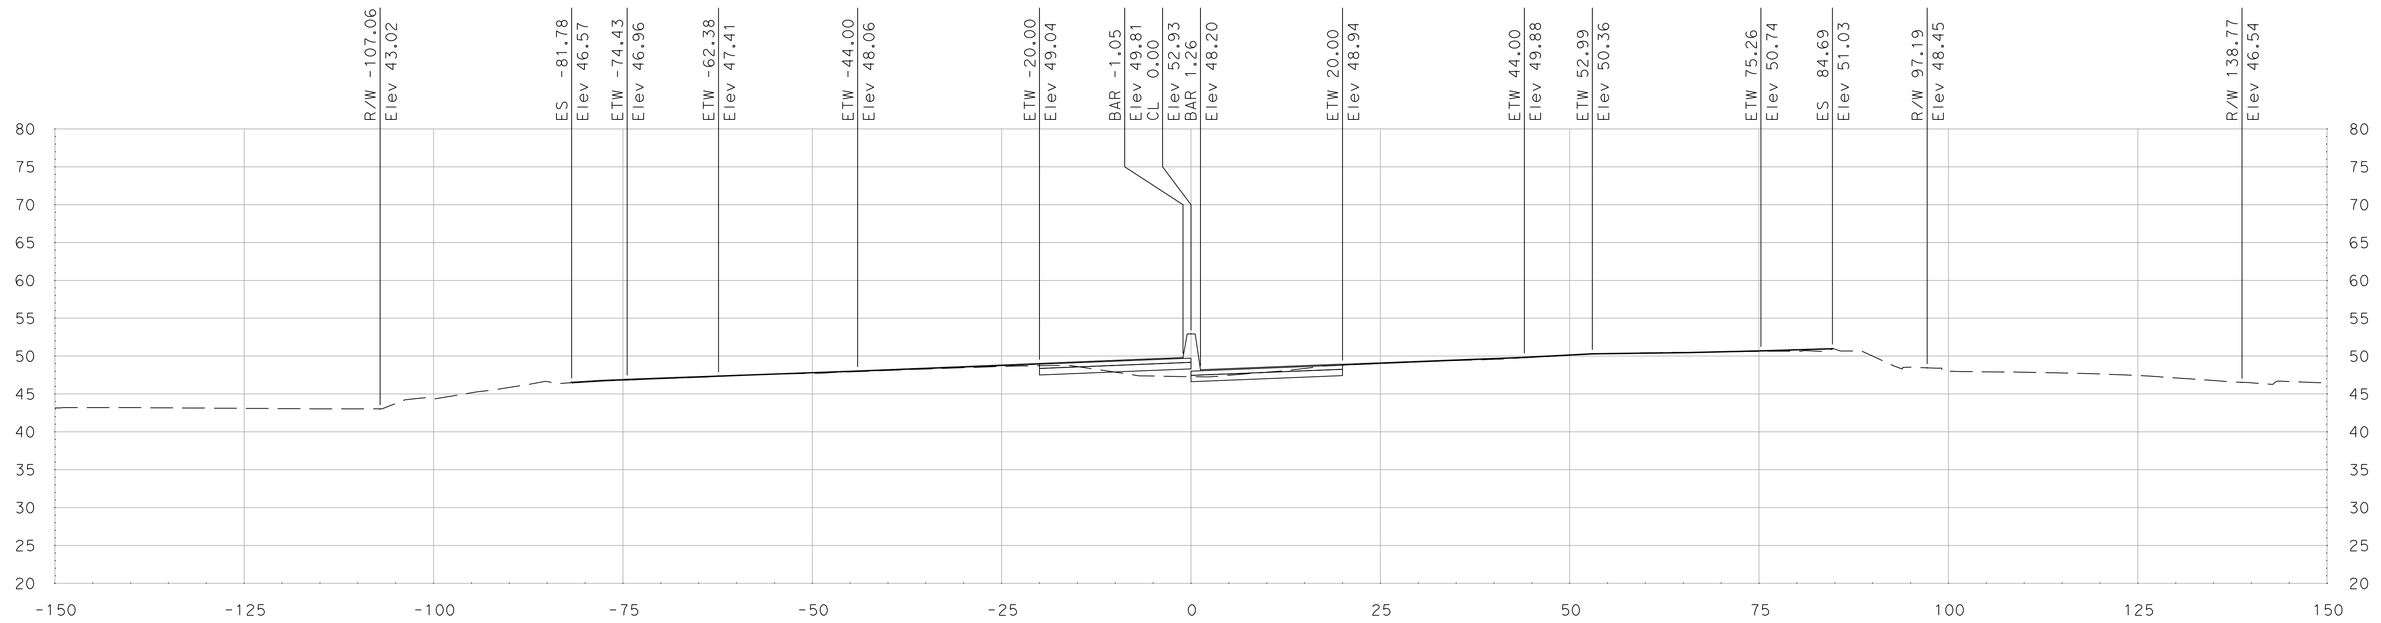

"SR 99" Sta 361+50.00

SCALE
HORIZONTAL: 1"=10'
VERTICAL: 1"=10'

DATE: 5/18/2011

ALL DIMENSIONS ARE IN US SURVEY FEET

FOR EARTHWORK DEVELOPMENT ONLY

Dist	COUNTY	ROUTE	POST MILES TOTAL PROJECT	SHEET No.	TOTAL SHEETS
10	SJ	99	4.9/14.2		
CONTRACT No.			10-0E6114		
PROJECT ID			1000020440		

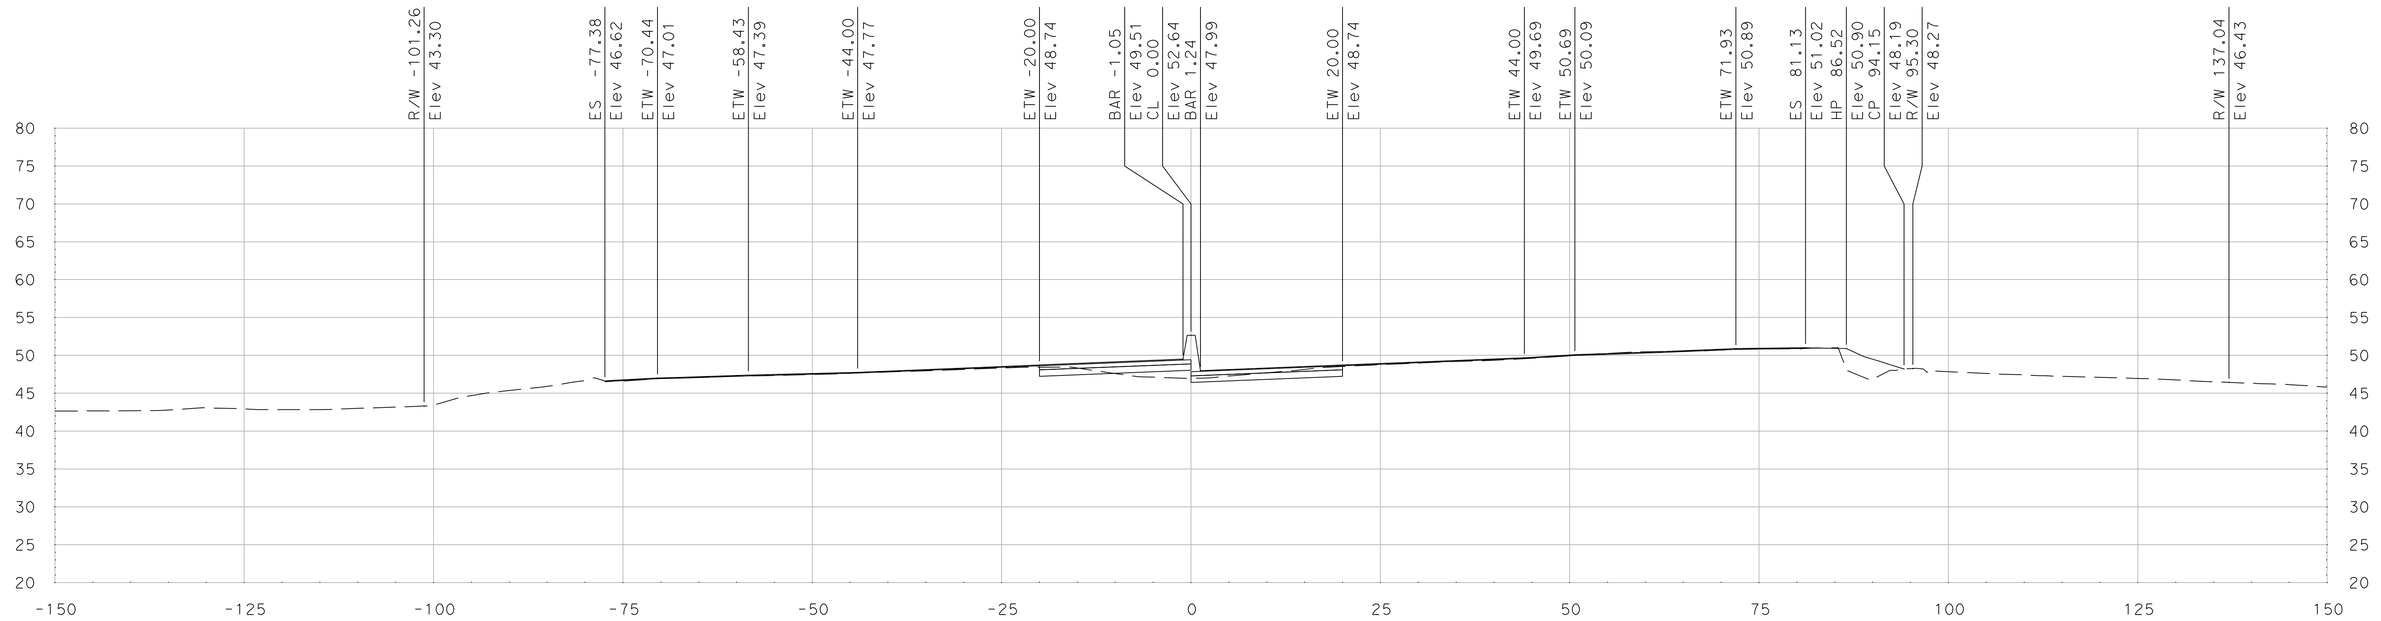

"SR 99" Sta 362+00.00

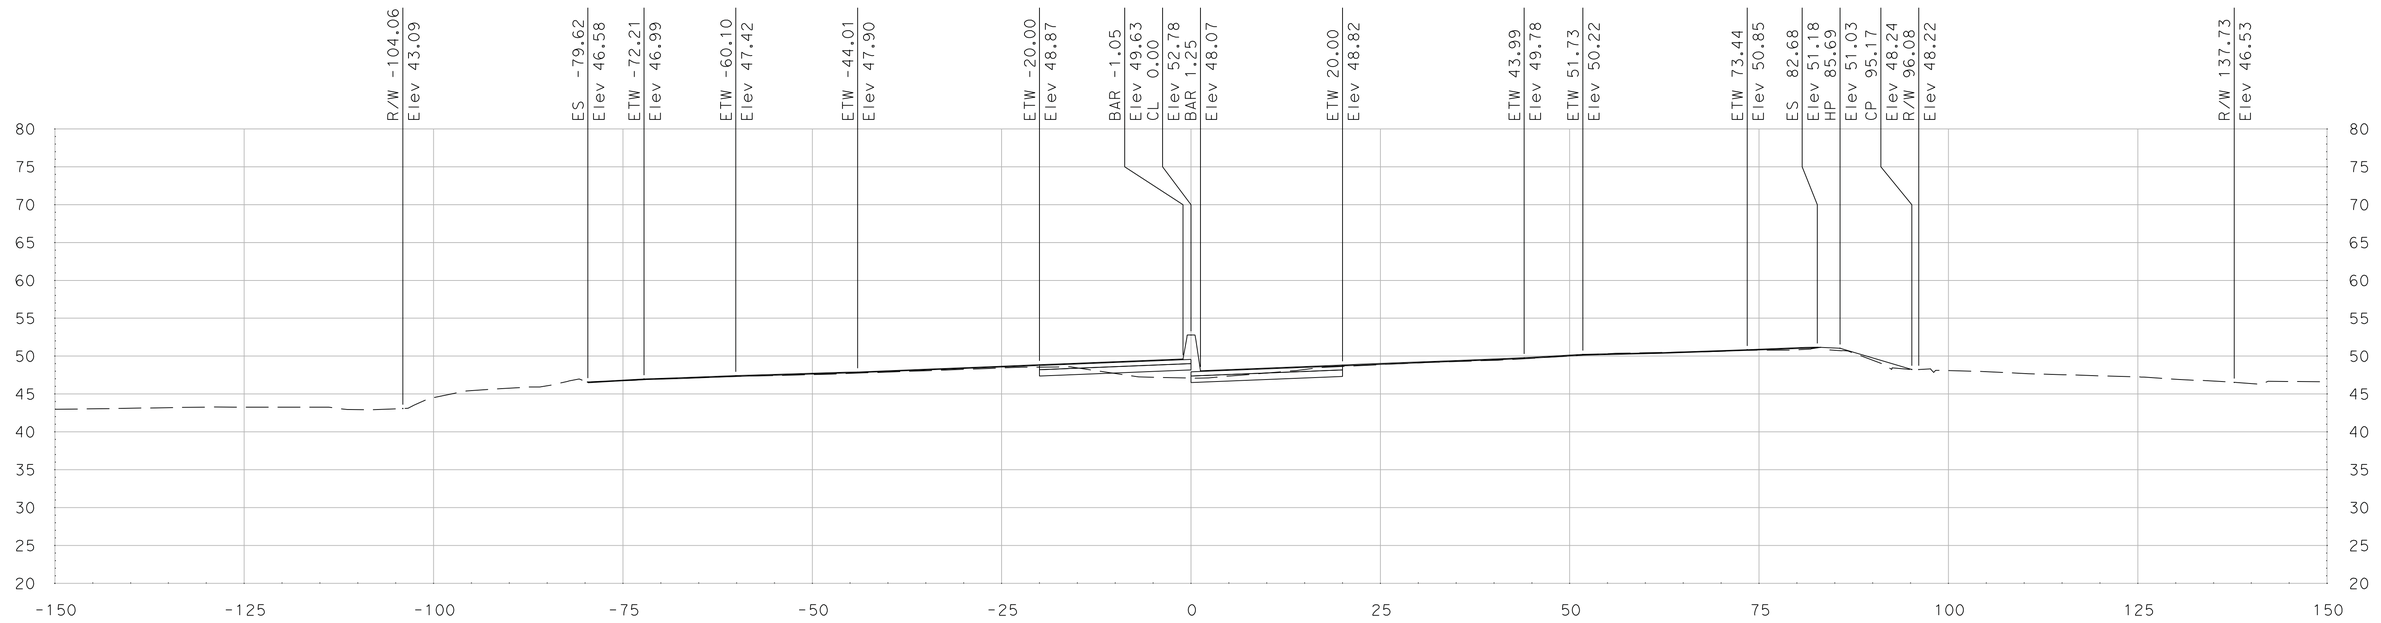

"SR 99" Sta 361+76.71

SCALE
HORIZONTAL: 1"=10'
VERTICAL: 1"=10'

DATE: 5/18/2011

ALL DIMENSIONS ARE IN US SURVEY FEET

FOR EARTHWORK DEVELOPMENT ONLY

Dist	COUNTY	ROUTE	POST MILES TOTAL PROJECT	SHEET No.	TOTAL SHEETS
10	SJ	99	4.9/14.2		
CONTRACT No.			10-0E6114		
PROJECT ID			1000020440		

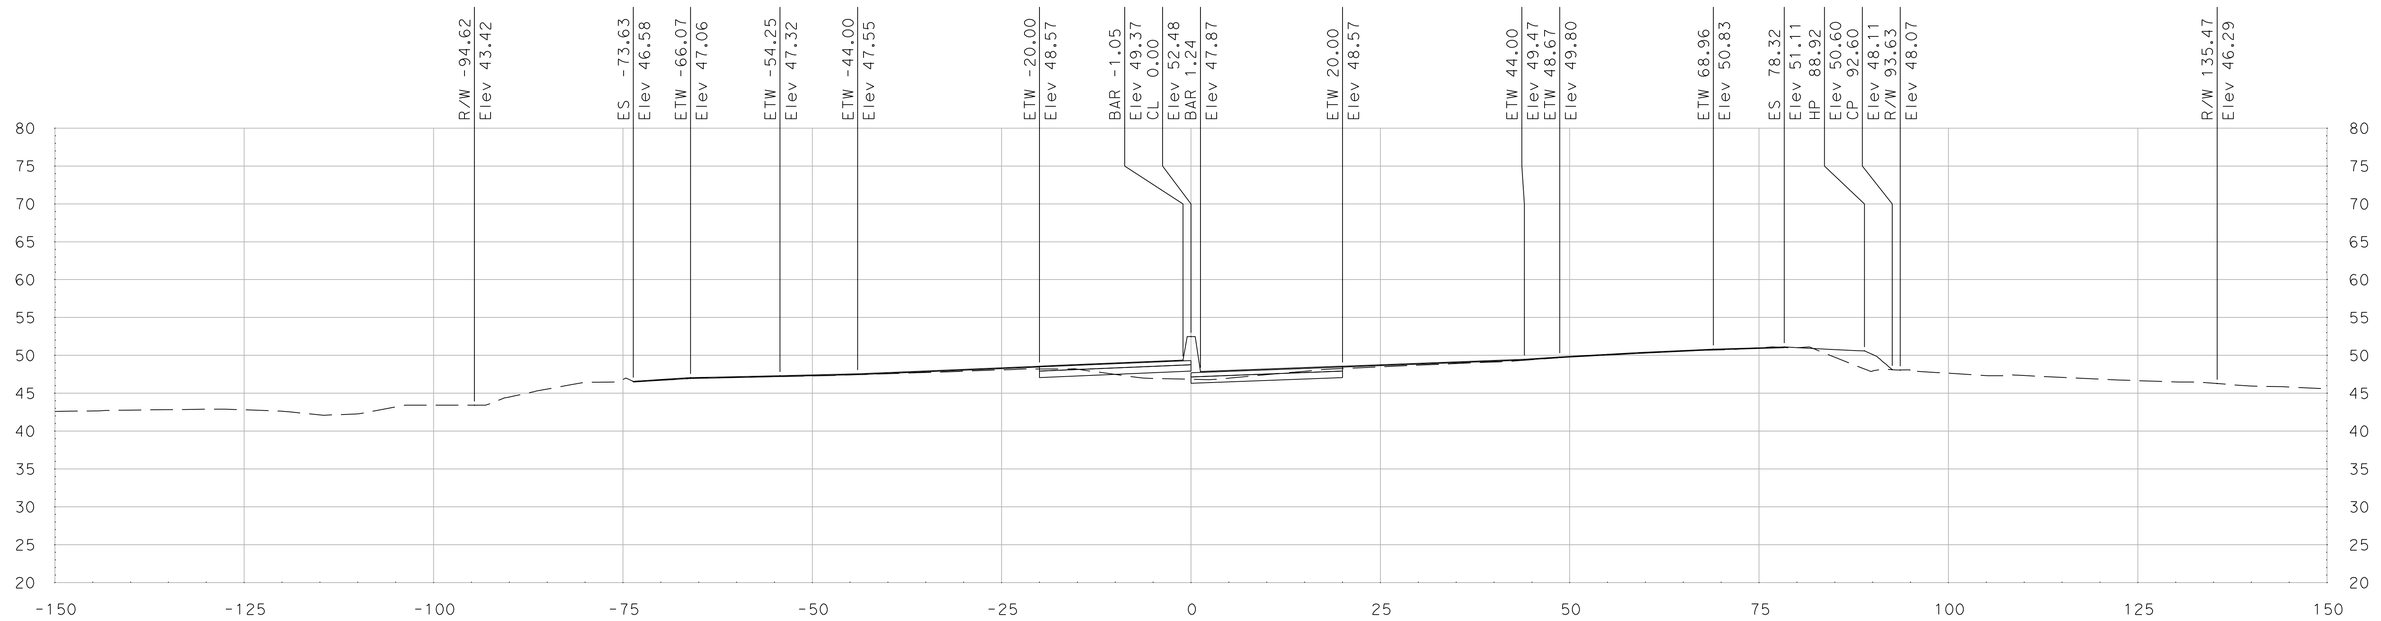

"SR 99" Sta 362+50.00

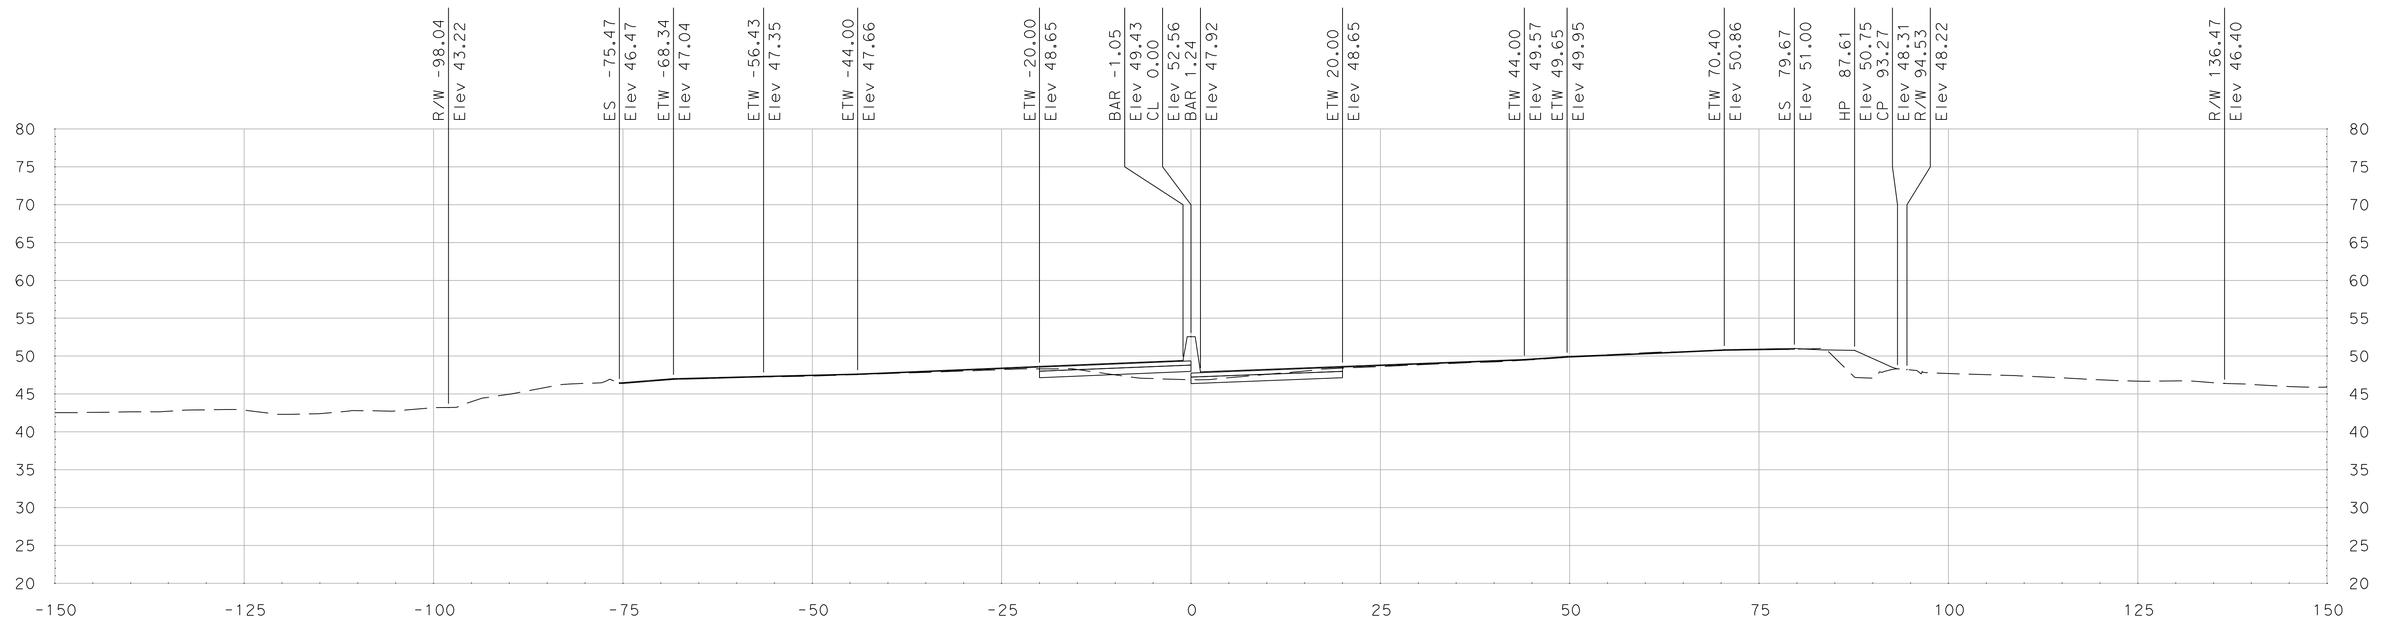

"SR 99" Sta 362+25.00

SCALE
HORIZONTAL: 1"=10'
VERTICAL: 1"=10'

DATE: 5/18/2011

ALL DIMENSIONS ARE IN US SURVEY FEET

FOR EARTHWORK DEVELOPMENT ONLY

Dist	COUNTY	ROUTE	POST MILES TOTAL PROJECT	SHEET No.	TOTAL SHEETS
10	SJ	99	4.9/14.2		
CONTRACT No.			10-0E6114		
PROJECT ID			1000020440		

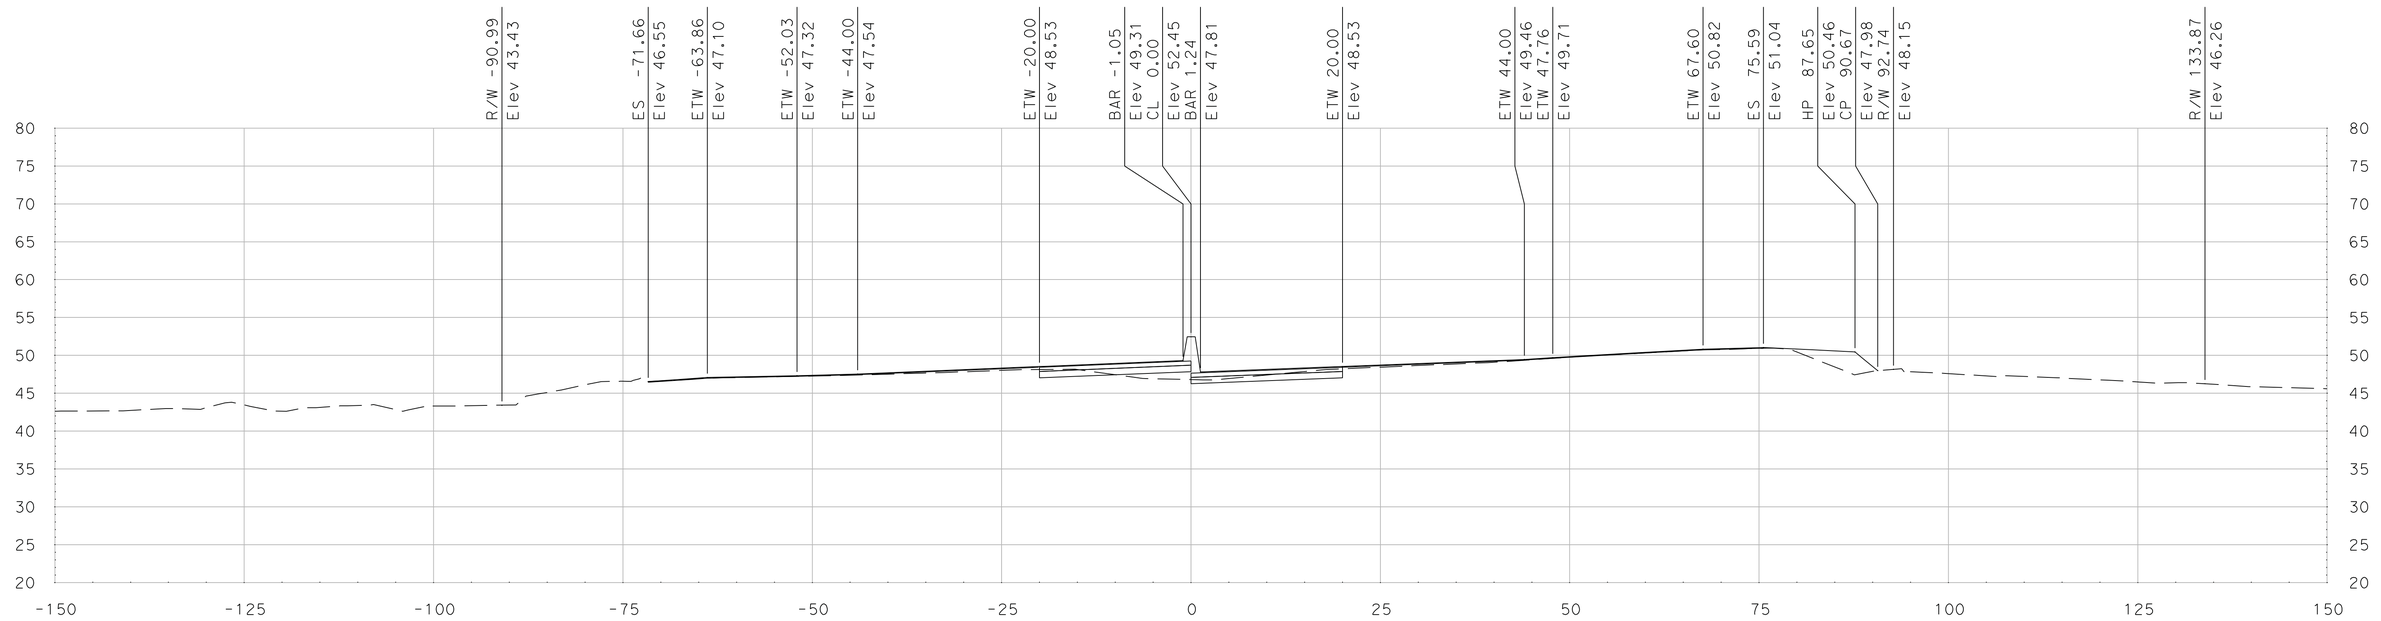

"SR 99" Sta 362+75.00

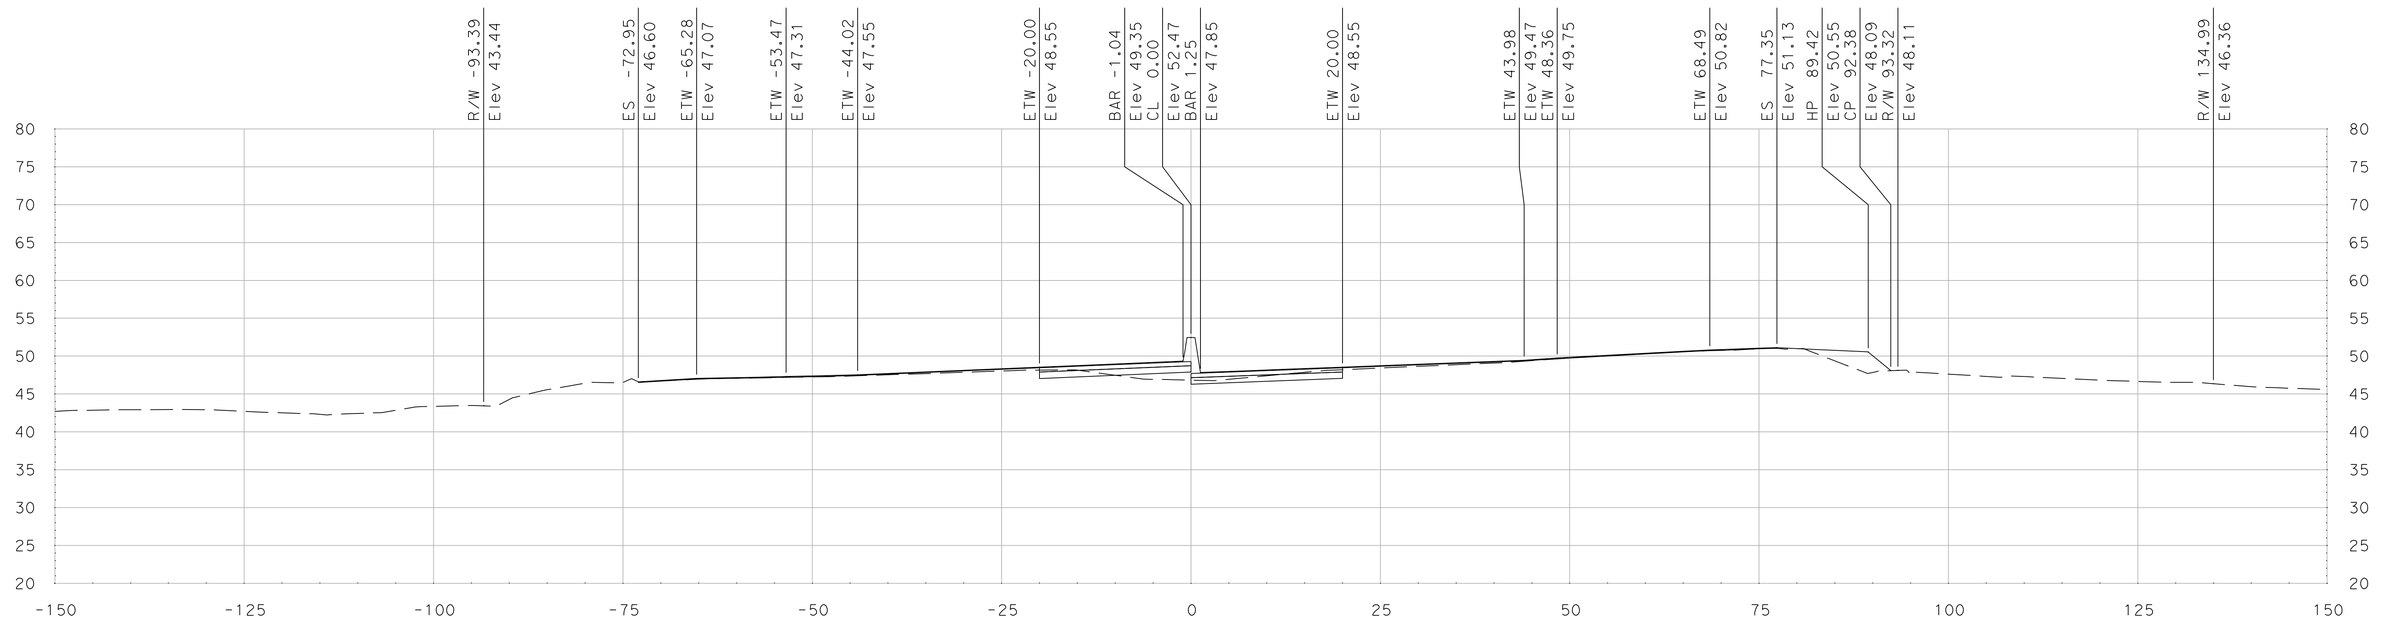

"SR 99" Sta 362+58.61

SCALE
HORIZONTAL: 1"=10'
VERTICAL: 1"=10'

DATE: 5/18/2011

ALL DIMENSIONS ARE IN US SURVEY FEET

FOR EARTHWORK DEVELOPMENT ONLY

Dist	COUNTY	ROUTE	POST MILES TOTAL PROJECT	SHEET No.	TOTAL SHEETS
10	SJ	99	4.9/14.2		
CONTRACT No.			10-0E6114		
PROJECT ID			1000020440		

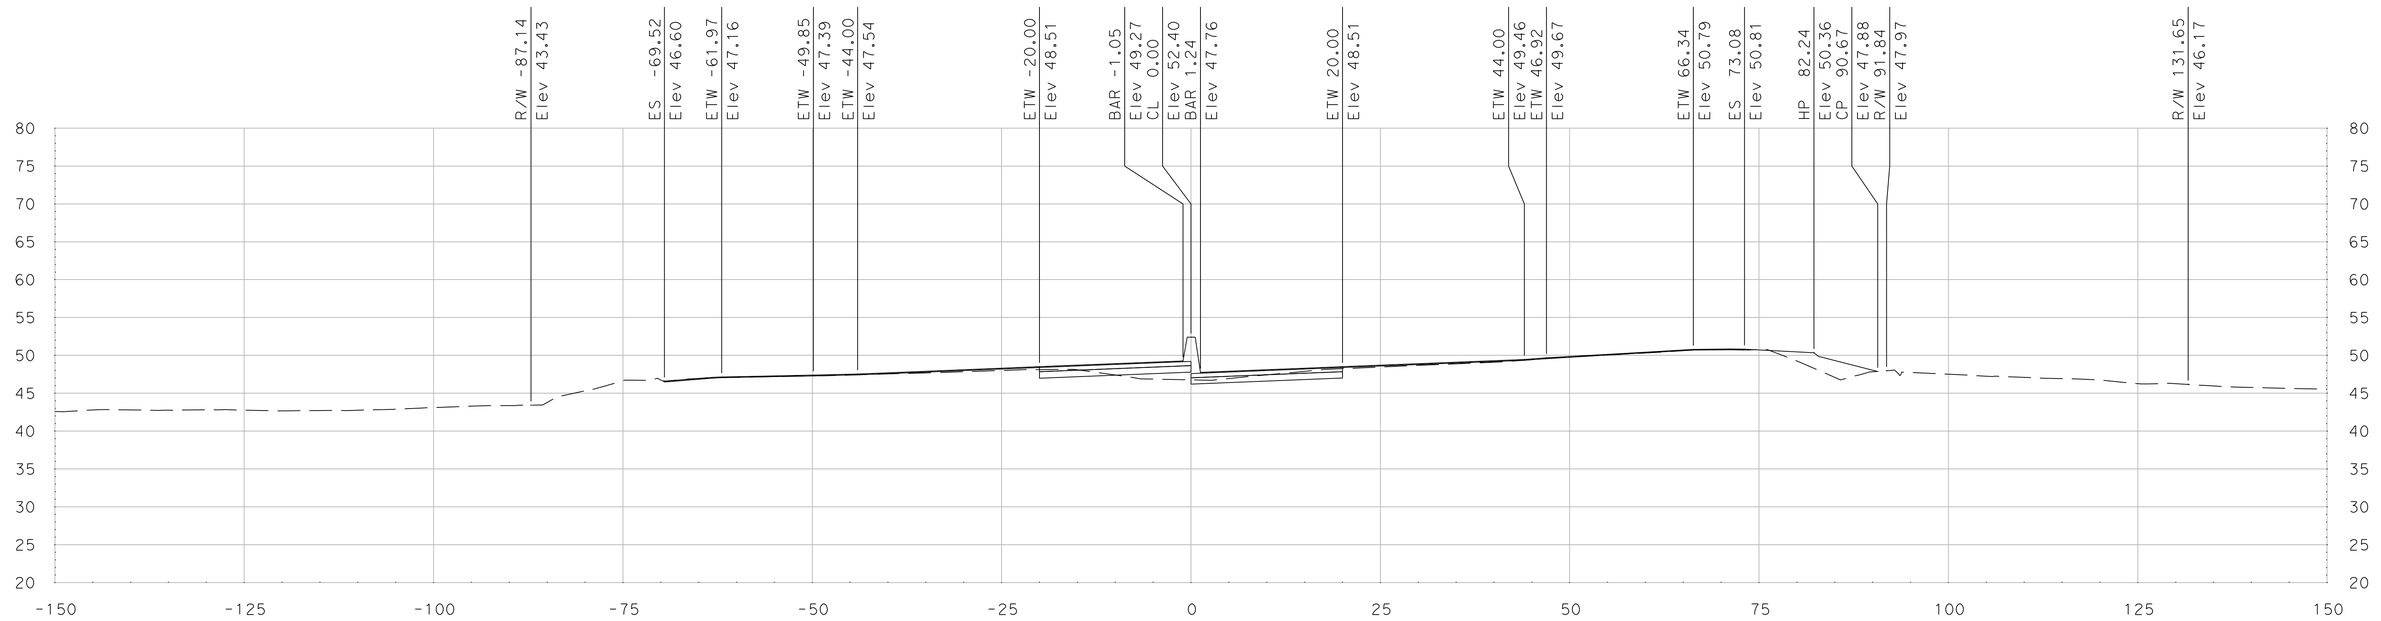

"SR 99" Sta 363+00.00

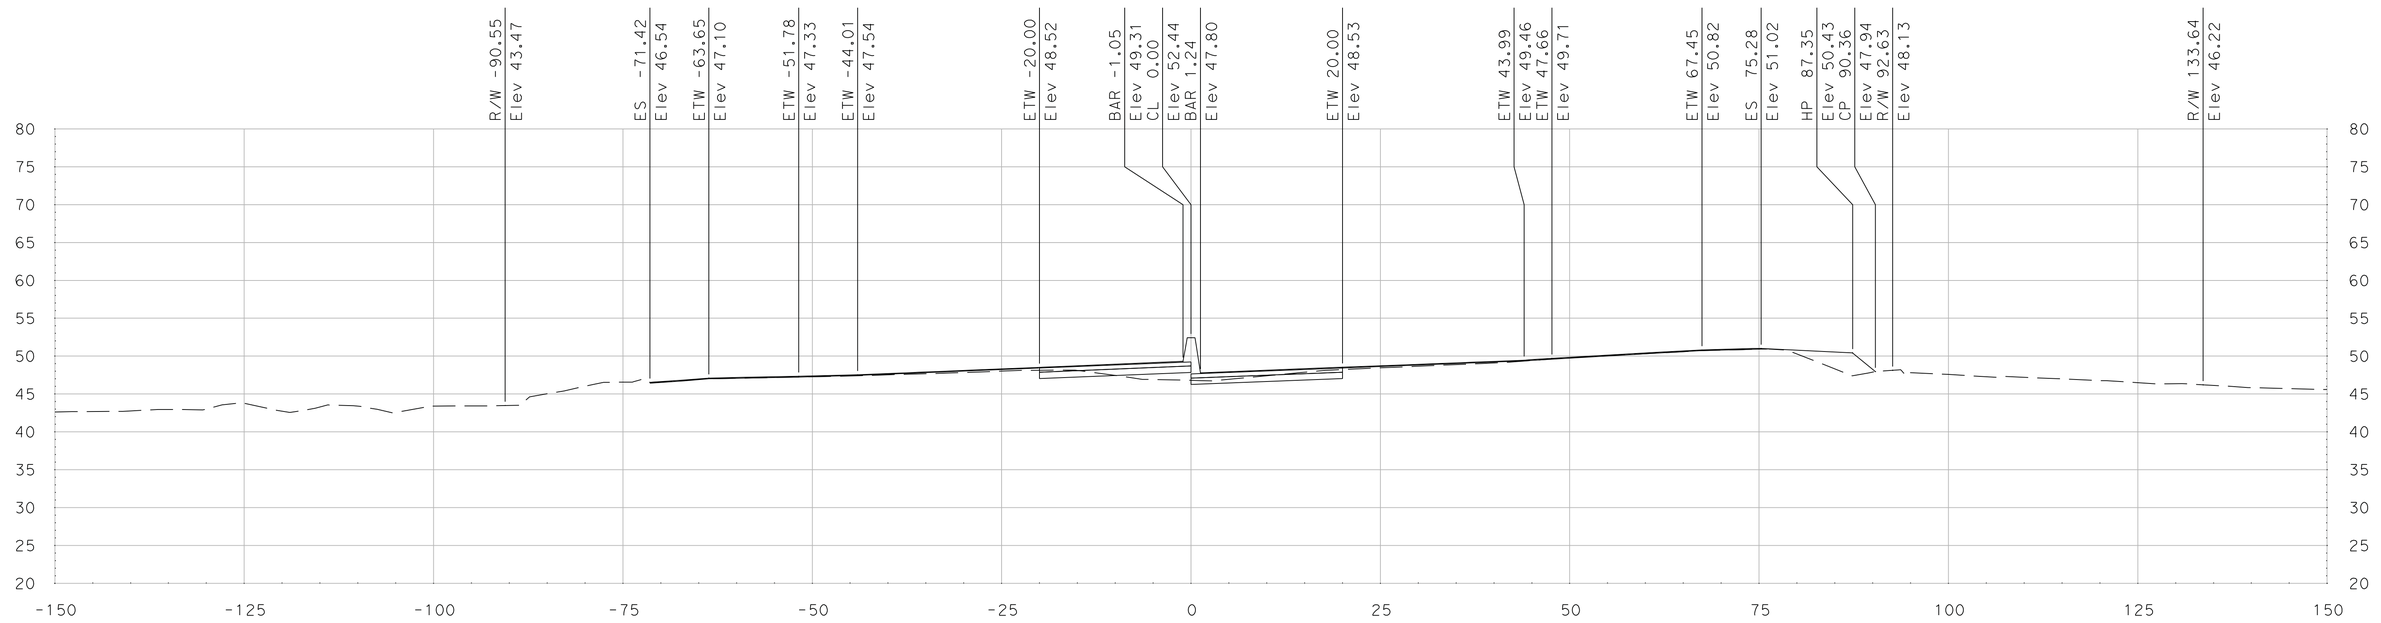

"SR 99" Sta 362+77.93

SCALE
HORIZONTAL: 1"=10'
VERTICAL: 1"=10'

DATE: 5/18/2011

ALL DIMENSIONS ARE IN US SURVEY FEET

FOR EARTHWORK DEVELOPMENT ONLY

Dist	COUNTY	ROUTE	POST MILES TOTAL PROJECT	SHEET No.	TOTAL SHEETS
10	SJ	99	4.9/14.2		
CONTRACT No.			10-0E6114		
PROJECT ID			1000020440		

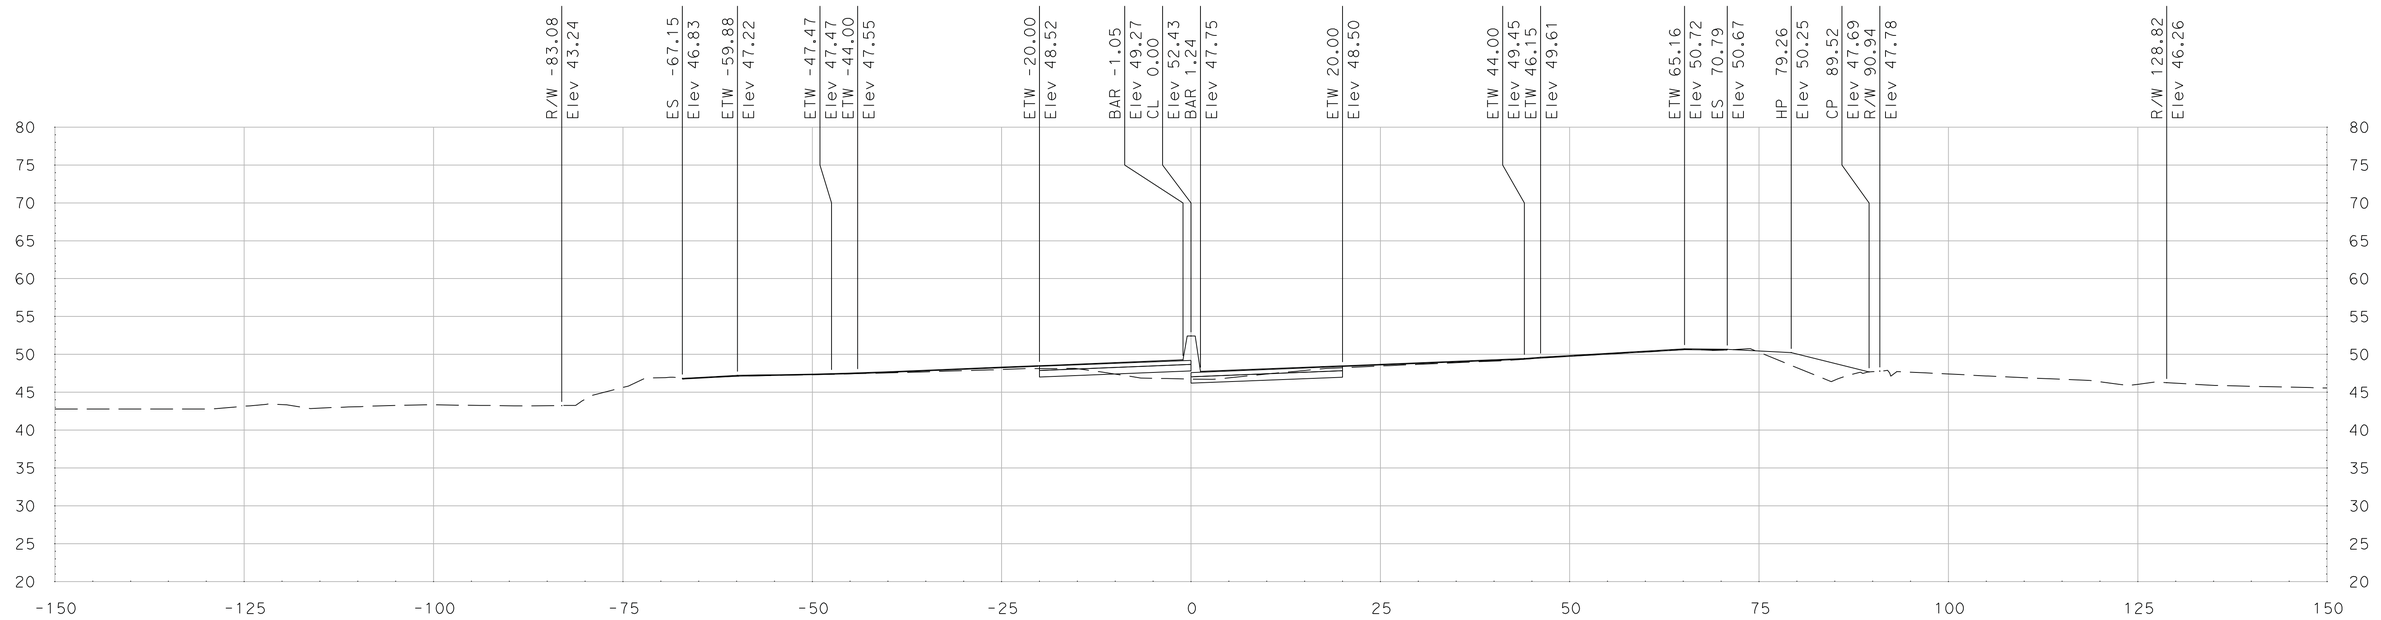

"SR 99" Sta 363+25.00

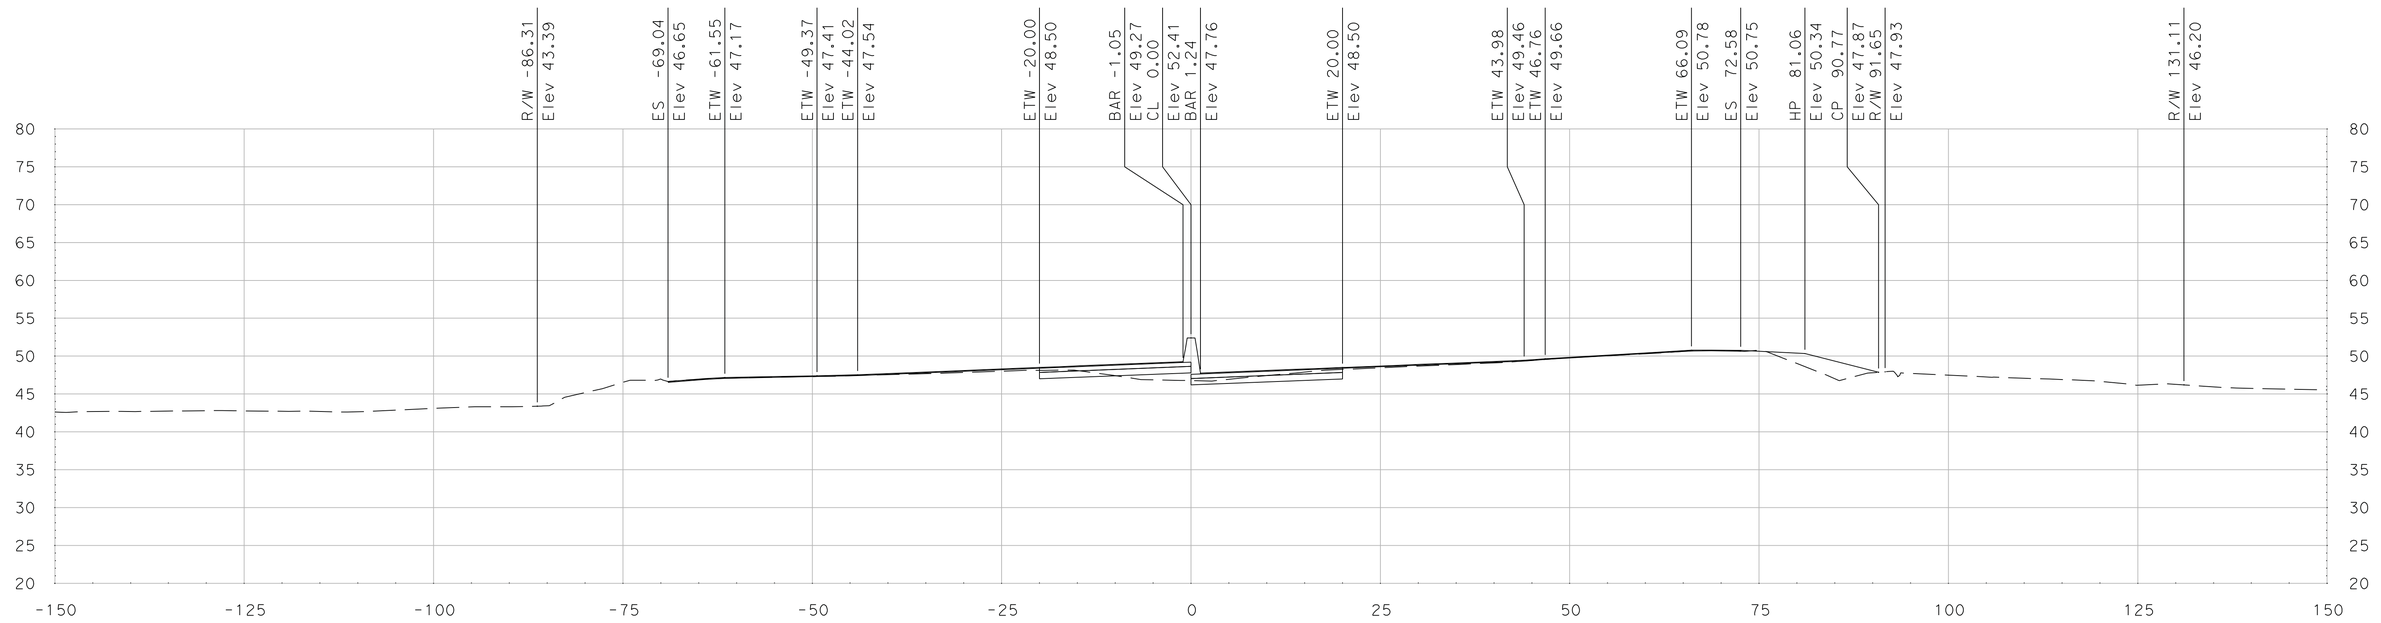

"SR 99" Sta 363+05.22

SCALE
HORIZONTAL: 1"=10'
VERTICAL: 1"=10'

DATE: 5/18/2011

ALL DIMENSIONS ARE IN US SURVEY FEET

FOR EARTHWORK DEVELOPMENT ONLY

Dist	COUNTY	ROUTE	POST MILES TOTAL PROJECT	SHEET No.	TOTAL SHEETS
10	SJ	99	4.9/14.2		
CONTRACT No.			10-0E6114		
PROJECT ID			1000020440		

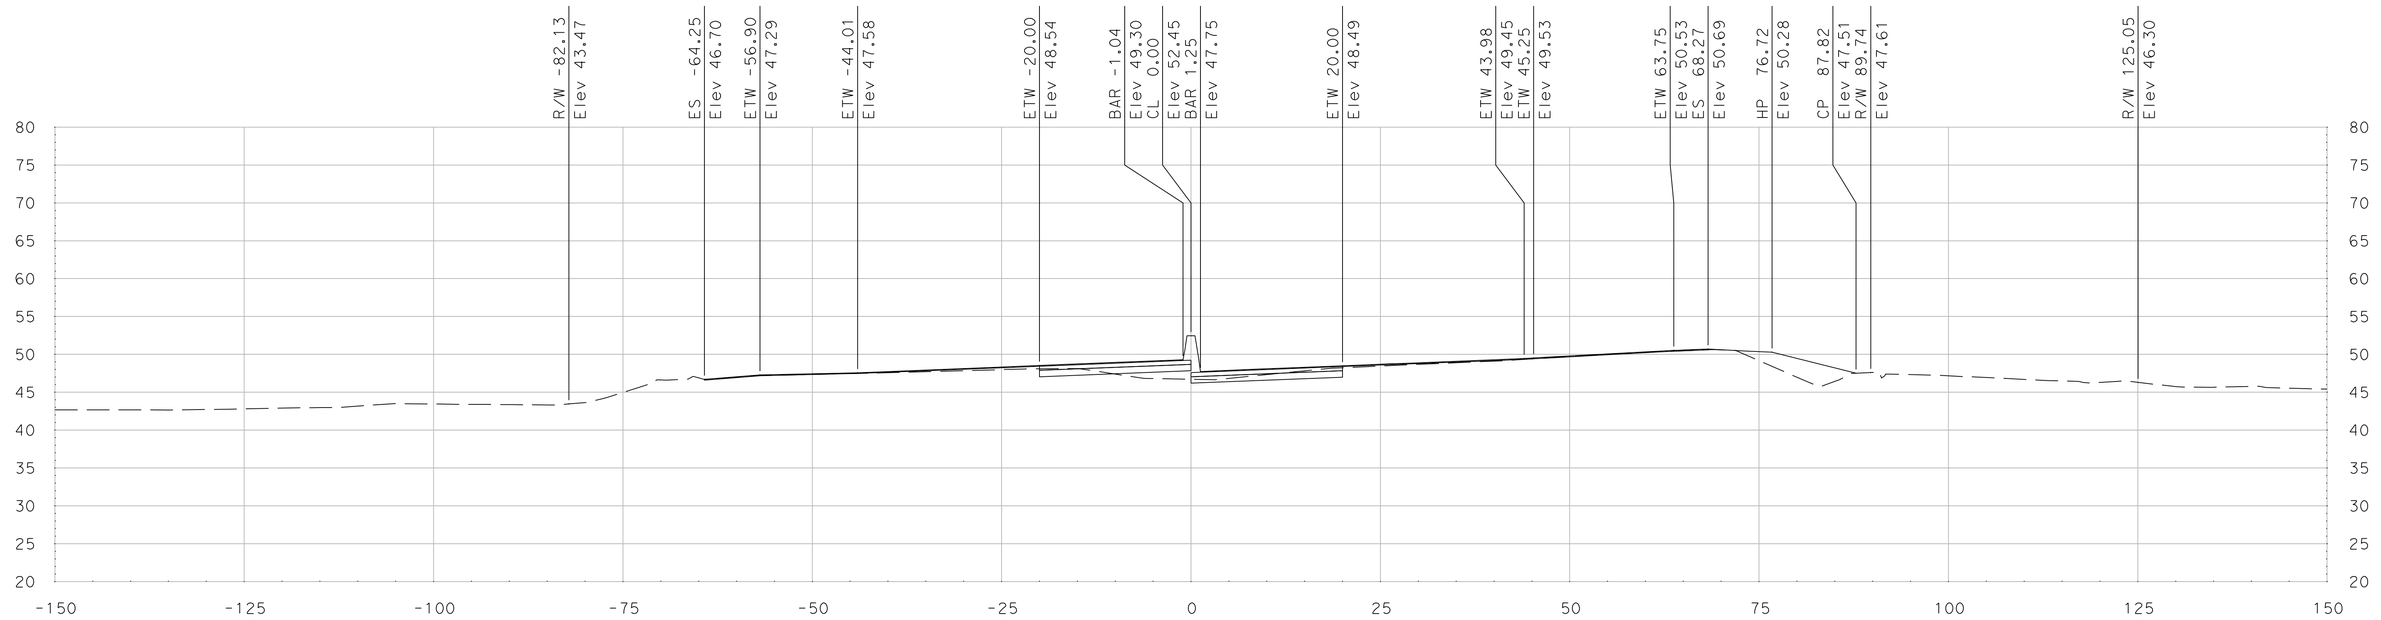

"SR 99" Sta 363+58.02

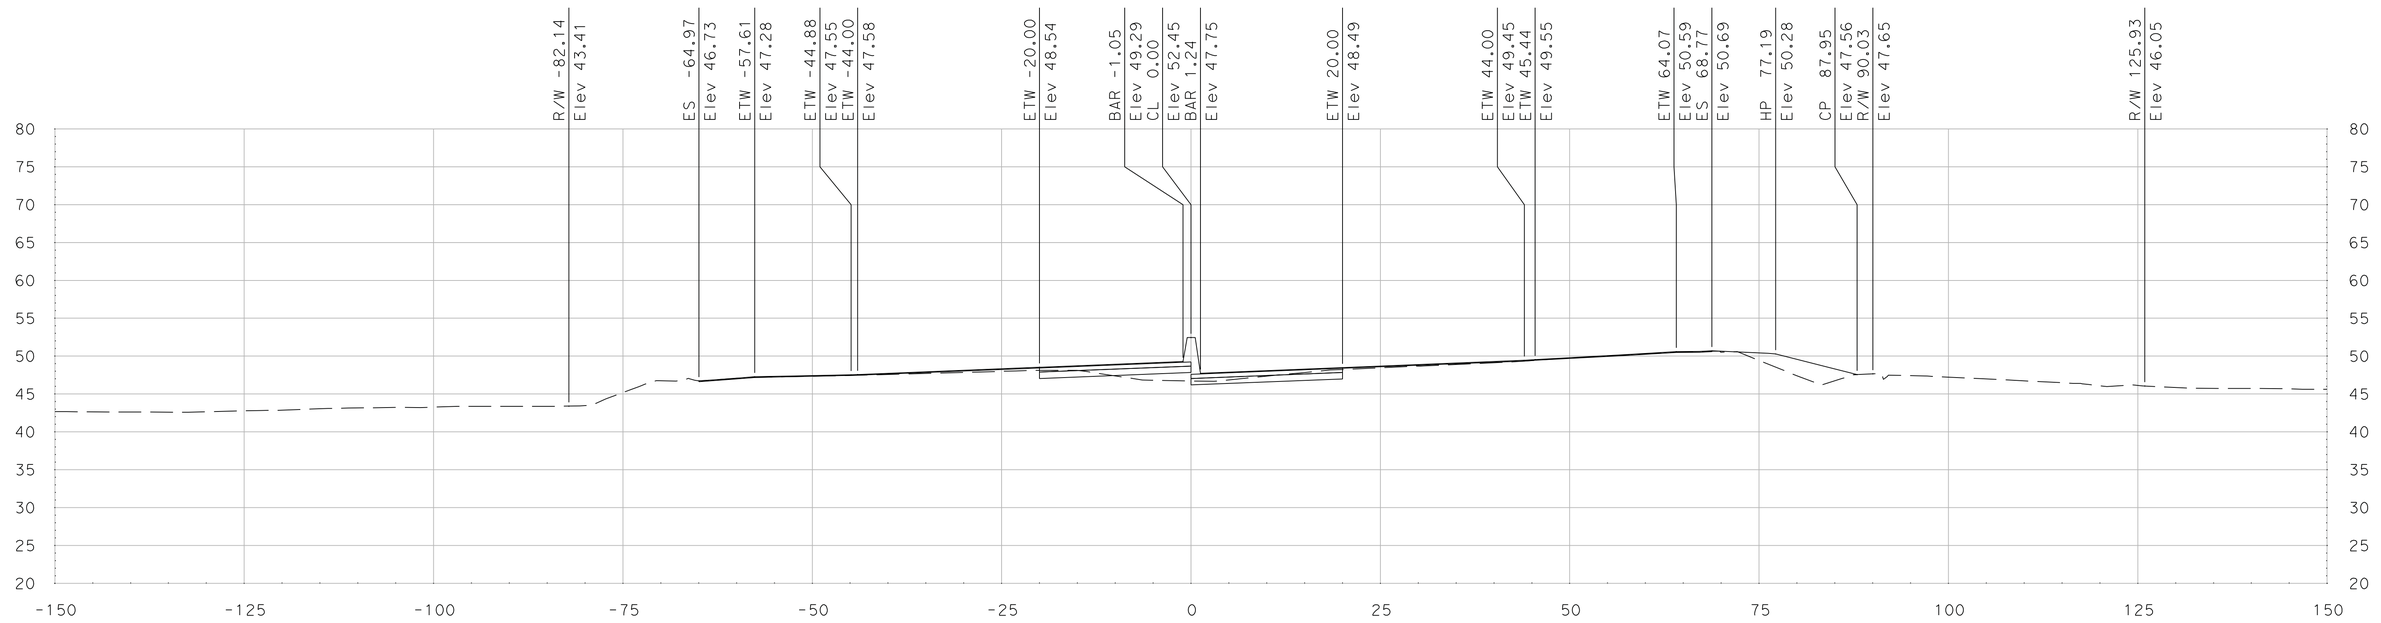

"SR 99" Sta 363+50.00

SCALE
HORIZONTAL: 1"=10'
VERTICAL: 1"=10'

DATE: 5/18/2011

ALL DIMENSIONS ARE IN US SURVEY FEET

FOR EARTHWORK DEVELOPMENT ONLY

Dist	COUNTY	ROUTE	POST MILES TOTAL PROJECT	SHEET No.	TOTAL SHEETS
10	SJ	99	4.9/14.2		
CONTRACT No.			10-0E6114		
PROJECT ID			1000020440		

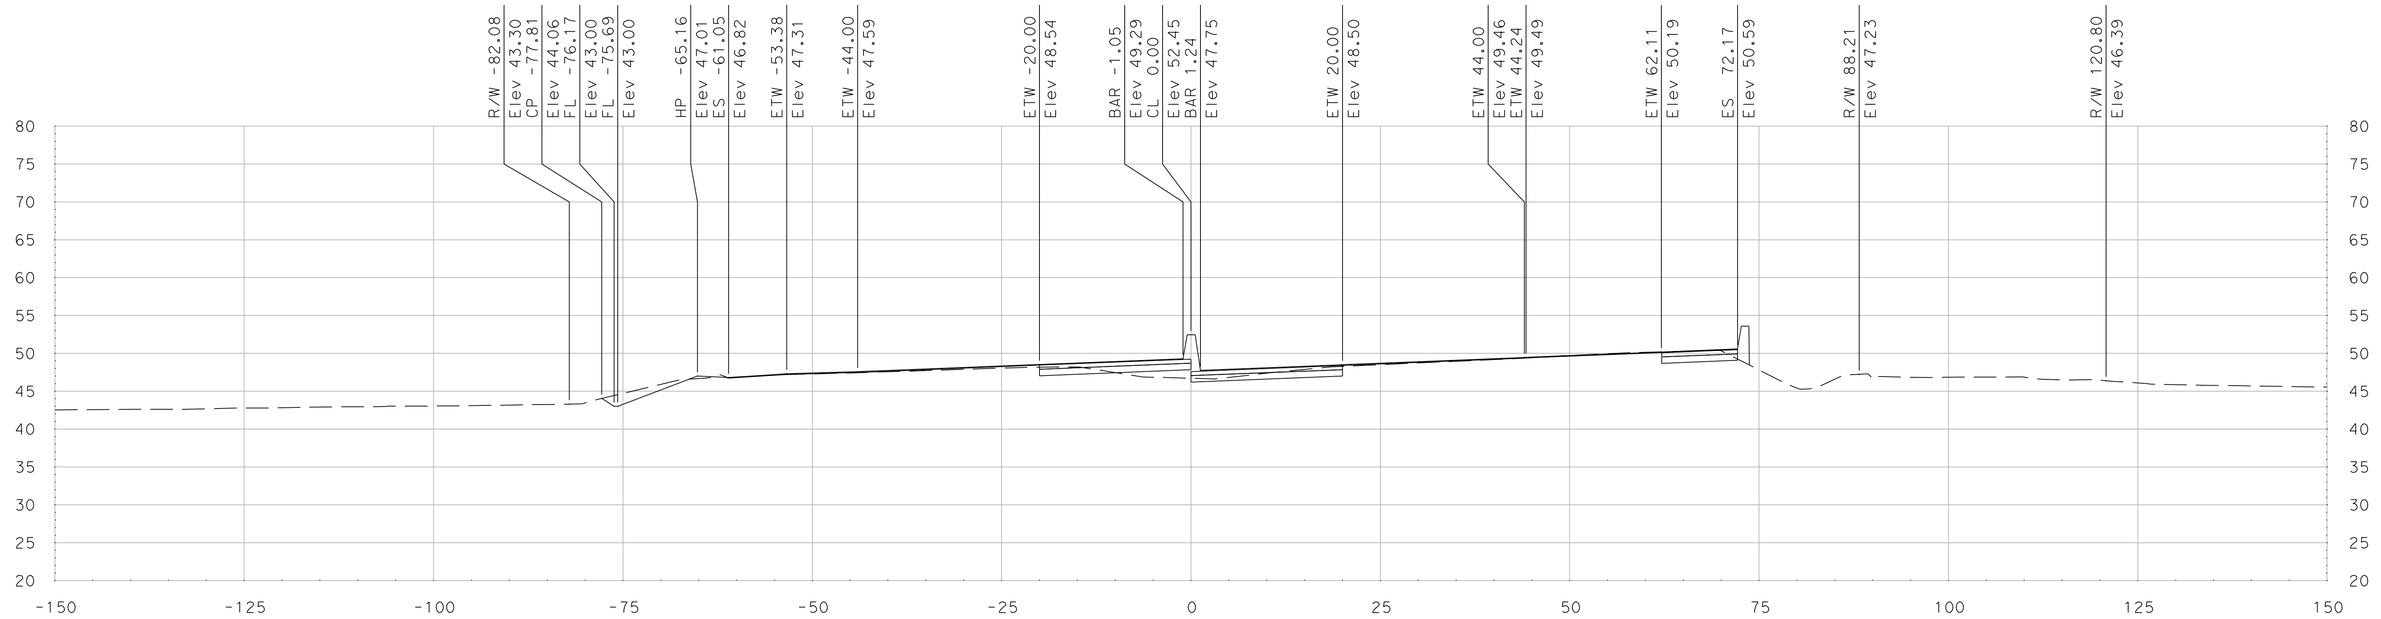

"SR 99" Sta 364+00.00

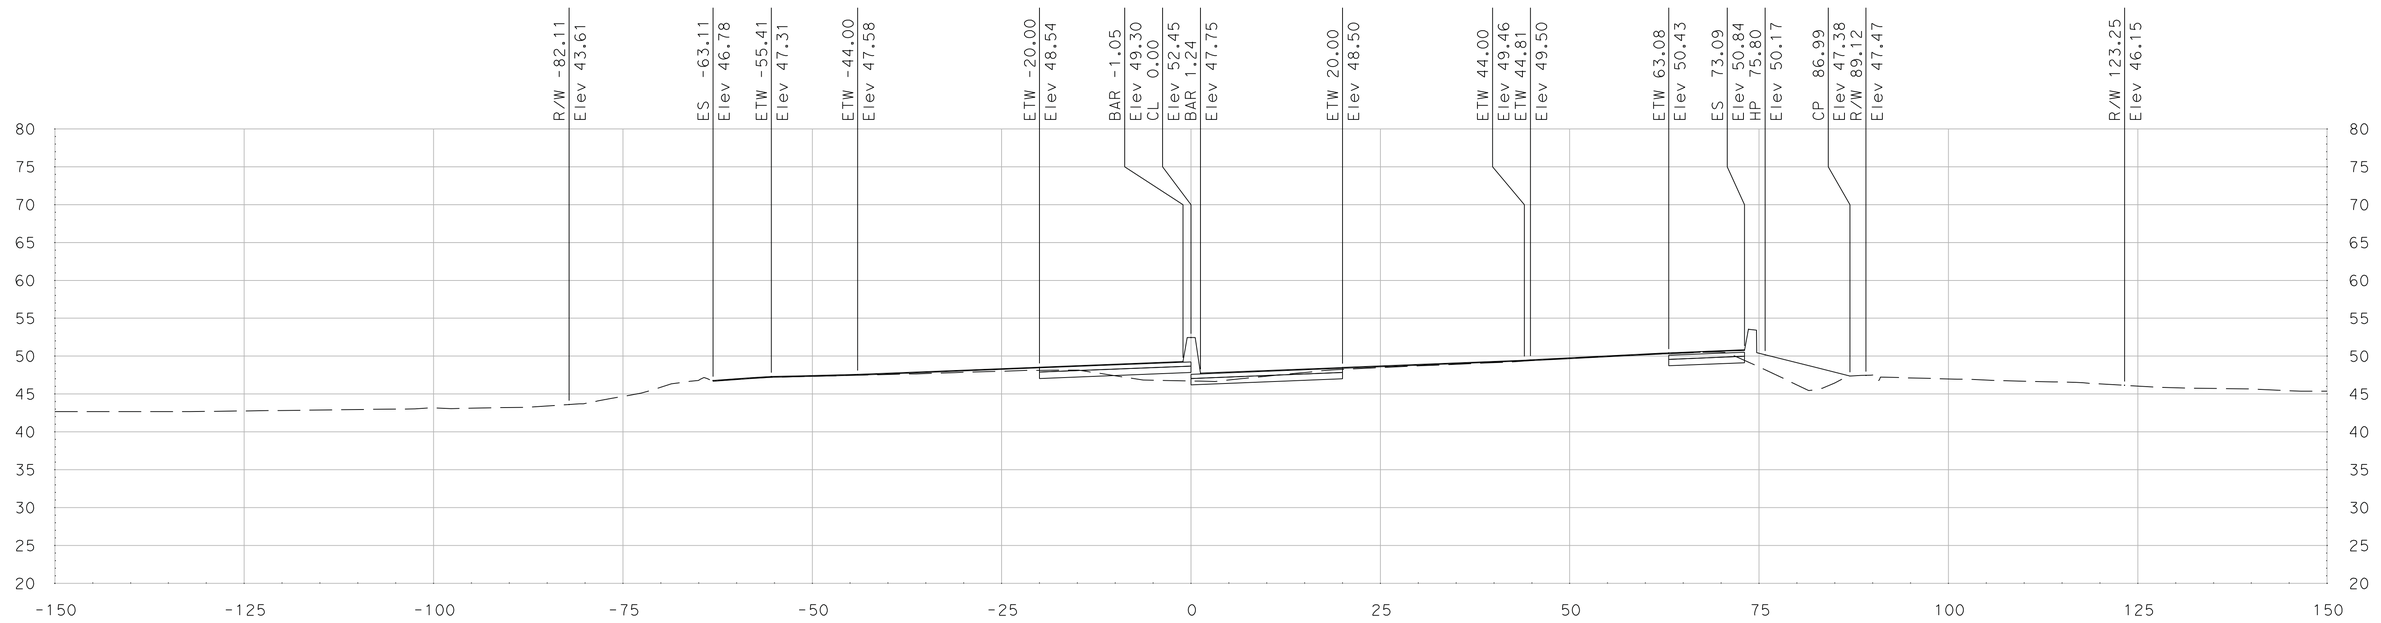

"SR 99" Sta 363+75.00

SCALE
HORIZONTAL: 1"=10'
VERTICAL: 1"=10'

DATE: 5/18/2011

ALL DIMENSIONS ARE IN US SURVEY FEET

FOR EARTHWORK DEVELOPMENT ONLY

Dist	COUNTY	ROUTE	POST MILES TOTAL PROJECT	SHEET No.	TOTAL SHEETS
10	SJ	99	4.9/14.2		
CONTRACT No.			10-0E6114		
PROJECT ID			1000020440		

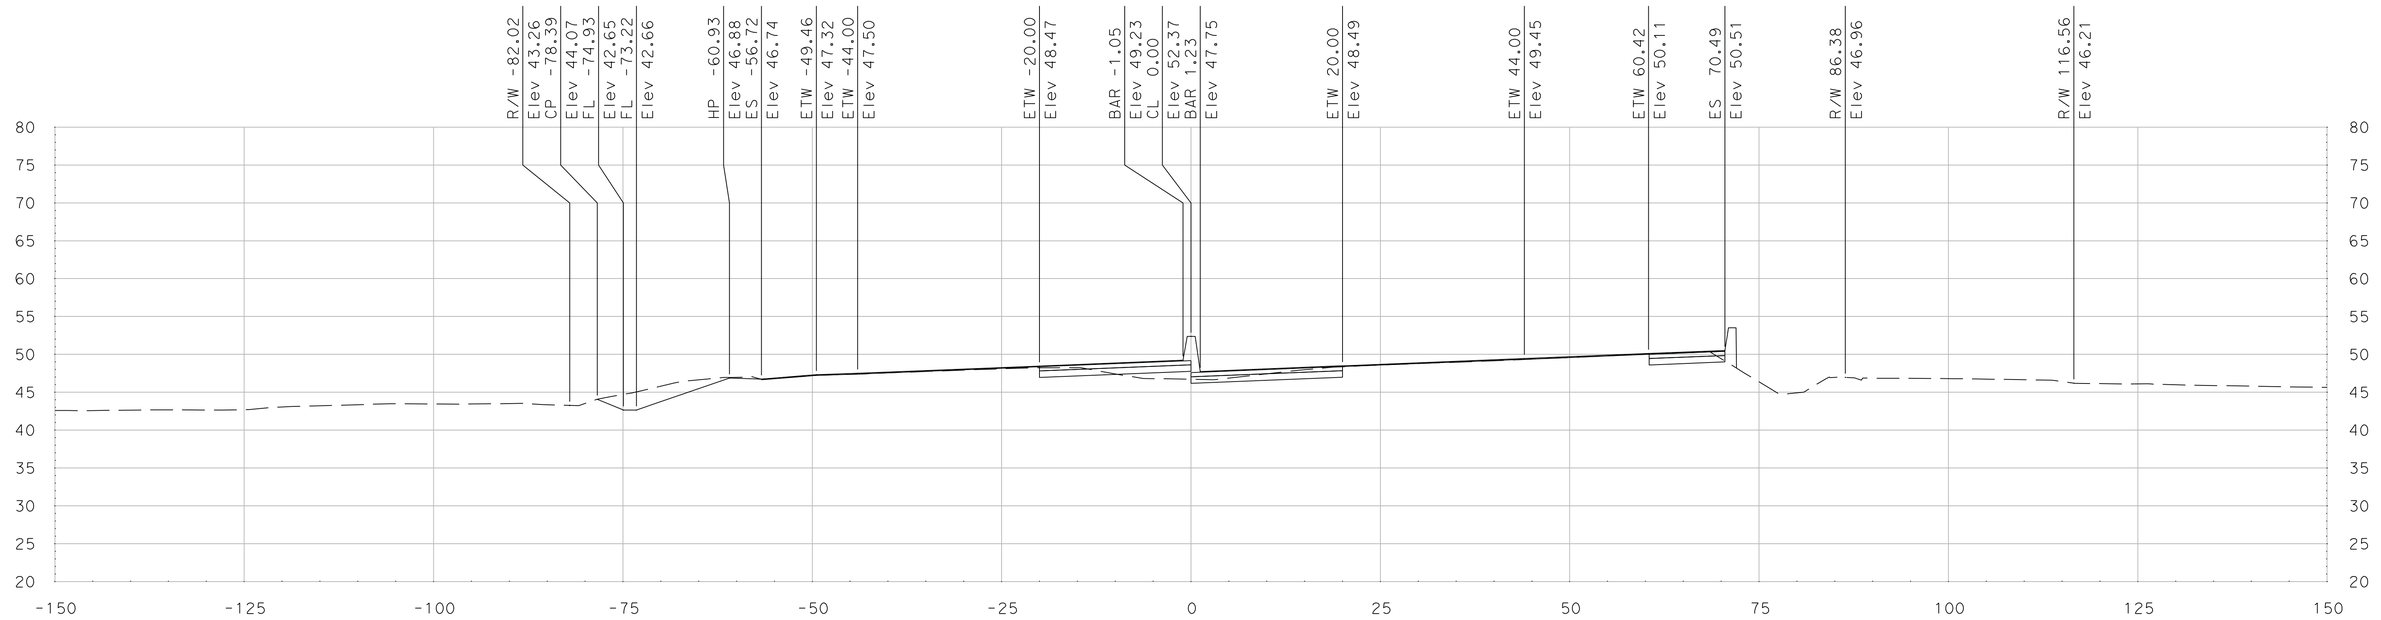

"SR 99" Sta 364+50.00

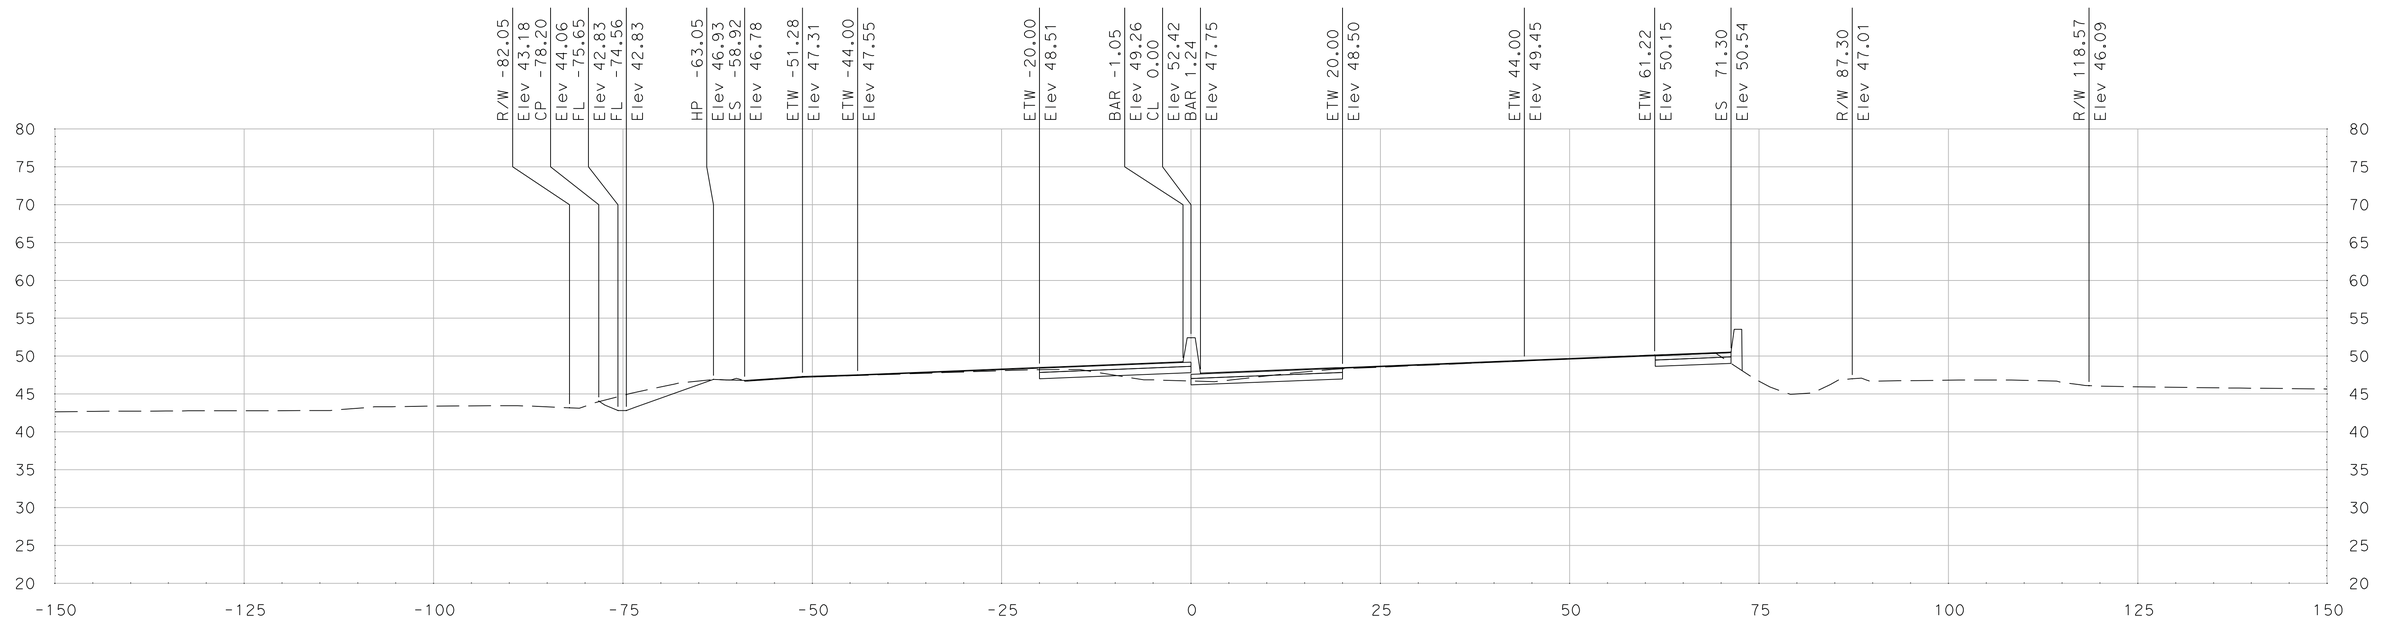

"SR 99" Sta 364+25.00

SCALE
HORIZONTAL: 1"=10'
VERTICAL: 1"=10'

DATE: 5/18/2011

ALL DIMENSIONS ARE IN US SURVEY FEET

FOR EARTHWORK DEVELOPMENT ONLY

Dist	COUNTY	ROUTE	POST MILES TOTAL PROJECT	SHEET No.	TOTAL SHEETS
10	SJ	99	4.9/14.2		
CONTRACT No.			10-0E6114		
PROJECT ID			1000020440		

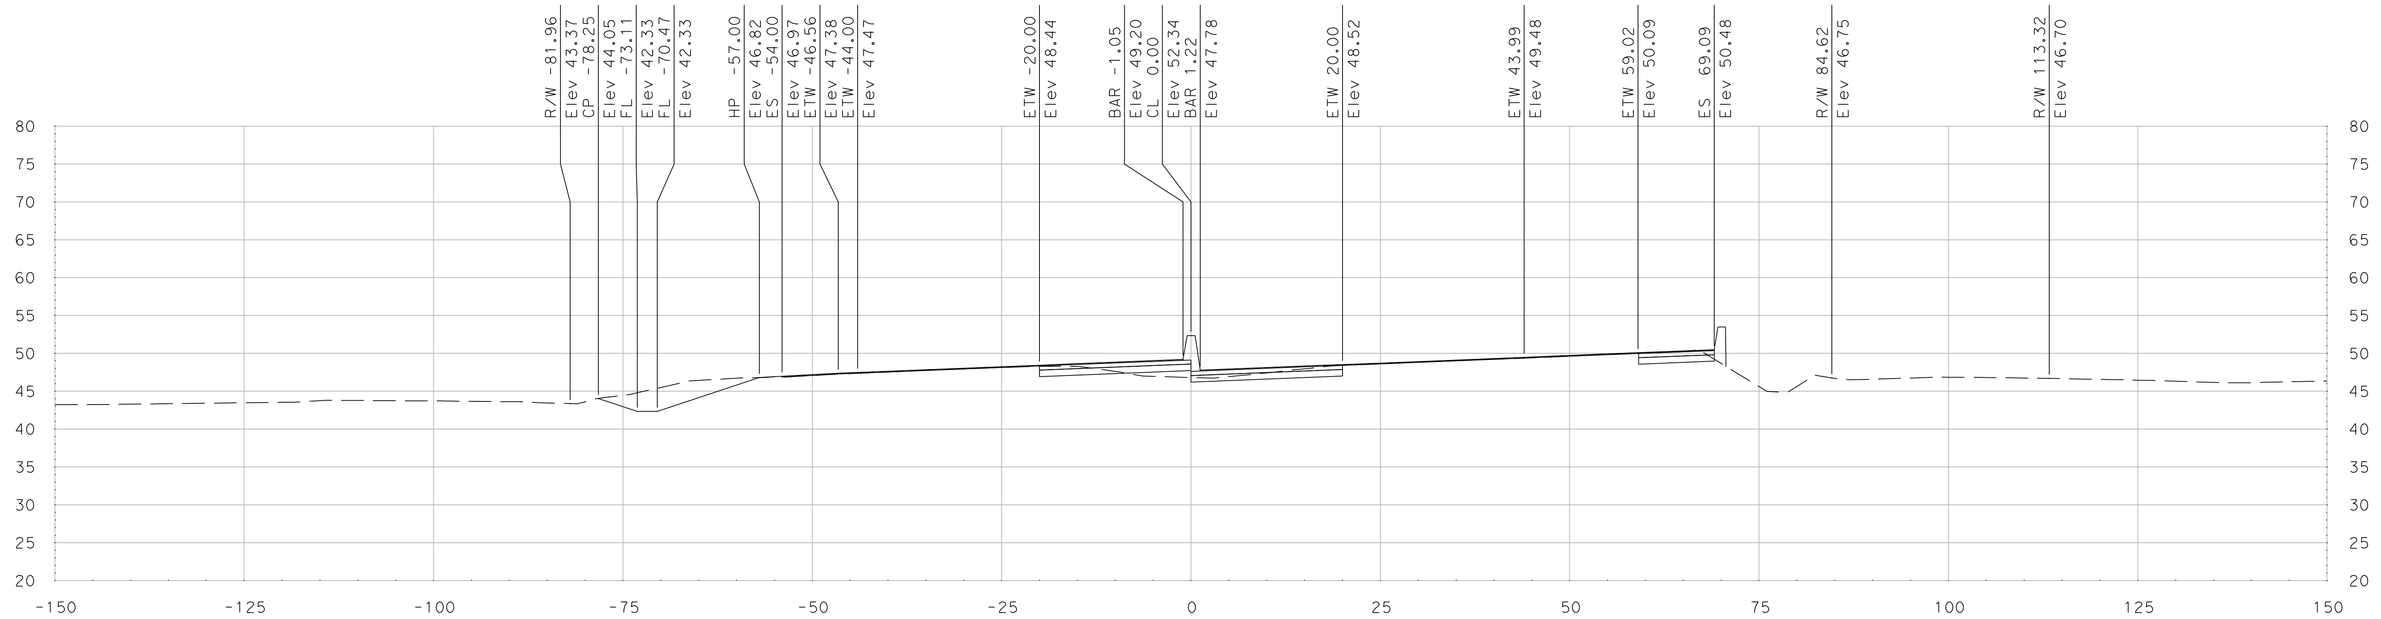

"SR 99" Sta 364+97.86

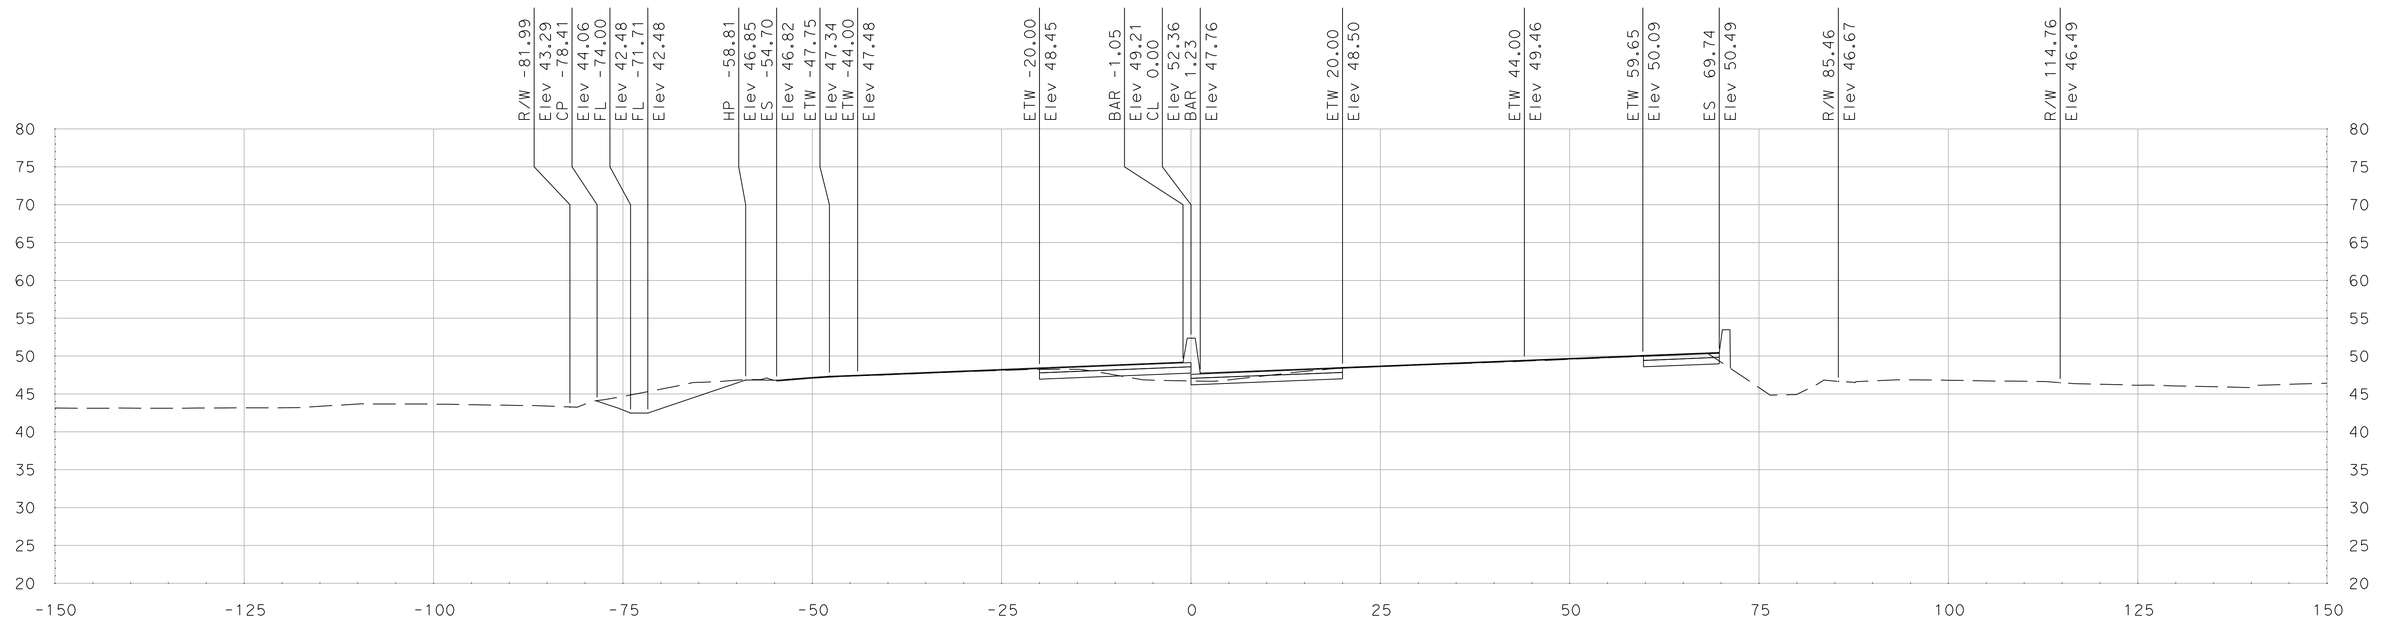

"SR 99" Sta 364+75.00

SCALE
HORIZONTAL: 1"=10'
VERTICAL: 1"=10'

DATE: 5/18/2011

ALL DIMENSIONS ARE IN US SURVEY FEET

FOR EARTHWORK DEVELOPMENT ONLY

Dist	COUNTY	ROUTE	POST MILES TOTAL PROJECT	SHEET No.	TOTAL SHEETS
10	SJ	99	4.9/14.2		
CONTRACT No.			10-0E6114		
PROJECT ID			1000020440		

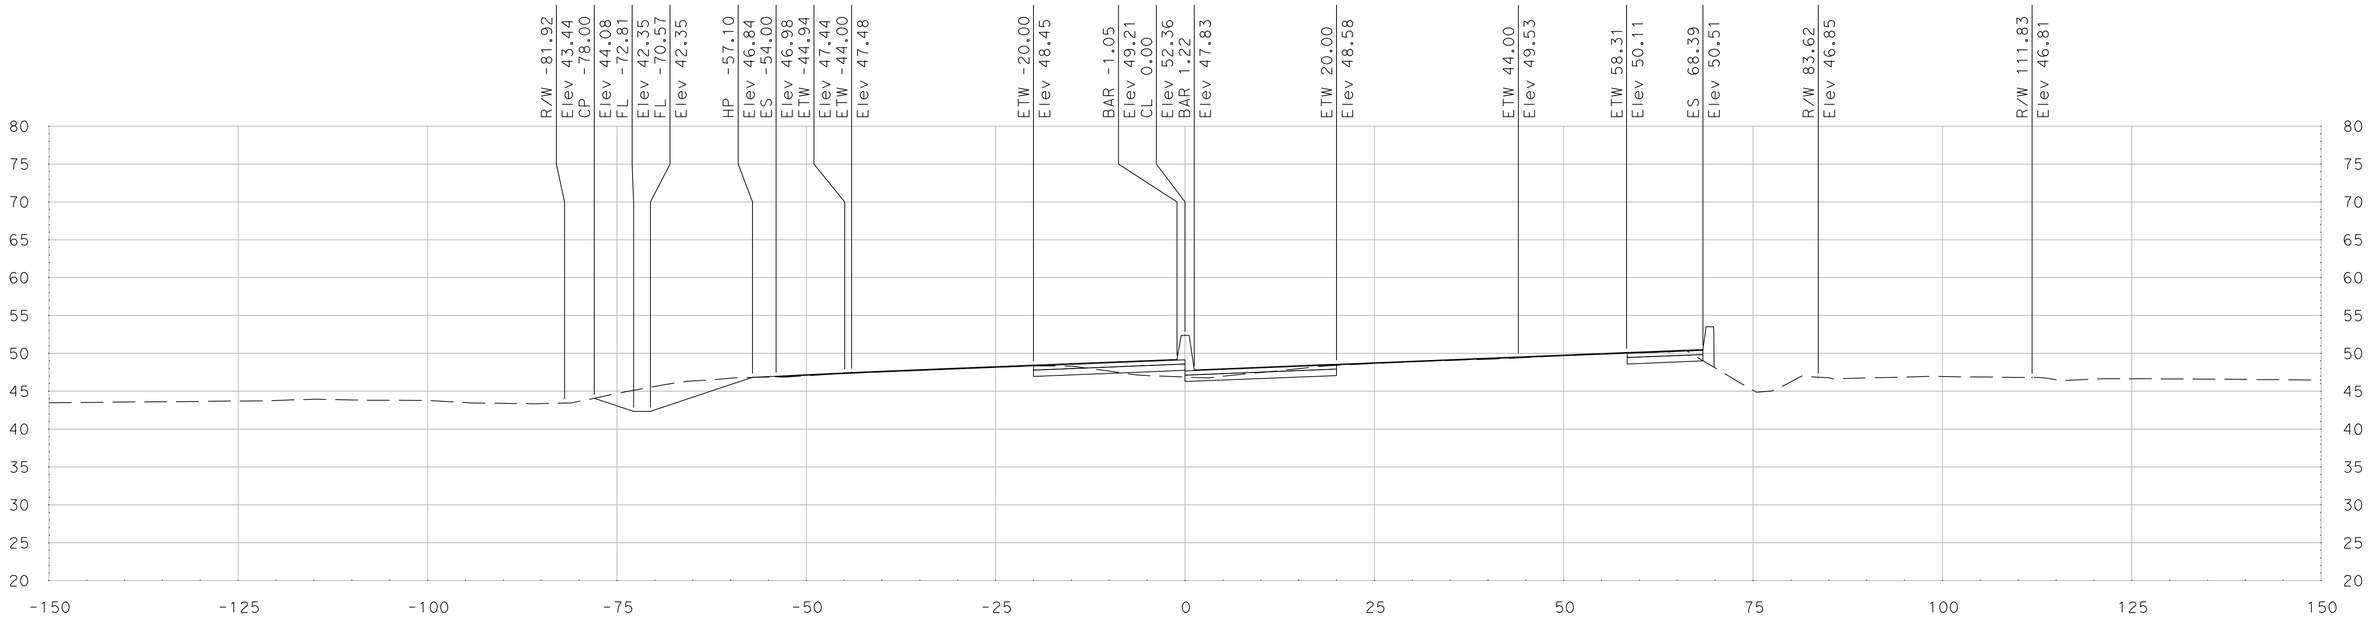

"SR 99" Sta 365+25.00

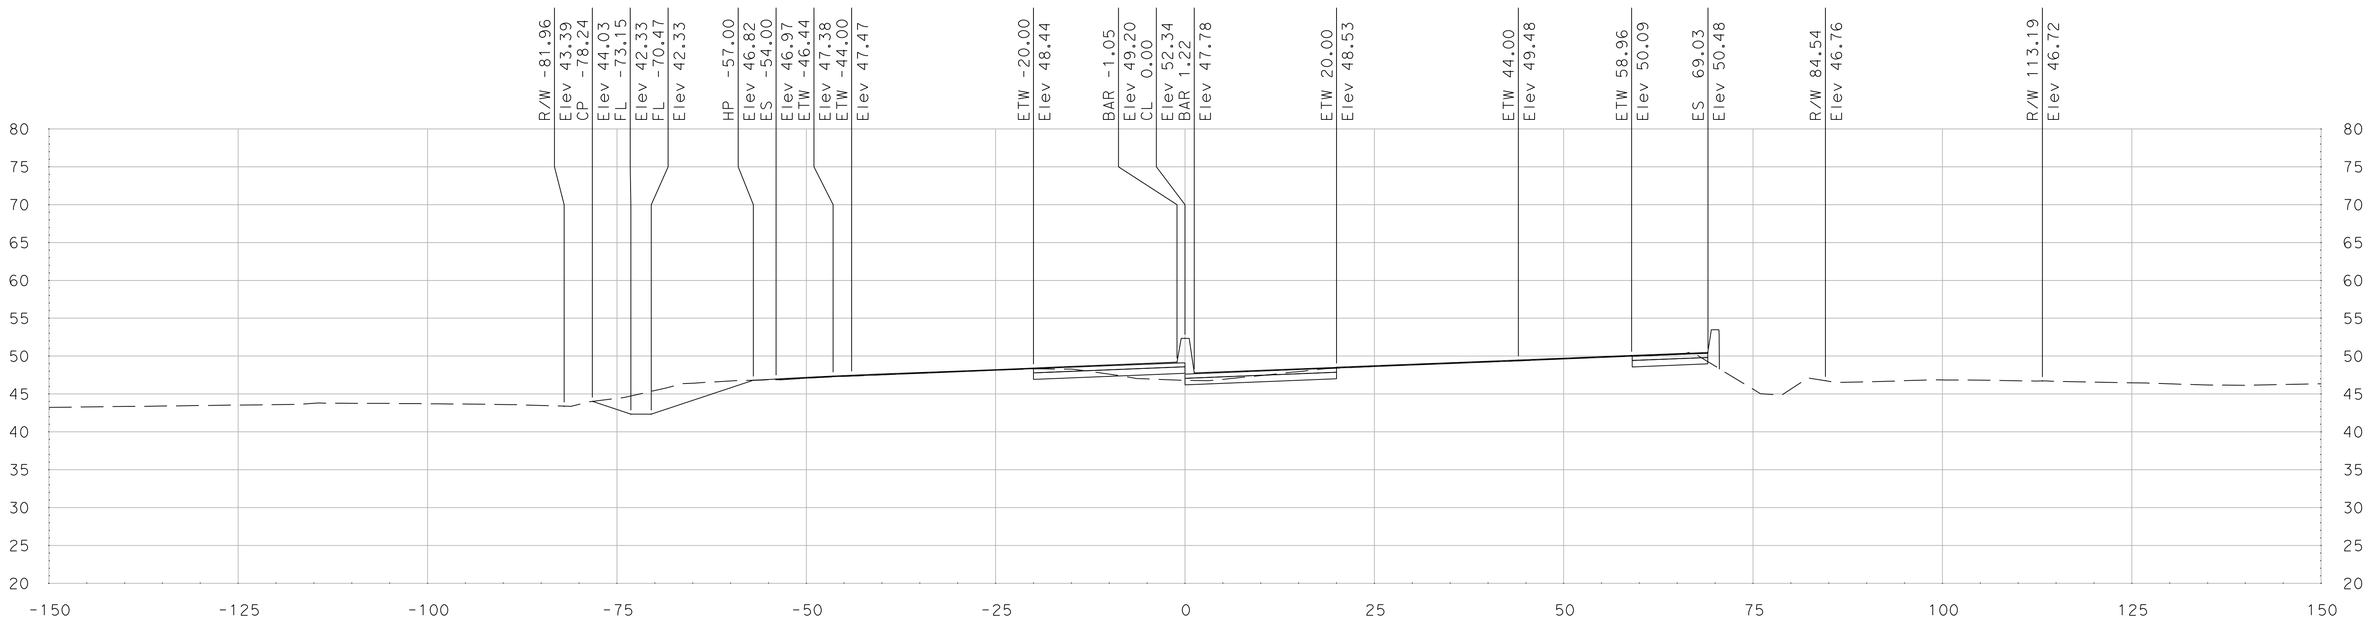

"SR 99" Sta 365+00.00

SCALE
HORIZONTAL: 1"=10'
VERTICAL: 1"=10'

DATE: 5/18/2011

ALL DIMENSIONS ARE IN US SURVEY FEET

FOR EARTHWORK DEVELOPMENT ONLY

Dist	COUNTY	ROUTE	POST MILES TOTAL PROJECT	SHEET No.	TOTAL SHEETS
10	SJ	99	4.9/14.2		
CONTRACT No.			10-0E6114		
PROJECT ID			1000020440		

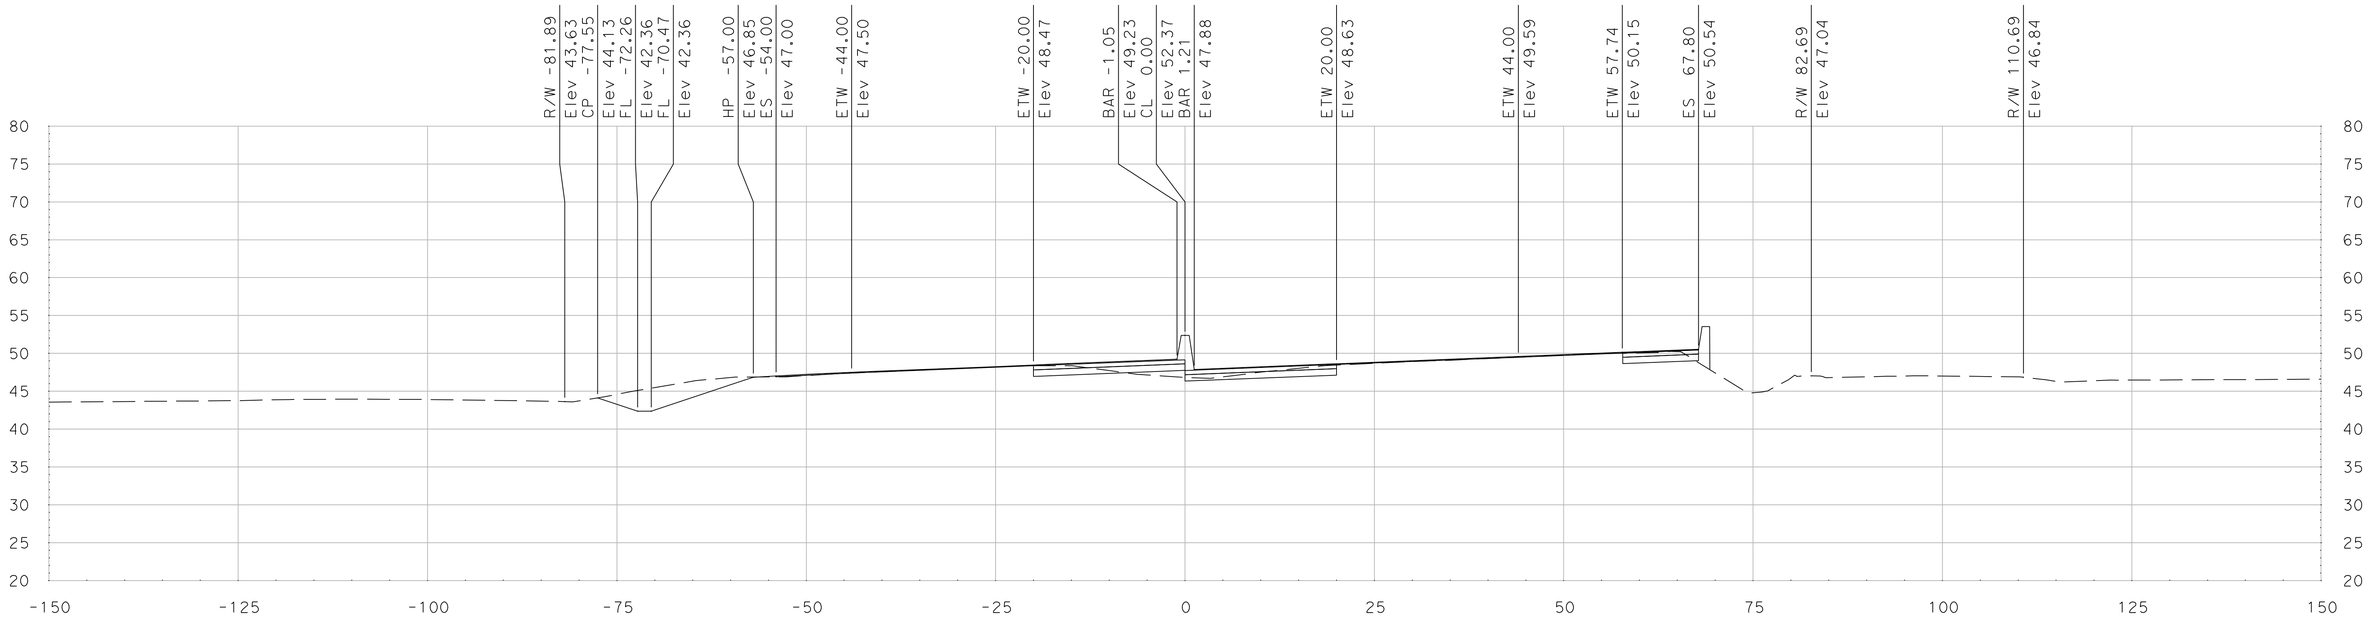

"SR 99" Sta 365+50.00

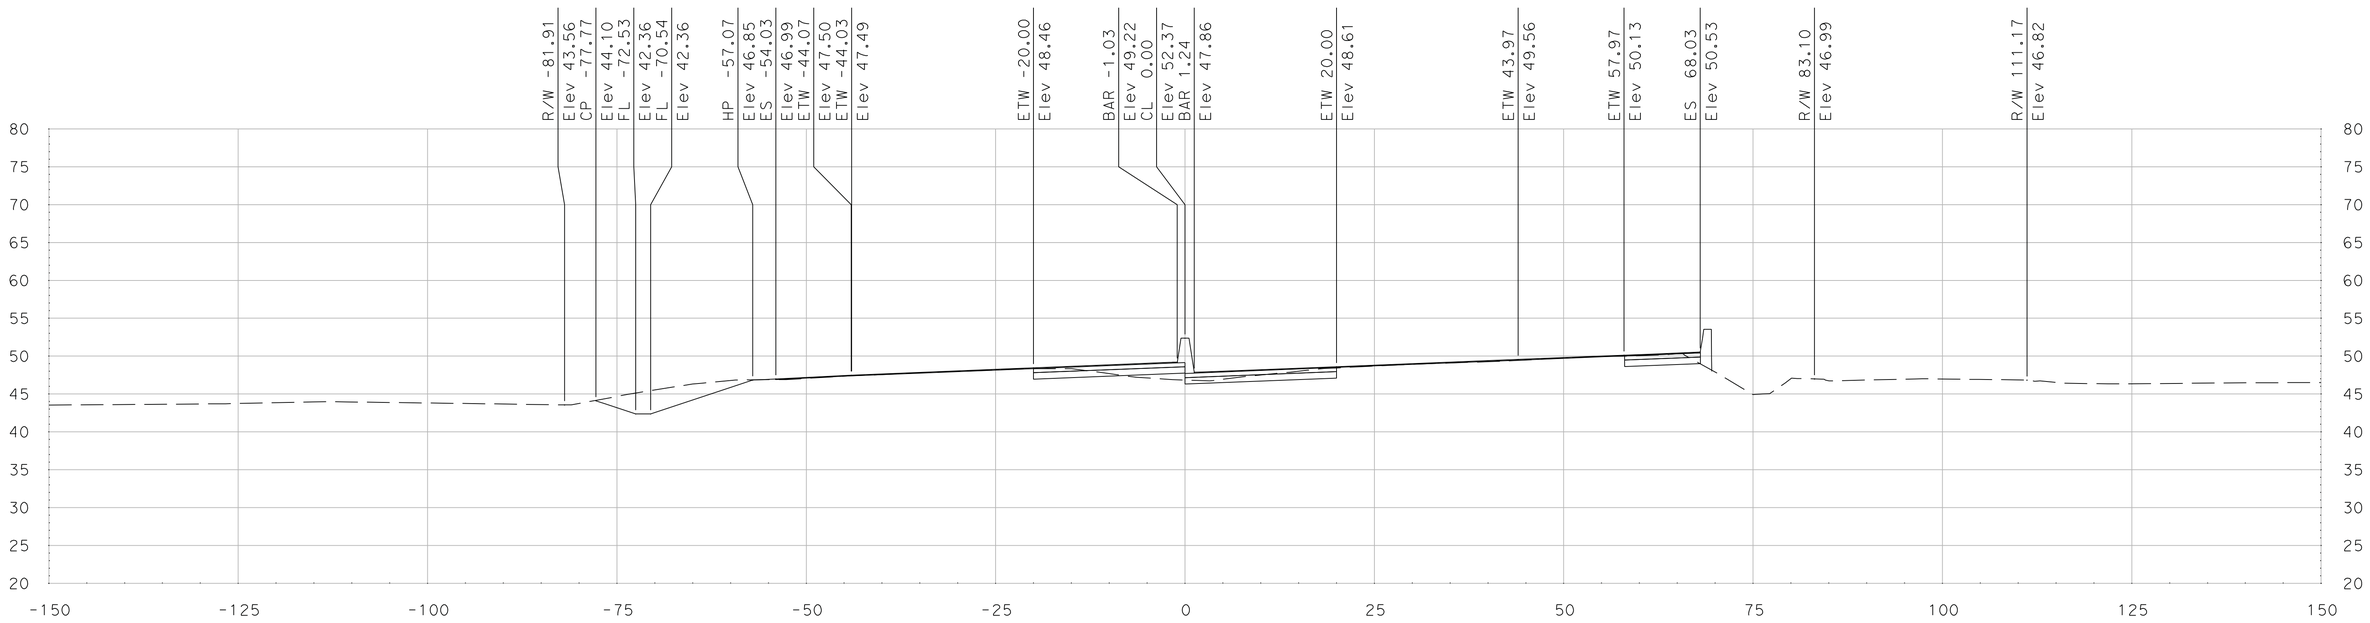

"SR 99" Sta 365+38.93

SCALE
HORIZONTAL: 1"=10'
VERTICAL: 1"=10'

DATE: 5/18/2011

ALL DIMENSIONS ARE IN US SURVEY FEET

FOR EARTHWORK DEVELOPMENT ONLY

Dist	COUNTY	ROUTE	POST MILES TOTAL PROJECT	SHEET No.	TOTAL SHEETS
10	SJ	99	4.9/14.2		
CONTRACT No.			10-0E6114		
PROJECT ID			1000020440		

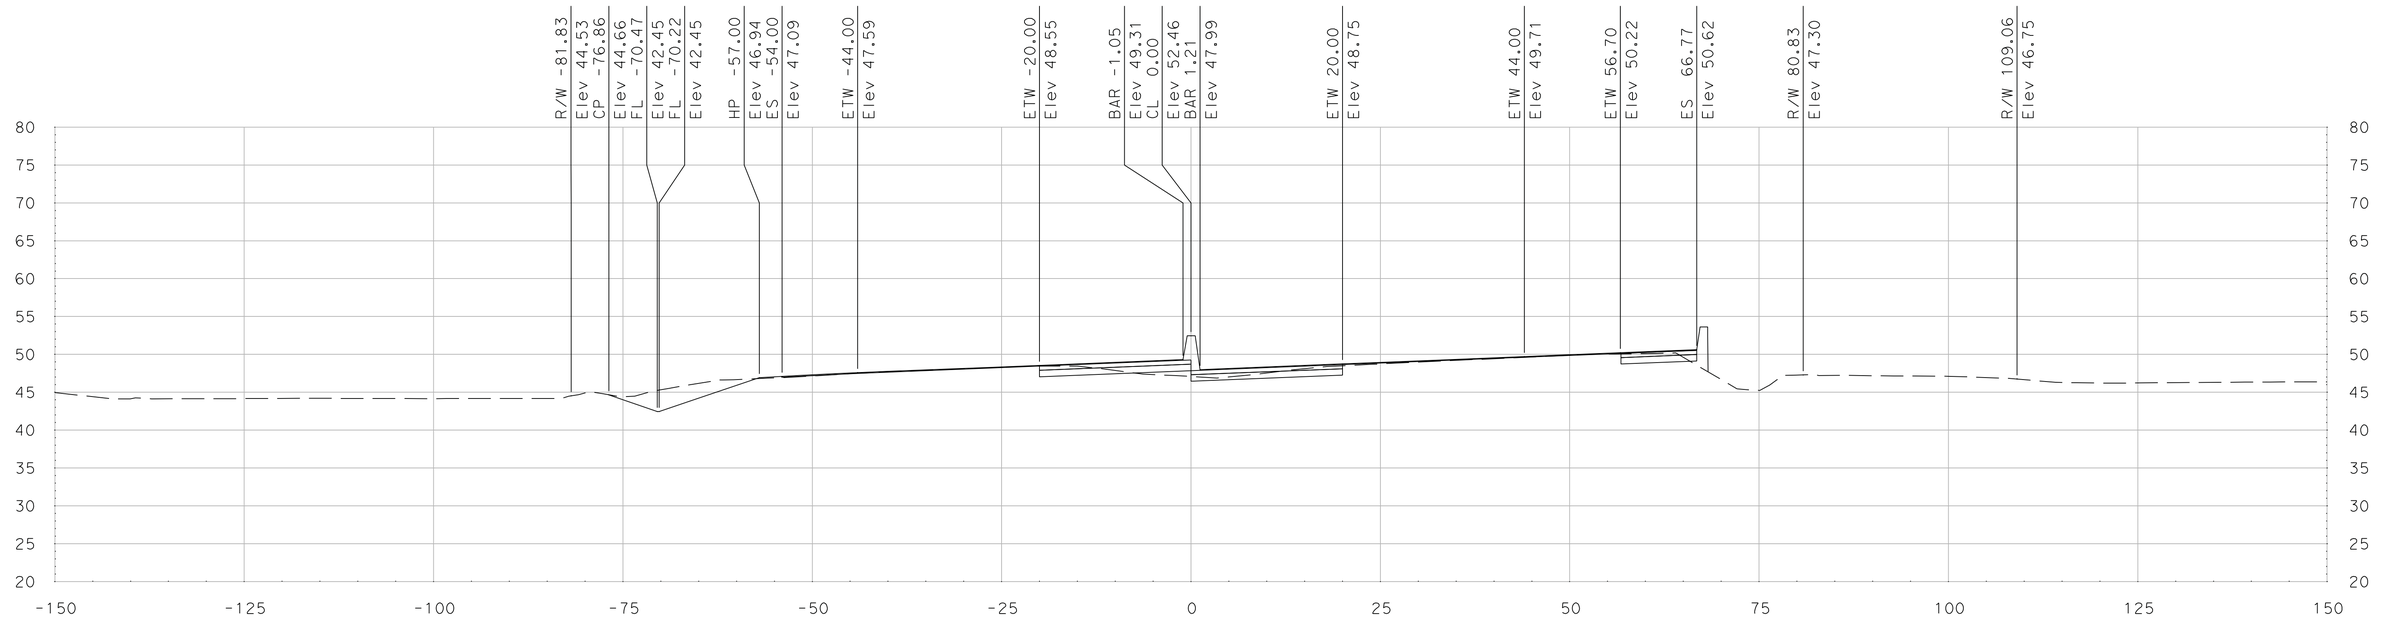

"SR 99" Sta 366+00.00

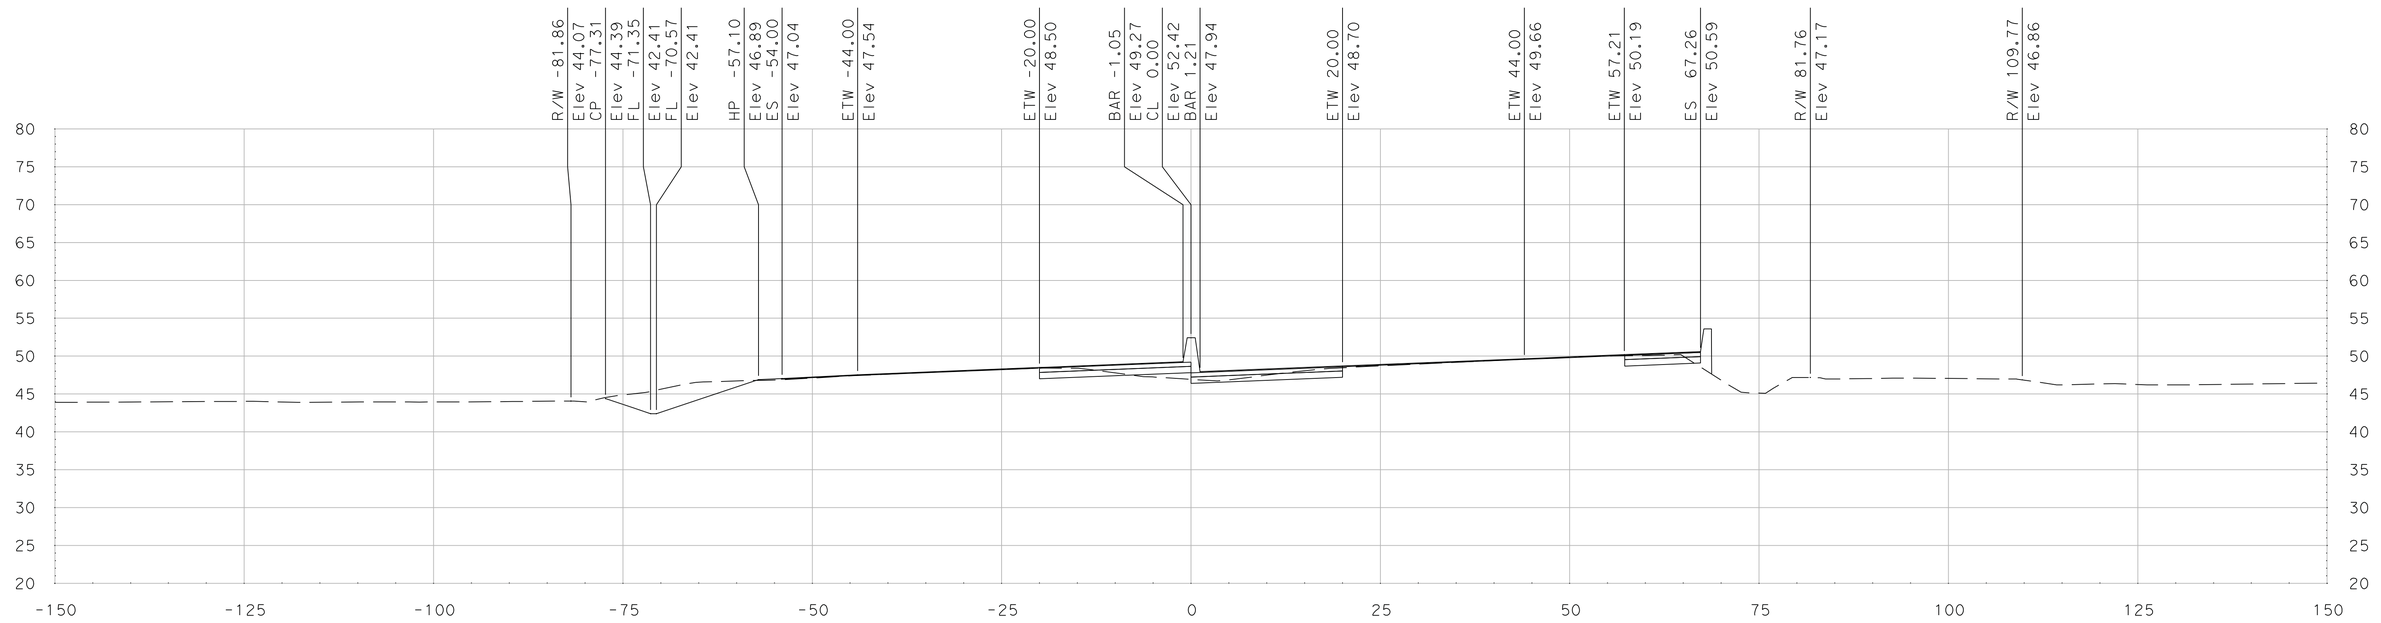

"SR 99" Sta 365+75.00

SCALE
HORIZONTAL: 1"=10'
VERTICAL: 1"=10'

DATE: 5/18/2011

ALL DIMENSIONS ARE IN US SURVEY FEET

FOR EARTHWORK DEVELOPMENT ONLY

Dist	COUNTY	ROUTE	POST MILES TOTAL PROJECT	SHEET No.	TOTAL SHEETS
10	SJ	99	4.9/14.2		
CONTRACT No.			10-0E6114		
PROJECT ID			1000020440		

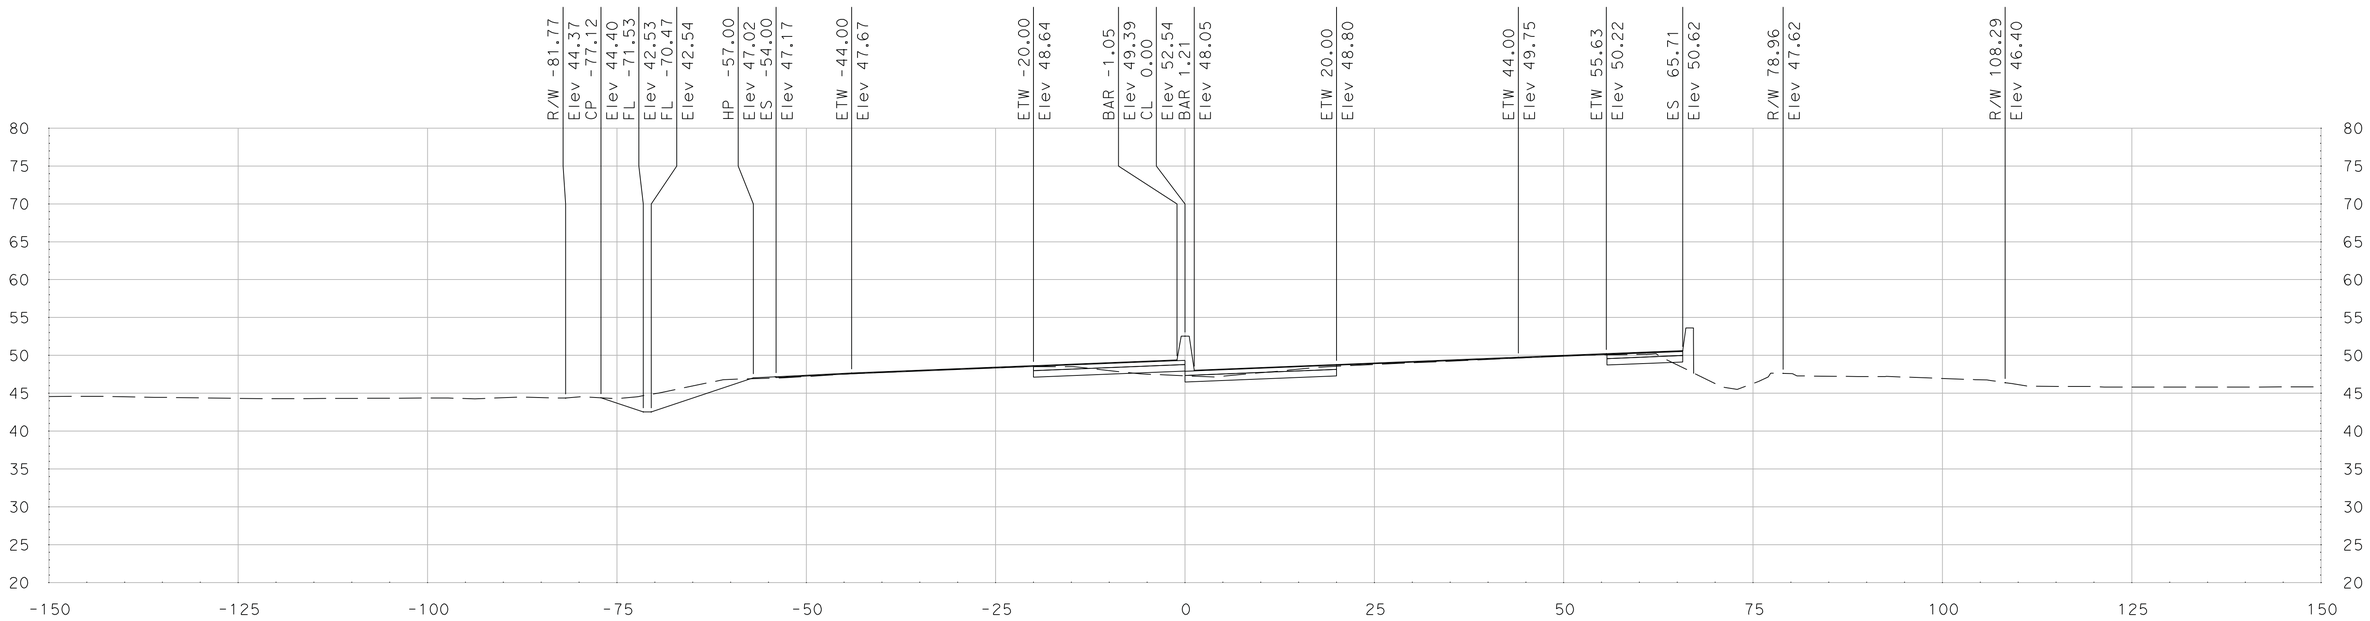

"SR 99" Sta 366+50.00

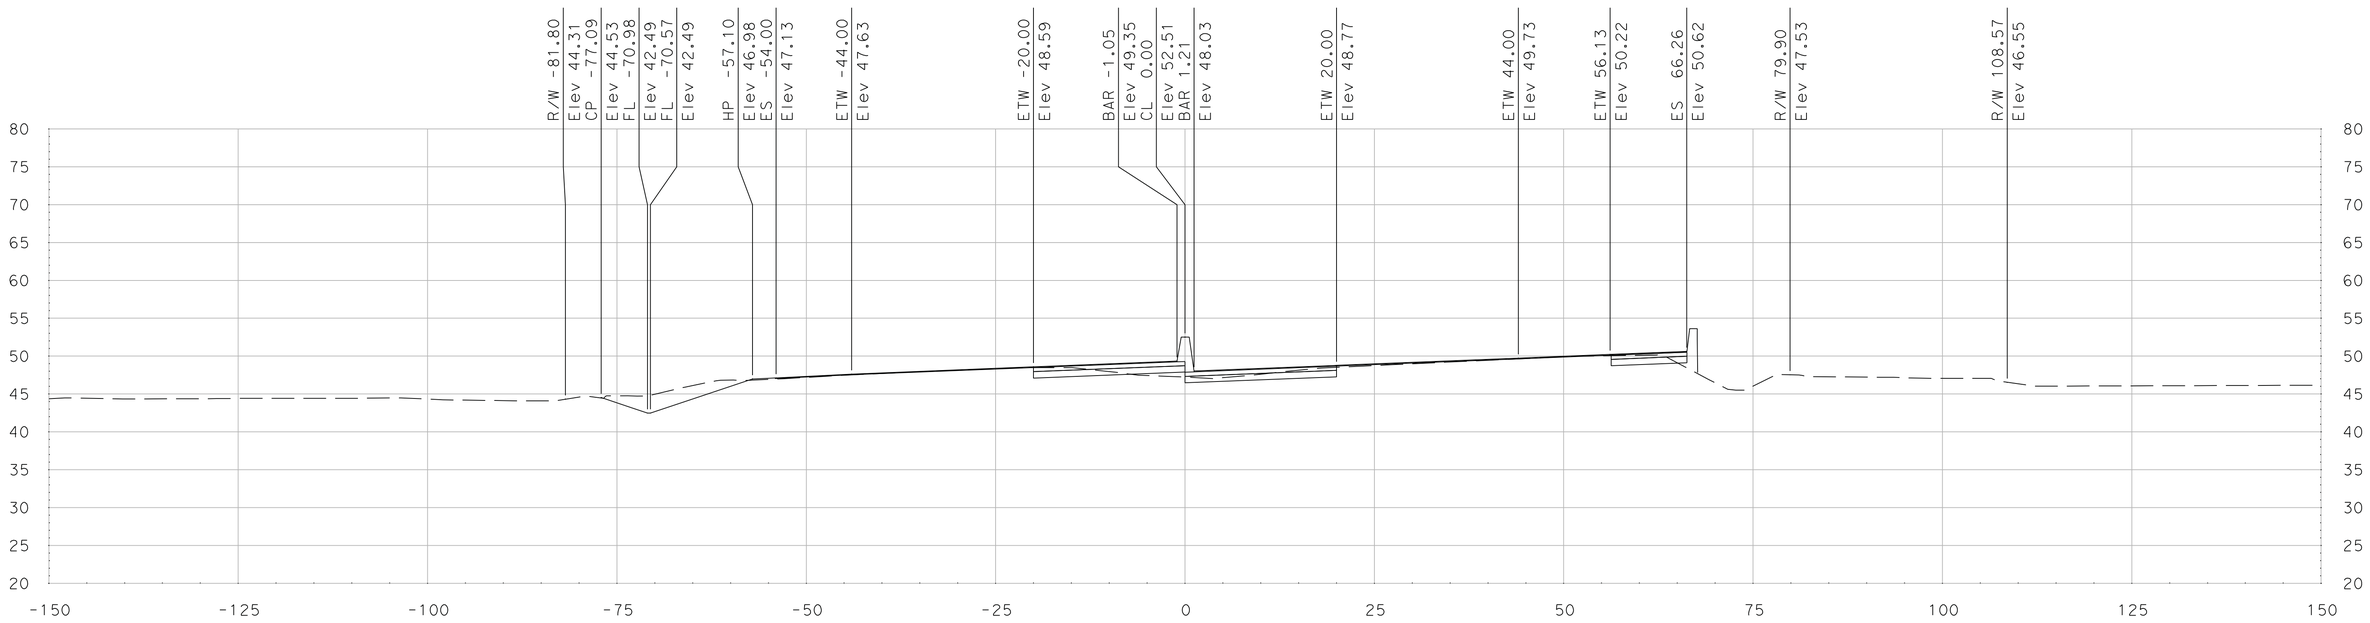

"SR 99" Sta 366+25.00

SCALE
HORIZONTAL: 1"=10'
VERTICAL: 1"=10'

DATE: 5/18/2011

ALL DIMENSIONS ARE IN US SURVEY FEET

FOR EARTHWORK DEVELOPMENT ONLY

Dist	COUNTY	ROUTE	POST MILES TOTAL PROJECT	SHEET No.	TOTAL SHEETS
10	SJ	99	4.9/14.2		
CONTRACT No.			10-0E6114		
PROJECT ID			1000020440		

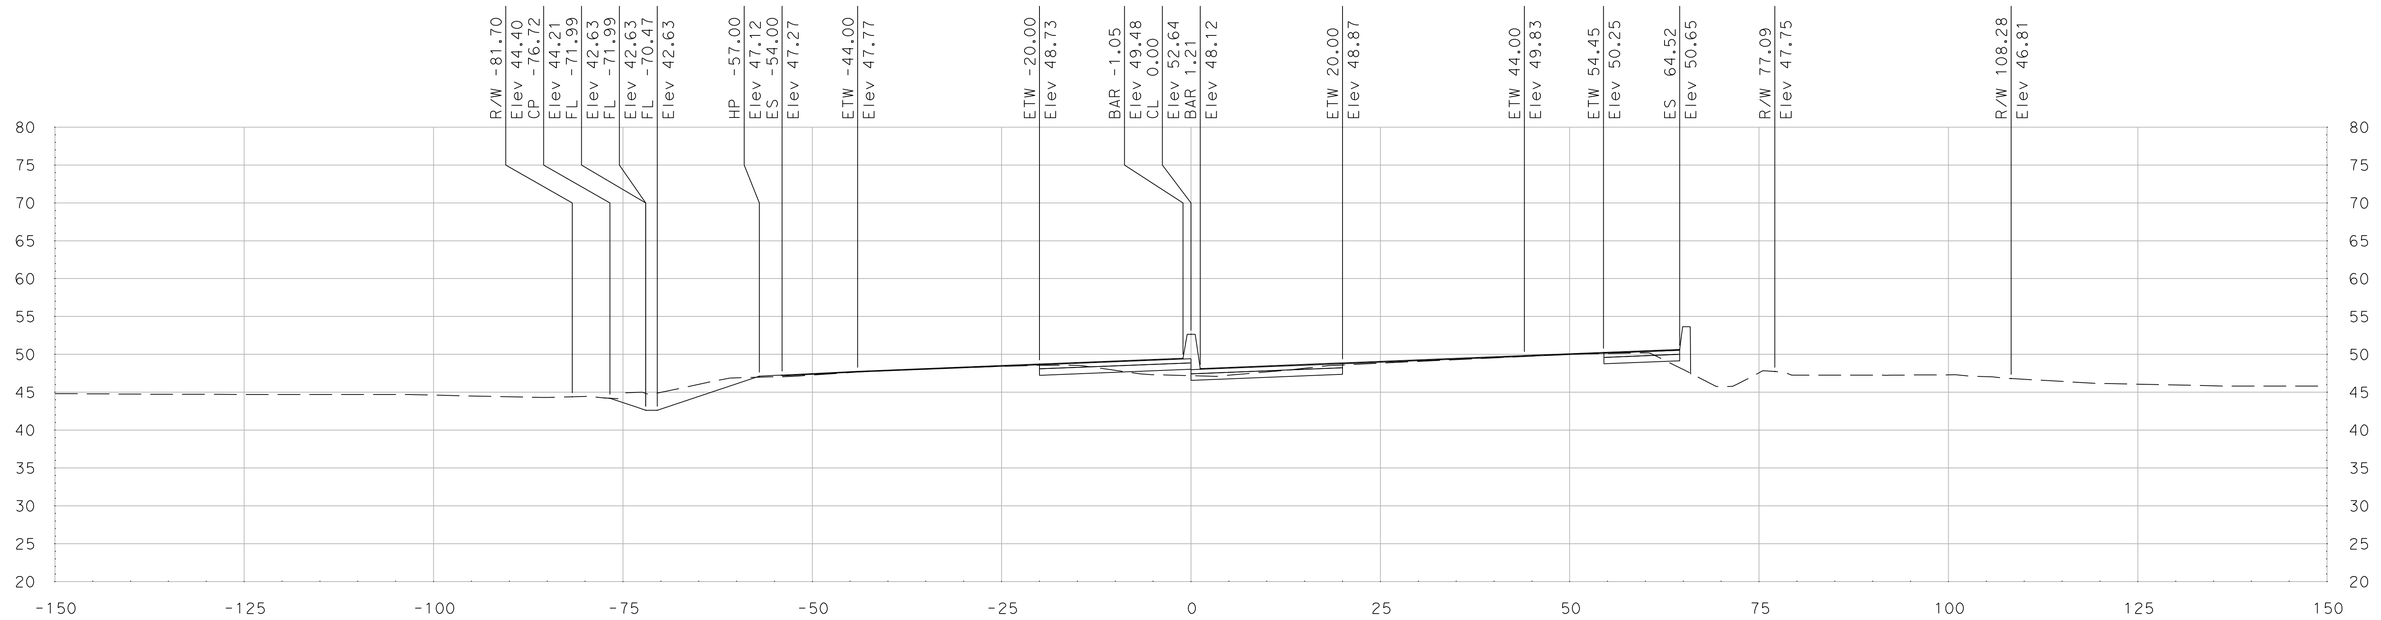

"SR 99" Sta 367+00.00

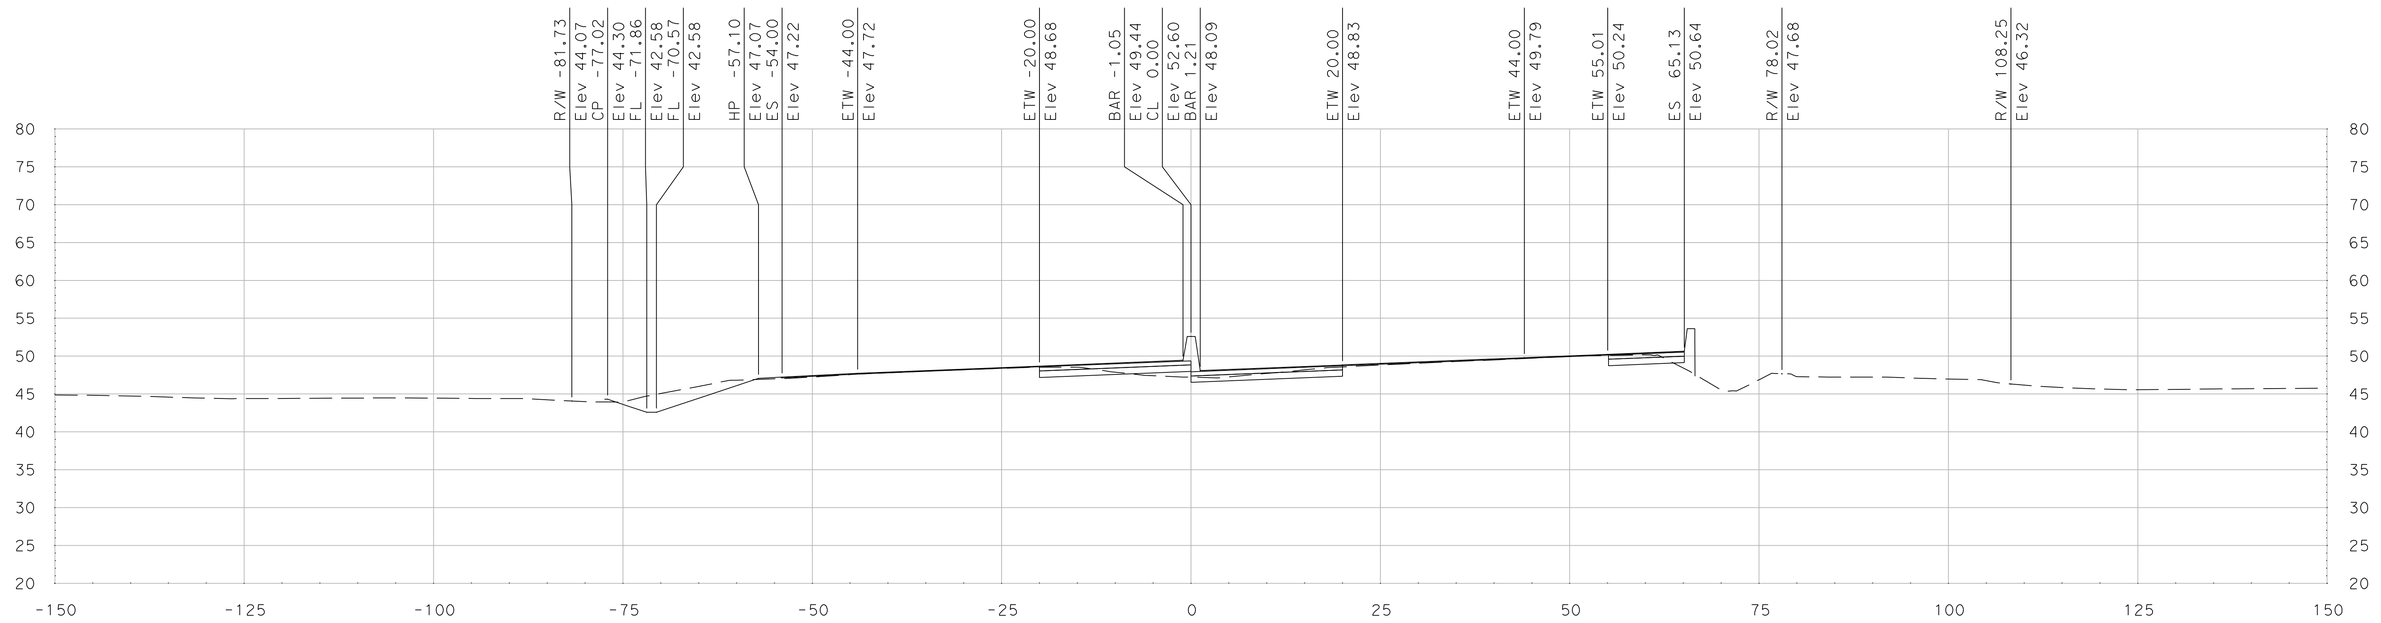

"SR 99" Sta 366+75.00

SCALE
HORIZONTAL: 1"=10'
VERTICAL: 1"=10'

DATE: 5/18/2011

ALL DIMENSIONS ARE IN US SURVEY FEET

FOR EARTHWORK DEVELOPMENT ONLY

Dist	COUNTY	ROUTE	POST MILES TOTAL PROJECT	SHEET No.	TOTAL SHEETS
10	SJ	99	4.9/14.2		
CONTRACT No.			10-0E6114		
PROJECT ID			1000020440		

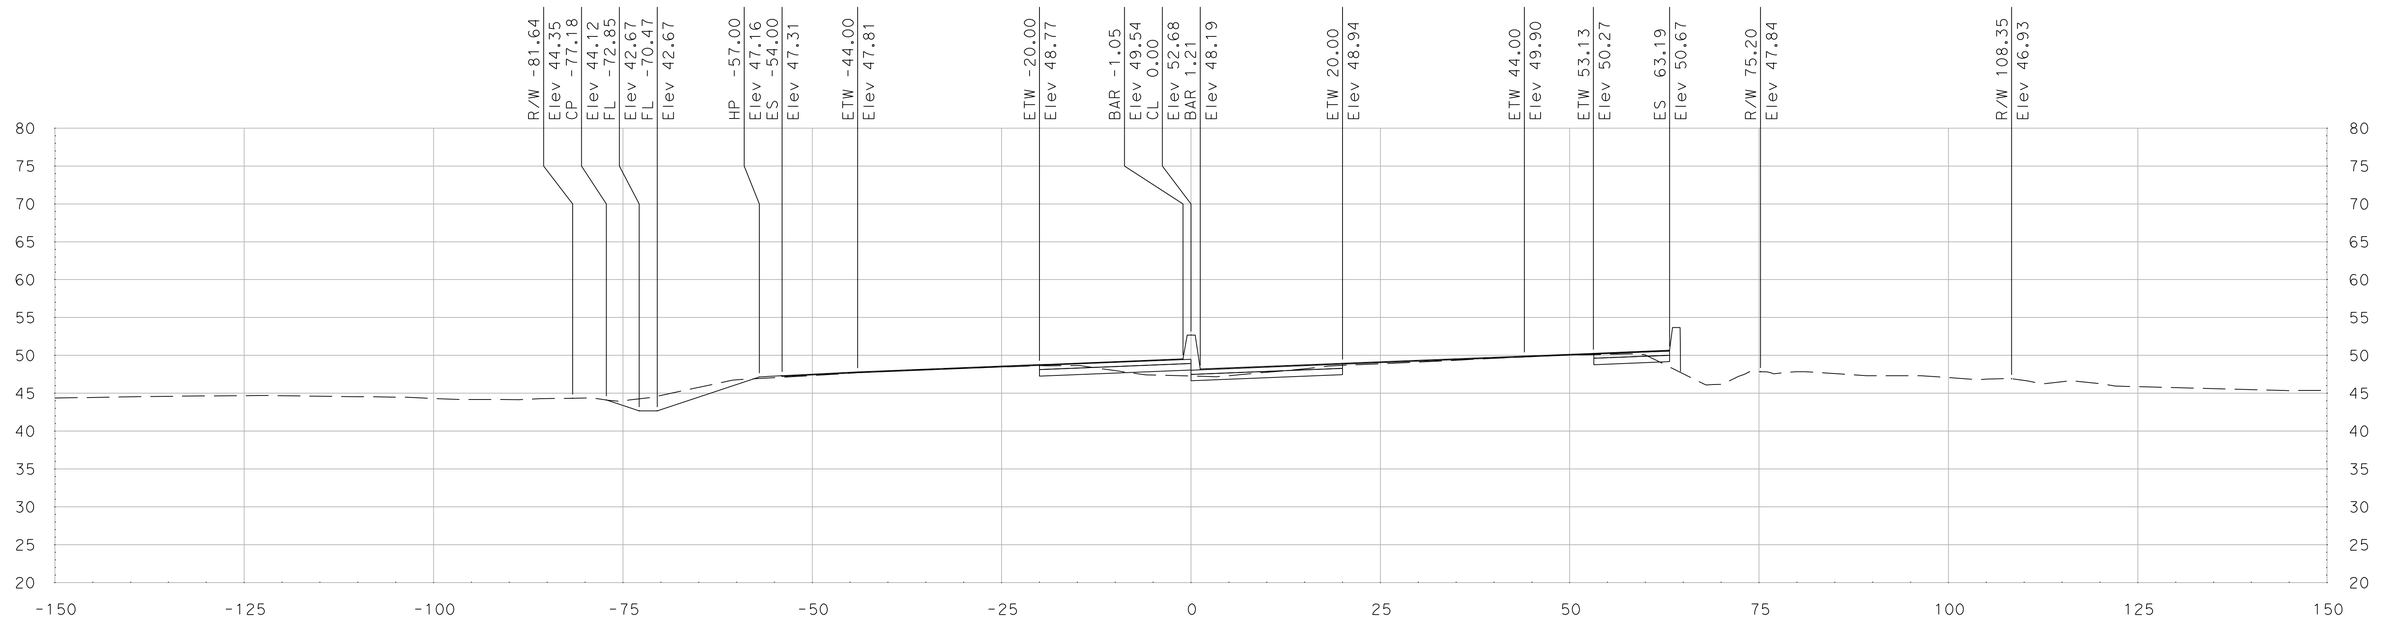

"SR 99" Sta 367+50.00

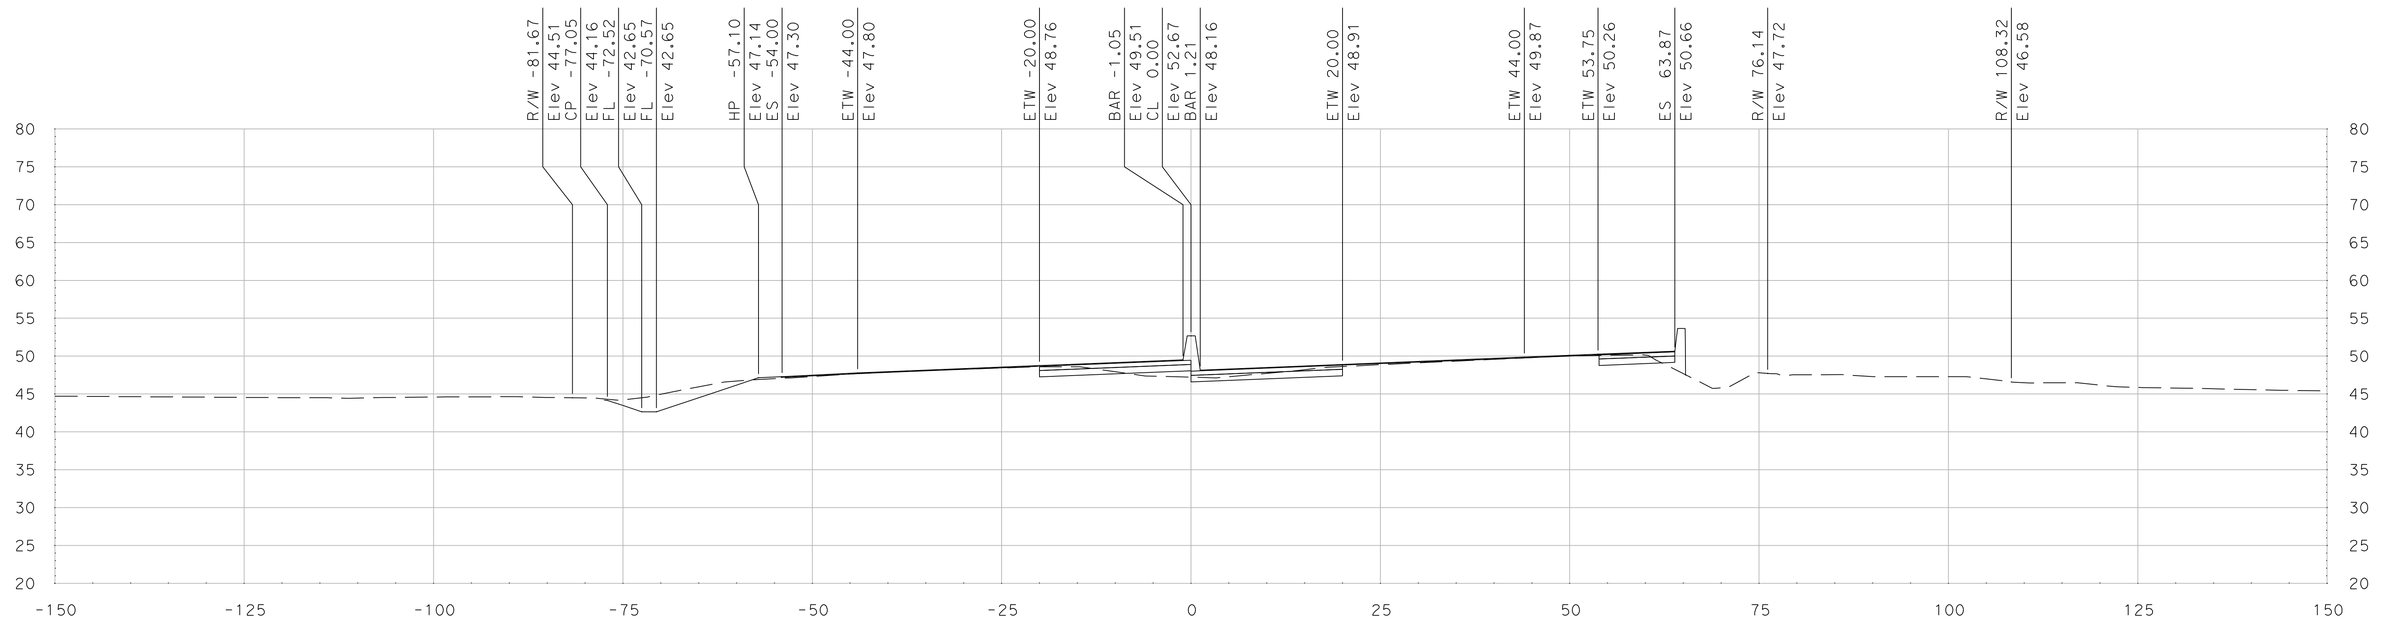

"SR 99" Sta 367+25.00

SCALE
HORIZONTAL: 1"=10'
VERTICAL: 1"=10'

DATE: 5/18/2011

ALL DIMENSIONS ARE IN US SURVEY FEET

FOR EARTHWORK DEVELOPMENT ONLY

Dist	COUNTY	ROUTE	POST MILES TOTAL PROJECT	SHEET No.	TOTAL SHEETS
10	SJ	99	4.9/14.2		
CONTRACT No.			10-0E6114		
PROJECT ID			1000020440		

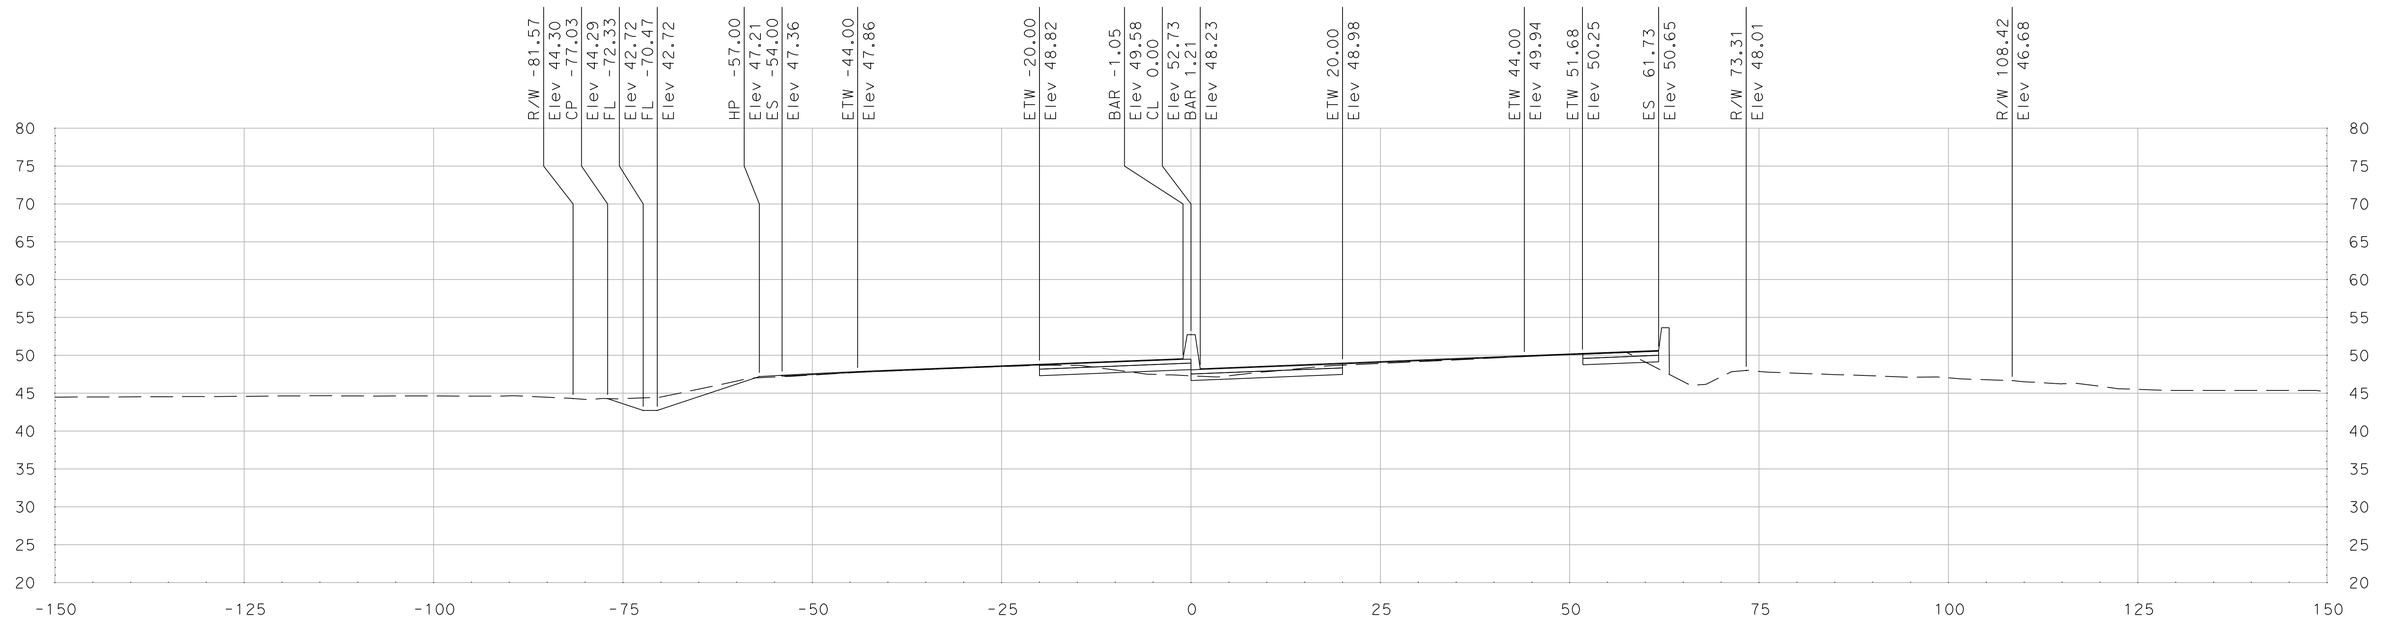

"SR 99" Sta 368+00.00

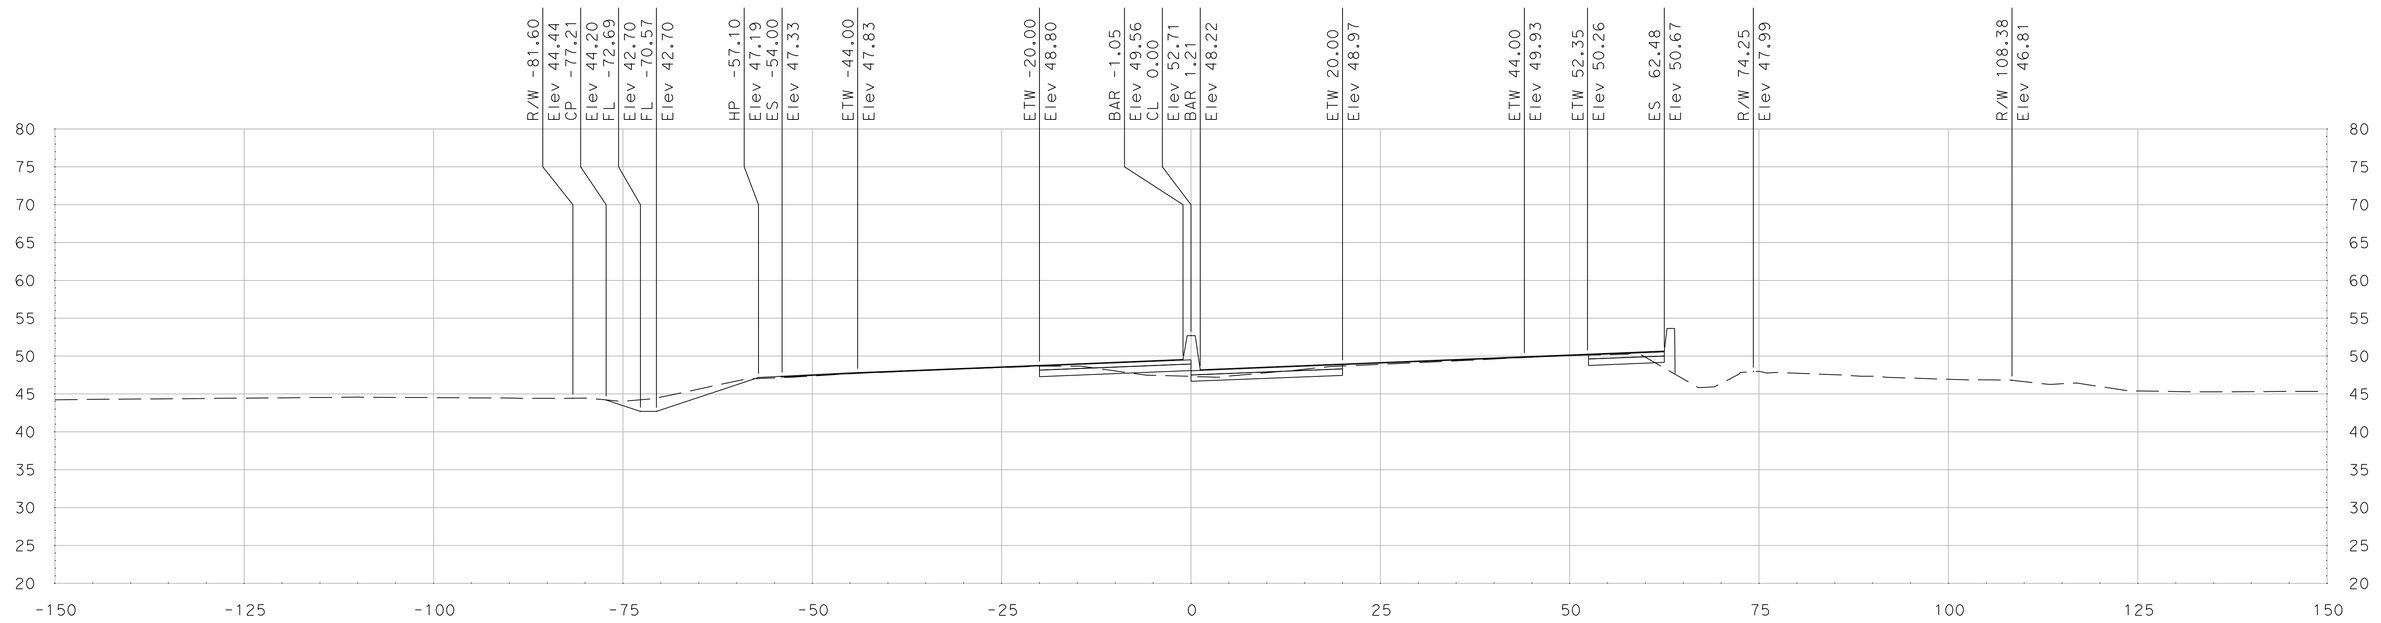

"SR 99" Sta 367+75.00

SCALE
HORIZONTAL: 1"=10'
VERTICAL: 1"=10'

DATE: 5/18/2011

ALL DIMENSIONS ARE IN US SURVEY FEET

FOR EARTHWORK DEVELOPMENT ONLY

Dist	COUNTY	ROUTE	POST MILES TOTAL PROJECT	SHEET No.	TOTAL SHEETS
10	SJ	99	4.9/14.2		
CONTRACT No.			10-0E6114		
PROJECT ID			1000020440		

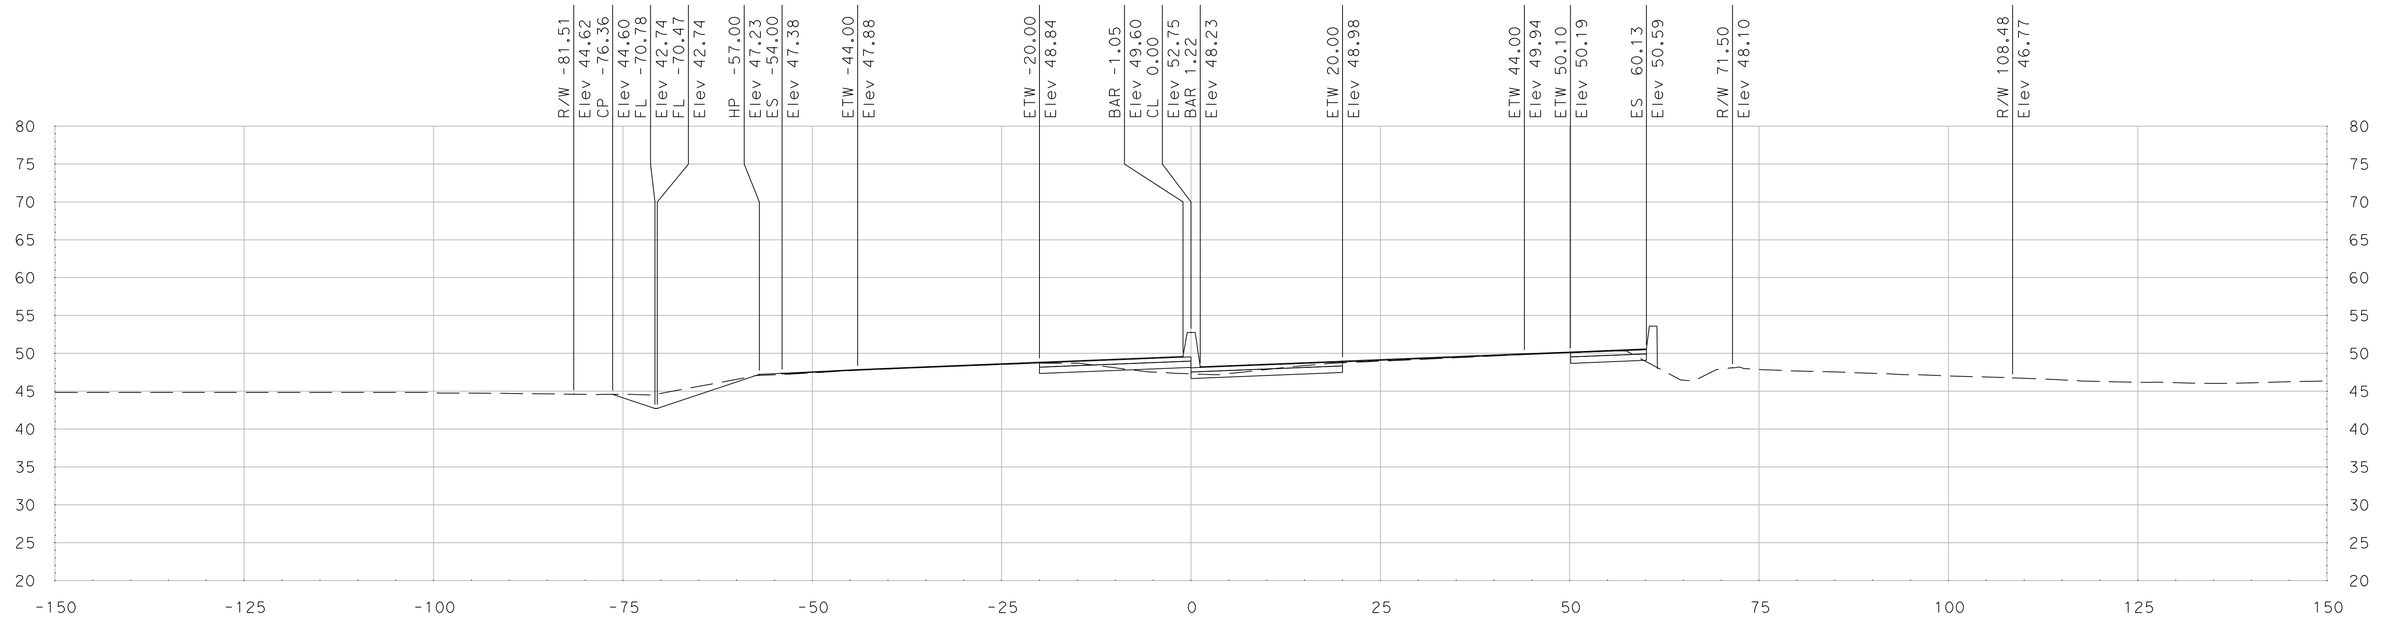

"SR 99" Sta 368+50.00

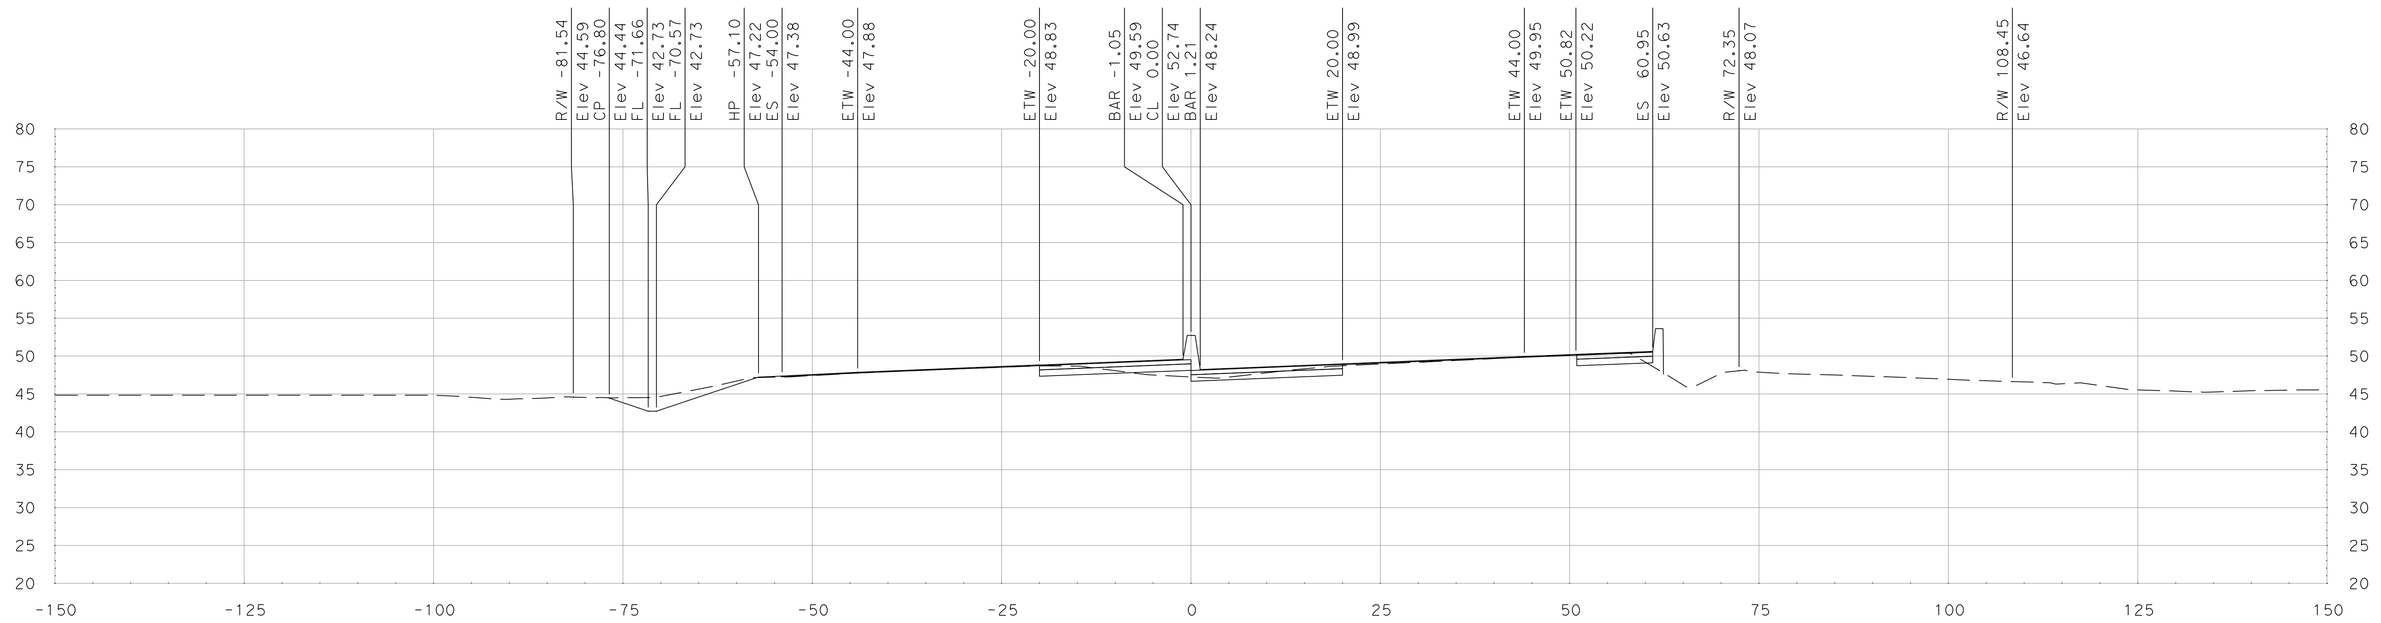

"SR 99" Sta 368+25.00

SCALE
HORIZONTAL: 1"=10'
VERTICAL: 1"=10'

DATE: 5/18/2011

ALL DIMENSIONS ARE IN US SURVEY FEET

FOR EARTHWORK DEVELOPMENT ONLY

Dist	COUNTY	ROUTE	POST MILES TOTAL PROJECT	SHEET No.	TOTAL SHEETS
10	SJ	99	4.9/14.2		
CONTRACT No.			10-0E6114		
PROJECT ID			1000020440		

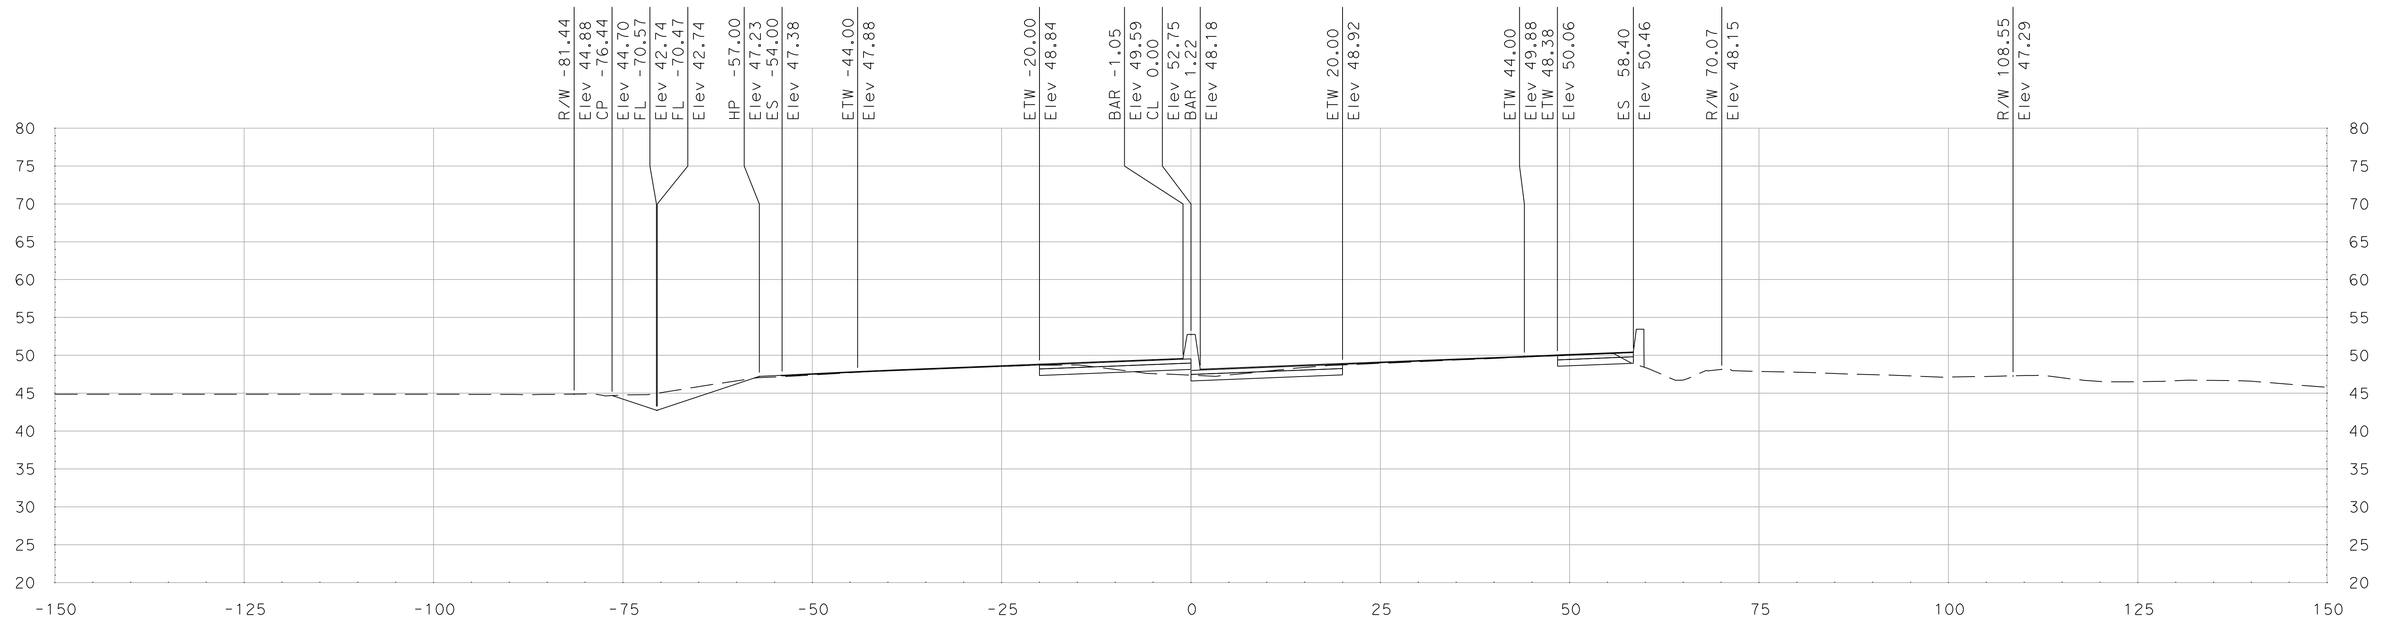

"SR 99" Sta 369+00.00

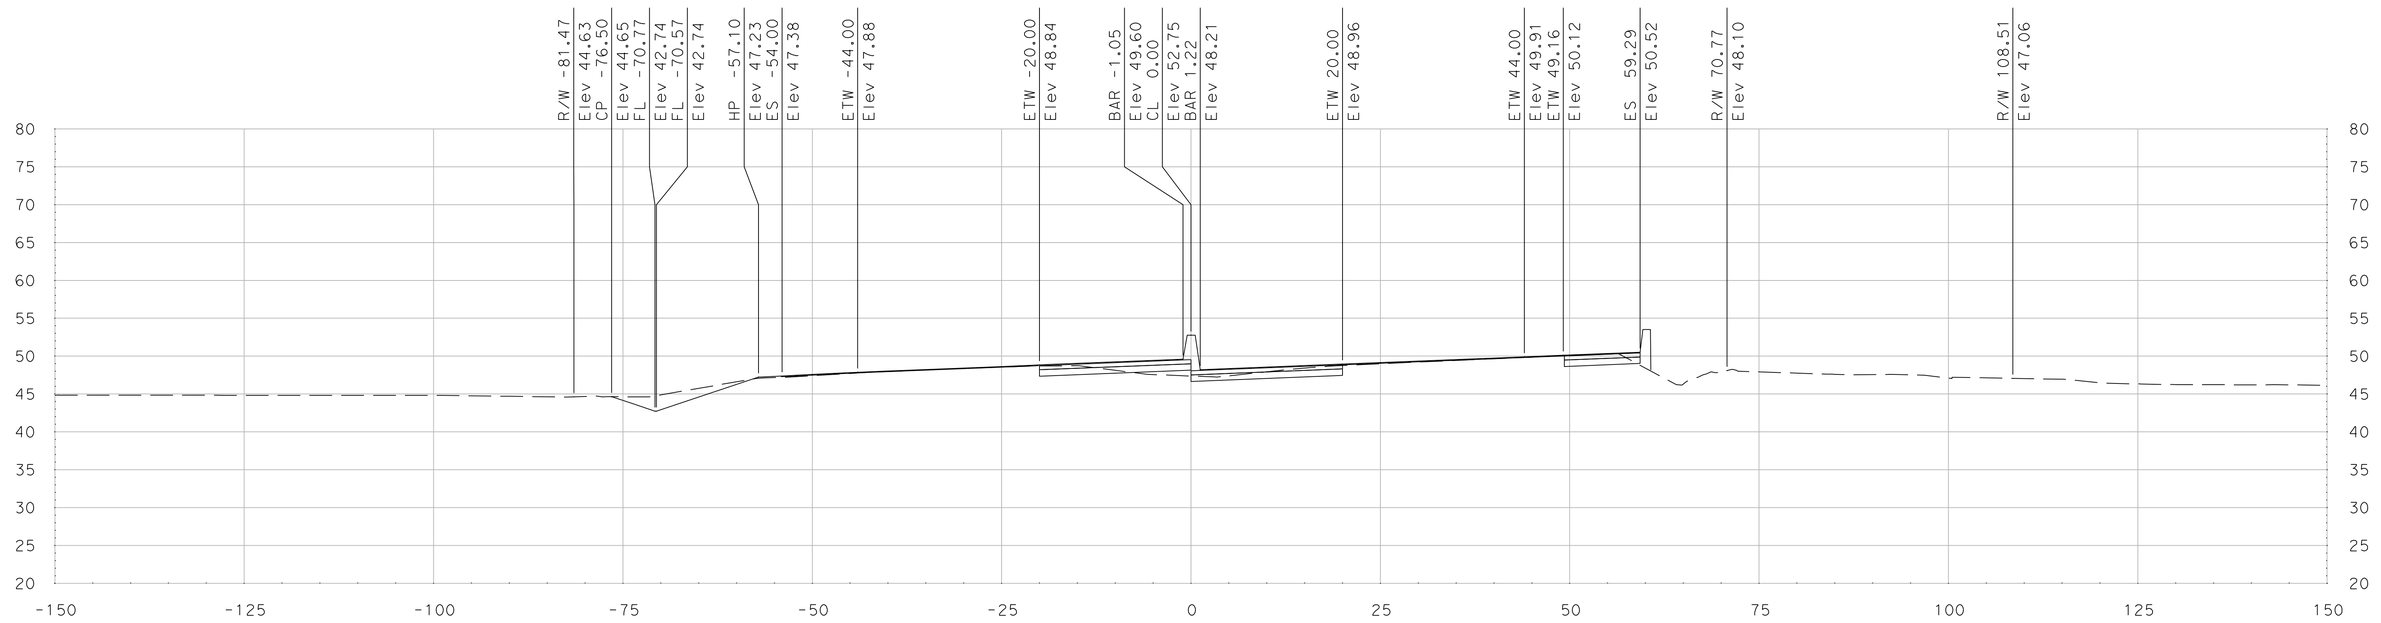

"SR 99" Sta 368+75.00

SCALE
HORIZONTAL: 1"=10'
VERTICAL: 1"=10'

DATE: 5/18/2011

ALL DIMENSIONS ARE IN US SURVEY FEET

FOR EARTHWORK DEVELOPMENT ONLY

Dist	COUNTY	ROUTE	POST MILES TOTAL PROJECT	SHEET No.	TOTAL SHEETS
10	SJ	99	4.9/14.2		
CONTRACT No.			10-0E6114		
PROJECT ID			1000020440		

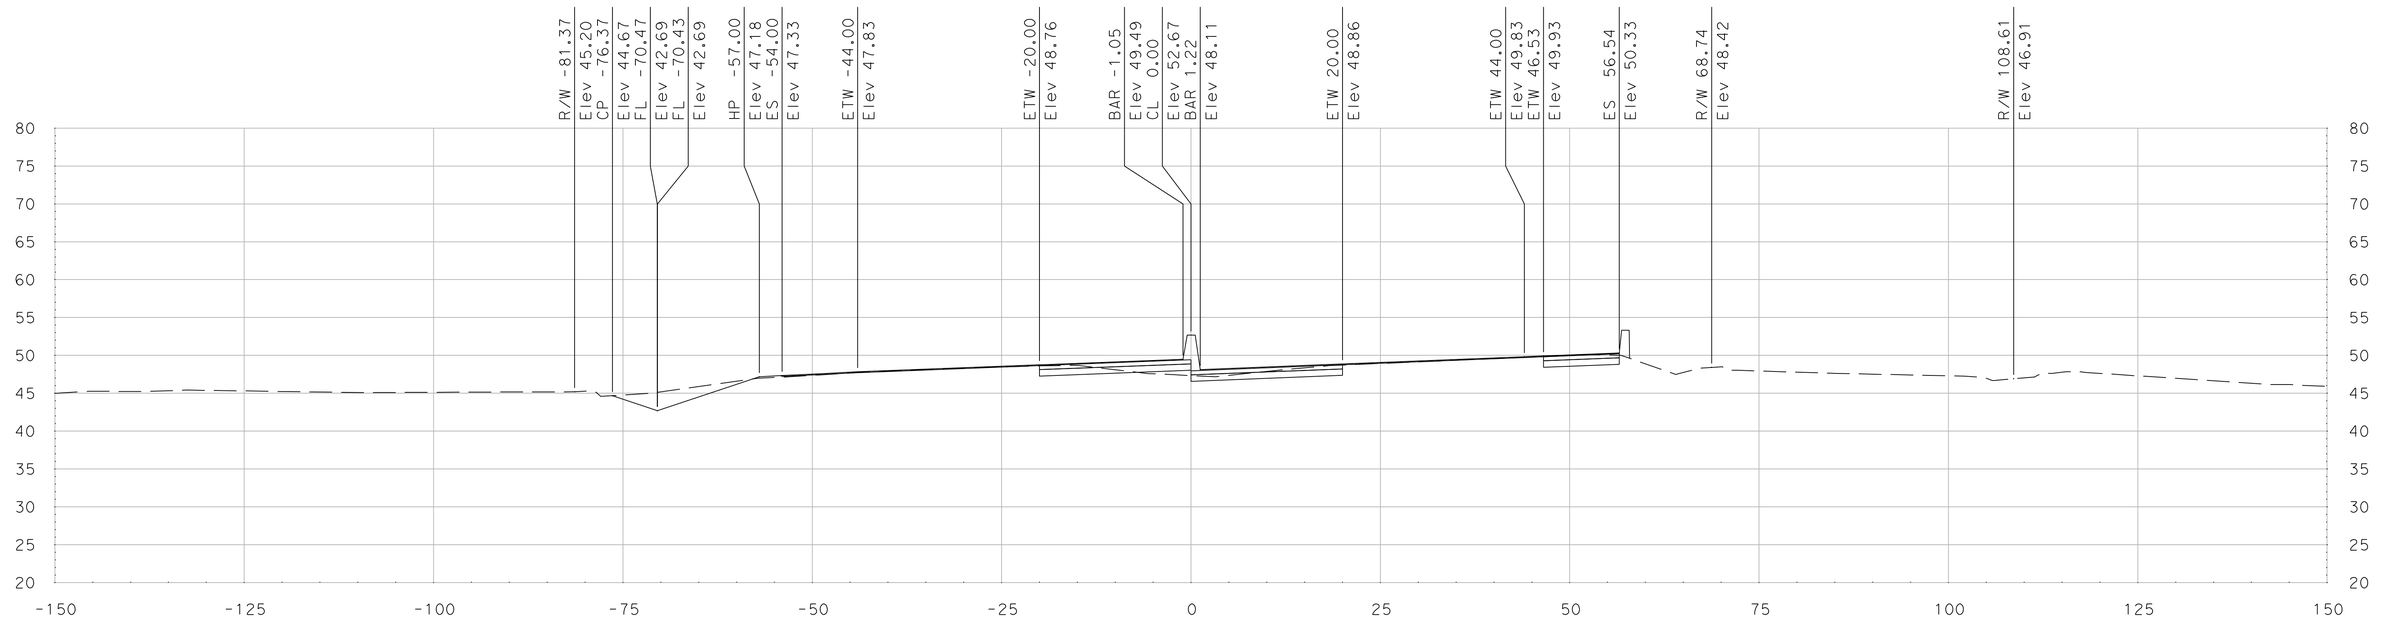

"SR 99" Sta 369+50.00

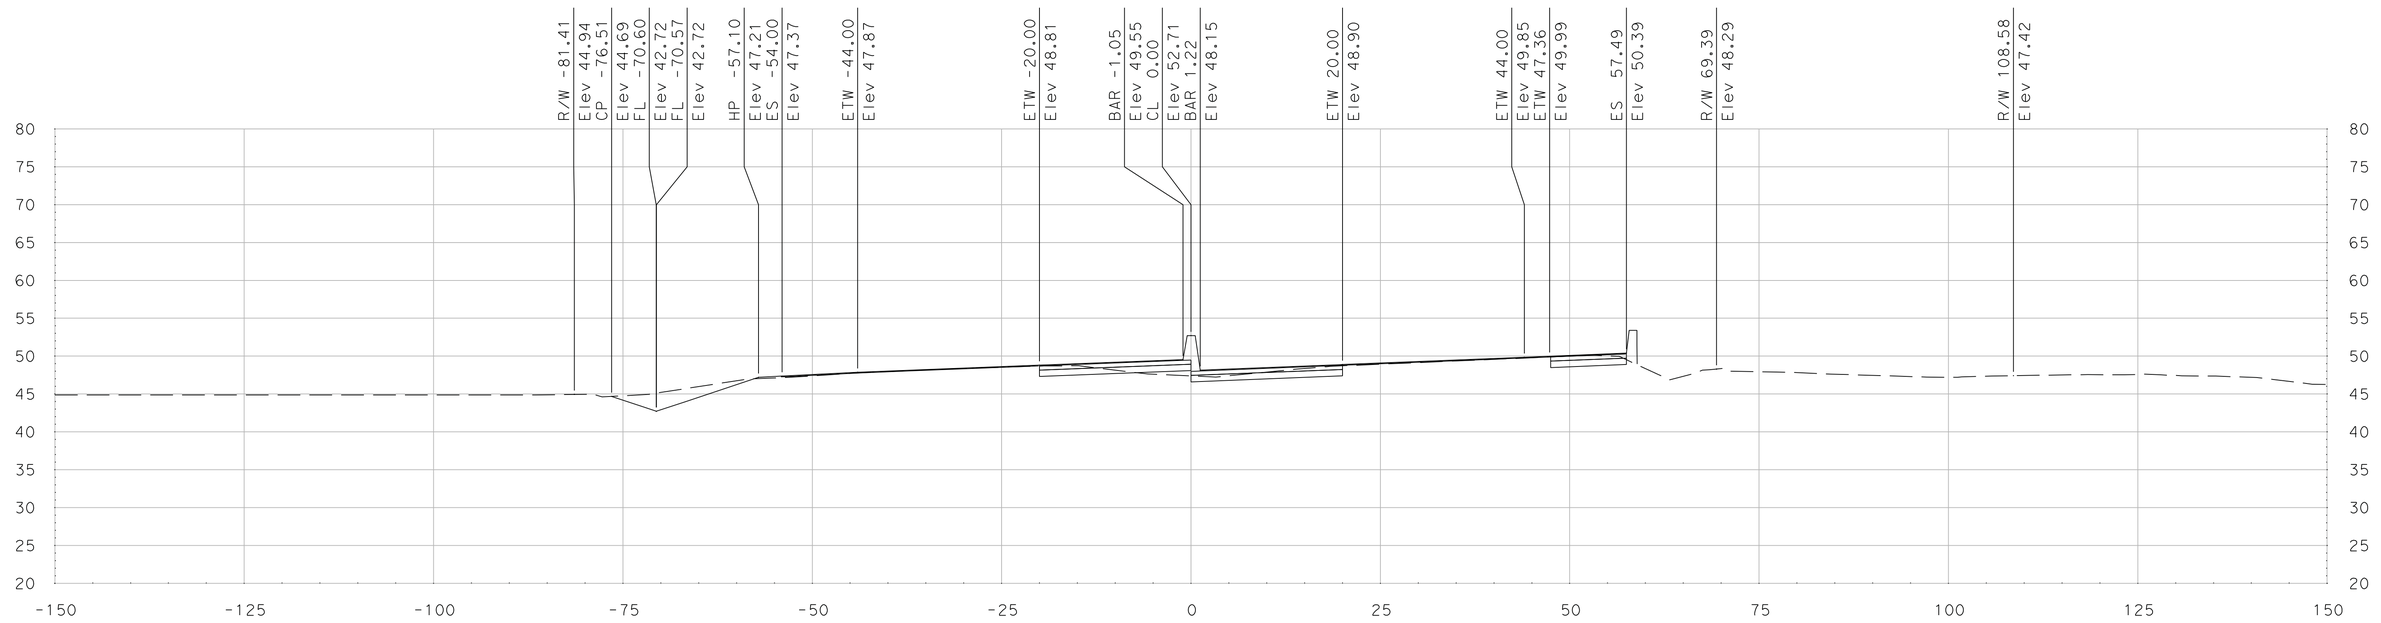

"SR 99" Sta 369+25.00

SCALE
HORIZONTAL: 1"=10'
VERTICAL: 1"=10'

DATE: 5/18/2011

ALL DIMENSIONS ARE IN US SURVEY FEET

FOR EARTHWORK DEVELOPMENT ONLY

Dist	COUNTY	ROUTE	POST MILES TOTAL PROJECT	SHEET No.	TOTAL SHEETS
10	SJ	99	4.9/14.2		
CONTRACT No.			10-0E6114		
PROJECT ID			1000020440		

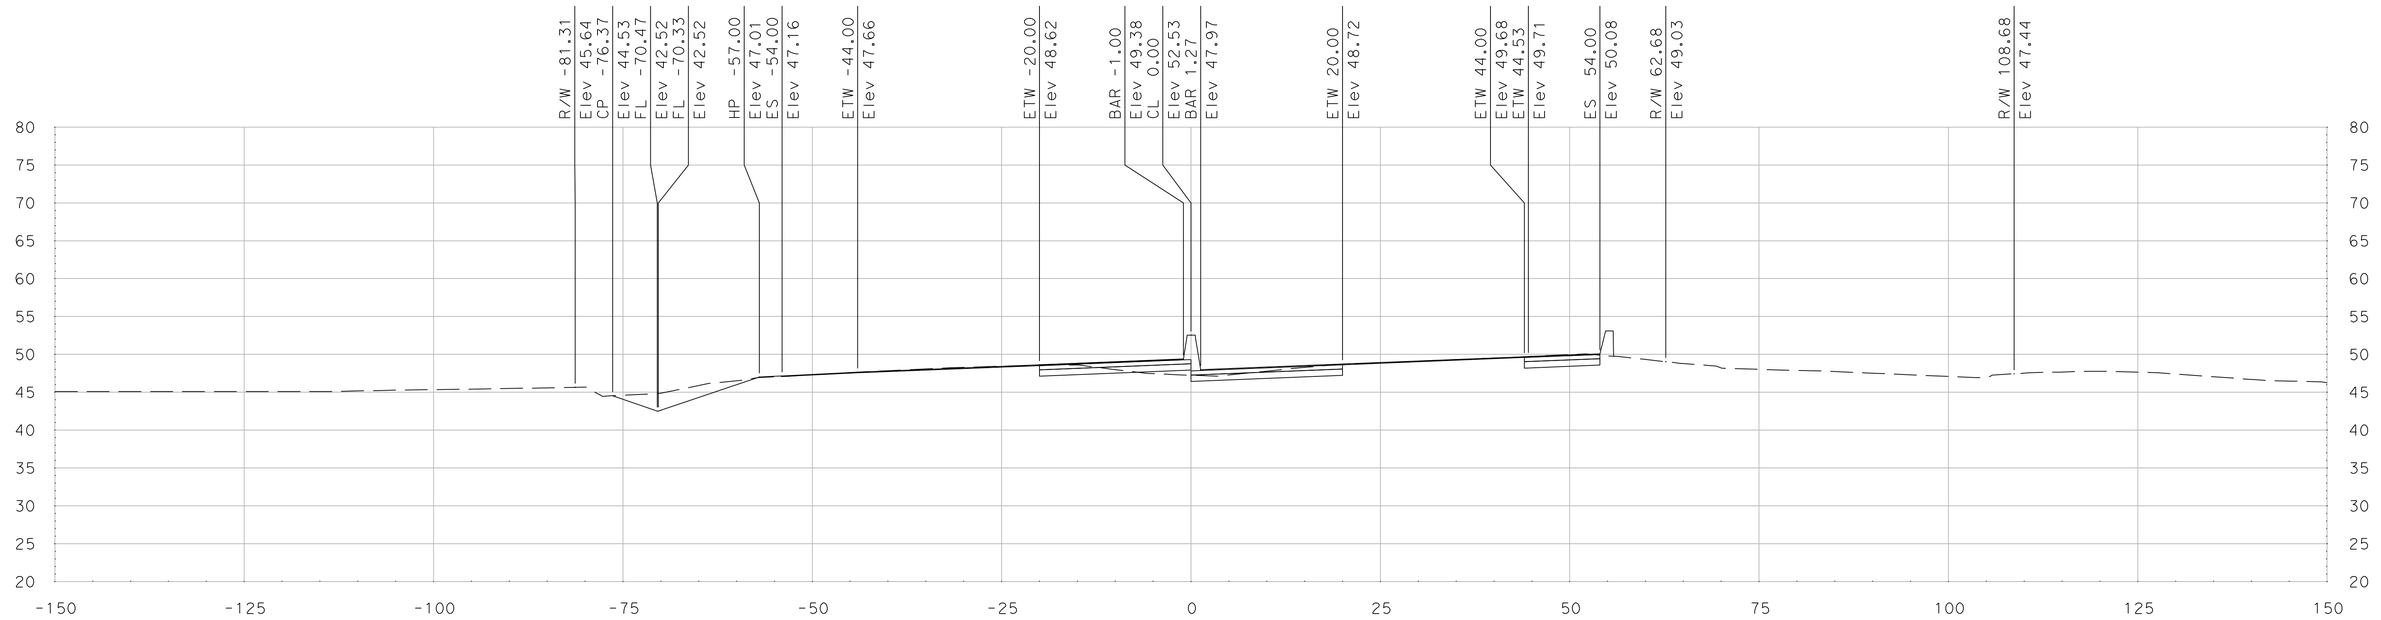

"SR 99" Sta 370+00.00

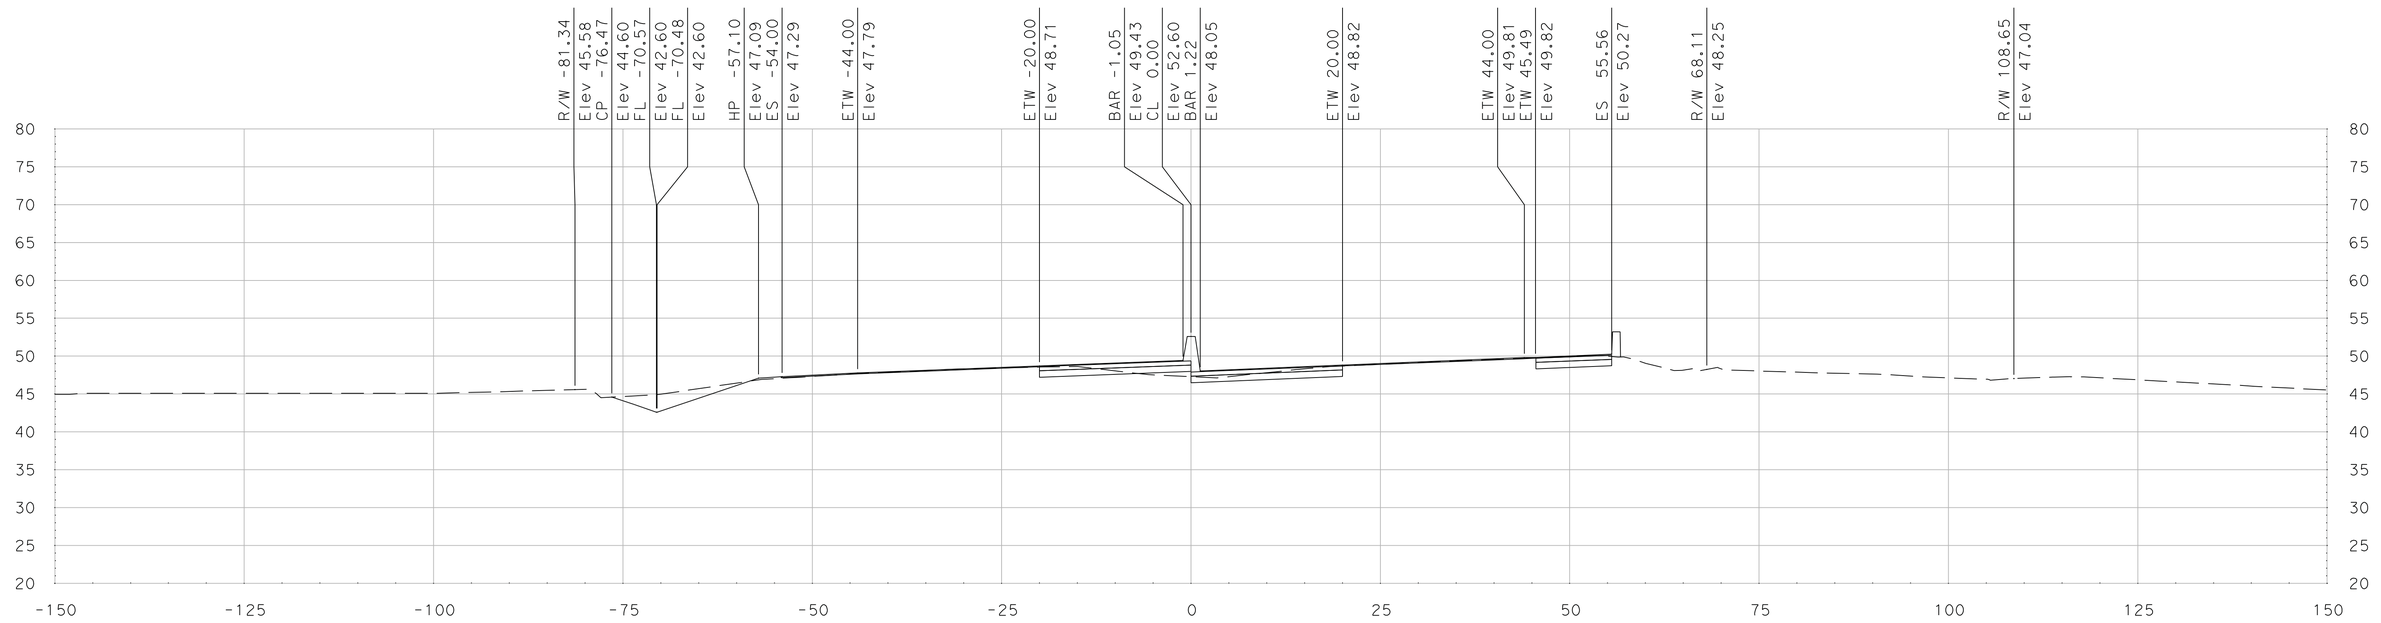

"SR 99" Sta 369+75.00

SCALE
HORIZONTAL: 1"=10'
VERTICAL: 1"=10'

DATE: 5/18/2011

ALL DIMENSIONS ARE IN US SURVEY FEET

FOR EARTHWORK DEVELOPMENT ONLY

Dist	COUNTY	ROUTE	POST MILES TOTAL PROJECT	SHEET No.	TOTAL SHEETS
10	SJ	99	4.9/14.2		
CONTRACT No.			10-0E6114		
PROJECT ID			1000020440		

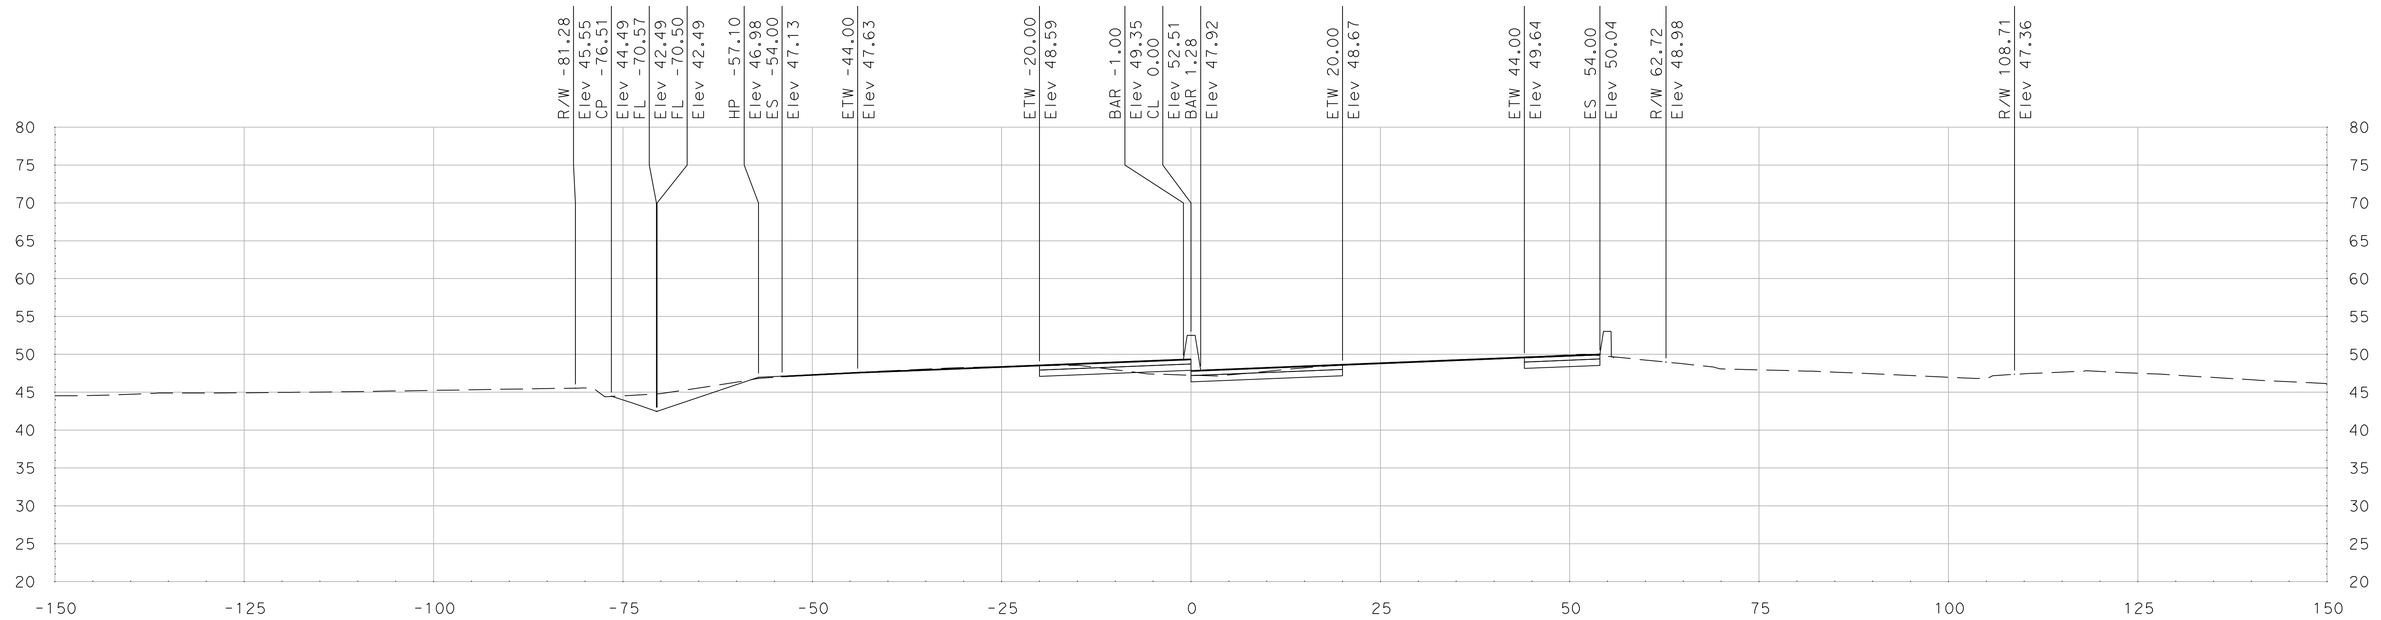

"SR 99" Sta 370+25.00

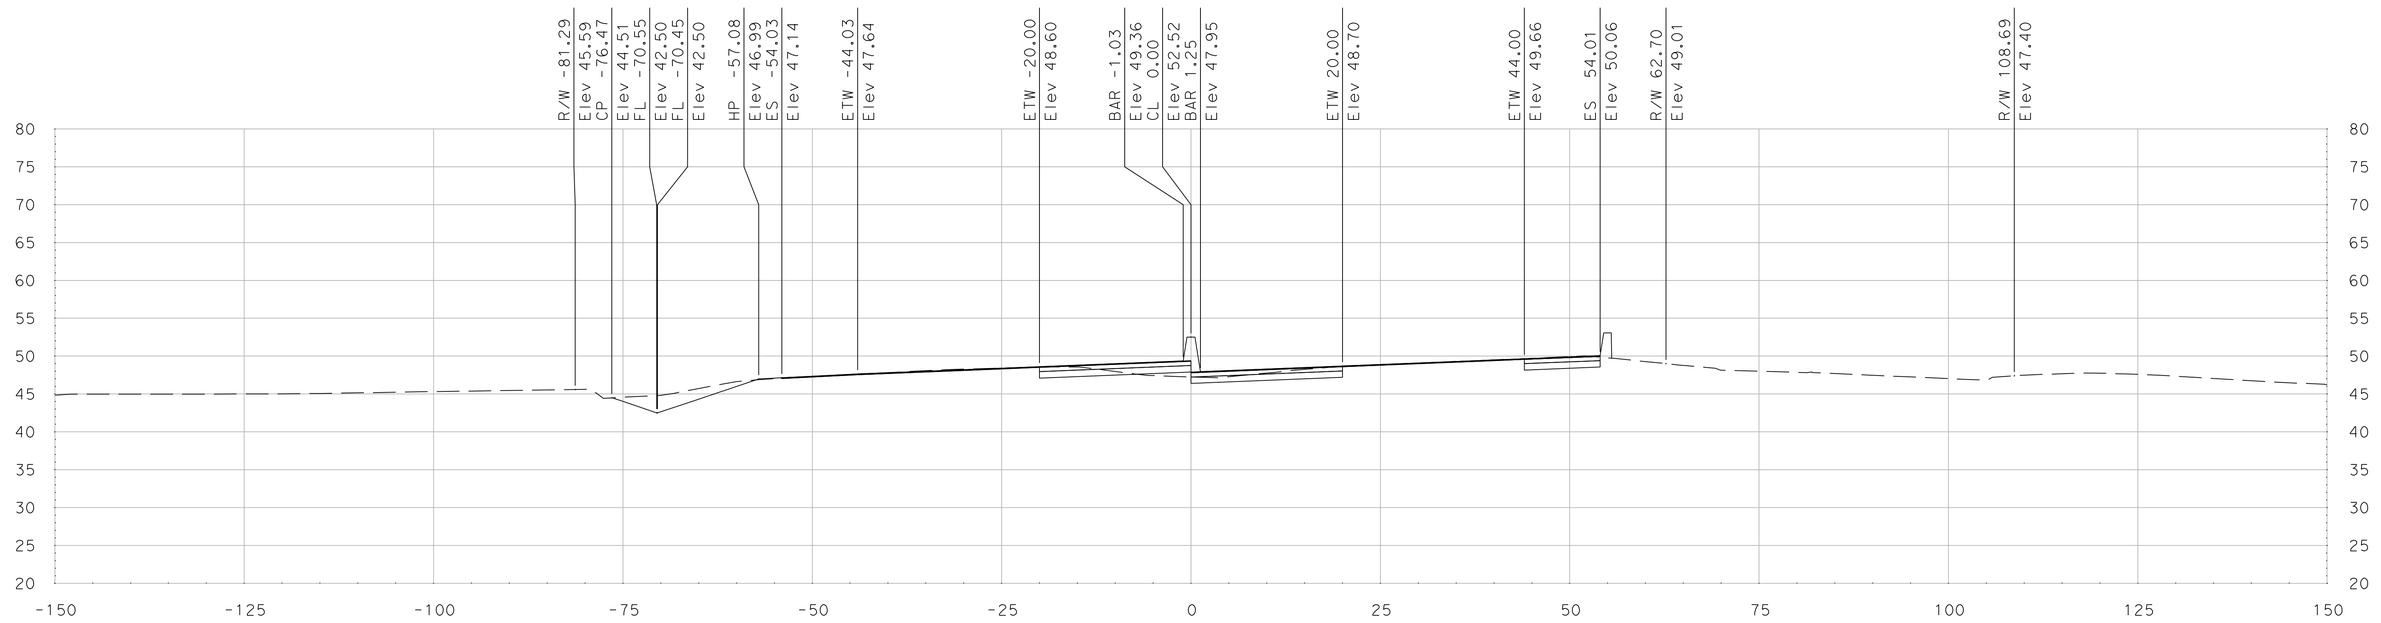

"SR 99" Sta 370+12.81

SCALE
HORIZONTAL: 1"=10'
VERTICAL: 1"=10'

DATE: 5/18/2011

ALL DIMENSIONS ARE IN US SURVEY FEET

FOR EARTHWORK DEVELOPMENT ONLY

Dist	COUNTY	ROUTE	POST MILES TOTAL PROJECT	SHEET No.	TOTAL SHEETS
10	SJ	99	4.9/14.2		
CONTRACT No.			10-0E6114		
PROJECT ID			1000020440		

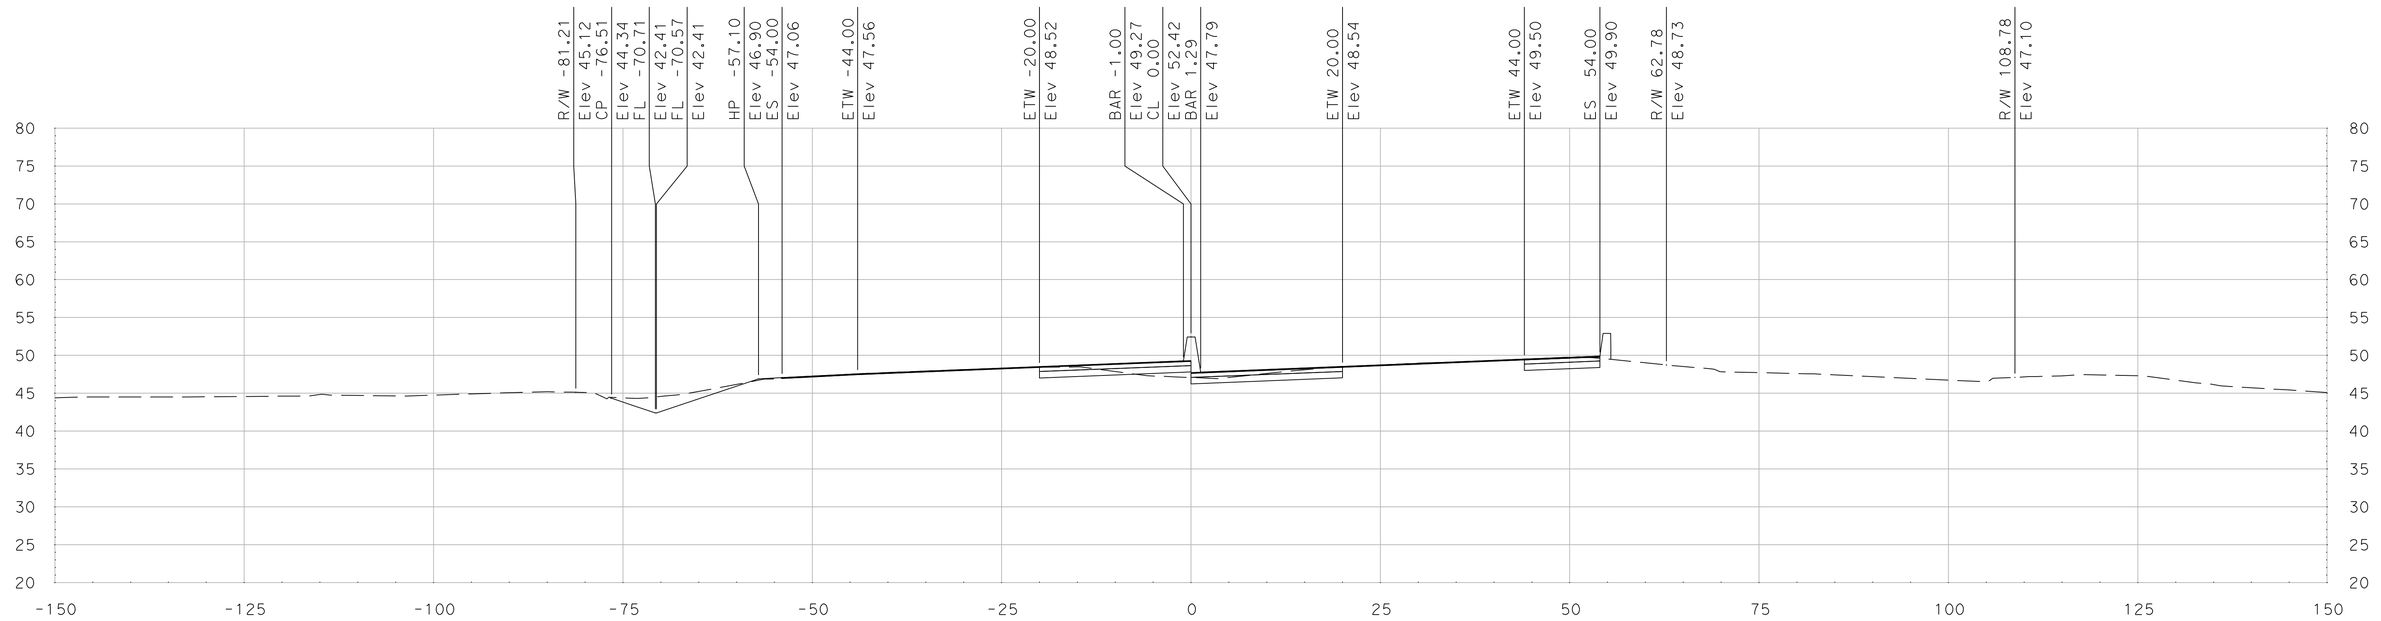

"SR 99" Sta 370+75.00

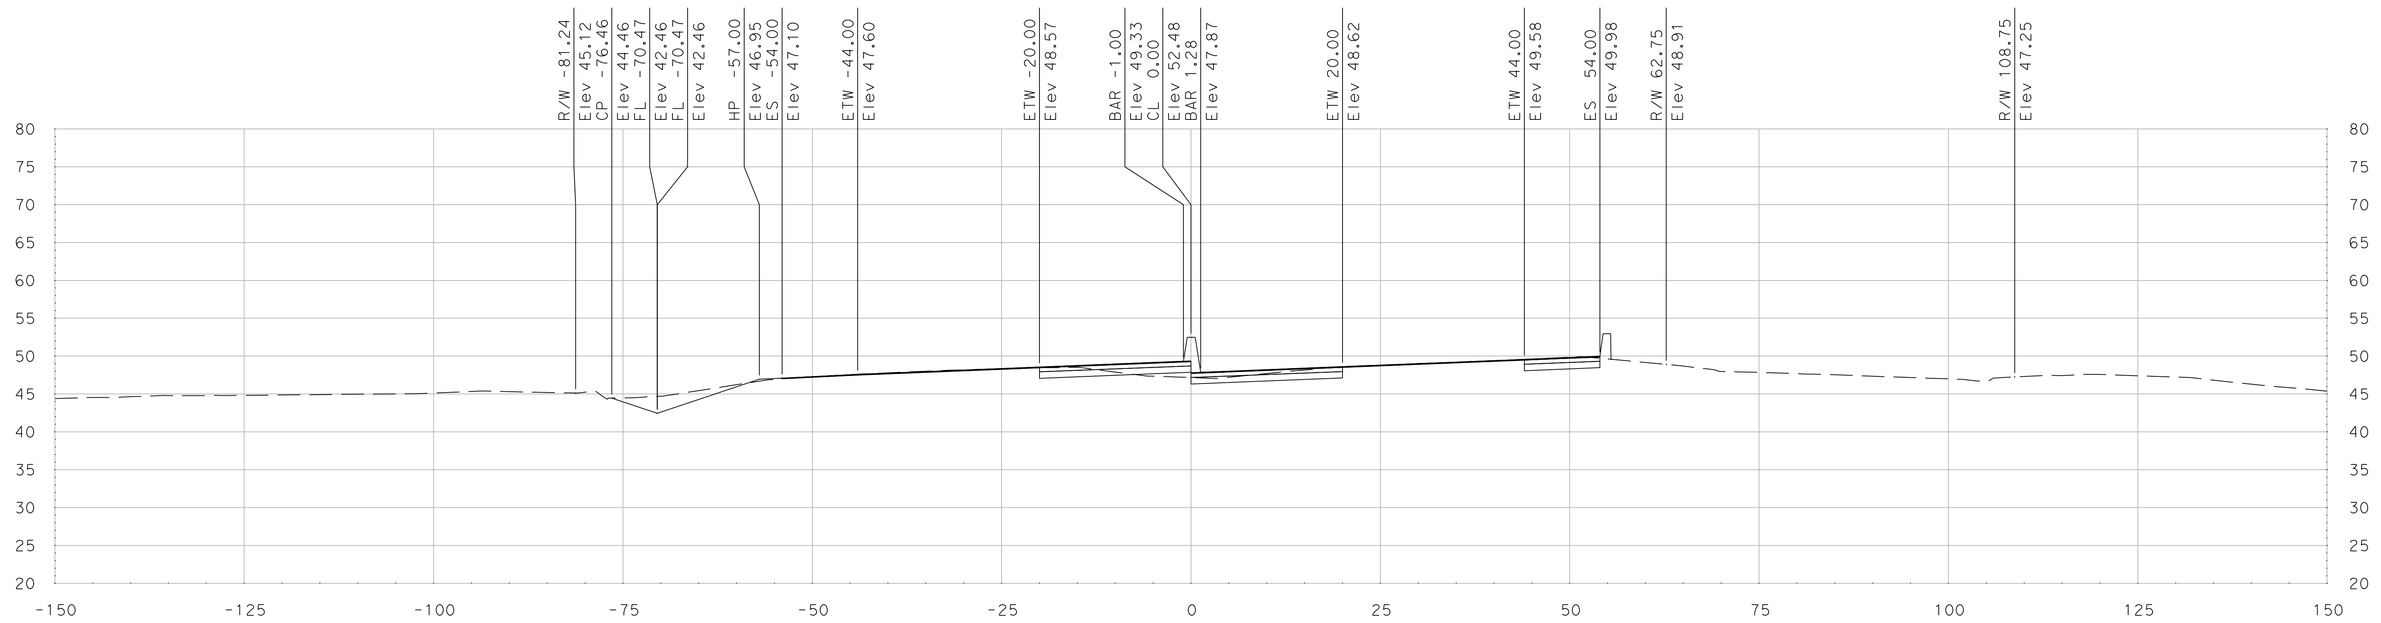

"SR 99" Sta 370+50.00

SCALE
HORIZONTAL: 1"=10'
VERTICAL: 1"=10'

DATE: 5/18/2011

ALL DIMENSIONS ARE IN US SURVEY FEET

FOR EARTHWORK DEVELOPMENT ONLY

Dist	COUNTY	ROUTE	POST MILES TOTAL PROJECT	SHEET No.	TOTAL SHEETS
10	SJ	99	4.9/14.2		
CONTRACT No.			**10-0E6114**		
PROJECT ID			**1000020440**		

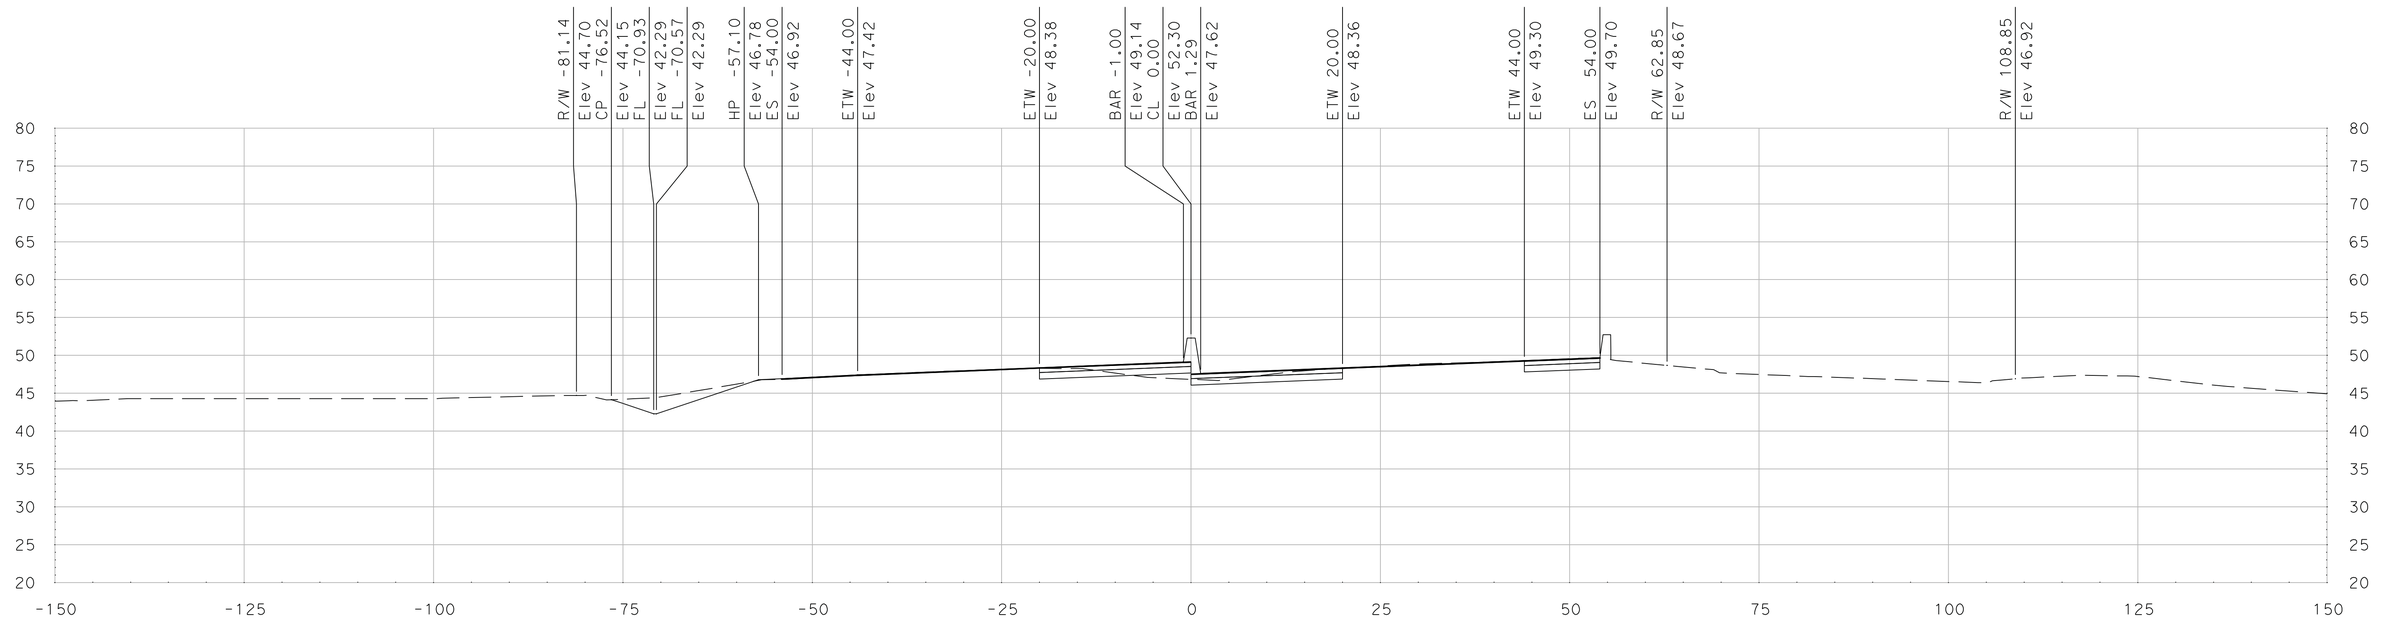

"SR 99" Sta 371+25.00

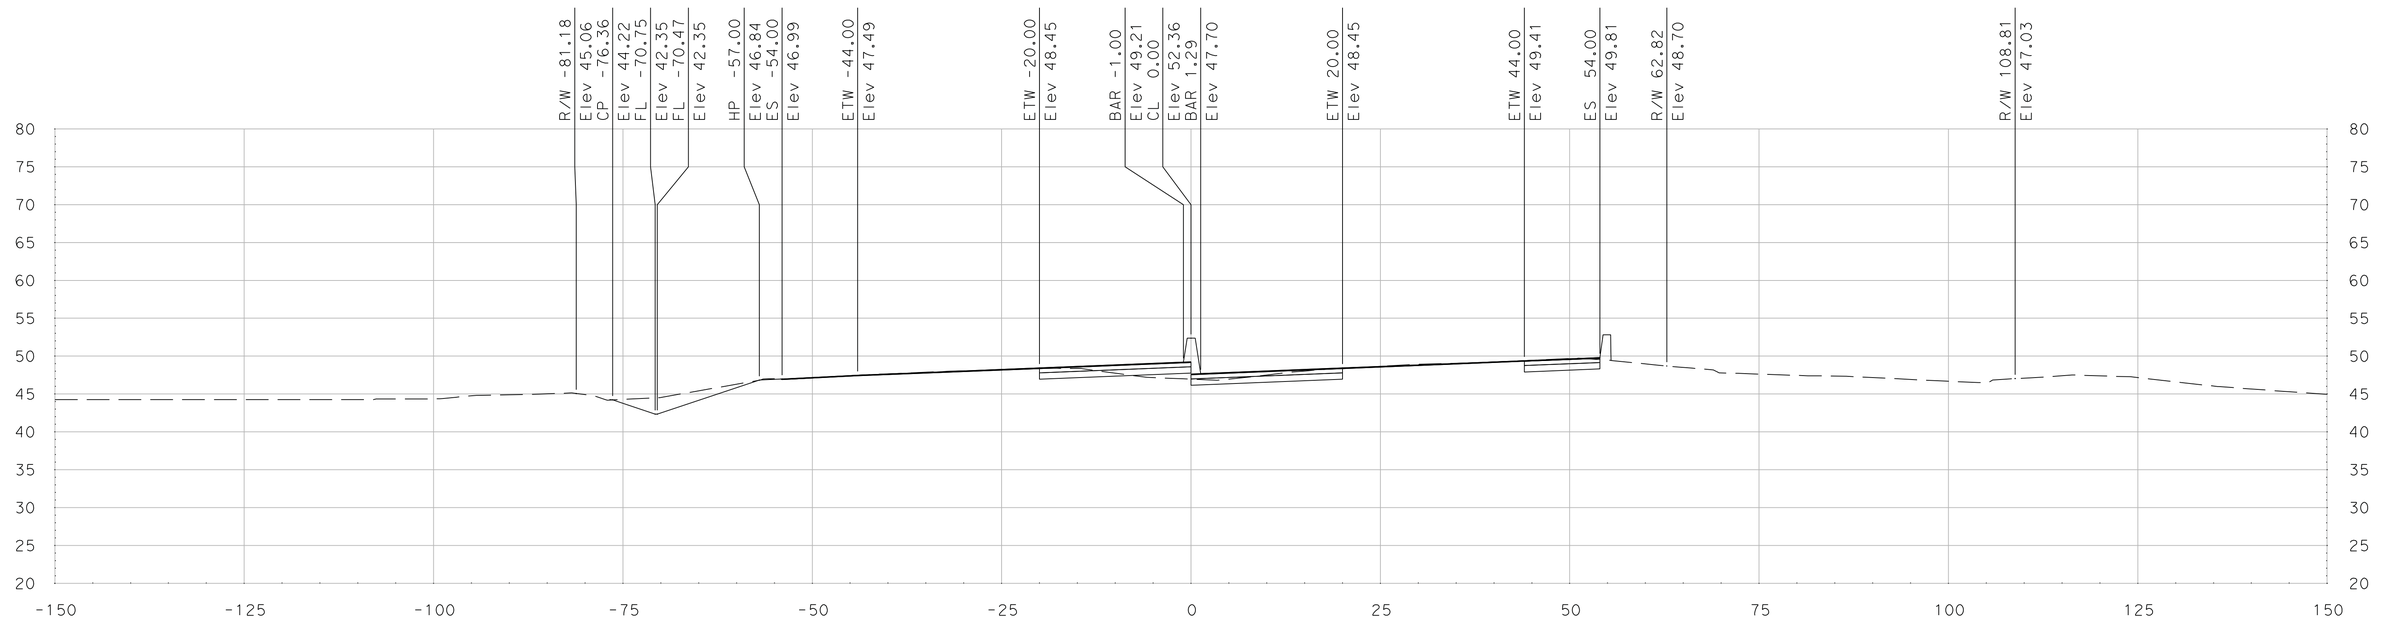

"SR 99" Sta 371+00.00

SCALE
HORIZONTAL: 1"=10'
VERTICAL: 1"=10'

DATE: 5/18/2011

ALL DIMENSIONS ARE IN US SURVEY FEET

FOR EARTHWORK DEVELOPMENT ONLY

Dist	COUNTY	ROUTE	POST MILES TOTAL PROJECT	SHEET No.	TOTAL SHEETS
10	SJ	99	4.9/14.2		
CONTRACT No.			10-0E6114		
PROJECT ID			1000020440		

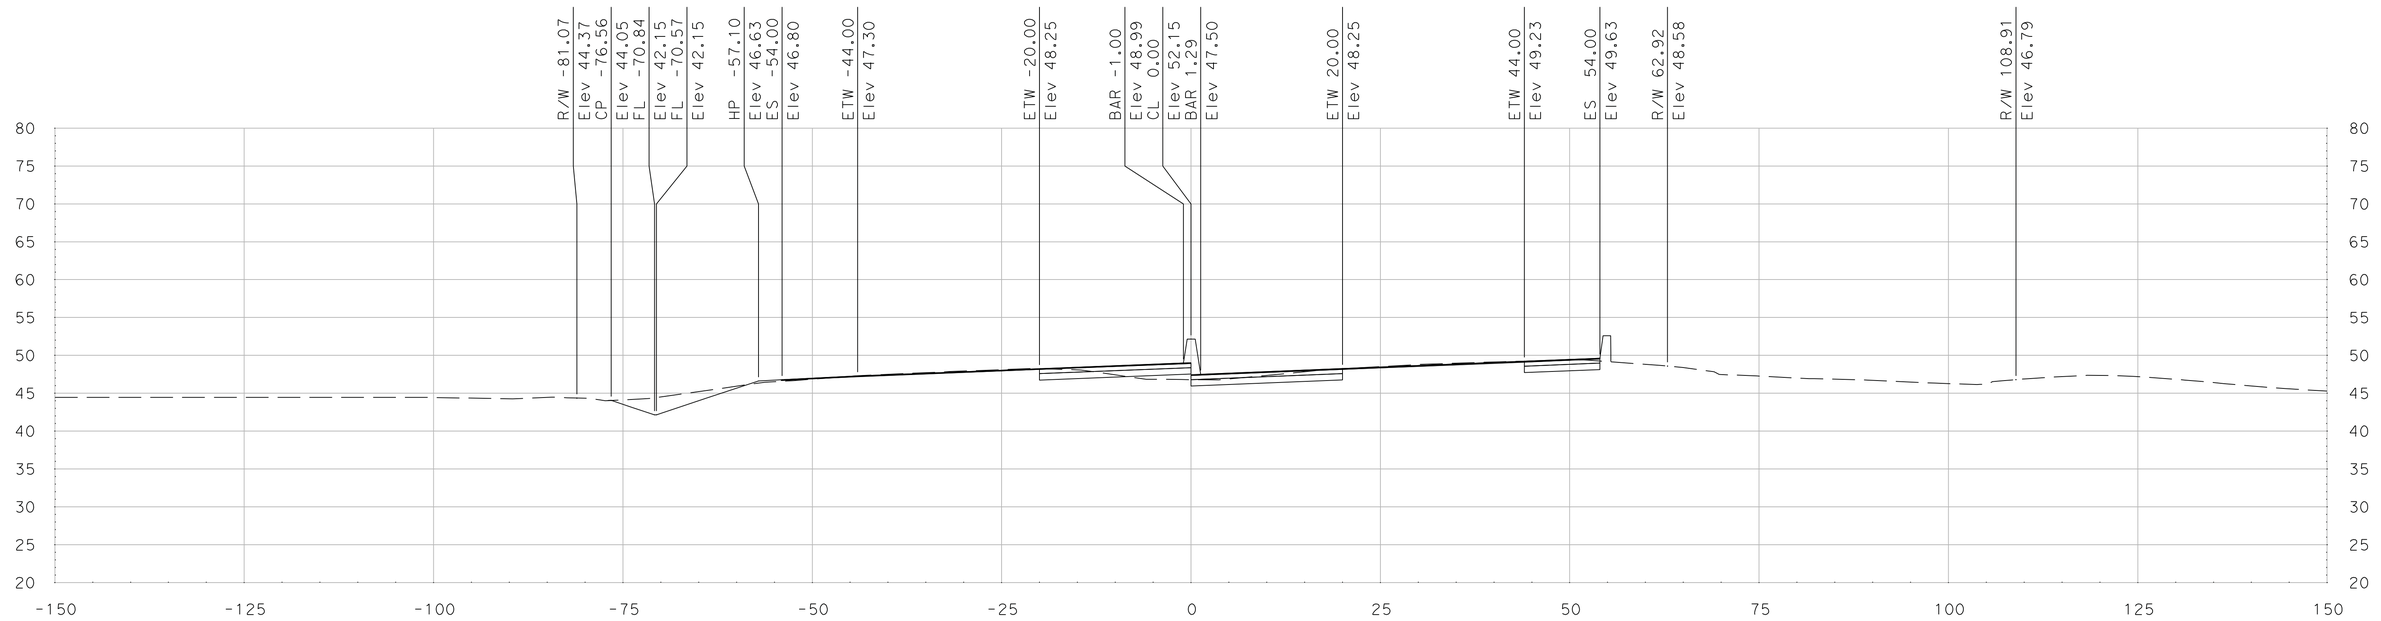

"SR 99" Sta 371+75.00

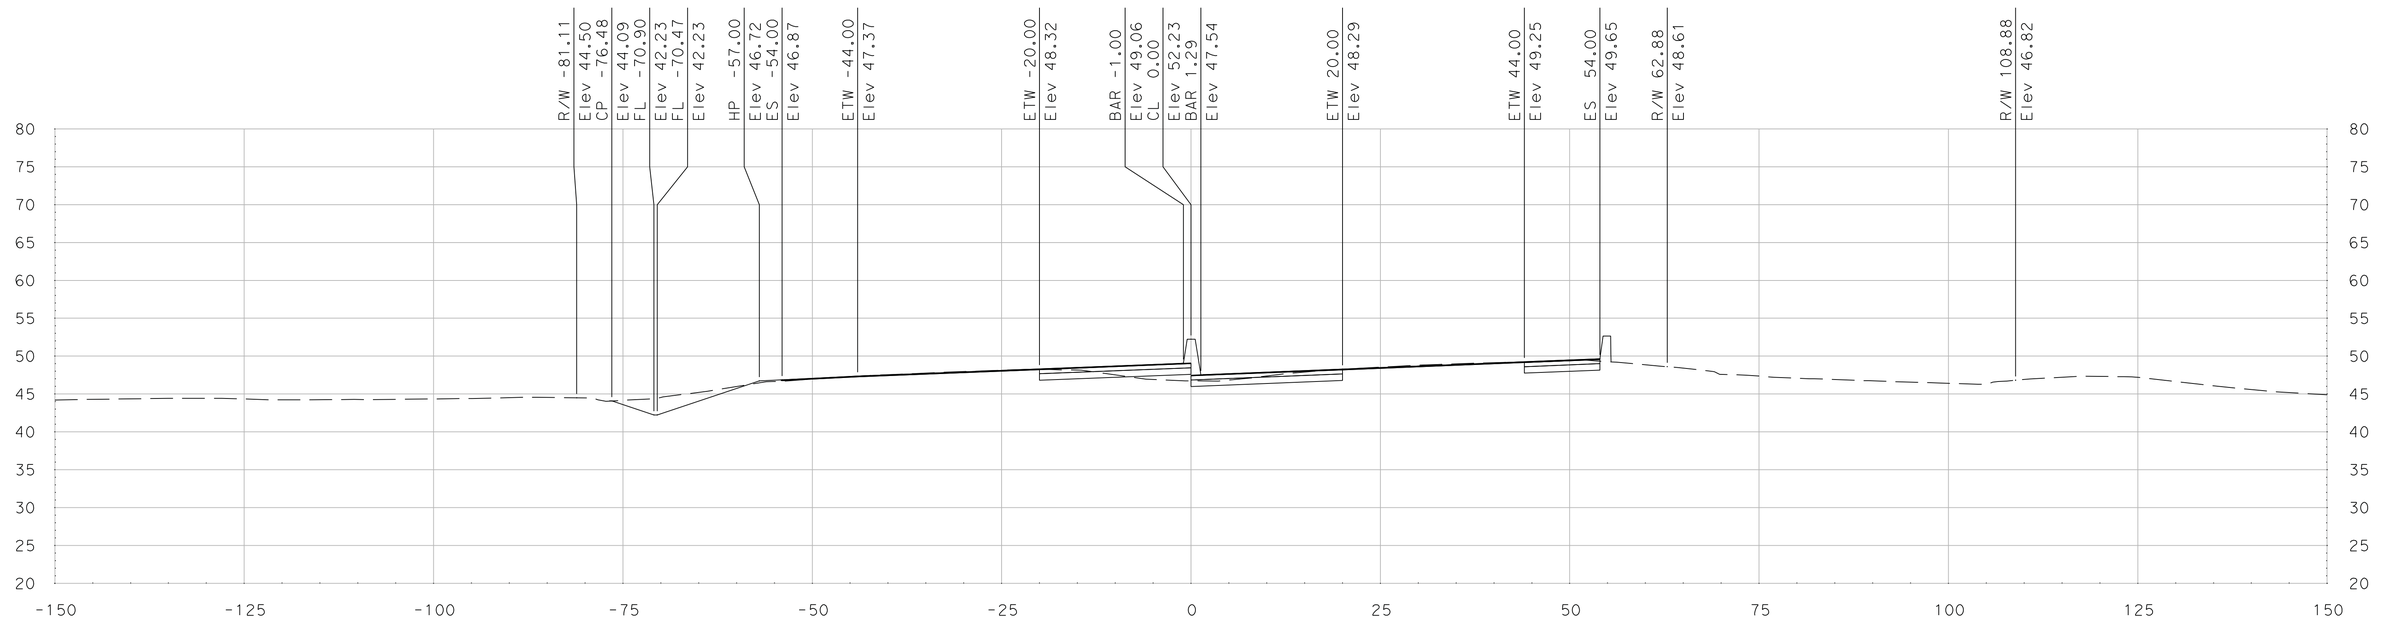

"SR 99" Sta 371+50.00

SCALE
HORIZONTAL: 1"=10'
VERTICAL: 1"=10'

DATE: 5/18/2011

ALL DIMENSIONS ARE IN US SURVEY FEET

FOR EARTHWORK DEVELOPMENT ONLY

Dist	COUNTY	ROUTE	POST MILES TOTAL PROJECT	SHEET No.	TOTAL SHEETS
10	SJ	99	4.9/14.2		
CONTRACT No.			10-0E6114		
PROJECT ID			1000020440		

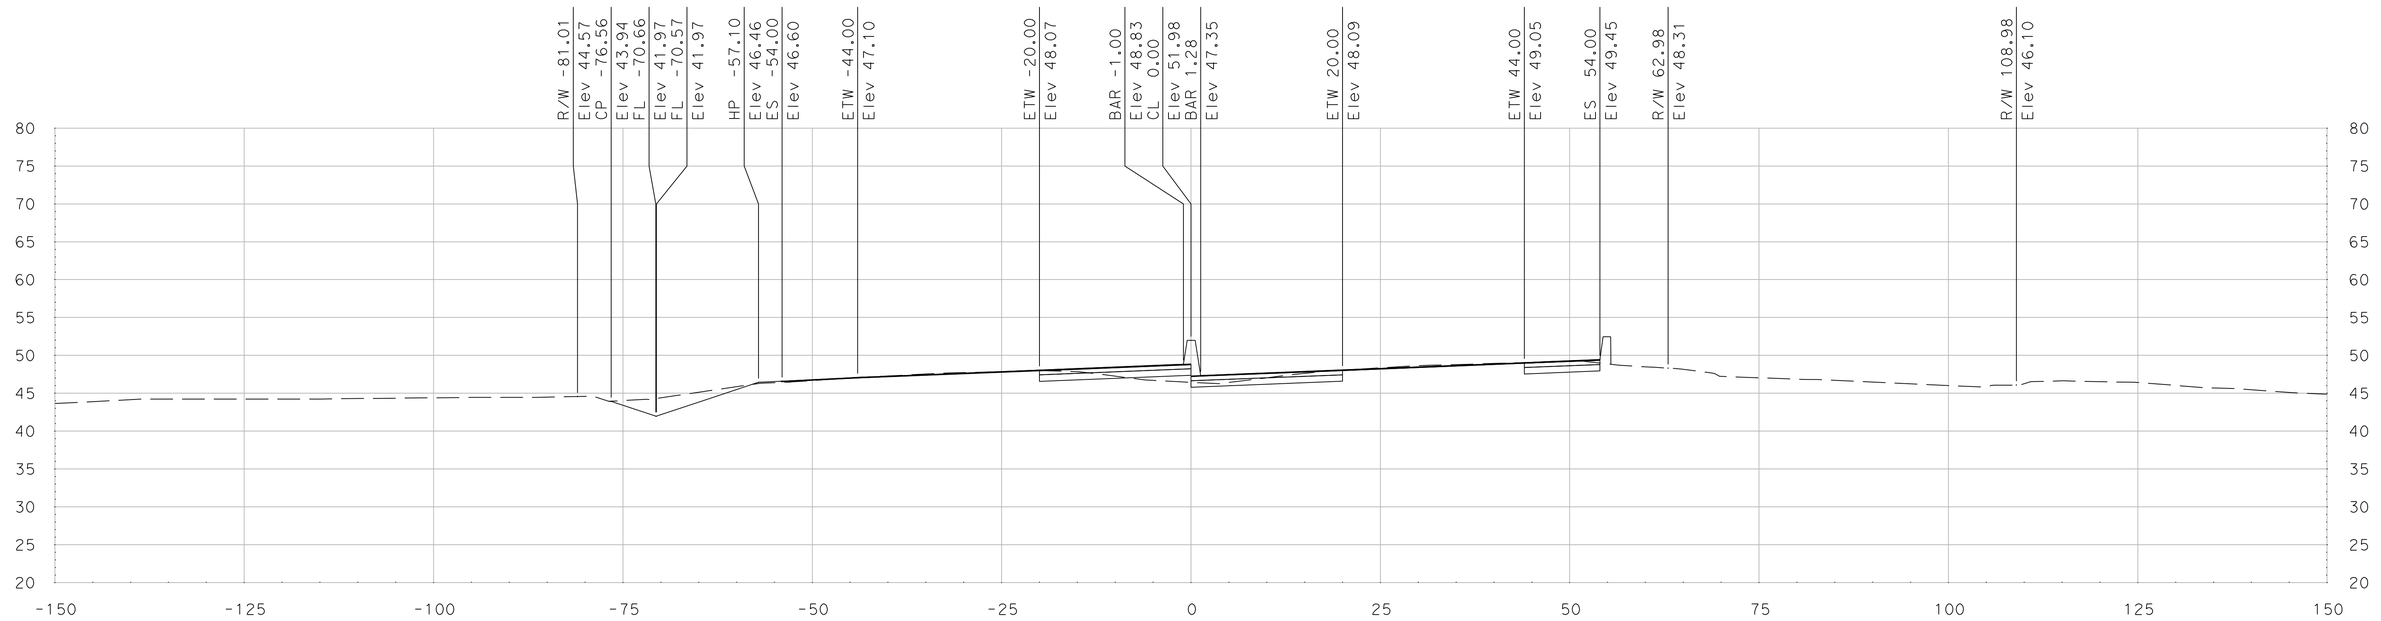

"SR 99" Sta 372+25.00

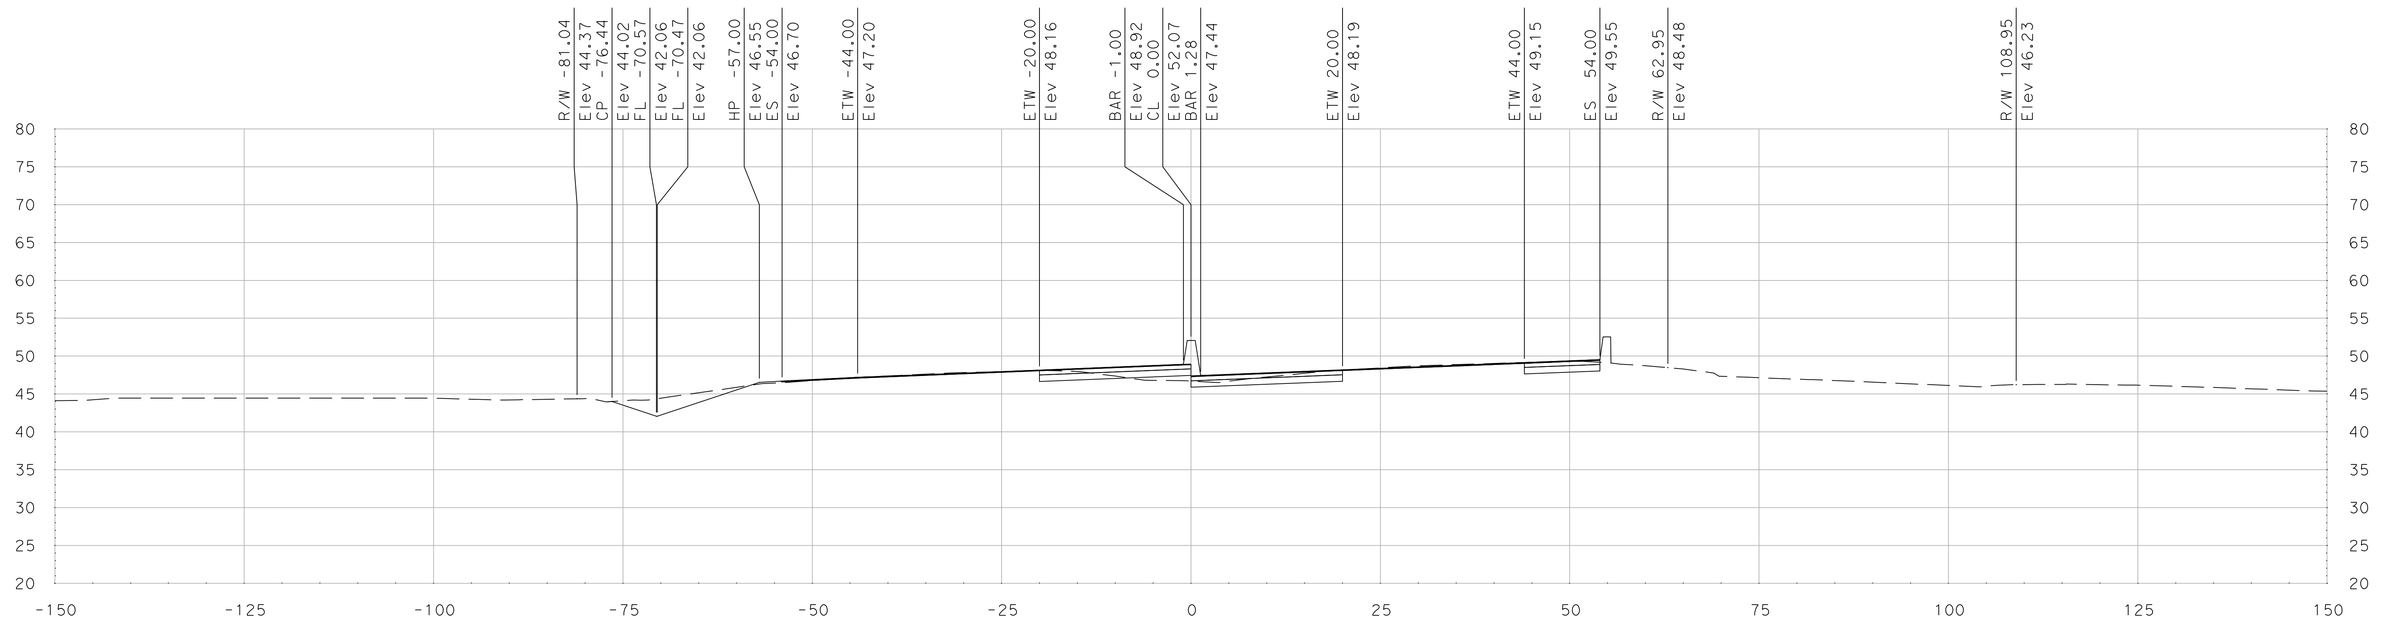

"SR 99" Sta 372+00.00

SCALE
HORIZONTAL: 1"=10'
VERTICAL: 1"=10'

DATE: 5/18/2011

ALL DIMENSIONS ARE IN US SURVEY FEET

FOR EARTHWORK DEVELOPMENT ONLY

Dist	COUNTY	ROUTE	POST MILES TOTAL PROJECT	SHEET No.	TOTAL SHEETS
10	SJ	99	4.9/14.2		
CONTRACT No.			10-0E6114		
PROJECT ID			1000020440		

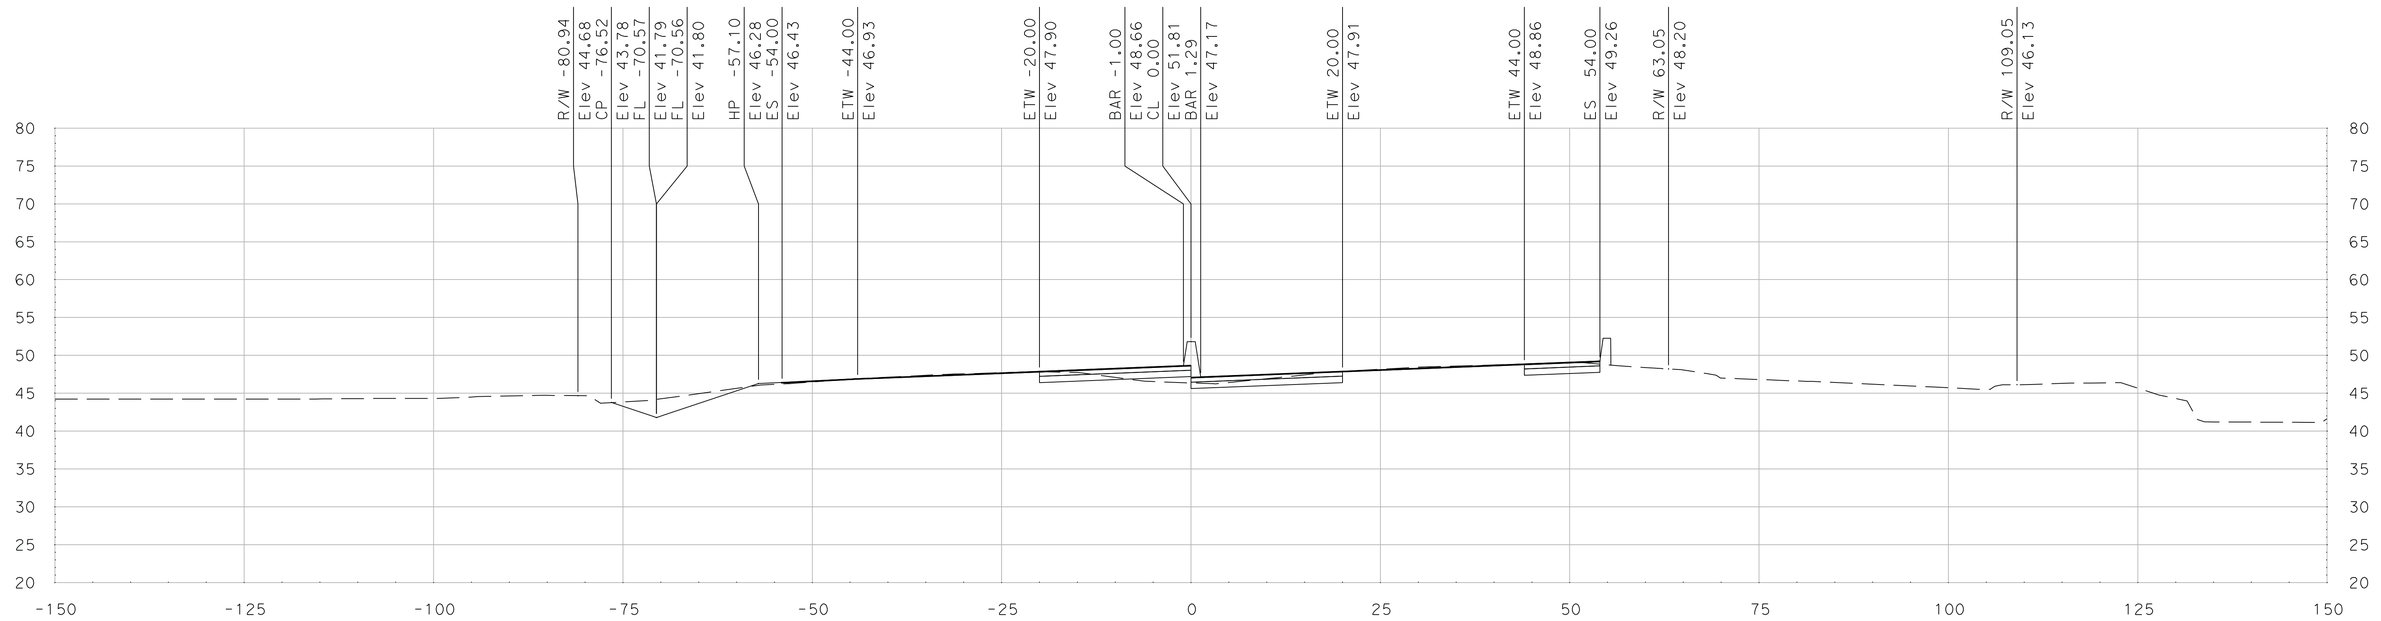

"SR 99" Sta 372+75.00

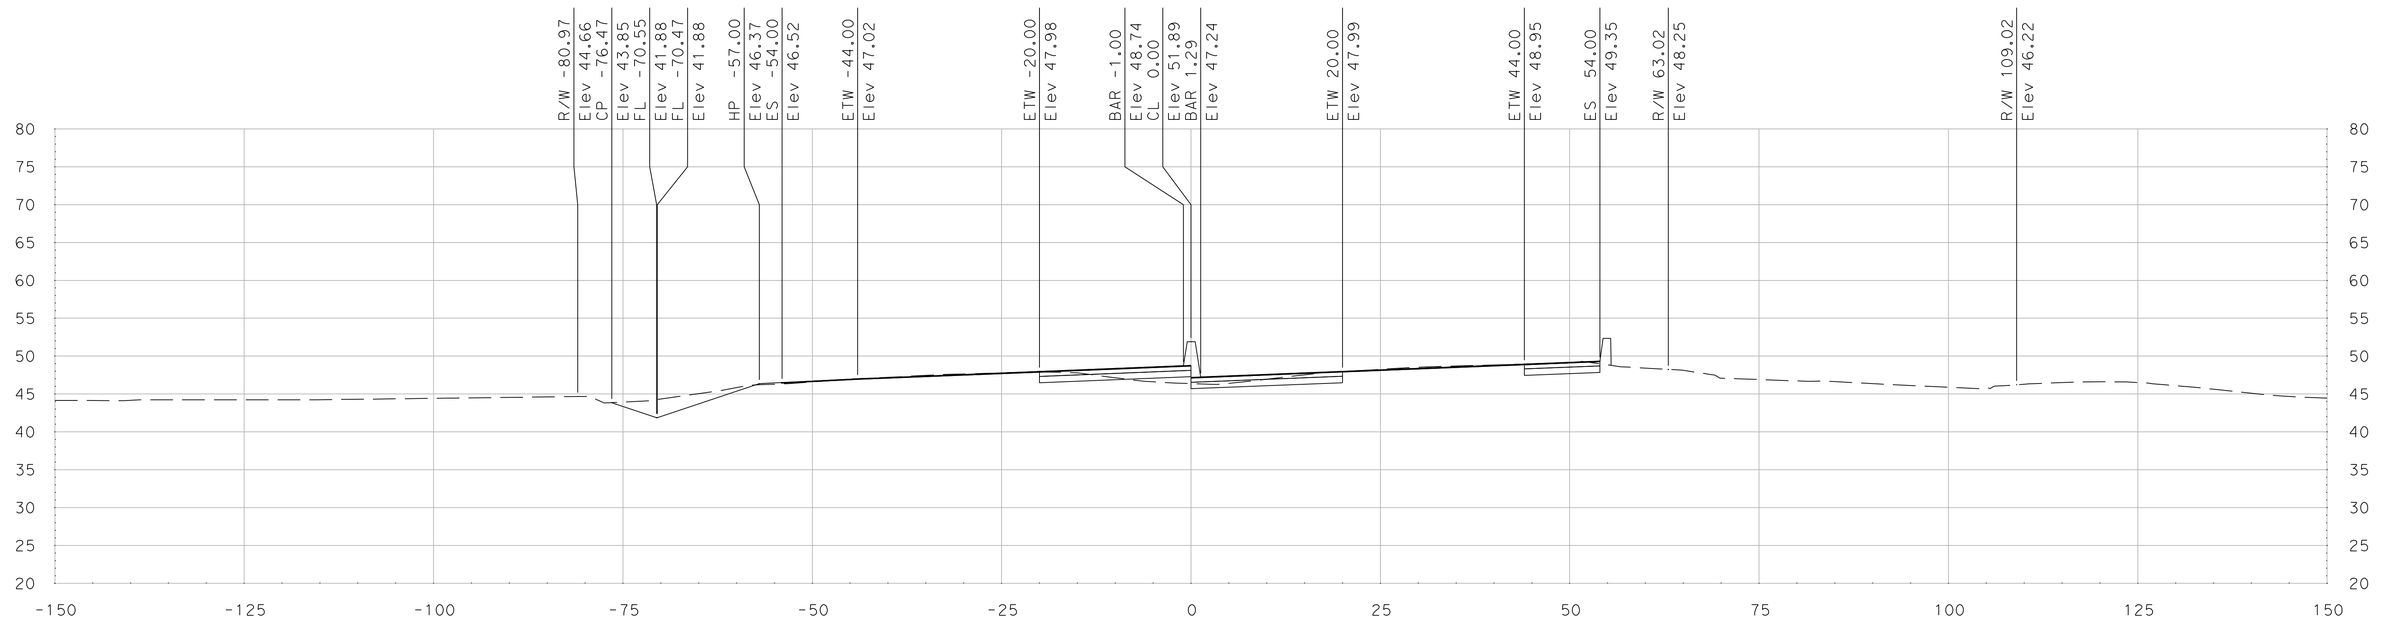

"SR 99" Sta 372+50.00

SCALE
HORIZONTAL: 1"=10'
VERTICAL: 1"=10'

DATE: 5/18/2011

ALL DIMENSIONS ARE IN US SURVEY FEET

FOR EARTHWORK DEVELOPMENT ONLY

Dist	COUNTY	ROUTE	POST MILES TOTAL PROJECT	SHEET No.	TOTAL SHEETS
10	SJ	99	4.9/14.2		
CONTRACT No.			10-0E6114		
PROJECT ID			1000020440		

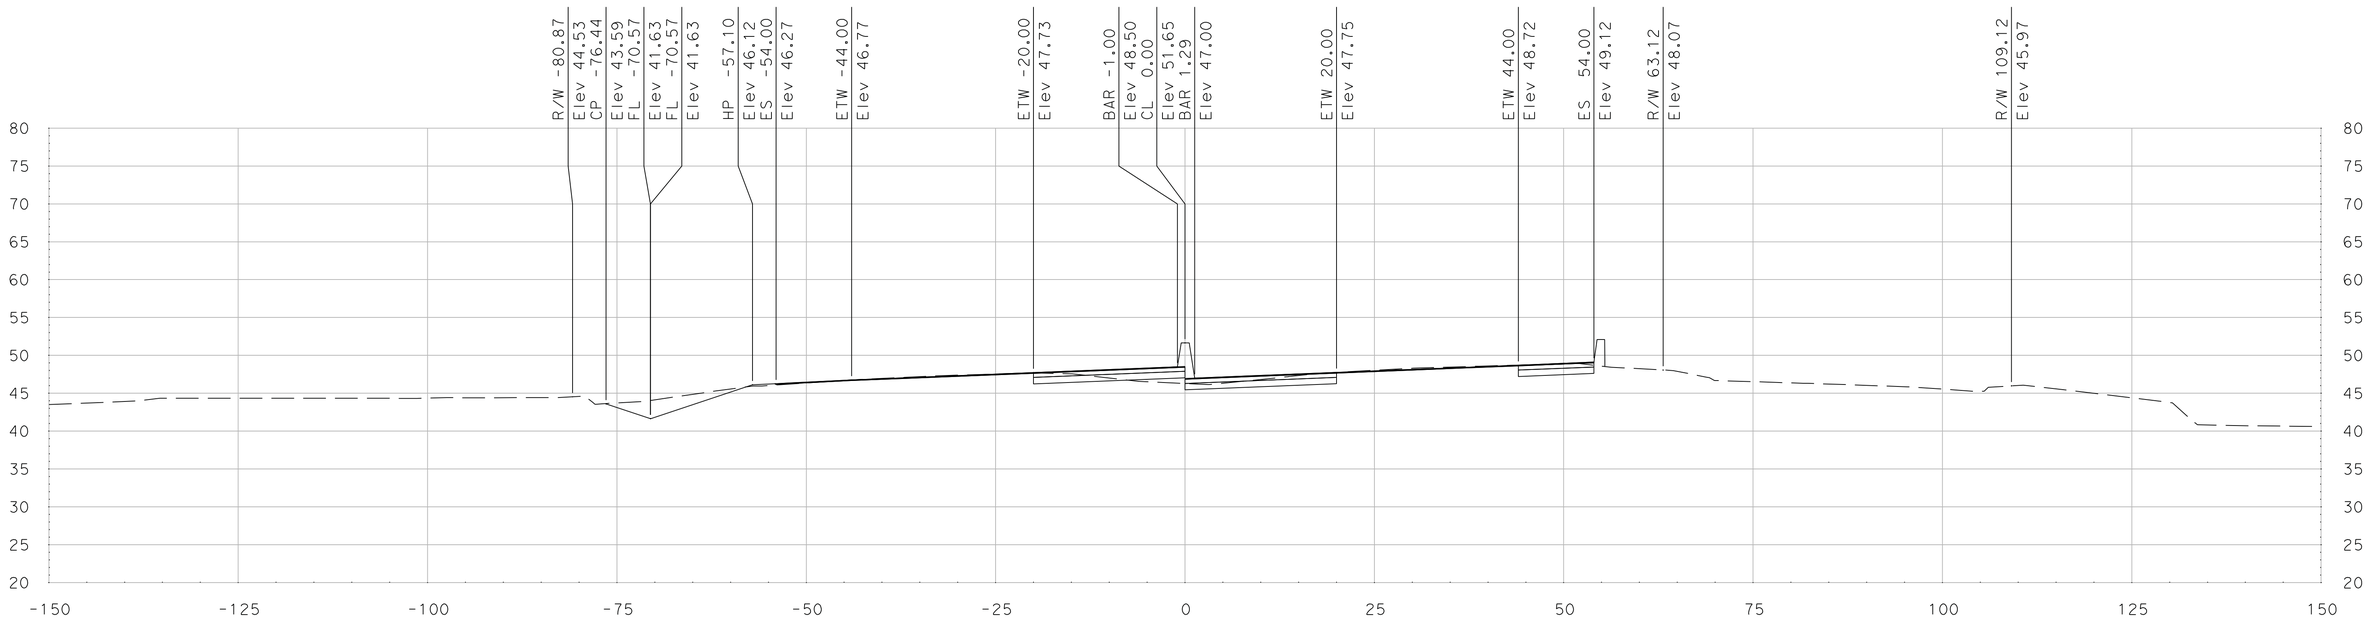

"SR 99" Sta 373+25.00

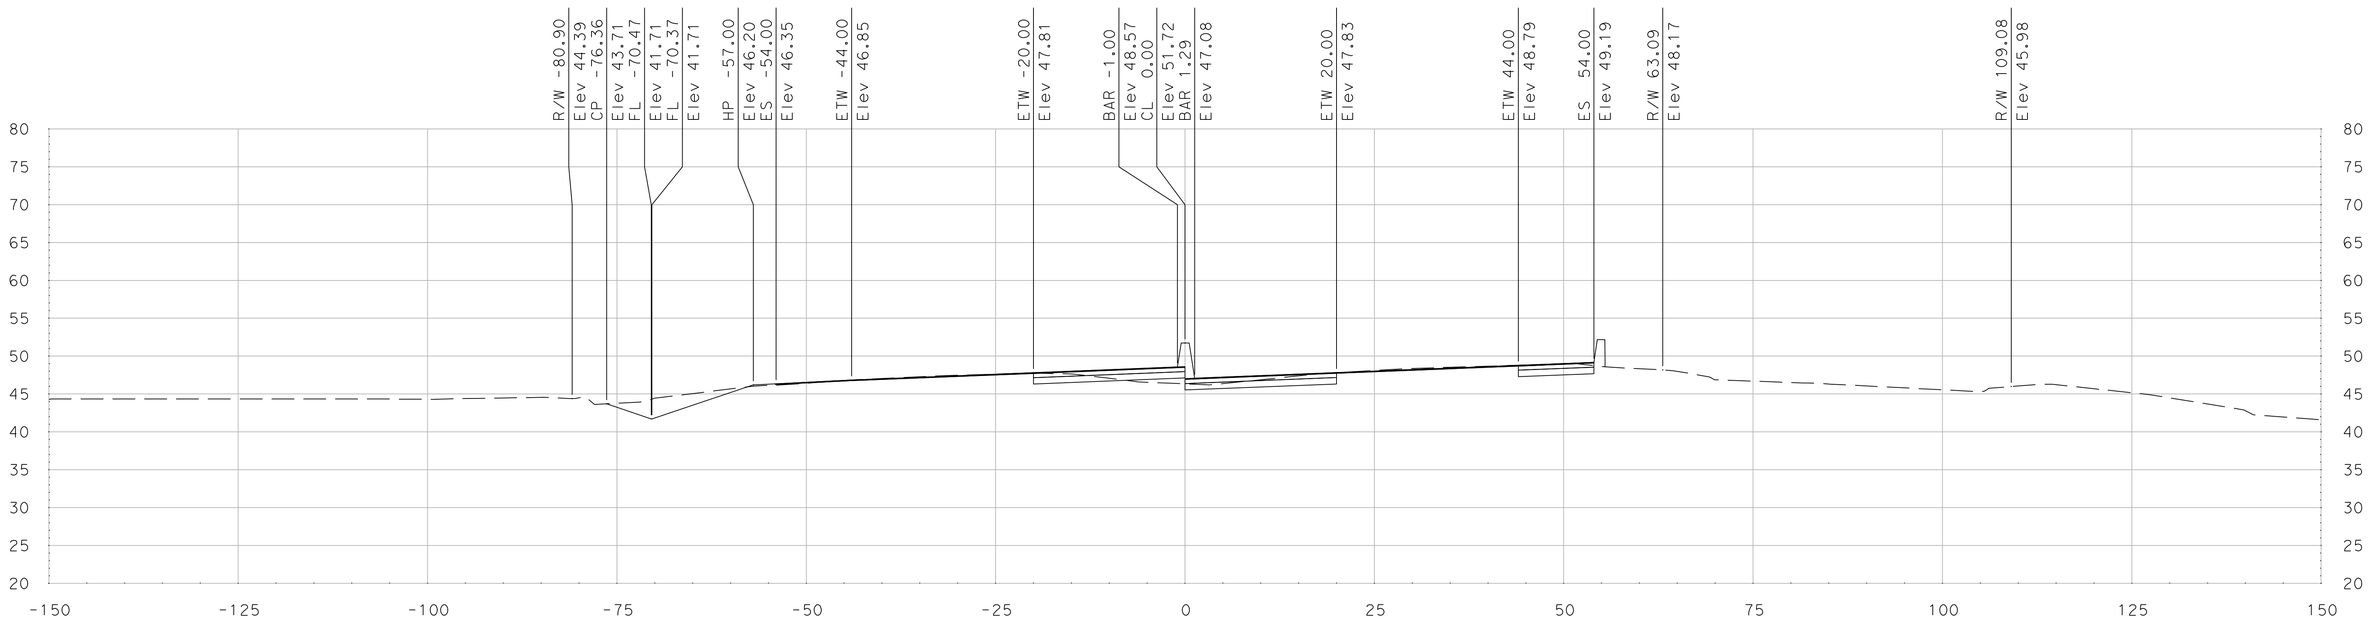

"SR 99" Sta 373+00.00

SCALE
HORIZONTAL: 1"=10'
VERTICAL: 1"=10'

DATE: 5/18/2011

ALL DIMENSIONS ARE IN US SURVEY FEET

FOR EARTHWORK DEVELOPMENT ONLY

Dist	COUNTY	ROUTE	POST MILES TOTAL PROJECT	SHEET No.	TOTAL SHEETS
10	SJ	99	4.9/14.2		
CONTRACT No.			10-0E6114		
PROJECT ID			1000020440		

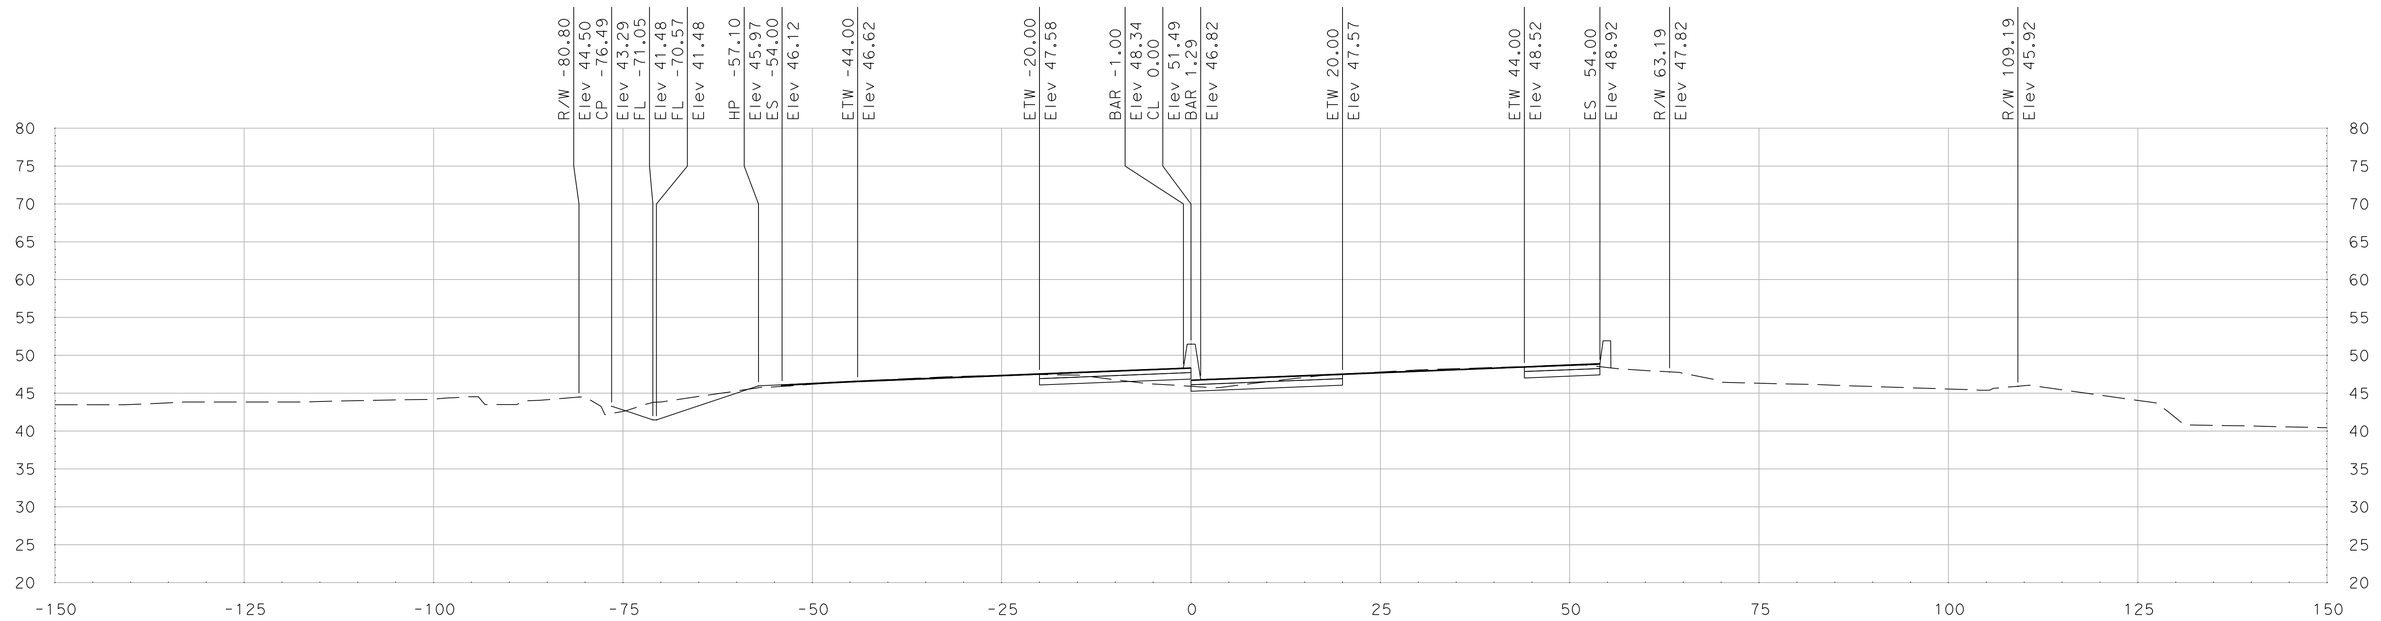

"SR 99" Sta 373+75.00

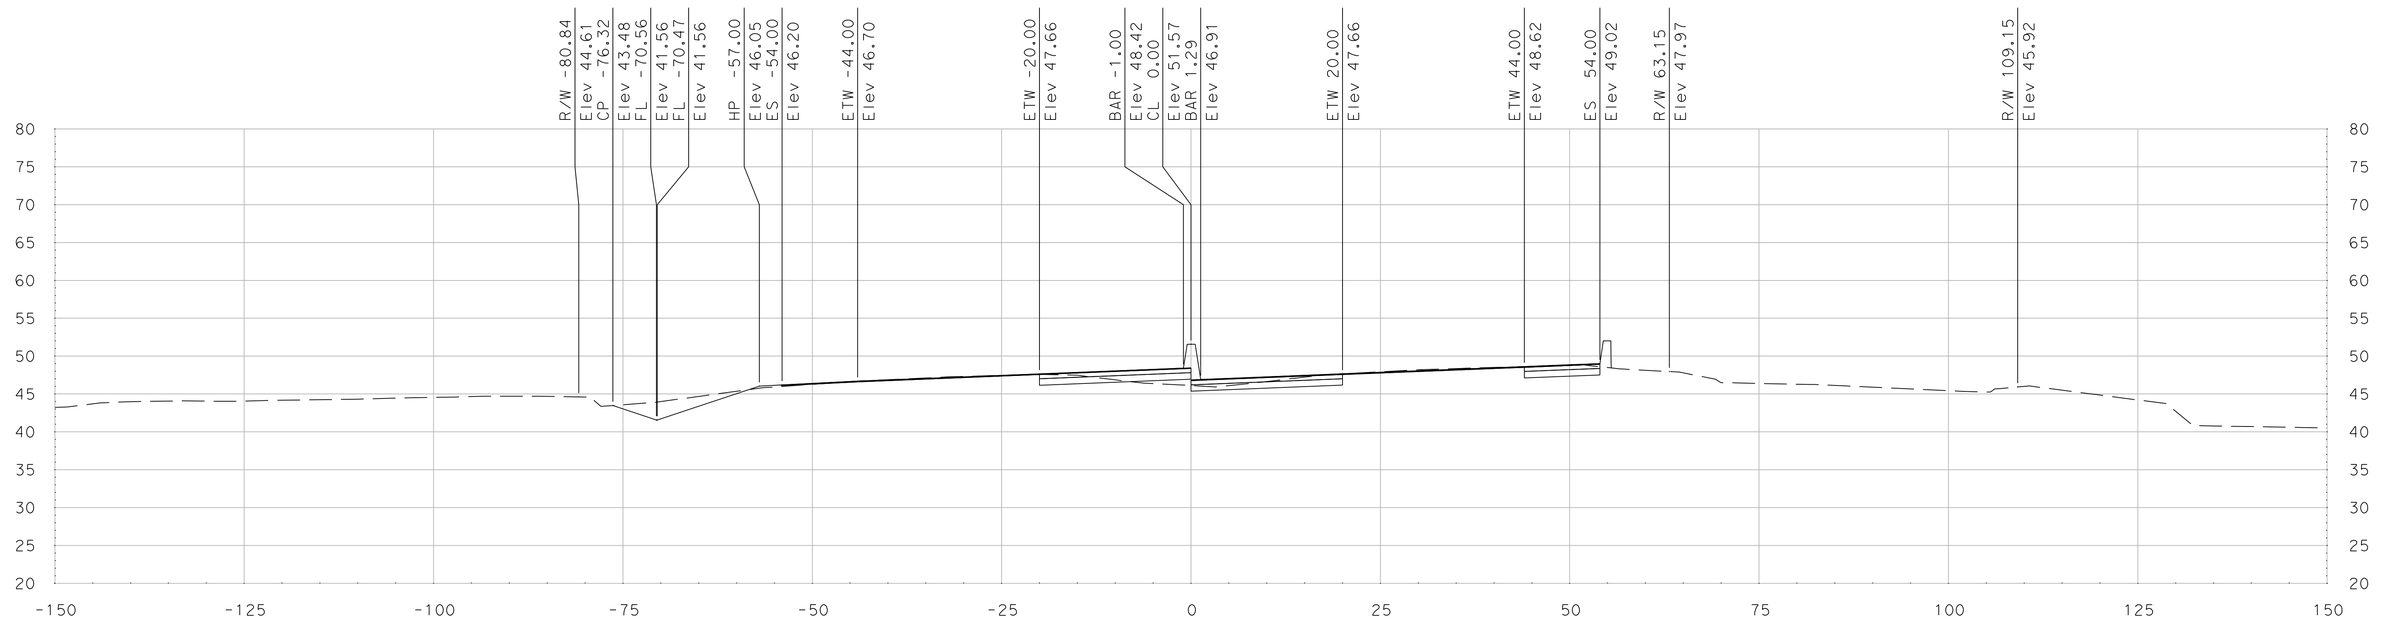

"SR 99" Sta 373+50.00

SCALE
HORIZONTAL: 1"=10'
VERTICAL: 1"=10'

DATE: 5/18/2011

ALL DIMENSIONS ARE IN US SURVEY FEET

FOR EARTHWORK DEVELOPMENT ONLY

Dist	COUNTY	ROUTE	POST MILES TOTAL PROJECT	SHEET No.	TOTAL SHEETS
10	SJ	99	4.9/14.2		
CONTRACT No.			10-0E6114		
PROJECT ID			1000020440		

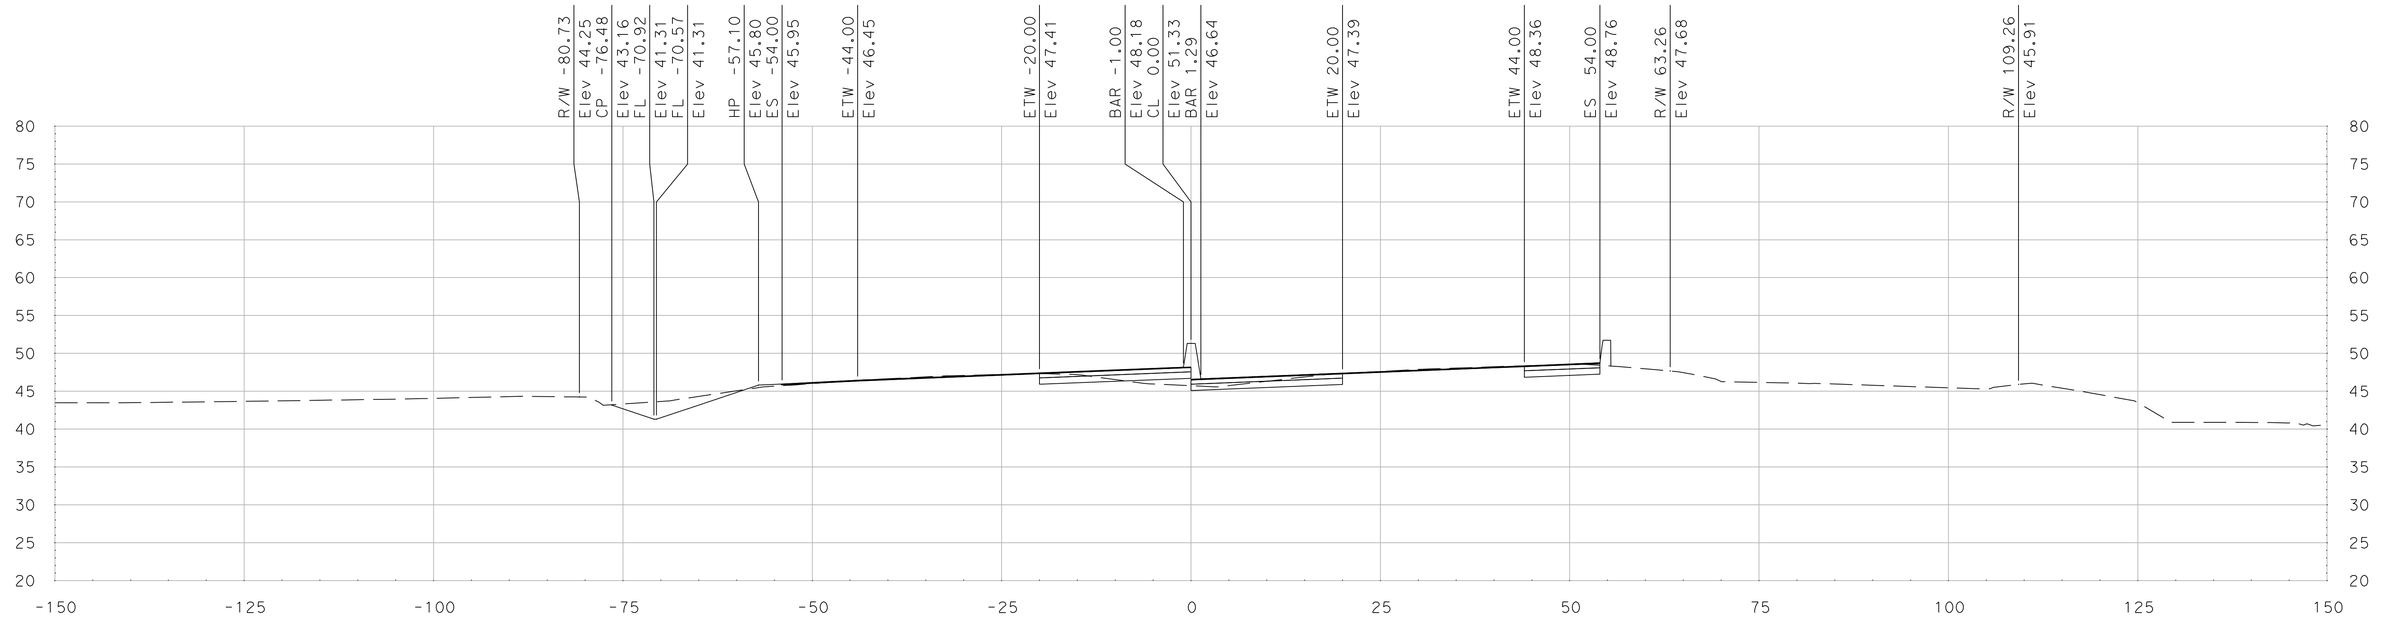

"SR 99" Sta 374+25.00

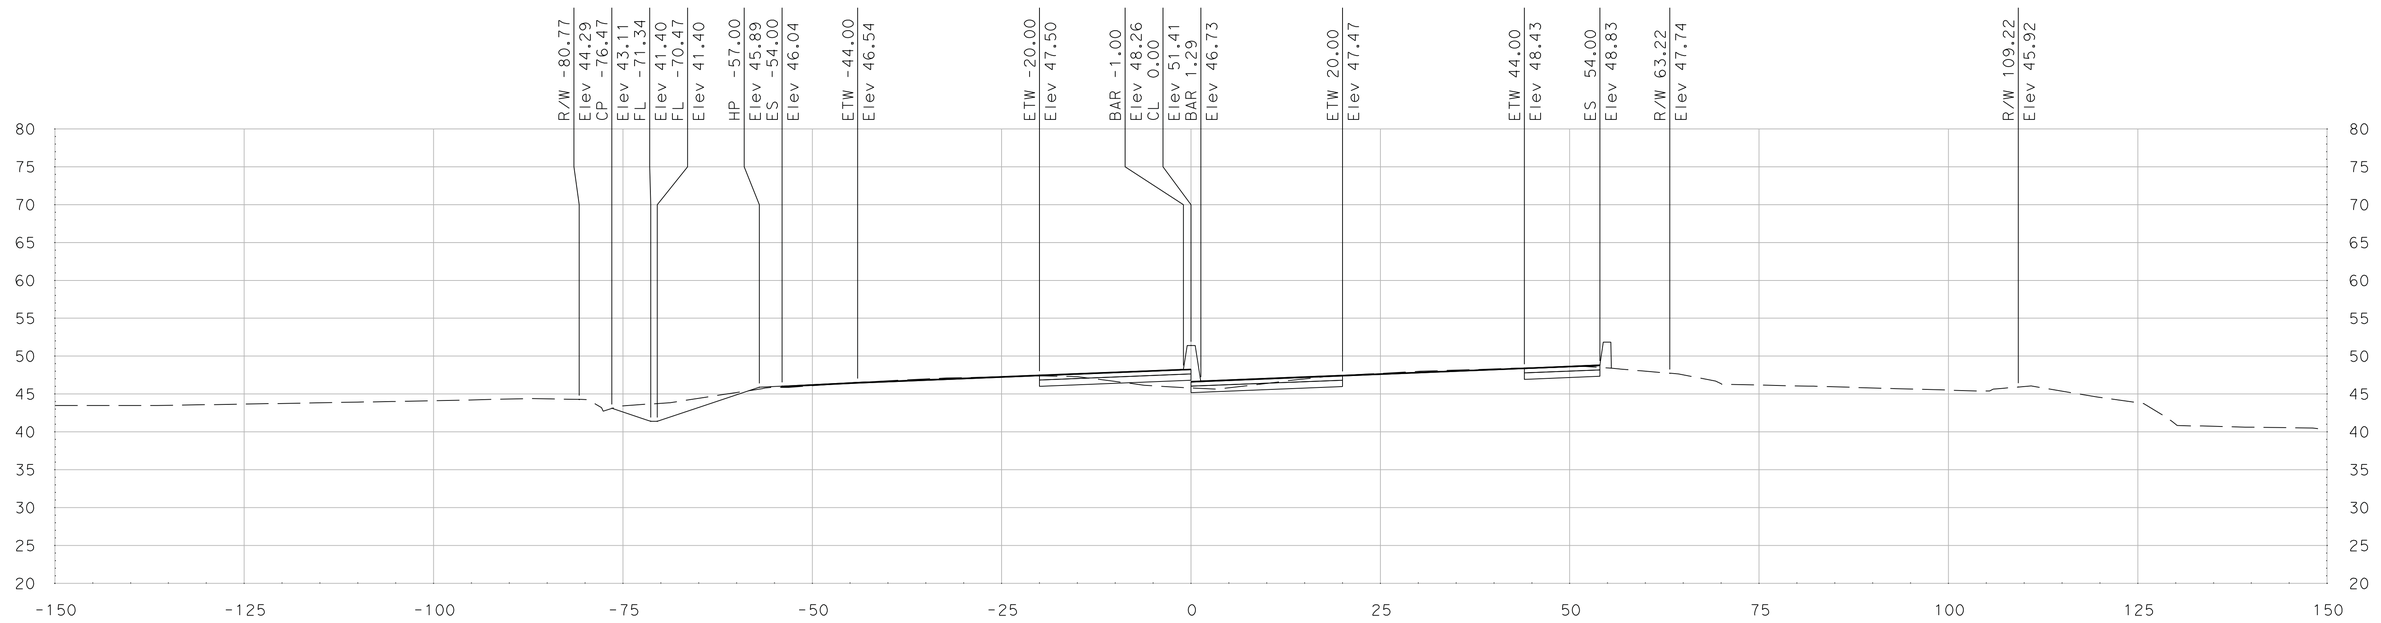

"SR 99" Sta 374+00.00

SCALE
HORIZONTAL: 1"=10'
VERTICAL: 1"=10'

DATE: 5/18/2011

ALL DIMENSIONS ARE IN US SURVEY FEET

FOR EARTHWORK DEVELOPMENT ONLY

Dist	COUNTY	ROUTE	POST MILES TOTAL PROJECT	SHEET No.	TOTAL SHEETS
10	SJ	99	4.9/14.2		
CONTRACT No.			10-0E6114		
PROJECT ID			1000020440		

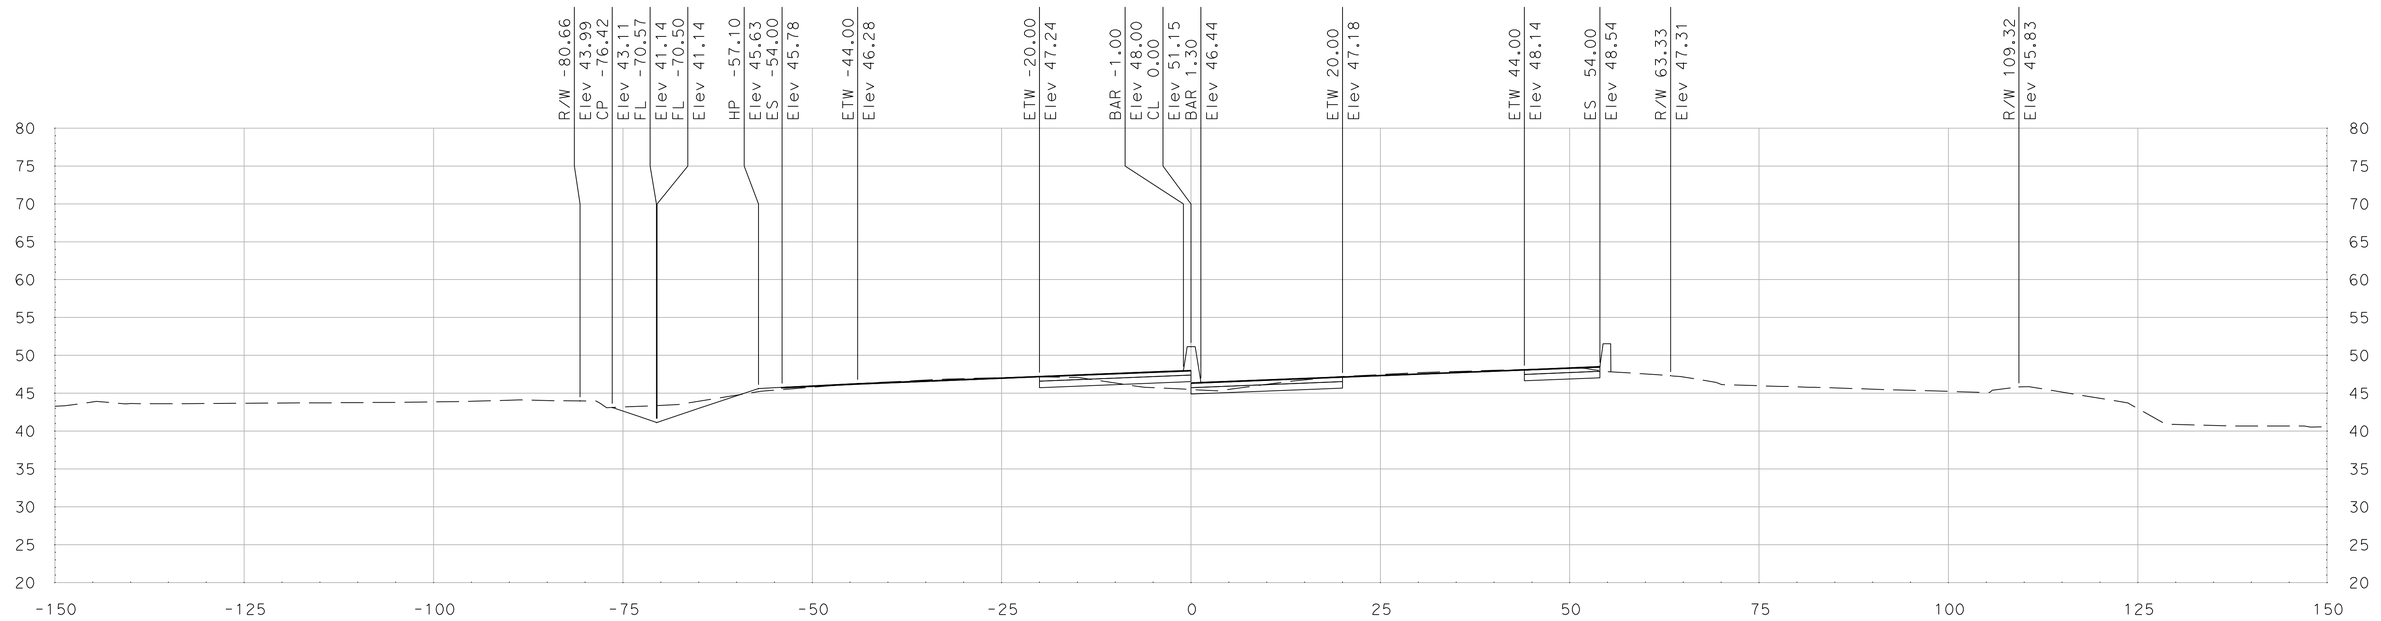

"SR 99" Sta 374+75.00

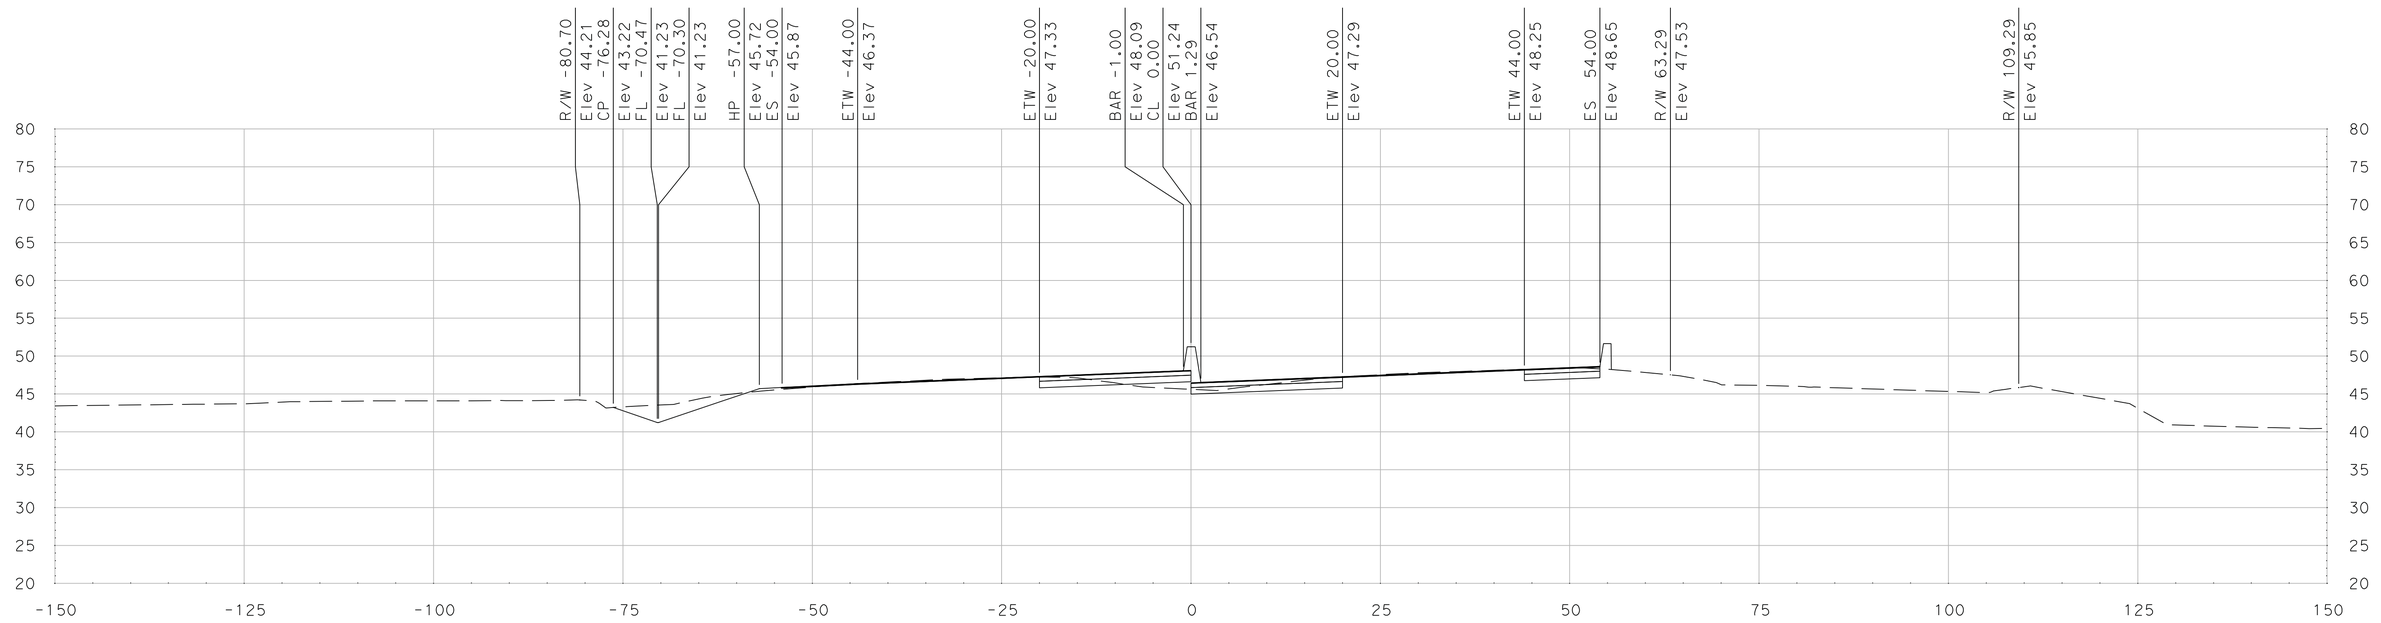

"SR 99" Sta 374+50.00

SCALE
HORIZONTAL: 1"=10'
VERTICAL: 1"=10'

DATE: 5/18/2011

ALL DIMENSIONS ARE IN US SURVEY FEET

FOR EARTHWORK DEVELOPMENT ONLY

Dist	COUNTY	ROUTE	POST MILES TOTAL PROJECT	SHEET No.	TOTAL SHEETS
10	SJ	99	4.9/14.2		
CONTRACT No.			10-0E6114		
PROJECT ID			1000020440		

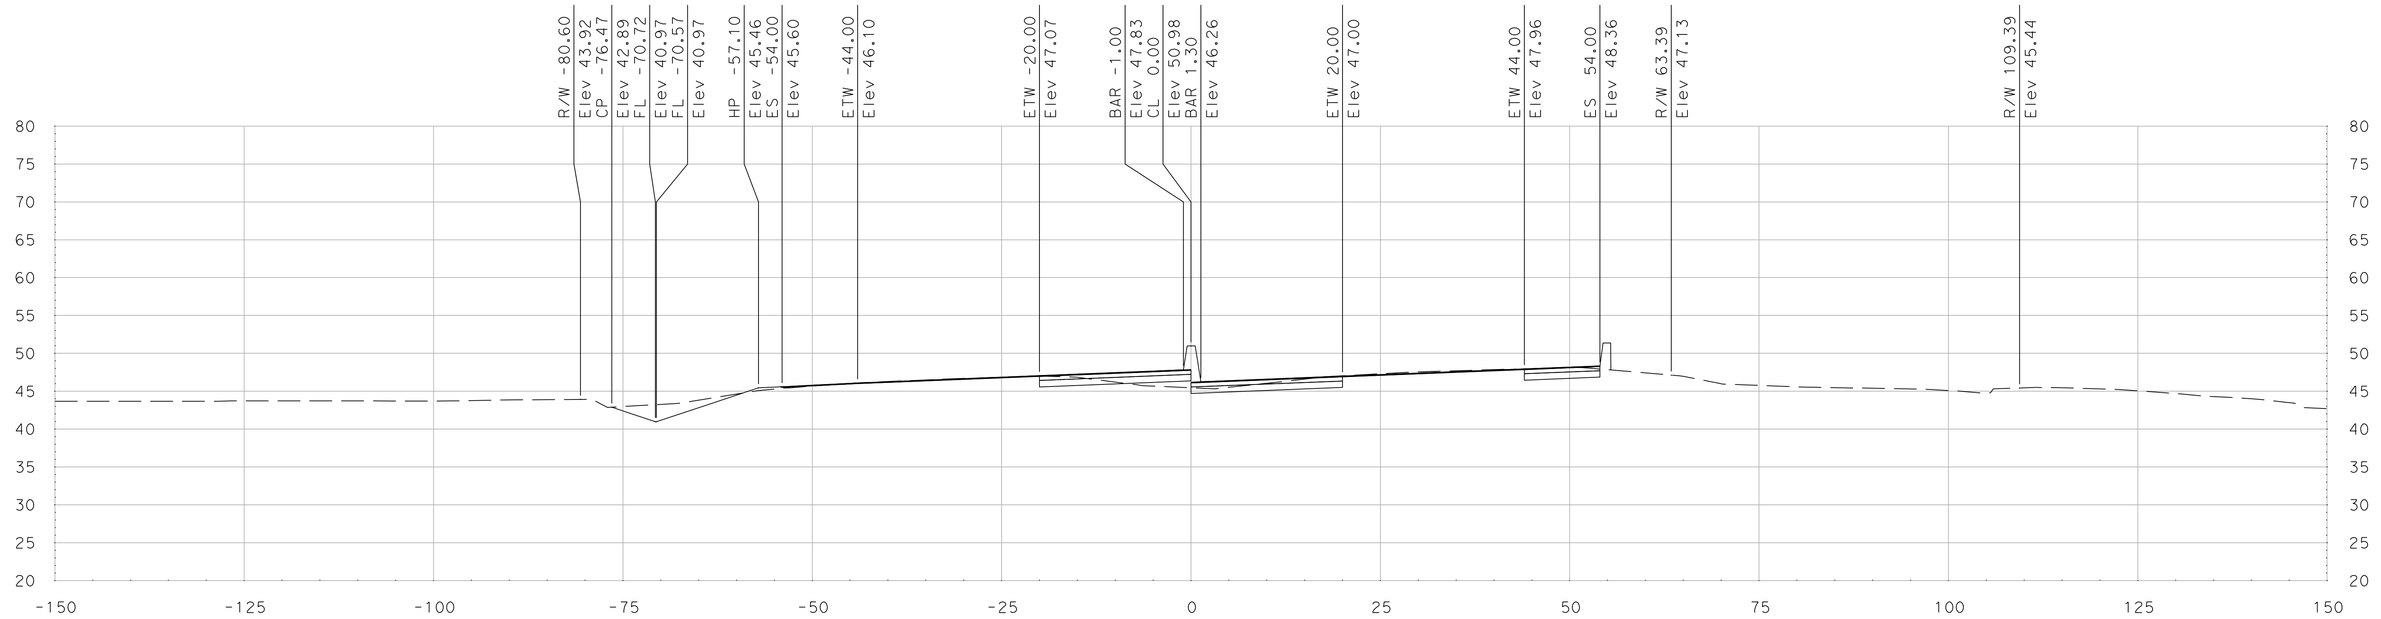

"SR 99" Sta 375+25.00

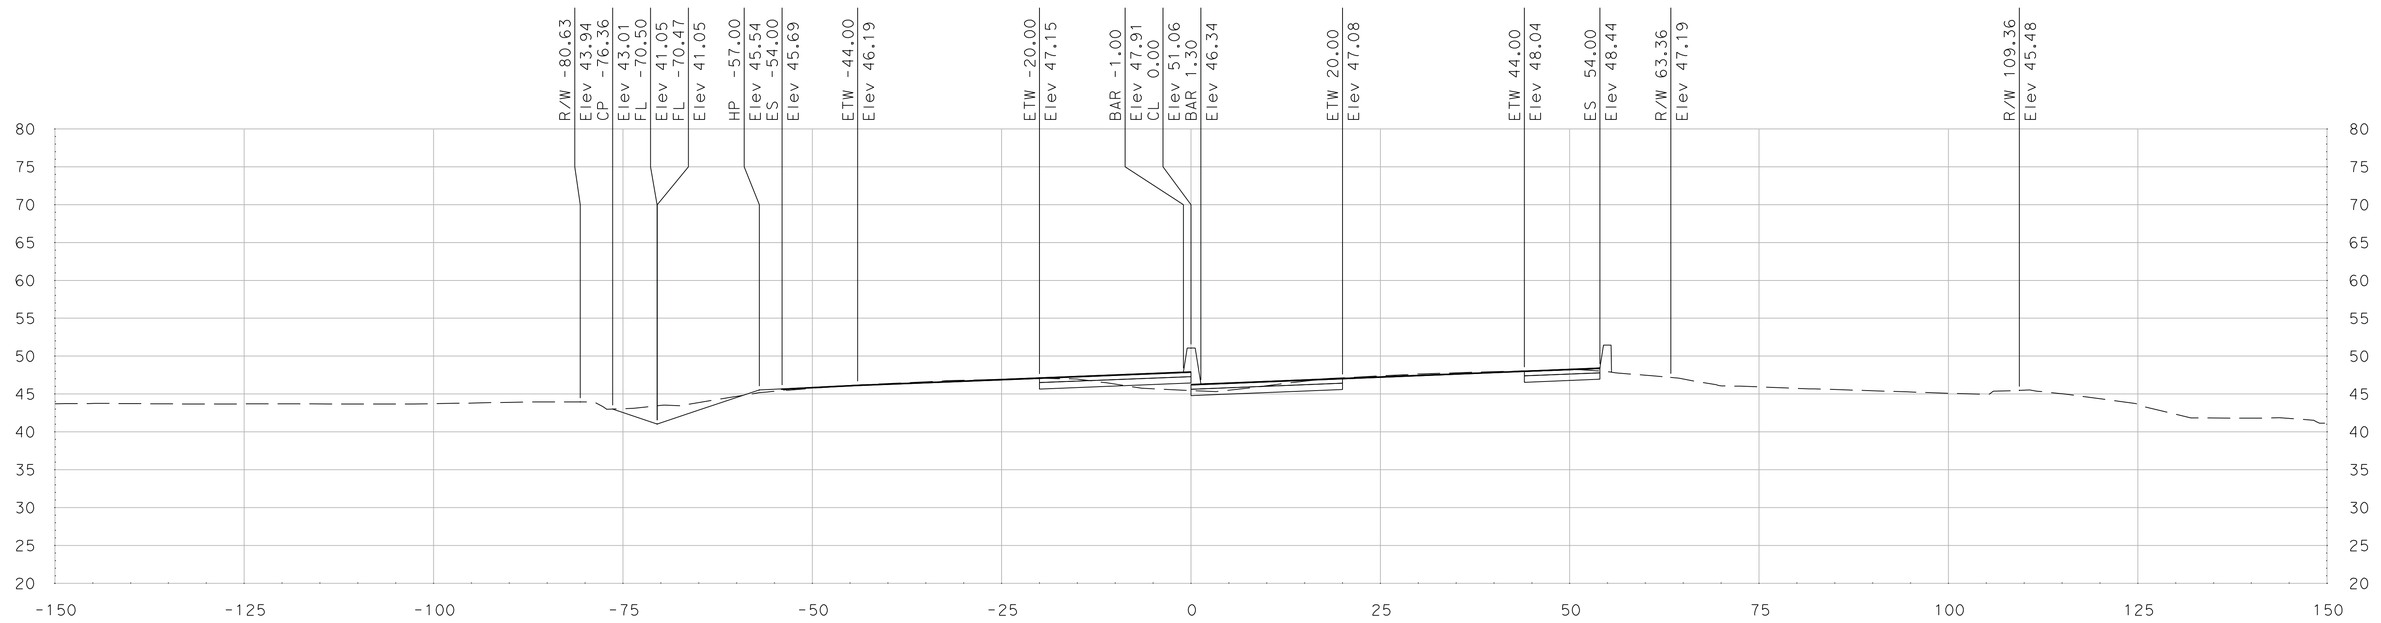

"SR 99" Sta 375+00.00

SCALE
HORIZONTAL: 1"=10'
VERTICAL: 1"=10'

DATE: 5/18/2011

ALL DIMENSIONS ARE IN US SURVEY FEET

FOR EARTHWORK DEVELOPMENT ONLY

Dist	COUNTY	ROUTE	POST MILES TOTAL PROJECT	SHEET No.	TOTAL SHEETS
10	SJ	99	4.9/14.2		
CONTRACT No.			10-0E6114		
PROJECT ID			1000020440		

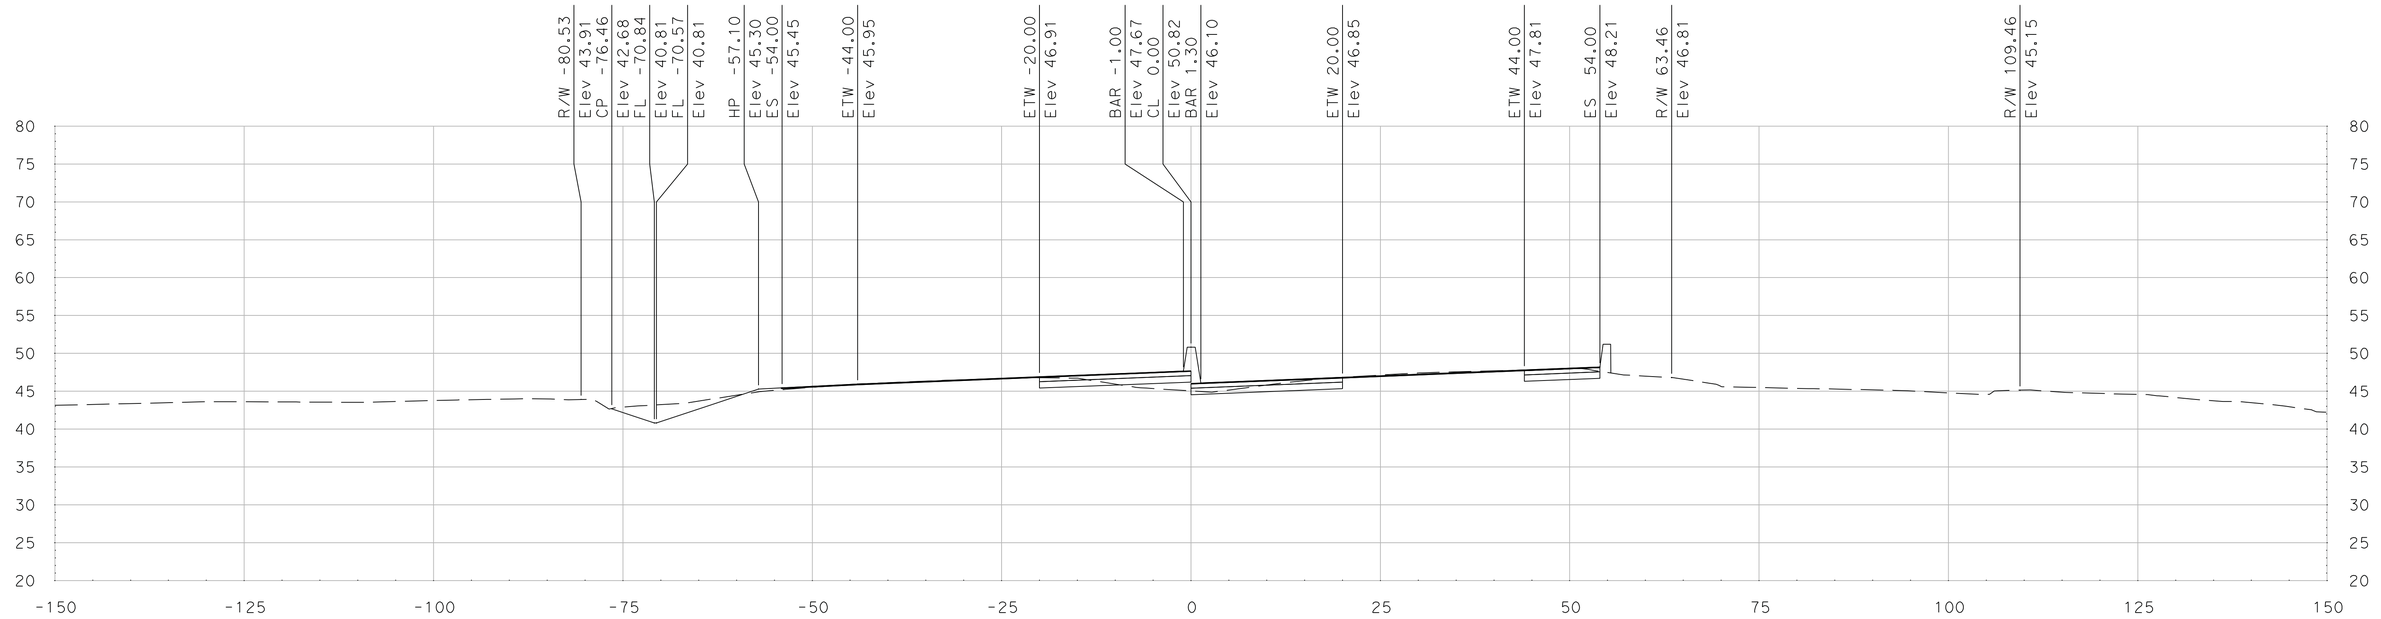

"SR 99" Sta 375+75.00

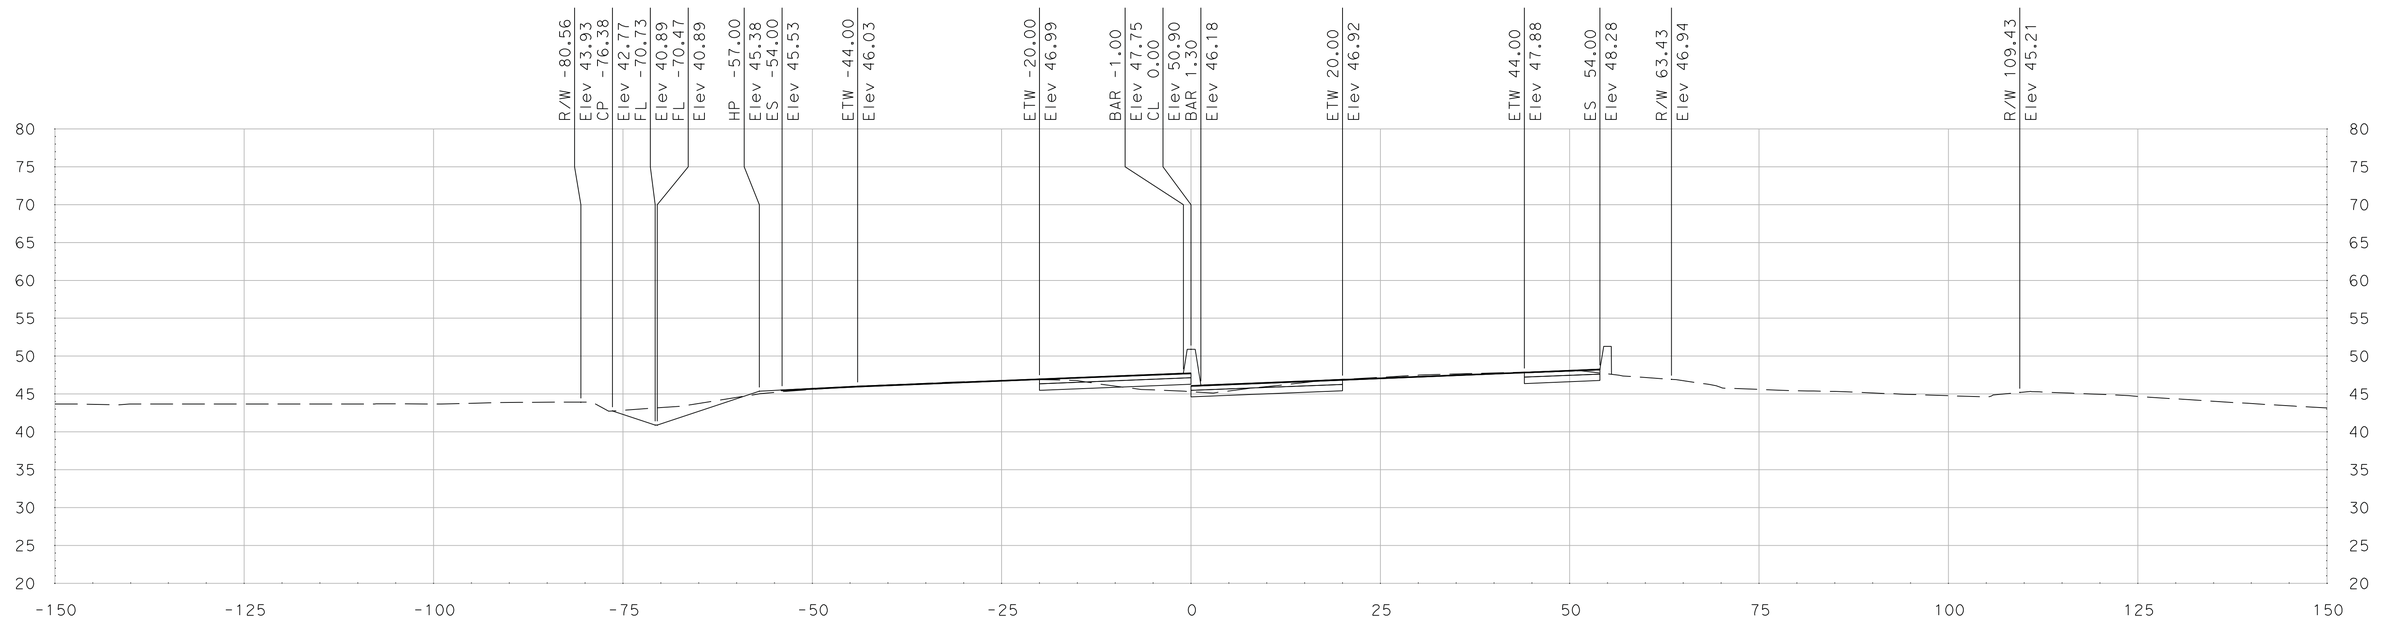

"SR 99" Sta 375+50.00

SCALE
HORIZONTAL: 1"=10'
VERTICAL: 1"=10'

DATE: 5/18/2011

ALL DIMENSIONS ARE IN US SURVEY FEET

FOR EARTHWORK DEVELOPMENT ONLY

Dist	COUNTY	ROUTE	POST MILES TOTAL PROJECT	SHEET No.	TOTAL SHEETS
10	SJ	99	4.9/14.2		
CONTRACT No.			10-0E6114		
PROJECT ID			1000020440		

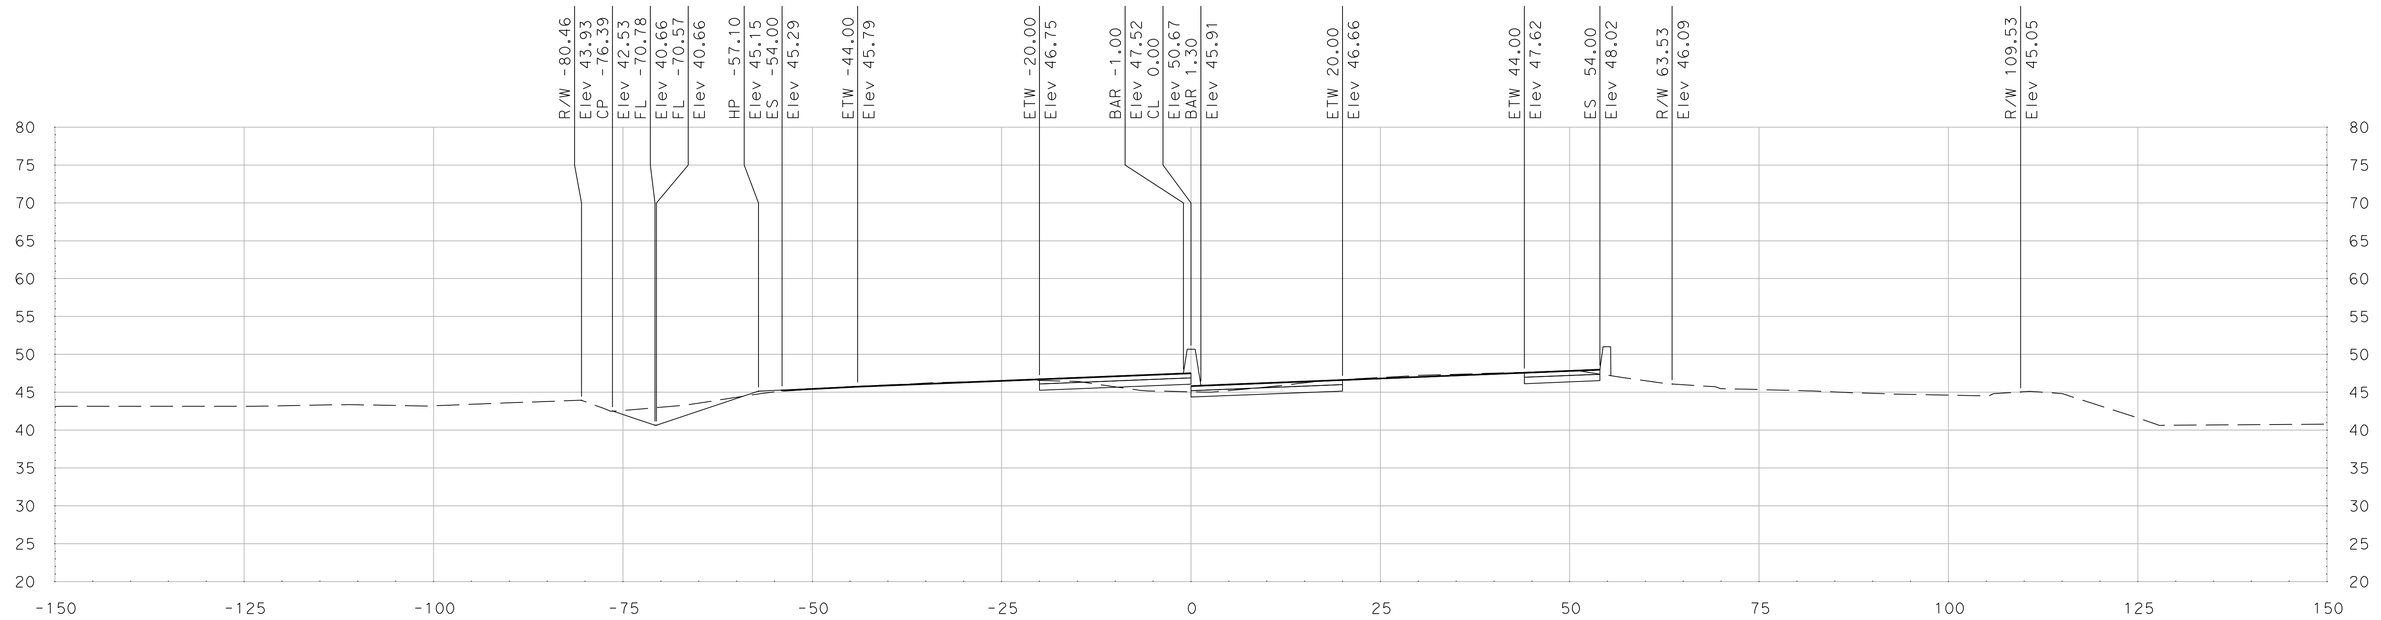

"SR 99" Sta 376+25.00

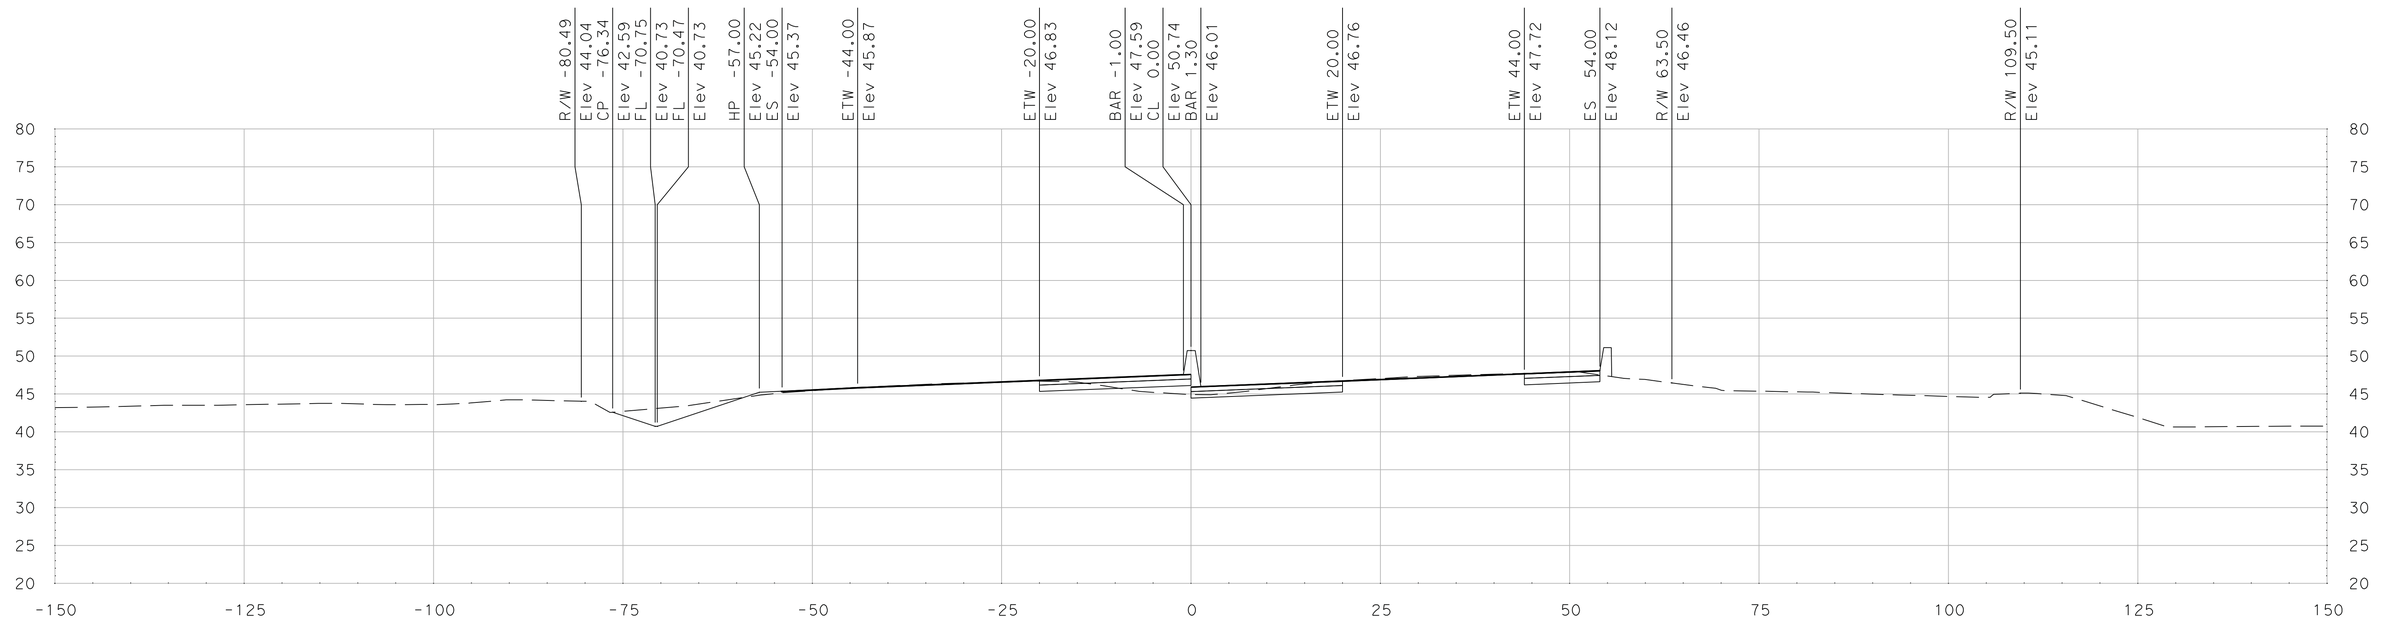

"SR 99" Sta 376+00.00

SCALE
HORIZONTAL: 1"=10'
VERTICAL: 1"=10'

DATE: 5/18/2011

ALL DIMENSIONS ARE IN US SURVEY FEET

FOR EARTHWORK DEVELOPMENT ONLY

Dist	COUNTY	ROUTE	POST MILES TOTAL PROJECT	SHEET No.	TOTAL SHEETS
10	SJ	99	4.9/14.2		
CONTRACT No.			10-0E6114		
PROJECT ID			1000020440		

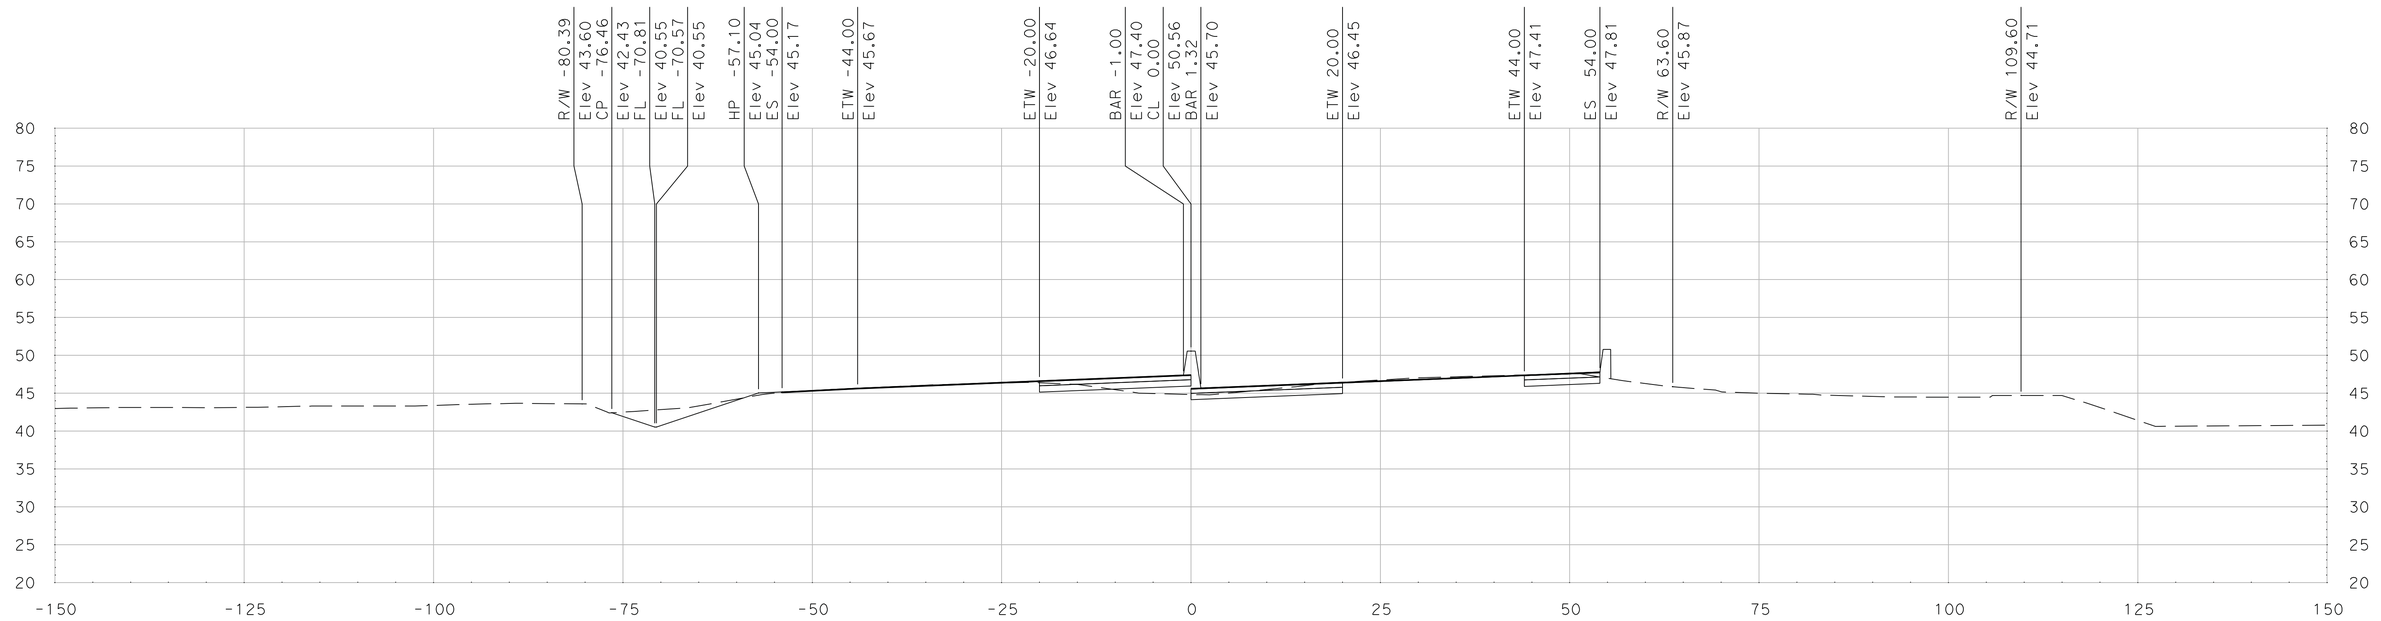

"SR 99" Sta 376+75.00

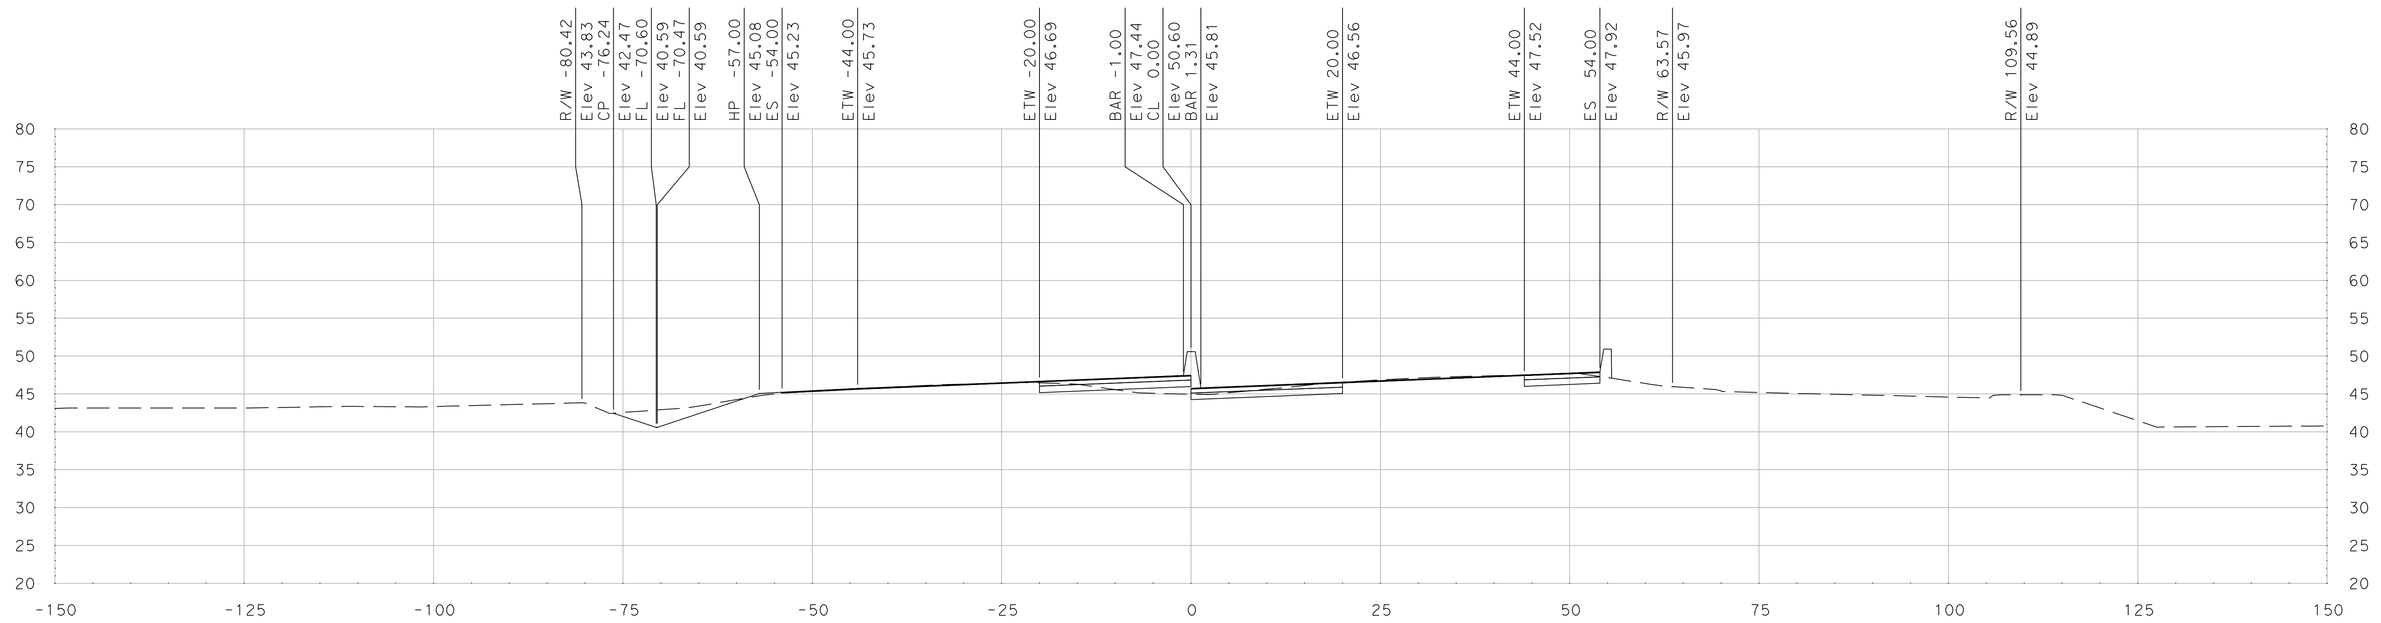

"SR 99" Sta 376+50.00

SCALE
HORIZONTAL: 1"=10'
VERTICAL: 1"=10'

DATE: 5/18/2011

ALL DIMENSIONS ARE IN US SURVEY FEET

FOR EARTHWORK DEVELOPMENT ONLY

Dist	COUNTY	ROUTE	POST MILES TOTAL PROJECT	SHEET No.	TOTAL SHEETS
10	SJ	99	4.9/14.2		
CONTRACT No.			10-0E6114		
PROJECT ID			1000020440		

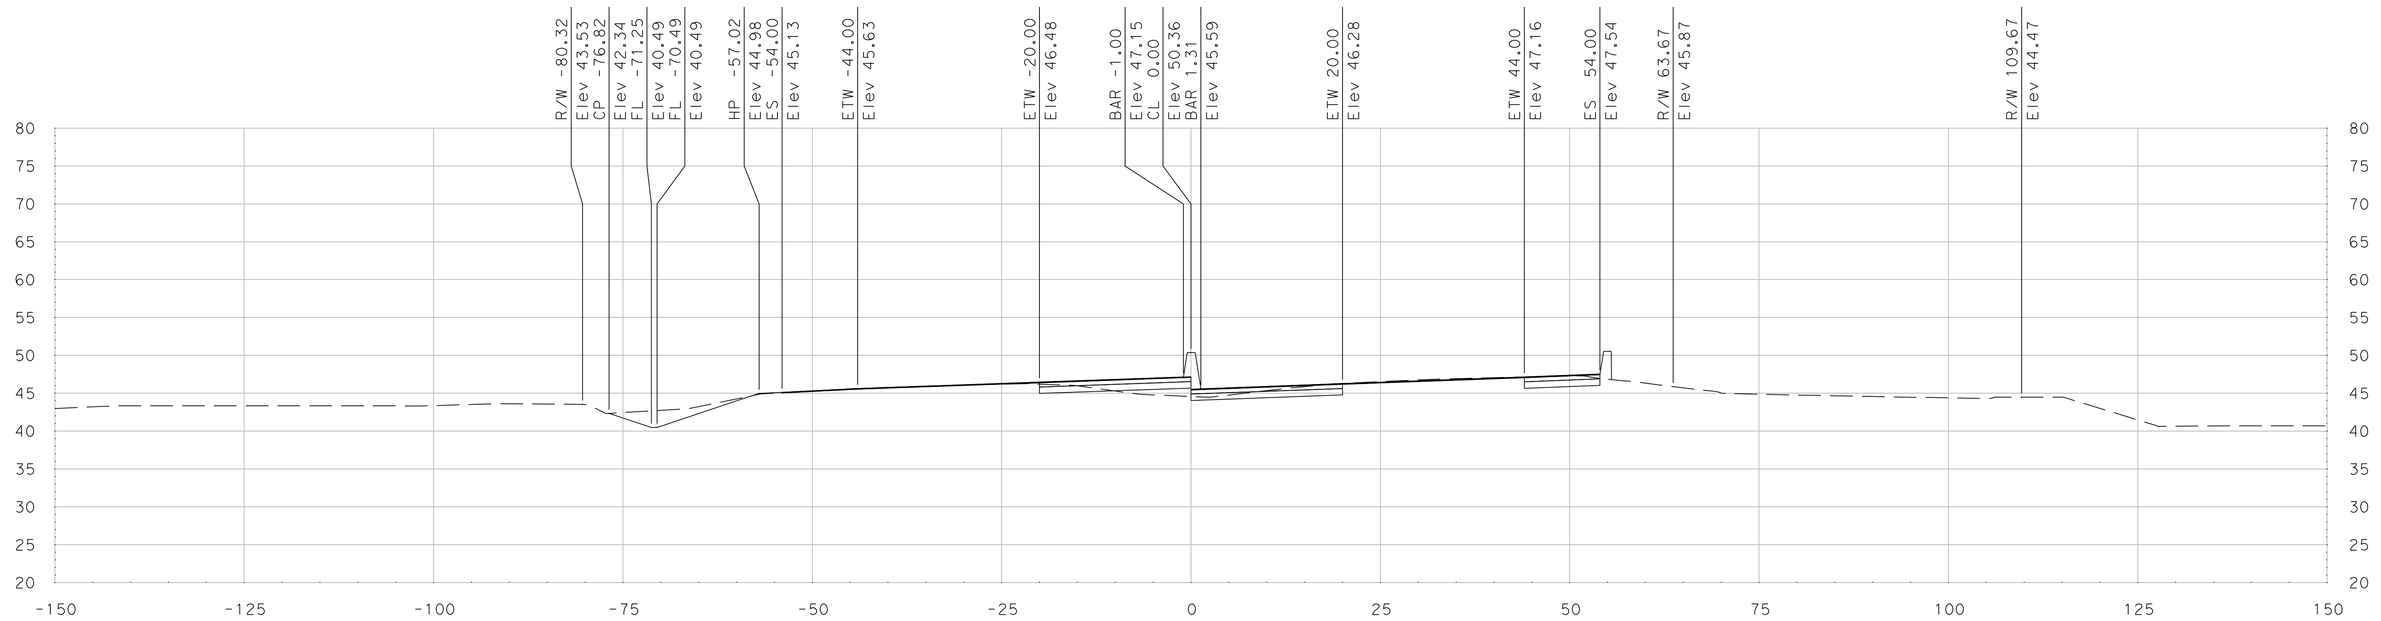

"SR 99" Sta 377+25.00

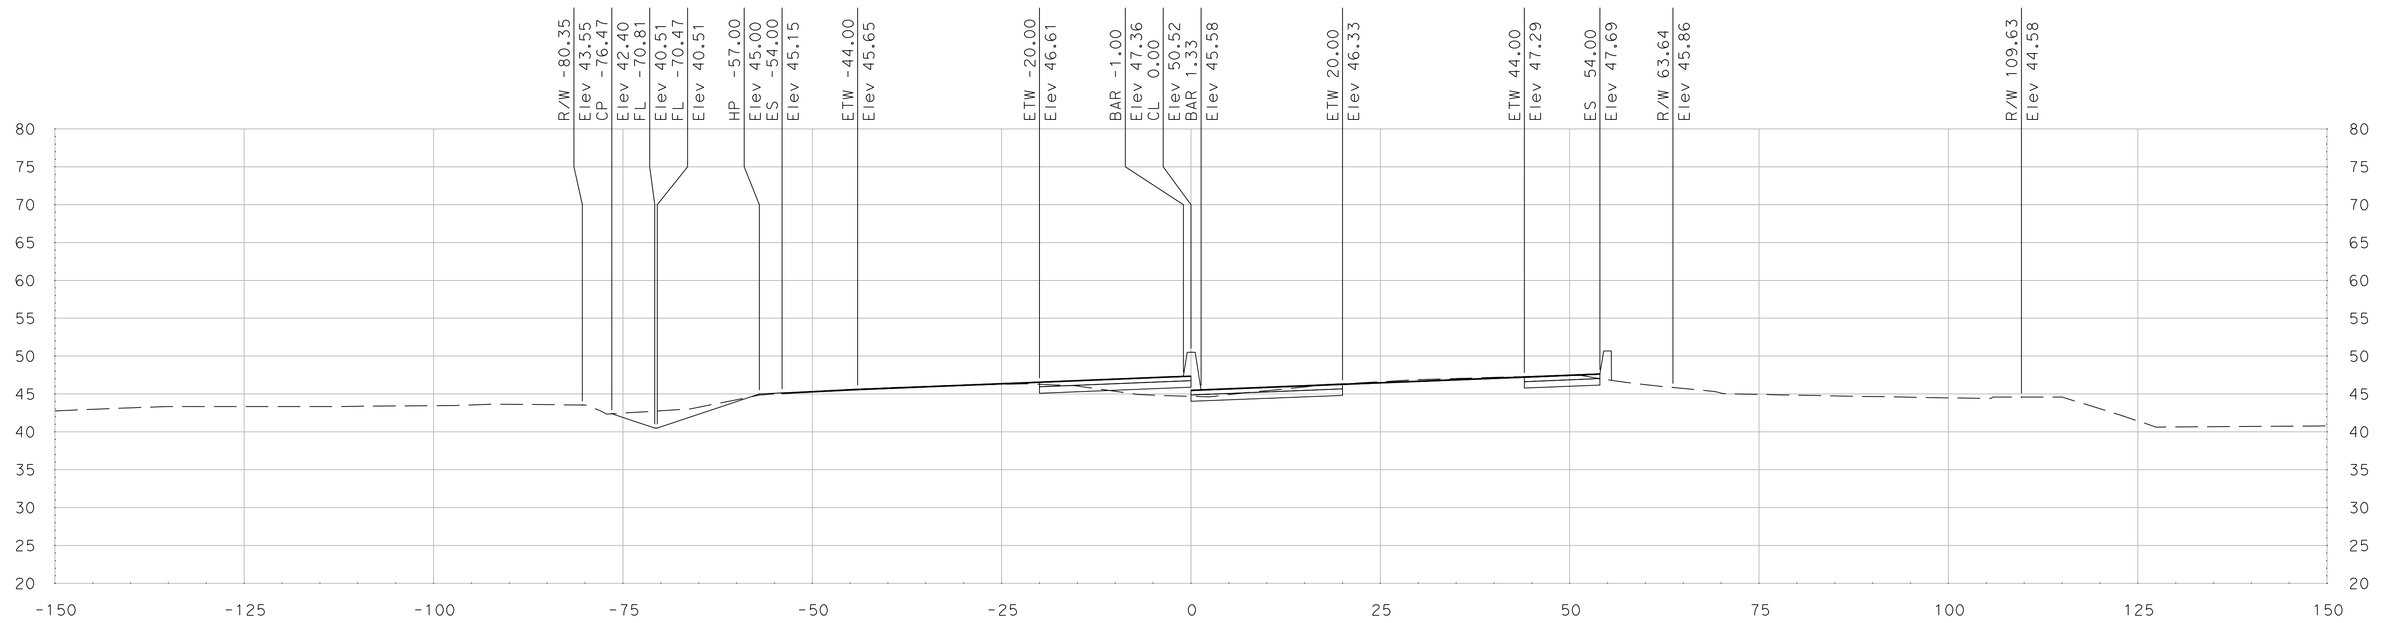

"SR 99" Sta 377+00.00

SCALE
HORIZONTAL: 1"=10'
VERTICAL: 1"=10'

DATE: 5/18/2011

ALL DIMENSIONS ARE IN US SURVEY FEET

FOR EARTHWORK DEVELOPMENT ONLY

Dist	COUNTY	ROUTE	POST MILES TOTAL PROJECT	SHEET No.	TOTAL SHEETS
10	SJ	99	4.9/14.2		
CONTRACT No.			10-0E6114		
PROJECT ID			1000020440		

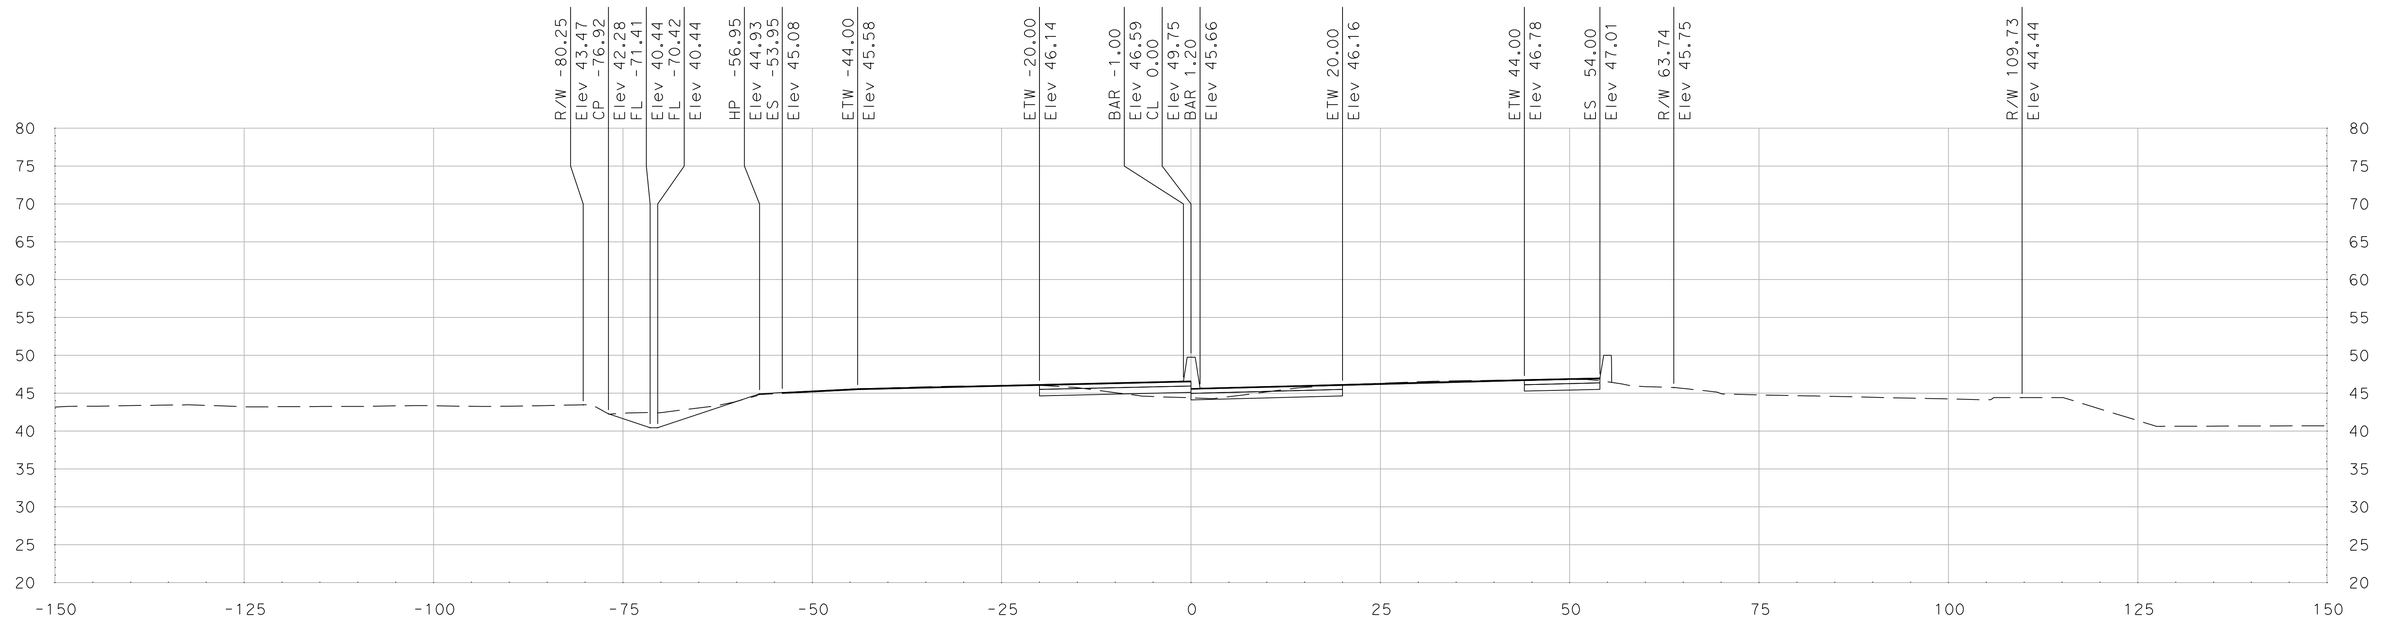

"SR 99" Sta 377+75.00

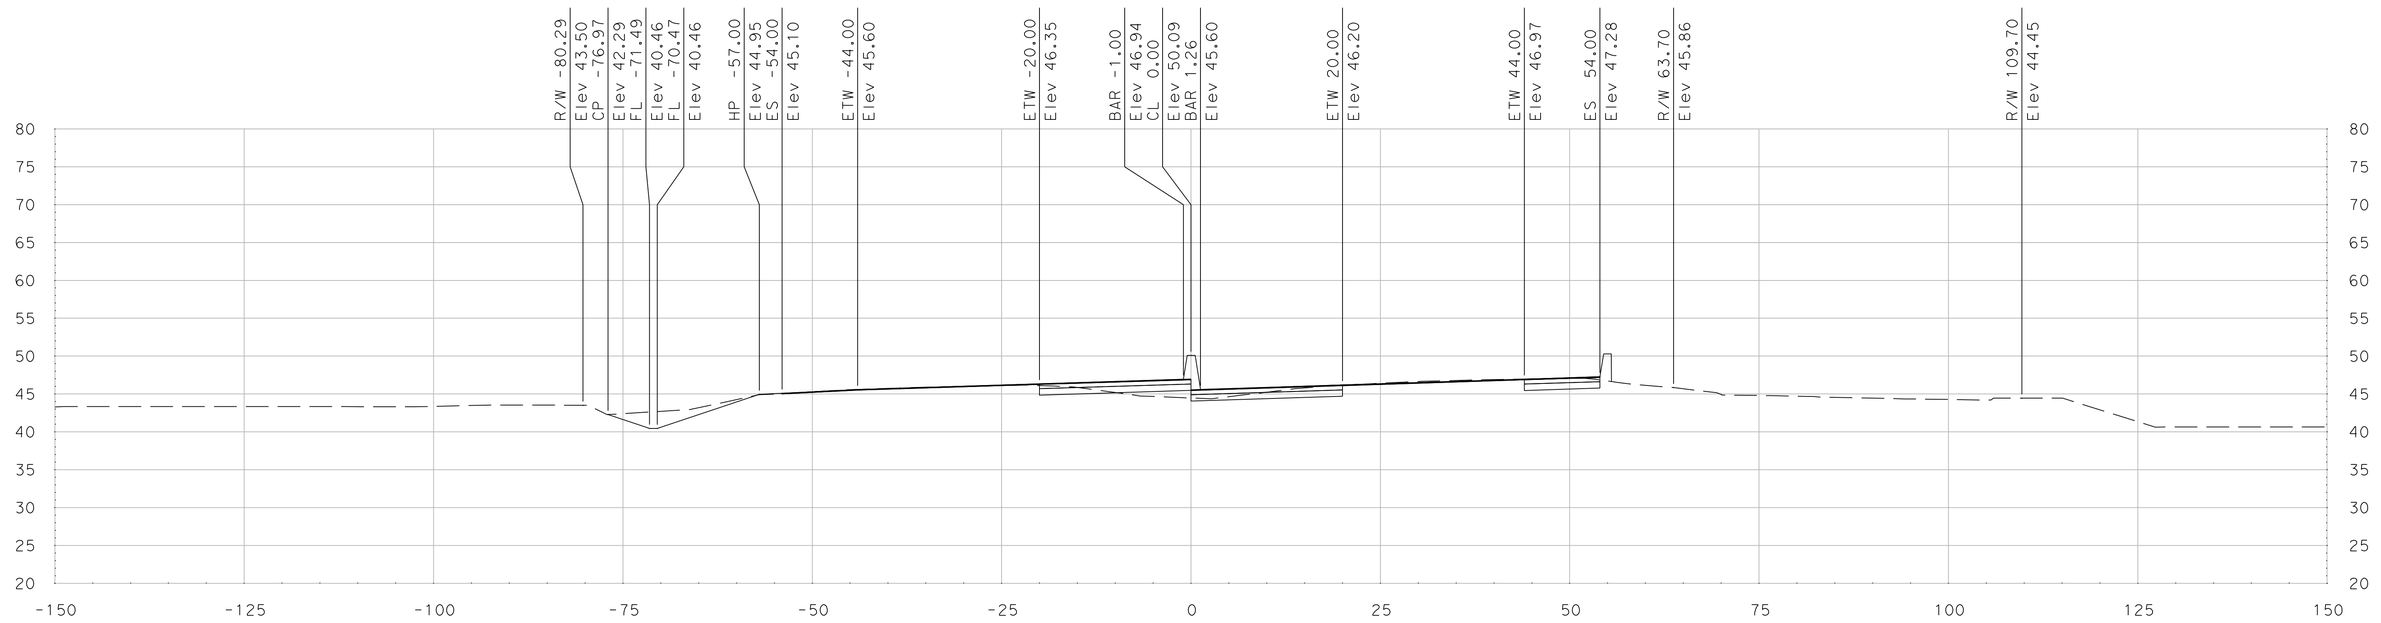

"SR 99" Sta 377+50.00

SCALE
HORIZONTAL: 1"=10'
VERTICAL: 1"=10'

DATE: 5/18/2011

ALL DIMENSIONS ARE IN US SURVEY FEET

FOR EARTHWORK DEVELOPMENT ONLY

Dist	COUNTY	ROUTE	POST MILES TOTAL PROJECT	SHEET No.	TOTAL SHEETS
10	SJ	99	4.9/14.2		
CONTRACT No.			10-0E6114		
PROJECT ID			1000020440		

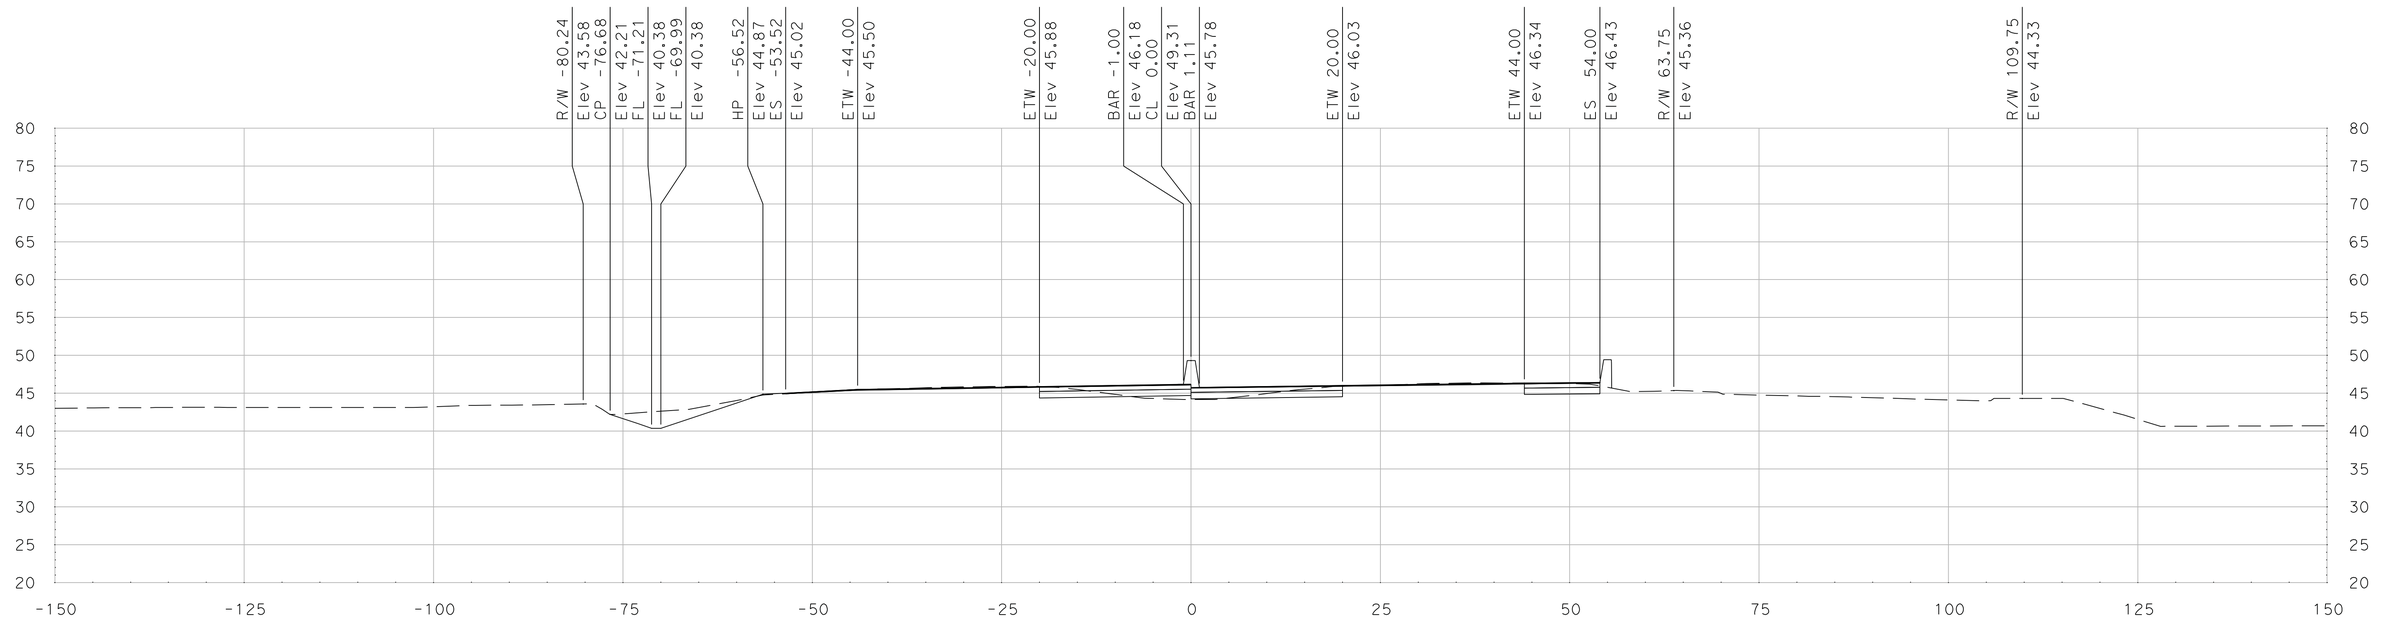

"SR 99" Sta 378+25.00

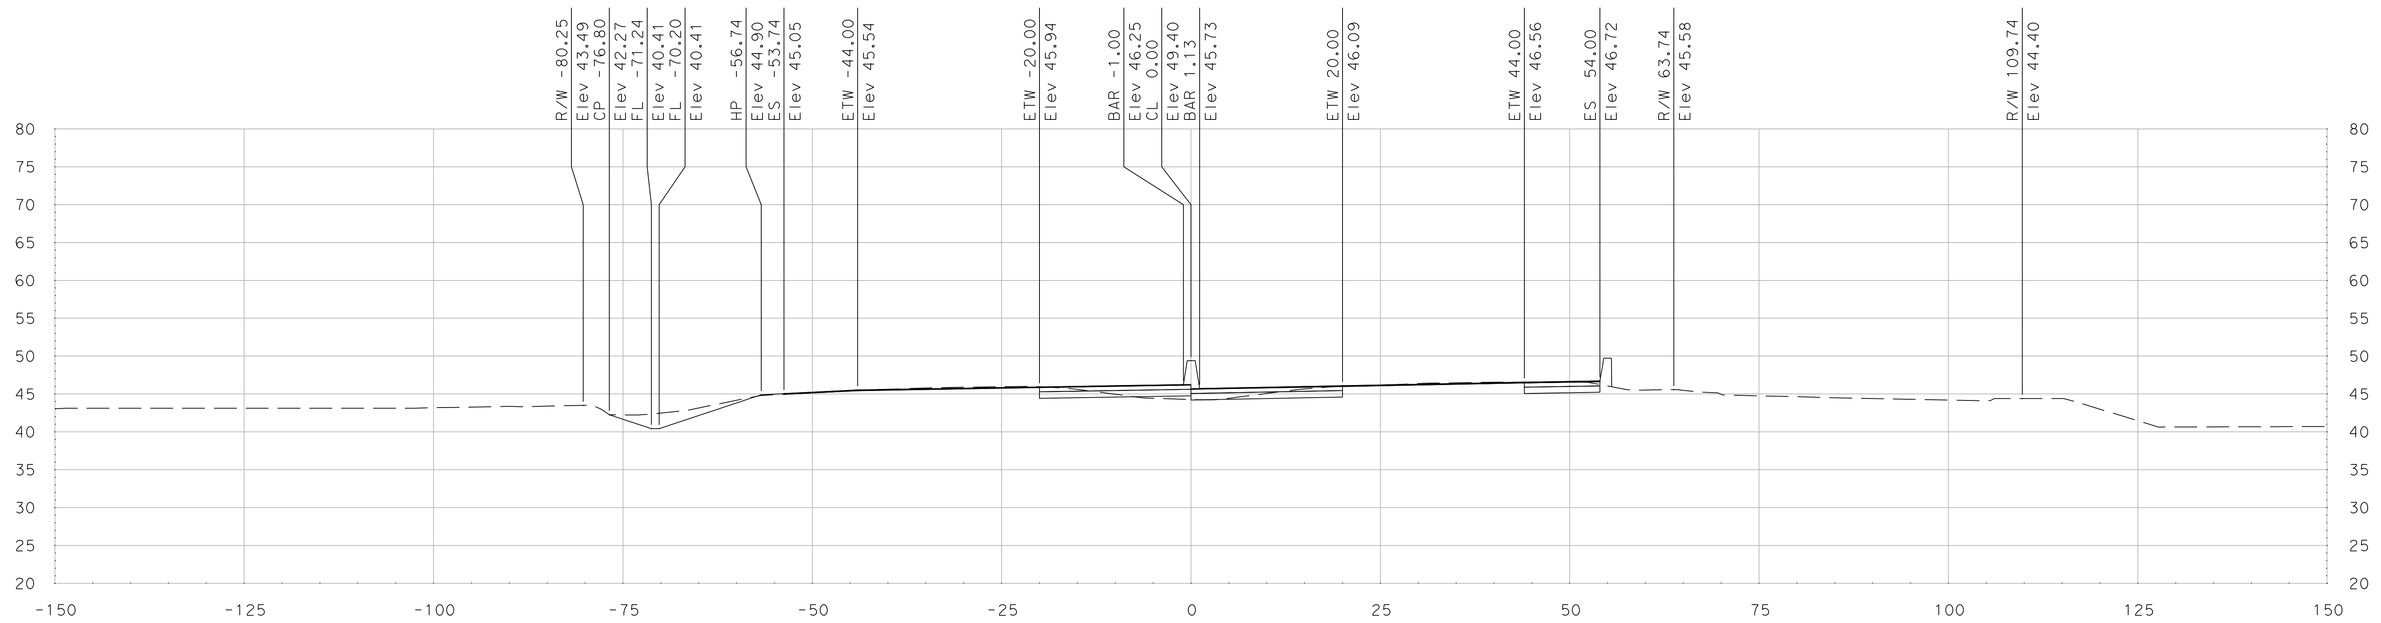

"SR 99" Sta 378+00.00

SCALE
HORIZONTAL: 1"=10'
VERTICAL: 1"=10'

DATE: 5/18/2011

ALL DIMENSIONS ARE IN US SURVEY FEET

FOR EARTHWORK DEVELOPMENT ONLY

Dist	COUNTY	ROUTE	POST MILES TOTAL PROJECT	SHEET No.	TOTAL SHEETS
10	SJ	99	4.9/14.2		
CONTRACT No.			10-0E6114		
PROJECT ID			1000020440		

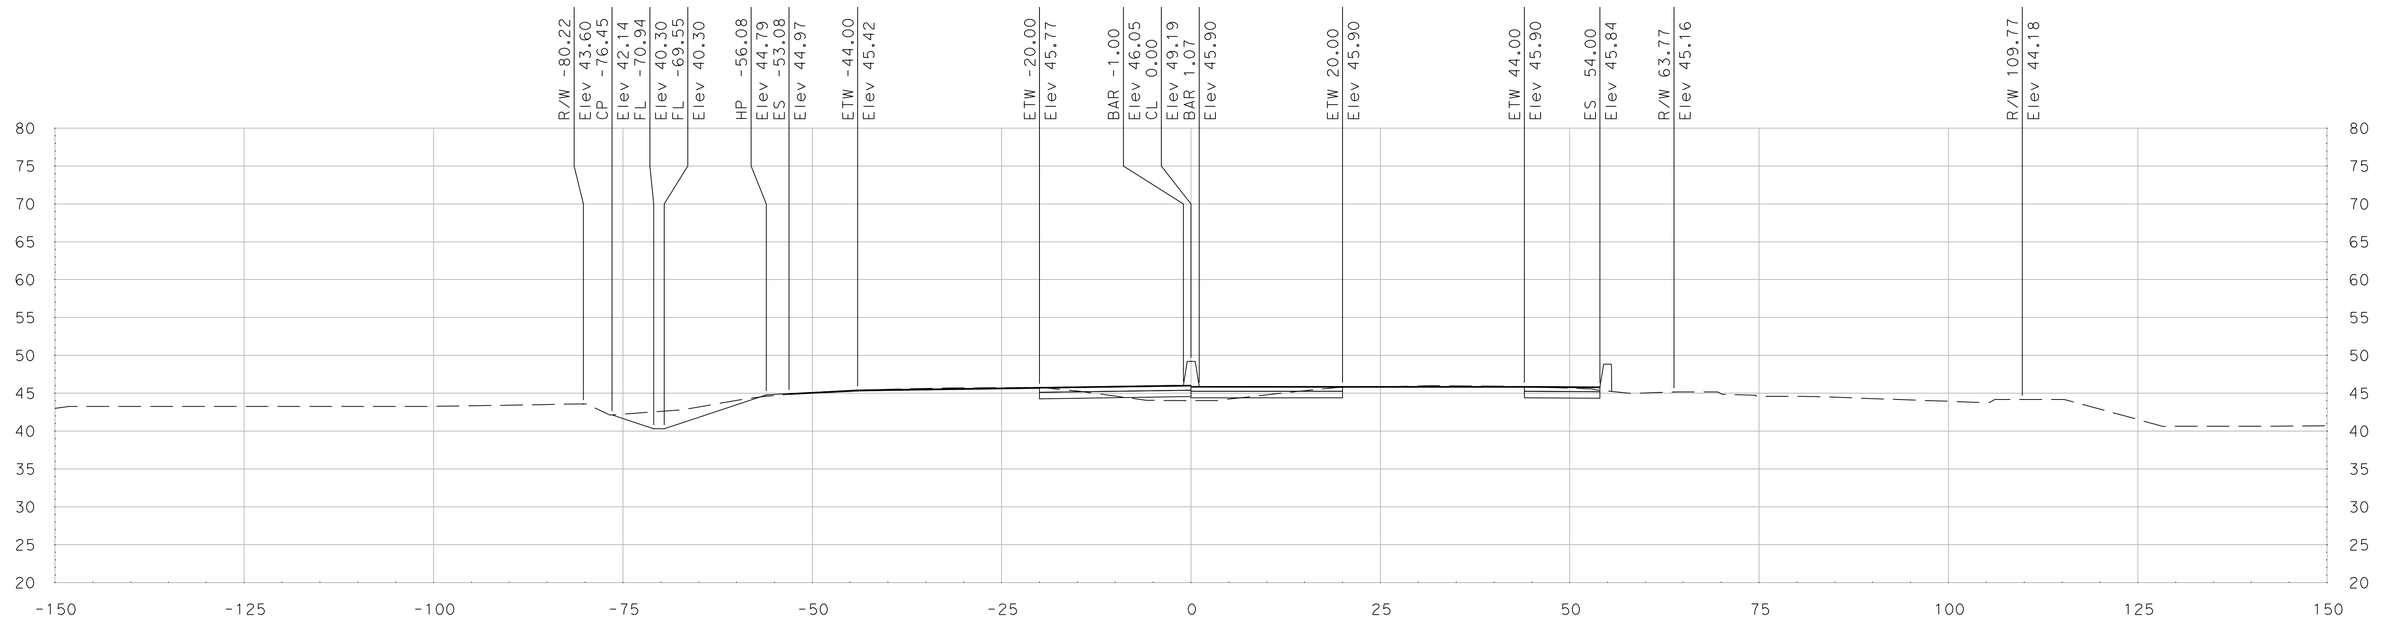

"SR 99" Sta 378+75.00

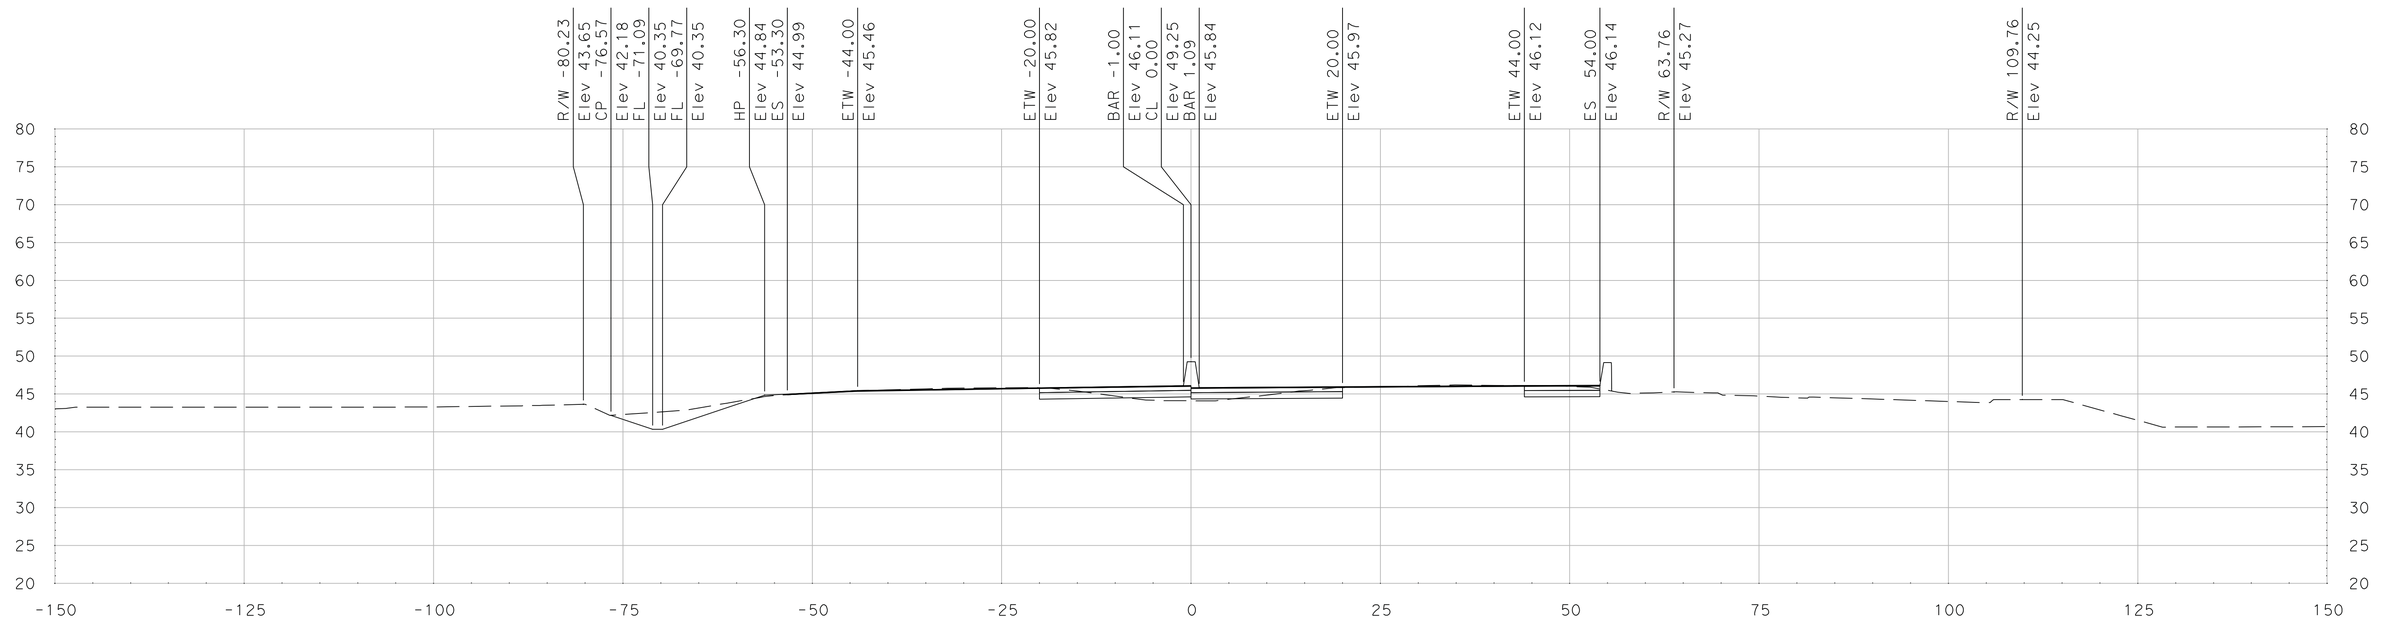

"SR 99" Sta 378+50.00

SCALE
HORIZONTAL: 1"=10'
VERTICAL: 1"=10'

DATE: 5/18/2011

ALL DIMENSIONS ARE IN US SURVEY FEET

FOR EARTHWORK DEVELOPMENT ONLY

Dist	COUNTY	ROUTE	POST MILES TOTAL PROJECT	SHEET No.	TOTAL SHEETS
10	SJ	99	4.9/14.2		
CONTRACT No.			10-0E6114		
PROJECT ID			1000020440		

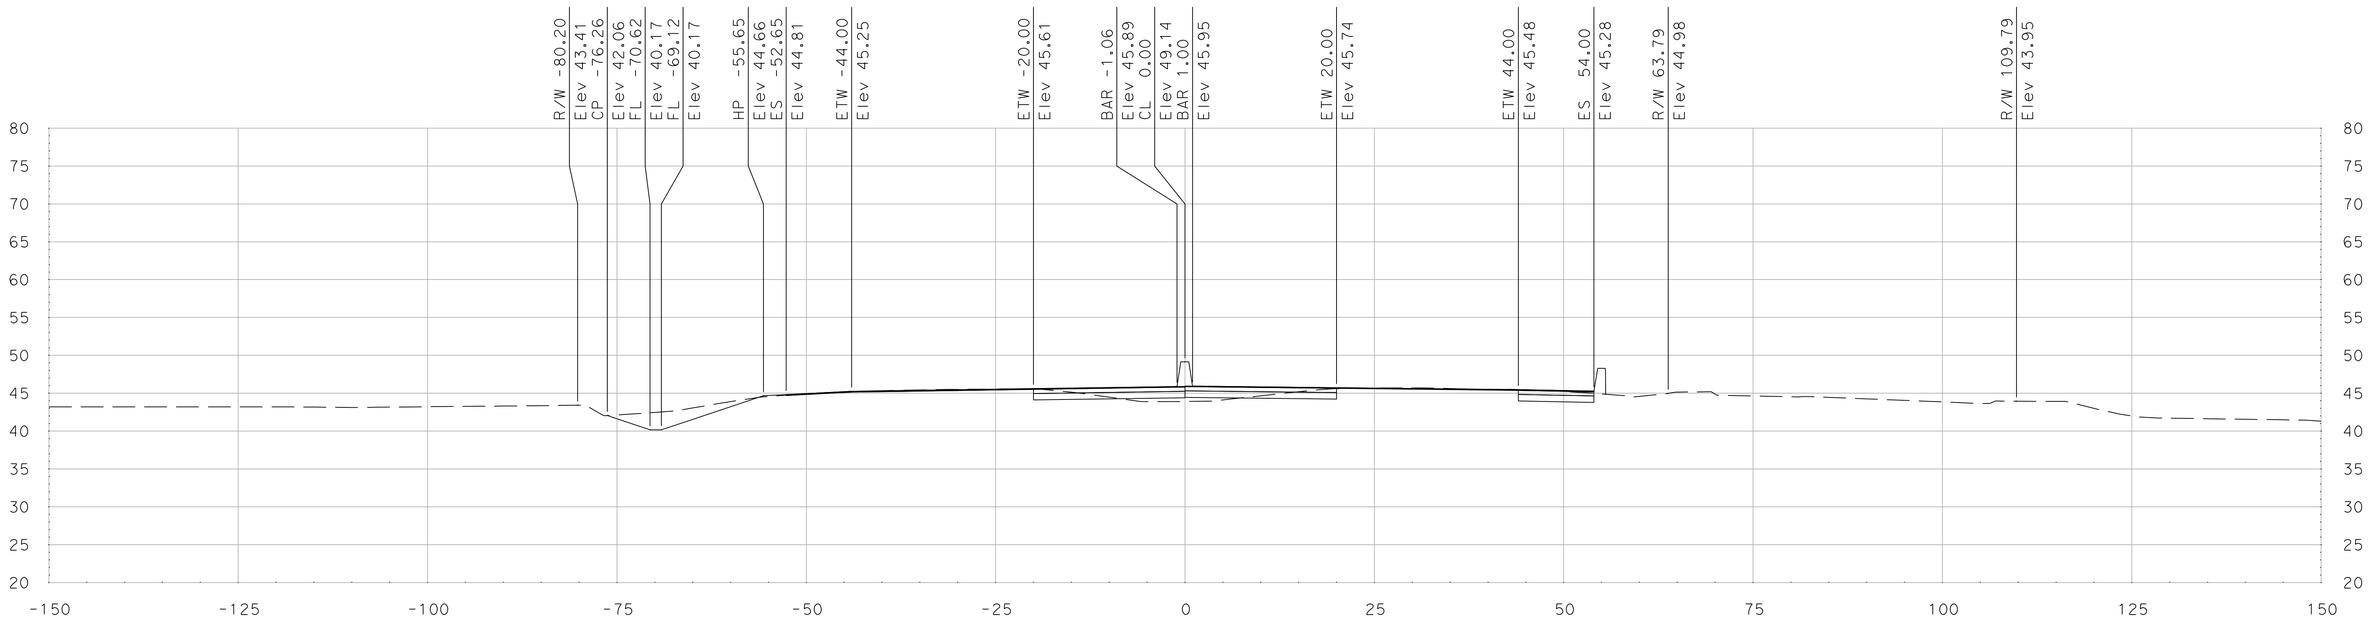

"SR 99" Sta 379+25.00

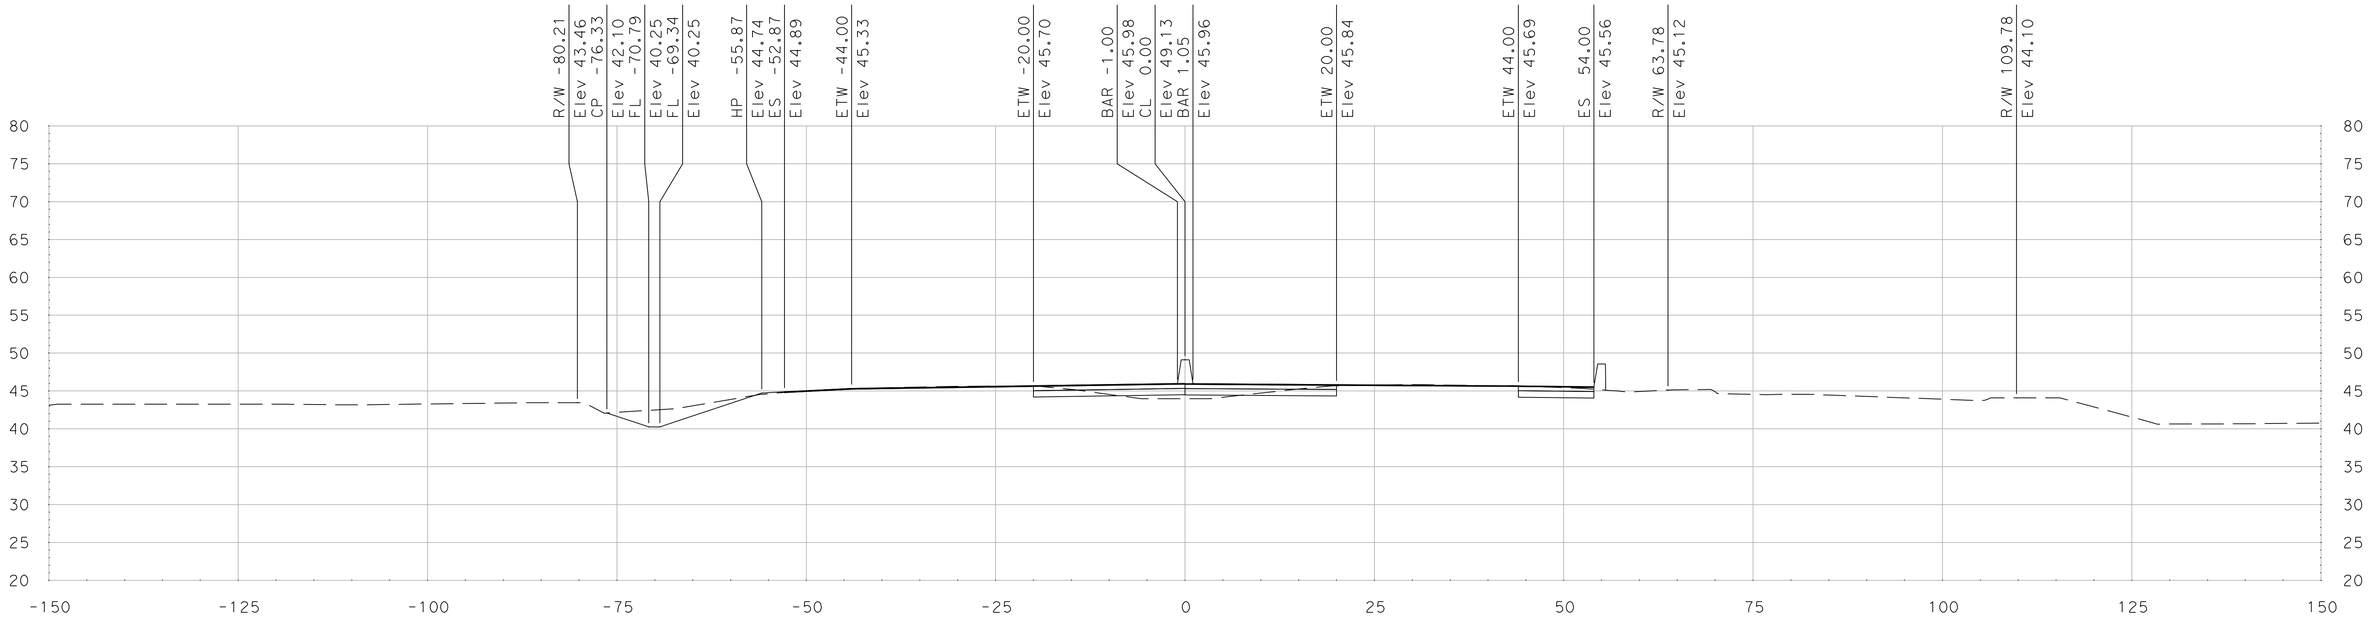

"SR 99" Sta 379+00.00

SCALE
HORIZONTAL: 1"=10'
VERTICAL: 1"=10'

DATE: 5/18/2011

ALL DIMENSIONS ARE IN US SURVEY FEET

FOR EARTHWORK DEVELOPMENT ONLY

Dist	COUNTY	ROUTE	POST MILES TOTAL PROJECT	SHEET No.	TOTAL SHEETS
10	SJ	99	4.9/14.2		
CONTRACT No.			10-0E6114		
PROJECT ID			1000020440		

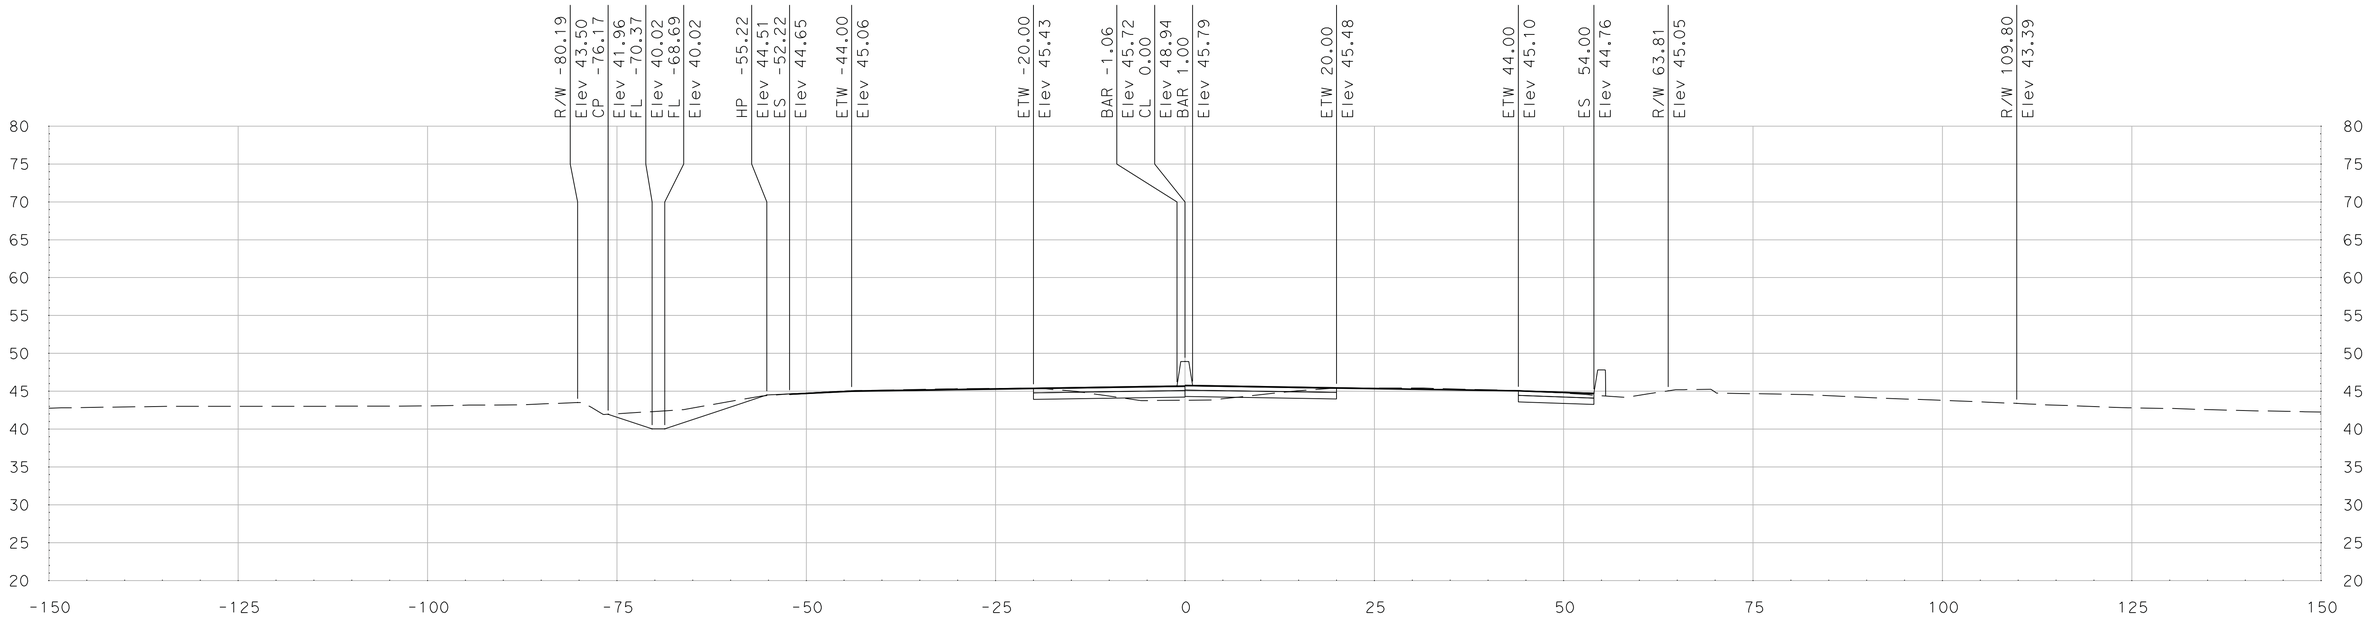

"SR 99" Sta 379+75.00

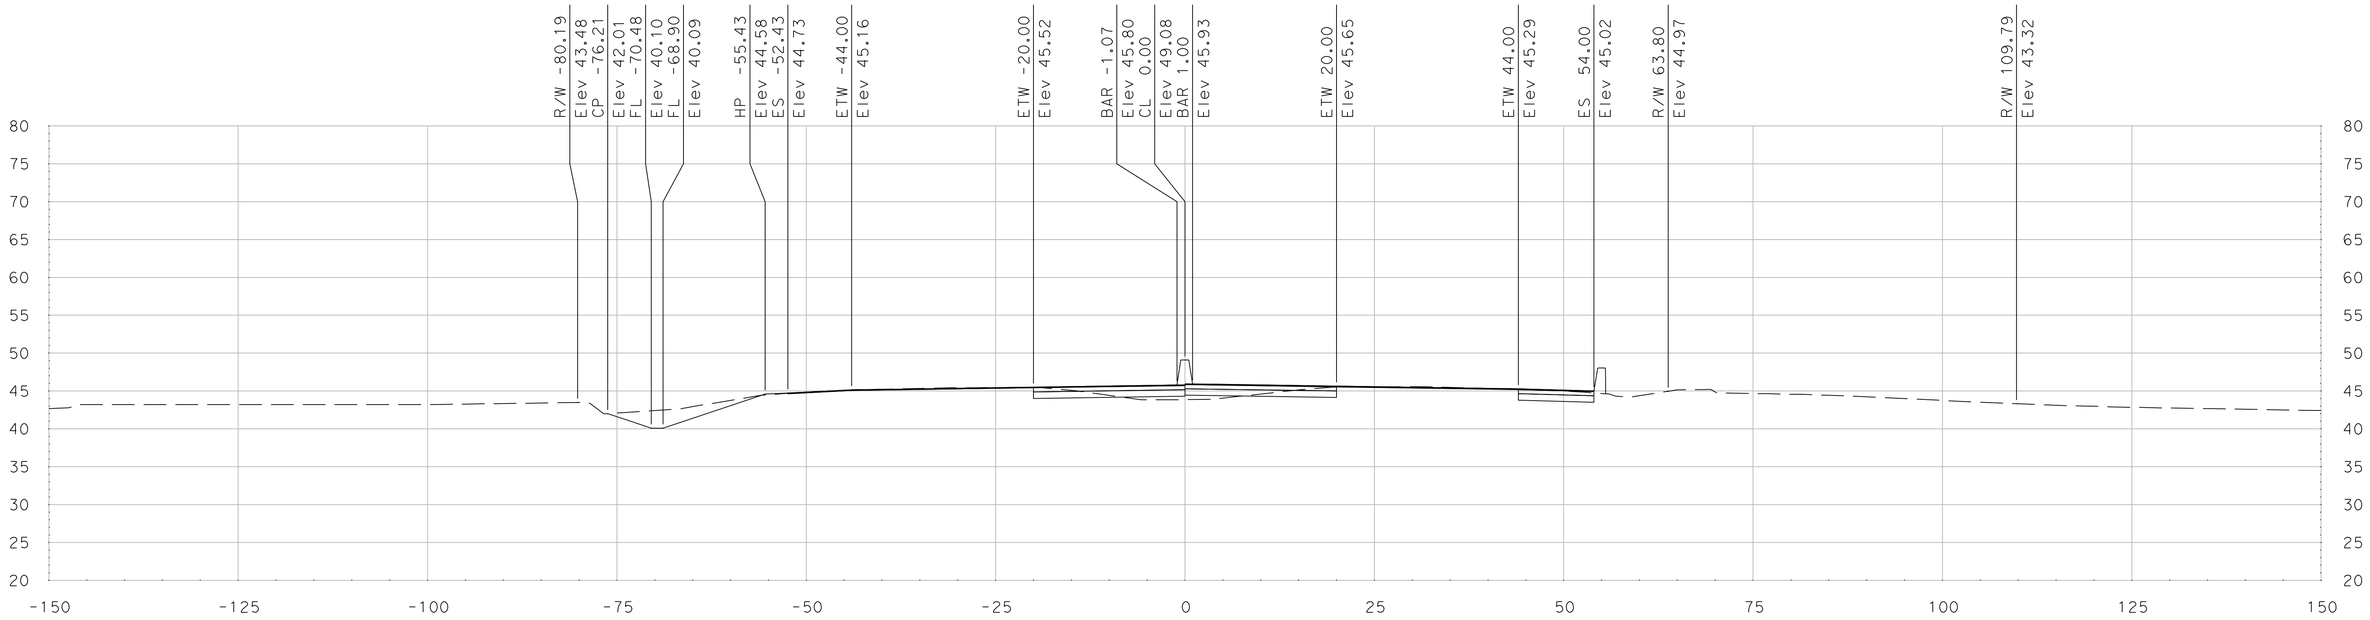

"SR 99" Sta 379+50.00

SCALE
HORIZONTAL: 1"=10'
VERTICAL: 1"=10'

DATE: 5/18/2011

ALL DIMENSIONS ARE IN US SURVEY FEET

FOR EARTHWORK DEVELOPMENT ONLY

Dist	COUNTY	ROUTE	POST MILES TOTAL PROJECT	SHEET No.	TOTAL SHEETS
10	SJ	99	4.9/14.2		
CONTRACT No.			10-0E6114		
PROJECT ID			1000020440		

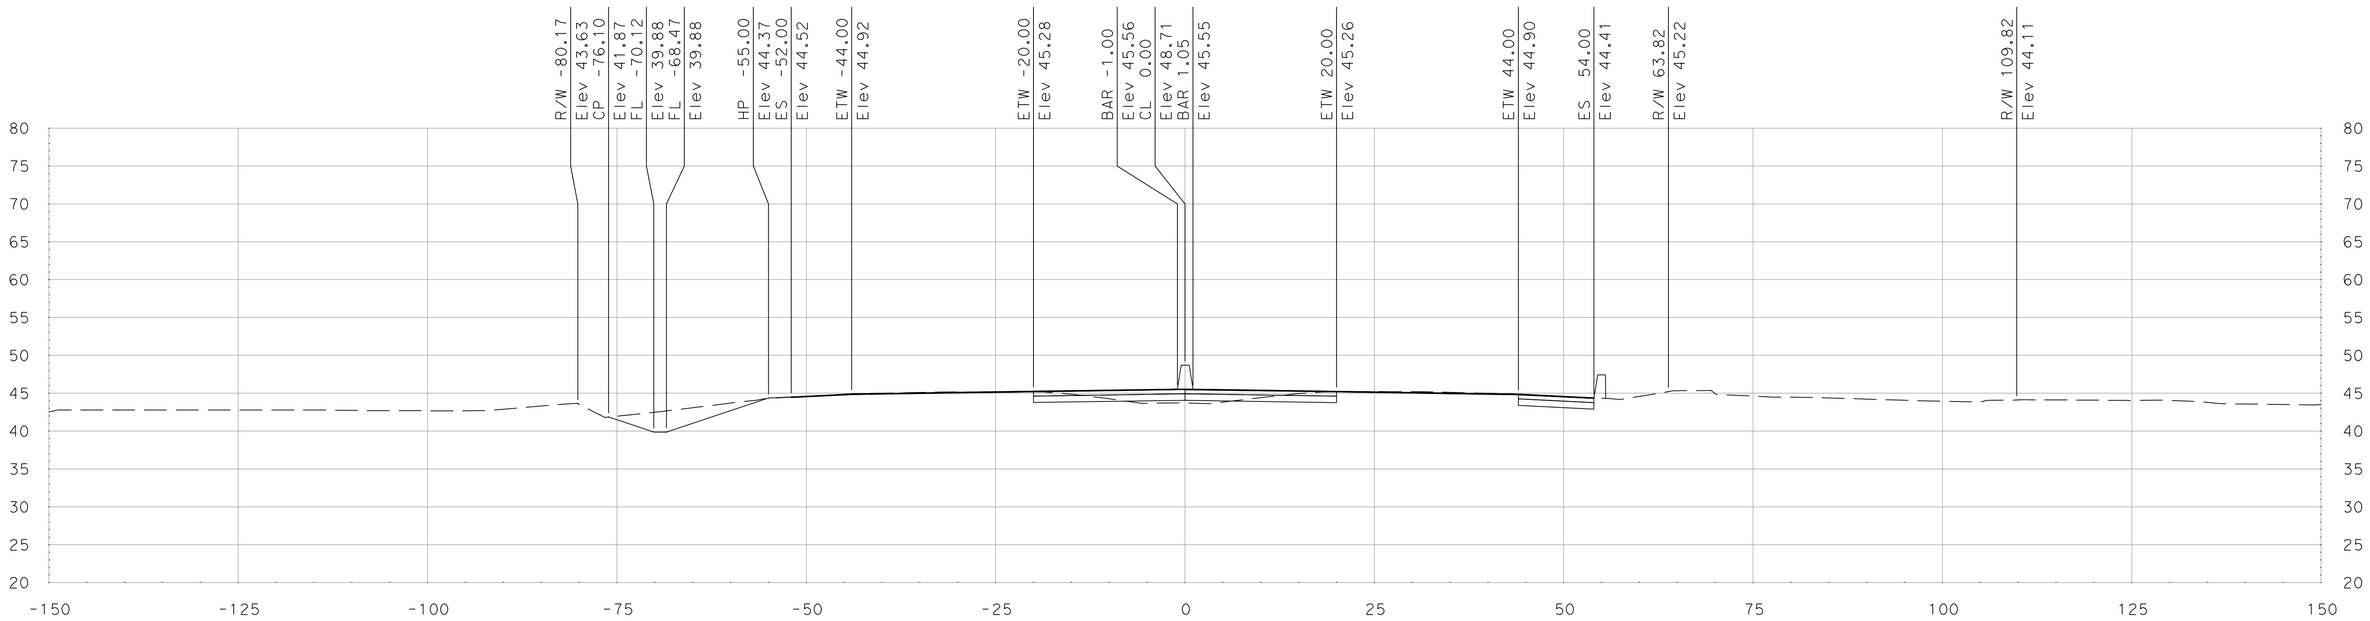

"SR 99" Sta 380+25.00

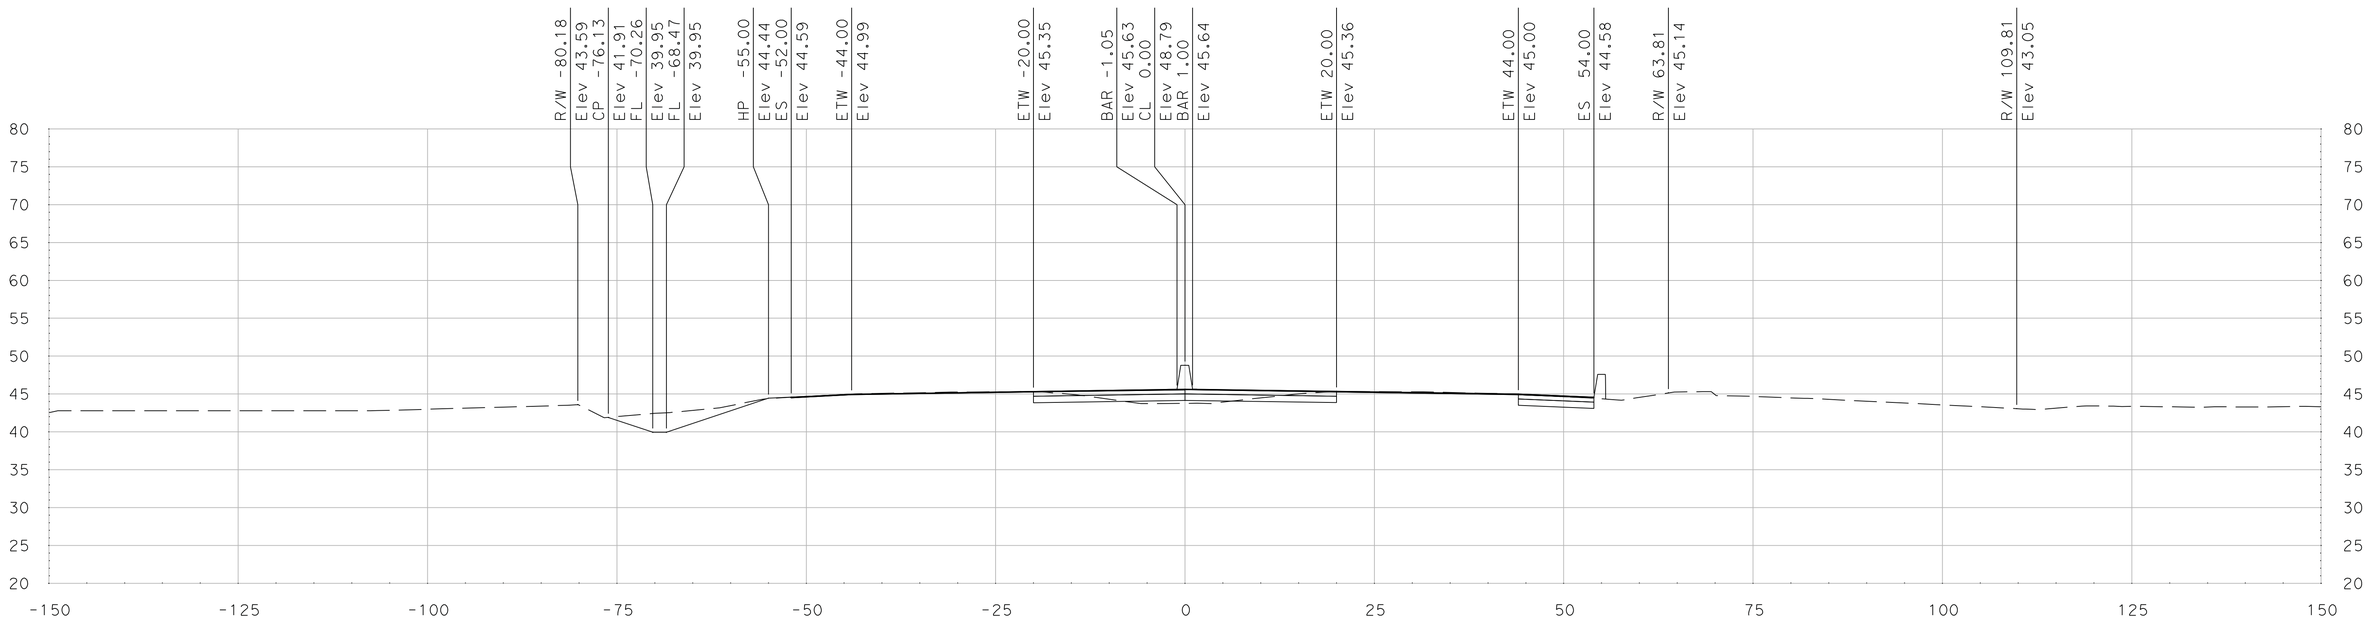

"SR 99" Sta 380+00.00

SCALE
HORIZONTAL: 1"=10'
VERTICAL: 1"=10'

DATE: 5/18/2011

ALL DIMENSIONS ARE IN US SURVEY FEET

FOR EARTHWORK DEVELOPMENT ONLY

Dist	COUNTY	ROUTE	POST MILES TOTAL PROJECT	SHEET No.	TOTAL SHEETS
10	SJ	99	4.9/14.2		
CONTRACT No.			10-0E6114		
PROJECT ID			1000020440		

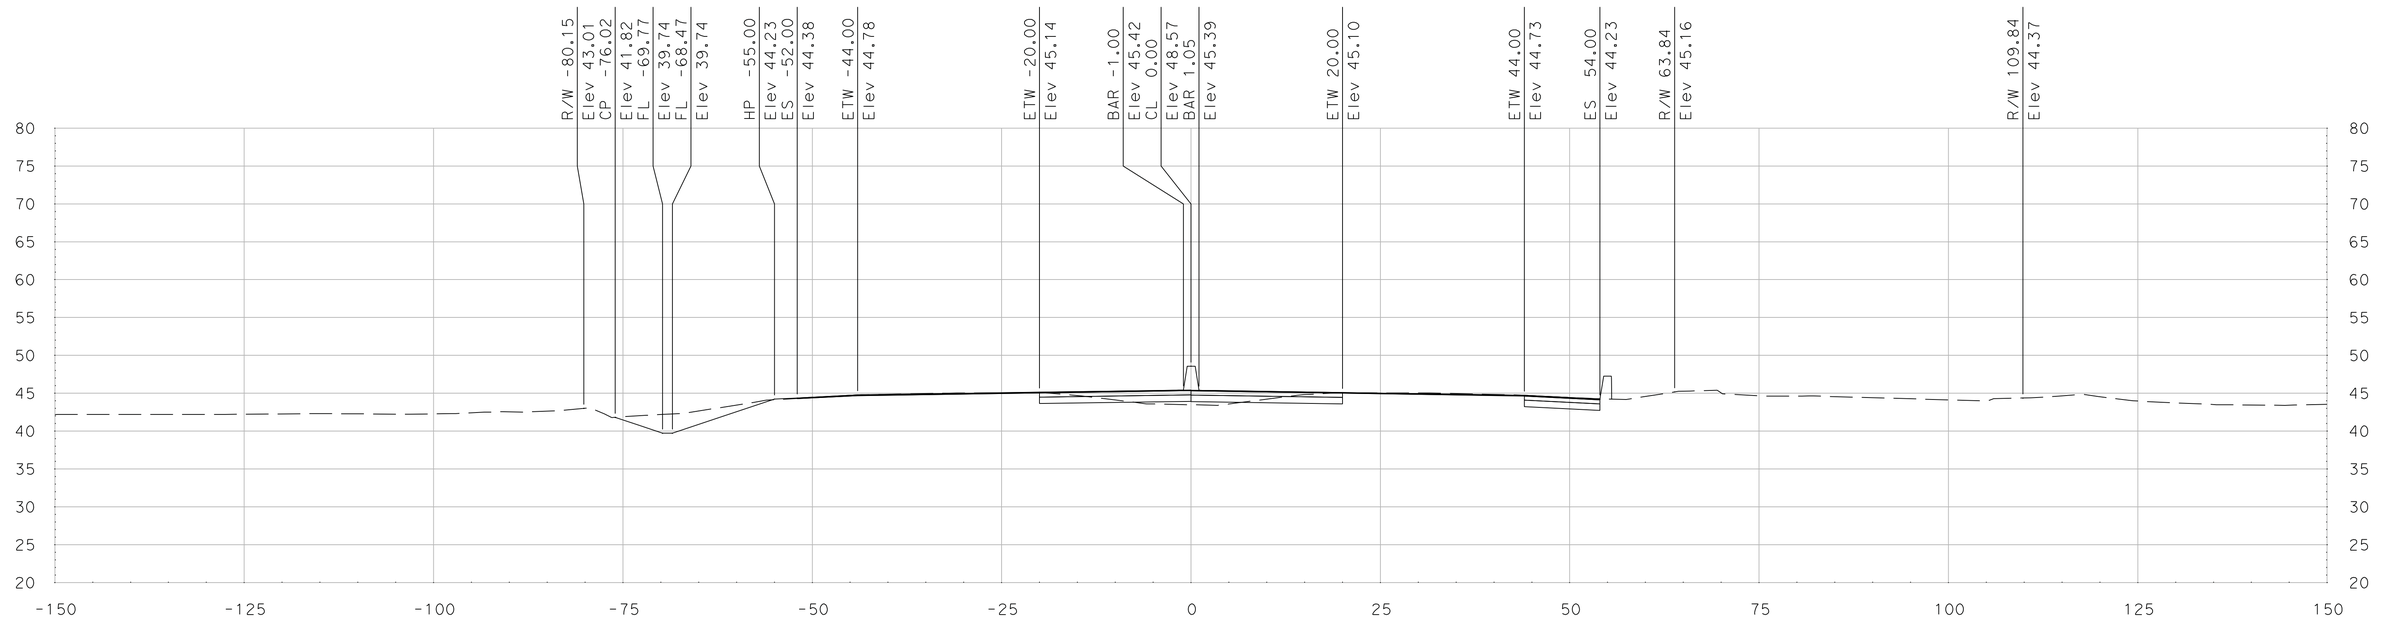

"SR 99" Sta 380+75.00

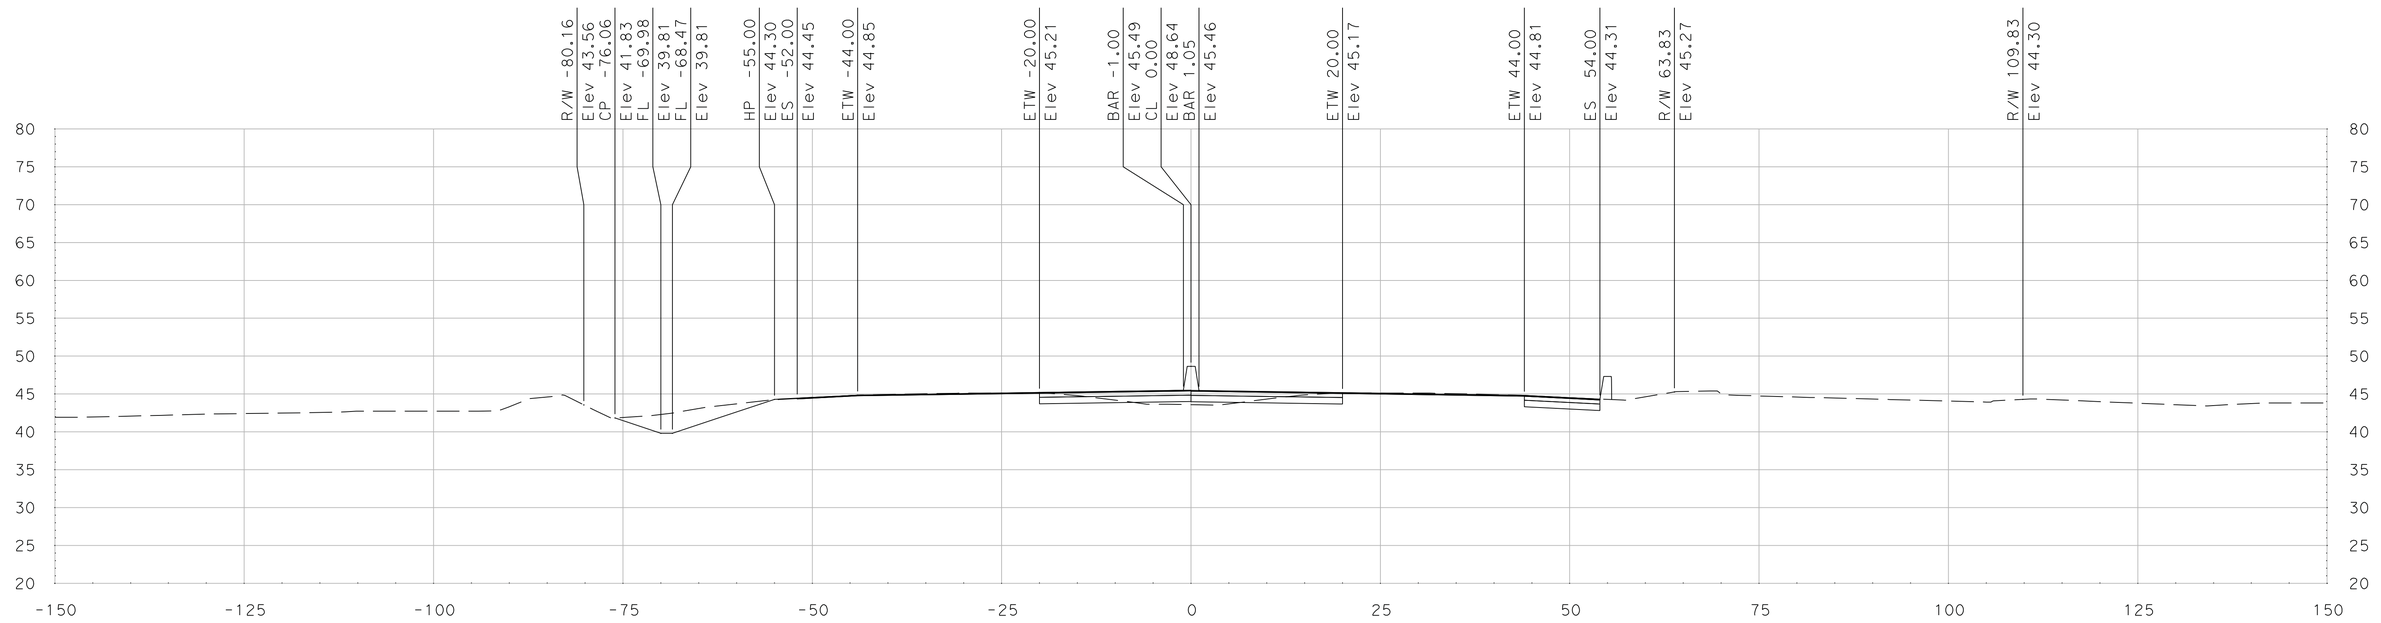

"SR 99" Sta 380+50.00

SCALE
HORIZONTAL: 1"=10'
VERTICAL: 1"=10'

DATE: 5/18/2011

ALL DIMENSIONS ARE IN US SURVEY FEET

FOR EARTHWORK DEVELOPMENT ONLY

Dist	COUNTY	ROUTE	POST MILES TOTAL PROJECT	SHEET No.	TOTAL SHEETS
10	SJ	99	4.9/14.2		
CONTRACT No.			10-0E6114		
PROJECT ID			1000020440		

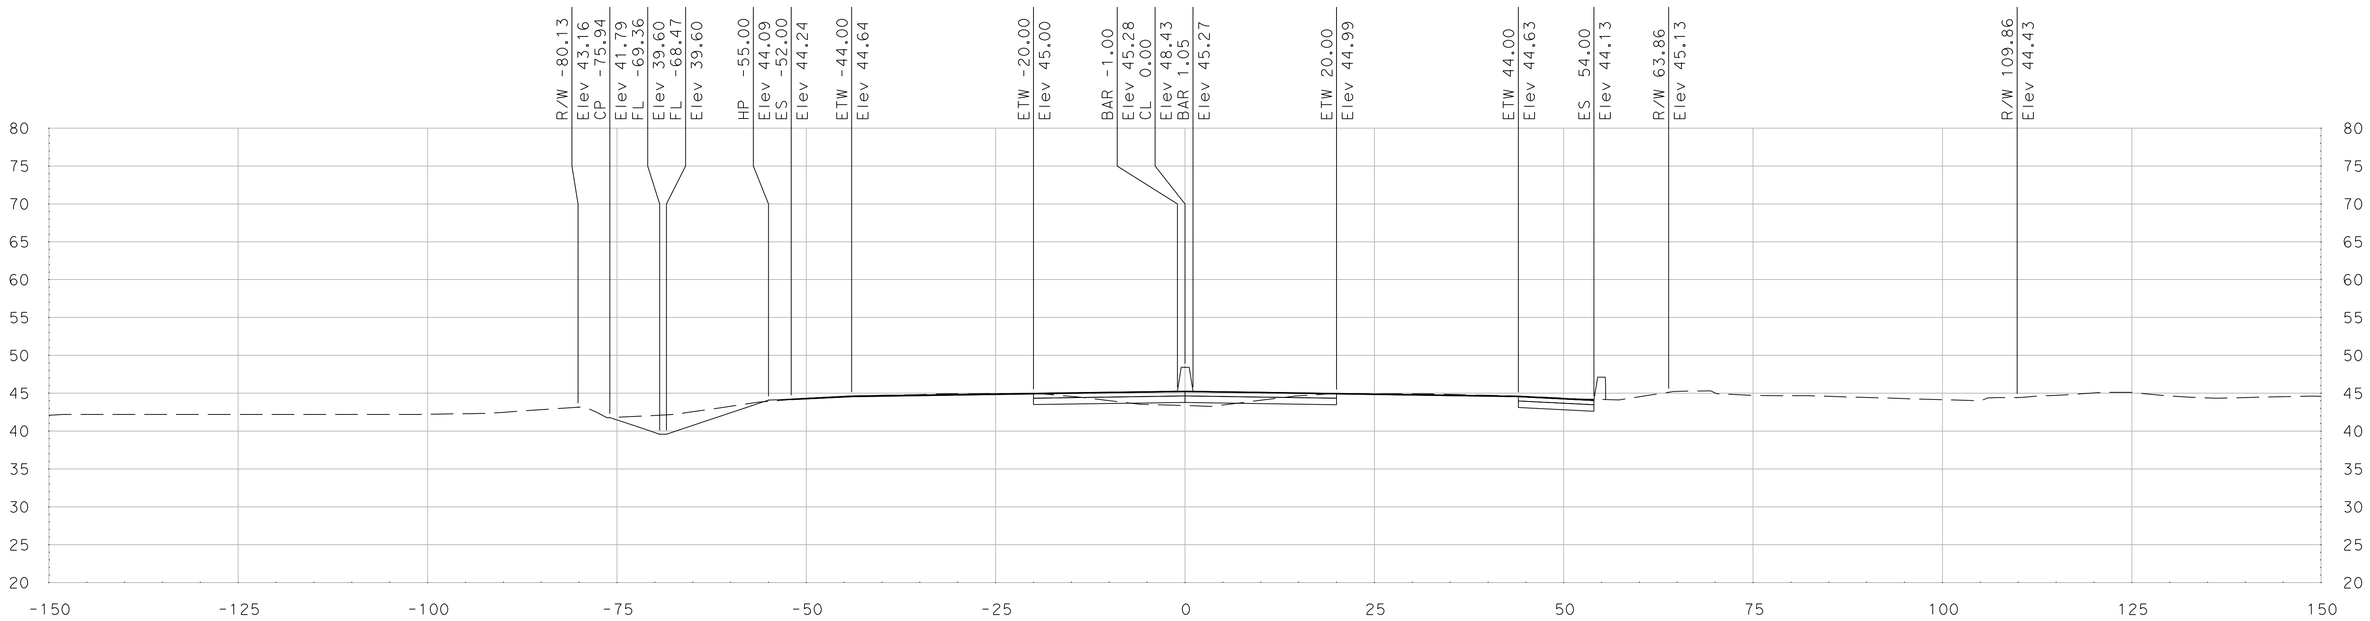

"SR 99" Sta 381+25.00

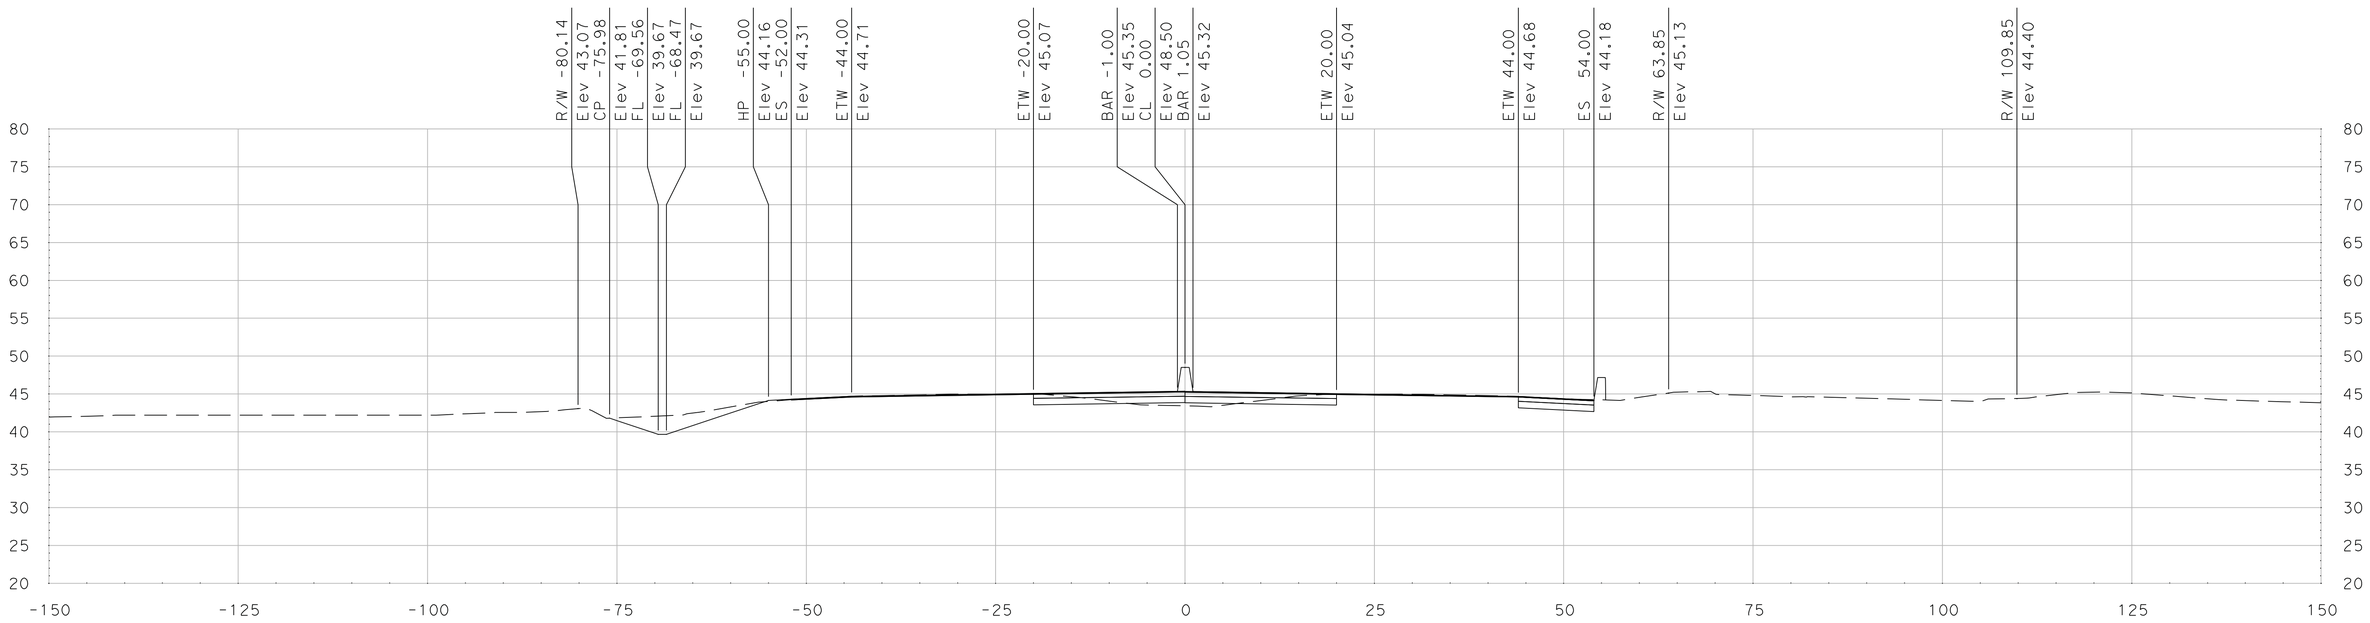

"SR 99" Sta 381+00.00

SCALE
HORIZONTAL: 1"=10'
VERTICAL: 1"=10'

DATE: 5/18/2011

ALL DIMENSIONS ARE IN US SURVEY FEET

FOR EARTHWORK DEVELOPMENT ONLY

Dist	COUNTY	ROUTE	POST MILES TOTAL PROJECT	SHEET No.	TOTAL SHEETS
10	SJ	99	4.9/14.2		
CONTRACT No.			10-0E6114		
PROJECT ID			1000020440		

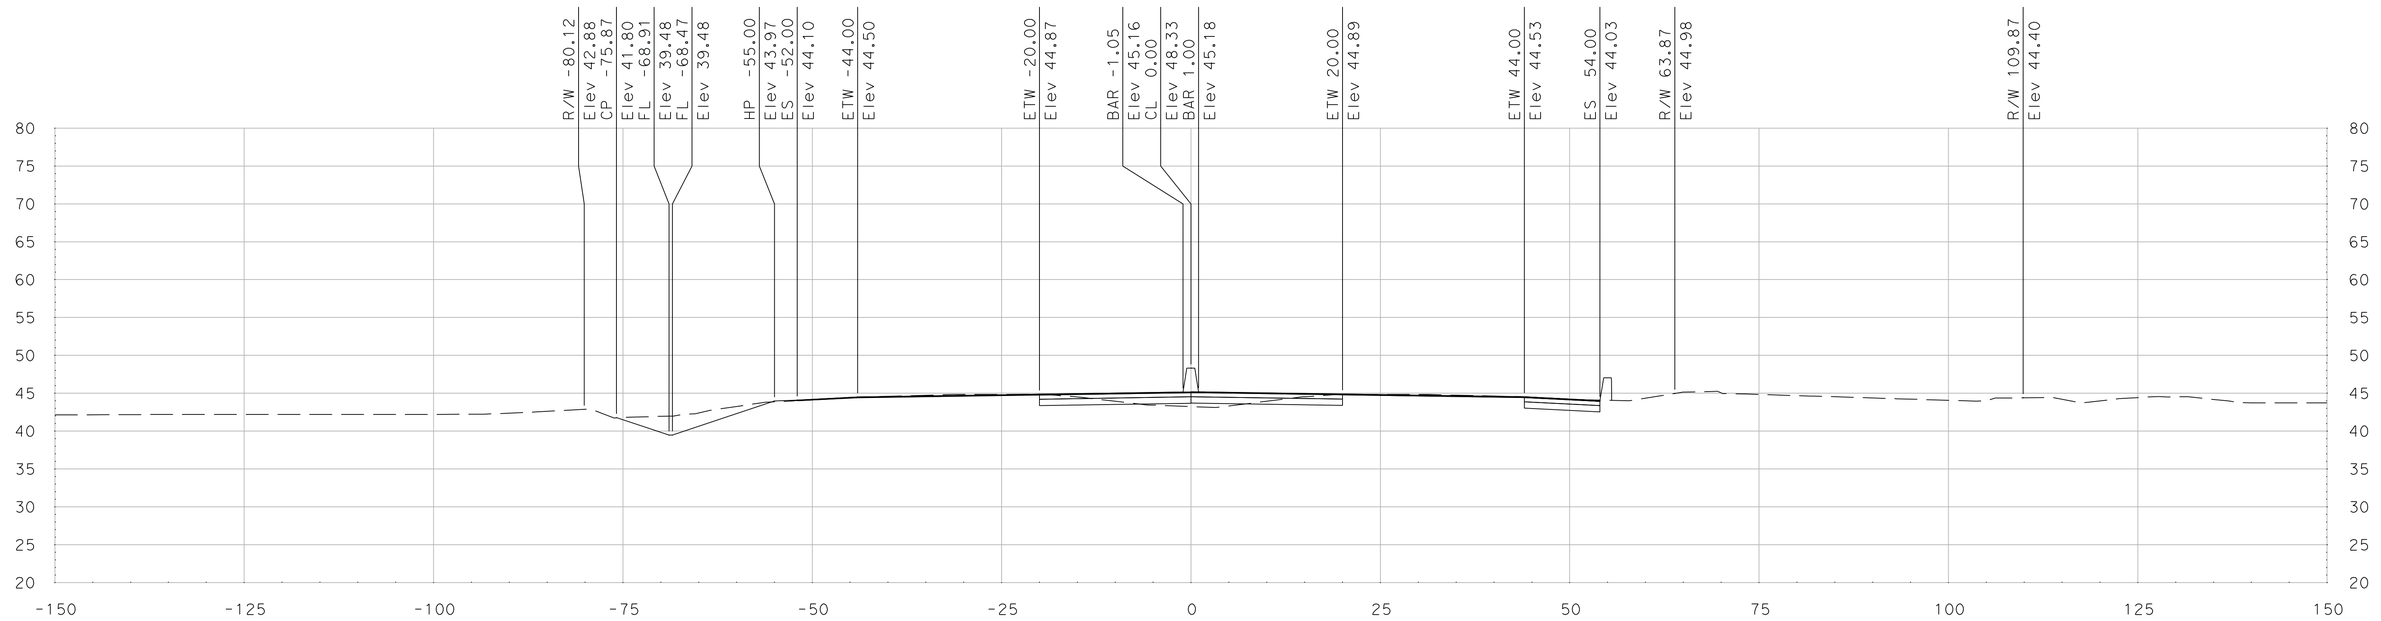

"SR 99" Sta 381+75.00

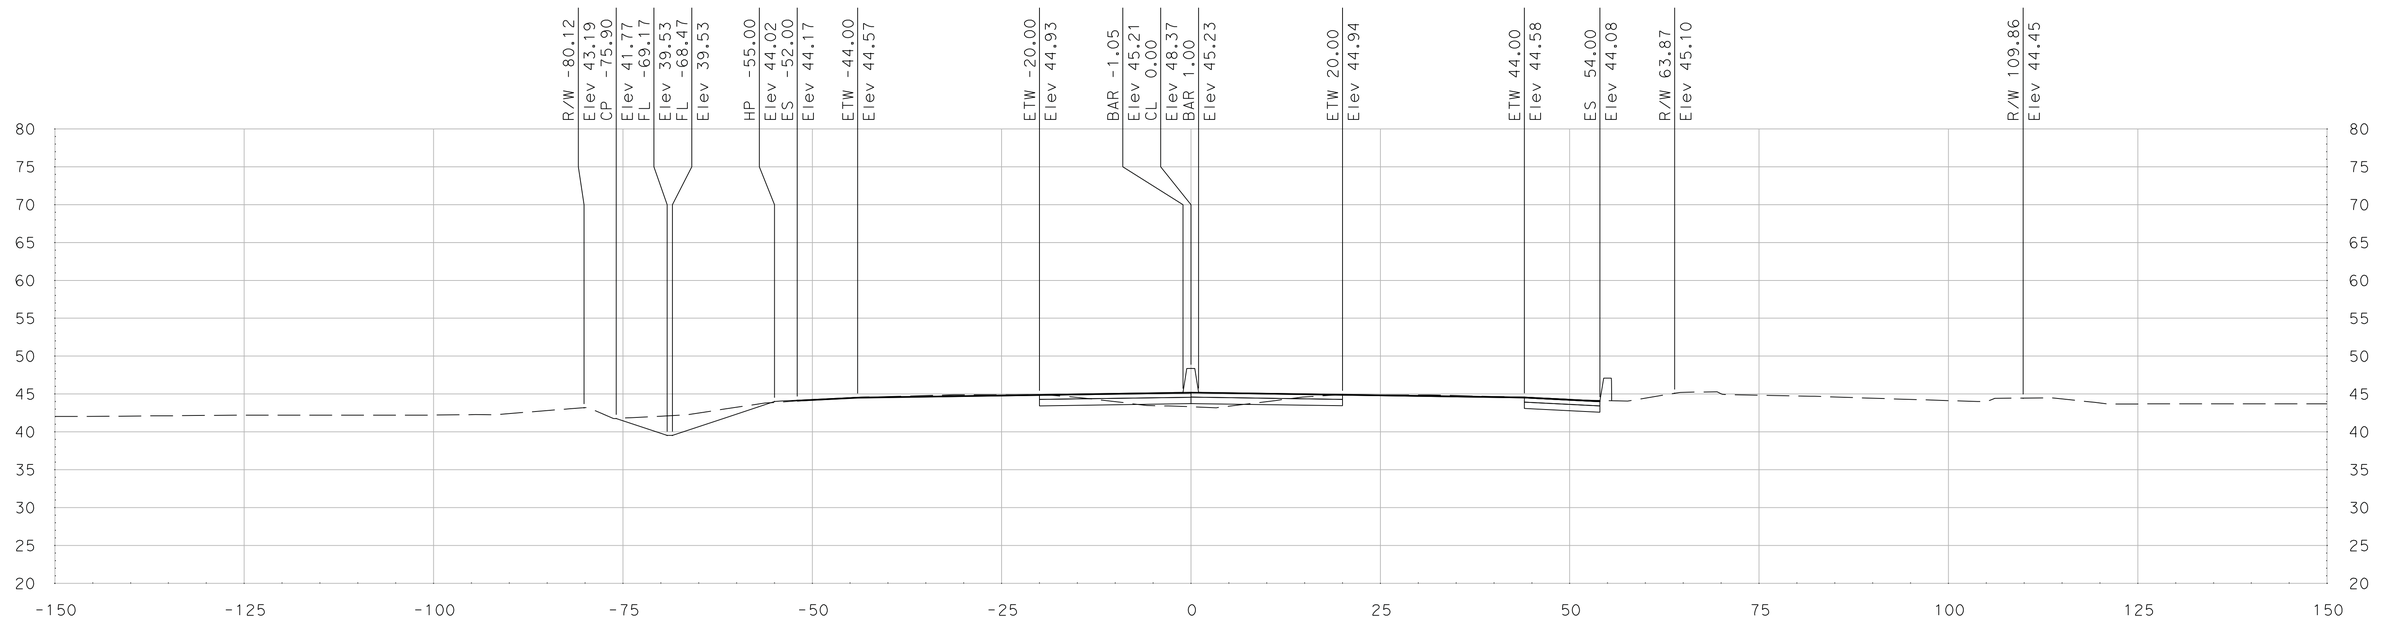

"SR 99" Sta 381+50.00

SCALE
HORIZONTAL: 1"=10'
VERTICAL: 1"=10'

DATE: 5/18/2011

ALL DIMENSIONS ARE IN US SURVEY FEET

FOR EARTHWORK DEVELOPMENT ONLY

Dist	COUNTY	ROUTE	POST MILES TOTAL PROJECT	SHEET No.	TOTAL SHEETS
10	SJ	99	4.9/14.2		
CONTRACT No.			10-0E6114		
PROJECT ID			1000020440		

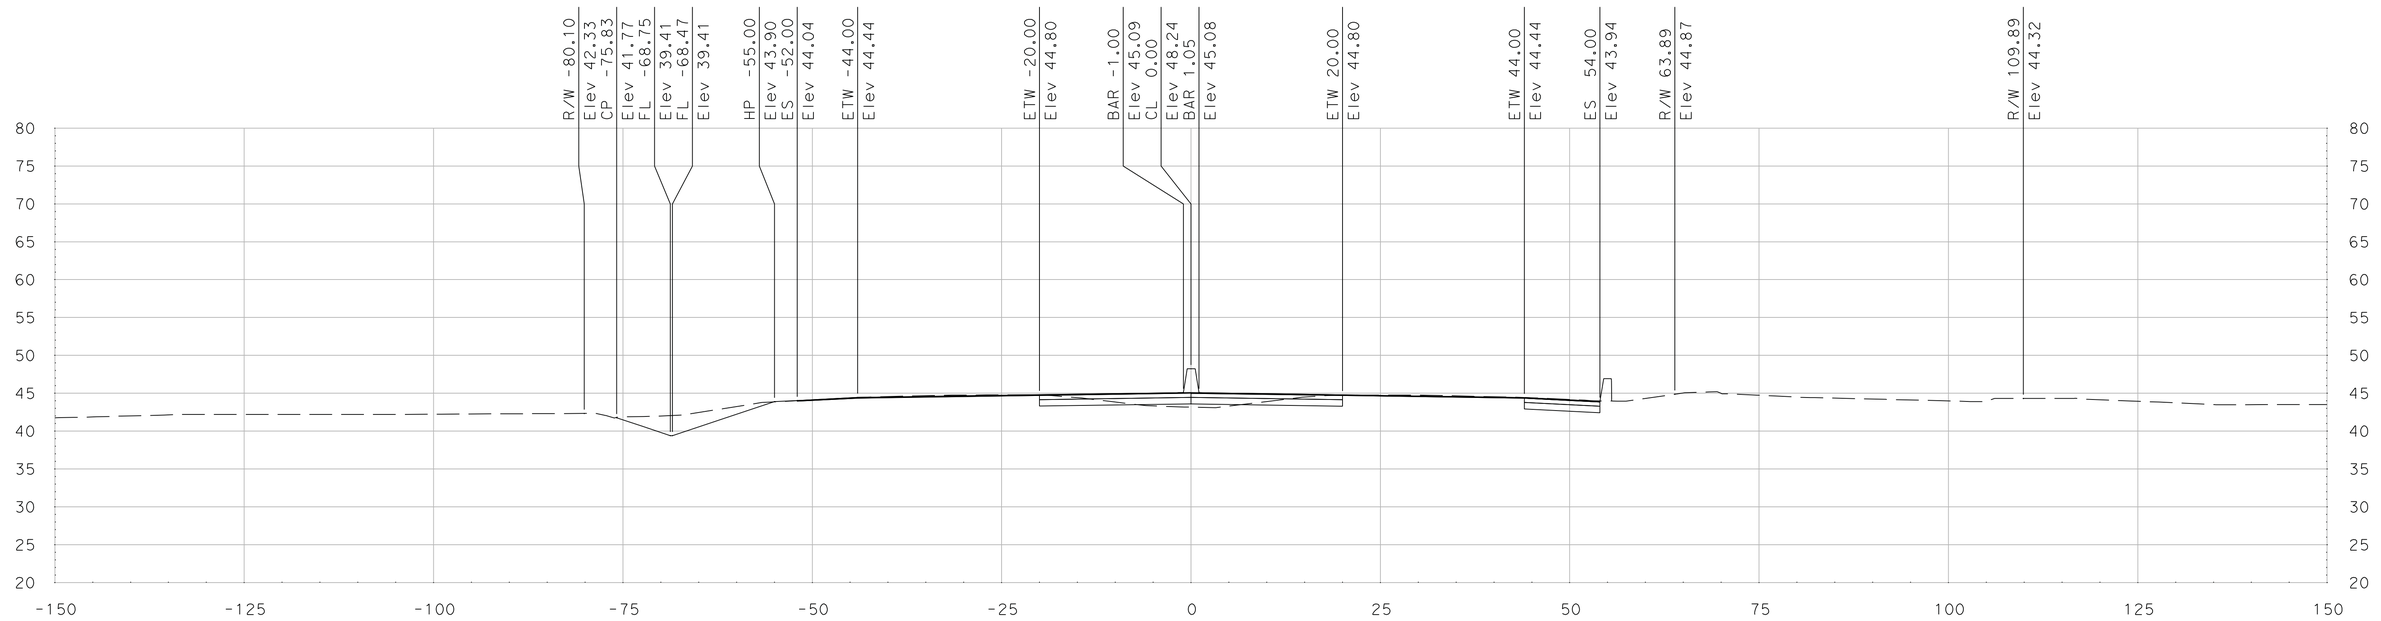

"SR 99" Sta 382+25.00

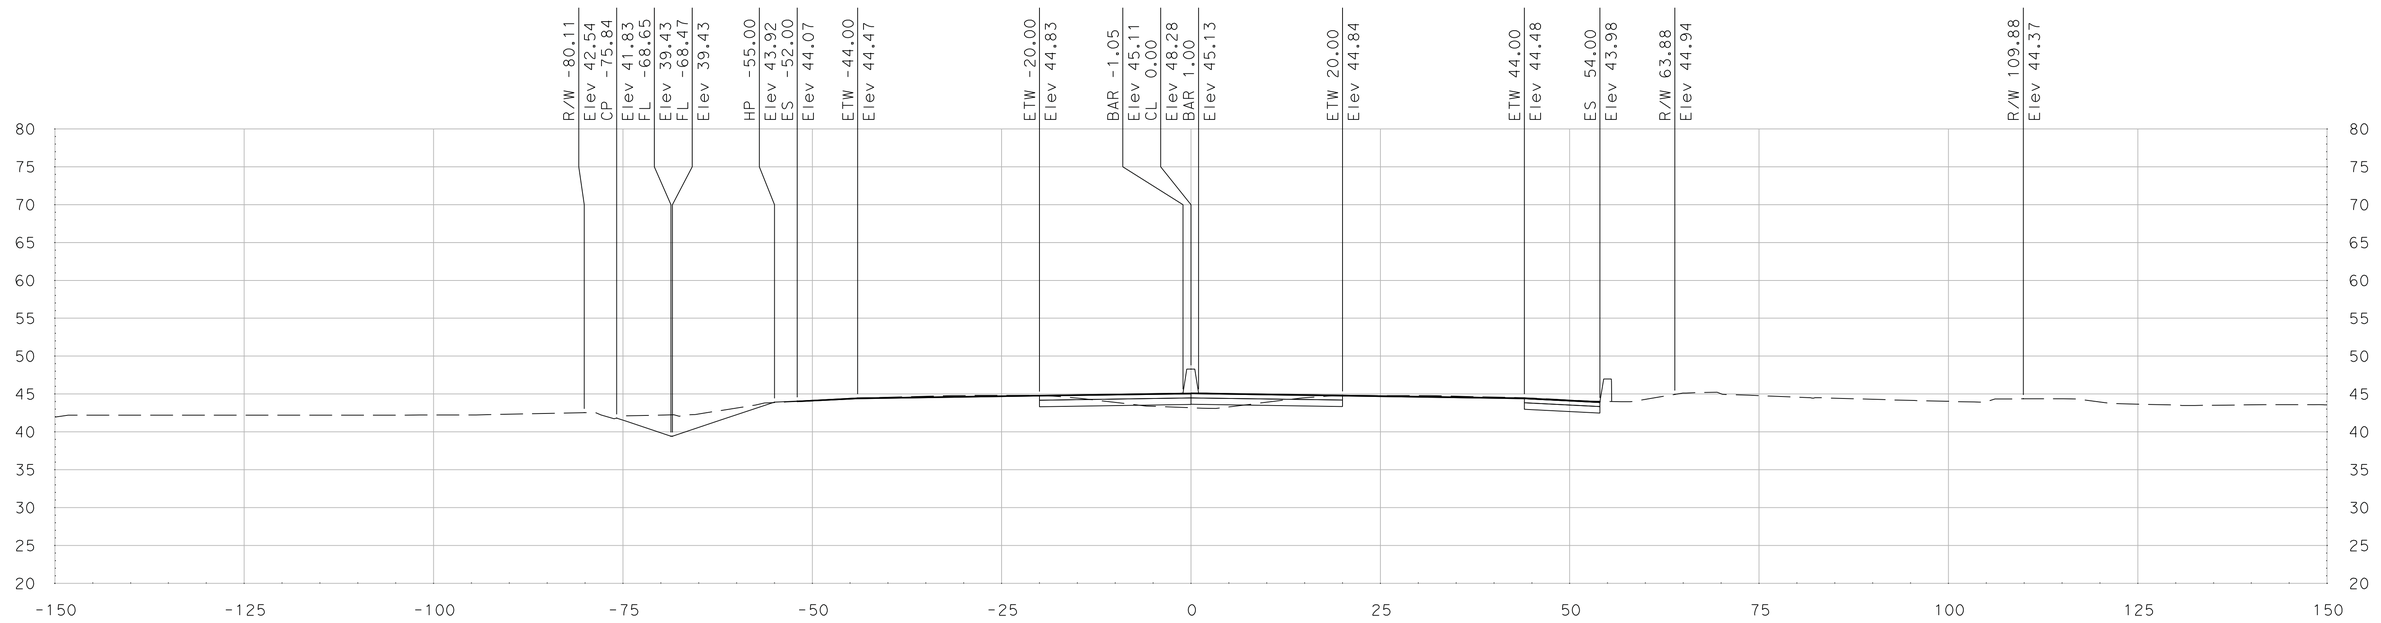

"SR 99" Sta 382+00.00

SCALE
HORIZONTAL: 1"=10'
VERTICAL: 1"=10'

DATE: 5/18/2011

ALL DIMENSIONS ARE IN US SURVEY FEET

FOR EARTHWORK DEVELOPMENT ONLY

Dist	COUNTY	ROUTE	POST MILES TOTAL PROJECT	SHEET No.	TOTAL SHEETS
10	SJ	99	4.9/14.2		
CONTRACT No.			10-0E6114		
PROJECT ID			1000020440		

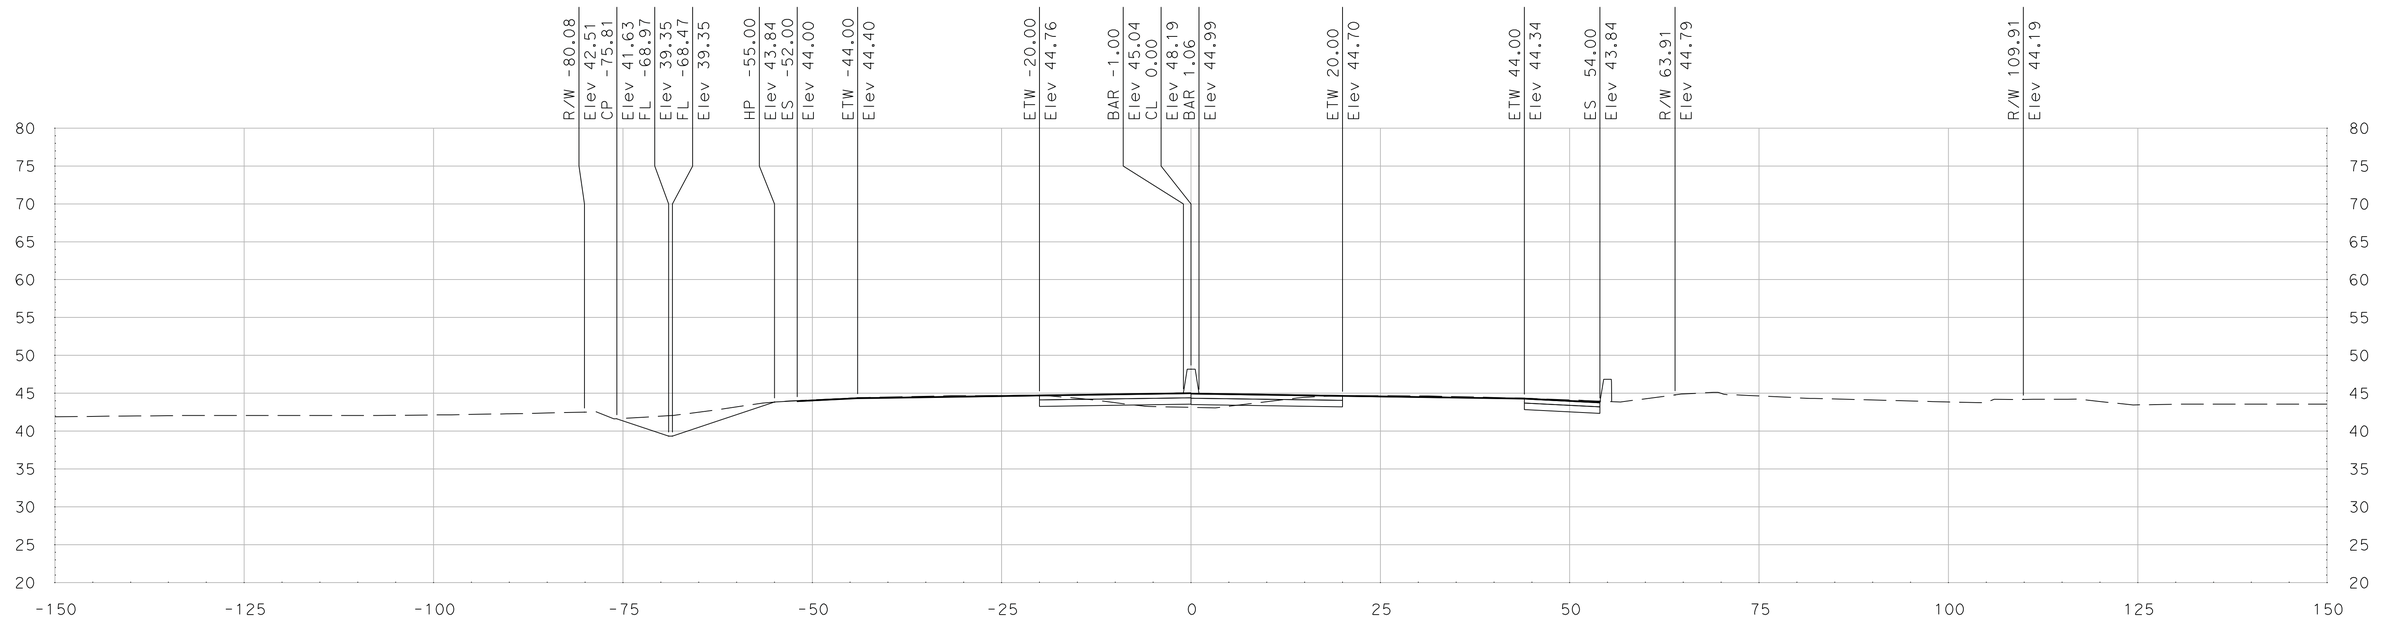

"SR 99" Sta 382+75.00

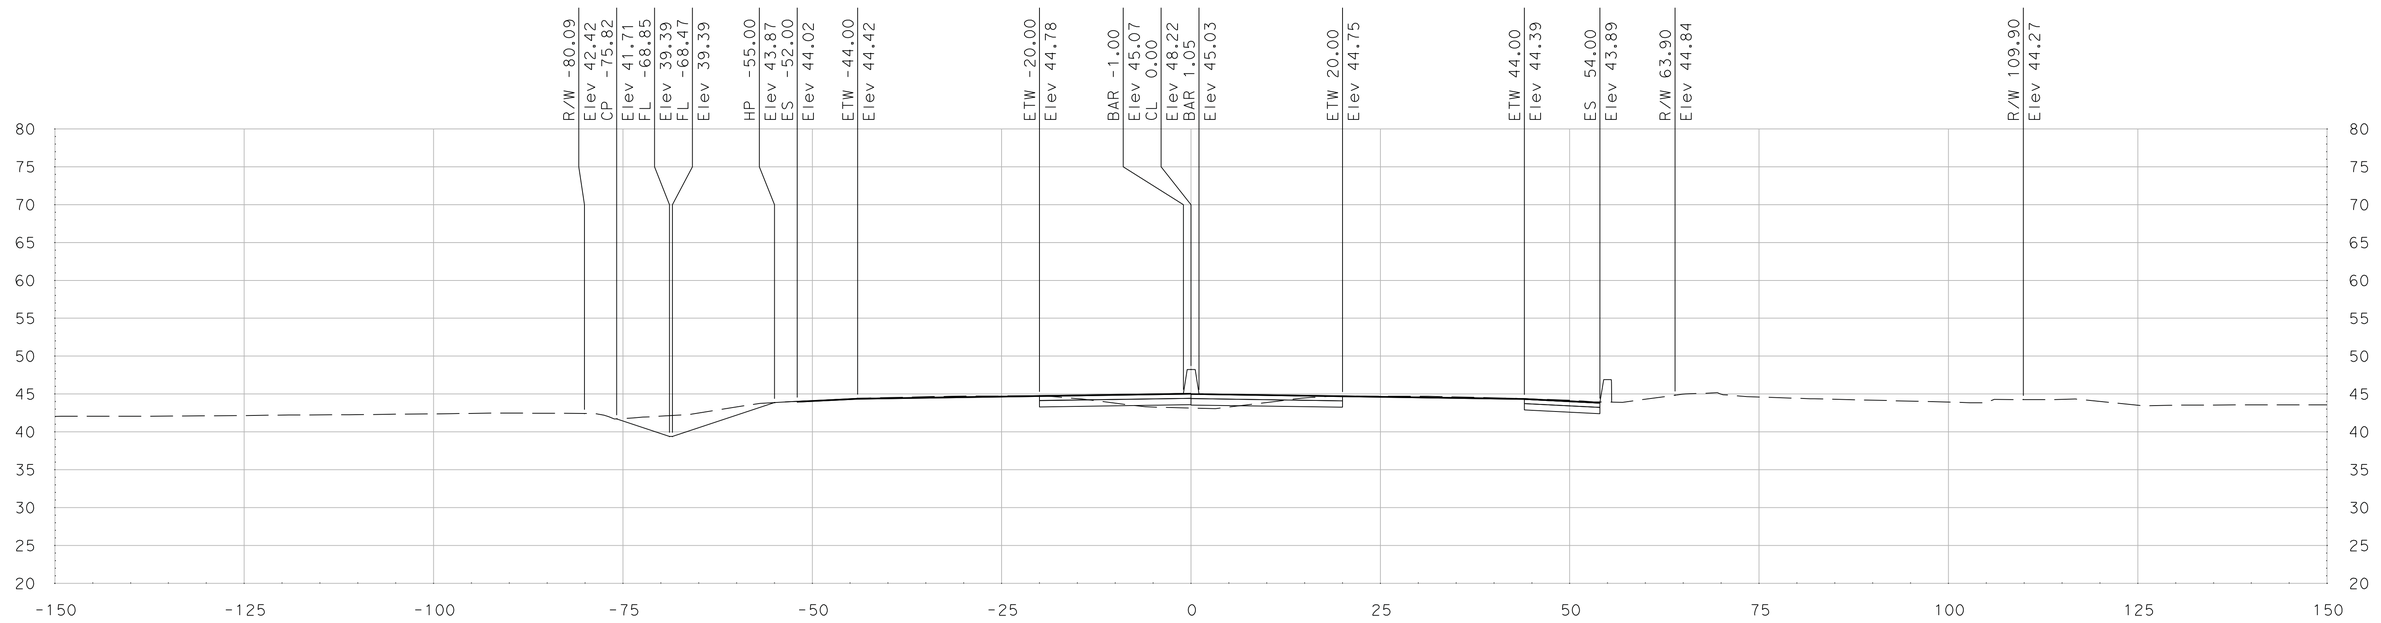

"SR 99" Sta 382+50.00

SCALE
HORIZONTAL: 1"=10'
VERTICAL: 1"=10'

DATE: 5/18/2011

ALL DIMENSIONS ARE IN US SURVEY FEET

FOR EARTHWORK DEVELOPMENT ONLY

Dist	COUNTY	ROUTE	POST MILES TOTAL PROJECT	SHEET No.	TOTAL SHEETS
10	SJ	99	4.9/14.2		
CONTRACT No.			10-0E6114		
PROJECT ID			1000020440		

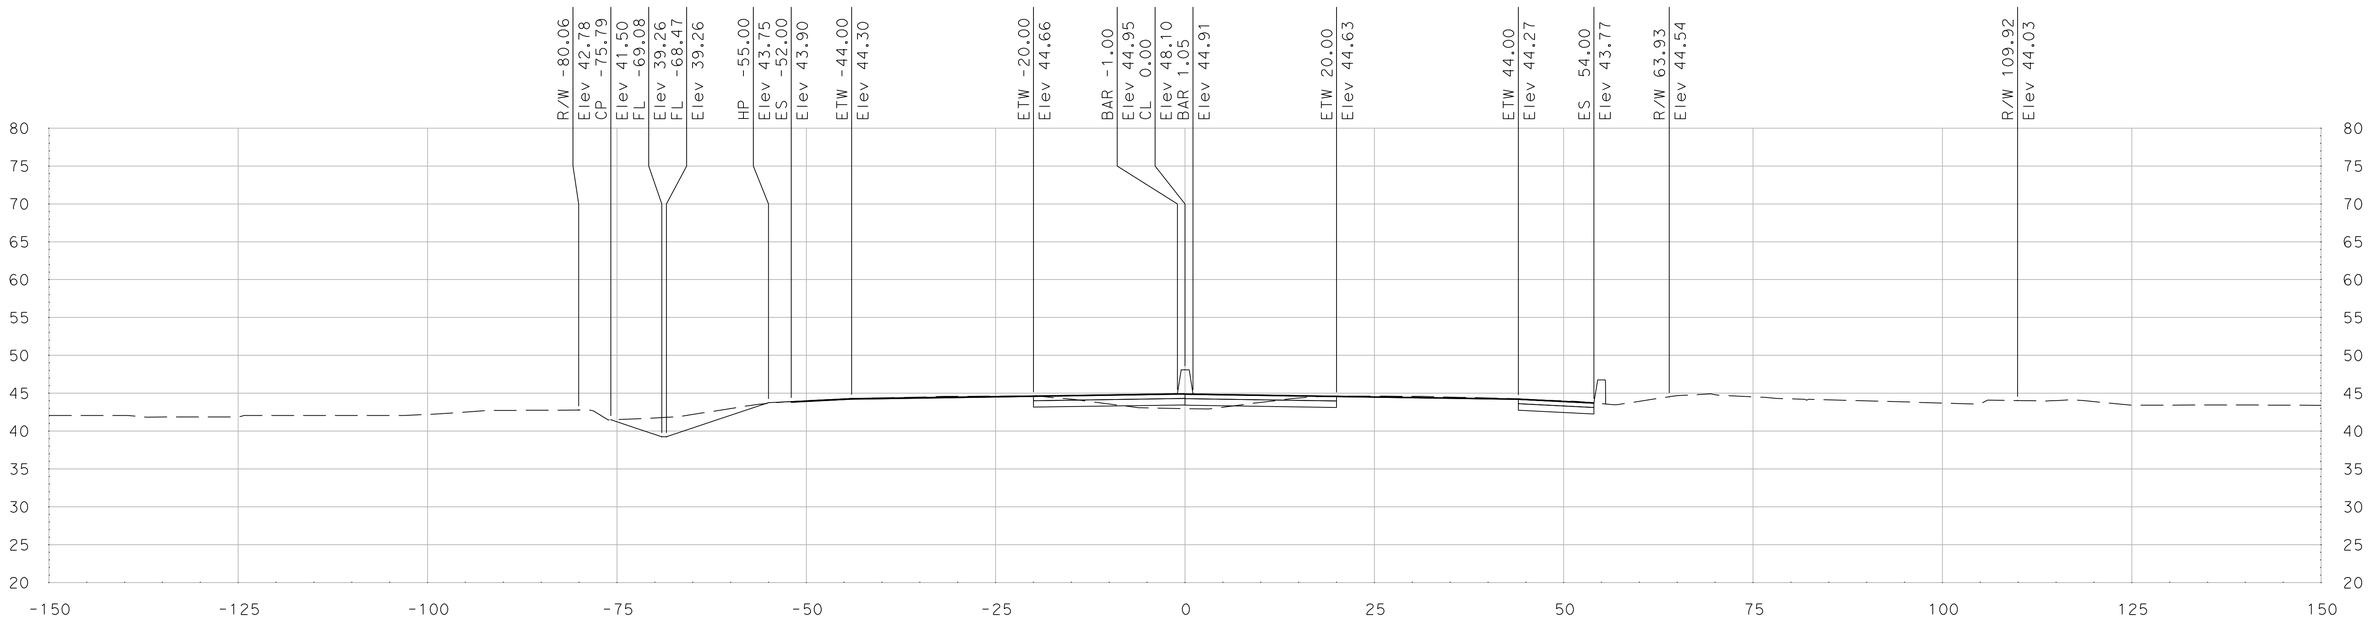

"SR 99" Sta 383+25.00

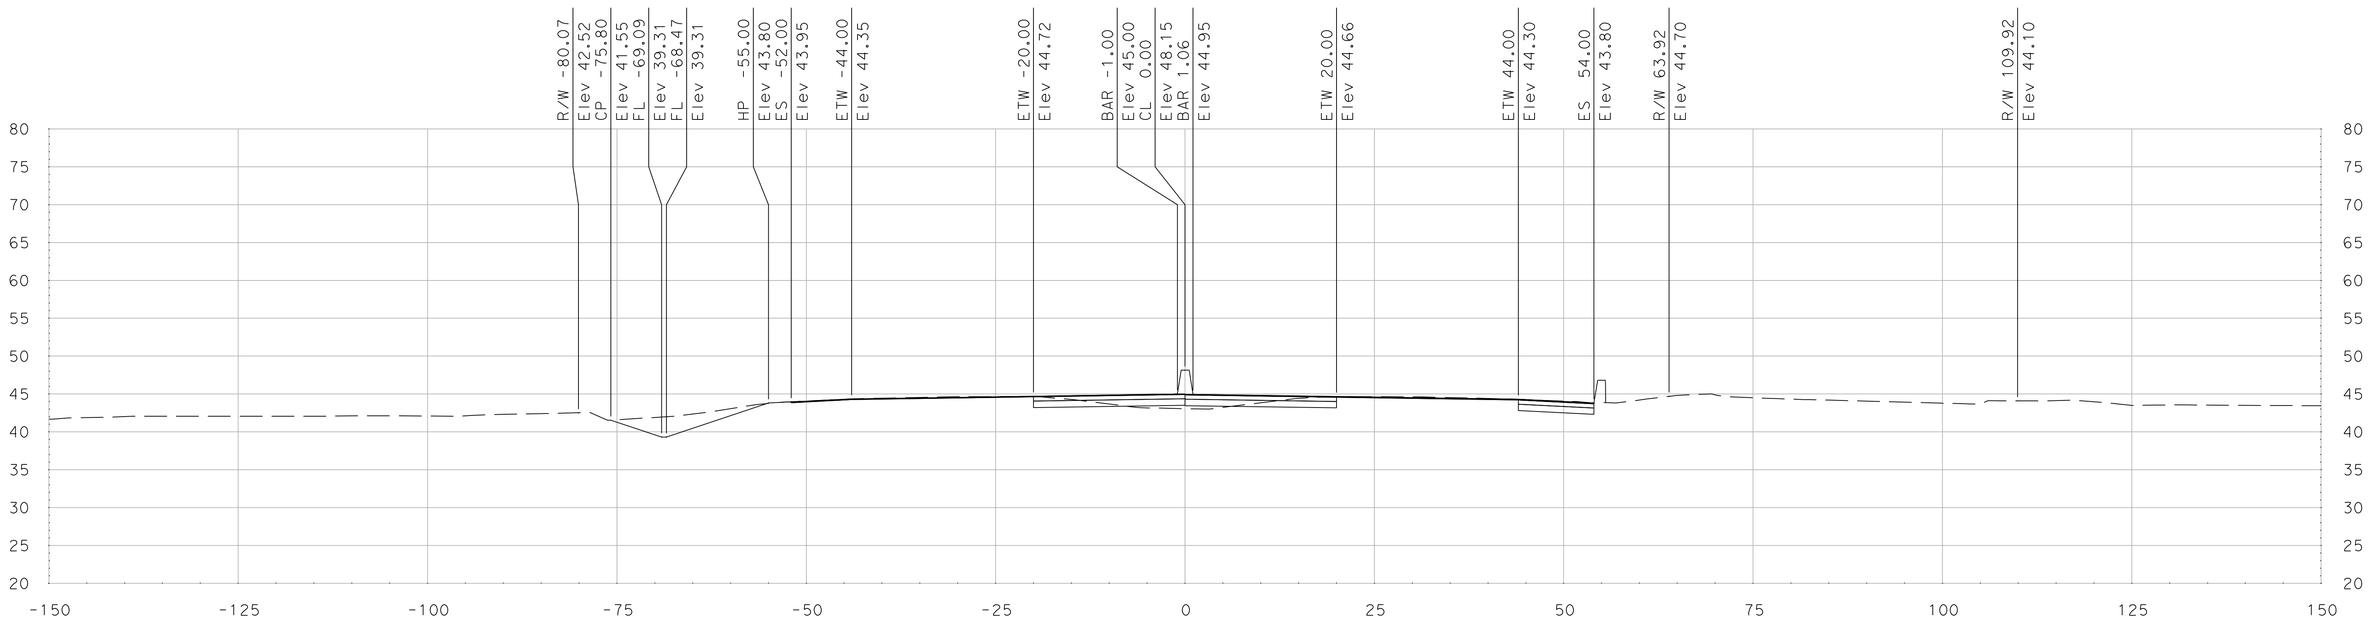

"SR 99" Sta 383+00.00

SCALE
HORIZONTAL: 1"=10'
VERTICAL: 1"=10'

DATE: 5/18/2011

ALL DIMENSIONS ARE IN US SURVEY FEET

FOR EARTHWORK DEVELOPMENT ONLY

Dist	COUNTY	ROUTE	POST MILES TOTAL PROJECT	SHEET No.	TOTAL SHEETS
10	SJ	99	4.9/14.2		
CONTRACT No.			10-0E6114		
PROJECT ID			1000020440		

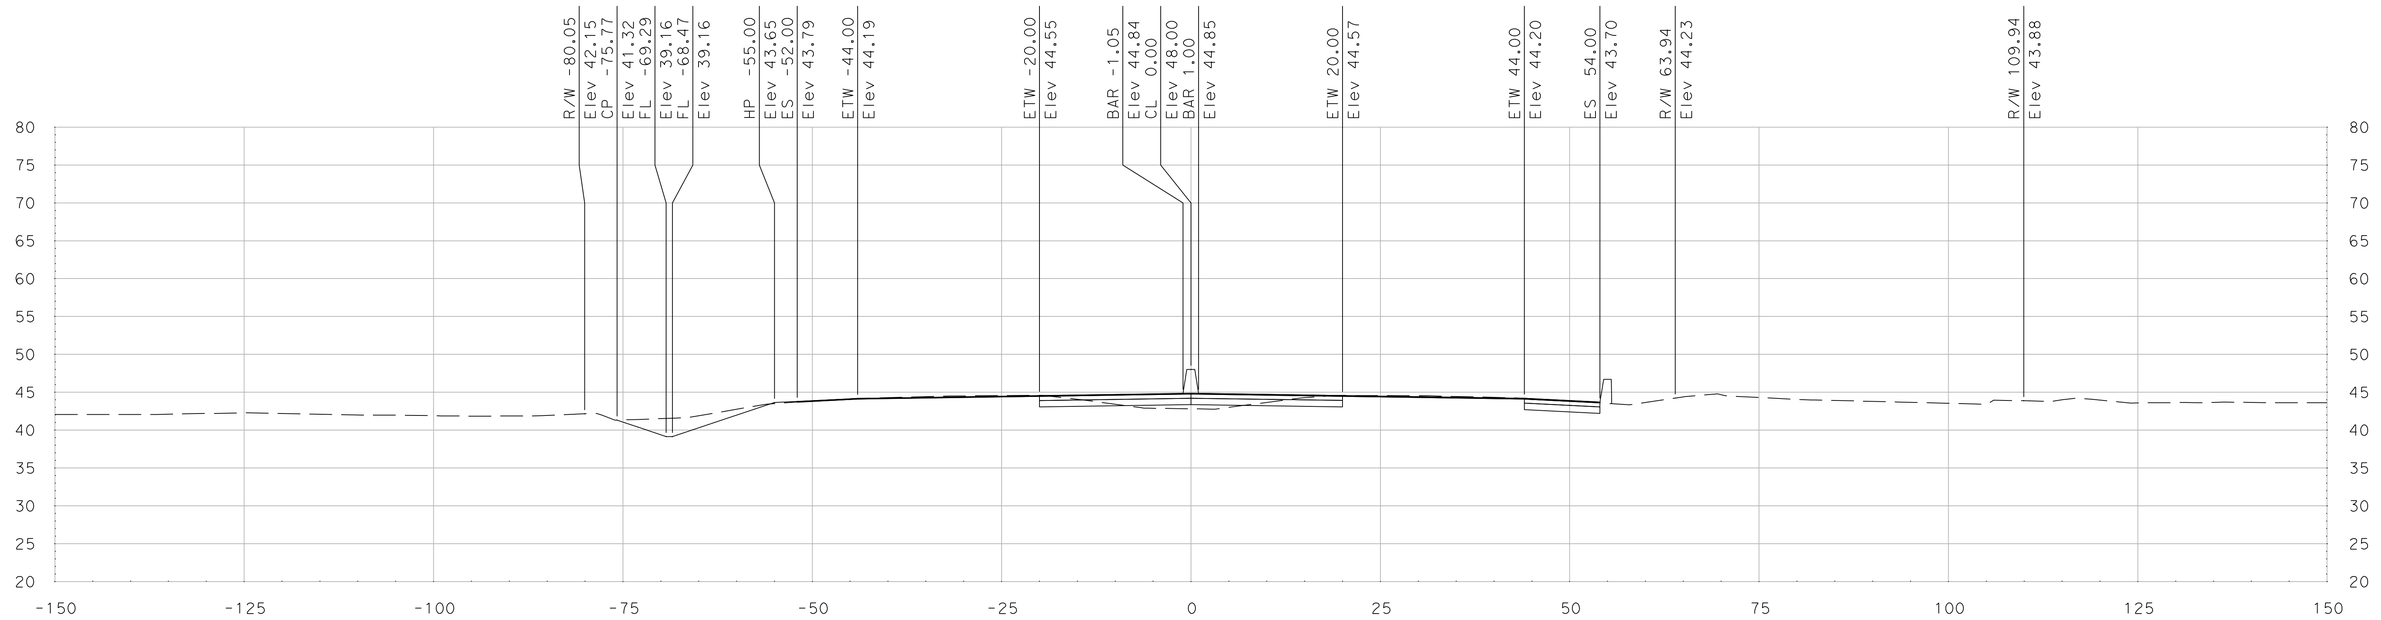

"SR 99" Sta 383+75.00

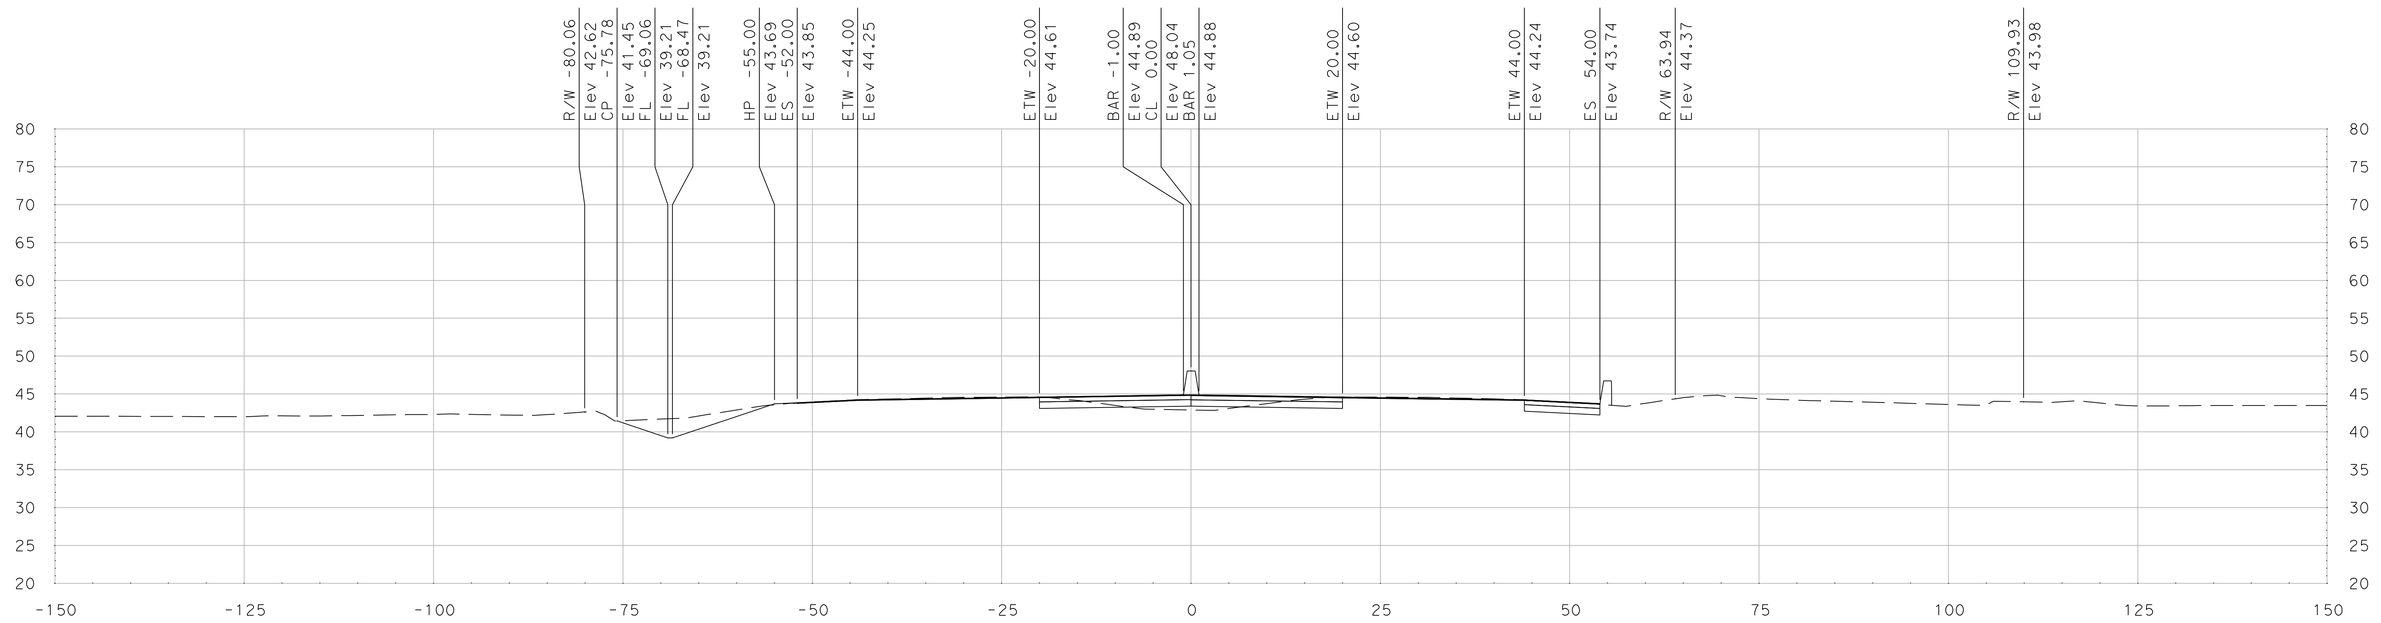

"SR 99" Sta 383+50.00

SCALE
HORIZONTAL: 1"=10'
VERTICAL: 1"=10'

DATE: 5/18/2011

ALL DIMENSIONS ARE IN US SURVEY FEET

FOR EARTHWORK DEVELOPMENT ONLY

Dist	COUNTY	ROUTE	POST MILES TOTAL PROJECT	SHEET No.	TOTAL SHEETS
10	SJ	99	4.9/14.2		
CONTRACT No.			10-0E6114		
PROJECT ID			1000020440		

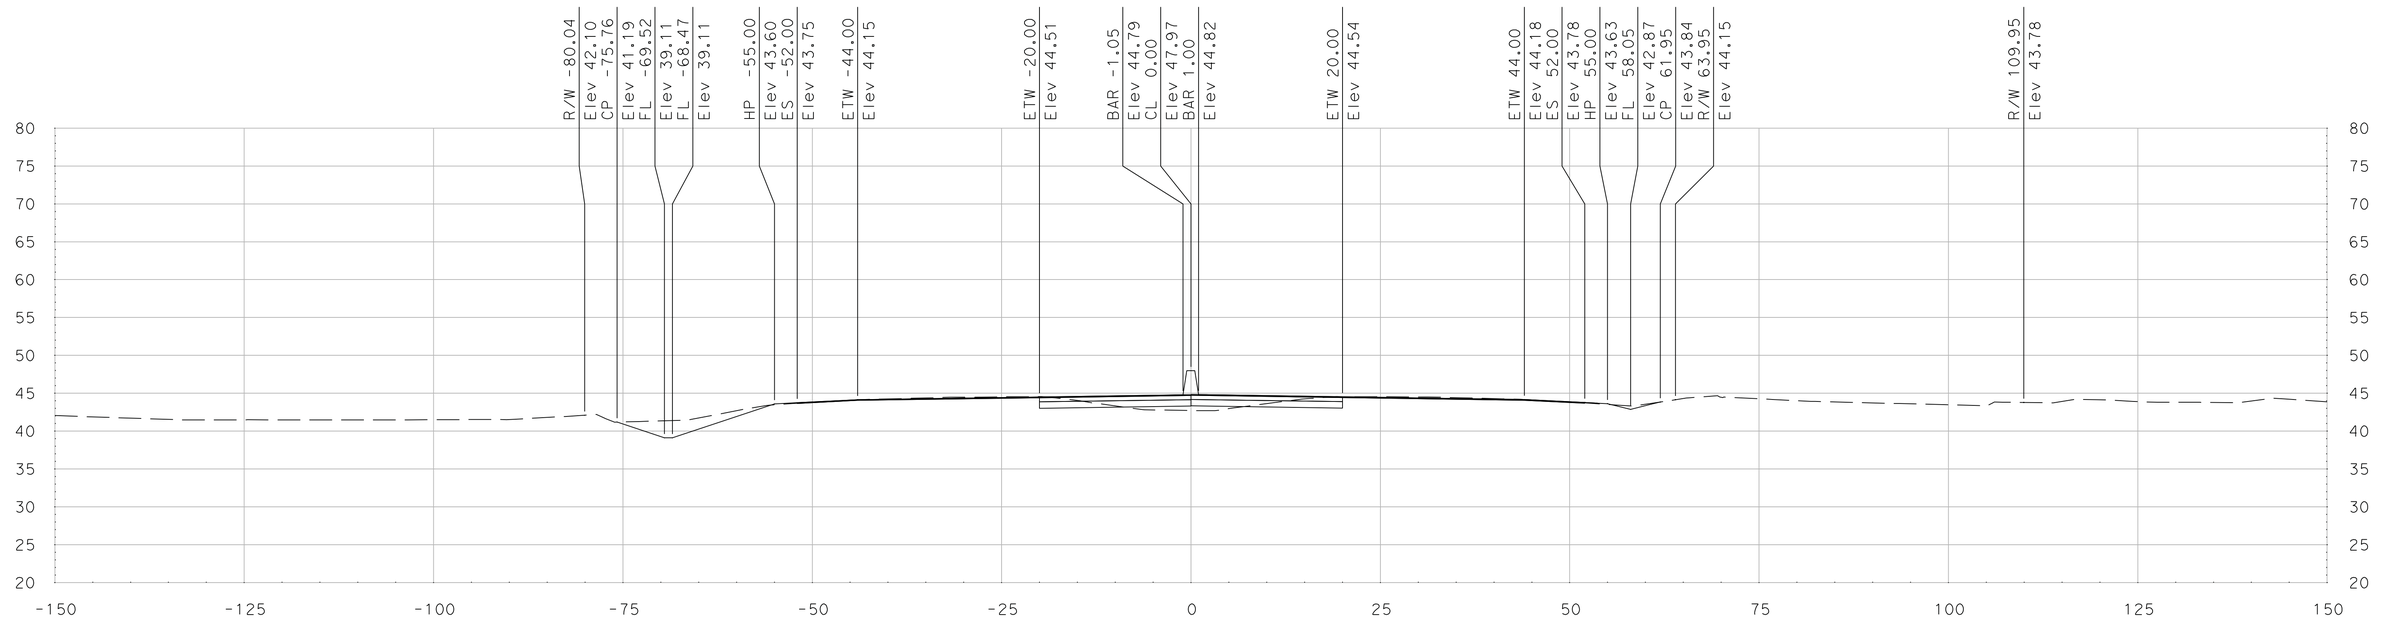

"SR 99" Sta 384+00.00

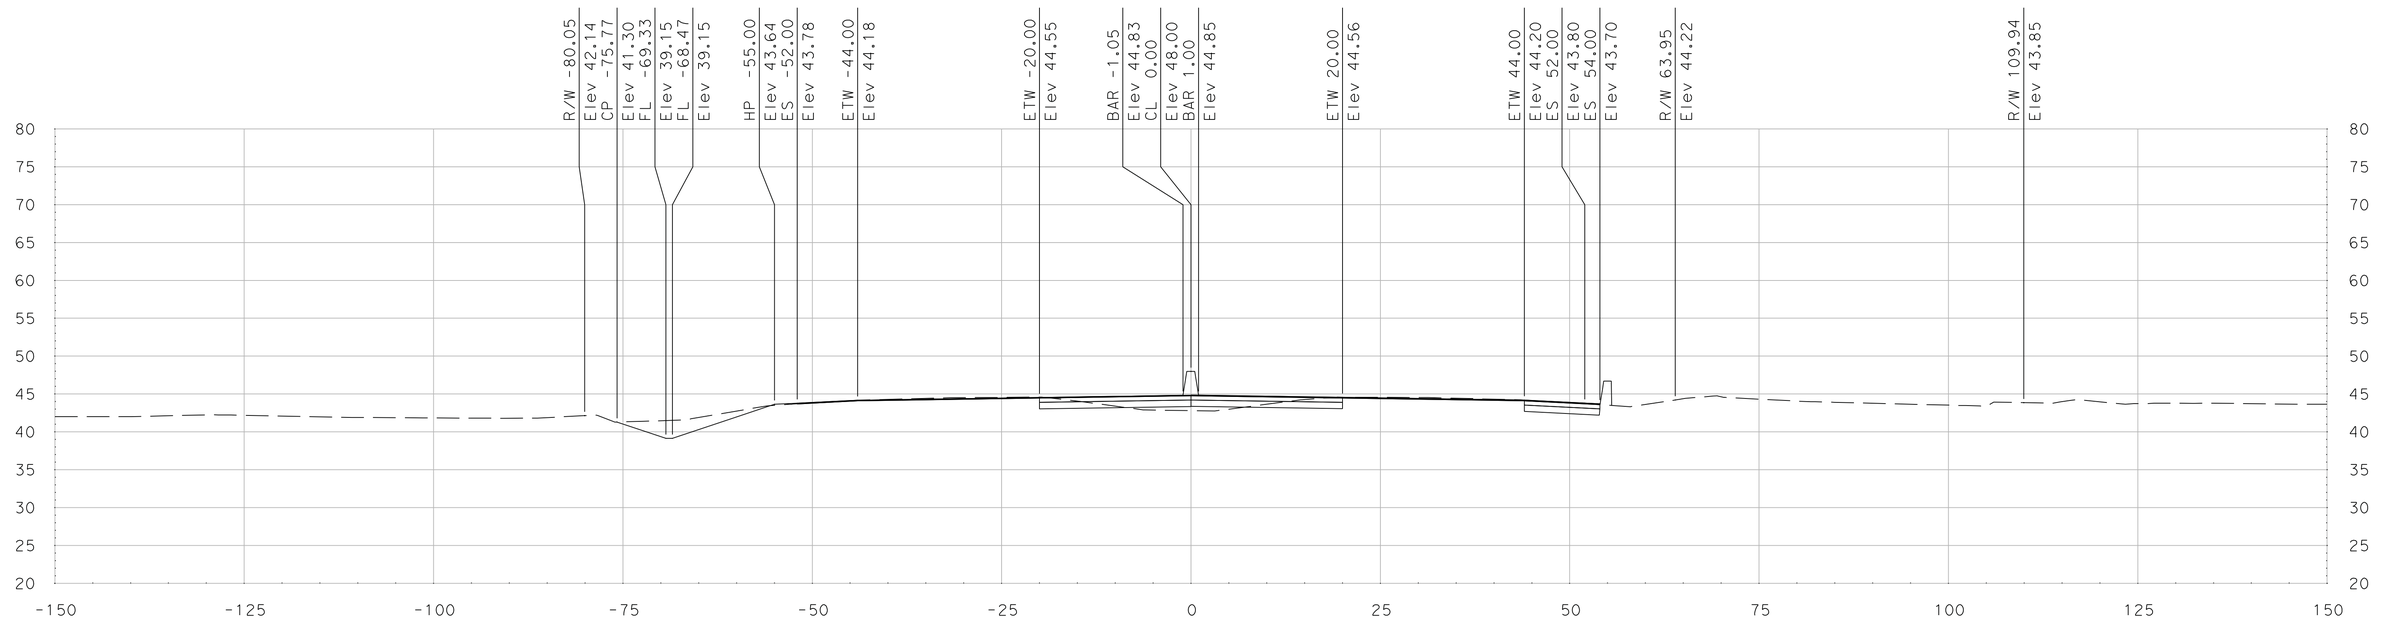

"SR 99" Sta 383+79.46

SCALE
HORIZONTAL: 1"=10'
VERTICAL: 1"=10'

DATE: 5/18/2011

ALL DIMENSIONS ARE IN US SURVEY FEET

FOR EARTHWORK DEVELOPMENT ONLY

Dist	COUNTY	ROUTE	POST MILES TOTAL PROJECT	SHEET No.	TOTAL SHEETS
10	SJ	99	4.9/14.2		
CONTRACT No.			10-0E6114		
PROJECT ID			1000020440		

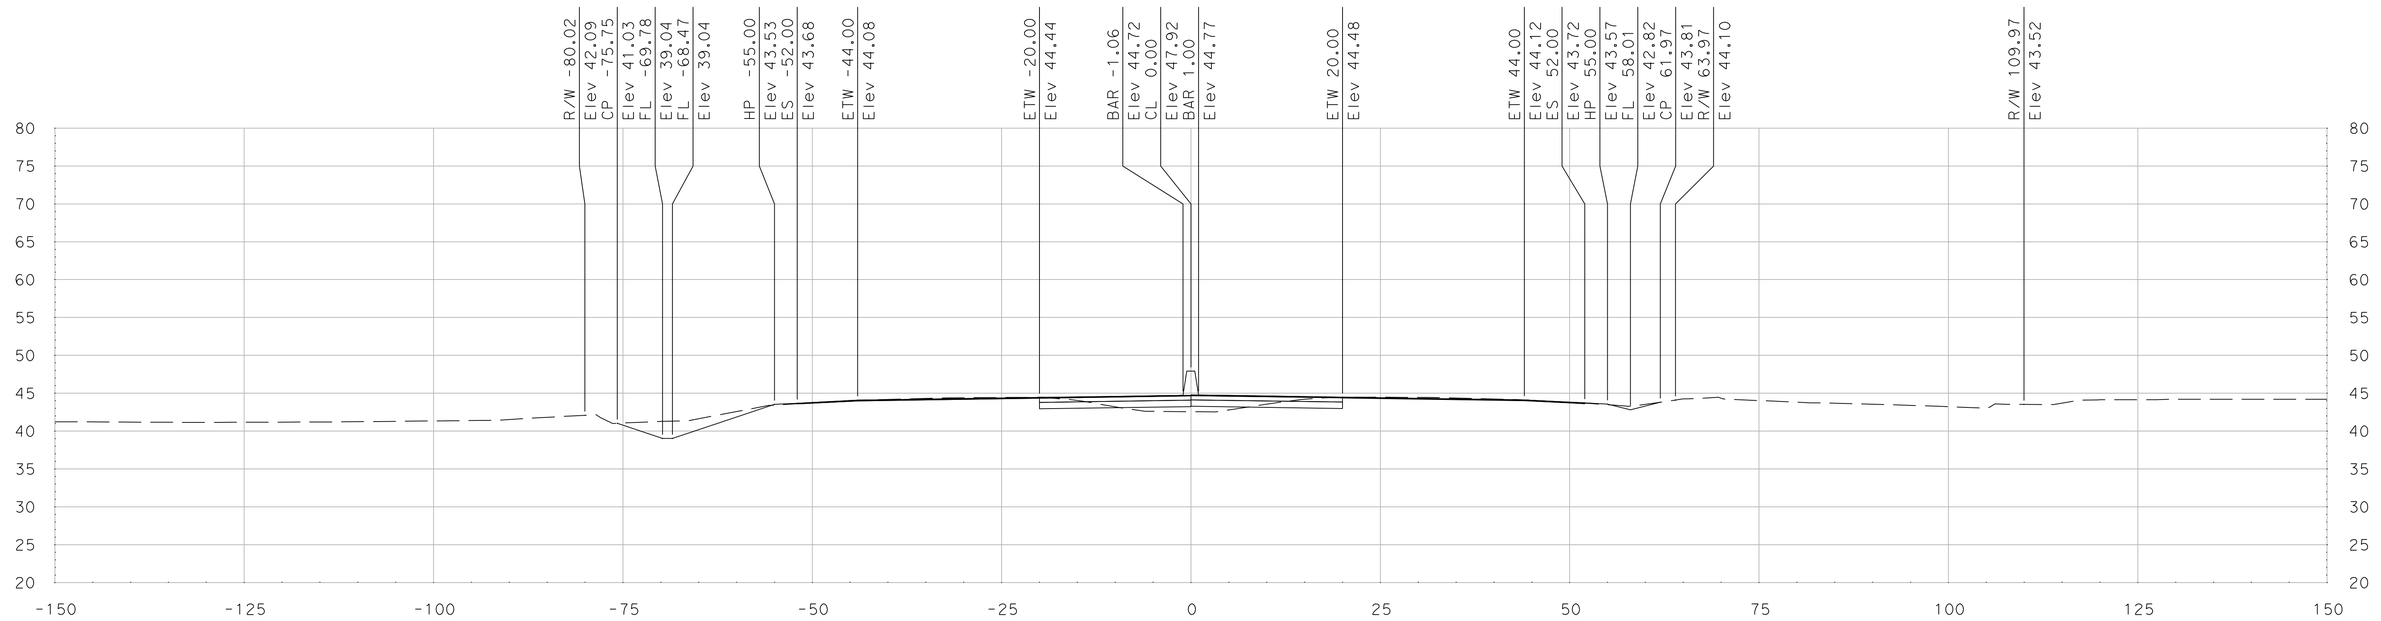

"SR 99" Sta 384+50.00

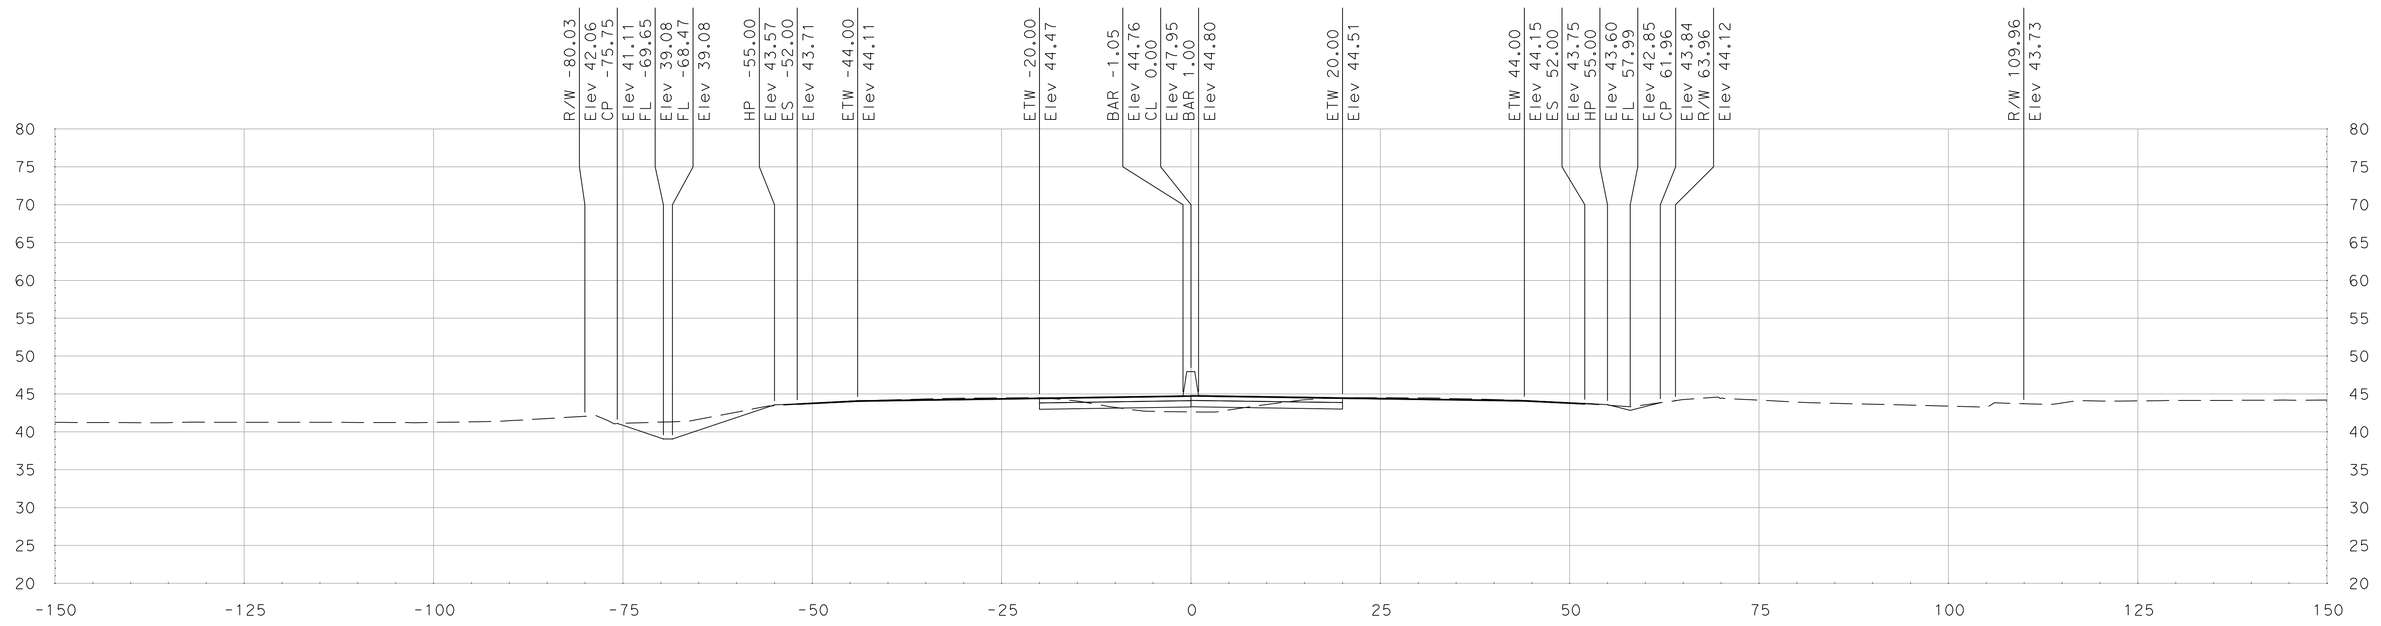

"SR 99" Sta 384+25.00

SCALE
HORIZONTAL: 1"=10'
VERTICAL: 1"=10'

DATE: 5/18/2011

ALL DIMENSIONS ARE IN US SURVEY FEET

FOR EARTHWORK DEVELOPMENT ONLY

Dist	COUNTY	ROUTE	POST MILES TOTAL PROJECT	SHEET No.	TOTAL SHEETS
10	SJ	99	4.9/14.2		
CONTRACT No.			10-0E6114		
PROJECT ID			1000020440		

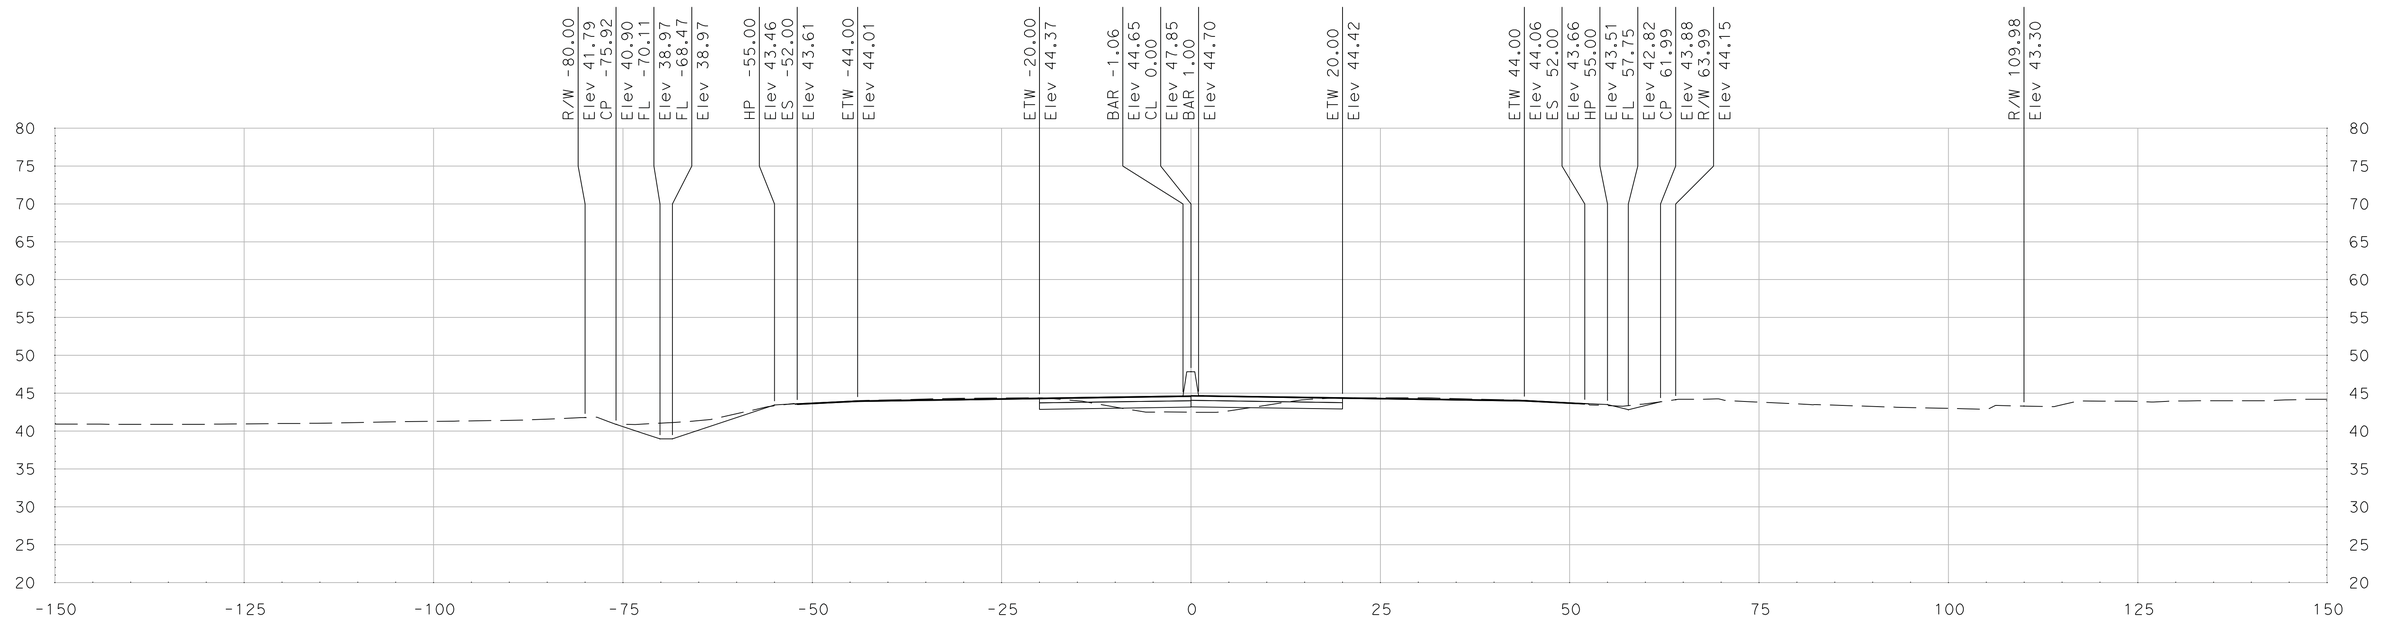

"SR 99" Sta 385+00.00

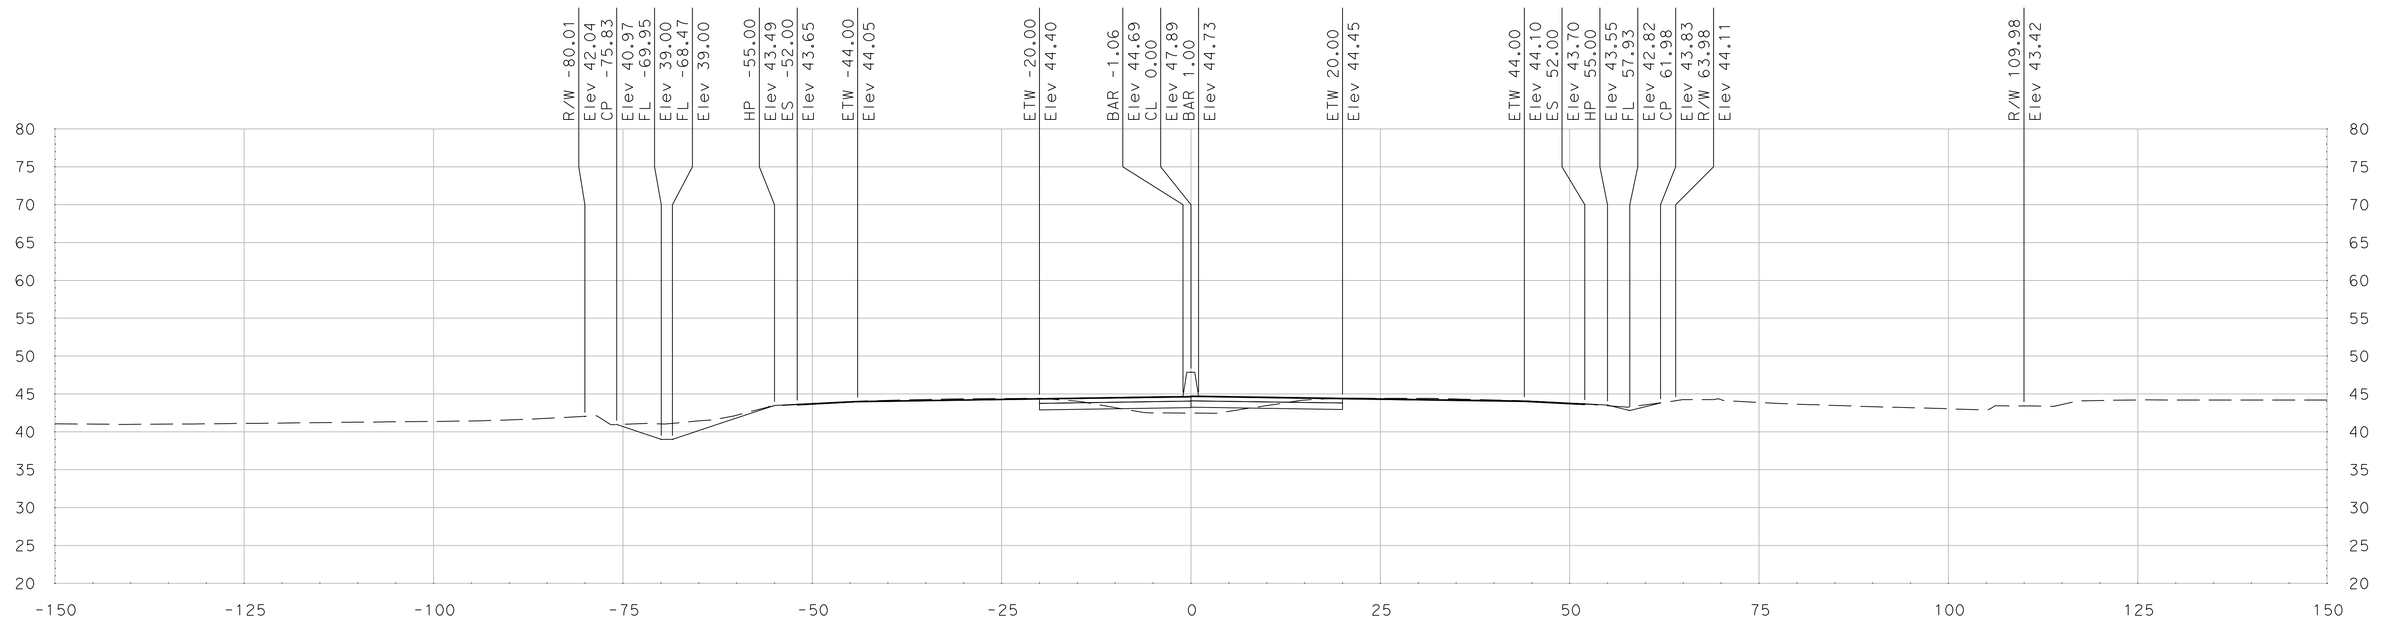

"SR 99" Sta 384+75.00

SCALE
HORIZONTAL: 1"=10'
VERTICAL: 1"=10'

DATE: 5/18/2011

ALL DIMENSIONS ARE IN US SURVEY FEET

FOR EARTHWORK DEVELOPMENT ONLY

Dist	COUNTY	ROUTE	POST MILES TOTAL PROJECT	SHEET No.	TOTAL SHEETS
10	SJ	99	4.9/14.2		
CONTRACT No.			10-0E6114		
PROJECT ID			1000020440		

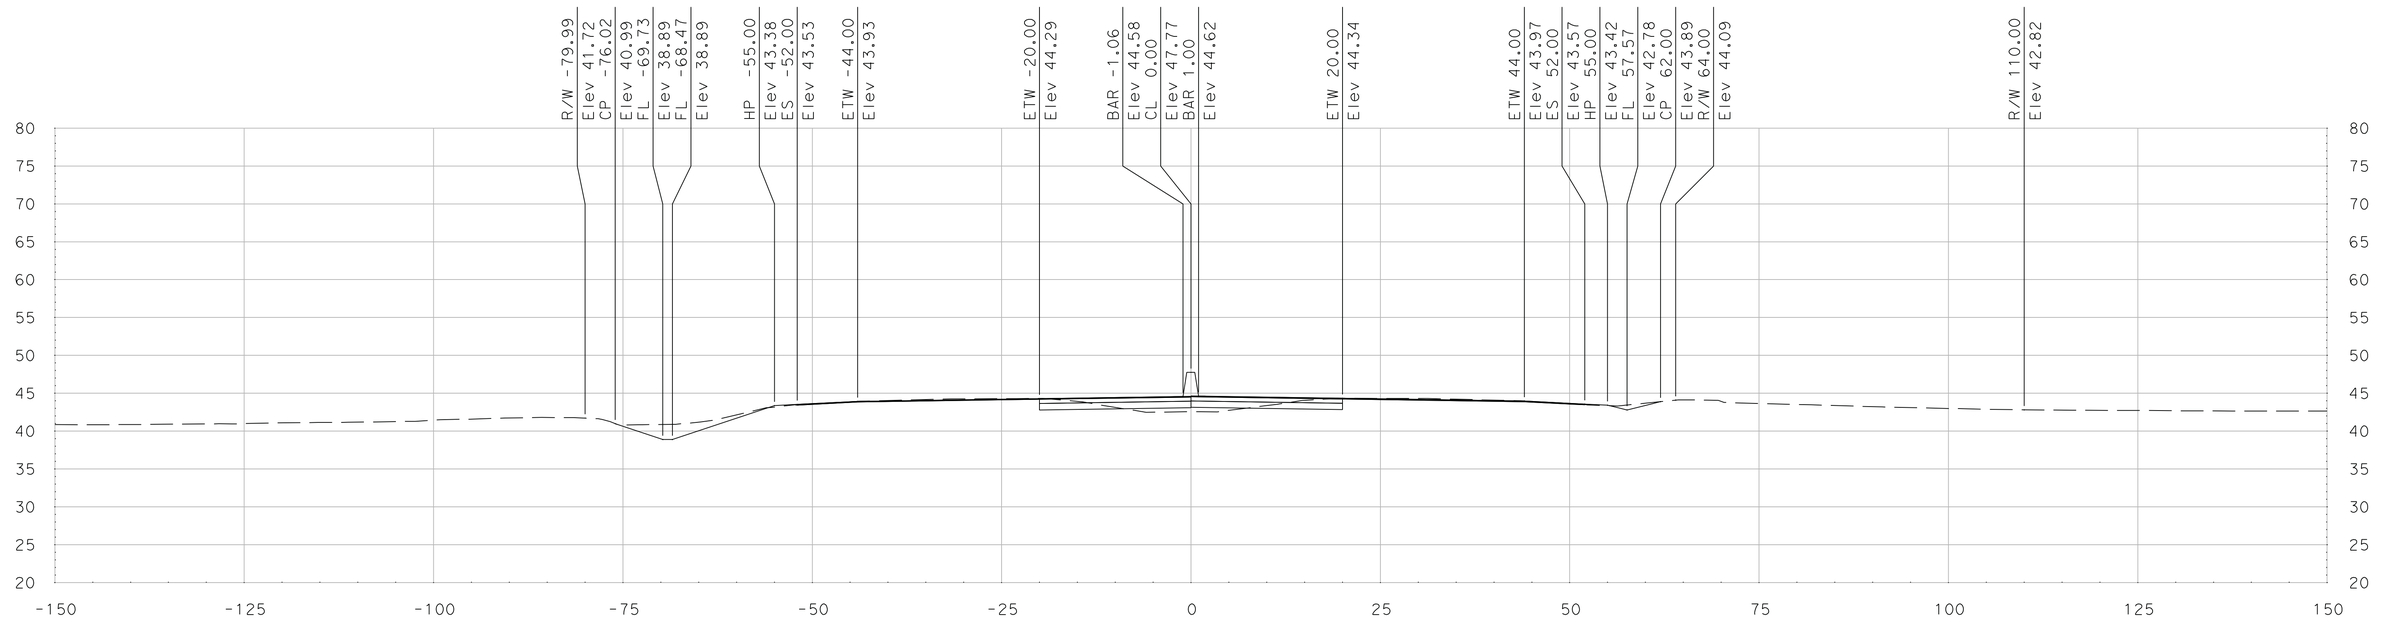

"SR 99" Sta 385+50.00

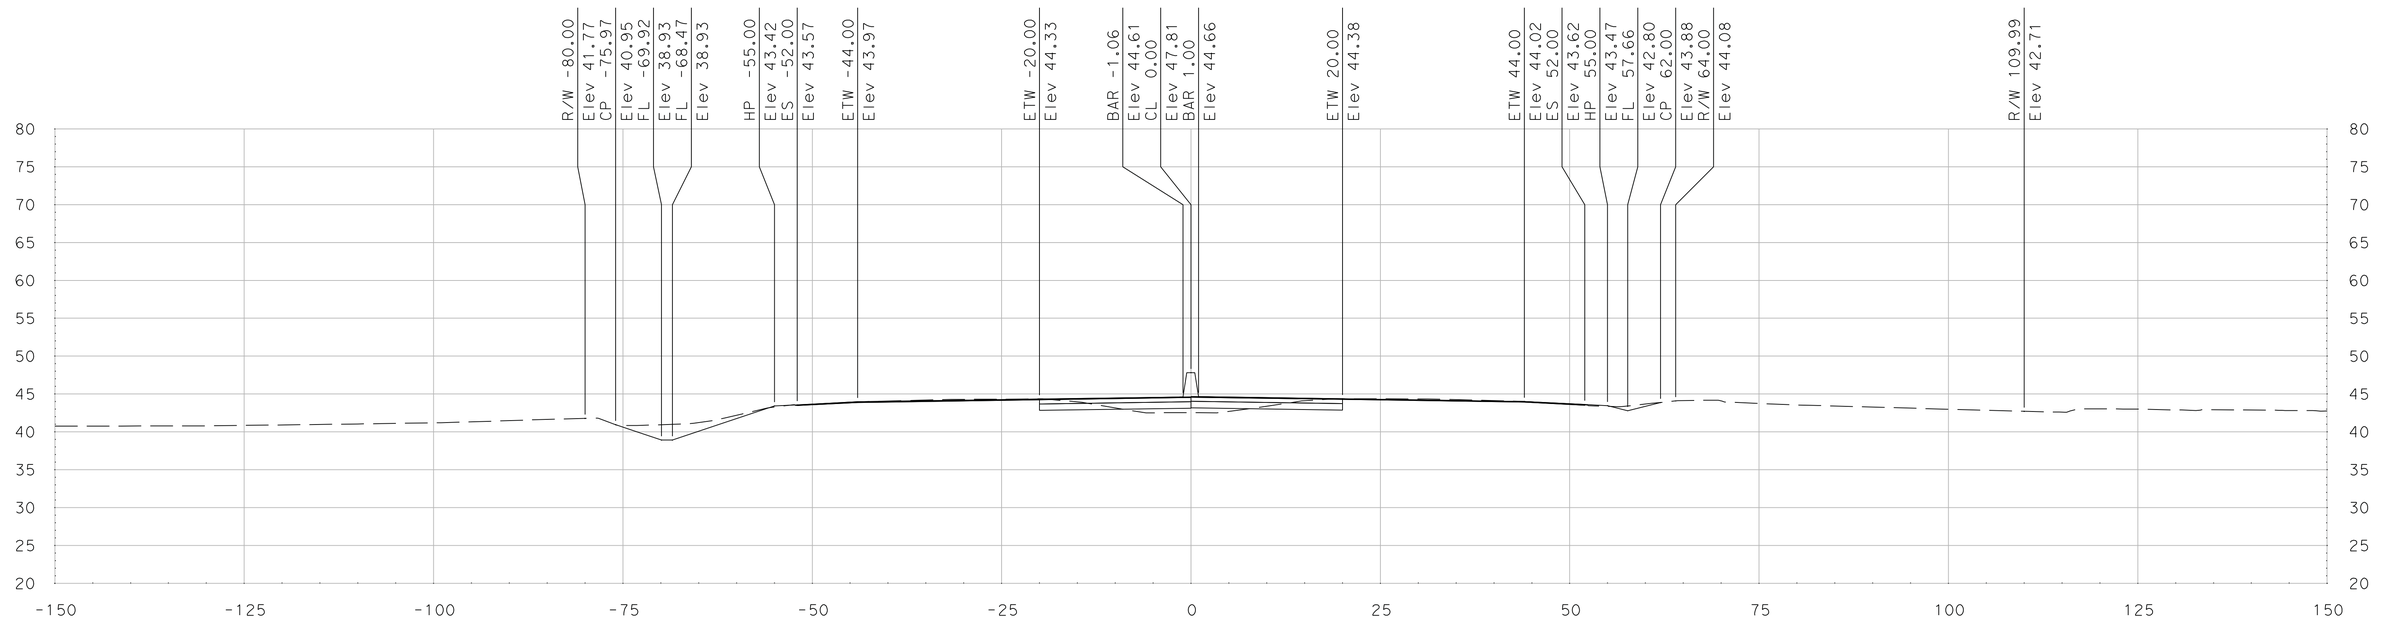

"SR 99" Sta 385+25.00

SCALE
HORIZONTAL: 1"=10'
VERTICAL: 1"=10'

DATE: 5/18/2011

ALL DIMENSIONS ARE IN US SURVEY FEET

FOR EARTHWORK DEVELOPMENT ONLY

Dist	COUNTY	ROUTE	POST MILES TOTAL PROJECT	SHEET No.	TOTAL SHEETS
10	SJ	99	4.9/14.2		
CONTRACT No.			10-0E6114		
PROJECT ID			1000020440		

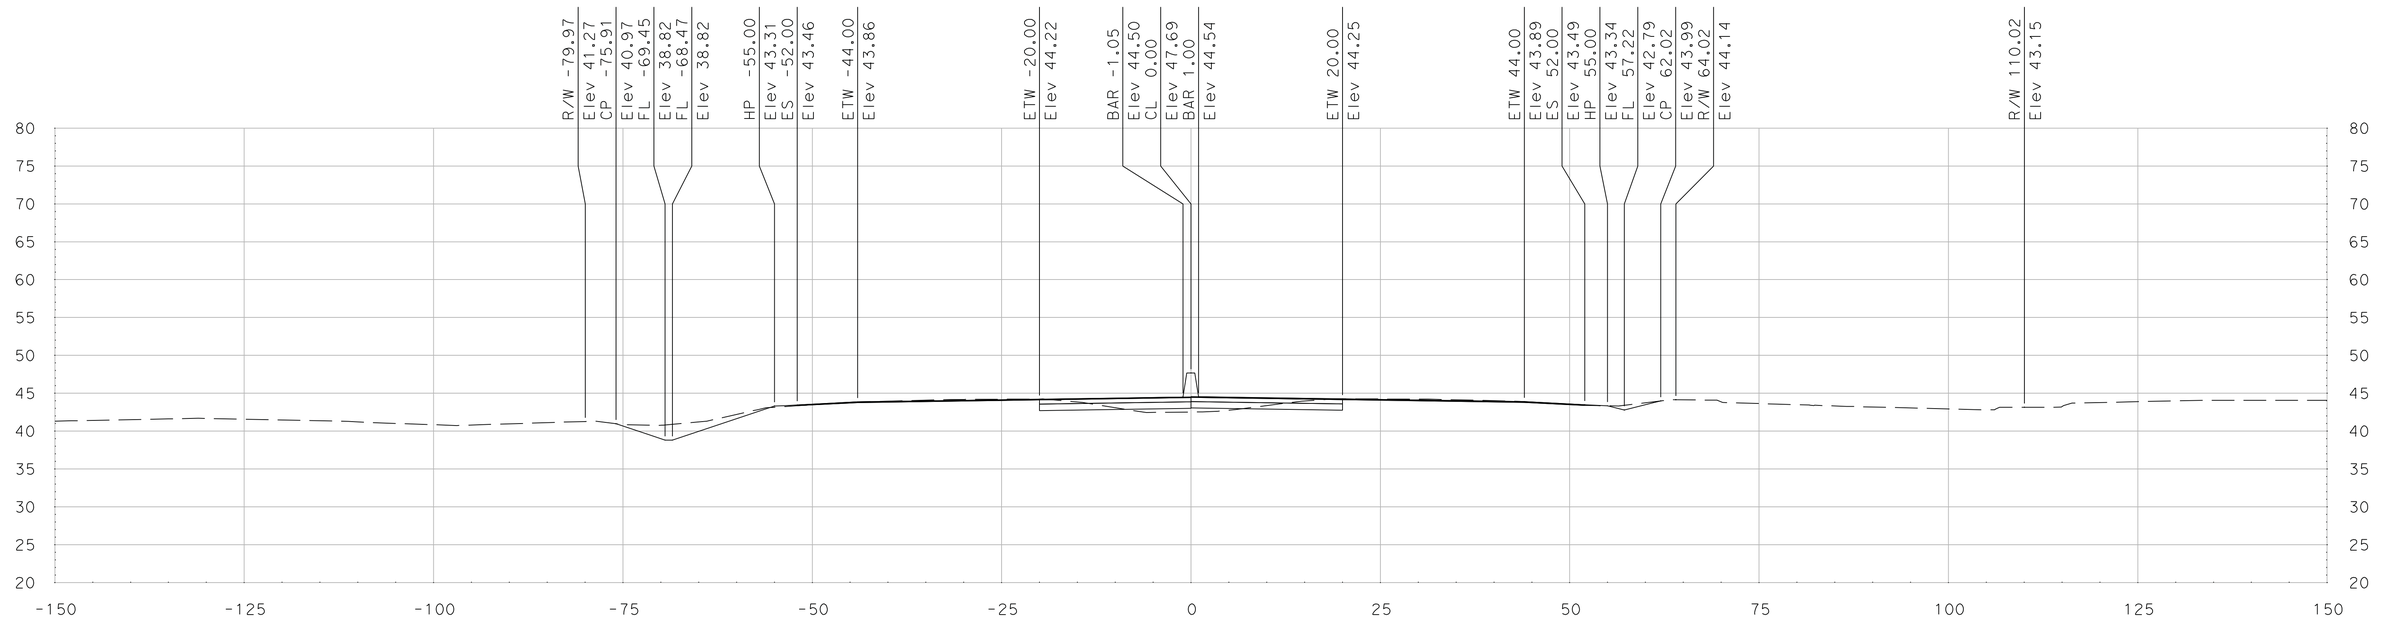

"SR 99" Sta 386+00.00

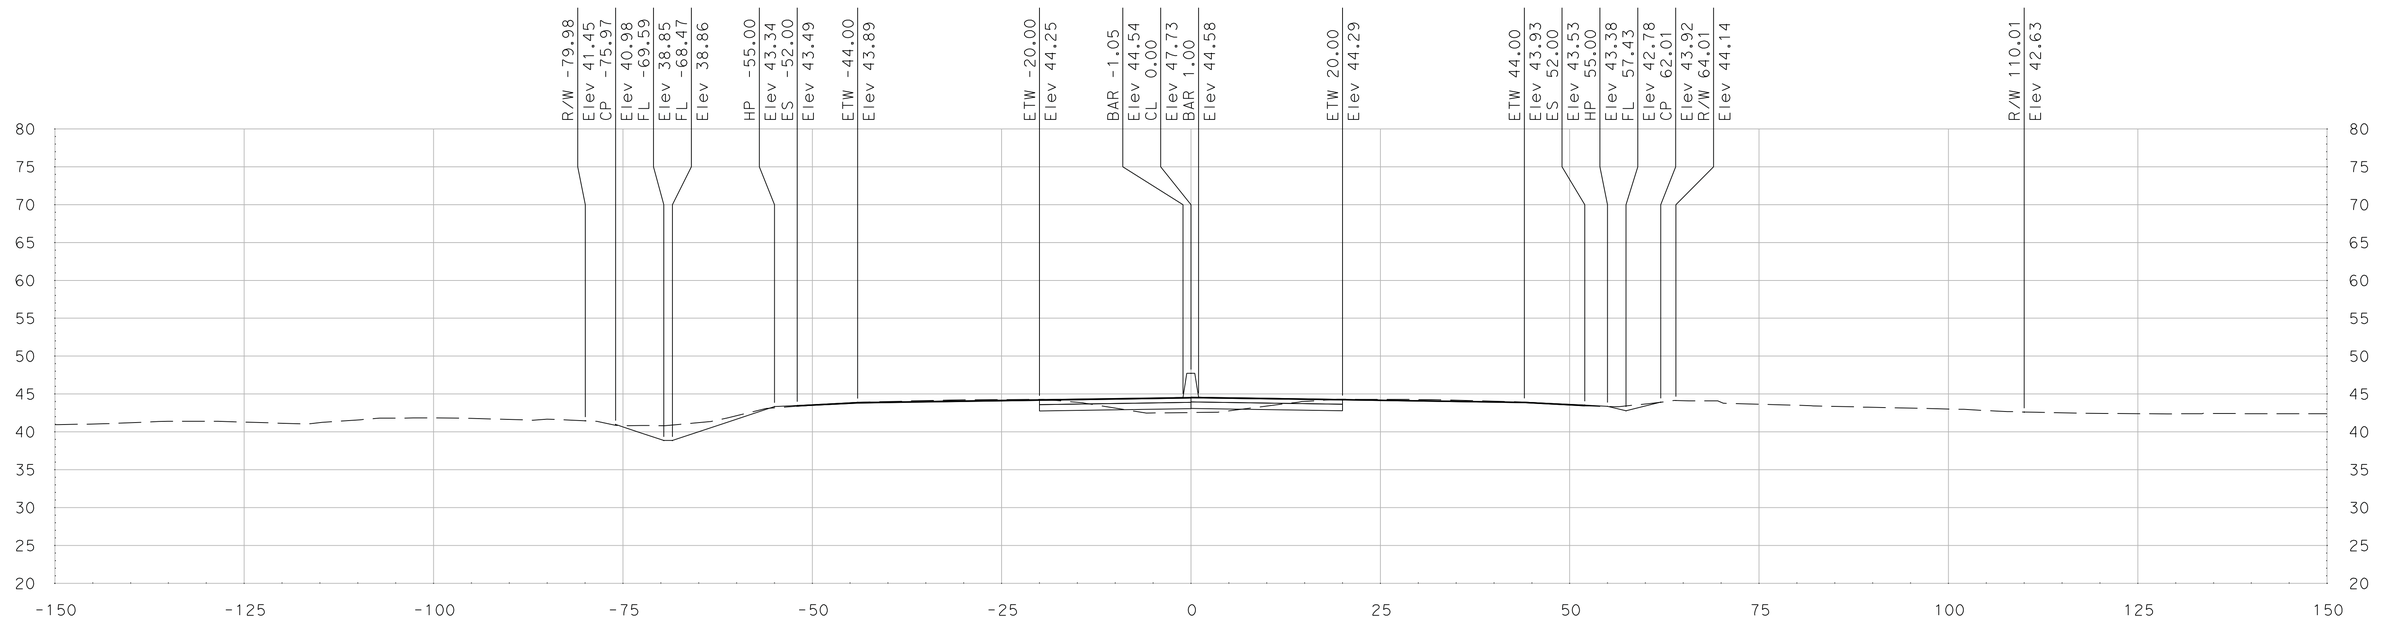

"SR 99" Sta 385+75.00

SCALE
HORIZONTAL: 1"=10'
VERTICAL: 1"=10'

DATE: 5/18/2011

ALL DIMENSIONS ARE IN US SURVEY FEET

FOR EARTHWORK DEVELOPMENT ONLY

Dist	COUNTY	ROUTE	POST MILES TOTAL PROJECT	SHEET No.	TOTAL SHEETS
10	SJ	99	4.9/14.2		
CONTRACT No.			10-0E6114		
PROJECT ID			1000020440		

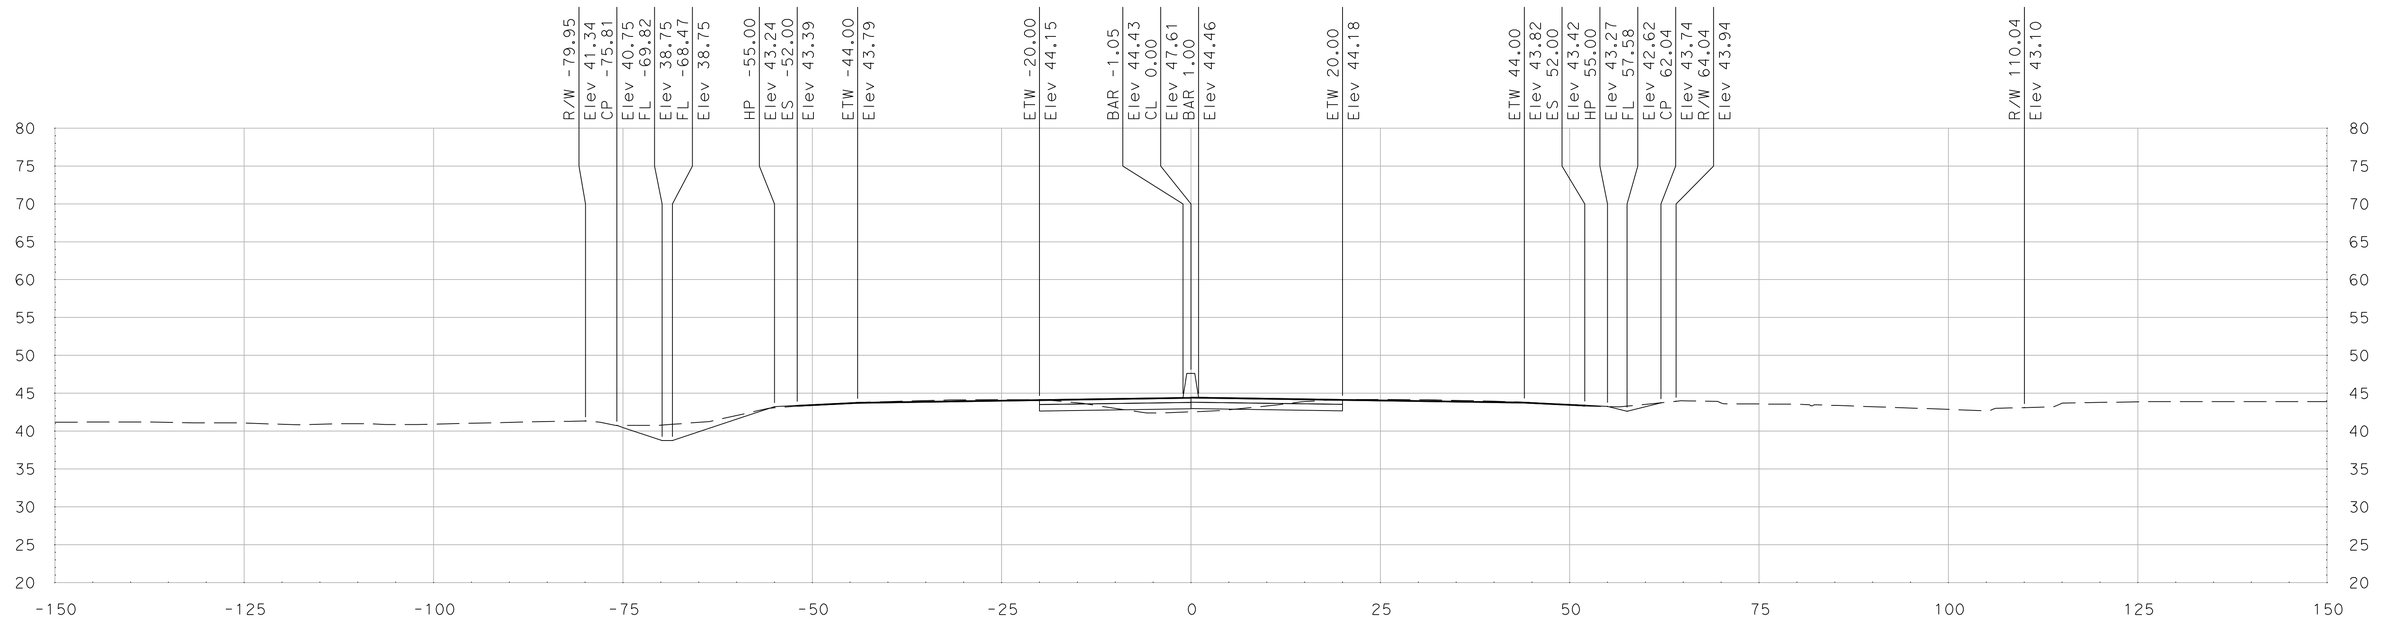

"SR 99" Sta 386+50.00

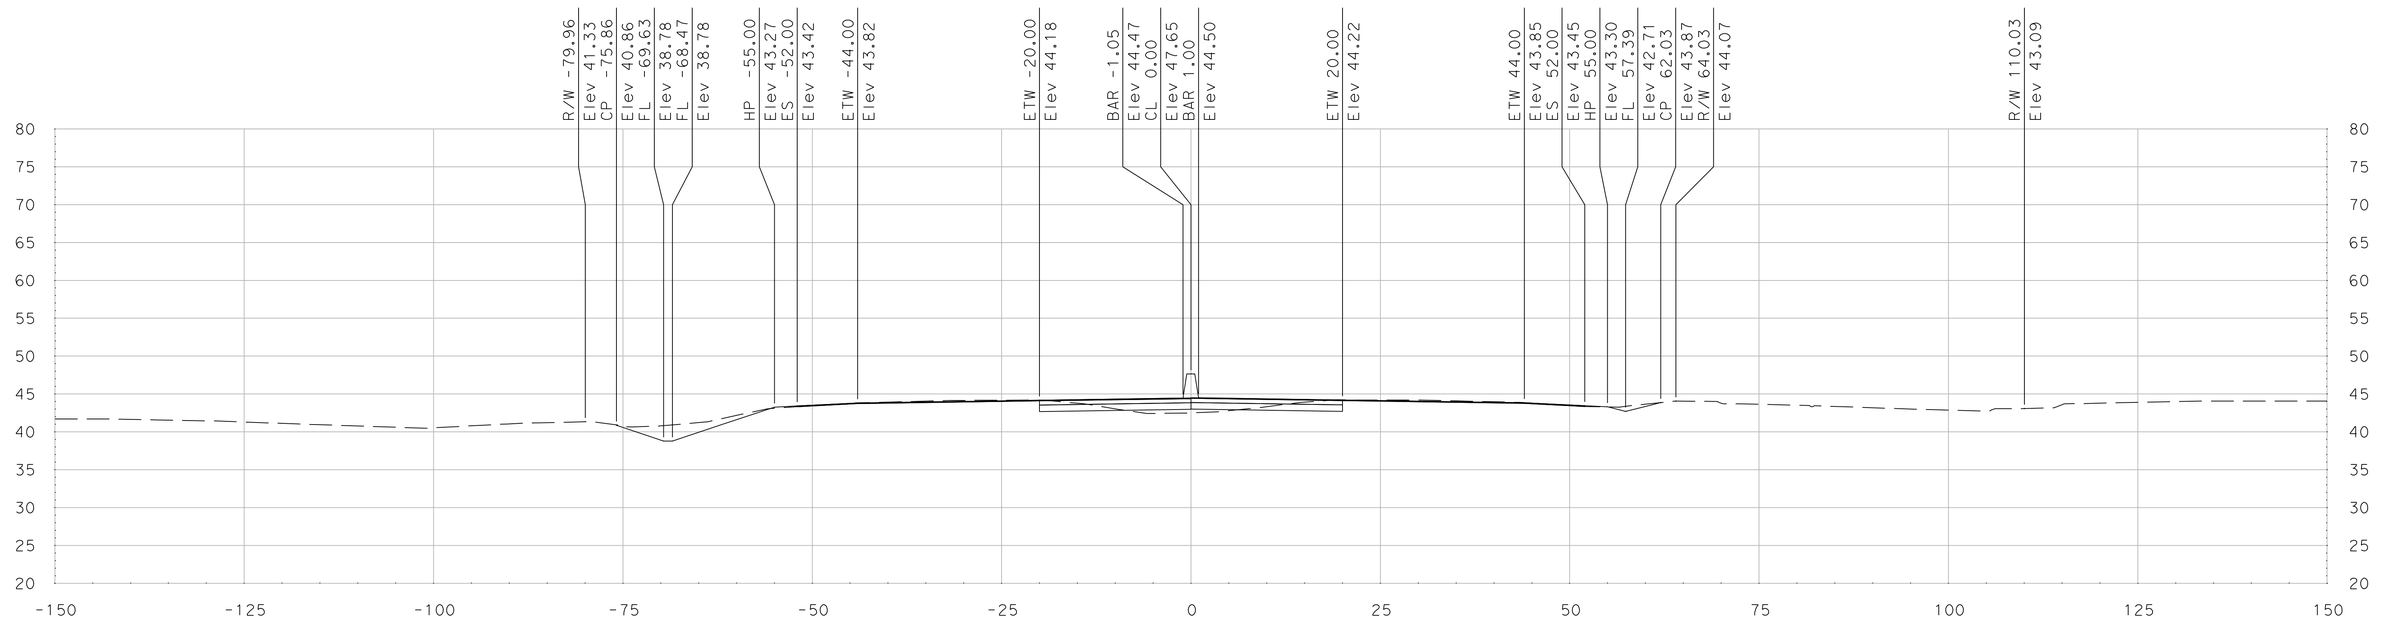

"SR 99" Sta 386+25.00

SCALE
HORIZONTAL: 1"=10'
VERTICAL: 1"=10'

DATE: 5/18/2011

ALL DIMENSIONS ARE IN US SURVEY FEET

FOR EARTHWORK DEVELOPMENT ONLY

Dist	COUNTY	ROUTE	POST MILES TOTAL PROJECT	SHEET No.	TOTAL SHEETS
10	SJ	99	4.9/14.2		
CONTRACT No.			10-0E6114		
PROJECT ID			1000020440		

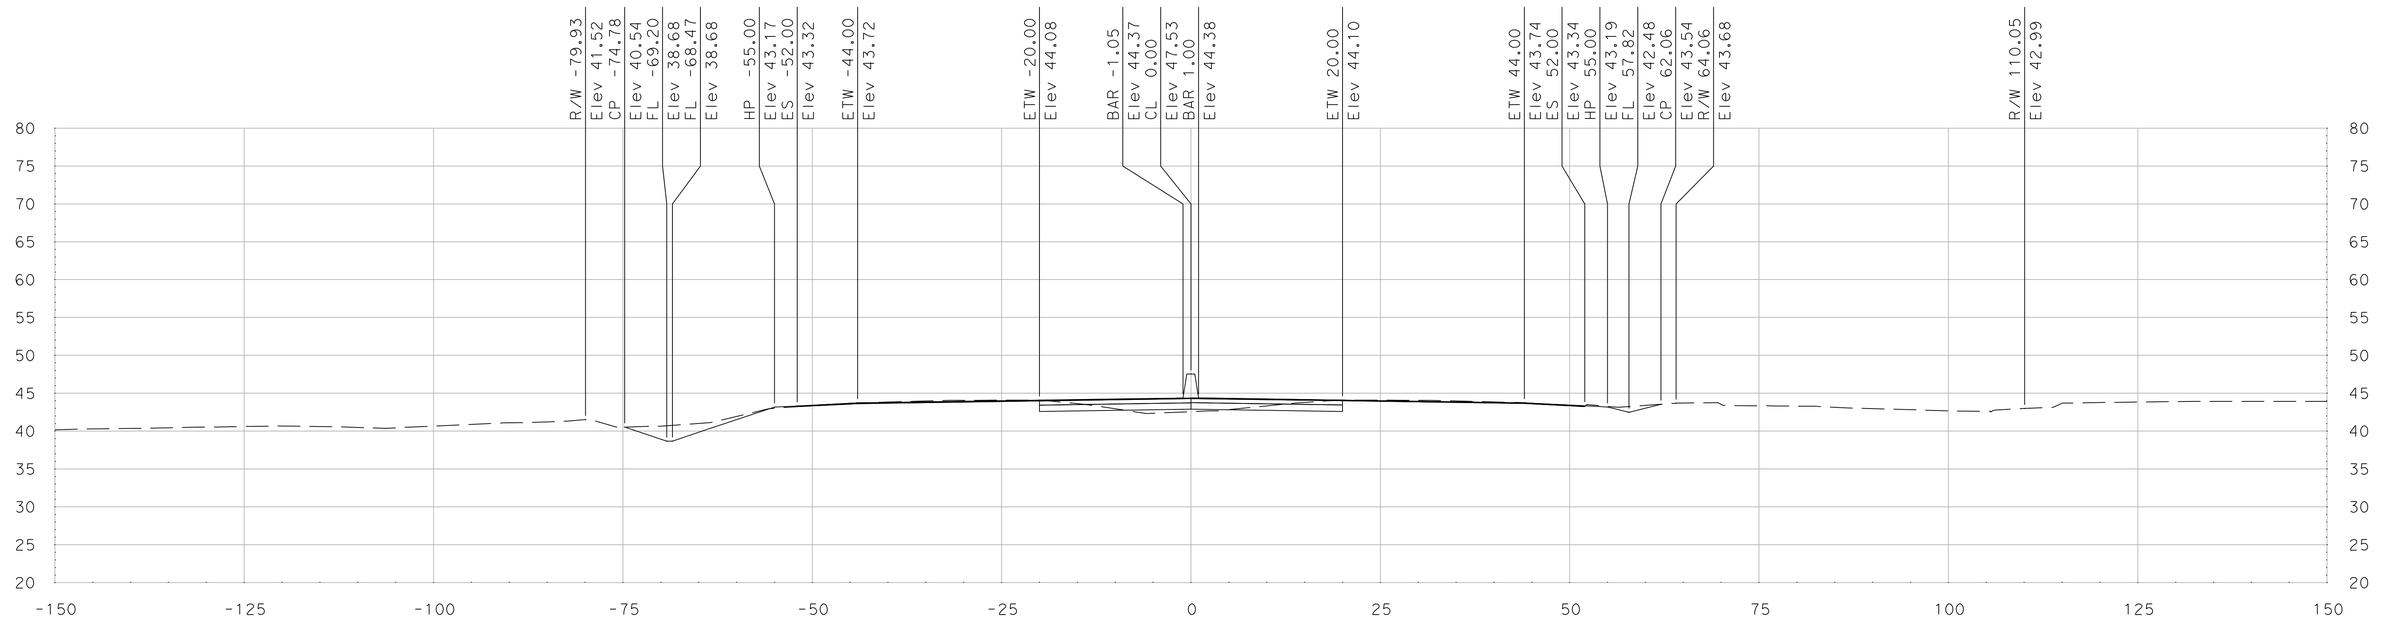

"SR 99" Sta 387+00.00

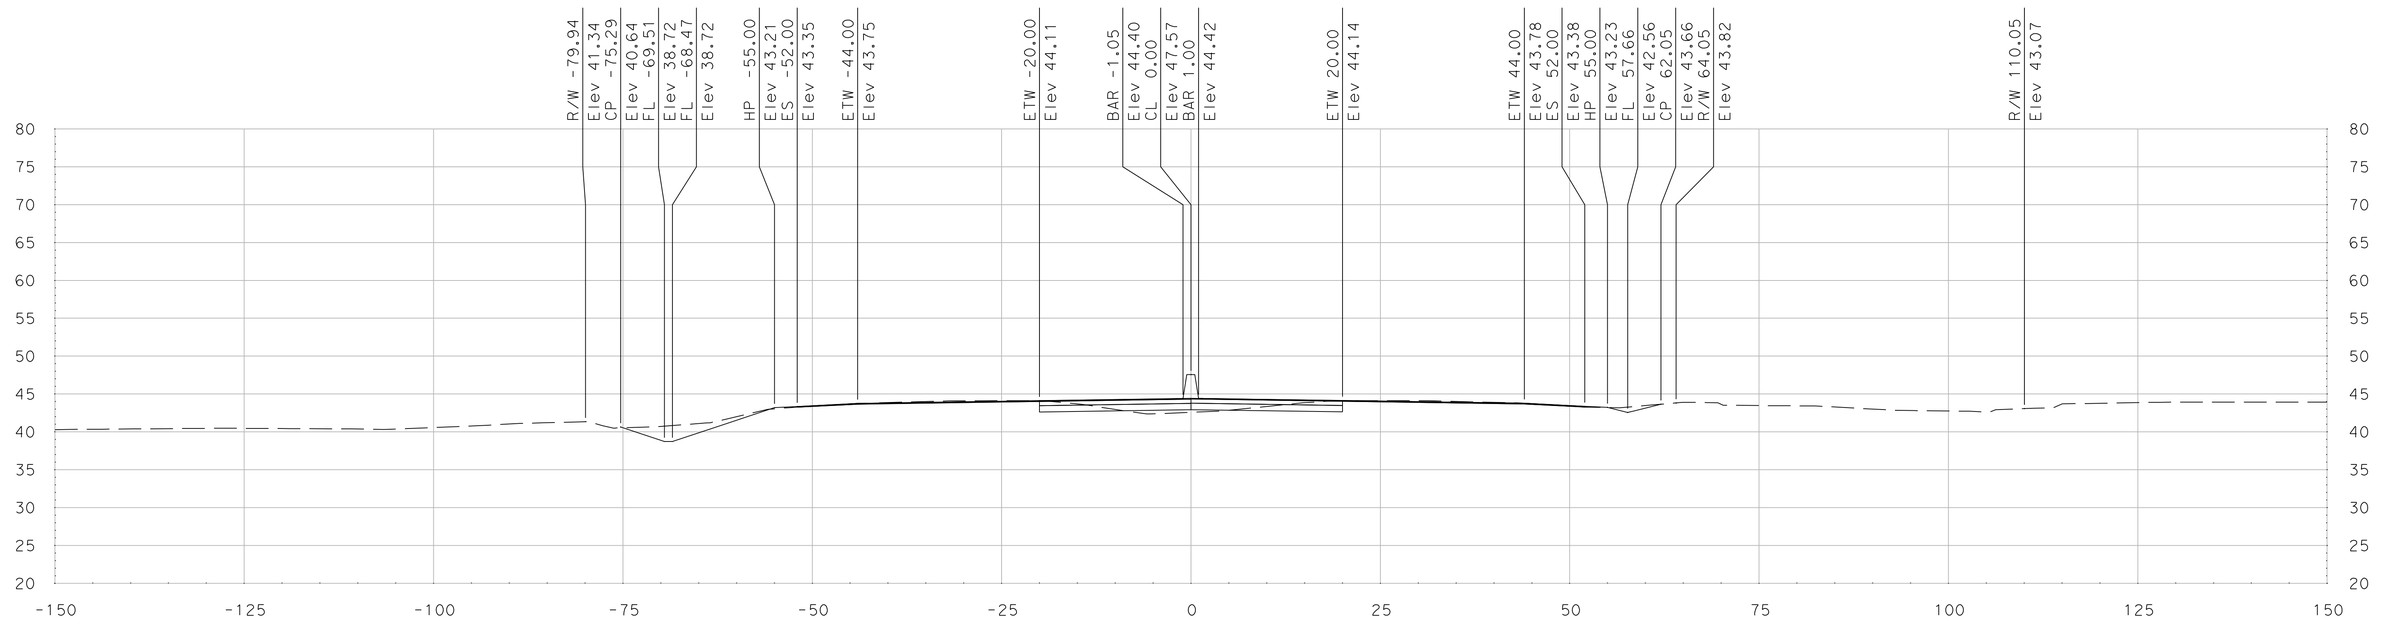

"SR 99" Sta 386+75.00

SCALE
HORIZONTAL: 1"=10'
VERTICAL: 1"=10'

DATE: 5/18/2011

ALL DIMENSIONS ARE IN US SURVEY FEET

FOR EARTHWORK DEVELOPMENT ONLY

Dist	COUNTY	ROUTE	POST MILES TOTAL PROJECT	SHEET No.	TOTAL SHEETS
10	SJ	99	4.9/14.2		
CONTRACT No.			10-0E6114		
PROJECT ID			1000020440		

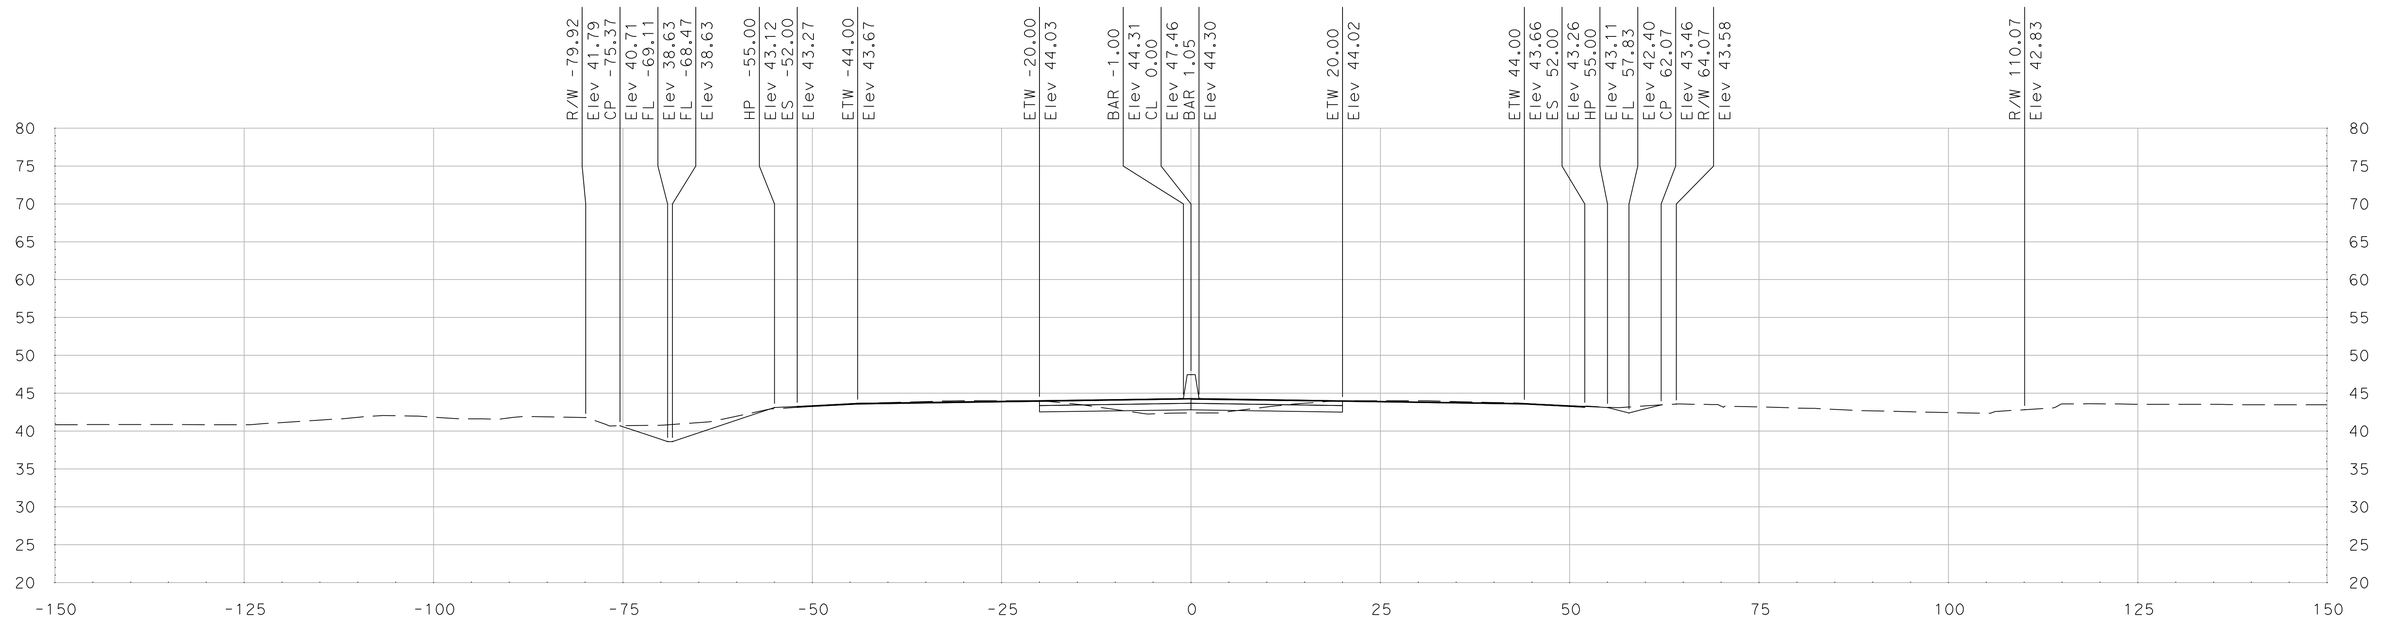

"SR 99" Sta 387+50.00

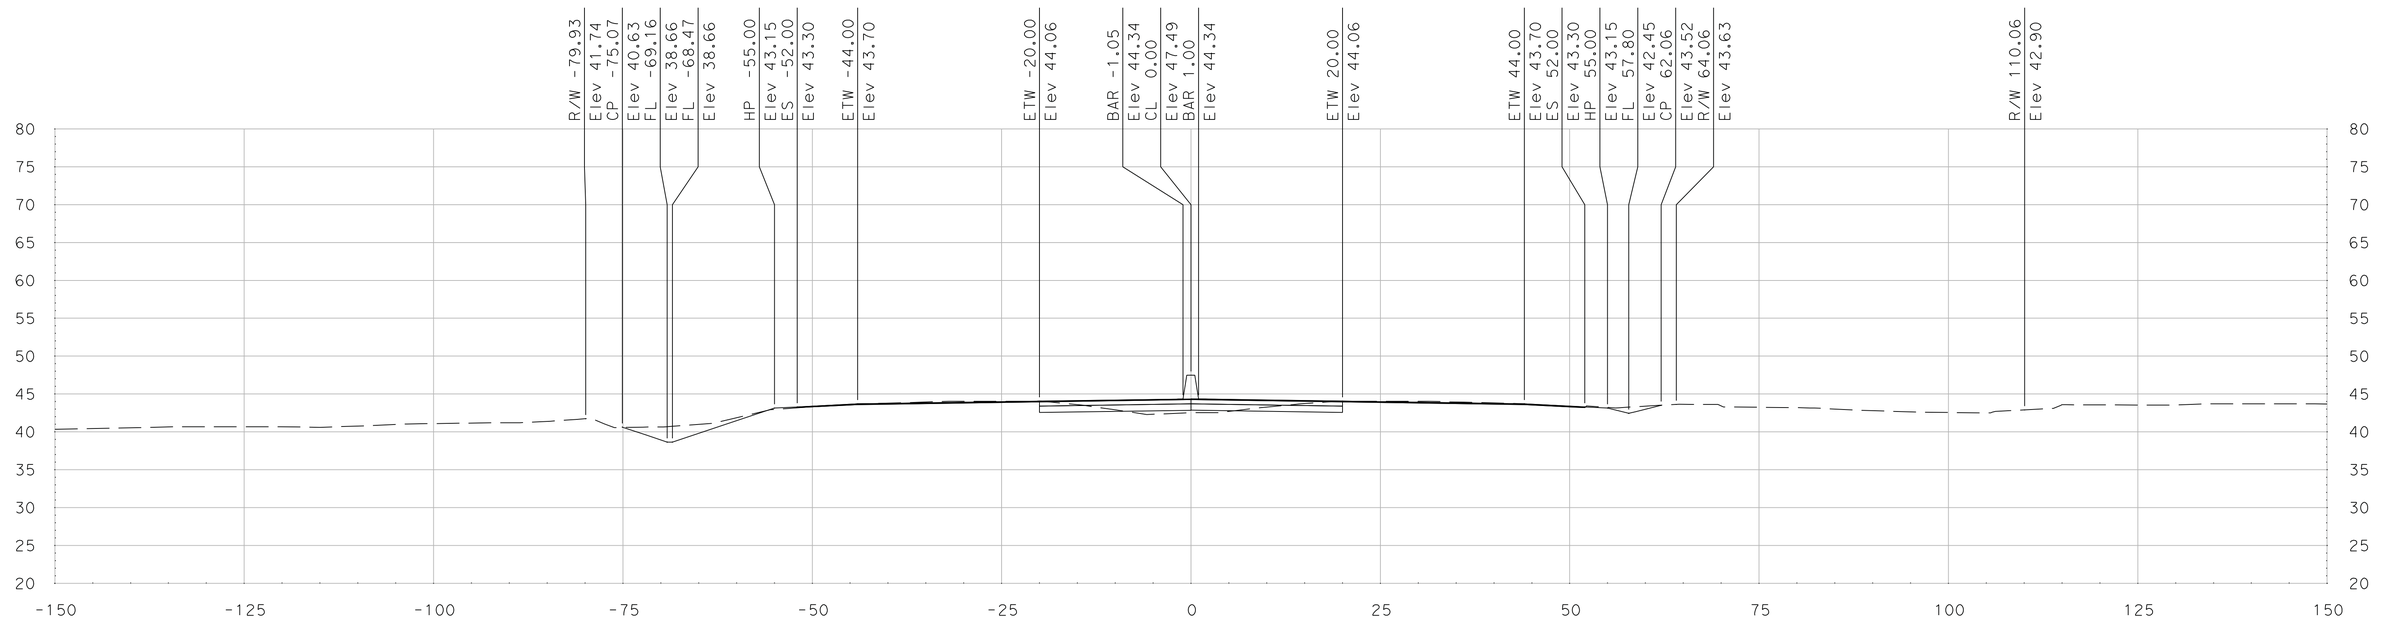

"SR 99" Sta 387+25.00

SCALE
HORIZONTAL: 1"=10'
VERTICAL: 1"=10'

DATE: 5/18/2011

ALL DIMENSIONS ARE IN US SURVEY FEET

FOR EARTHWORK DEVELOPMENT ONLY

Dist	COUNTY	ROUTE	POST MILES TOTAL PROJECT	SHEET No.	TOTAL SHEETS
10	SJ	99	4.9/14.2		
CONTRACT No.			10-0E6114		
PROJECT ID			1000020440		

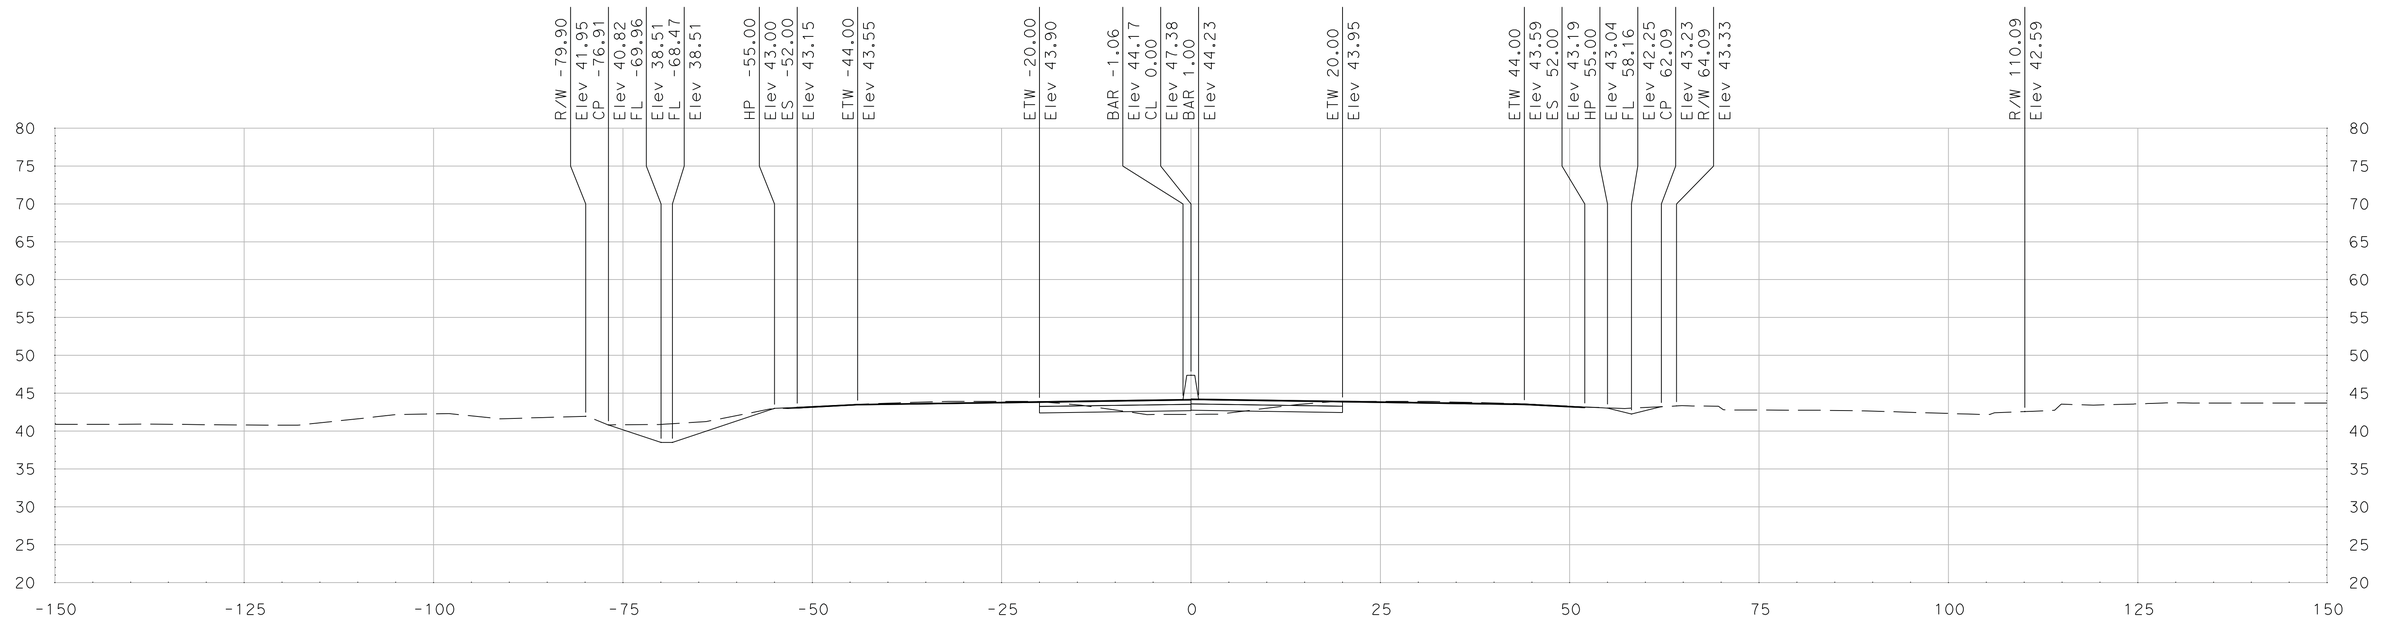

"SR 99" Sta 388+00.00

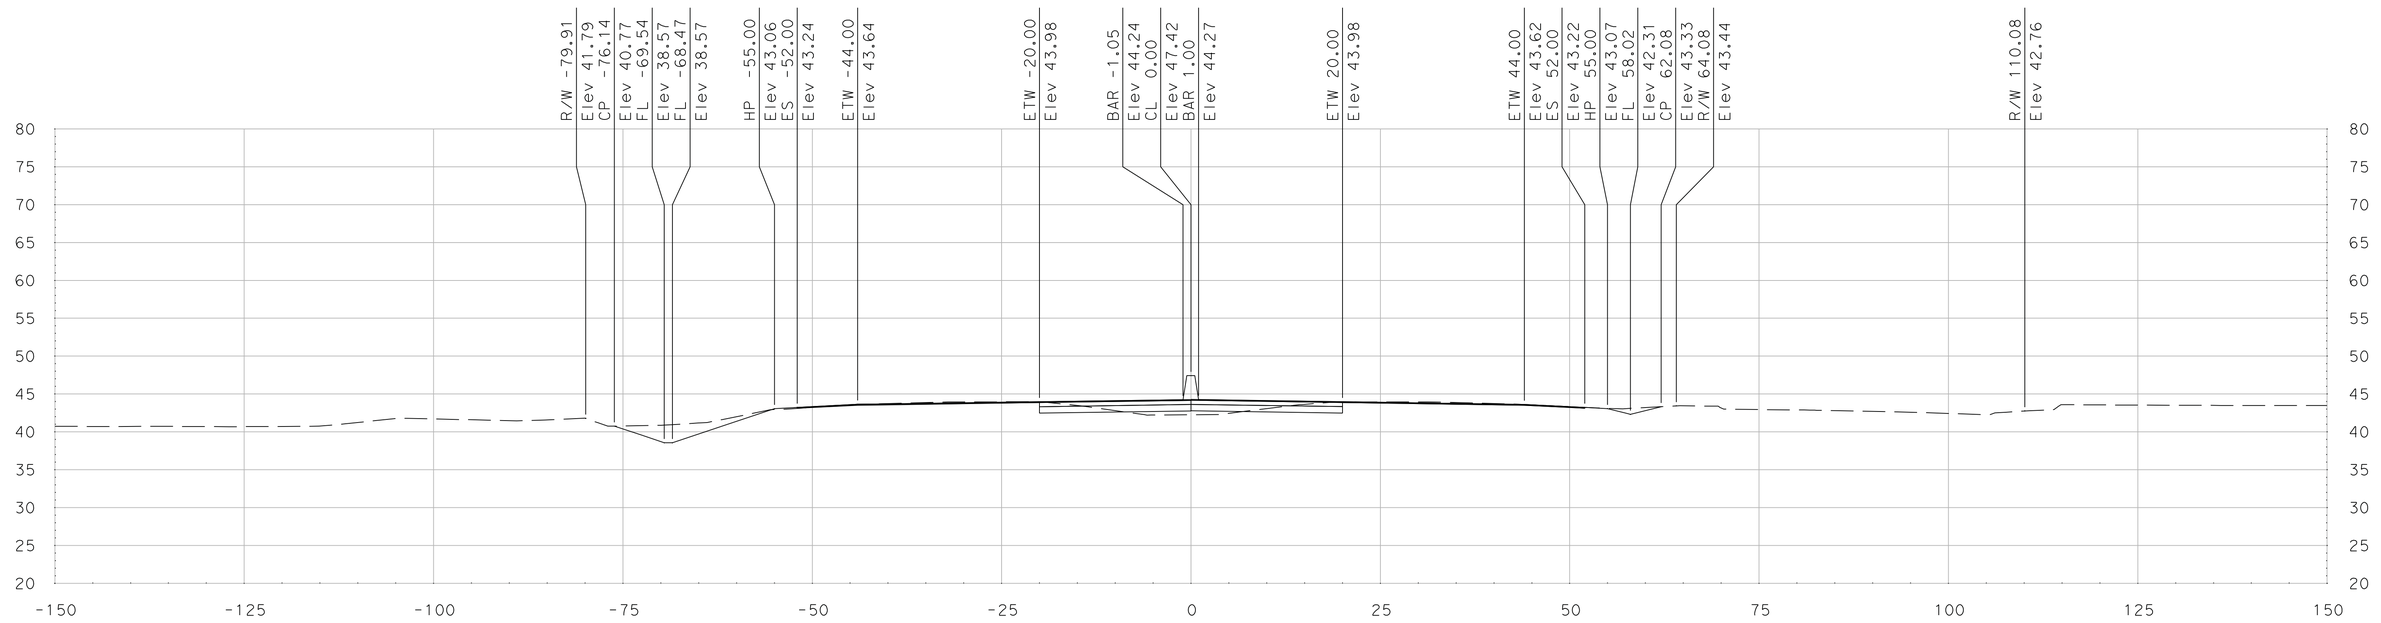

"SR 99" Sta 387+75.00

SCALE
HORIZONTAL: 1"=10'
VERTICAL: 1"=10'

DATE: 5/18/2011

ALL DIMENSIONS ARE IN US SURVEY FEET

FOR EARTHWORK DEVELOPMENT ONLY

Dist	COUNTY	ROUTE	POST MILES TOTAL PROJECT	SHEET No.	TOTAL SHEETS
10	SJ	99	4.9/14.2		
CONTRACT No.			10-0E6114		
PROJECT ID			1000020440		

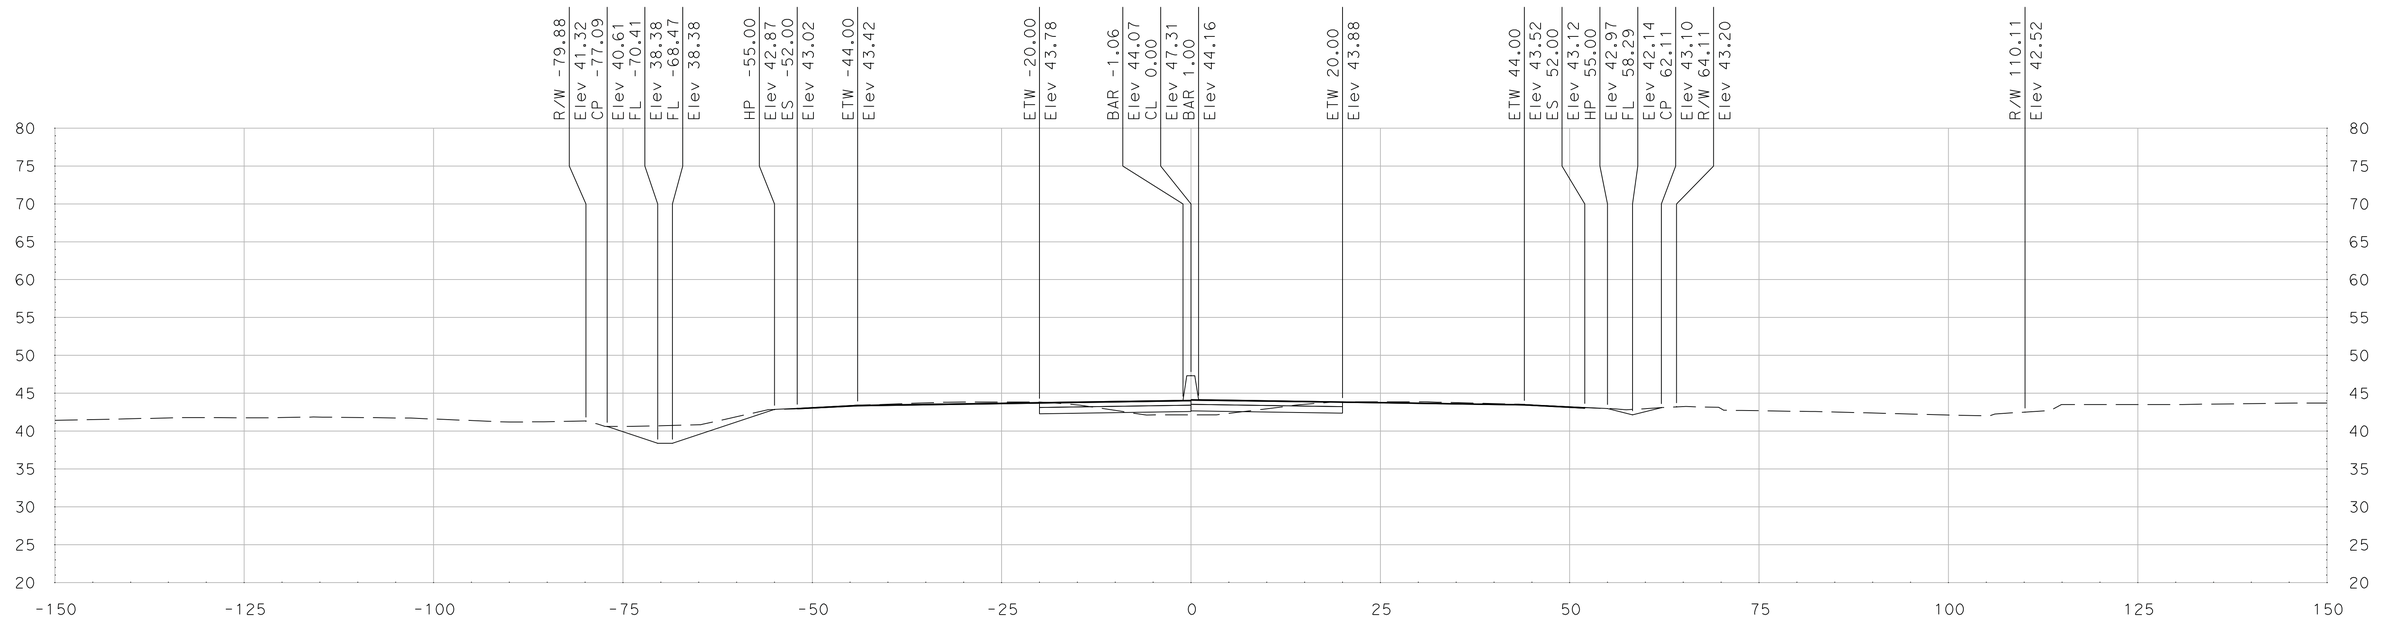

"SR 99" Sta 388+50.00

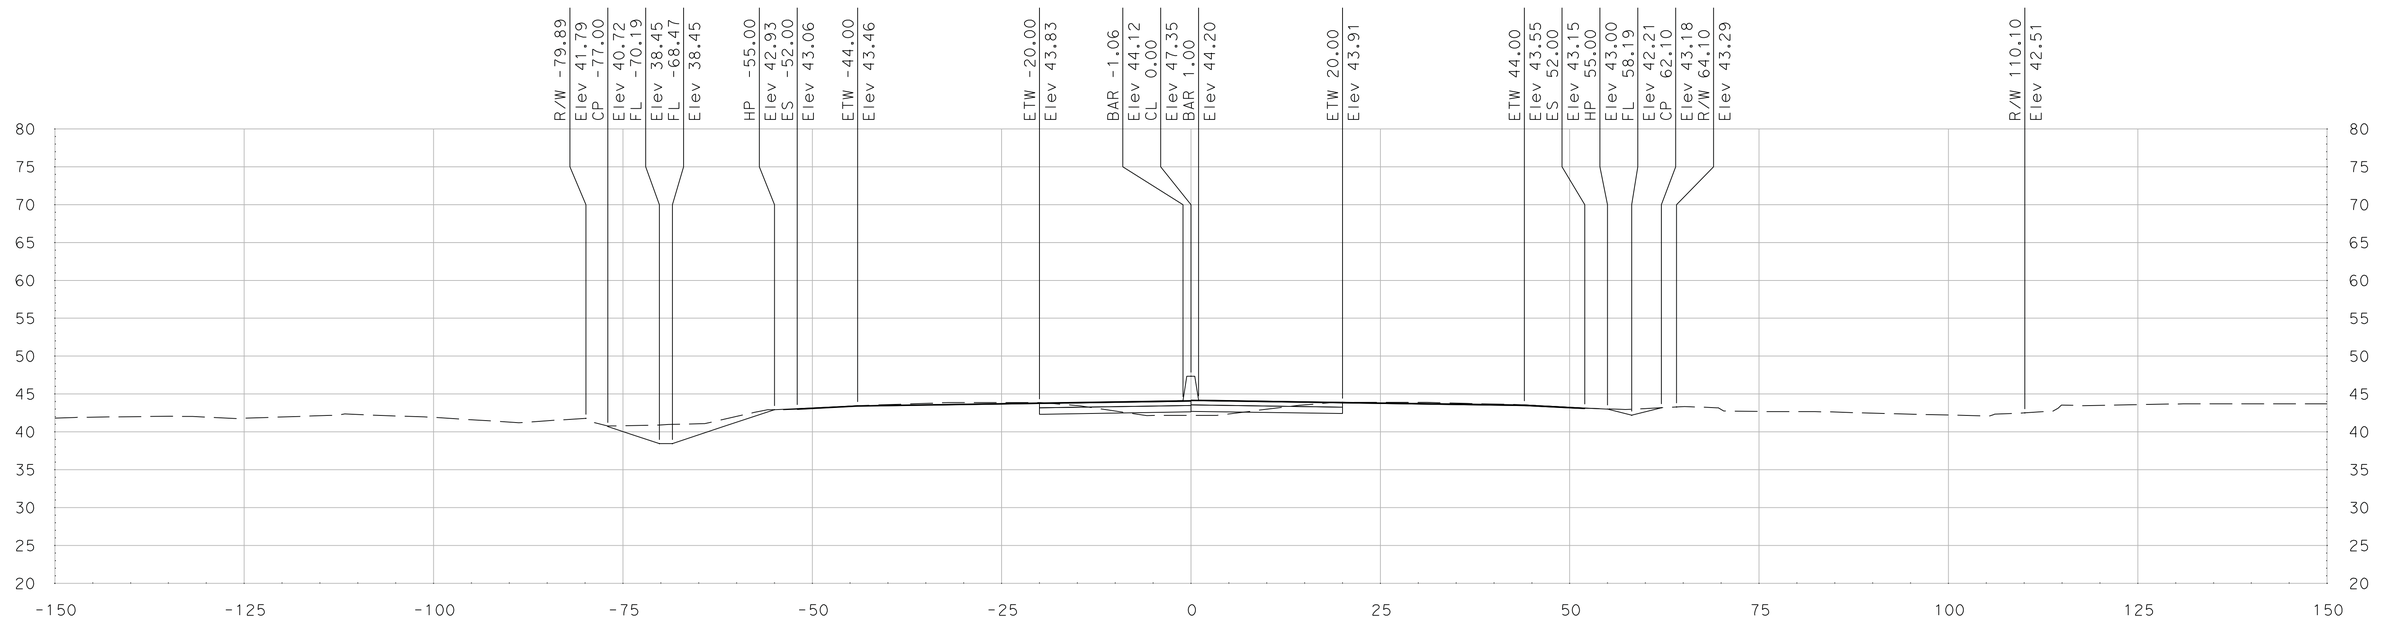

"SR 99" Sta 388+25.00

DATE: 5/18/2011

ALL DIMENSIONS ARE IN US SURVEY FEET

SCALE
HORIZONTAL: 1"=10'
VERTICAL: 1"=10'

FOR EARTHWORK DEVELOPMENT ONLY

Dist	COUNTY	ROUTE	POST MILES TOTAL PROJECT	SHEET No.	TOTAL SHEETS
10	SJ	99	4.9/14.2		
CONTRACT No.			10-0E6114		
PROJECT ID			1000020440		

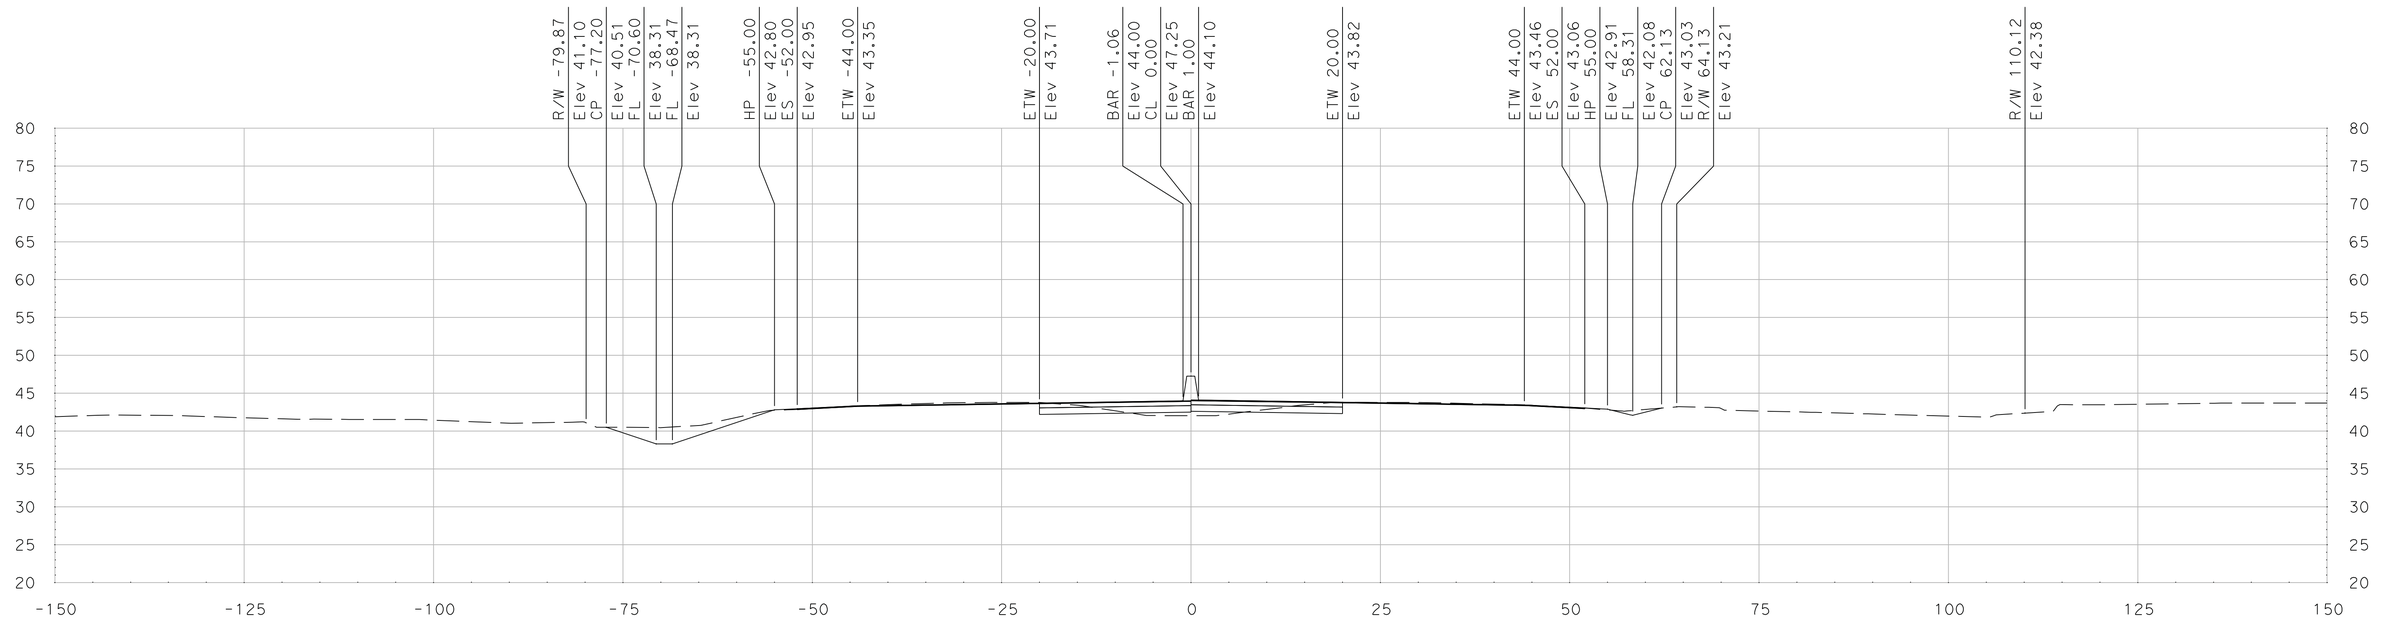

"SR 99" Sta 389+00.00

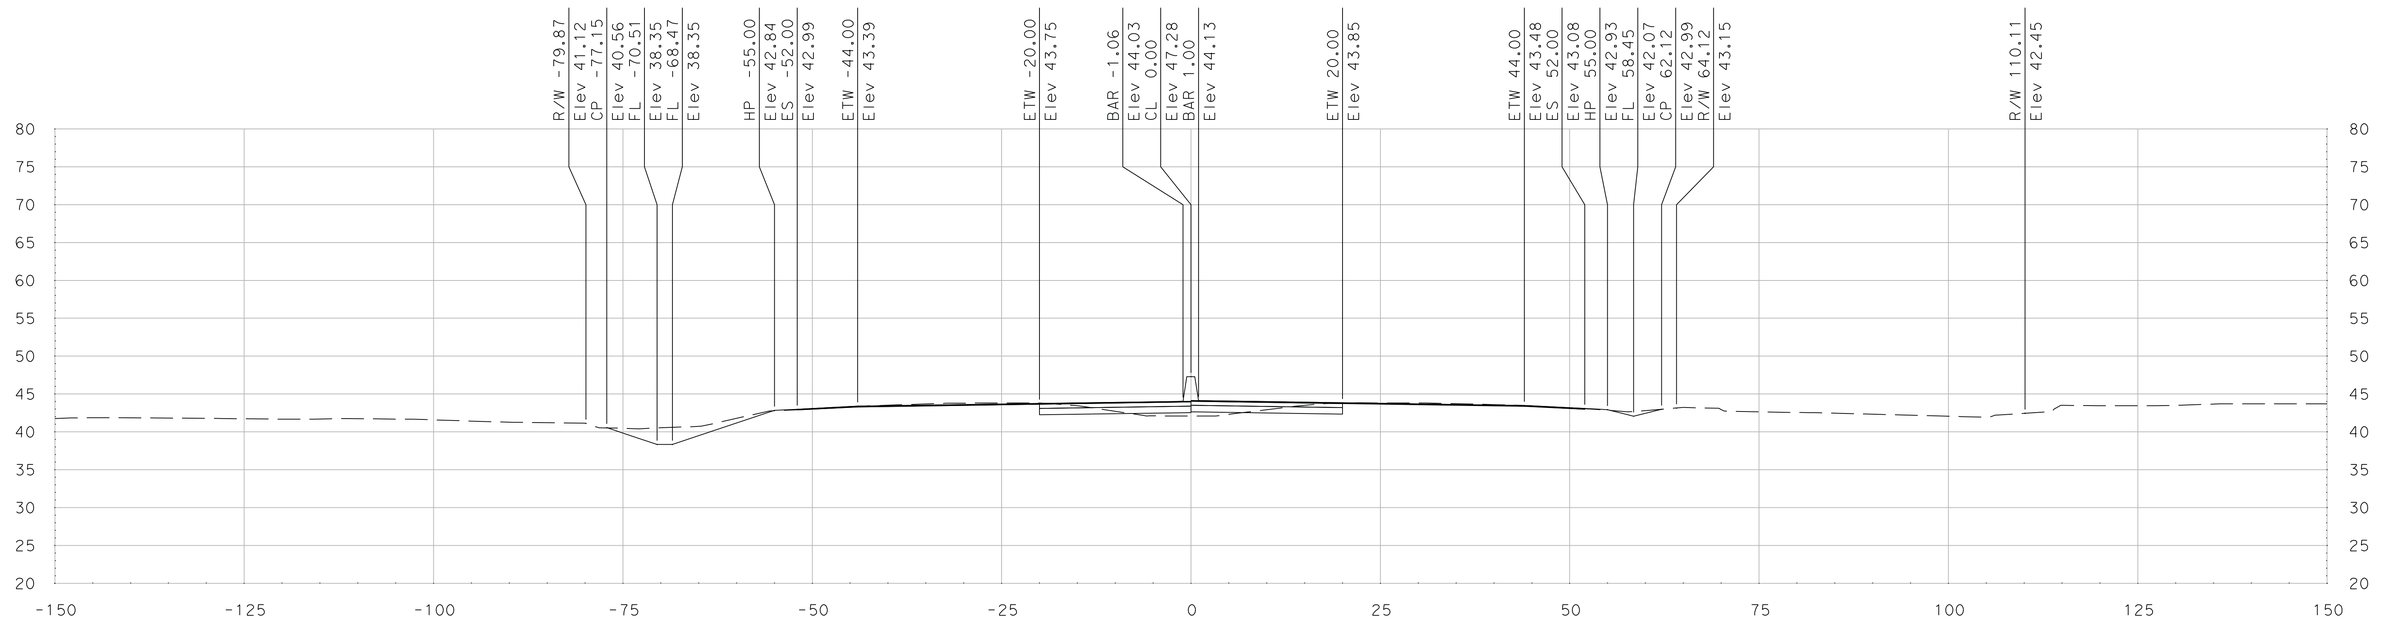

"SR 99" Sta 388+75.00

SCALE
HORIZONTAL: 1"=10'
VERTICAL: 1"=10'

DATE: 5/18/2011

ALL DIMENSIONS ARE IN US SURVEY FEET

FOR EARTHWORK DEVELOPMENT ONLY

Dist	COUNTY	ROUTE	POST MILES TOTAL PROJECT	SHEET No.	TOTAL SHEETS
10	SJ	99	4.9/14.2		
CONTRACT No.			10-0E6114		
PROJECT ID			1000020440		

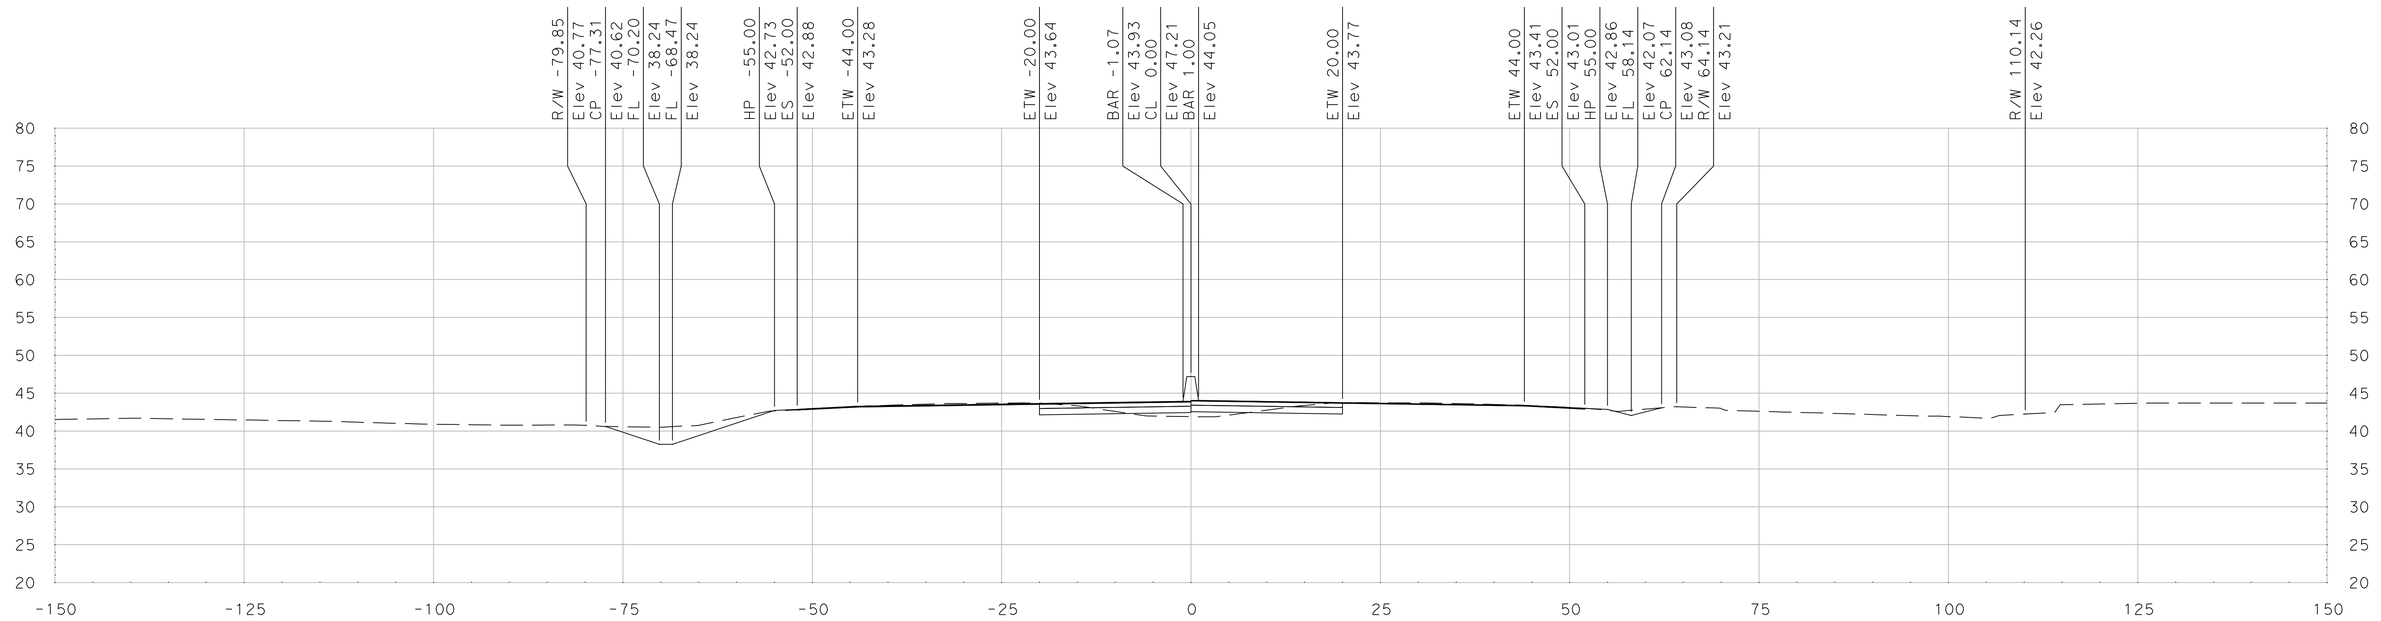

"SR 99" Sta 389+50.00

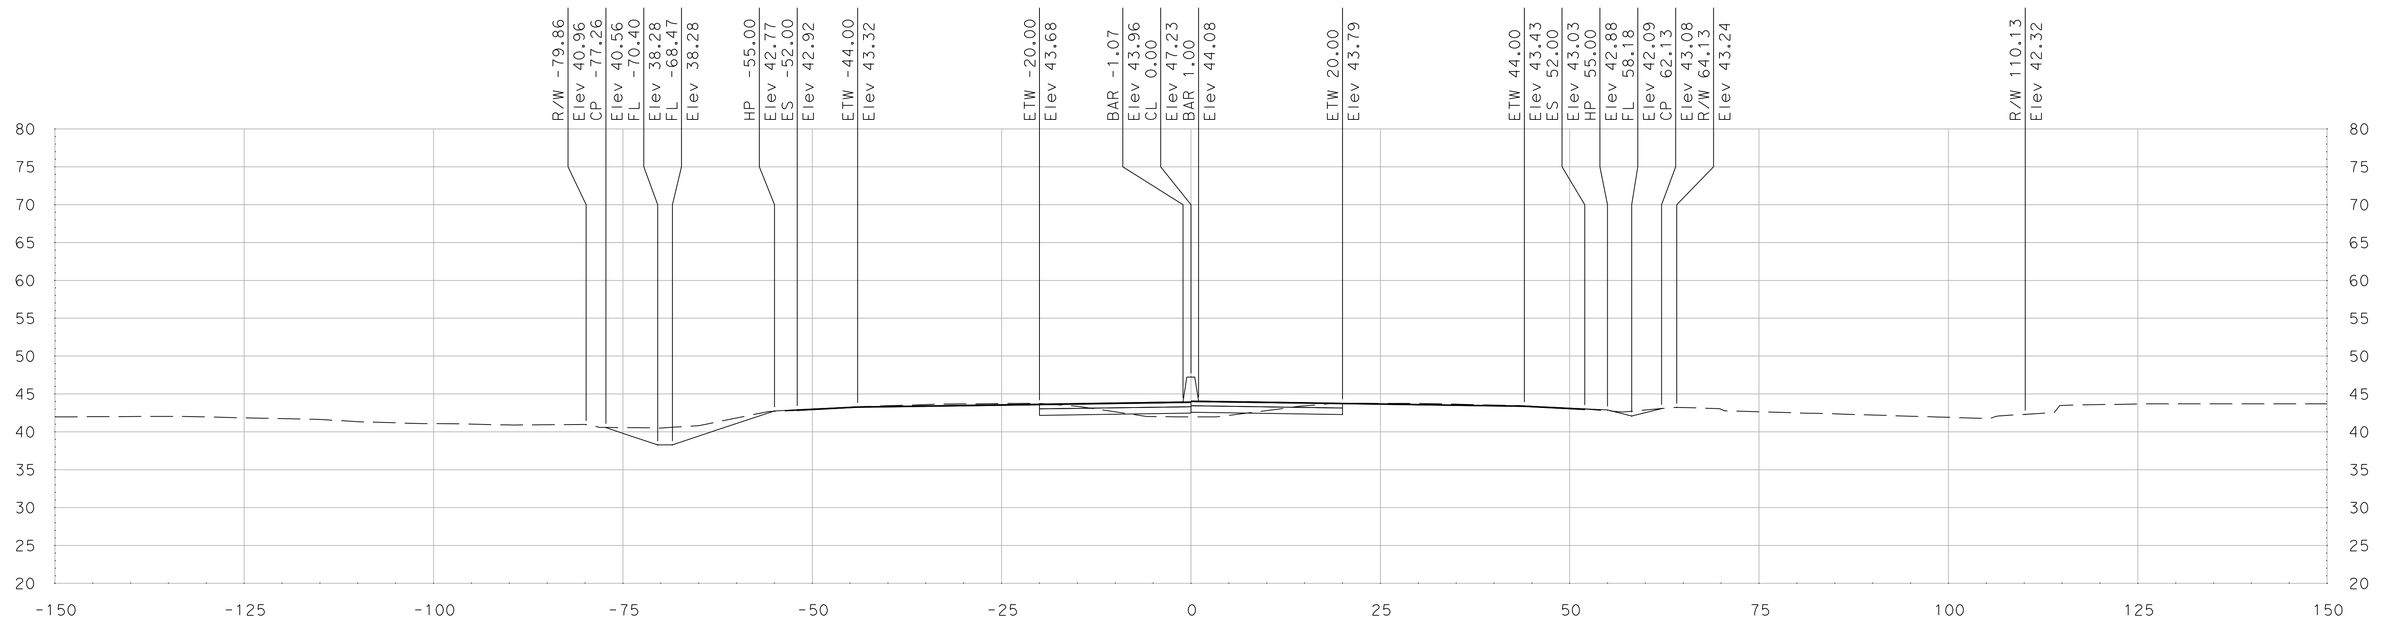

"SR 99" Sta 389+25.00

SCALE
HORIZONTAL: 1"=10'
VERTICAL: 1"=10'

DATE: 5/18/2011

ALL DIMENSIONS ARE IN US SURVEY FEET

FOR EARTHWORK DEVELOPMENT ONLY

Dist	COUNTY	ROUTE	POST MILES TOTAL PROJECT	SHEET No.	TOTAL SHEETS
10	SJ	99	4.9/14.2		
CONTRACT No.			10-0E6114		
PROJECT ID			1000020440		

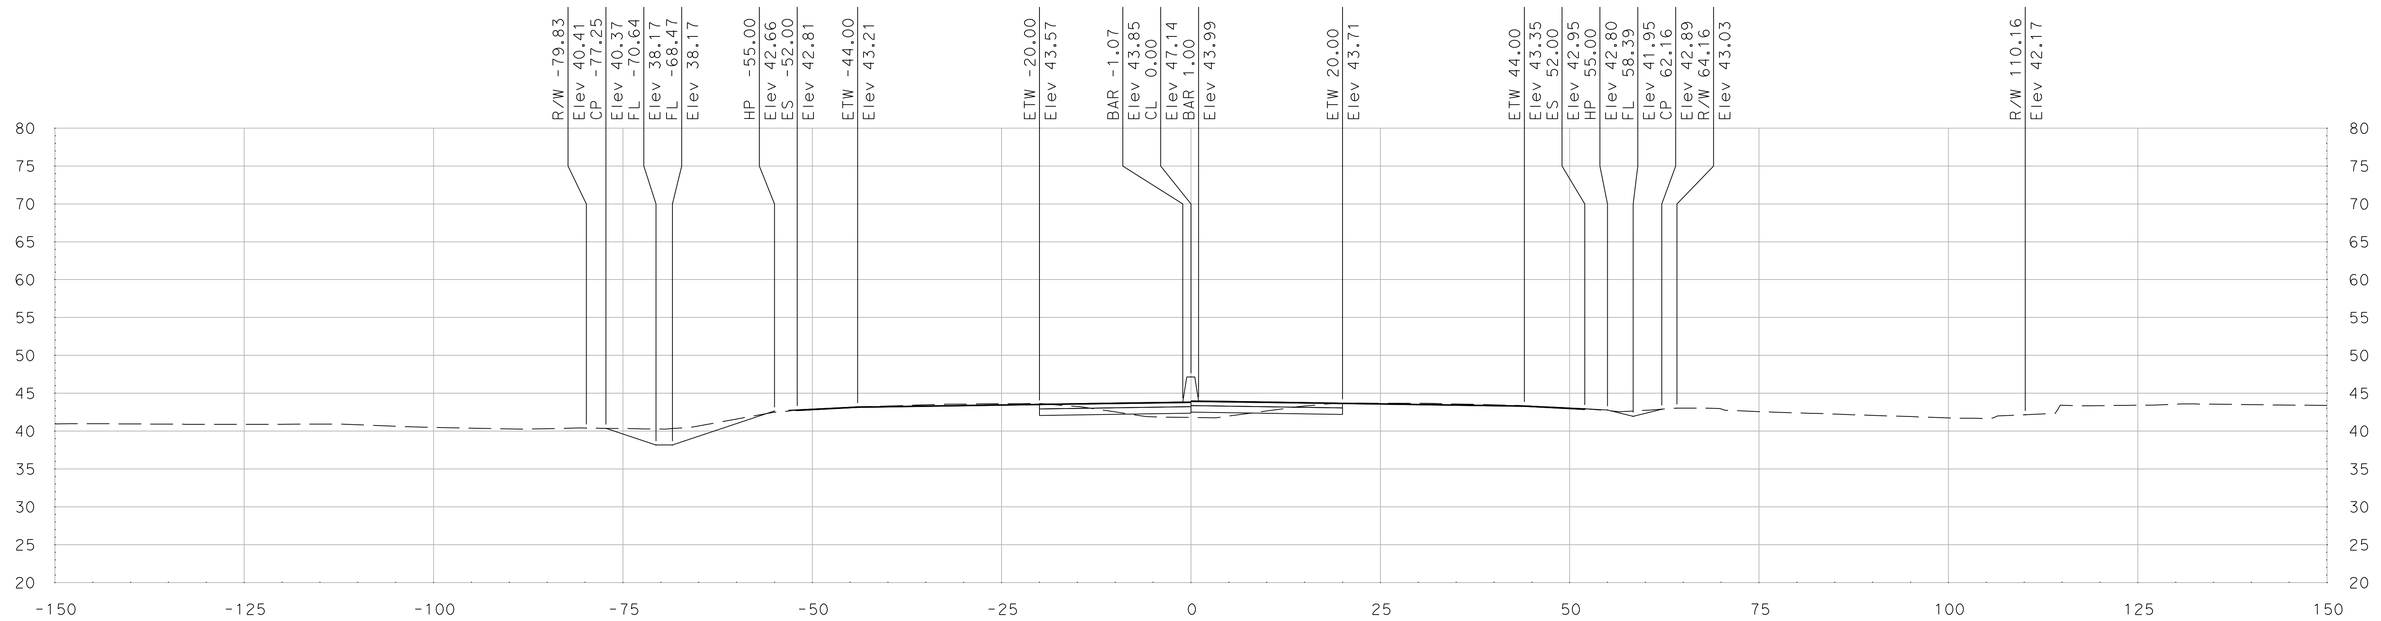

"SR 99" Sta 390+00.00

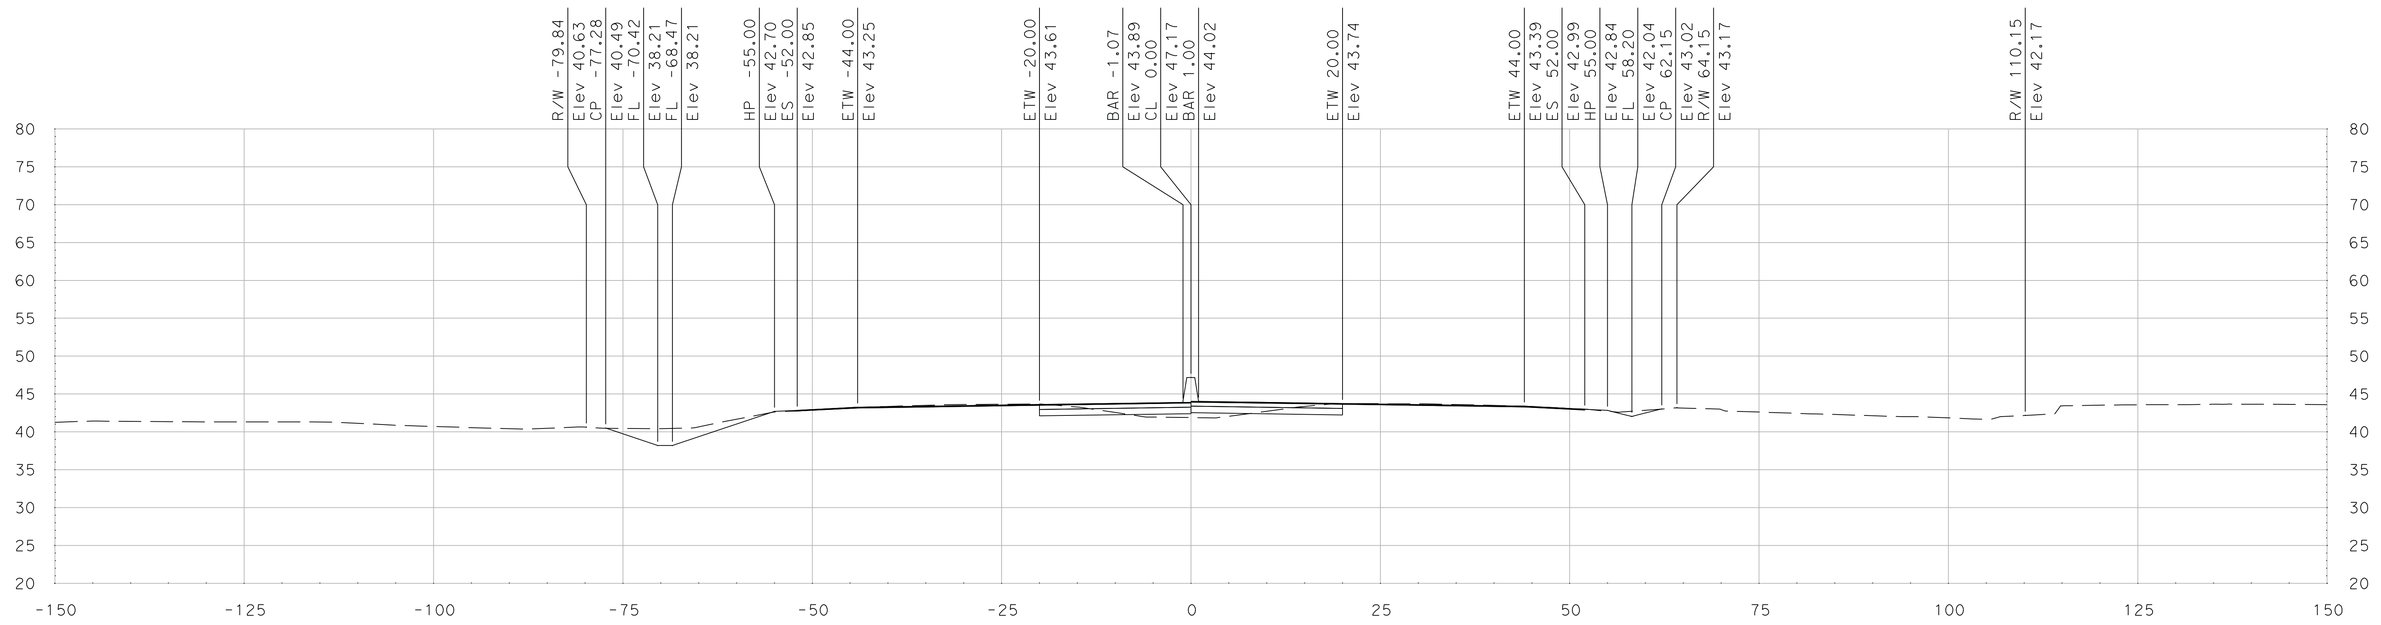

"SR 99" Sta 389+75.00

SCALE
HORIZONTAL: 1"=10'
VERTICAL: 1"=10'

DATE: 5/18/2011

ALL DIMENSIONS ARE IN US SURVEY FEET

FOR EARTHWORK DEVELOPMENT ONLY

Dist	COUNTY	ROUTE	POST MILES TOTAL PROJECT	SHEET No.	TOTAL SHEETS
10	SJ	99	4.9/14.2		
CONTRACT No.			10-0E6114		
PROJECT ID			1000020440		

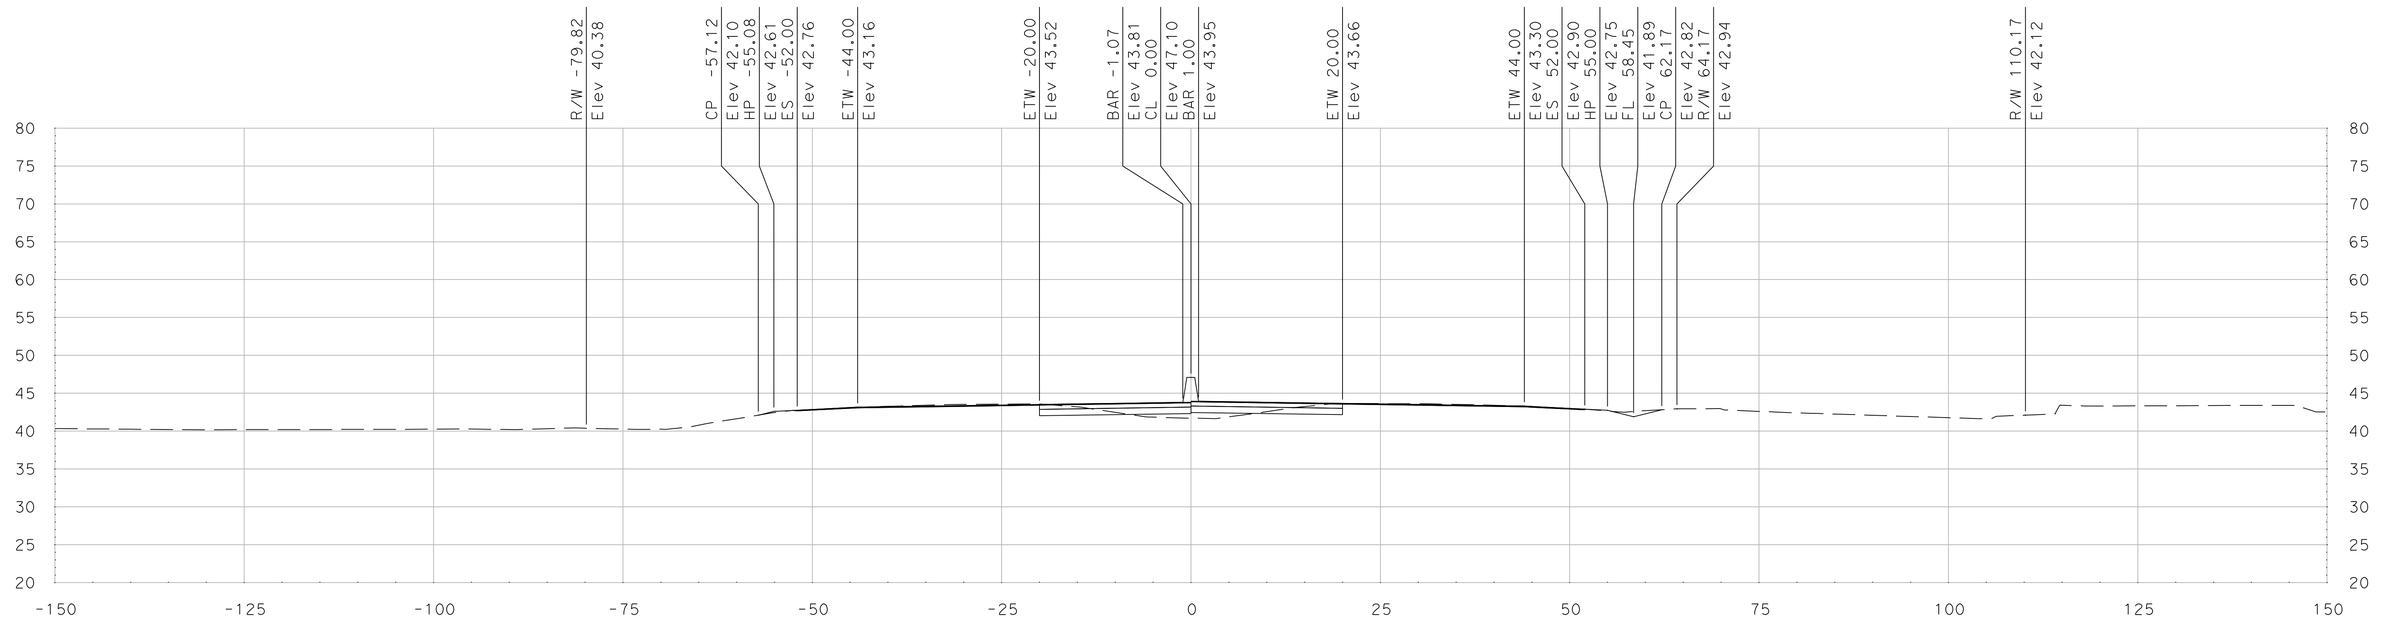

"SR 99" Sta 390+29.59

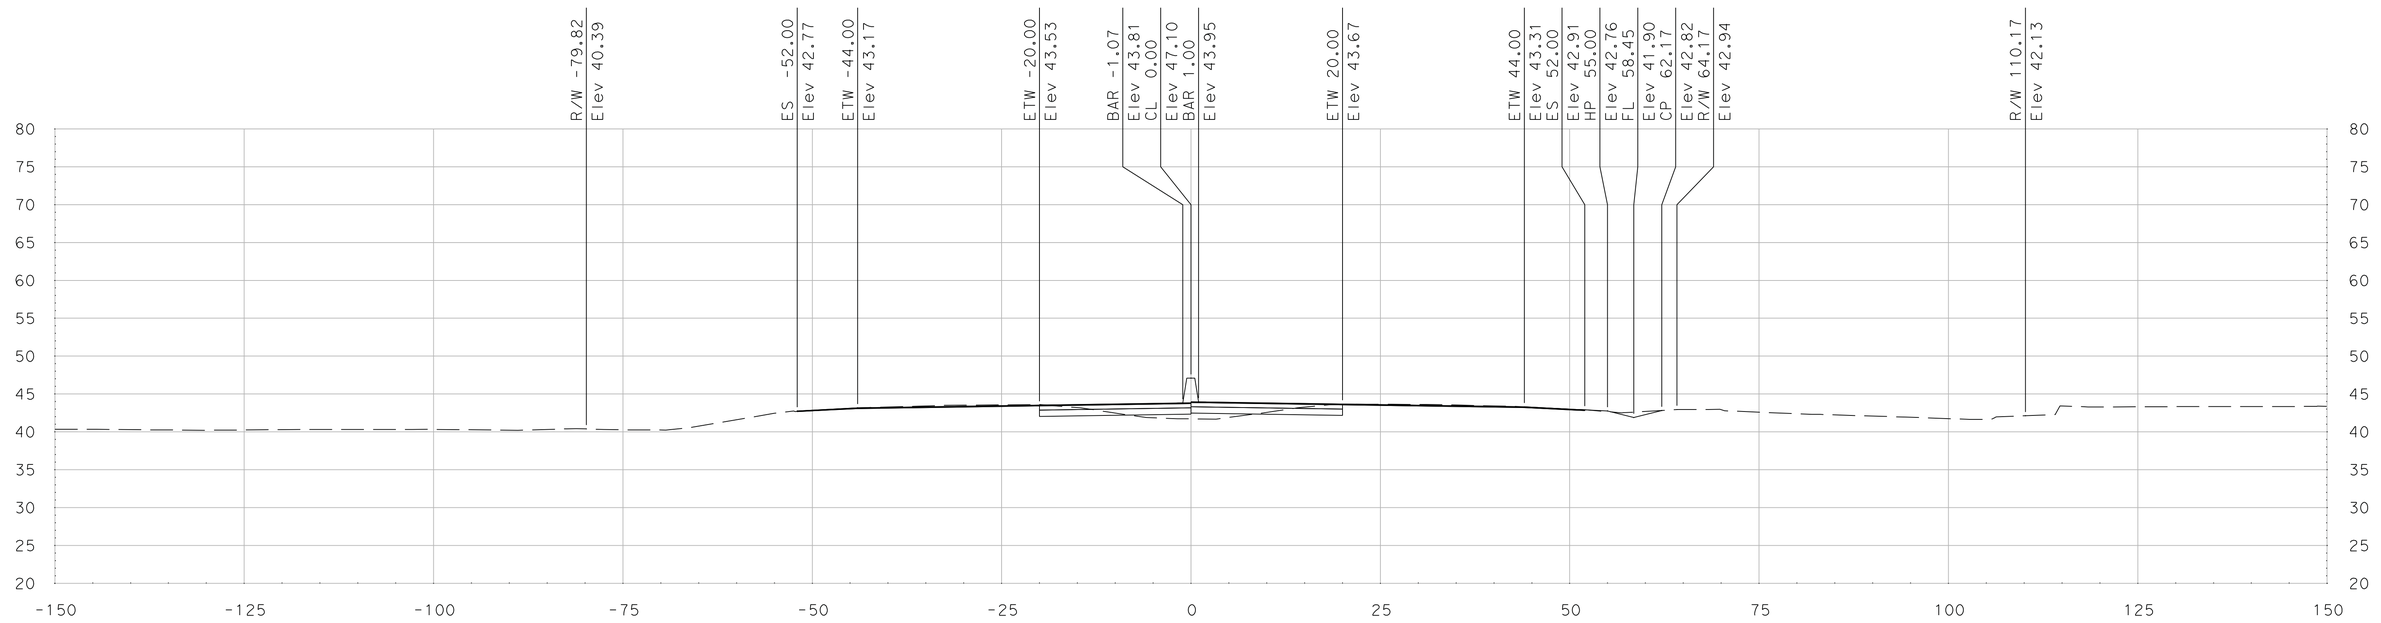

"SR 99" Sta 390+25.00

DATE: 5/18/2011

ALL DIMENSIONS ARE IN US SURVEY FEET

SCALE
HORIZONTAL: 1"=10'
VERTICAL: 1"=10'

FOR EARTHWORK DEVELOPMENT ONLY

Dist	COUNTY	ROUTE	POST MILES TOTAL PROJECT	SHEET No.	TOTAL SHEETS
10	SJ	99	4.9/14.2		
CONTRACT No.			10-0E6114		
PROJECT ID			1000020440		

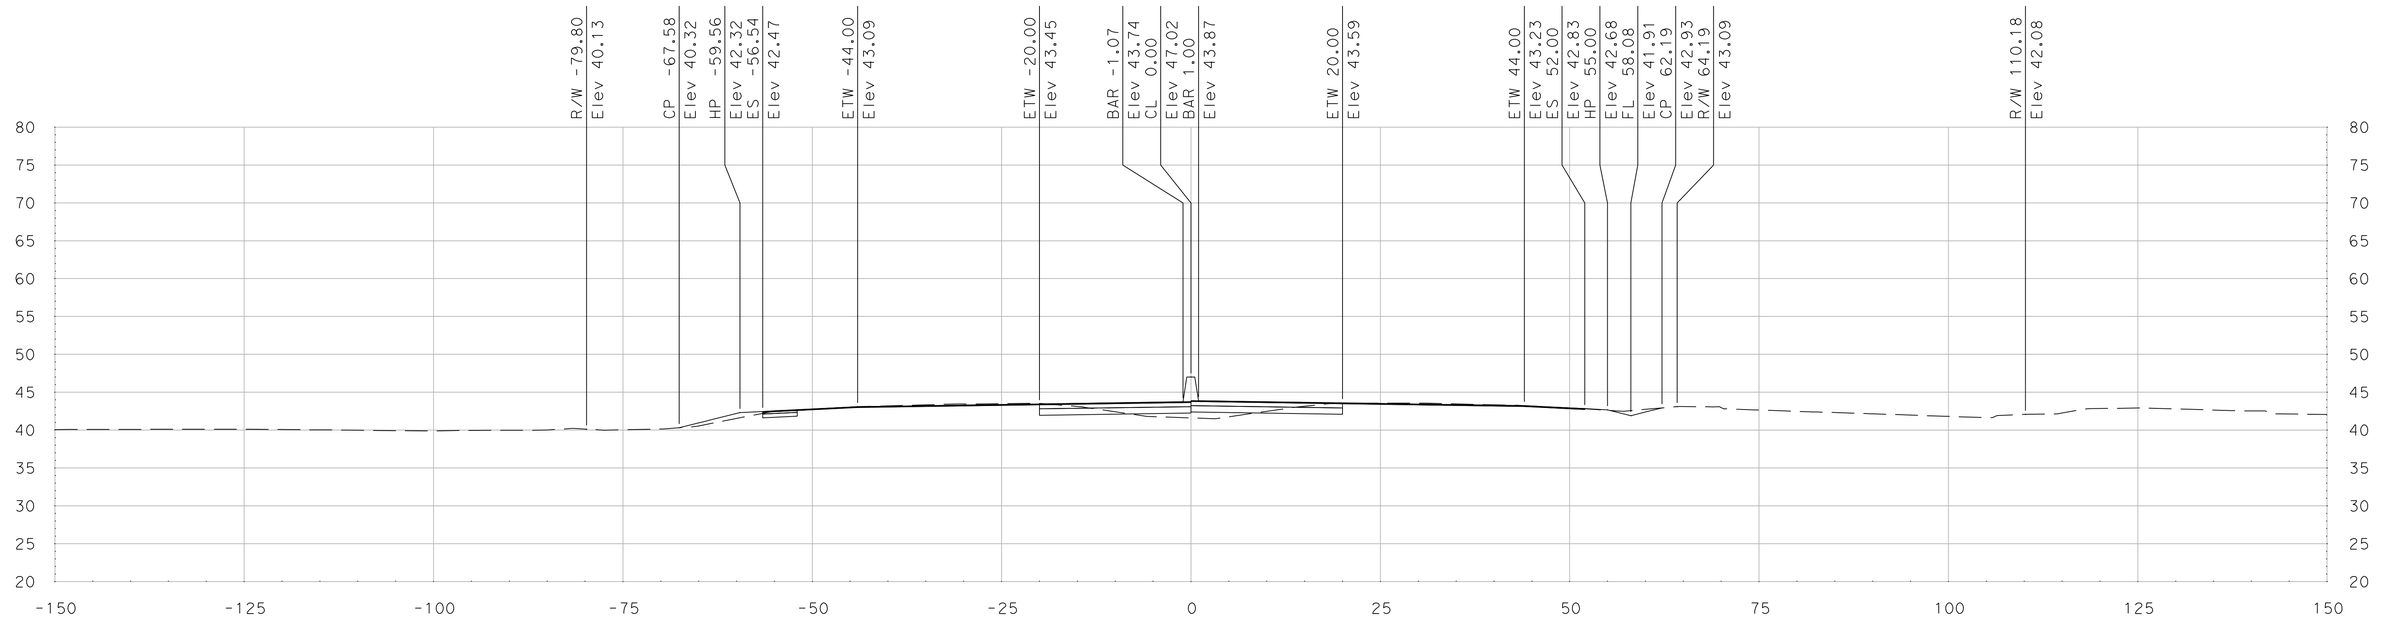

"SR 99" Sta 390+75.00

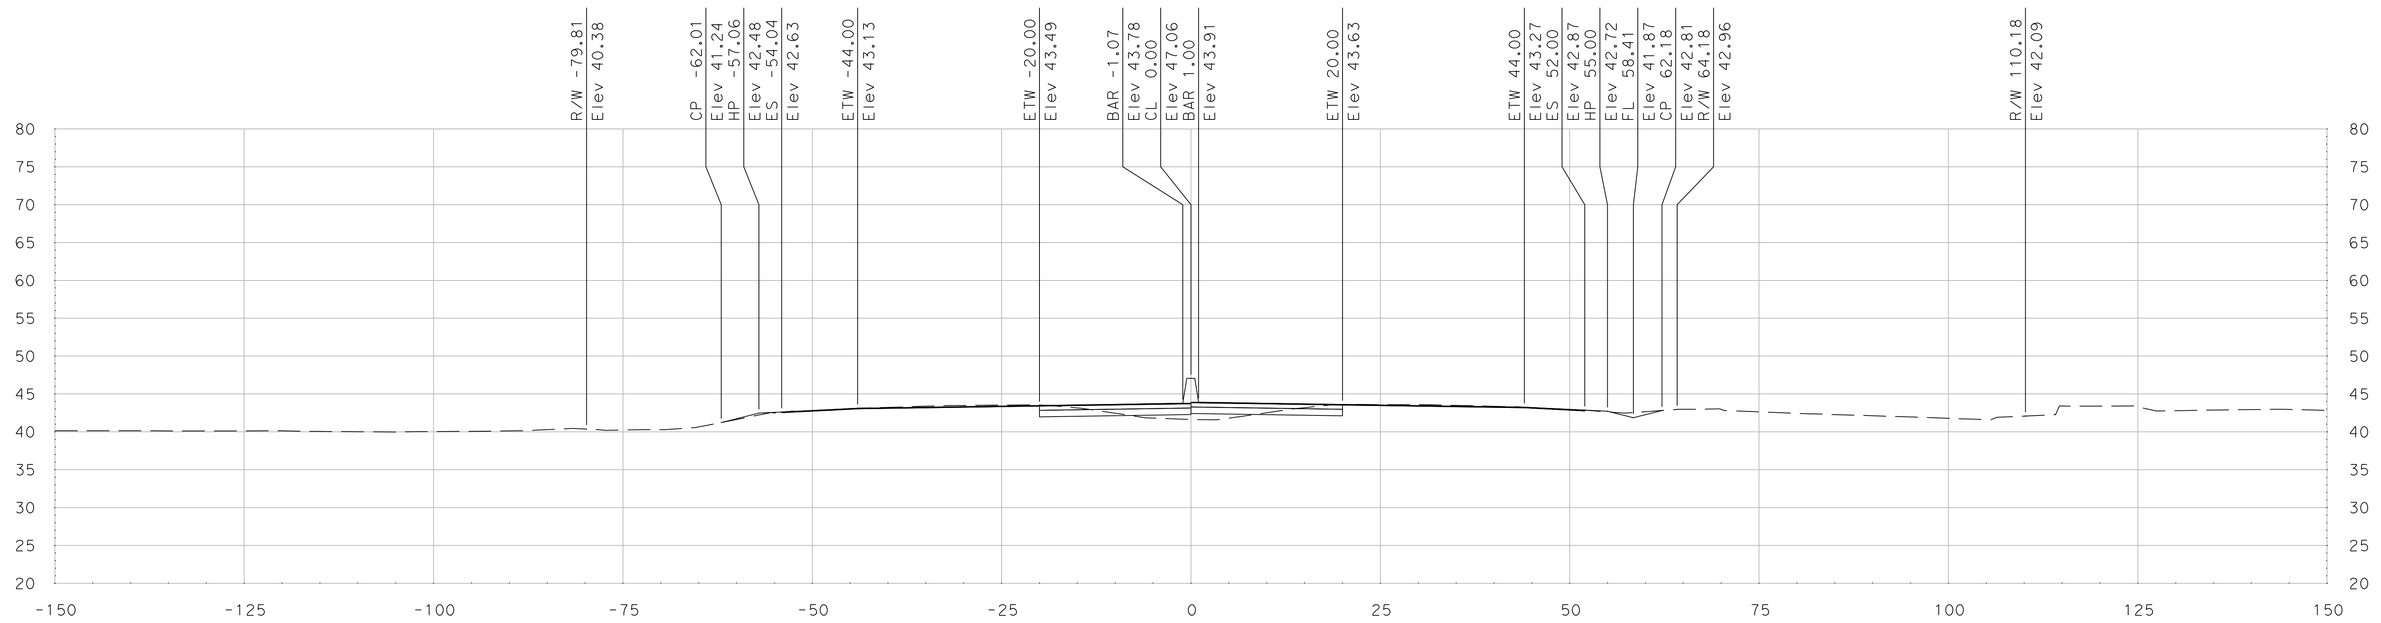

"SR 99" Sta 390+50.00

SCALE
HORIZONTAL: 1"=10'
VERTICAL: 1"=10'

DATE: 5/18/2011

ALL DIMENSIONS ARE IN US SURVEY FEET

FOR EARTHWORK DEVELOPMENT ONLY

Dist	COUNTY	ROUTE	POST MILES TOTAL PROJECT	SHEET No.	TOTAL SHEETS
10	SJ	99	4.9/14.2		
CONTRACT No.			10-0E6114		
PROJECT ID			1000020440		

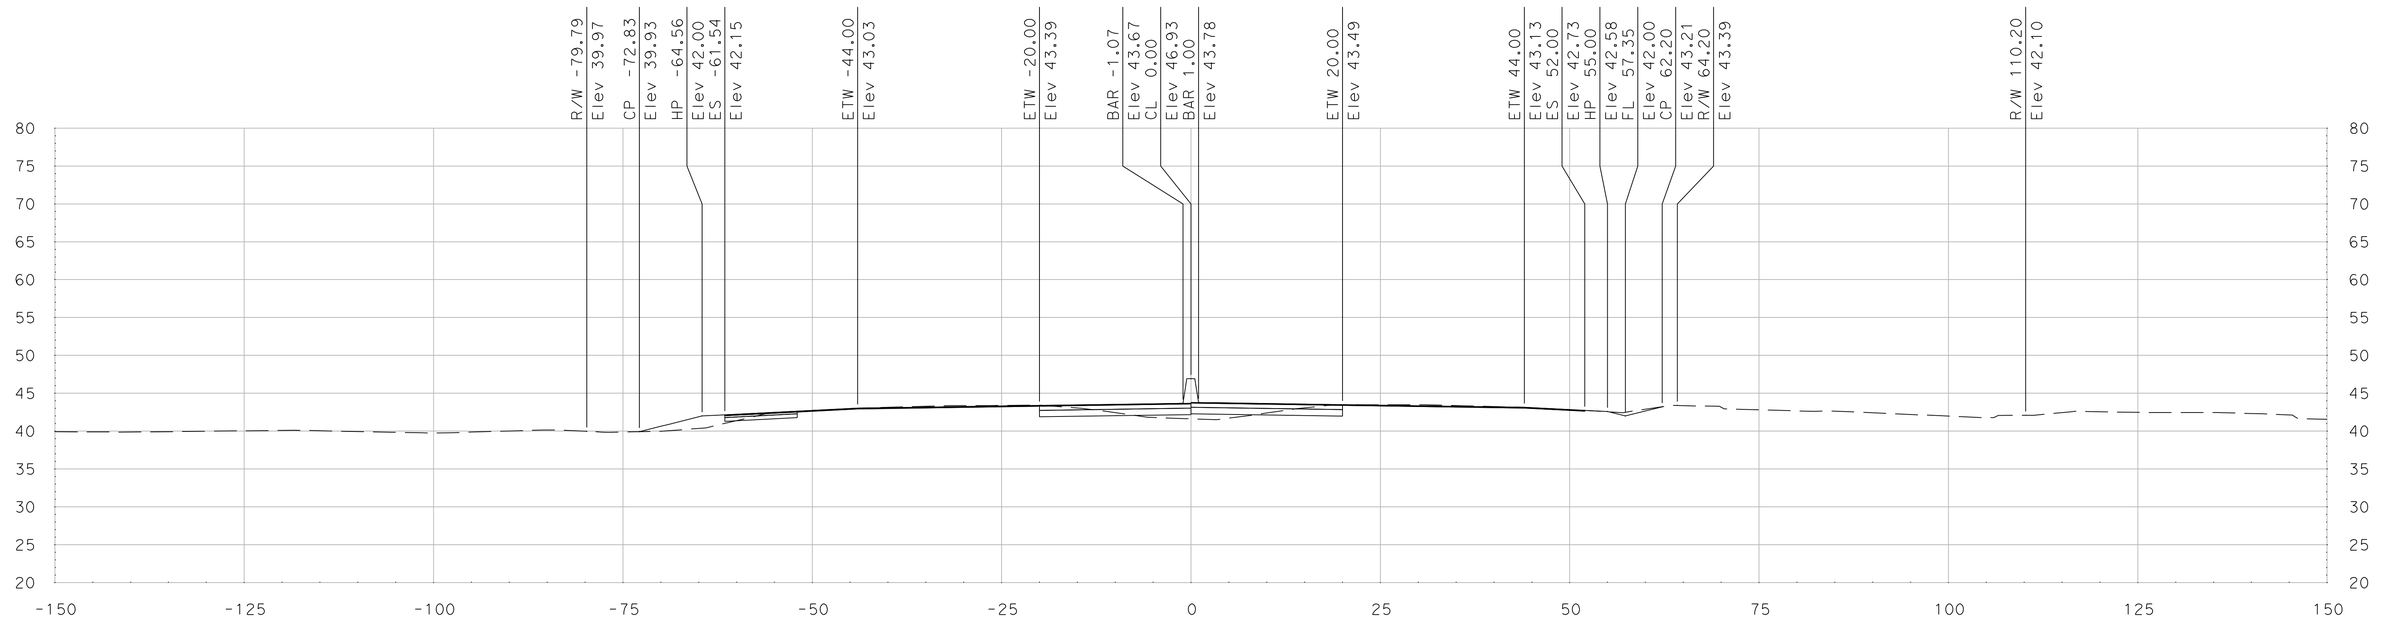

"SR 99" Sta 391+25.00

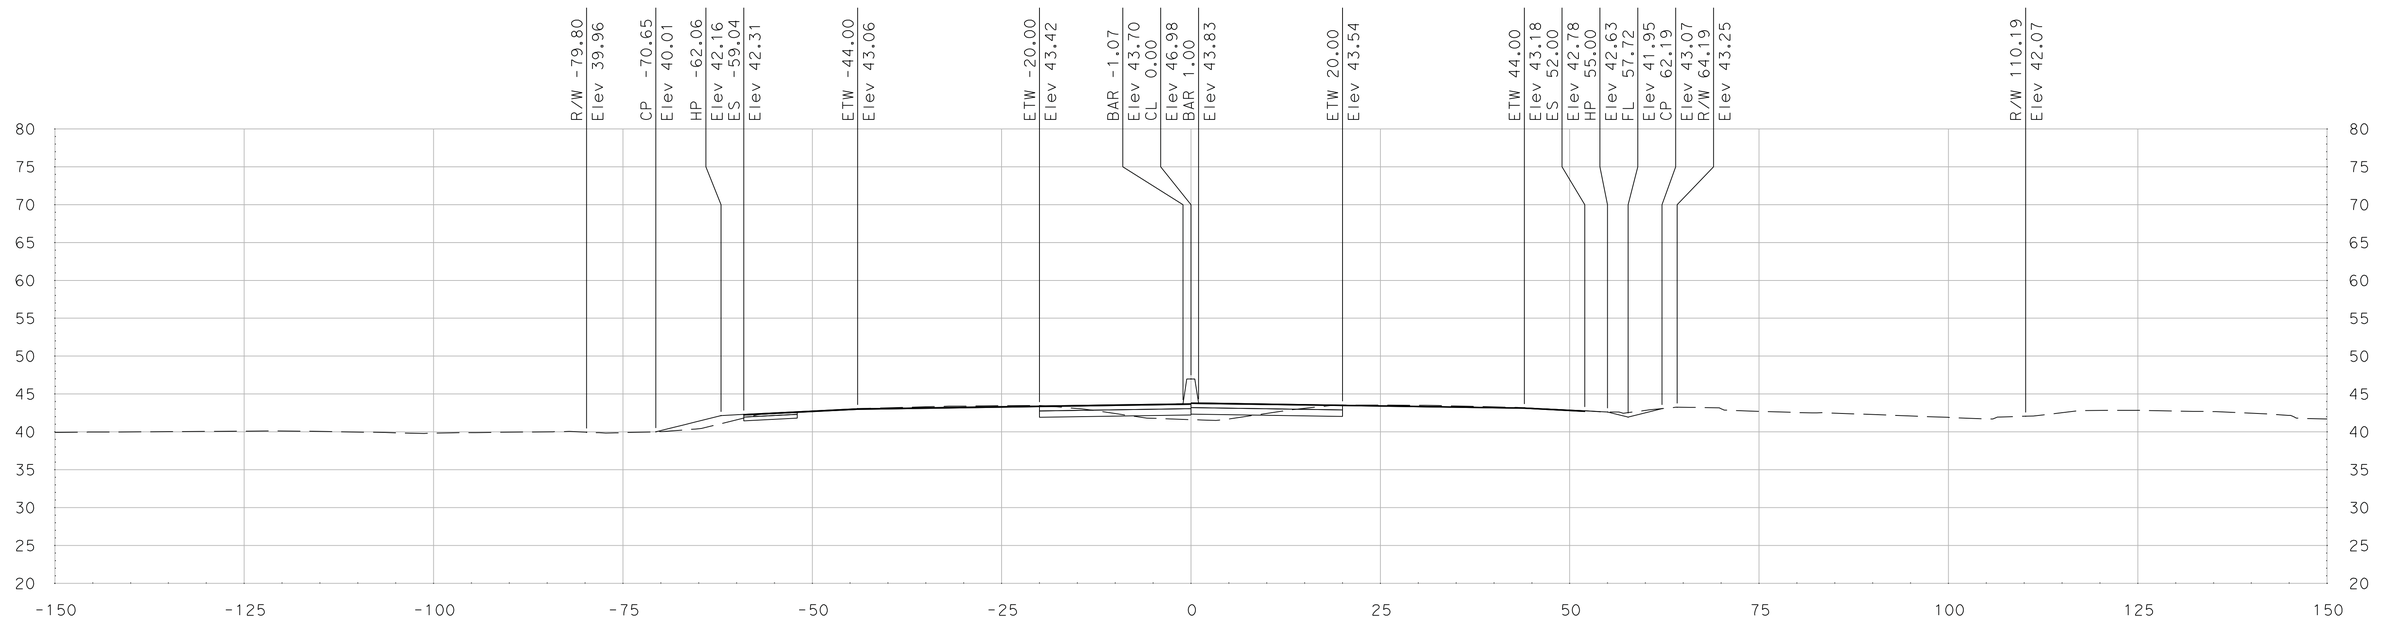

"SR 99" Sta 391+00.00

DATE: 5/18/2011

ALL DIMENSIONS ARE IN US SURVEY FEET

SCALE
HORIZONTAL: 1"=10'
VERTICAL: 1"=10'

FOR EARTHWORK DEVELOPMENT ONLY

Dist	COUNTY	ROUTE	POST MILES TOTAL PROJECT	SHEET No.	TOTAL SHEETS
10	SJ	99	4.9/14.2		
CONTRACT No.			10-0E6114		
PROJECT ID			1000020440		

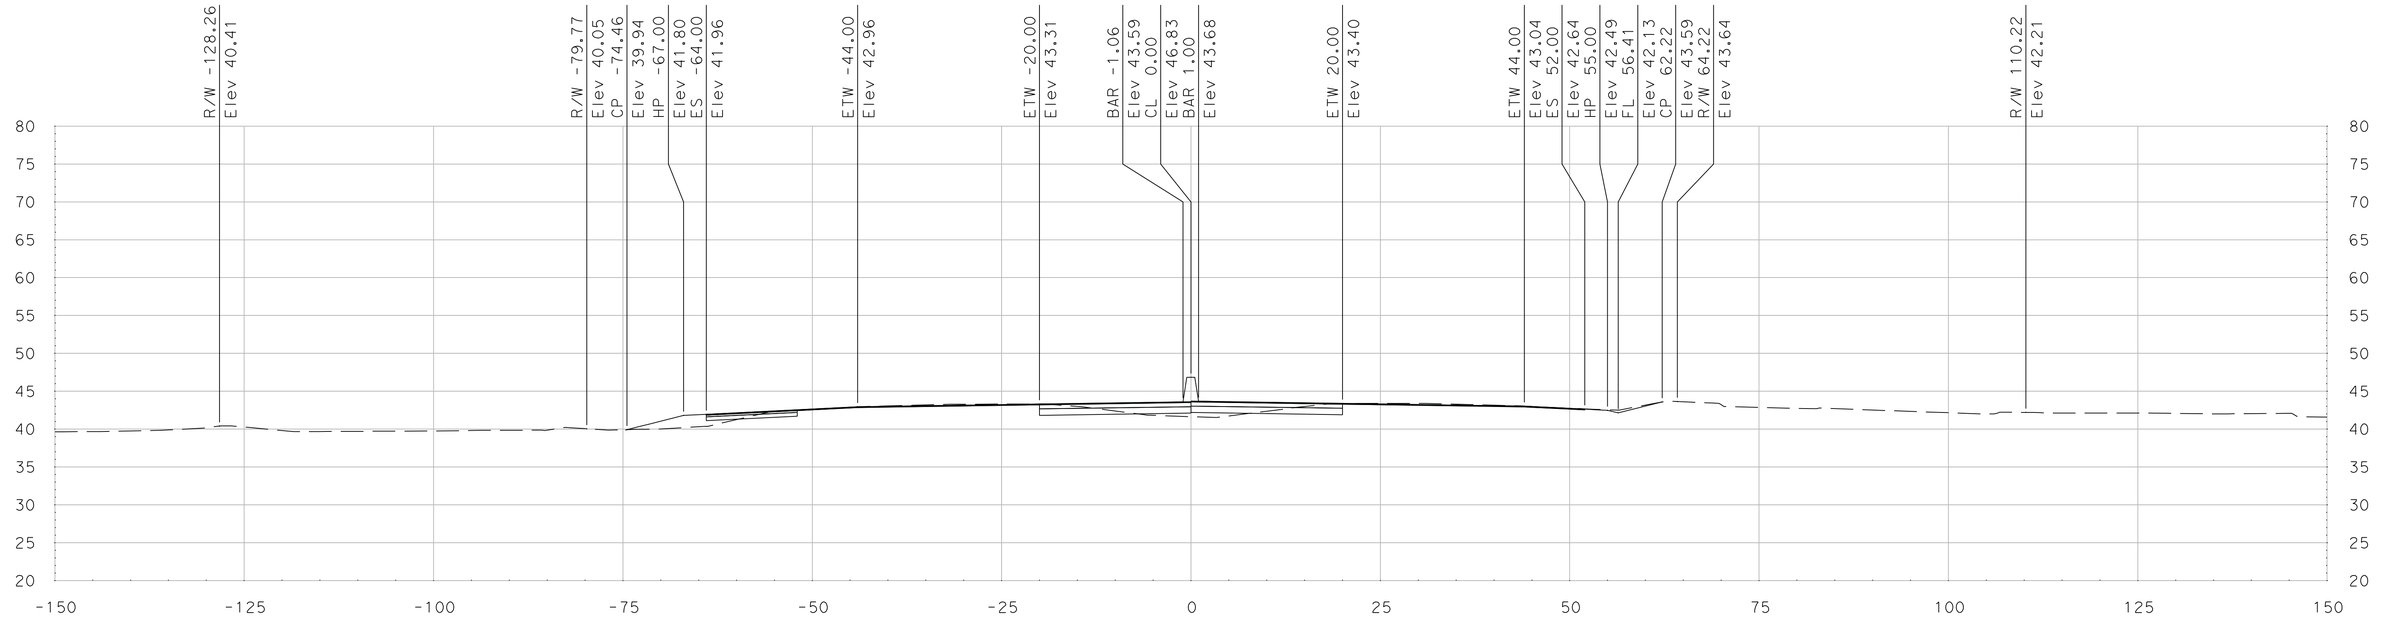

"SR 99" Sta 391+75.00

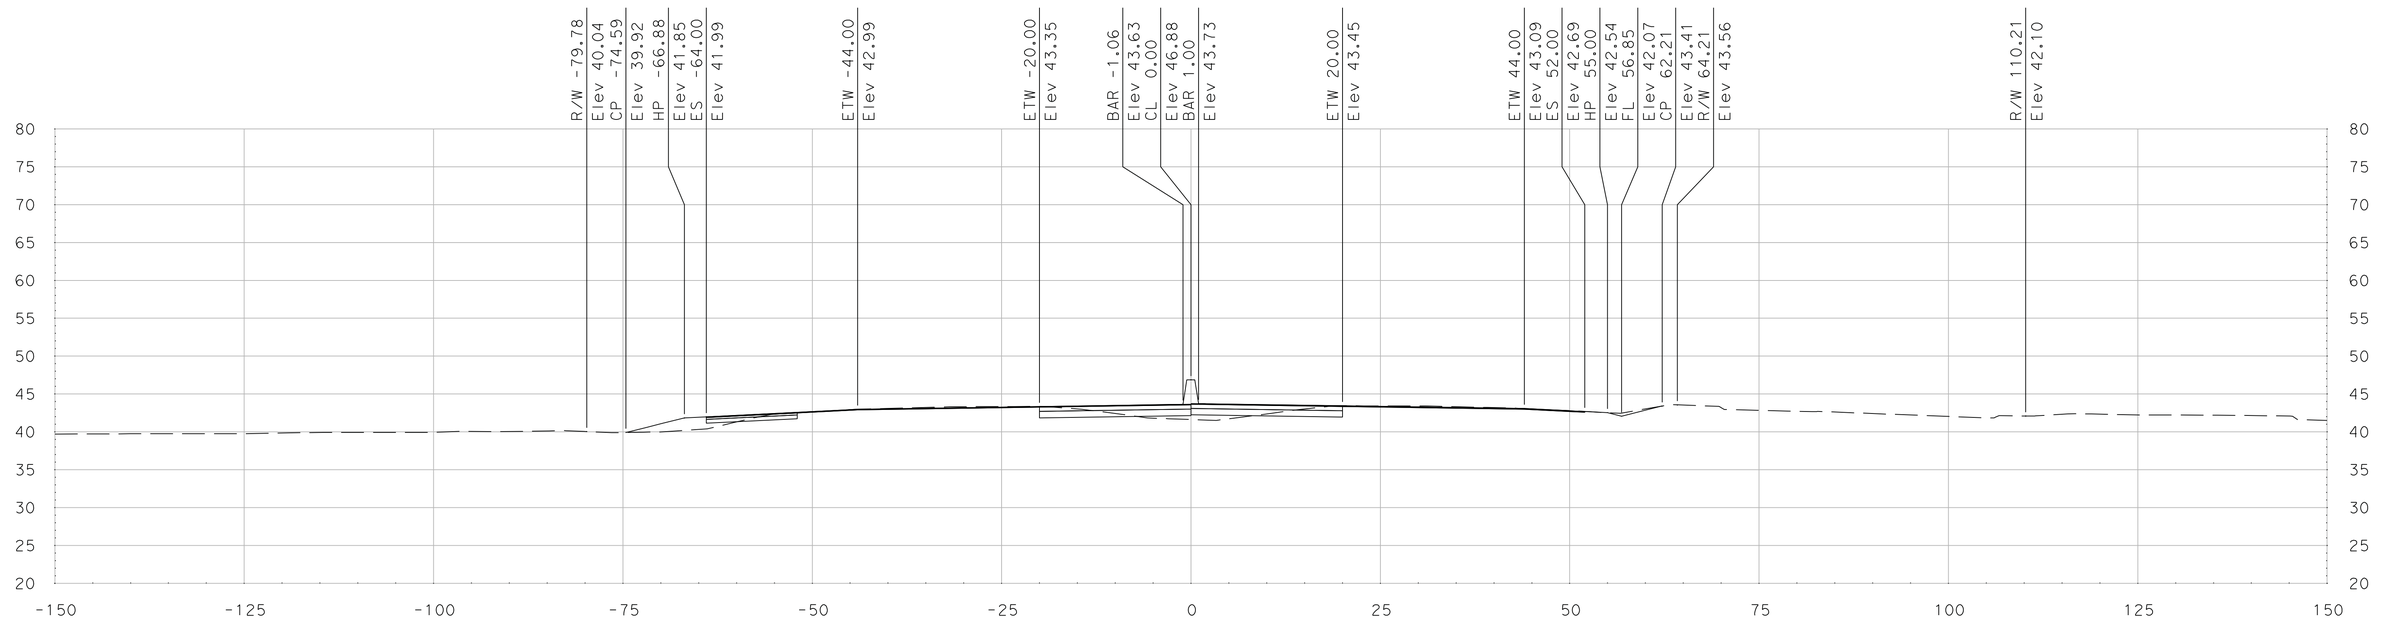

"SR 99" Sta 391+50.00

SCALE
HORIZONTAL: 1"=10'
VERTICAL: 1"=10'

DATE: 5/18/2011

ALL DIMENSIONS ARE IN US SURVEY FEET

FOR EARTHWORK DEVELOPMENT ONLY

Dist	COUNTY	ROUTE	POST MILES TOTAL PROJECT	SHEET No.	TOTAL SHEETS
10	SJ	99	4.9/14.2		
CONTRACT No.			10-0E6114		
PROJECT ID			1000020440		

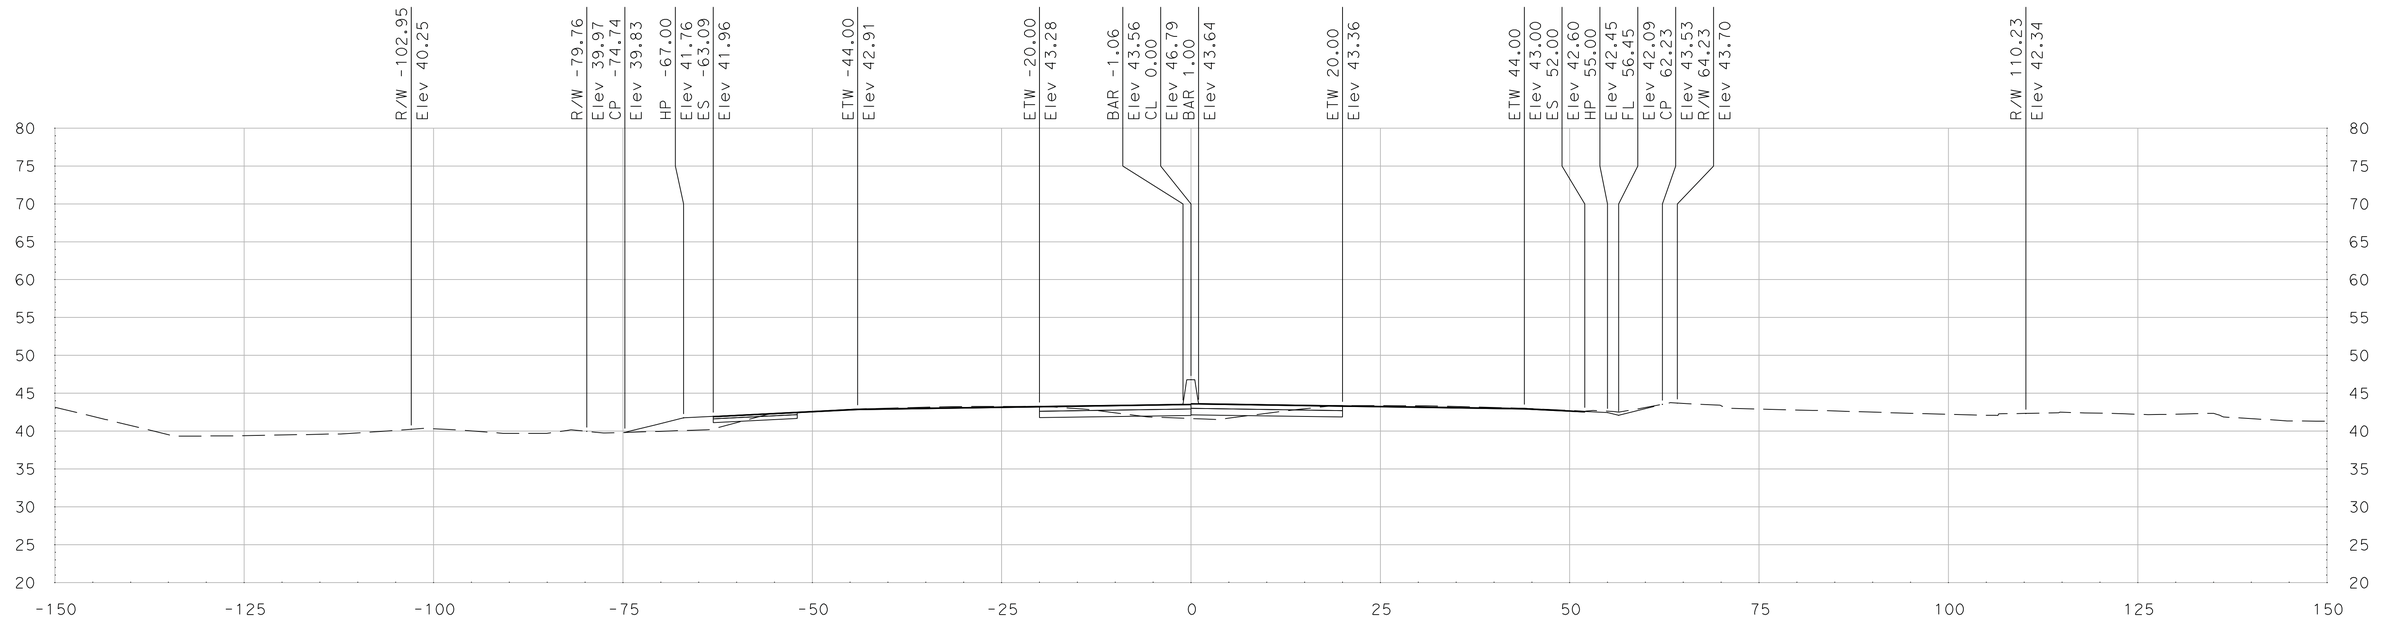

"SR 99" Sta 391+96.10

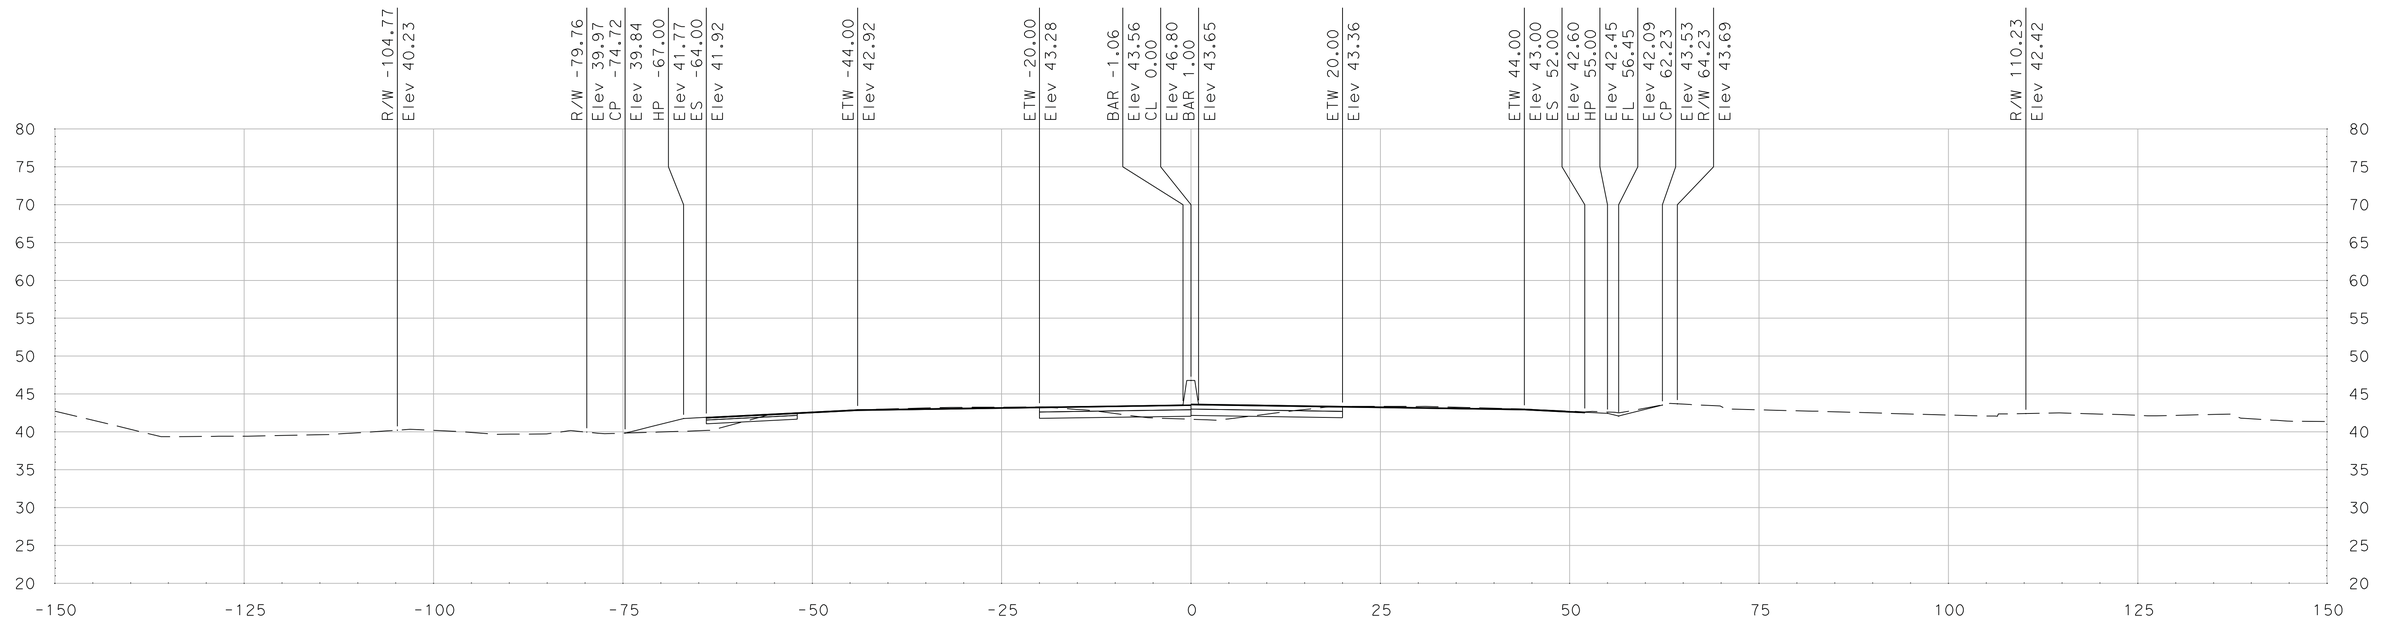

"SR 99" Sta 391+94.58

SCALE
HORIZONTAL: 1"=10'
VERTICAL: 1"=10'

DATE: 5/18/2011

ALL DIMENSIONS ARE IN US SURVEY FEET

FOR EARTHWORK DEVELOPMENT ONLY

Dist	COUNTY	ROUTE	POST MILES TOTAL PROJECT	SHEET No.	TOTAL SHEETS
10	SJ	99	4.9/14.2		
CONTRACT No.			10-0E6114		
PROJECT ID			1000020440		

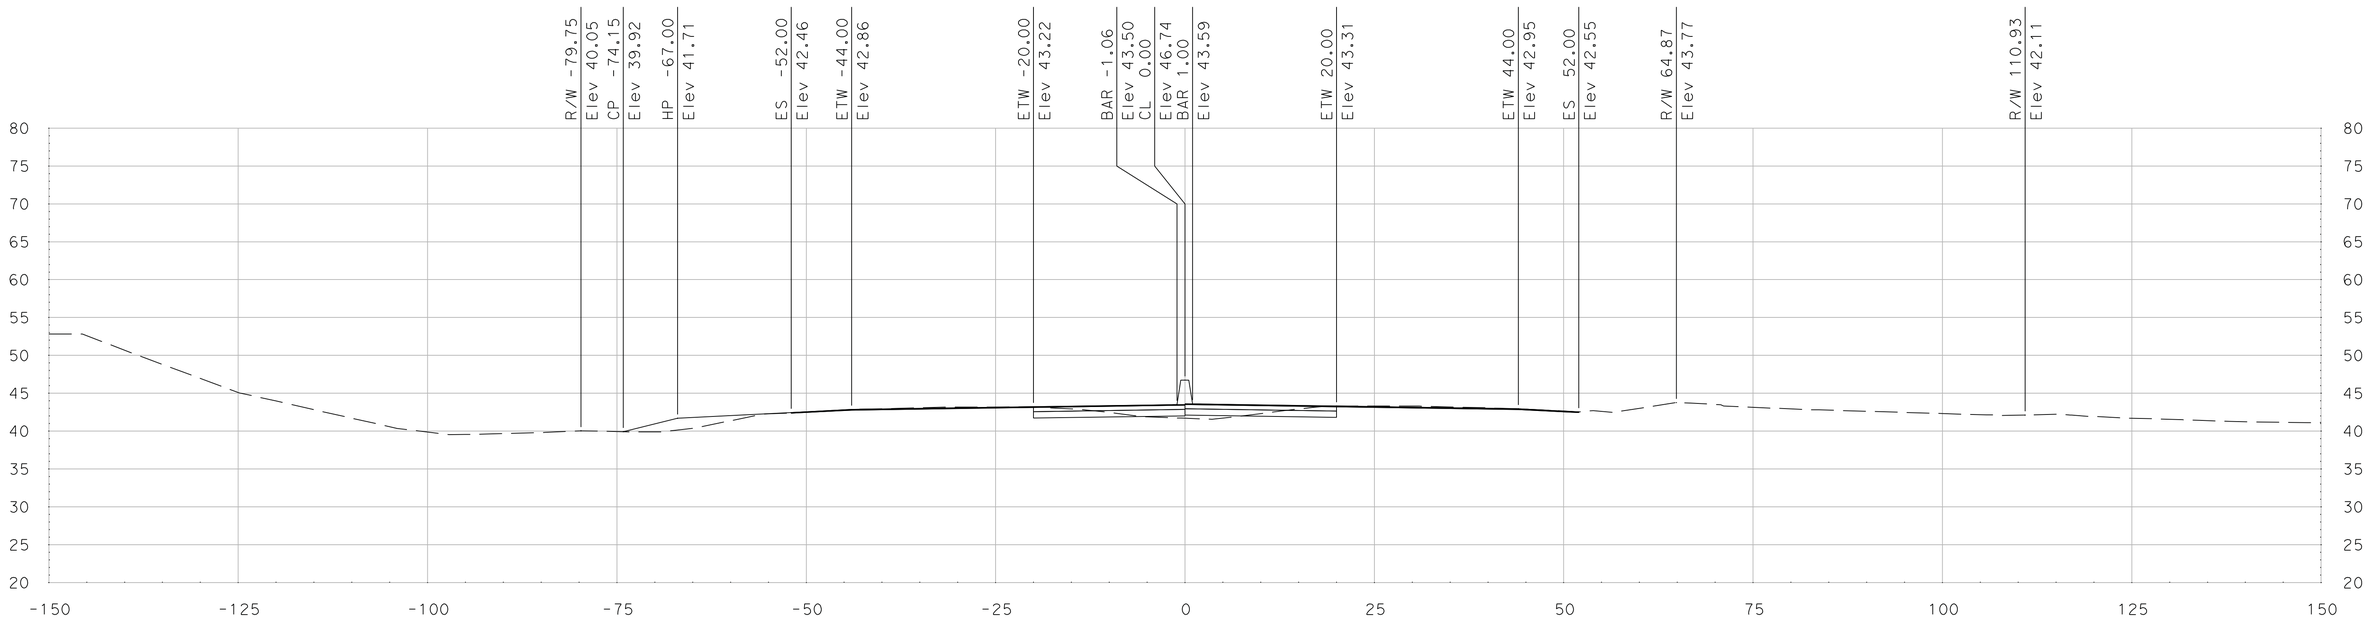

"SR 99" Sta 392+25.00

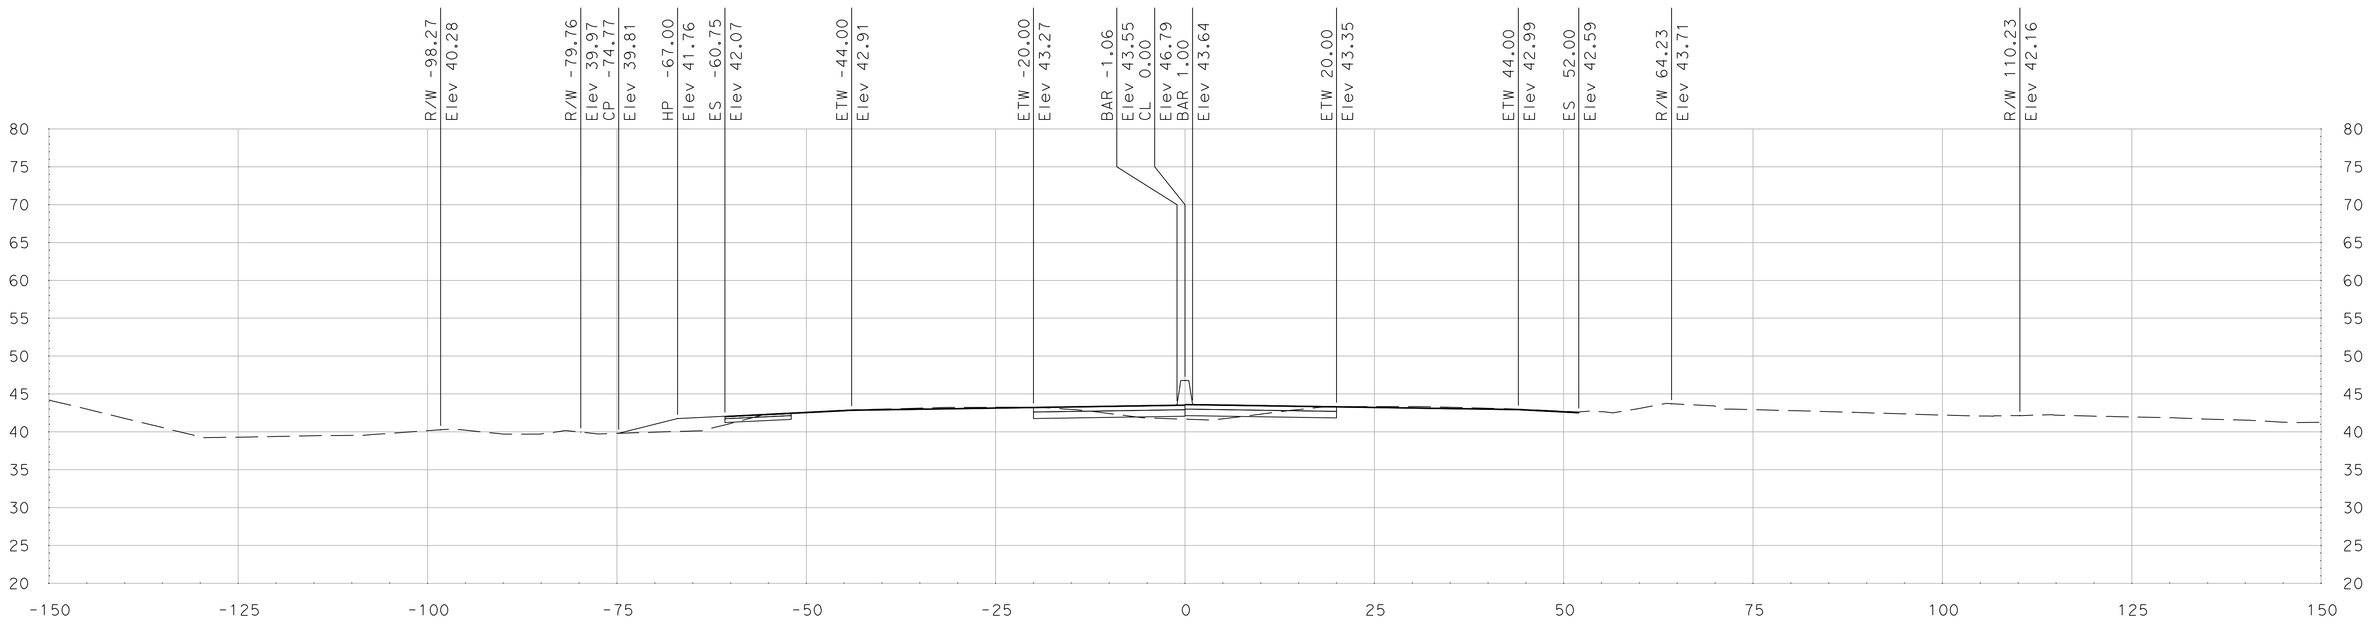

"SR 99" Sta 392+00.00

SCALE
HORIZONTAL: 1"=10'
VERTICAL: 1"=10'

DATE: 5/18/2011

ALL DIMENSIONS ARE IN US SURVEY FEET

FOR EARTHWORK DEVELOPMENT ONLY

Dist	COUNTY	ROUTE	POST MILES TOTAL PROJECT	SHEET No.	TOTAL SHEETS
10	SJ	99	4.9/14.2		
CONTRACT No.			10-0E6114		
PROJECT ID			1000020440		

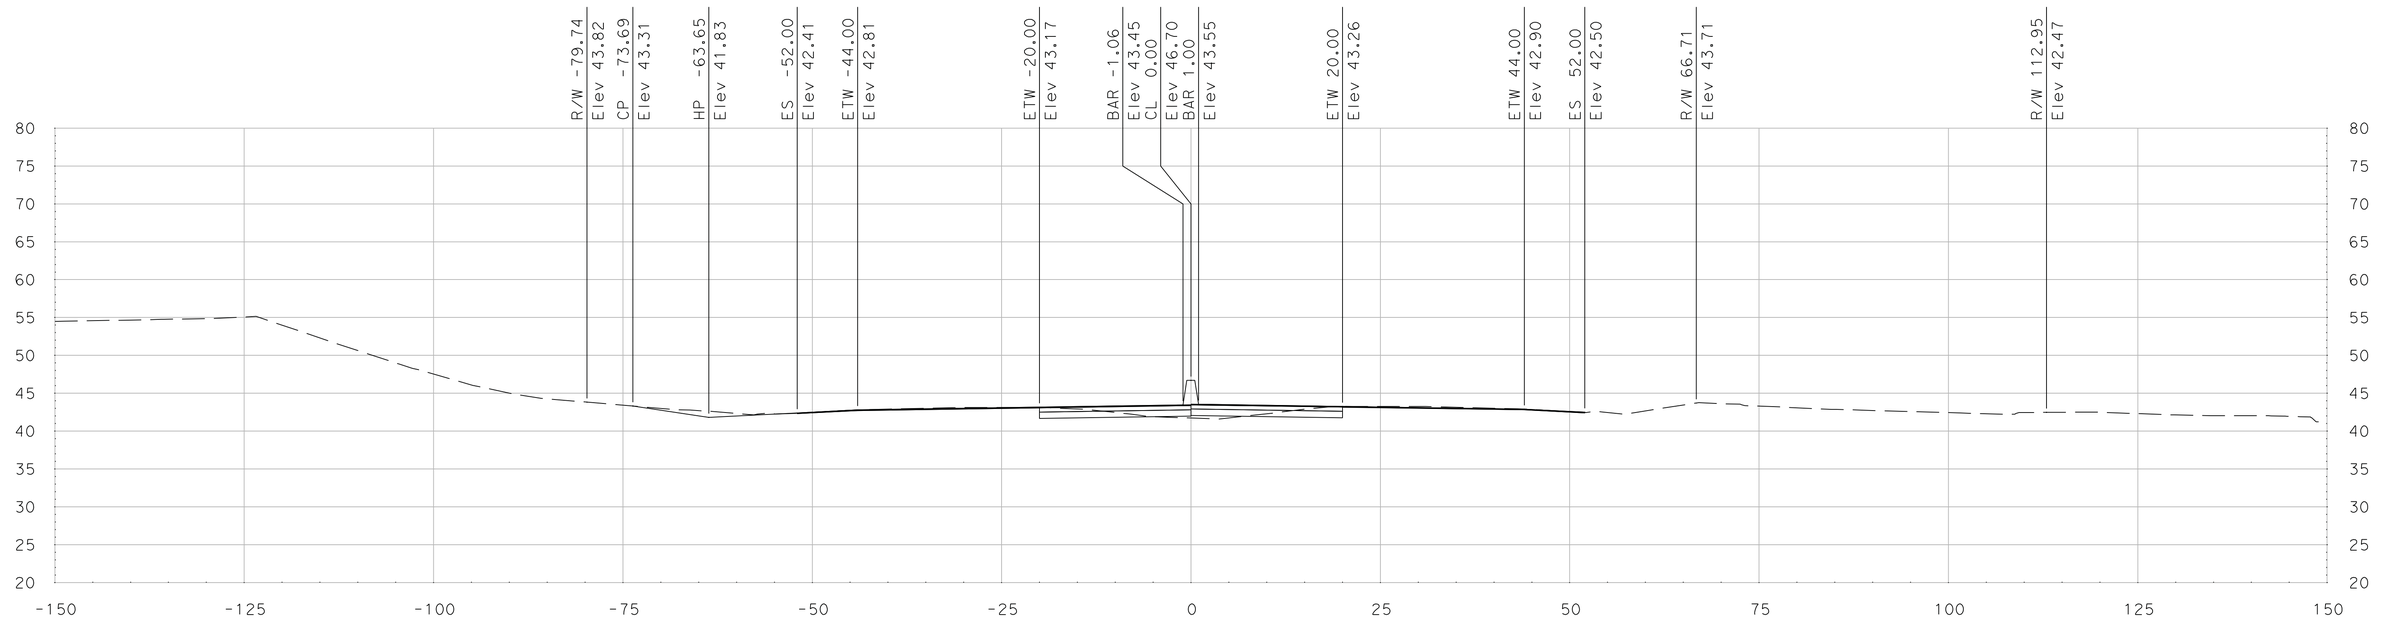

"SR 99" Sta 392+50.00

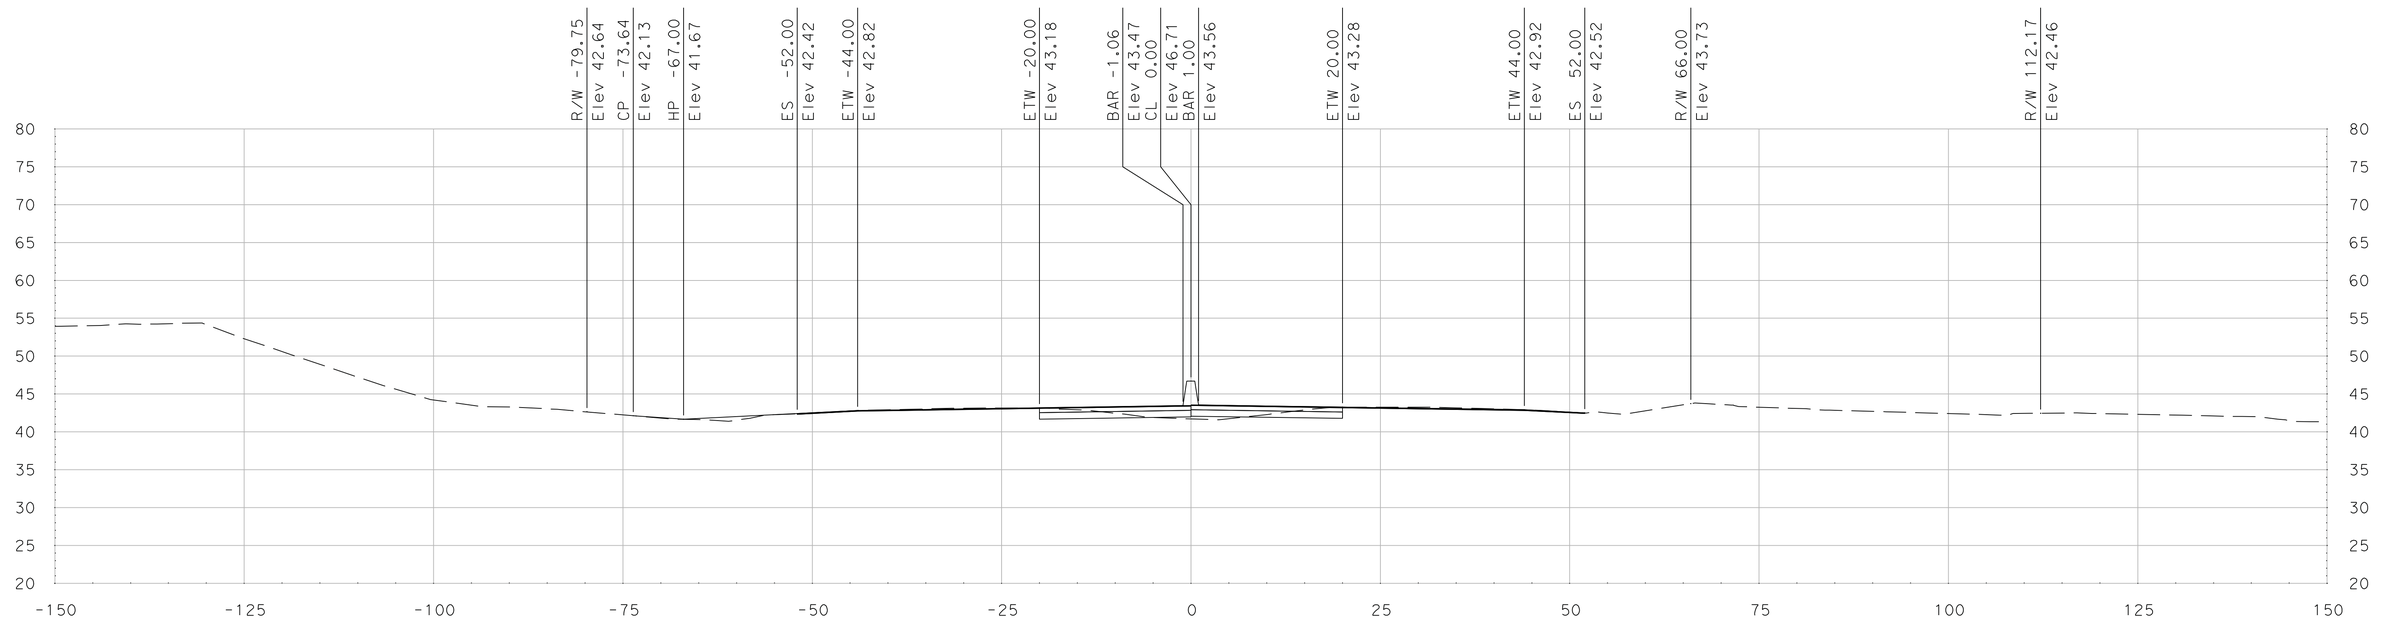

"SR 99" Sta 392+42.09

SCALE
HORIZONTAL: 1"=10'
VERTICAL: 1"=10'

DATE: 5/18/2011

ALL DIMENSIONS ARE IN US SURVEY FEET

FOR EARTHWORK DEVELOPMENT ONLY

Dist	COUNTY	ROUTE	POST MILES TOTAL PROJECT	SHEET No.	TOTAL SHEETS
10	SJ	99	4.9/14.2		
CONTRACT No.			10-0E6114		
PROJECT ID			1000020440		

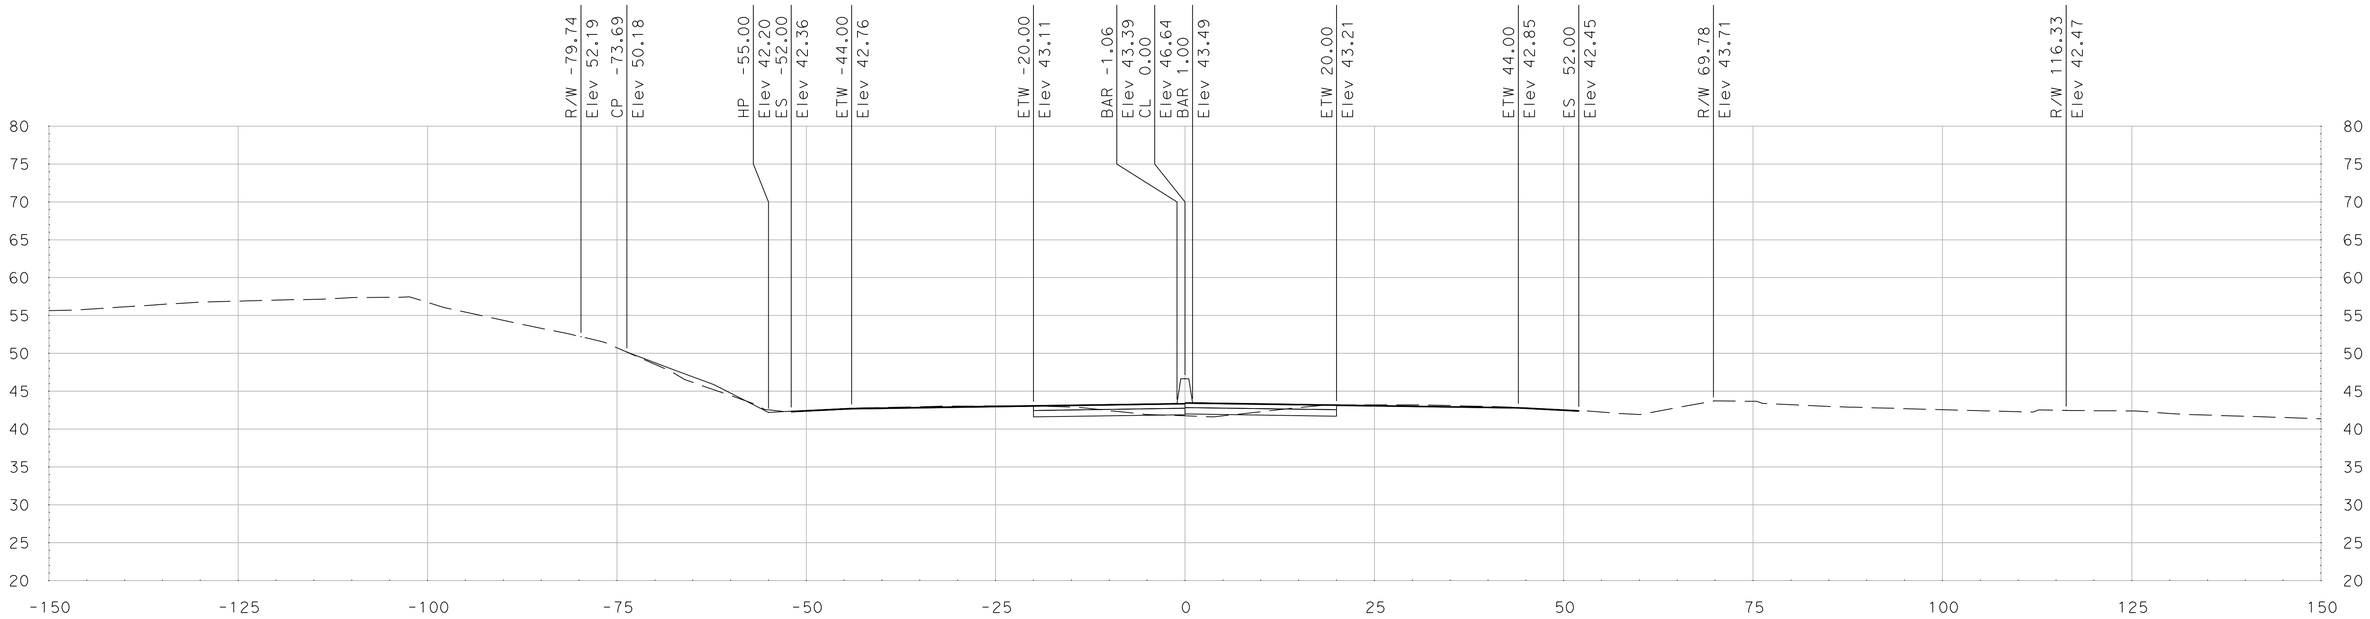

"SR 99" Sta 392+75.00

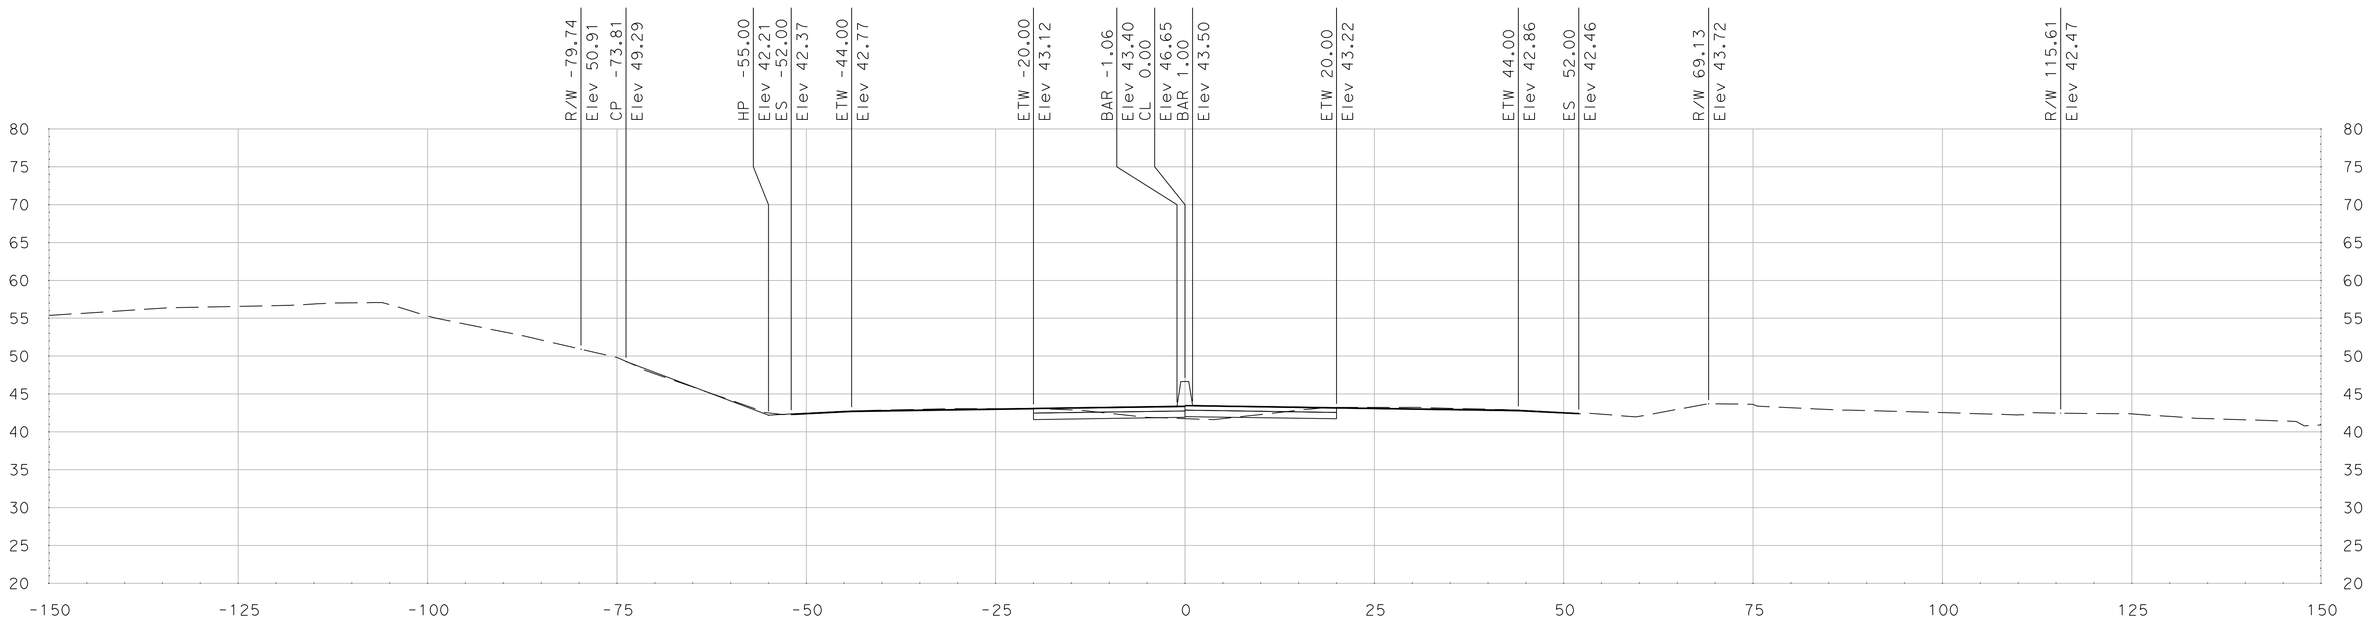

"SR 99" Sta 392+70.42

SCALE
HORIZONTAL: 1"=10'
VERTICAL: 1"=10'

DATE: 5/18/2011

ALL DIMENSIONS ARE IN US SURVEY FEET

FOR EARTHWORK DEVELOPMENT ONLY

Dist	COUNTY	ROUTE	POST MILES TOTAL PROJECT	SHEET No.	TOTAL SHEETS
10	SJ	99	4.9/14.2		
CONTRACT No.			10-0E6114		
PROJECT ID			1000020440		

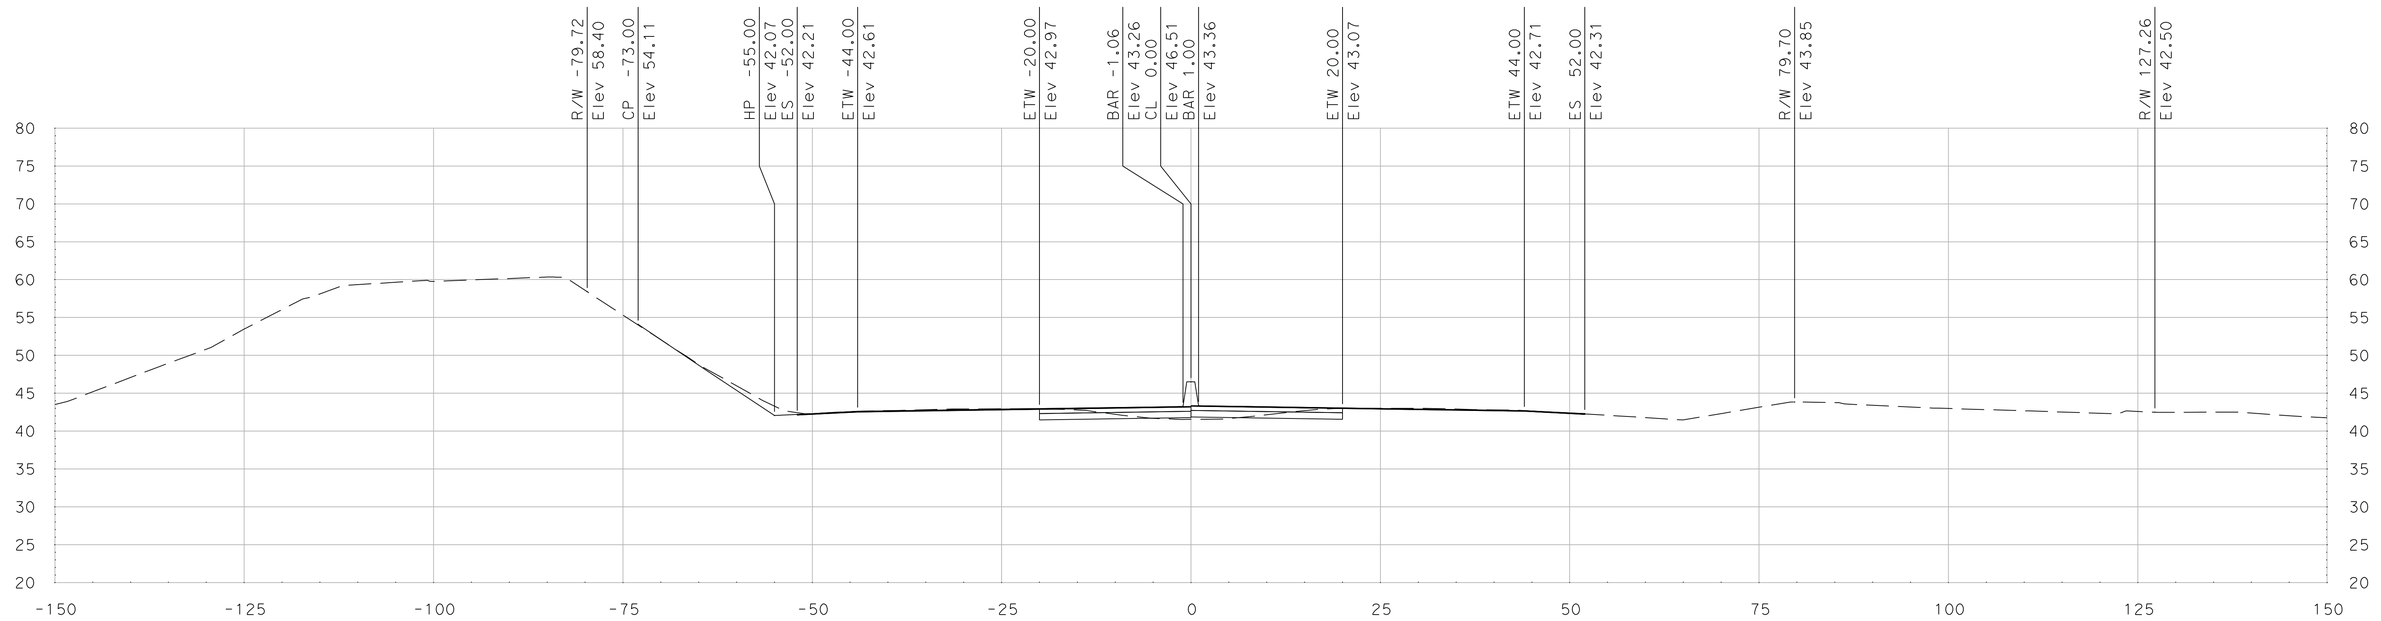

"SR 99" Sta 393+25.00

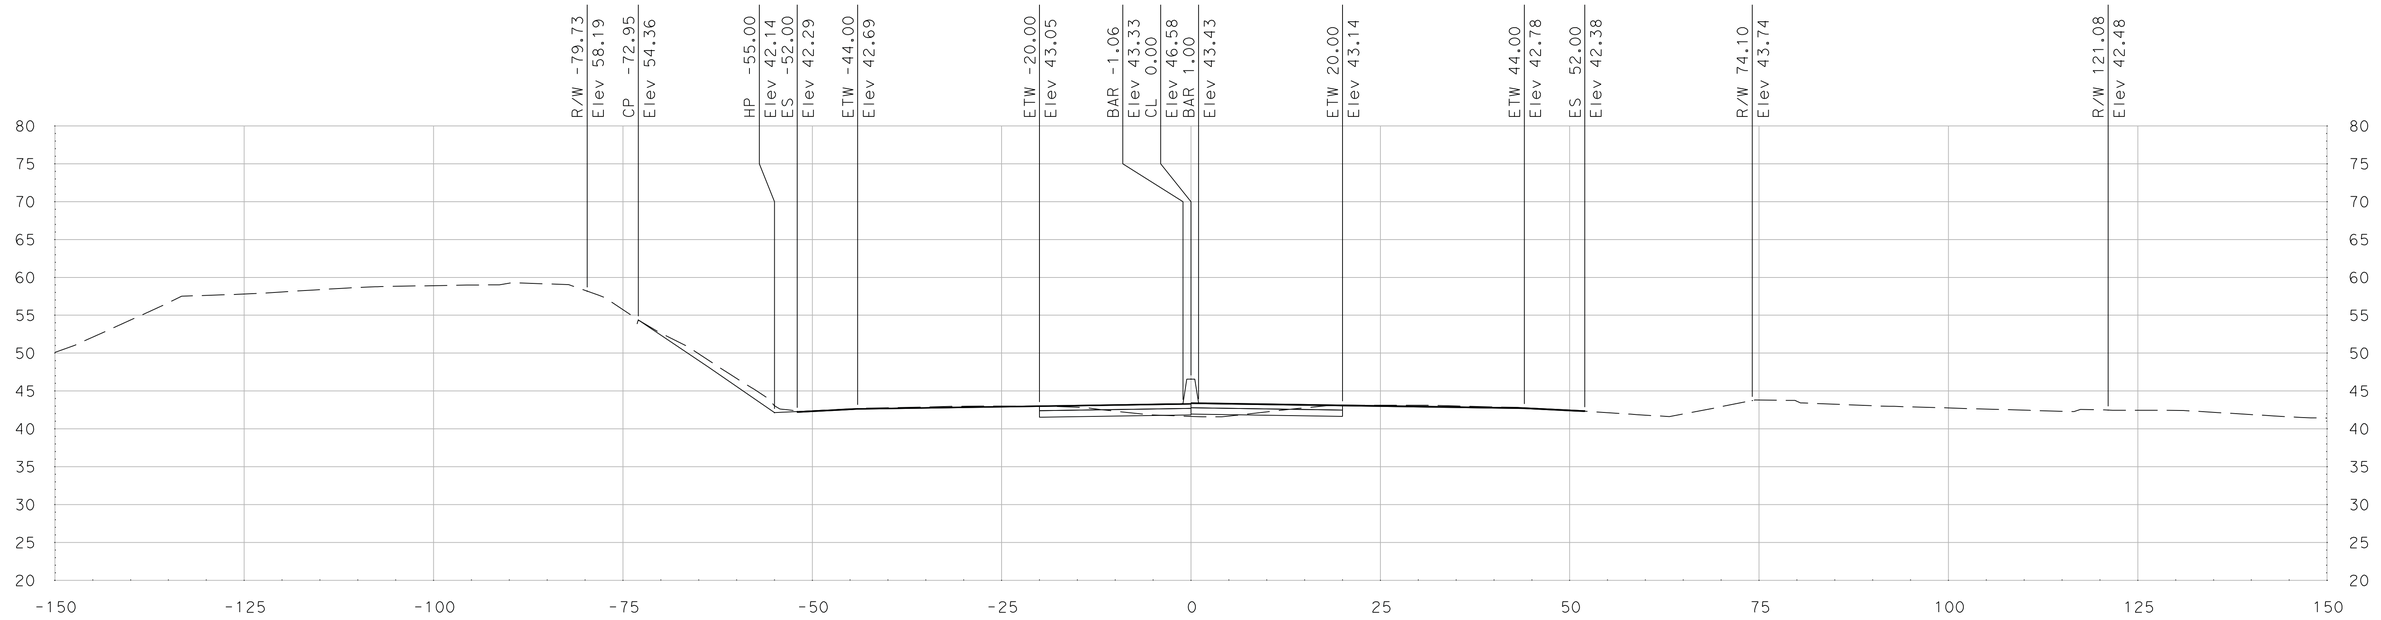

"SR 99" Sta 393+00.00

SCALE
HORIZONTAL: 1"=10'
VERTICAL: 1"=10'

DATE: 5/18/2011

ALL DIMENSIONS ARE IN US SURVEY FEET

FOR EARTHWORK DEVELOPMENT ONLY

Dist	COUNTY	ROUTE	POST MILES TOTAL PROJECT	SHEET No.	TOTAL SHEETS
10	SJ	99	4.9/14.2		
CONTRACT No.			10-0E6114		
PROJECT ID			1000020440		

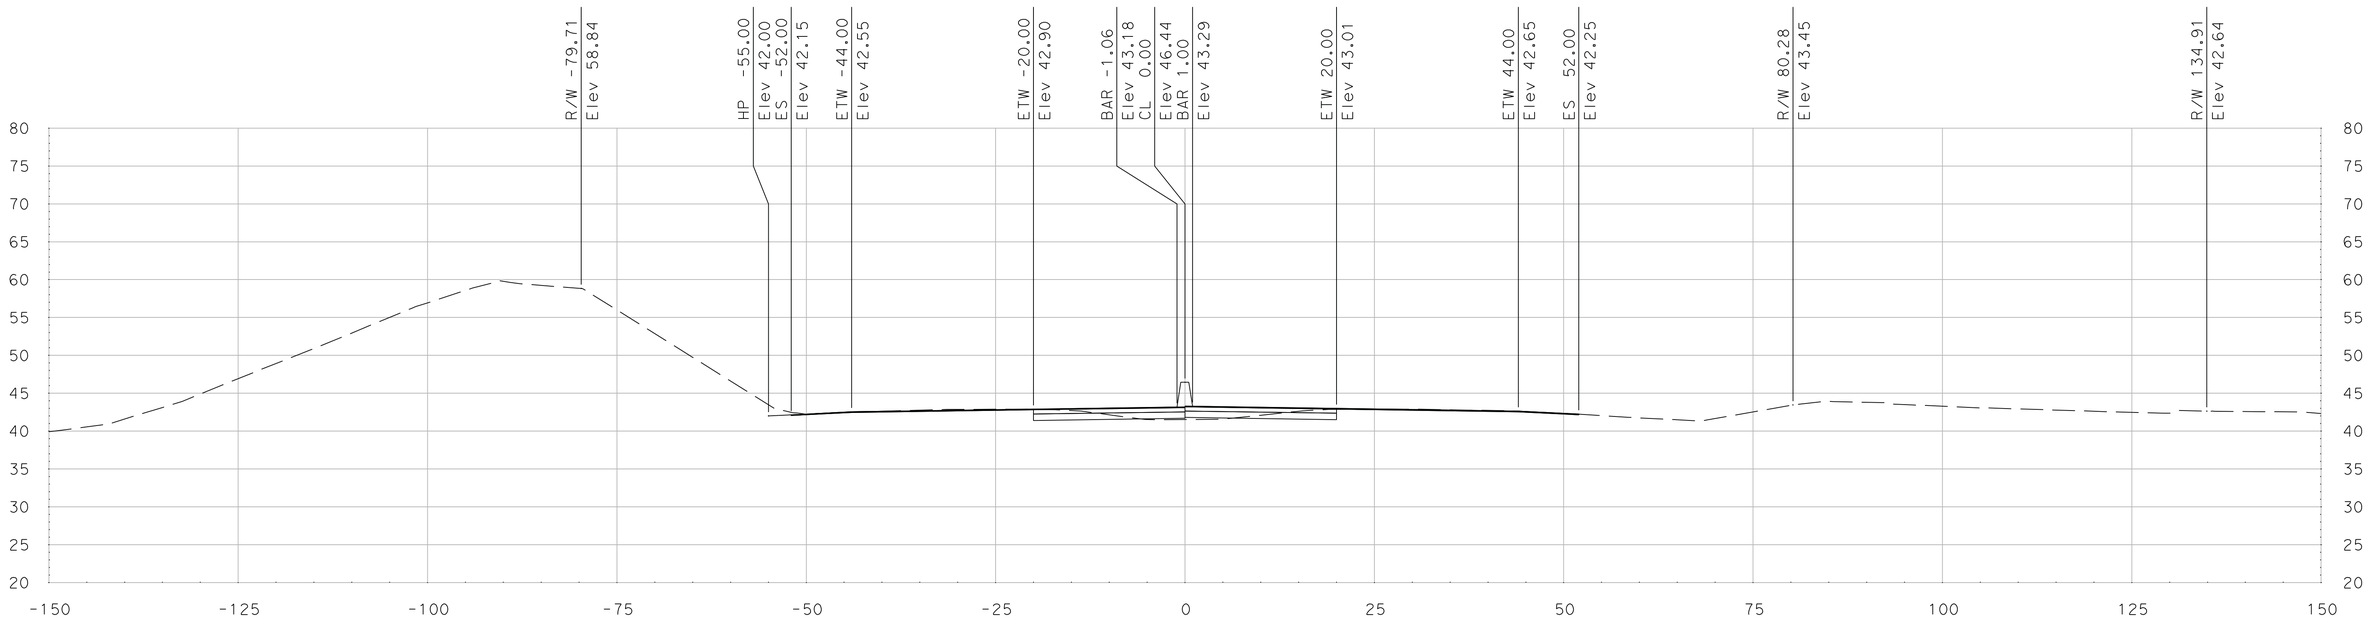

"SR 99" Sta 393+50.00

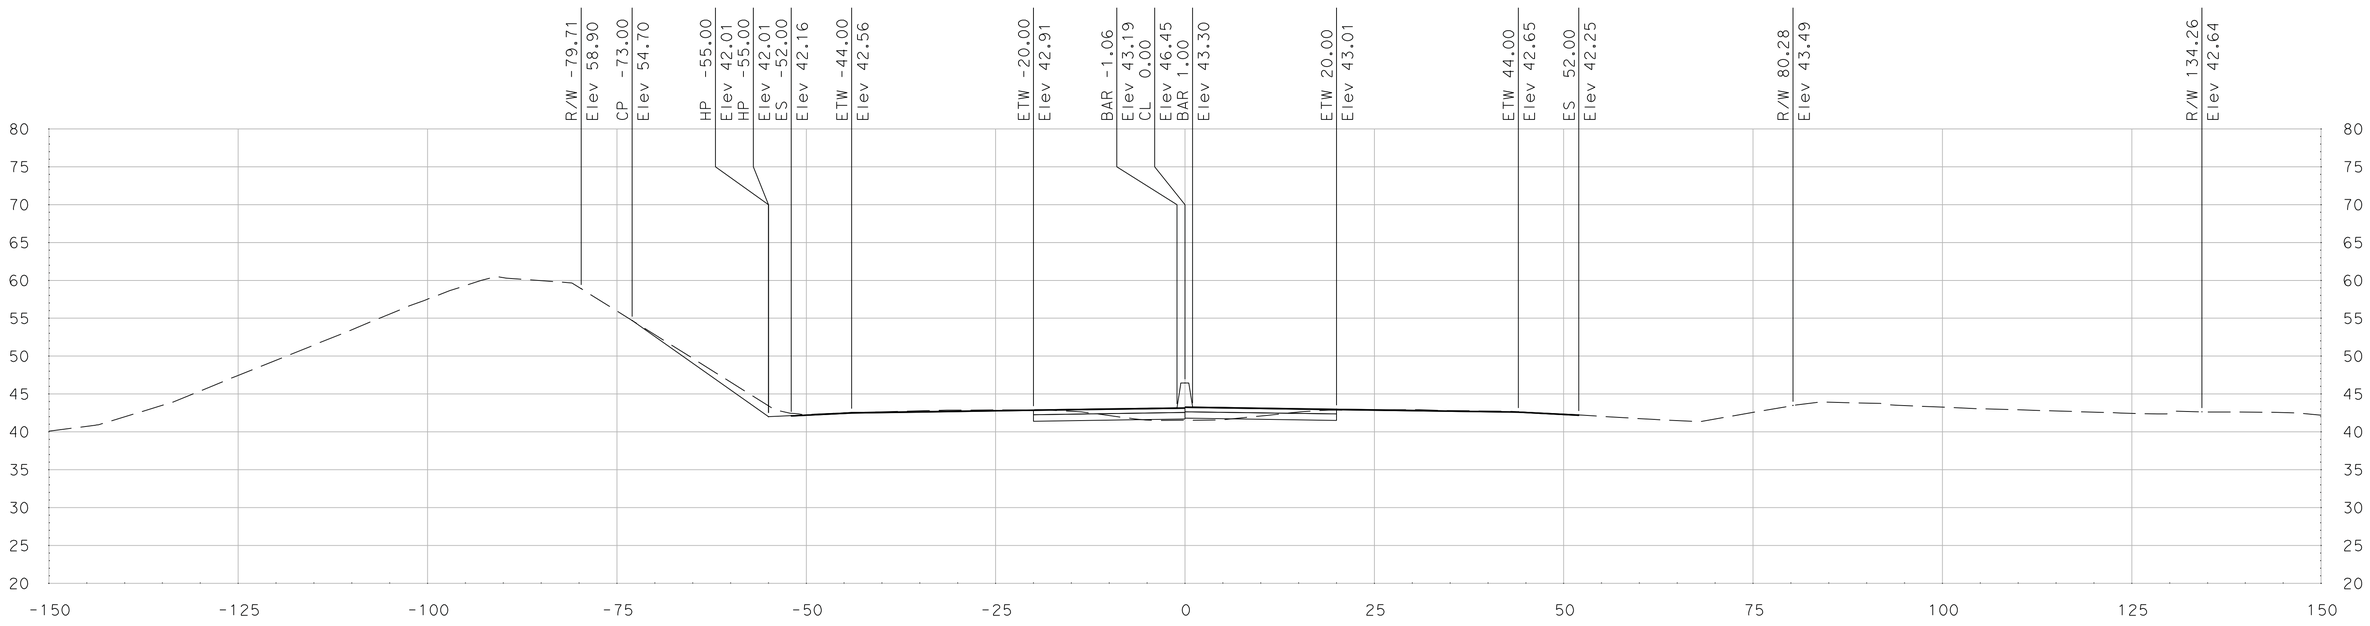

"SR 99" Sta 393+48.04

SCALE
HORIZONTAL: 1"=10'
VERTICAL: 1"=10'

DATE: 5/18/2011

ALL DIMENSIONS ARE IN US SURVEY FEET

FOR EARTHWORK DEVELOPMENT ONLY

Dist	COUNTY	ROUTE	POST MILES TOTAL PROJECT	SHEET No.	TOTAL SHEETS
10	SJ	99	4.9/14.2		
CONTRACT No.			10-0E6114		
PROJECT ID			1000020440		

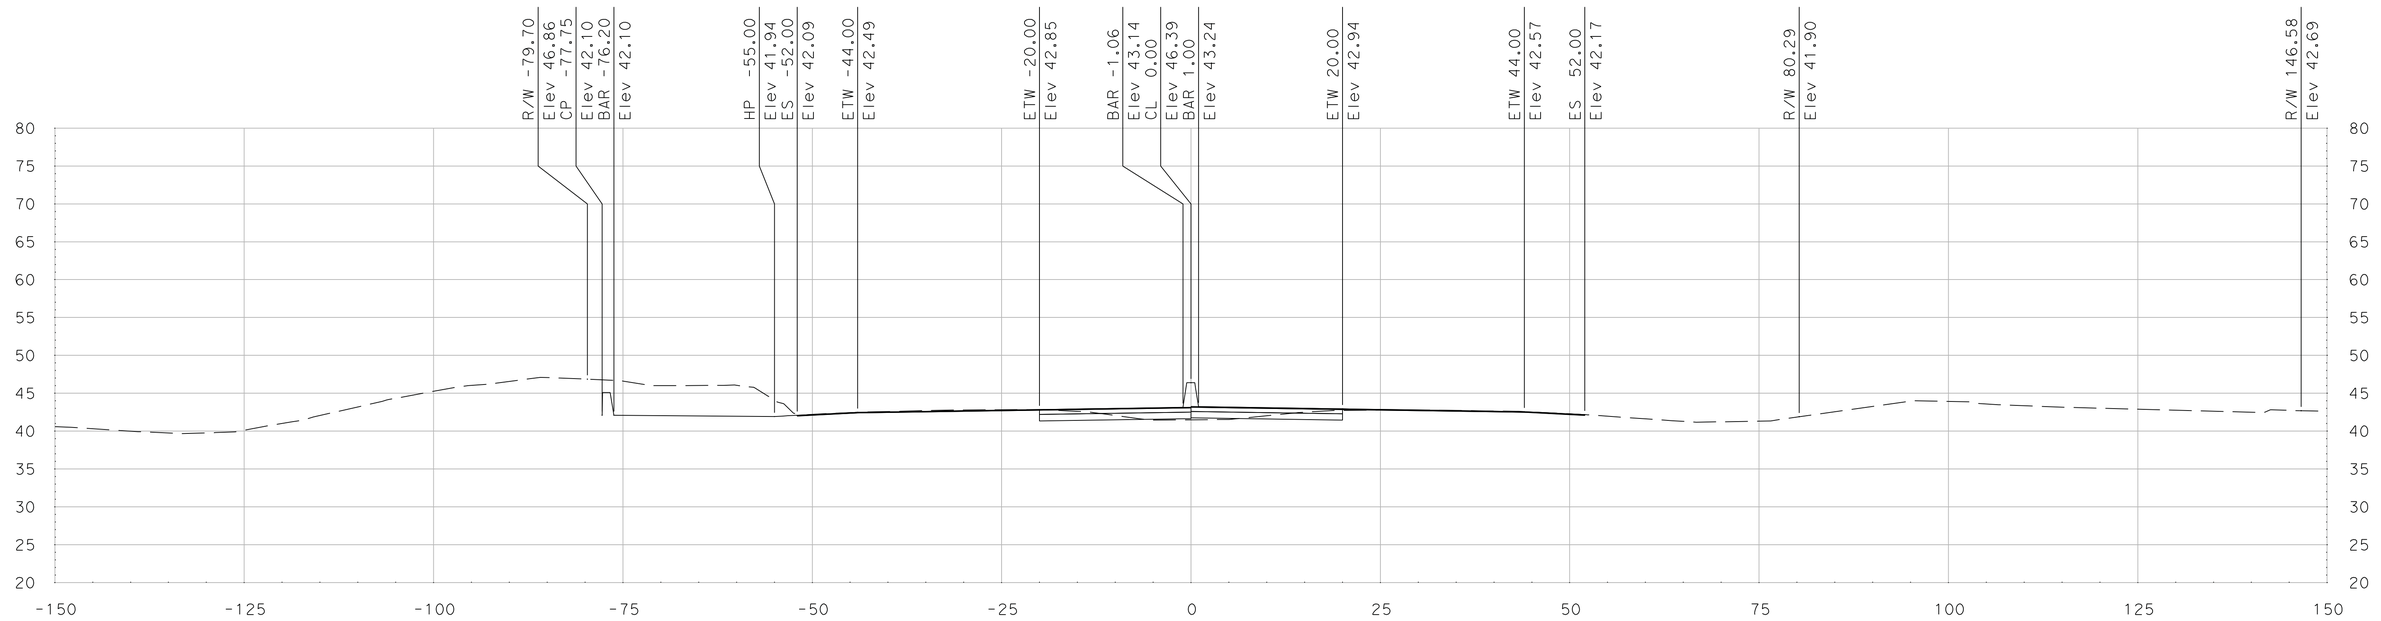

"SR 99" Sta 393+81.00

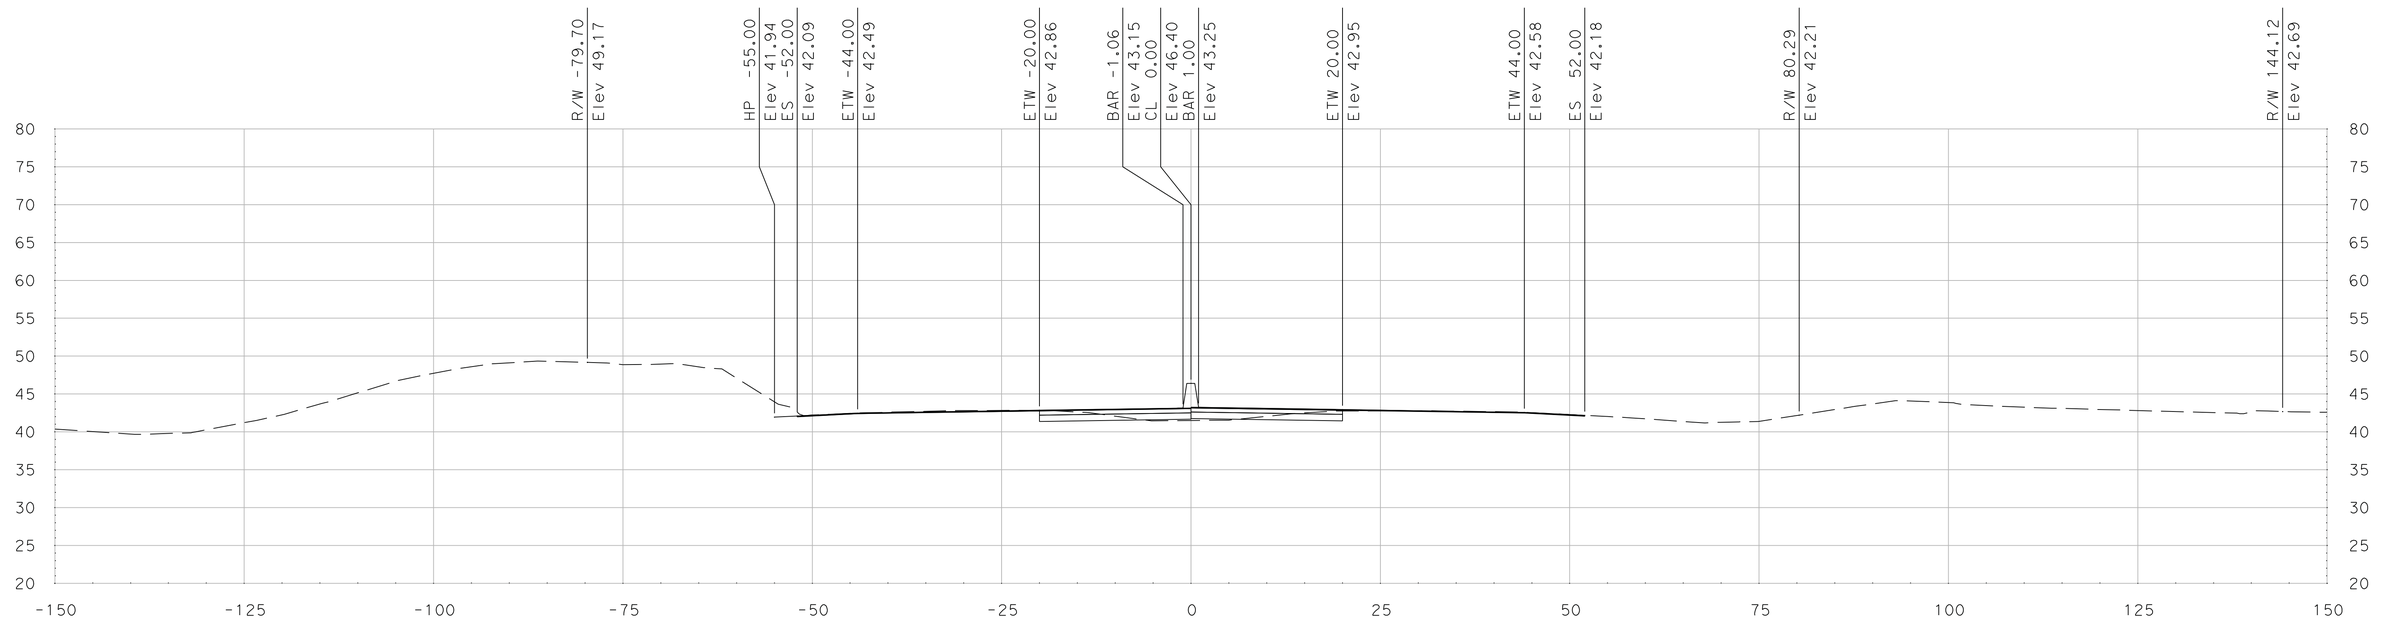

"SR 99" Sta 393+75.00

SCALE
HORIZONTAL: 1"=10'
VERTICAL: 1"=10'

DATE: 5/18/2011

ALL DIMENSIONS ARE IN US SURVEY FEET

FOR EARTHWORK DEVELOPMENT ONLY

Dist	COUNTY	ROUTE	POST MILES TOTAL PROJECT	SHEET No.	TOTAL SHEETS
10	SJ	99	4.9/14.2		
CONTRACT No.			10-0E6114		
PROJECT ID			1000020440		

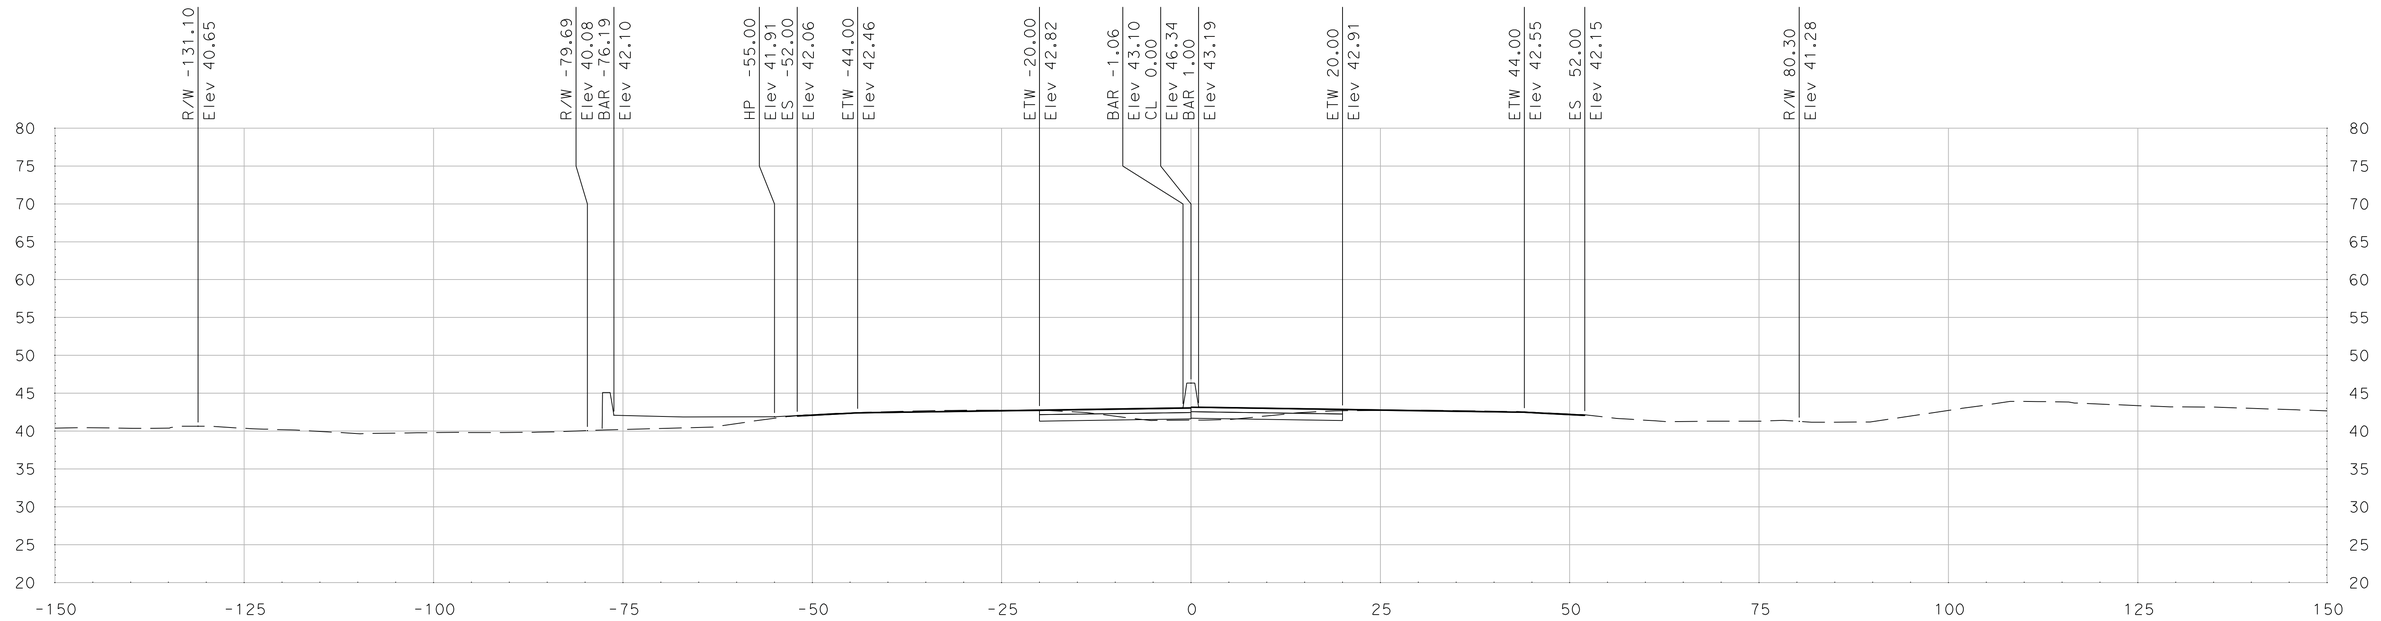

"SR 99" Sta 394+11.98

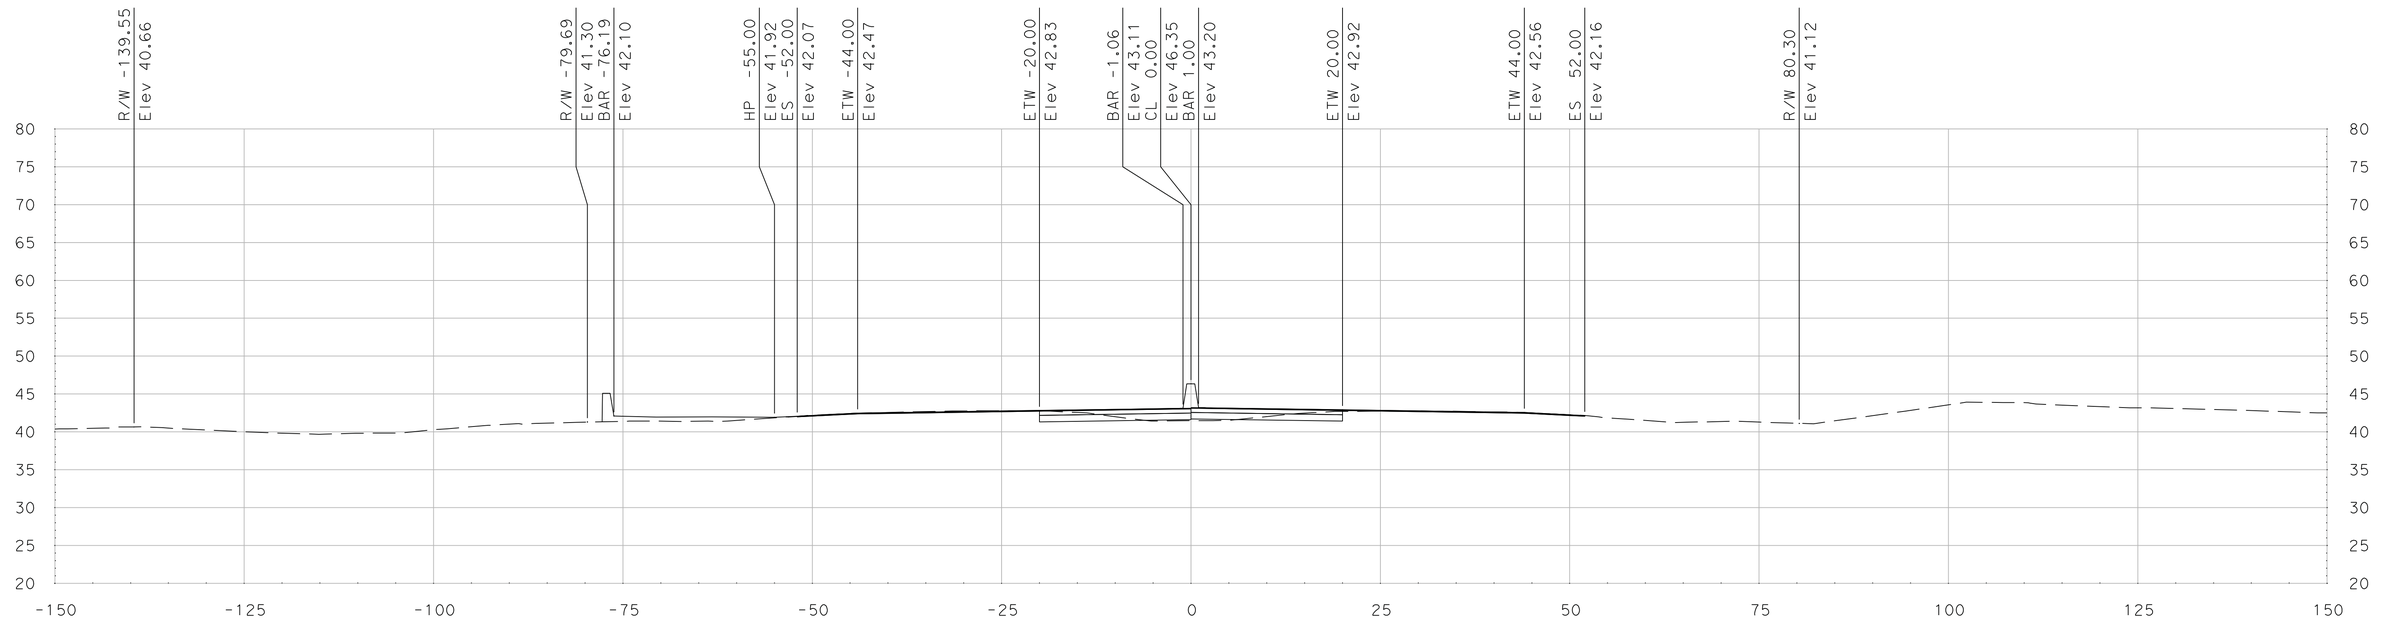

"SR 99" Sta 394+00.00

SCALE
HORIZONTAL: 1"=10'
VERTICAL: 1"=10'

DATE: 5/18/2011

ALL DIMENSIONS ARE IN US SURVEY FEET

FOR EARTHWORK DEVELOPMENT ONLY

Dist	COUNTY	ROUTE	POST MILES TOTAL PROJECT	SHEET No.	TOTAL SHEETS
10	SJ	99	4.9/14.2		
CONTRACT No.			10-0E6114		
PROJECT ID			1000020440		

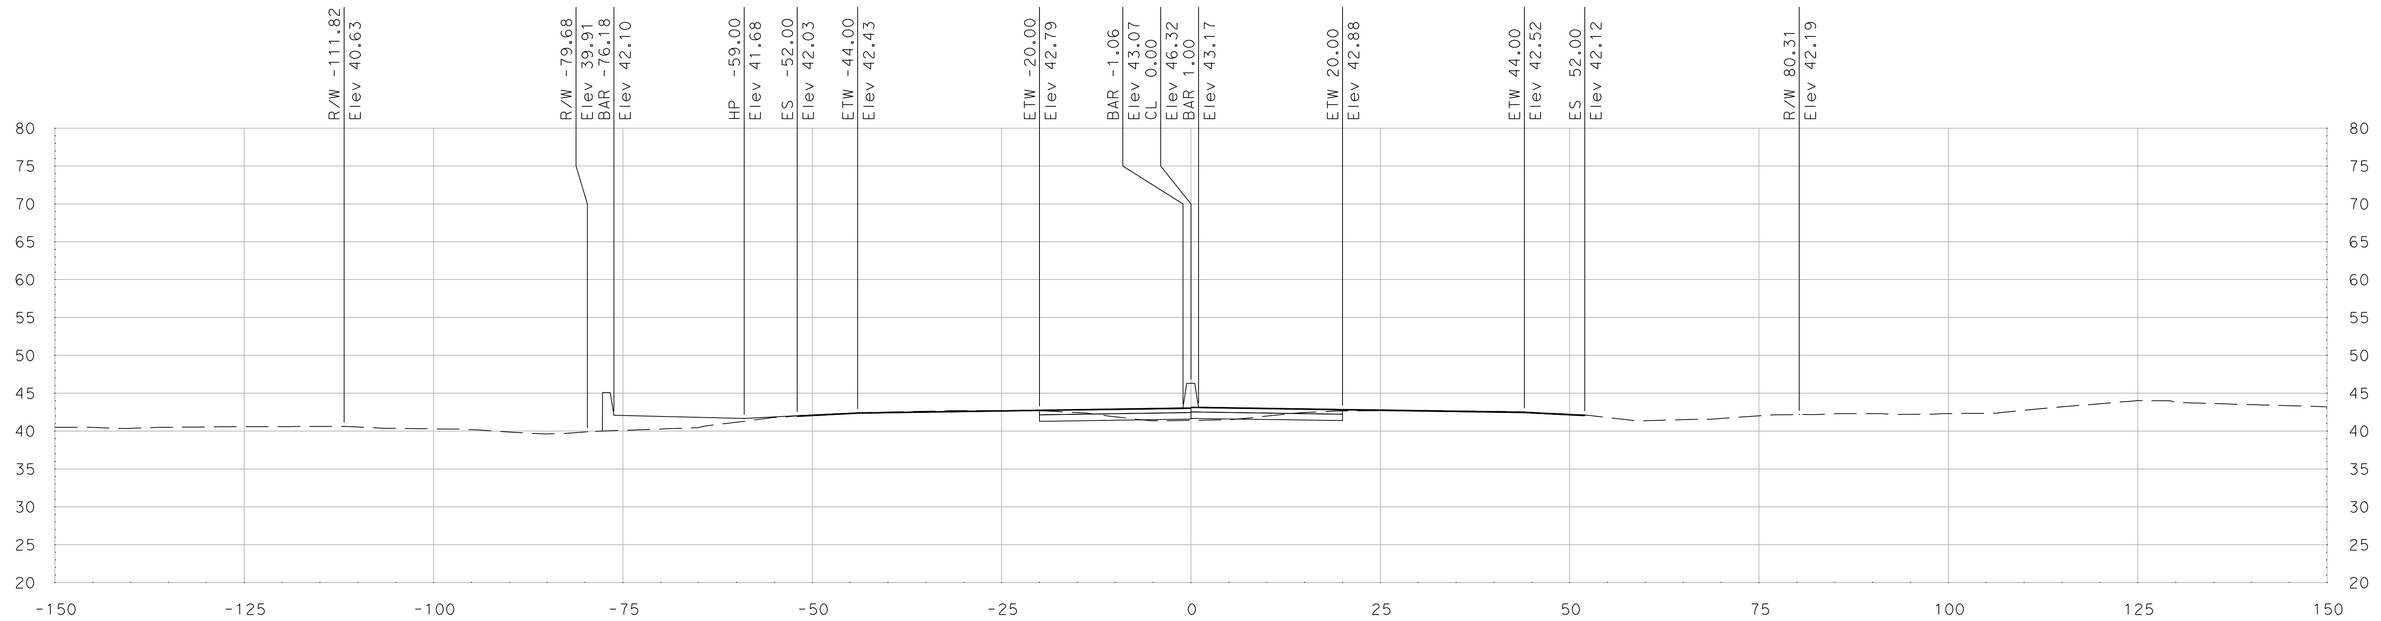

"SR 99" Sta 394+39.29

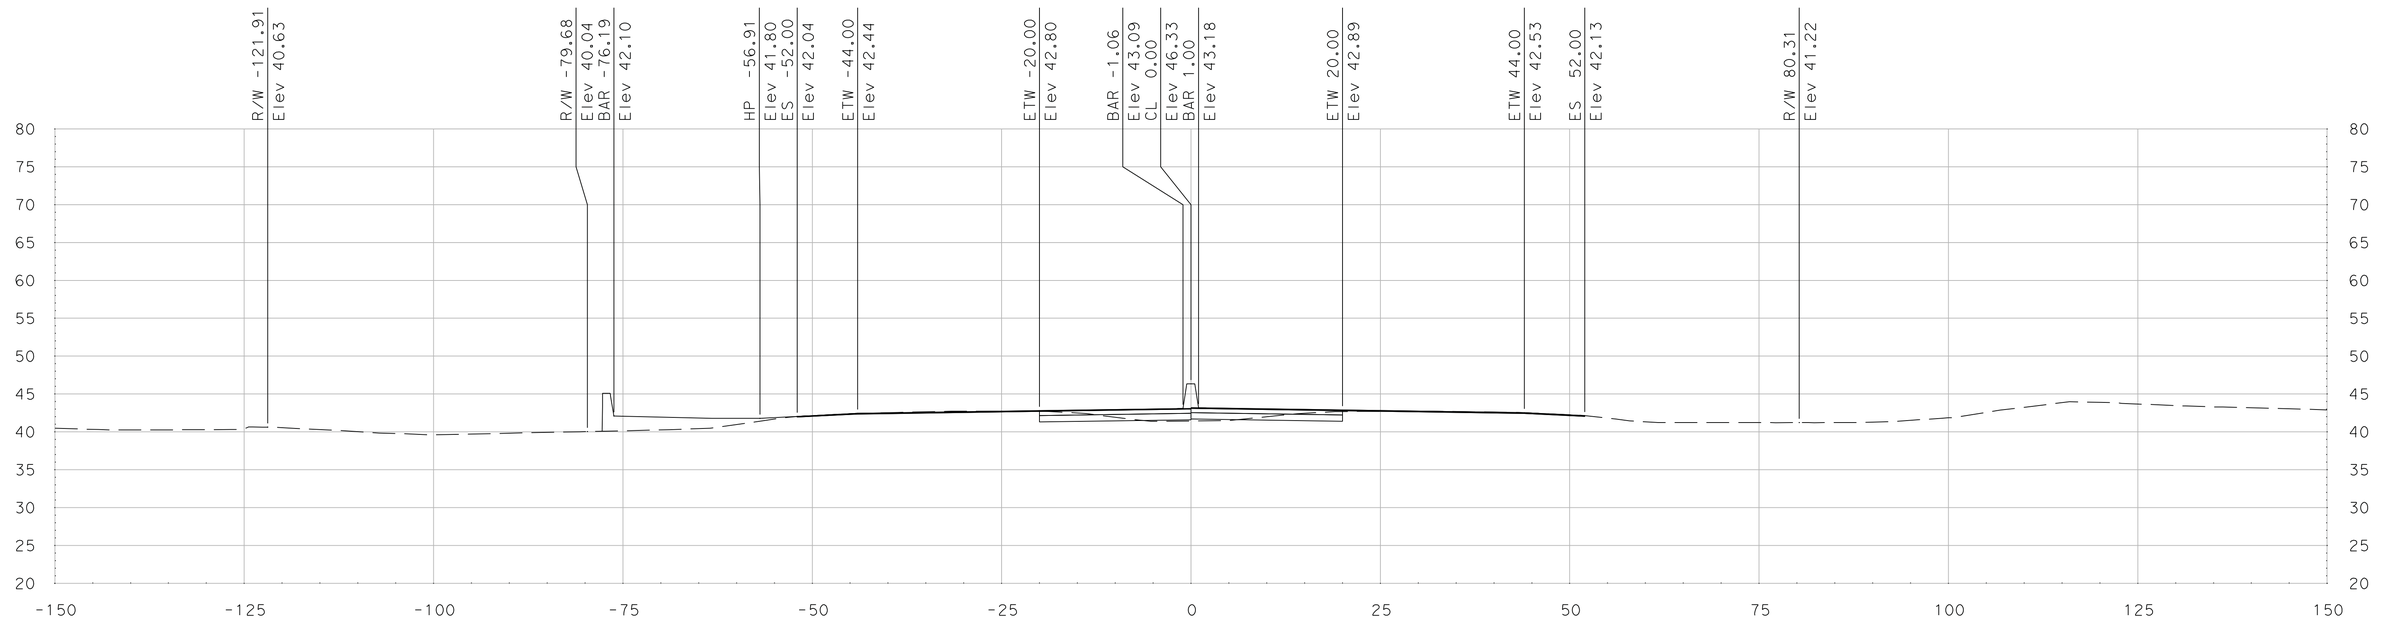

"SR 99" Sta 394+25.00

SCALE
HORIZONTAL: 1"=10'
VERTICAL: 1"=10'

DATE: 5/18/2011

ALL DIMENSIONS ARE IN US SURVEY FEET

FOR EARTHWORK DEVELOPMENT ONLY

Dist	COUNTY	ROUTE	POST MILES TOTAL PROJECT	SHEET No.	TOTAL SHEETS
10	SJ	99	4.9/14.2		
CONTRACT No.			10-0E6114		
PROJECT ID			1000020440		

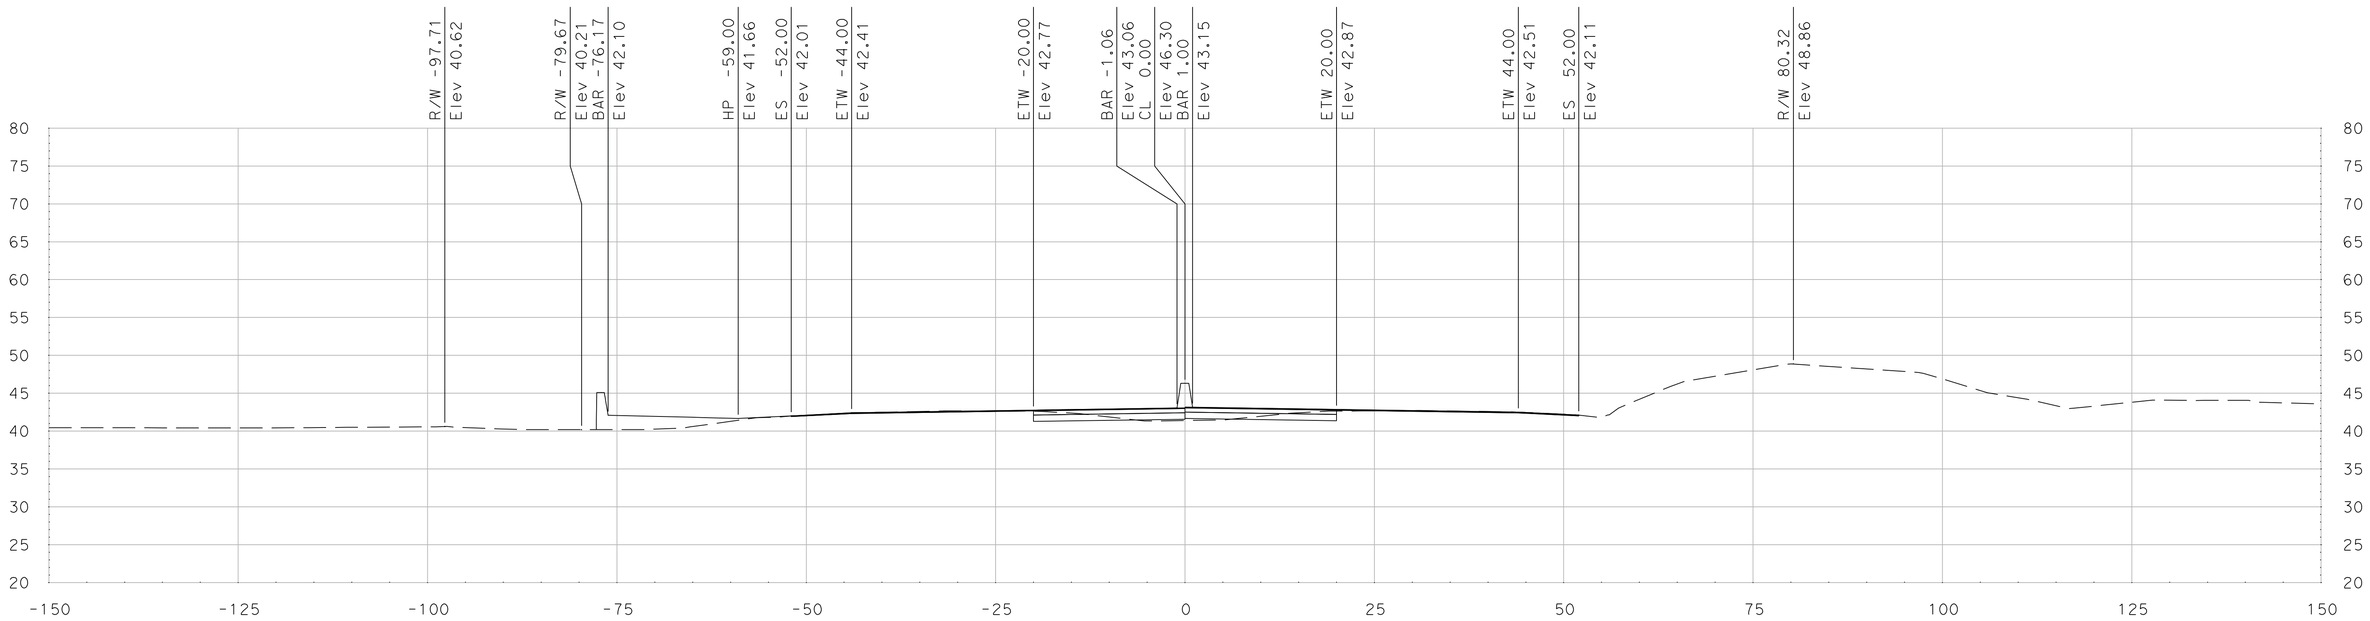

"SR 99" Sta 394+59.29

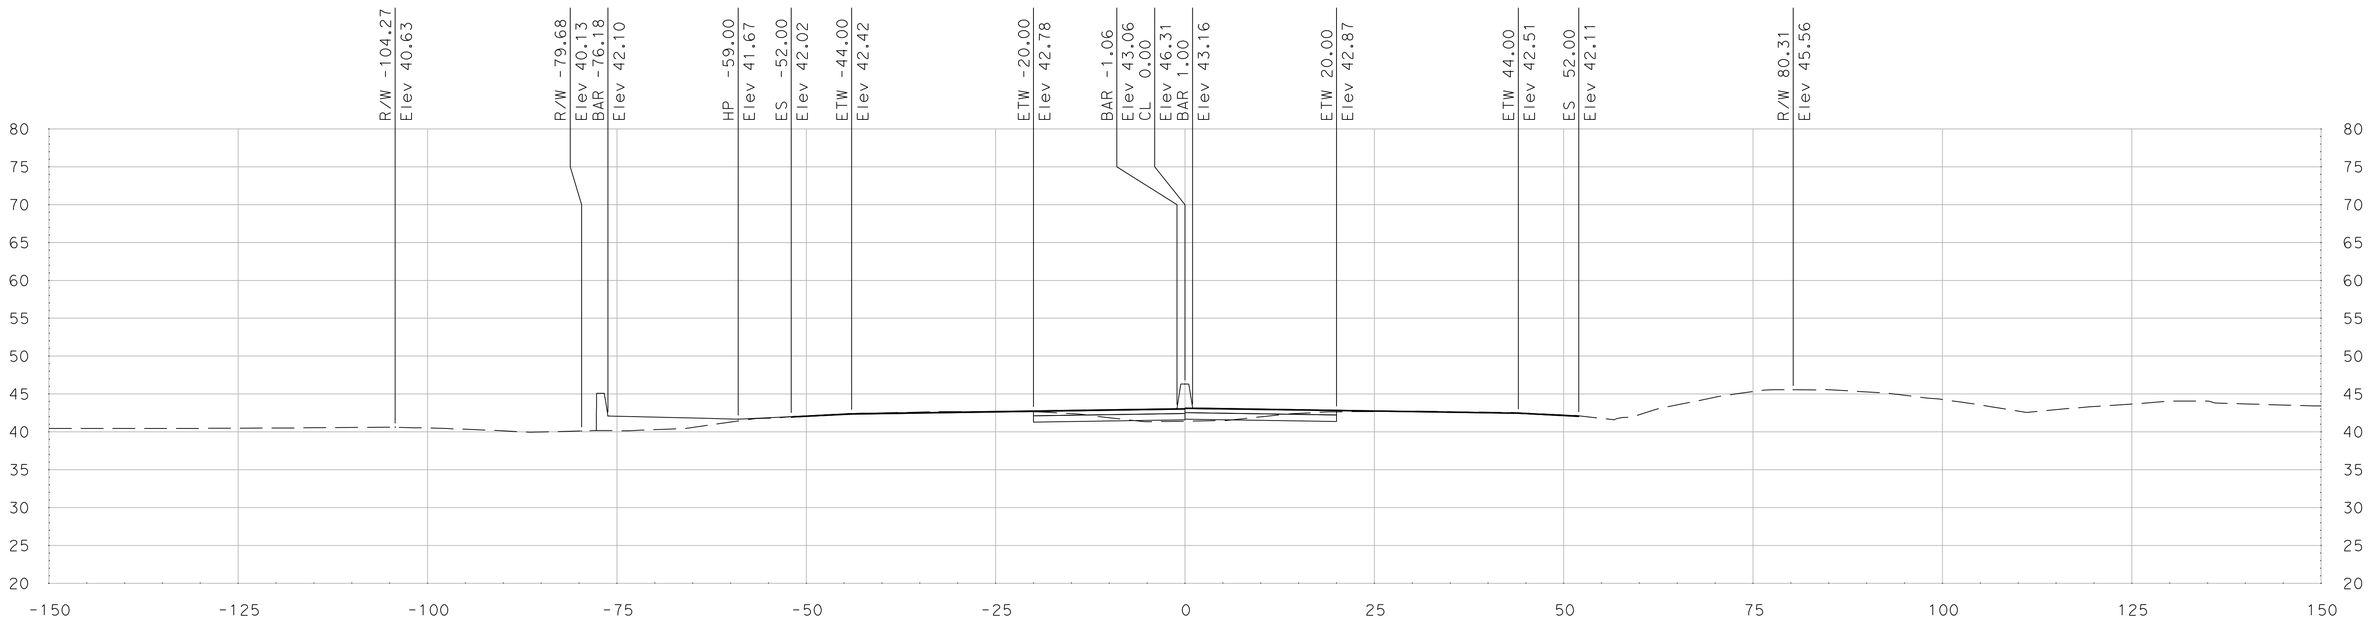

"SR 99" Sta 394+50.00

SCALE
HORIZONTAL: 1"=10'
VERTICAL: 1"=10'

DATE: 5/18/2011

ALL DIMENSIONS ARE IN US SURVEY FEET

FOR EARTHWORK DEVELOPMENT ONLY

Dist	COUNTY	ROUTE	POST MILES TOTAL PROJECT	SHEET No.	TOTAL SHEETS
10	SJ	99	4.9/14.2		
CONTRACT No.			10-0E6114		
PROJECT ID			1000020440		

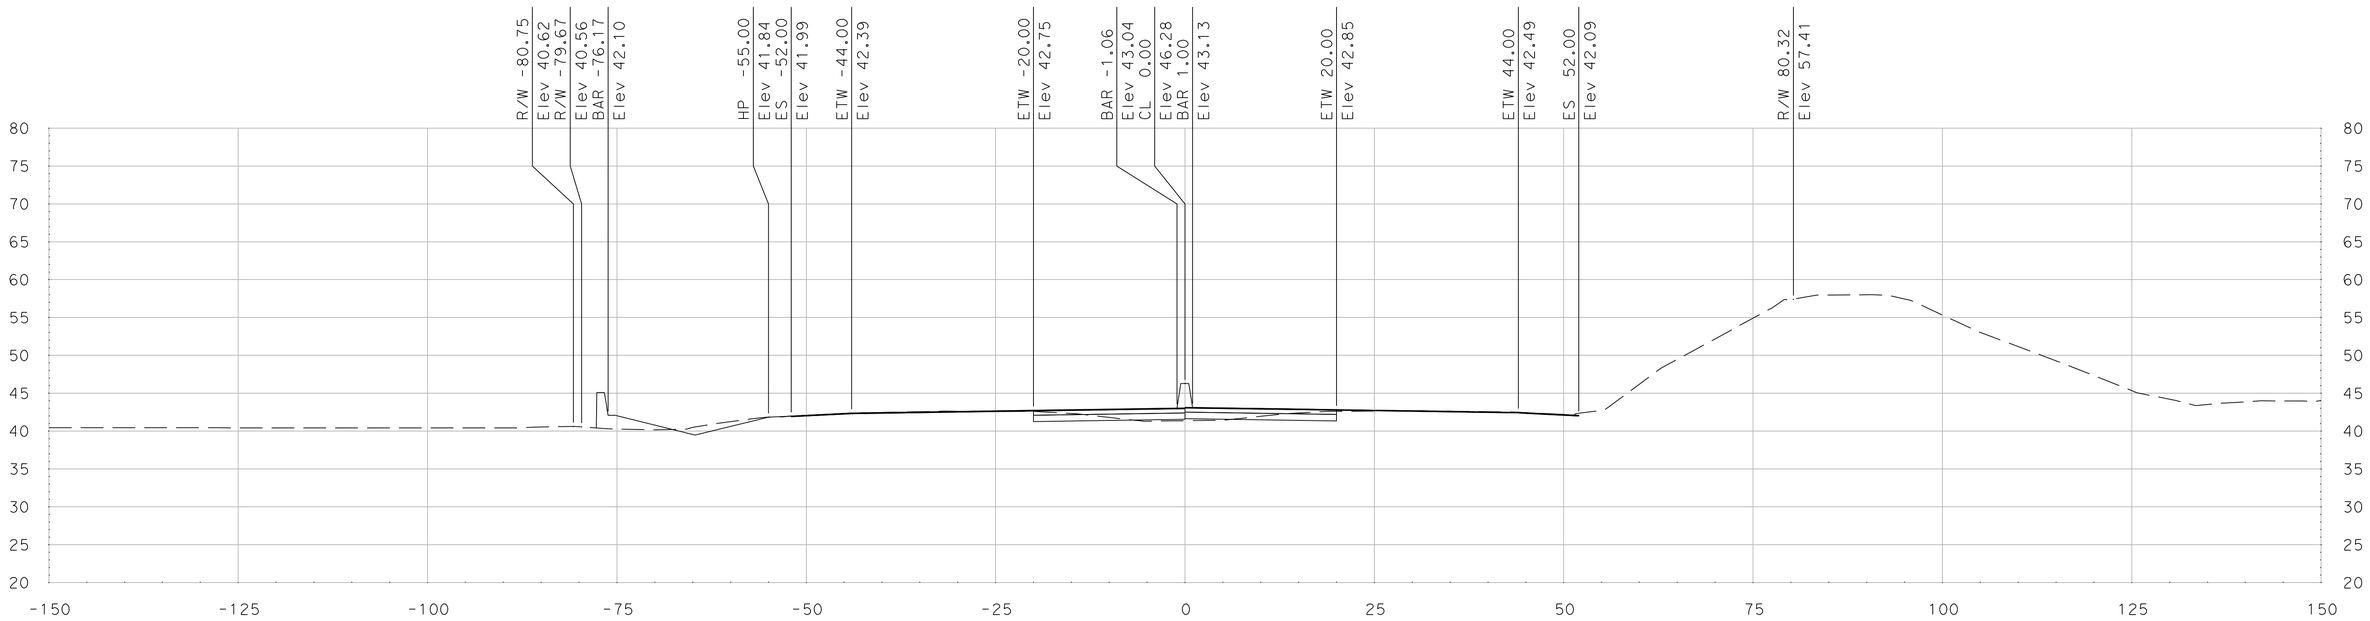

"SR 99" Sta 394+83.31

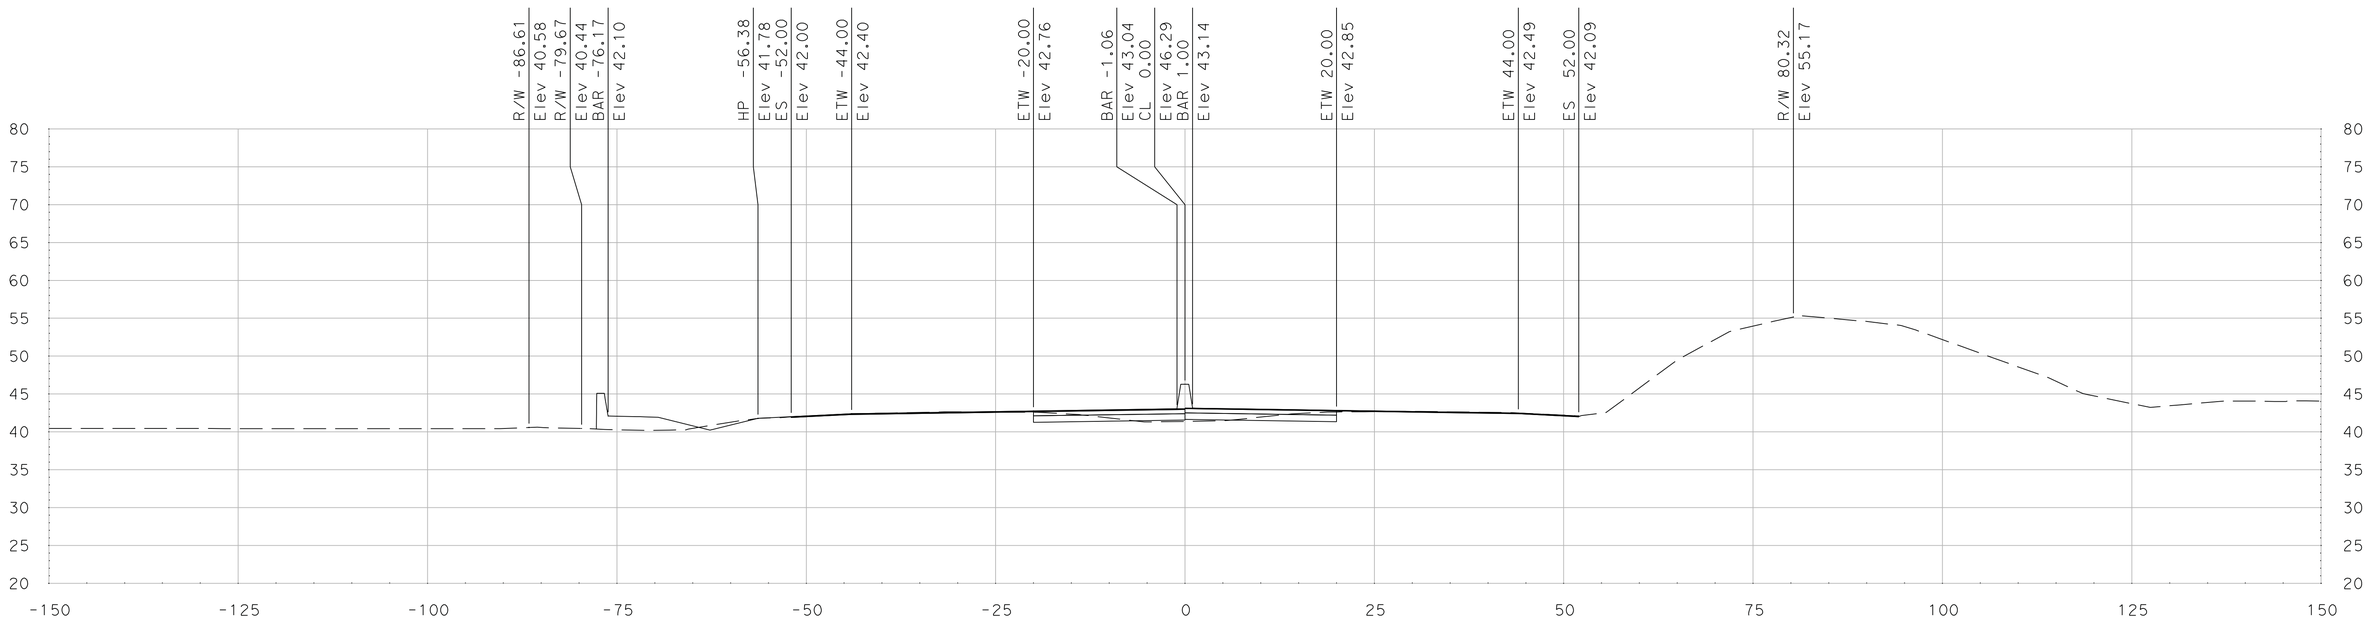

"SR 99" Sta 394+75.00

SCALE
HORIZONTAL: 1"=10'
VERTICAL: 1"=10'

DATE: 5/18/2011

ALL DIMENSIONS ARE IN US SURVEY FEET

Dist	COUNTY	ROUTE	POST MILES TOTAL PROJECT	SHEET No.	TOTAL SHEETS
10	SJ	99	4.9/14.2		
CONTRACT No.			10-0E6114		
PROJECT ID			1000020440		

FOR EARTHWORK DEVELOPMENT ONLY

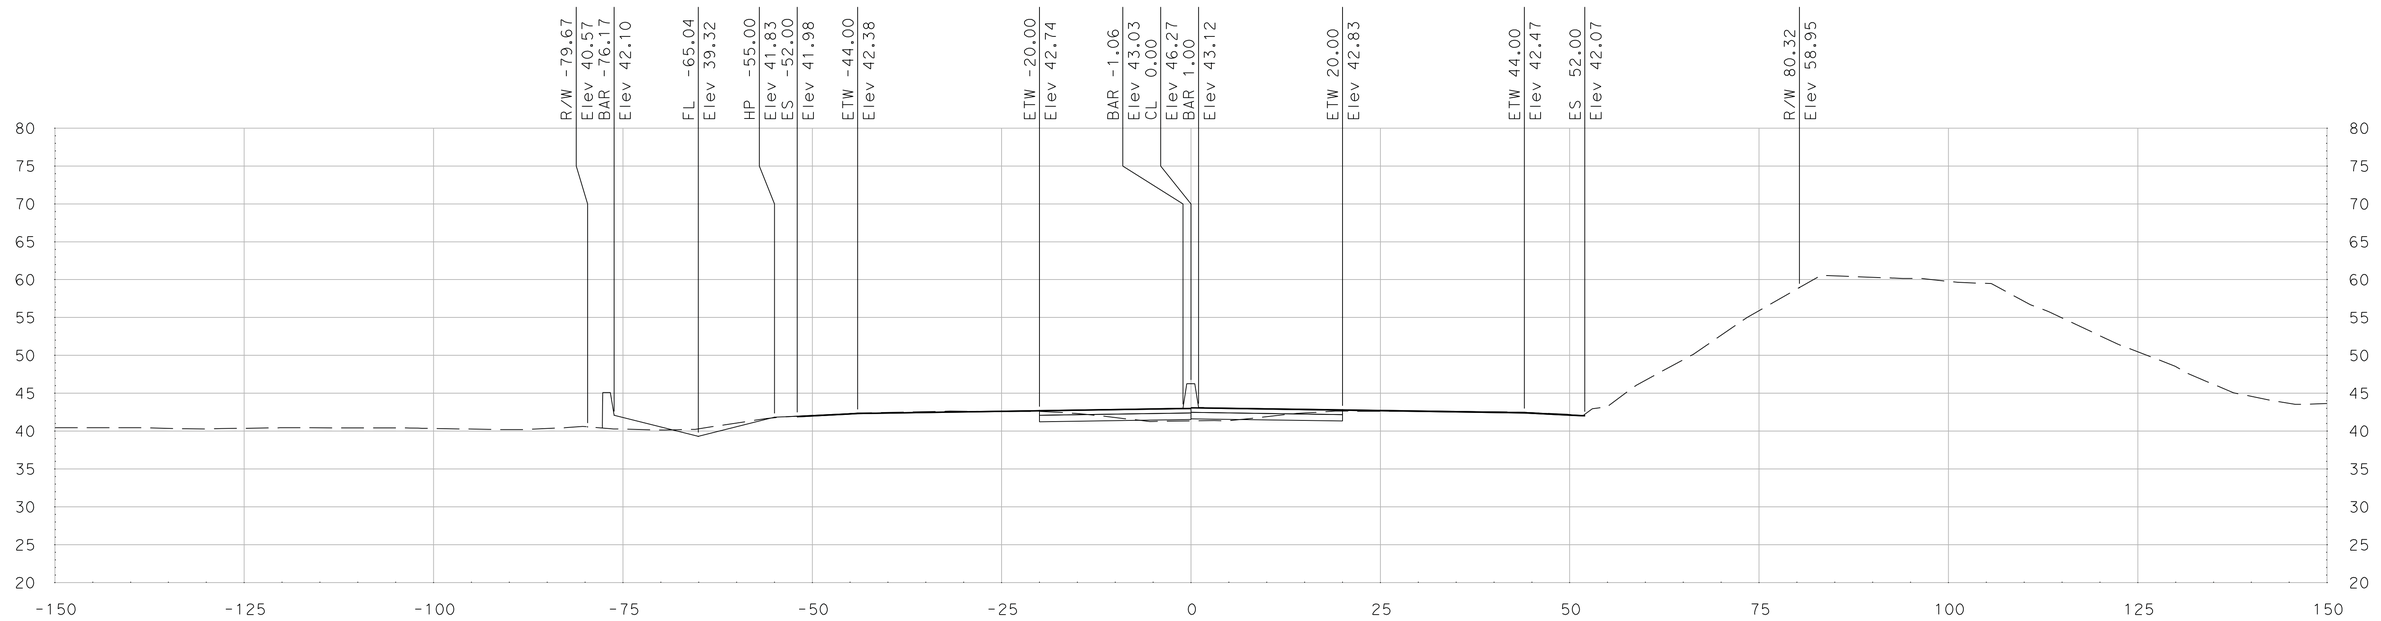

"SR 99" Sta 395+00.00

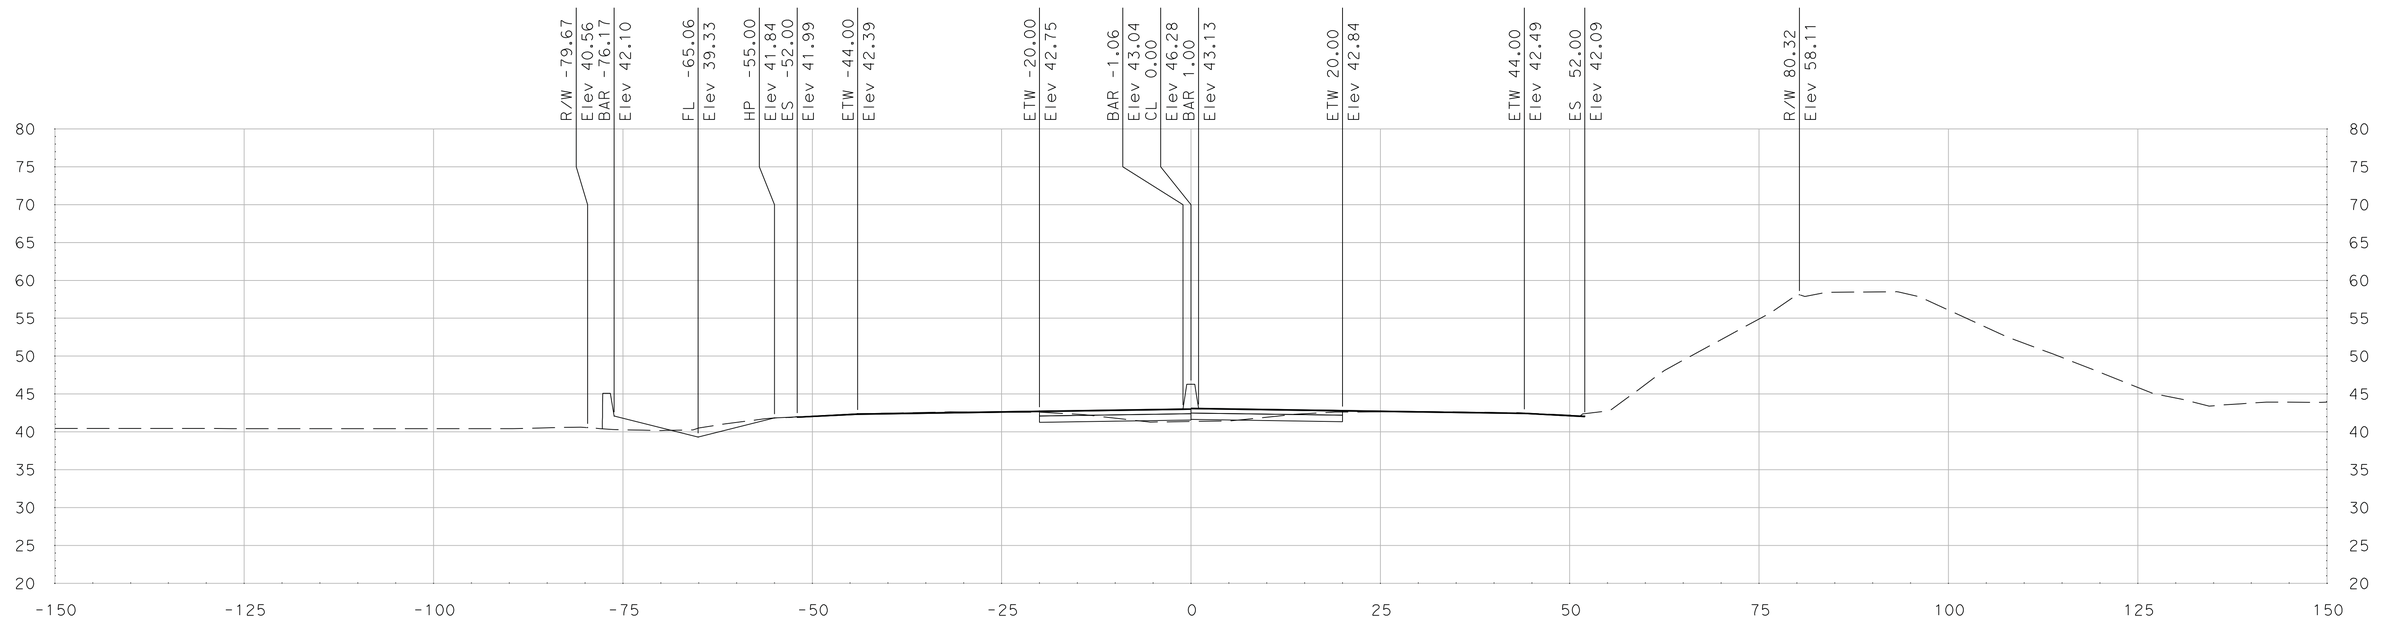

"SR 99" Sta 394+84.85

SCALE
HORIZONTAL: 1"=10'
VERTICAL: 1"=10'

DATE: 5/18/2011

ALL DIMENSIONS ARE IN US SURVEY FEET

FOR EARTHWORK DEVELOPMENT ONLY

Dist	COUNTY	ROUTE	POST MILES TOTAL PROJECT	SHEET No.	TOTAL SHEETS
10	SJ	99	4.9/14.2		
CONTRACT No.			10-0E6114		
PROJECT ID			1000020440		

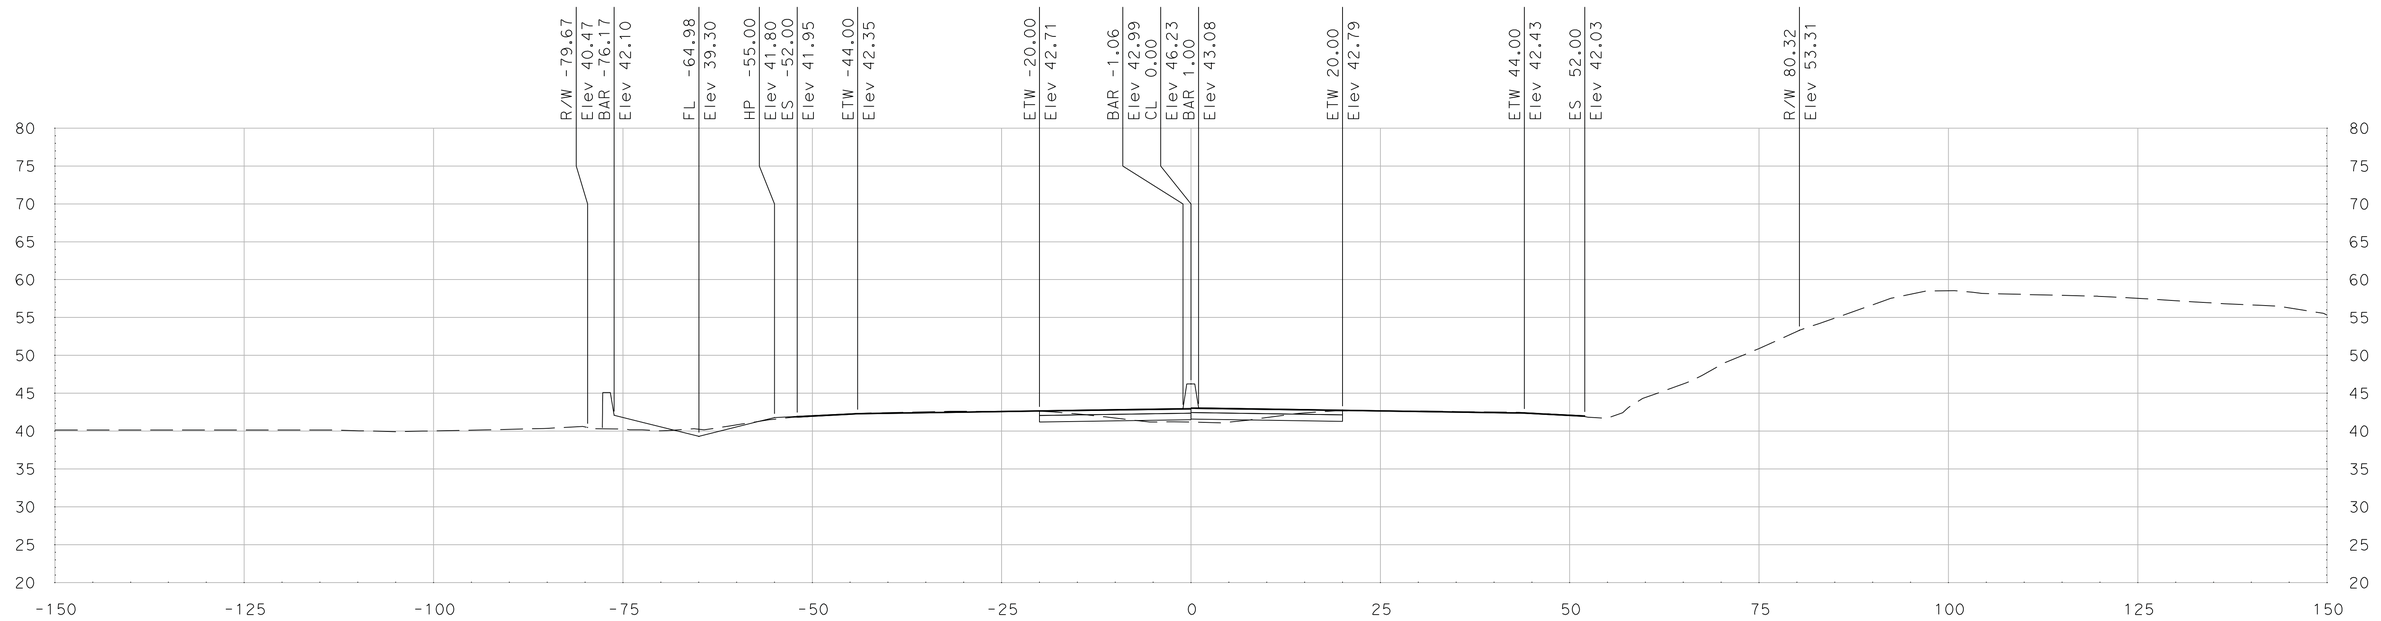

"SR 99" Sta 395+50.00

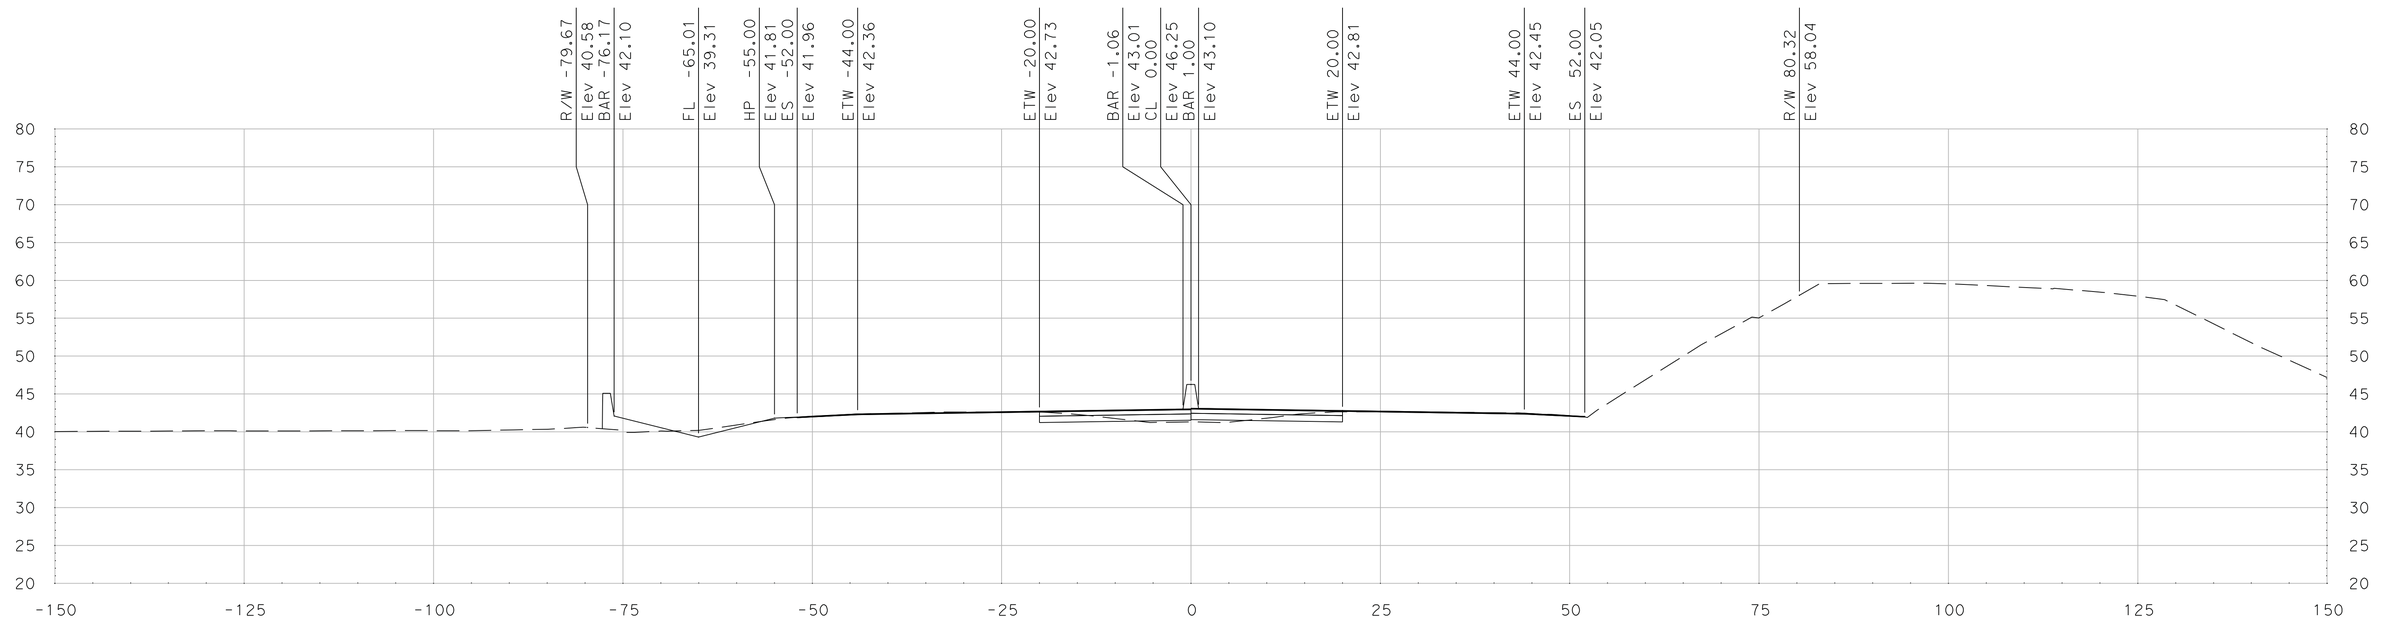

"SR 99" Sta 395+25.00

SCALE
HORIZONTAL: 1"=10'
VERTICAL: 1"=10'

DATE: 5/18/2011

ALL DIMENSIONS ARE IN US SURVEY FEET

FOR EARTHWORK DEVELOPMENT ONLY

Dist	COUNTY	ROUTE	POST MILES TOTAL PROJECT	SHEET No.	TOTAL SHEETS
10	SJ	99	4.9/14.2		
CONTRACT No.			10-0E6114		
PROJECT ID			1000020440		

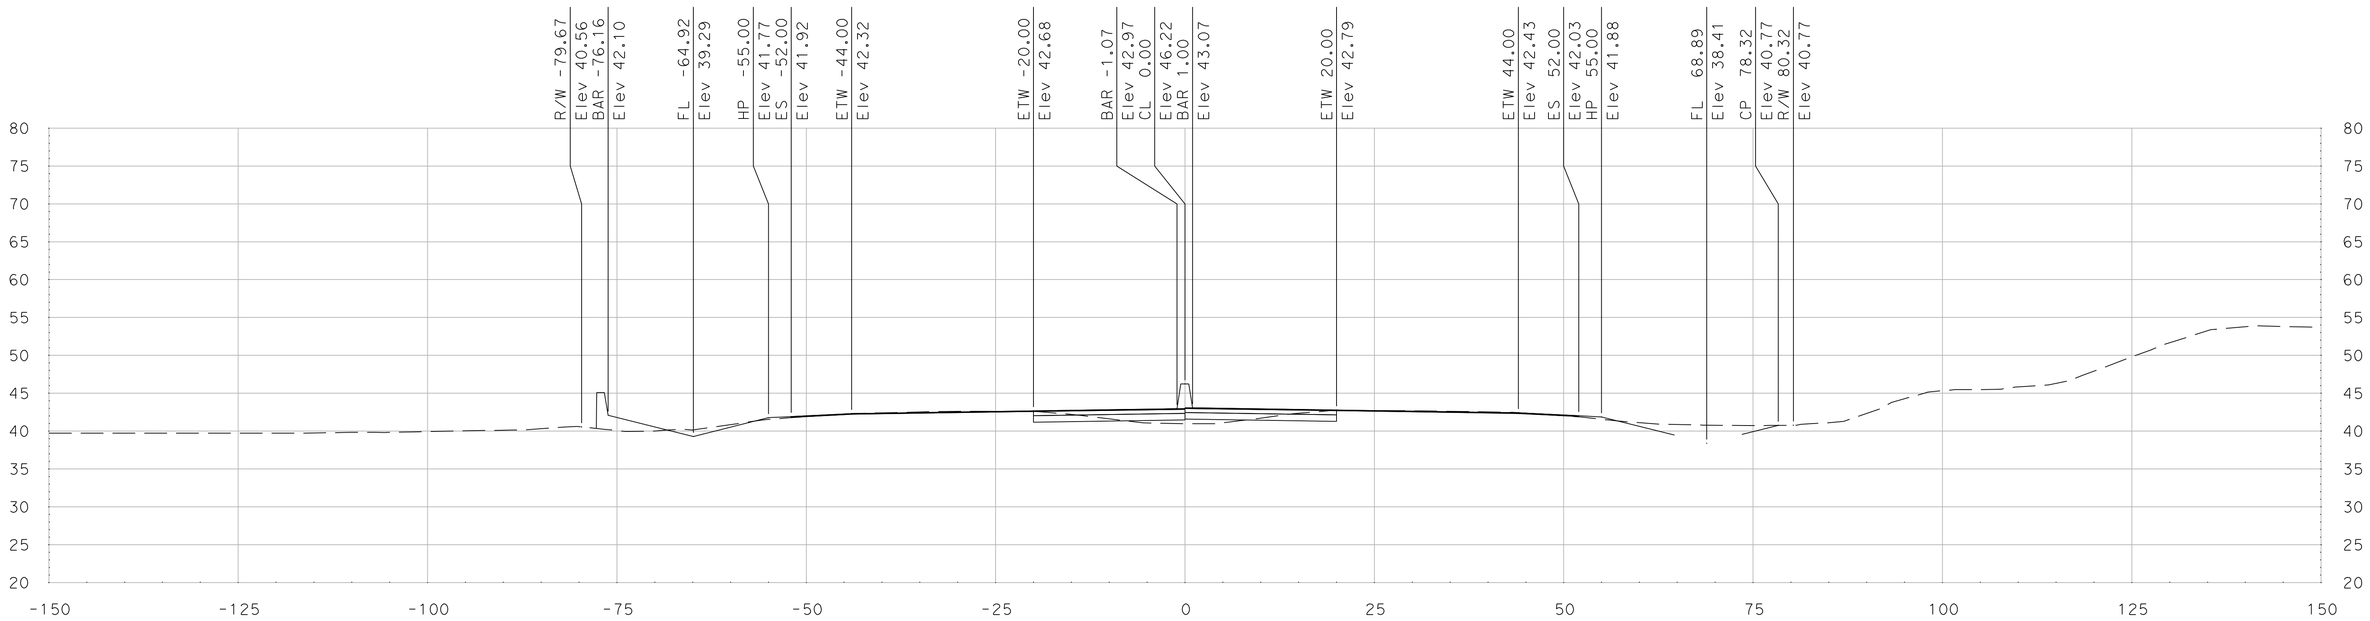

"SR 99" Sta 396+00.00

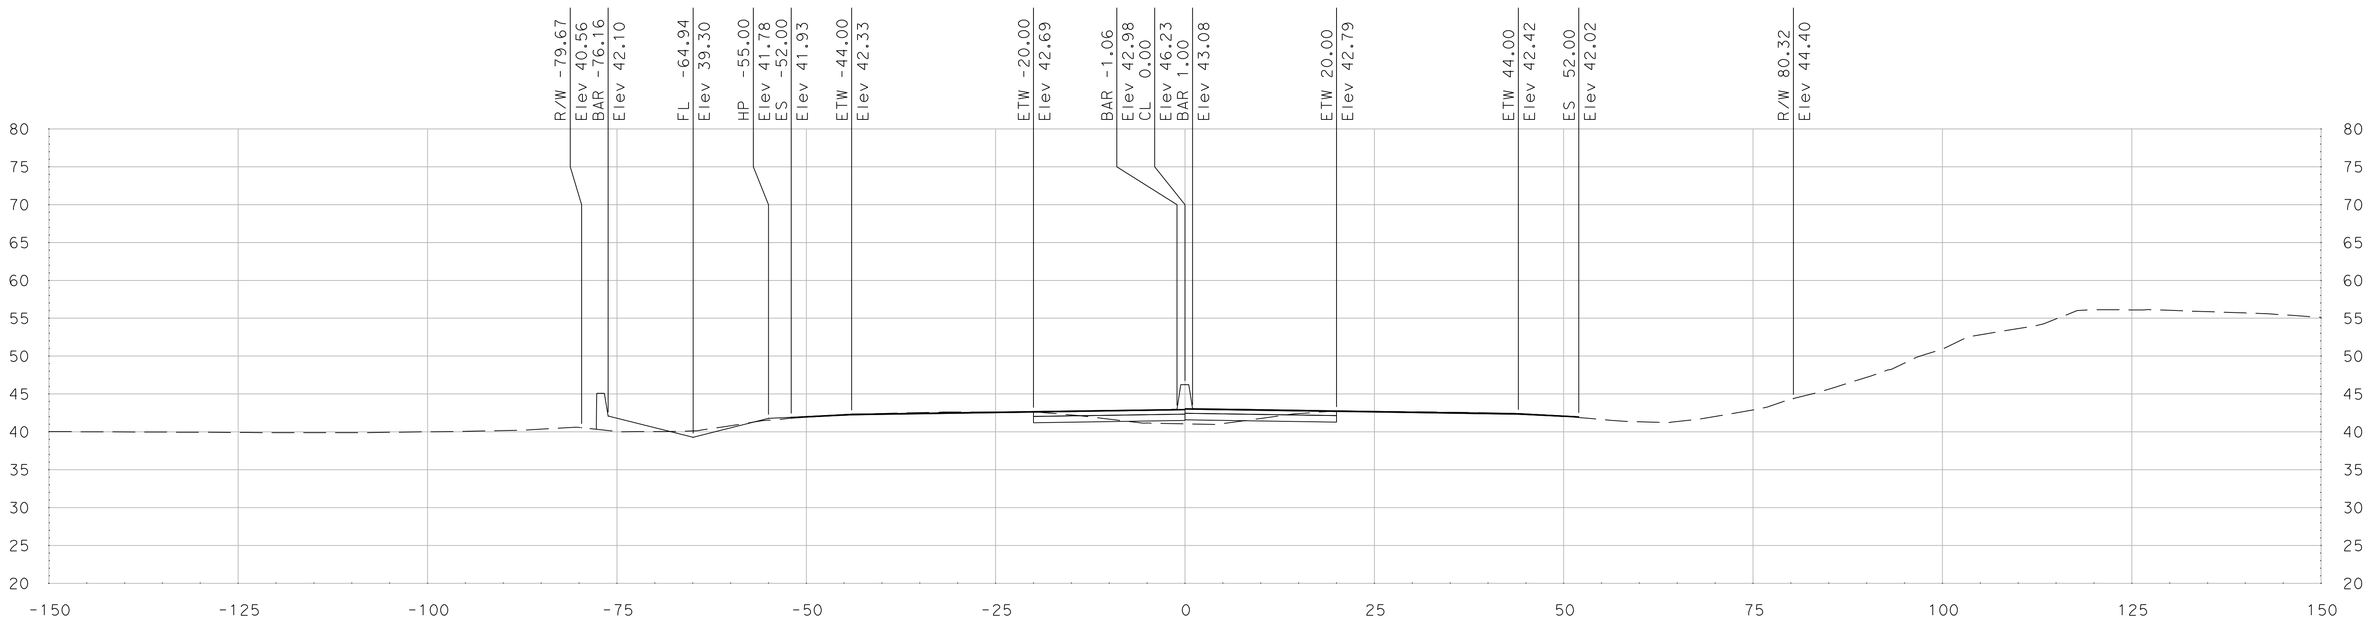

"SR 99" Sta 395+75.00

SCALE
HORIZONTAL: 1"=10'
VERTICAL: 1"=10'

DATE: 5/18/2011

ALL DIMENSIONS ARE IN US SURVEY FEET

FOR EARTHWORK DEVELOPMENT ONLY

Dist	COUNTY	ROUTE	POST MILES TOTAL PROJECT	SHEET No.	TOTAL SHEETS
10	SJ	99	4.9/14.2		
CONTRACT No.			10-0E6114		
PROJECT ID			1000020440		

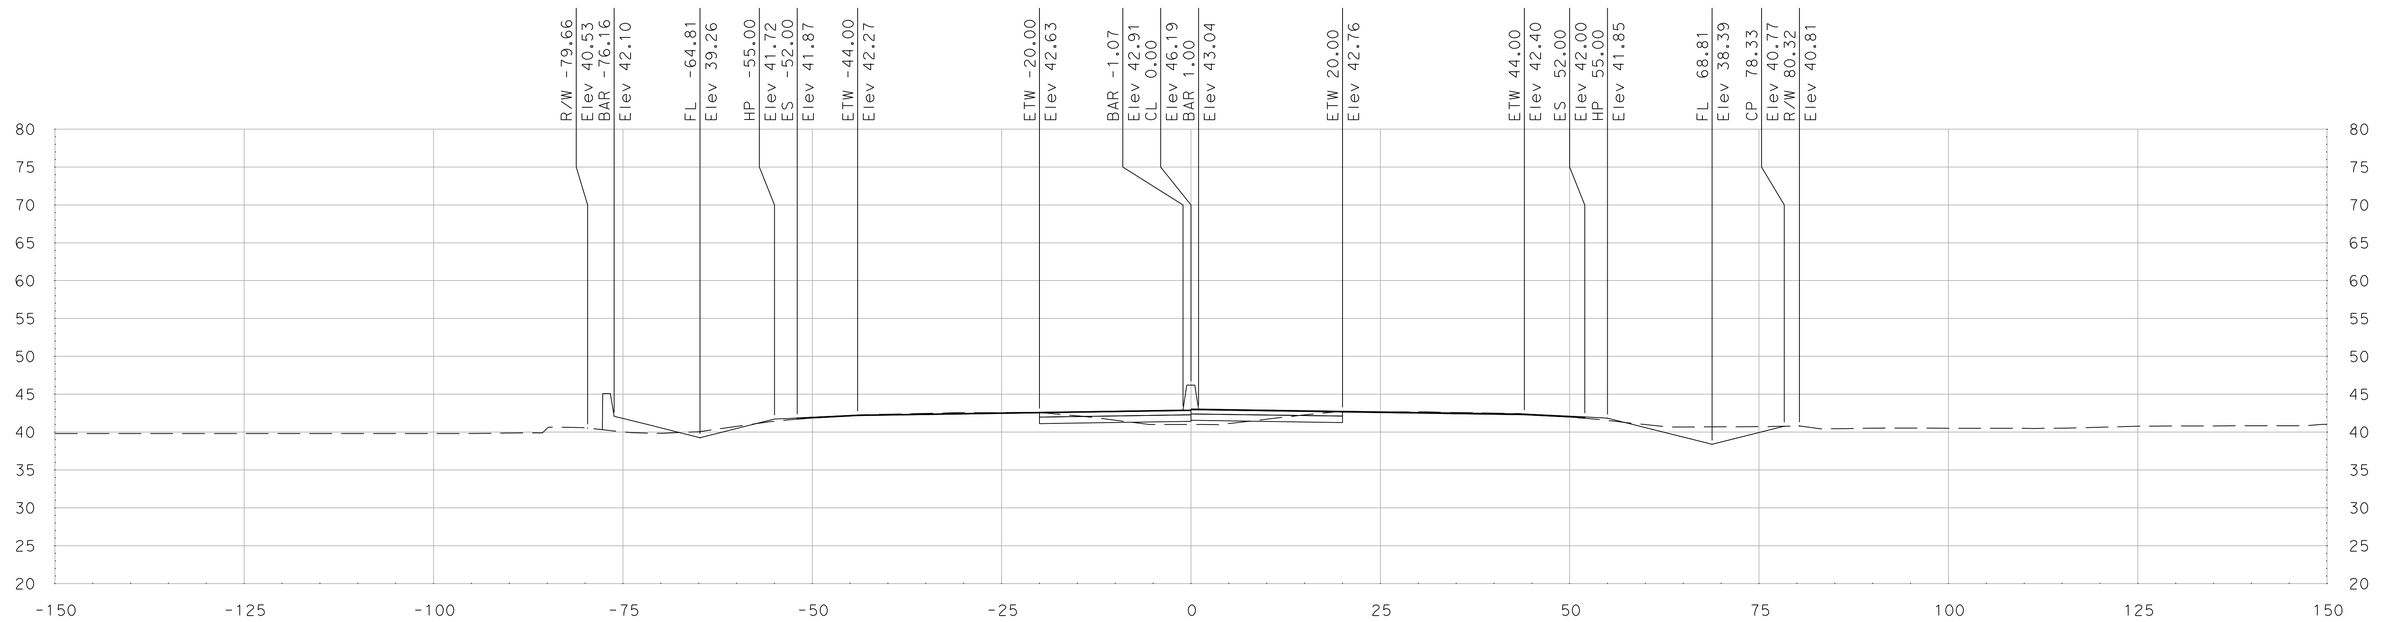

"SR 99" Sta 396+50.00

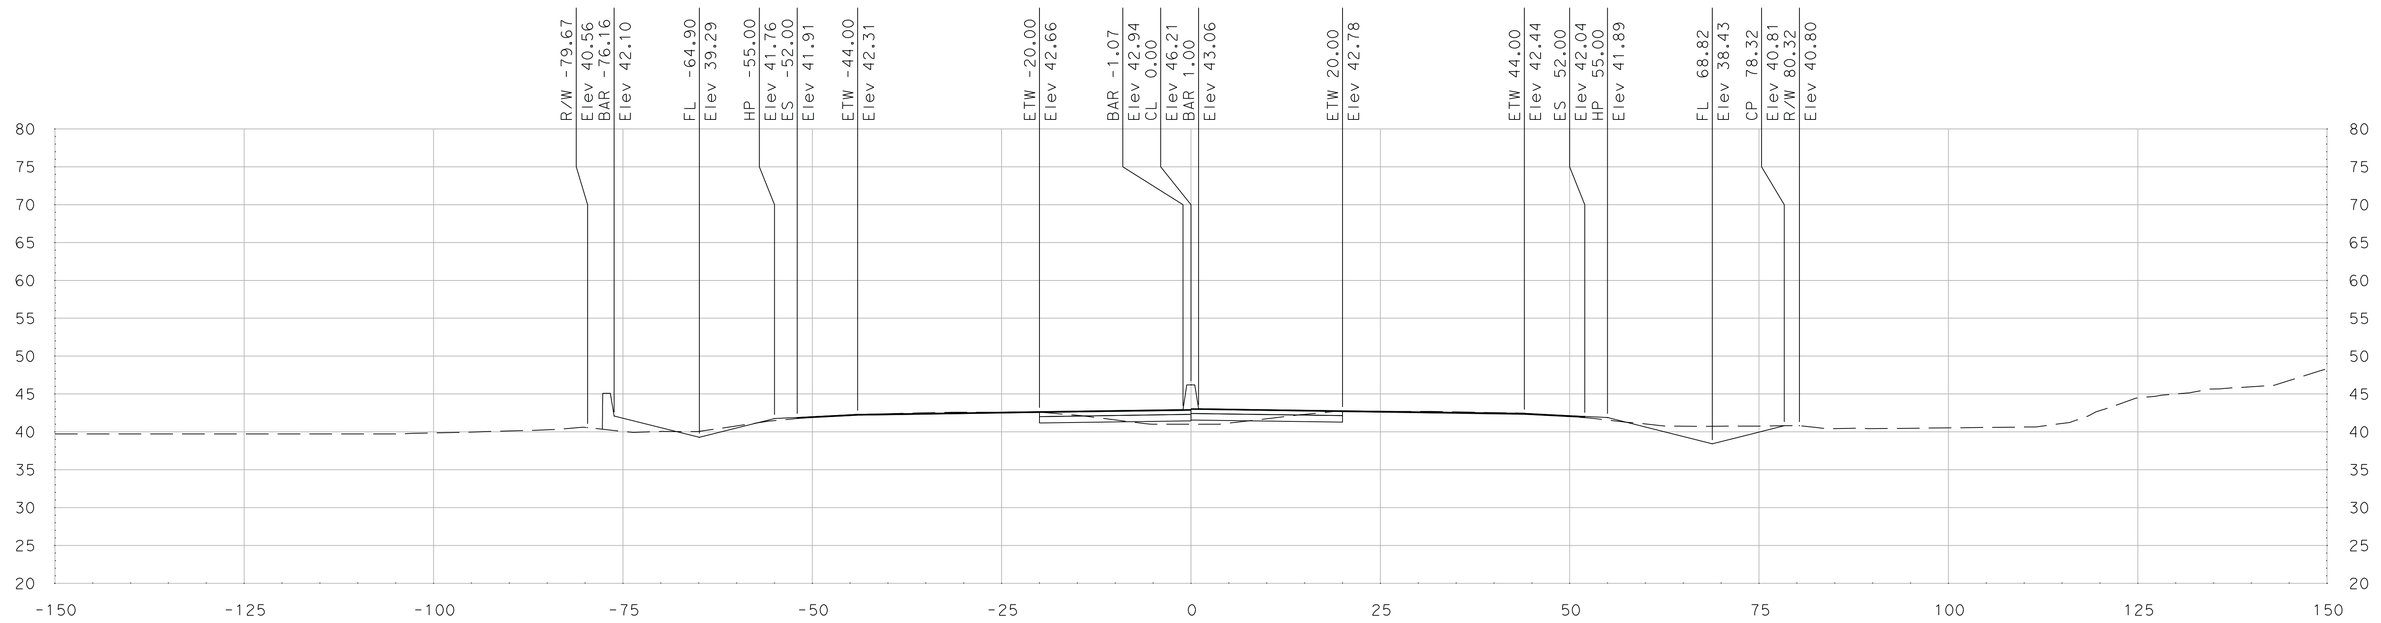

"SR 99" Sta 396+25.00

DATE: 5/18/2011

ALL DIMENSIONS ARE IN US SURVEY FEET

SCALE
HORIZONTAL: 1"=10'
VERTICAL: 1"=10'

FOR EARTHWORK DEVELOPMENT ONLY

Dist	COUNTY	ROUTE	POST MILES TOTAL PROJECT	SHEET No.	TOTAL SHEETS
10	SJ	99	4.9/14.2		
CONTRACT No.			10-0E6114		
PROJECT ID			1000020440		

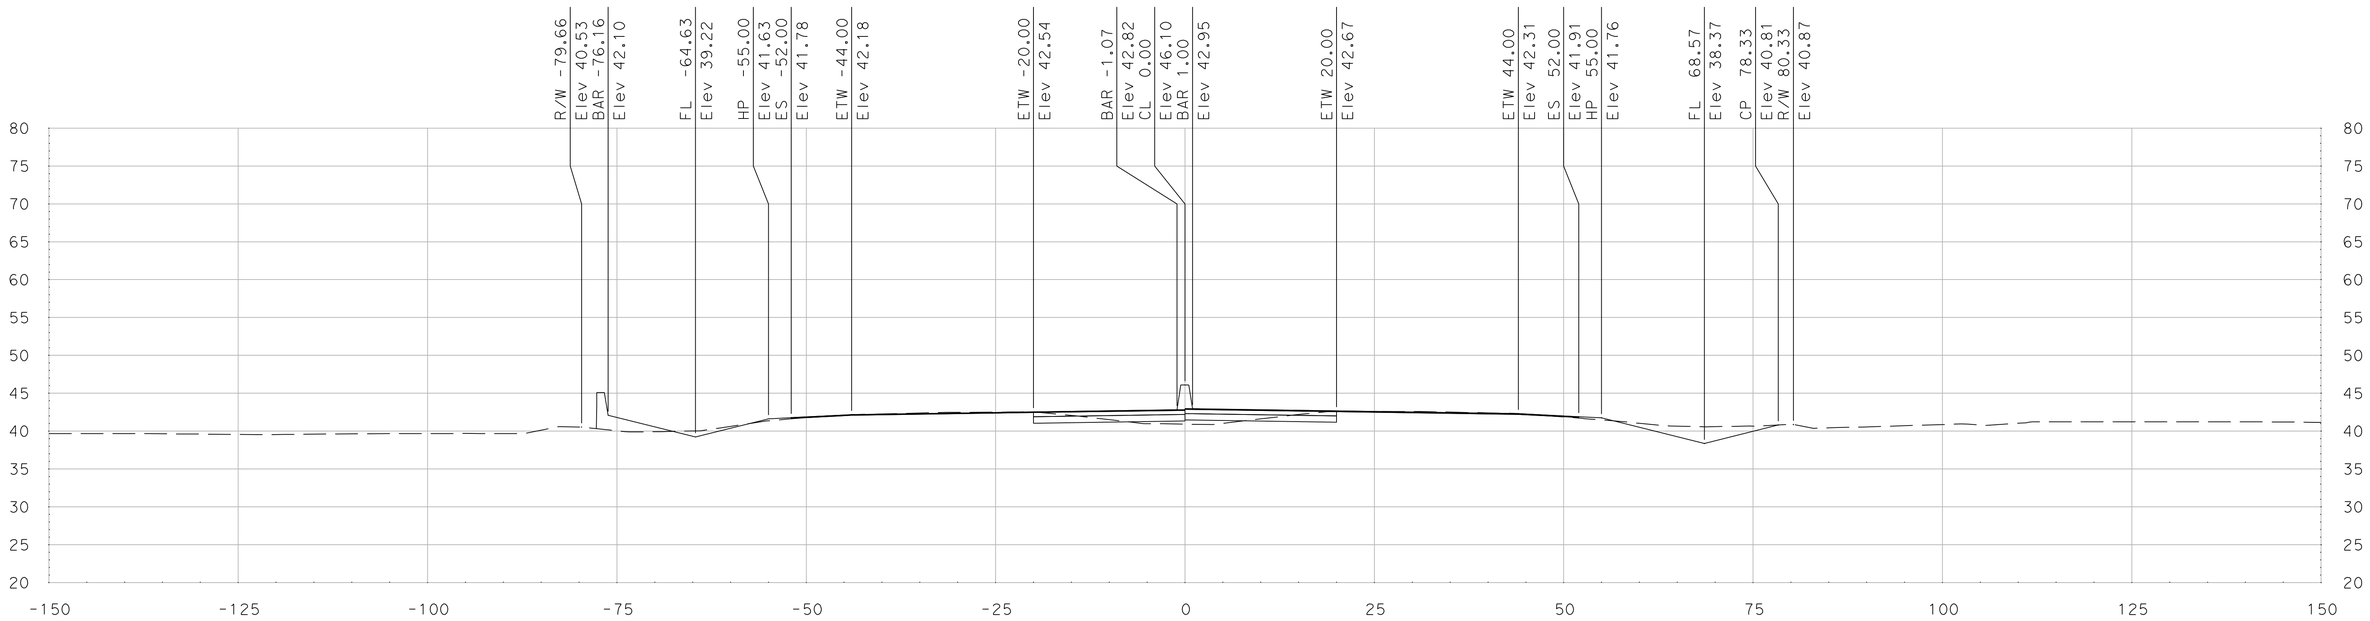

"SR 99" Sta 397+00.00

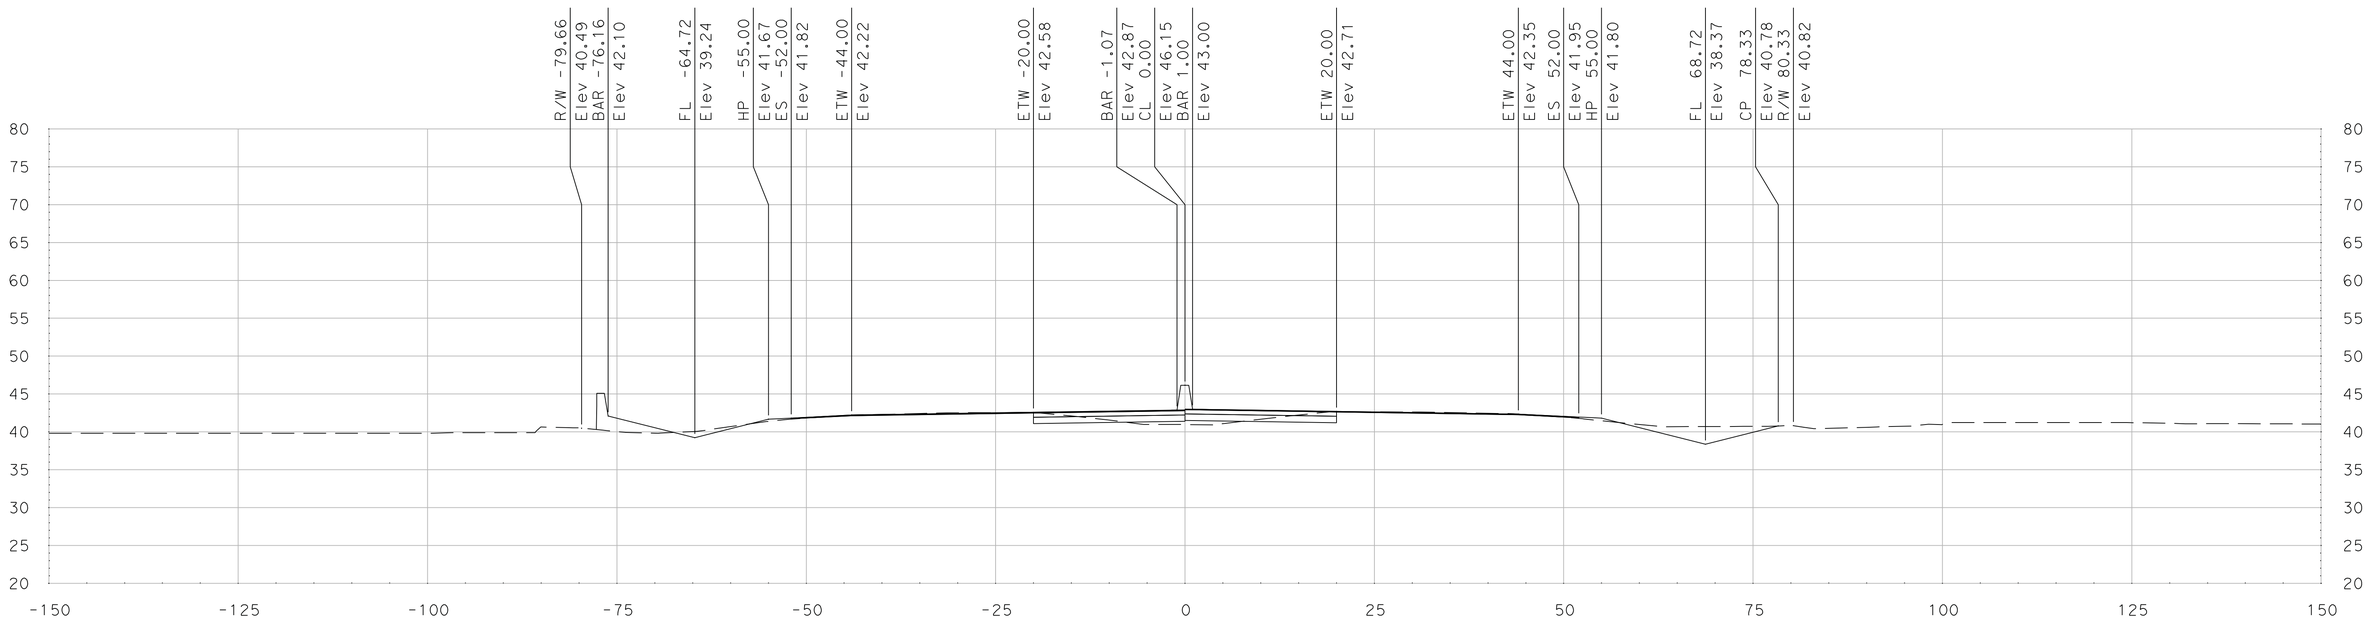

"SR 99" Sta 396+75.00

SCALE
HORIZONTAL: 1"=10'
VERTICAL: 1"=10'

DATE: 5/18/2011

ALL DIMENSIONS ARE IN US SURVEY FEET

FOR EARTHWORK DEVELOPMENT ONLY

Dist	COUNTY	ROUTE	POST MILES TOTAL PROJECT	SHEET No.	TOTAL SHEETS
10	SJ	99	4.9/14.2		
CONTRACT No.			10-0E6114		
PROJECT ID			1000020440		

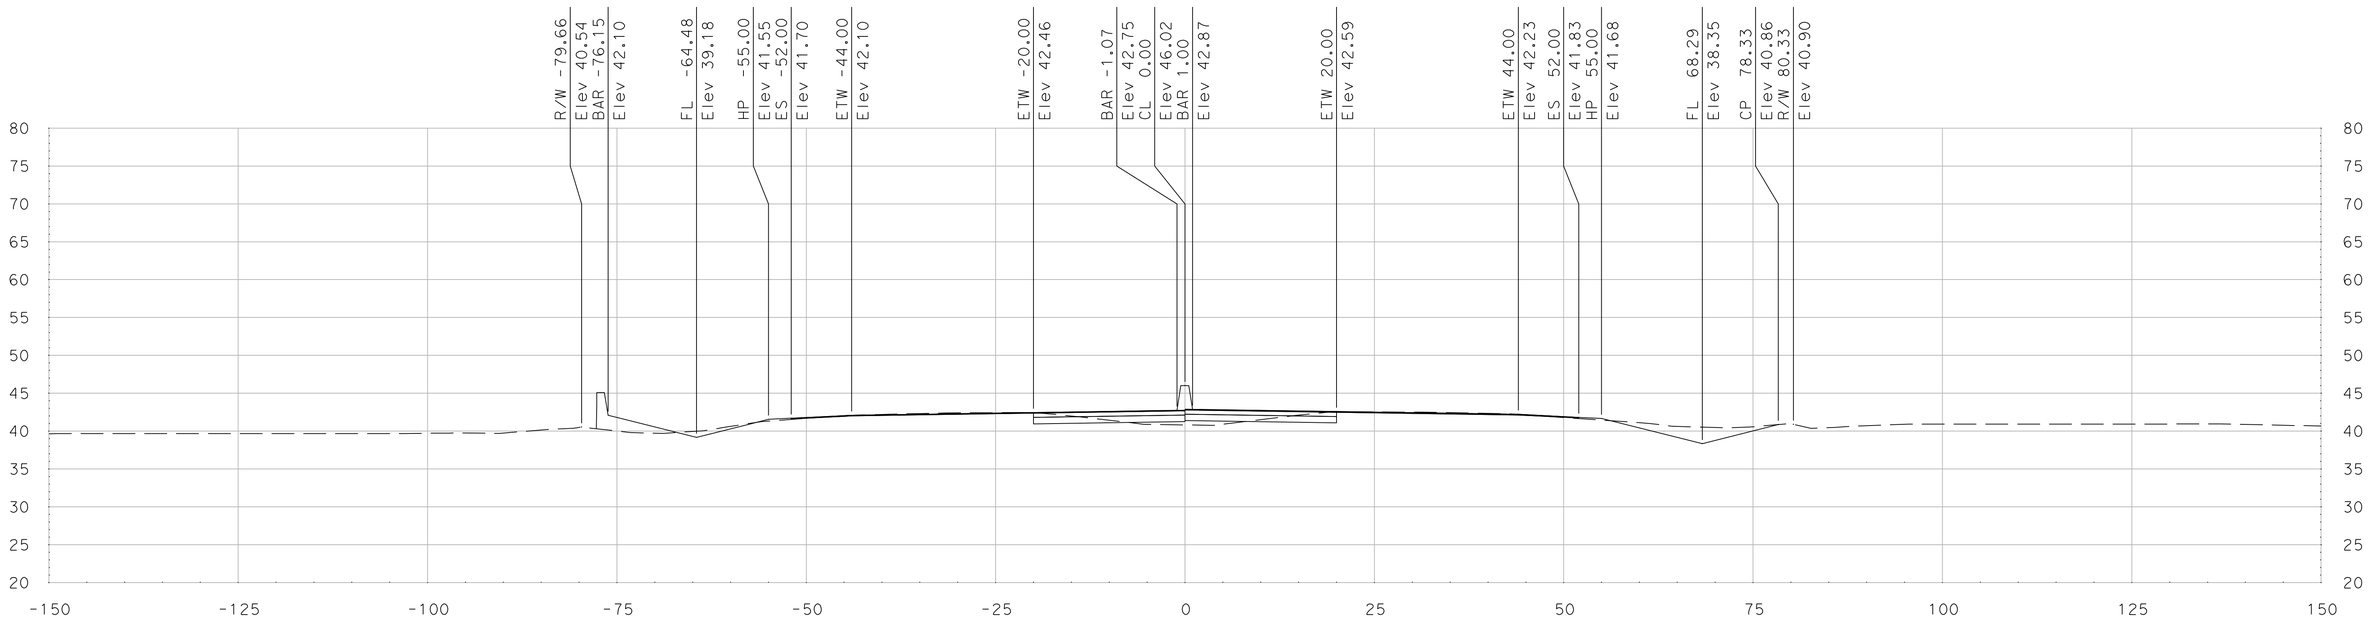

"SR 99" Sta 397+50.00

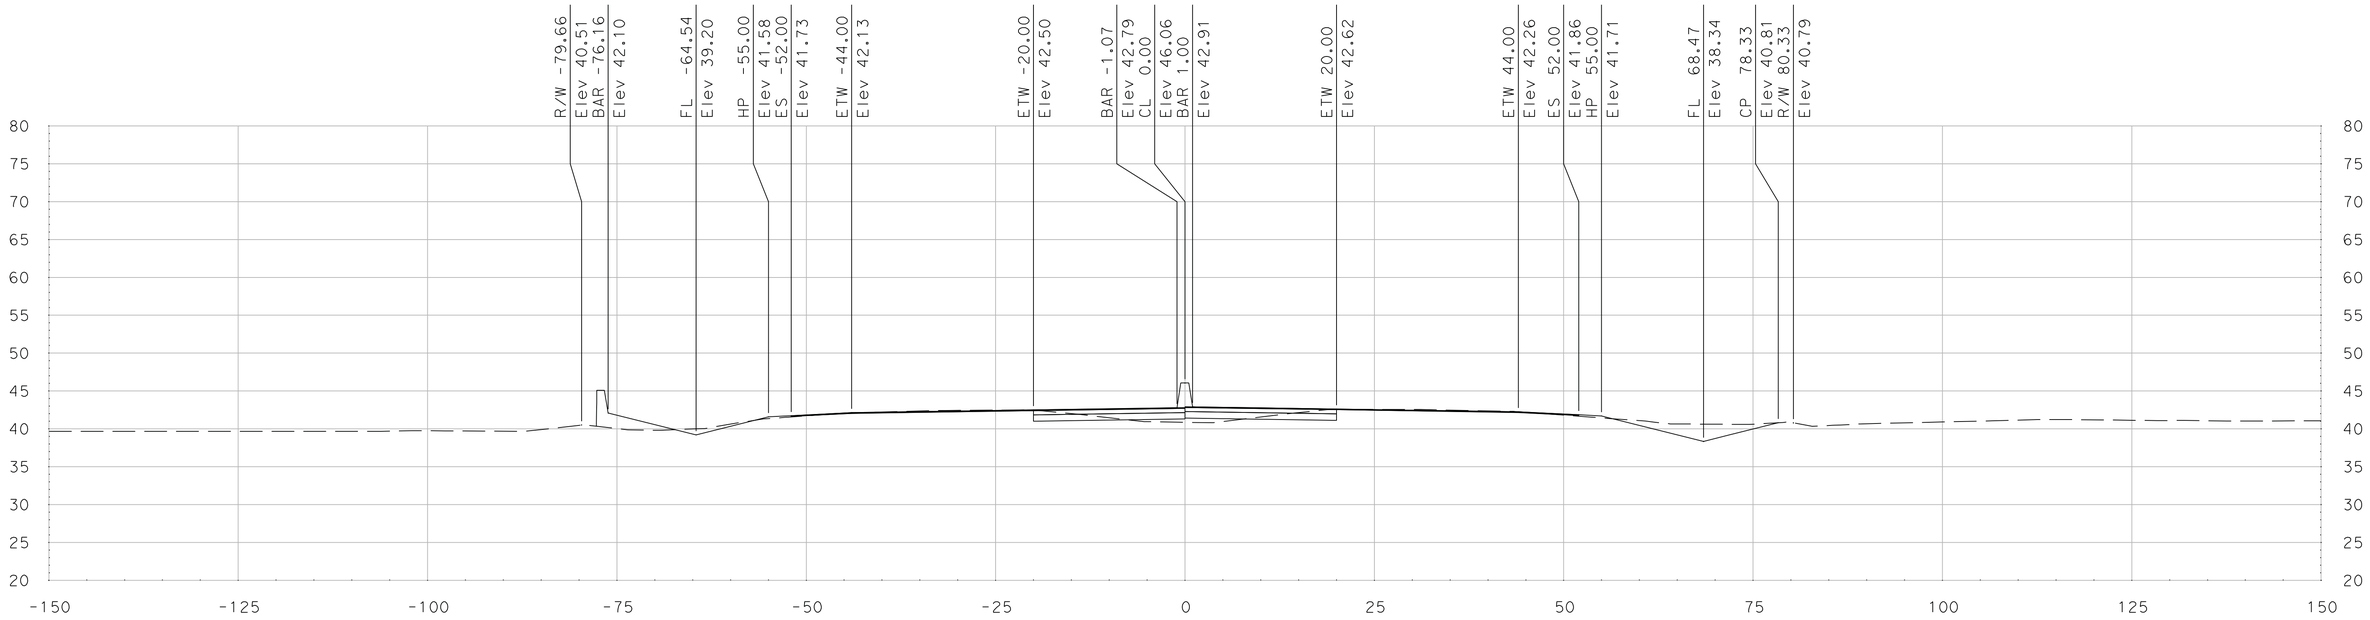

"SR 99" Sta 397+25.00

SCALE
HORIZONTAL: 1"=10'
VERTICAL: 1"=10'

DATE: 5/18/2011

ALL DIMENSIONS ARE IN US SURVEY FEET

FOR EARTHWORK DEVELOPMENT ONLY

Dist	COUNTY	ROUTE	POST MILES TOTAL PROJECT	SHEET No.	TOTAL SHEETS
10	SJ	99	4.9/14.2		
CONTRACT No.			10-0E6114		
PROJECT ID			1000020440		

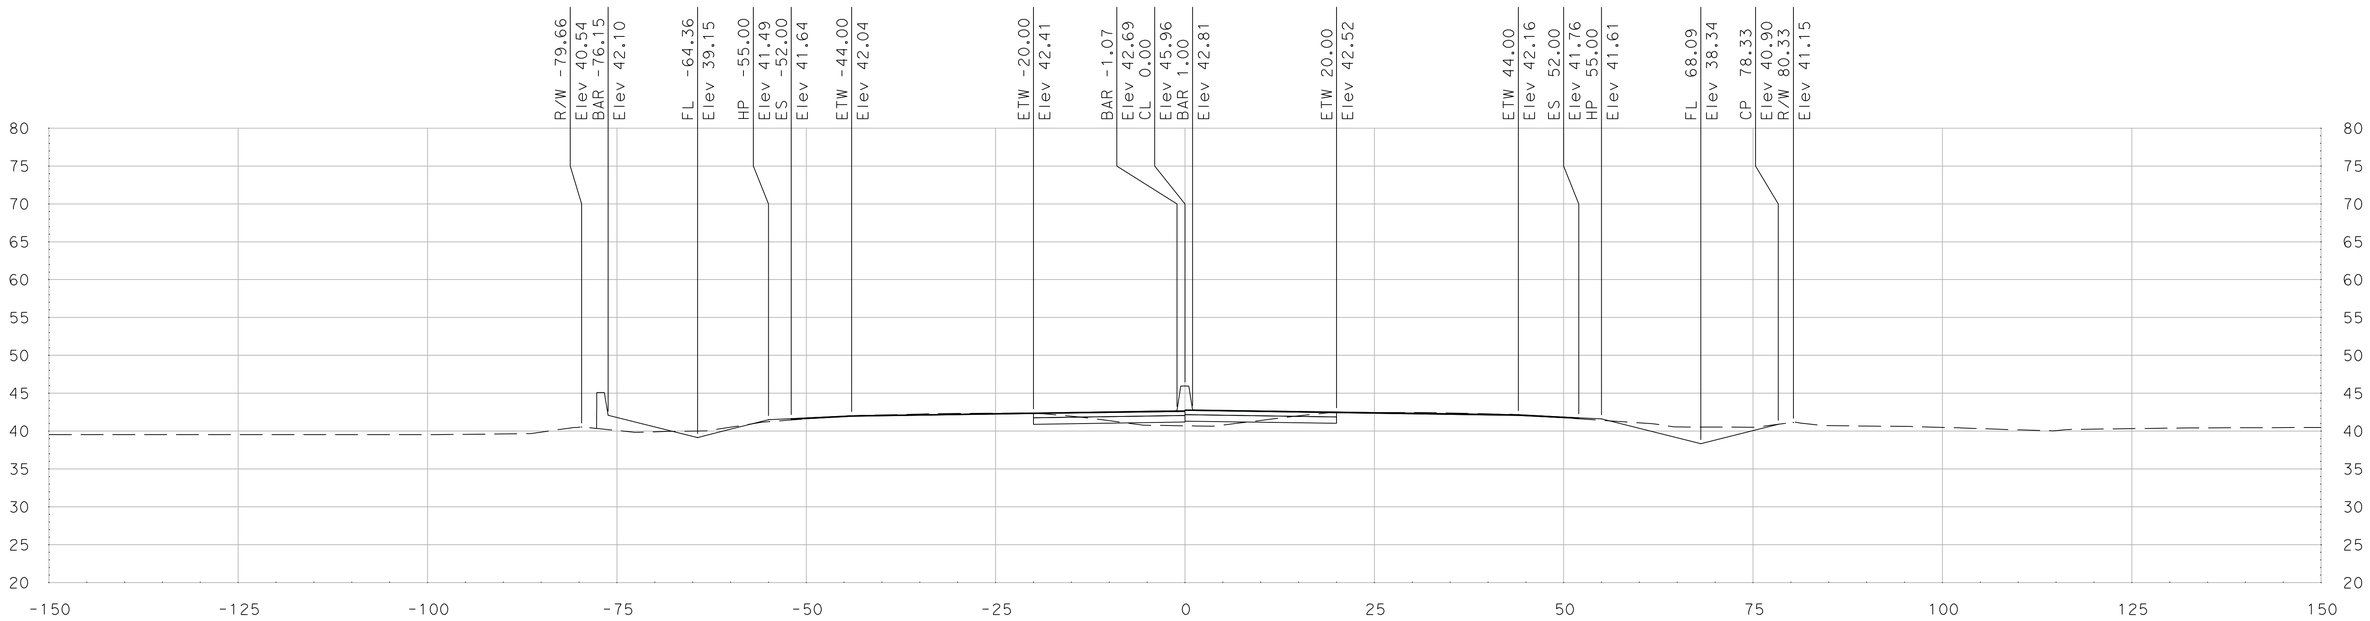

"SR 99" Sta 398+00.00

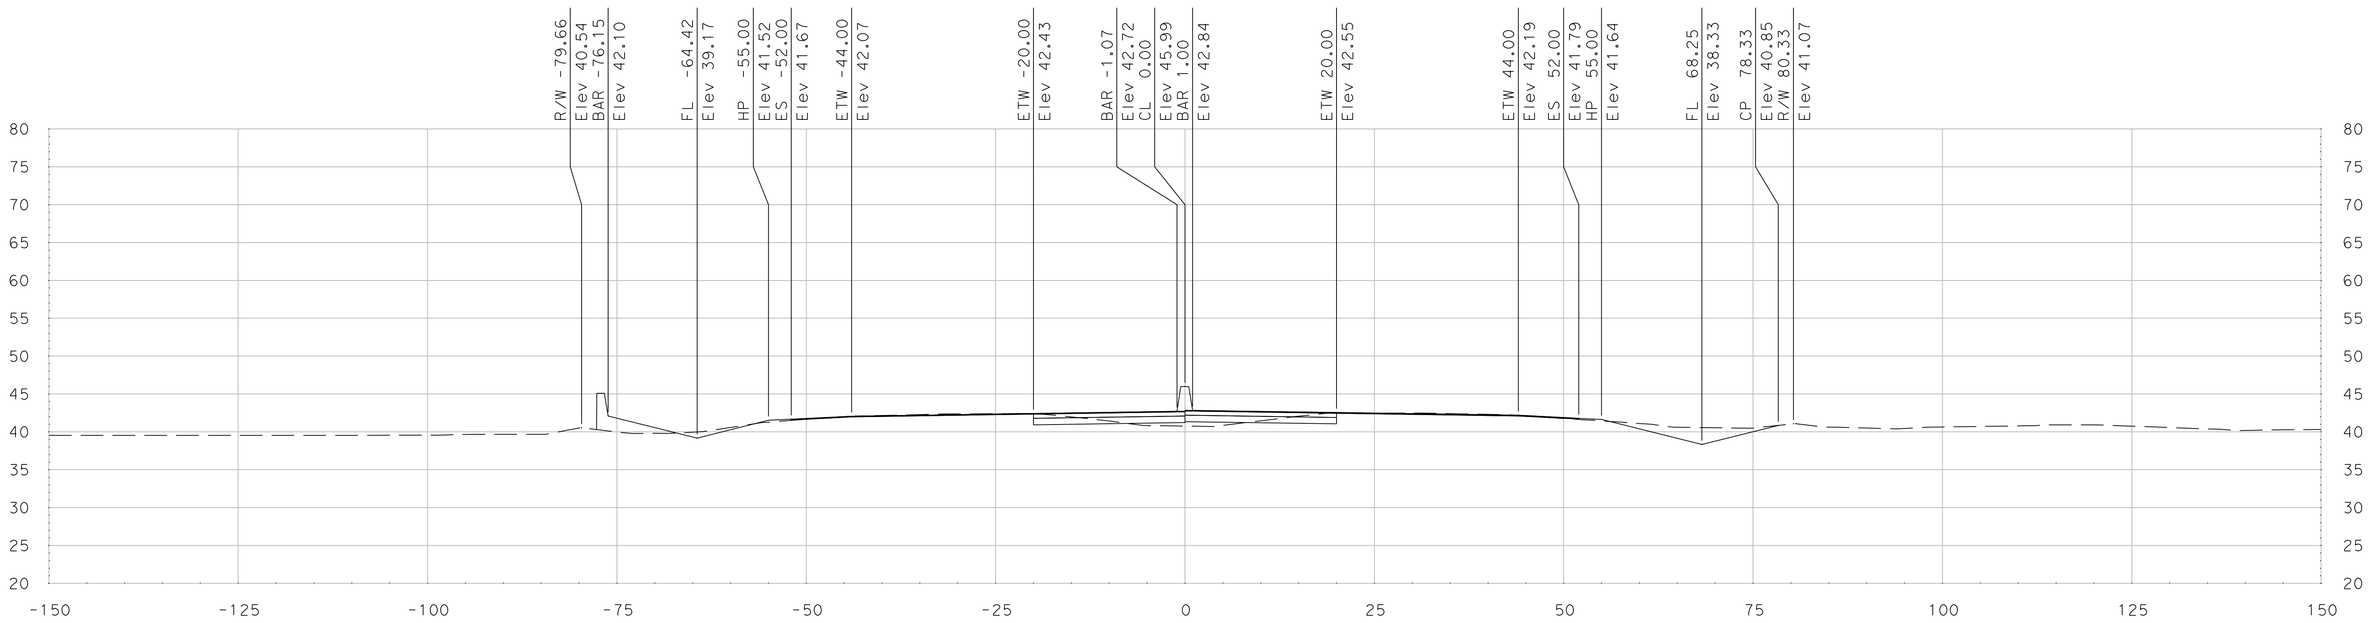

"SR 99" Sta 397+75.00

SCALE
HORIZONTAL: 1"=10'
VERTICAL: 1"=10'

DATE: 5/18/2011

ALL DIMENSIONS ARE IN US SURVEY FEET

FOR EARTHWORK DEVELOPMENT ONLY

Dist	COUNTY	ROUTE	POST MILES TOTAL PROJECT	SHEET No.	TOTAL SHEETS
10	SJ	99	4.9/14.2		
CONTRACT No.			10-0E6114		
PROJECT ID			1000020440		

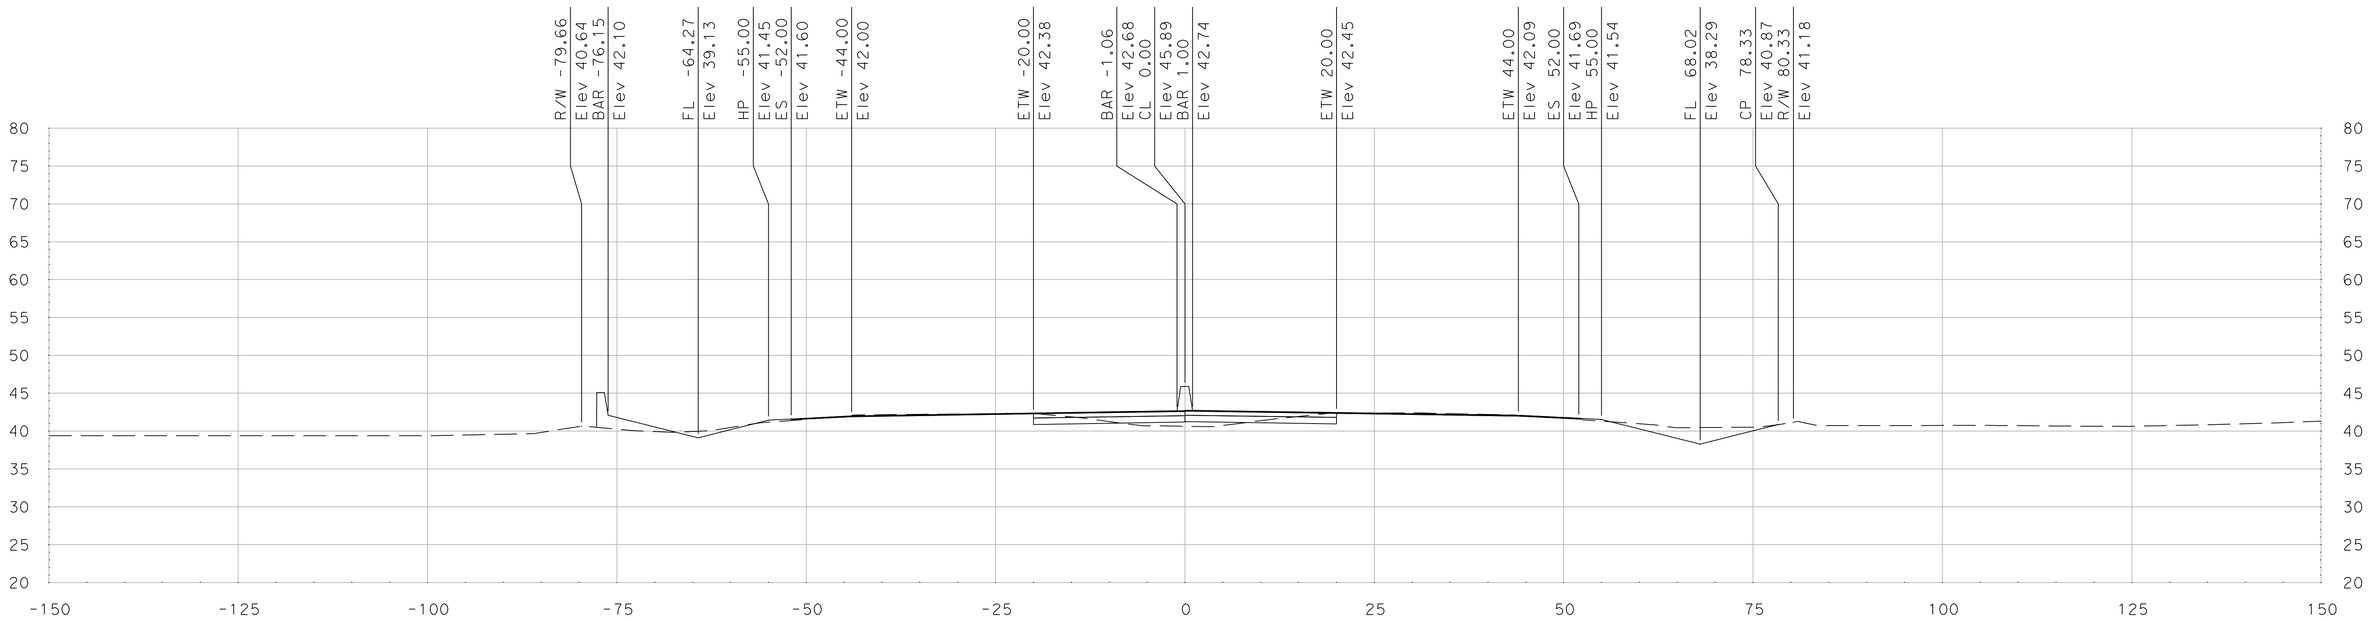

"SR 99" Sta 398+50.00

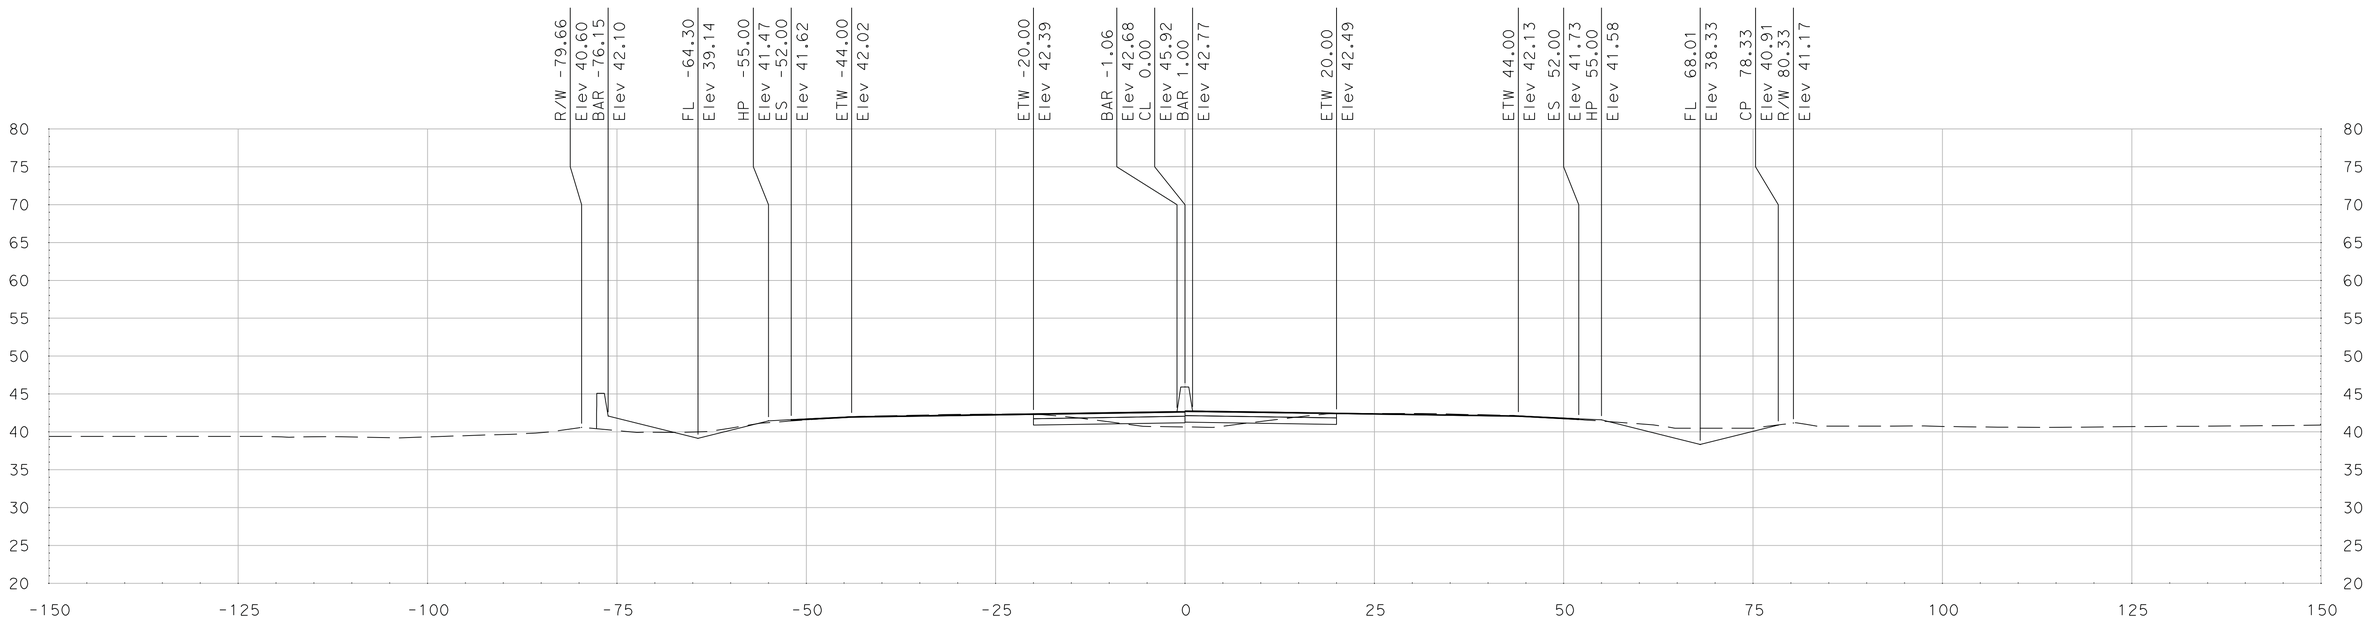

"SR 99" Sta 398+25.00

SCALE
HORIZONTAL: 1"=10'
VERTICAL: 1"=10'

DATE: 5/18/2011

ALL DIMENSIONS ARE IN US SURVEY FEET

FOR EARTHWORK DEVELOPMENT ONLY

Dist	COUNTY	ROUTE	POST MILES TOTAL PROJECT	SHEET No.	TOTAL SHEETS
10	SJ	99	4.9/14.2		
CONTRACT No.			10-0E6114		
PROJECT ID			1000020440		

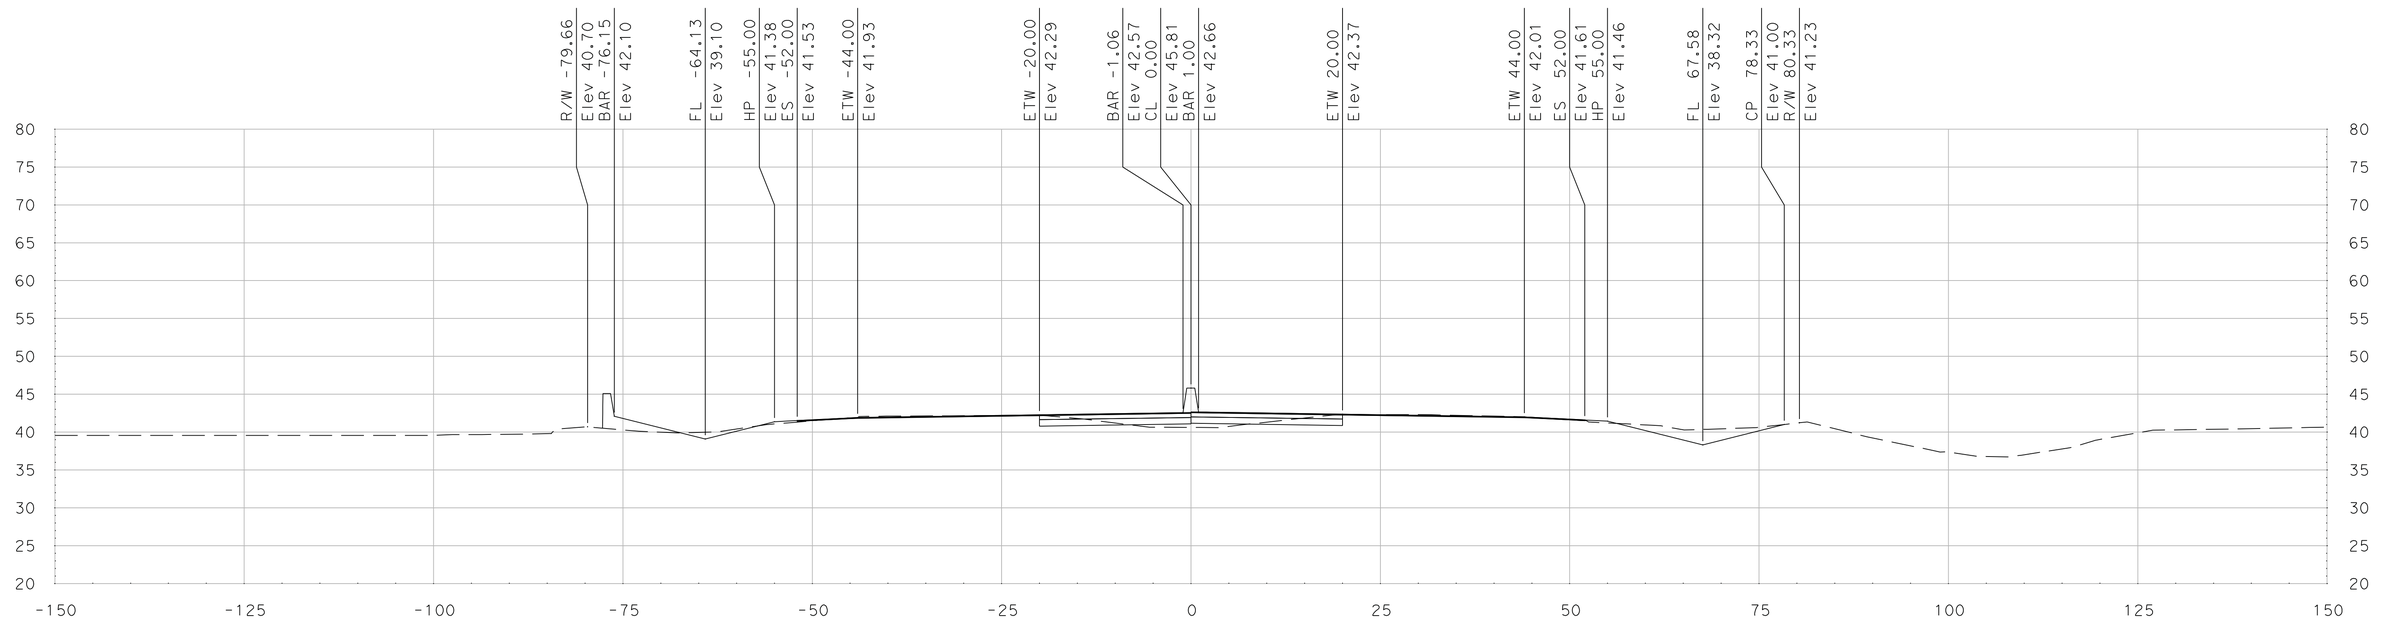

"SR 99" Sta 399+00.00

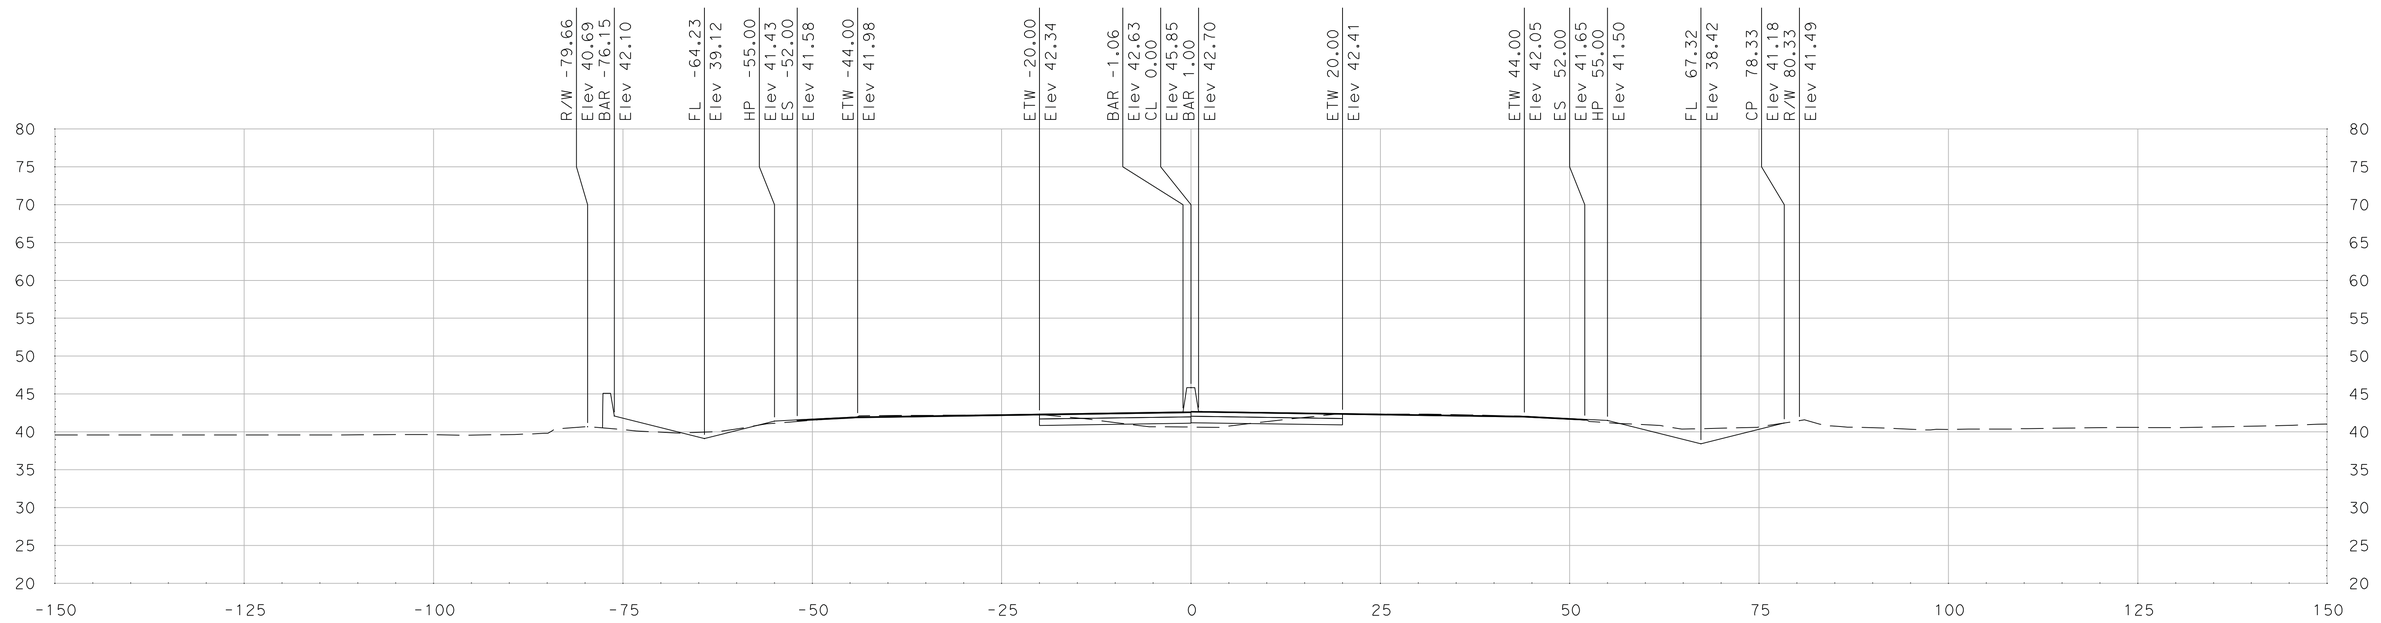

"SR 99" Sta 398+75.00

SCALE
HORIZONTAL: 1"=10'
VERTICAL: 1"=10'

DATE: 5/18/2011

ALL DIMENSIONS ARE IN US SURVEY FEET

FOR EARTHWORK DEVELOPMENT ONLY

Dist	COUNTY	ROUTE	POST MILES TOTAL PROJECT	SHEET No.	TOTAL SHEETS
10	SJ	99	4.9/14.2		
CONTRACT No.			10-0E6114		
PROJECT ID			1000020440		

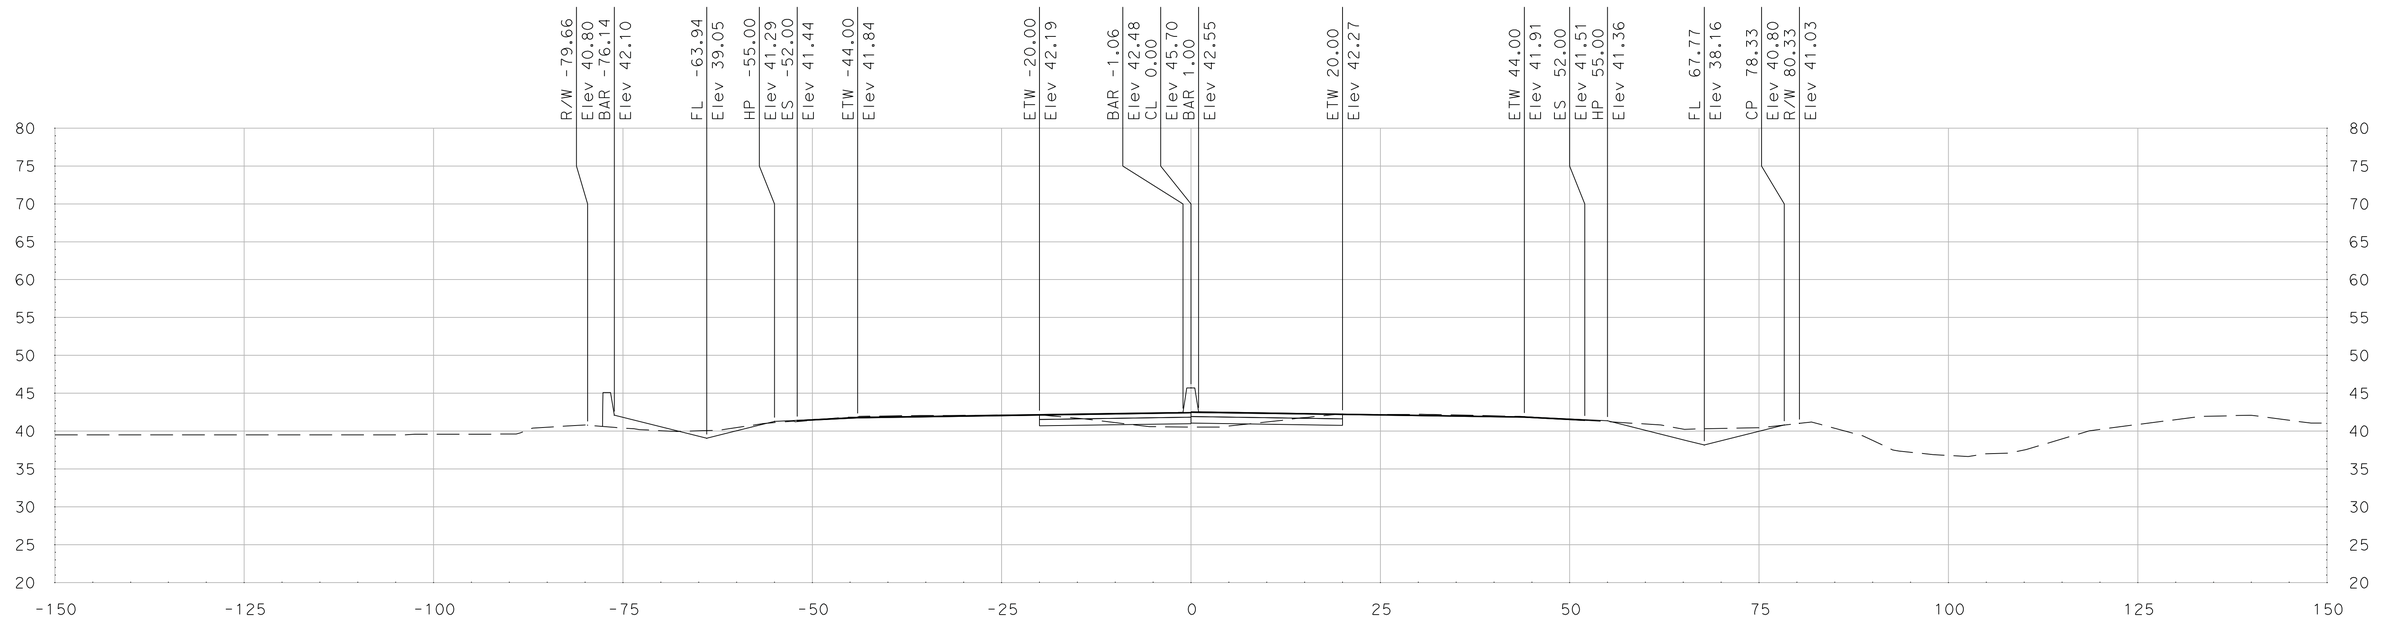

"SR 99" Sta 399+50.00

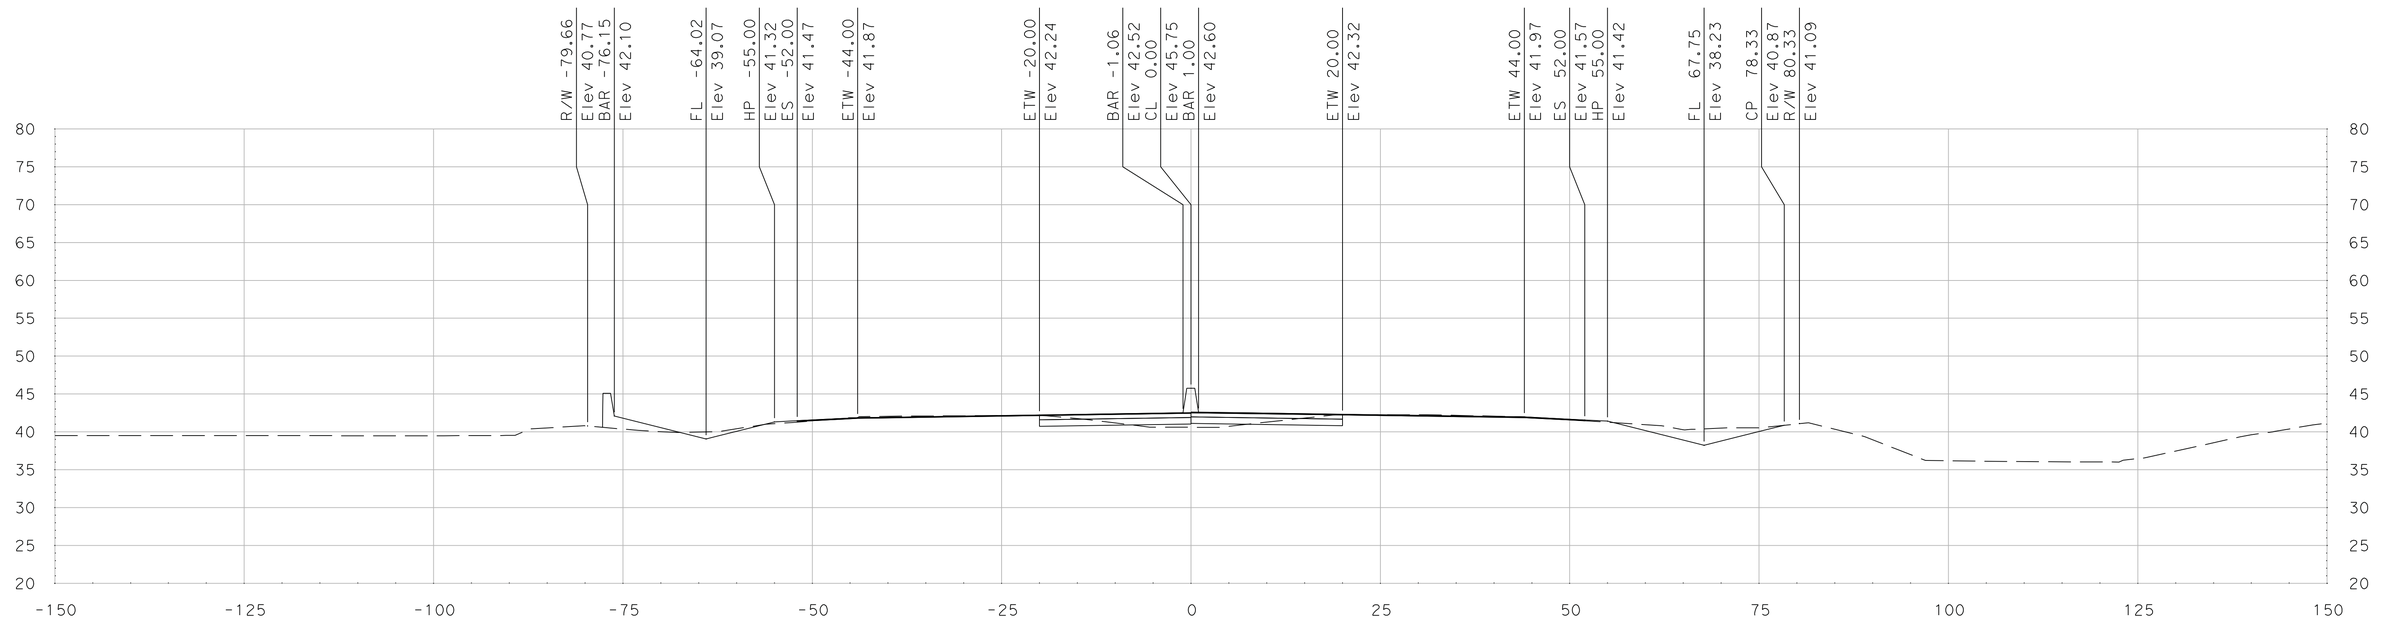

"SR 99" Sta 399+25.00

SCALE
HORIZONTAL: 1"=10'
VERTICAL: 1"=10'

DATE: 5/18/2011

ALL DIMENSIONS ARE IN US SURVEY FEET

FOR EARTHWORK DEVELOPMENT ONLY

Dist	COUNTY	ROUTE	POST MILES TOTAL PROJECT	SHEET No.	TOTAL SHEETS
10	SJ	99	4.9/14.2		
CONTRACT No.			10-0E6114		
PROJECT ID			1000020440		

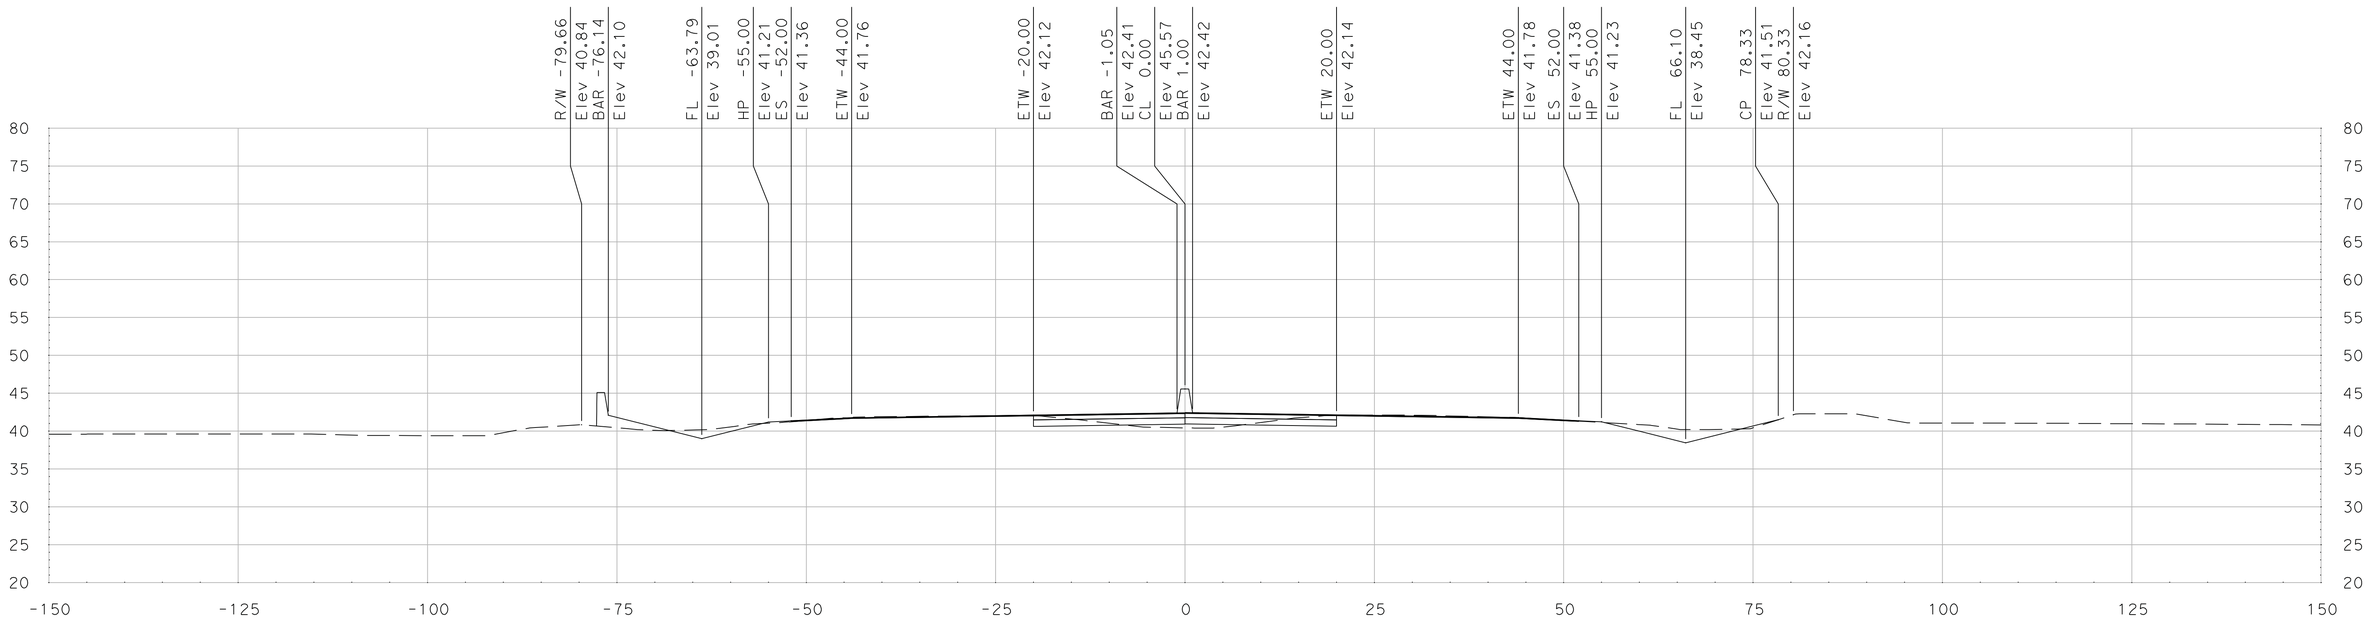

"SR 99" Sta 400+00.00

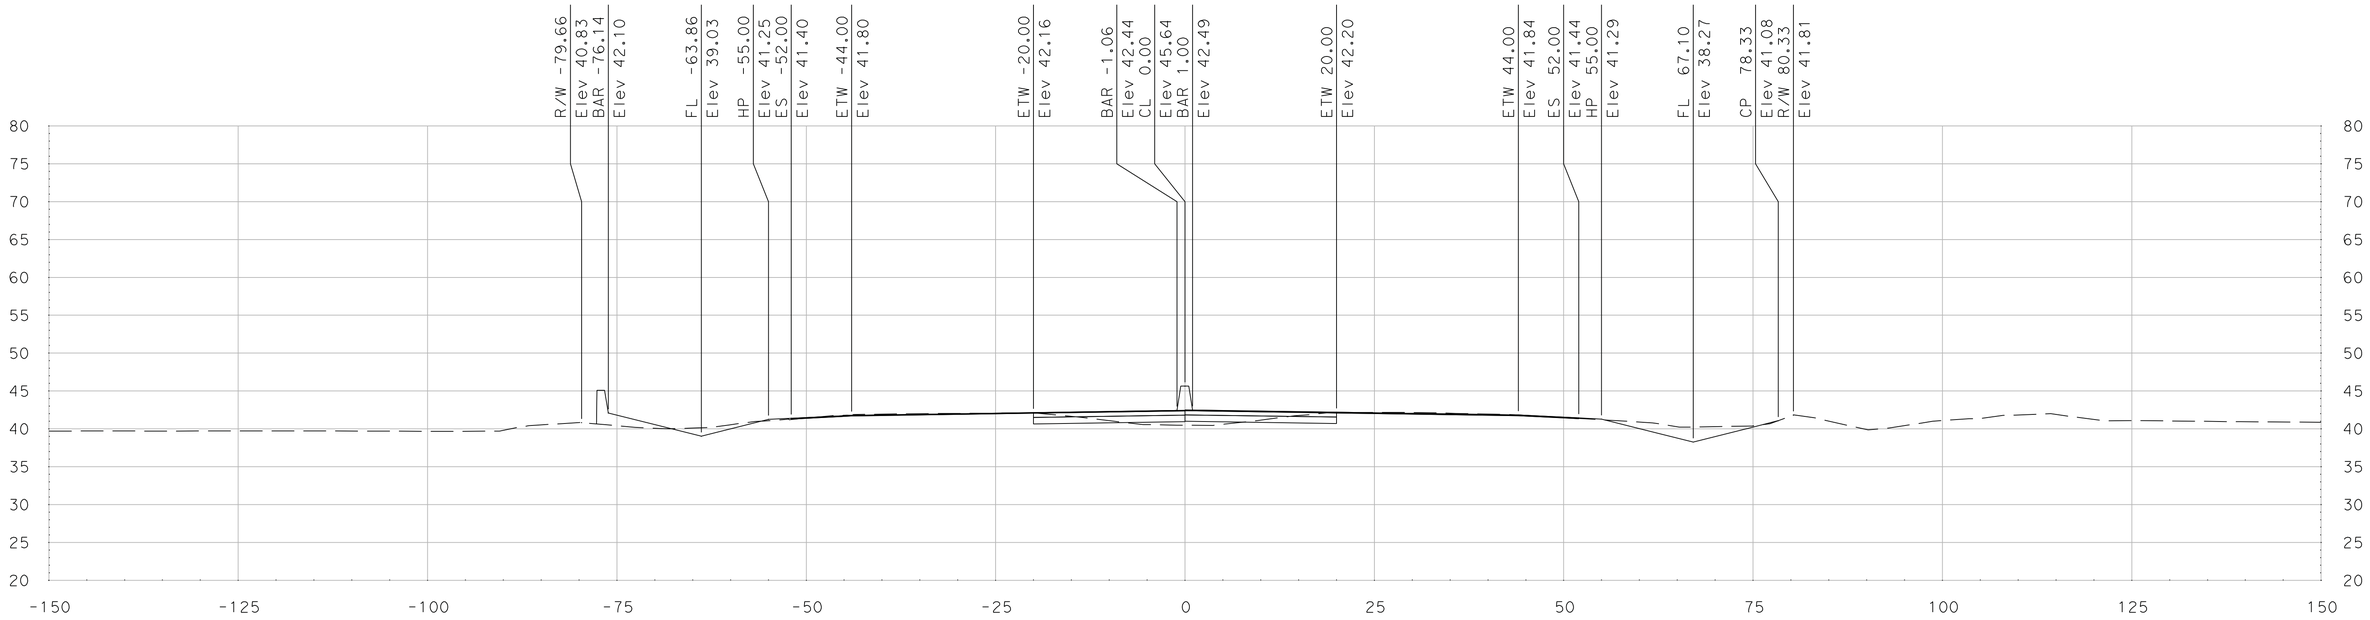

"SR 99" Sta 399+75.00

SCALE
HORIZONTAL: 1"=10'
VERTICAL: 1"=10'

DATE: 5/18/2011

ALL DIMENSIONS ARE IN US SURVEY FEET

FOR EARTHWORK DEVELOPMENT ONLY

Dist	COUNTY	ROUTE	POST MILES TOTAL PROJECT	SHEET No.	TOTAL SHEETS
10	SJ	99	4.9/14.2		
CONTRACT No.			10-0E6114		
PROJECT ID			1000020440		

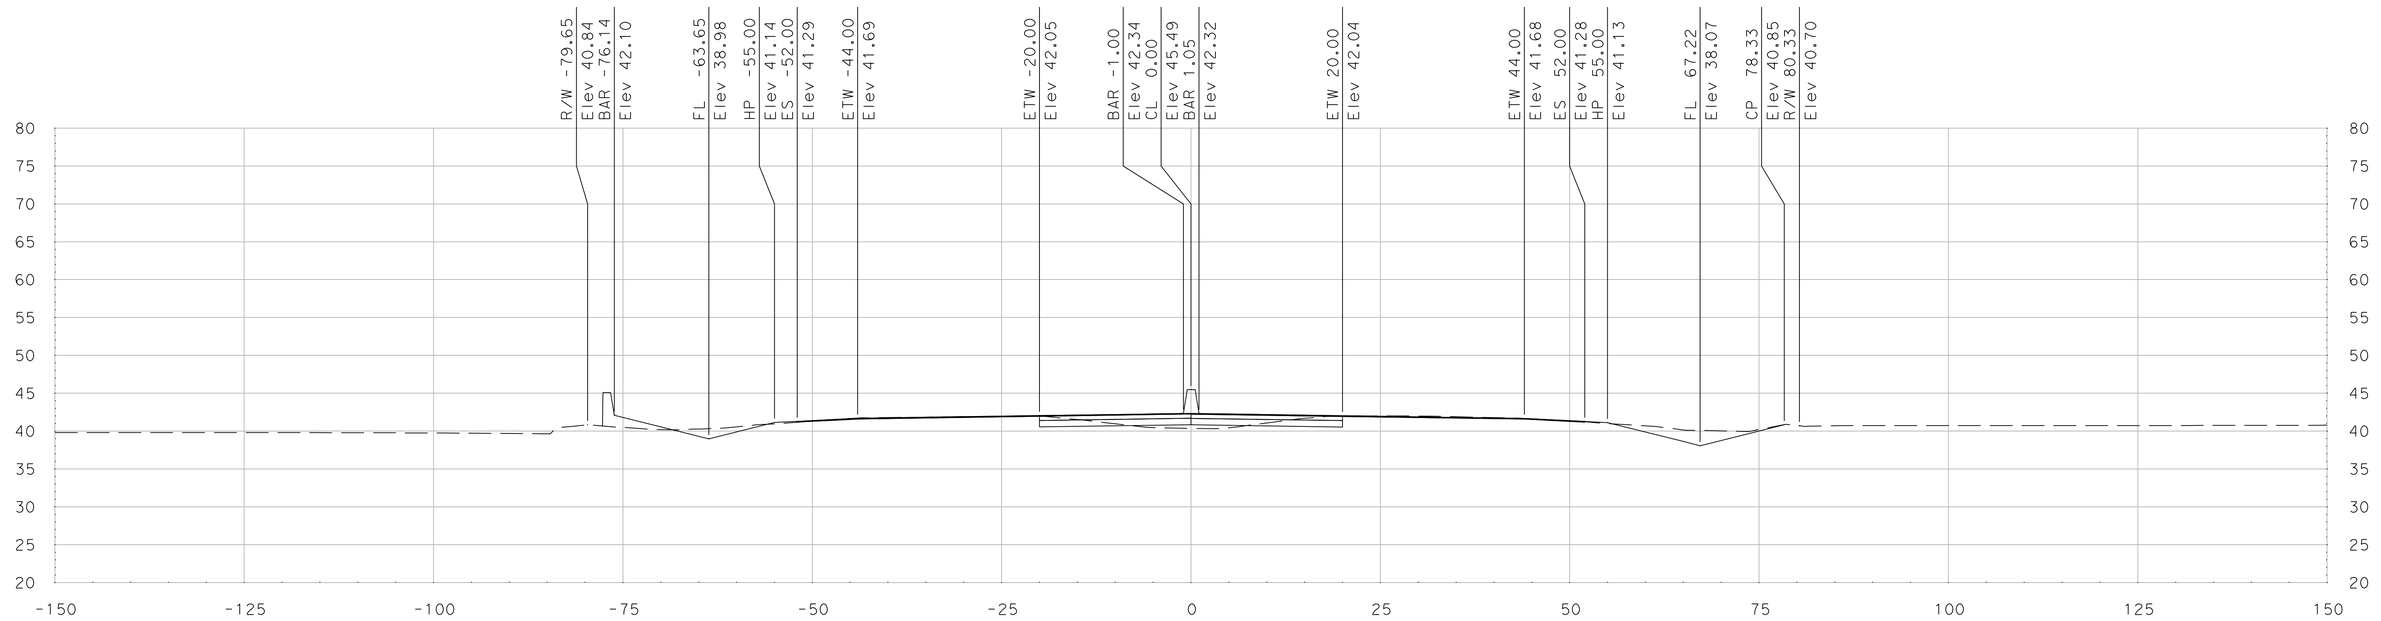

"SR 99" Sta 400+50.00

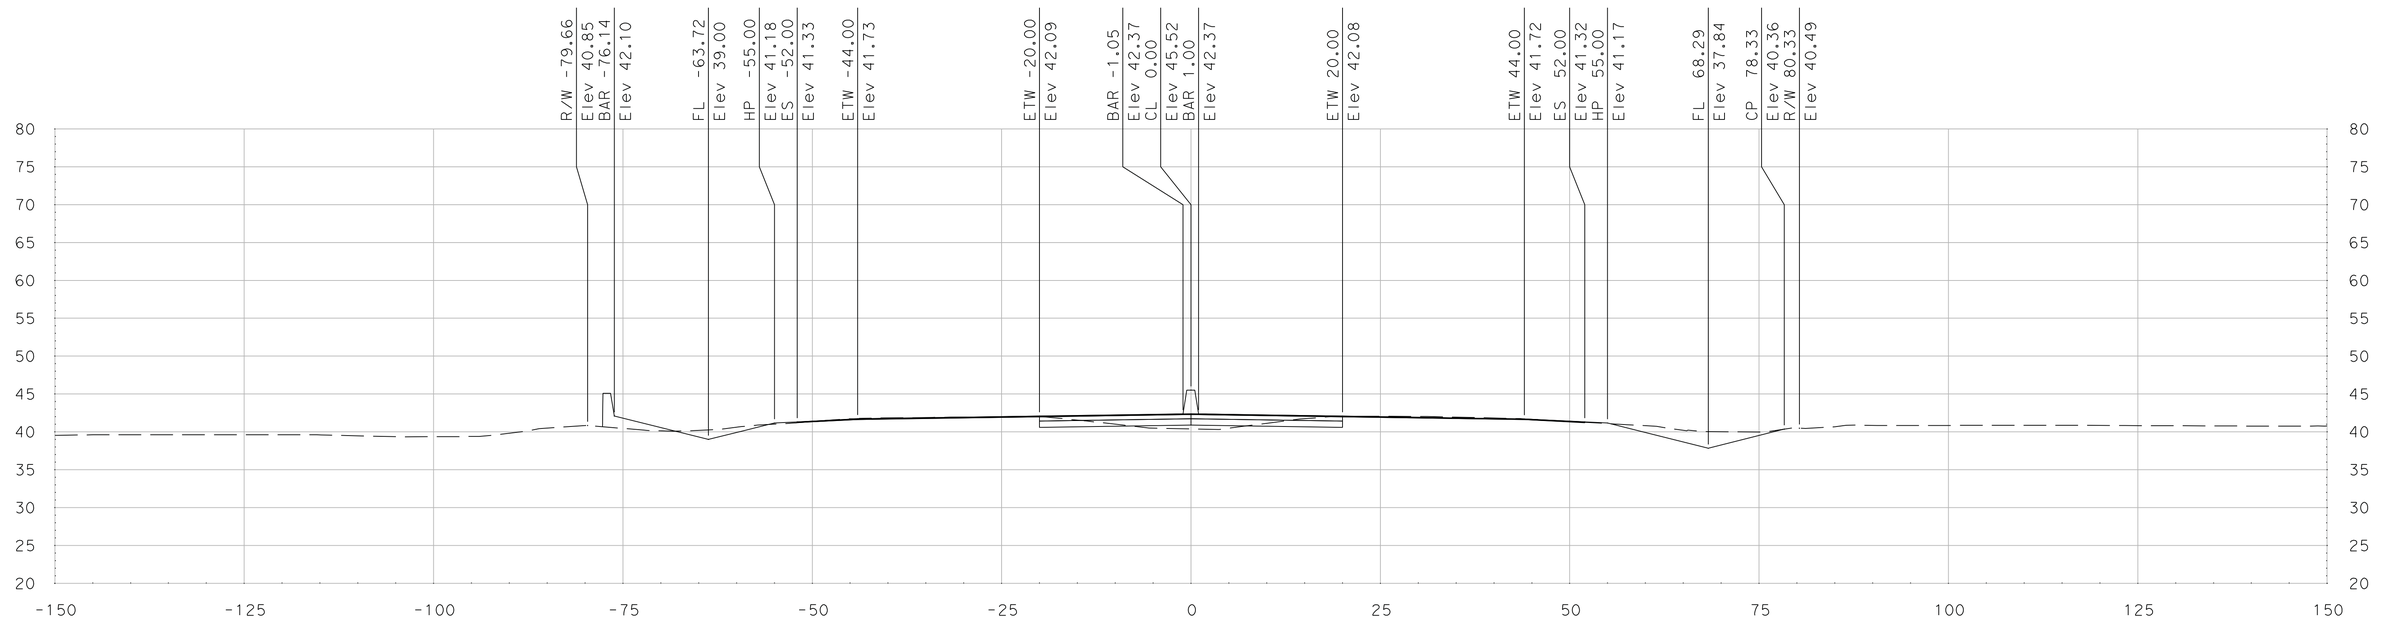

"SR 99" Sta 400+25.00

SCALE
HORIZONTAL: 1"=10'
VERTICAL: 1"=10'

DATE: 5/18/2011

ALL DIMENSIONS ARE IN US SURVEY FEET

FOR EARTHWORK DEVELOPMENT ONLY

Dist	COUNTY	ROUTE	POST MILES TOTAL PROJECT	SHEET No.	TOTAL SHEETS
10	SJ	99	4.9/14.2		
CONTRACT No.			10-0E6114		
PROJECT ID			1000020440		

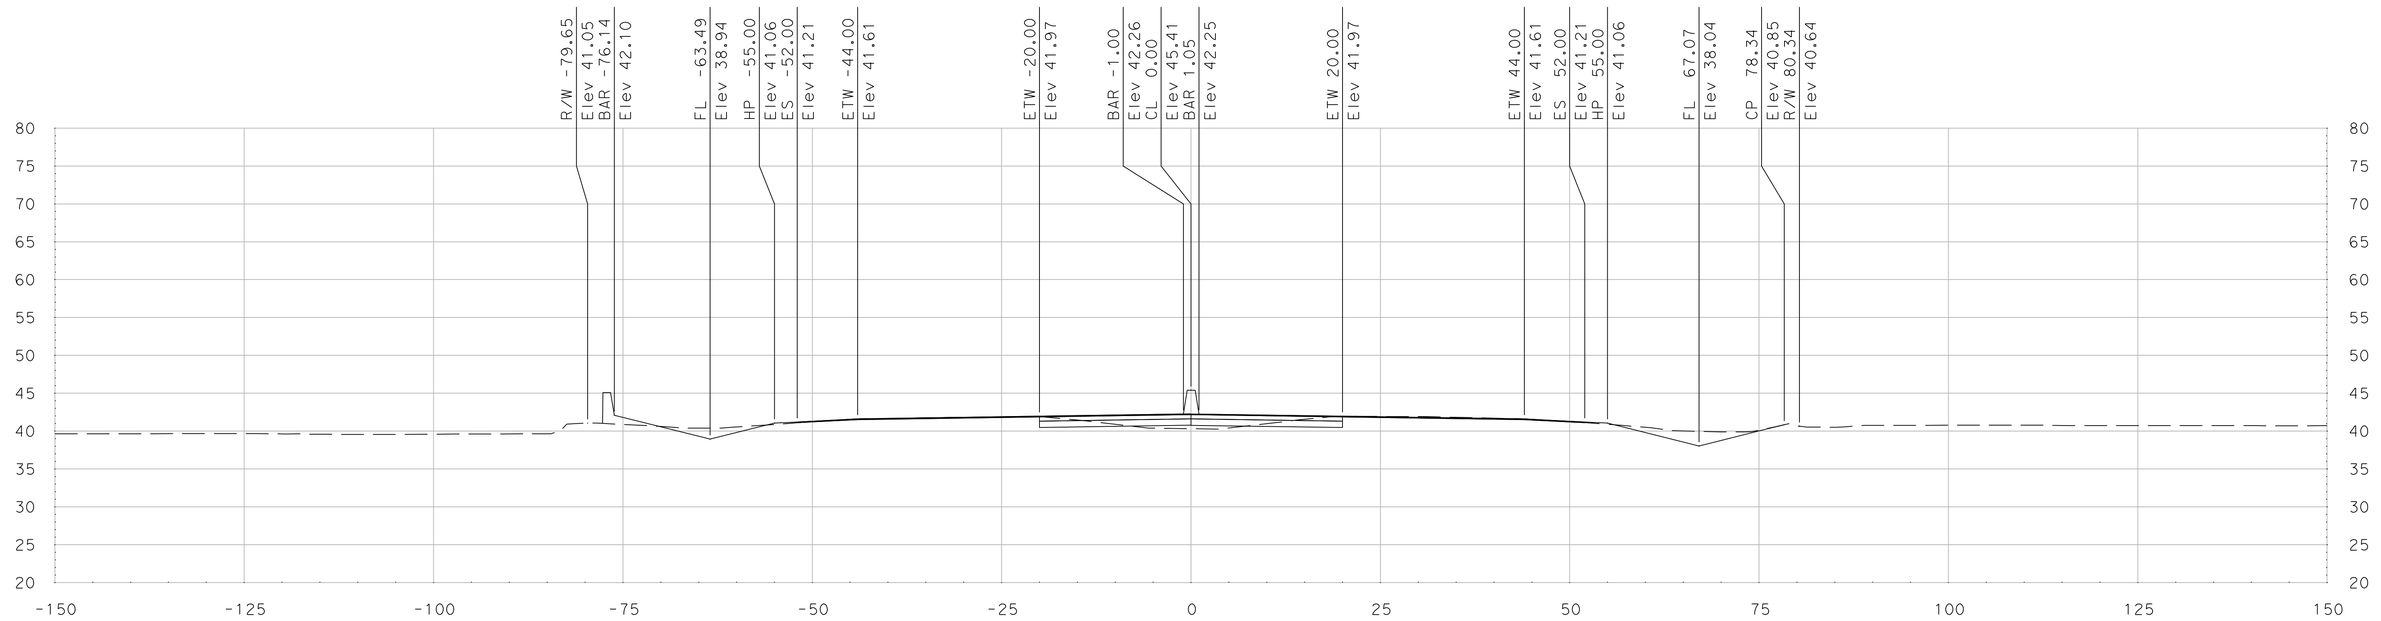

"SR 99" Sta 401+00.00

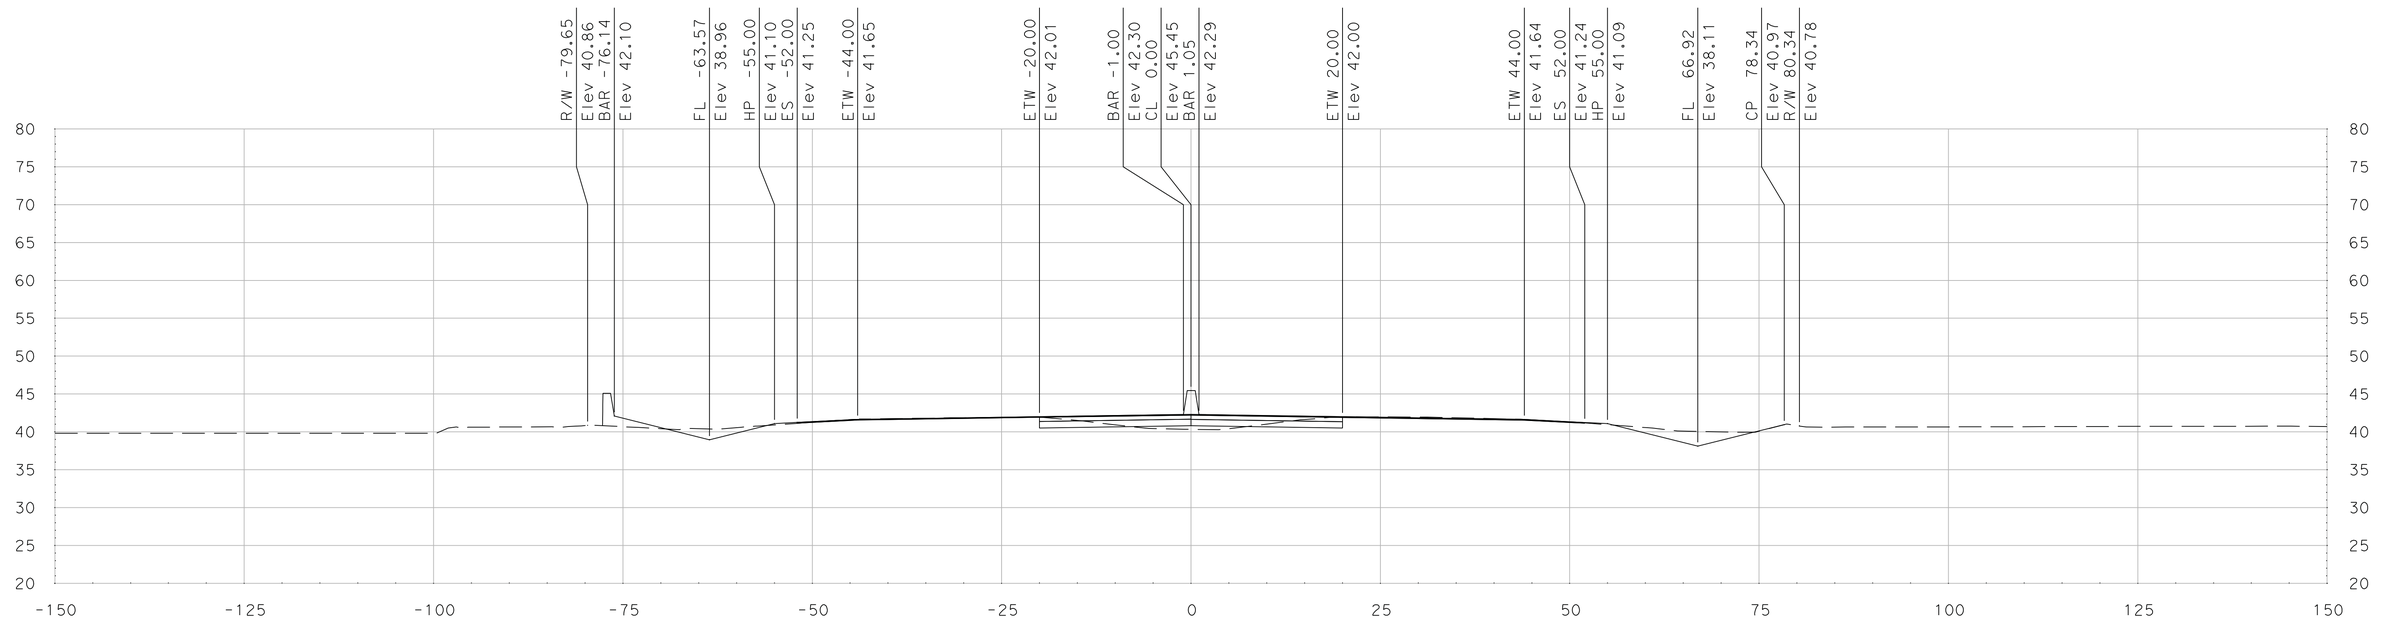

"SR 99" Sta 400+75.00

SCALE
HORIZONTAL: 1"=10'
VERTICAL: 1"=10'

DATE: 5/18/2011

ALL DIMENSIONS ARE IN US SURVEY FEET

FOR EARTHWORK DEVELOPMENT ONLY

Dist	COUNTY	ROUTE	POST MILES TOTAL PROJECT	SHEET No.	TOTAL SHEETS
10	SJ	99	4.9/14.2		
CONTRACT No.			10-0E6114		
PROJECT ID			1000020440		

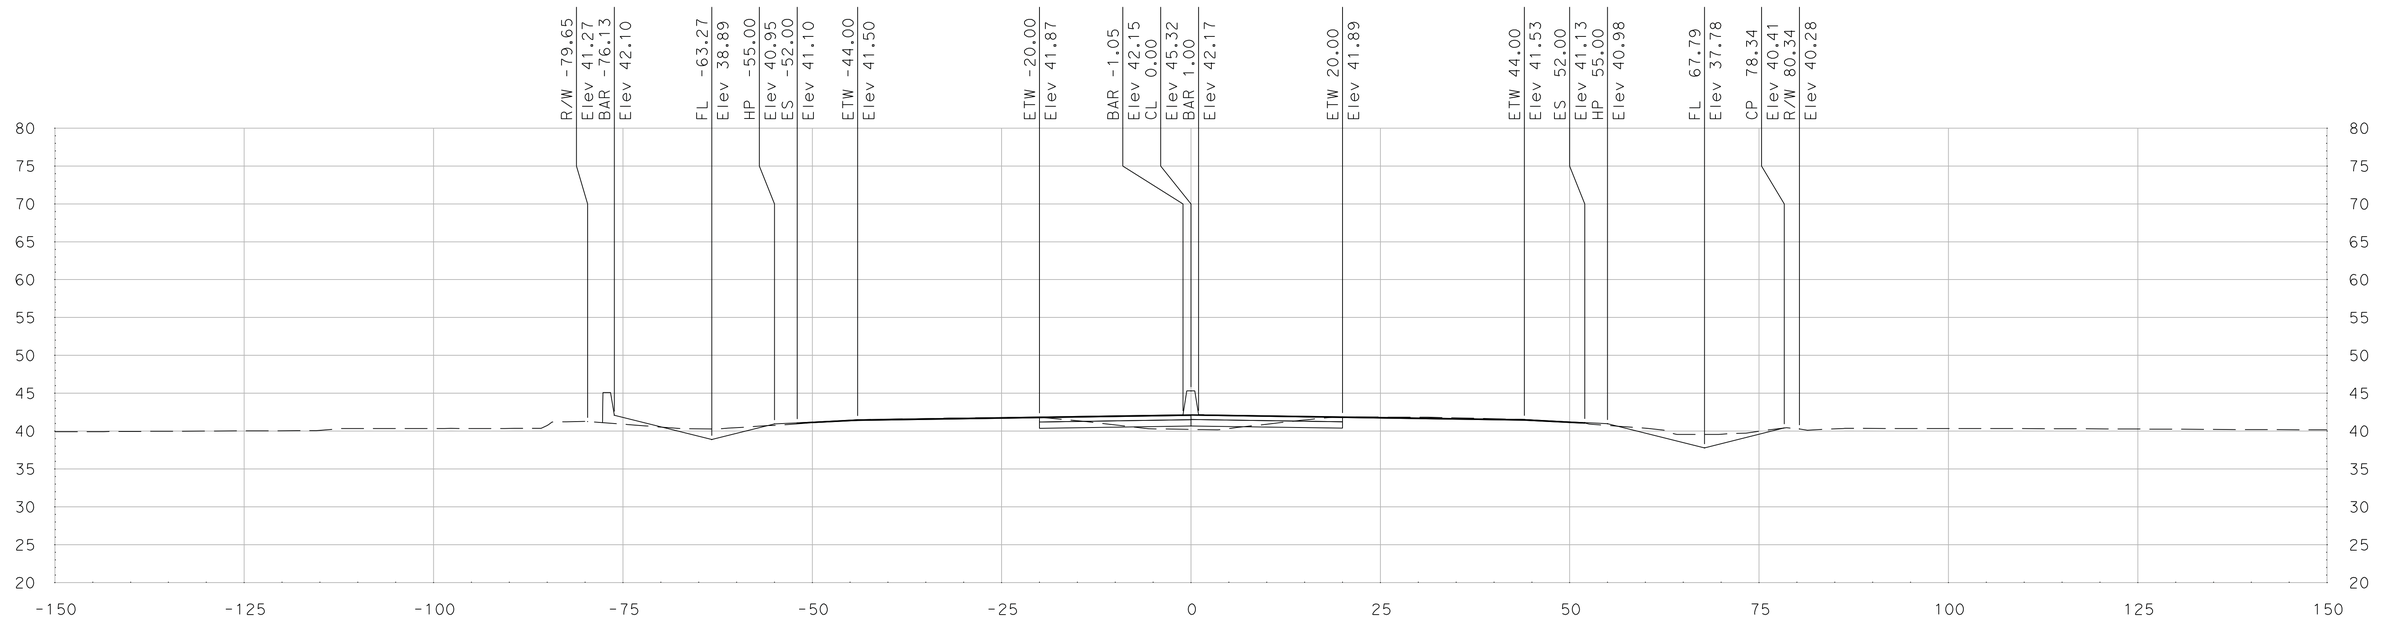

"SR 99" Sta 401+50.00

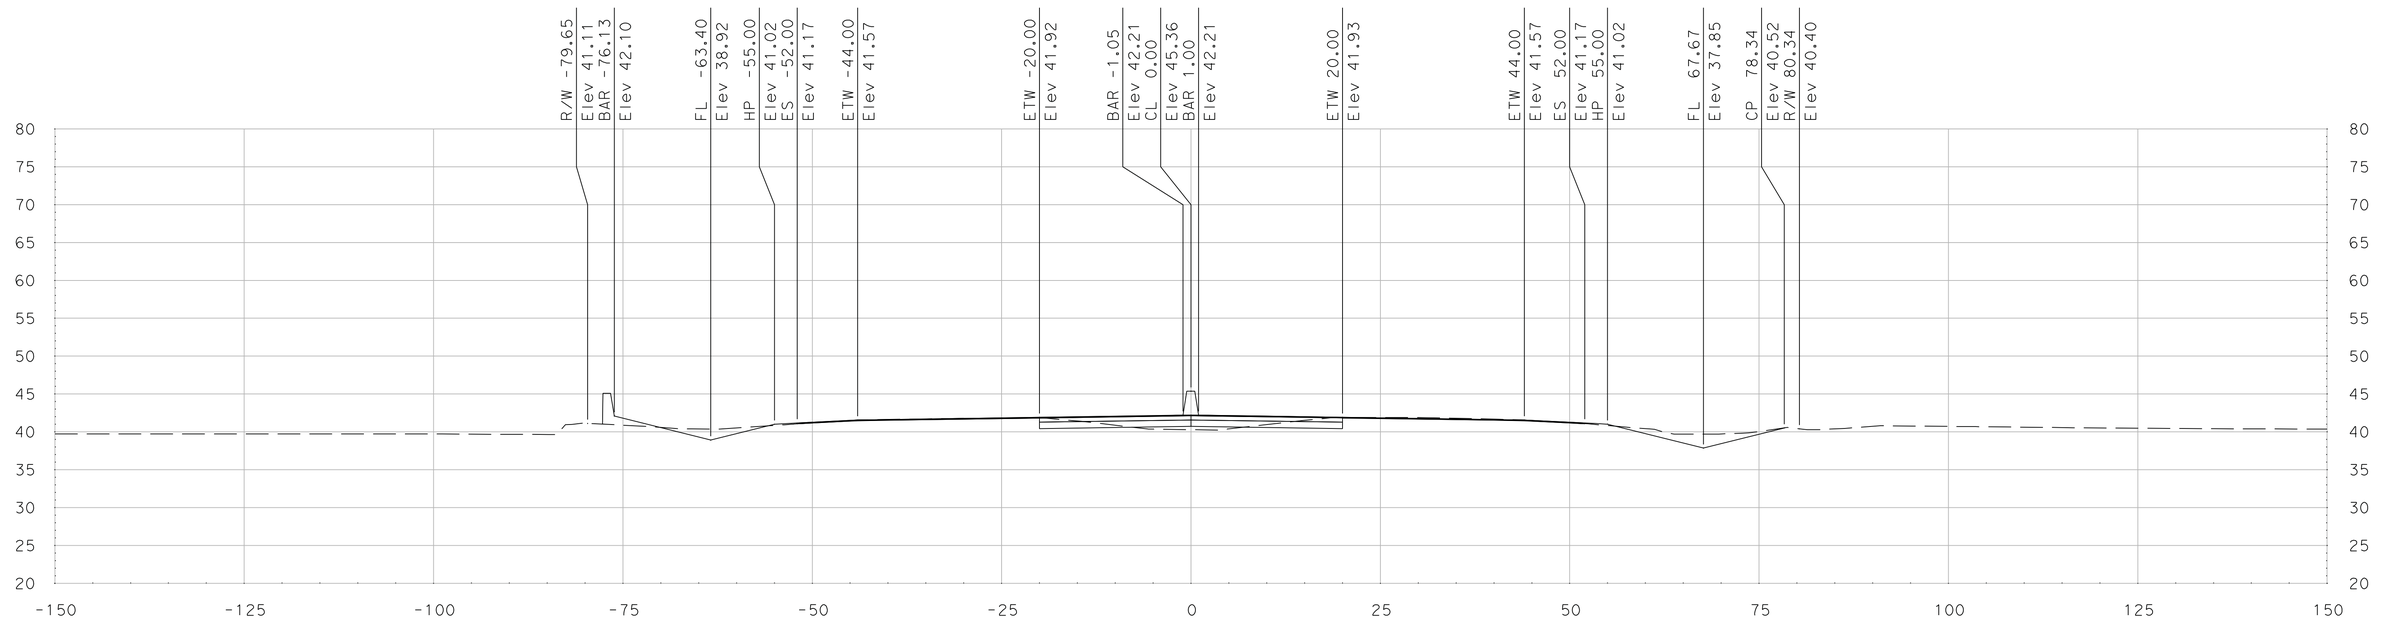

"SR 99" Sta 401+25.00

DATE: 5/18/2011

ALL DIMENSIONS ARE IN US SURVEY FEET

SCALE
HORIZONTAL: 1"=10'
VERTICAL: 1"=10'

FOR EARTHWORK DEVELOPMENT ONLY

Dist	COUNTY	ROUTE	POST MILES TOTAL PROJECT	SHEET No.	TOTAL SHEETS
10	SJ	99	4.9/14.2		
CONTRACT No.			10-0E6114		
PROJECT ID			1000020440		

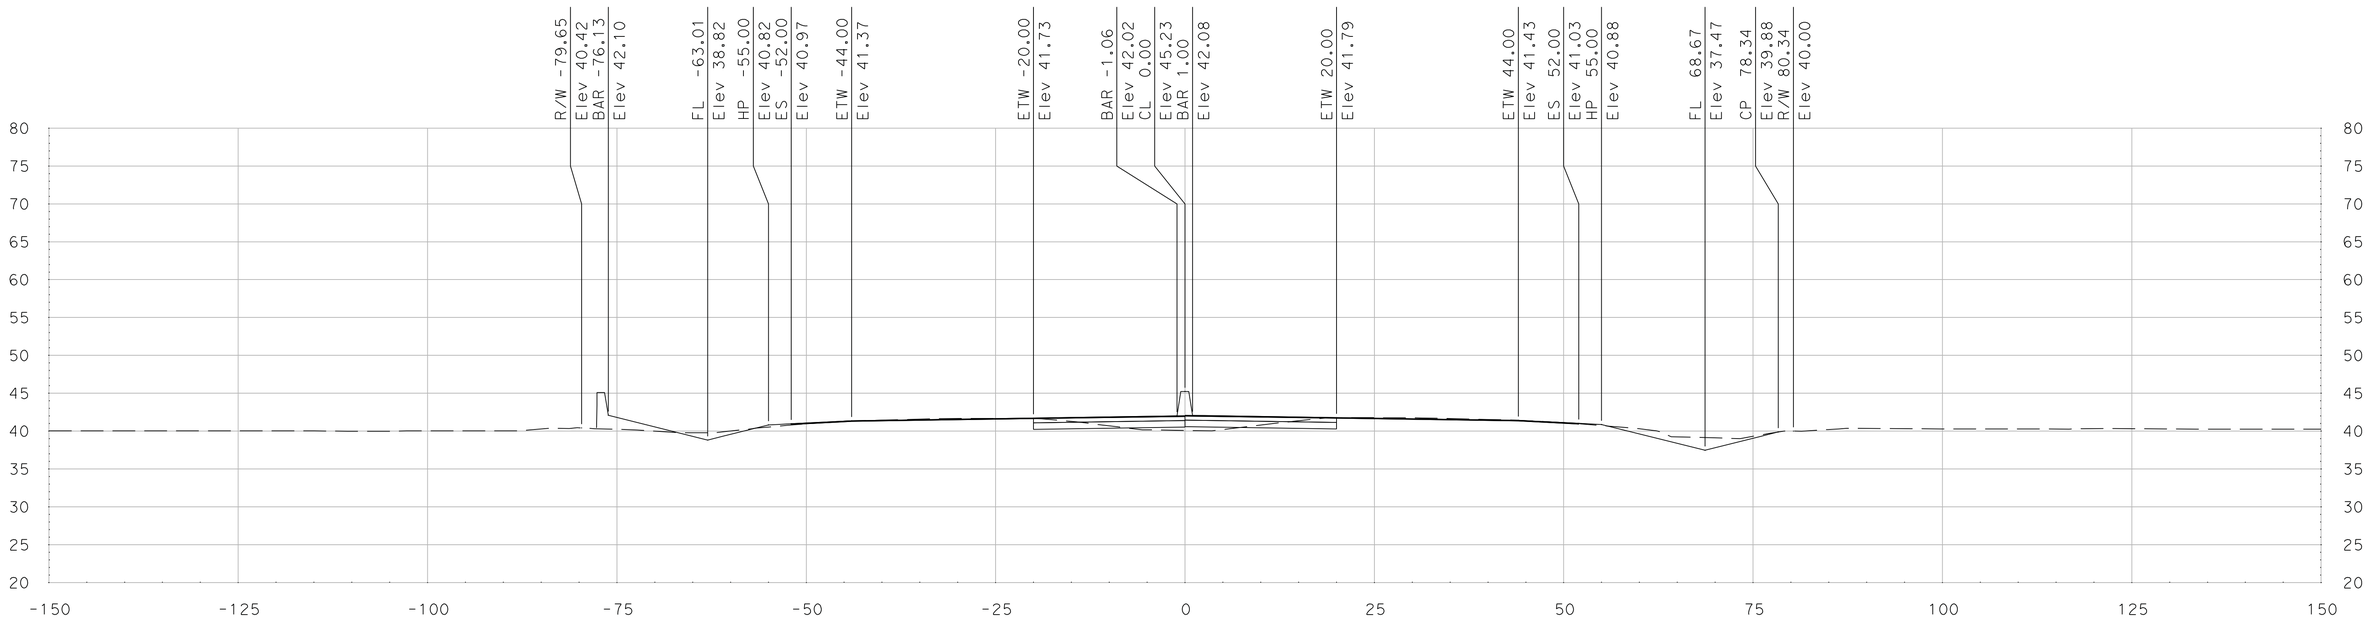

"SR 99" Sta 402+00.00

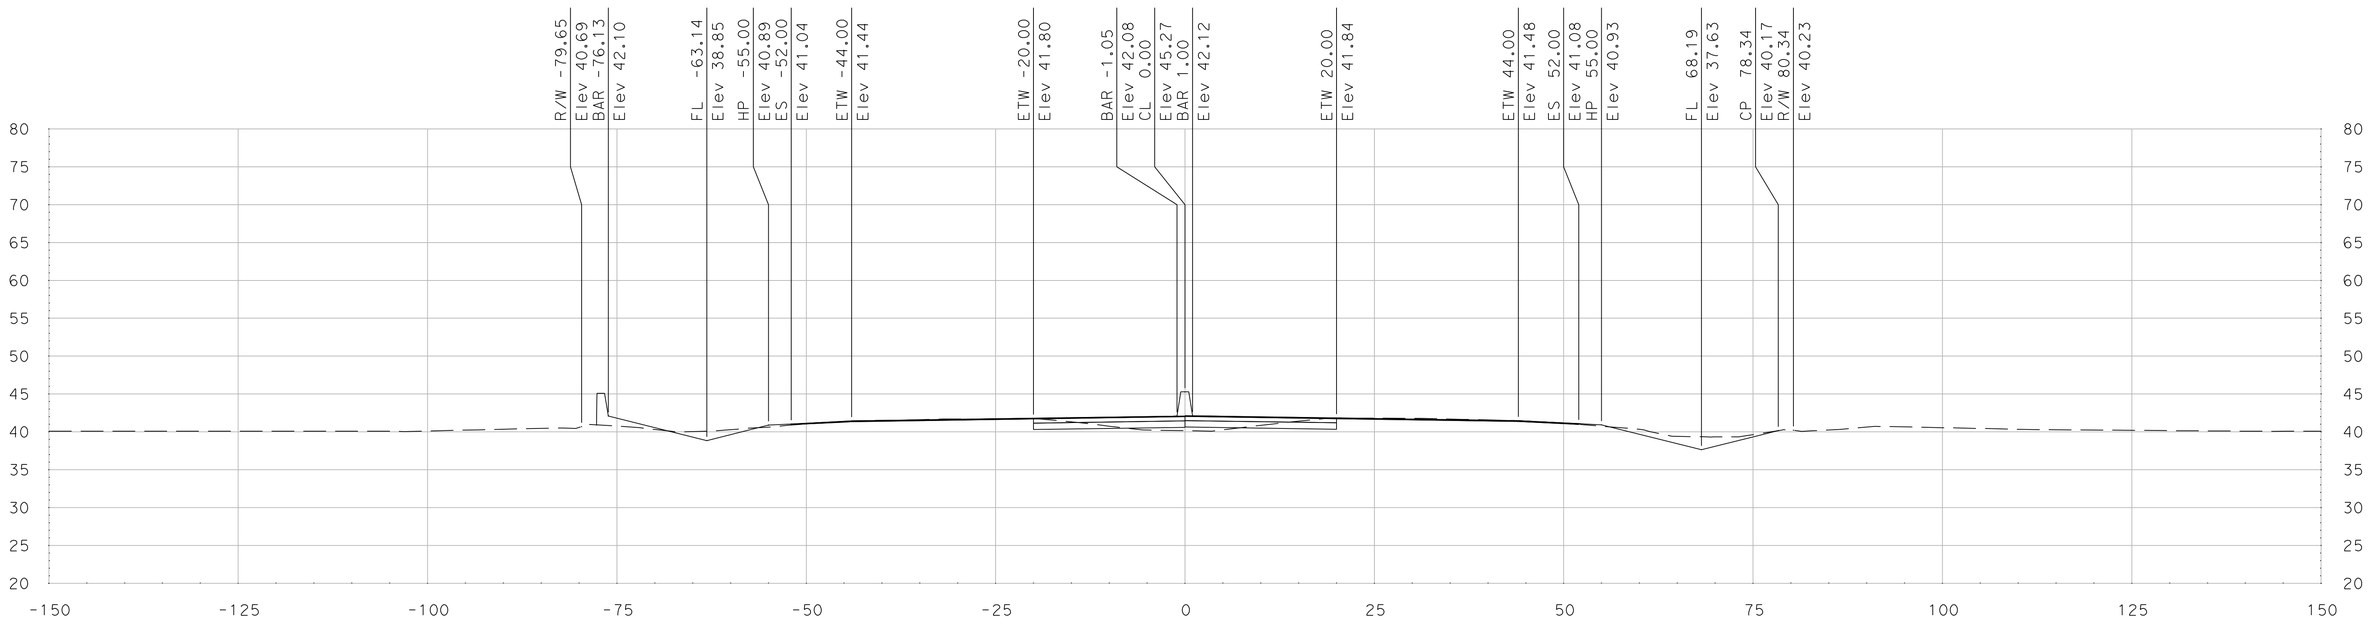

"SR 99" Sta 401+75.00

DATE: 5/18/2011

ALL DIMENSIONS ARE IN US SURVEY FEET

SCALE
HORIZONTAL: 1"=10'
VERTICAL: 1"=10'

FOR EARTHWORK DEVELOPMENT ONLY

Dist	COUNTY	ROUTE	POST MILES TOTAL PROJECT	SHEET No.	TOTAL SHEETS
10	SJ	99	4.9/14.2		
CONTRACT No.			10-0E6114		
PROJECT ID			1000020440		

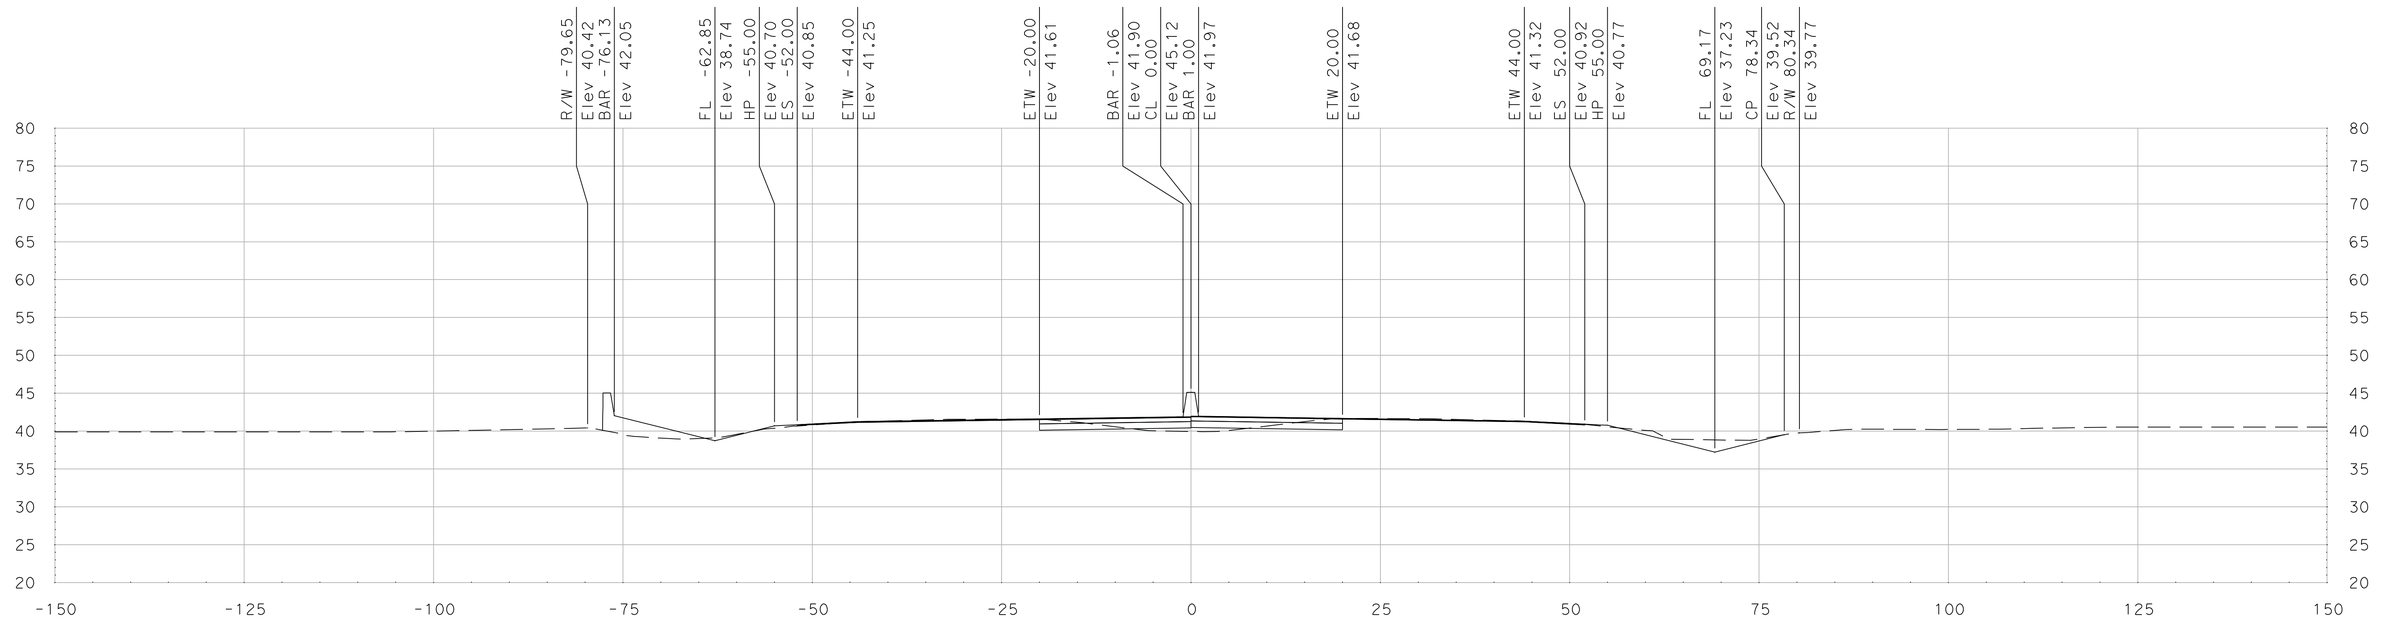

"SR 99" Sta 402+50.00

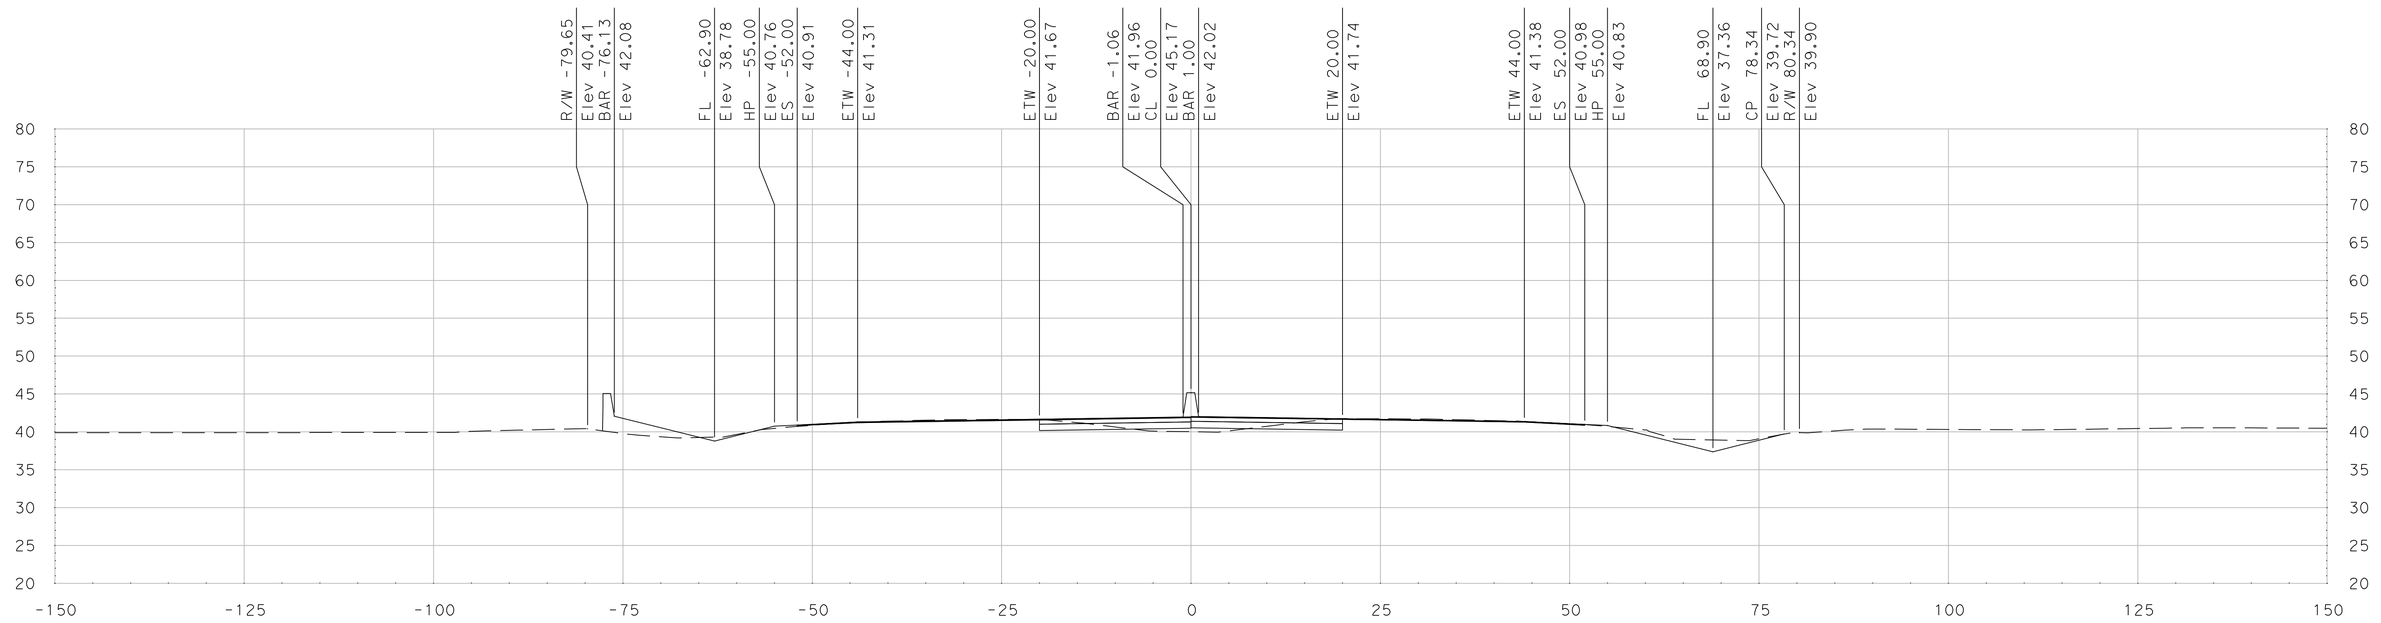

"SR 99" Sta 402+25.00

SCALE
HORIZONTAL: 1"=10'
VERTICAL: 1"=10'

DATE: 5/18/2011

ALL DIMENSIONS ARE IN US SURVEY FEET

FOR EARTHWORK DEVELOPMENT ONLY

Dist	COUNTY	ROUTE	POST MILES TOTAL PROJECT	SHEET No.	TOTAL SHEETS
10	SJ	99	4.9/14.2		
CONTRACT No.			10-0E6114		
PROJECT ID			1000020440		

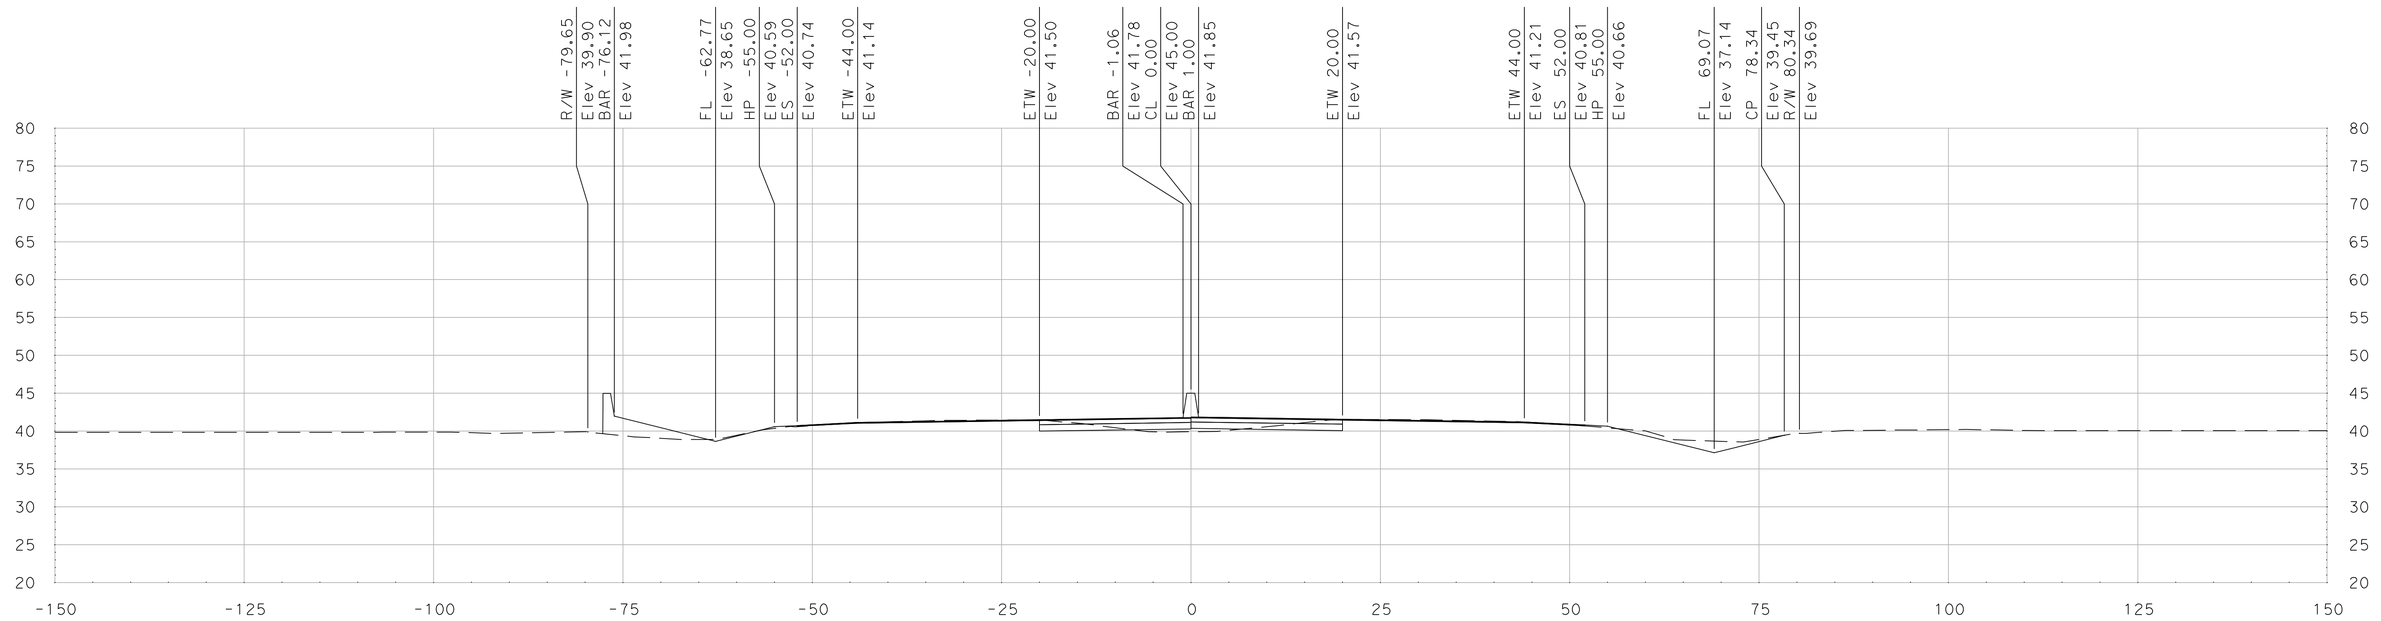

"SR 99" Sta 403+00.00

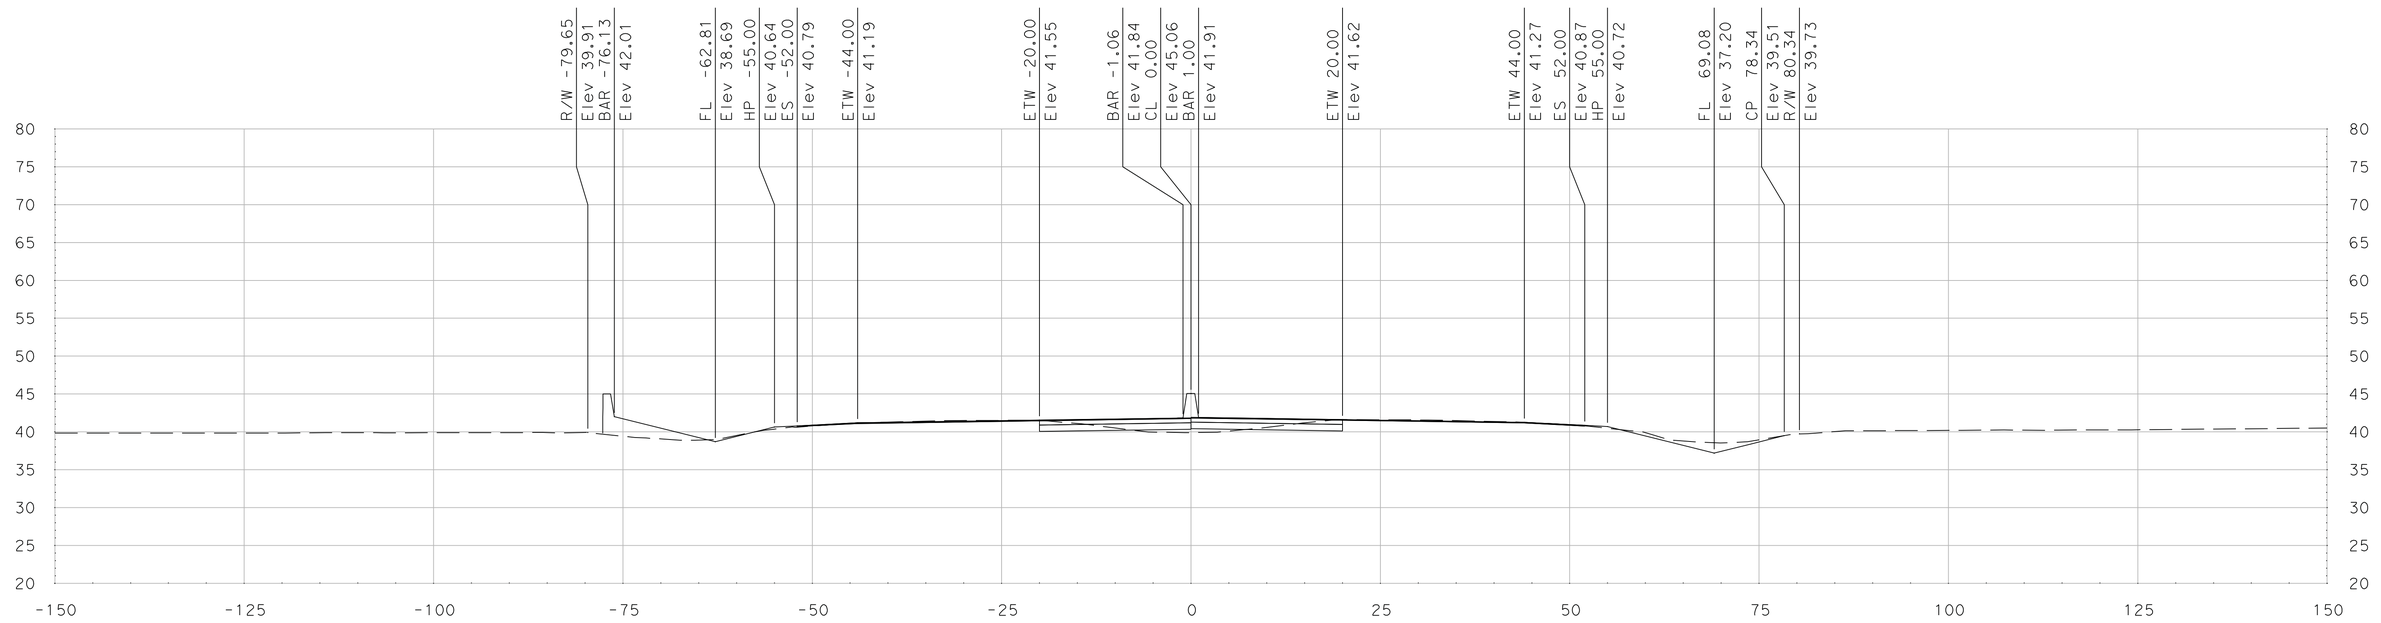

"SR 99" Sta 402+75.00

SCALE
HORIZONTAL: 1"=10'
VERTICAL: 1"=10'

DATE: 5/18/2011

ALL DIMENSIONS ARE IN US SURVEY FEET

FOR EARTHWORK DEVELOPMENT ONLY

Dist	COUNTY	ROUTE	POST MILES TOTAL PROJECT	SHEET No.	TOTAL SHEETS
10	SJ	99	4.9/14.2		
CONTRACT No.			10-0E6114		
PROJECT ID			1000020440		

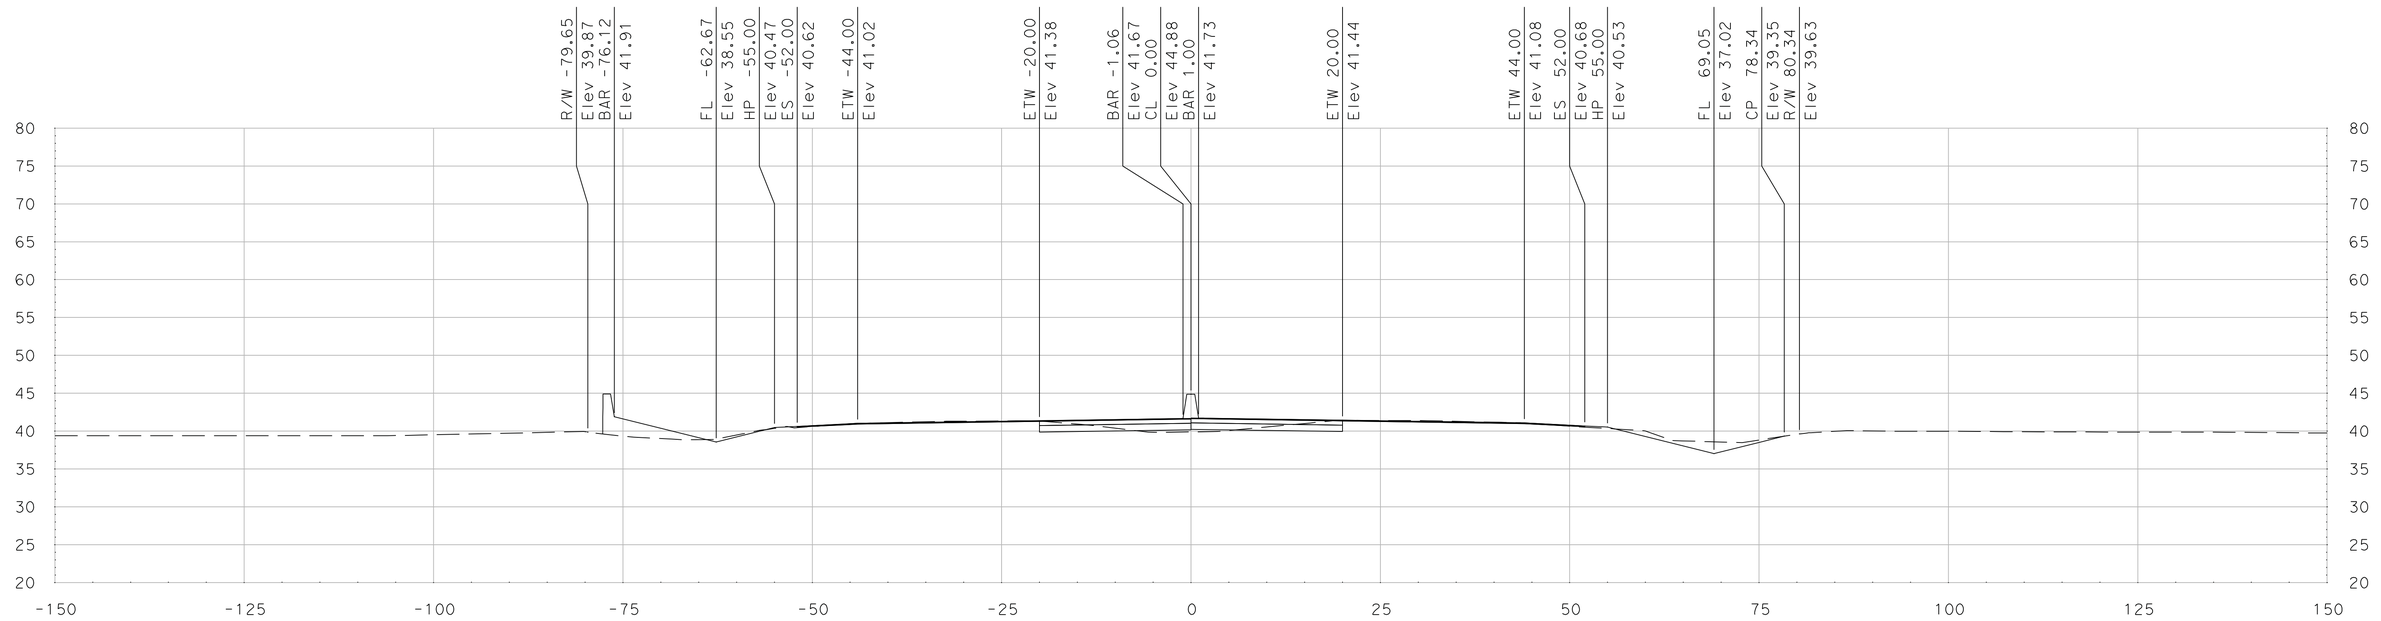

"SR 99" Sta 403+50.00

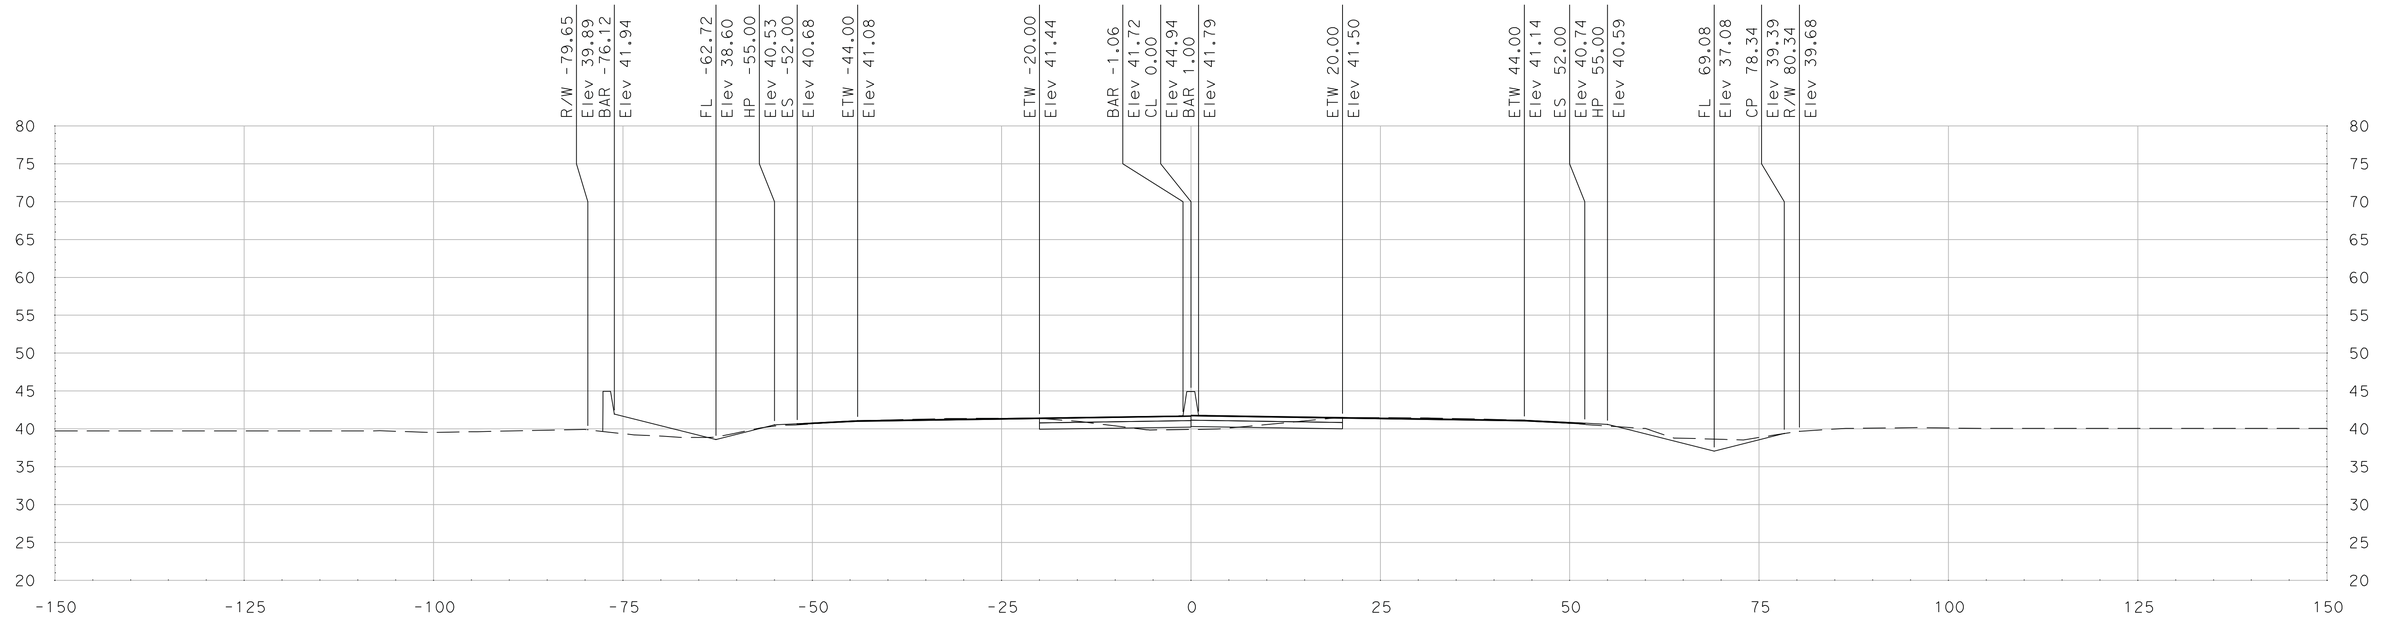

"SR 99" Sta 403+25.00

SCALE
HORIZONTAL: 1"=10'
VERTICAL: 1"=10'

DATE: 5/18/2011

ALL DIMENSIONS ARE IN US SURVEY FEET

FOR EARTHWORK DEVELOPMENT ONLY

Dist	COUNTY	ROUTE	POST MILES TOTAL PROJECT	SHEET No.	TOTAL SHEETS
10	SJ	99	4.9/14.2		
CONTRACT No.			10-0E6114		
PROJECT ID			1000020440		

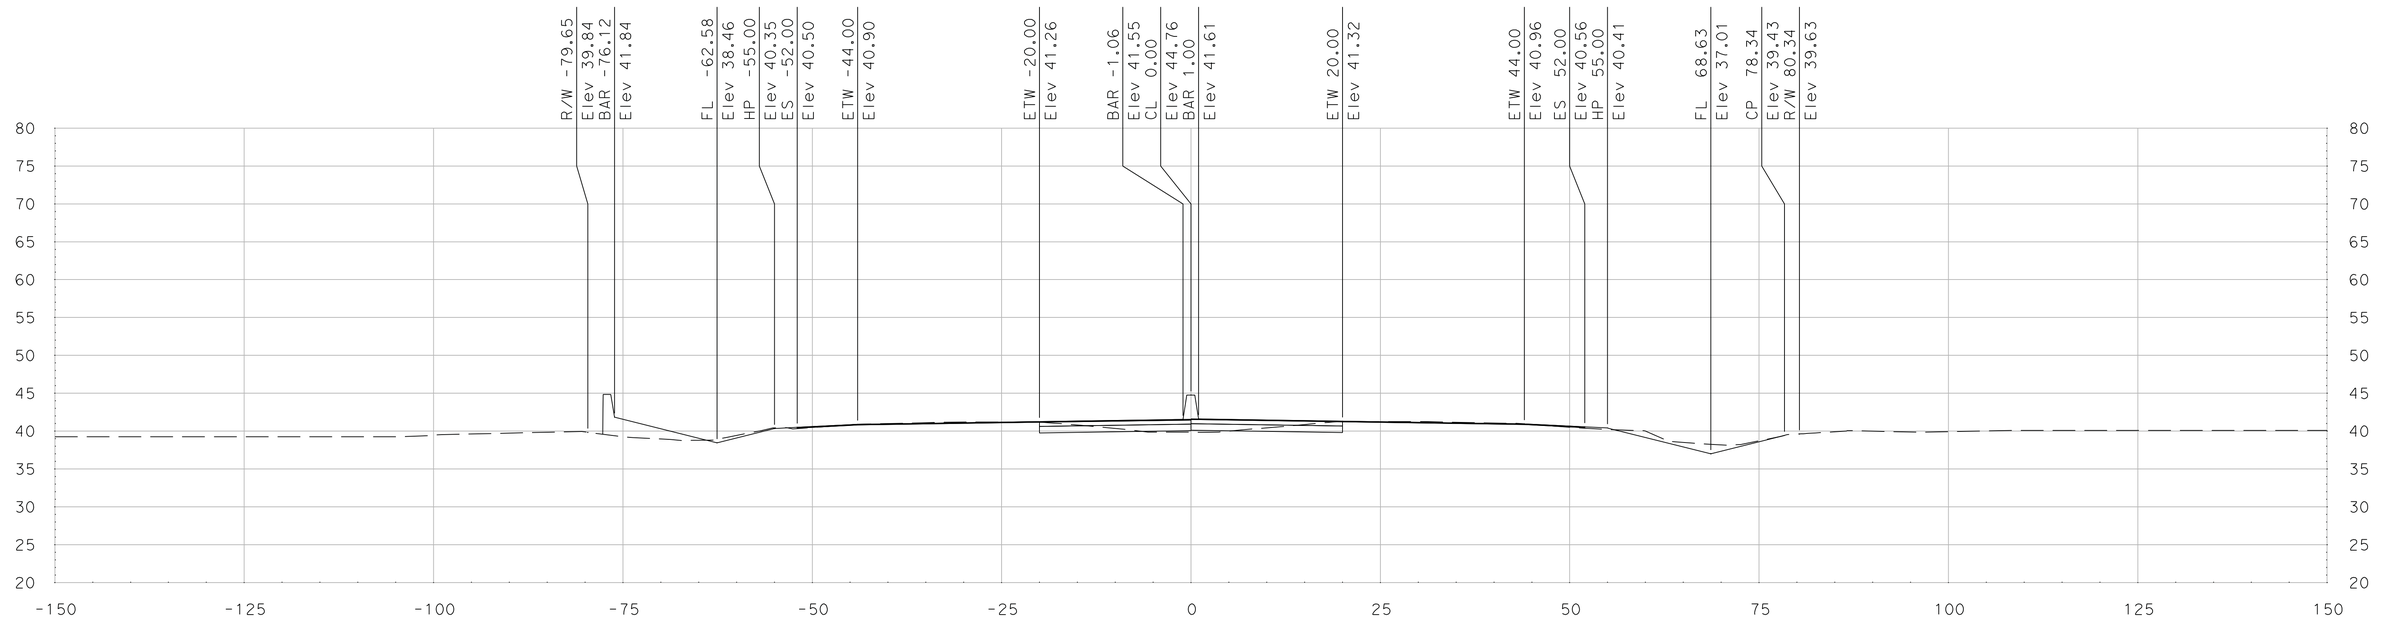

"SR 99" Sta 404+00.00

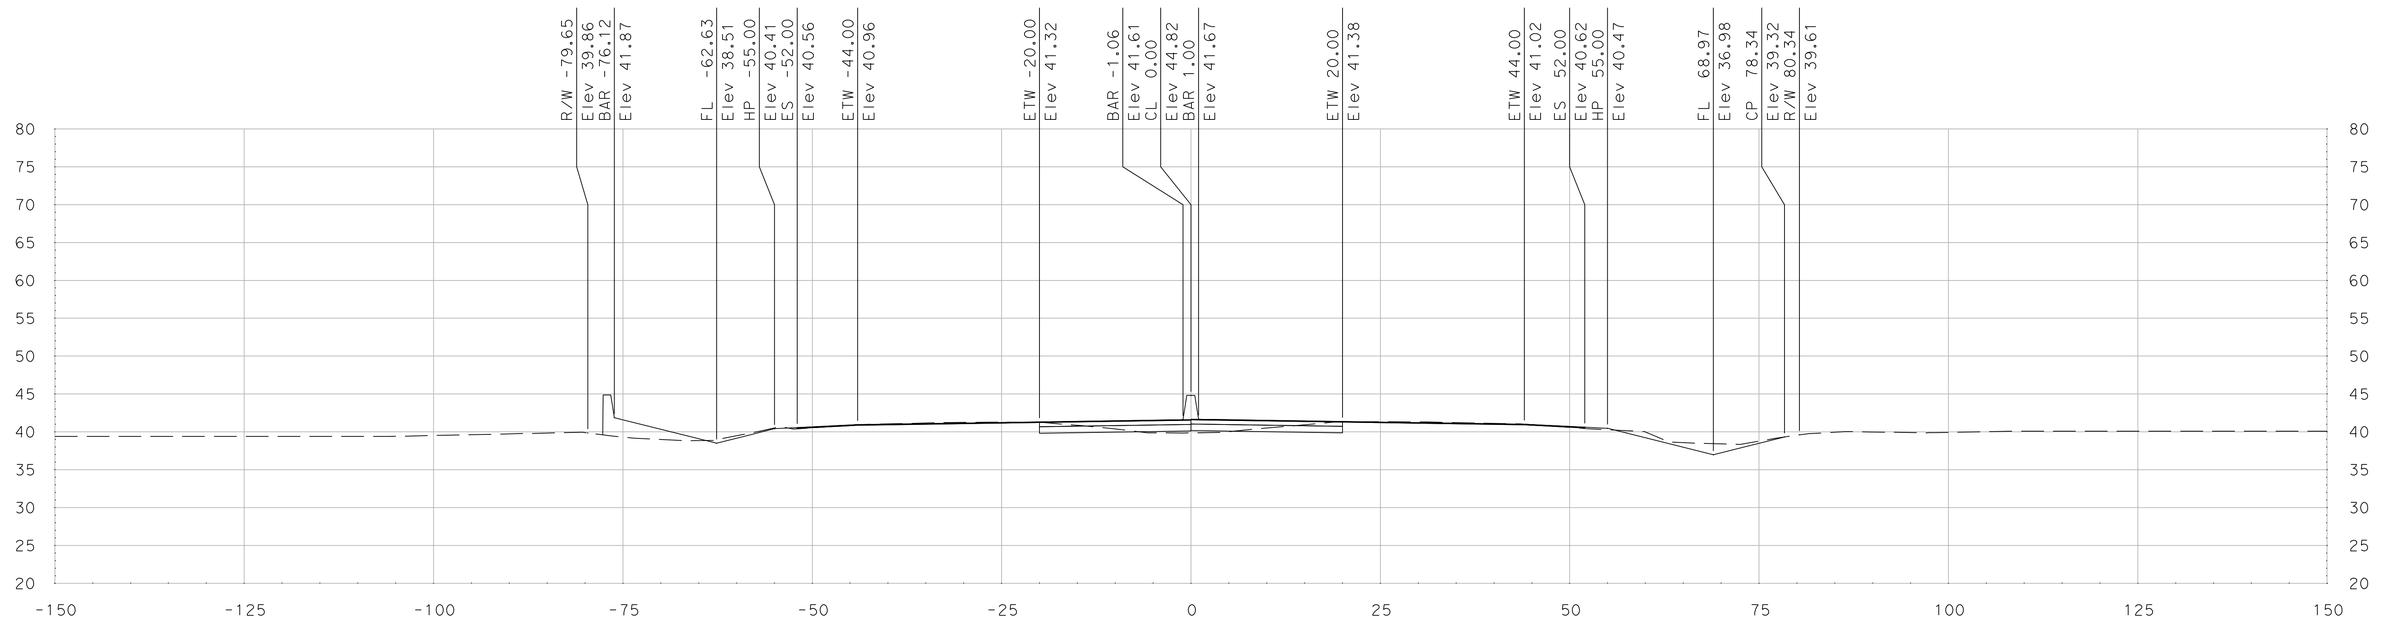

"SR 99" Sta 403+75.00

SCALE
HORIZONTAL: 1"=10'
VERTICAL: 1"=10'

DATE: 5/18/2011

ALL DIMENSIONS ARE IN US SURVEY FEET

FOR EARTHWORK DEVELOPMENT ONLY

Dist	COUNTY	ROUTE	POST MILES TOTAL PROJECT	SHEET No.	TOTAL SHEETS
10	SJ	99	4.9/14.2		
CONTRACT No.			10-0E6114		
PROJECT ID			1000020440		

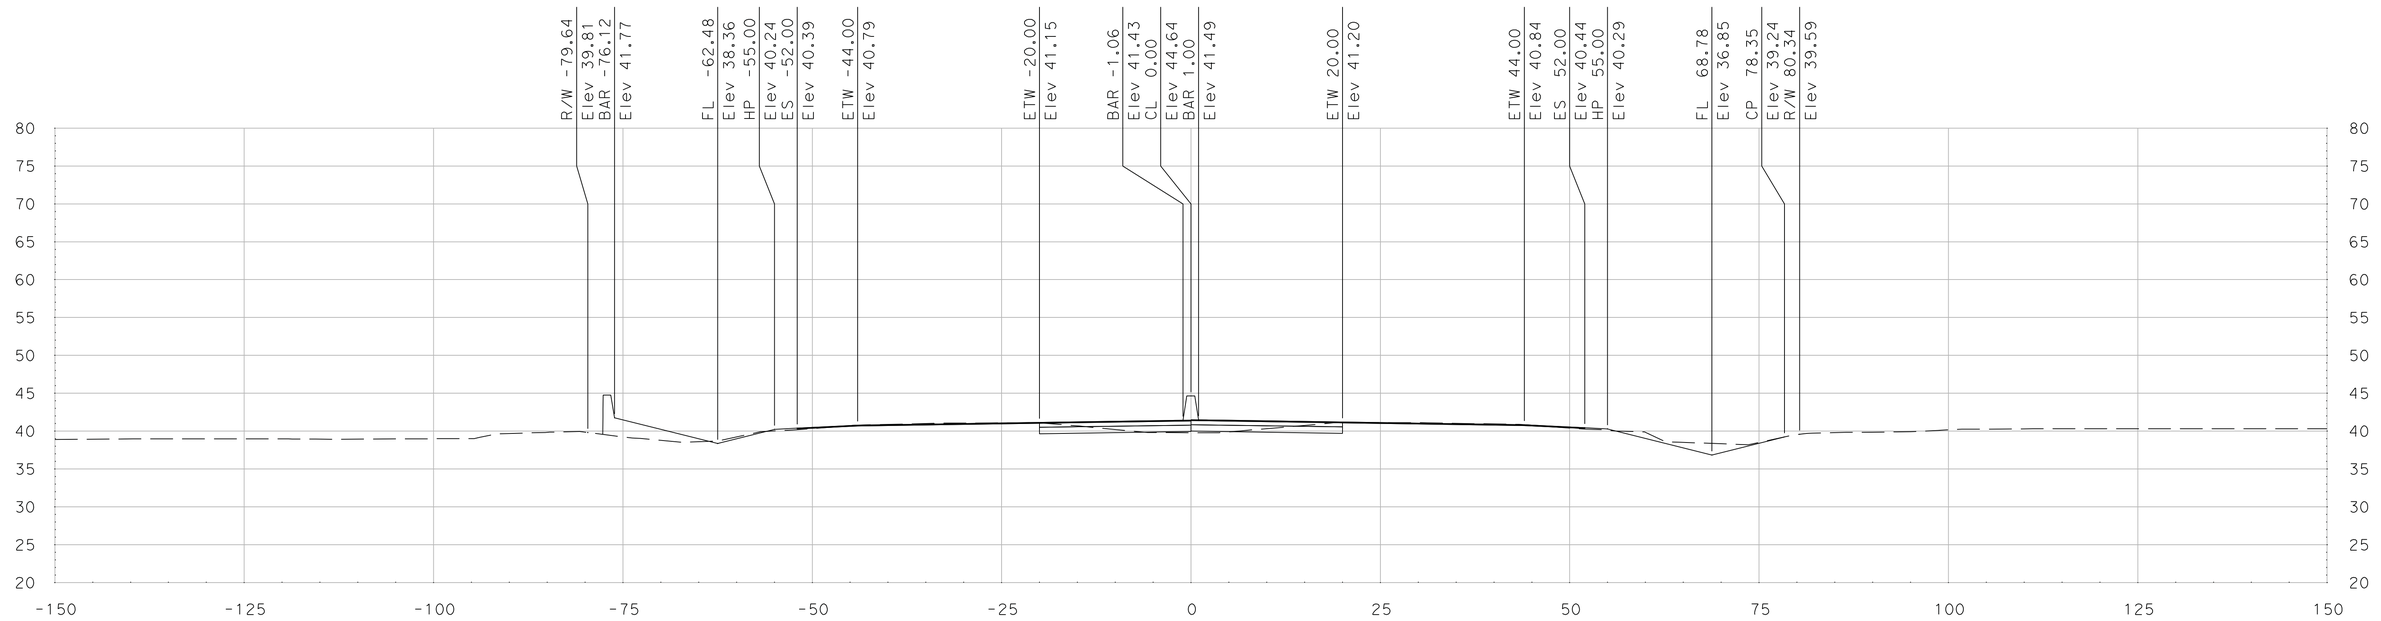

"SR 99" Sta 404+50.00

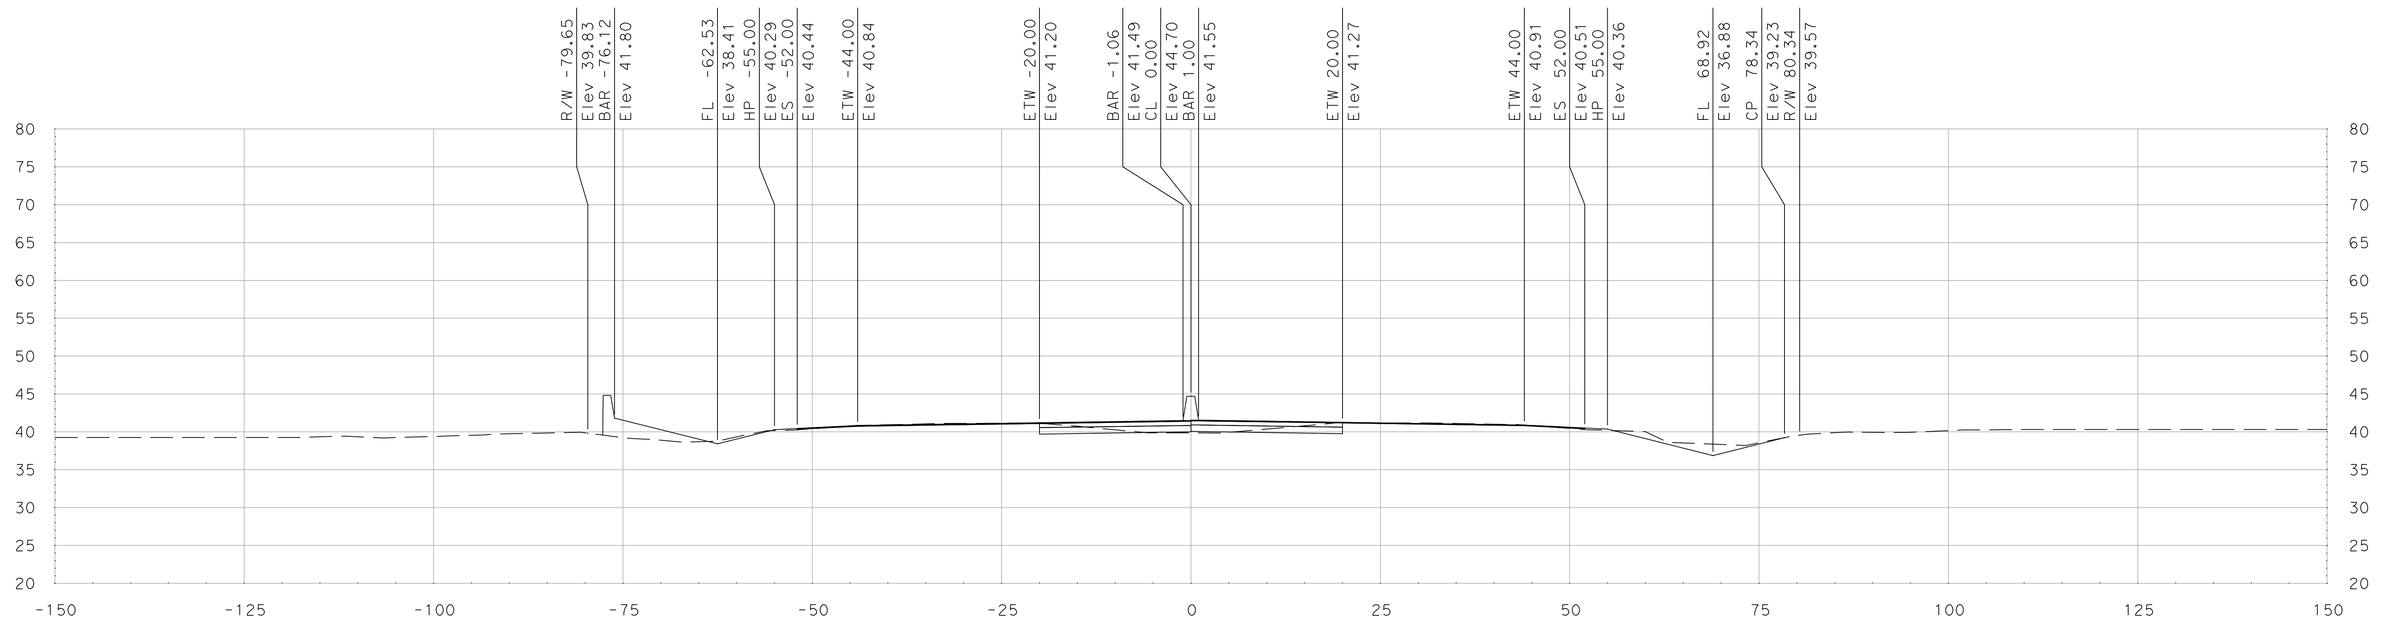

"SR 99" Sta 404+25.00

SCALE
HORIZONTAL: 1"=10'
VERTICAL: 1"=10'

DATE: 5/18/2011

ALL DIMENSIONS ARE IN US SURVEY FEET

FOR EARTHWORK DEVELOPMENT ONLY

Dist	COUNTY	ROUTE	POST MILES TOTAL PROJECT	SHEET No.	TOTAL SHEETS
10	SJ	99	4.9/14.2		
CONTRACT No.			10-0E6114		
PROJECT ID			1000020440		

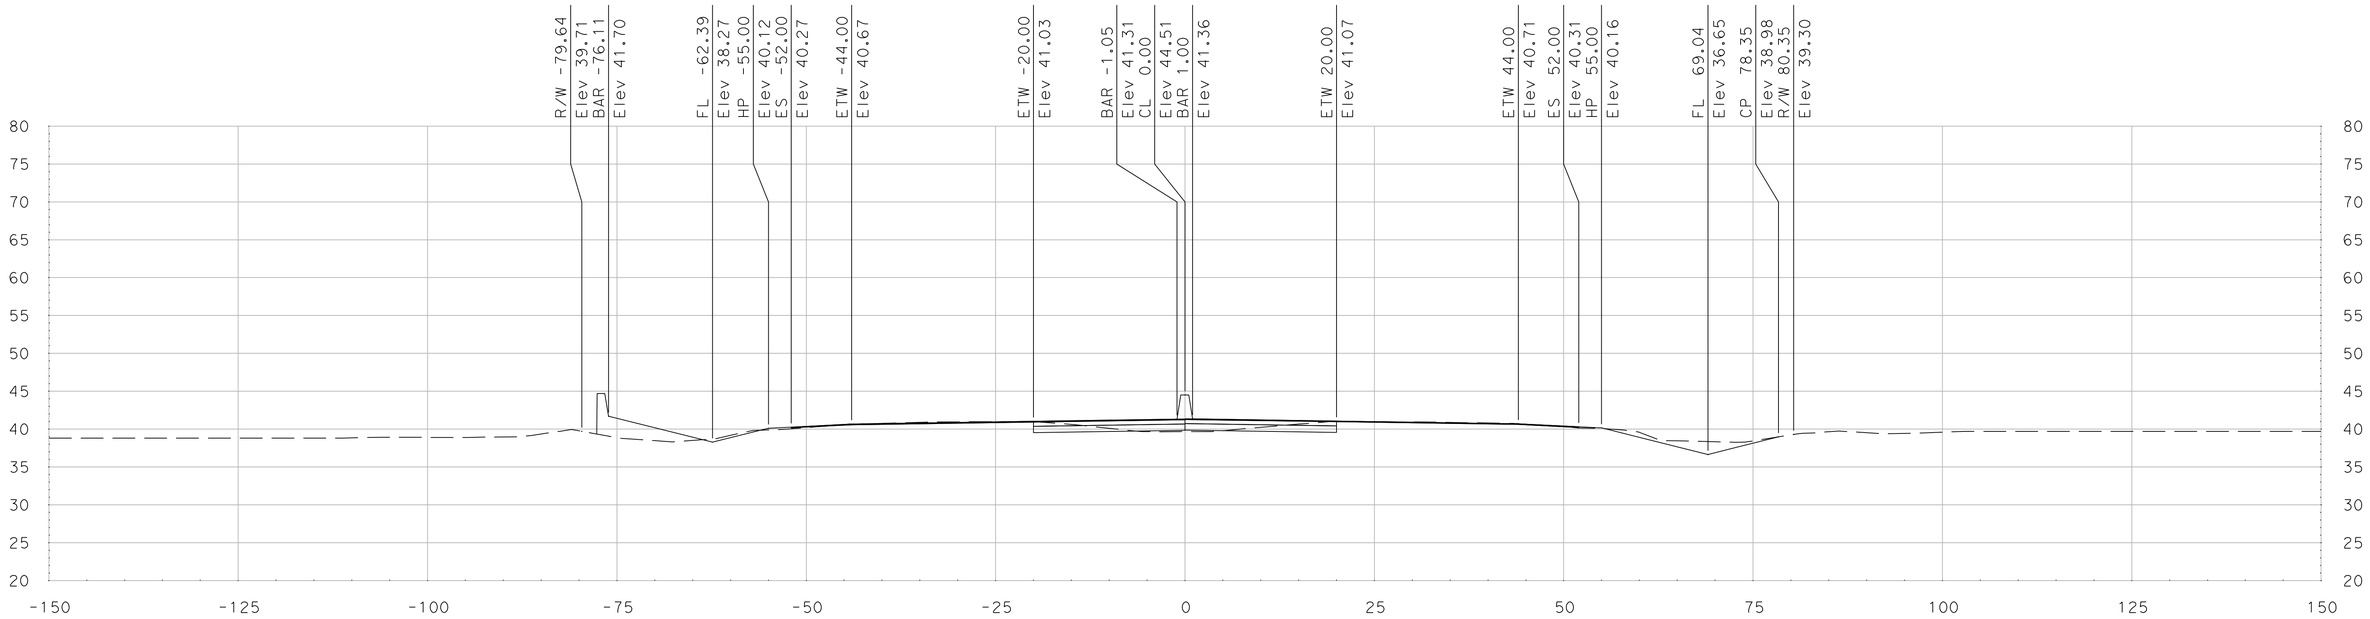

"SR 99" Sta 405+00.00

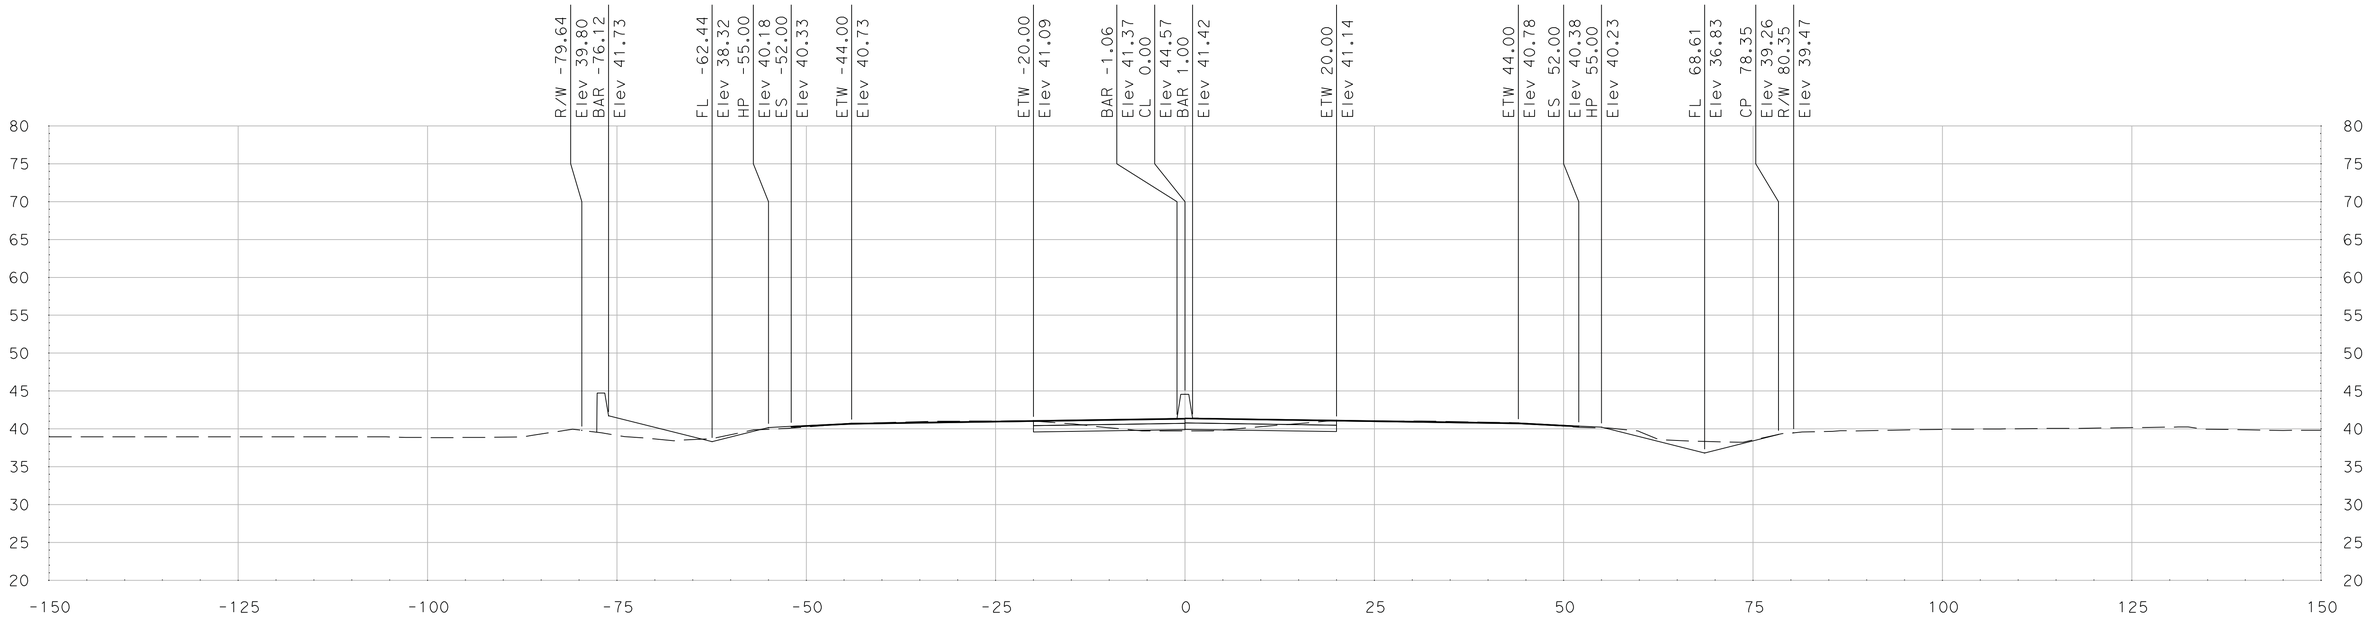

"SR 99" Sta 404+75.00

DATE: 5/18/2011

ALL DIMENSIONS ARE IN US SURVEY FEET

SCALE
HORIZONTAL: 1"=10'
VERTICAL: 1"=10'

FOR EARTHWORK DEVELOPMENT ONLY

Dist	COUNTY	ROUTE	POST MILES TOTAL PROJECT	SHEET No.	TOTAL SHEETS
10	SJ	99	4.9/14.2		
CONTRACT No.			10-0E6114		
PROJECT ID			1000020440		

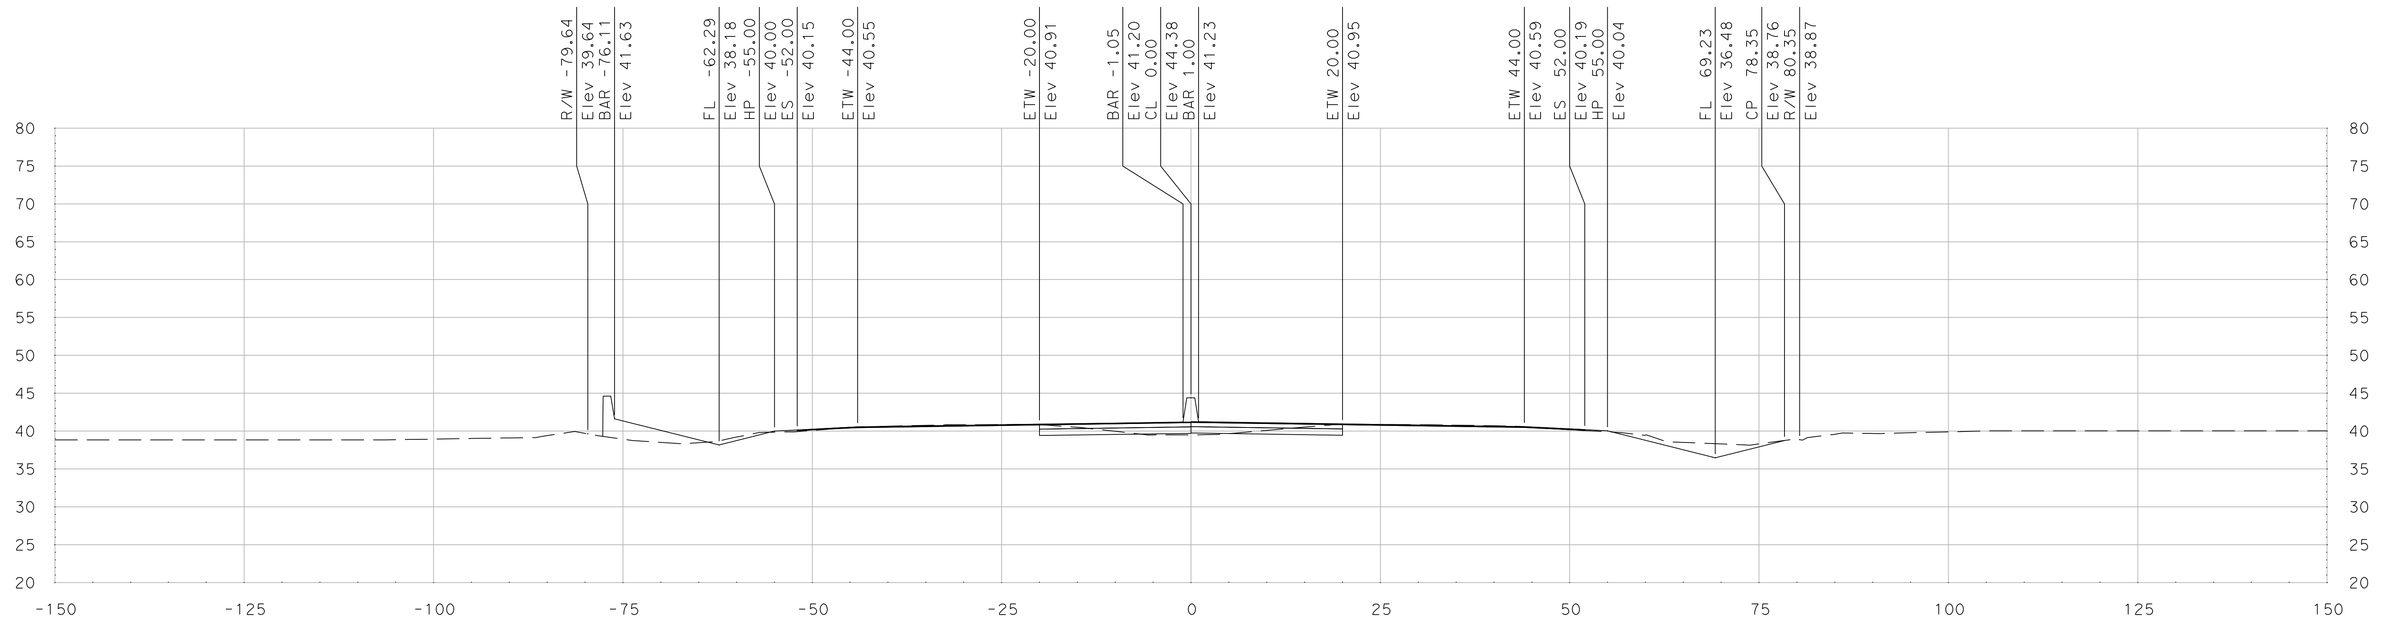

"SR 99" Sta 405+50.00

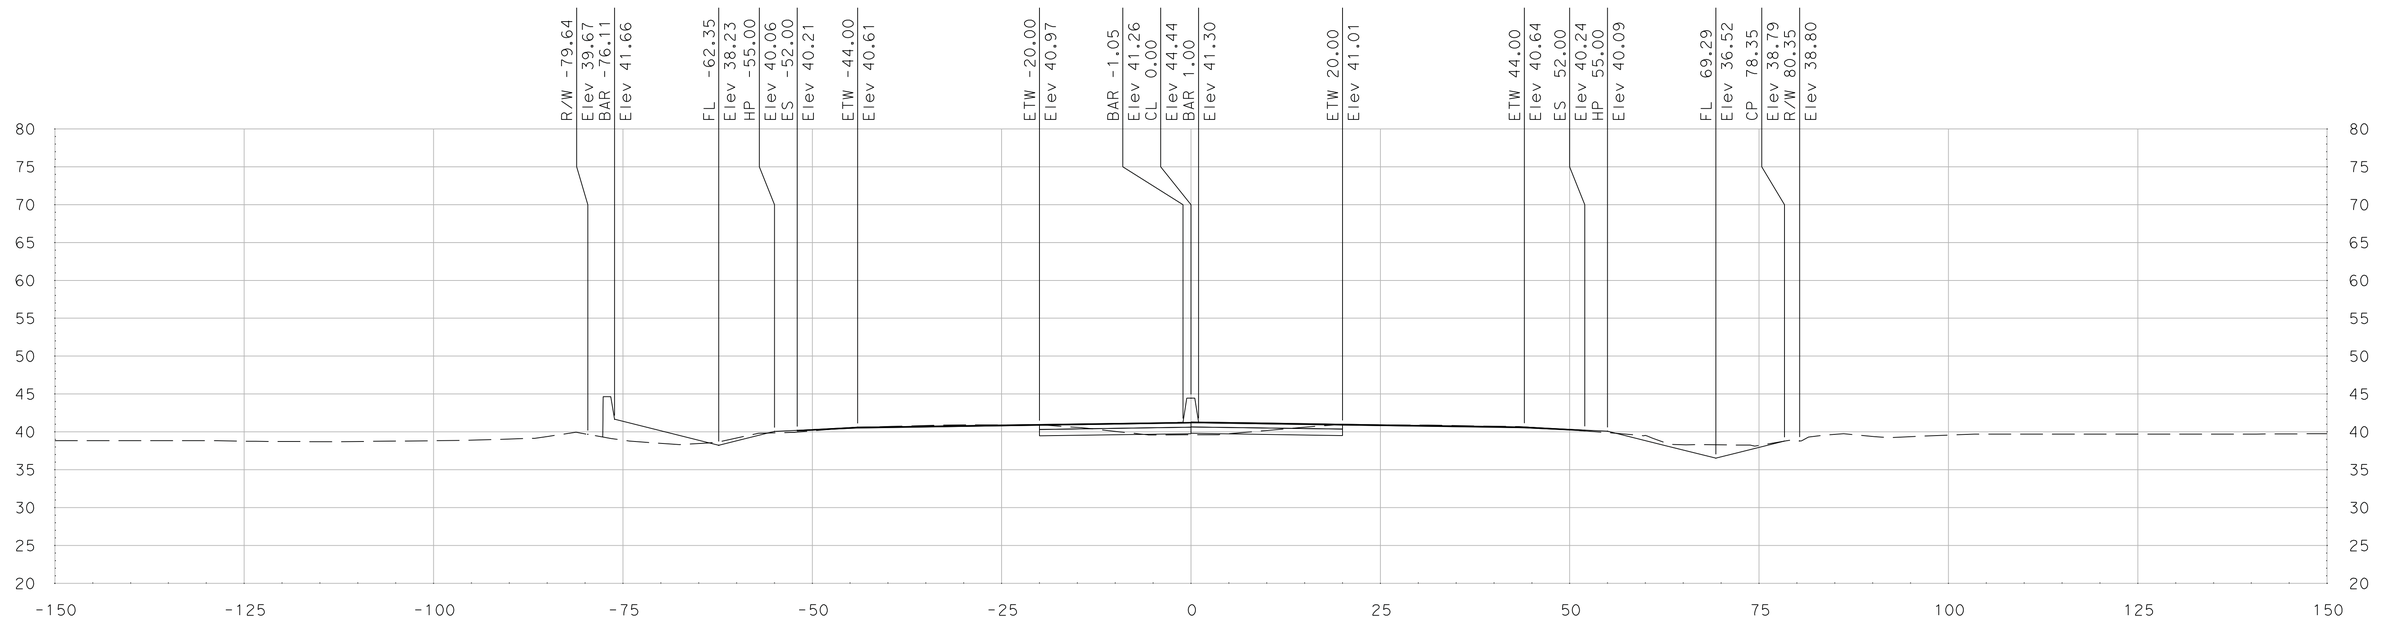

"SR 99" Sta 405+25.00

DATE: 5/18/2011

ALL DIMENSIONS ARE IN US SURVEY FEET

SCALE
HORIZONTAL: 1"=10'
VERTICAL: 1"=10'

FOR EARTHWORK DEVELOPMENT ONLY

Dist	COUNTY	ROUTE	POST MILES TOTAL PROJECT	SHEET No.	TOTAL SHEETS
10	SJ	99	4.9/14.2		
CONTRACT No.			10-0E6114		
PROJECT ID			1000020440		

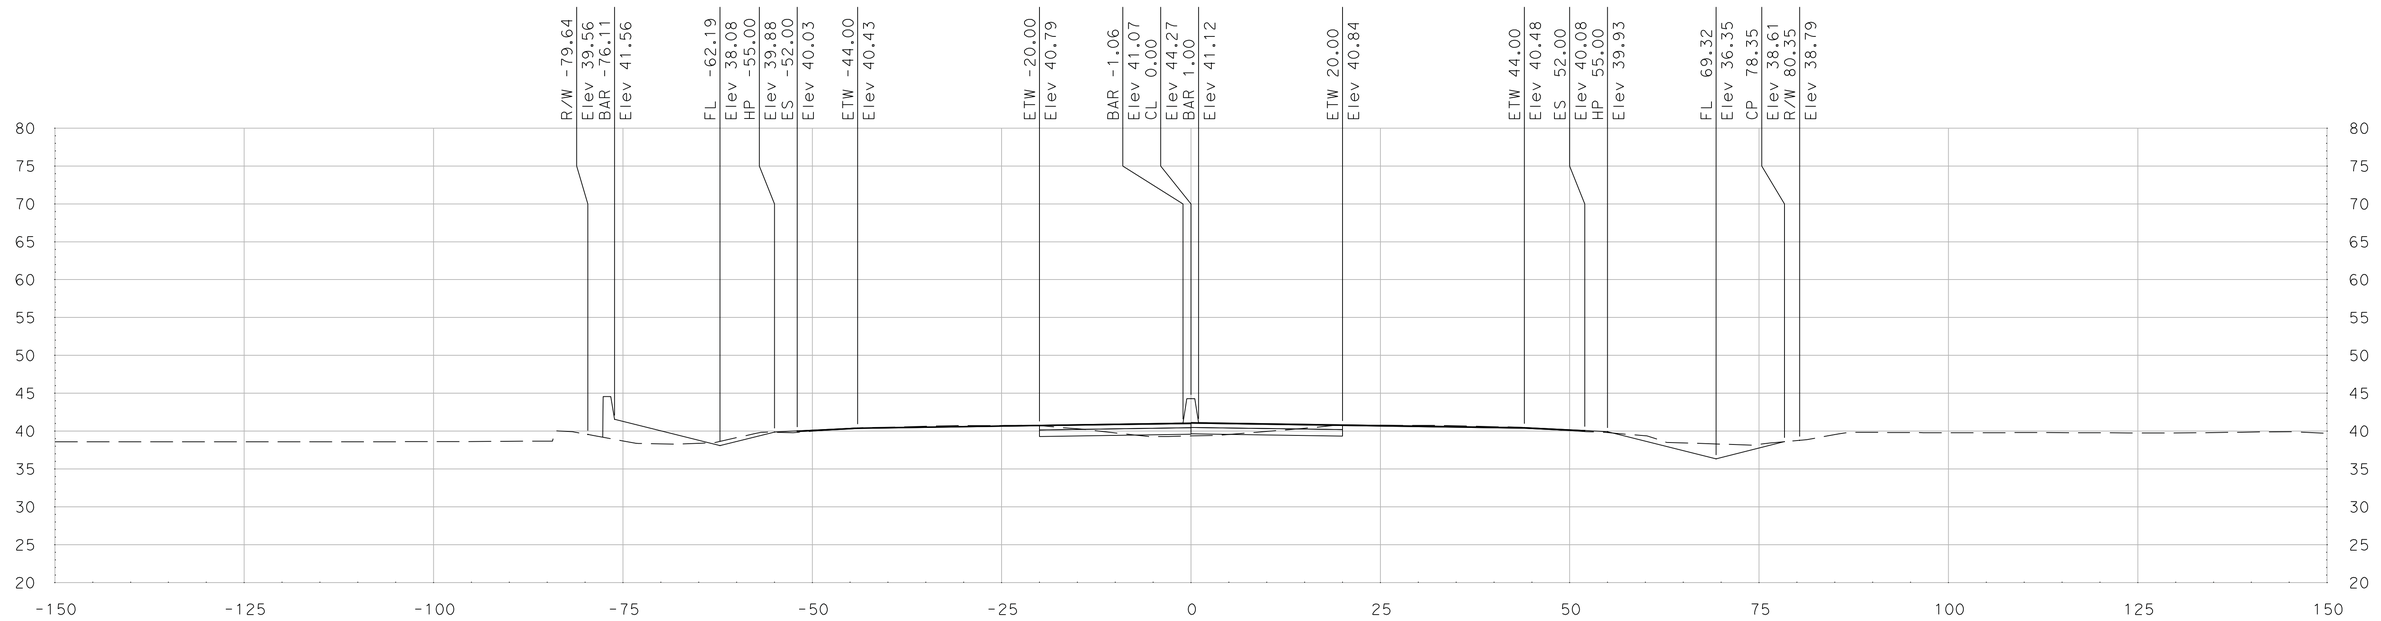

"SR 99" Sta 406+00.00

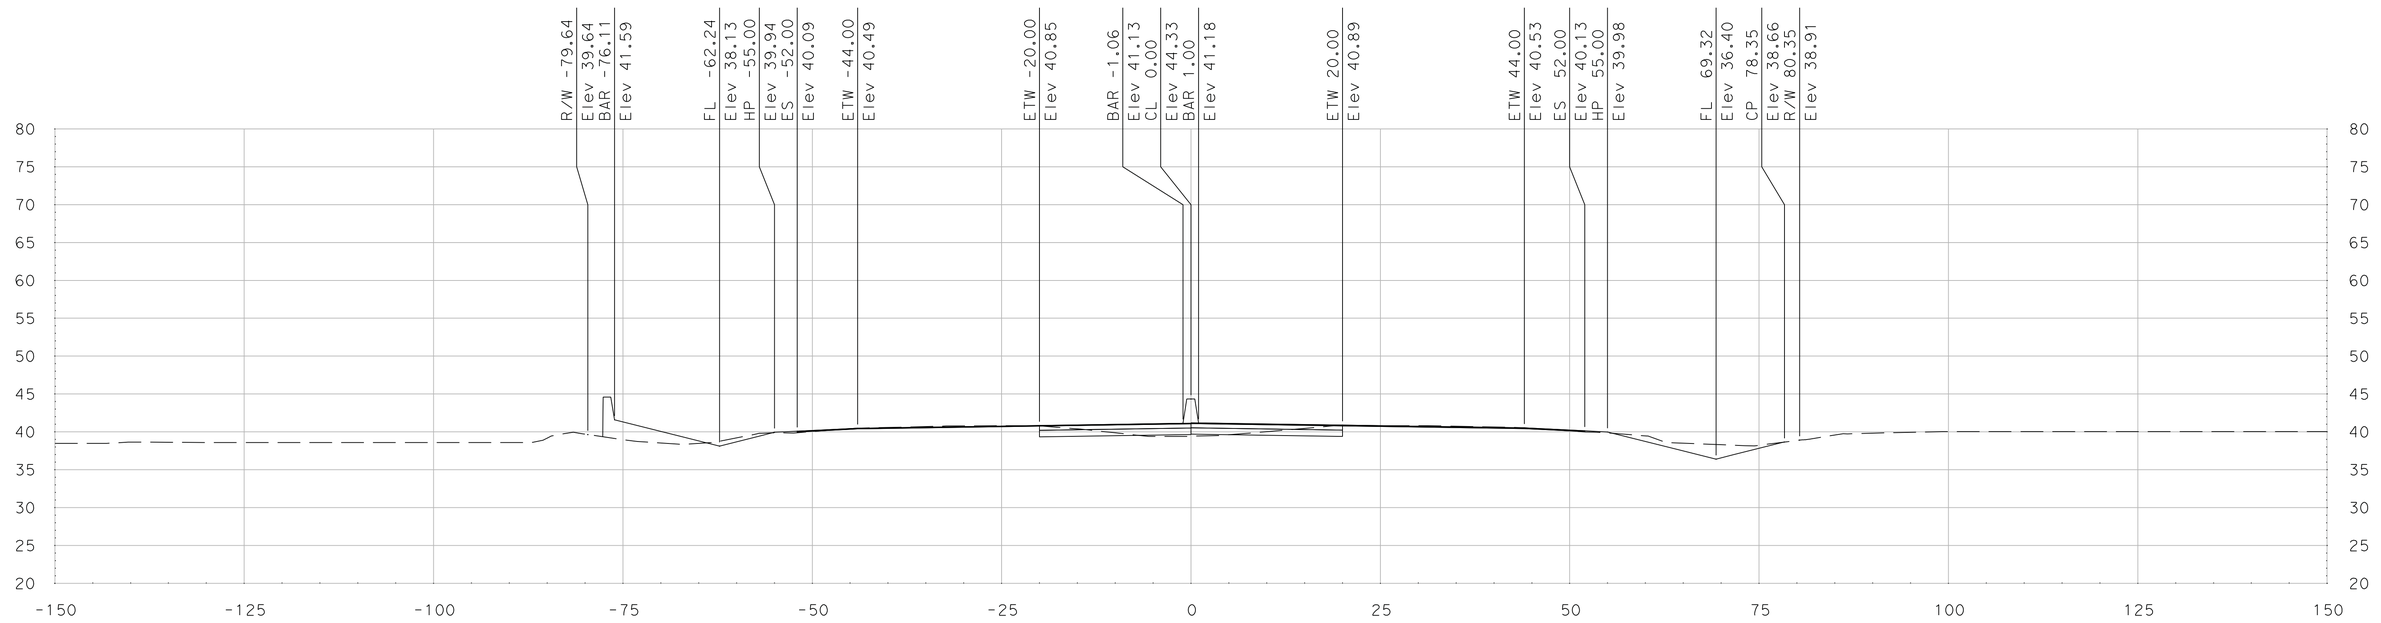

"SR 99" Sta 405+75.00

DATE: 5/18/2011

ALL DIMENSIONS ARE IN US SURVEY FEET

SCALE
HORIZONTAL: 1"=10'
VERTICAL: 1"=10'

FOR EARTHWORK DEVELOPMENT ONLY

Dist	COUNTY	ROUTE	POST MILES TOTAL PROJECT	SHEET No.	TOTAL SHEETS
10	SJ	99	4.9/14.2		
CONTRACT No.			10-0E6114		
PROJECT ID			1000020440		

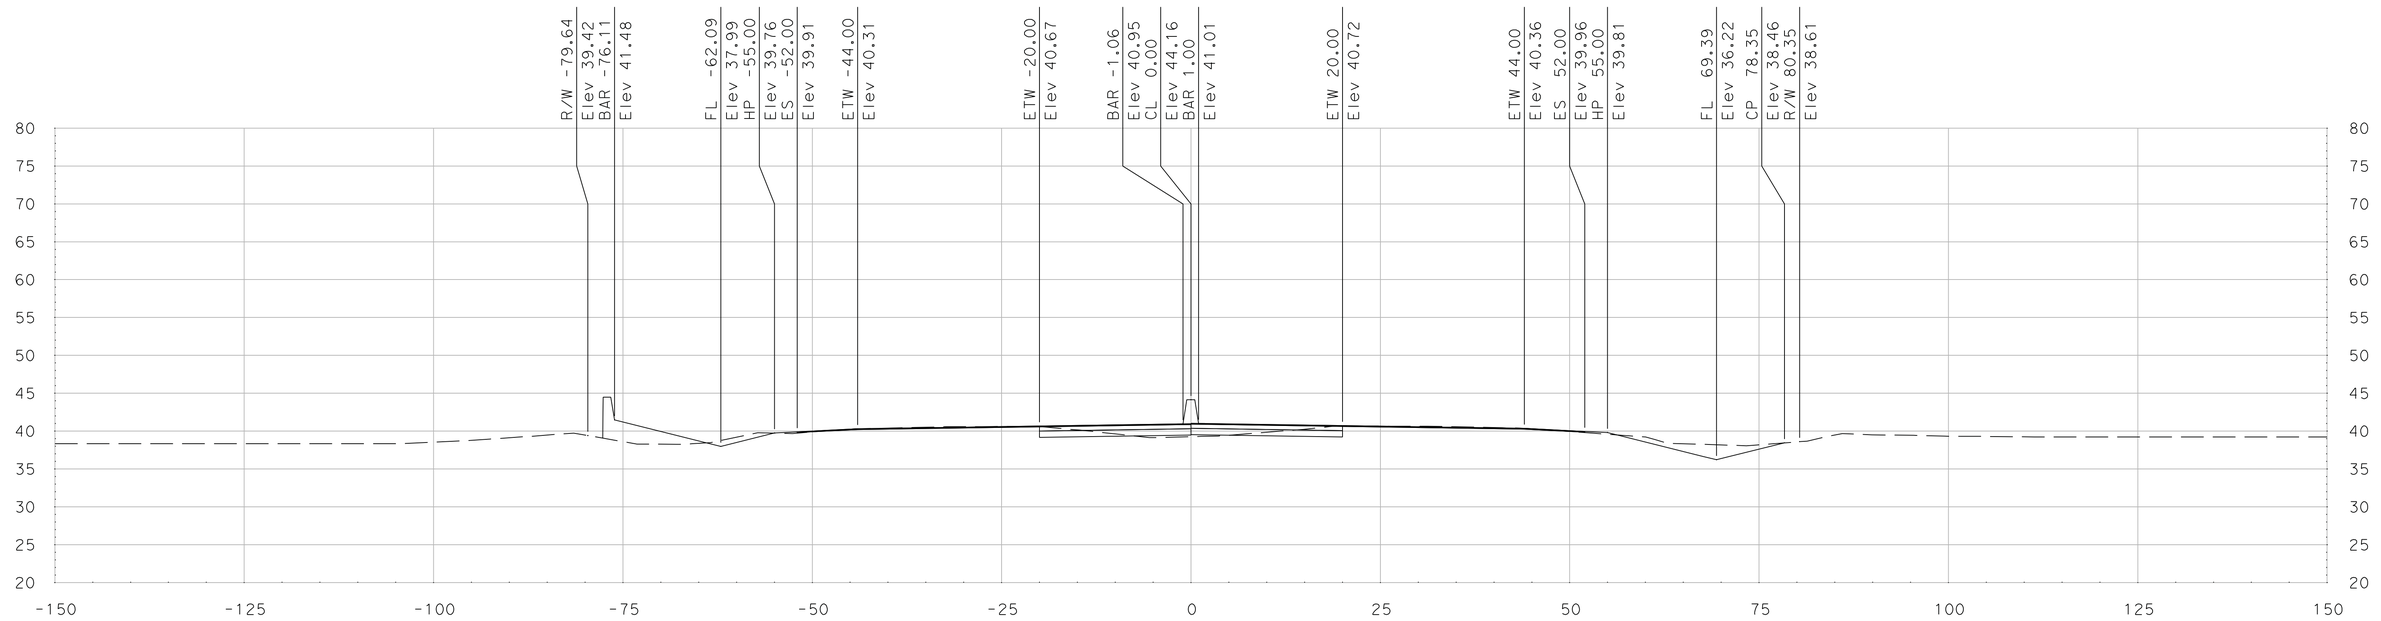

"SR 99" Sta 406+50.00

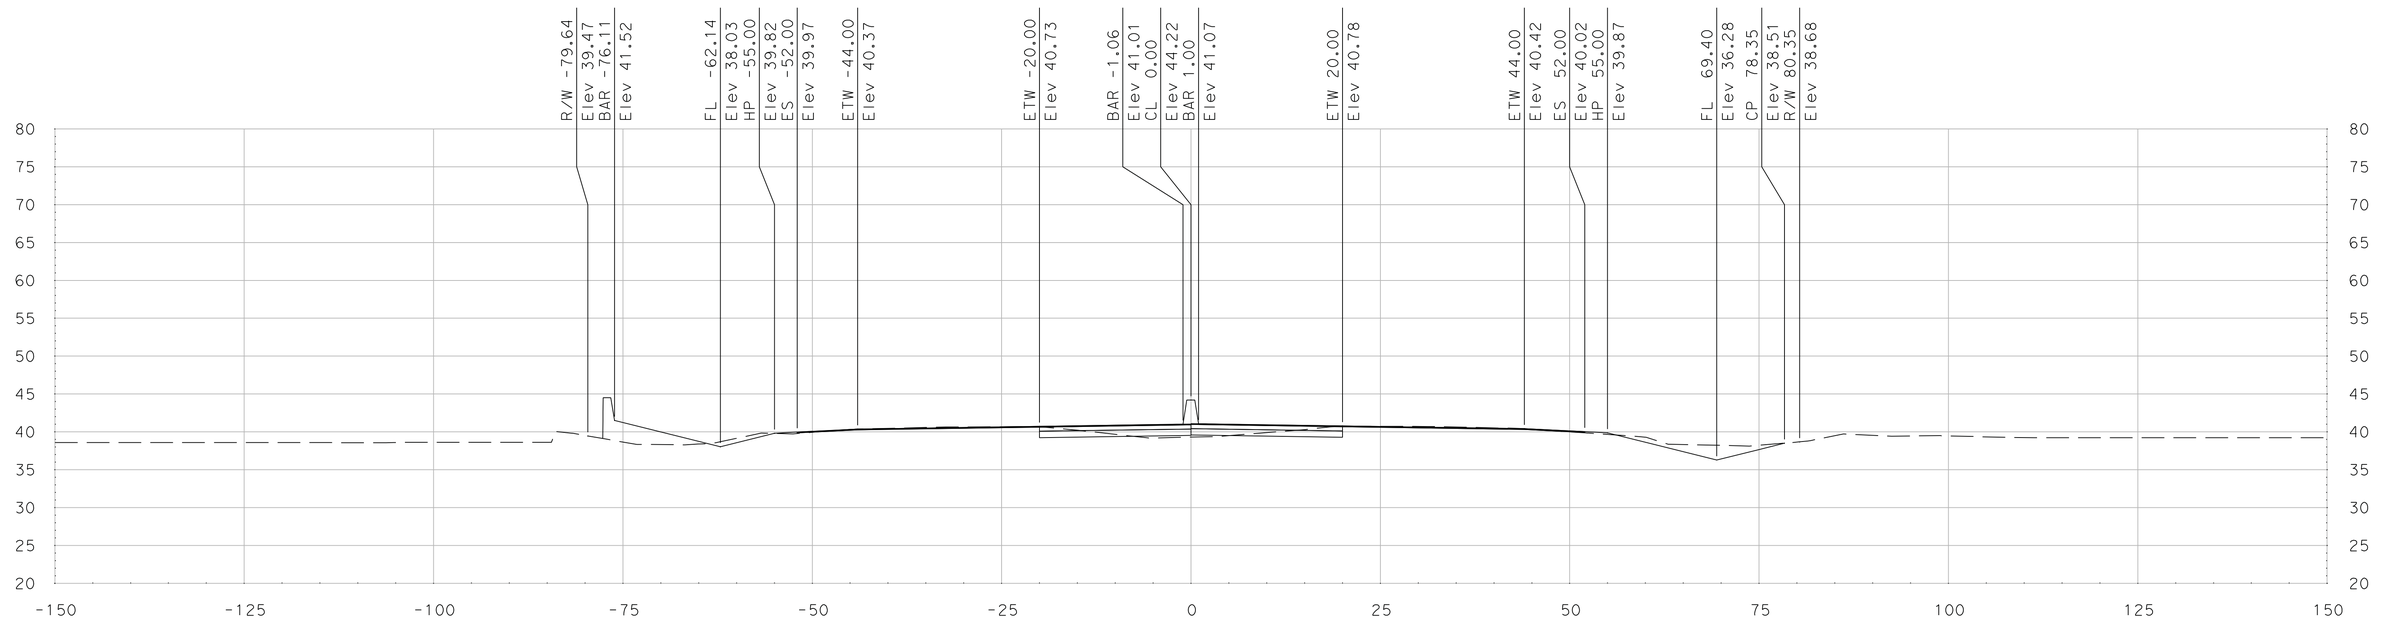

"SR 99" Sta 406+25.00

SCALE
HORIZONTAL: 1"=10'
VERTICAL: 1"=10'

DATE: 5/18/2011

ALL DIMENSIONS ARE IN US SURVEY FEET

FOR EARTHWORK DEVELOPMENT ONLY

Dist	COUNTY	ROUTE	POST MILES TOTAL PROJECT	SHEET No.	TOTAL SHEETS
10	SJ	99	4.9/14.2		
CONTRACT No.			10-0E6114		
PROJECT ID			1000020440		

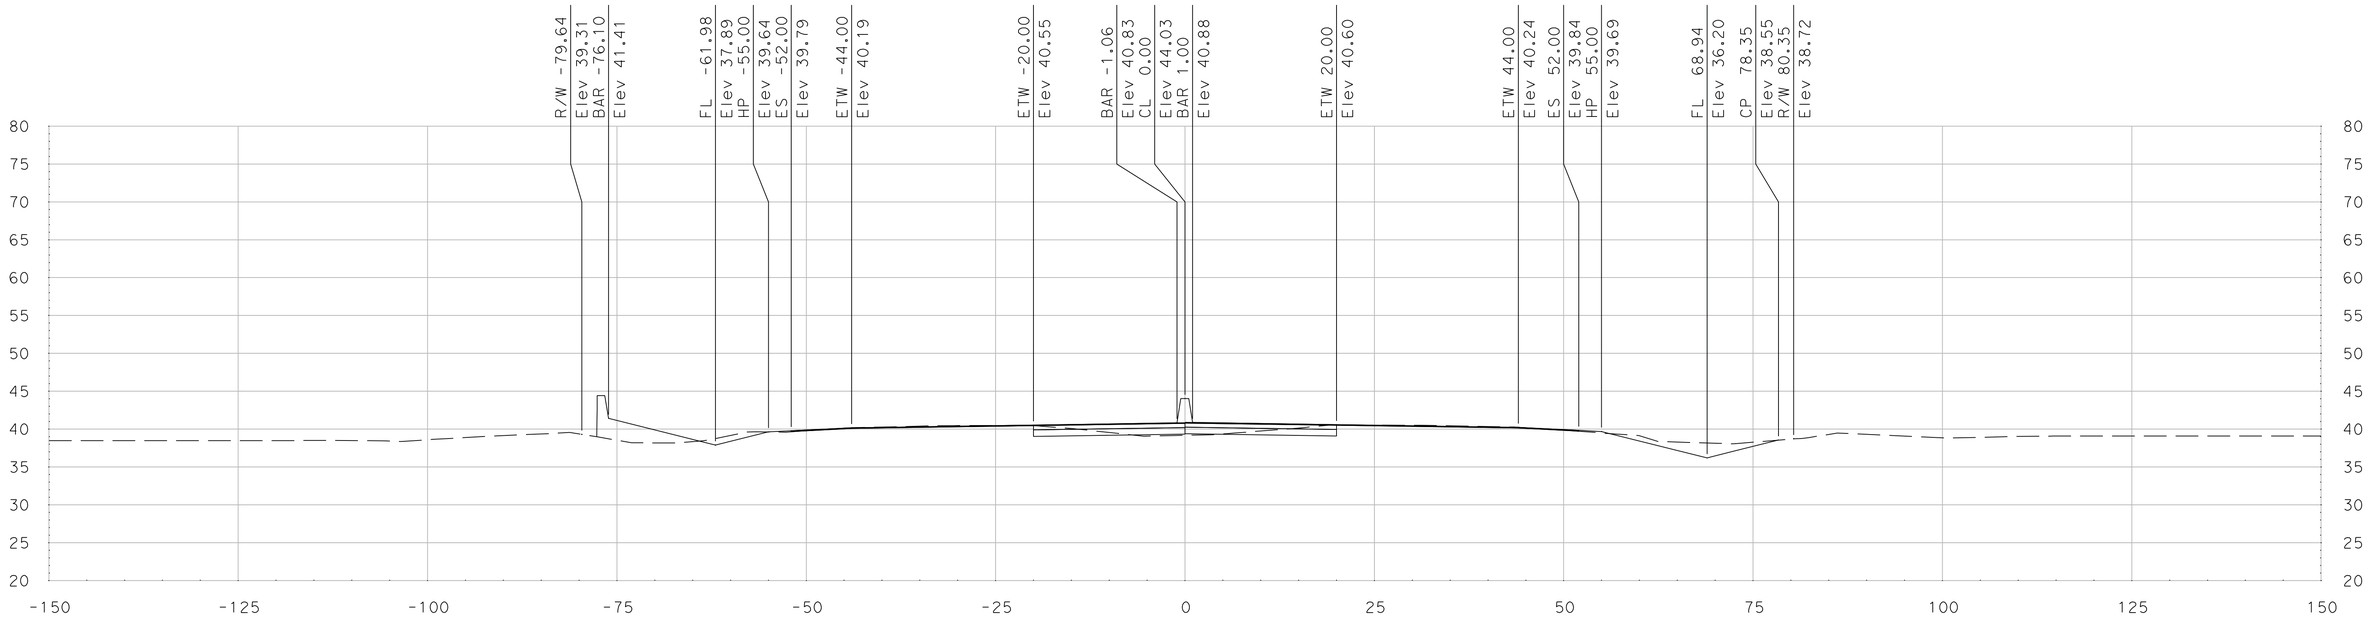

"SR 99" Sta 407+00.00

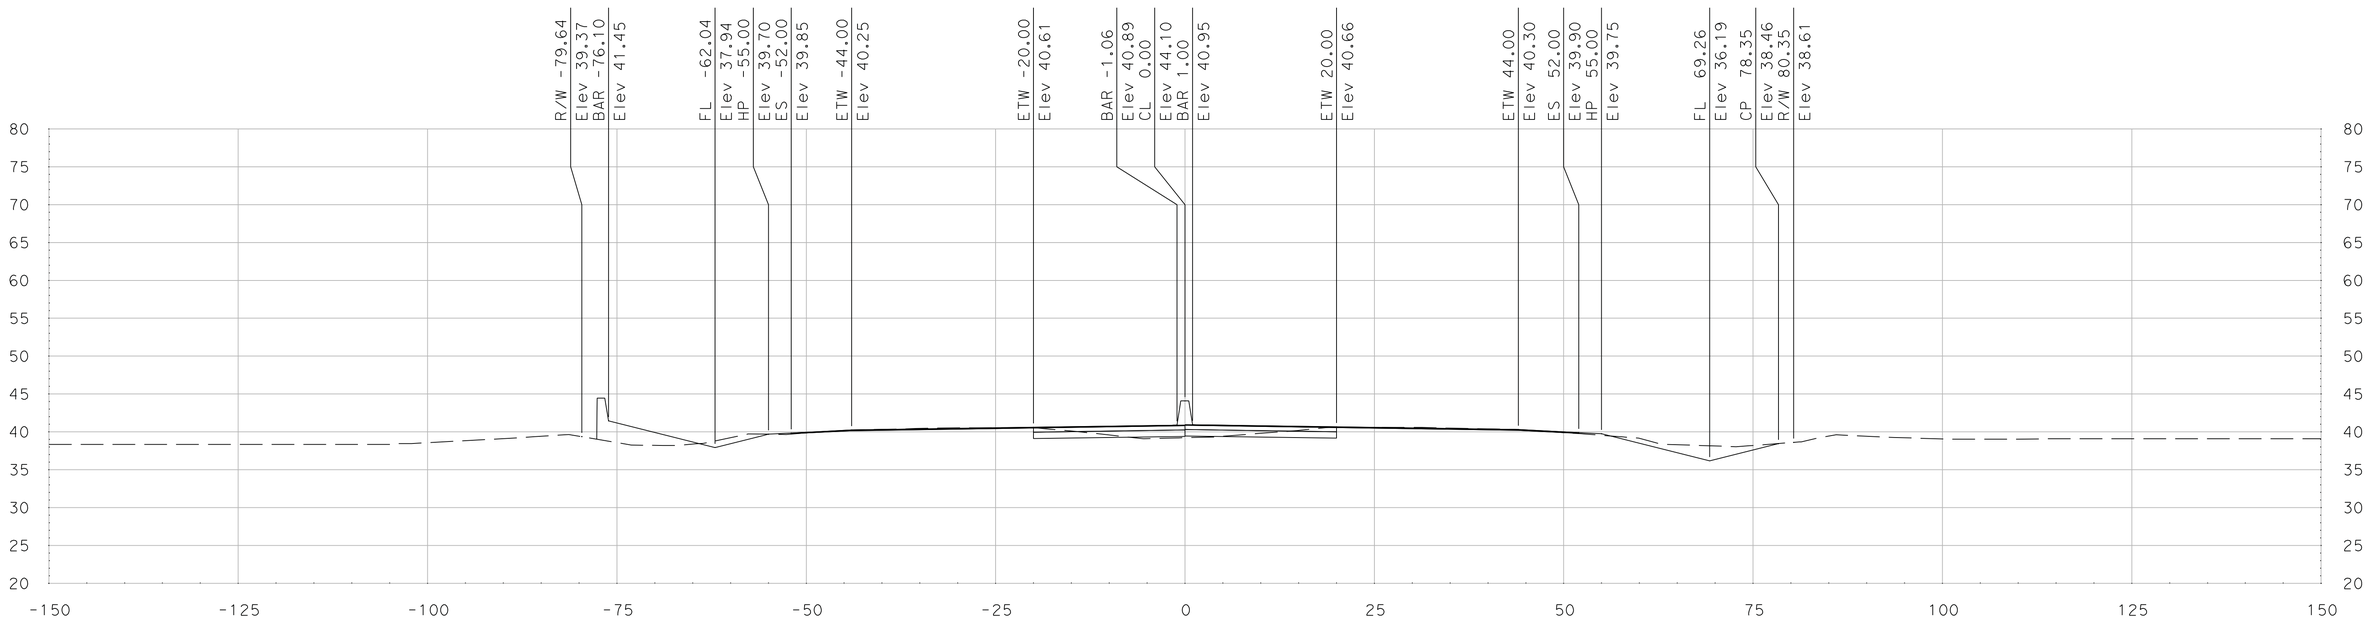

"SR 99" Sta 406+75.00

DATE: 5/18/2011

ALL DIMENSIONS ARE IN US SURVEY FEET

SCALE
HORIZONTAL: 1"=10'
VERTICAL: 1"=10'

FOR EARTHWORK DEVELOPMENT ONLY

Dist	COUNTY	ROUTE	POST MILES TOTAL PROJECT	SHEET No.	TOTAL SHEETS
10	SJ	99	4.9/14.2		
CONTRACT No.			10-0E6114		
PROJECT ID			1000020440		

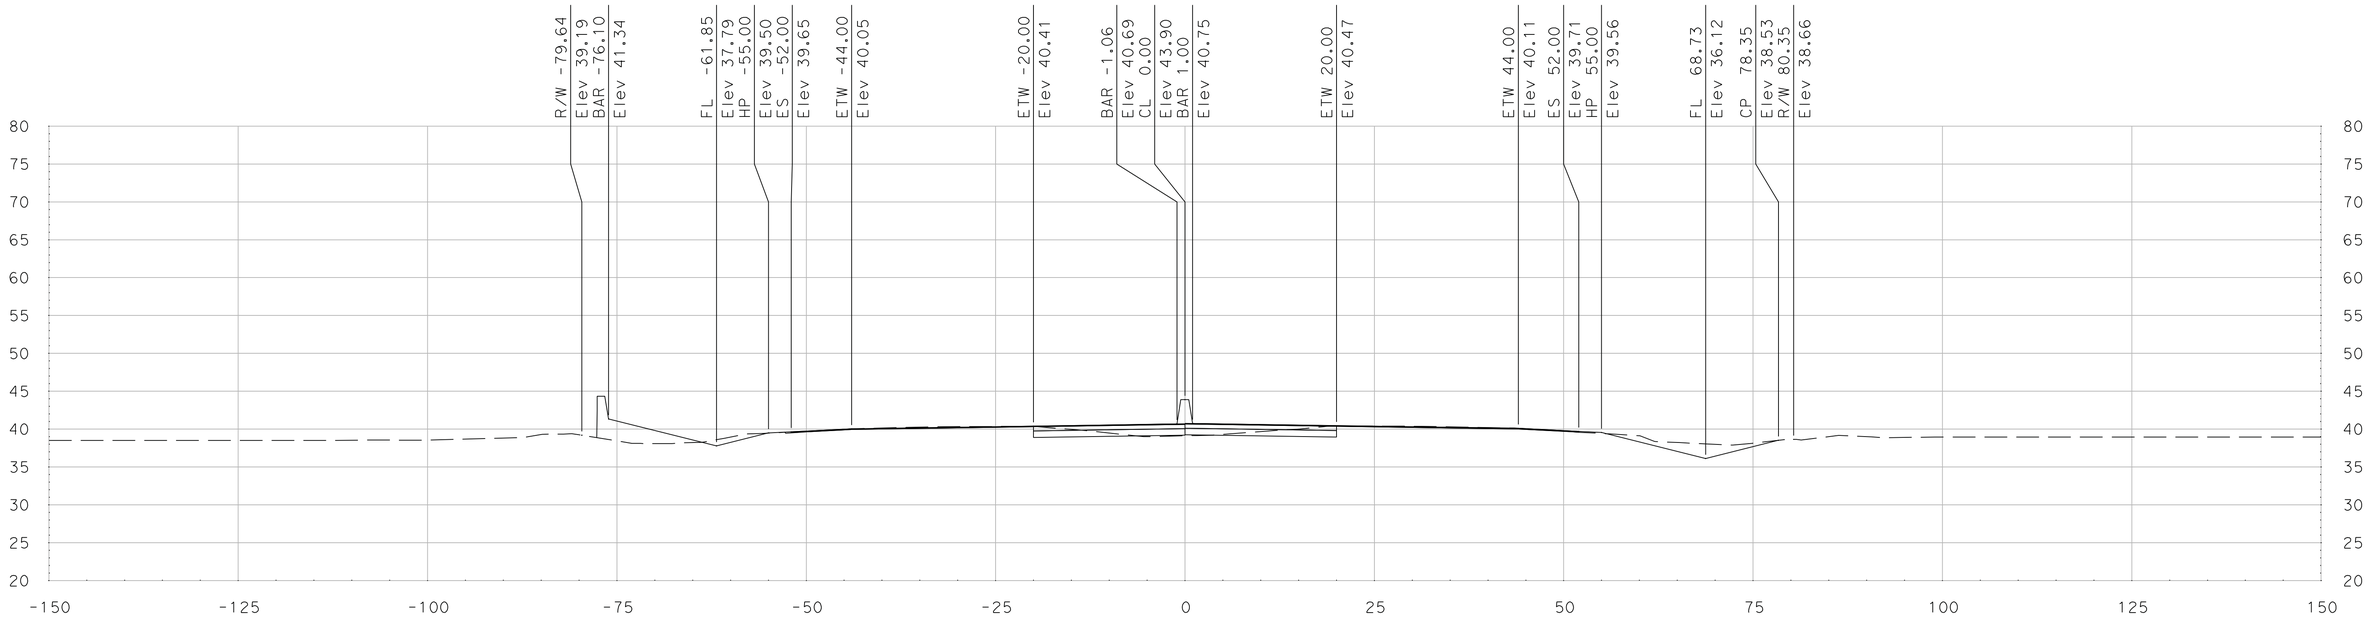

"SR 99" Sta 407+50.00

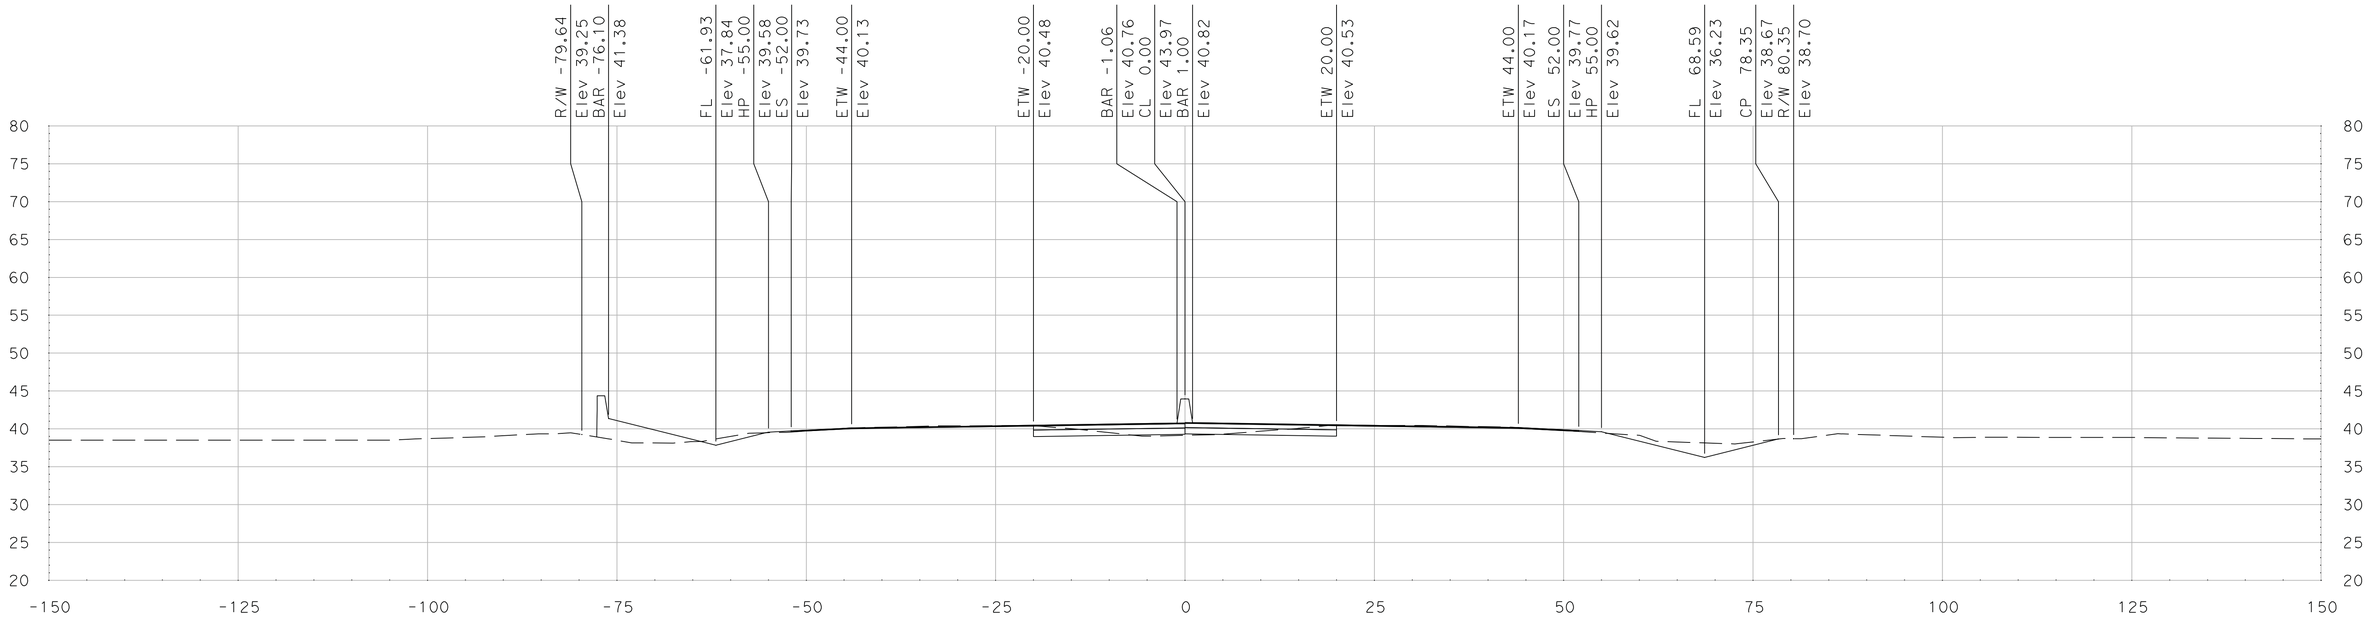

"SR 99" Sta 407+25.00

DATE: 5/18/2011

ALL DIMENSIONS ARE IN US SURVEY FEET

SCALE
HORIZONTAL: 1"=10'
VERTICAL: 1"=10'

FOR EARTHWORK DEVELOPMENT ONLY

Dist	COUNTY	ROUTE	POST MILES TOTAL PROJECT	SHEET No.	TOTAL SHEETS
10	SJ	99	4.9/14.2		
CONTRACT No.			10-0E6114		
PROJECT ID			1000020440		

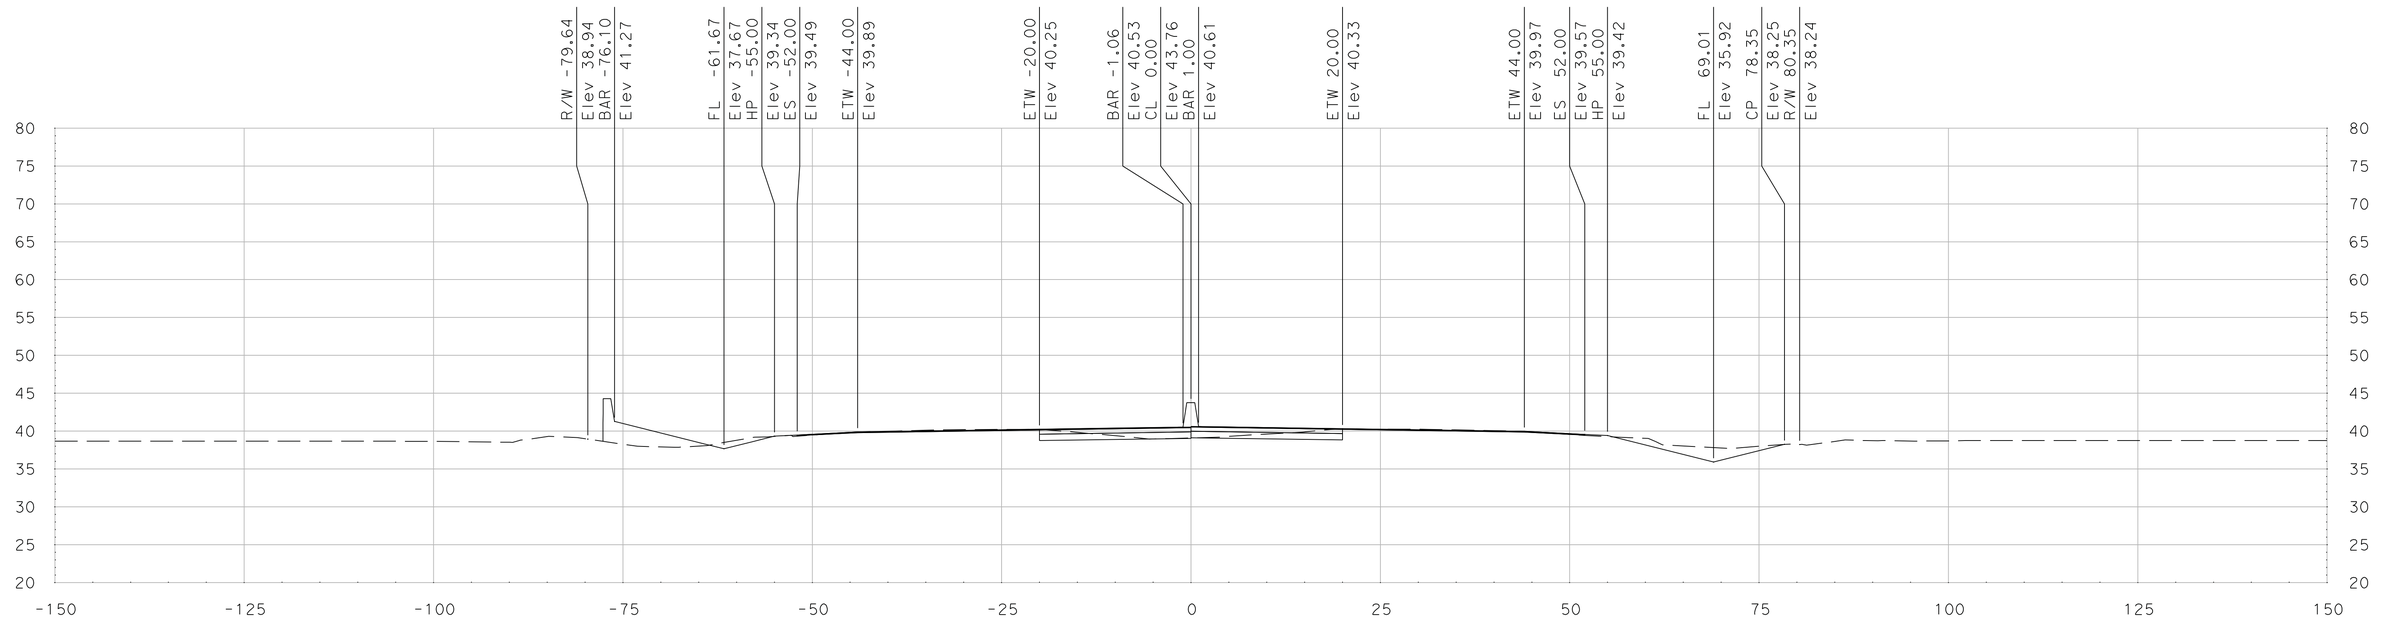

"SR 99" Sta 408+00.00

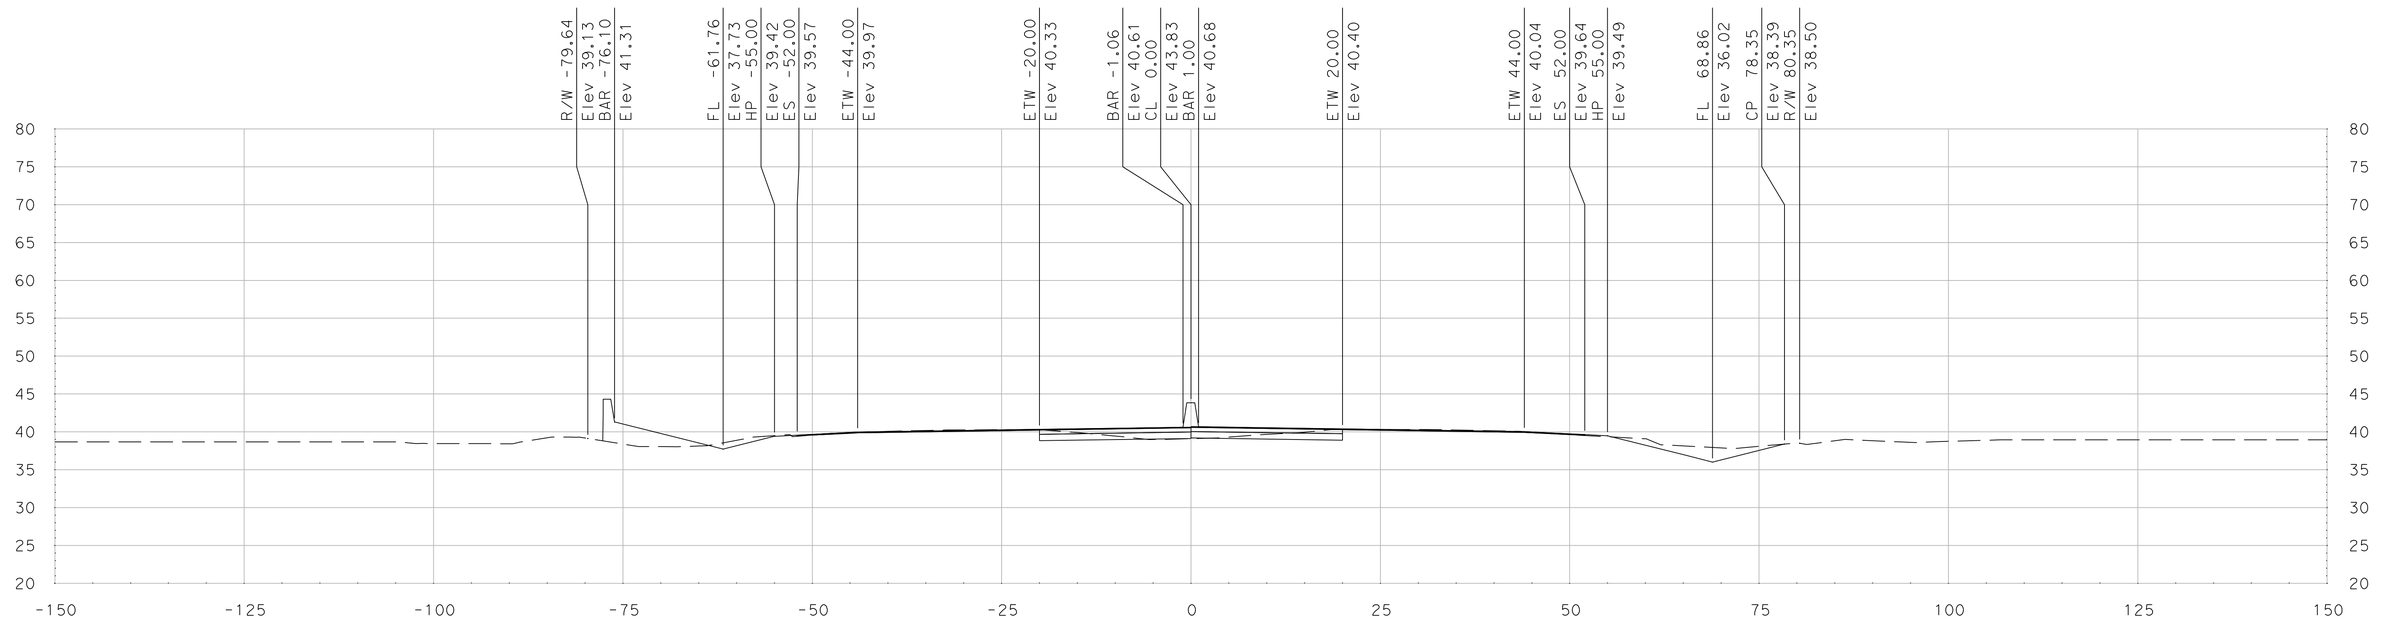

"SR 99" Sta 407+75.00

SCALE
HORIZONTAL: 1"=10'
VERTICAL: 1"=10'

DATE: 5/18/2011

ALL DIMENSIONS ARE IN US SURVEY FEET

FOR EARTHWORK DEVELOPMENT ONLY

Dist	COUNTY	ROUTE	POST MILES TOTAL PROJECT	SHEET No.	TOTAL SHEETS
10	SJ	99	4.9/14.2		
CONTRACT No.			10-0E6114		
PROJECT ID			1000020440		

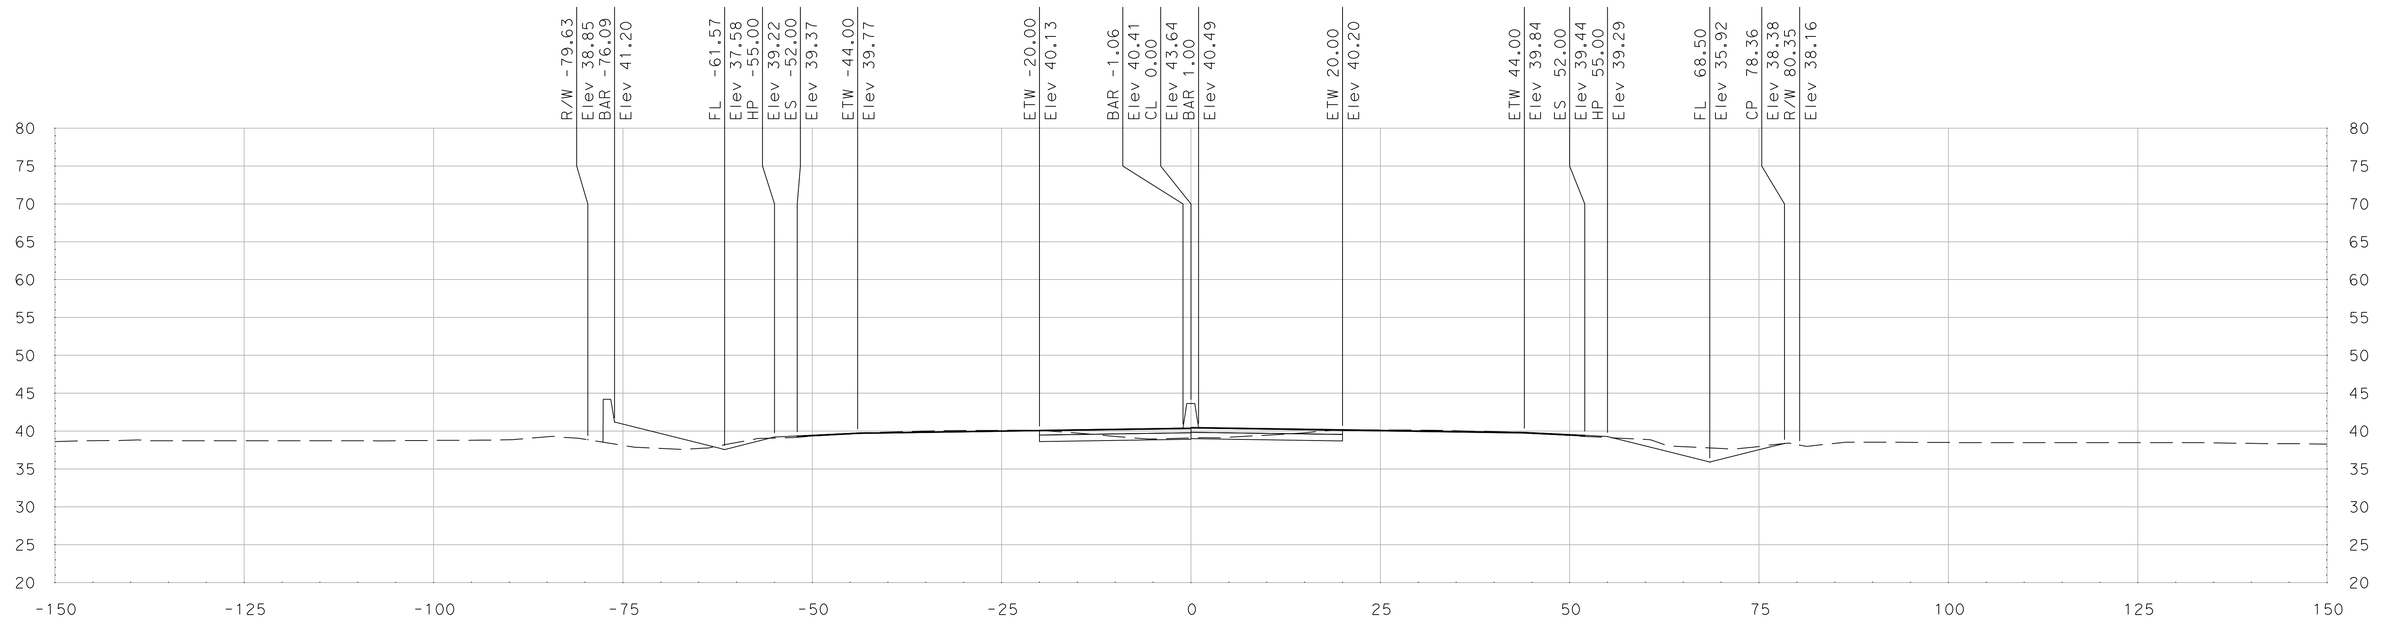

"SR 99" Sta 408+50.00

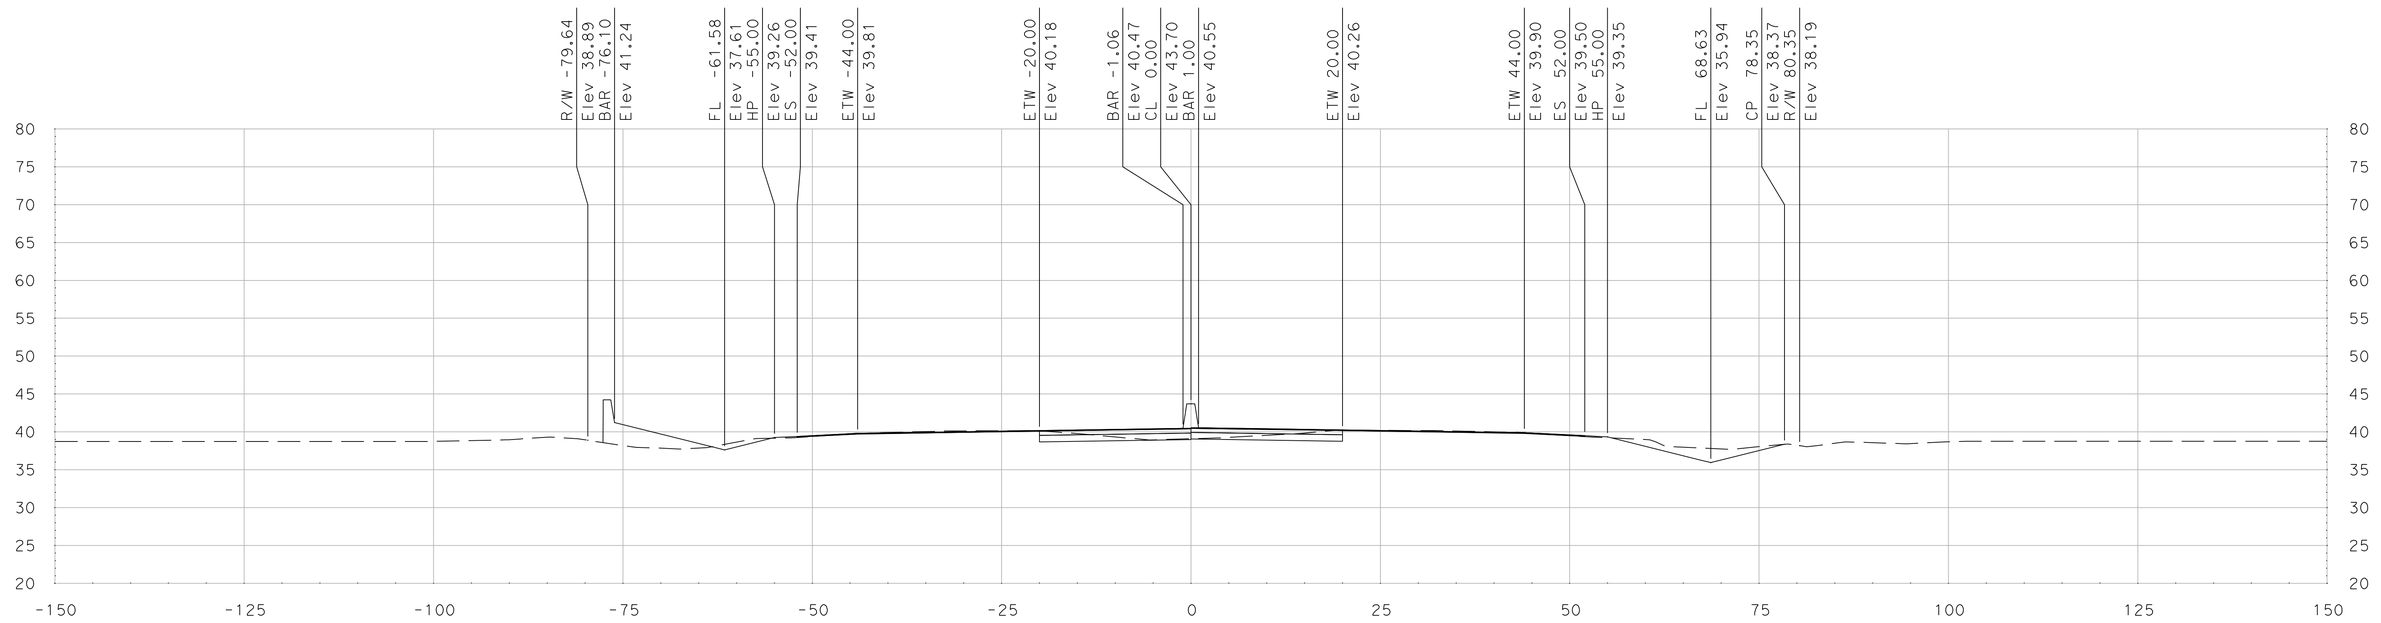

"SR 99" Sta 408+25.00

SCALE
HORIZONTAL: 1"=10'
VERTICAL: 1"=10'

DATE: 5/18/2011

ALL DIMENSIONS ARE IN US SURVEY FEET

FOR EARTHWORK DEVELOPMENT ONLY

Dist	COUNTY	ROUTE	POST MILES TOTAL PROJECT	SHEET No.	TOTAL SHEETS
10	SJ	99	4.9/14.2		
CONTRACT No.			10-0E6114		
PROJECT ID			1000020440		

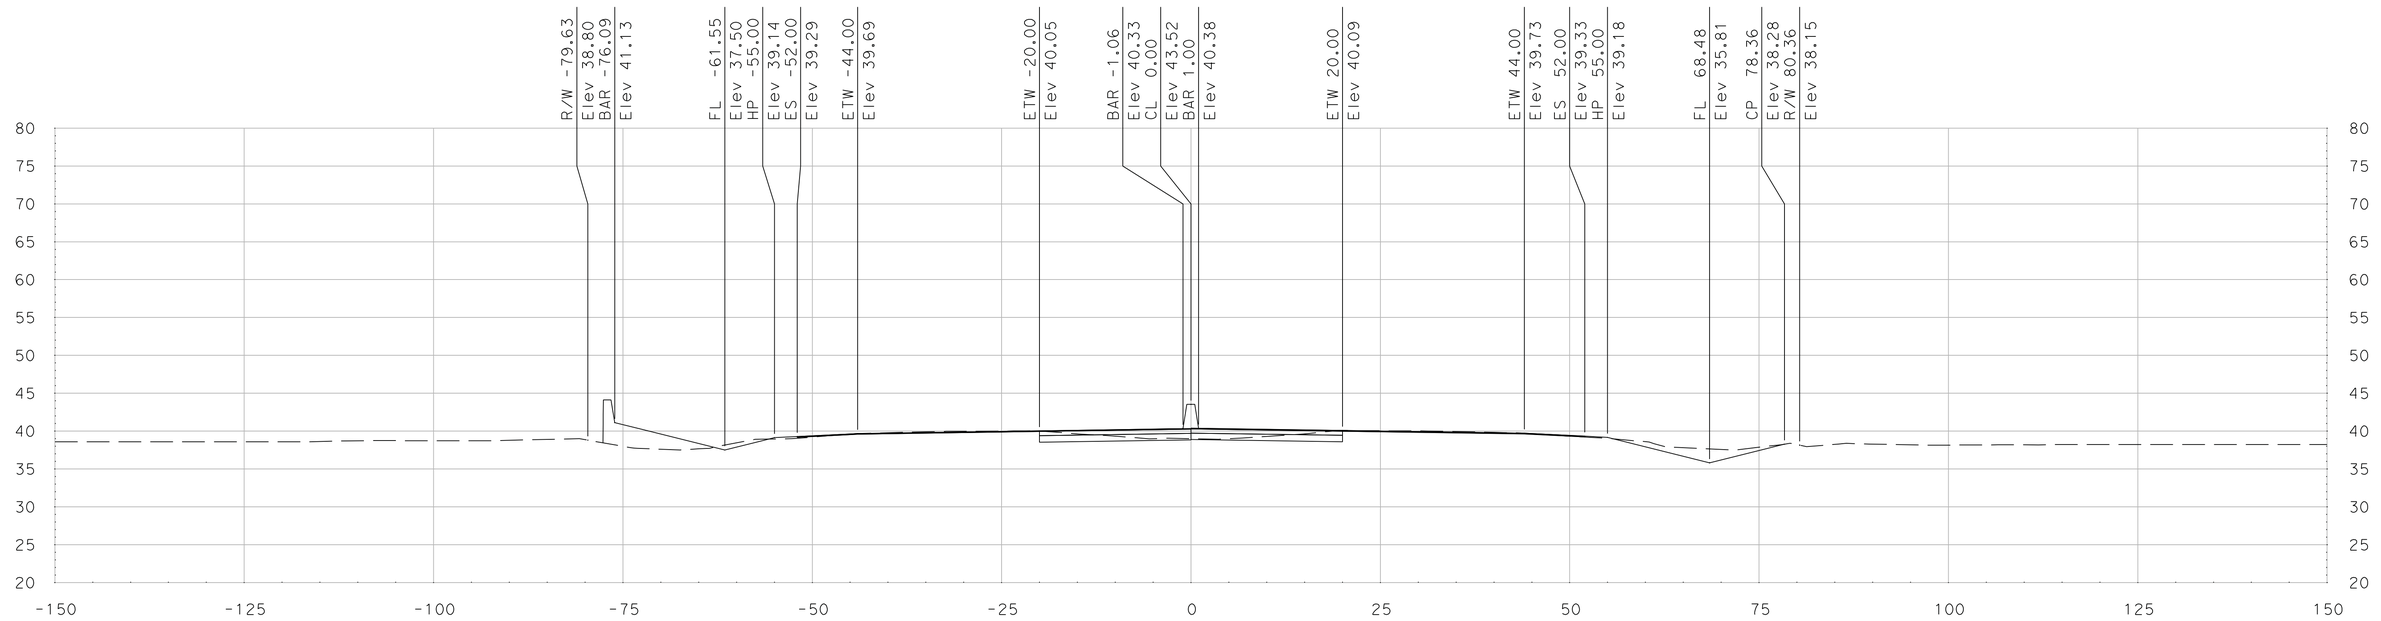

"SR 99" Sta 409+00.00

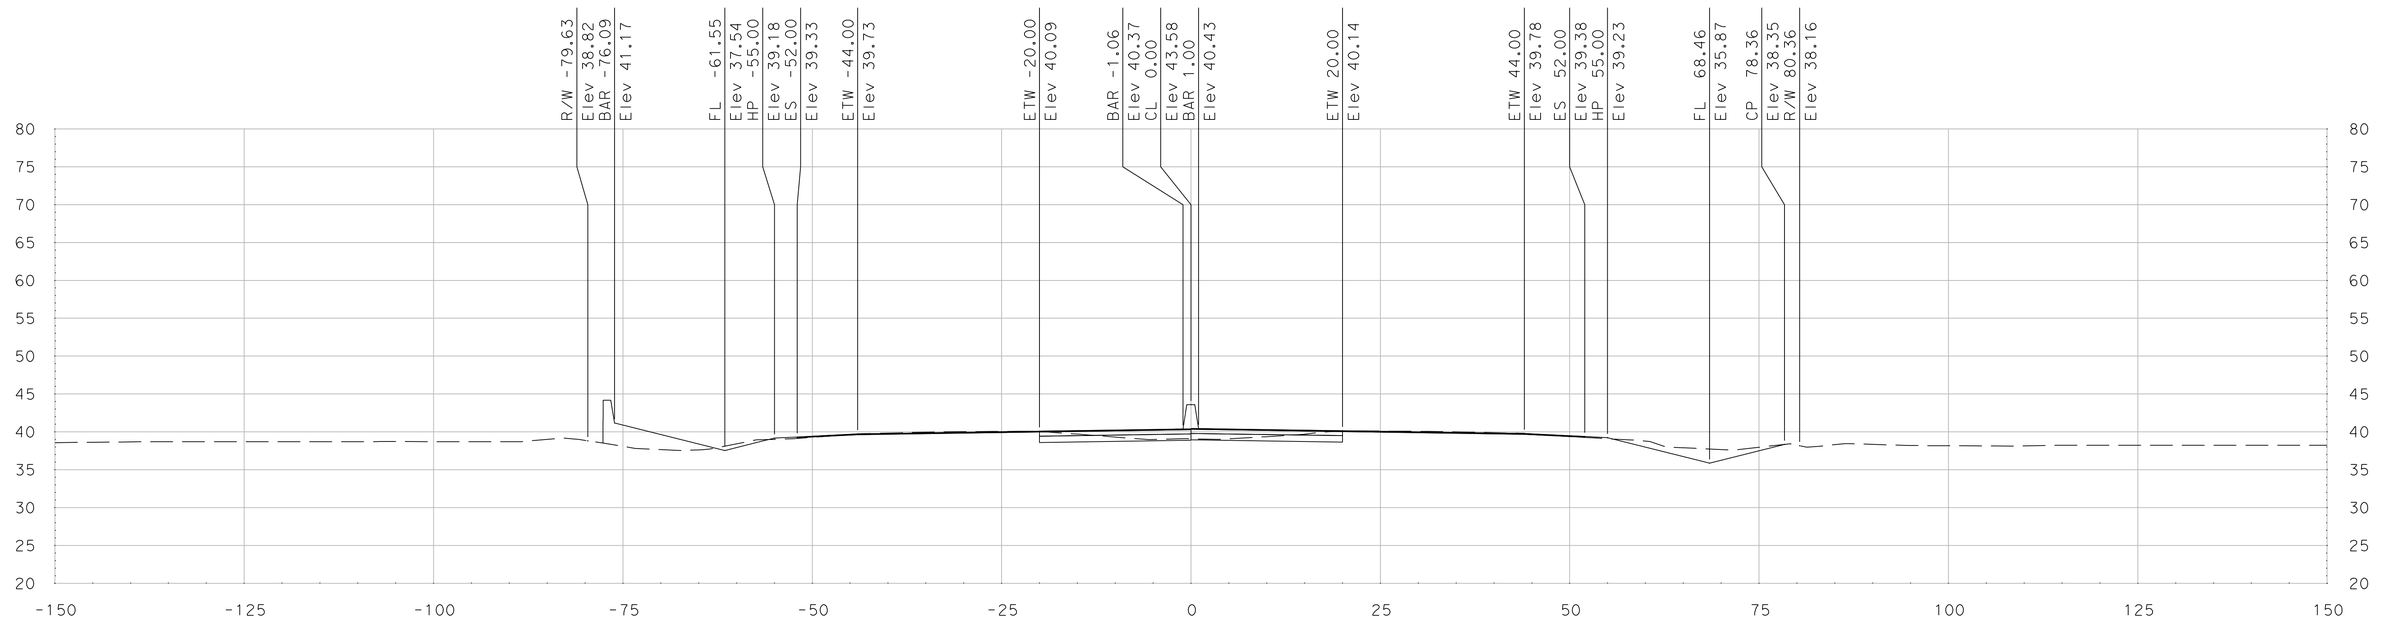

"SR 99" Sta 408+75.00

DATE: 5/18/2011

ALL DIMENSIONS ARE IN US SURVEY FEET

SCALE
HORIZONTAL: 1"=10'
VERTICAL: 1"=10'

FOR EARTHWORK DEVELOPMENT ONLY

Dist	COUNTY	ROUTE	POST MILES TOTAL PROJECT	SHEET No.	TOTAL SHEETS
10	SJ	99	4.9/14.2		
CONTRACT No.			10-0E6114		
PROJECT ID			1000020440		

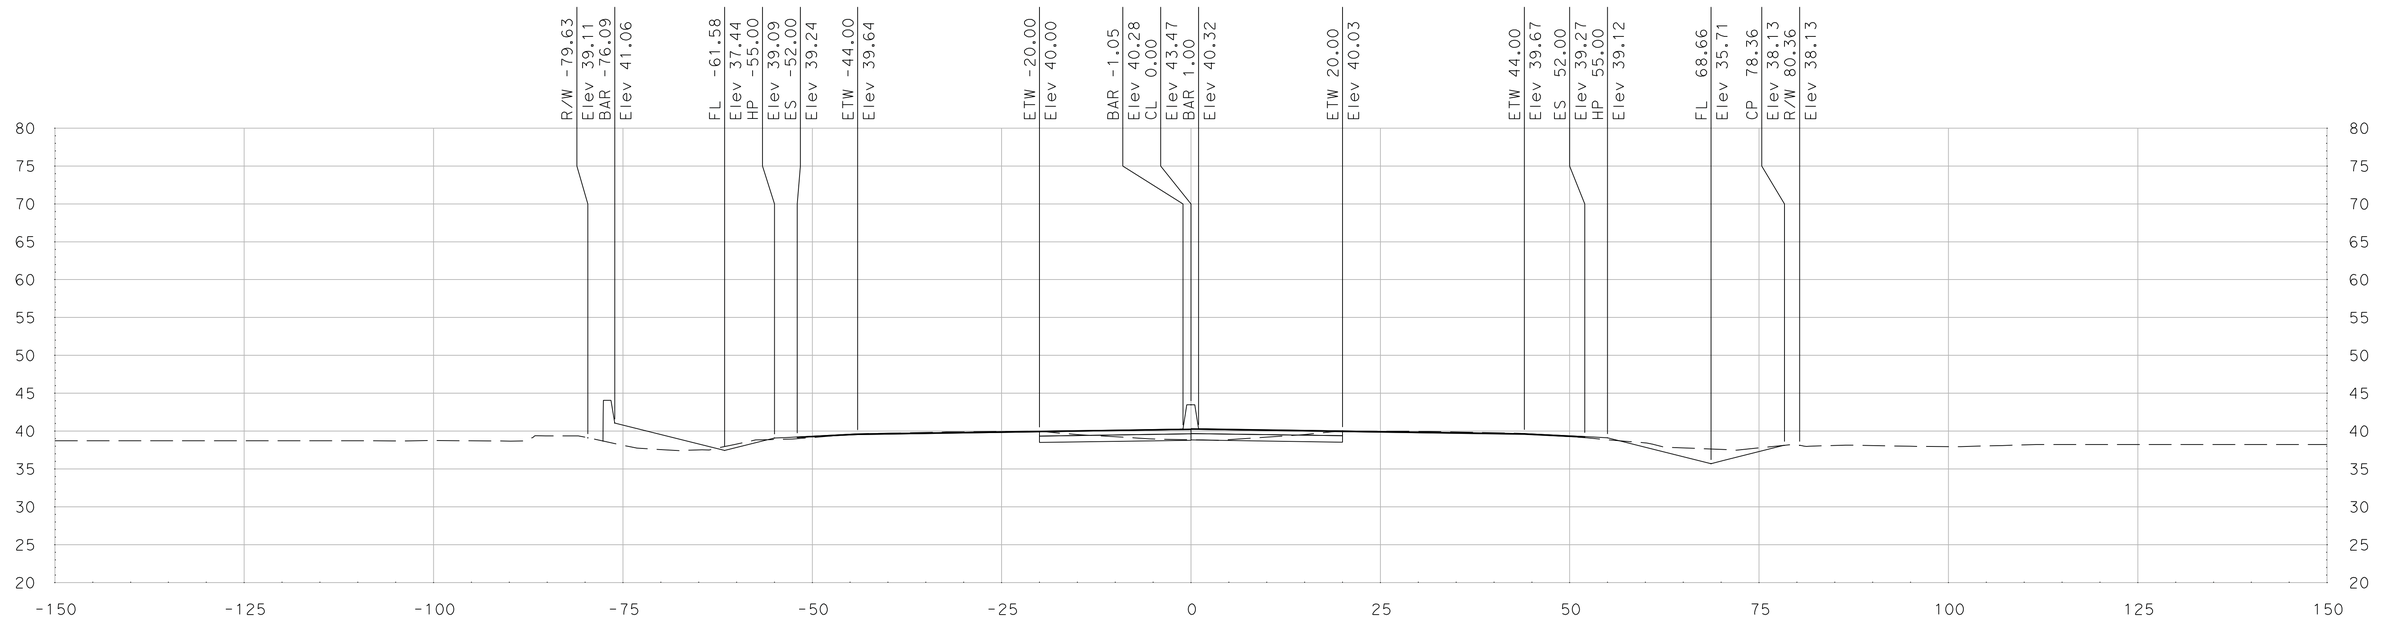

"SR 99" Sta 409+50.00

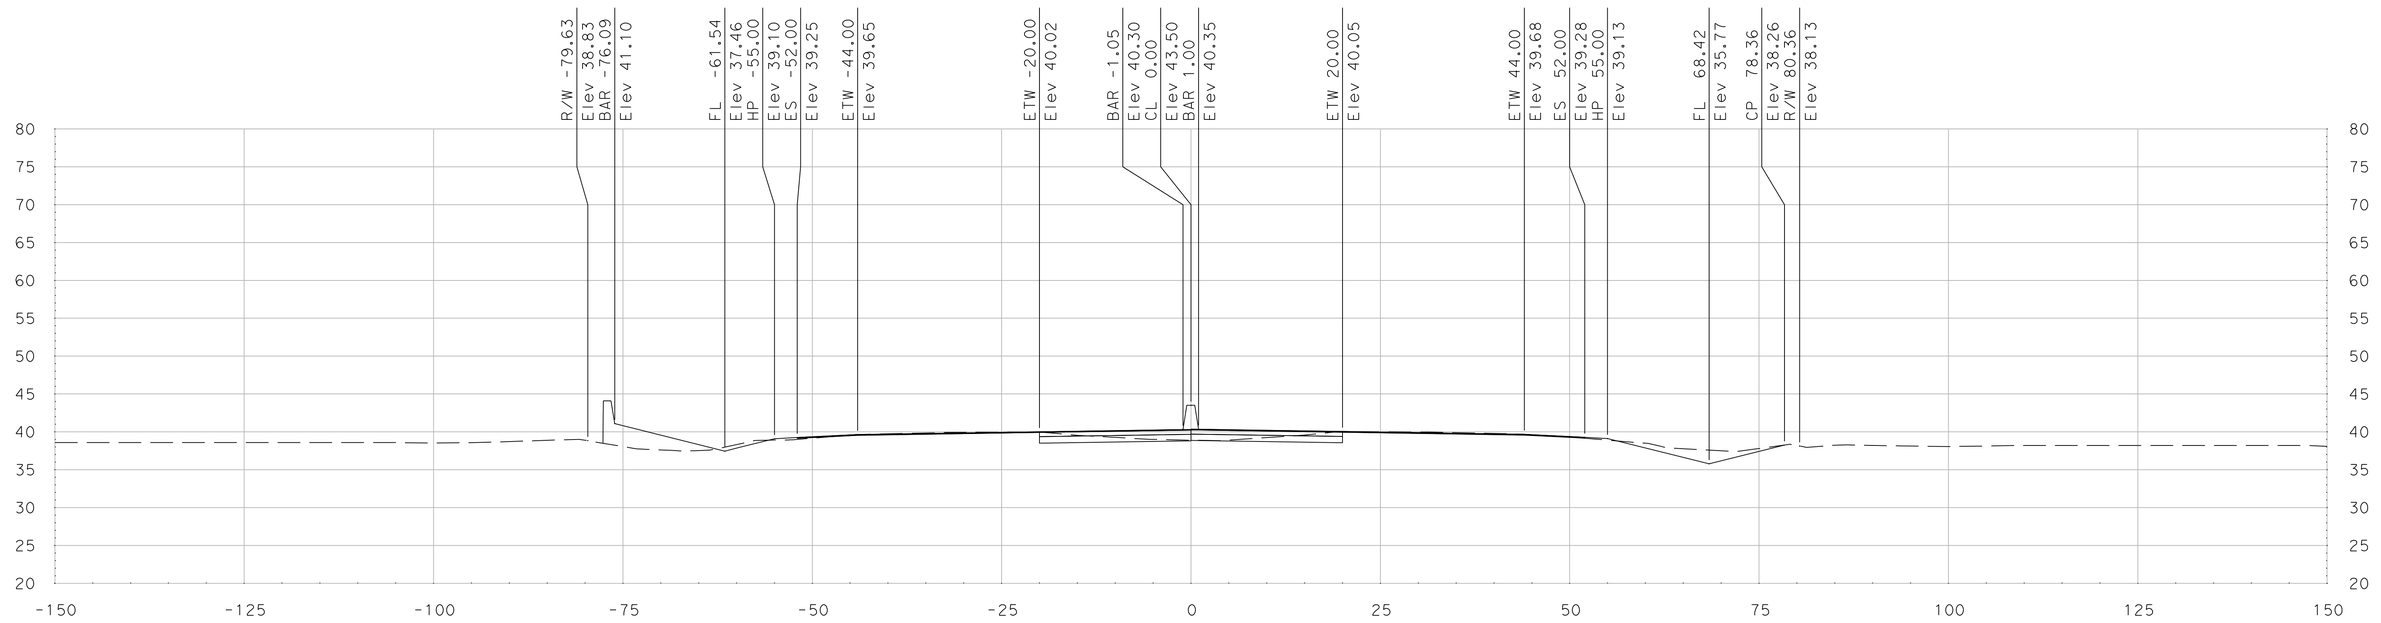

"SR 99" Sta 409+25.00

SCALE
HORIZONTAL: 1"=10'
VERTICAL: 1"=10'

DATE: 5/18/2011

ALL DIMENSIONS ARE IN US SURVEY FEET

FOR EARTHWORK DEVELOPMENT ONLY

Dist	COUNTY	ROUTE	POST MILES TOTAL PROJECT	SHEET No.	TOTAL SHEETS
10	SJ	99	4.9/14.2		
CONTRACT No.			10-0E6114		
PROJECT ID			1000020440		

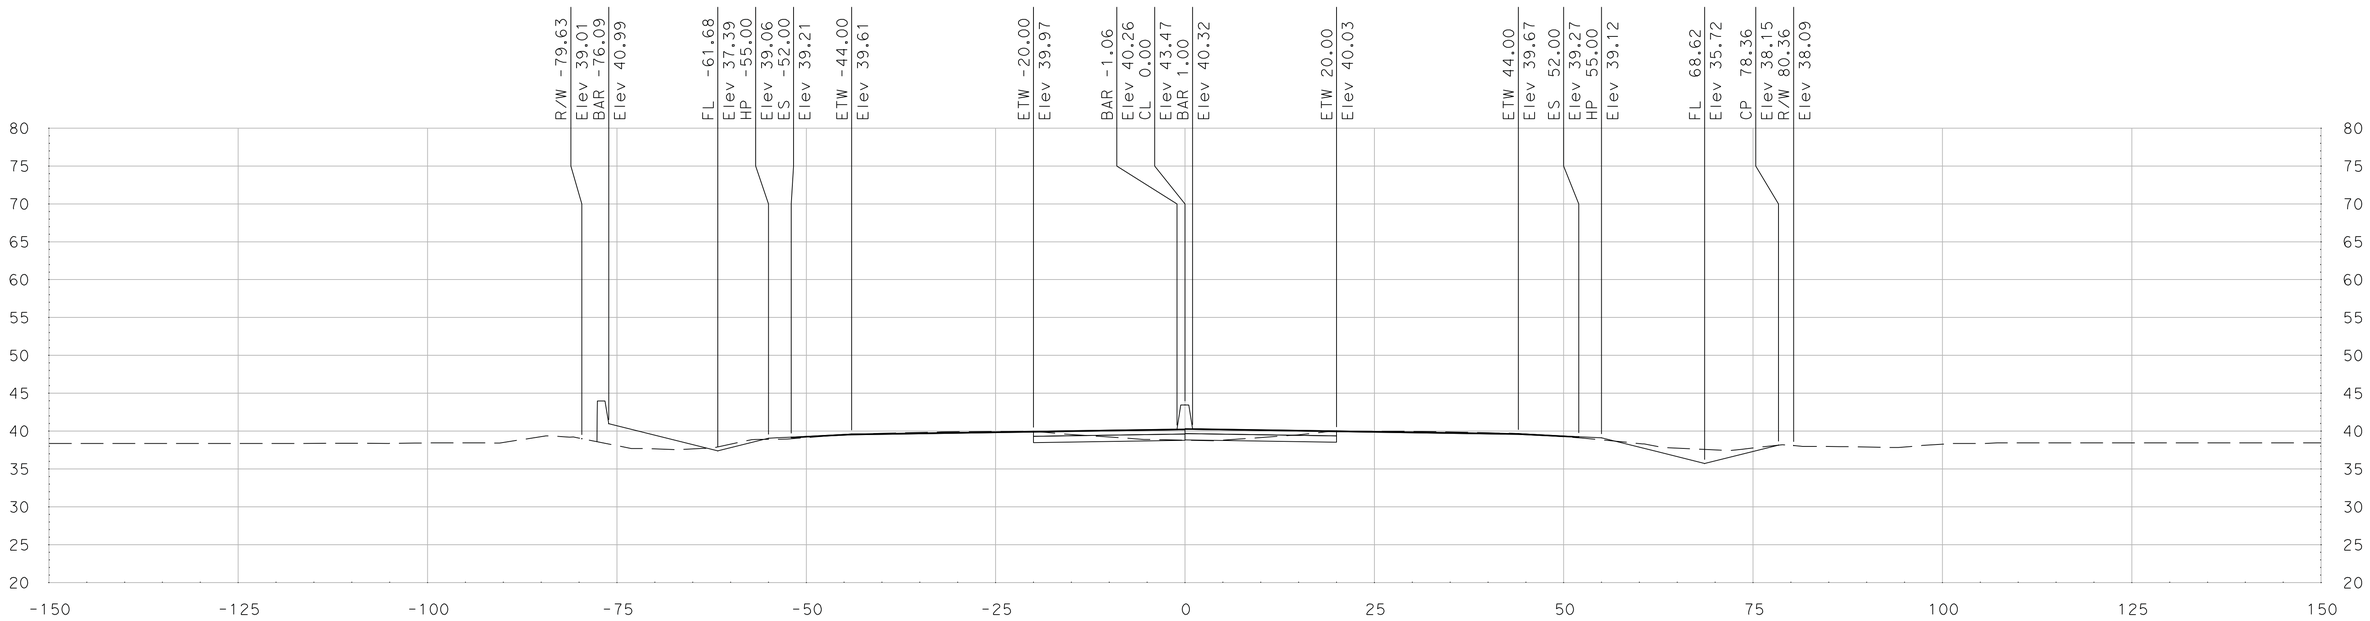

"SR 99" Sta 410+00.00

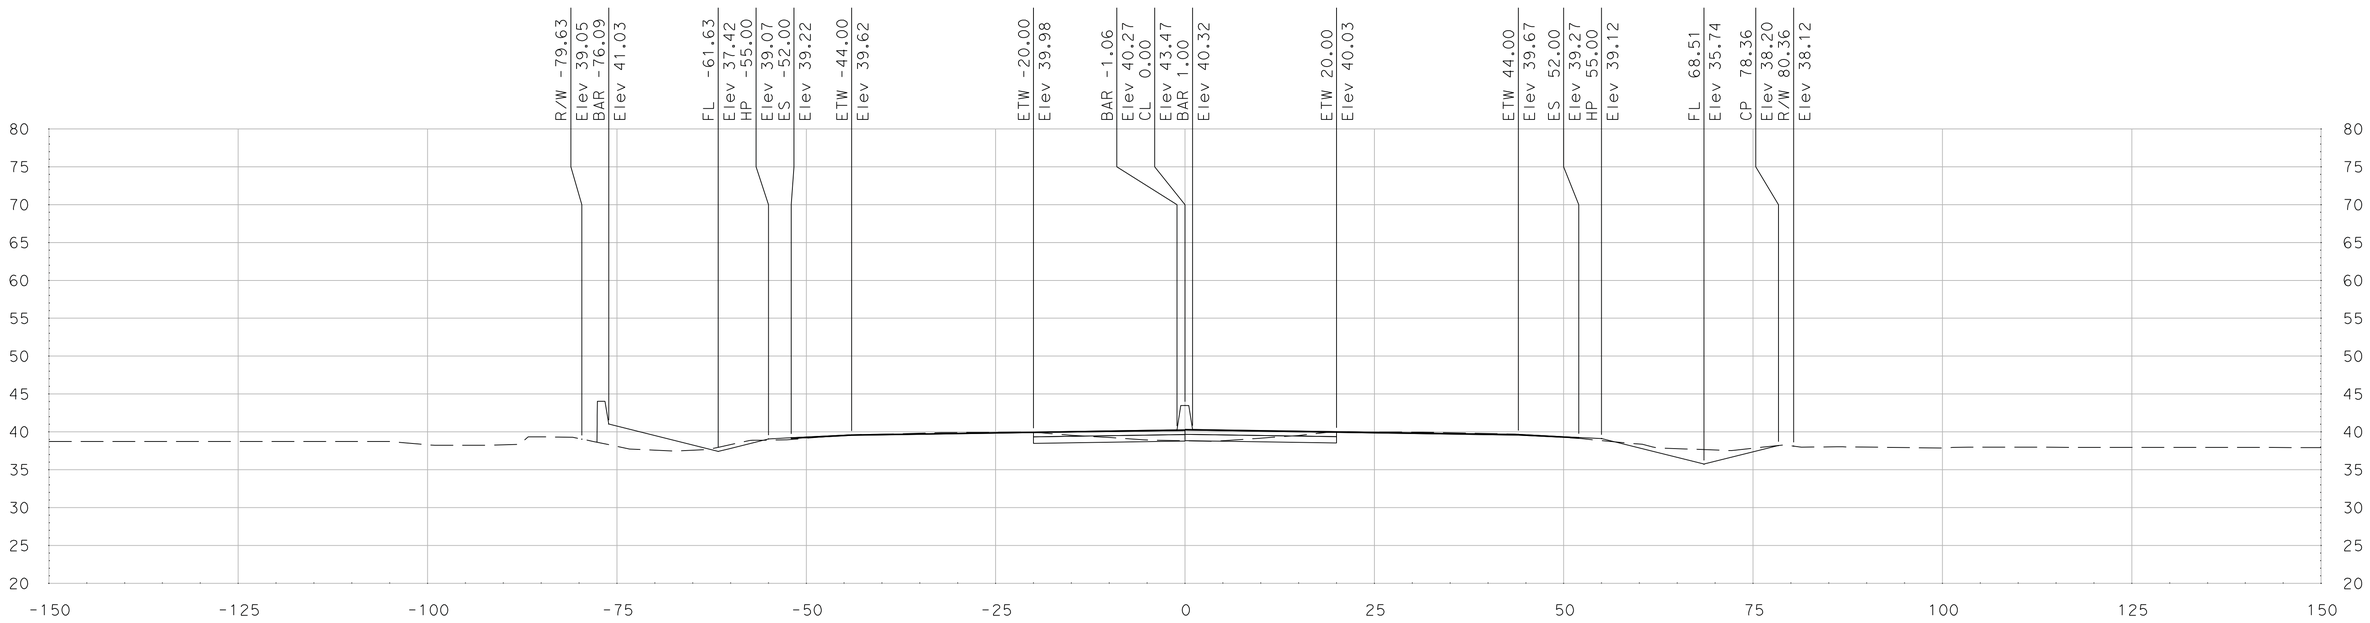

"SR 99" Sta 409+75.00

DATE: 5/18/2011

ALL DIMENSIONS ARE IN US SURVEY FEET

SCALE
HORIZONTAL: 1"=10'
VERTICAL: 1"=10'

FOR EARTHWORK DEVELOPMENT ONLY

Dist	COUNTY	ROUTE	POST MILES TOTAL PROJECT	SHEET No.	TOTAL SHEETS
10	SJ	99	4.9/14.2		
CONTRACT No.			10-0E6114		
PROJECT ID			1000020440		

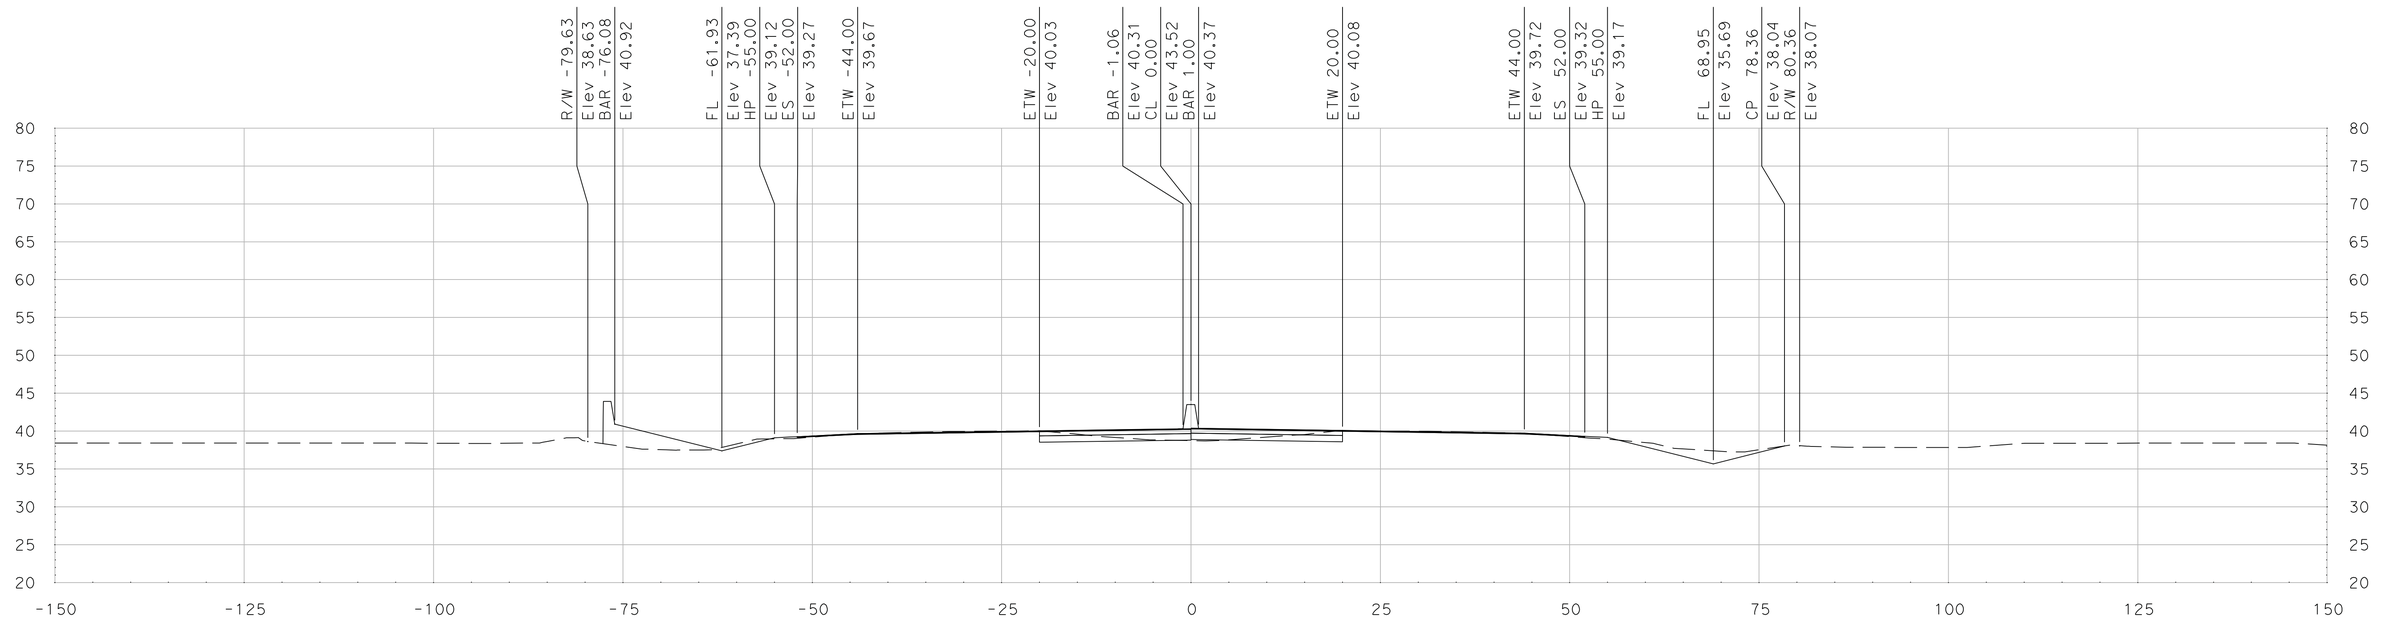

"SR 99" Sta 410+50.00

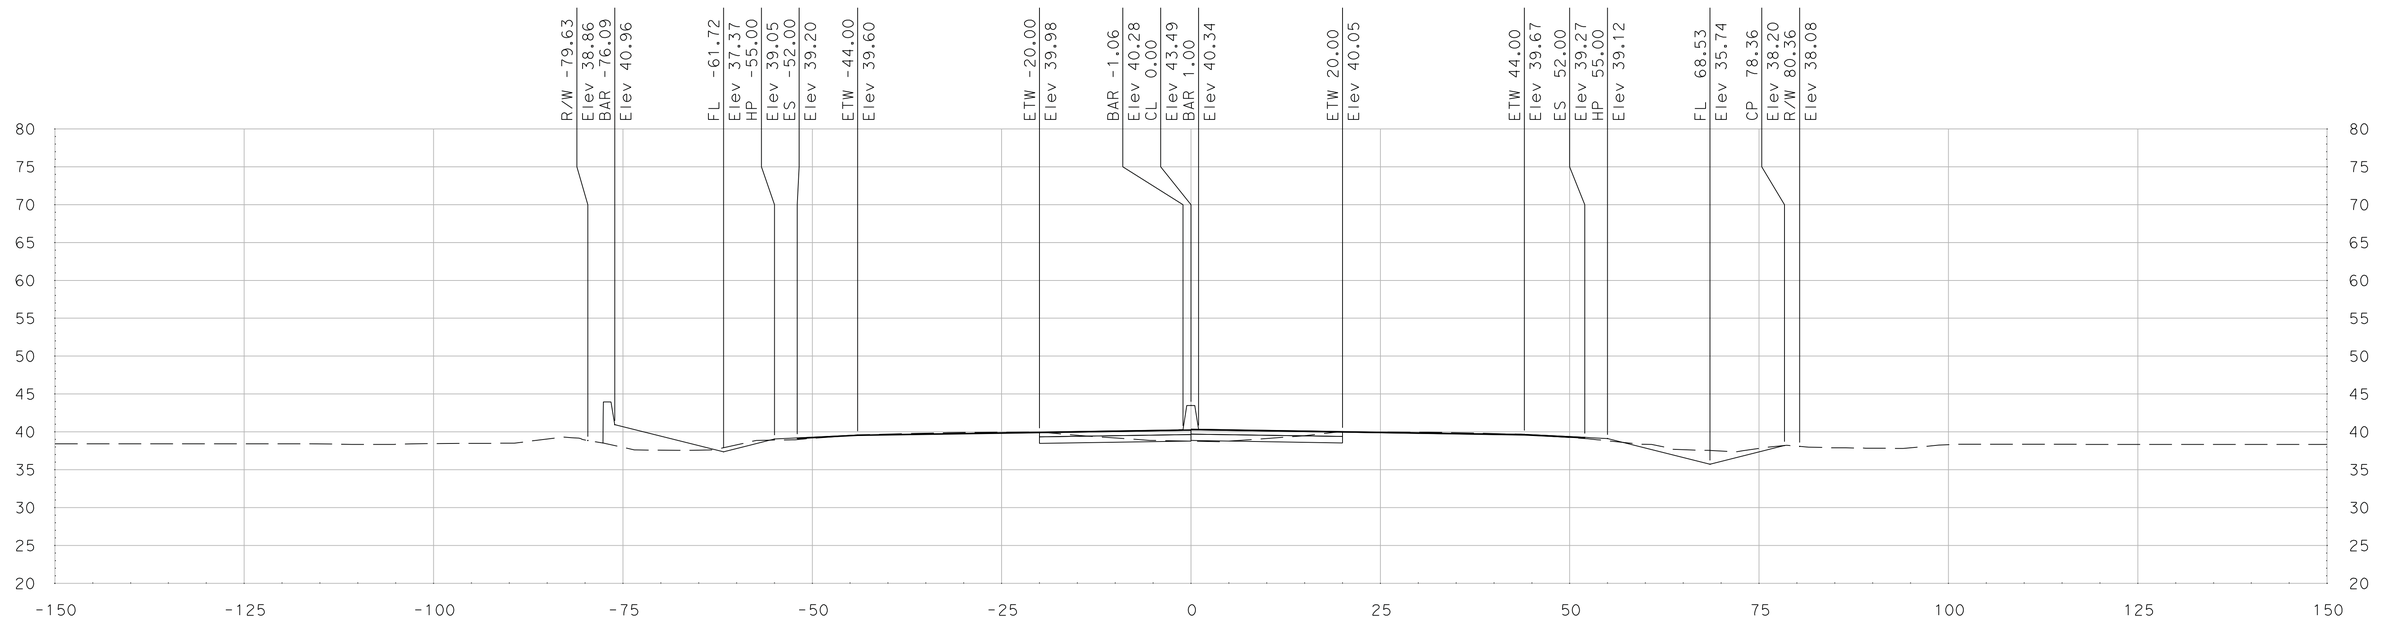

"SR 99" Sta 410+25.00

SCALE
HORIZONTAL: 1"=10'
VERTICAL: 1"=10'

DATE: 5/18/2011

ALL DIMENSIONS ARE IN US SURVEY FEET

Dist	COUNTY	ROUTE	POST MILES TOTAL PROJECT	SHEET No.	TOTAL SHEETS
10	SJ	99	4.9/14.2		
CONTRACT No.			10-0E6114		
PROJECT ID			1000020440		

FOR EARTHWORK DEVELOPMENT ONLY

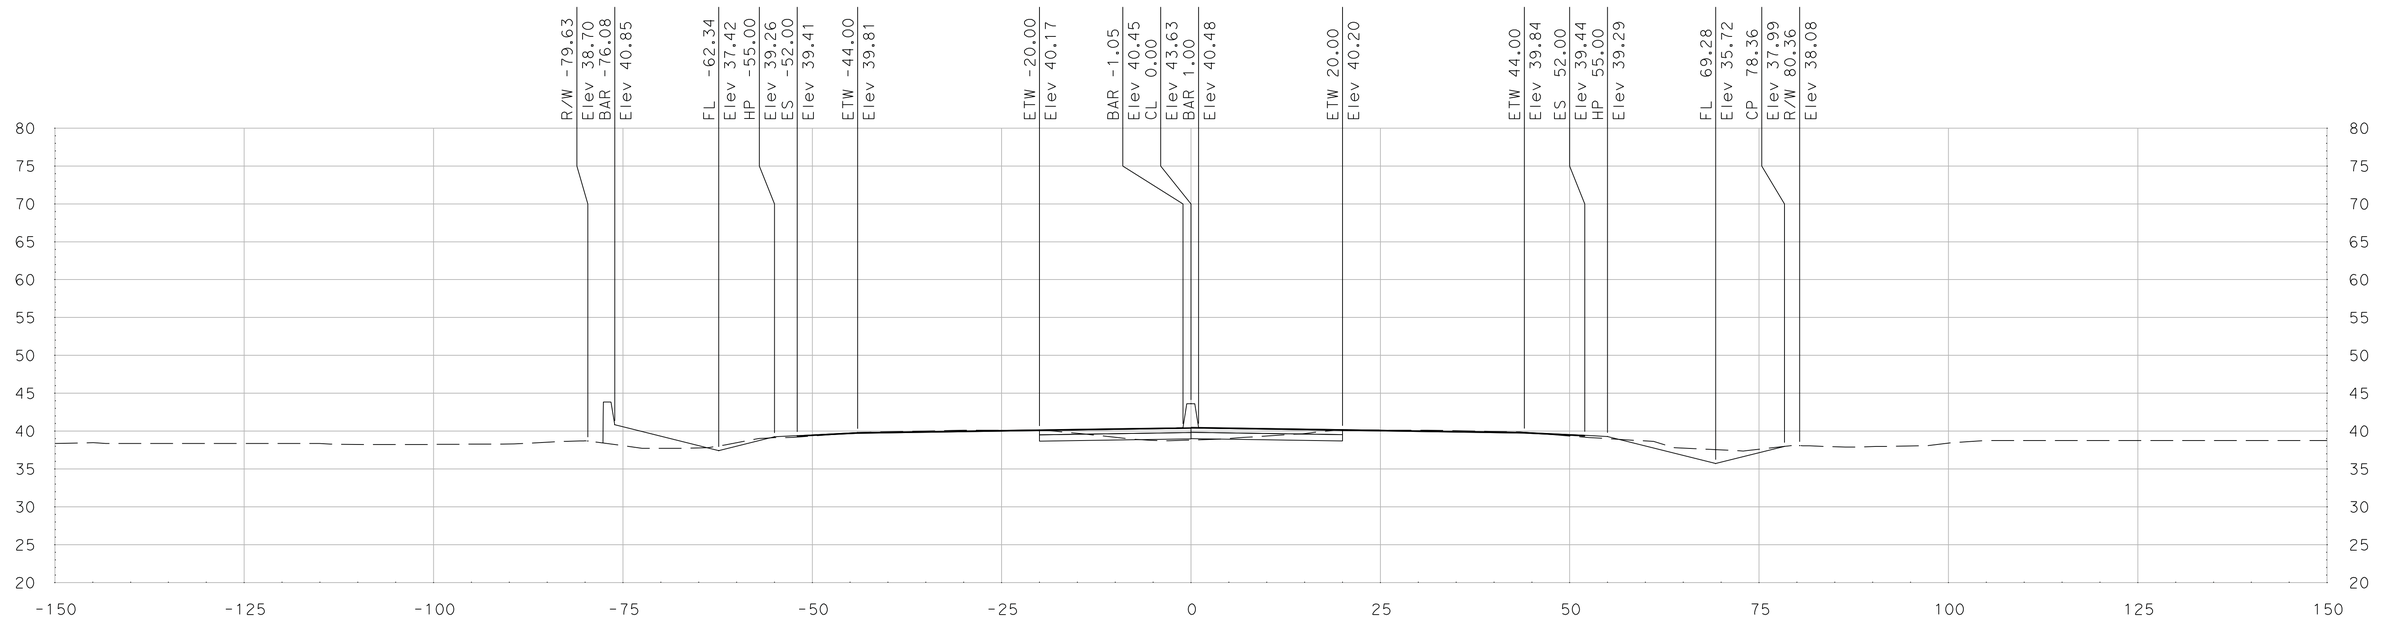

"SR 99" Sta 411+00.00

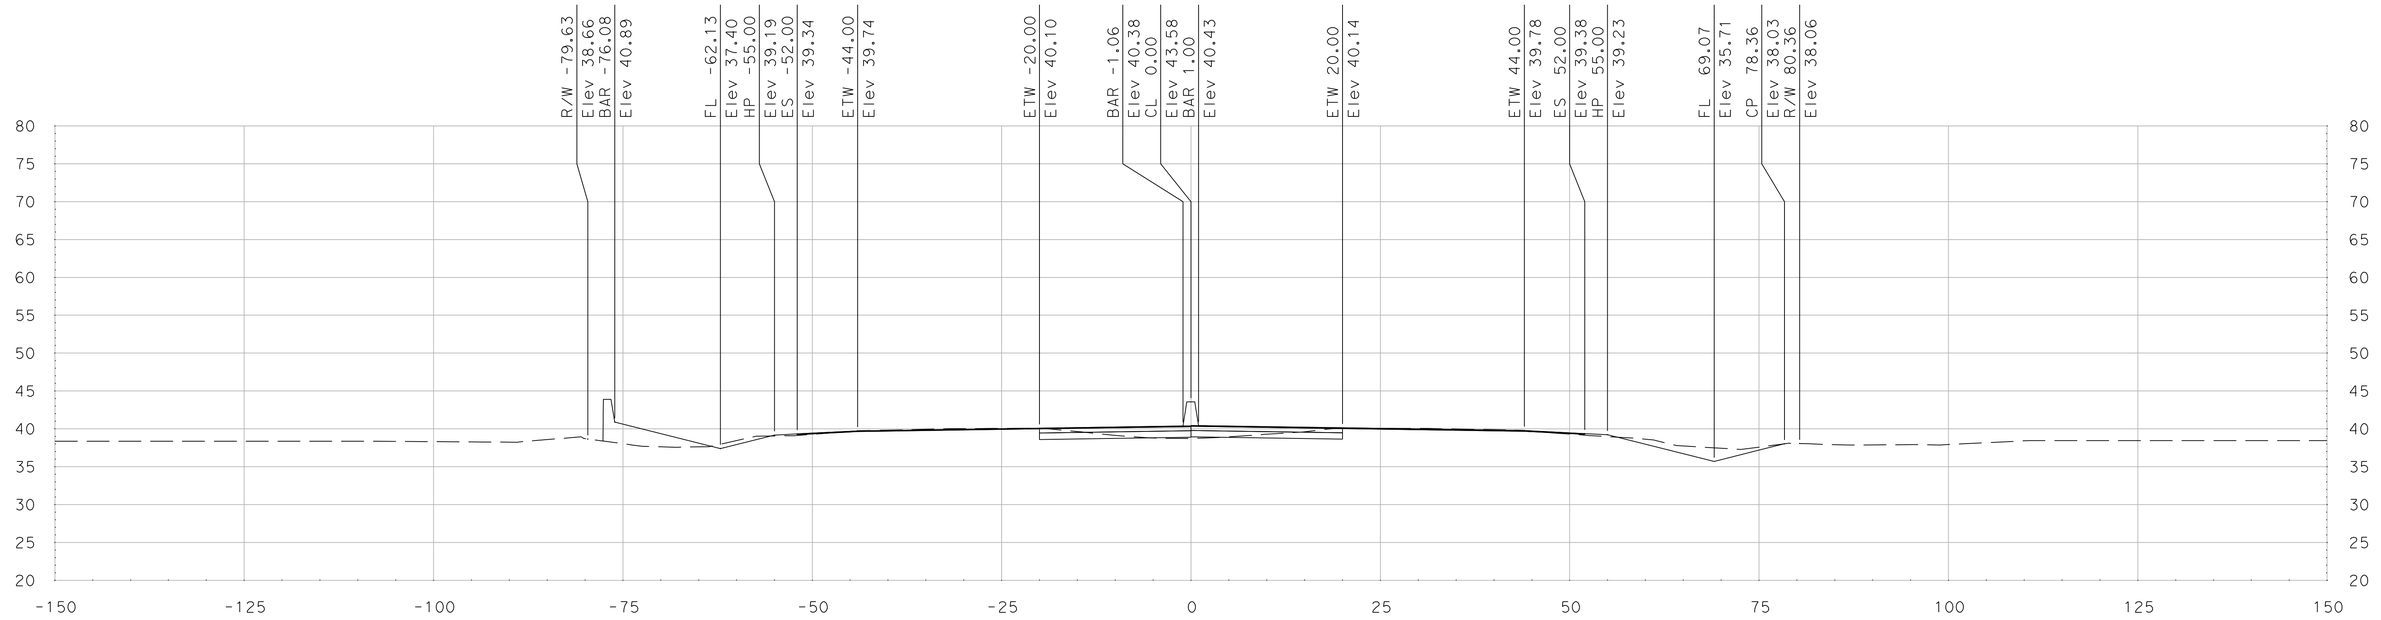

"SR 99" Sta 410+75.00

SCALE
HORIZONTAL: 1"=10'
VERTICAL: 1"=10'

DATE: 5/18/2011

ALL DIMENSIONS ARE IN US SURVEY FEET

FOR EARTHWORK DEVELOPMENT ONLY

Dist	COUNTY	ROUTE	POST MILES TOTAL PROJECT	SHEET No.	TOTAL SHEETS
10	SJ	99	4.9/14.2		
CONTRACT No.			10-0E6114		
PROJECT ID			1000020440		

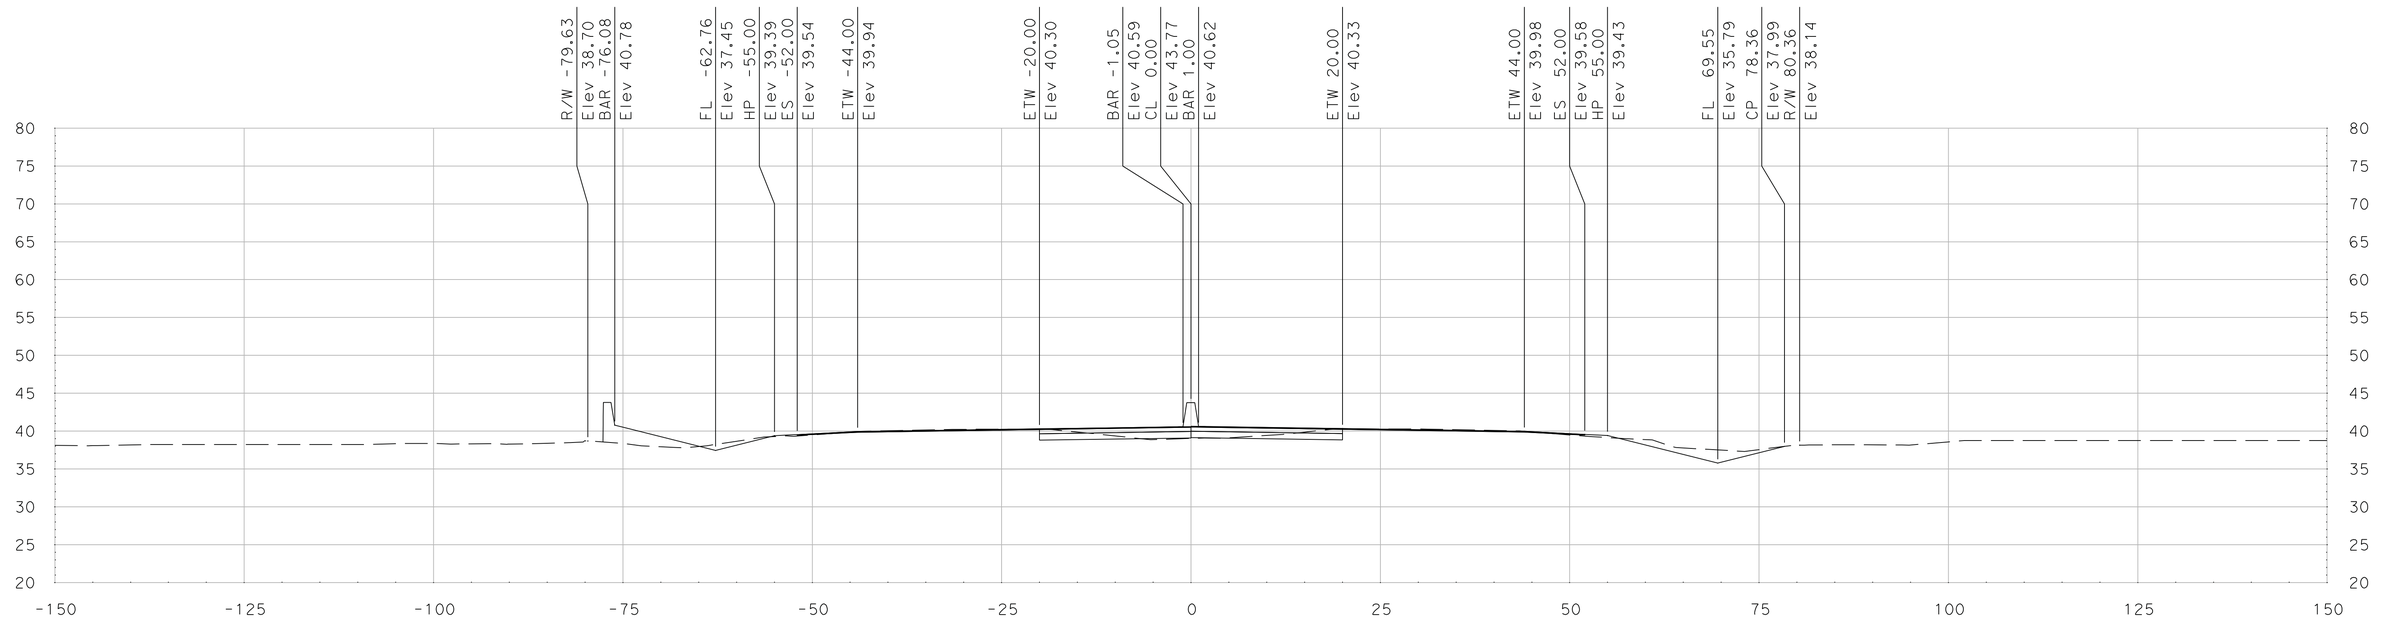

"SR 99" Sta 411+50.00

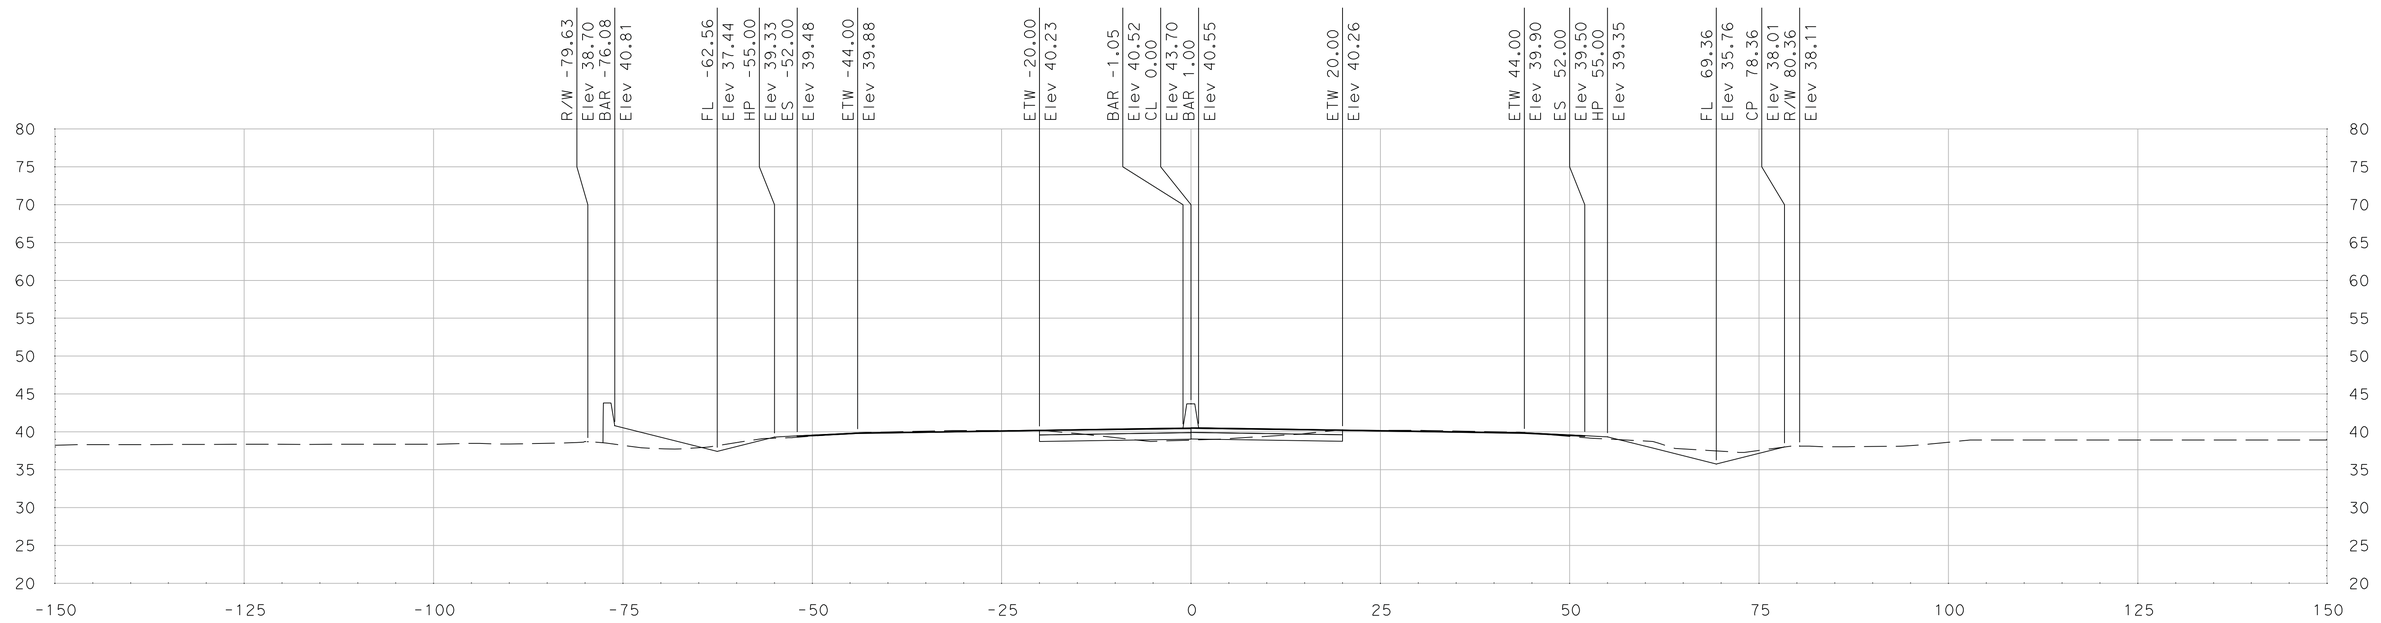

"SR 99" Sta 411+25.00

SCALE
HORIZONTAL: 1"=10'
VERTICAL: 1"=10'

DATE: 5/18/2011

ALL DIMENSIONS ARE IN US SURVEY FEET

FOR EARTHWORK DEVELOPMENT ONLY

Dist	COUNTY	ROUTE	POST MILES TOTAL PROJECT	SHEET No.	TOTAL SHEETS
10	SJ	99	4.9/14.2		
CONTRACT No.			10-0E6114		
PROJECT ID			1000020440		

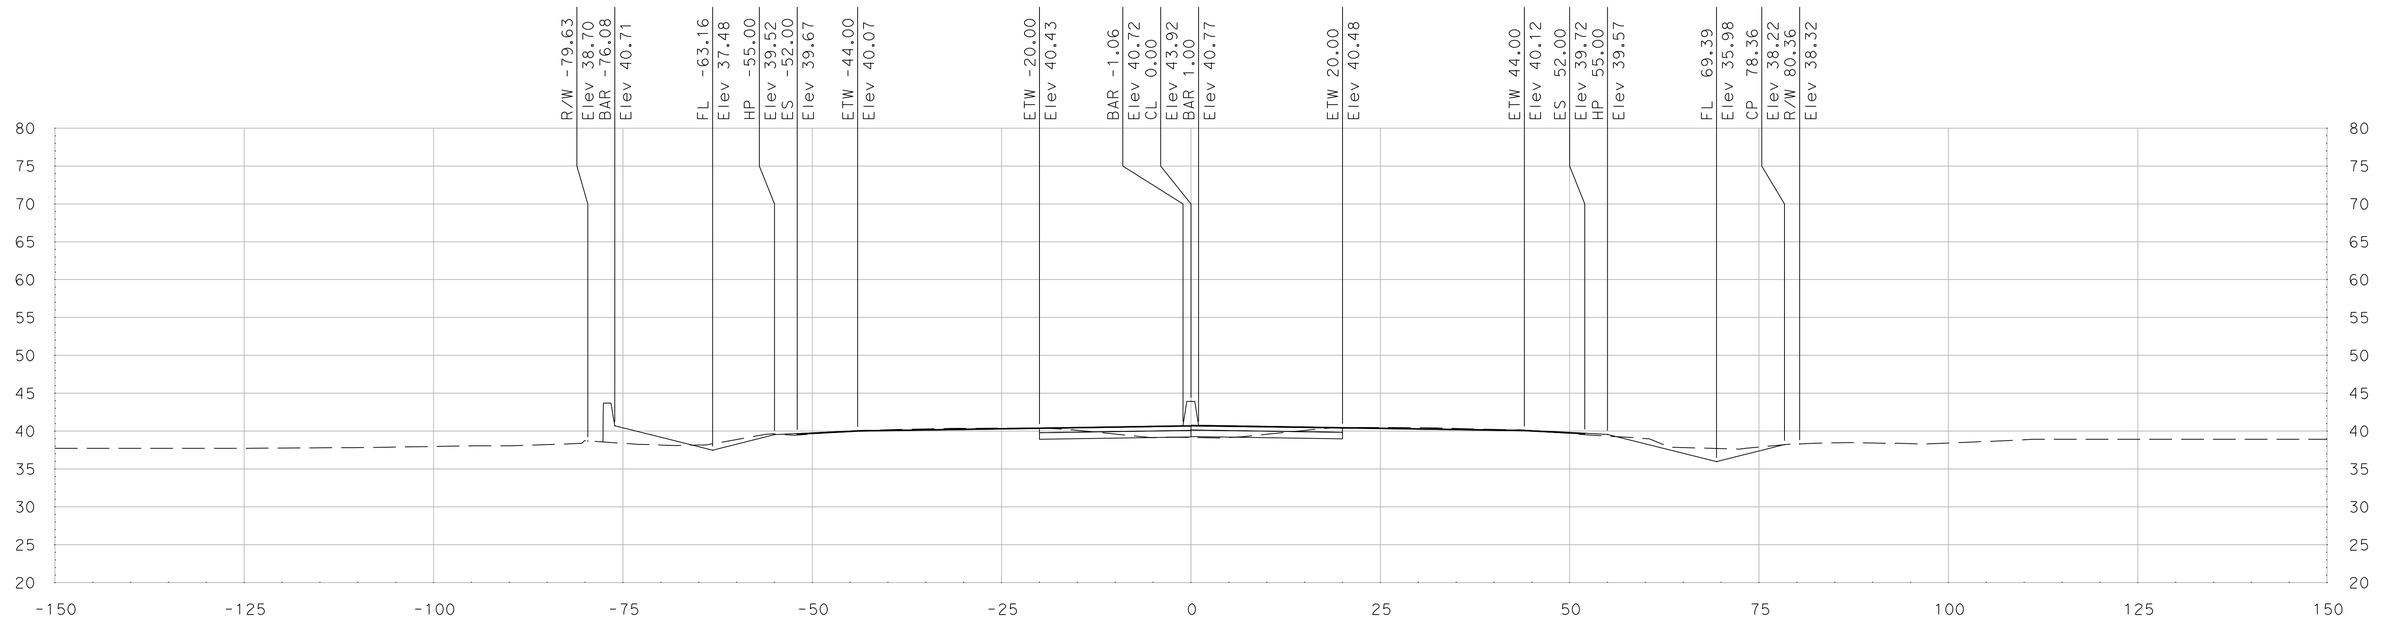

"SR 99" Sta 412+00.00

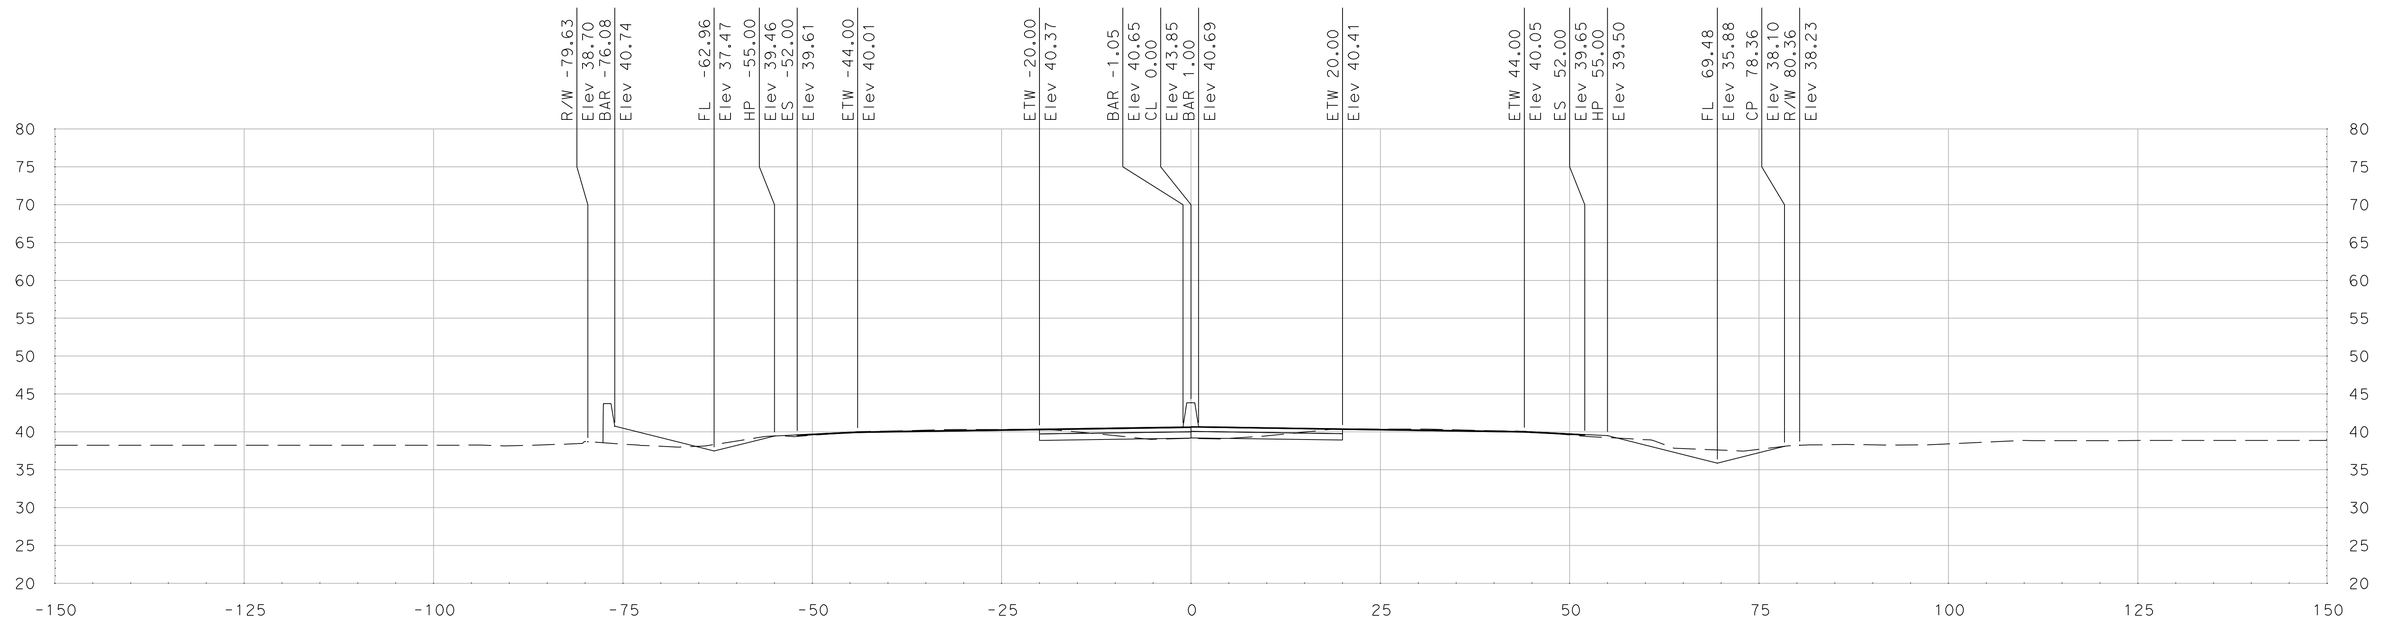

"SR 99" Sta 411+75.00

SCALE
HORIZONTAL: 1"=10'
VERTICAL: 1"=10'

DATE: 5/18/2011

ALL DIMENSIONS ARE IN US SURVEY FEET

FOR EARTHWORK DEVELOPMENT ONLY

Dist	COUNTY	ROUTE	POST MILES TOTAL PROJECT	SHEET No.	TOTAL SHEETS
10	SJ	99	4.9/14.2		
CONTRACT No.			10-0E6114		
PROJECT ID			1000020440		

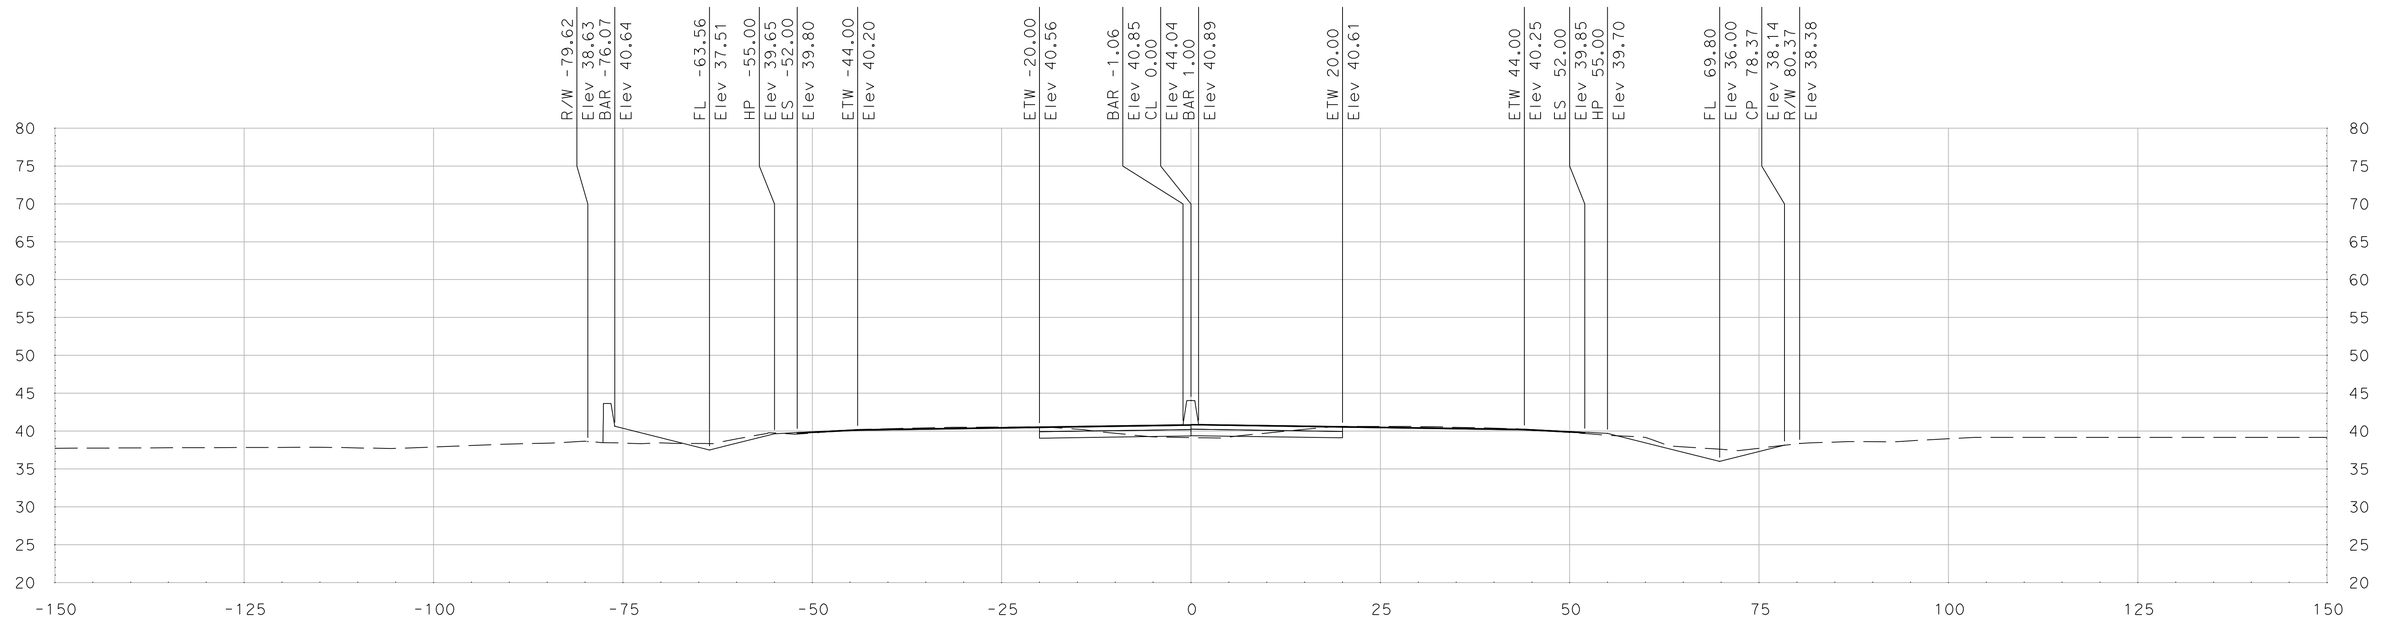

"SR 99" Sta 412+50.00

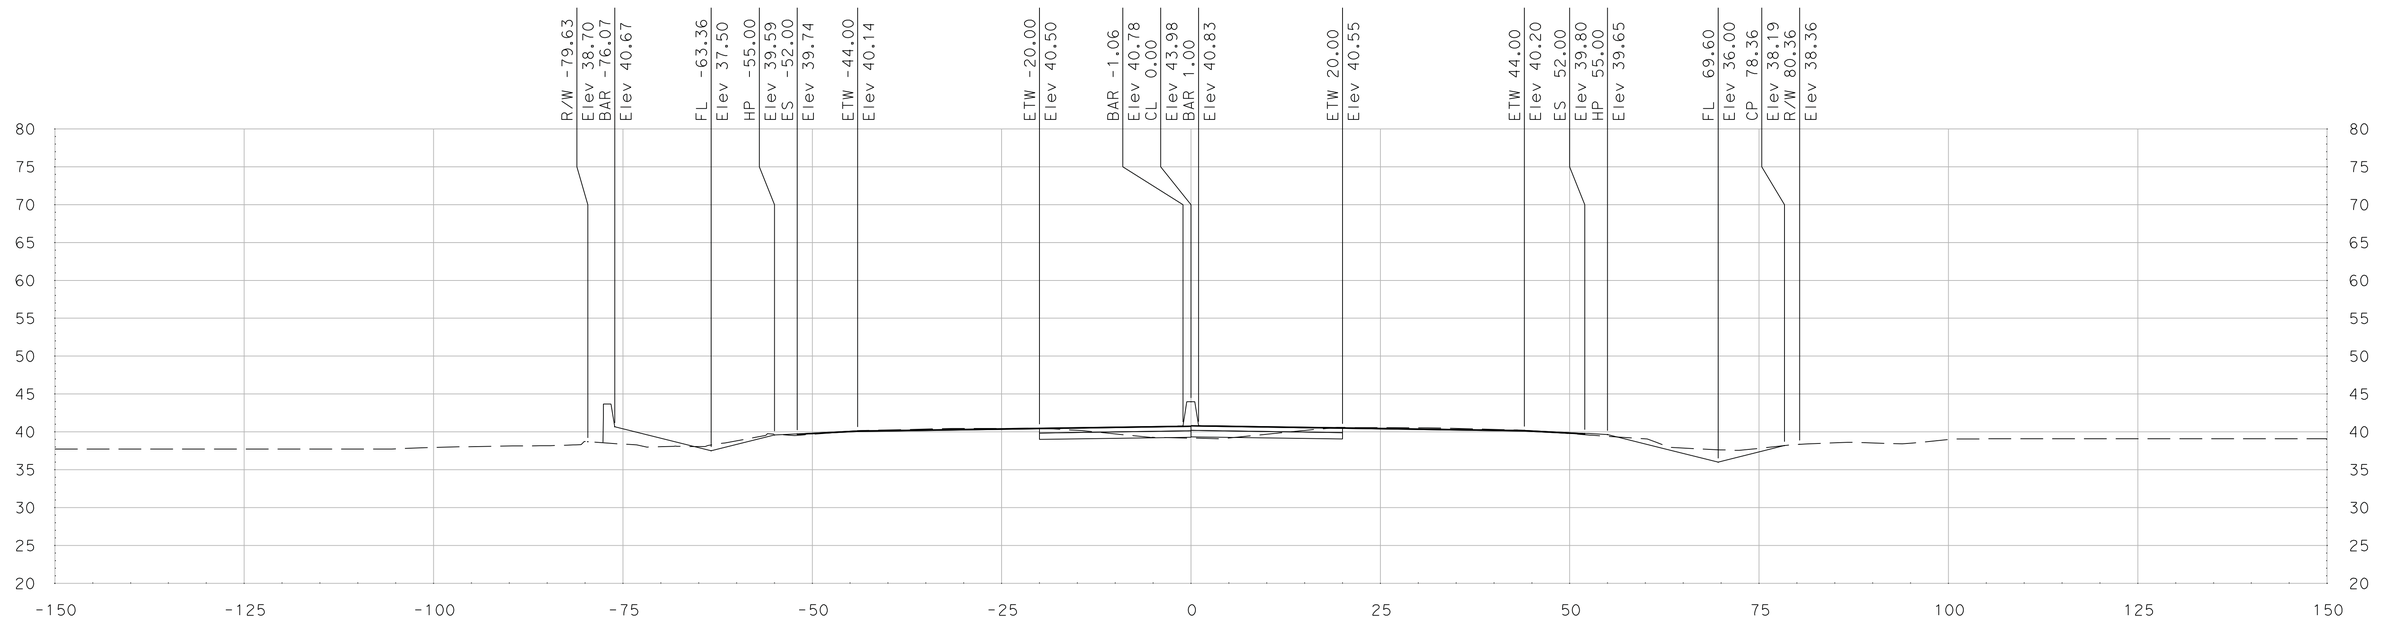

"SR 99" Sta 412+25.00

SCALE
HORIZONTAL: 1"=10'
VERTICAL: 1"=10'

DATE: 5/18/2011

ALL DIMENSIONS ARE IN US SURVEY FEET

FOR EARTHWORK DEVELOPMENT ONLY

Dist	COUNTY	ROUTE	POST MILES TOTAL PROJECT	SHEET No.	TOTAL SHEETS
10	SJ	99	4.9/14.2		
CONTRACT No.			10-0E6114		
PROJECT ID			1000020440		

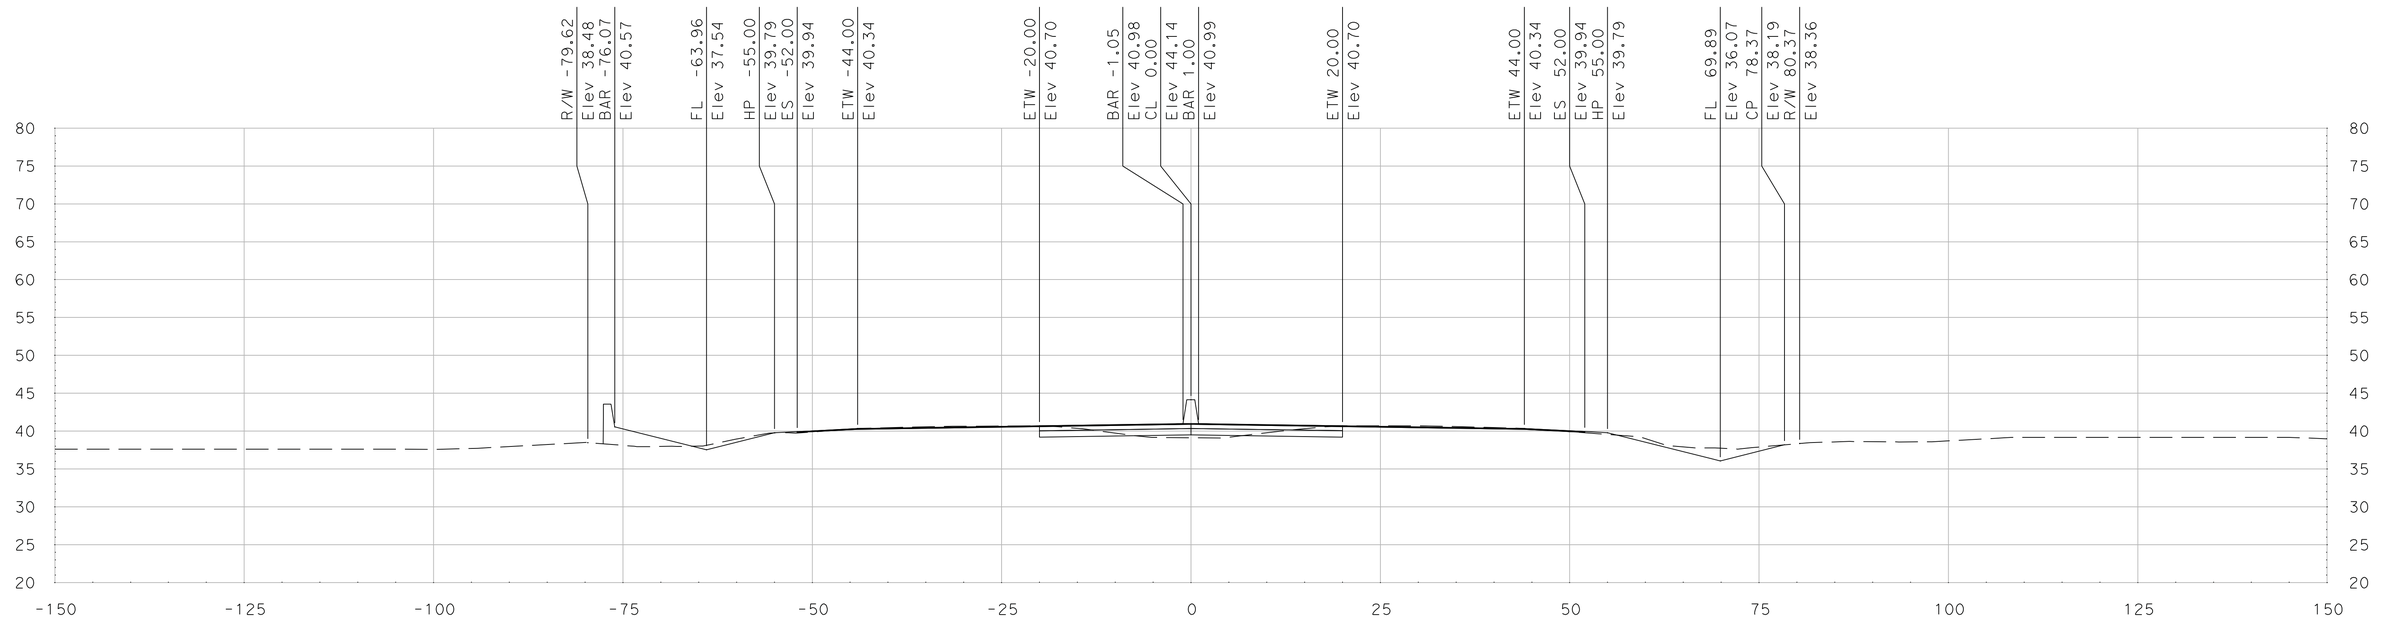

"SR 99" Sta 413+00.00

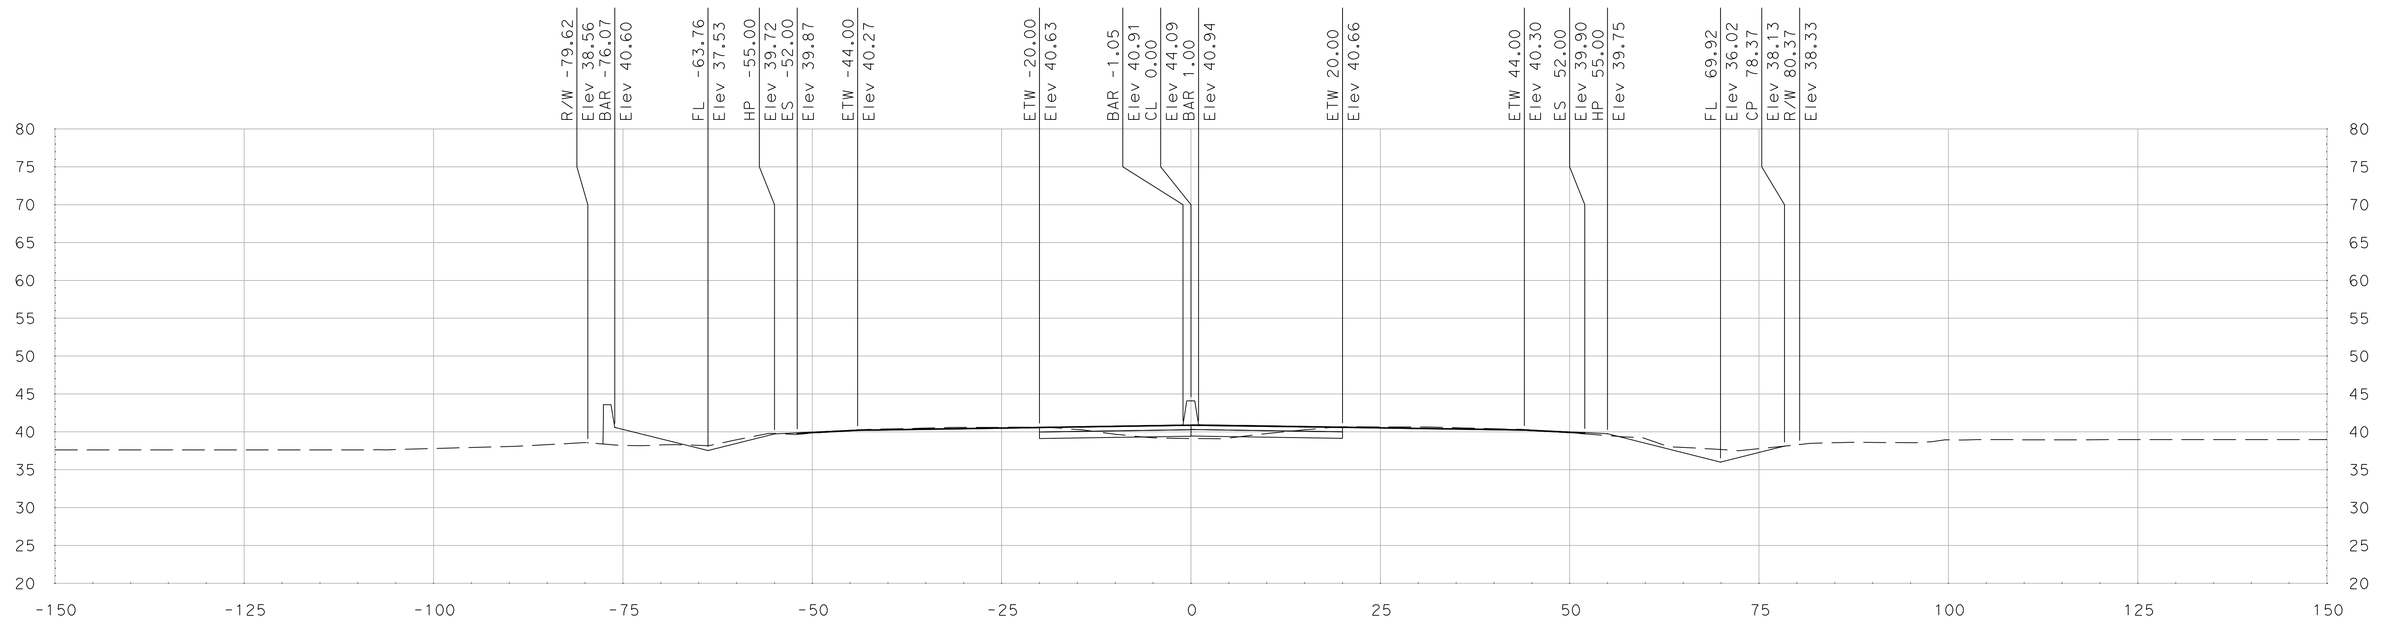

"SR 99" Sta 412+75.00

SCALE
HORIZONTAL: 1"=10'
VERTICAL: 1"=10'

DATE: 5/18/2011

ALL DIMENSIONS ARE IN US SURVEY FEET

Dist	COUNTY	ROUTE	POST MILES TOTAL PROJECT	SHEET No.	TOTAL SHEETS
10	SJ	99	4.9/14.2		
CONTRACT No.			10-0E6114		
PROJECT ID			1000020440		

FOR EARTHWORK DEVELOPMENT ONLY

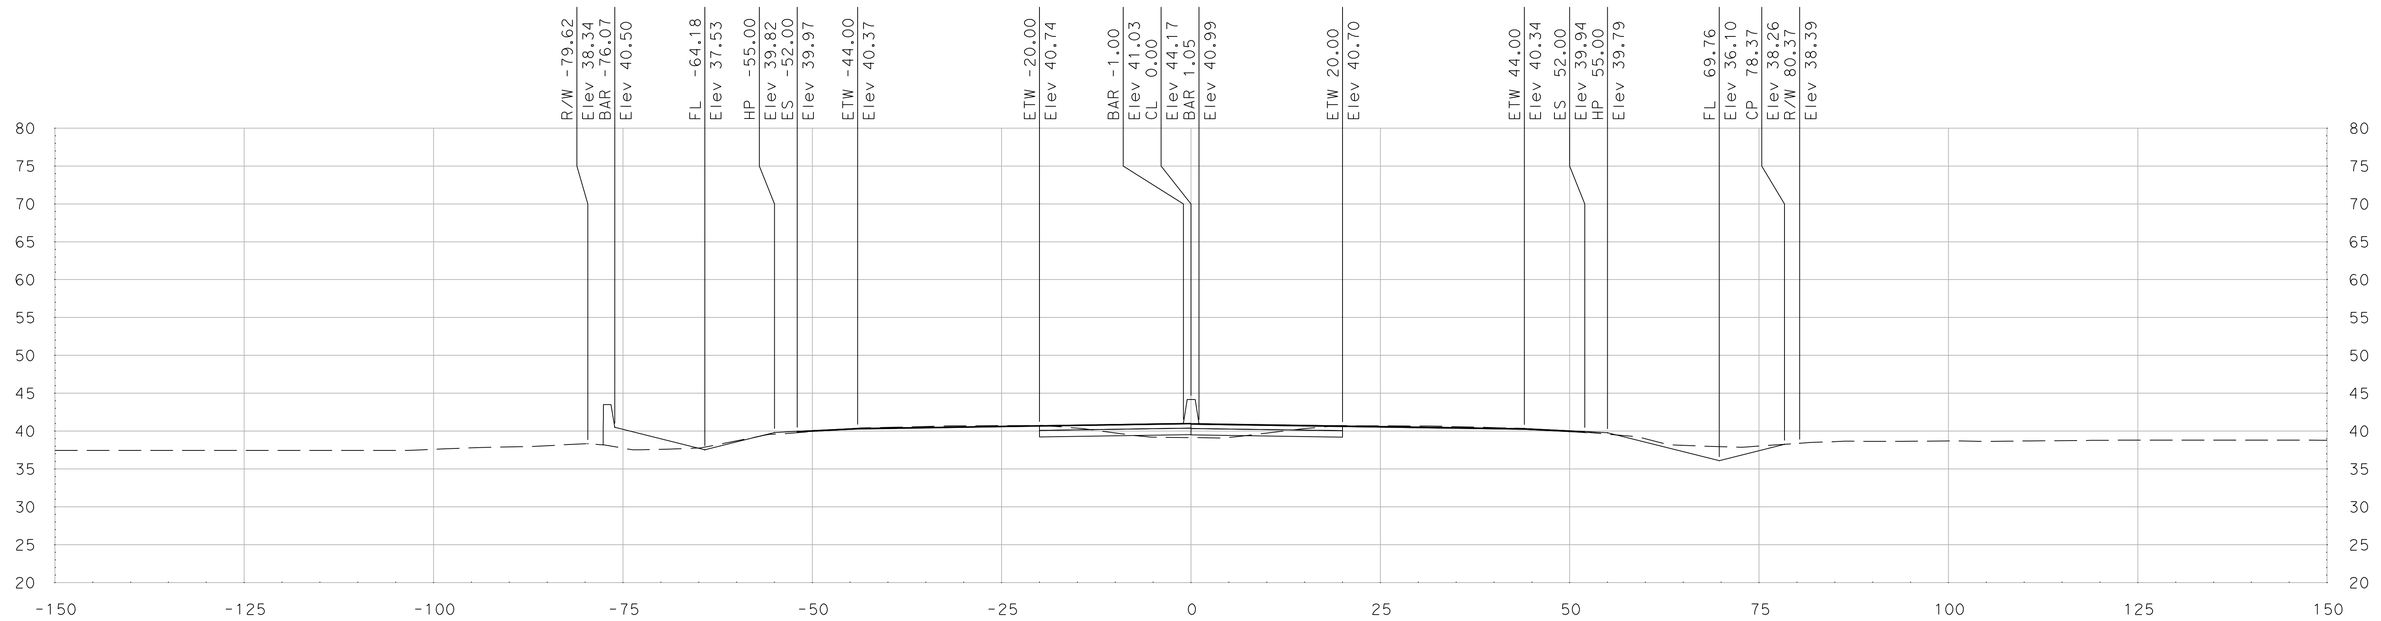

"SR 99" Sta 413+50.00

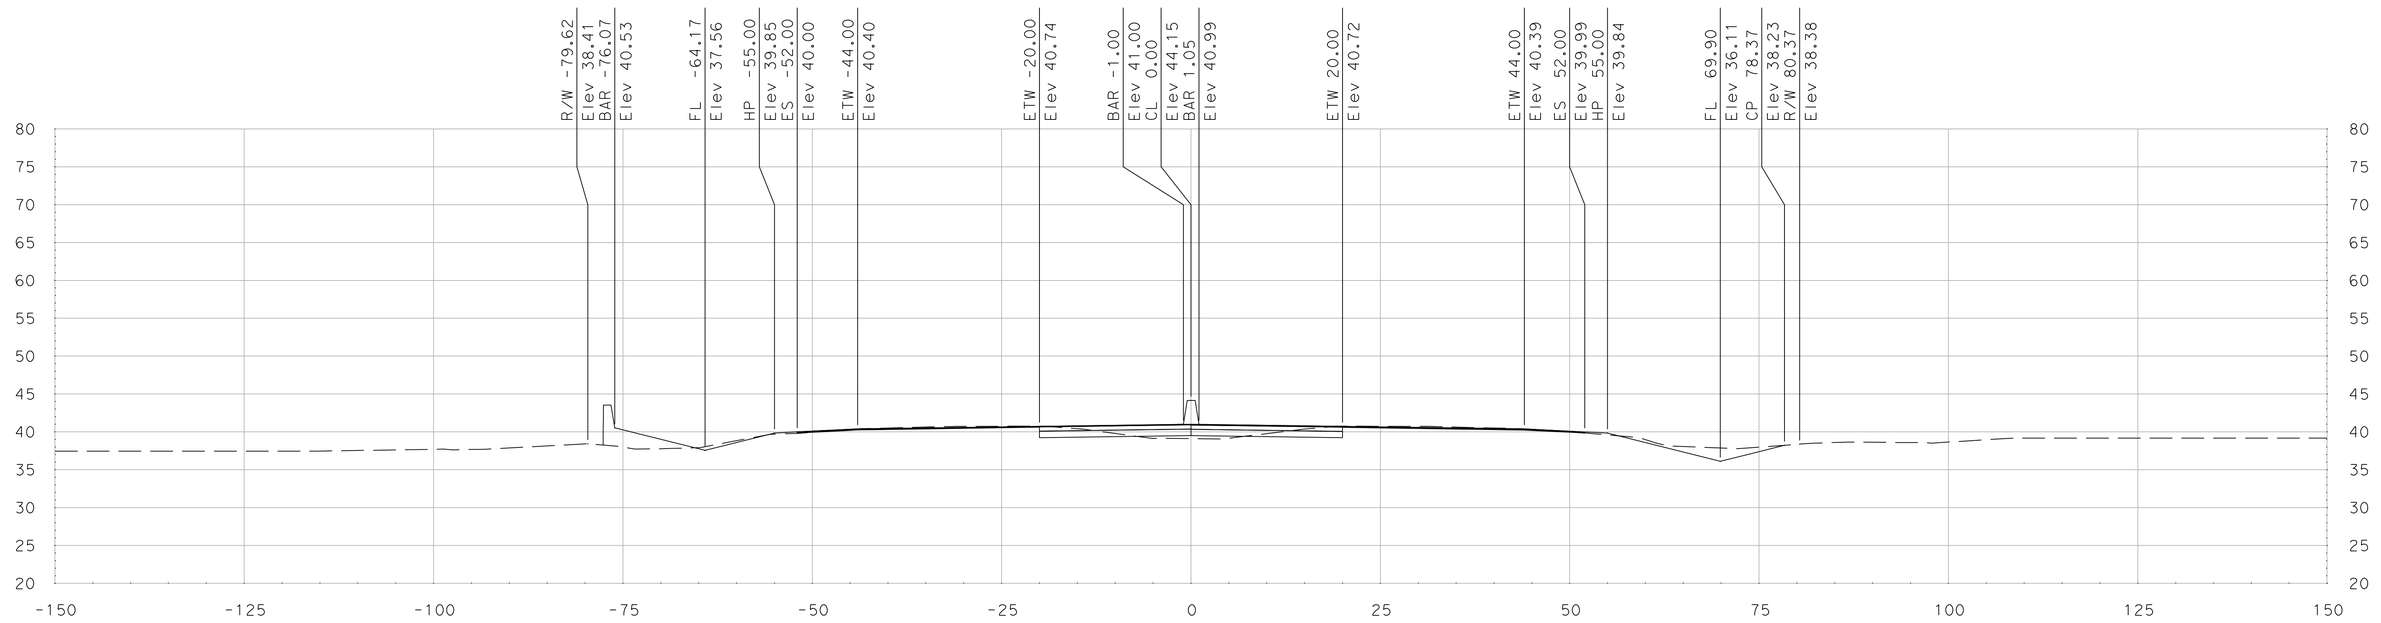

"SR 99" Sta 413+25.00

SCALE
HORIZONTAL: 1"=10'
VERTICAL: 1"=10'

DATE: 5/18/2011

ALL DIMENSIONS ARE IN US SURVEY FEET

FOR EARTHWORK DEVELOPMENT ONLY

Dist	COUNTY	ROUTE	POST MILES TOTAL PROJECT	SHEET No.	TOTAL SHEETS
10	SJ	99	4.9/14.2		
CONTRACT No.			10-0E6114		
PROJECT ID			1000020440		

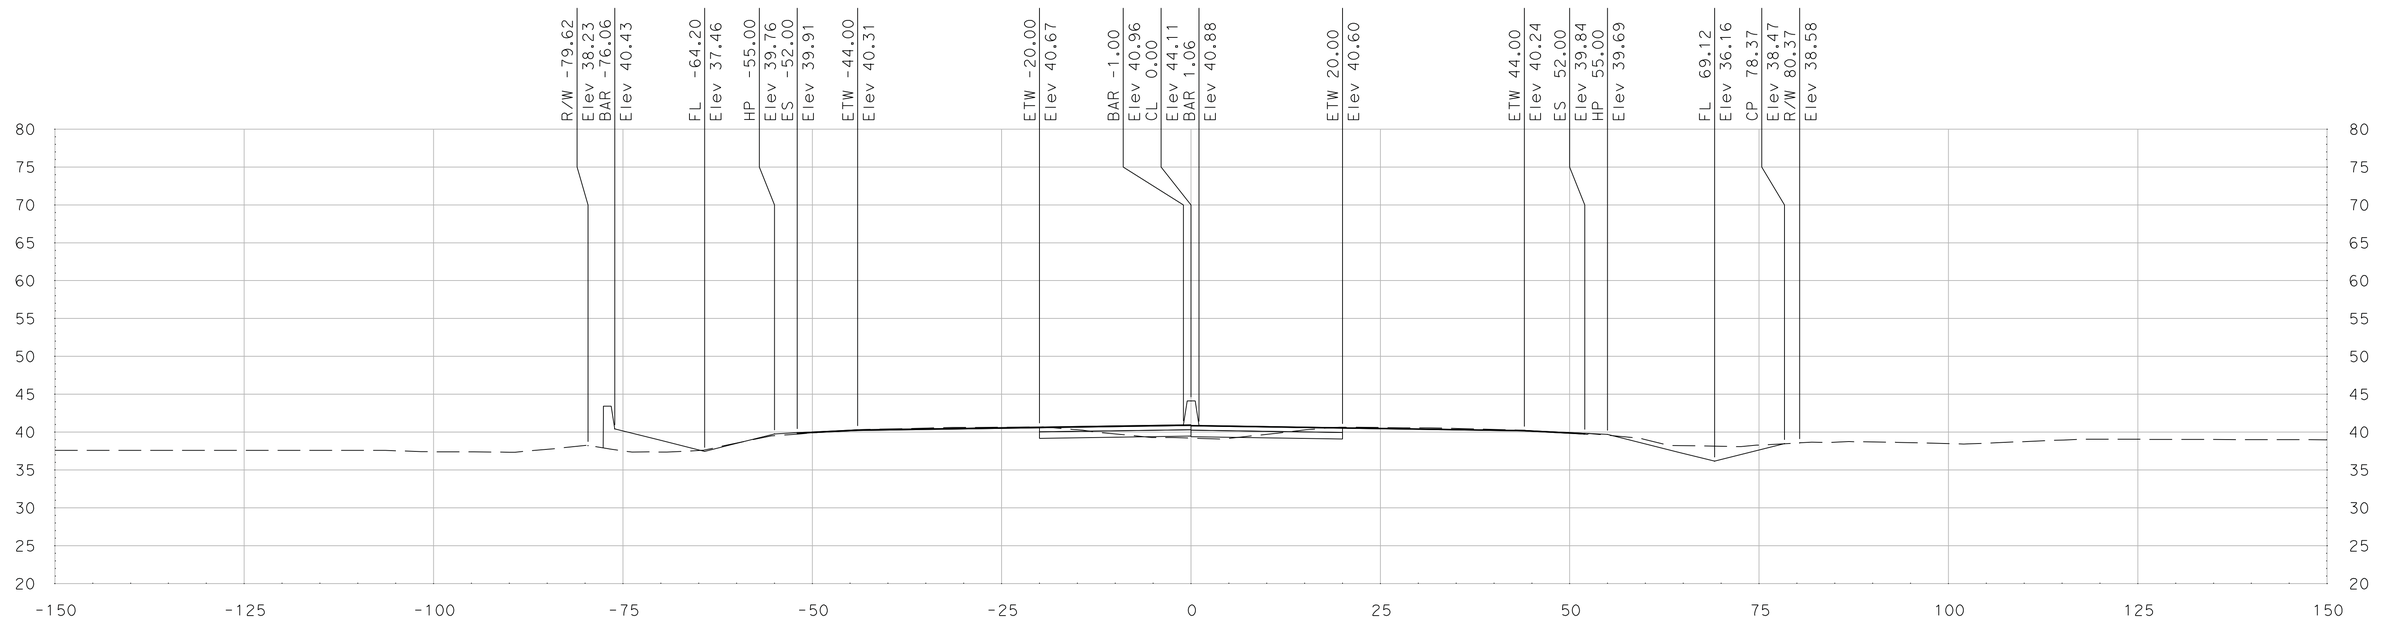

"SR 99" Sta 414+00.00

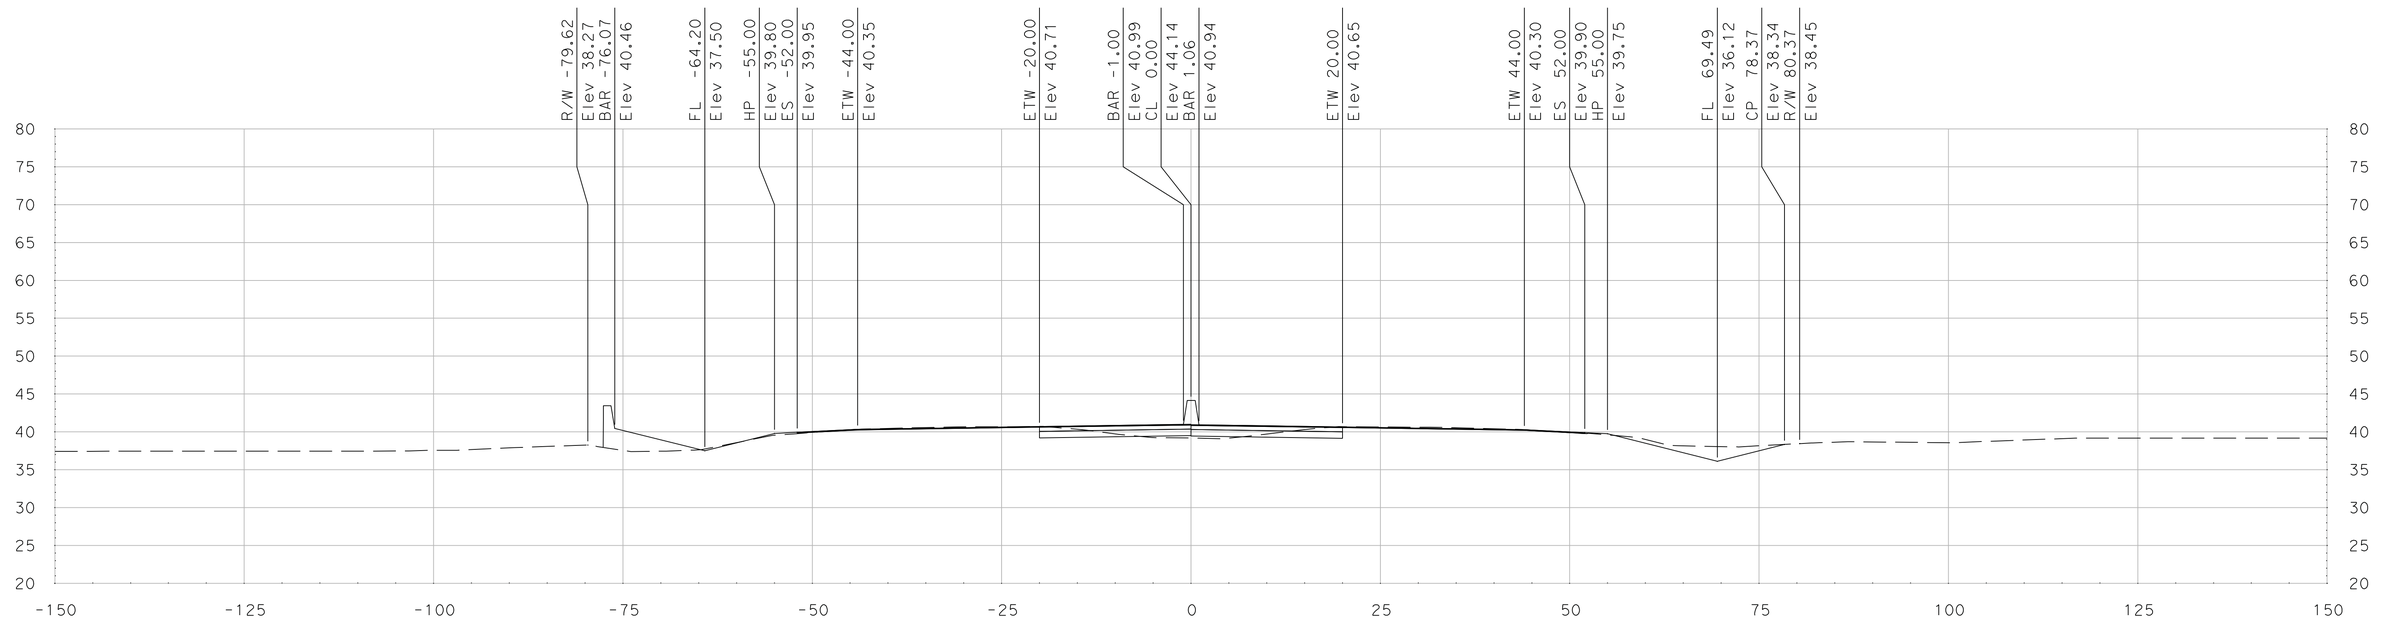

"SR 99" Sta 413+75.00

SCALE
HORIZONTAL: 1"=10'
VERTICAL: 1"=10'

DATE: 5/18/2011

ALL DIMENSIONS ARE IN US SURVEY FEET

FOR EARTHWORK DEVELOPMENT ONLY

Dist	COUNTY	ROUTE	POST MILES TOTAL PROJECT	SHEET No.	TOTAL SHEETS
10	SJ	99	4.9/14.2		
CONTRACT No.			10-0E6114		
PROJECT ID			1000020440		

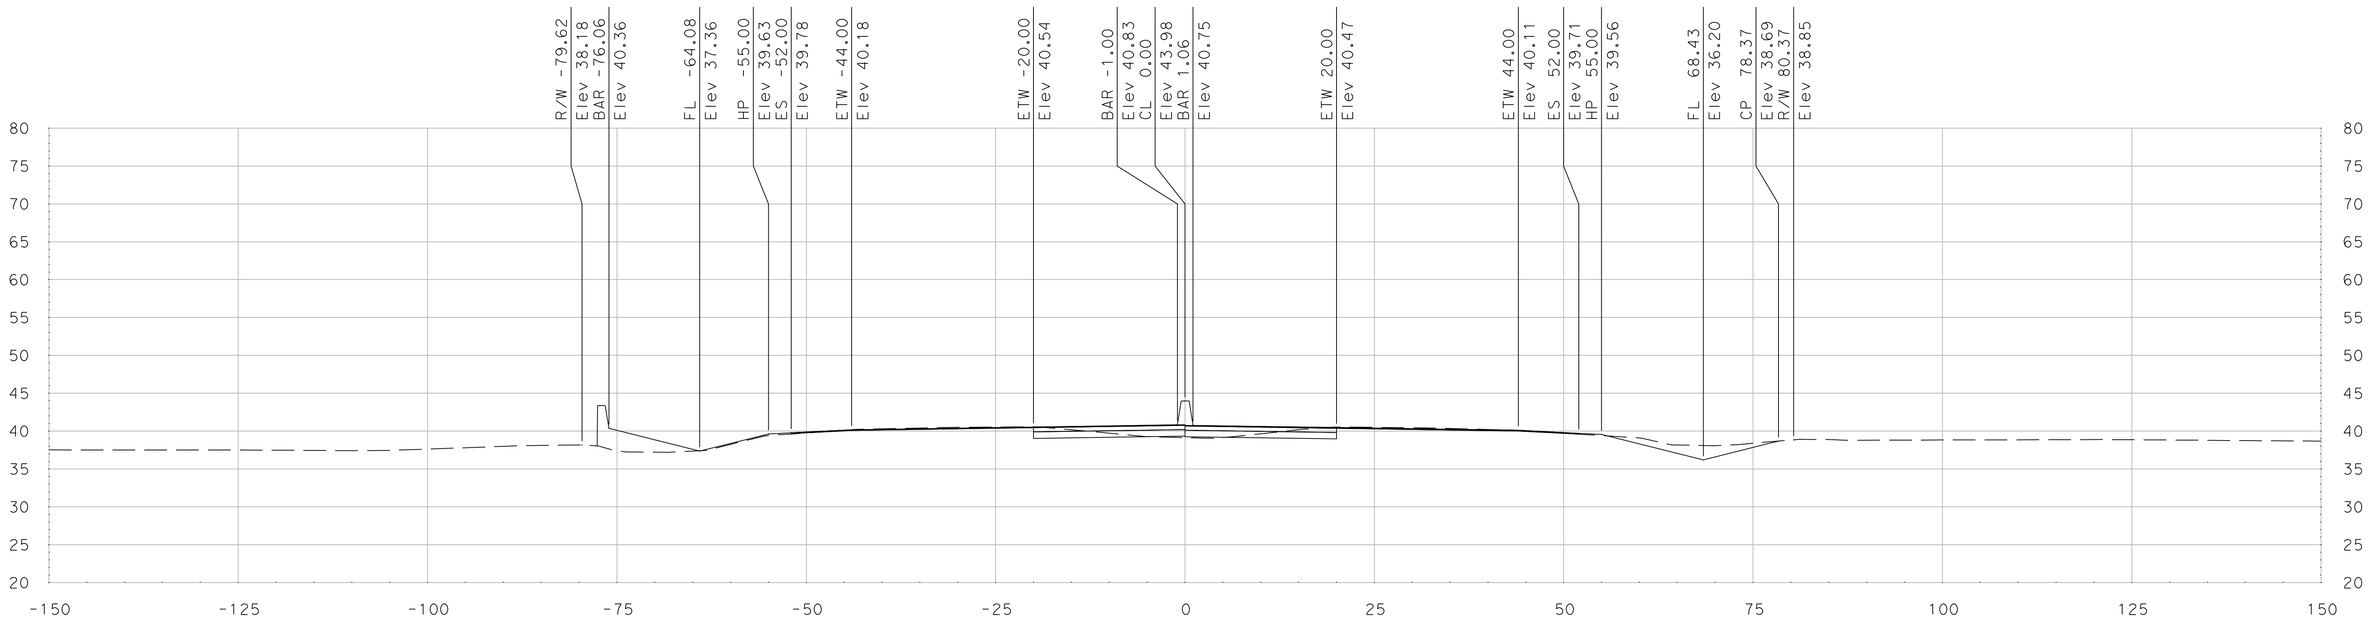

"SR 99" Sta 414+50.00

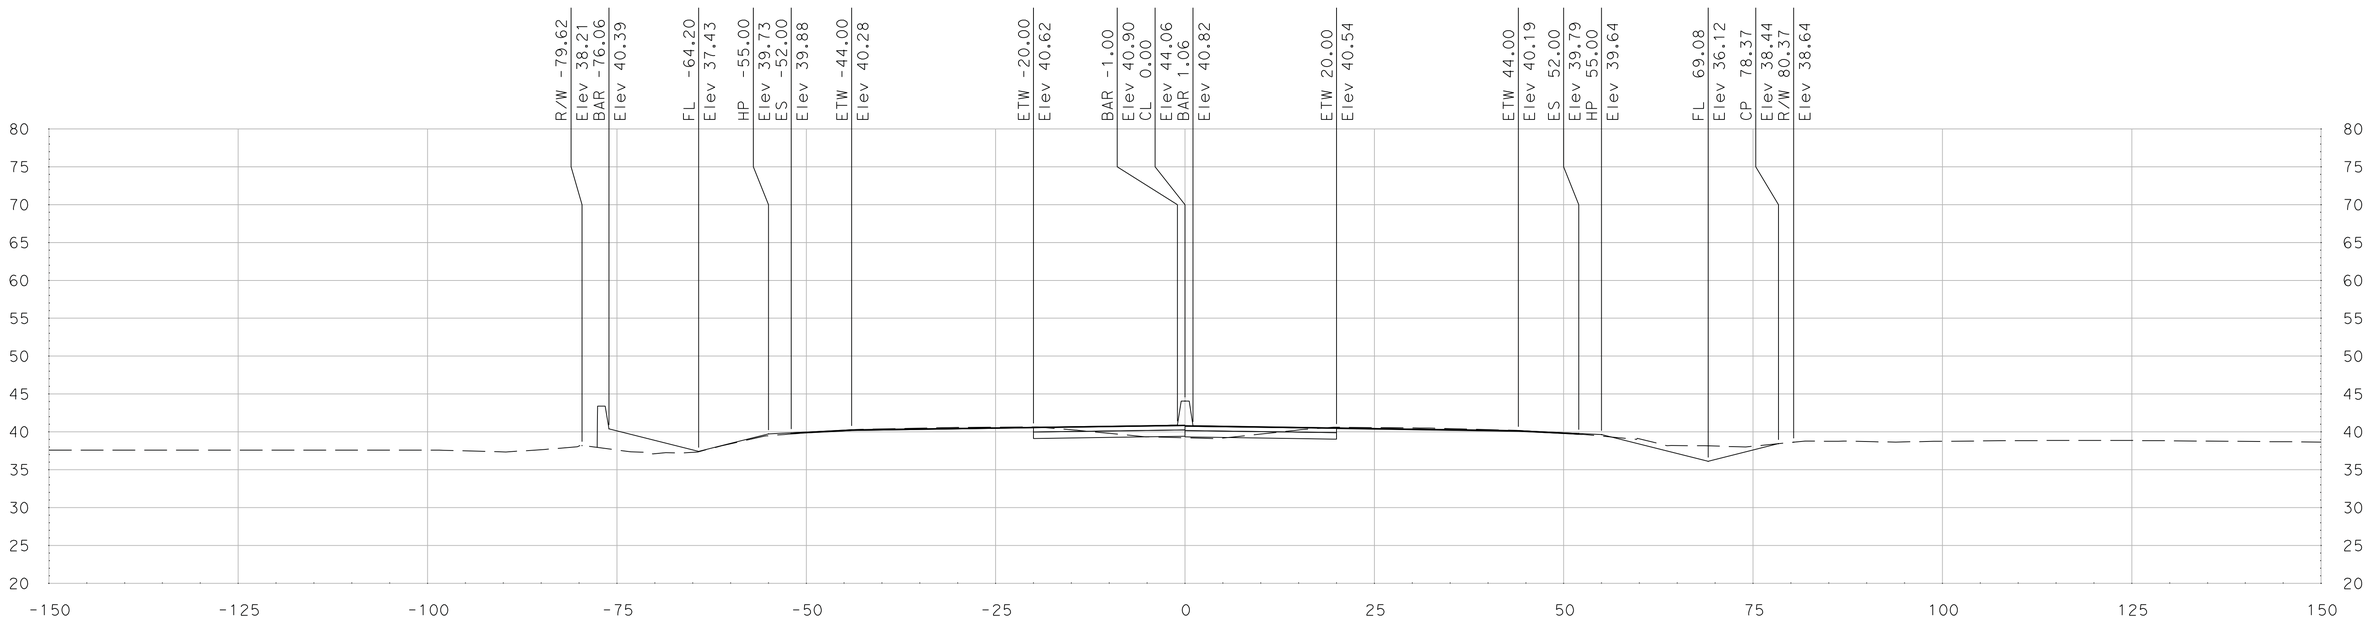

"SR 99" Sta 414+25.00

SCALE
HORIZONTAL: 1"=10'
VERTICAL: 1"=10'

DATE: 5/18/2011

ALL DIMENSIONS ARE IN US SURVEY FEET

FOR EARTHWORK DEVELOPMENT ONLY

Dist	COUNTY	ROUTE	POST MILES TOTAL PROJECT	SHEET No.	TOTAL SHEETS
10	SJ	99	4.9/14.2		
CONTRACT No.			10-0E6114		
PROJECT ID			1000020440		

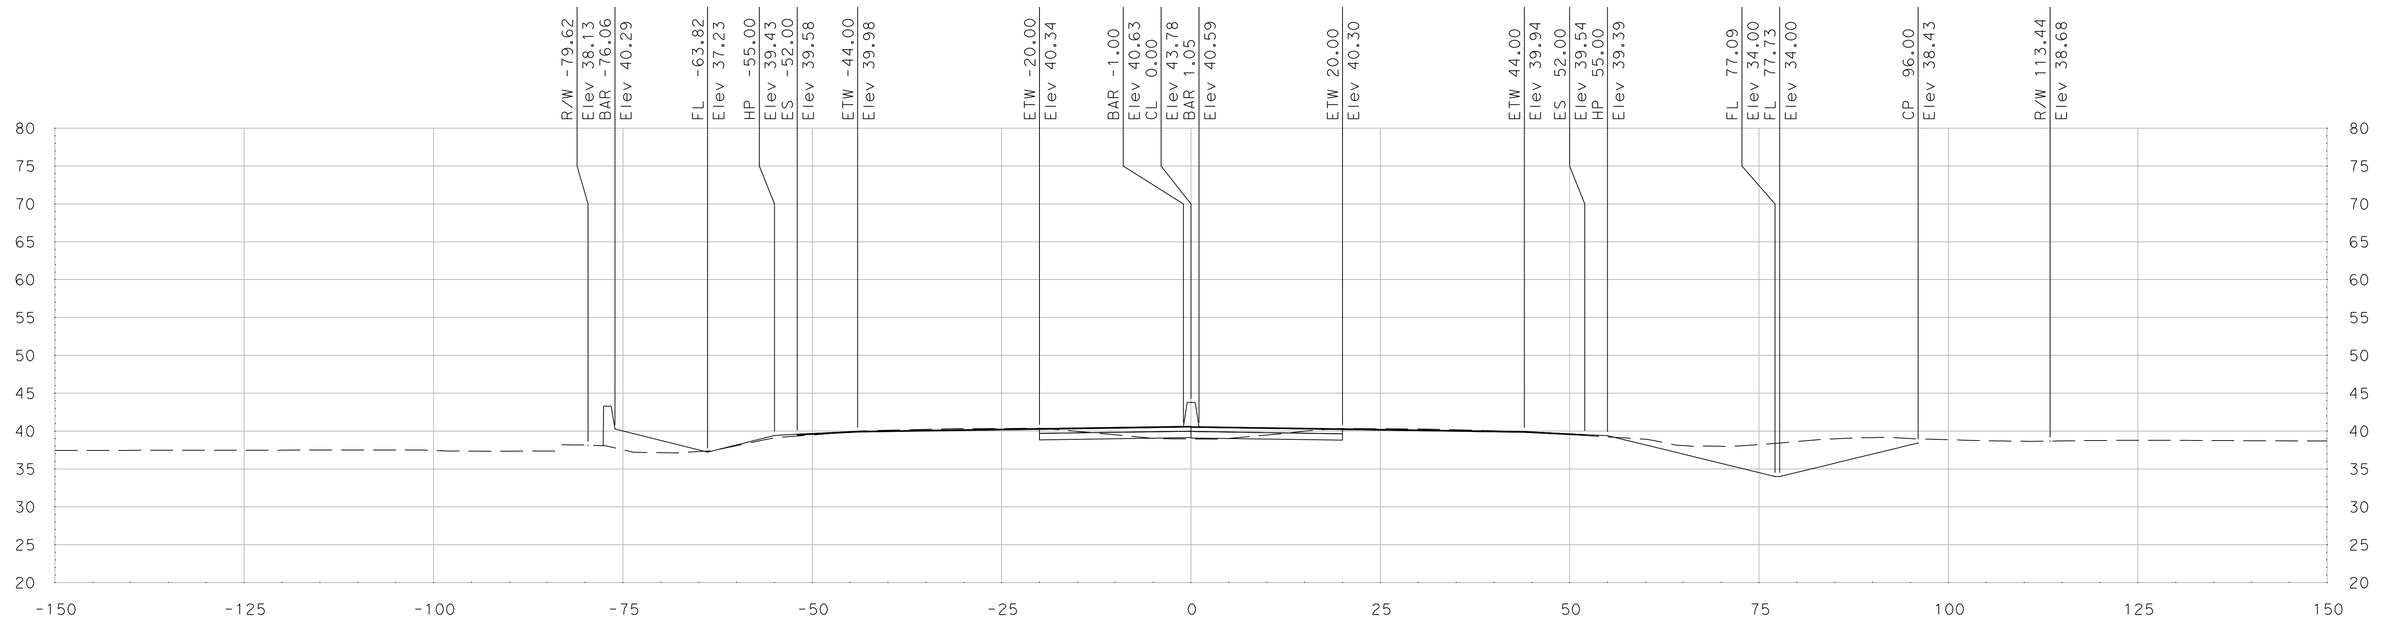

"SR 99" Sta 415+00.00

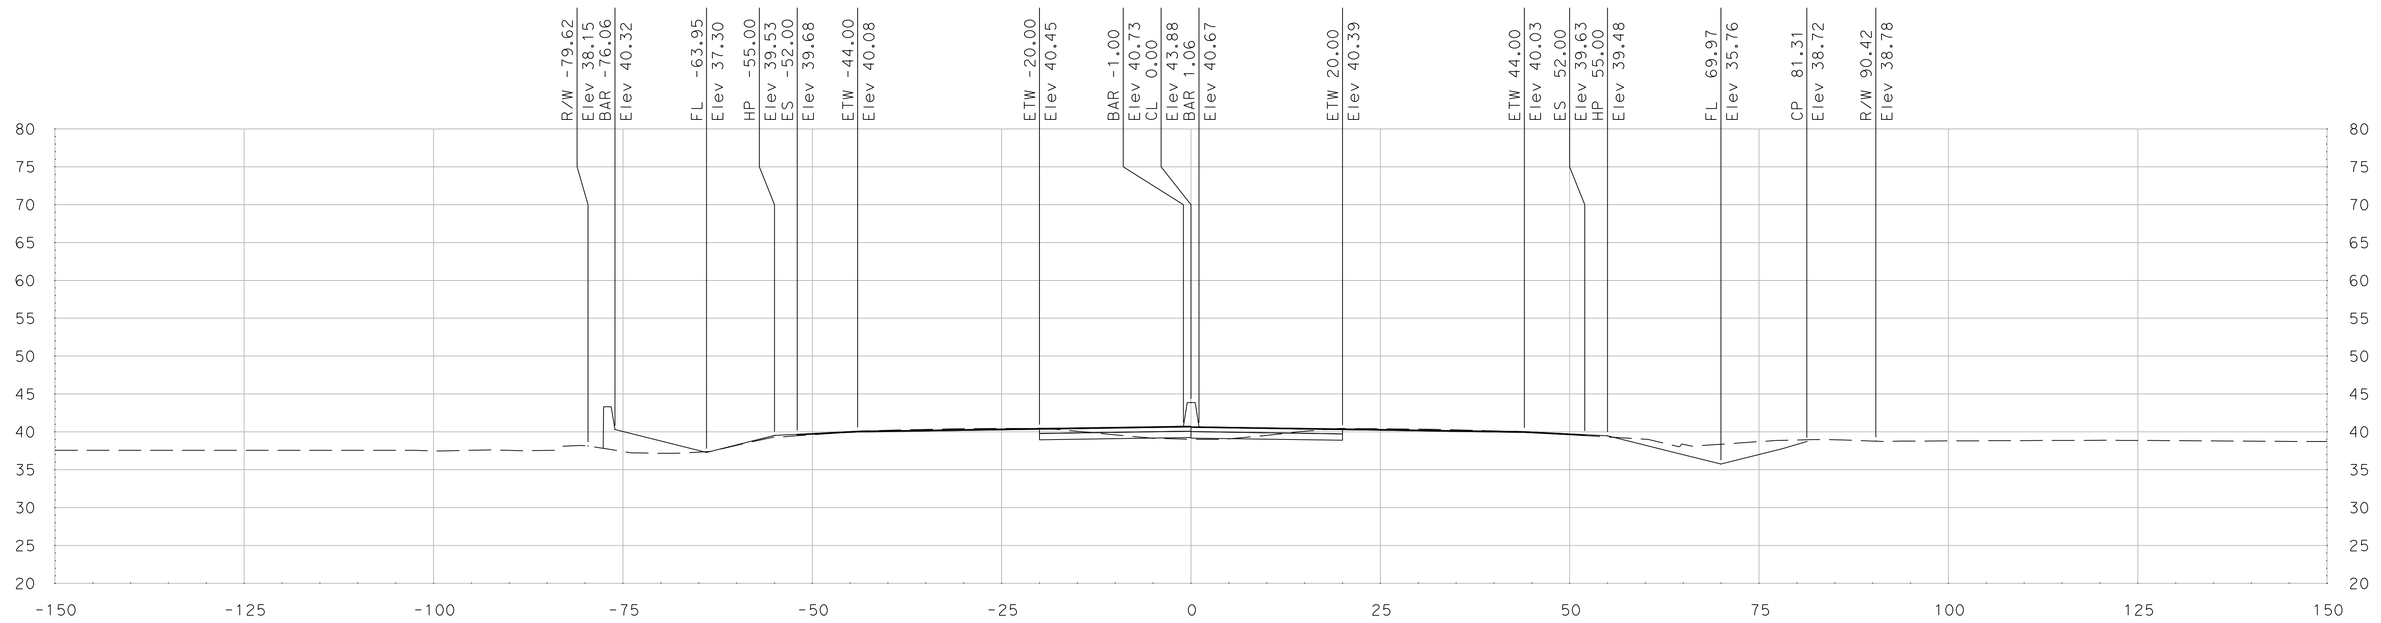

"SR 99" Sta 414+75.00

SCALE
HORIZONTAL: 1"=10'
VERTICAL: 1"=10'

DATE: 5/18/2011

ALL DIMENSIONS ARE IN US SURVEY FEET

FOR EARTHWORK DEVELOPMENT ONLY

Dist	COUNTY	ROUTE	POST MILES TOTAL PROJECT	SHEET No.	TOTAL SHEETS
10	SJ	99	4.9/14.2		
CONTRACT No.			10-0E6114		
PROJECT ID			1000020440		

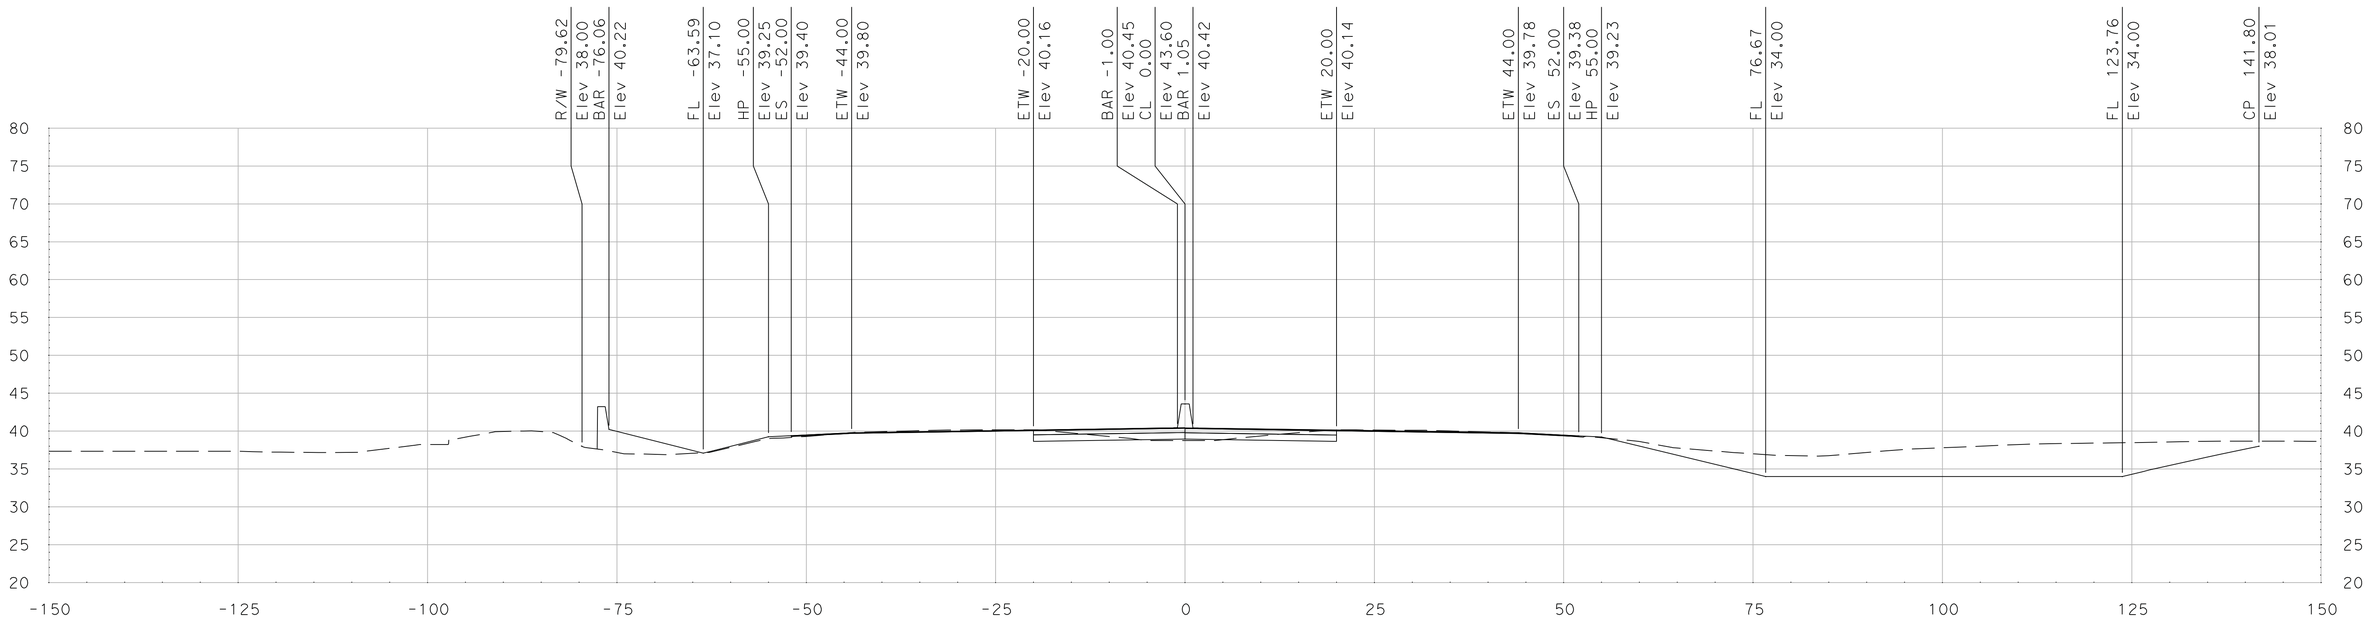

"SR 99" Sta 415+50.00

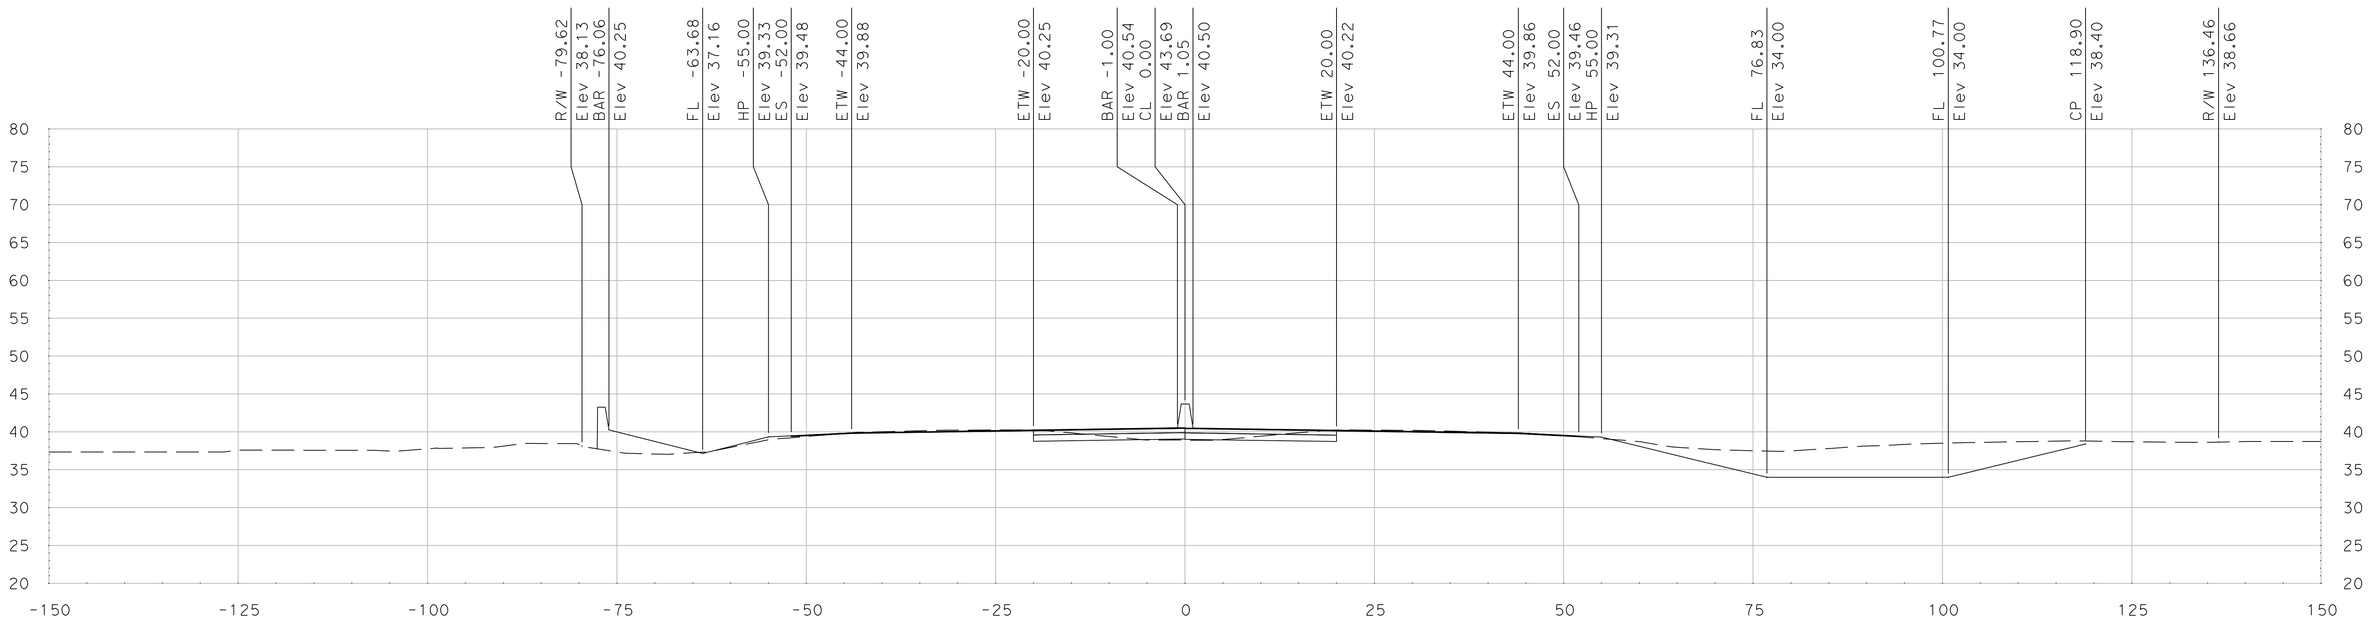

"SR 99" Sta 415+25.00

SCALE
HORIZONTAL: 1"=10'
VERTICAL: 1"=10'

DATE: 5/18/2011

ALL DIMENSIONS ARE IN US SURVEY FEET

Dist	COUNTY	ROUTE	POST MILES TOTAL PROJECT	SHEET No.	TOTAL SHEETS
10	SJ	99	4.9/14.2		
CONTRACT No.			10-0E6114		
PROJECT ID			1000020440		

FOR EARTHWORK DEVELOPMENT ONLY

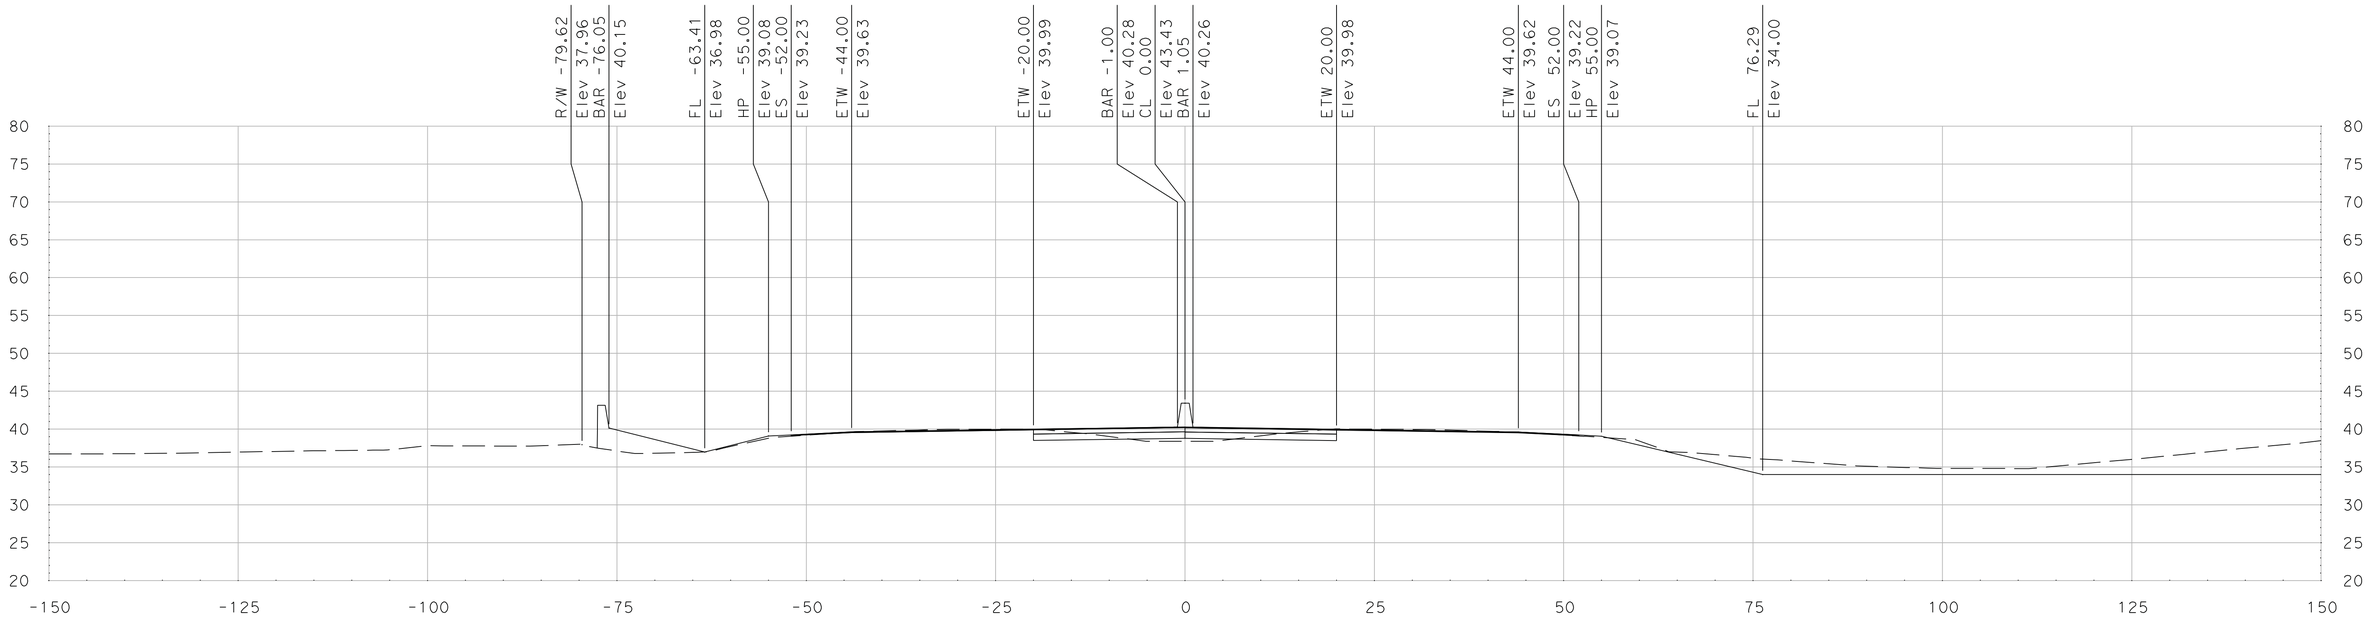

"SR 99" Sta 416+00.00

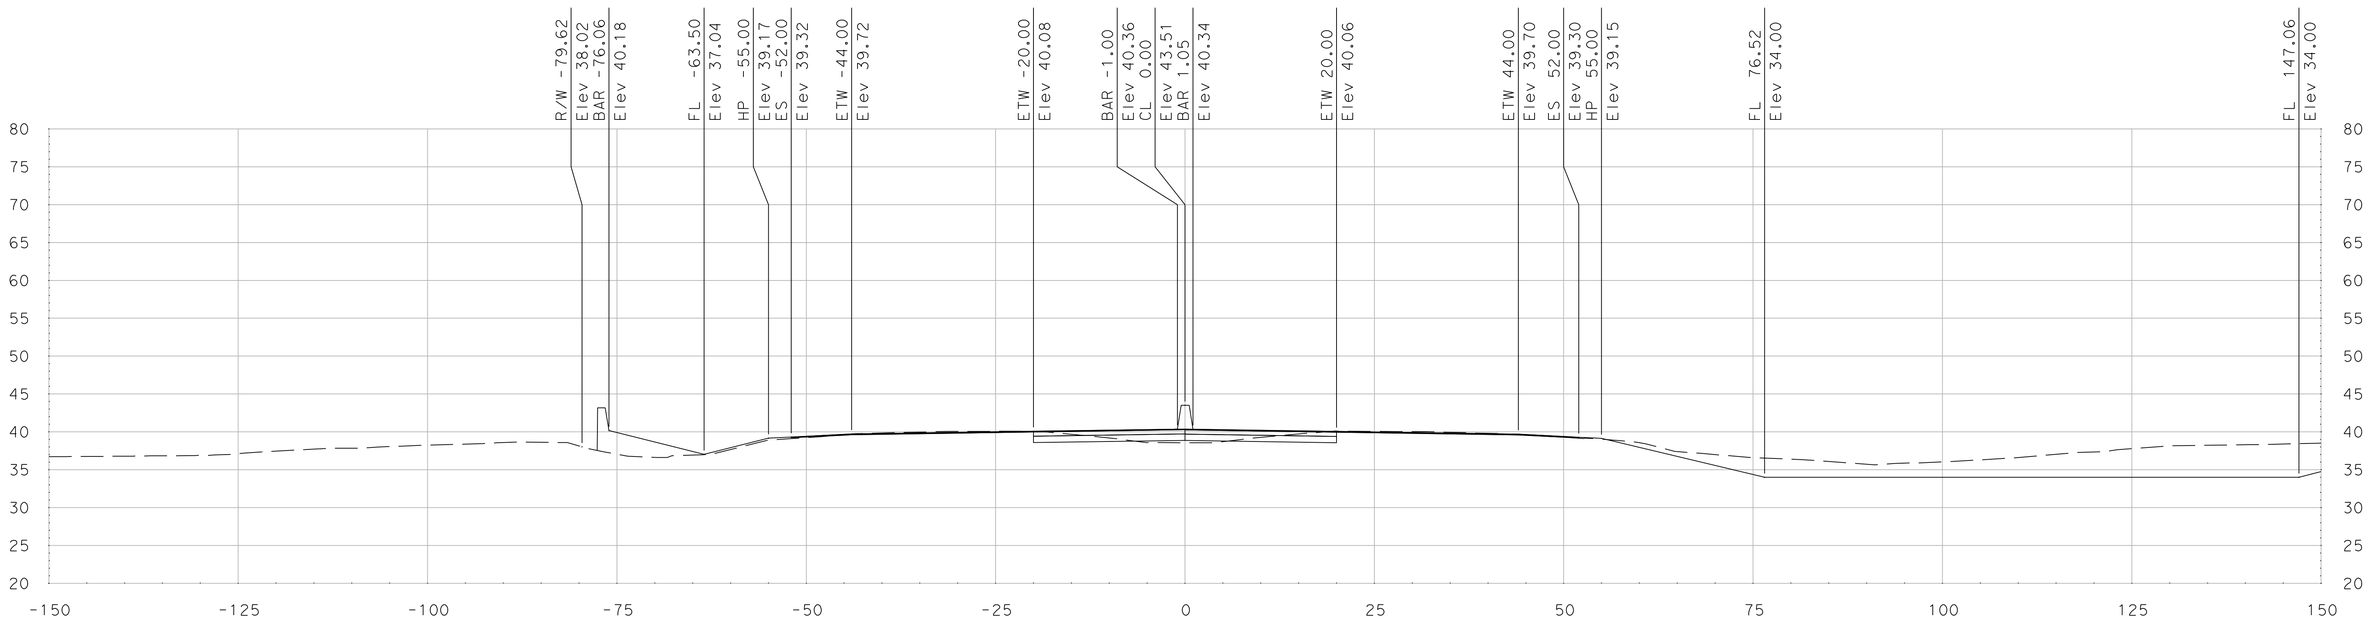

"SR 99" Sta 415+75.00

SCALE
HORIZONTAL: 1"=10'
VERTICAL: 1"=10'

DATE: 5/18/2011

ALL DIMENSIONS ARE IN US SURVEY FEET

FOR EARTHWORK DEVELOPMENT ONLY

Dist	COUNTY	ROUTE	POST MILES TOTAL PROJECT	SHEET No.	TOTAL SHEETS
10	SJ	99	4.9/14.2		
CONTRACT No.			10-0E6114		
PROJECT ID			1000020440		

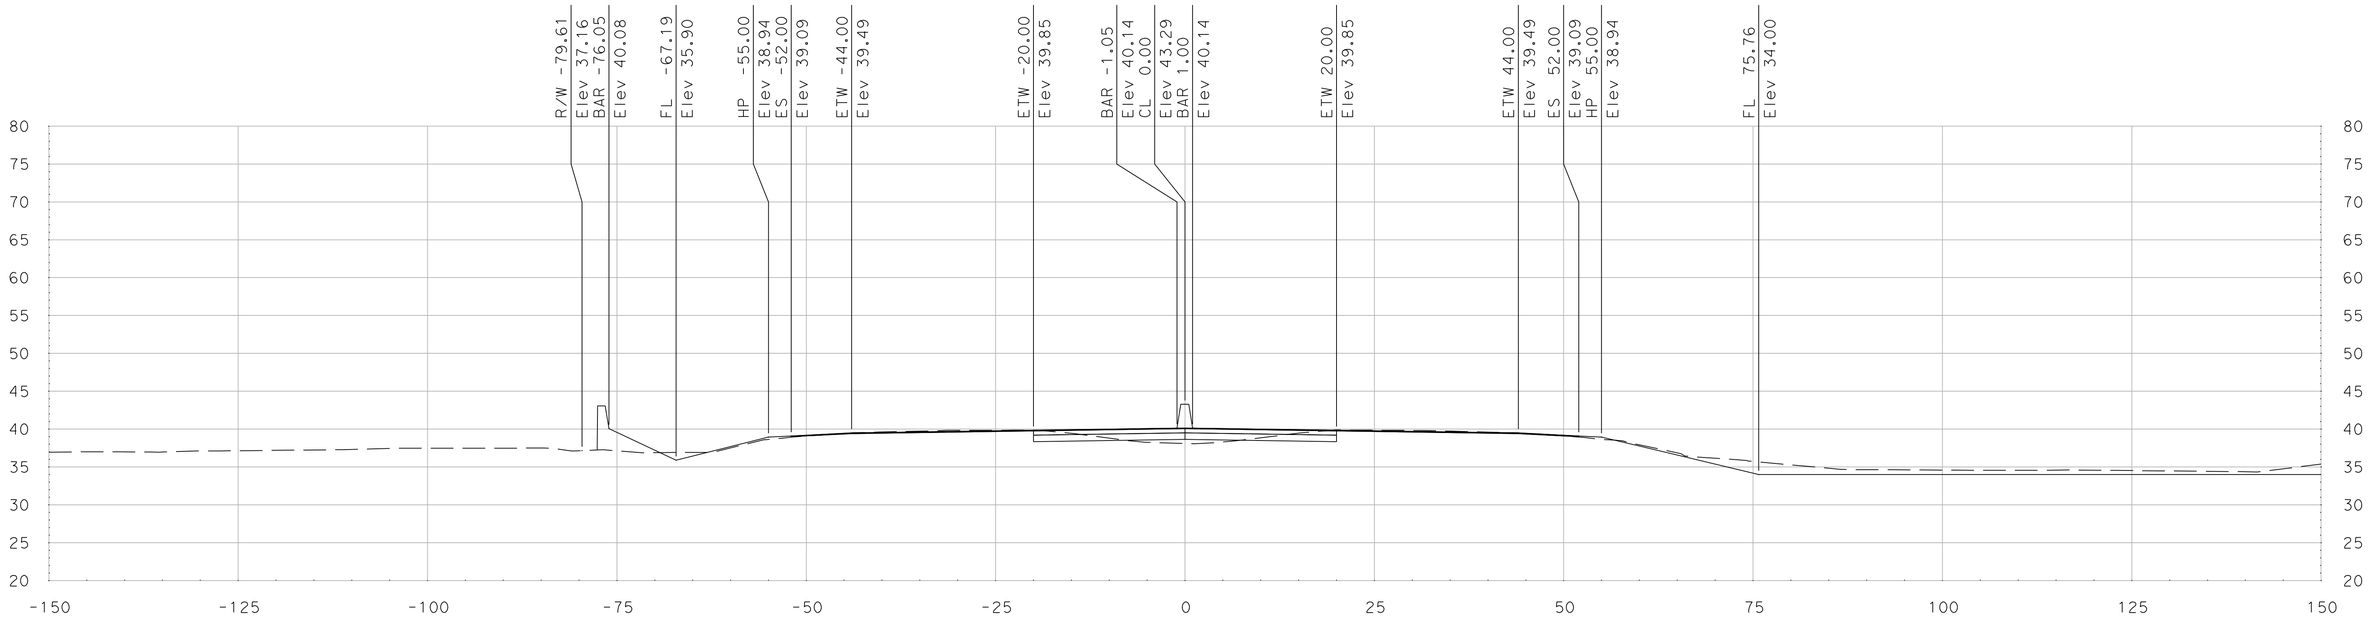

"SR 99" Sta 416+50.00

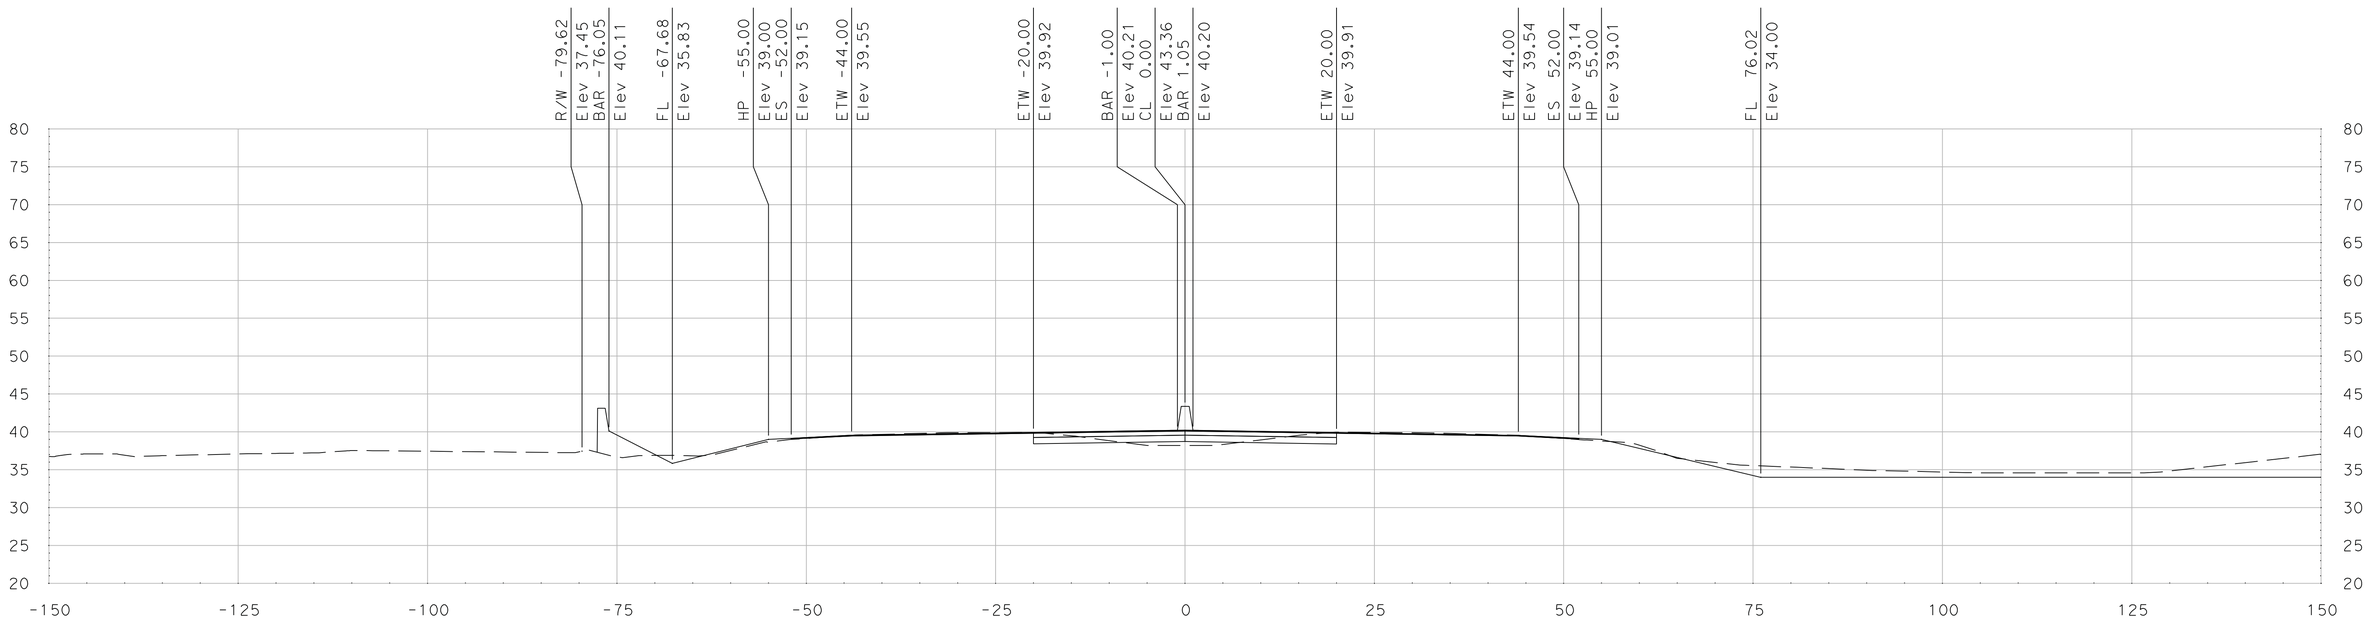

"SR 99" Sta 416+25.00

SCALE
HORIZONTAL: 1"=10'
VERTICAL: 1"=10'

DATE: 5/18/2011

ALL DIMENSIONS ARE IN US SURVEY FEET

FOR EARTHWORK DEVELOPMENT ONLY

Dist	COUNTY	ROUTE	POST MILES TOTAL PROJECT	SHEET No.	TOTAL SHEETS
10	SJ	99	4.9/14.2		
CONTRACT No.			10-0E6114		
PROJECT ID			1000020440		

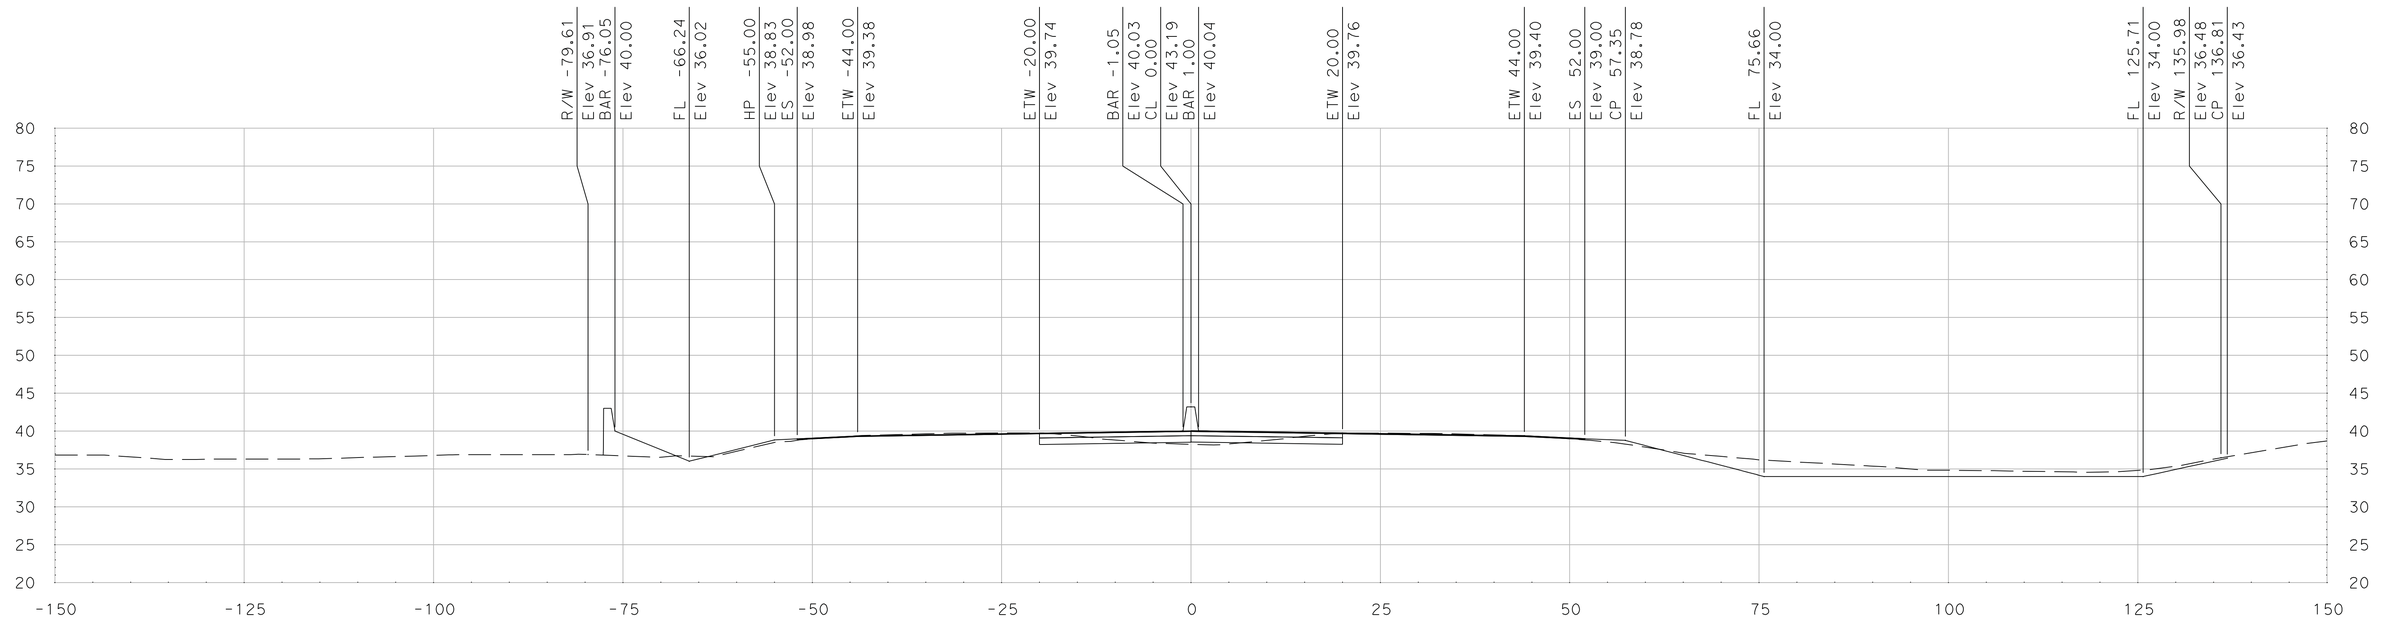

"SR 99" Sta 417+00.00

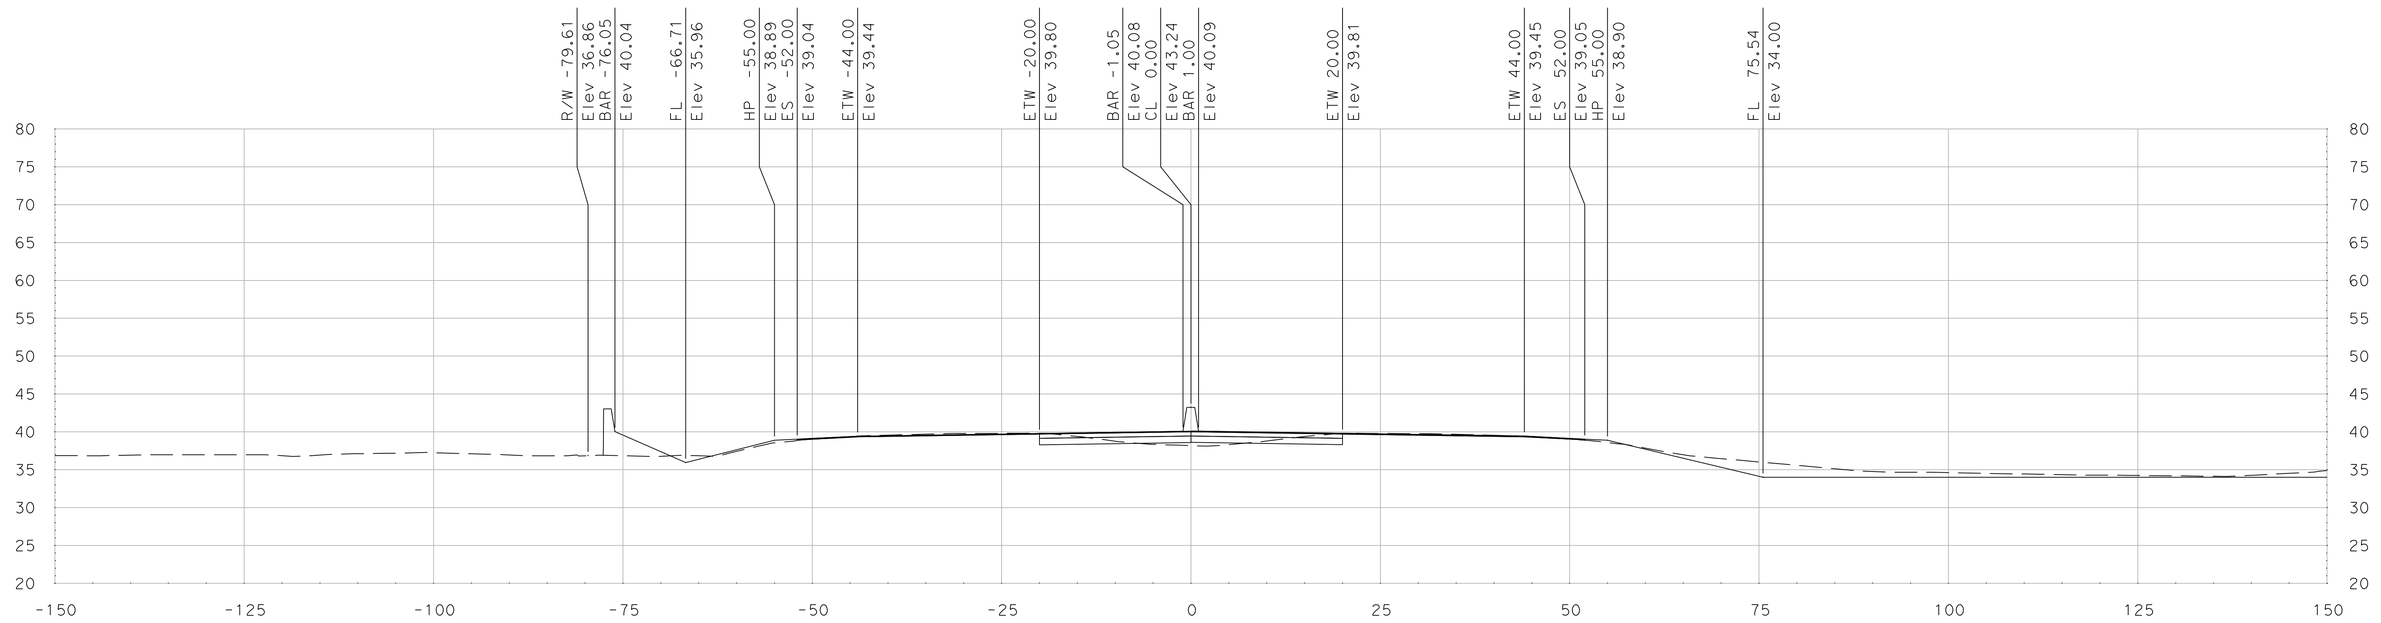

"SR 99" Sta 416+75.00

SCALE
HORIZONTAL: 1"=10'
VERTICAL: 1"=10'

DATE: 5/18/2011

ALL DIMENSIONS ARE IN US SURVEY FEET

FOR EARTHWORK DEVELOPMENT ONLY

Dist	COUNTY	ROUTE	POST MILES TOTAL PROJECT	SHEET No.	TOTAL SHEETS
10	SJ	99	4.9/14.2		
CONTRACT No.			10-0E6114		
PROJECT ID			1000020440		

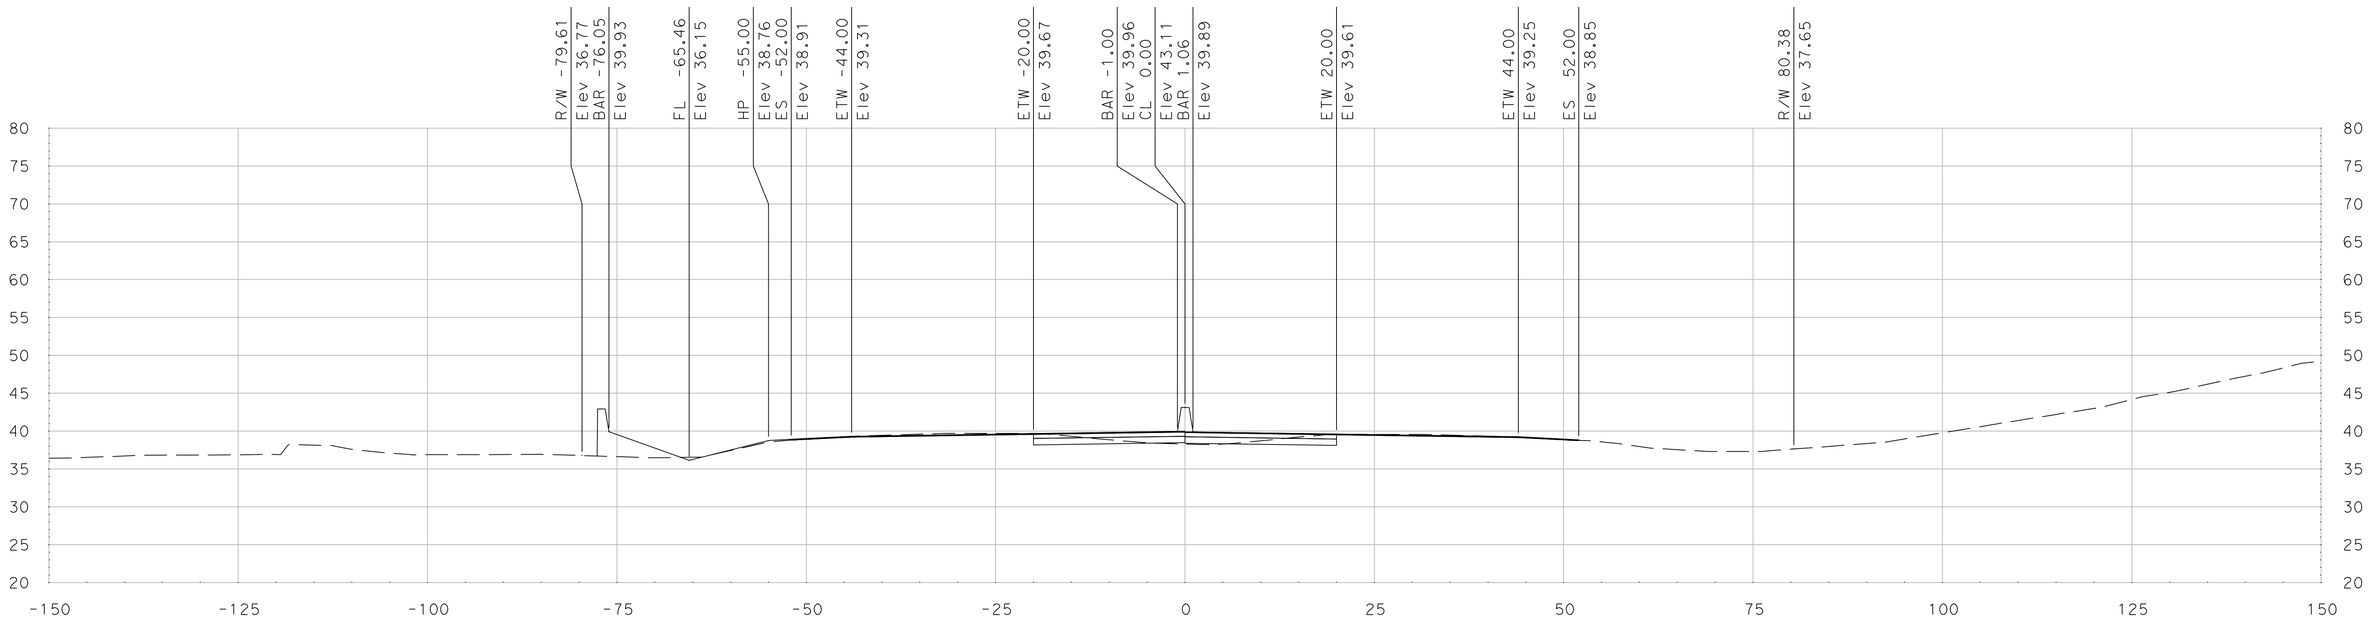

"SR 99" Sta 417+50.00

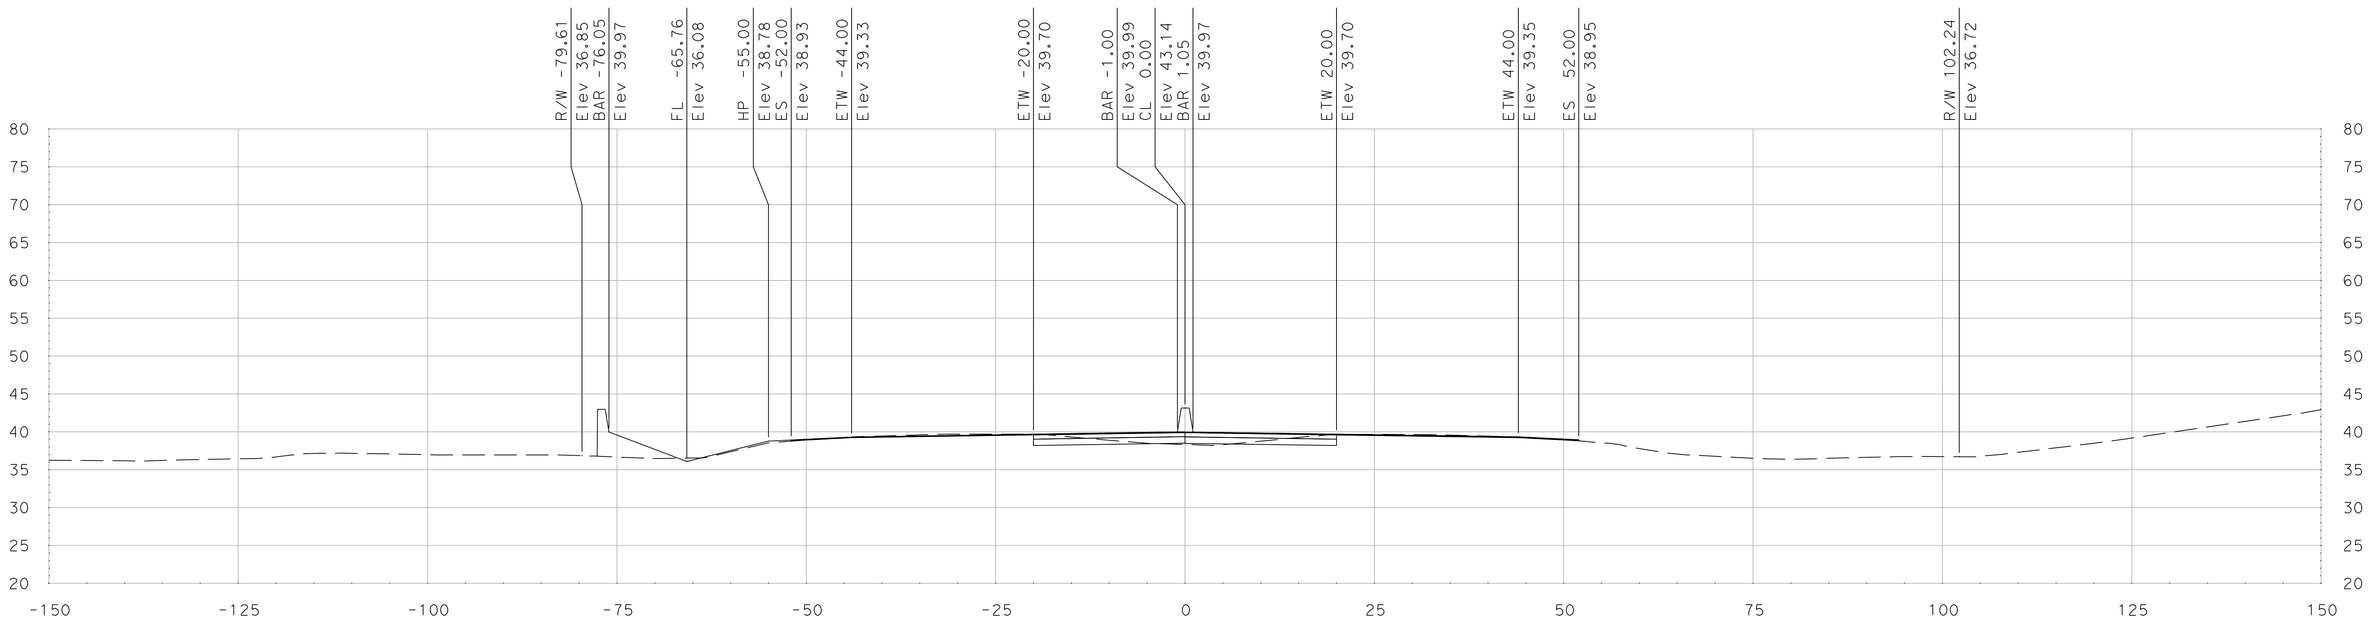

"SR 99" Sta 417+25.00

SCALE
HORIZONTAL: 1"=10'
VERTICAL: 1"=10'

DATE: 5/18/2011

ALL DIMENSIONS ARE IN US SURVEY FEET

FOR EARTHWORK DEVELOPMENT ONLY

Dist	COUNTY	ROUTE	POST MILES TOTAL PROJECT	SHEET No.	TOTAL SHEETS
10	SJ	99	4.9/14.2		
CONTRACT No.			10-0E6114		
PROJECT ID			1000020440		

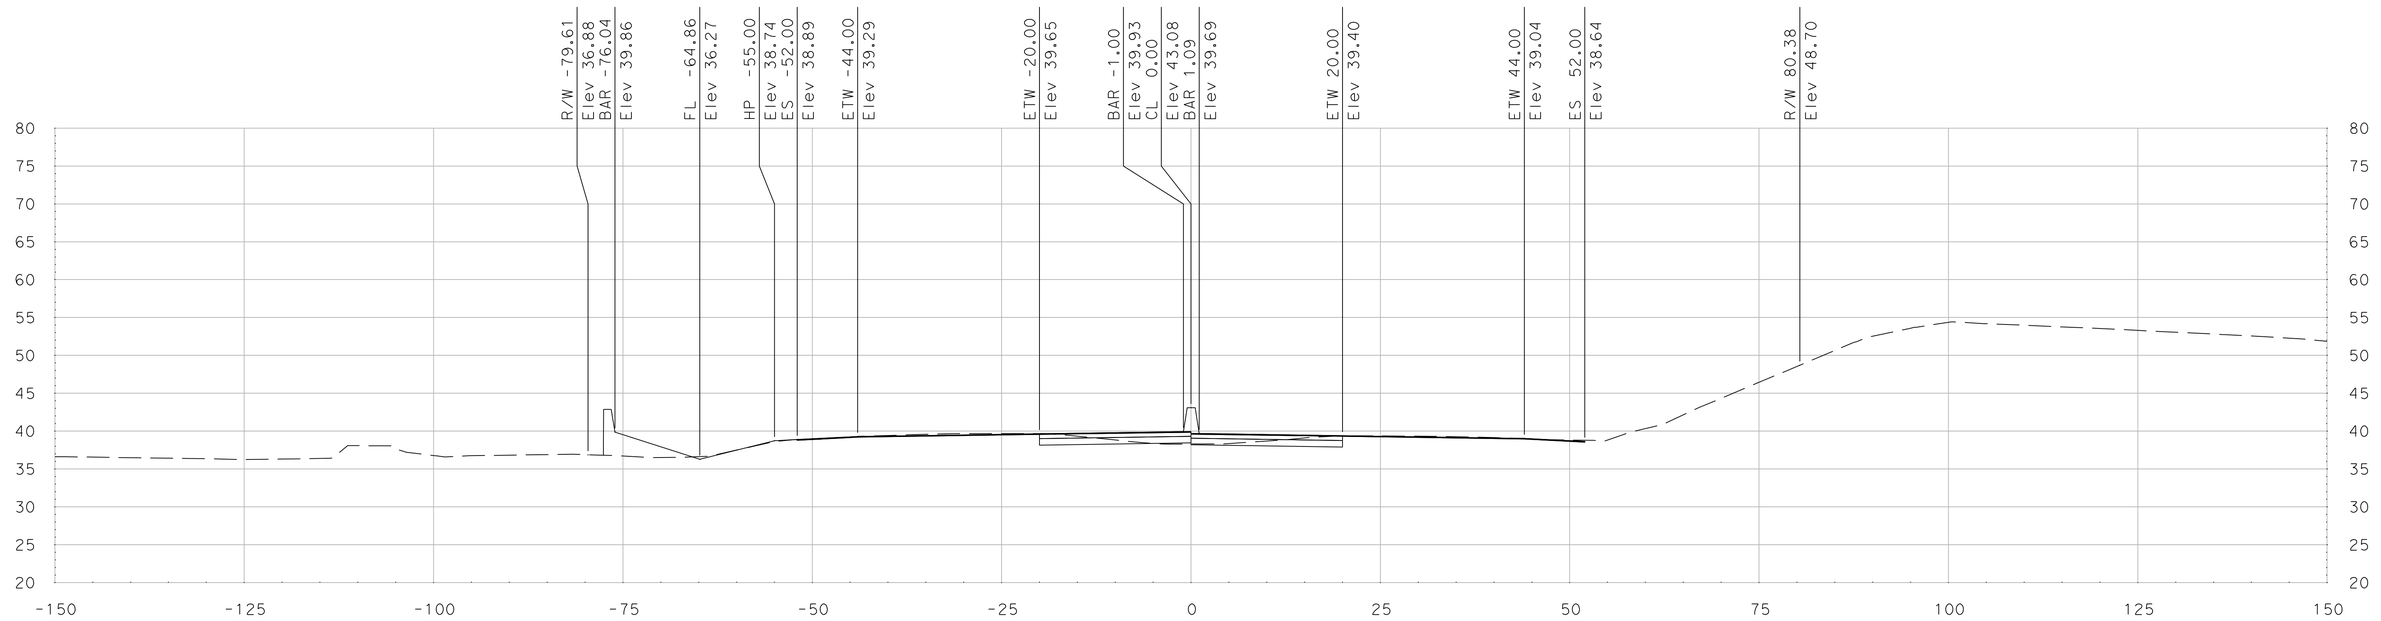

"SR 99" Sta 418+00.00

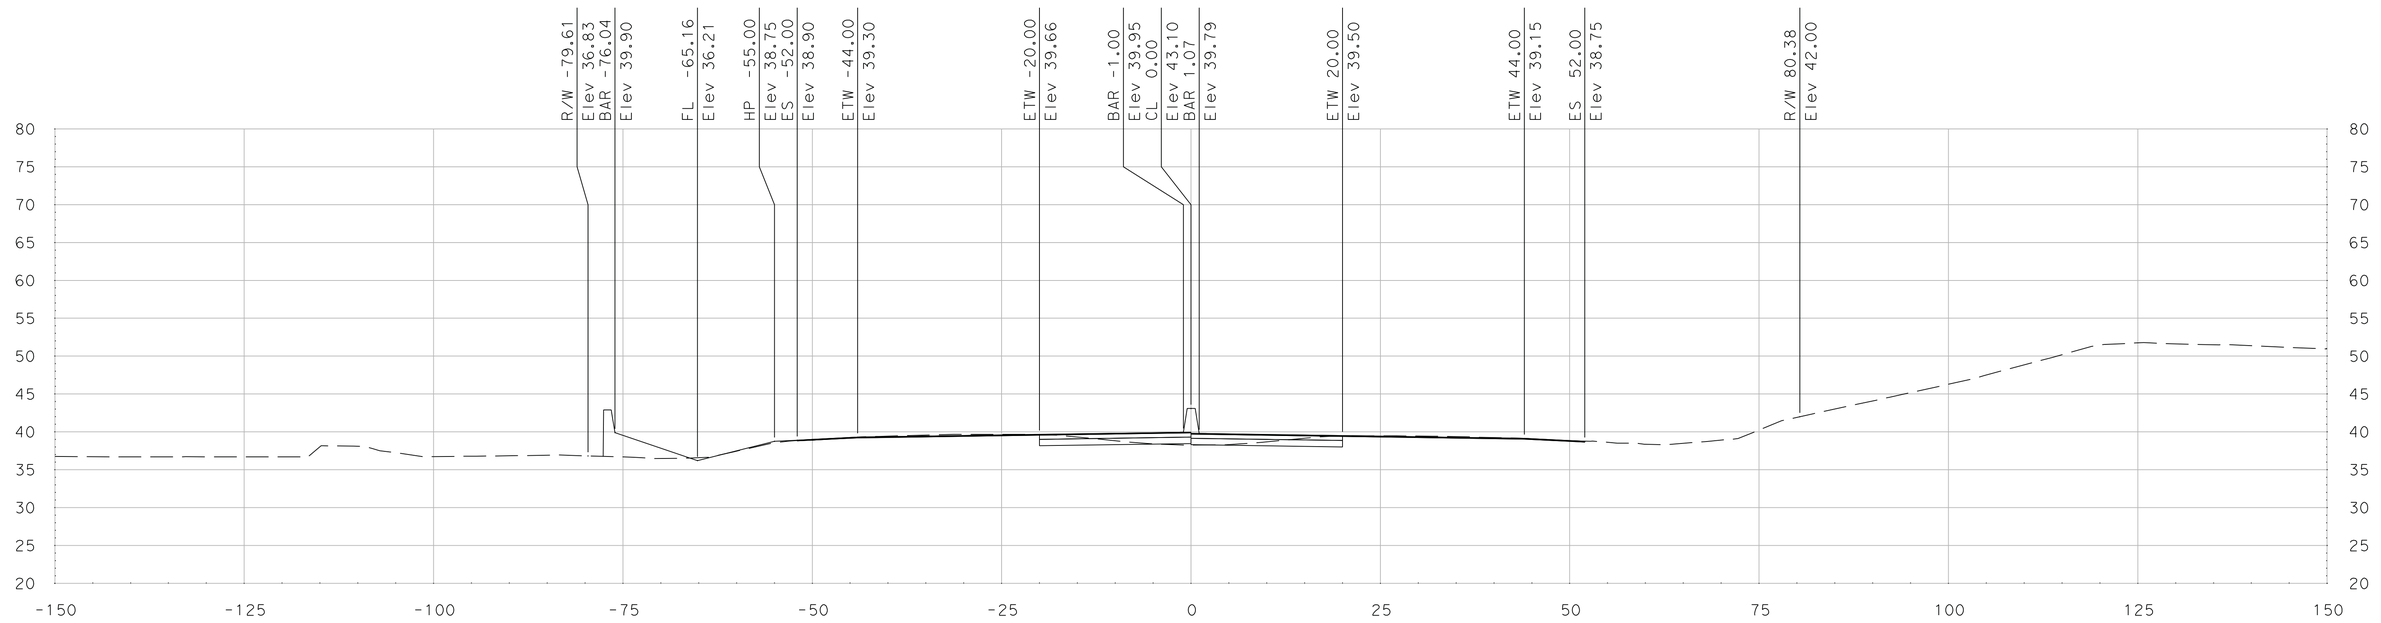

"SR 99" Sta 417+75.00

SCALE
HORIZONTAL: 1"=10'
VERTICAL: 1"=10'

DATE: 5/18/2011

ALL DIMENSIONS ARE IN US SURVEY FEET

FOR EARTHWORK DEVELOPMENT ONLY

Dist	COUNTY	ROUTE	POST MILES TOTAL PROJECT	SHEET No.	TOTAL SHEETS
10	SJ	99	4.9/14.2		
CONTRACT No.			10-0E6114		
PROJECT ID			1000020440		

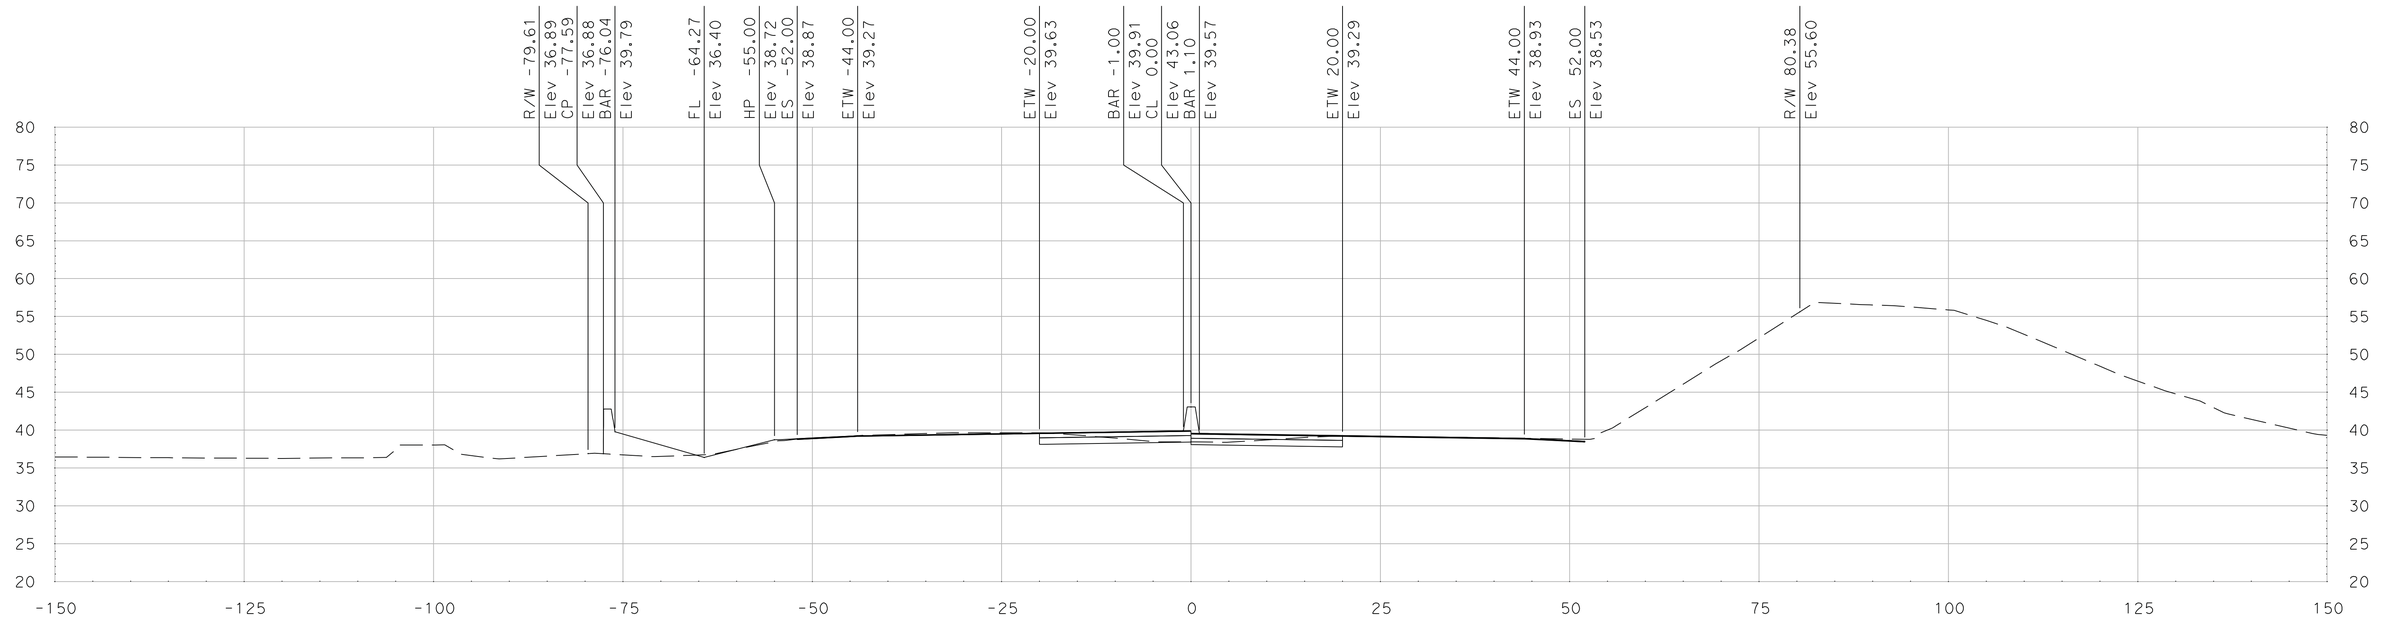

"SR 99" Sta 418+50.00

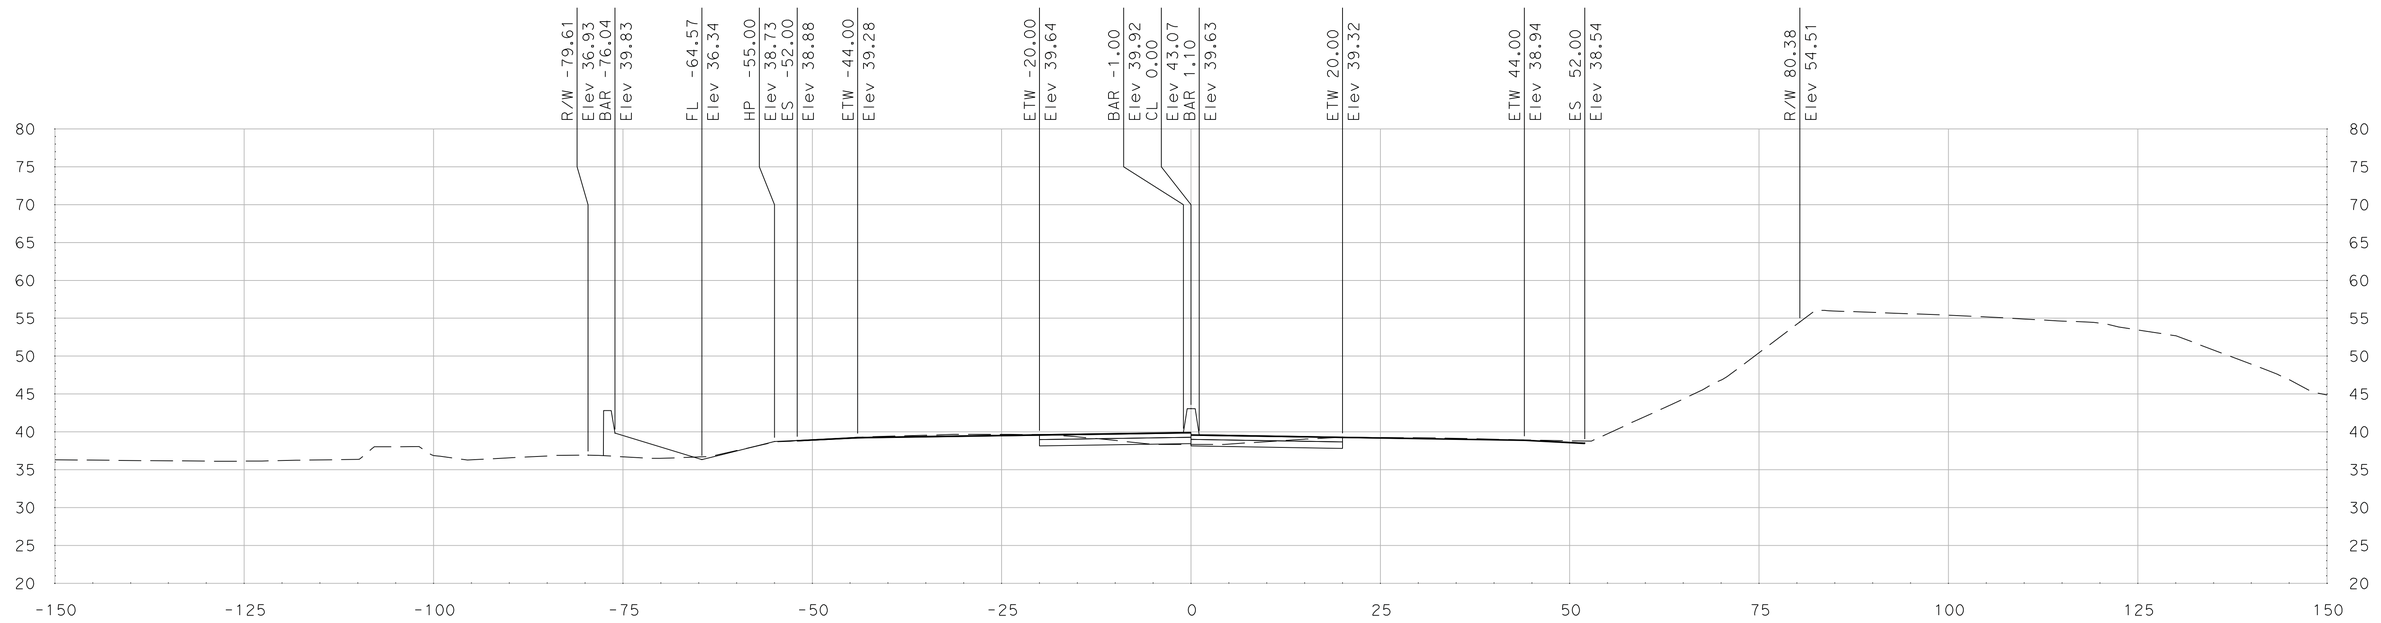

"SR 99" Sta 418+25.00

SCALE
HORIZONTAL: 1"=10'
VERTICAL: 1"=10'

DATE: 5/18/2011

ALL DIMENSIONS ARE IN US SURVEY FEET

FOR EARTHWORK DEVELOPMENT ONLY

Dist	COUNTY	ROUTE	POST MILES TOTAL PROJECT	SHEET No.	TOTAL SHEETS
10	SJ	99	4.9/14.2		
CONTRACT No.			10-0E6114		
PROJECT ID			1000020440		

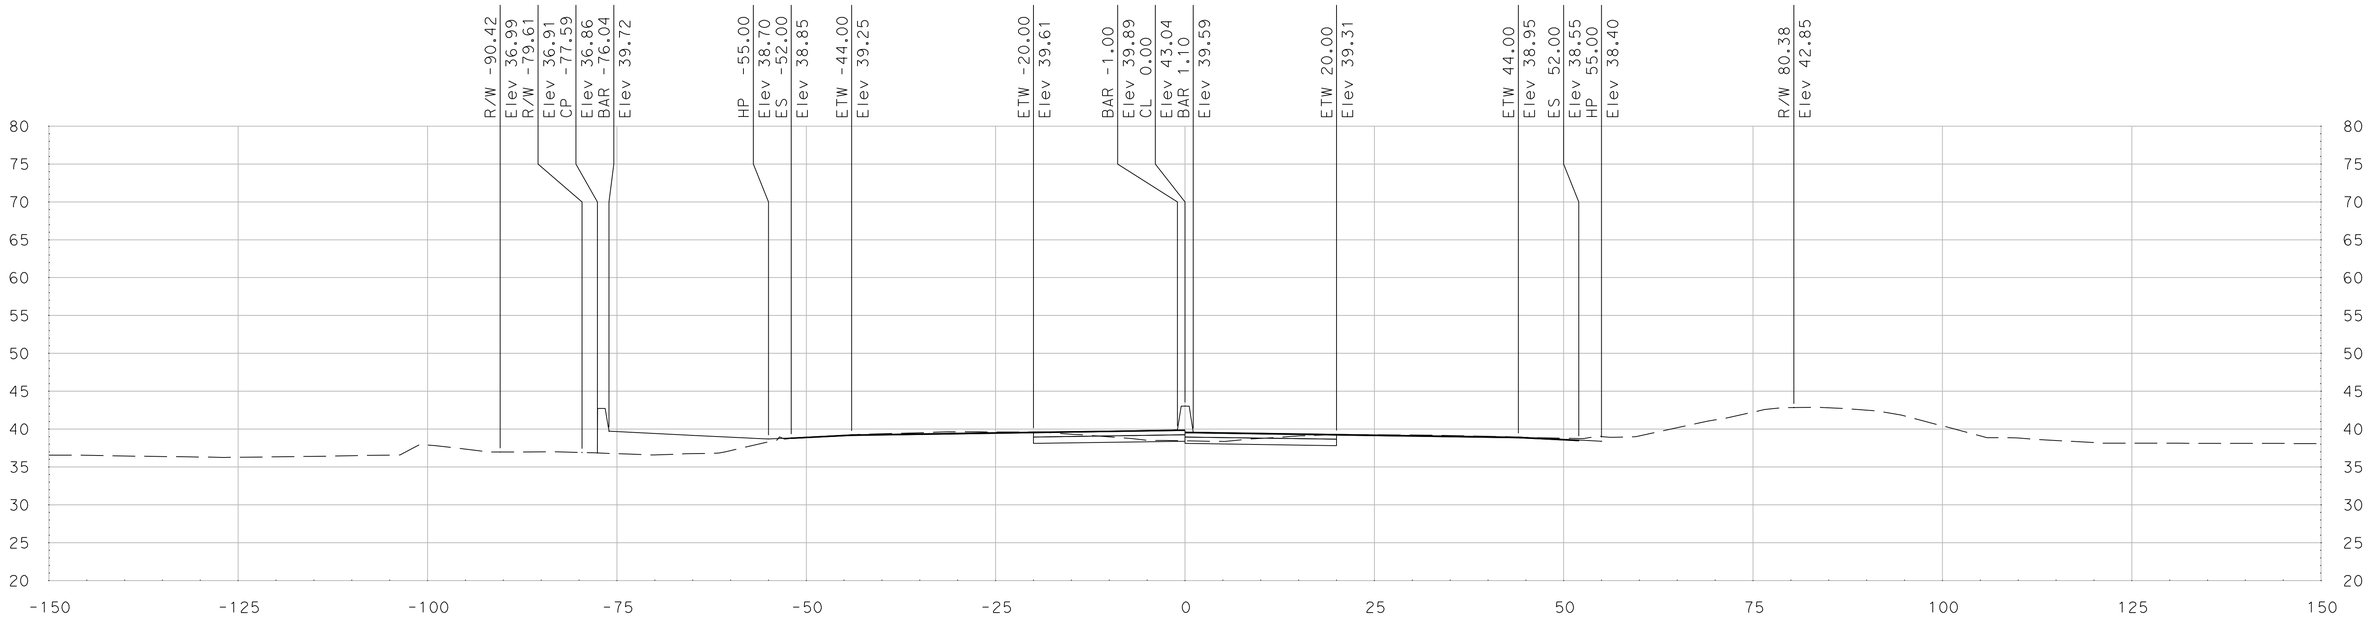

"SR 99" Sta 419+00.00

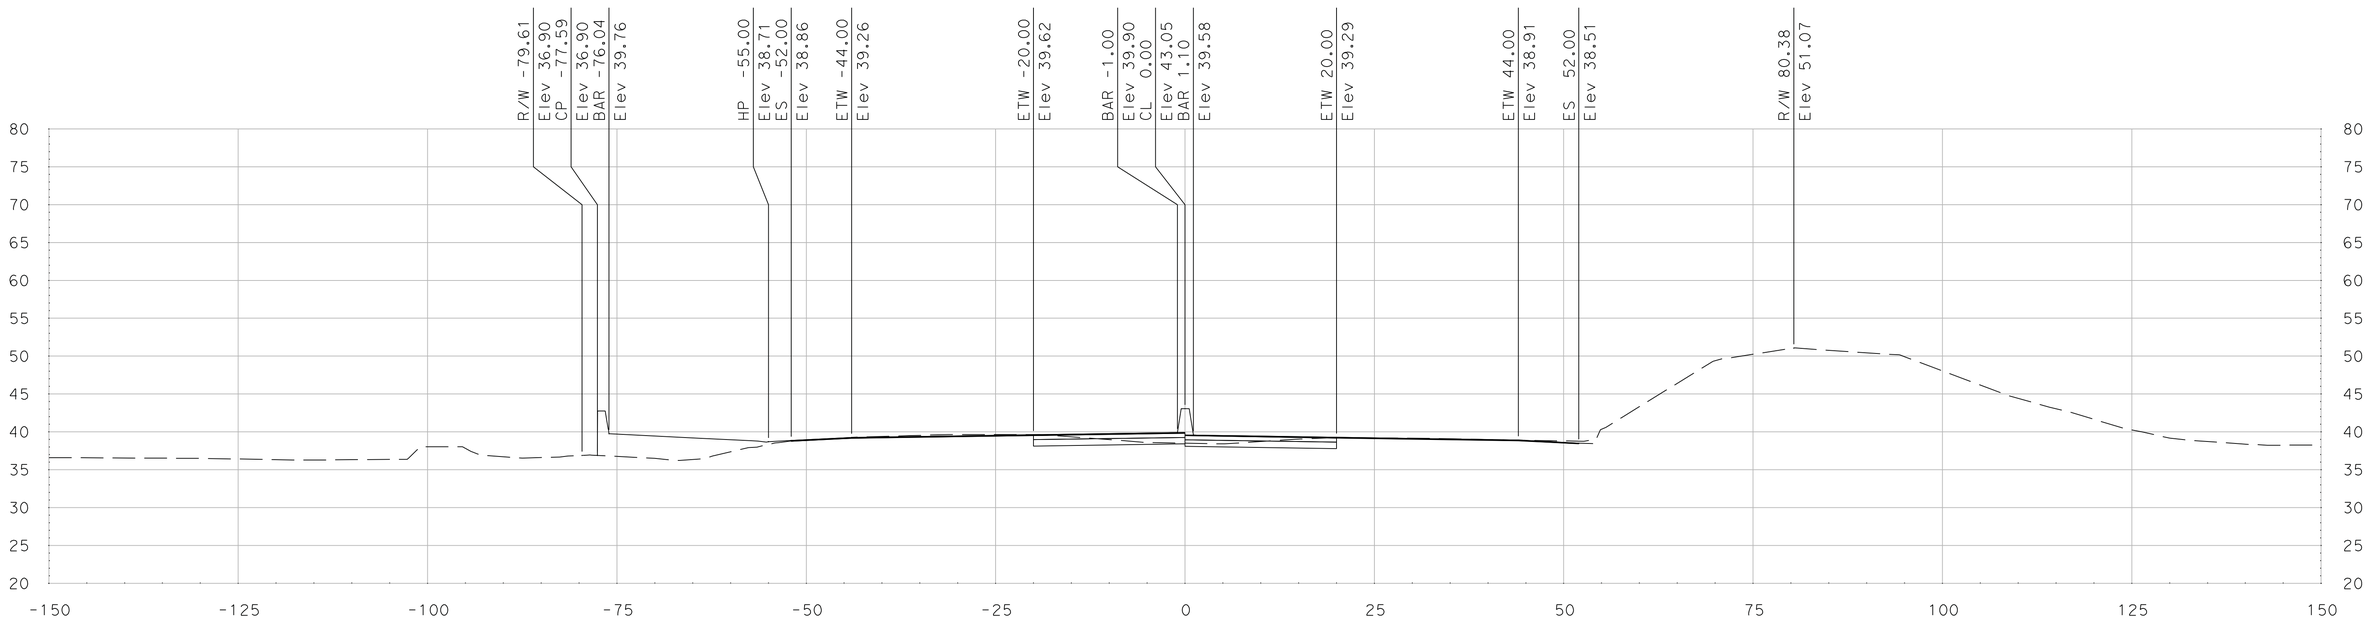

"SR 99" Sta 418+75.00

SCALE
HORIZONTAL: 1"=10'
VERTICAL: 1"=10'

DATE: 5/18/2011

ALL DIMENSIONS ARE IN US SURVEY FEET

FOR EARTHWORK DEVELOPMENT ONLY

Dist	COUNTY	ROUTE	POST MILES TOTAL PROJECT	SHEET No.	TOTAL SHEETS
10	SJ	99	4.9/14.2		
CONTRACT No.			10-0E6114		
PROJECT ID			1000020440		

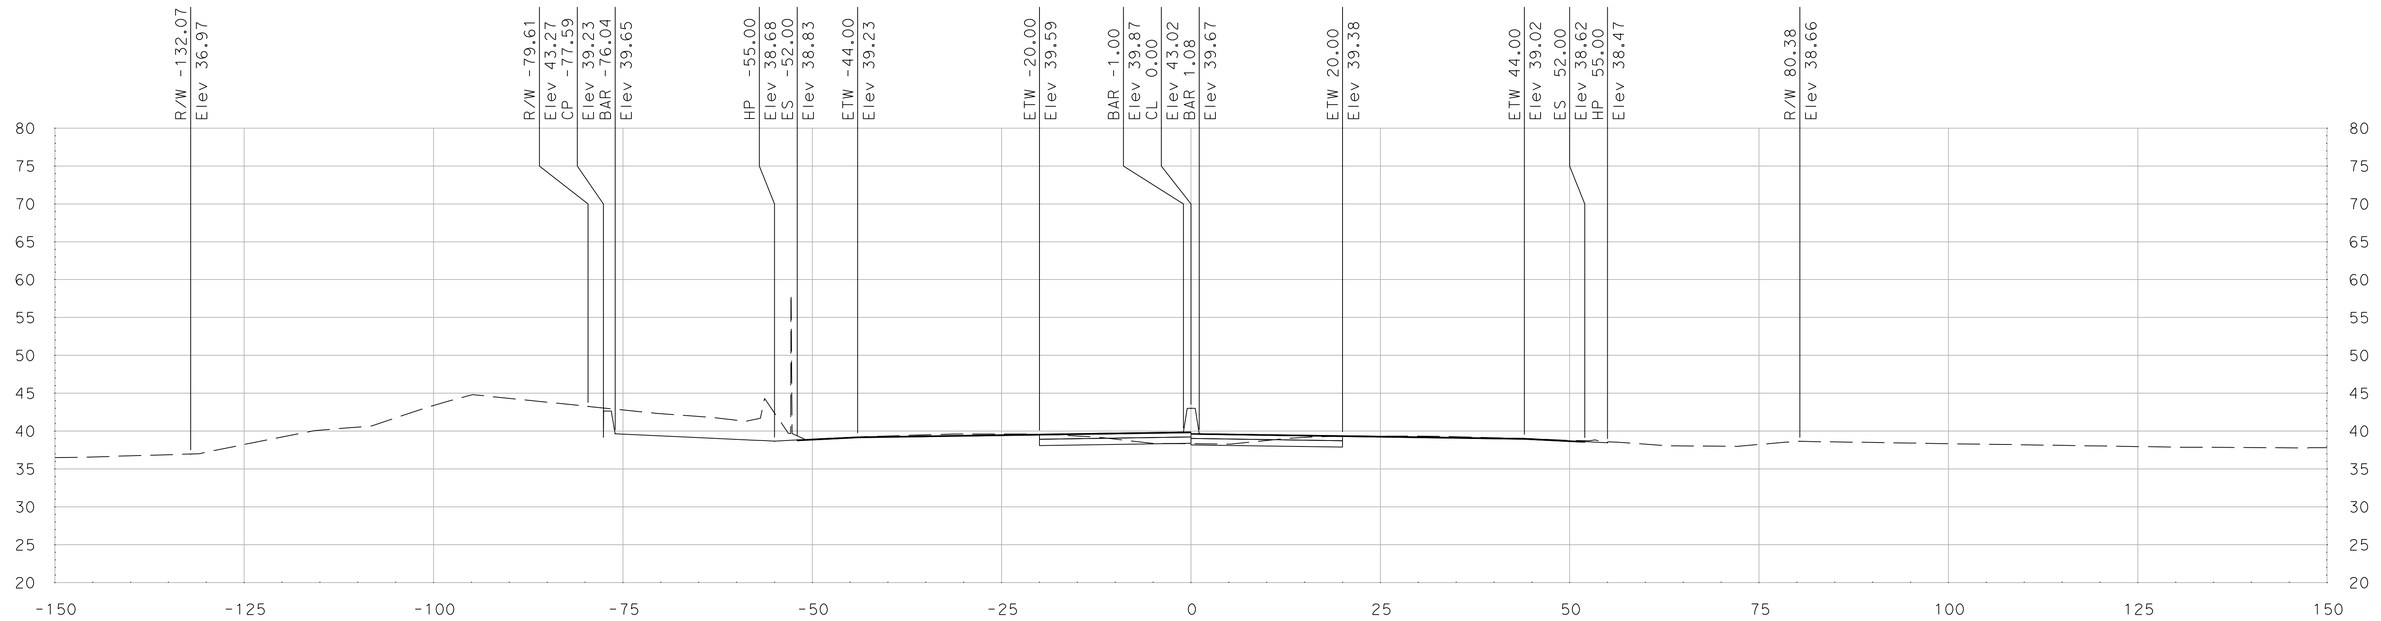

"SR 99" Sta 419+50.00

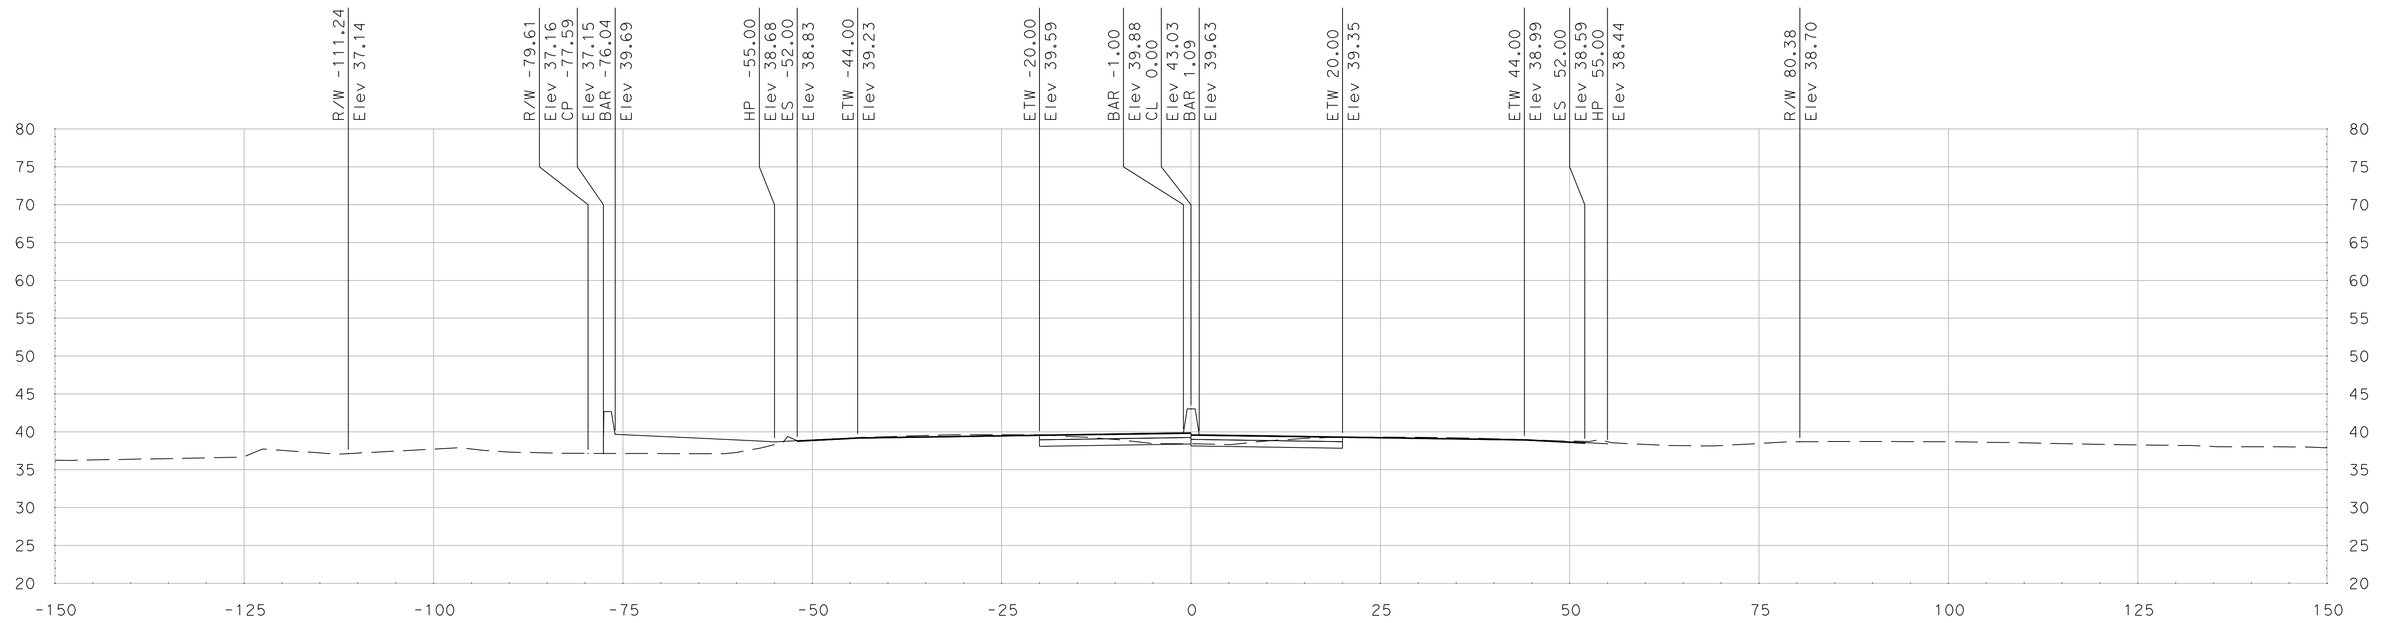

"SR 99" Sta 419+25.00

SCALE
HORIZONTAL: 1"=10'
VERTICAL: 1"=10'

DATE: 5/18/2011

ALL DIMENSIONS ARE IN US SURVEY FEET

FOR EARTHWORK DEVELOPMENT ONLY

Dist	COUNTY	ROUTE	POST MILES TOTAL PROJECT	SHEET No.	TOTAL SHEETS
10	SJ	99	4.9/14.2		
CONTRACT No.			10-0E6114		
PROJECT ID			1000020440		

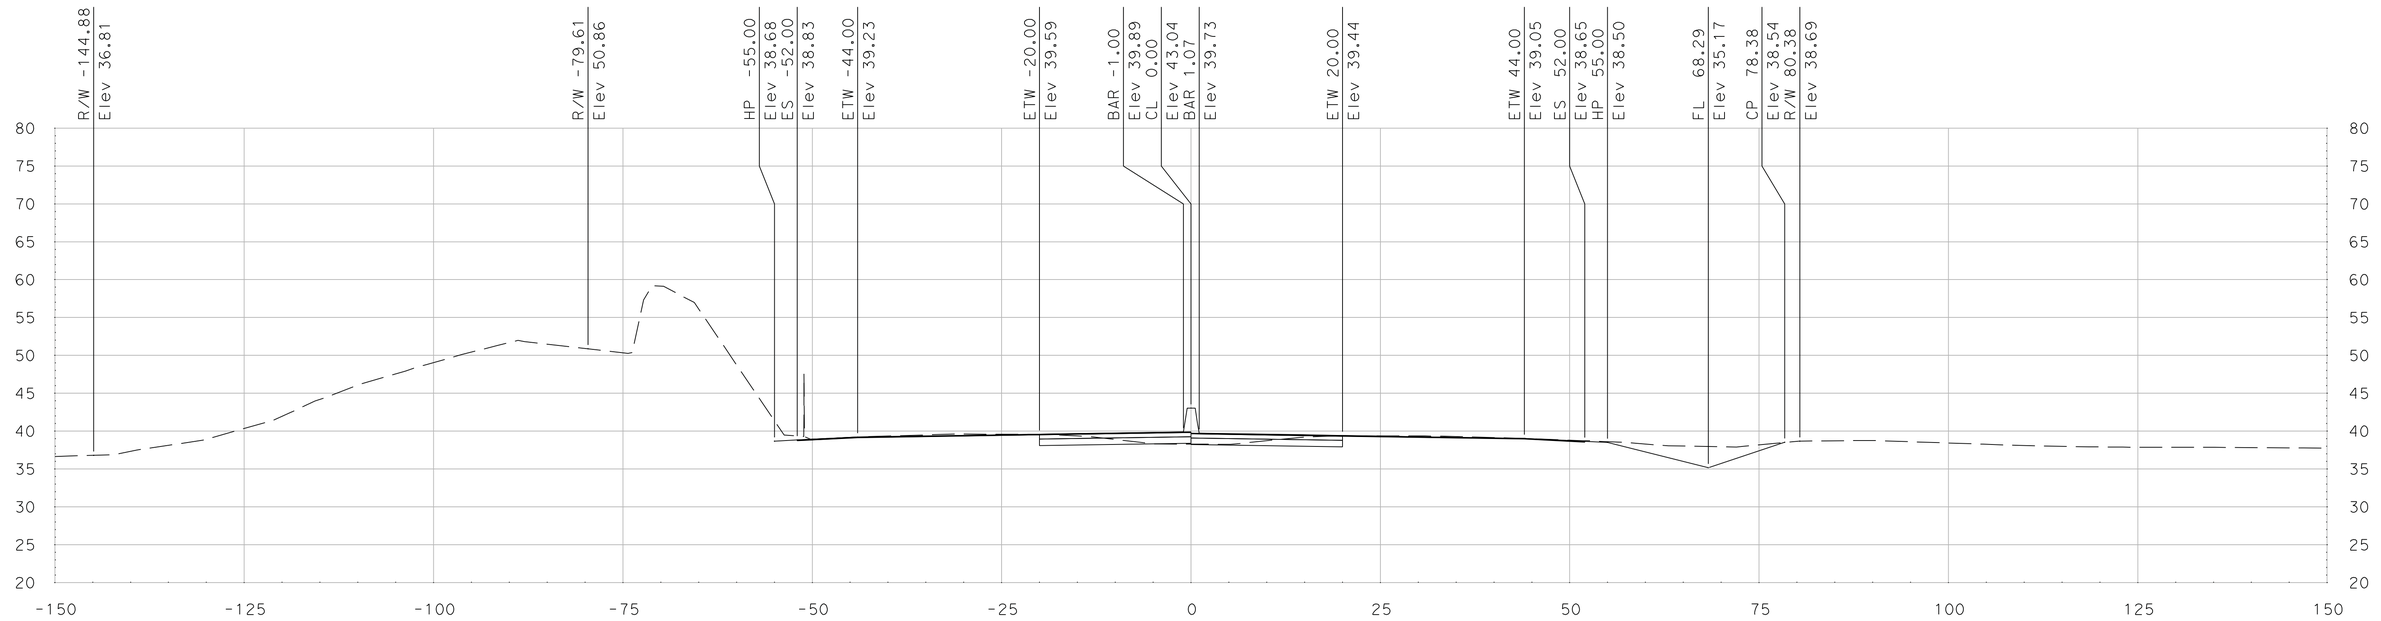

"SR 99" Sta 419+65.38

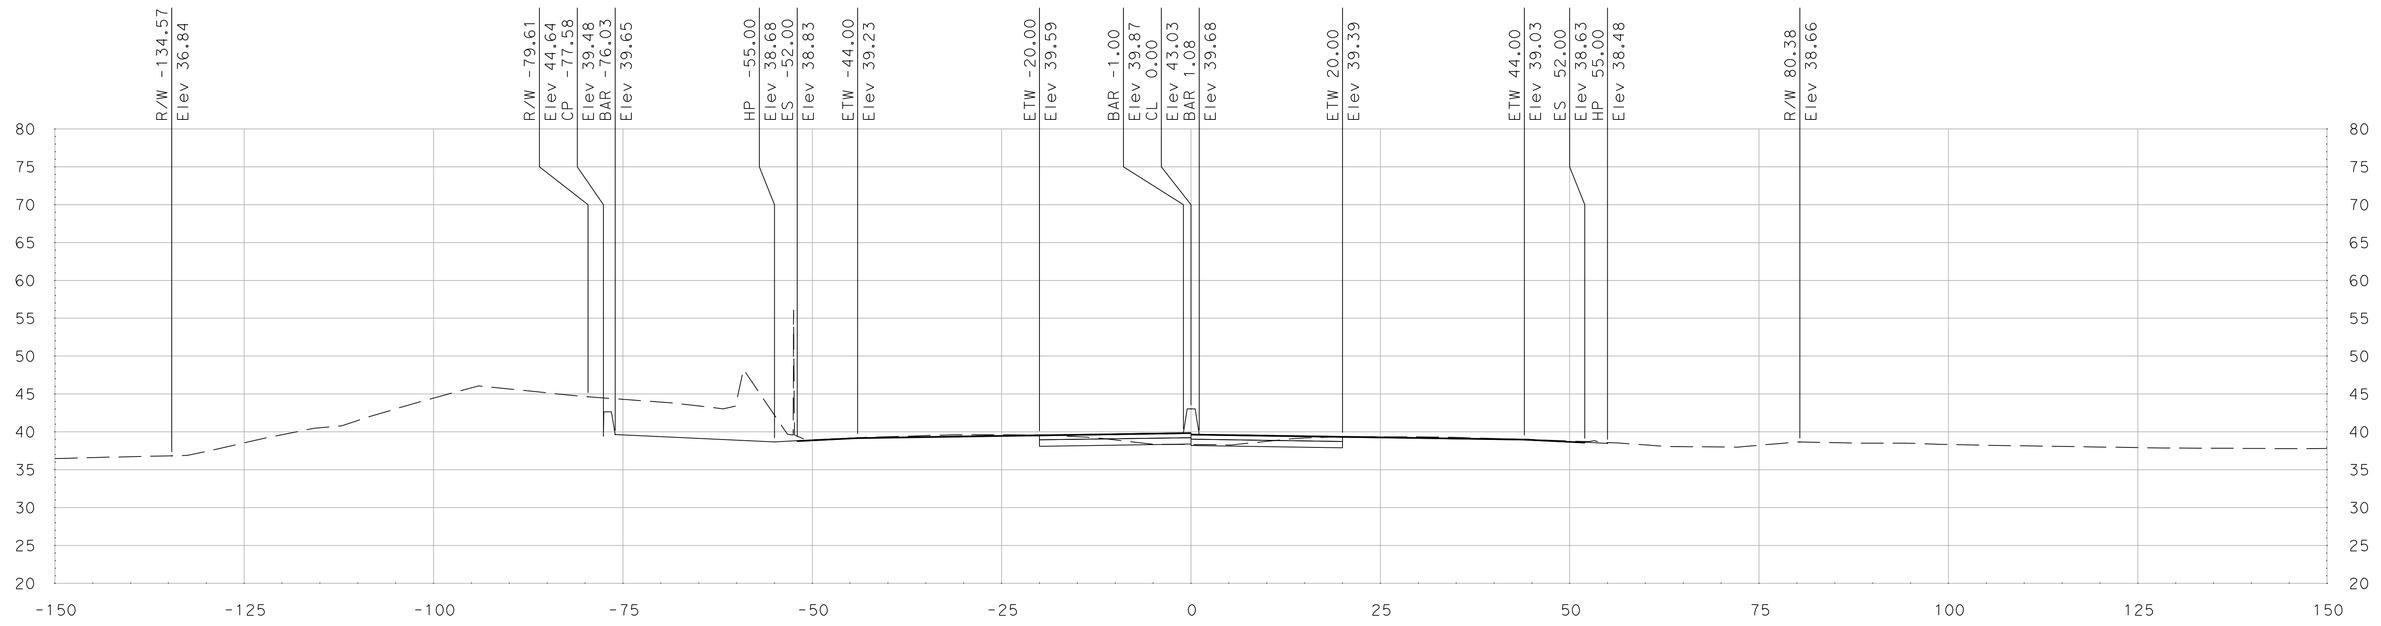

"SR 99" Sta 419+53.00

SCALE
HORIZONTAL: 1"=10'
VERTICAL: 1"=10'

DATE: 5/18/2011

ALL DIMENSIONS ARE IN US SURVEY FEET

FOR EARTHWORK DEVELOPMENT ONLY

Dist	COUNTY	ROUTE	POST MILES TOTAL PROJECT	SHEET No.	TOTAL SHEETS
10	SJ	99	4.9/14.2		
CONTRACT No.			10-0E6114		
PROJECT ID			1000020440		

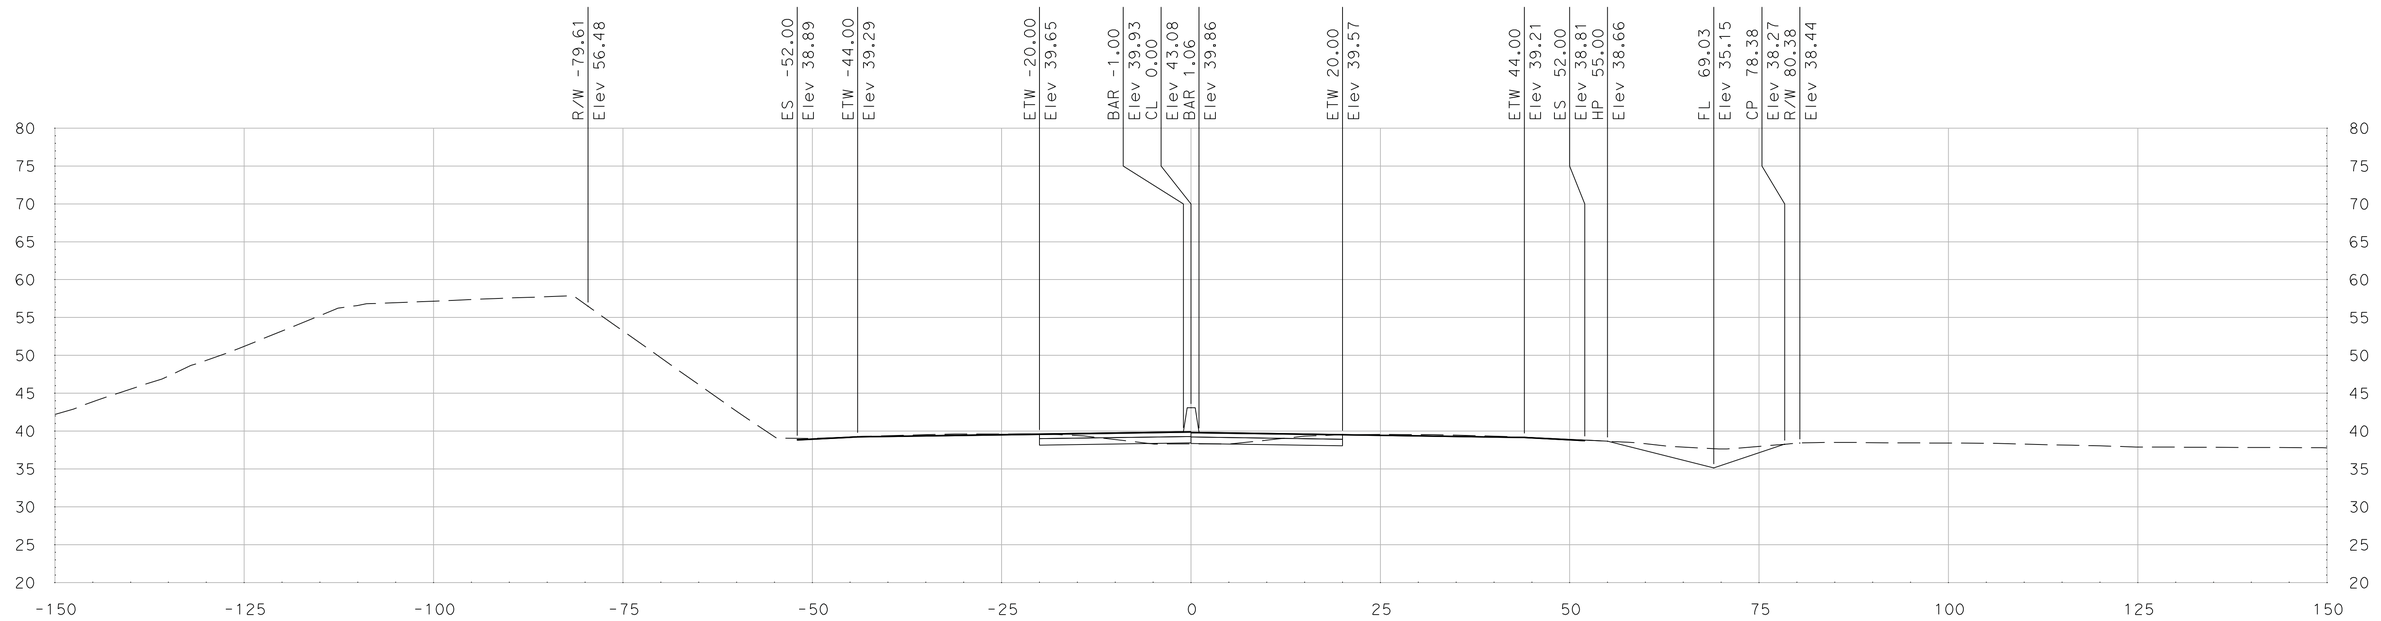

"SR 99" Sta 420+00.00

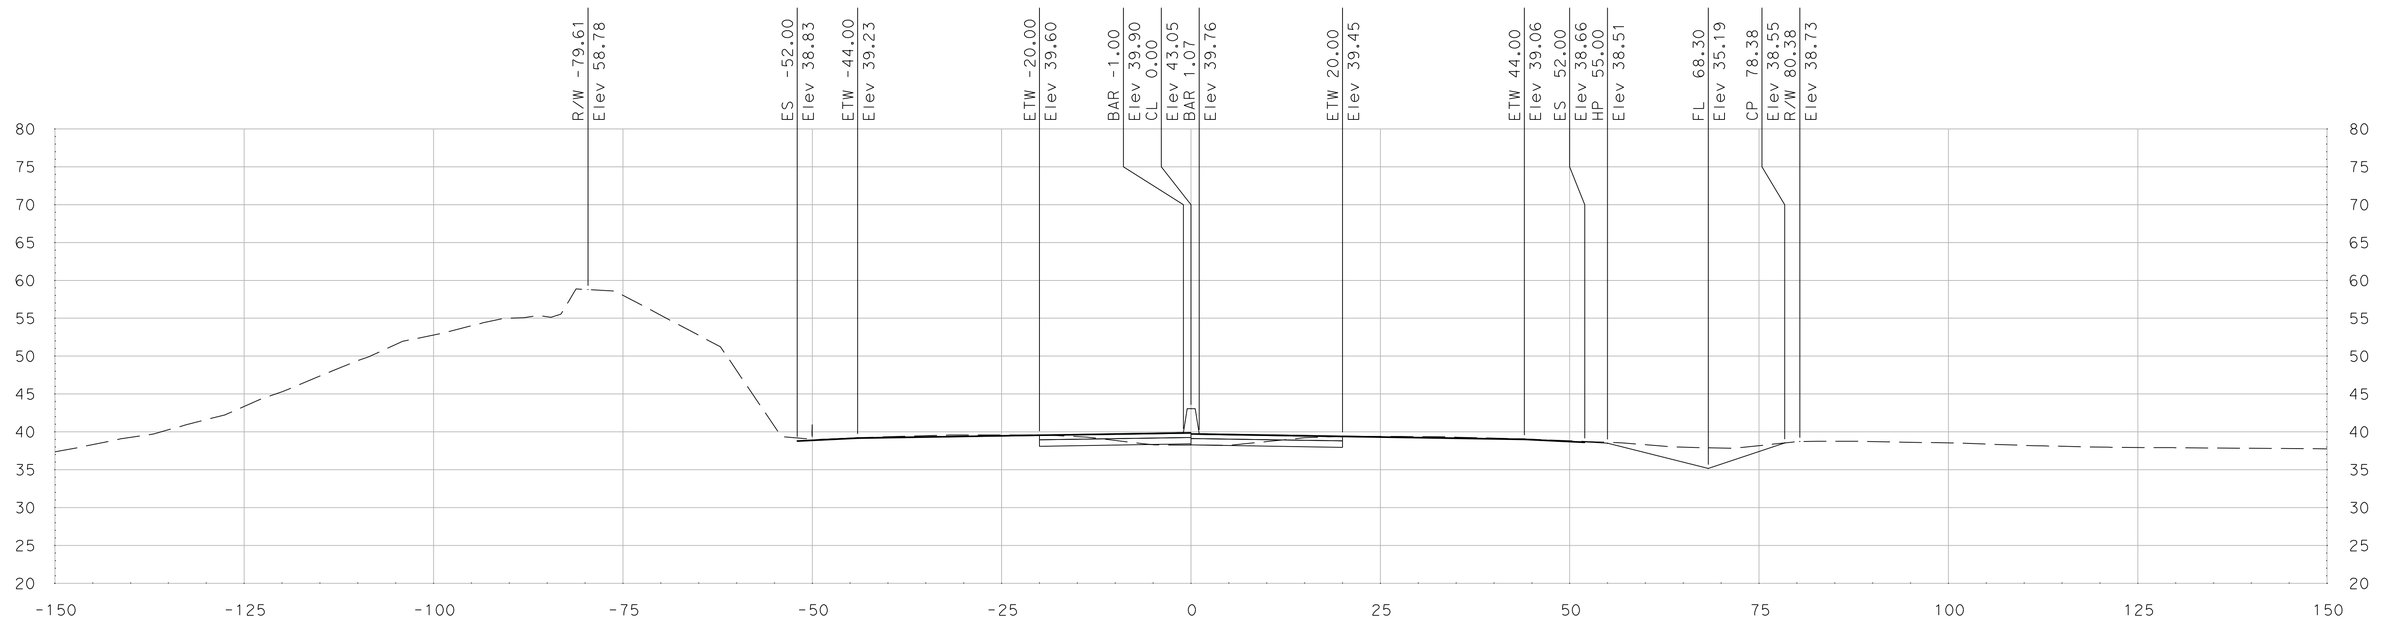

"SR 99" Sta 419+75.00

SCALE
HORIZONTAL: 1"=10'
VERTICAL: 1"=10'

DATE: 5/18/2011

ALL DIMENSIONS ARE IN US SURVEY FEET

FOR EARTHWORK DEVELOPMENT ONLY

Dist	COUNTY	ROUTE	POST MILES TOTAL PROJECT	SHEET No.	TOTAL SHEETS
10	SJ	99	4.9/14.2		
CONTRACT No.			10-0E6114		
PROJECT ID			1000020440		

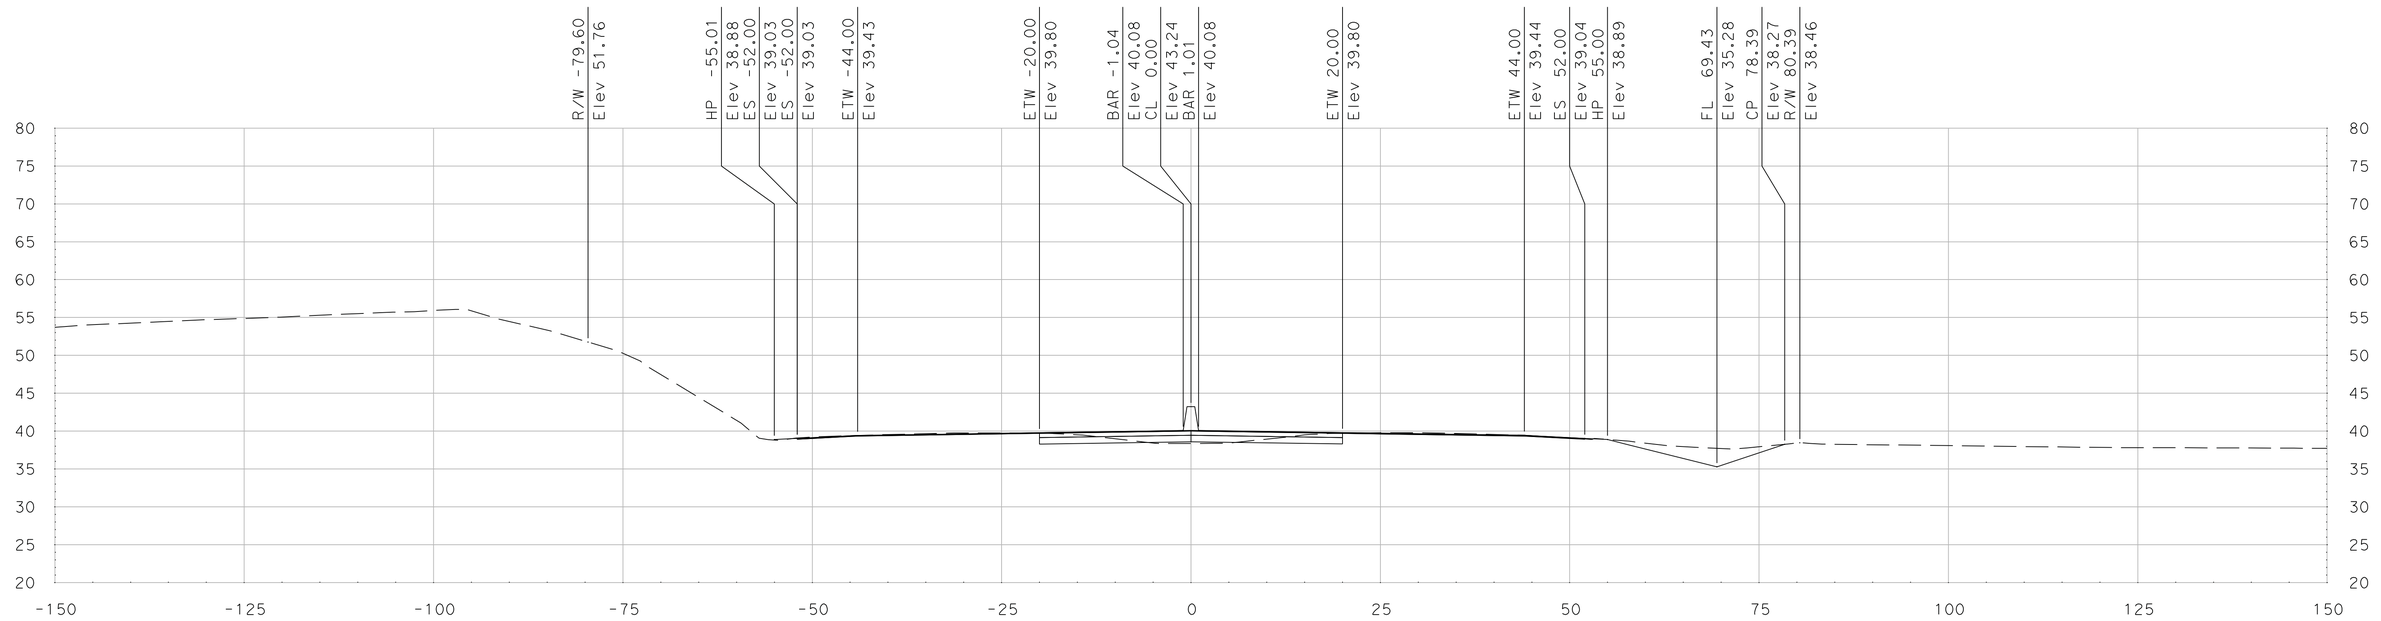

"SR 99" Sta 420+45.84

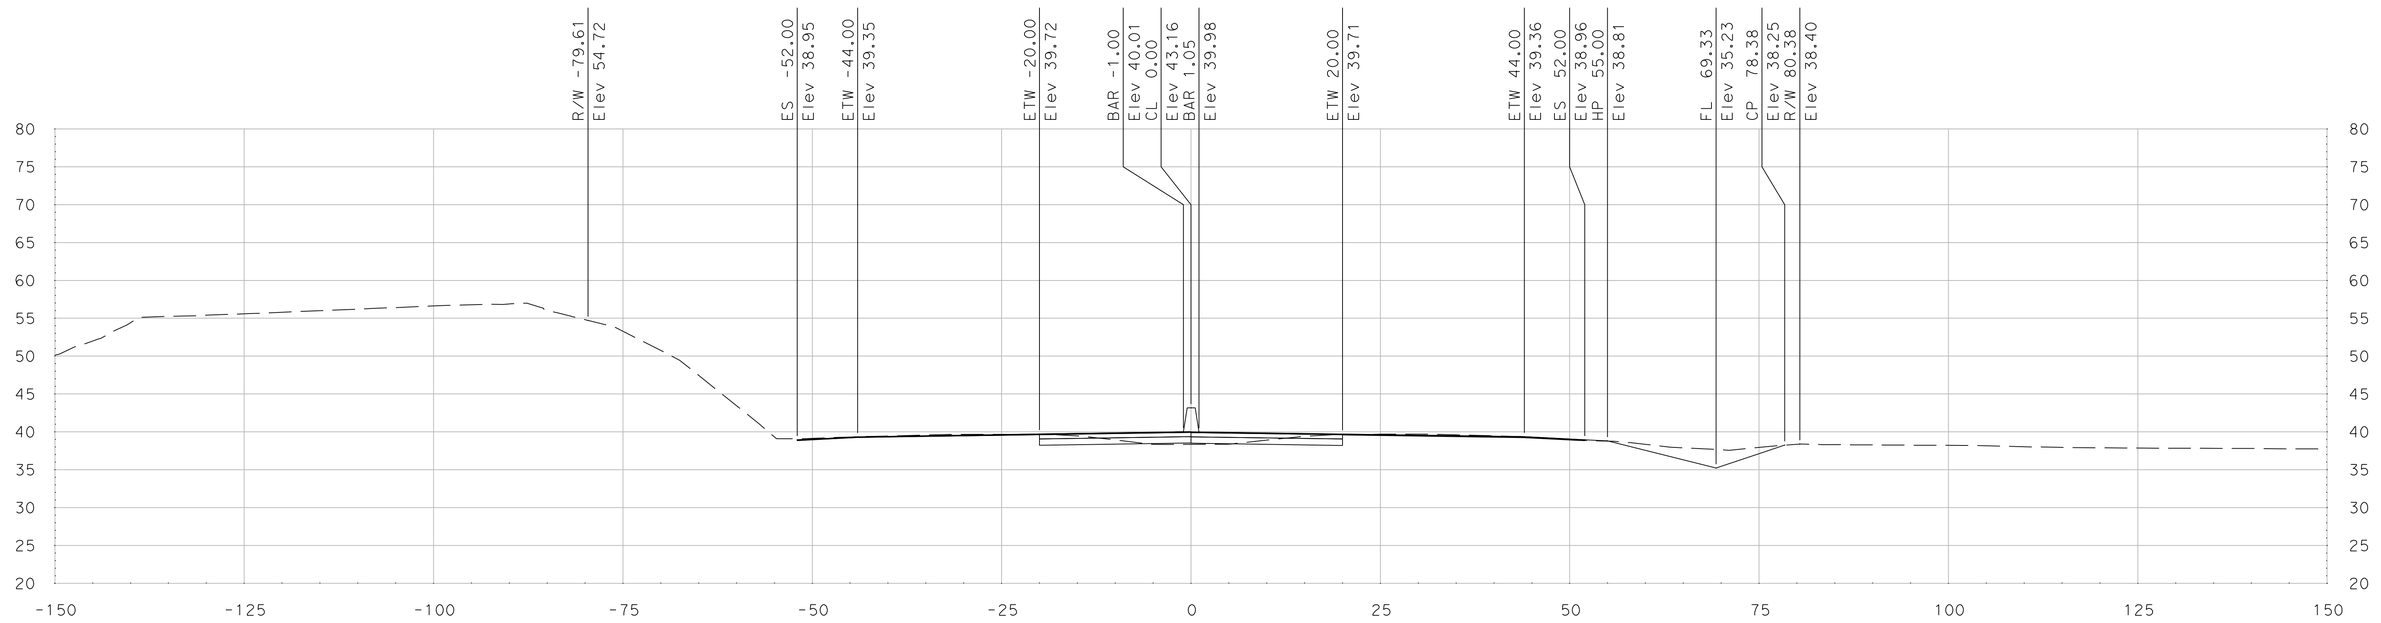

"SR 99" Sta 420+25.00

SCALE
HORIZONTAL: 1"=10'
VERTICAL: 1"=10'

DATE: 5/18/2011

ALL DIMENSIONS ARE IN US SURVEY FEET

FOR EARTHWORK DEVELOPMENT ONLY

Dist	COUNTY	ROUTE	POST MILES TOTAL PROJECT	SHEET No.	TOTAL SHEETS
10	SJ	99	4.9/14.2		
CONTRACT No.			10-0E6114		
PROJECT ID			1000020440		

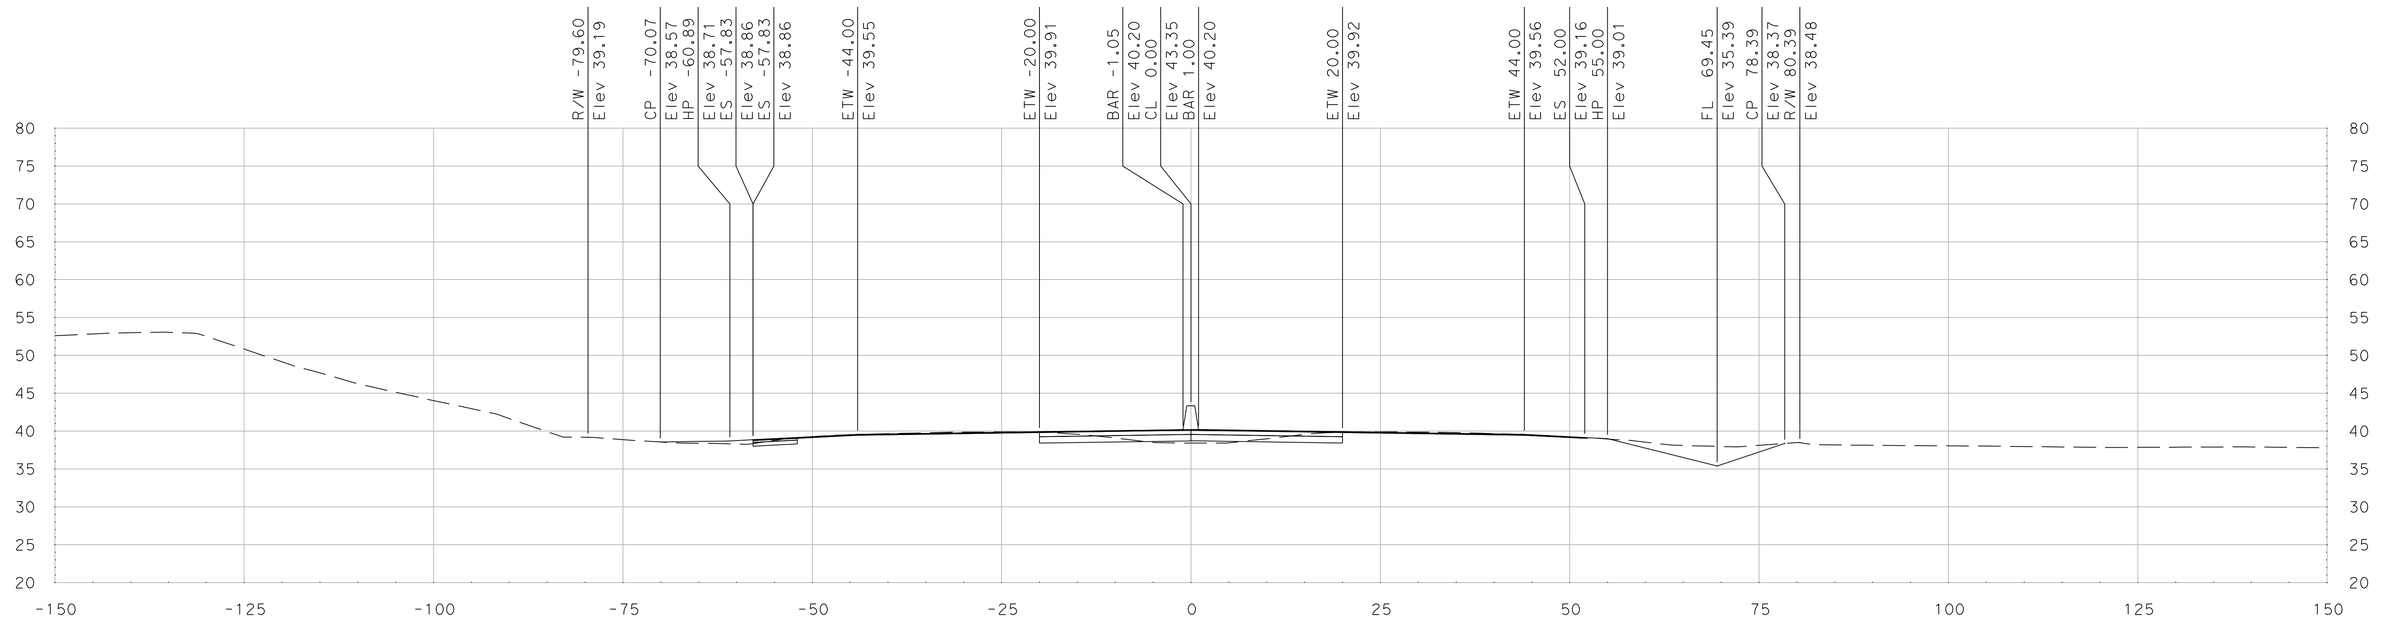

"SR 99" Sta 420+75.00

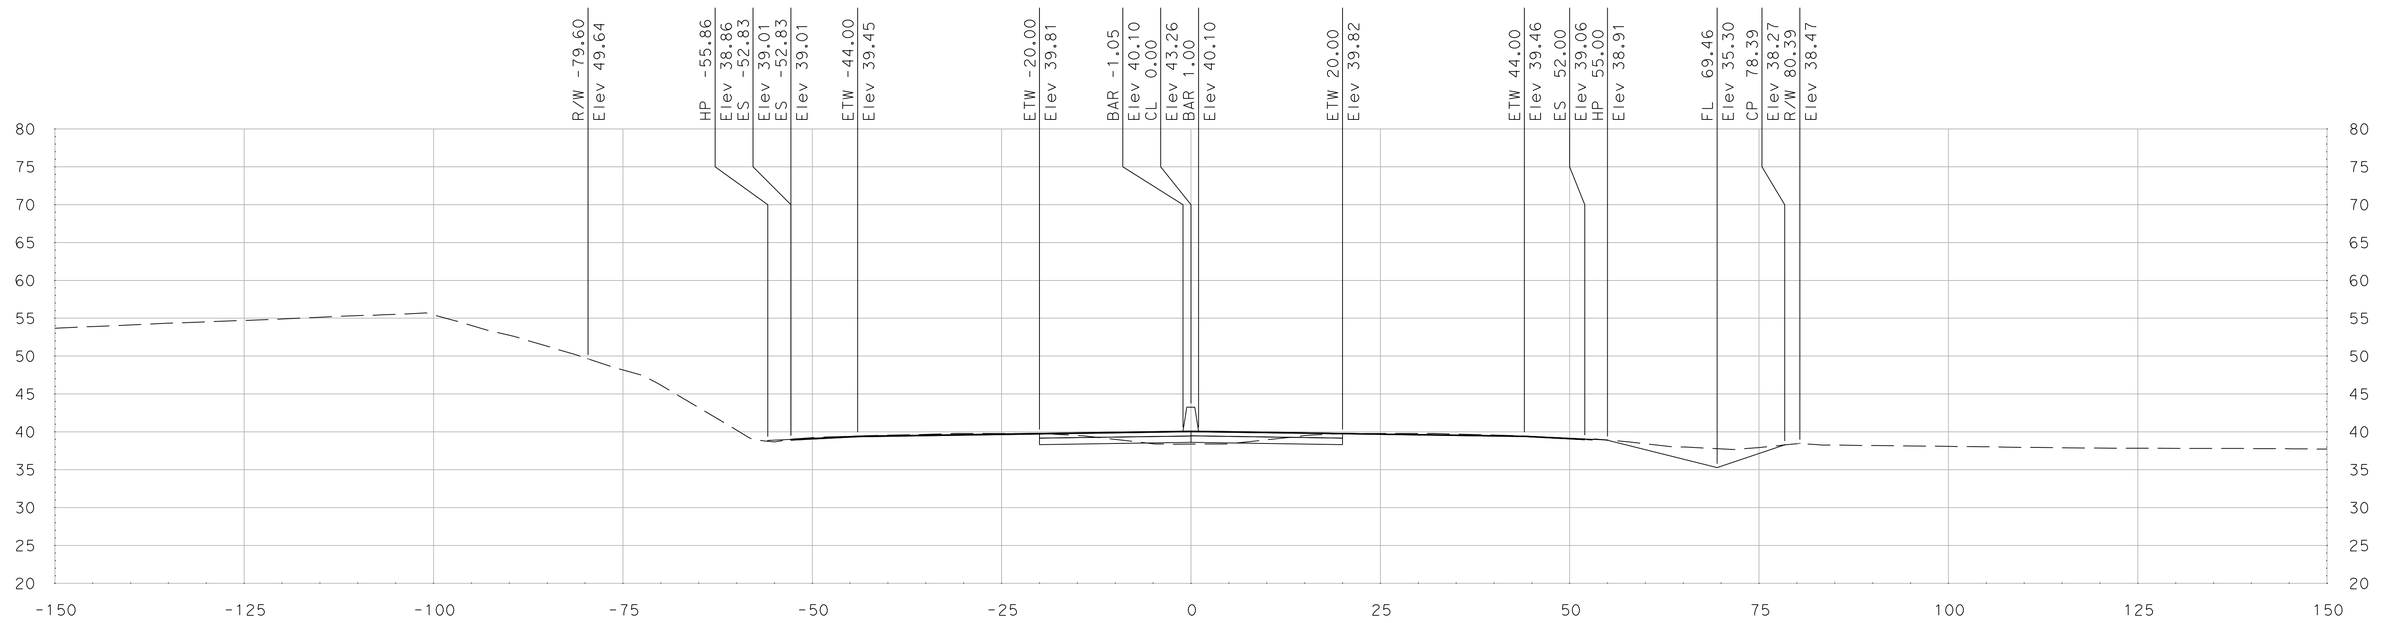

"SR 99" Sta 420+50.00

SCALE
HORIZONTAL: 1"=10'
VERTICAL: 1"=10'

DATE: 5/18/2011

ALL DIMENSIONS ARE IN US SURVEY FEET

FOR EARTHWORK DEVELOPMENT ONLY

Dist	COUNTY	ROUTE	POST MILES TOTAL PROJECT	SHEET No.	TOTAL SHEETS
10	SJ	99	4.9/14.2		
CONTRACT No.			10-0E6114		
PROJECT ID			1000020440		

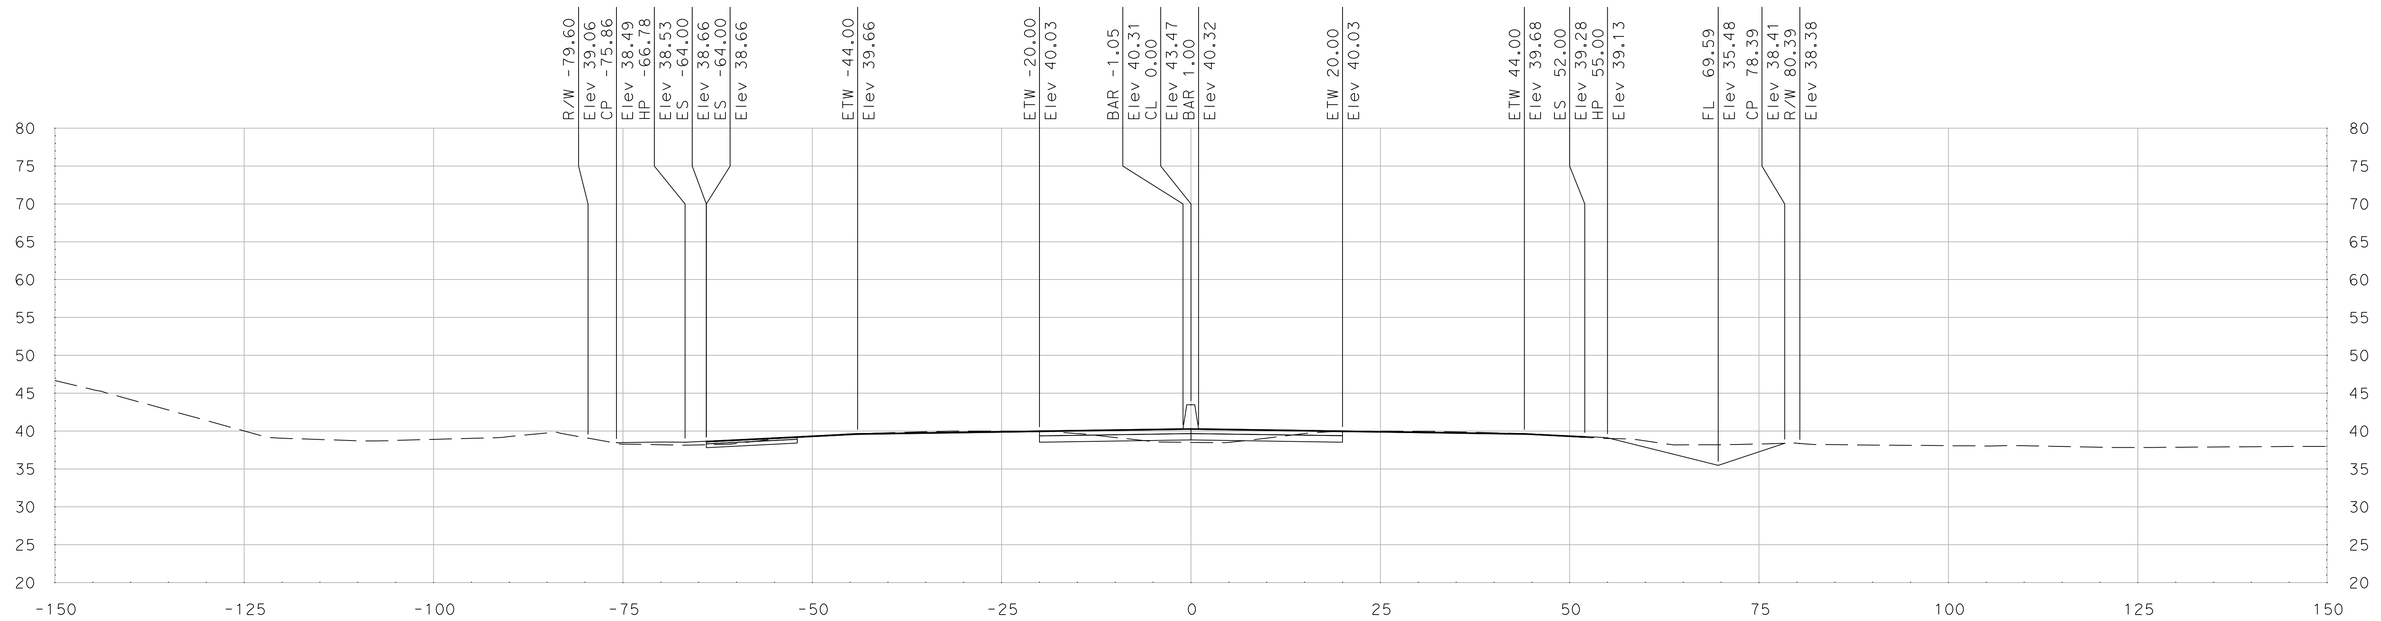

"SR 99" Sta 421+05.84

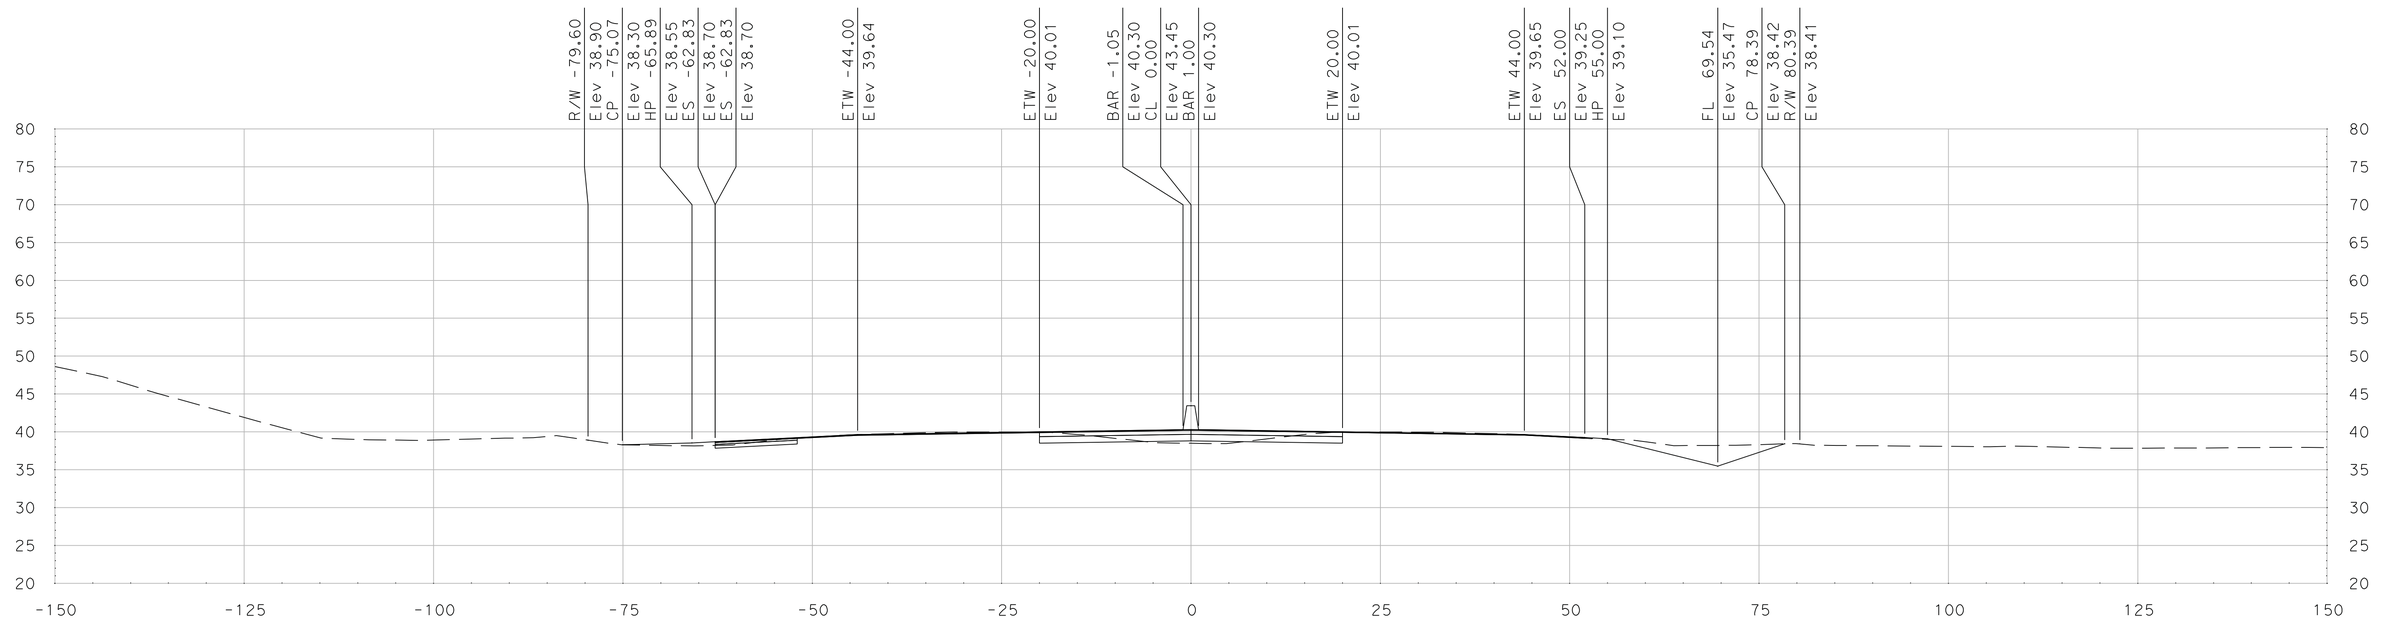

"SR 99" Sta 421+00.00

SCALE
HORIZONTAL: 1"=10'
VERTICAL: 1"=10'

DATE: 5/18/2011

ALL DIMENSIONS ARE IN US SURVEY FEET

FOR EARTHWORK DEVELOPMENT ONLY

Dist	COUNTY	ROUTE	POST MILES TOTAL PROJECT	SHEET No.	TOTAL SHEETS
10	SJ	99	4.9/14.2		
CONTRACT No.			10-0E6114		
PROJECT ID			1000020440		

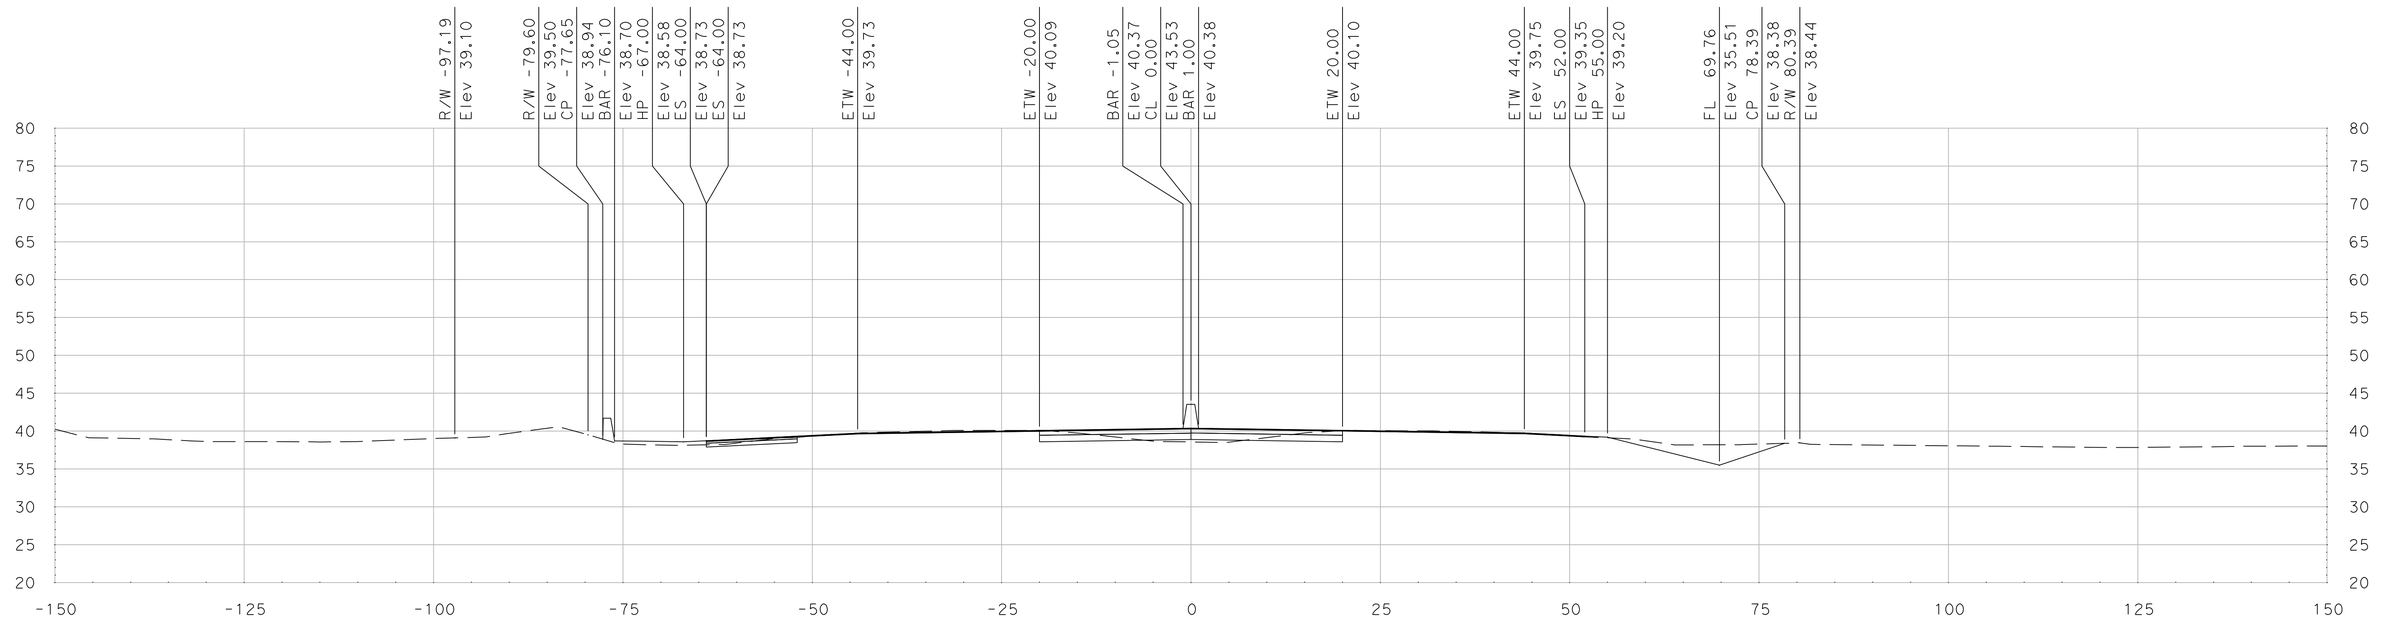

"SR 99" Sta 421+25.00

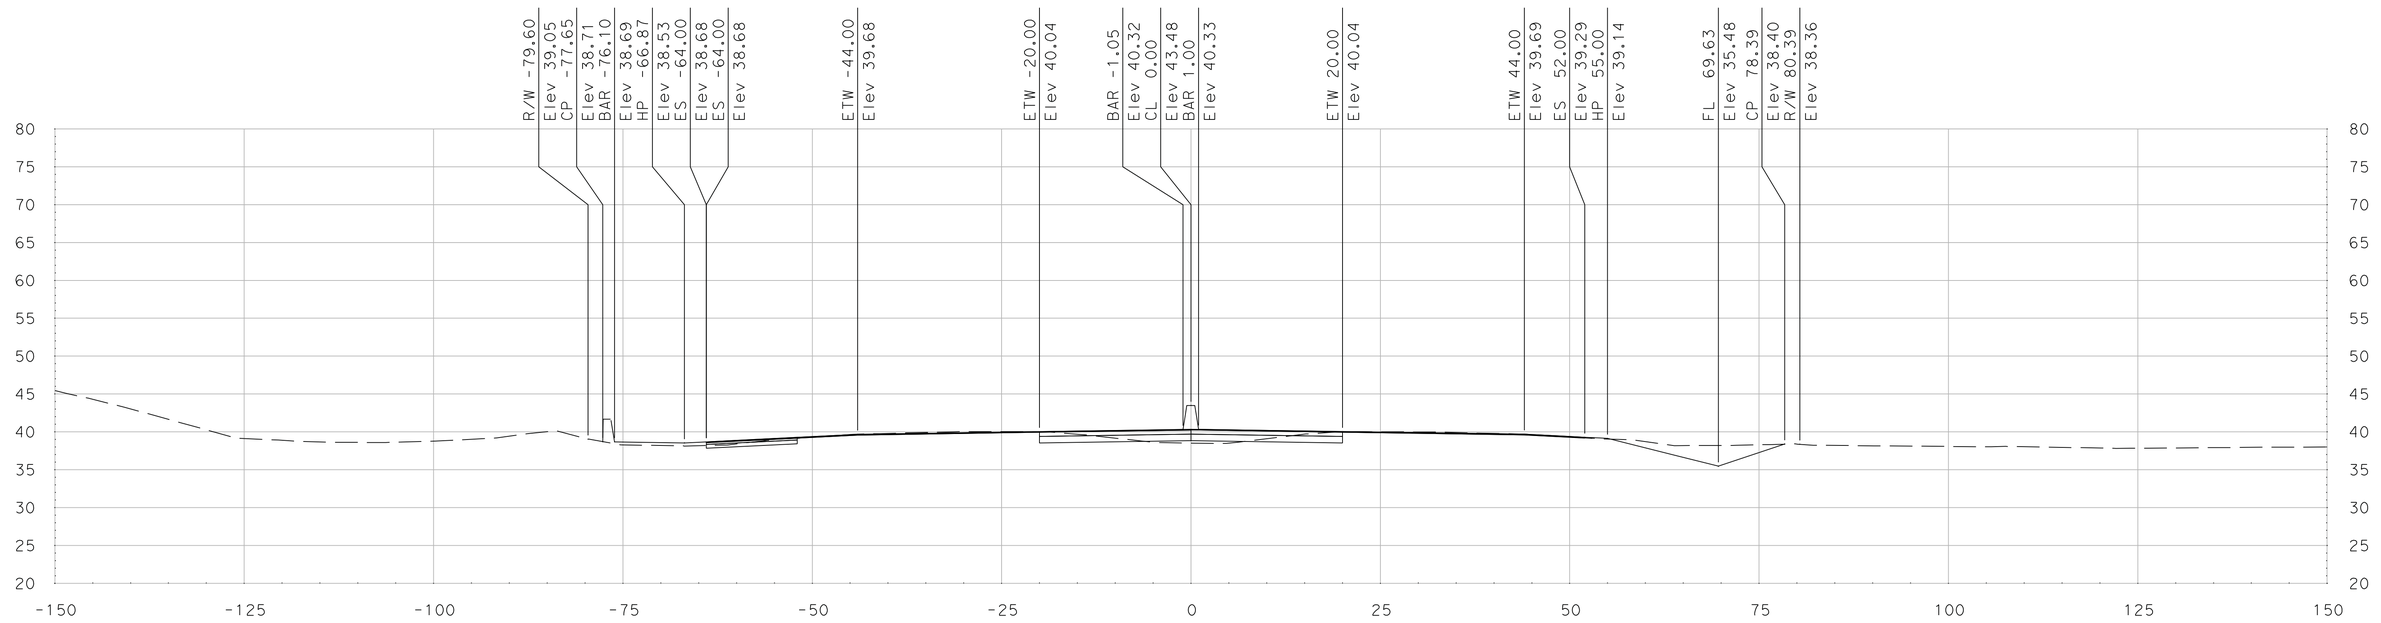

"SR 99" Sta 421+09.43

SCALE
HORIZONTAL: 1"=10'
VERTICAL: 1"=10'

DATE: 5/18/2011

ALL DIMENSIONS ARE IN US SURVEY FEET

FOR EARTHWORK DEVELOPMENT ONLY

Dist	COUNTY	ROUTE	POST MILES TOTAL PROJECT	SHEET No.	TOTAL SHEETS
10	SJ	99	4.9/14.2		
CONTRACT No.			10-0E6114		
PROJECT ID			1000020440		

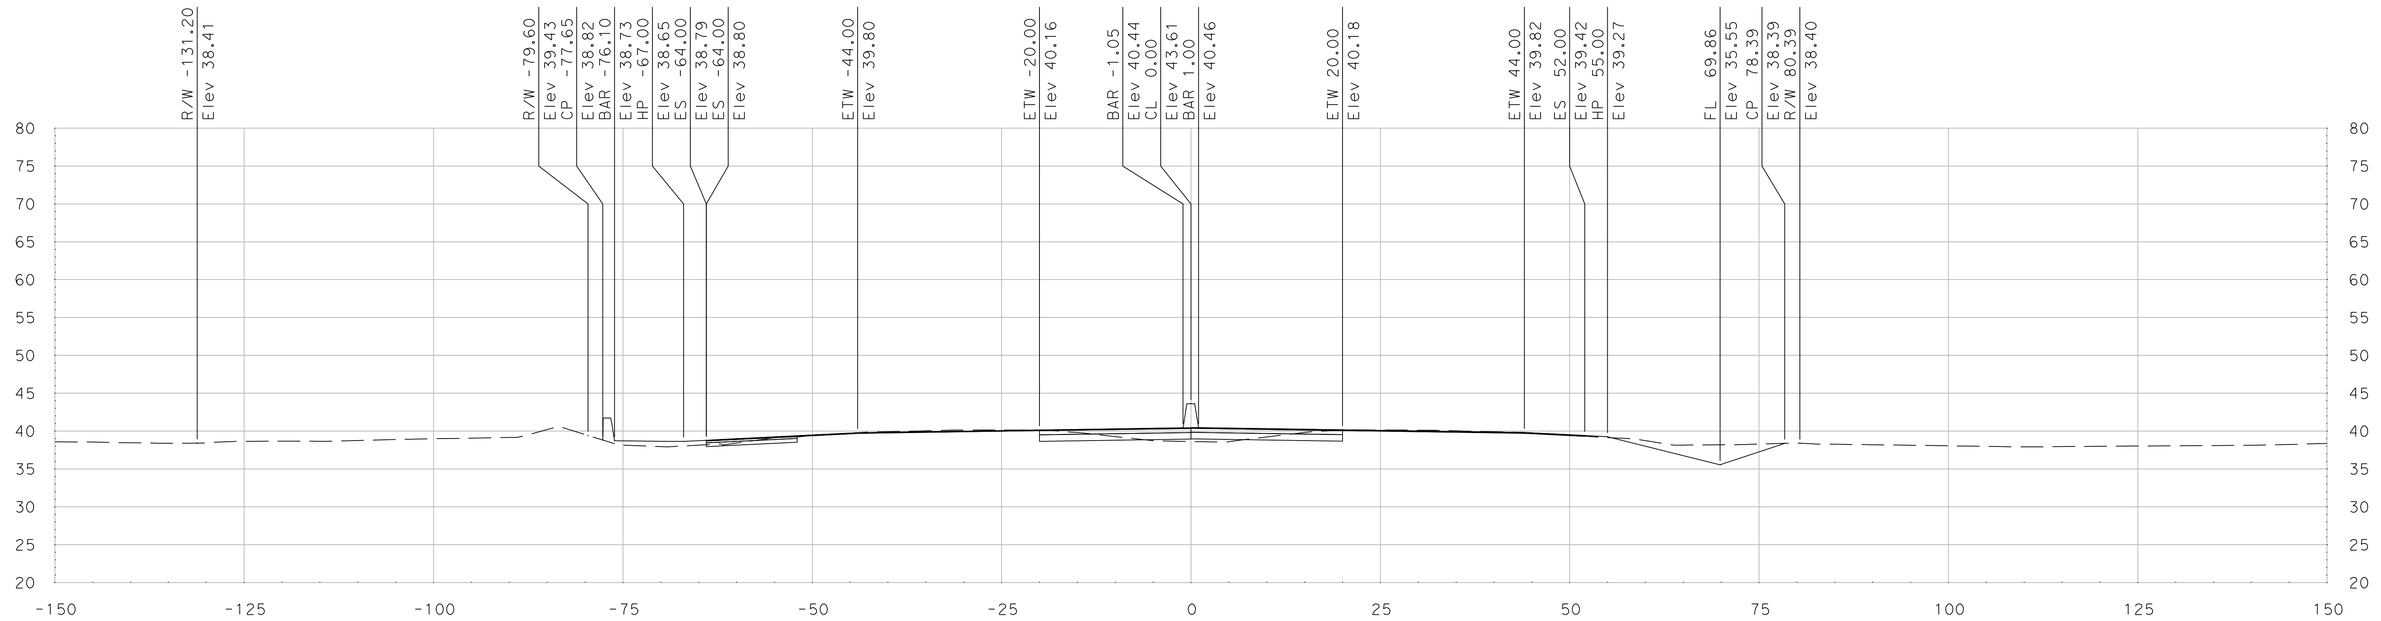

"SR 99" Sta 421+50.84

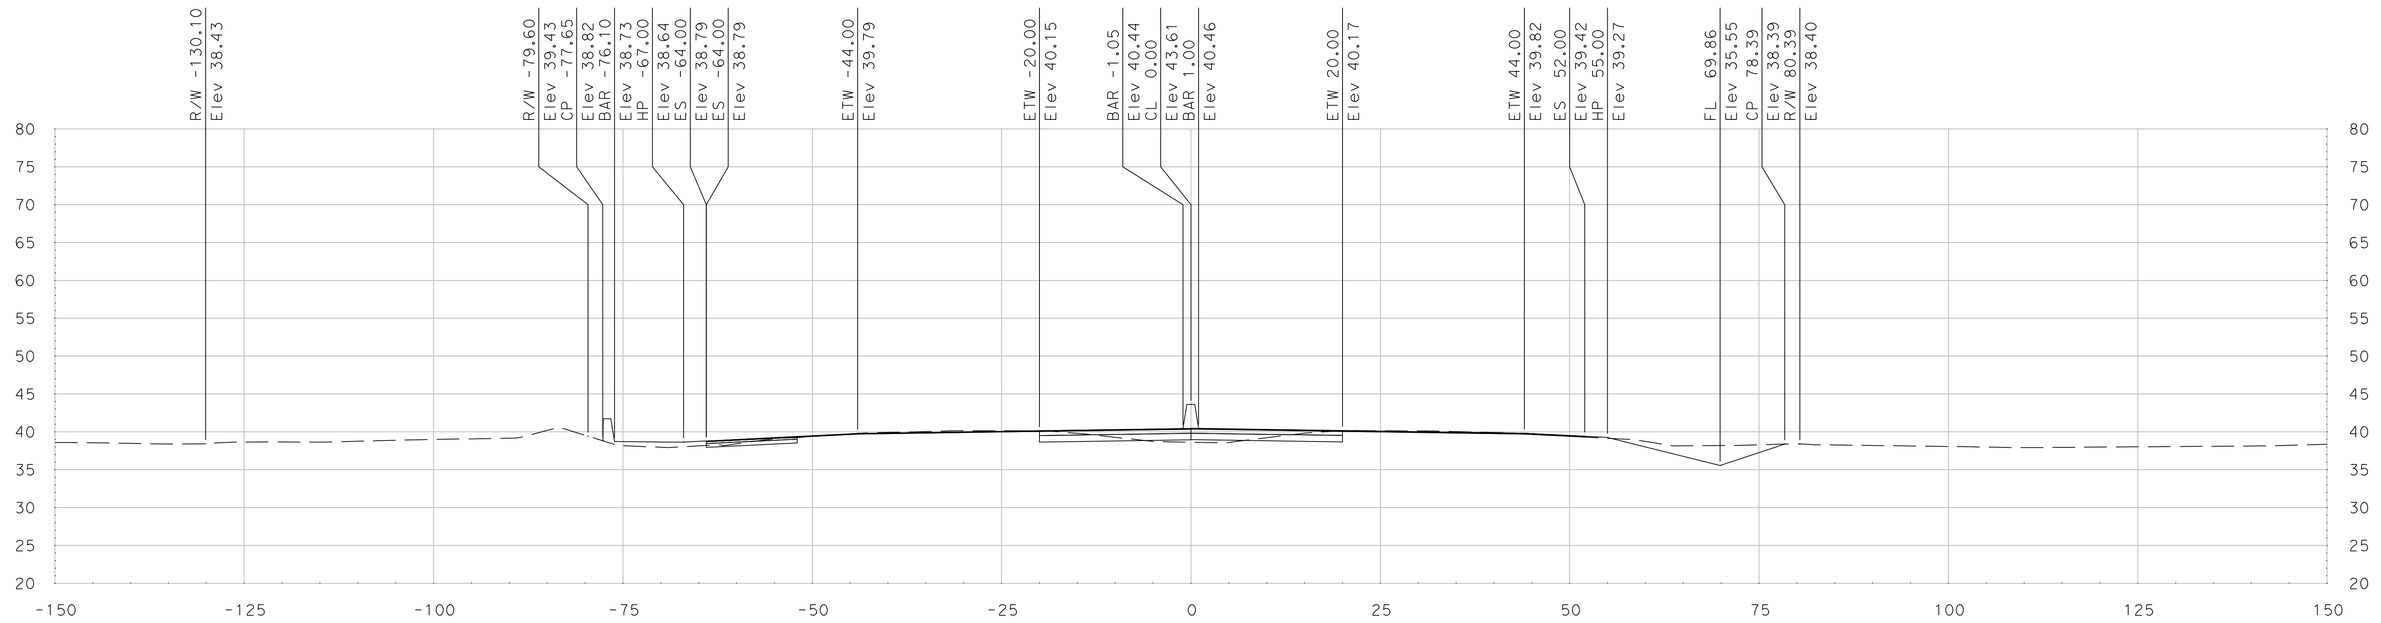

"SR 99" Sta 421+50.00

DATE: 5/18/2011

ALL DIMENSIONS ARE IN US SURVEY FEET

SCALE
HORIZONTAL: 1"=10'
VERTICAL: 1"=10'

FOR EARTHWORK DEVELOPMENT ONLY

Dist	COUNTY	ROUTE	POST MILES TOTAL PROJECT	SHEET No.	TOTAL SHEETS
10	SJ	99	4.9/14.2		
CONTRACT No.			10-0E6114		
PROJECT ID			1000020440		

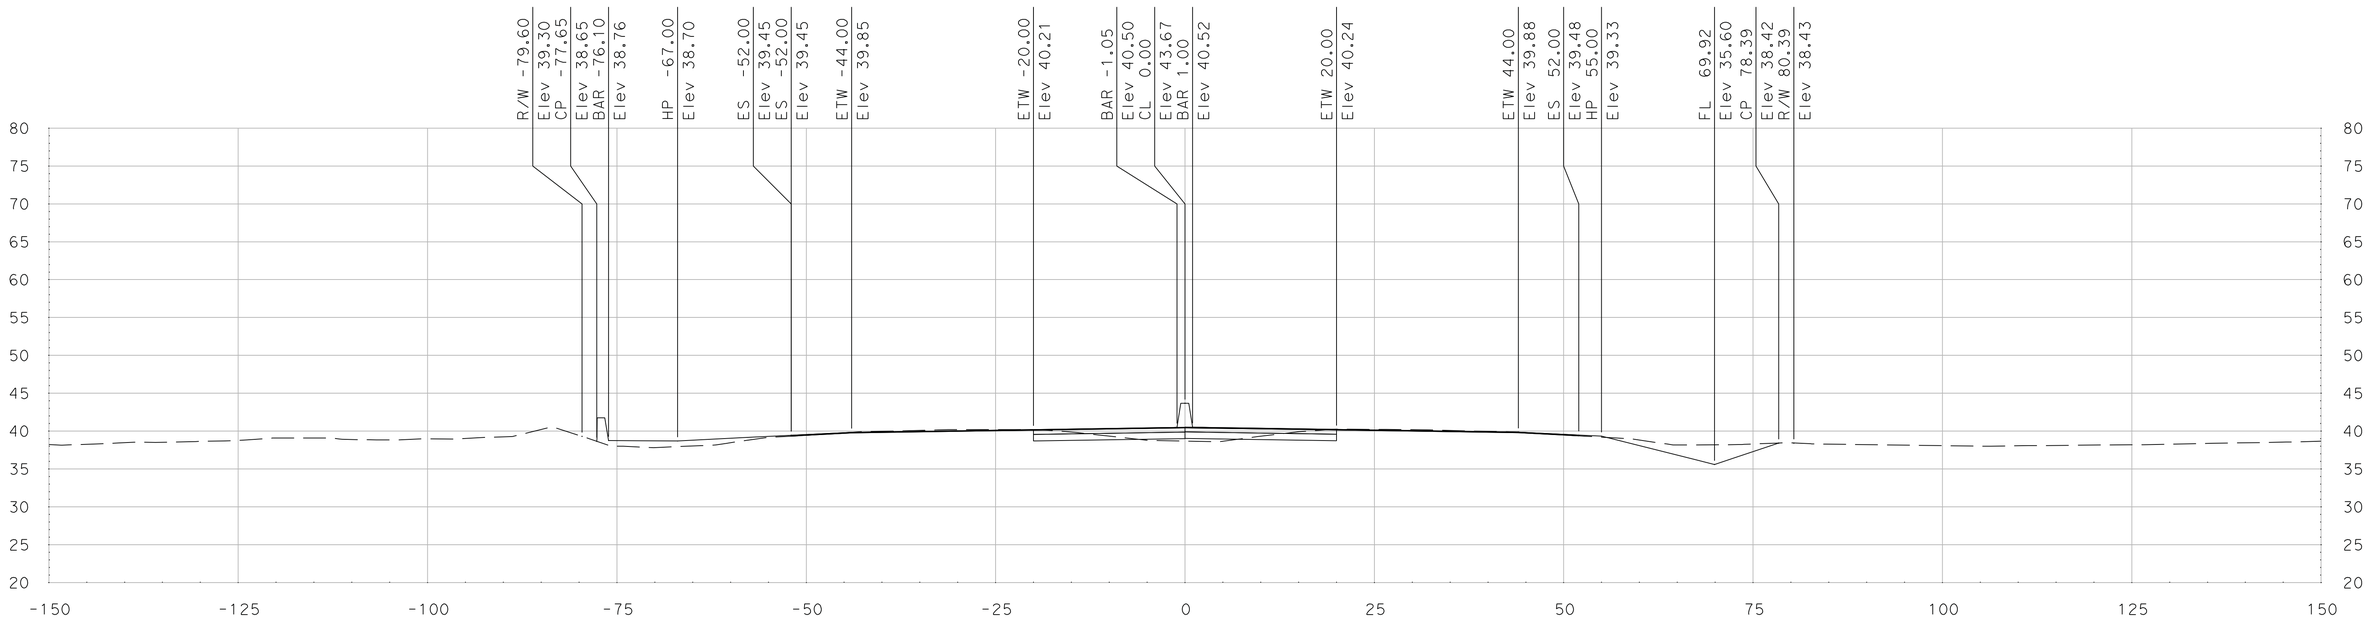

"SR 99" Sta 421+75.00

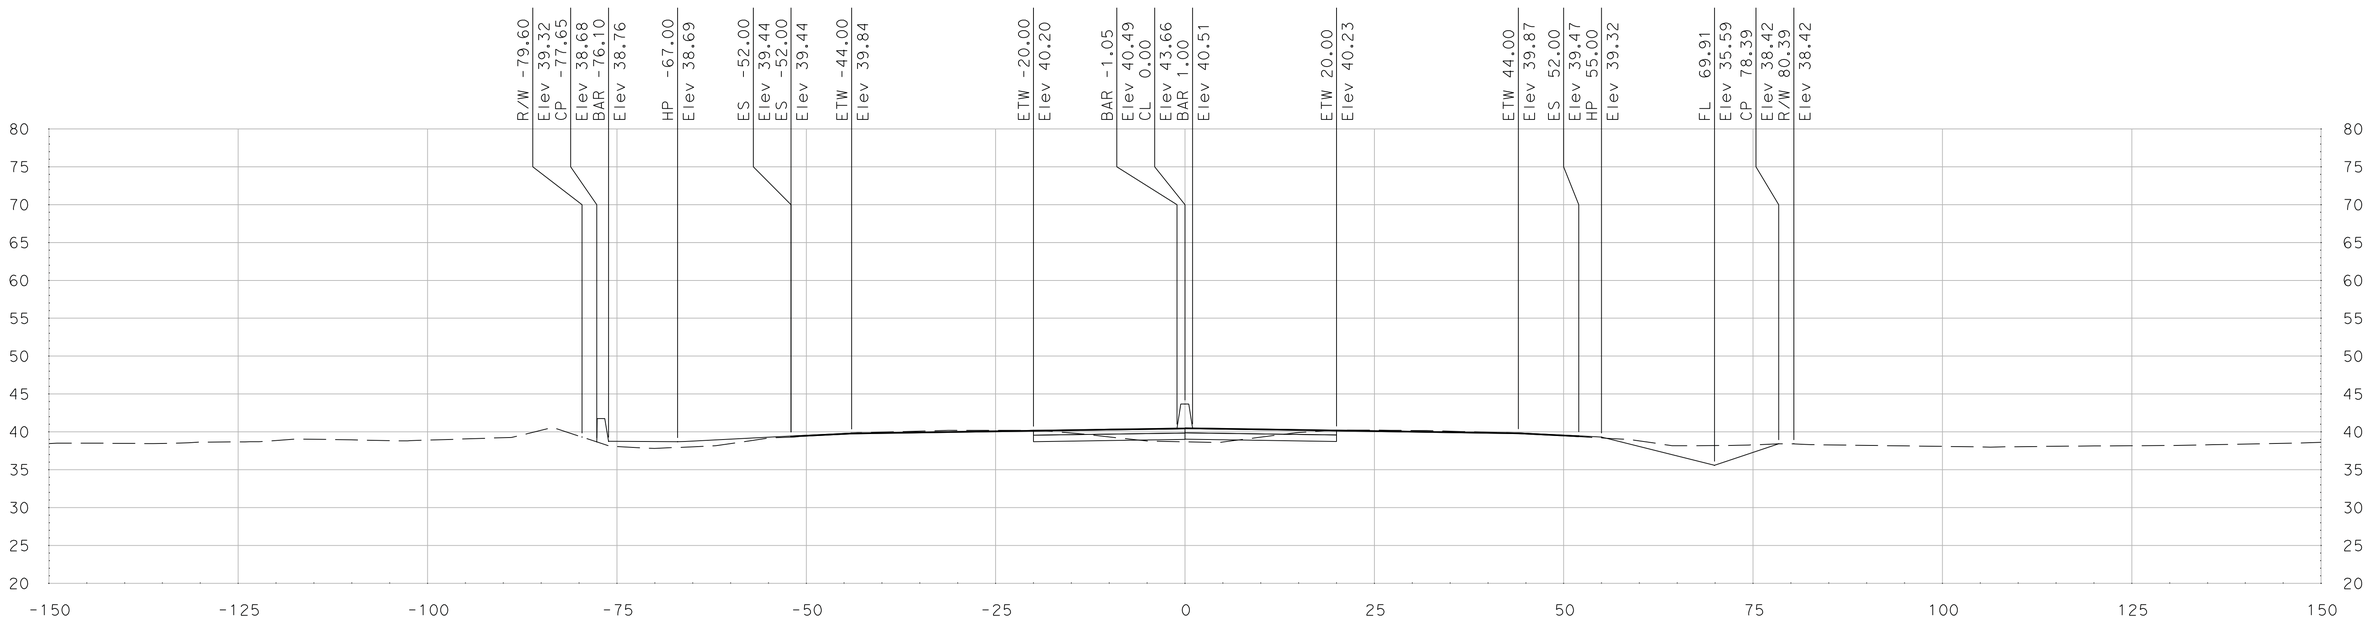

"SR 99" Sta 421+70.84

SCALE
HORIZONTAL: 1"=10'
VERTICAL: 1"=10'

DATE: 5/18/2011

ALL DIMENSIONS ARE IN US SURVEY FEET

FOR EARTHWORK DEVELOPMENT ONLY

Dist	COUNTY	ROUTE	POST MILES TOTAL PROJECT	SHEET No.	TOTAL SHEETS
10	SJ	99	4.9/14.2		
CONTRACT No.			10-0E6114		
PROJECT ID			1000020440		

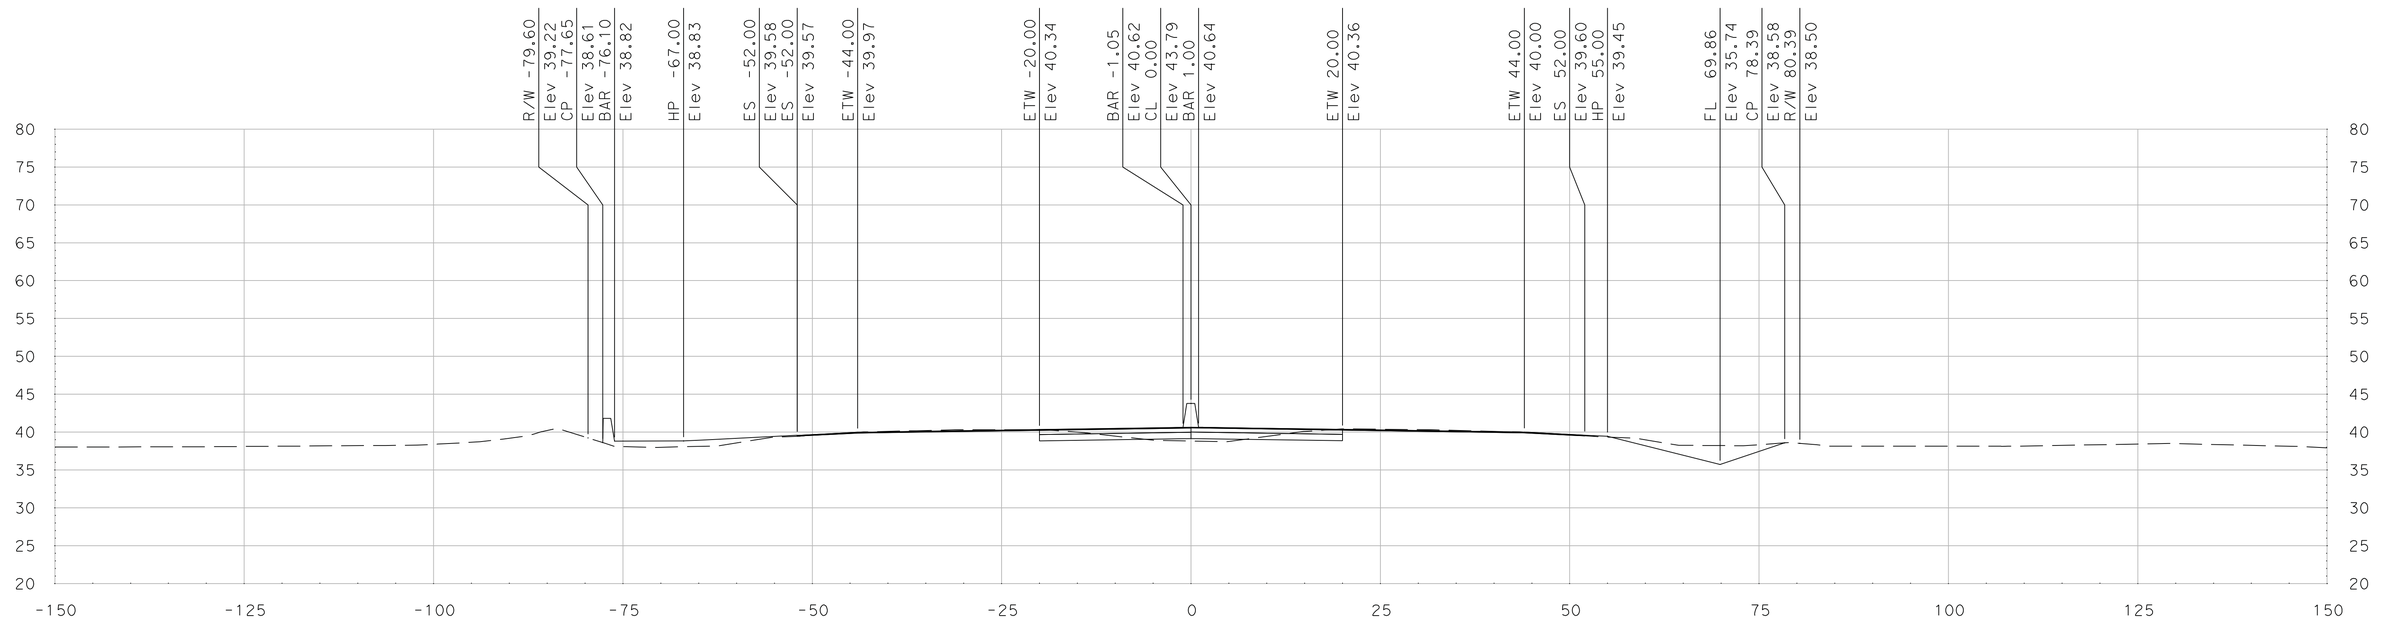

"SR 99" Sta 422+25.00

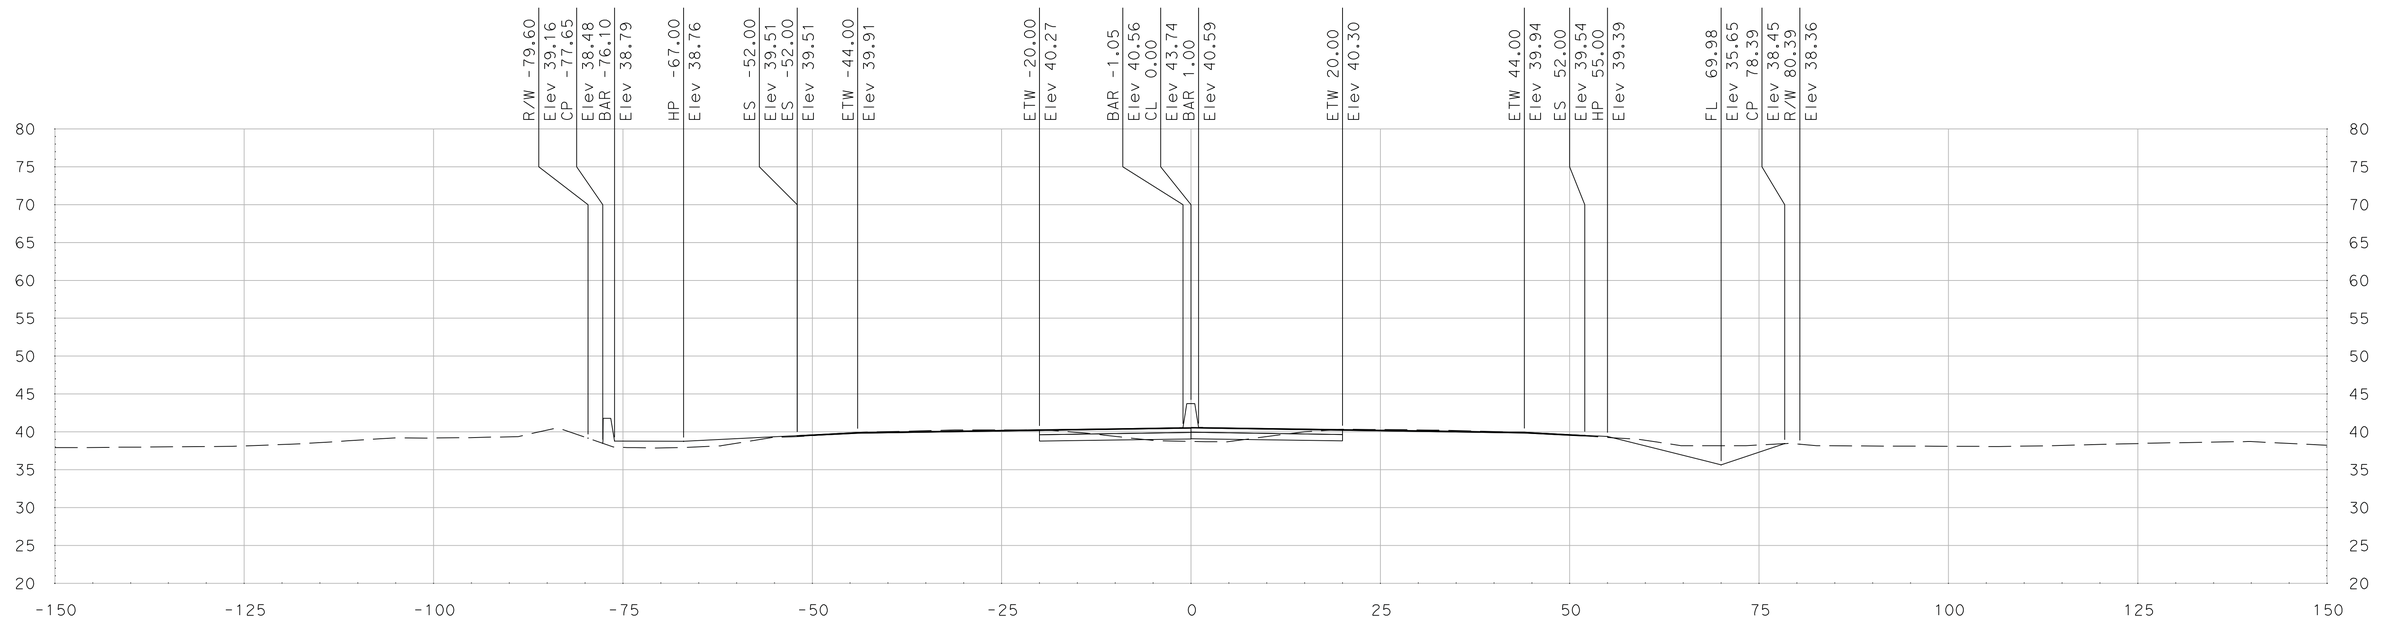

"SR 99" Sta 422+00.00

SCALE
HORIZONTAL: 1"=10'
VERTICAL: 1"=10'

DATE: 5/18/2011

ALL DIMENSIONS ARE IN US SURVEY FEET

Dist	COUNTY	ROUTE	POST MILES TOTAL PROJECT	SHEET No.	TOTAL SHEETS
10	SJ	99	4.9/14.2		
CONTRACT No.			10-0E6114		
PROJECT ID			1000020440		

FOR EARTHWORK DEVELOPMENT ONLY

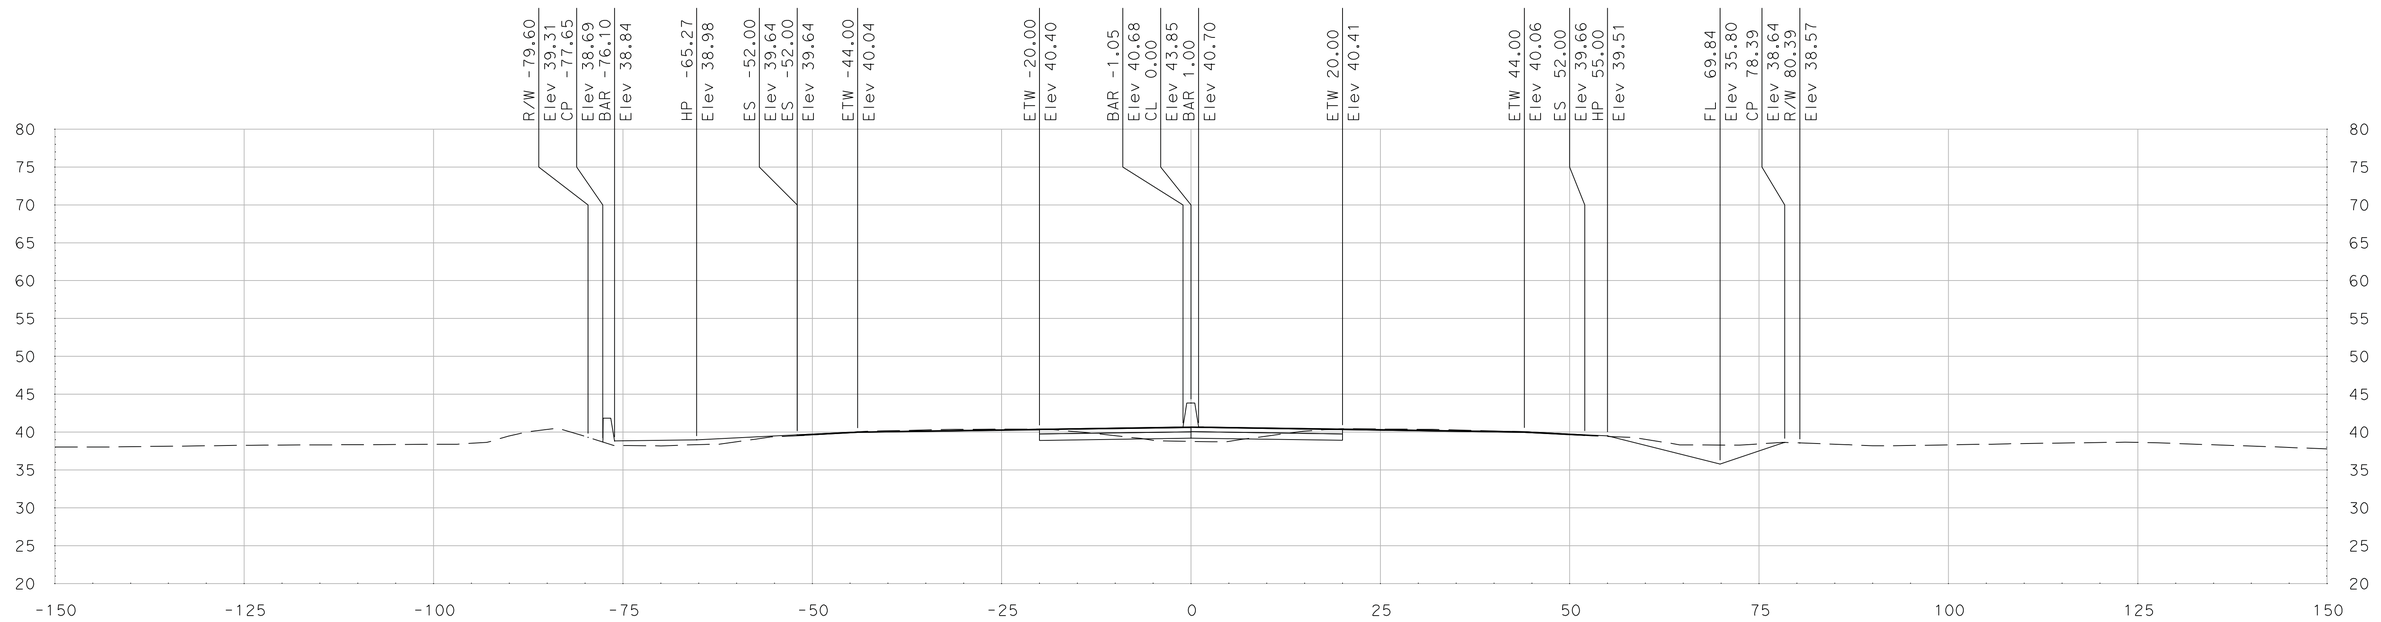

"SR 99" Sta 422+50.00

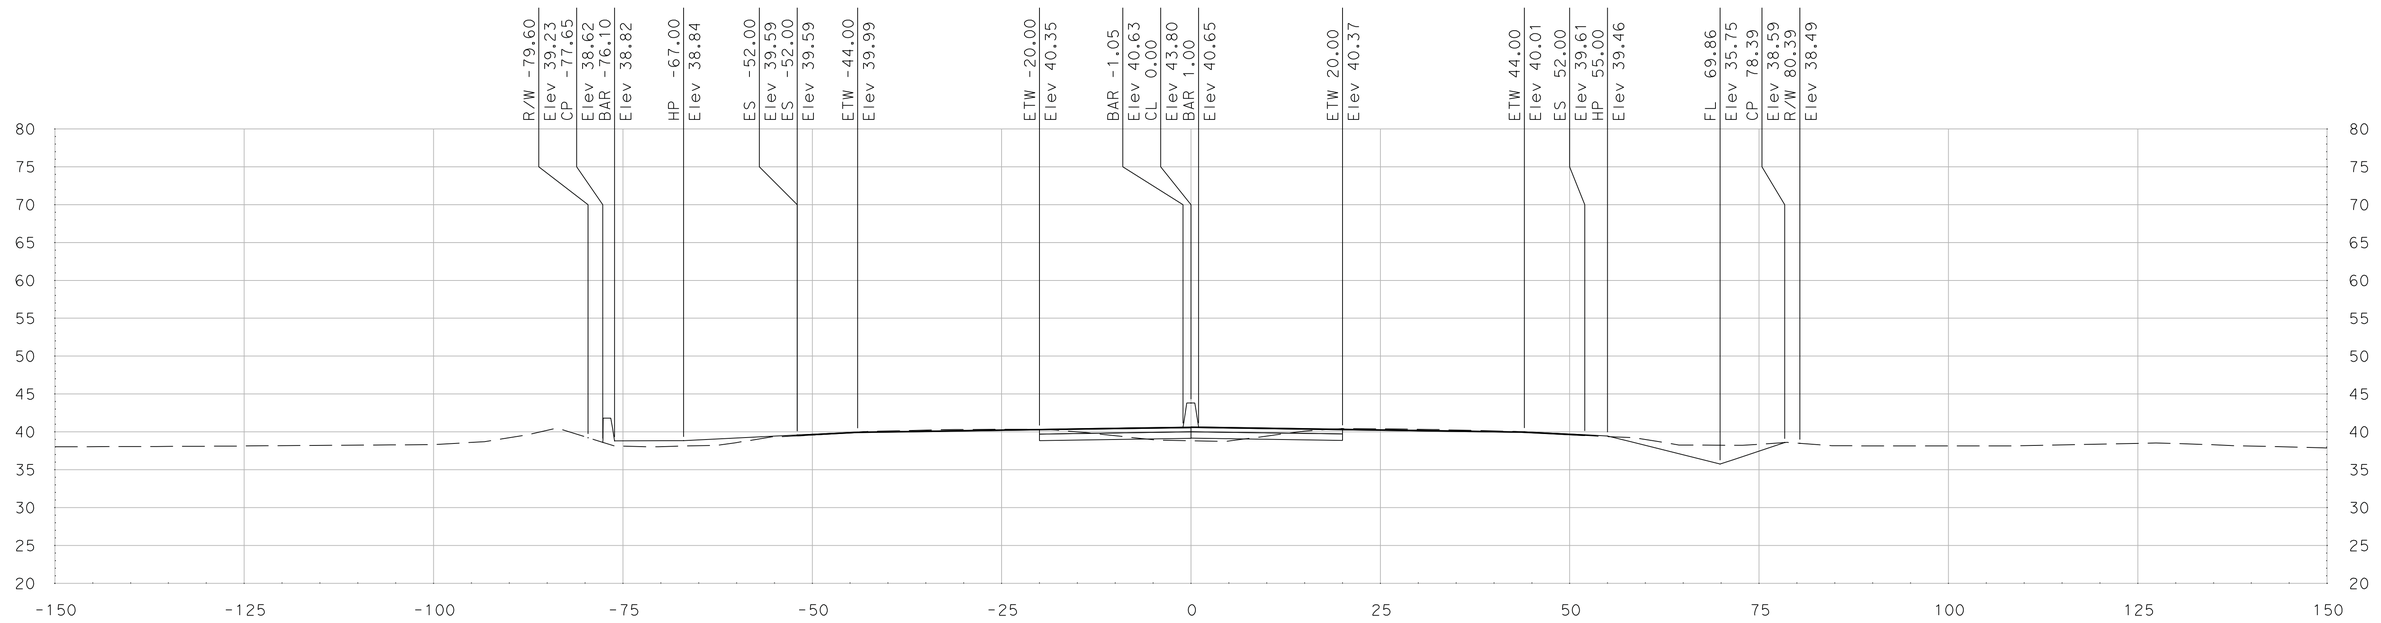

"SR 99" Sta 422+30.00

SCALE
HORIZONTAL: 1"=10'
VERTICAL: 1"=10'

DATE: 5/18/2011

ALL DIMENSIONS ARE IN US SURVEY FEET

FOR EARTHWORK DEVELOPMENT ONLY

Dist	COUNTY	ROUTE	POST MILES TOTAL PROJECT	SHEET No.	TOTAL SHEETS
10	SJ	99	4.9/14.2		
CONTRACT No.			10-0E6114		
PROJECT ID			1000020440		

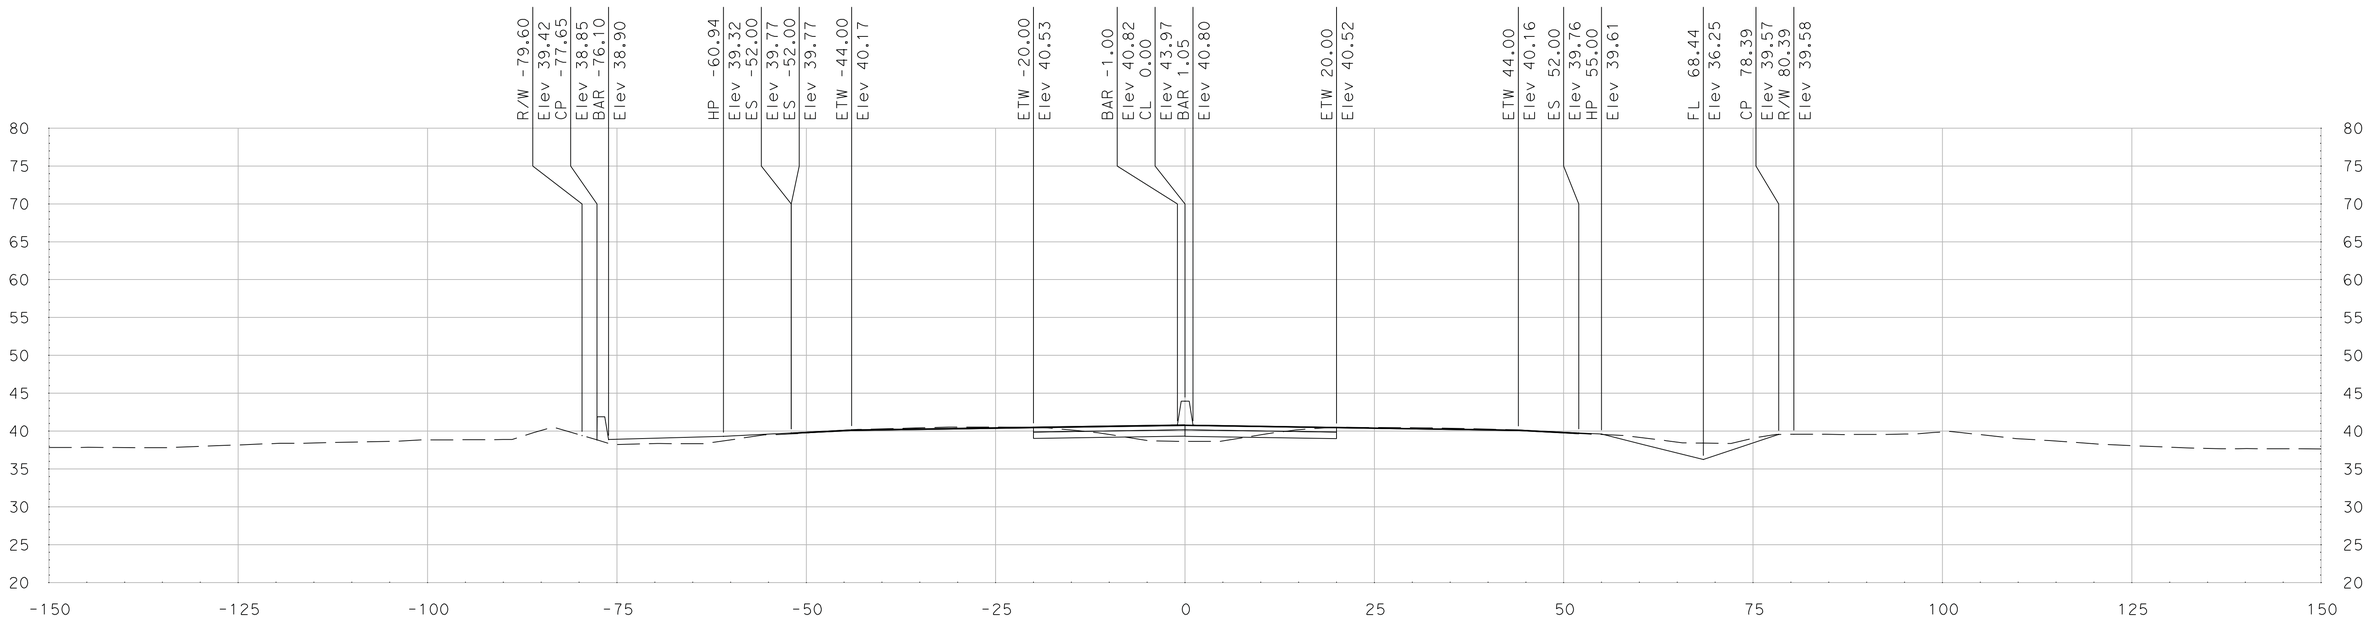

"SR 99" Sta 423+00.00

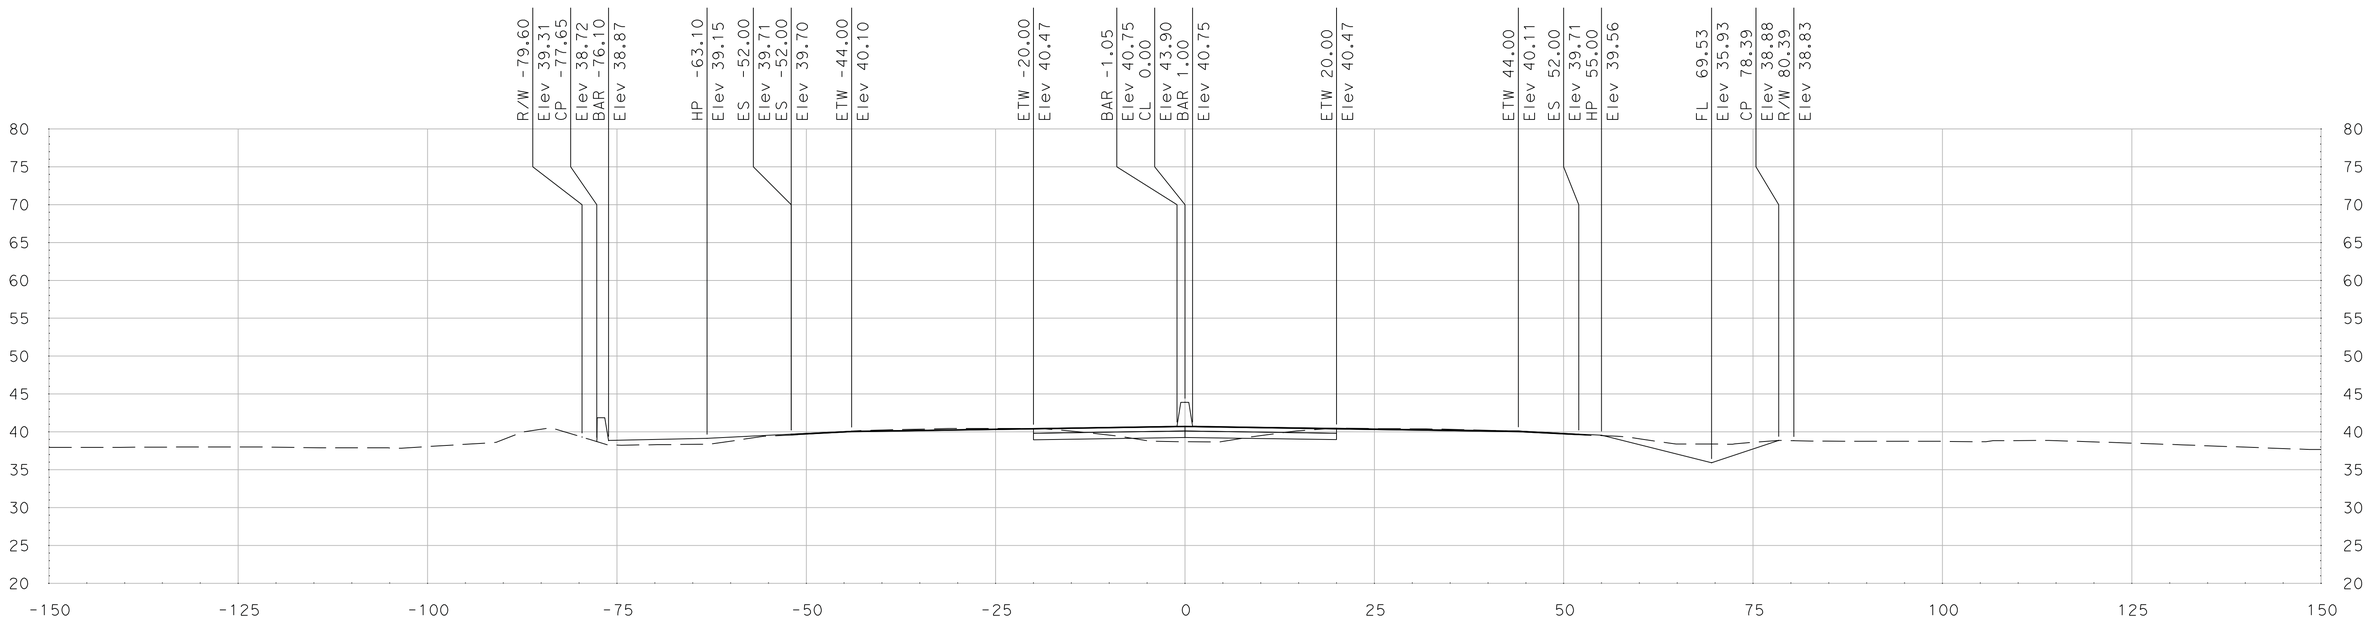

"SR 99" Sta 422+75.00

SCALE
HORIZONTAL: 1"=10'
VERTICAL: 1"=10'

DATE: 5/18/2011

ALL DIMENSIONS ARE IN US SURVEY FEET

FOR EARTHWORK DEVELOPMENT ONLY

Dist	COUNTY	ROUTE	POST MILES TOTAL PROJECT	SHEET No.	TOTAL SHEETS
10	SJ	99	4.9/14.2		
CONTRACT No.			10-0E6114		
PROJECT ID			1000020440		

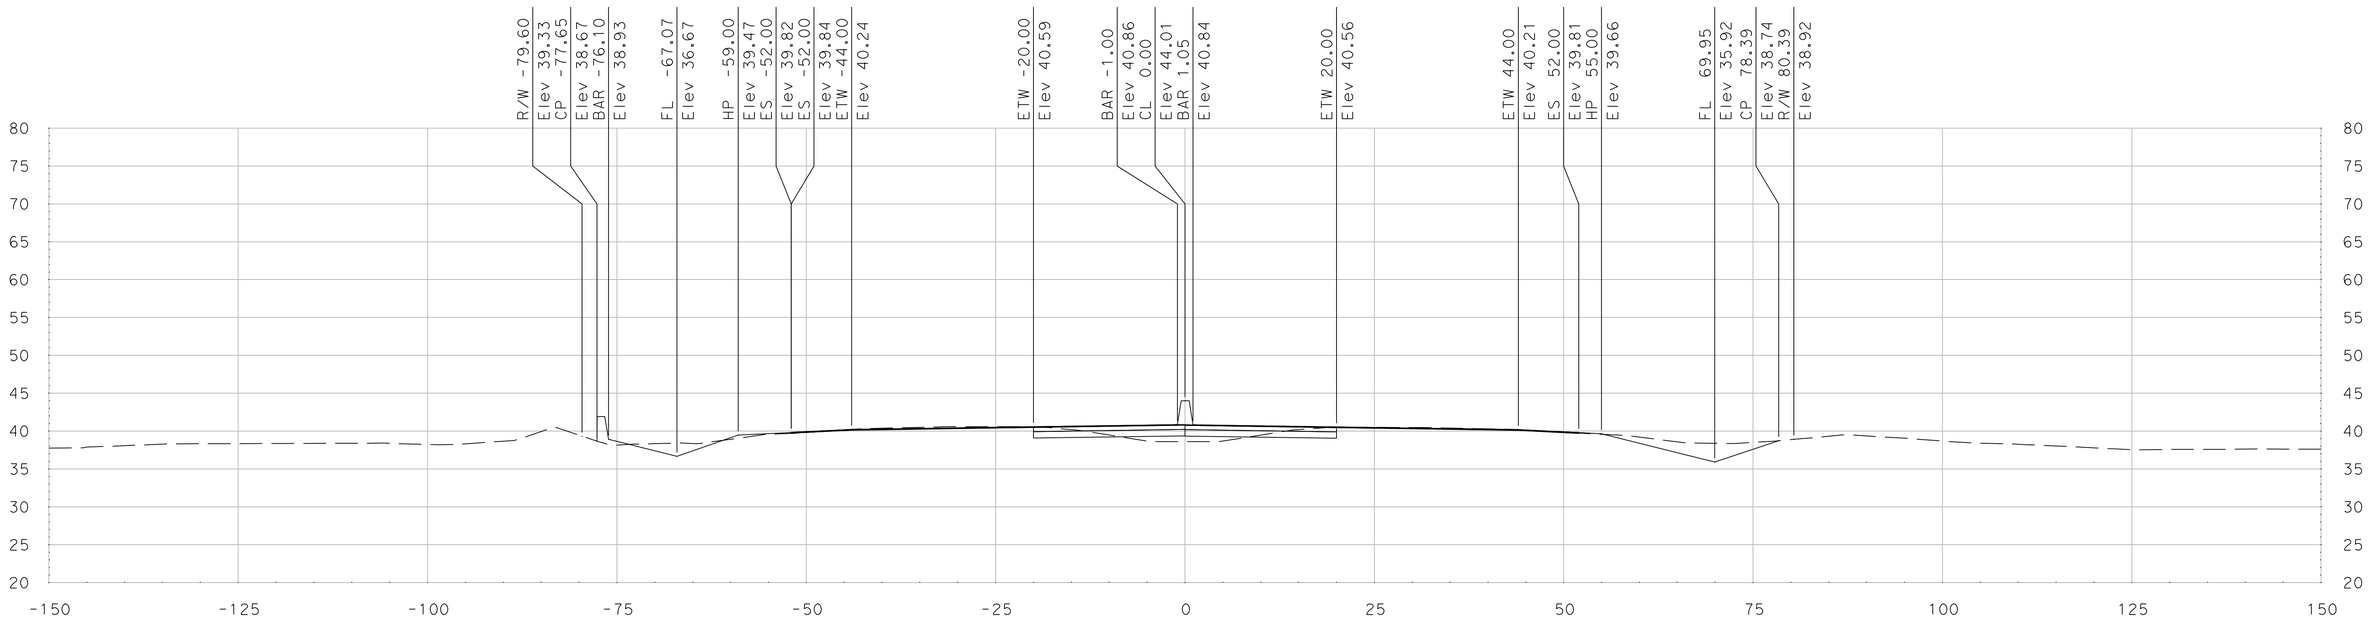

"SR 99" Sta 423+25.00

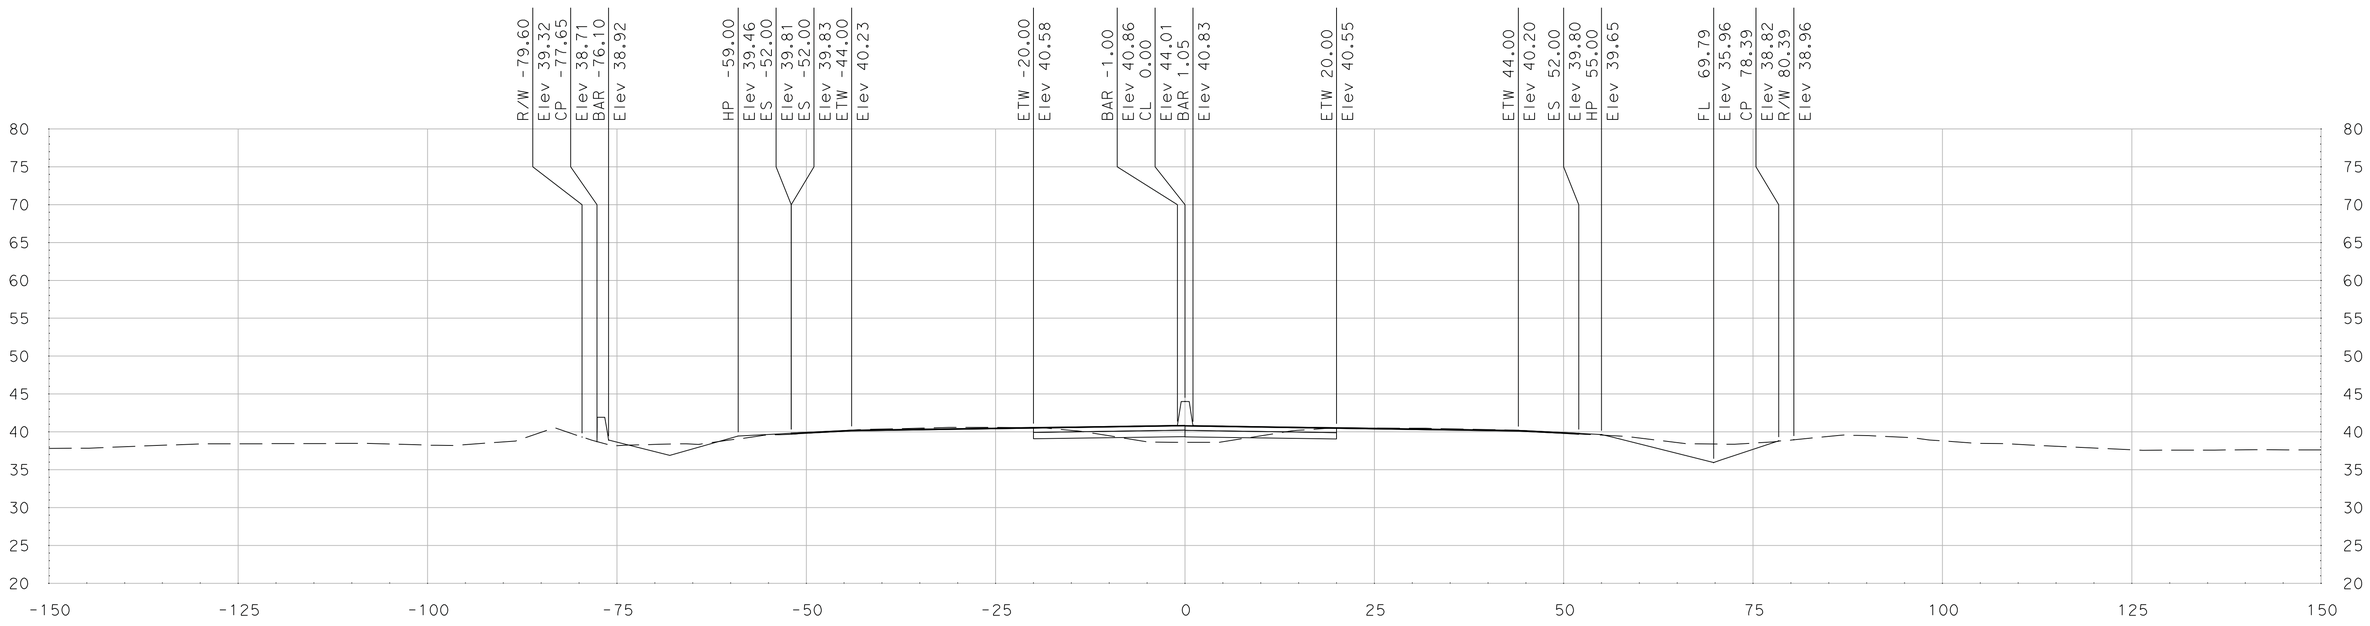

"SR 99" Sta 423+22.38

SCALE
HORIZONTAL: 1"=10'
VERTICAL: 1"=10'

DATE: 5/18/2011

ALL DIMENSIONS ARE IN US SURVEY FEET

Dist	COUNTY	ROUTE	POST MILES TOTAL PROJECT	SHEET No.	TOTAL SHEETS
10	SJ	99	4.9/14.2		
CONTRACT No.			10-0E6114		
PROJECT ID			1000020440		

FOR EARTHWORK DEVELOPMENT ONLY

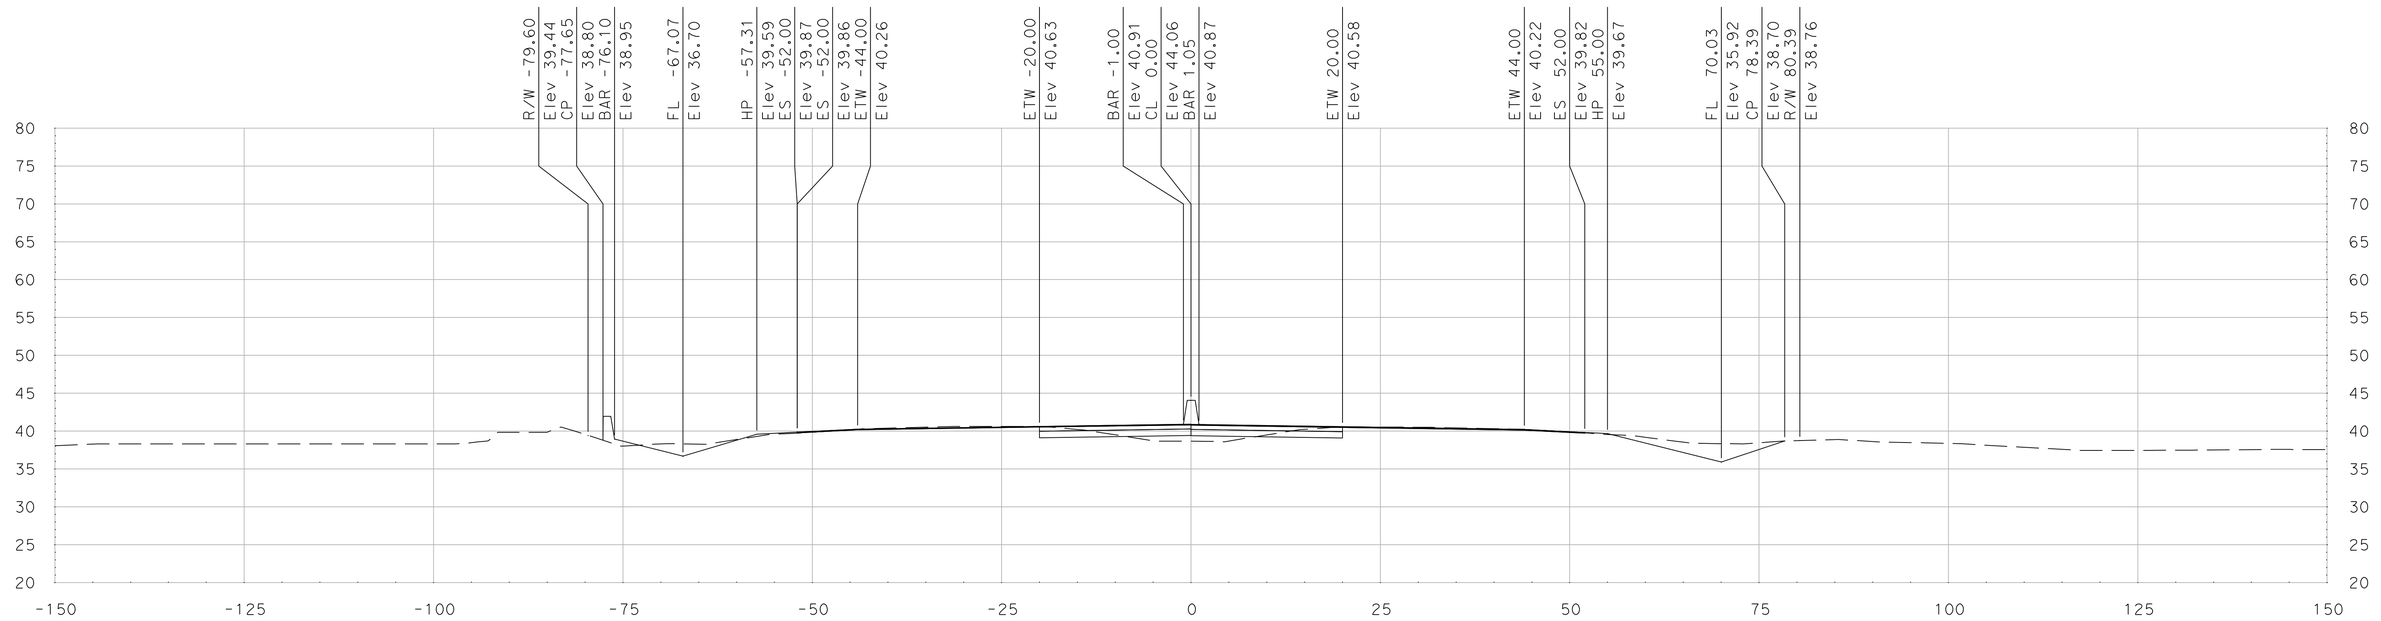

"SR 99" Sta 423+50.00

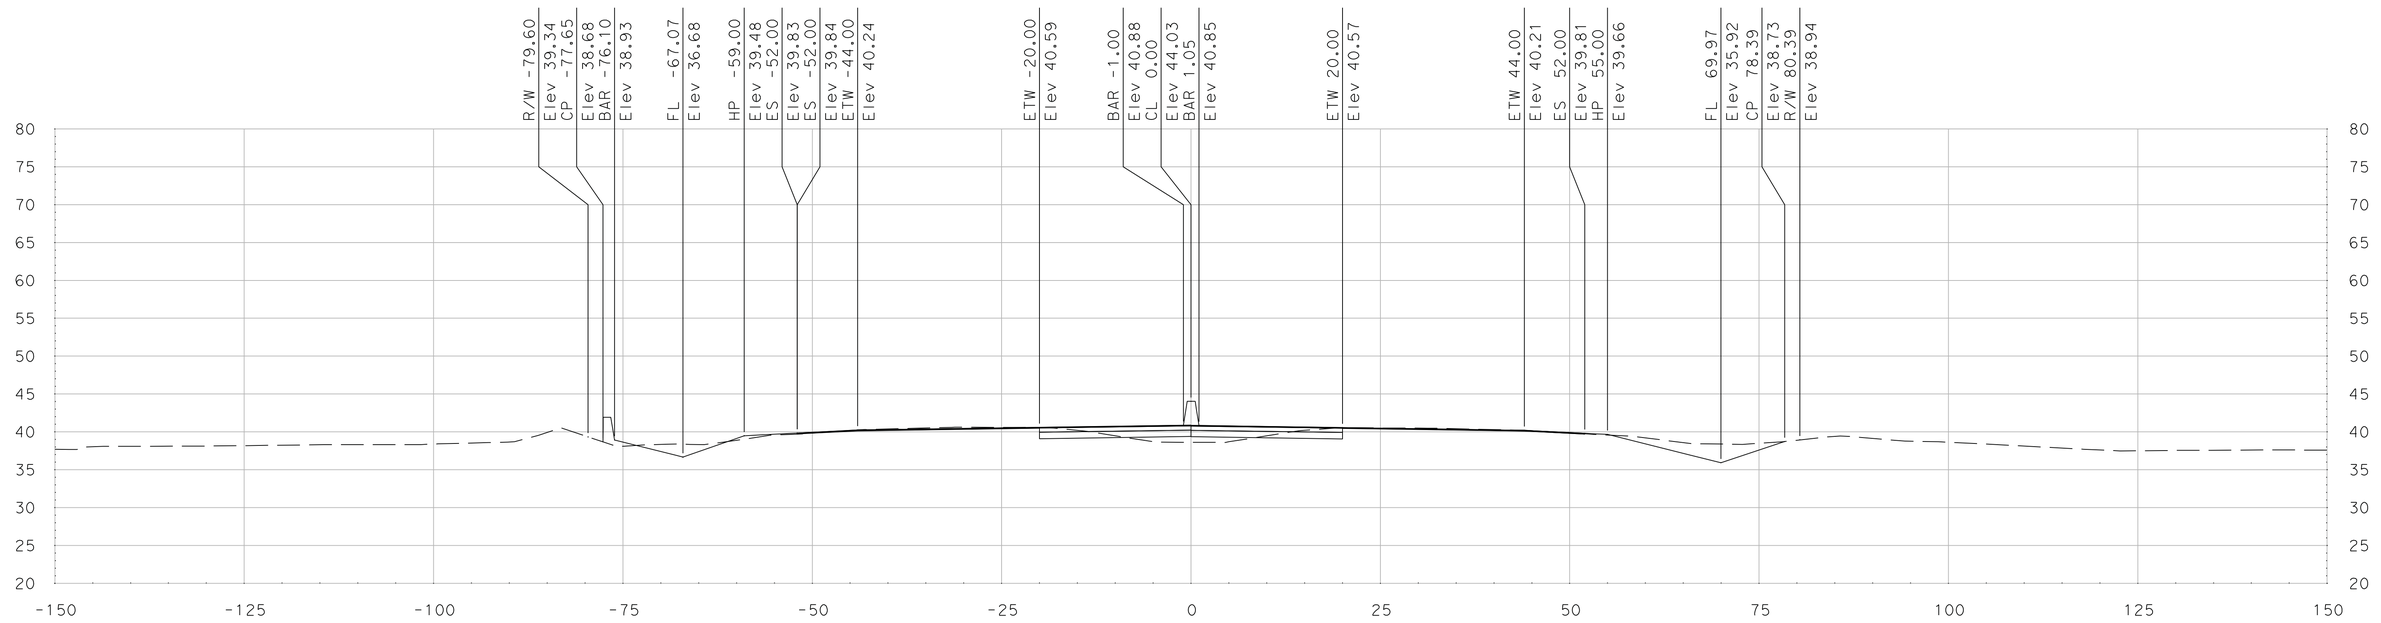

"SR 99" Sta 423+32.28

SCALE
HORIZONTAL: 1"=10'
VERTICAL: 1"=10'

DATE: 5/18/2011

ALL DIMENSIONS ARE IN US SURVEY FEET

FOR EARTHWORK DEVELOPMENT ONLY

Dist	COUNTY	ROUTE	POST MILES TOTAL PROJECT	SHEET No.	TOTAL SHEETS
10	SJ	99	4.9/14.2		
CONTRACT No.			10-0E6114		
PROJECT ID			1000020440		

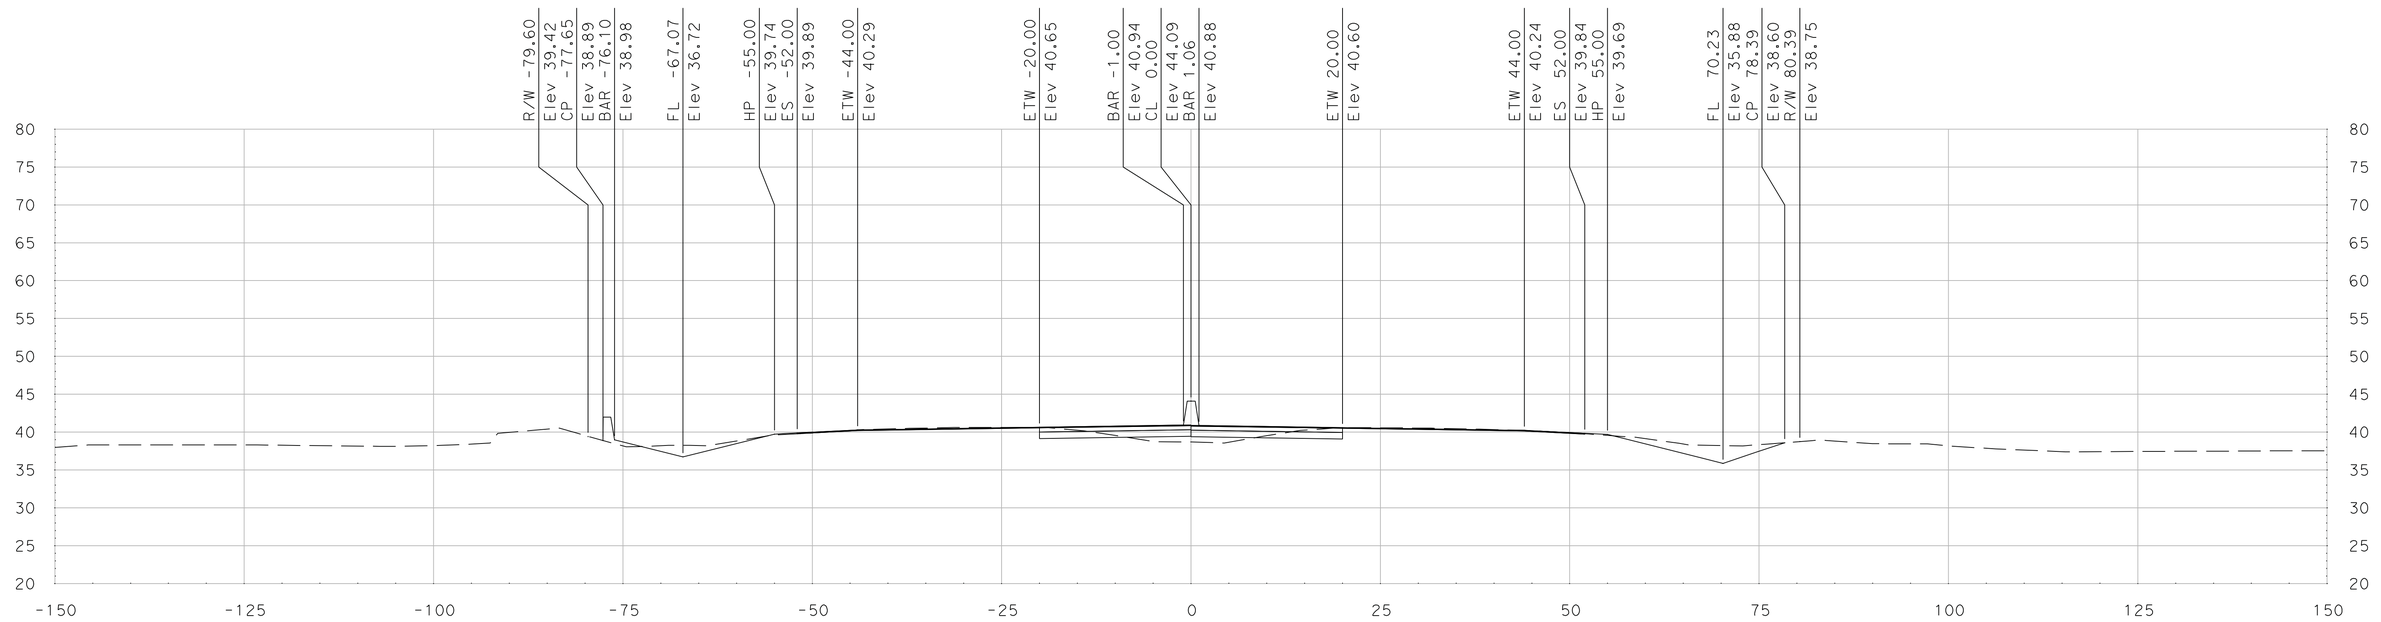

"SR 99" Sta 423+75.00

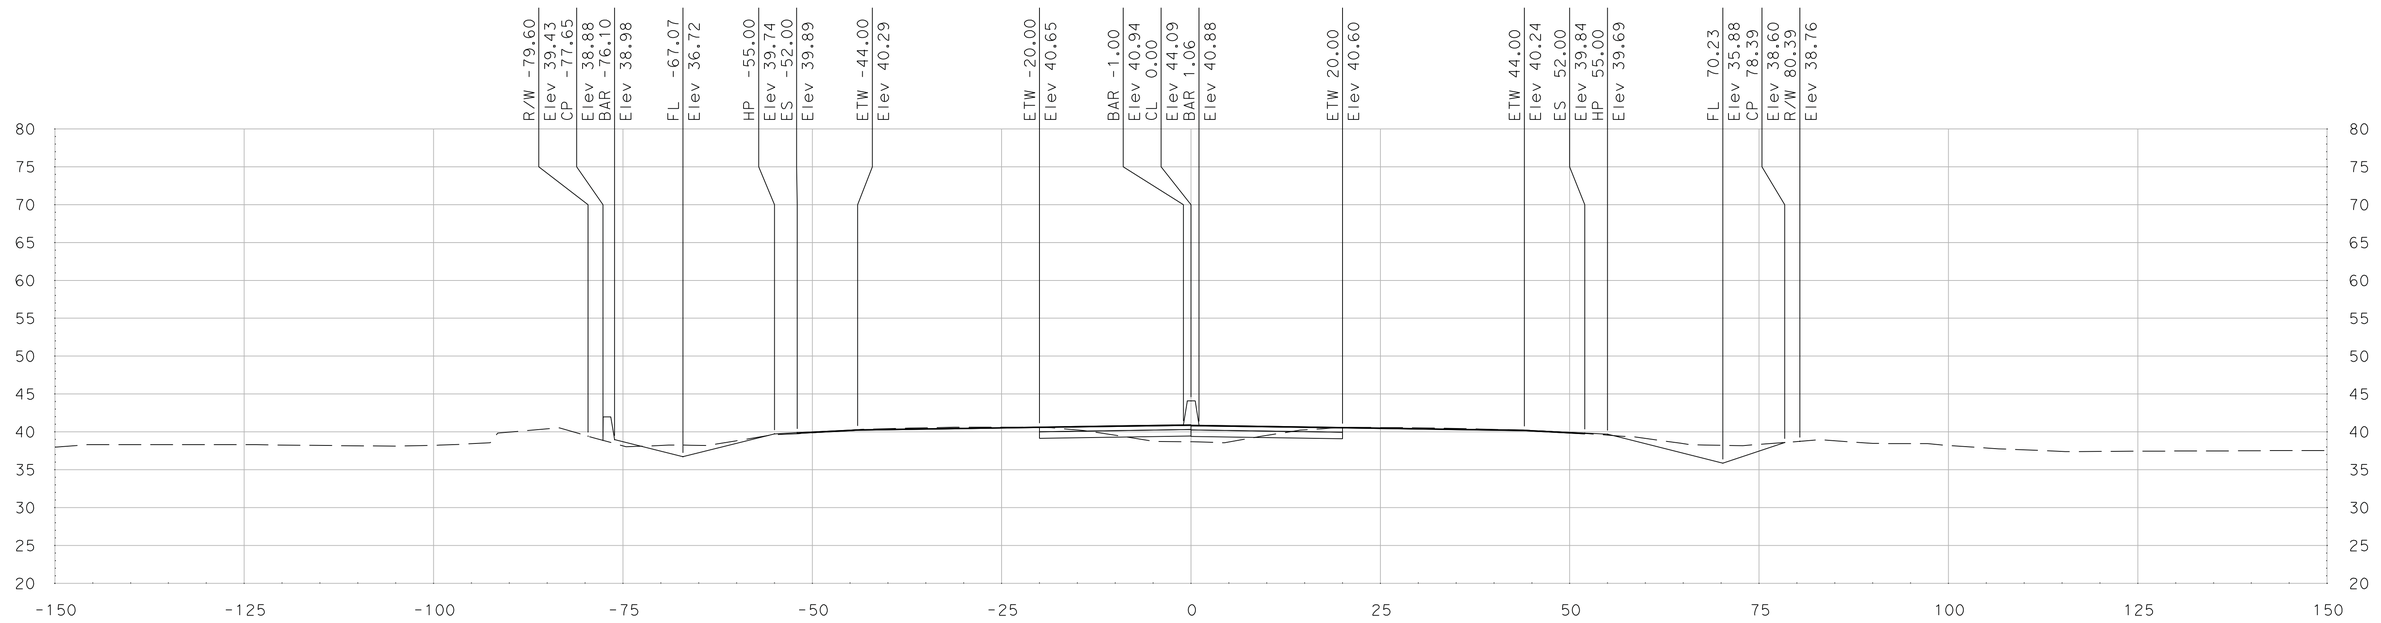

"SR 99" Sta 423+74.28

DATE: 5/18/2011

ALL DIMENSIONS ARE IN US SURVEY FEET

SCALE
HORIZONTAL: 1"=10'
VERTICAL: 1"=10'

FOR EARTHWORK DEVELOPMENT ONLY

Dist	COUNTY	ROUTE	POST MILES TOTAL PROJECT	SHEET No.	TOTAL SHEETS
10	SJ	99	4.9/14.2		
CONTRACT No.			10-0E6114		
PROJECT ID			1000020440		

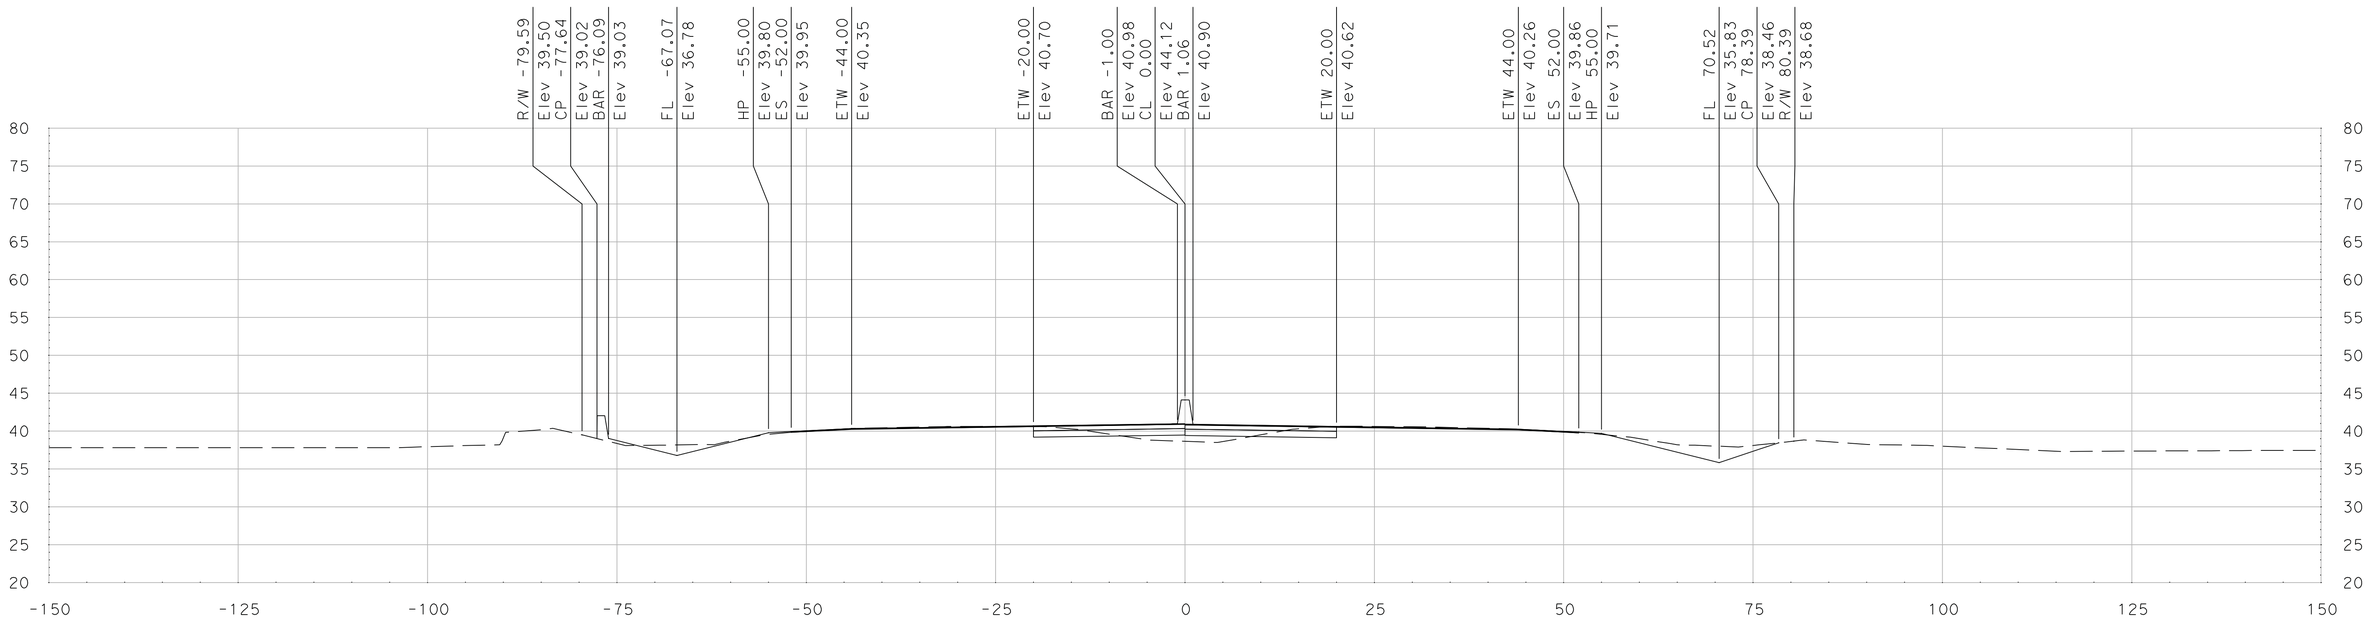

"SR 99" Sta 424+25.00

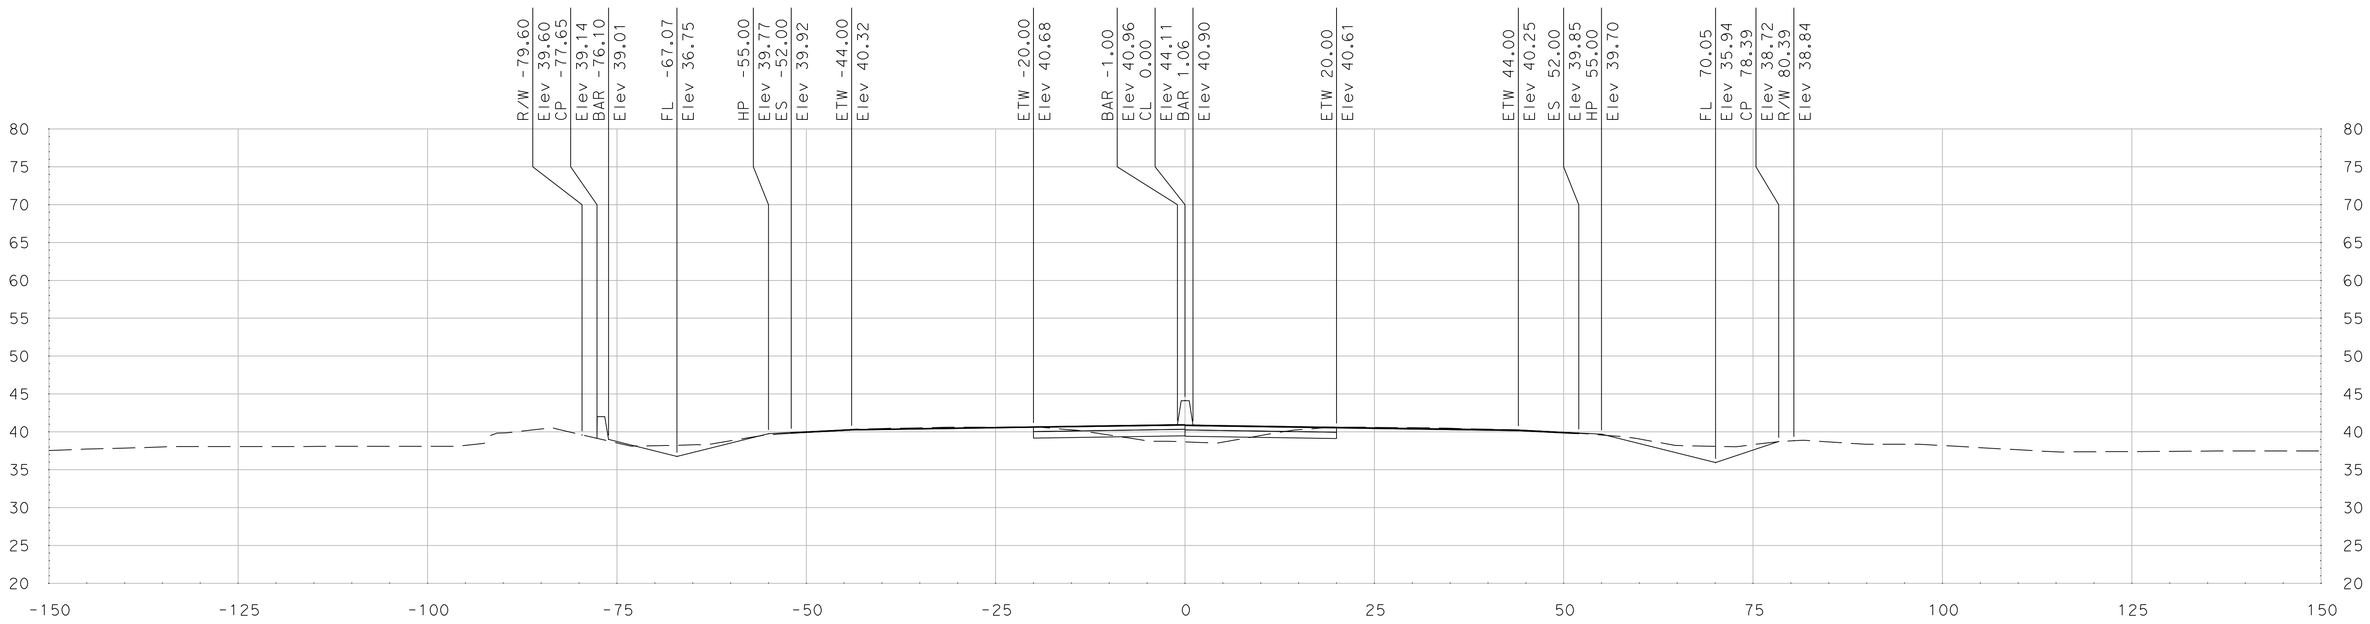

"SR 99" Sta 424+00.00

SCALE
HORIZONTAL: 1"=10'
VERTICAL: 1"=10'

DATE: 5/18/2011

ALL DIMENSIONS ARE IN US SURVEY FEET

FOR EARTHWORK DEVELOPMENT ONLY

Dist	COUNTY	ROUTE	POST MILES TOTAL PROJECT	SHEET No.	TOTAL SHEETS
10	SJ	99	4.9/14.2		
CONTRACT No.			10-0E6114		
PROJECT ID			1000020440		

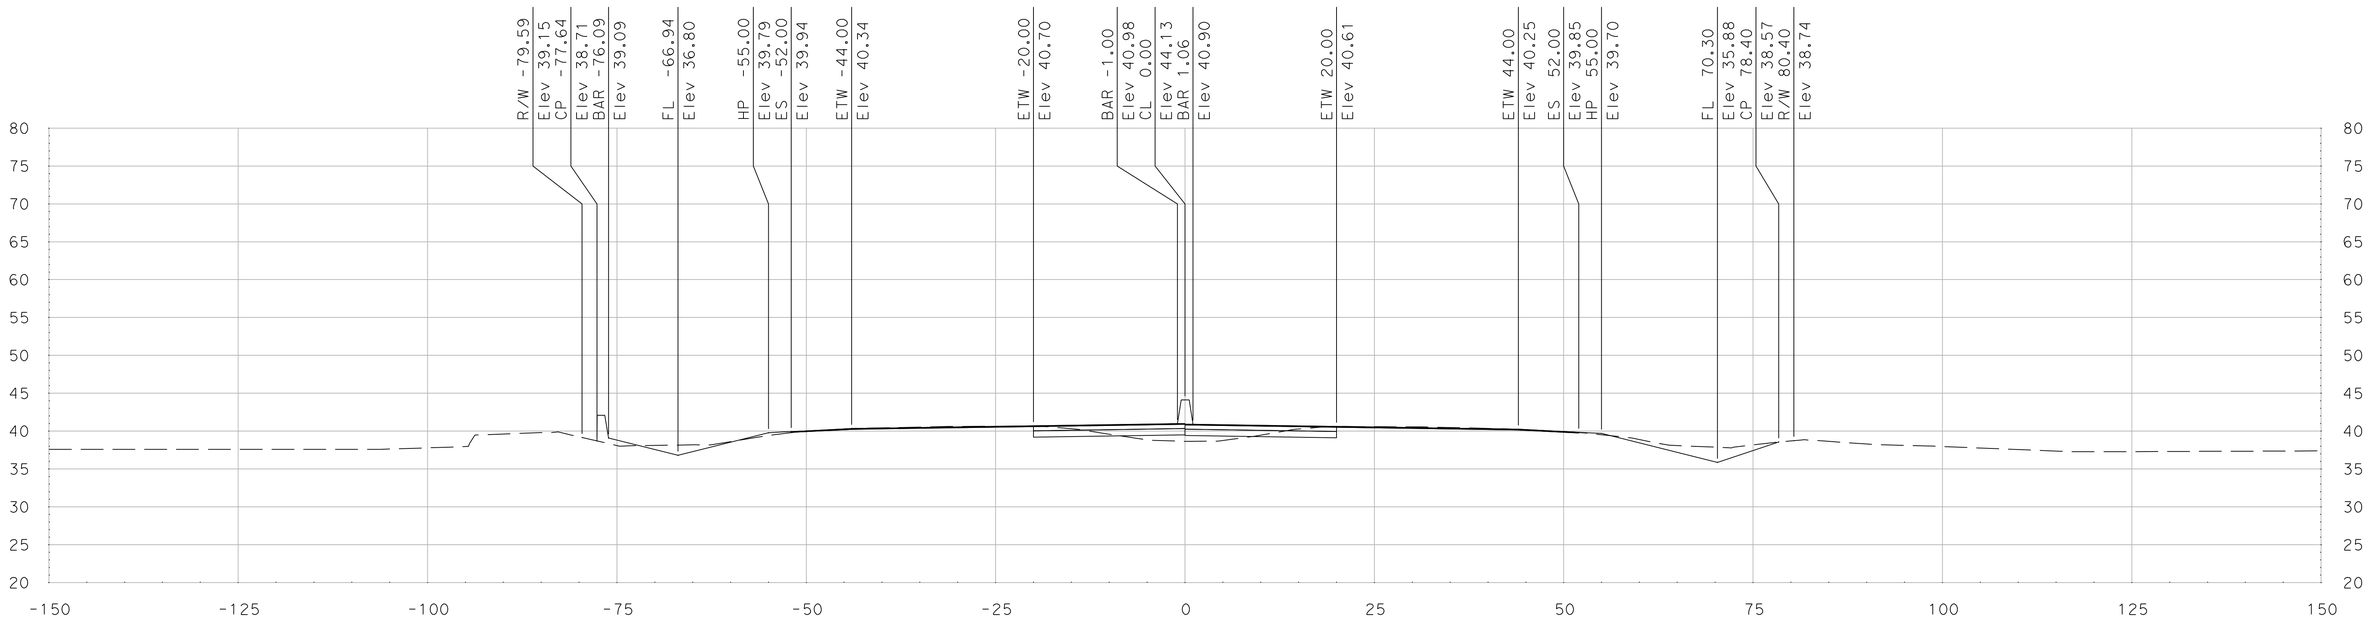

"SR 99" Sta 424+75.00

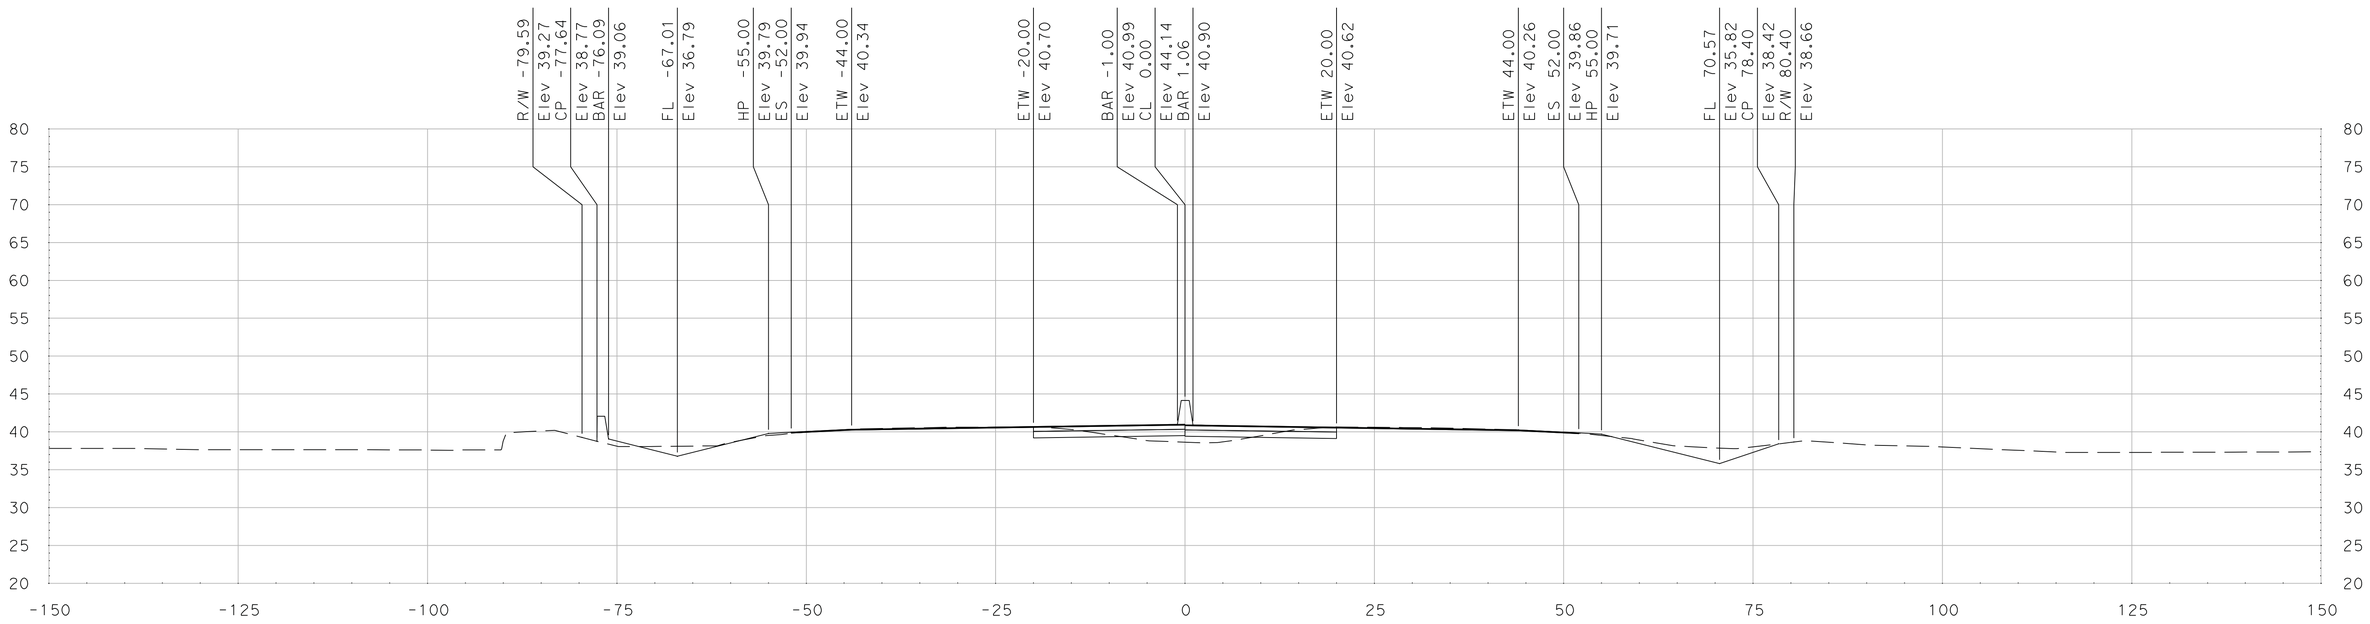

"SR 99" Sta 424+50.00

DATE: 5/18/2011

ALL DIMENSIONS ARE IN US SURVEY FEET

SCALE
HORIZONTAL: 1"=10'
VERTICAL: 1"=10'

FOR EARTHWORK DEVELOPMENT ONLY

Dist	COUNTY	ROUTE	POST MILES TOTAL PROJECT	SHEET No.	TOTAL SHEETS
10	SJ	99	4.9/14.2		
CONTRACT No.			10-0E6114		
PROJECT ID			1000020440		

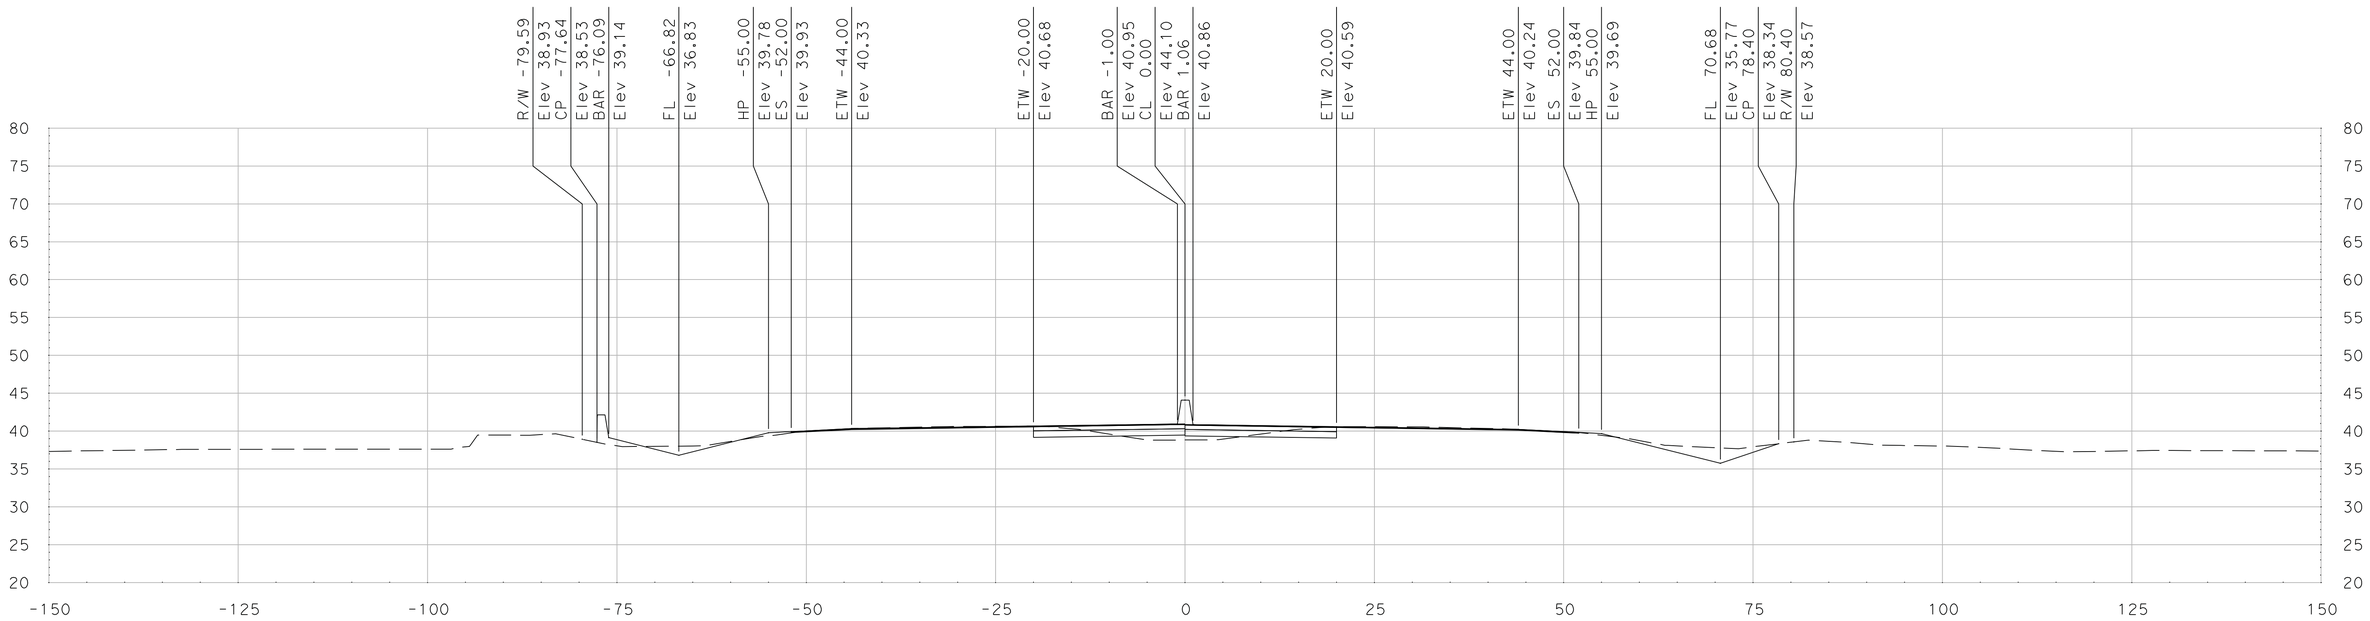

"SR 99" Sta 425+25.00

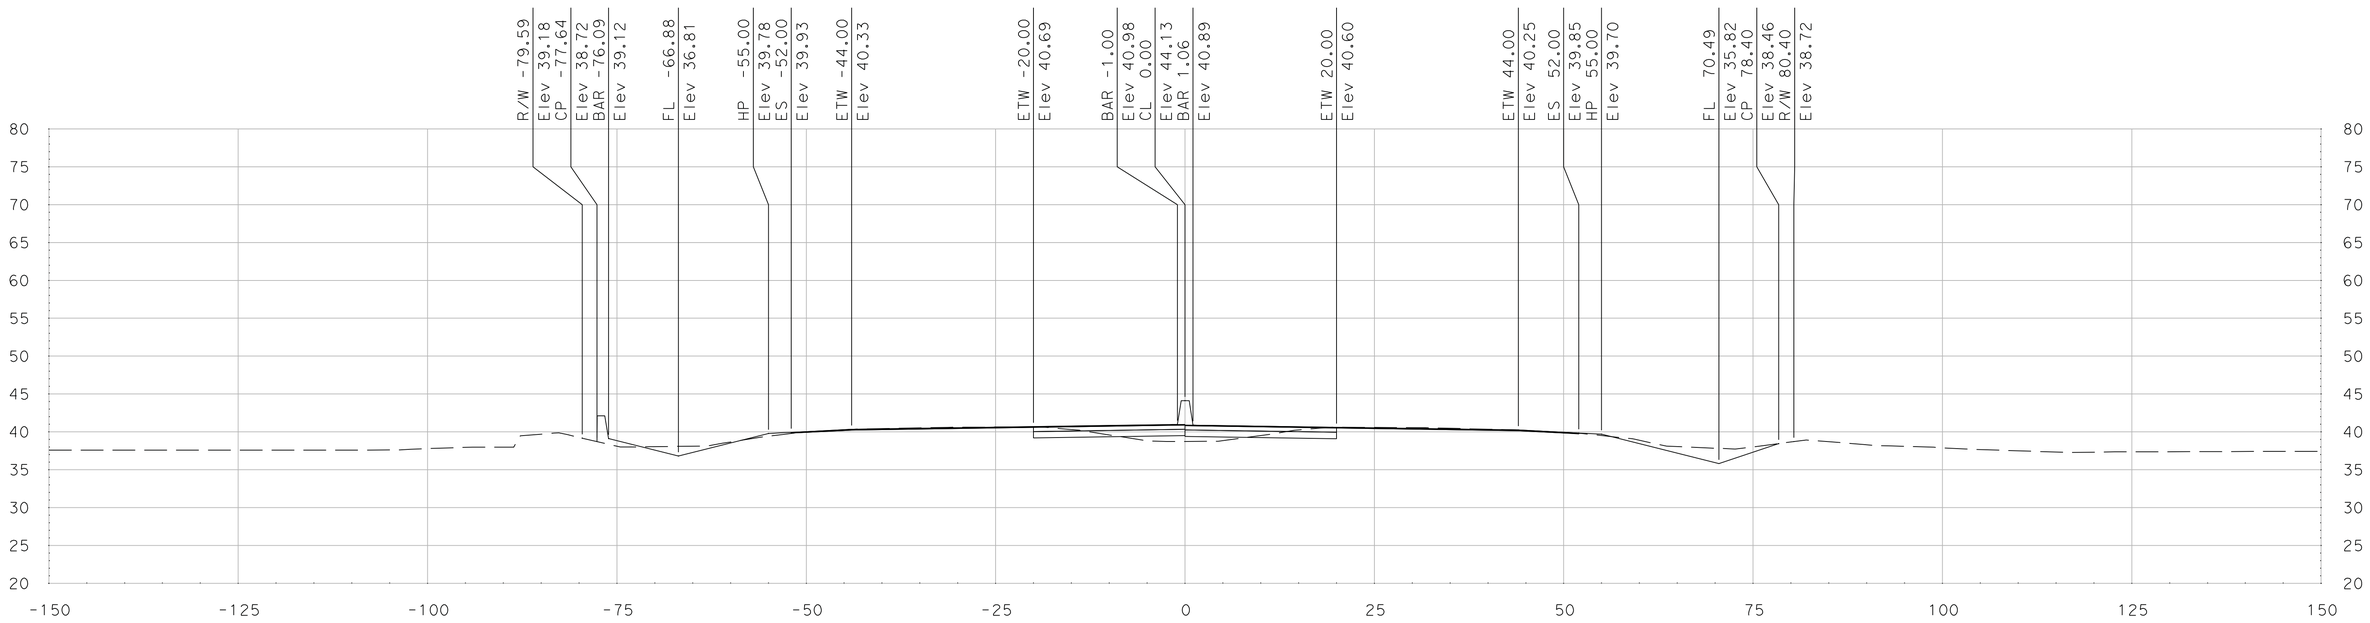

"SR 99" Sta 425+00.00

SCALE
HORIZONTAL: 1"=10'
VERTICAL: 1"=10'

DATE: 5/18/2011

ALL DIMENSIONS ARE IN US SURVEY FEET

FOR EARTHWORK DEVELOPMENT ONLY

Dist	COUNTY	ROUTE	POST MILES TOTAL PROJECT	SHEET No.	TOTAL SHEETS
10	SJ	99	4.9/14.2		
CONTRACT No.			10-0E6114		
PROJECT ID			1000020440		

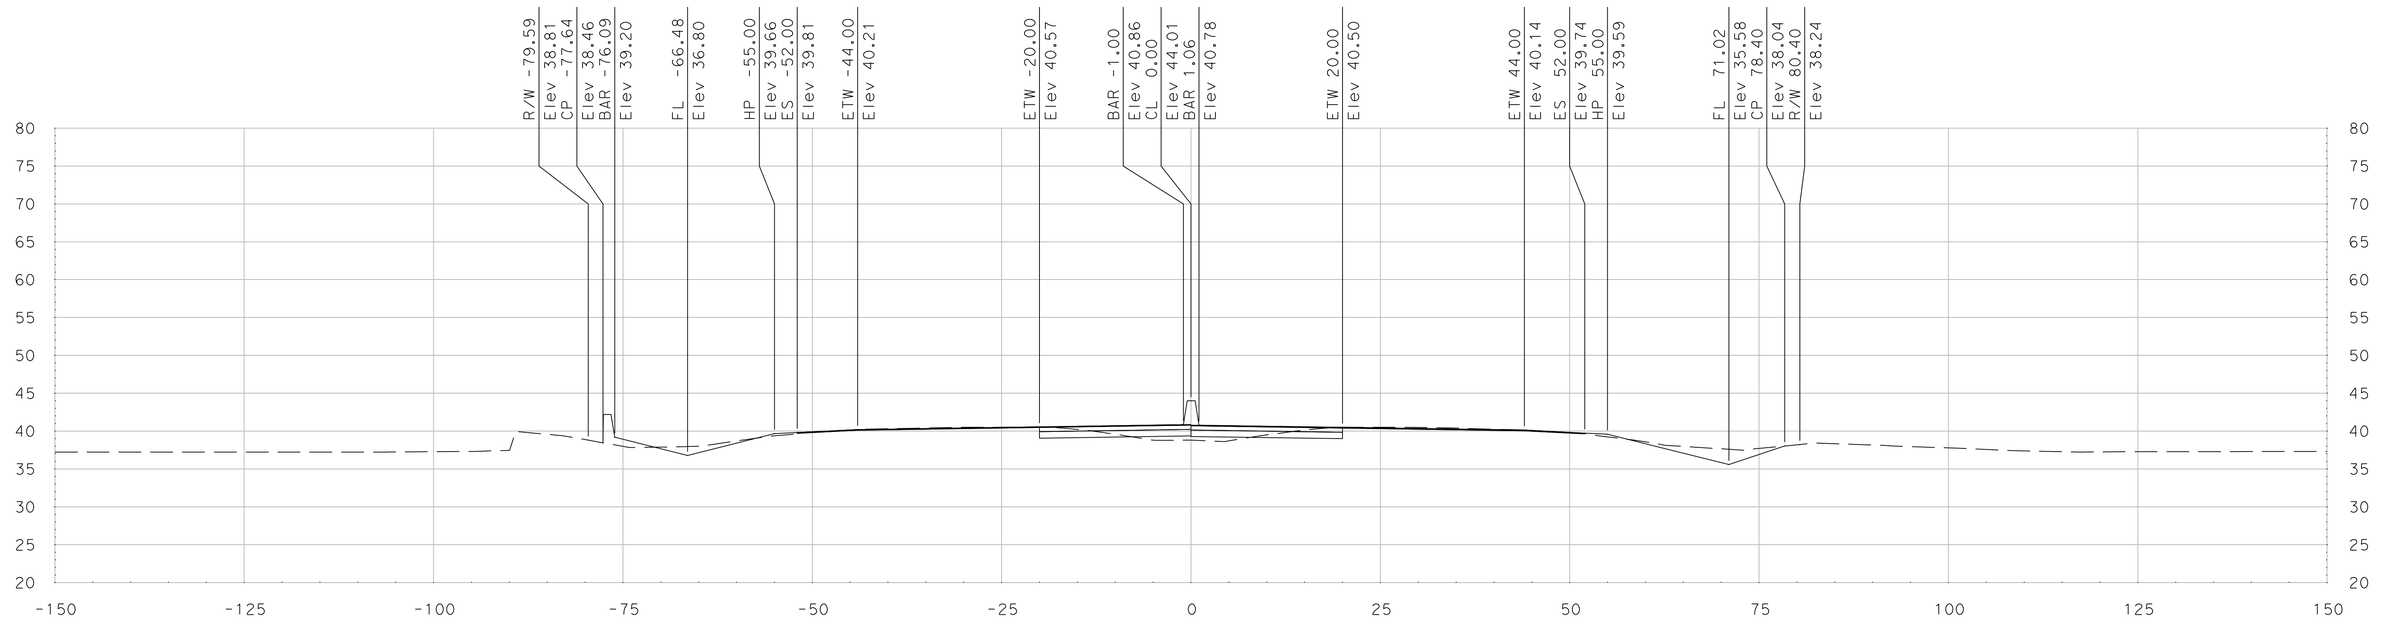

"SR 99" Sta 425+75.00

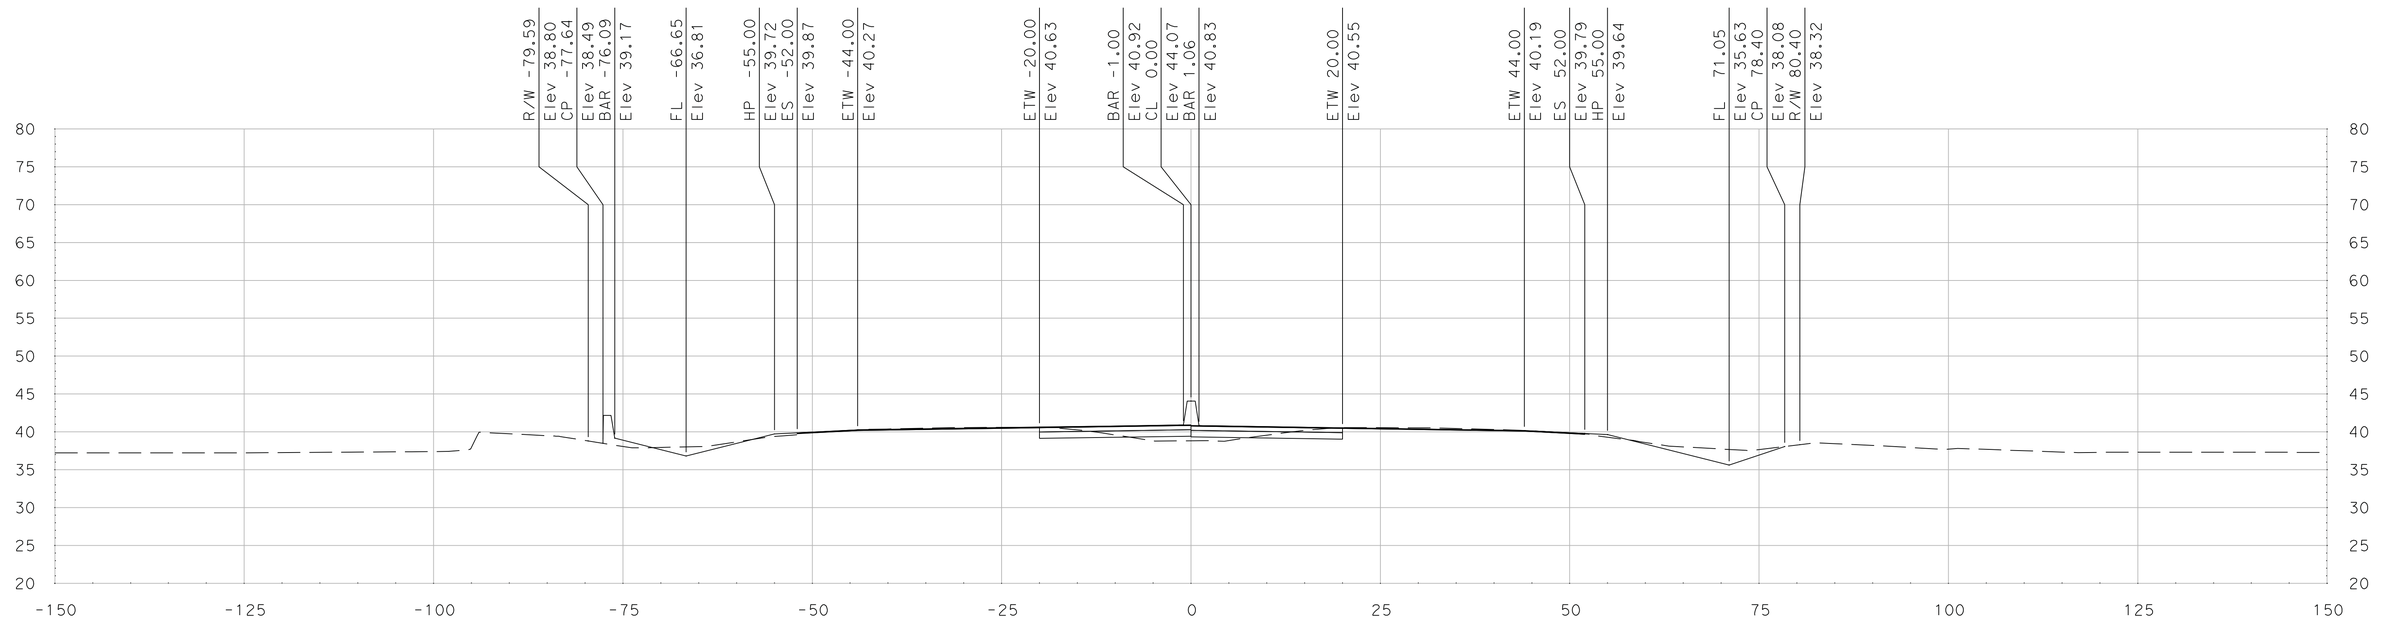

"SR 99" Sta 425+50.00

SCALE
HORIZONTAL: 1"=10'
VERTICAL: 1"=10'

DATE: 5/18/2011

ALL DIMENSIONS ARE IN US SURVEY FEET

Dist	COUNTY	ROUTE	POST MILES TOTAL PROJECT	SHEET No.	TOTAL SHEETS
10	SJ	99	4.9/14.2		
CONTRACT No.			10-0E6114		
PROJECT ID			1000020440		

FOR EARTHWORK DEVELOPMENT ONLY

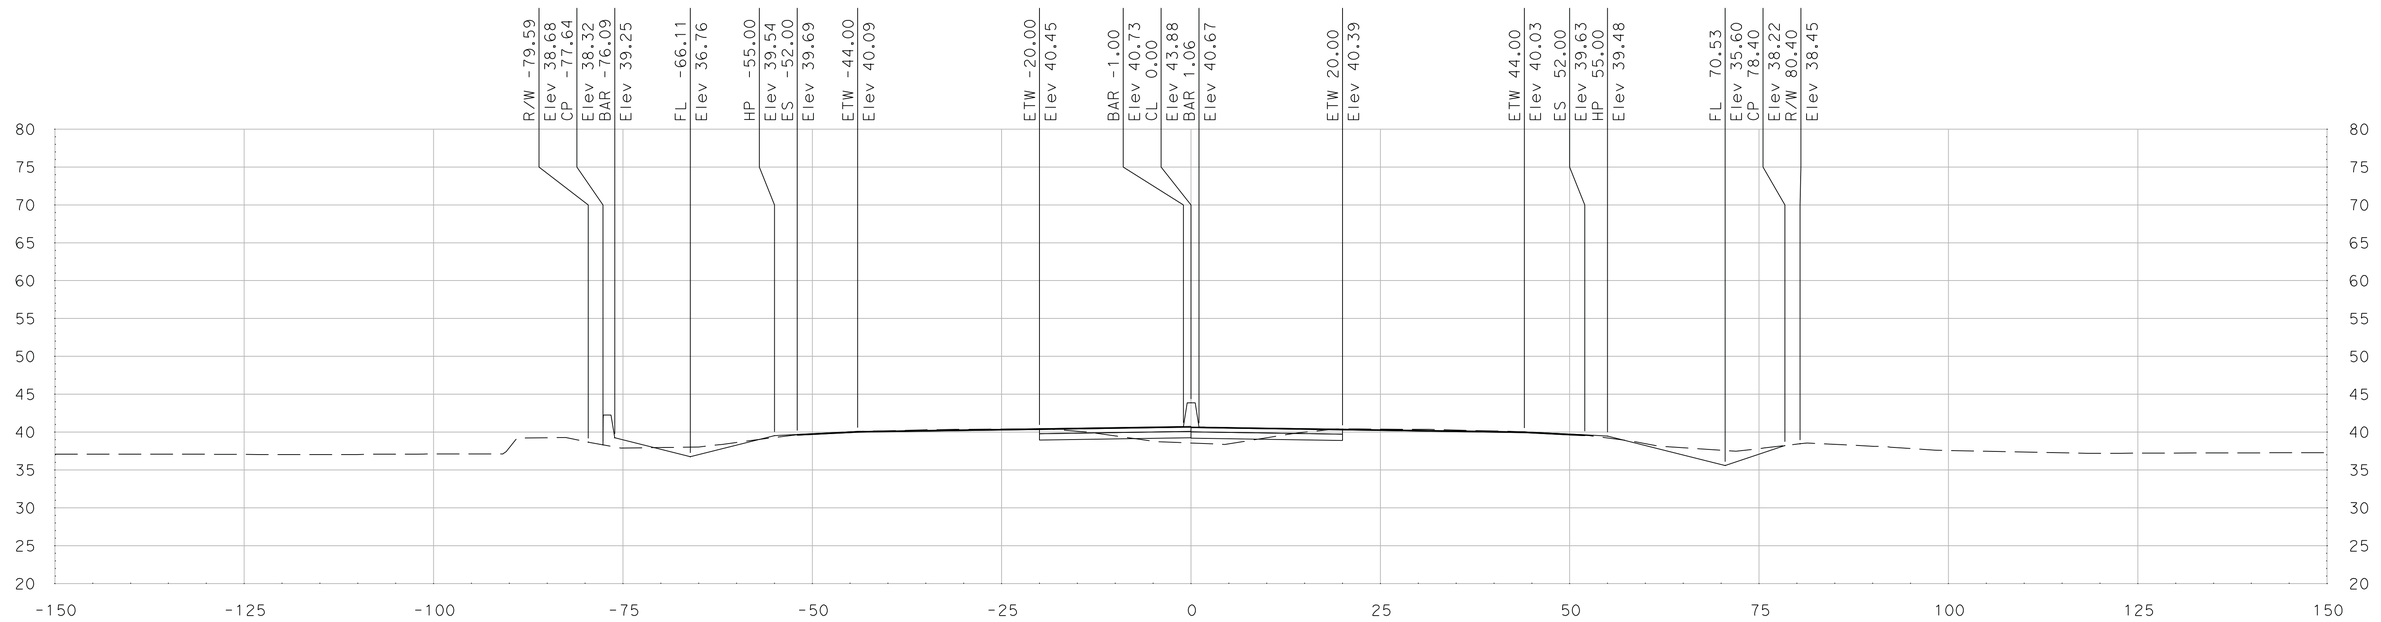

"SR 99" Sta 426+25.00

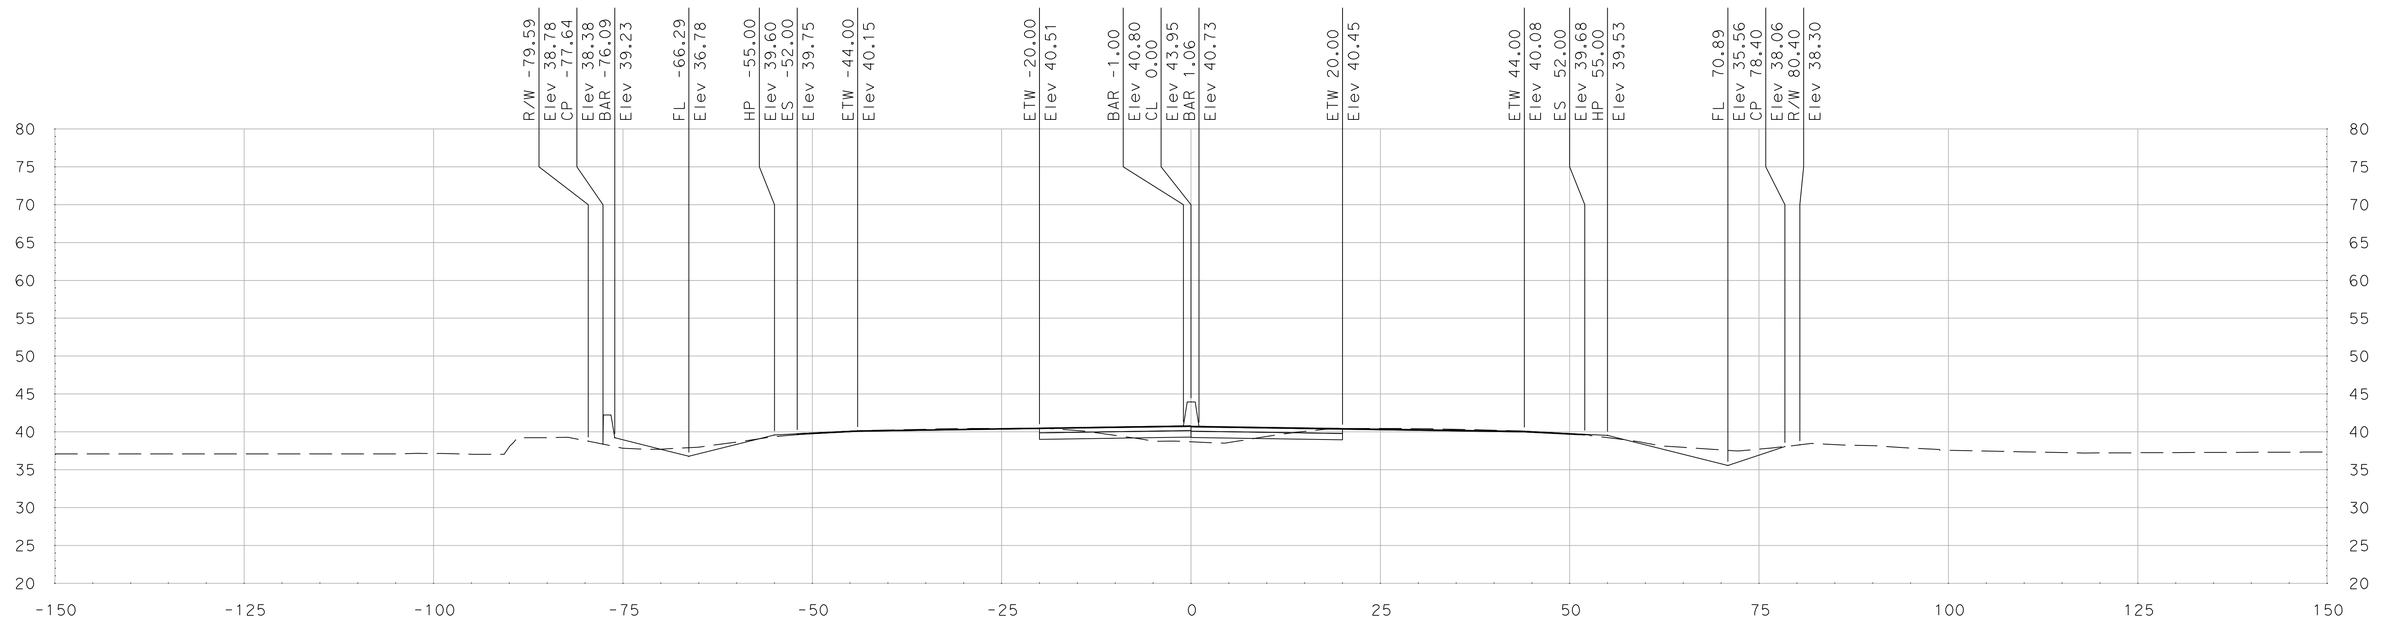

"SR 99" Sta 426+00.00

SCALE
HORIZONTAL: 1"=10'
VERTICAL: 1"=10'

DATE: 5/18/2011

ALL DIMENSIONS ARE IN US SURVEY FEET

FOR EARTHWORK DEVELOPMENT ONLY

Dist	COUNTY	ROUTE	POST MILES TOTAL PROJECT	SHEET No.	TOTAL SHEETS
10	SJ	99	4.9/14.2		
CONTRACT No.			10-0E6114		
PROJECT ID			1000020440		

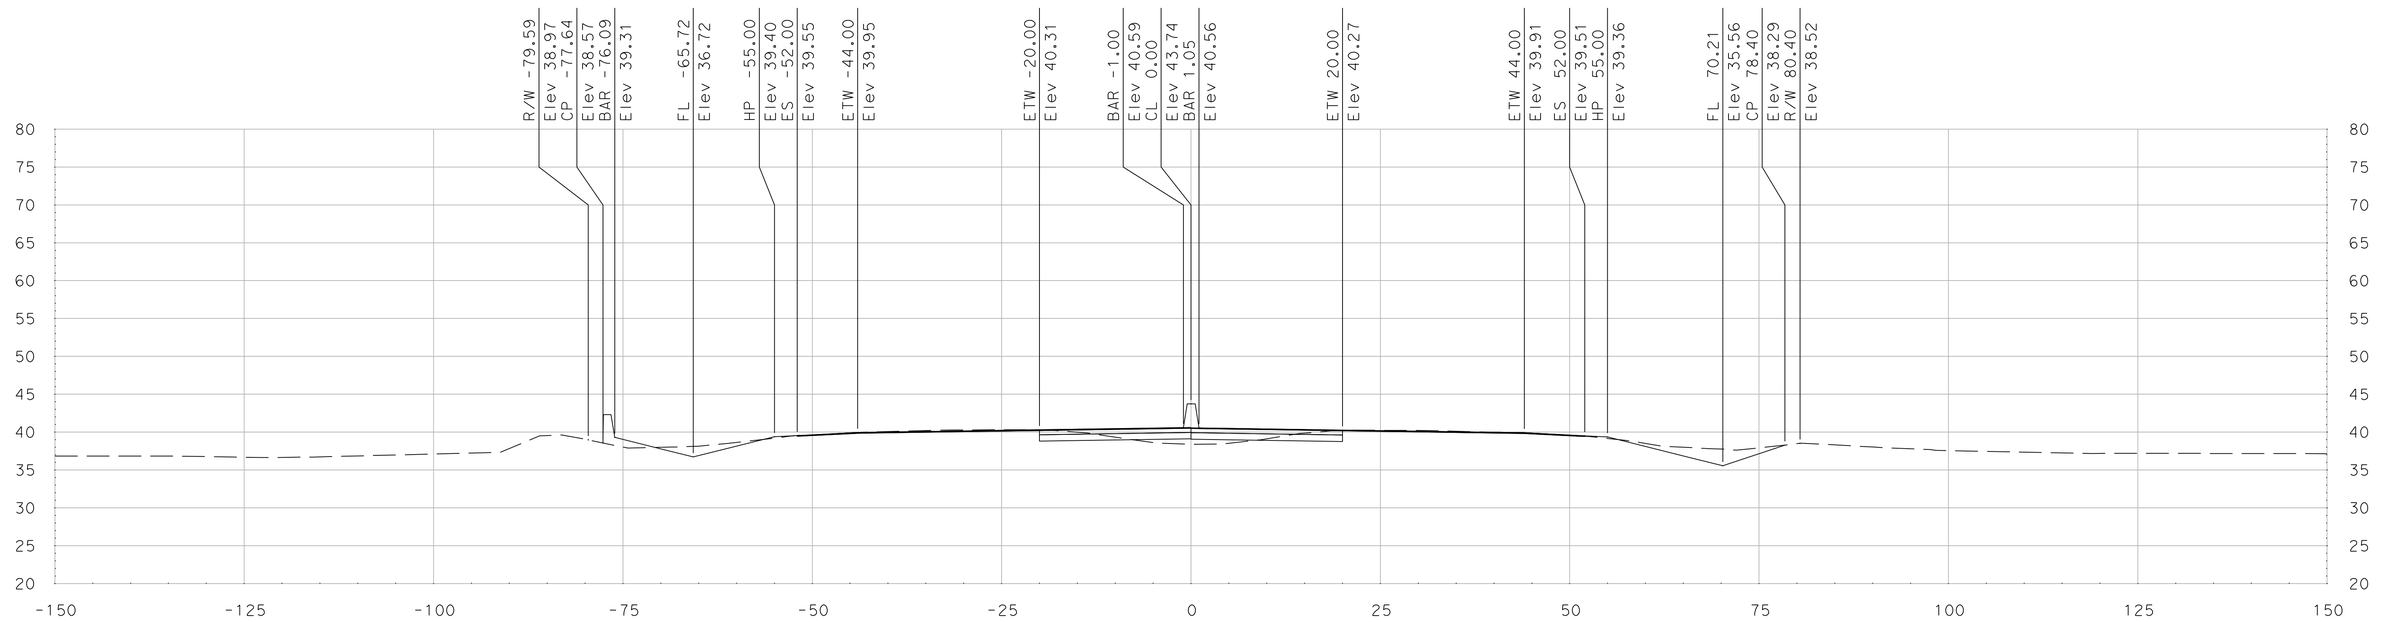

"SR 99" Sta 426+75.00

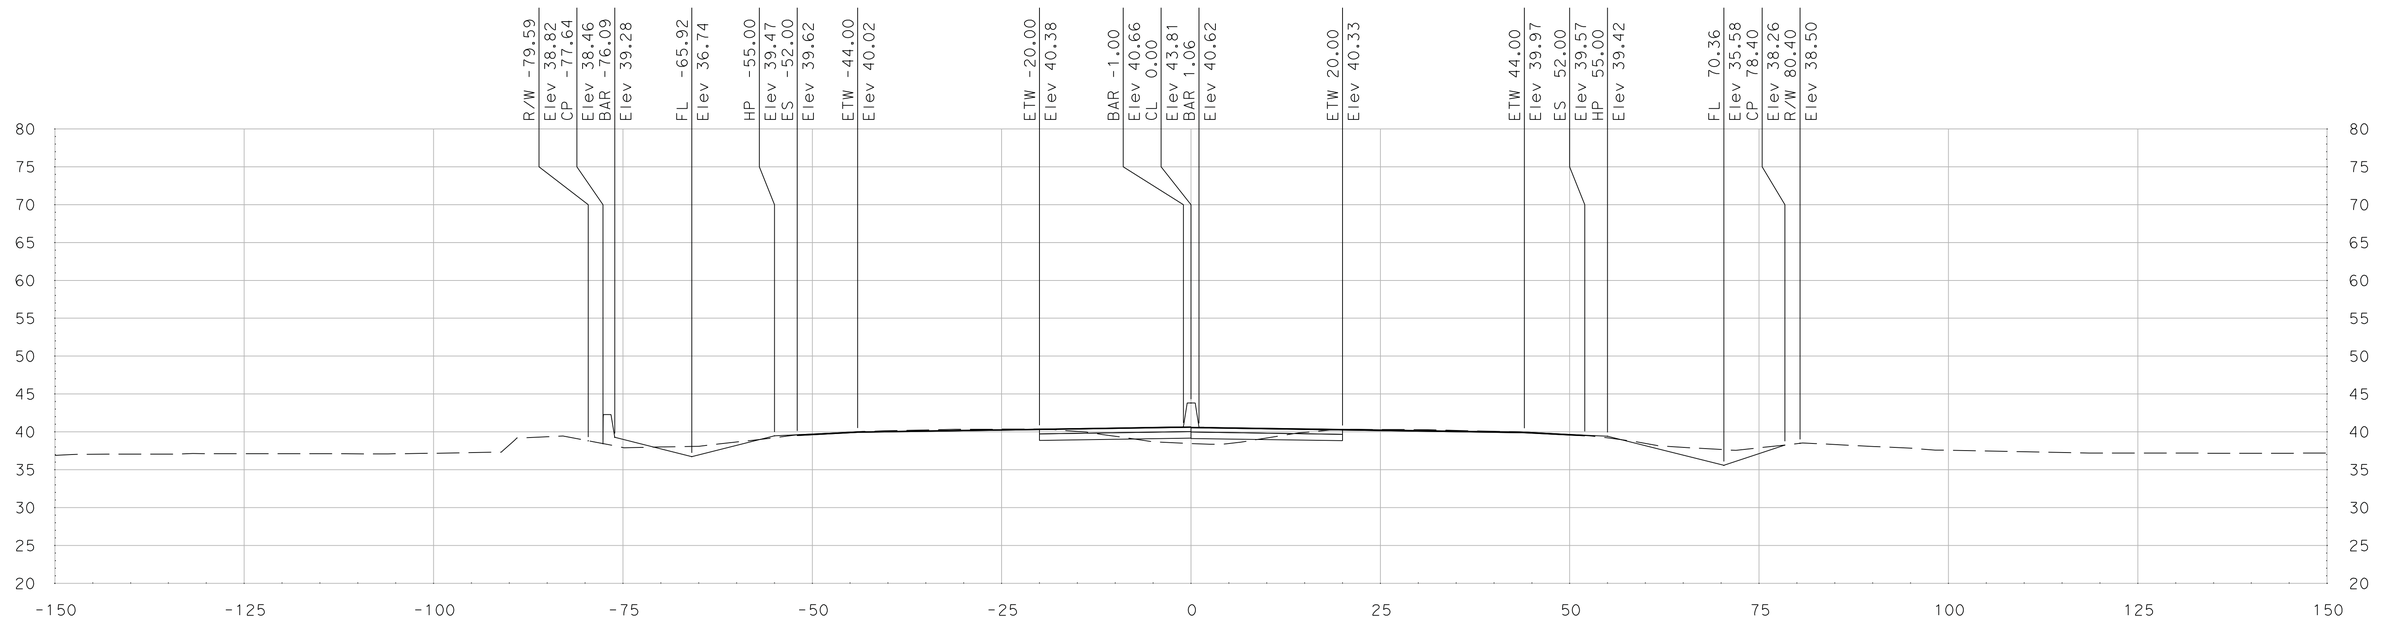

"SR 99" Sta 426+50.00

SCALE
HORIZONTAL: 1"=10'
VERTICAL: 1"=10'

DATE: 5/18/2011

ALL DIMENSIONS ARE IN US SURVEY FEET

FOR EARTHWORK DEVELOPMENT ONLY

Dist	COUNTY	ROUTE	POST MILES TOTAL PROJECT	SHEET No.	TOTAL SHEETS
10	SJ	99	4.9/14.2		
CONTRACT No.			10-0E6114		
PROJECT ID			1000020440		

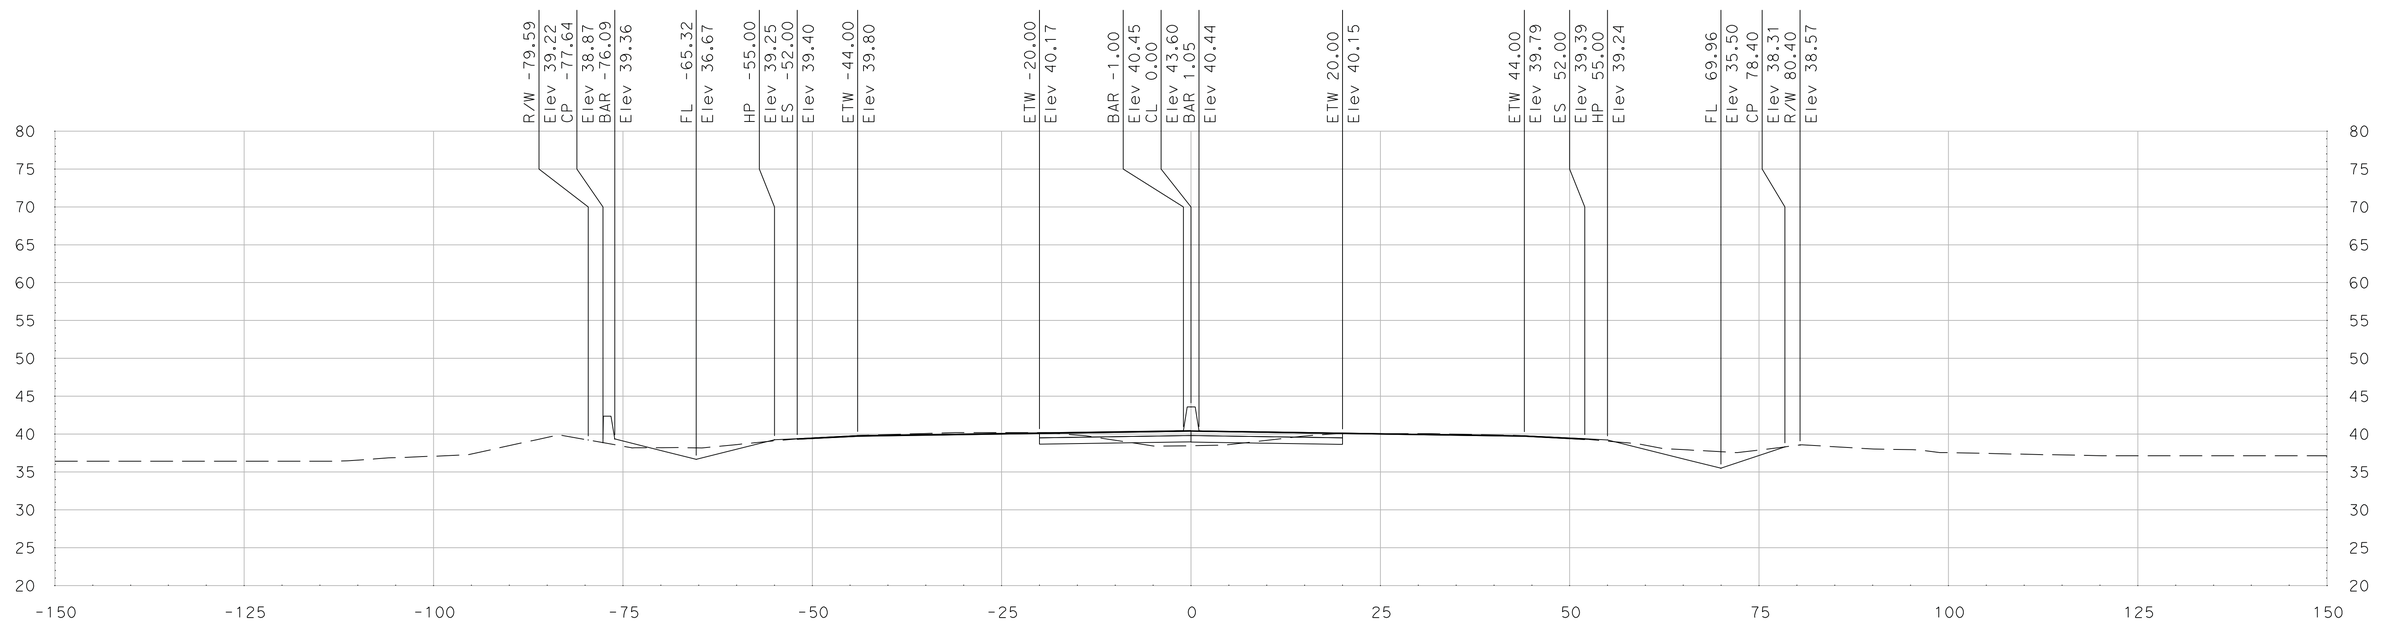

"SR 99" Sta 427+25.00

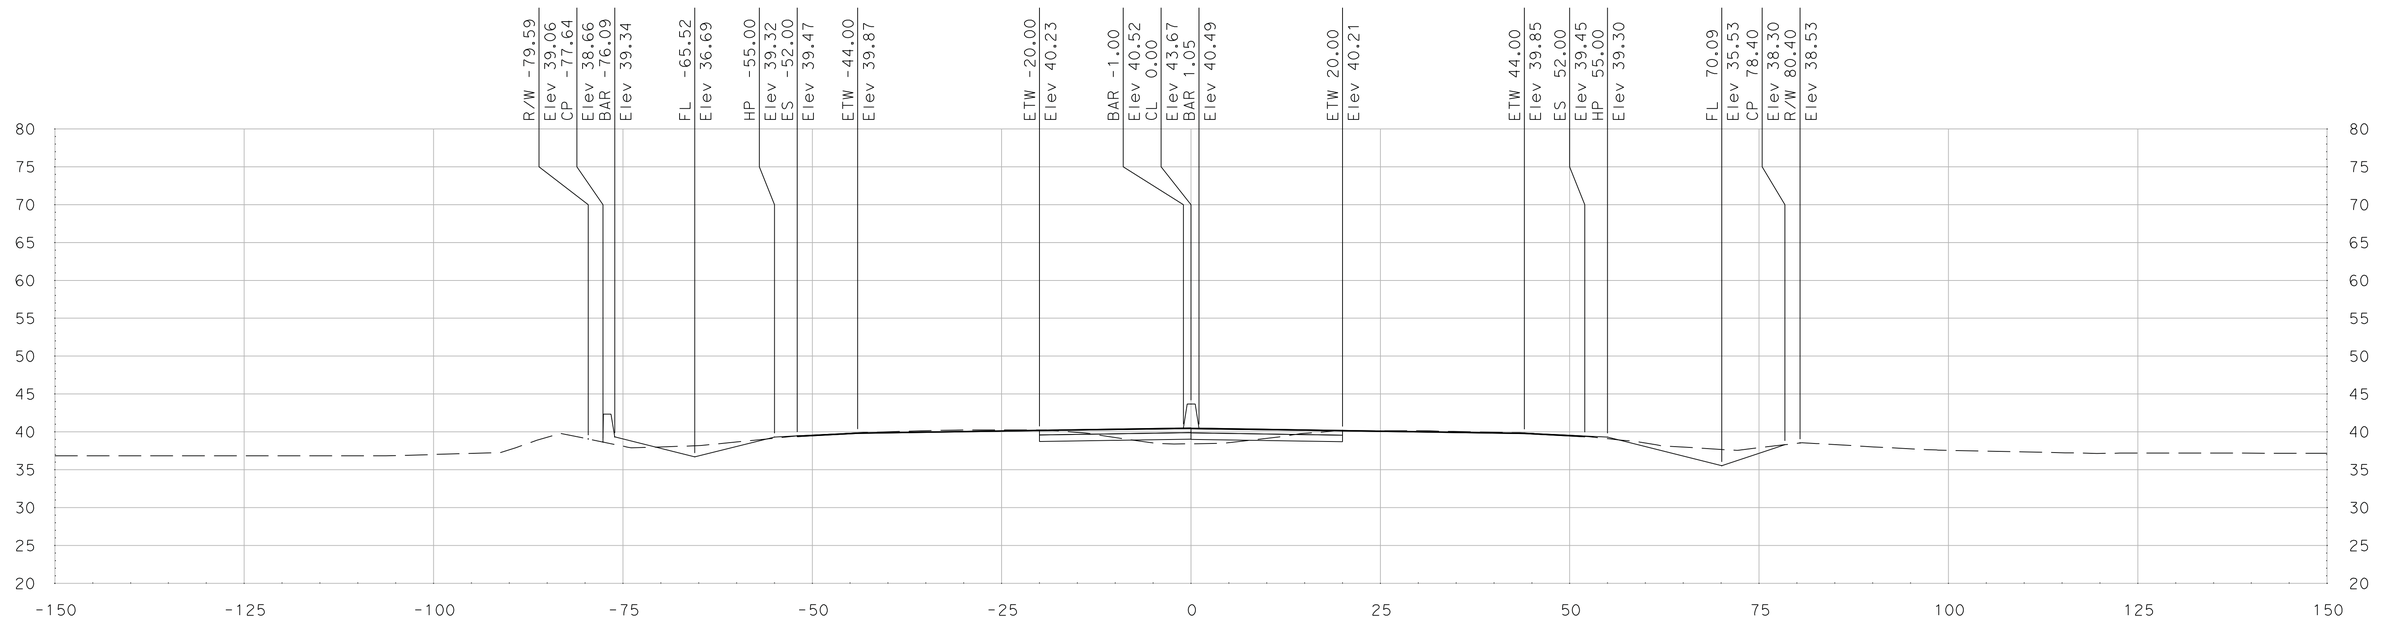

"SR 99" Sta 427+00.00

SCALE
HORIZONTAL: 1"=10'
VERTICAL: 1"=10'

DATE: 5/18/2011

ALL DIMENSIONS ARE IN US SURVEY FEET

FOR EARTHWORK DEVELOPMENT ONLY

Dist	COUNTY	ROUTE	POST MILES TOTAL PROJECT	SHEET No.	TOTAL SHEETS
10	SJ	99	4.9/14.2		
CONTRACT No.			10-0E6114		
PROJECT ID			1000020440		

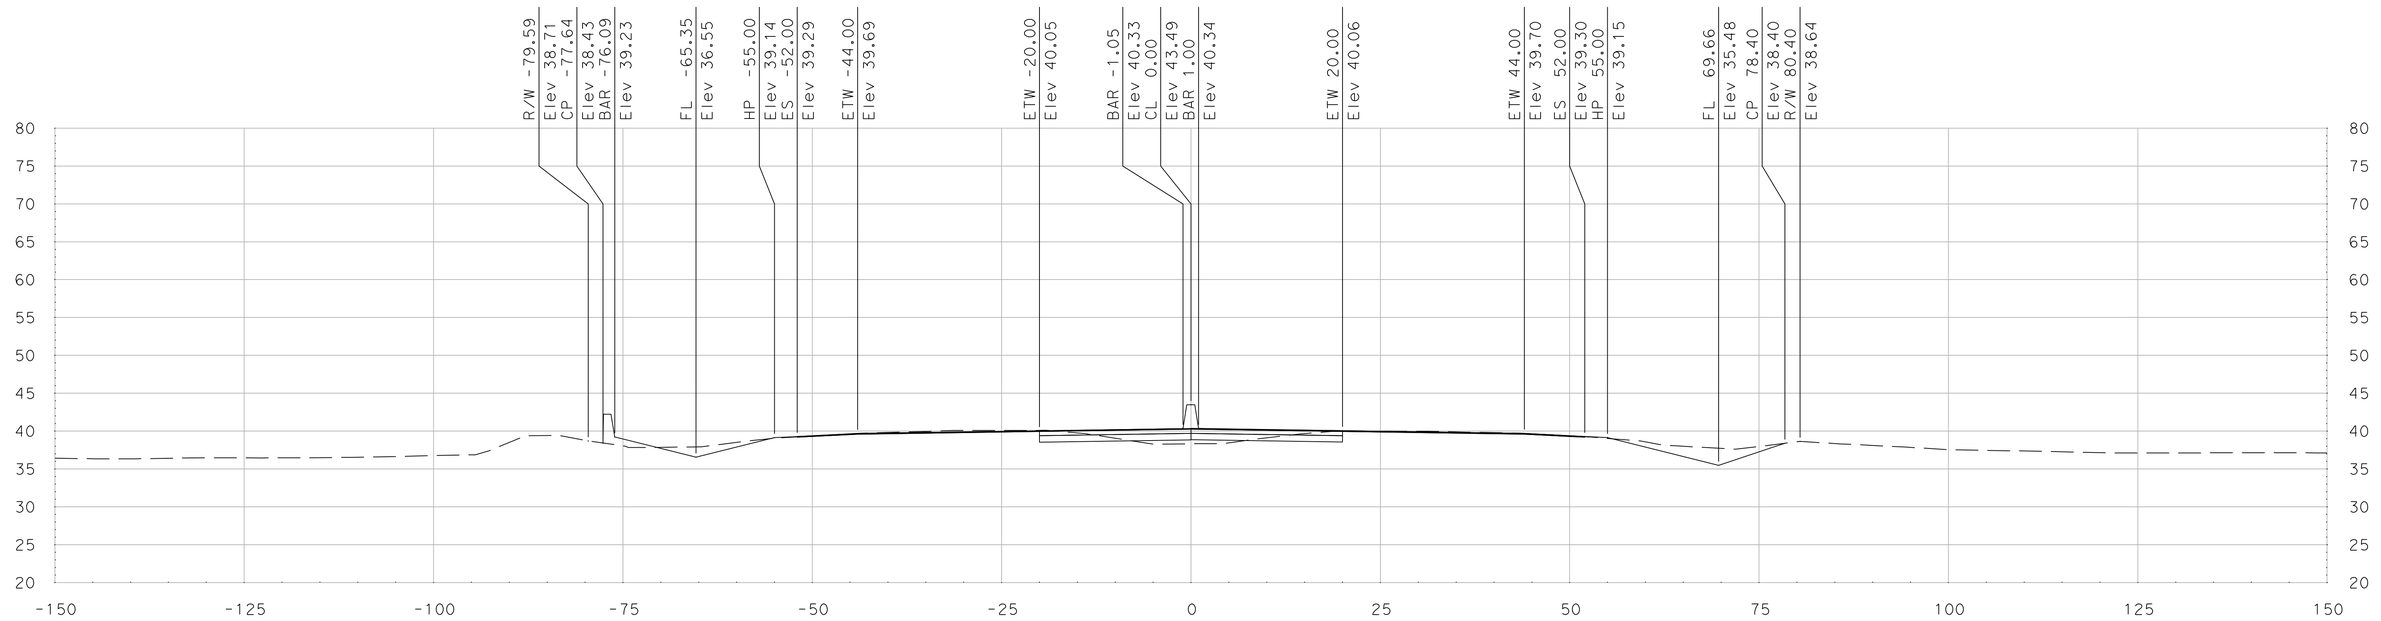

"SR 99" Sta 427+75.00

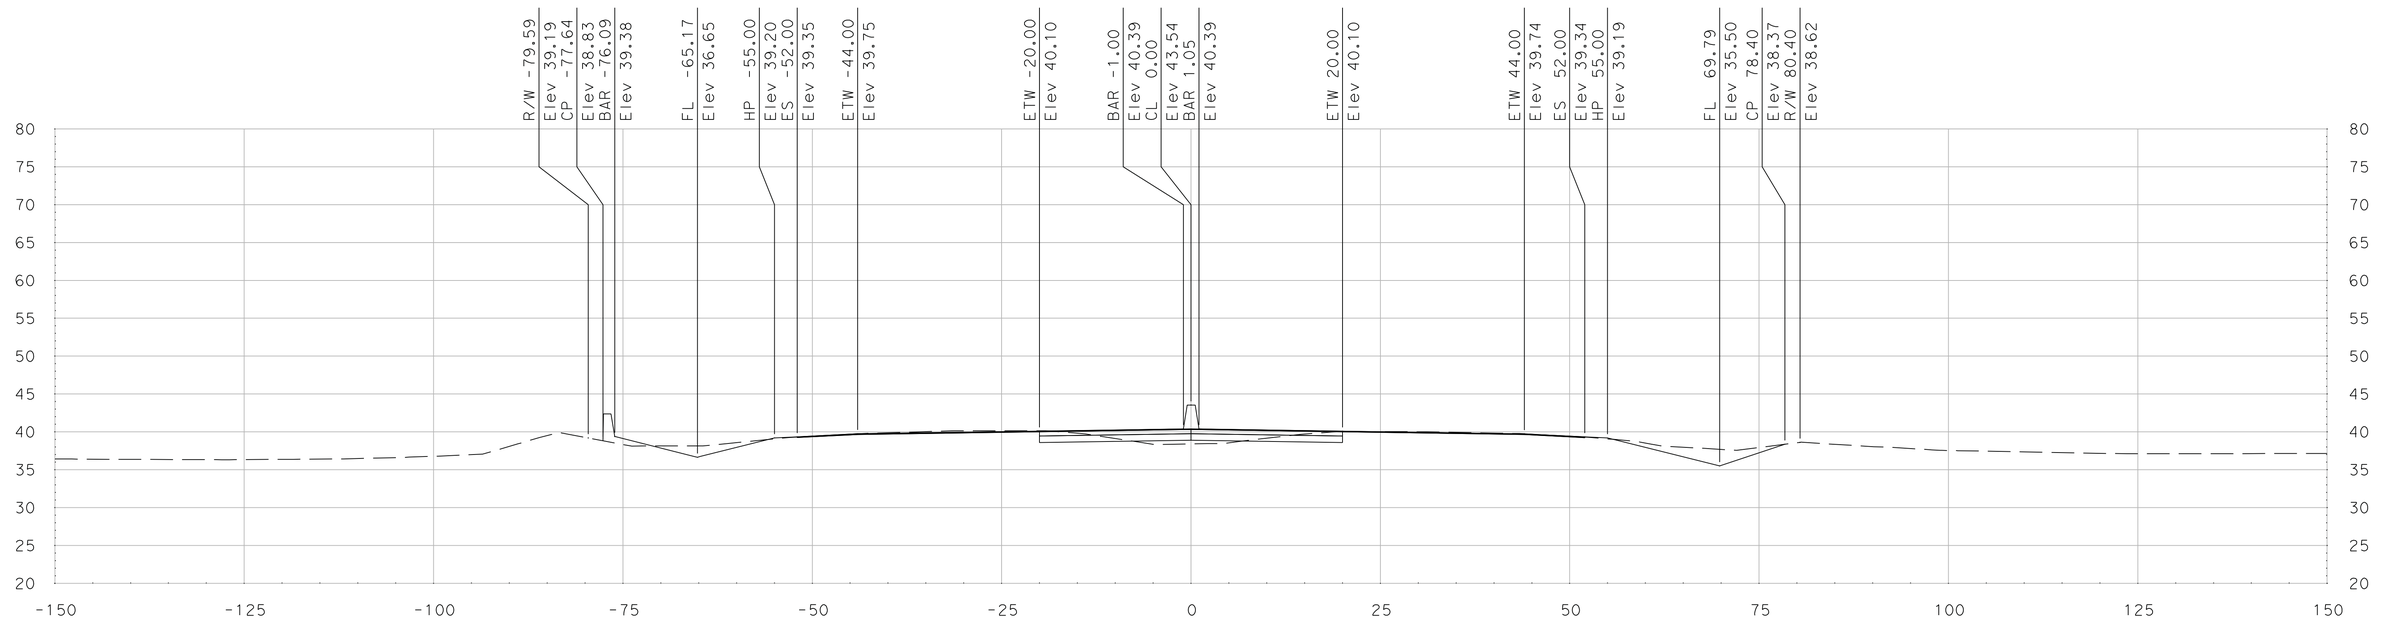

"SR 99" Sta 427+50.00

SCALE
HORIZONTAL: 1"=10'
VERTICAL: 1"=10'

DATE: 5/18/2011

ALL DIMENSIONS ARE IN US SURVEY FEET

FOR EARTHWORK DEVELOPMENT ONLY

Dist	COUNTY	ROUTE	POST MILES TOTAL PROJECT	SHEET No.	TOTAL SHEETS
10	SJ	99	4.9/14.2		
CONTRACT No.			10-0E6114		
PROJECT ID			1000020440		

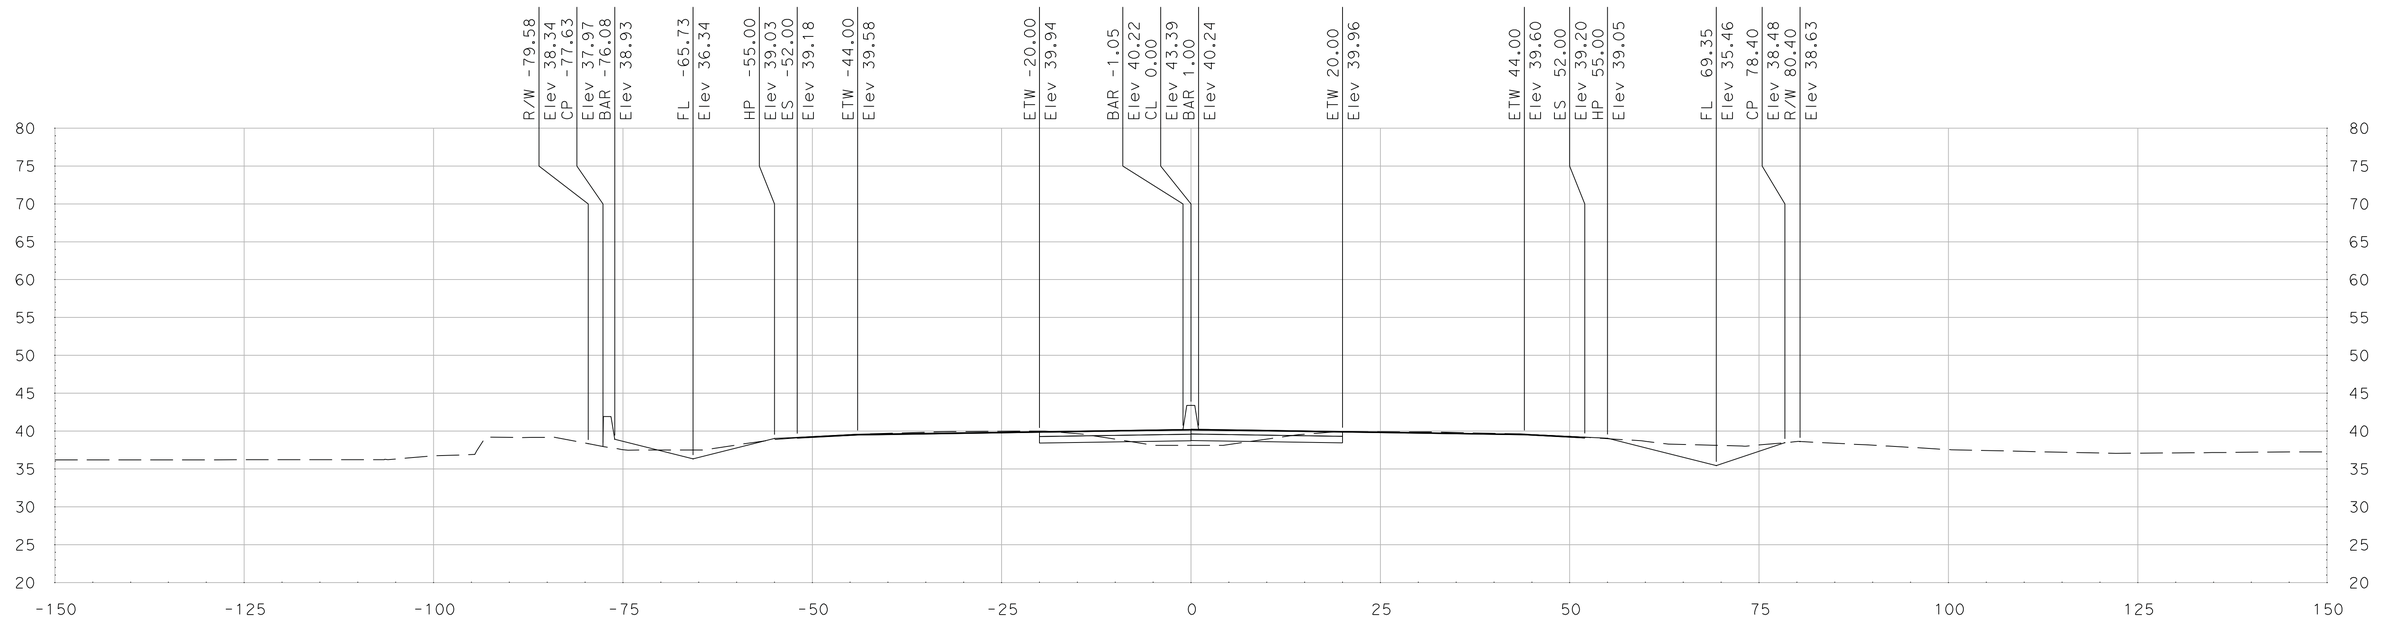

"SR 99" Sta 428+25.00

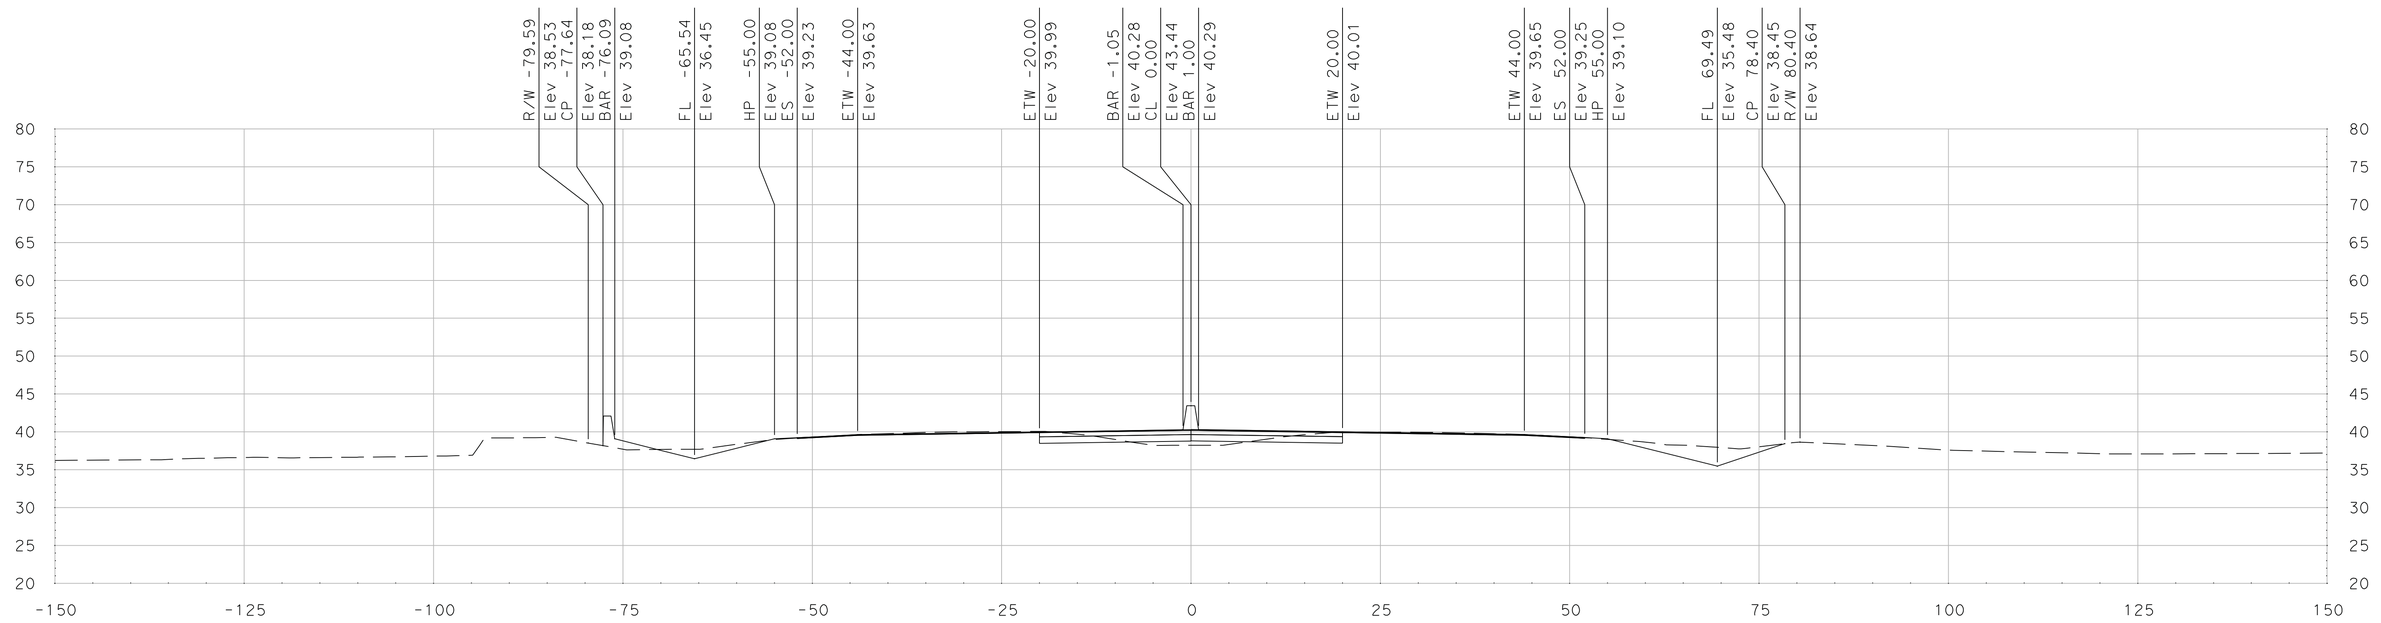

"SR 99" Sta 428+00.00

SCALE
HORIZONTAL: 1"=10'
VERTICAL: 1"=10'

DATE: 5/18/2011

ALL DIMENSIONS ARE IN US SURVEY FEET

FOR EARTHWORK DEVELOPMENT ONLY

Dist	COUNTY	ROUTE	POST MILES TOTAL PROJECT	SHEET No.	TOTAL SHEETS
10	SJ	99	4.9/14.2		
CONTRACT No.			10-0E6114		
PROJECT ID			1000020440		

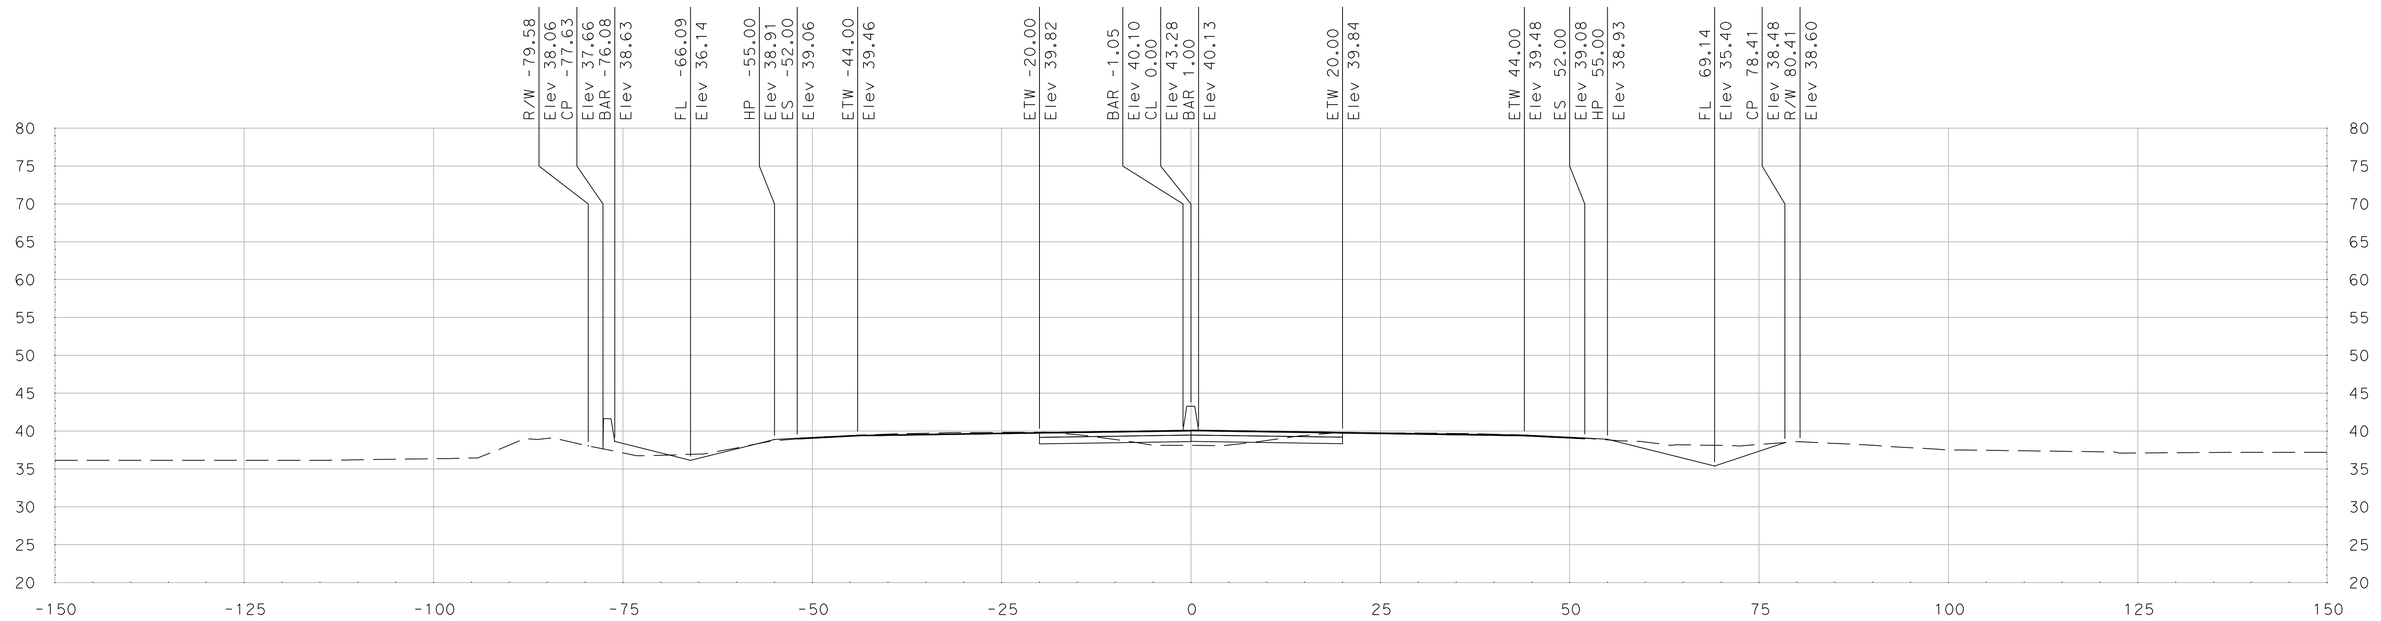

"SR 99" Sta 428+75.00

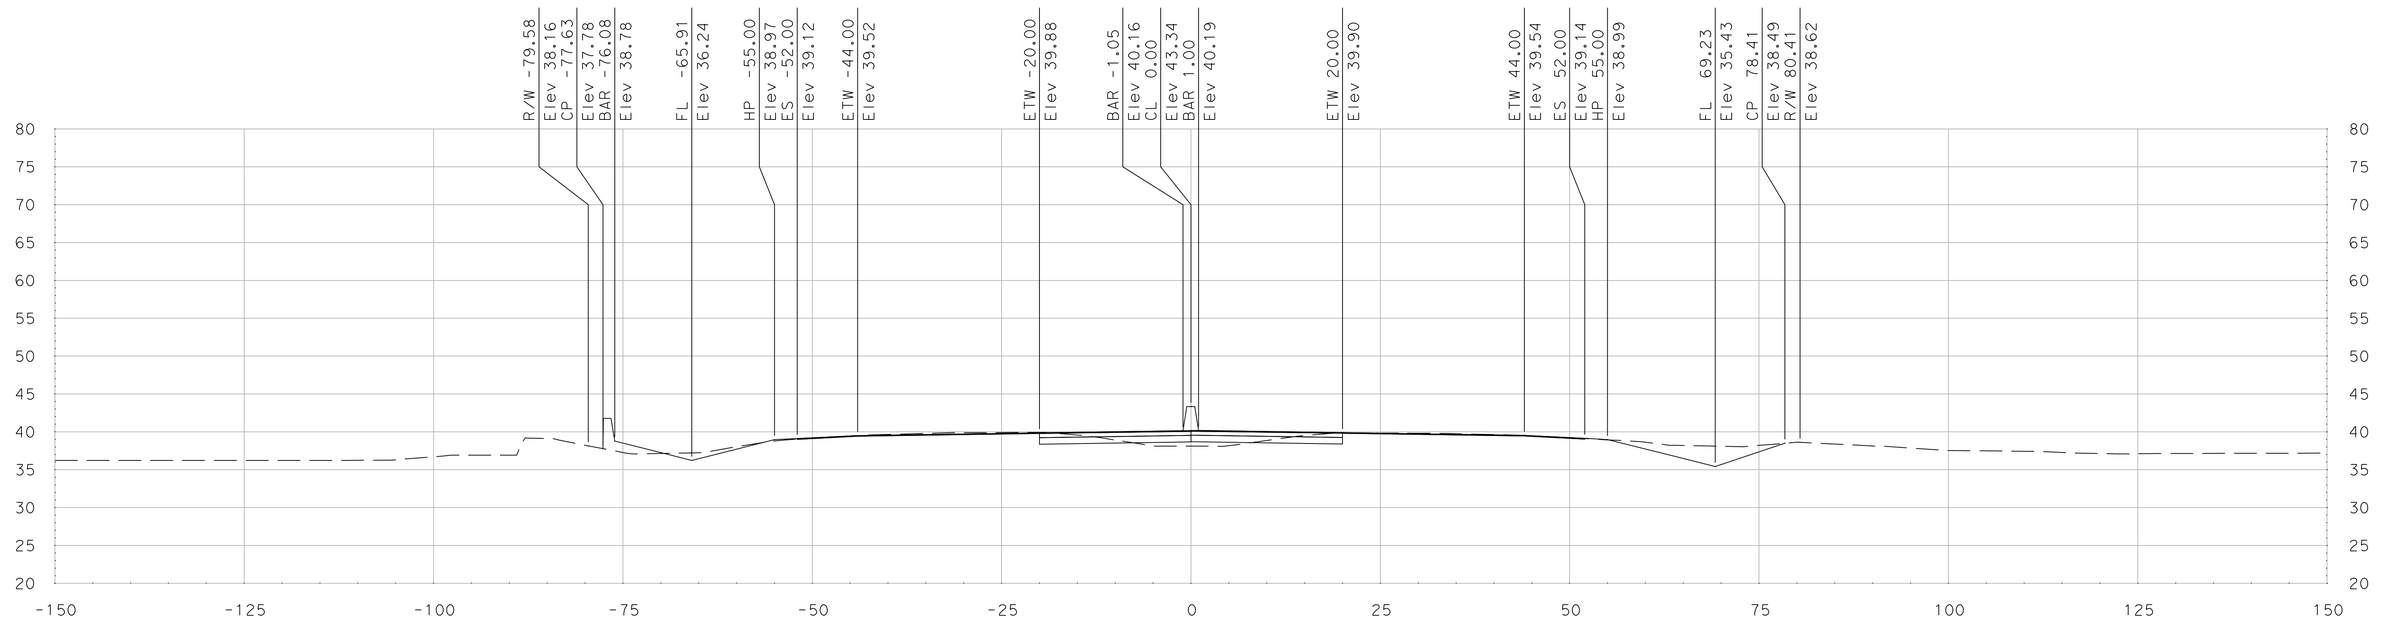

"SR 99" Sta 428+50.00

SCALE
HORIZONTAL: 1"=10'
VERTICAL: 1"=10'

DATE: 5/18/2011

ALL DIMENSIONS ARE IN US SURVEY FEET

FOR EARTHWORK DEVELOPMENT ONLY

Dist	COUNTY	ROUTE	POST MILES TOTAL PROJECT	SHEET No.	TOTAL SHEETS
10	SJ	99	4.9/14.2		
CONTRACT No.			10-0E6114		
PROJECT ID			1000020440		

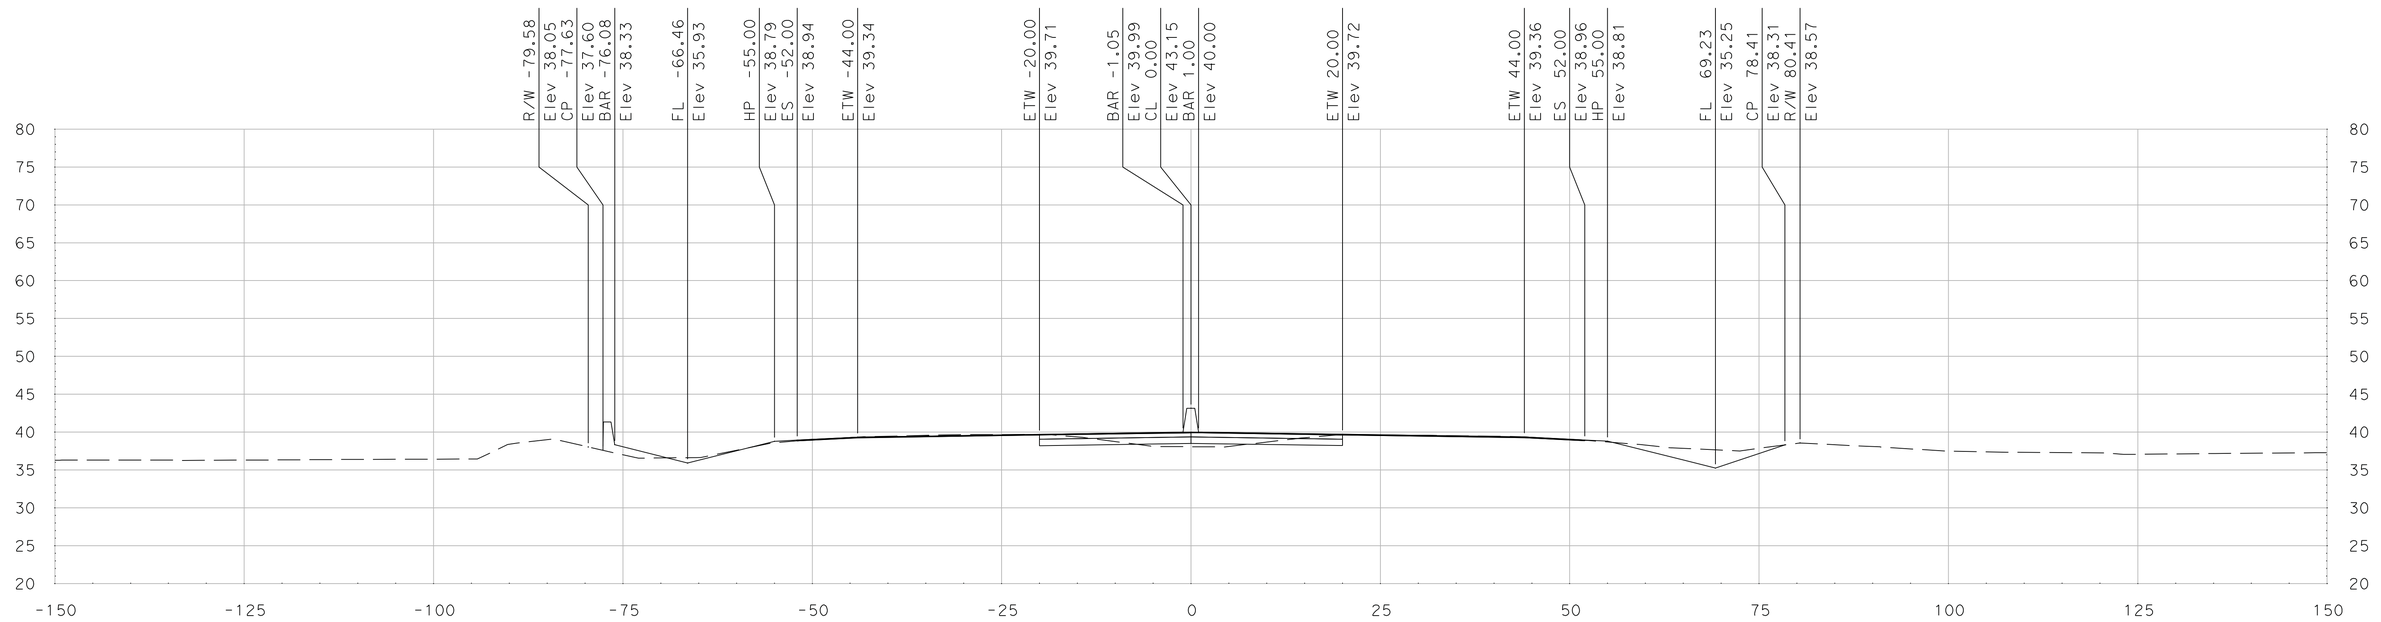

"SR 99" Sta 429+25.00

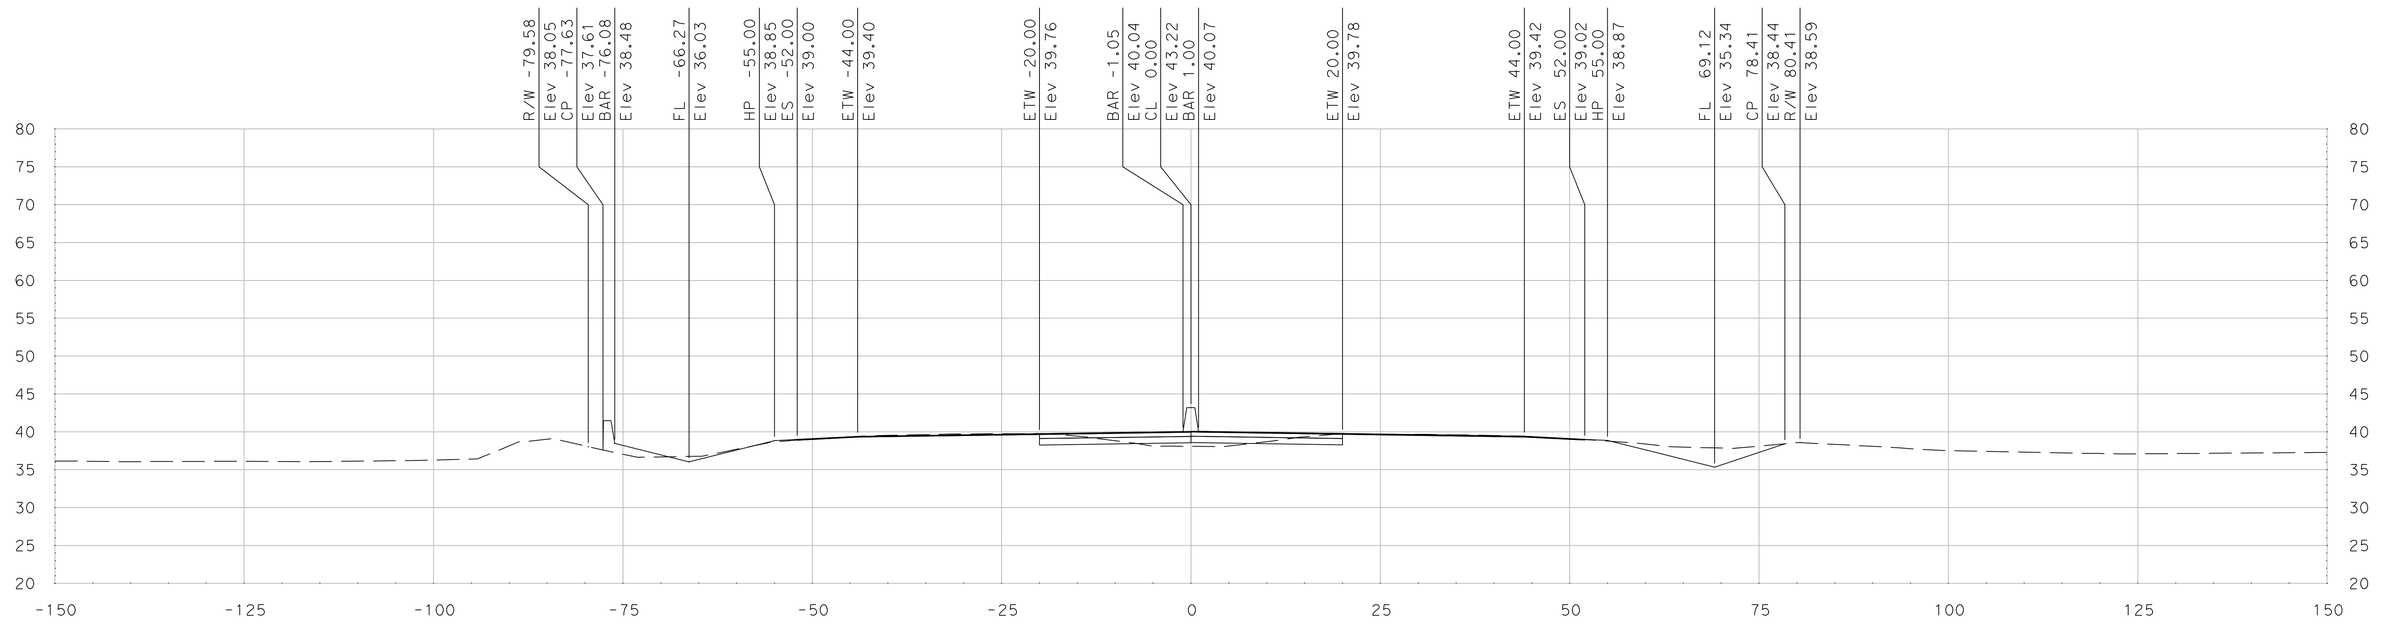

"SR 99" Sta 429+00.00

SCALE
HORIZONTAL: 1"=10'
VERTICAL: 1"=10'

DATE: 5/18/2011

ALL DIMENSIONS ARE IN US SURVEY FEET

FOR EARTHWORK DEVELOPMENT ONLY

Dist	COUNTY	ROUTE	POST MILES TOTAL PROJECT	SHEET No.	TOTAL SHEETS
10	SJ	99	4.9/14.2		
CONTRACT No.			10-0E6114		
PROJECT ID			1000020440		

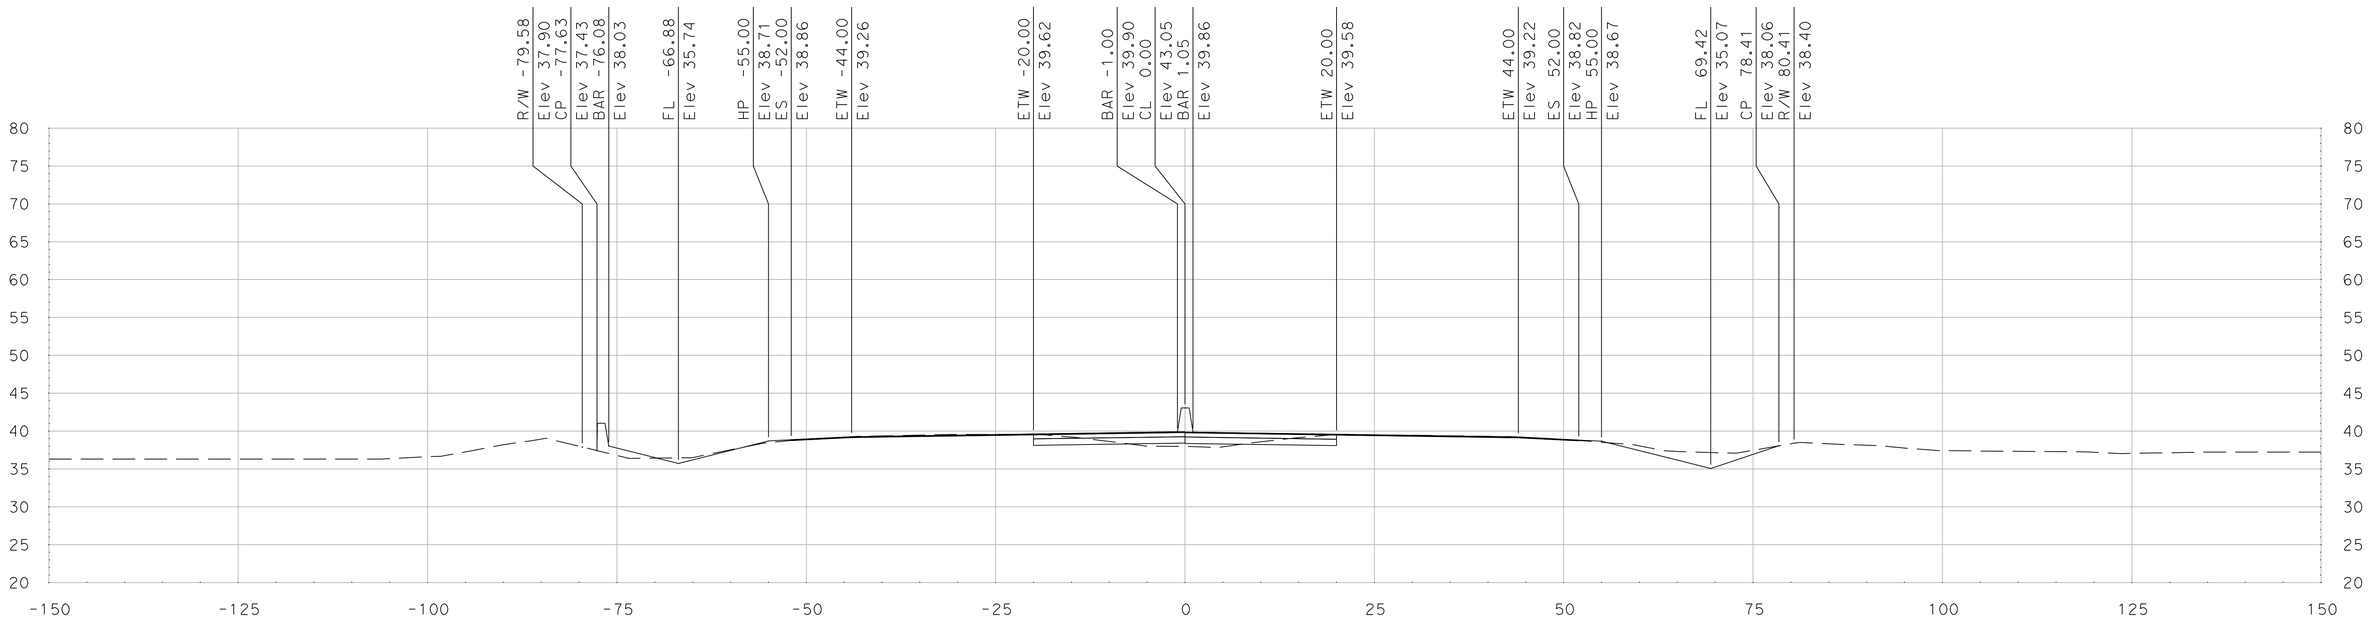

"SR 99" Sta 429+75.00

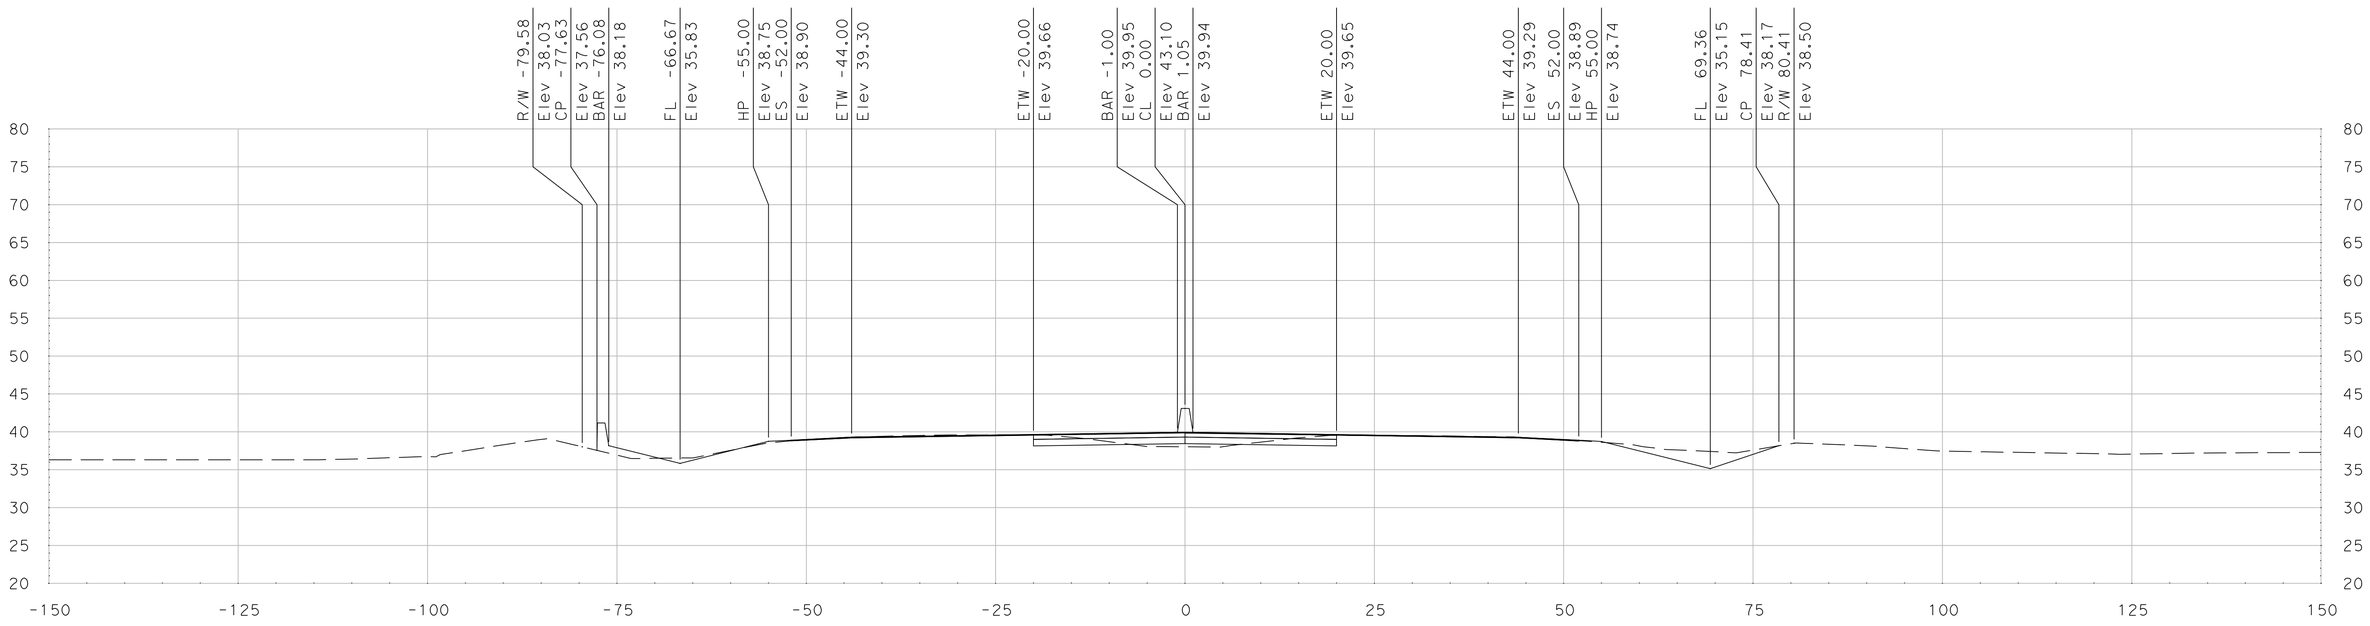

"SR 99" Sta 429+50.00

SCALE
HORIZONTAL: 1"=10'
VERTICAL: 1"=10'

DATE: 5/18/2011

ALL DIMENSIONS ARE IN US SURVEY FEET

FOR EARTHWORK DEVELOPMENT ONLY

Dist	COUNTY	ROUTE	POST MILES TOTAL PROJECT	SHEET No.	TOTAL SHEETS
10	SJ	99	4.9/14.2		
CONTRACT No.			10-0E6114		
PROJECT ID			1000020440		

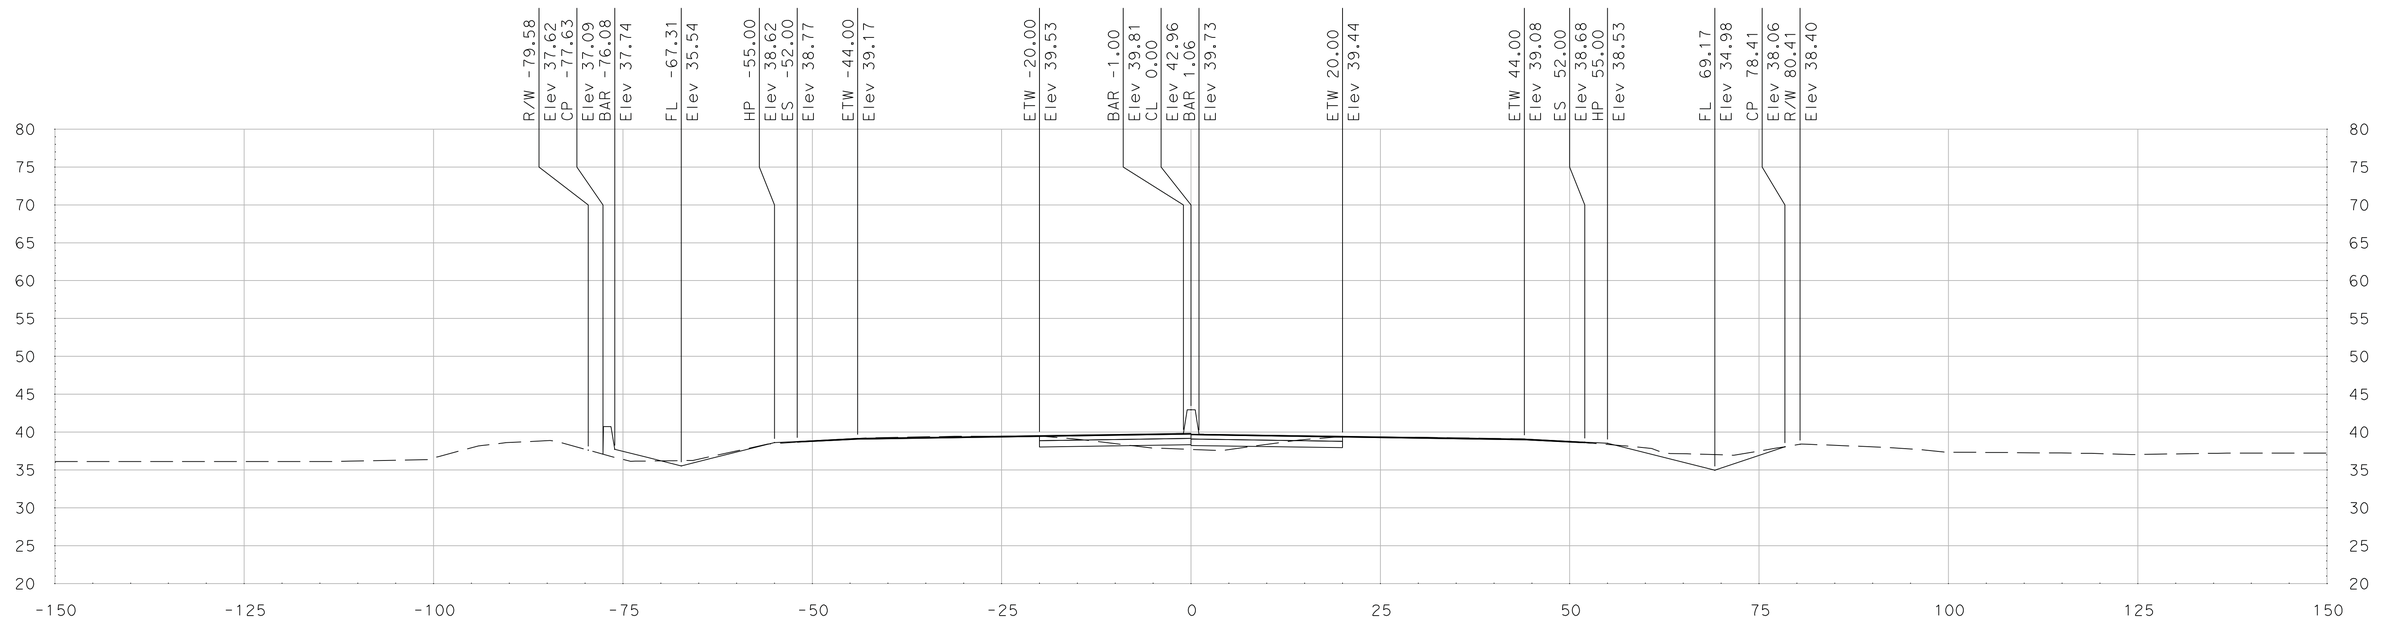

"SR 99" Sta 430+25.00

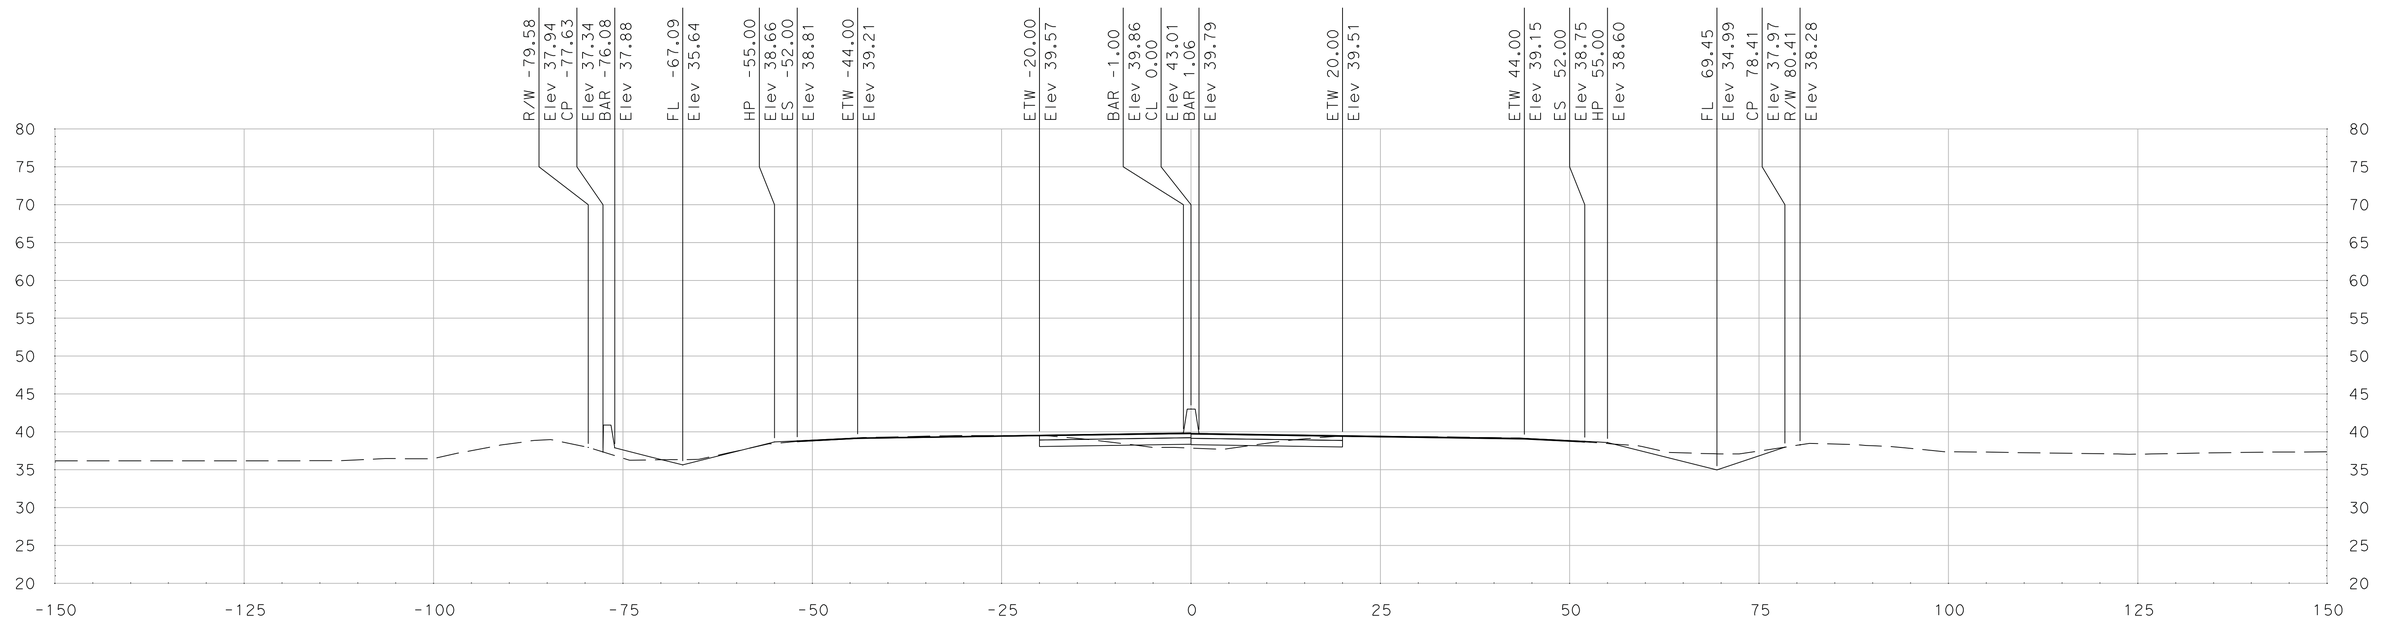

"SR 99" Sta 430+00.00

SCALE
HORIZONTAL: 1"=10'
VERTICAL: 1"=10'

DATE: 5/18/2011

ALL DIMENSIONS ARE IN US SURVEY FEET

FOR EARTHWORK DEVELOPMENT ONLY

Dist	COUNTY	ROUTE	POST MILES TOTAL PROJECT	SHEET No.	TOTAL SHEETS
10	SJ	99	4.9/14.2		
CONTRACT No.			10-0E6114		
PROJECT ID			1000020440		

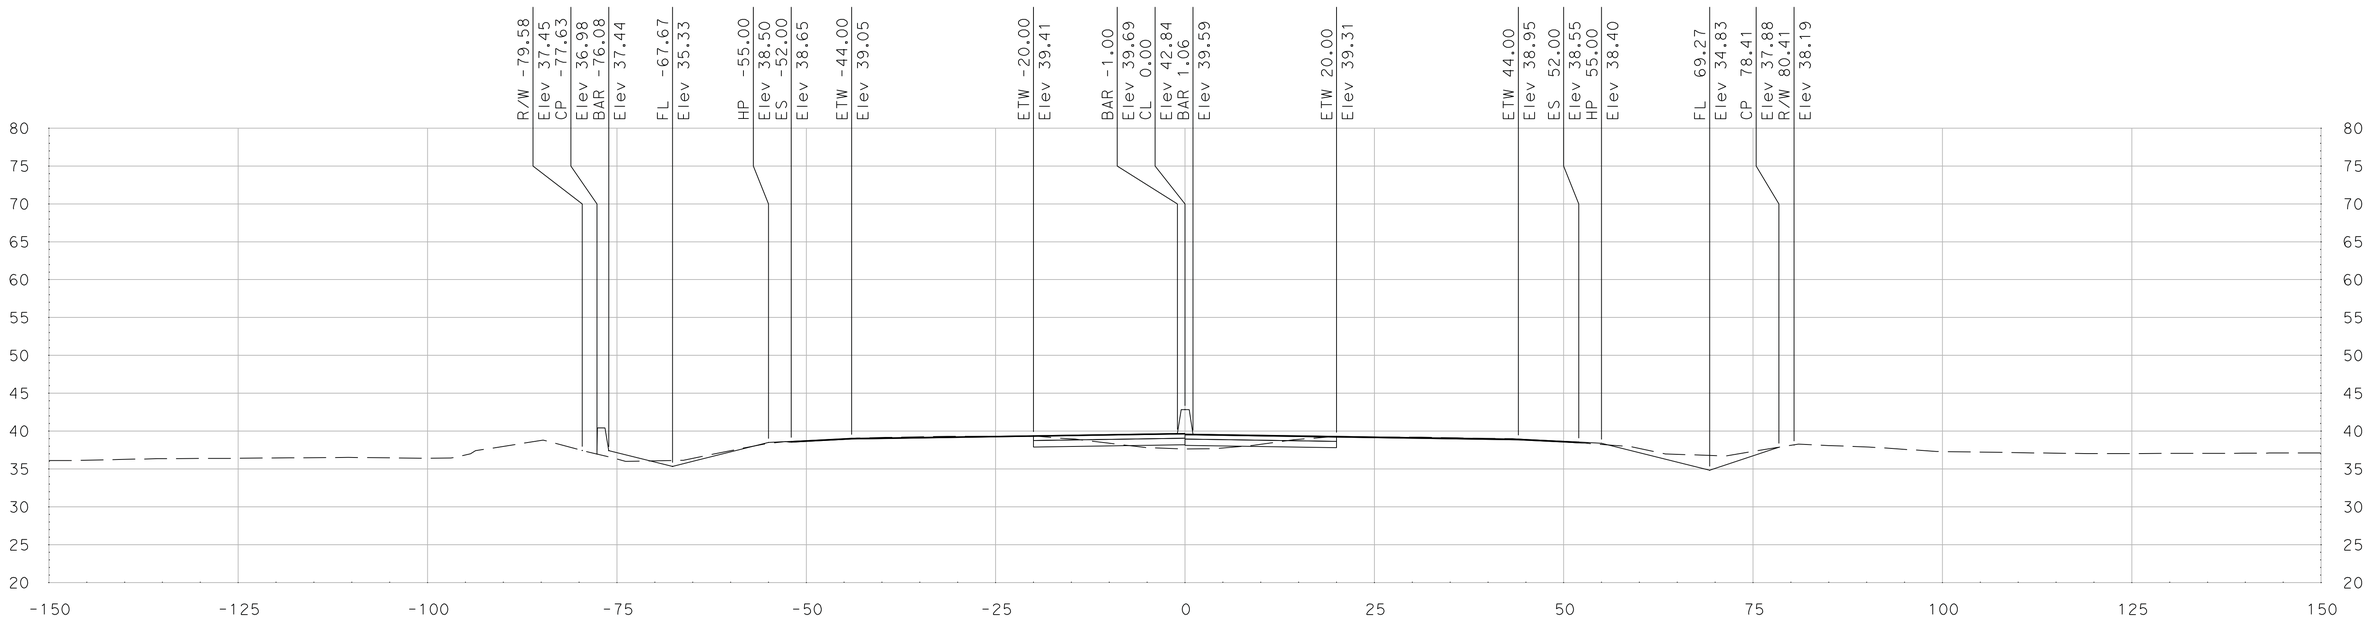

"SR 99" Sta 430+75.00

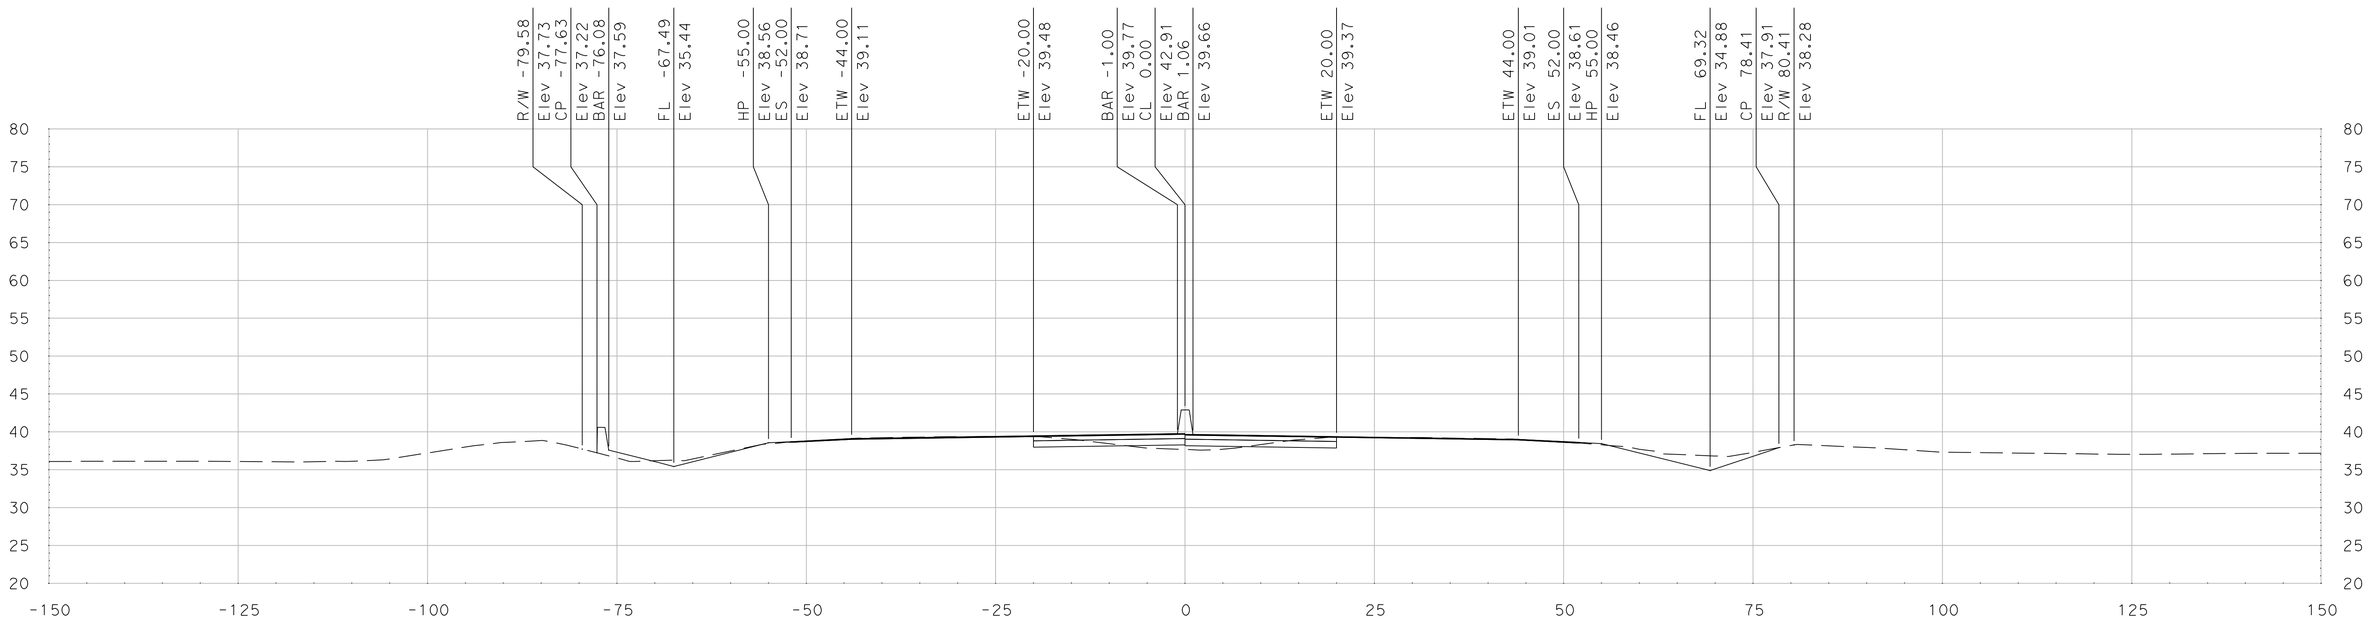

"SR 99" Sta 430+50.00

SCALE
HORIZONTAL: 1"=10'
VERTICAL: 1"=10'

DATE: 5/18/2011

ALL DIMENSIONS ARE IN US SURVEY FEET

FOR EARTHWORK DEVELOPMENT ONLY

Dist	COUNTY	ROUTE	POST MILES TOTAL PROJECT	SHEET No.	TOTAL SHEETS
10	SJ	99	4.9/14.2		
CONTRACT No.			10-0E6114		
PROJECT ID			1000020440		

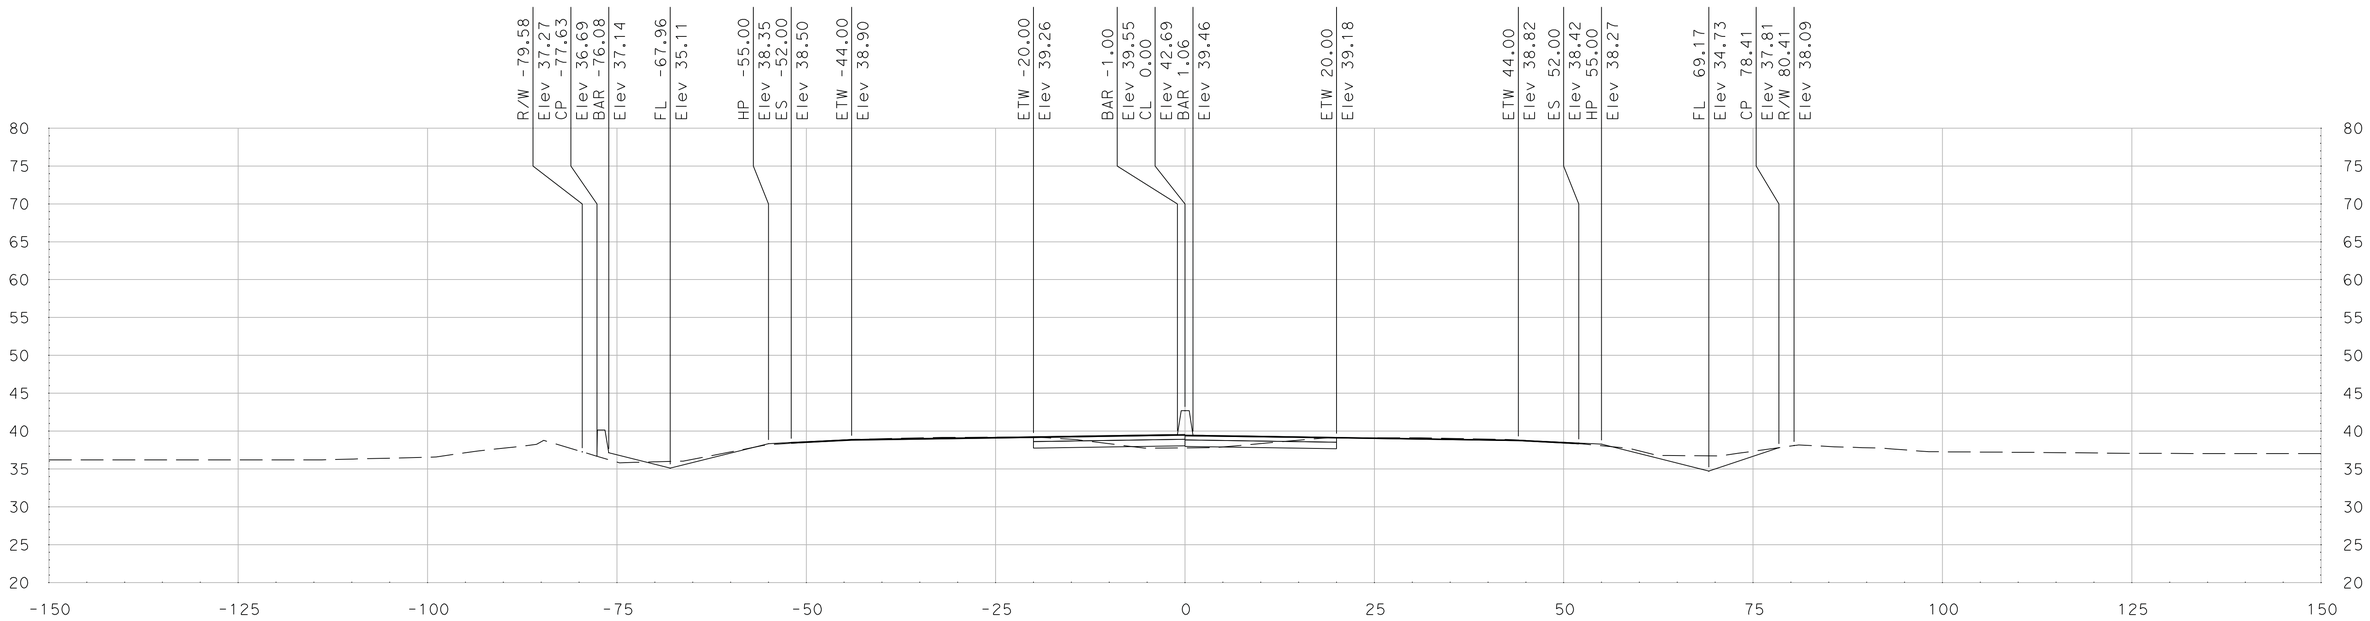

"SR 99" Sta 431+25.00

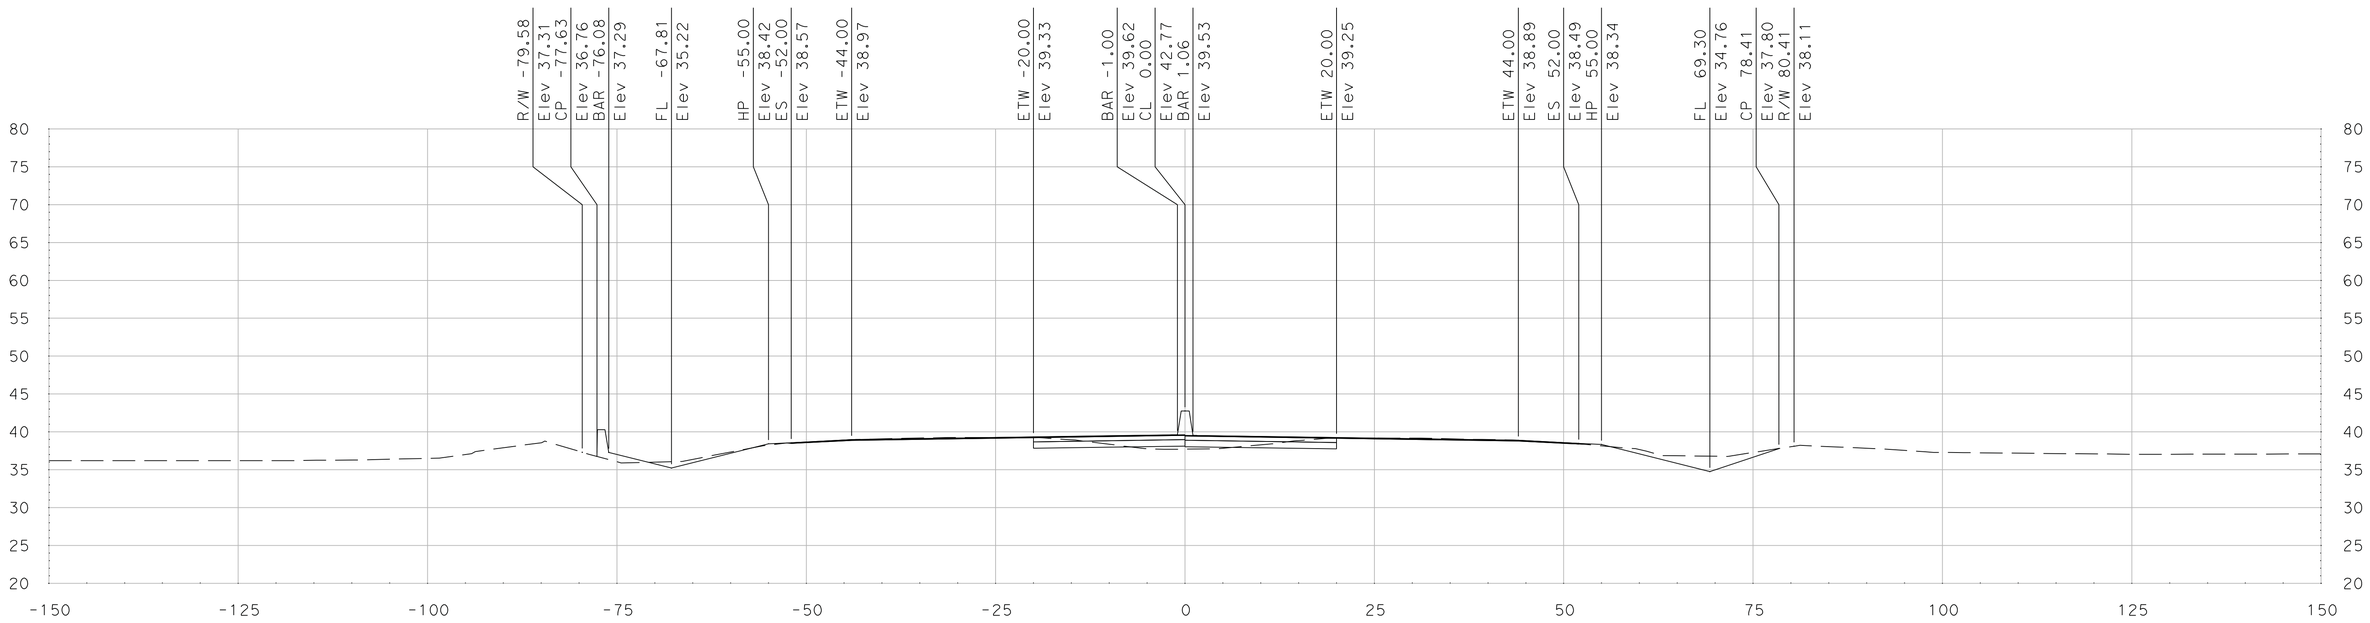

"SR 99" Sta 431+00.00

SCALE
HORIZONTAL: 1"=10'
VERTICAL: 1"=10'

DATE: 5/18/2011

ALL DIMENSIONS ARE IN US SURVEY FEET

FOR EARTHWORK DEVELOPMENT ONLY

Dist	COUNTY	ROUTE	POST MILES TOTAL PROJECT	SHEET No.	TOTAL SHEETS
10	SJ	99	4.9/14.2		
CONTRACT No.			10-0E6114		
PROJECT ID			1000020440		

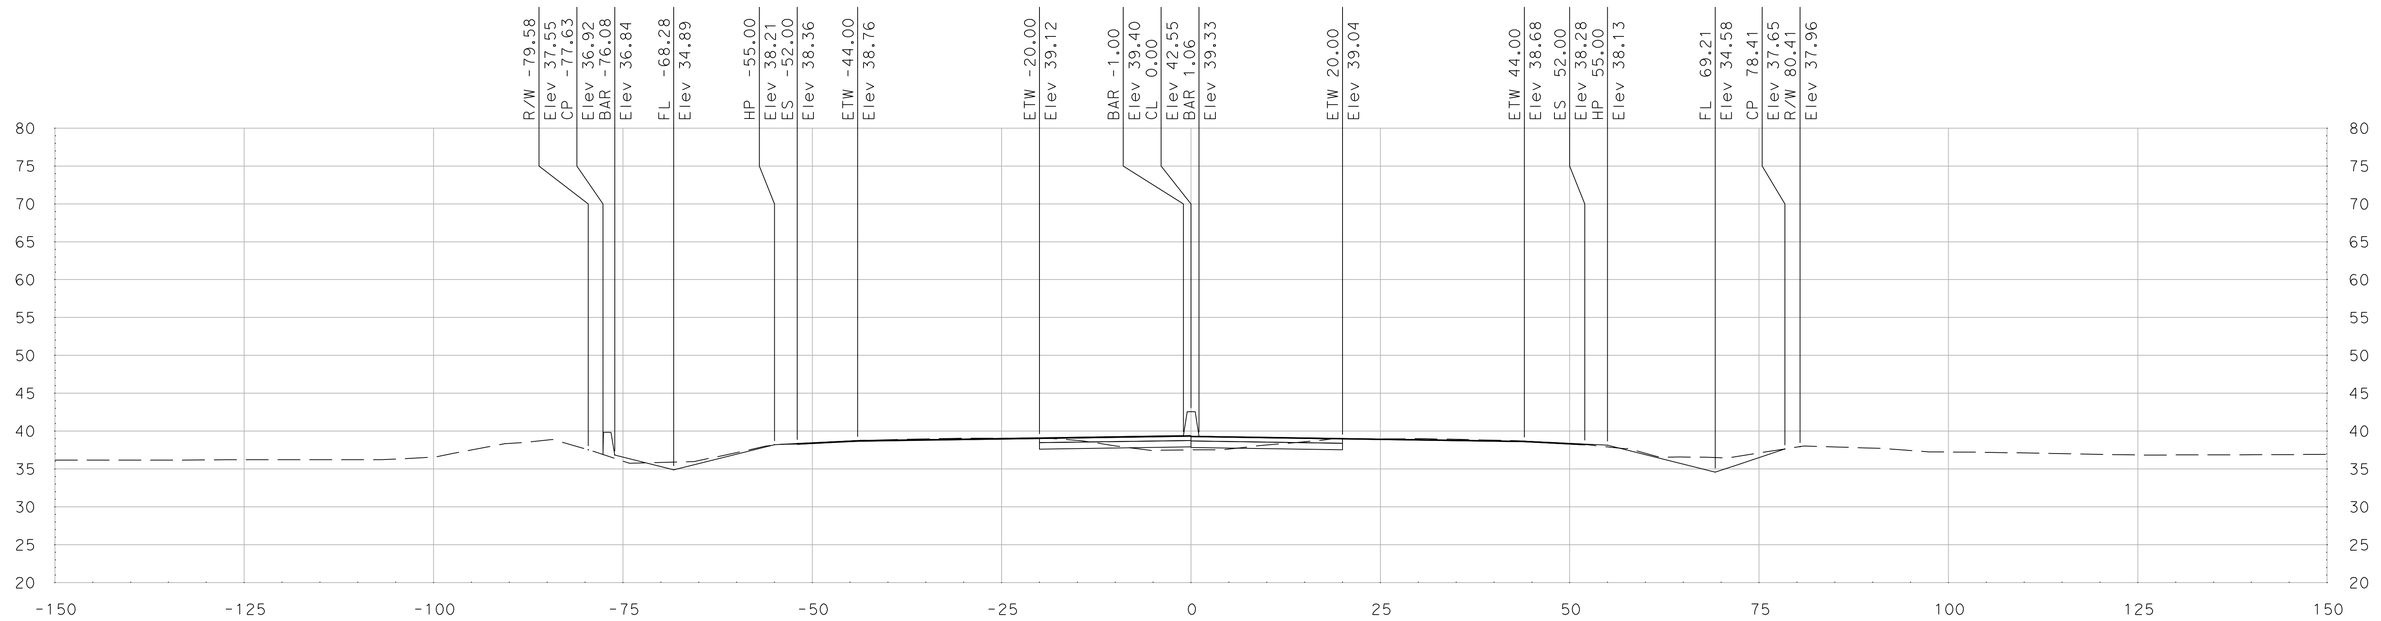

"SR 99" Sta 431+75.00

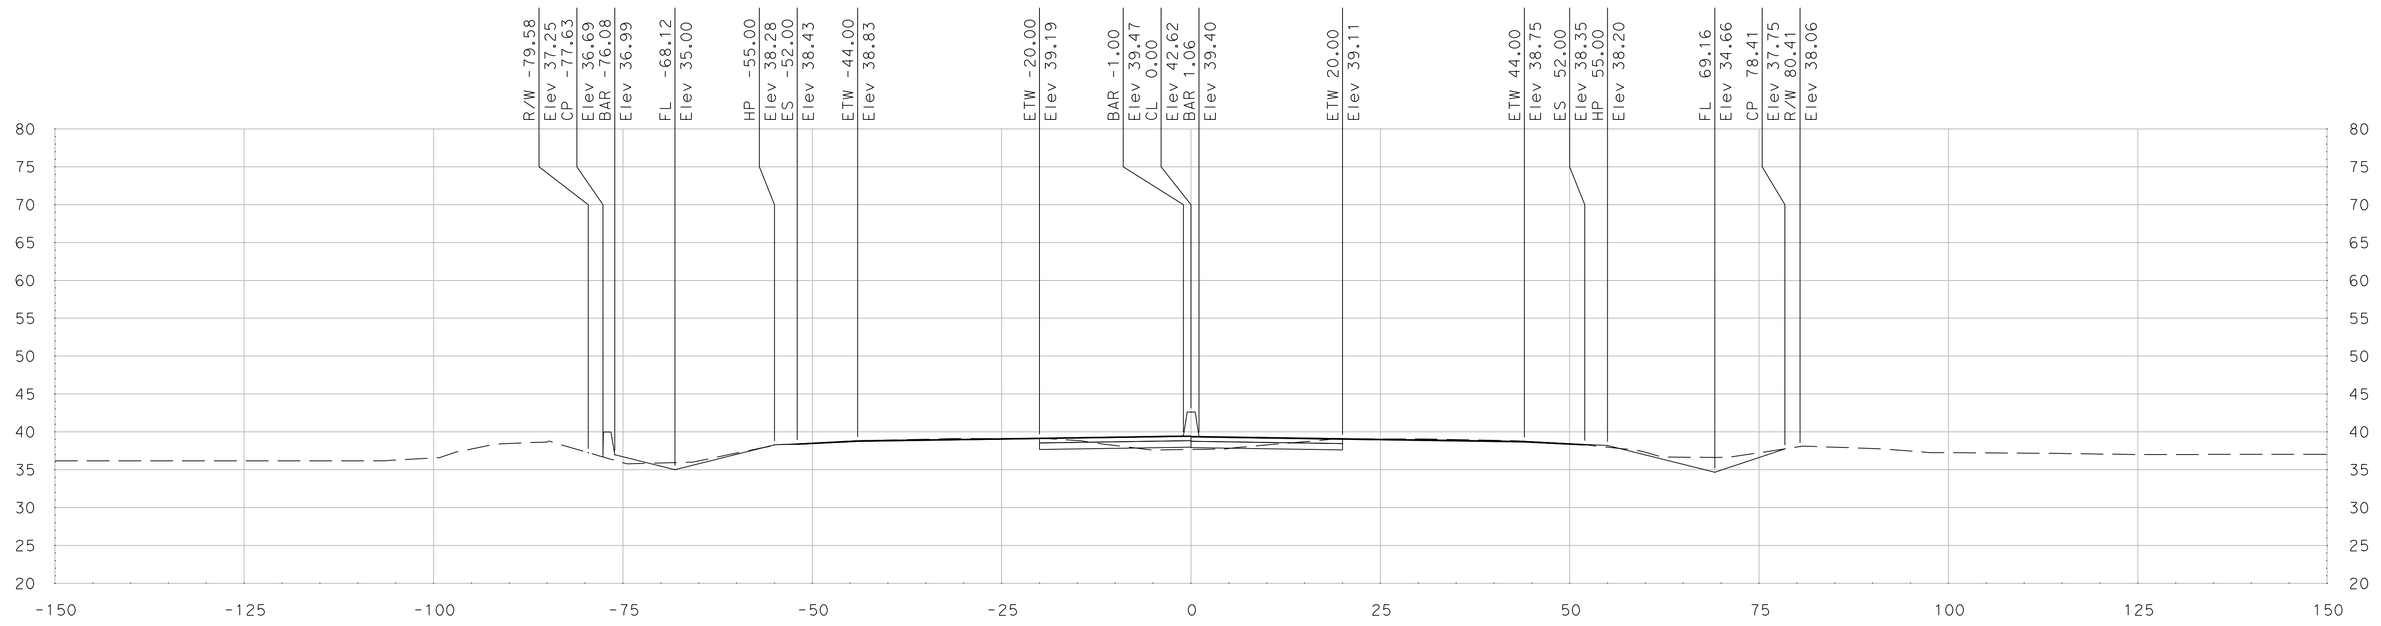

"SR 99" Sta 431+50.00

SCALE
HORIZONTAL: 1"=10'
VERTICAL: 1"=10'

DATE: 5/18/2011

ALL DIMENSIONS ARE IN US SURVEY FEET

FOR EARTHWORK DEVELOPMENT ONLY

Dist	COUNTY	ROUTE	POST MILES TOTAL PROJECT	SHEET No.	TOTAL SHEETS
10	SJ	99	4.9/14.2		
CONTRACT No.			10-0E6114		
PROJECT ID			1000020440		

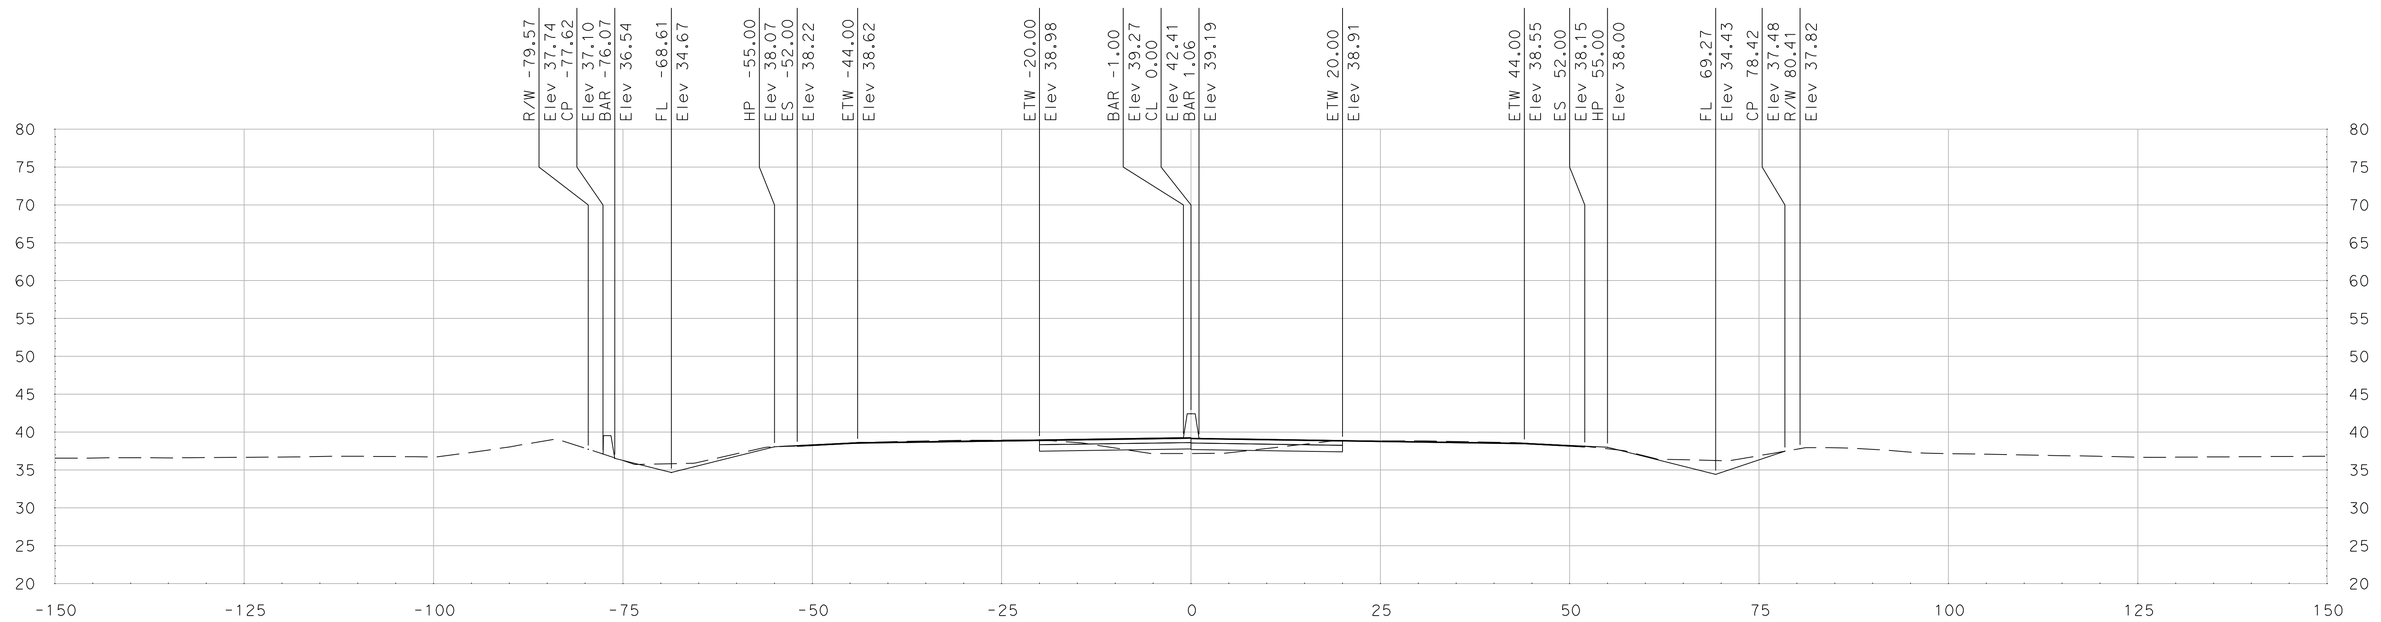

"SR 99" Sta 432+25.00

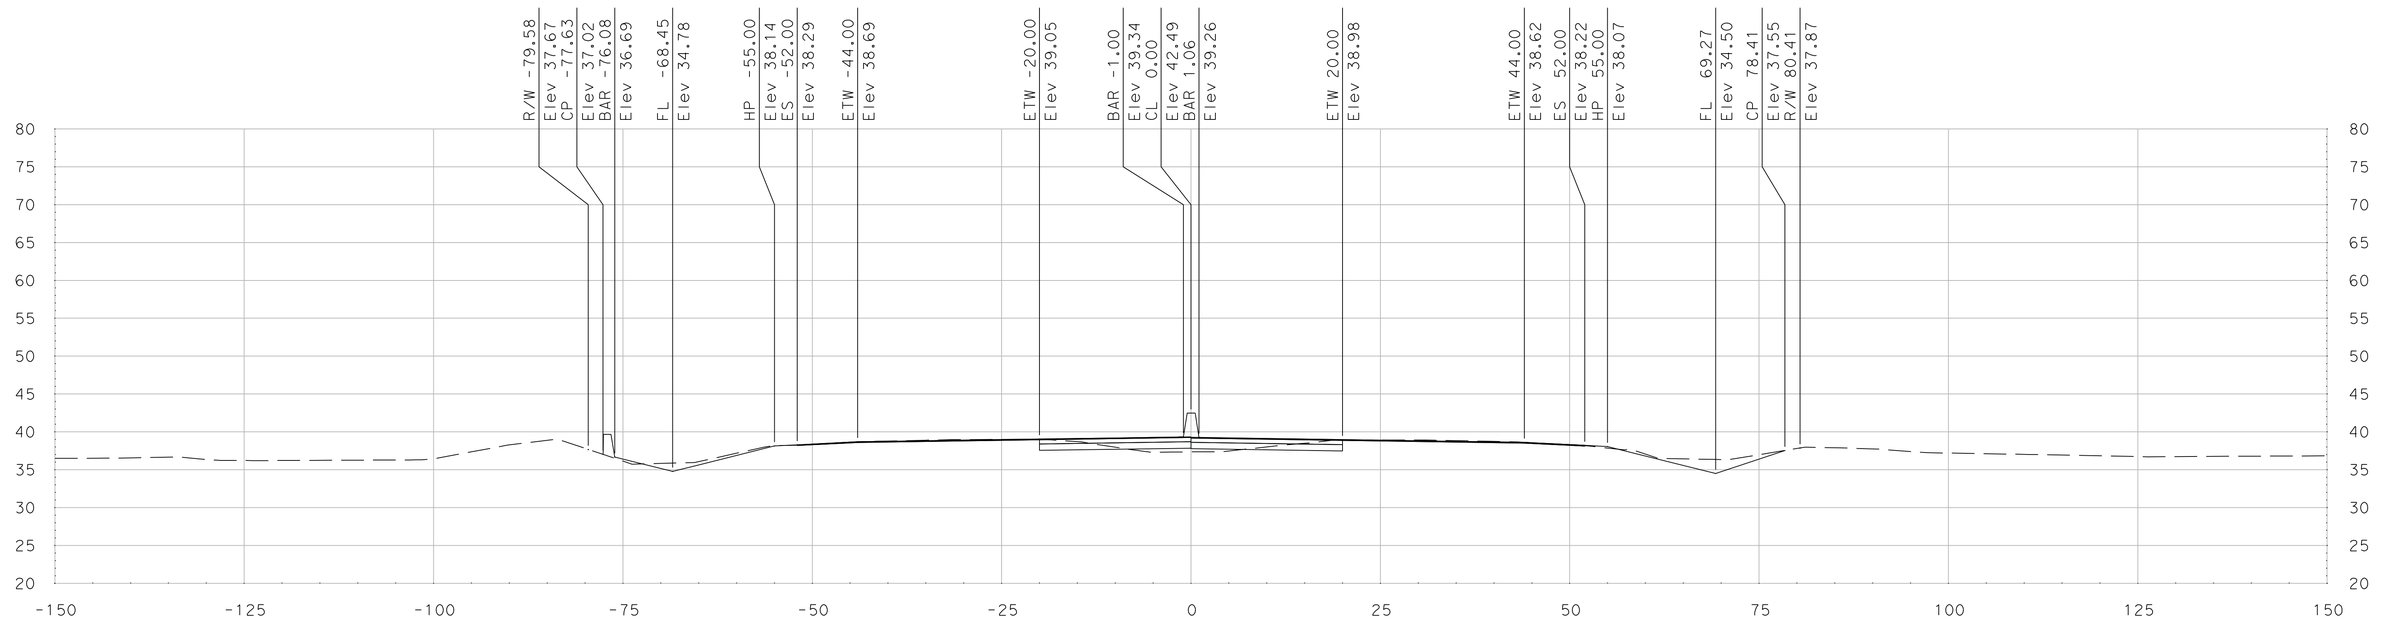

"SR 99" Sta 432+00.00

SCALE
HORIZONTAL: 1"=10'
VERTICAL: 1"=10'

DATE: 5/18/2011

ALL DIMENSIONS ARE IN US SURVEY FEET

FOR EARTHWORK DEVELOPMENT ONLY

Dist	COUNTY	ROUTE	POST MILES TOTAL PROJECT	SHEET No.	TOTAL SHEETS
10	SJ	99	4.9/14.2		
CONTRACT No.			10-0E6114		
PROJECT ID			1000020440		

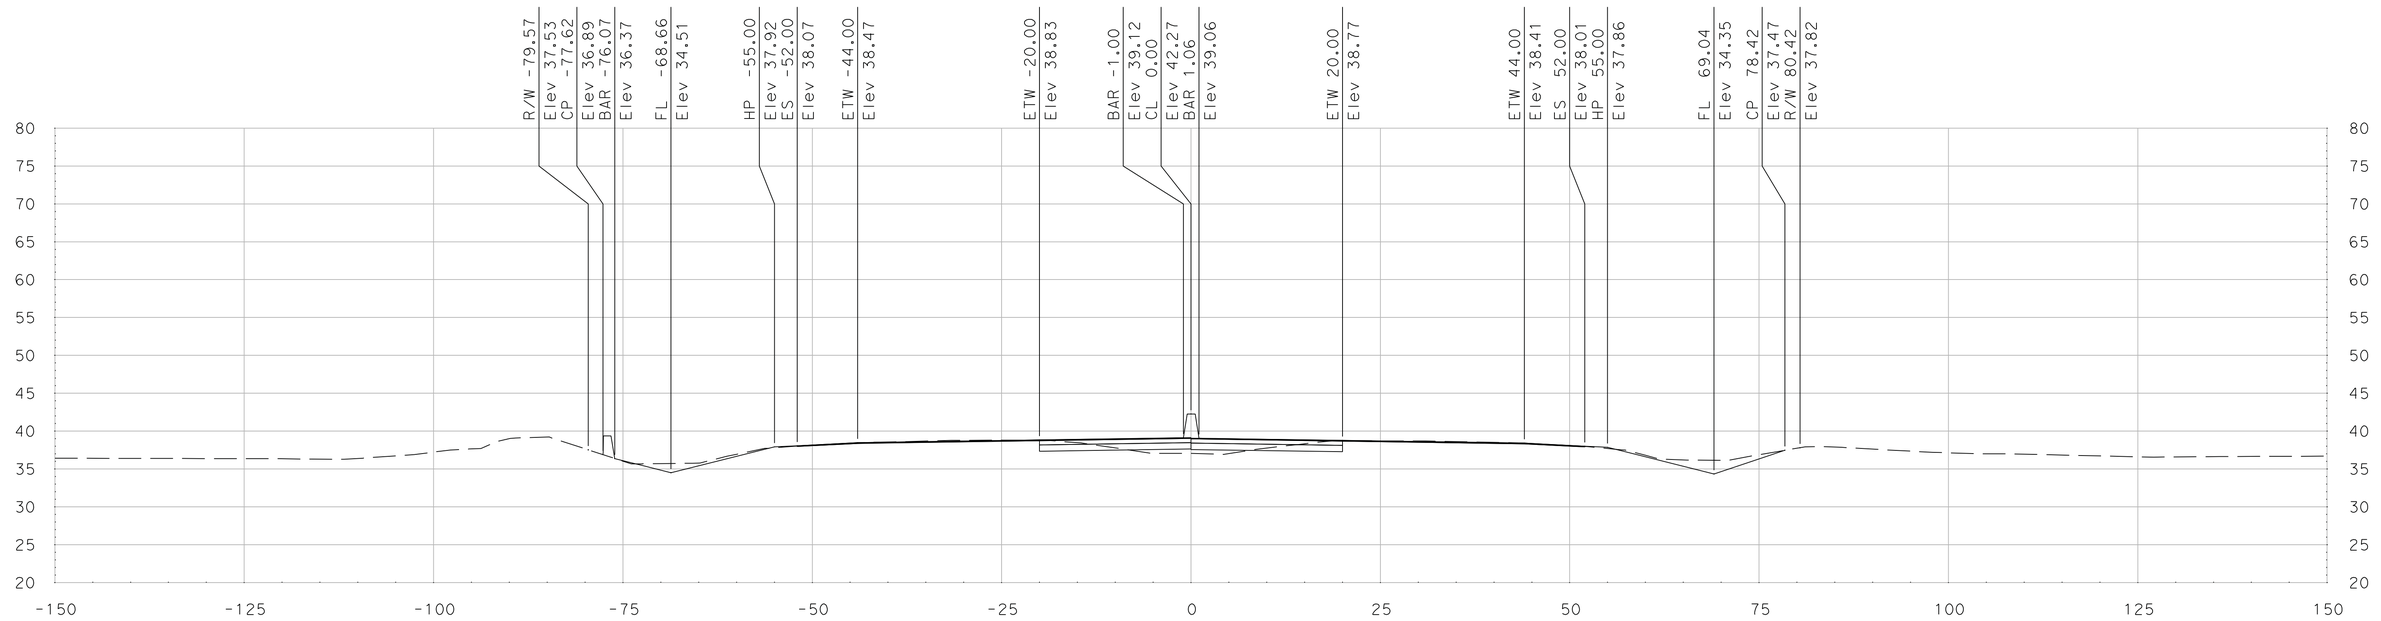

"SR 99" Sta 432+75.00

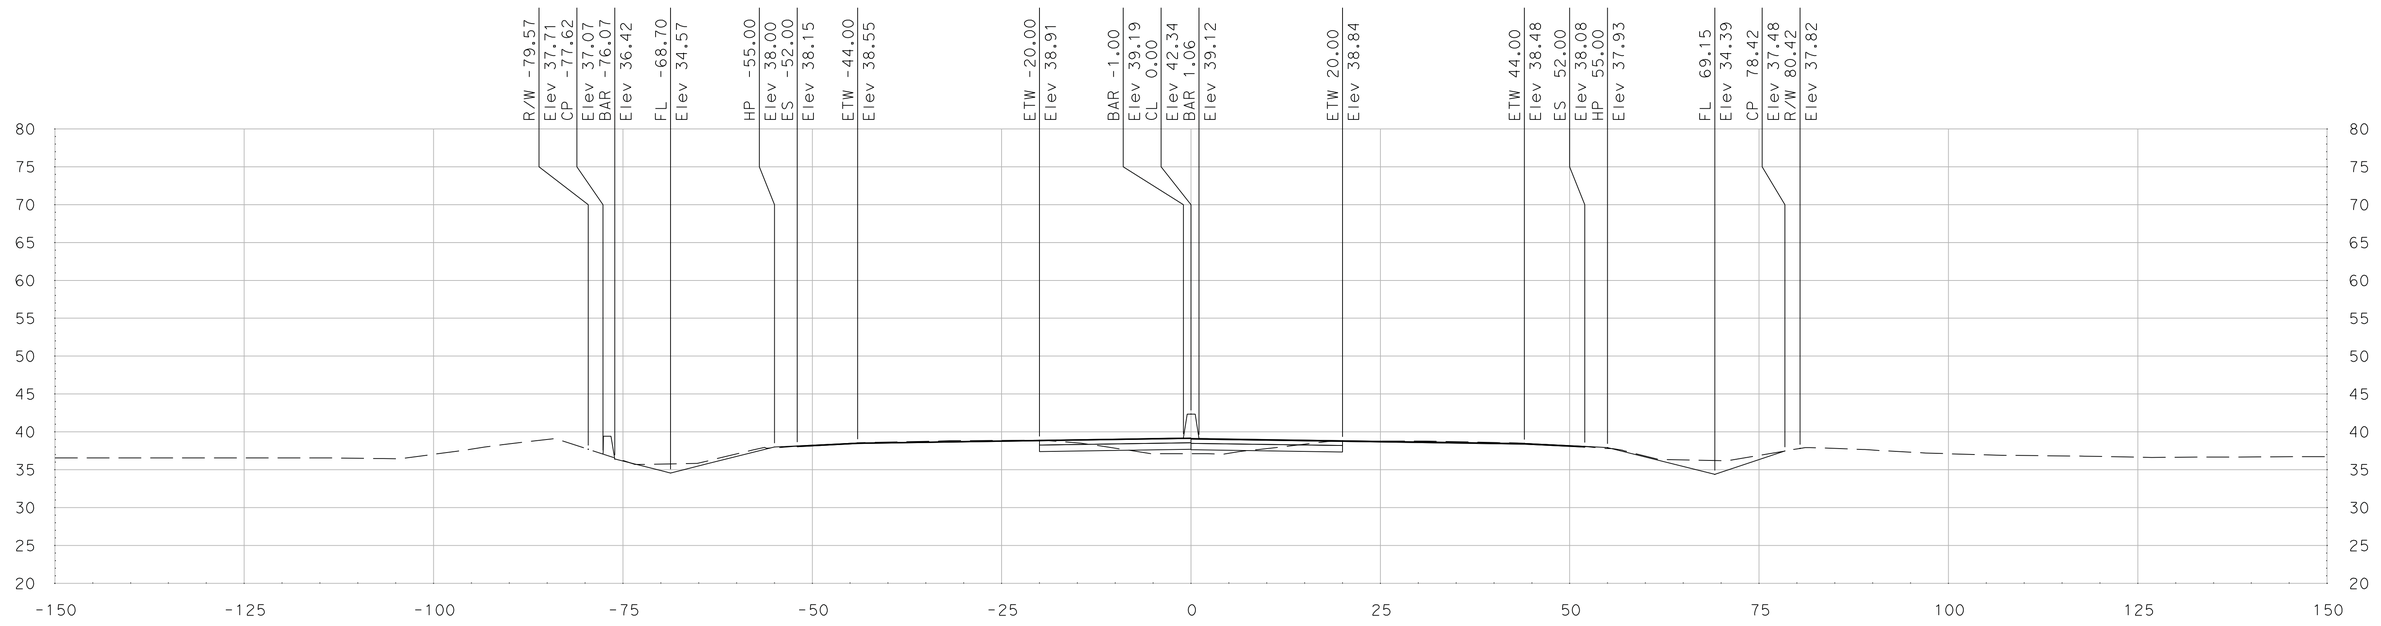

"SR 99" Sta 432+50.00

SCALE
HORIZONTAL: 1"=10'
VERTICAL: 1"=10'

DATE: 5/18/2011

ALL DIMENSIONS ARE IN US SURVEY FEET

FOR EARTHWORK DEVELOPMENT ONLY

Dist	COUNTY	ROUTE	POST MILES TOTAL PROJECT	SHEET No.	TOTAL SHEETS
10	SJ	99	4.9/14.2		
CONTRACT No.			10-0E6114		
PROJECT ID			1000020440		

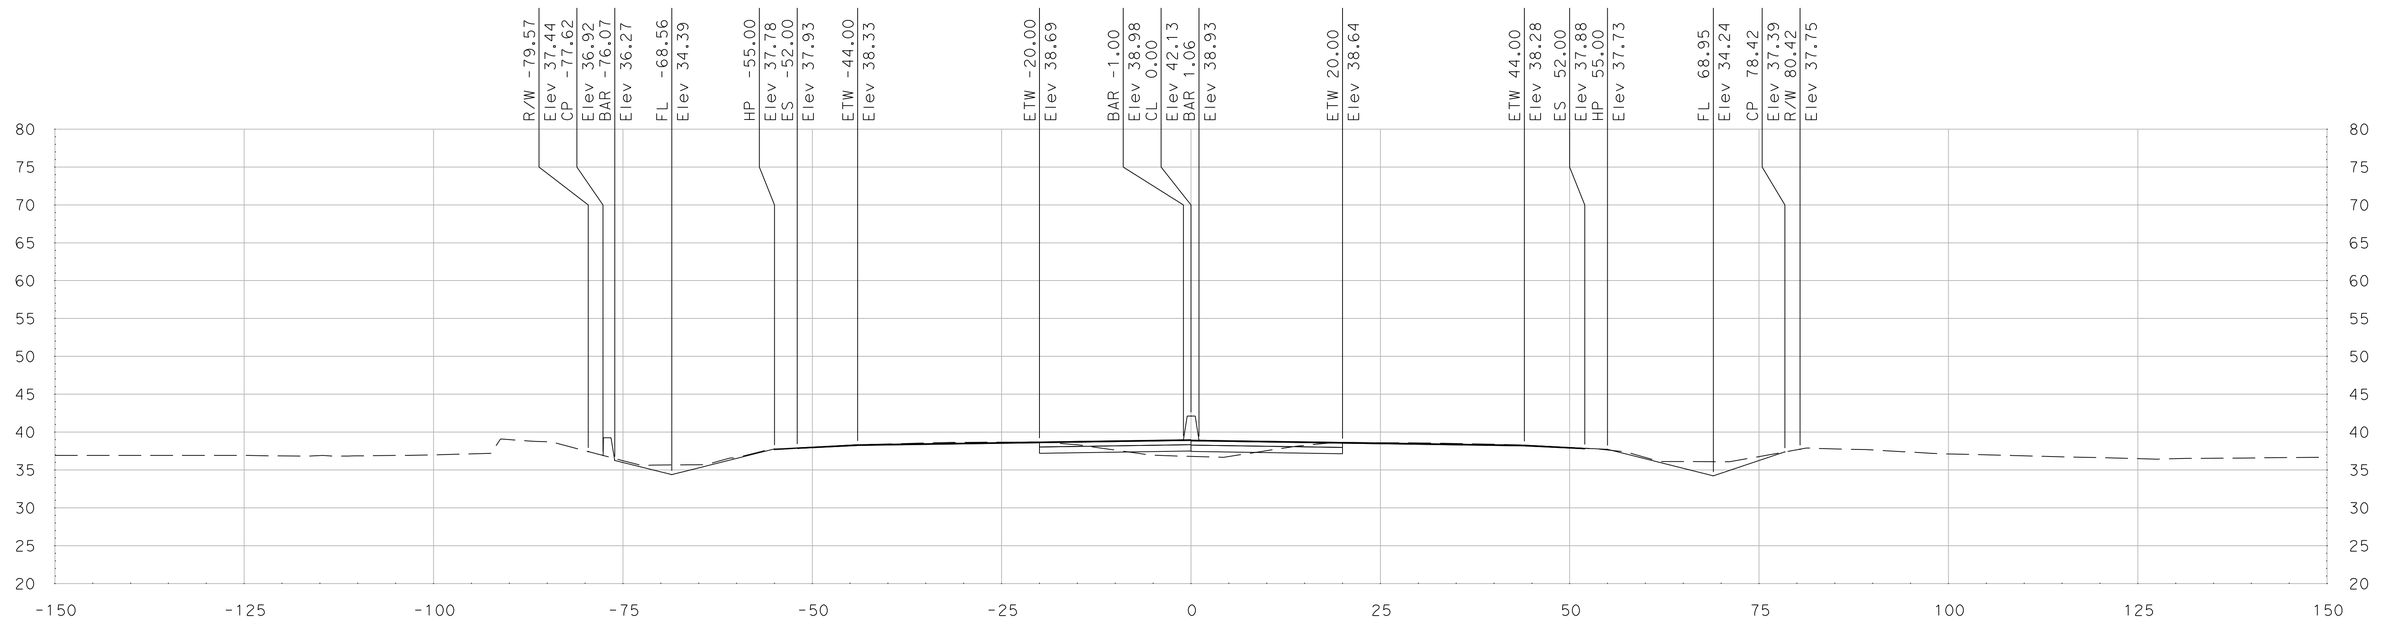

"SR 99" Sta 433+25.00

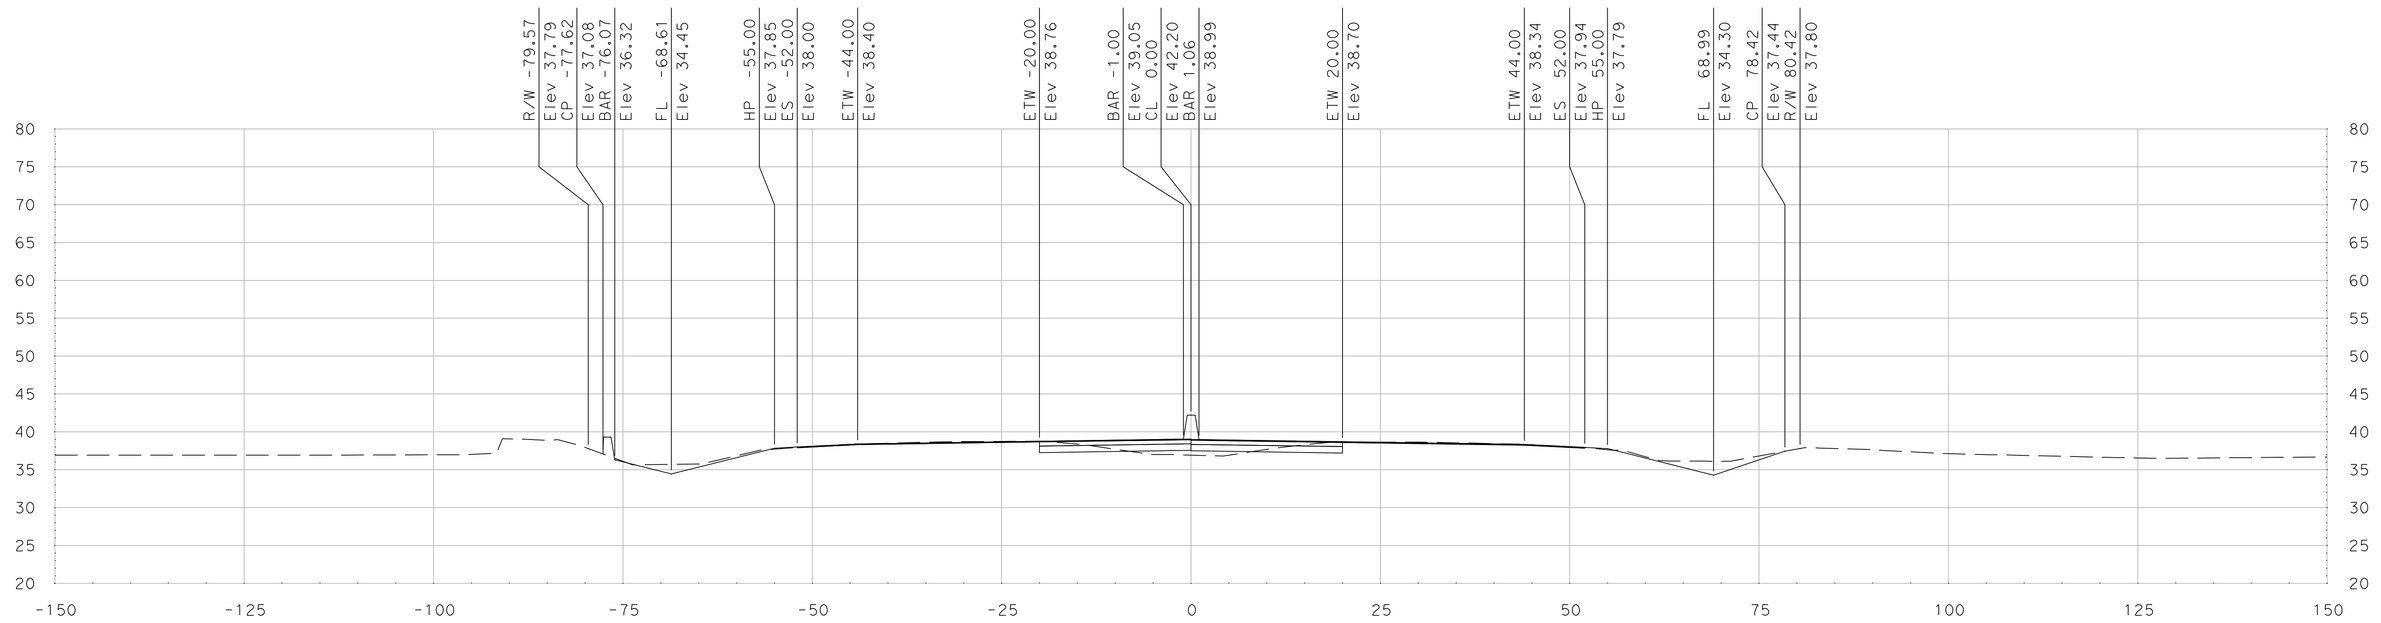

"SR 99" Sta 433+00.00

SCALE
HORIZONTAL: 1"=10'
VERTICAL: 1"=10'

DATE: 5/18/2011

ALL DIMENSIONS ARE IN US SURVEY FEET

FOR EARTHWORK DEVELOPMENT ONLY

Dist	COUNTY	ROUTE	POST MILES TOTAL PROJECT	SHEET No.	TOTAL SHEETS
10	SJ	99	4.9/14.2		
CONTRACT No.			10-0E6114		
PROJECT ID			1000020440		

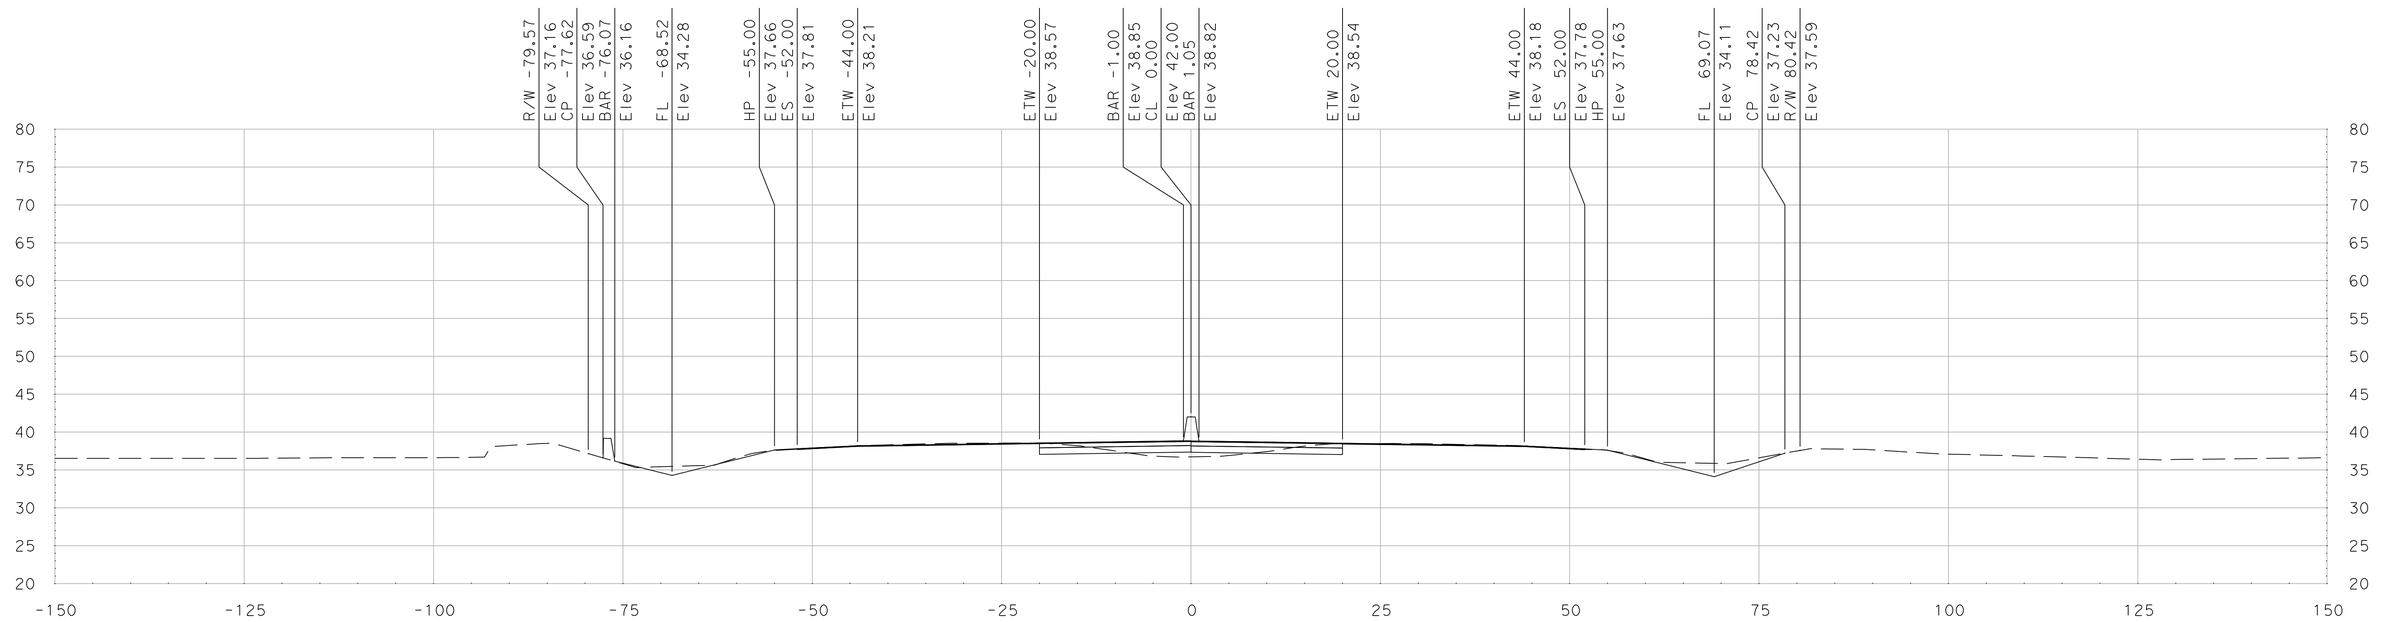

"SR 99" Sta 433+75.00

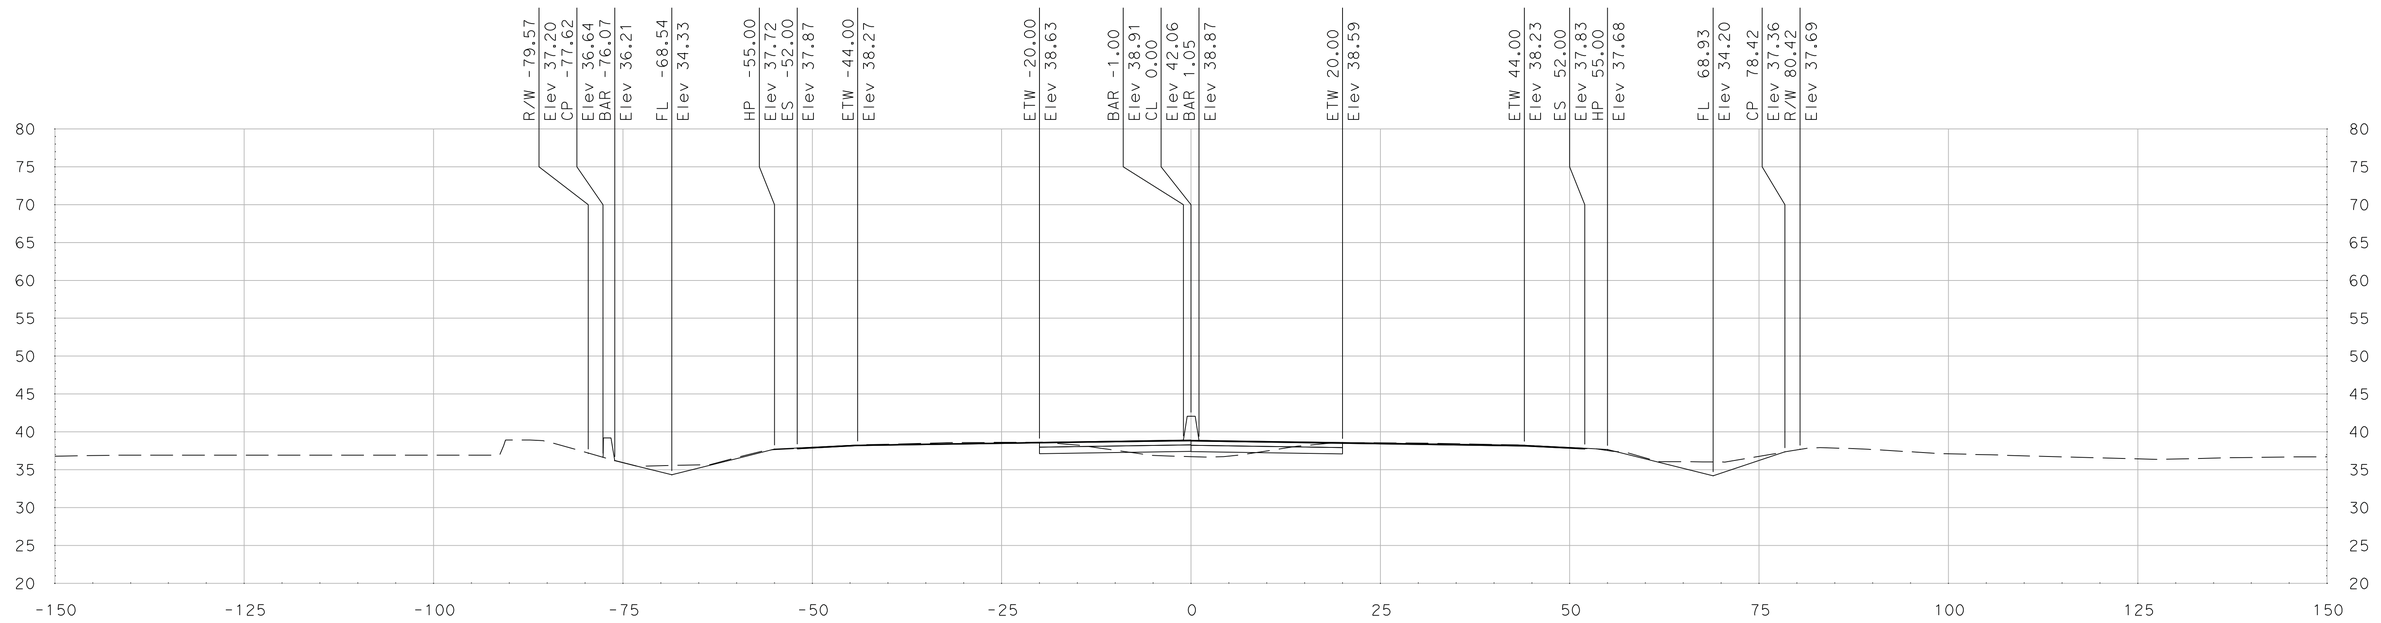

"SR 99" Sta 433+50.00

SCALE
HORIZONTAL: 1"=10'
VERTICAL: 1"=10'

DATE: 5/18/2011

ALL DIMENSIONS ARE IN US SURVEY FEET

FOR EARTHWORK DEVELOPMENT ONLY

Dist	COUNTY	ROUTE	POST MILES TOTAL PROJECT	SHEET No.	TOTAL SHEETS
10	SJ	99	4.9/14.2		
CONTRACT No.			10-0E6114		
PROJECT ID			1000020440		

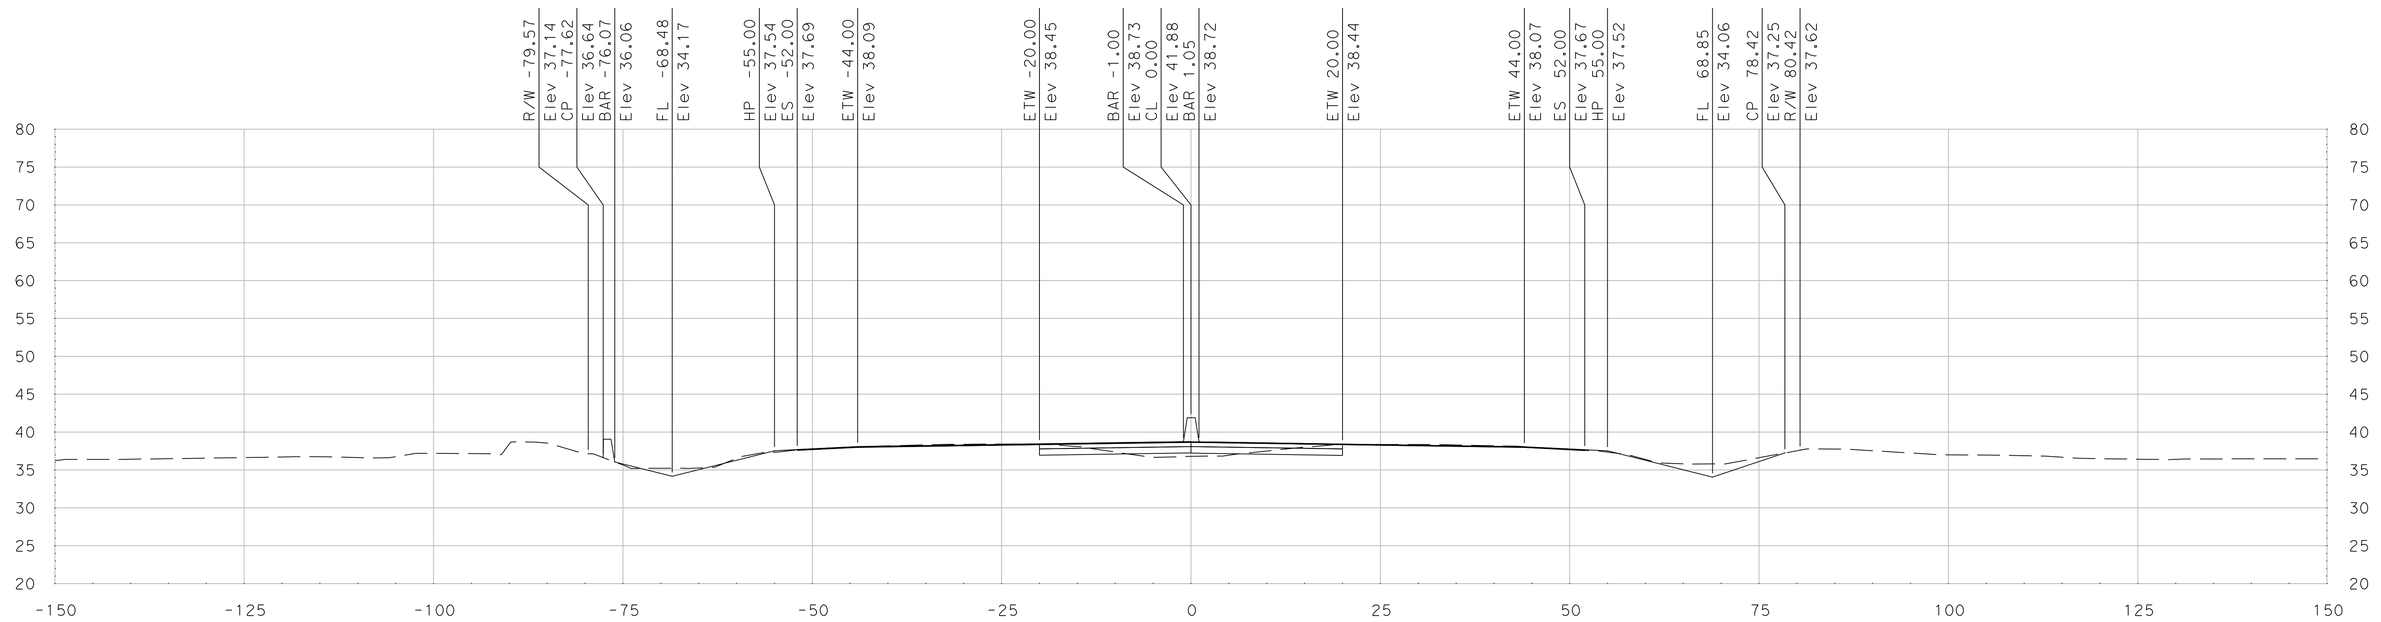

"SR 99" Sta 434+25.00

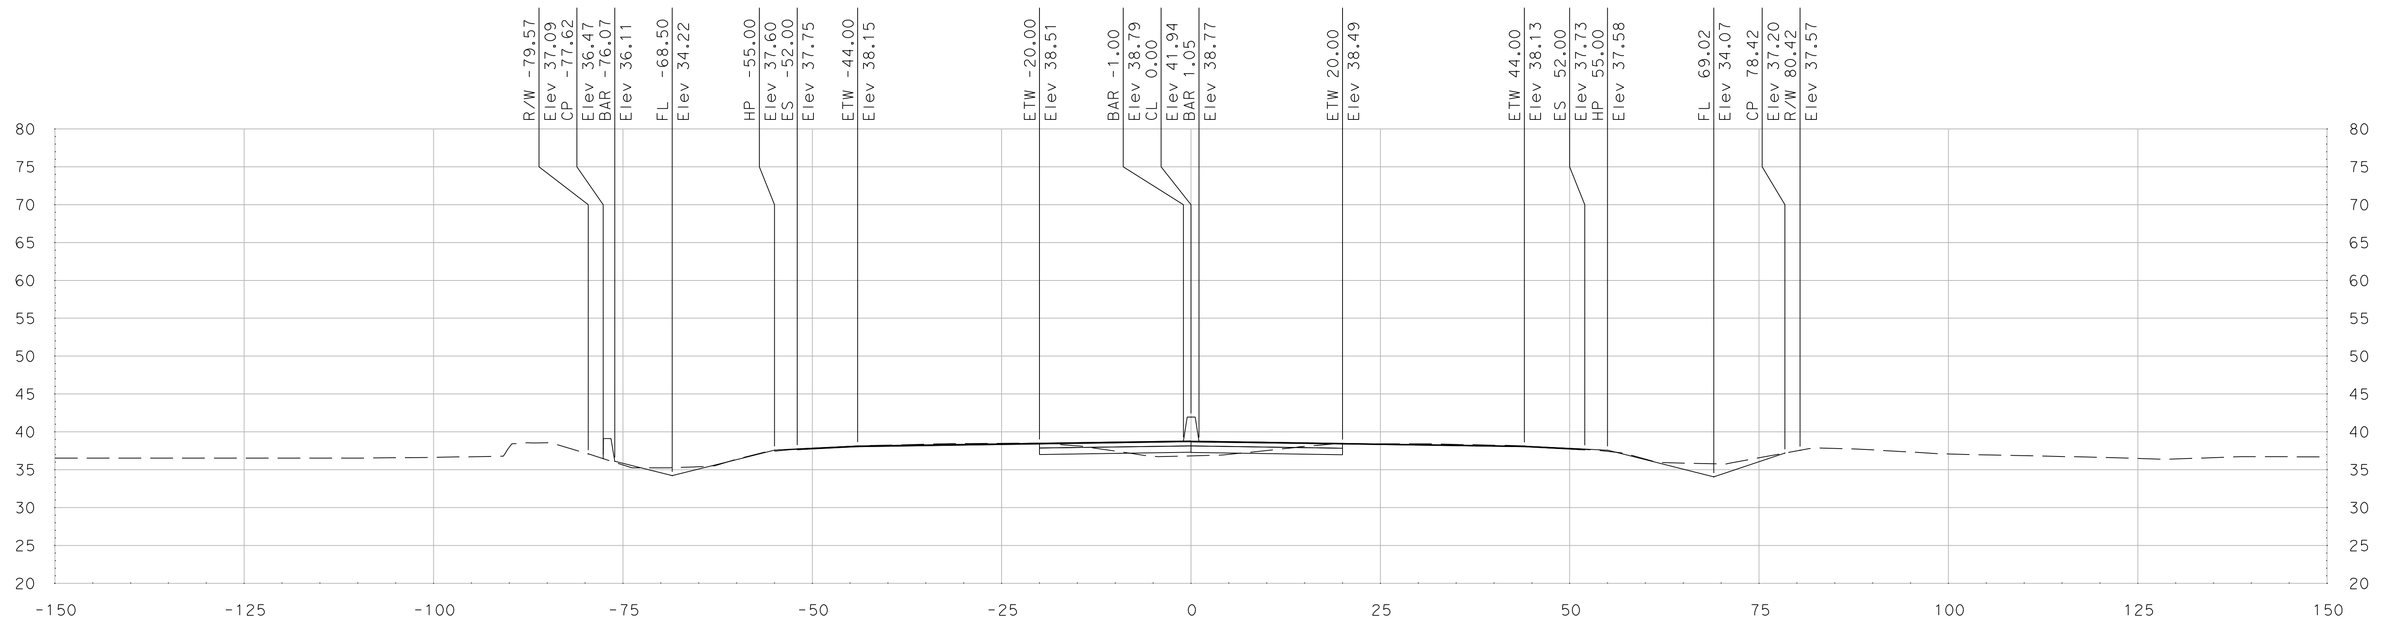

"SR 99" Sta 434+00.00

SCALE
HORIZONTAL: 1"=10'
VERTICAL: 1"=10'

DATE: 5/18/2011

ALL DIMENSIONS ARE IN US SURVEY FEET

FOR EARTHWORK DEVELOPMENT ONLY

Dist	COUNTY	ROUTE	POST MILES TOTAL PROJECT	SHEET No.	TOTAL SHEETS
10	SJ	99	4.9/14.2		
CONTRACT No.			10-0E6114		
PROJECT ID			1000020440		

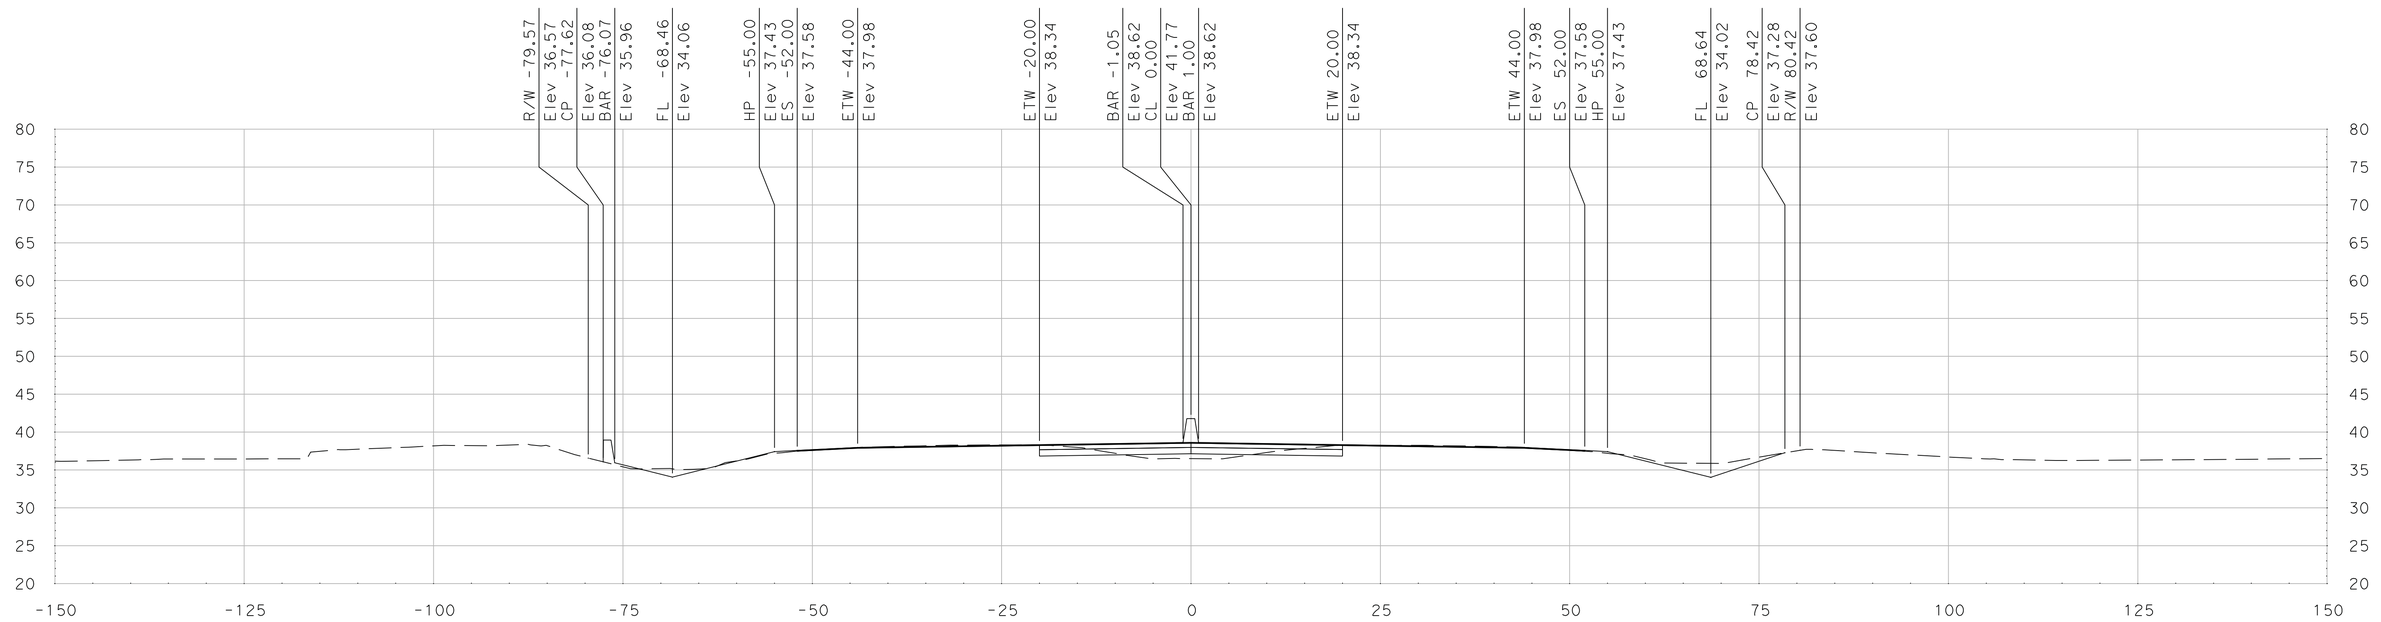

"SR 99" Sta 434+75.00

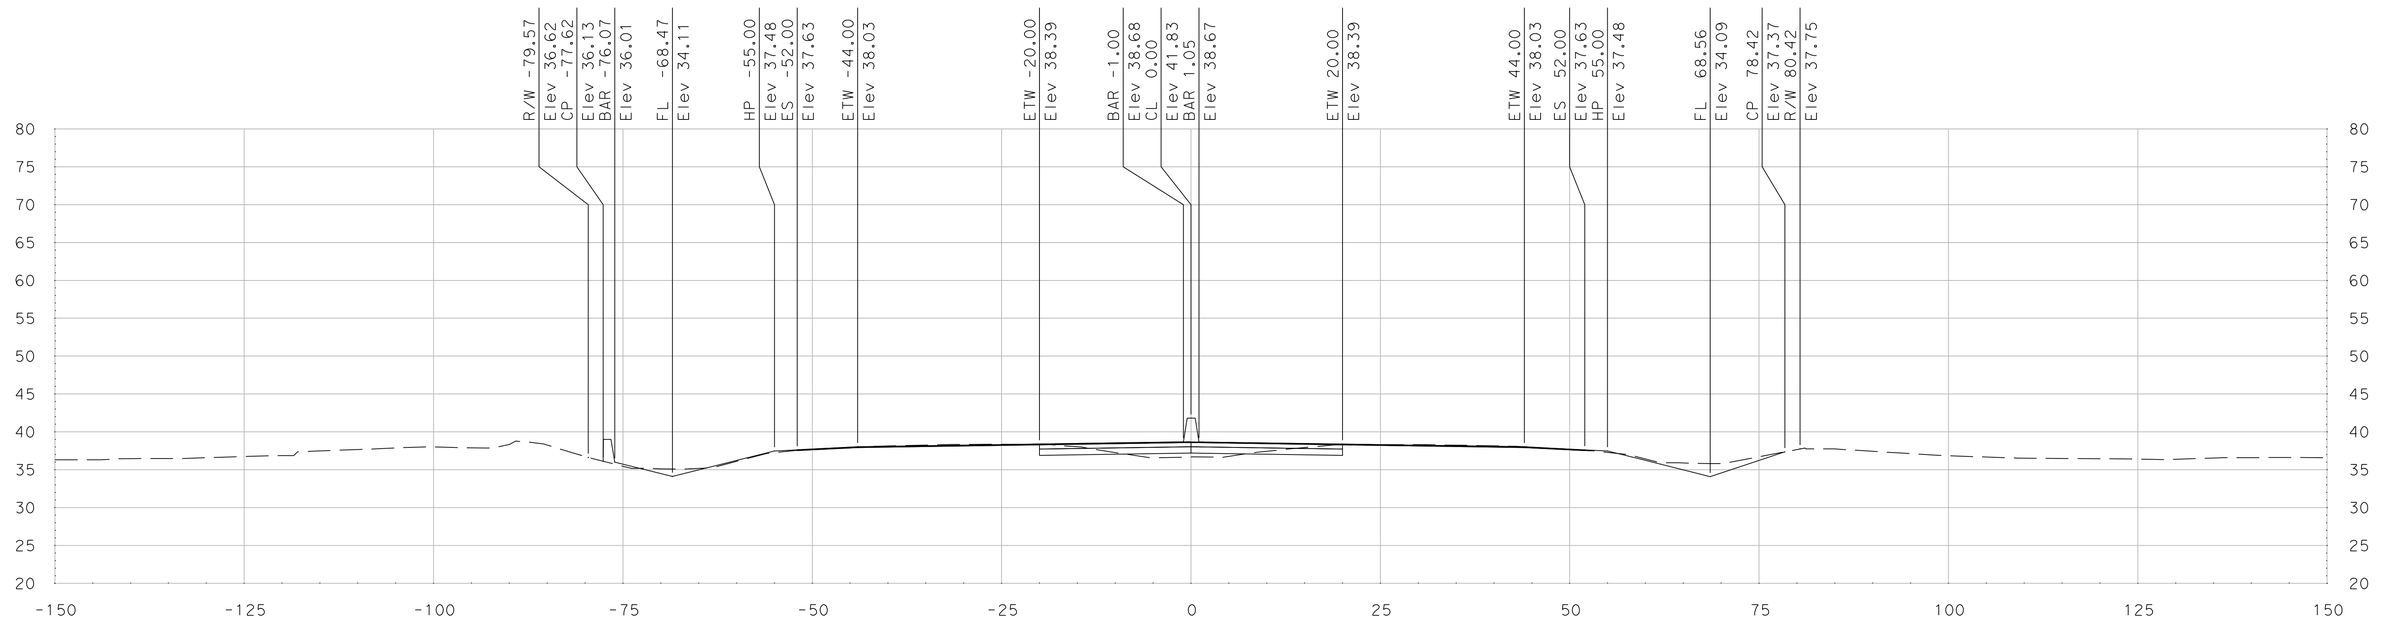

"SR 99" Sta 434+50.00

SCALE
HORIZONTAL: 1"=10'
VERTICAL: 1"=10'

DATE: 5/18/2011

ALL DIMENSIONS ARE IN US SURVEY FEET

FOR EARTHWORK DEVELOPMENT ONLY

Dist	COUNTY	ROUTE	POST MILES TOTAL PROJECT	SHEET No.	TOTAL SHEETS
10	SJ	99	4.9/14.2		
CONTRACT No.			10-0E6114		
PROJECT ID			1000020440		

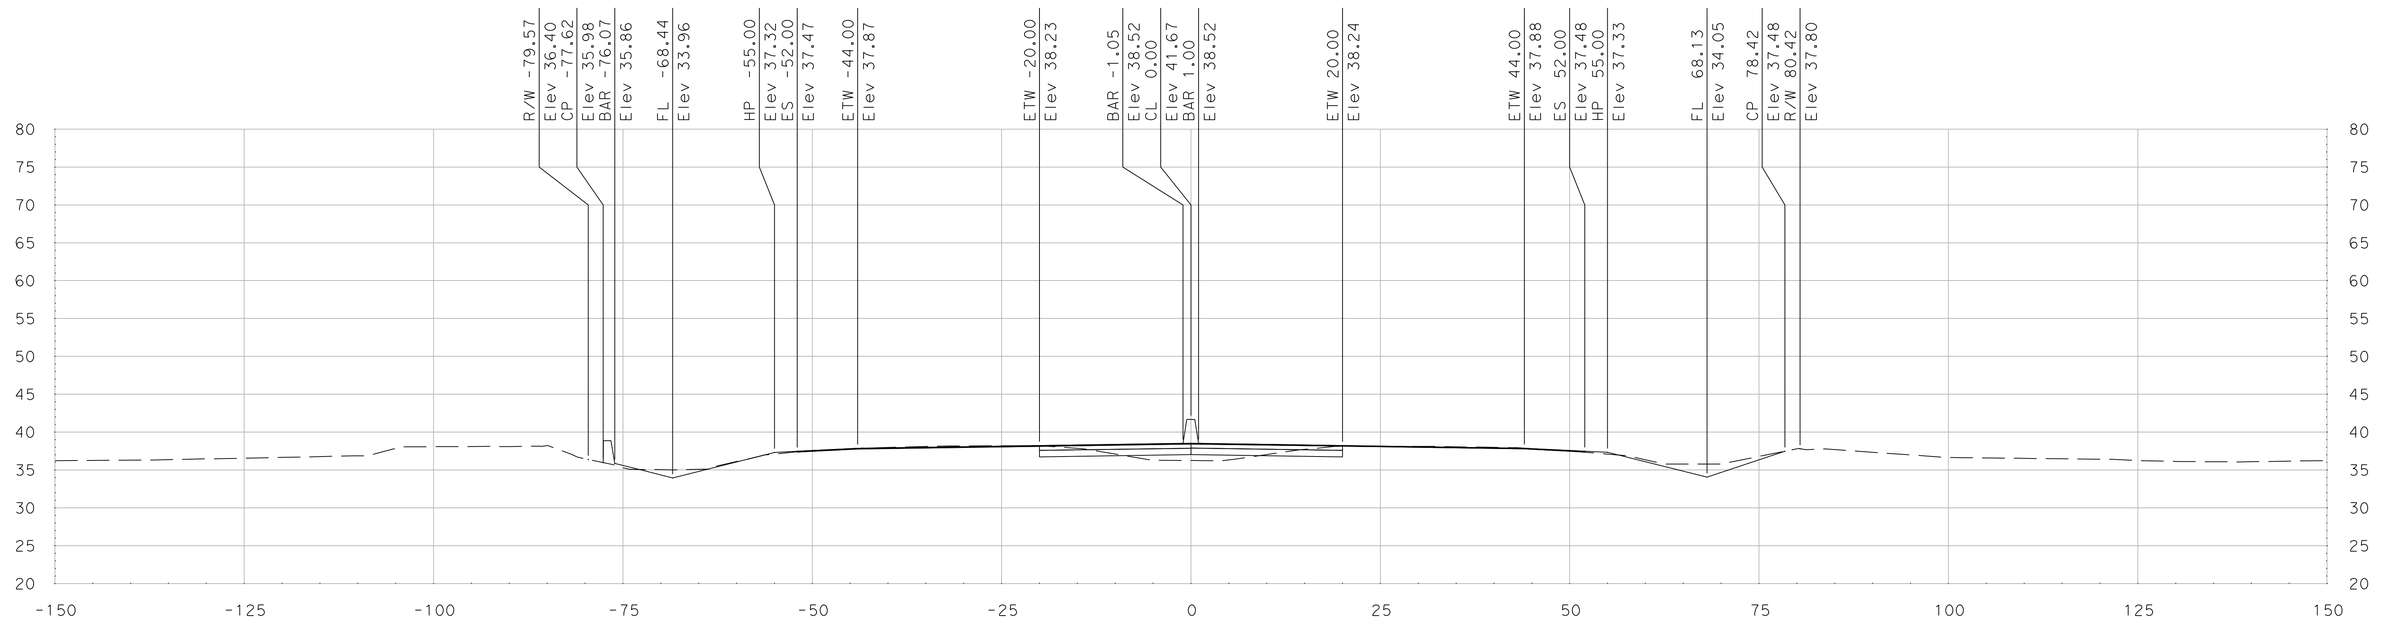

"SR 99" Sta 435+25.00

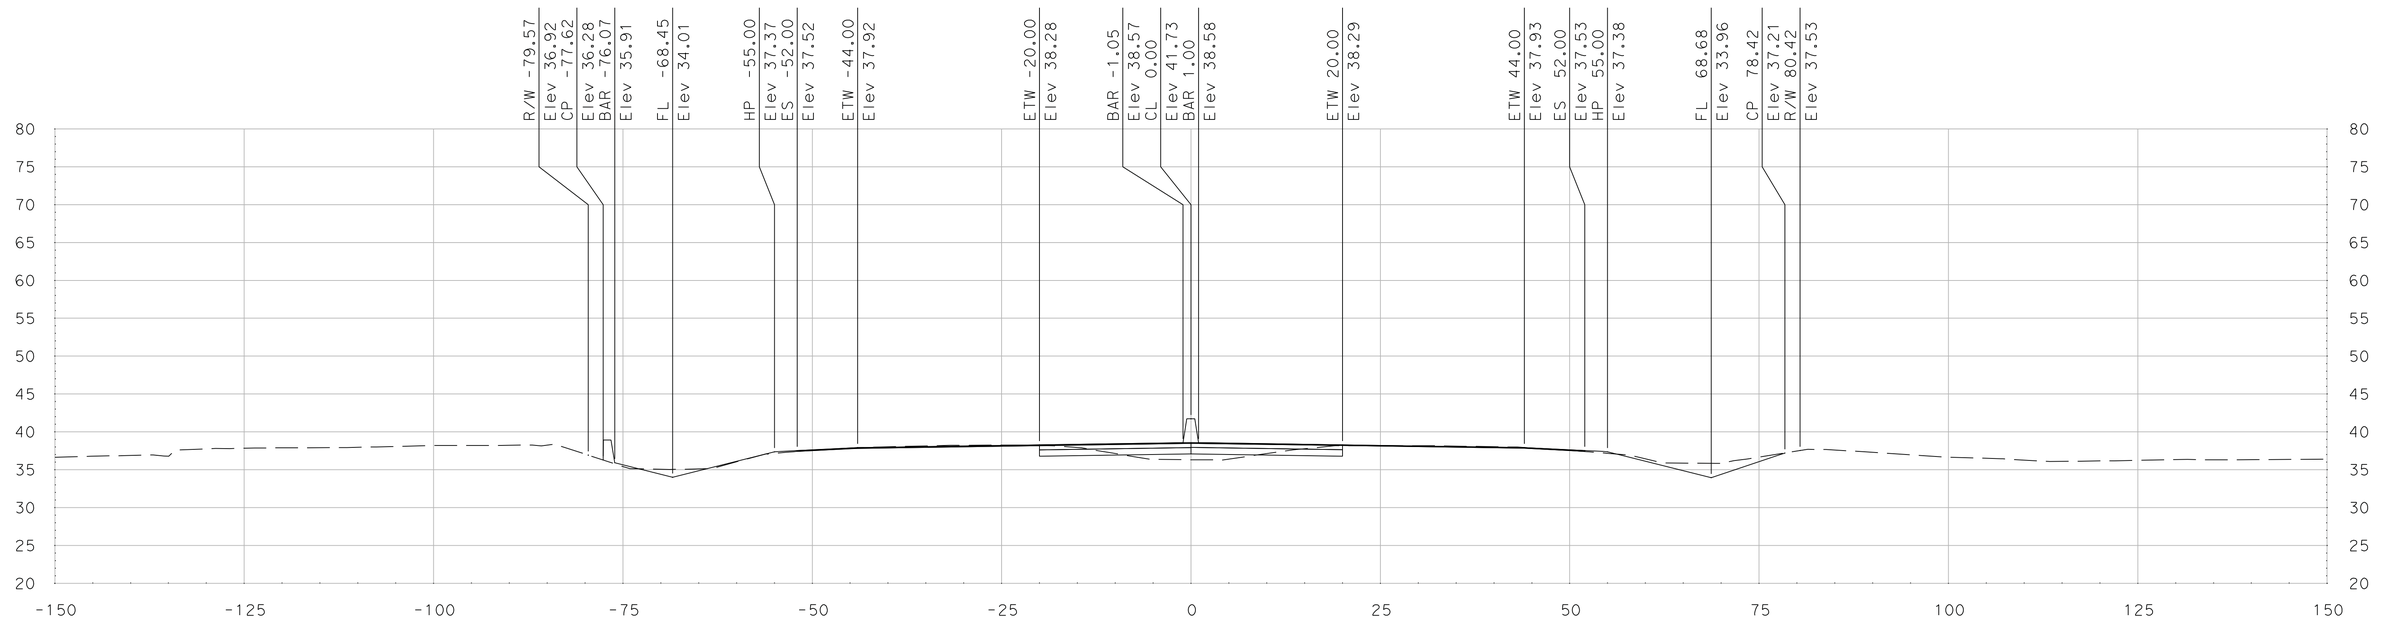

"SR 99" Sta 435+00.00

SCALE
HORIZONTAL: 1"=10'
VERTICAL: 1"=10'

DATE: 5/18/2011

ALL DIMENSIONS ARE IN US SURVEY FEET

FOR EARTHWORK DEVELOPMENT ONLY

Dist	COUNTY	ROUTE	POST MILES TOTAL PROJECT	SHEET No.	TOTAL SHEETS
10	SJ	99	4.9/14.2		
CONTRACT No.			10-0E6114		
PROJECT ID			1000020440		

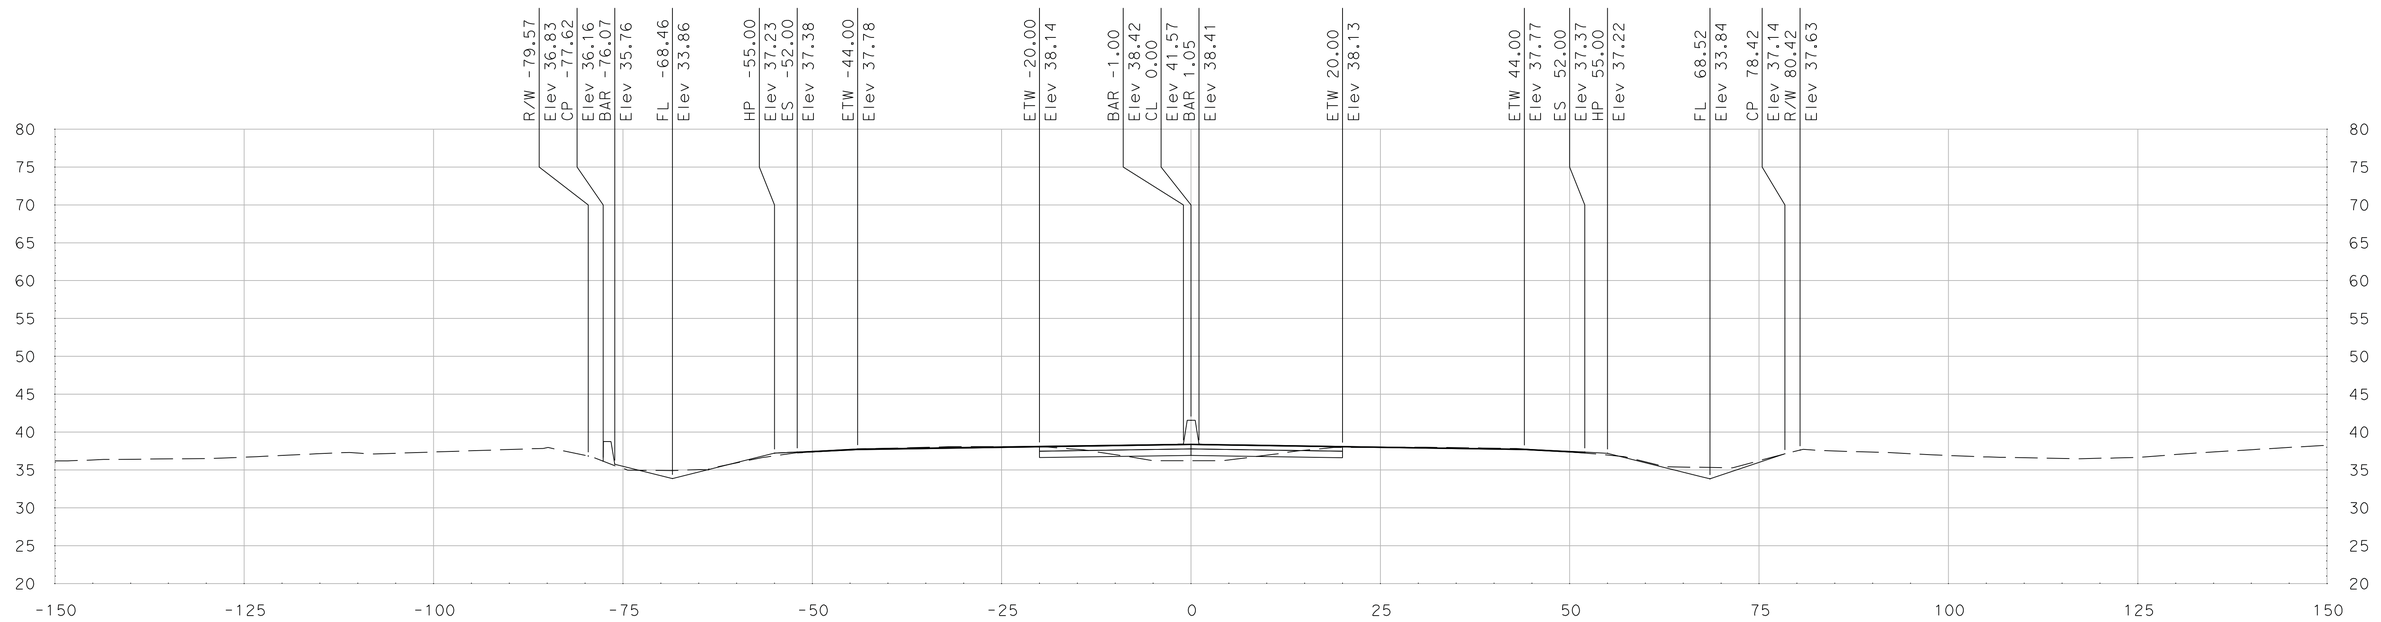

"SR 99" Sta 435+75.00

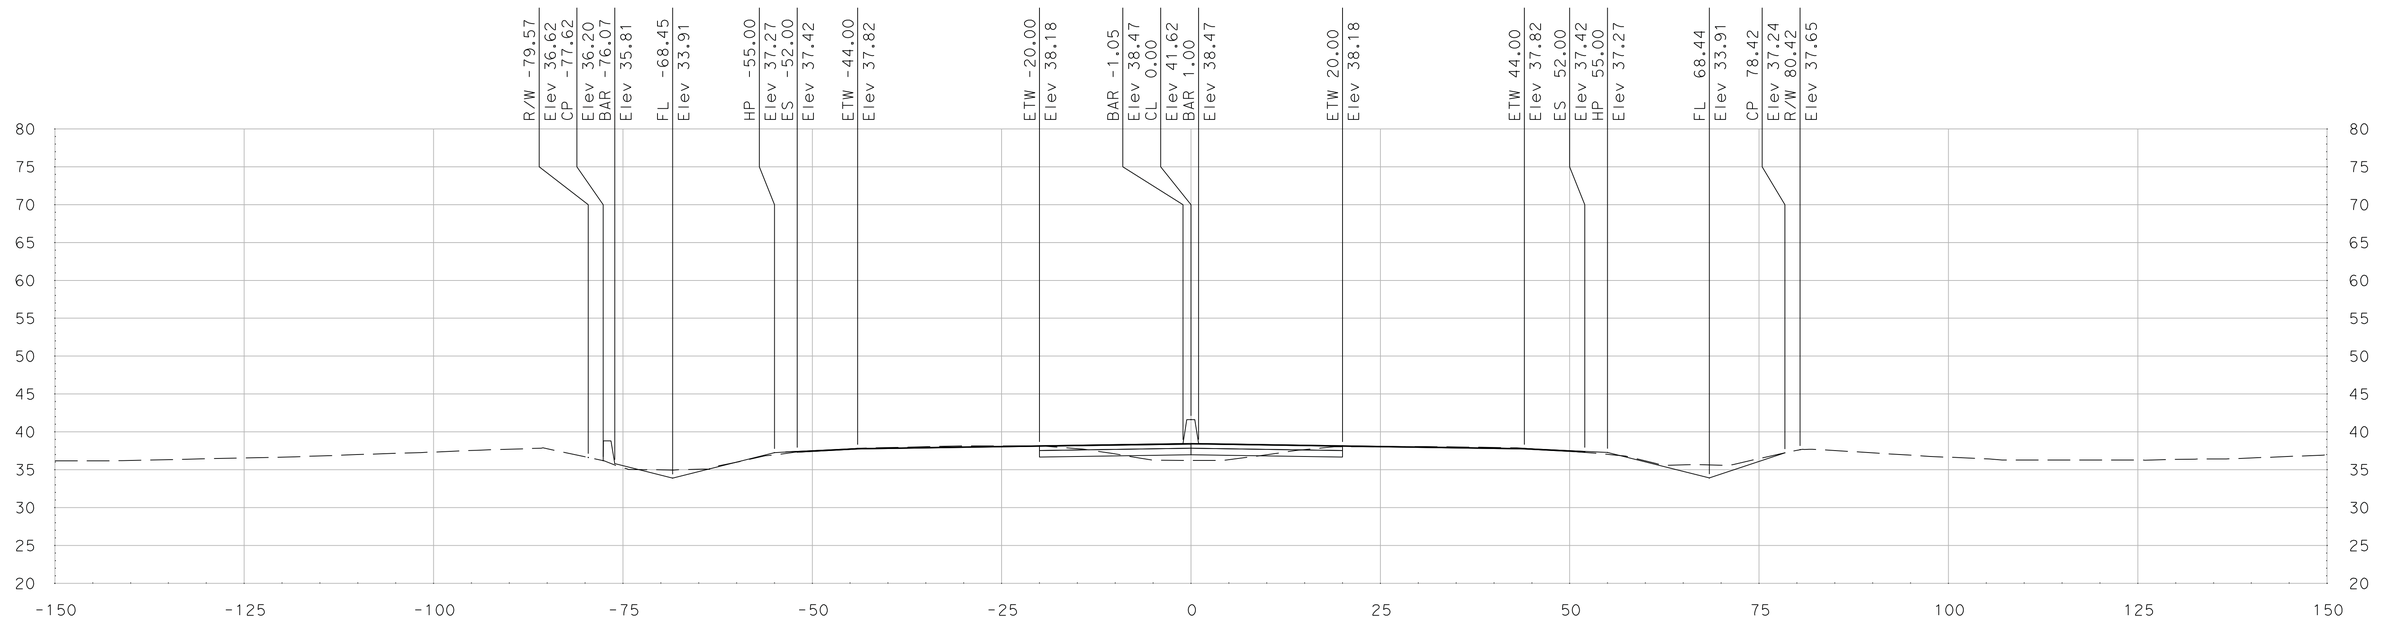

"SR 99" Sta 435+50.00

SCALE
HORIZONTAL: 1"=10'
VERTICAL: 1"=10'

DATE: 5/18/2011

ALL DIMENSIONS ARE IN US SURVEY FEET

FOR EARTHWORK DEVELOPMENT ONLY

Dist	COUNTY	ROUTE	POST MILES TOTAL PROJECT	SHEET No.	TOTAL SHEETS
10	SJ	99	4.9/14.2		
CONTRACT No.			10-0E6114		
PROJECT ID			1000020440		

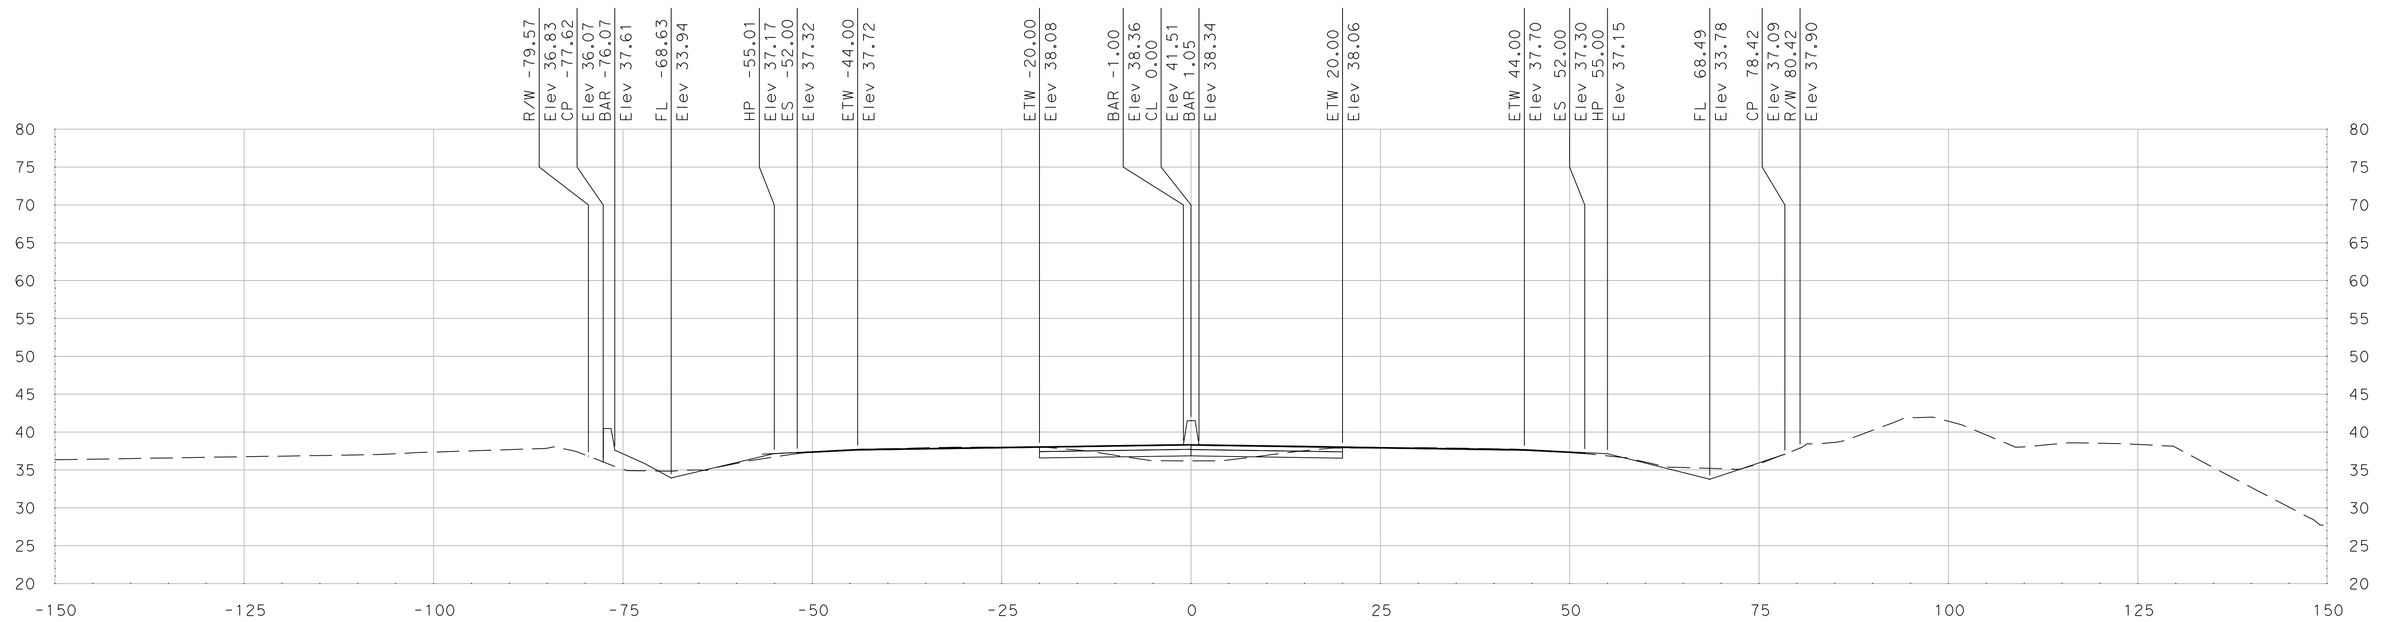

"SR 99" Sta 436+07.05

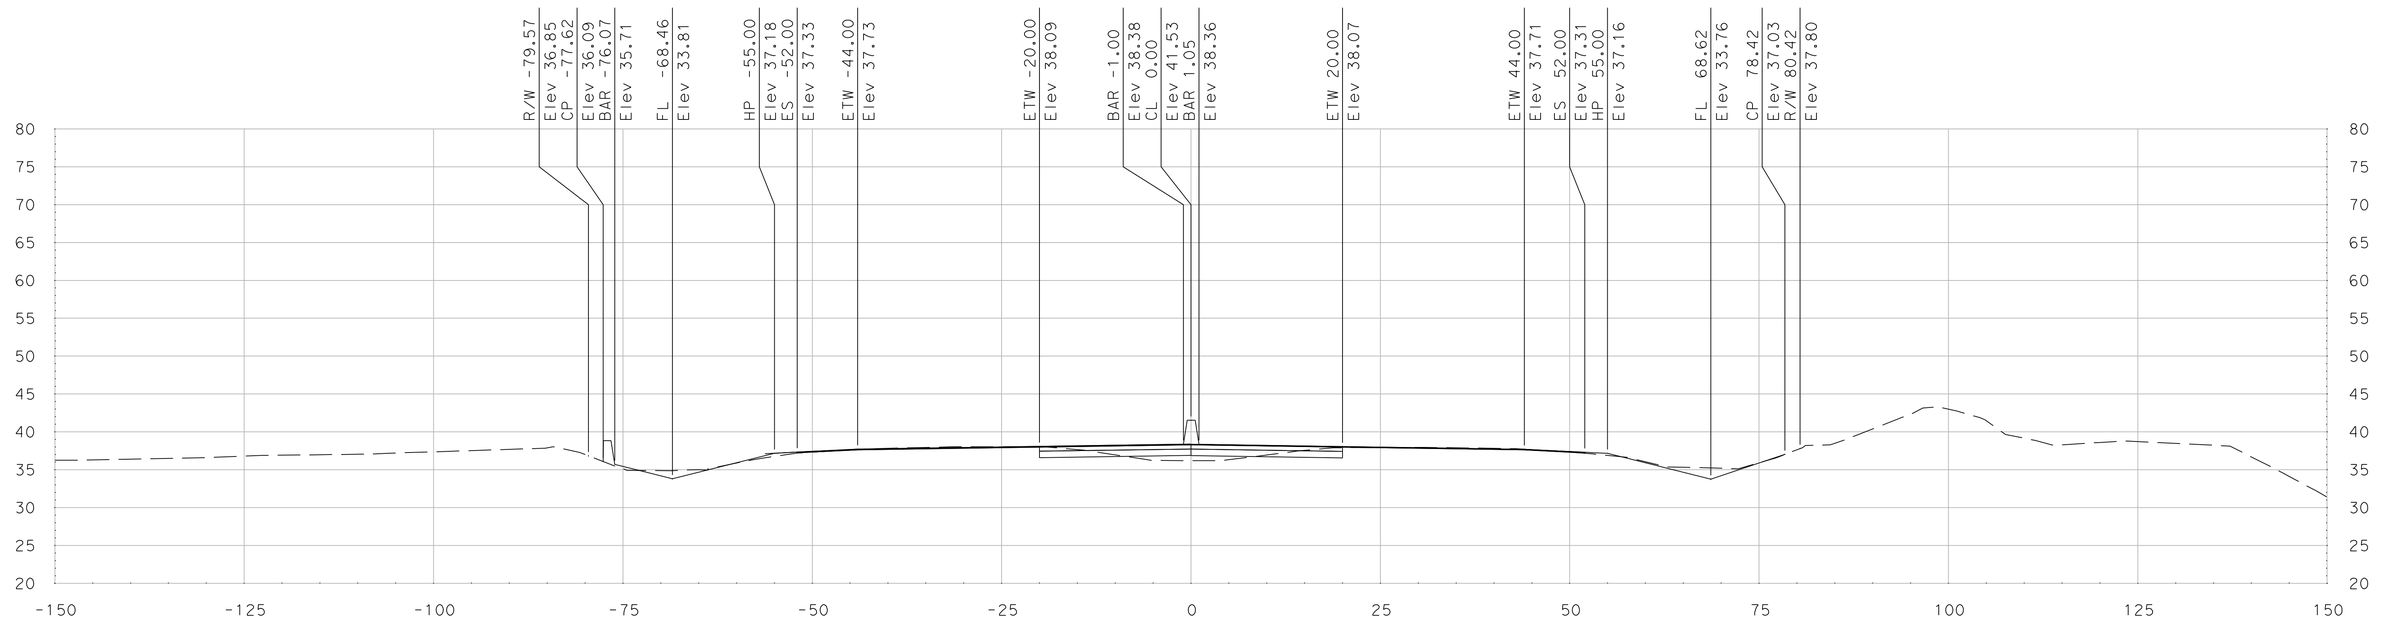

"SR 99" Sta 436+00.00

SCALE
HORIZONTAL: 1"=10'
VERTICAL: 1"=10'

DATE: 5/18/2011

ALL DIMENSIONS ARE IN US SURVEY FEET

FOR EARTHWORK DEVELOPMENT ONLY

Dist	COUNTY	ROUTE	POST MILES TOTAL PROJECT	SHEET No.	TOTAL SHEETS
10	SJ	99	4.9/14.2		
CONTRACT No.			10-0E6114		
PROJECT ID			1000020440		

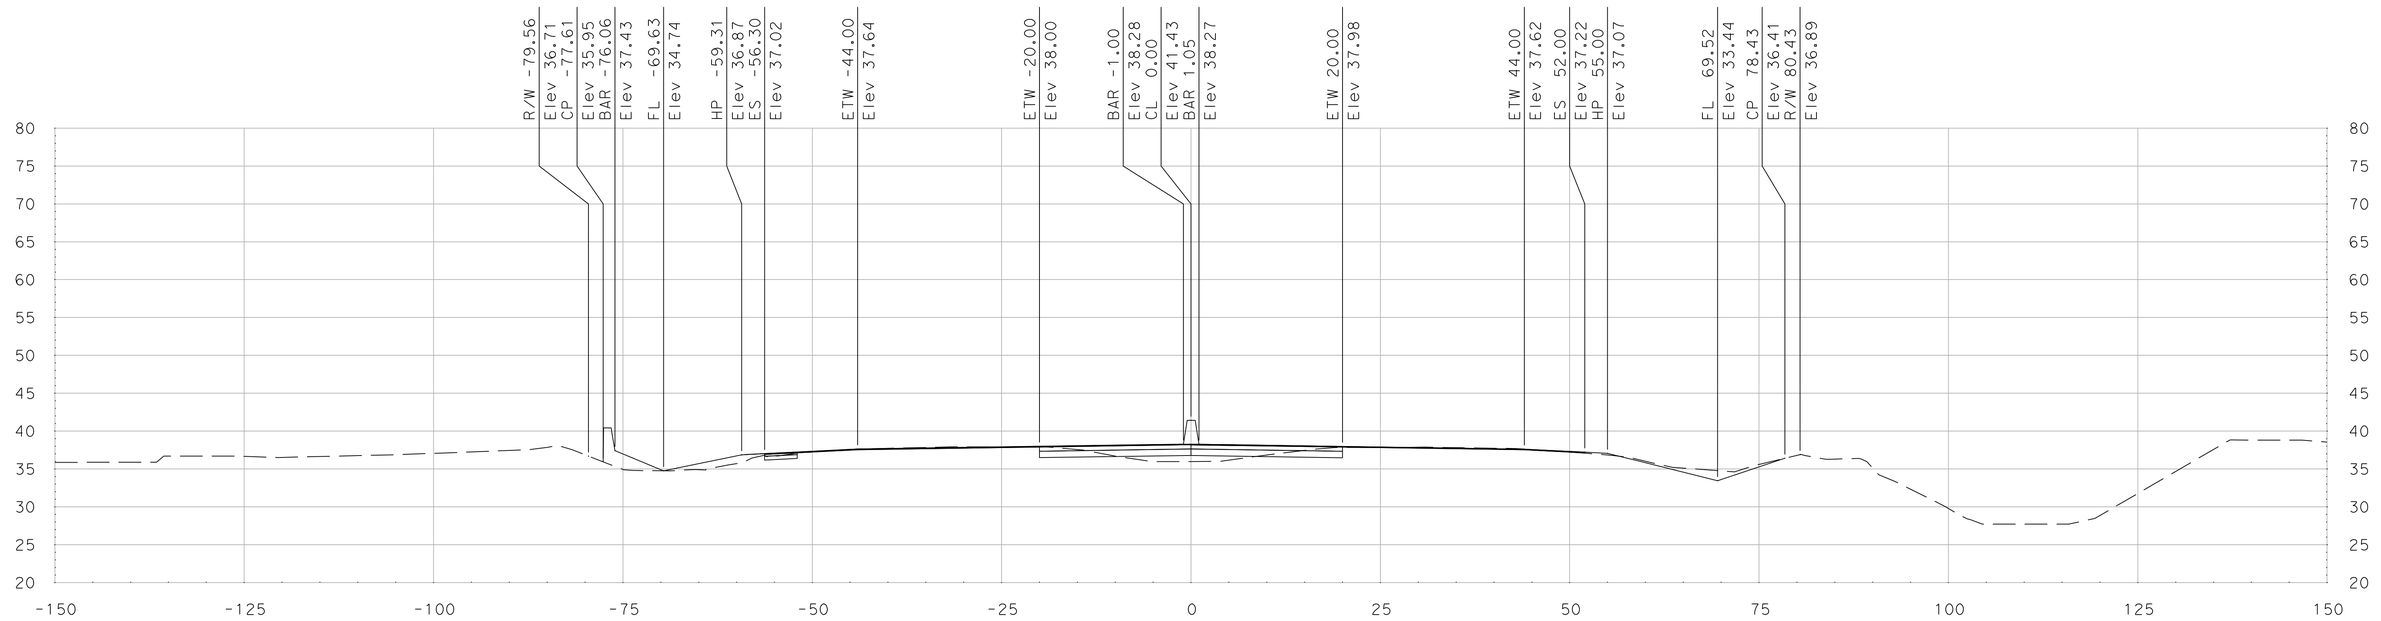

"SR 99" Sta 436+50.00

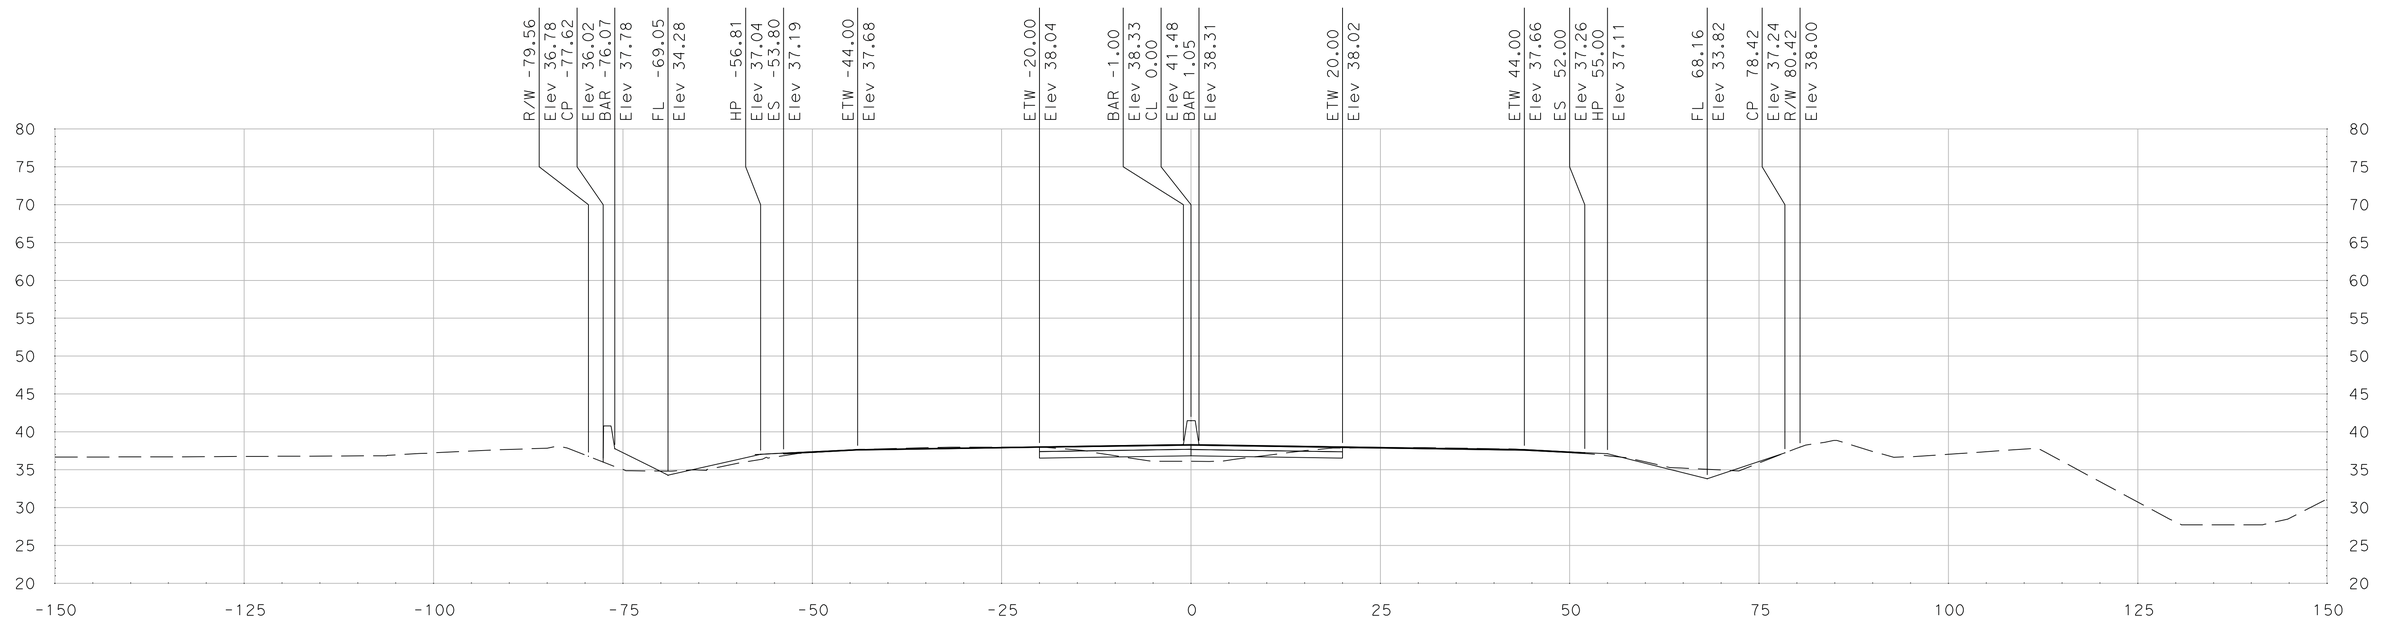

"SR 99" Sta 436+25.00

SCALE
HORIZONTAL: 1"=10'
VERTICAL: 1"=10'

DATE: 5/18/2011

ALL DIMENSIONS ARE IN US SURVEY FEET

FOR EARTHWORK DEVELOPMENT ONLY

Dist	COUNTY	ROUTE	POST MILES TOTAL PROJECT	SHEET No.	TOTAL SHEETS
10	SJ	99	4.9/14.2		
CONTRACT No.			10-0E6114		
PROJECT ID			1000020440		

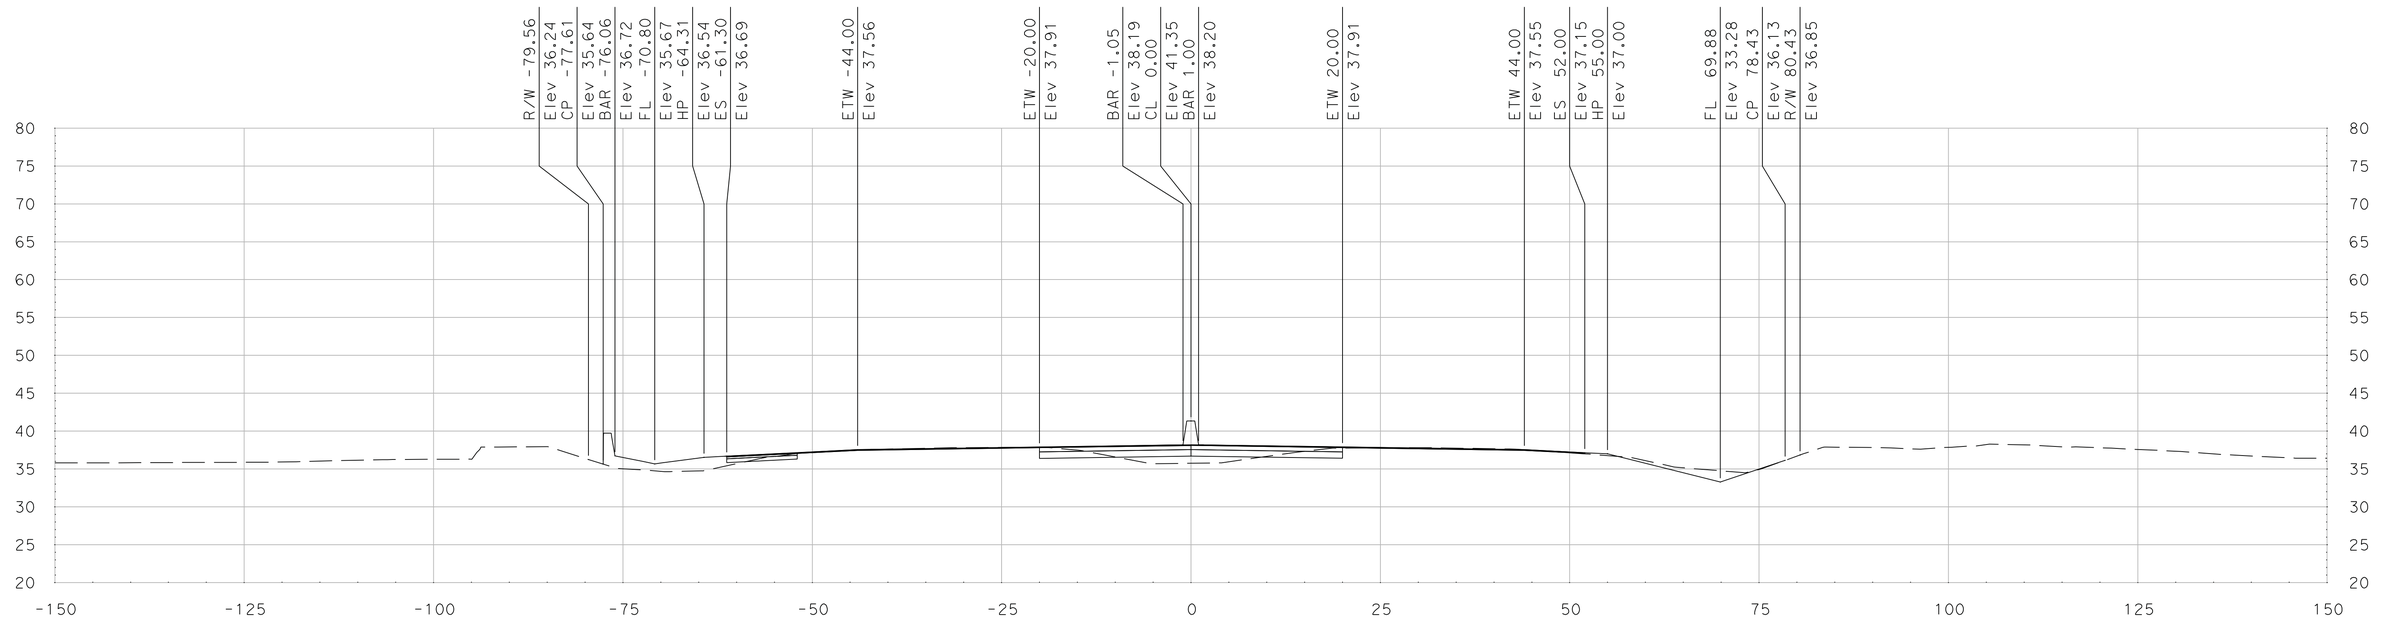

"SR 99" Sta 437+00.00

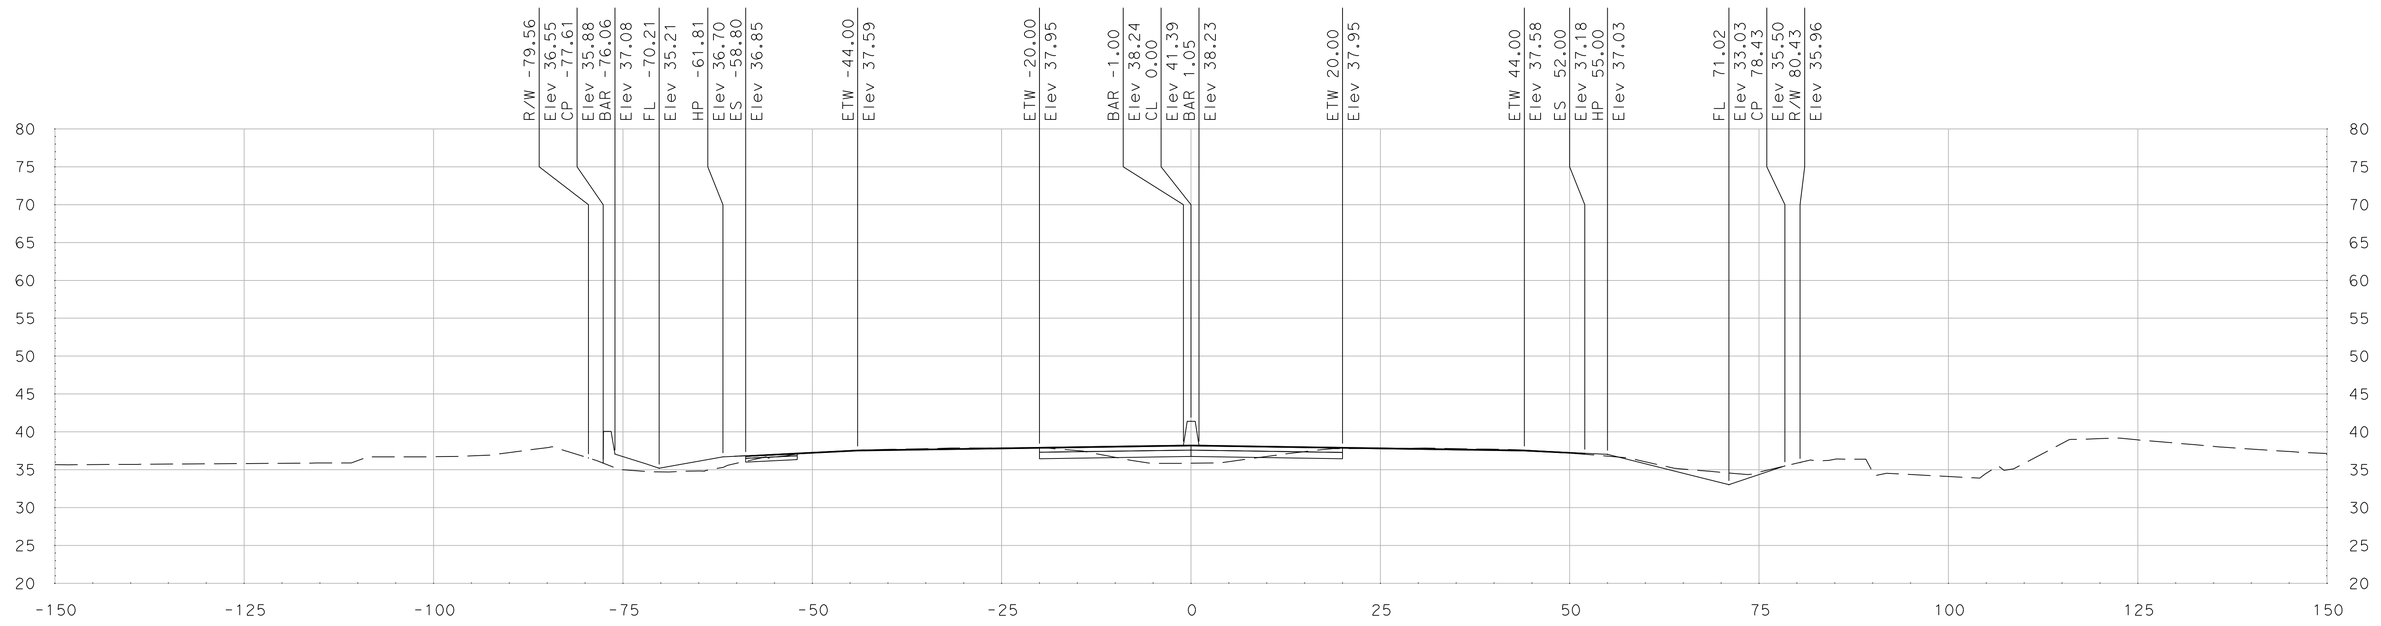

"SR 99" Sta 436+75.00

SCALE
HORIZONTAL: 1"=10'
VERTICAL: 1"=10'

DATE: 5/18/2011

ALL DIMENSIONS ARE IN US SURVEY FEET

FOR EARTHWORK DEVELOPMENT ONLY

Dist	COUNTY	ROUTE	POST MILES TOTAL PROJECT	SHEET No.	TOTAL SHEETS
10	SJ	99	4.9/14.2		
CONTRACT No.			10-0E6114		
PROJECT ID			1000020440		

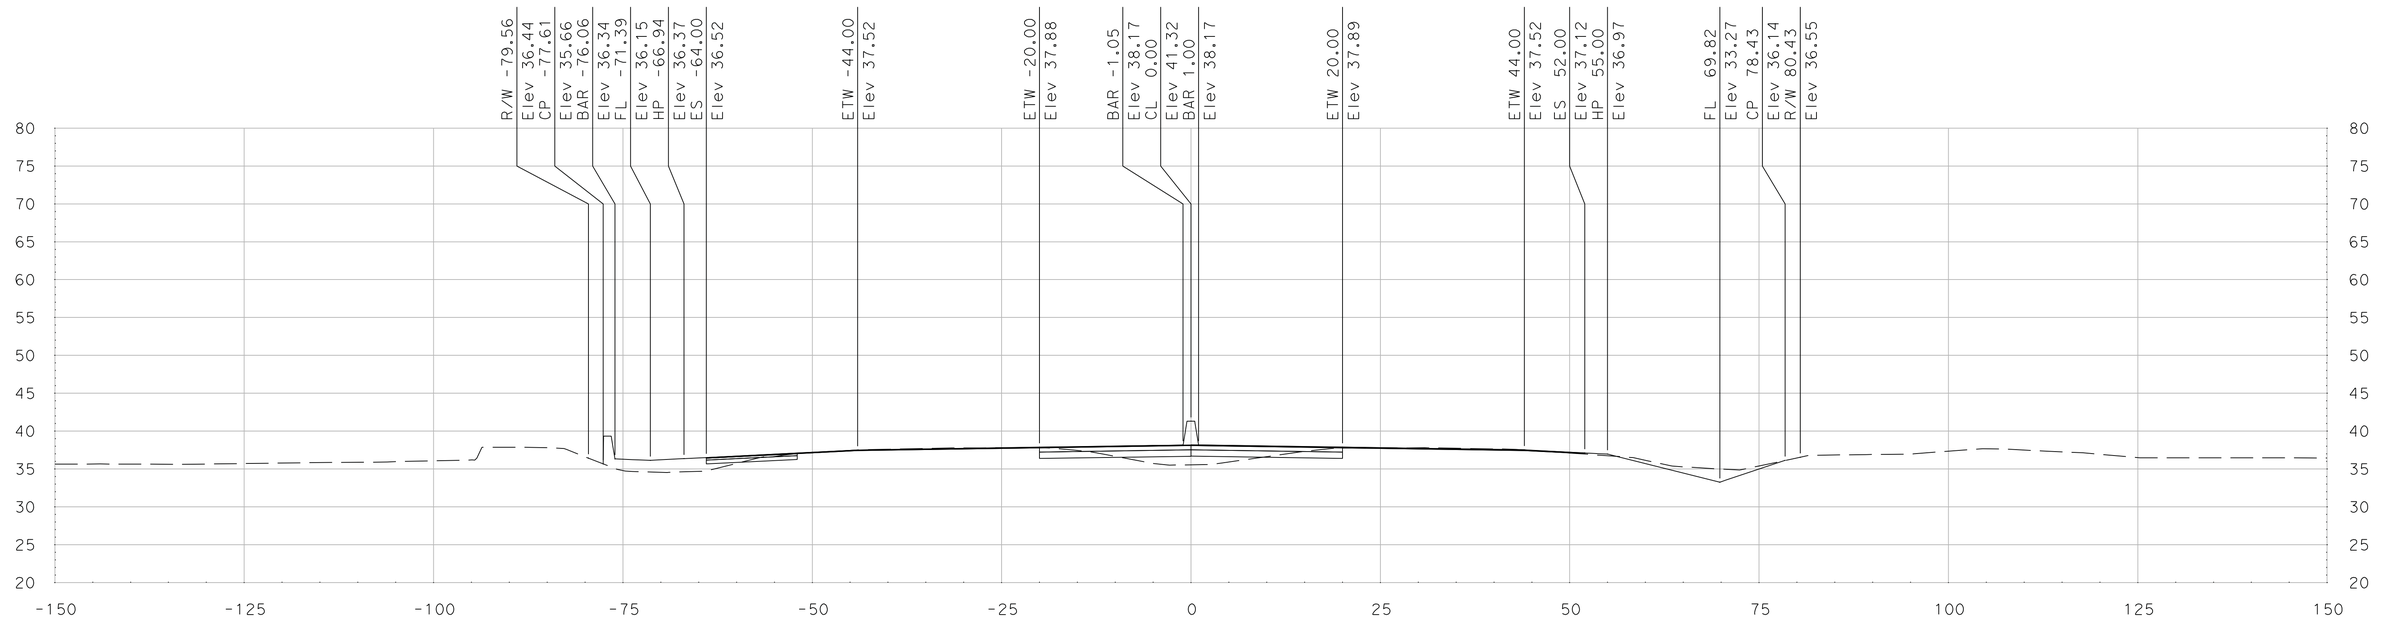

"SR 99" Sta 437+27.05

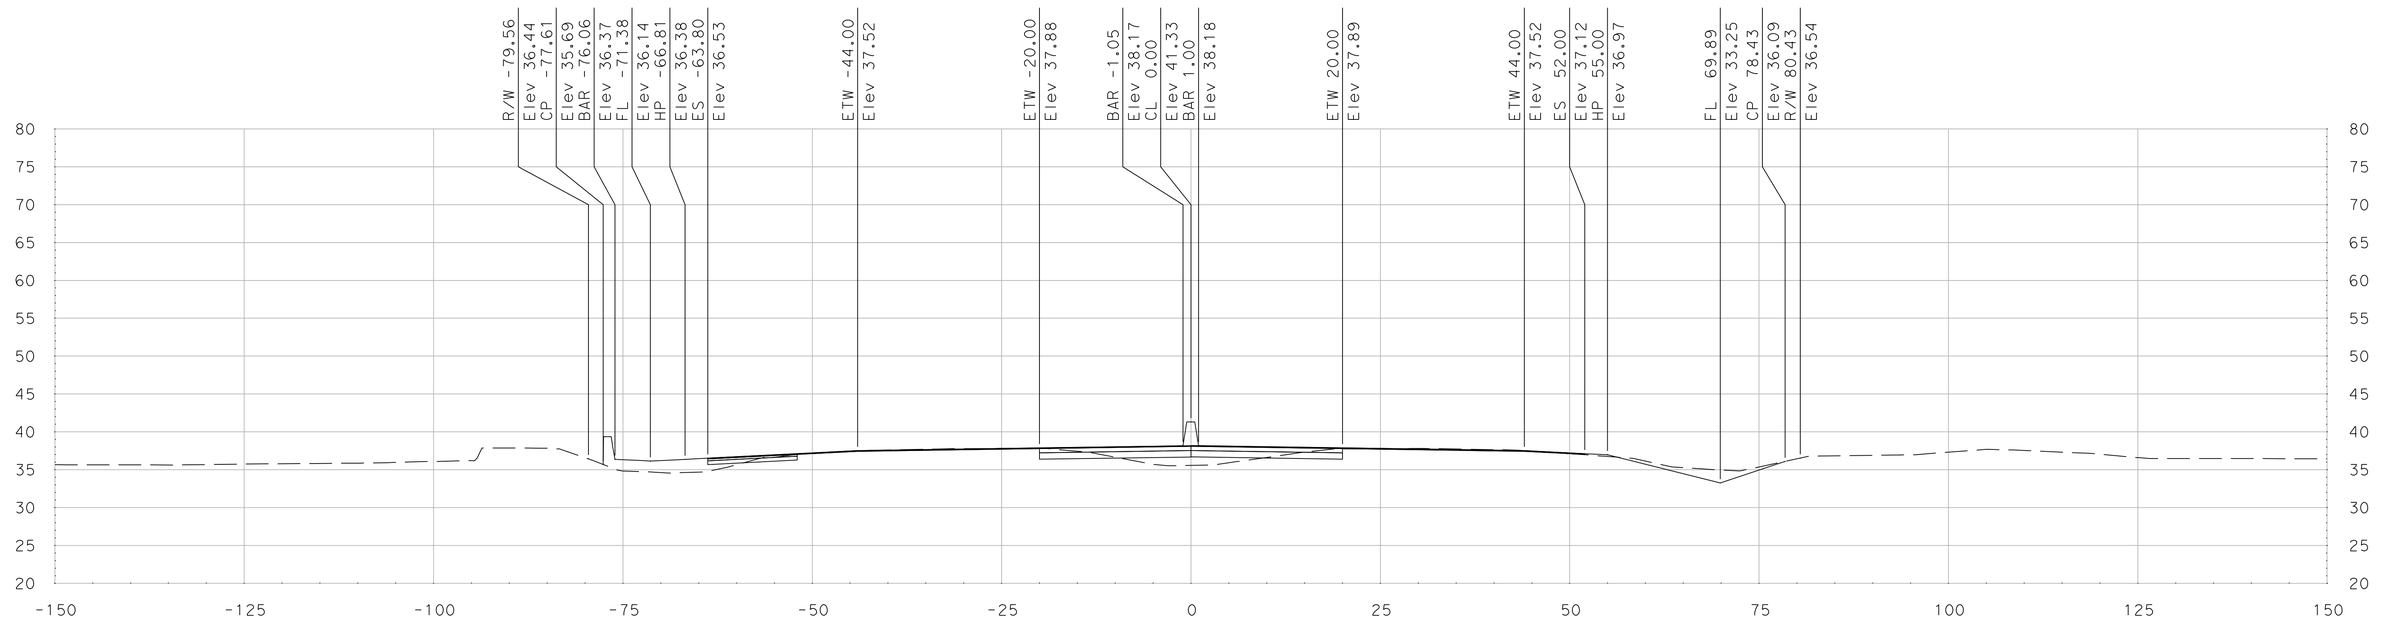

"SR 99" Sta 437+25.00

SCALE
HORIZONTAL: 1"=10'
VERTICAL: 1"=10'

DATE: 5/18/2011

ALL DIMENSIONS ARE IN US SURVEY FEET

FOR EARTHWORK DEVELOPMENT ONLY

Dist	COUNTY	ROUTE	POST MILES TOTAL PROJECT	SHEET No.	TOTAL SHEETS
10	SJ	99	4.9/14.2		
CONTRACT No.			10-0E6114		
PROJECT ID			1000020440		

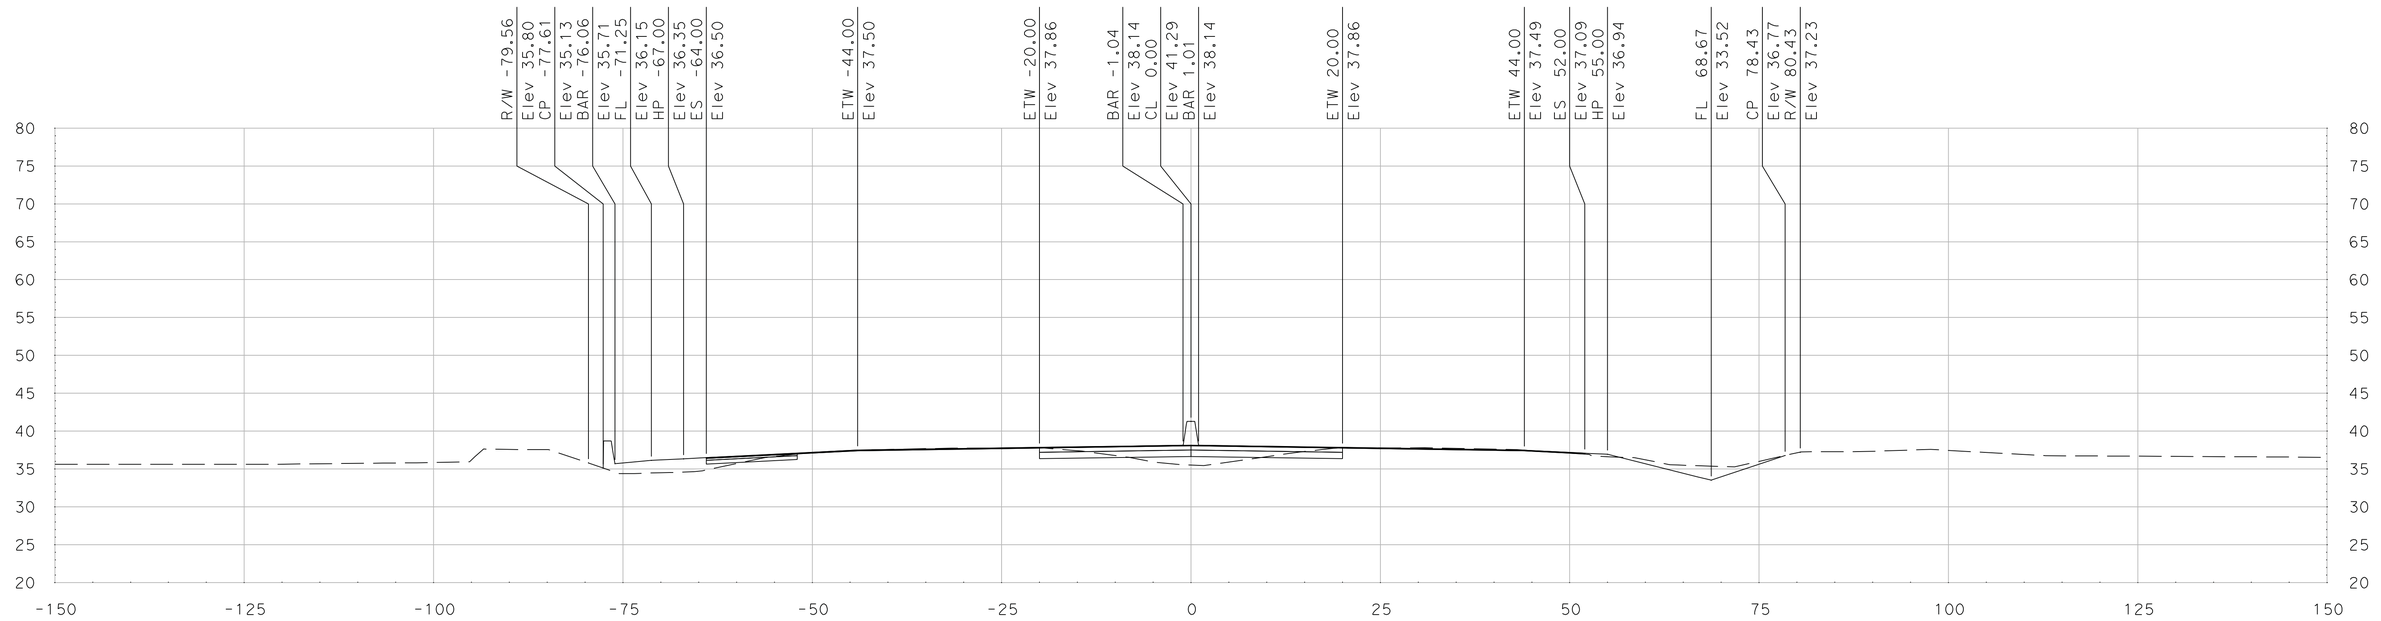

"SR 99" Sta 437+72.05

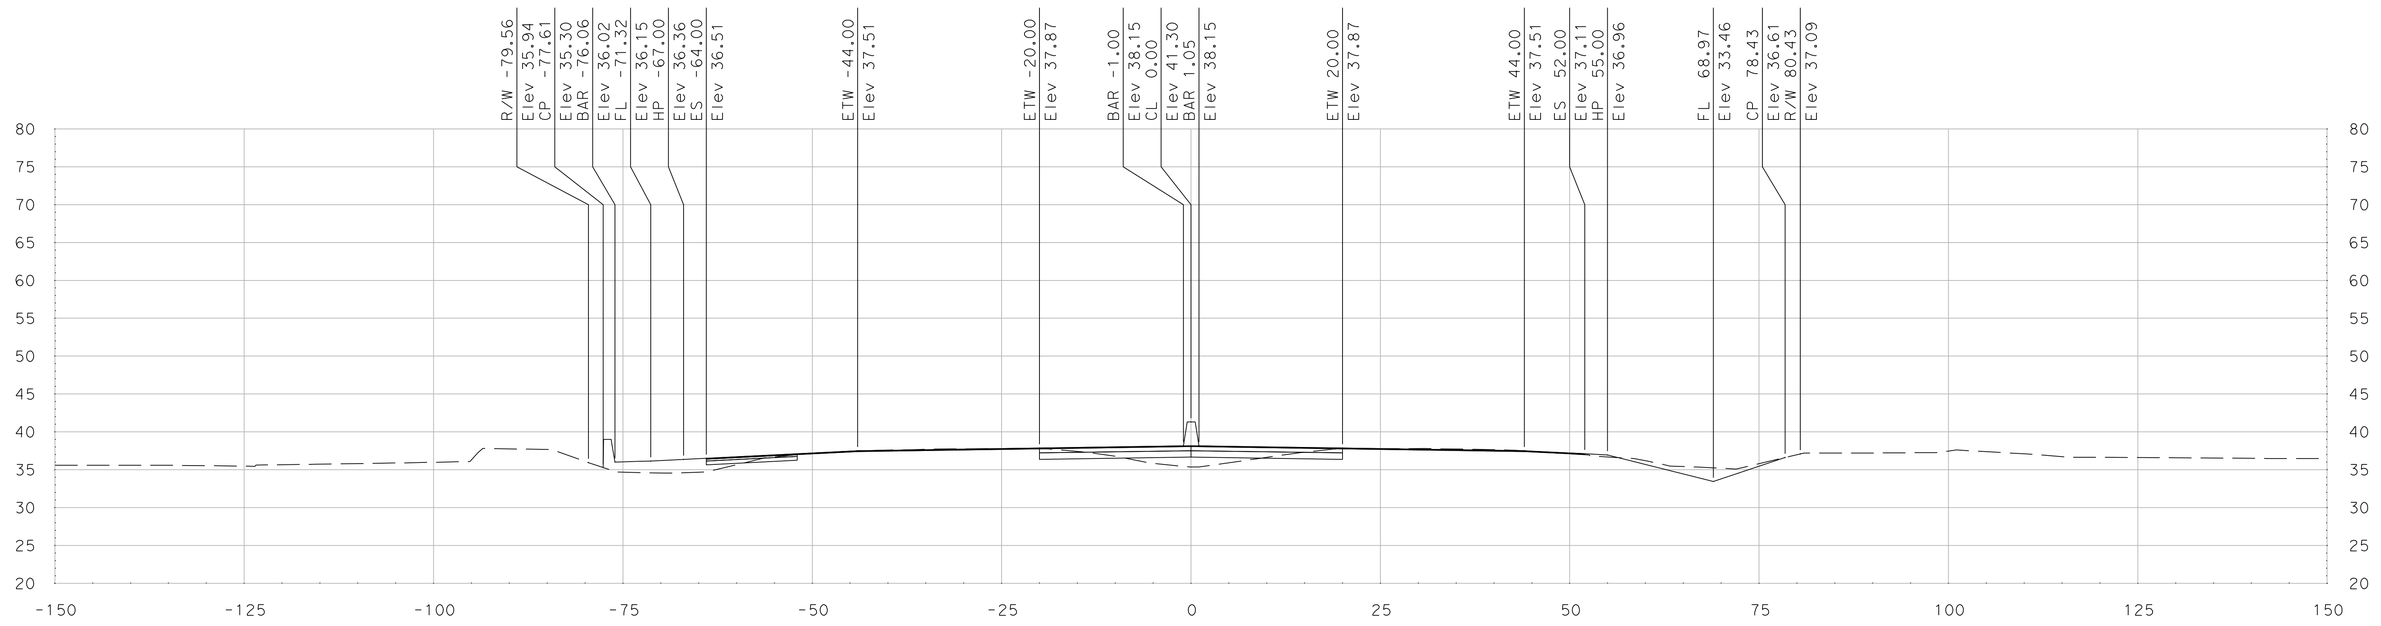

"SR 99" Sta 437+50.00

SCALE
HORIZONTAL: 1"=10'
VERTICAL: 1"=10'

DATE: 5/18/2011

ALL DIMENSIONS ARE IN US SURVEY FEET

FOR EARTHWORK DEVELOPMENT ONLY

Dist	COUNTY	ROUTE	POST MILES TOTAL PROJECT	SHEET No.	TOTAL SHEETS
10	SJ	99	4.9/14.2		
CONTRACT No.			10-0E6114		
PROJECT ID			1000020440		

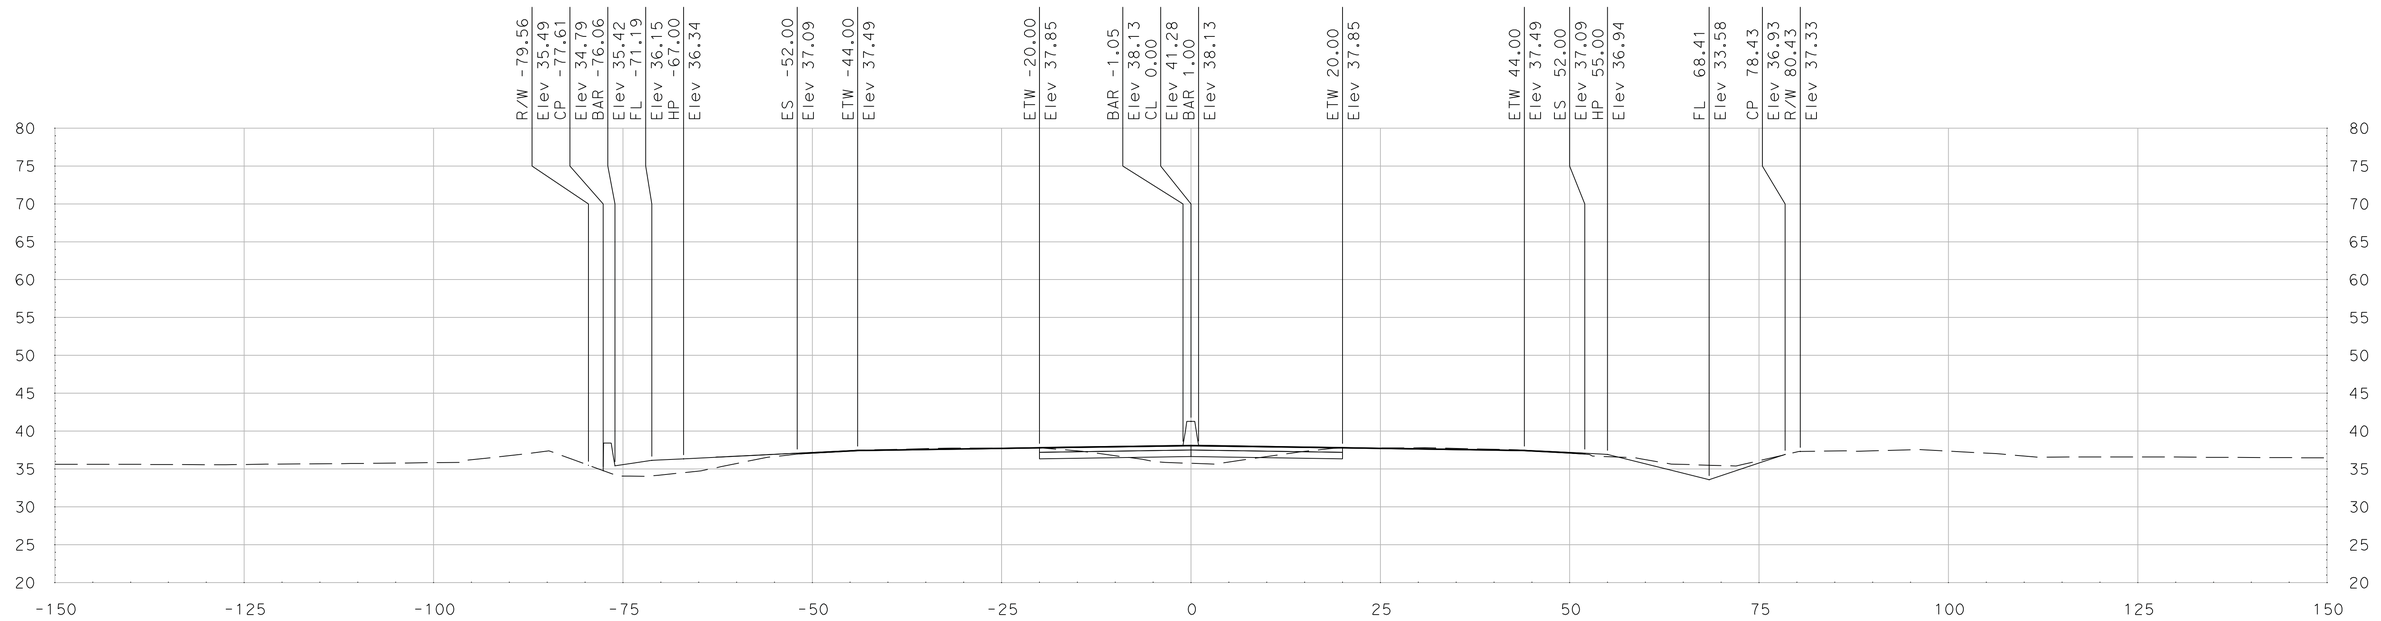

"SR 99" Sta 437+92.05

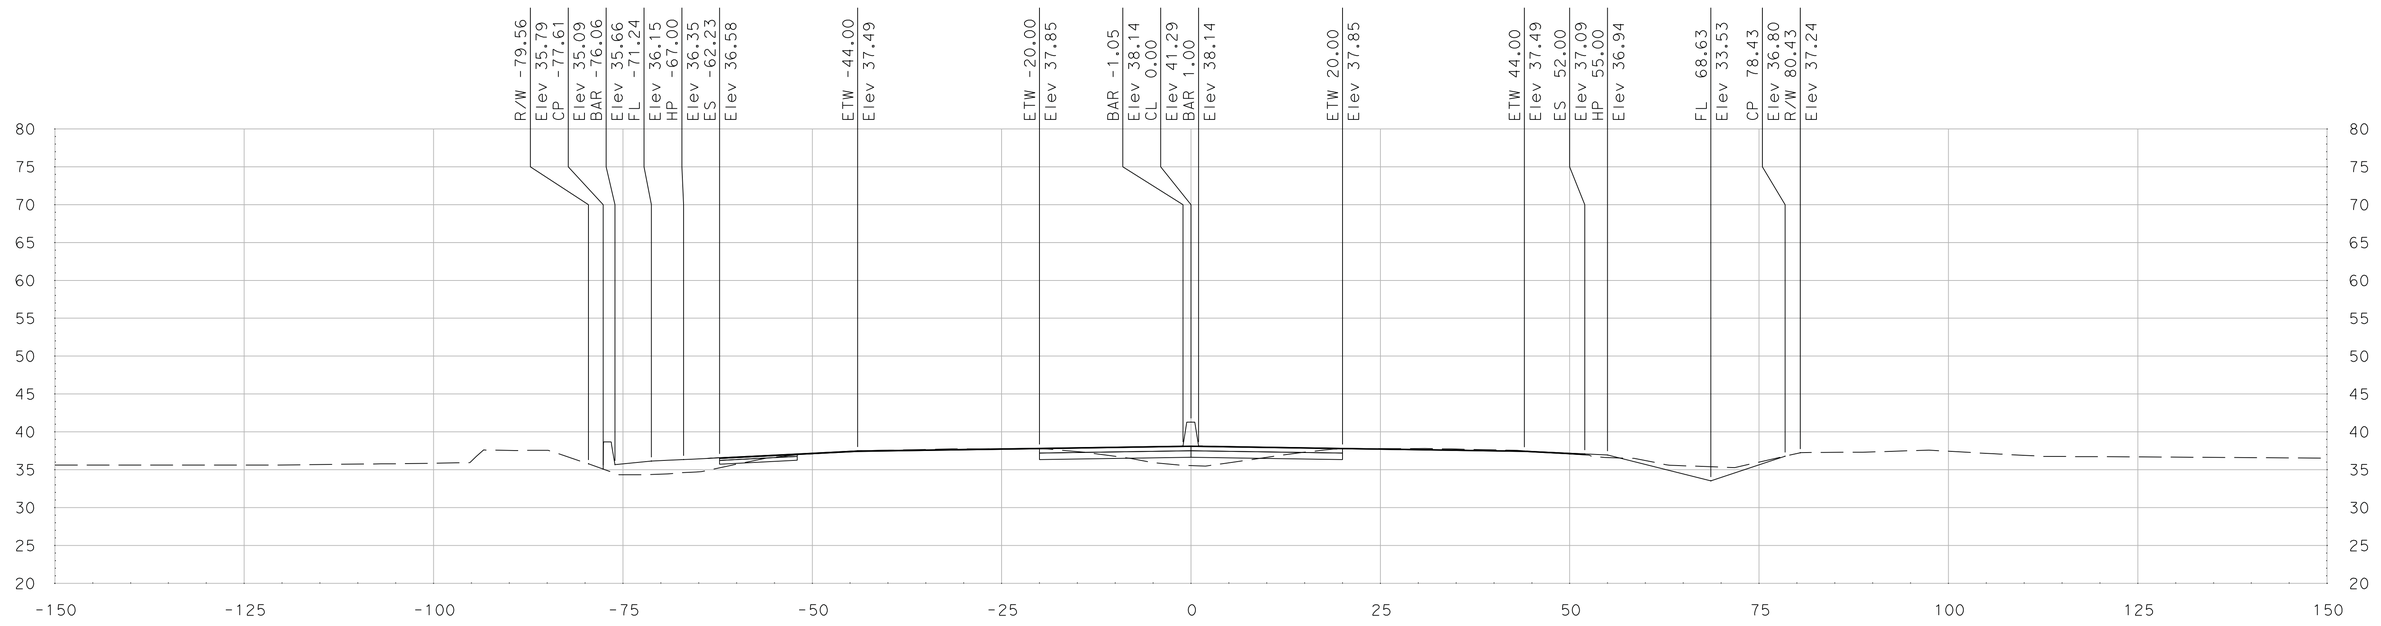

"SR 99" Sta 437+75.00

SCALE
HORIZONTAL: 1"=10'
VERTICAL: 1"=10'

DATE: 5/18/2011

ALL DIMENSIONS ARE IN US SURVEY FEET

FOR EARTHWORK DEVELOPMENT ONLY

Dist	COUNTY	ROUTE	POST MILES TOTAL PROJECT	SHEET No.	TOTAL SHEETS
10	SJ	99	4.9/14.2		
CONTRACT No.			10-0E6114		
PROJECT ID			1000020440		

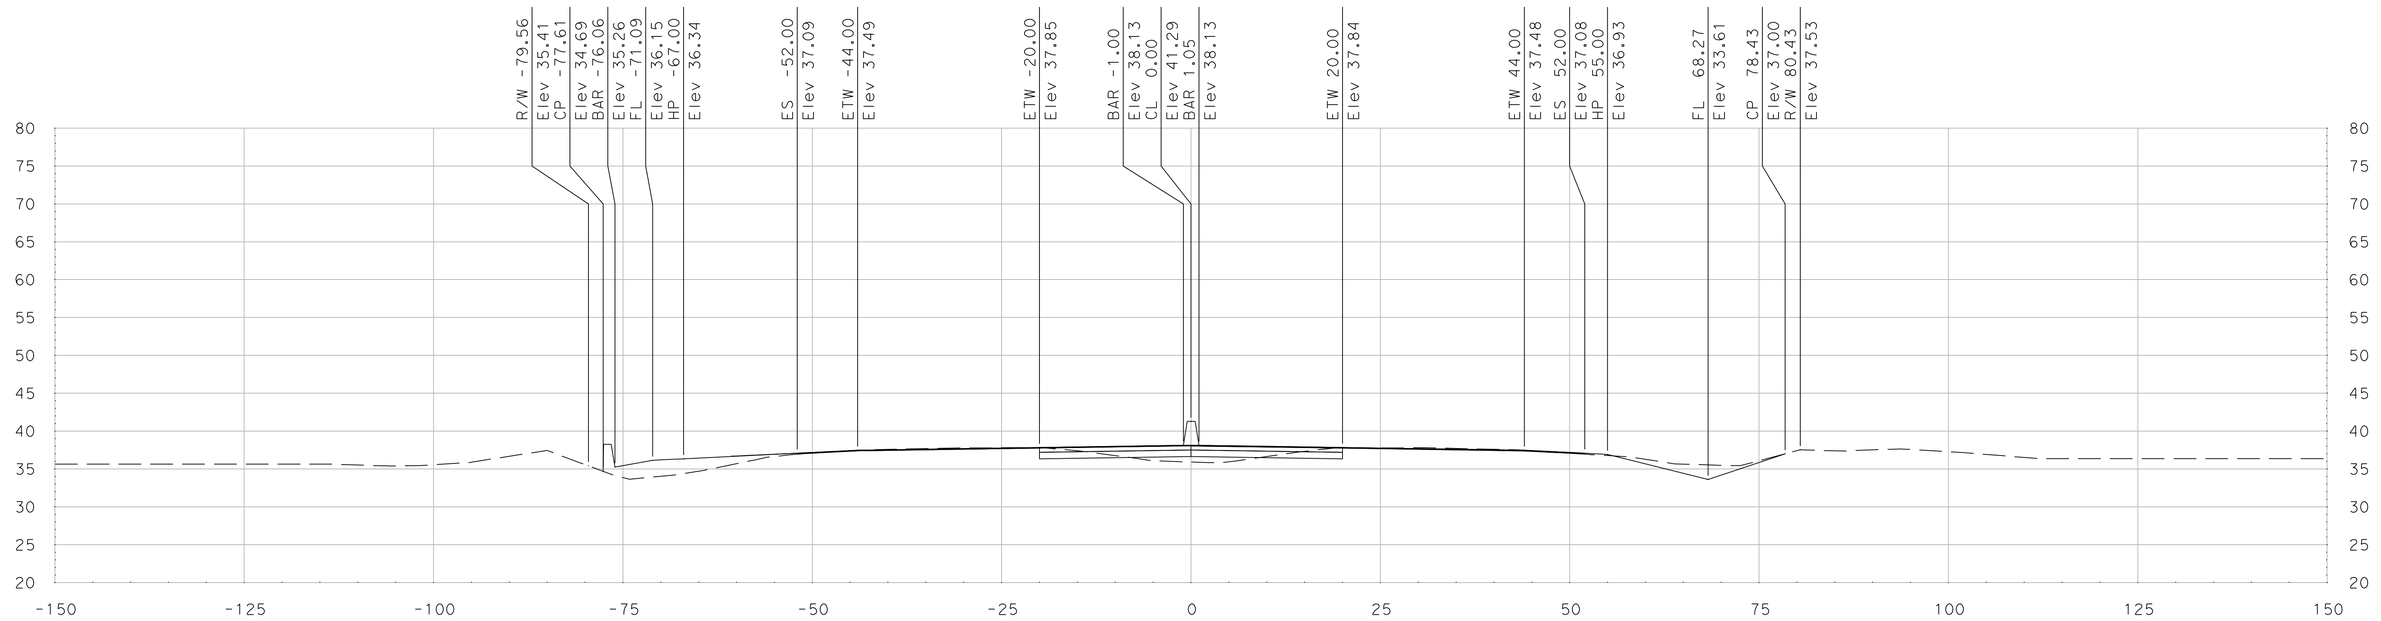

"SR 99" Sta 438+25.00

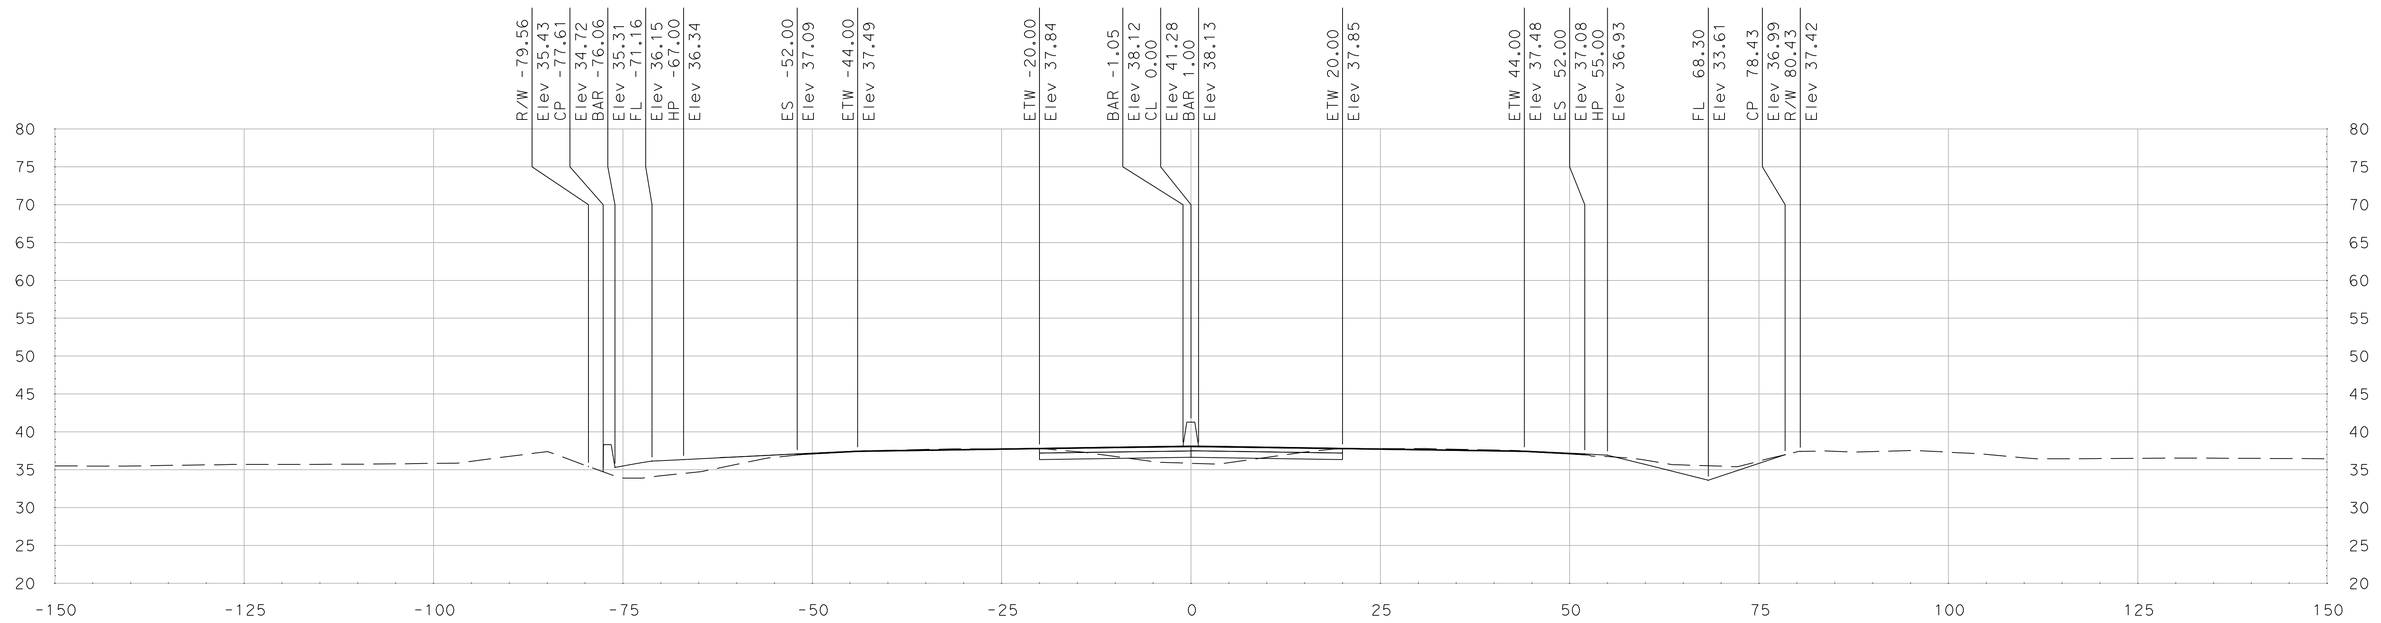

"SR 99" Sta 438+00.00

SCALE
HORIZONTAL: 1"=10'
VERTICAL: 1"=10'

DATE: 5/18/2011

ALL DIMENSIONS ARE IN US SURVEY FEET

Dist	COUNTY	ROUTE	POST MILES TOTAL PROJECT	SHEET No.	TOTAL SHEETS
10	SJ	99	4.9/14.2		
CONTRACT No.			10-0E6114		
PROJECT ID			1000020440		

FOR EARTHWORK DEVELOPMENT ONLY

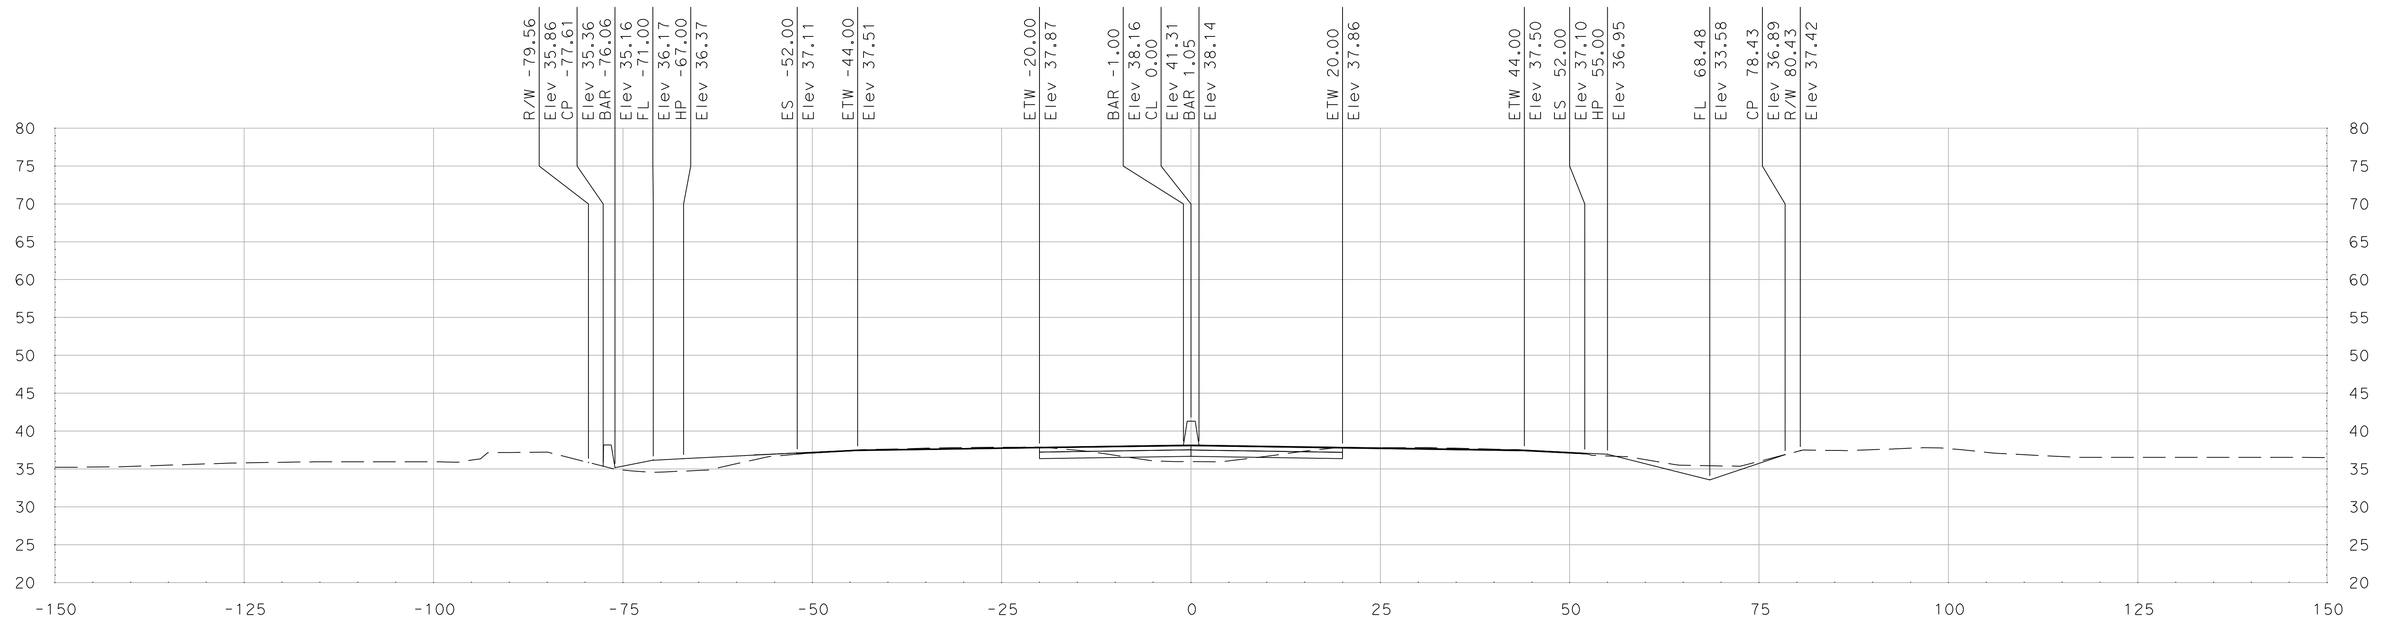

"SR 99" Sta 438+75.00

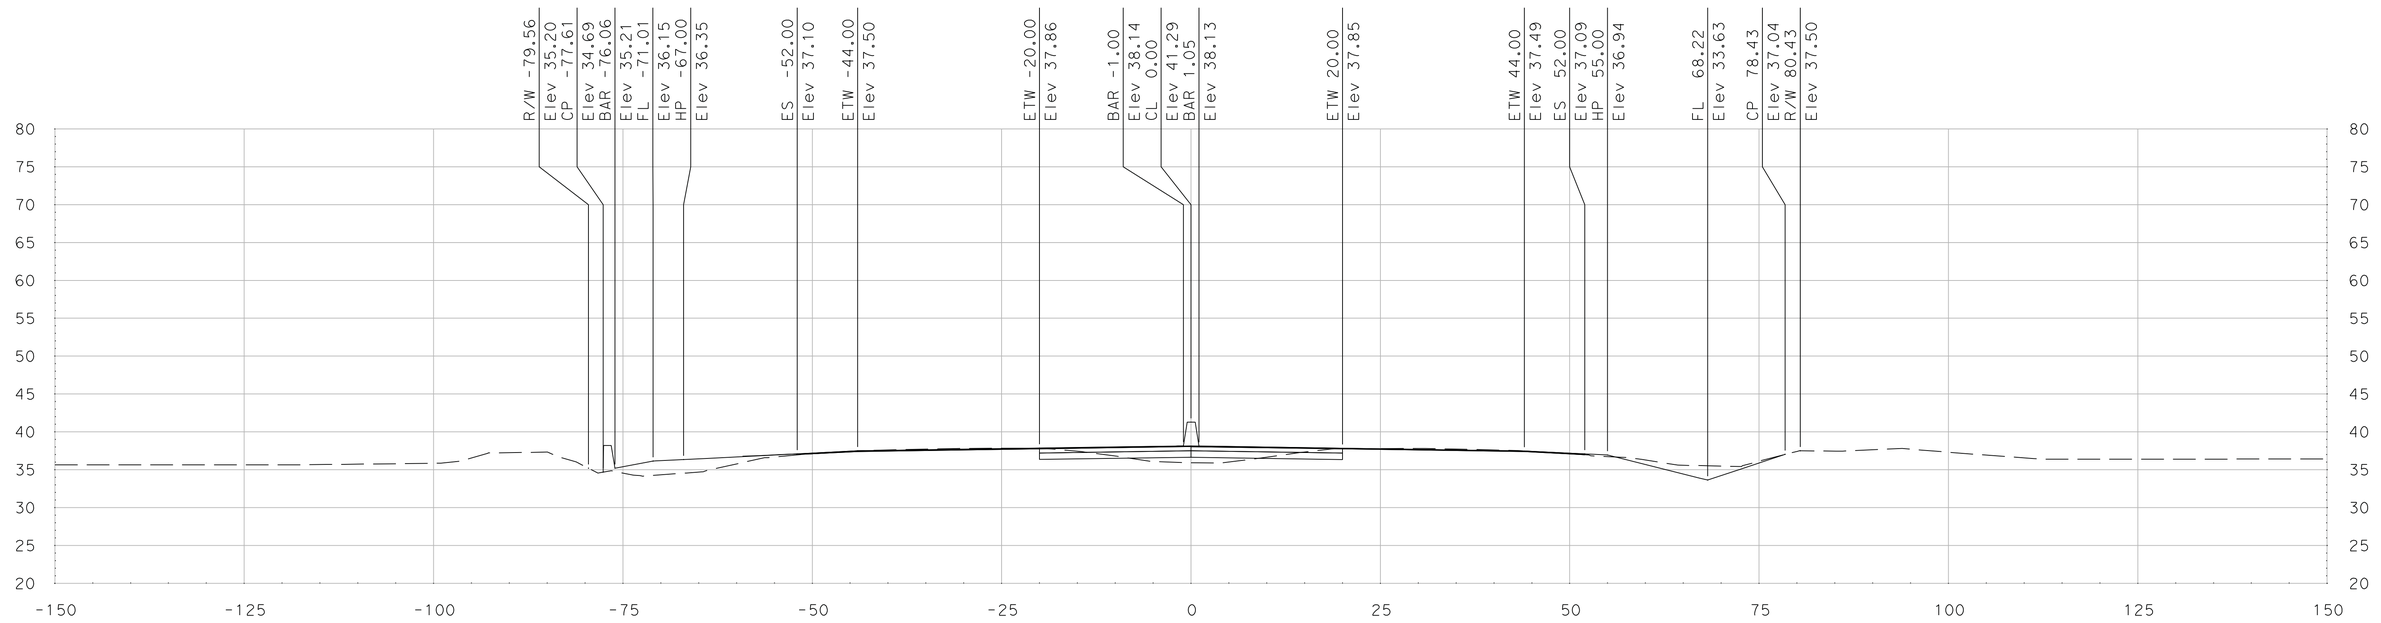

"SR 99" Sta 438+50.00

SCALE
HORIZONTAL: 1"=10'
VERTICAL: 1"=10'

DATE: 5/18/2011

ALL DIMENSIONS ARE IN US SURVEY FEET

FOR EARTHWORK DEVELOPMENT ONLY

Dist	COUNTY	ROUTE	POST MILES TOTAL PROJECT	SHEET No.	TOTAL SHEETS
10	SJ	99	4.9/14.2		
CONTRACT No.			10-0E6114		
PROJECT ID			1000020440		

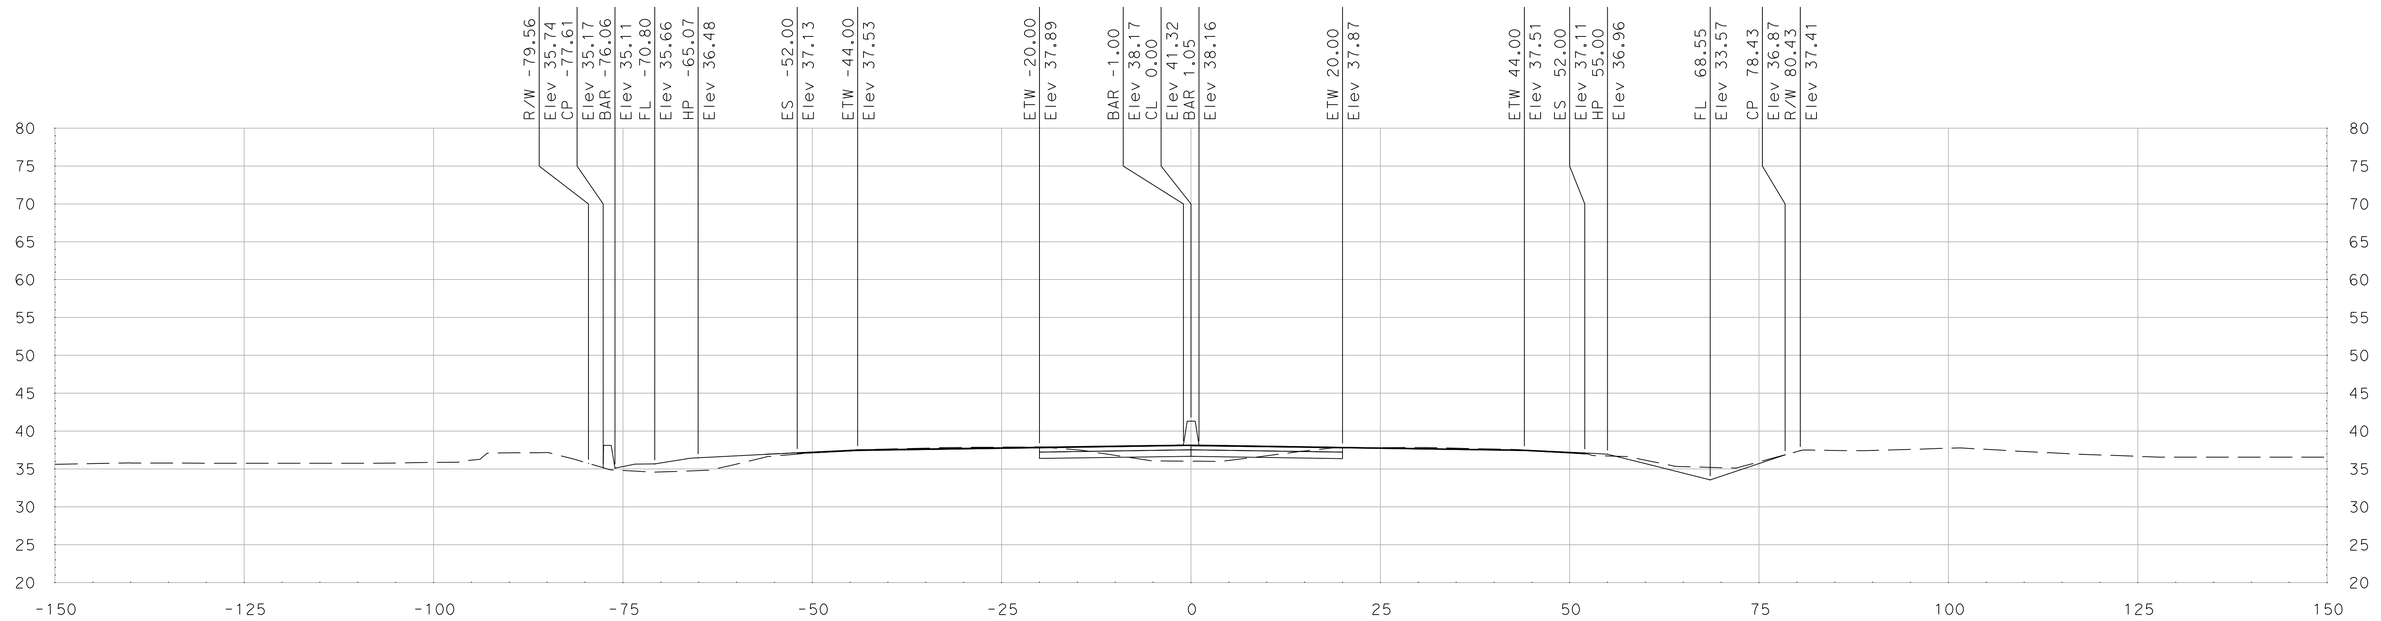

"SR 99" Sta 439+00.00

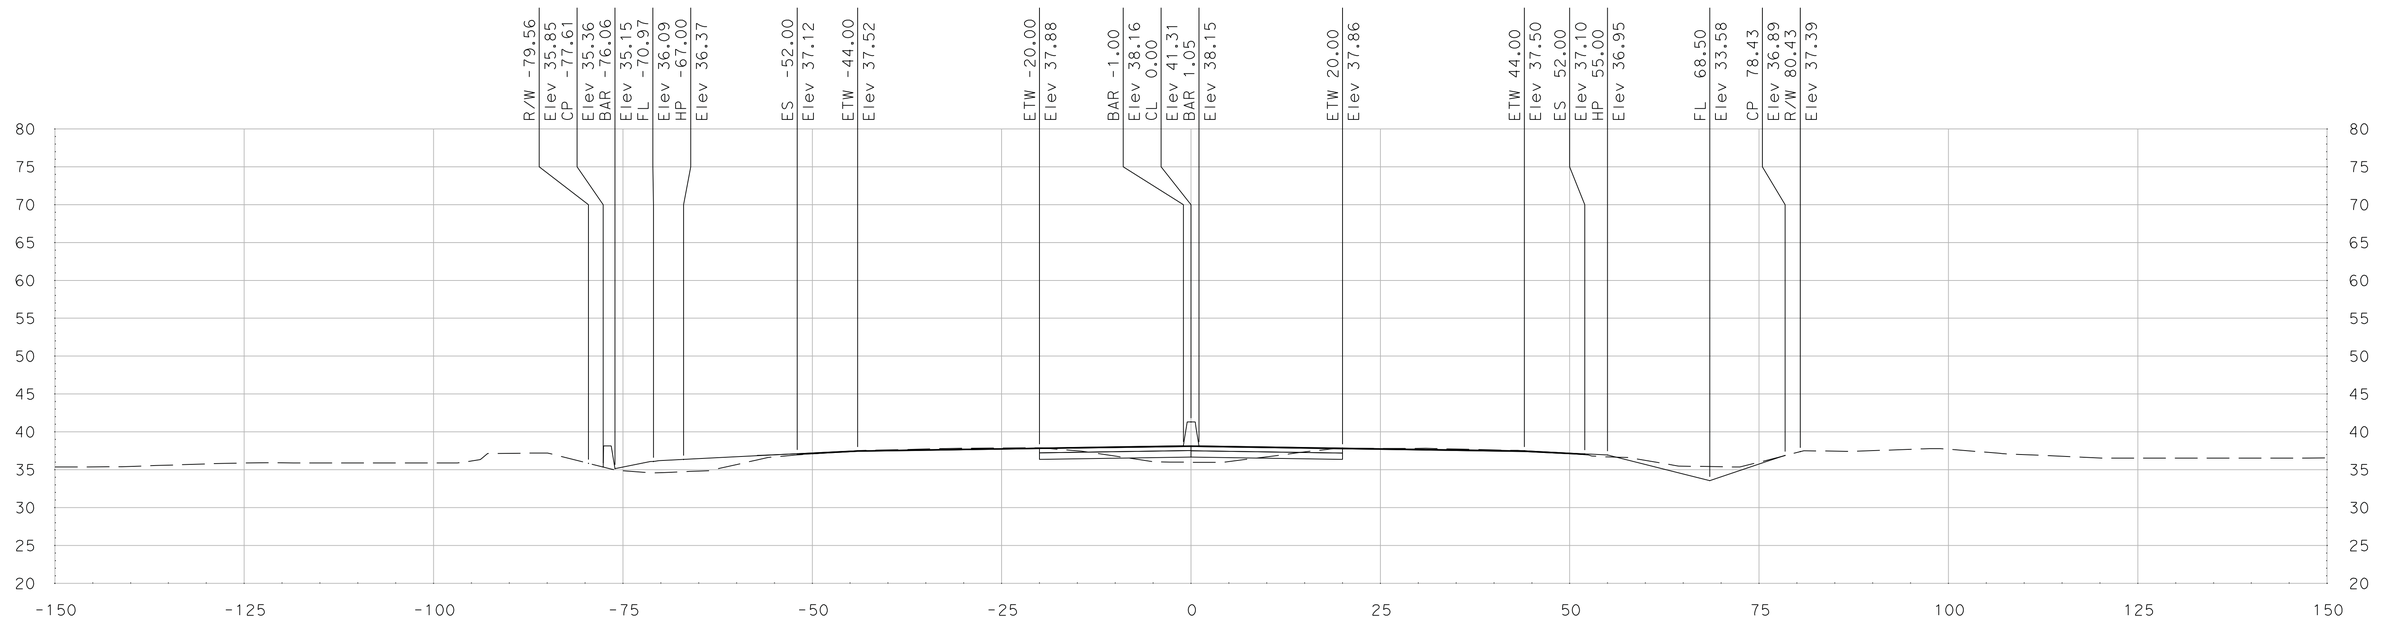

"SR 99" Sta 438+81.35

SCALE
HORIZONTAL: 1"=10'
VERTICAL: 1"=10'

DATE: 5/18/2011

ALL DIMENSIONS ARE IN US SURVEY FEET

FOR EARTHWORK DEVELOPMENT ONLY

Dist	COUNTY	ROUTE	POST MILES TOTAL PROJECT	SHEET No.	TOTAL SHEETS
10	SJ	99	4.9/14.2		
CONTRACT No.			10-0E6114		
PROJECT ID			1000020440		

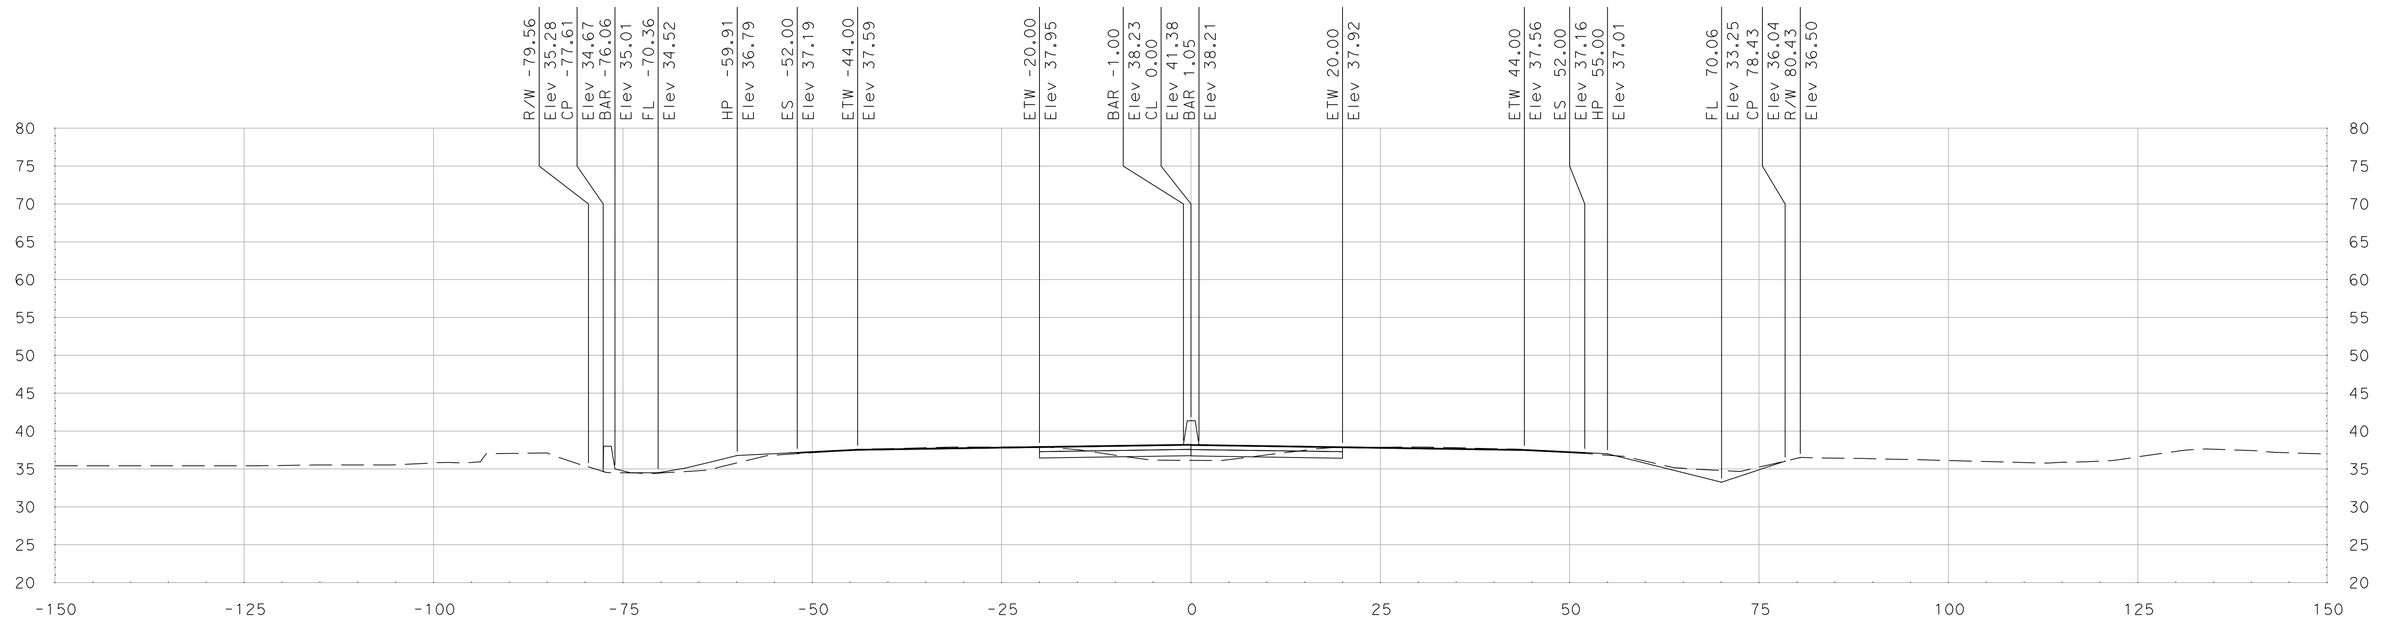

"SR 99" Sta 439+50.00

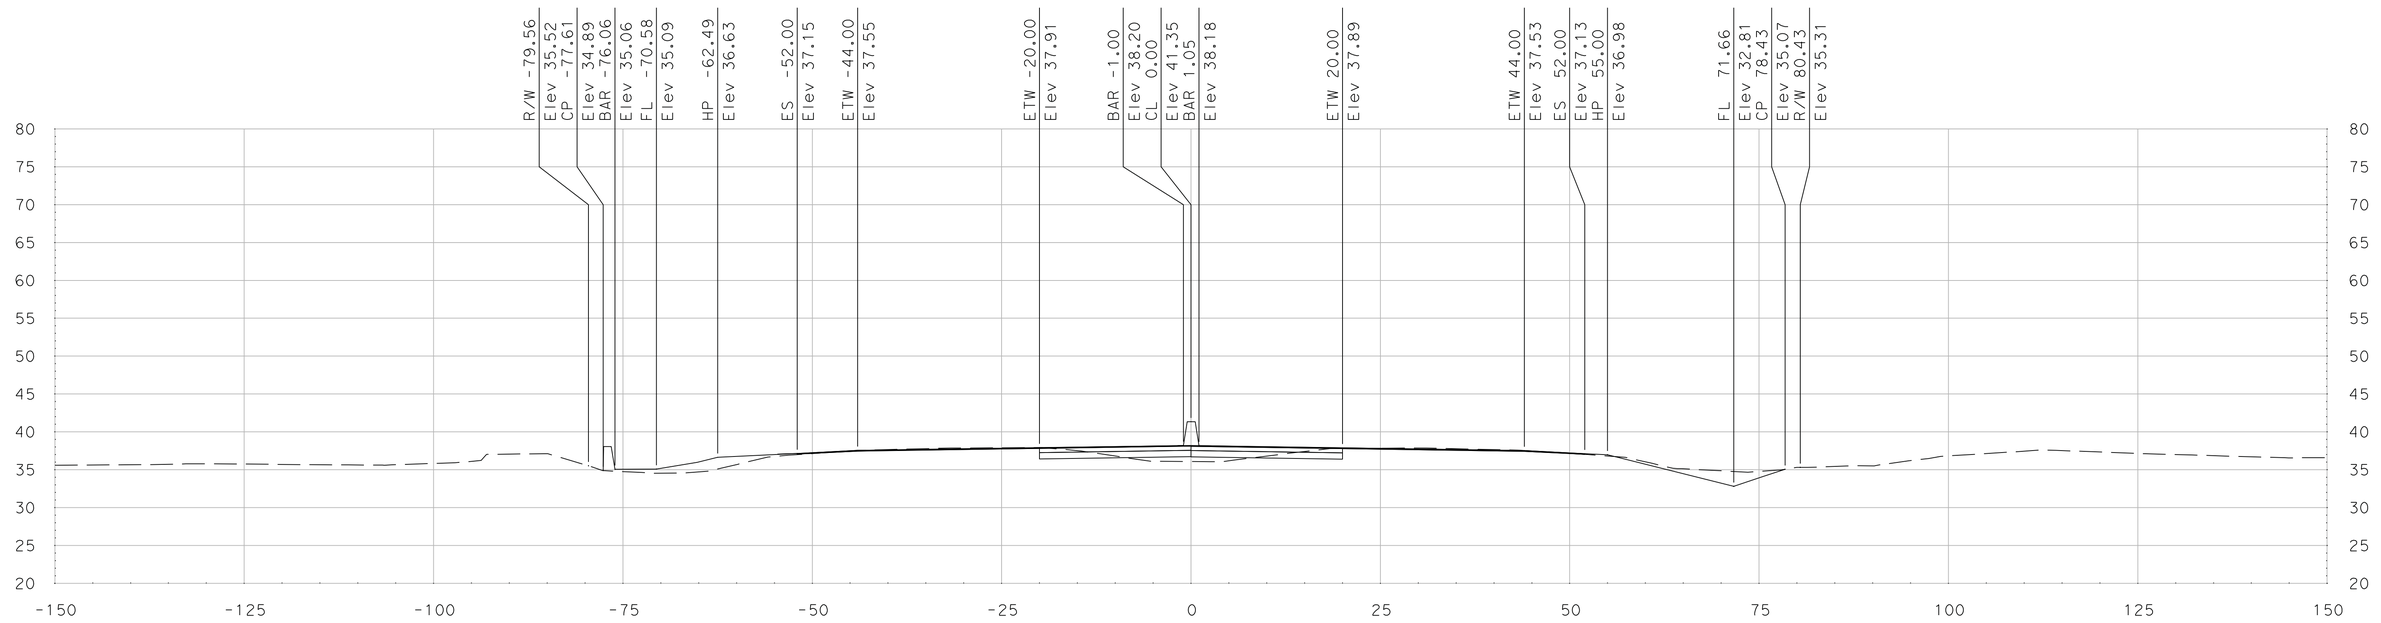

"SR 99" Sta 439+25.00

SCALE
HORIZONTAL: 1"=10'
VERTICAL: 1"=10'

DATE: 5/18/2011

ALL DIMENSIONS ARE IN US SURVEY FEET

FOR EARTHWORK DEVELOPMENT ONLY

Dist	COUNTY	ROUTE	POST MILES TOTAL PROJECT	SHEET No.	TOTAL SHEETS
10	SJ	99	4.9/14.2		
CONTRACT No.			10-0E6114		
PROJECT ID			1000020440		

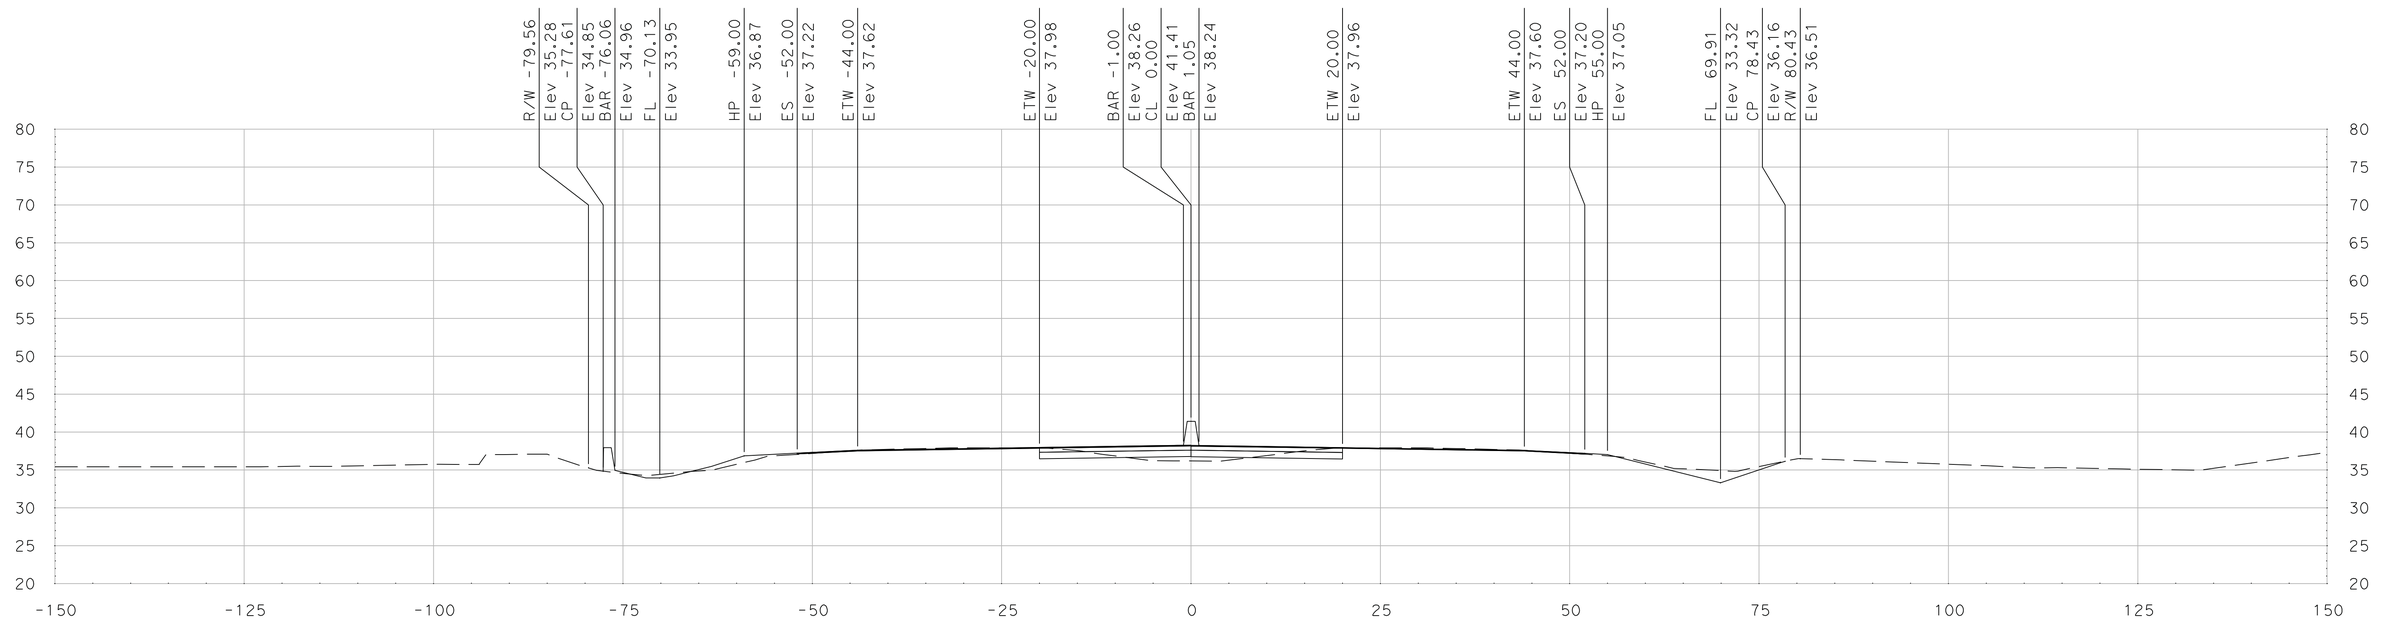

"SR 99" Sta 439+75.00

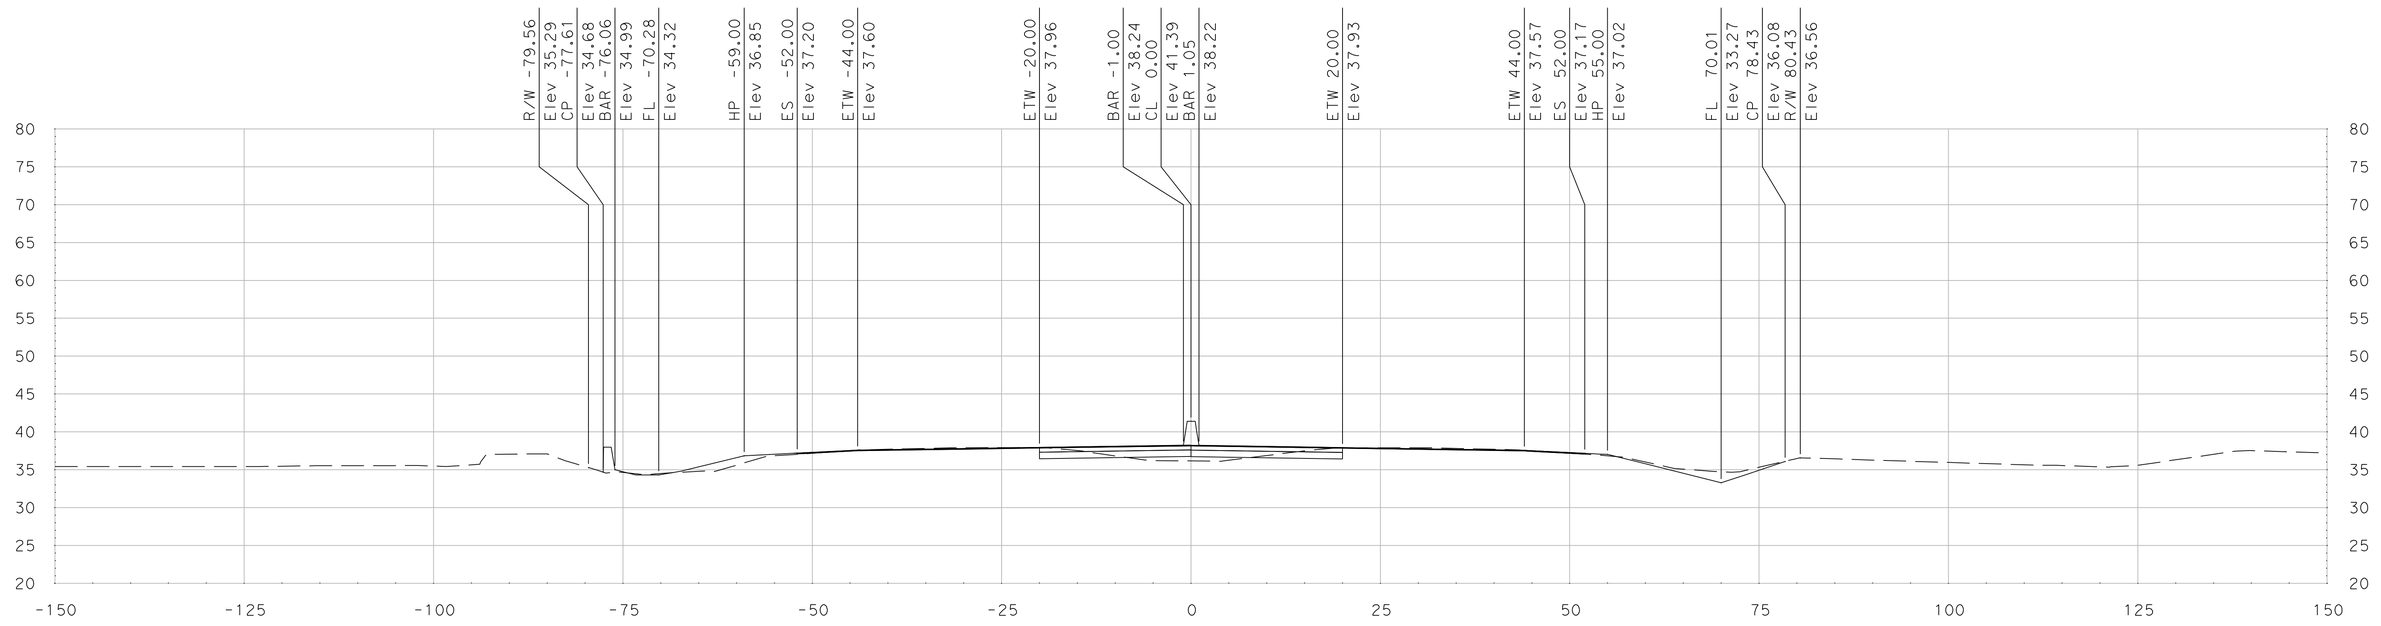

"SR 99" Sta 439+58.77

SCALE
HORIZONTAL: 1"=10'
VERTICAL: 1"=10'

DATE: 5/18/2011

ALL DIMENSIONS ARE IN US SURVEY FEET

FOR EARTHWORK DEVELOPMENT ONLY

Dist	COUNTY	ROUTE	POST MILES TOTAL PROJECT	SHEET No.	TOTAL SHEETS
10	SJ	99	4.9/14.2		
CONTRACT No.			10-0E6114		
PROJECT ID			1000020440		

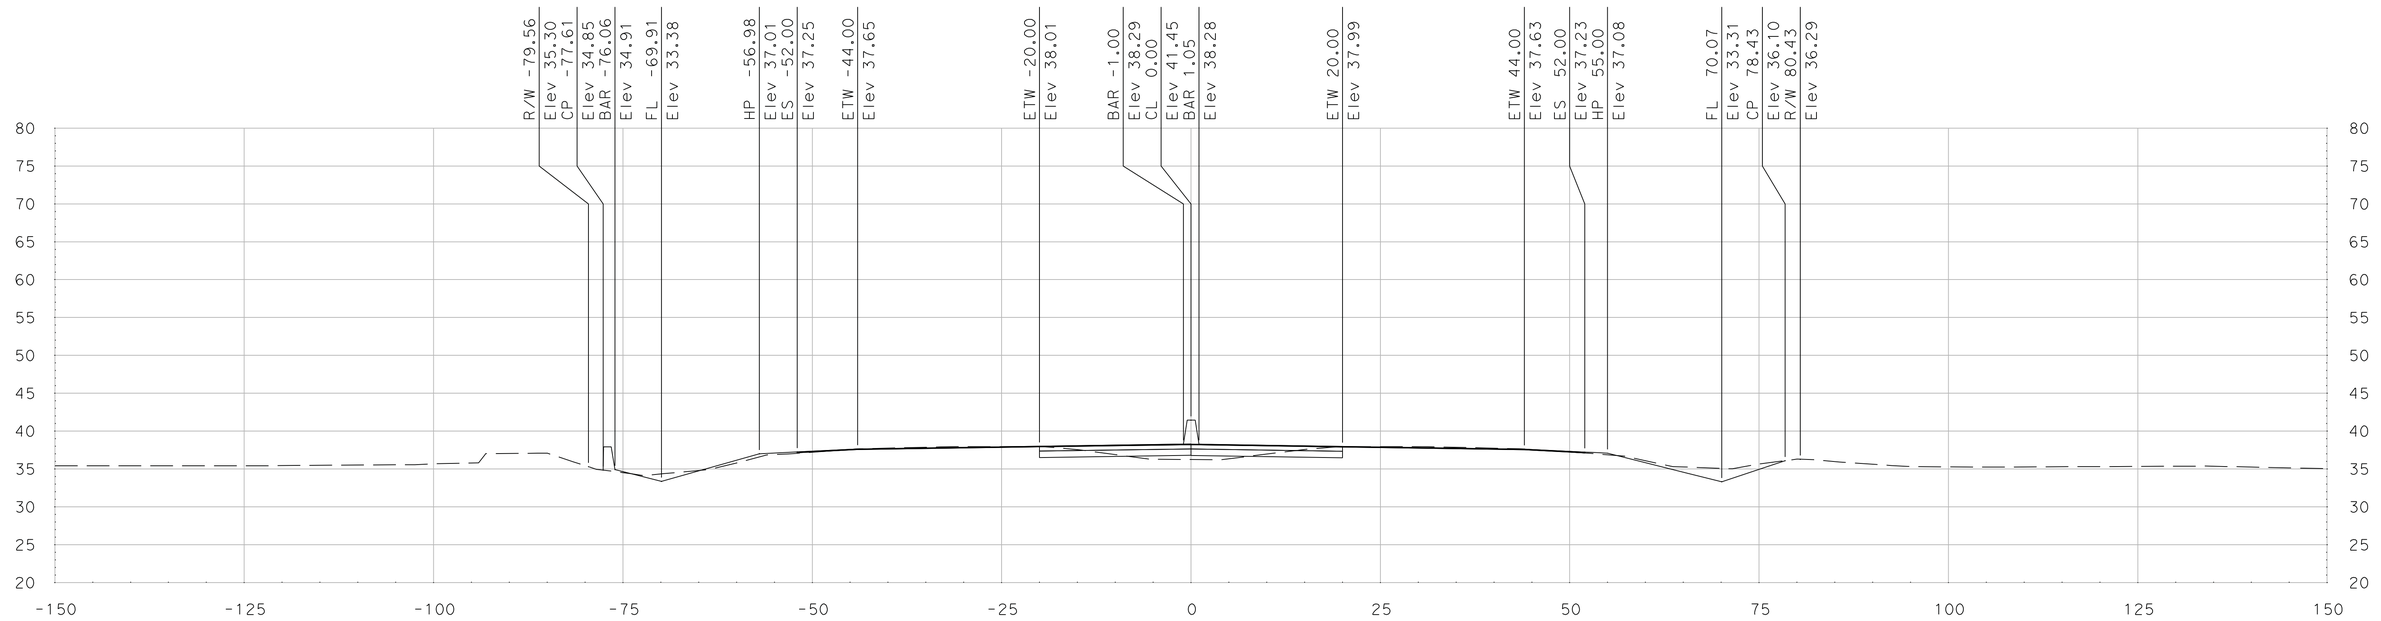

"SR 99" Sta 440+00.00

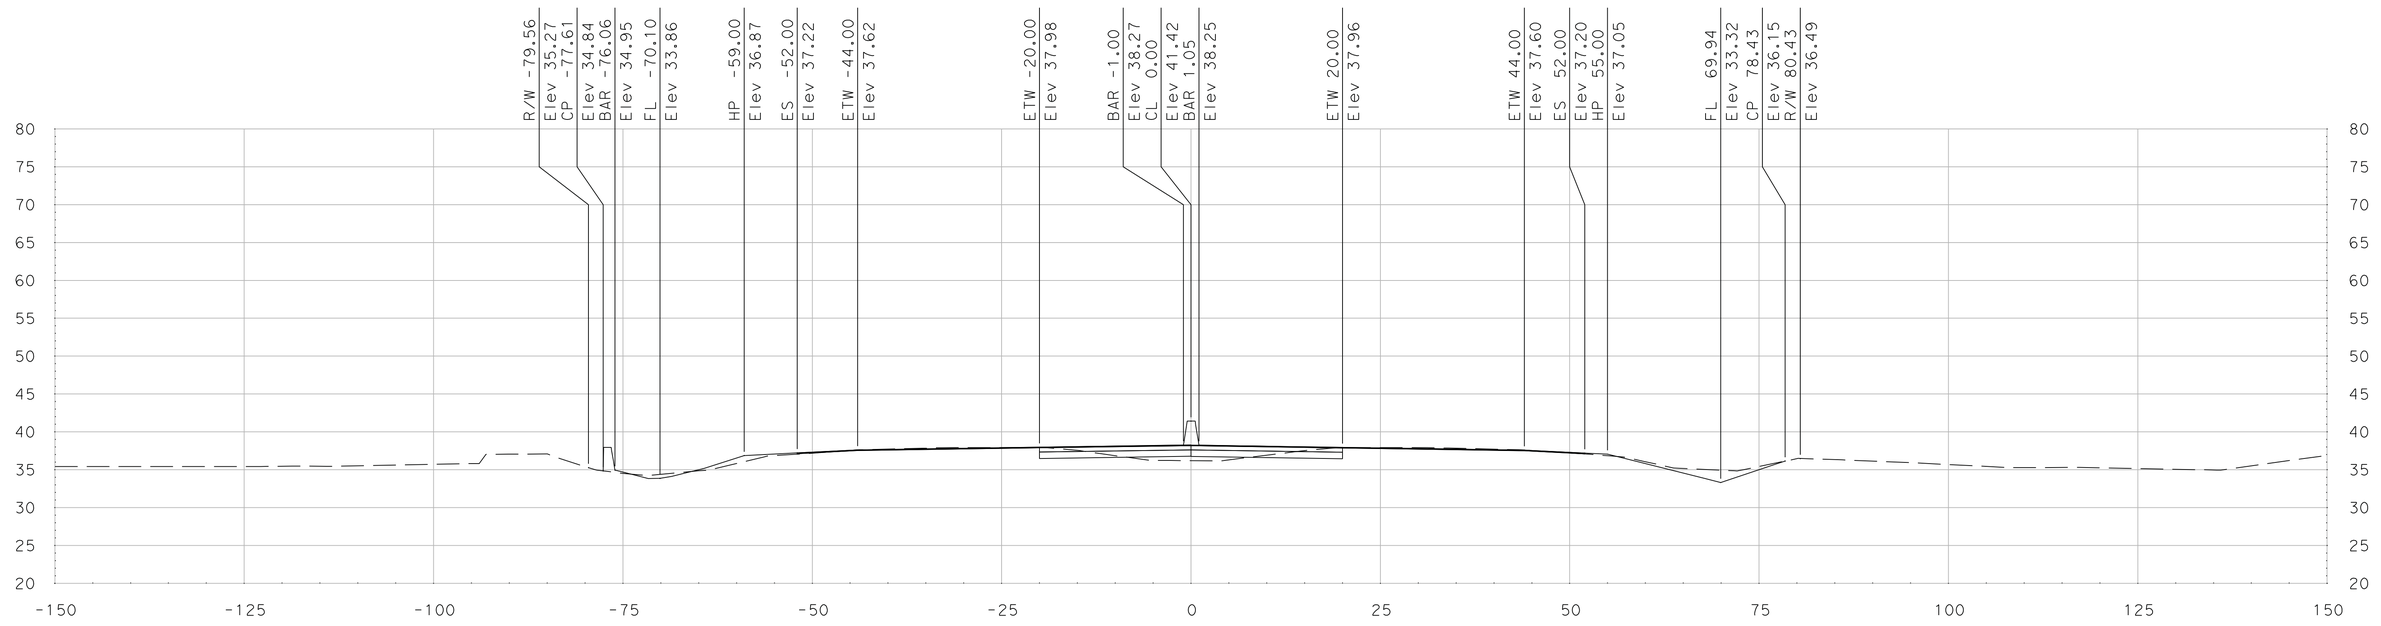

"SR 99" Sta 439+78.77

SCALE
HORIZONTAL: 1"=10'
VERTICAL: 1"=10'

DATE: 5/18/2011

ALL DIMENSIONS ARE IN US SURVEY FEET

FOR EARTHWORK DEVELOPMENT ONLY

Dist	COUNTY	ROUTE	POST MILES TOTAL PROJECT	SHEET No.	TOTAL SHEETS
10	SJ	99	4.9/14.2		
CONTRACT No.			10-0E6114		
PROJECT ID			1000020440		

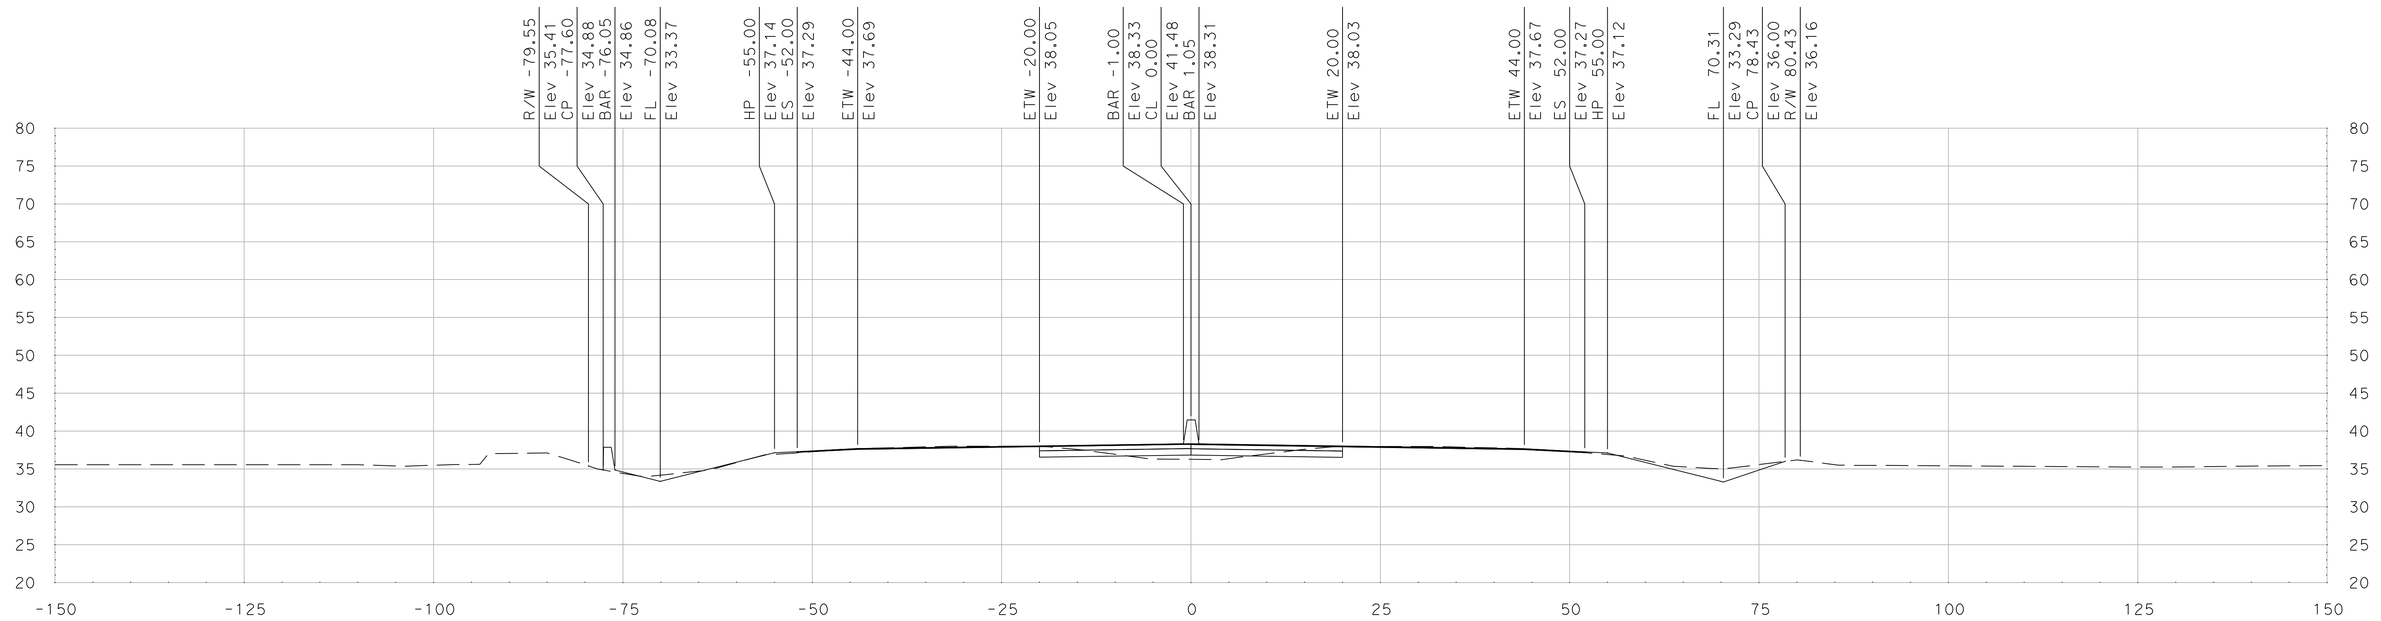

"SR 99" Sta 440+25.00

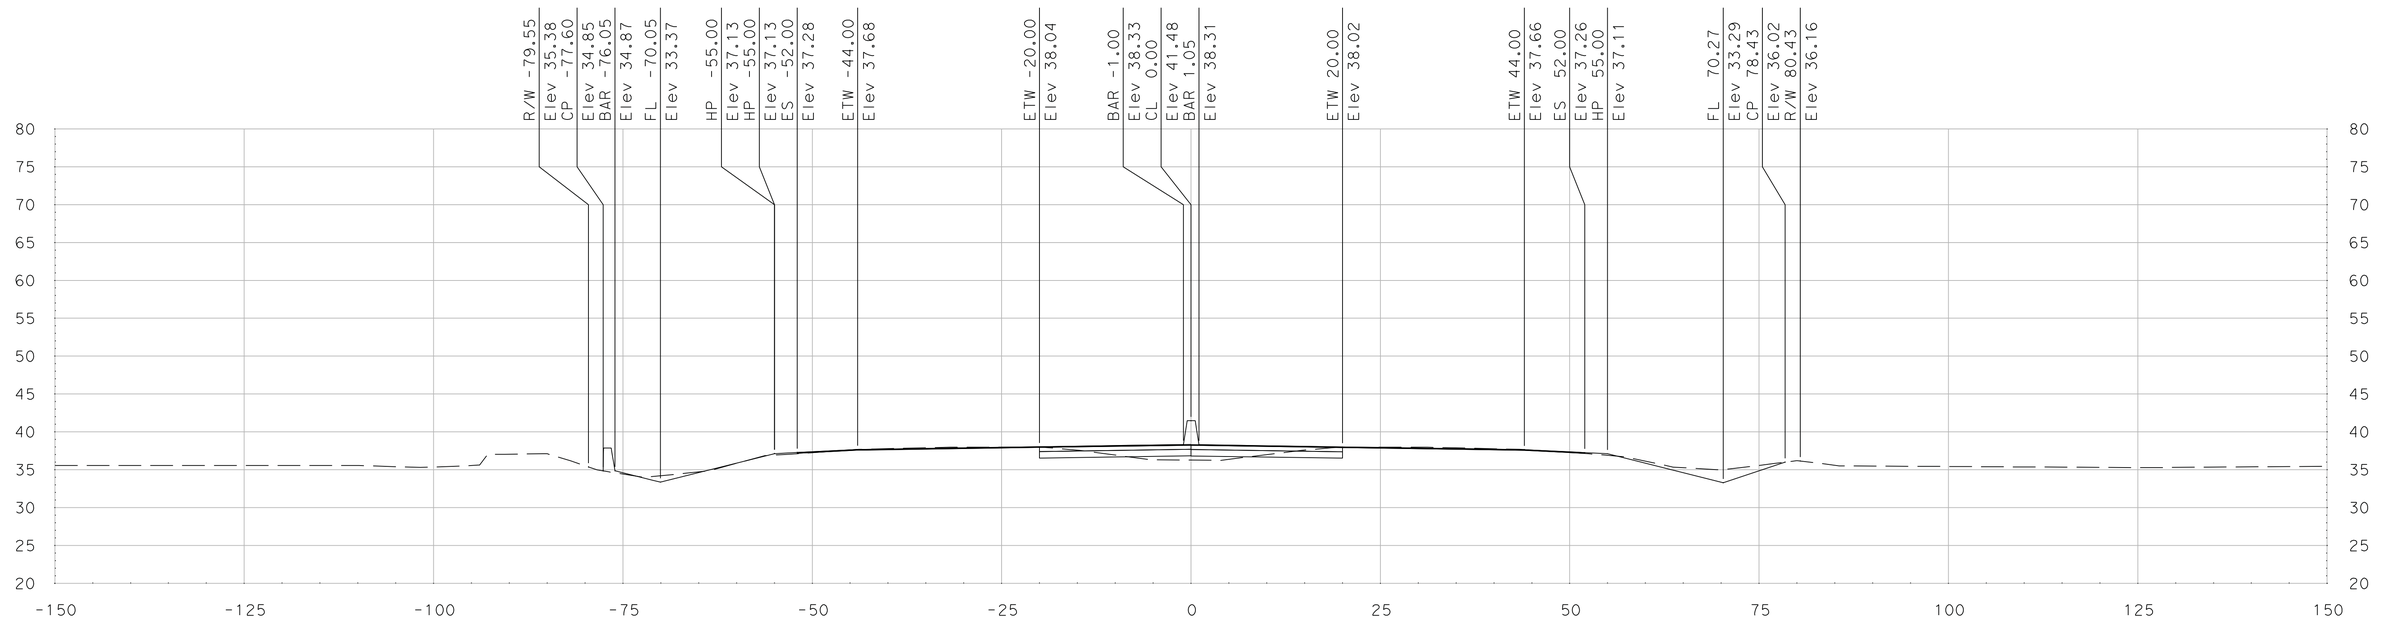

"SR 99" Sta 440+20.77

SCALE
HORIZONTAL: 1"=10'
VERTICAL: 1"=10'

DATE: 5/18/2011

ALL DIMENSIONS ARE IN US SURVEY FEET

FOR EARTHWORK DEVELOPMENT ONLY

Dist	COUNTY	ROUTE	POST MILES TOTAL PROJECT	SHEET No.	TOTAL SHEETS
10	SJ	99	4.9/14.2		
CONTRACT No.			10-0E6114		
PROJECT ID			1000020440		

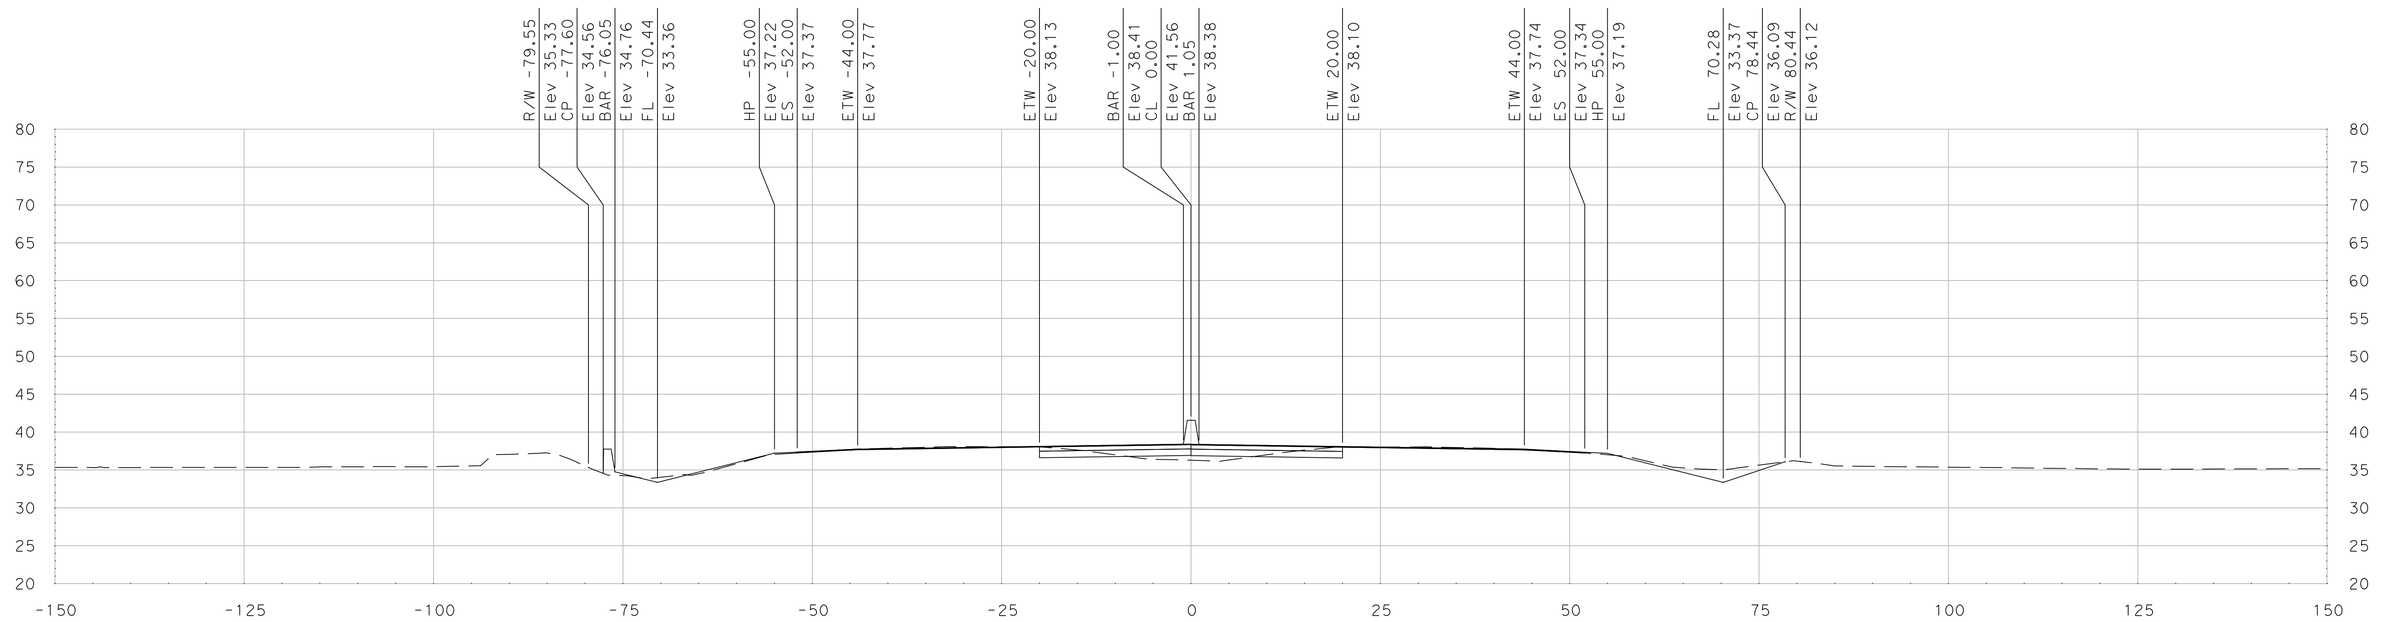

"SR 99" Sta 440+75.00

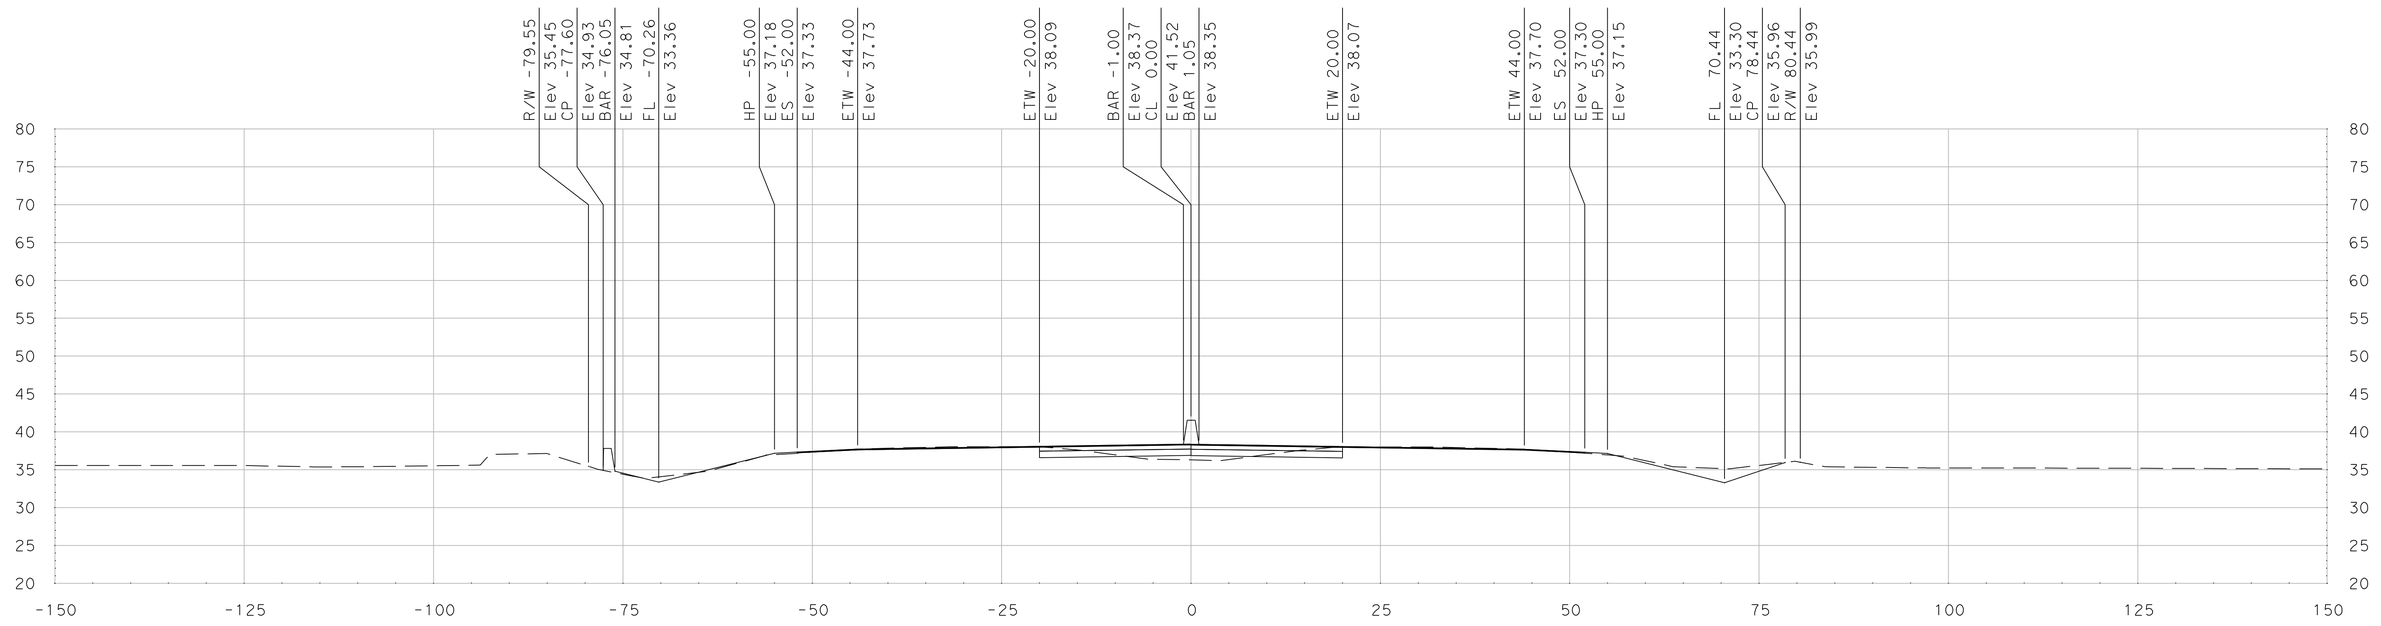

"SR 99" Sta 440+50.00

SCALE
HORIZONTAL: 1"=10'
VERTICAL: 1"=10'

DATE: 5/18/2011

ALL DIMENSIONS ARE IN US SURVEY FEET

FOR EARTHWORK DEVELOPMENT ONLY

Dist	COUNTY	ROUTE	POST MILES TOTAL PROJECT	SHEET No.	TOTAL SHEETS
10	SJ	99	4.9/14.2		
CONTRACT No.			10-0E6114		
PROJECT ID			1000020440		

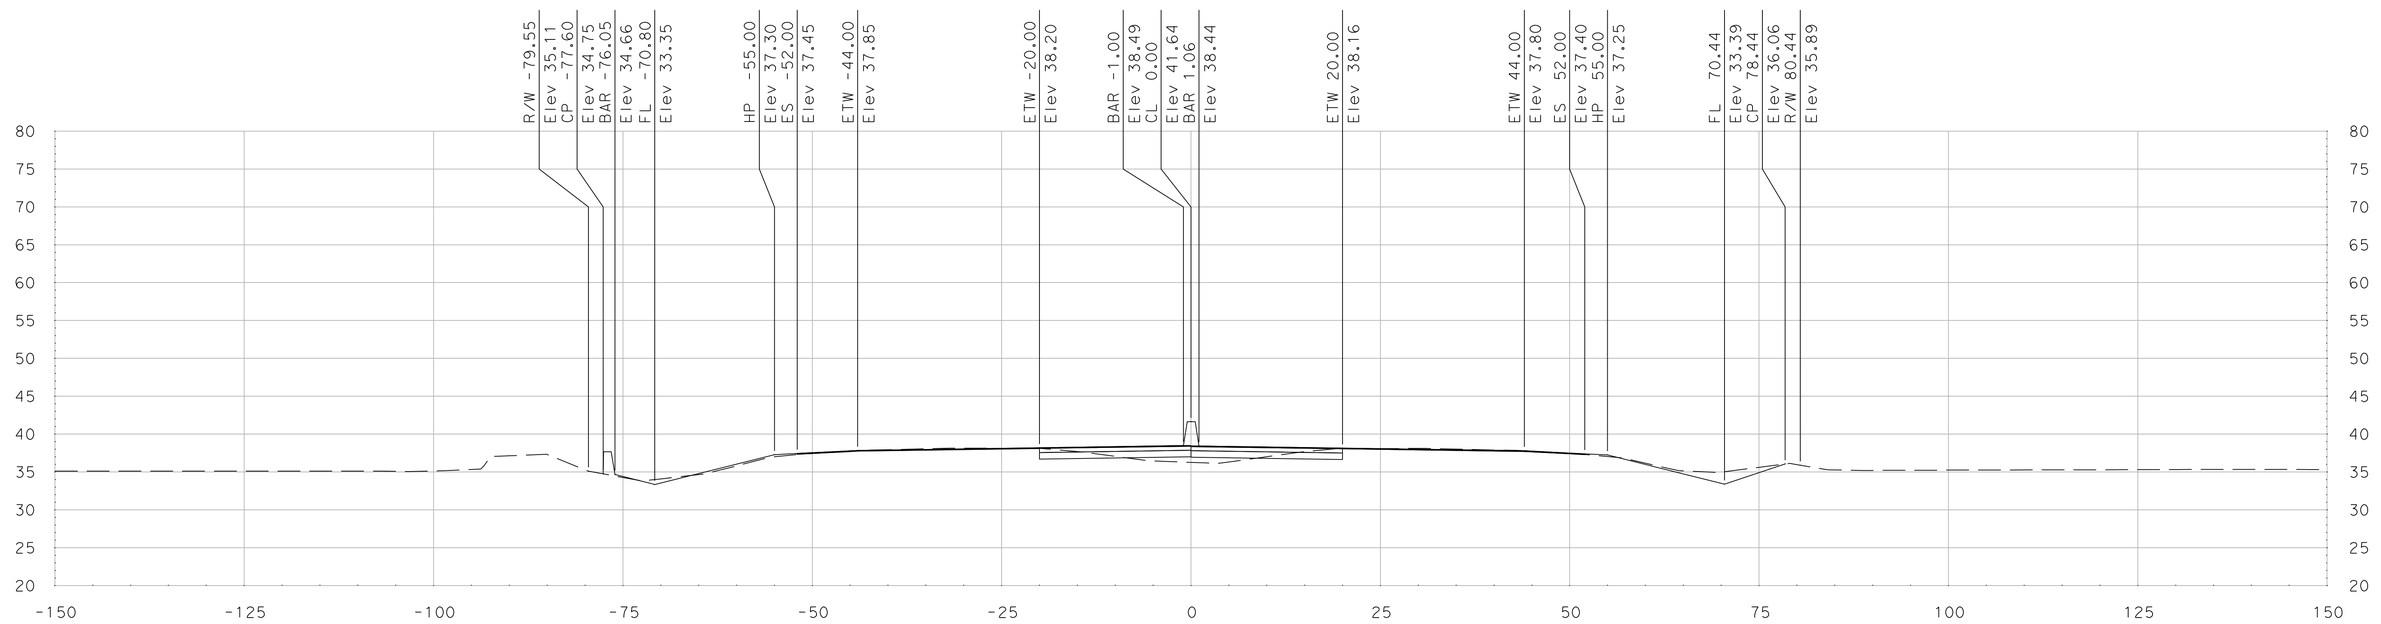

"SR 99" Sta 441+25.00

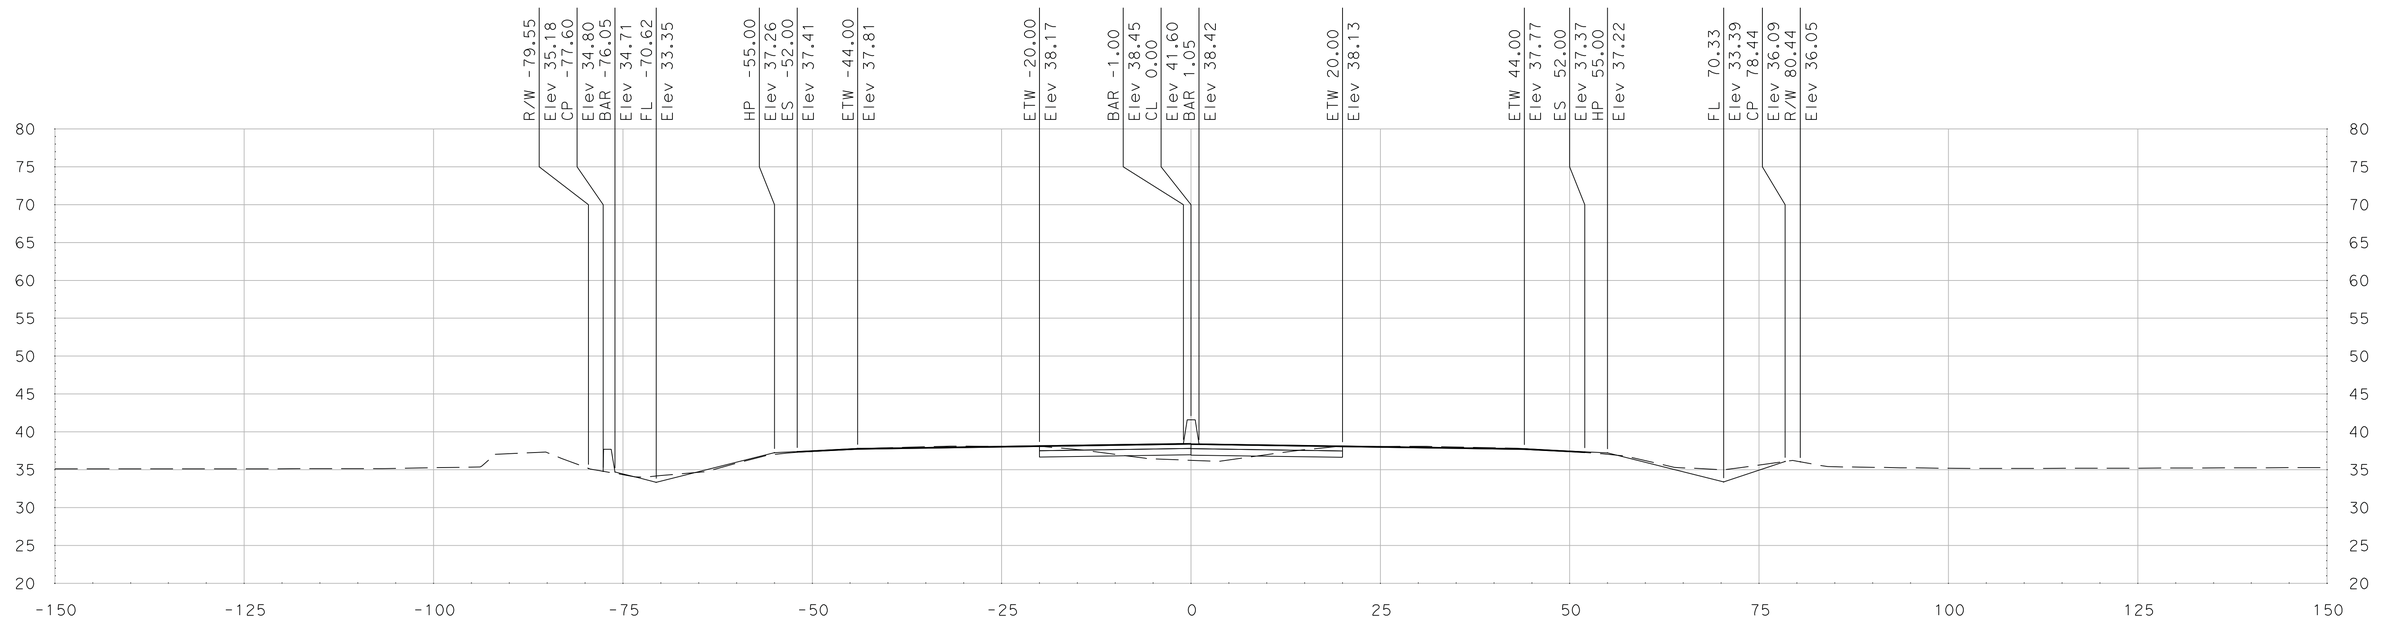

"SR 99" Sta 441+00.00

SCALE
HORIZONTAL: 1"=10'
VERTICAL: 1"=10'

DATE: 5/18/2011

ALL DIMENSIONS ARE IN US SURVEY FEET

FOR EARTHWORK DEVELOPMENT ONLY

Dist	COUNTY	ROUTE	POST MILES TOTAL PROJECT	SHEET No.	TOTAL SHEETS
10	SJ	99	4.9/14.2		
CONTRACT No.			10-0E6114		
PROJECT ID			1000020440		

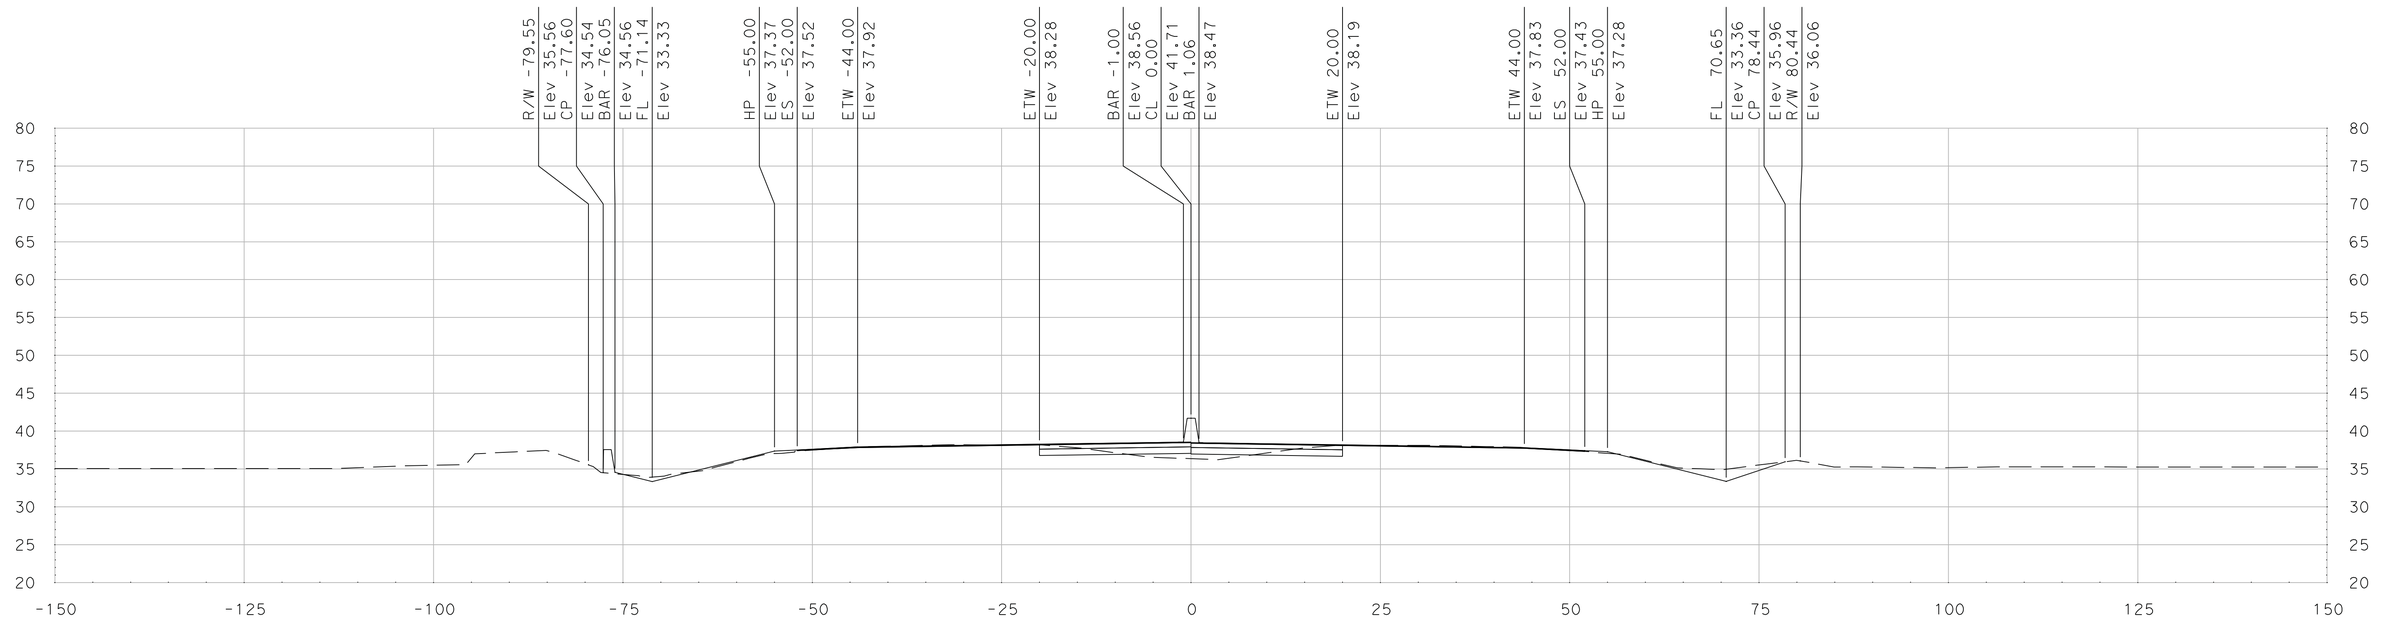

"SR 99" Sta 441+75.00

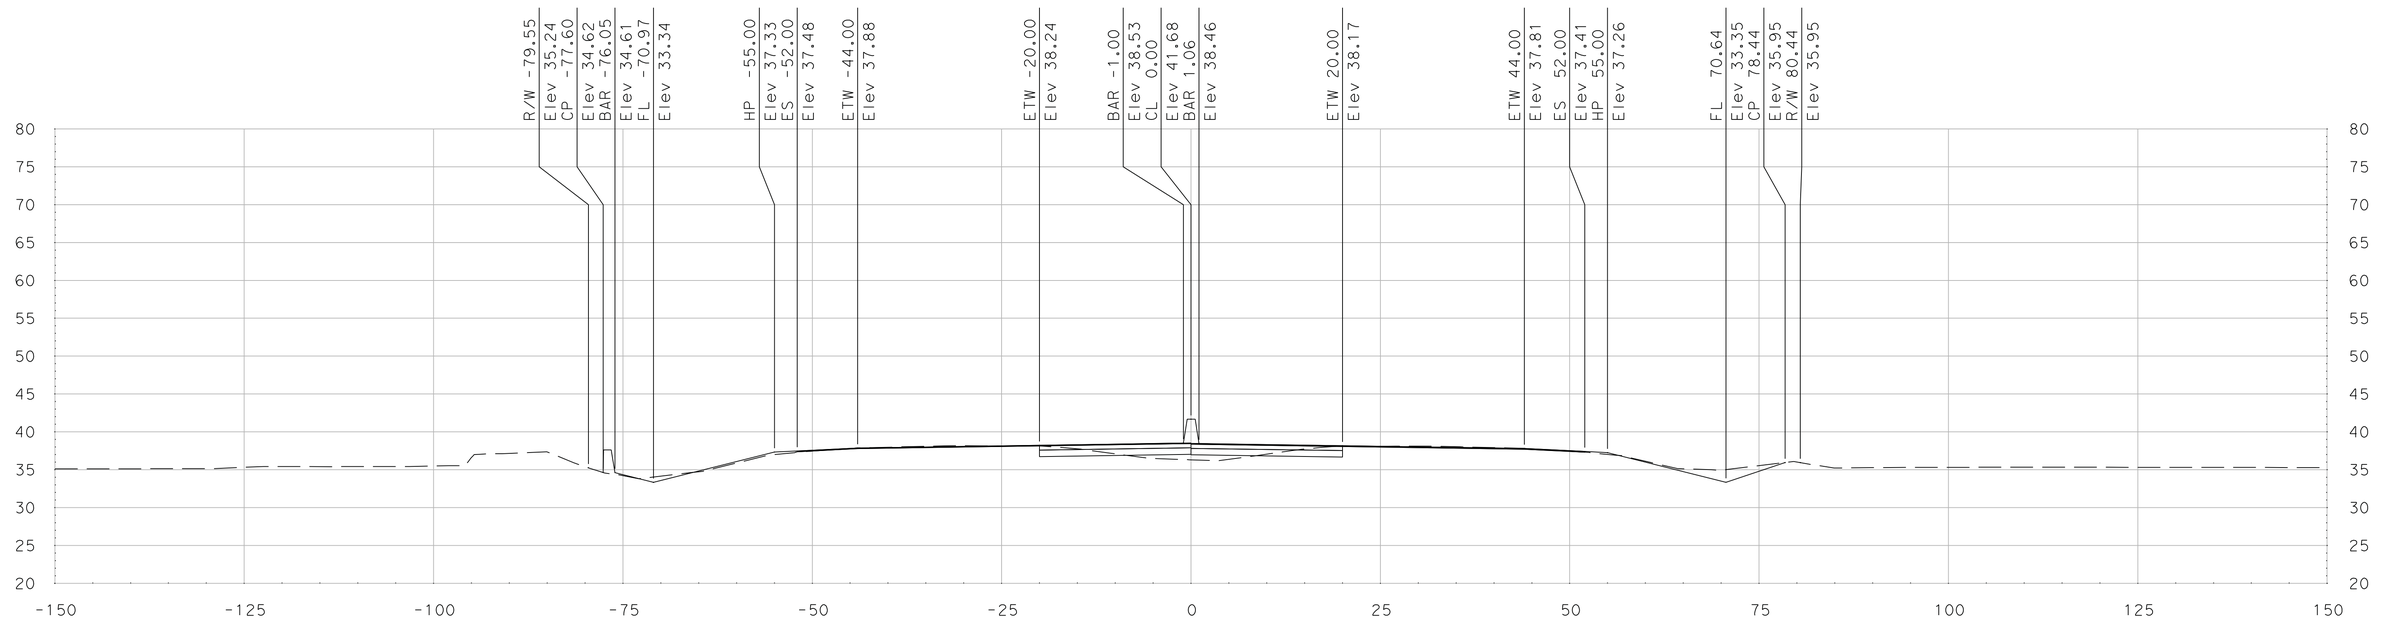

"SR 99" Sta 441+50.00

SCALE
HORIZONTAL: 1"=10'
VERTICAL: 1"=10'

DATE: 5/18/2011

ALL DIMENSIONS ARE IN US SURVEY FEET

FOR EARTHWORK DEVELOPMENT ONLY

Dist	COUNTY	ROUTE	POST MILES TOTAL PROJECT	SHEET No.	TOTAL SHEETS
10	SJ	99	4.9/14.2		
CONTRACT No.			10-0E6114		
PROJECT ID			1000020440		

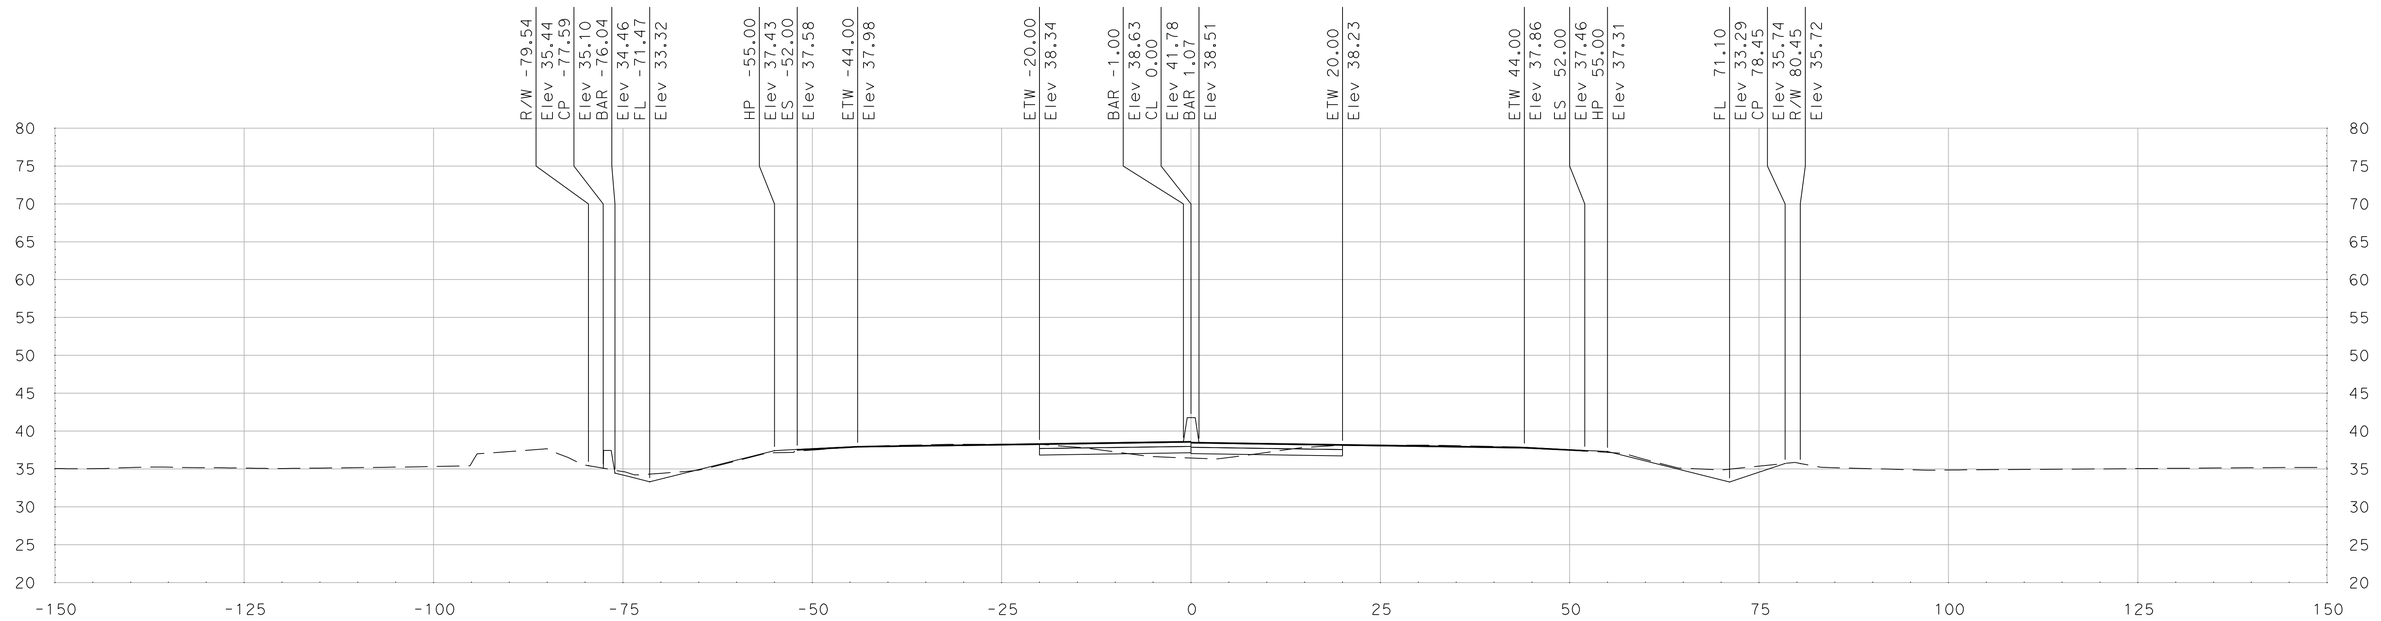

"SR 99" Sta 442+25.00

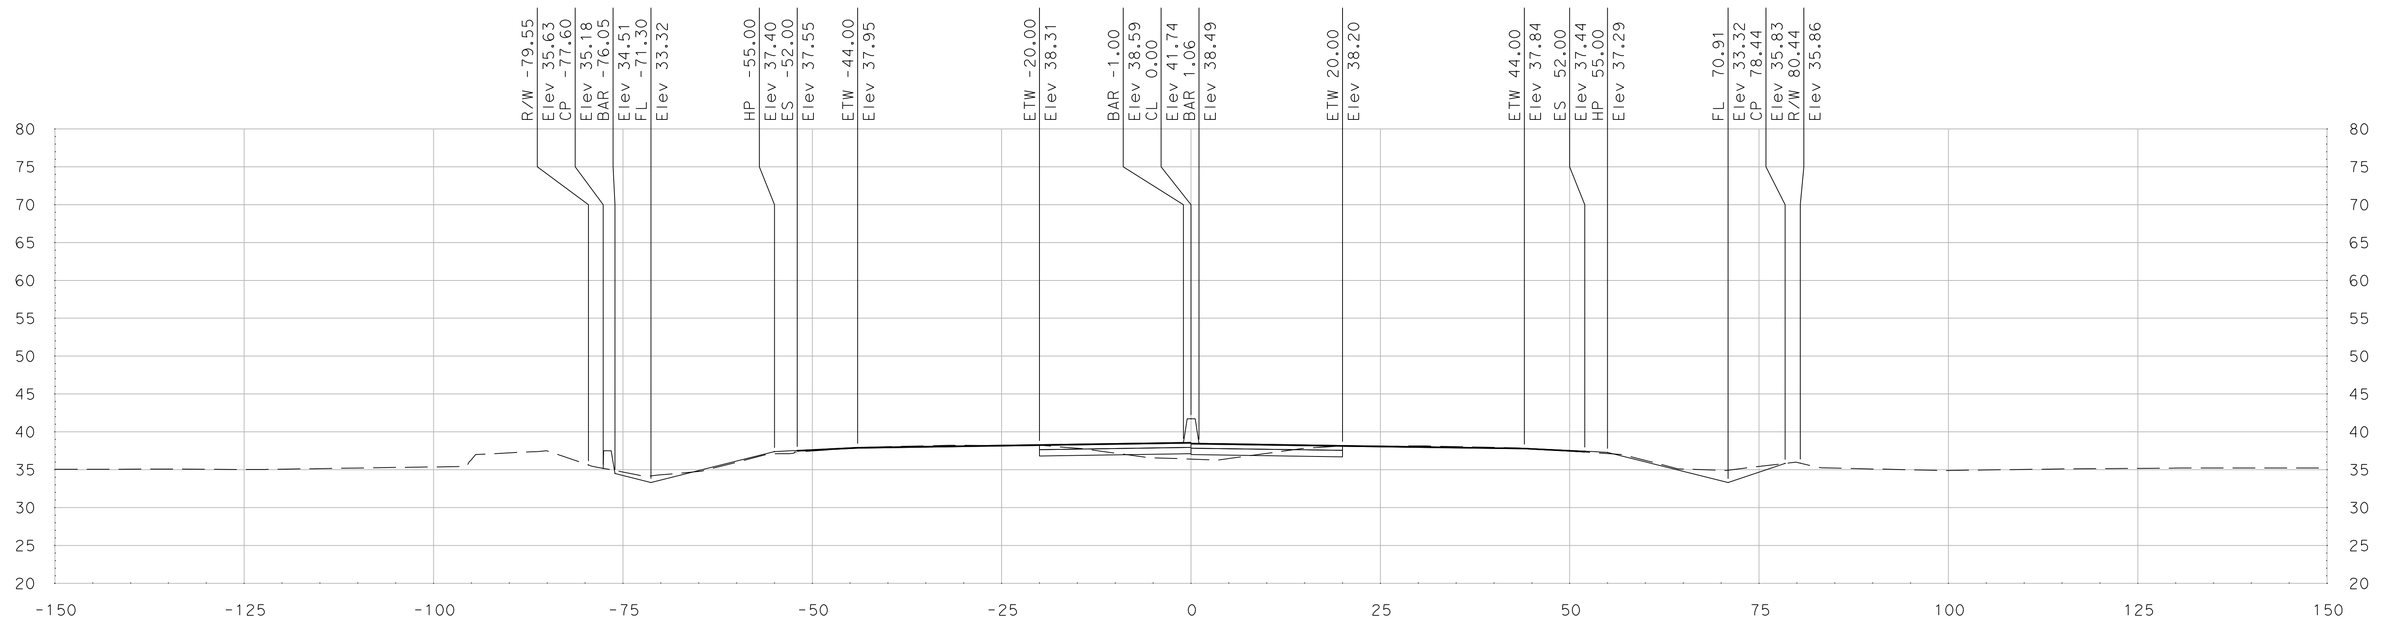

"SR 99" Sta 442+00.00

SCALE
HORIZONTAL: 1"=10'
VERTICAL: 1"=10'

DATE: 5/18/2011

ALL DIMENSIONS ARE IN US SURVEY FEET

Dist	COUNTY	ROUTE	POST MILES TOTAL PROJECT	SHEET No.	TOTAL SHEETS
10	SJ	99	4.9/14.2		
CONTRACT No.			10-0E6114		
PROJECT ID			1000020440		

FOR EARTHWORK DEVELOPMENT ONLY

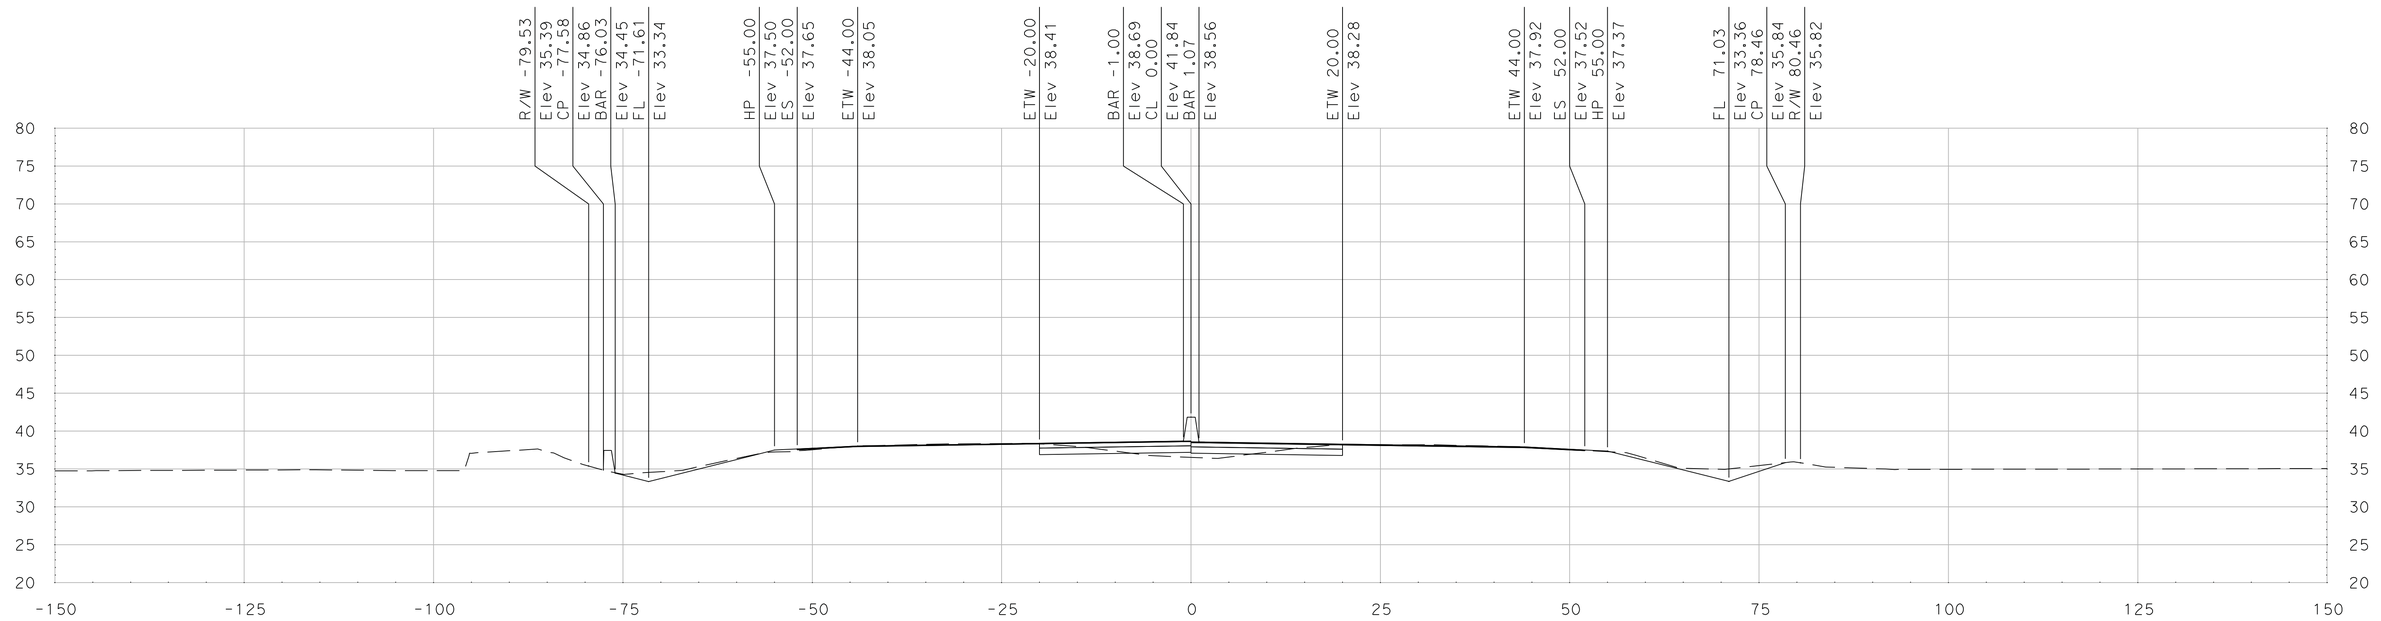

"SR 99" Sta 442+75.00

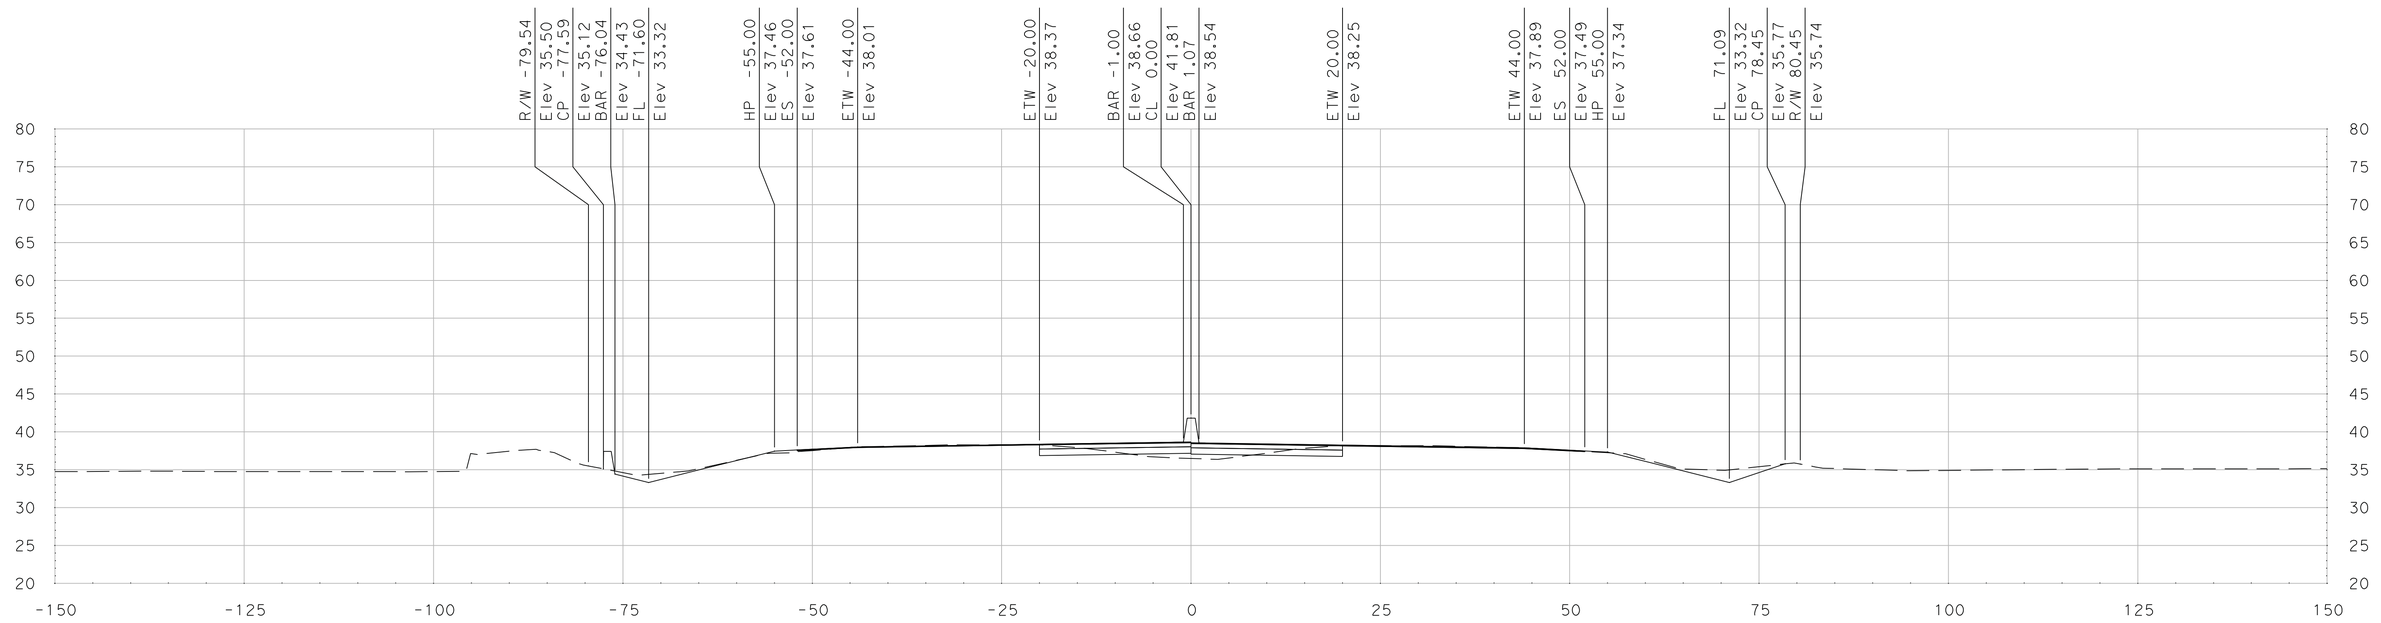

"SR 99" Sta 442+50.00

SCALE
HORIZONTAL: 1"=10'
VERTICAL: 1"=10'

DATE: 5/18/2011

ALL DIMENSIONS ARE IN US SURVEY FEET

FOR EARTHWORK DEVELOPMENT ONLY

Dist	COUNTY	ROUTE	POST MILES TOTAL PROJECT	SHEET No.	TOTAL SHEETS
10	SJ	99	4.9/14.2		
CONTRACT No.			10-0E6114		
PROJECT ID			1000020440		

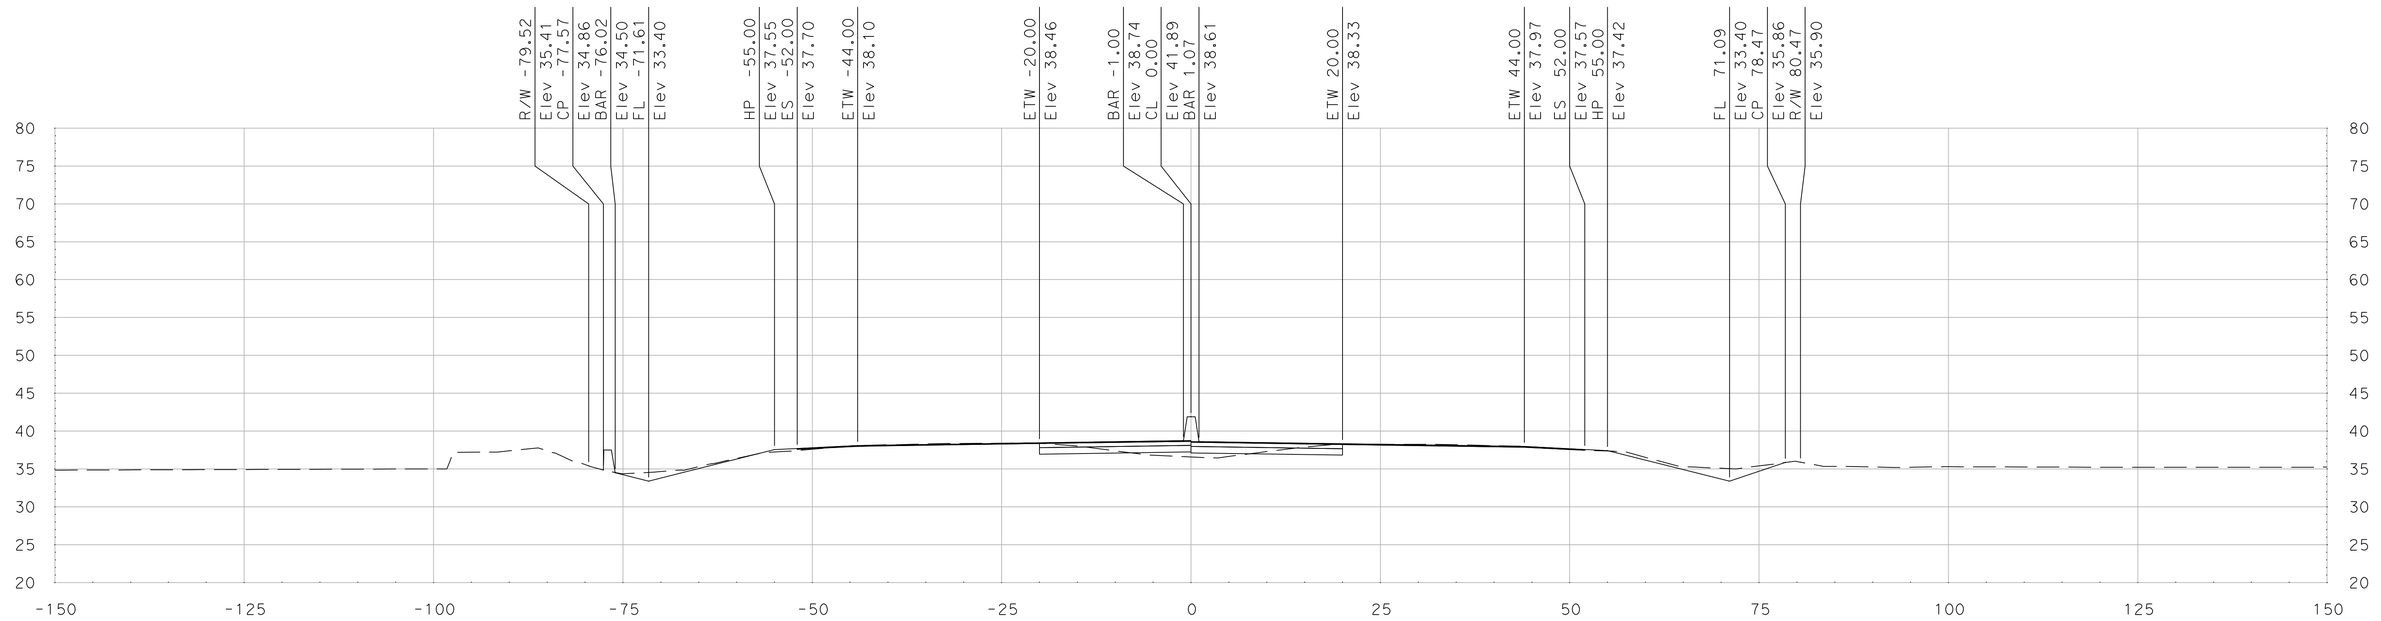

"SR 99" Sta 443+25.00

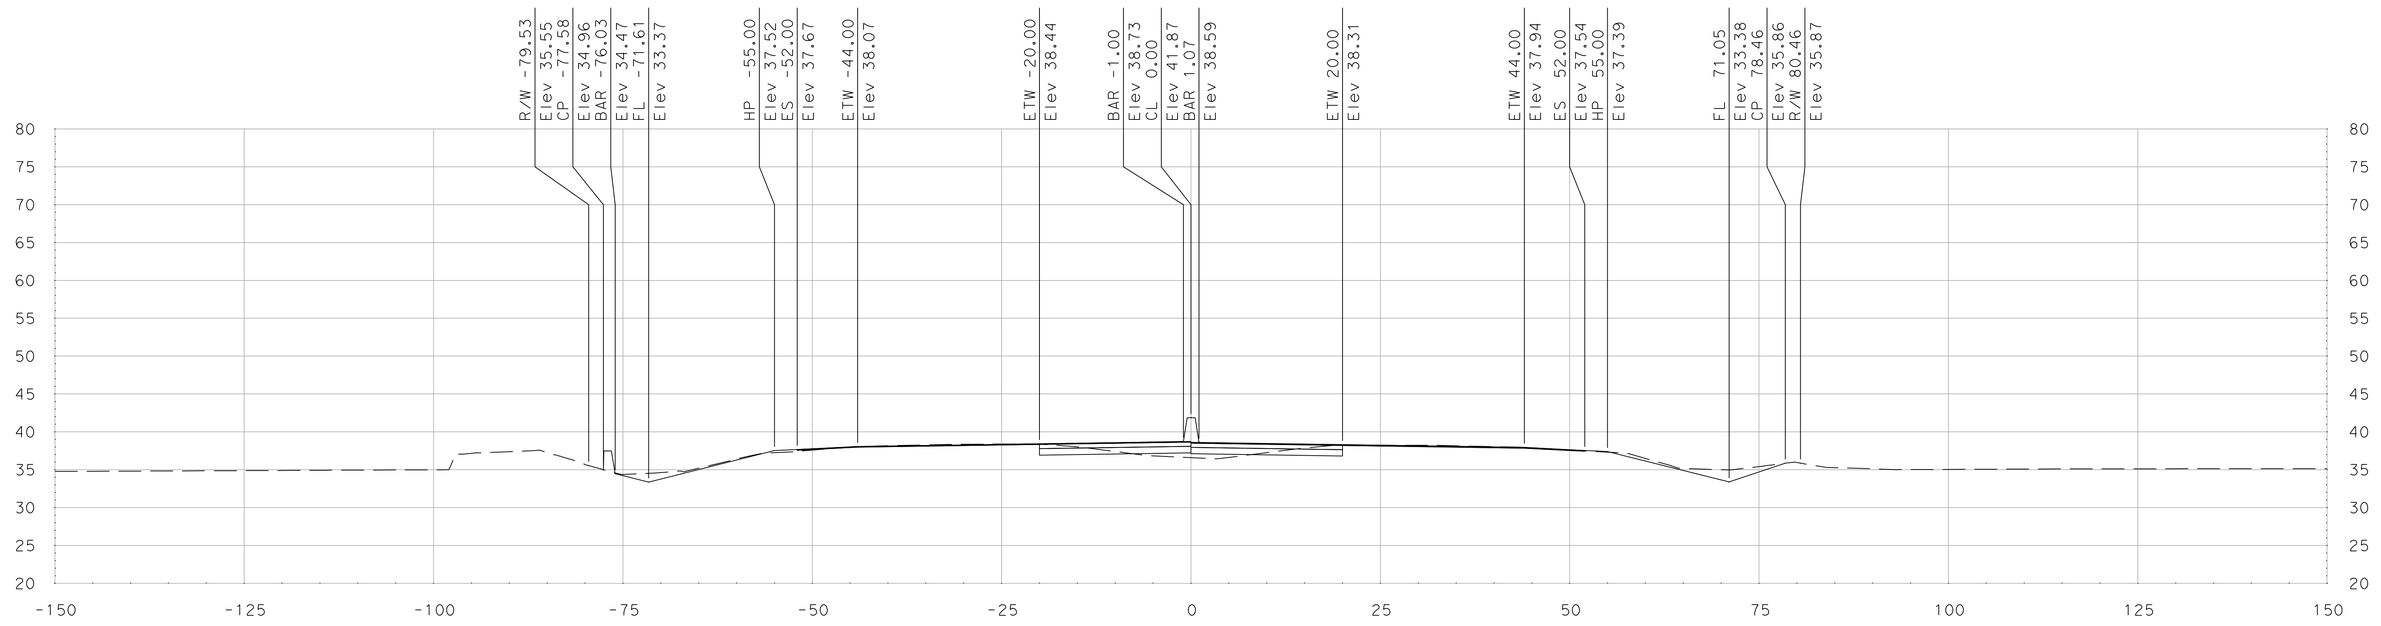

"SR 99" Sta 443+00.00

SCALE
HORIZONTAL: 1"=10'
VERTICAL: 1"=10'

DATE: 5/18/2011

ALL DIMENSIONS ARE IN US SURVEY FEET

FOR EARTHWORK DEVELOPMENT ONLY

Dist	COUNTY	ROUTE	POST MILES TOTAL PROJECT	SHEET No.	TOTAL SHEETS
10	SJ	99	4.9/14.2		
CONTRACT No.			10-0E6114		
PROJECT ID			1000020440		

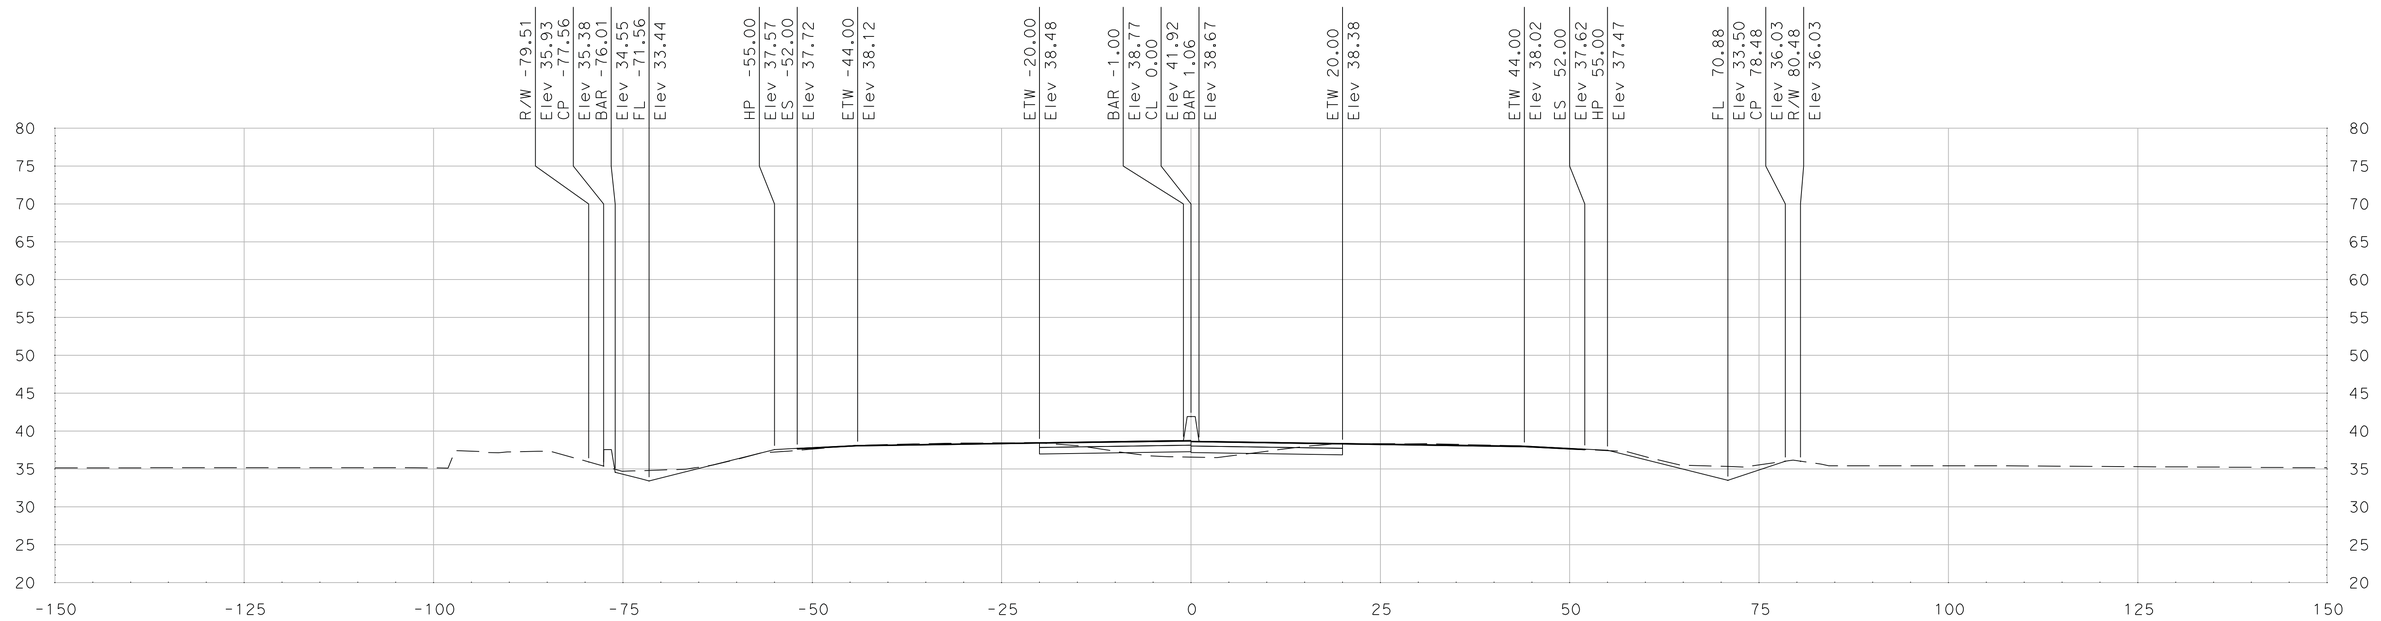

"SR 99" Sta 443+75.00

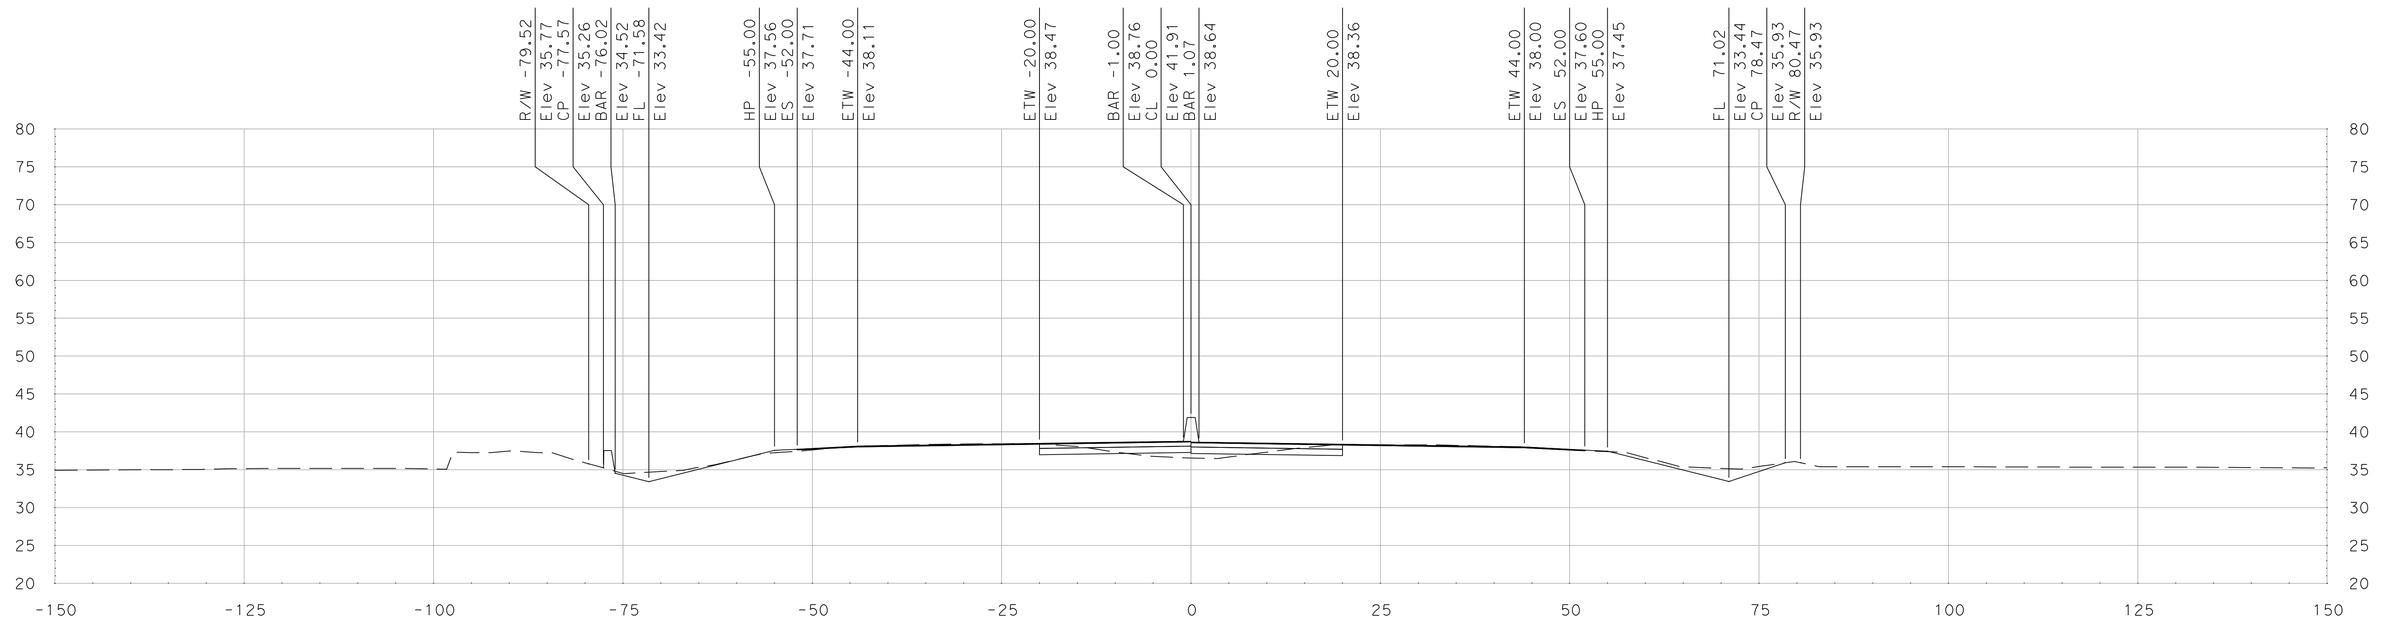

"SR 99" Sta 443+50.00

DATE: 5/18/2011

ALL DIMENSIONS ARE IN US SURVEY FEET

SCALE
HORIZONTAL: 1"=10'
VERTICAL: 1"=10'

FOR EARTHWORK DEVELOPMENT ONLY

Dist	COUNTY	ROUTE	POST MILES TOTAL PROJECT	SHEET No.	TOTAL SHEETS
10	SJ	99	4.9/14.2		
CONTRACT No.			10-0E6114		
PROJECT ID			1000020440		

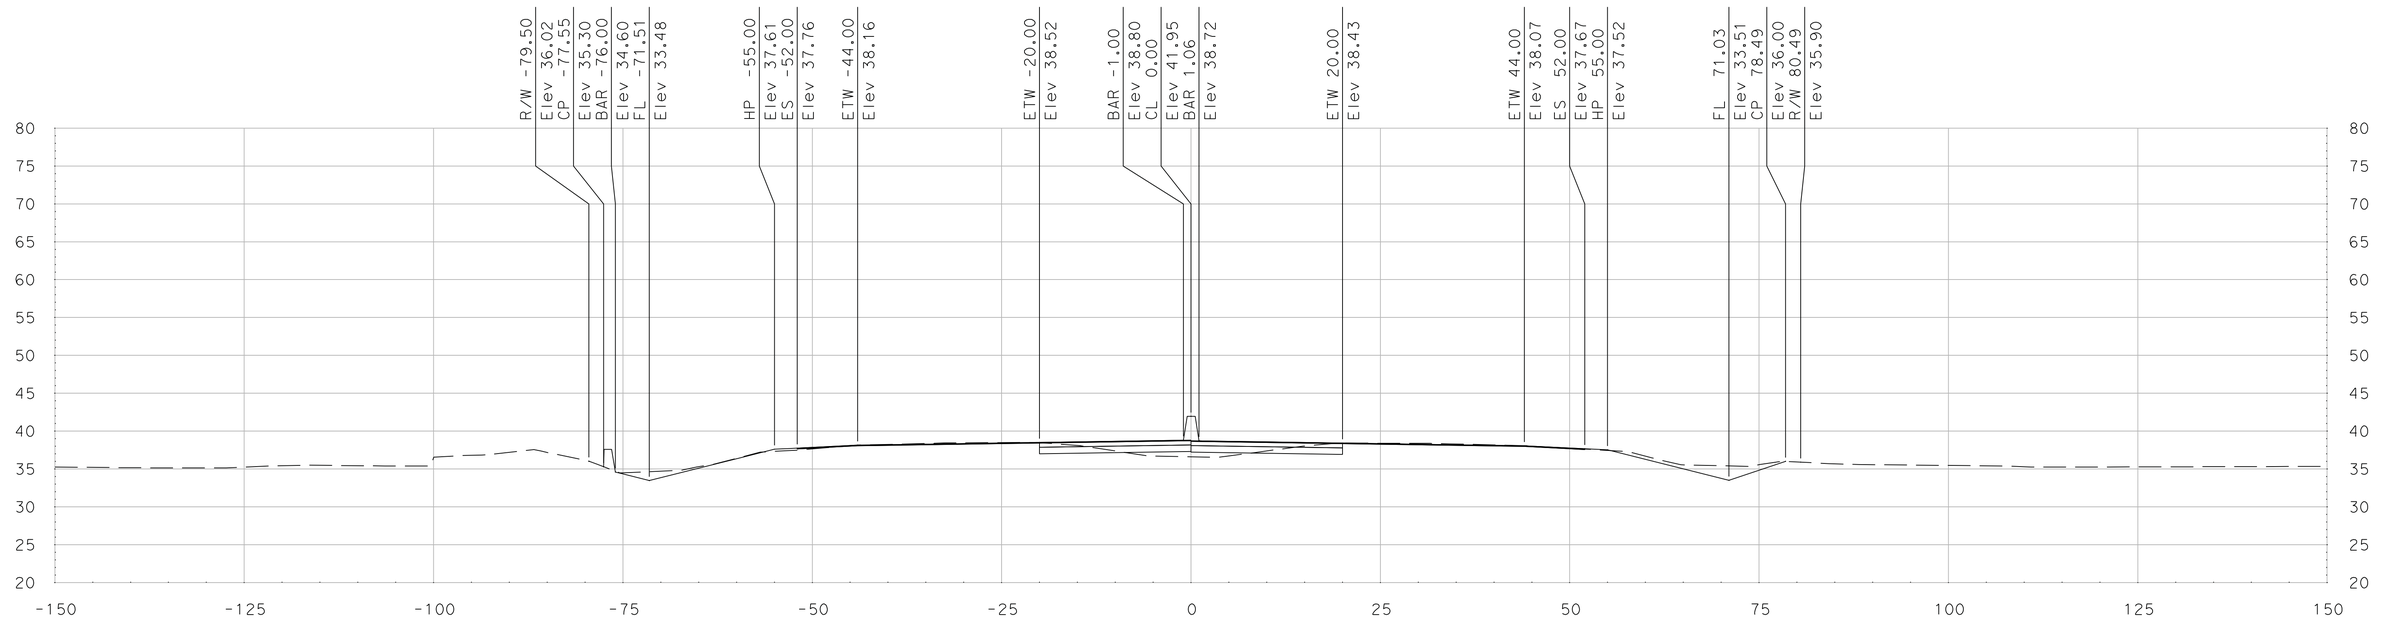

"SR 99" Sta 444+25.00

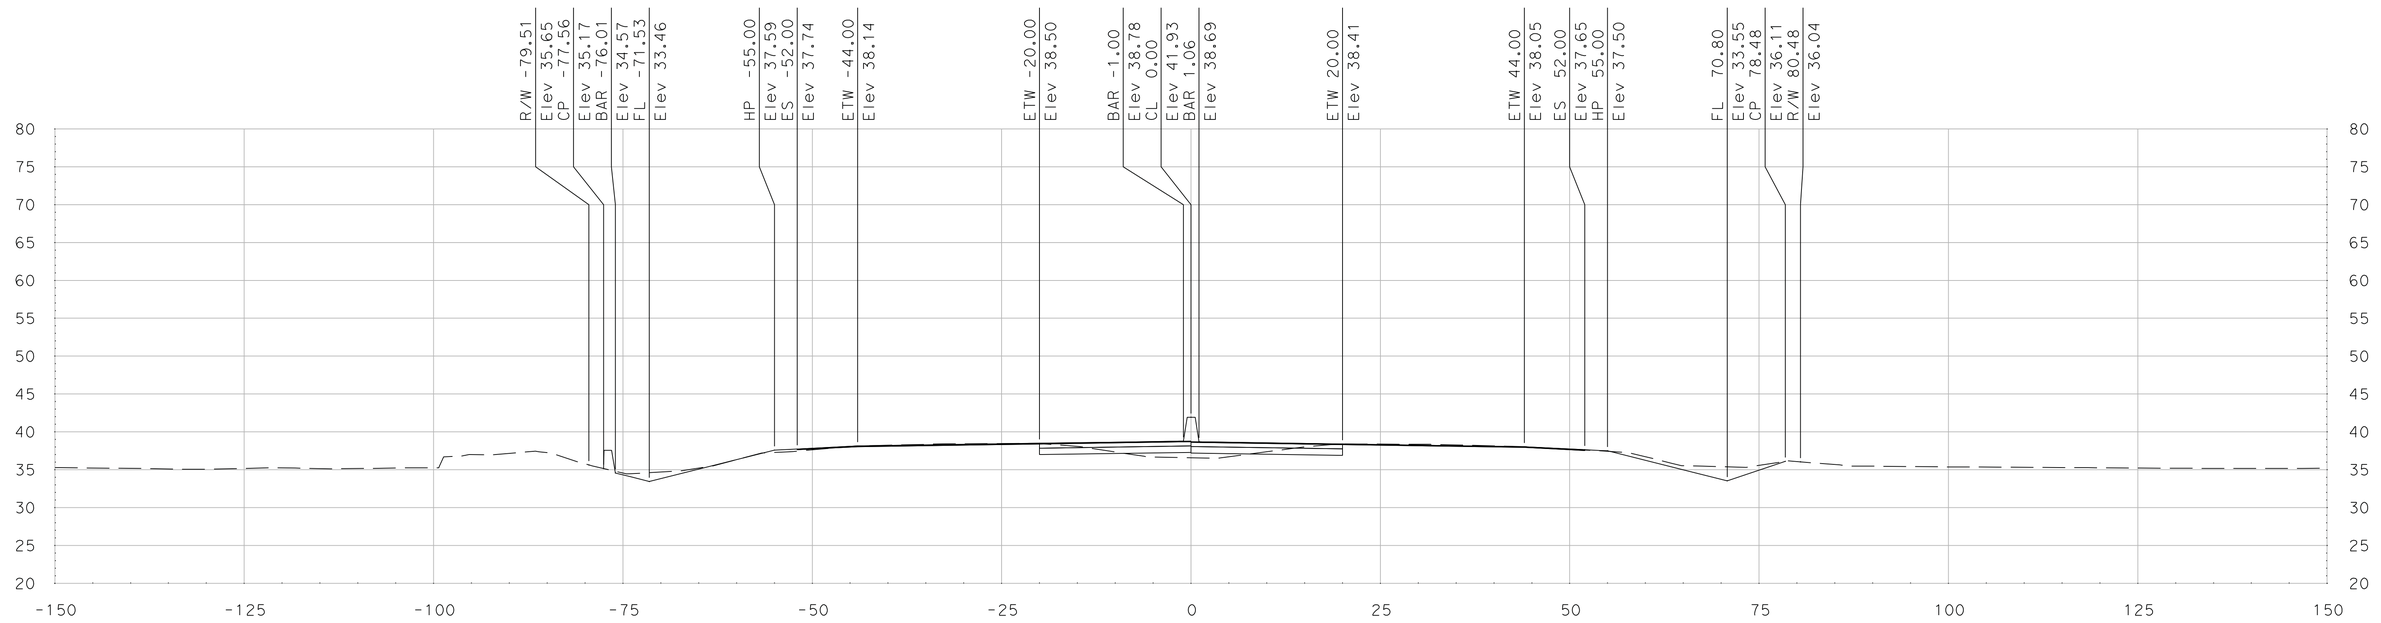

"SR 99" Sta 444+00.00

SCALE
HORIZONTAL: 1"=10'
VERTICAL: 1"=10'

DATE: 5/18/2011

ALL DIMENSIONS ARE IN US SURVEY FEET

FOR EARTHWORK DEVELOPMENT ONLY

Dist	COUNTY	ROUTE	POST MILES TOTAL PROJECT	SHEET No.	TOTAL SHEETS
10	SJ	99	4.9/14.2		
CONTRACT No.			10-0E6114		
PROJECT ID			1000020440		

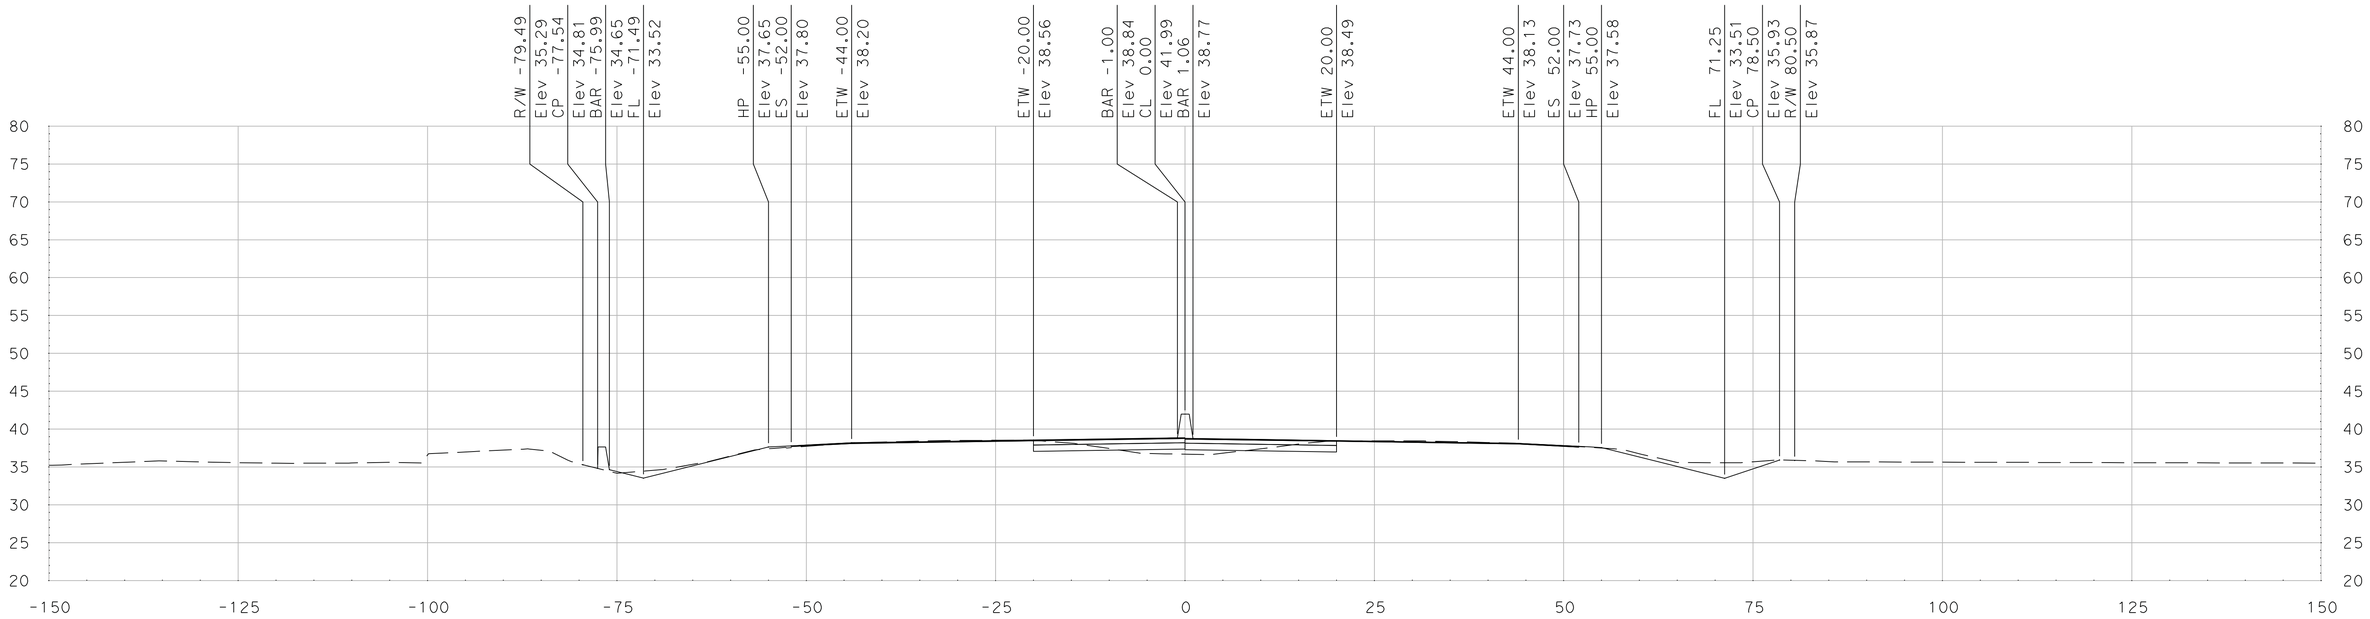

"SR 99" Sta 444+75.00

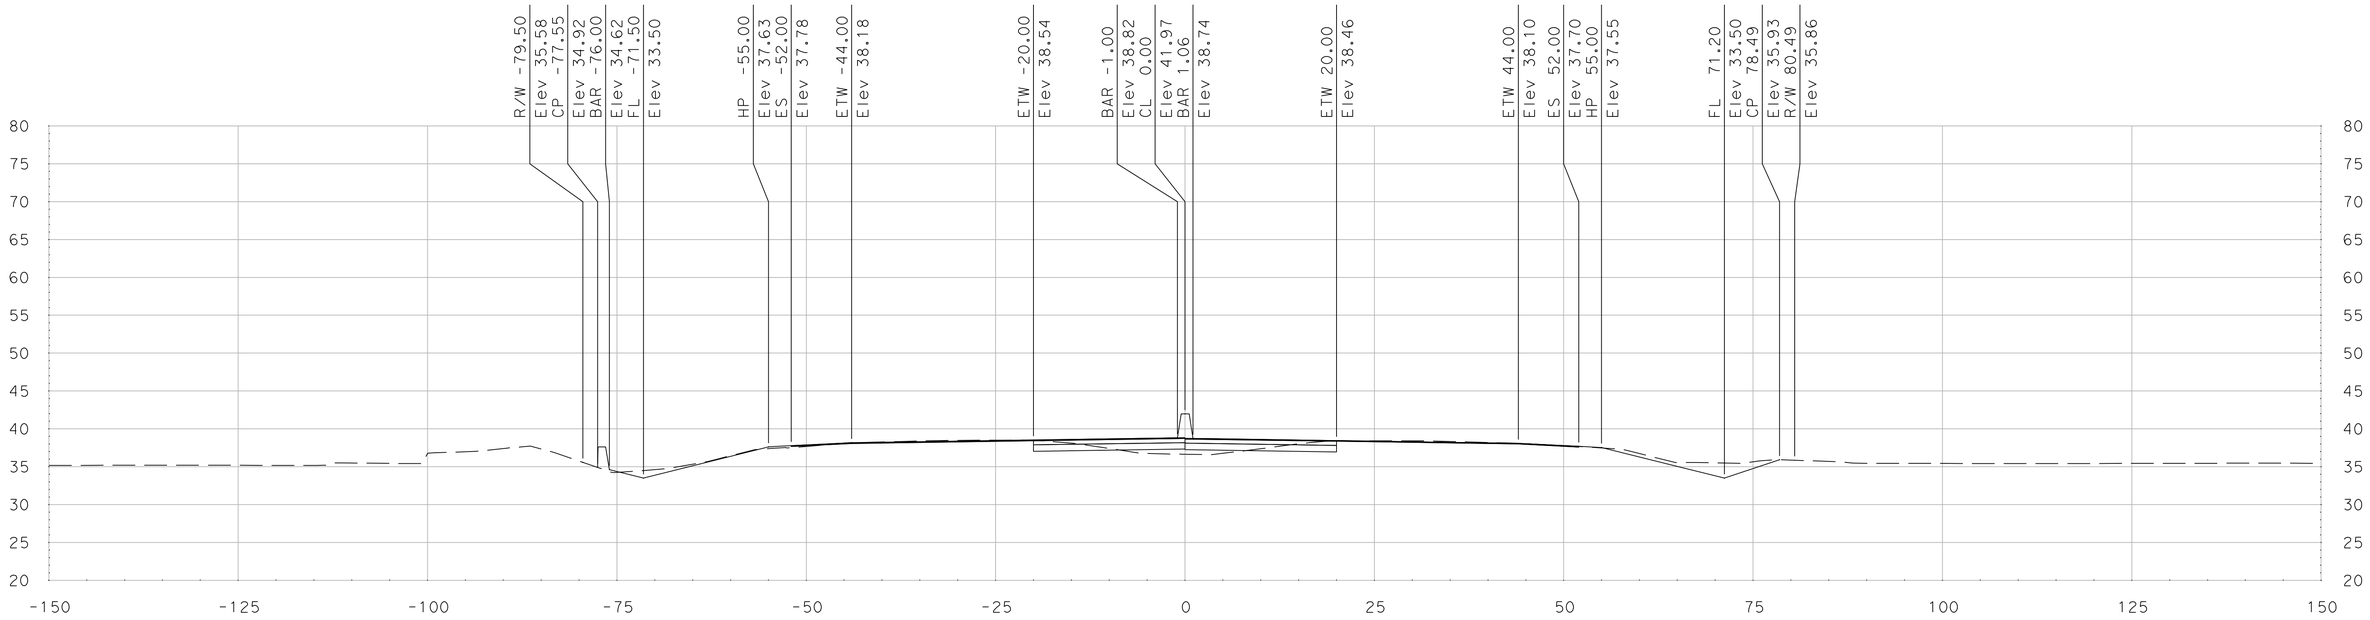

"SR 99" Sta 444+50.00

SCALE
HORIZONTAL: 1"=10'
VERTICAL: 1"=10'

DATE: 5/18/2011

ALL DIMENSIONS ARE IN US SURVEY FEET

FOR EARTHWORK DEVELOPMENT ONLY

Dist	COUNTY	ROUTE	POST MILES TOTAL PROJECT	SHEET No.	TOTAL SHEETS
10	SJ	99	4.9/14.2		
CONTRACT No.			10-0E6114		
PROJECT ID			1000020440		

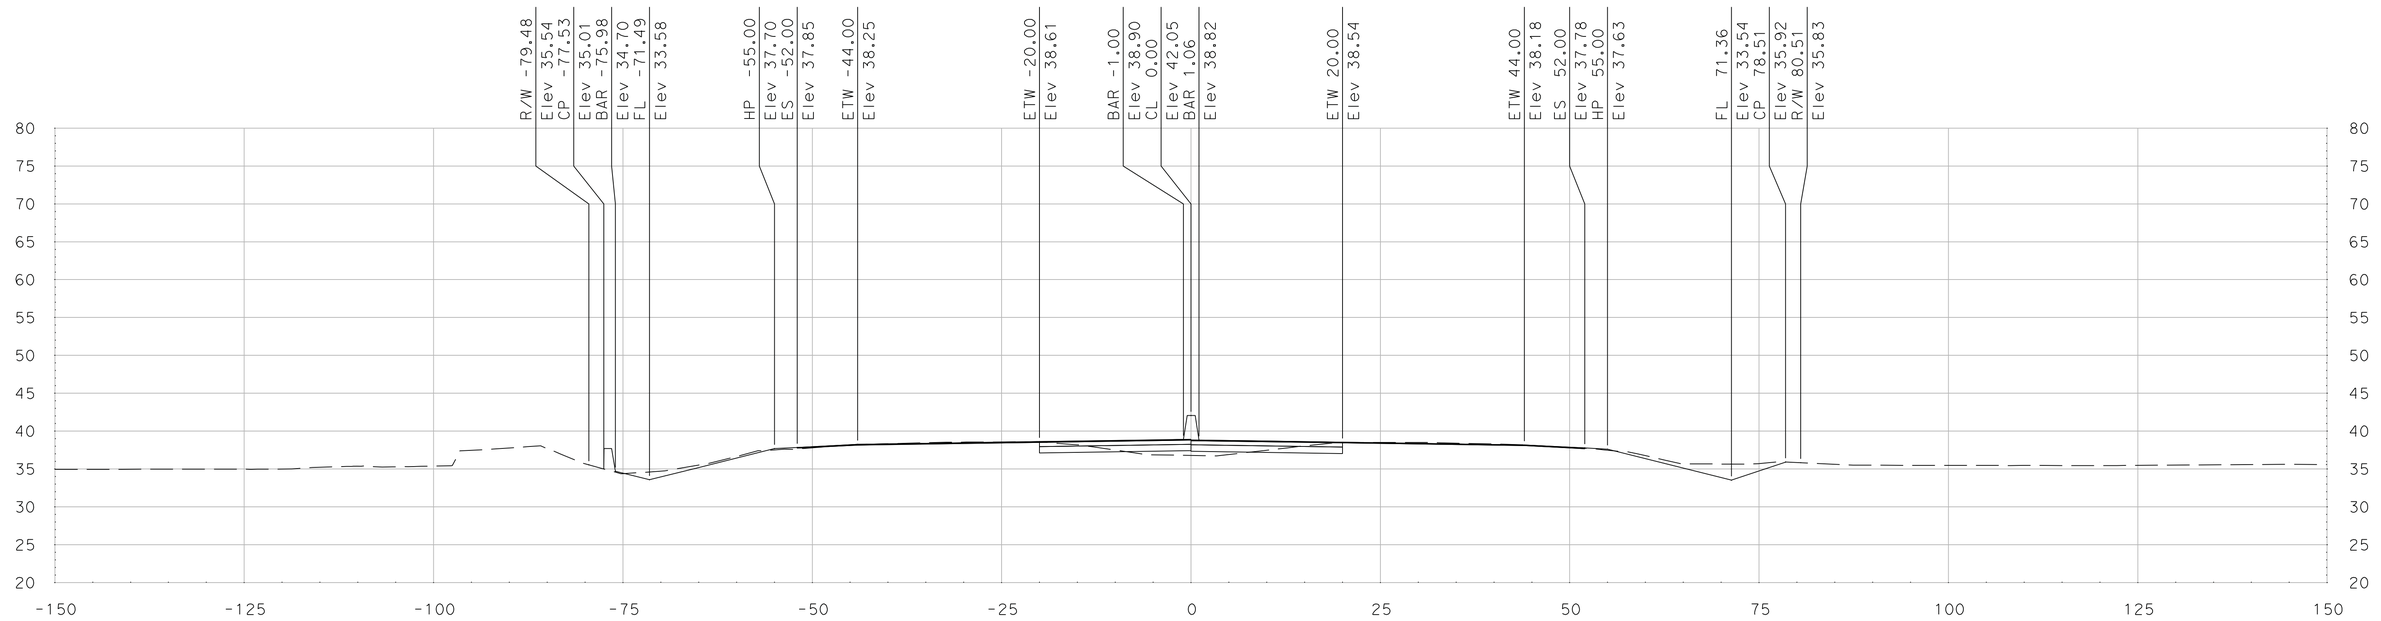

"SR 99" Sta 445+25.00

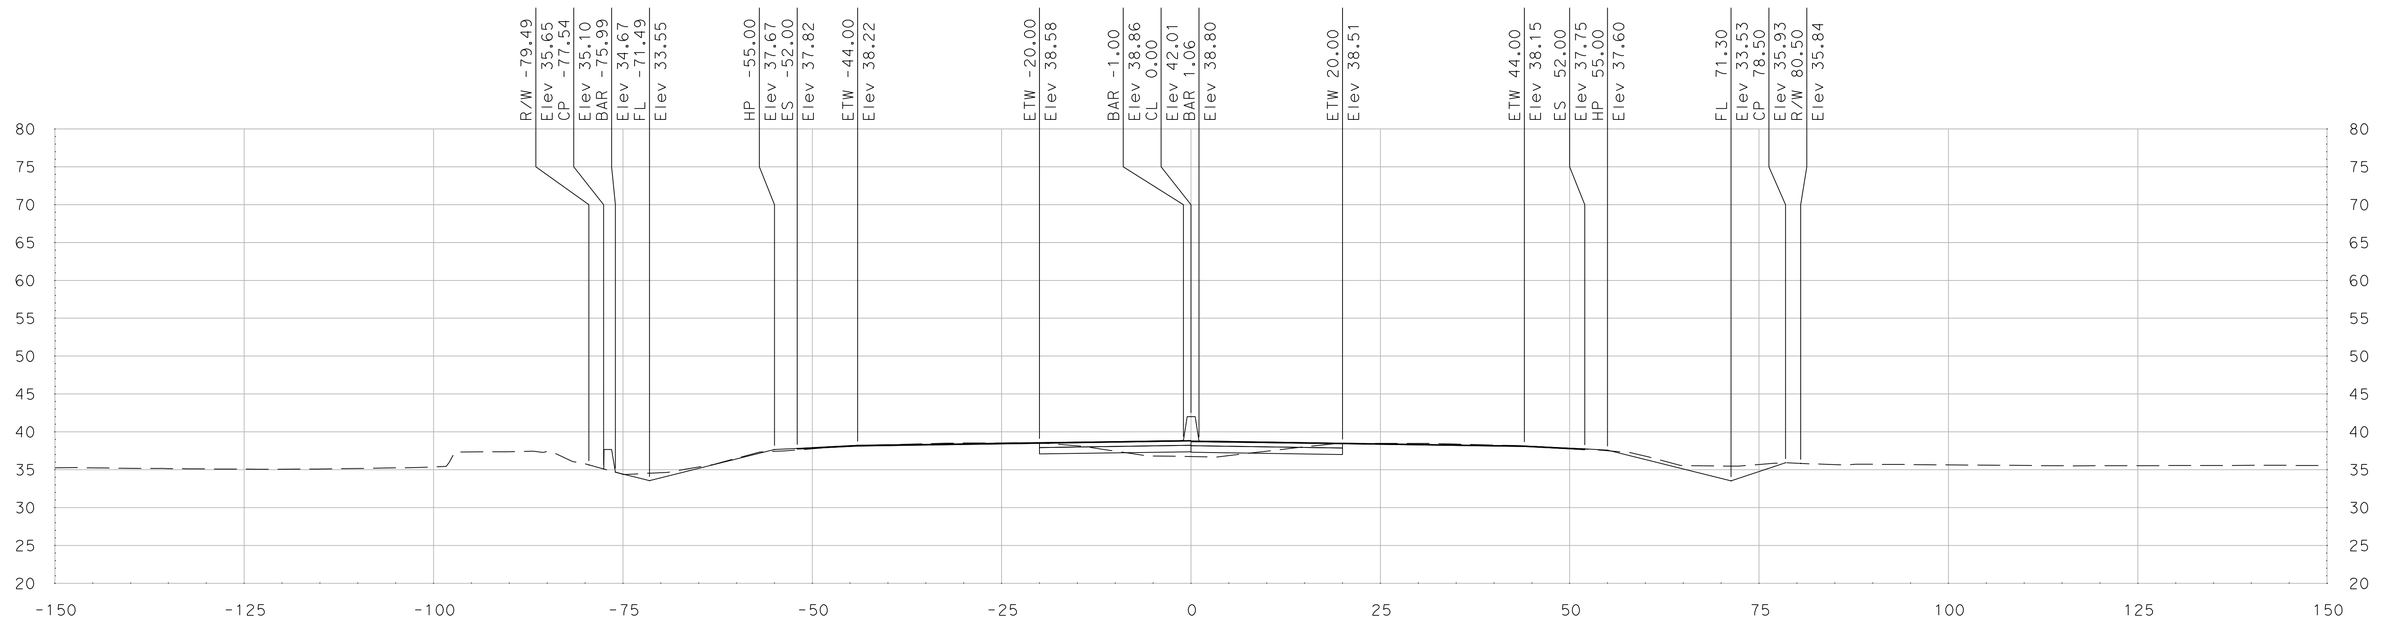

"SR 99" Sta 445+00.00

SCALE
HORIZONTAL: 1"=10'
VERTICAL: 1"=10'

DATE: 5/18/2011

ALL DIMENSIONS ARE IN US SURVEY FEET

FOR EARTHWORK DEVELOPMENT ONLY

Dist	COUNTY	ROUTE	POST MILES TOTAL PROJECT	SHEET No.	TOTAL SHEETS
10	SJ	99	4.9/14.2		
CONTRACT No.			10-0E6114		
PROJECT ID			1000020440		

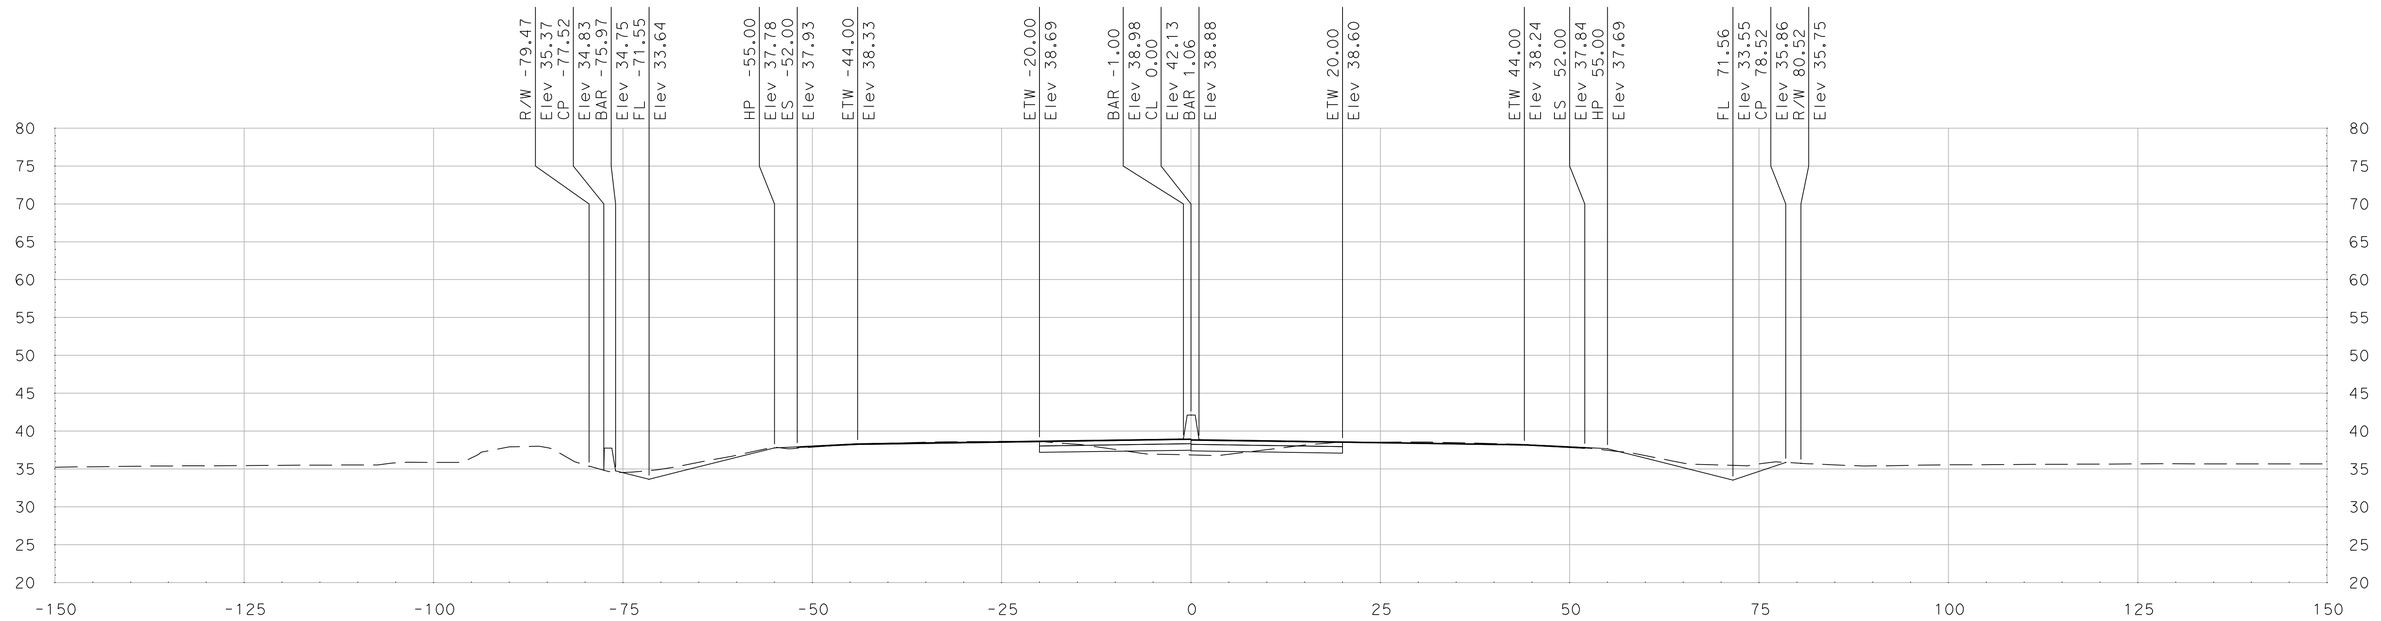

"SR 99" Sta 445+75.00

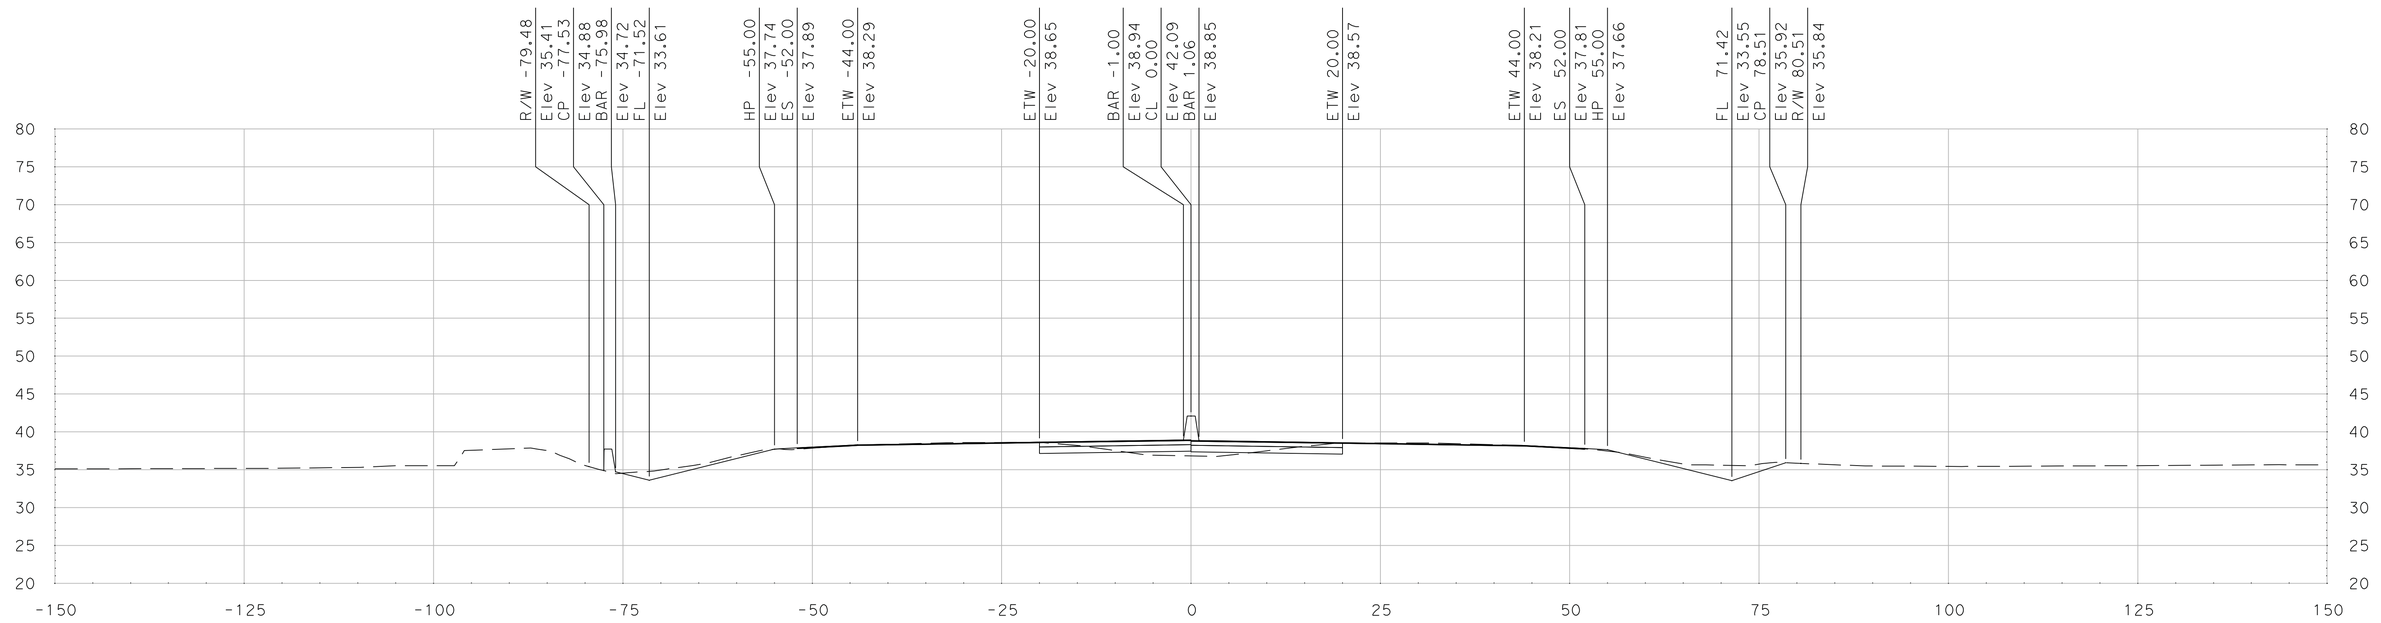

"SR 99" Sta 445+50.00

SCALE
HORIZONTAL: 1"=10'
VERTICAL: 1"=10'

DATE: 5/18/2011

ALL DIMENSIONS ARE IN US SURVEY FEET

FOR EARTHWORK DEVELOPMENT ONLY

Dist	COUNTY	ROUTE	POST MILES TOTAL PROJECT	SHEET No.	TOTAL SHEETS
10	SJ	99	4.9/14.2		
CONTRACT No.			10-0E6114		
PROJECT ID			1000020440		

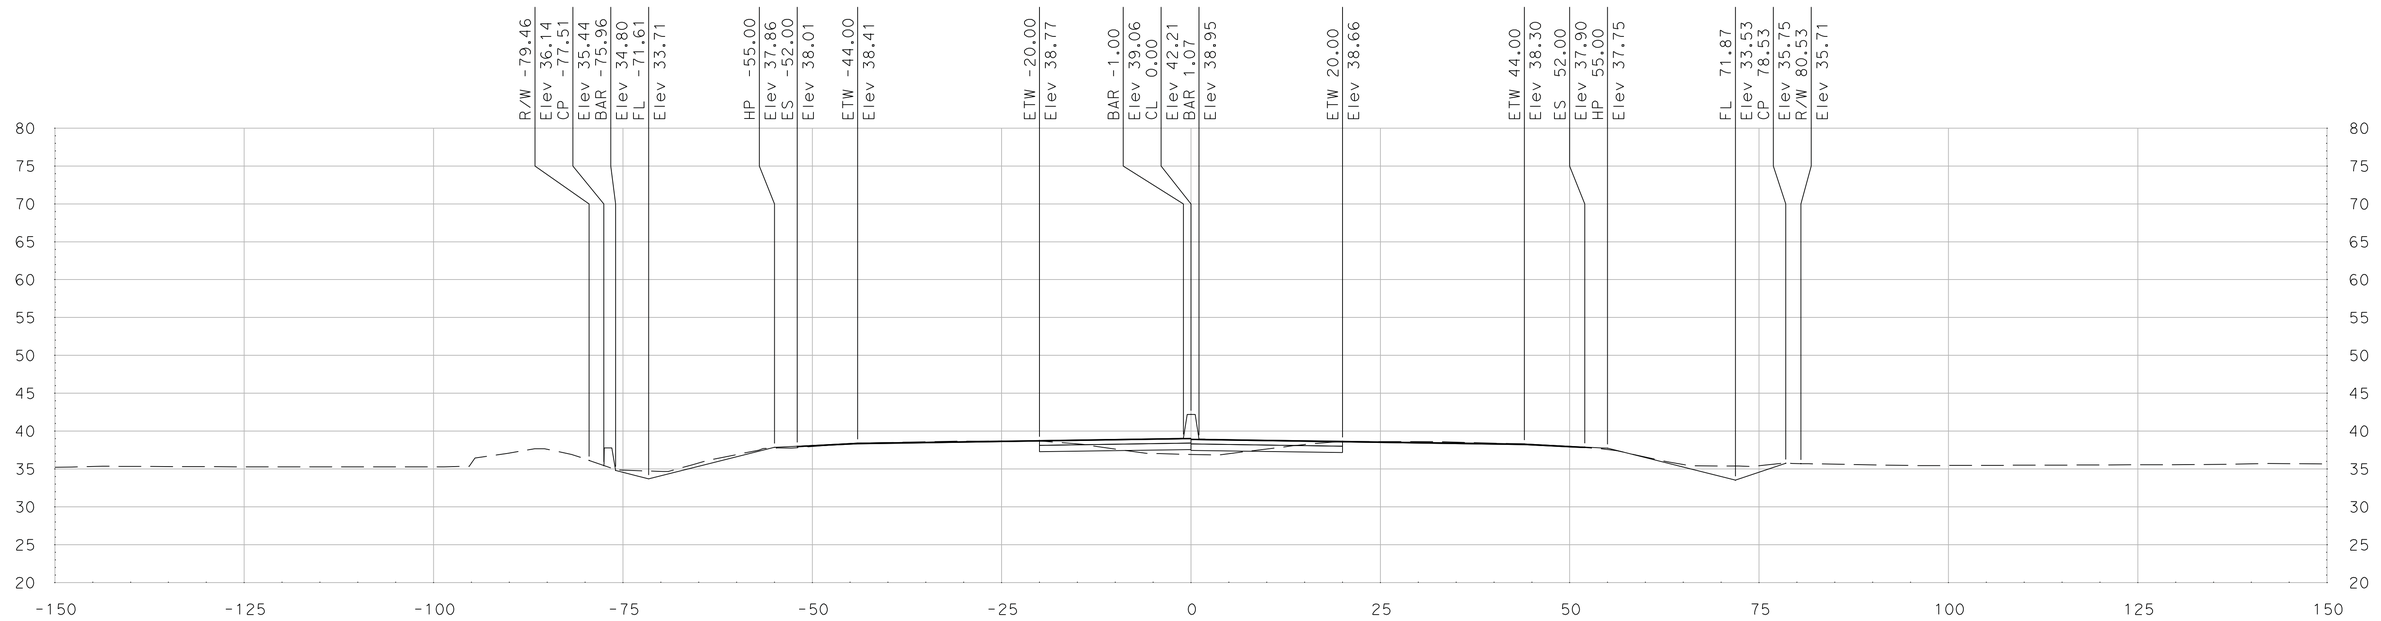

"SR 99" Sta 446+25.00

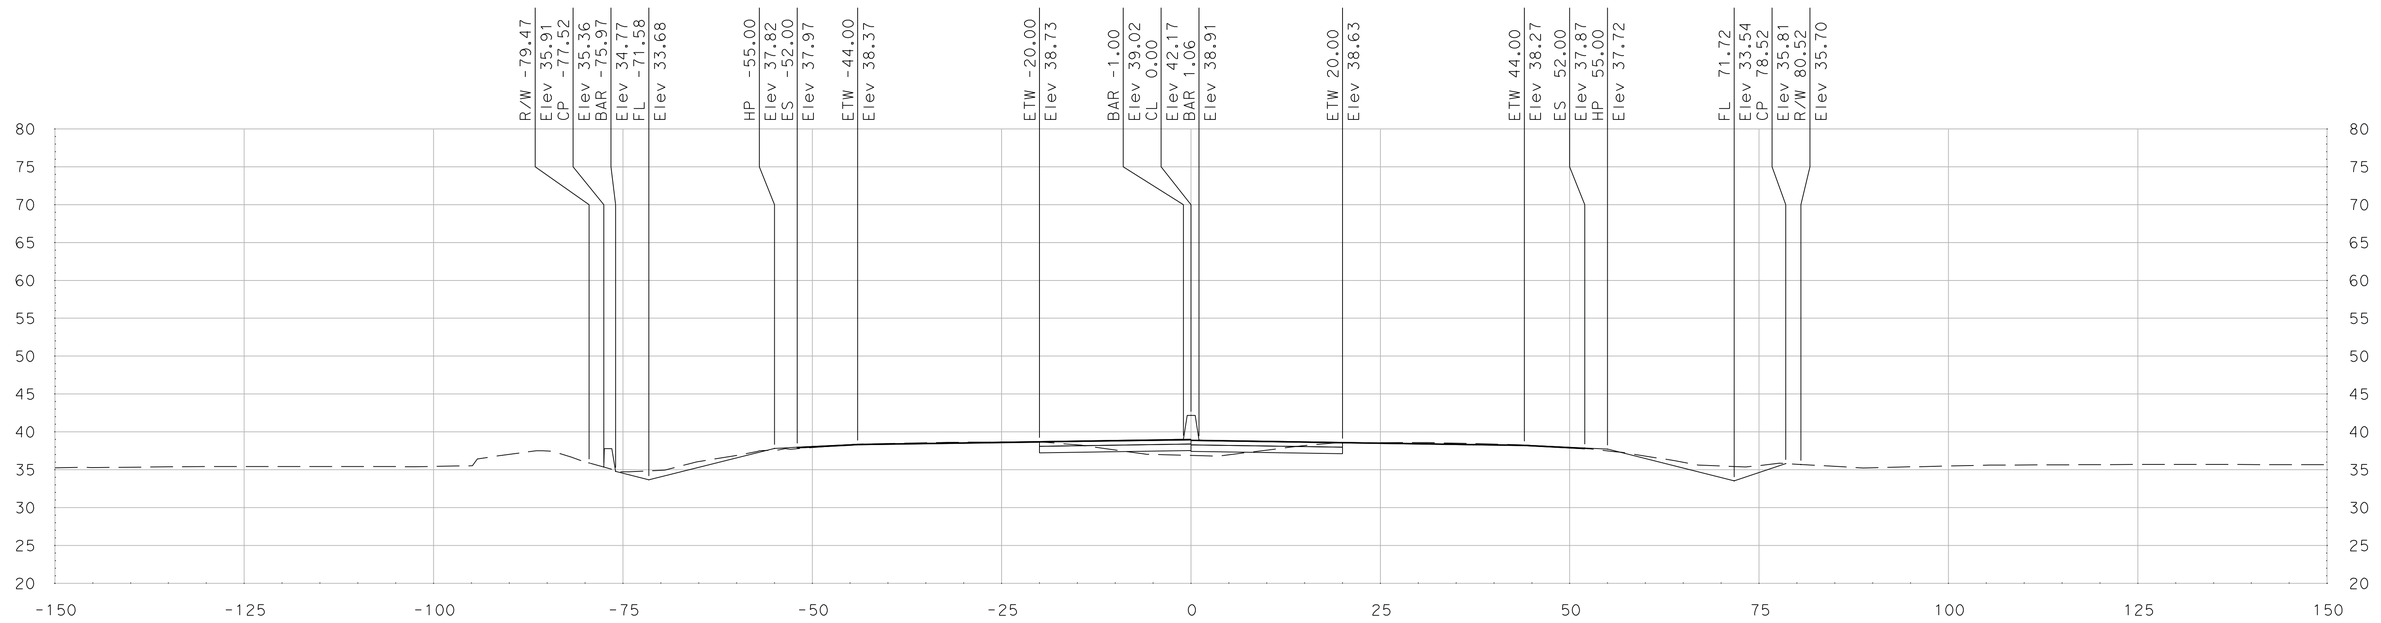

"SR 99" Sta 446+00.00

SCALE
HORIZONTAL: 1"=10'
VERTICAL: 1"=10'

DATE: 5/18/2011

ALL DIMENSIONS ARE IN US SURVEY FEET

FOR EARTHWORK DEVELOPMENT ONLY

Dist	COUNTY	ROUTE	POST MILES TOTAL PROJECT	SHEET No.	TOTAL SHEETS
10	SJ	99	4.9/14.2		
CONTRACT No.			10-0E6114		
PROJECT ID			1000020440		

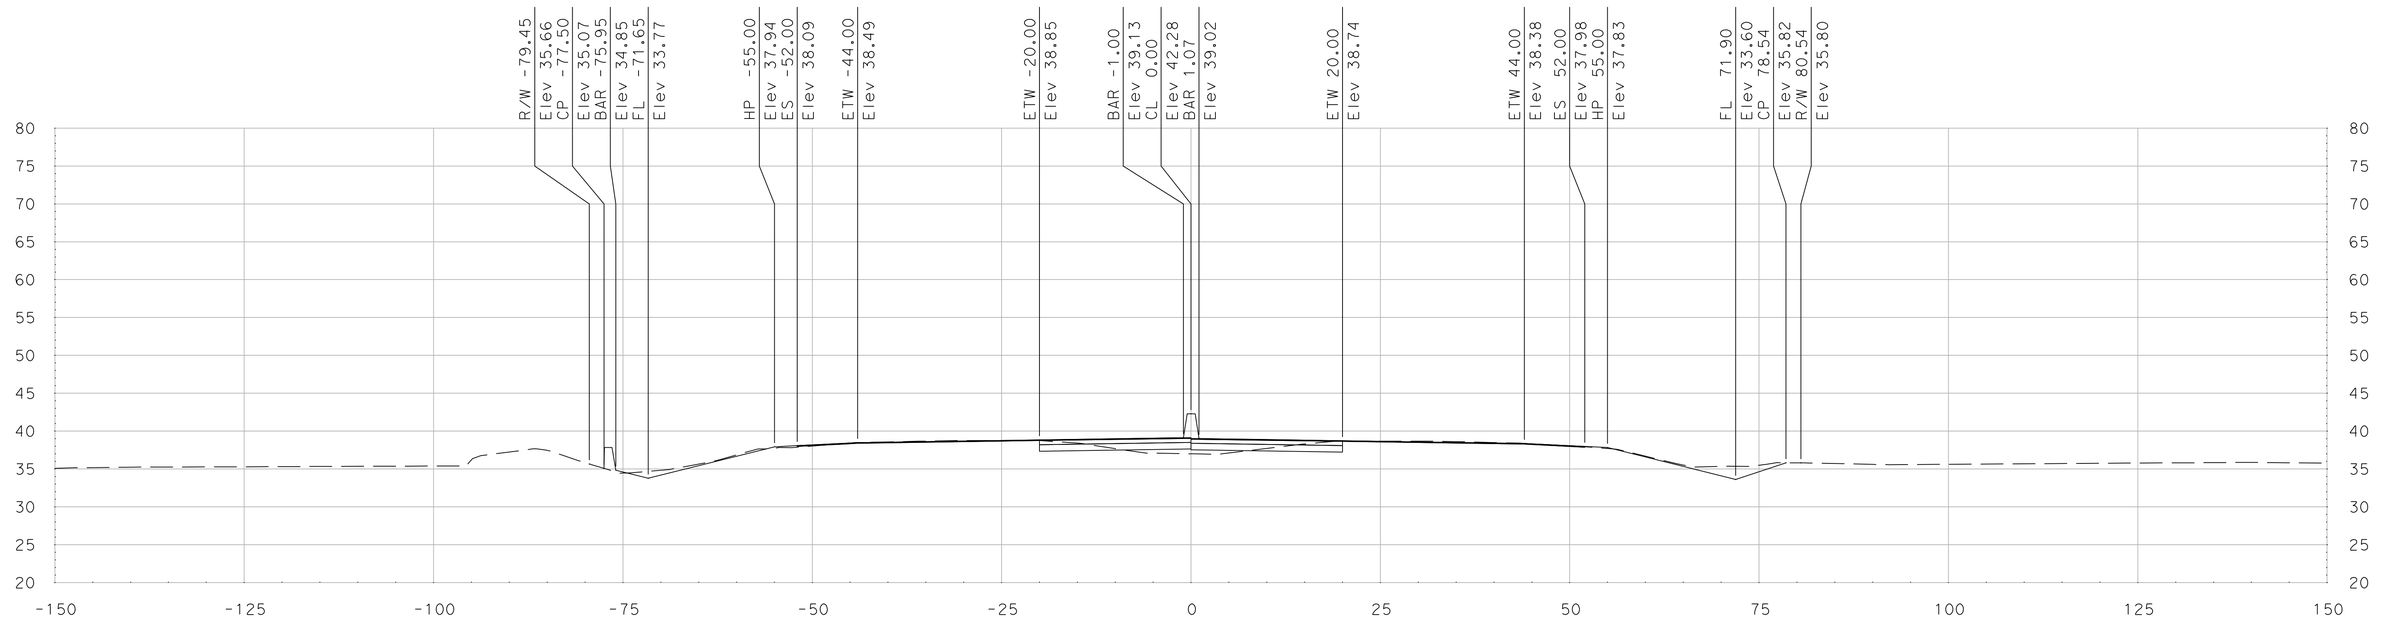

"SR 99" Sta 446+75.00

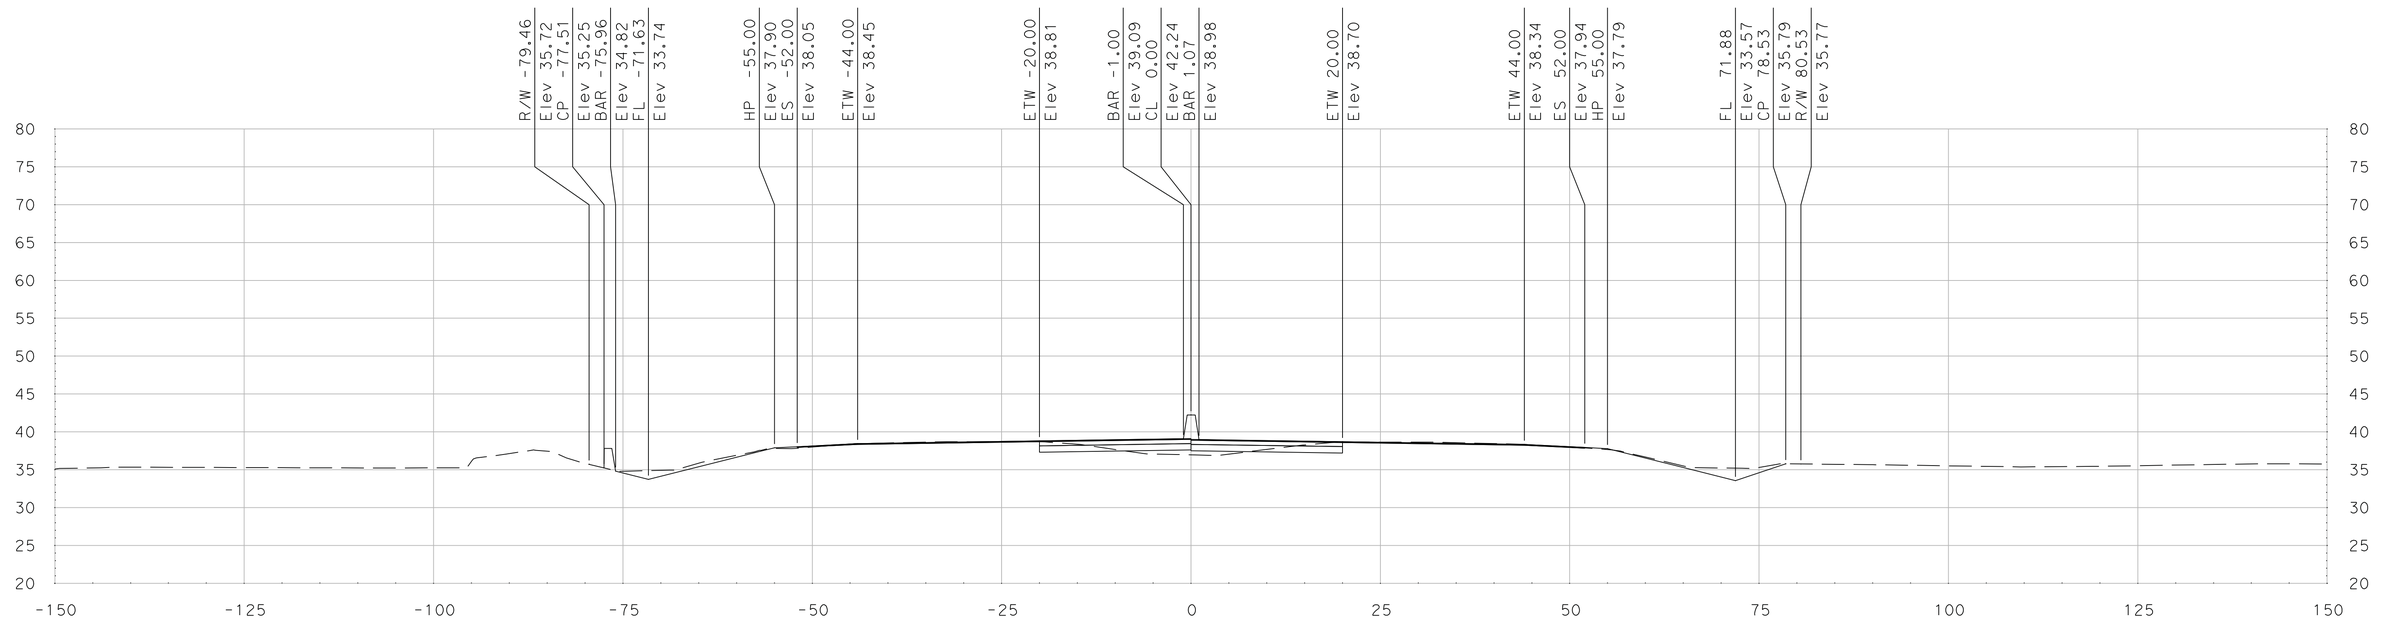

"SR 99" Sta 446+50.00

SCALE
HORIZONTAL: 1"=10'
VERTICAL: 1"=10'

DATE: 5/18/2011

ALL DIMENSIONS ARE IN US SURVEY FEET

FOR EARTHWORK DEVELOPMENT ONLY

Dist	COUNTY	ROUTE	POST MILES TOTAL PROJECT	SHEET No.	TOTAL SHEETS
10	SJ	99	4.9/14.2		
CONTRACT No.			10-0E6114		
PROJECT ID			1000020440		

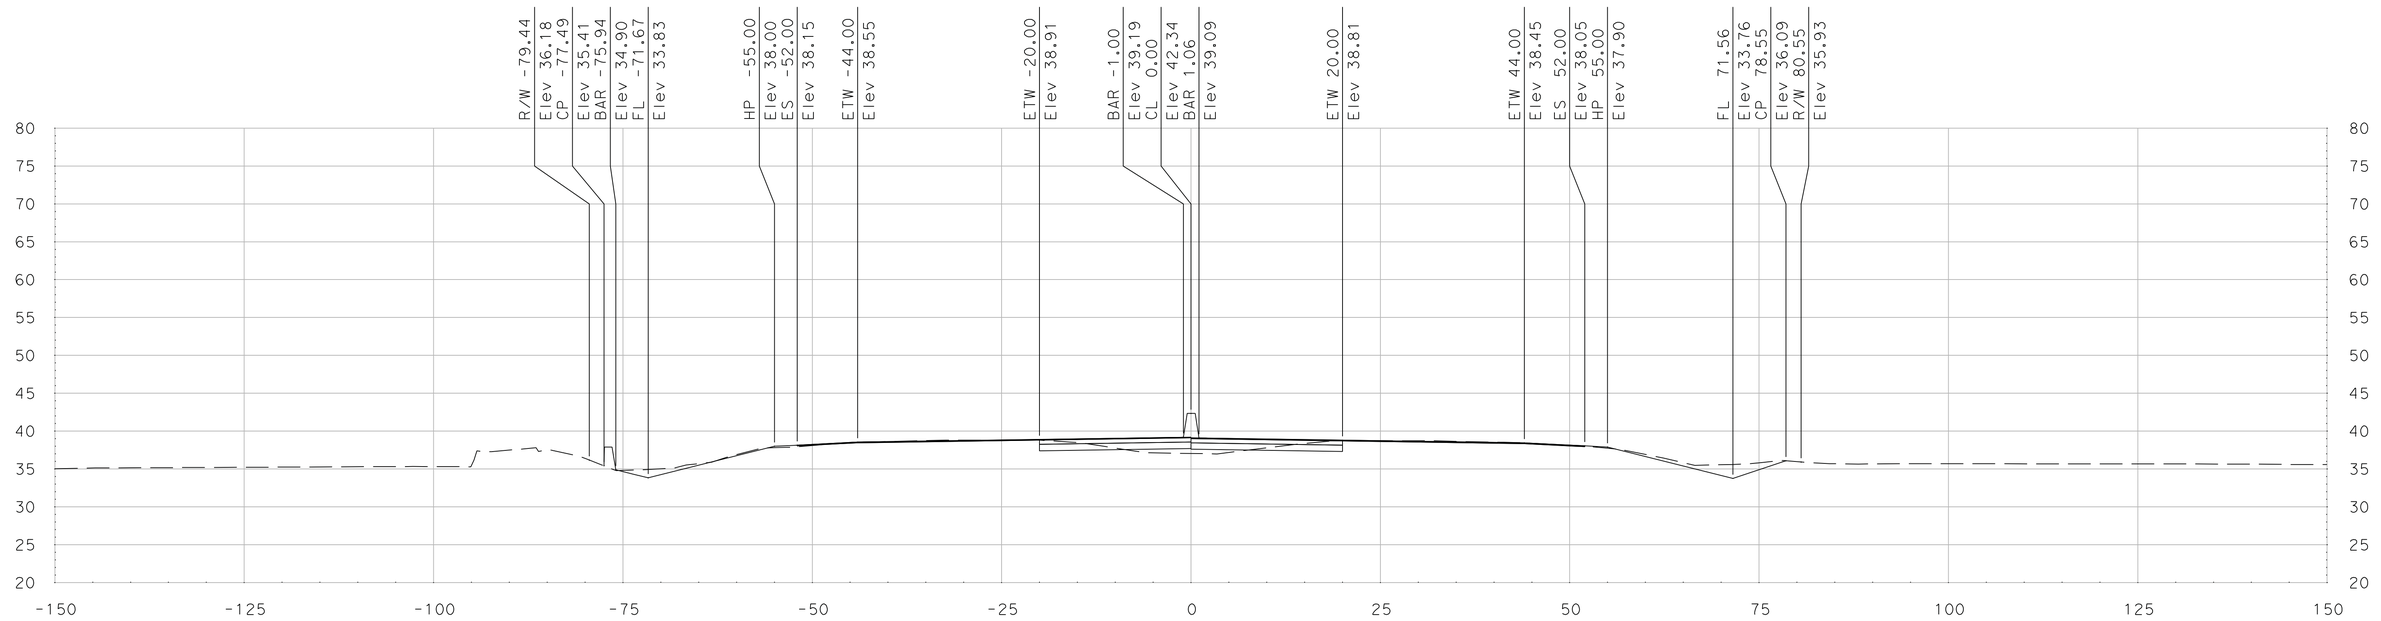

"SR 99" Sta 447+25.00

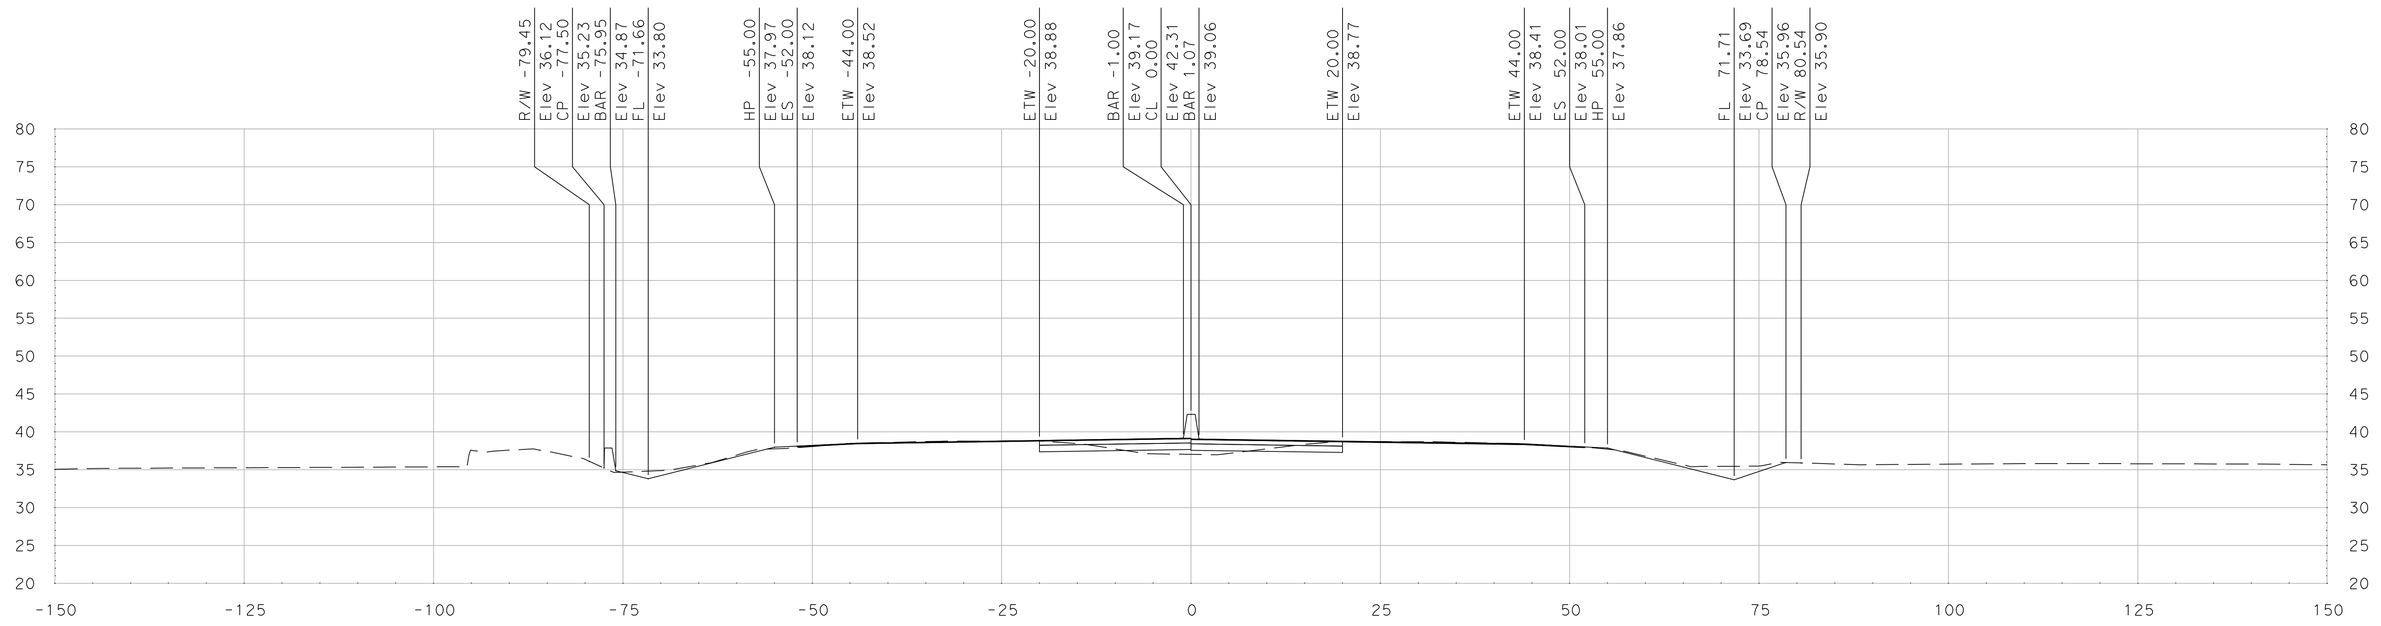

"SR 99" Sta 447+00.00

SCALE
HORIZONTAL: 1"=10'
VERTICAL: 1"=10'

DATE: 5/18/2011

ALL DIMENSIONS ARE IN US SURVEY FEET

FOR EARTHWORK DEVELOPMENT ONLY

Dist	COUNTY	ROUTE	POST MILES TOTAL PROJECT	SHEET No.	TOTAL SHEETS
10	SJ	99	4.9/14.2		
CONTRACT No.			10-0E6114		
PROJECT ID			1000020440		

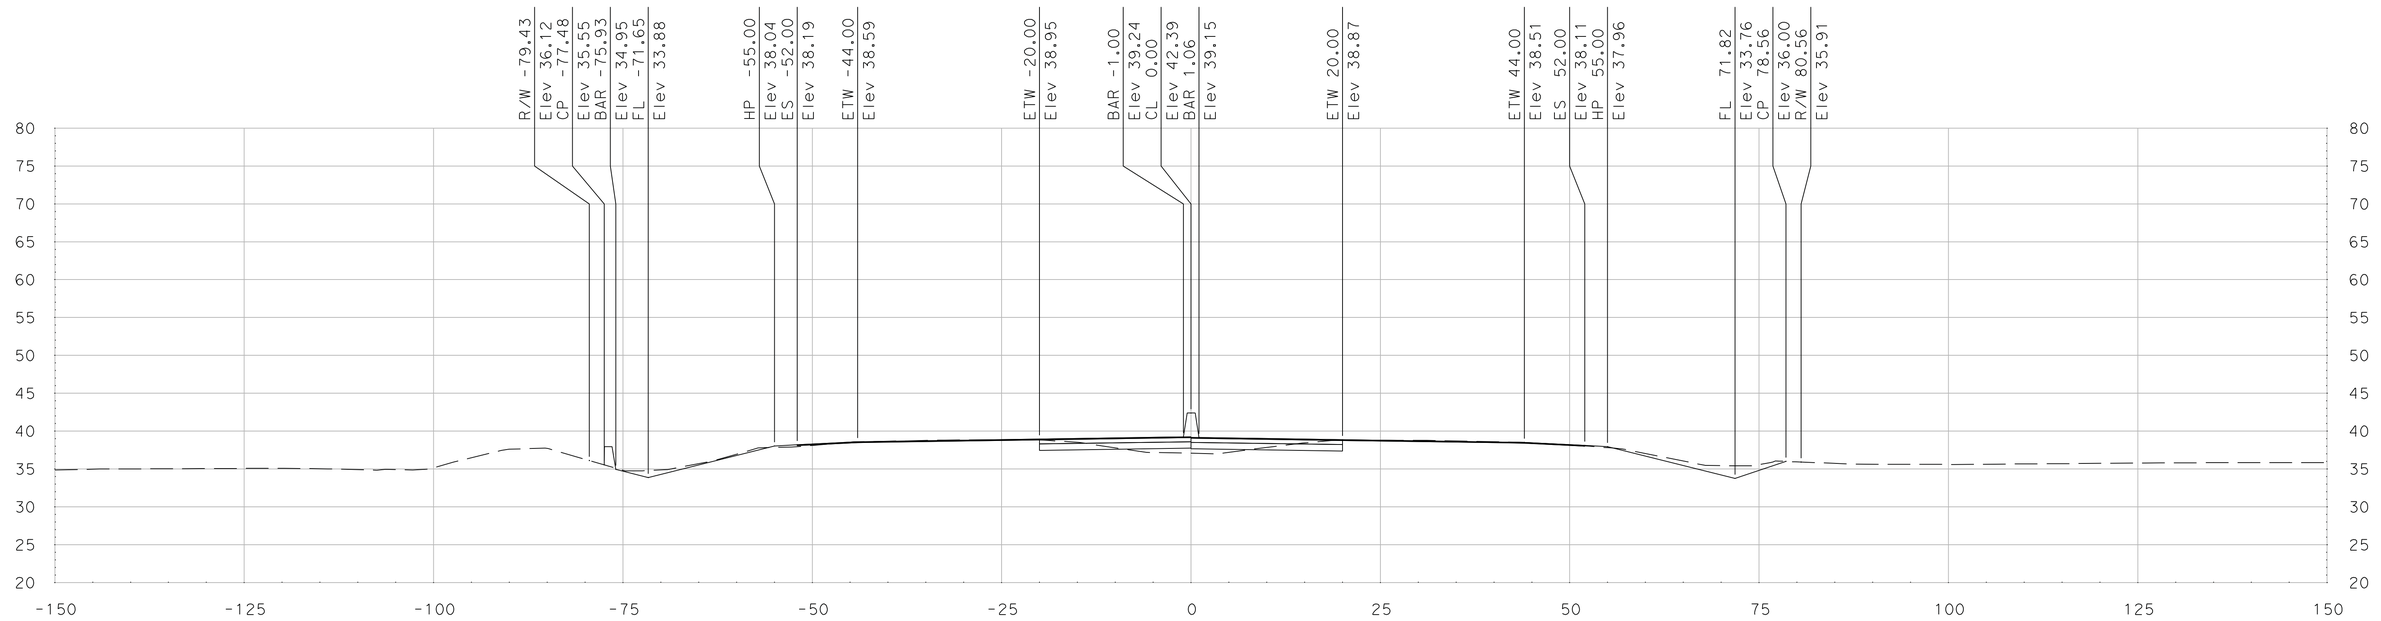

"SR 99" Sta 447+75.00

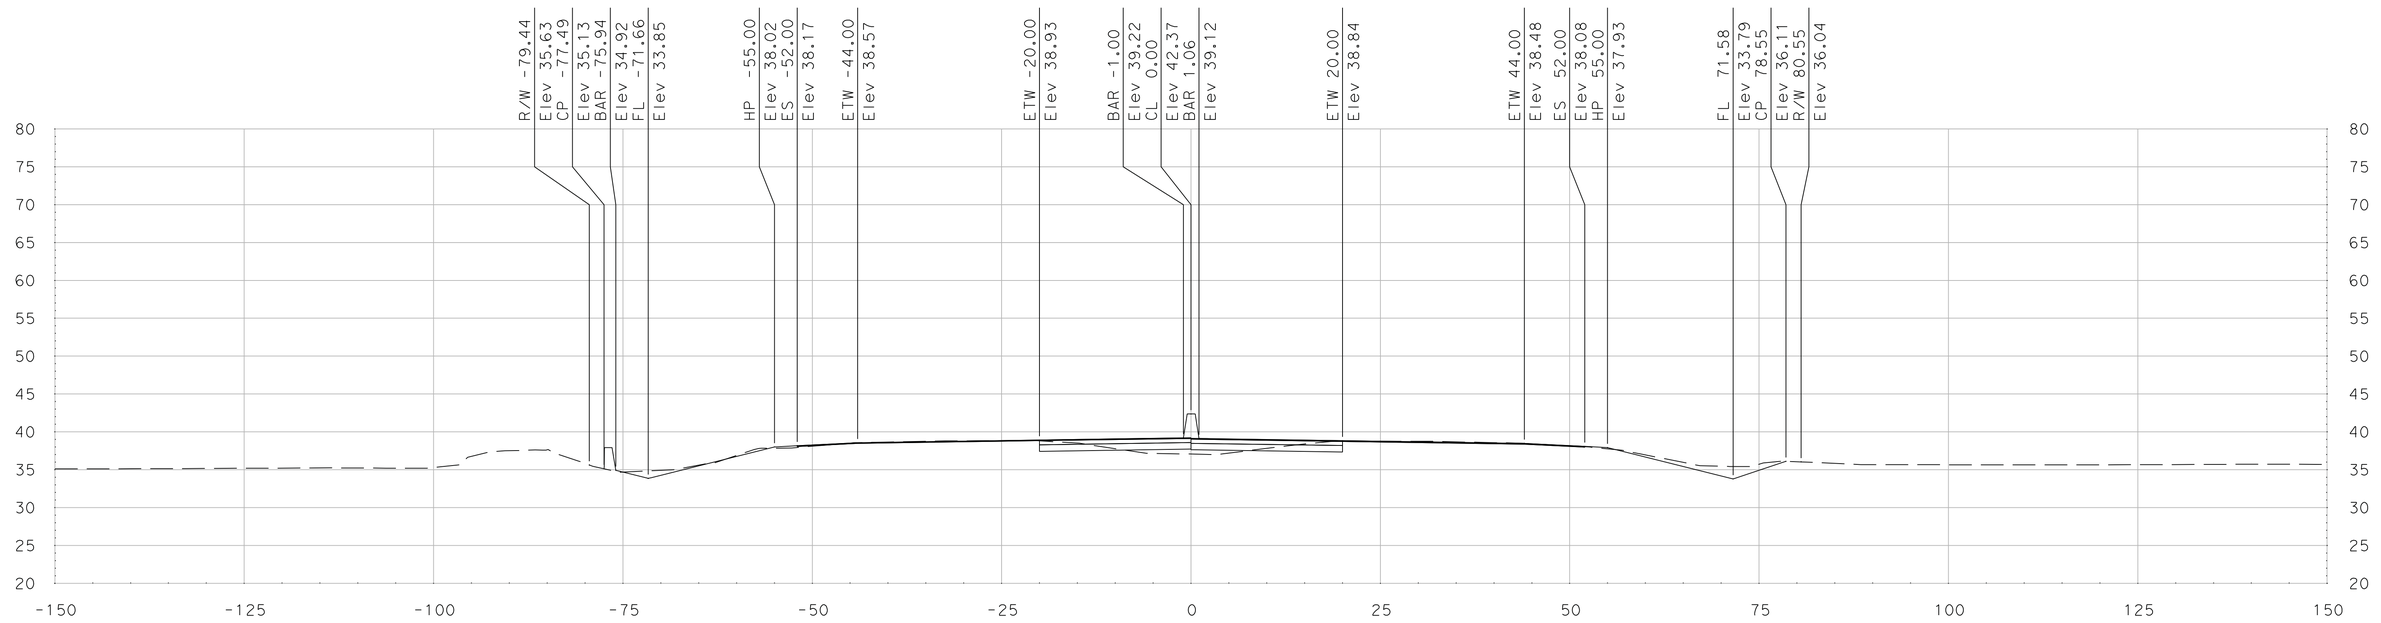

"SR 99" Sta 447+50.00

SCALE
HORIZONTAL: 1"=10'
VERTICAL: 1"=10'

DATE: 5/18/2011

ALL DIMENSIONS ARE IN US SURVEY FEET

FOR EARTHWORK DEVELOPMENT ONLY

Dist	COUNTY	ROUTE	POST MILES TOTAL PROJECT	SHEET No.	TOTAL SHEETS
10	SJ	99	4.9/14.2		
CONTRACT No.			10-0E6114		
PROJECT ID			1000020440		

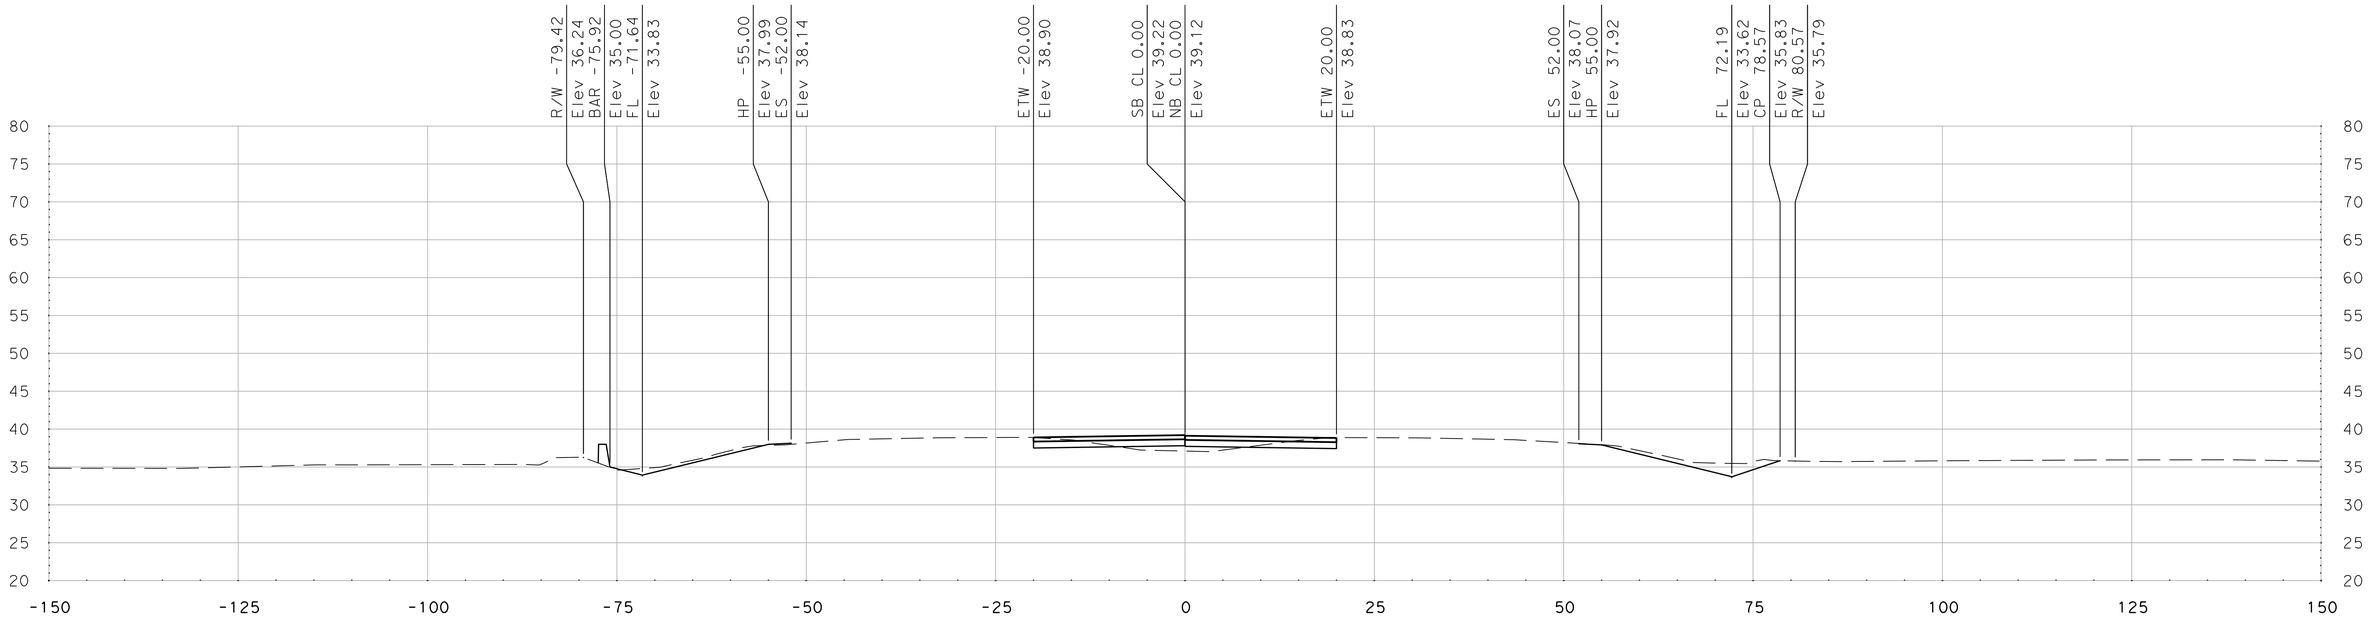

"SR 99" Sta 448+25.00

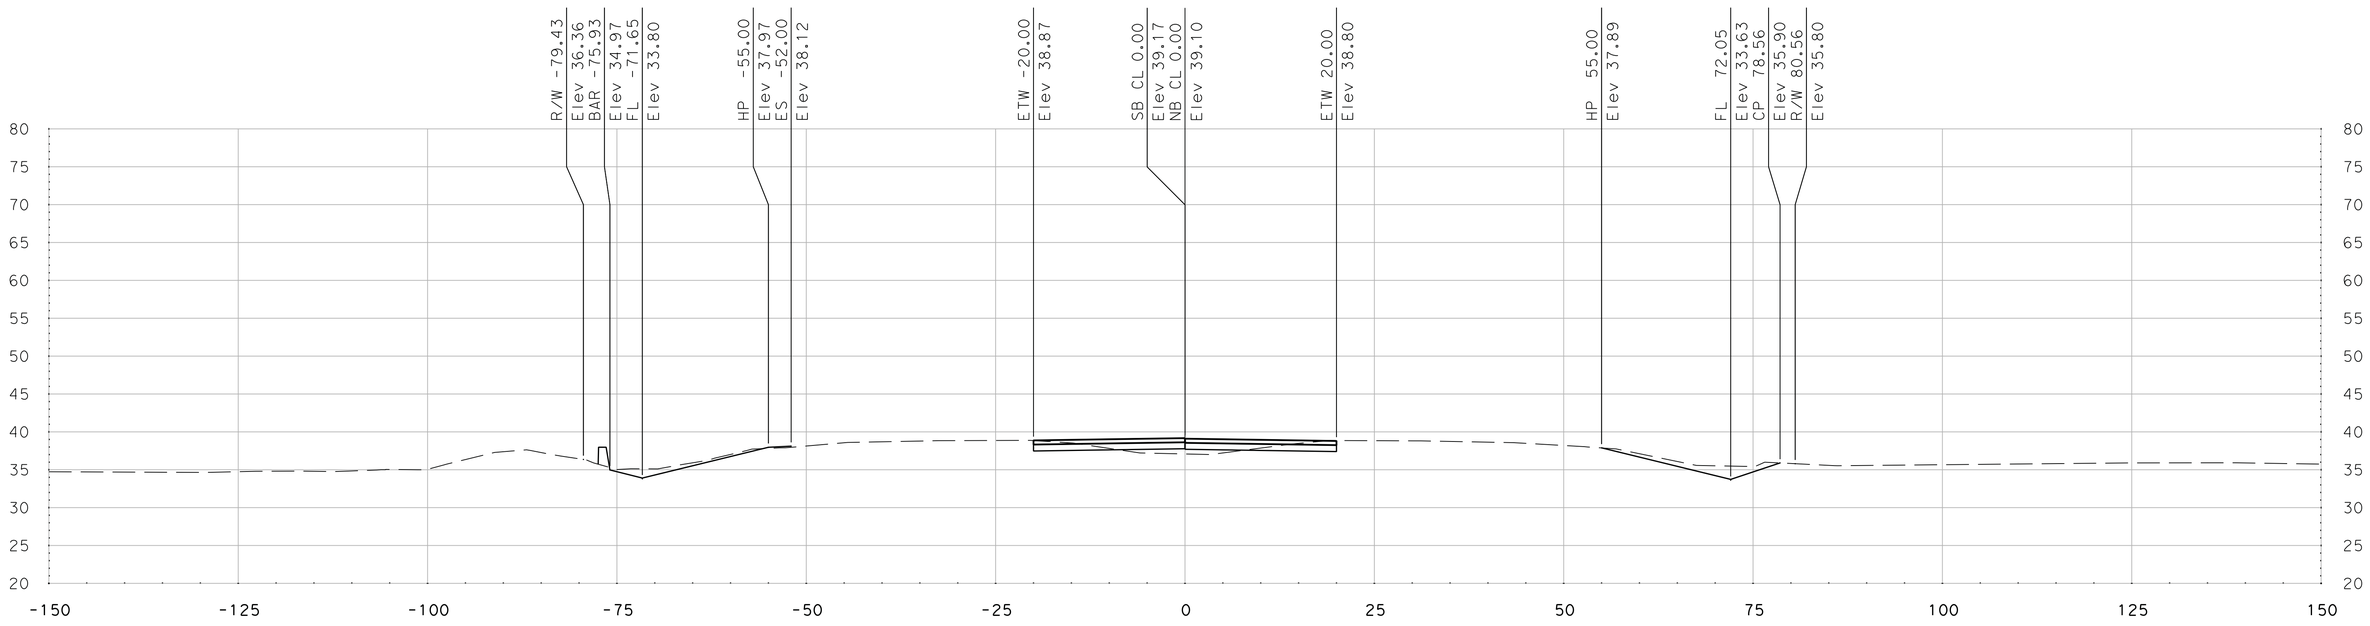

"SR 99" Sta 448+00.00

SCALE
HORIZONTAL: 1"=10'
VERTICAL: 1"=10'

DATE: 5/18/2011

ALL DIMENSIONS ARE IN US SURVEY FEET

FOR EARTHWORK DEVELOPMENT ONLY

Dist	COUNTY	ROUTE	POST MILES TOTAL PROJECT	SHEET No.	TOTAL SHEETS
10	SJ	99	4.9/14.2		
CONTRACT No.			10-0E6114		
PROJECT ID			1000020440		

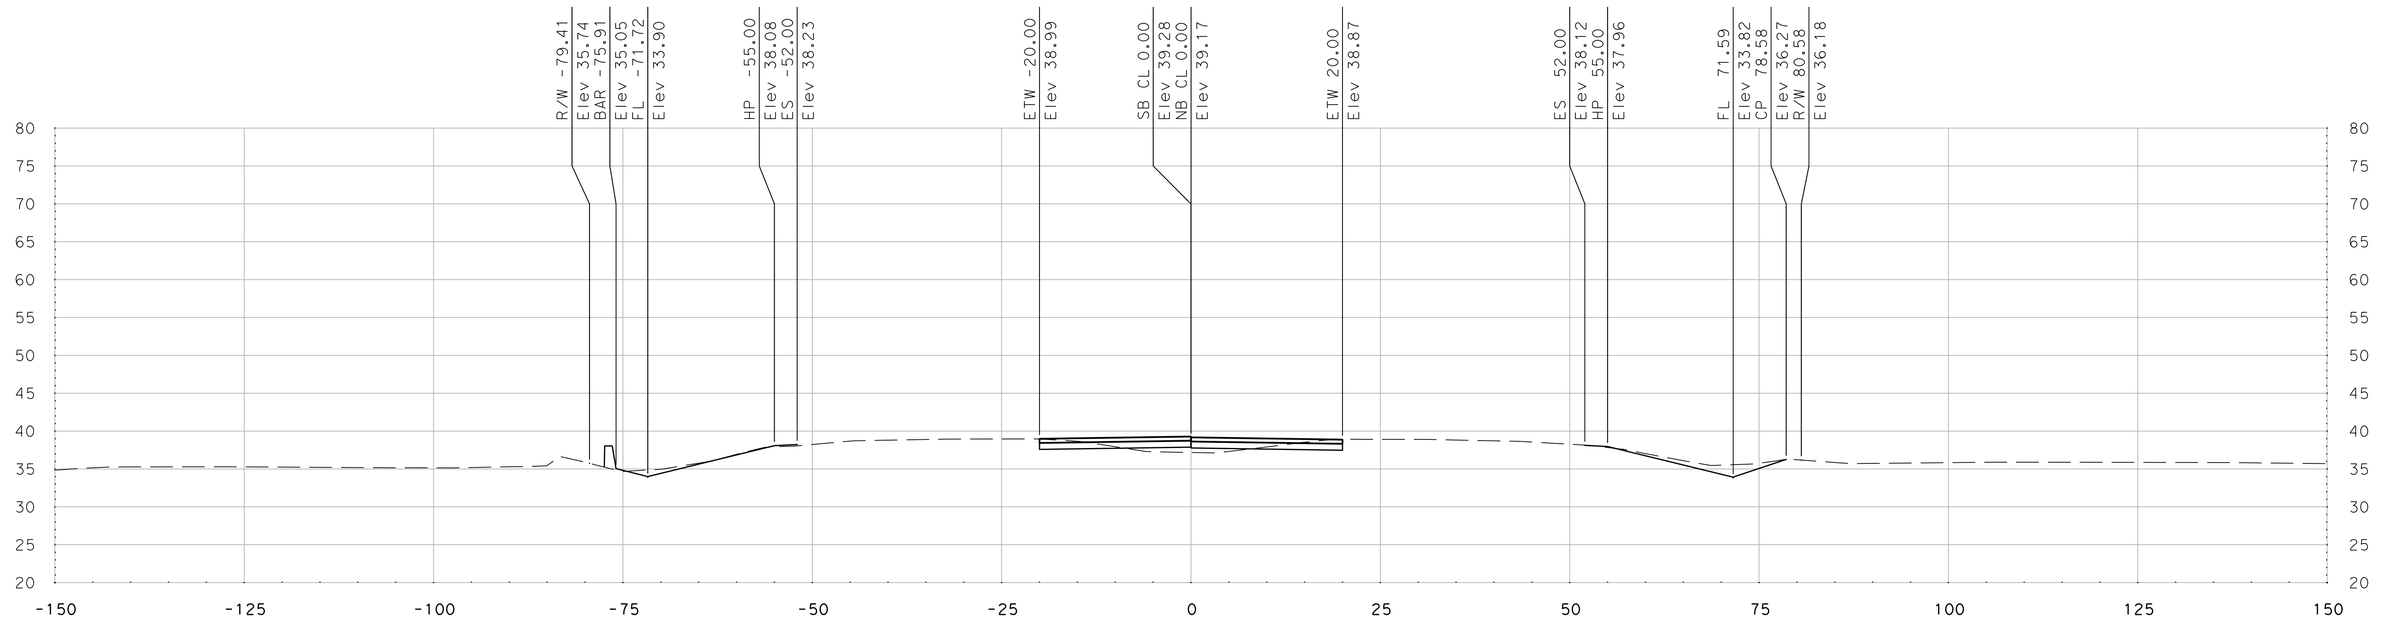

"SR 99" Sta 448+75.00

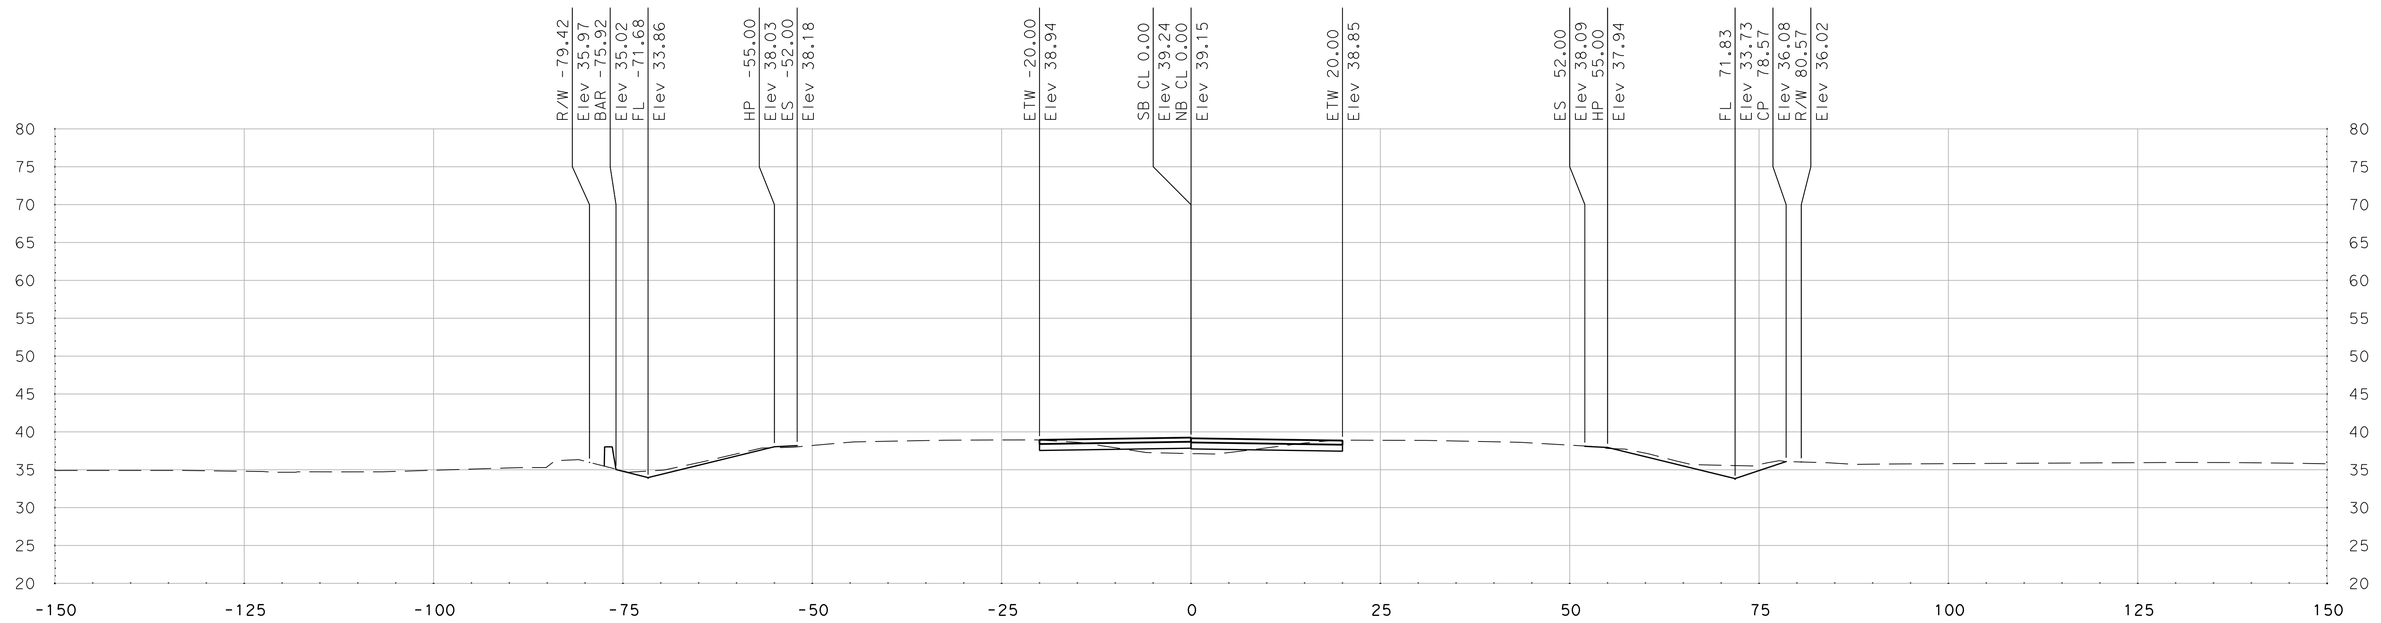

"SR 99" Sta 448+50.00

SCALE
HORIZONTAL: 1"=10'
VERTICAL: 1"=10'

DATE: 5/18/2011

ALL DIMENSIONS ARE IN US SURVEY FEET

FOR EARTHWORK DEVELOPMENT ONLY

Dist	COUNTY	ROUTE	POST MILES TOTAL PROJECT	SHEET No.	TOTAL SHEETS
10	SJ	99	4.9/14.2		
CONTRACT No.			10-0E6114		
PROJECT ID			1000020440		

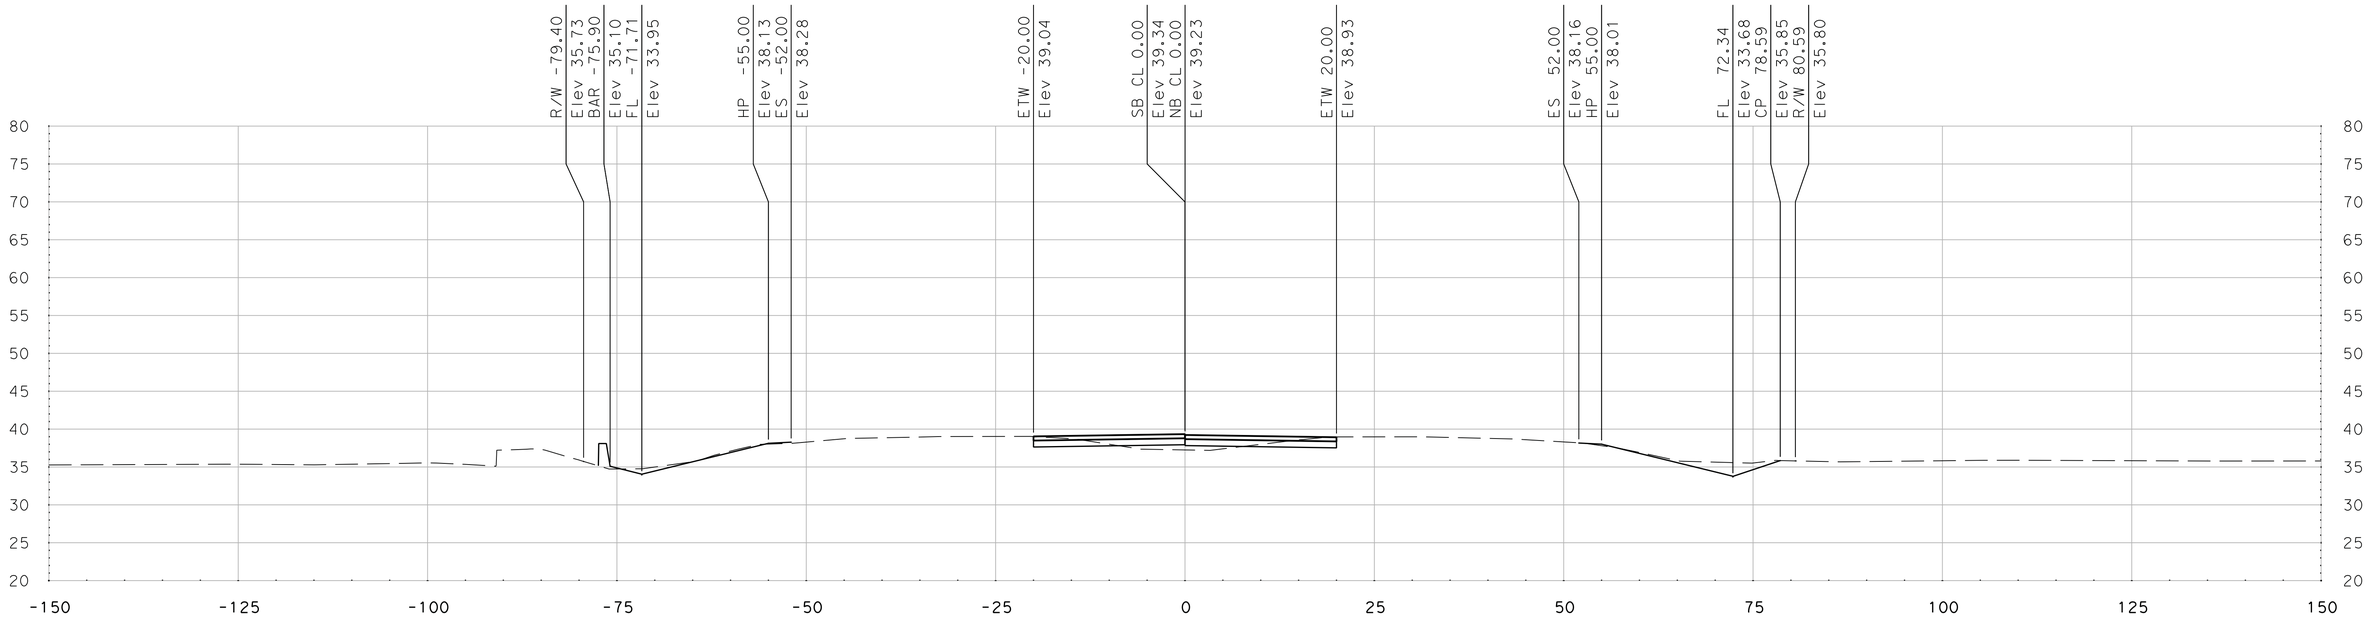

"SR 99" Sta 449+25.00

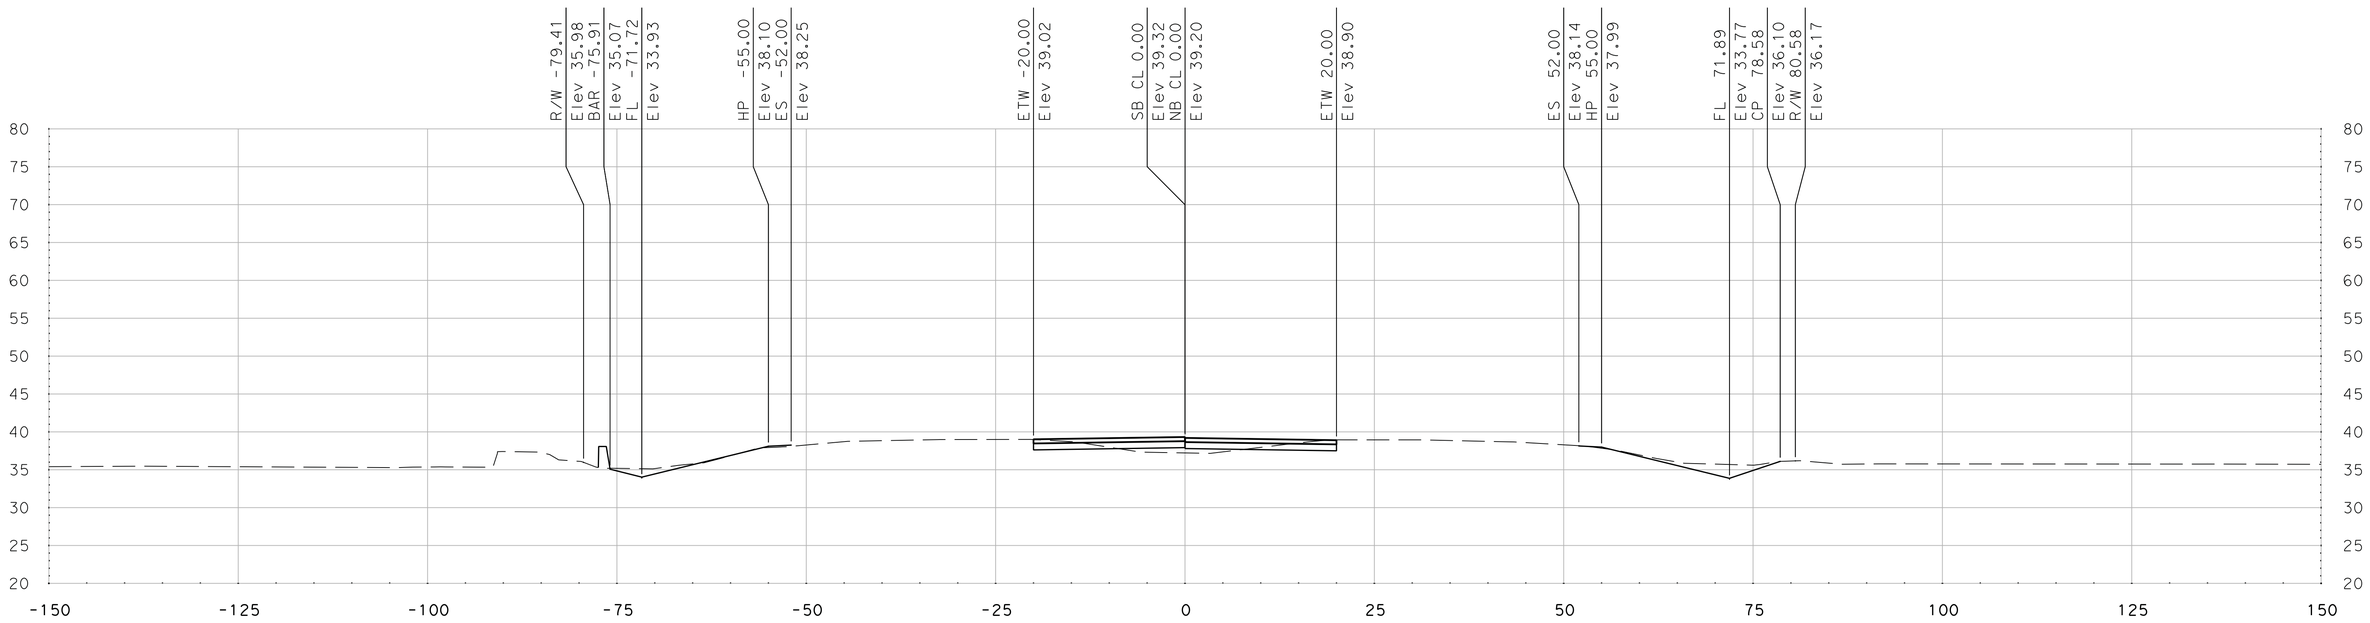

"SR 99" Sta 449+00.00

SCALE
HORIZONTAL: 1"=10'
VERTICAL: 1"=10'

DATE: 5/18/2011

ALL DIMENSIONS ARE IN US SURVEY FEET

FOR EARTHWORK DEVELOPMENT ONLY

Dist	COUNTY	ROUTE	POST MILES TOTAL PROJECT	SHEET No.	TOTAL SHEETS
10	SJ	99	4.9/14.2		
CONTRACT No.			10-0E6114		
PROJECT ID			1000020440		

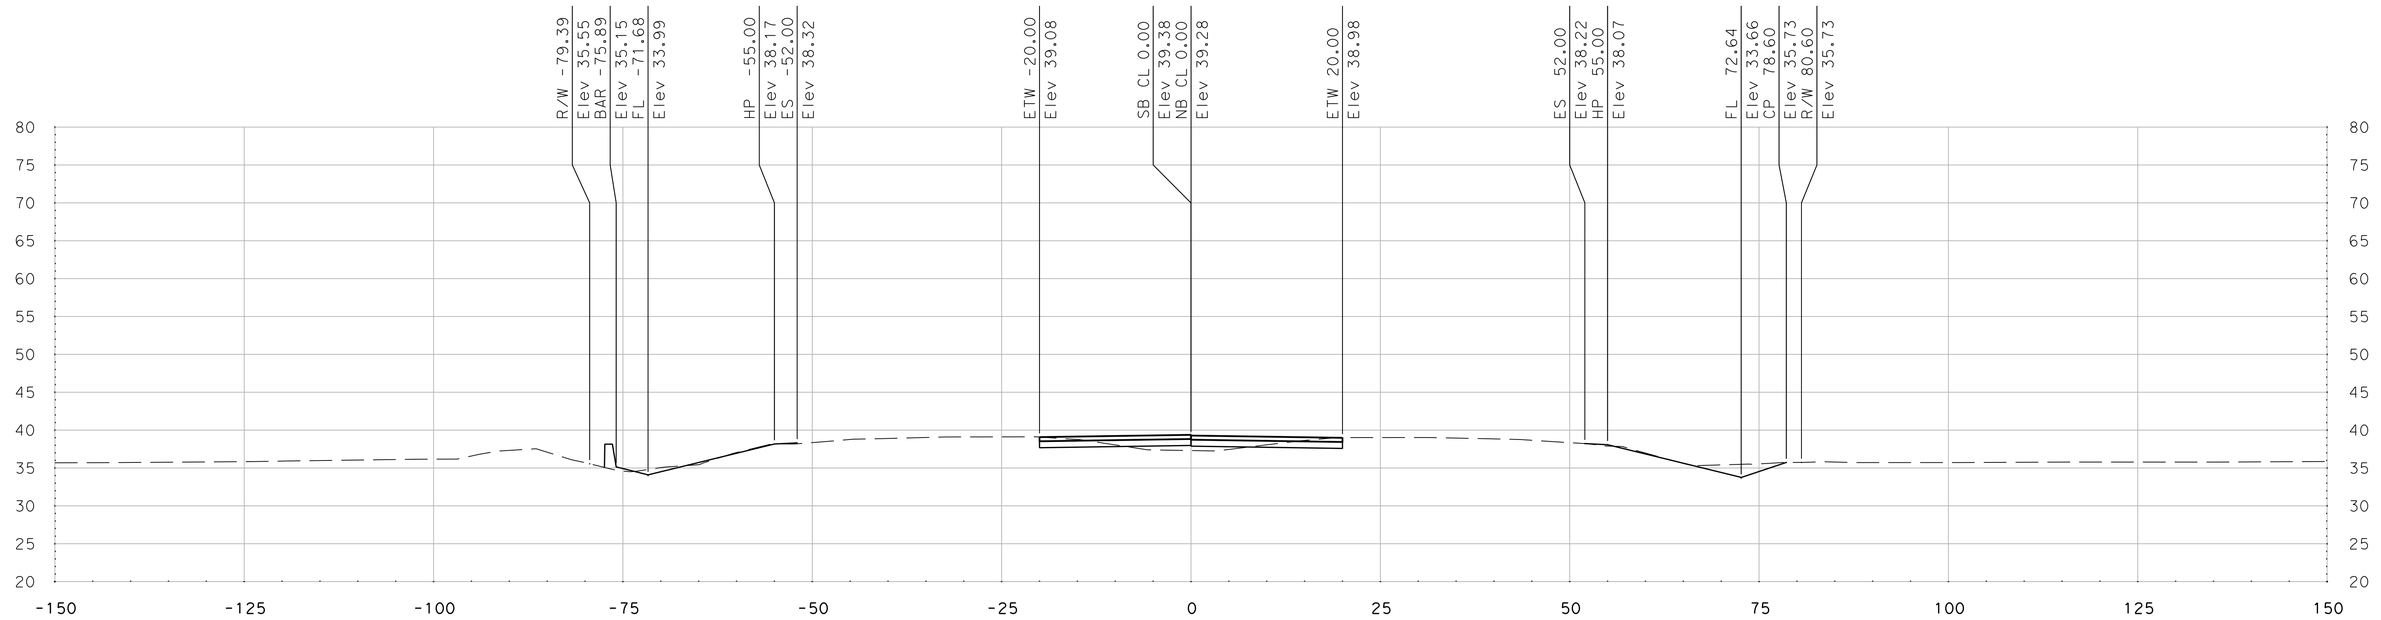

"SR 99" Sta 449+75.00

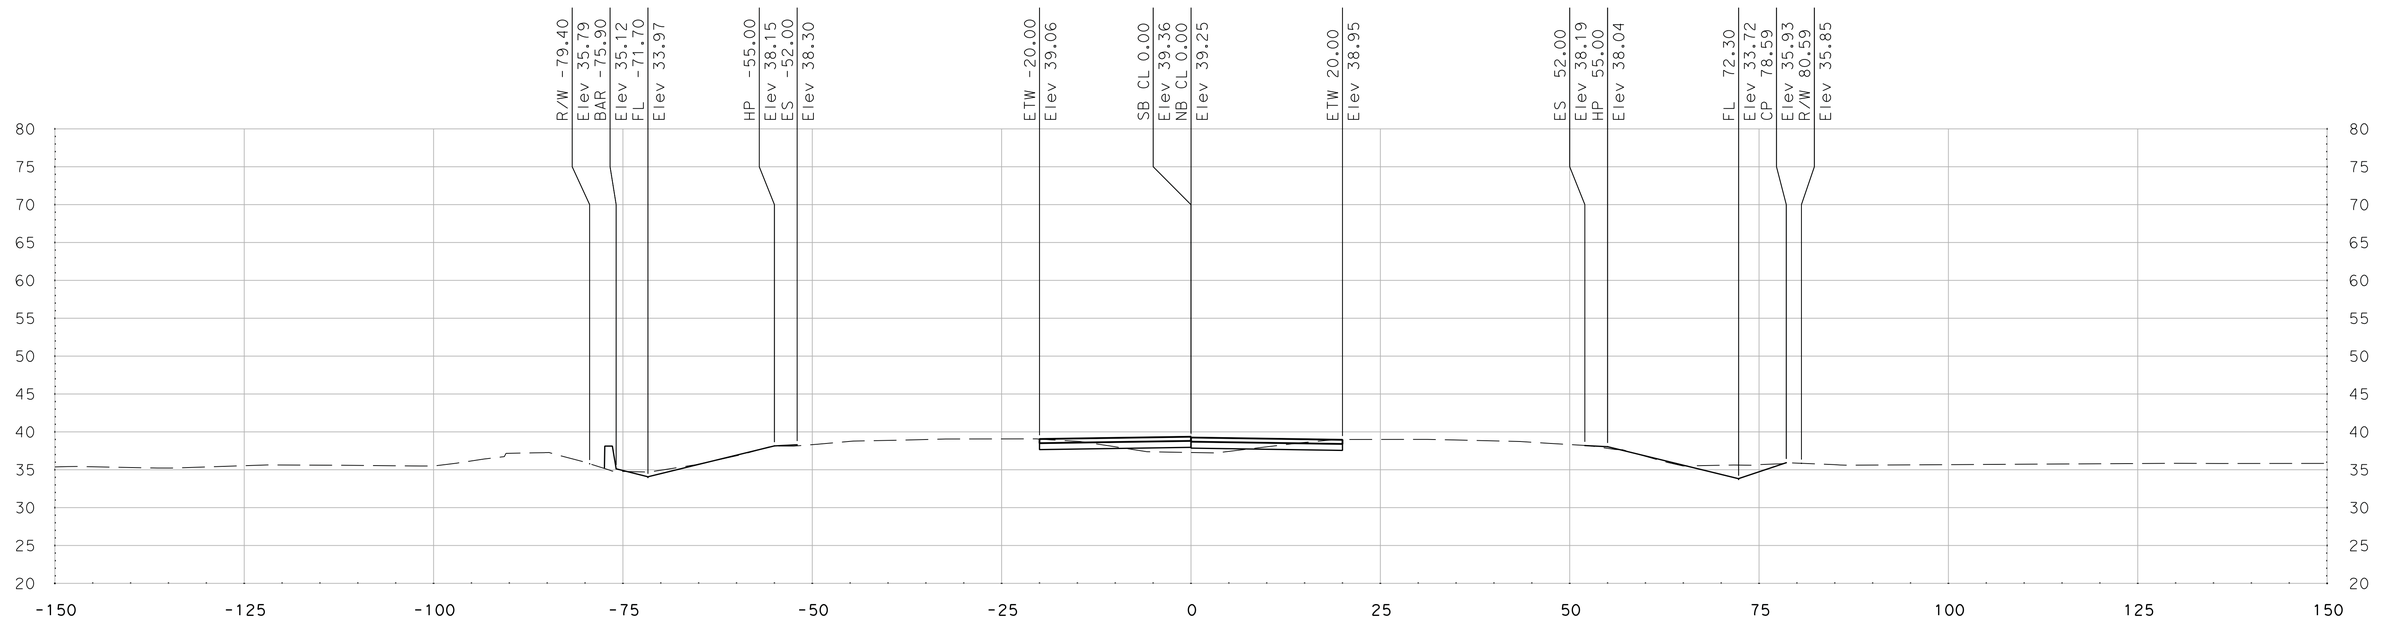

"SR 99" Sta 449+50.00

SCALE
HORIZONTAL: 1"=10'
VERTICAL: 1"=10'

DATE: 5/18/2011

ALL DIMENSIONS ARE IN US SURVEY FEET

FOR EARTHWORK DEVELOPMENT ONLY

Dist	COUNTY	ROUTE	POST MILES TOTAL PROJECT	SHEET No.	TOTAL SHEETS
10	SJ	99	4.9/14.2		
CONTRACT No.			10-0E6114		
PROJECT ID			1000020440		

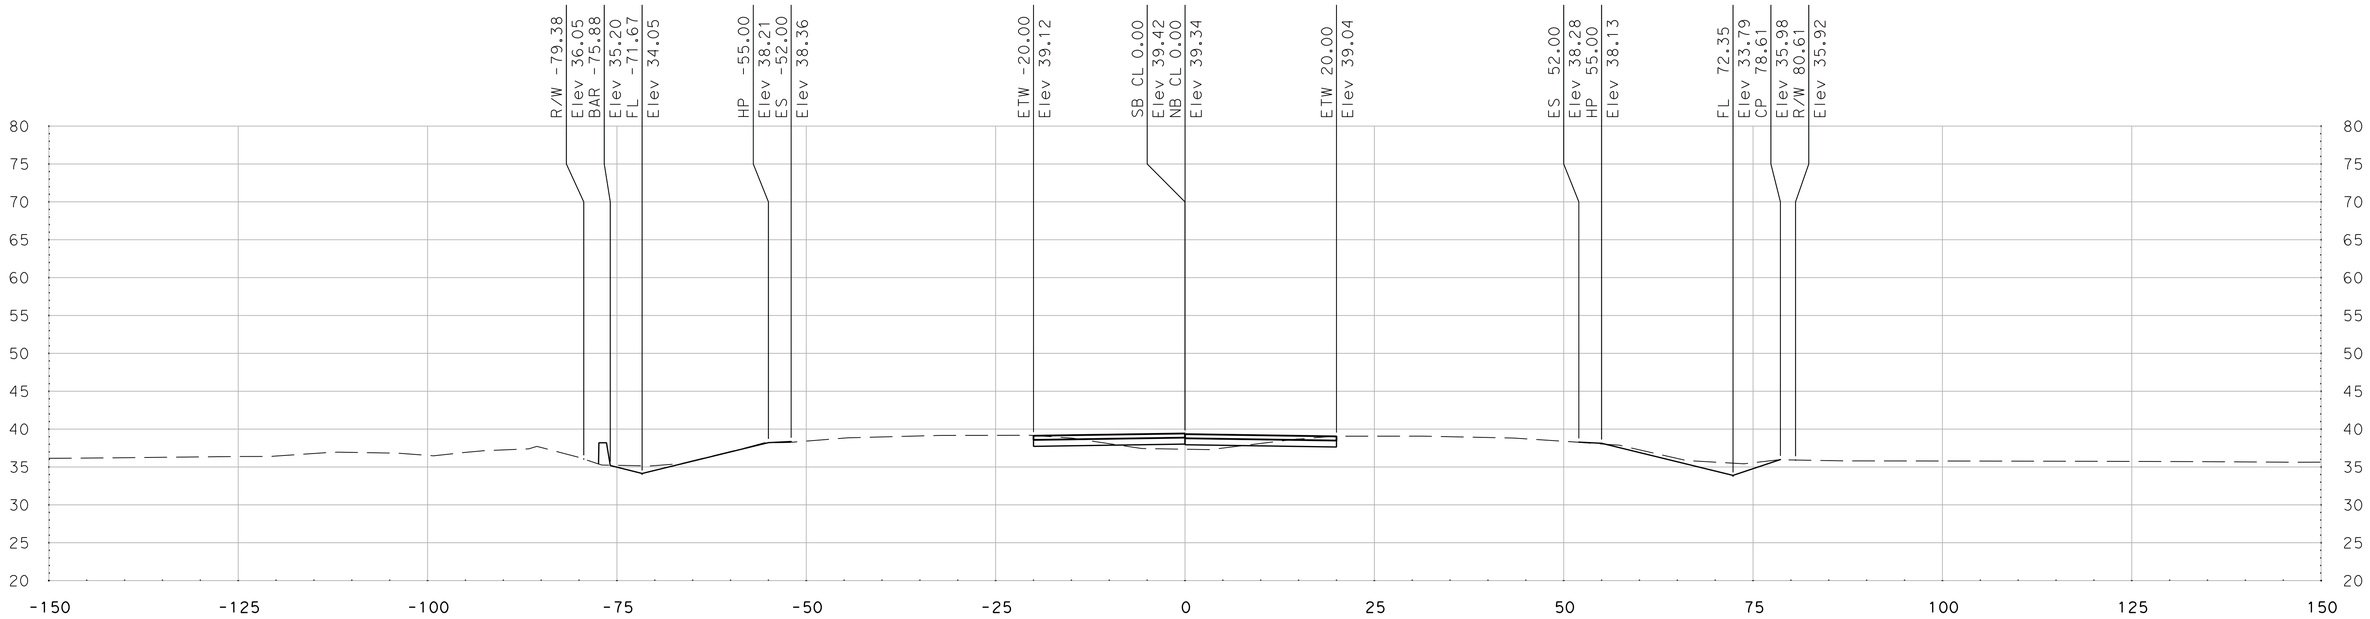

"SR 99" Sta 450+25.00

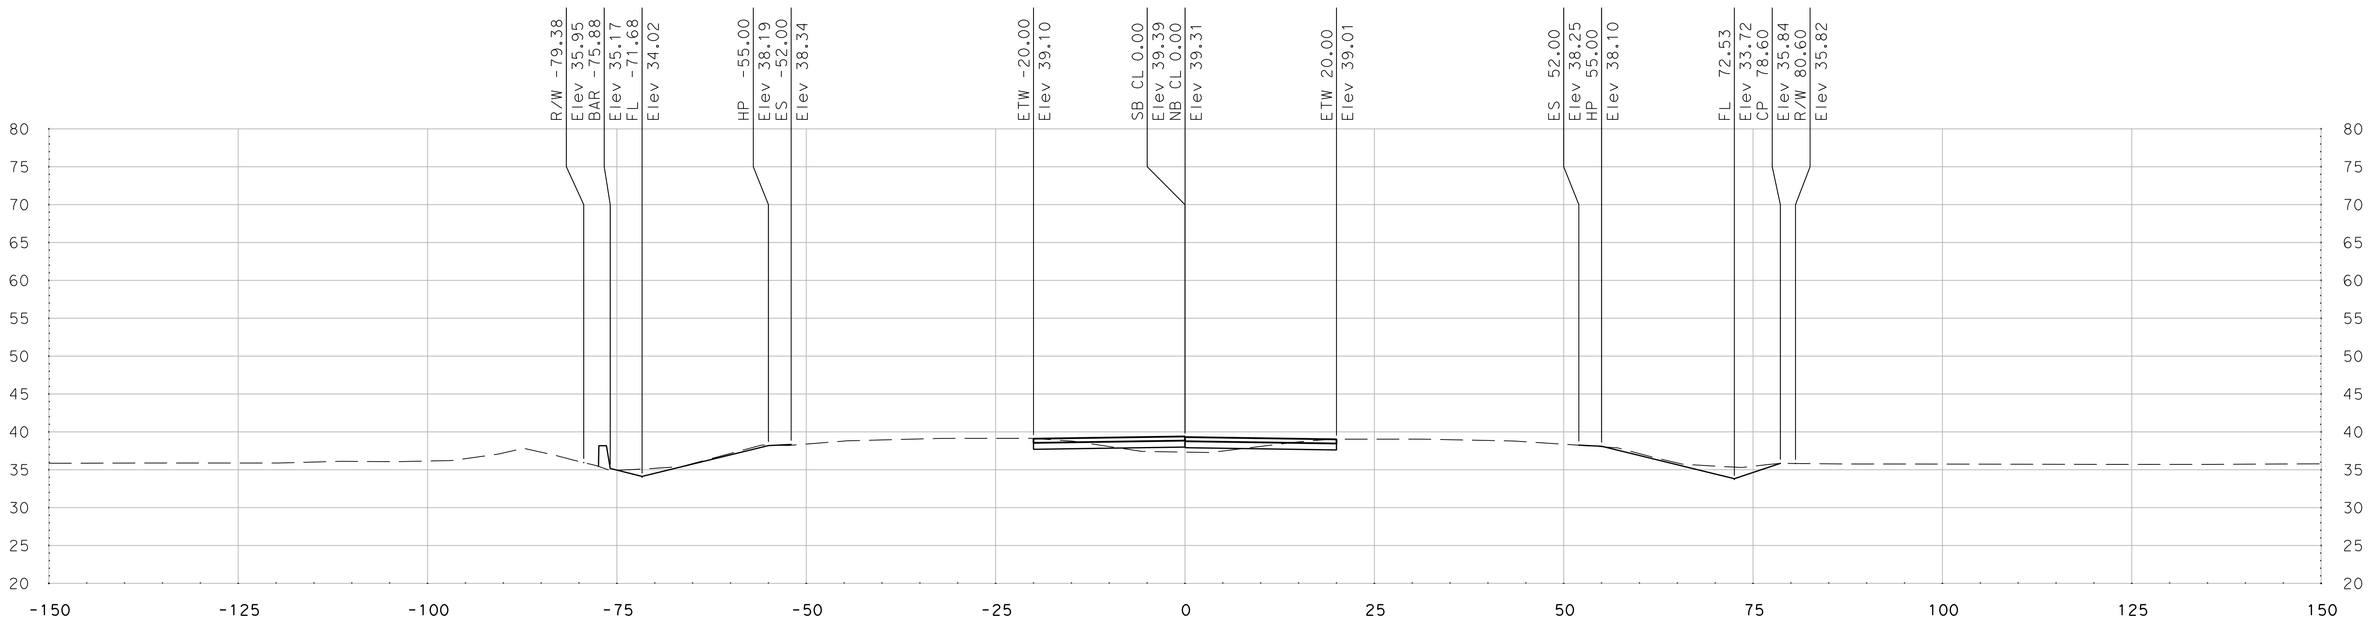

"SR 99" Sta 450+00.00

DATE: 5/18/2011

ALL DIMENSIONS ARE IN US SURVEY FEET

SCALE
HORIZONTAL: 1"=10'
VERTICAL: 1"=10'

FOR EARTHWORK DEVELOPMENT ONLY

Dist	COUNTY	ROUTE	POST MILES TOTAL PROJECT	SHEET No.	TOTAL SHEETS
10	SJ	99	4.9/14.2		
CONTRACT No.			10-0E6114		
PROJECT ID			1000020440		

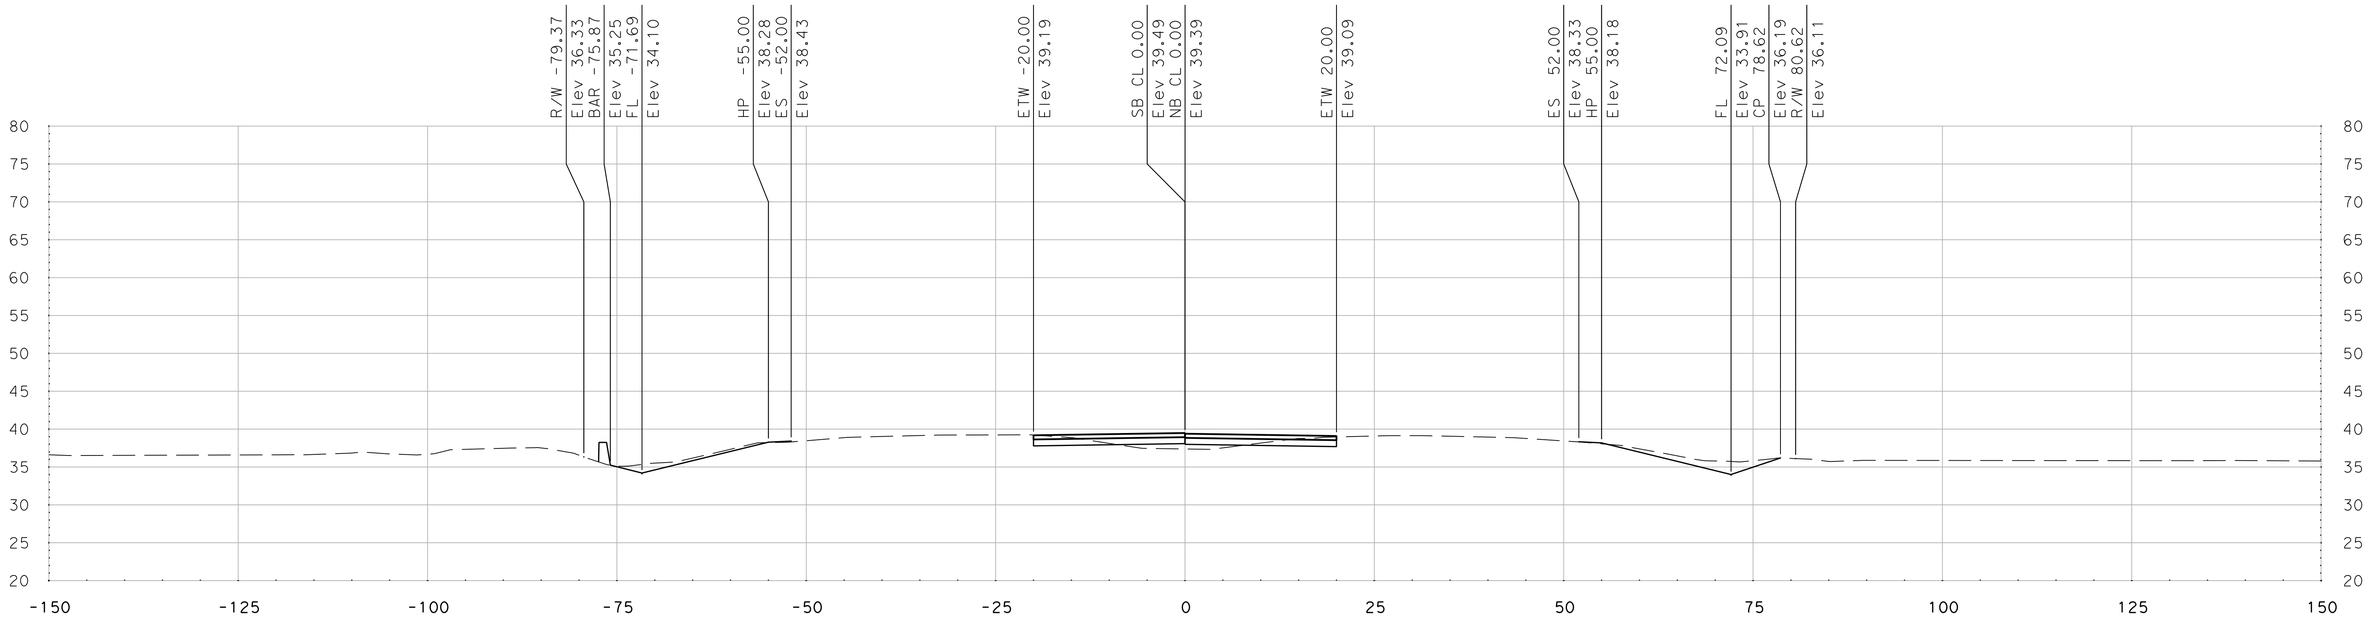

"SR 99" Sta 450+75.00

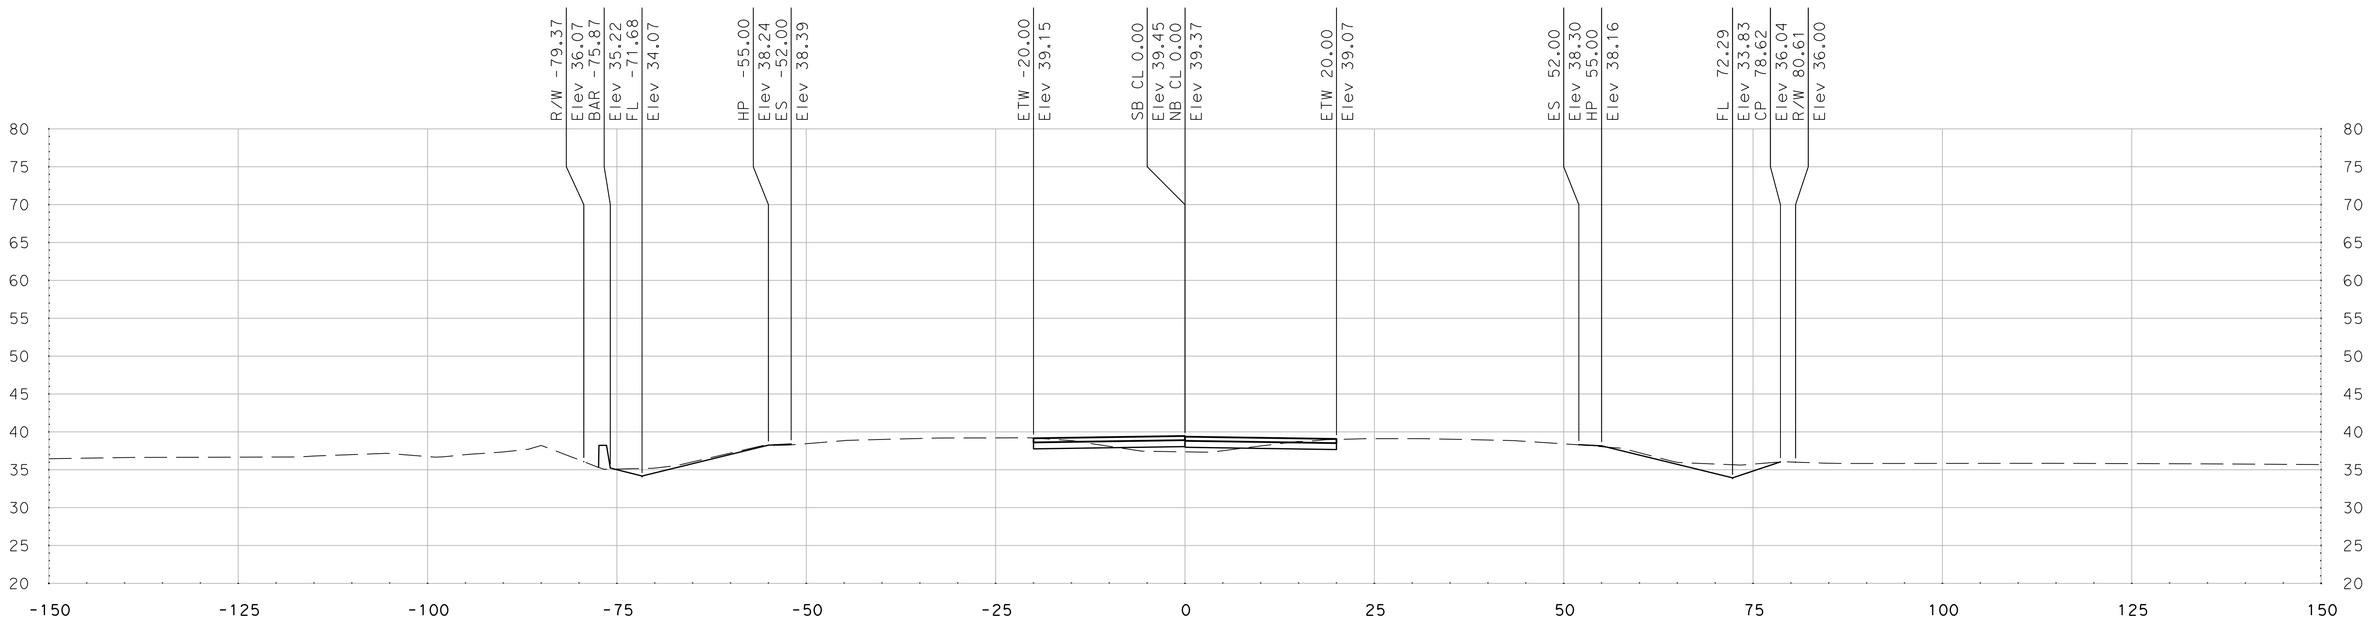

"SR 99" Sta 450+50.00

DATE: 5/18/2011

ALL DIMENSIONS ARE IN US SURVEY FEET

SCALE
HORIZONTAL: 1"=10'
VERTICAL: 1"=10'

FOR EARTHWORK DEVELOPMENT ONLY

Dist	COUNTY	ROUTE	POST MILES TOTAL PROJECT	SHEET No.	TOTAL SHEETS
10	SJ	99	4.9/14.2		
CONTRACT No.			10-0E6114		
PROJECT ID			1000020440		

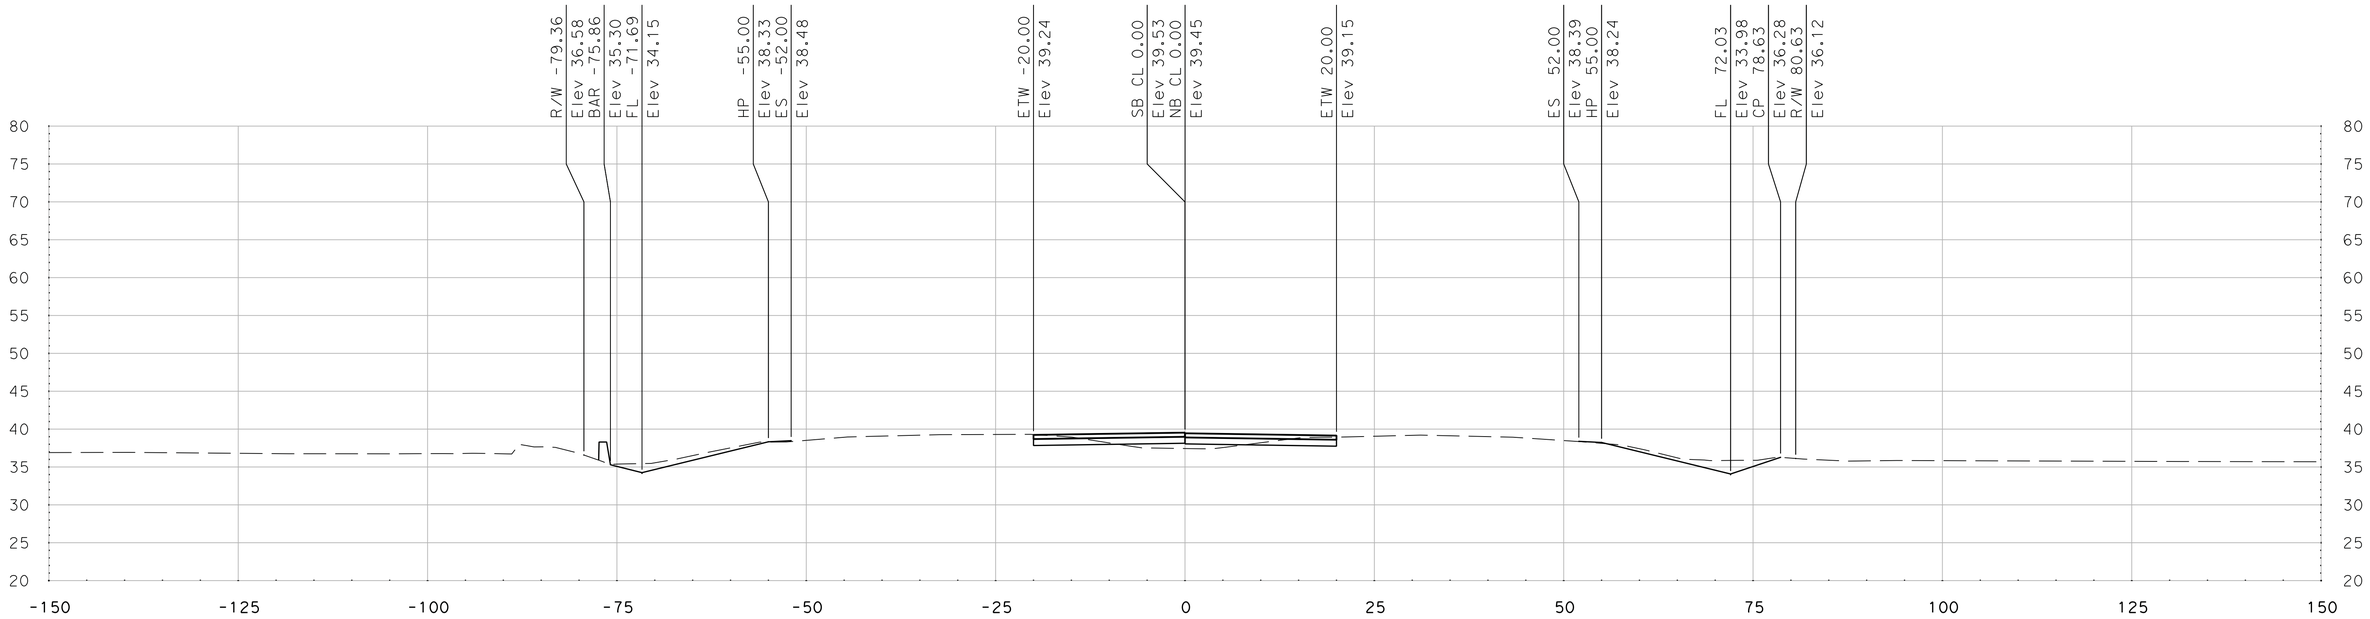

"SR 99" Sta 451+25.00

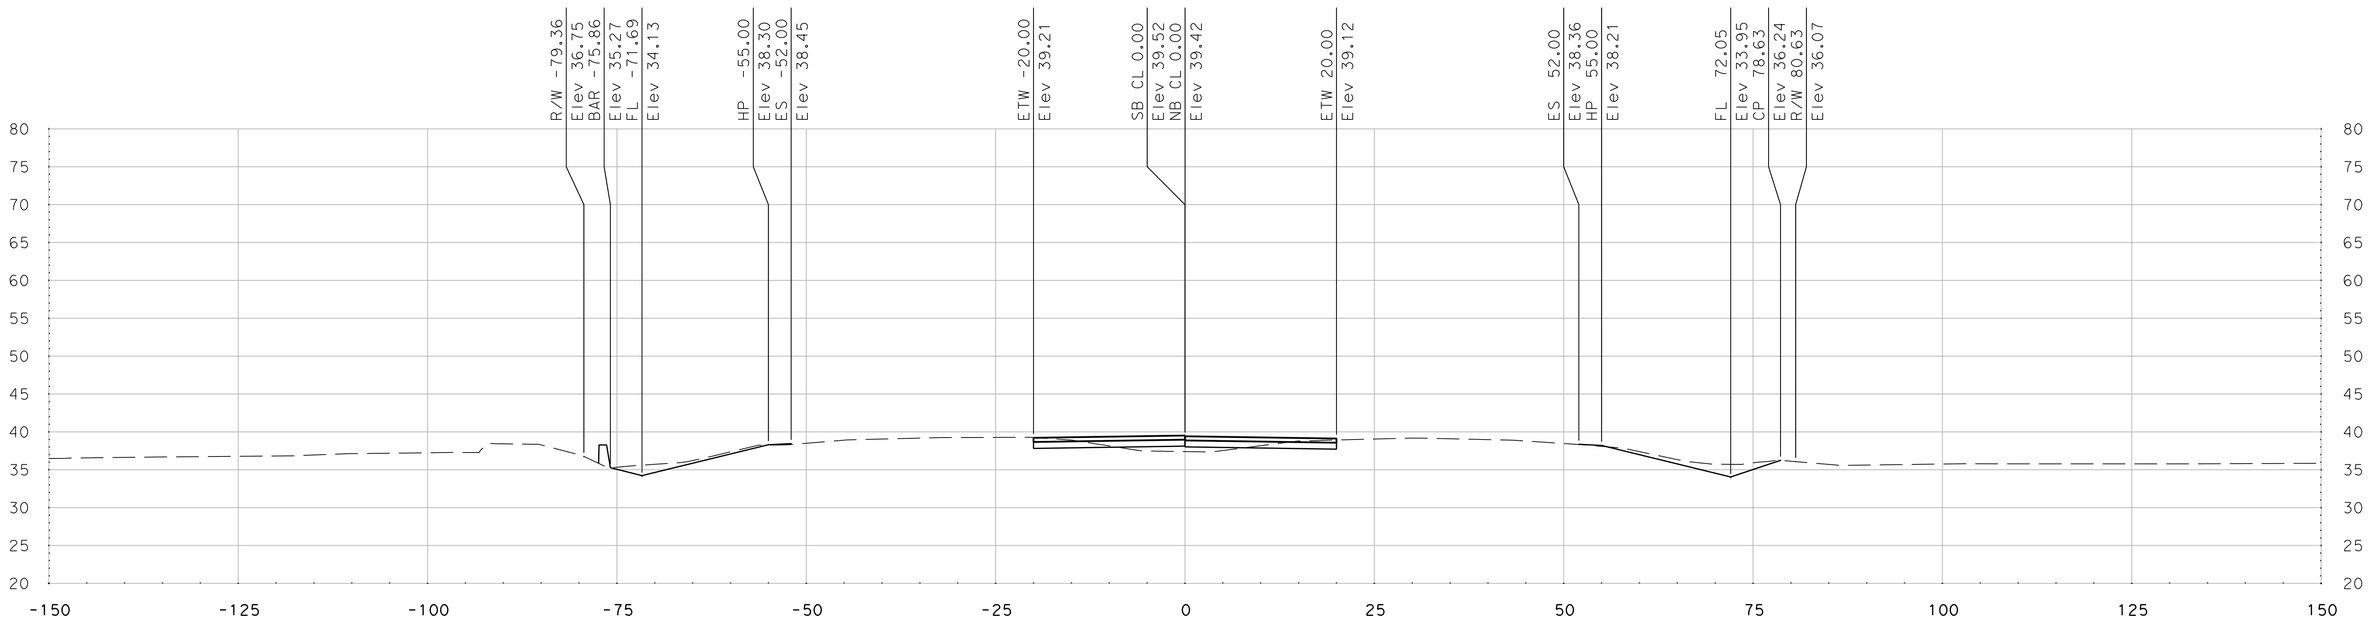

"SR 99" Sta 451+00.00

DATE: 5/18/2011

ALL DIMENSIONS ARE IN US SURVEY FEET

SCALE
HORIZONTAL: 1"=10'
VERTICAL: 1"=10'

FOR EARTHWORK DEVELOPMENT ONLY

Dist	COUNTY	ROUTE	POST MILES TOTAL PROJECT	SHEET No.	TOTAL SHEETS
10	SJ	99	4.9/14.2		
CONTRACT No.			10-0E6114		
PROJECT ID			1000020440		

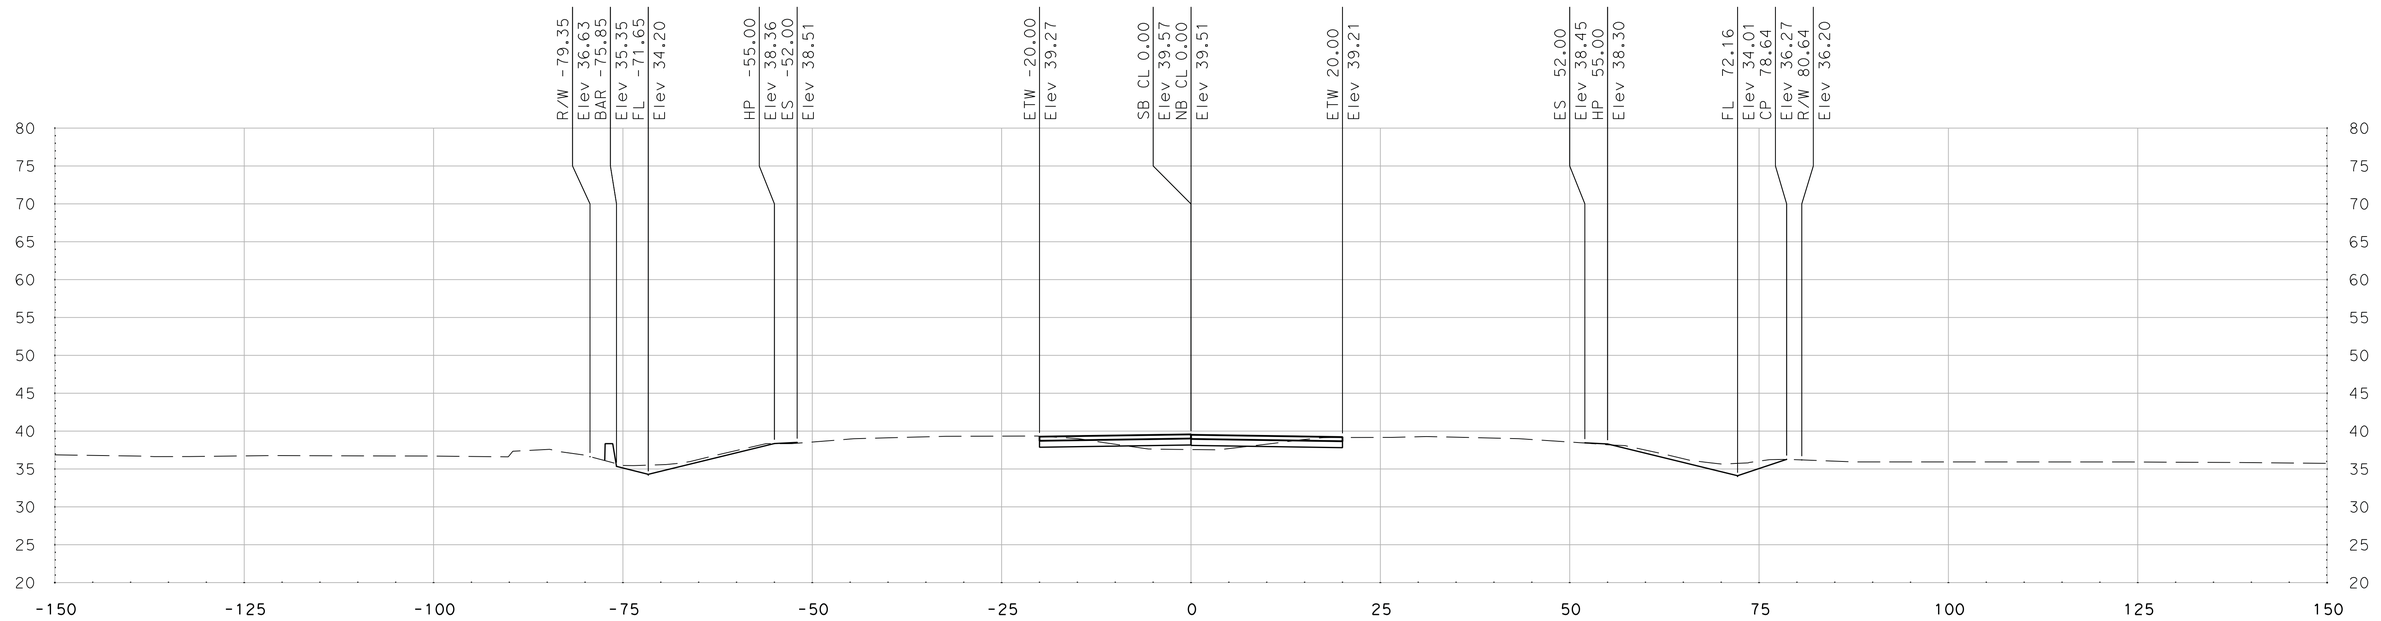

"SR 99" Sta 451+75.00

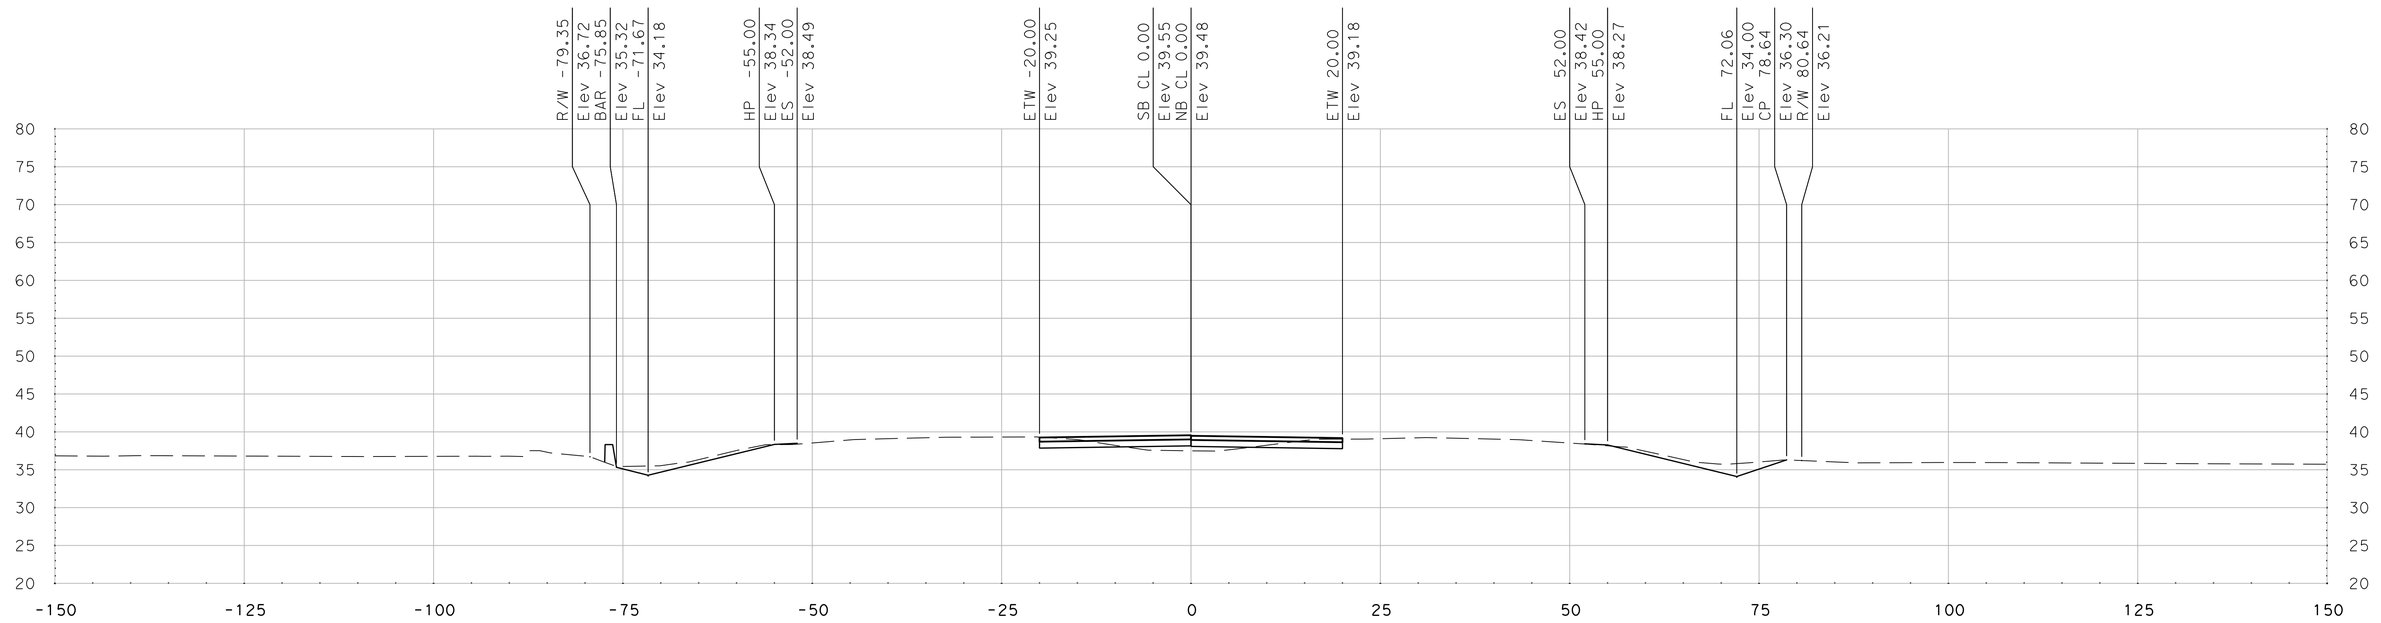

"SR 99" Sta 451+50.00

SCALE
HORIZONTAL: 1"=10'
VERTICAL: 1"=10'

DATE: 5/18/2011

ALL DIMENSIONS ARE IN US SURVEY FEET

FOR EARTHWORK DEVELOPMENT ONLY

Dist	COUNTY	ROUTE	POST MILES TOTAL PROJECT	SHEET No.	TOTAL SHEETS
10	SJ	99	4.9/14.2		
CONTRACT No.			10-0E6114		
PROJECT ID			1000020440		

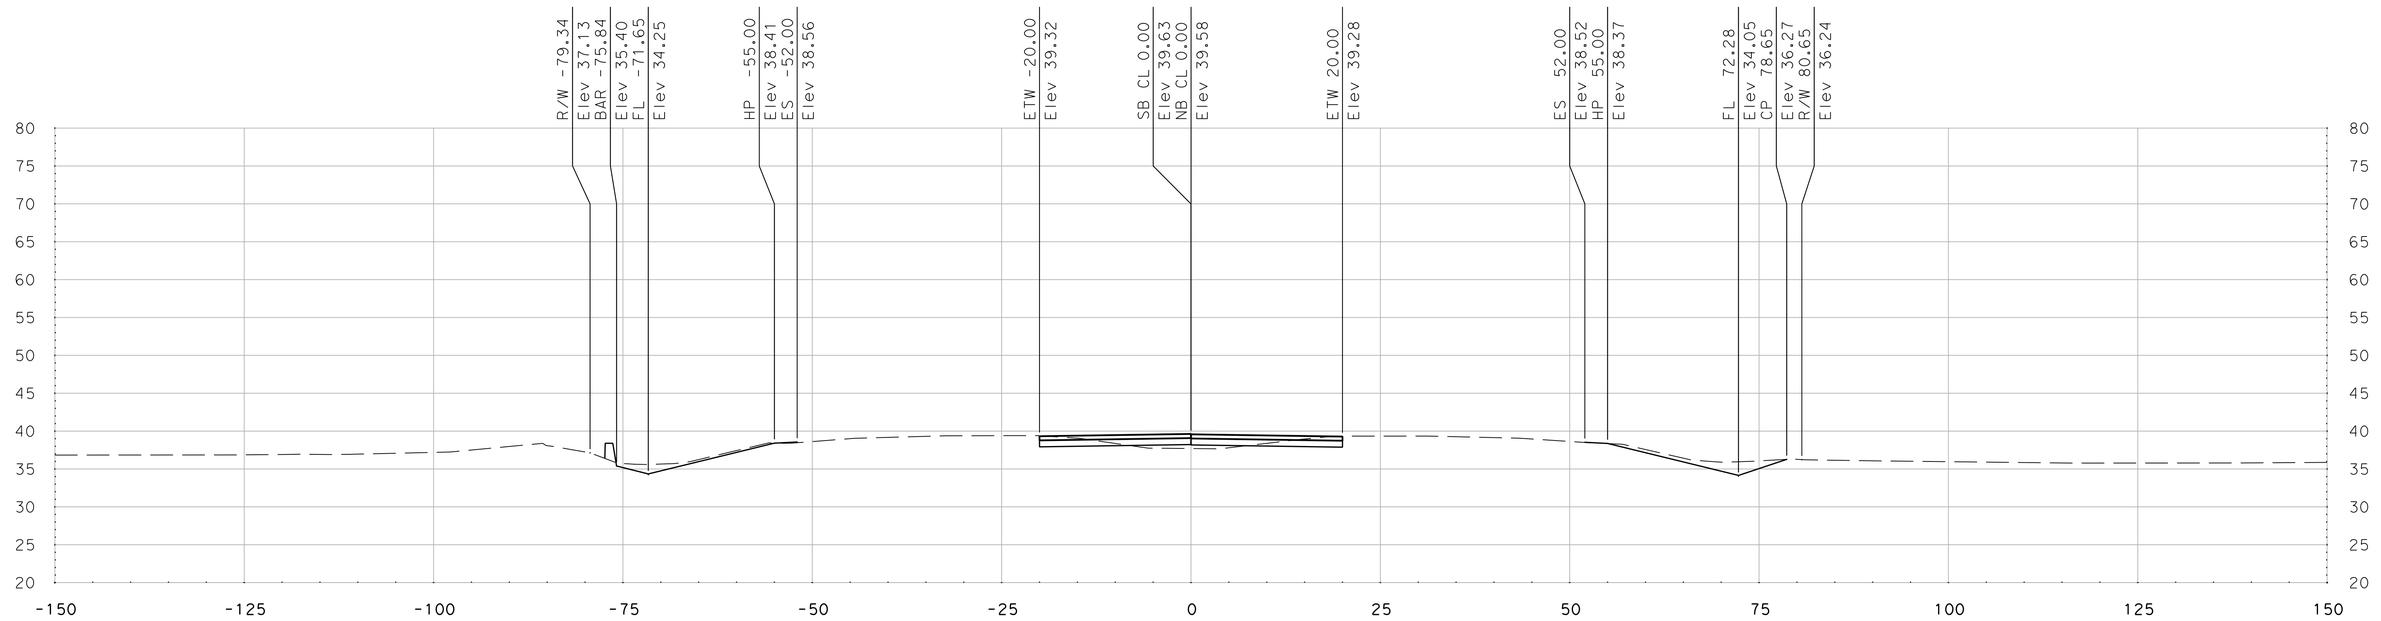

"SR 99" Sta 452+25.00

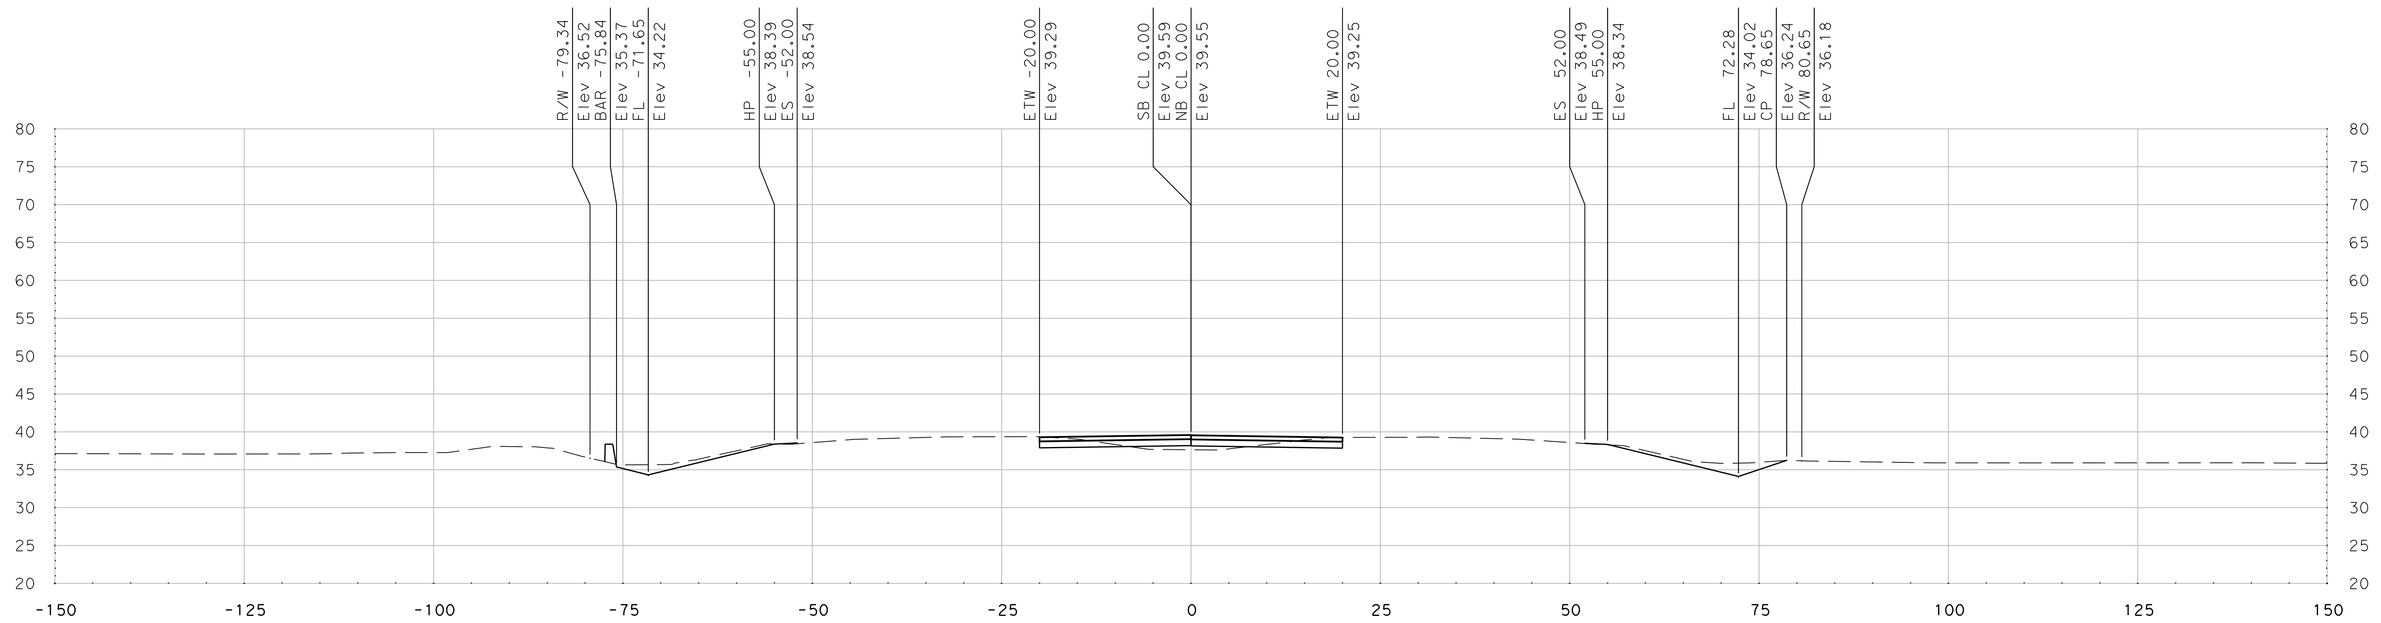

"SR 99" Sta 452+00.00

SCALE
HORIZONTAL: 1"=10'
VERTICAL: 1"=10'

DATE: 5/18/2011

ALL DIMENSIONS ARE IN US SURVEY FEET

FOR EARTHWORK DEVELOPMENT ONLY

Dist	COUNTY	ROUTE	POST MILES TOTAL PROJECT	SHEET No.	TOTAL SHEETS
10	SJ	99	4.9/14.2		
CONTRACT No.			10-0E6114		
PROJECT ID			1000020440		

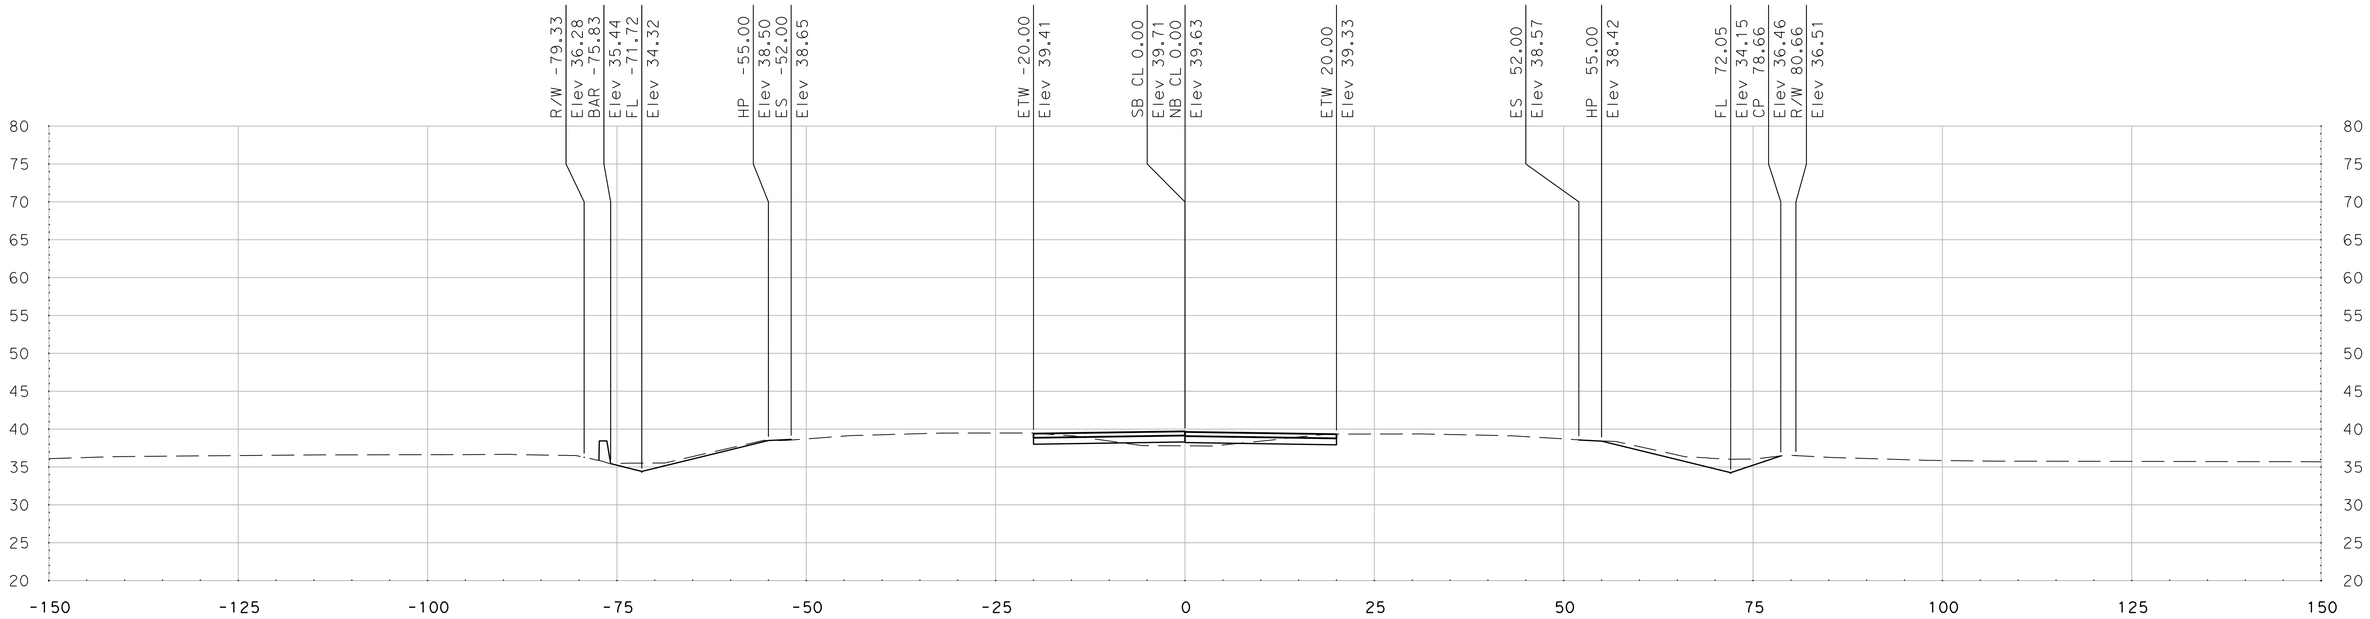

"SR 99" Sta 452+72.42

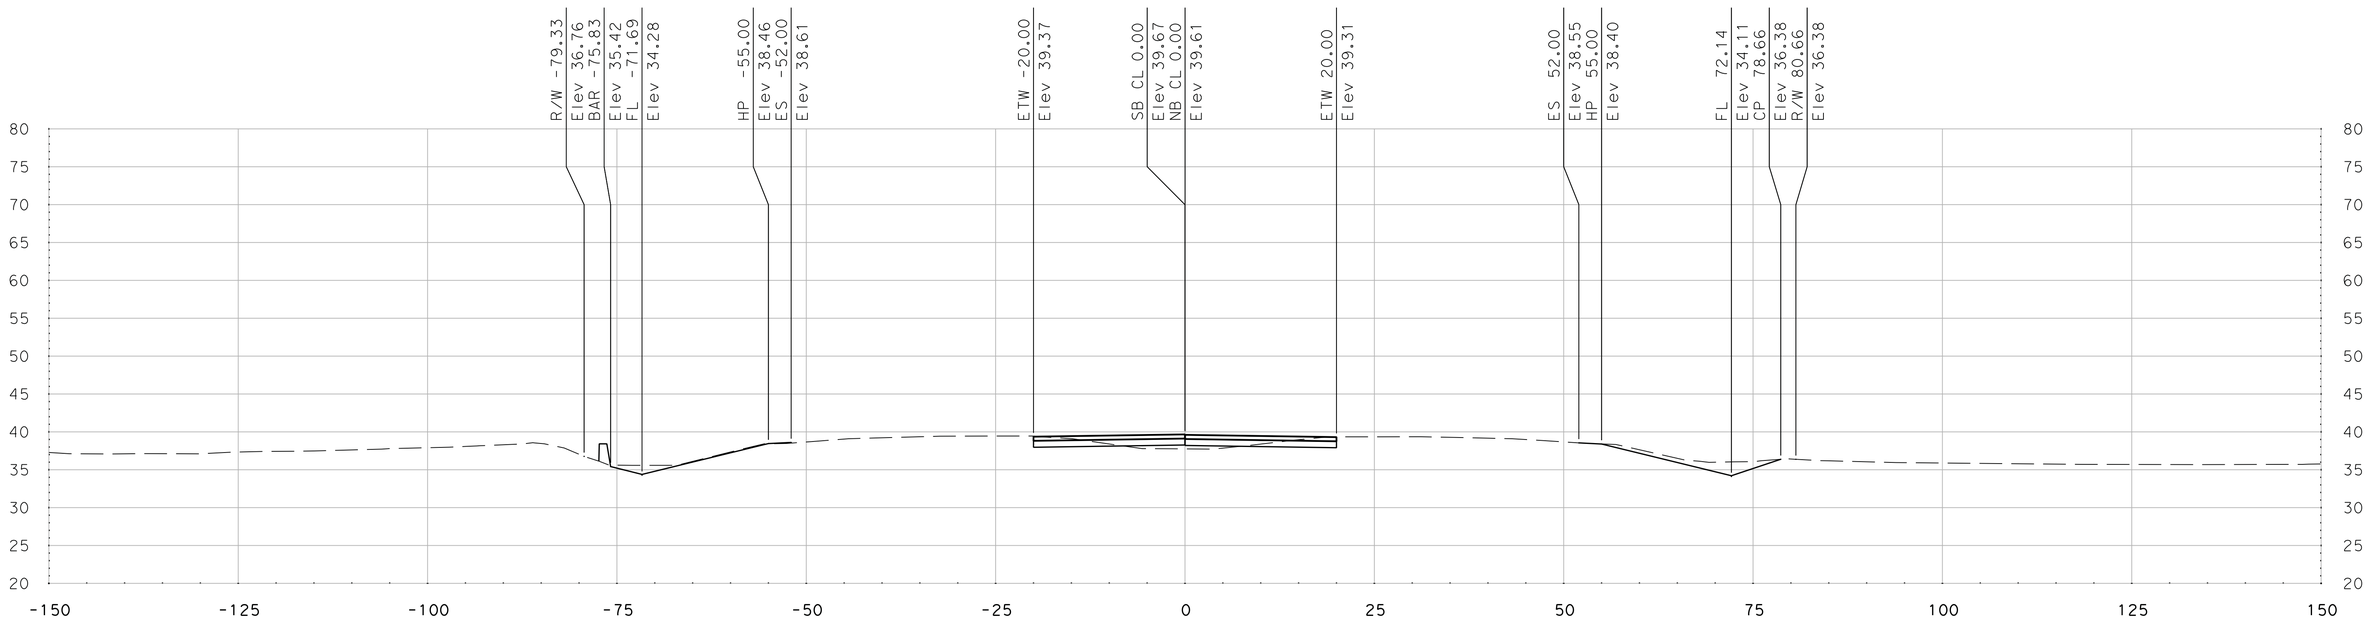

"SR 99" Sta 452+50.00

SCALE
HORIZONTAL: 1"=10'
VERTICAL: 1"=10'

DATE: 5/18/2011

ALL DIMENSIONS ARE IN US SURVEY FEET

FOR EARTHWORK DEVELOPMENT ONLY

Dist	COUNTY	ROUTE	POST MILES TOTAL PROJECT	SHEET No.	TOTAL SHEETS
10	SJ	99	4.9/14.2		
CONTRACT No.			10-0E6114		
PROJECT ID			1000020440		

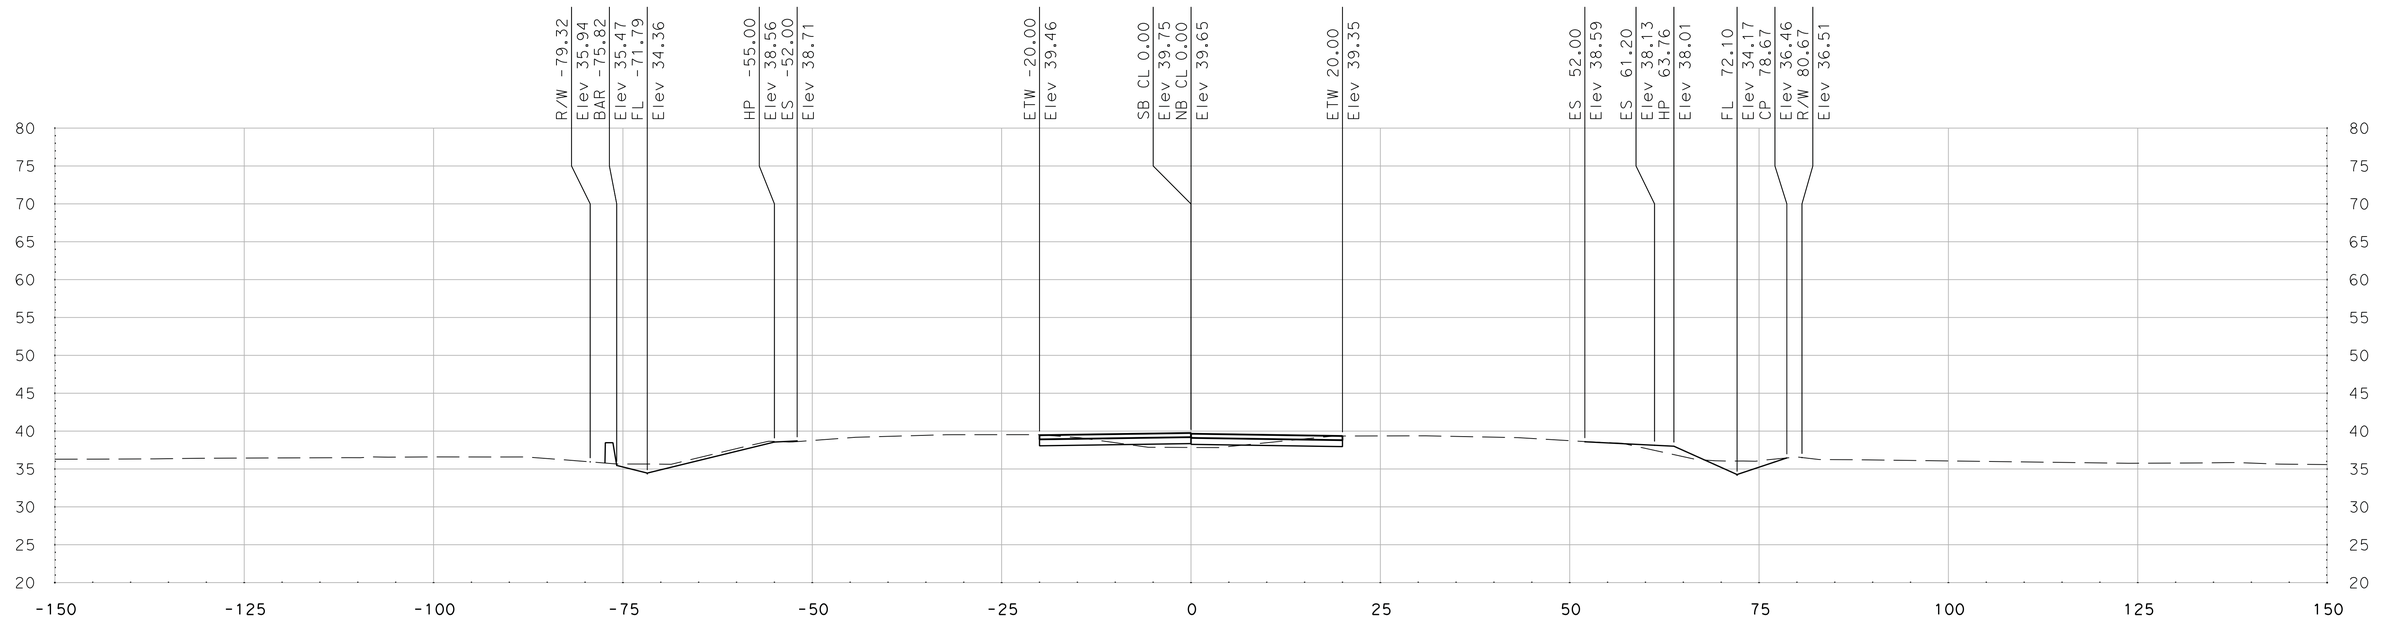

"SR 99" Sta 453+00.00

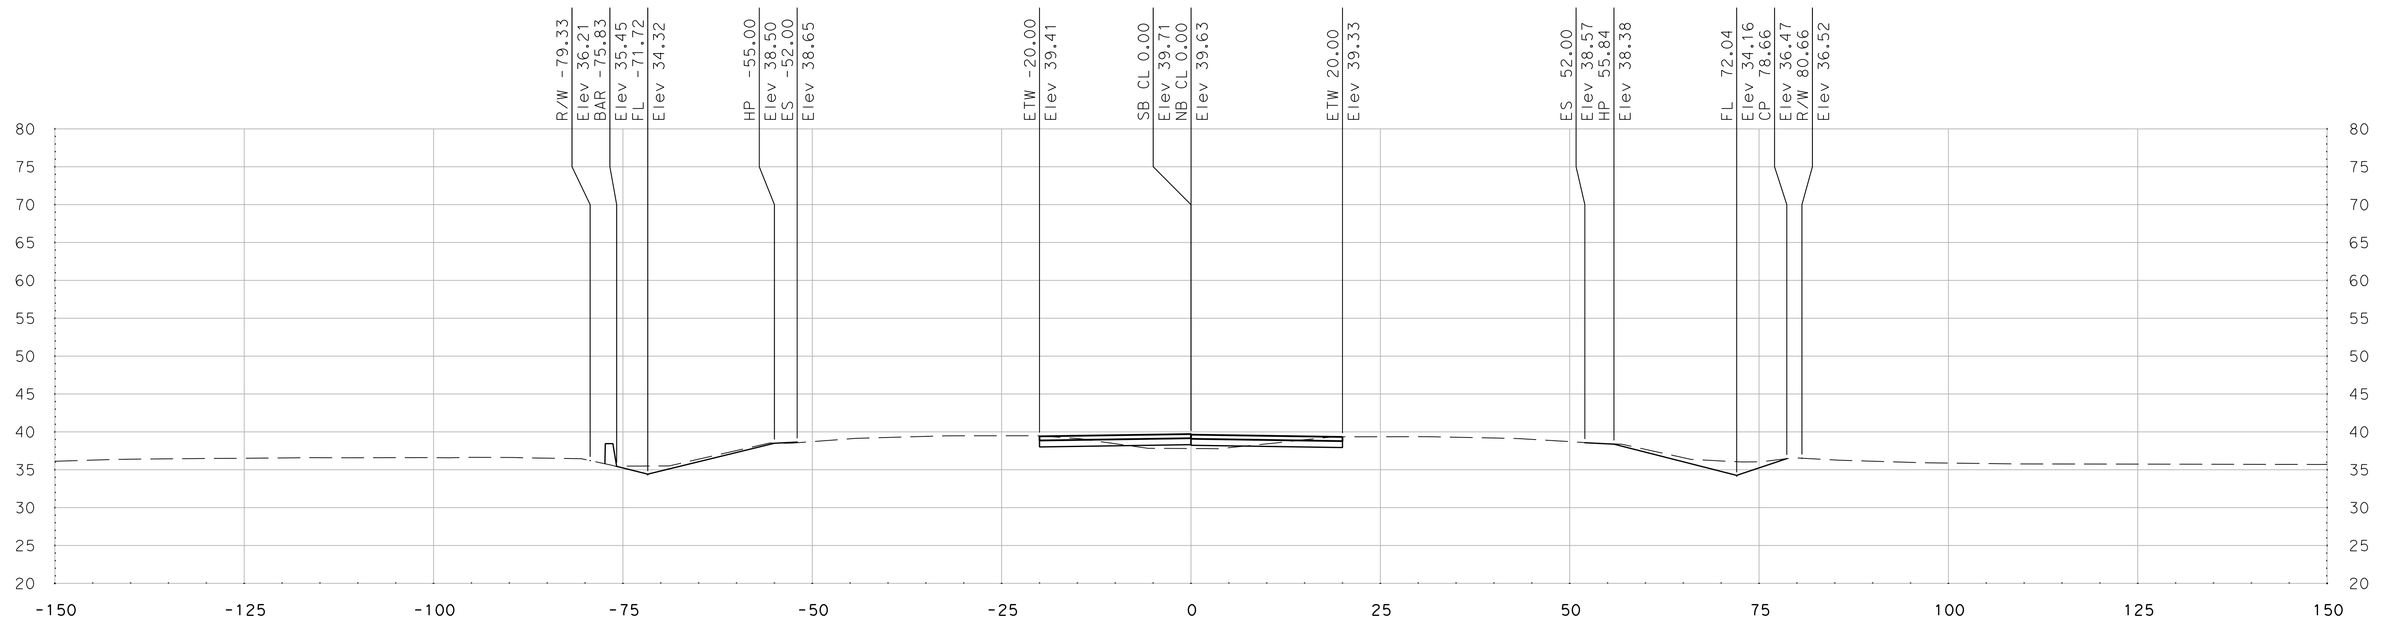

"SR 99" Sta 452+75.00

SCALE
HORIZONTAL: 1"=10'
VERTICAL: 1"=10'

DATE: 5/18/2011

ALL DIMENSIONS ARE IN US SURVEY FEET

FOR EARTHWORK DEVELOPMENT ONLY

Dist	COUNTY	ROUTE	POST MILES TOTAL PROJECT	SHEET No.	TOTAL SHEETS
10	SJ	99	4.9/14.2		
CONTRACT No.			10-0E6114		
PROJECT ID			1000020440		

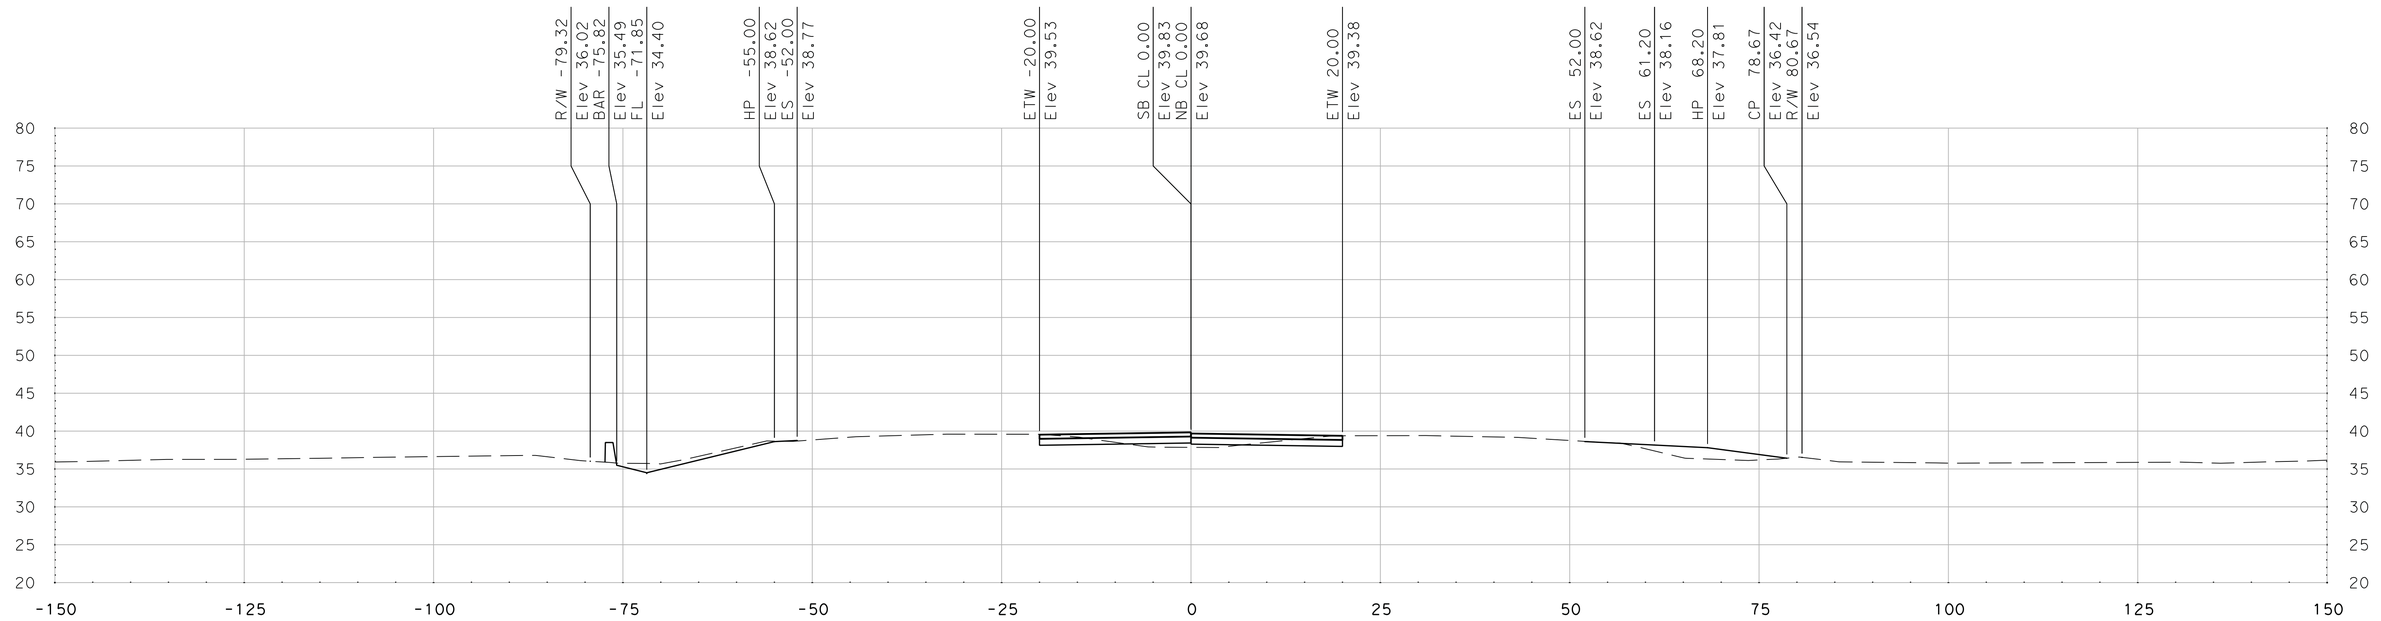

"SR 99" Sta 453+25.00

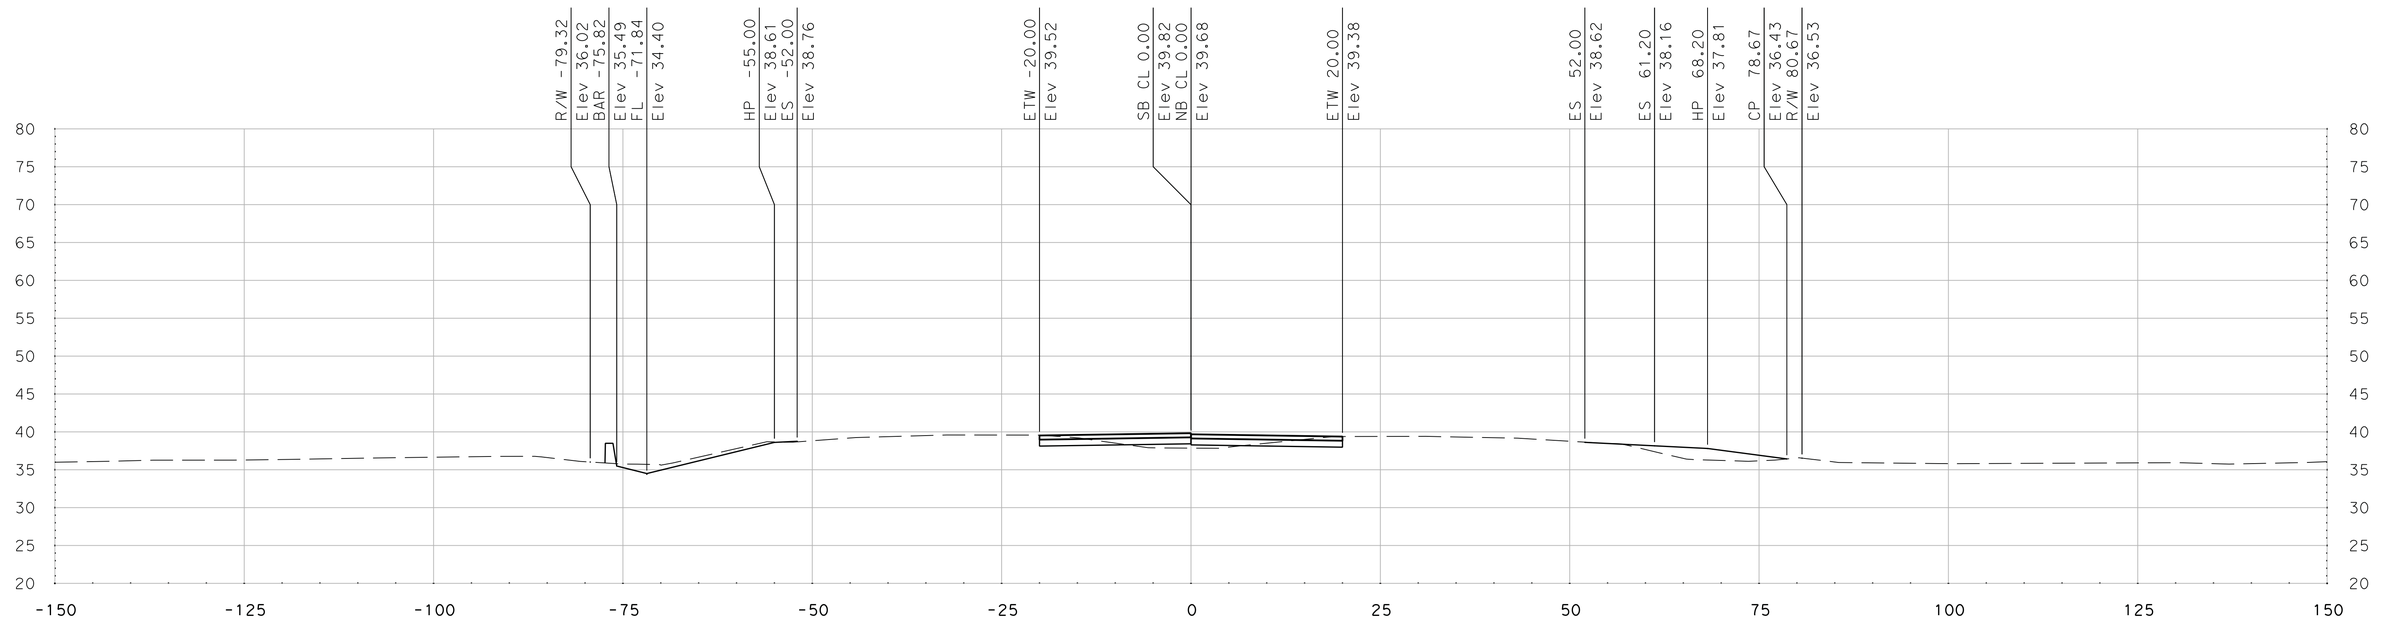

"SR 99" Sta 453+22.33

SCALE
HORIZONTAL: 1"=10'
VERTICAL: 1"=10'

DATE: 5/18/2011

ALL DIMENSIONS ARE IN US SURVEY FEET

FOR EARTHWORK DEVELOPMENT ONLY

Dist	COUNTY	ROUTE	POST MILES TOTAL PROJECT	SHEET No.	TOTAL SHEETS
10	SJ	99	4.9/14.2		
CONTRACT No.			10-0E6114		
PROJECT ID			1000020440		

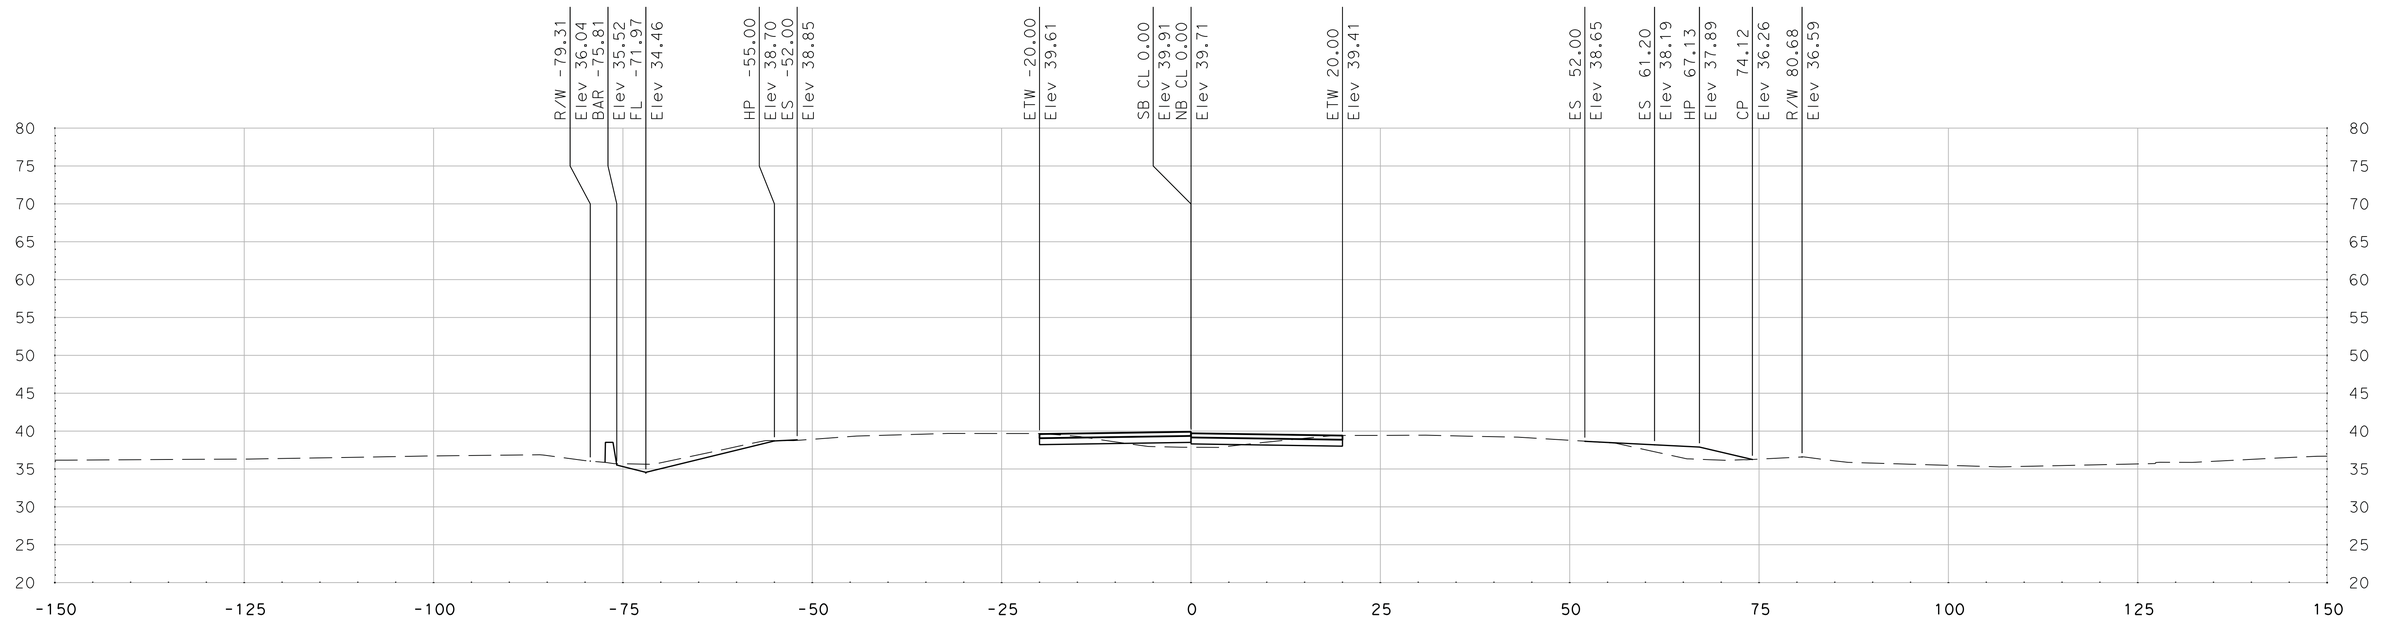

"SR 99" Sta 453+50.00

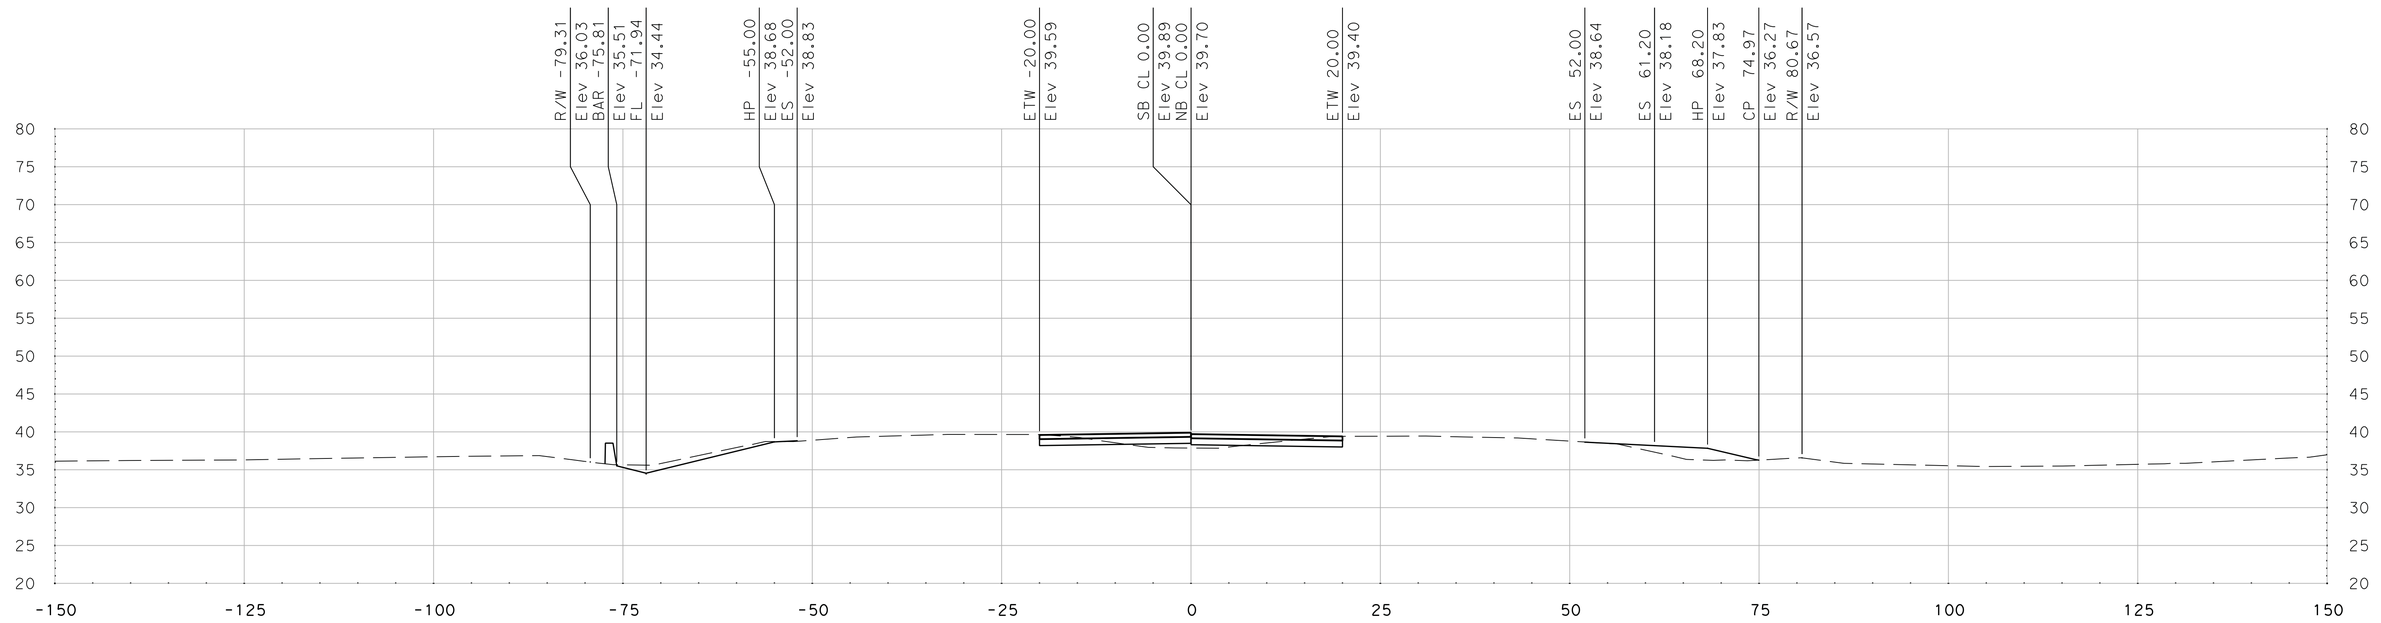

"SR 99" Sta 453+42.33

SCALE
HORIZONTAL: 1"=10'
VERTICAL: 1"=10'

DATE: 5/18/2011

ALL DIMENSIONS ARE IN US SURVEY FEET

FOR EARTHWORK DEVELOPMENT ONLY

Dist	COUNTY	ROUTE	POST MILES TOTAL PROJECT	SHEET No.	TOTAL SHEETS
10	SJ	99	4.9/14.2		
CONTRACT No.			10-0E6114		
PROJECT ID			1000020440		

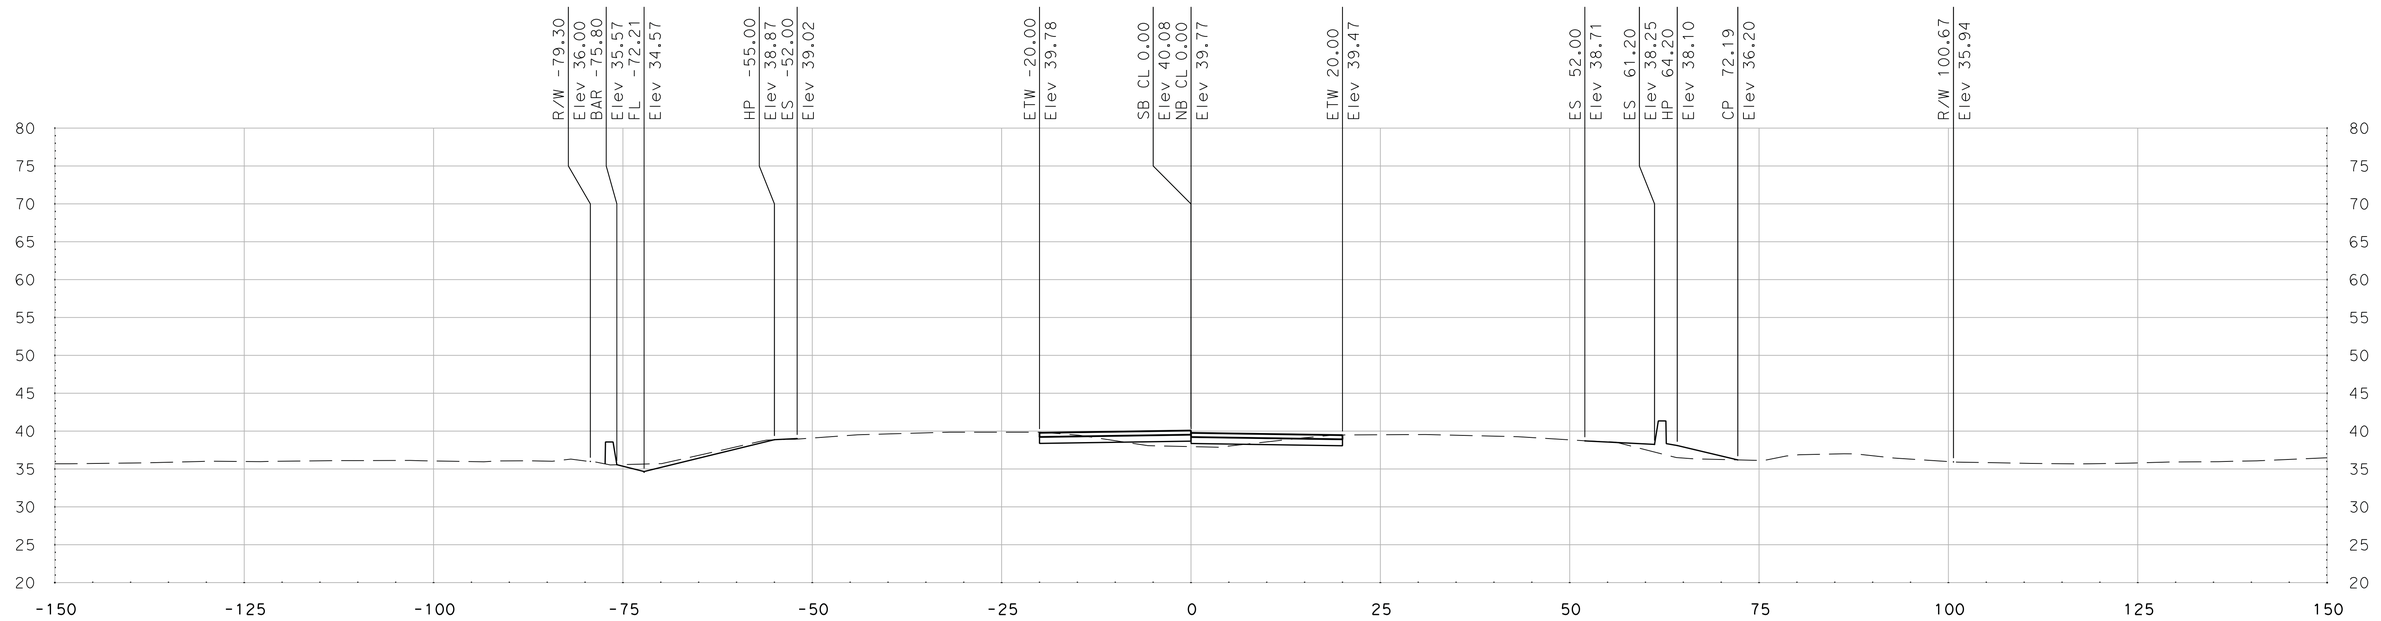

"SR 99" Sta 453+96.38

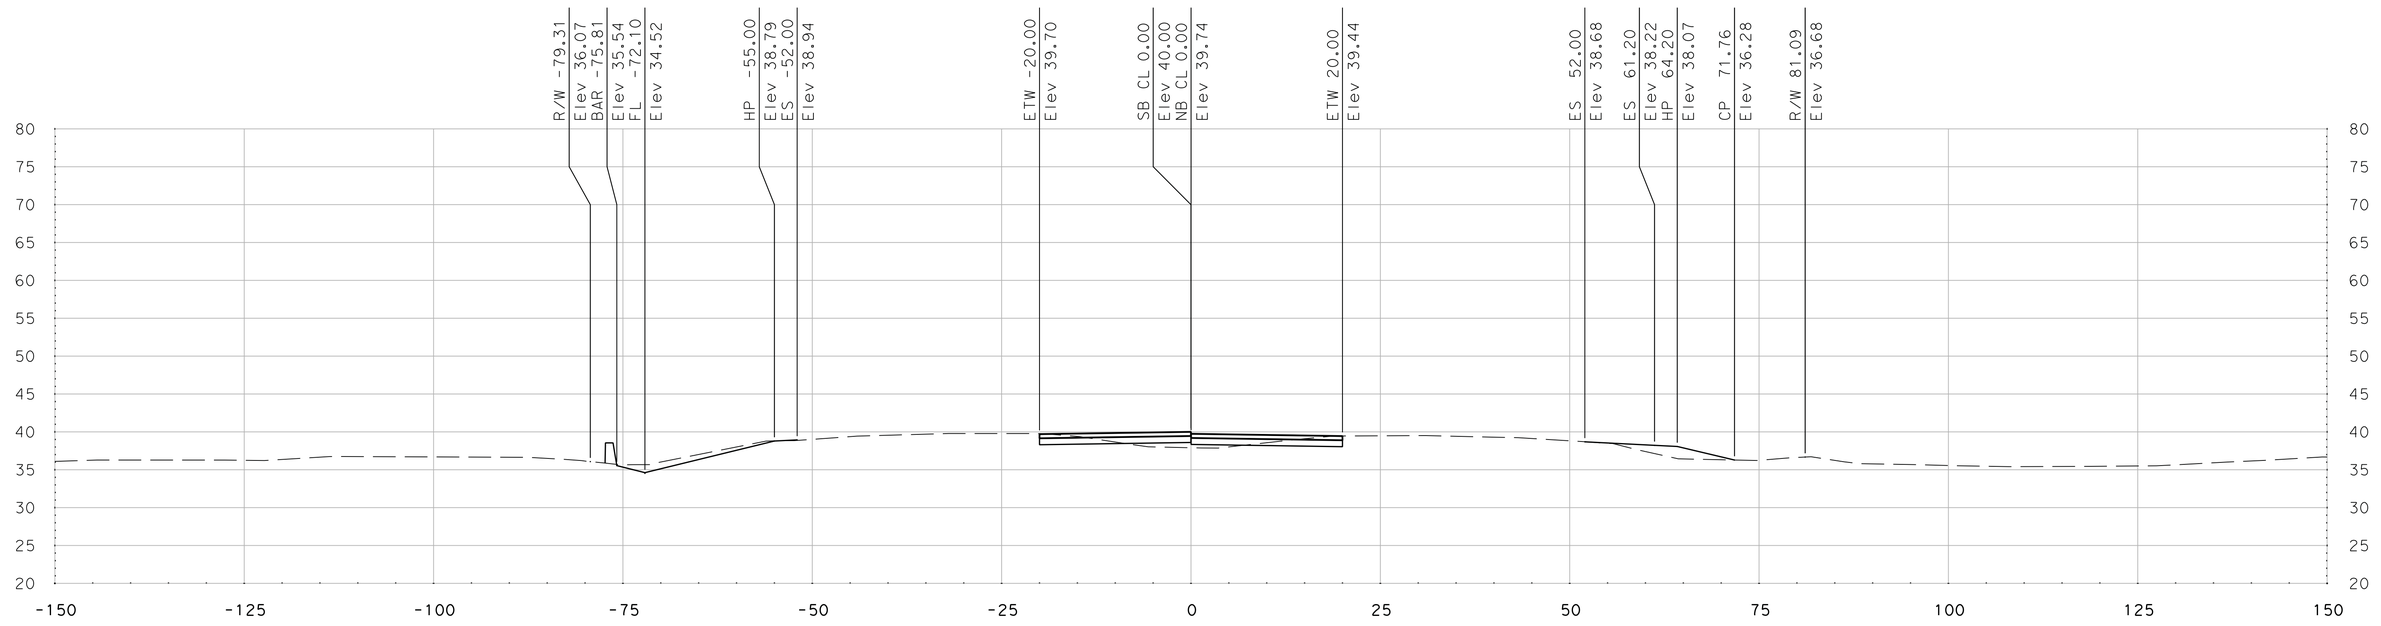

"SR 99" Sta 453+75.00

SCALE
HORIZONTAL: 1"=10'
VERTICAL: 1"=10'

DATE: 5/18/2011

ALL DIMENSIONS ARE IN US SURVEY FEET

FOR EARTHWORK DEVELOPMENT ONLY

Dist	COUNTY	ROUTE	POST MILES TOTAL PROJECT	SHEET No.	TOTAL SHEETS
10	SJ	99	4.9/14.2		
CONTRACT No.			10-0E6114		
PROJECT ID			1000020440		

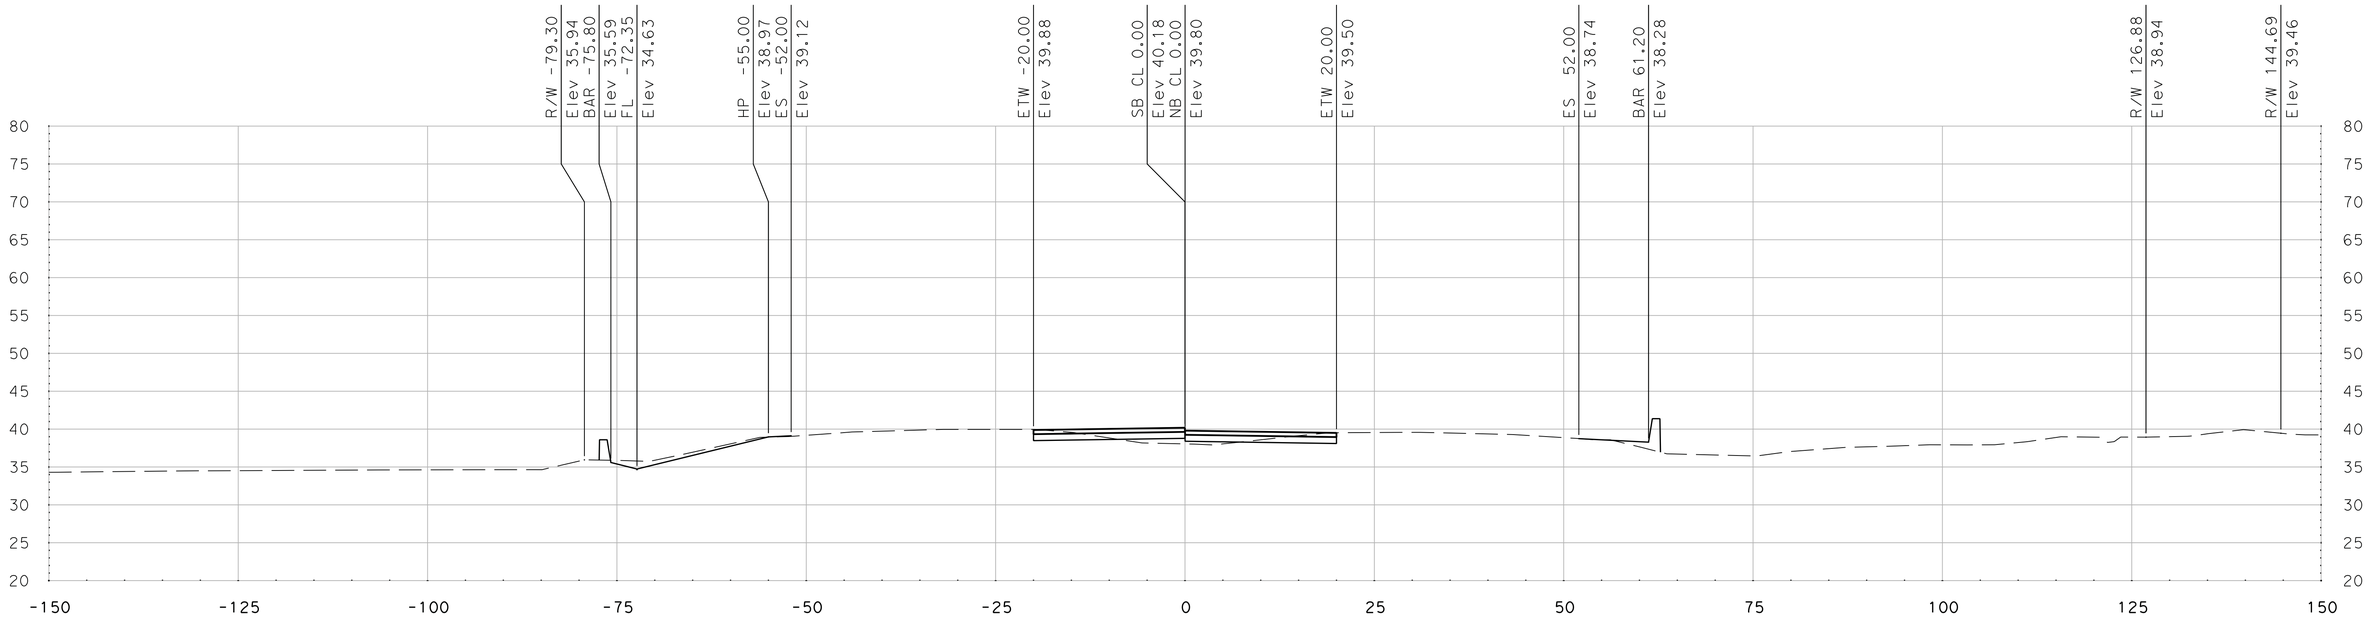

"SR 99" Sta 454+25.00

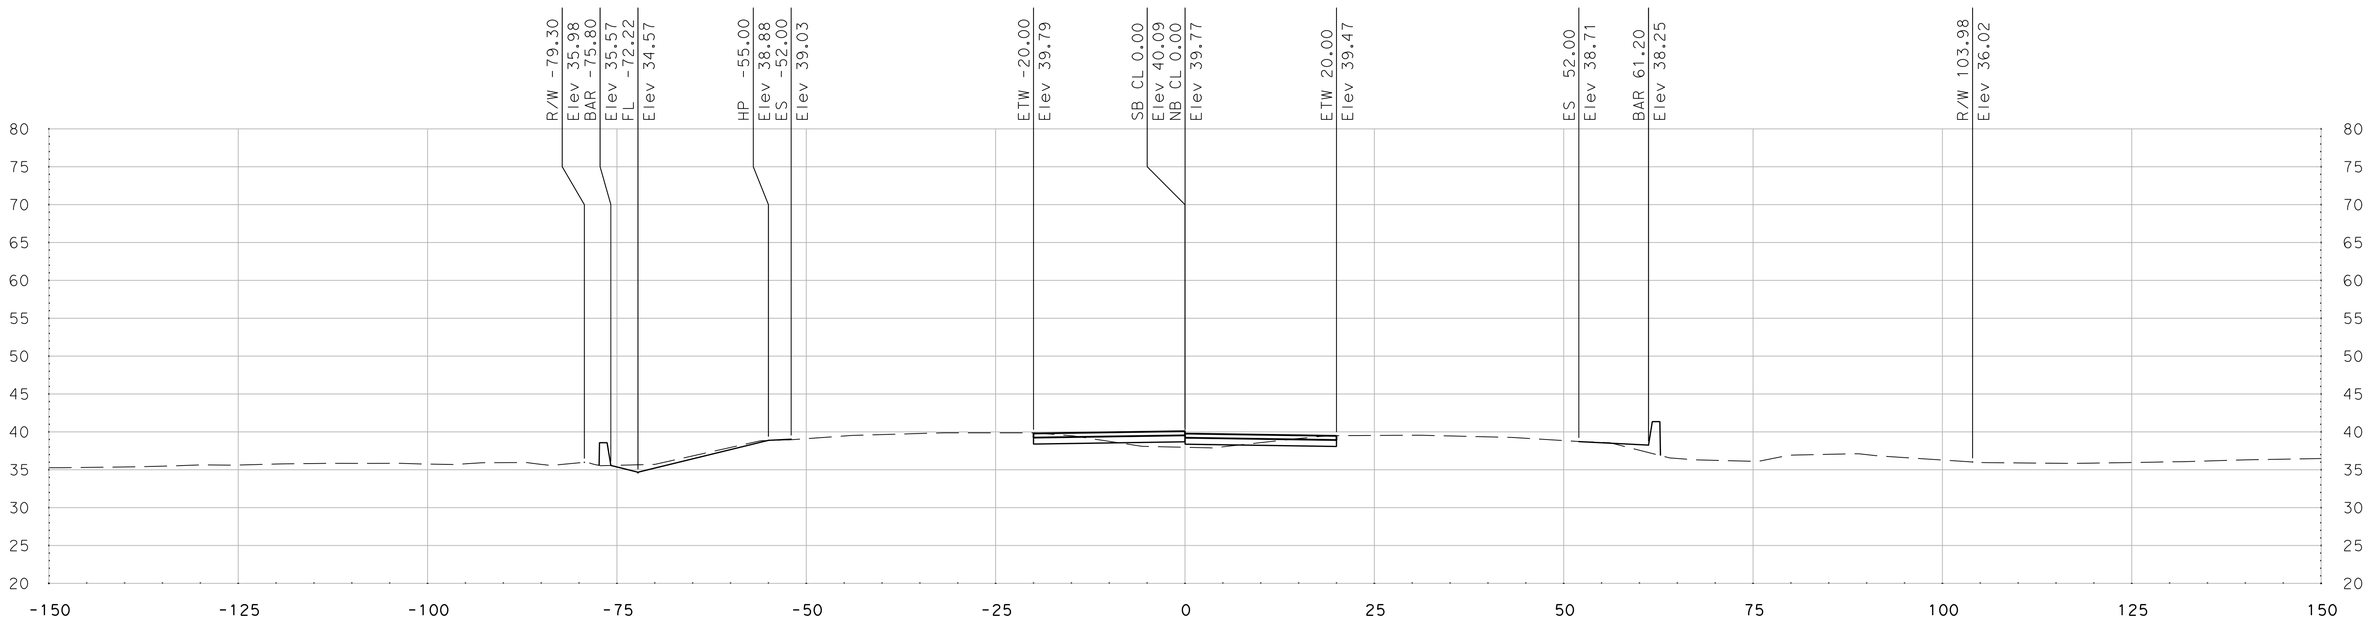

"SR 99" Sta 454+00.00

SCALE
HORIZONTAL: 1"=10'
VERTICAL: 1"=10'

DATE: 5/18/2011

ALL DIMENSIONS ARE IN US SURVEY FEET

FOR EARTHWORK DEVELOPMENT ONLY

Dist	COUNTY	ROUTE	POST MILES TOTAL PROJECT	SHEET No.	TOTAL SHEETS
10	SJ	99	4.9/14.2		
CONTRACT No.			10-0E6114		
PROJECT ID			1000020440		

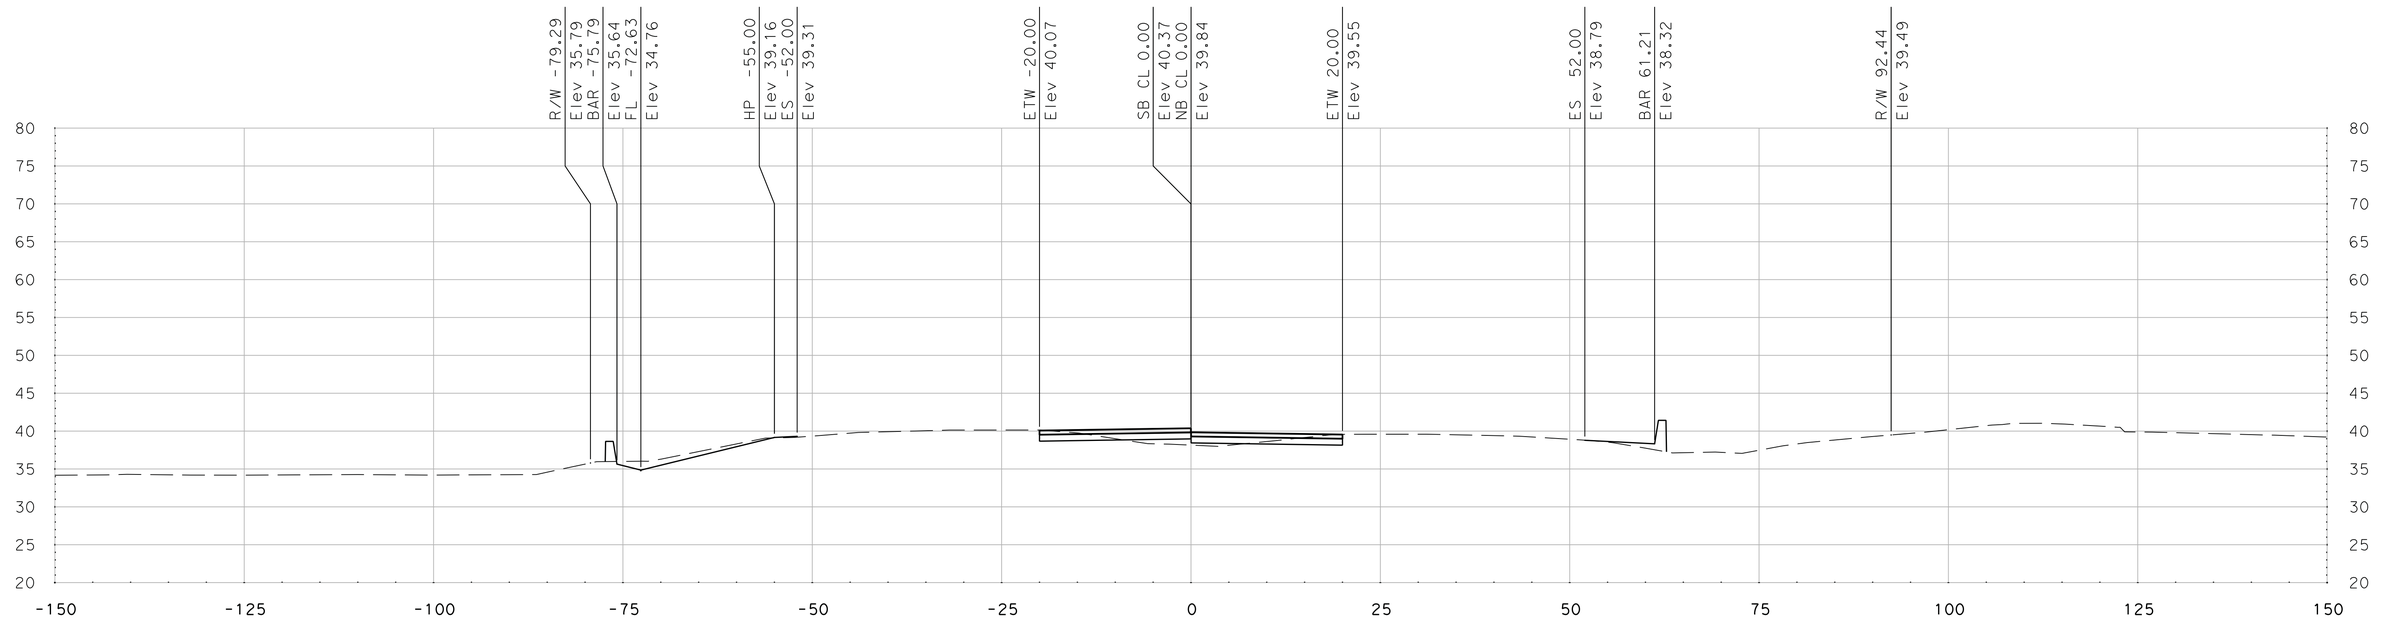

"SR 99" Sta 454+75.00

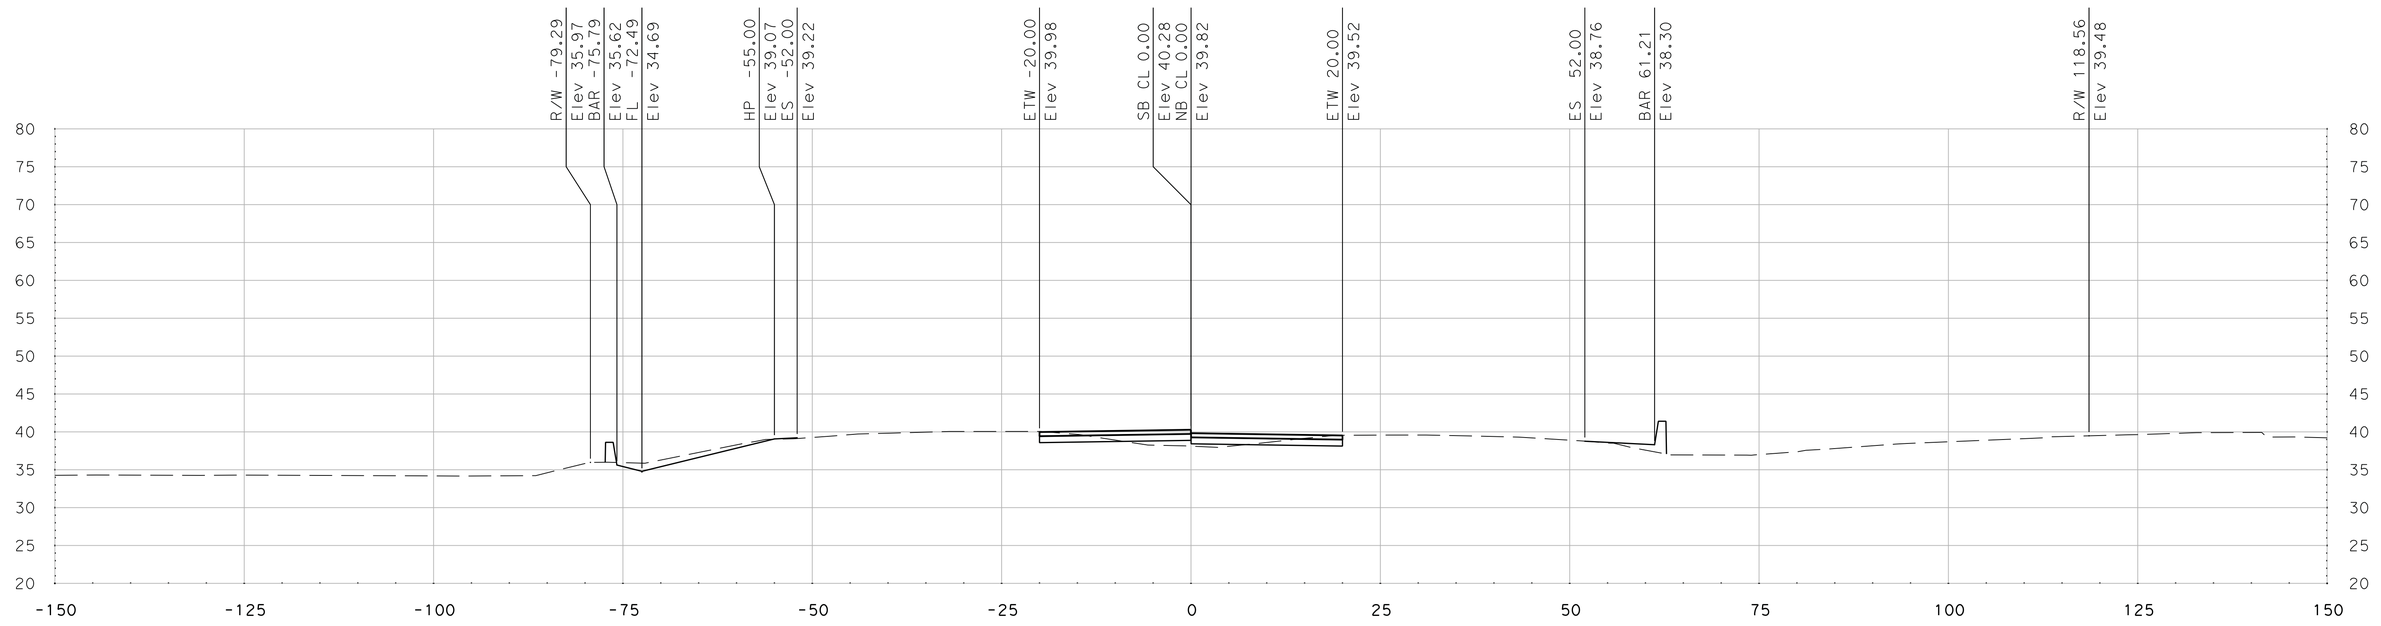

"SR 99" Sta 454+50.00

SCALE
HORIZONTAL: 1"=10'
VERTICAL: 1"=10'

DATE: 5/18/2011

ALL DIMENSIONS ARE IN US SURVEY FEET

FOR EARTHWORK DEVELOPMENT ONLY

Dist	COUNTY	ROUTE	POST MILES TOTAL PROJECT	SHEET No.	TOTAL SHEETS
10	SJ	99	4.9/14.2		
CONTRACT No.			10-0E6114		
PROJECT ID			1000020440		

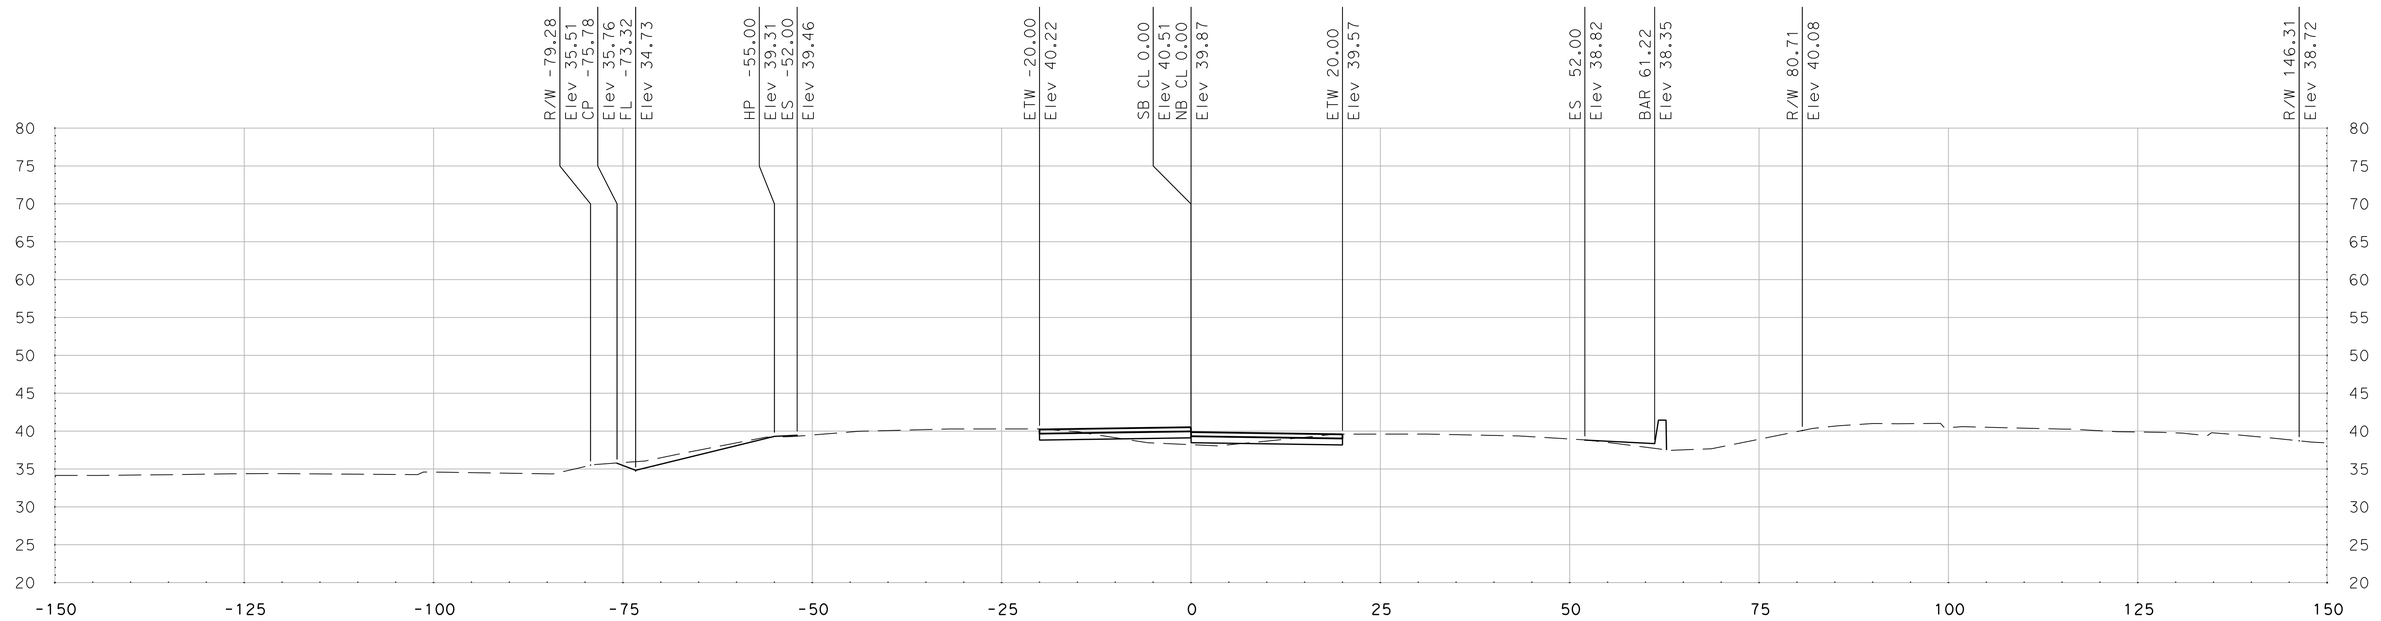

"SR 99" Sta 455+17.45

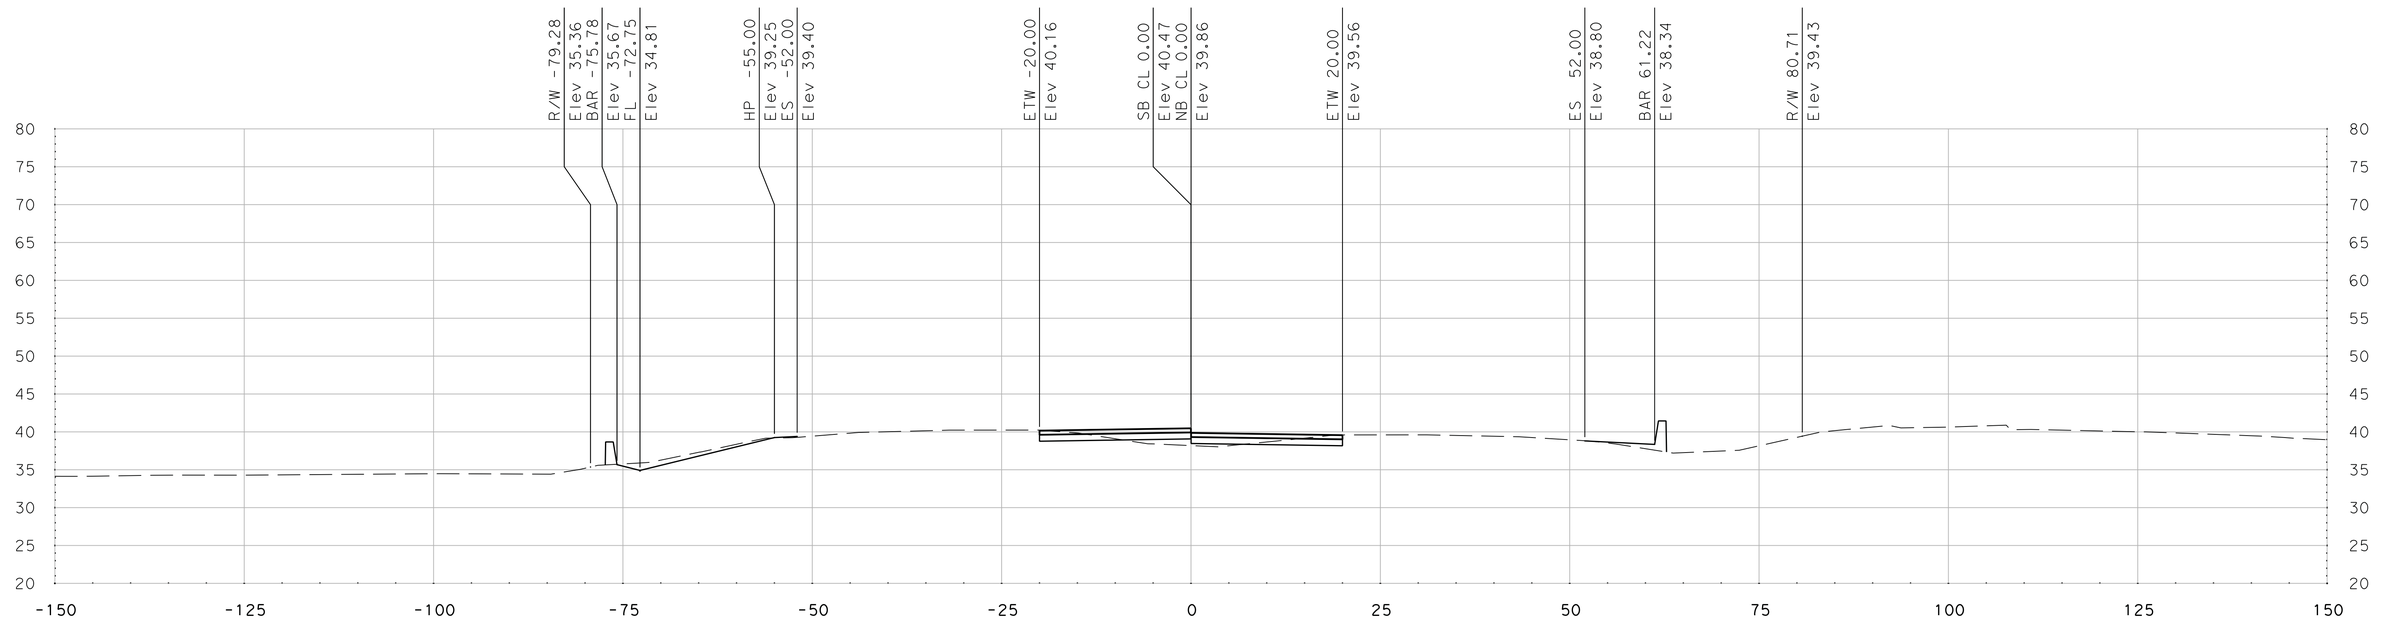

"SR 99" Sta 455+00.00

DATE: 5/18/2011

ALL DIMENSIONS ARE IN US SURVEY FEET

SCALE
HORIZONTAL: 1"=10'
VERTICAL: 1"=10'

FOR EARTHWORK DEVELOPMENT ONLY

Dist	COUNTY	ROUTE	POST MILES TOTAL PROJECT	SHEET No.	TOTAL SHEETS
10	SJ	99	4.9/14.2		
CONTRACT No.			10-0E6114		
PROJECT ID			1000020440		

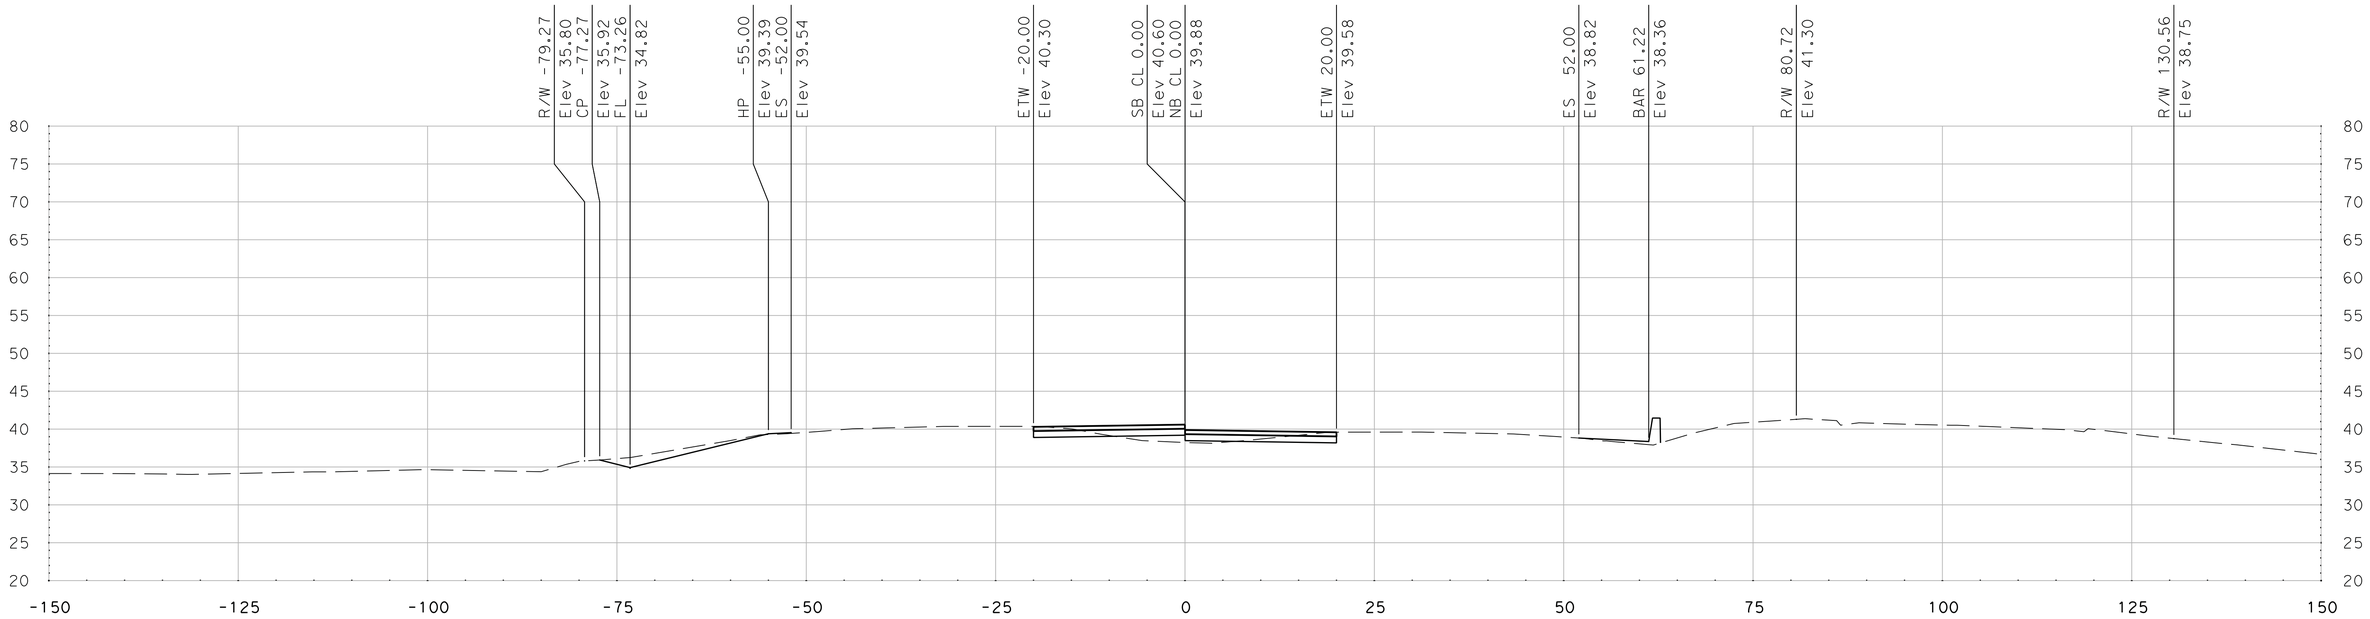

"SR 99" Sta 455+50.00

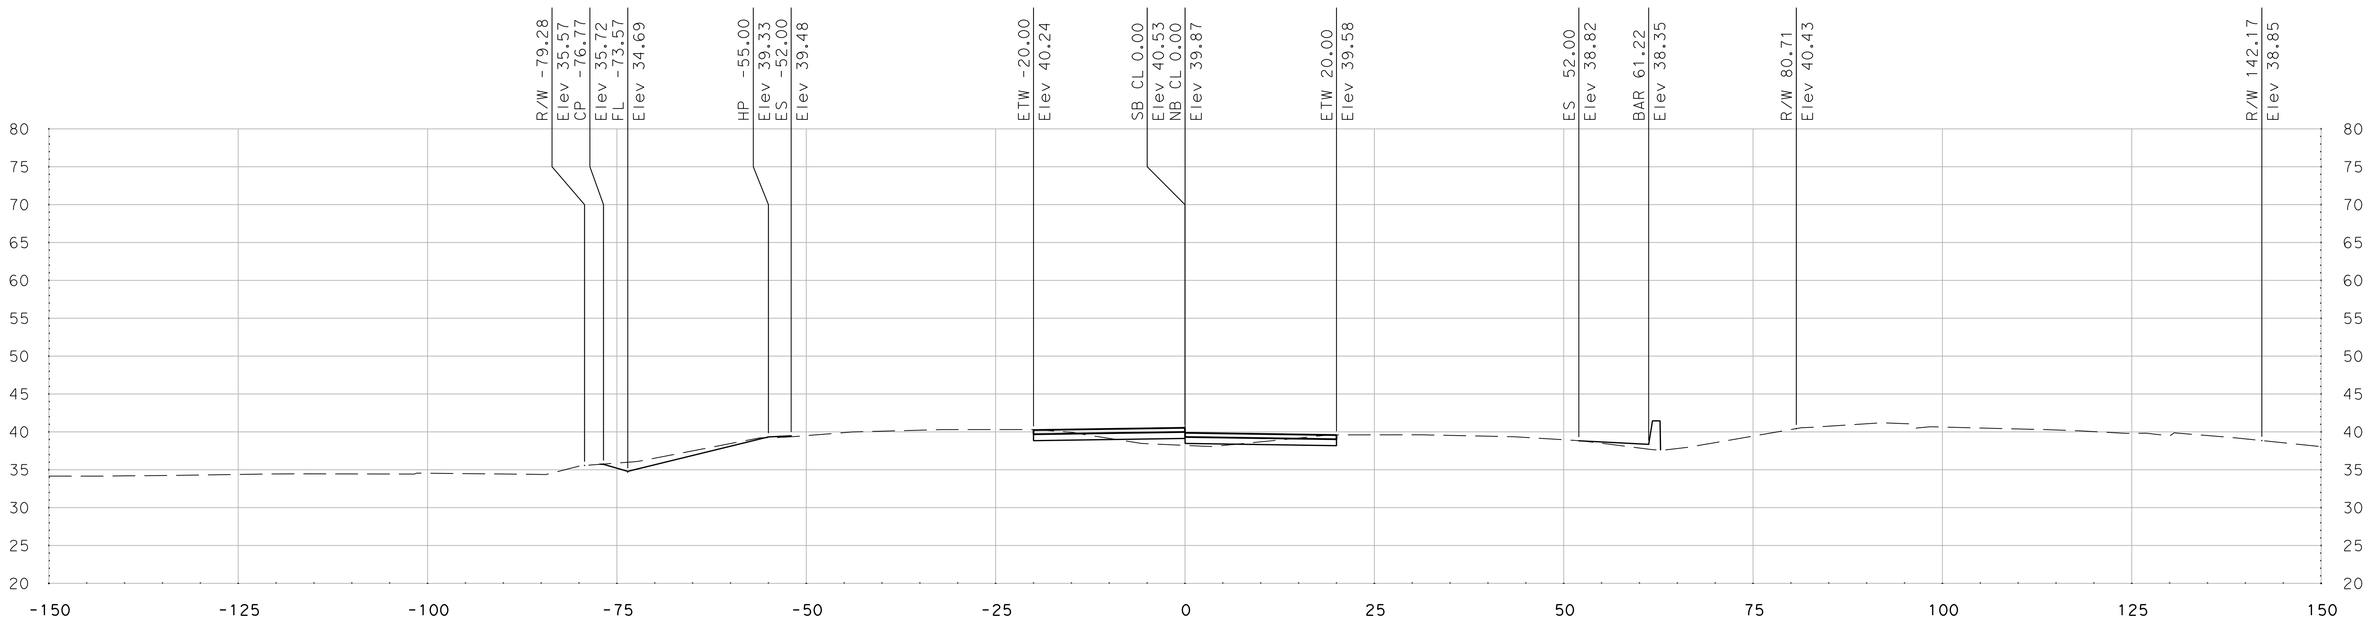

"SR 99" Sta 455+25.00

SCALE
HORIZONTAL: 1"=10'
VERTICAL: 1"=10'

DATE: 5/18/2011

ALL DIMENSIONS ARE IN US SURVEY FEET

FOR EARTHWORK DEVELOPMENT ONLY

Dist	COUNTY	ROUTE	POST MILES TOTAL PROJECT	SHEET No.	TOTAL SHEETS
10	SJ	99	4.9/14.2		
CONTRACT No.			10-0E6114		
PROJECT ID			1000020440		

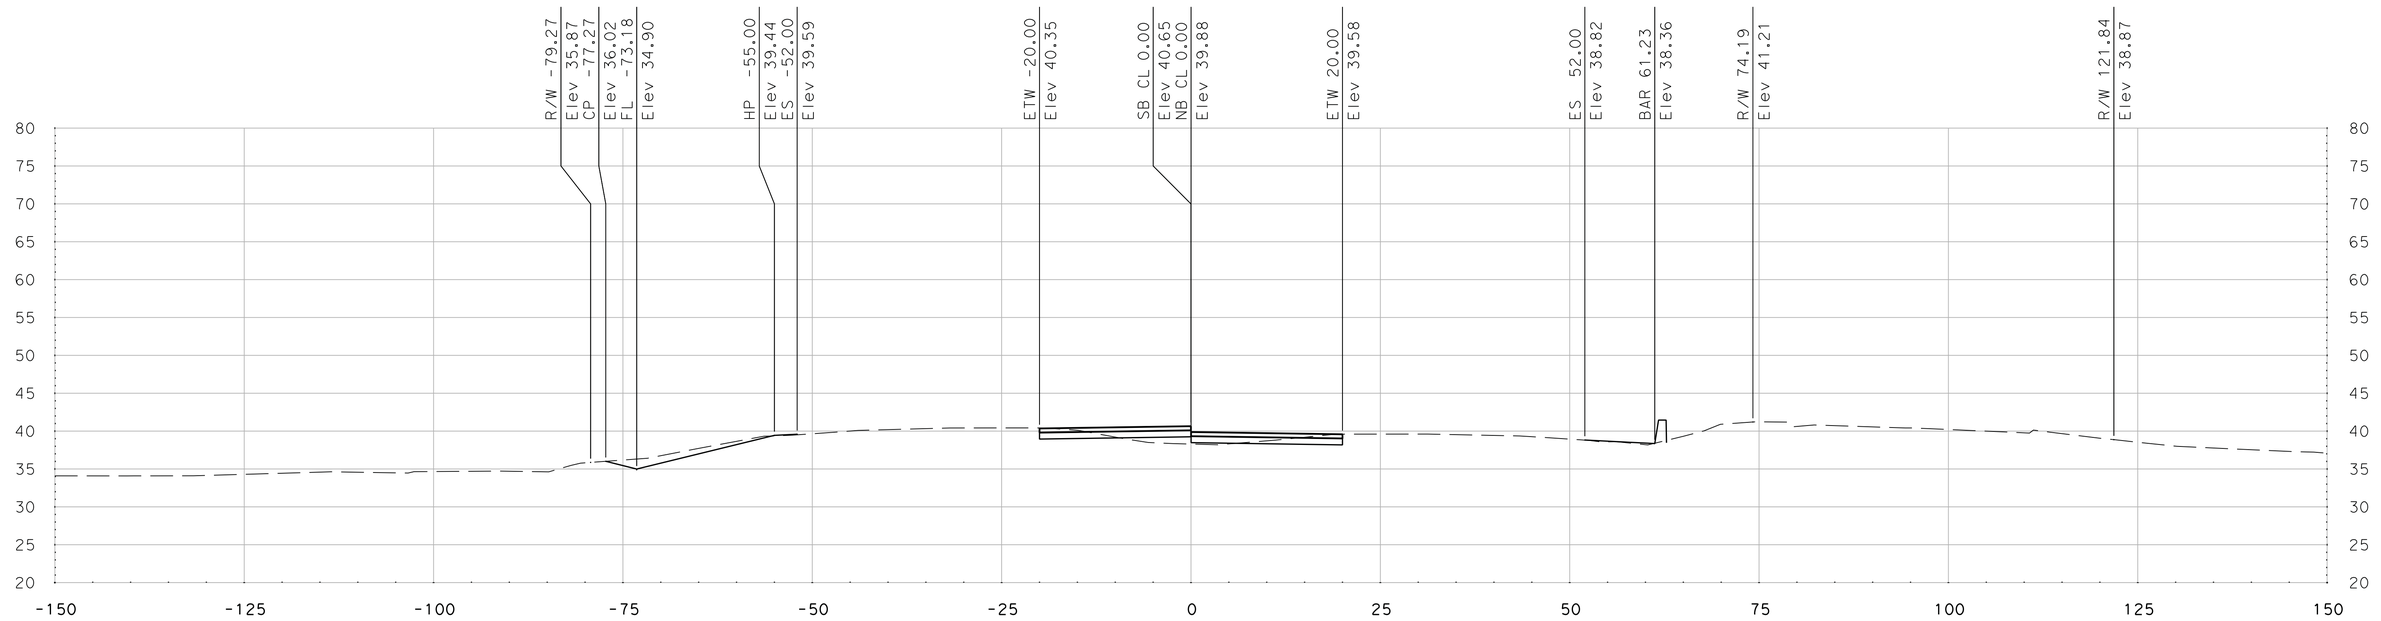

"SR 99" Sta 455+75.00

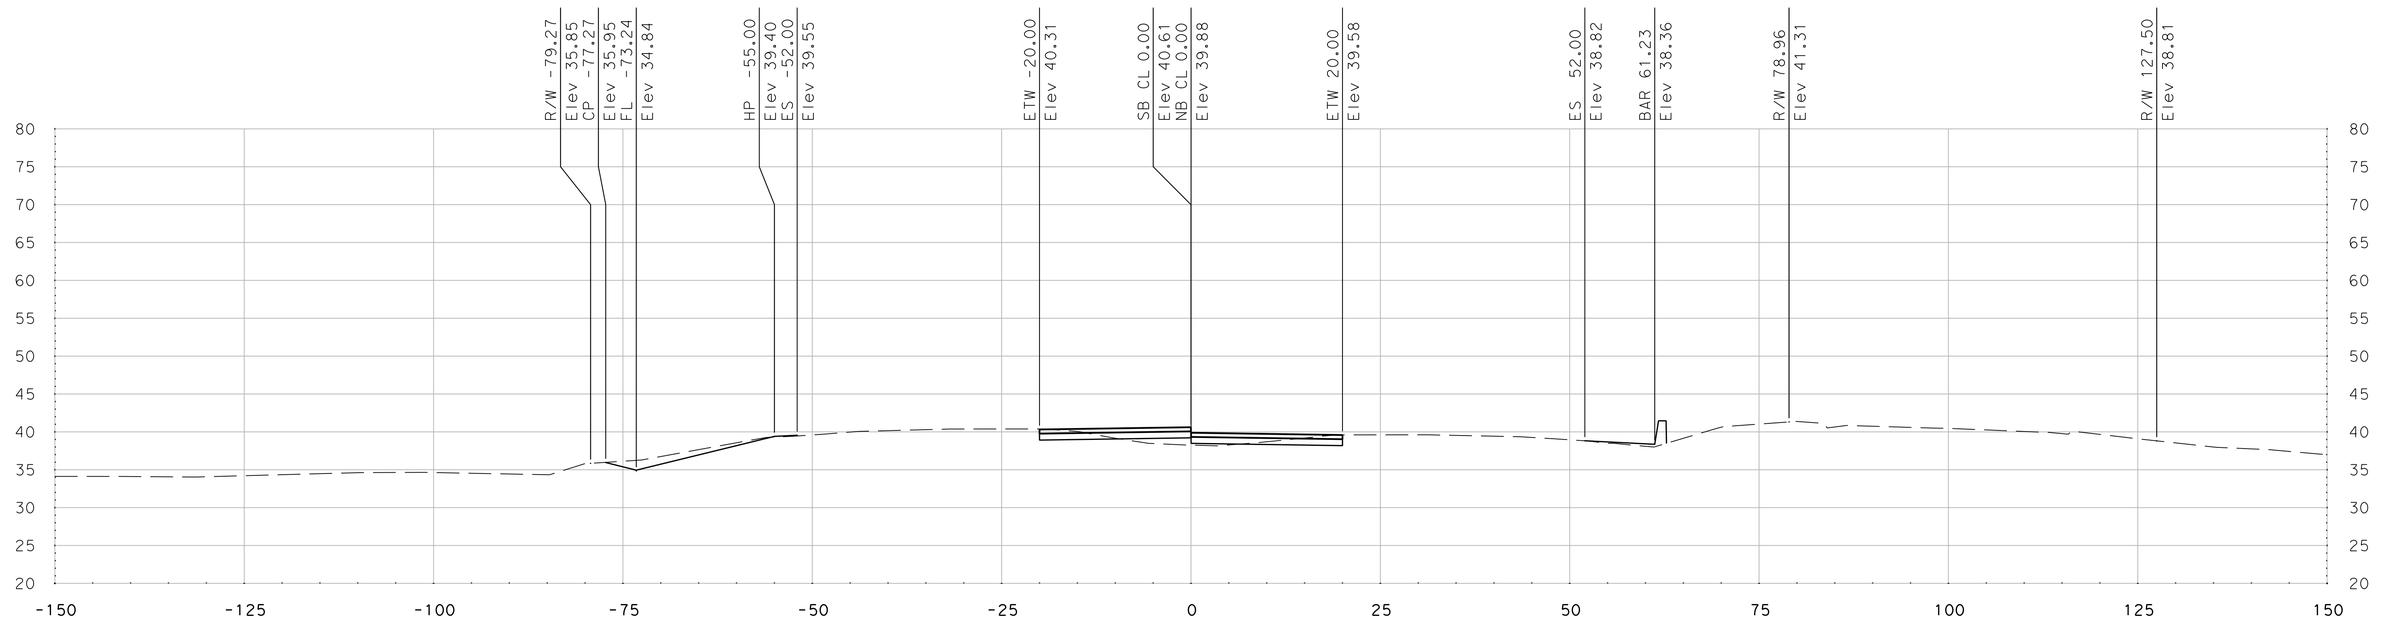

"SR 99" Sta 455+57.92

DATE: 5/18/2011

ALL DIMENSIONS ARE IN US SURVEY FEET

SCALE
HORIZONTAL: 1"=10'
VERTICAL: 1"=10'

FOR EARTHWORK DEVELOPMENT ONLY

Dist	COUNTY	ROUTE	POST MILES TOTAL PROJECT	SHEET No.	TOTAL SHEETS
10	SJ	99	4.9/14.2		
CONTRACT No.			10-0E6114		
PROJECT ID			1000020440		

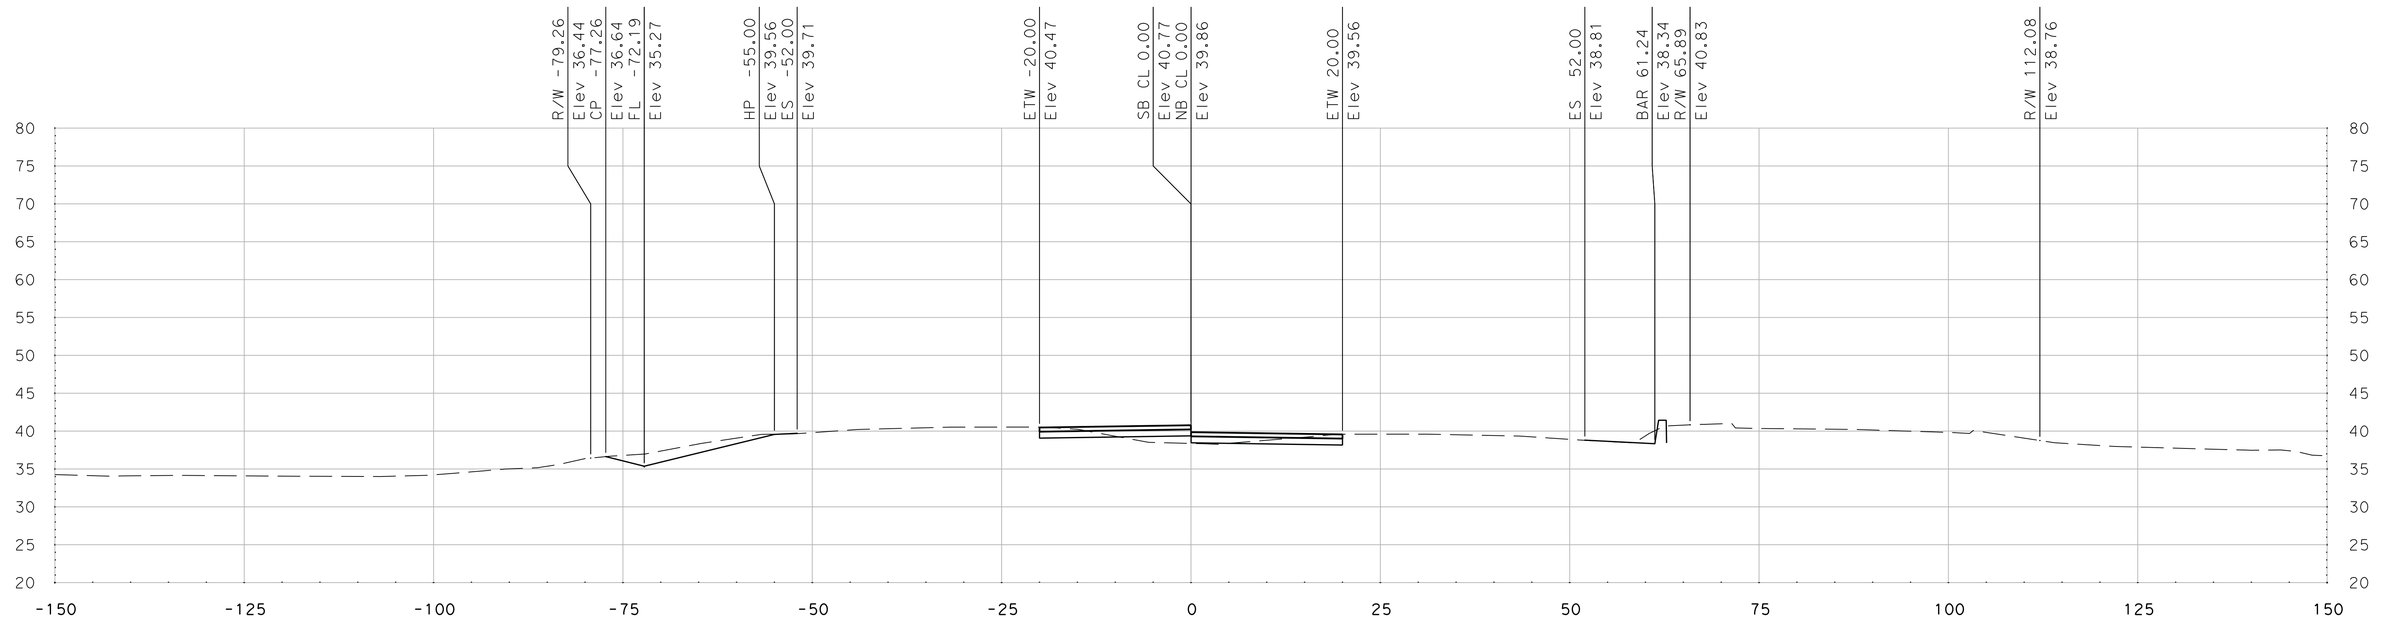

"SR 99" Sta 456+25.00

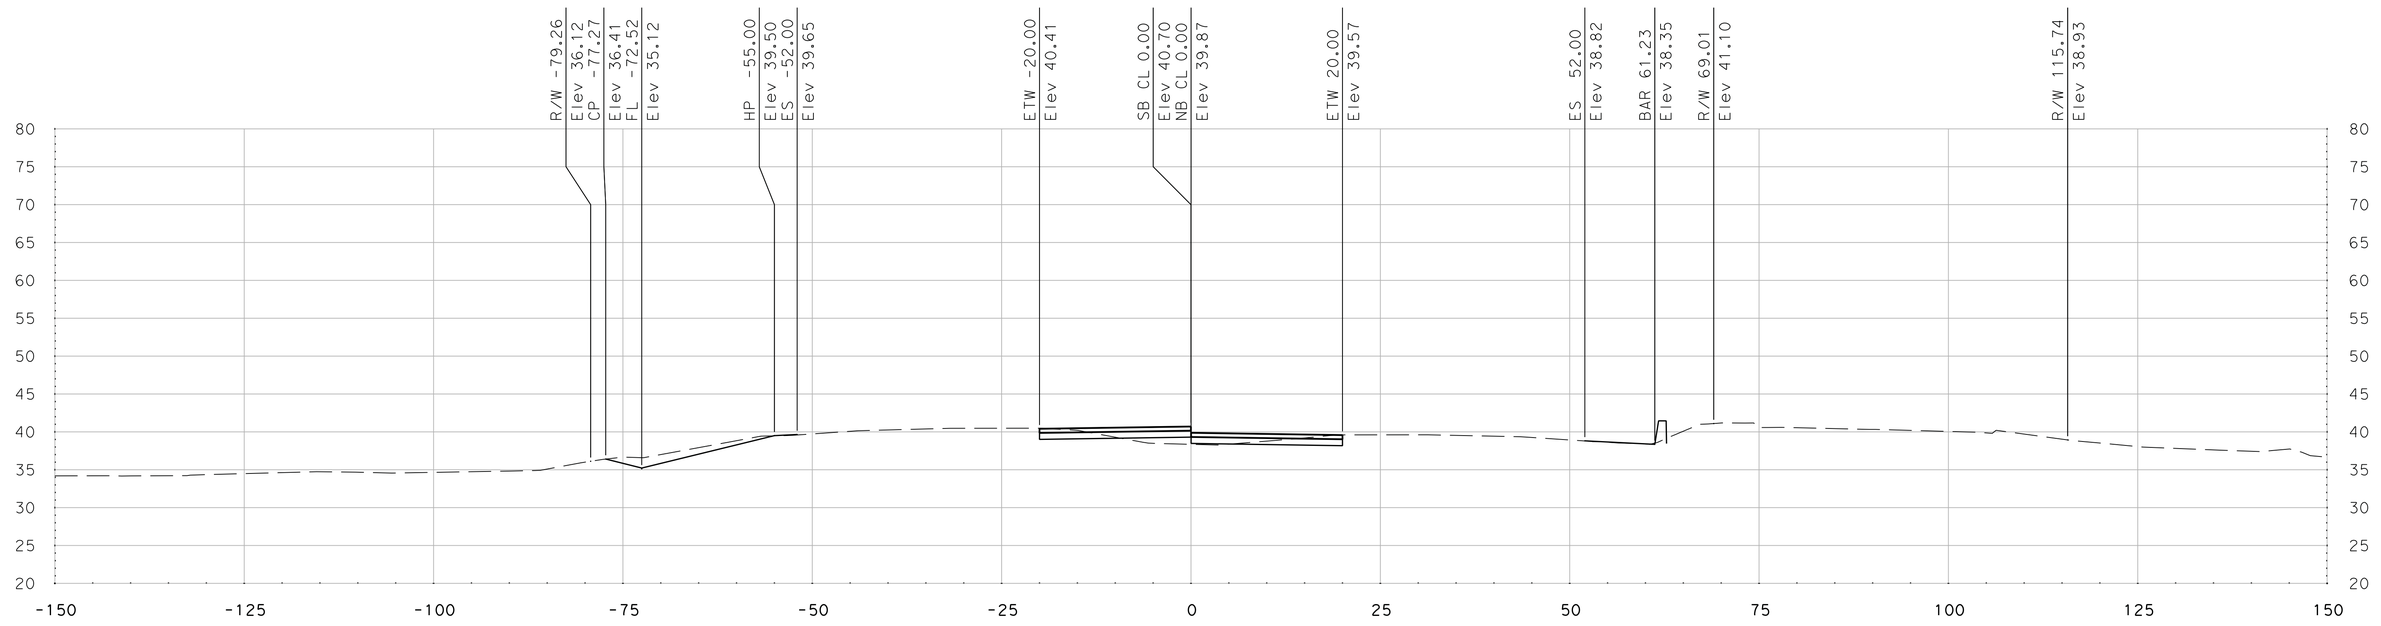

"SR 99" Sta 456+00.00

SCALE
HORIZONTAL: 1"=10'
VERTICAL: 1"=10'

DATE: 5/18/2011

ALL DIMENSIONS ARE IN US SURVEY FEET

FOR EARTHWORK DEVELOPMENT ONLY

Dist	COUNTY	ROUTE	POST MILES TOTAL PROJECT	SHEET No.	TOTAL SHEETS
10	SJ	99	4.9/14.2		
CONTRACT No.			10-0E6114		
PROJECT ID			1000020440		

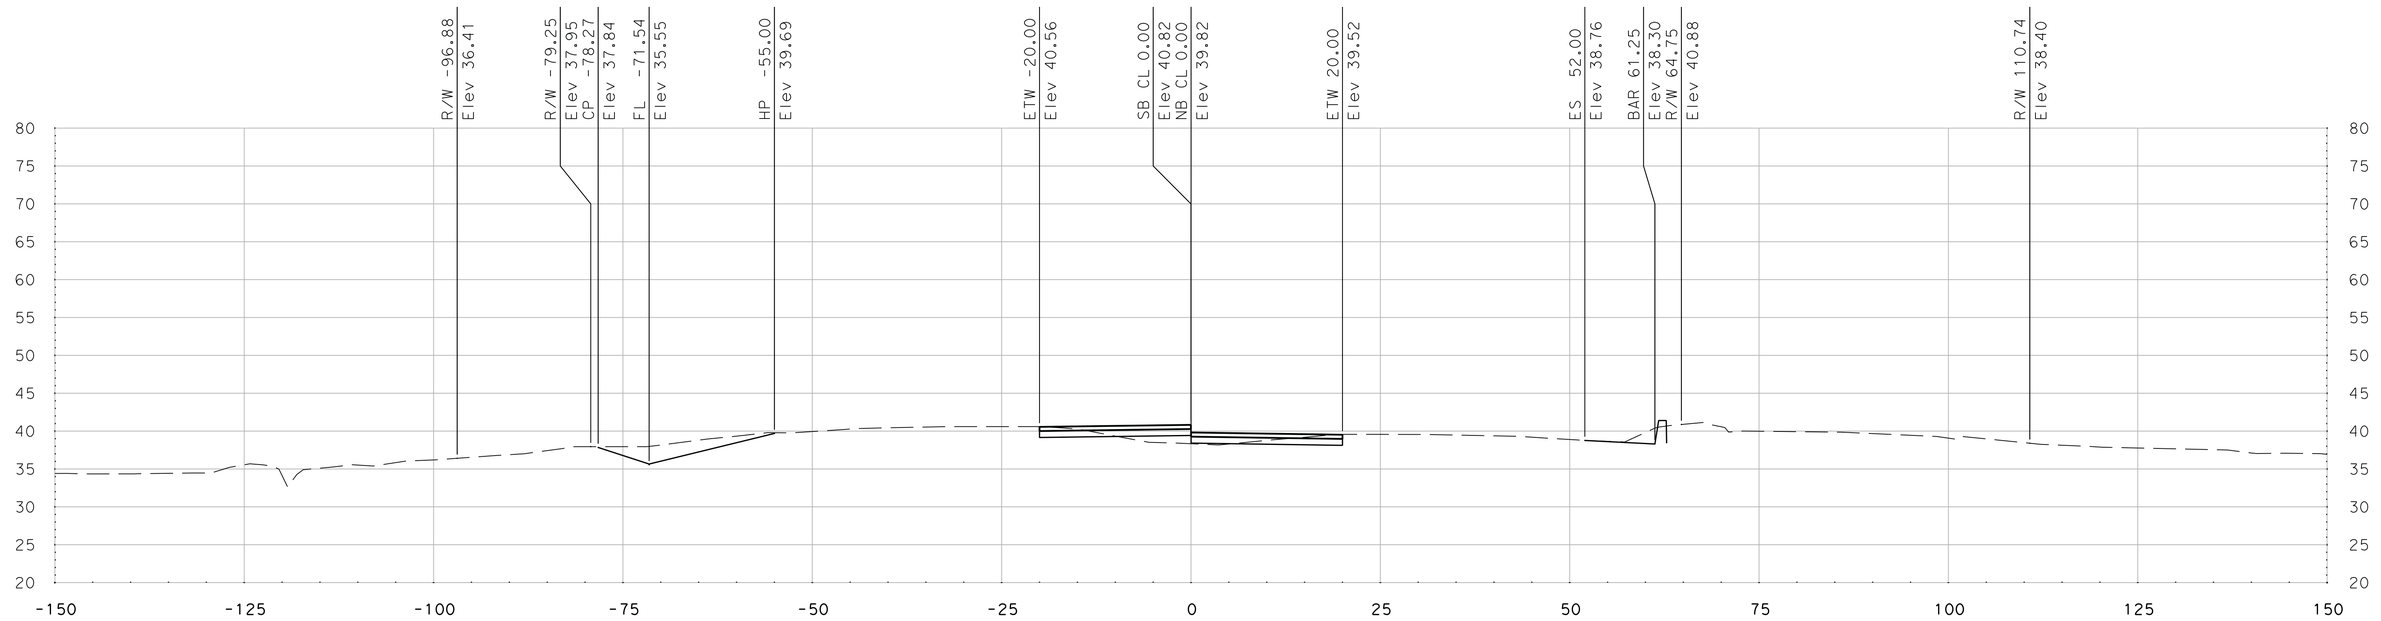

"SR 99" Sta 456+70.00

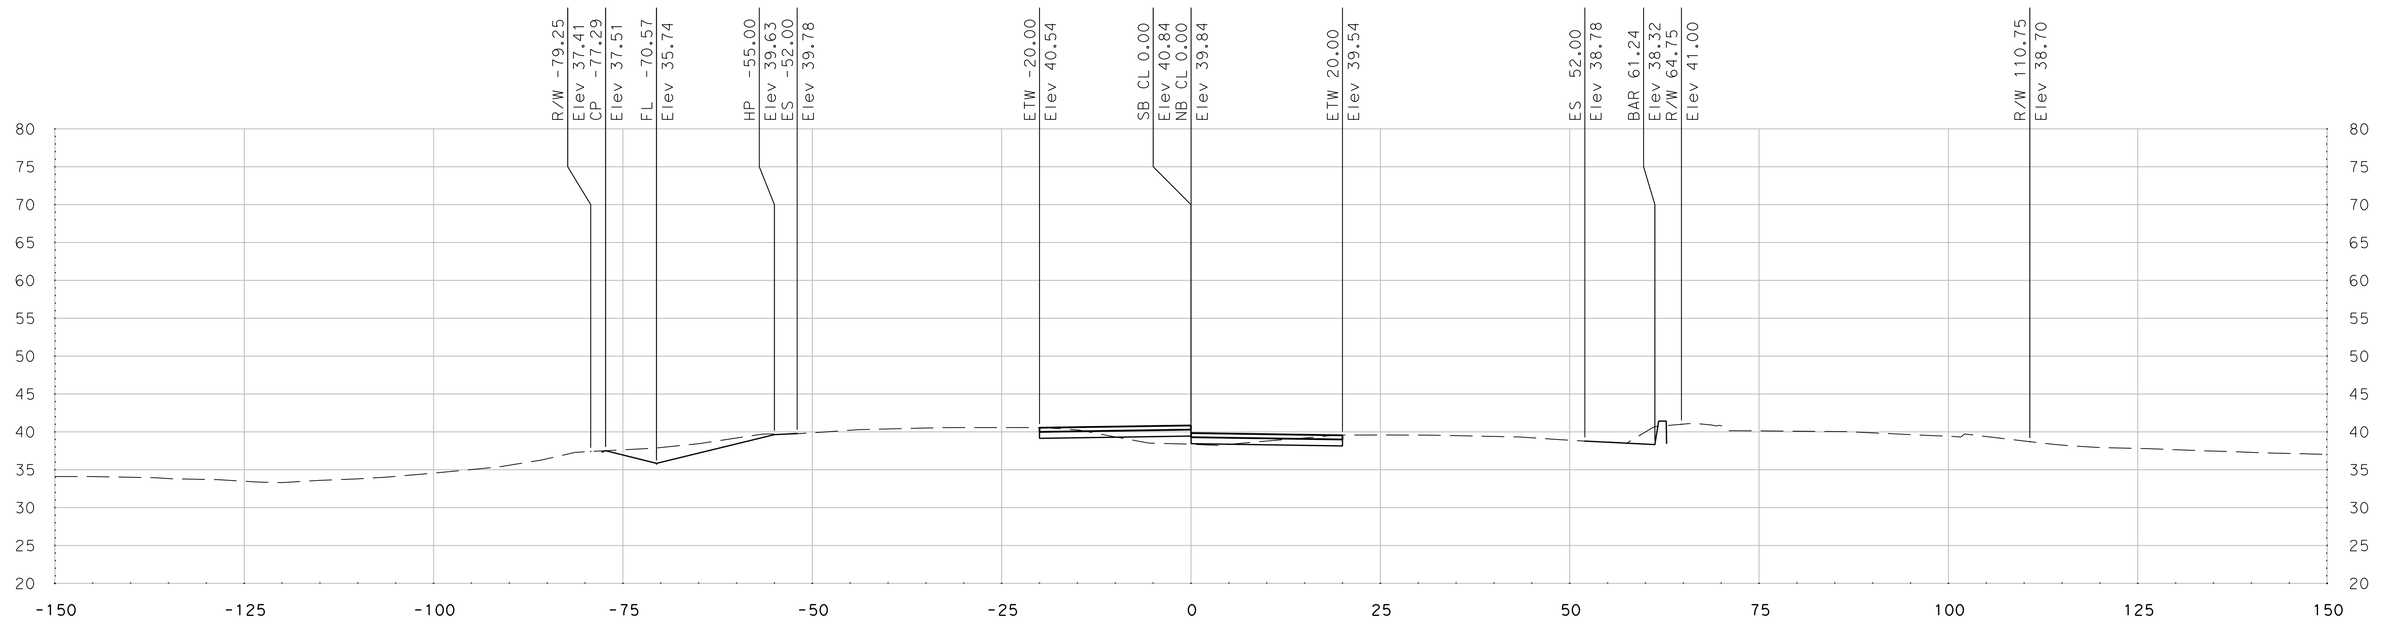

"SR 99" Sta 456+50.00

SCALE
HORIZONTAL: 1"=10'
VERTICAL: 1"=10'

DATE: 5/18/2011

ALL DIMENSIONS ARE IN US SURVEY FEET

FOR EARTHWORK DEVELOPMENT ONLY

Dist	COUNTY	ROUTE	POST MILES TOTAL PROJECT	SHEET No.	TOTAL SHEETS
10	SJ	99	4.9/14.2		
CONTRACT No.			10-0E6114		
PROJECT ID			1000020440		

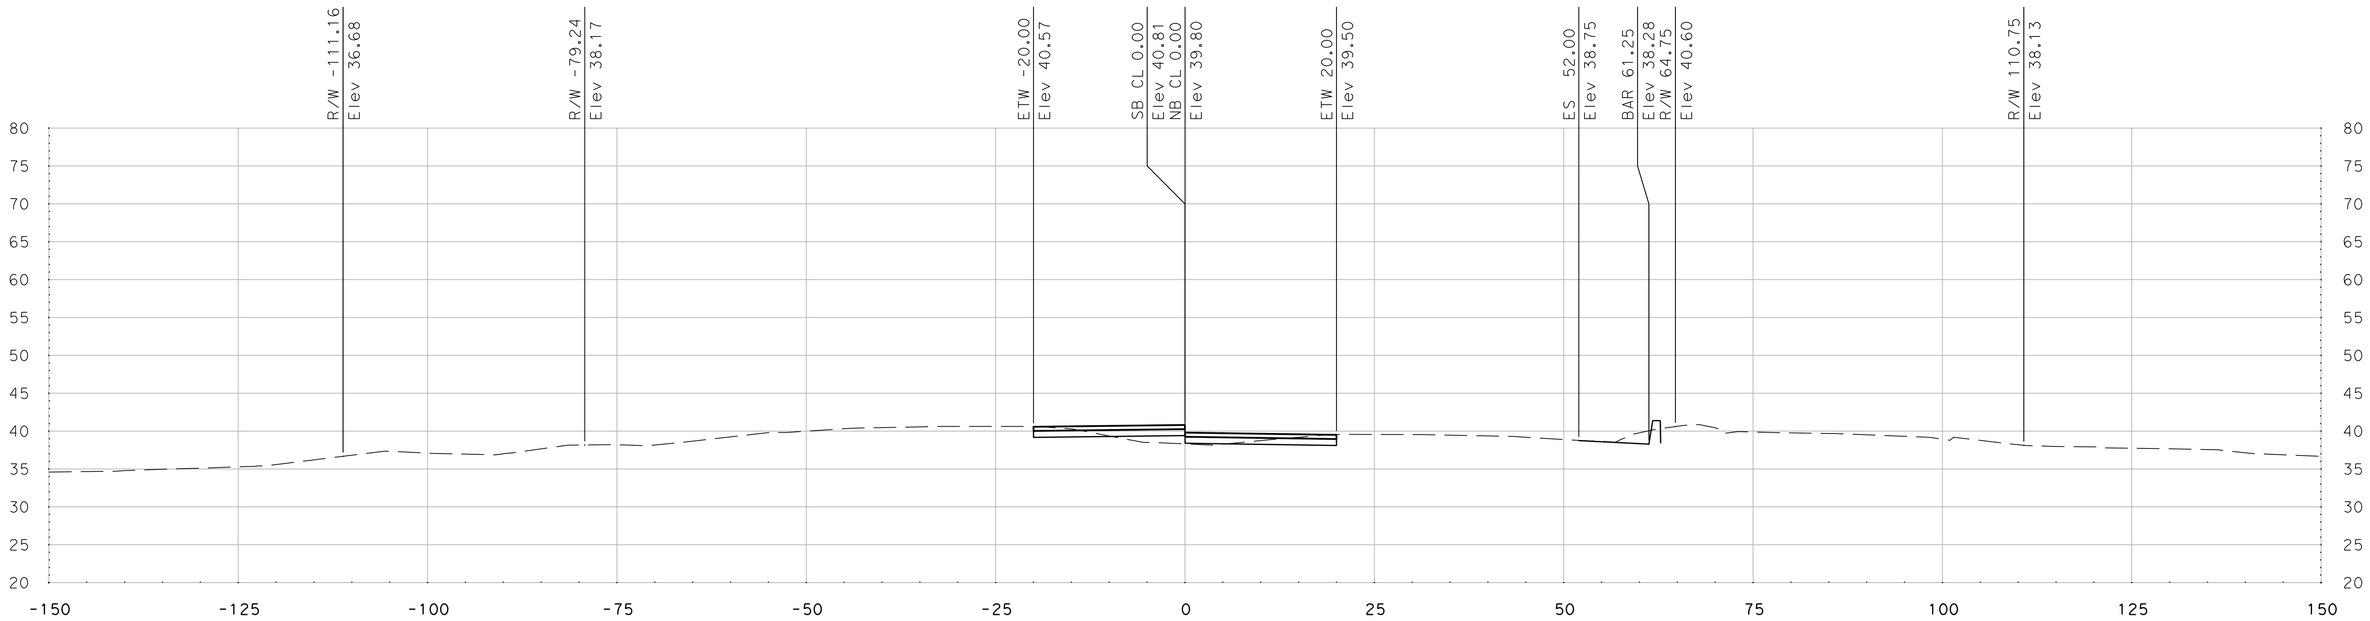

"SR 99" Sta 456+83.92

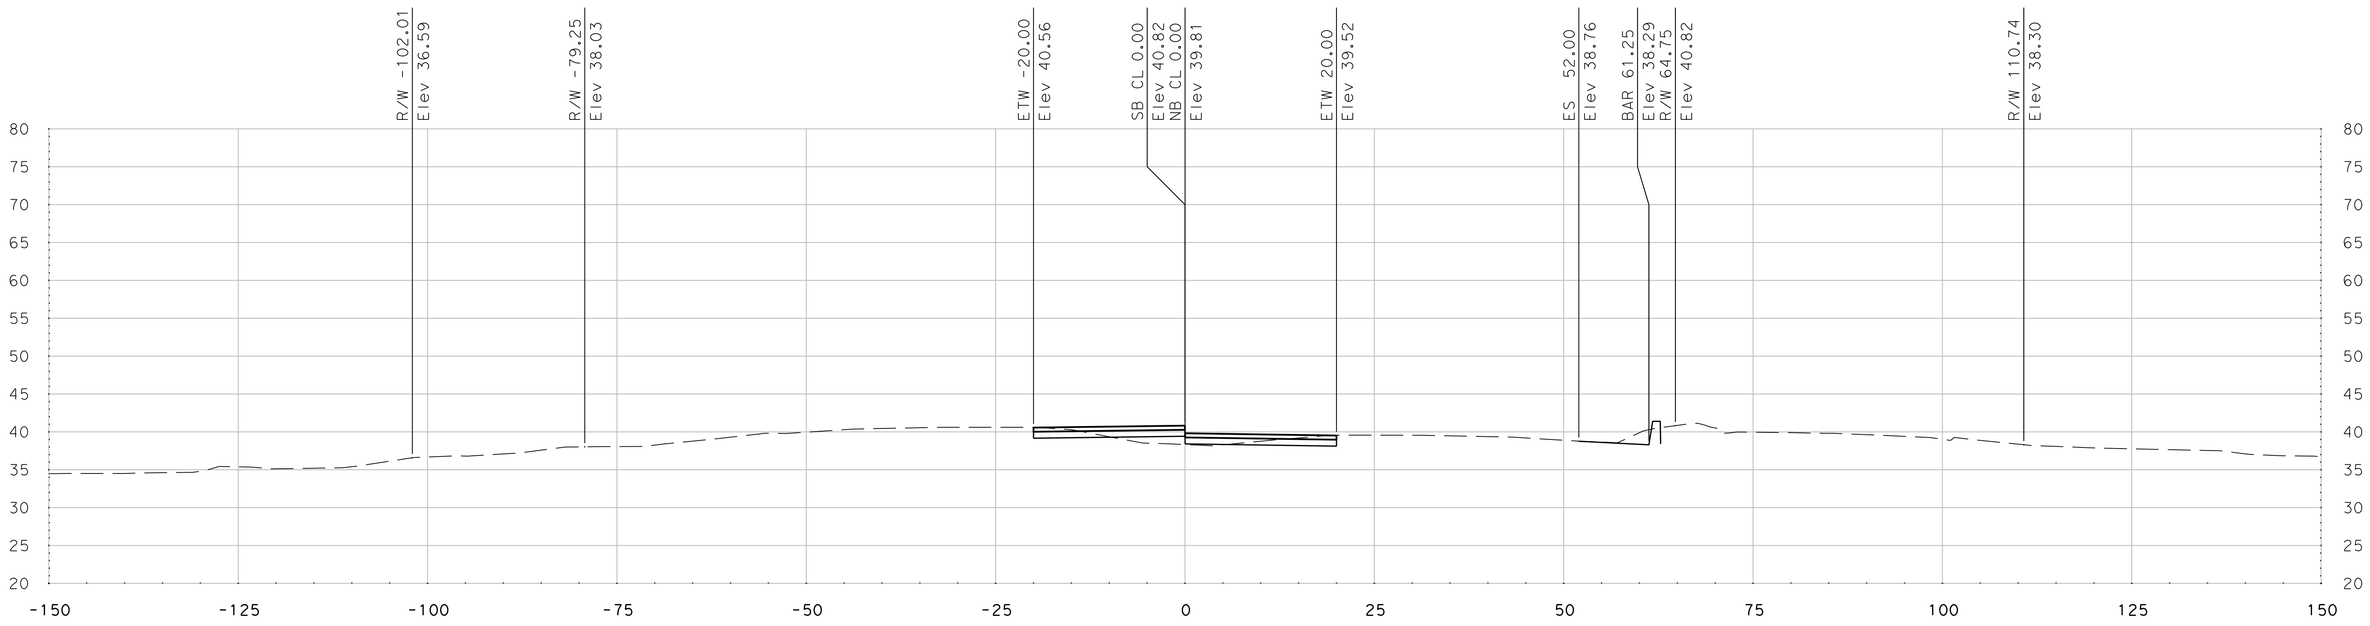

"SR 99" Sta 456+75.00

SCALE
HORIZONTAL: 1"=10'
VERTICAL: 1"=10'

DATE: 5/18/2011

ALL DIMENSIONS ARE IN US SURVEY FEET

FOR EARTHWORK DEVELOPMENT ONLY

Dist	COUNTY	ROUTE	POST MILES TOTAL PROJECT	SHEET No.	TOTAL SHEETS
10	SJ	99	4.9/14.2		
CONTRACT No.			10-0E6114		
PROJECT ID			1000020440		

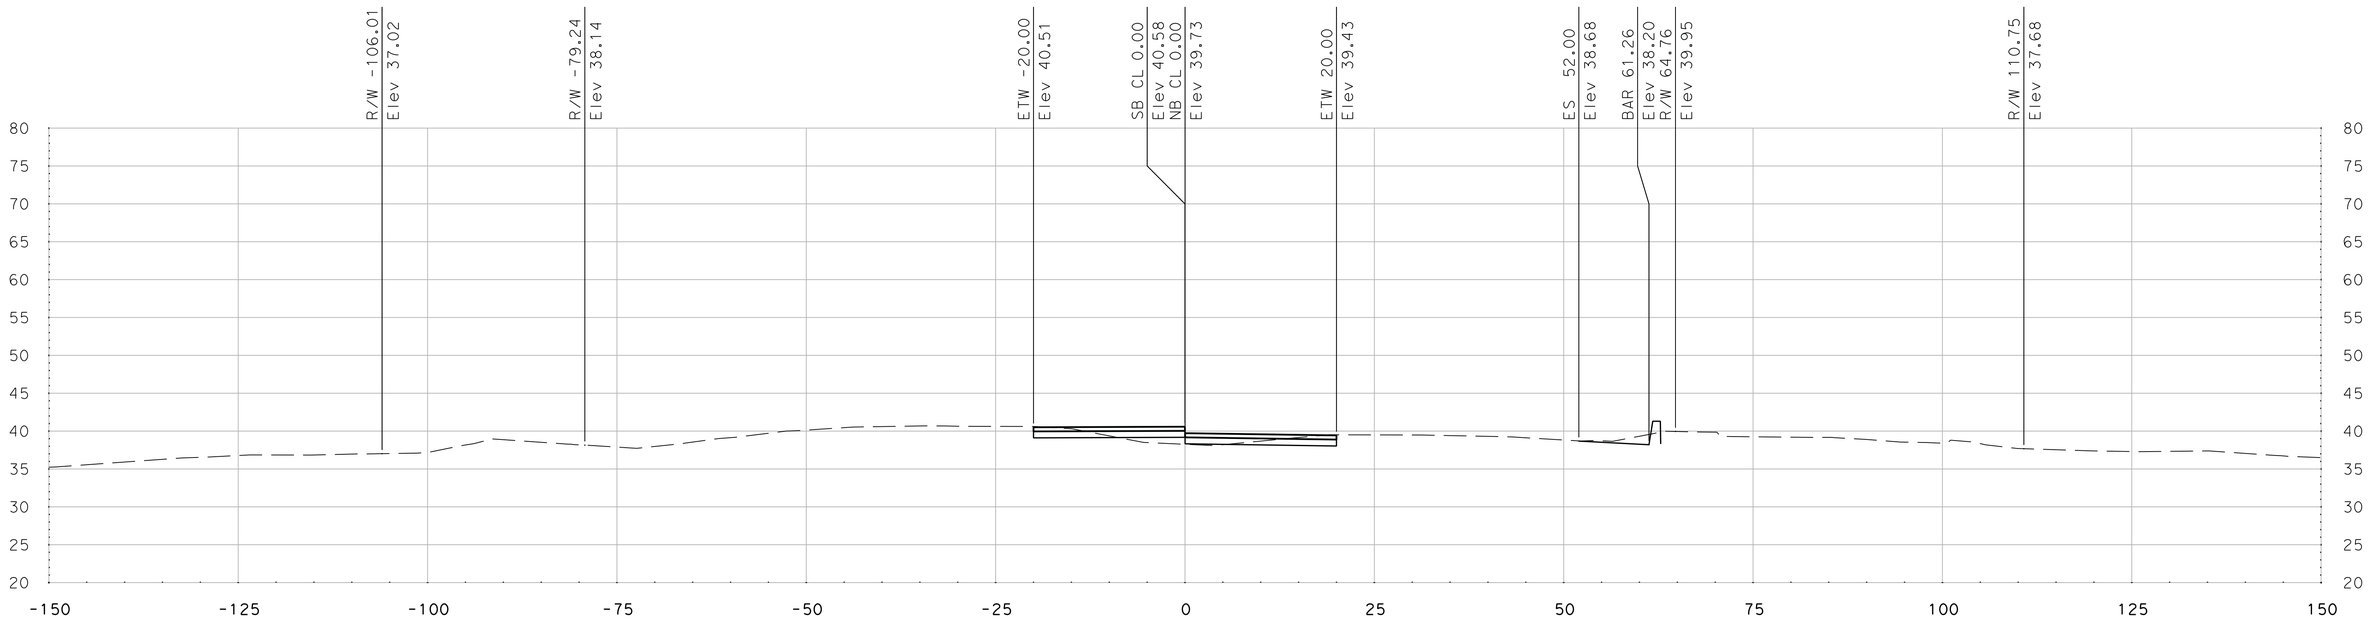

"SR 99" Sta 457+25.00

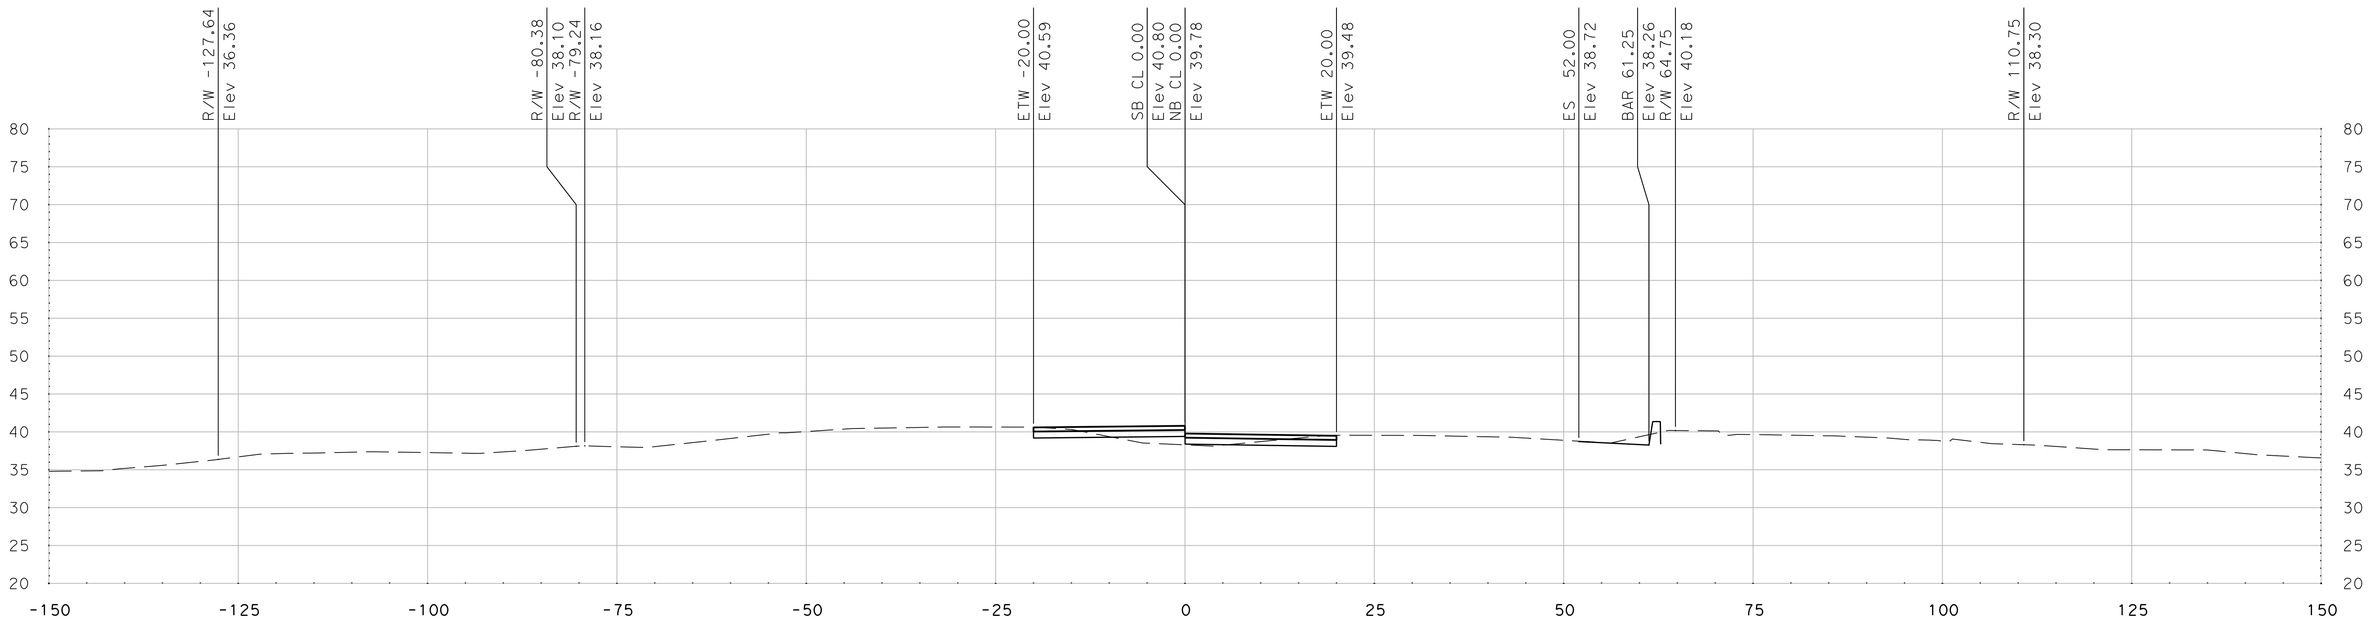

"SR 99" Sta 457+00.00

SCALE
HORIZONTAL: 1"=10'
VERTICAL: 1"=10'

DATE: 5/18/2011

ALL DIMENSIONS ARE IN US SURVEY FEET

FOR EARTHWORK DEVELOPMENT ONLY

Dist	COUNTY	ROUTE	POST MILES TOTAL PROJECT	SHEET No.	TOTAL SHEETS
10	SJ	99	4.9/14.2		
CONTRACT No.			10-0E6114		
PROJECT ID			1000020440		

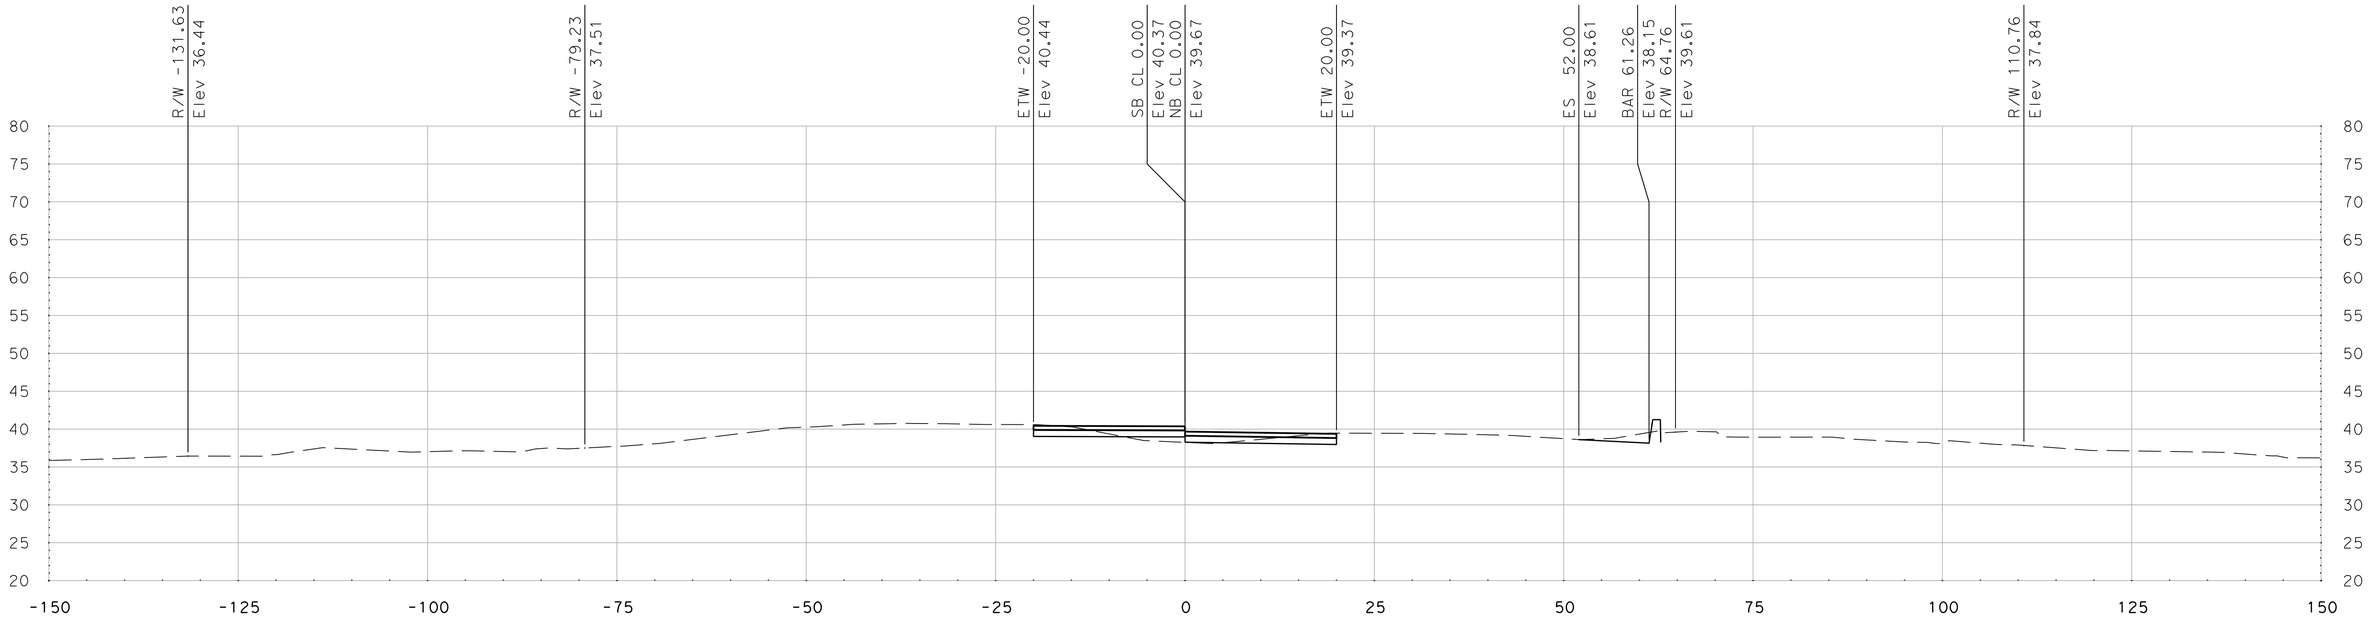

"SR 99" Sta 457+50.00

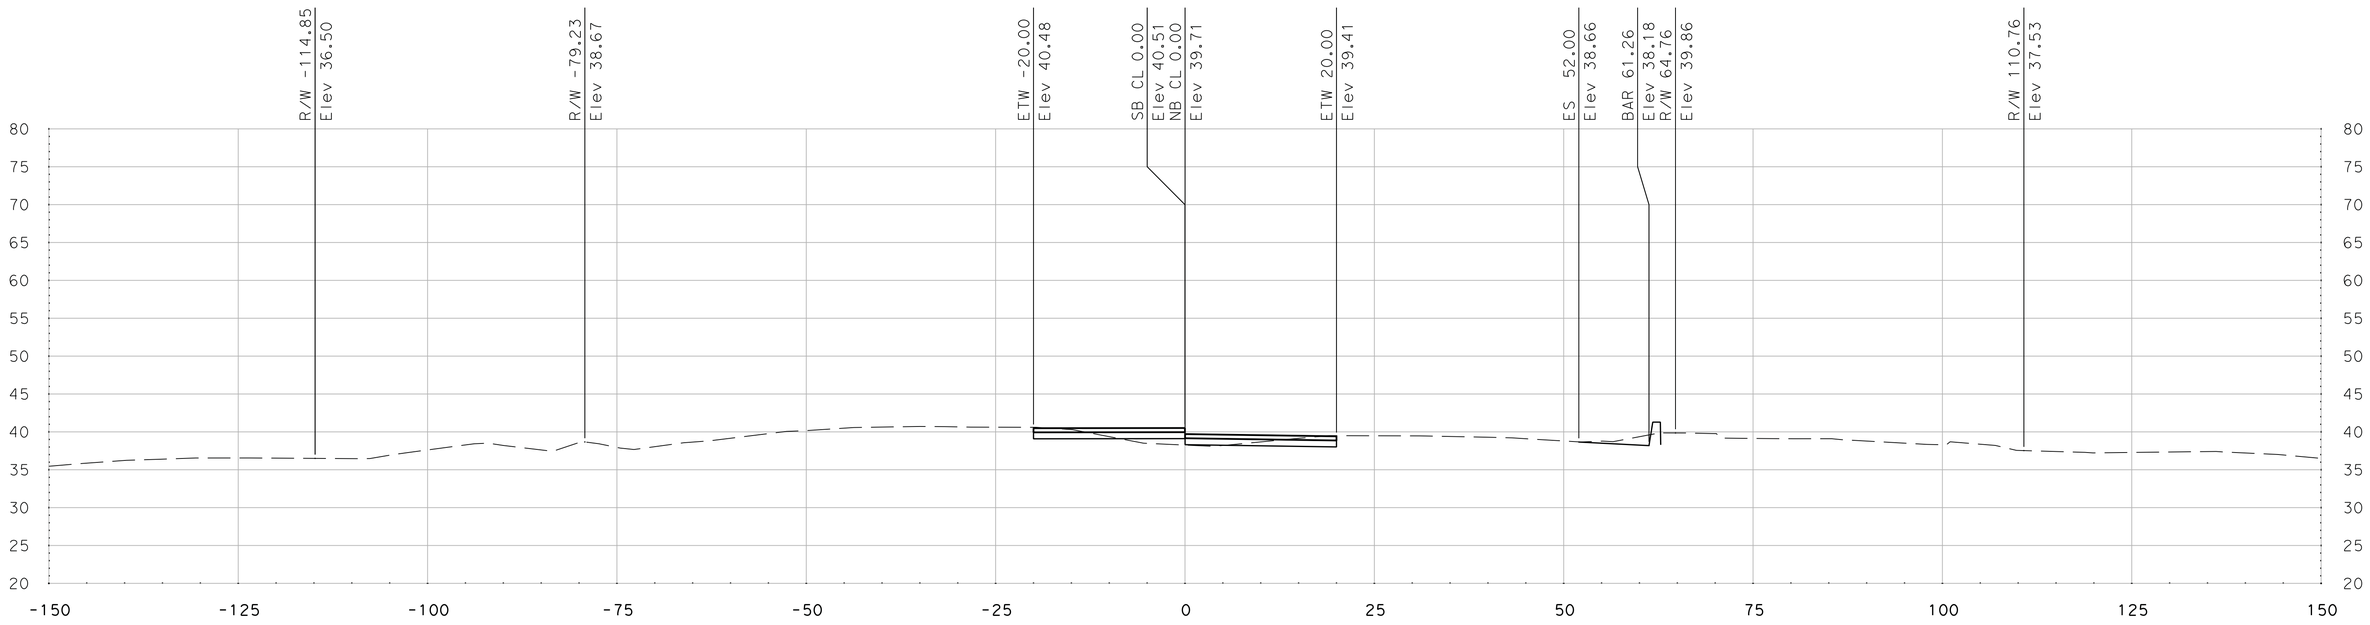

"SR 99" Sta 457+33.63

DATE: 5/18/2011

ALL DIMENSIONS ARE IN US SURVEY FEET

SCALE
HORIZONTAL: 1"=10'
VERTICAL: 1"=10'

FOR EARTHWORK DEVELOPMENT ONLY

Dist	COUNTY	ROUTE	POST MILES TOTAL PROJECT	SHEET No.	TOTAL SHEETS
10	SJ	99	4.9/14.2		
CONTRACT No.			10-0E6114		
PROJECT ID			1000020440		

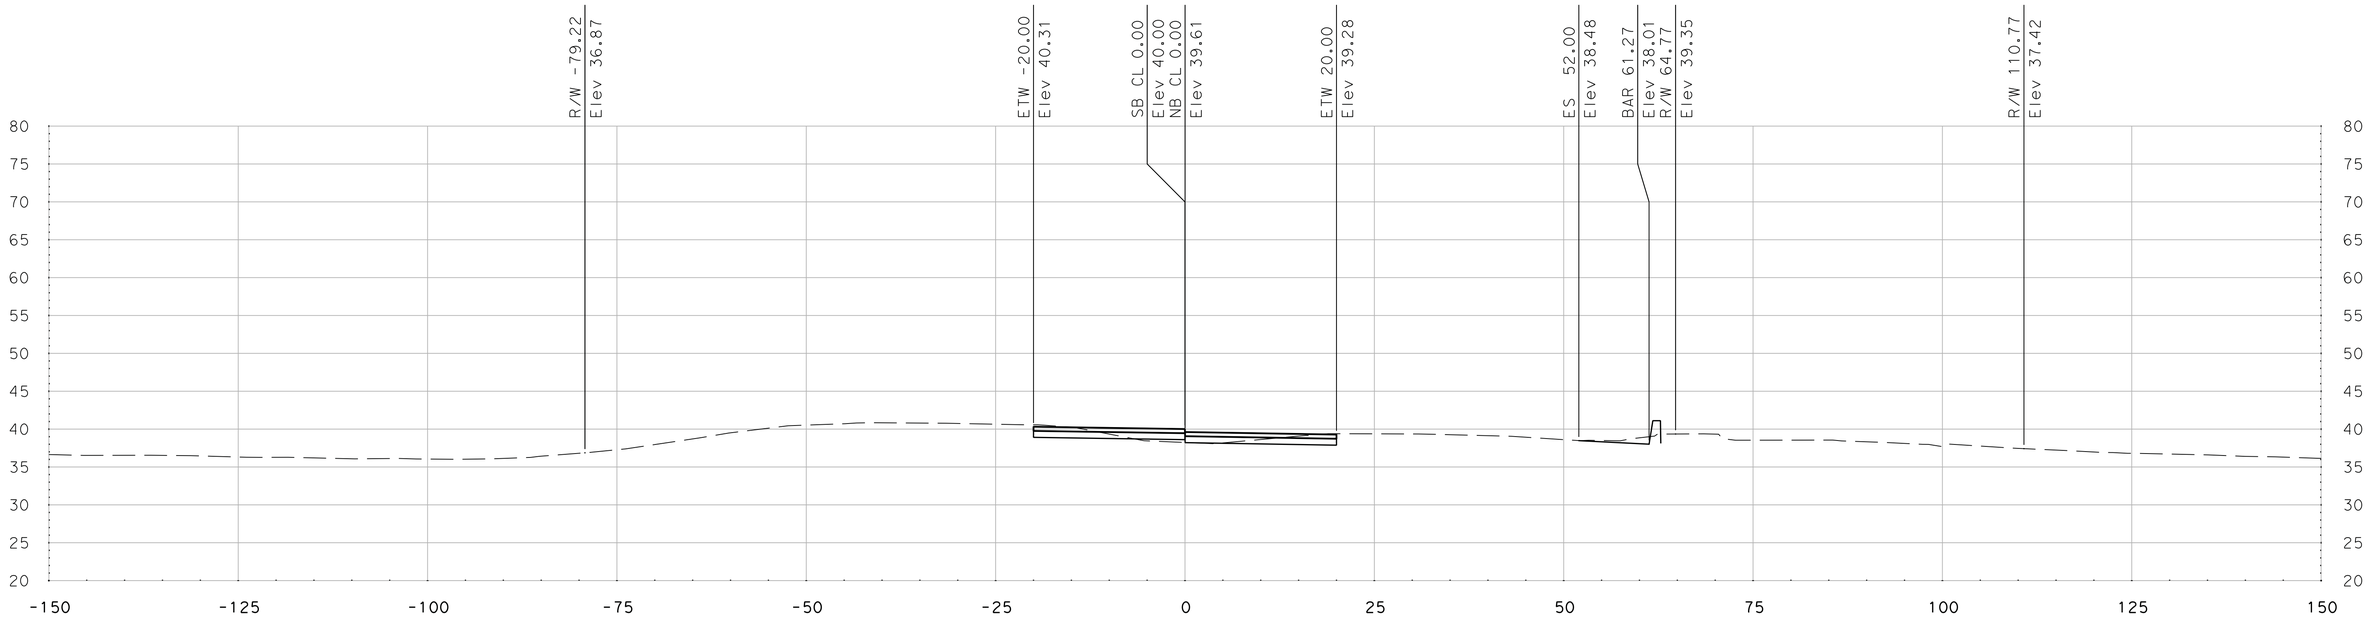

"SR 99" Sta 457+91.92

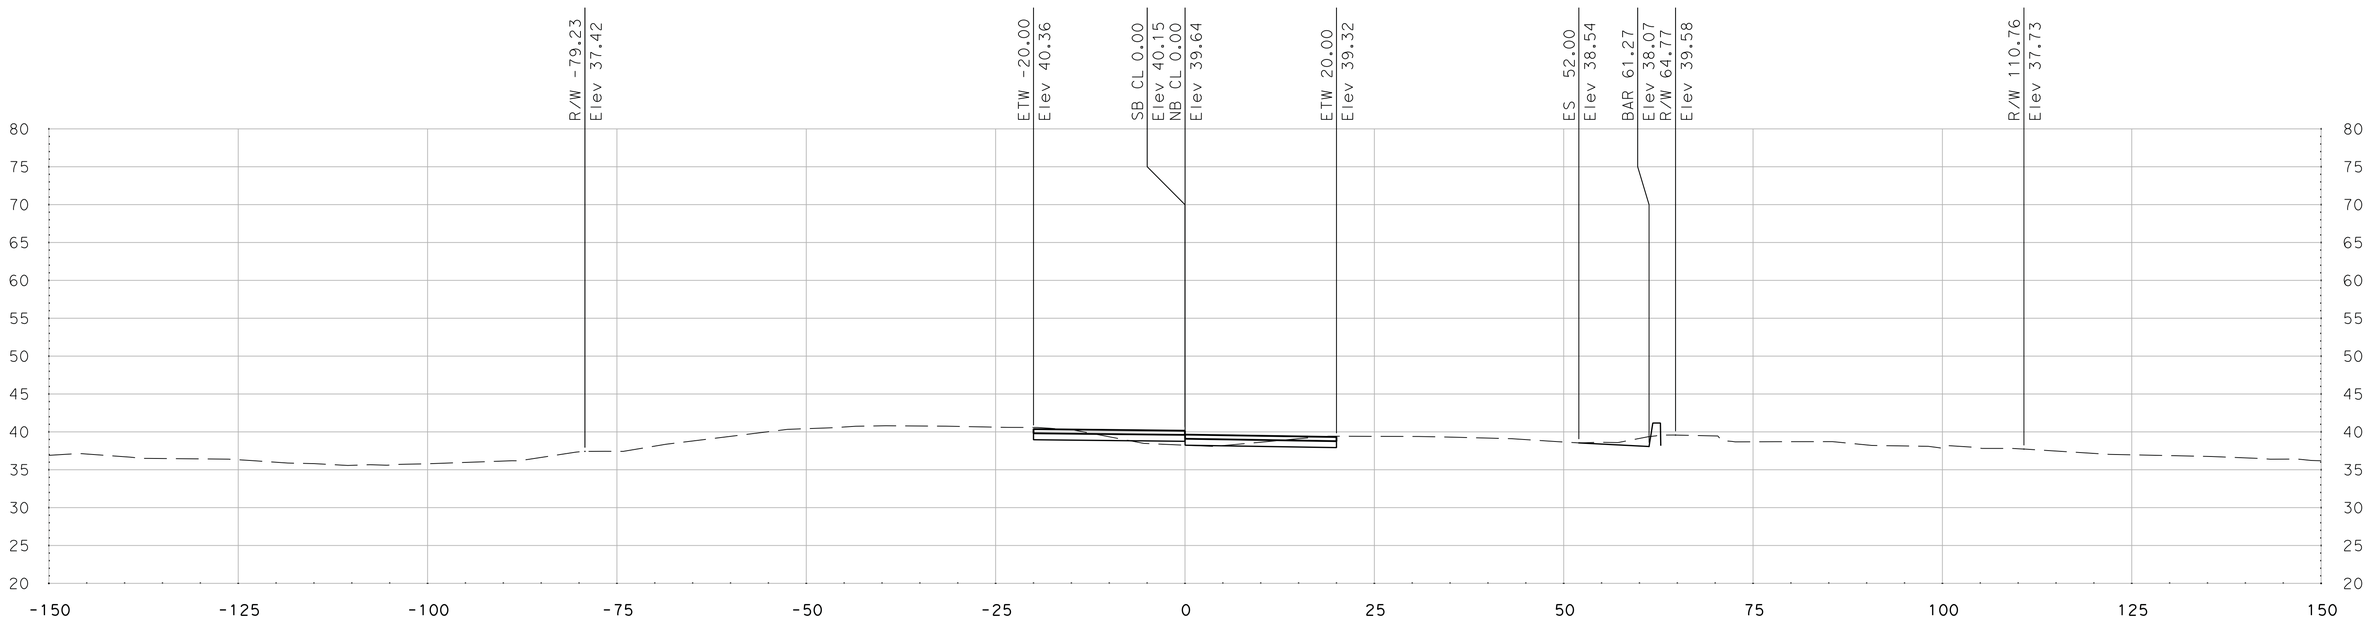

"SR 99" Sta 457+75.00

SCALE
HORIZONTAL: 1"=10'
VERTICAL: 1"=10'

DATE: 5/18/2011

ALL DIMENSIONS ARE IN US SURVEY FEET

FOR EARTHWORK DEVELOPMENT ONLY

Dist	COUNTY	ROUTE	POST MILES TOTAL PROJECT	SHEET No.	TOTAL SHEETS
10	SJ	99	4.9/14.2		
CONTRACT No.			10-0E6114		
PROJECT ID			1000020440		

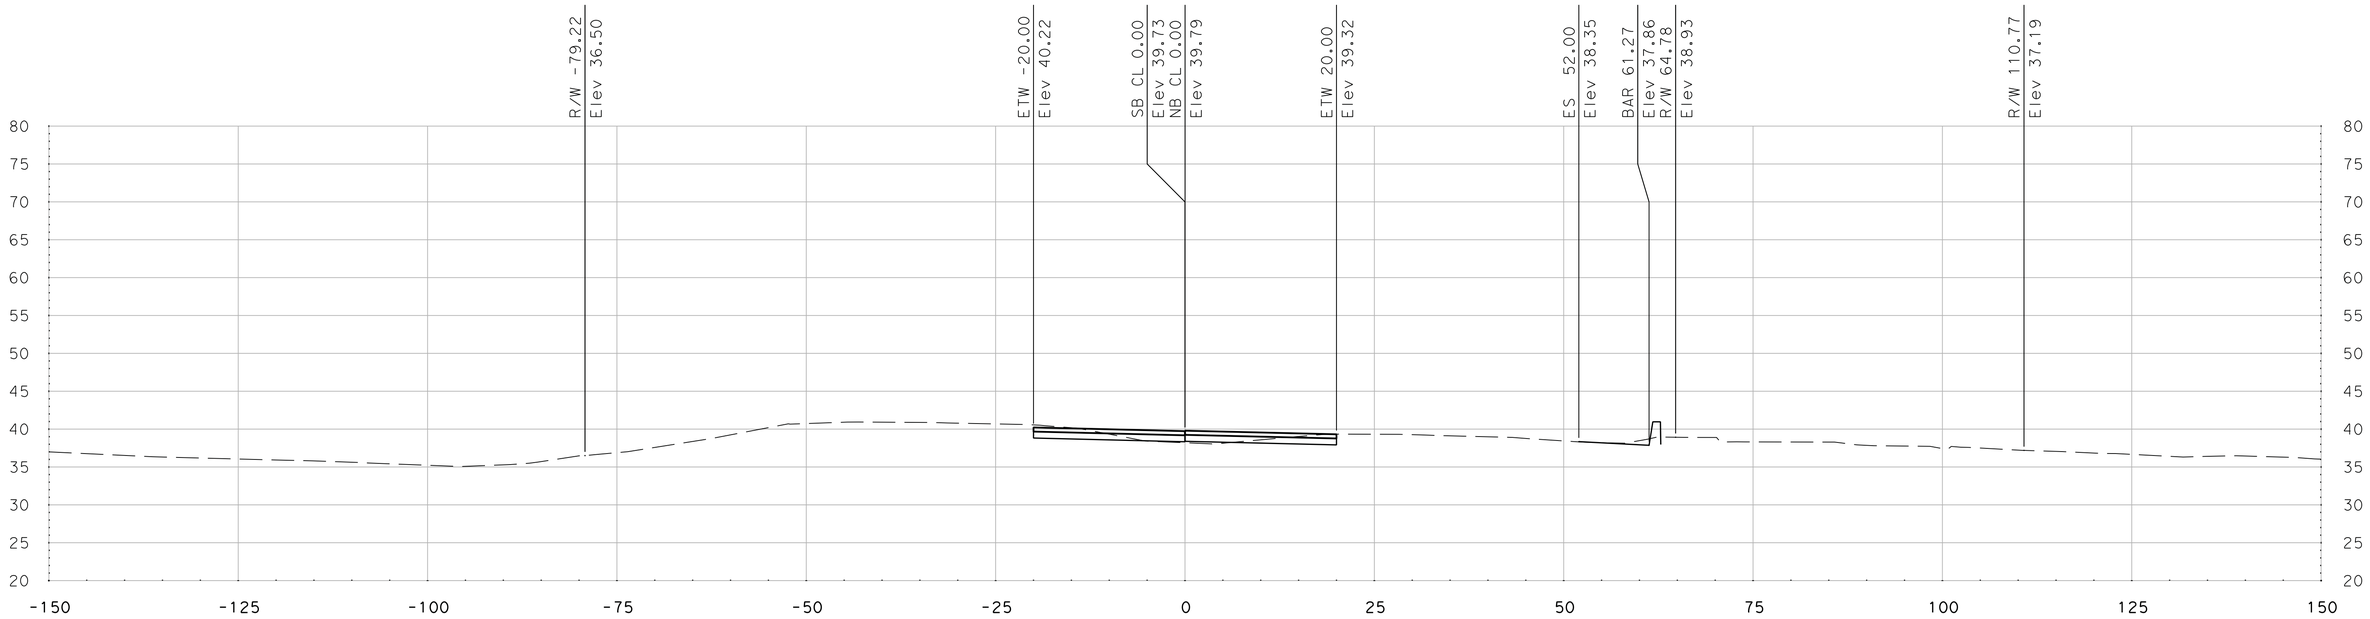

"SR 99" Sta 458+25.00

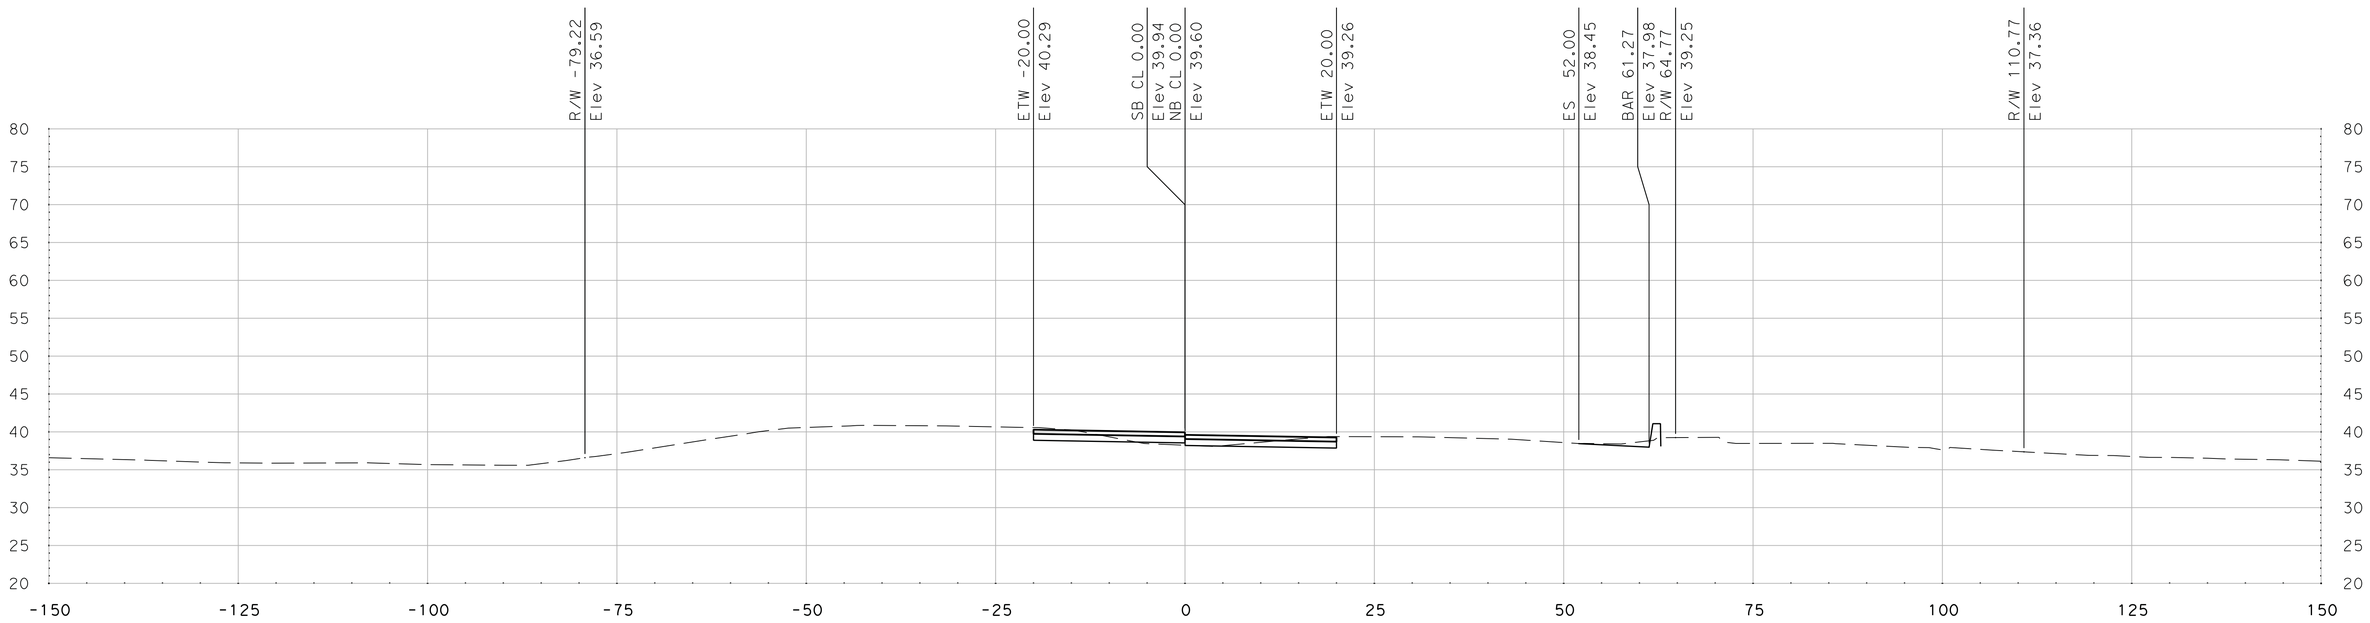

"SR 99" Sta 458+00.00

SCALE
HORIZONTAL: 1"=10'
VERTICAL: 1"=10'

DATE: 5/18/2011

ALL DIMENSIONS ARE IN US SURVEY FEET

FOR EARTHWORK DEVELOPMENT ONLY

Dist	COUNTY	ROUTE	POST MILES TOTAL PROJECT	SHEET No.	TOTAL SHEETS
10	SJ	99	4.9/14.2		
CONTRACT No.			10-0E6114		
PROJECT ID			1000020440		

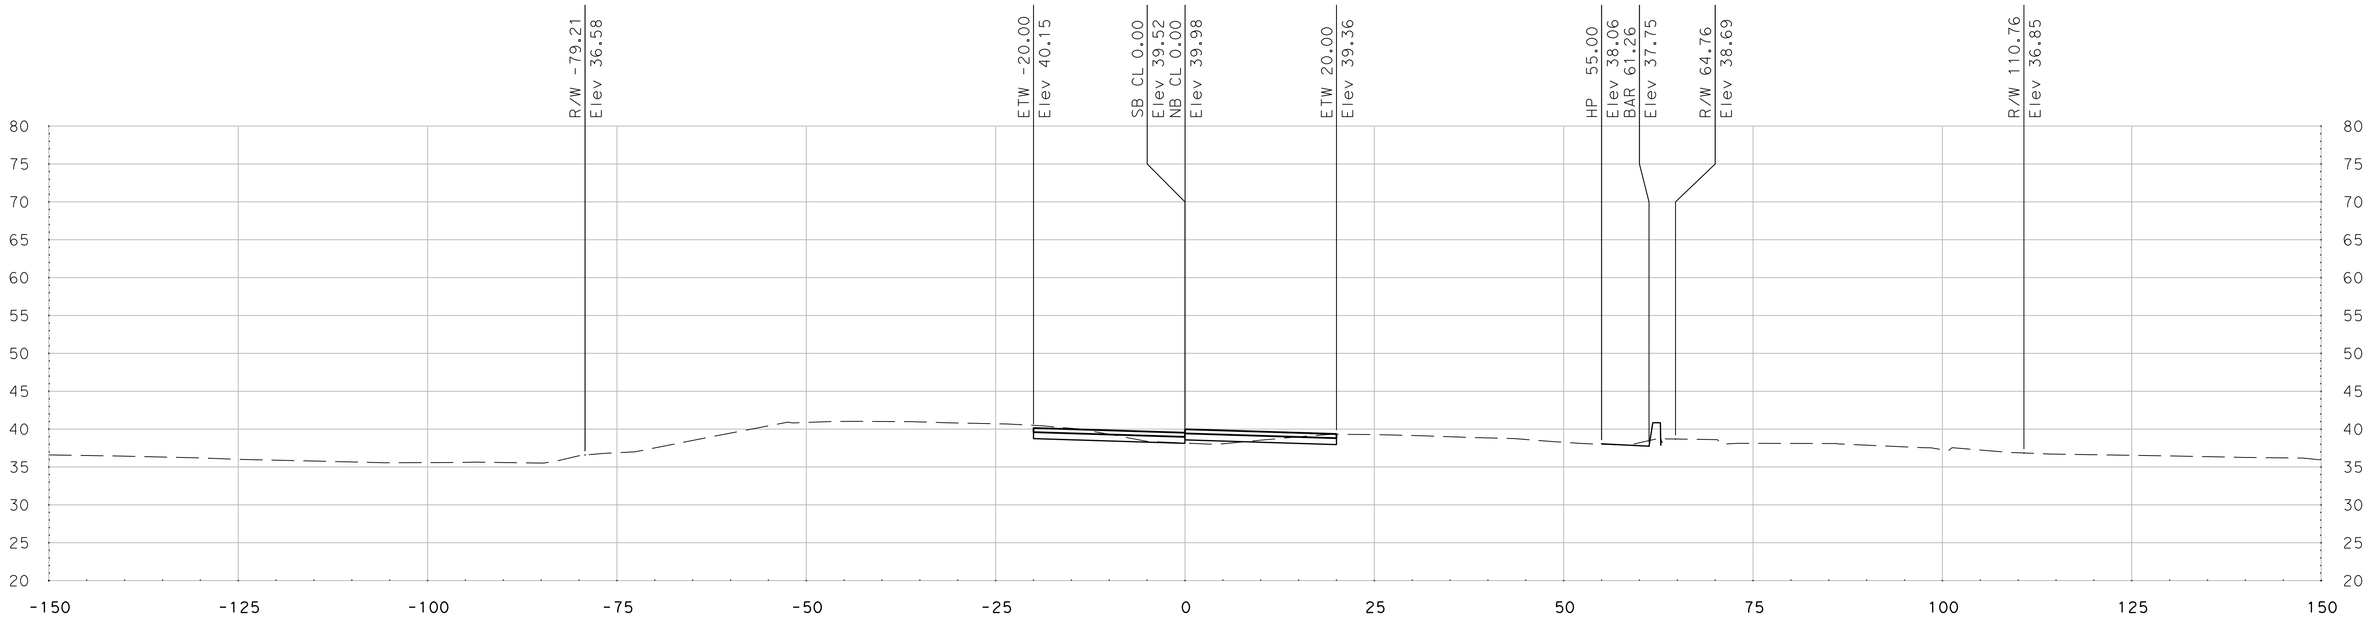

"SR 99" Sta 458+50.00

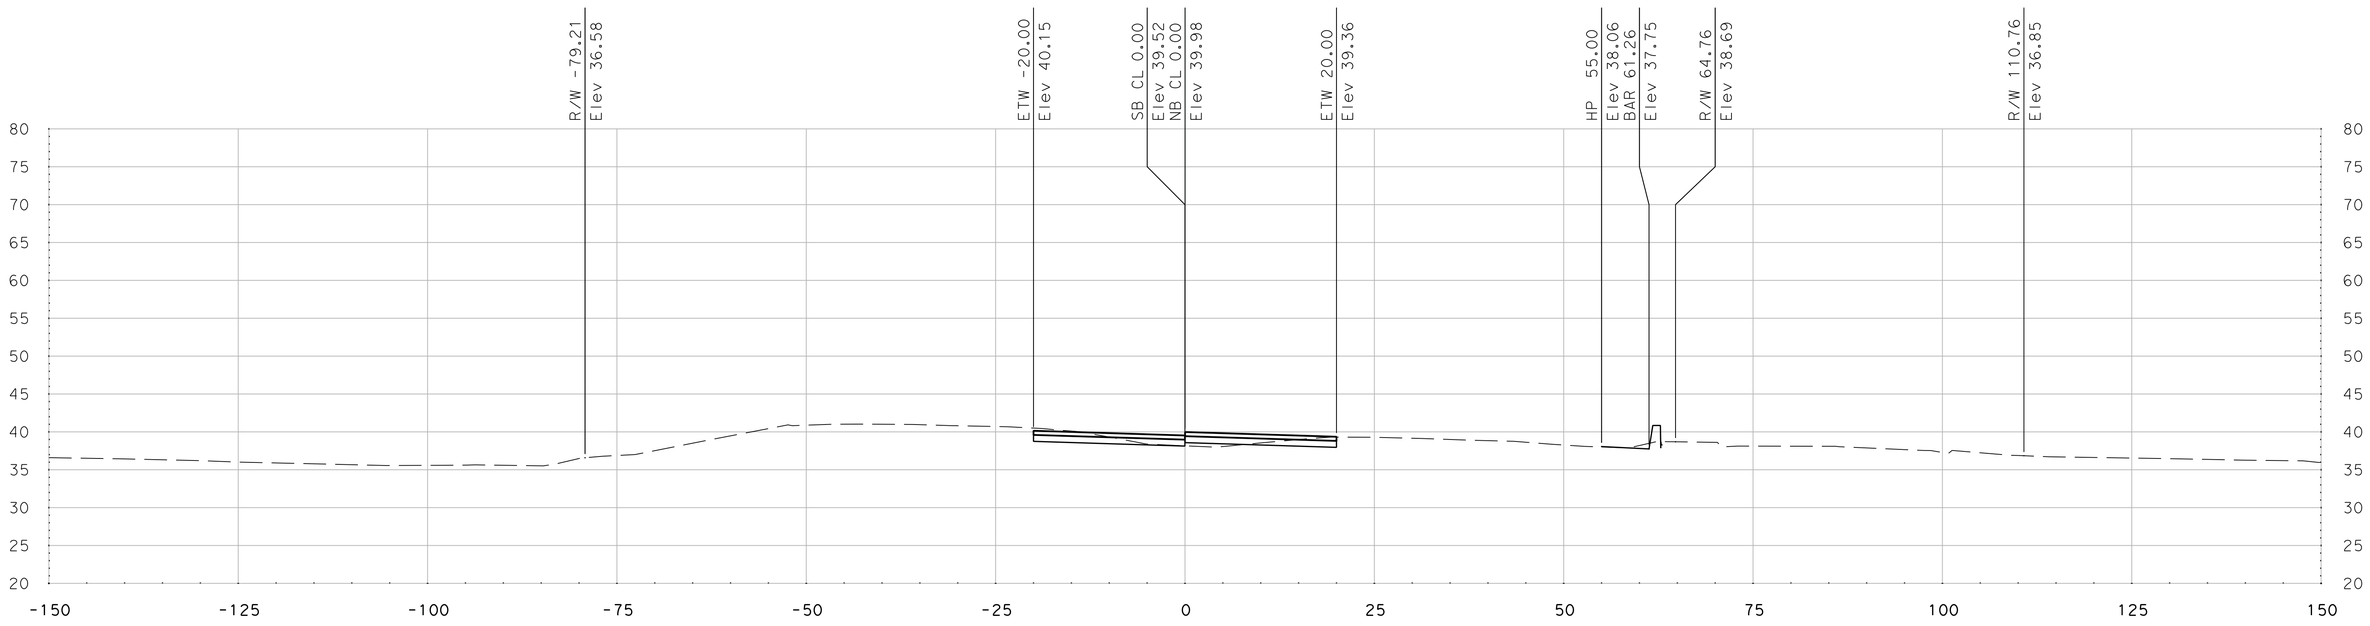

"SR 99" Sta 458+50.00

SCALE
HORIZONTAL: 1"=10'
VERTICAL: 1"=10'

DATE: 5/18/2011

ALL DIMENSIONS ARE IN US SURVEY FEET

FOR EARTHWORK DEVELOPMENT ONLY

Dist	COUNTY	ROUTE	POST MILES TOTAL PROJECT	SHEET No.	TOTAL SHEETS
10	SJ	99	4.9/14.2		
CONTRACT No.			10-0E6114		
PROJECT ID			1000020440		

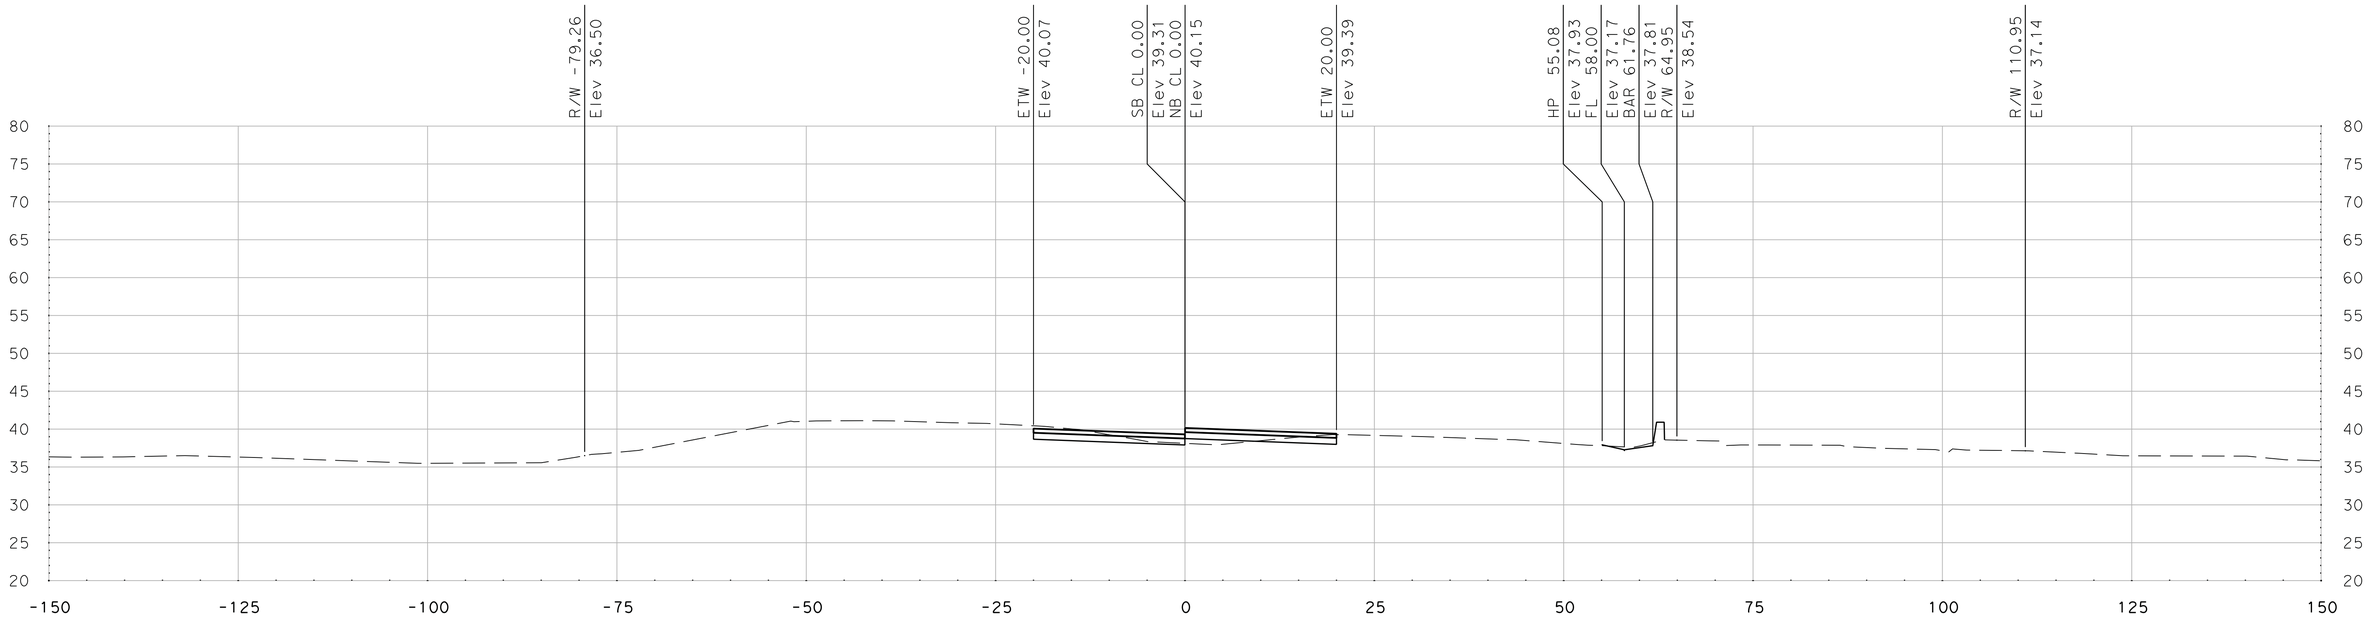

"SR 99" Sta 458+75.00

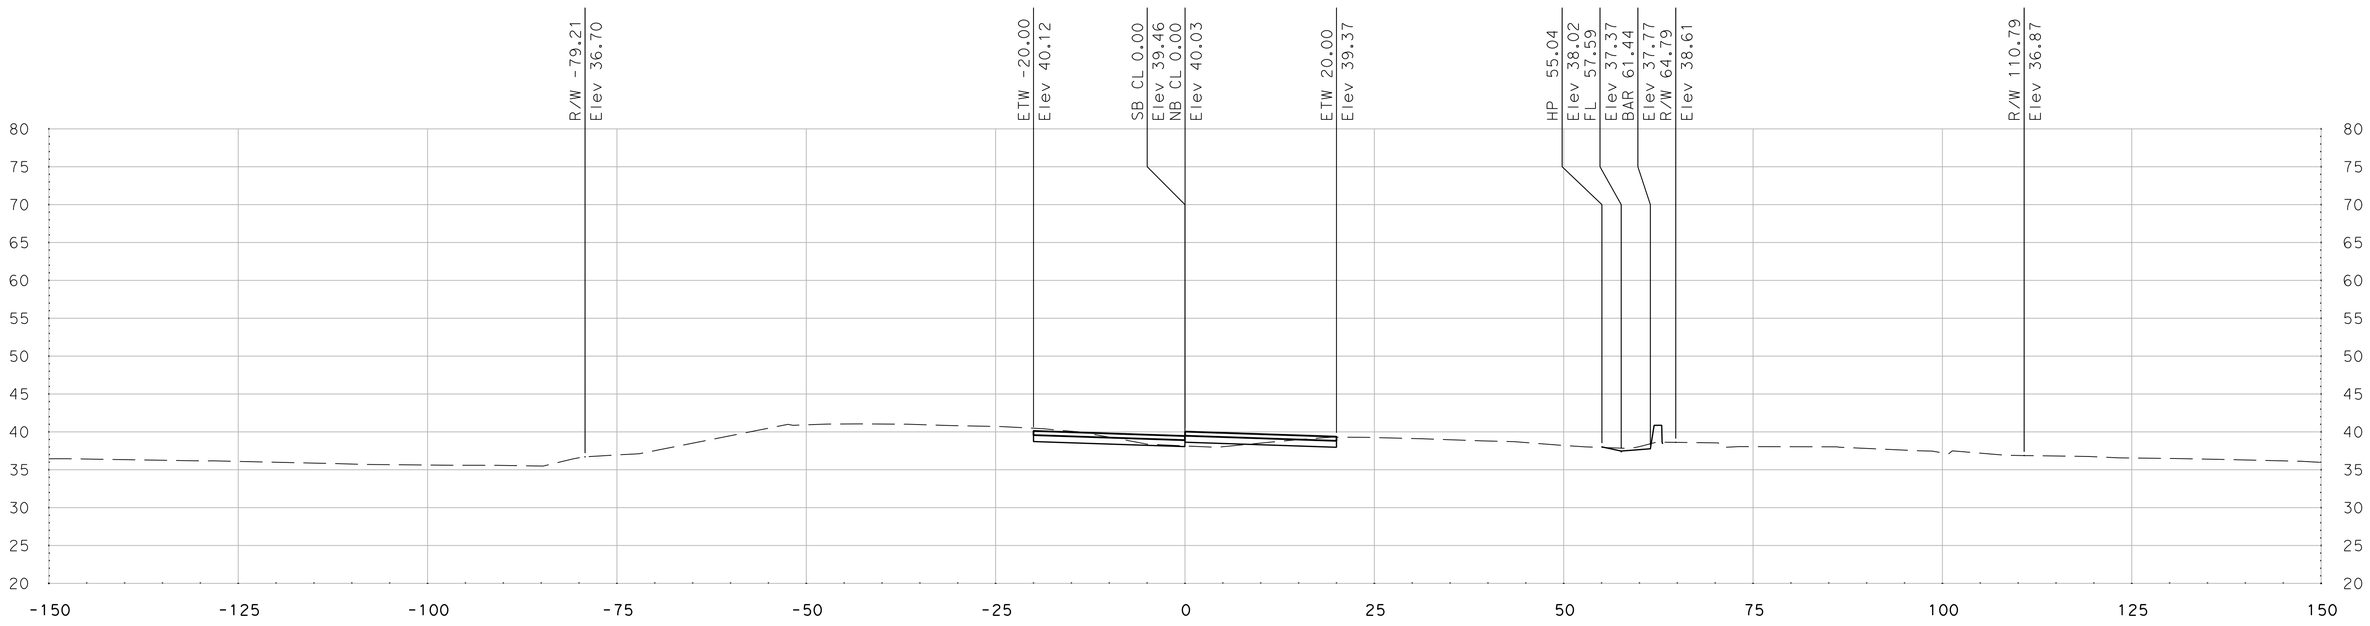

"SR 99" Sta 458+57.92

SCALE
HORIZONTAL: 1"=10'
VERTICAL: 1"=10'

DATE: 5/18/2011

ALL DIMENSIONS ARE IN US SURVEY FEET

FOR EARTHWORK DEVELOPMENT ONLY

Dist	COUNTY	ROUTE	POST MILES TOTAL PROJECT	SHEET No.	TOTAL SHEETS
10	SJ	99	4.9/14.2		
CONTRACT No.			10-0E6114		
PROJECT ID			1000020440		

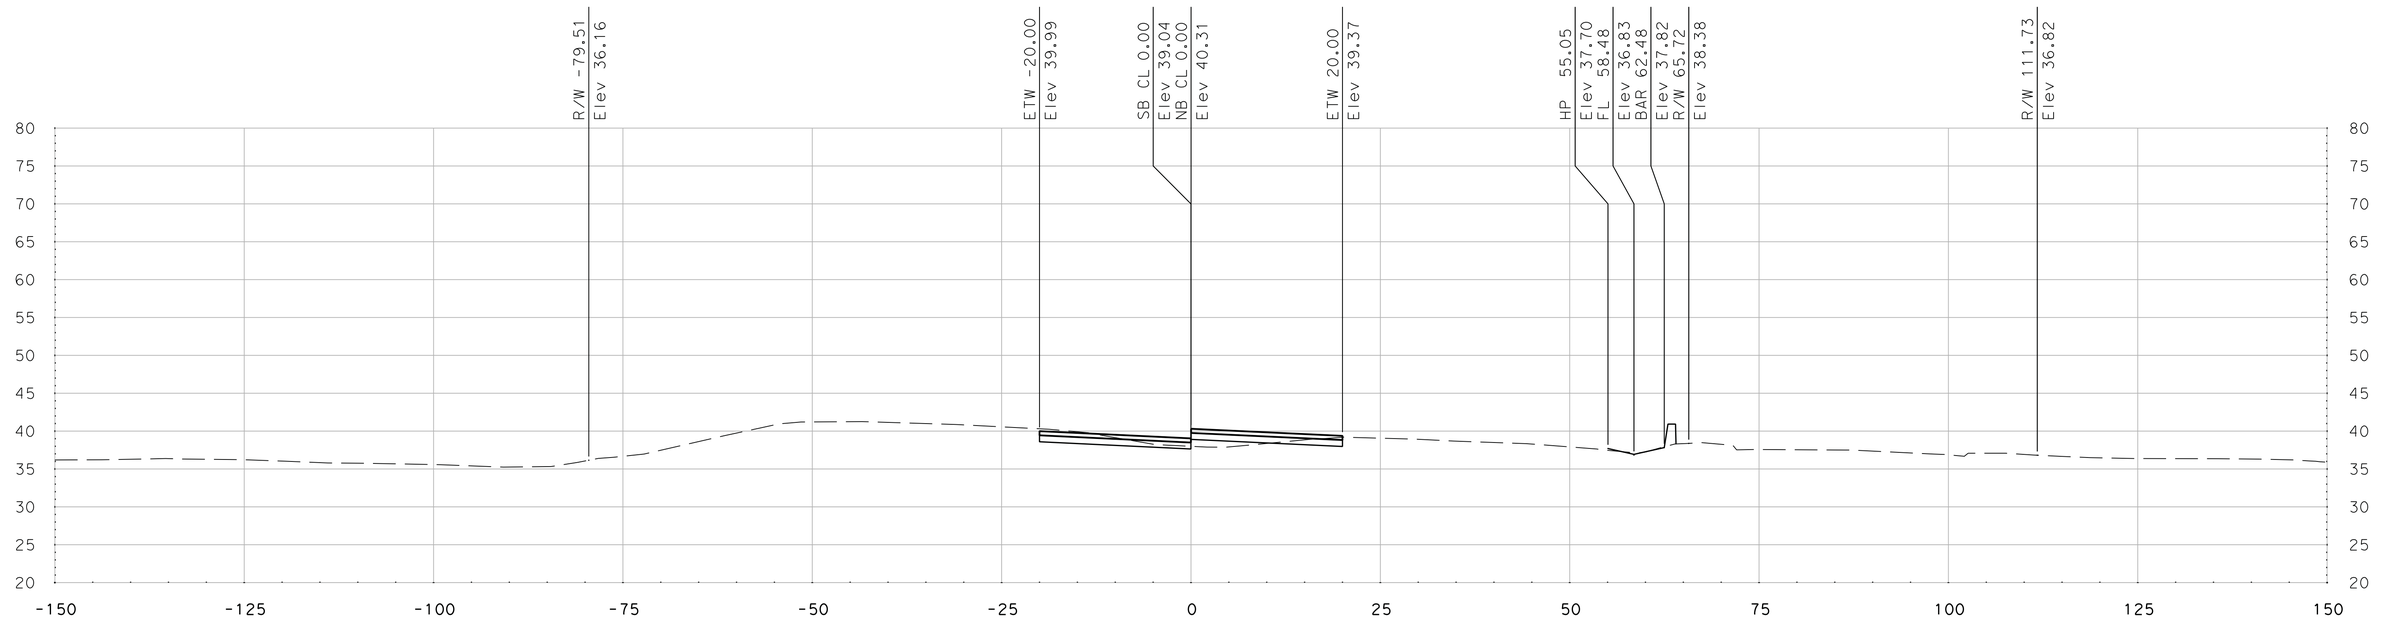

"SR 99" Sta 459+17.92

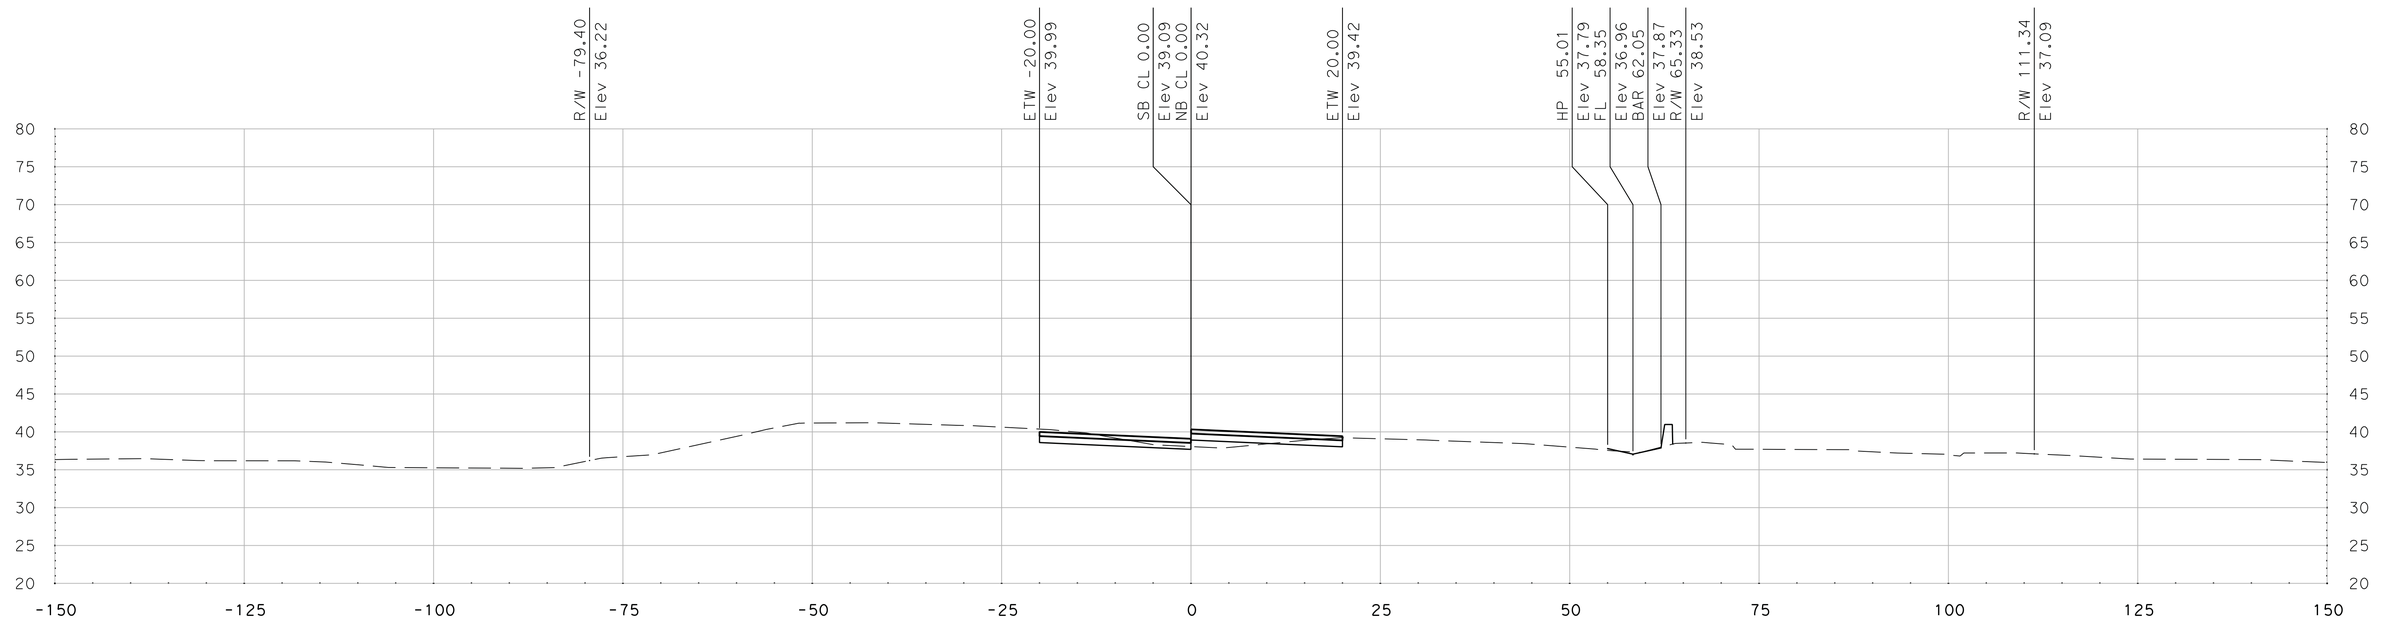

"SR 99" Sta 459+00.00

SCALE
HORIZONTAL: 1"=10'
VERTICAL: 1"=10'

DATE: 5/18/2011

ALL DIMENSIONS ARE IN US SURVEY FEET

FOR EARTHWORK DEVELOPMENT ONLY

Dist	COUNTY	ROUTE	POST MILES TOTAL PROJECT	SHEET No.	TOTAL SHEETS
10	SJ	99	4.9/14.2		
CONTRACT No.			10-0E6114		
PROJECT ID			1000020440		

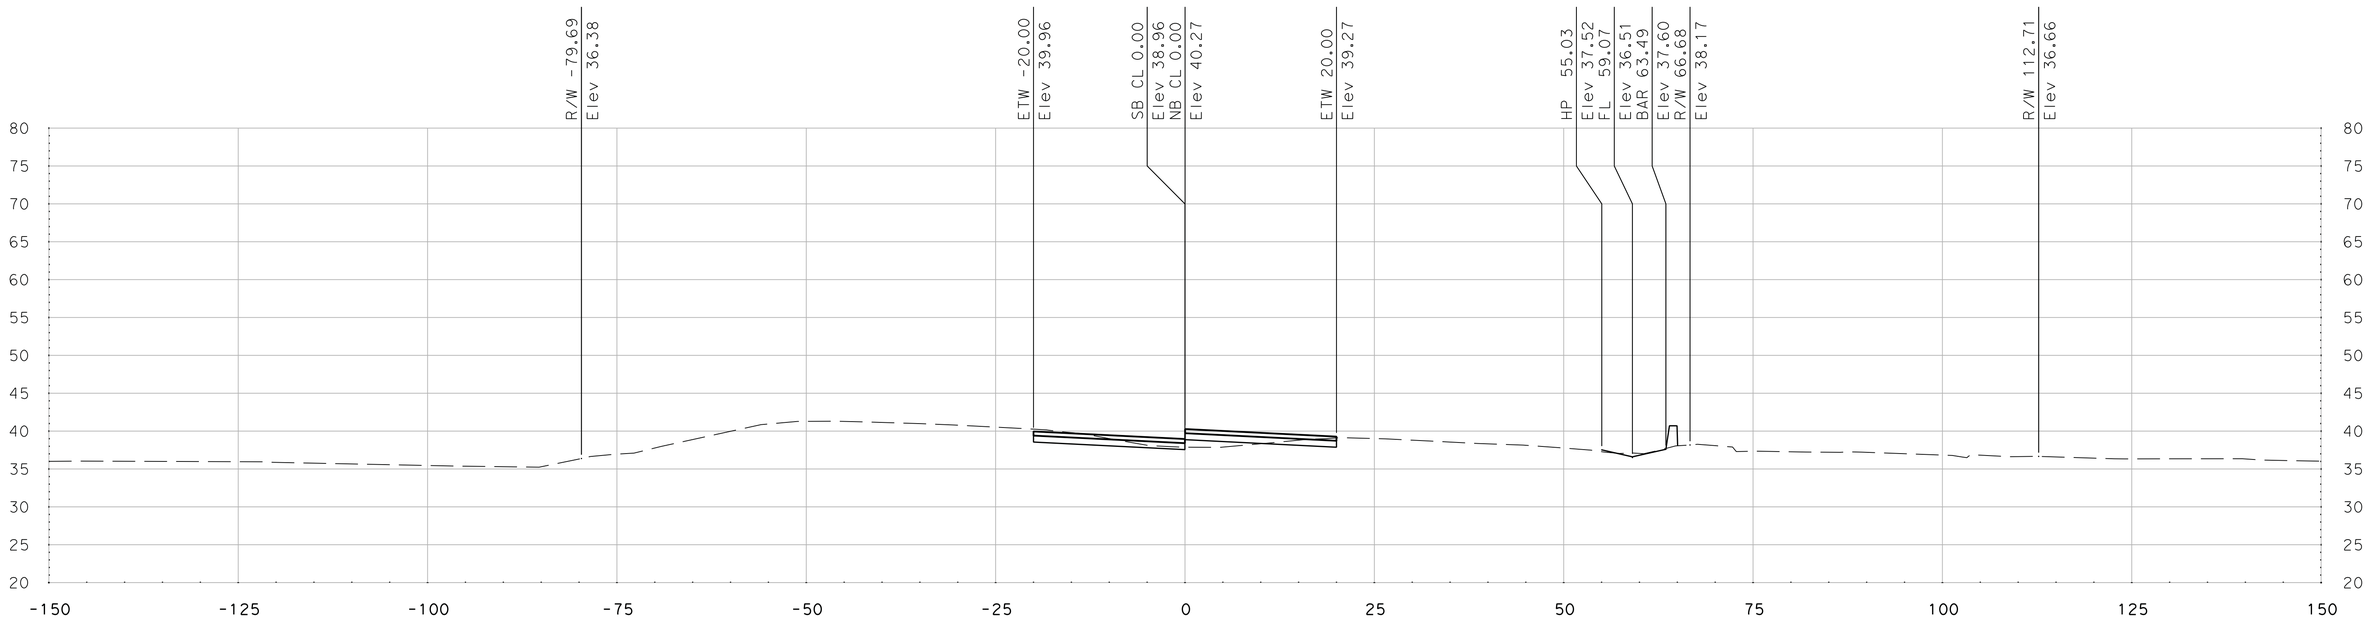

"SR 99" Sta 459+50.00

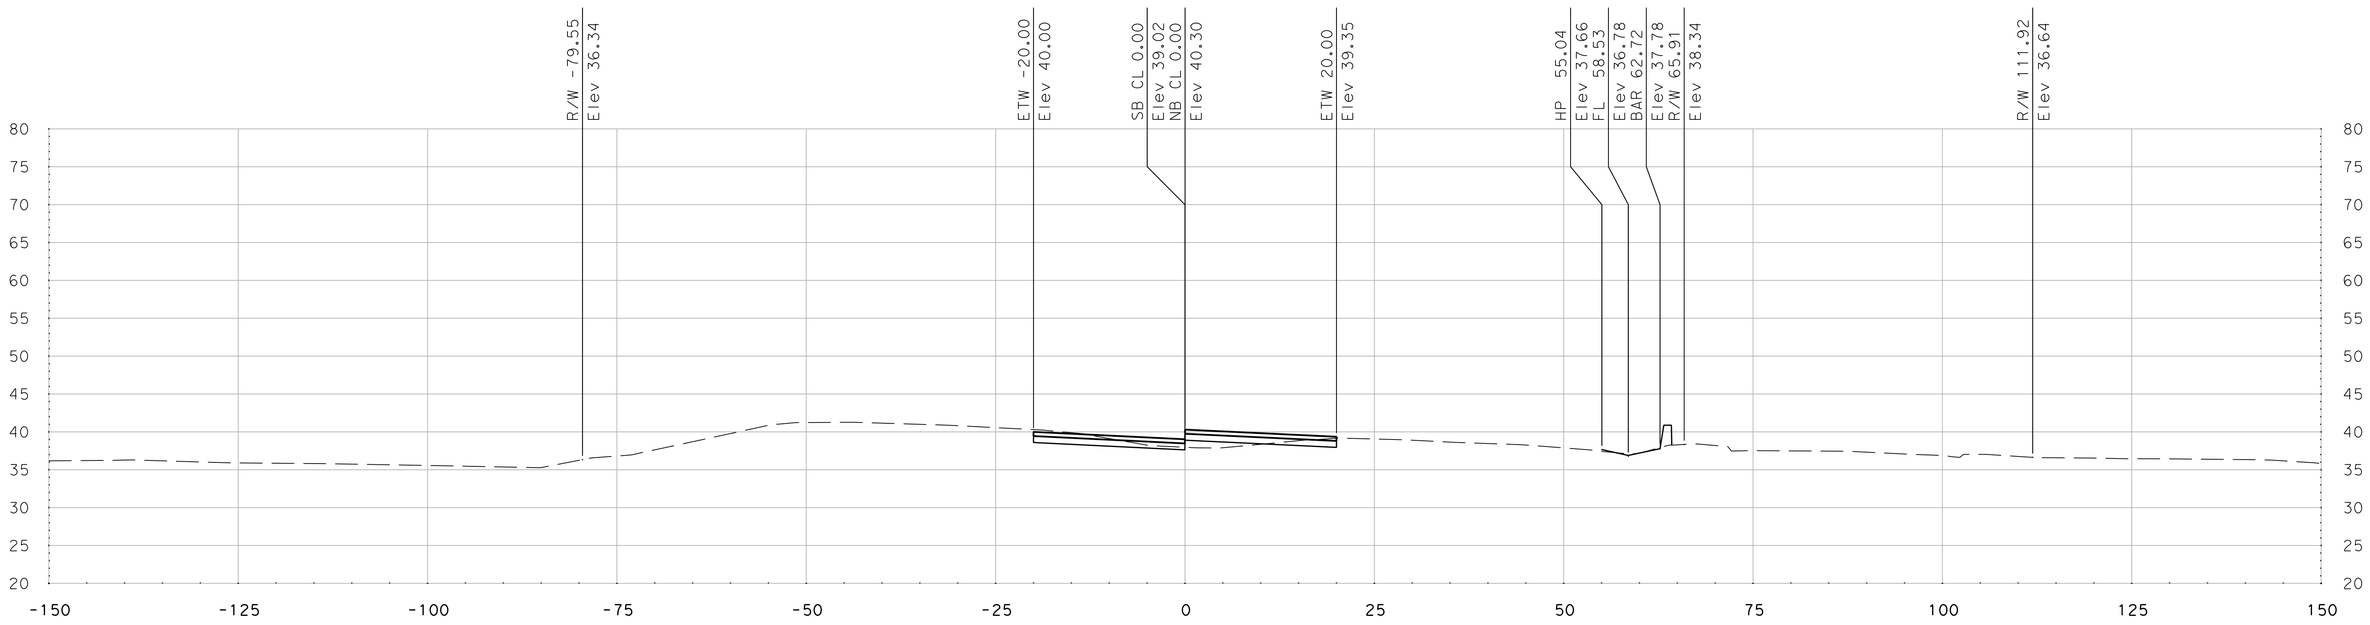

"SR 99" Sta 459+25.00

SCALE
HORIZONTAL: 1"=10'
VERTICAL: 1"=10'

DATE: 5/18/2011

ALL DIMENSIONS ARE IN US SURVEY FEET

FOR EARTHWORK DEVELOPMENT ONLY

Dist	COUNTY	ROUTE	POST MILES TOTAL PROJECT	SHEET No.	TOTAL SHEETS
10	SJ	99	4.9/14.2		
CONTRACT No.			10-0E6114		
PROJECT ID			1000020440		

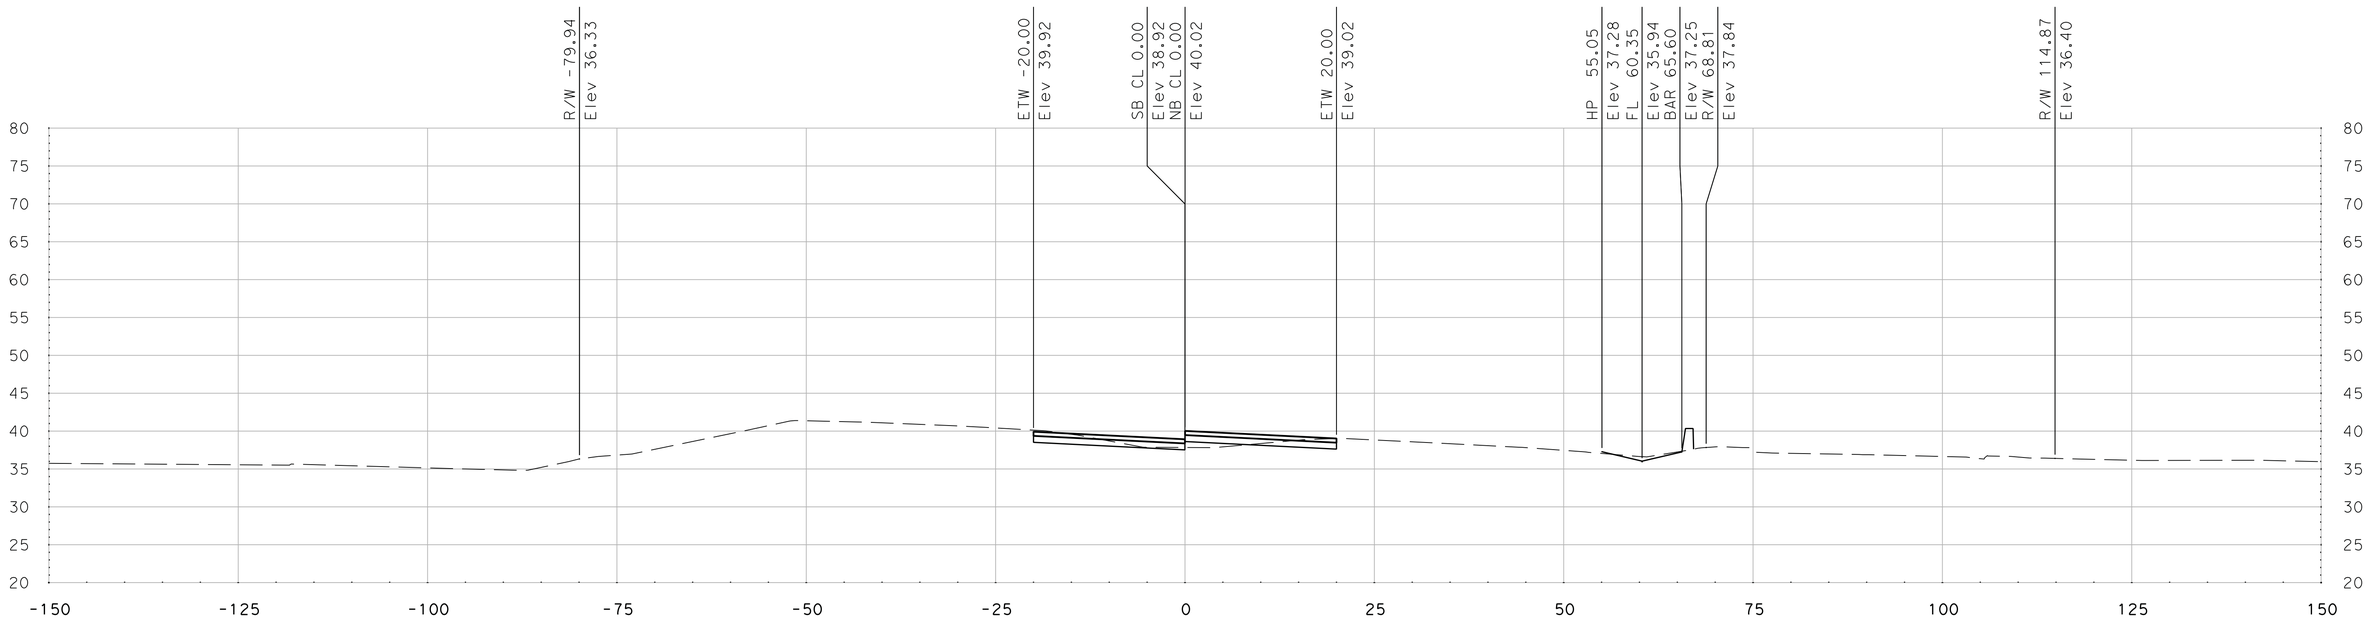

"SR 99" Sta 460+00.00

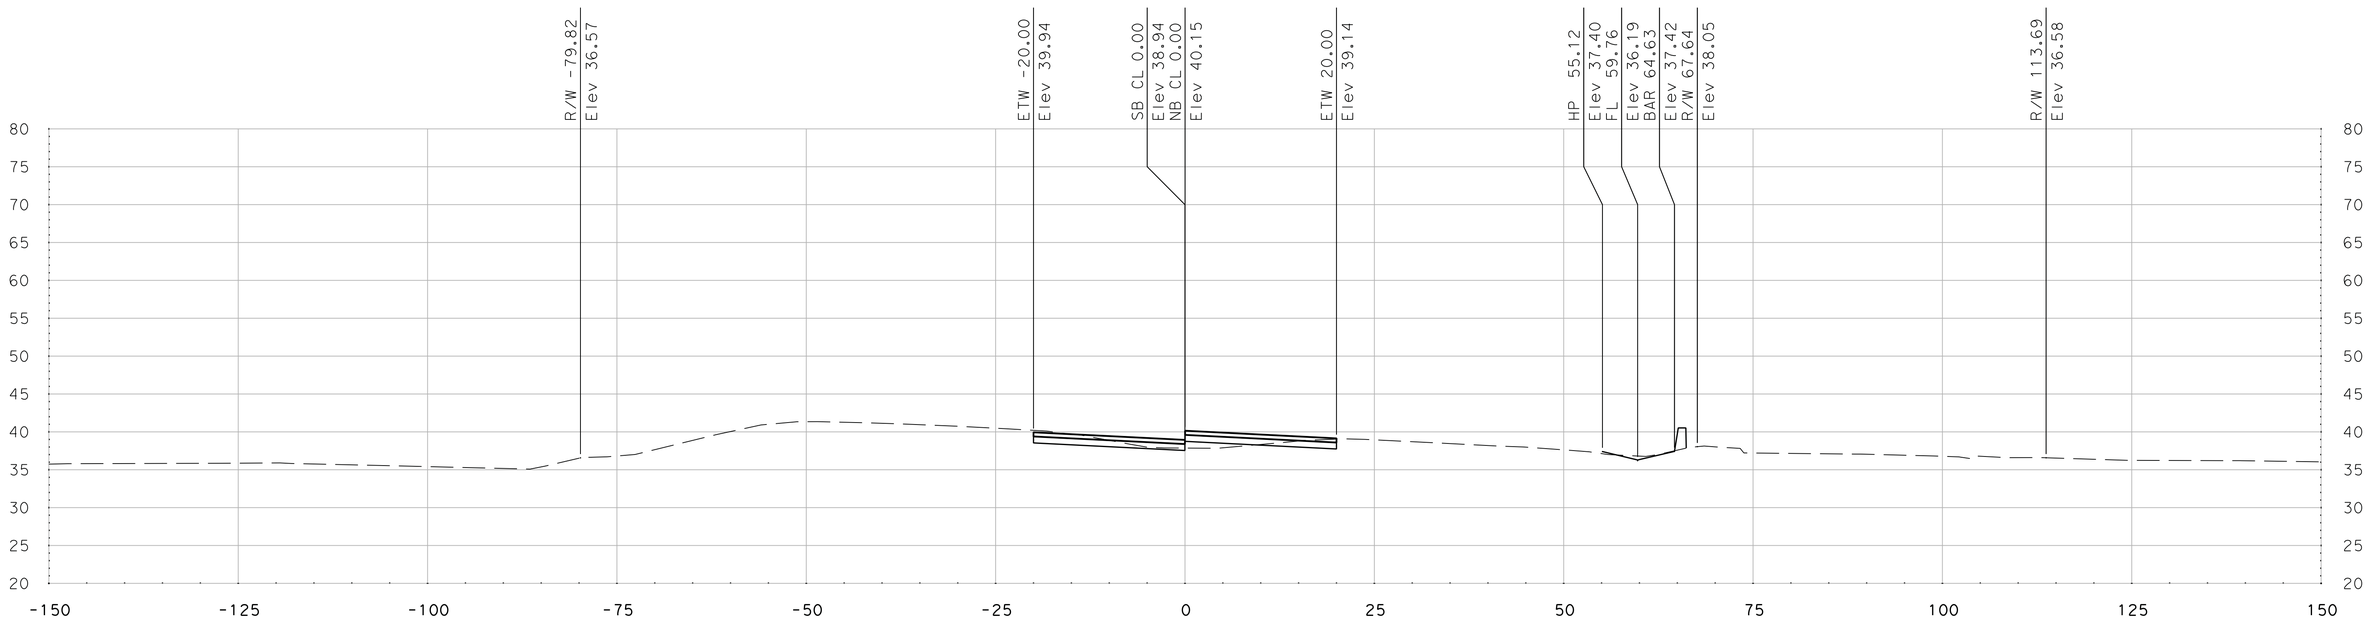

"SR 99" Sta 459+75.00

SCALE
HORIZONTAL: 1"=10'
VERTICAL: 1"=10'

DATE: 5/18/2011

ALL DIMENSIONS ARE IN US SURVEY FEET

FOR EARTHWORK DEVELOPMENT ONLY

Dist	COUNTY	ROUTE	POST MILES TOTAL PROJECT	SHEET No.	TOTAL SHEETS
10	SJ	99	4.9/14.2		
CONTRACT No.			10-0E6114		
PROJECT ID			1000020440		

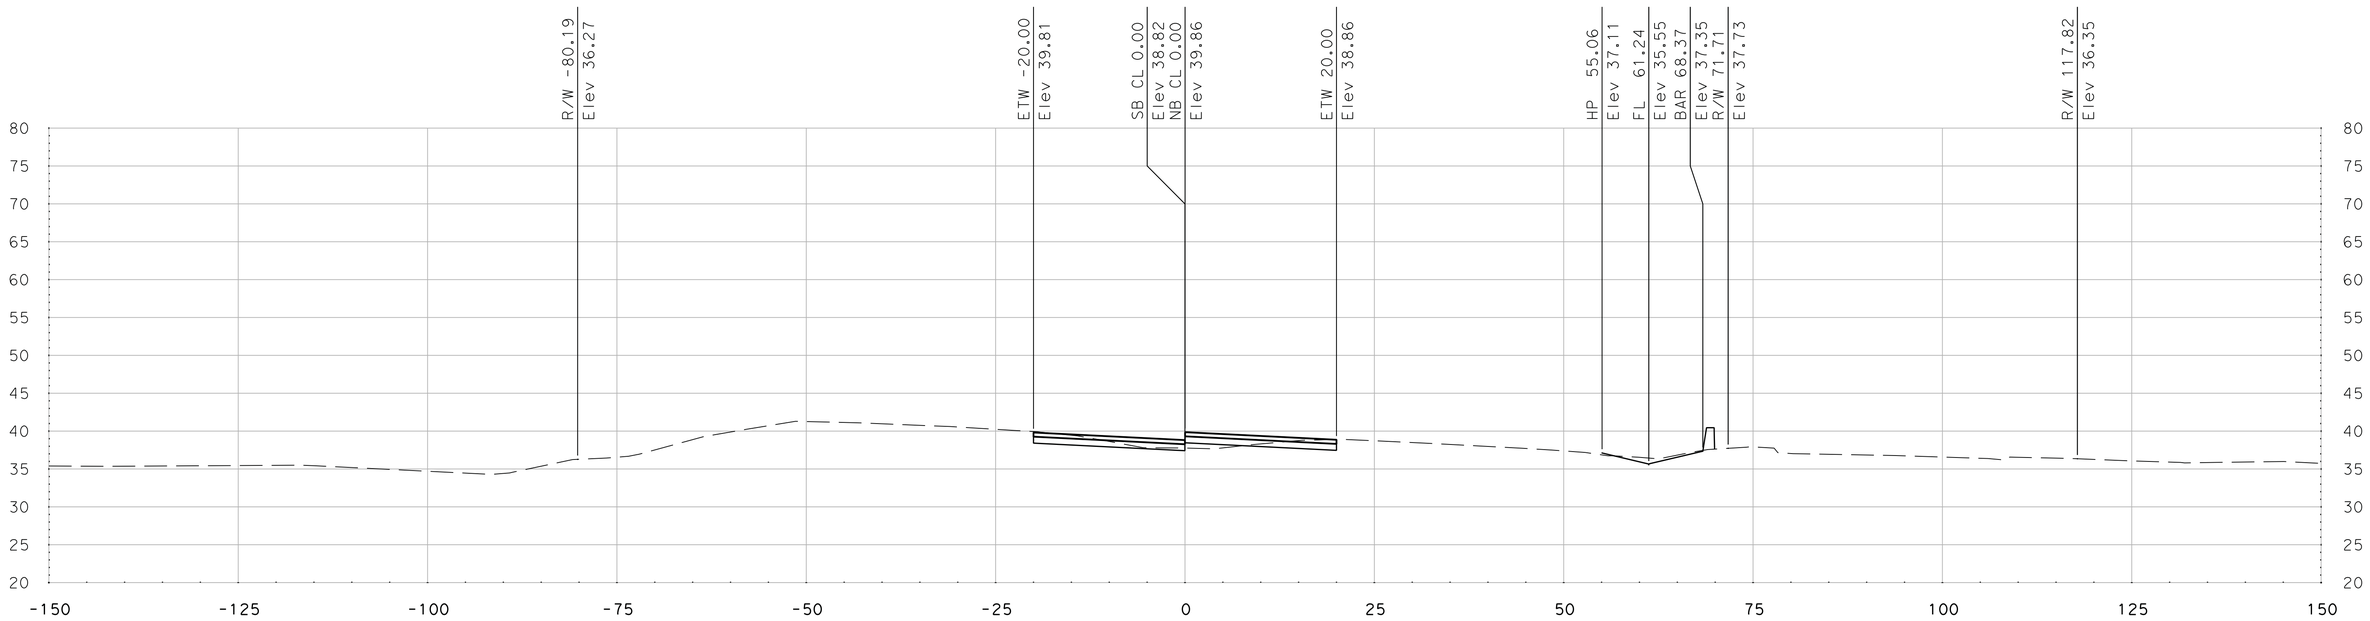

"SR 99" Sta 460+50.00

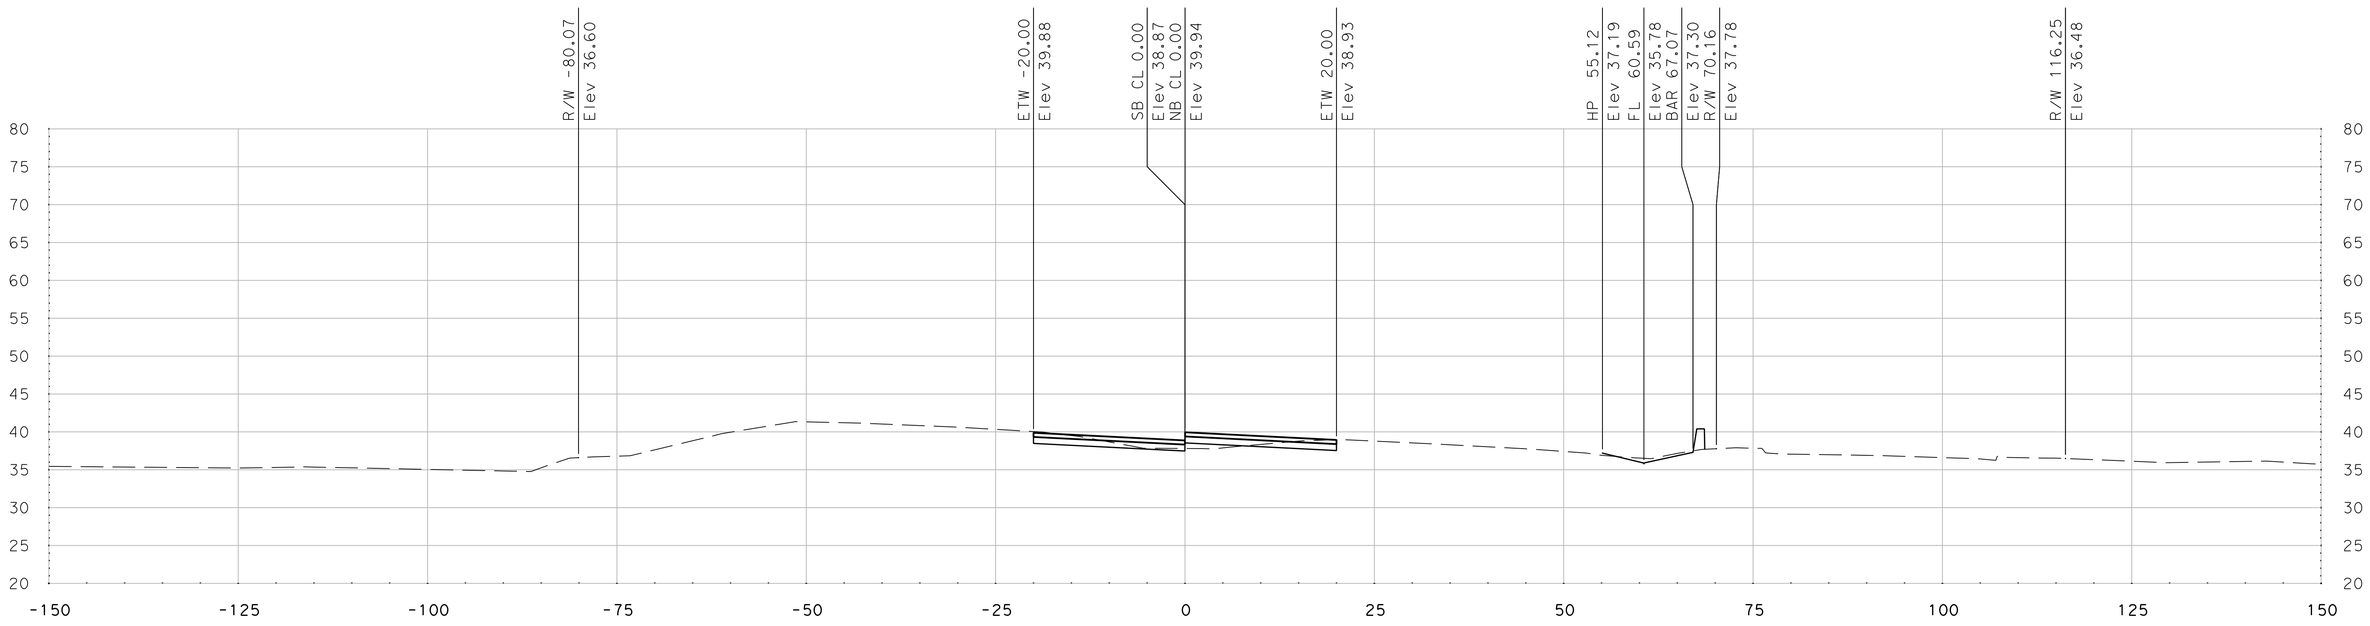

"SR 99" Sta 460+25.00

SCALE
HORIZONTAL: 1"=10'
VERTICAL: 1"=10'

DATE: 5/18/2011

ALL DIMENSIONS ARE IN US SURVEY FEET

FOR EARTHWORK DEVELOPMENT ONLY

Dist	COUNTY	ROUTE	POST MILES TOTAL PROJECT	SHEET No.	TOTAL SHEETS
10	SJ	99	4.9/14.2		
CONTRACT No.			10-0E6114		
PROJECT ID			1000020440		

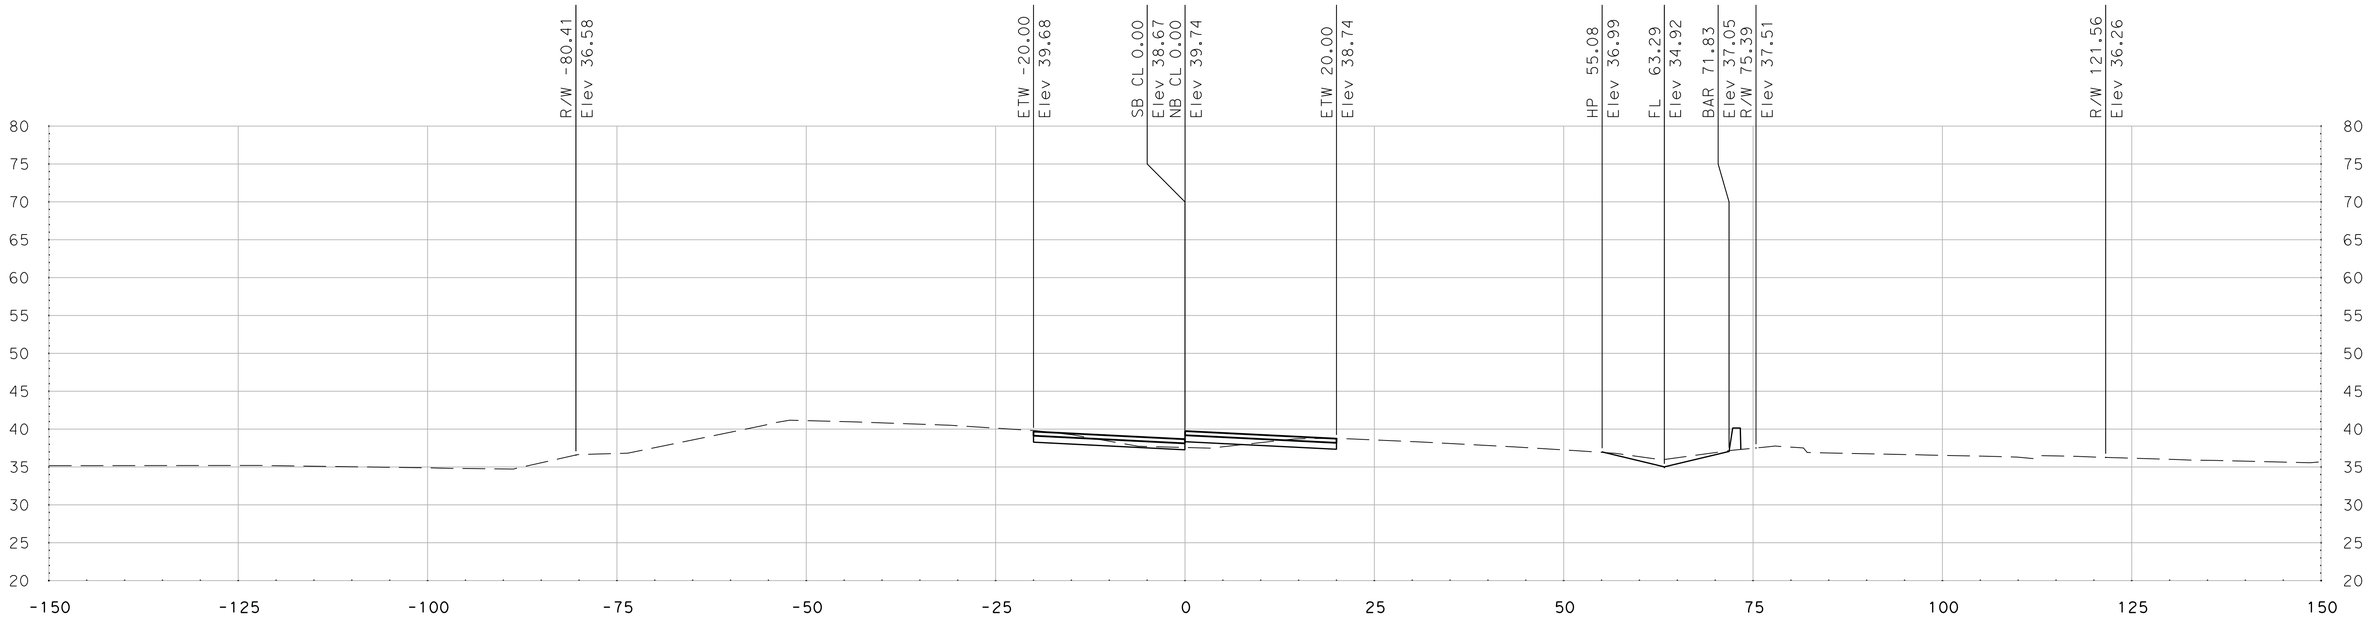

"SR 99" Sta 461+00.00

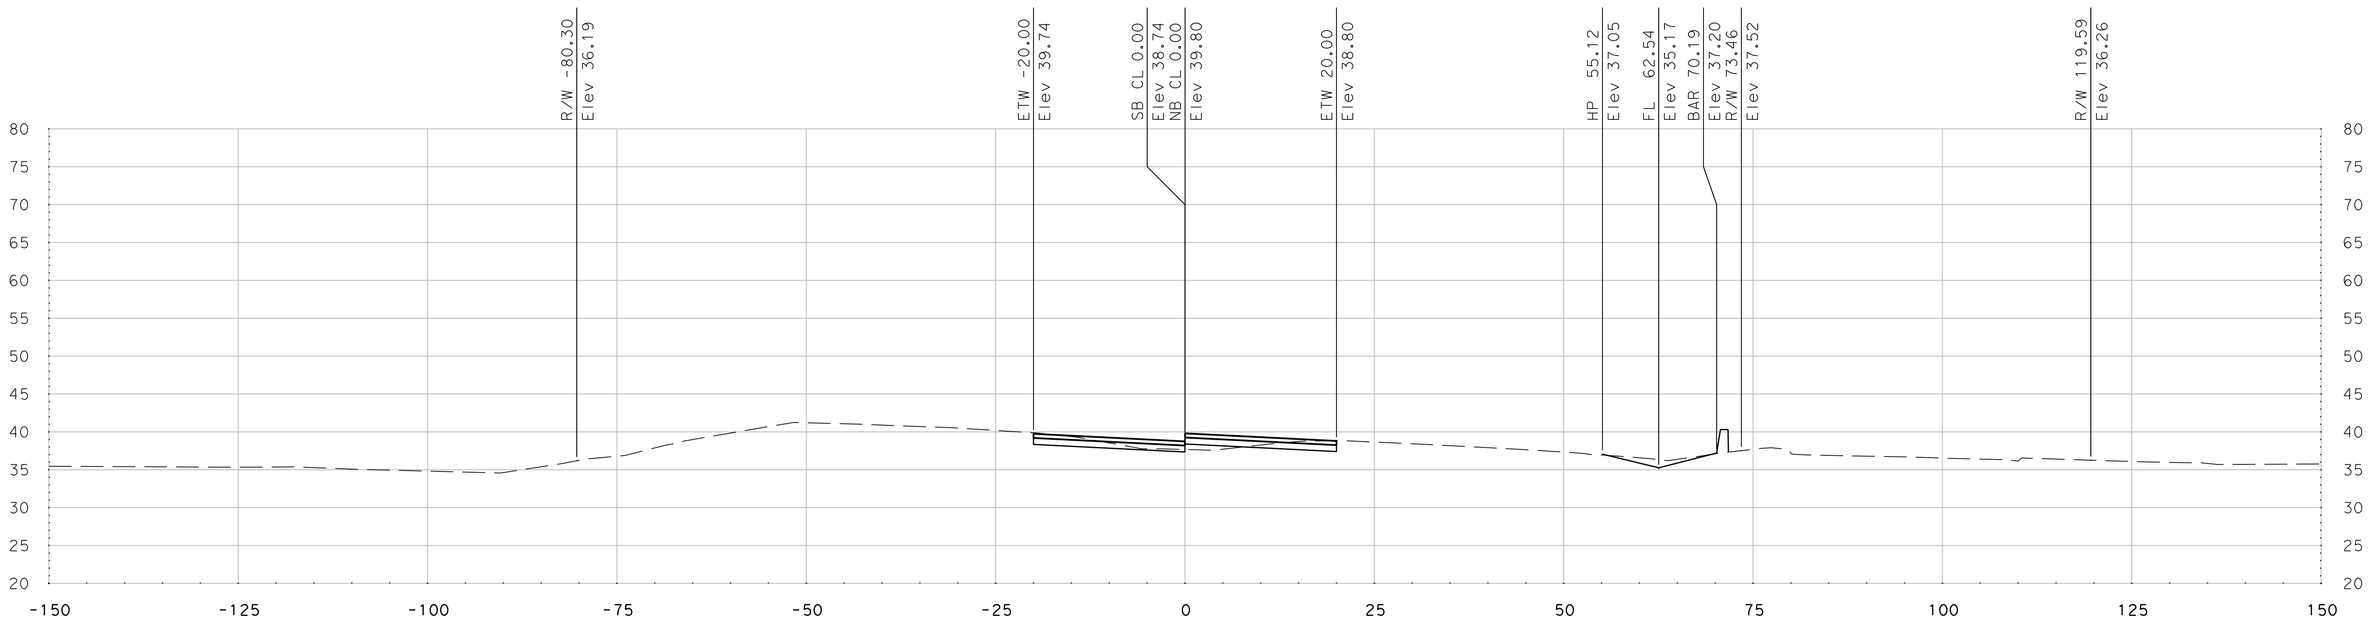

"SR 99" Sta 460+75.00

SCALE
HORIZONTAL: 1"=10'
VERTICAL: 1"=10'

DATE: 5/18/2011

ALL DIMENSIONS ARE IN US SURVEY FEET

FOR EARTHWORK DEVELOPMENT ONLY

Dist	COUNTY	ROUTE	POST MILES TOTAL PROJECT	SHEET No.	TOTAL SHEETS
10	SJ	99	4.9/14.2		
CONTRACT No.			10-0E6114		
PROJECT ID			1000020440		

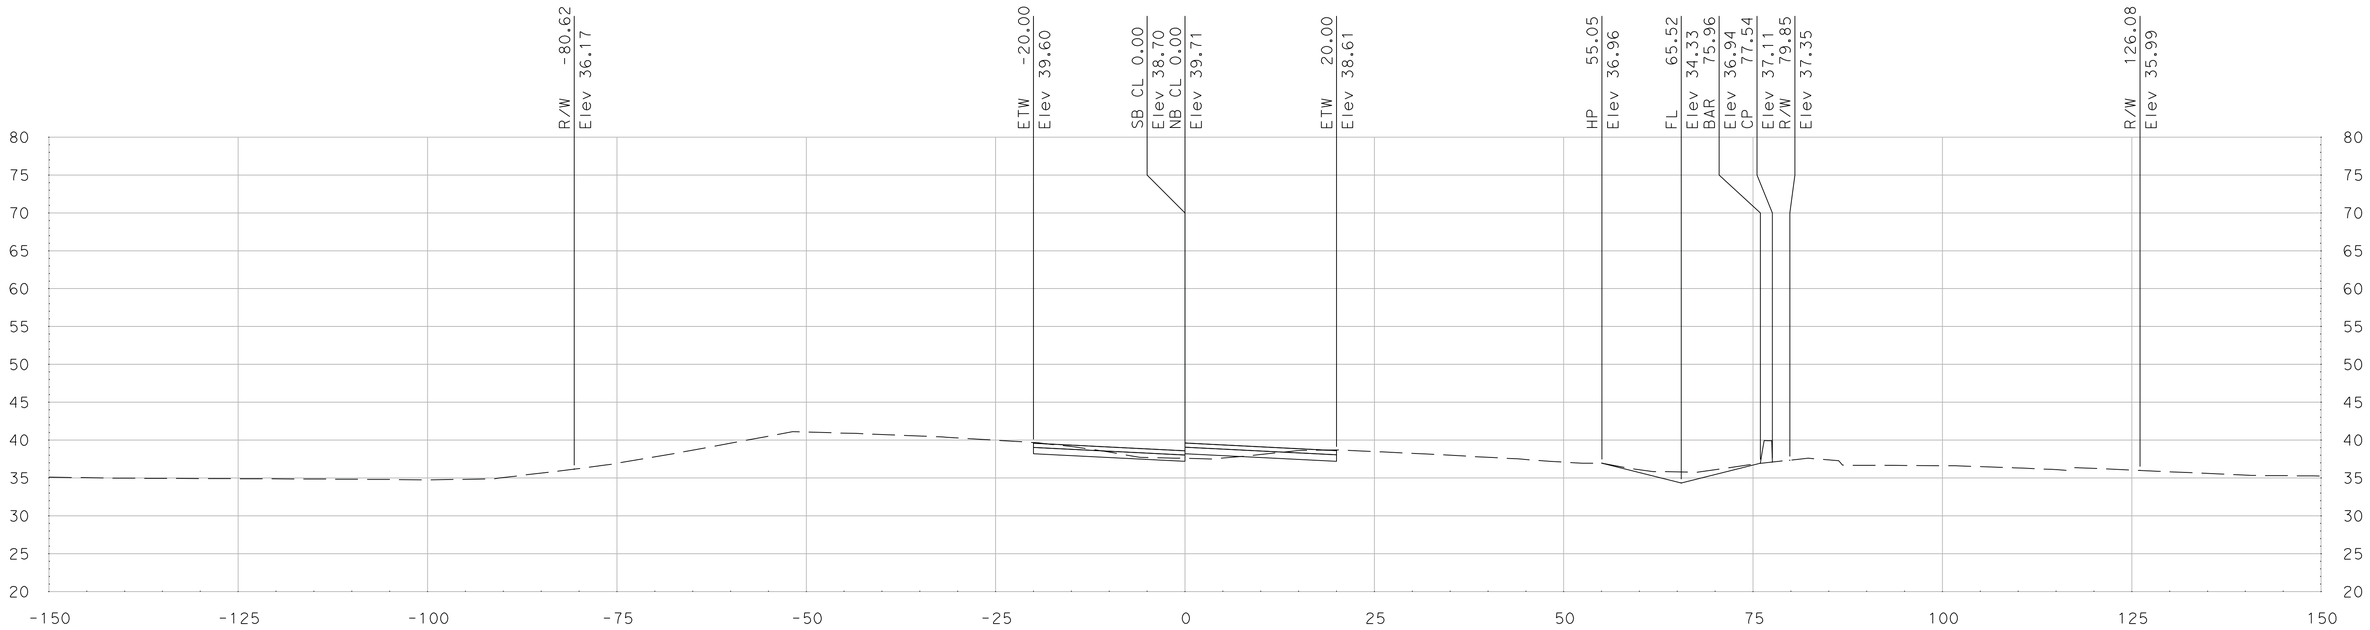

"SR 99" Sta 461+50.00

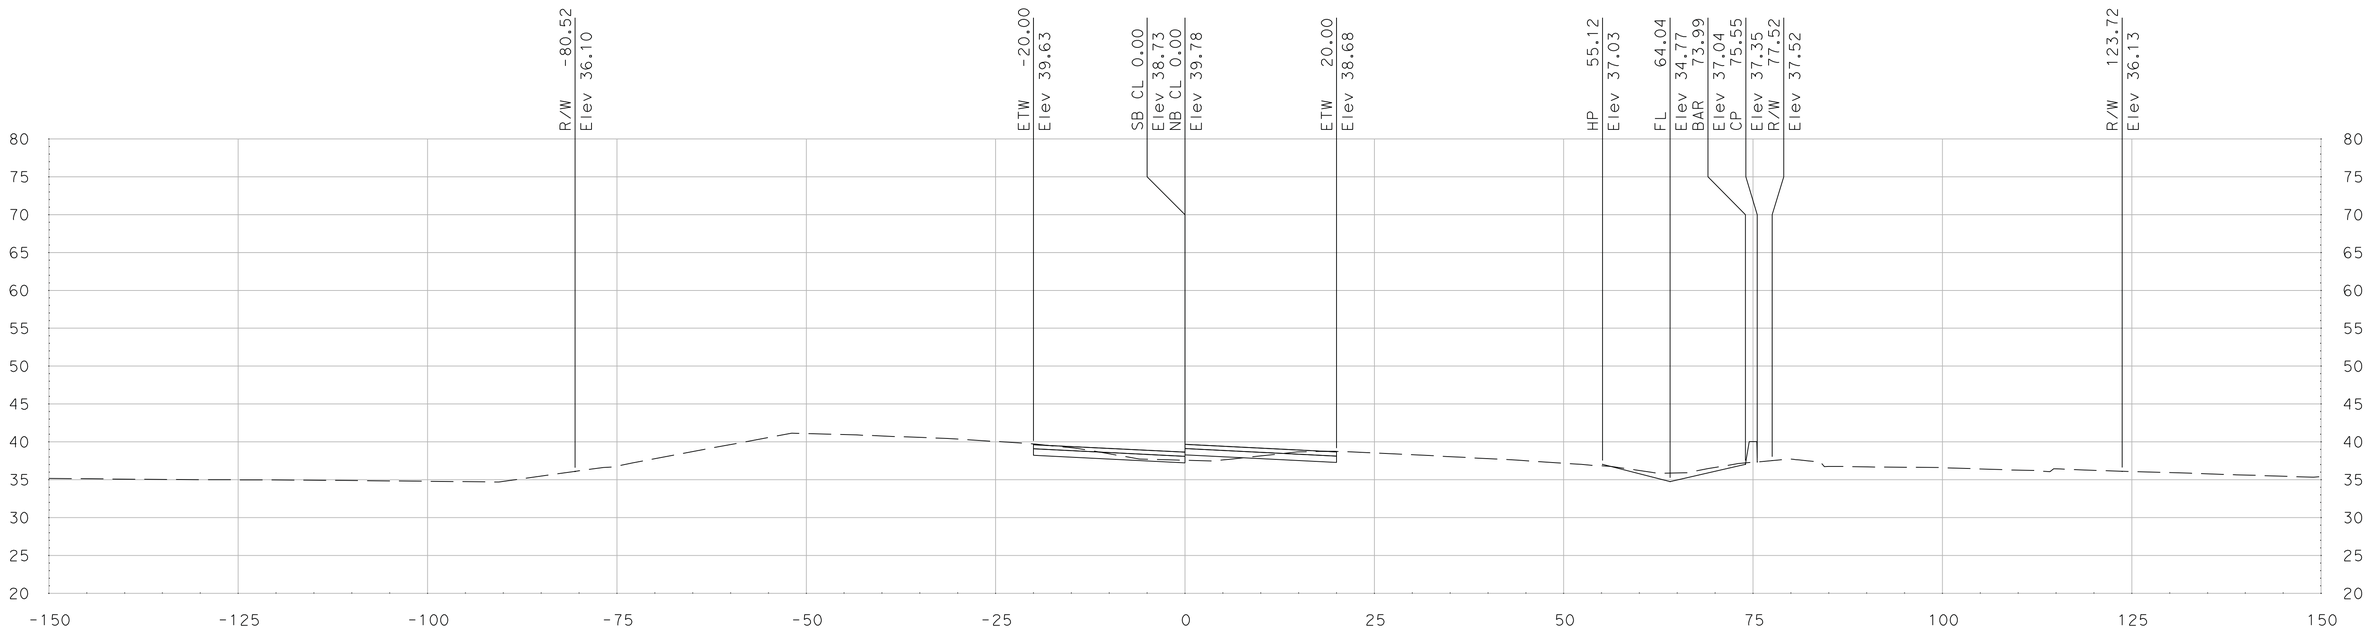

"SR 99" Sta 461+25.00

SCALE
HORIZONTAL: 1"=10'
VERTICAL: 1"=10'

DATE: 5/18/2011

ALL DIMENSIONS ARE IN US SURVEY FEET

FOR EARTHWORK DEVELOPMENT ONLY

Dist	COUNTY	ROUTE	POST MILES TOTAL PROJECT	SHEET No.	TOTAL SHEETS
10	SJ	99	4.9/14.2		
CONTRACT No.			10-0E6114		
PROJECT ID			1000020440		

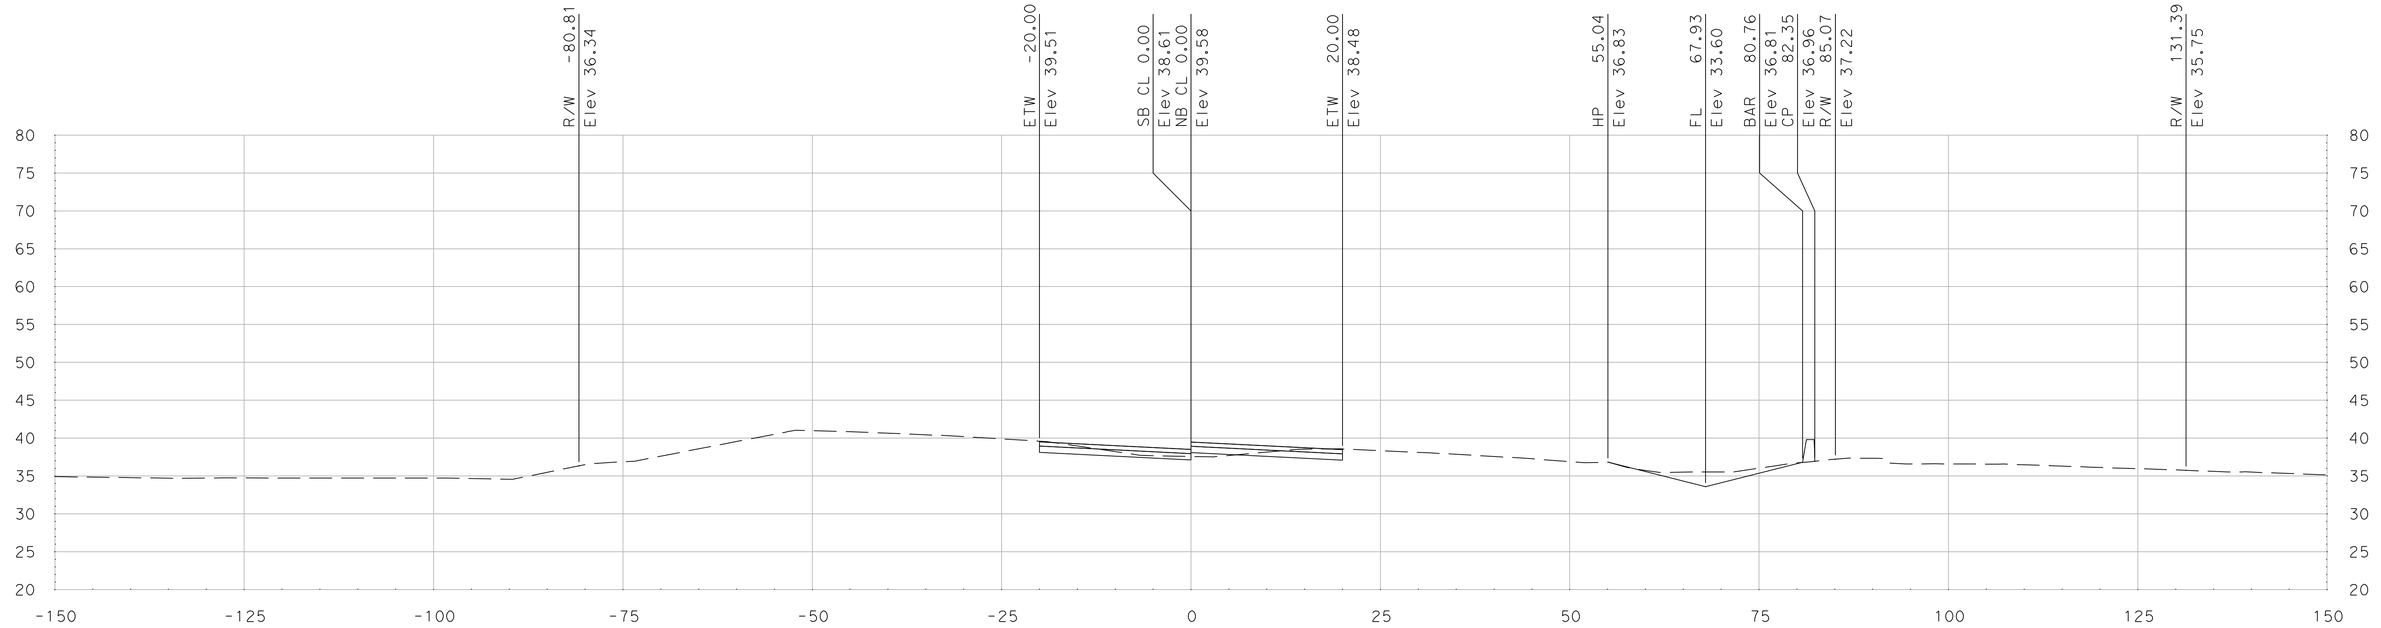

"SR 99" Sta 462+00.00

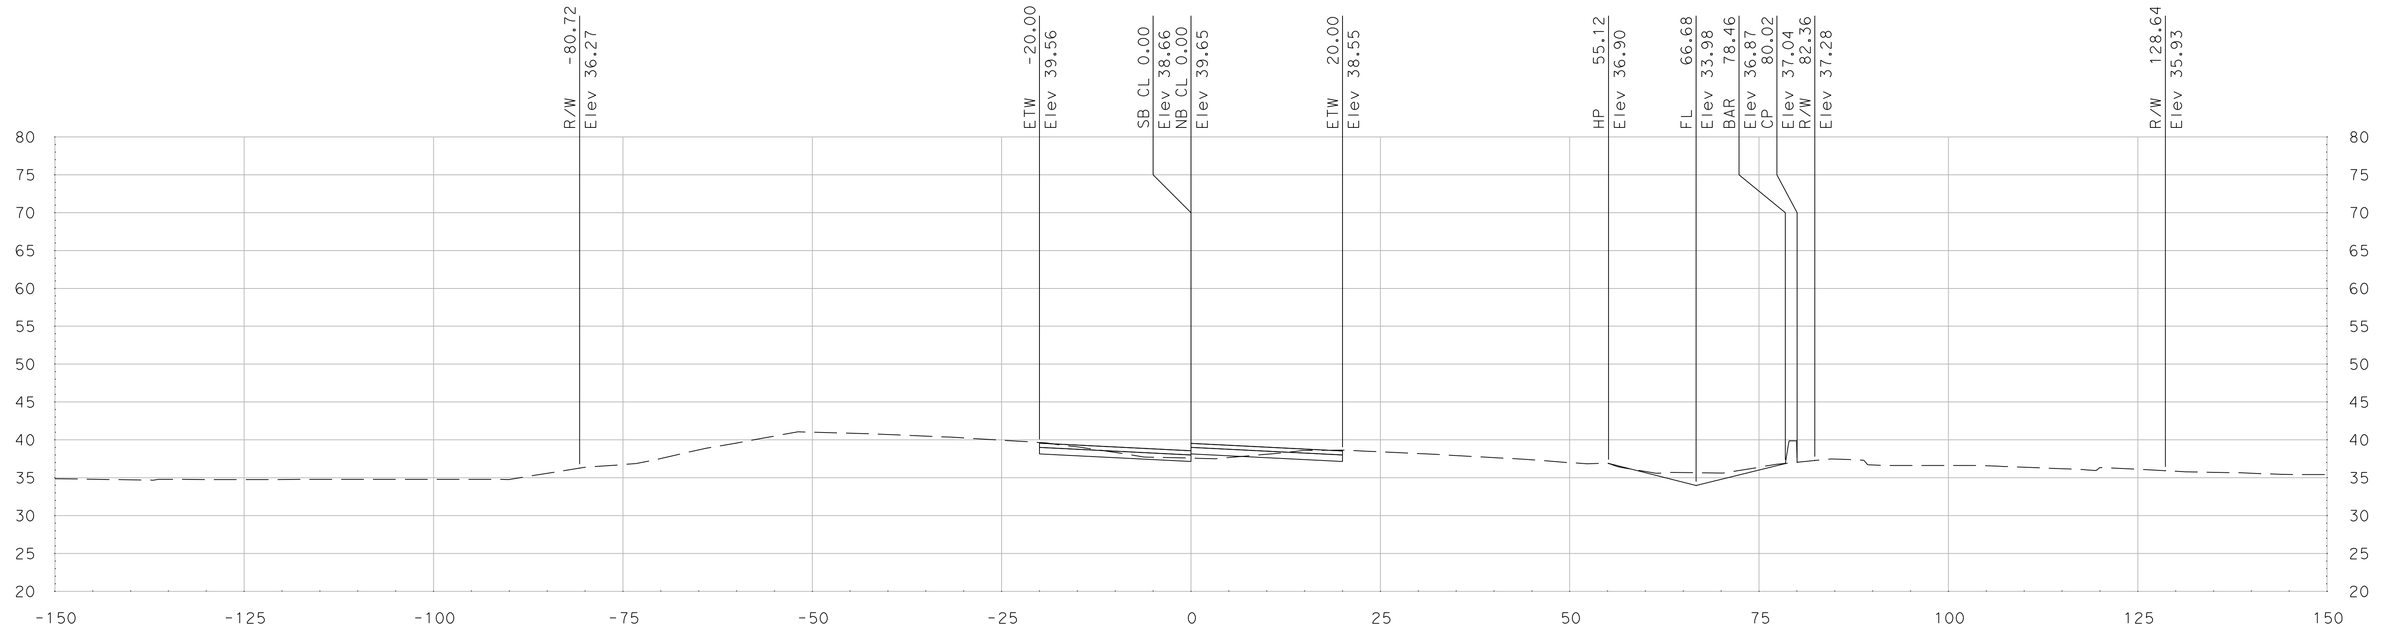

"SR 99" Sta 461+75.00

SCALE
HORIZONTAL: 1"=10'
VERTICAL: 1"=10'

DATE: 5/18/2011

ALL DIMENSIONS ARE IN US SURVEY FEET

FOR EARTHWORK DEVELOPMENT ONLY

Dist	COUNTY	ROUTE	POST MILES TOTAL PROJECT	SHEET No.	TOTAL SHEETS
10	SJ	99	4.9/14.2		
CONTRACT No.			10-0E6114		
PROJECT ID			1000020440		

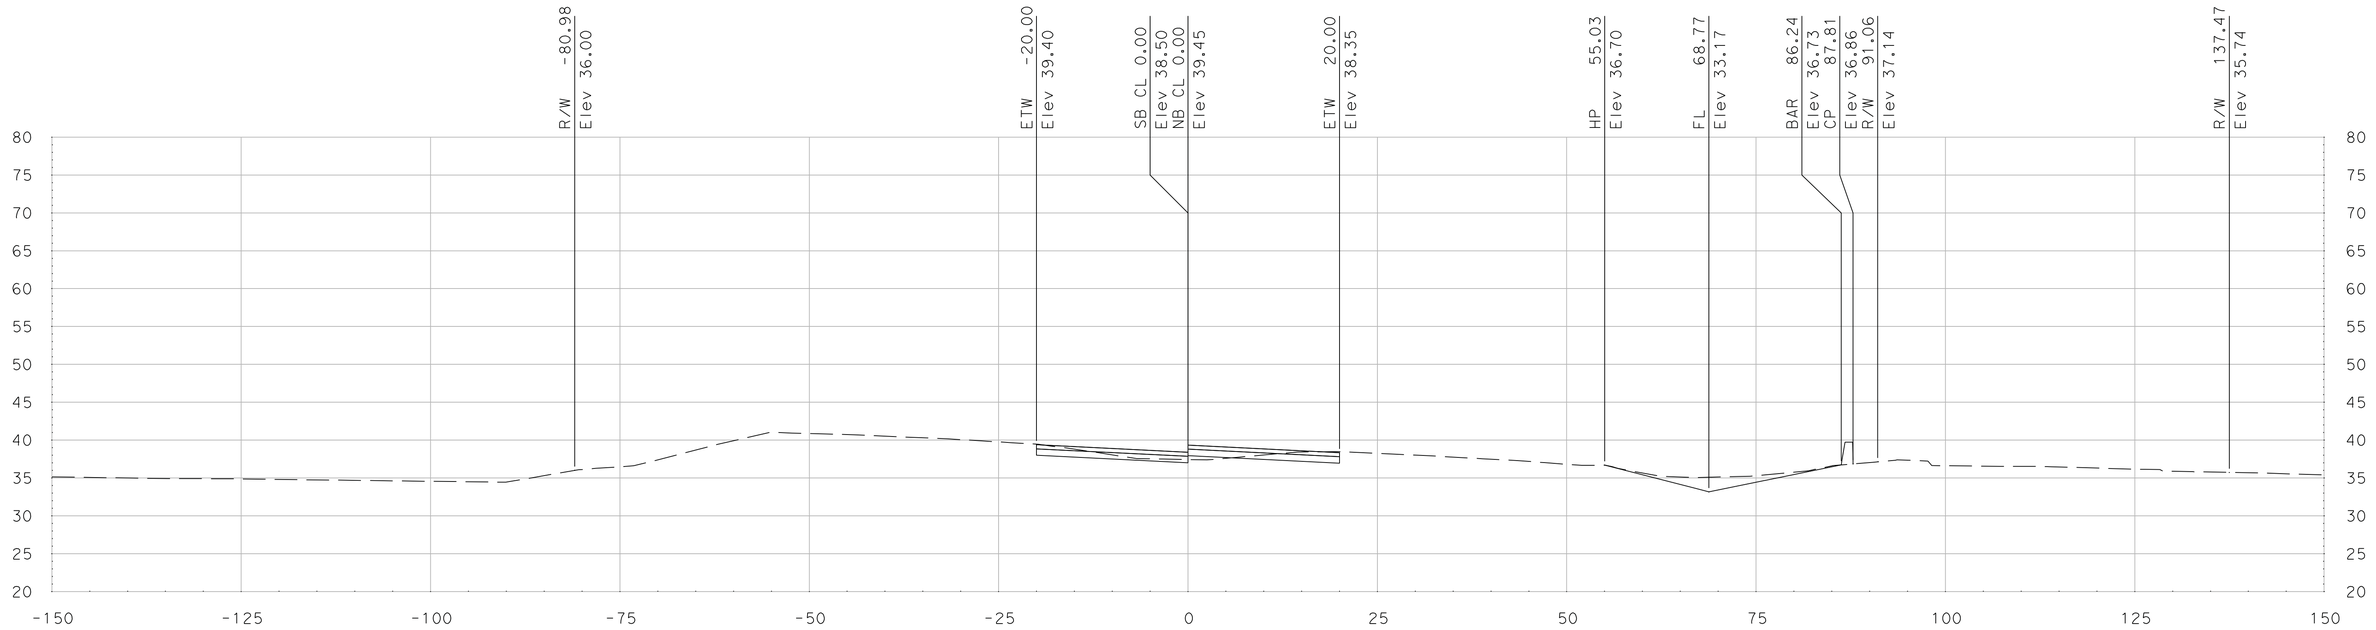

"SR 99" Sta 462+50.00

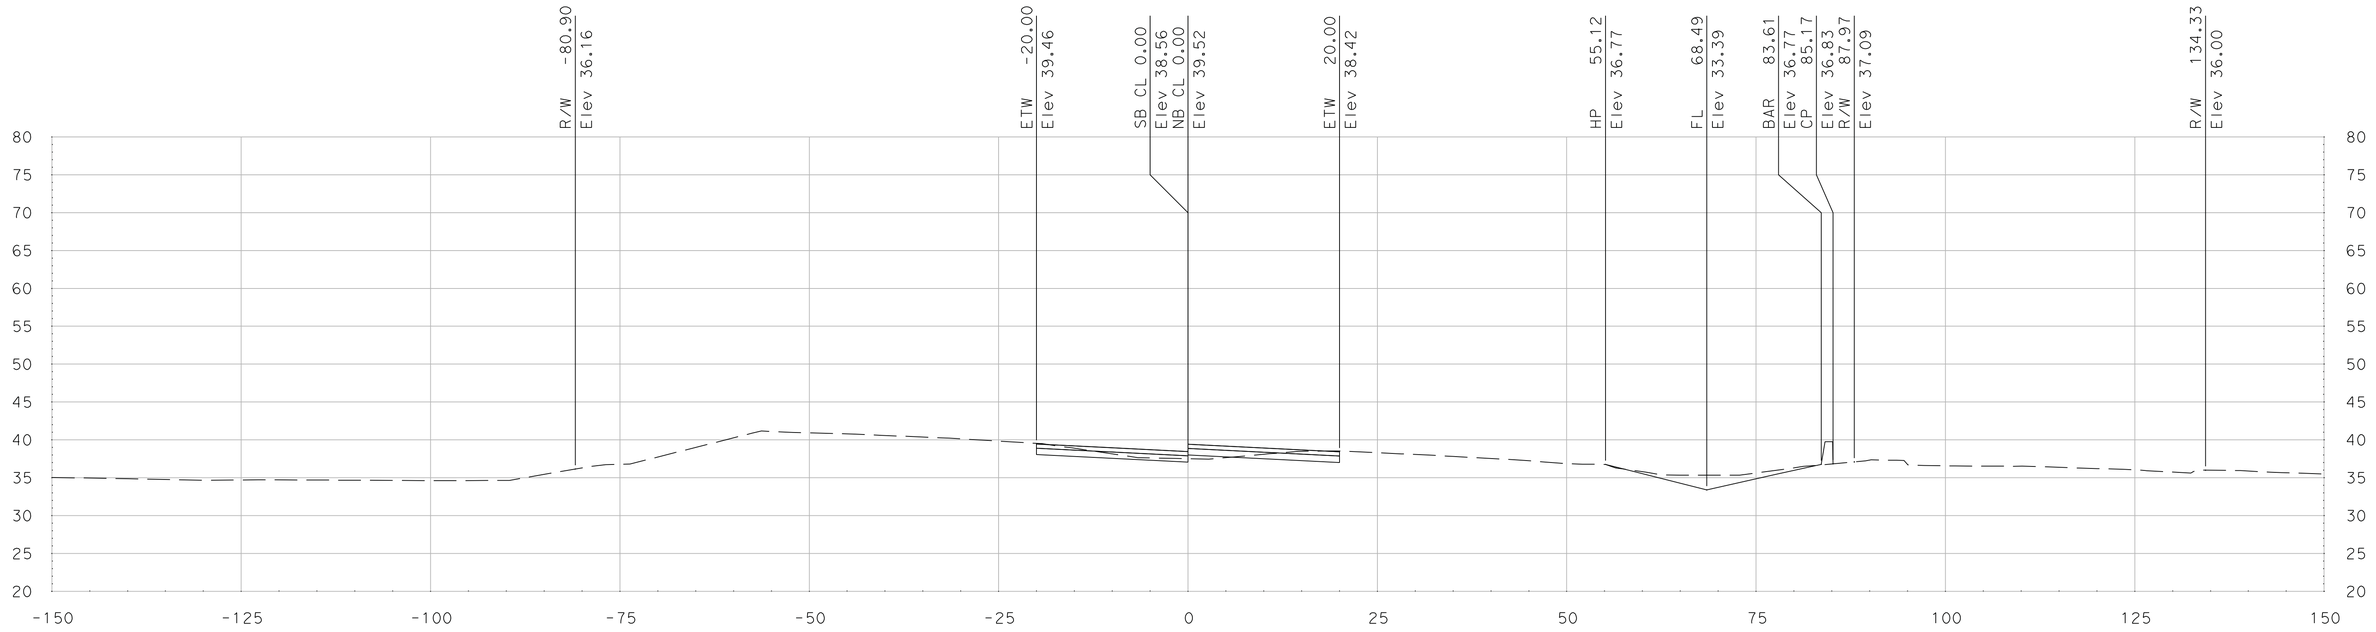

"SR 99" Sta 462+25.00

SCALE
HORIZONTAL: 1"=10'
VERTICAL: 1"=10'

DATE: 5/18/2011

ALL DIMENSIONS ARE IN US SURVEY FEET

FOR EARTHWORK DEVELOPMENT ONLY

Dist	COUNTY	ROUTE	POST MILES TOTAL PROJECT	SHEET No.	TOTAL SHEETS
10	SJ	99	4.9/14.2		
CONTRACT No.			10-0E6114		
PROJECT ID			1000020440		

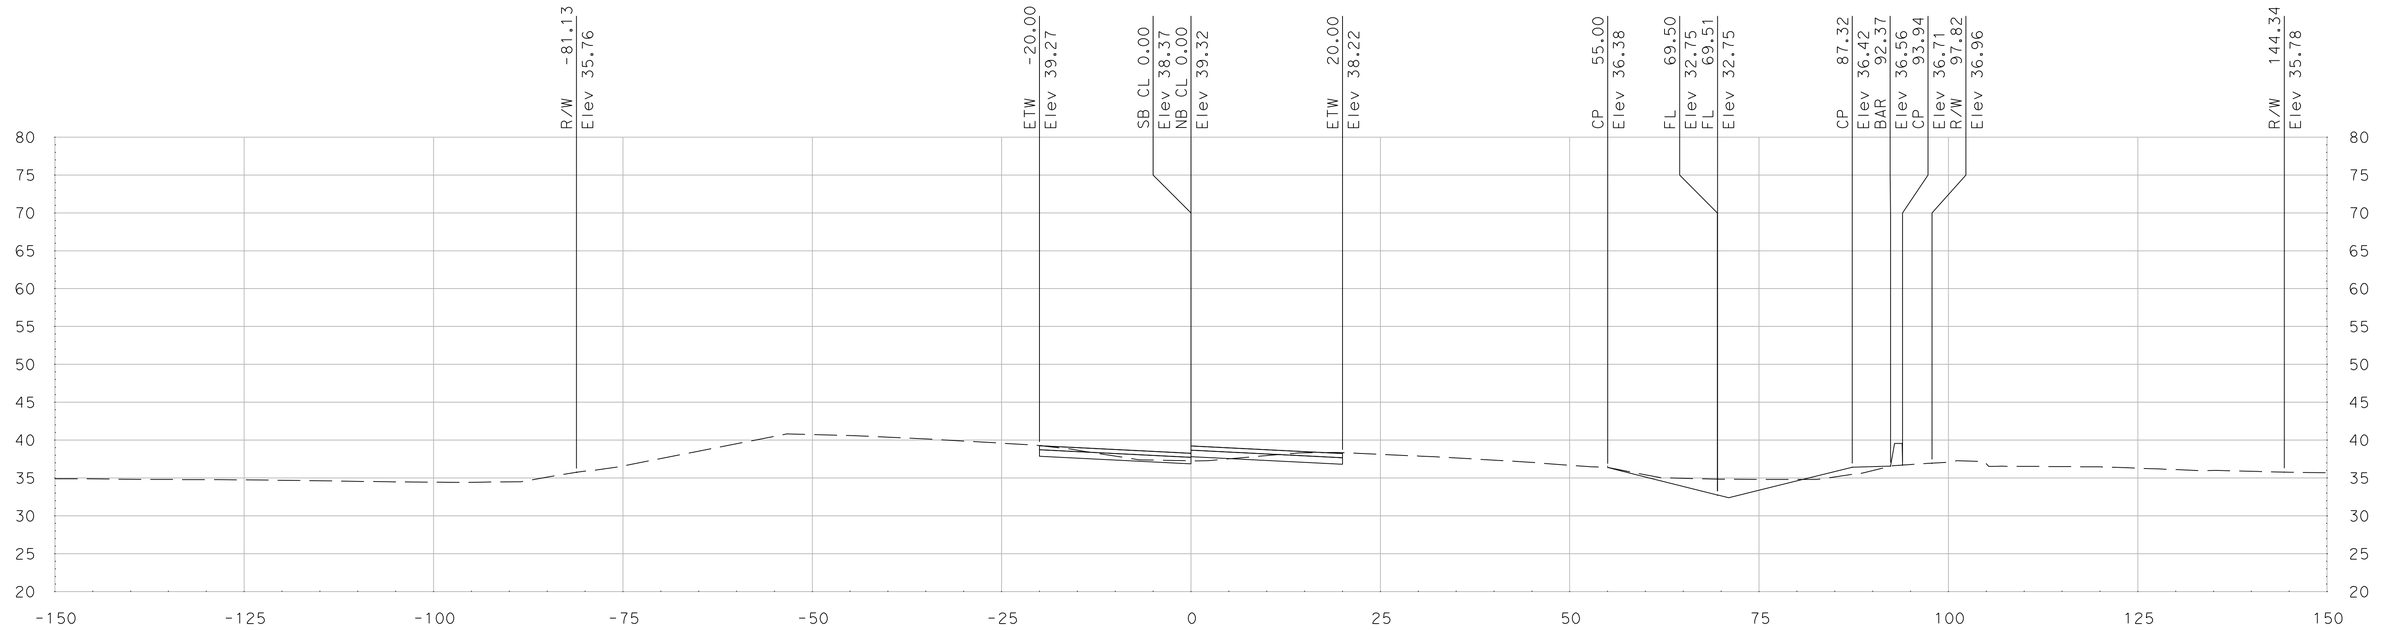

"SR 99" Sta 463+00.00

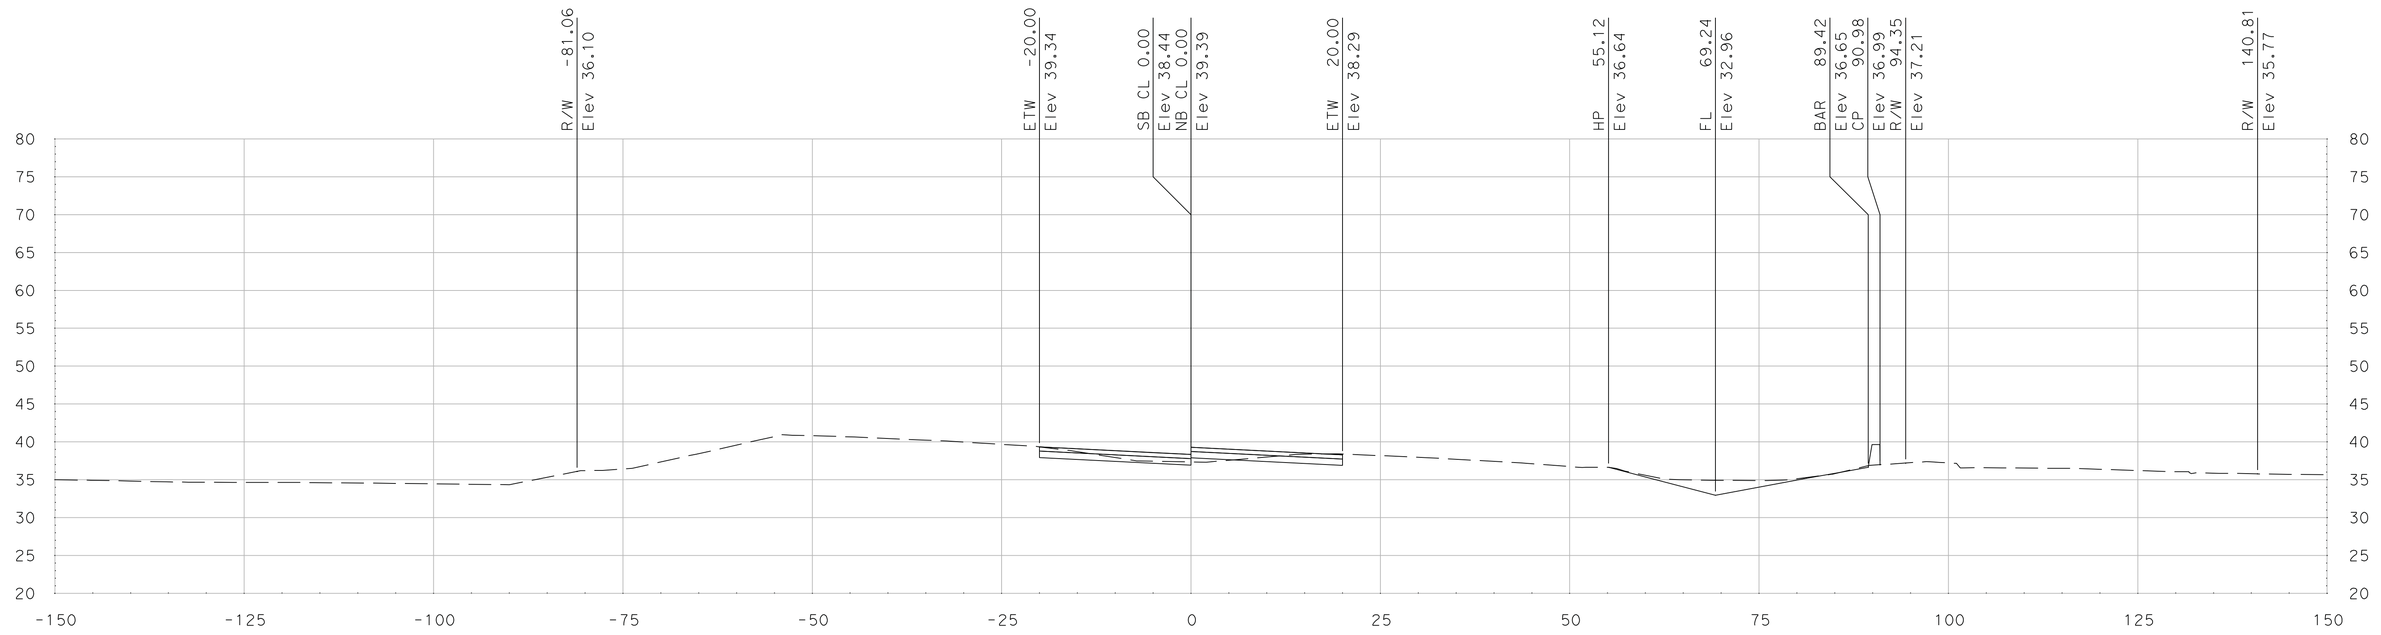

"SR 99" Sta 462+75.00

SCALE
HORIZONTAL: 1"=10'
VERTICAL: 1"=10'

DATE: 5/18/2011

ALL DIMENSIONS ARE IN US SURVEY FEET

FOR EARTHWORK DEVELOPMENT ONLY

Dist	COUNTY	ROUTE	POST MILES TOTAL PROJECT	SHEET No.	TOTAL SHEETS
10	SJ	99	4.9/14.2		
CONTRACT No.			10-0E6114		
PROJECT ID			1000020440		

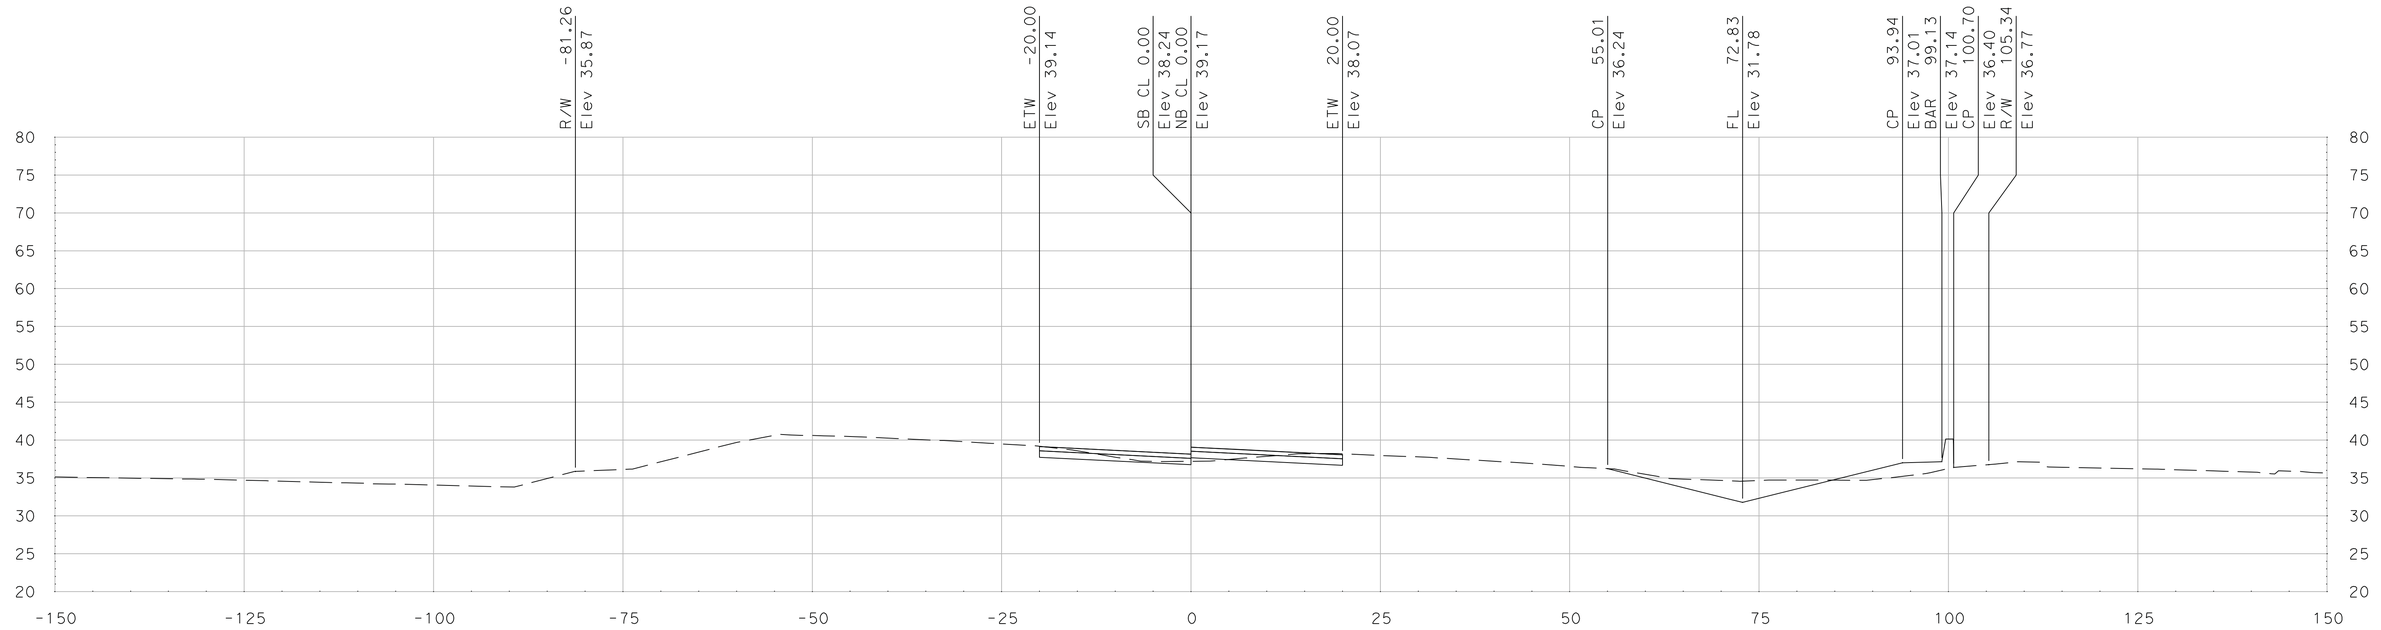

"SR 99" Sta 463+50.00

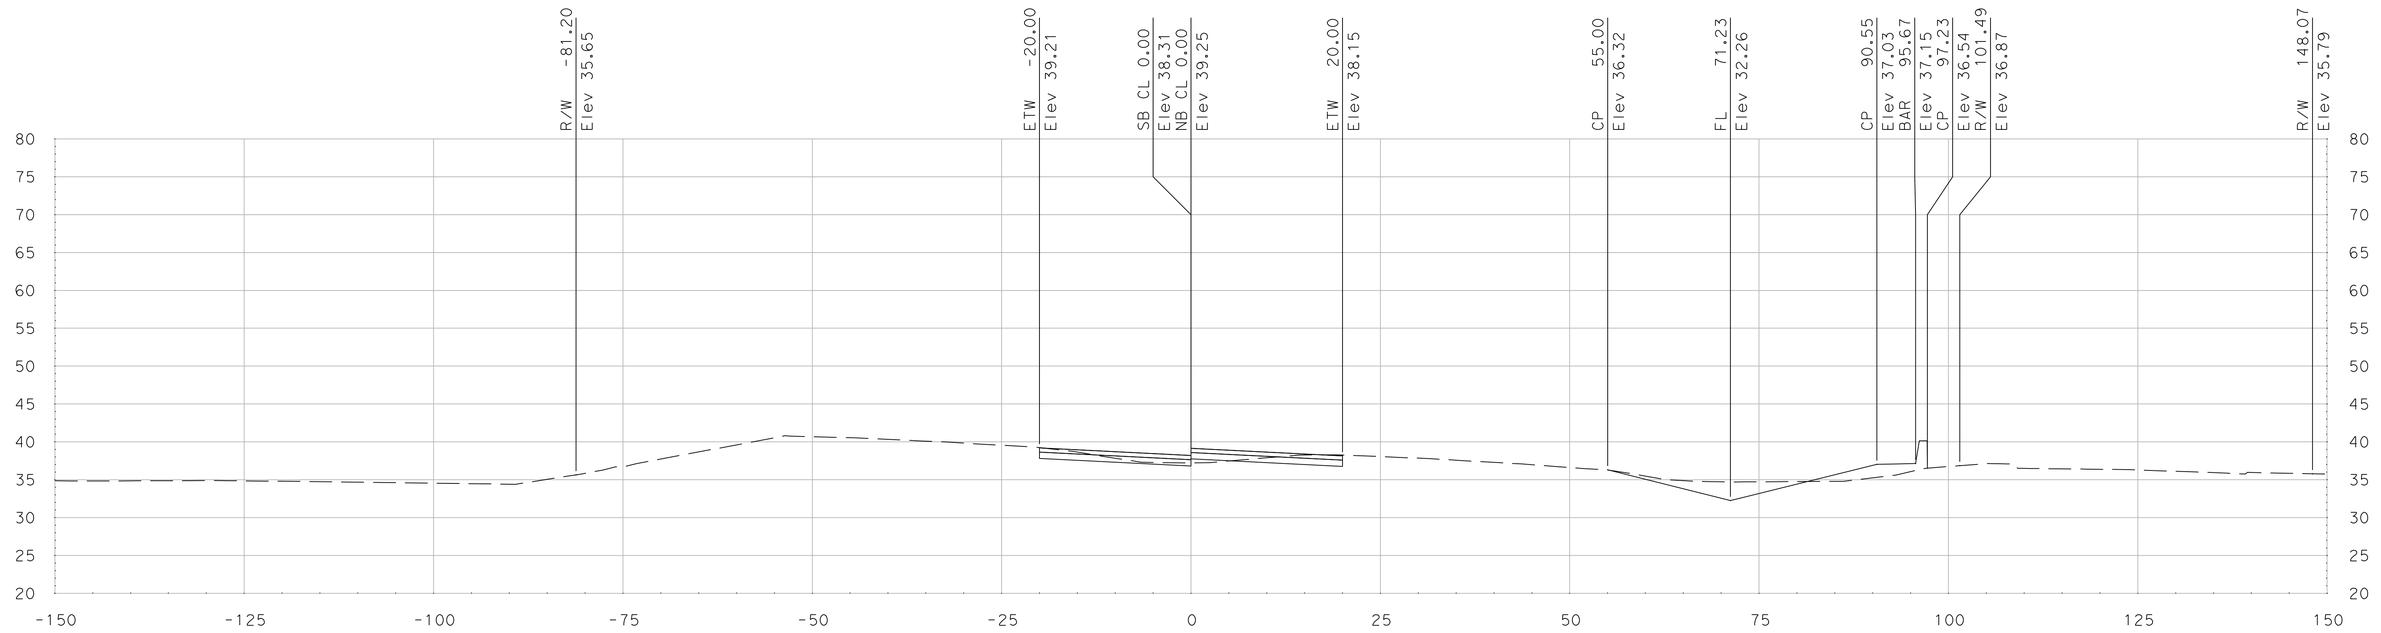

"SR 99" Sta 463+25.00

SCALE
HORIZONTAL: 1"=10'
VERTICAL: 1"=10'

DATE: 5/18/2011

ALL DIMENSIONS ARE IN US SURVEY FEET

FOR EARTHWORK DEVELOPMENT ONLY

Dist	COUNTY	ROUTE	POST MILES TOTAL PROJECT	SHEET No.	TOTAL SHEETS
10	SJ	99	4.9/14.2		
CONTRACT No.			10-0E6114		
PROJECT ID			1000020440		

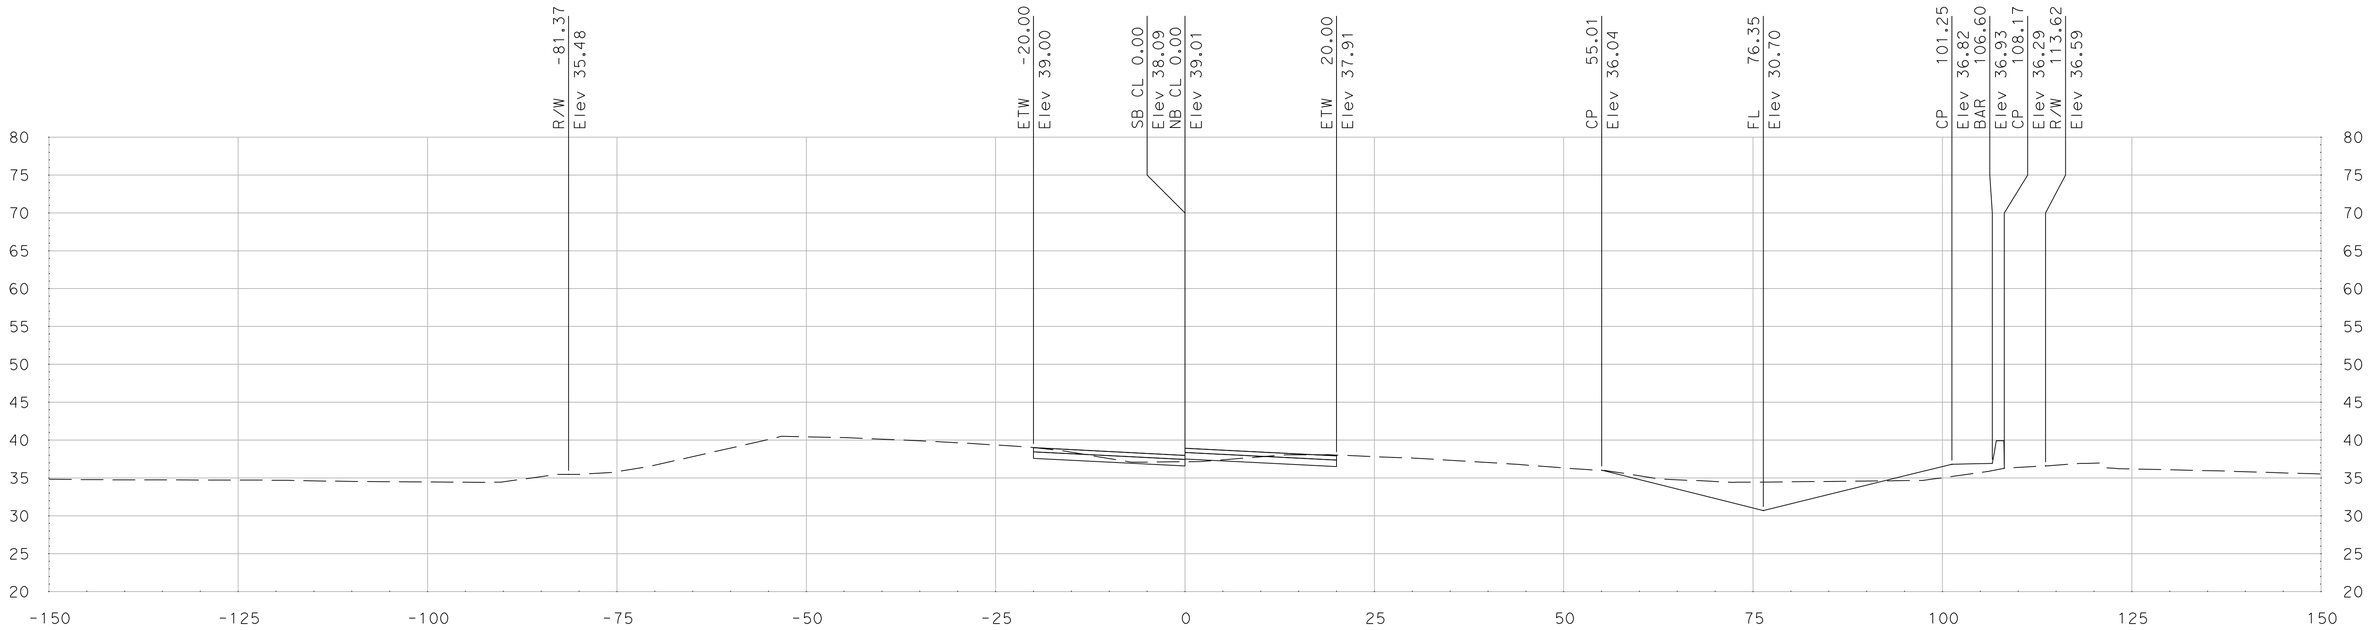

"SR 99" Sta 464+00.00

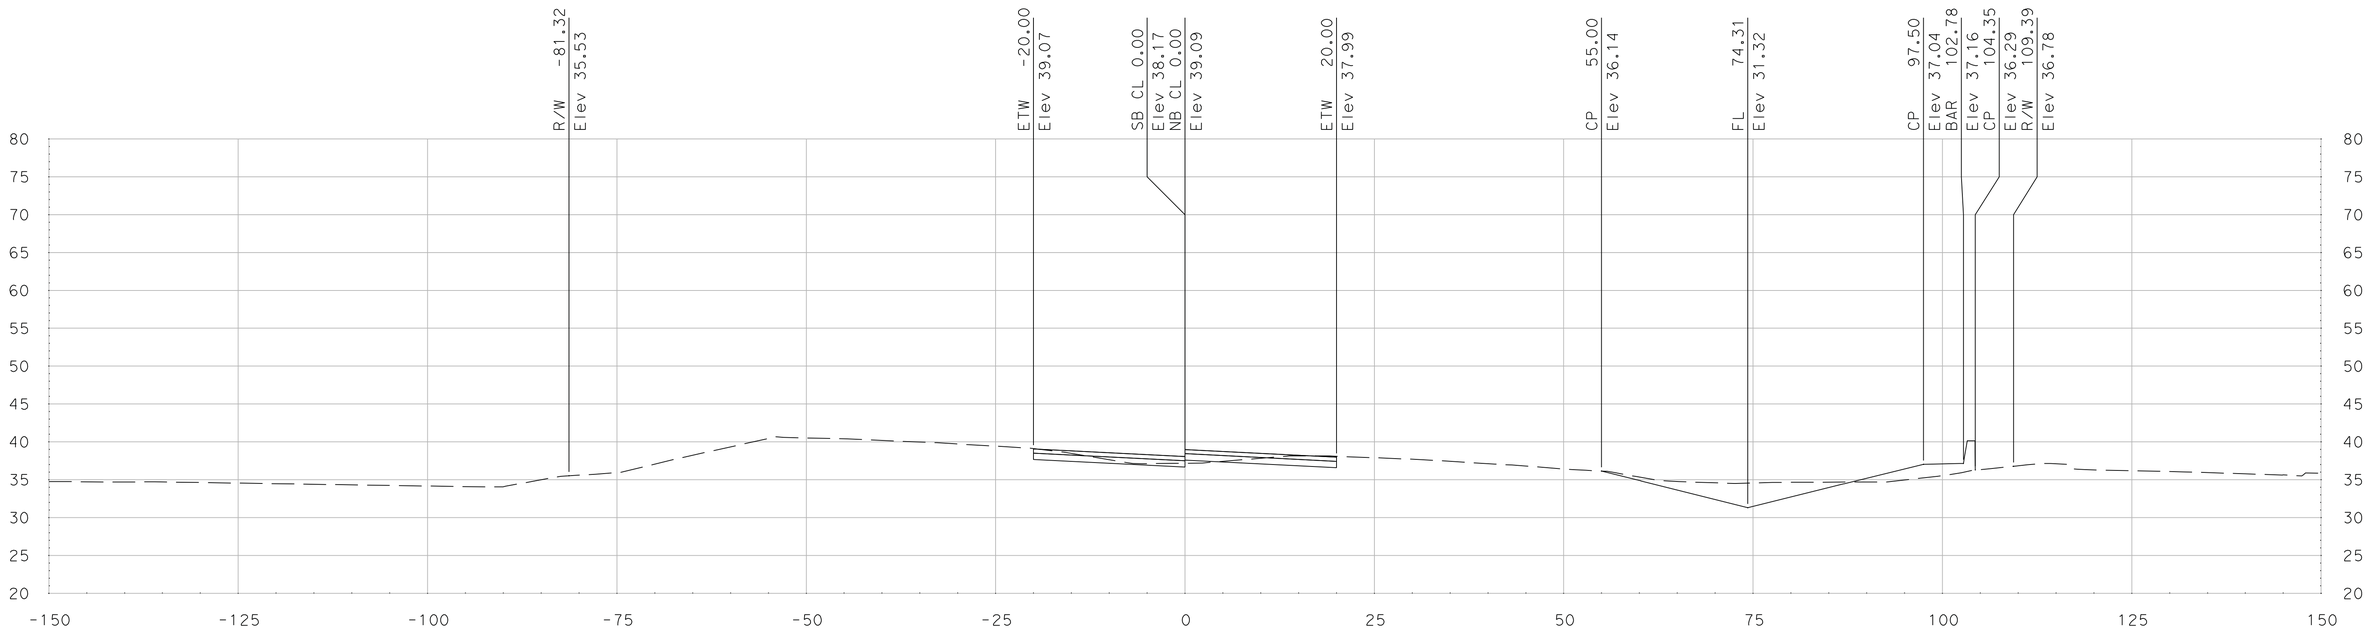

"SR 99" Sta 463+75.00

SCALE
HORIZONTAL: 1"=10'
VERTICAL: 1"=10'

DATE: 5/18/2011

ALL DIMENSIONS ARE IN US SURVEY FEET

FOR EARTHWORK DEVELOPMENT ONLY

Dist	COUNTY	ROUTE	POST MILES TOTAL PROJECT	SHEET No.	TOTAL SHEETS
10	SJ	99	4.9/14.2		
CONTRACT No.			10-0E6114		
PROJECT ID			1000020440		

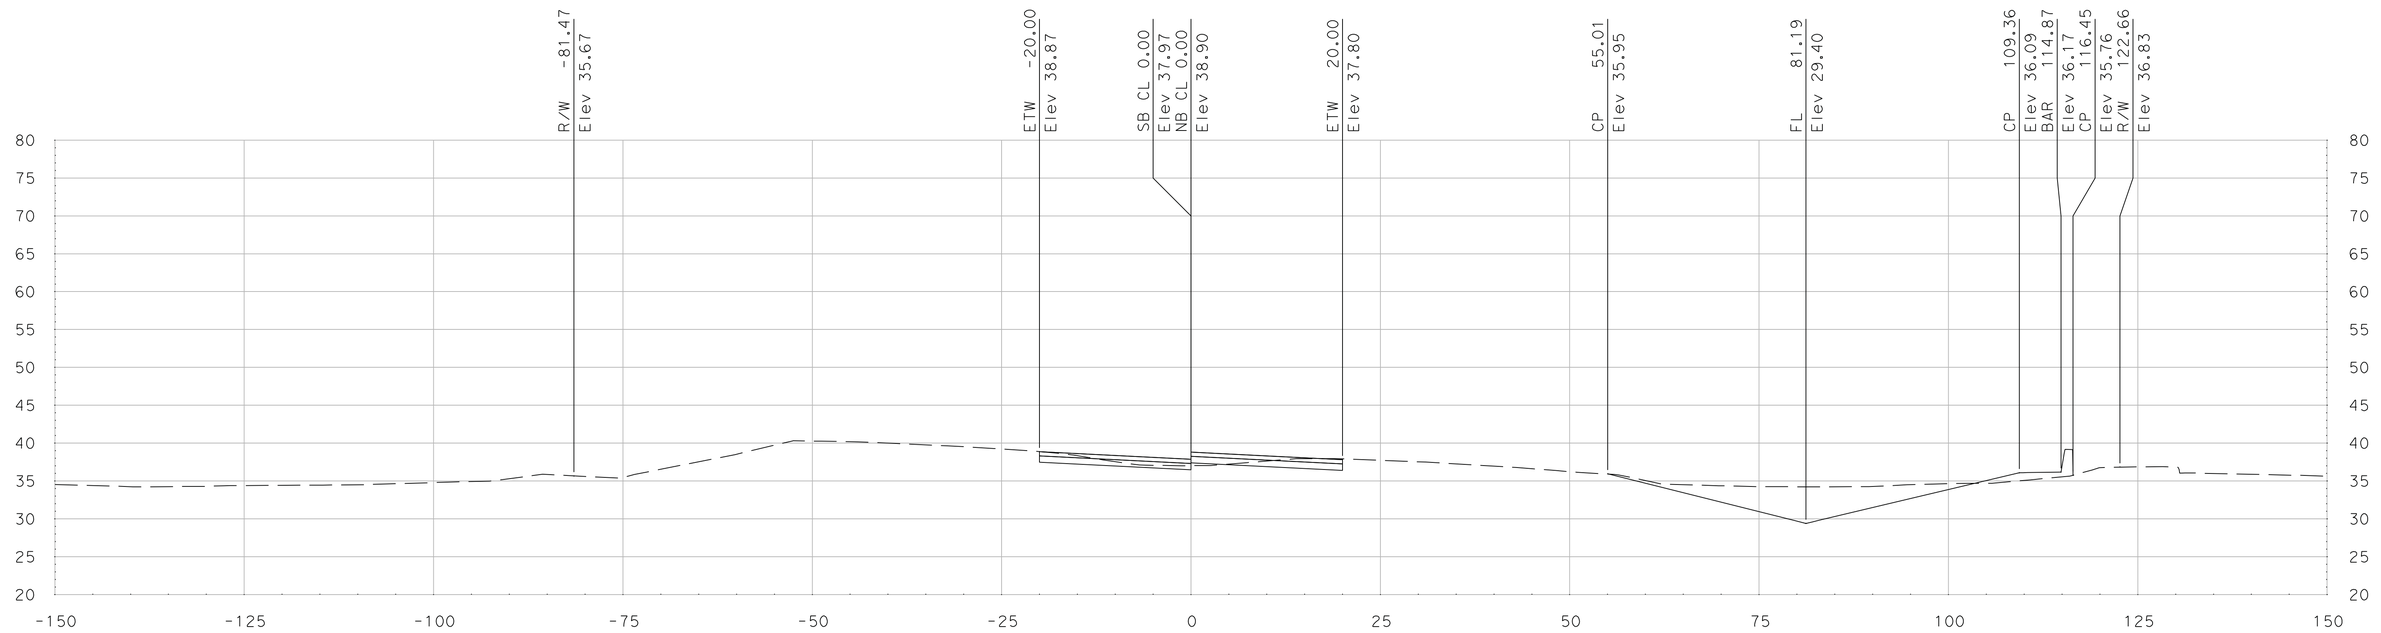

"SR 99" Sta 464+50.00

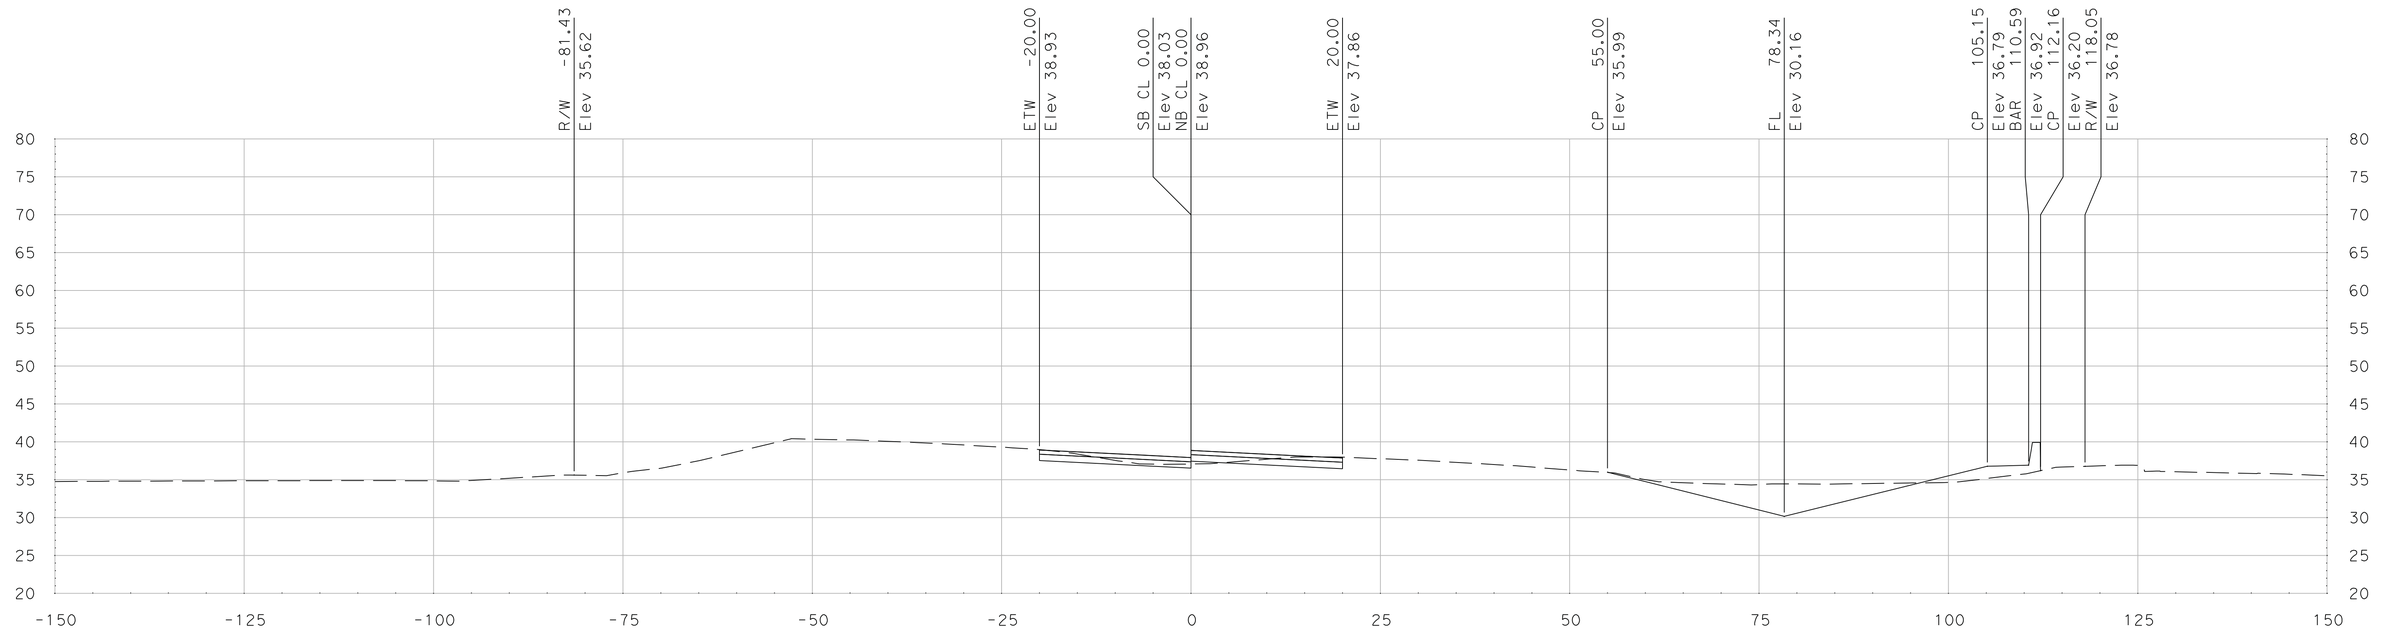

"SR 99" Sta 464+25.00

SCALE
HORIZONTAL: 1"=10'
VERTICAL: 1"=10'

DATE: 5/18/2011

ALL DIMENSIONS ARE IN US SURVEY FEET

FOR EARTHWORK DEVELOPMENT ONLY

Dist	COUNTY	ROUTE	POST MILES TOTAL PROJECT	SHEET No.	TOTAL SHEETS
10	SJ	99	4.9/14.2		
CONTRACT No.			10-0E6114		
PROJECT ID			1000020440		

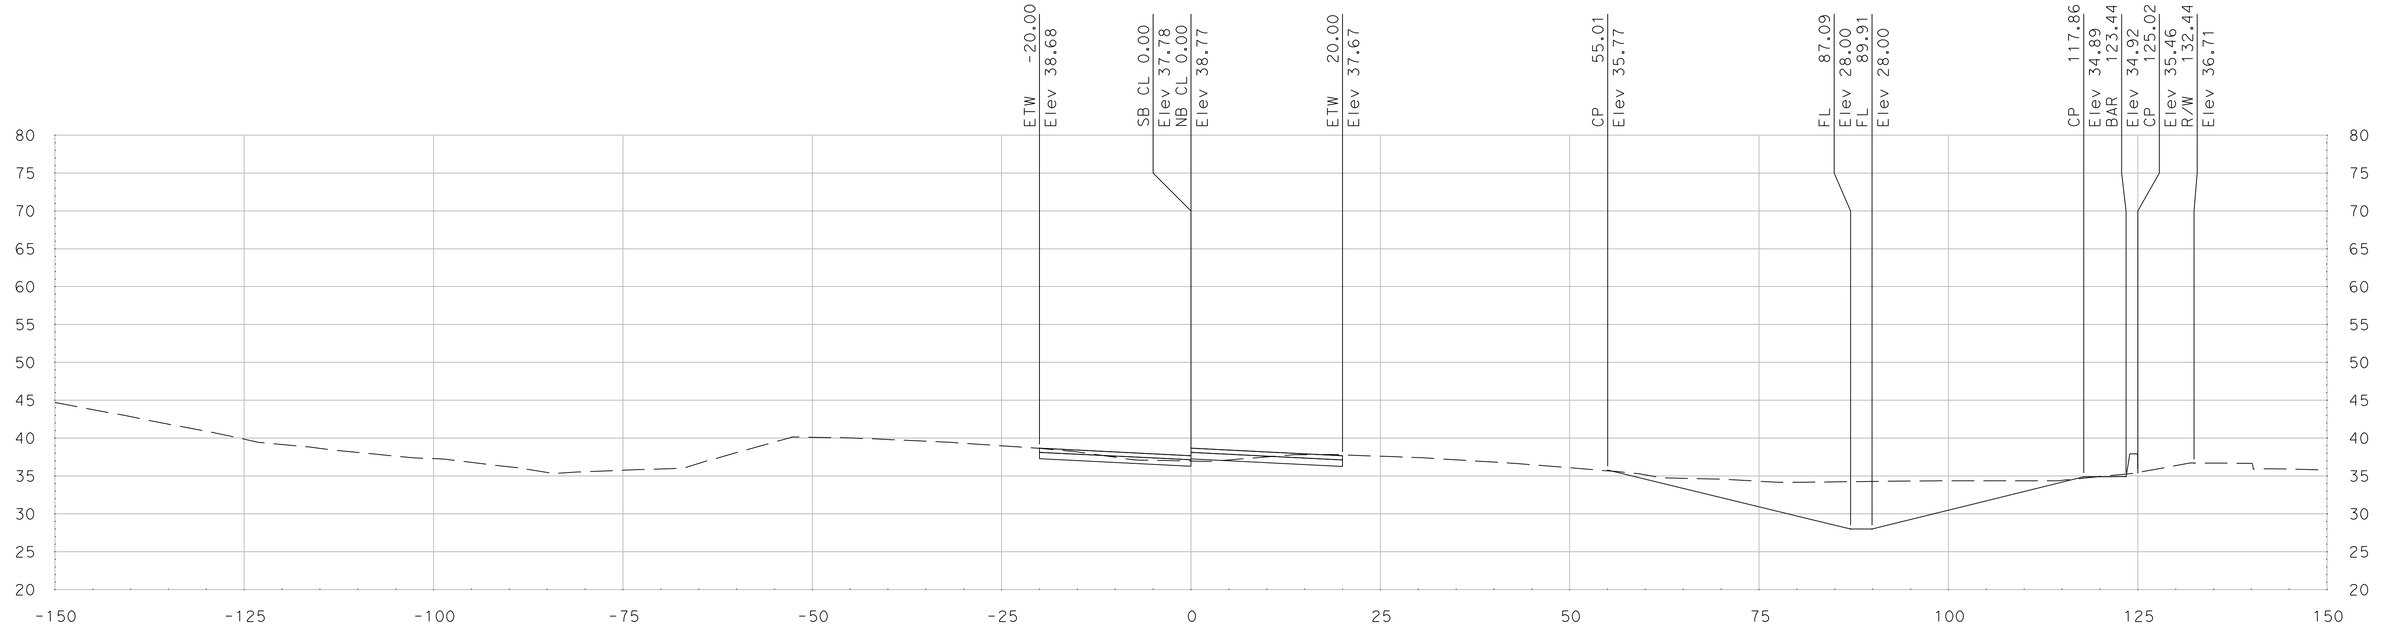

"SR 99" Sta 465+00.00

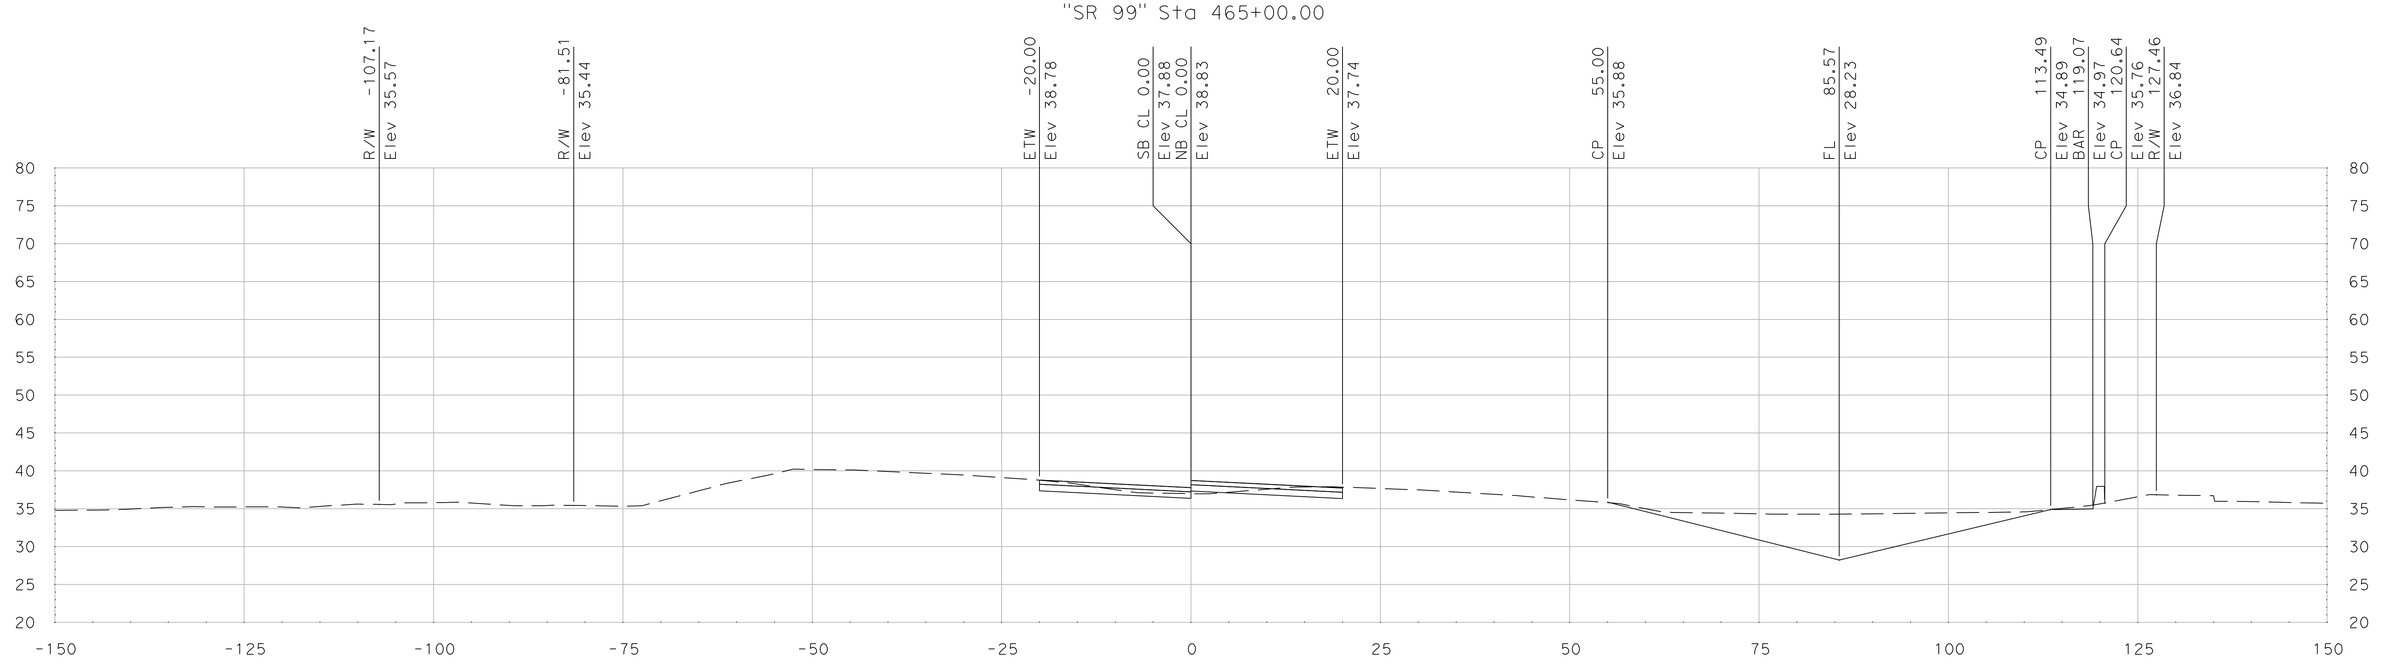

"SR 99" Sta 464+75.00

SCALE
HORIZONTAL: 1"=10'
VERTICAL: 1"=10'

DATE: 5/18/2011

ALL DIMENSIONS ARE IN US SURVEY FEET

FOR EARTHWORK DEVELOPMENT ONLY

Dist	COUNTY	ROUTE	POST MILES TOTAL PROJECT	SHEET No.	TOTAL SHEETS
10	SJ	99	4.9/14.2		
CONTRACT No.			10-0E6114		
PROJECT ID			1000020440		

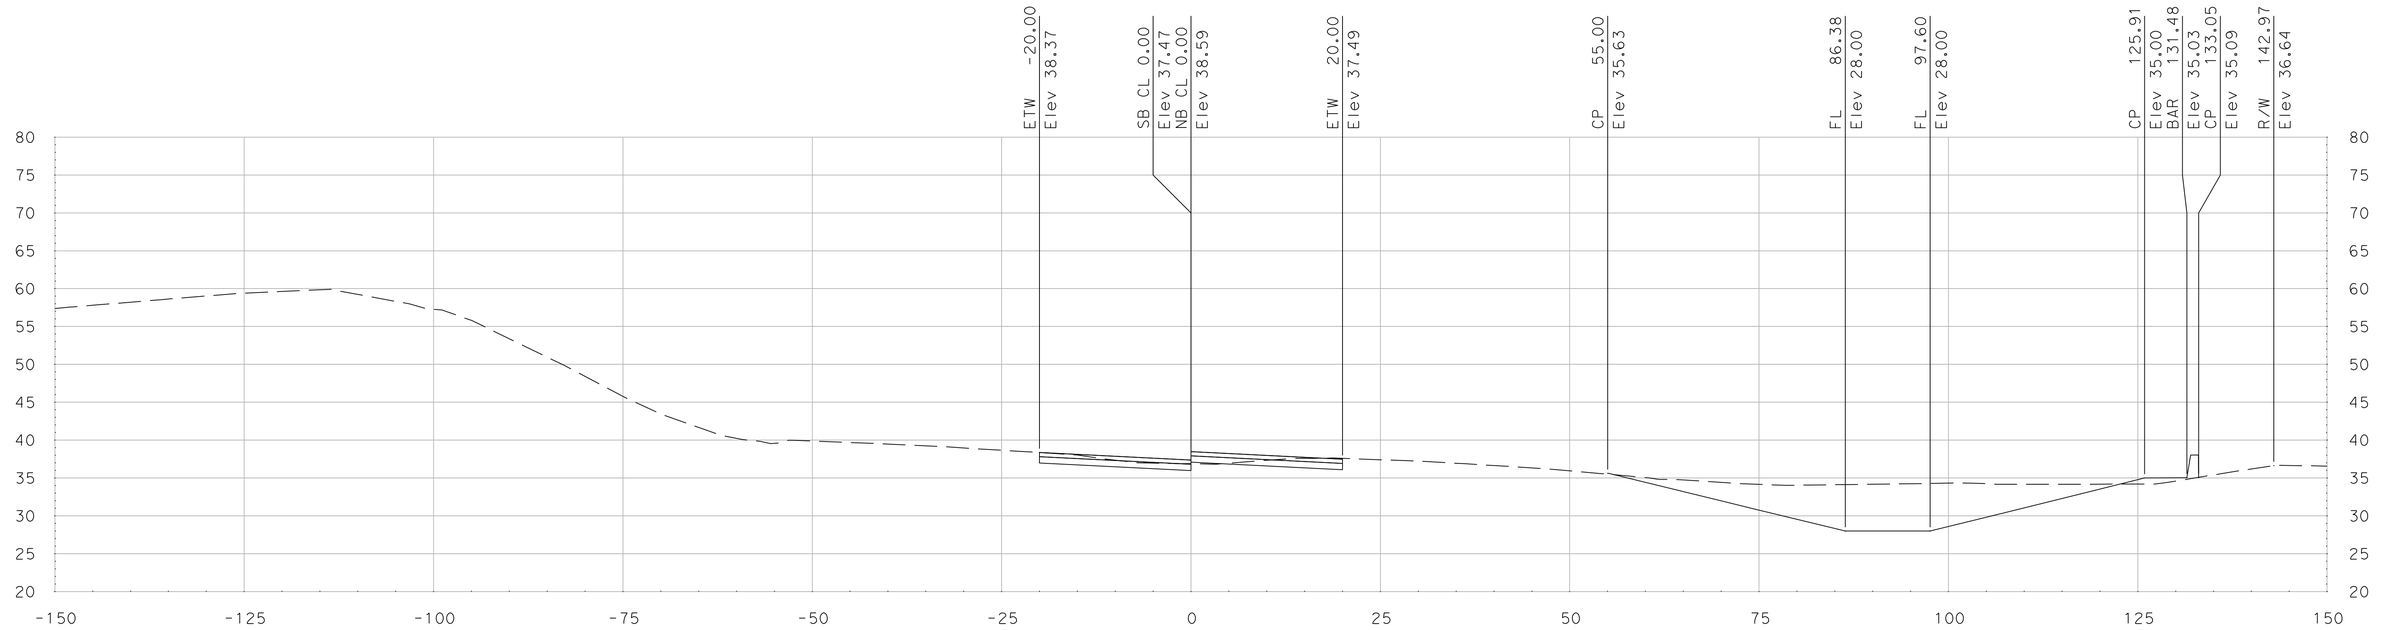

"SR 99" Sta 465+50.00

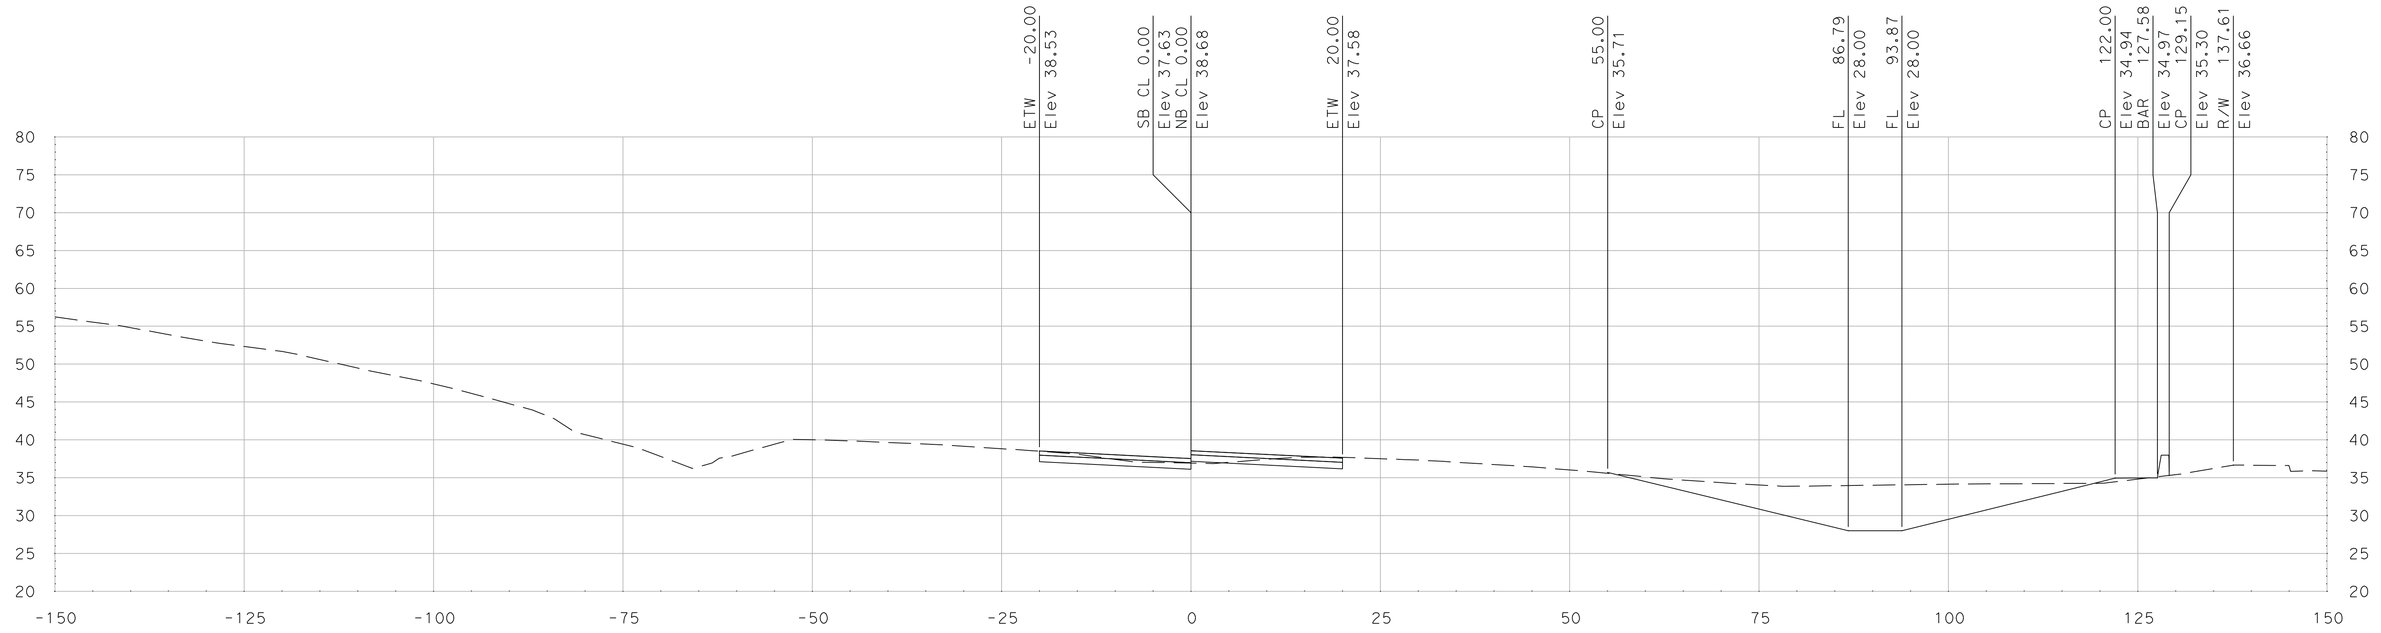

"SR 99" Sta 465+25.00

SCALE
HORIZONTAL: 1"=10'
VERTICAL: 1"=10'

DATE: 5/18/2011

ALL DIMENSIONS ARE IN US SURVEY FEET

FOR EARTHWORK DEVELOPMENT ONLY

Dist	COUNTY	ROUTE	POST MILES TOTAL PROJECT	SHEET No.	TOTAL SHEETS
10	SJ	99	4.9/14.2		
CONTRACT No.			10-0E6114		
PROJECT ID			1000020440		

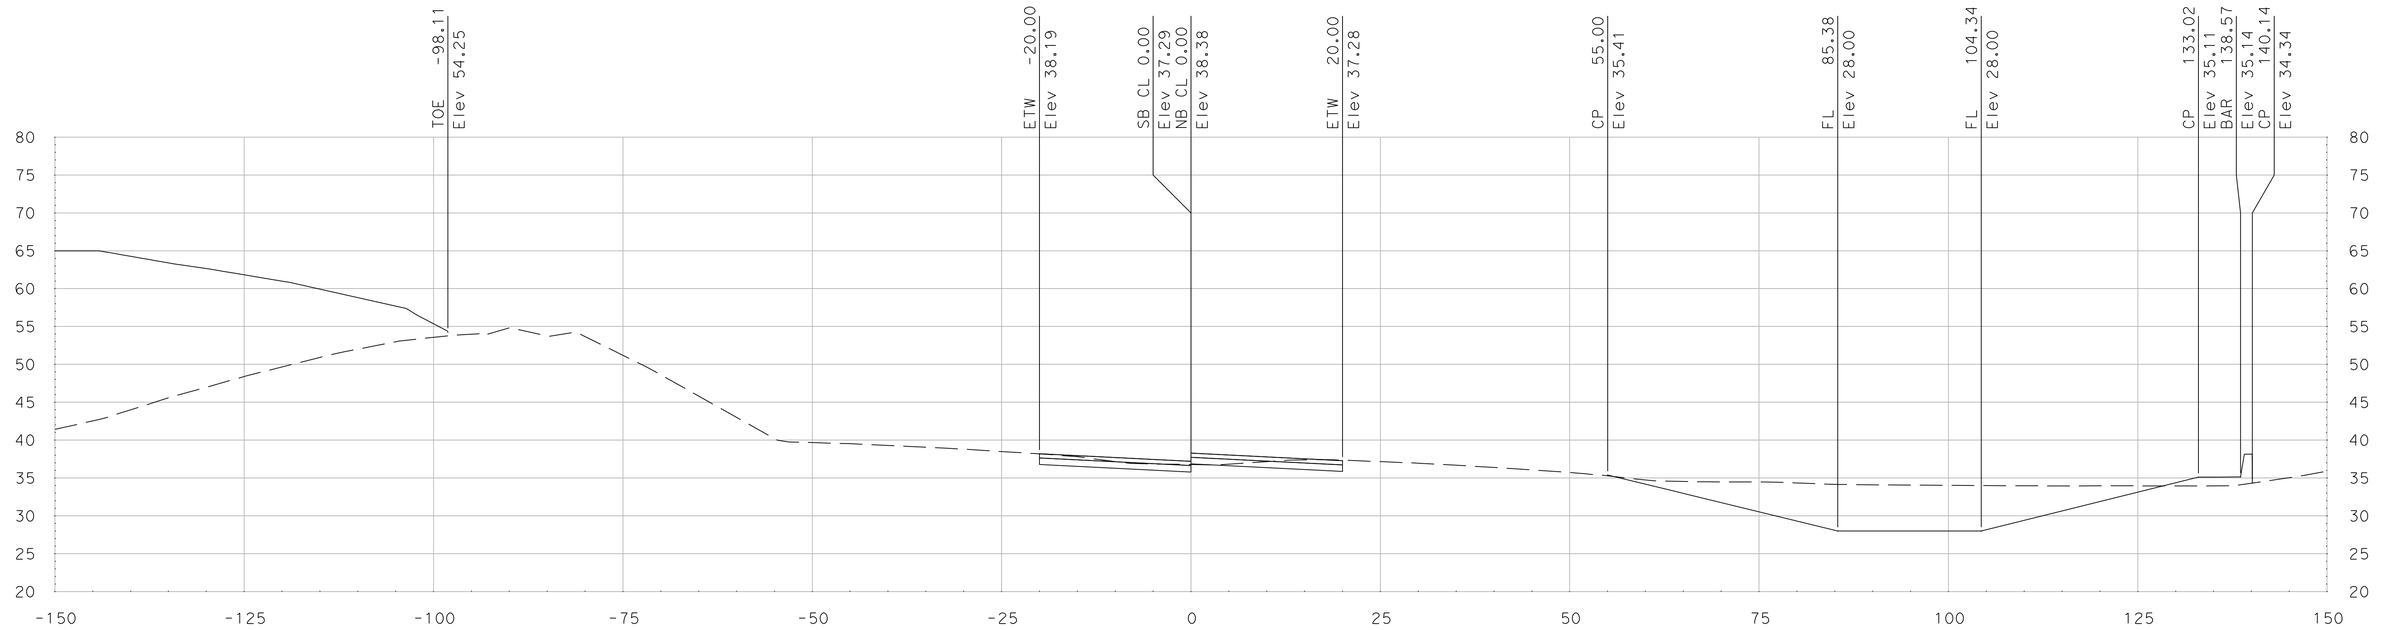

"SR 99" Sta 466+00.00

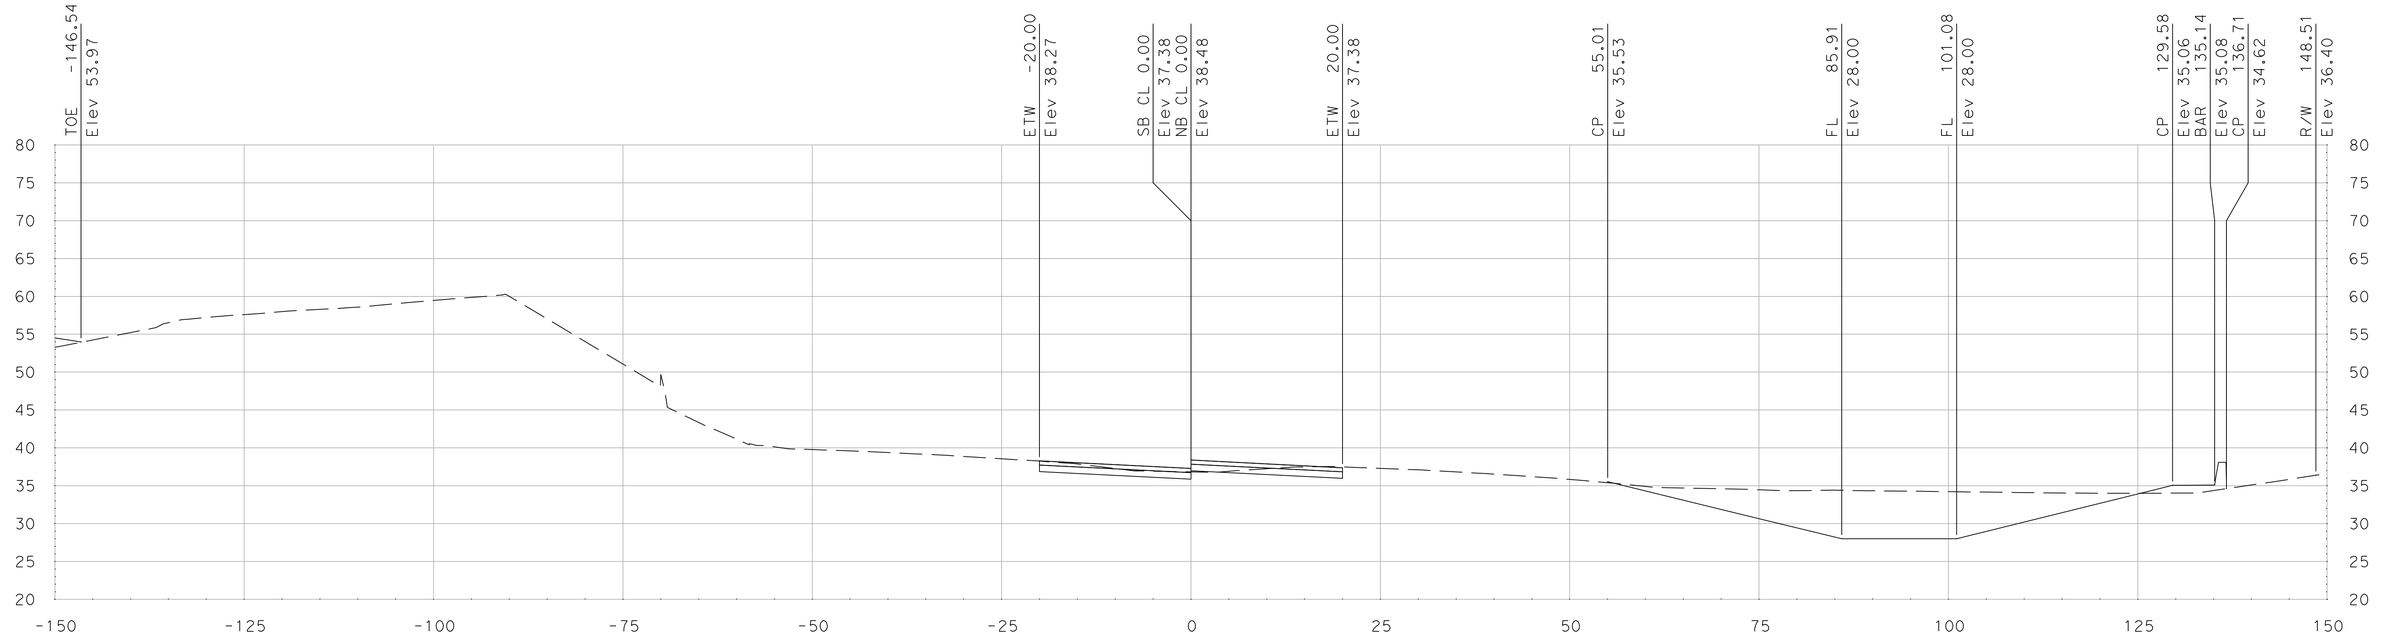

"SR 99" Sta 465+75.00

SCALE
HORIZONTAL: 1"=10'
VERTICAL: 1"=10'

DATE: 5/18/2011

ALL DIMENSIONS ARE IN US SURVEY FEET

FOR EARTHWORK DEVELOPMENT ONLY

Dist	COUNTY	ROUTE	POST MILES TOTAL PROJECT	SHEET No.	TOTAL SHEETS
10	SJ	99	4.9/14.2		
CONTRACT No.			10-0E6114		
PROJECT ID			1000020440		

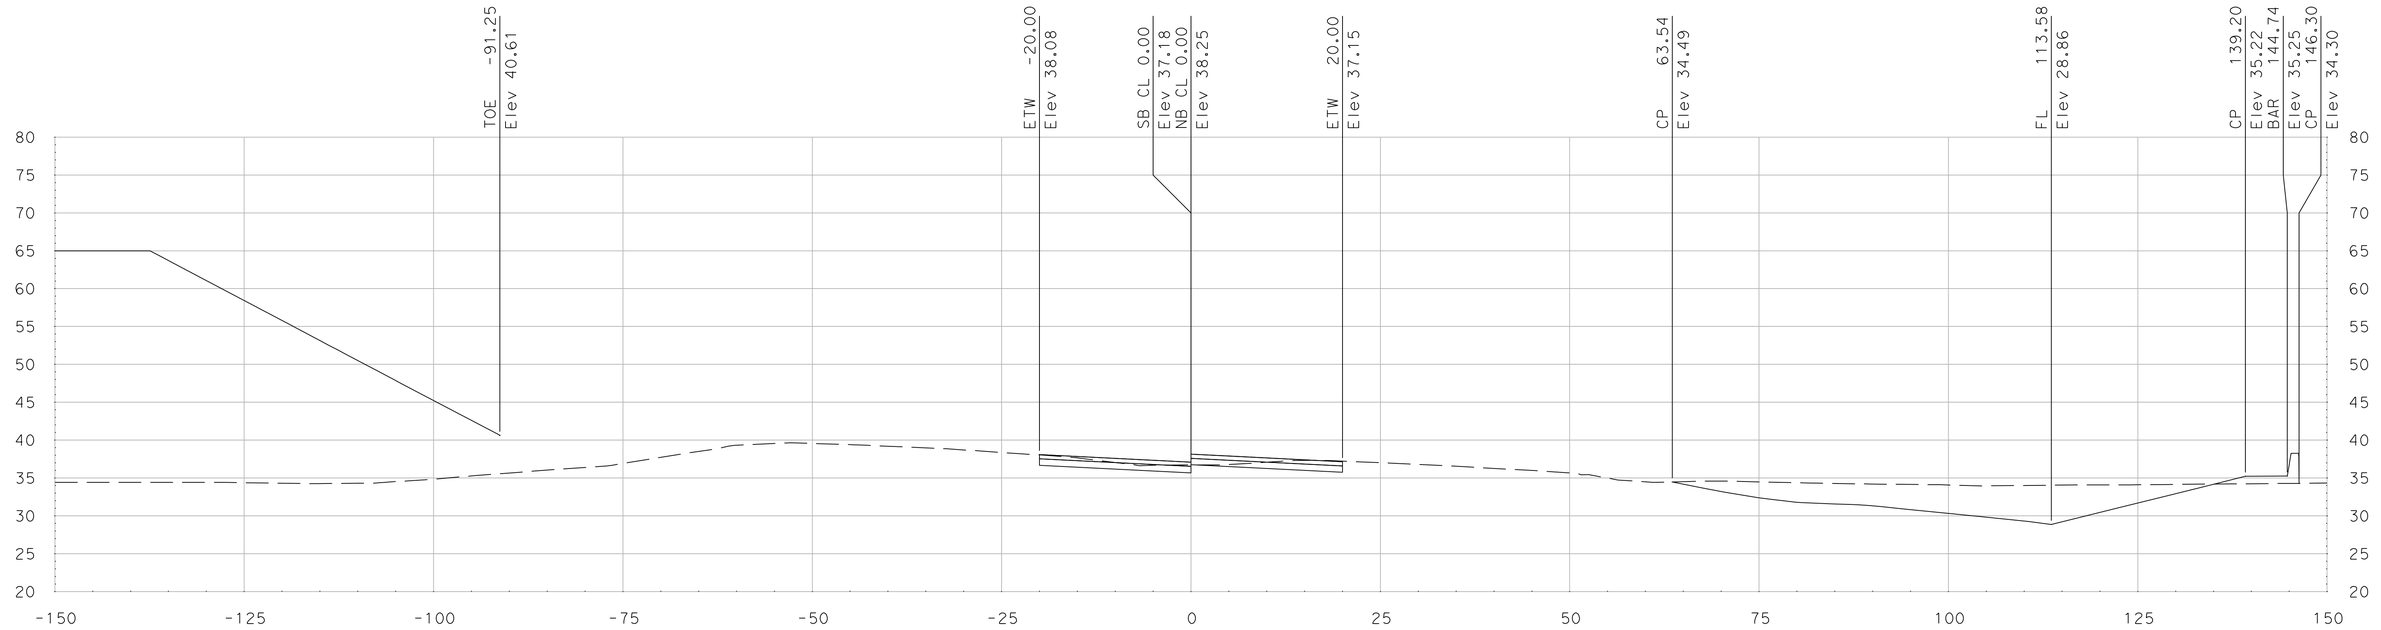

"SR 99" Sta 466+50.00

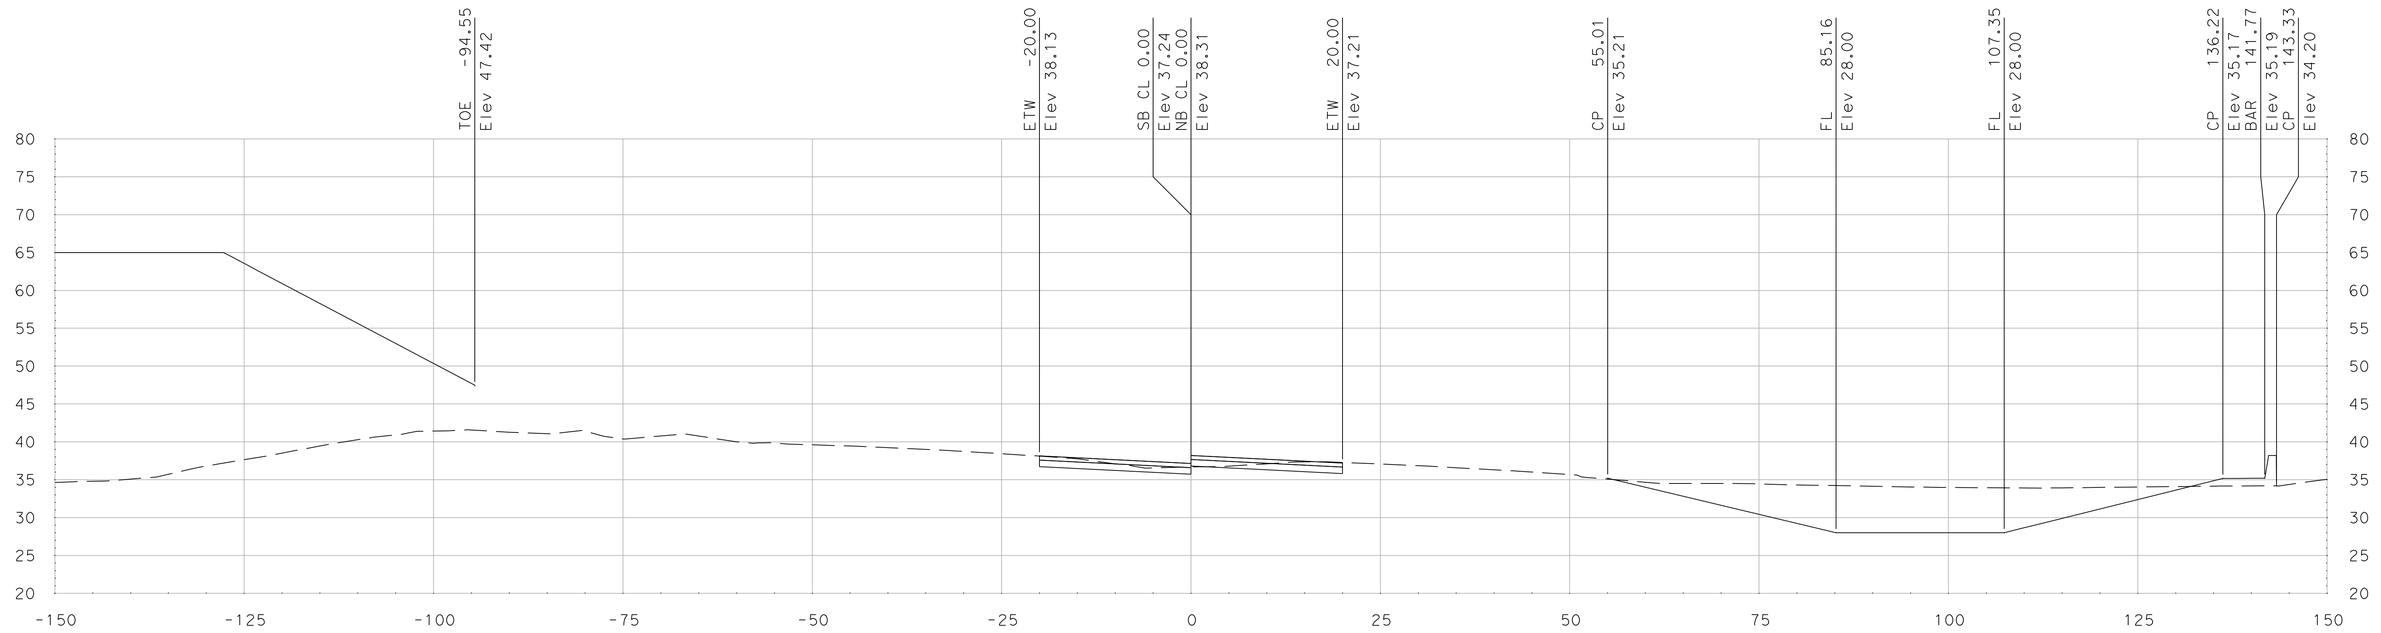

"SR 99" Sta 466+25.00

SCALE
HORIZONTAL: 1"=10'
VERTICAL: 1"=10'

DATE: 5/18/2011

ALL DIMENSIONS ARE IN US SURVEY FEET

FOR EARTHWORK DEVELOPMENT ONLY

Dist	COUNTY	ROUTE	POST MILES TOTAL PROJECT	SHEET No.	TOTAL SHEETS
10	SJ	99	4.9/14.2		
CONTRACT No.			10-0E6114		
PROJECT ID			1000020440		

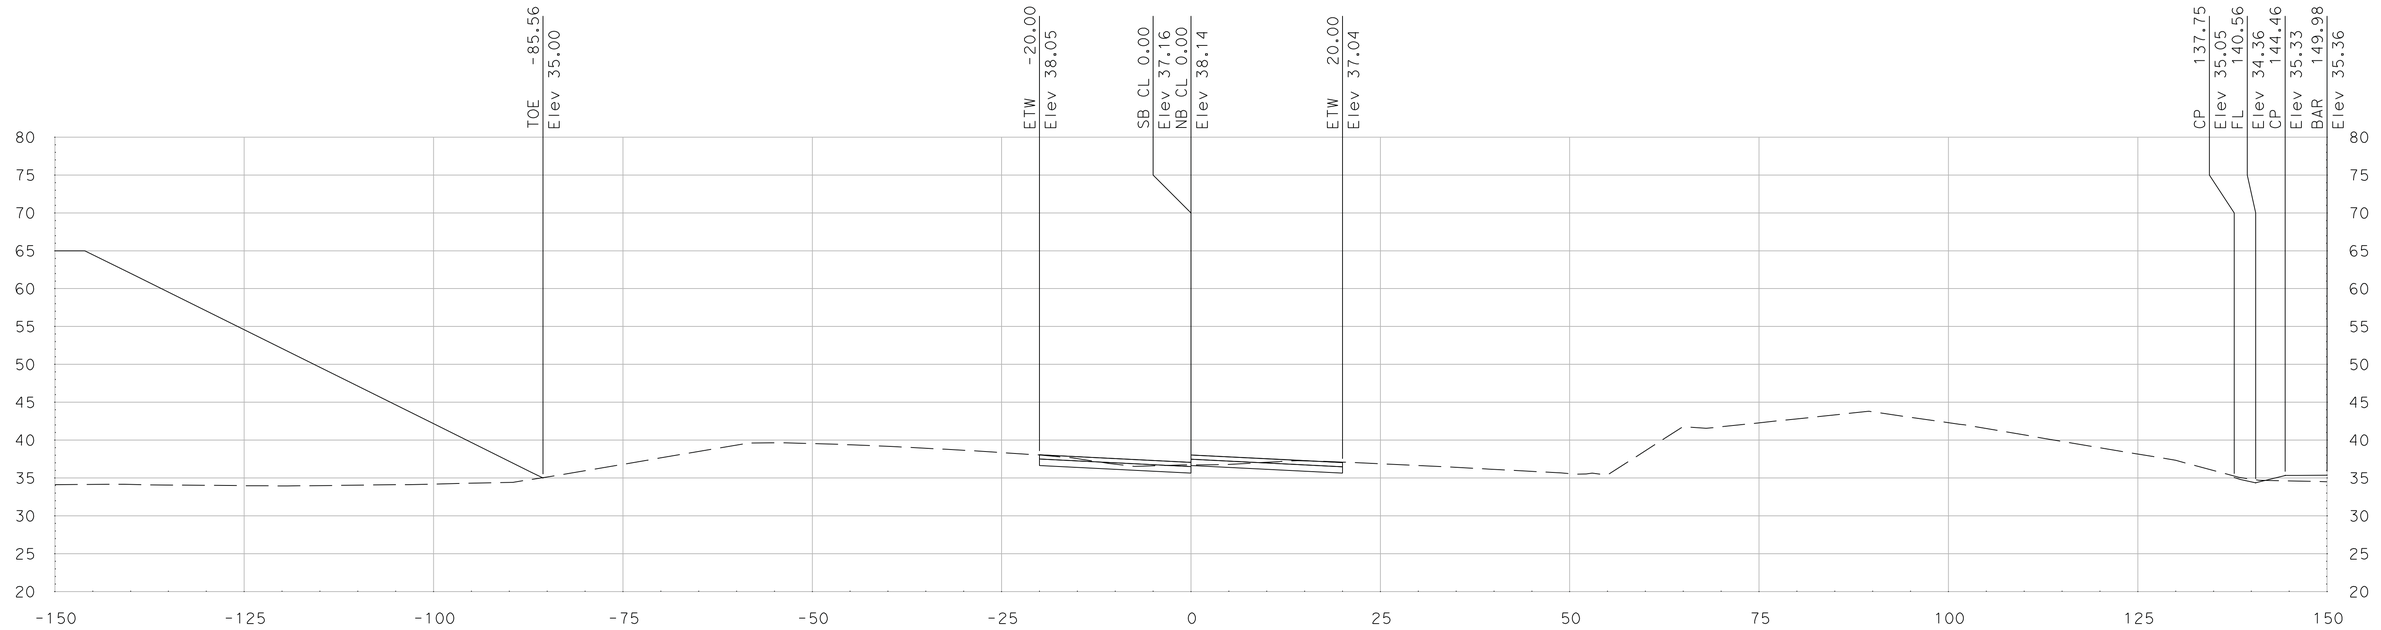

"SR 99" Sta 467+00.00

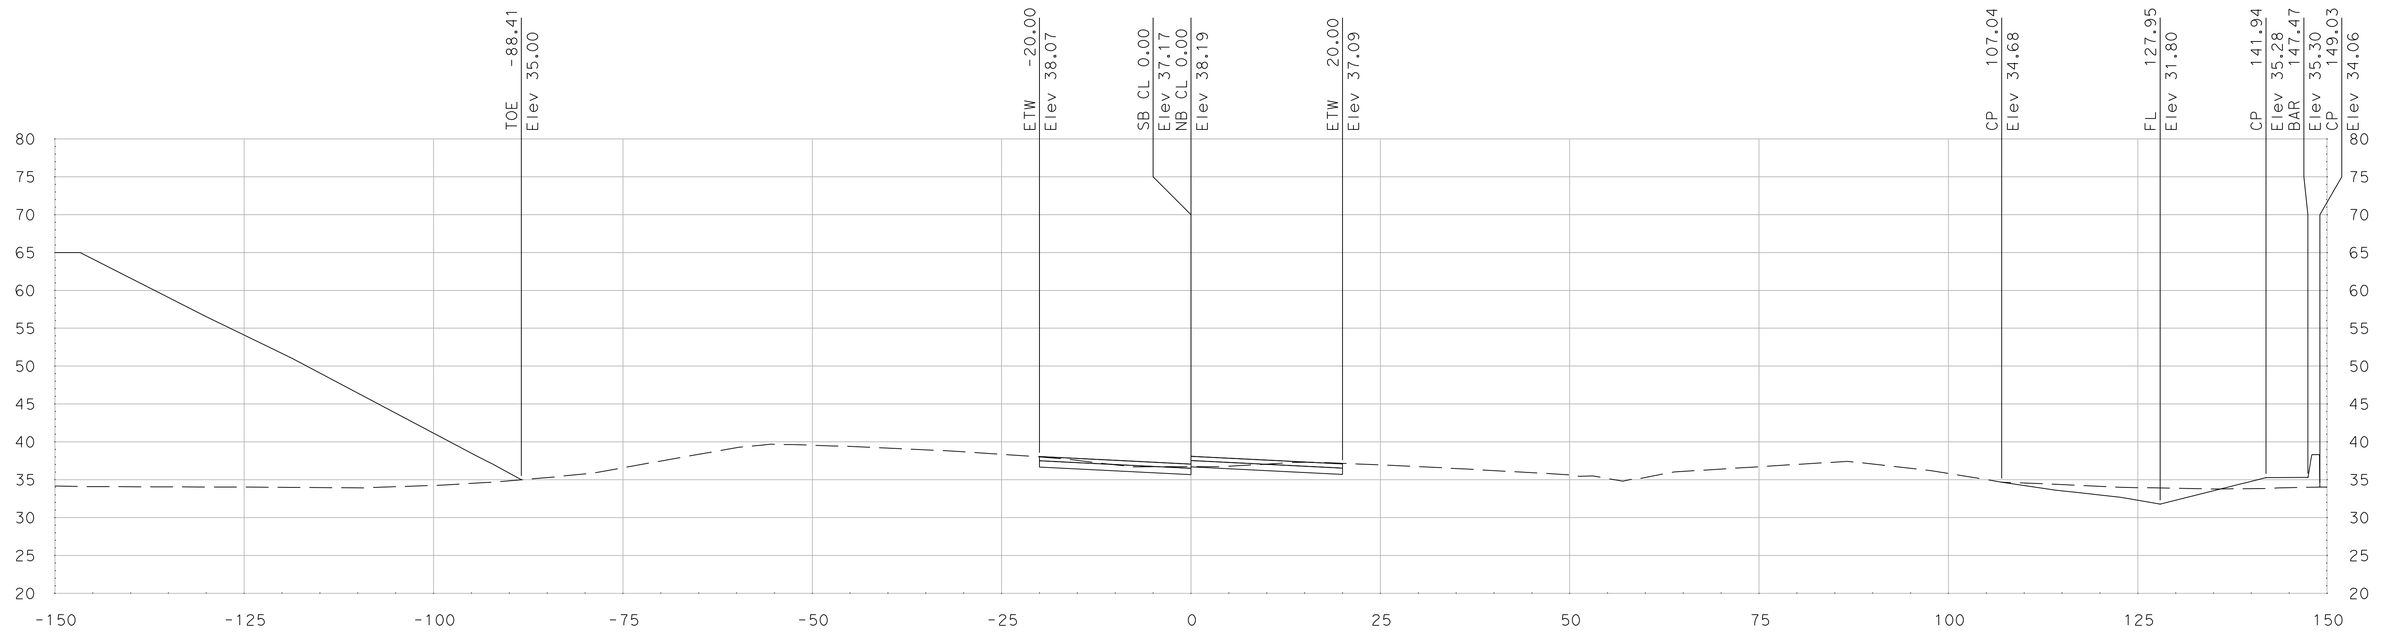

"SR 99" Sta 466+75.00

SCALE
HORIZONTAL: 1"=10'
VERTICAL: 1"=10'

DATE: 5/18/2011

ALL DIMENSIONS ARE IN US SURVEY FEET

FOR EARTHWORK DEVELOPMENT ONLY

Dist	COUNTY	ROUTE	POST MILES TOTAL PROJECT	SHEET No.	TOTAL SHEETS
10	SJ	99	4.9/14.2		
CONTRACT No.			10-0E6114		
PROJECT ID			1000020440		

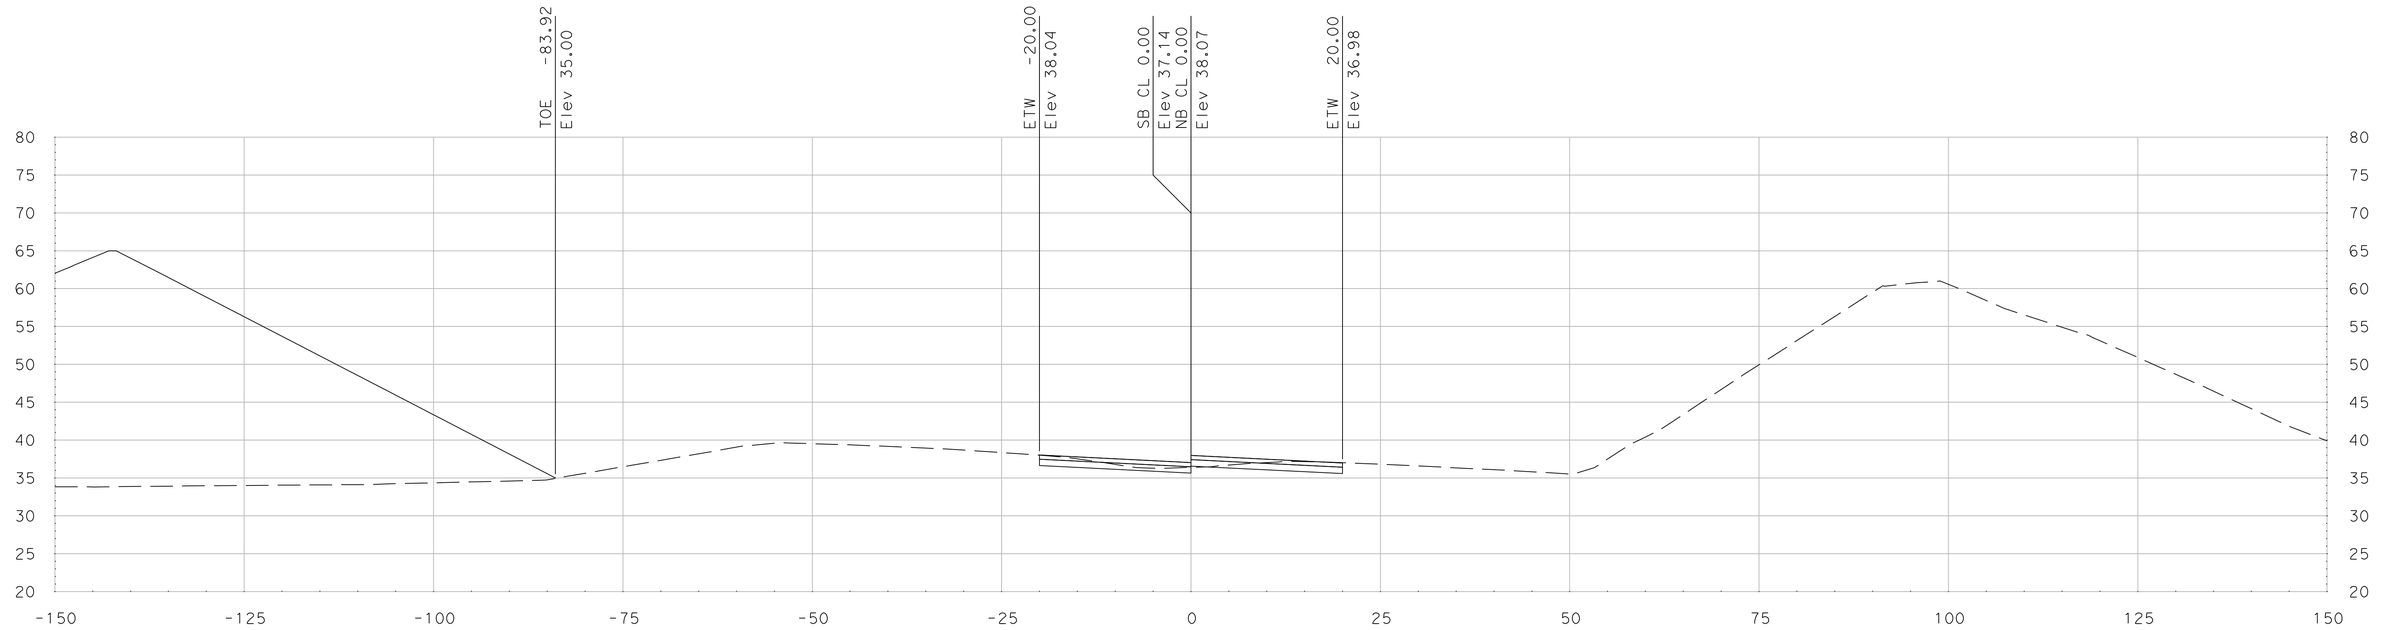

"SR 99" Sta 467+50.00

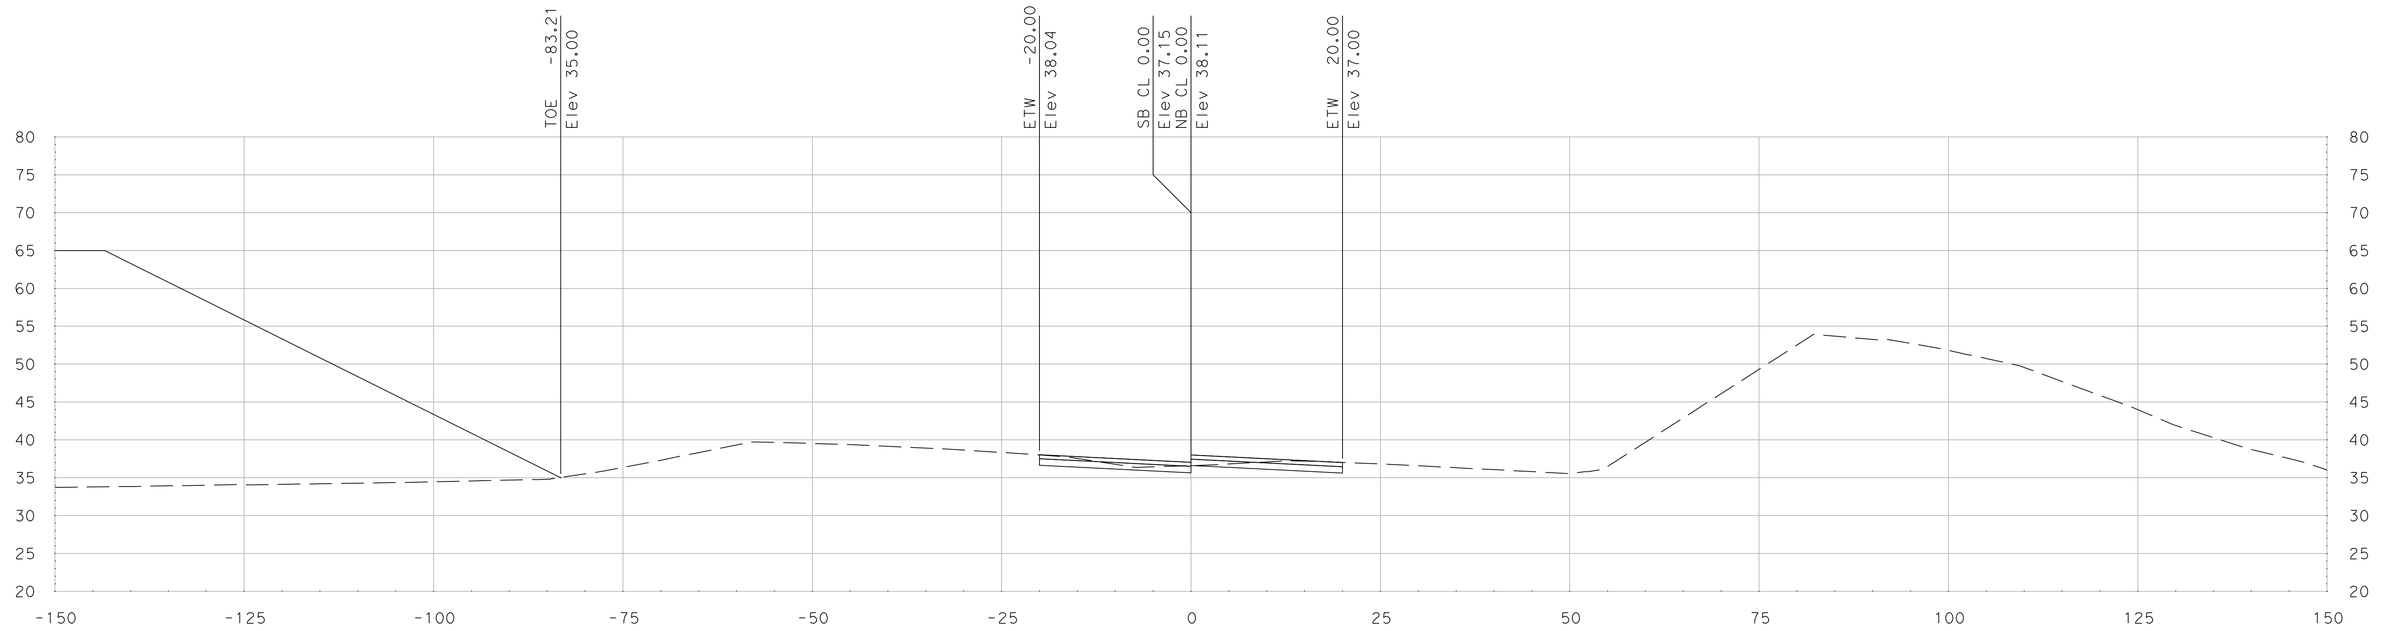

"SR 99" Sta 467+25.00

SCALE
HORIZONTAL: 1"=10'
VERTICAL: 1"=10'

DATE: 5/18/2011

ALL DIMENSIONS ARE IN US SURVEY FEET

FOR EARTHWORK DEVELOPMENT ONLY

Dist	COUNTY	ROUTE	POST MILES TOTAL PROJECT	SHEET No.	TOTAL SHEETS
10	SJ	99	4.9/14.2		
CONTRACT No.			10-0E6114		
PROJECT ID			1000020440		

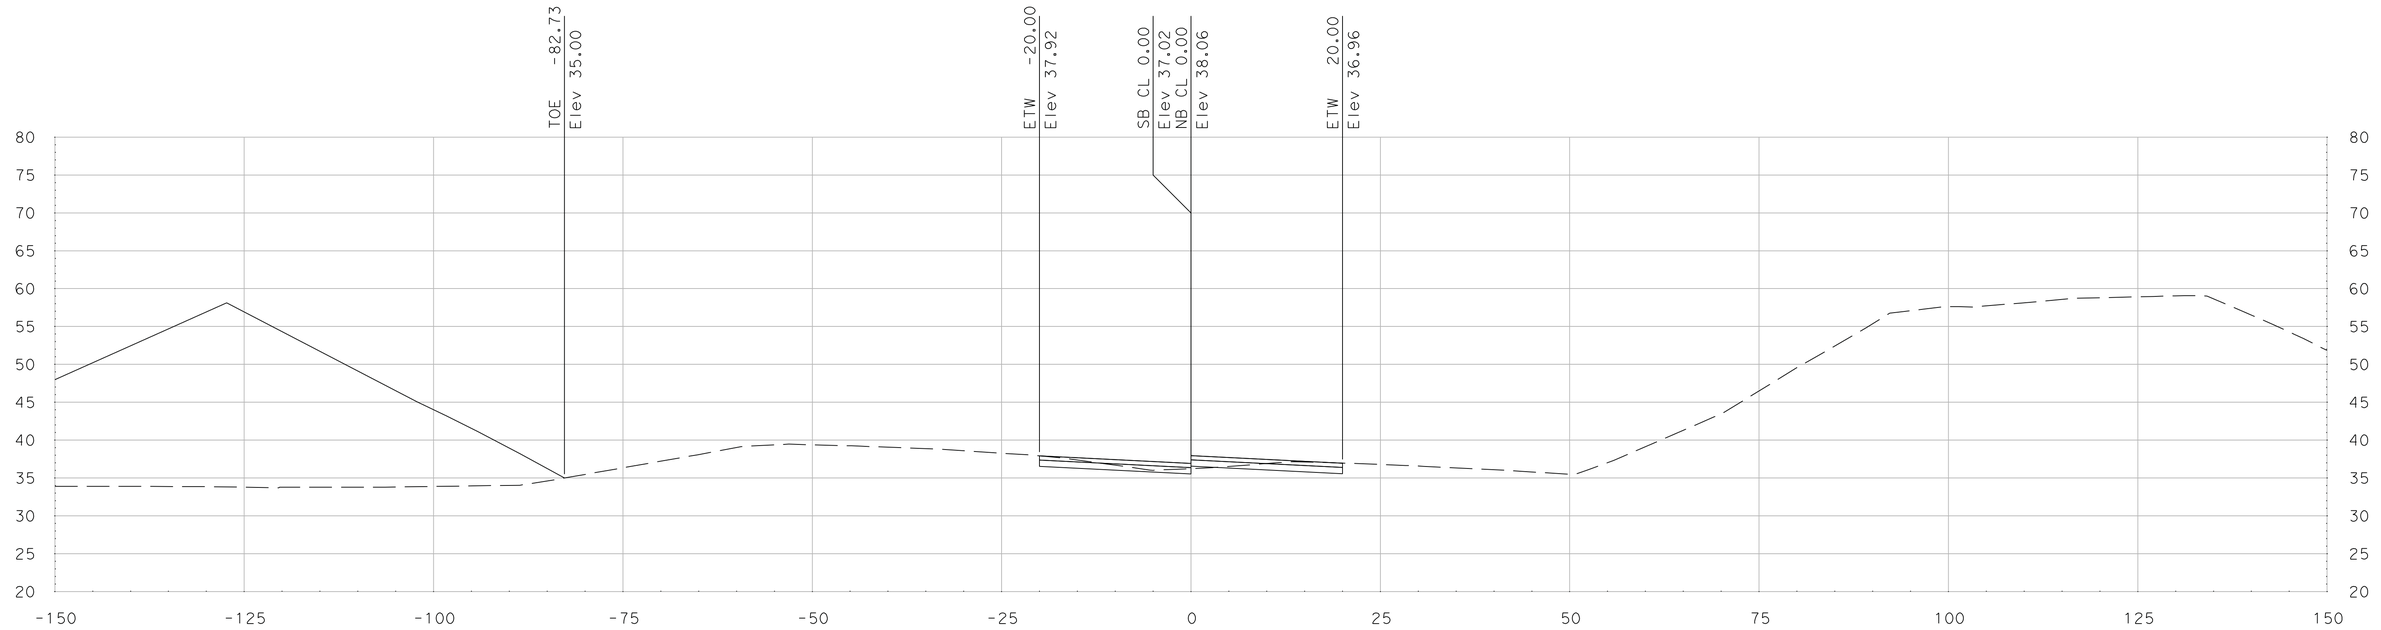

"SR 99" Sta 468+00.00

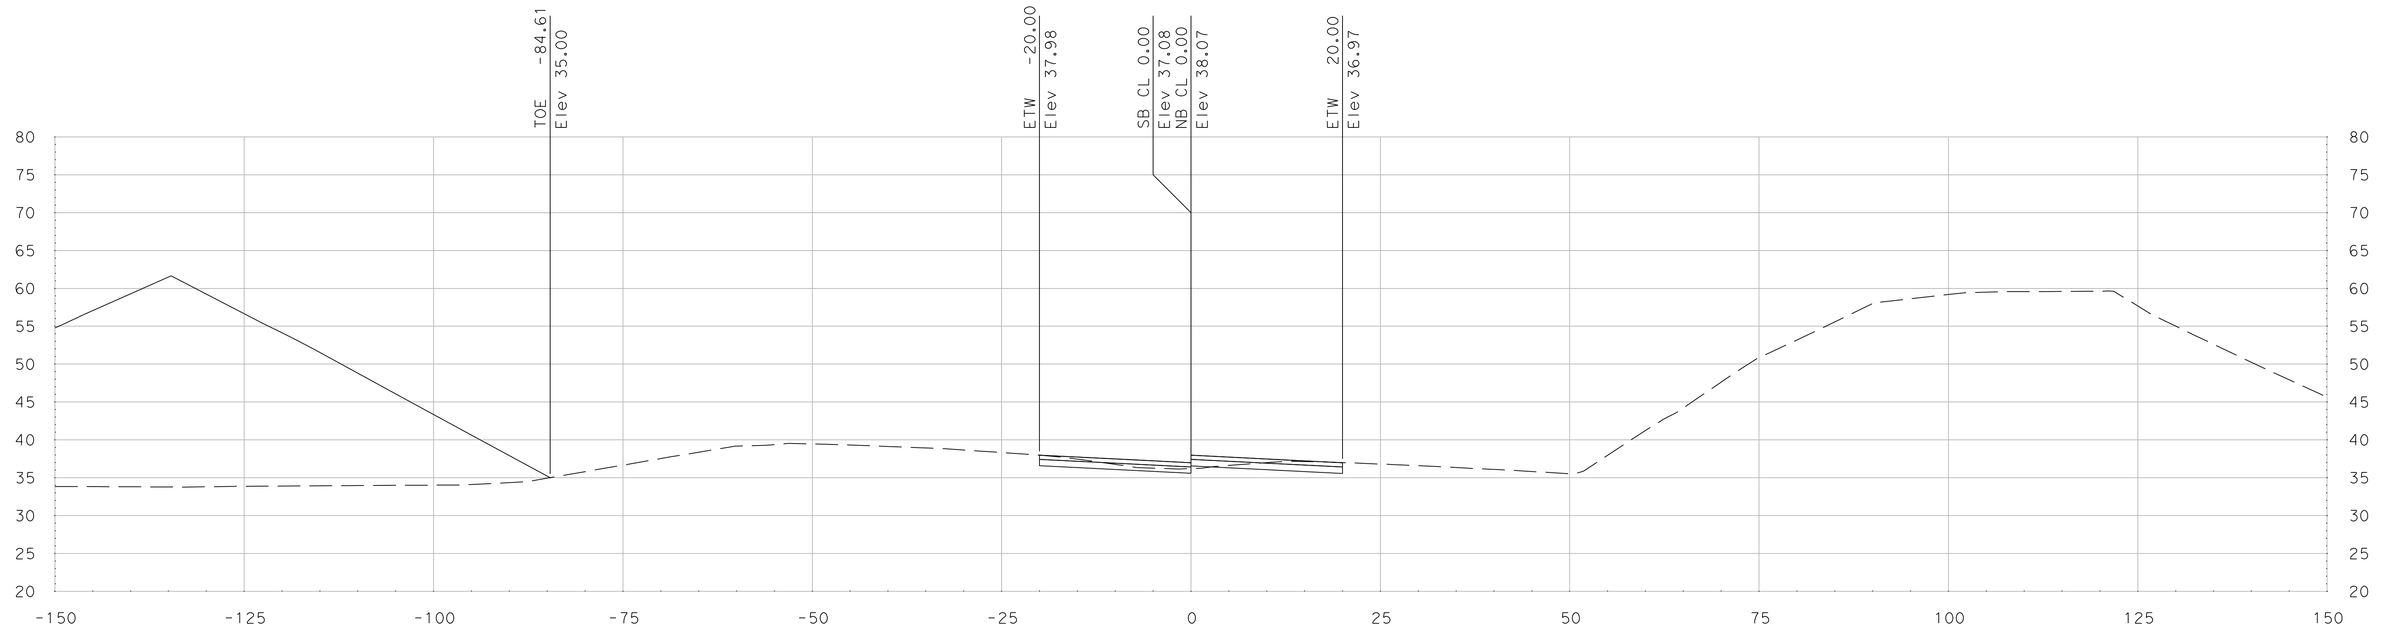

"SR 99" Sta 467+75.00

SCALE
HORIZONTAL: 1"=10'
VERTICAL: 1"=10'

DATE: 5/18/2011

ALL DIMENSIONS ARE IN US SURVEY FEET

FOR EARTHWORK DEVELOPMENT ONLY

Dist	COUNTY	ROUTE	POST MILES TOTAL PROJECT	SHEET No.	TOTAL SHEETS
10	SJ	99	4.9/14.2		
CONTRACT No.			10-0E6114		
PROJECT ID			1000020440		

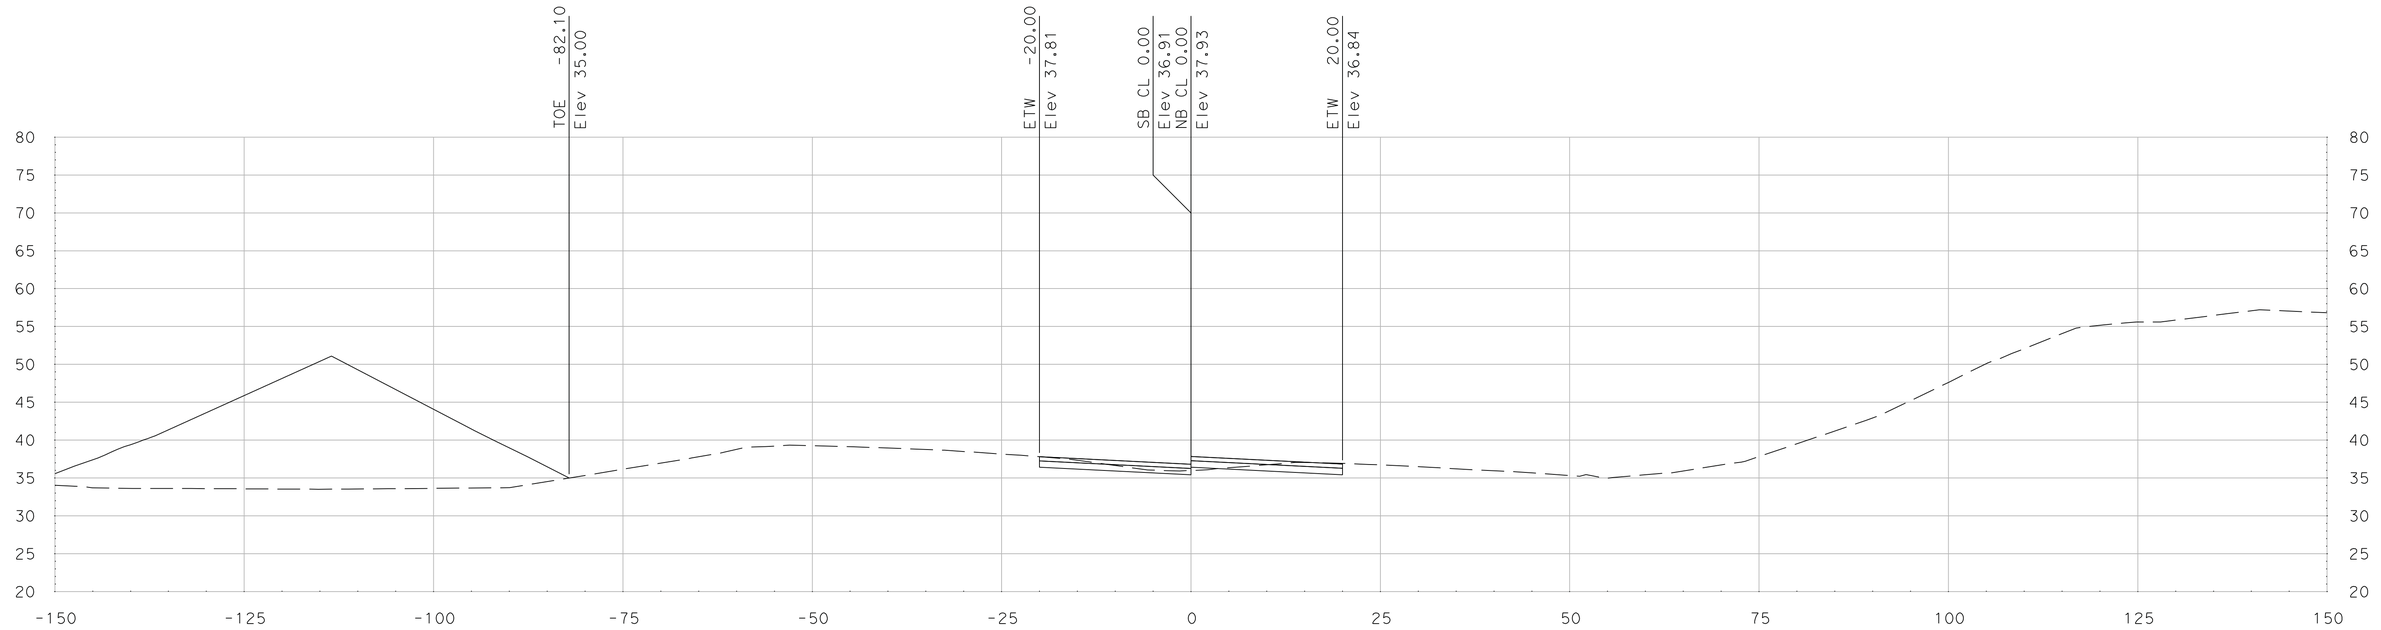

"SR 99" Sta 468+50.00

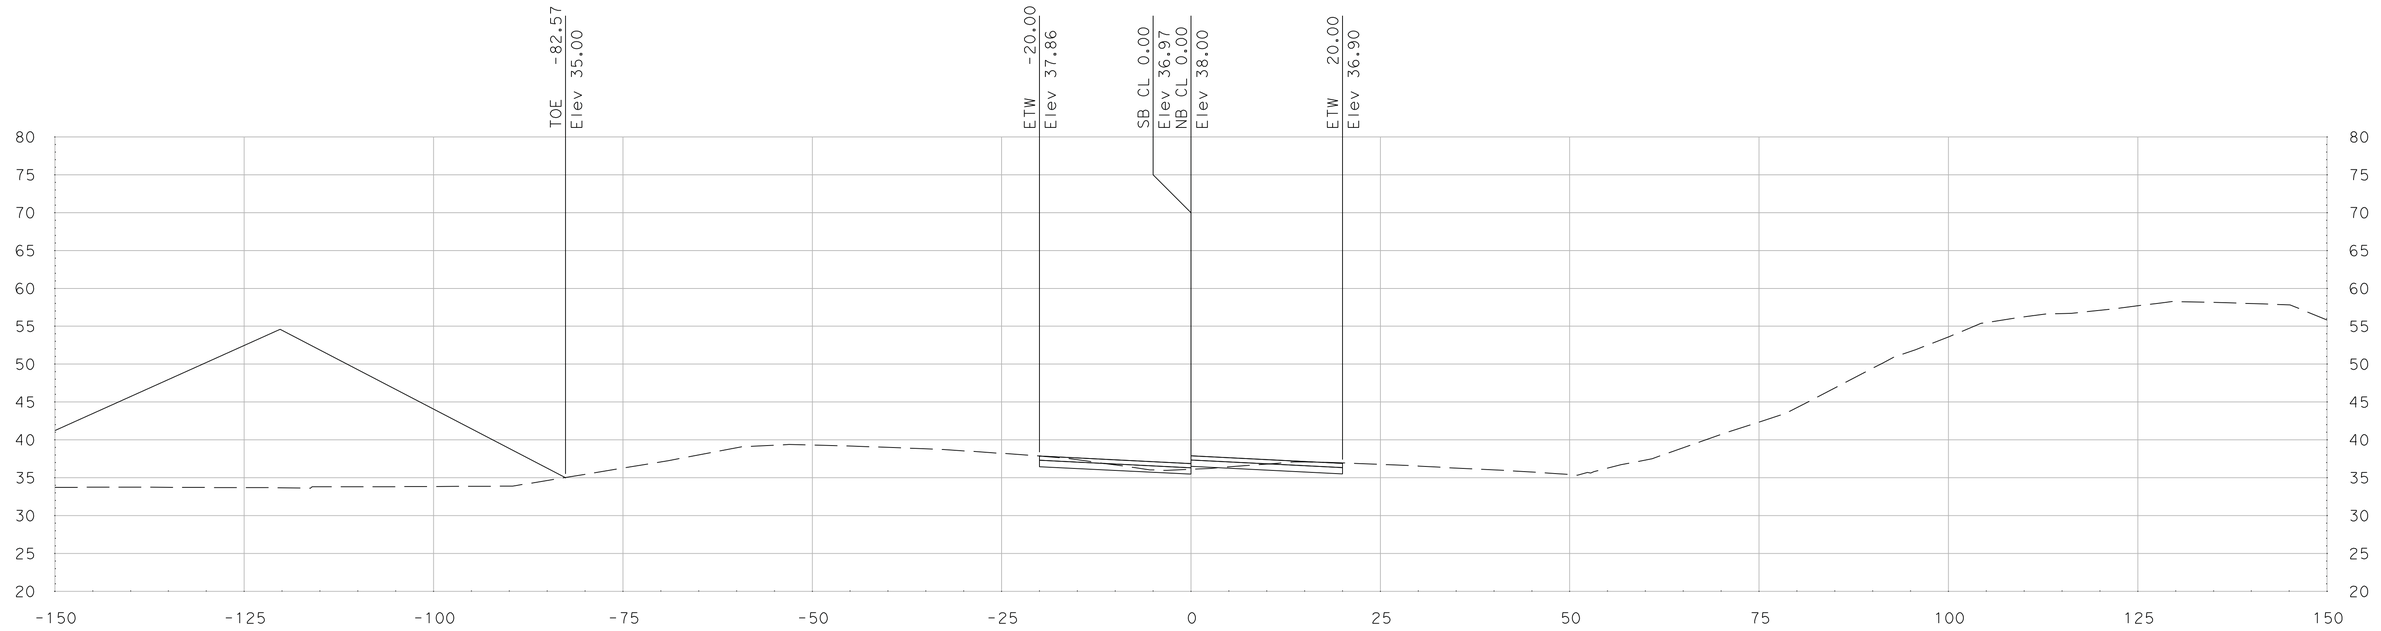

"SR 99" Sta 468+25.00

SCALE
HORIZONTAL: 1"=10'
VERTICAL: 1"=10'

DATE: 5/18/2011

ALL DIMENSIONS ARE IN US SURVEY FEET

FOR EARTHWORK DEVELOPMENT ONLY

Dist	COUNTY	ROUTE	POST MILES TOTAL PROJECT	SHEET No.	TOTAL SHEETS
10	SJ	99	4.9/14.2		
CONTRACT No.			10-0E6114		
PROJECT ID			1000020440		

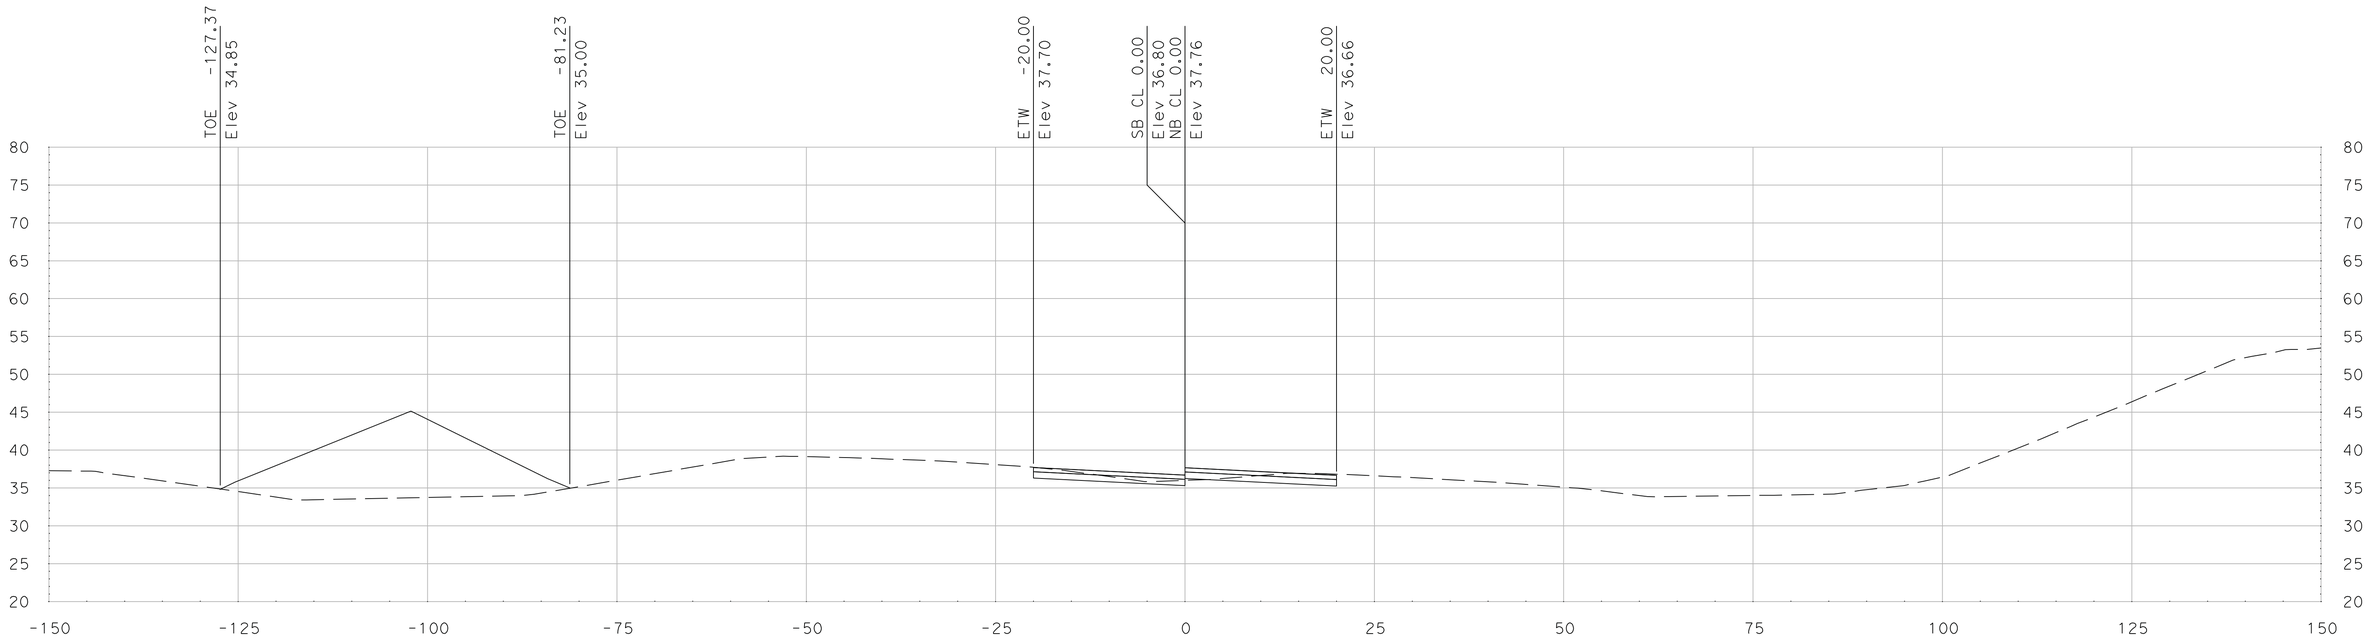

"SR 99" Sta 469+00.00

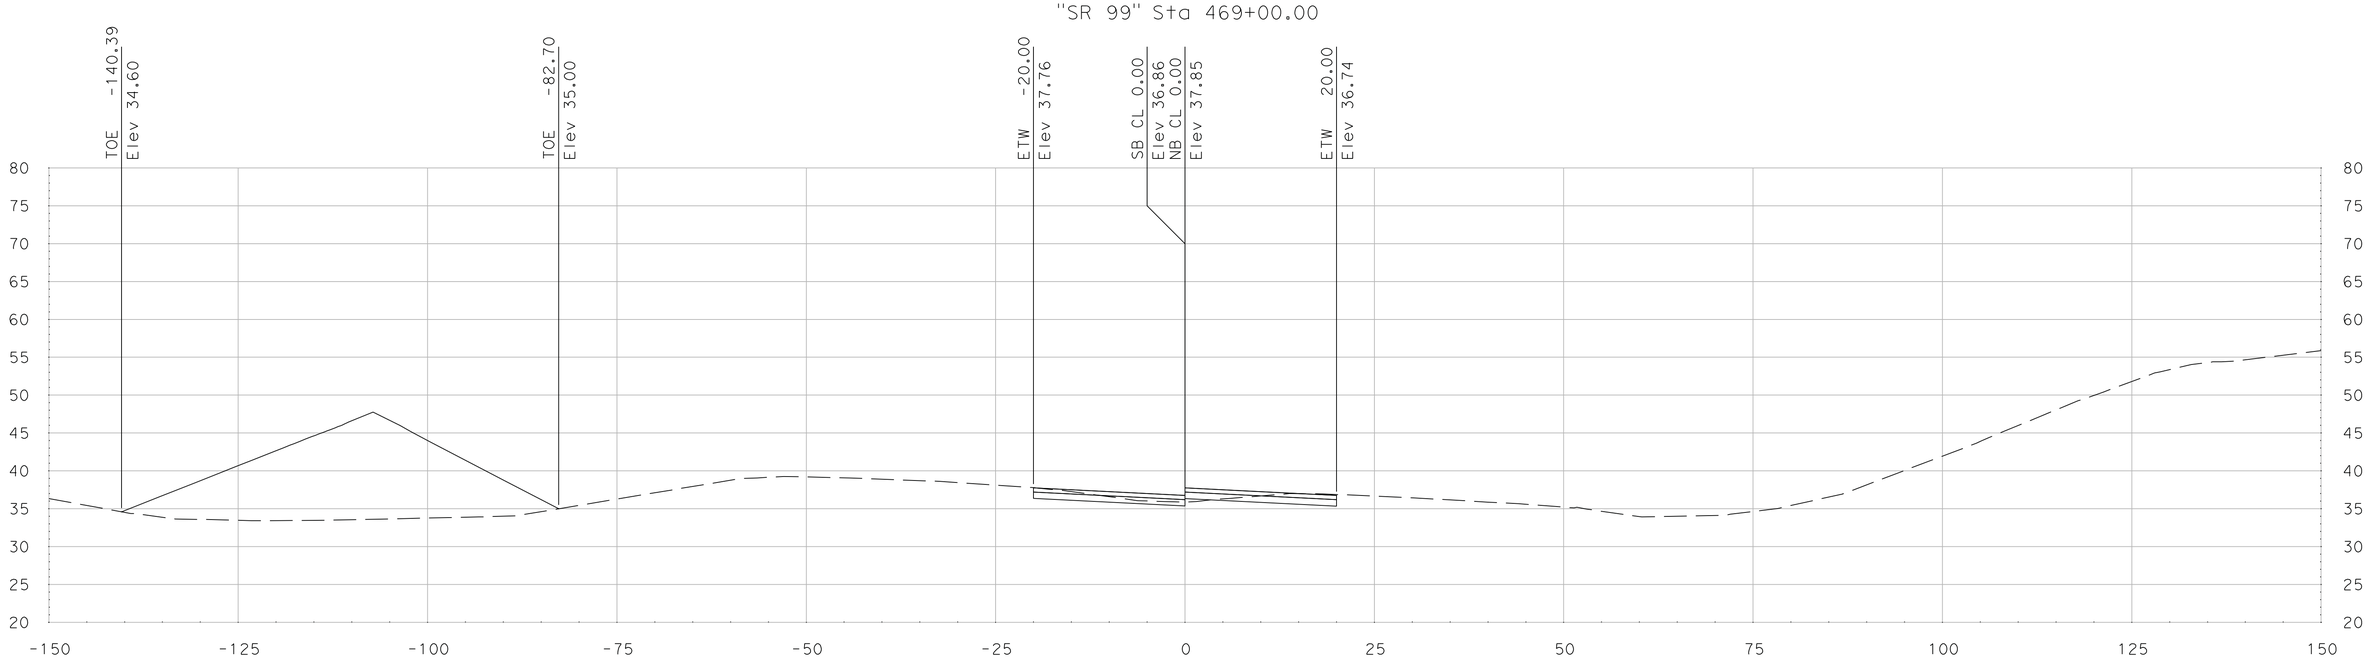

"SR 99" Sta 468+75.00

SCALE
HORIZONTAL: 1"=10'
VERTICAL: 1"=10'

DATE: 5/18/2011

ALL DIMENSIONS ARE IN US SURVEY FEET

FOR EARTHWORK DEVELOPMENT ONLY

Dist	COUNTY	ROUTE	POST MILES TOTAL PROJECT	SHEET No.	TOTAL SHEETS
10	SJ	99	4.9/14.2		
CONTRACT No.			10-0E6114		
PROJECT ID			1000020440		

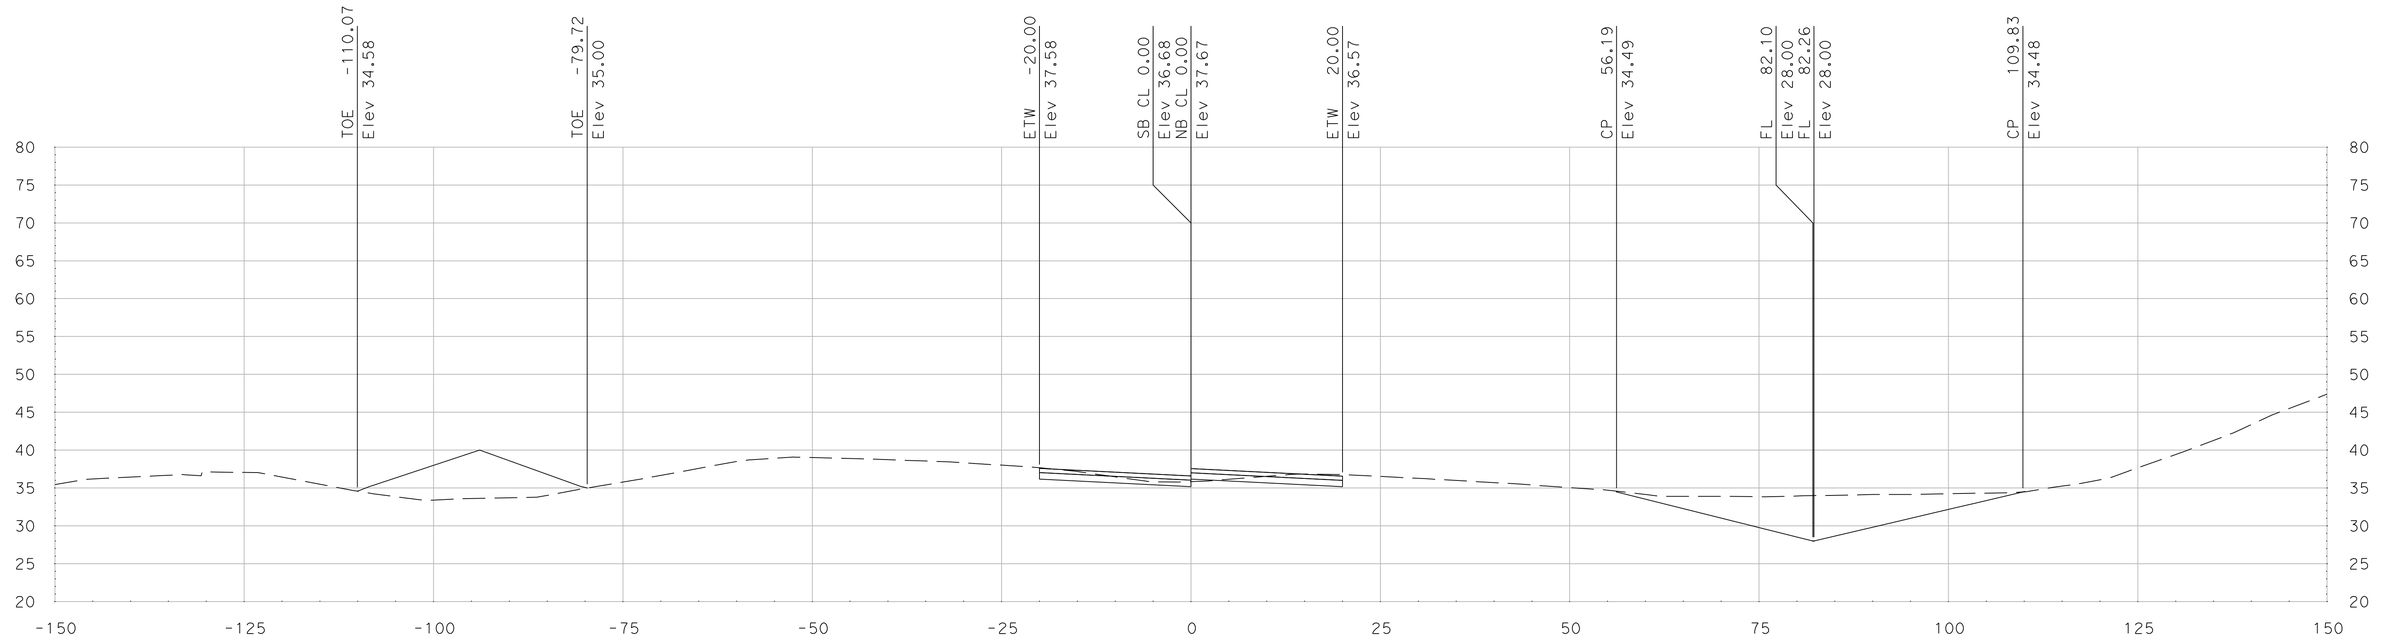

"SR 99" Sta 469+50.00

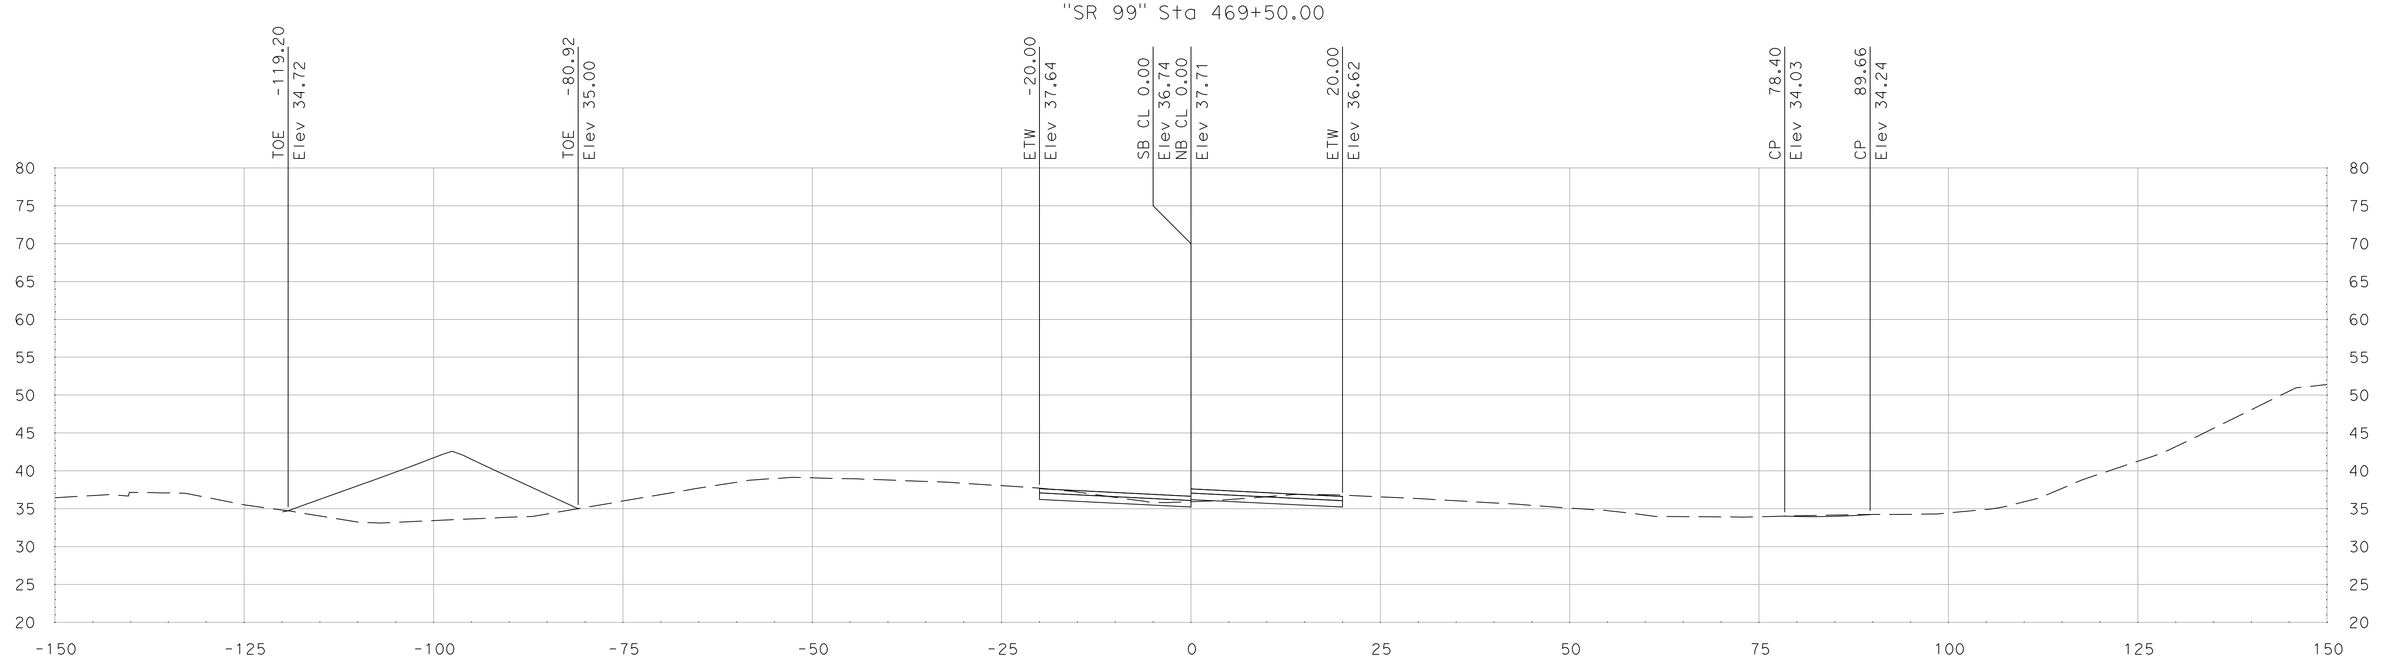

"SR 99" Sta 469+25.00

SCALE
HORIZONTAL: 1"=10'
VERTICAL: 1"=10'

DATE: 5/18/2011

ALL DIMENSIONS ARE IN US SURVEY FEET

FOR EARTHWORK DEVELOPMENT ONLY

Dist	COUNTY	ROUTE	POST MILES TOTAL PROJECT	SHEET No.	TOTAL SHEETS
10	SJ	99	4.9/14.2		
CONTRACT No.			10-0E6114		
PROJECT ID			1000020440		

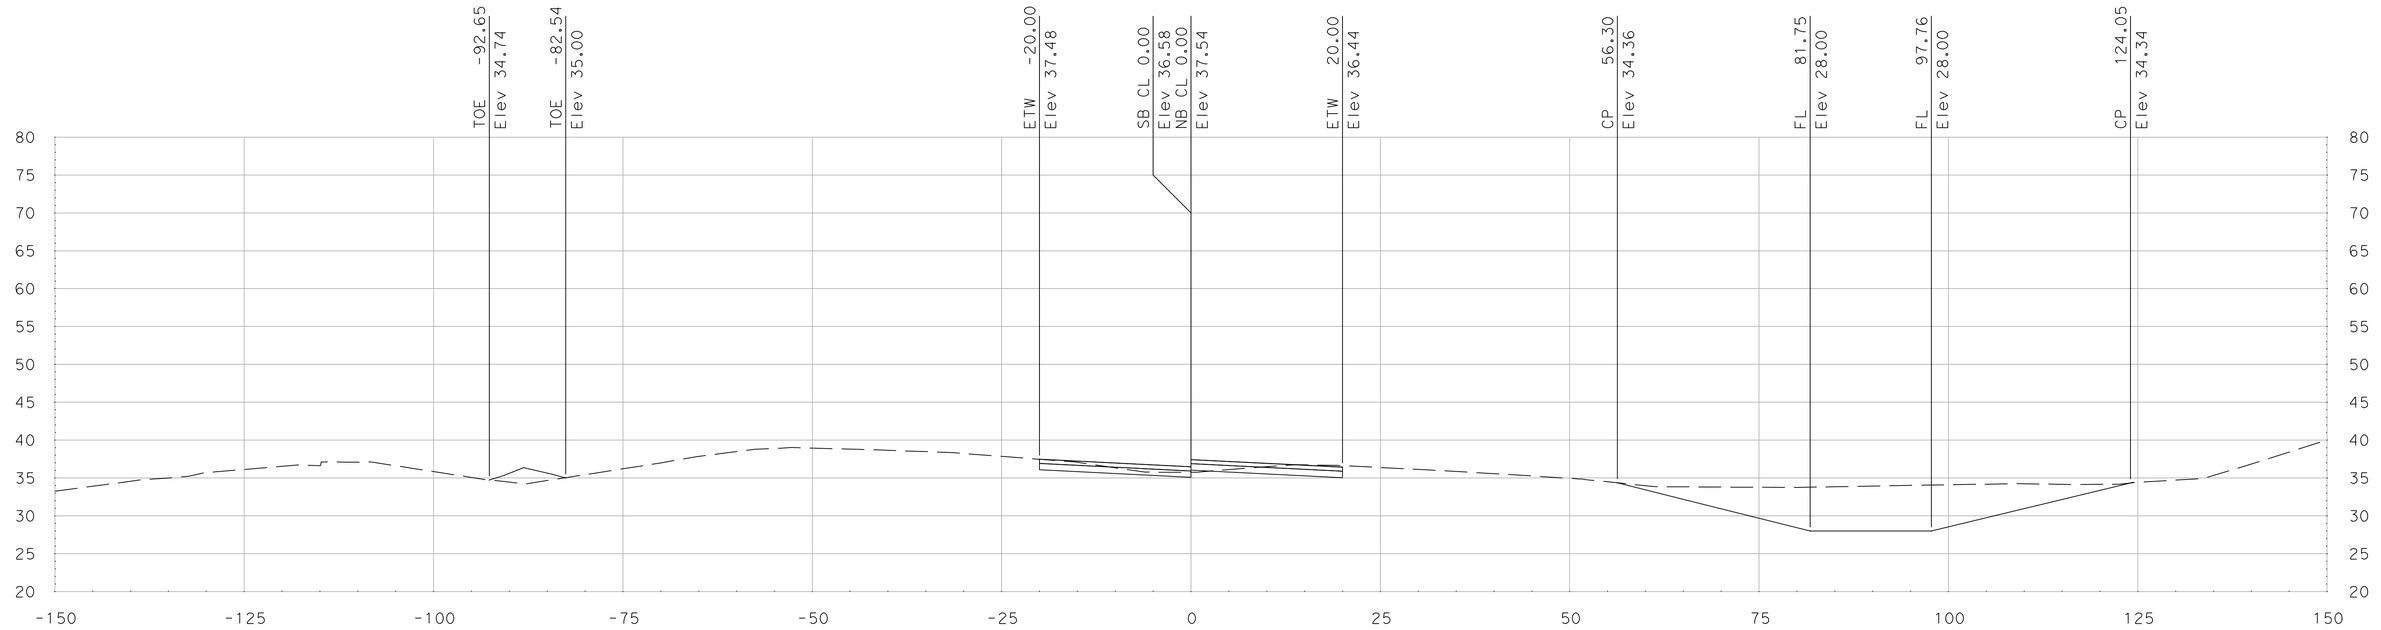

"SR 99" Sta 470+00.00

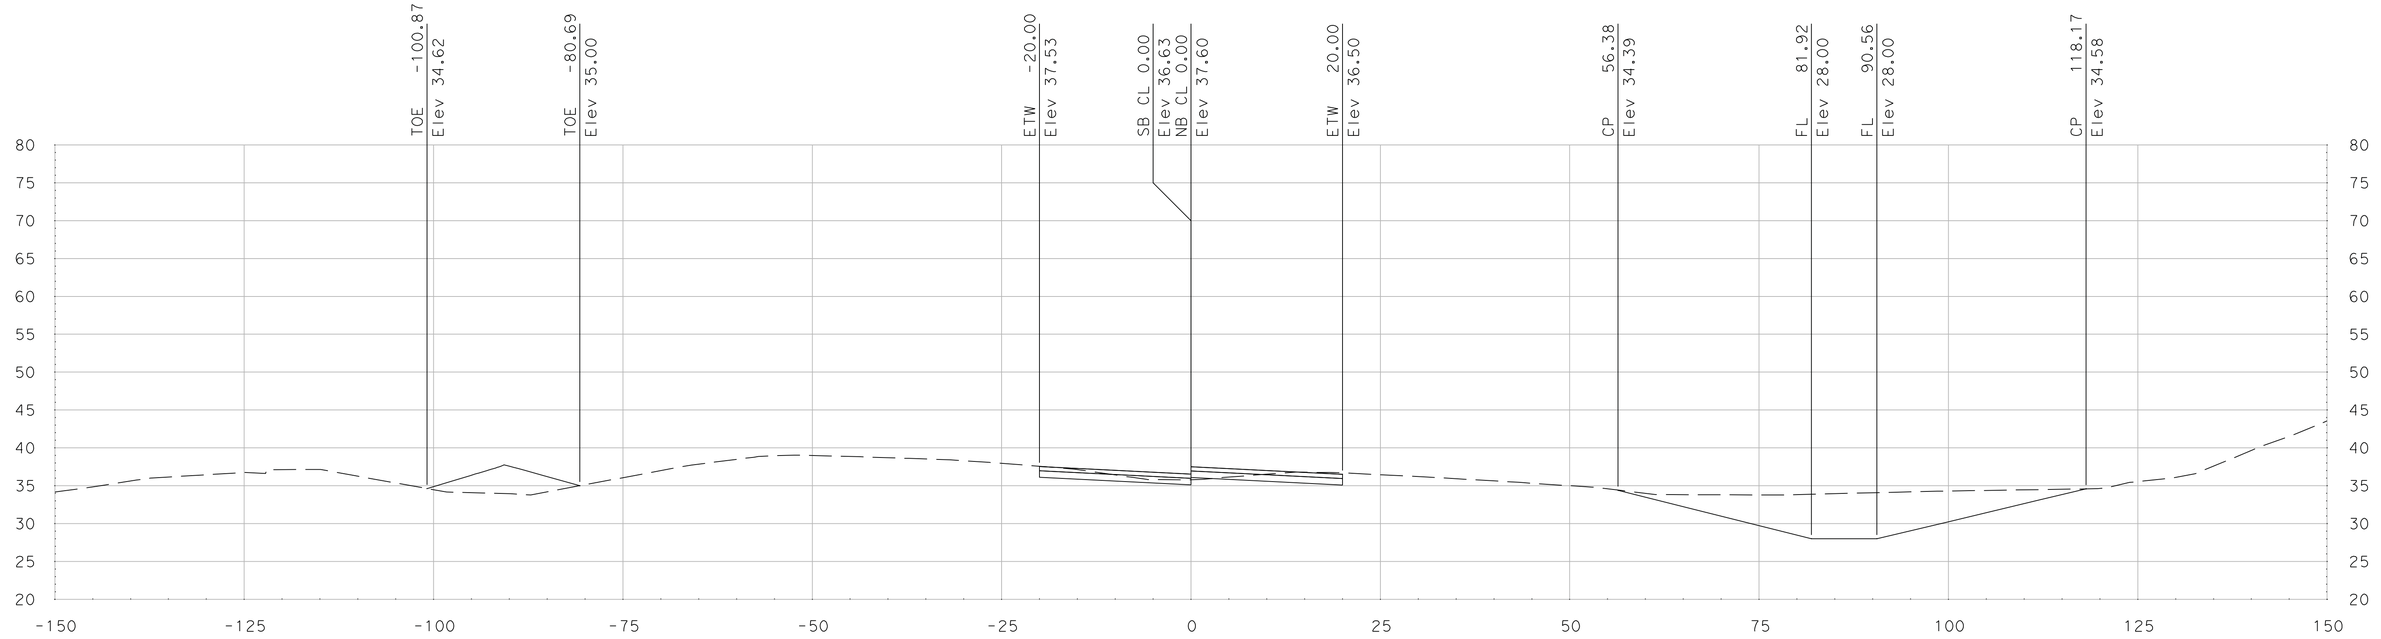

"SR 99" Sta 469+75.00

SCALE
HORIZONTAL: 1"=10'
VERTICAL: 1"=10'

DATE: 5/18/2011

ALL DIMENSIONS ARE IN US SURVEY FEET

FOR EARTHWORK DEVELOPMENT ONLY

Dist	COUNTY	ROUTE	POST MILES TOTAL PROJECT	SHEET No.	TOTAL SHEETS
10	SJ	99	4.9/14.2		
CONTRACT No.			10-0E6114		
PROJECT ID			1000020440		

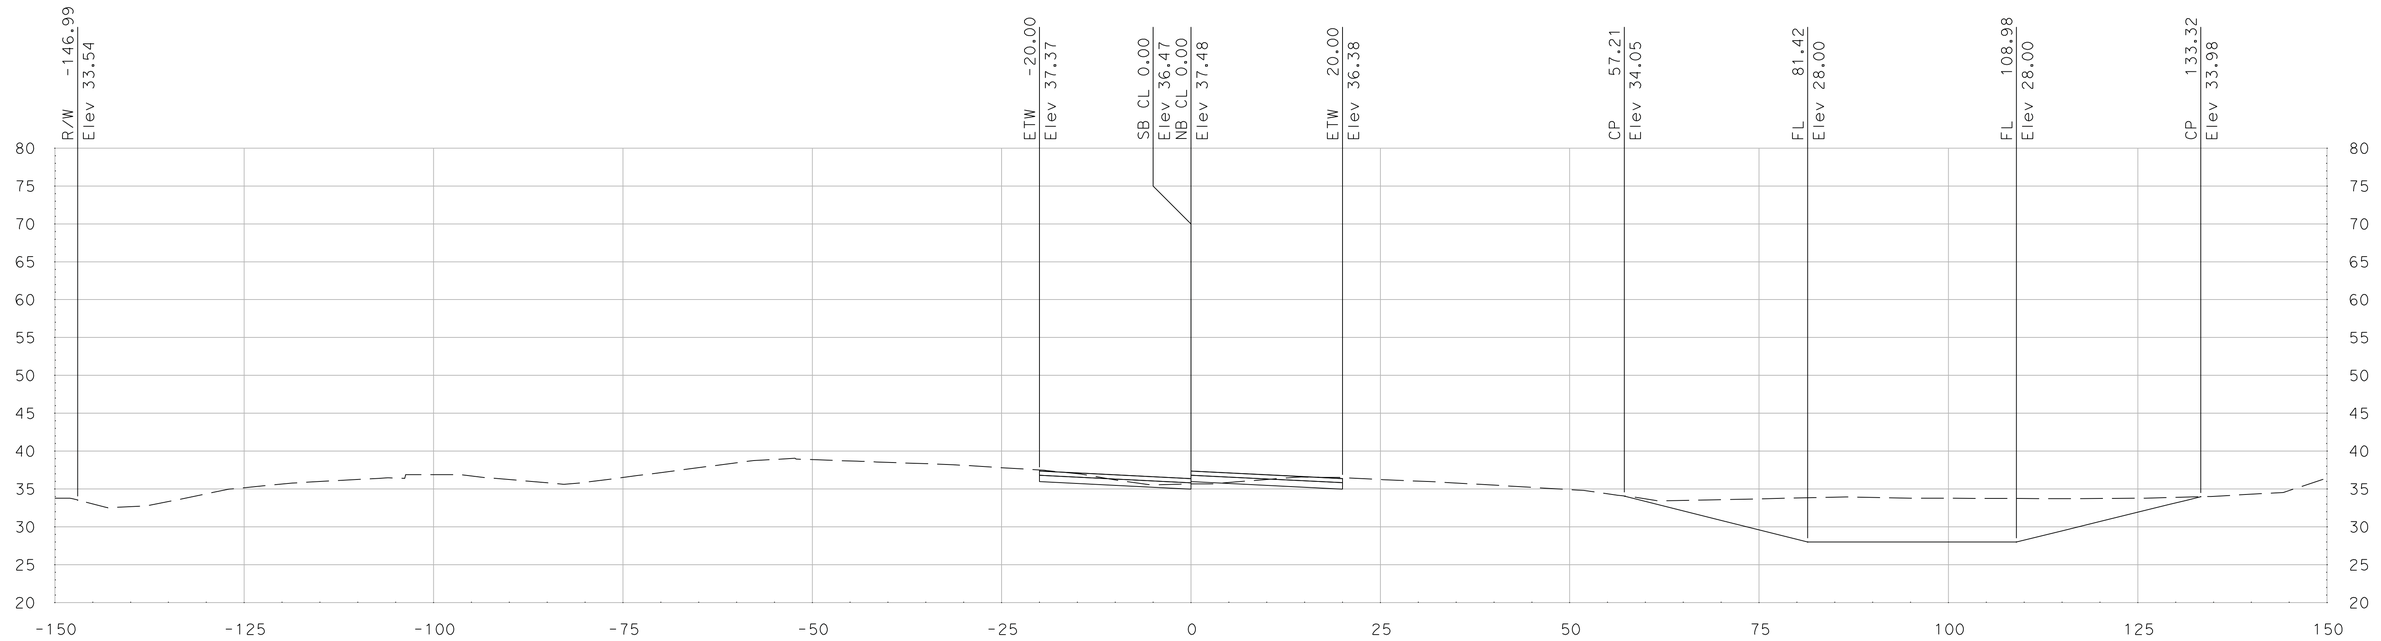

"SR 99" Sta 470+50.00

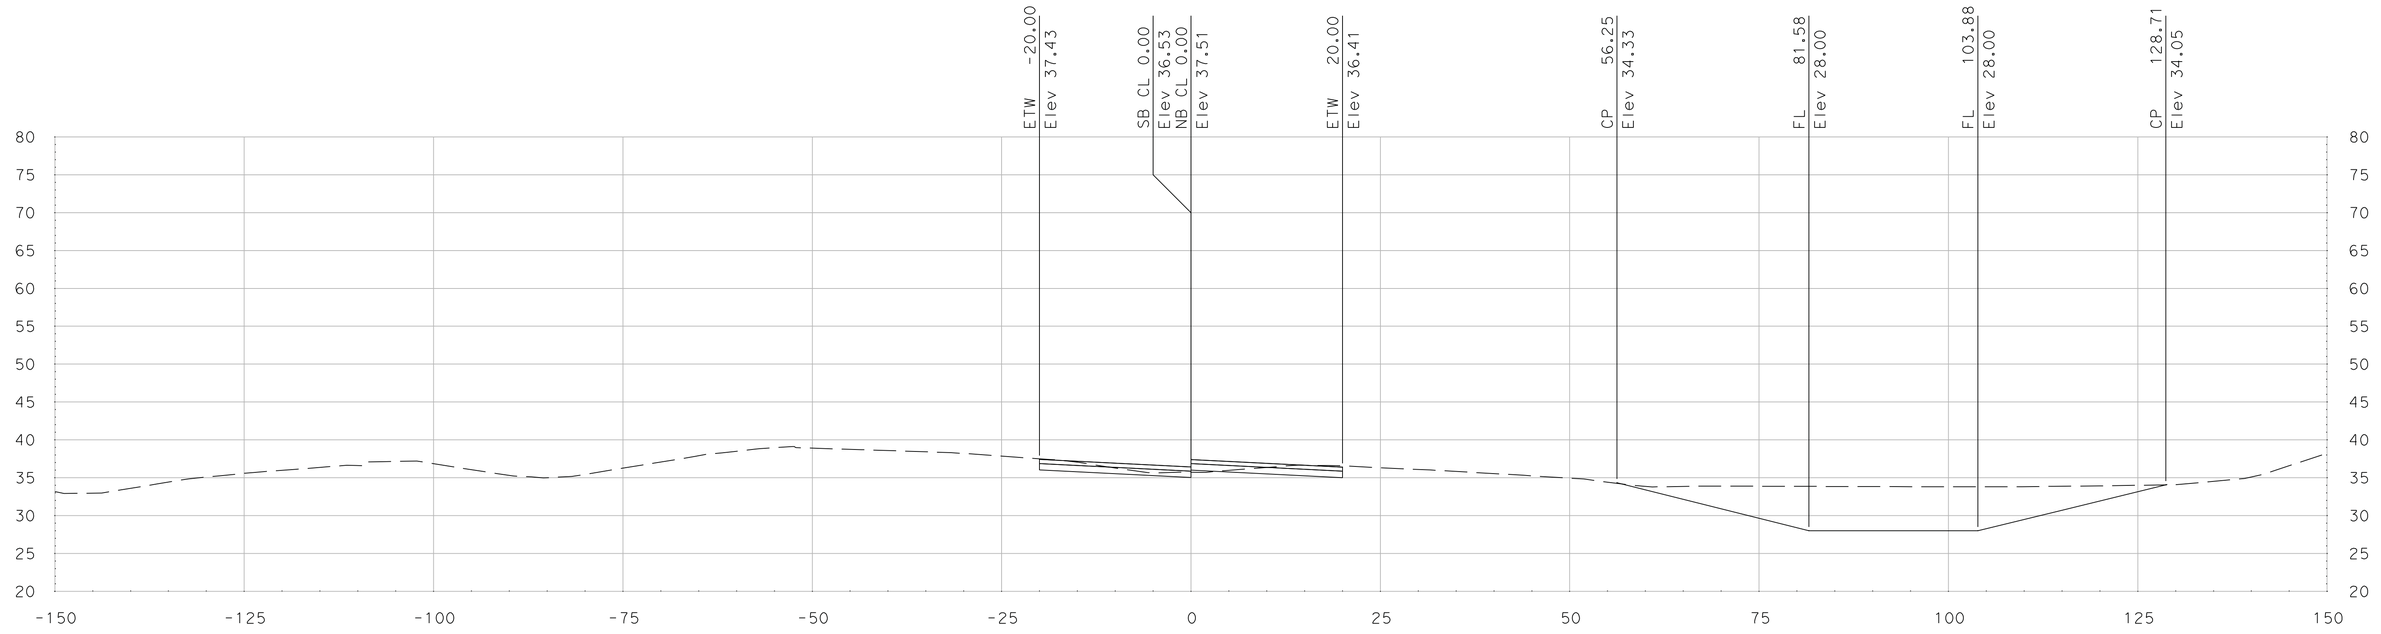

"SR 99" Sta 470+25.00

SCALE
HORIZONTAL: 1"=10'
VERTICAL: 1"=10'

DATE: 5/18/2011

ALL DIMENSIONS ARE IN US SURVEY FEET

FOR EARTHWORK DEVELOPMENT ONLY

Dist	COUNTY	ROUTE	POST MILES TOTAL PROJECT	SHEET No.	TOTAL SHEETS
10	SJ	99	4.9/14.2		
CONTRACT No.			10-0E6114		
PROJECT ID			1000020440		

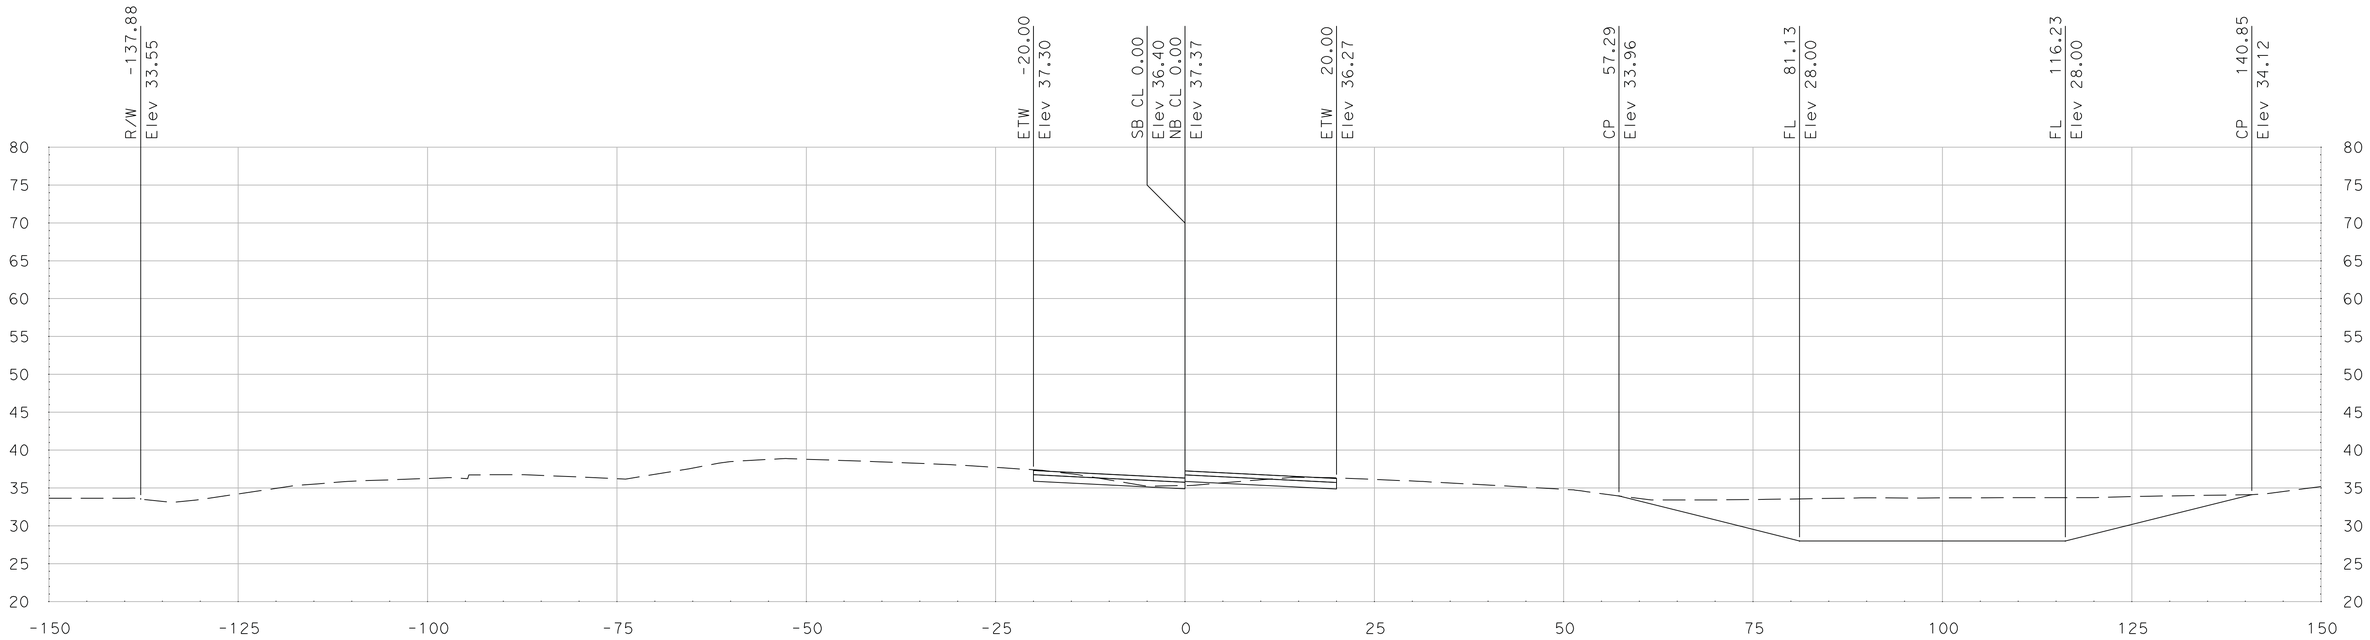

"SR 99" Sta 471+00.00

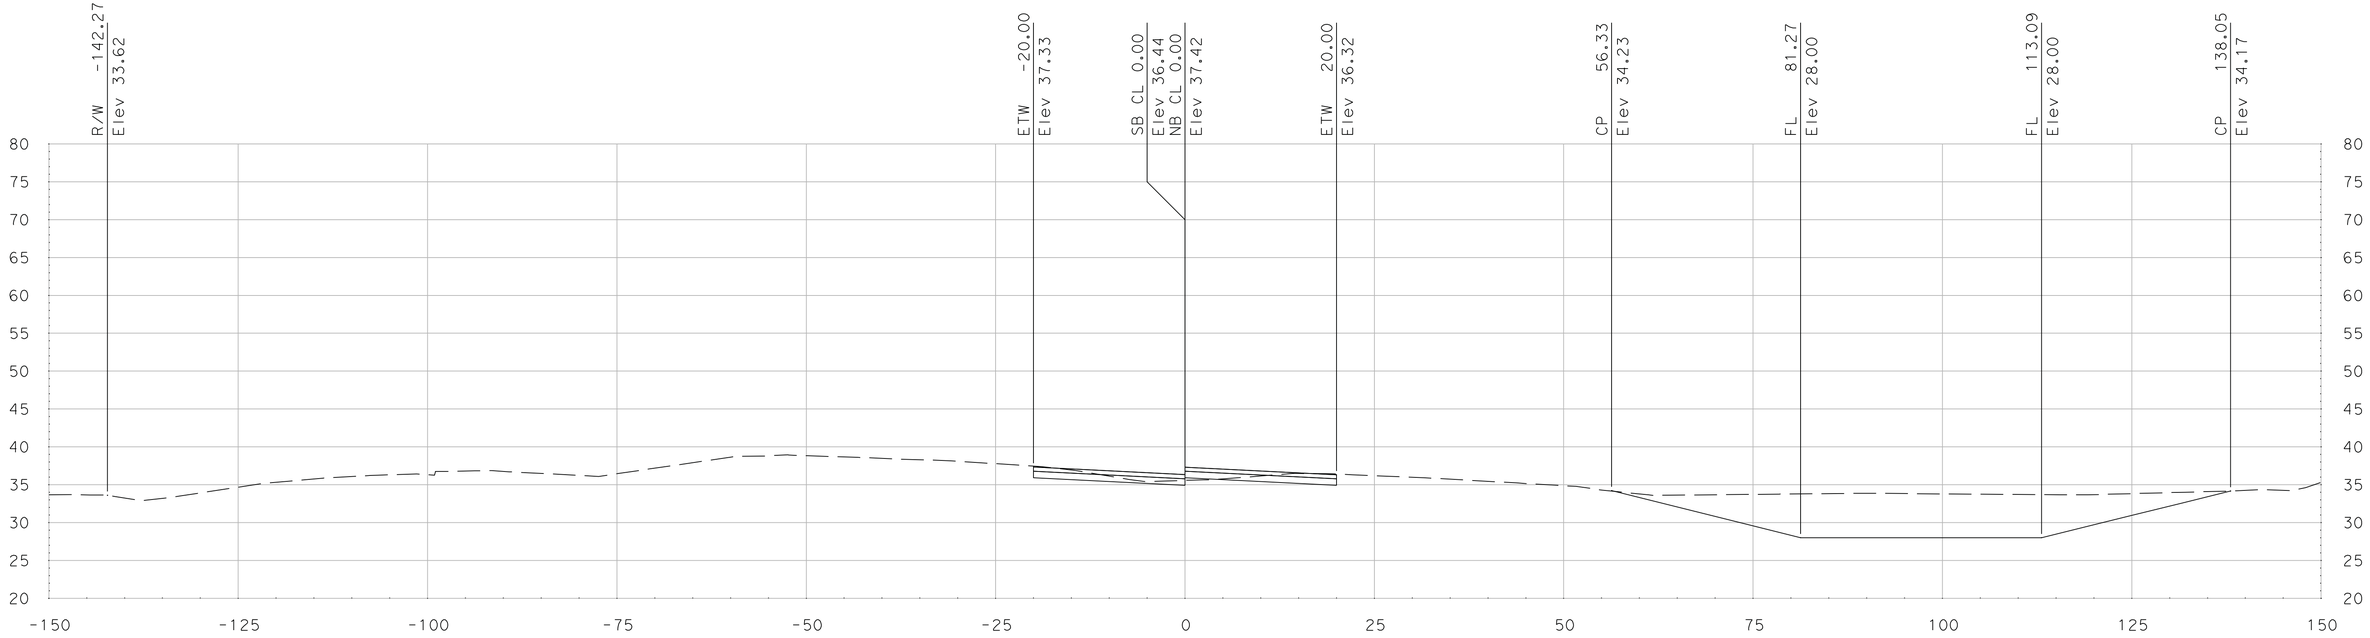

"SR 99" Sta 470+75.00

SCALE
HORIZONTAL: 1"=10'
VERTICAL: 1"=10'

DATE: 5/18/2011

ALL DIMENSIONS ARE IN US SURVEY FEET

FOR EARTHWORK DEVELOPMENT ONLY

Dist	COUNTY	ROUTE	POST MILES TOTAL PROJECT	SHEET No.	TOTAL SHEETS
10	SJ	99	4.9/14.2		
CONTRACT No.			10-0E6114		
PROJECT ID			1000020440		

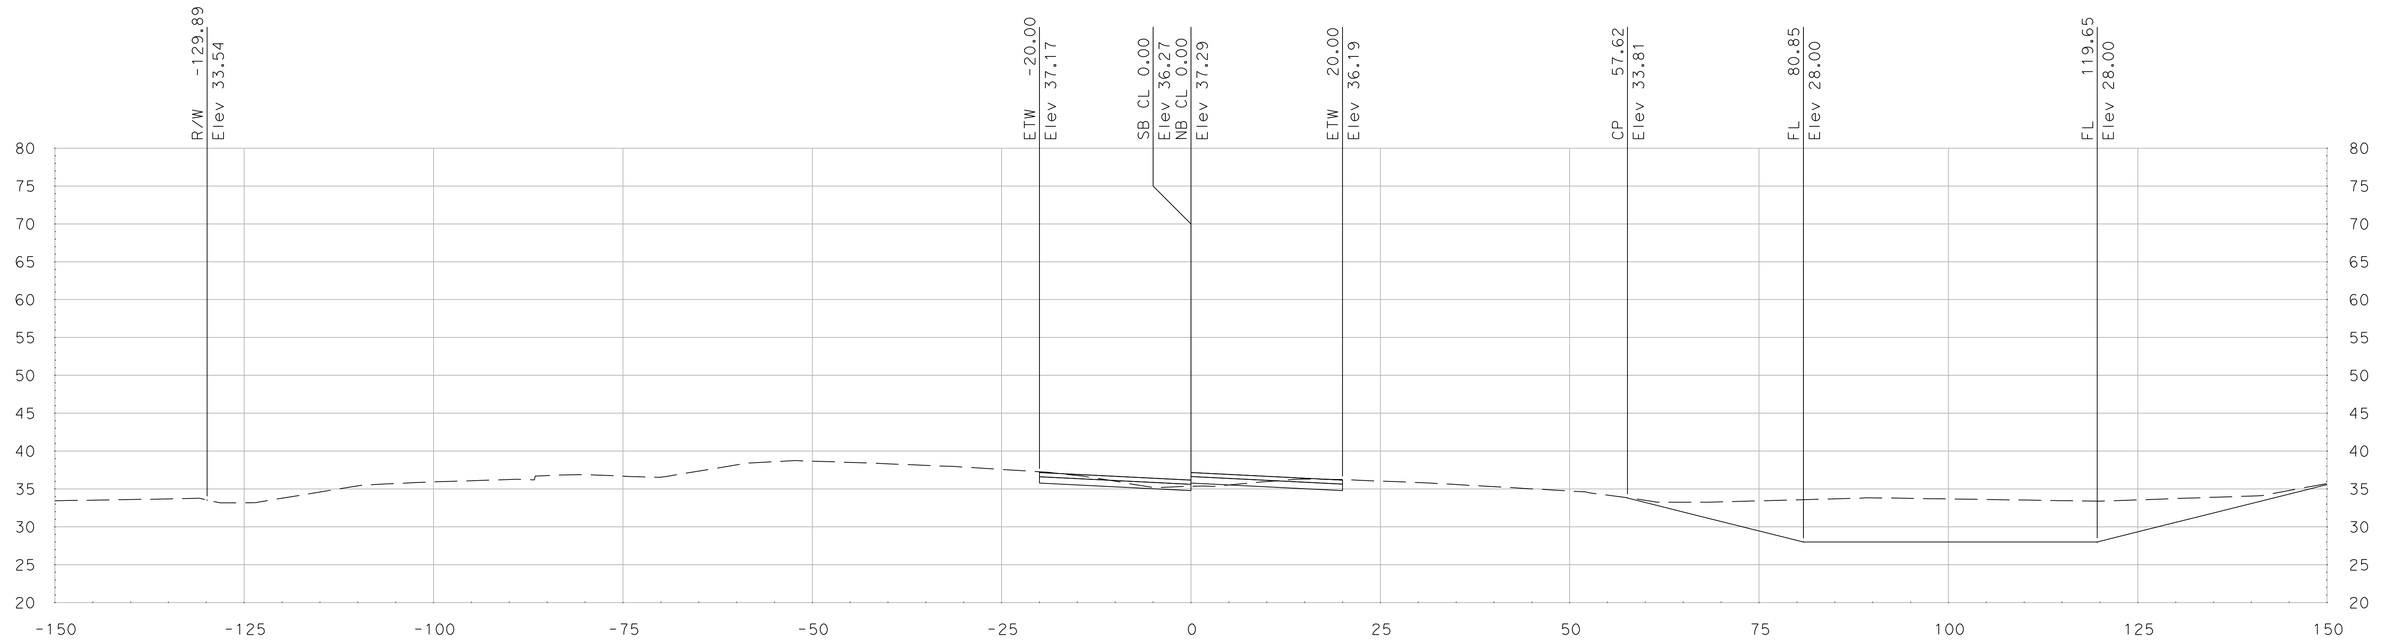

"SR 99" Sta 471+50.00

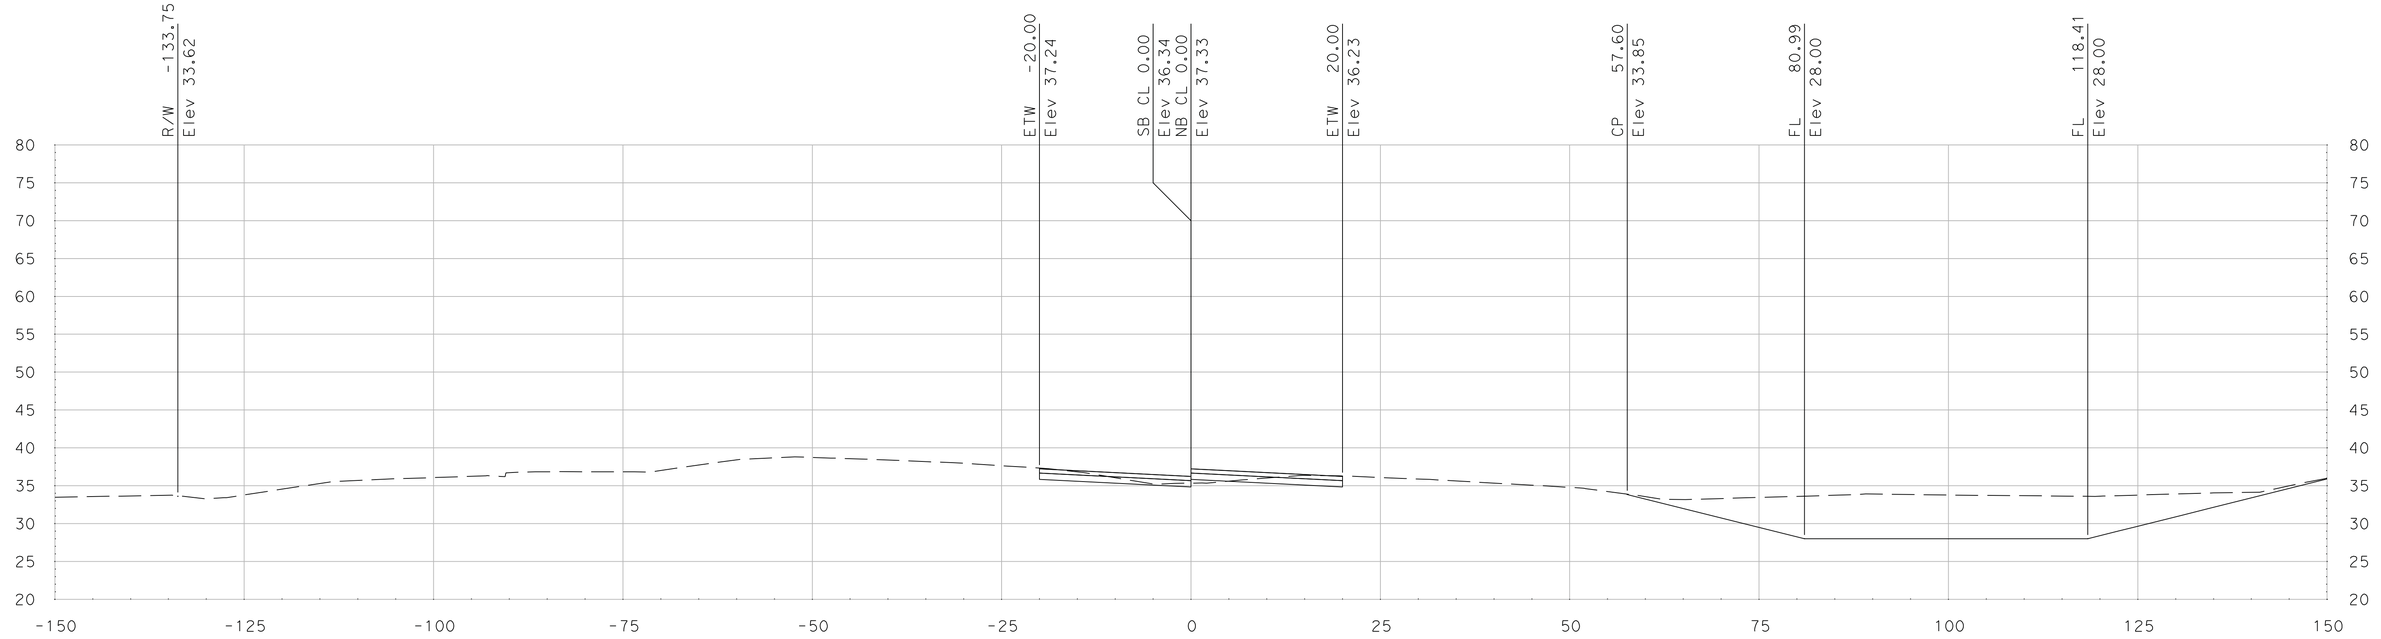

"SR 99" Sta 471+25.00

SCALE
HORIZONTAL: 1"=10'
VERTICAL: 1"=10'

DATE: 5/18/2011

ALL DIMENSIONS ARE IN US SURVEY FEET

FOR EARTHWORK DEVELOPMENT ONLY

Dist	COUNTY	ROUTE	POST MILES TOTAL PROJECT	SHEET No.	TOTAL SHEETS
10	SJ	99	4.9/14.2		
CONTRACT No.			10-0E6114		
PROJECT ID			1000020440		

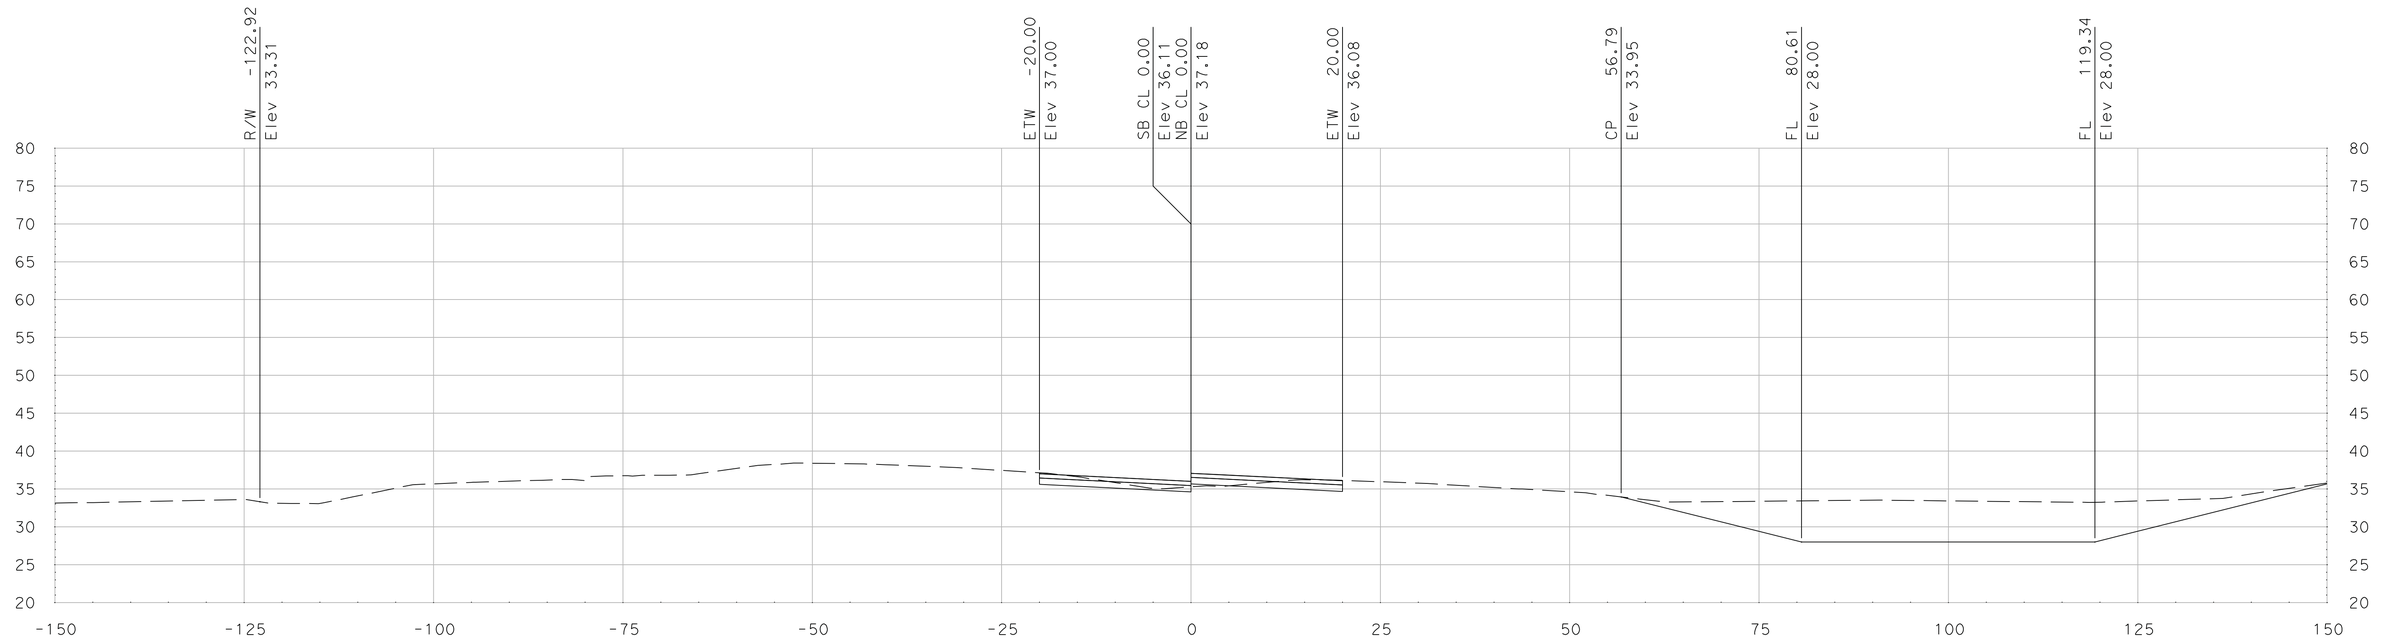

"SR 99" Sta 472+00.00

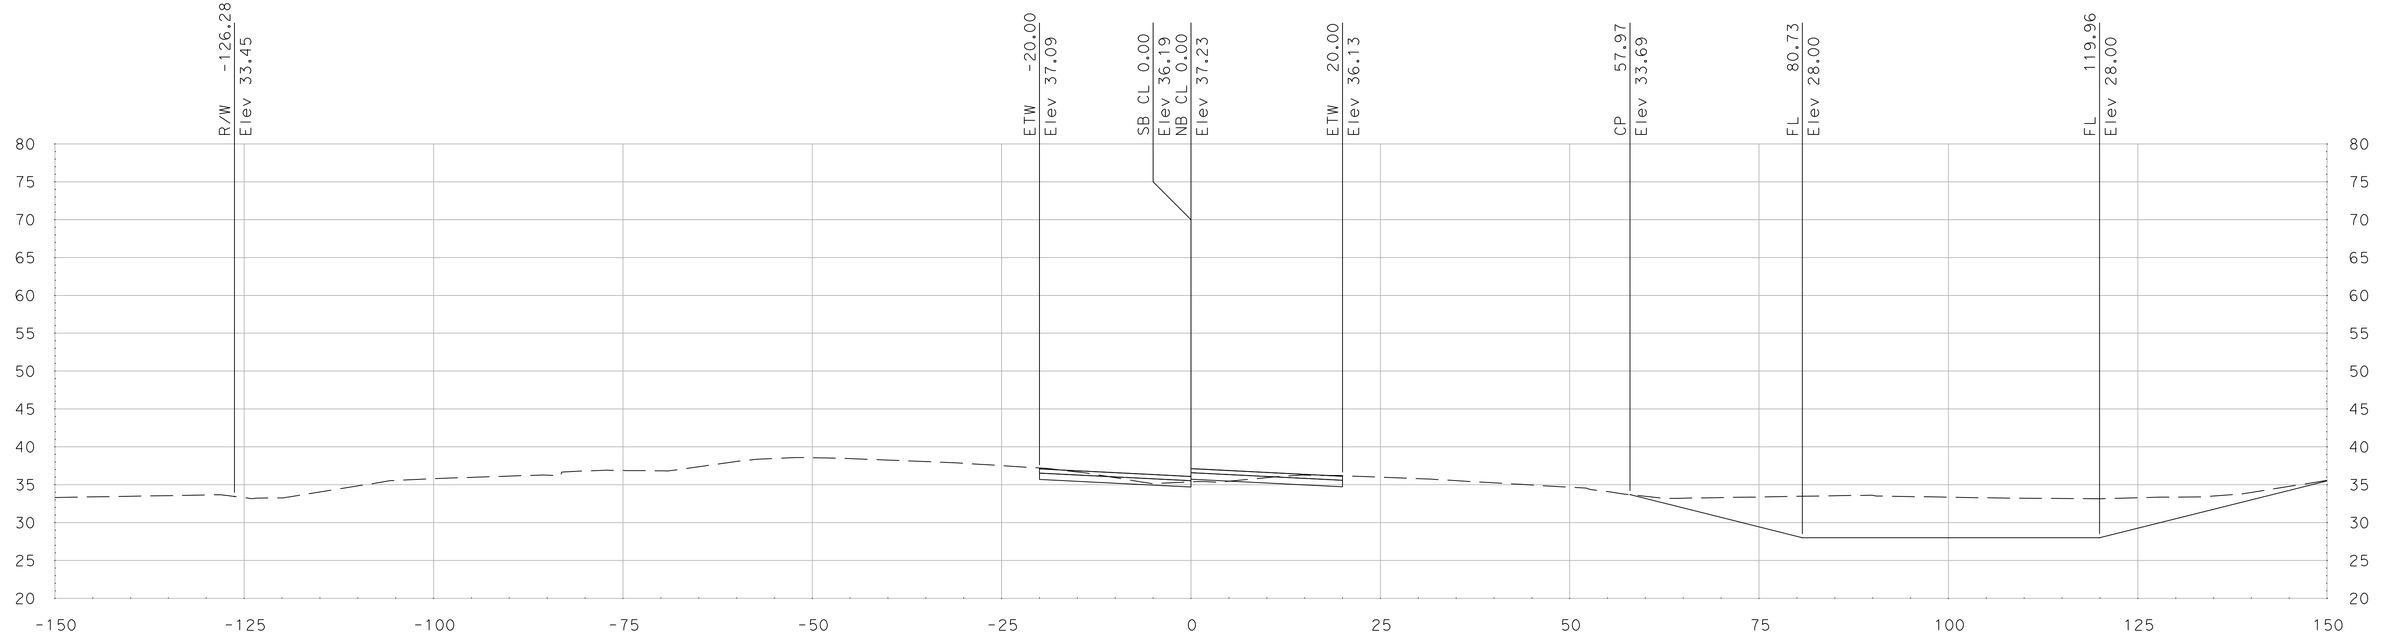

"SR 99" Sta 471+75.00

SCALE
HORIZONTAL: 1"=10'
VERTICAL: 1"=10'

DATE: 5/18/2011

ALL DIMENSIONS ARE IN US SURVEY FEET

FOR EARTHWORK DEVELOPMENT ONLY

Dist	COUNTY	ROUTE	POST MILES TOTAL PROJECT	SHEET No.	TOTAL SHEETS
10	SJ	99	4.9/14.2		
CONTRACT No.			10-0E6114		
PROJECT ID			1000020440		

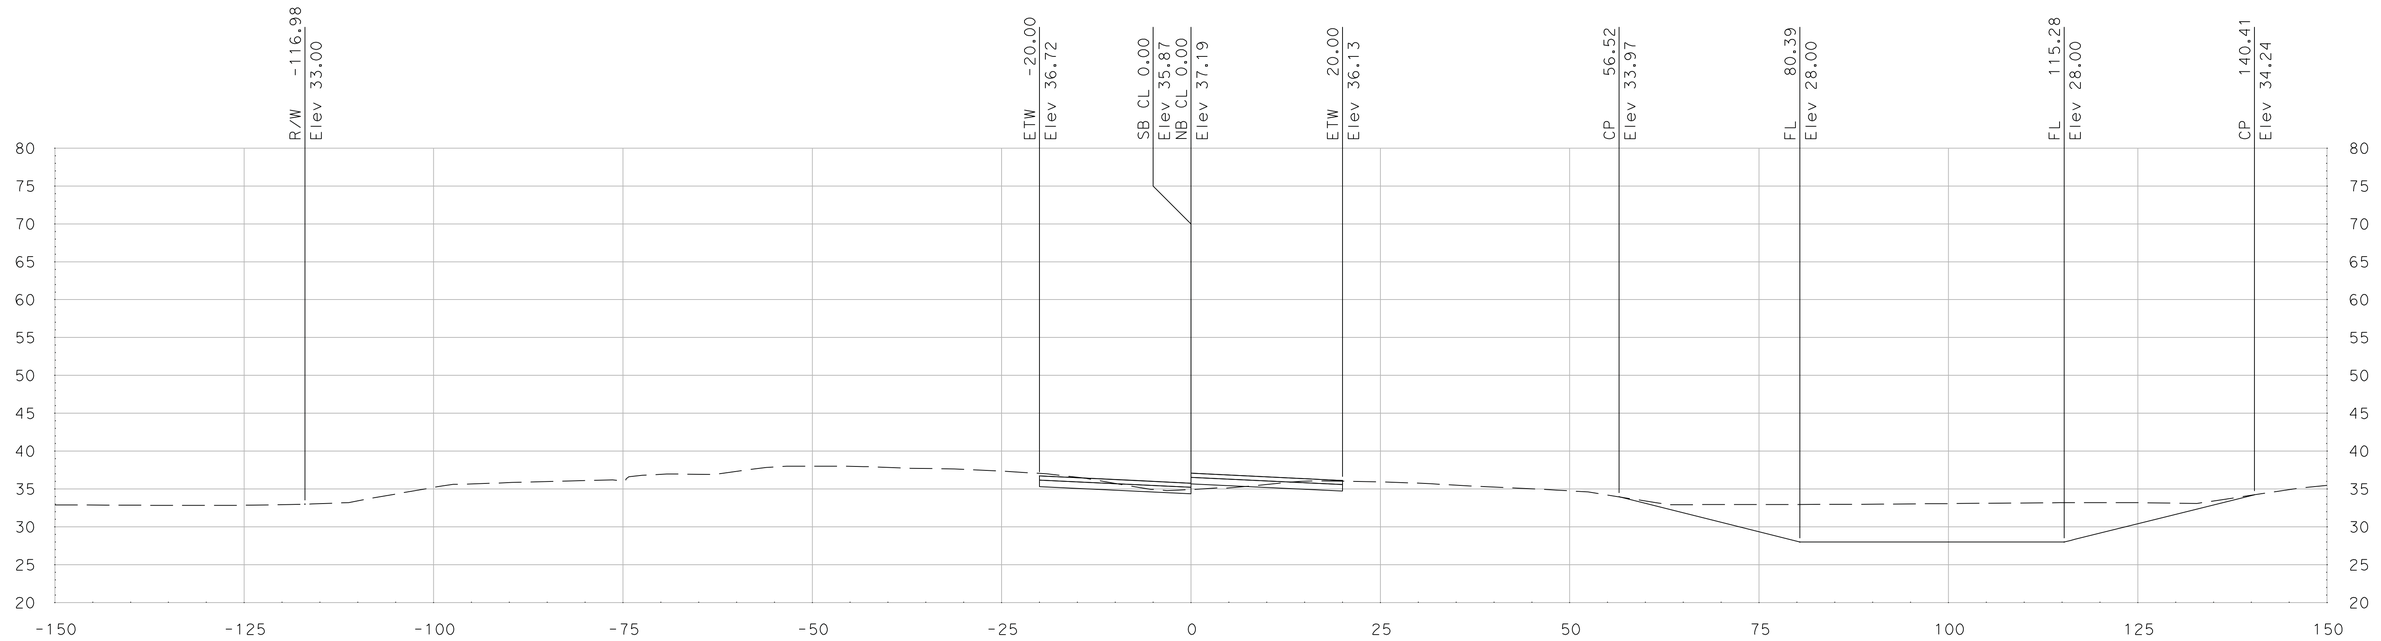

"SR 99" Sta 472+50.00

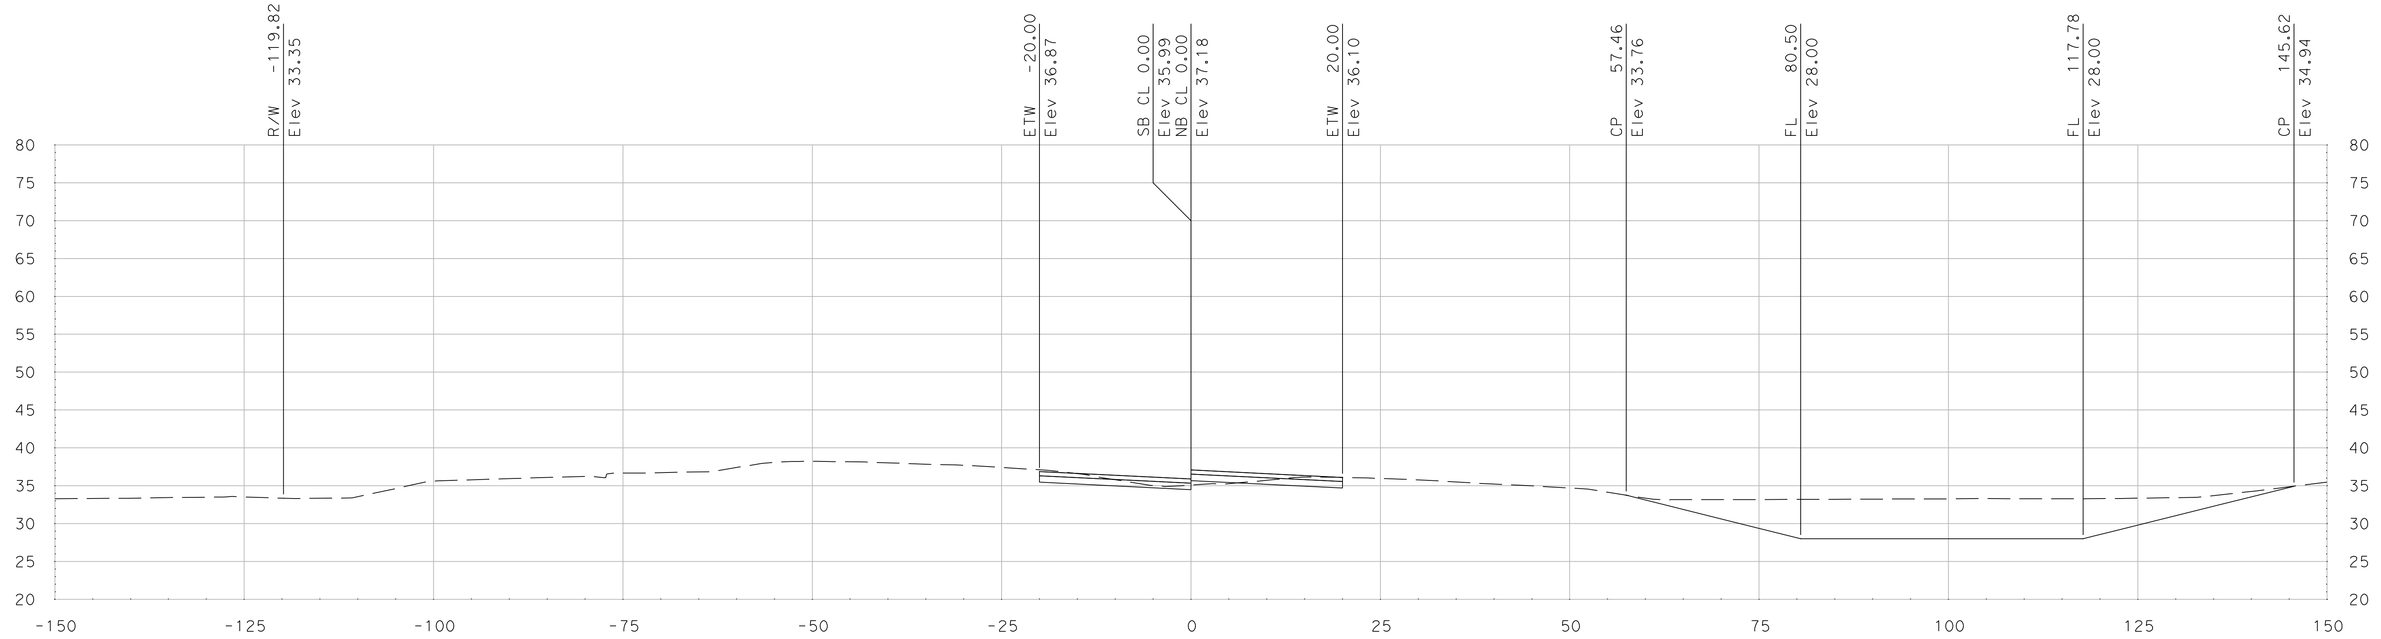

"SR 99" Sta 472+25.00

SCALE
HORIZONTAL: 1"=10'
VERTICAL: 1"=10'

DATE: 5/18/2011

ALL DIMENSIONS ARE IN US SURVEY FEET

FOR EARTHWORK DEVELOPMENT ONLY

Dist	COUNTY	ROUTE	POST MILES TOTAL PROJECT	SHEET No.	TOTAL SHEETS
10	SJ	99	4.9/14.2		
CONTRACT No.			10-0E6114		
PROJECT ID			1000020440		

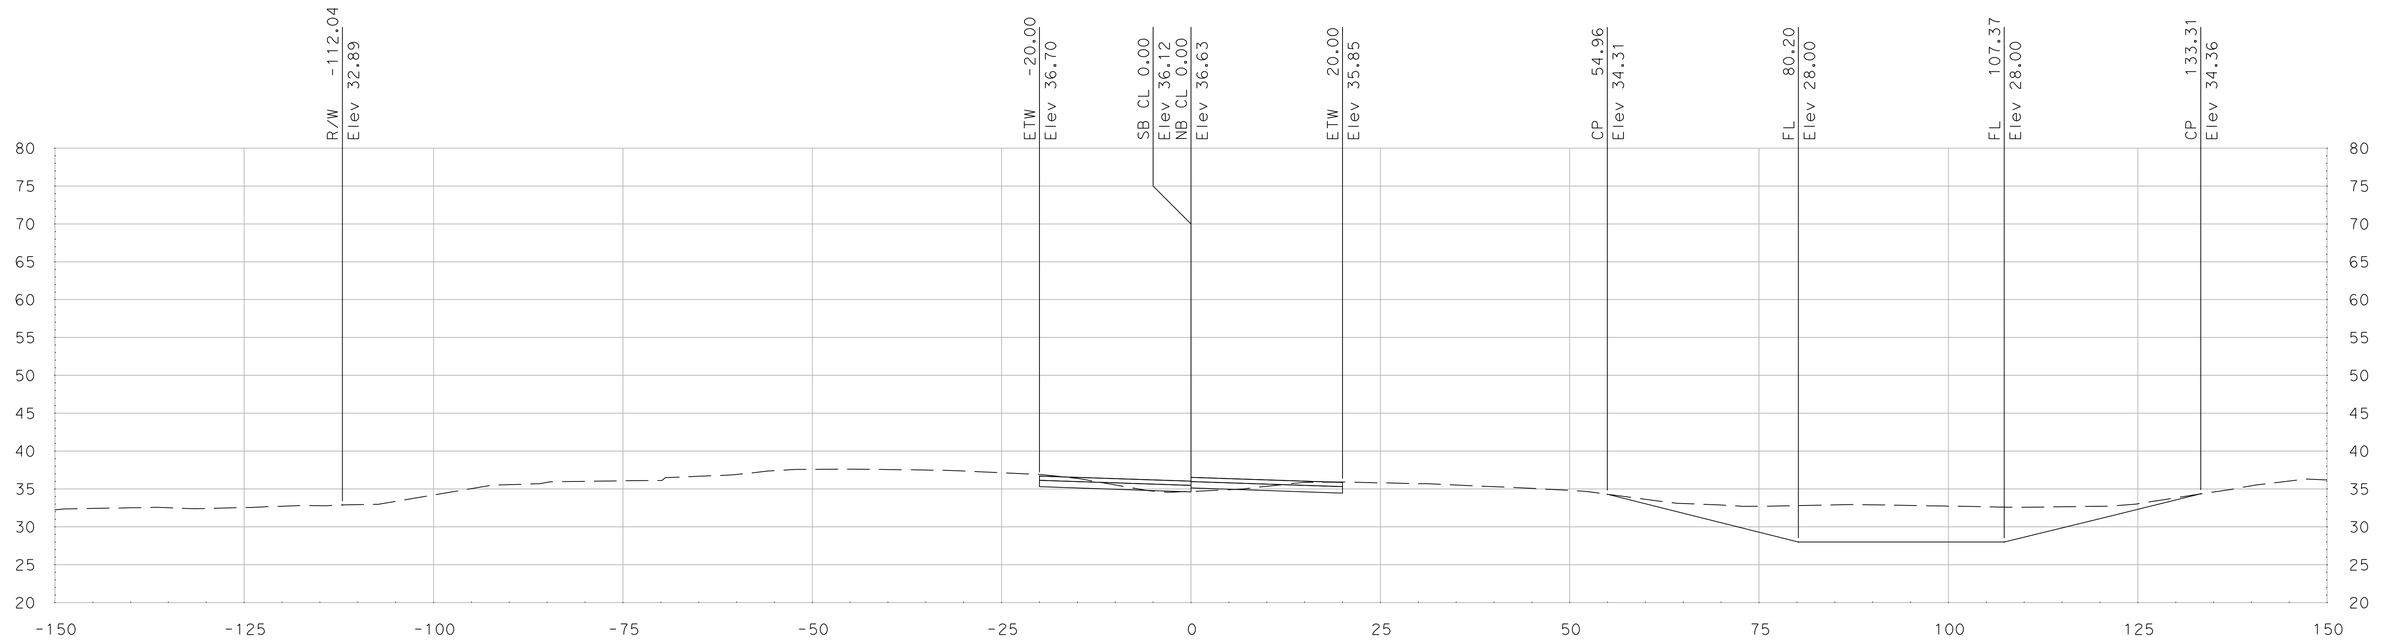

"SR 99" Sta 473+00.00

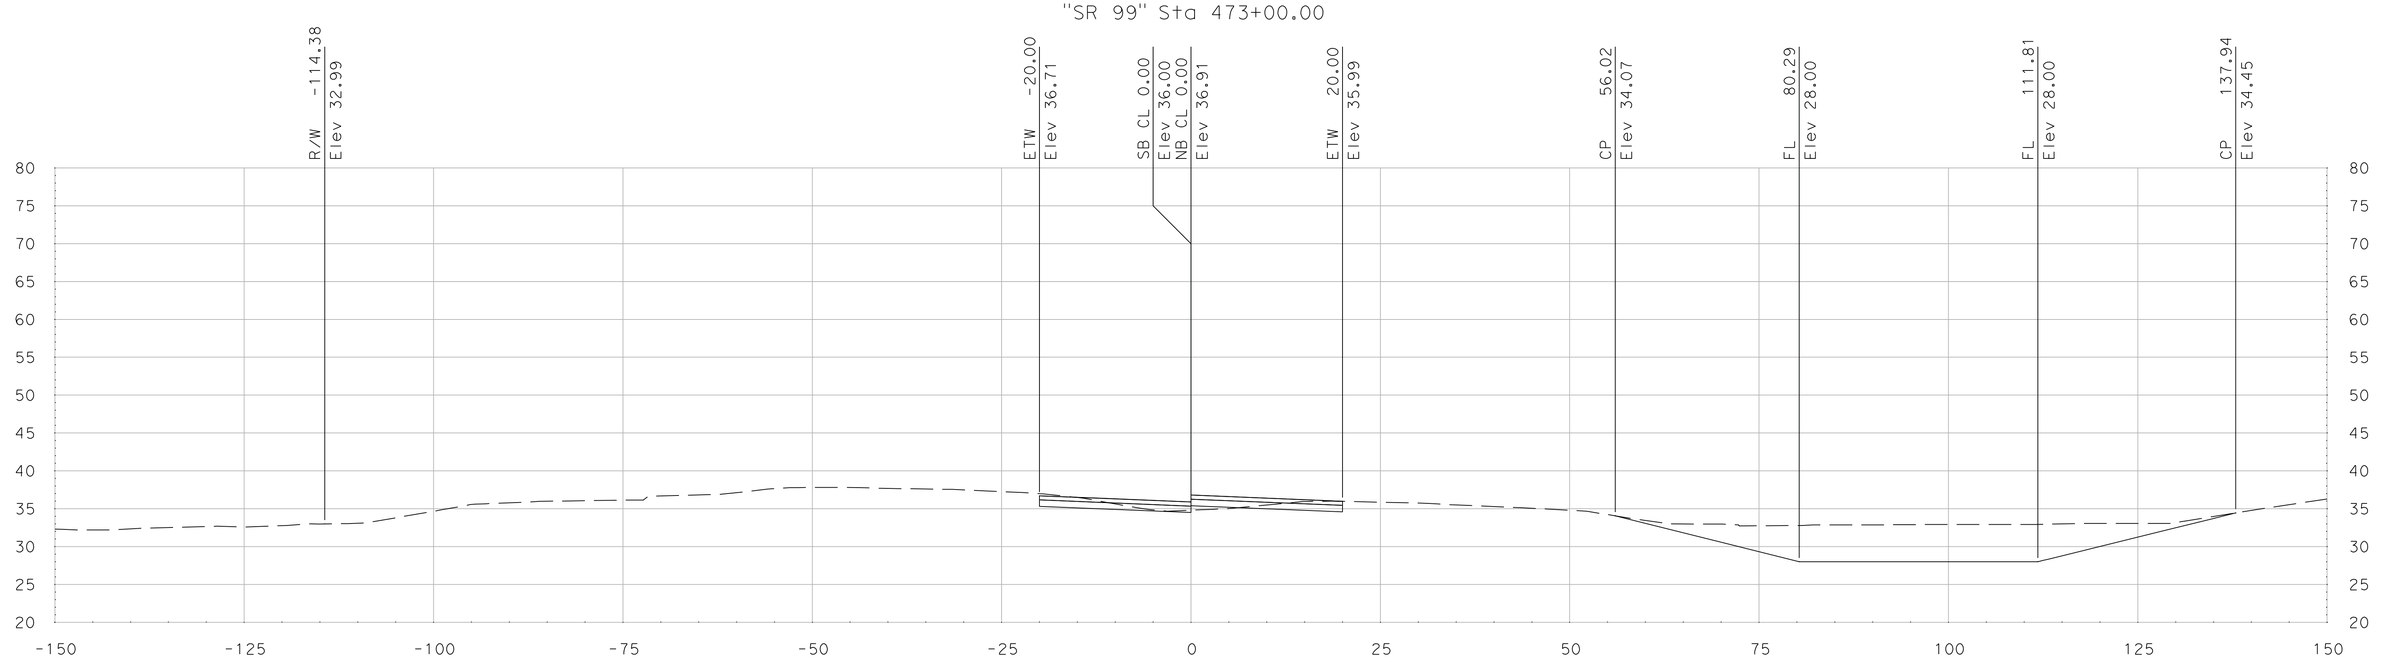

"SR 99" Sta 472+75.00

SCALE
HORIZONTAL: 1"=10'
VERTICAL: 1"=10'

DATE: 5/18/2011

ALL DIMENSIONS ARE IN US SURVEY FEET

FOR EARTHWORK DEVELOPMENT ONLY

Dist	COUNTY	ROUTE	POST MILES TOTAL PROJECT	SHEET No.	TOTAL SHEETS
10	SJ	99	4.9/14.2		
CONTRACT No.			10-0E6114		
PROJECT ID			1000020440		

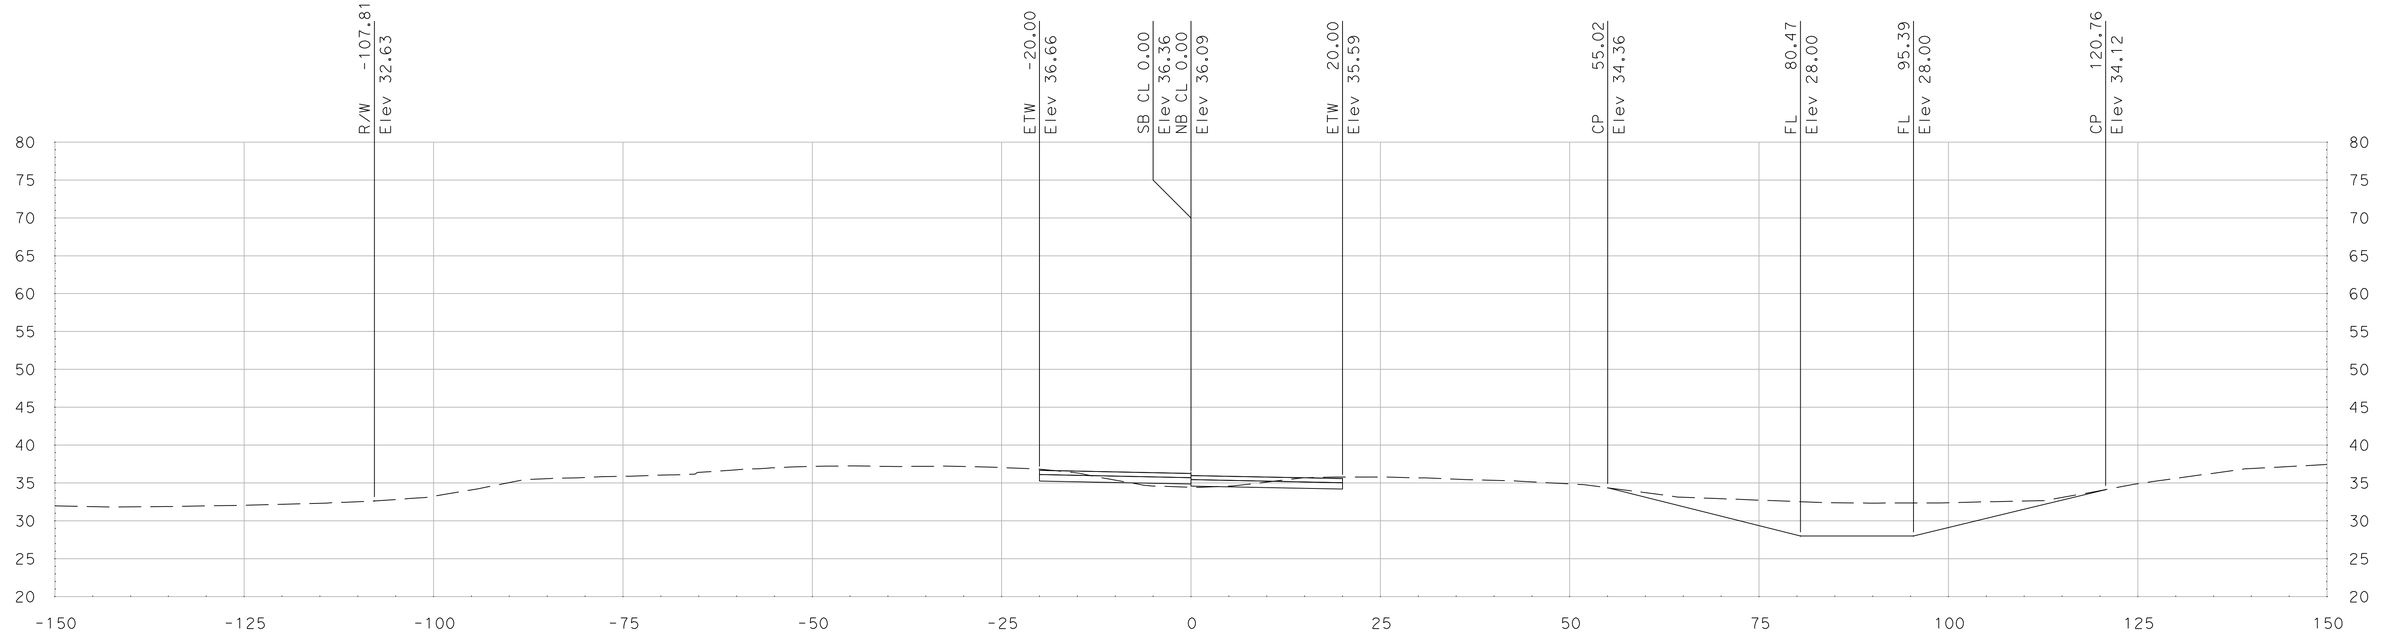

"SR 99" Sta 473+50.00

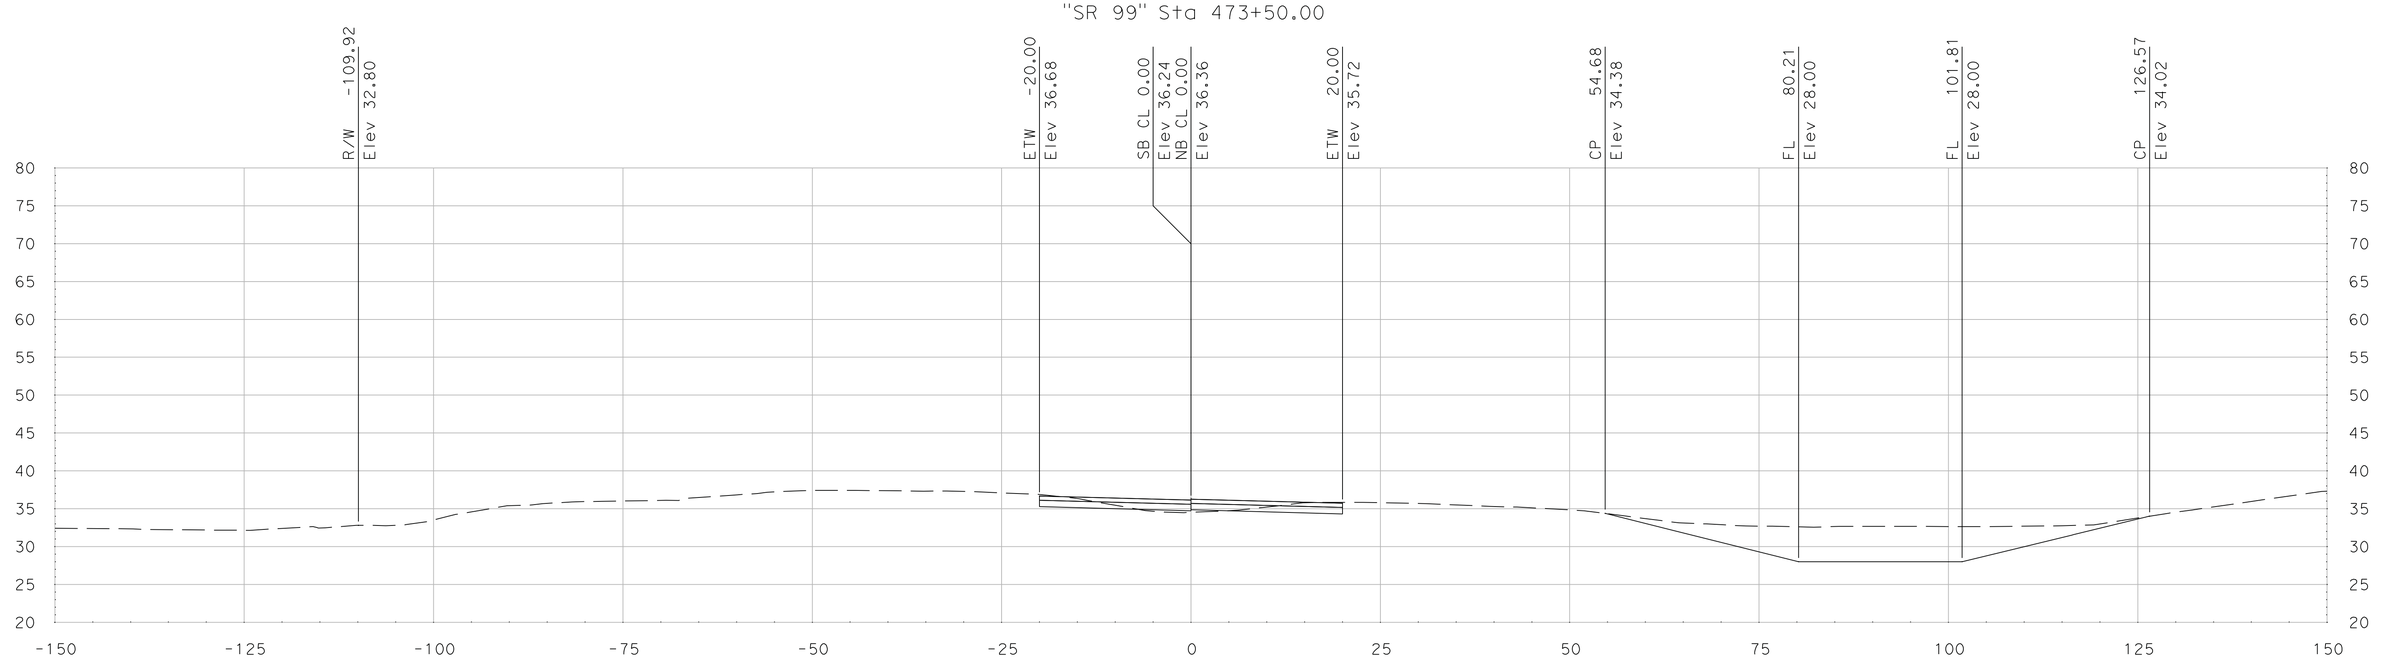

"SR 99" Sta 473+25.00

SCALE
HORIZONTAL: 1"=10'
VERTICAL: 1"=10'

DATE: 5/18/2011

ALL DIMENSIONS ARE IN US SURVEY FEET

FOR EARTHWORK DEVELOPMENT ONLY

Dist	COUNTY	ROUTE	POST MILES TOTAL PROJECT	SHEET No.	TOTAL SHEETS
10	SJ	99	4.9/14.2		
CONTRACT No.			10-0E6114		
PROJECT ID			1000020440		

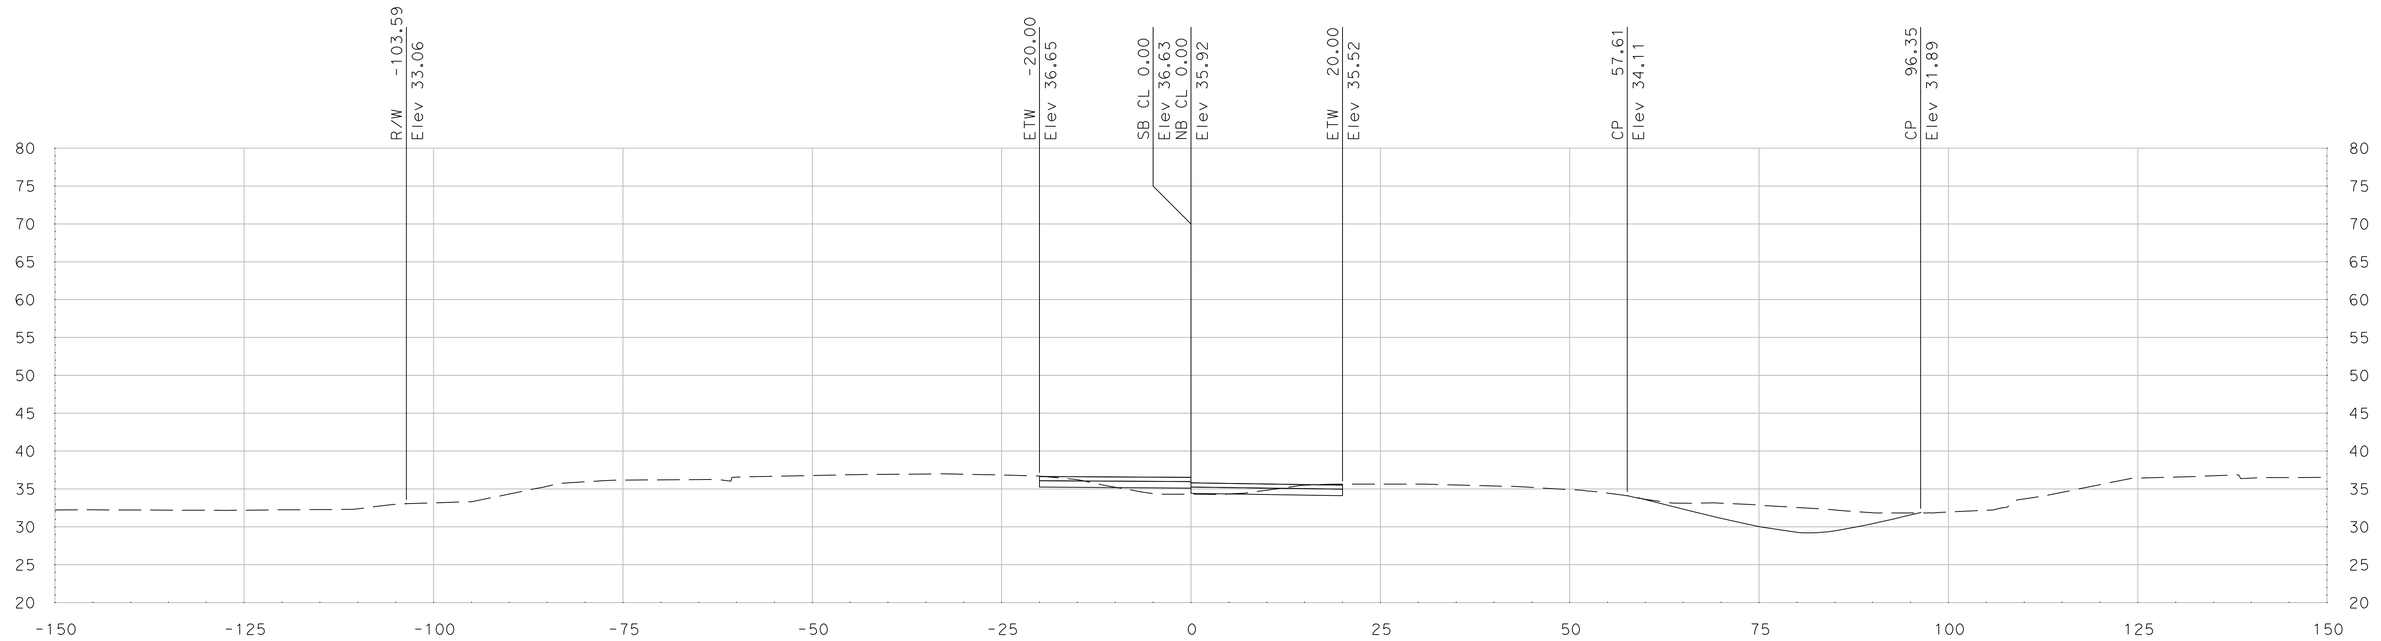

"SR 99" Sta 474+00.00

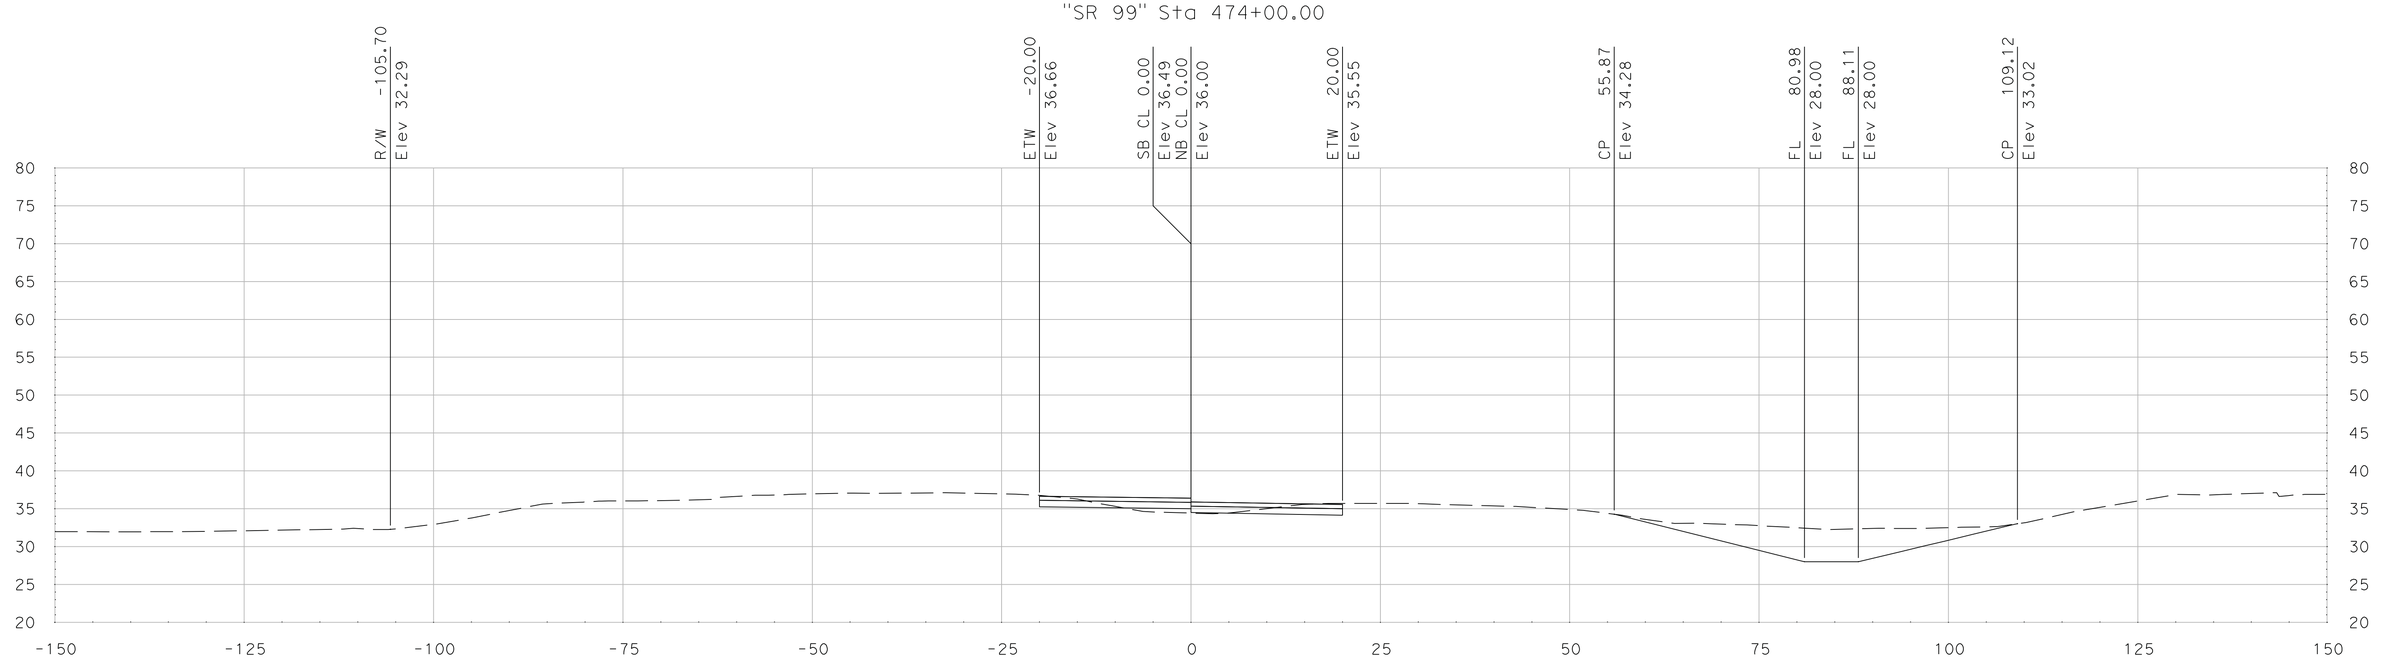

"SR 99" Sta 473+75.00

SCALE
HORIZONTAL: 1"=10'
VERTICAL: 1"=10'

DATE: 5/18/2011

ALL DIMENSIONS ARE IN US SURVEY FEET

FOR EARTHWORK DEVELOPMENT ONLY

Dist	COUNTY	ROUTE	POST MILES TOTAL PROJECT	SHEET No.	TOTAL SHEETS
10	SJ	99	4.9/14.2		
CONTRACT No.			10-0E6114		
PROJECT ID			1000020440		

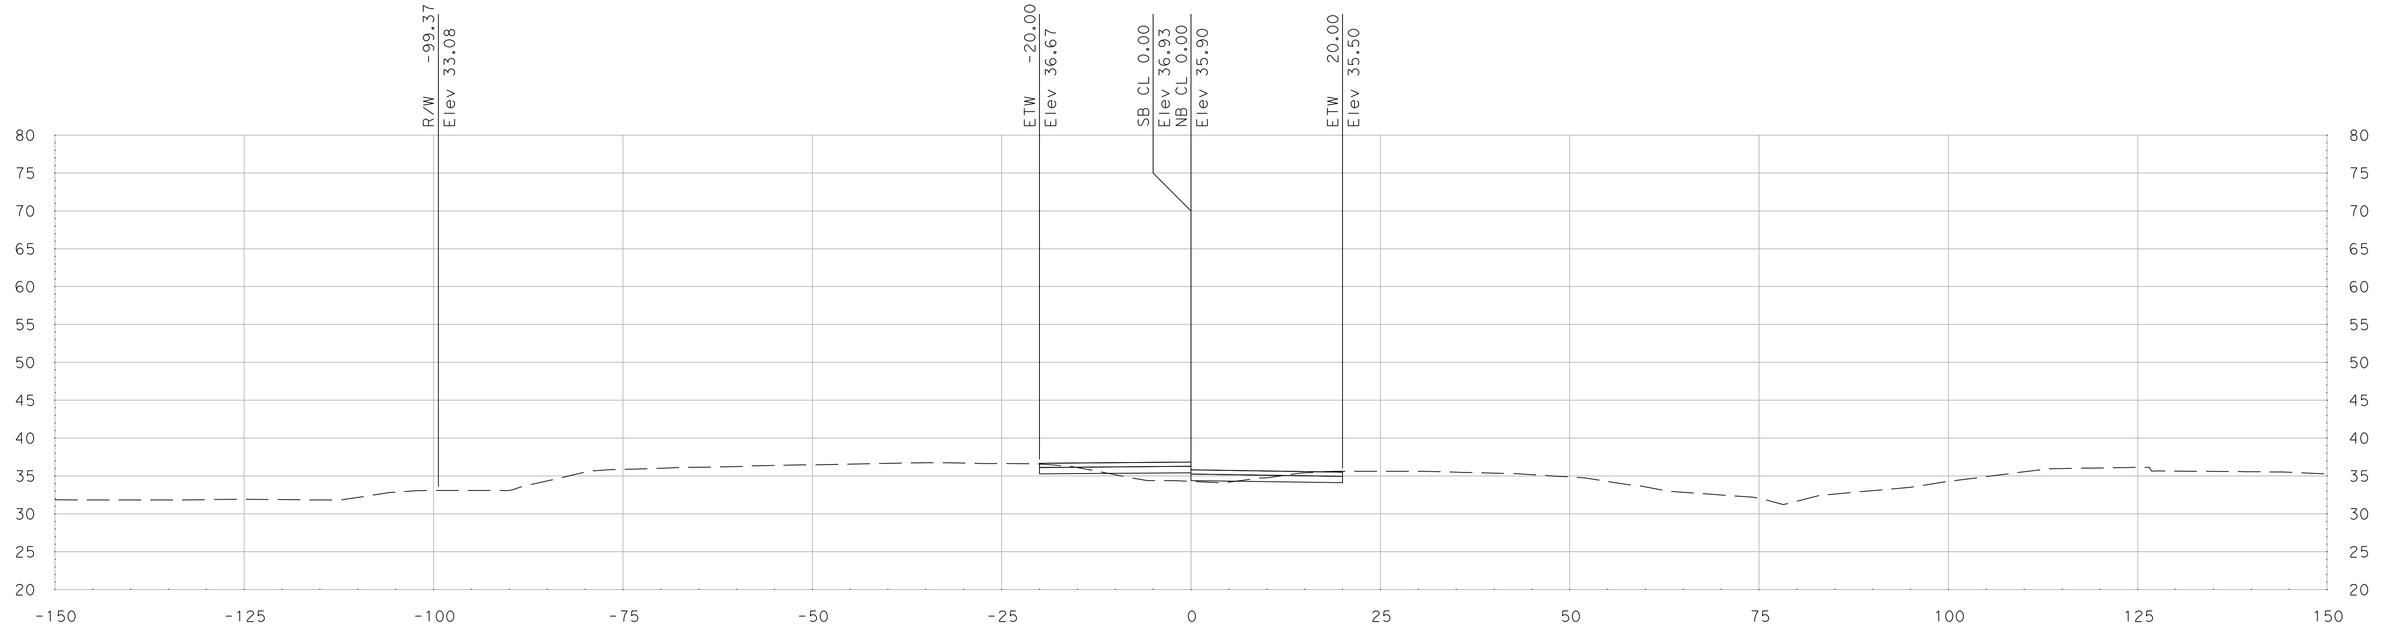

"SR 99" Sta 474+50.00

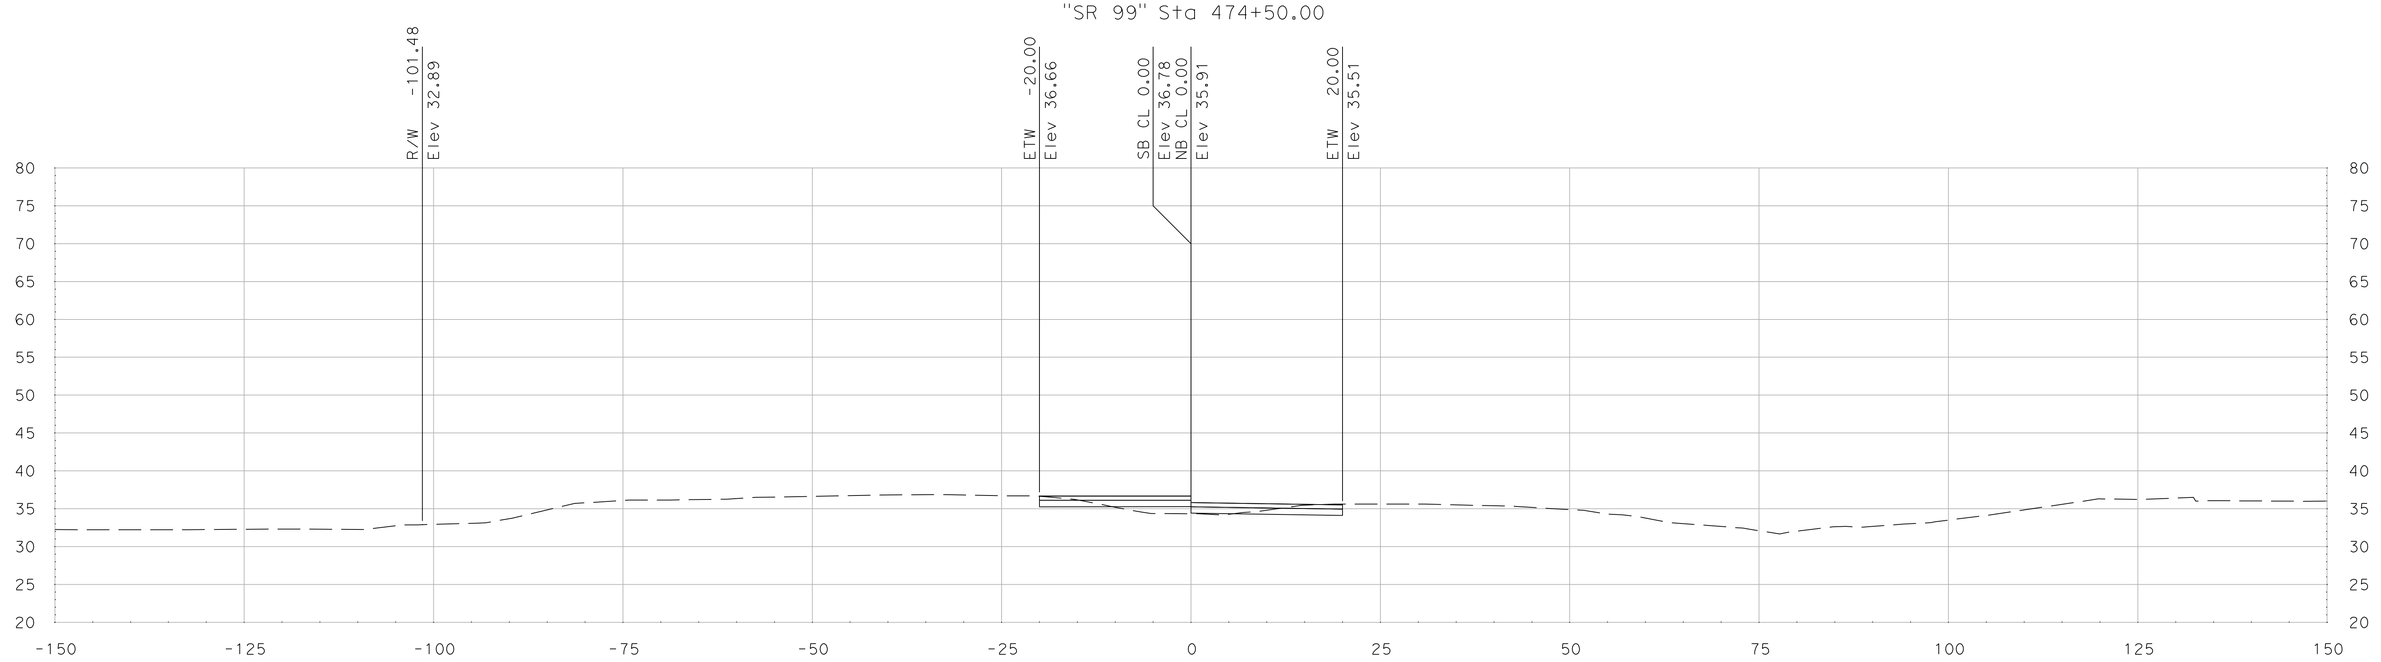

"SR 99" Sta 474+25.00

SCALE
HORIZONTAL: 1"=10'
VERTICAL: 1"=10'

DATE: 5/18/2011

ALL DIMENSIONS ARE IN US SURVEY FEET

FOR EARTHWORK DEVELOPMENT ONLY

Dist	COUNTY	ROUTE	POST MILES TOTAL PROJECT	SHEET No.	TOTAL SHEETS
10	SJ	99	4.9/14.2		
CONTRACT No.			10-0E6114		
PROJECT ID			1000020440		

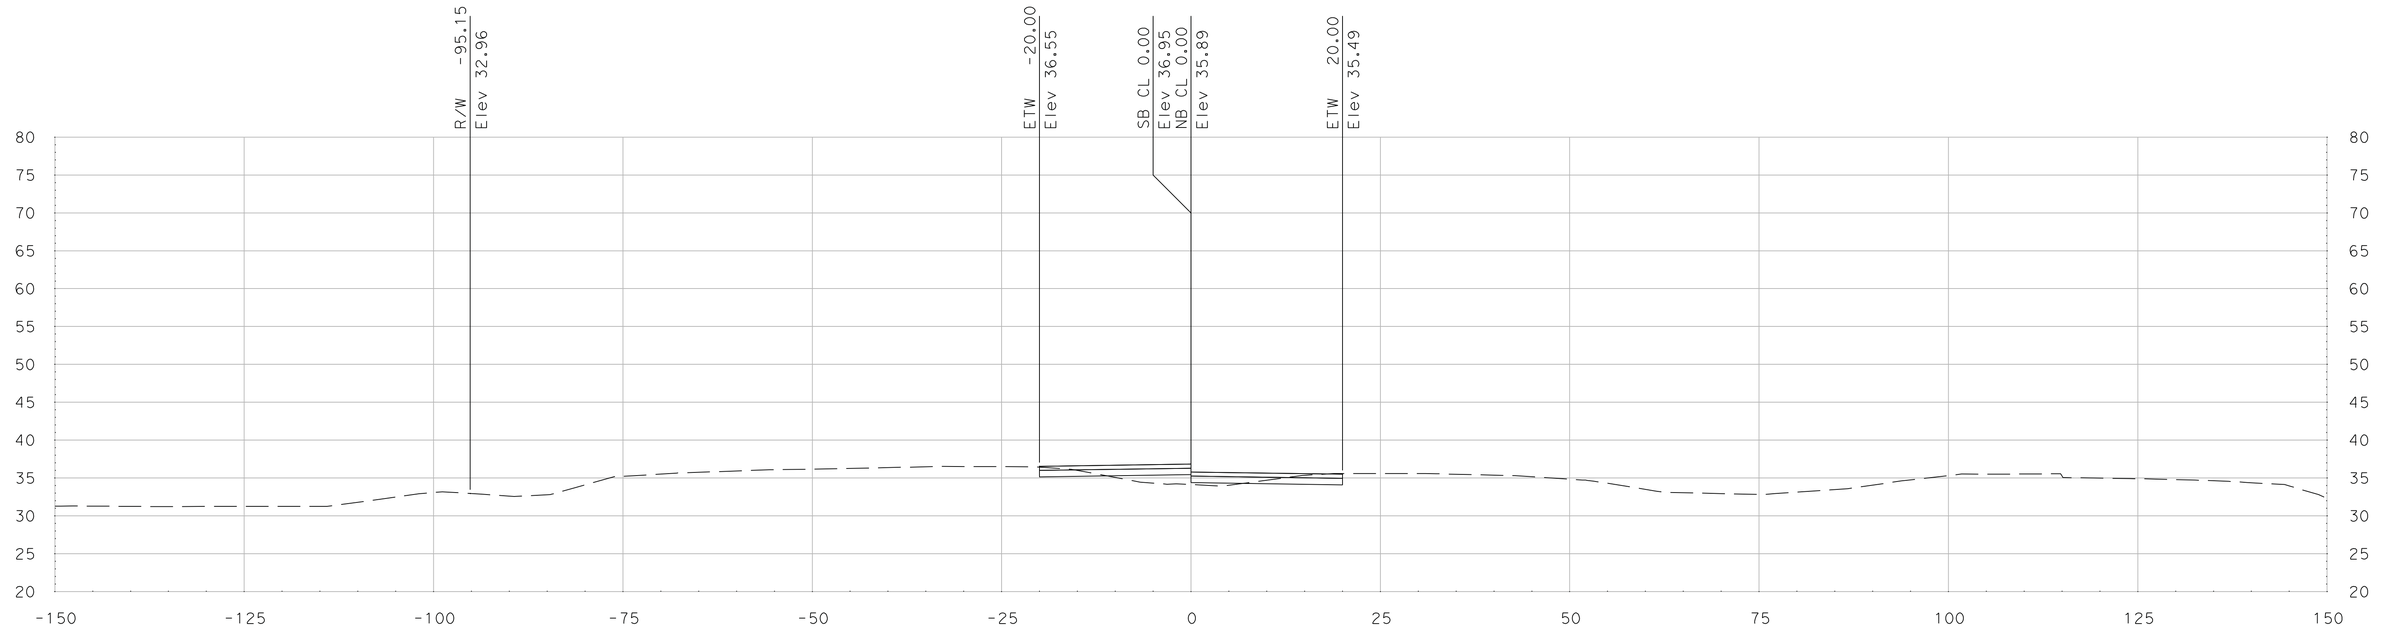

"SR 99" Sta 475+00.00

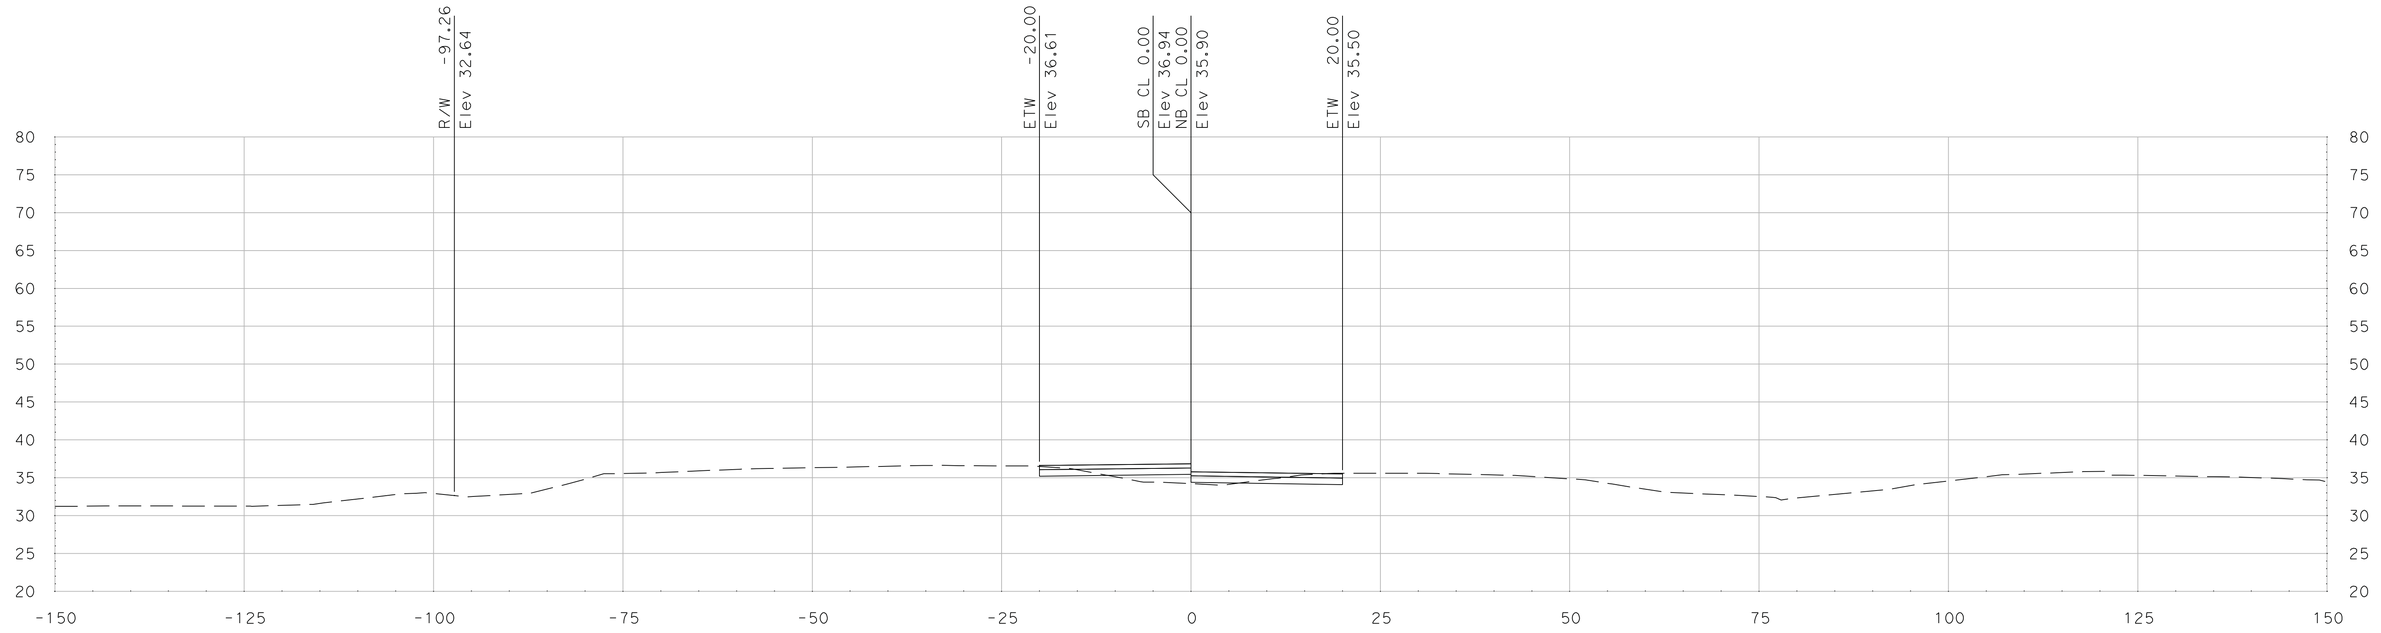

"SR 99" Sta 474+75.00

SCALE
HORIZONTAL: 1"=10'
VERTICAL: 1"=10'

DATE: 5/18/2011

ALL DIMENSIONS ARE IN US SURVEY FEET

FOR EARTHWORK DEVELOPMENT ONLY

Dist	COUNTY	ROUTE	POST MILES TOTAL PROJECT	SHEET No.	TOTAL SHEETS
10	SJ	99	4.9/14.2		
CONTRACT No.			10-0E6114		
PROJECT ID			1000020440		

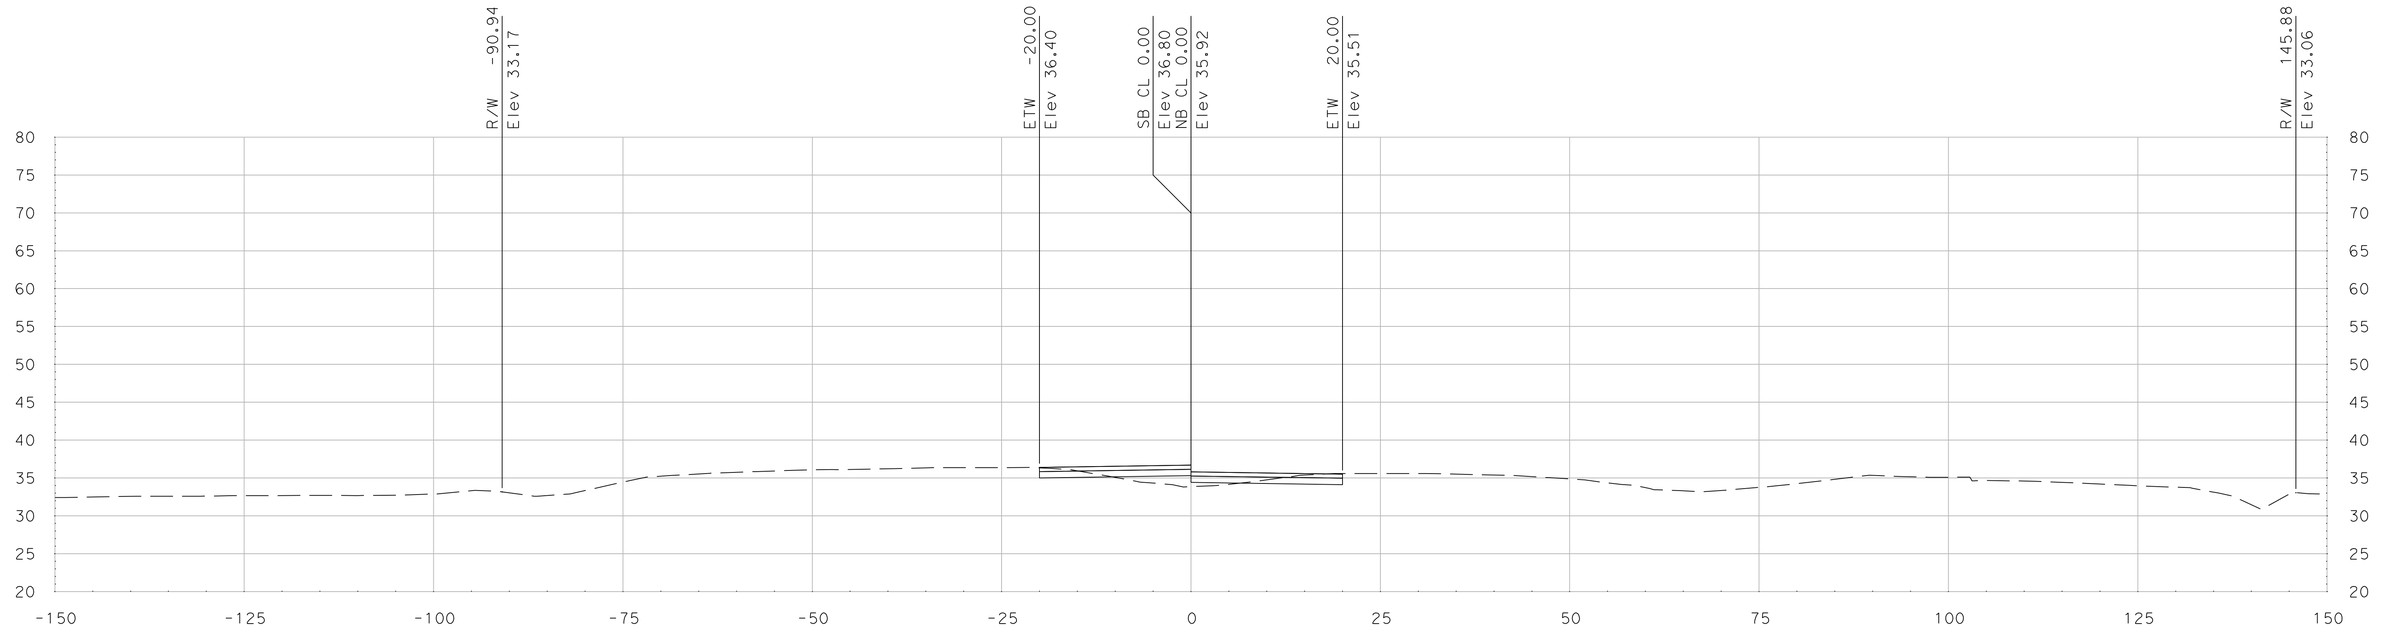

"SR 99" Sta 475+50.00

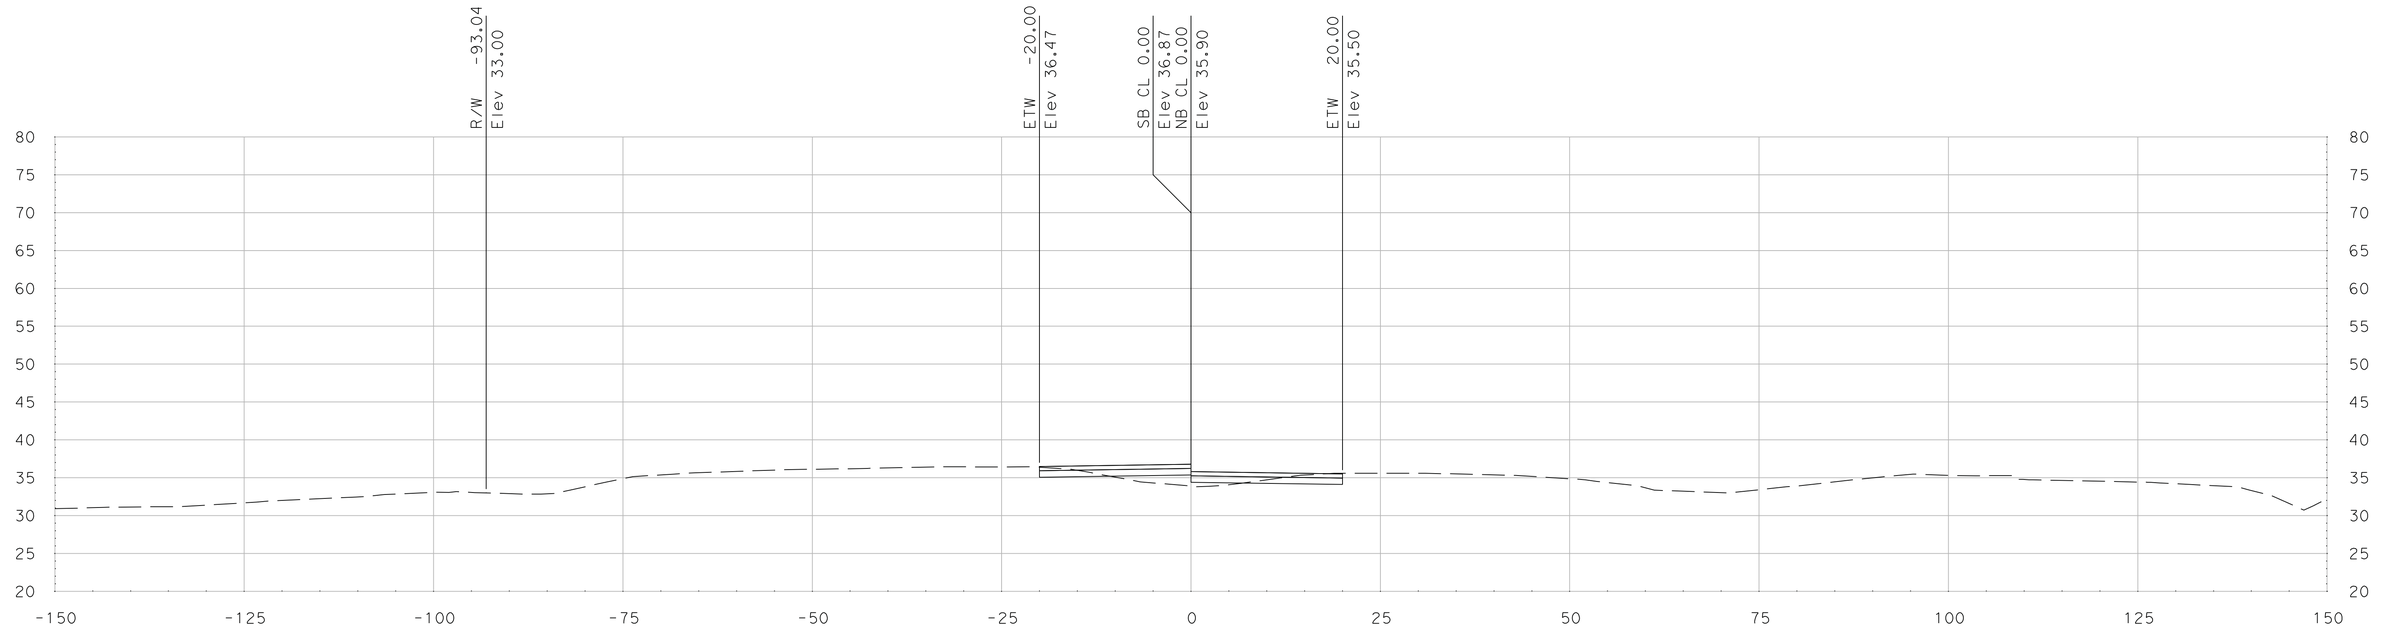

"SR 99" Sta 475+25.00

SCALE
HORIZONTAL: 1"=10'
VERTICAL: 1"=10'

DATE: 5/18/2011

ALL DIMENSIONS ARE IN US SURVEY FEET

FOR EARTHWORK DEVELOPMENT ONLY

Dist	COUNTY	ROUTE	POST MILES TOTAL PROJECT	SHEET No.	TOTAL SHEETS
10	SJ	99	4.9/14.2		
CONTRACT No.			10-0E6114		
PROJECT ID			1000020440		

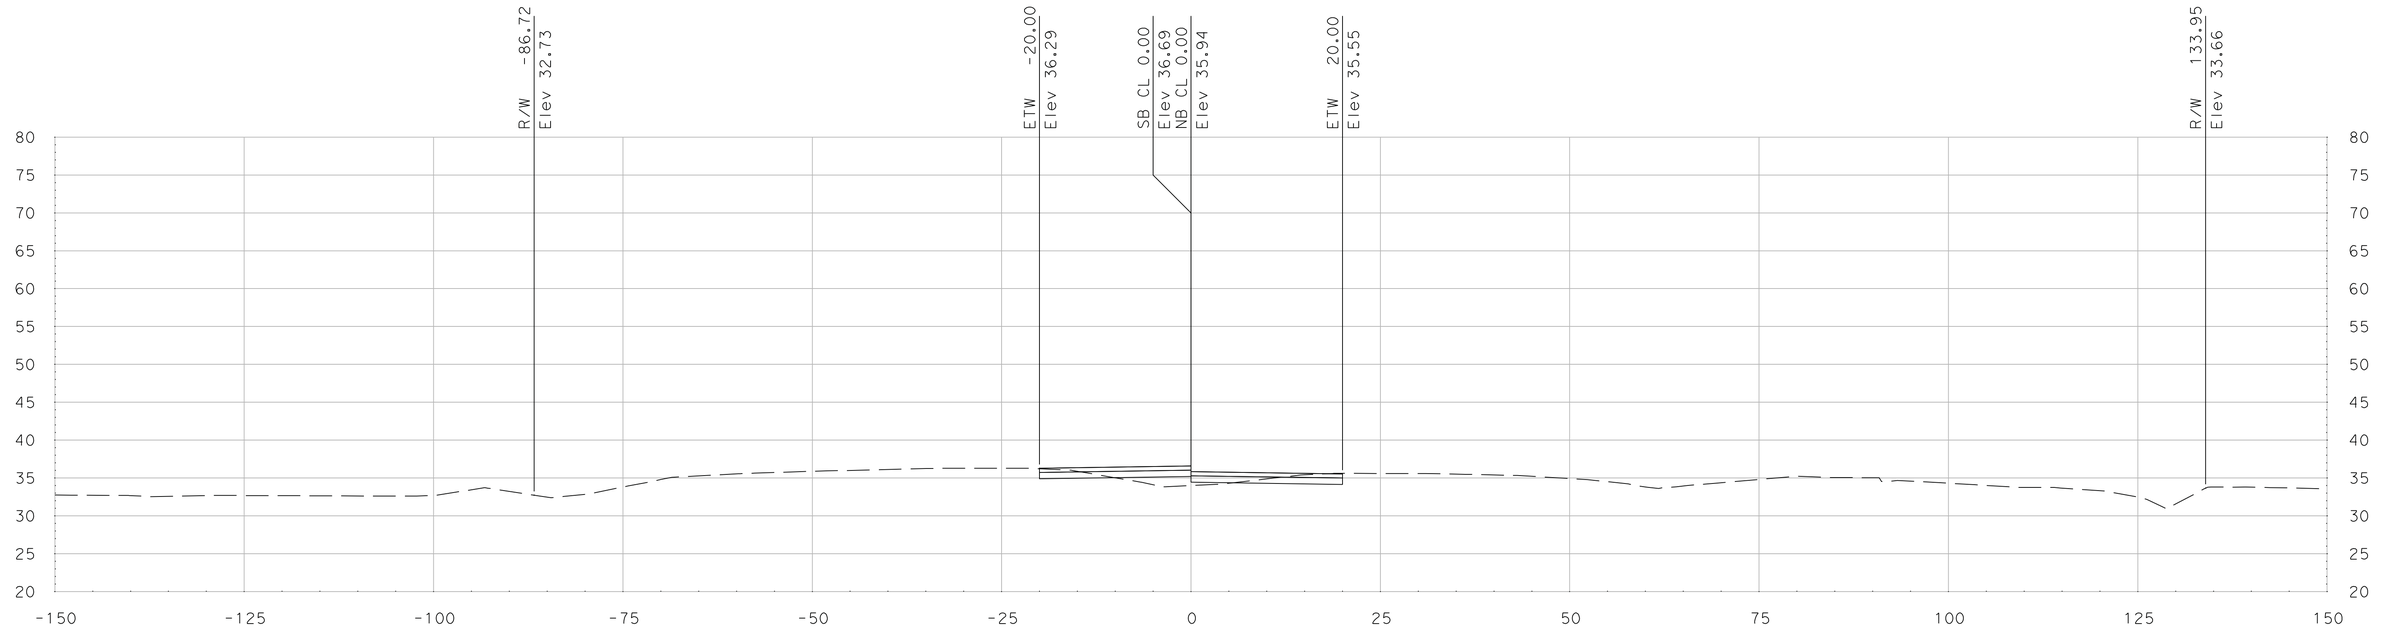

"SR 99" Sta 476+00.00

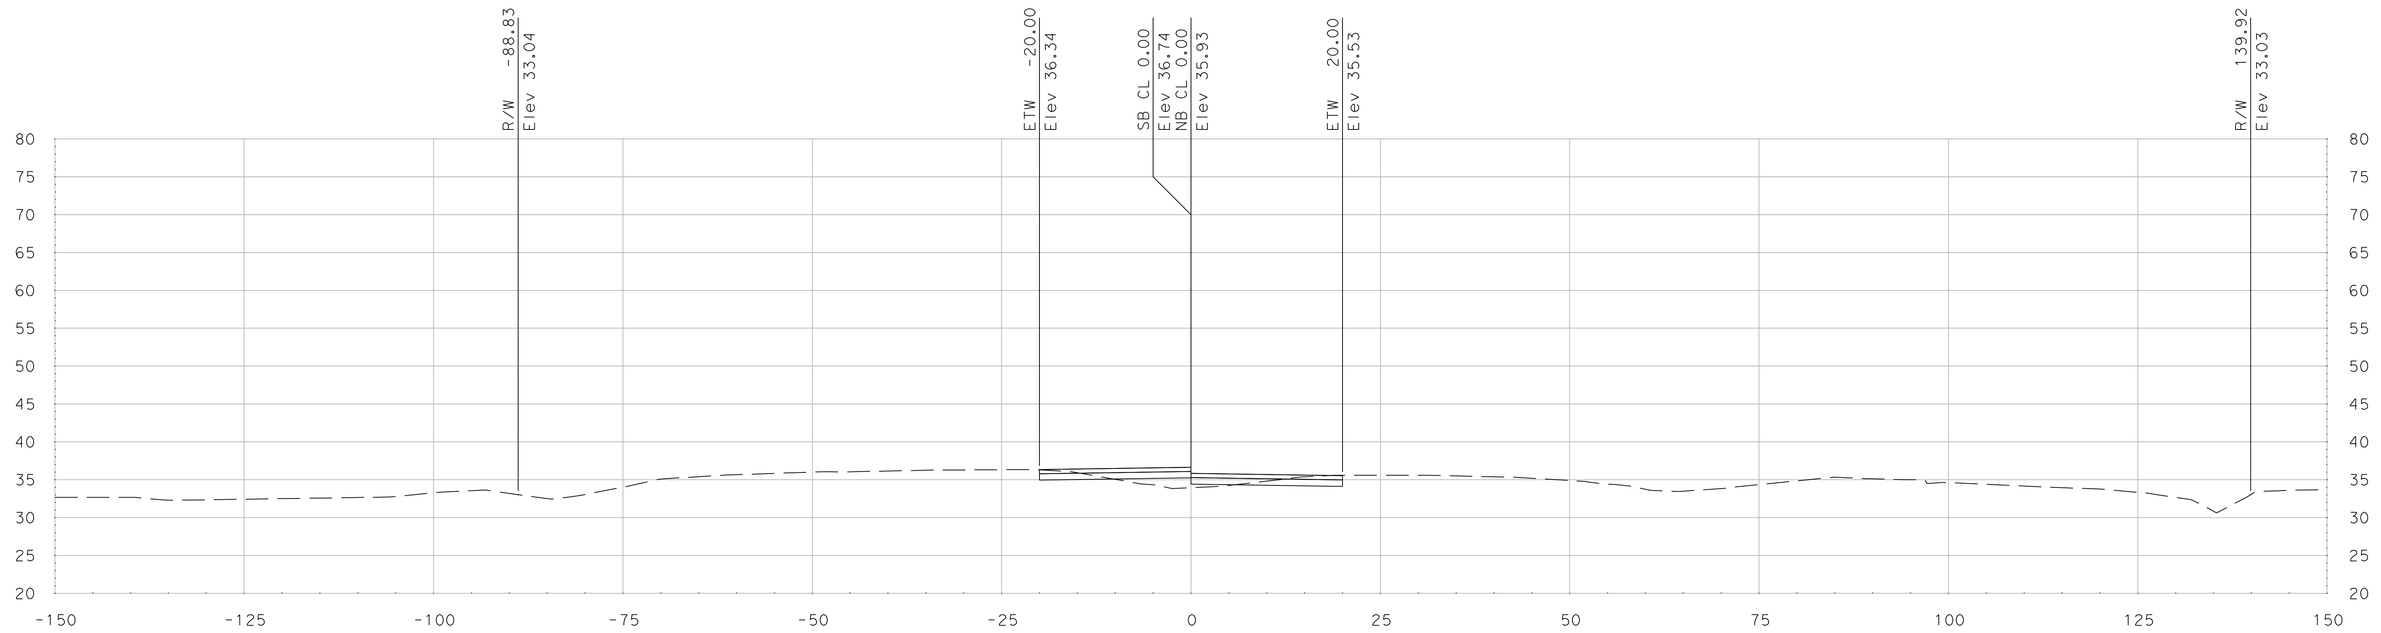

"SR 99" Sta 475+75.00

SCALE
HORIZONTAL: 1"=10'
VERTICAL: 1"=10'

DATE: 5/18/2011

ALL DIMENSIONS ARE IN US SURVEY FEET

FOR EARTHWORK DEVELOPMENT ONLY

Dist	COUNTY	ROUTE	POST MILES TOTAL PROJECT	SHEET No.	TOTAL SHEETS
10	SJ	99	4.9/14.2		
CONTRACT No.			10-0E6114		
PROJECT ID			1000020440		

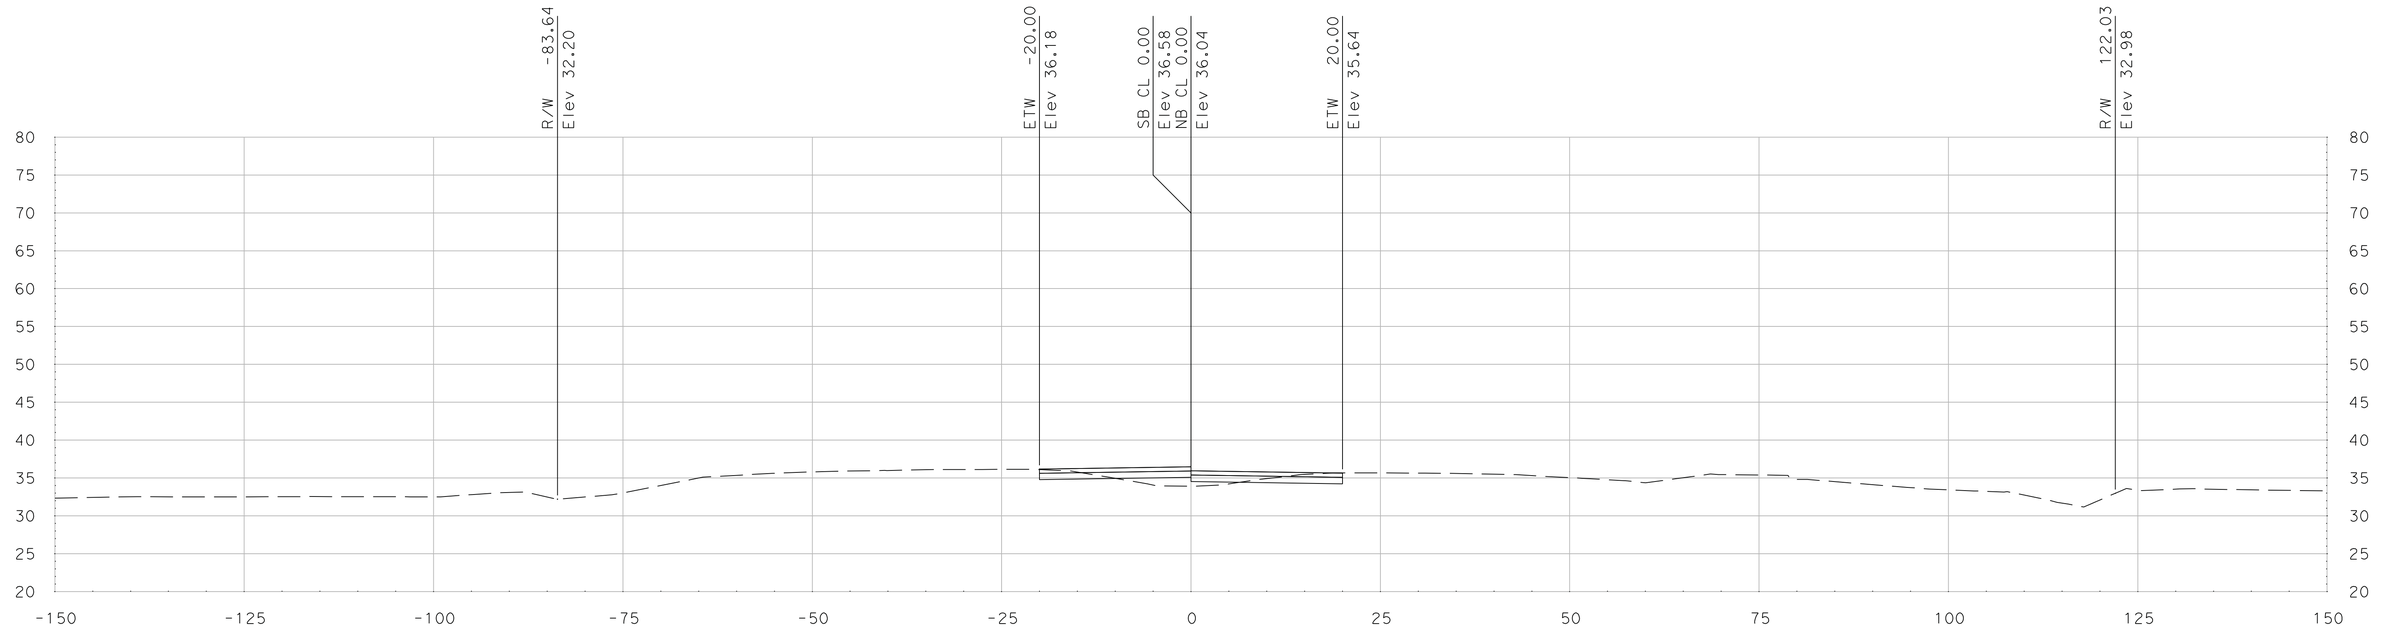

"SR 99" Sta 476+50.00

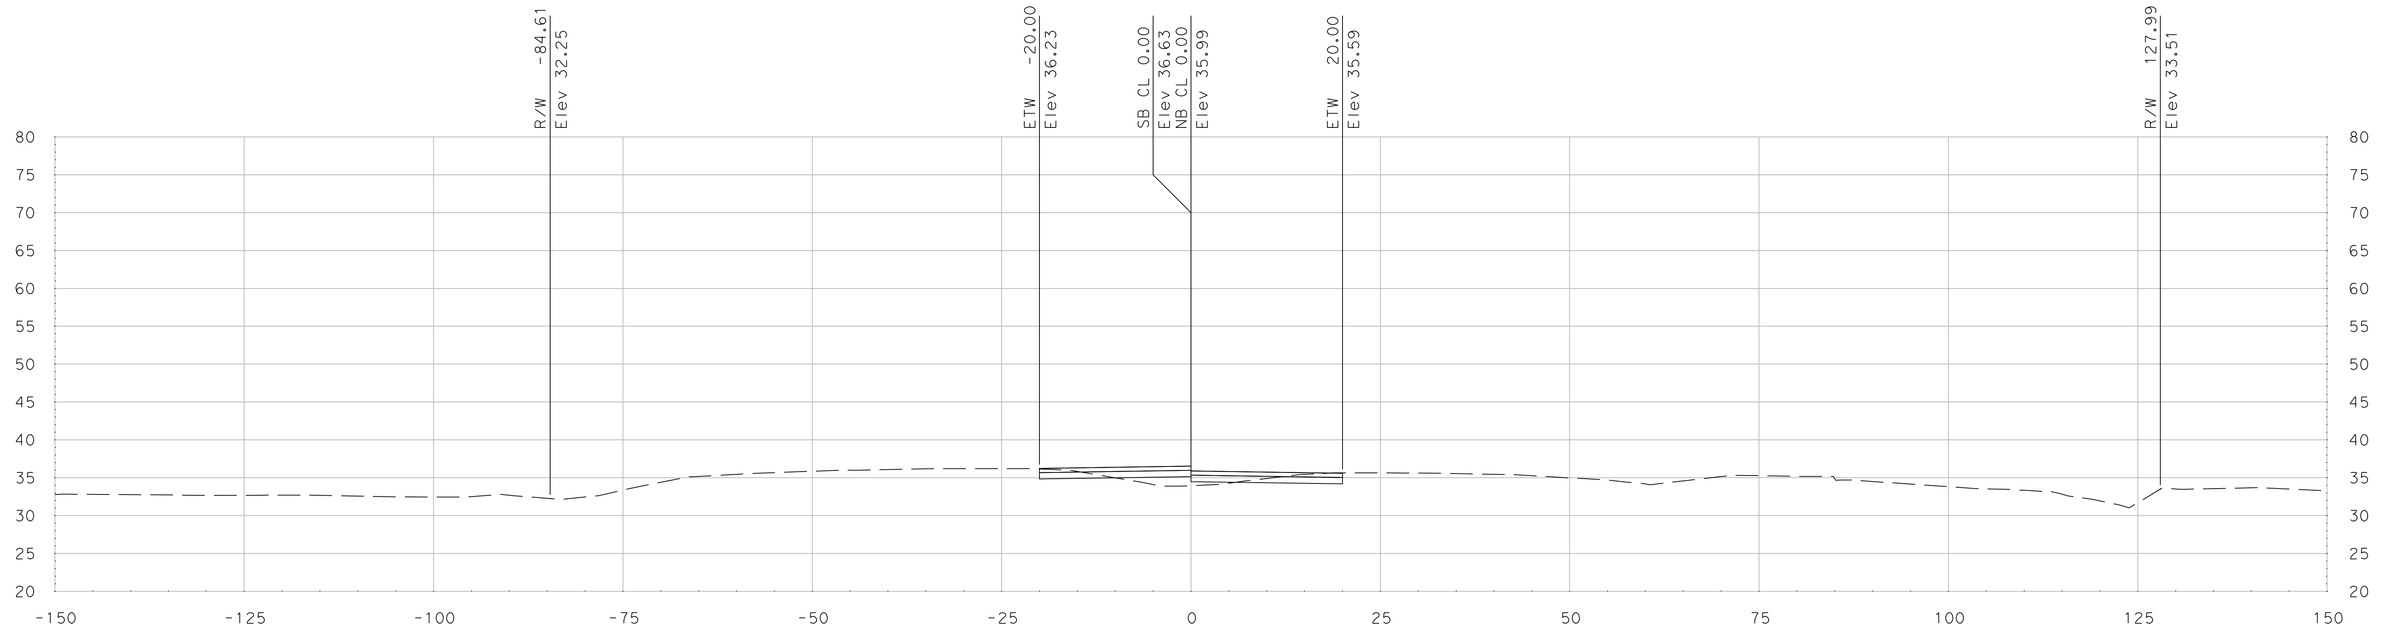

"SR 99" Sta 476+25.00

SCALE
HORIZONTAL: 1"=10'
VERTICAL: 1"=10'

DATE: 5/18/2011

ALL DIMENSIONS ARE IN US SURVEY FEET

FOR EARTHWORK DEVELOPMENT ONLY

Dist	COUNTY	ROUTE	POST MILES TOTAL PROJECT	SHEET No.	TOTAL SHEETS
10	SJ	99	4.9/14.2		
CONTRACT No.			10-0E6114		
PROJECT ID			1000020440		

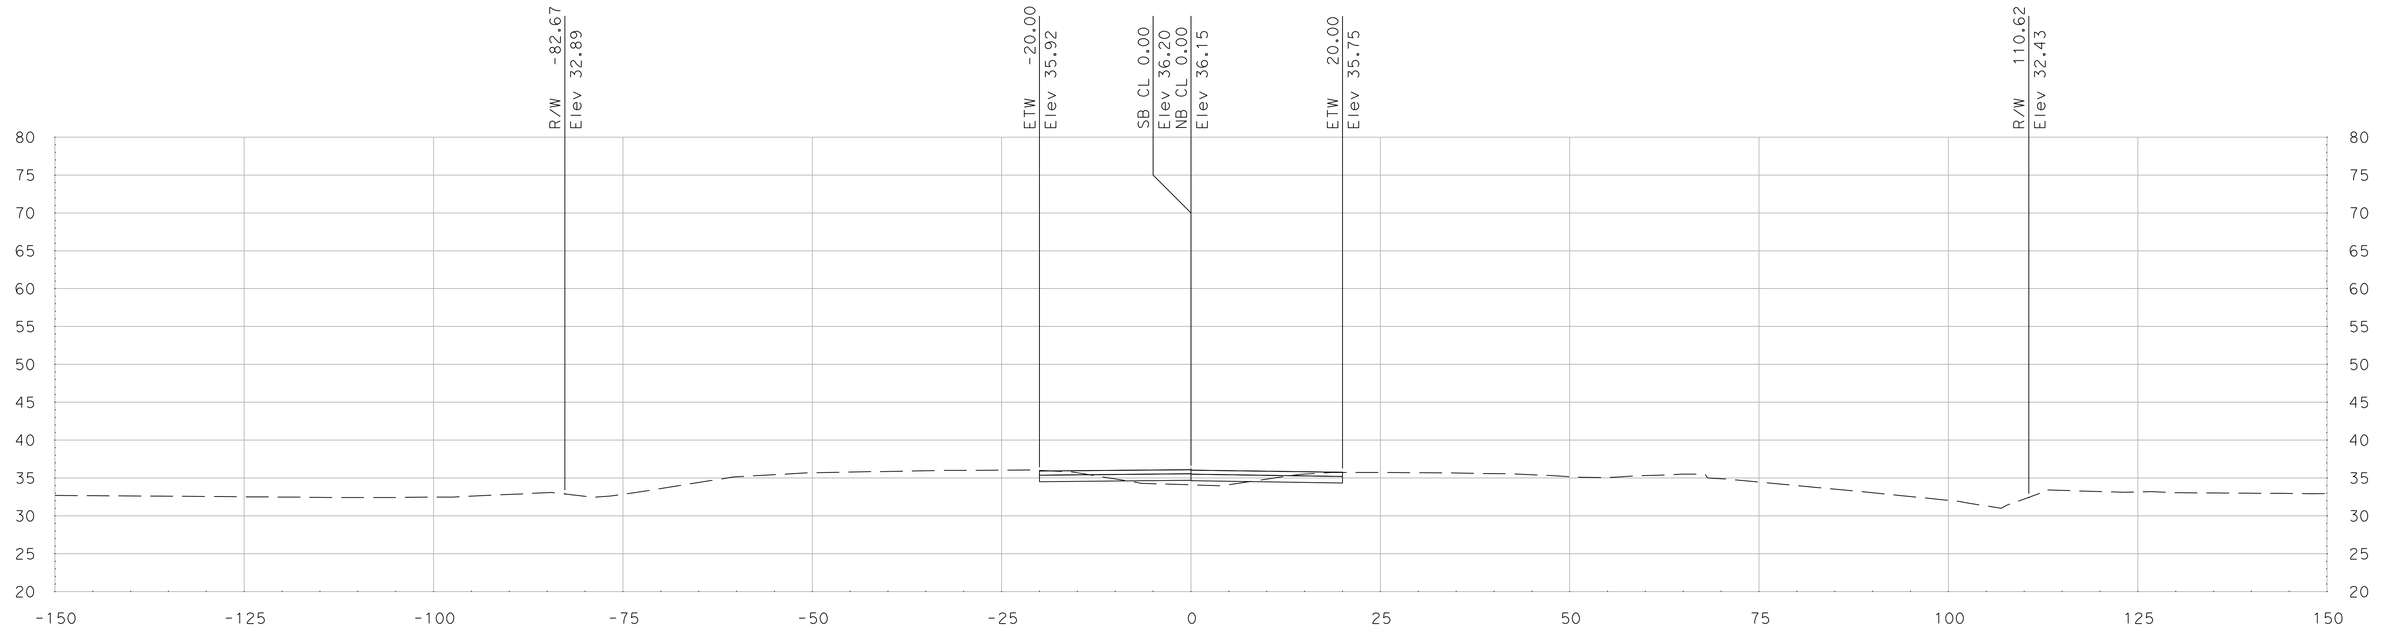

"SR 99" Sta 477+00.00

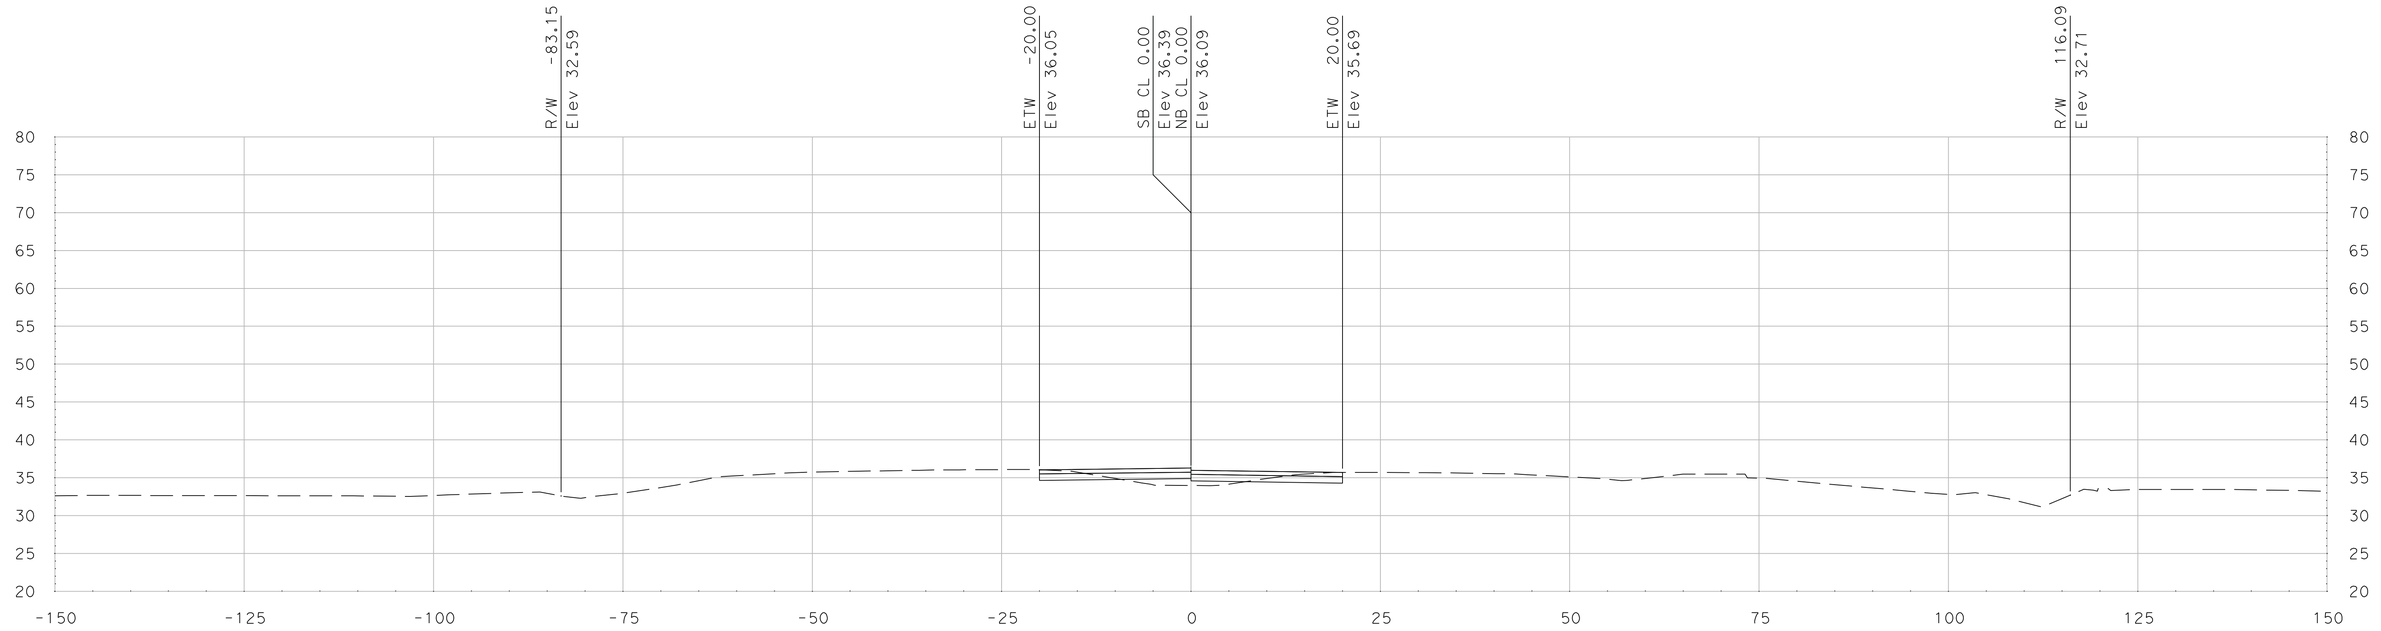

"SR 99" Sta 476+75.00

SCALE
HORIZONTAL: 1"=10'
VERTICAL: 1"=10'

DATE: 5/18/2011

ALL DIMENSIONS ARE IN US SURVEY FEET

FOR EARTHWORK DEVELOPMENT ONLY

Dist	COUNTY	ROUTE	POST MILES TOTAL PROJECT	SHEET No.	TOTAL SHEETS
10	SJ	99	4.9/14.2		
CONTRACT No.			**10-0E6114**		
PROJECT ID			**1000020440**		

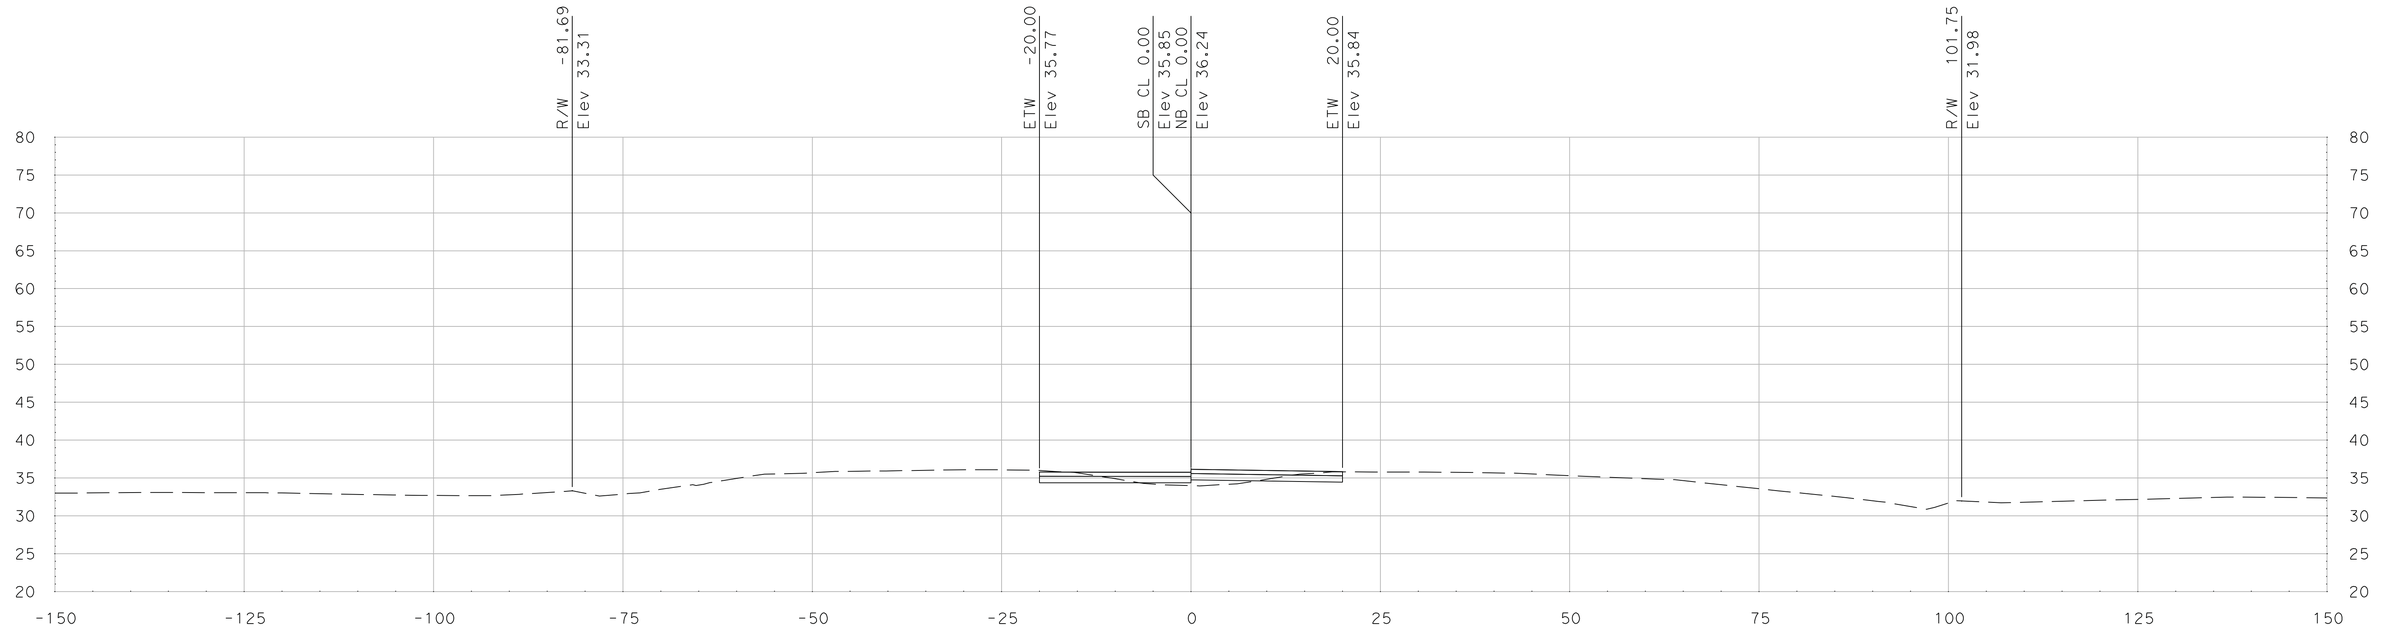

"SR 99" Sta 477+50.00

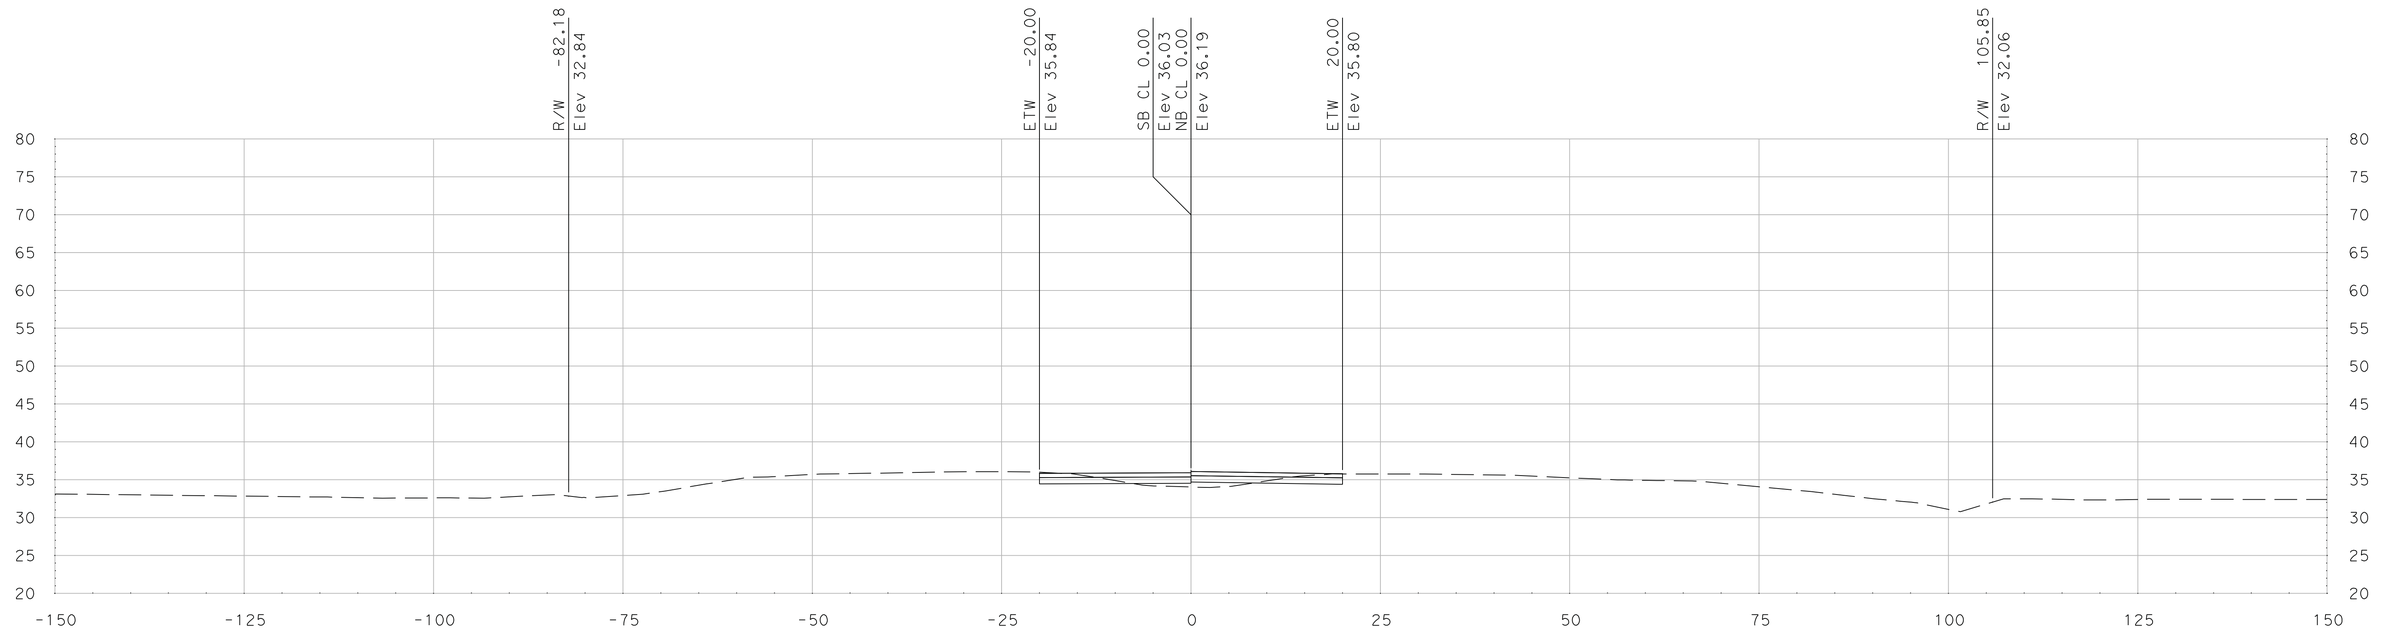

"SR 99" Sta 477+25.00

SCALE
HORIZONTAL: 1"=10'
VERTICAL: 1"=10'

DATE: 5/18/2011

ALL DIMENSIONS ARE IN US SURVEY FEET

FOR EARTHWORK DEVELOPMENT ONLY

Dist	COUNTY	ROUTE	POST MILES TOTAL PROJECT	SHEET No.	TOTAL SHEETS
10	SJ	99	4.9/14.2		
CONTRACT No.			10-0E6114		
PROJECT ID			1000020440		

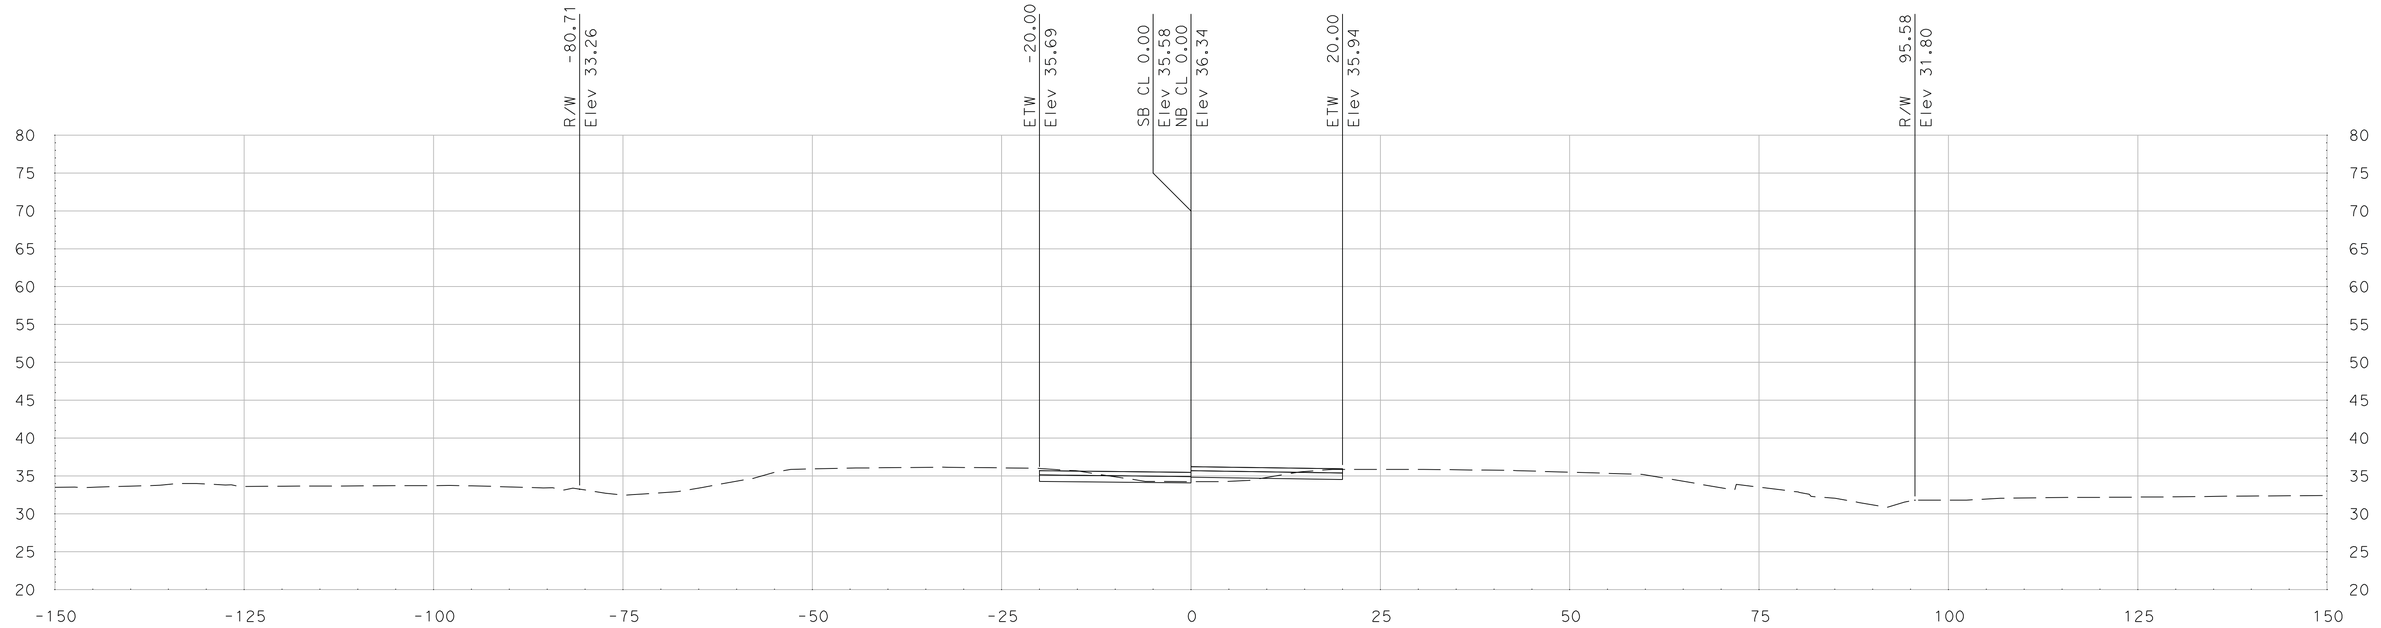

"SR 99" Sta 478+00.00

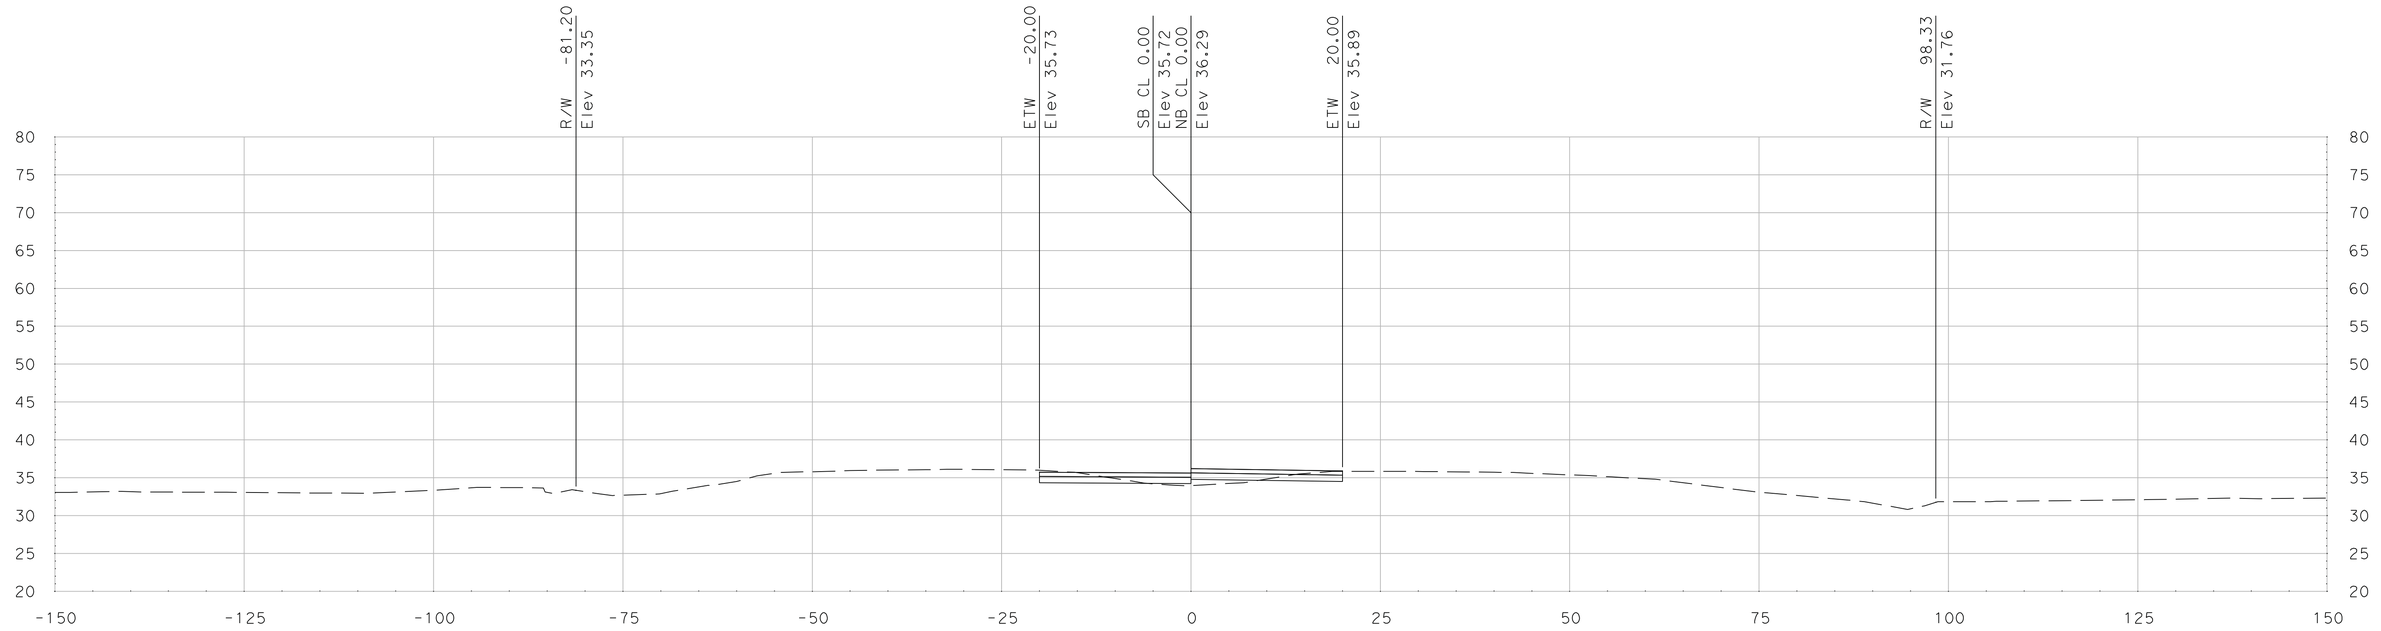

"SR 99" Sta 477+75.00

SCALE
HORIZONTAL: 1"=10'
VERTICAL: 1"=10'

DATE: 5/18/2011

ALL DIMENSIONS ARE IN US SURVEY FEET

FOR EARTHWORK DEVELOPMENT ONLY

Dist	COUNTY	ROUTE	POST MILES TOTAL PROJECT	SHEET No.	TOTAL SHEETS
10	SJ	99	4.9/14.2		
CONTRACT No.			10-0E6114		
PROJECT ID			1000020440		

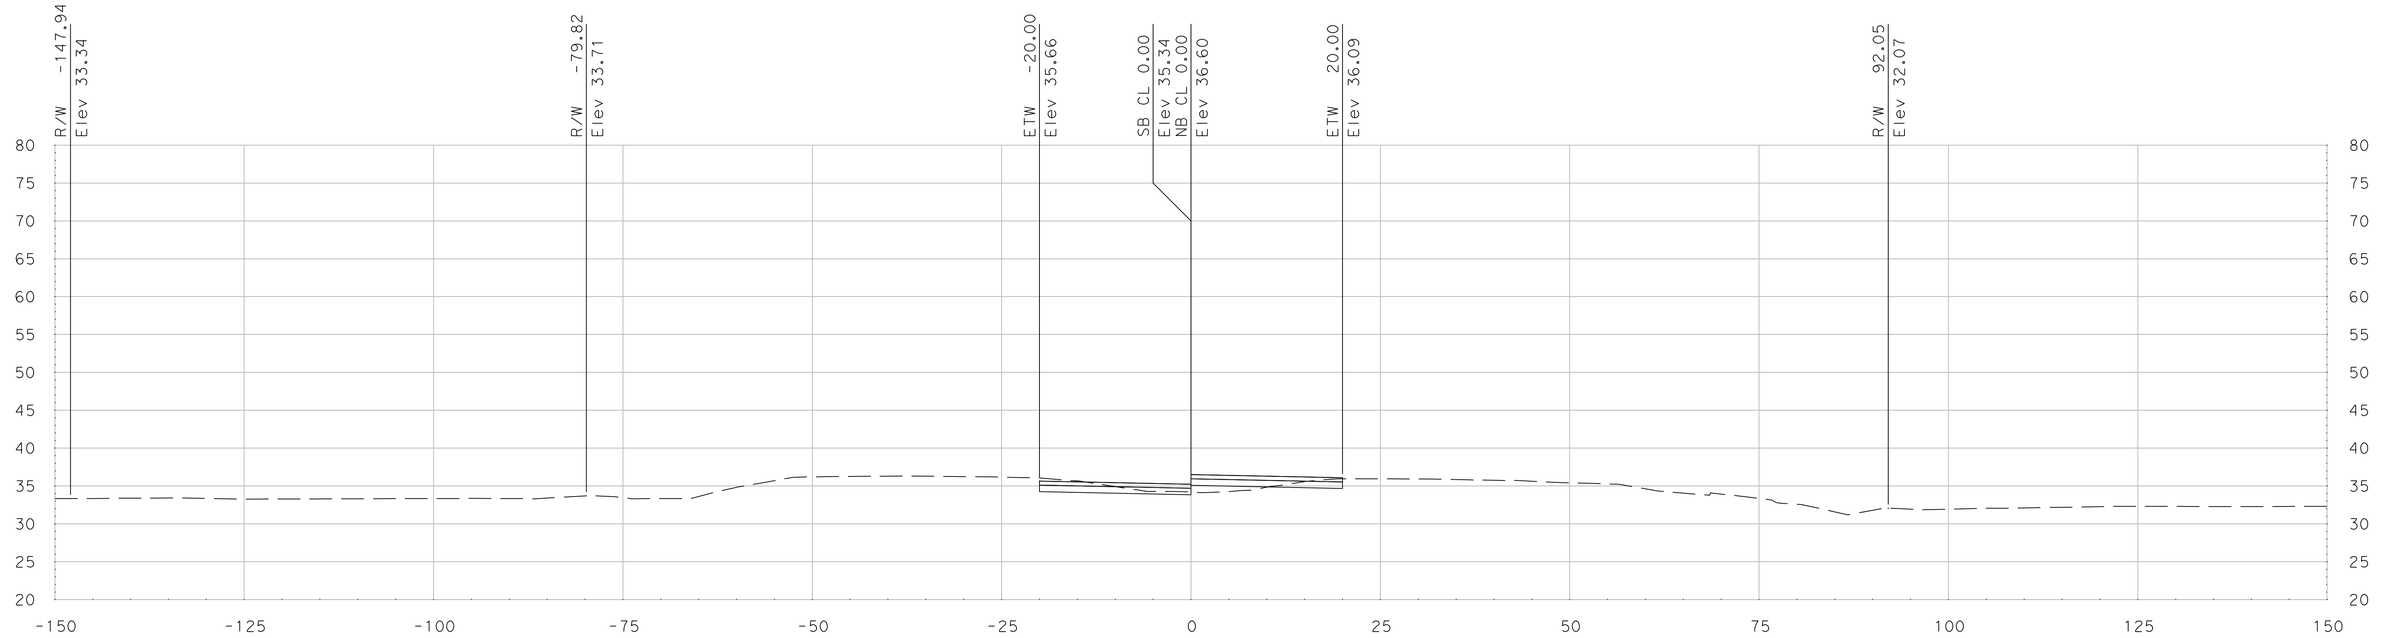

"SR 99" Sta 478+50.00

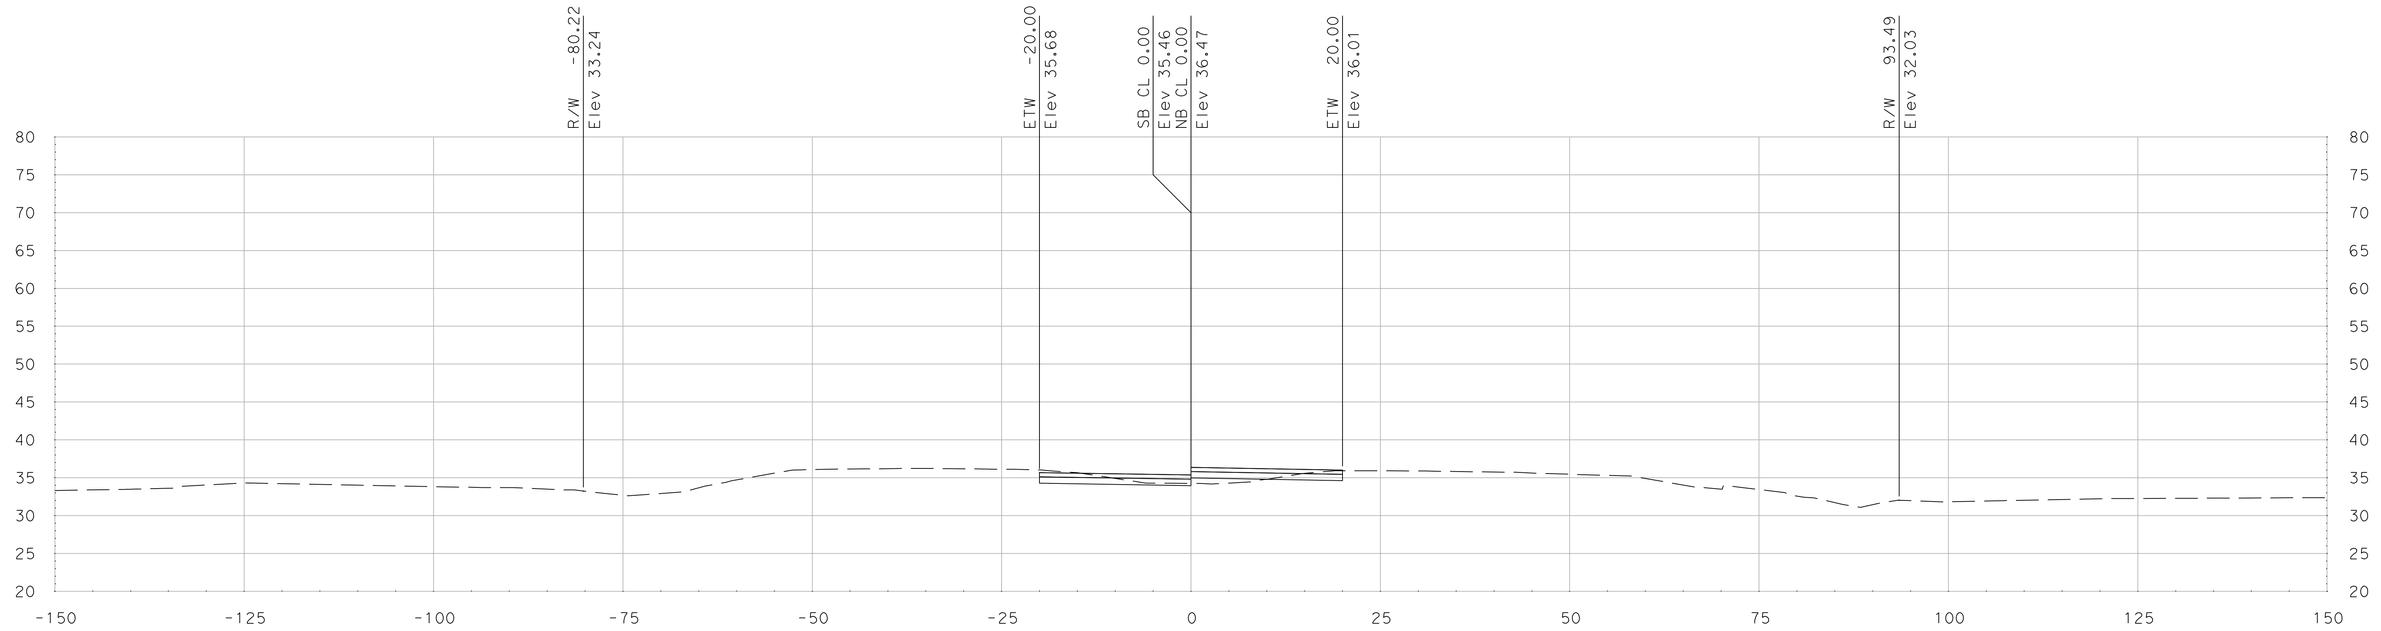

"SR 99" Sta 478+25.00

SCALE
HORIZONTAL: 1"=10'
VERTICAL: 1"=10'

DATE: 5/18/2011

ALL DIMENSIONS ARE IN US SURVEY FEET

FOR EARTHWORK DEVELOPMENT ONLY

Dist	COUNTY	ROUTE	POST MILES TOTAL PROJECT	SHEET No.	TOTAL SHEETS
10	SJ	99	4.9/14.2		
CONTRACT No.			10-0E6114		
PROJECT ID			1000020440		

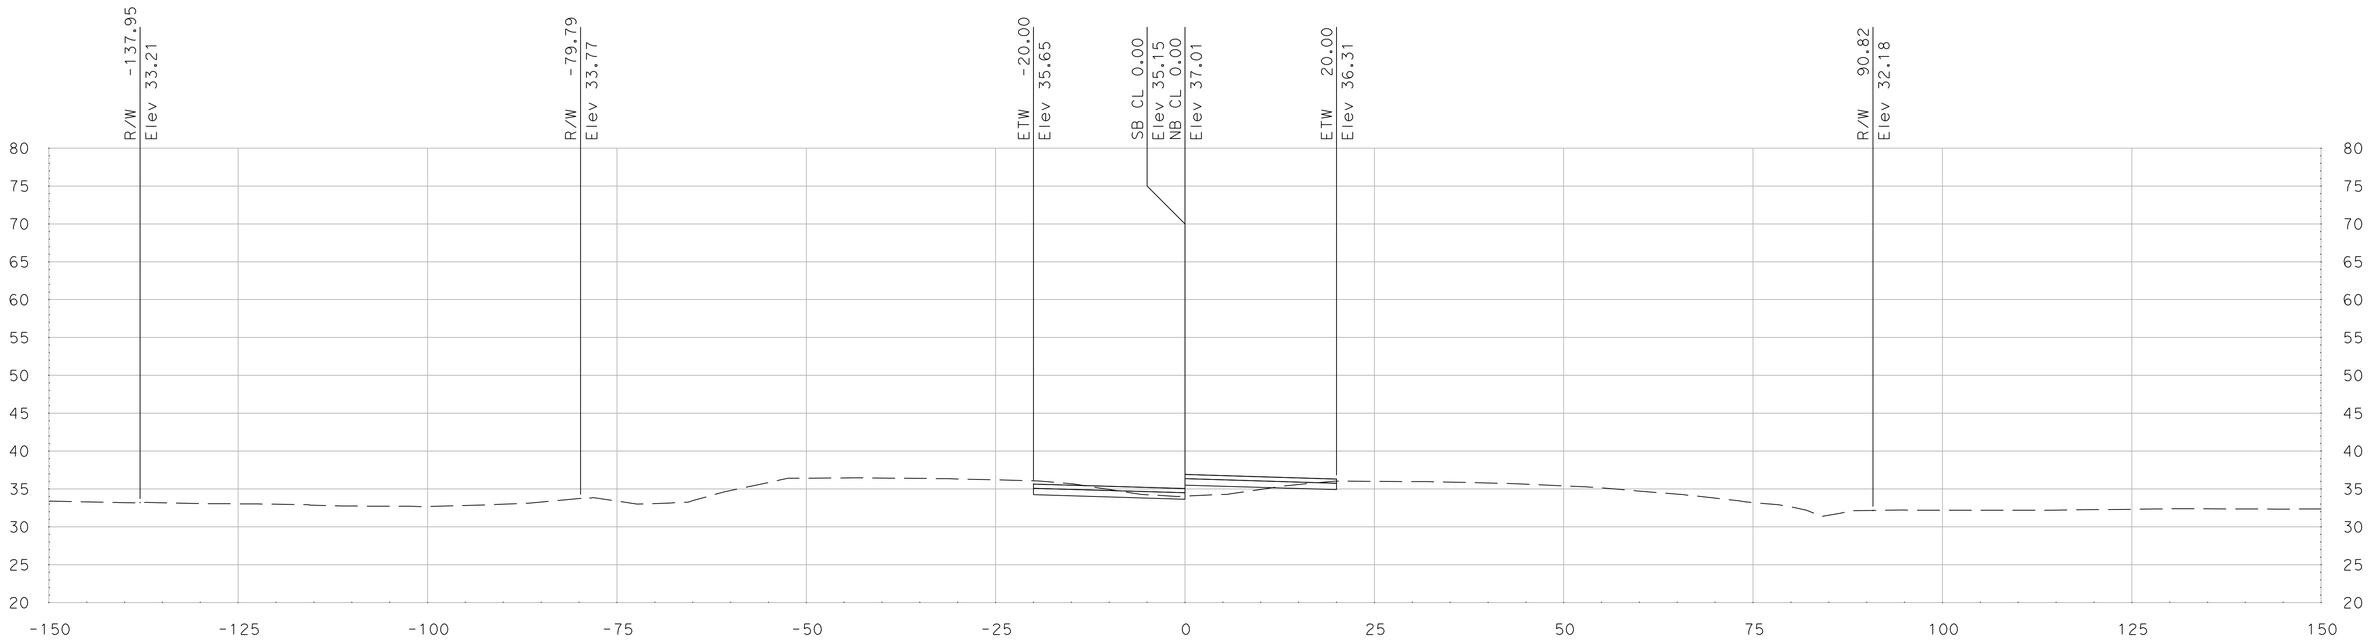

"SR 99" Sta 479+00.00

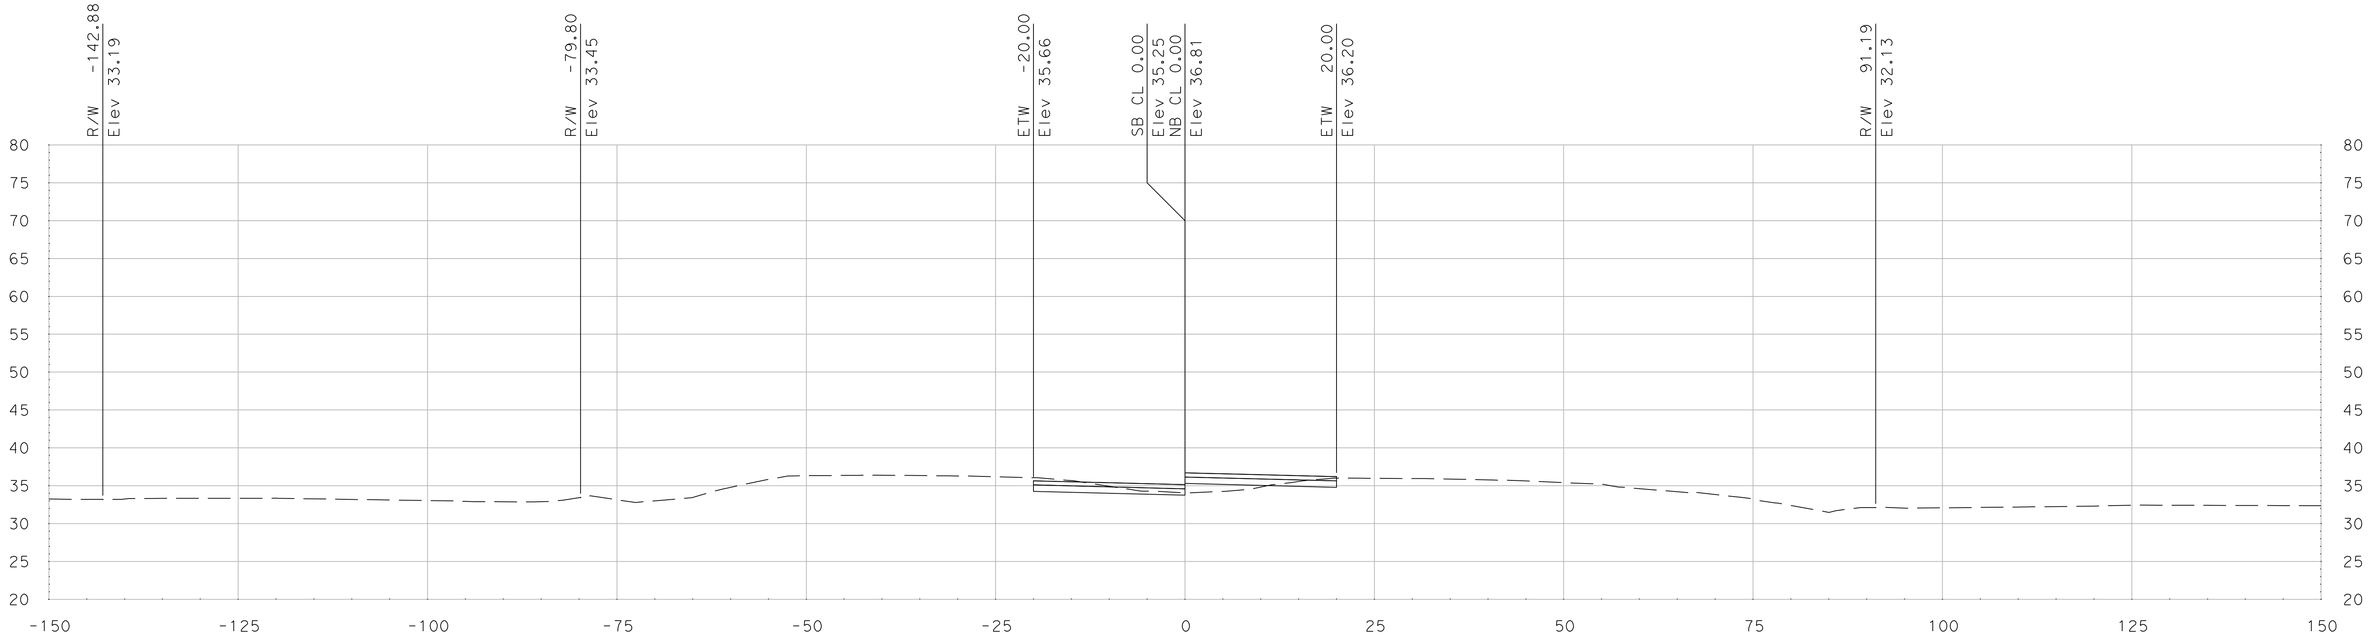

"SR 99" Sta 478+75.00

SCALE
HORIZONTAL: 1"=10'
VERTICAL: 1"=10'

DATE: 5/18/2011

ALL DIMENSIONS ARE IN US SURVEY FEET

FOR EARTHWORK DEVELOPMENT ONLY

Dist	COUNTY	ROUTE	POST MILES TOTAL PROJECT	SHEET No.	TOTAL SHEETS
10	SJ	99	4.9/14.2		
CONTRACT No.			10-0E6114		
PROJECT ID			1000020440		

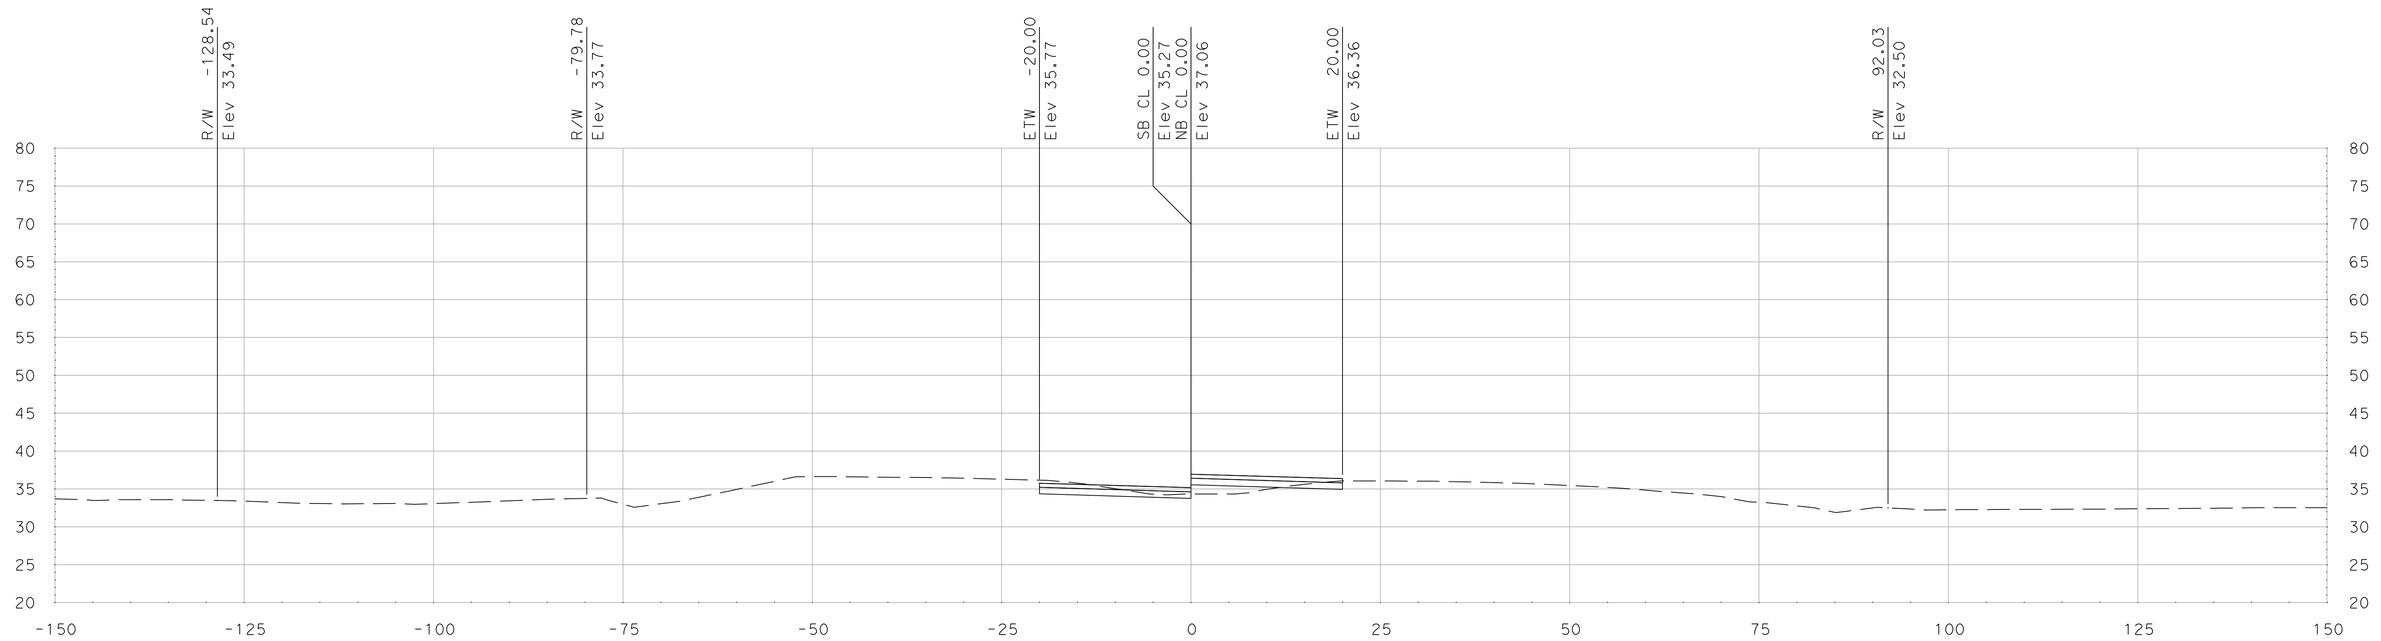

"SR 99" Sta 479+50.00

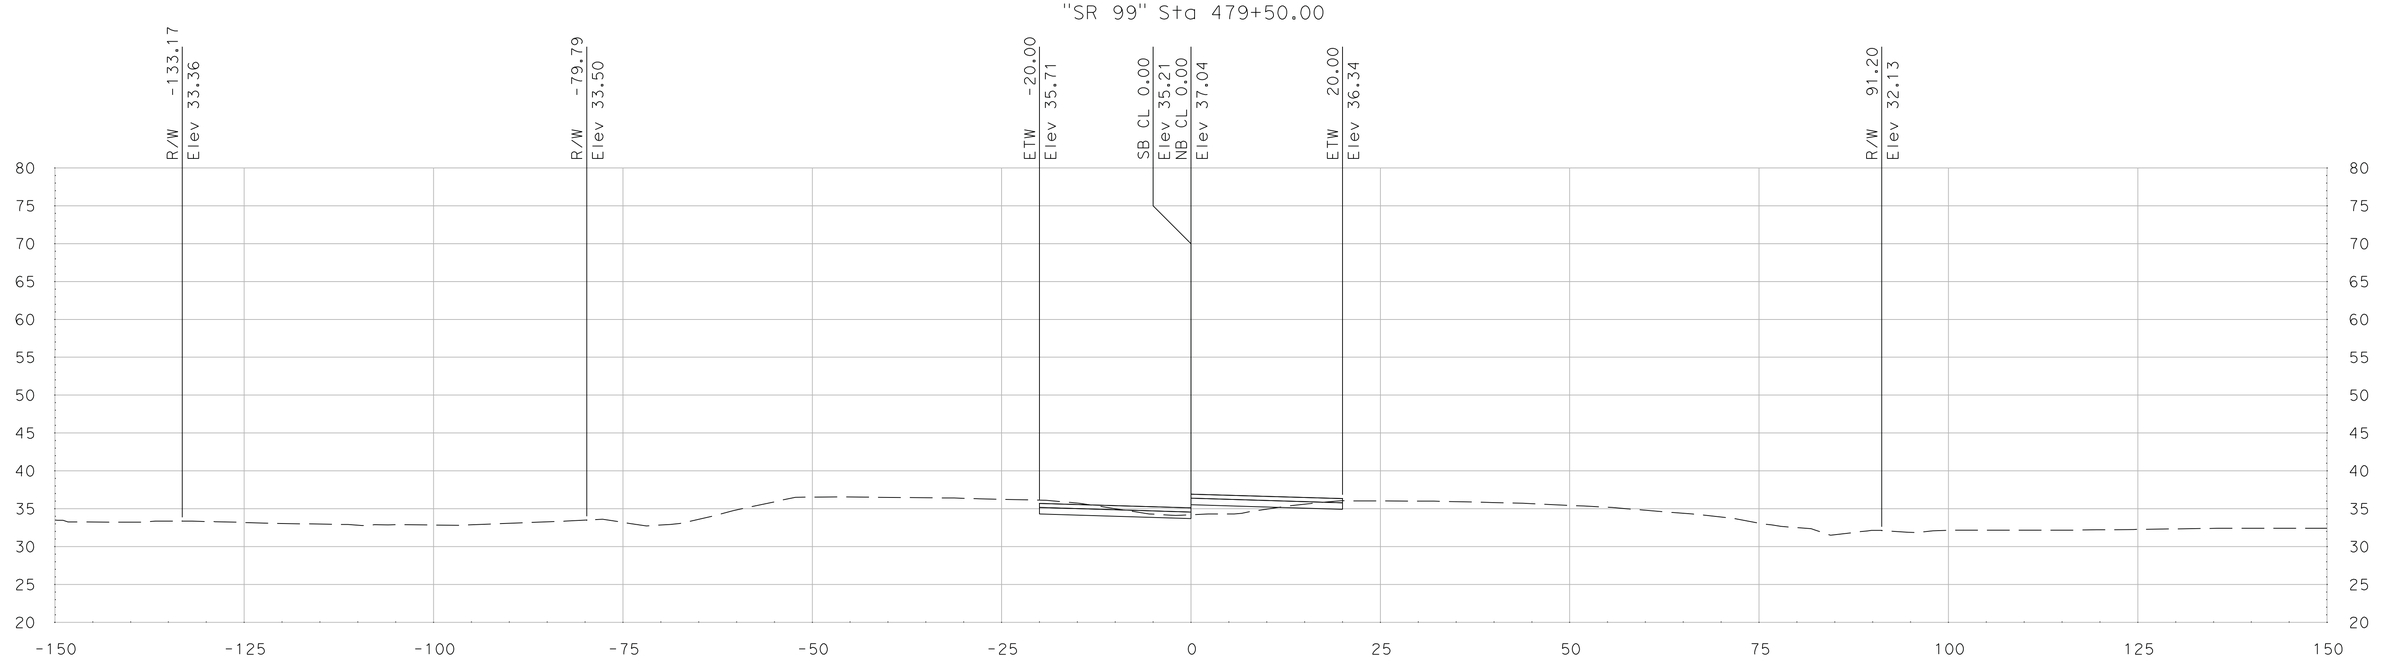

"SR 99" Sta 479+25.00

SCALE
HORIZONTAL: 1"=10'
VERTICAL: 1"=10'

DATE: 5/18/2011

ALL DIMENSIONS ARE IN US SURVEY FEET

FOR EARTHWORK DEVELOPMENT ONLY

Dist	COUNTY	ROUTE	POST MILES TOTAL PROJECT	SHEET No.	TOTAL SHEETS
10	SJ	99	4.9/14.2		
CONTRACT No.			10-0E6114		
PROJECT ID			1000020440		

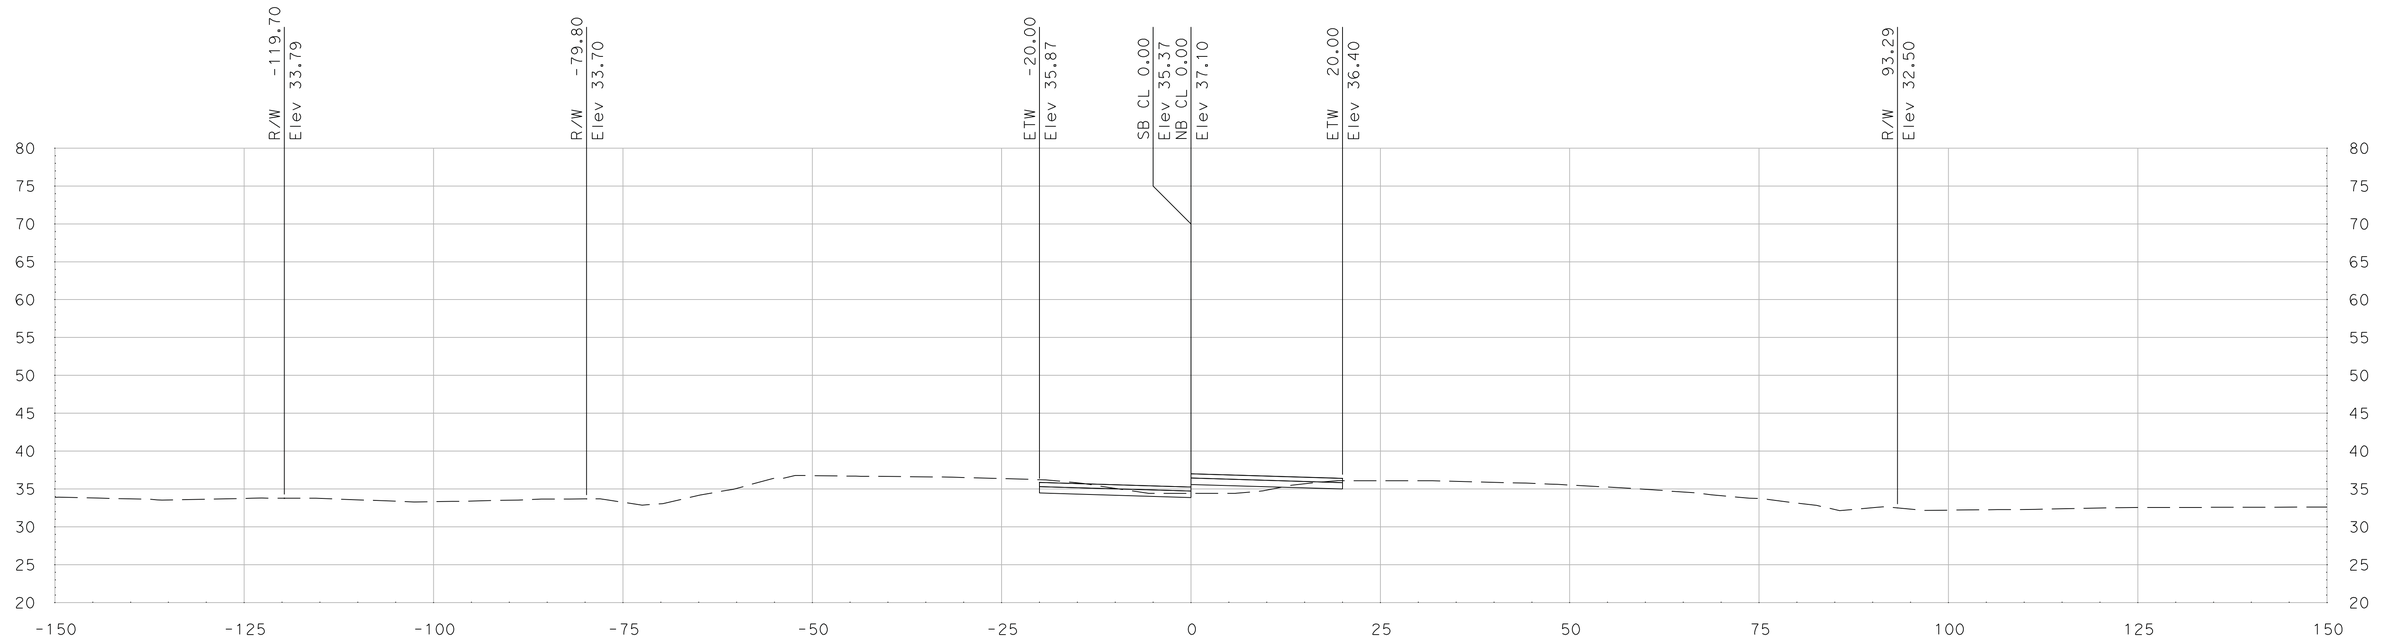

"SR 99" Sta 480+00.00

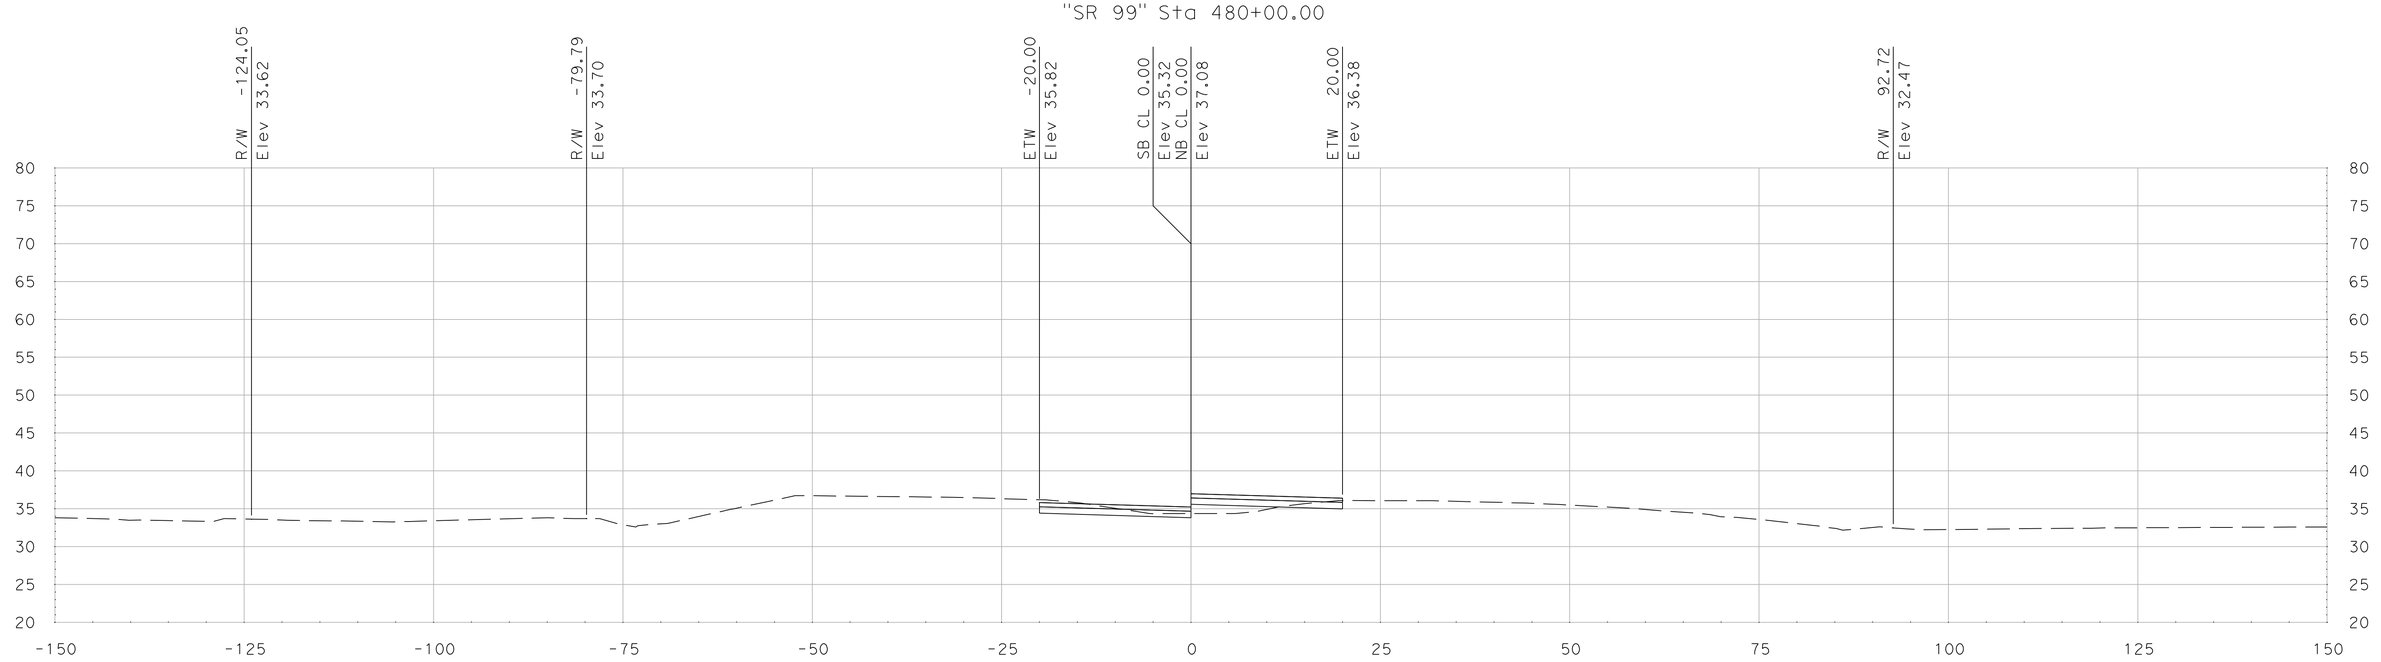

"SR 99" Sta 479+75.00

SCALE
HORIZONTAL: 1"=10'
VERTICAL: 1"=10'

DATE: 5/18/2011

ALL DIMENSIONS ARE IN US SURVEY FEET

FOR EARTHWORK DEVELOPMENT ONLY

Dist	COUNTY	ROUTE	POST MILES TOTAL PROJECT	SHEET No.	TOTAL SHEETS
10	SJ	99	4.9/14.2		
CONTRACT No.			10-0E6114		
PROJECT ID			1000020440		

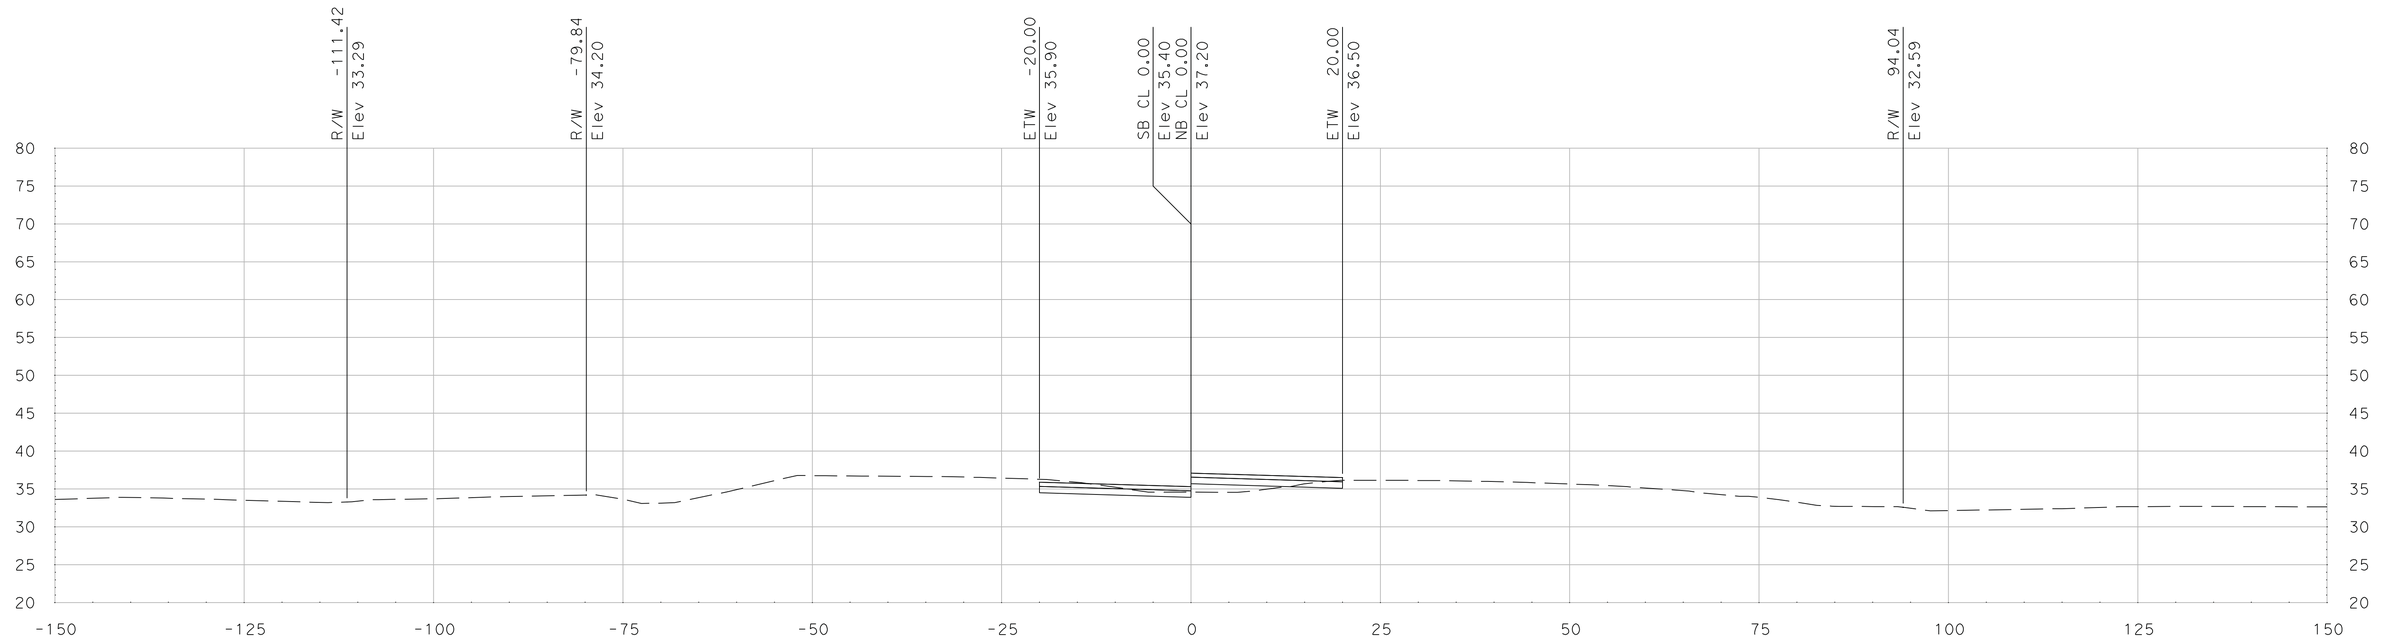

"SR 99" Sta 480+50.00

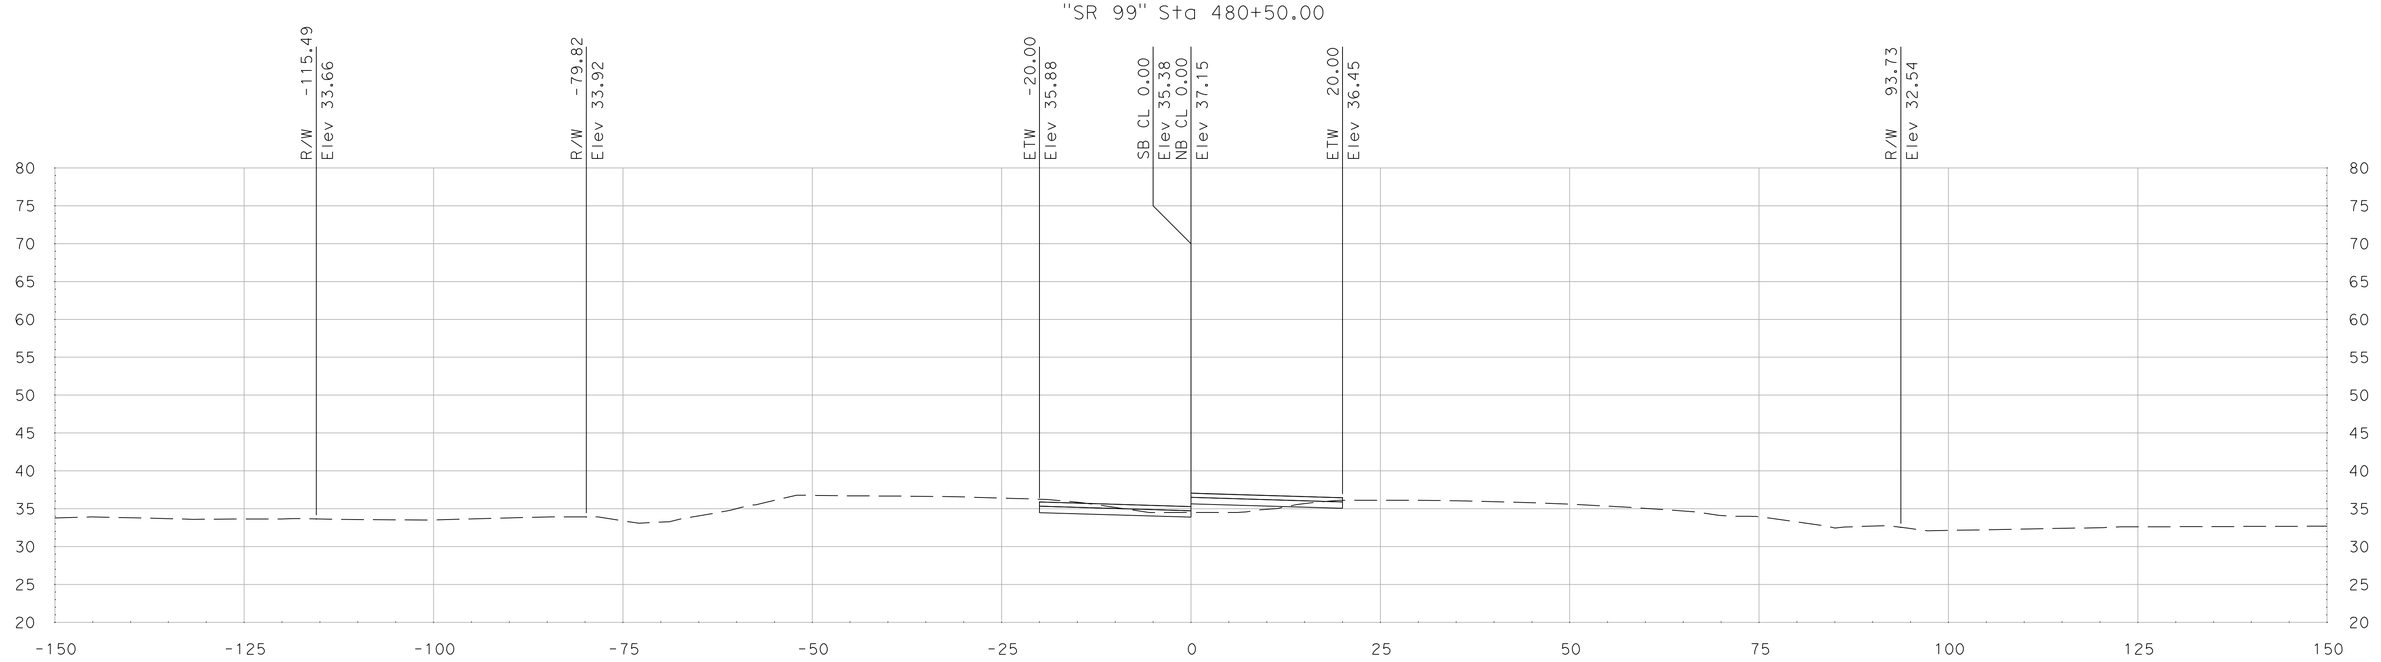

"SR 99" Sta 480+25.00

SCALE
HORIZONTAL: 1"=10'
VERTICAL: 1"=10'

DATE: 5/18/2011

ALL DIMENSIONS ARE IN US SURVEY FEET

FOR EARTHWORK DEVELOPMENT ONLY

Dist	COUNTY	ROUTE	POST MILES TOTAL PROJECT	SHEET No.	TOTAL SHEETS
10	SJ	99	4.9/14.2		
CONTRACT No.			10-0E6114		
PROJECT ID			1000020440		

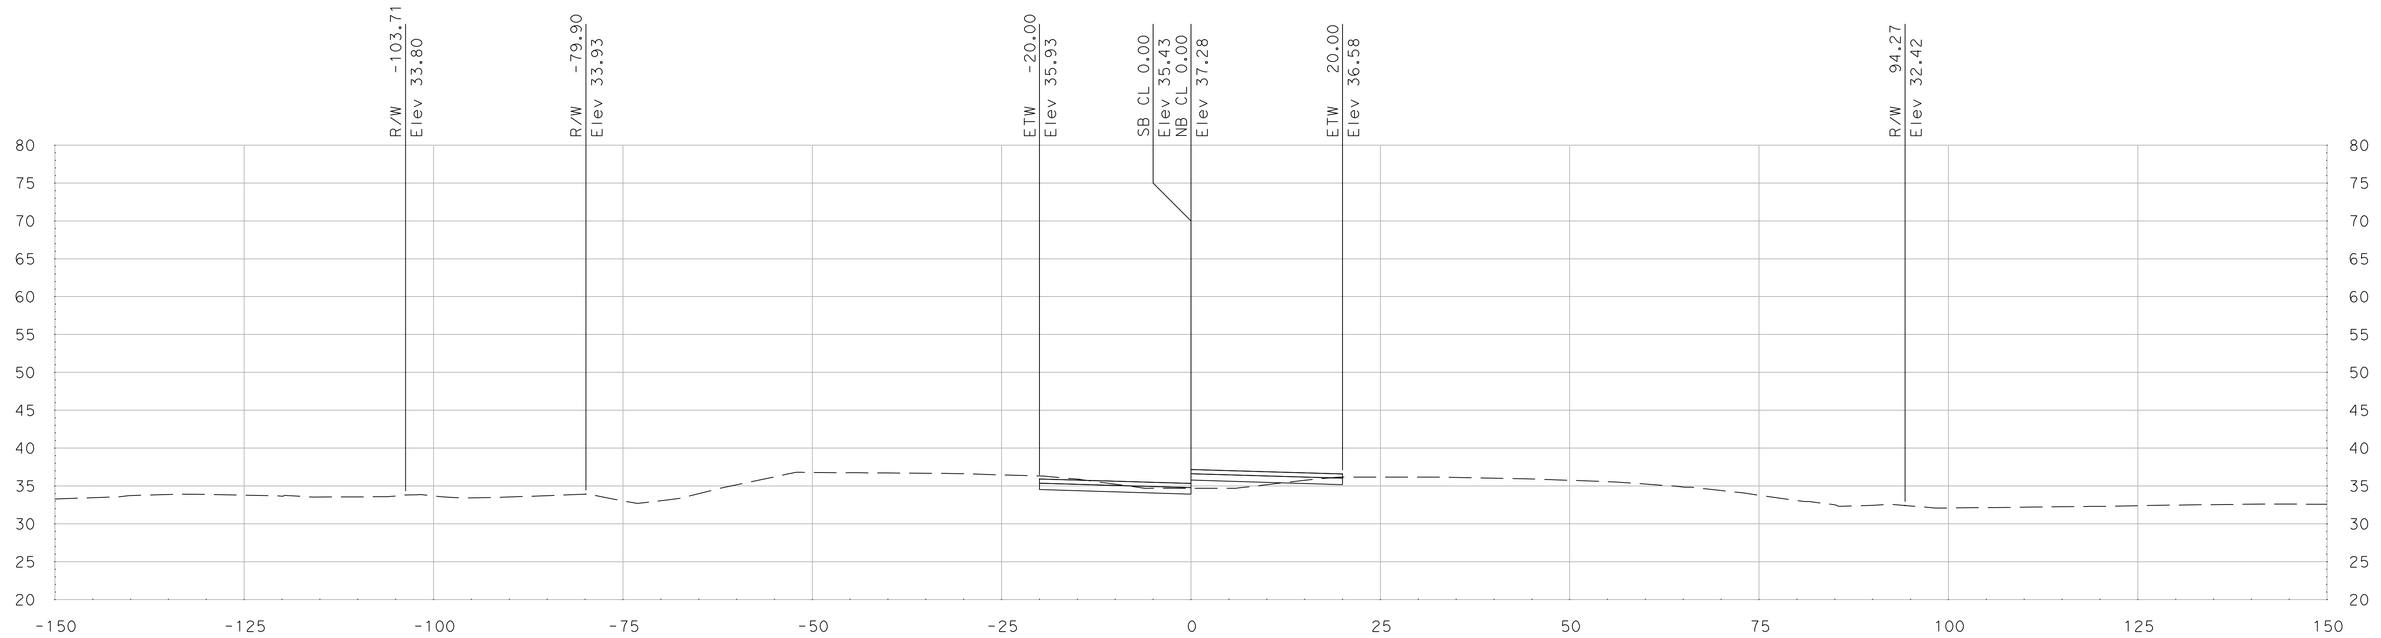

"SR 99" Sta 481+00.00

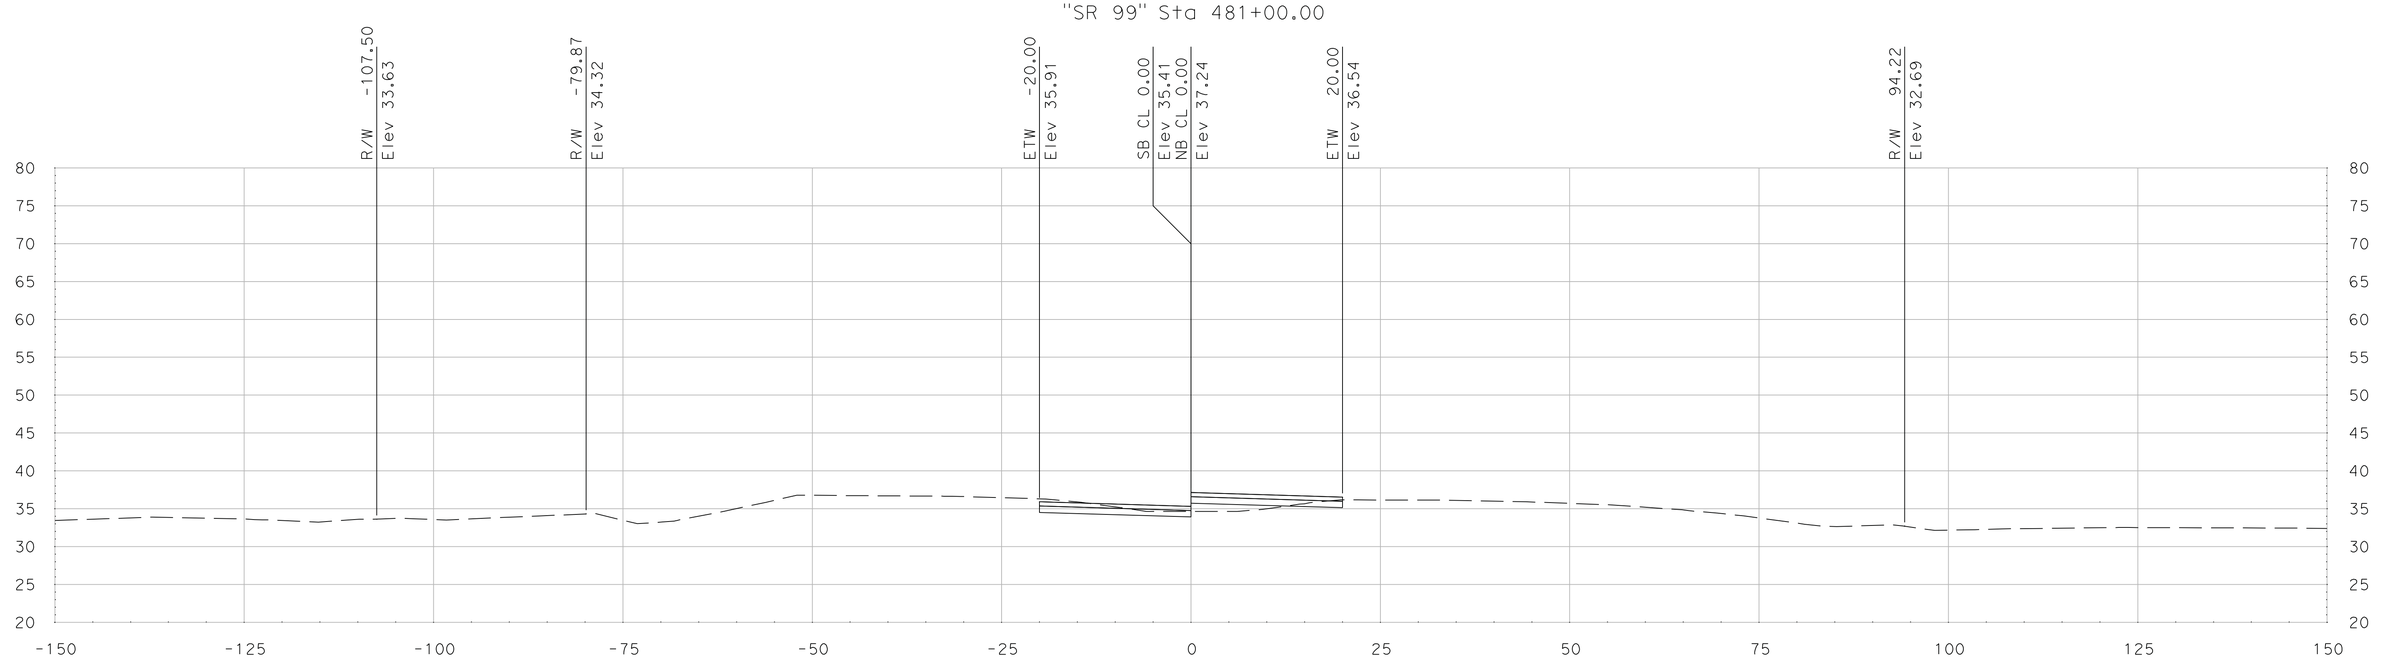

"SR 99" Sta 480+75.00

SCALE
HORIZONTAL: 1"=10'
VERTICAL: 1"=10'

DATE: 5/18/2011

ALL DIMENSIONS ARE IN US SURVEY FEET

FOR EARTHWORK DEVELOPMENT ONLY

Dist	COUNTY	ROUTE	POST MILES TOTAL PROJECT	SHEET No.	TOTAL SHEETS
10	SJ	99	4.9/14.2		
CONTRACT No.			10-0E6114		
PROJECT ID			1000020440		

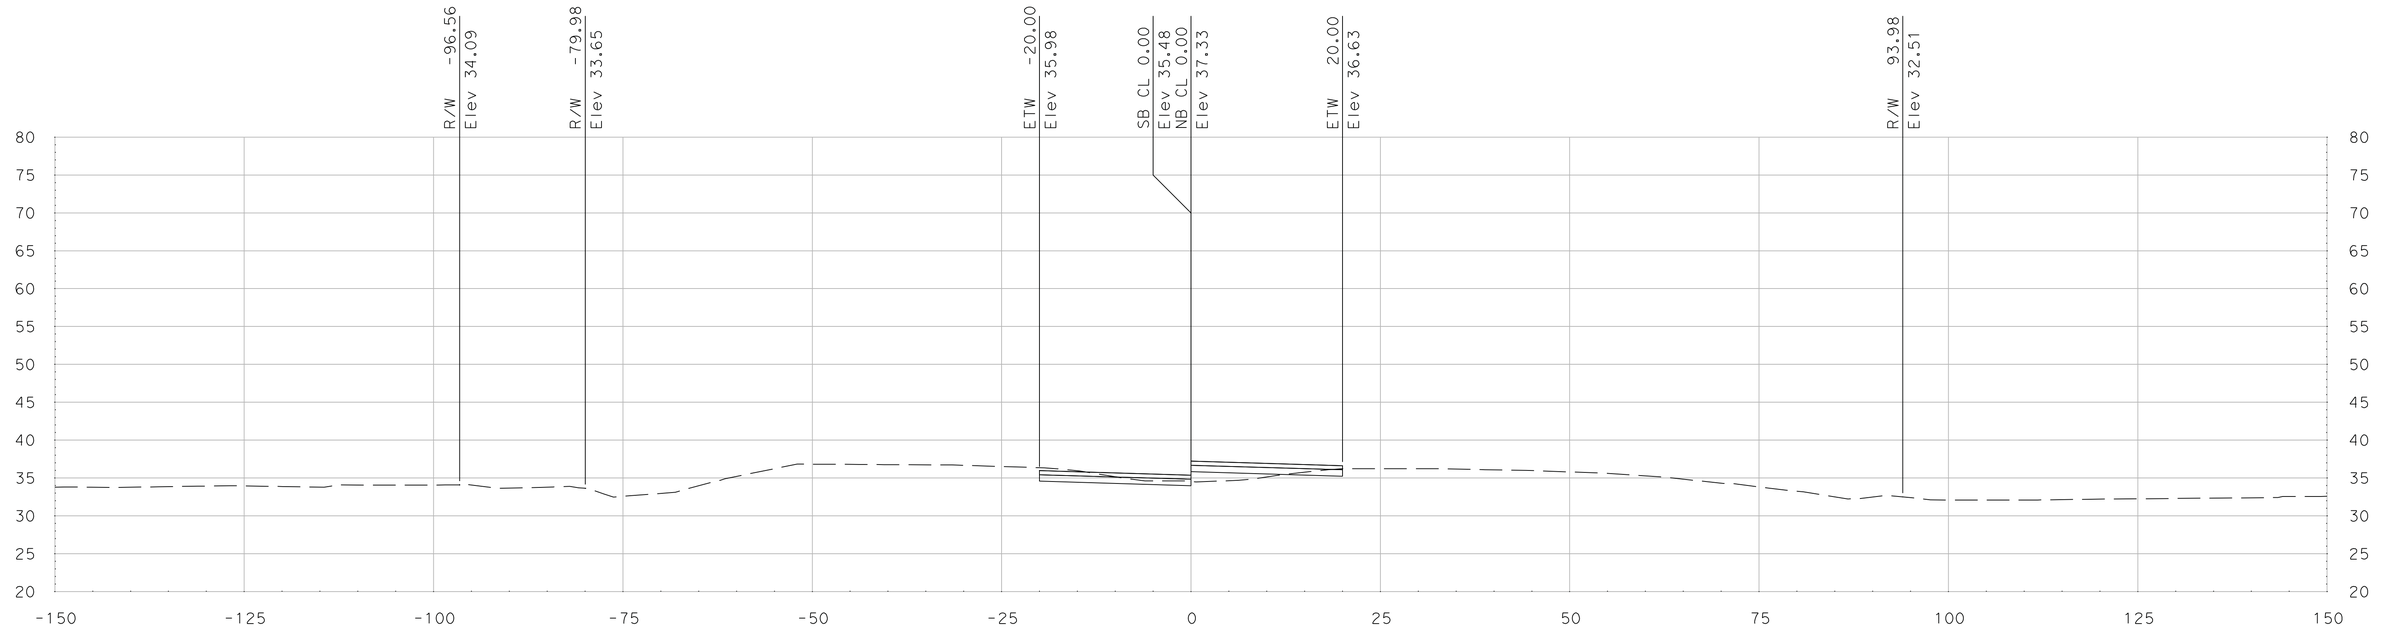

"SR 99" Sta 481+50.00

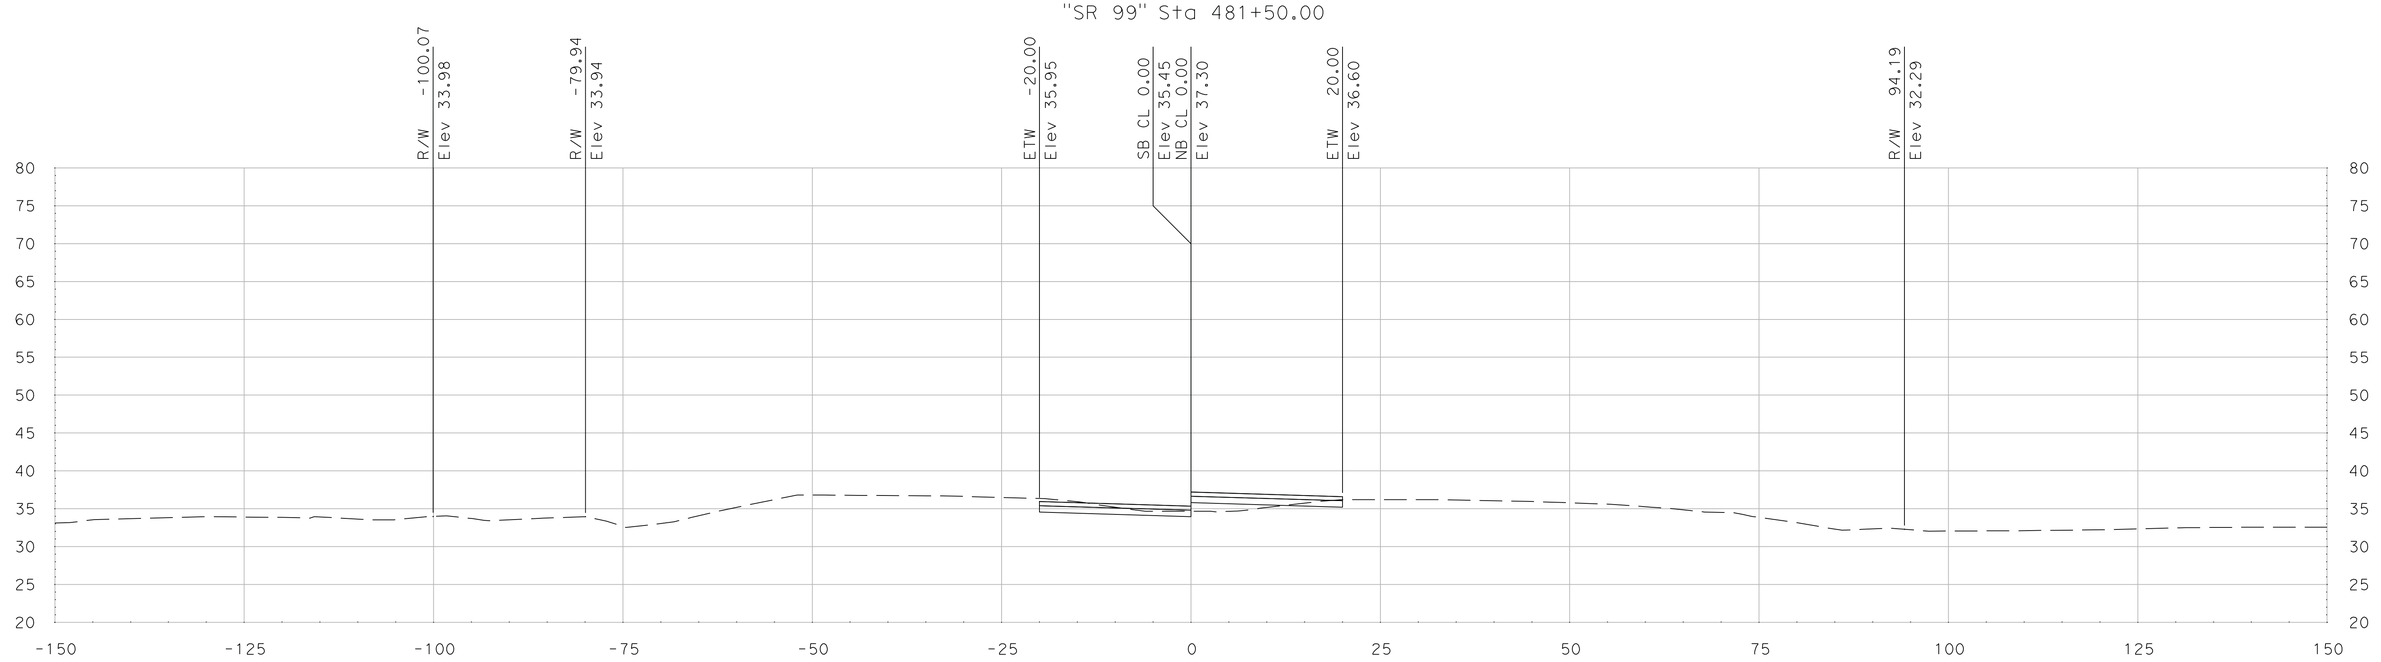

"SR 99" Sta 481+25.00

SCALE
HORIZONTAL: 1"=10'
VERTICAL: 1"=10'

DATE: 5/18/2011

ALL DIMENSIONS ARE IN US SURVEY FEET

FOR EARTHWORK DEVELOPMENT ONLY

Dist	COUNTY	ROUTE	POST MILES TOTAL PROJECT	SHEET No.	TOTAL SHEETS
10	SJ	99	4.9/14.2		
CONTRACT No.			10-0E6114		
PROJECT ID			1000020440		

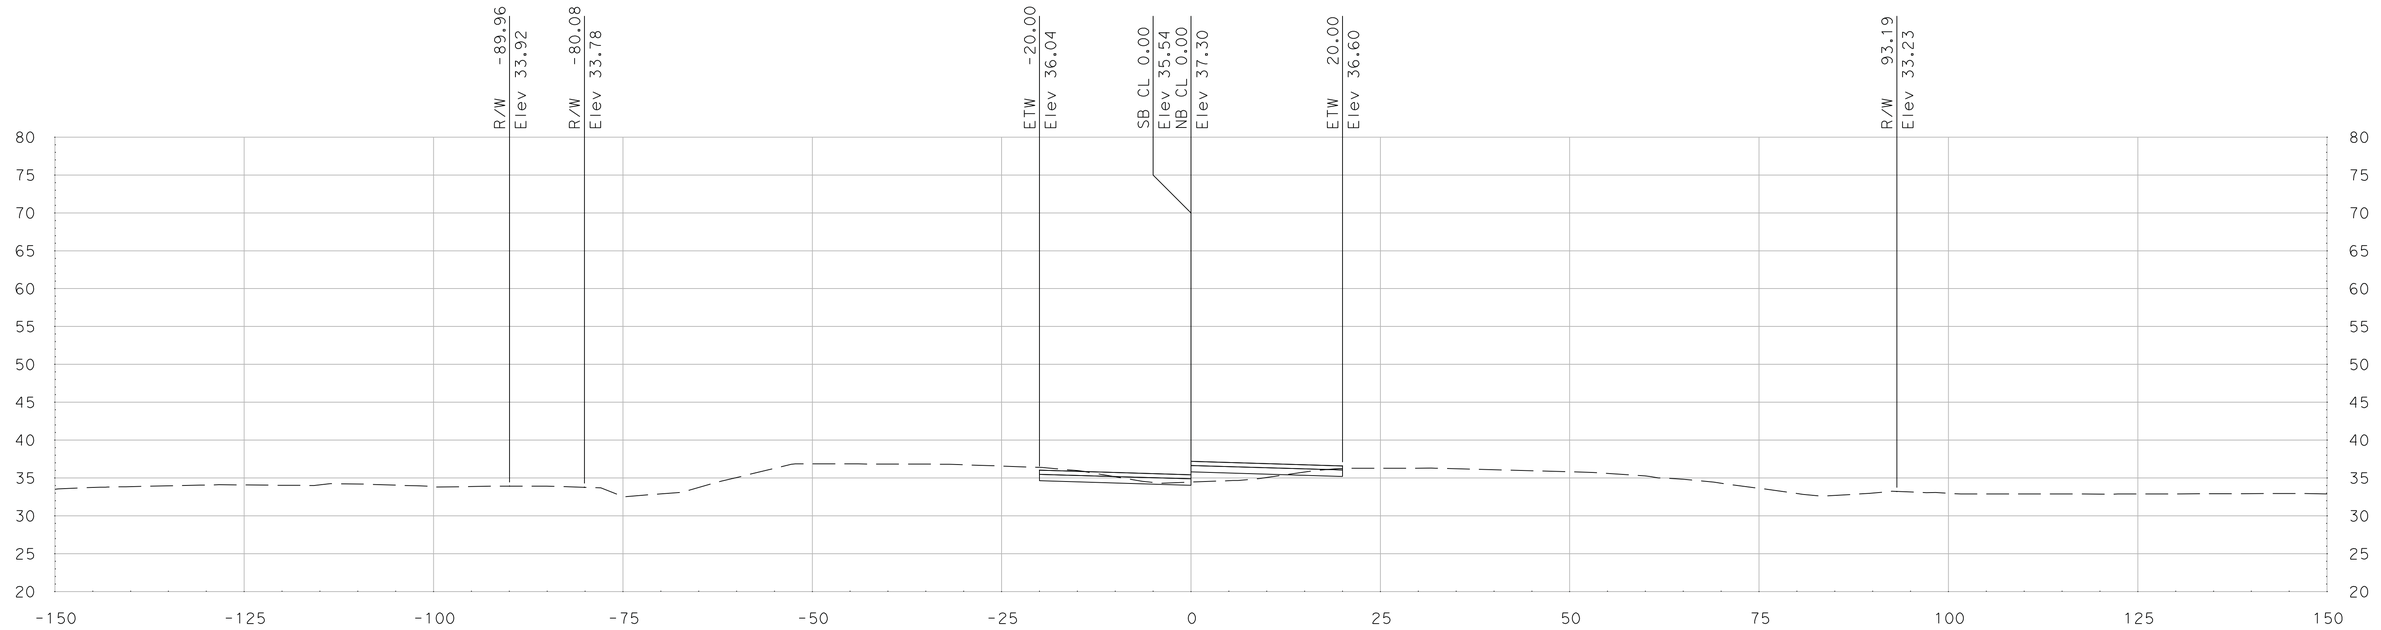

"SR 99" Sta 482+00.00

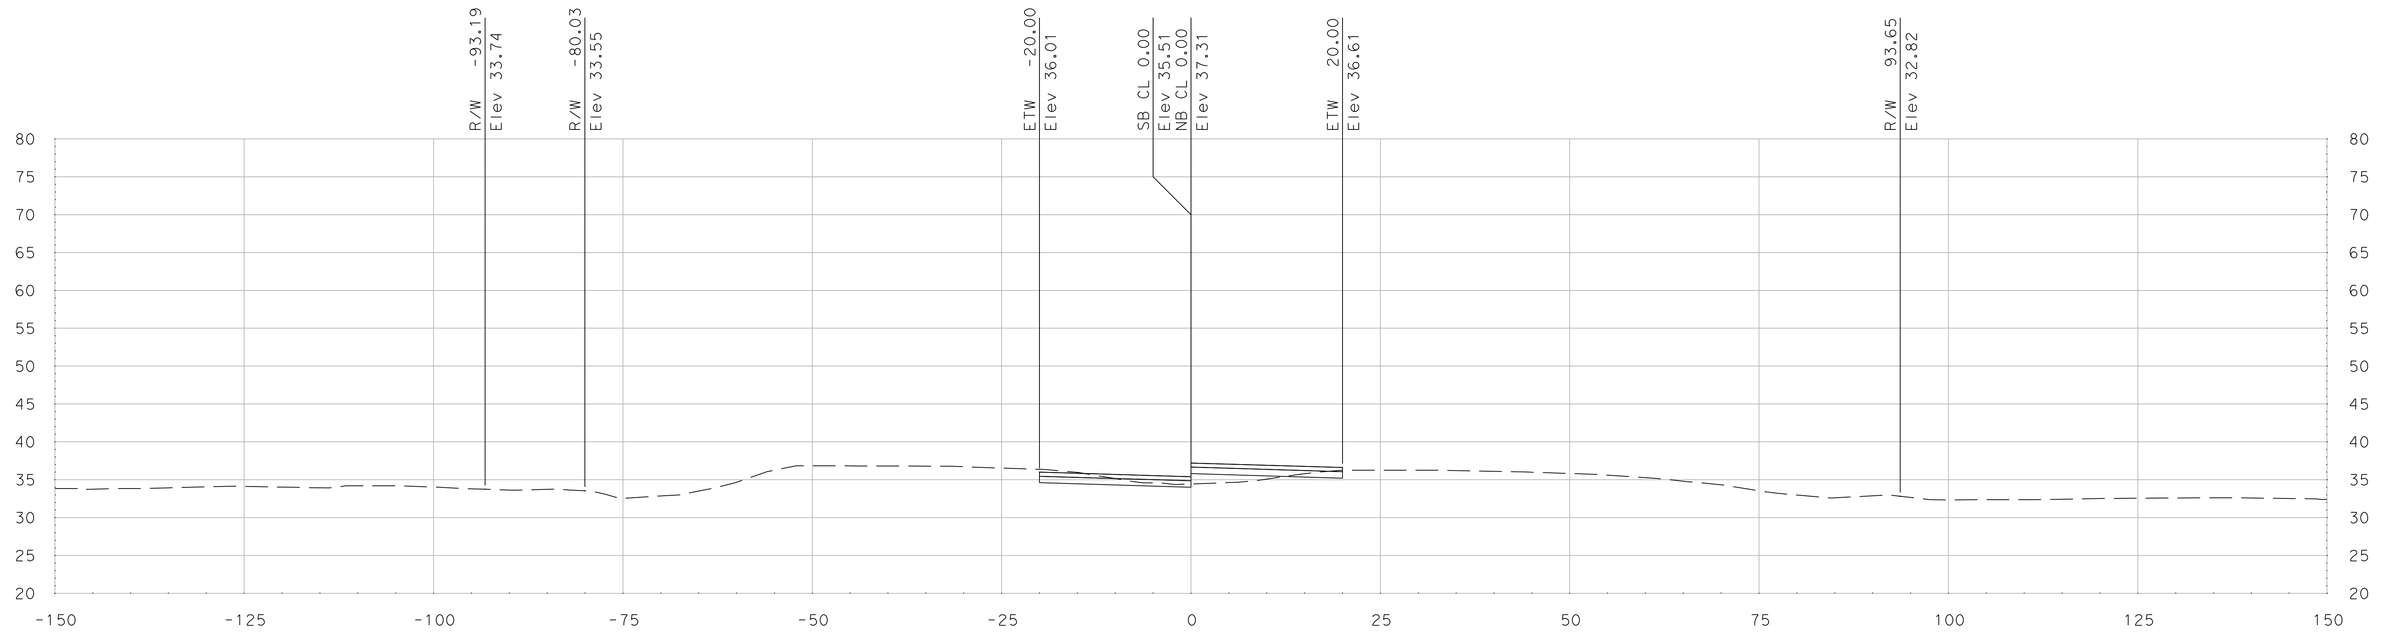

"SR 99" Sta 481+75.00

SCALE
HORIZONTAL: 1"=10'
VERTICAL: 1"=10'

DATE: 5/18/2011

ALL DIMENSIONS ARE IN US SURVEY FEET

FOR EARTHWORK DEVELOPMENT ONLY

Dist	COUNTY	ROUTE	POST MILES TOTAL PROJECT	SHEET No.	TOTAL SHEETS
10	SJ	99	4.9/14.2		
CONTRACT No.			10-0E6114		
PROJECT ID			1000020440		

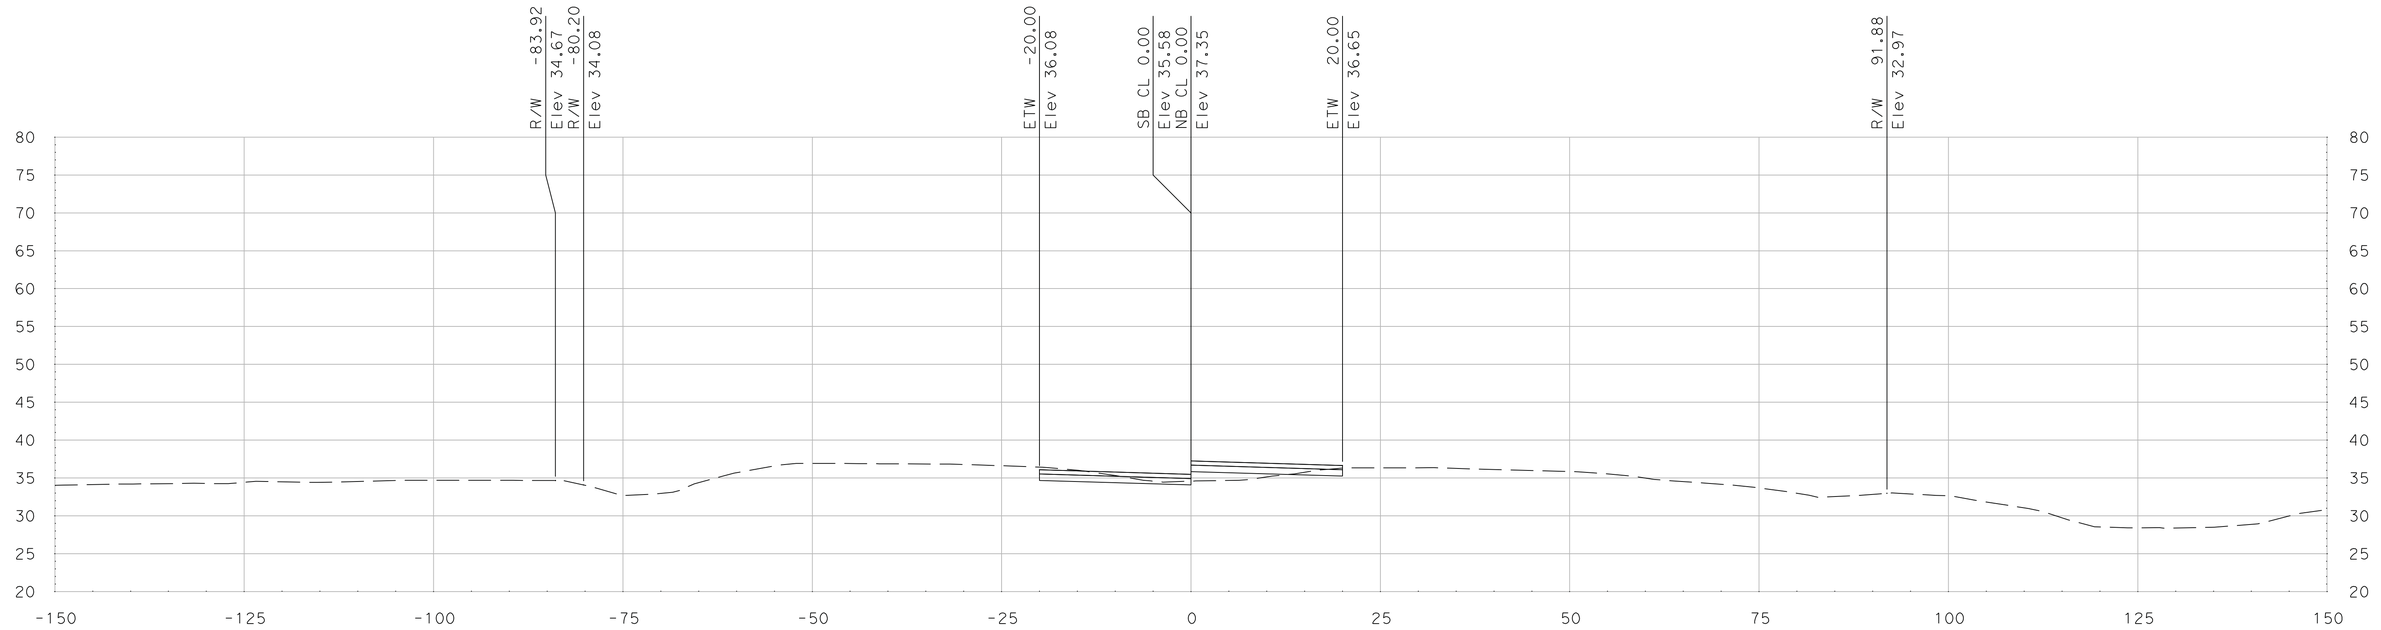

"SR 99" Sta 482+50.00

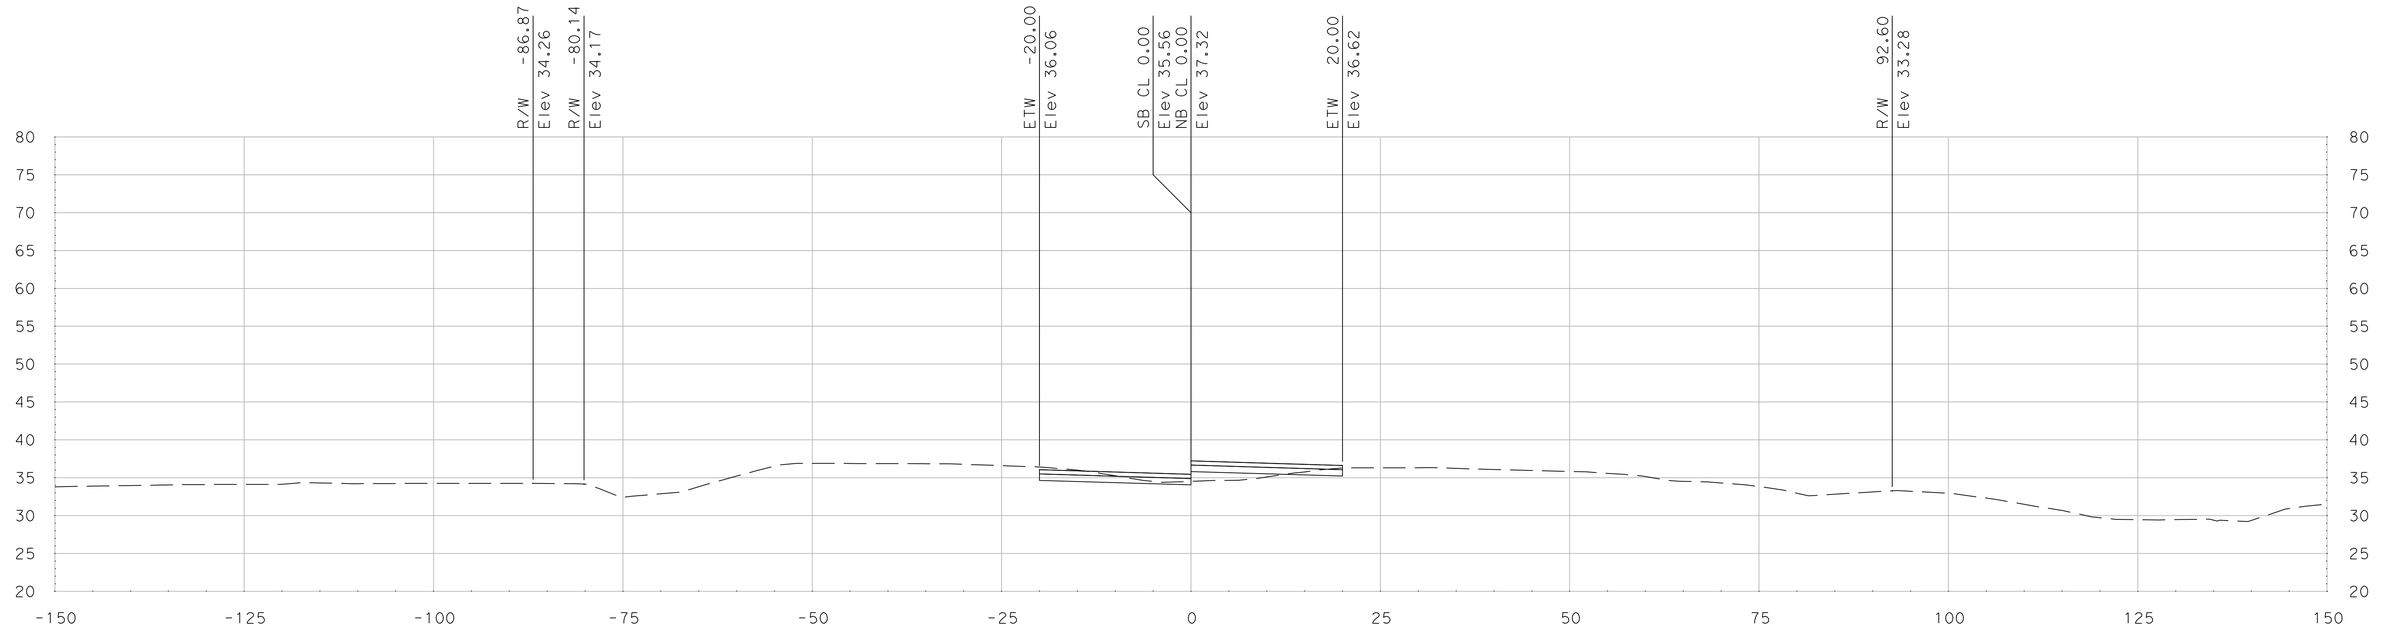

"SR 99" Sta 482+25.00

SCALE
HORIZONTAL: 1"=10'
VERTICAL: 1"=10'

DATE: 5/18/2011

ALL DIMENSIONS ARE IN US SURVEY FEET

FOR EARTHWORK DEVELOPMENT ONLY

Dist	COUNTY	ROUTE	POST MILES TOTAL PROJECT	SHEET No.	TOTAL SHEETS
10	SJ	99	4.9/14.2		
CONTRACT No.			10-0E6114		
PROJECT ID			1000020440		

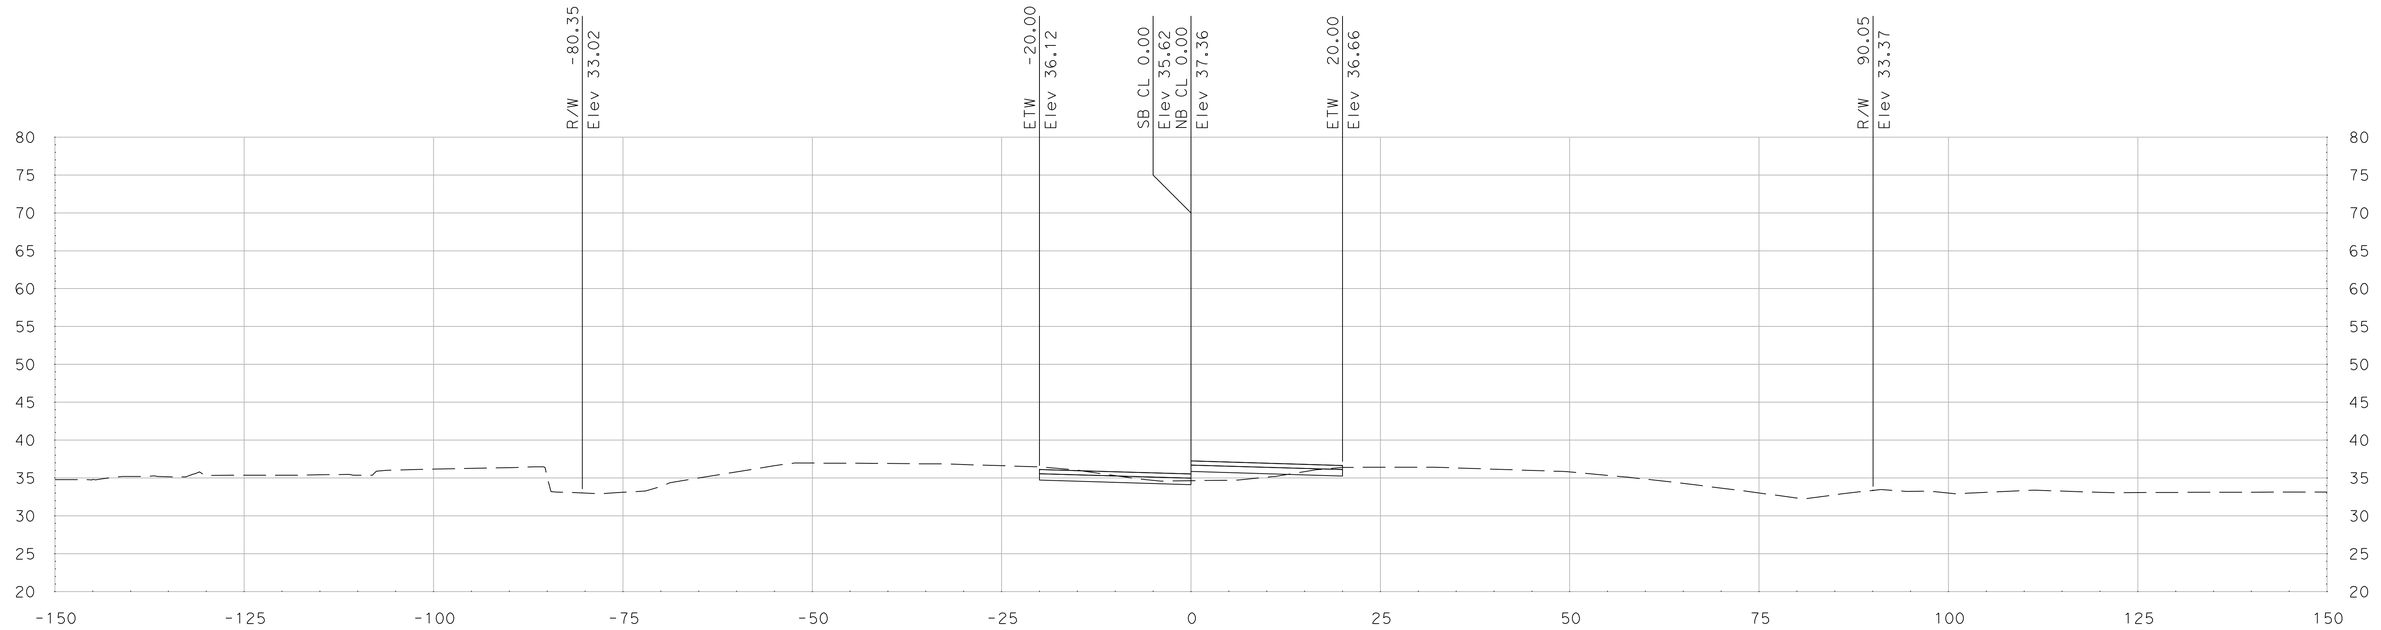

"SR 99" Sta 483+00.00

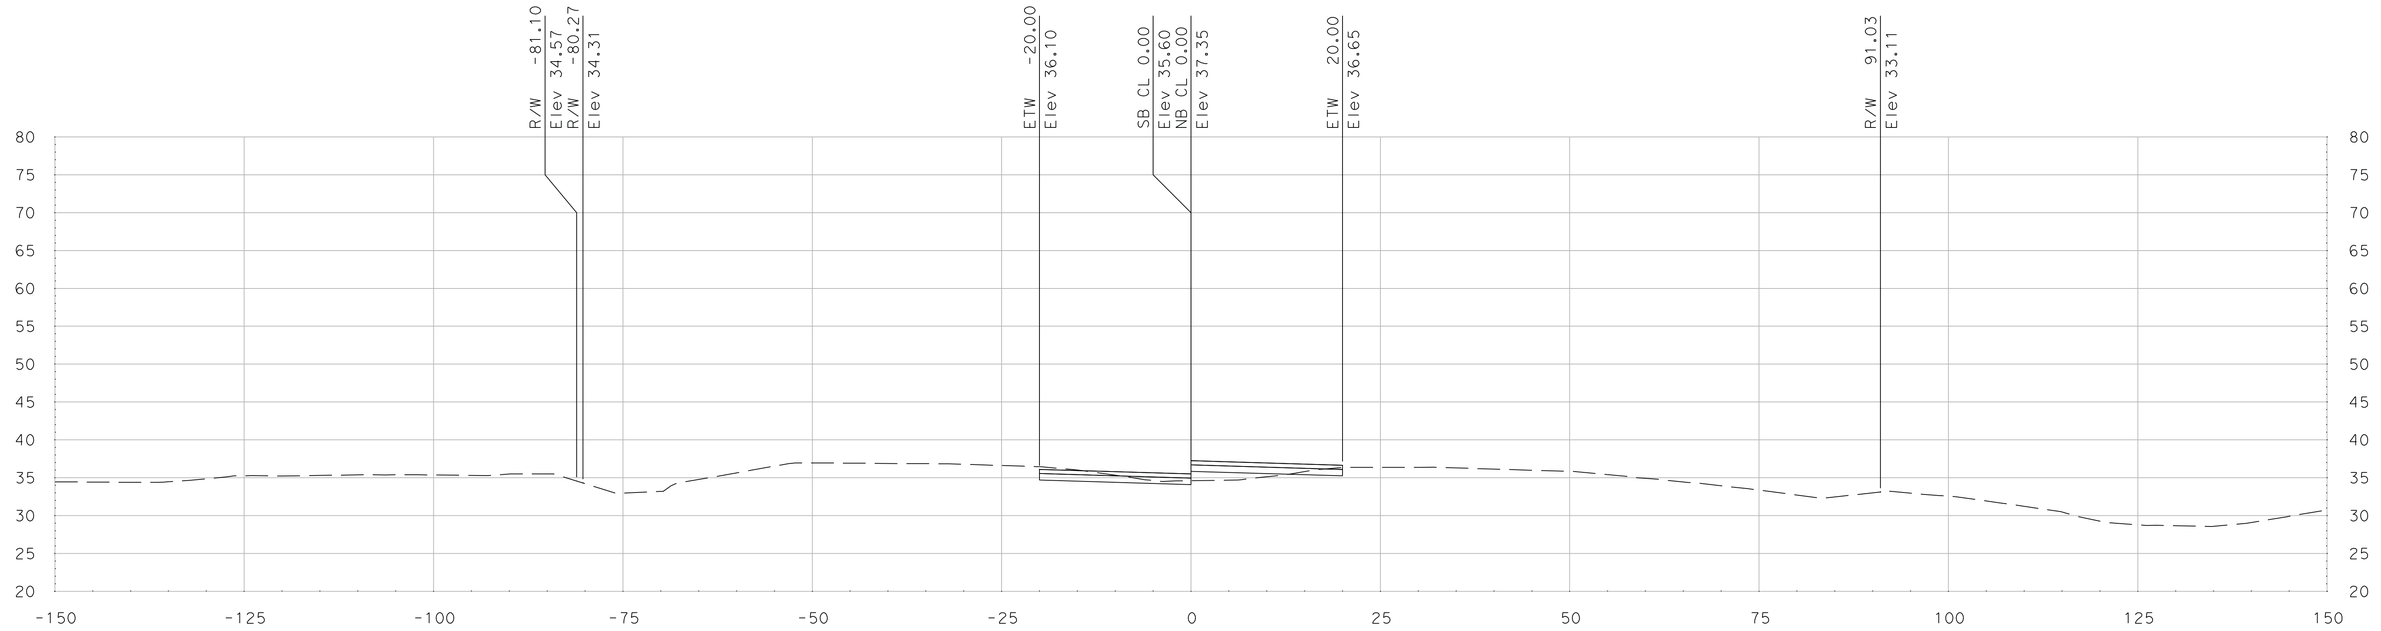

"SR 99" Sta 482+75.00

SCALE
HORIZONTAL: 1"=10'
VERTICAL: 1"=10'

DATE: 5/18/2011

ALL DIMENSIONS ARE IN US SURVEY FEET

FOR EARTHWORK DEVELOPMENT ONLY

Dist	COUNTY	ROUTE	POST MILES TOTAL PROJECT	SHEET No.	TOTAL SHEETS
10	SJ	99	4.9/14.2		
CONTRACT No.			10-0E6114		
PROJECT ID			1000020440		

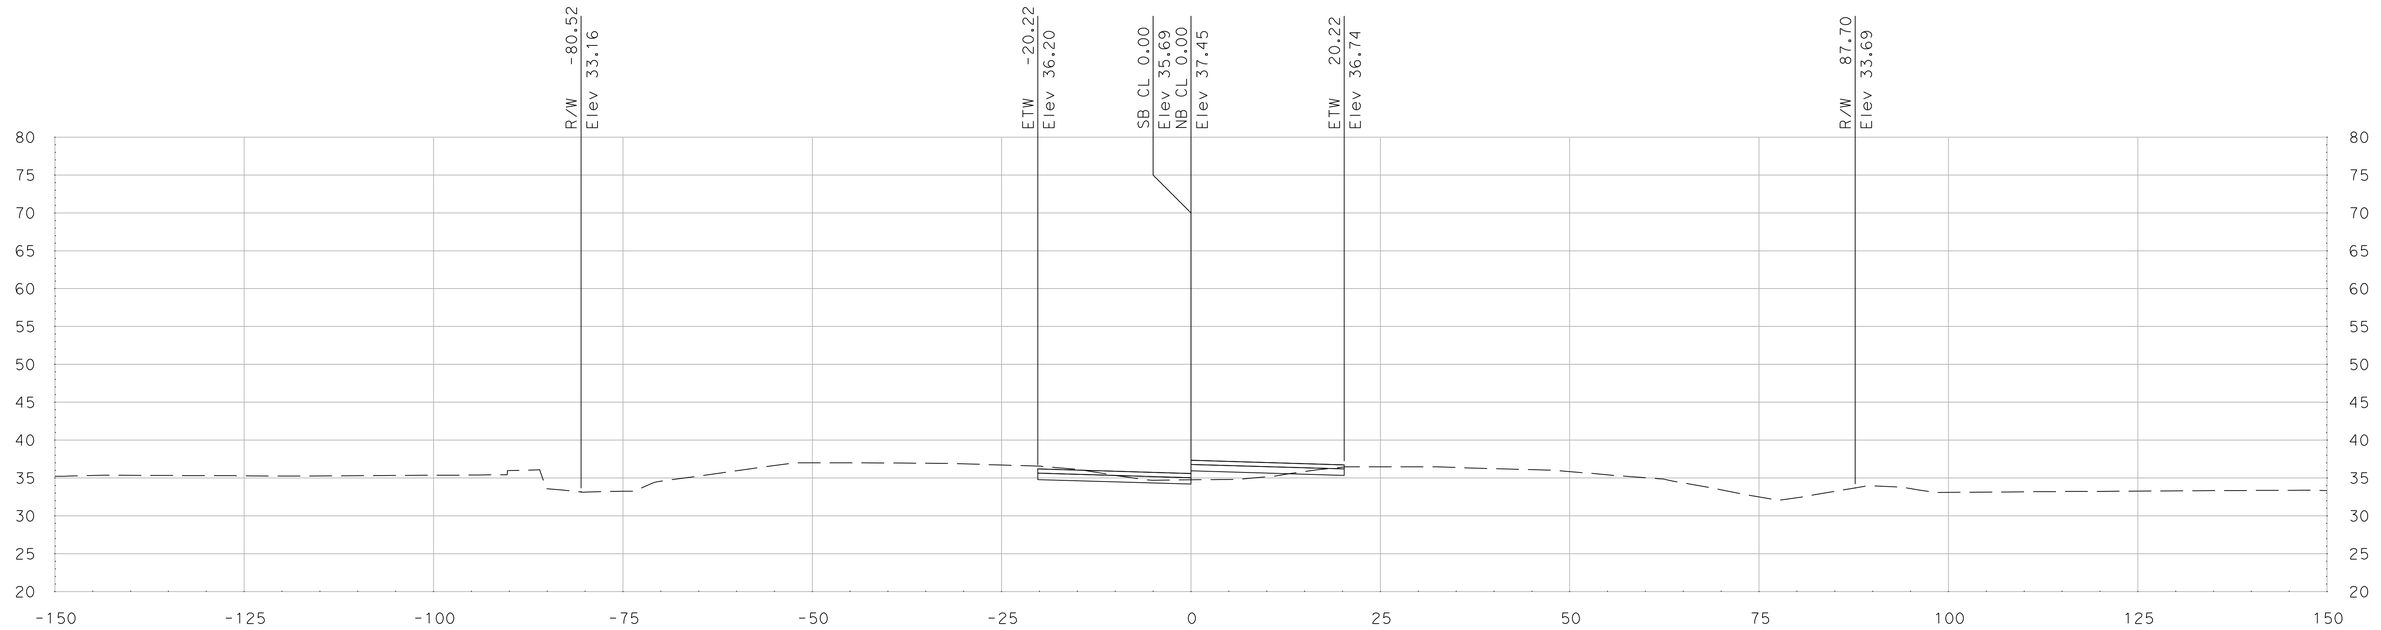

"SR 99" Sta 483+50.00

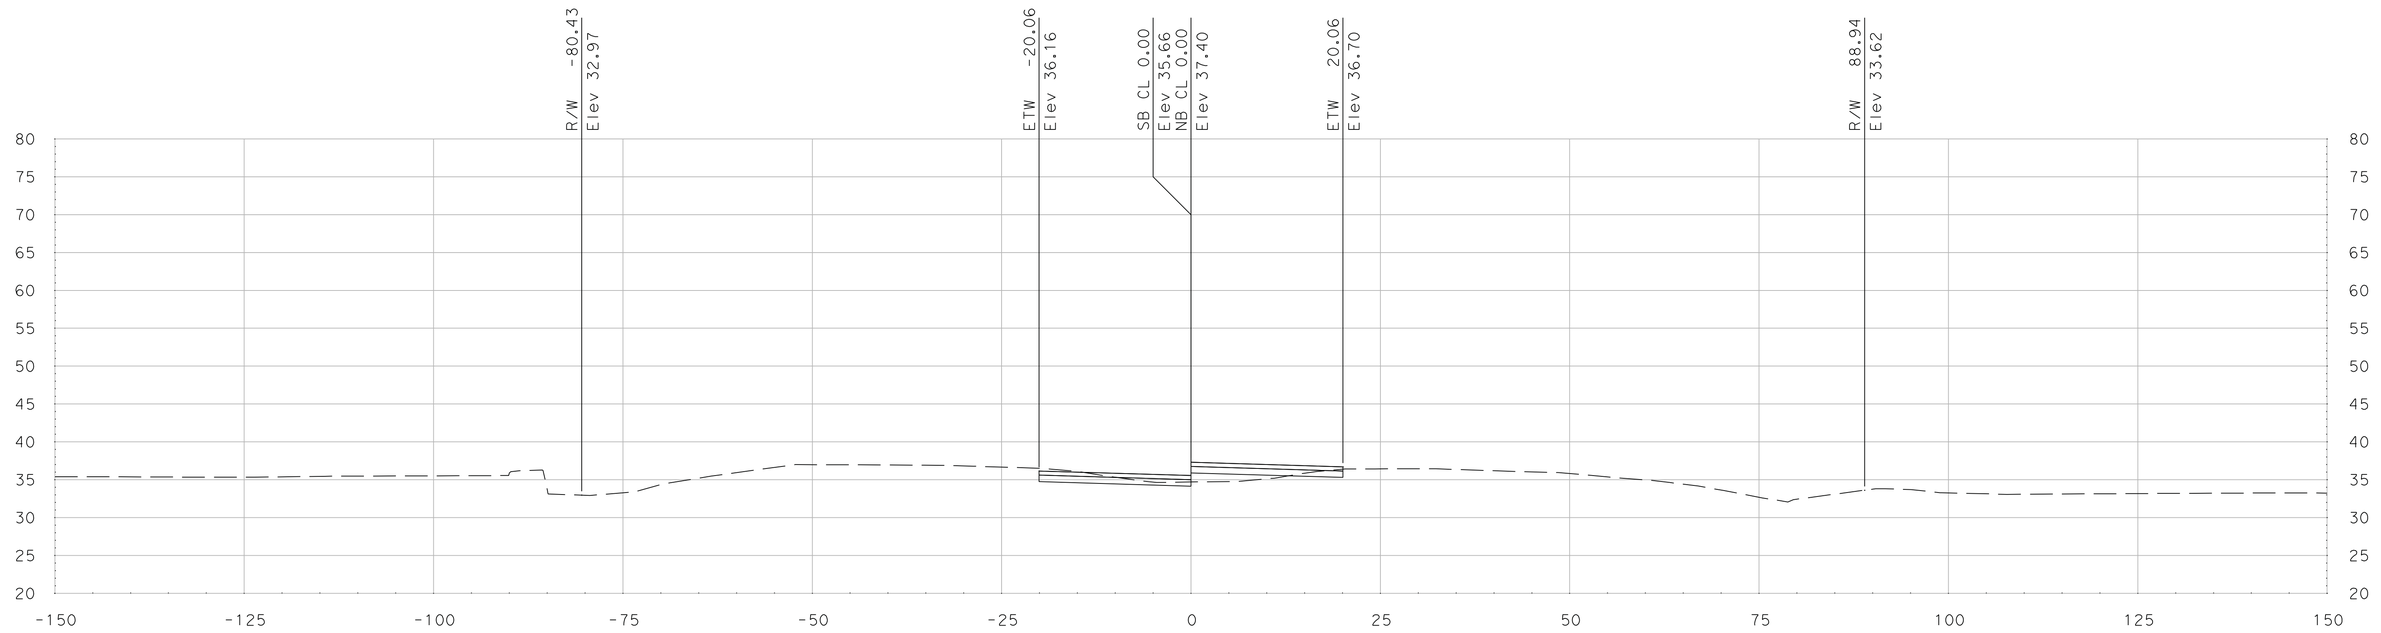

"SR 99" Sta 483+25.00

SCALE
HORIZONTAL: 1"=10'
VERTICAL: 1"=10'

DATE: 5/18/2011

ALL DIMENSIONS ARE IN US SURVEY FEET

FOR EARTHWORK DEVELOPMENT ONLY

Dist	COUNTY	ROUTE	POST MILES TOTAL PROJECT	SHEET No.	TOTAL SHEETS
10	SJ	99	4.9/14.2		
CONTRACT No.			10-0E6114		
PROJECT ID			1000020440		

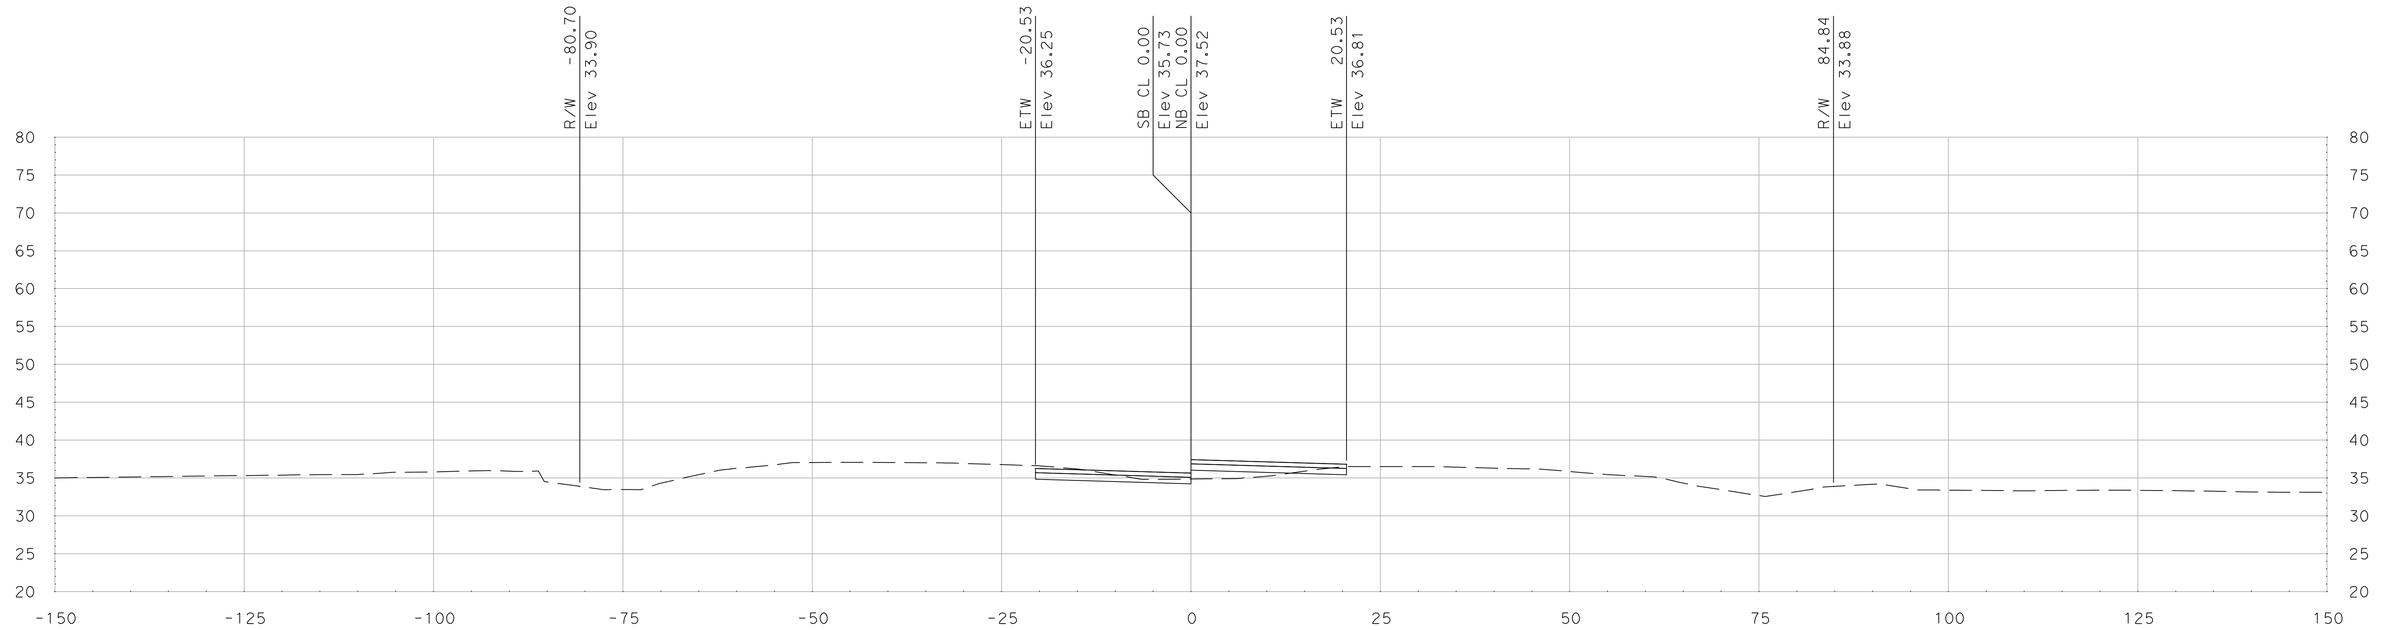

"SR 99" Sta 484+00.00

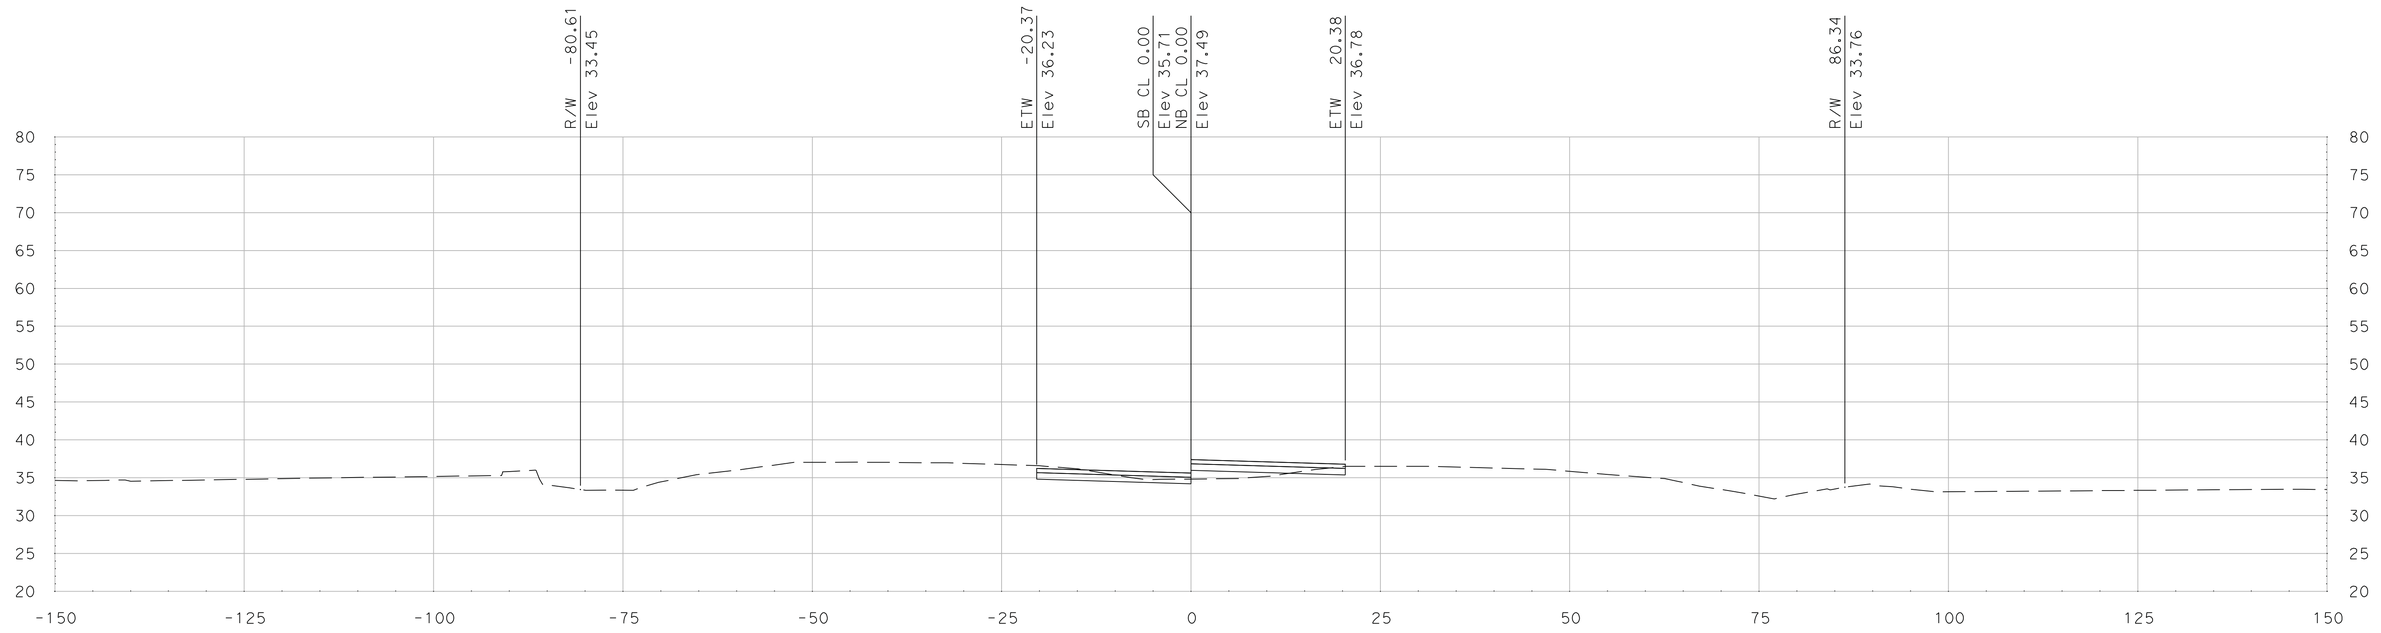

"SR 99" Sta 483+75.00

SCALE
HORIZONTAL: 1"=10'
VERTICAL: 1"=10'

DATE: 5/18/2011

ALL DIMENSIONS ARE IN US SURVEY FEET

FOR EARTHWORK DEVELOPMENT ONLY

Dist	COUNTY	ROUTE	POST MILES TOTAL PROJECT	SHEET No.	TOTAL SHEETS
10	SJ	99	4.9/14.2		
CONTRACT No.			10-0E6114		
PROJECT ID			1000020440		

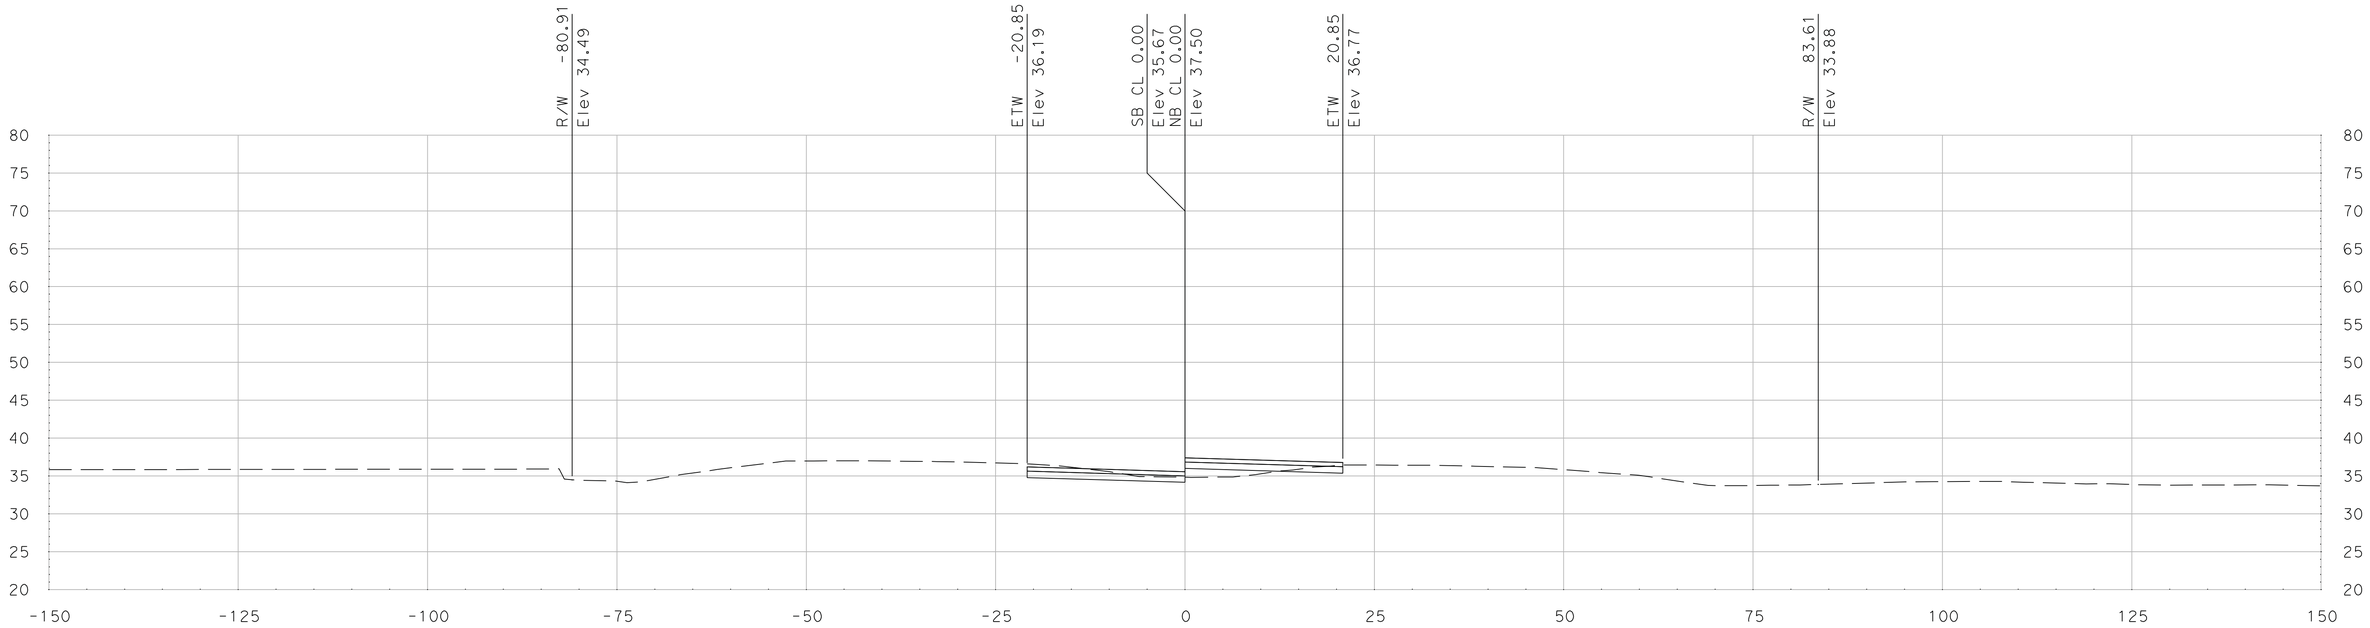

"SR 99" Sta 484+50.00

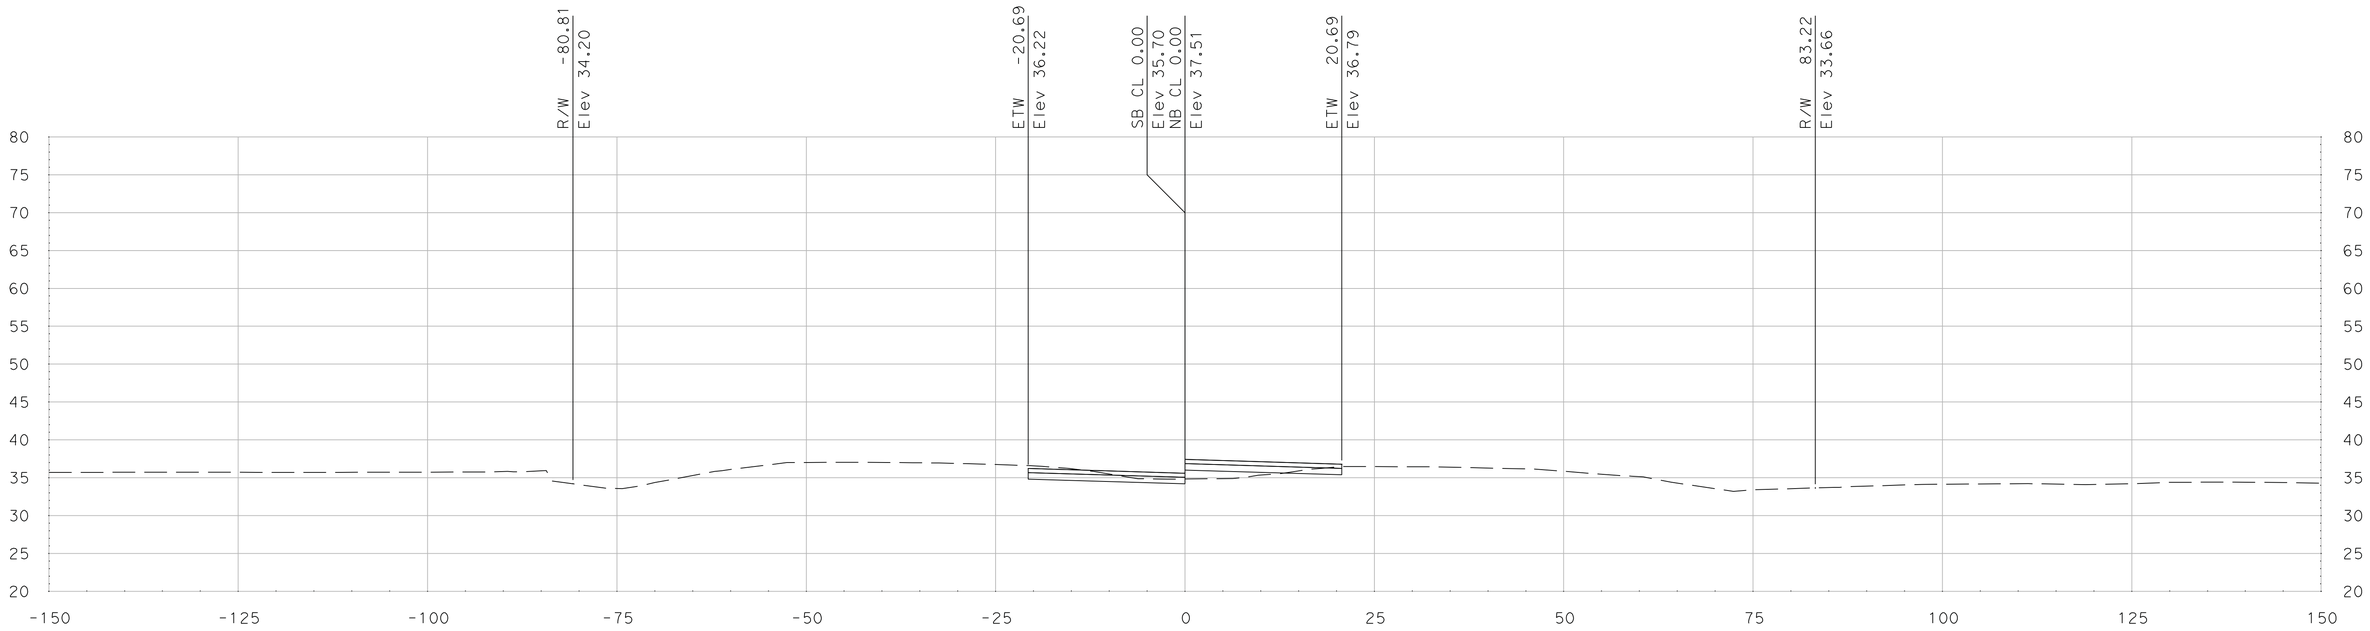

"SR 99" Sta 484+25.00

SCALE
HORIZONTAL: 1"=10'
VERTICAL: 1"=10'

DATE: 5/18/2011

ALL DIMENSIONS ARE IN US SURVEY FEET

FOR EARTHWORK DEVELOPMENT ONLY

Dist	COUNTY	ROUTE	POST MILES TOTAL PROJECT	SHEET No.	TOTAL SHEETS
10	SJ	99	4.9/14.2		
CONTRACT No.			10-0E6114		
PROJECT ID			1000020440		

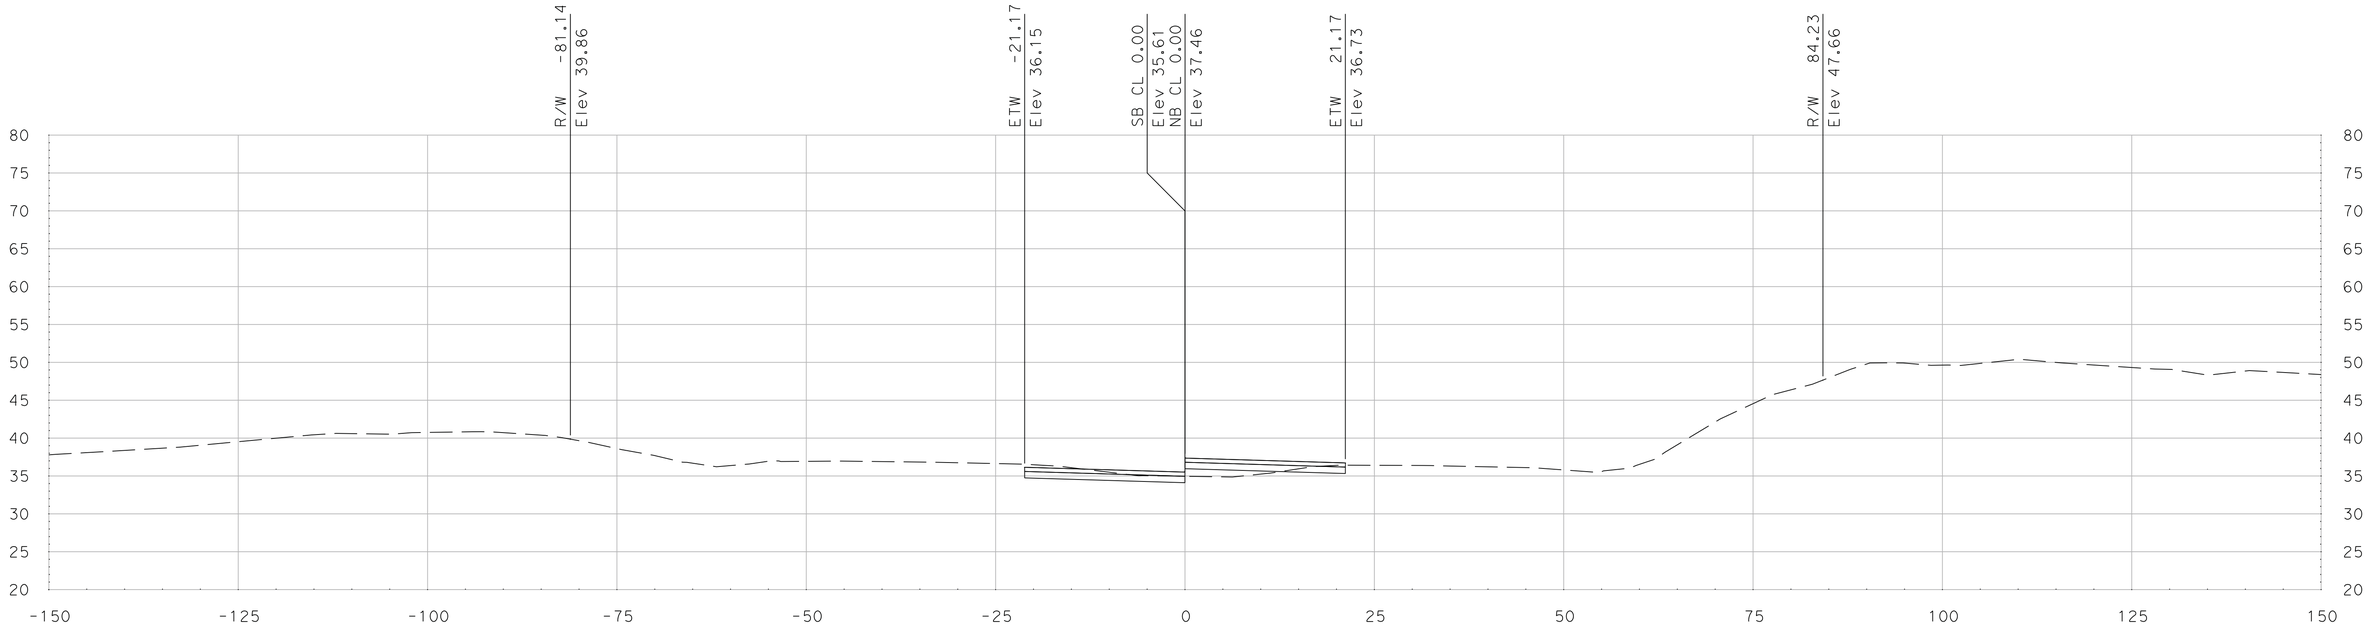

"SR 99" Sta 485+00.00

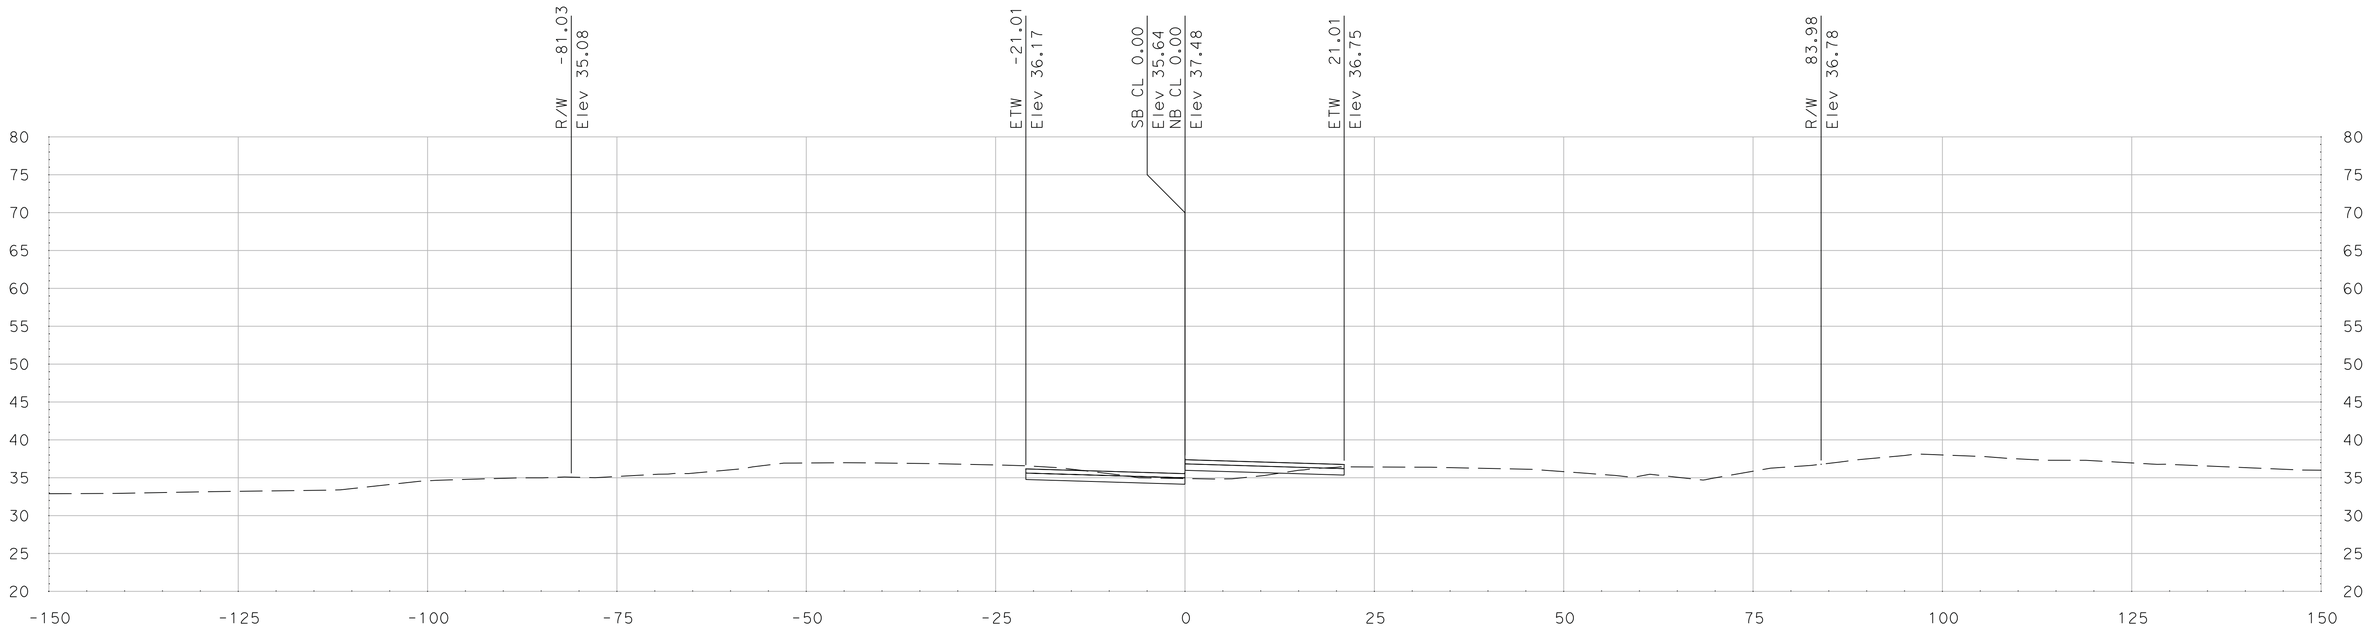

"SR 99" Sta 484+75.00

SCALE
HORIZONTAL: 1"=10'
VERTICAL: 1"=10'

DATE: 5/18/2011

ALL DIMENSIONS ARE IN US SURVEY FEET

FOR EARTHWORK DEVELOPMENT ONLY

Dist	COUNTY	ROUTE	POST MILES TOTAL PROJECT	SHEET No.	TOTAL SHEETS
10	SJ	99	4.9/14.2		
CONTRACT No.			10-0E6114		
PROJECT ID			1000020440		

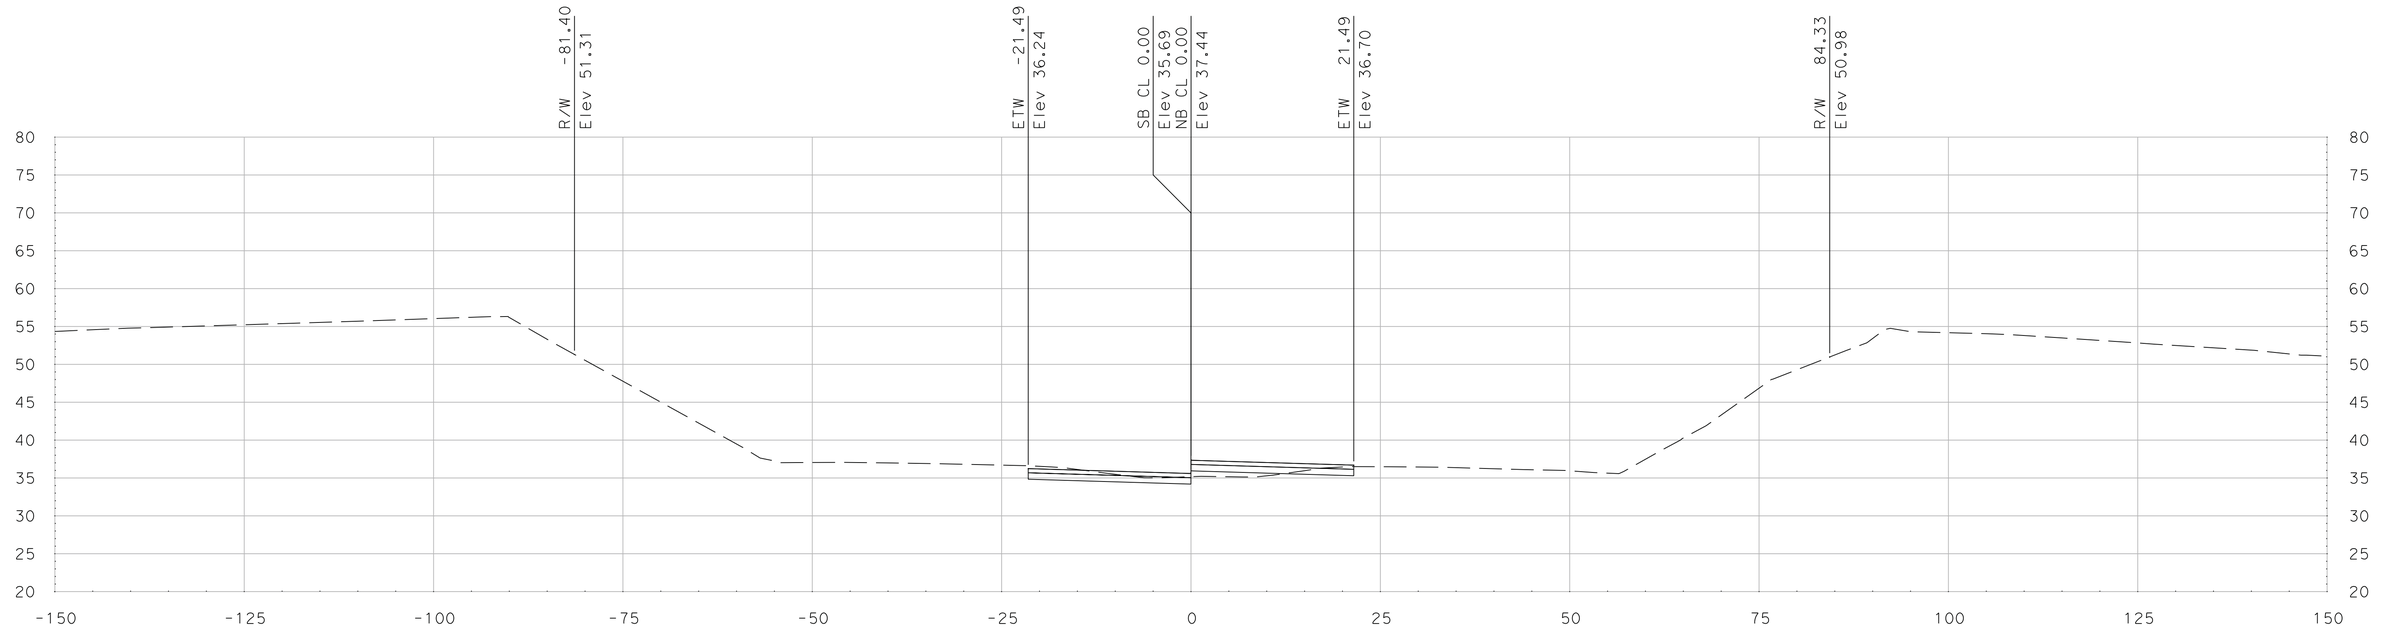

"SR 99" Sta 485+50.00

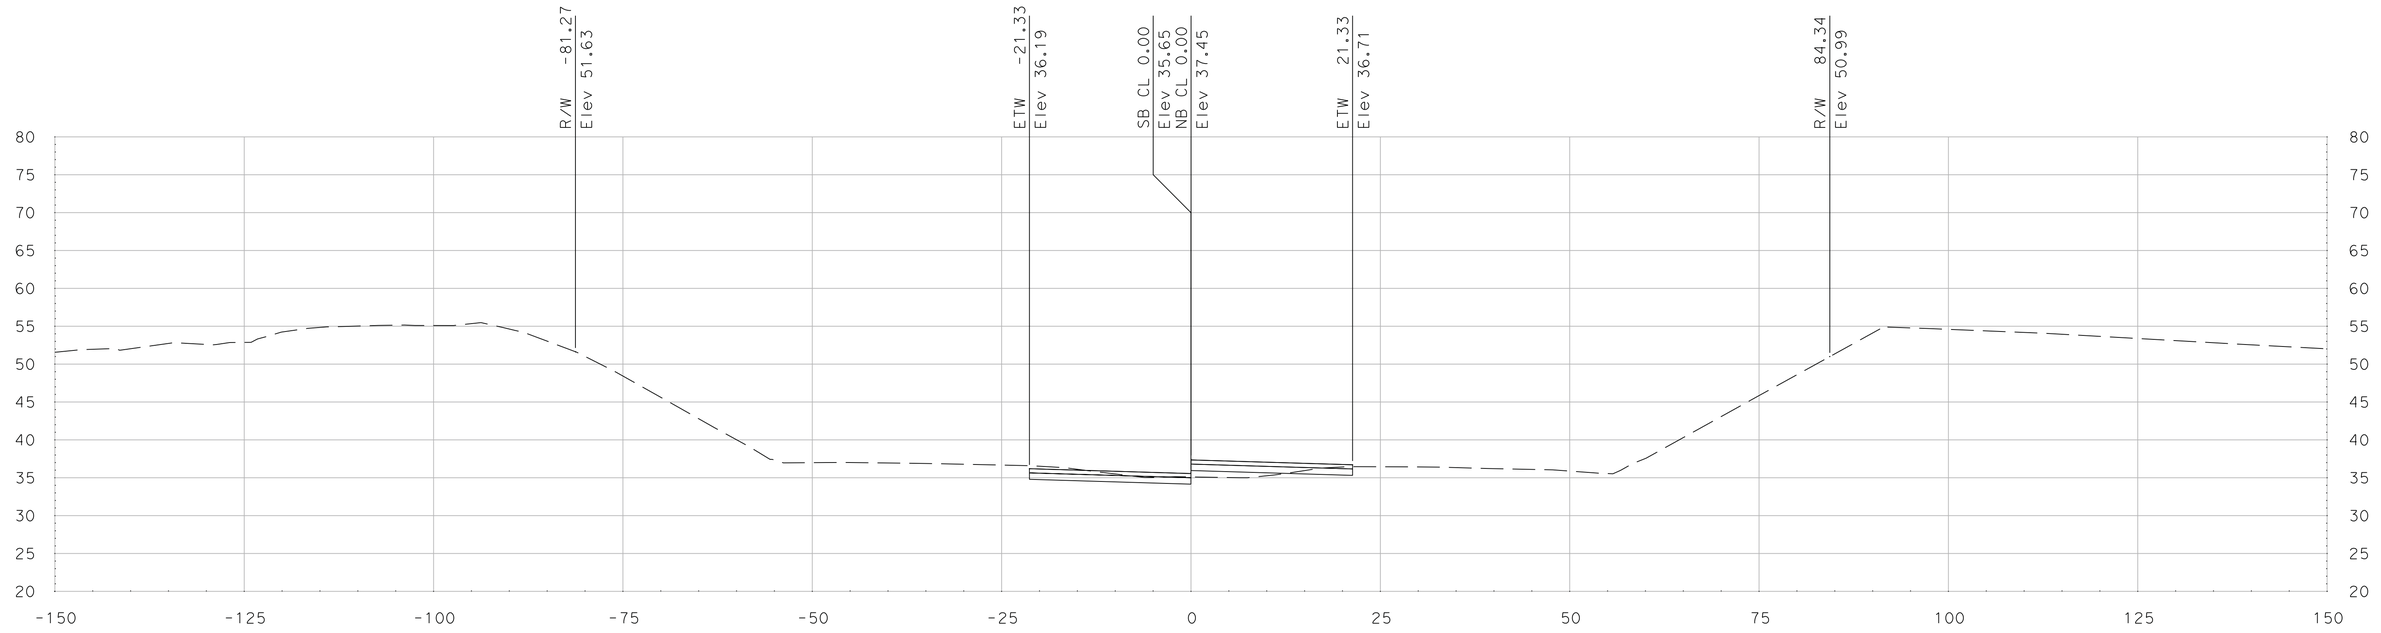

"SR 99" Sta 485+25.00

SCALE
HORIZONTAL: 1"=10'
VERTICAL: 1"=10'

DATE: 5/18/2011

ALL DIMENSIONS ARE IN US SURVEY FEET

FOR EARTHWORK DEVELOPMENT ONLY

Dist	COUNTY	ROUTE	POST MILES TOTAL PROJECT	SHEET No.	TOTAL SHEETS
10	SJ	99	4.9/14.2		
CONTRACT No.			10-0E6114		
PROJECT ID			1000020440		

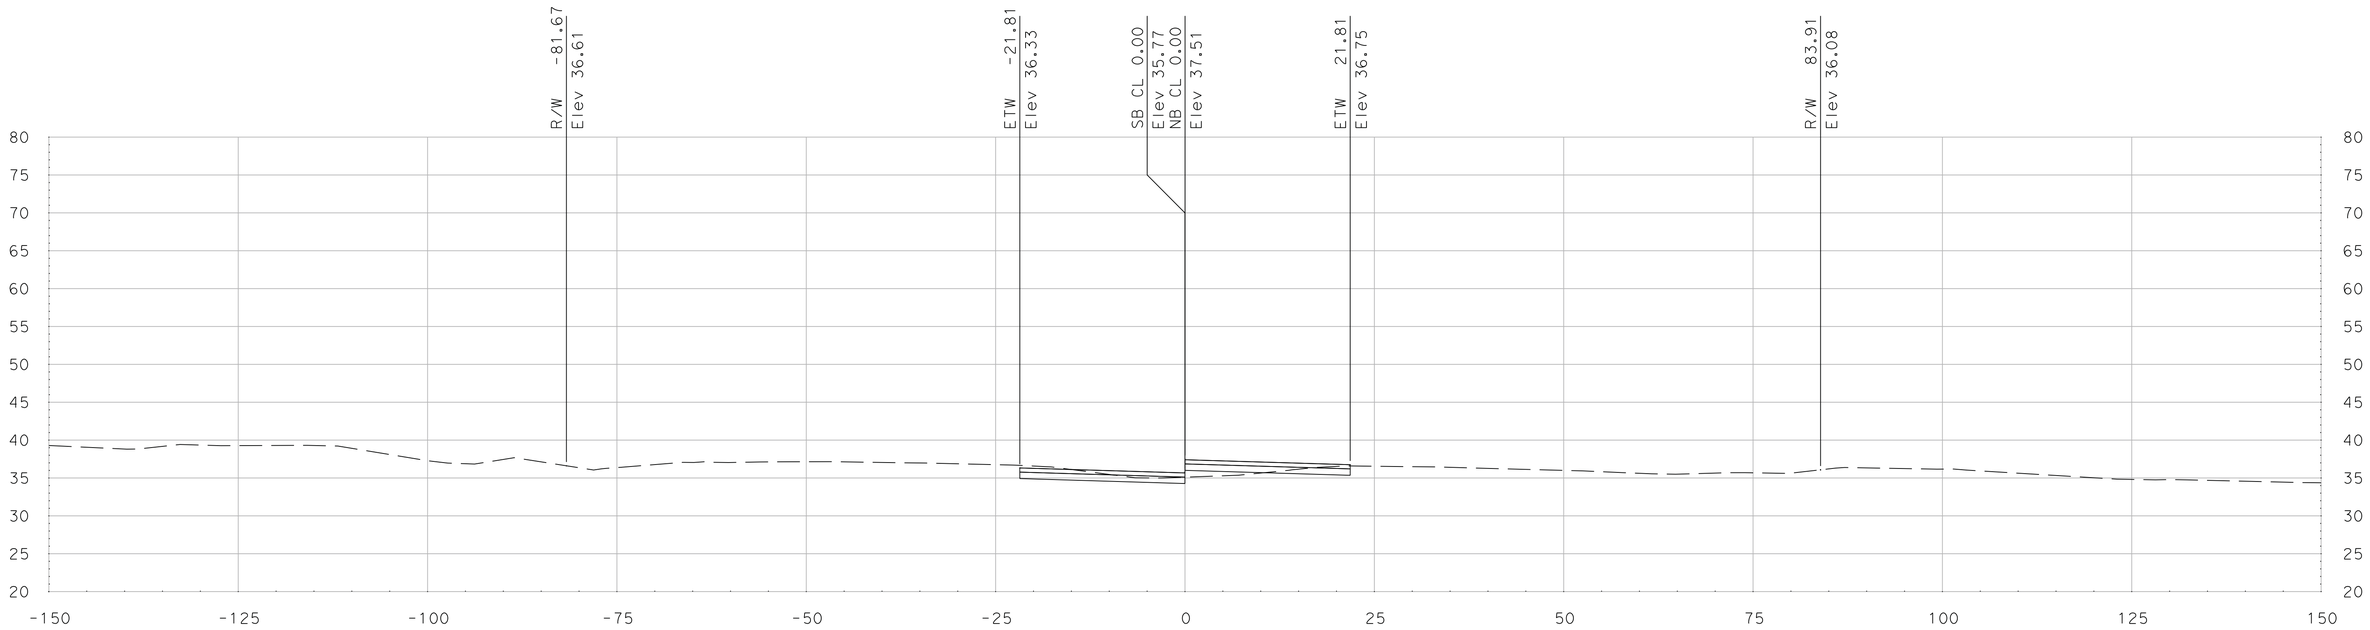

"SR 99" Sta 486+00.00

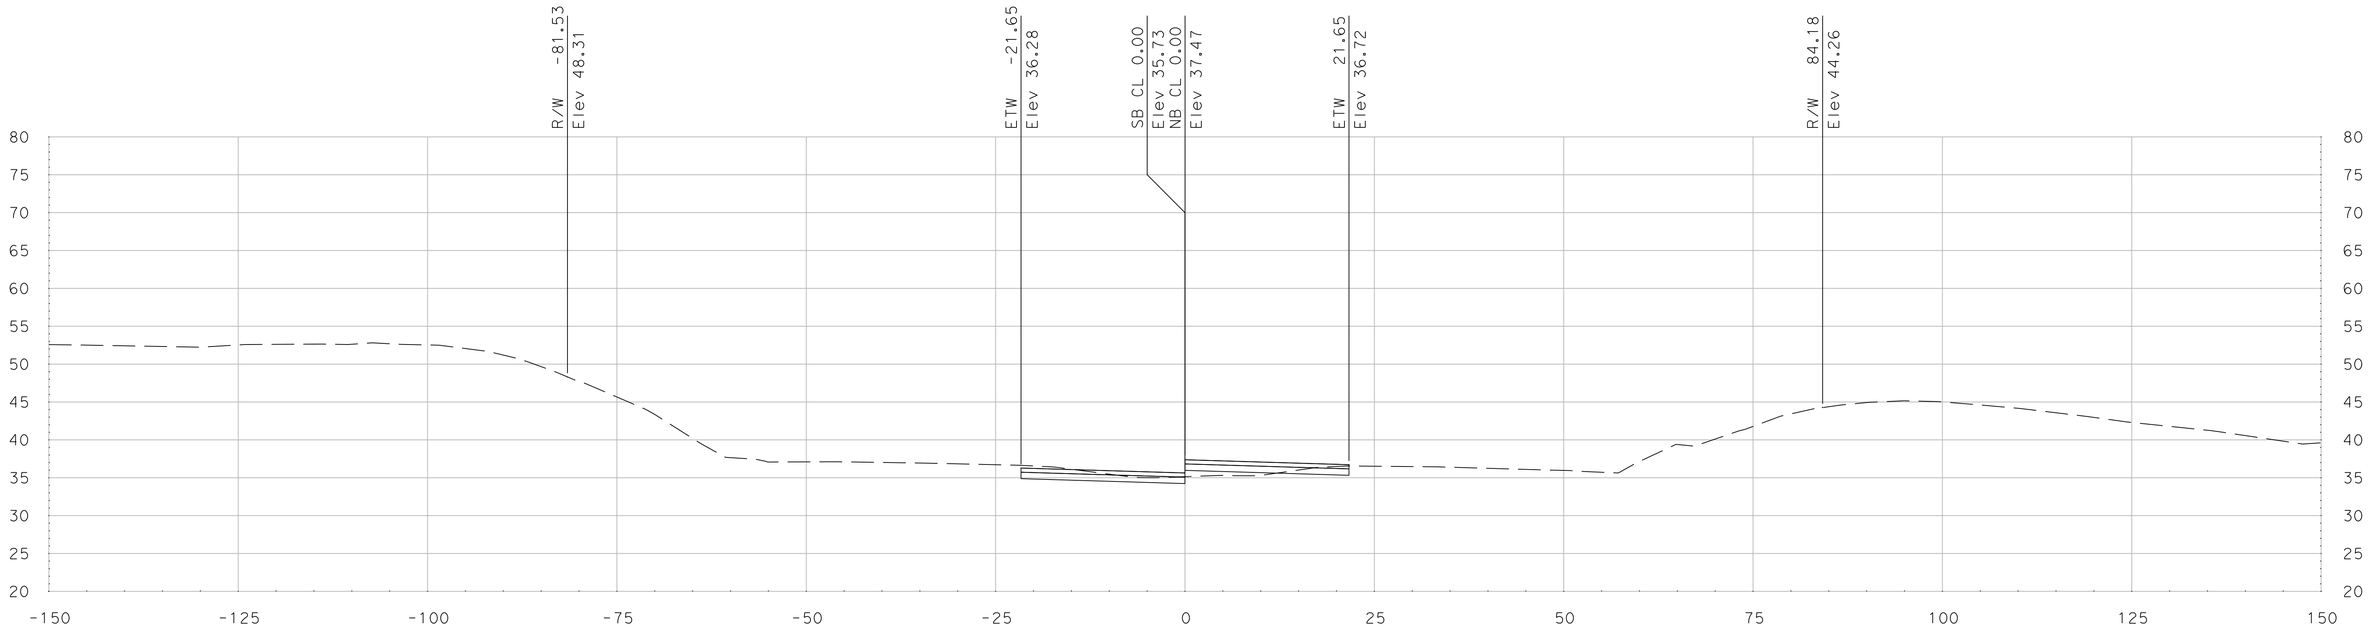

"SR 99" Sta 485+75.00

SCALE
HORIZONTAL: 1"=10'
VERTICAL: 1"=10'

DATE: 5/18/2011

ALL DIMENSIONS ARE IN US SURVEY FEET

FOR EARTHWORK DEVELOPMENT ONLY

Dist	COUNTY	ROUTE	POST MILES TOTAL PROJECT	SHEET No.	TOTAL SHEETS
10	SJ	99	4.9/14.2		
CONTRACT No.			10-0E6114		
PROJECT ID			1000020440		

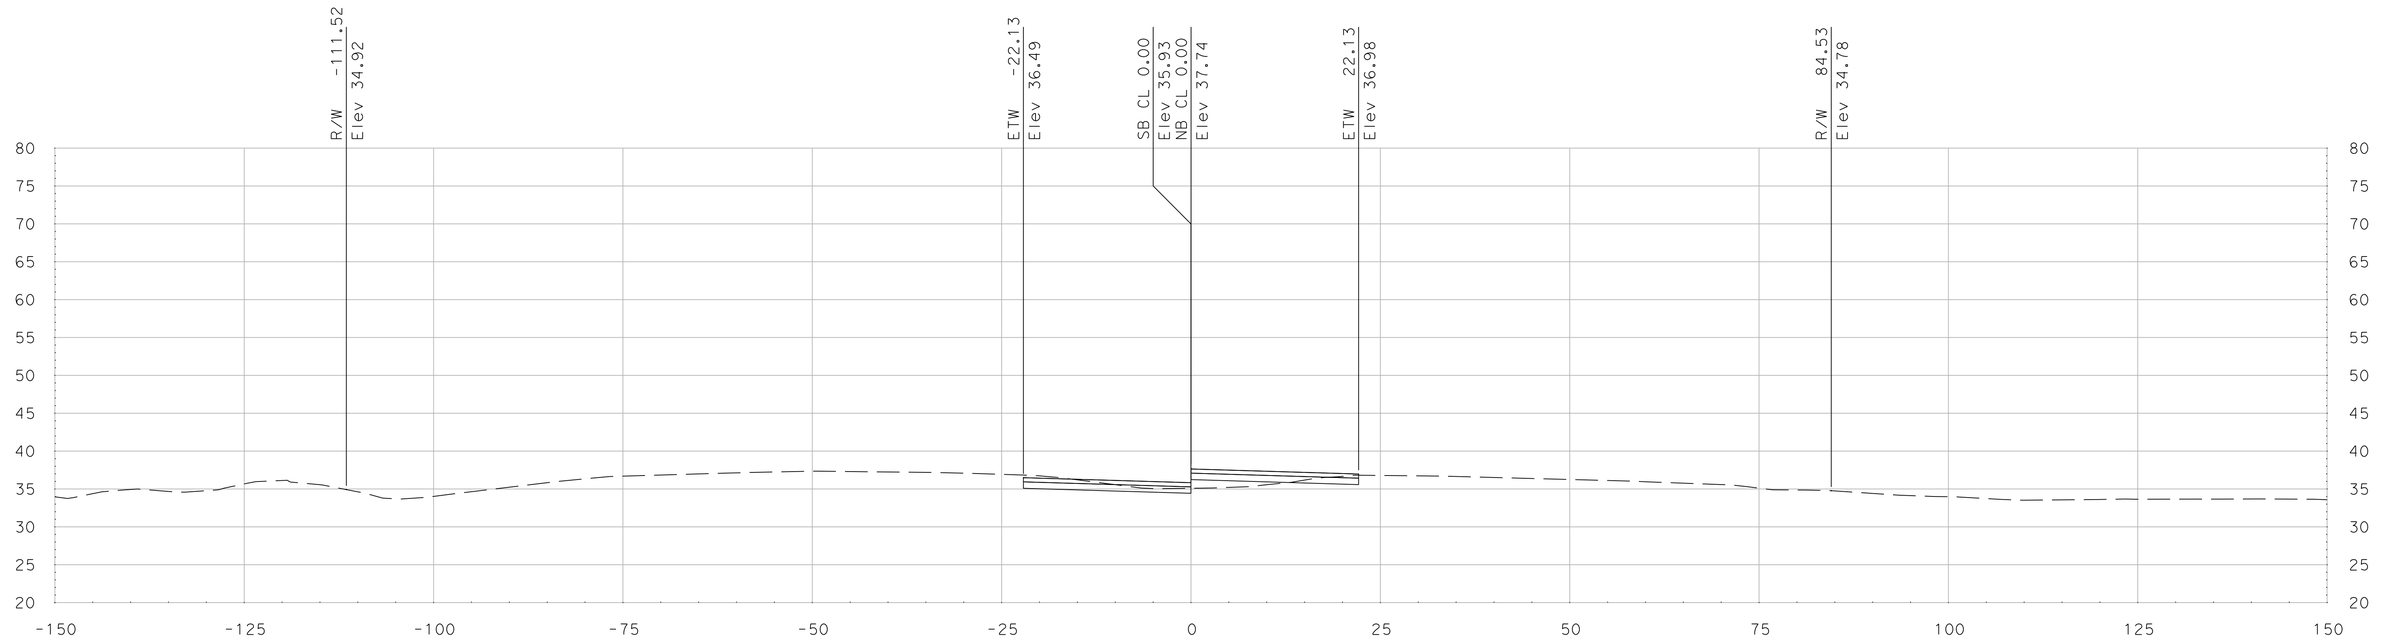

"SR 99" Sta 486+50.00

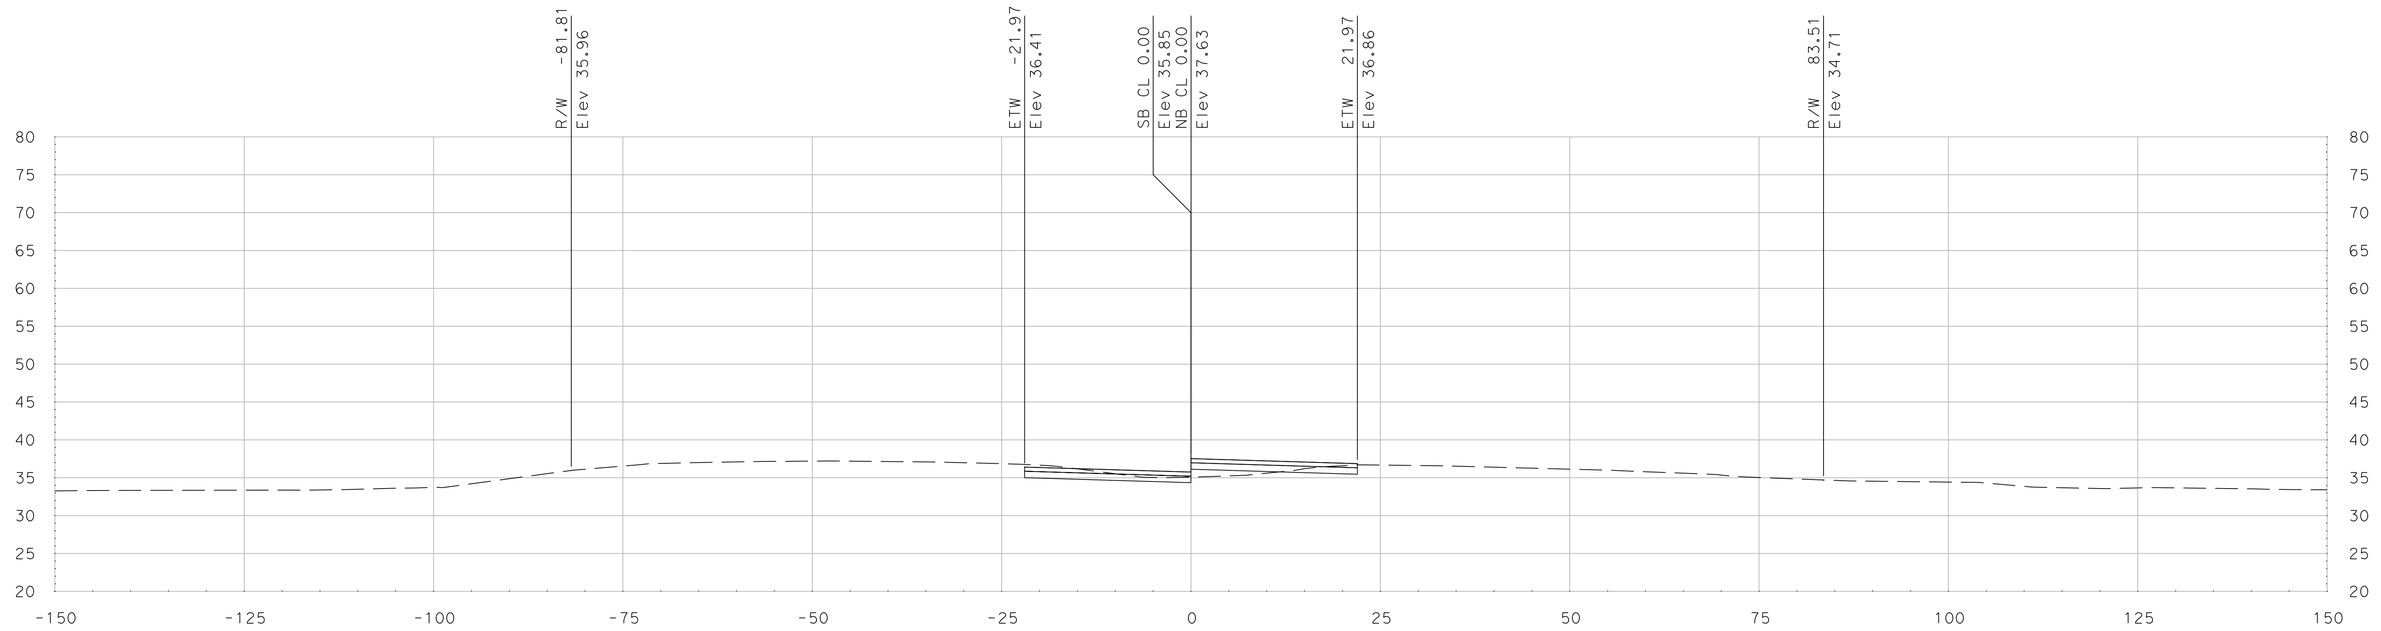

"SR 99" Sta 486+25.00

SCALE
HORIZONTAL: 1"=10'
VERTICAL: 1"=10'

DATE: 5/18/2011

ALL DIMENSIONS ARE IN US SURVEY FEET

FOR EARTHWORK DEVELOPMENT ONLY

Dist	COUNTY	ROUTE	POST MILES TOTAL PROJECT	SHEET No.	TOTAL SHEETS
10	SJ	99	4.9/14.2		
CONTRACT No.			10-0E6114		
PROJECT ID			1000020440		

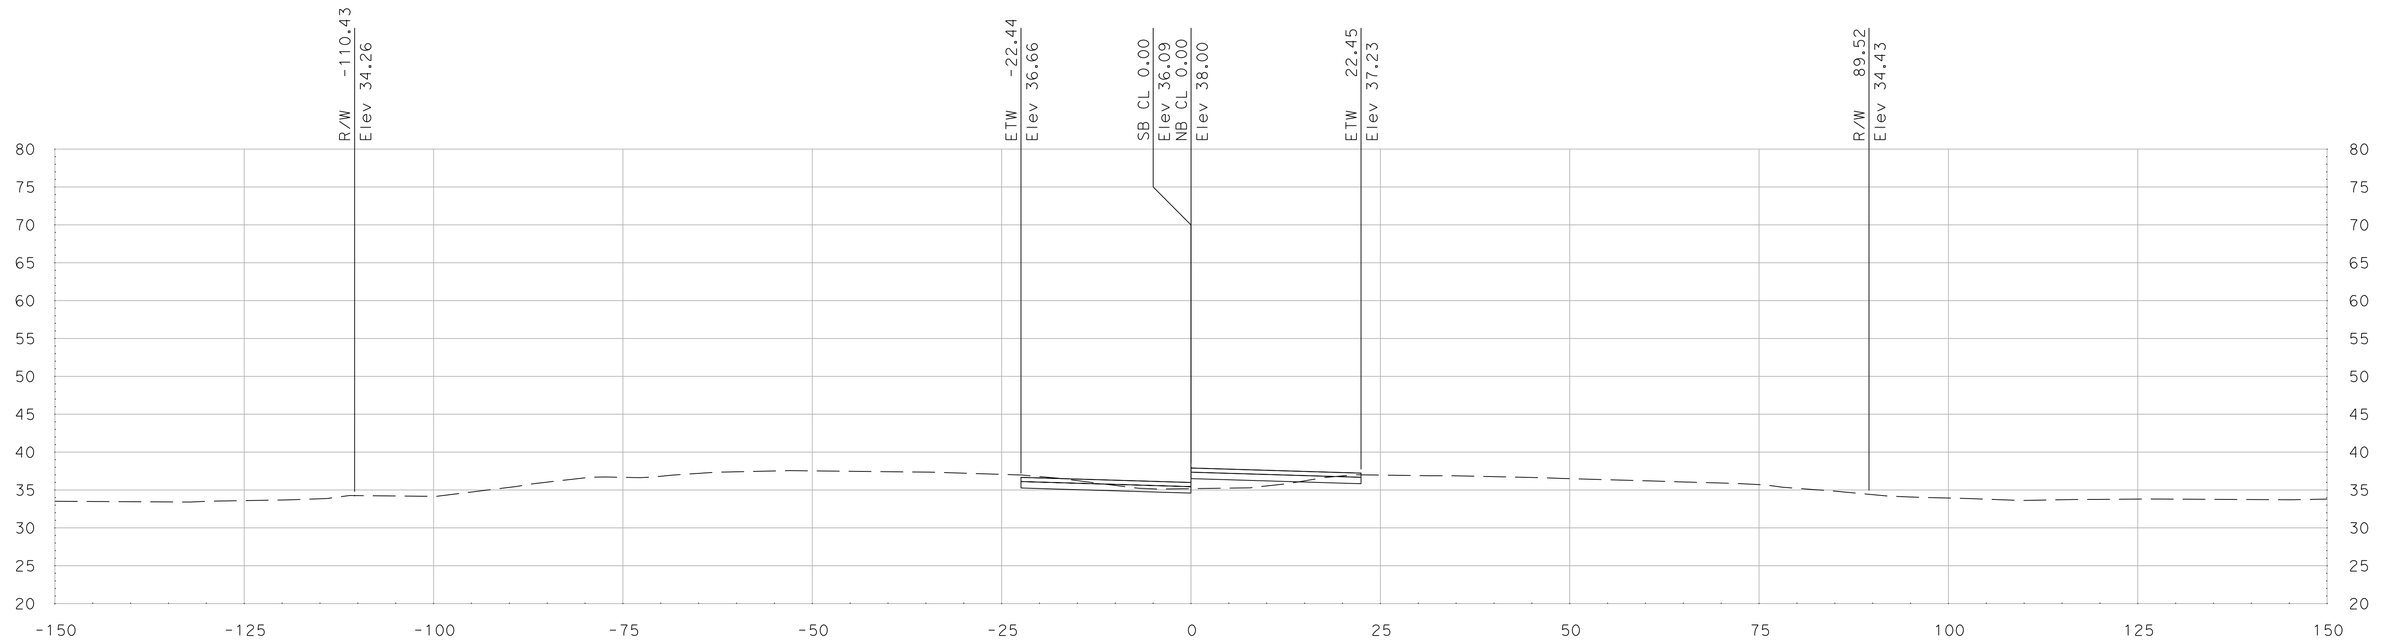

"SR 99" Sta 487+00.00

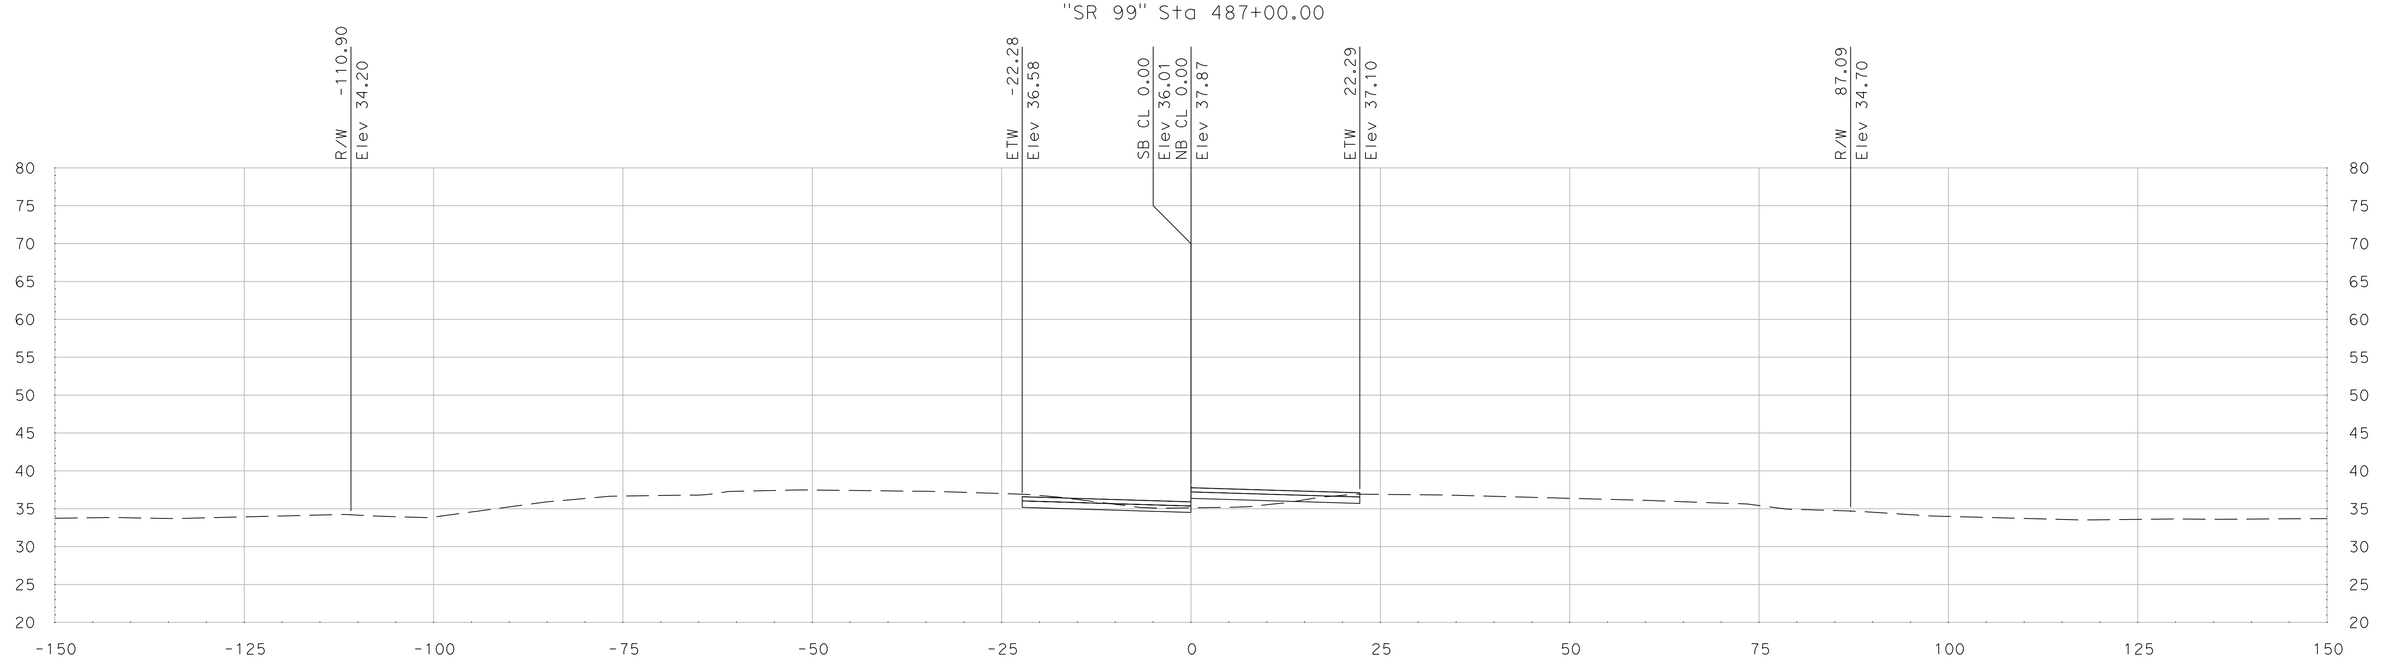

"SR 99" Sta 486+75.00

SCALE
HORIZONTAL: 1"=10'
VERTICAL: 1"=10'

DATE: 5/18/2011

ALL DIMENSIONS ARE IN US SURVEY FEET

FOR EARTHWORK DEVELOPMENT ONLY

Dist	COUNTY	ROUTE	POST MILES TOTAL PROJECT	SHEET No.	TOTAL SHEETS
10	SJ	99	4.9/14.2		
CONTRACT No.			10-0E6114		
PROJECT ID			1000020440		

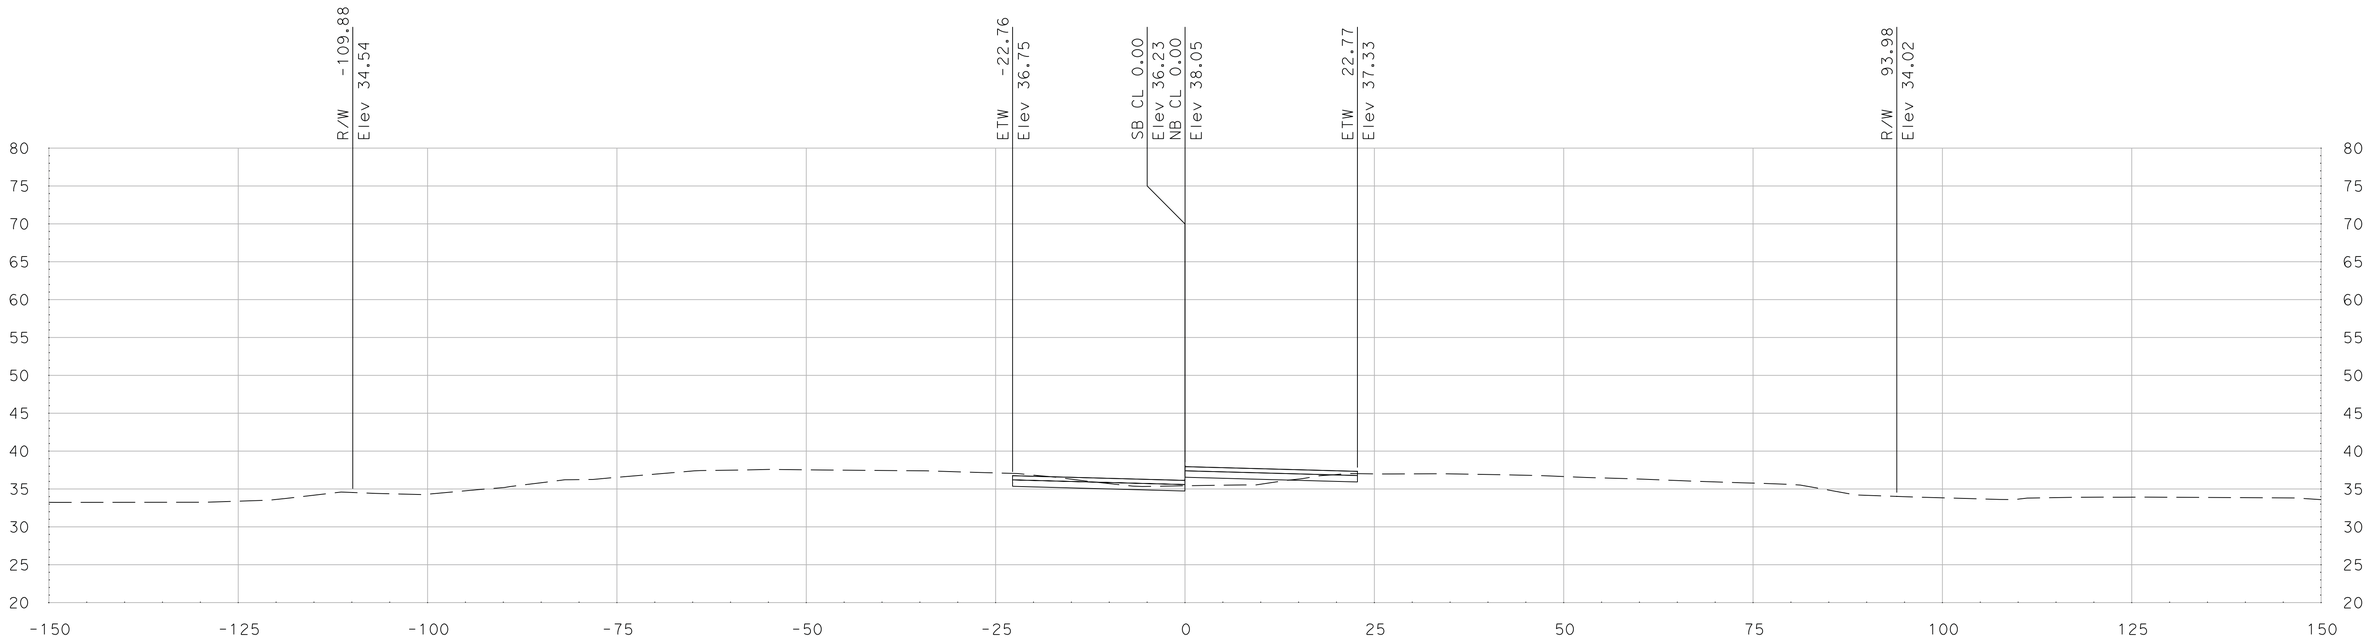

"SR 99" Sta 487+50.00

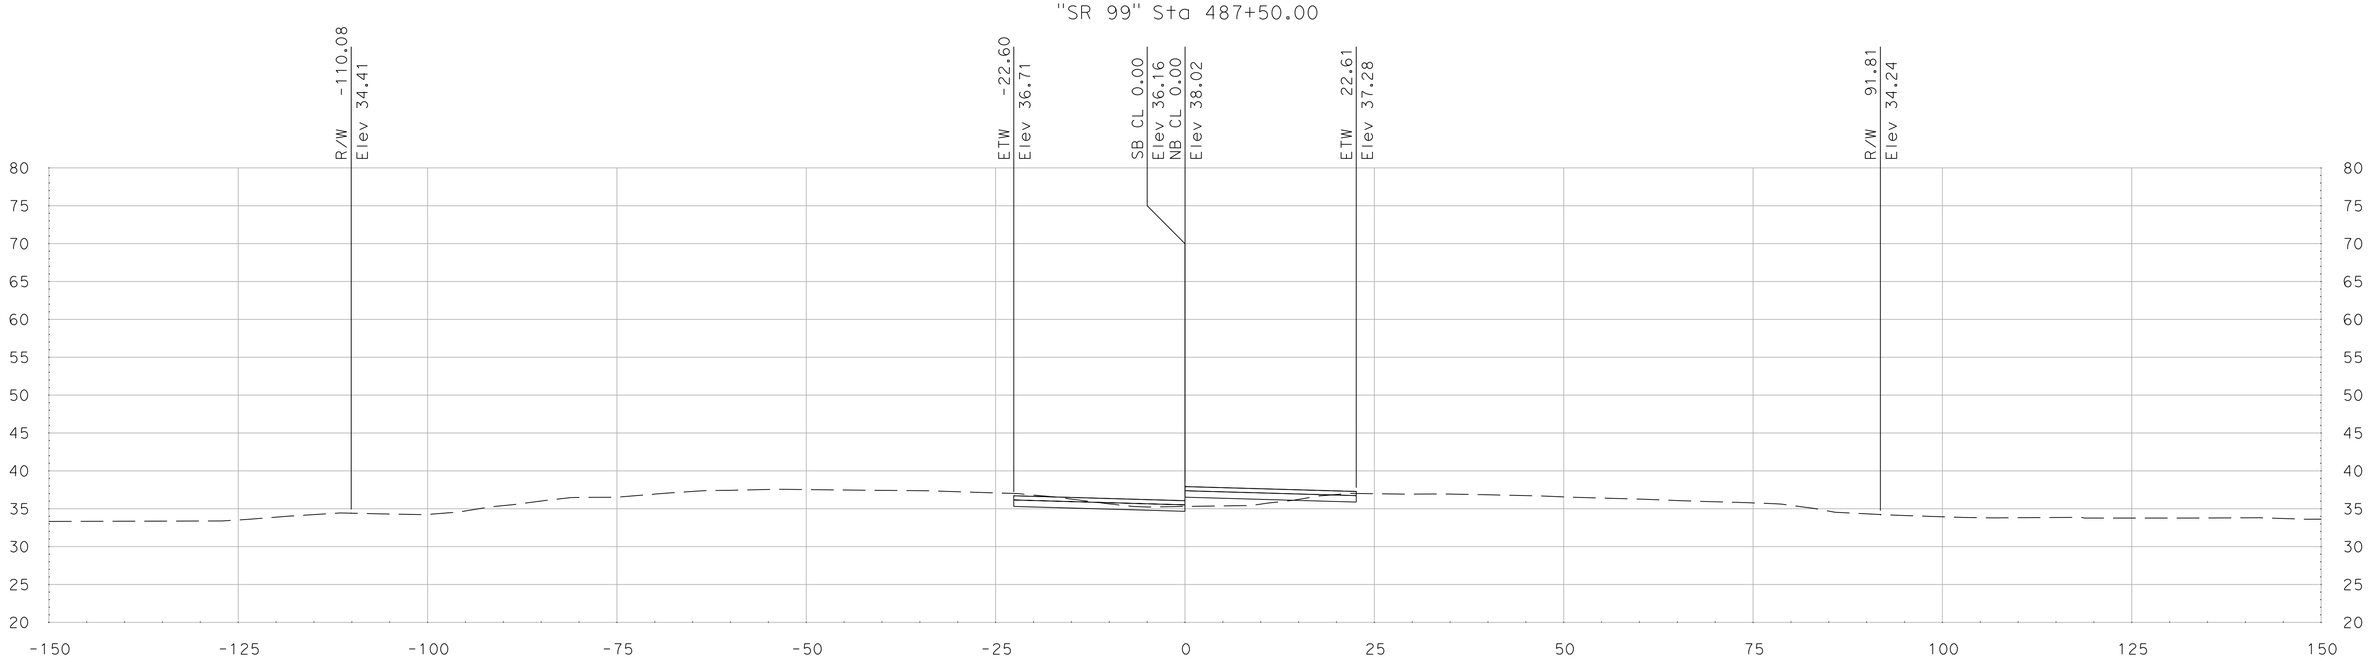

"SR 99" Sta 487+25.00

SCALE
HORIZONTAL: 1"=10'
VERTICAL: 1"=10'

DATE: 5/18/2011

ALL DIMENSIONS ARE IN US SURVEY FEET

FOR EARTHWORK DEVELOPMENT ONLY

Dist	COUNTY	ROUTE	POST MILES TOTAL PROJECT	SHEET No.	TOTAL SHEETS
10	SJ	99	4.9/14.2		
CONTRACT No.			10-0E6114		
PROJECT ID			1000020440		

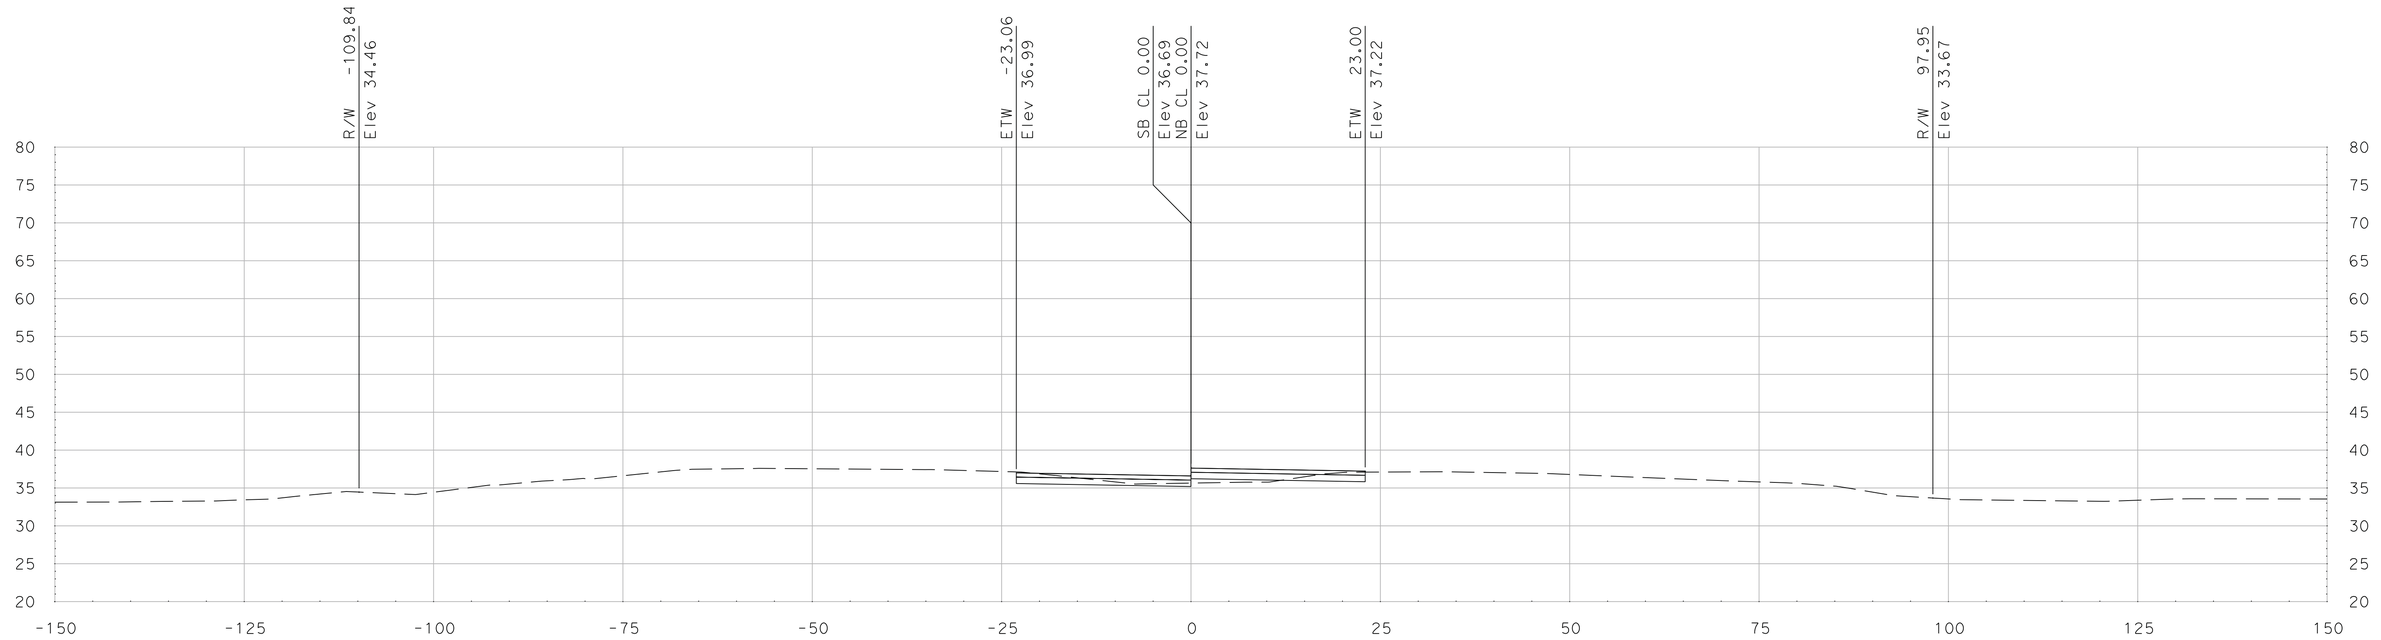

"SR 99" Sta 488+00.00

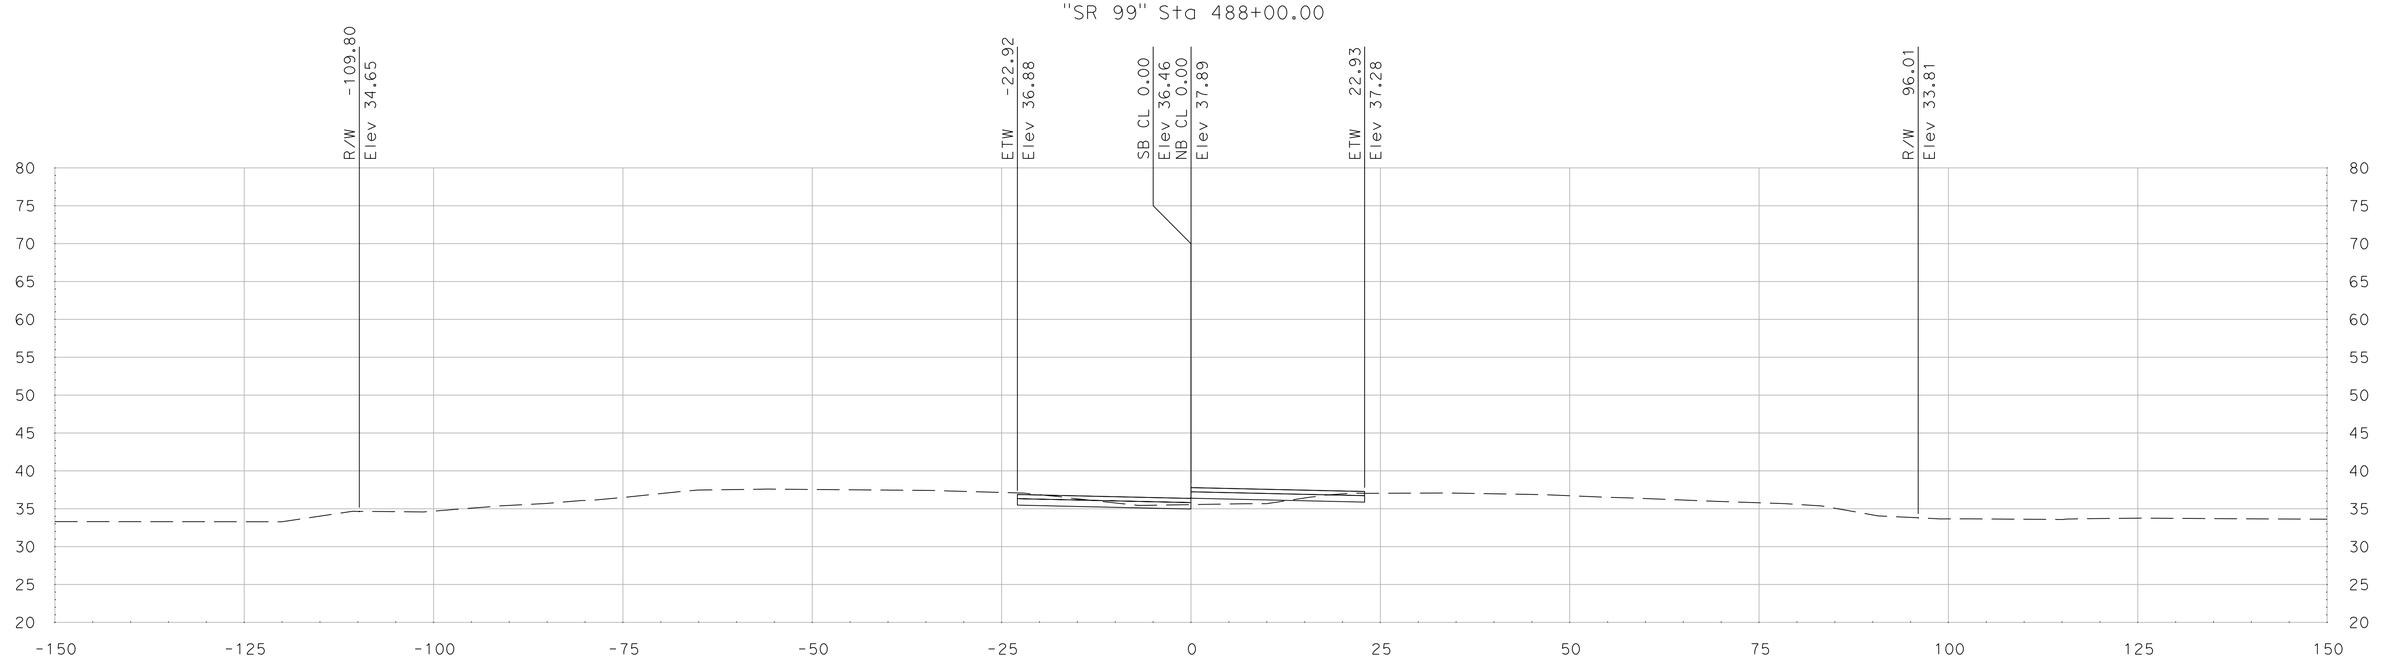

"SR 99" Sta 487+75.00

SCALE
HORIZONTAL: 1"=10'
VERTICAL: 1"=10'

DATE: 5/18/2011

ALL DIMENSIONS ARE IN US SURVEY FEET

FOR EARTHWORK DEVELOPMENT ONLY

Dist	COUNTY	ROUTE	POST MILES TOTAL PROJECT	SHEET No.	TOTAL SHEETS
10	SJ	99	4.9/14.2		
CONTRACT No.			10-0E6114		
PROJECT ID			1000020440		

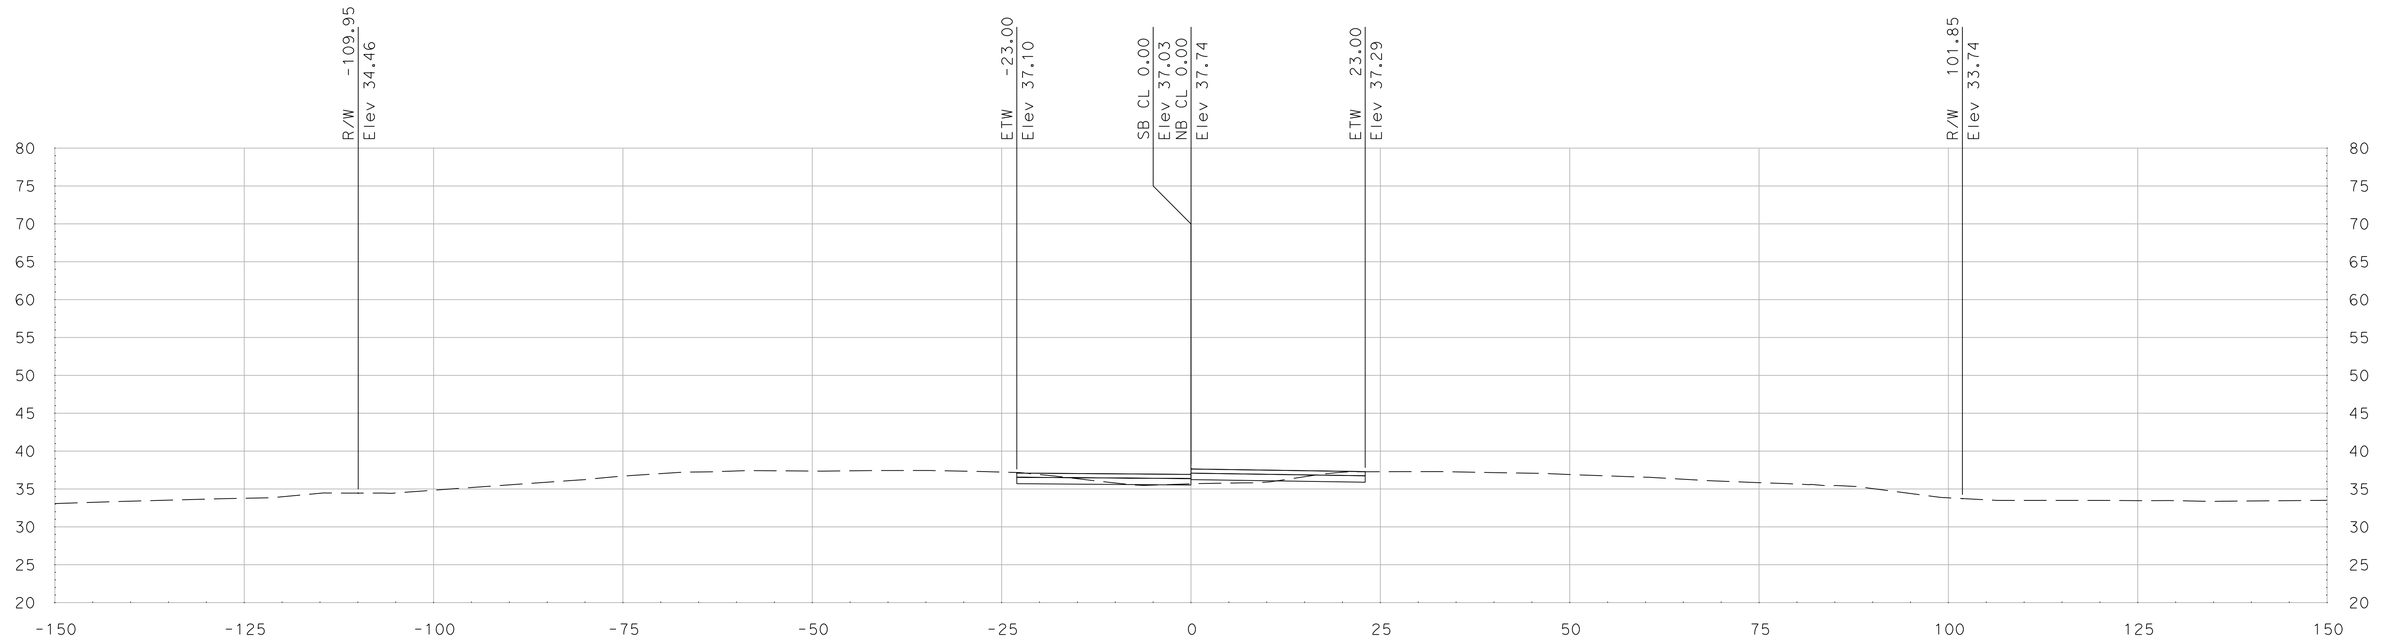

"SR 99" Sta 488+50.00

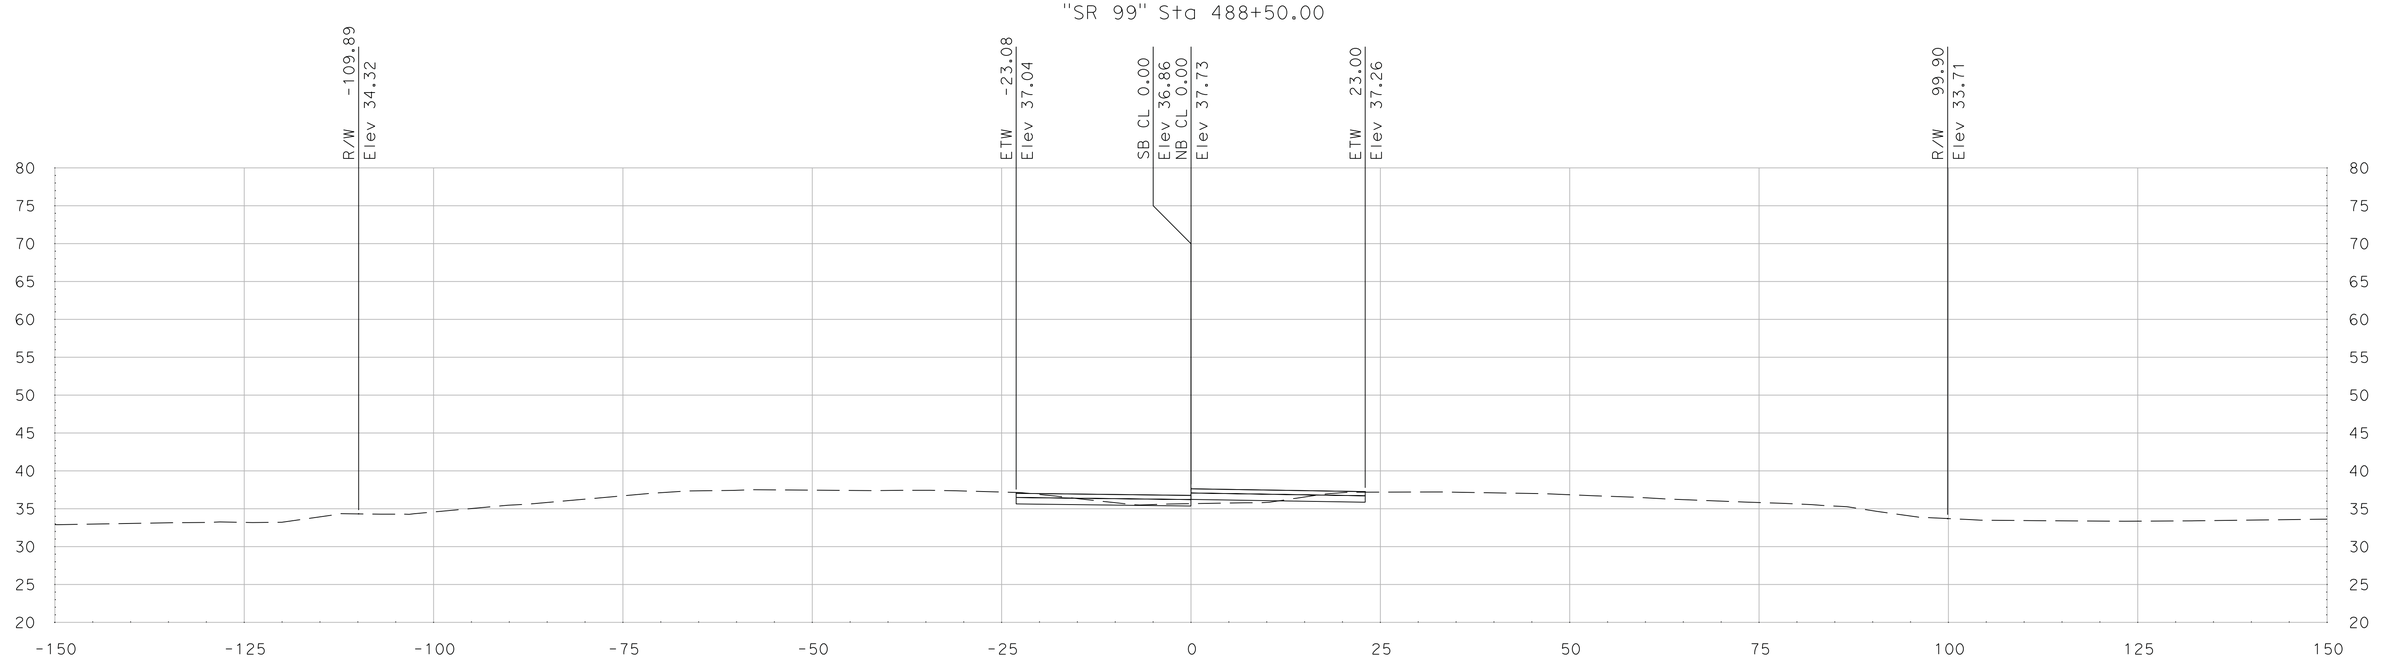

"SR 99" Sta 488+25.00

SCALE
HORIZONTAL: 1"=10'
VERTICAL: 1"=10'

DATE: 5/18/2011

ALL DIMENSIONS ARE IN US SURVEY FEET

FOR EARTHWORK DEVELOPMENT ONLY

Dist	COUNTY	ROUTE	POST MILES TOTAL PROJECT	SHEET No.	TOTAL SHEETS
10	SJ	99	4.9/14.2		
CONTRACT No.			10-0E6114		
PROJECT ID			1000020440		

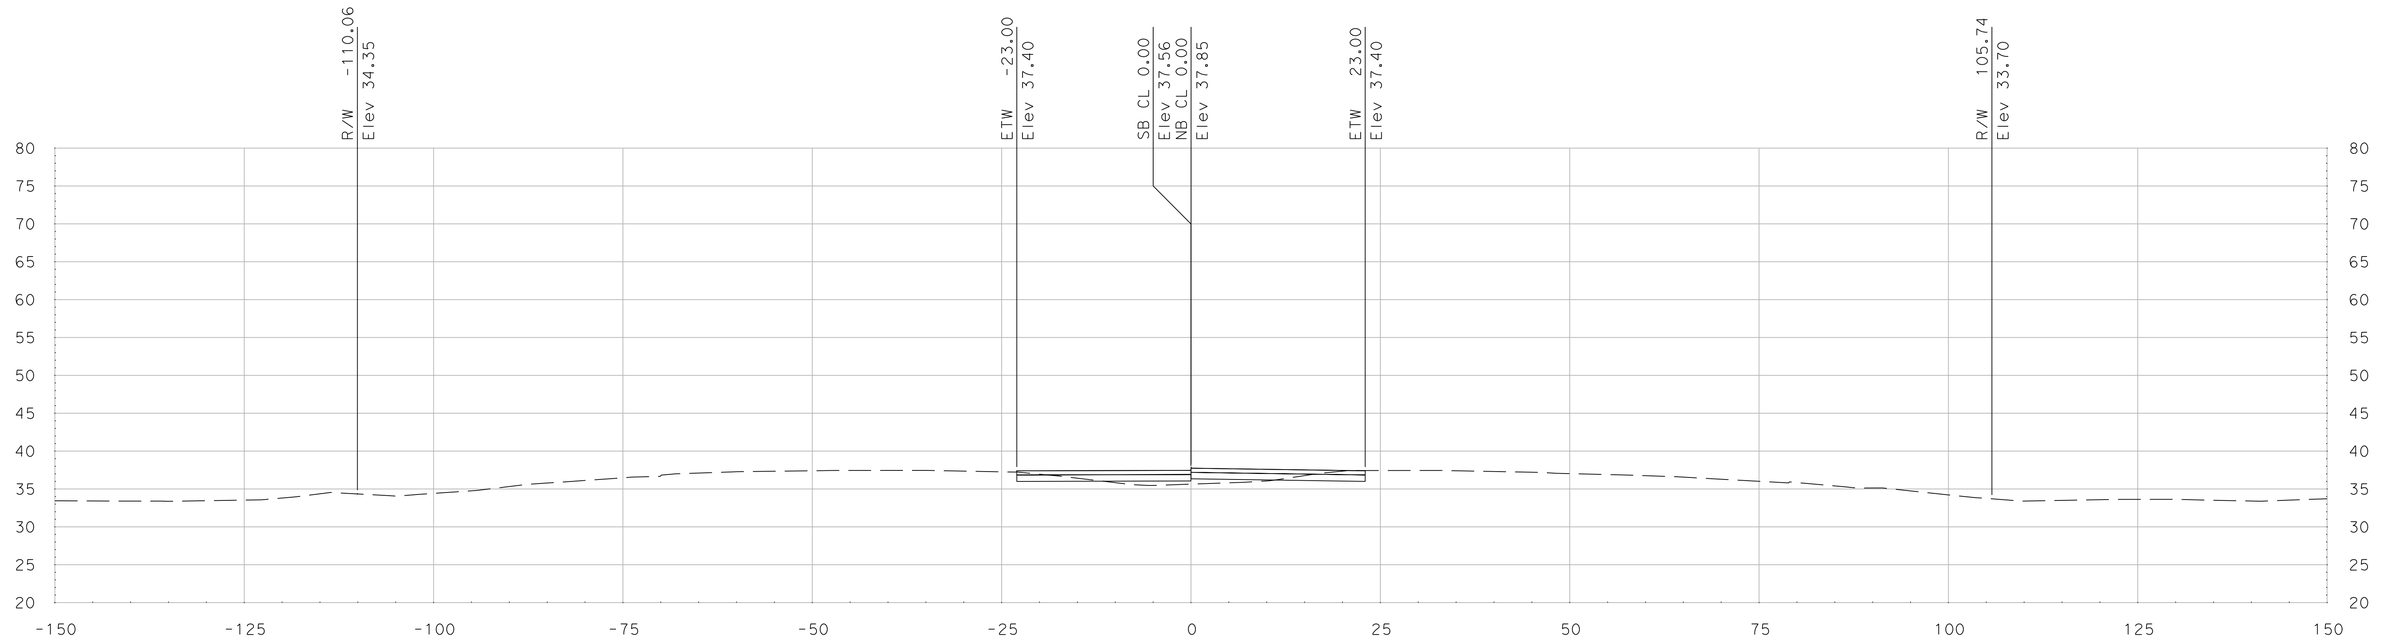

"SR 99" Sta 489+00.00

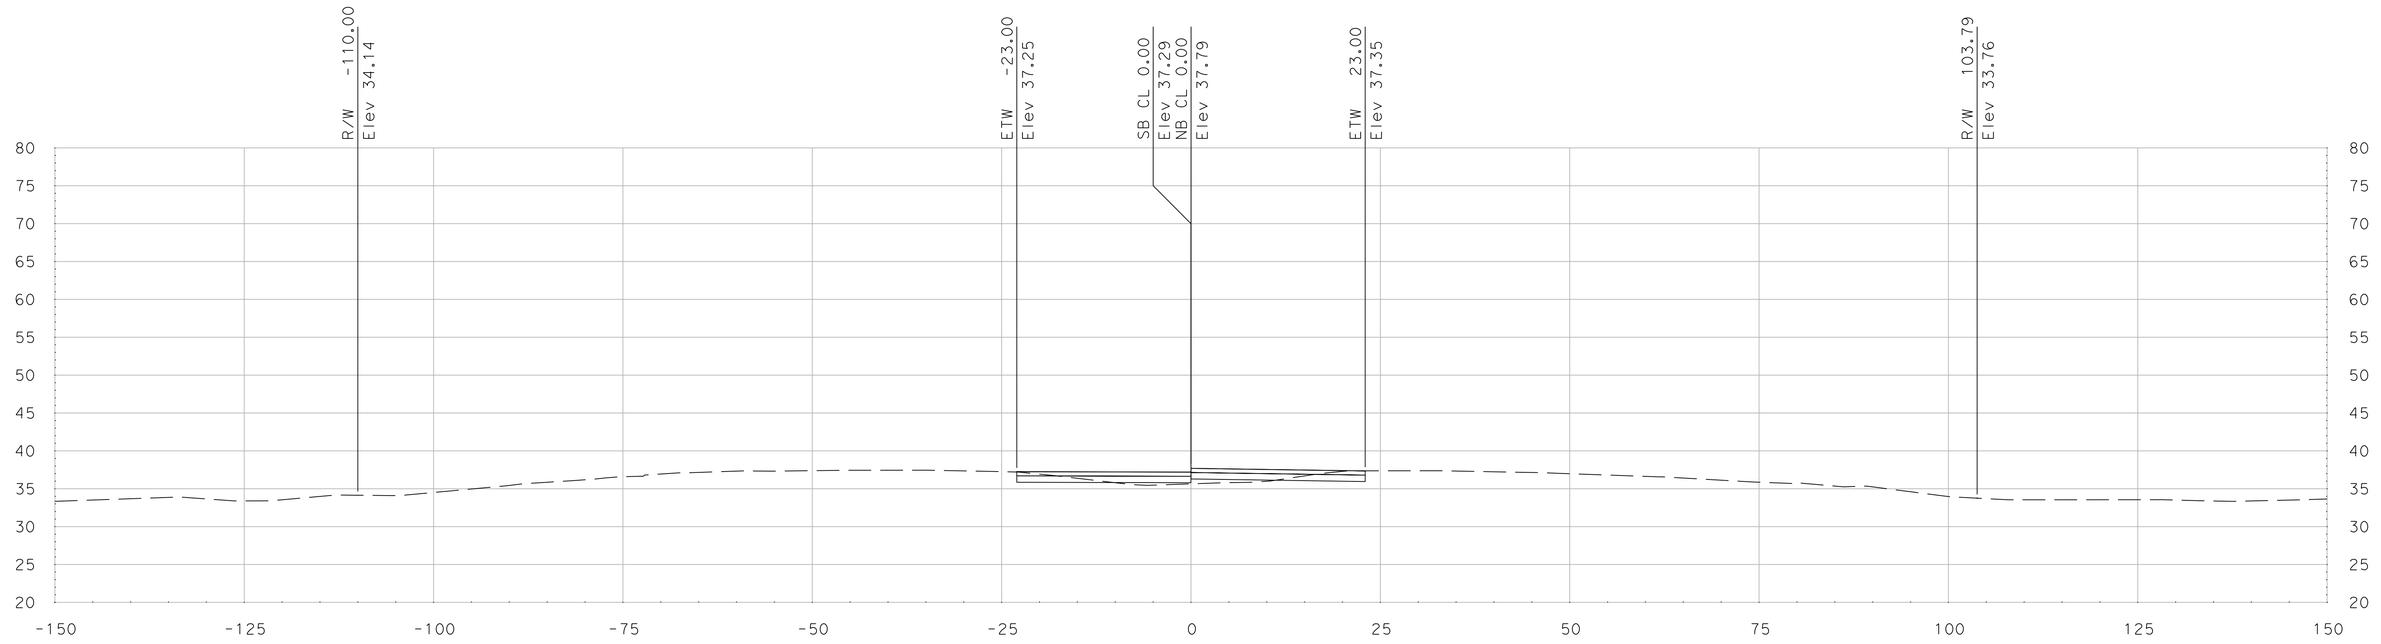

"SR 99" Sta 488+75.00

SCALE
HORIZONTAL: 1"=10'
VERTICAL: 1"=10'

DATE: 5/18/2011

ALL DIMENSIONS ARE IN US SURVEY FEET

FOR EARTHWORK DEVELOPMENT ONLY

Dist	COUNTY	ROUTE	POST MILES TOTAL PROJECT	SHEET No.	TOTAL SHEETS
10	SJ	99	4.9/14.2		
CONTRACT No.			10-0E6114		
PROJECT ID			1000020440		

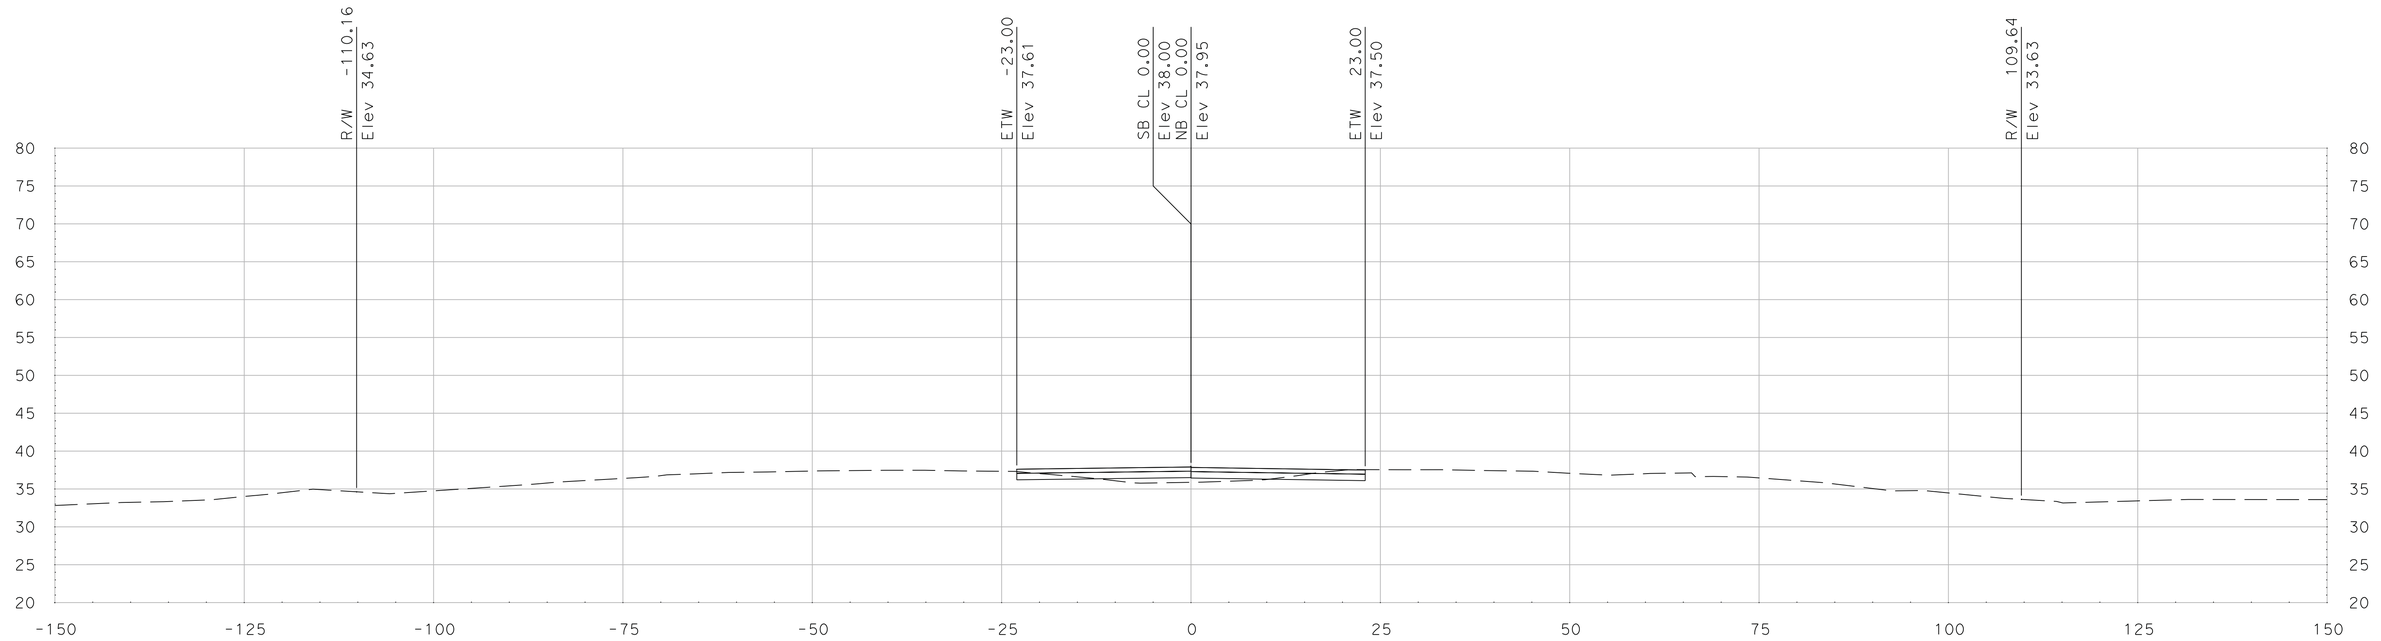

"SR 99" Sta 489+50.00

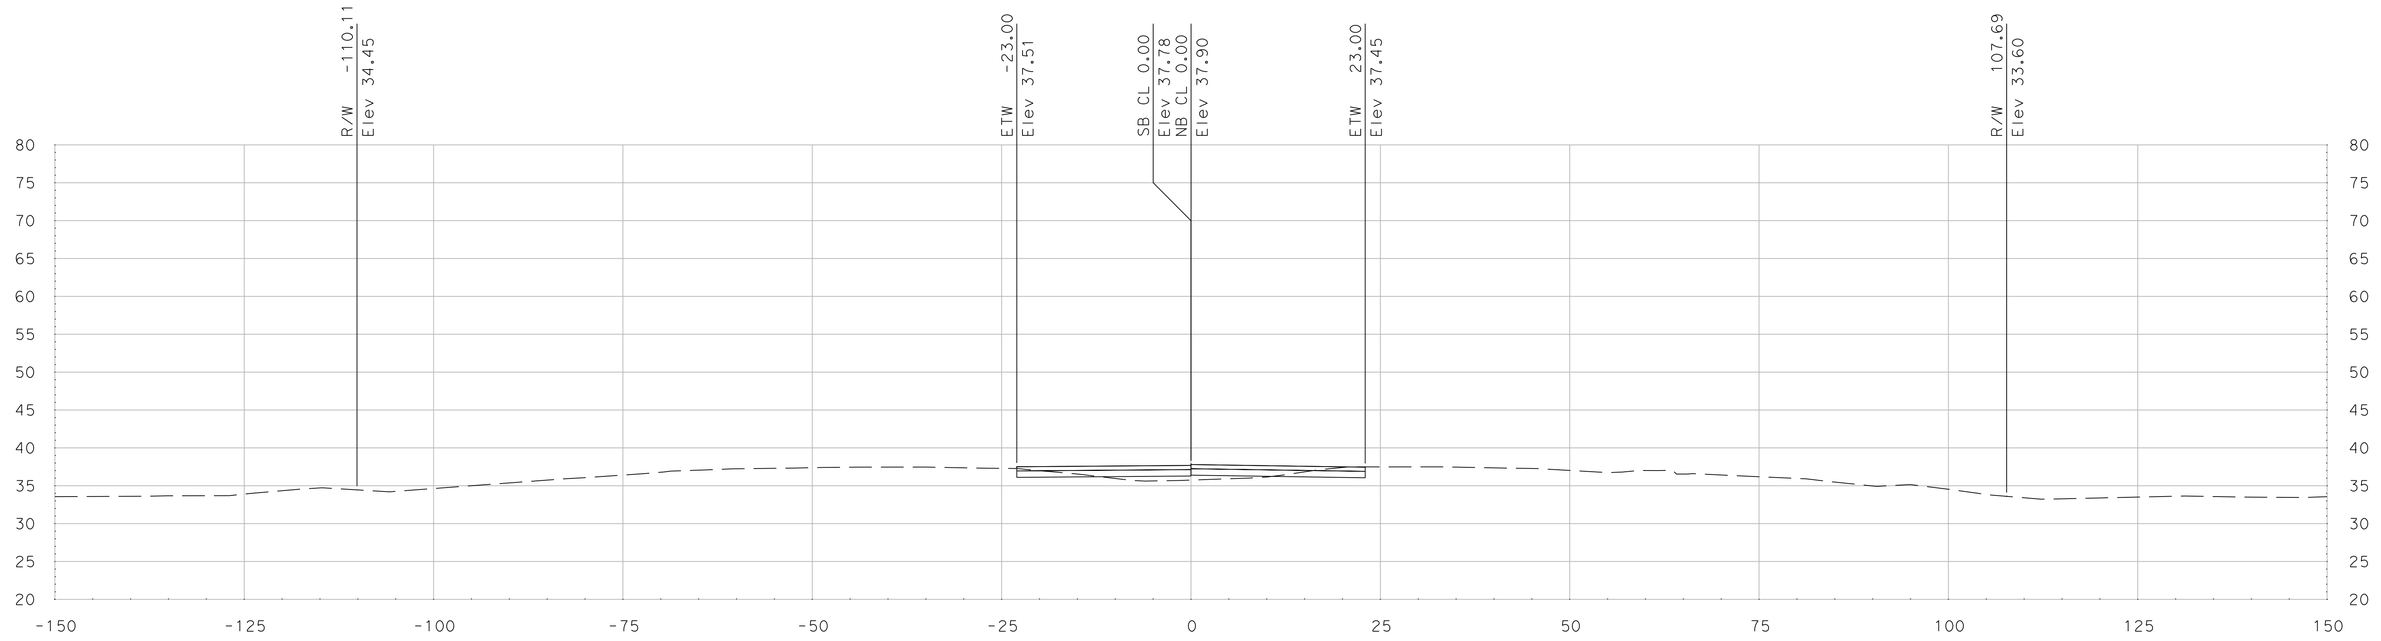

"SR 99" Sta 489+25.00

SCALE
HORIZONTAL: 1"=10'
VERTICAL: 1"=10'

DATE: 5/18/2011

ALL DIMENSIONS ARE IN US SURVEY FEET

FOR EARTHWORK DEVELOPMENT ONLY

Dist	COUNTY	ROUTE	POST MILES TOTAL PROJECT	SHEET No.	TOTAL SHEETS
10	SJ	99	4.9/14.2		
CONTRACT No.			10-0E6114		
PROJECT ID			1000020440		

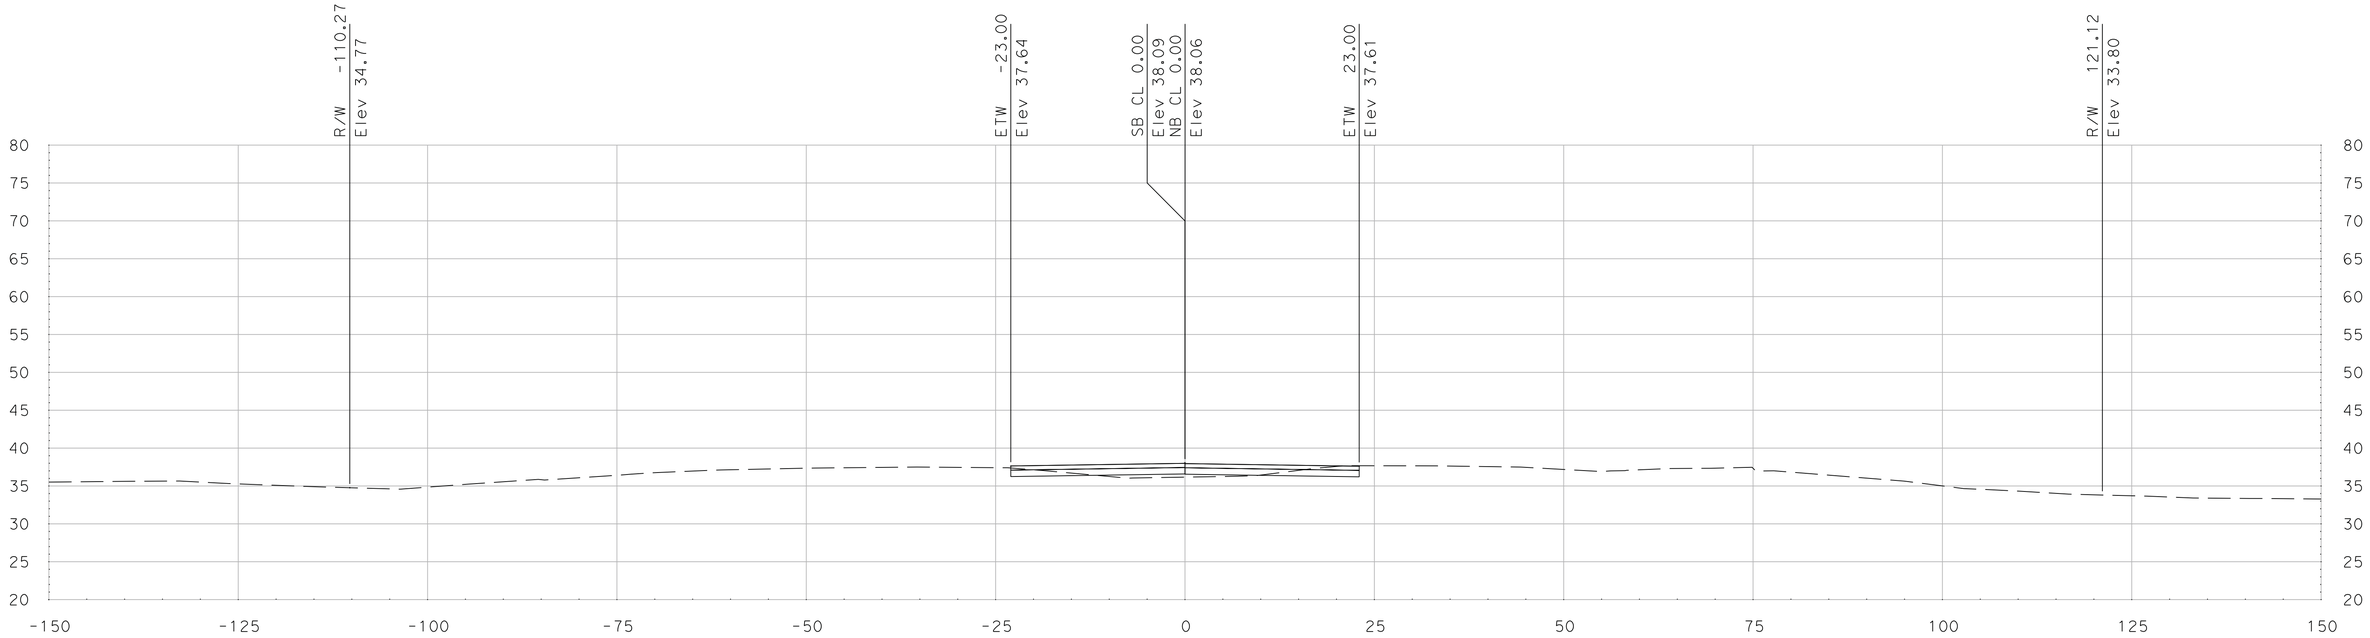

"SR 99" Sta 490+00.00

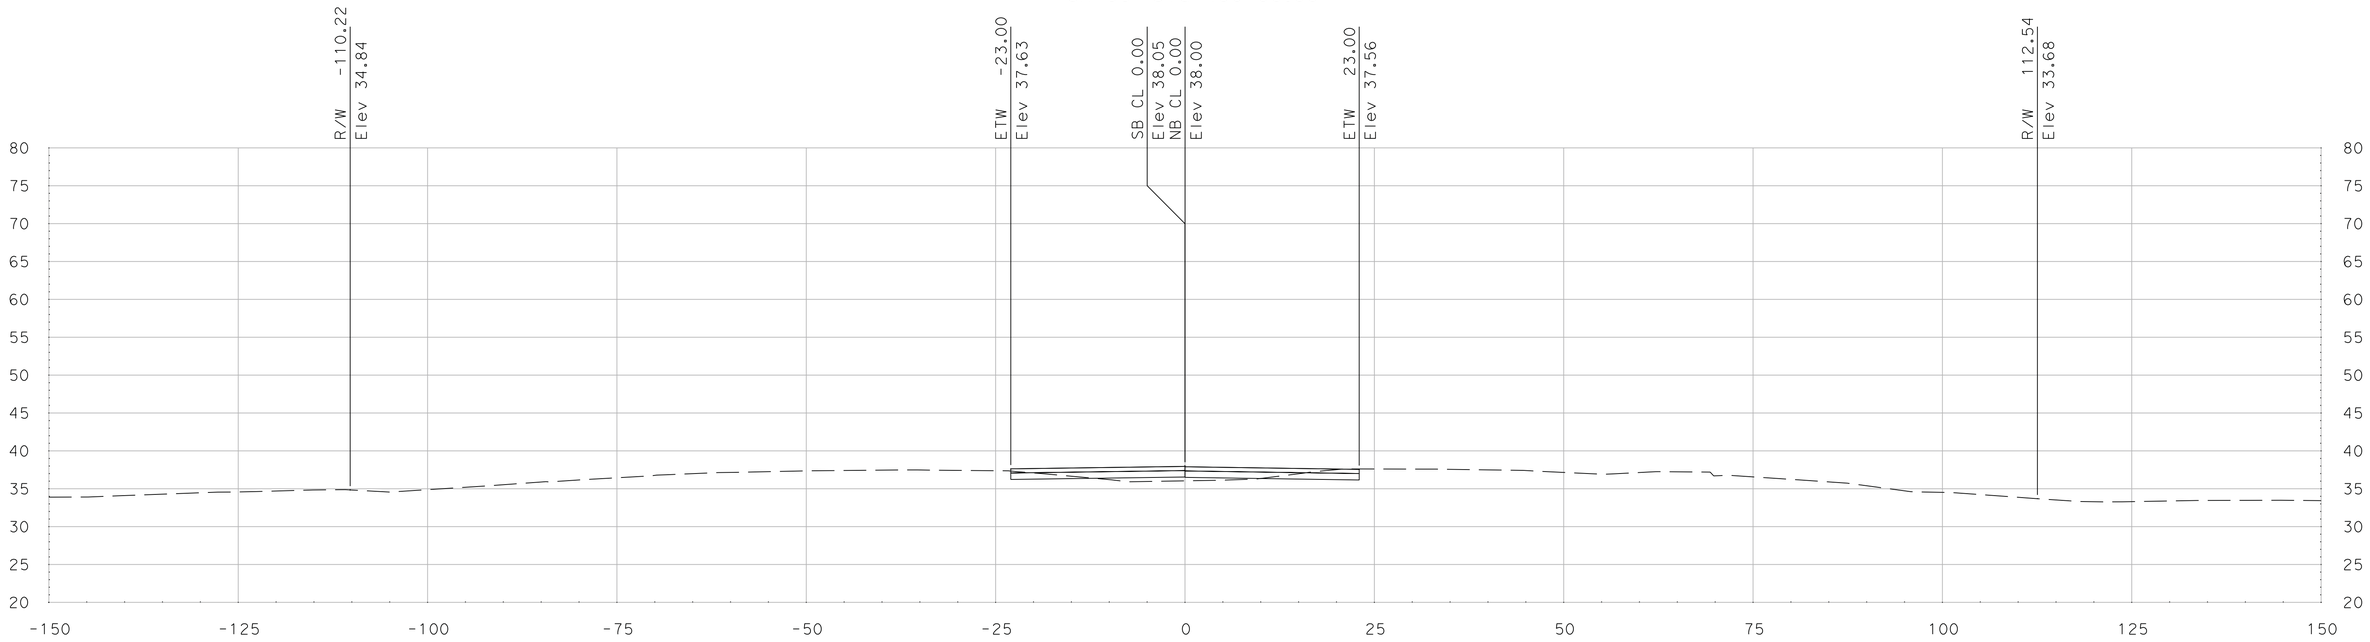

"SR 99" Sta 489+75.00

SCALE
HORIZONTAL: 1"=10'
VERTICAL: 1"=10'

DATE: 5/18/2011

ALL DIMENSIONS ARE IN US SURVEY FEET

FOR EARTHWORK DEVELOPMENT ONLY

Dist	COUNTY	ROUTE	POST MILES TOTAL PROJECT	SHEET No.	TOTAL SHEETS
10	SJ	99	4.9/14.2		
CONTRACT No.			10-0E6114		
PROJECT ID			1000020440		

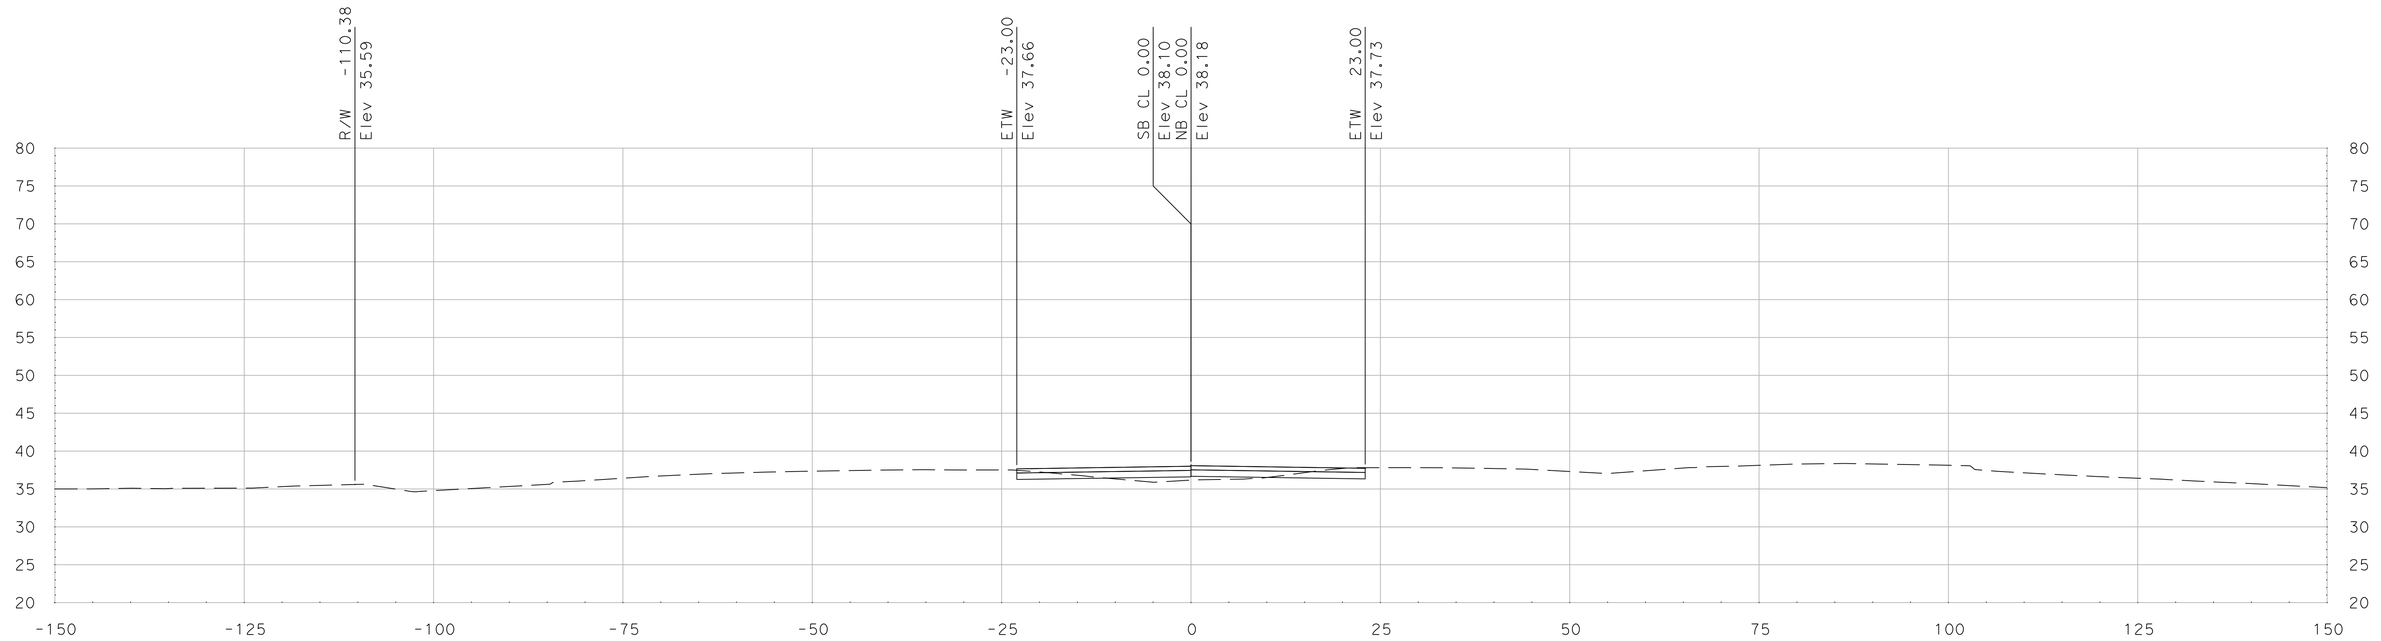

"SR 99" Sta 490+50.00

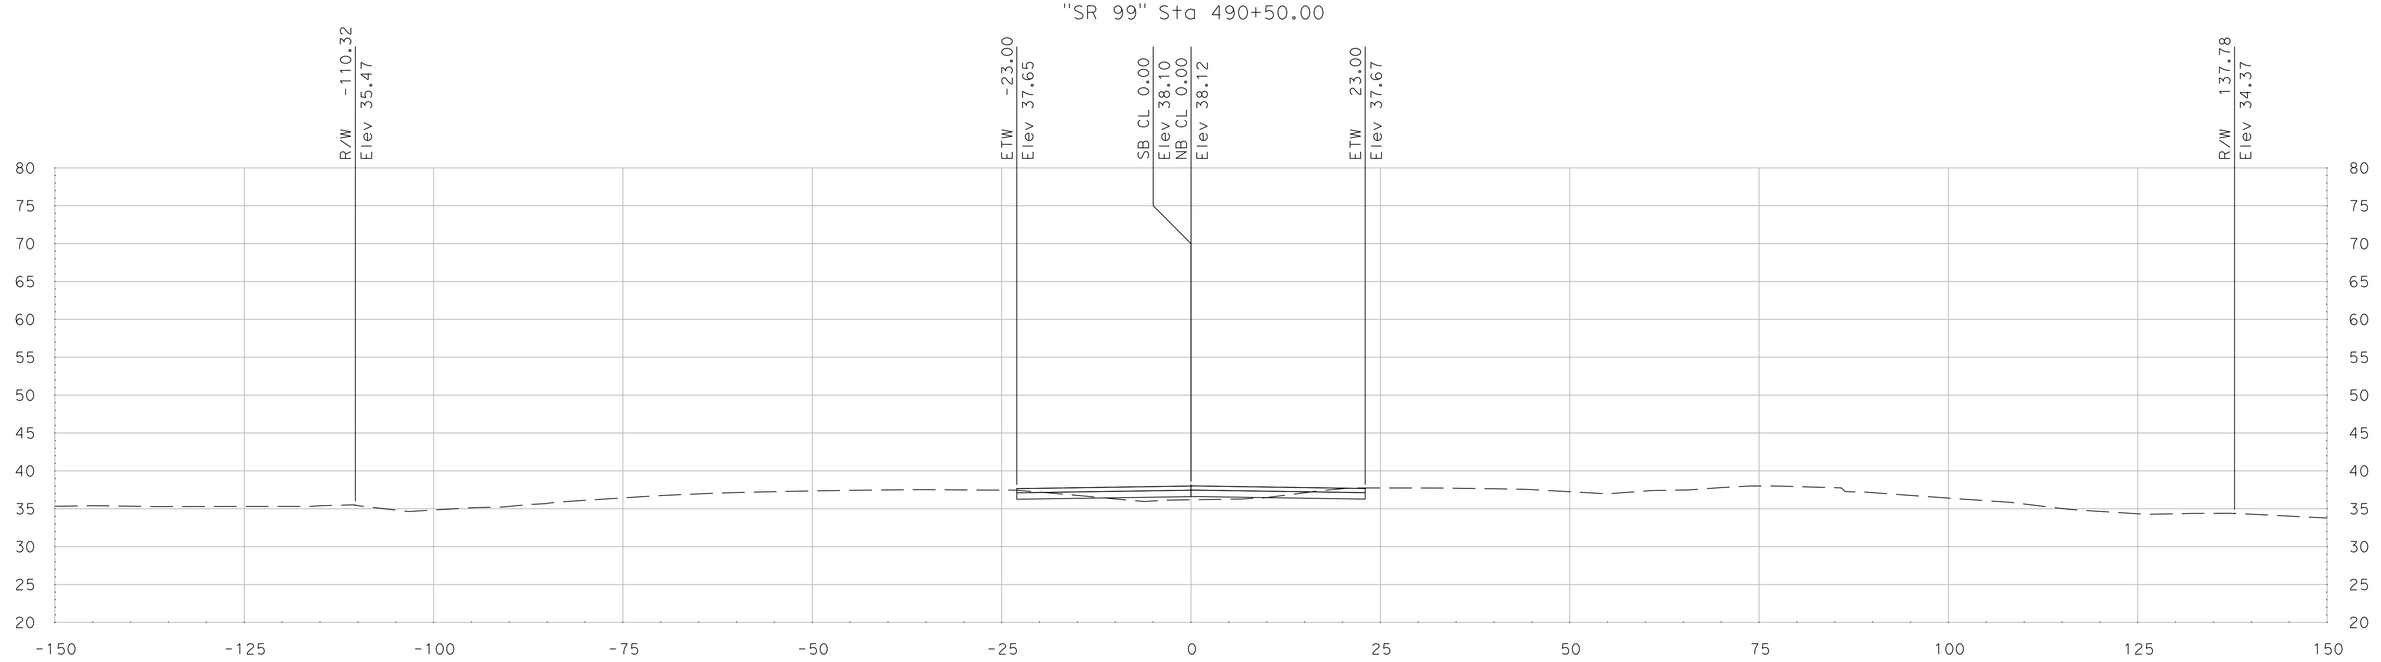

"SR 99" Sta 490+25.00

SCALE
HORIZONTAL: 1"=10'
VERTICAL: 1"=10'

DATE: 5/18/2011

ALL DIMENSIONS ARE IN US SURVEY FEET

FOR EARTHWORK DEVELOPMENT ONLY

Dist	COUNTY	ROUTE	POST MILES TOTAL PROJECT	SHEET No.	TOTAL SHEETS
10	SJ	99	4.9/14.2		
CONTRACT No.			10-0E6114		
PROJECT ID			1000020440		

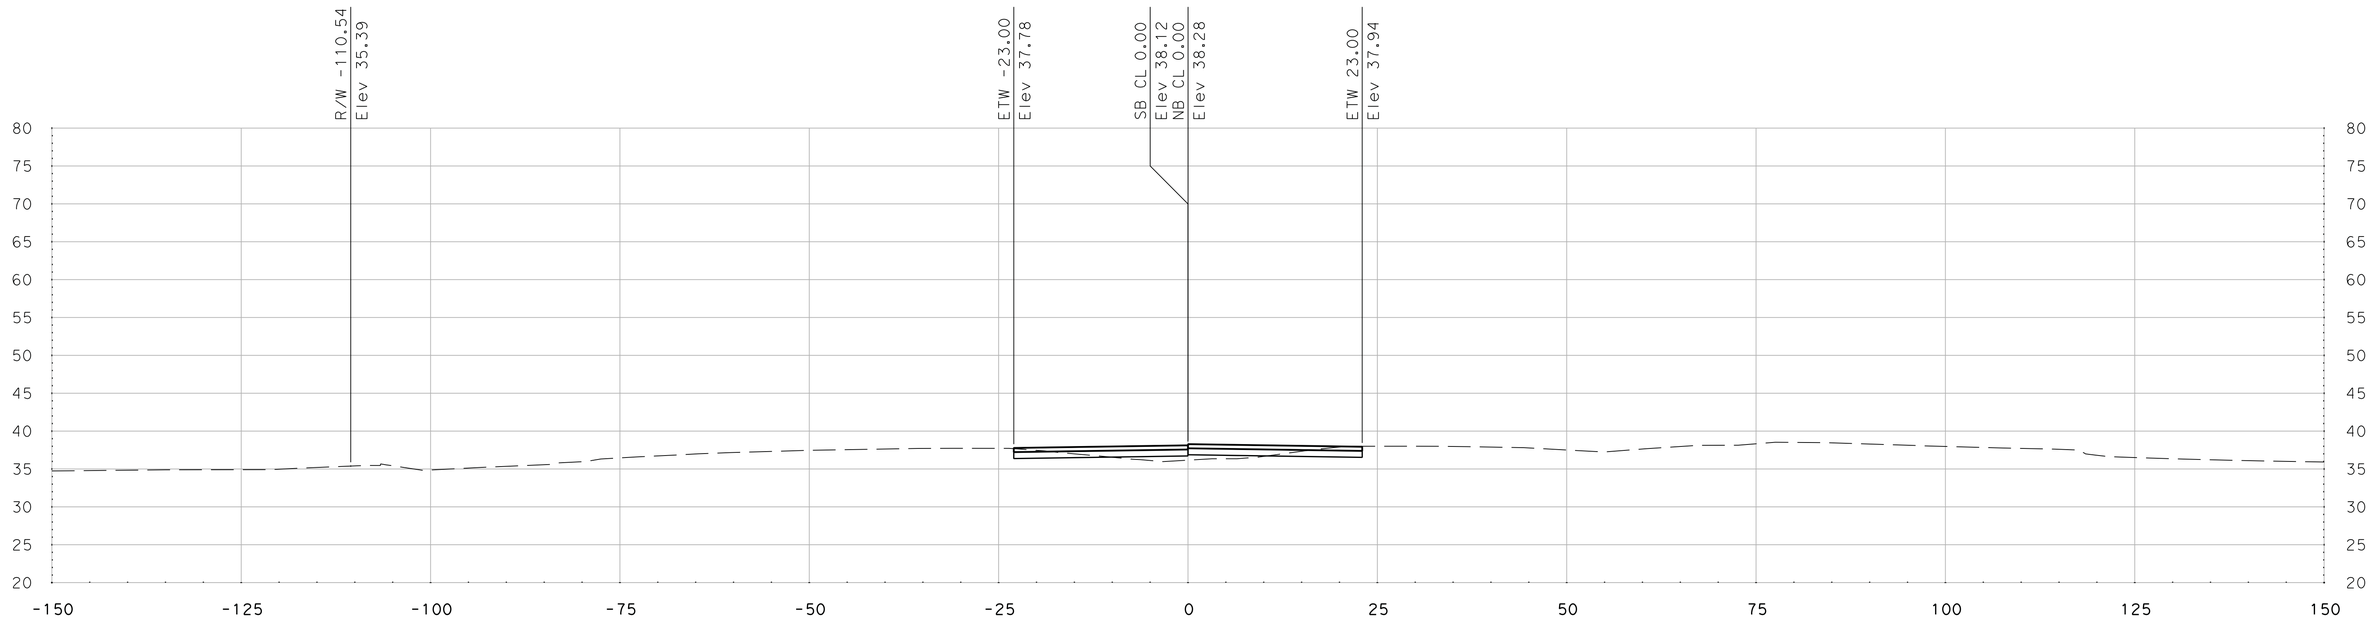

"SR 99" Sta 491+25.00

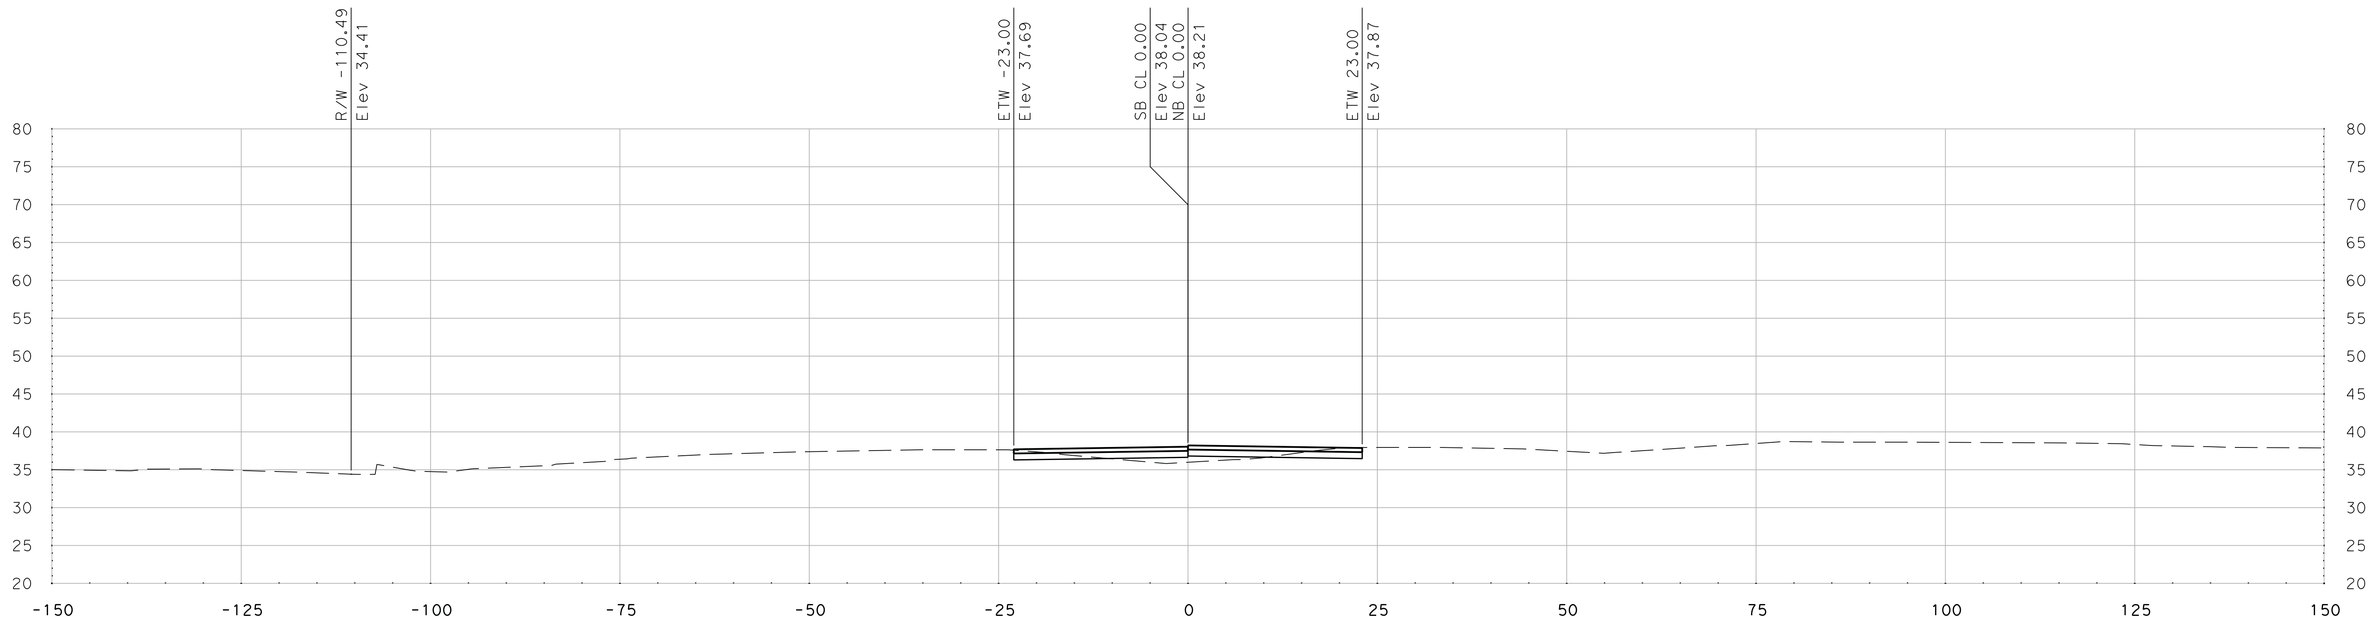

"SR 99" Sta 491+00.00

DATE: 5/18/2011

ALL DIMENSIONS ARE IN US SURVEY FEET

SCALE
HORIZONTAL: 1"=10'
VERTICAL: 1"=10'

FOR EARTHWORK DEVELOPMENT ONLY

Dist	COUNTY	ROUTE	POST MILES TOTAL PROJECT	SHEET No.	TOTAL SHEETS
10	SJ	99	4.9/14.2		
CONTRACT No.			10-0E6114		
PROJECT ID			1000020440		

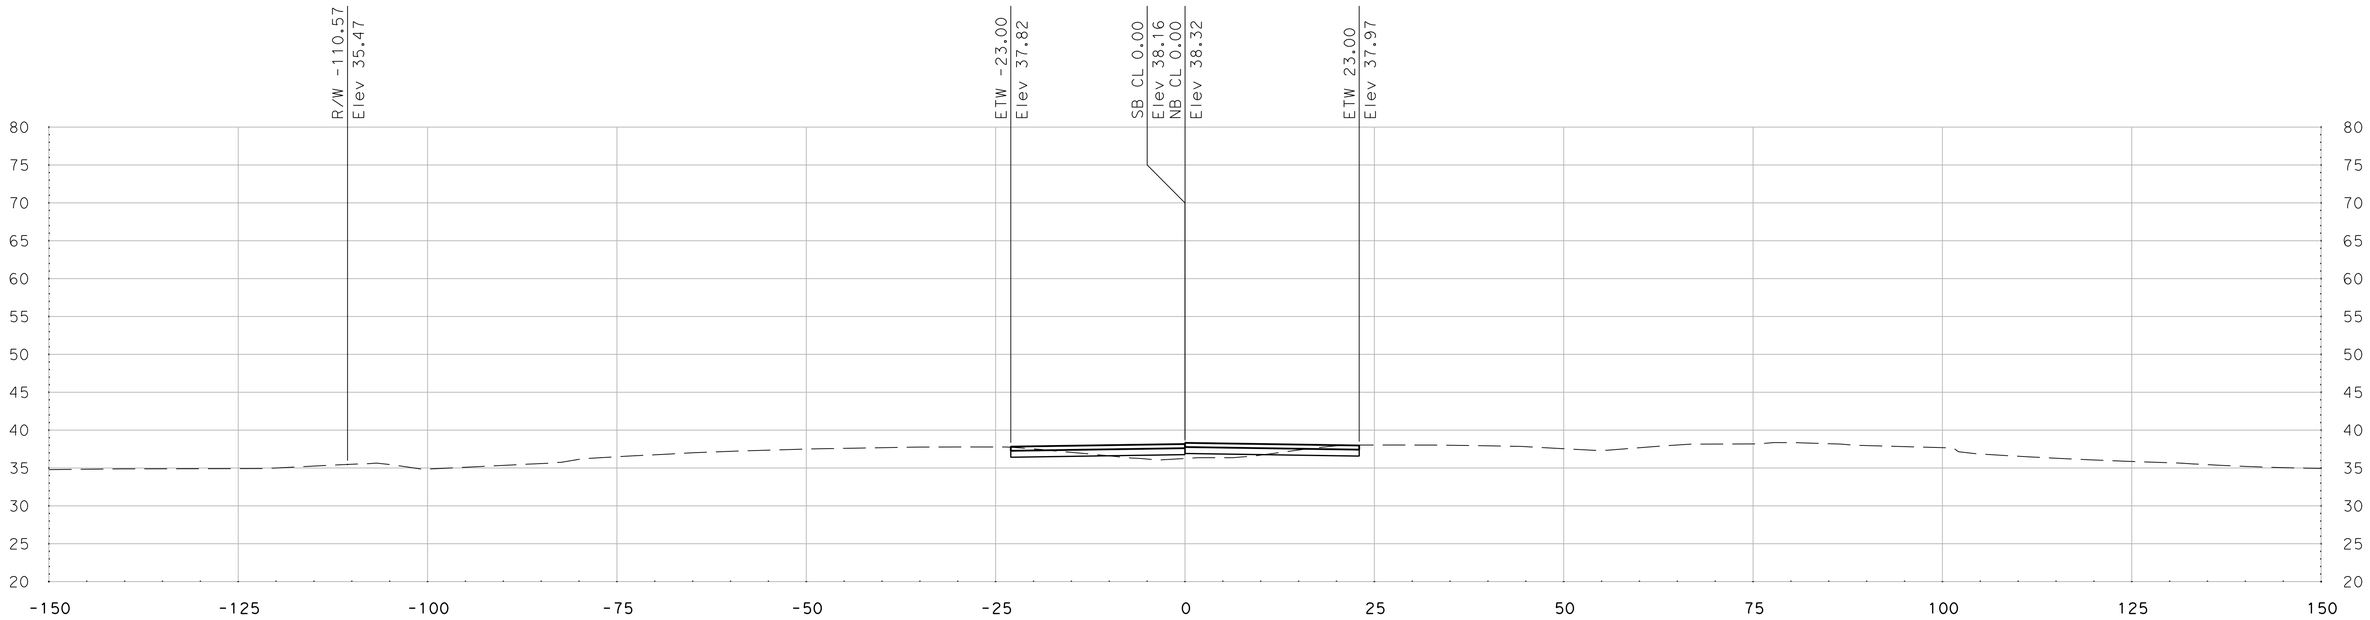

"SR 99" Sta 491+37.69

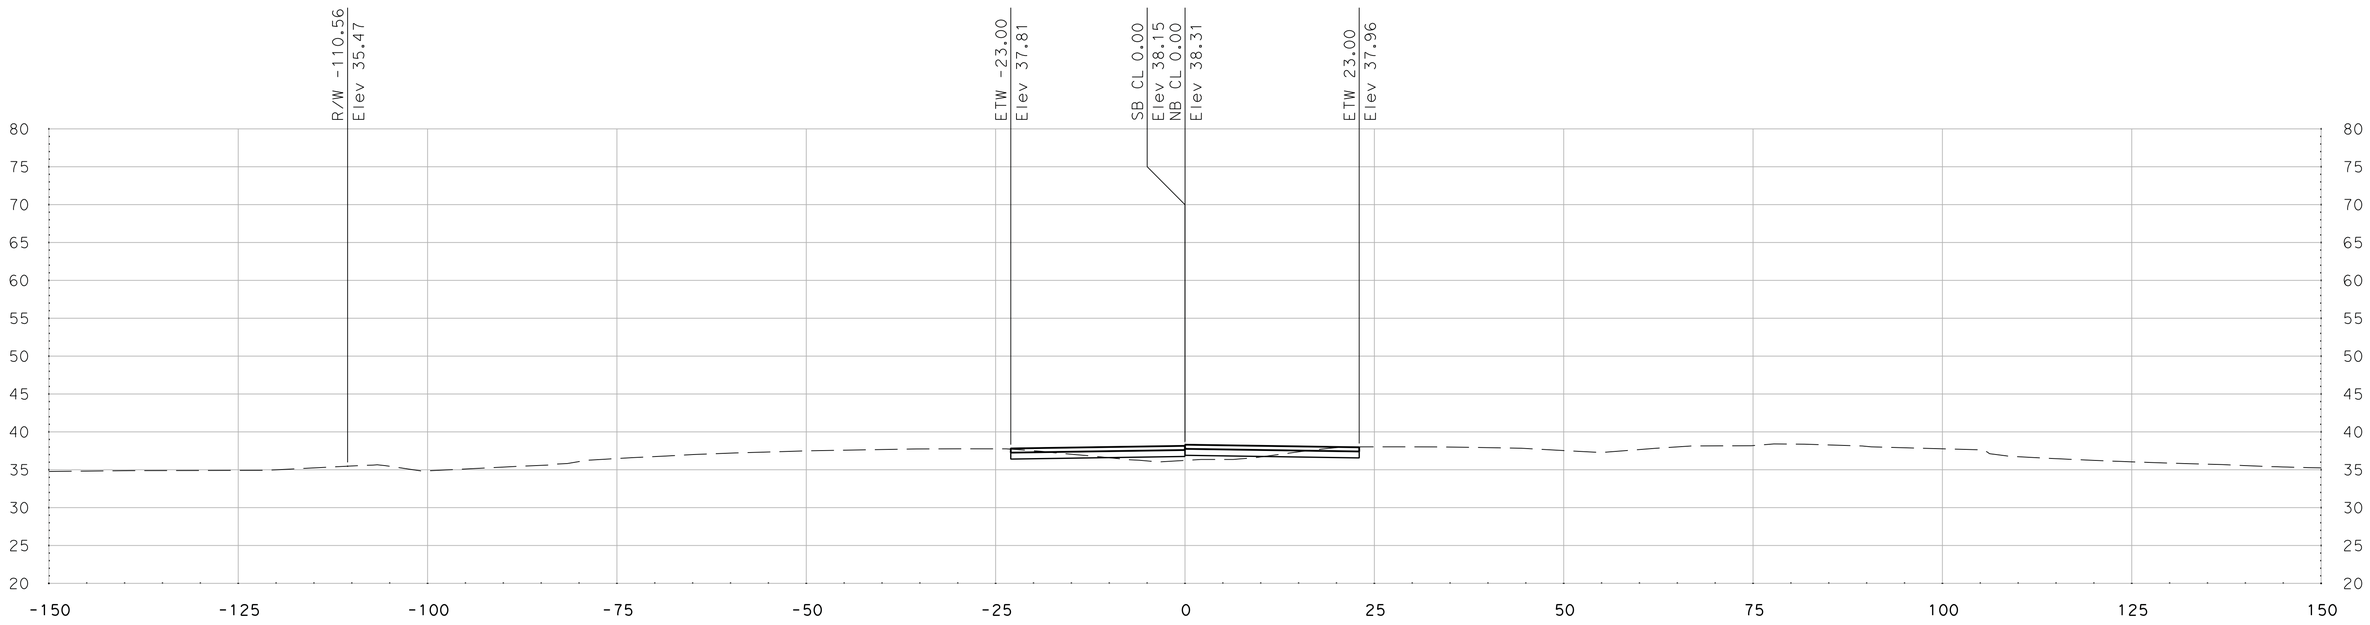

"SR 99" Sta 491+34.19

SCALE
HORIZONTAL: 1"=10'
VERTICAL: 1"=10'

DATE: 5/18/2011

ALL DIMENSIONS ARE IN US SURVEY FEET

FOR EARTHWORK DEVELOPMENT ONLY

Dist	COUNTY	ROUTE	POST MILES TOTAL PROJECT	SHEET No.	TOTAL SHEETS
10	SJ	99	4.9/14.2		
CONTRACT No.			10-0E6114		
PROJECT ID			1000020440		

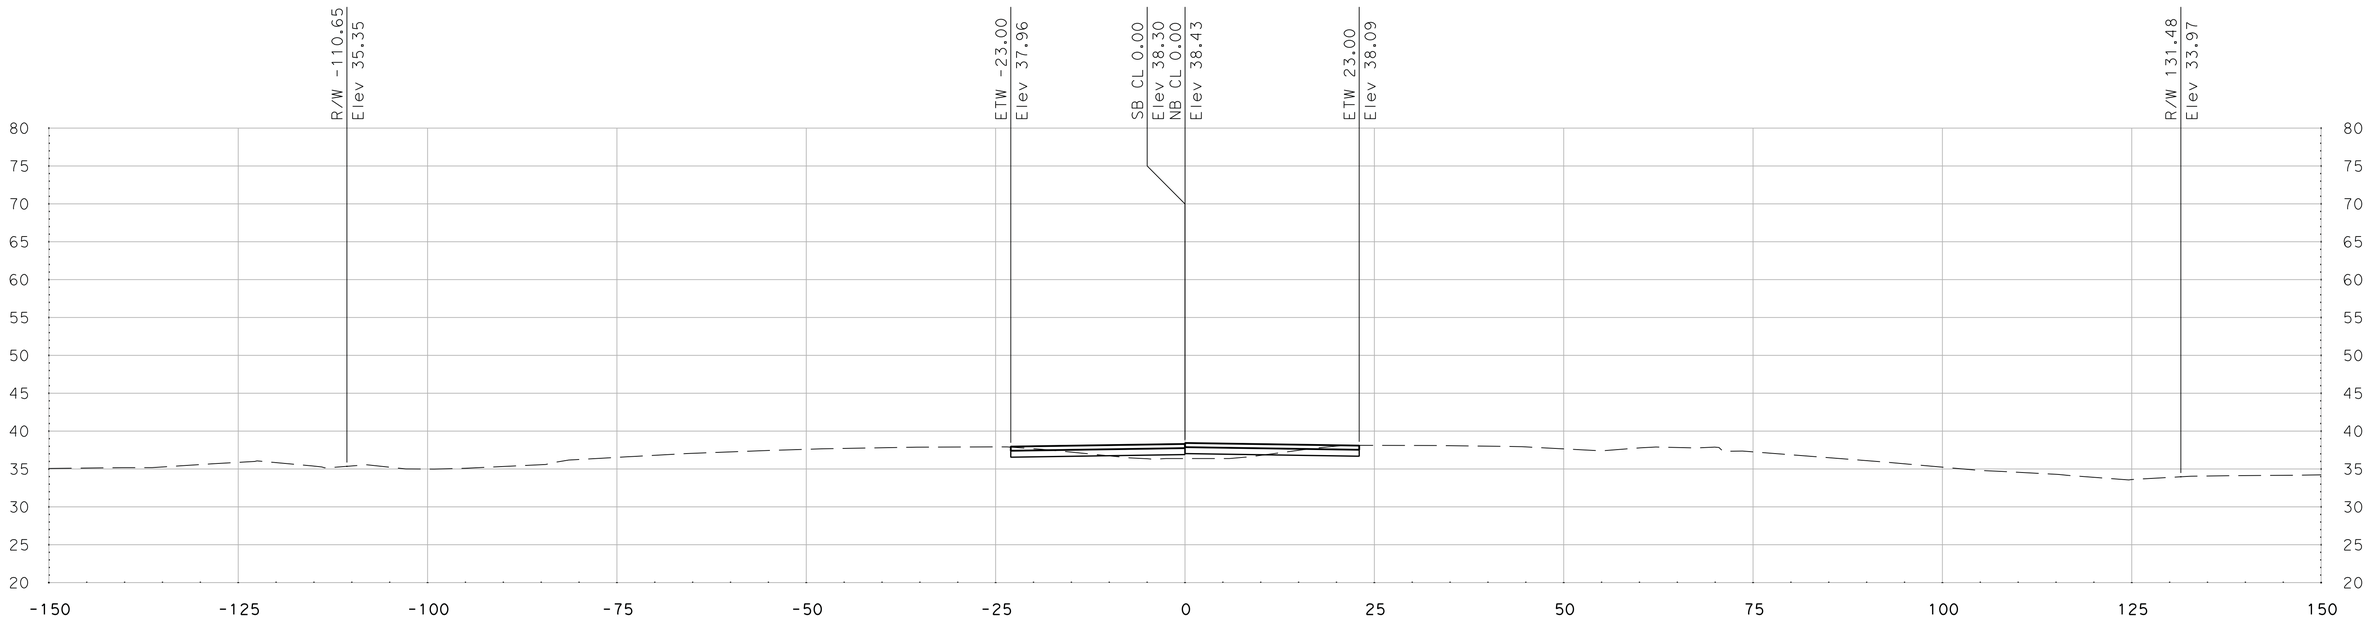

"SR 99" Sta 491+75.00

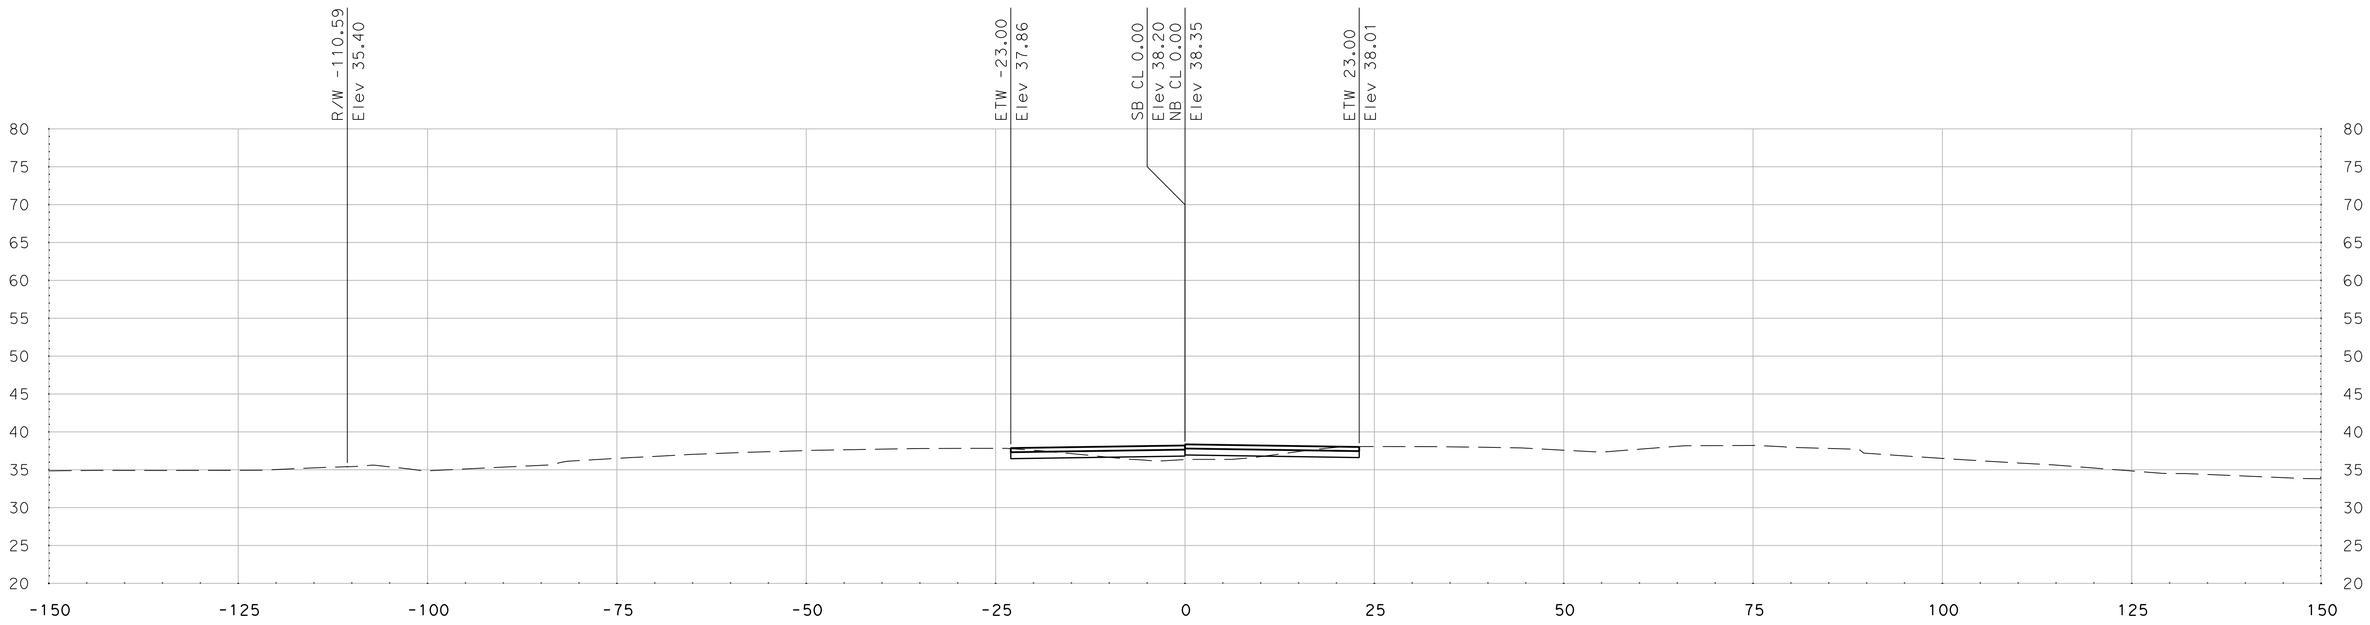

"SR 99" Sta 491+50.00

DATE: 5/18/2011

ALL DIMENSIONS ARE IN US SURVEY FEET

SCALE
HORIZONTAL: 1"=10'
VERTICAL: 1"=10'

FOR EARTHWORK DEVELOPMENT ONLY

Dist	COUNTY	ROUTE	POST MILES TOTAL PROJECT	SHEET No.	TOTAL SHEETS
10	SJ	99	4.9/14.2		
CONTRACT No.			10-0E6114		
PROJECT ID			1000020440		

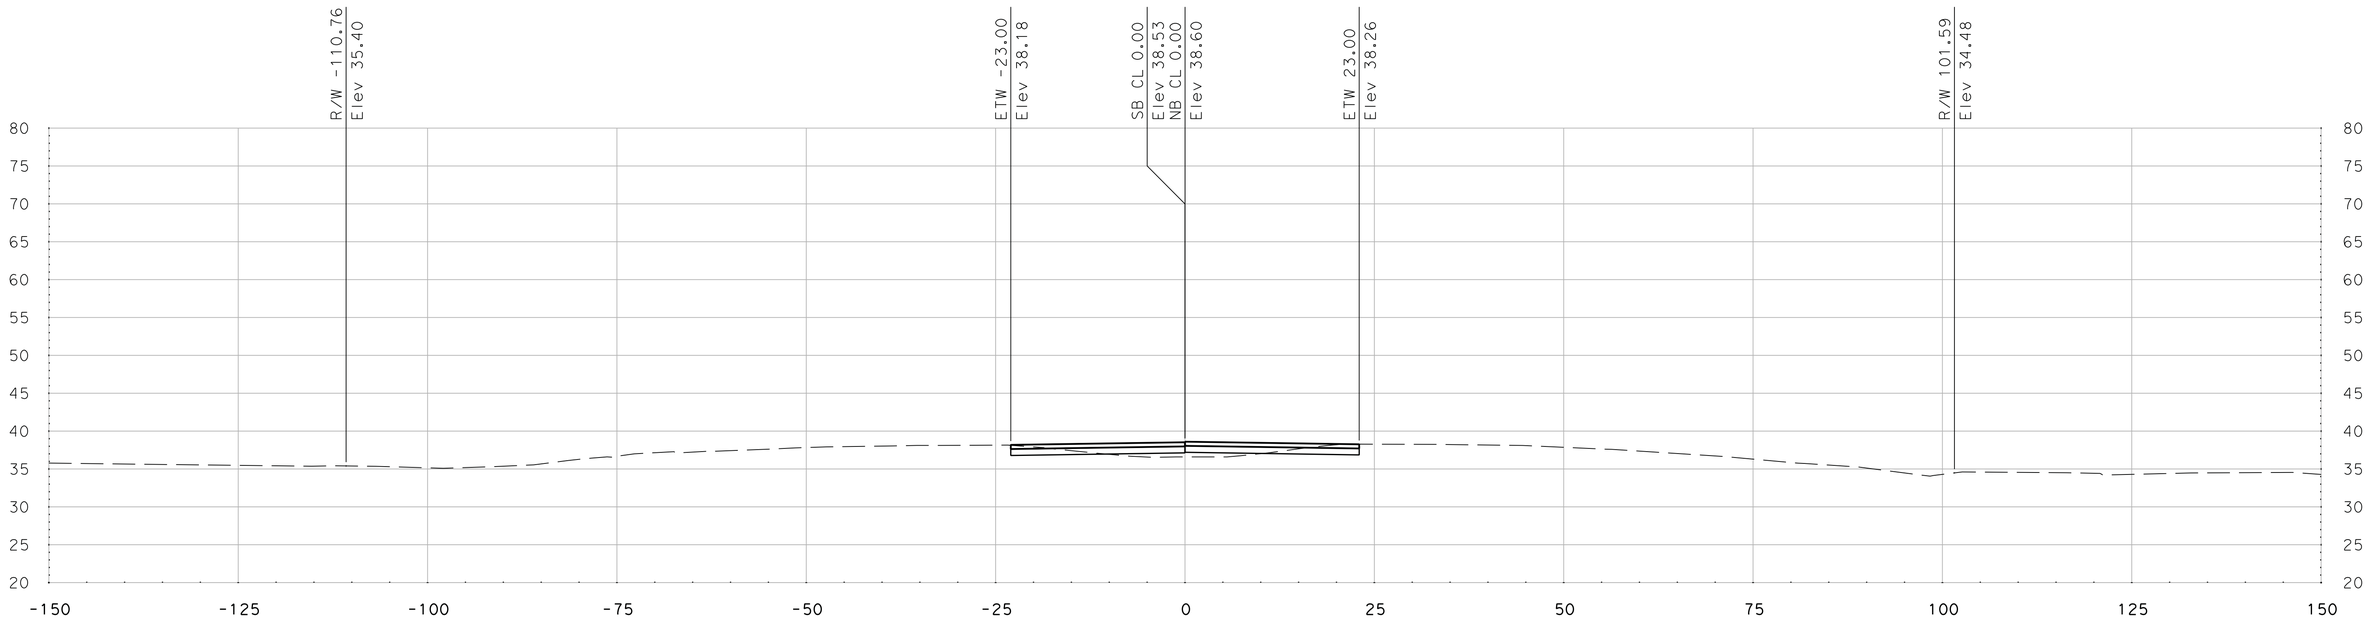

"SR 99" Sta 492+25.00

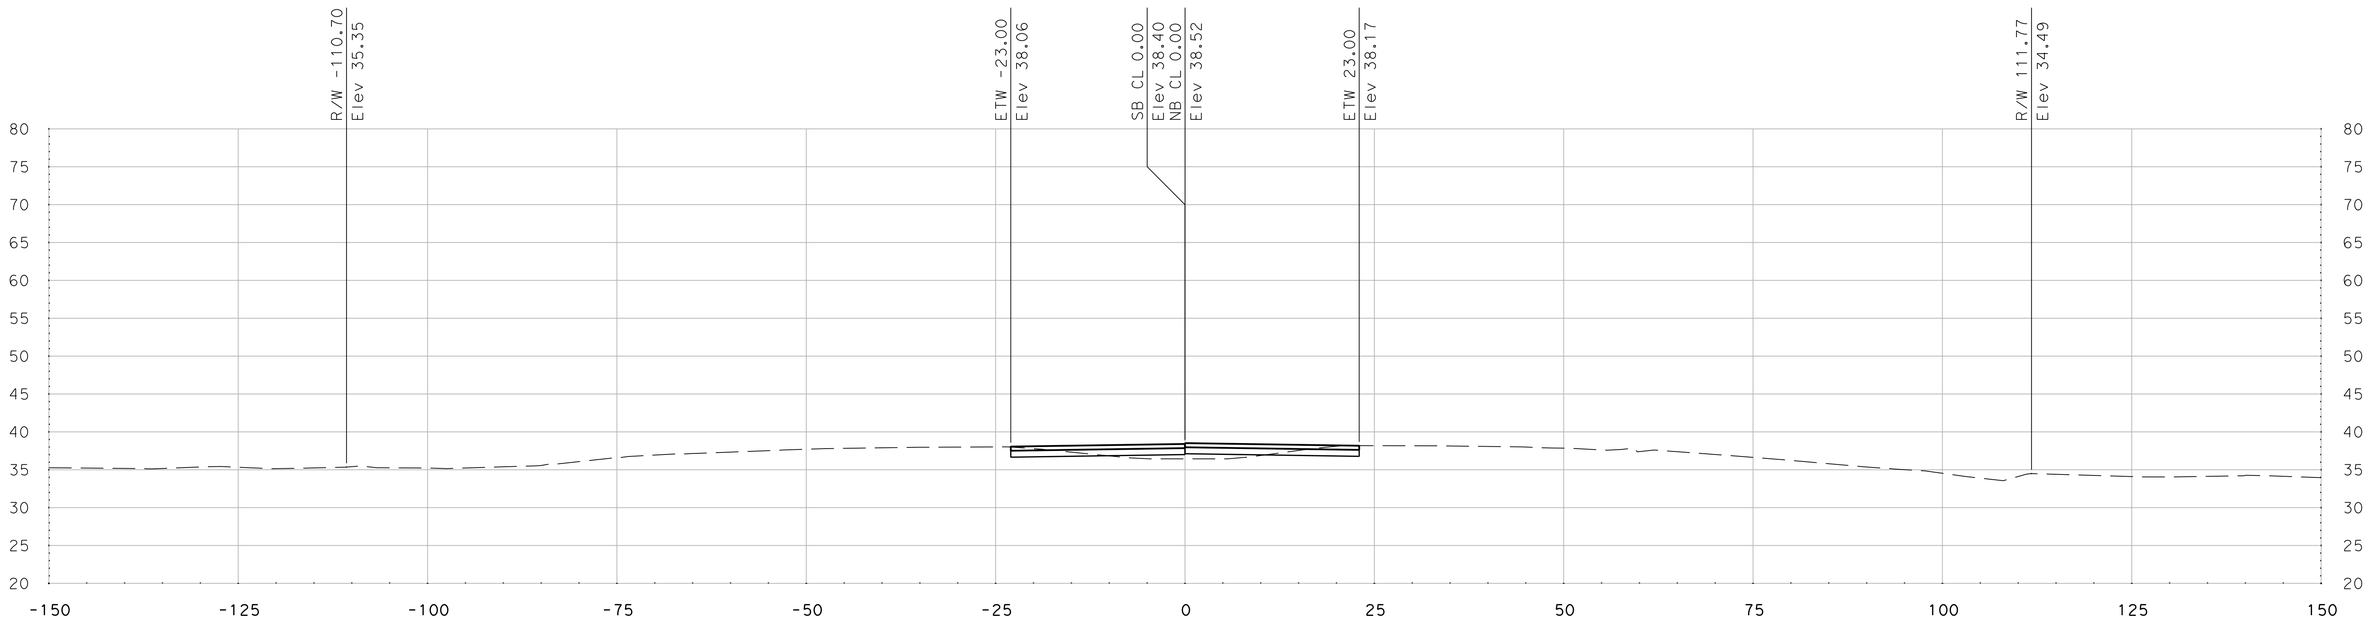

"SR 99" Sta 492+00.00

DATE: 5/18/2011

ALL DIMENSIONS ARE IN US SURVEY FEET

SCALE
HORIZONTAL: 1"=10'
VERTICAL: 1"=10'

FOR EARTHWORK DEVELOPMENT ONLY

Dist	COUNTY	ROUTE	POST MILES TOTAL PROJECT	SHEET No.	TOTAL SHEETS
10	SJ	99	4.9/14.2		
CONTRACT No.			10-0E6114		
PROJECT ID			1000020440		

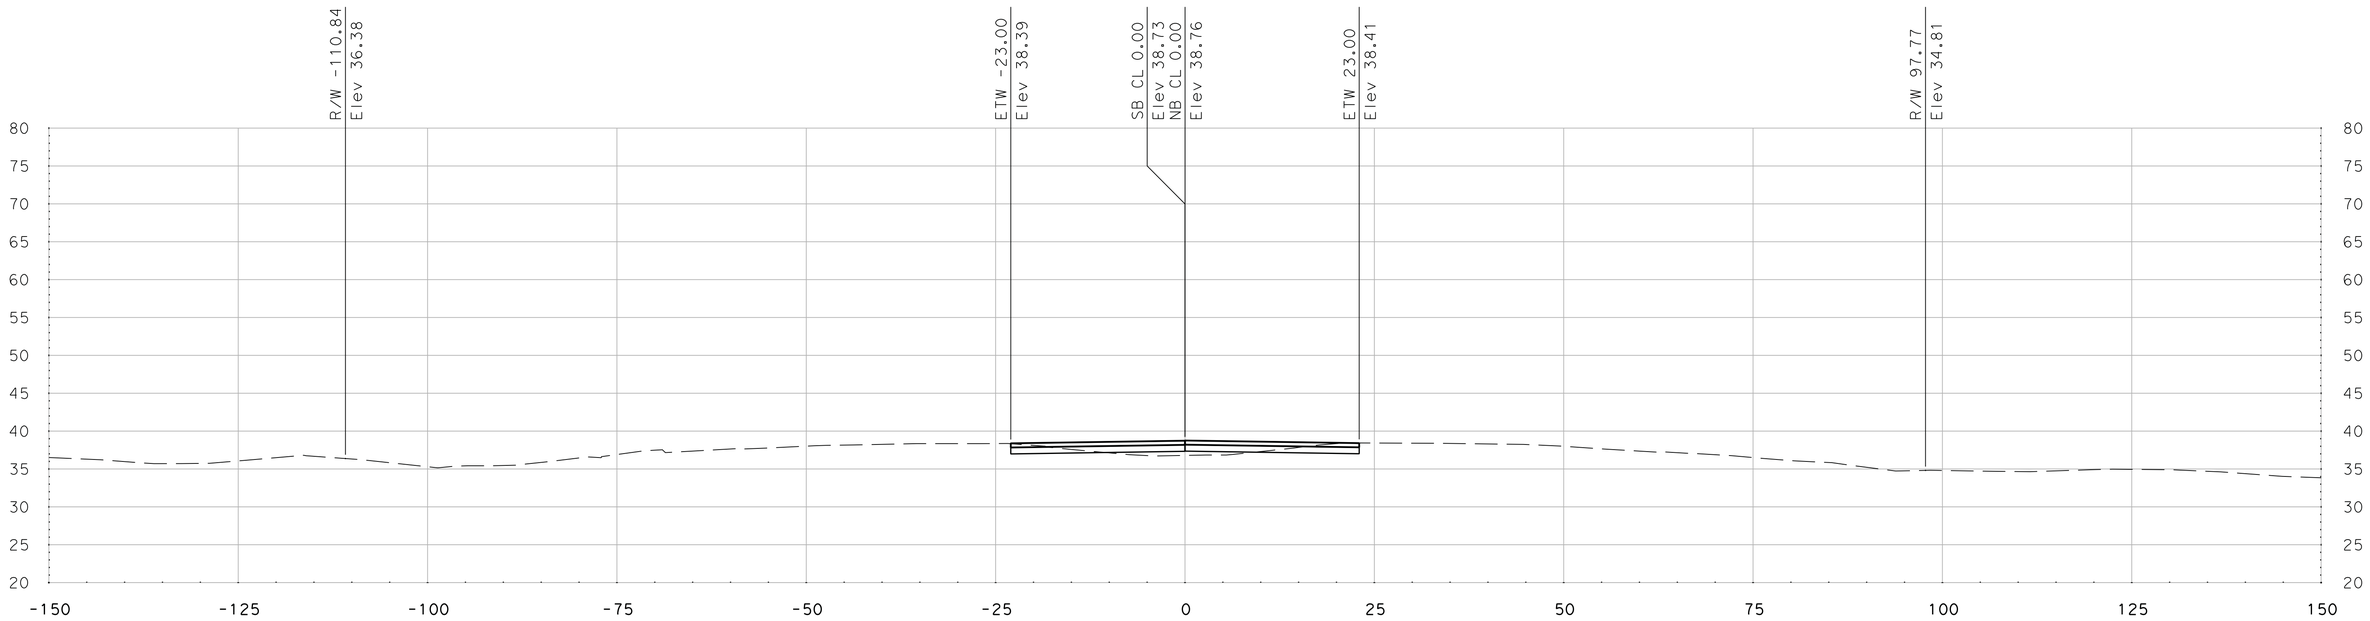

"SR 99" Sta 492+65.09

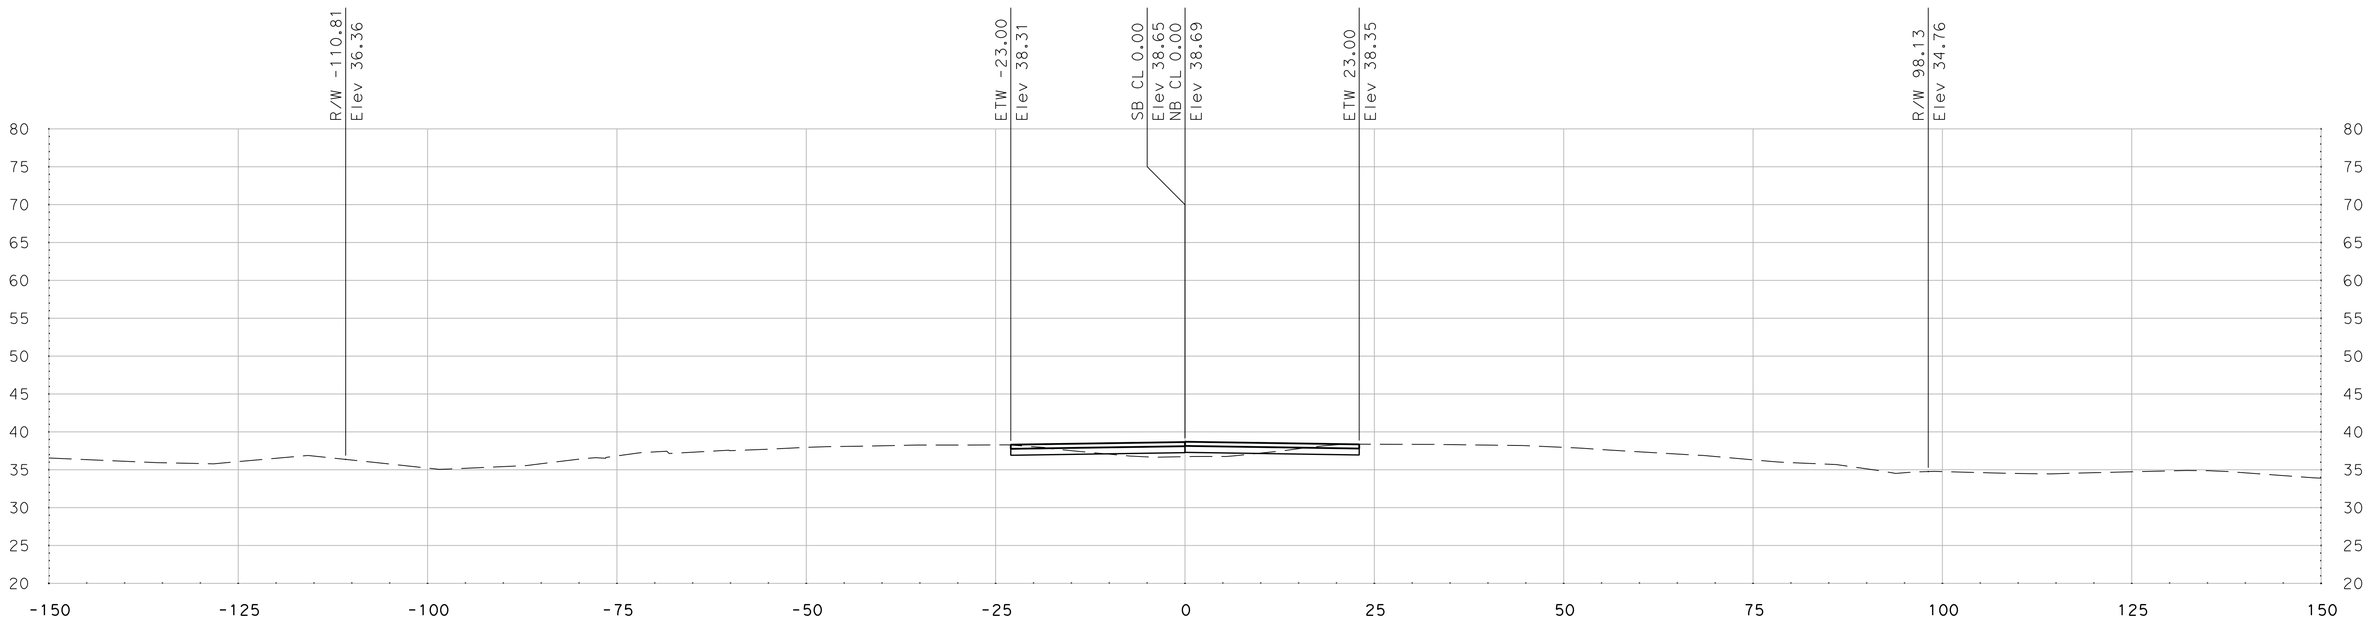

"SR 99" Sta 492+50.00

SCALE
HORIZONTAL: 1"=10'
VERTICAL: 1"=10'

DATE: 5/18/2011

ALL DIMENSIONS ARE IN US SURVEY FEET

FOR EARTHWORK DEVELOPMENT ONLY

Dist	COUNTY	ROUTE	POST MILES TOTAL PROJECT	SHEET No.	TOTAL SHEETS
10	SJ	99	4.9/14.2		
CONTRACT No.			10-0E6114		
PROJECT ID			1000020440		

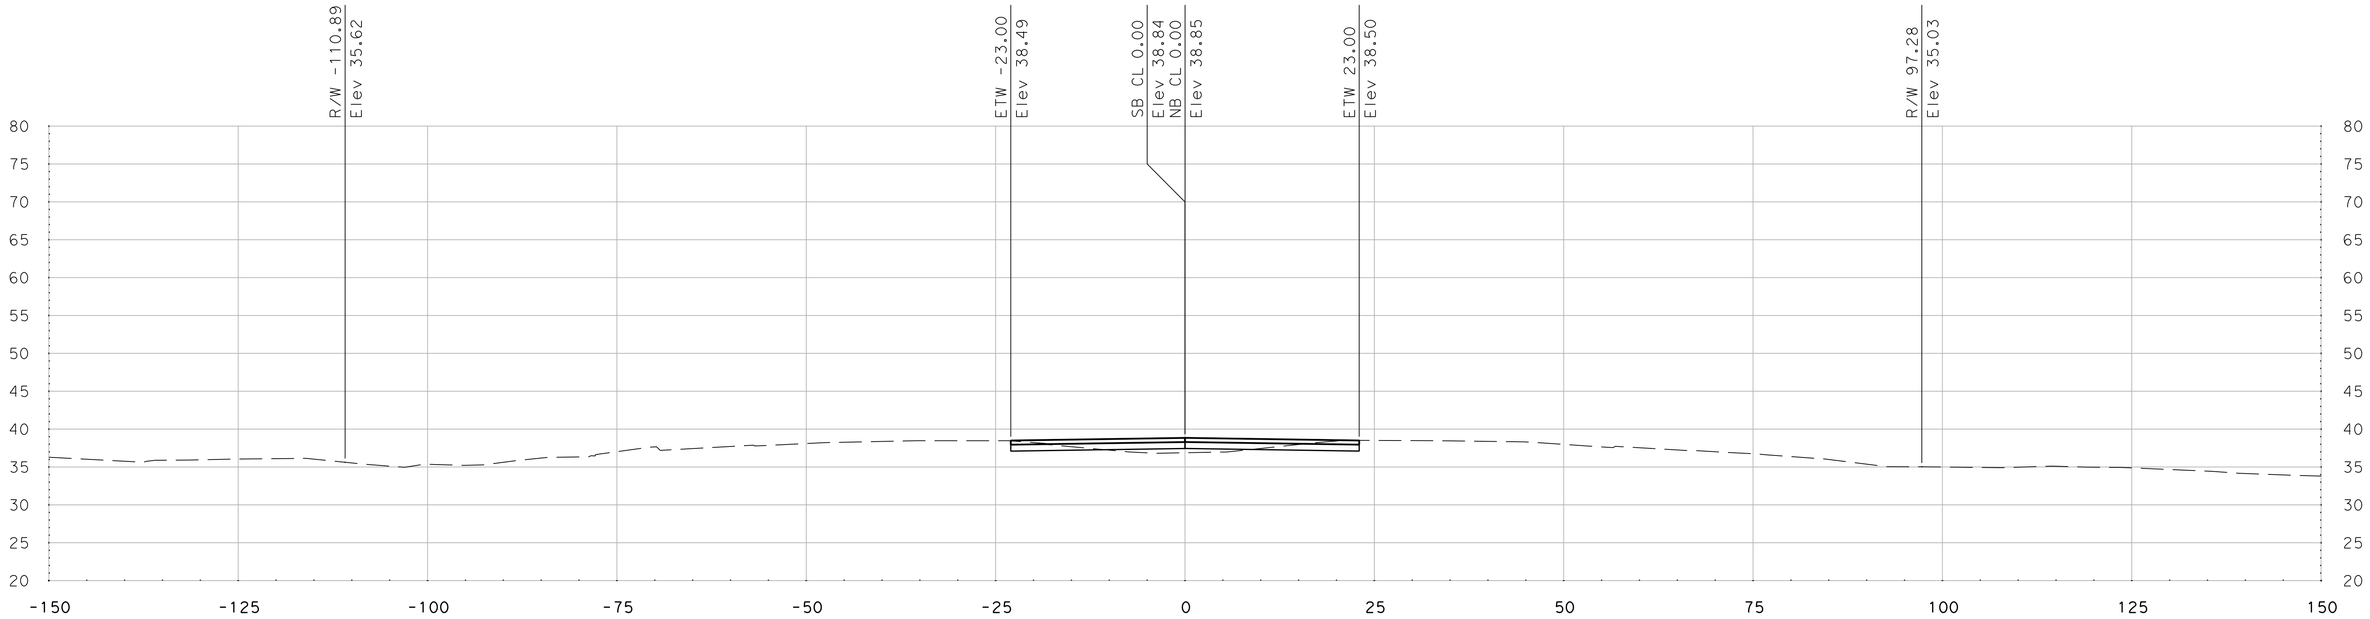

"SR 99" Sta 492+85.33

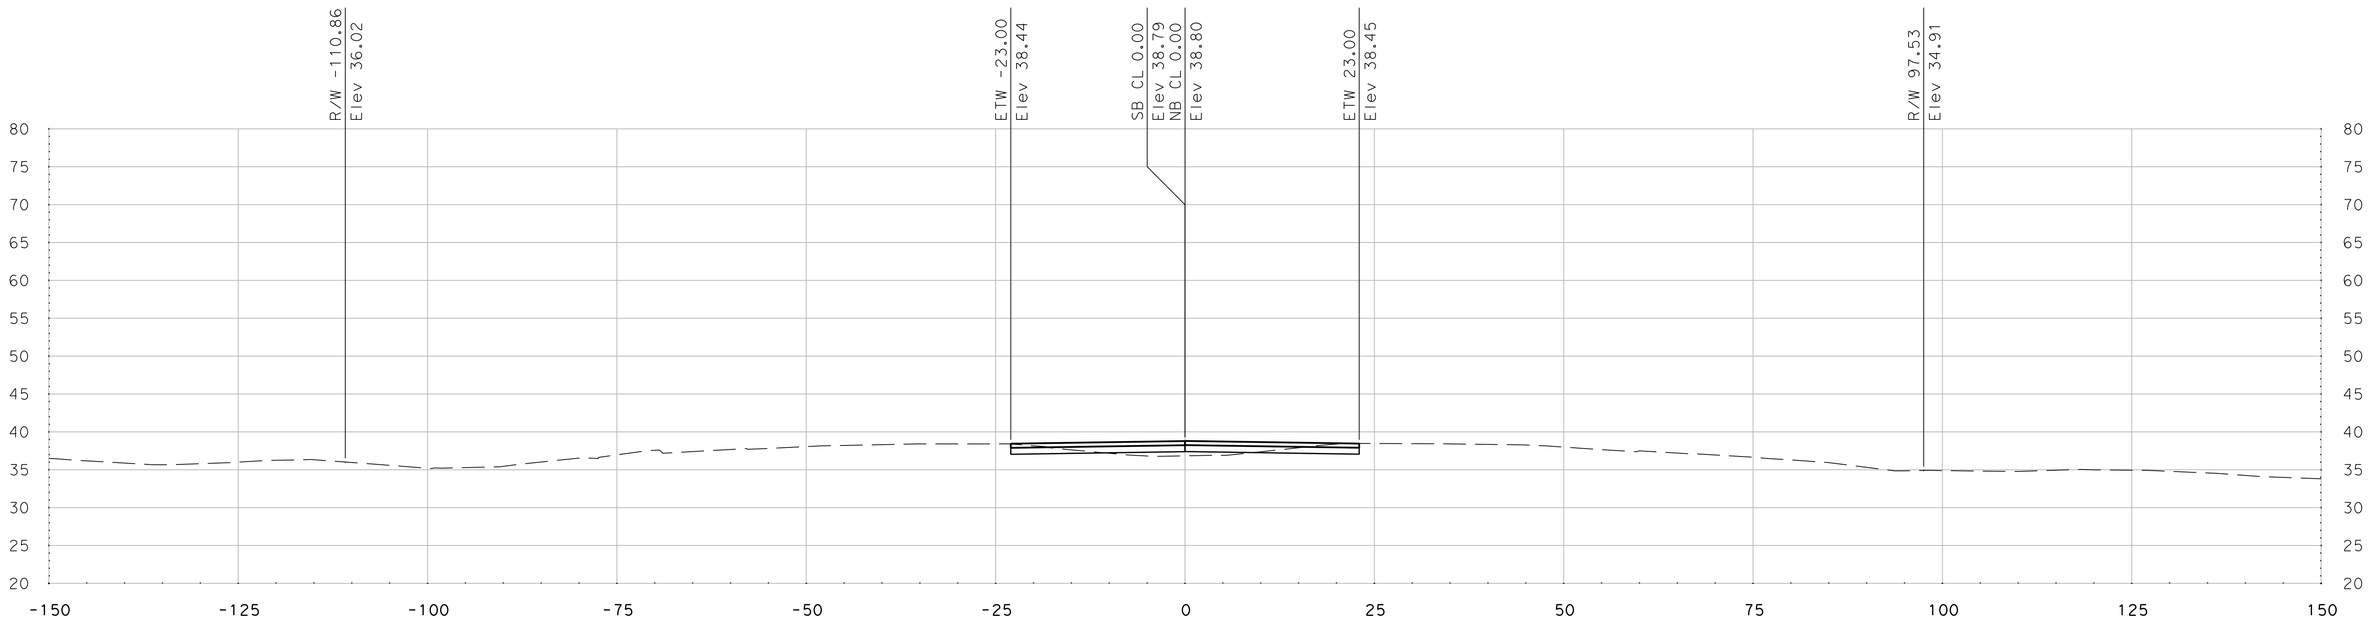

"SR 99" Sta 492+75.00

SCALE
HORIZONTAL: 1"=10'
VERTICAL: 1"=10'

DATE: 5/18/2011

ALL DIMENSIONS ARE IN US SURVEY FEET

FOR EARTHWORK DEVELOPMENT ONLY

Dist	COUNTY	ROUTE	POST MILES TOTAL PROJECT	SHEET No.	TOTAL SHEETS
10	SJ	99	4.9/14.2		
CONTRACT No.			10-0E6114		
PROJECT ID			1000020440		

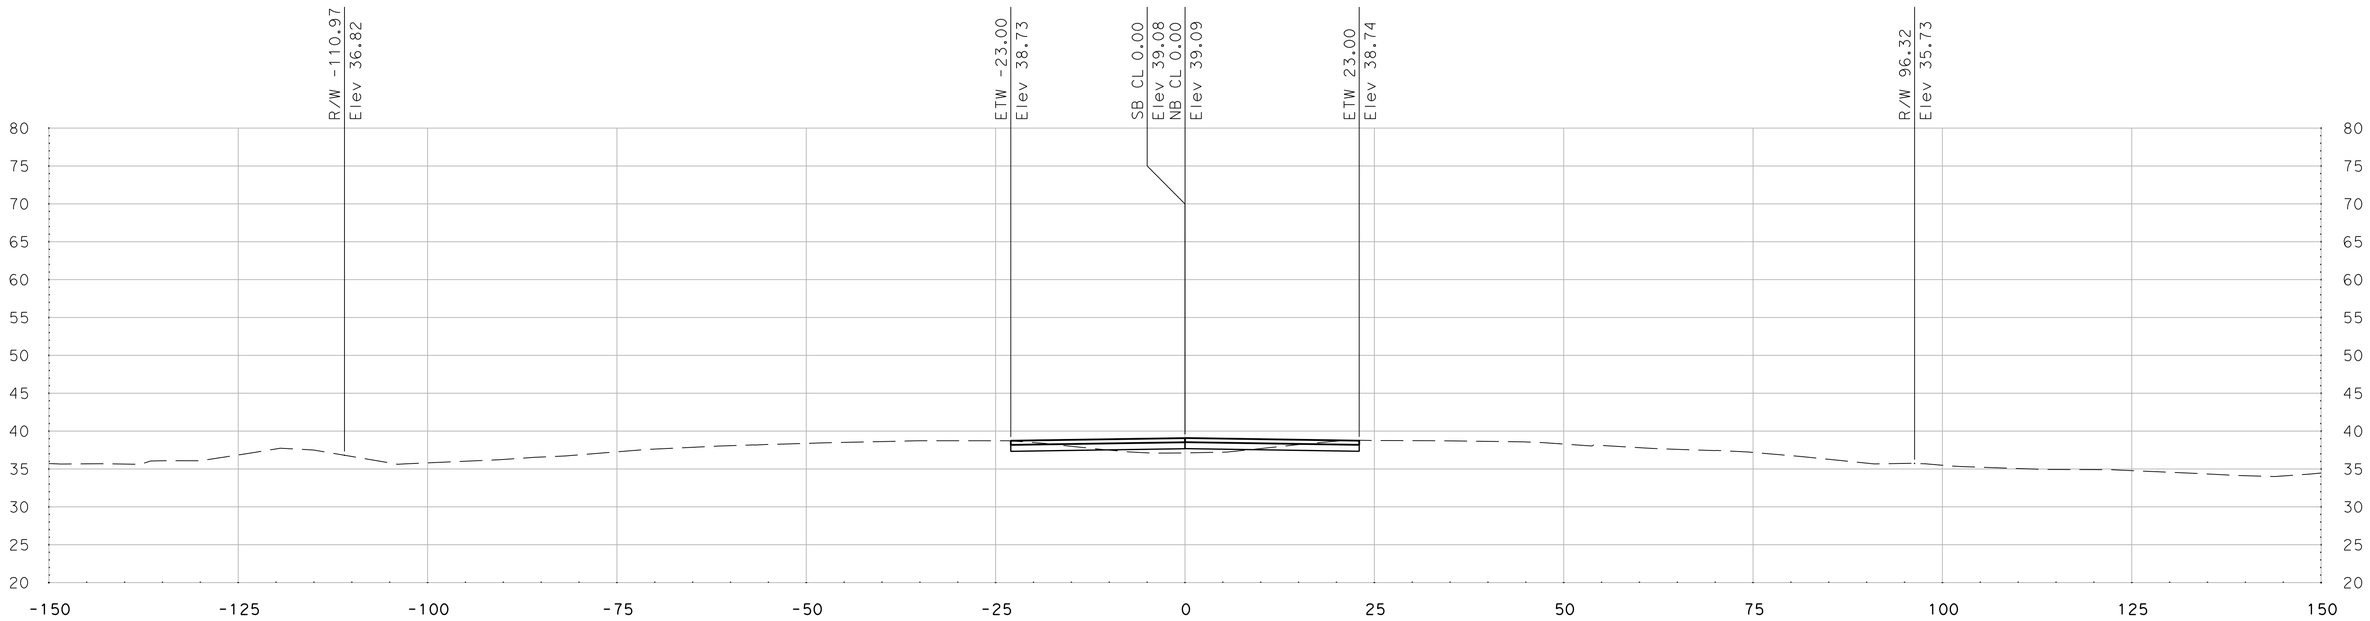

"SR 99" Sta 493+25.00

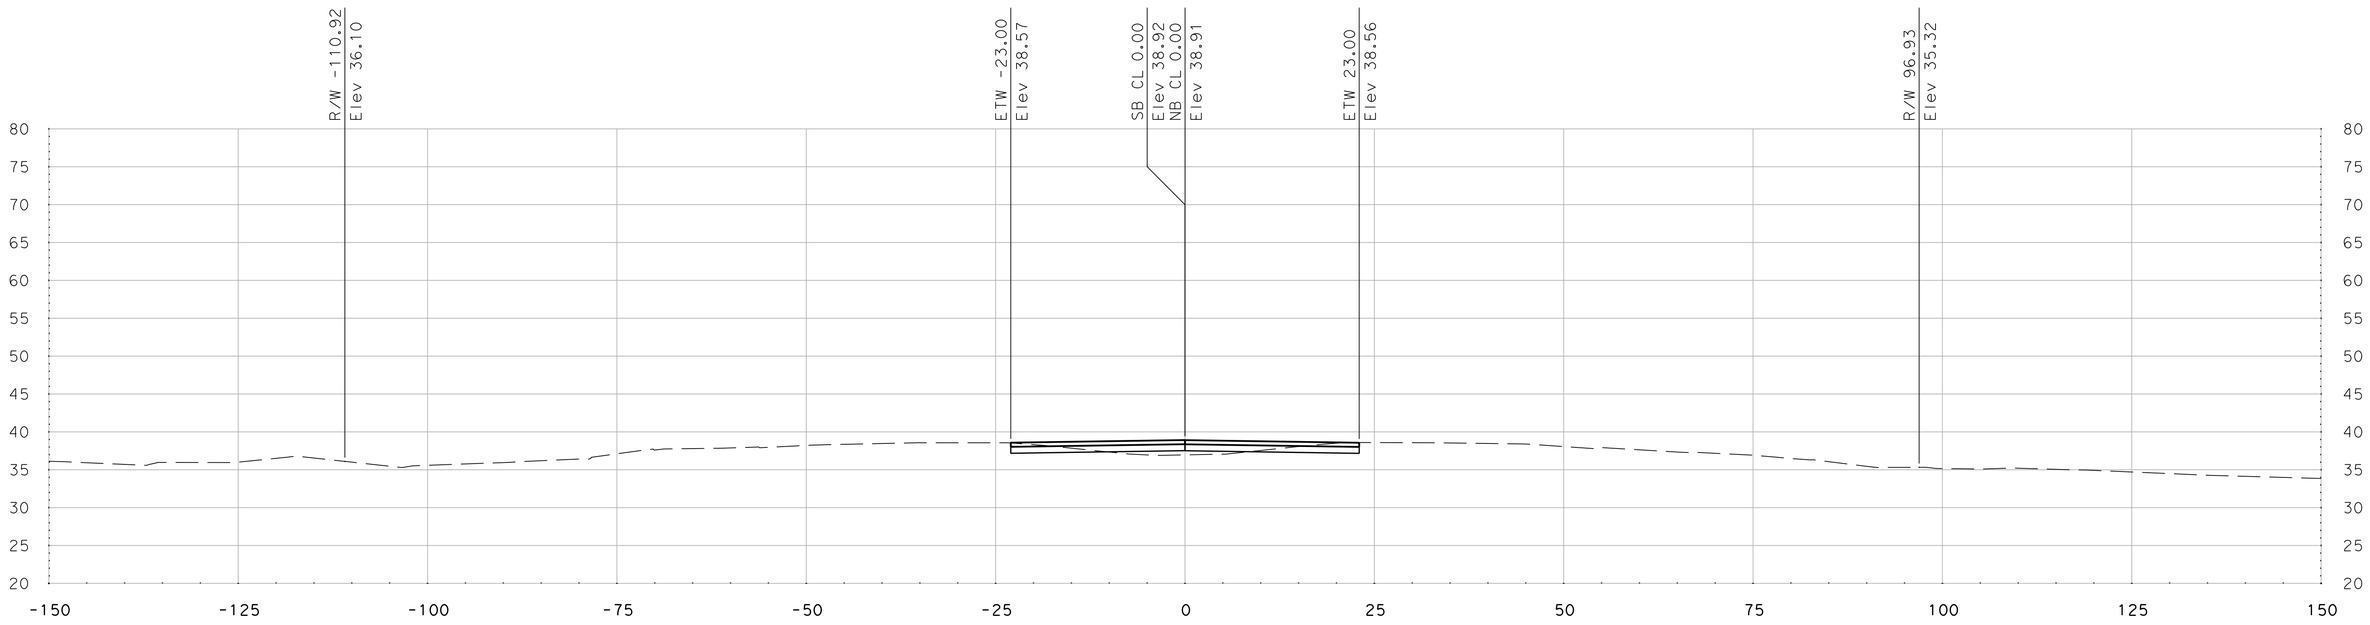

"SR 99" Sta 493+00.00

SCALE
HORIZONTAL: 1"=10'
VERTICAL: 1"=10'

DATE: 5/18/2011

ALL DIMENSIONS ARE IN US SURVEY FEET

FOR EARTHWORK DEVELOPMENT ONLY

Dist	COUNTY	ROUTE	POST MILES TOTAL PROJECT	SHEET No.	TOTAL SHEETS
10	SJ	99	4.9/14.2		
CONTRACT No.			10-0E6114		
PROJECT ID			1000020440		

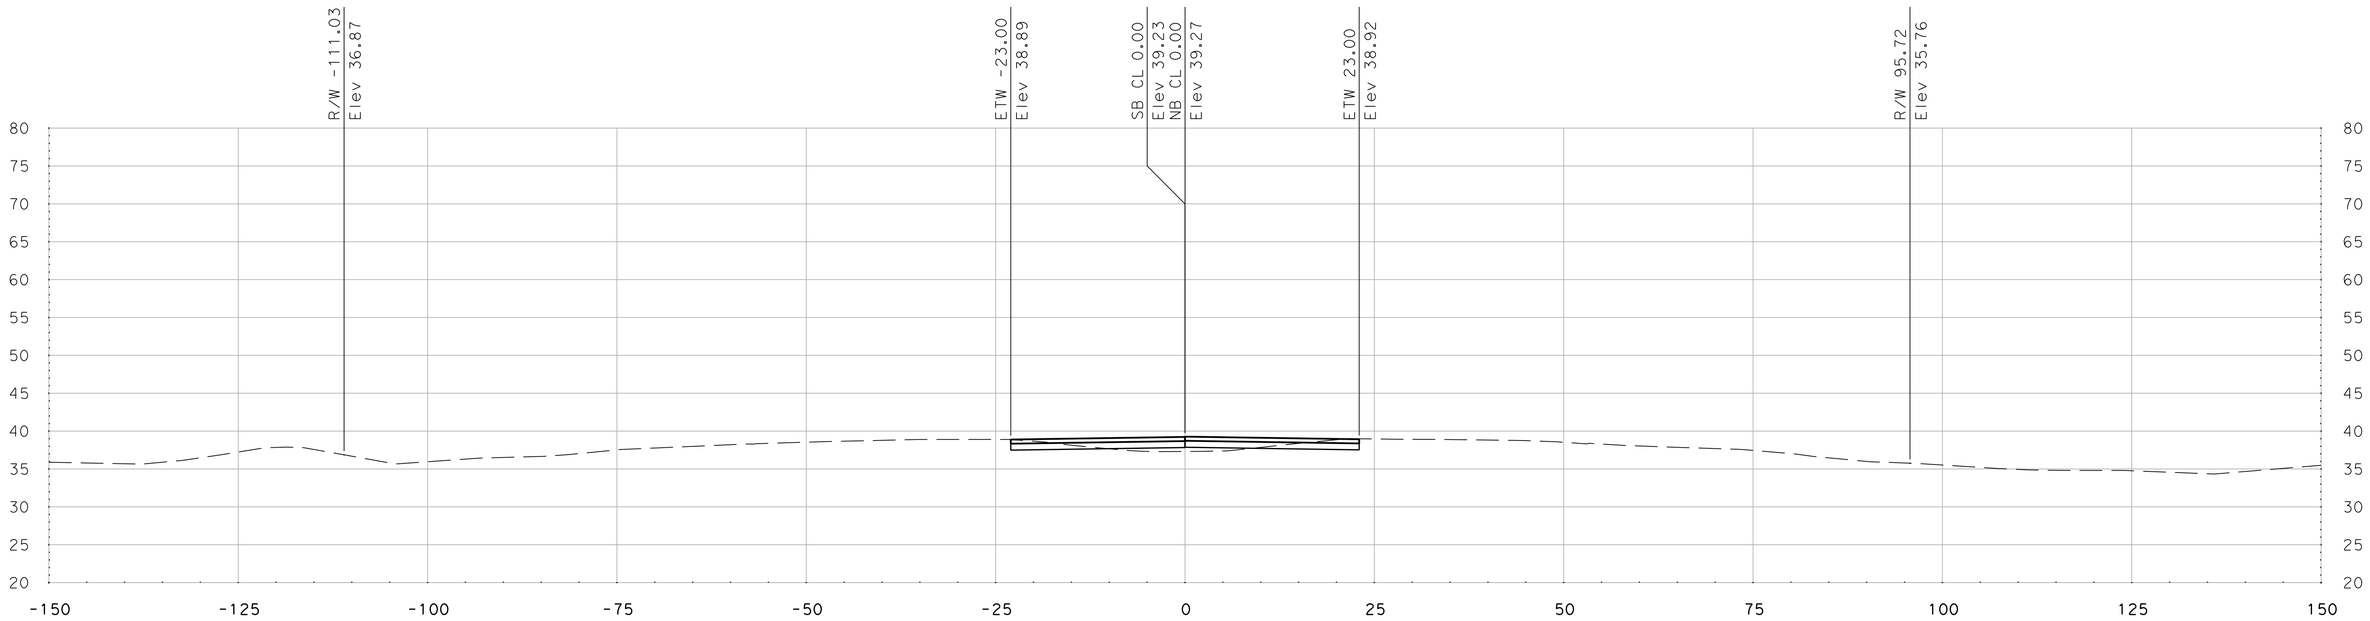

"SR 99" Sta 493+50.00

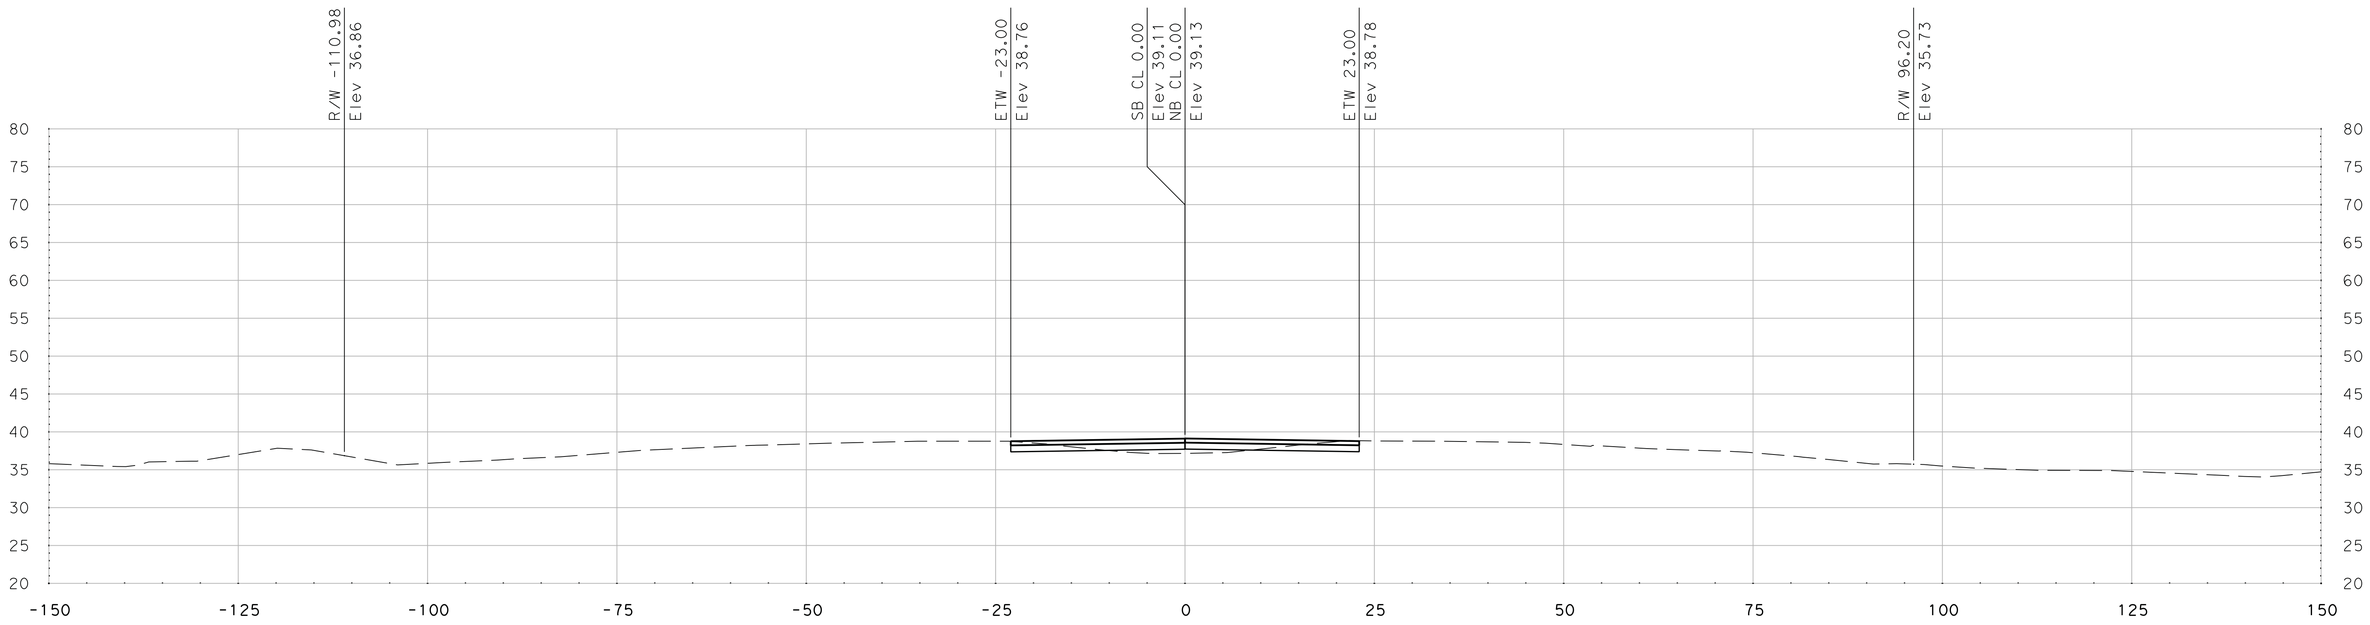

"SR 99" Sta 493+30.32

SCALE
HORIZONTAL: 1"=10'
VERTICAL: 1"=10'

DATE: 5/18/2011

ALL DIMENSIONS ARE IN US SURVEY FEET

FOR EARTHWORK DEVELOPMENT ONLY

Dist	COUNTY	ROUTE	POST MILES TOTAL PROJECT	SHEET No.	TOTAL SHEETS
10	SJ	99	4.9/14.2		
CONTRACT No.			10-0E6114		
PROJECT ID			1000020440		

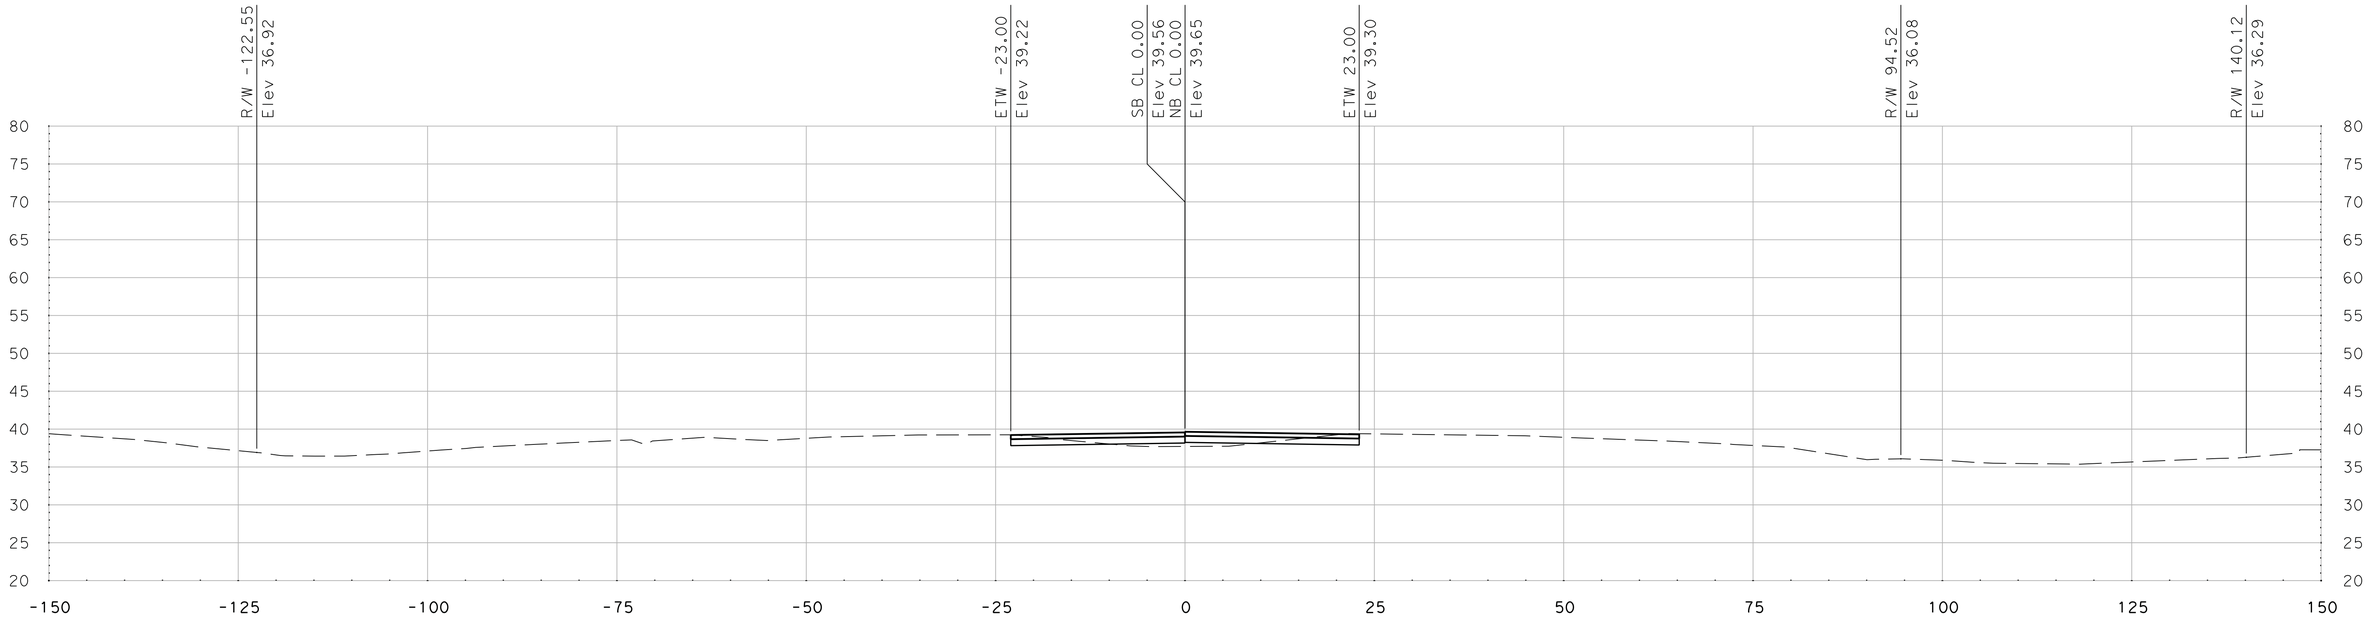

"SR 99" Sta 494+00.00

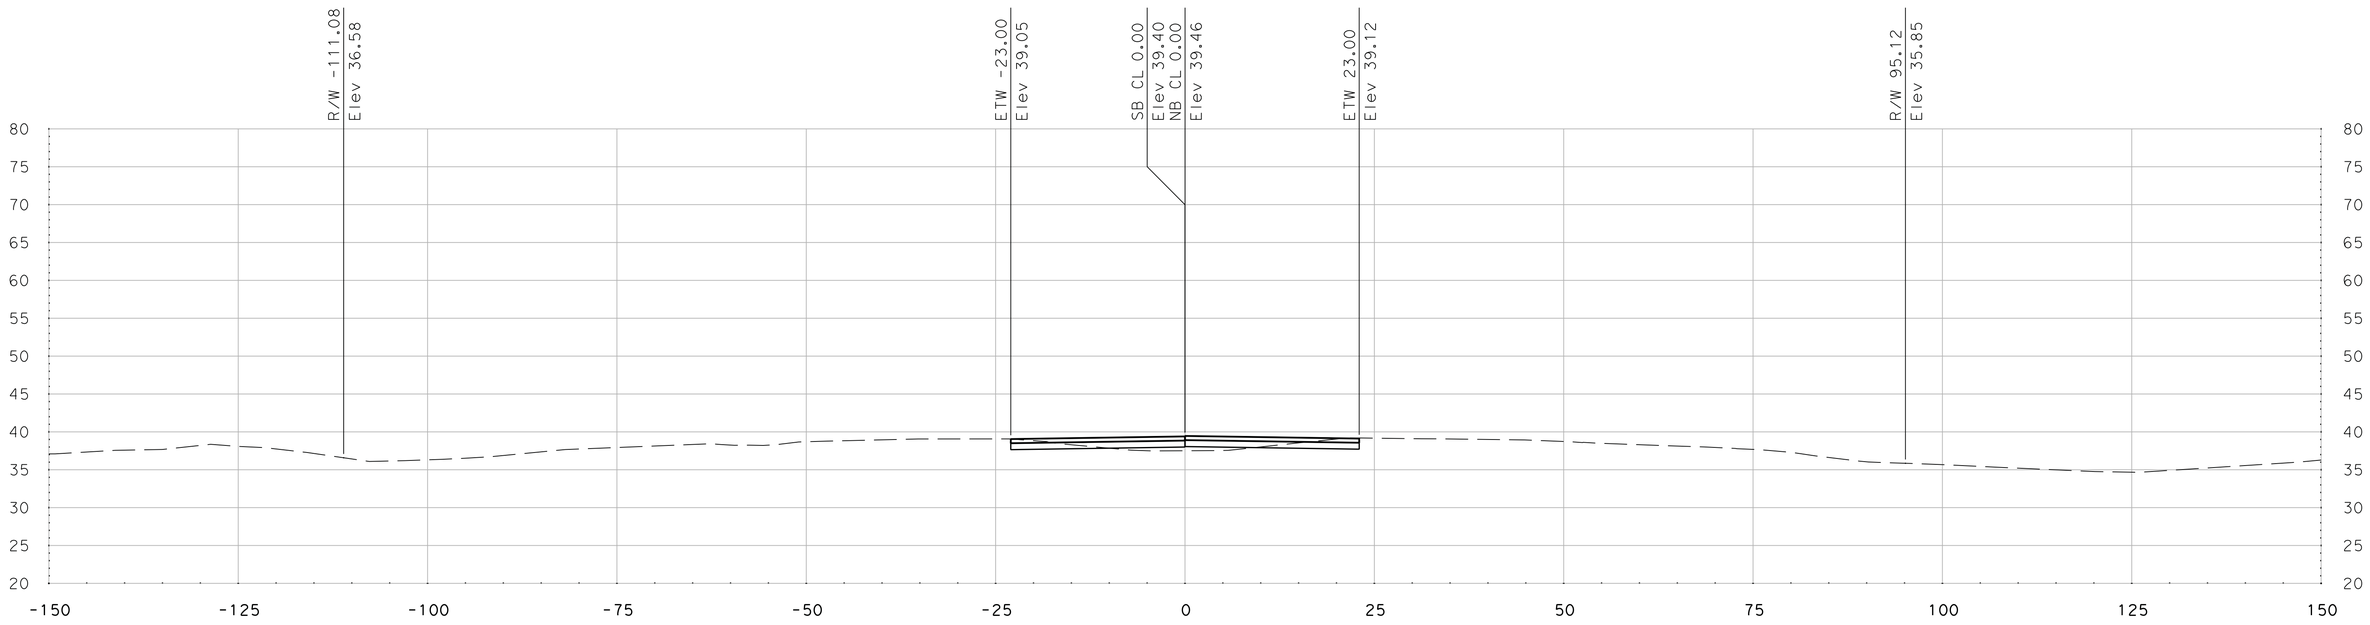

"SR 99" Sta 493+75.00

SCALE
HORIZONTAL: 1"=10'
VERTICAL: 1"=10'

DATE: 5/18/2011

ALL DIMENSIONS ARE IN US SURVEY FEET

FOR EARTHWORK DEVELOPMENT ONLY

Dist	COUNTY	ROUTE	POST MILES TOTAL PROJECT	SHEET No.	TOTAL SHEETS
10	SJ	99	4.9/14.2		
CONTRACT No.			10-0E6114		
PROJECT ID			1000020440		

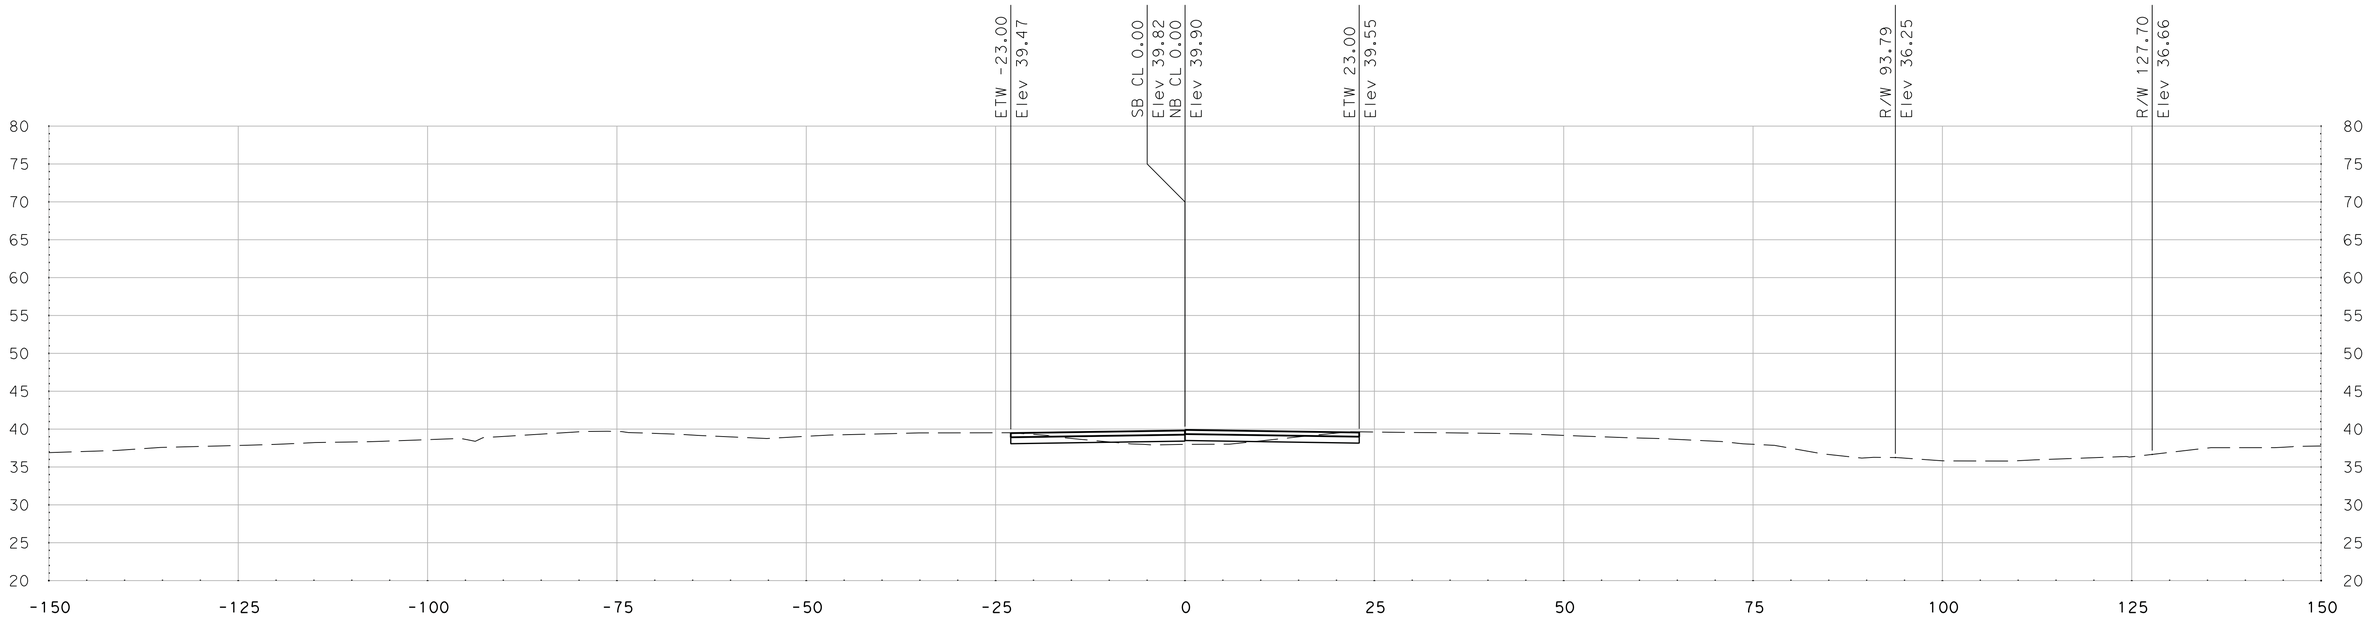

"SR 99" Sta 494+30.10

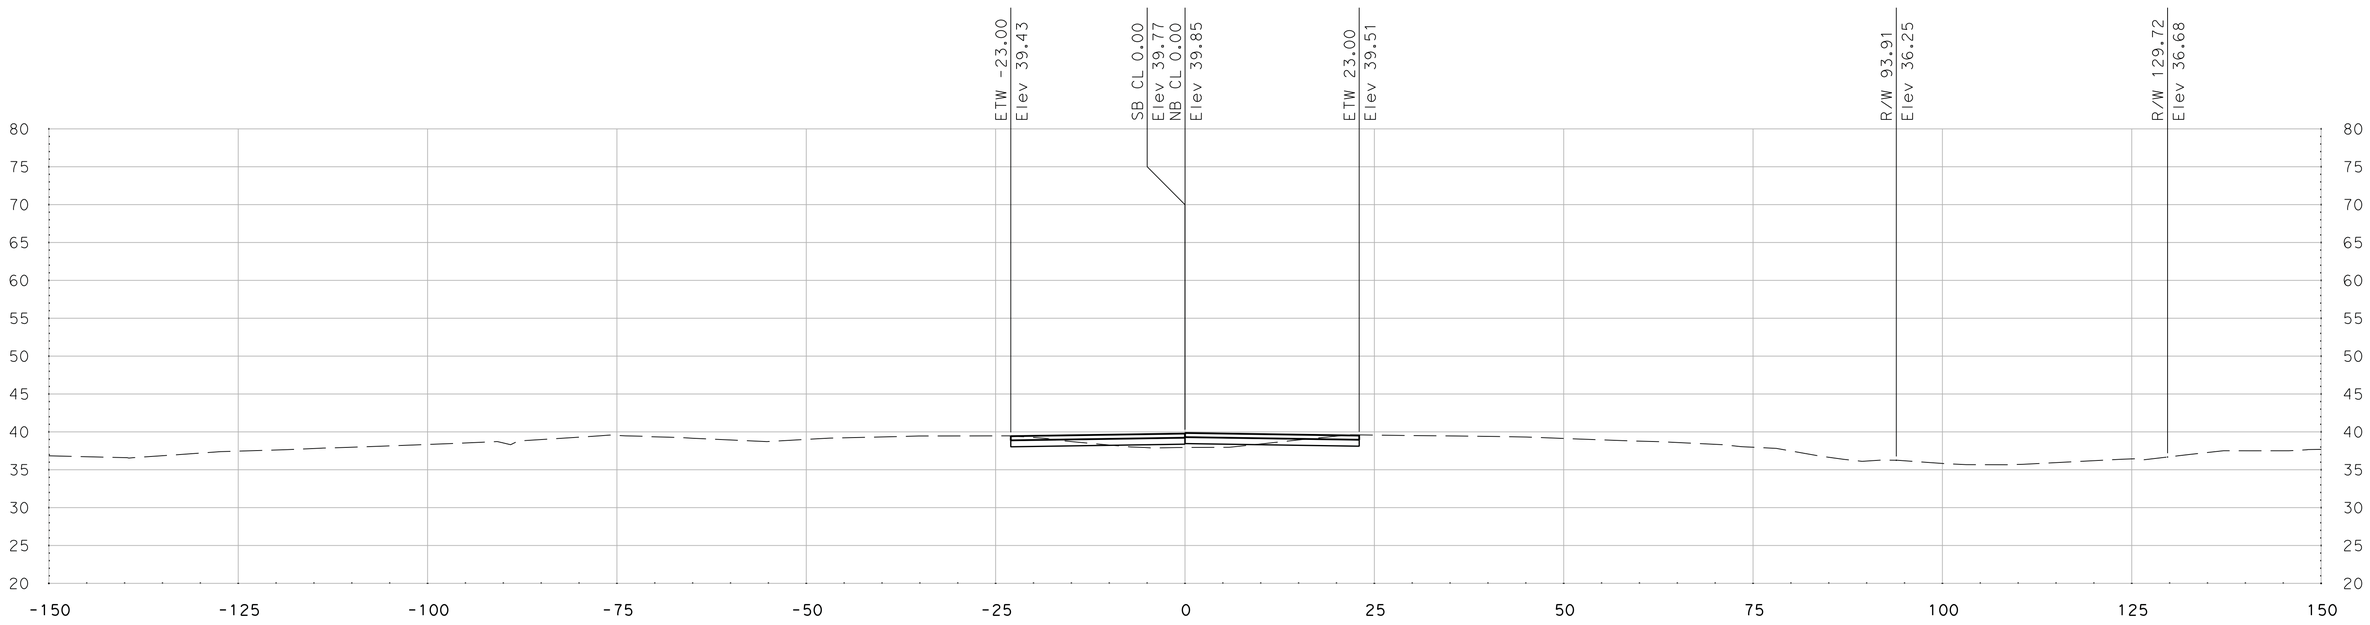

"SR 99" Sta 494+25.00

SCALE
HORIZONTAL: 1"=10'
VERTICAL: 1"=10'

DATE: 5/18/2011

ALL DIMENSIONS ARE IN US SURVEY FEET

FOR EARTHWORK DEVELOPMENT ONLY

Dist	COUNTY	ROUTE	POST MILES TOTAL PROJECT	SHEET No.	TOTAL SHEETS
10	SJ	99	4.9/14.2		
CONTRACT No.			10-0E6114		
PROJECT ID			1000020440		

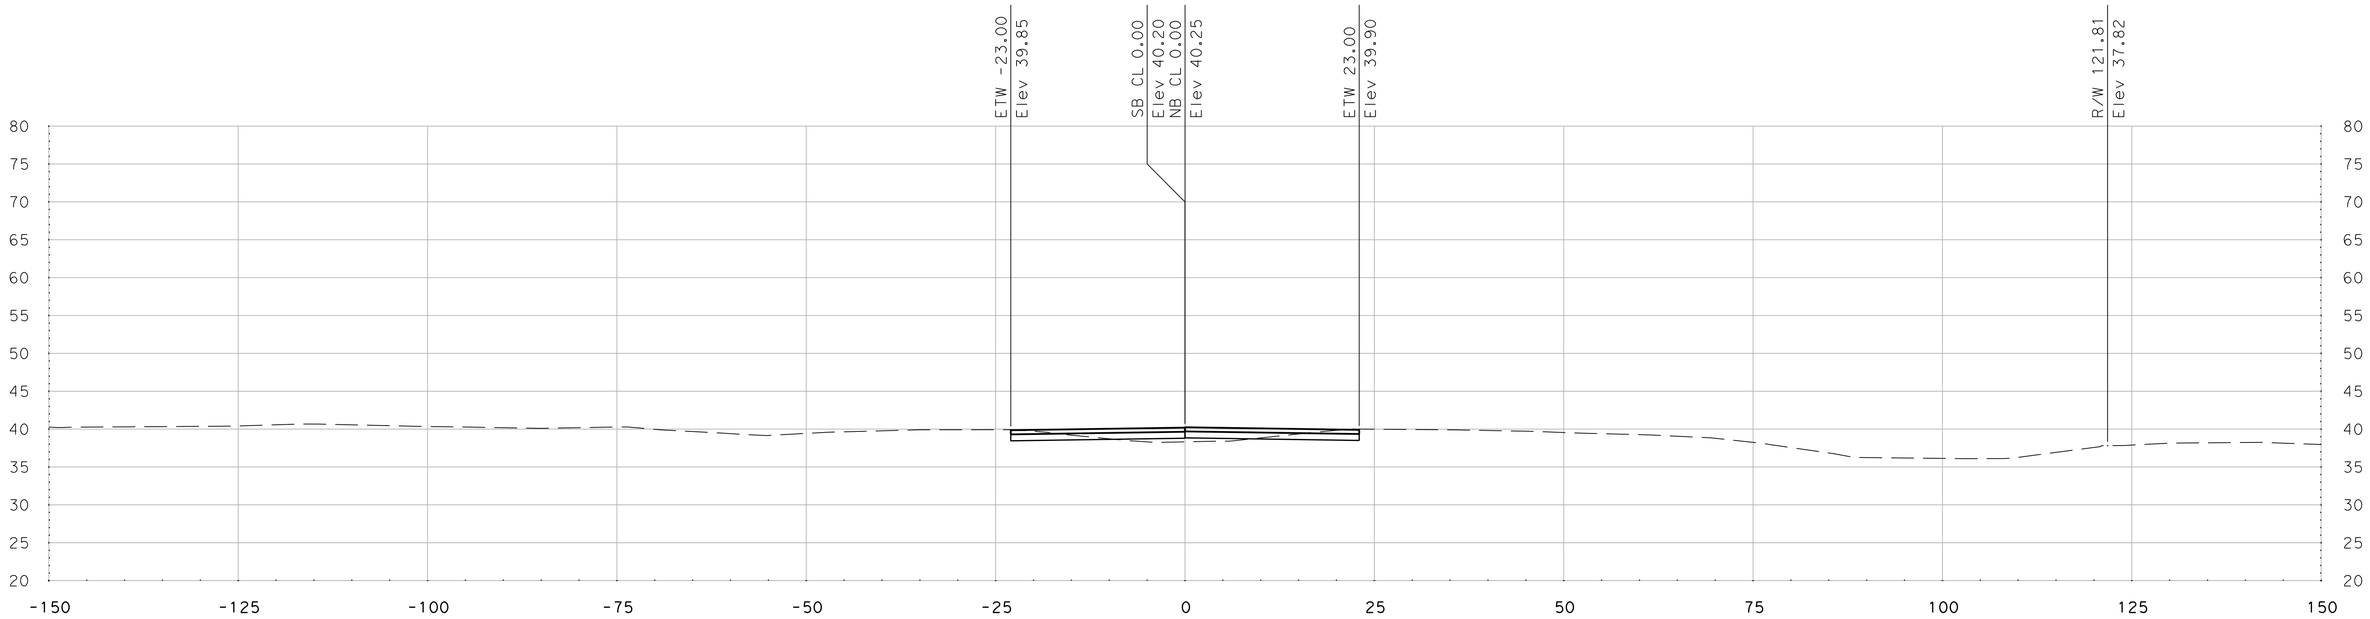

"SR 99" Sta 494+75.00

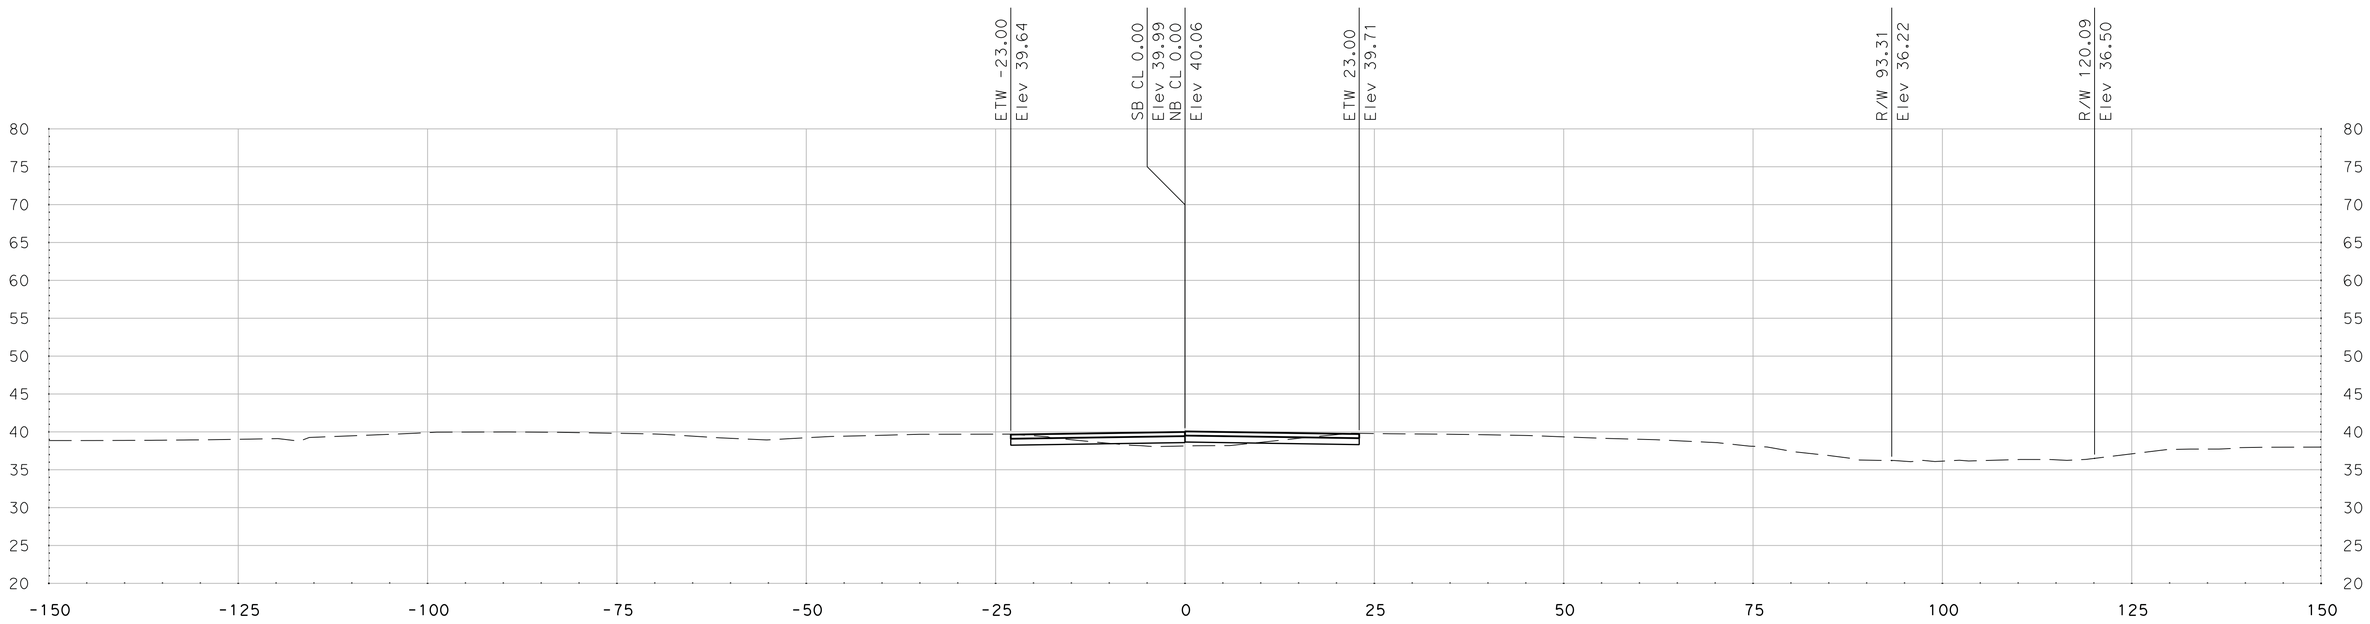

"SR 99" Sta 494+50.00

SCALE
HORIZONTAL: 1"=10'
VERTICAL: 1"=10'

DATE: 5/18/2011

ALL DIMENSIONS ARE IN US SURVEY FEET

FOR EARTHWORK DEVELOPMENT ONLY

Dist	COUNTY	ROUTE	POST MILES TOTAL PROJECT	SHEET No.	TOTAL SHEETS
10	SJ	99	4.9/14.2		
CONTRACT No.			10-0E6114		
PROJECT ID			1000020440		

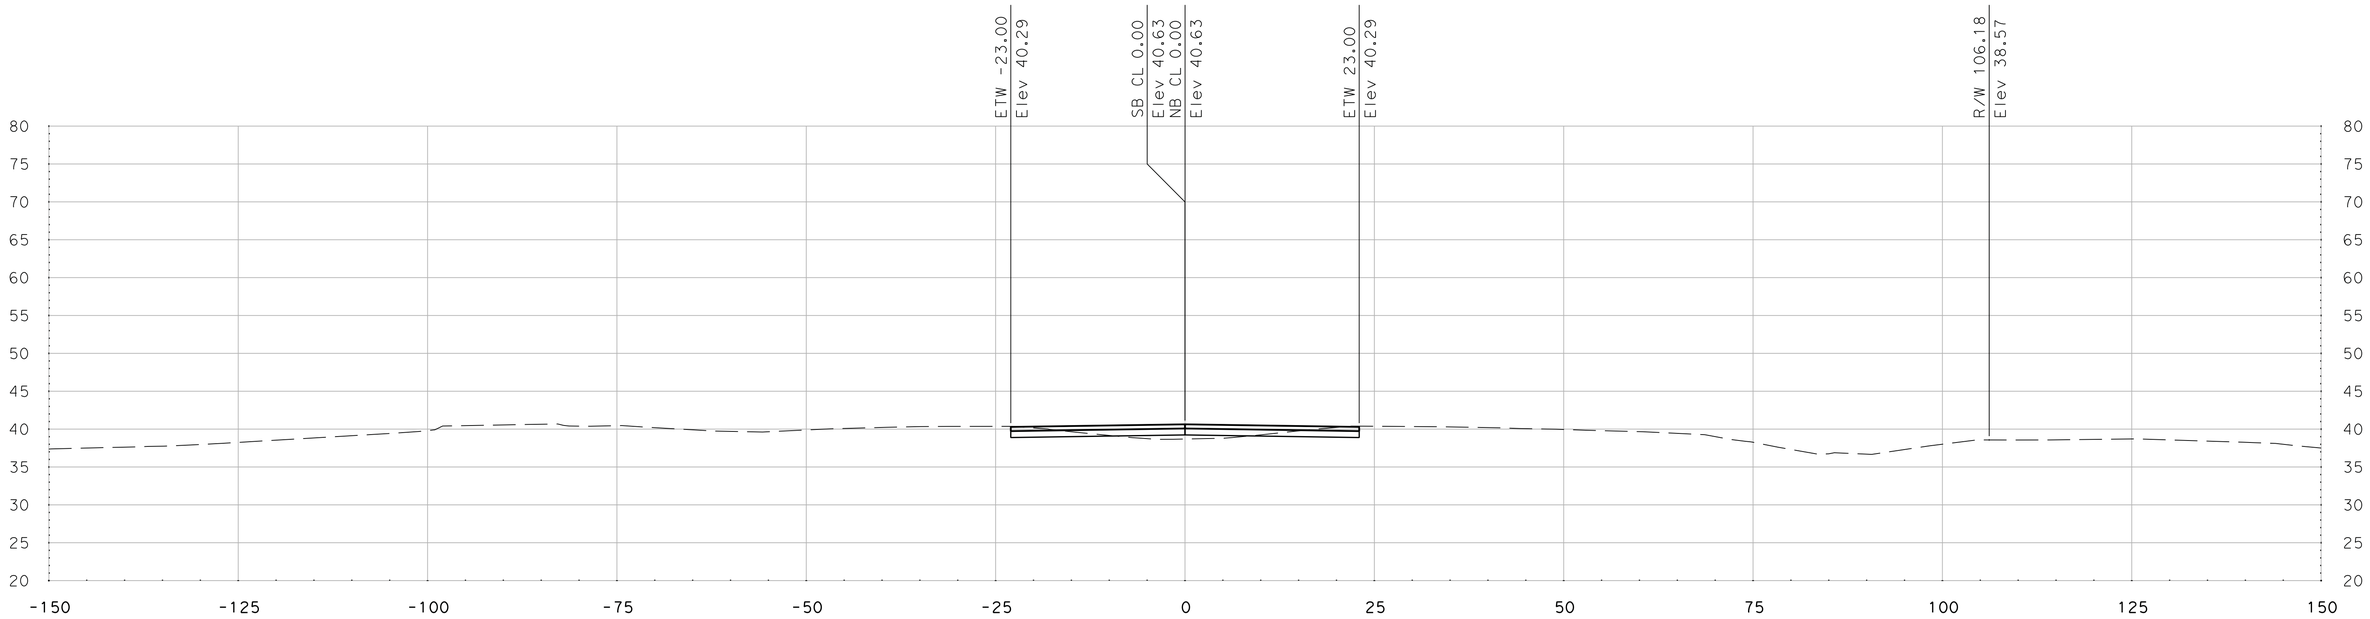

"SR 99" Sta 495+25.00

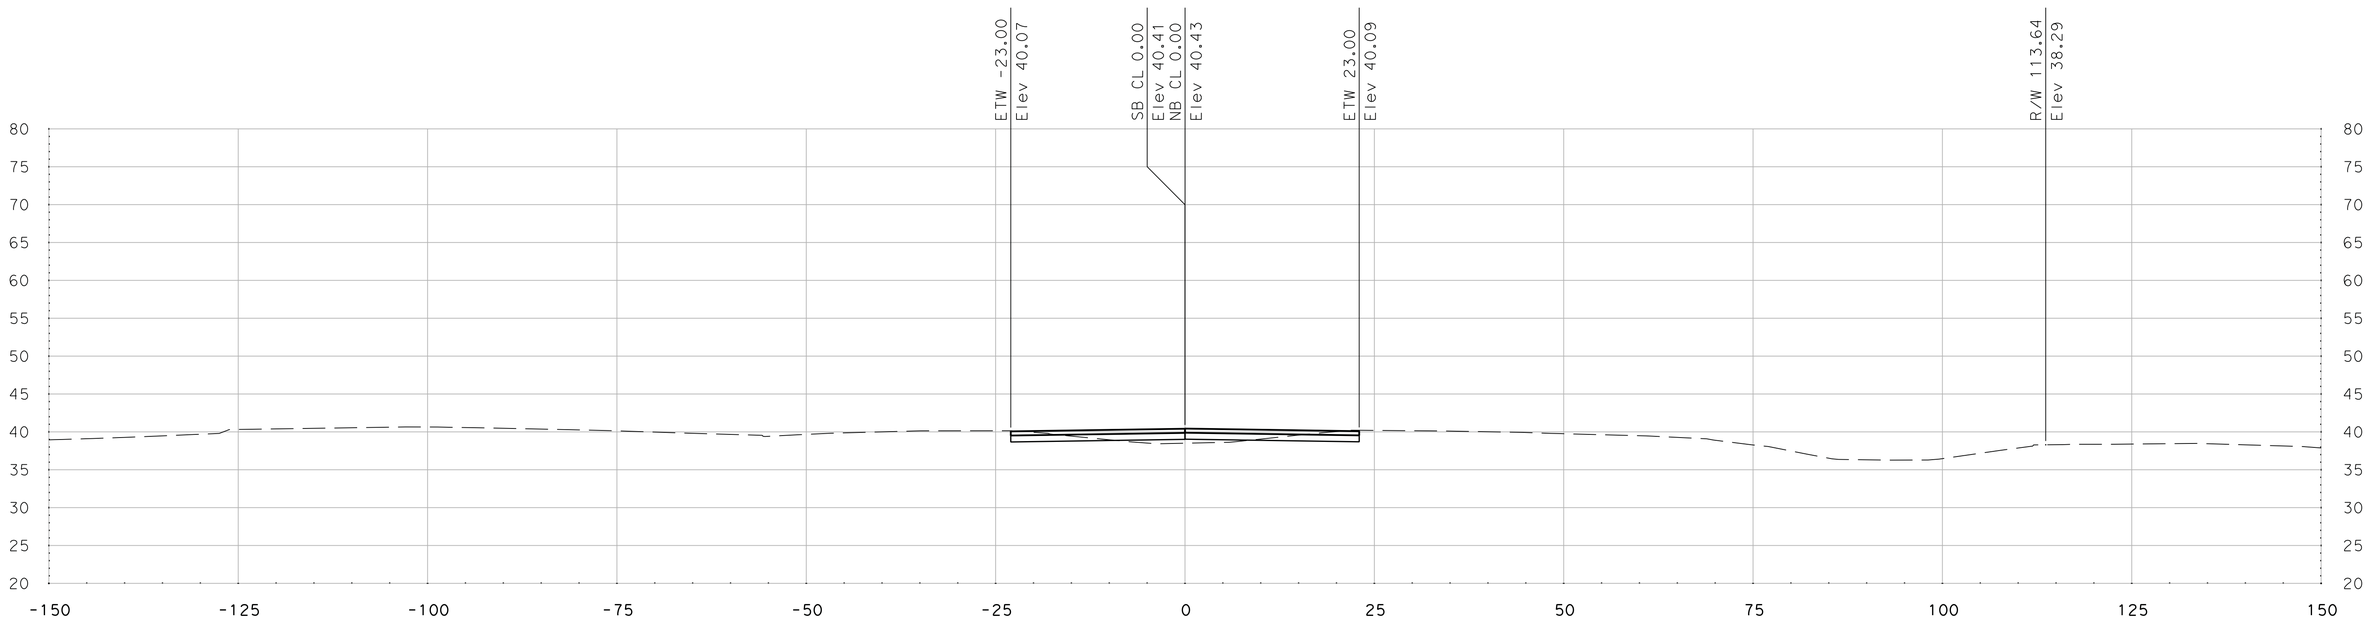

"SR 99" Sta 495+00.00

SCALE
HORIZONTAL: 1"=10'
VERTICAL: 1"=10'

DATE: 5/18/2011

ALL DIMENSIONS ARE IN US SURVEY FEET

FOR EARTHWORK DEVELOPMENT ONLY

Dist	COUNTY	ROUTE	POST MILES TOTAL PROJECT	SHEET No.	TOTAL SHEETS
10	SJ	99	4.9/14.2		
CONTRACT No.			10-0E6114		
PROJECT ID			1000020440		

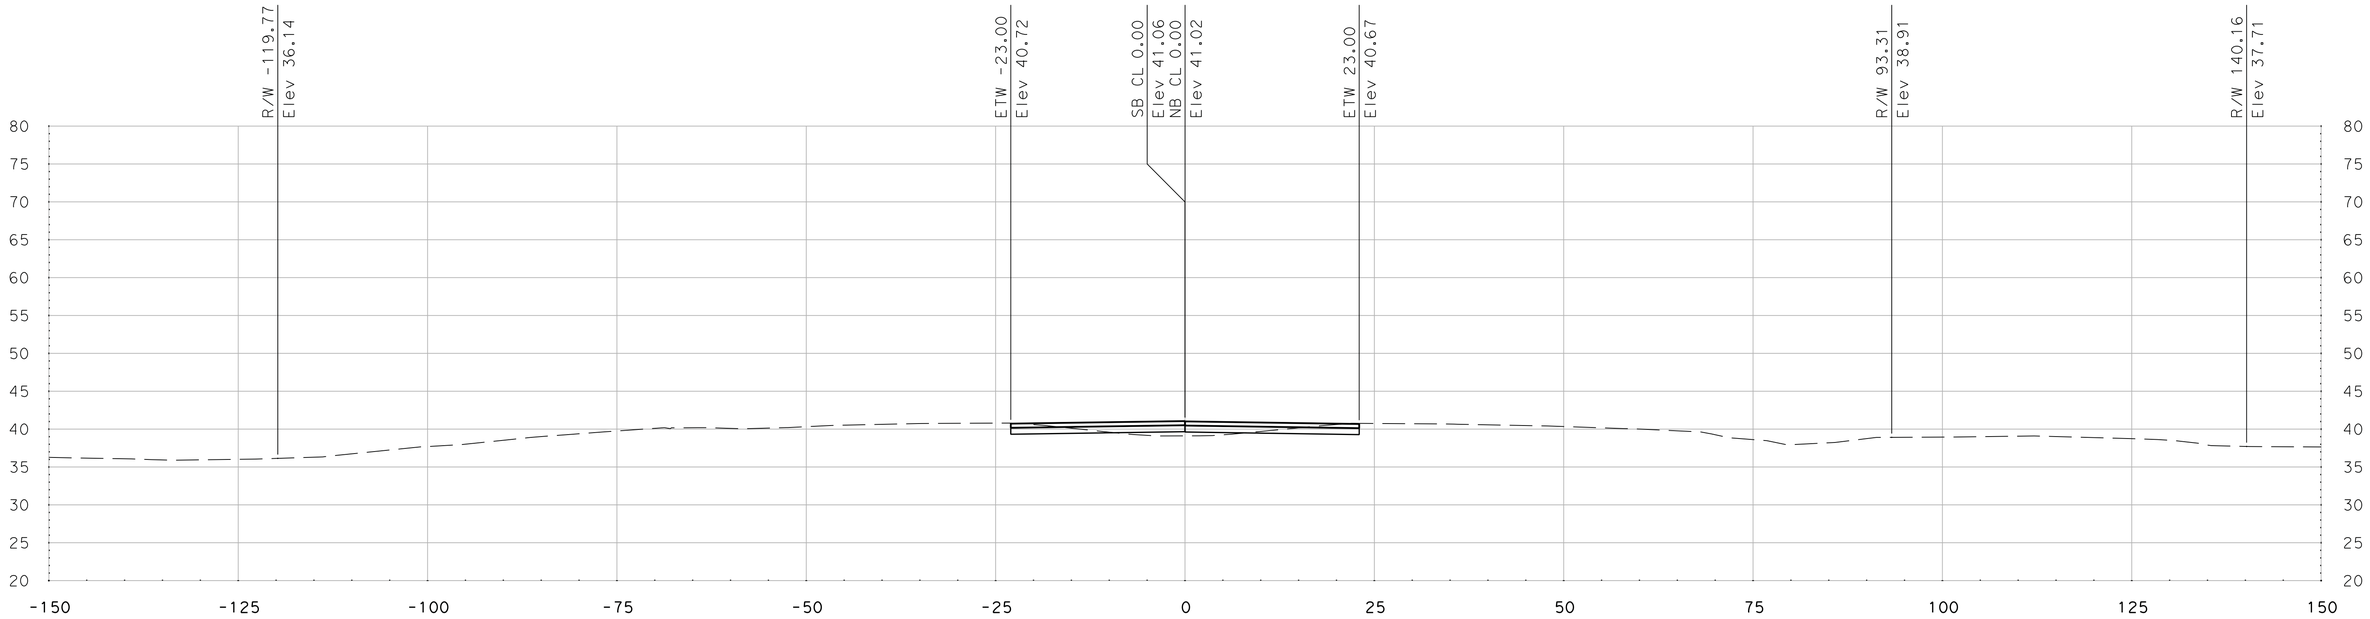

"SR 99" Sta 495+75.00

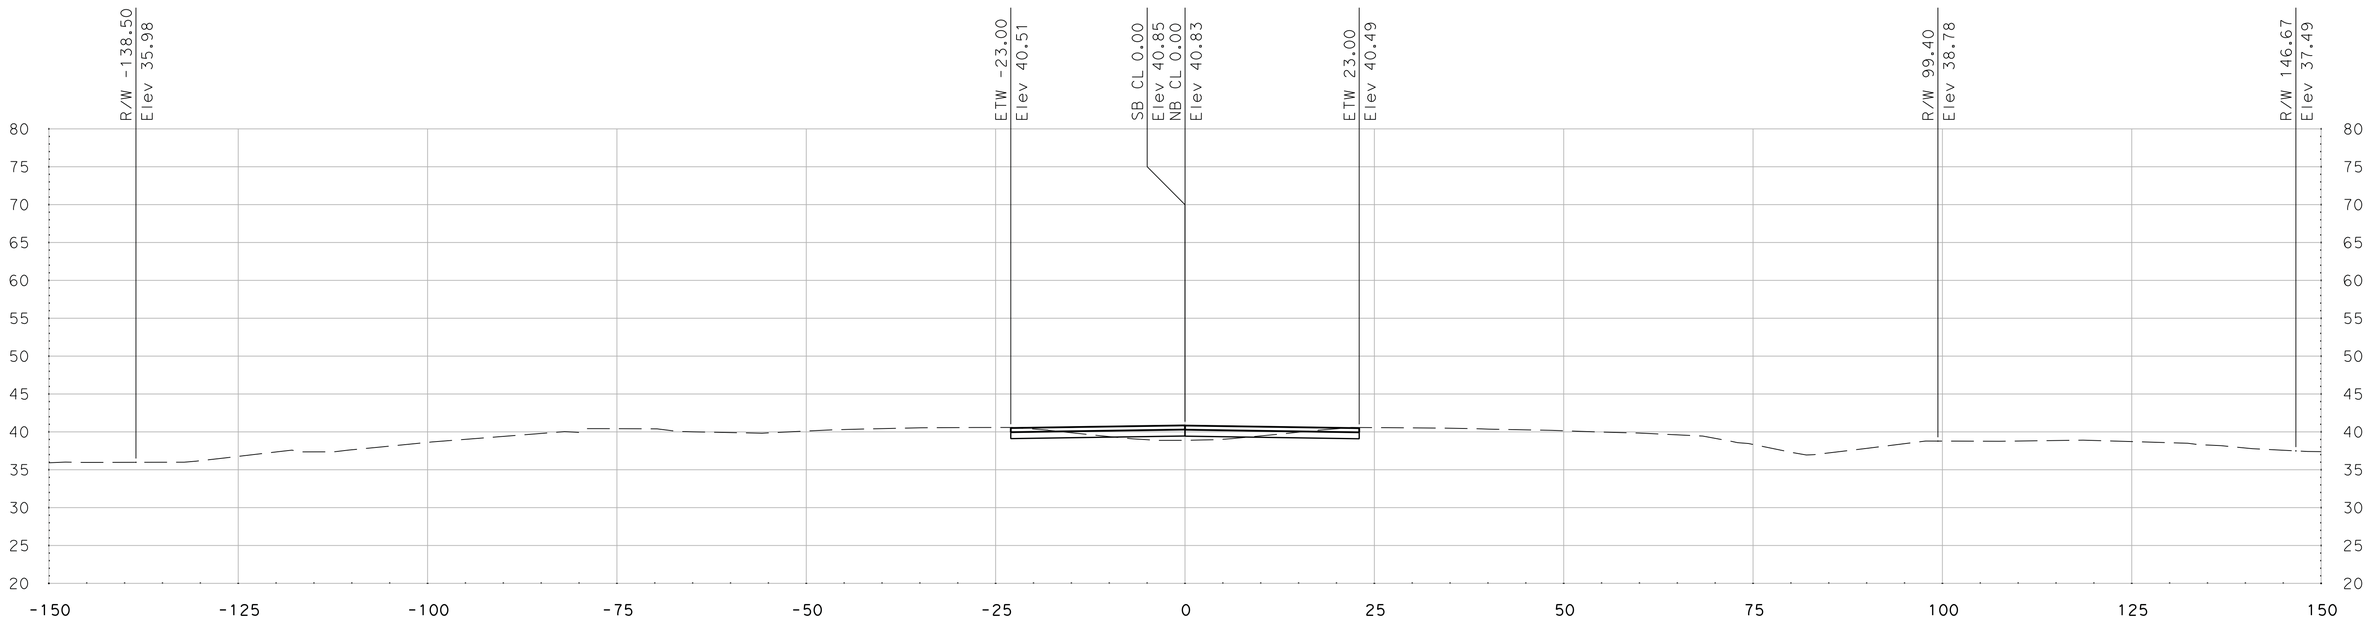

"SR 99" Sta 495+50.00

SCALE
HORIZONTAL: 1"=10'
VERTICAL: 1"=10'

DATE: 5/18/2011

ALL DIMENSIONS ARE IN US SURVEY FEET

FOR EARTHWORK DEVELOPMENT ONLY

Dist	COUNTY	ROUTE	POST MILES TOTAL PROJECT	SHEET No.	TOTAL SHEETS
10	SJ	99	4.9/14.2		
CONTRACT No.			10-0E6114		
PROJECT ID			1000020440		

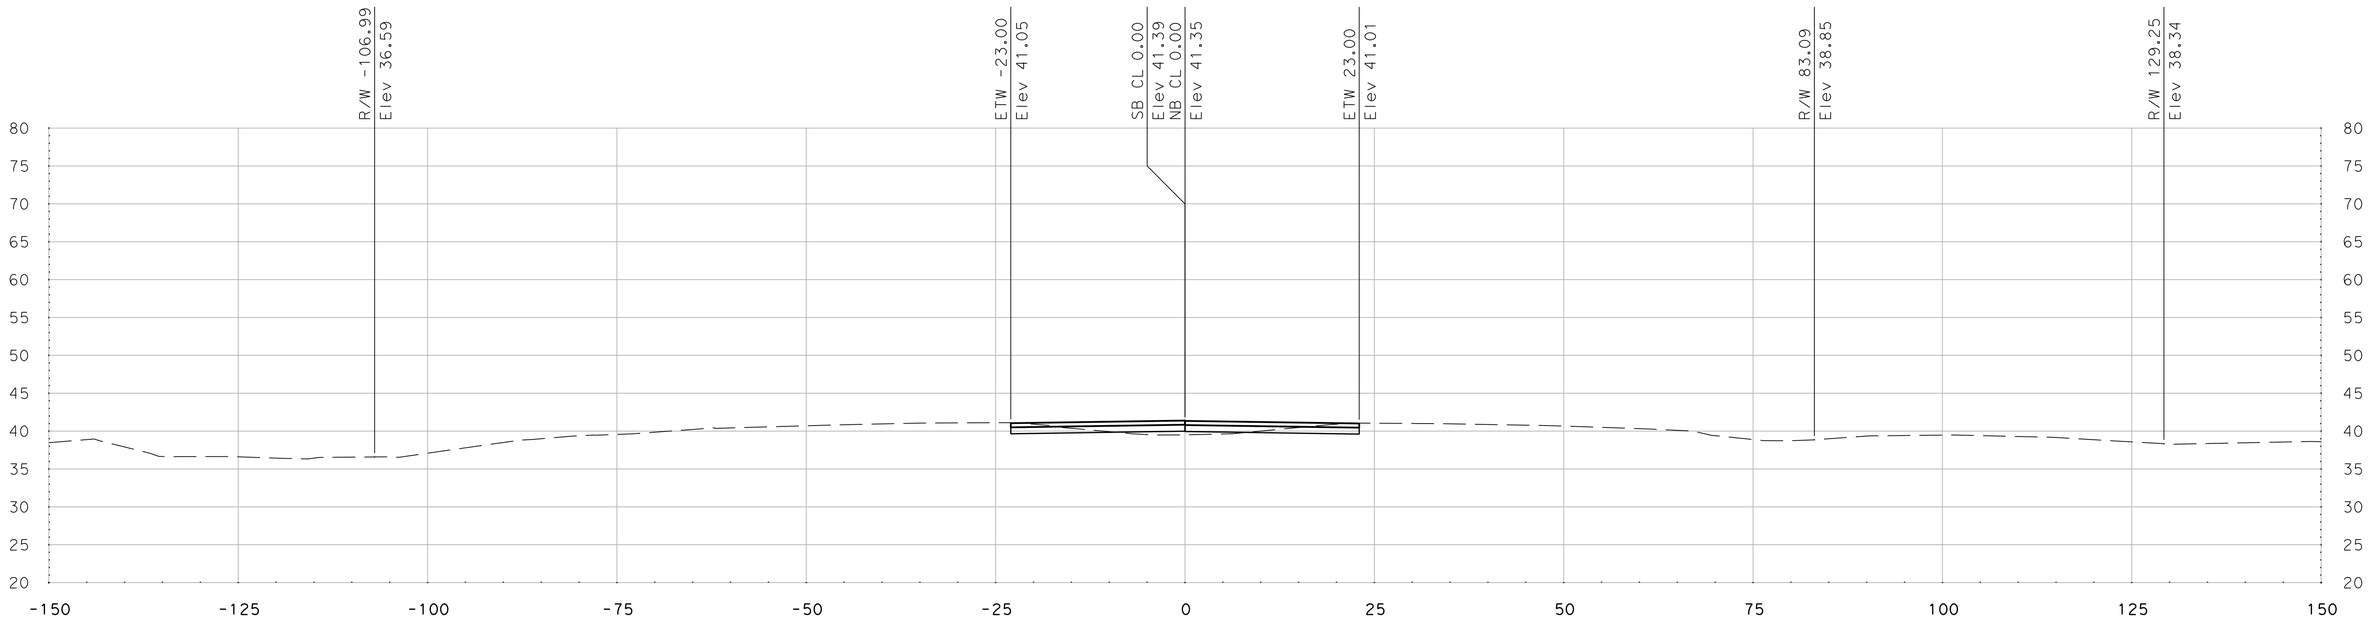

"SR 99" Sta 496+25.00

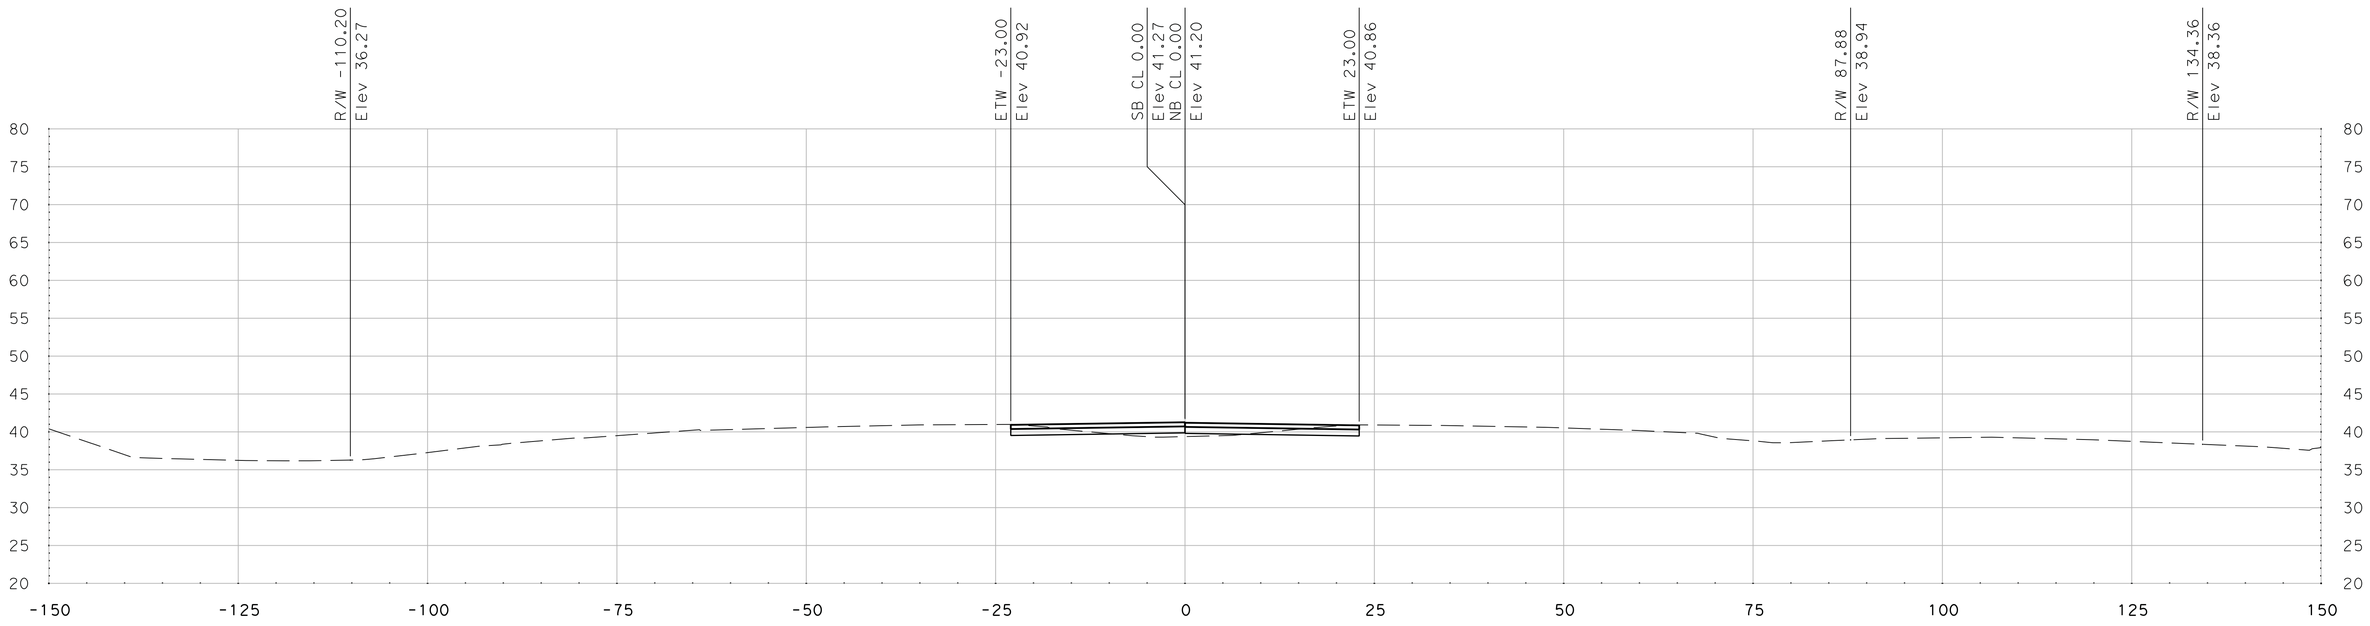

"SR 99" Sta 496+00.00

DATE: 5/18/2011

ALL DIMENSIONS ARE IN US SURVEY FEET

SCALE
HORIZONTAL: 1"=10'
VERTICAL: 1"=10'

FOR EARTHWORK DEVELOPMENT ONLY

Dist	COUNTY	ROUTE	POST MILES TOTAL PROJECT	SHEET No.	TOTAL SHEETS
10	SJ	99	4.9/14.2		
CONTRACT No.			10-0E6114		
PROJECT ID			1000020440		

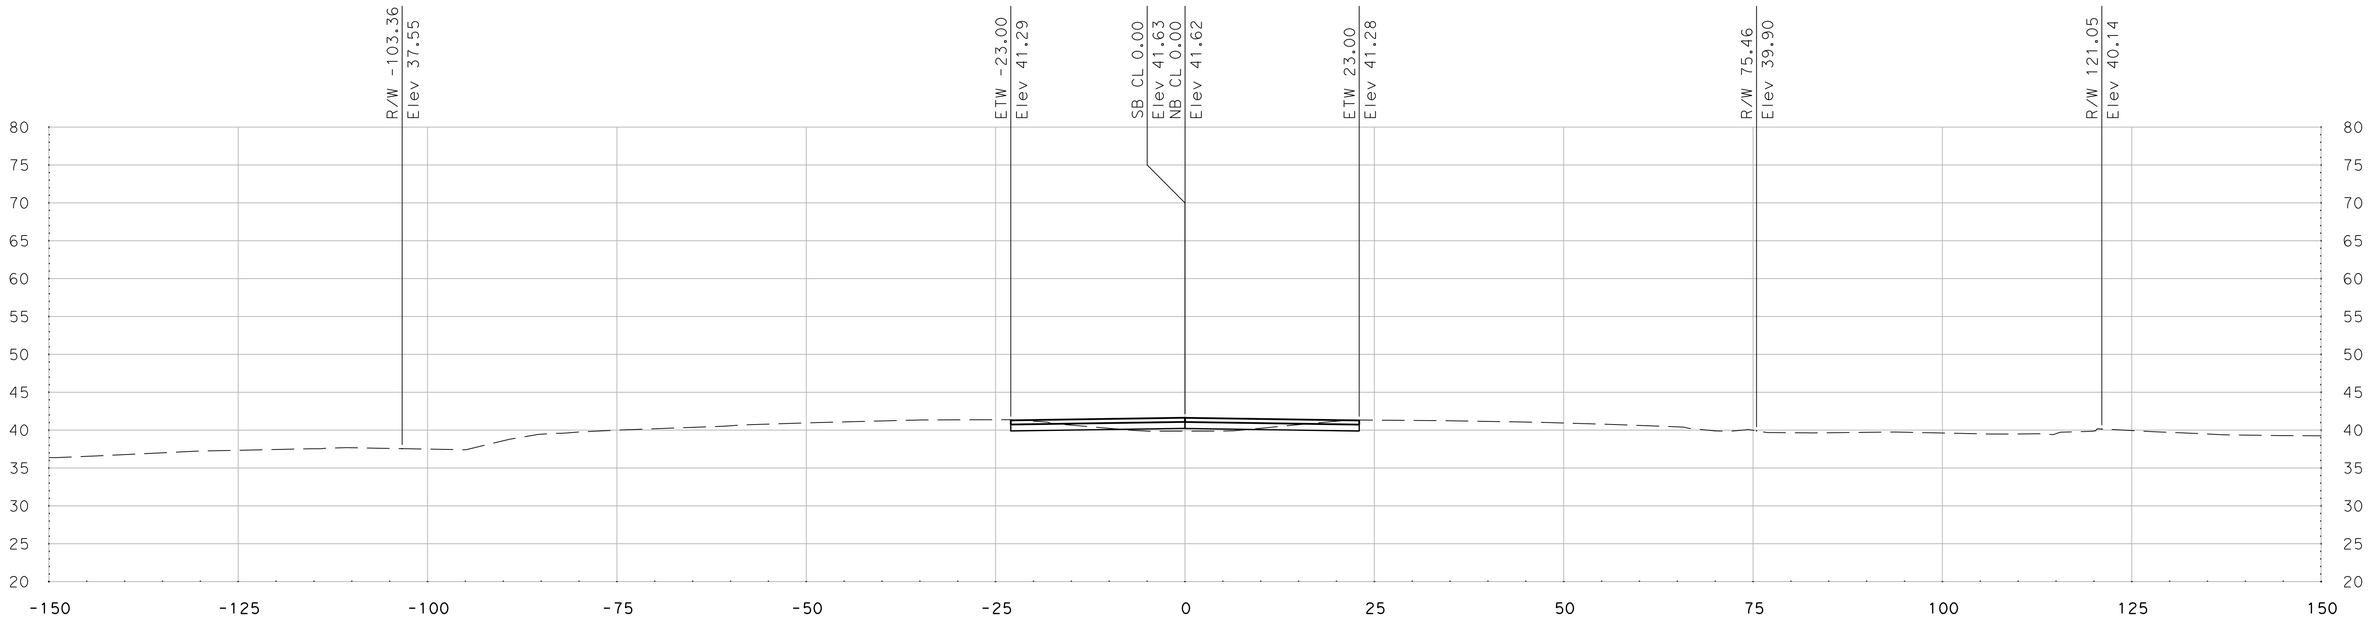

"SR 99" Sta 496+75.00

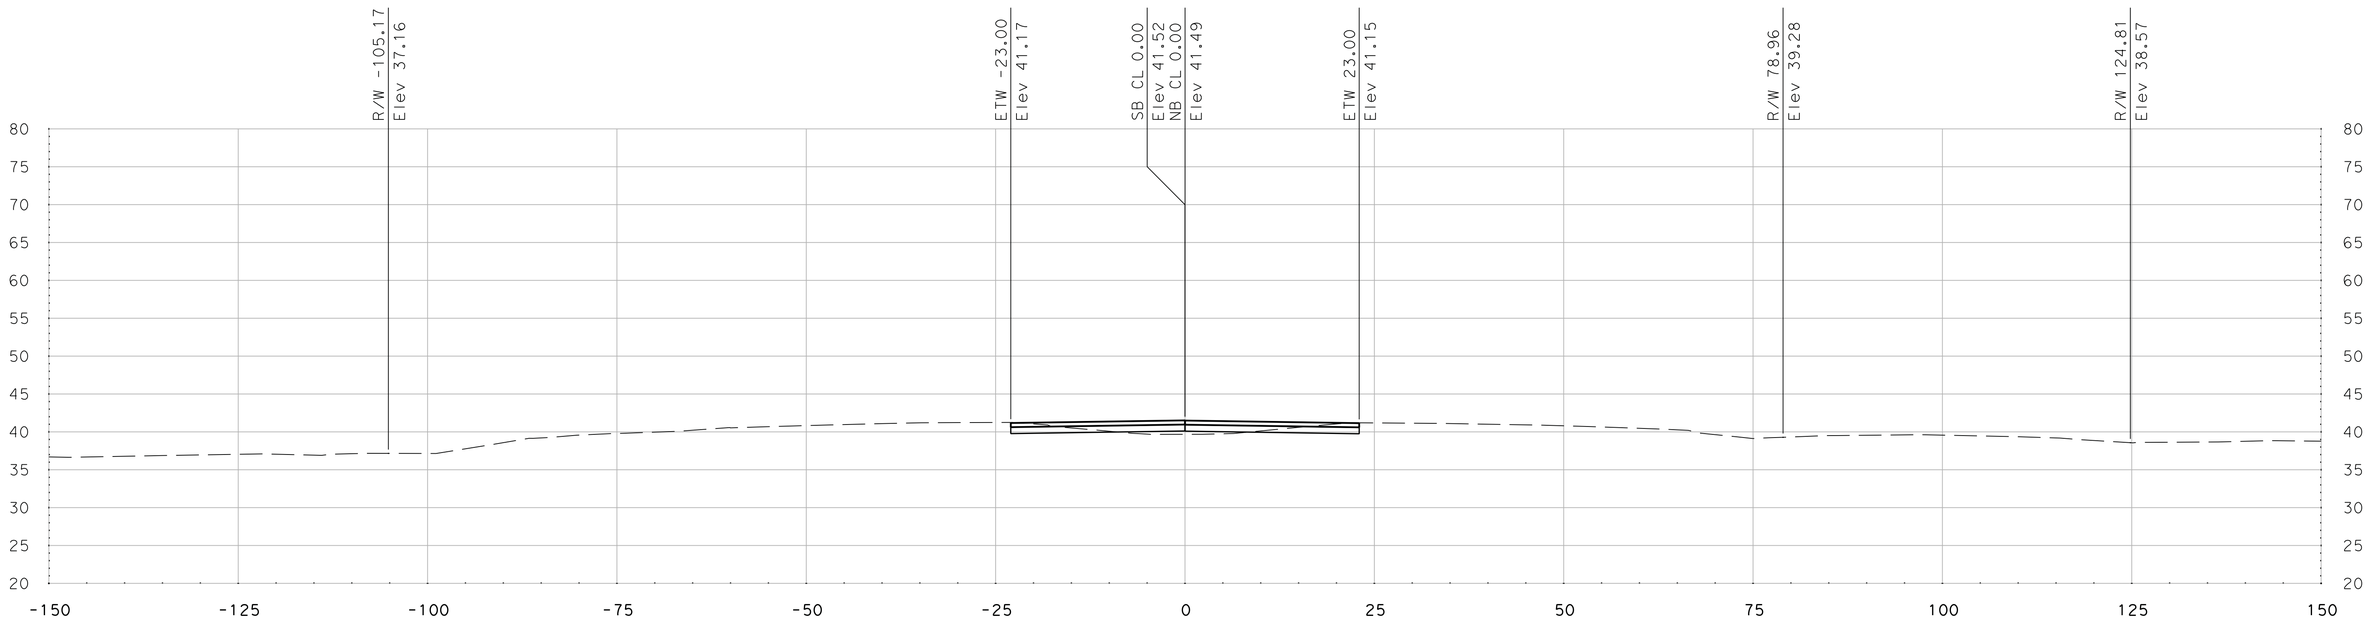

"SR 99" Sta 496+50.00

DATE: 5/18/2011

ALL DIMENSIONS ARE IN US SURVEY FEET

SCALE
HORIZONTAL: 1"=10'
VERTICAL: 1"=10'

FOR EARTHWORK DEVELOPMENT ONLY

Dist	COUNTY	ROUTE	POST MILES TOTAL PROJECT	SHEET No.	TOTAL SHEETS
10	SJ	99	4.9/14.2		
CONTRACT No.			10-0E6114		
PROJECT ID			1000020440		

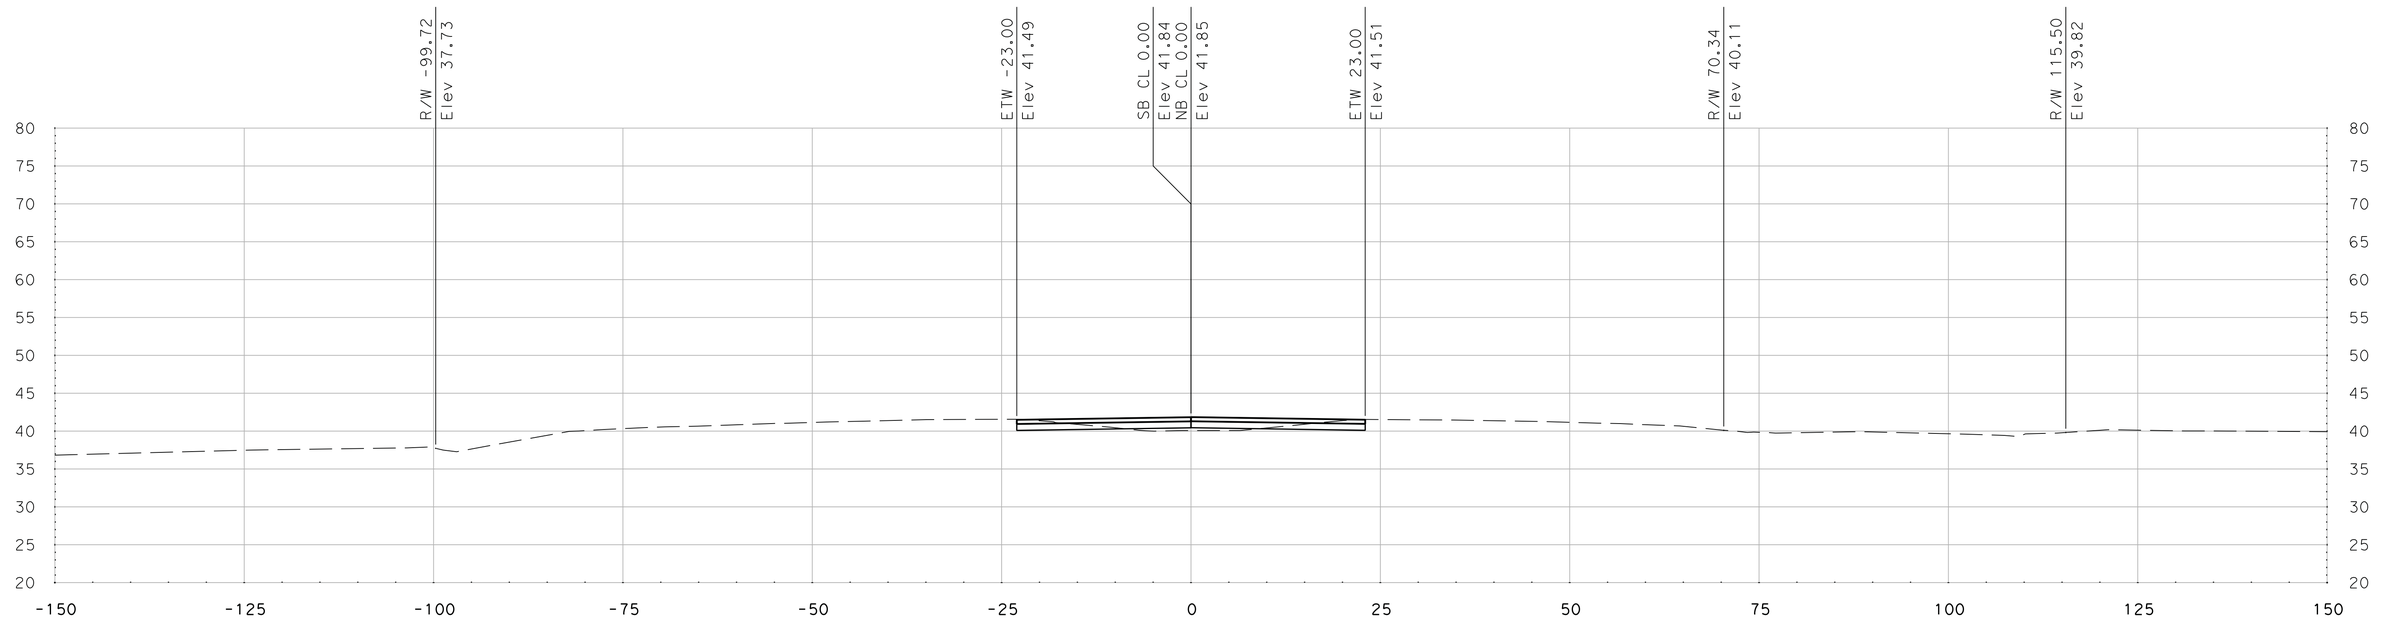

"SR 99" Sta 497+25.00

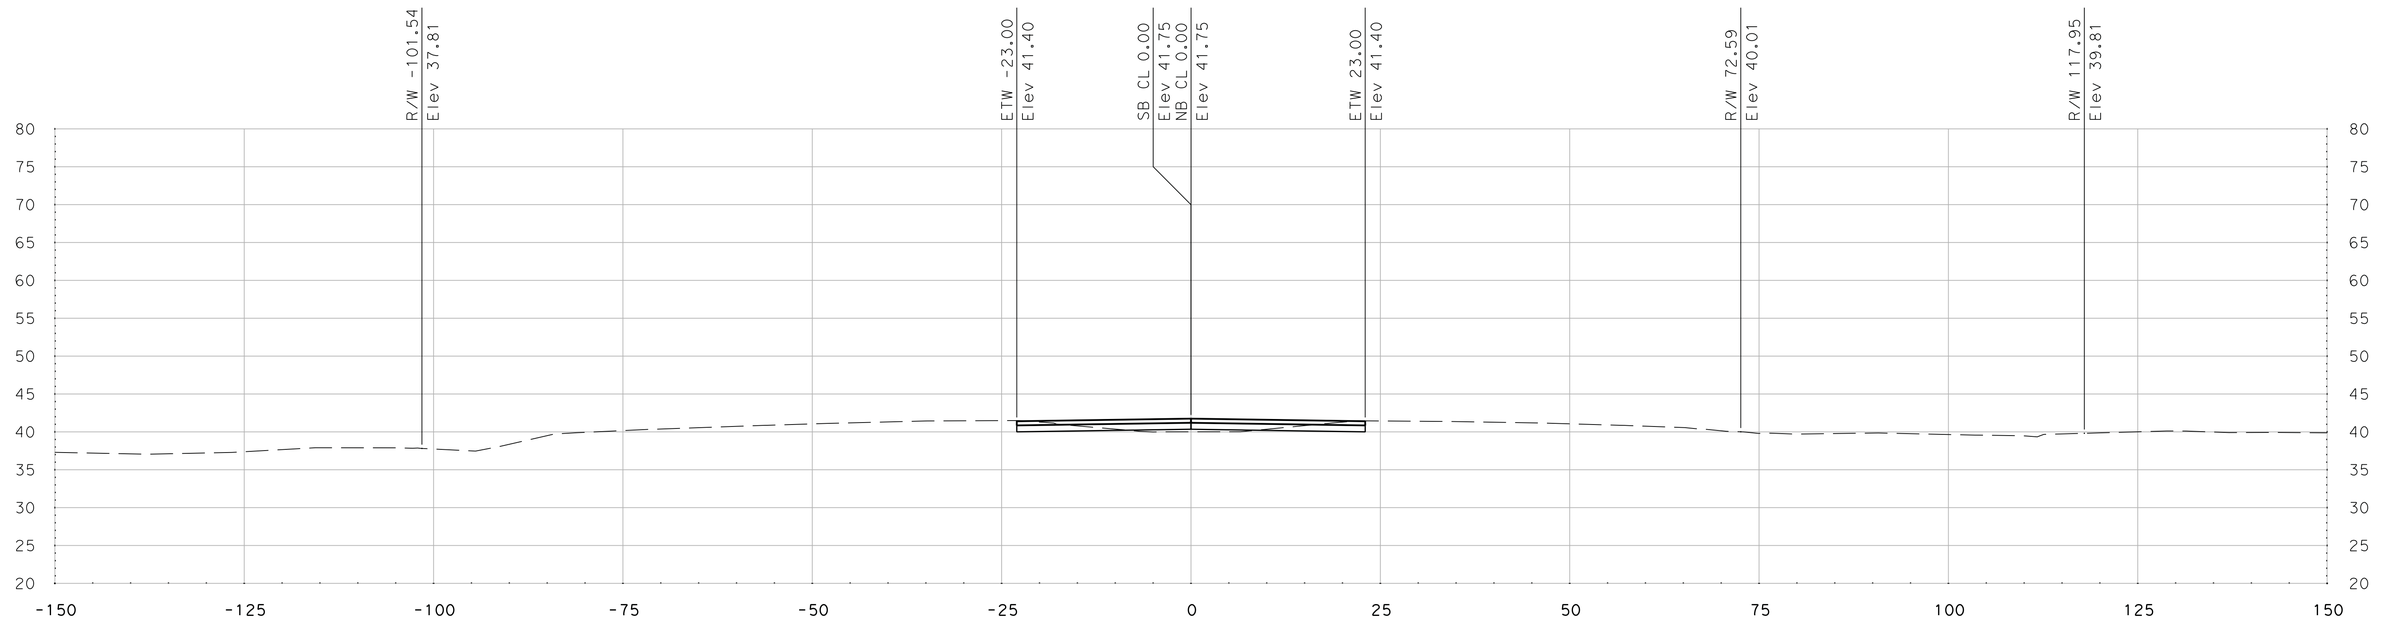

"SR 99" Sta 497+00.00

DATE: 5/18/2011

ALL DIMENSIONS ARE IN US SURVEY FEET

SCALE
HORIZONTAL: 1"=10'
VERTICAL: 1"=10'

FOR EARTHWORK DEVELOPMENT ONLY

Dist	COUNTY	ROUTE	POST MILES TOTAL PROJECT	SHEET No.	TOTAL SHEETS
10	SJ	99	4.9/14.2		
CONTRACT No.			10-0E6114		
PROJECT ID			1000020440		

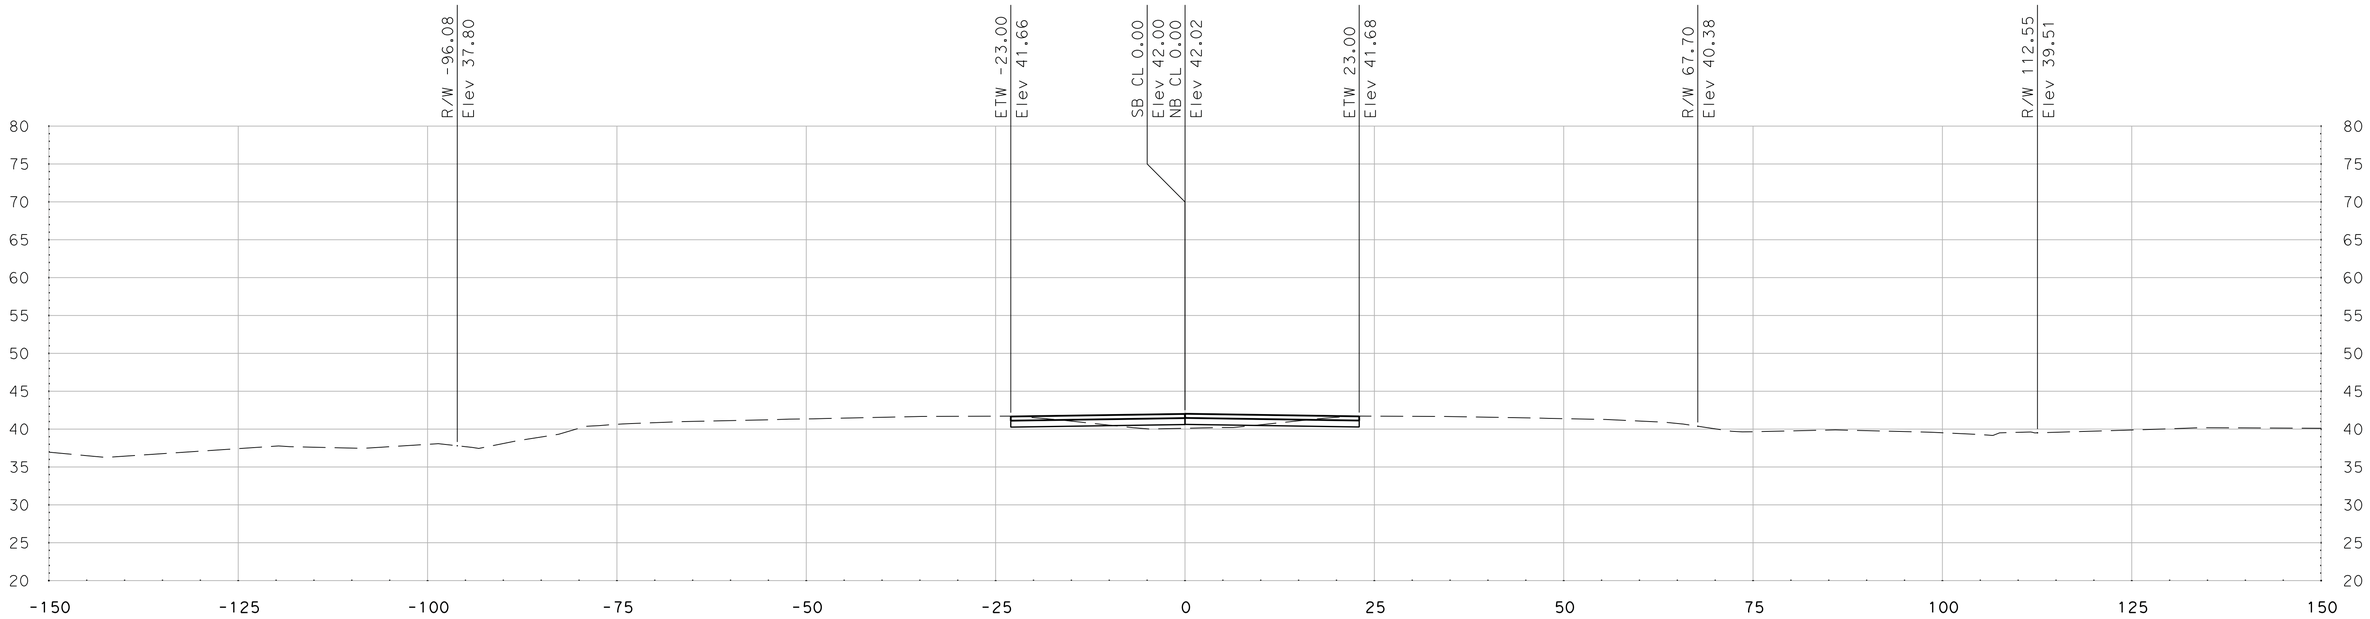

"SR 99" Sta 497+75.00

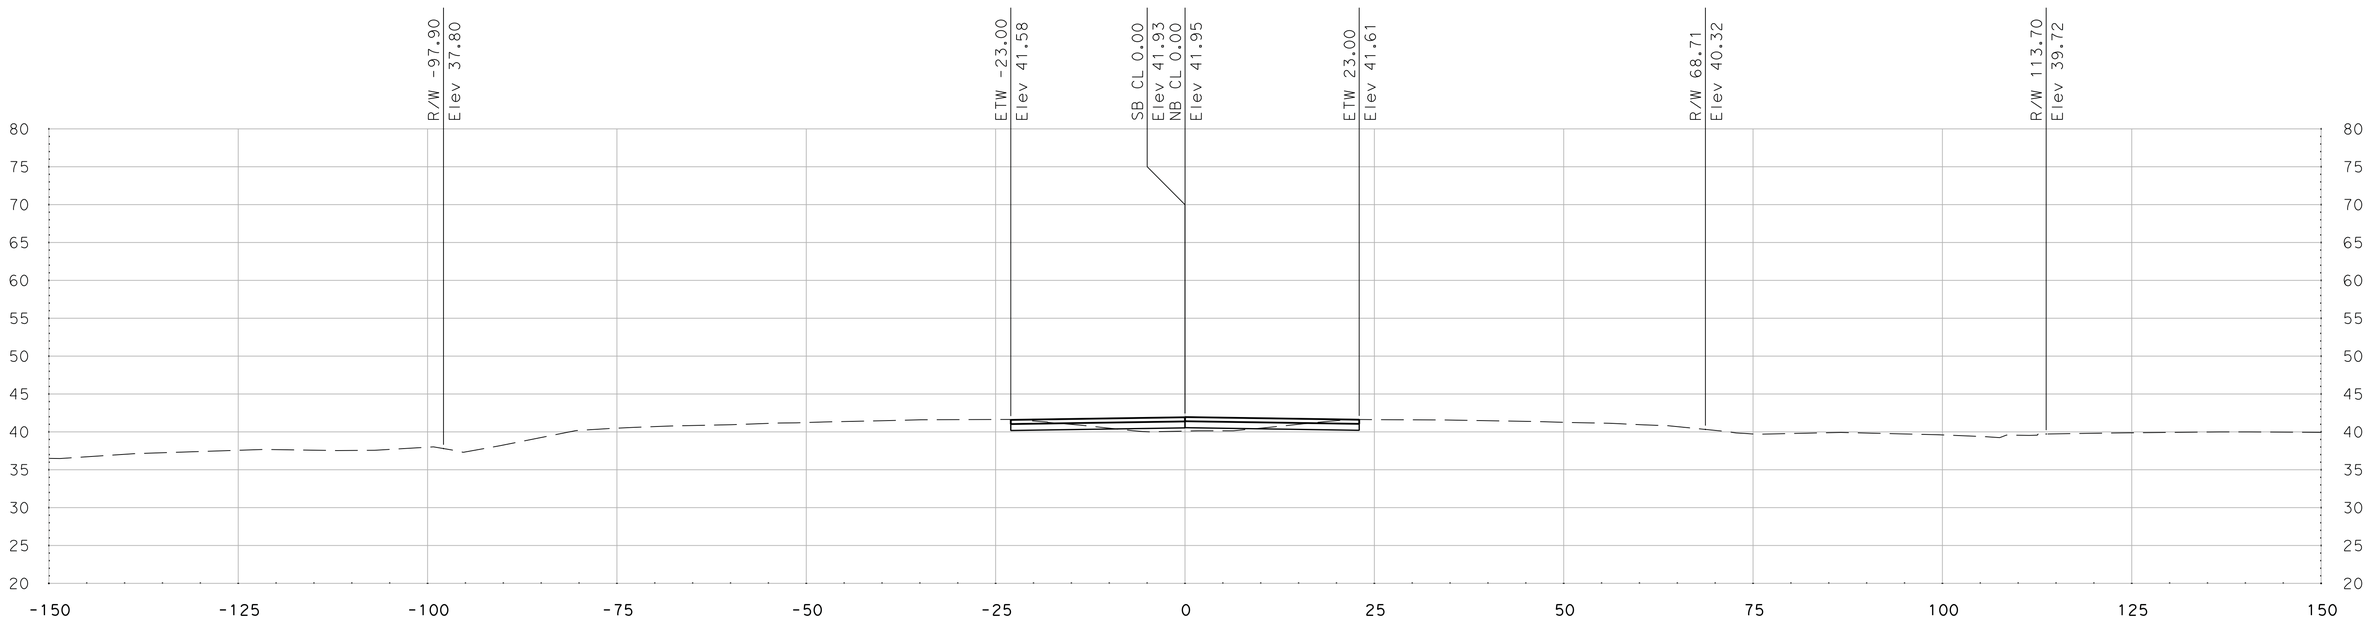

"SR 99" Sta 497+50.00

SCALE
HORIZONTAL: 1"=10'
VERTICAL: 1"=10'

DATE: 5/18/2011

ALL DIMENSIONS ARE IN US SURVEY FEET

FOR EARTHWORK DEVELOPMENT ONLY

Dist	COUNTY	ROUTE	POST MILES TOTAL PROJECT	SHEET No.	TOTAL SHEETS
10	SJ	99	4.9/14.2		
CONTRACT No.			10-0E6114		
PROJECT ID			1000020440		

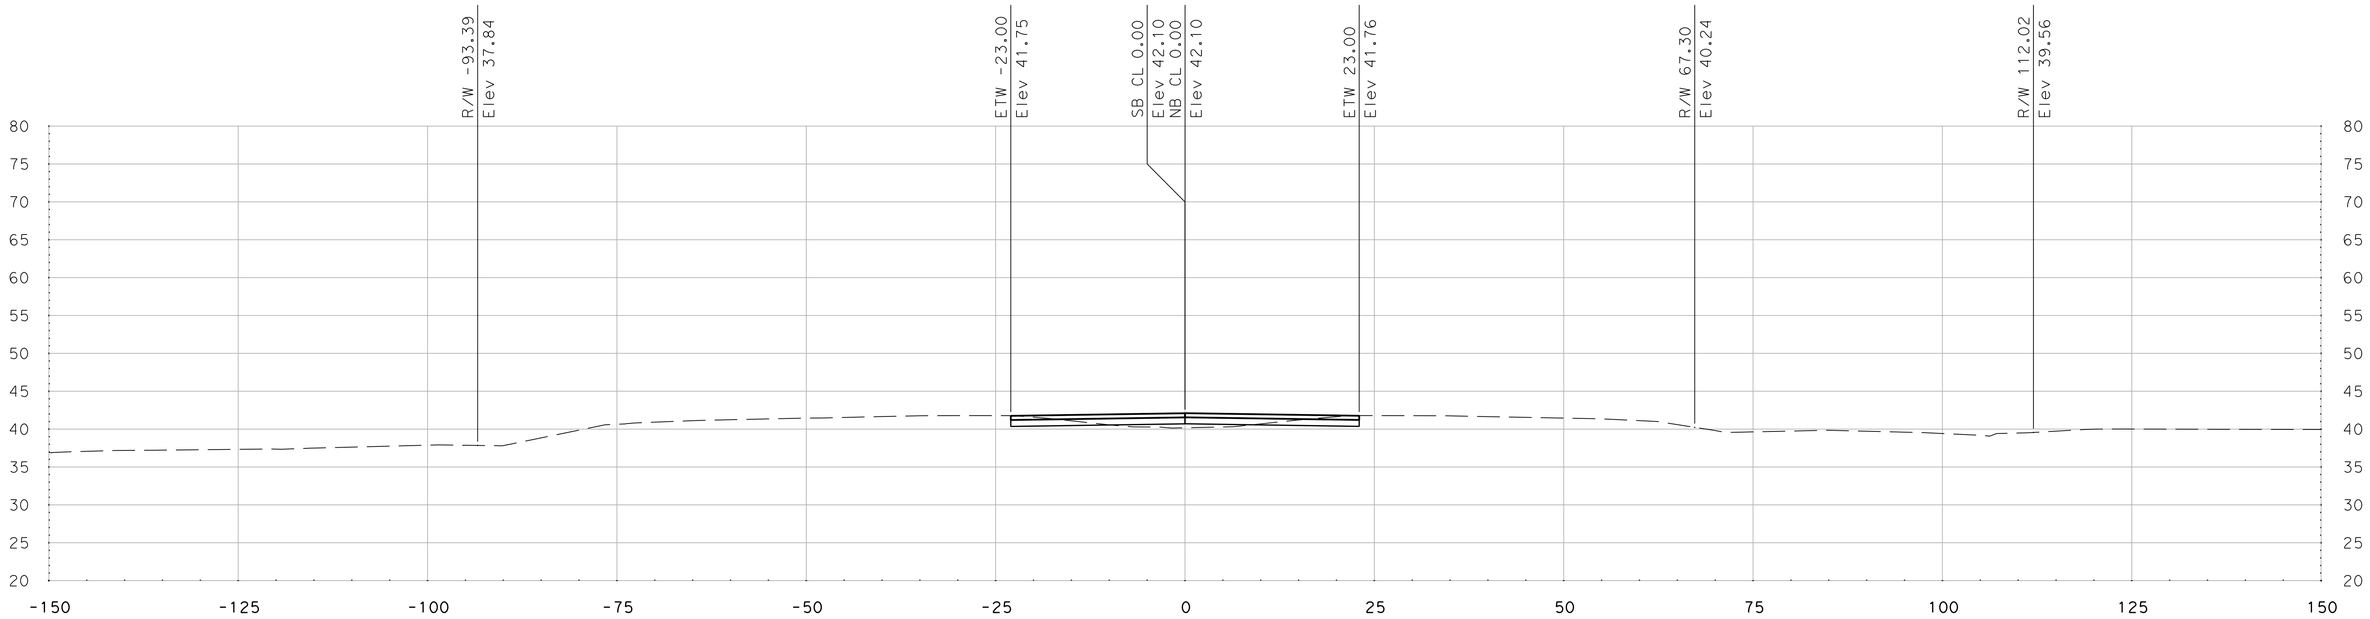

"SR 99" Sta 498+11.98

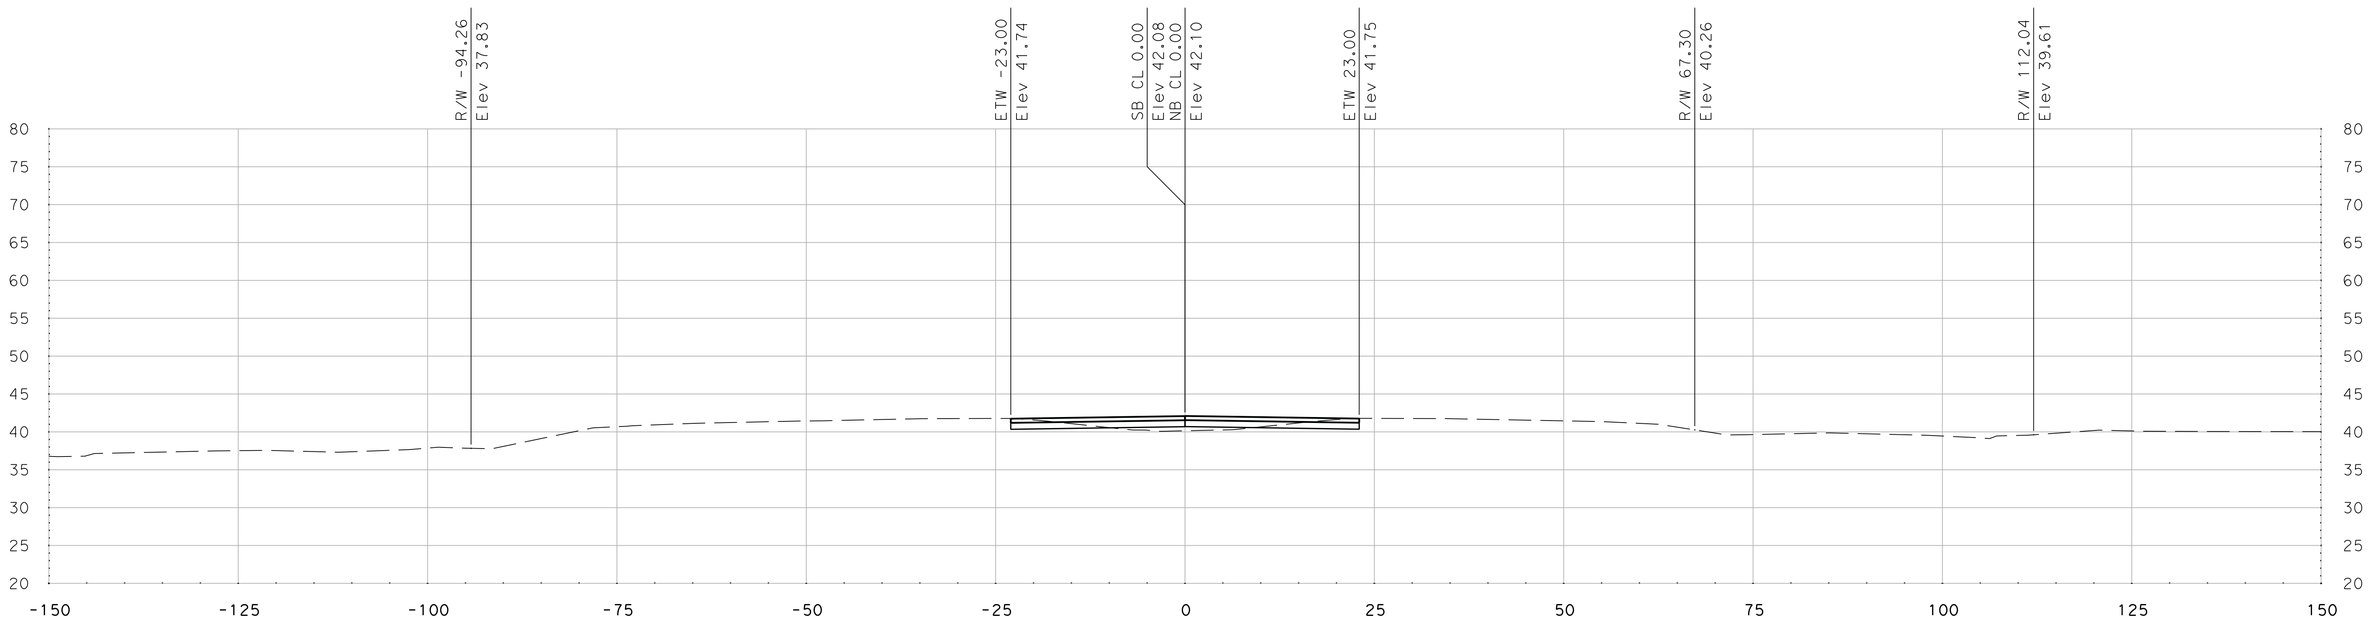

"SR 99" Sta 498+00.00

DATE: 5/18/2011

ALL DIMENSIONS ARE IN US SURVEY FEET

SCALE
HORIZONTAL: 1"=10'
VERTICAL: 1"=10'

FOR EARTHWORK DEVELOPMENT ONLY

Dist	COUNTY	ROUTE	POST MILES TOTAL PROJECT	SHEET No.	TOTAL SHEETS
10	SJ	99	4.9/14.2		
CONTRACT No.			10-0E6114		
PROJECT ID			1000020440		

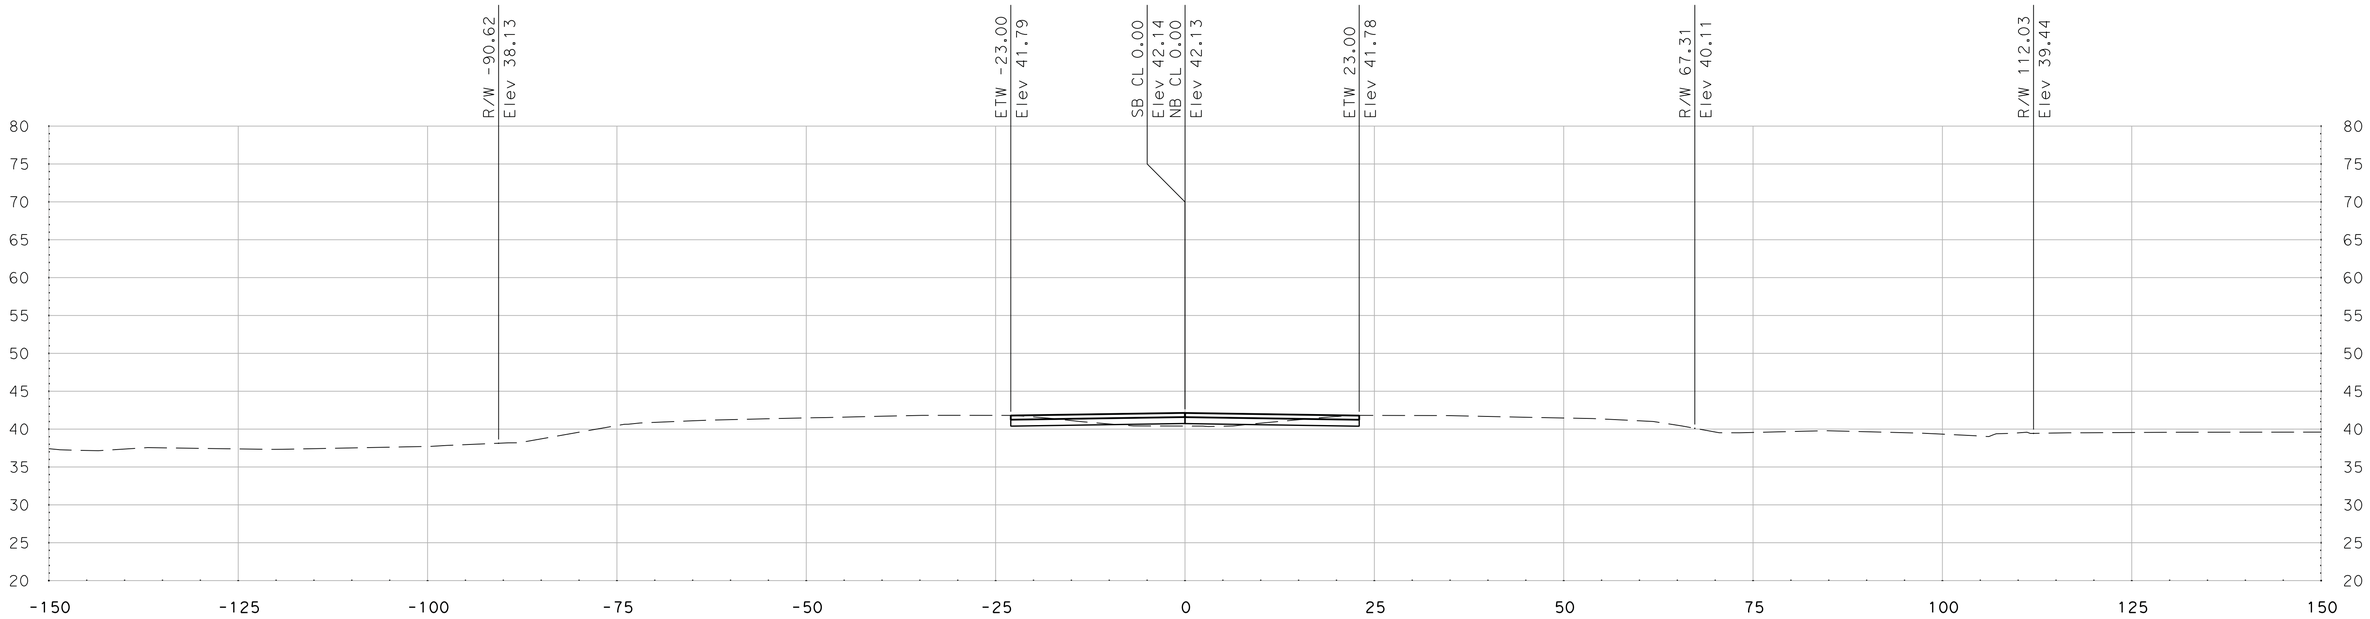

"SR 99" Sta 498+50.00

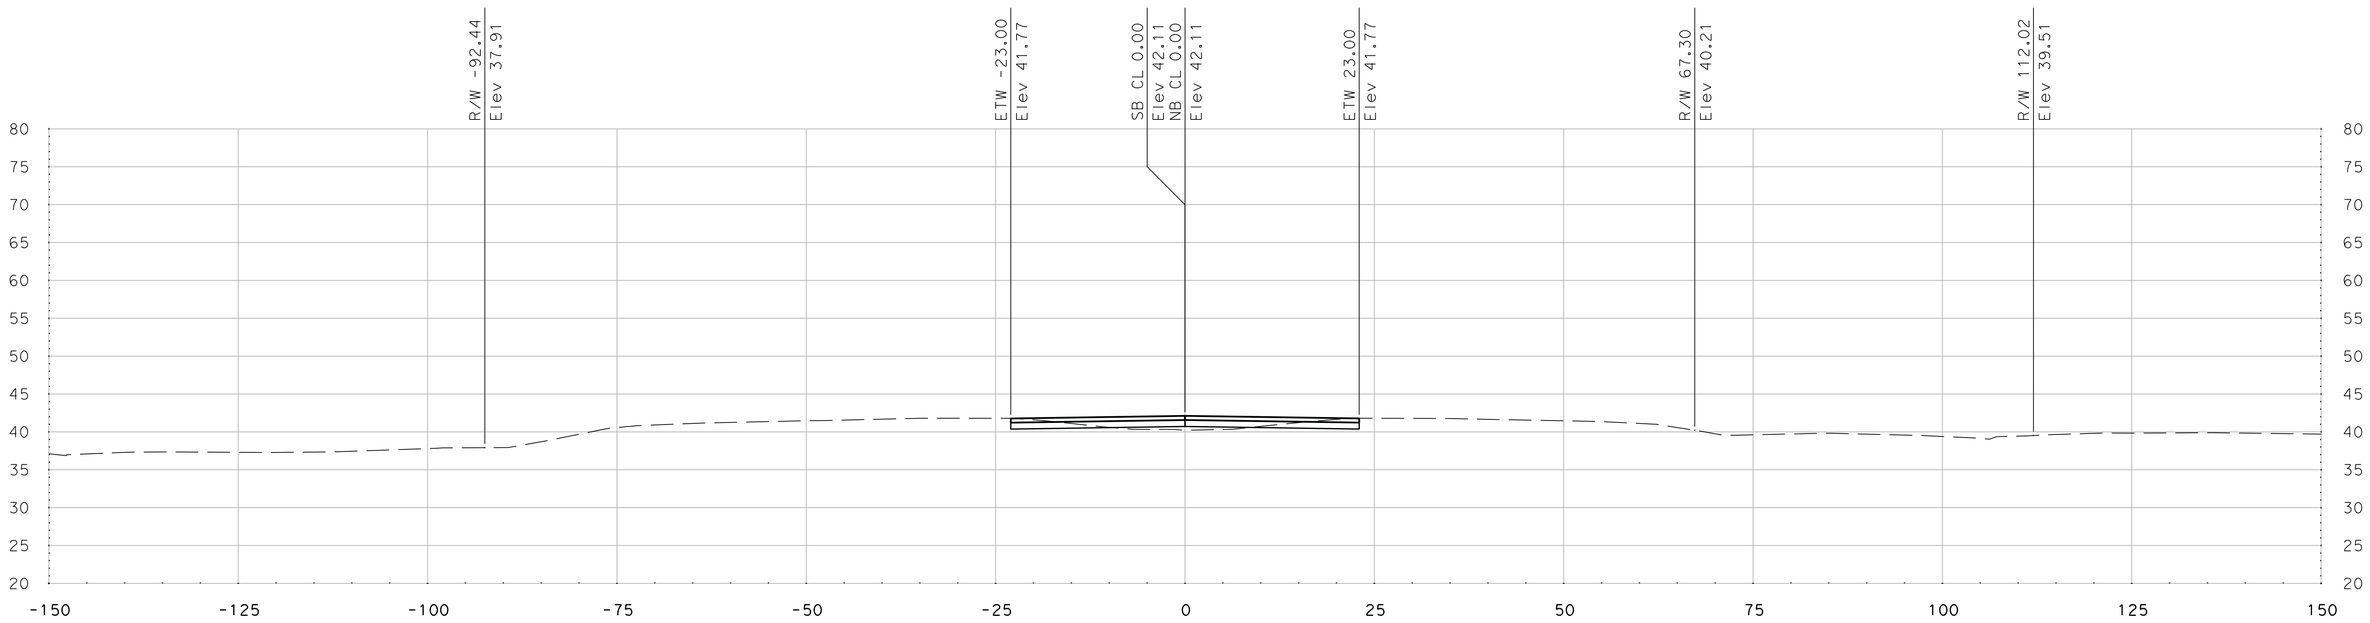

"SR 99" Sta 498+25.00

DATE: 5/18/2011

ALL DIMENSIONS ARE IN US SURVEY FEET

SCALE
HORIZONTAL: 1"=10'
VERTICAL: 1"=10'

FOR EARTHWORK DEVELOPMENT ONLY

Dist	COUNTY	ROUTE	POST MILES TOTAL PROJECT	SHEET No.	TOTAL SHEETS
10	SJ	99	4.9/14.2		
CONTRACT No.			10-0E6114		
PROJECT ID			1000020440		

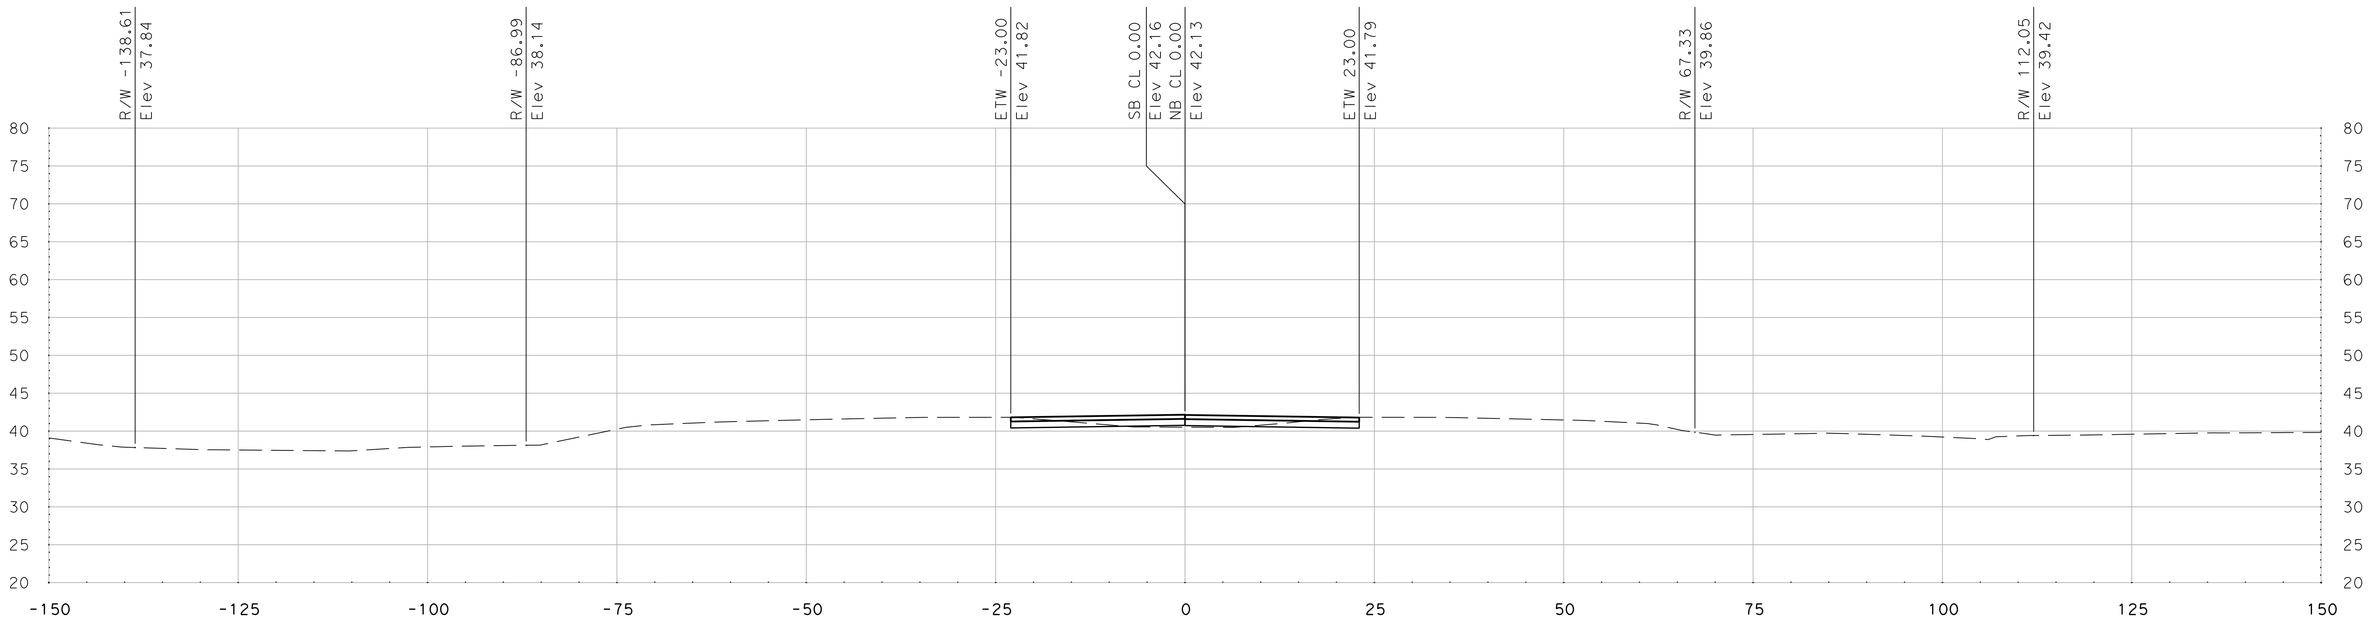

"SR 99" Sta 499+00.00

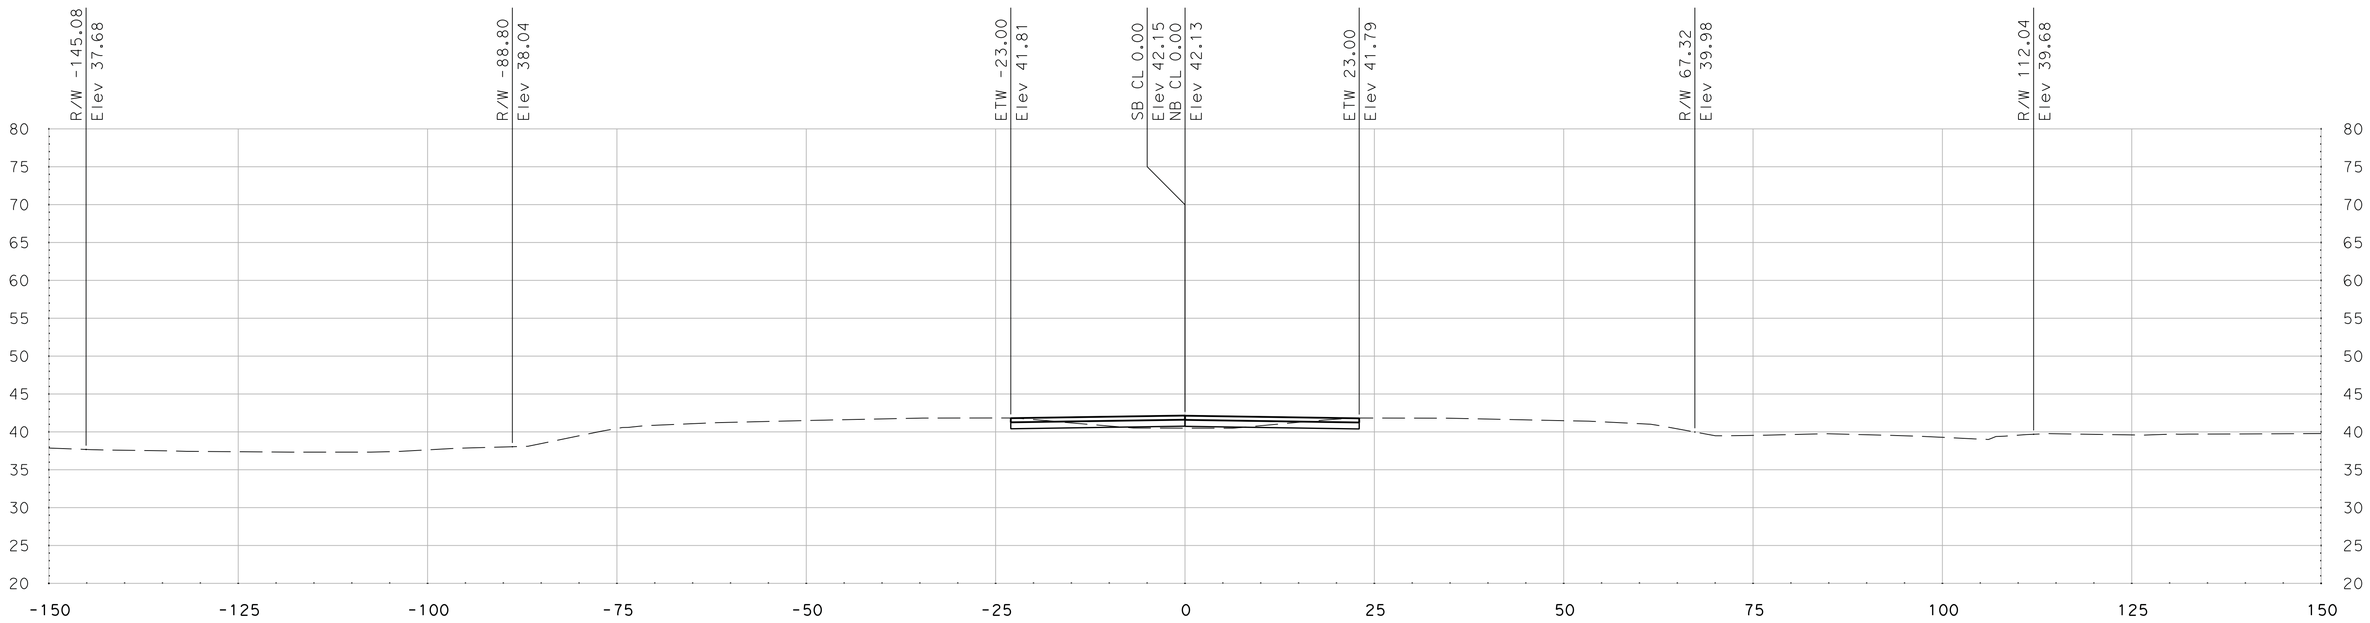

"SR 99" Sta 498+75.00

DATE: 5/18/2011

ALL DIMENSIONS ARE IN US SURVEY FEET

SCALE
HORIZONTAL: 1"=10'
VERTICAL: 1"=10'

FOR EARTHWORK DEVELOPMENT ONLY

Dist	COUNTY	ROUTE	POST MILES TOTAL PROJECT	SHEET No.	TOTAL SHEETS
10	SJ	99	4.9/14.2		
CONTRACT No.			10-0E6114		
PROJECT ID			1000020440		

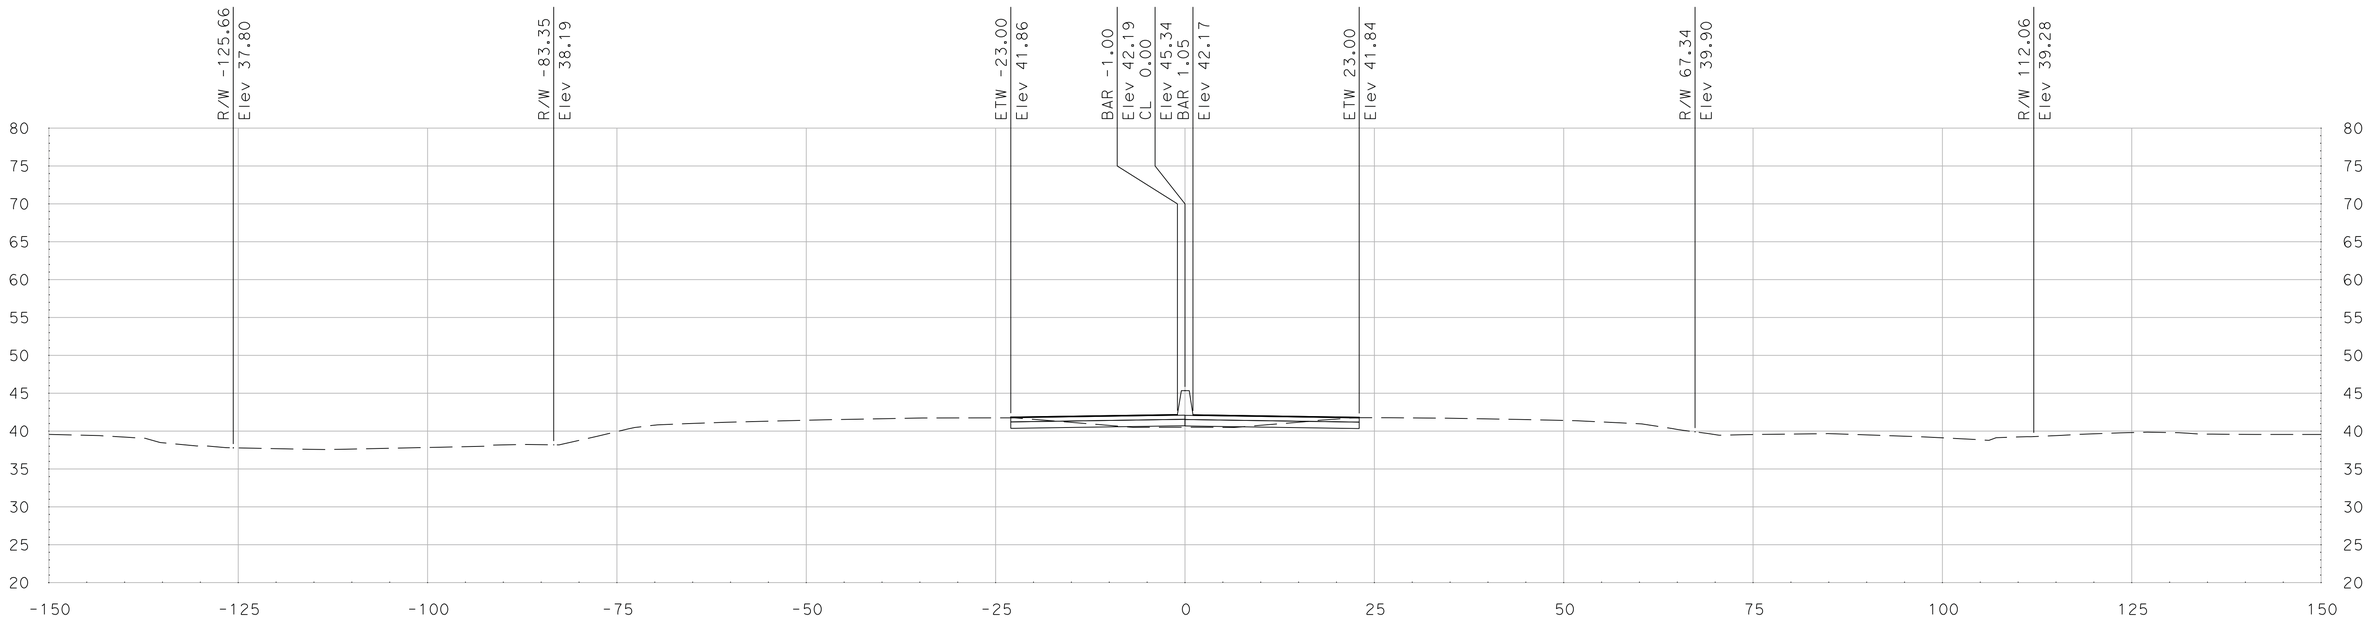

"SR 99" Sta 499+50.00

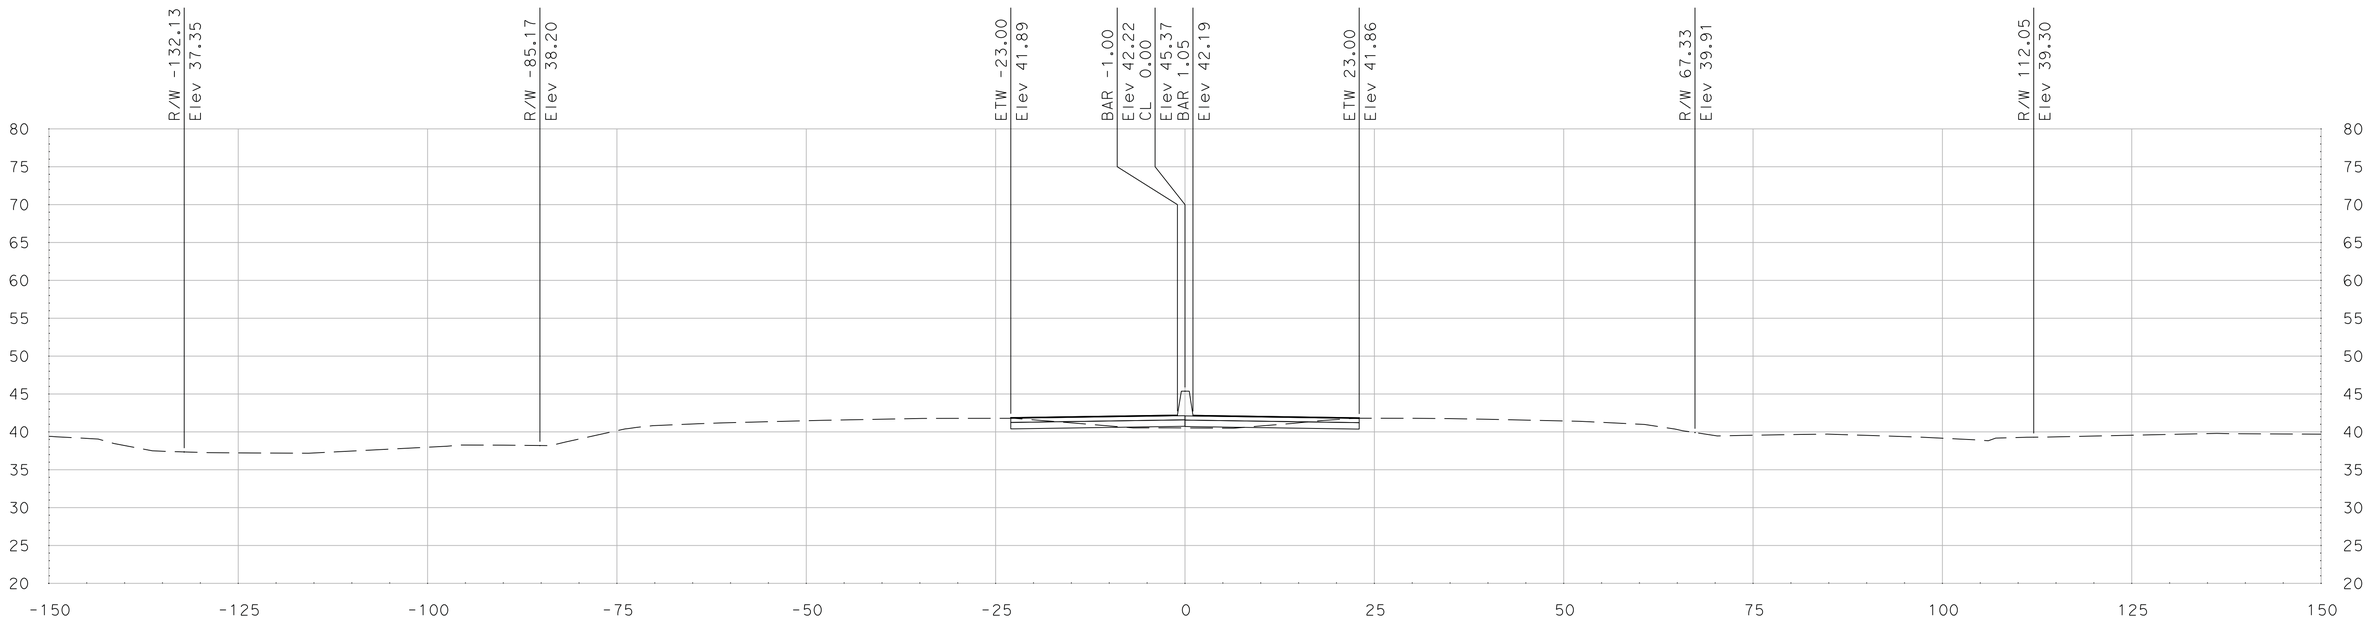

"SR 99" Sta 499+25.00

SCALE
HORIZONTAL: 1"=10'
VERTICAL: 1"=10'

DATE: 5/18/2011

ALL DIMENSIONS ARE IN US SURVEY FEET

FOR EARTHWORK DEVELOPMENT ONLY

Dist	COUNTY	ROUTE	POST MILES TOTAL PROJECT	SHEET No.	TOTAL SHEETS
10	SJ	99	4.9/14.2		
CONTRACT No.			10-0E6114		
PROJECT ID			1000020440		

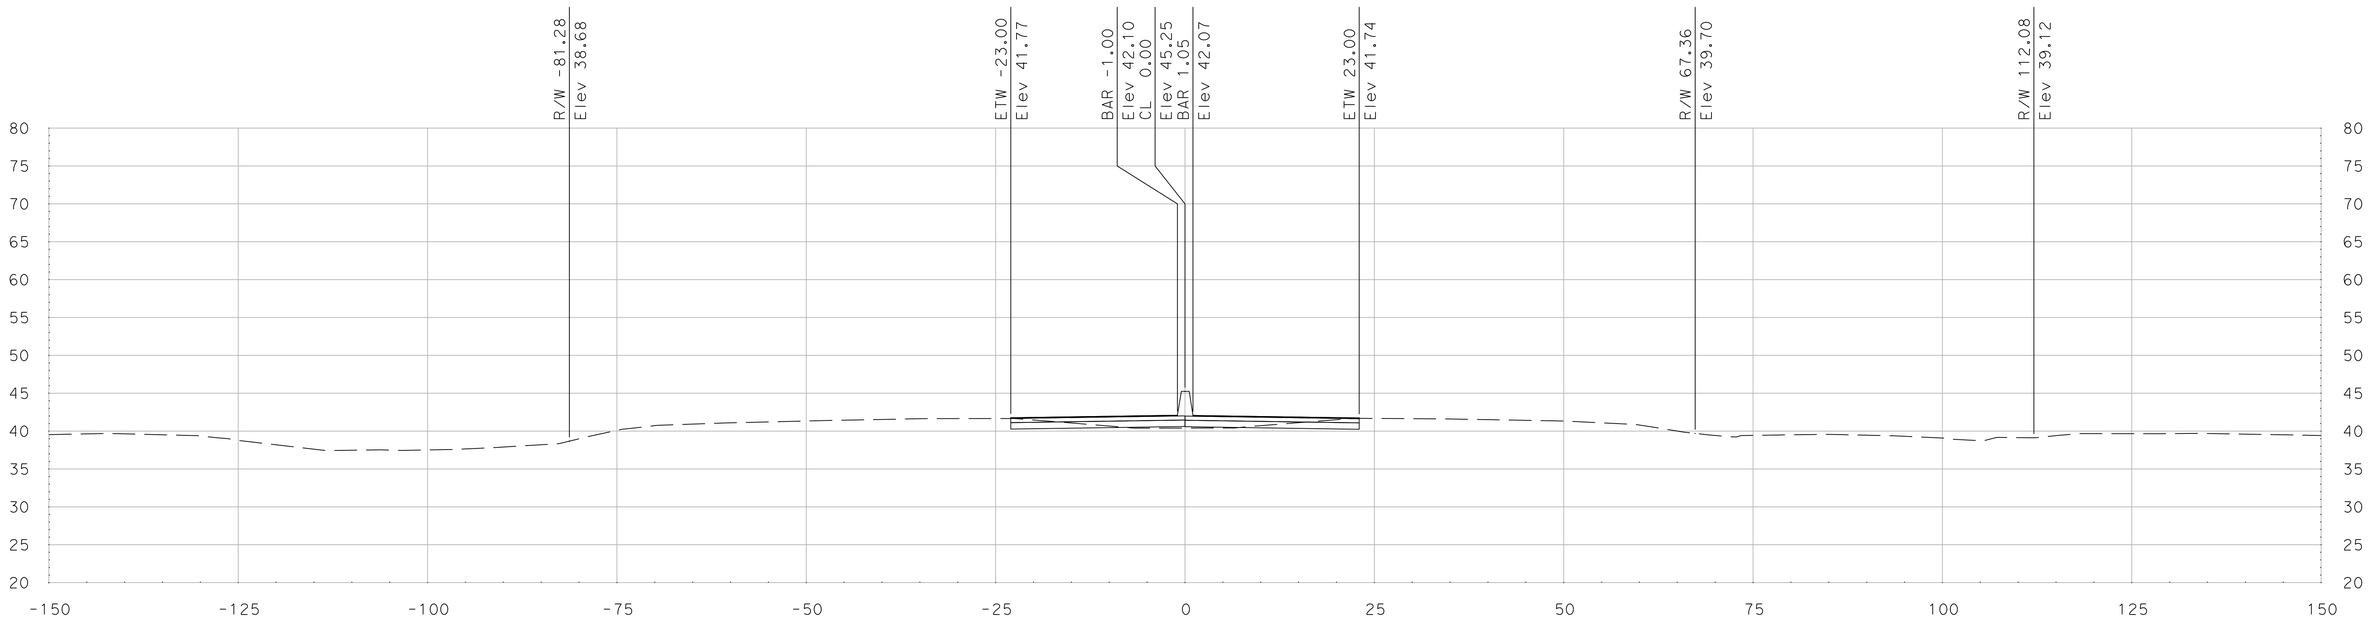

"SR 99" Sta 500+00.00

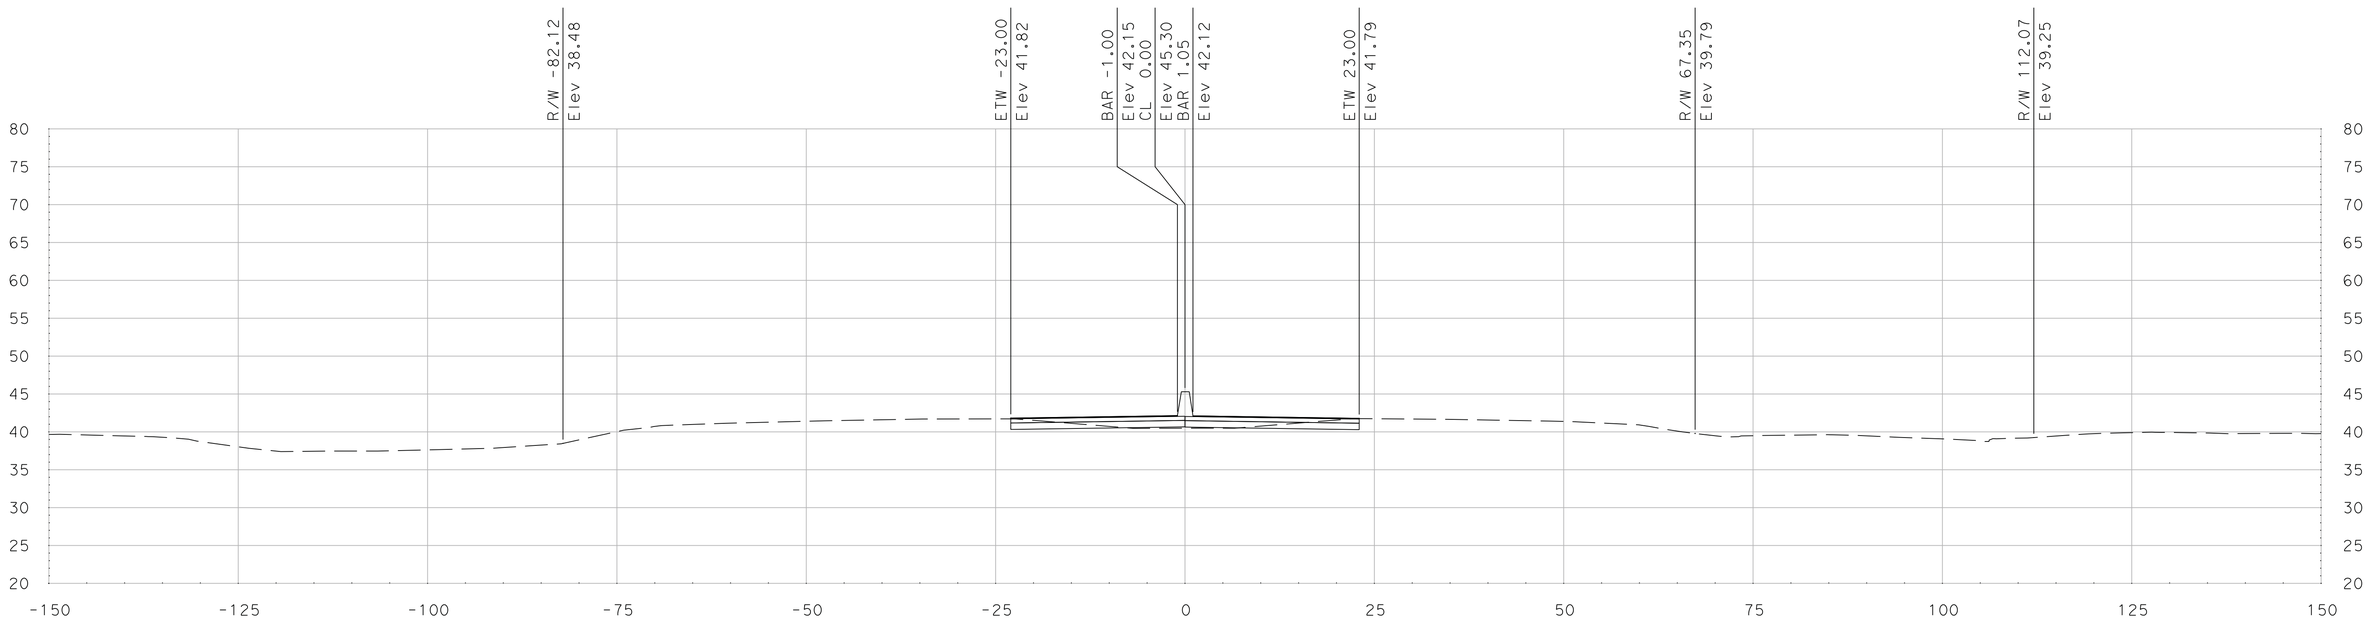

"SR 99" Sta 499+75.00

SCALE
HORIZONTAL: 1"=10'
VERTICAL: 1"=10'

DATE: 5/18/2011

ALL DIMENSIONS ARE IN US SURVEY FEET

FOR EARTHWORK DEVELOPMENT ONLY

Dist	COUNTY	ROUTE	POST MILES TOTAL PROJECT	SHEET No.	TOTAL SHEETS
10	SJ	99	4.9/14.2		
CONTRACT No.			10-0E6114		
PROJECT ID			1000020440		

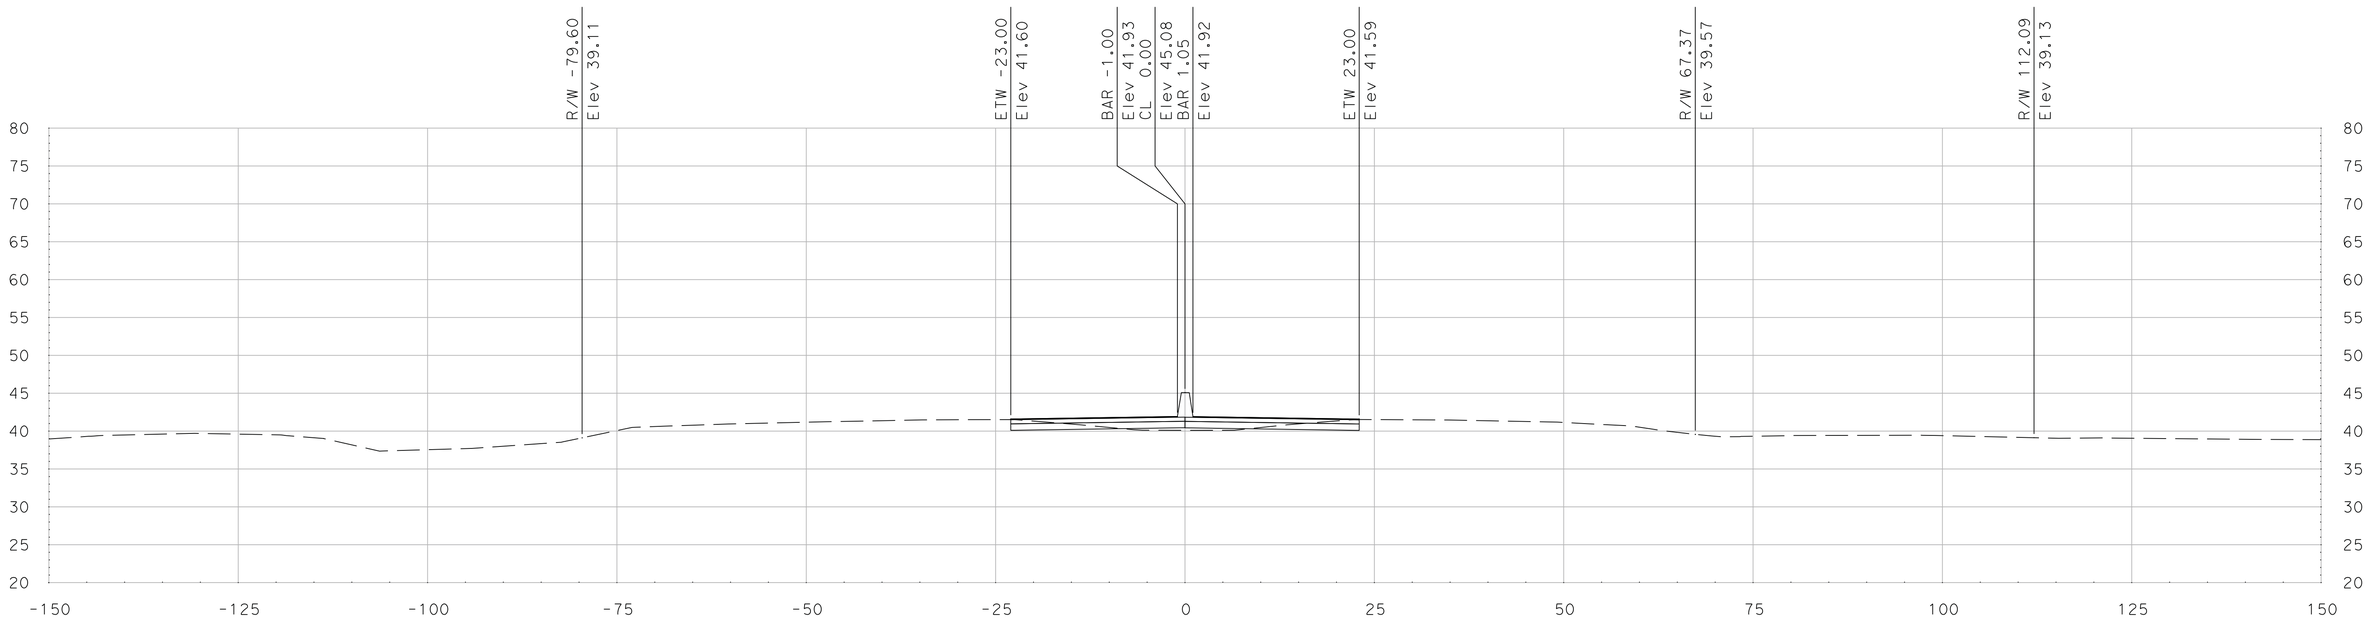

"SR 99" Sta 500+50.00

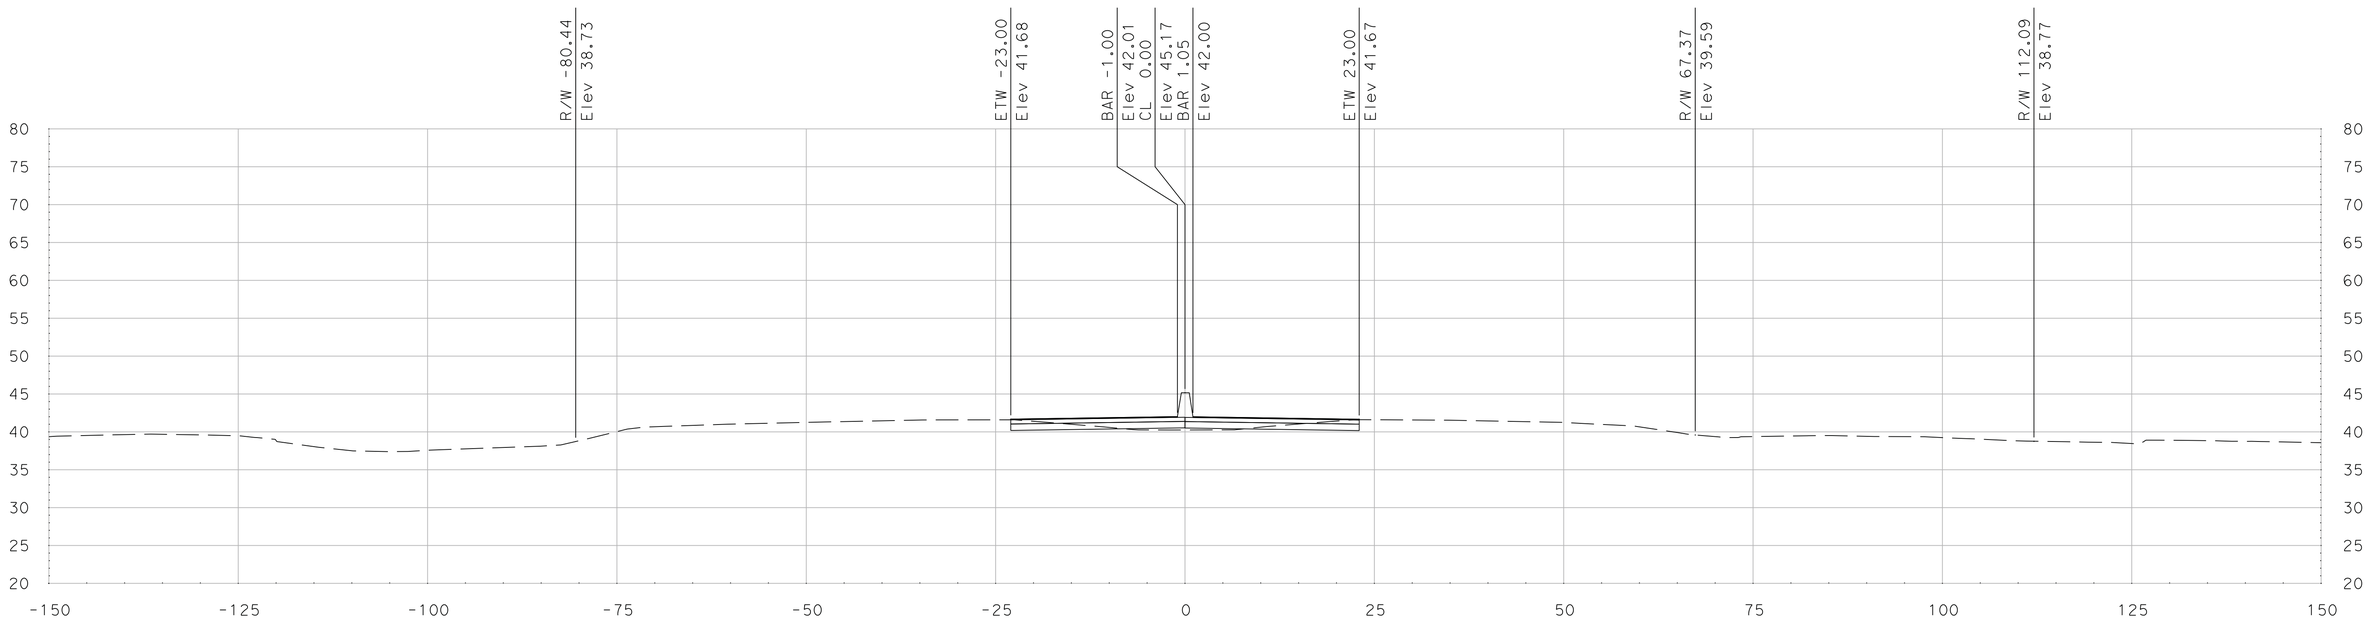

"SR 99" Sta 500+25.00

SCALE
HORIZONTAL: 1"=10'
VERTICAL: 1"=10'

DATE: 5/18/2011

ALL DIMENSIONS ARE IN US SURVEY FEET

FOR EARTHWORK DEVELOPMENT ONLY

Dist	COUNTY	ROUTE	POST MILES TOTAL PROJECT	SHEET No.	TOTAL SHEETS
10	SJ	99	4.9/14.2		
CONTRACT No.			10-0E6114		
PROJECT ID			1000020440		

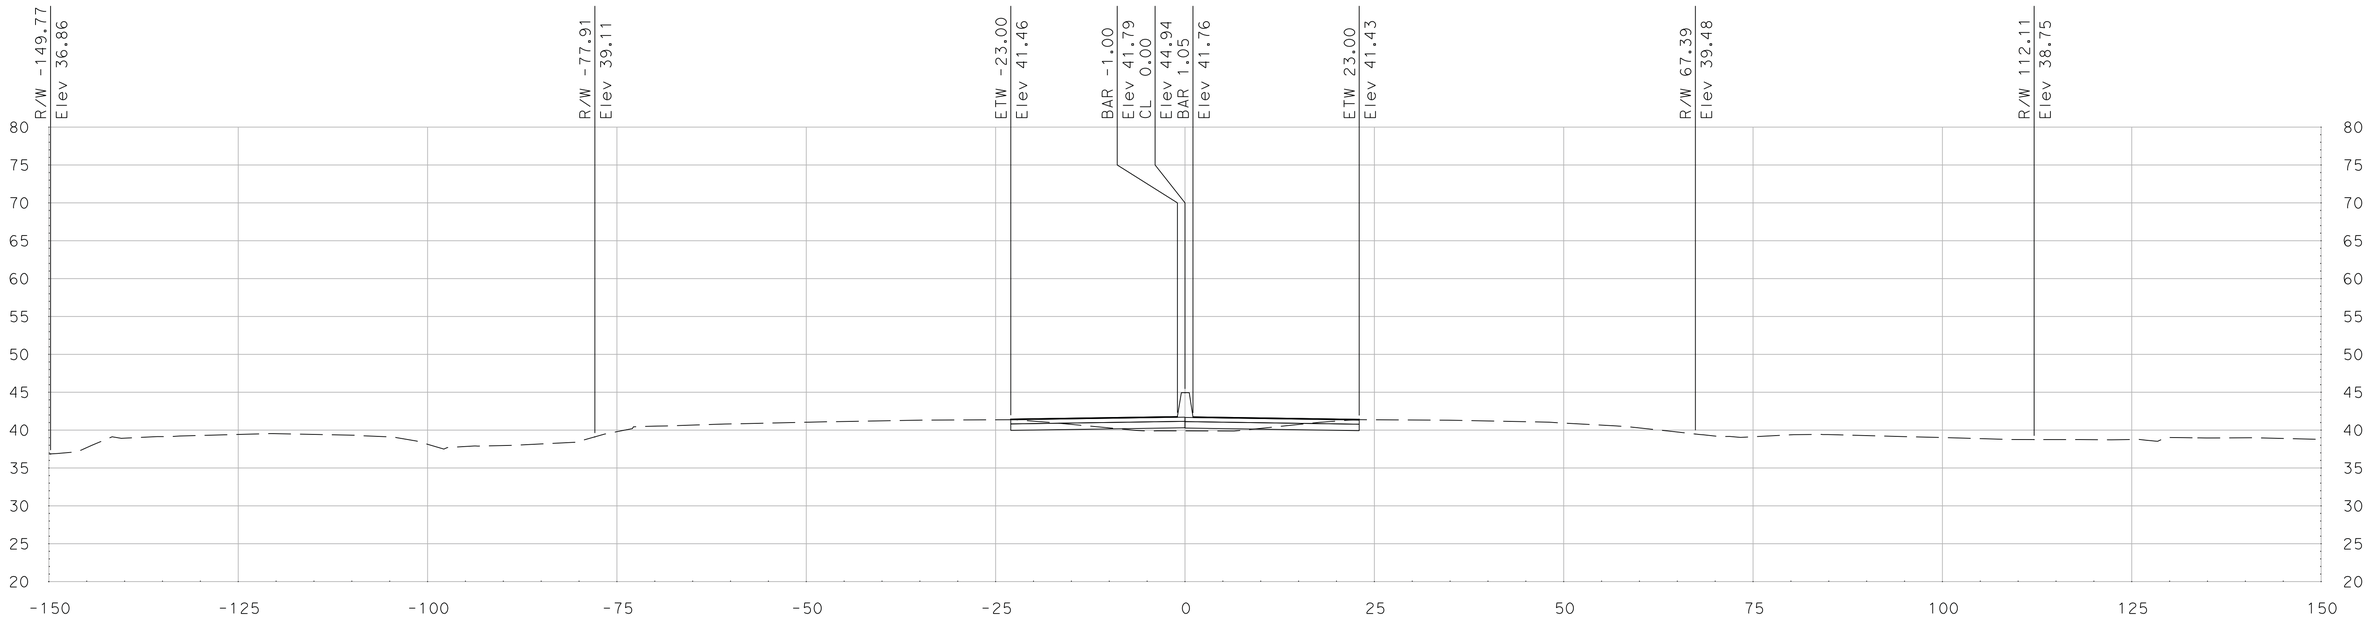

"SR 99" Sta 501+00.00

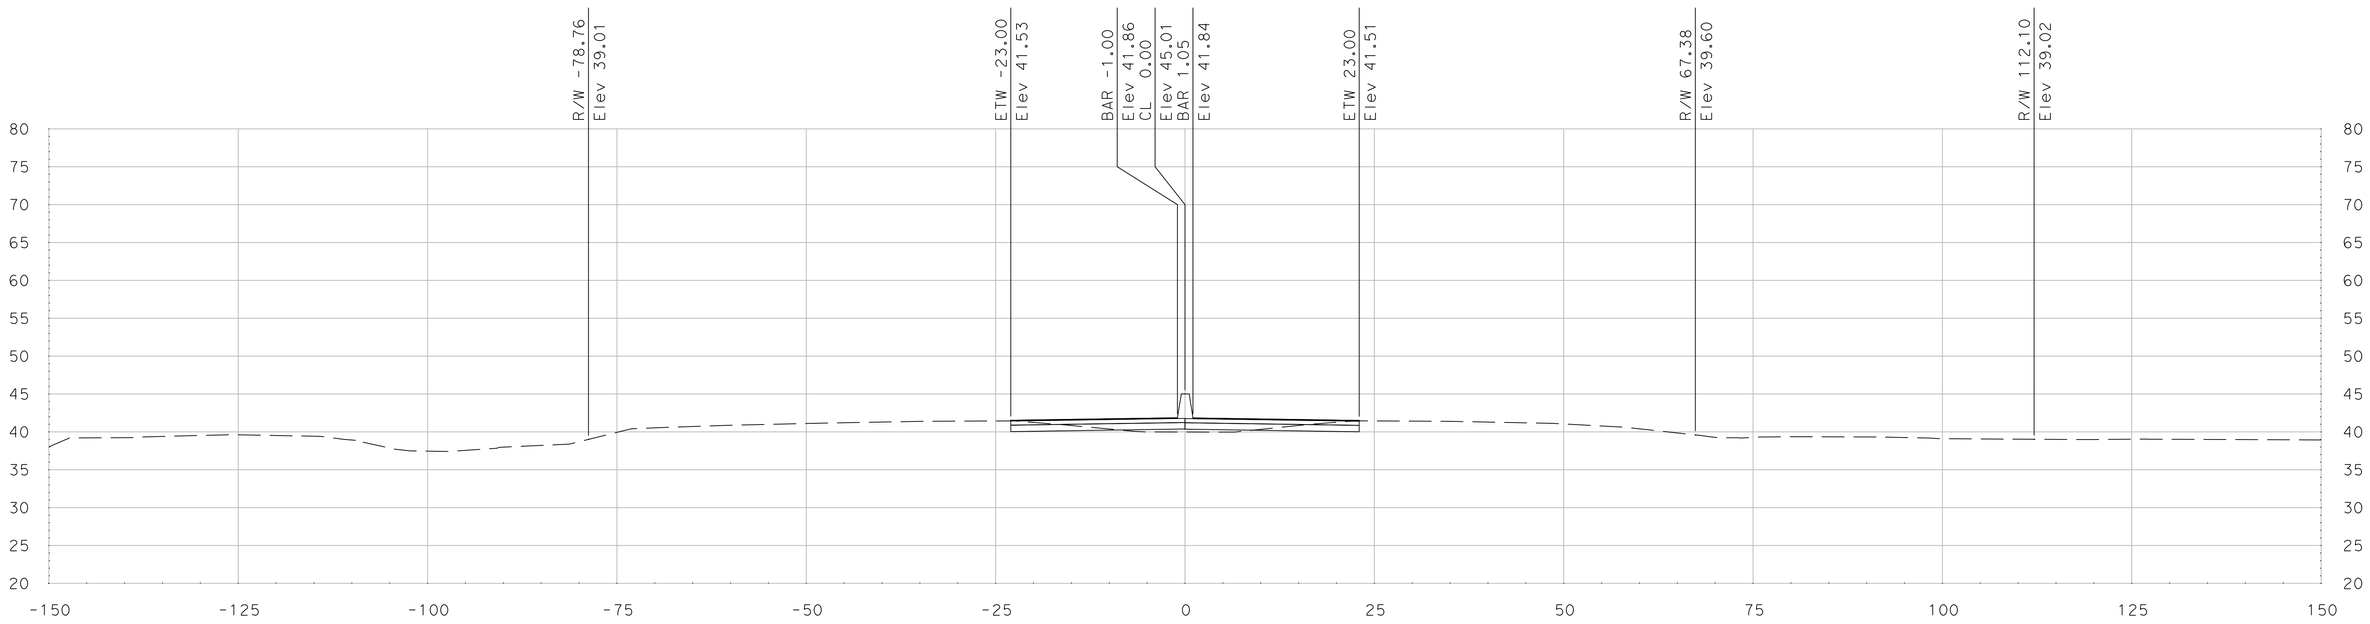

"SR 99" Sta 500+75.00

SCALE
HORIZONTAL: 1"=10'
VERTICAL: 1"=10'

DATE: 5/18/2011

ALL DIMENSIONS ARE IN US SURVEY FEET

FOR EARTHWORK DEVELOPMENT ONLY

Dist	COUNTY	ROUTE	POST MILES TOTAL PROJECT	SHEET No.	TOTAL SHEETS
10	SJ	99	4.9/14.2		
CONTRACT No.			10-0E6114		
PROJECT ID			1000020440		

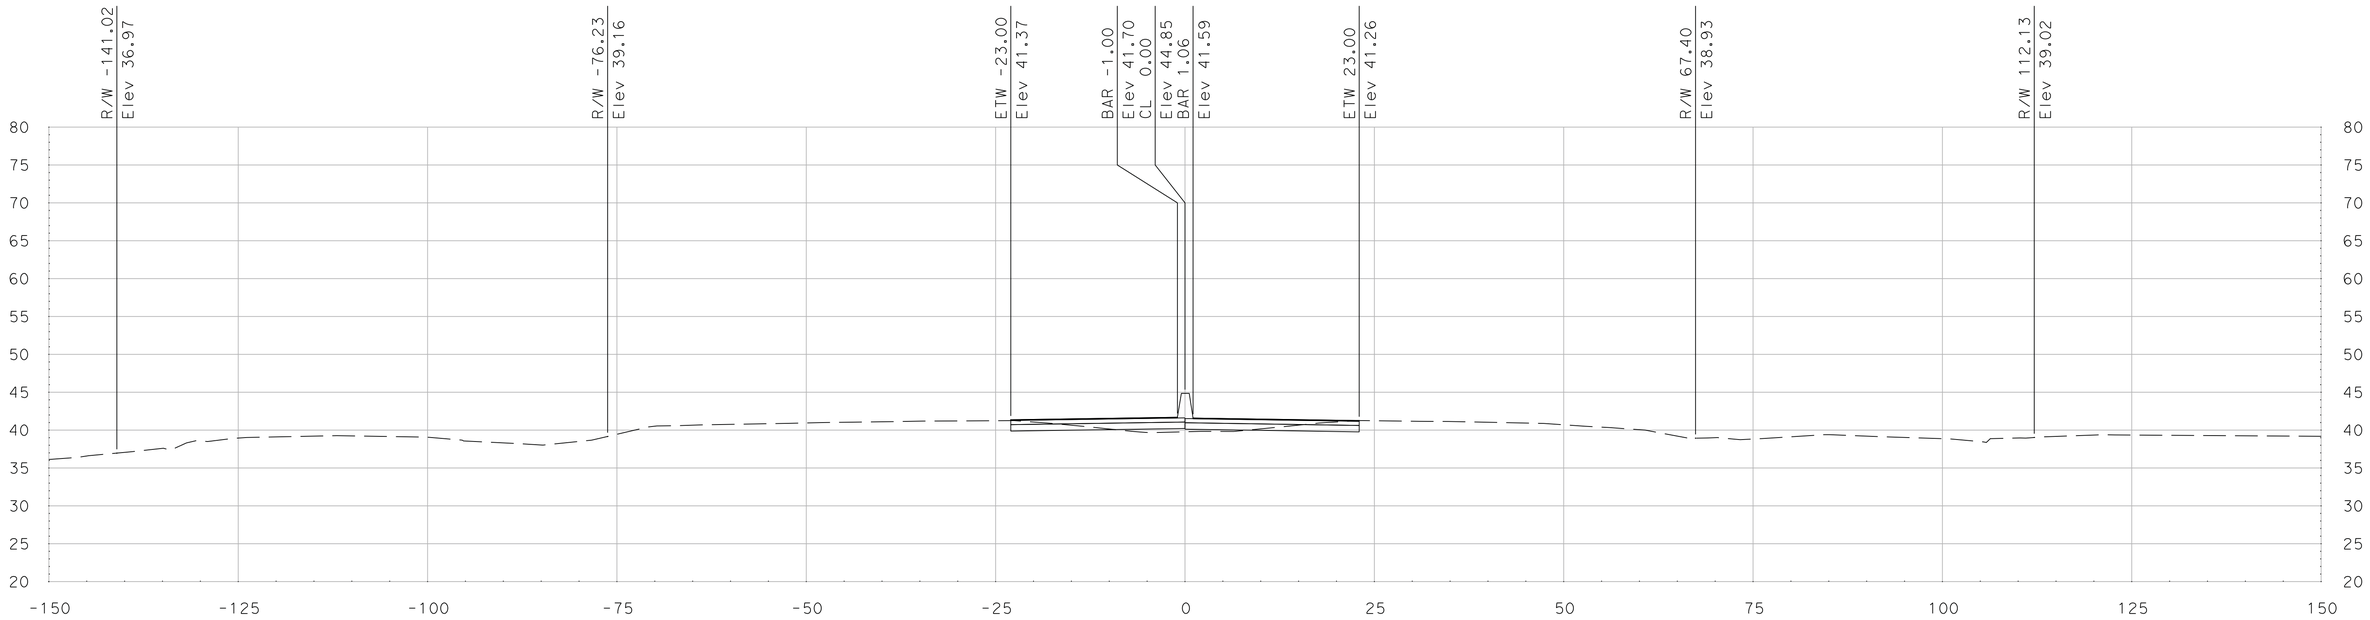

"SR 99" Sta 501+50.00

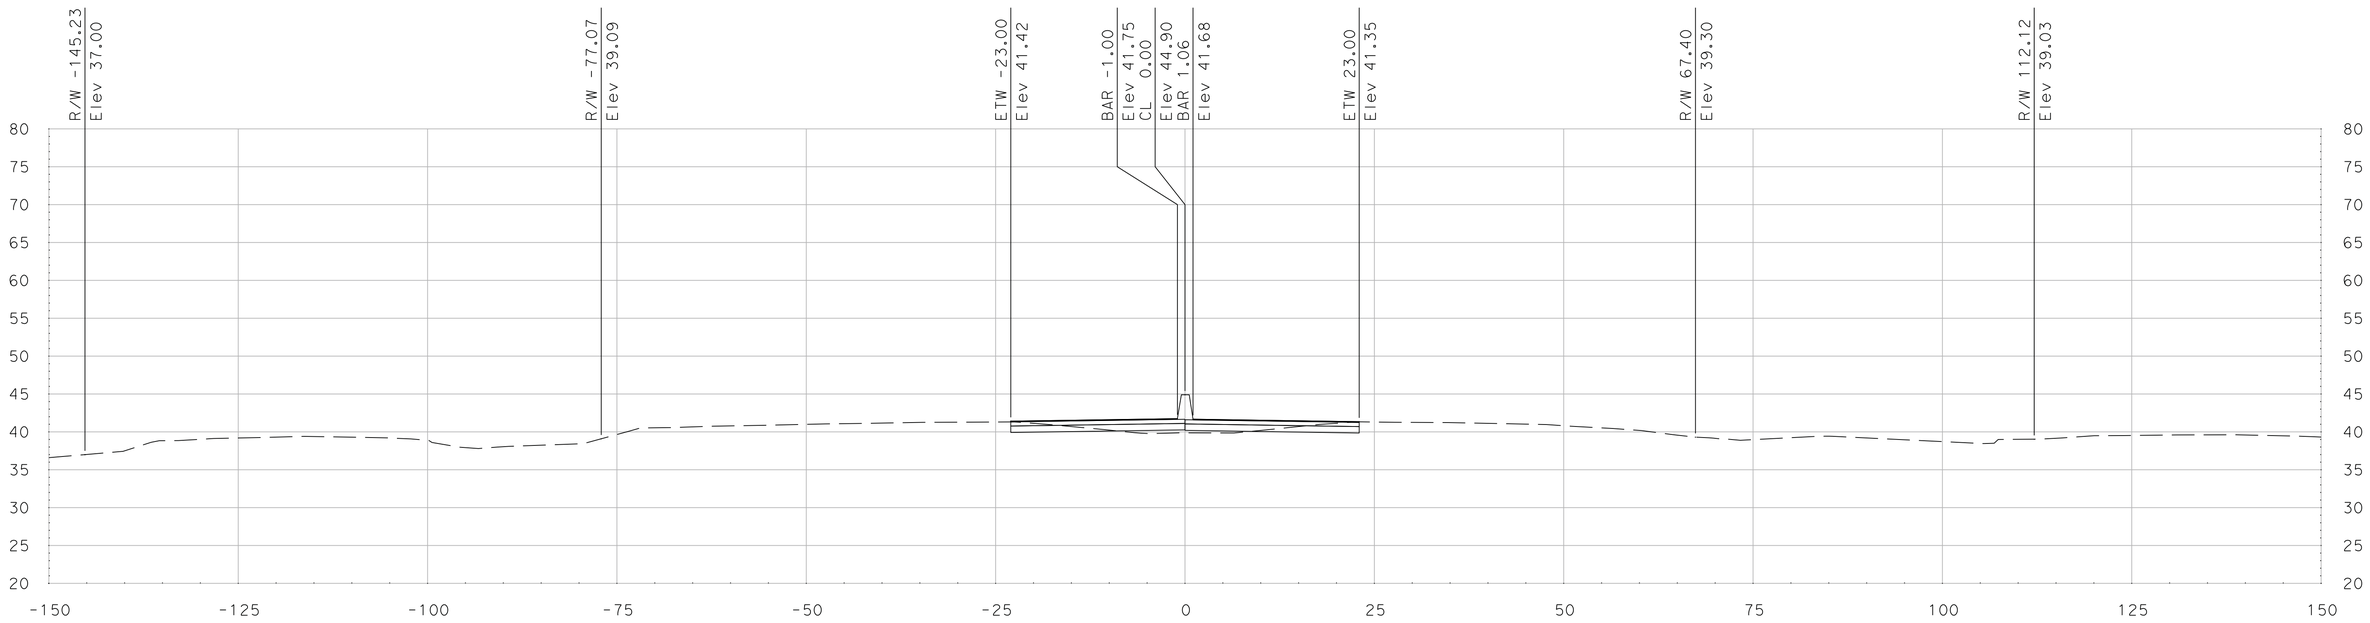

"SR 99" Sta 501+25.00

SCALE
HORIZONTAL: 1"=10'
VERTICAL: 1"=10'

DATE: 5/18/2011

ALL DIMENSIONS ARE IN US SURVEY FEET

FOR EARTHWORK DEVELOPMENT ONLY

Dist	COUNTY	ROUTE	POST MILES TOTAL PROJECT	SHEET No.	TOTAL SHEETS
10	SJ	99	4.9/14.2		
CONTRACT No.			10-0E6114		
PROJECT ID			1000020440		

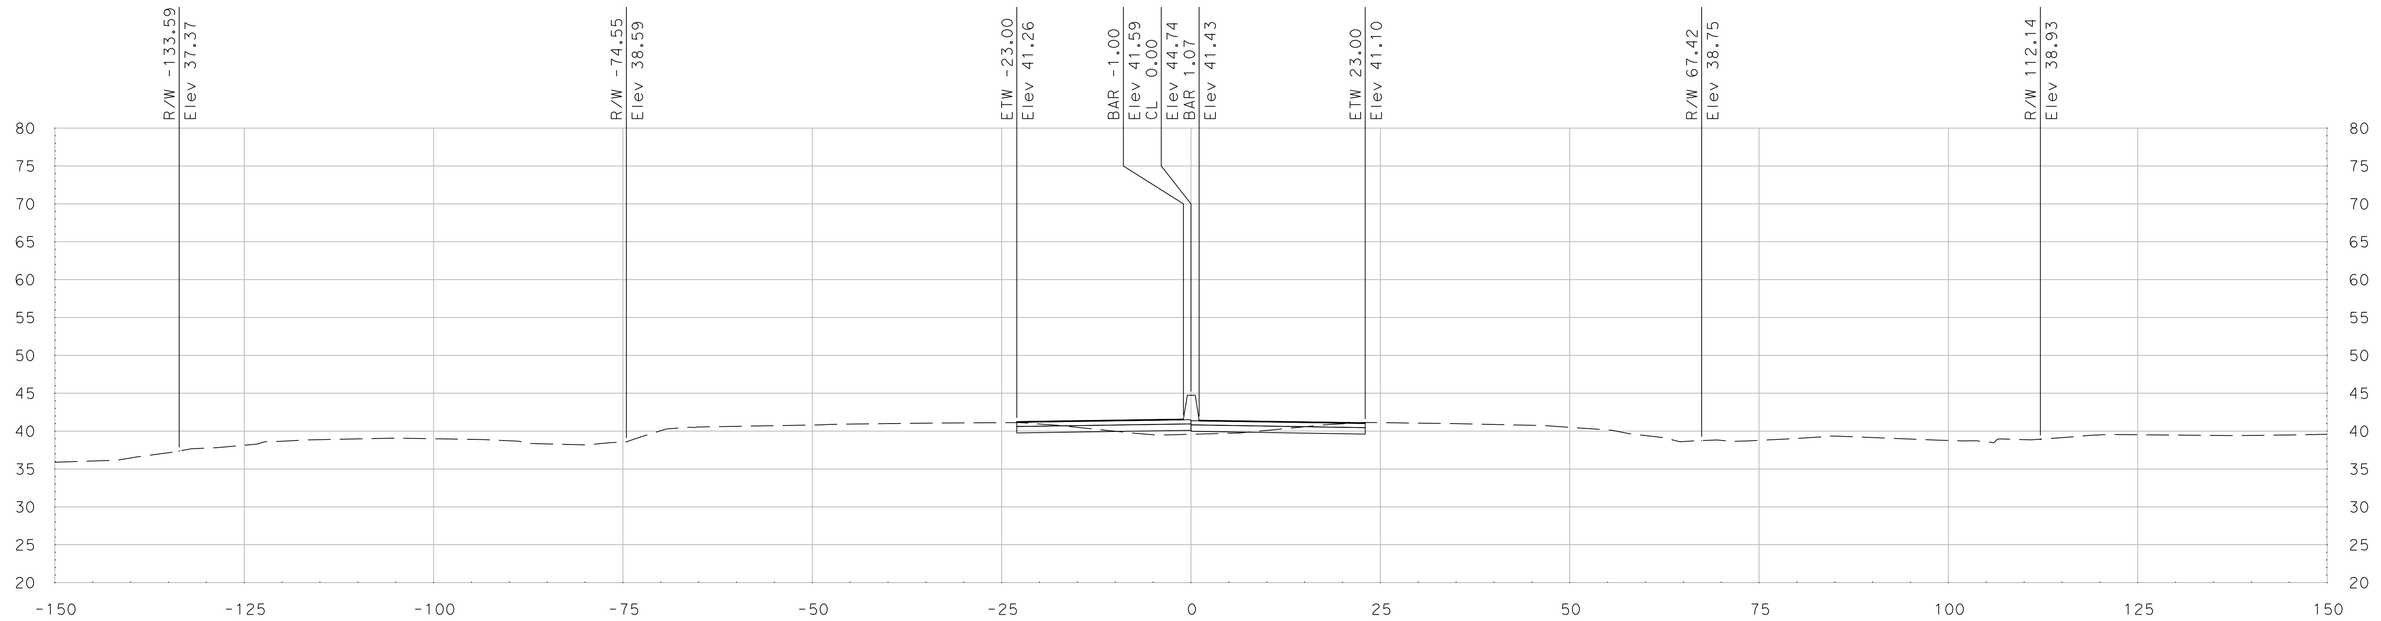

"SR 99" Sta 502+00.00

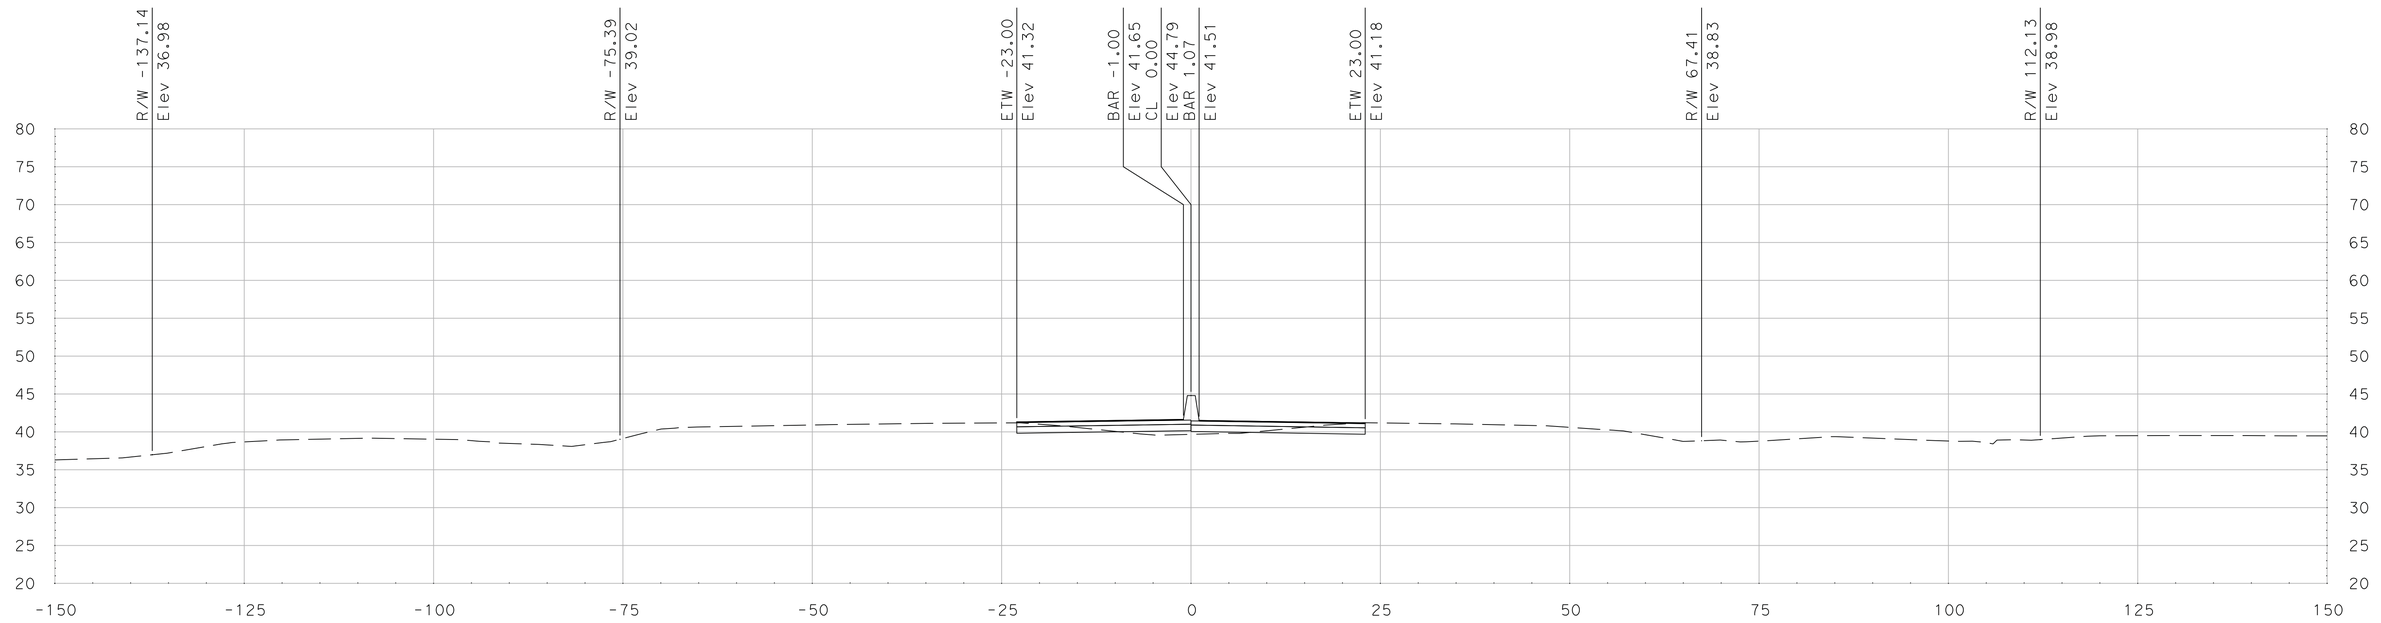

"SR 99" Sta 501+75.00

SCALE
HORIZONTAL: 1"=10'
VERTICAL: 1"=10'

DATE: 5/18/2011

ALL DIMENSIONS ARE IN US SURVEY FEET

FOR EARTHWORK DEVELOPMENT ONLY

Dist	COUNTY	ROUTE	POST MILES TOTAL PROJECT	SHEET No.	TOTAL SHEETS
10	SJ	99	4.9/14.2		
CONTRACT No.			10-0E6114		
PROJECT ID			1000020440		

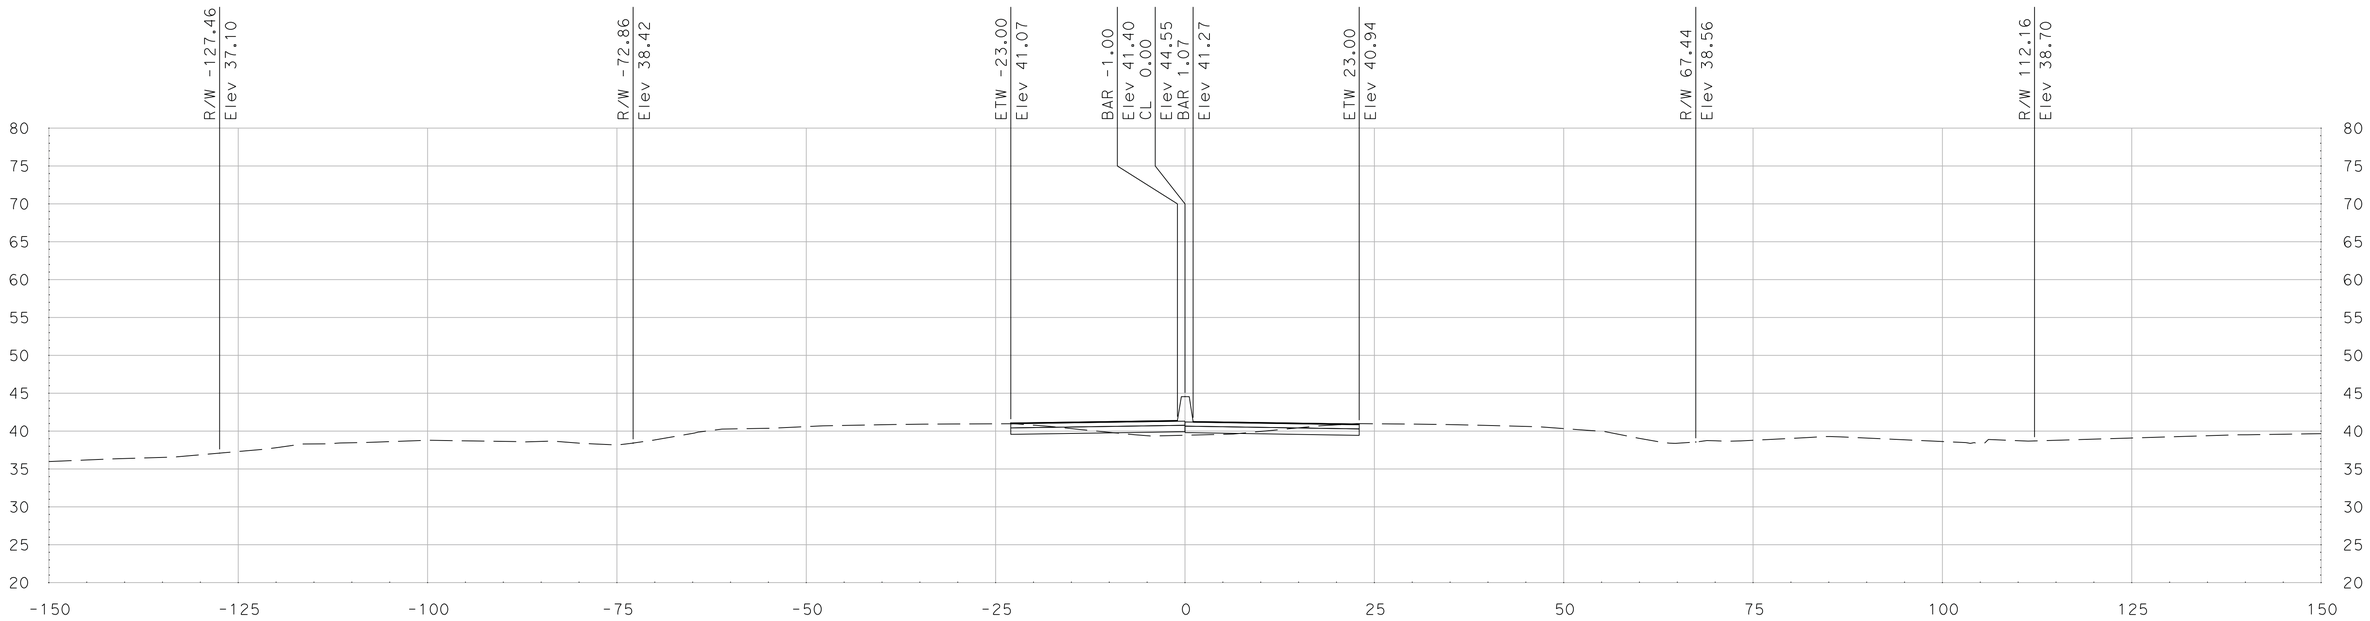

"SR 99" Sta 502+50.00

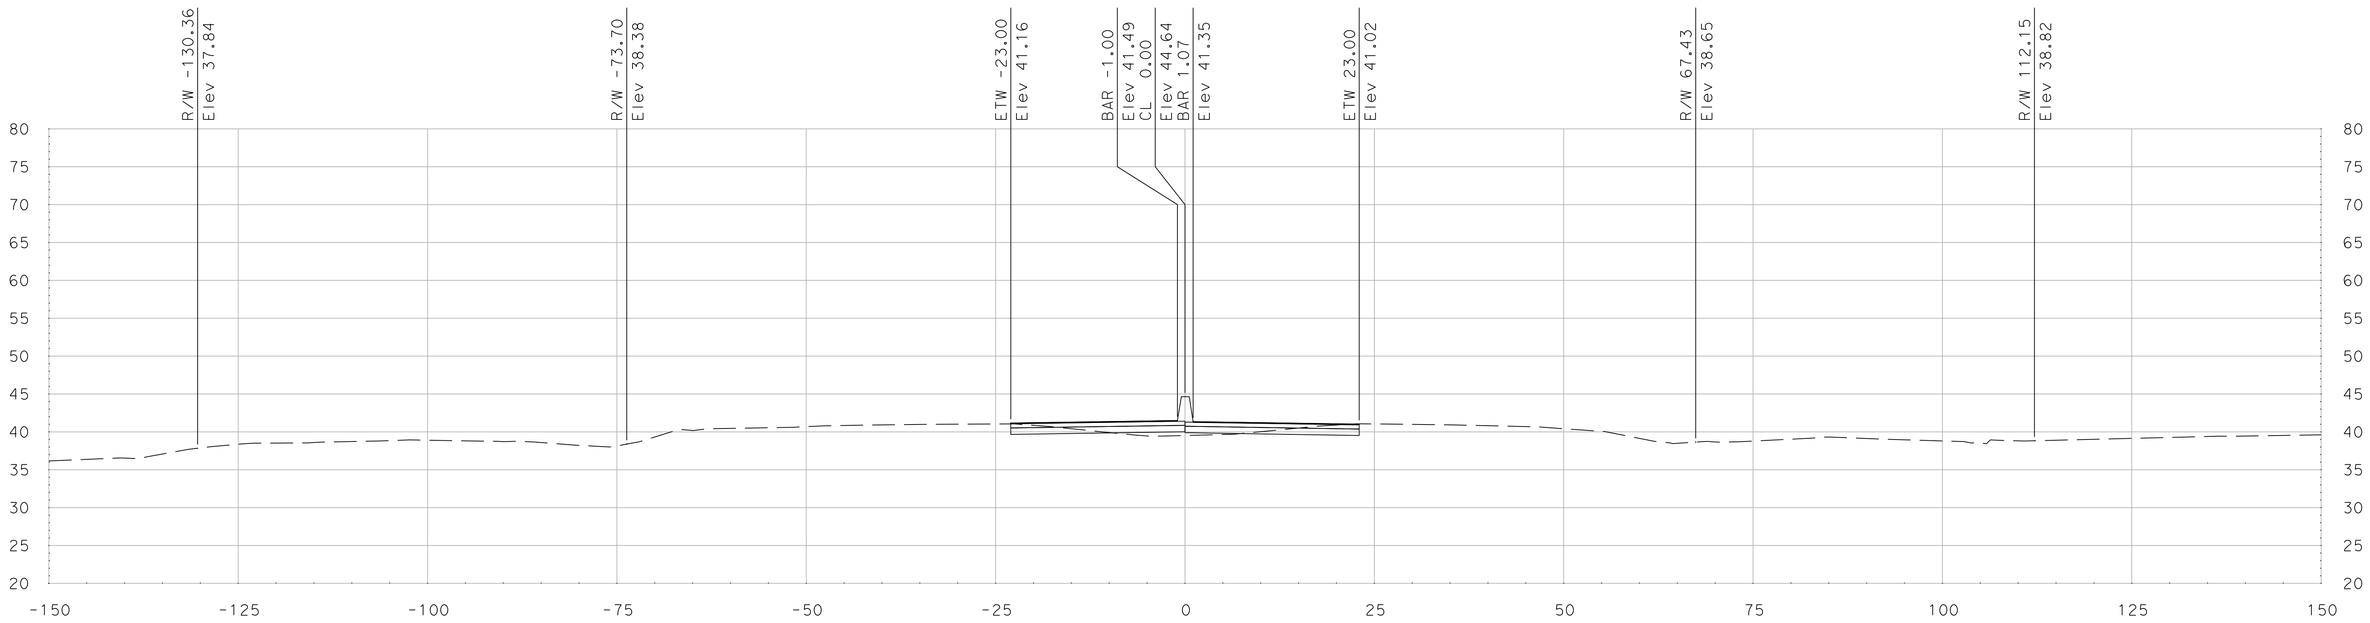

"SR 99" Sta 502+25.00

SCALE
HORIZONTAL: 1"=10'
VERTICAL: 1"=10'

DATE: 5/18/2011

ALL DIMENSIONS ARE IN US SURVEY FEET

FOR EARTHWORK DEVELOPMENT ONLY

Dist	COUNTY	ROUTE	POST MILES TOTAL PROJECT	SHEET No.	TOTAL SHEETS
10	SJ	99	4.9/14.2		
CONTRACT No.			10-0E6114		
PROJECT ID			1000020440		

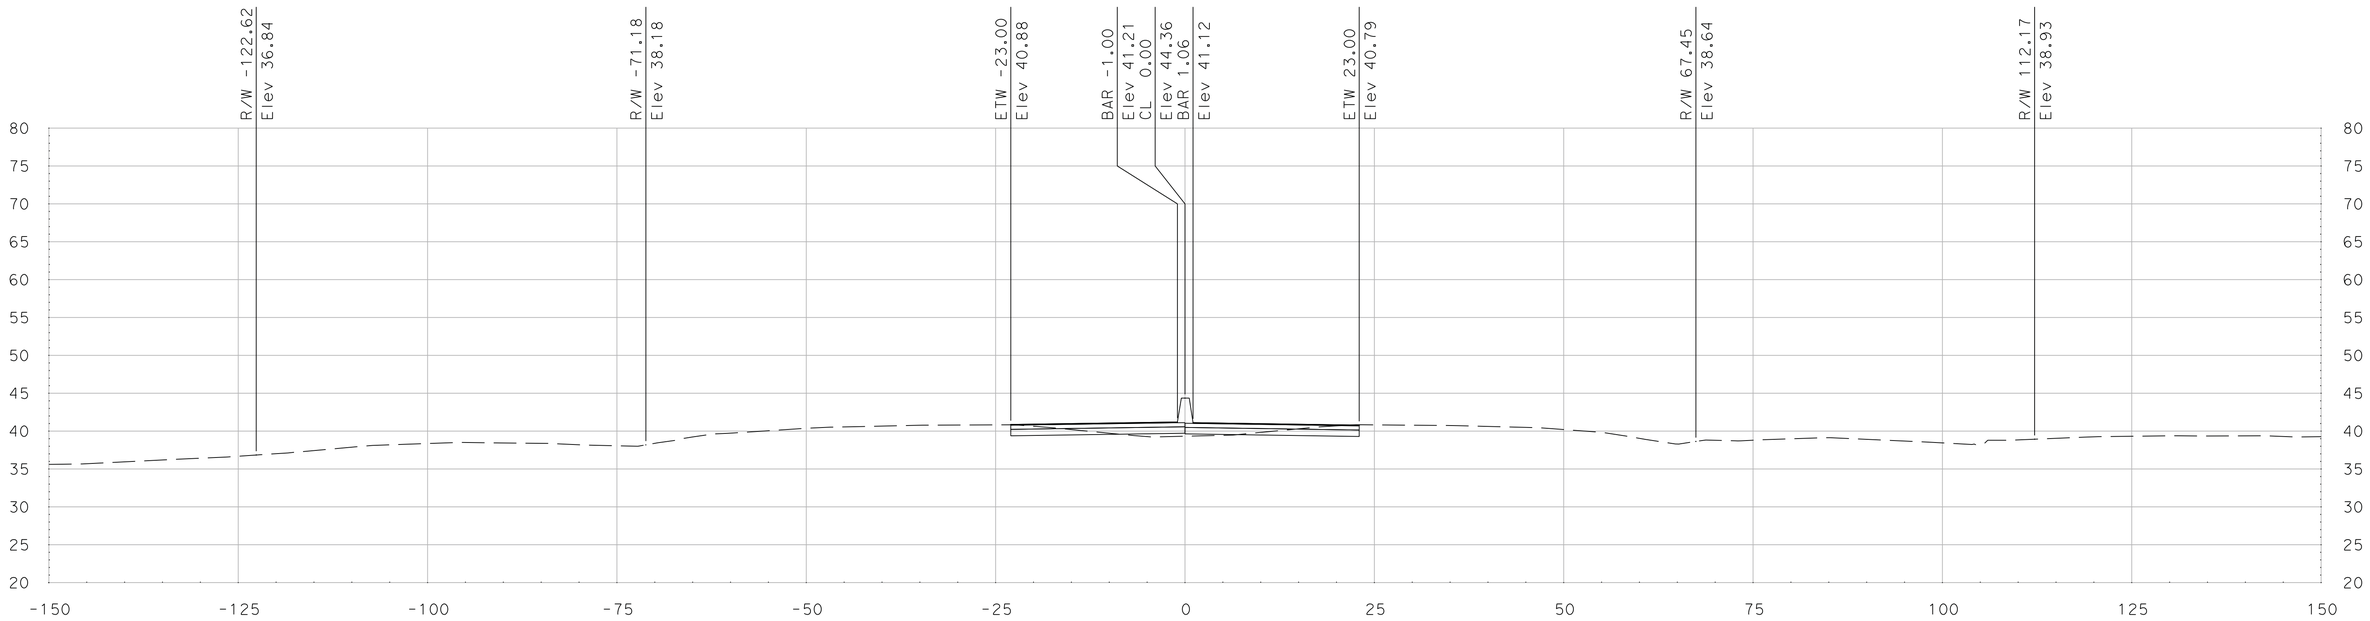

"SR 99" Sta 503+00.00

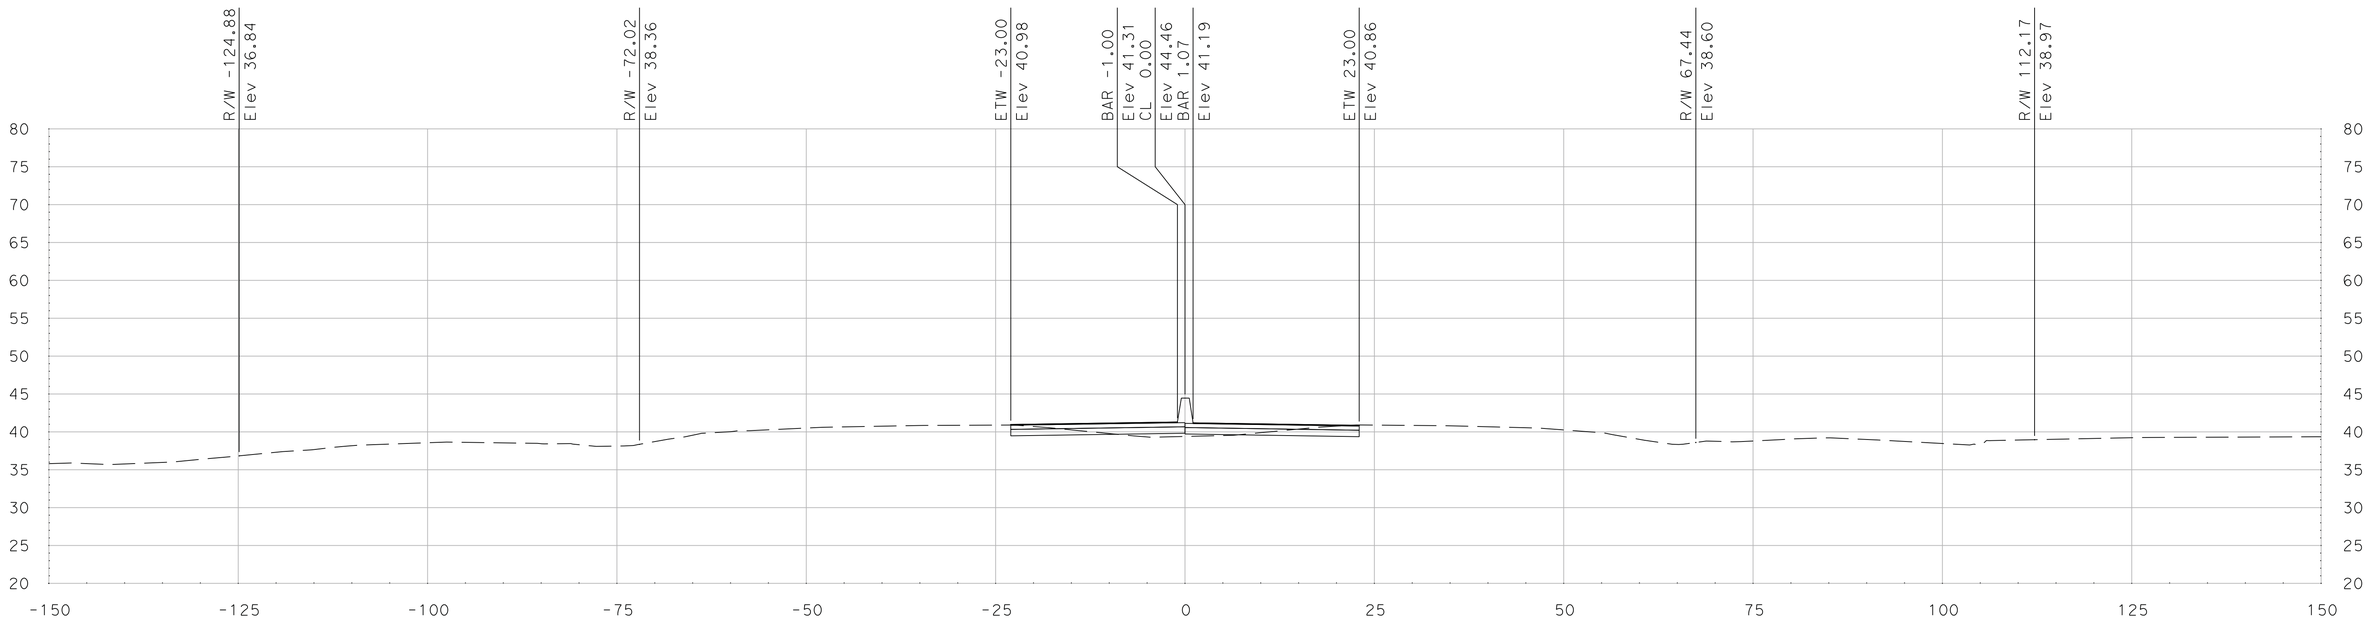

"SR 99" Sta 502+75.00

SCALE
HORIZONTAL: 1"=10'
VERTICAL: 1"=10'

DATE: 5/18/2011

ALL DIMENSIONS ARE IN US SURVEY FEET

FOR EARTHWORK DEVELOPMENT ONLY

Dist	COUNTY	ROUTE	POST MILES TOTAL PROJECT	SHEET No.	TOTAL SHEETS
10	SJ	99	4.9/14.2		
CONTRACT No.			10-0E6114		
PROJECT ID			1000020440		

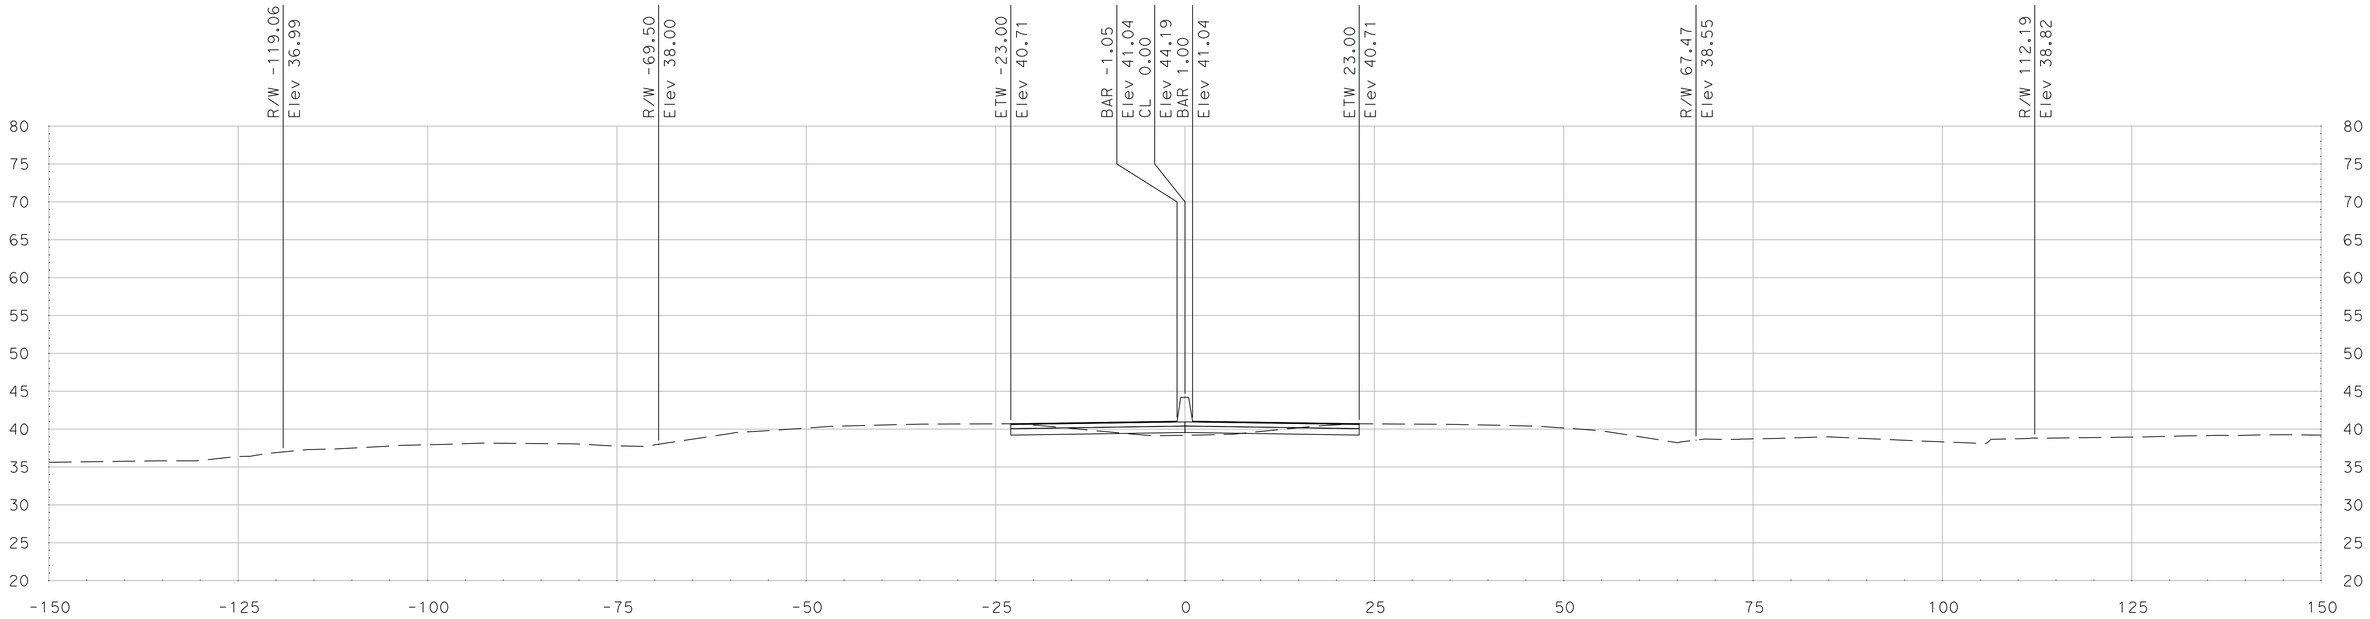

"SR 99" Sta 503+50.00

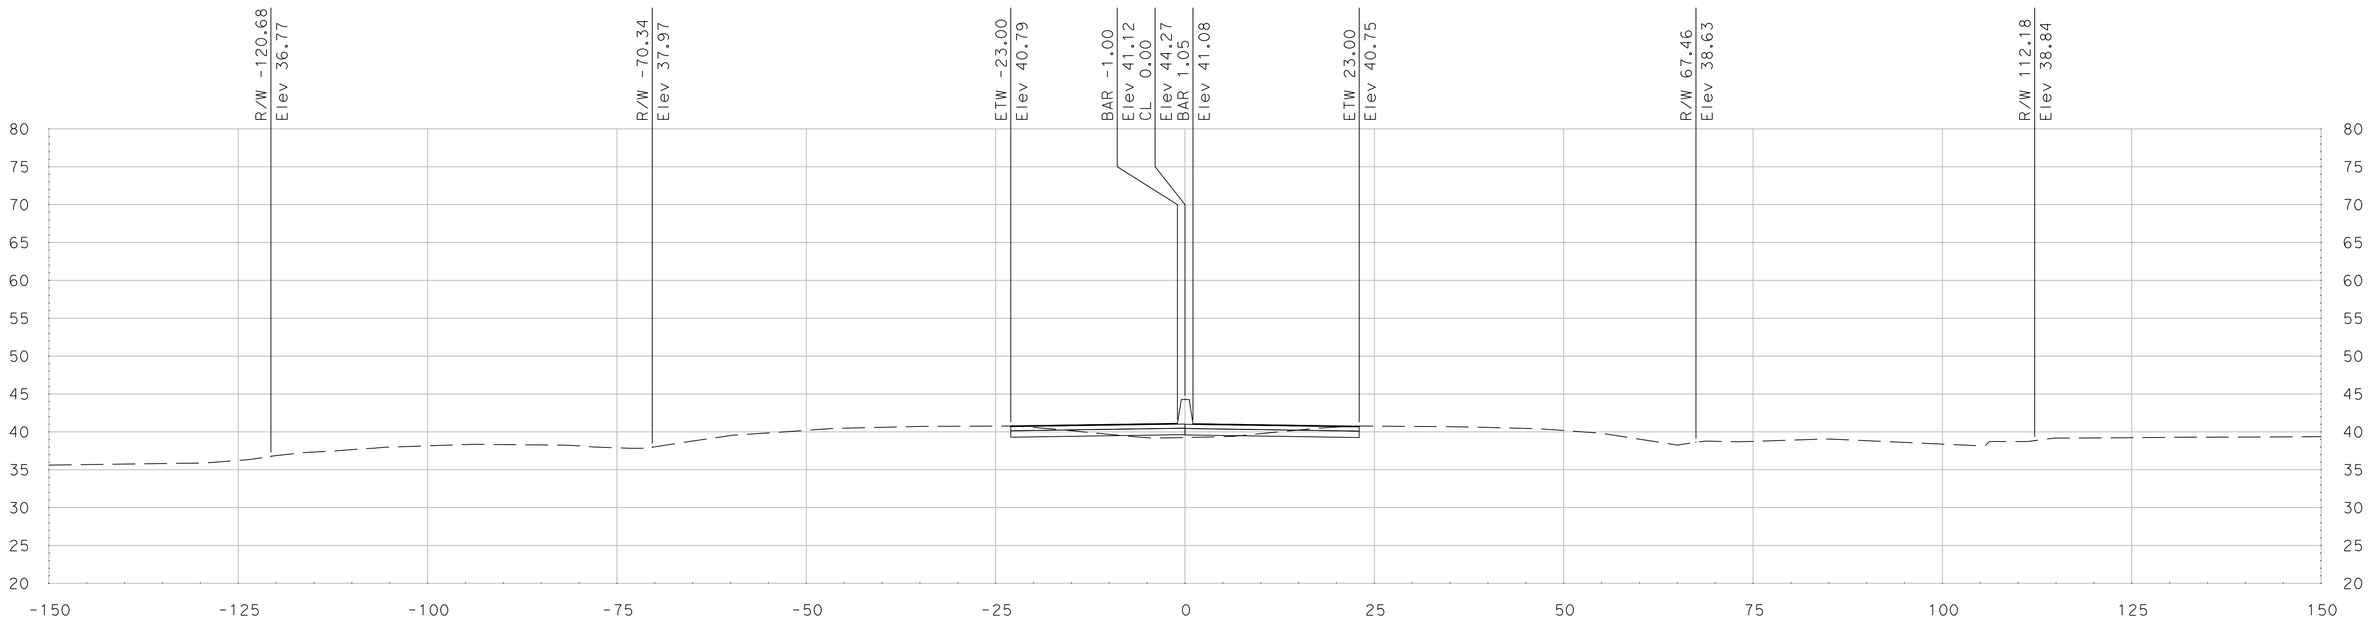

"SR 99" Sta 503+25.00

SCALE
HORIZONTAL: 1"=10'
VERTICAL: 1"=10'

DATE: 5/18/2011

ALL DIMENSIONS ARE IN US SURVEY FEET

FOR EARTHWORK DEVELOPMENT ONLY

Dist	COUNTY	ROUTE	POST MILES TOTAL PROJECT	SHEET No.	TOTAL SHEETS
10	SJ	99	4.9/14.2		
CONTRACT No.			10-0E6114		
PROJECT ID			1000020440		

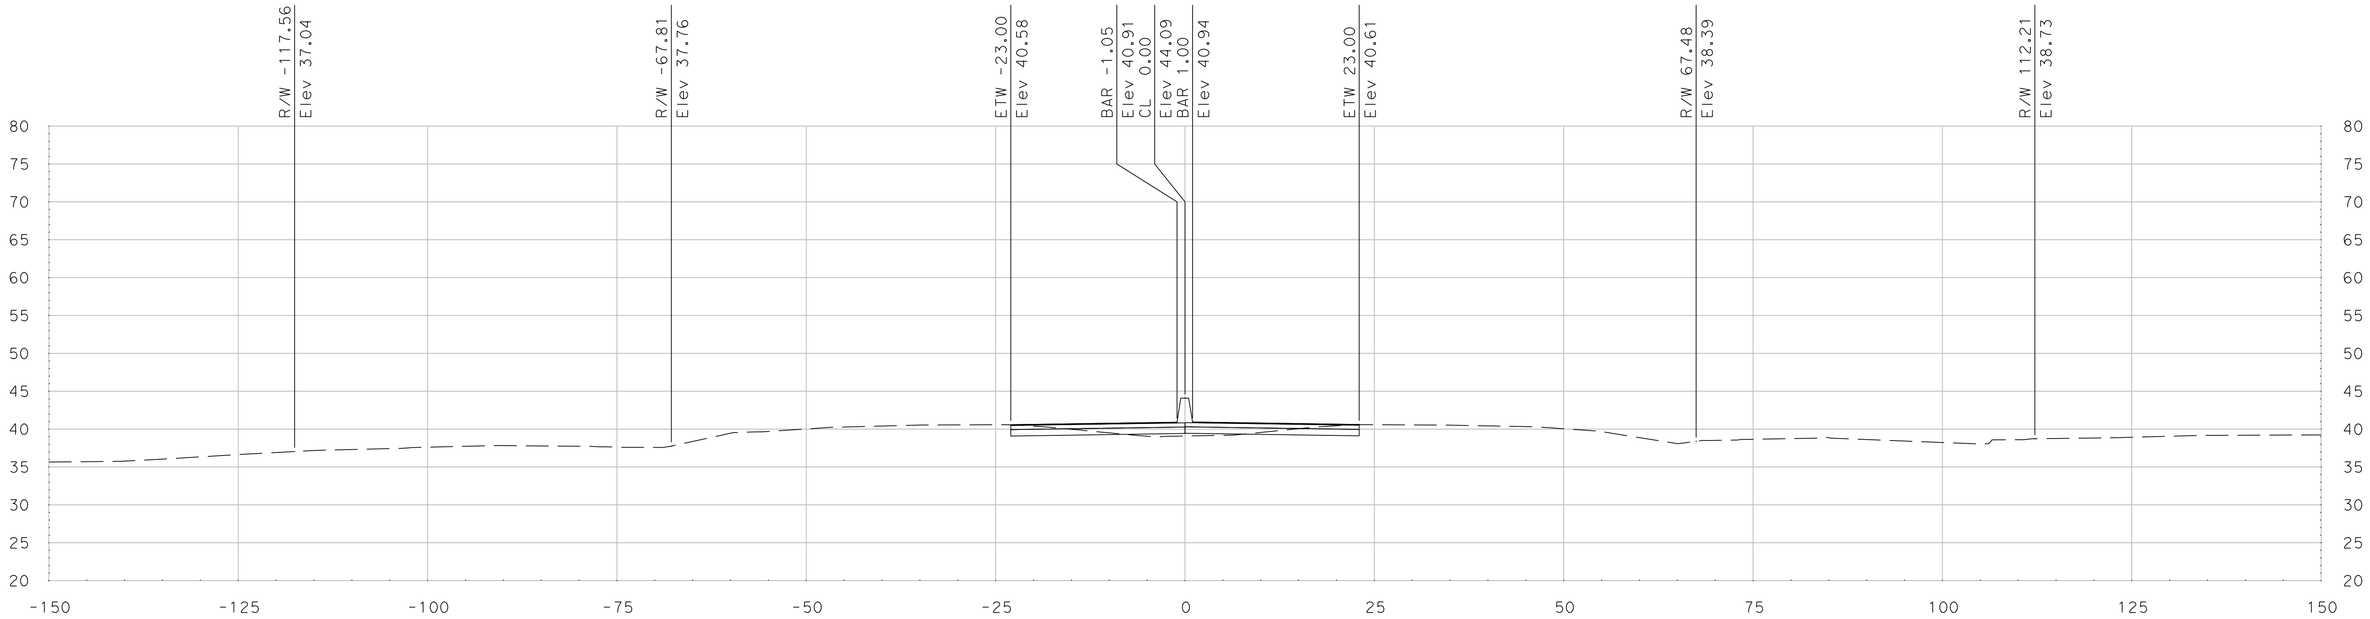

"SR 99" Sta 504+00.00

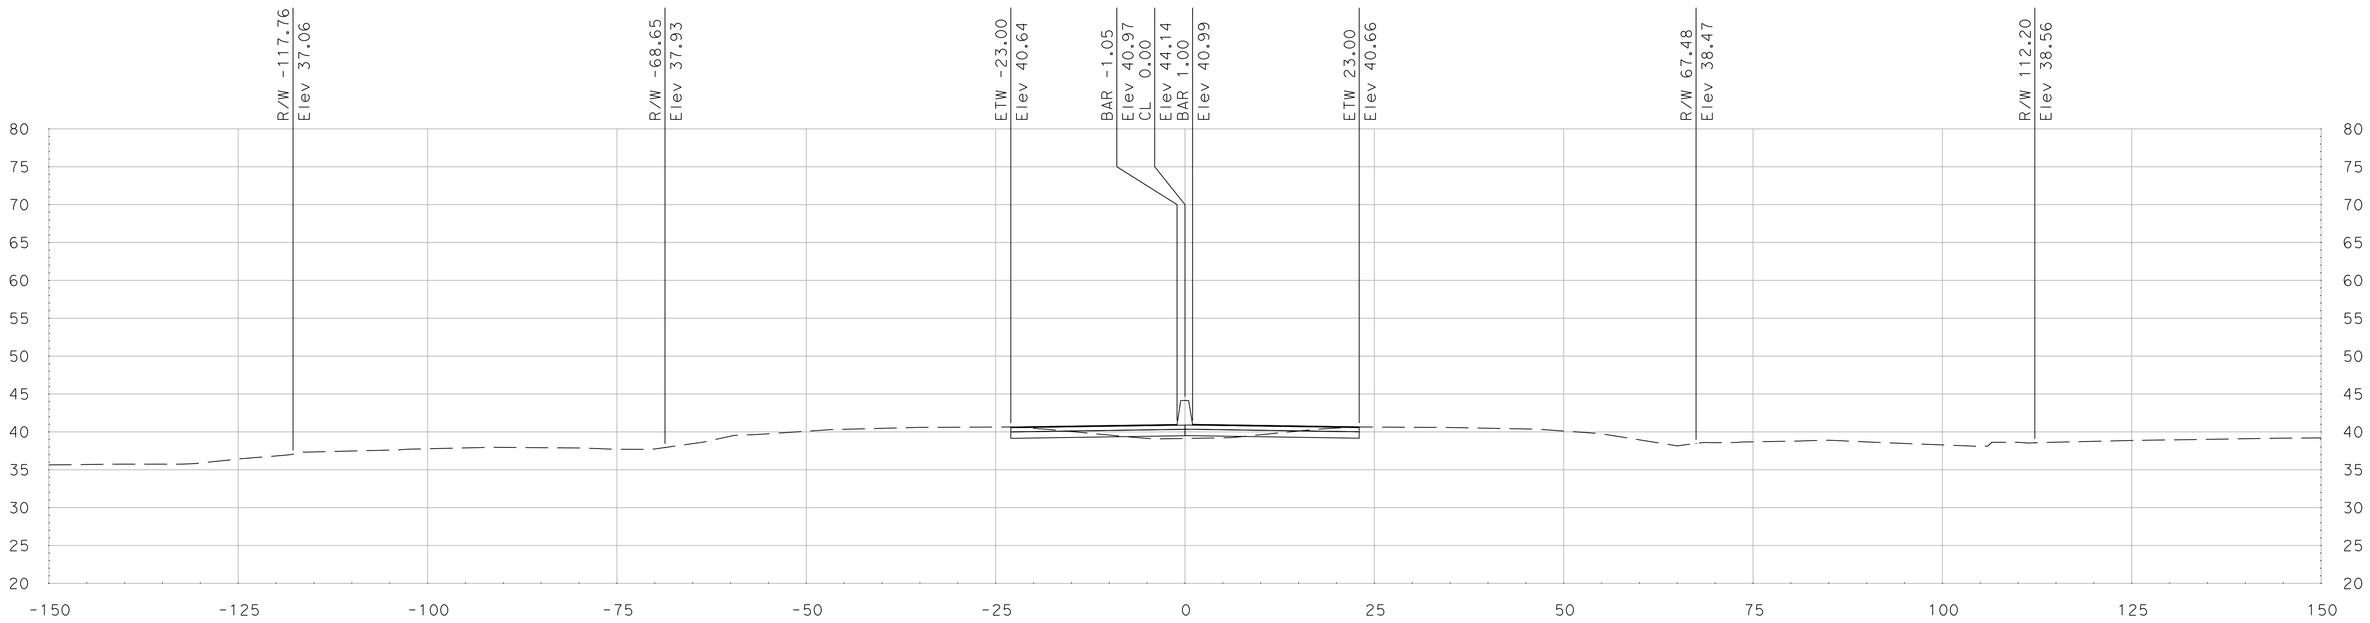

"SR 99" Sta 503+75.00

SCALE
HORIZONTAL: 1"=10'
VERTICAL: 1"=10'

DATE: 5/18/2011

ALL DIMENSIONS ARE IN US SURVEY FEET

FOR EARTHWORK DEVELOPMENT ONLY

Dist	COUNTY	ROUTE	POST MILES TOTAL PROJECT	SHEET No.	TOTAL SHEETS
10	SJ	99	4.9/14.2		
CONTRACT No.			10-0E6114		
PROJECT ID			1000020440		

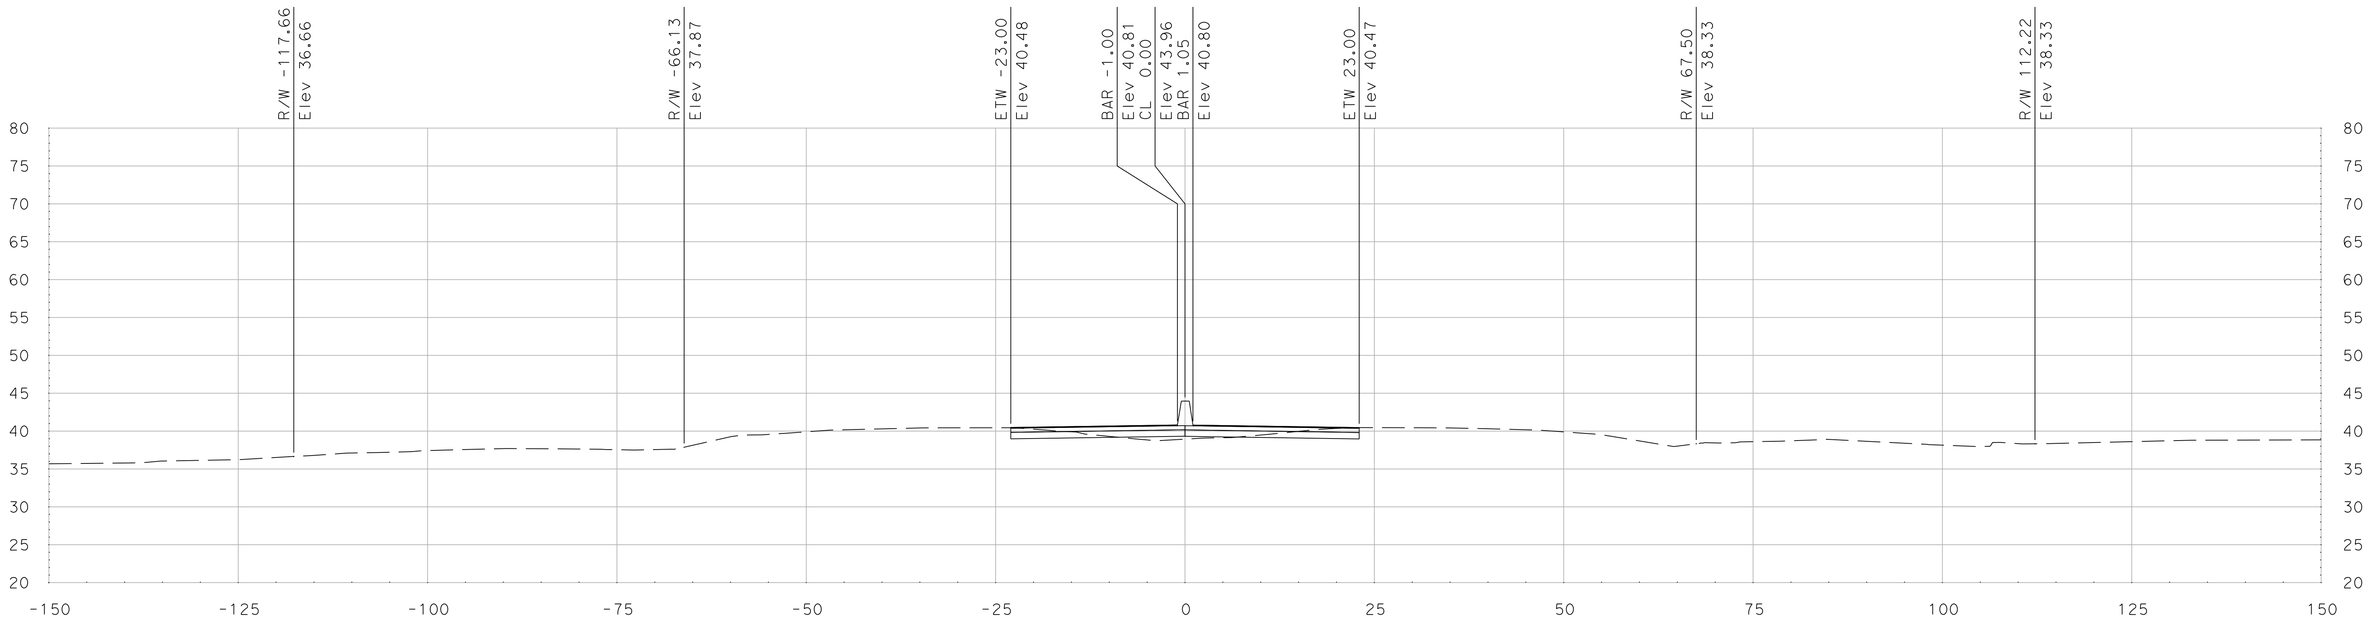

"SR 99" Sta 504+50.00

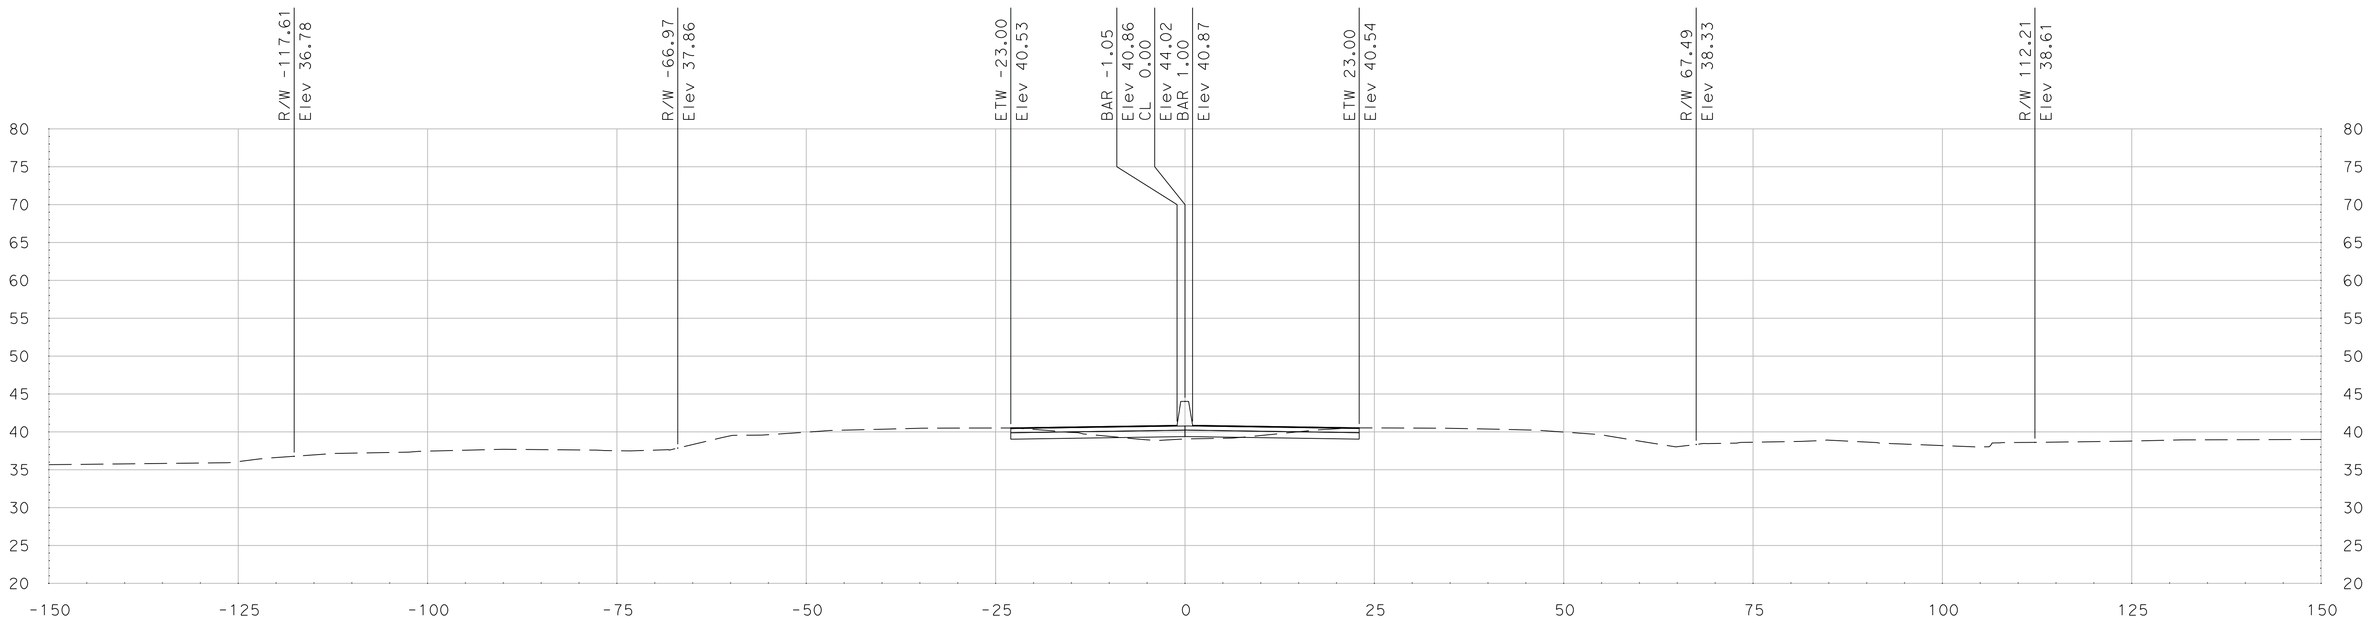

"SR 99" Sta 504+25.00

SCALE
HORIZONTAL: 1"=10'
VERTICAL: 1"=10'

DATE: 5/18/2011

ALL DIMENSIONS ARE IN US SURVEY FEET

FOR EARTHWORK DEVELOPMENT ONLY

Dist	COUNTY	ROUTE	POST MILES TOTAL PROJECT	SHEET No.	TOTAL SHEETS
10	SJ	99	4.9/14.2		
CONTRACT No.			10-0E6114		
PROJECT ID			1000020440		

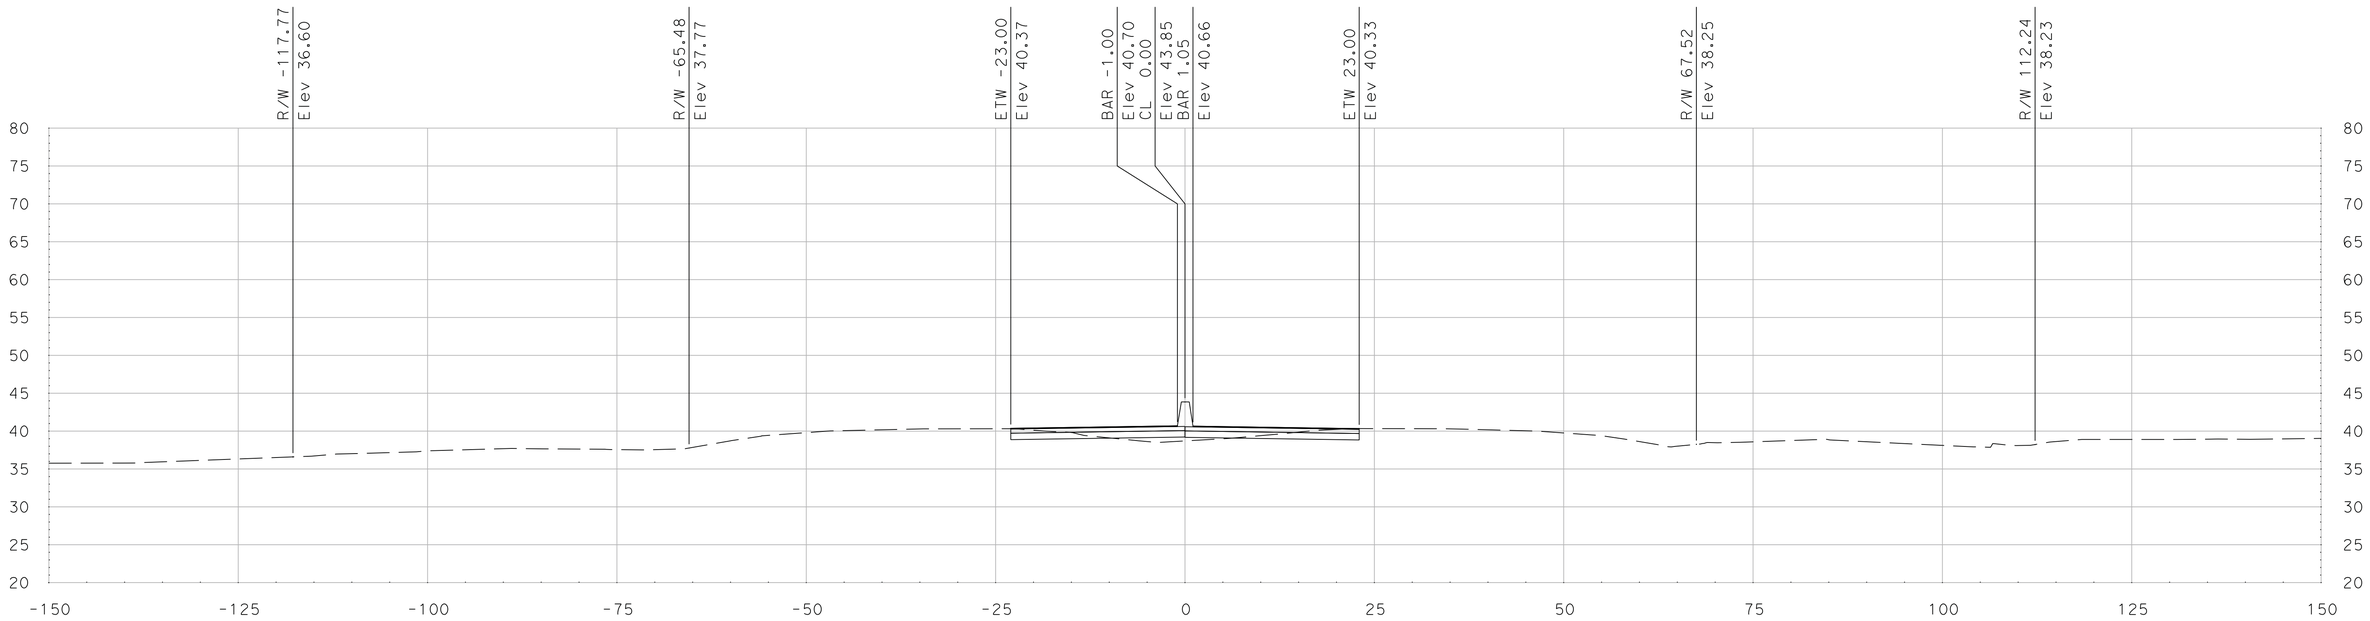

"SR 99" Sta 505+00.00

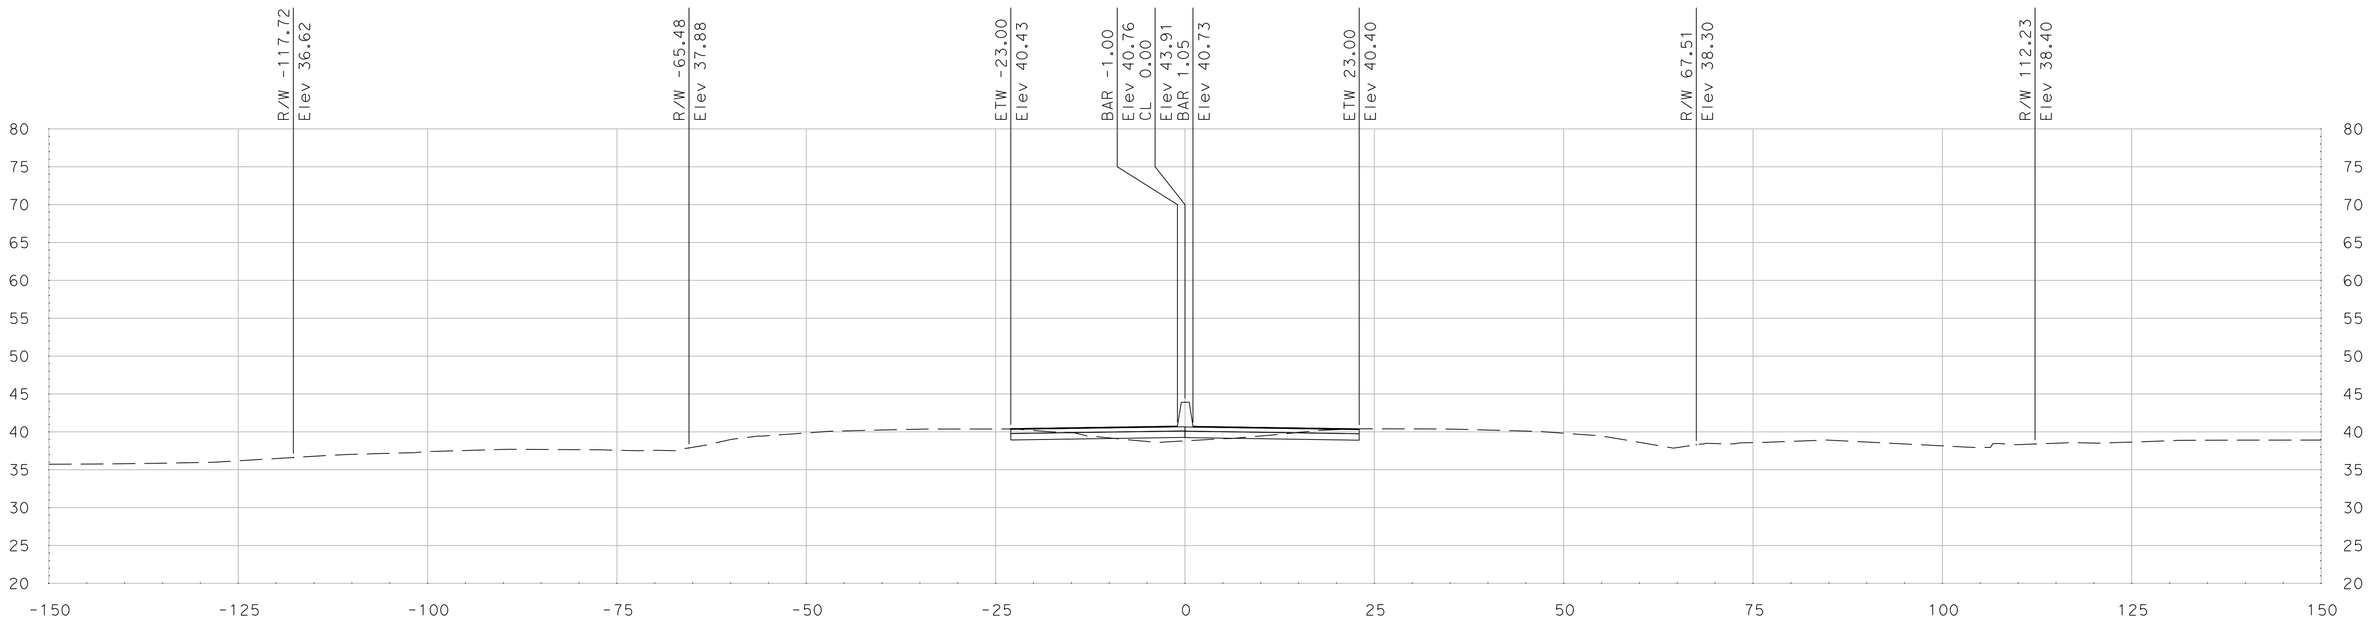

"SR 99" Sta 504+75.00

SCALE
HORIZONTAL: 1"=10'
VERTICAL: 1"=10'

DATE: 5/18/2011

ALL DIMENSIONS ARE IN US SURVEY FEET

FOR EARTHWORK DEVELOPMENT ONLY

Dist	COUNTY	ROUTE	POST MILES TOTAL PROJECT	SHEET No.	TOTAL SHEETS
10	SJ	99	4.9/14.2		
CONTRACT No.			10-0E6114		
PROJECT ID			1000020440		

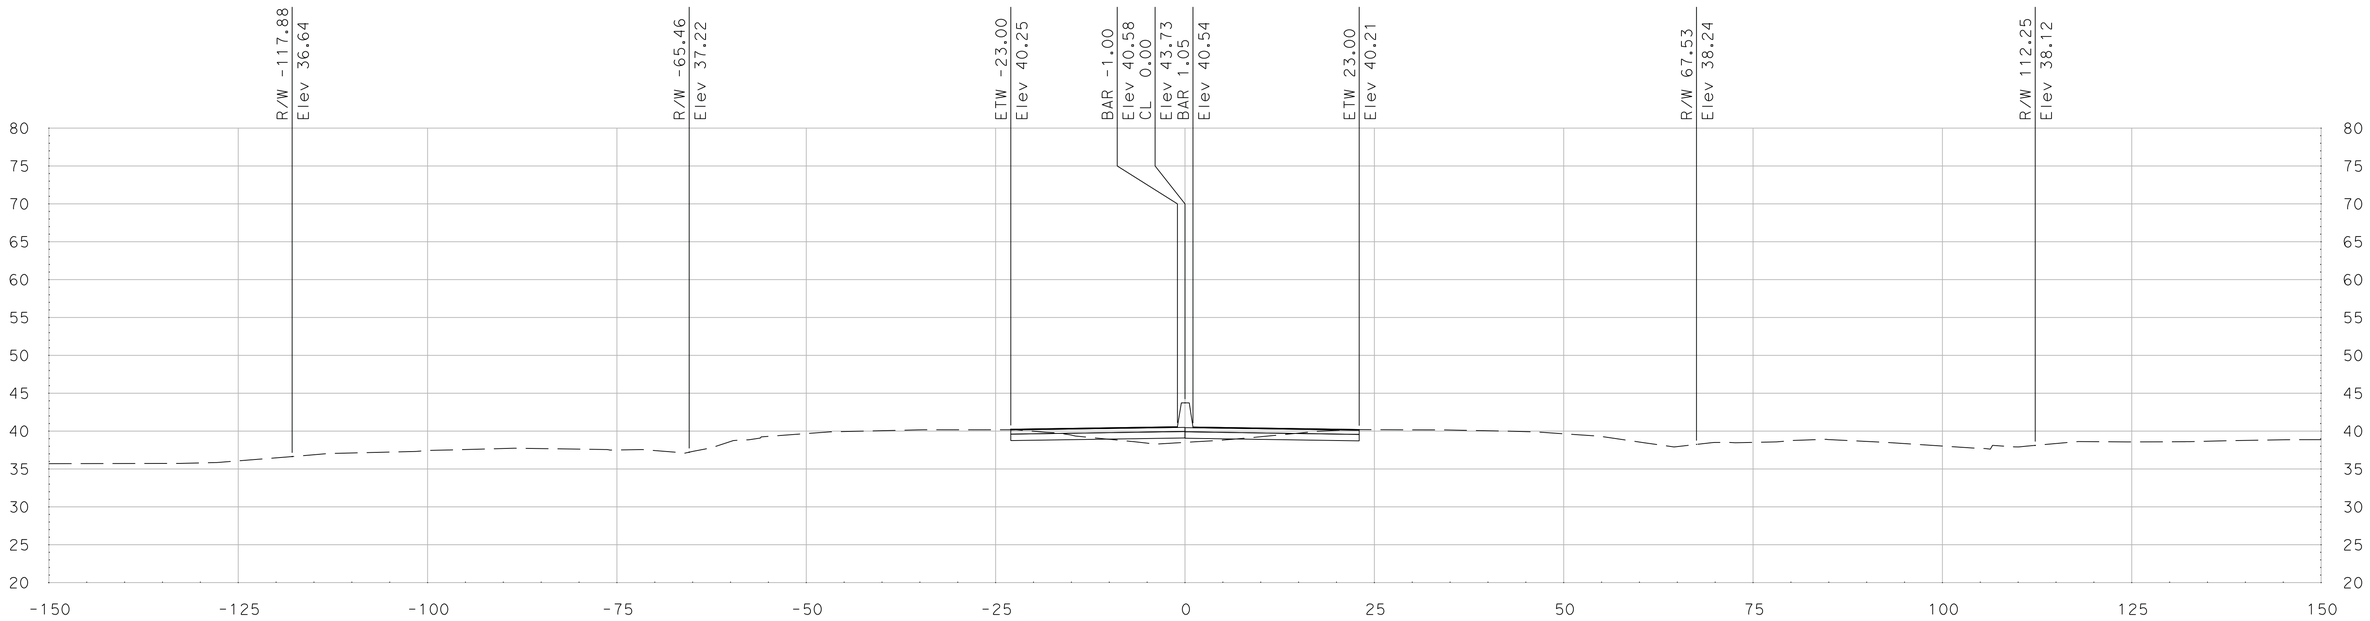

"SR 99" Sta 505+50.00

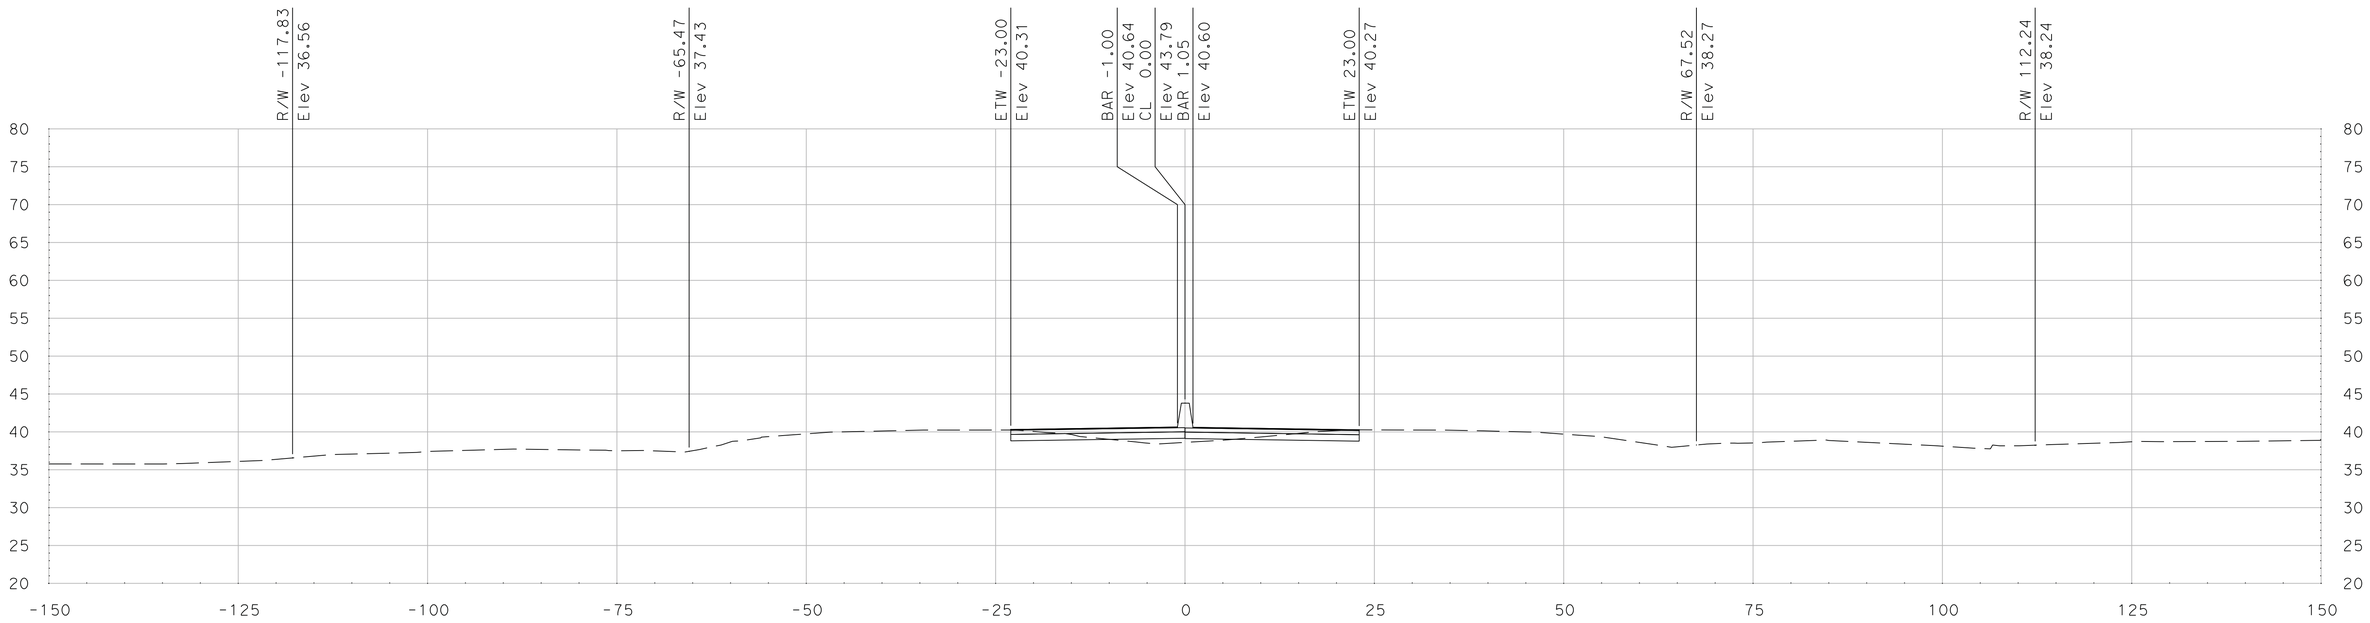

"SR 99" Sta 505+25.00

SCALE
HORIZONTAL: 1"=10'
VERTICAL: 1"=10'

DATE: 5/18/2011

ALL DIMENSIONS ARE IN US SURVEY FEET

FOR EARTHWORK DEVELOPMENT ONLY

Dist	COUNTY	ROUTE	POST MILES TOTAL PROJECT	SHEET No.	TOTAL SHEETS
10	SJ	99	4.9/14.2		
CONTRACT No.			10-0E6114		
PROJECT ID			1000020440		

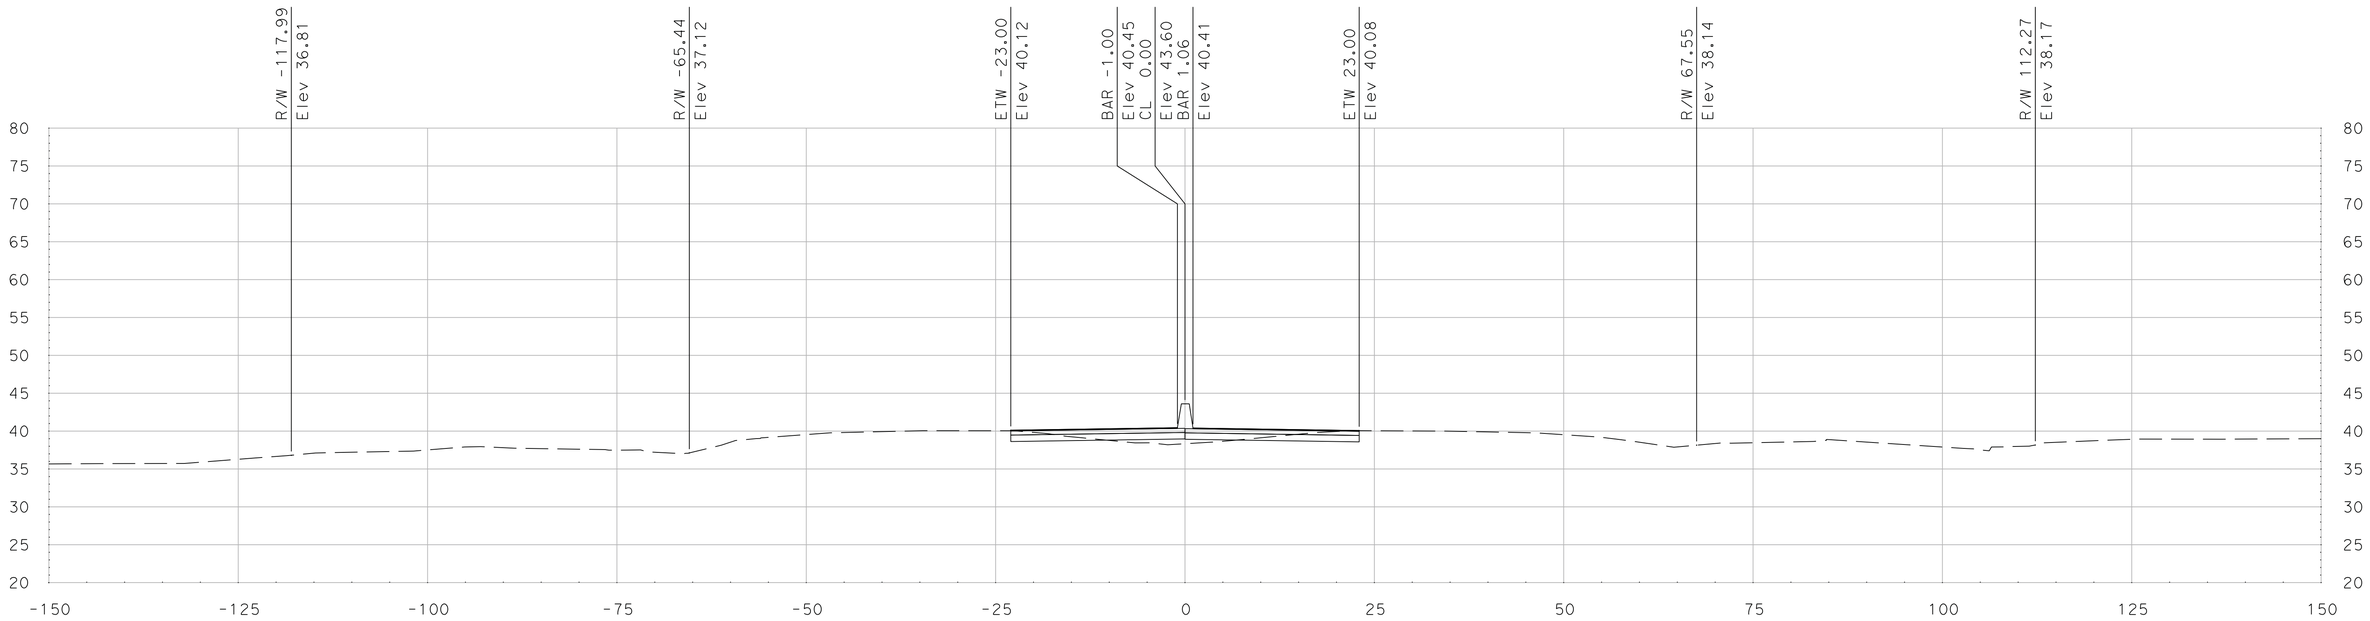

"SR 99" Sta 506+00.00

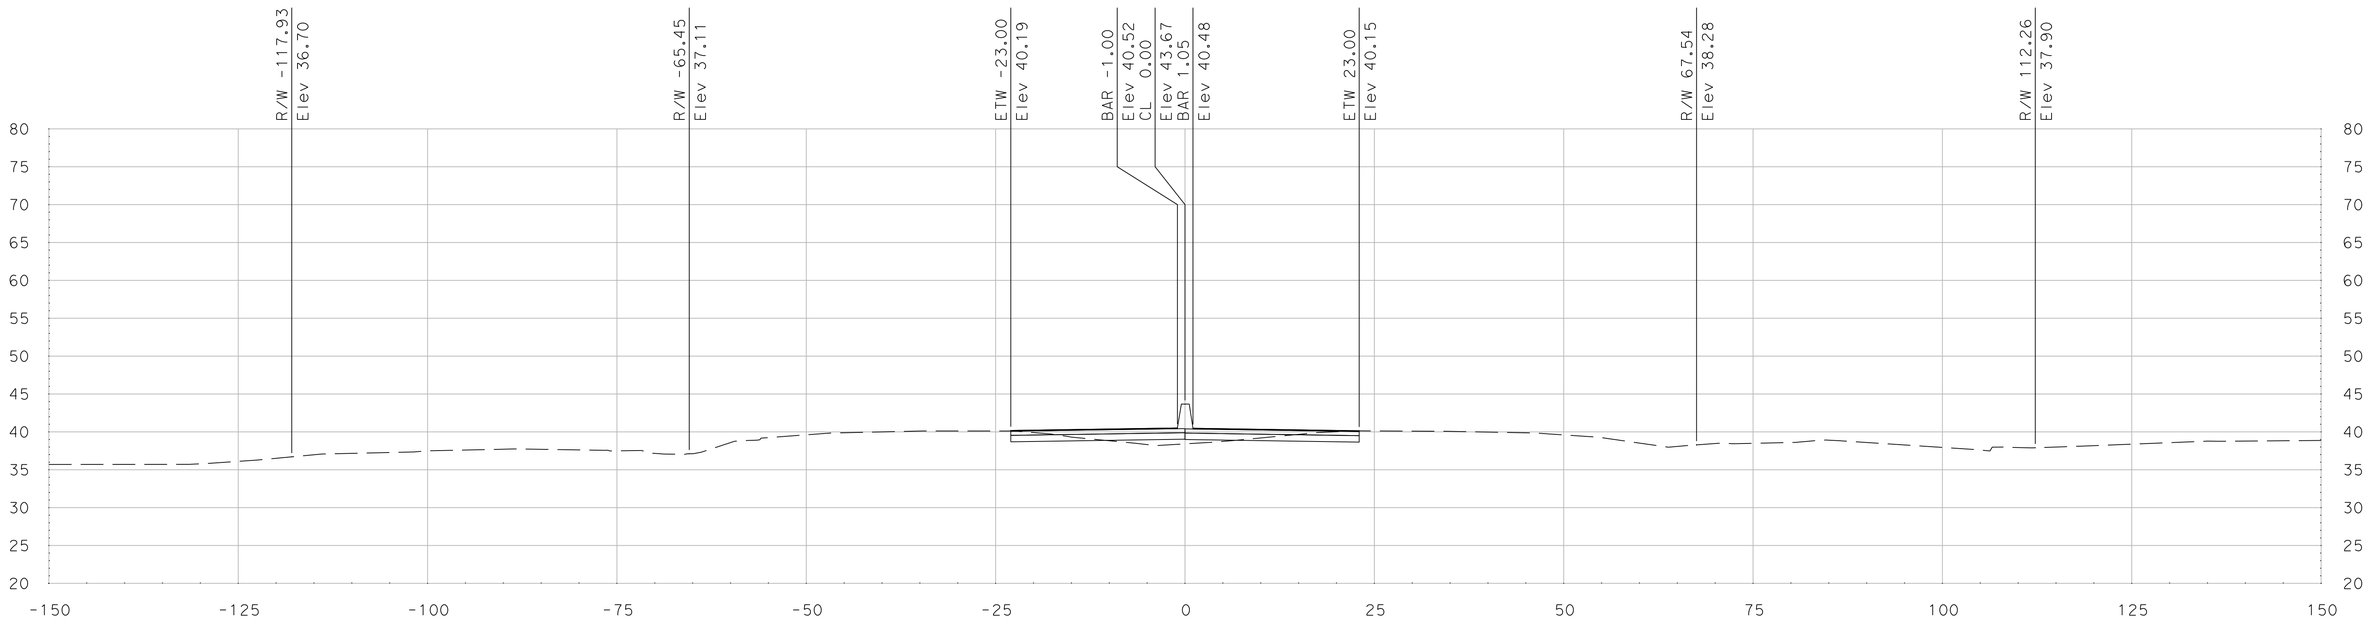

"SR 99" Sta 505+75.00

SCALE
HORIZONTAL: 1"=10'
VERTICAL: 1"=10'

DATE: 5/18/2011

ALL DIMENSIONS ARE IN US SURVEY FEET

FOR EARTHWORK DEVELOPMENT ONLY

Dist	COUNTY	ROUTE	POST MILES TOTAL PROJECT	SHEET No.	TOTAL SHEETS
10	SJ	99	4.9/14.2		
CONTRACT No.			10-0E6114		
PROJECT ID			1000020440		

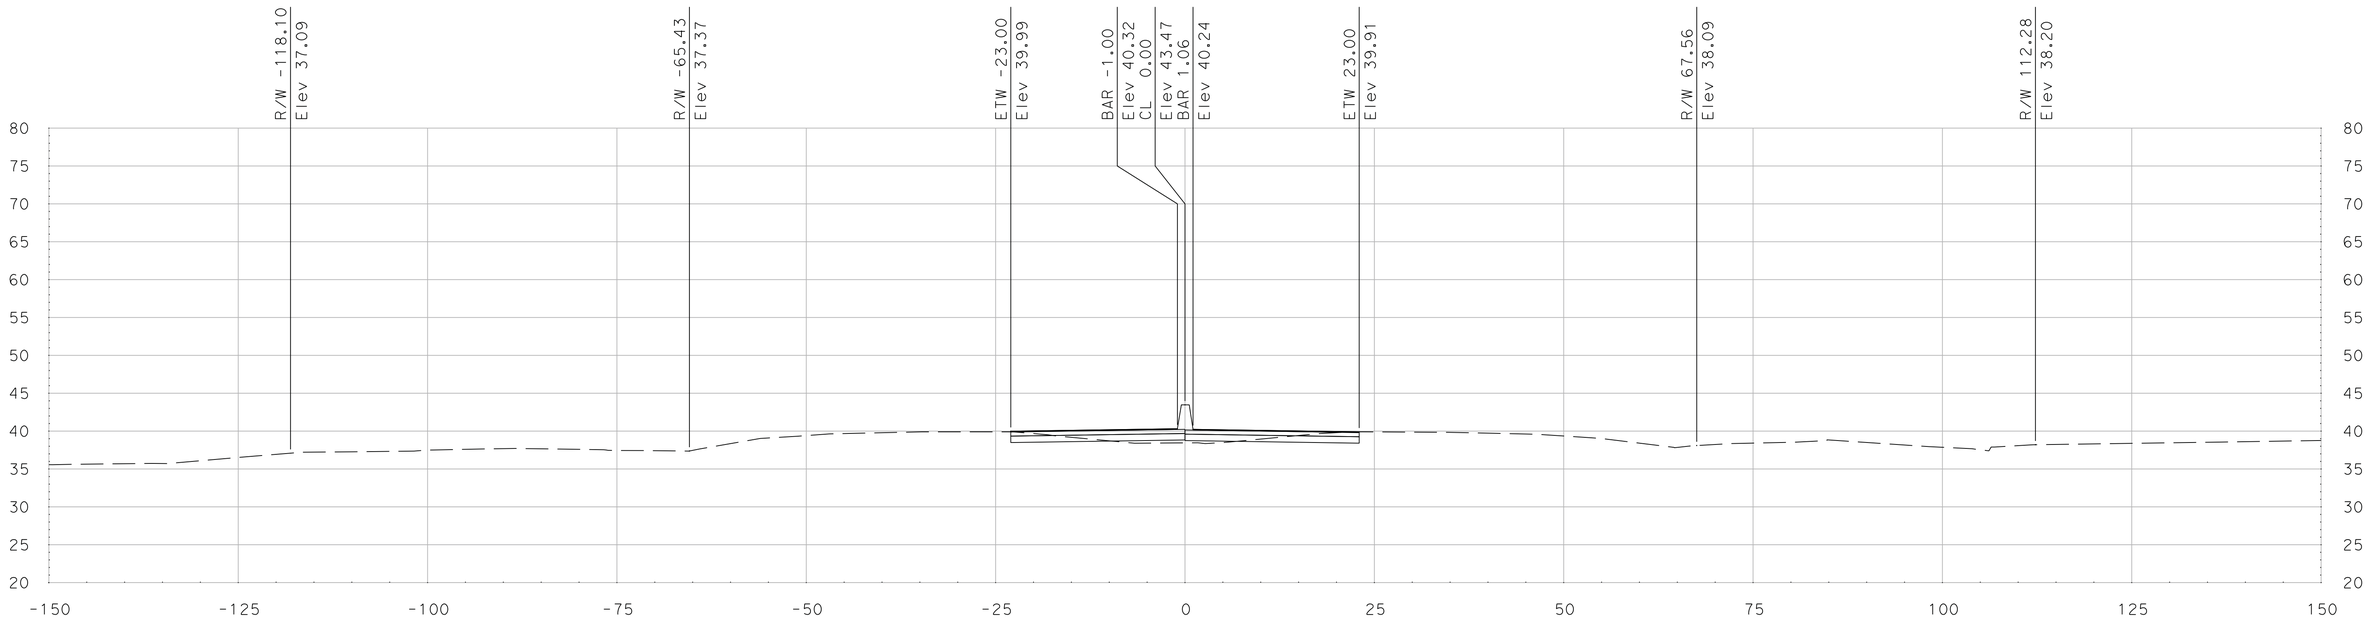

"SR 99" Sta 506+50.00

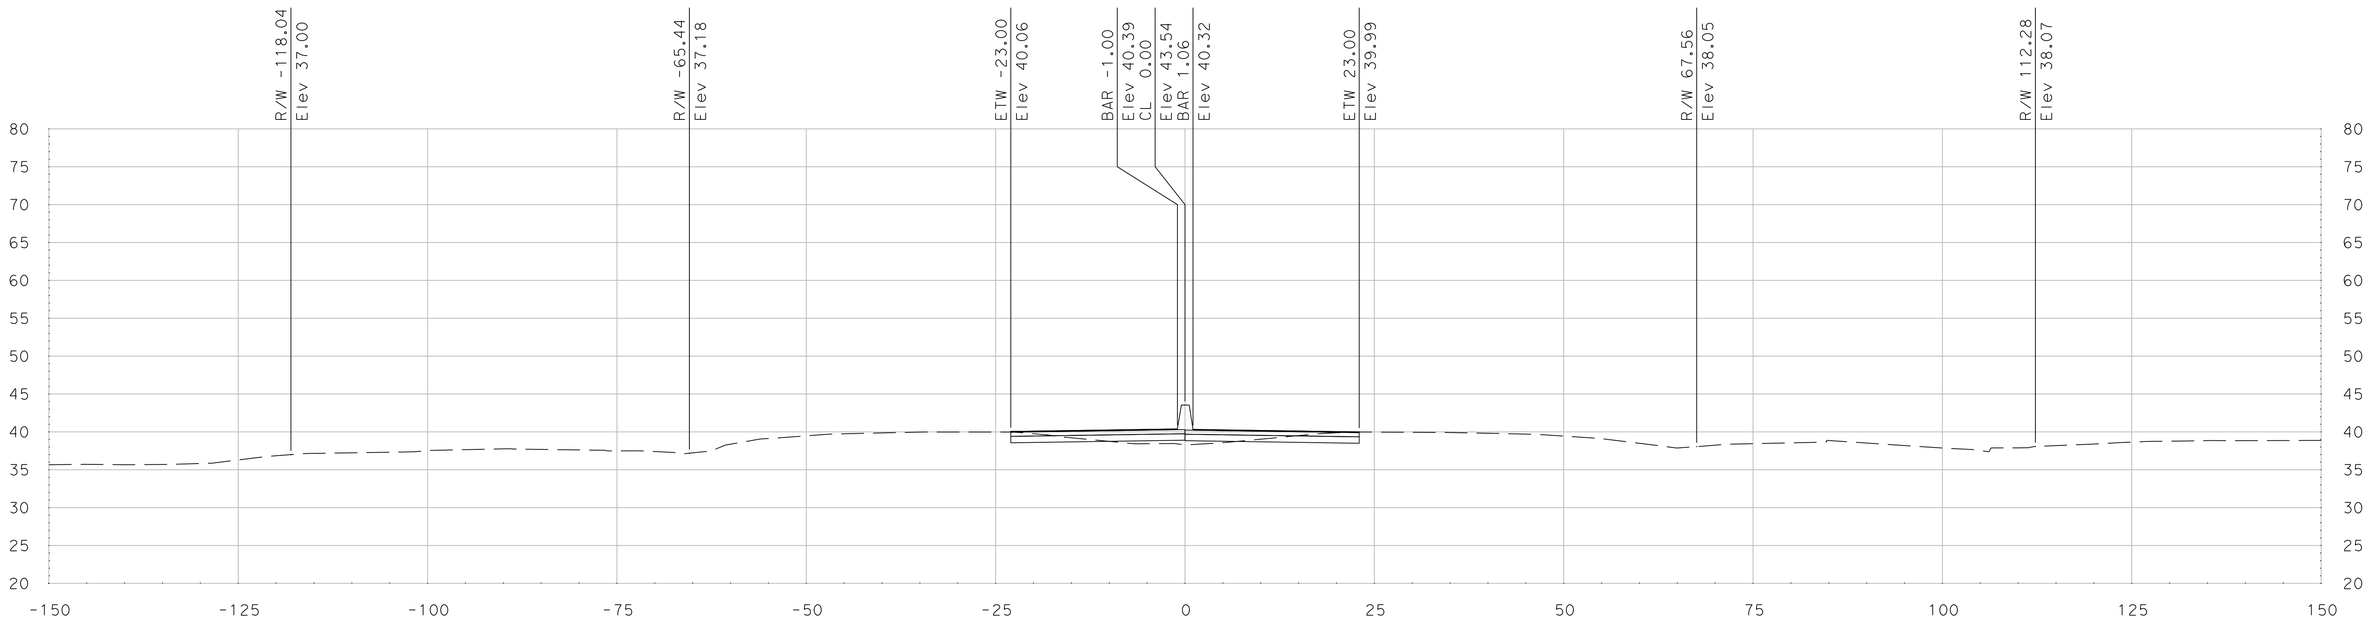

"SR 99" Sta 506+25.00

SCALE
HORIZONTAL: 1"=10'
VERTICAL: 1"=10'

DATE: 5/18/2011

ALL DIMENSIONS ARE IN US SURVEY FEET

FOR EARTHWORK DEVELOPMENT ONLY

Dist	COUNTY	ROUTE	POST MILES TOTAL PROJECT	SHEET No.	TOTAL SHEETS
10	SJ	99	4.9/14.2		
CONTRACT No.			10-0E6114		
PROJECT ID			1000020440		

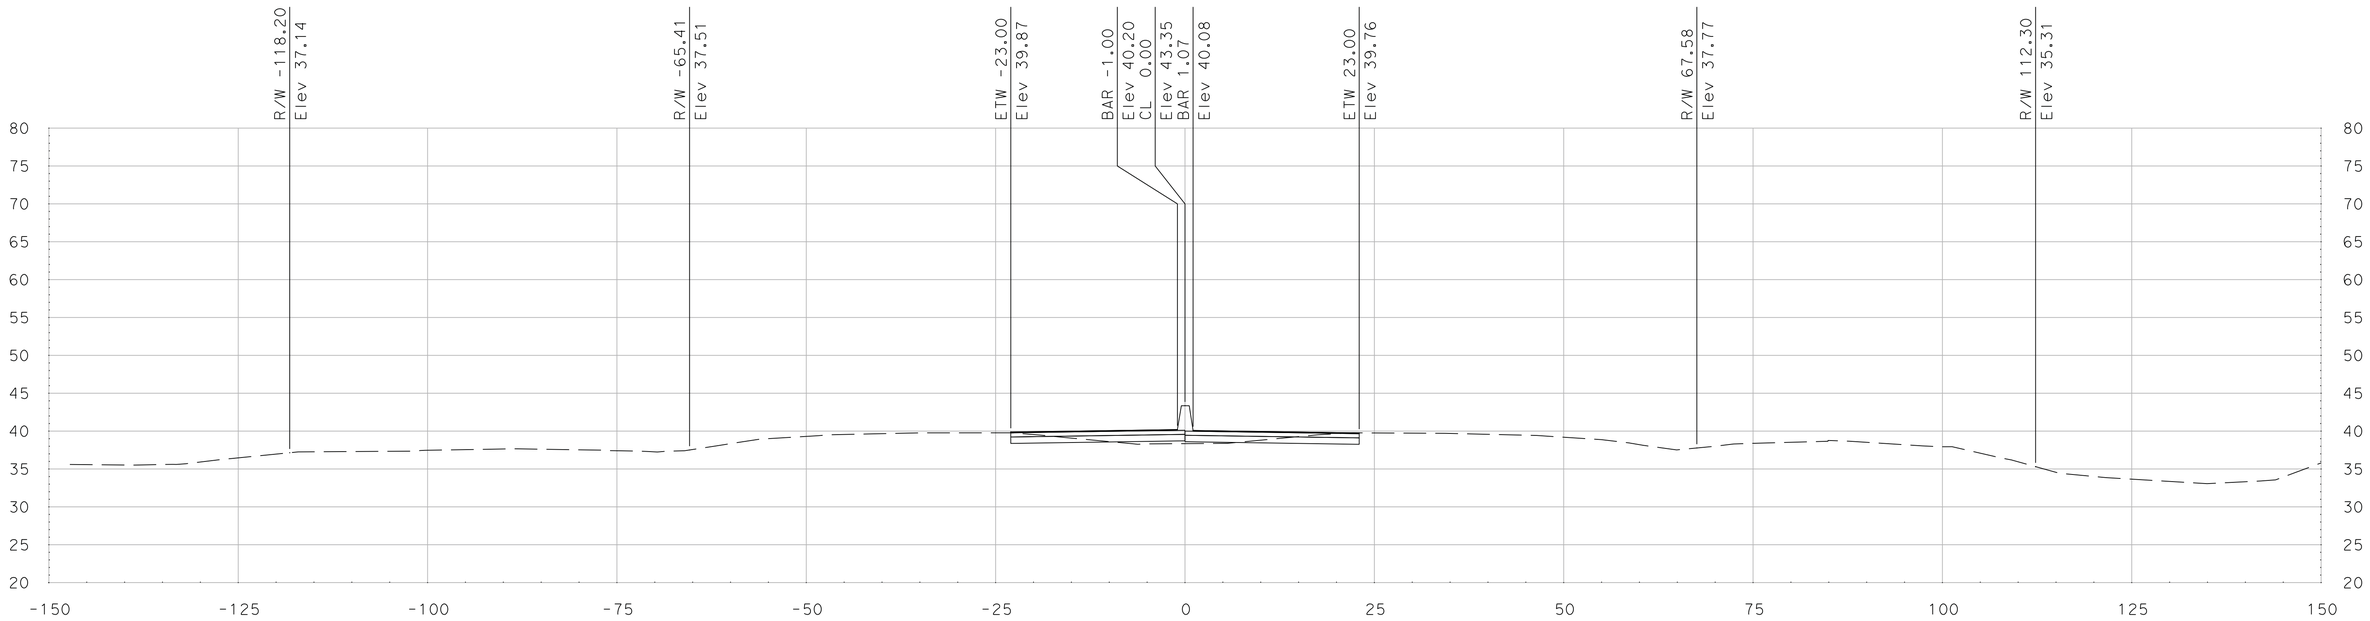

"SR 99" Sta 507+00.00

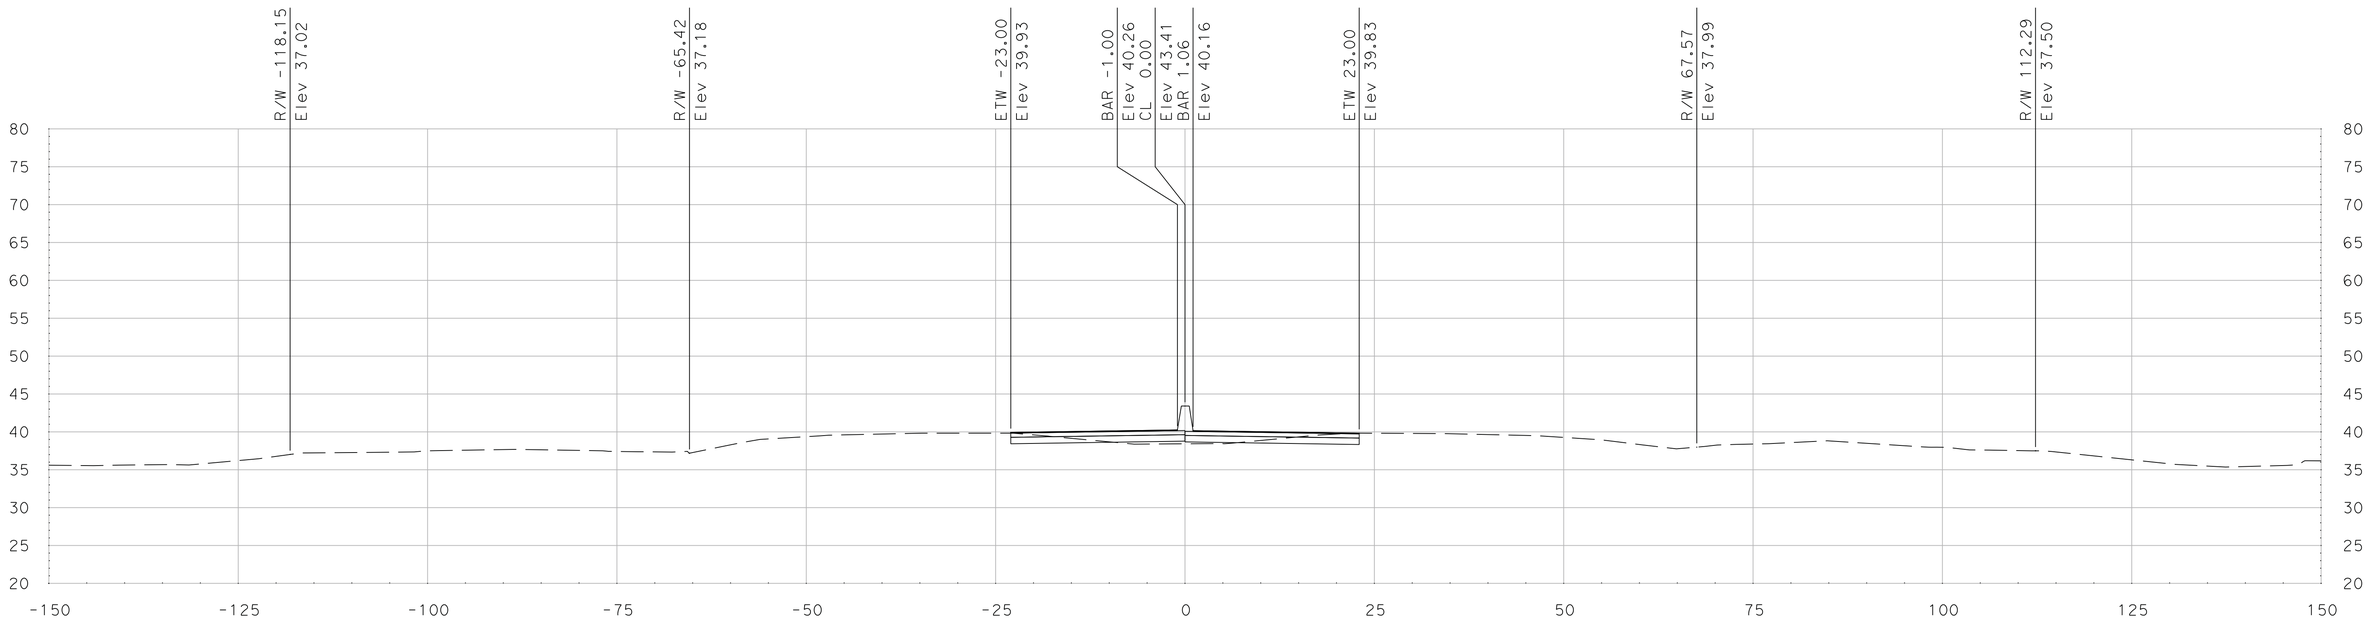

"SR 99" Sta 506+75.00

SCALE
HORIZONTAL: 1"=10'
VERTICAL: 1"=10'

DATE: 5/18/2011

ALL DIMENSIONS ARE IN US SURVEY FEET

FOR EARTHWORK DEVELOPMENT ONLY

Dist	COUNTY	ROUTE	POST MILES TOTAL PROJECT	SHEET No.	TOTAL SHEETS
10	SJ	99	4.9/14.2		
CONTRACT No.			10-0E6114		
PROJECT ID			1000020440		

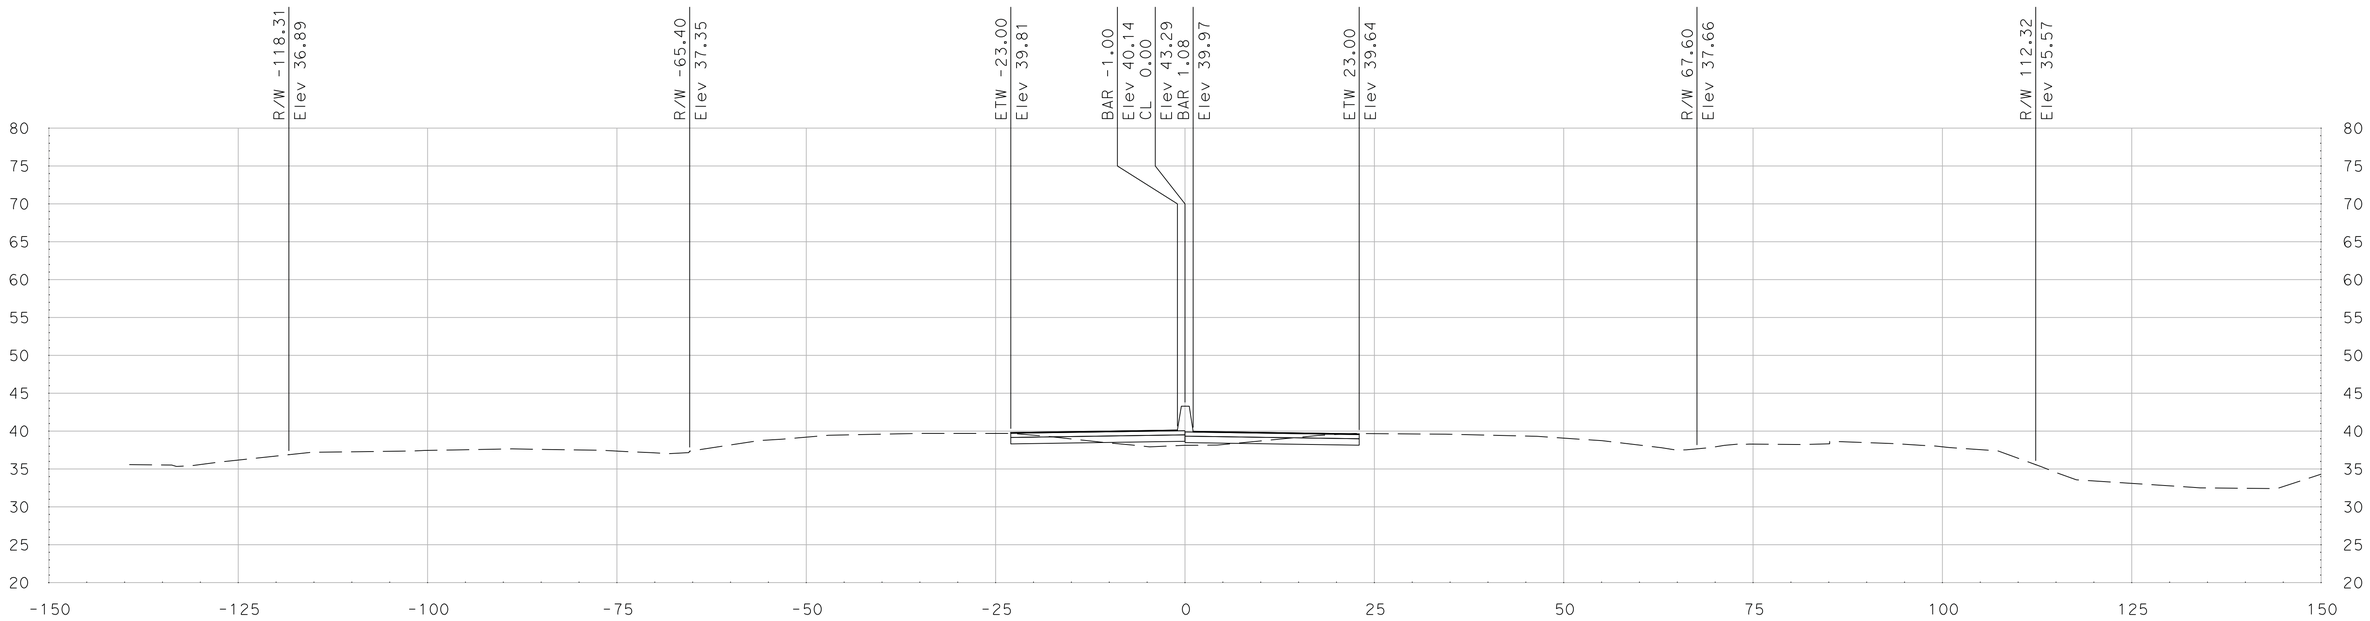

"SR 99" Sta 507+50.00

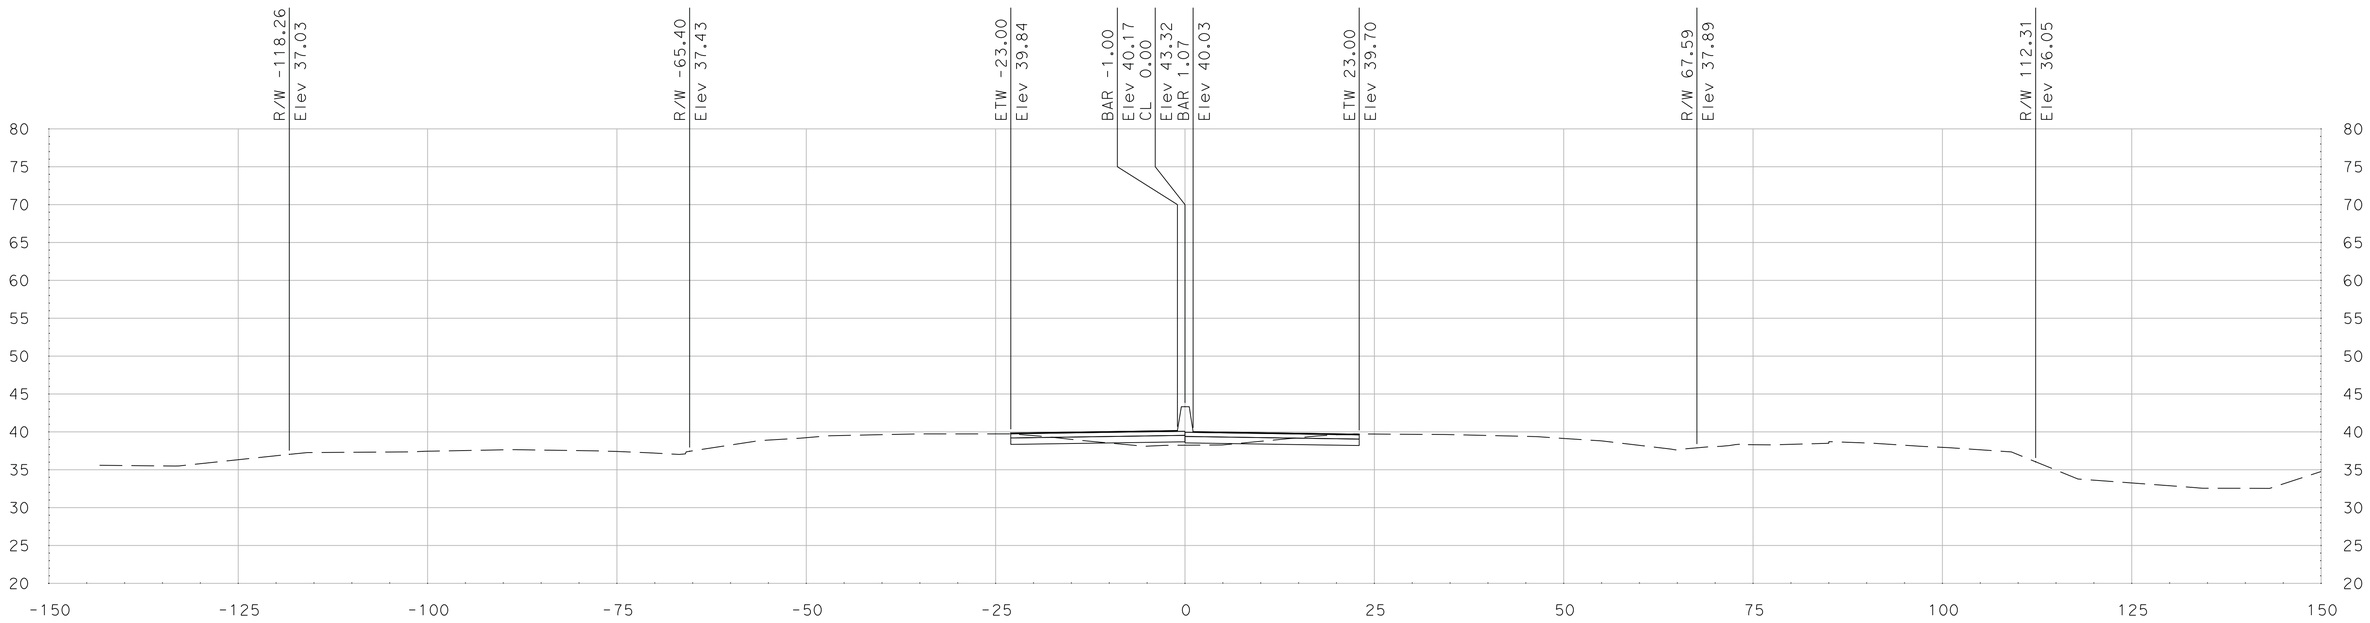

"SR 99" Sta 507+25.00

SCALE
HORIZONTAL: 1"=10'
VERTICAL: 1"=10'

DATE: 5/18/2011

ALL DIMENSIONS ARE IN US SURVEY FEET

FOR EARTHWORK DEVELOPMENT ONLY

Dist	COUNTY	ROUTE	POST MILES TOTAL PROJECT	SHEET No.	TOTAL SHEETS
10	SJ	99	4.9/14.2		
CONTRACT No.			10-0E6114		
PROJECT ID			1000020440		

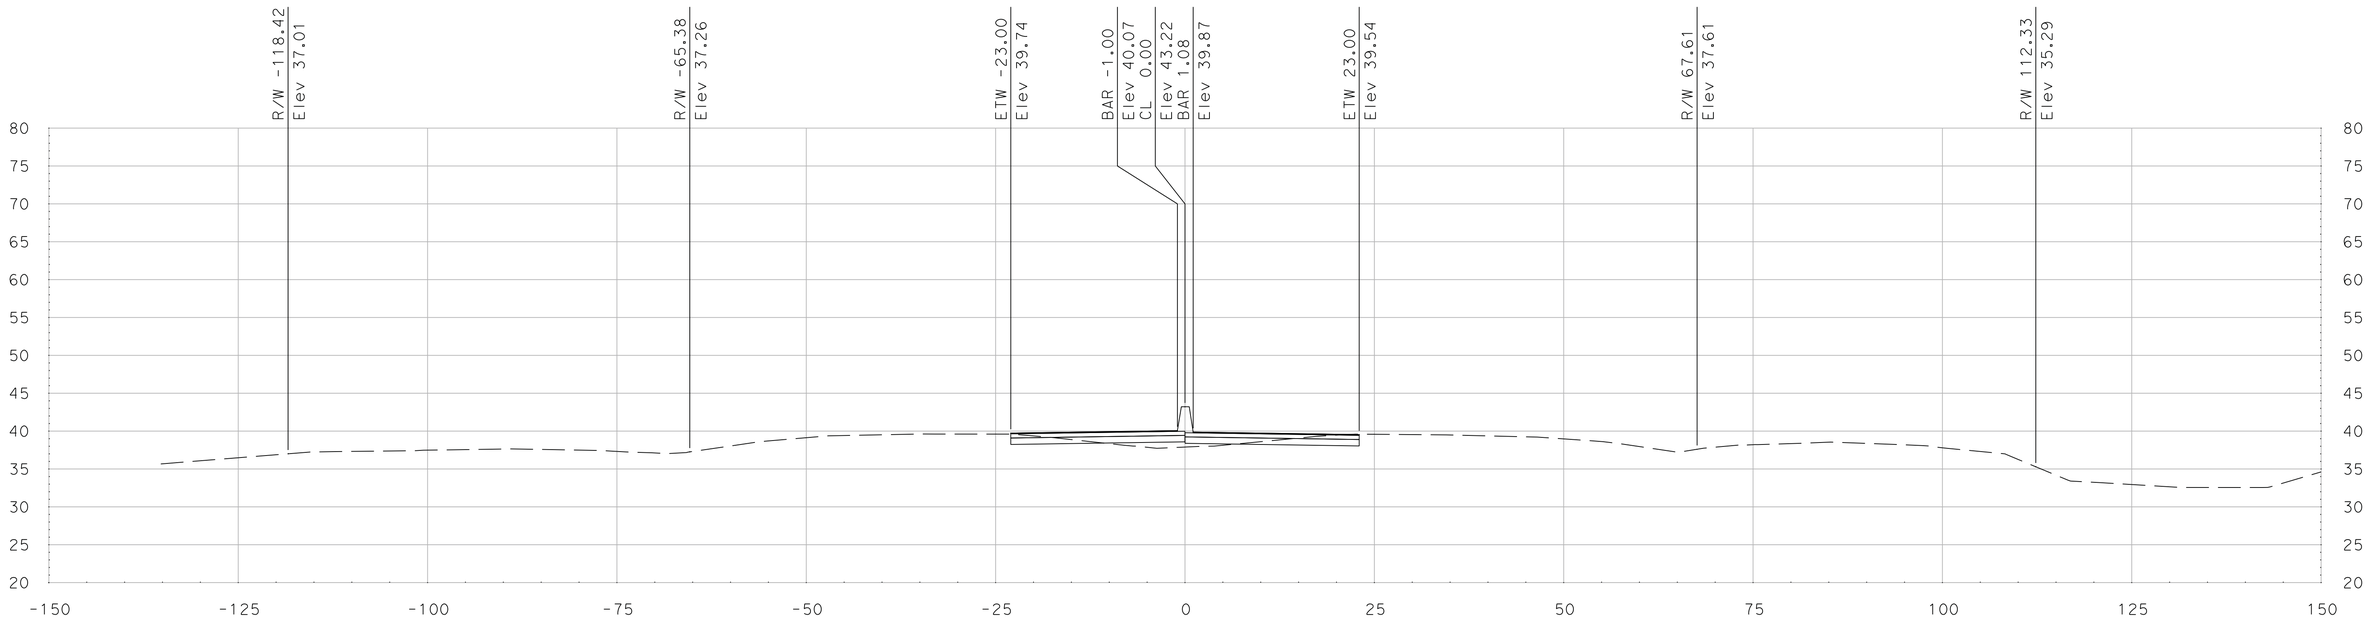

"SR 99" Sta 508+00.00

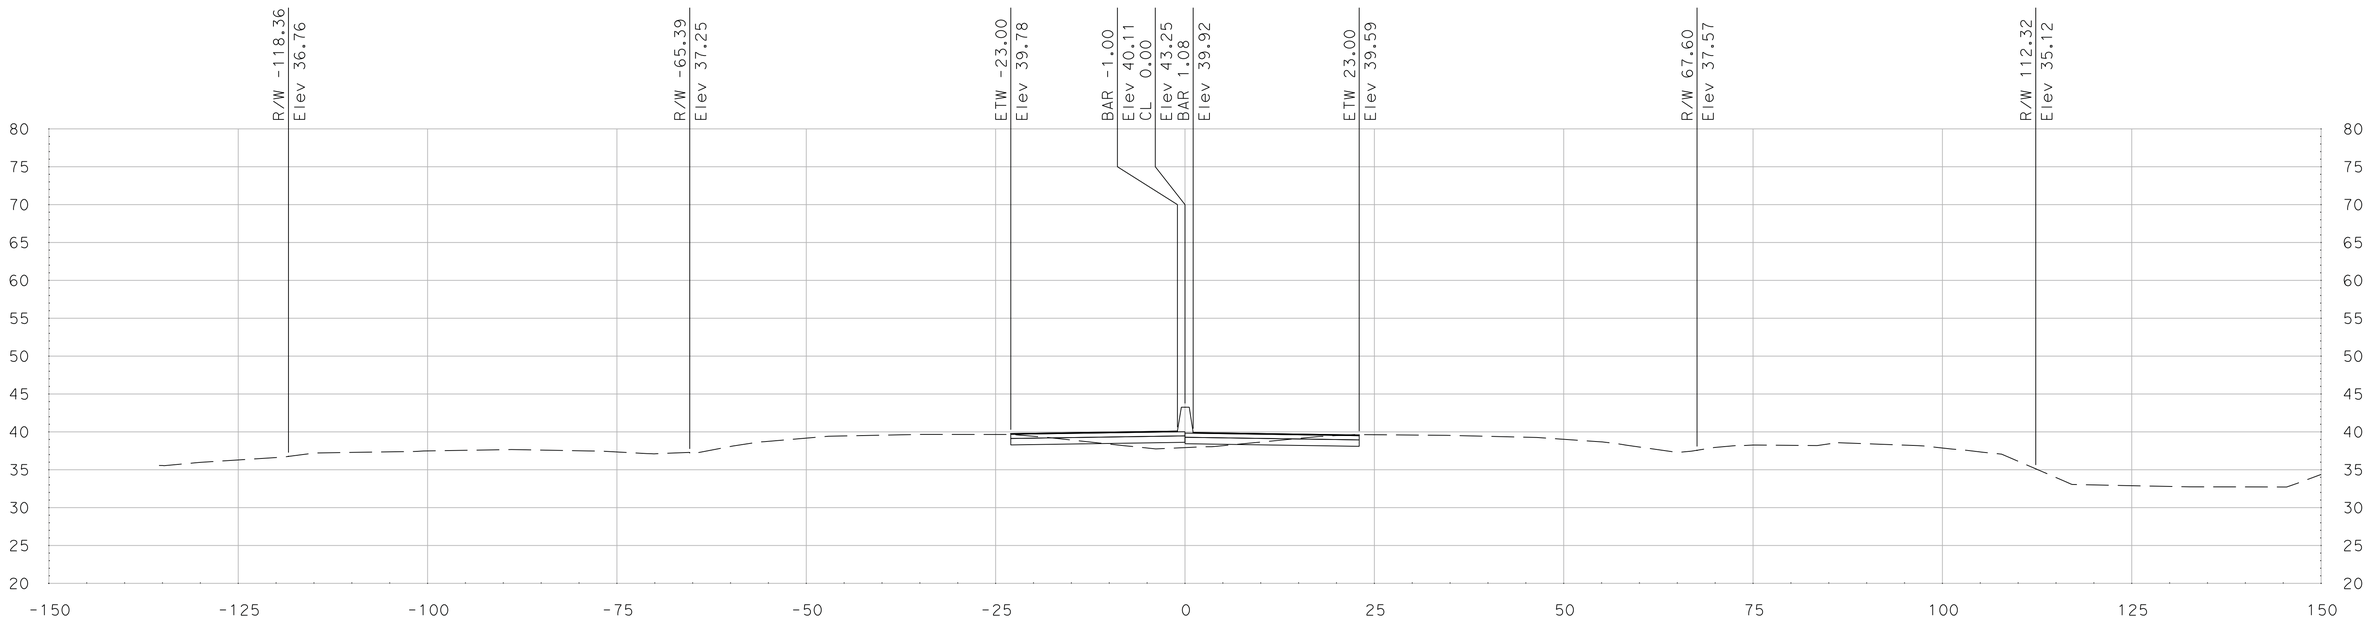

"SR 99" Sta 507+75.00

SCALE
HORIZONTAL: 1"=10'
VERTICAL: 1"=10'

DATE: 5/18/2011

ALL DIMENSIONS ARE IN US SURVEY FEET

FOR EARTHWORK DEVELOPMENT ONLY

Dist	COUNTY	ROUTE	POST MILES TOTAL PROJECT	SHEET No.	TOTAL SHEETS
10	SJ	99	4.9/14.2		
CONTRACT No.			10-0E6114		
PROJECT ID			1000020440		

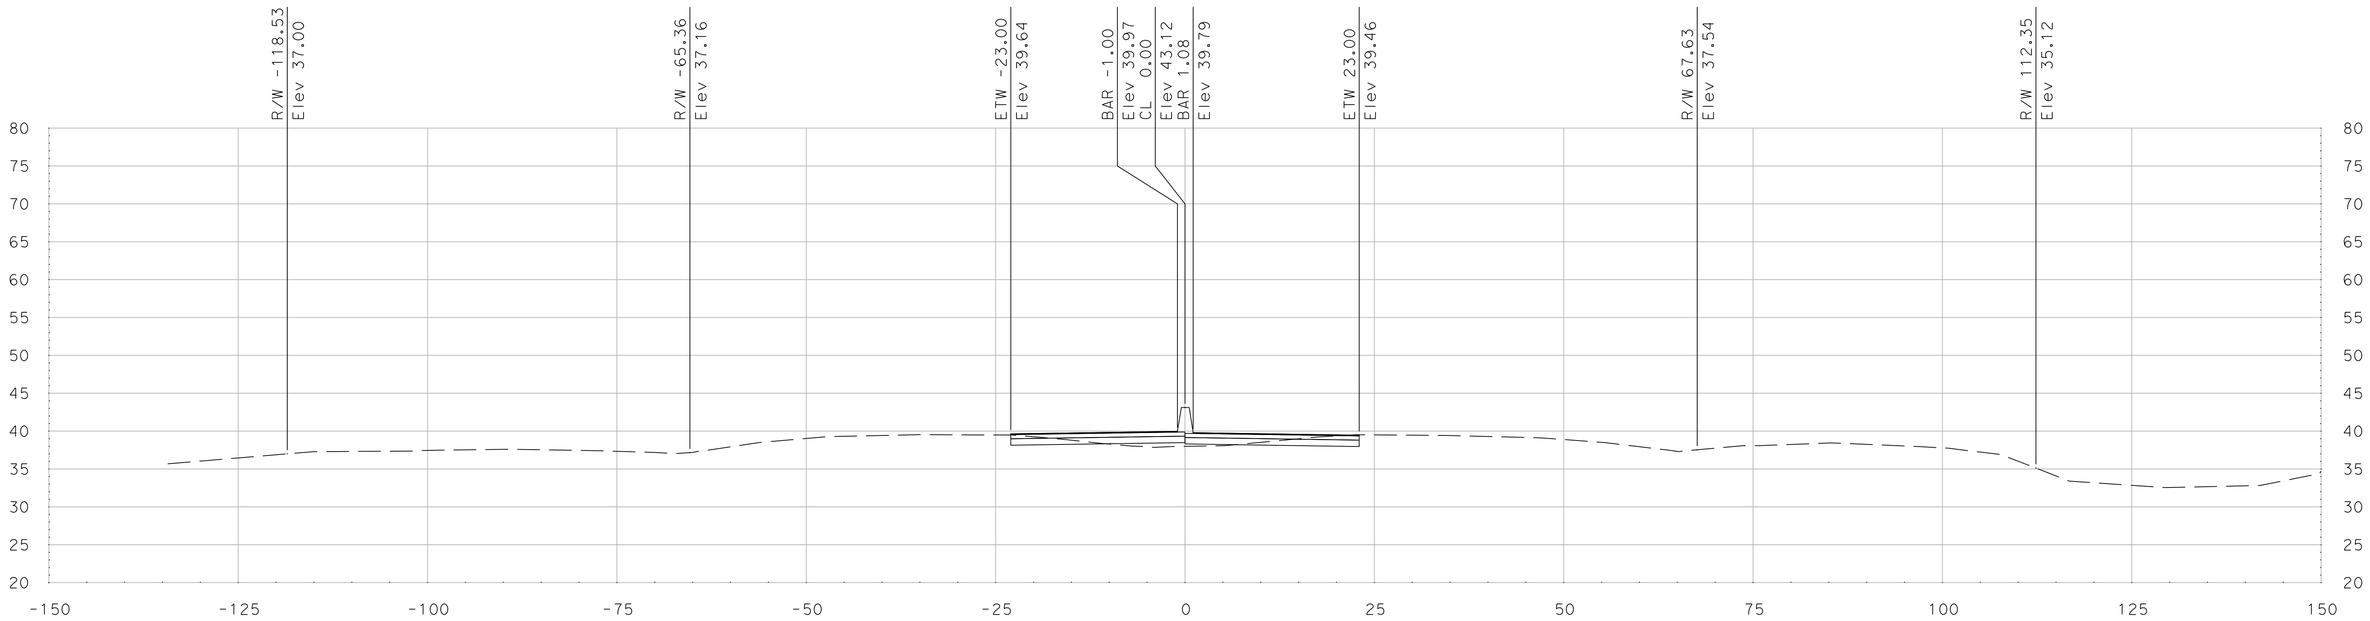

"SR 99" Sta 508+50.00

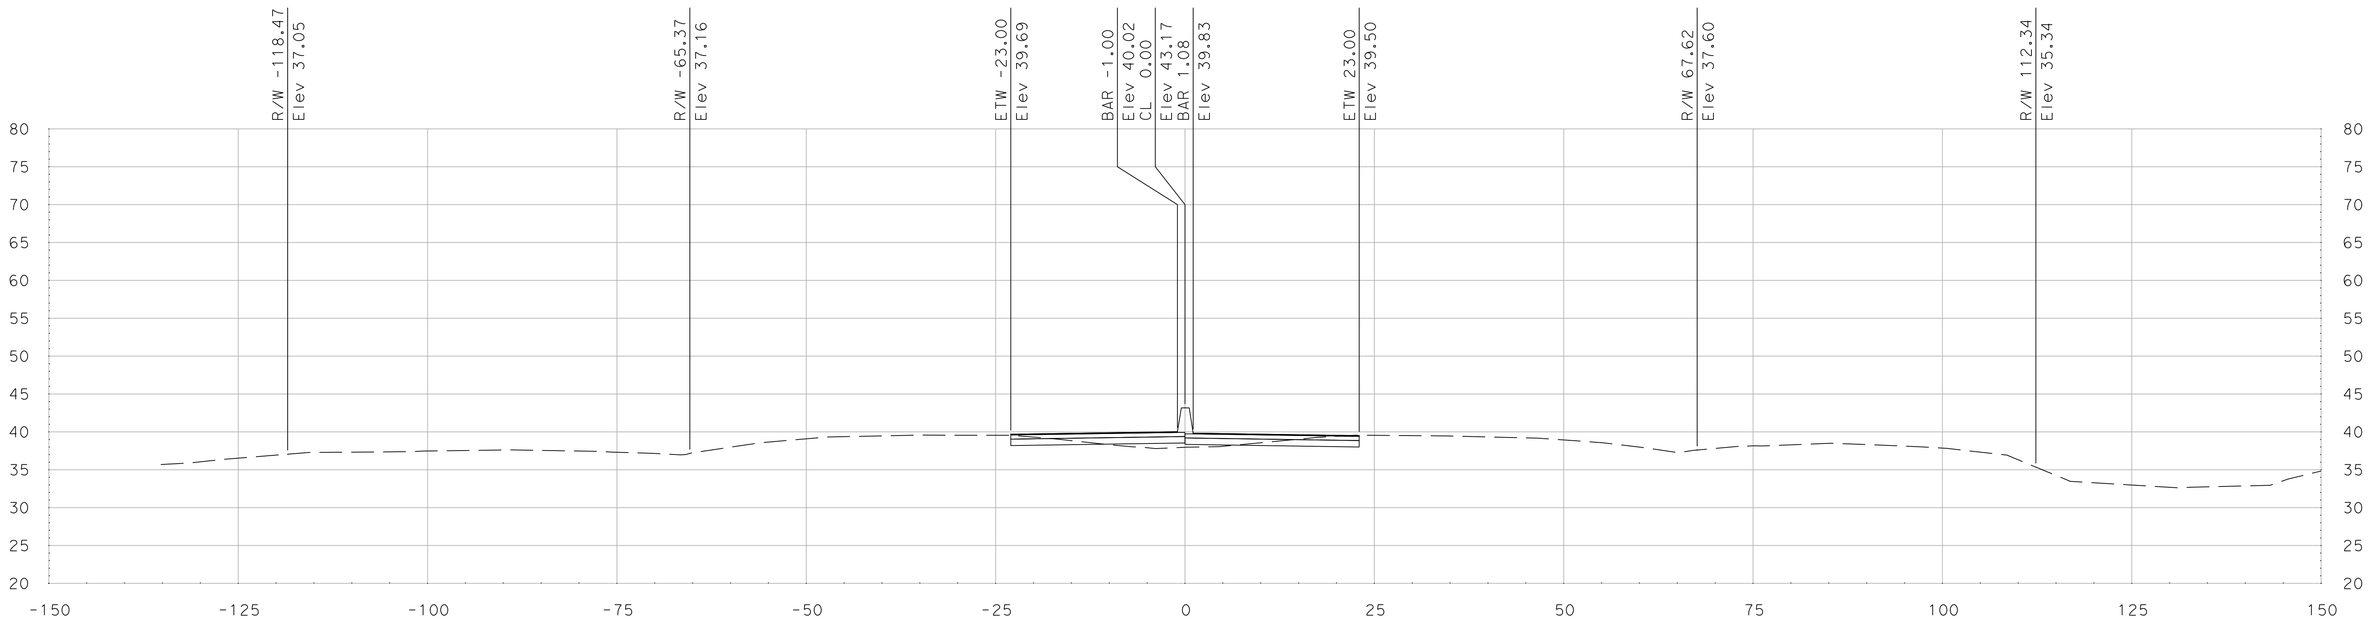

"SR 99" Sta 508+25.00

SCALE
HORIZONTAL: 1"=10'
VERTICAL: 1"=10'

DATE: 5/18/2011

ALL DIMENSIONS ARE IN US SURVEY FEET

FOR EARTHWORK DEVELOPMENT ONLY

Dist	COUNTY	ROUTE	POST MILES TOTAL PROJECT	SHEET No.	TOTAL SHEETS
10	SJ	99	4.9/14.2		
CONTRACT No.			10-0E6114		
PROJECT ID			1000020440		

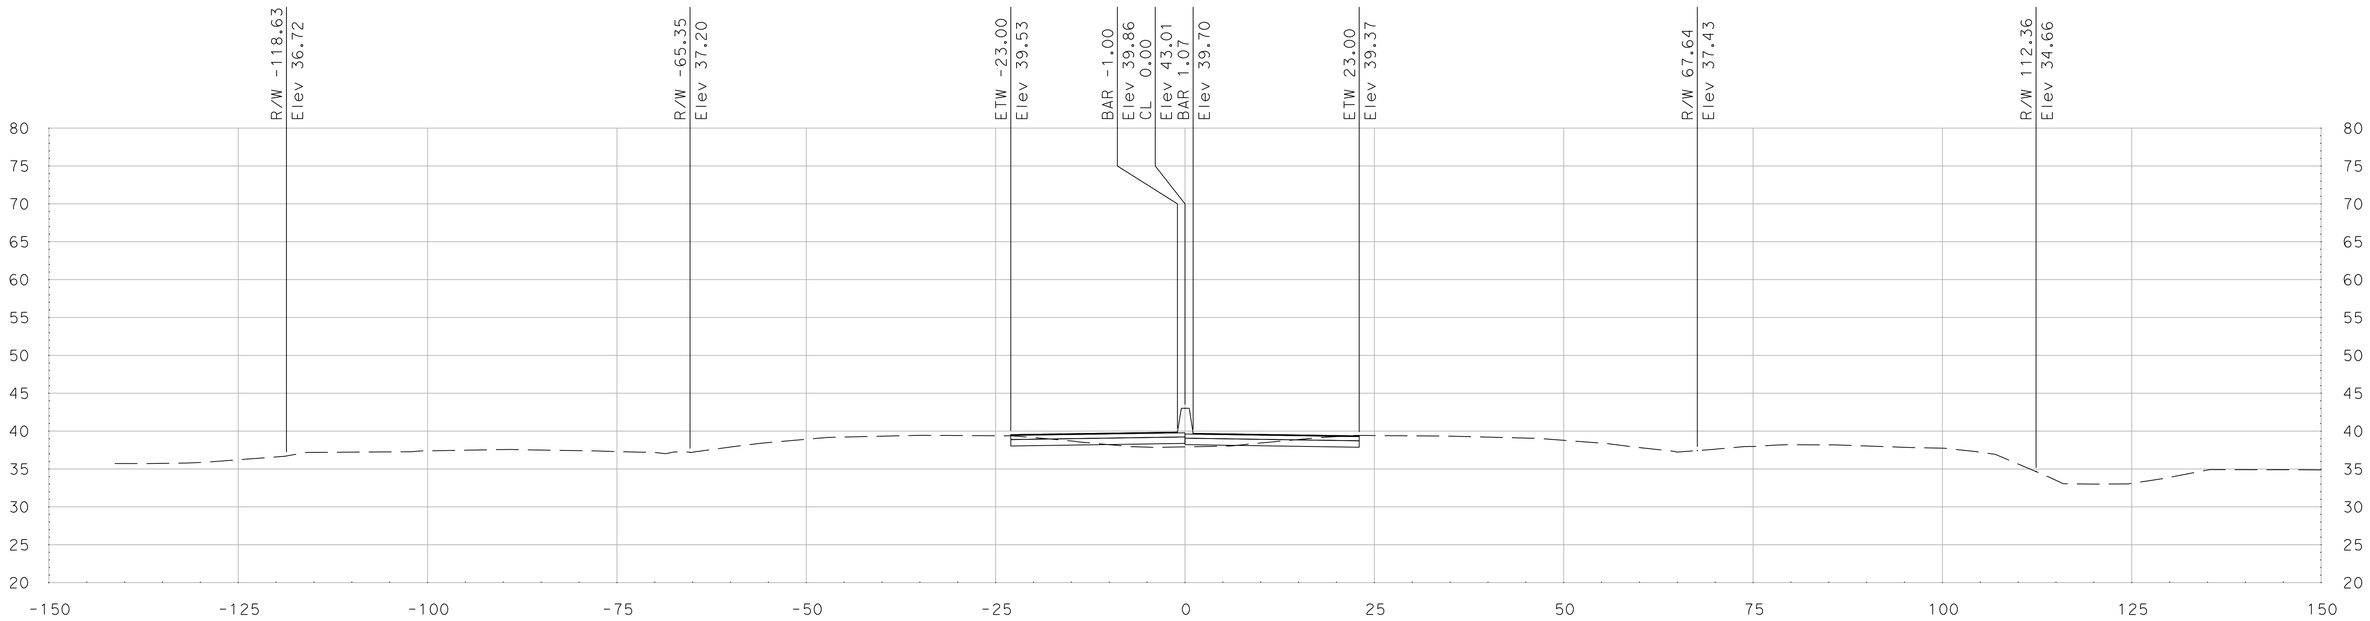

"SR 99" Sta 509+00.00

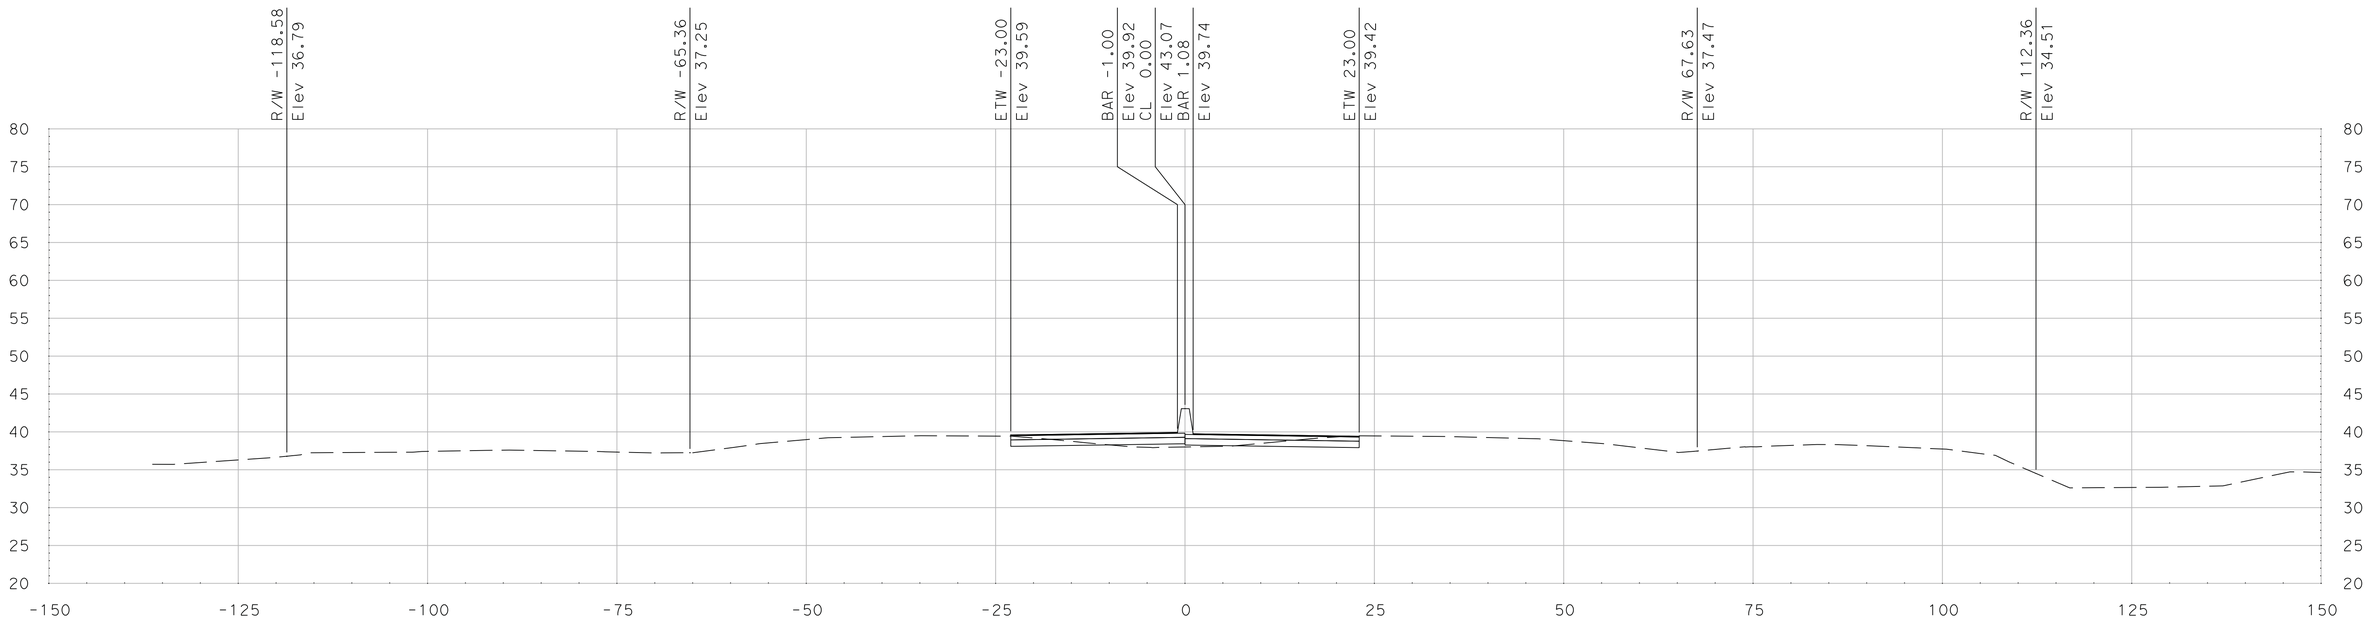

"SR 99" Sta 508+75.00

SCALE
HORIZONTAL: 1"=10'
VERTICAL: 1"=10'

DATE: 5/18/2011

ALL DIMENSIONS ARE IN US SURVEY FEET

FOR EARTHWORK DEVELOPMENT ONLY

Dist	COUNTY	ROUTE	POST MILES TOTAL PROJECT	SHEET No.	TOTAL SHEETS
10	SJ	99	4.9/14.2		
CONTRACT No.			10-0E6114		
PROJECT ID			1000020440		

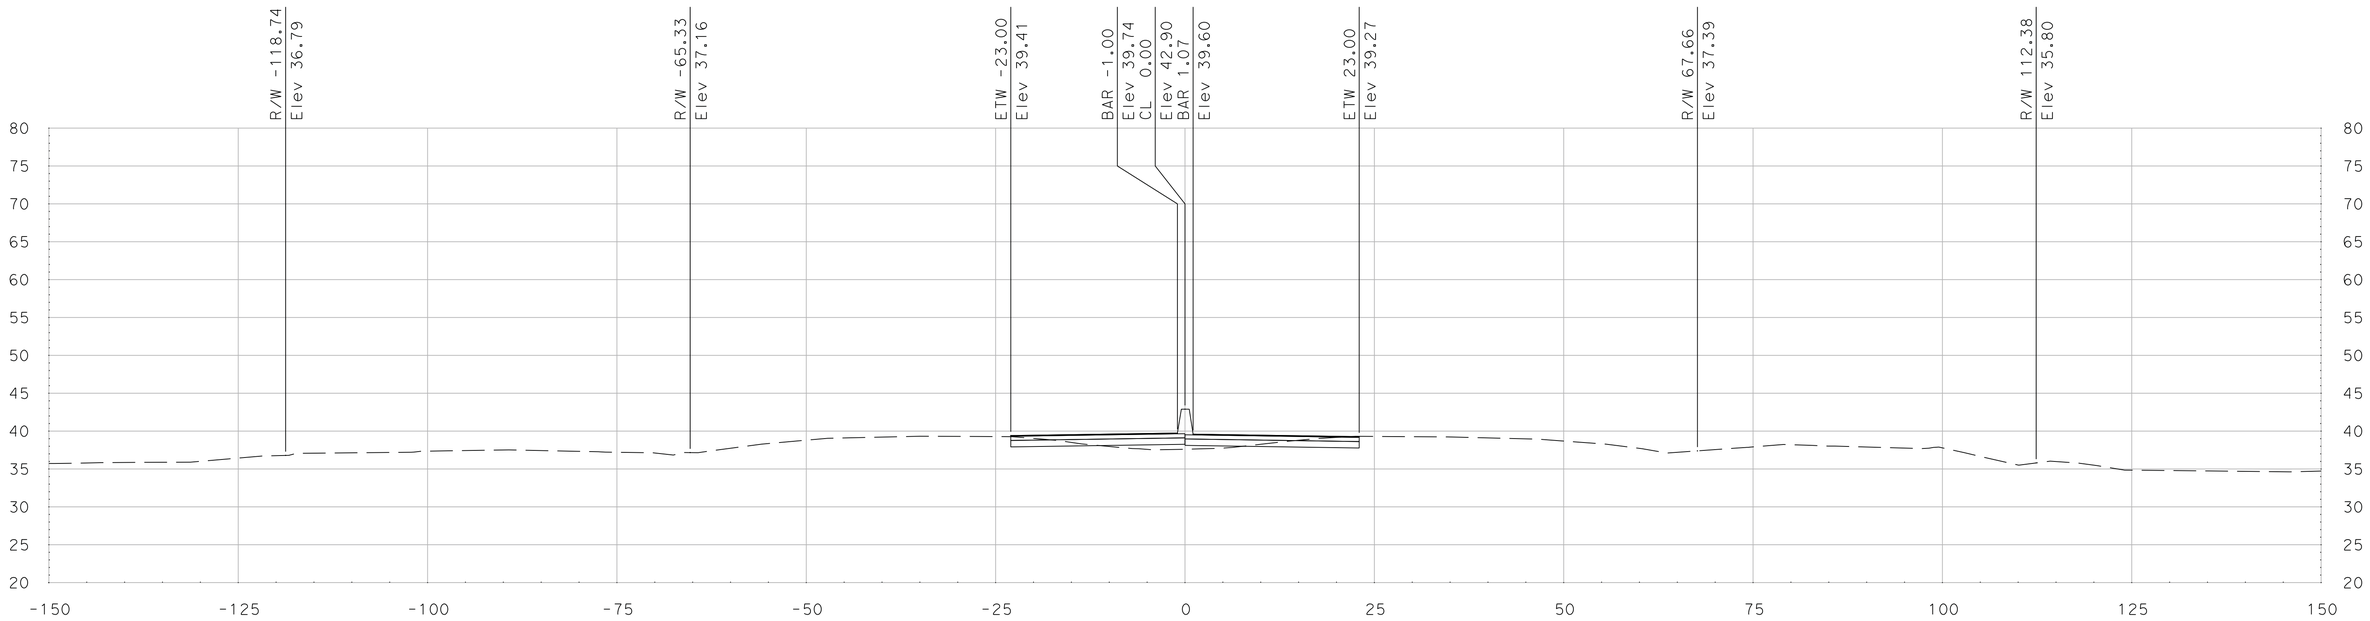

"SR 99" Sta 509+50.00

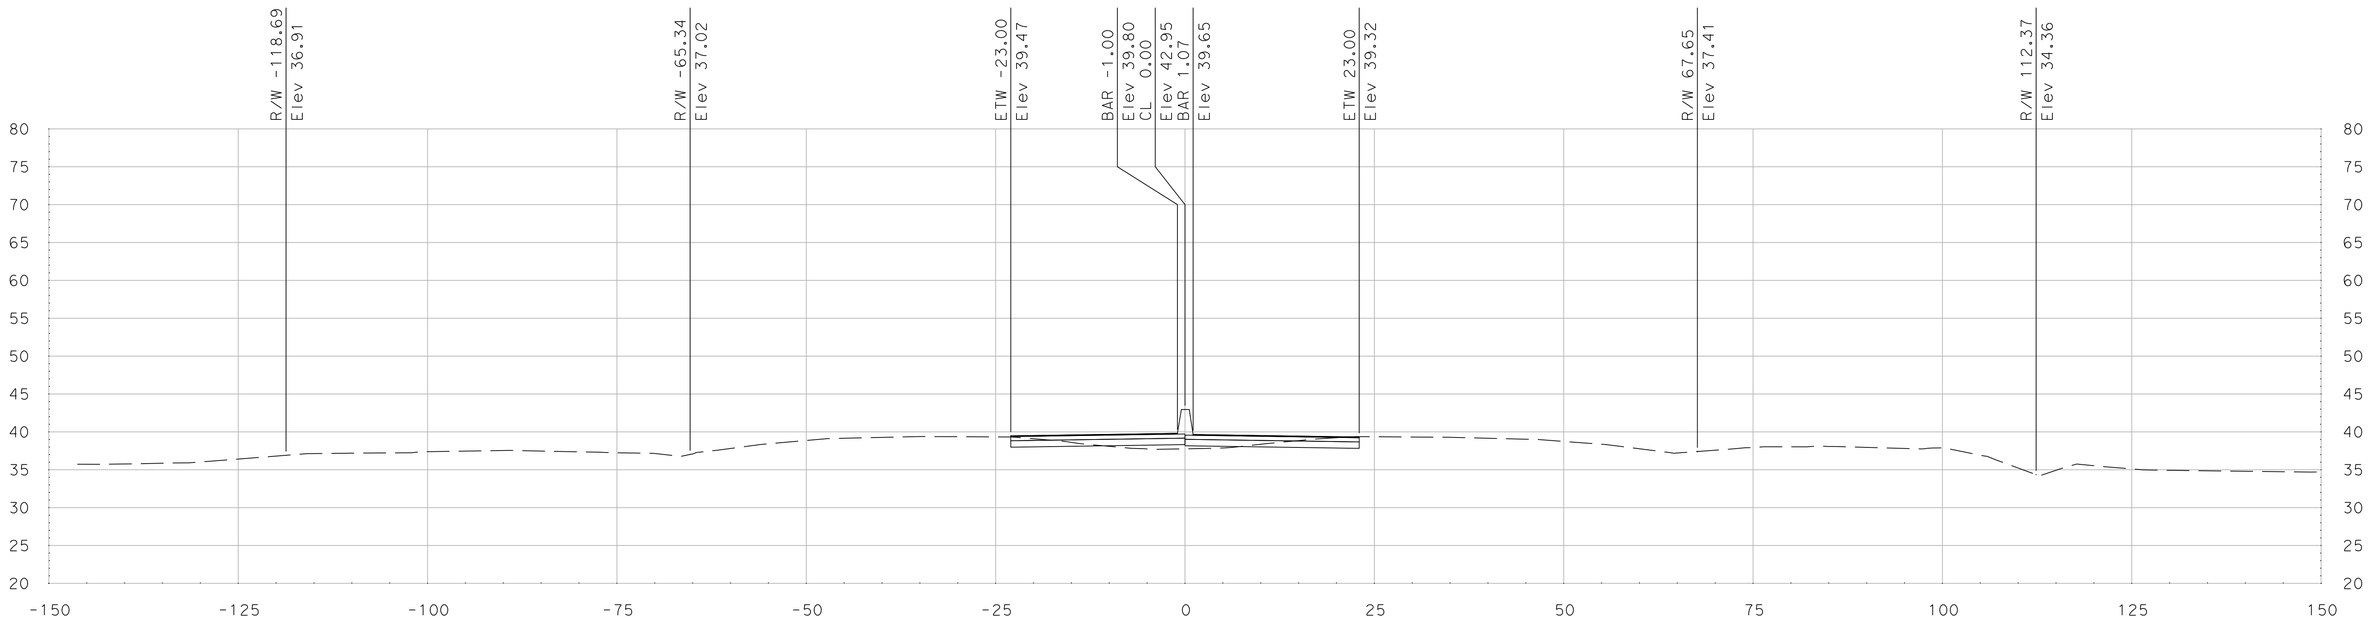

"SR 99" Sta 509+25.00

SCALE
HORIZONTAL: 1"=10'
VERTICAL: 1"=10'

DATE: 5/18/2011

ALL DIMENSIONS ARE IN US SURVEY FEET

FOR EARTHWORK DEVELOPMENT ONLY

Dist	COUNTY	ROUTE	POST MILES TOTAL PROJECT	SHEET No.	TOTAL SHEETS
10	SJ	99	4.9/14.2		
CONTRACT No.			10-0E6114		
PROJECT ID			1000020440		

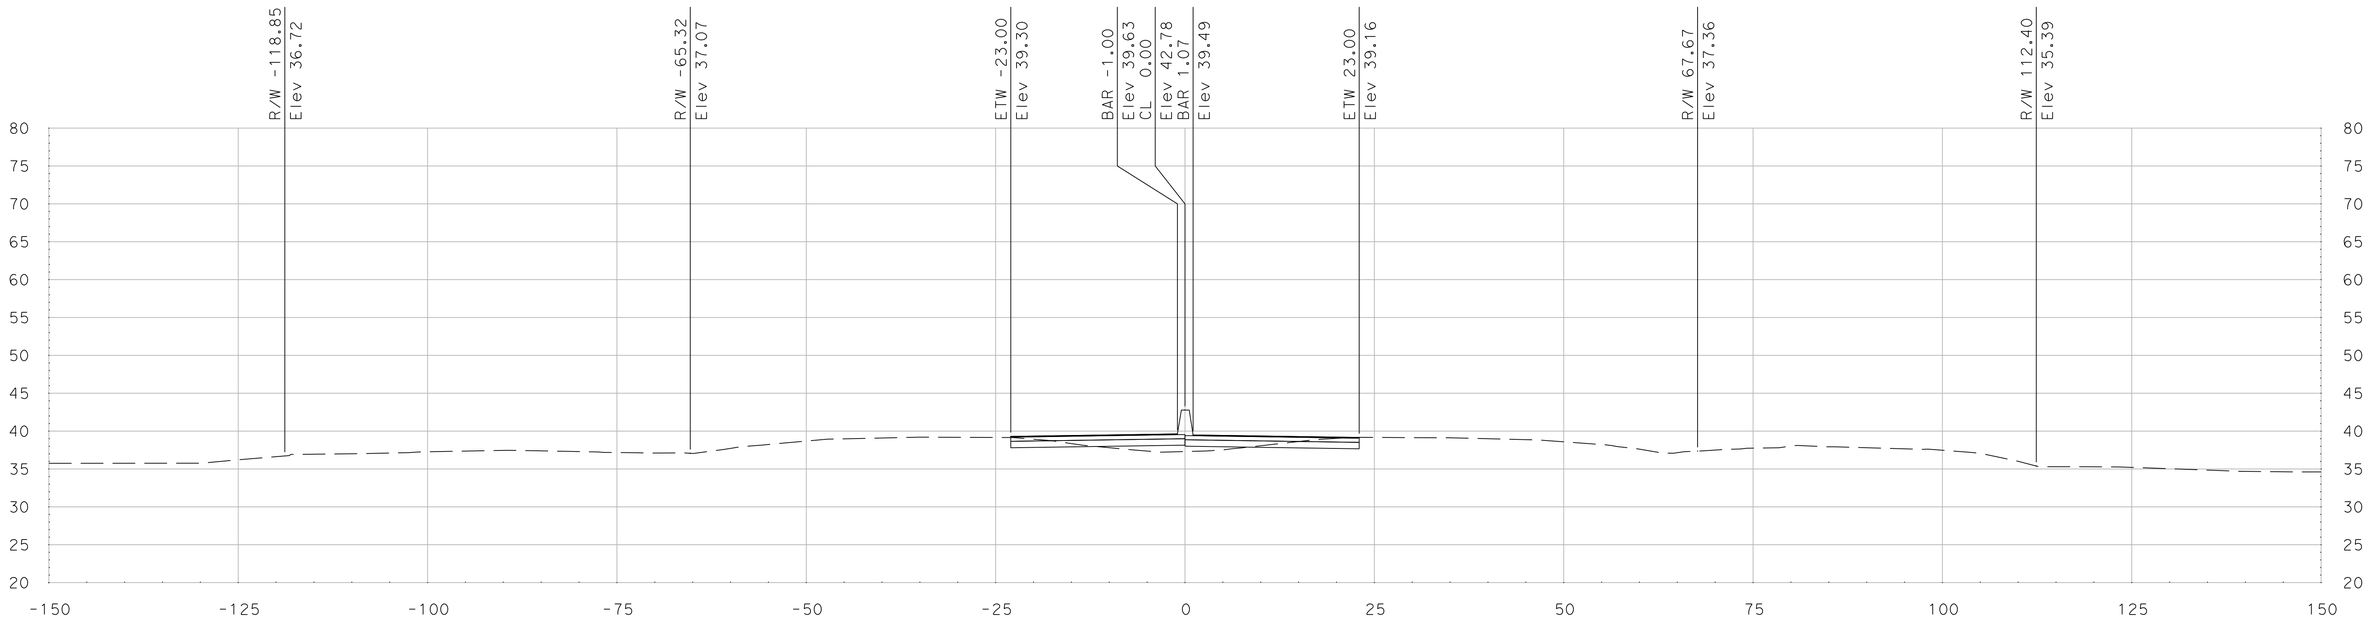

"SR 99" Sta 510+00.00

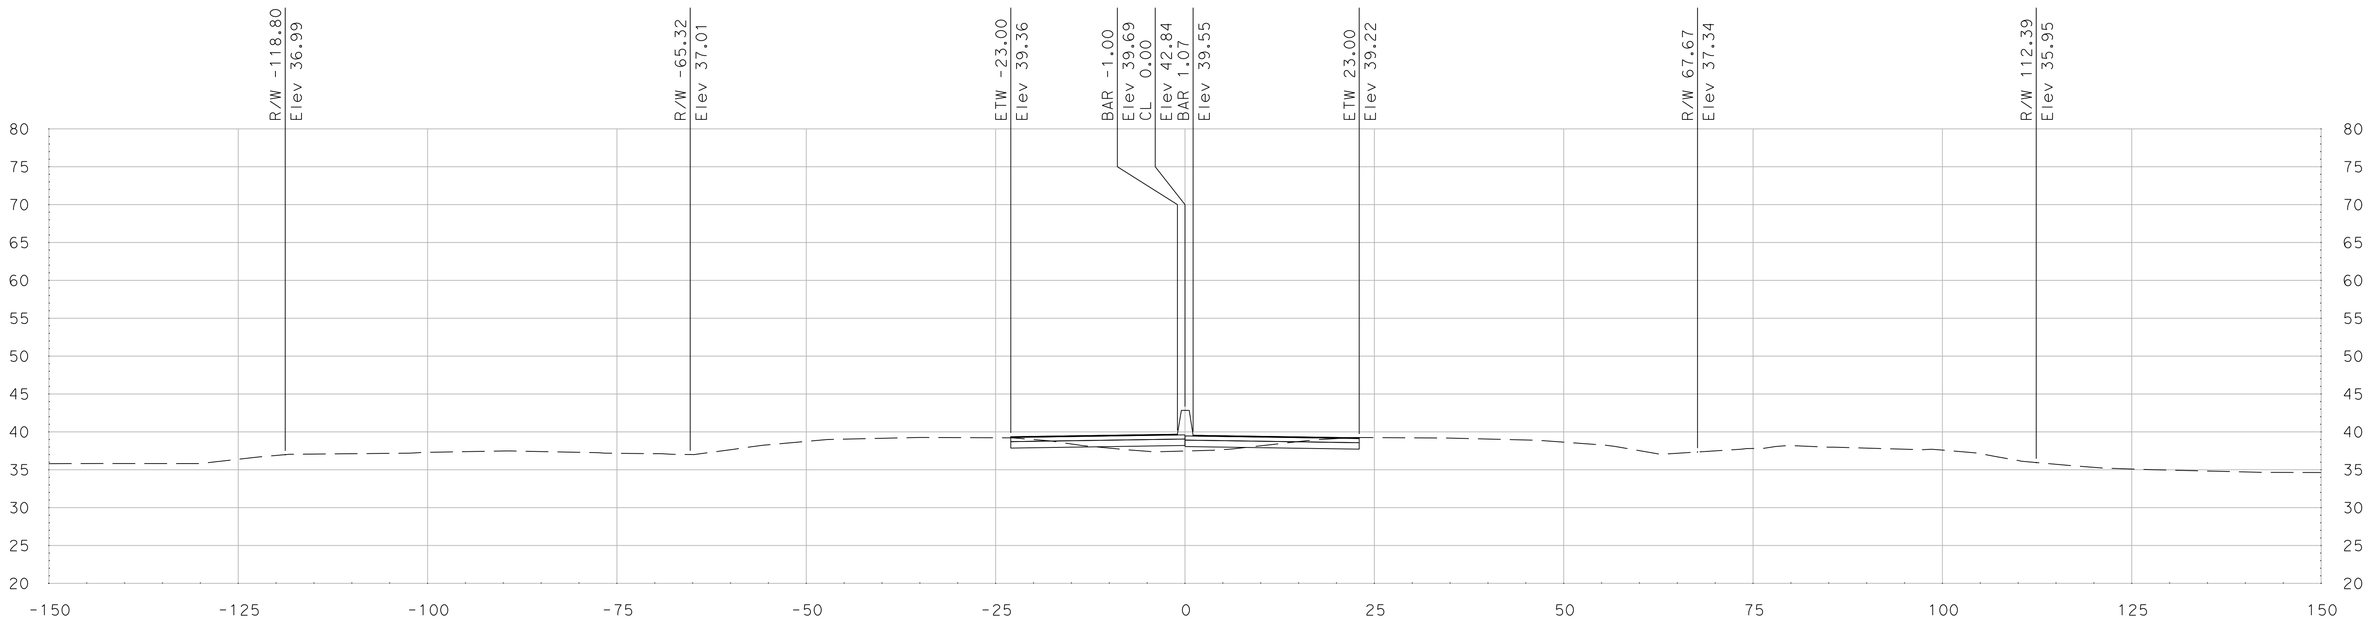

"SR 99" Sta 509+75.00

SCALE
HORIZONTAL: 1"=10'
VERTICAL: 1"=10'

DATE: 5/18/2011

ALL DIMENSIONS ARE IN US SURVEY FEET

FOR EARTHWORK DEVELOPMENT ONLY

Dist	COUNTY	ROUTE	POST MILES TOTAL PROJECT	SHEET No.	TOTAL SHEETS
10	SJ	99	4.9/14.2		
CONTRACT No.			10-0E6114		
PROJECT ID			1000020440		

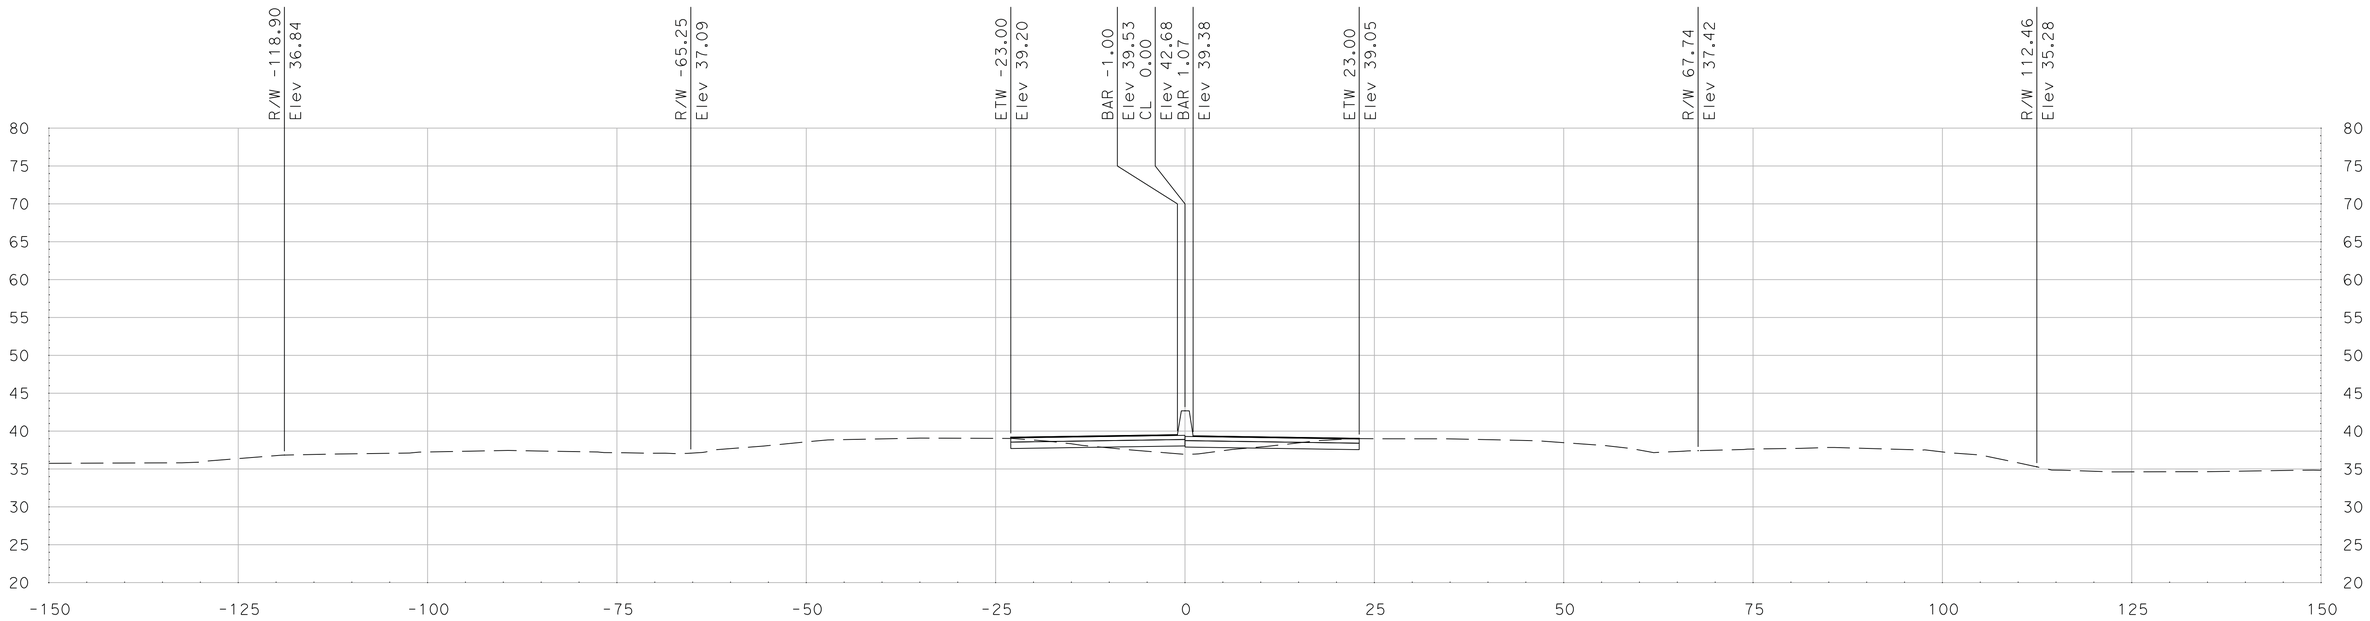

"SR 99" Sta 510+50.00

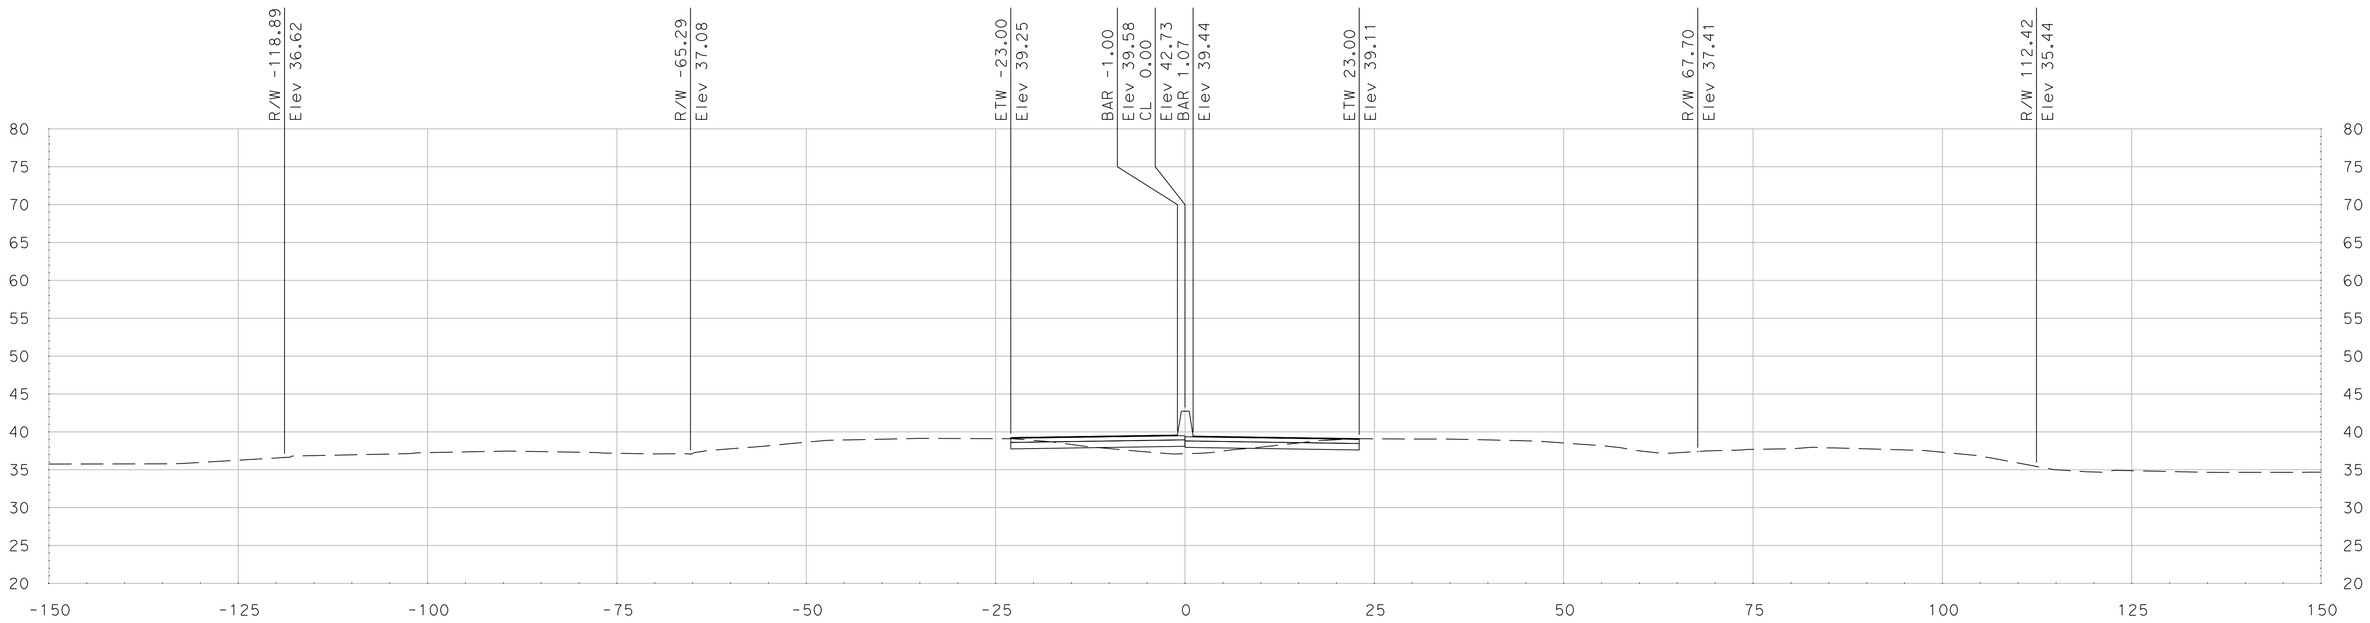

"SR 99" Sta 510+25.00

SCALE
HORIZONTAL: 1"=10'
VERTICAL: 1"=10'

DATE: 5/18/2011

ALL DIMENSIONS ARE IN US SURVEY FEET

FOR EARTHWORK DEVELOPMENT ONLY

Dist	COUNTY	ROUTE	POST MILES TOTAL PROJECT	SHEET No.	TOTAL SHEETS
10	SJ	99	4.9/14.2		
CONTRACT No.			10-0E6114		
PROJECT ID			1000020440		

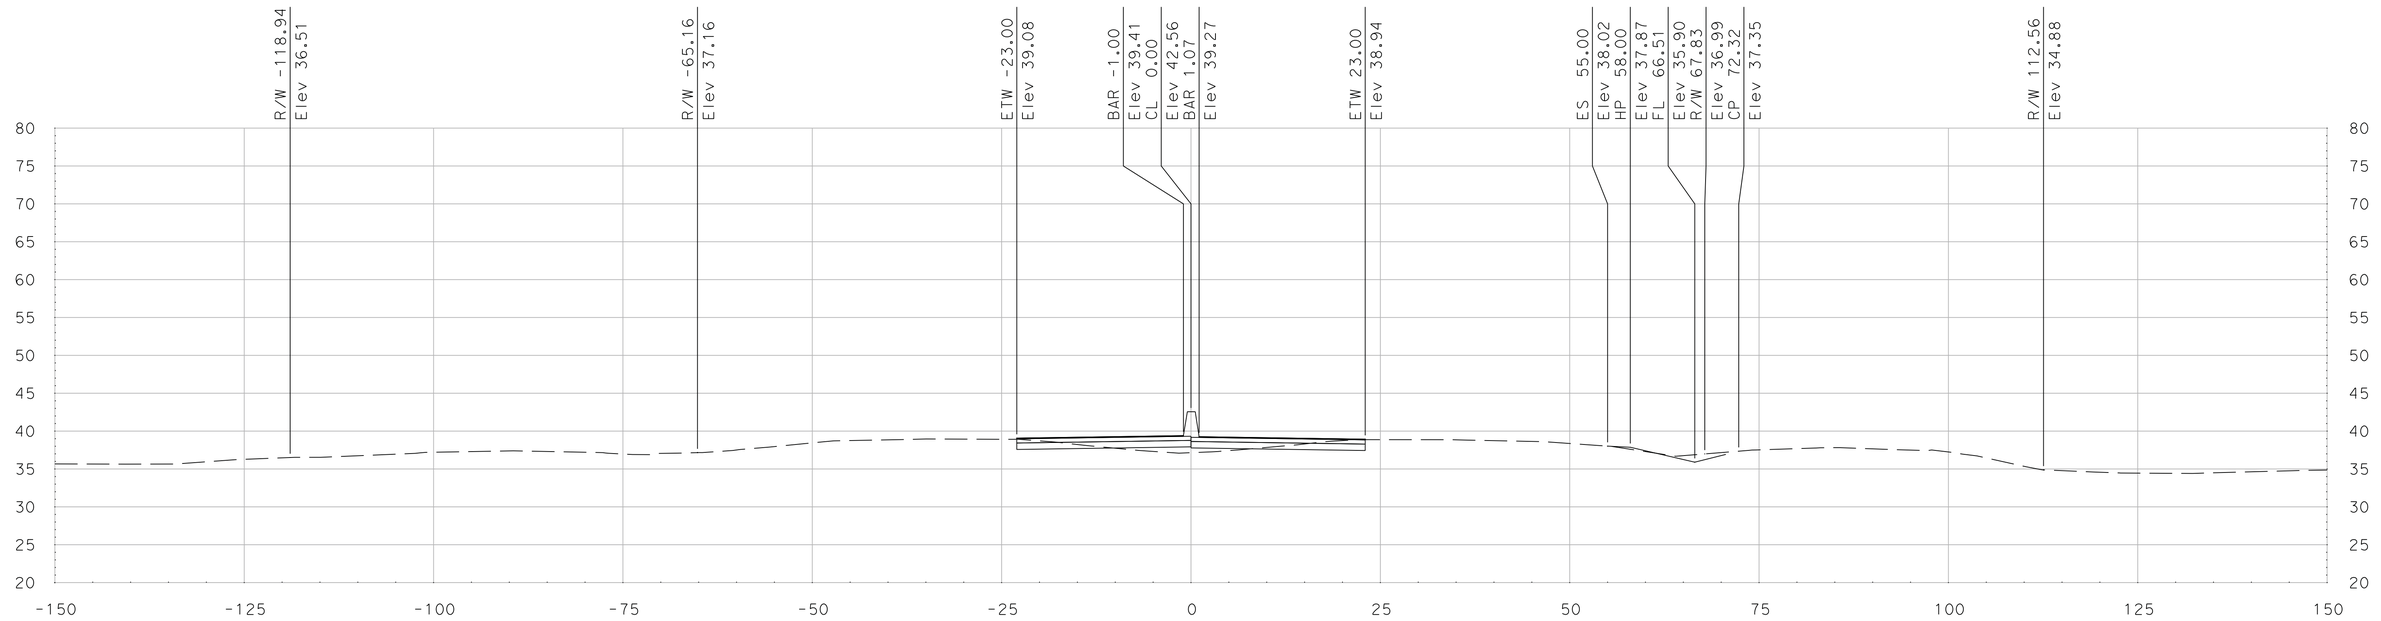

"SR 99" Sta 511+00.00

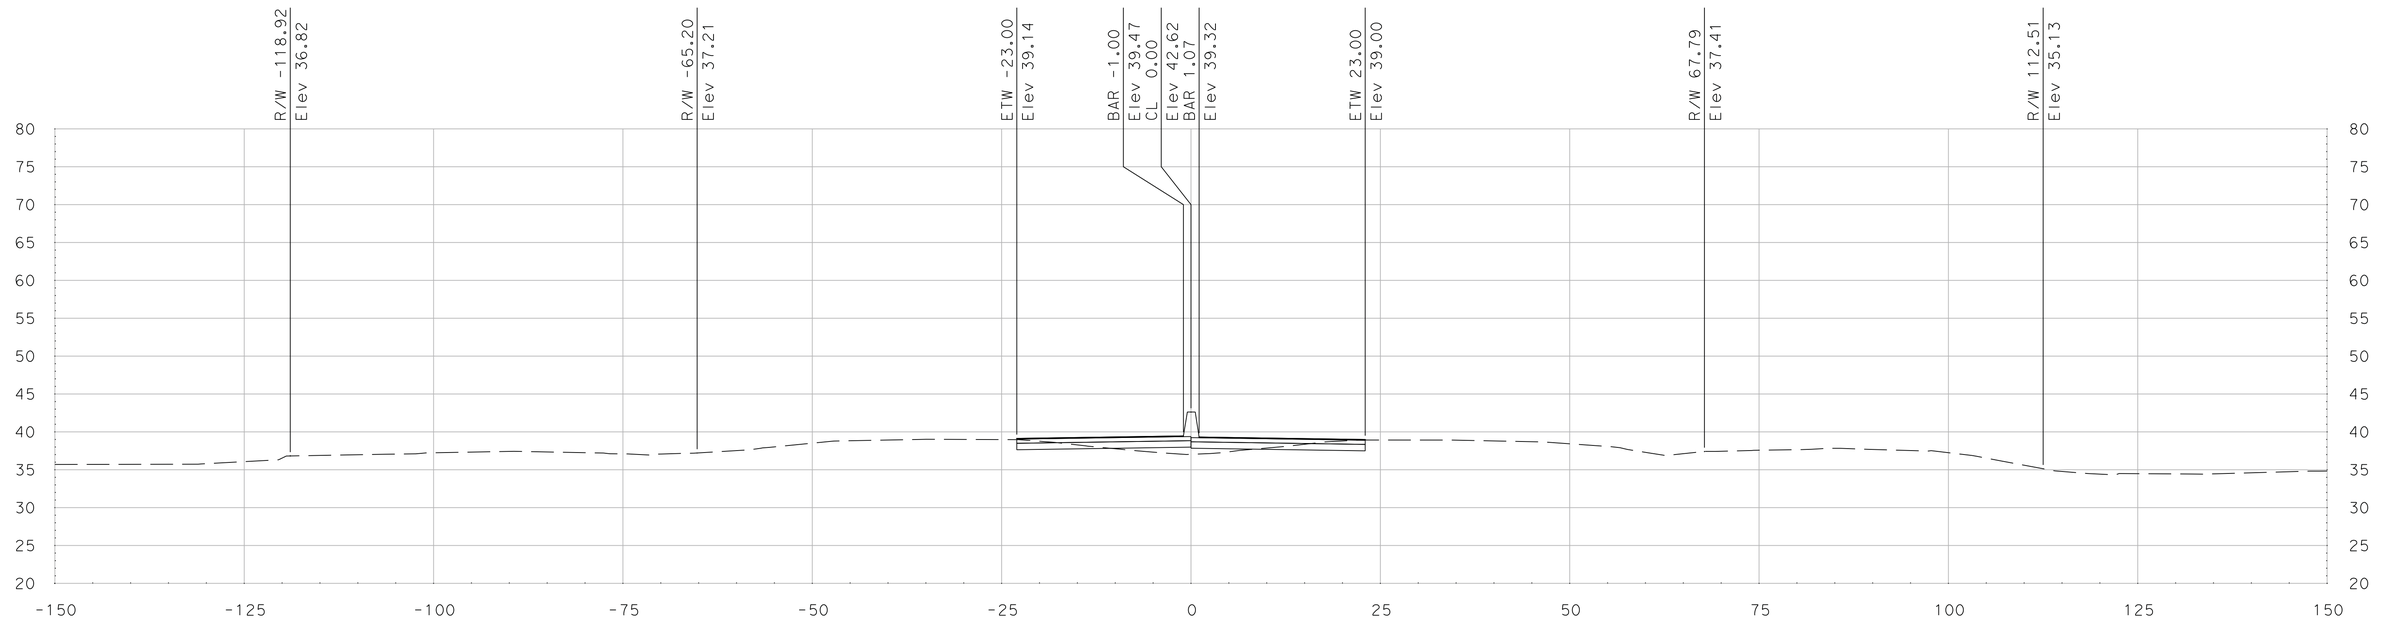

"SR 99" Sta 510+75.00

SCALE
HORIZONTAL: 1"=10'
VERTICAL: 1"=10'

DATE: 5/18/2011

ALL DIMENSIONS ARE IN US SURVEY FEET

FOR EARTHWORK DEVELOPMENT ONLY

Dist	COUNTY	ROUTE	POST MILES TOTAL PROJECT	SHEET No.	TOTAL SHEETS
10	SJ	99	4.9/14.2		
CONTRACT No.			10-0E6114		
PROJECT ID			1000020440		

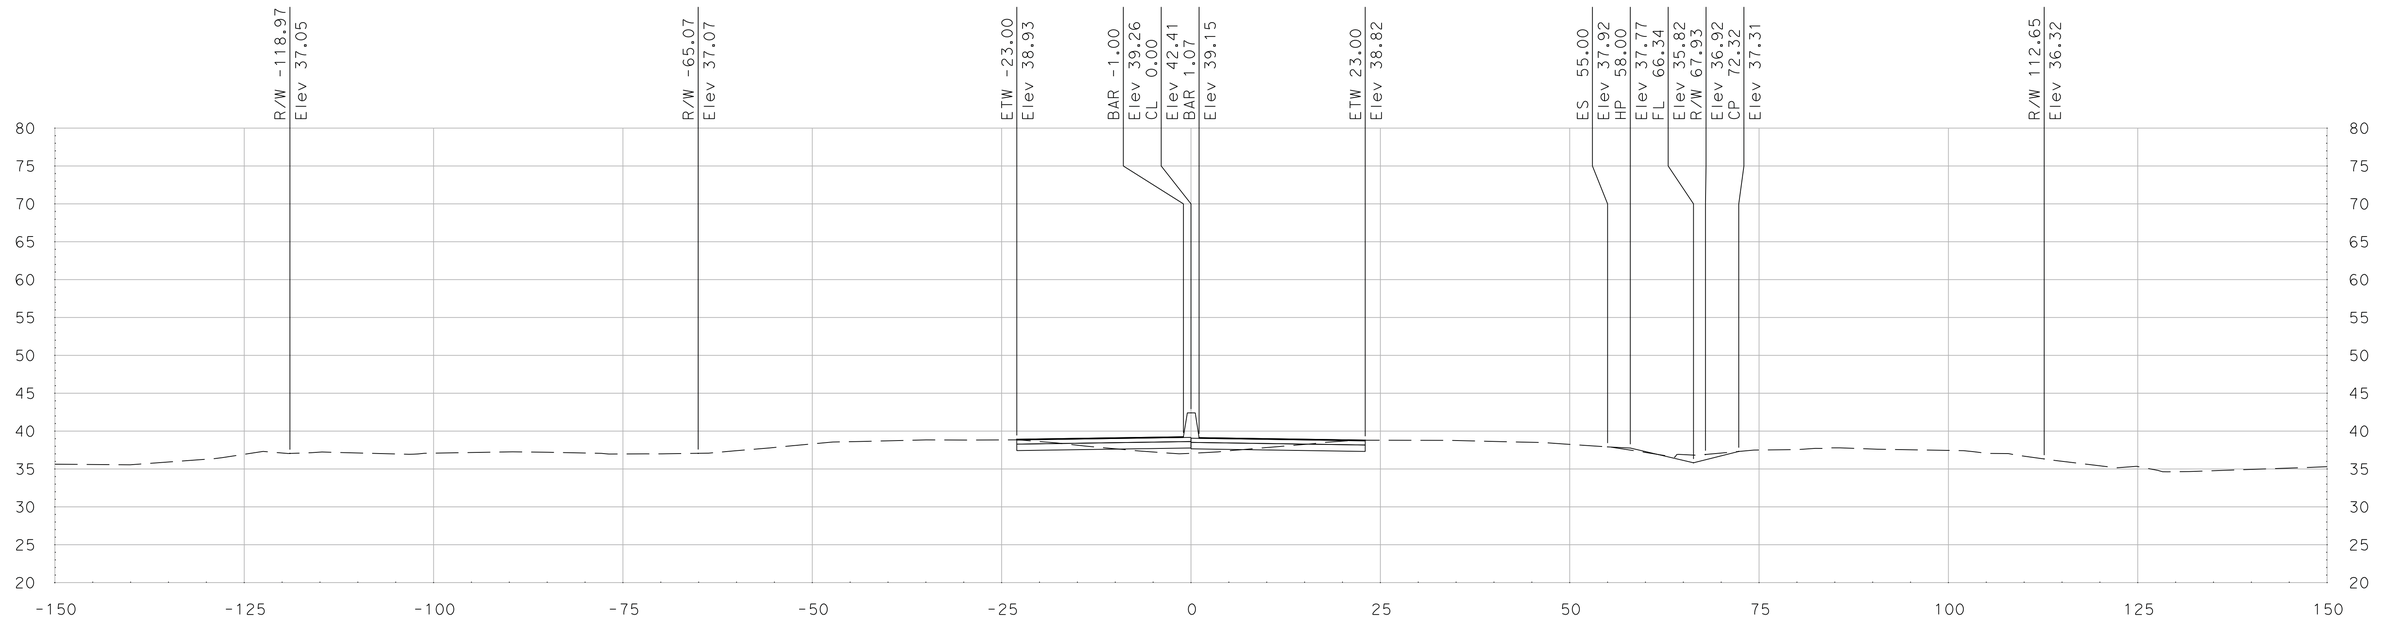

"SR 99" Sta 511+50.00

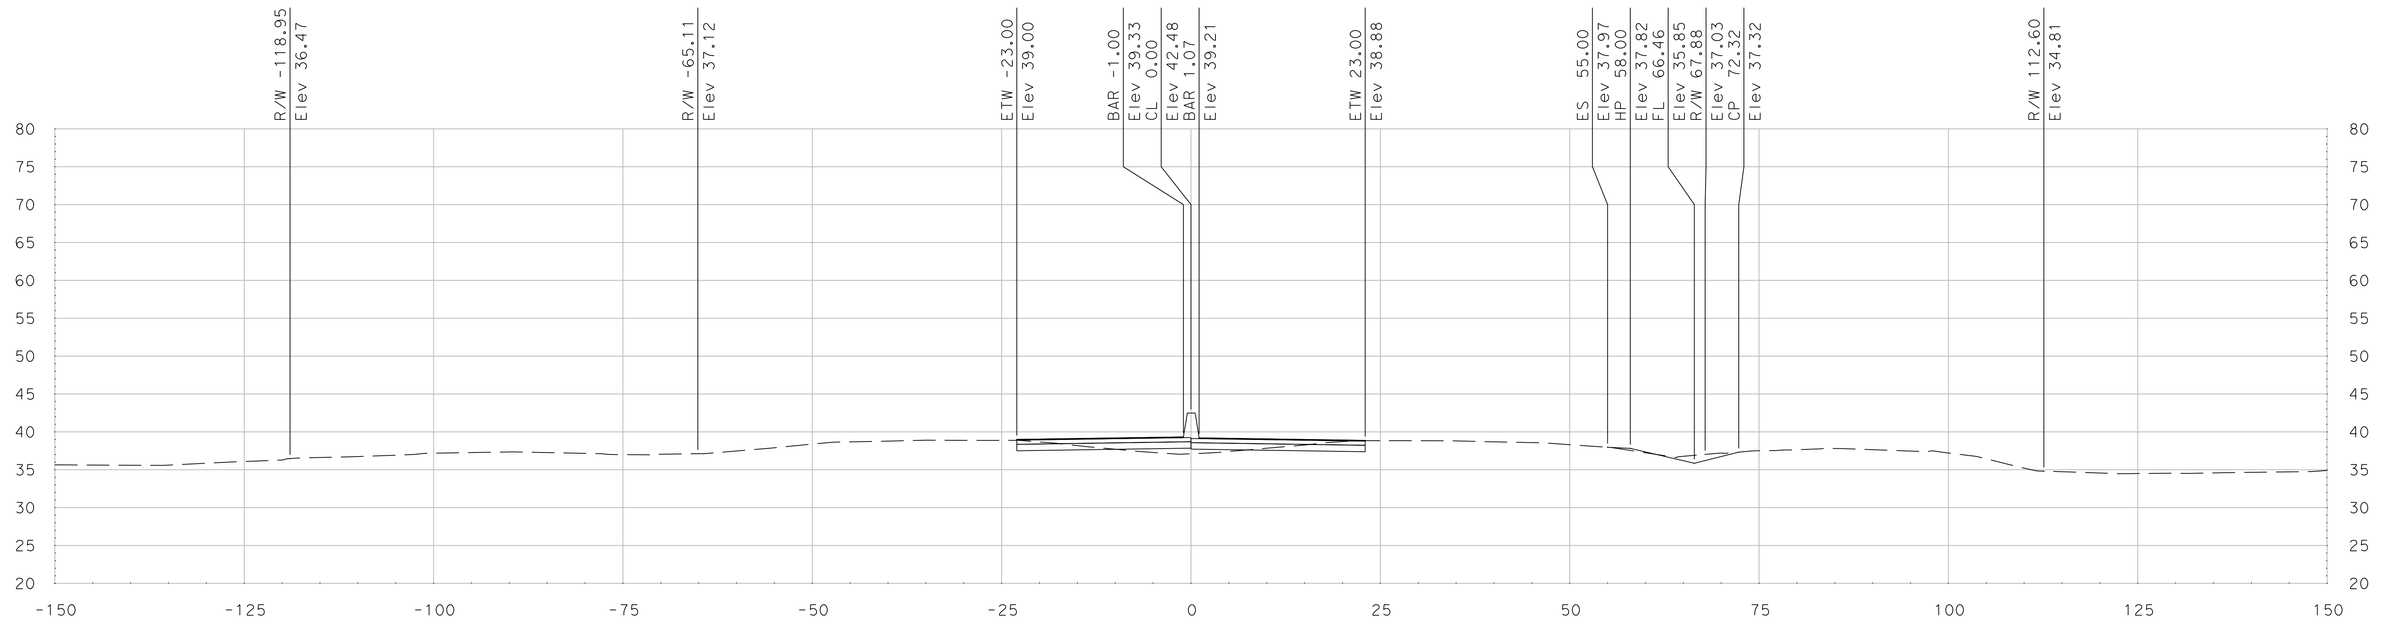

"SR 99" Sta 511+25.00

SCALE
HORIZONTAL: 1"=10'
VERTICAL: 1"=10'

DATE: 5/18/2011

ALL DIMENSIONS ARE IN US SURVEY FEET

FOR EARTHWORK DEVELOPMENT ONLY

Dist	COUNTY	ROUTE	POST MILES TOTAL PROJECT	SHEET No.	TOTAL SHEETS
10	SJ	99	4.9/14.2		
CONTRACT No.			10-0E6114		
PROJECT ID			1000020440		

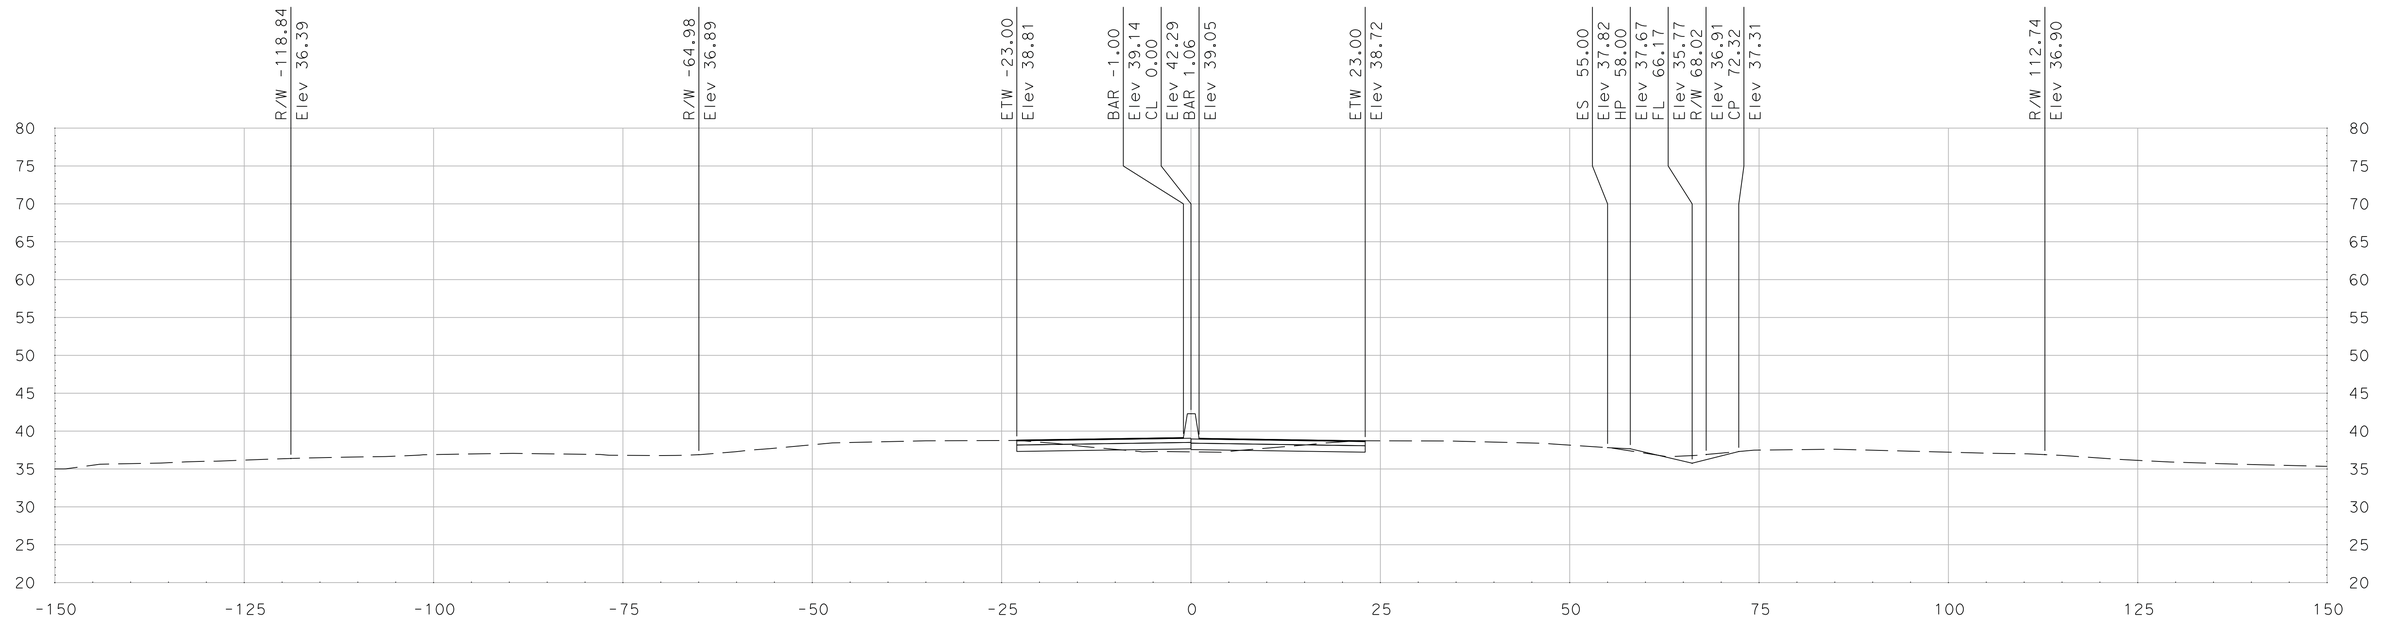

"SR 99" Sta 512+00.00

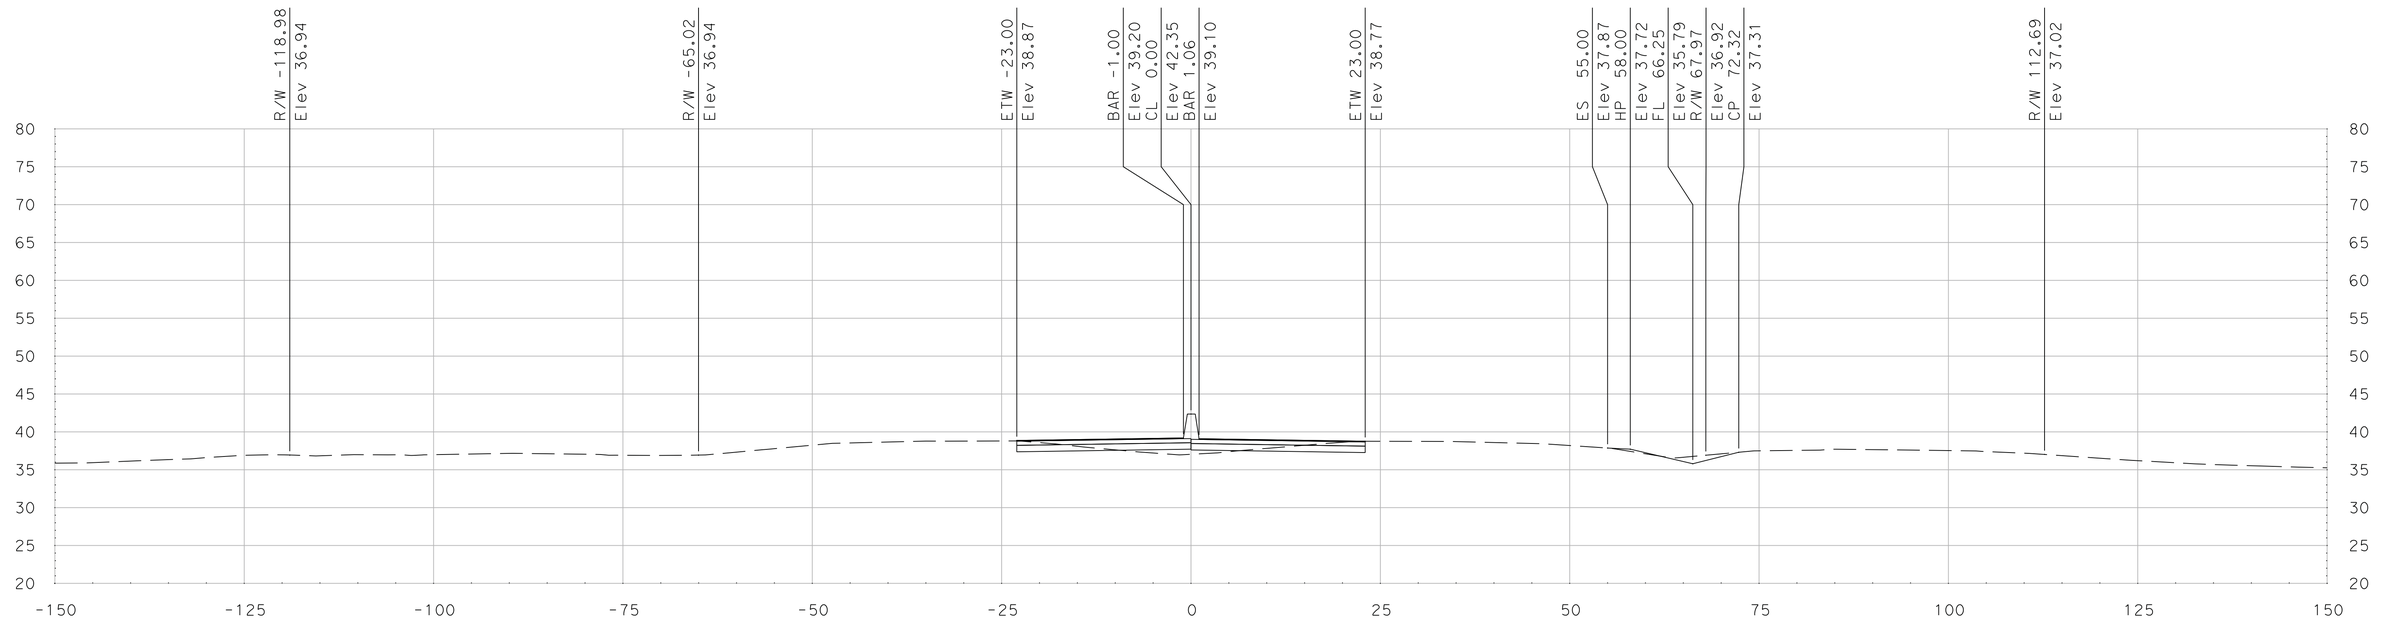

"SR 99" Sta 511+75.00

SCALE
HORIZONTAL: 1"=10'
VERTICAL: 1"=10'

DATE: 5/18/2011

ALL DIMENSIONS ARE IN US SURVEY FEET

FOR EARTHWORK DEVELOPMENT ONLY

Dist	COUNTY	ROUTE	POST MILES TOTAL PROJECT	SHEET No.	TOTAL SHEETS
10	SJ	99	4.9/14.2		
CONTRACT No.			10-0E6114		
PROJECT ID			1000020440		

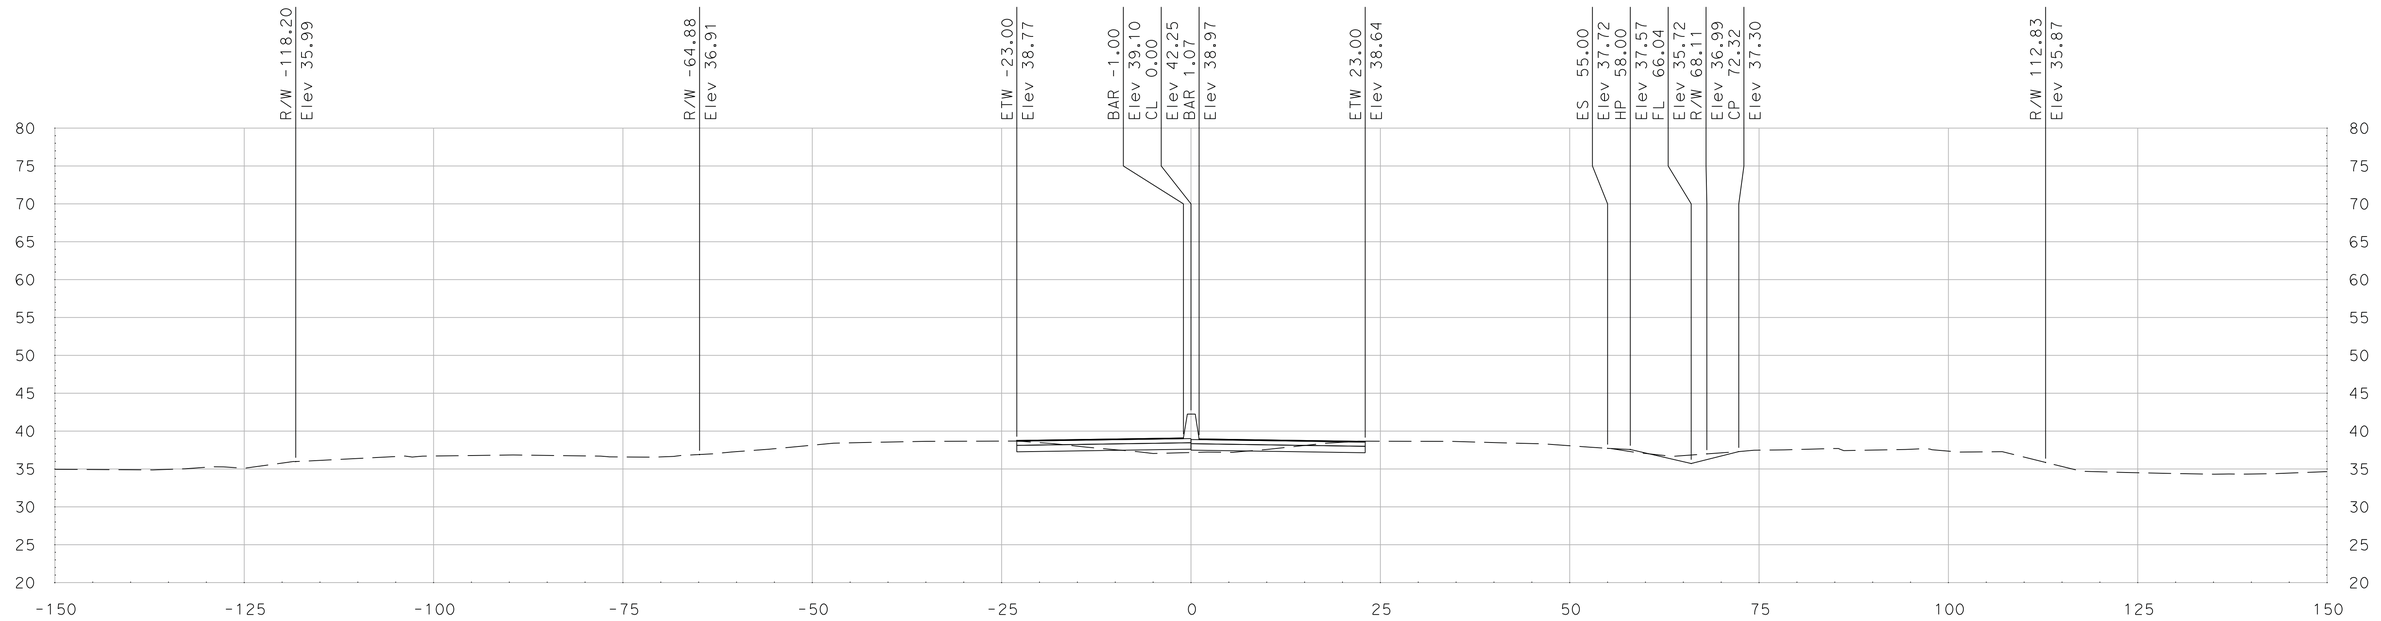

"SR 99" Sta 512+50.00

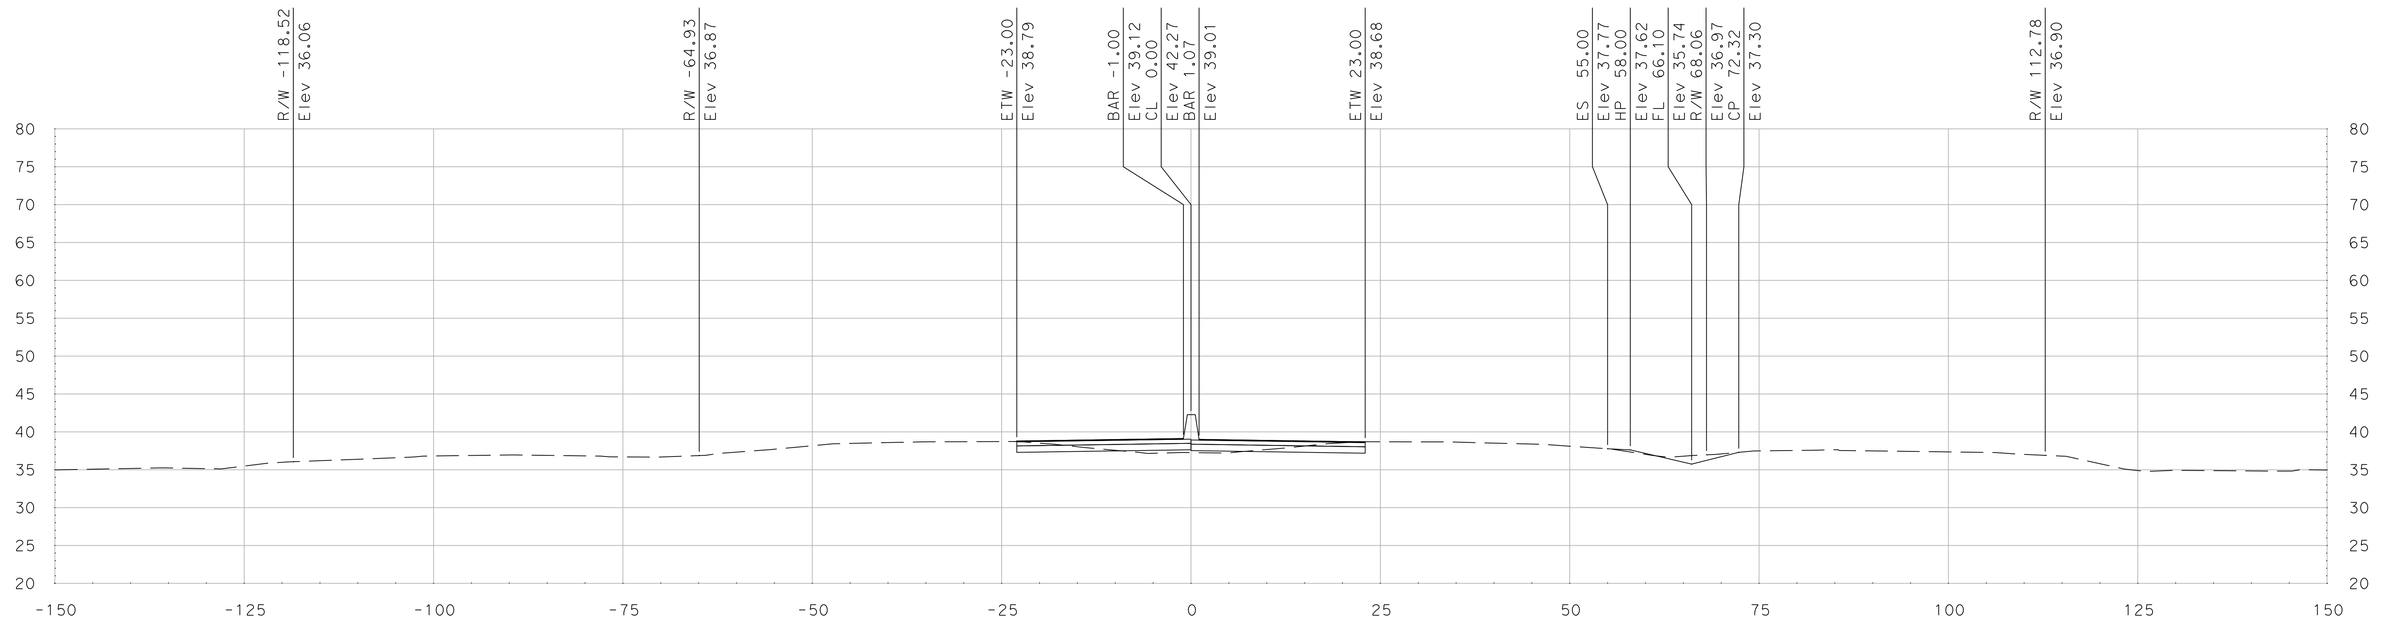

"SR 99" Sta 512+25.00

SCALE
HORIZONTAL: 1"=10'
VERTICAL: 1"=10'

DATE: 5/18/2011

ALL DIMENSIONS ARE IN US SURVEY FEET

FOR EARTHWORK DEVELOPMENT ONLY

Dist	COUNTY	ROUTE	POST MILES TOTAL PROJECT	SHEET No.	TOTAL SHEETS
10	SJ	99	4.9/14.2		
CONTRACT No.			10-0E6114		
PROJECT ID			1000020440		

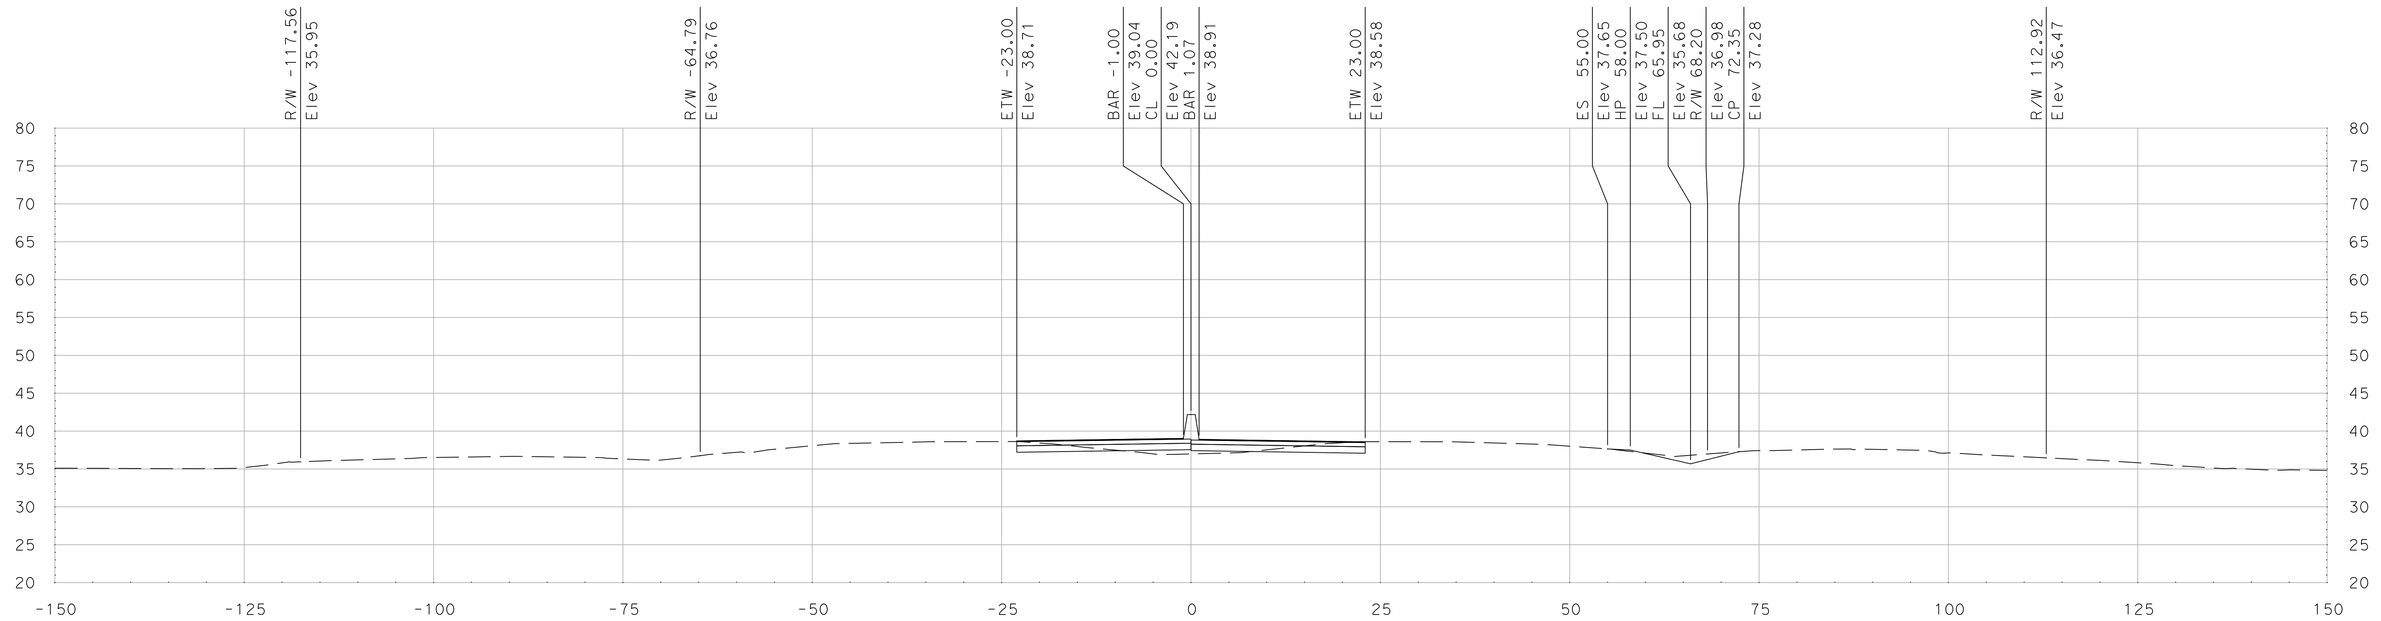

"SR 99" Sta 513+00.00

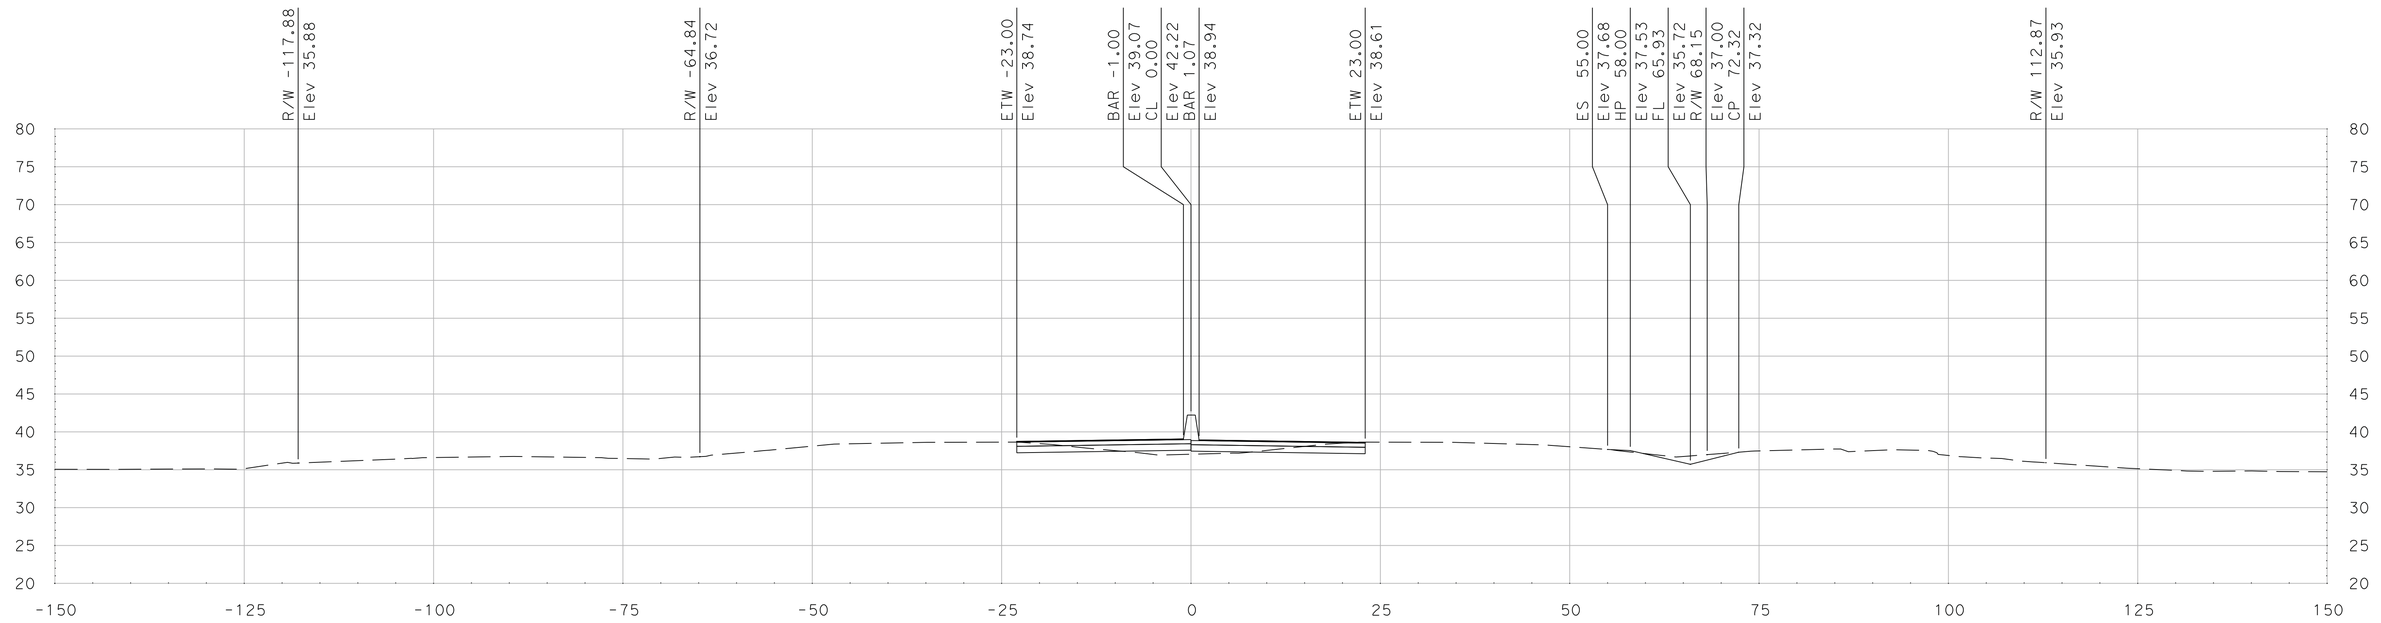

"SR 99" Sta 512+75.00

SCALE
HORIZONTAL: 1"=10'
VERTICAL: 1"=10'

DATE: 5/18/2011

ALL DIMENSIONS ARE IN US SURVEY FEET

FOR EARTHWORK DEVELOPMENT ONLY

Dist	COUNTY	ROUTE	POST MILES TOTAL PROJECT	SHEET No.	TOTAL SHEETS
10	SJ	99	4.9/14.2		
CONTRACT No.			10-0E6114		
PROJECT ID			1000020440		

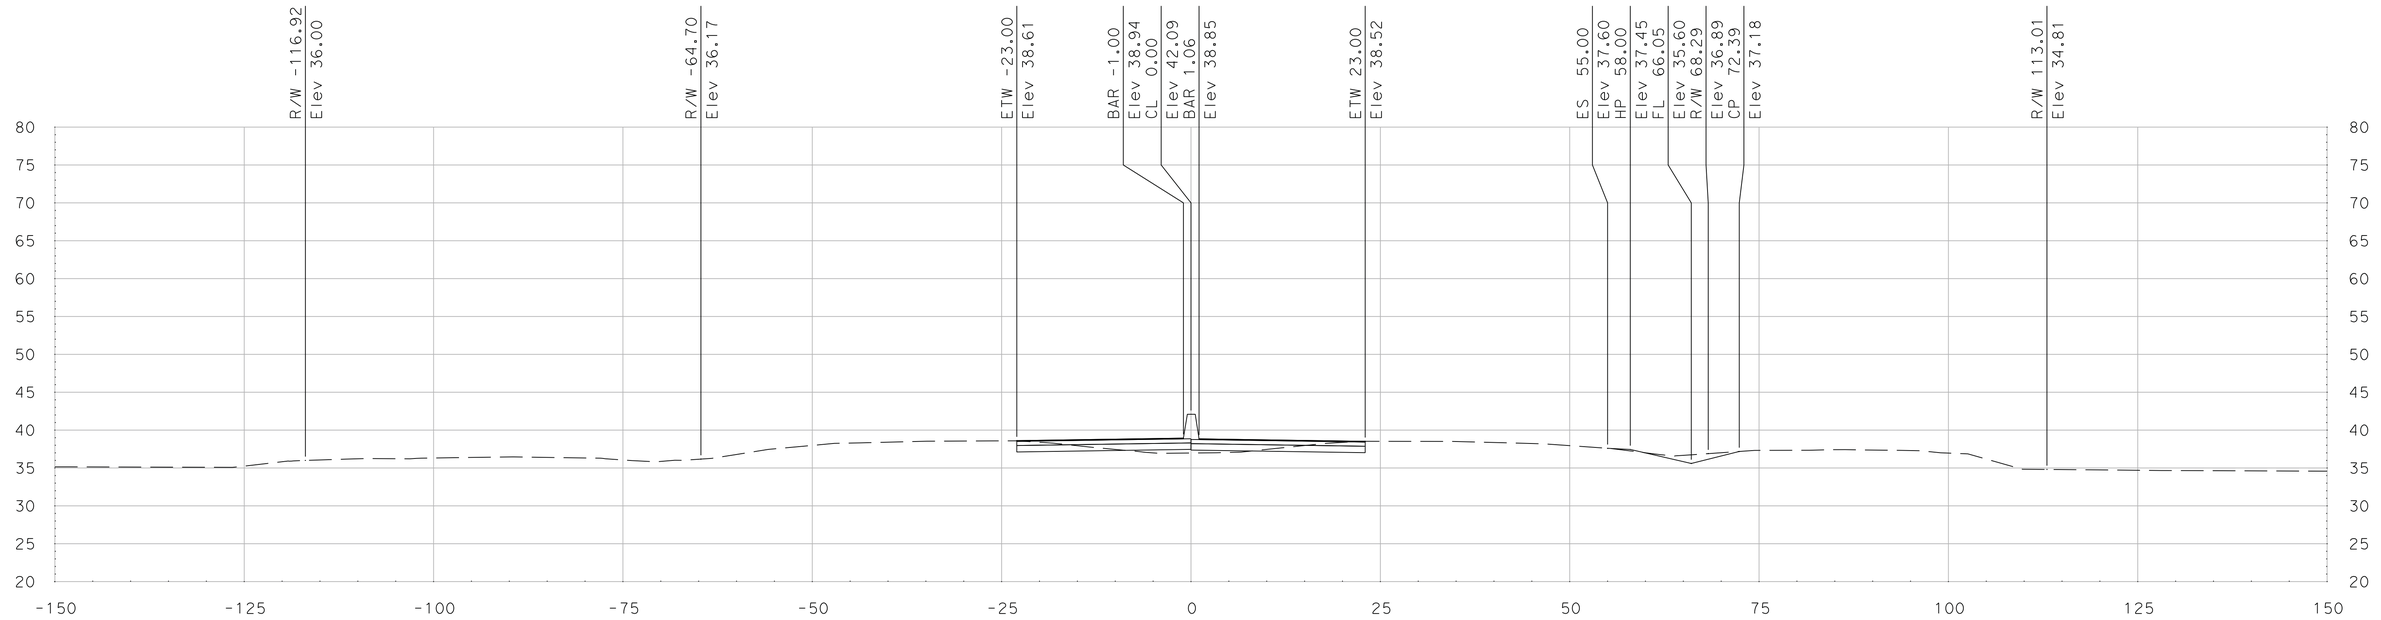

"SR 99" Sta 513+50.00

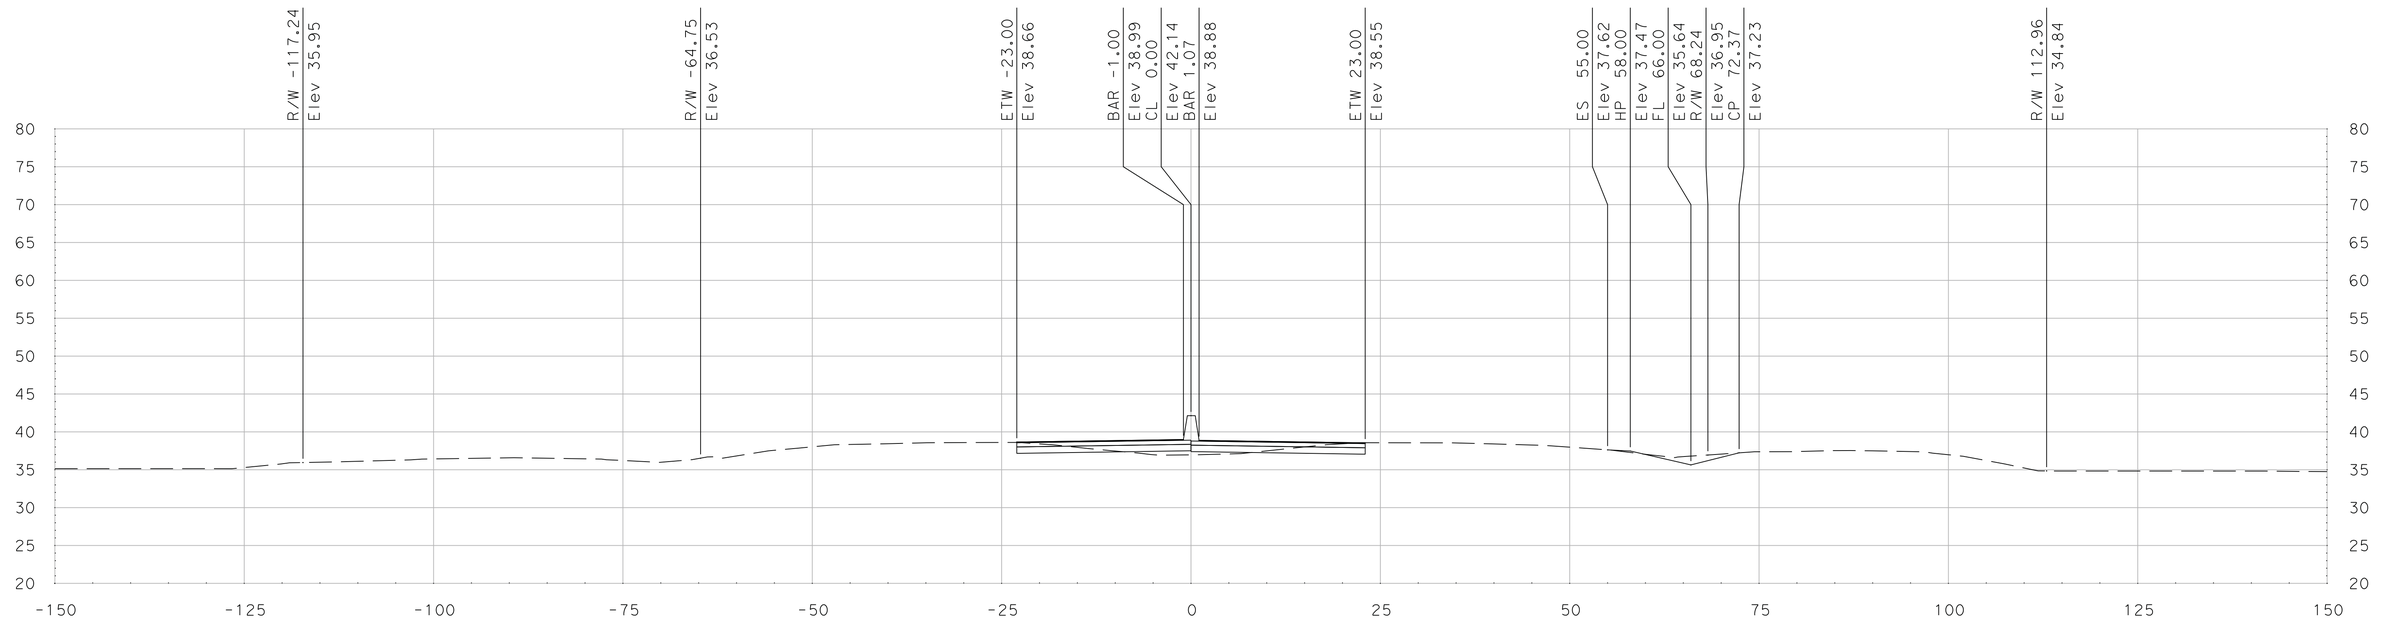

"SR 99" Sta 513+25.00

SCALE
HORIZONTAL: 1"=10'
VERTICAL: 1"=10'

DATE: 5/18/2011

ALL DIMENSIONS ARE IN US SURVEY FEET

FOR EARTHWORK DEVELOPMENT ONLY

Dist	COUNTY	ROUTE	POST MILES TOTAL PROJECT	SHEET No.	TOTAL SHEETS
10	SJ	99	4.9/14.2		
CONTRACT No.			10-0E6114		
PROJECT ID			1000020440		

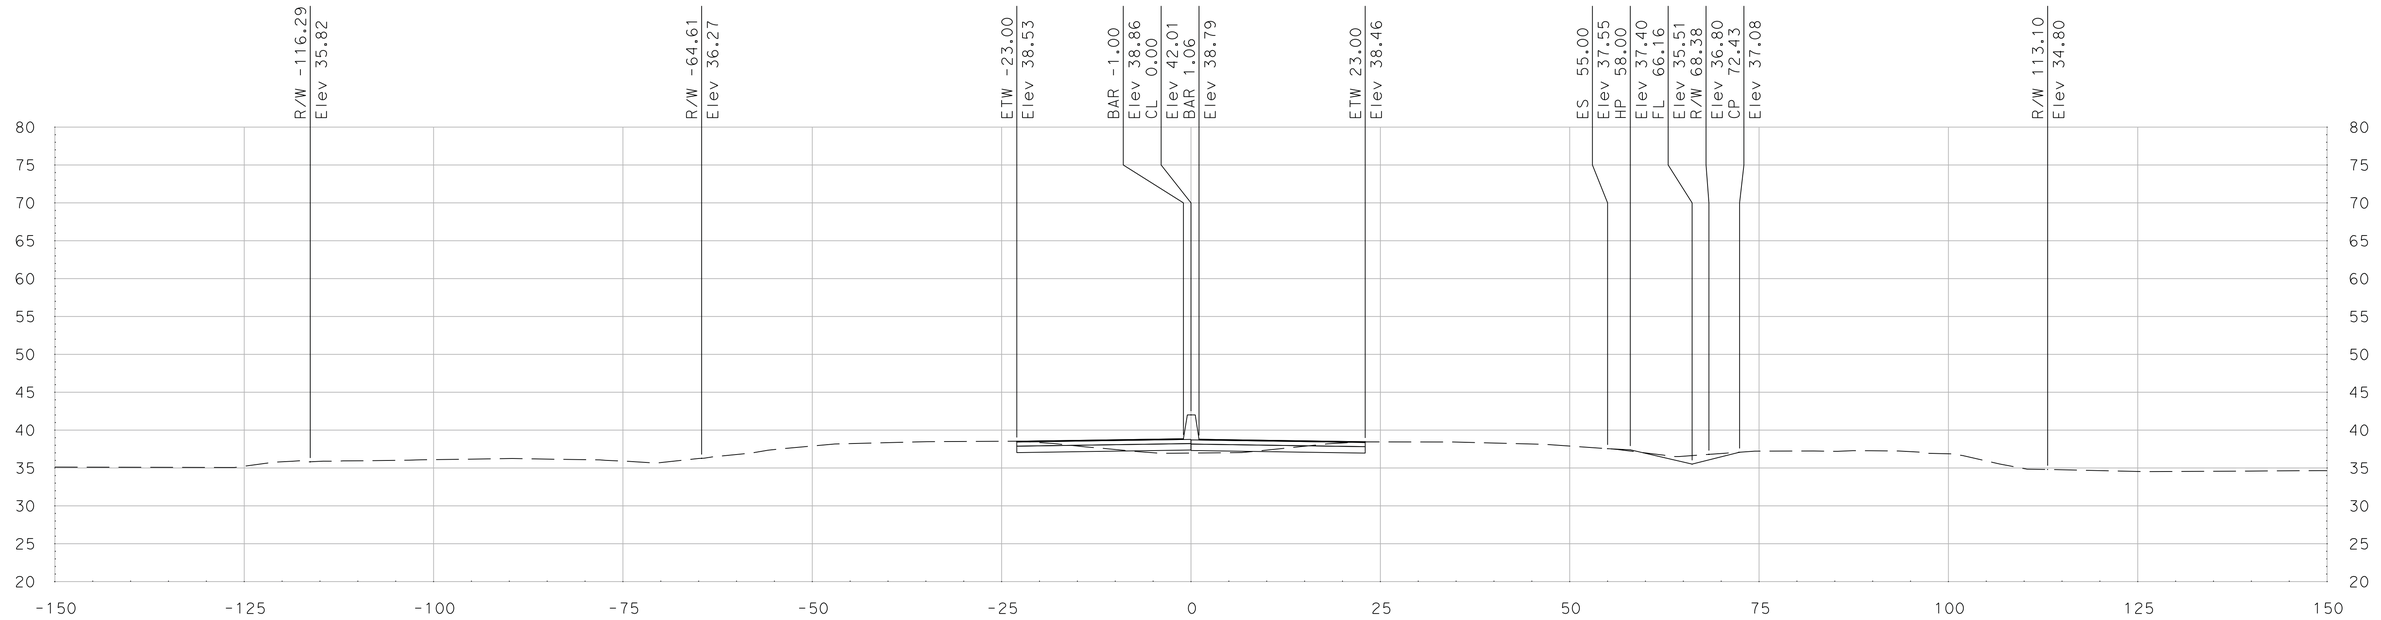

"SR 99" Sta 514+00.00

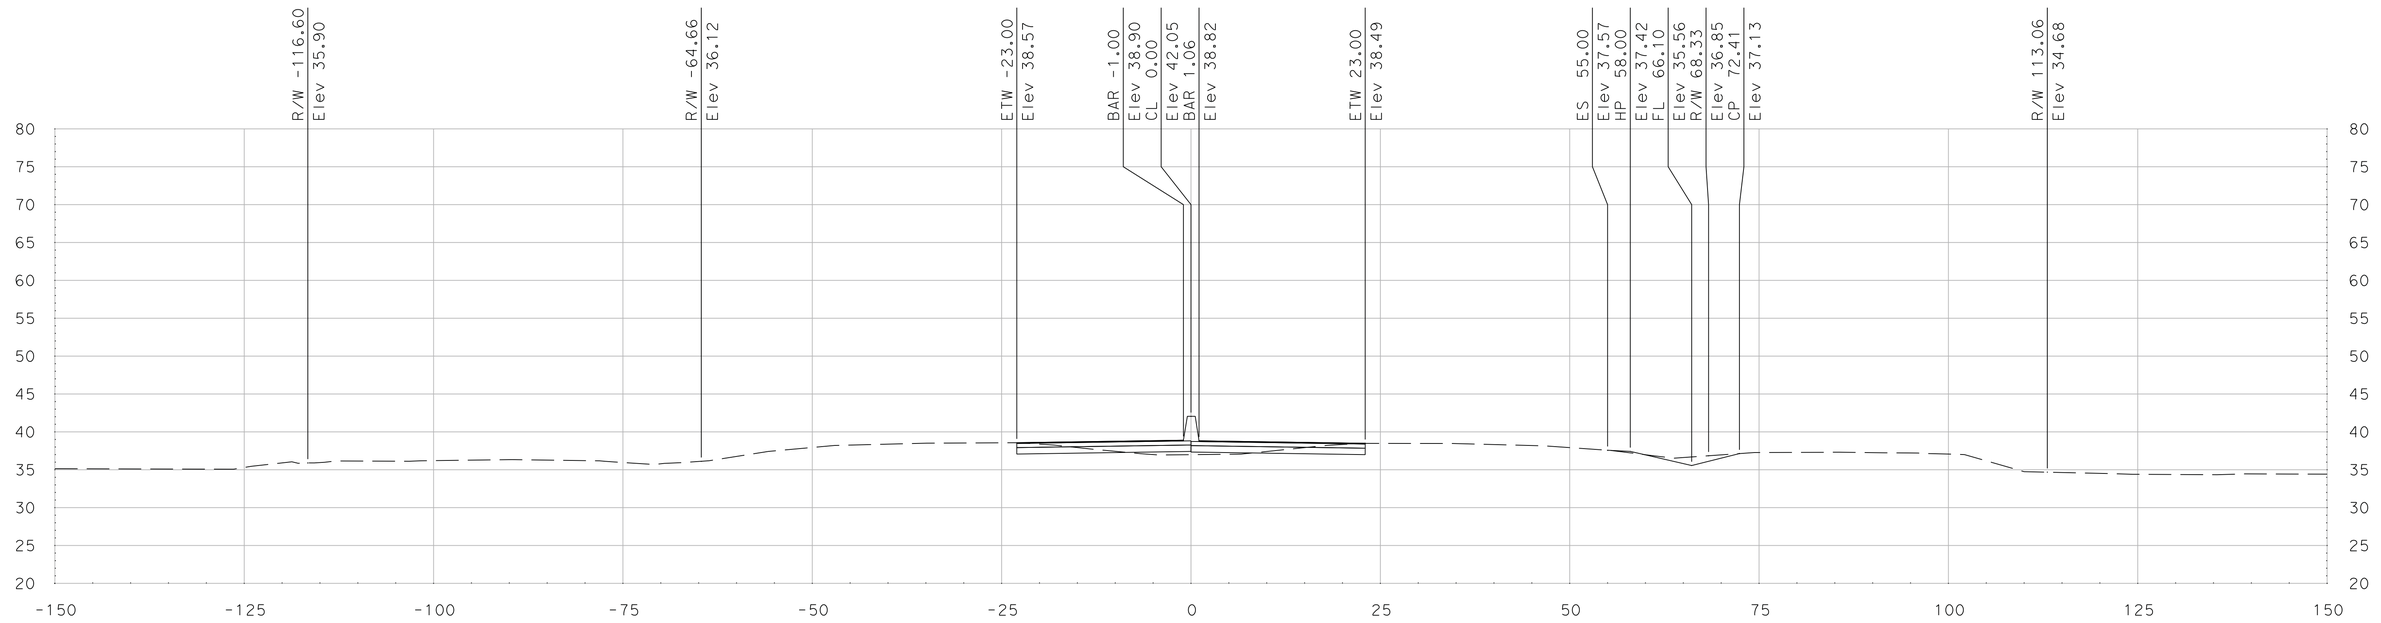

"SR 99" Sta 513+75.00

SCALE
HORIZONTAL: 1"=10'
VERTICAL: 1"=10'

DATE: 5/18/2011

ALL DIMENSIONS ARE IN US SURVEY FEET

FOR EARTHWORK DEVELOPMENT ONLY

Dist	COUNTY	ROUTE	POST MILES TOTAL PROJECT	SHEET No.	TOTAL SHEETS
10	SJ	99	4.9/14.2		
CONTRACT No.			10-0E6114		
PROJECT ID			1000020440		

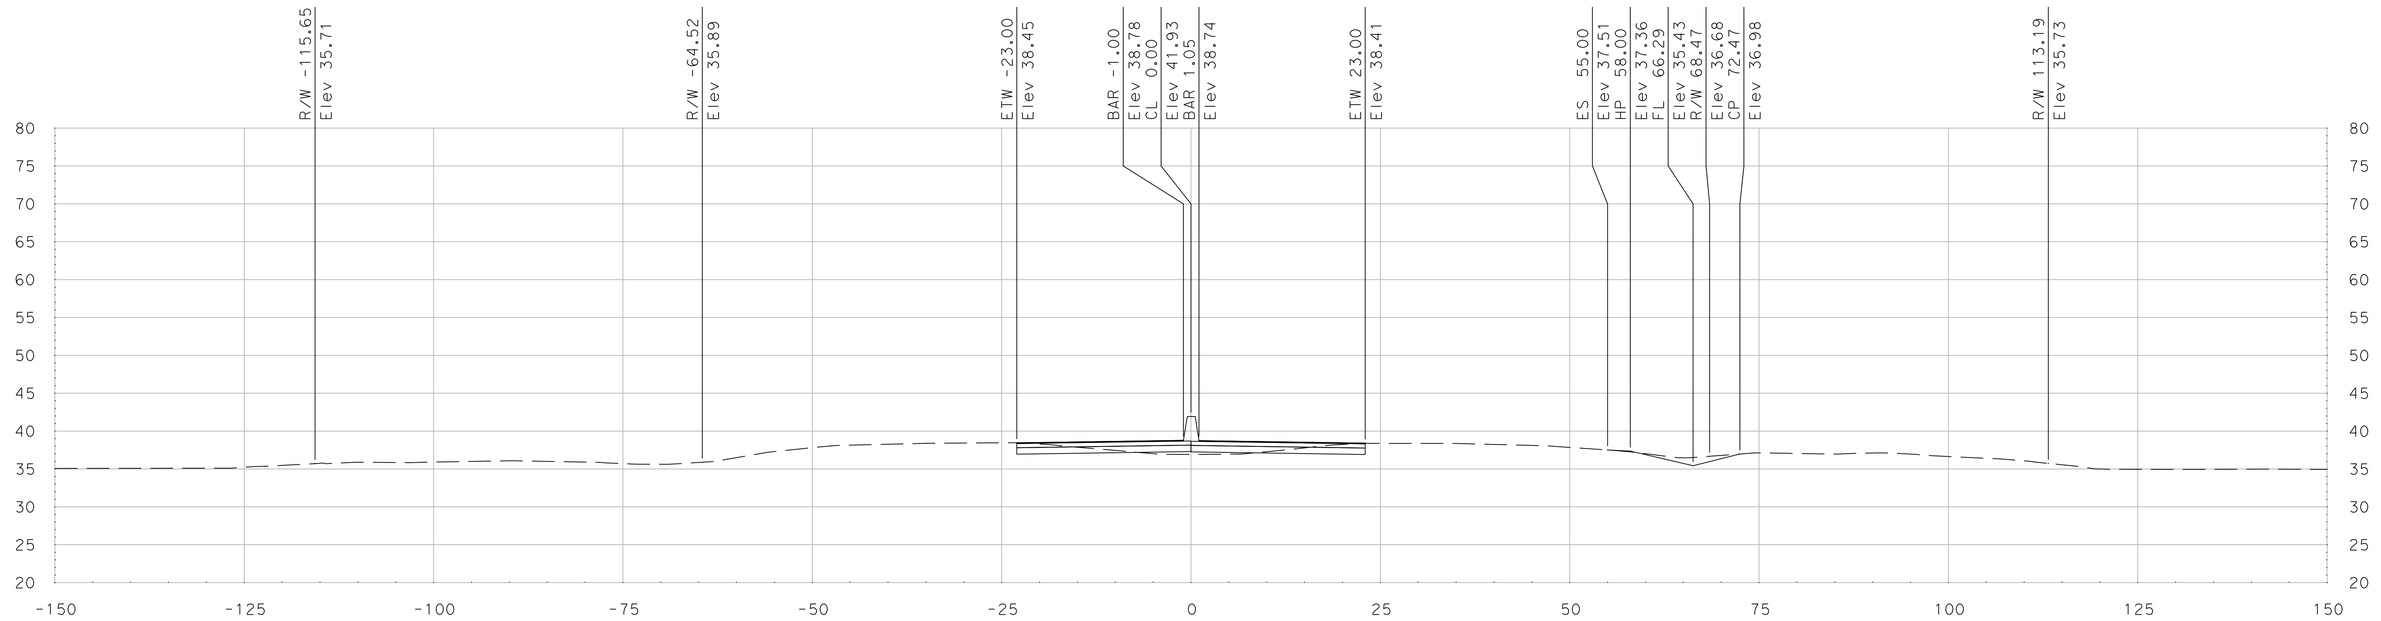

"SR 99" Sta 514+50.00

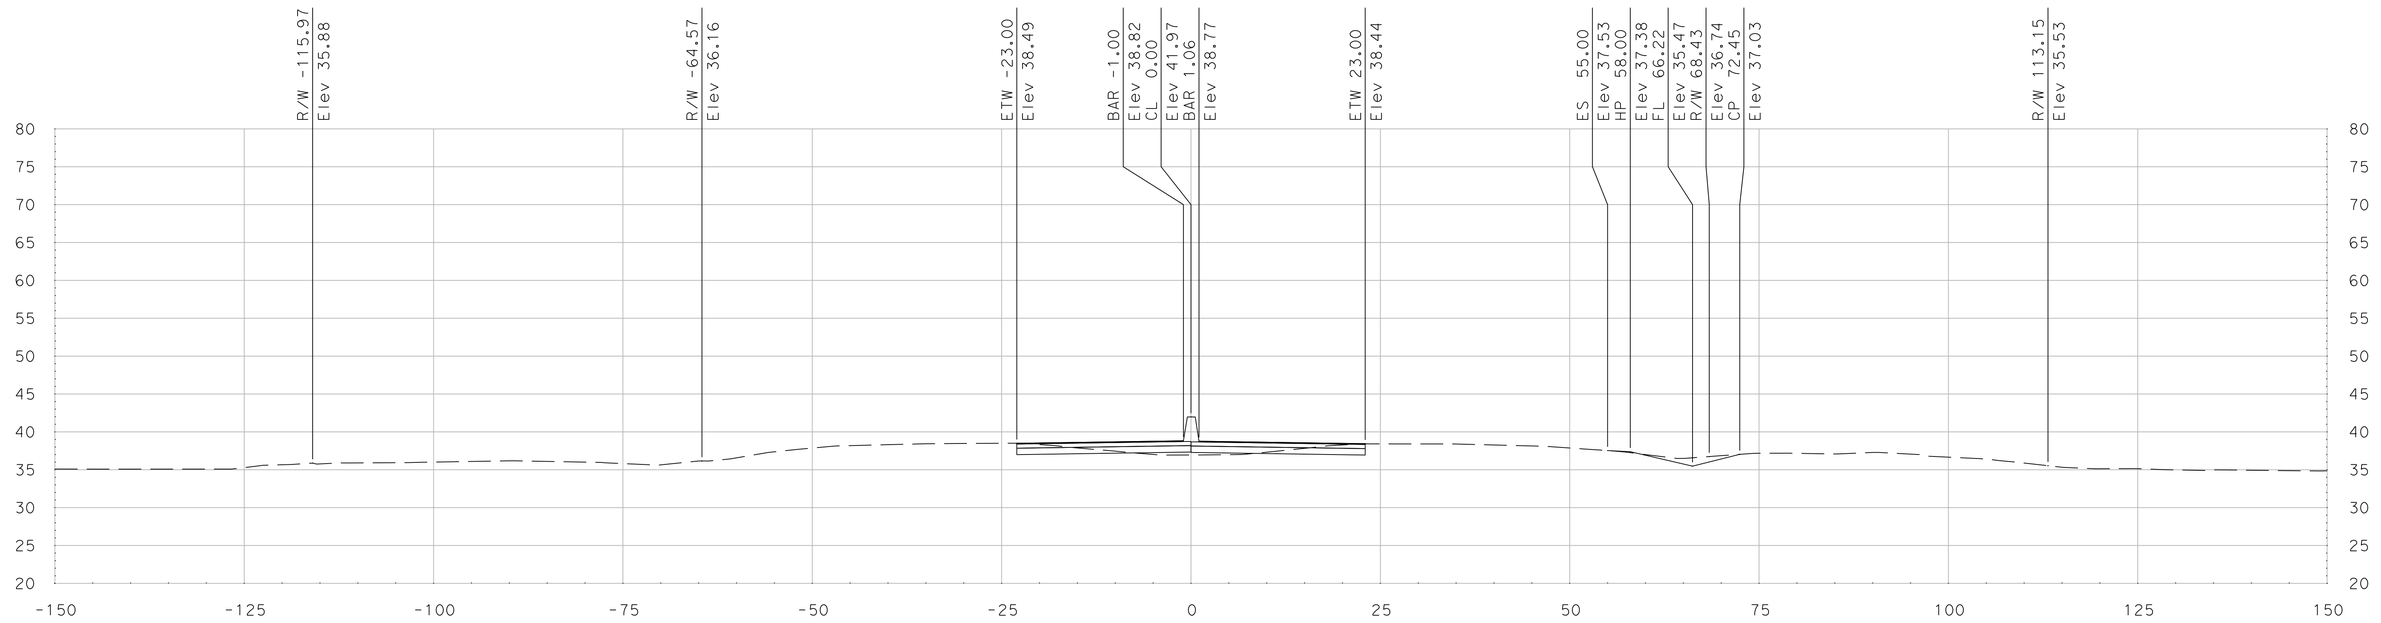

"SR 99" Sta 514+25.00

SCALE
HORIZONTAL: 1"=10'
VERTICAL: 1"=10'

DATE: 5/18/2011

ALL DIMENSIONS ARE IN US SURVEY FEET

FOR EARTHWORK DEVELOPMENT ONLY

Dist	COUNTY	ROUTE	POST MILES TOTAL PROJECT	SHEET No.	TOTAL SHEETS
10	SJ	99	4.9/14.2		
CONTRACT No.			10-0E6114		
PROJECT ID			1000020440		

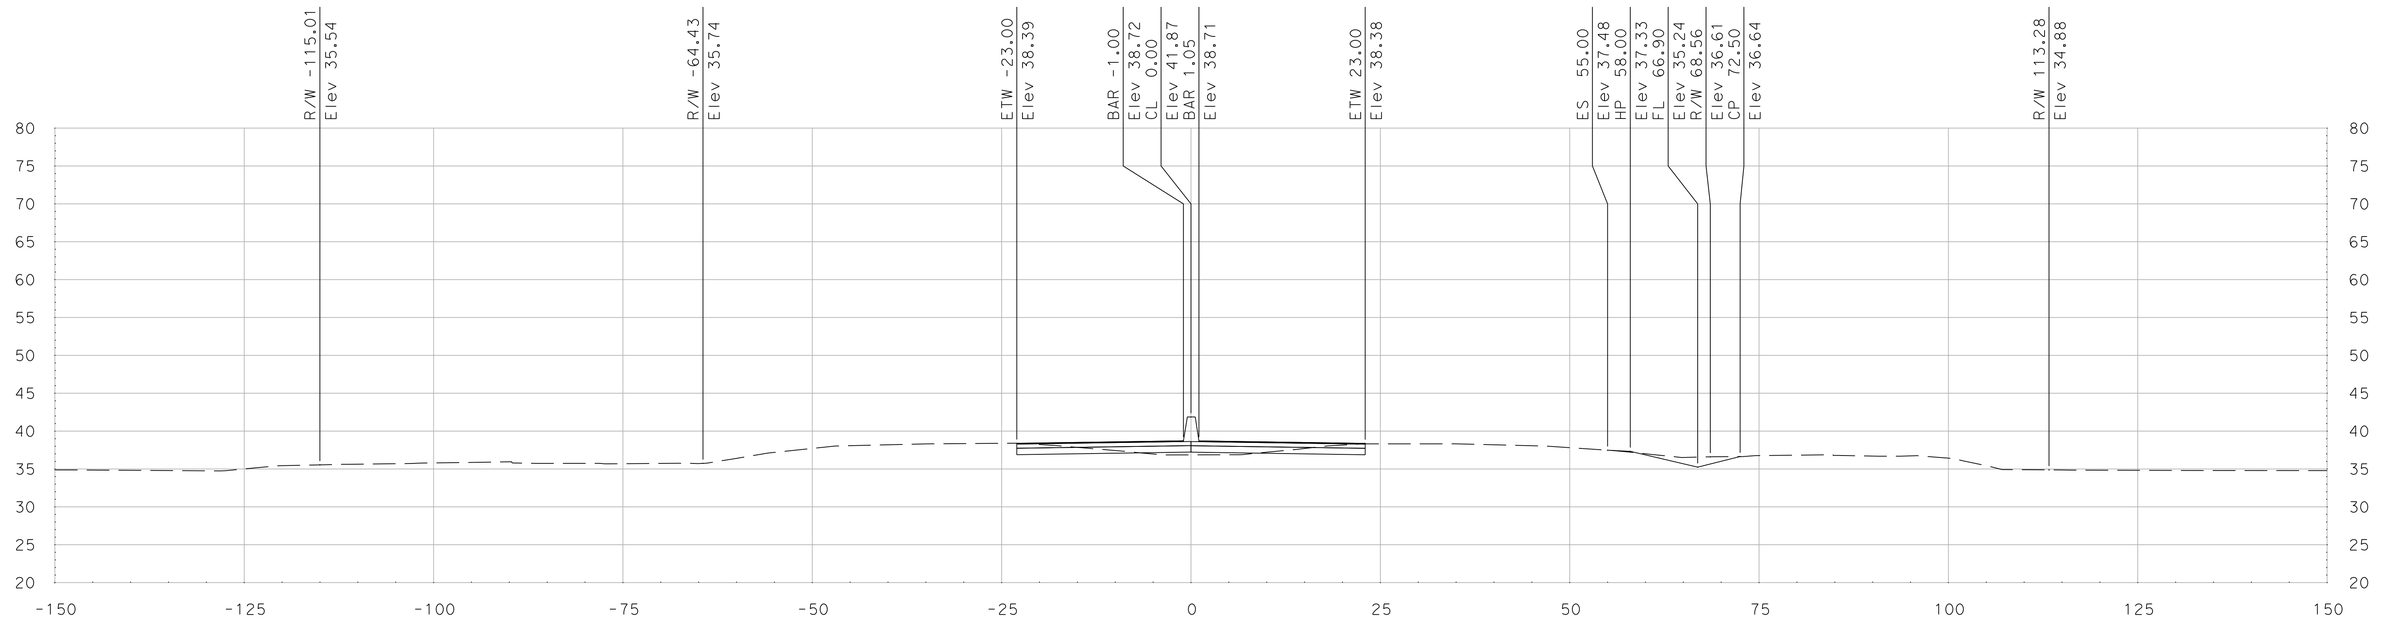

"SR 99" Sta 515+00.00

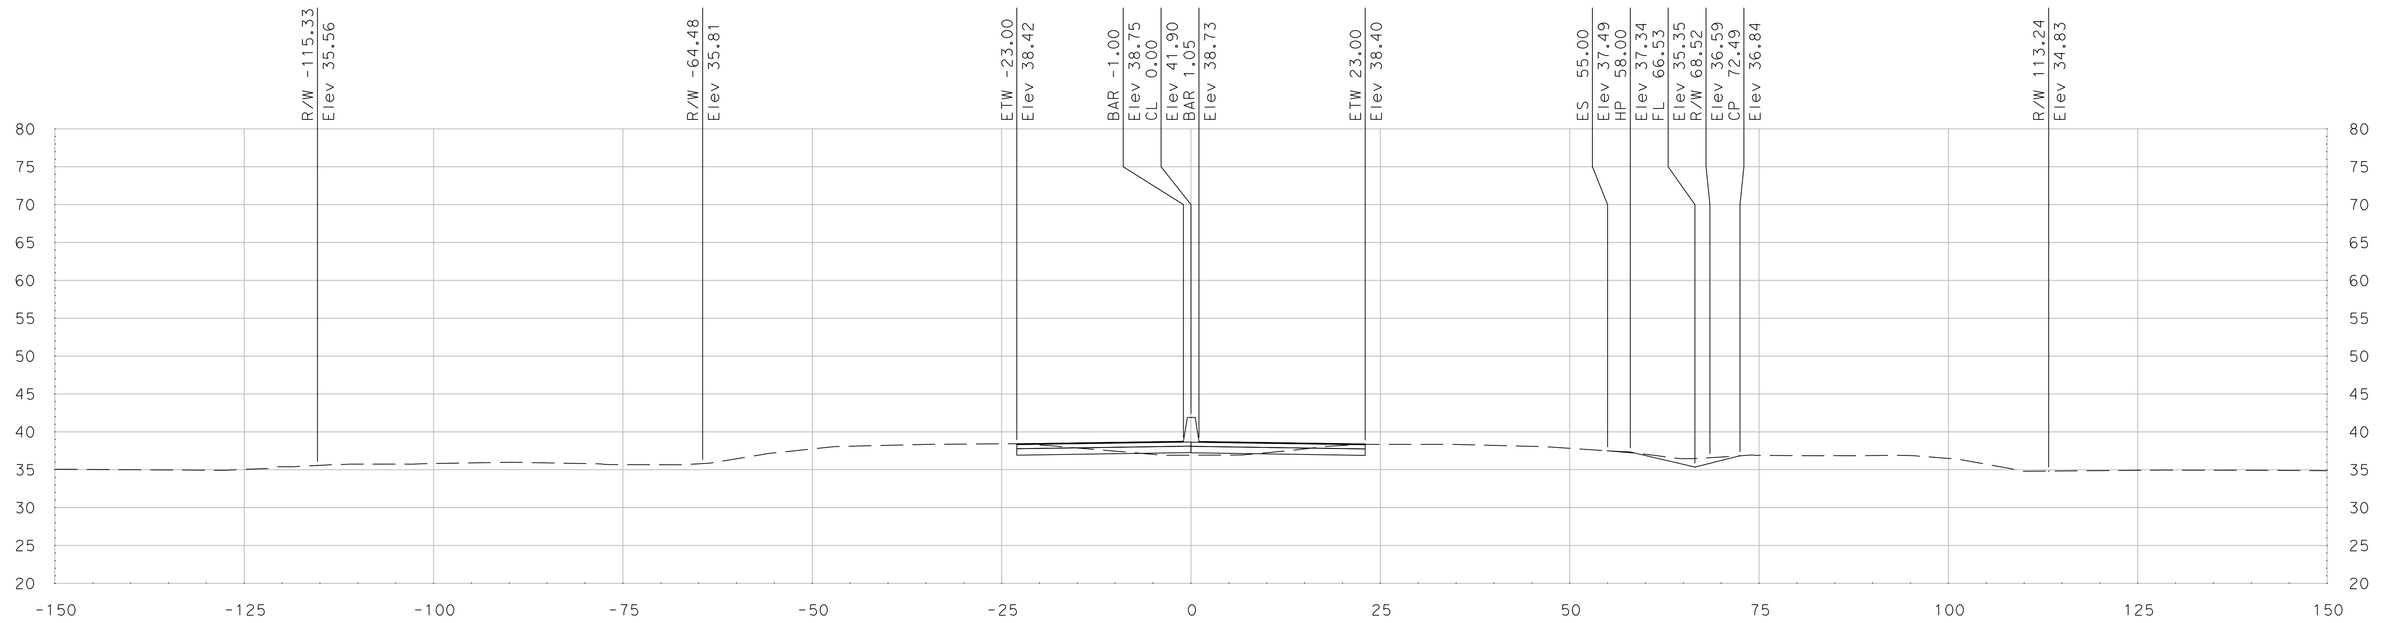

"SR 99" Sta 514+75.00

SCALE
HORIZONTAL: 1"=10'
VERTICAL: 1"=10'

DATE: 5/18/2011

ALL DIMENSIONS ARE IN US SURVEY FEET

FOR EARTHWORK DEVELOPMENT ONLY

Dist	COUNTY	ROUTE	POST MILES TOTAL PROJECT	SHEET No.	TOTAL SHEETS
10	SJ	99	4.9/14.2		
CONTRACT No.			10-0E6114		
PROJECT ID			1000020440		

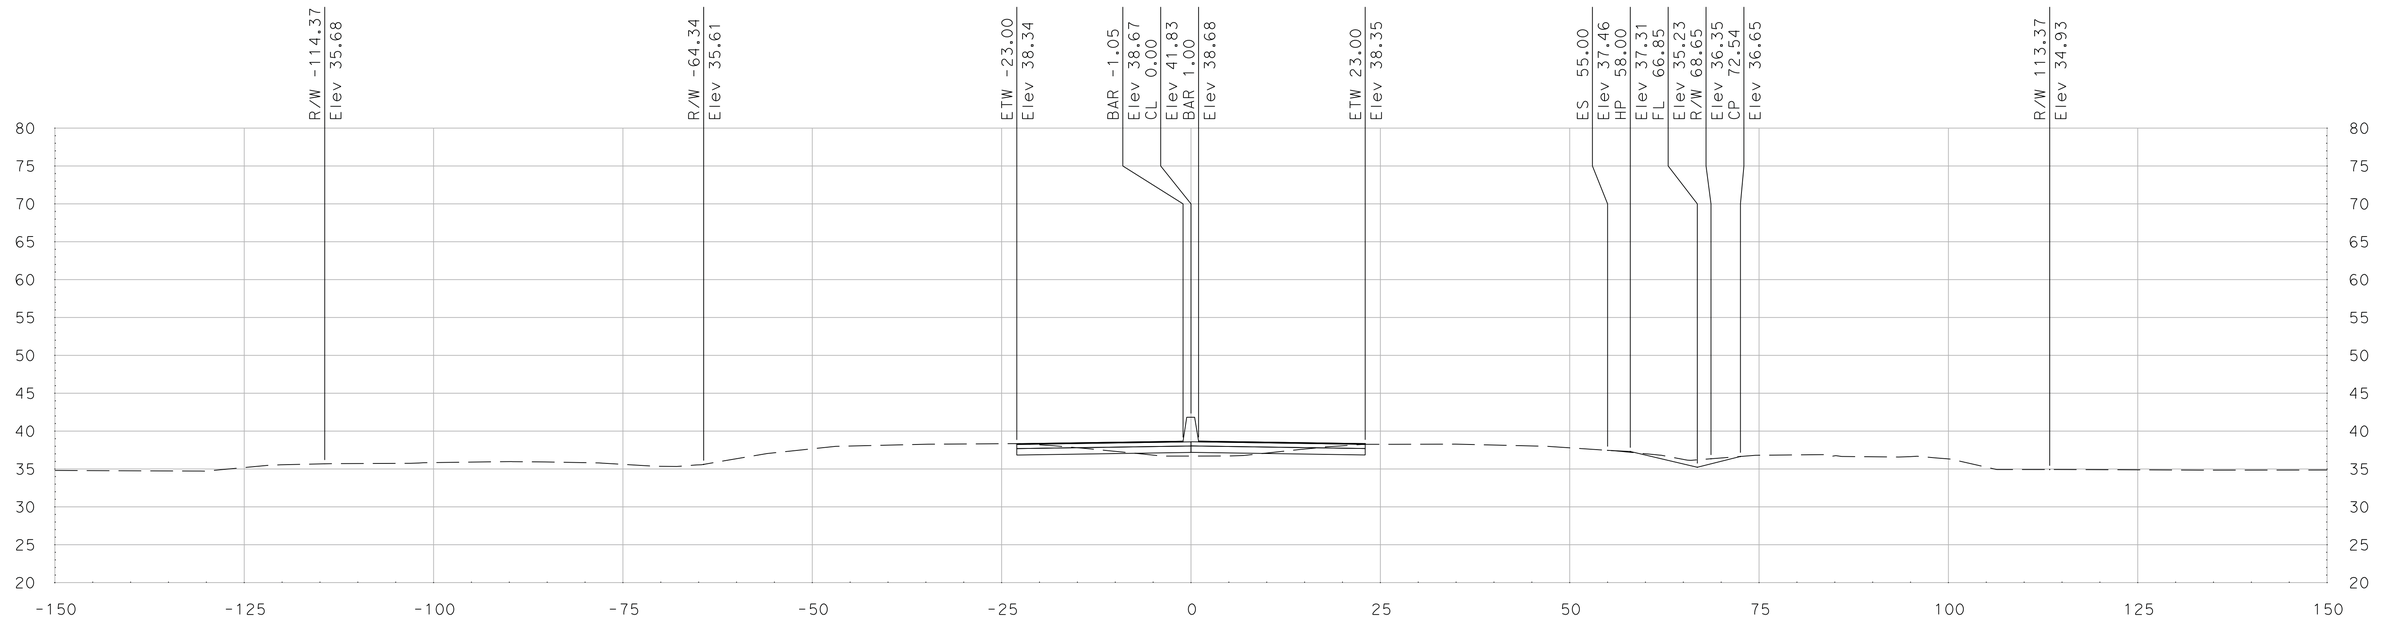

"SR 99" Sta 515+50.00

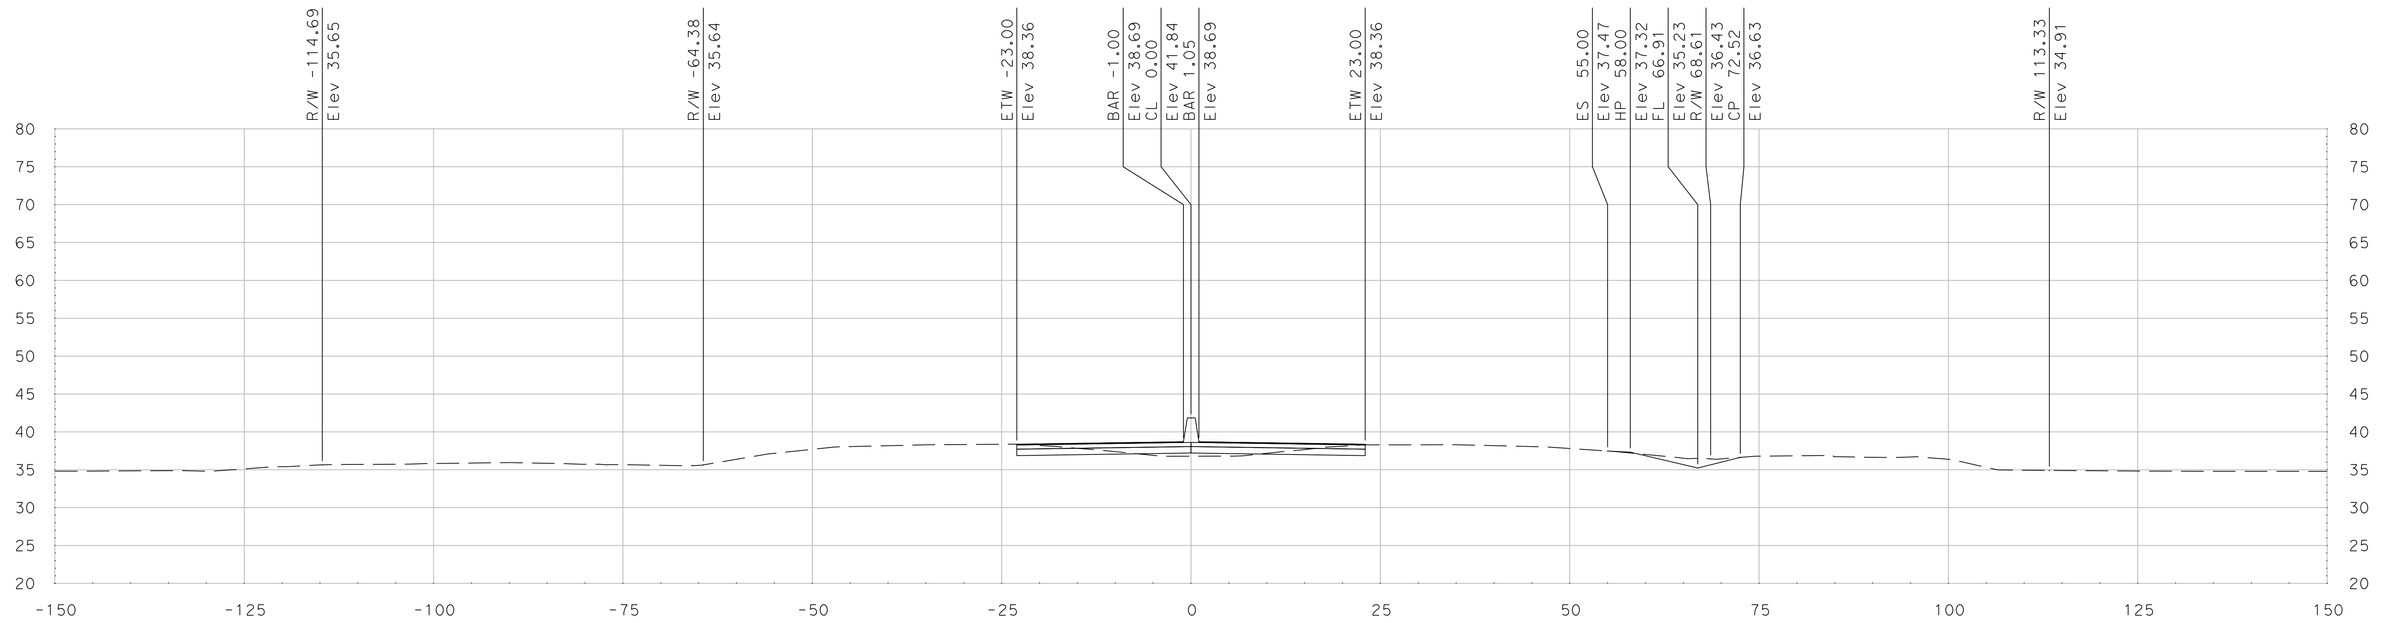

"SR 99" Sta 515+25.00

SCALE
HORIZONTAL: 1"=10'
VERTICAL: 1"=10'

DATE: 5/18/2011

ALL DIMENSIONS ARE IN US SURVEY FEET

FOR EARTHWORK DEVELOPMENT ONLY

Dist	COUNTY	ROUTE	POST MILES TOTAL PROJECT	SHEET No.	TOTAL SHEETS
10	SJ	99	4.9/14.2		
CONTRACT No.			10-0E6114		
PROJECT ID			1000020440		

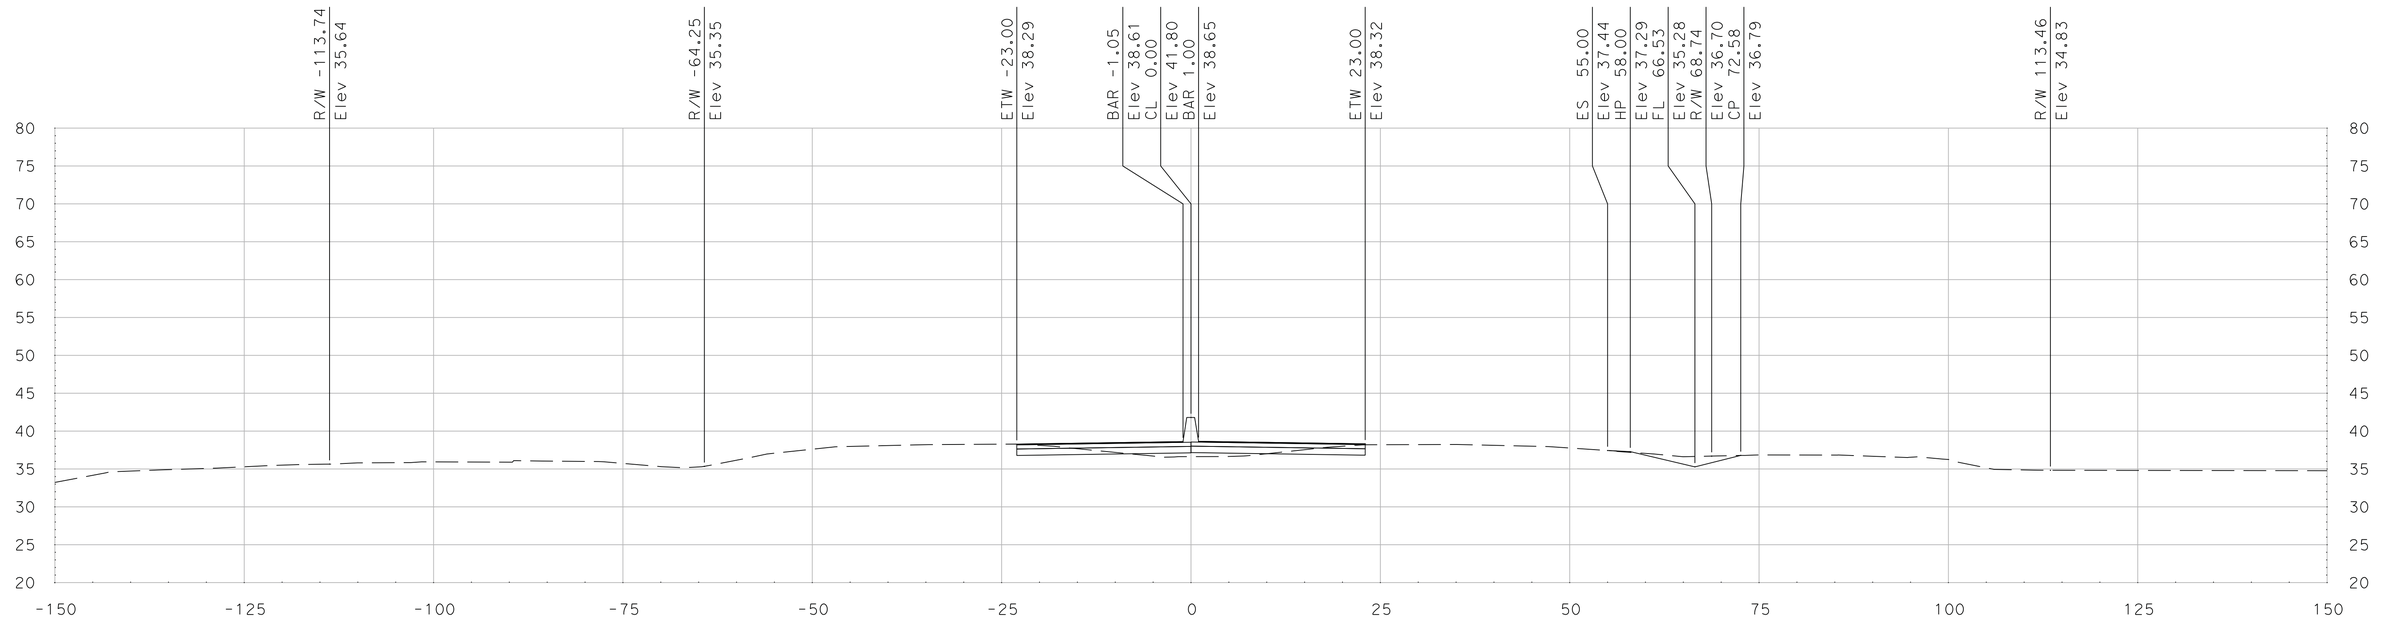

"SR 99" Sta 516+00.00

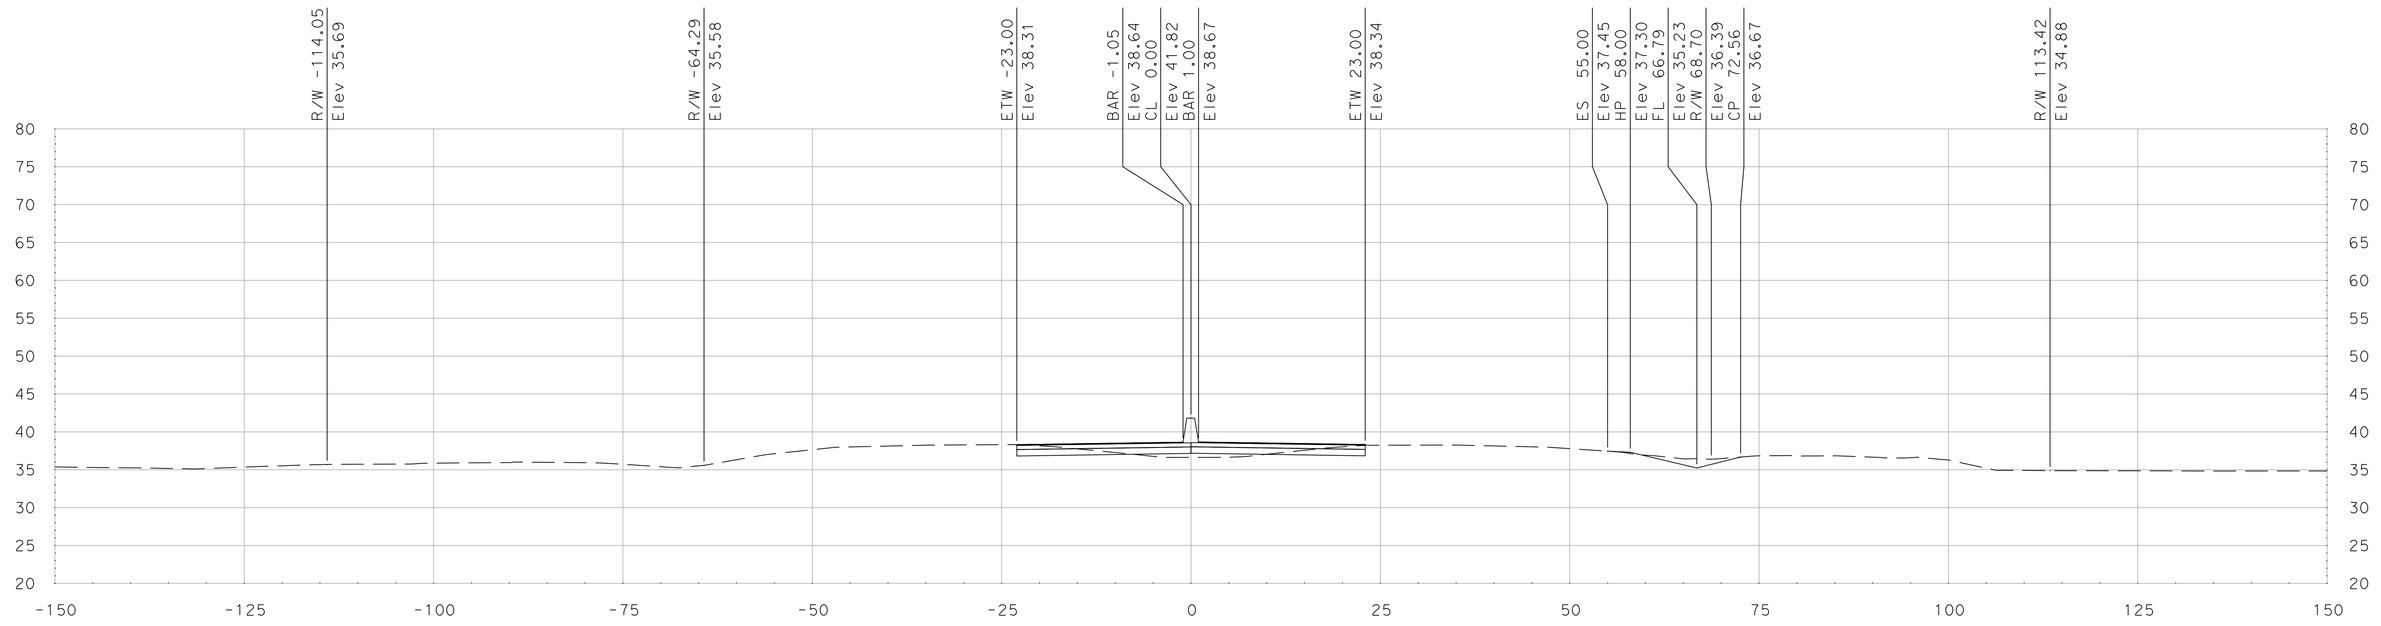

"SR 99" Sta 515+75.00

SCALE
HORIZONTAL: 1"=10'
VERTICAL: 1"=10'

DATE: 5/18/2011

ALL DIMENSIONS ARE IN US SURVEY FEET

FOR EARTHWORK DEVELOPMENT ONLY

Dist	COUNTY	ROUTE	POST MILES TOTAL PROJECT	SHEET No.	TOTAL SHEETS
10	SJ	99	4.9/14.2		
CONTRACT No.			10-0E6114		
PROJECT ID			1000020440		

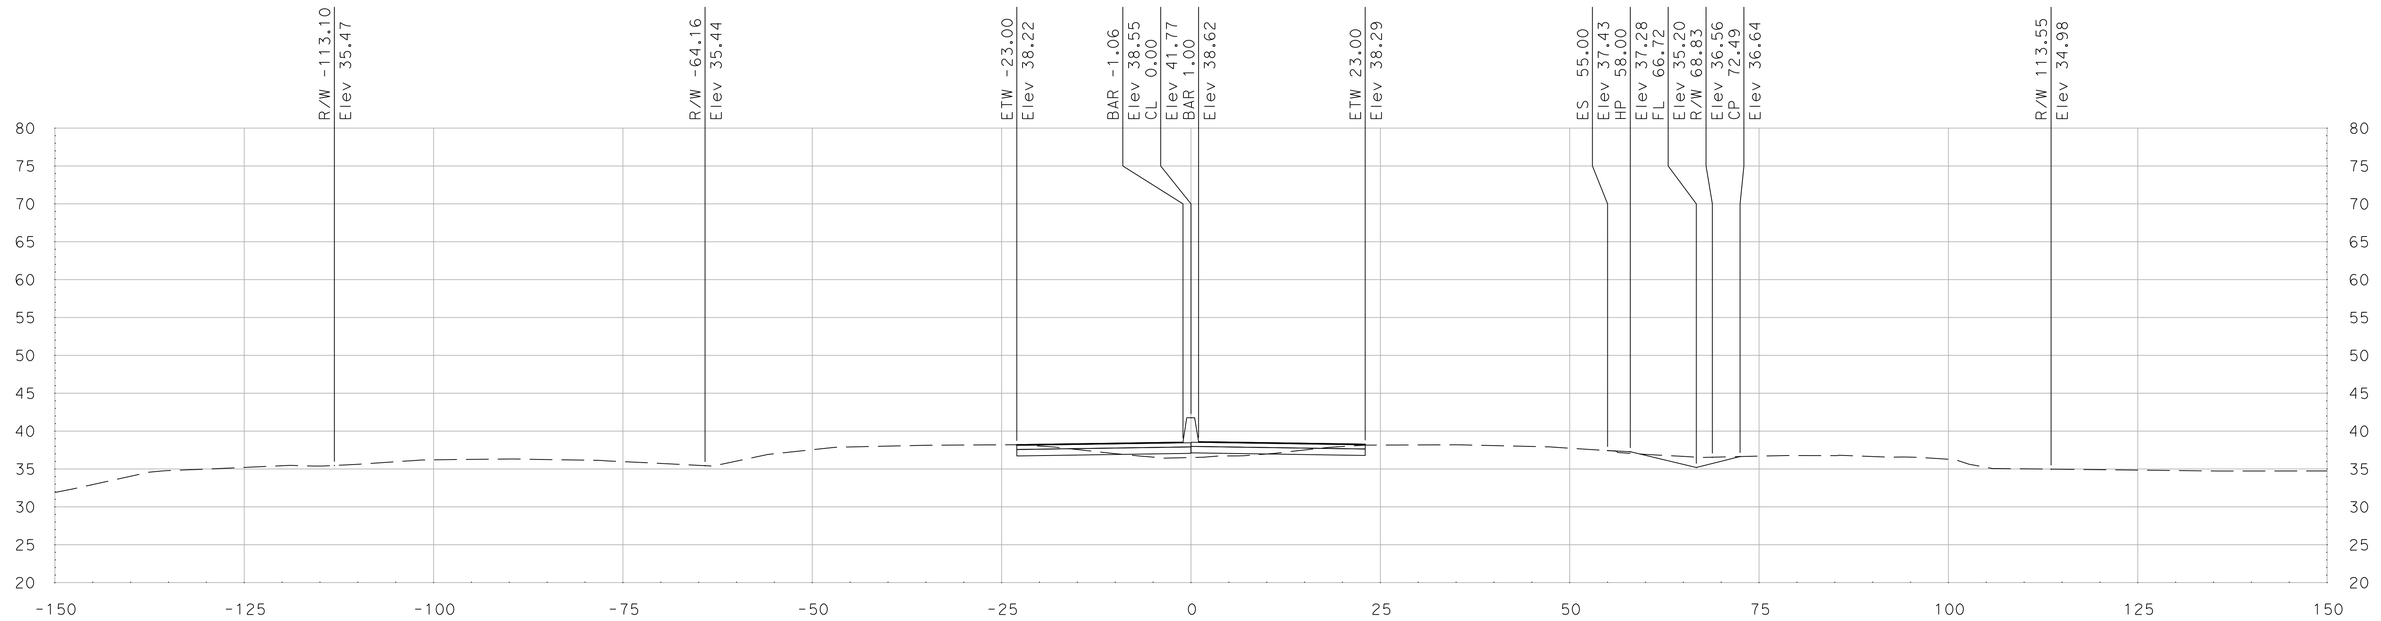

"SR 99" Sta 516+50.00

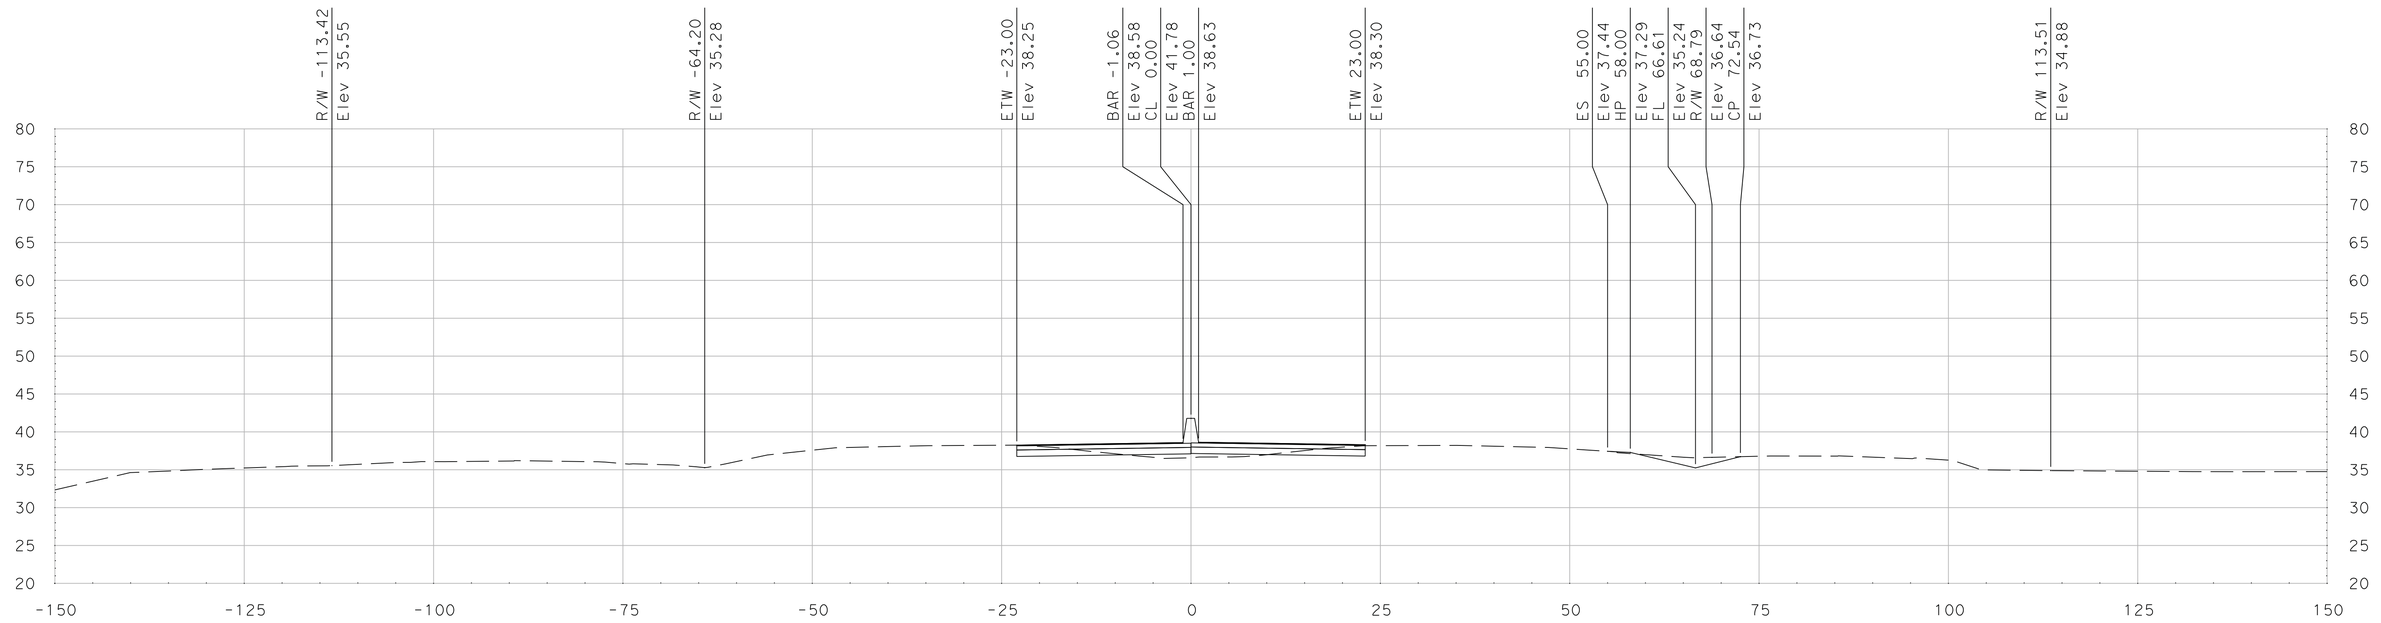

"SR 99" Sta 516+25.00

SCALE
HORIZONTAL: 1"=10'
VERTICAL: 1"=10'

DATE: 5/18/2011

ALL DIMENSIONS ARE IN US SURVEY FEET

FOR EARTHWORK DEVELOPMENT ONLY

Dist	COUNTY	ROUTE	POST MILES TOTAL PROJECT	SHEET No.	TOTAL SHEETS
10	SJ	99	4.9/14.2		
CONTRACT No.			10-0E6114		
PROJECT ID			1000020440		

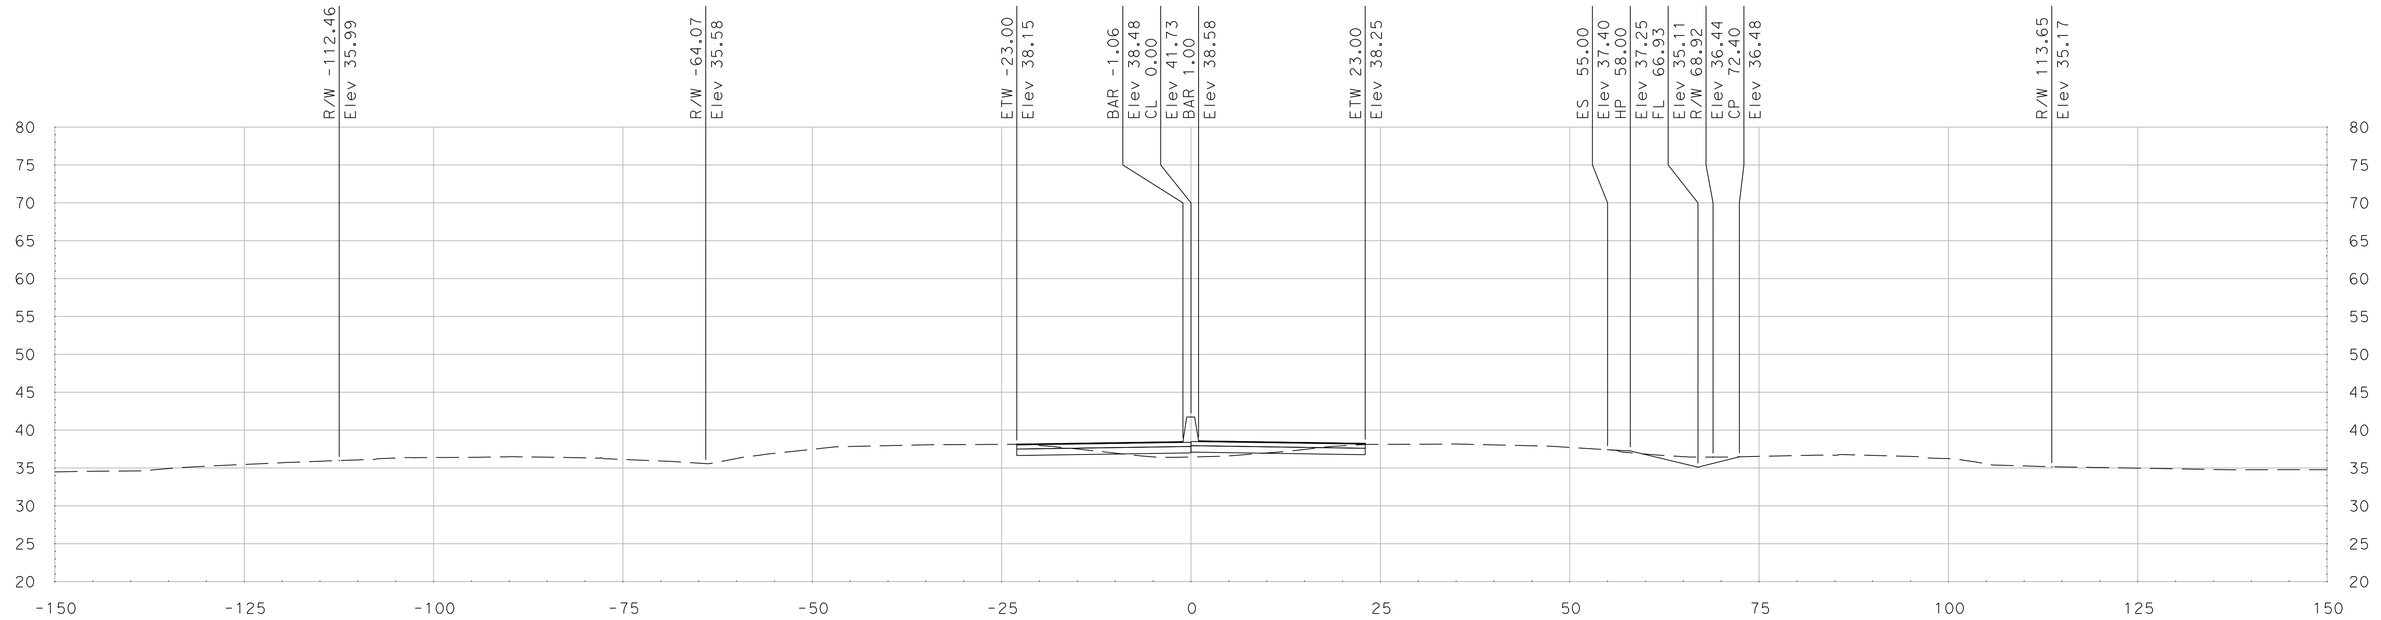

"SR 99" Sta 517+00.00

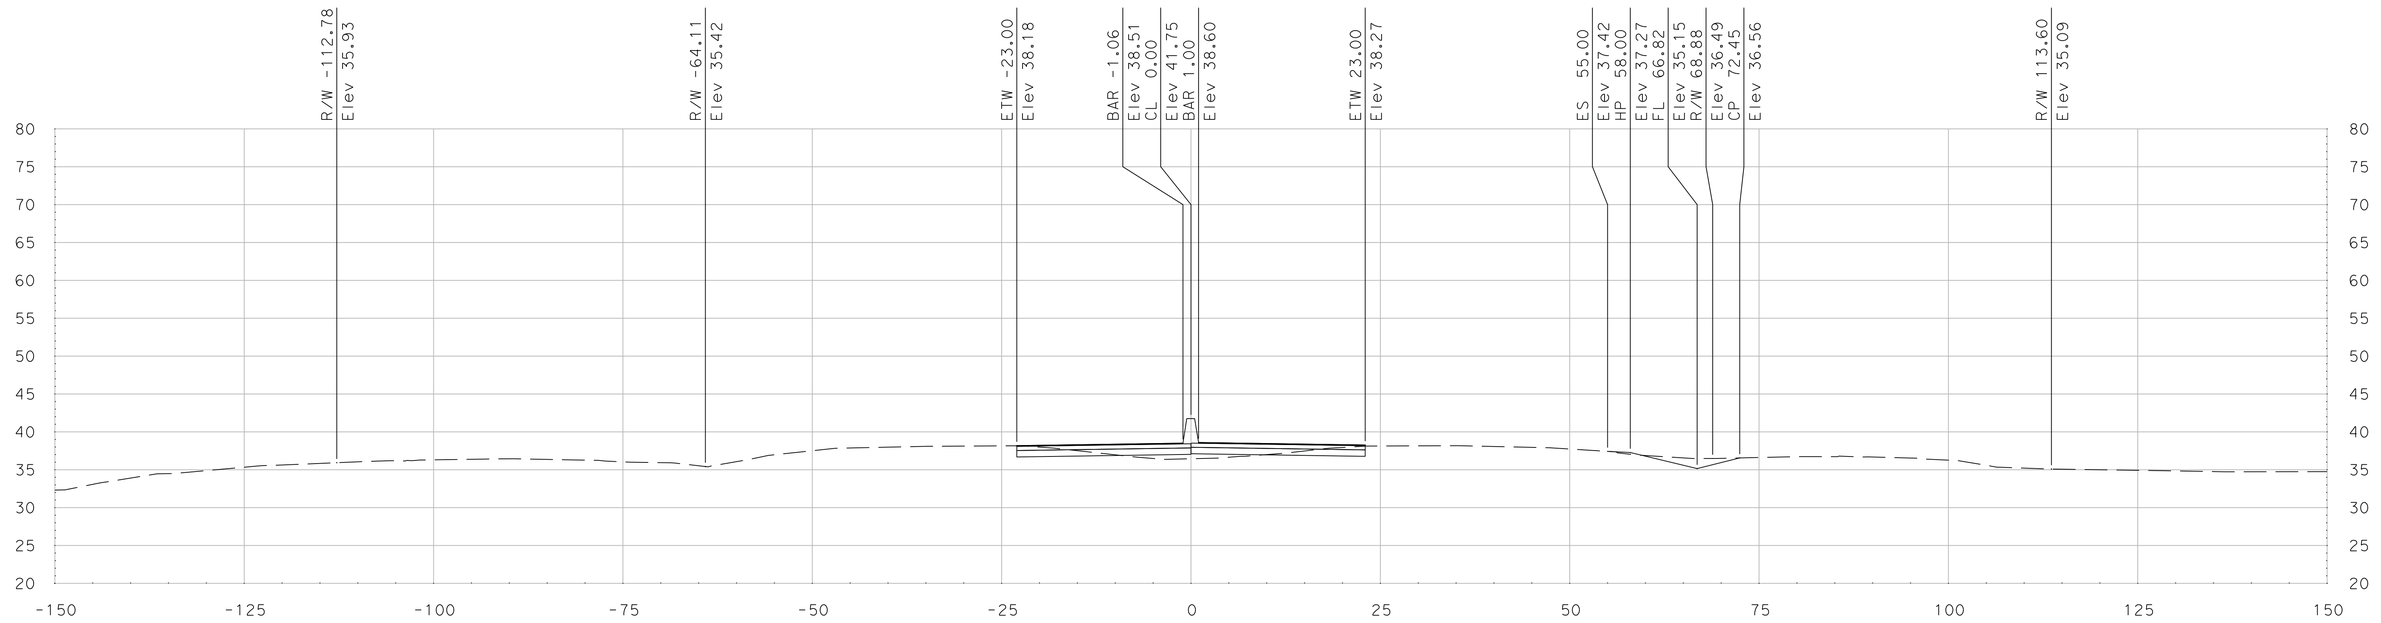

"SR 99" Sta 516+75.00

SCALE
HORIZONTAL: 1"=10'
VERTICAL: 1"=10'

DATE: 5/18/2011

ALL DIMENSIONS ARE IN US SURVEY FEET

FOR EARTHWORK DEVELOPMENT ONLY

Dist	COUNTY	ROUTE	POST MILES TOTAL PROJECT	SHEET No.	TOTAL SHEETS
10	SJ	99	4.9/14.2		
CONTRACT No.			10-0E6114		
PROJECT ID			1000020440		

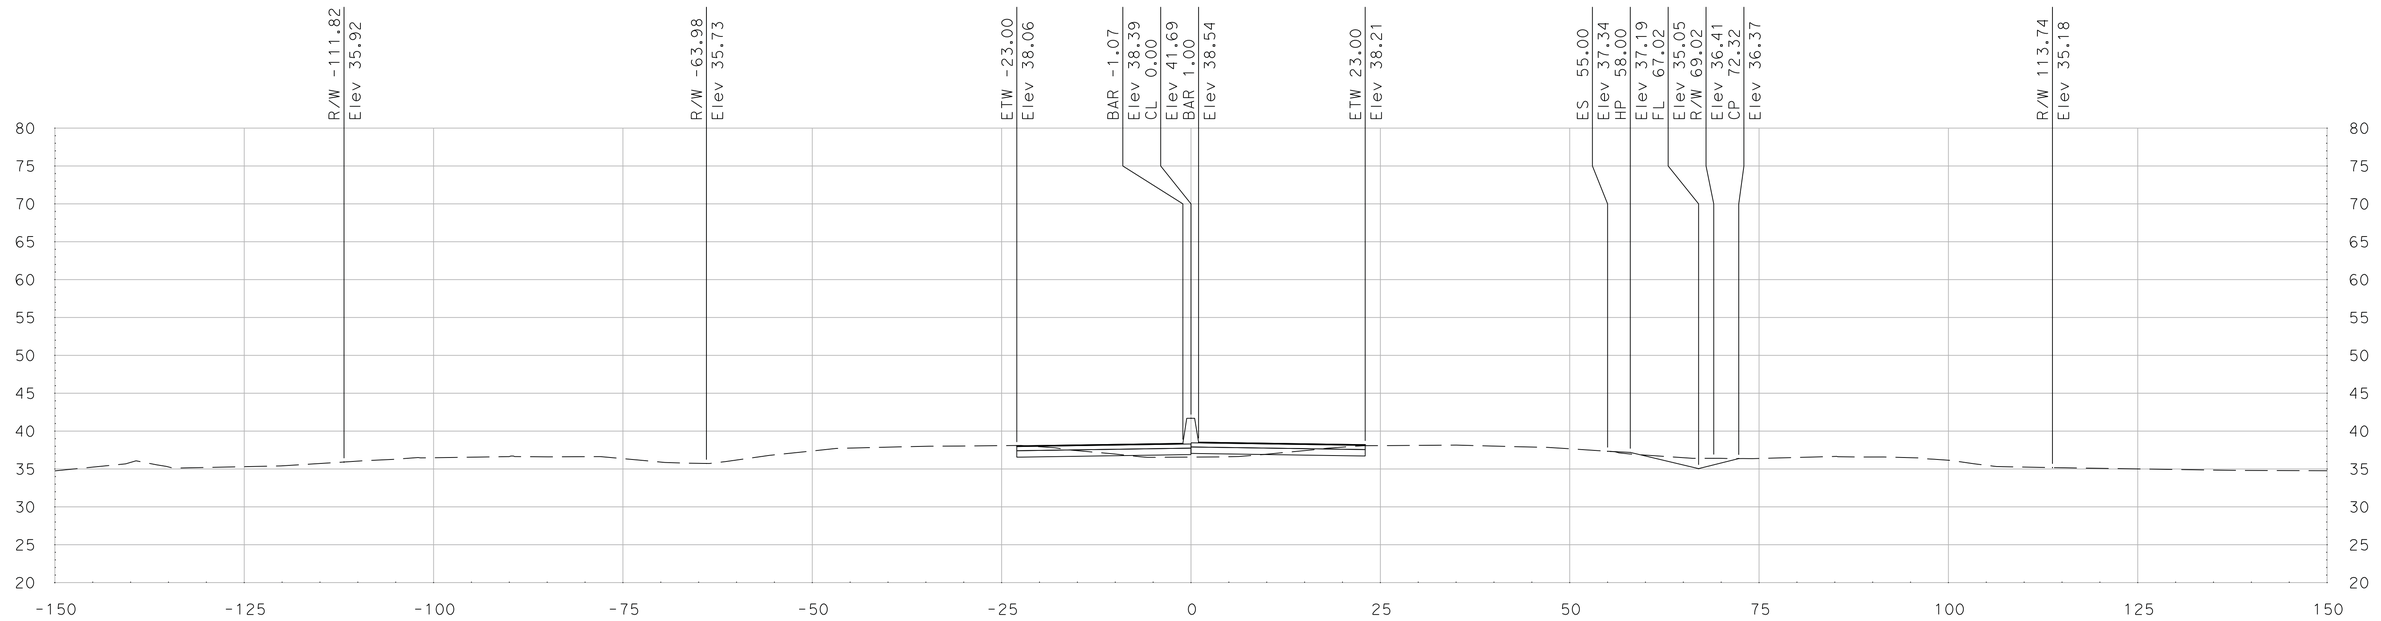

"SR 99" Sta 517+50.00

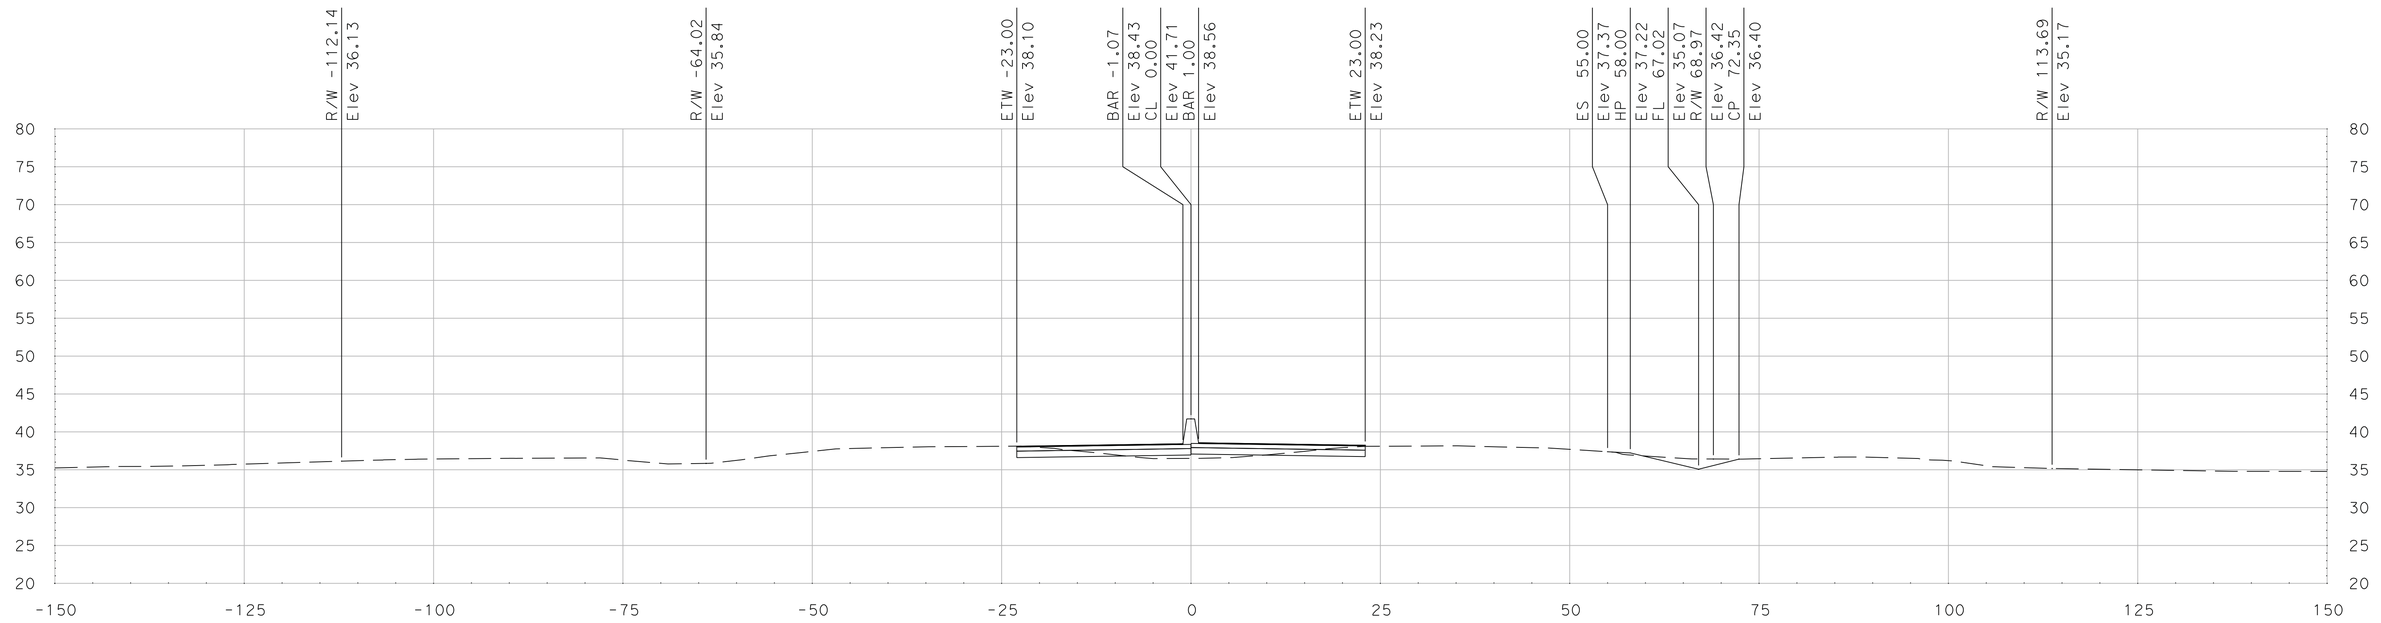

"SR 99" Sta 517+25.00

SCALE
HORIZONTAL: 1"=10'
VERTICAL: 1"=10'

DATE: 5/18/2011

ALL DIMENSIONS ARE IN US SURVEY FEET

FOR EARTHWORK DEVELOPMENT ONLY

Dist	COUNTY	ROUTE	POST MILES TOTAL PROJECT	SHEET No.	TOTAL SHEETS
10	SJ	99	4.9/14.2		
CONTRACT No.			10-0E6114		
PROJECT ID			1000020440		

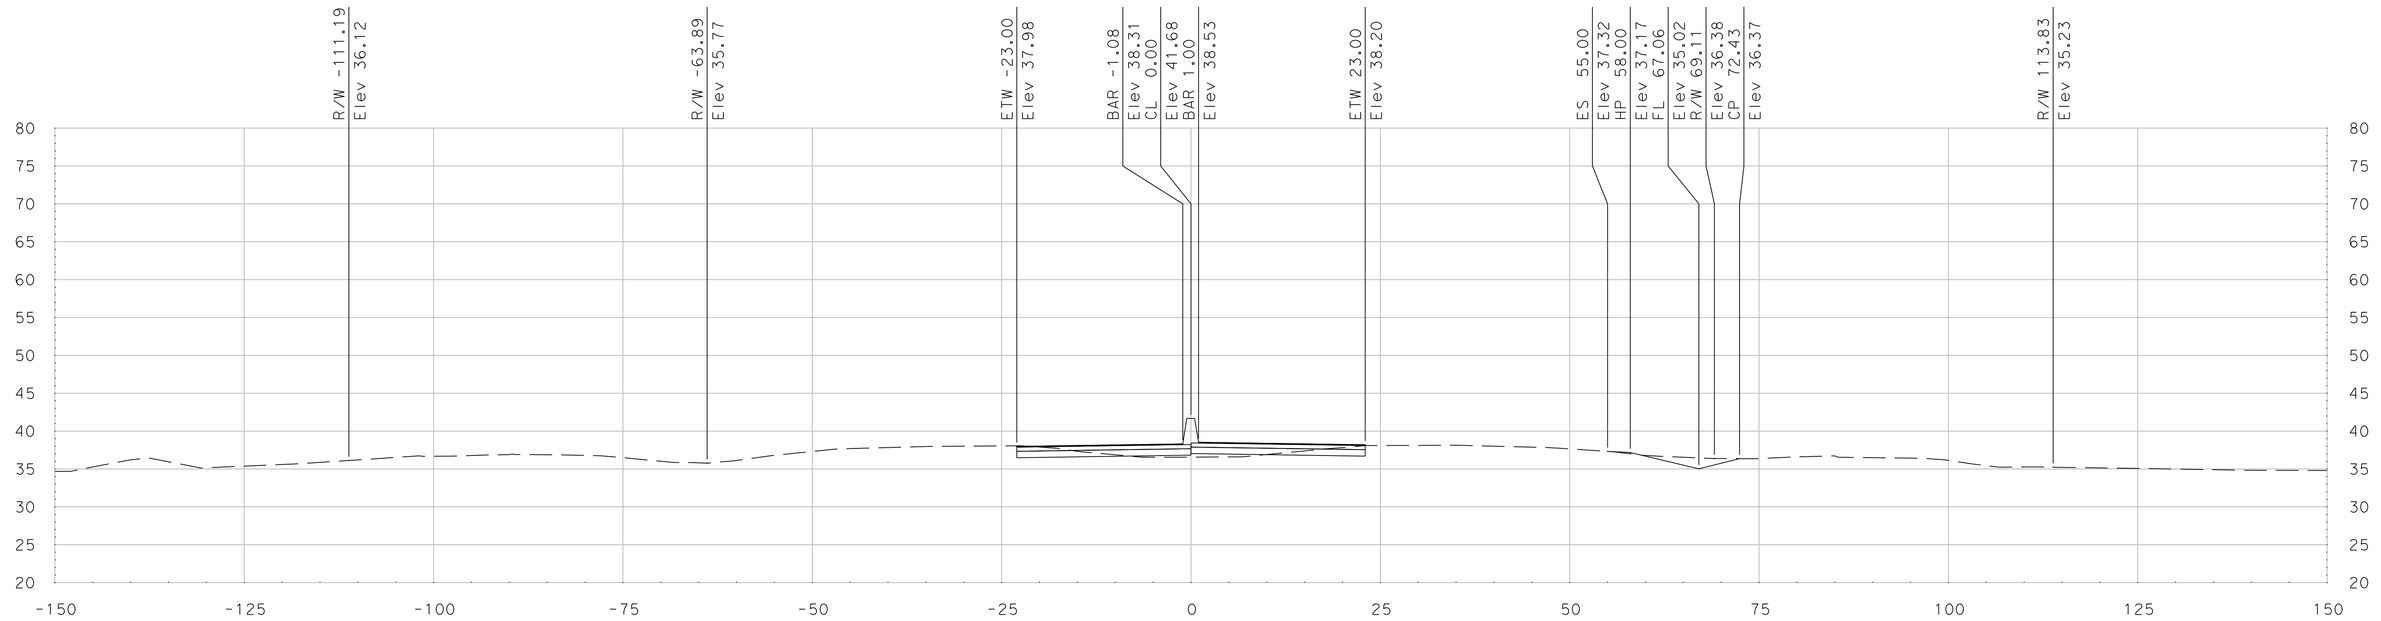

"SR 99" Sta 518+00.00

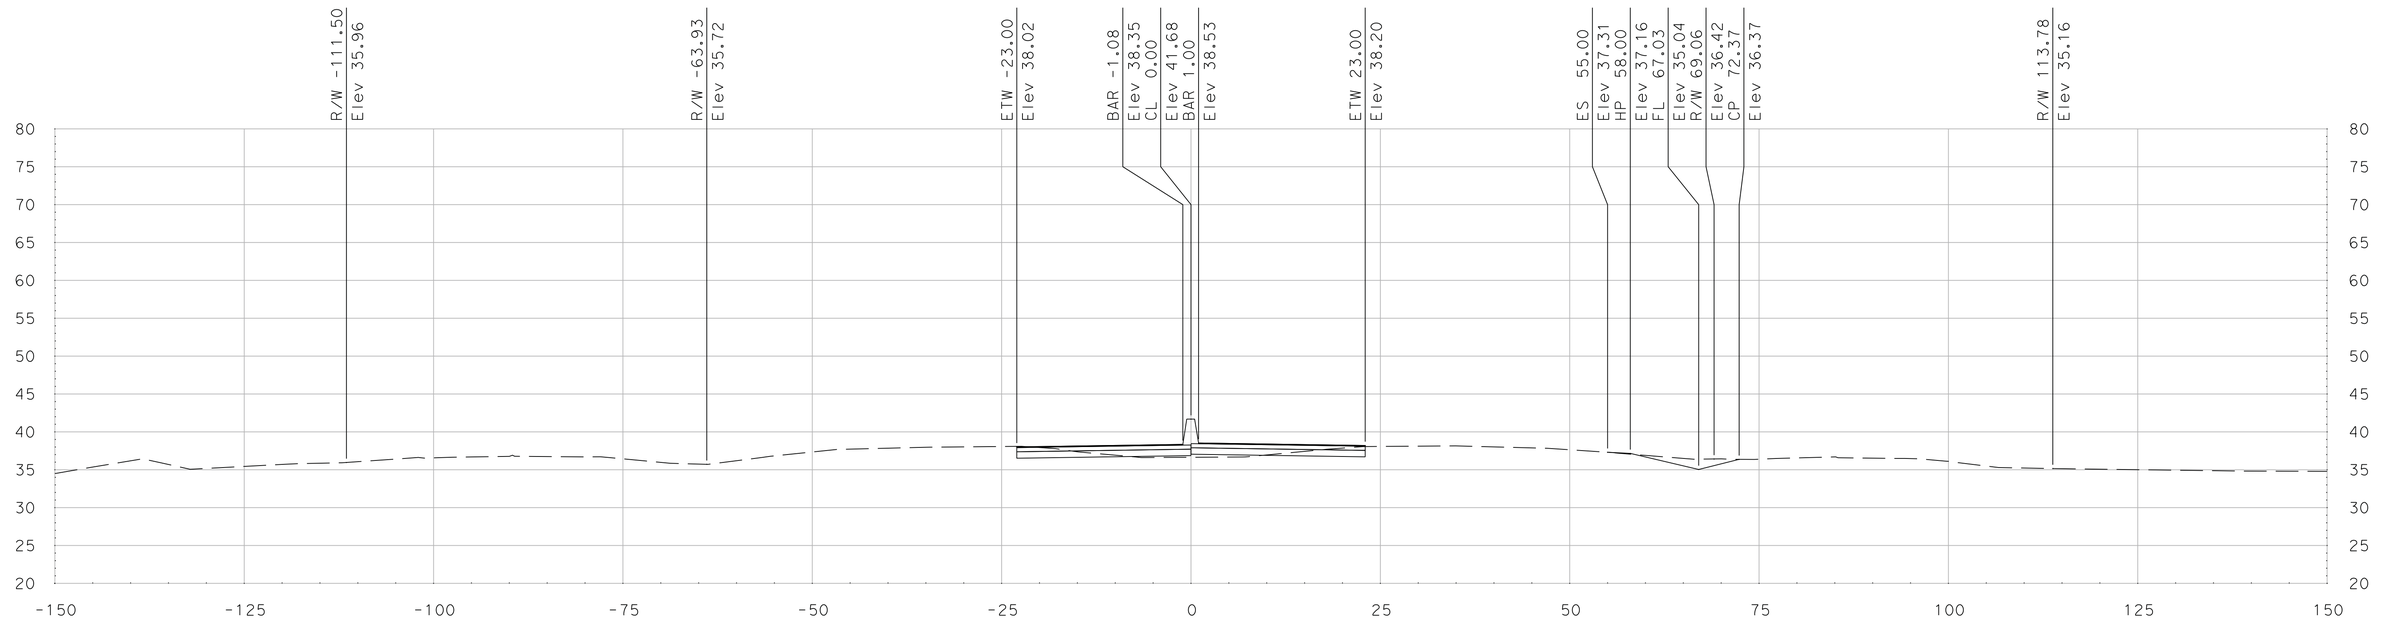

"SR 99" Sta 517+75.00

SCALE
HORIZONTAL: 1"=10'
VERTICAL: 1"=10'

DATE: 5/18/2011

ALL DIMENSIONS ARE IN US SURVEY FEET

FOR EARTHWORK DEVELOPMENT ONLY

Dist	COUNTY	ROUTE	POST MILES TOTAL PROJECT	SHEET No.	TOTAL SHEETS
10	SJ	99	4.9/14.2		
CONTRACT No.			10-0E6114		
PROJECT ID			1000020440		

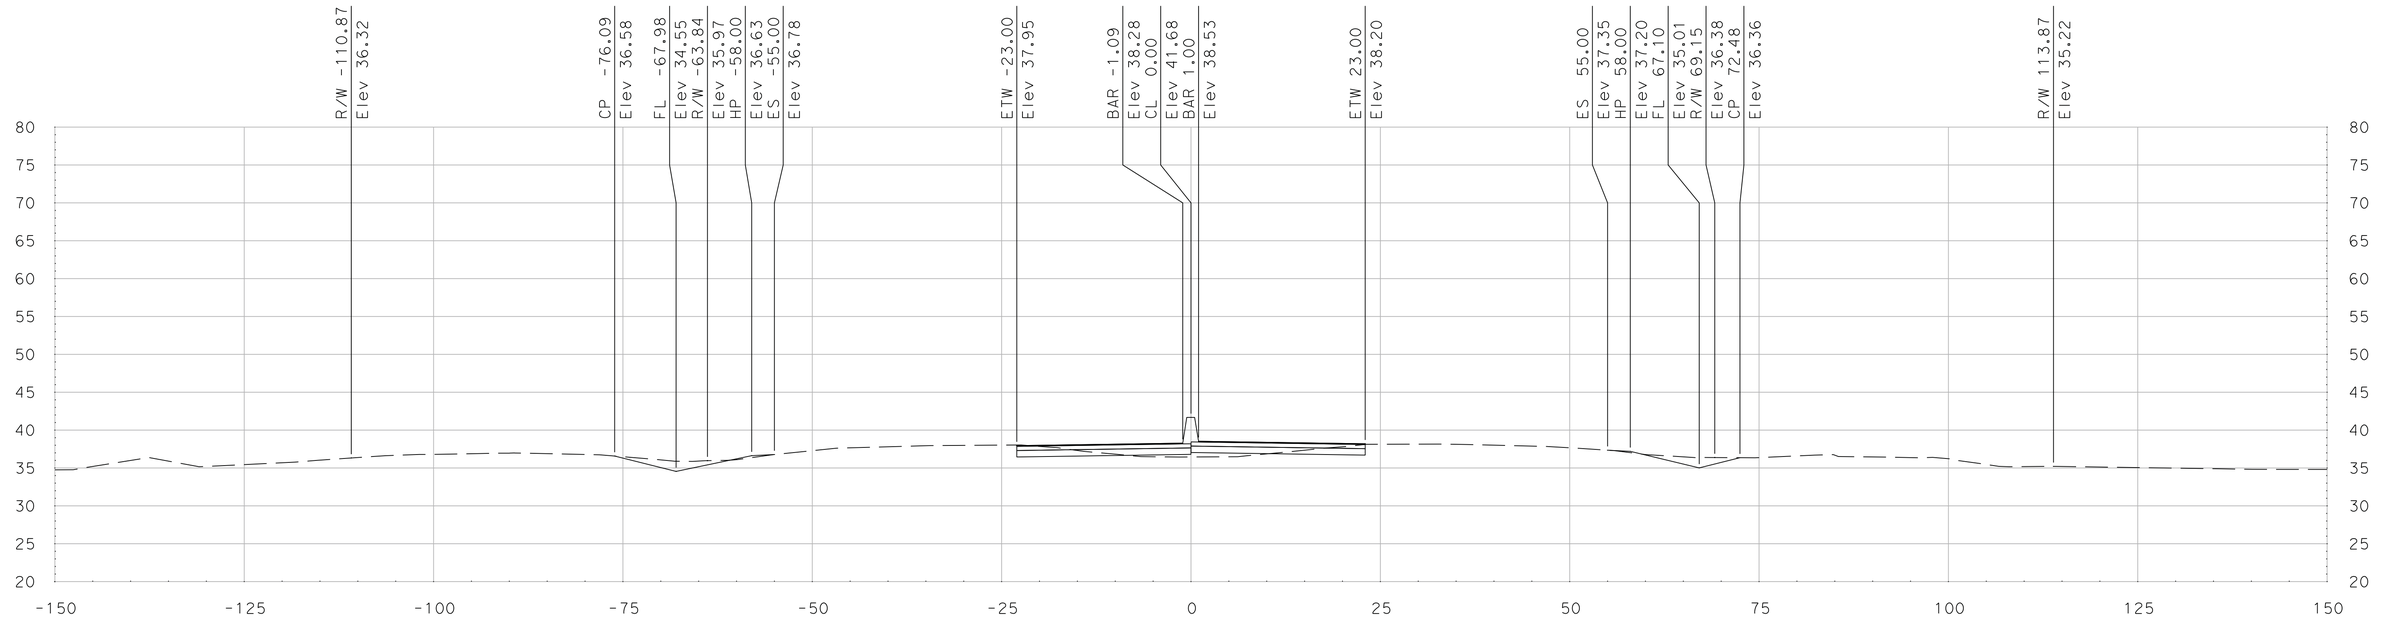

"SR 99" Sta 518+25.00

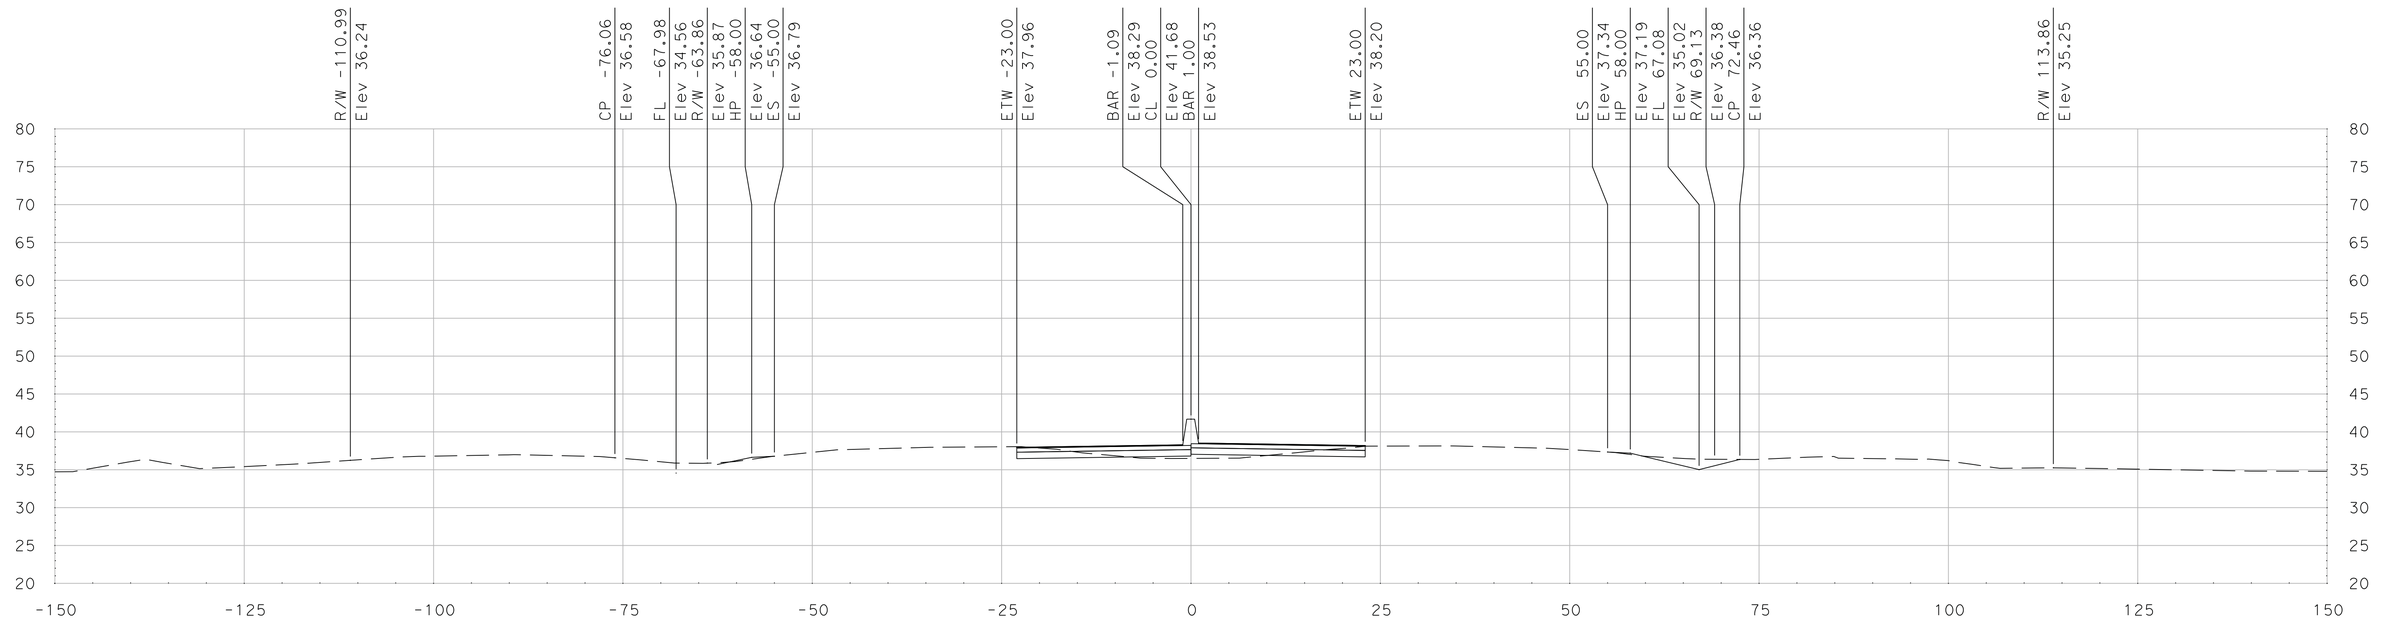

"SR 99" Sta 518+15.58

SCALE
HORIZONTAL: 1"=10'
VERTICAL: 1"=10'

DATE: 5/18/2011

ALL DIMENSIONS ARE IN US SURVEY FEET

FOR EARTHWORK DEVELOPMENT ONLY

Dist	COUNTY	ROUTE	POST MILES TOTAL PROJECT	SHEET No.	TOTAL SHEETS
10	SJ	99	4.9/14.2		
CONTRACT No.			10-0E6114		
PROJECT ID			1000020440		

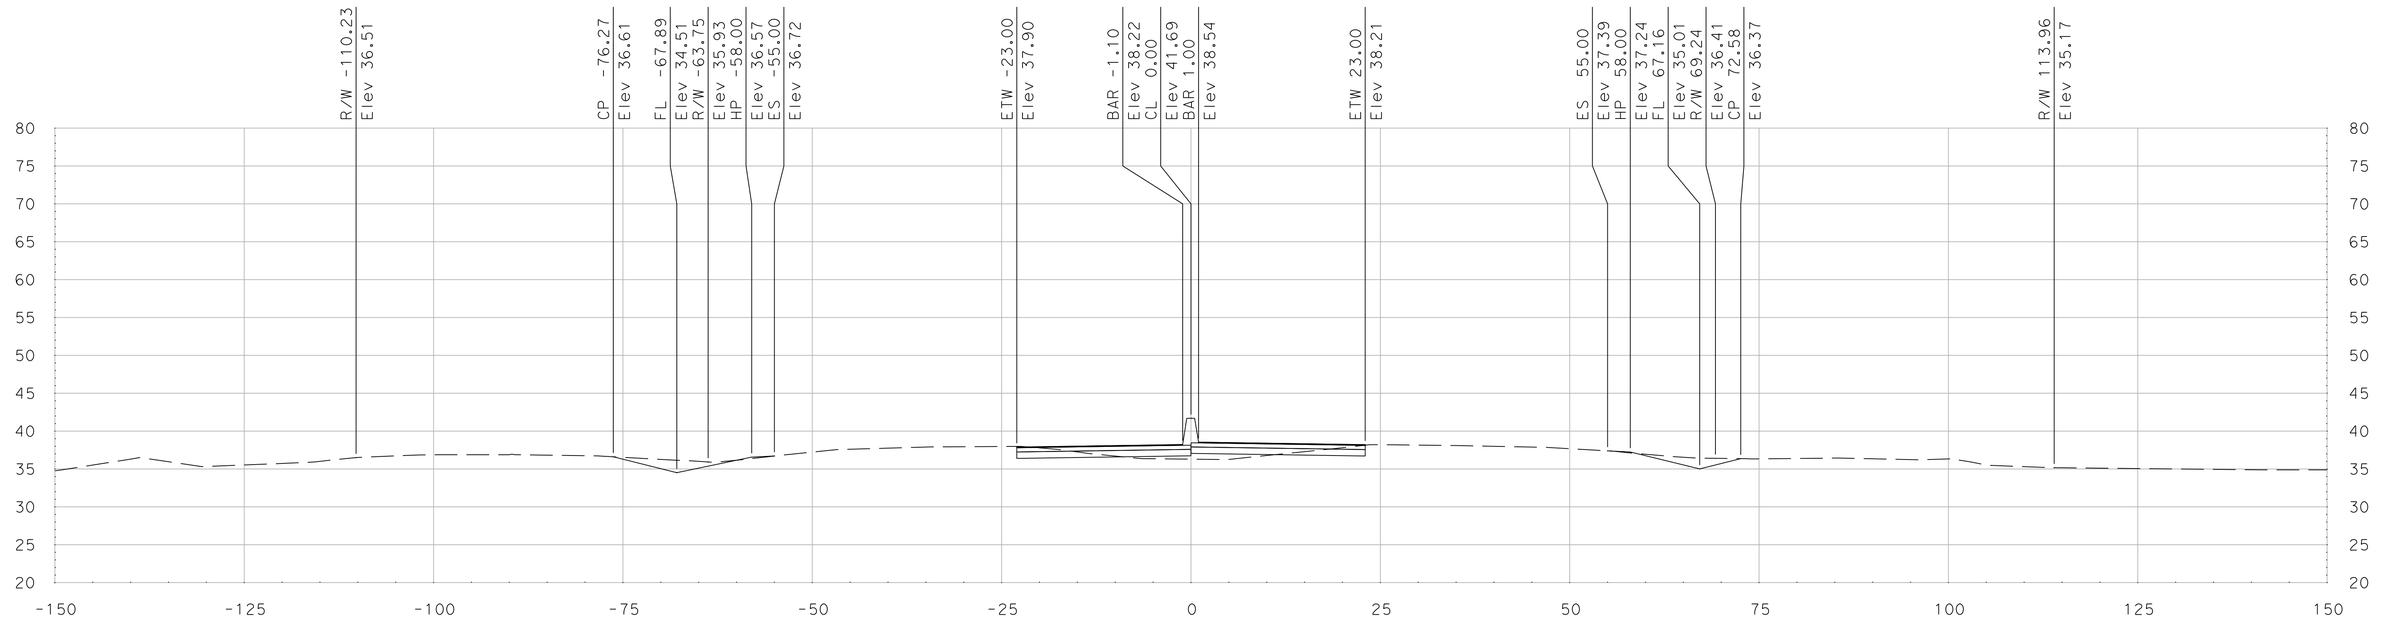

"SR 99" Sta 518+75.00

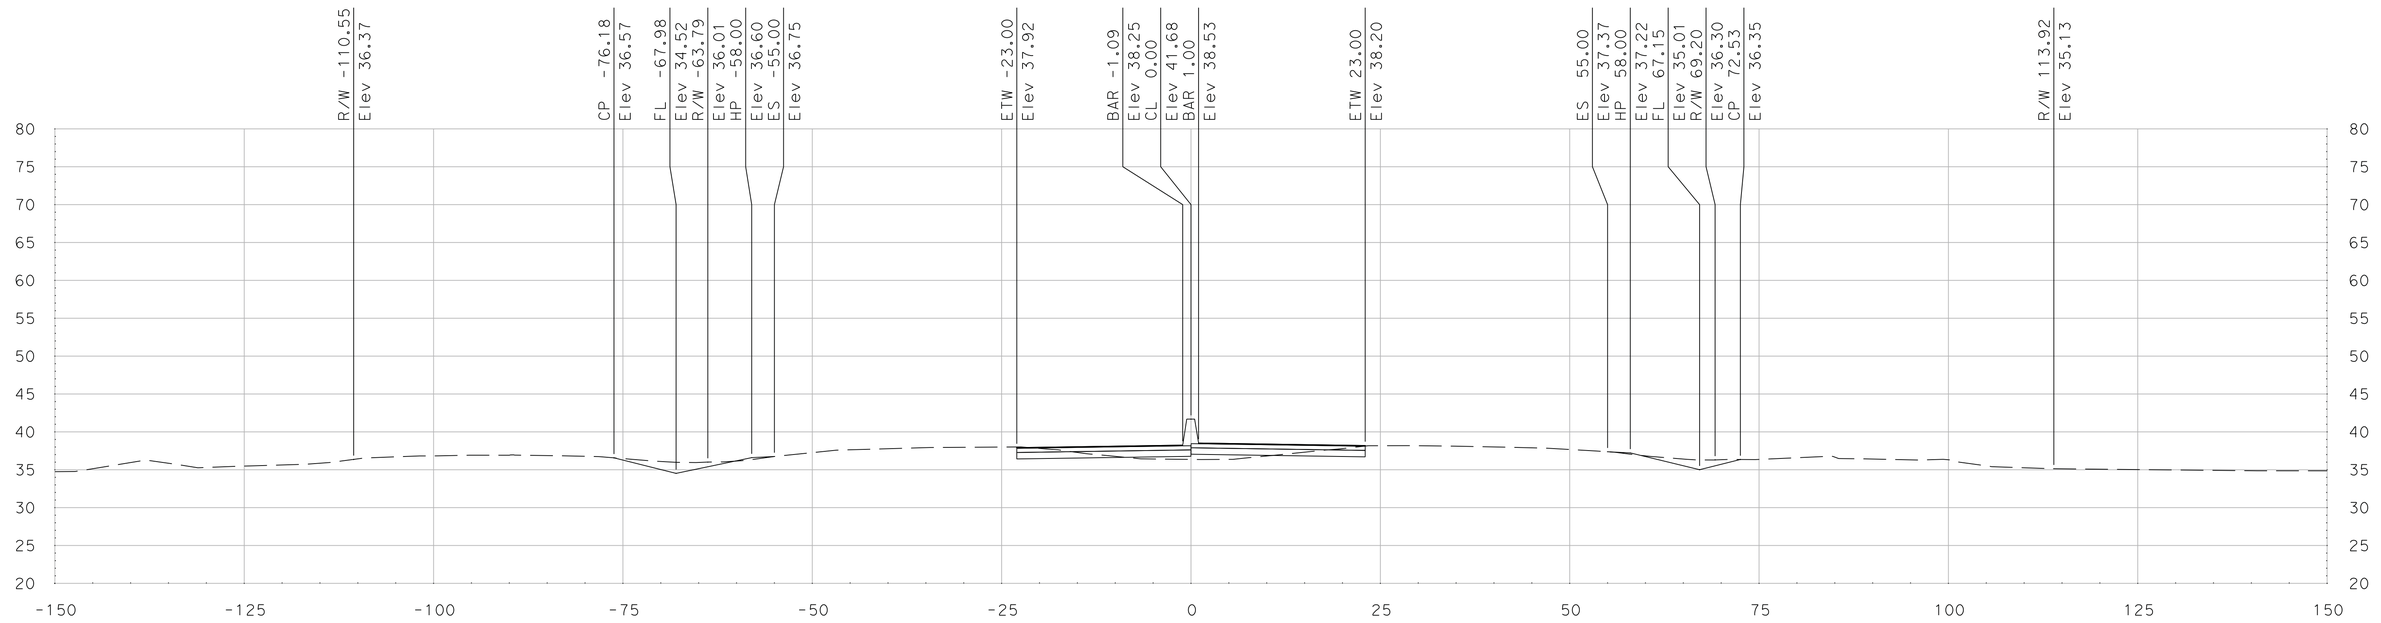

"SR 99" Sta 518+50.00

SCALE
HORIZONTAL: 1"=10'
VERTICAL: 1"=10'

DATE: 5/18/2011

ALL DIMENSIONS ARE IN US SURVEY FEET

FOR EARTHWORK DEVELOPMENT ONLY

Dist	COUNTY	ROUTE	POST MILES TOTAL PROJECT	SHEET No.	TOTAL SHEETS
10	SJ	99	4.9/14.2		
CONTRACT No.			10-0E6114		
PROJECT ID			1000020440		

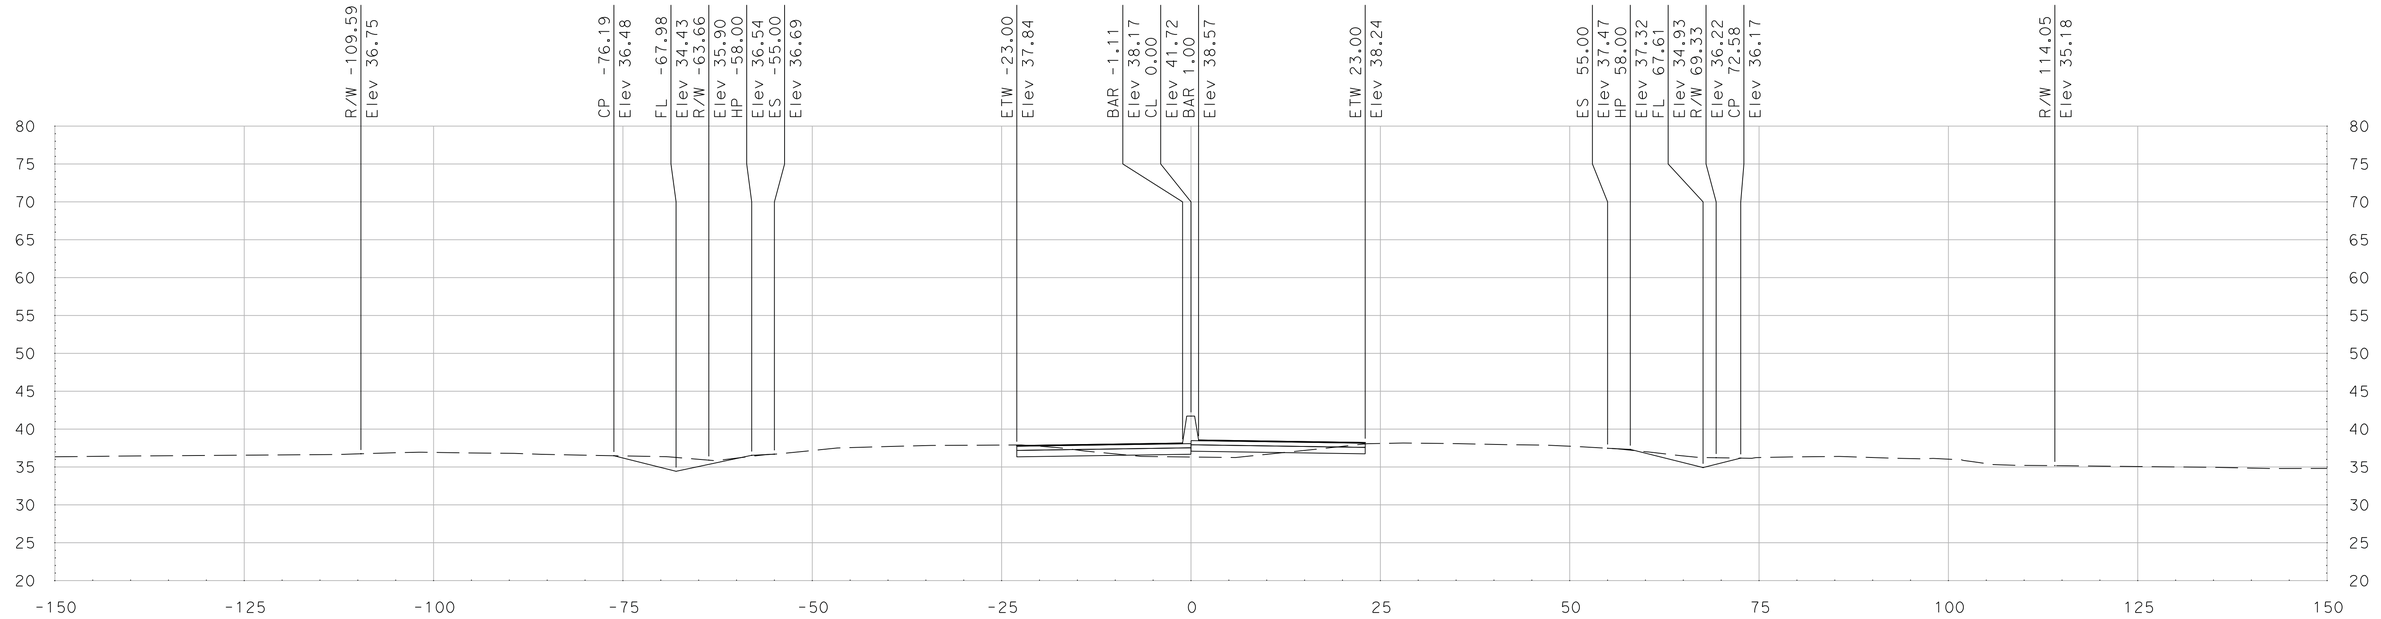

"SR 99" Sta 519+25.00

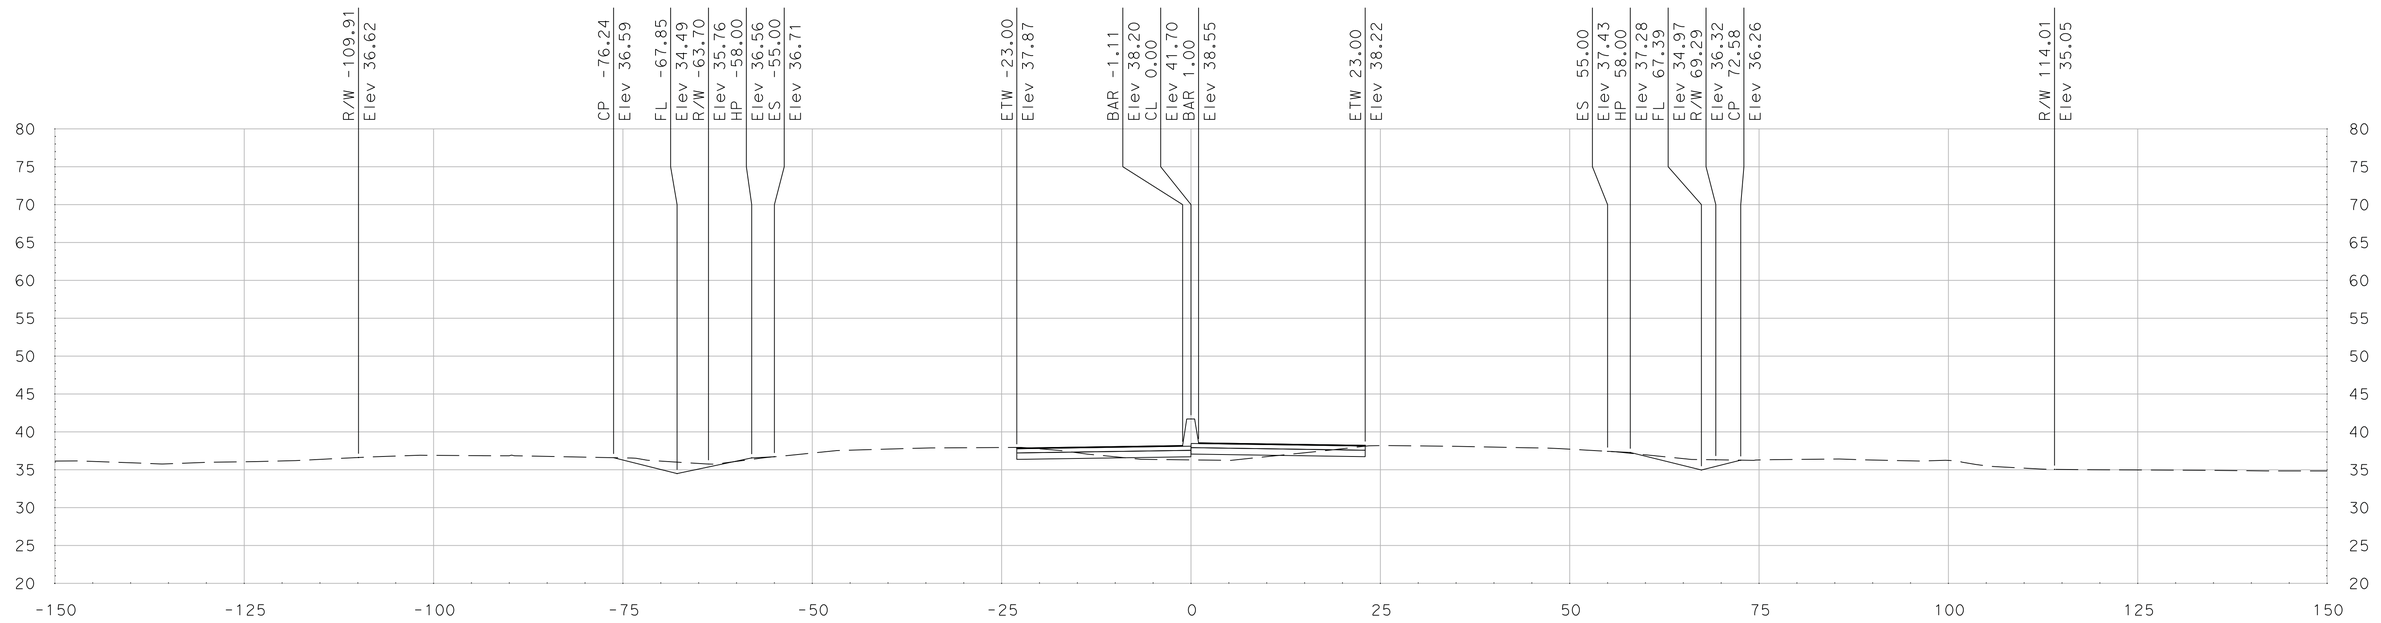

"SR 99" Sta 519+00.00

SCALE
HORIZONTAL: 1"=10'
VERTICAL: 1"=10'

DATE: 5/18/2011

ALL DIMENSIONS ARE IN US SURVEY FEET

FOR EARTHWORK DEVELOPMENT ONLY

Dist	COUNTY	ROUTE	POST MILES TOTAL PROJECT	SHEET No.	TOTAL SHEETS
10	SJ	99	4.9/14.2		
CONTRACT No.			10-0E6114		
PROJECT ID			1000020440		

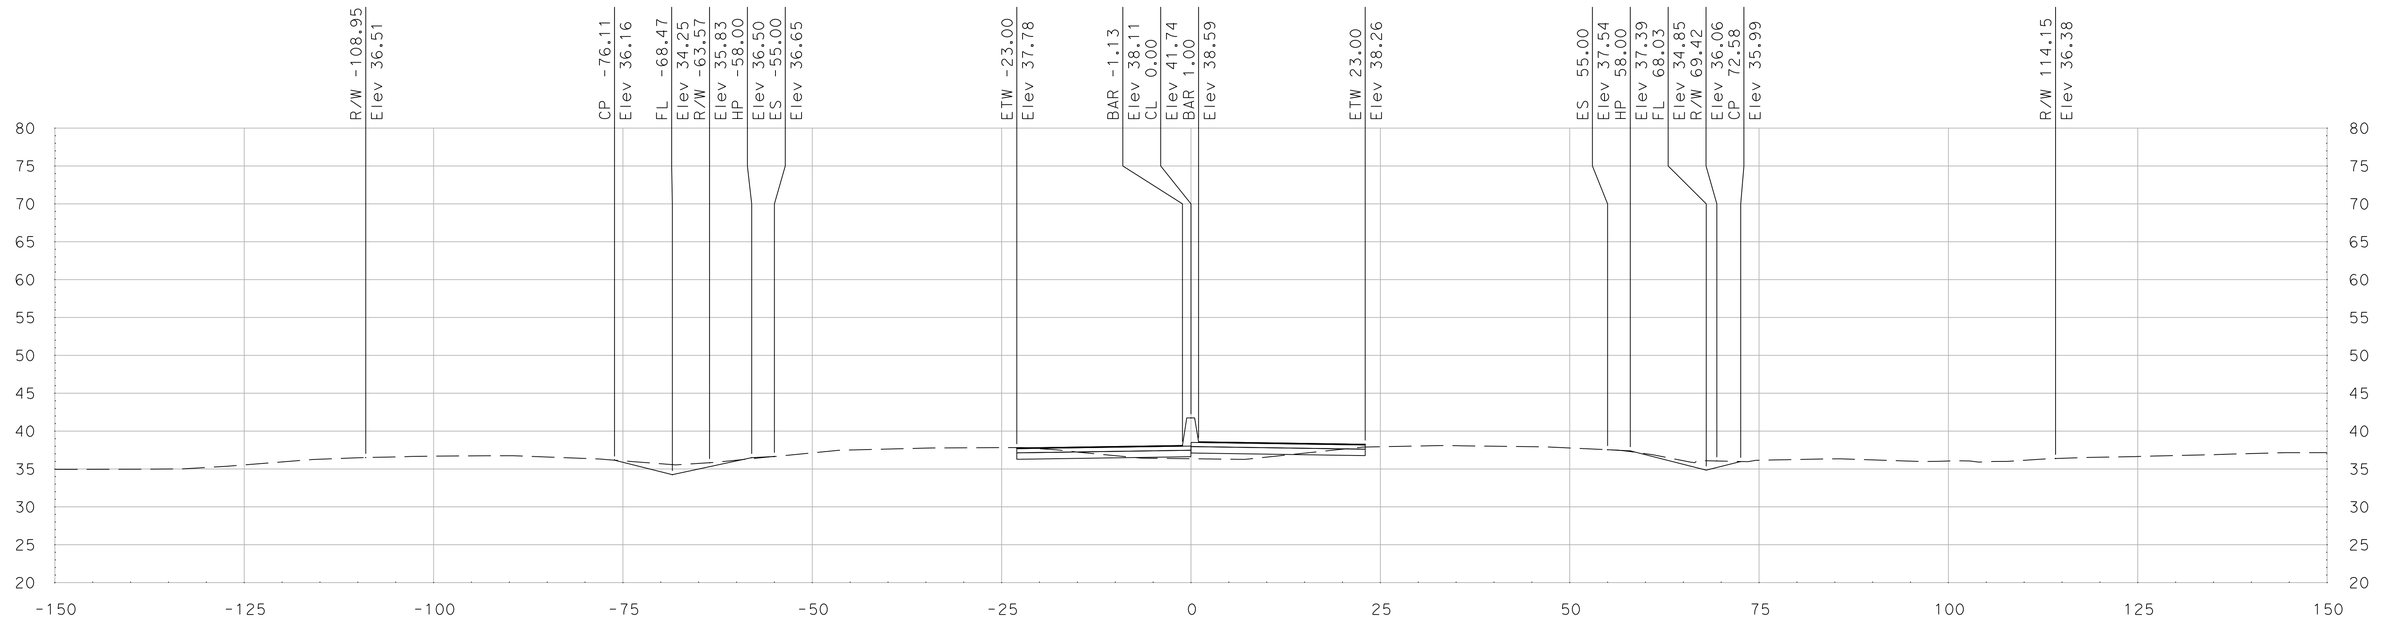

"SR 99" Sta 519+75.00

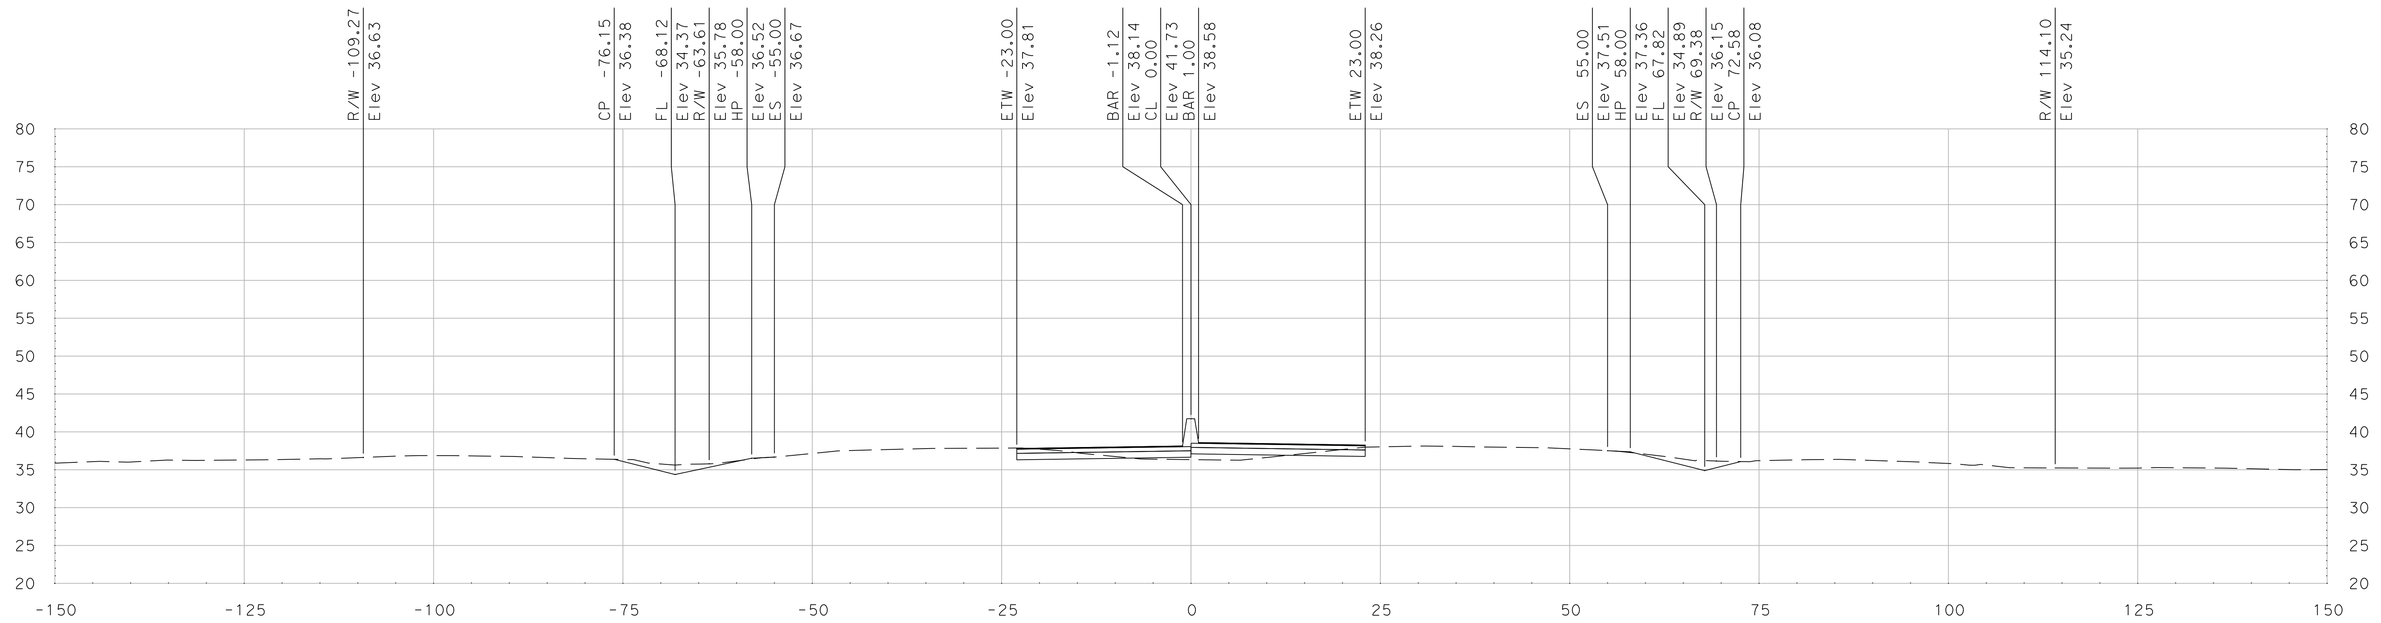

"SR 99" Sta 519+50.00

SCALE
HORIZONTAL: 1"=10'
VERTICAL: 1"=10'

DATE: 5/18/2011

ALL DIMENSIONS ARE IN US SURVEY FEET

FOR EARTHWORK DEVELOPMENT ONLY

Dist	COUNTY	ROUTE	POST MILES TOTAL PROJECT	SHEET No.	TOTAL SHEETS
10	SJ	99	4.9/14.2		
CONTRACT No.			10-0E6114		
PROJECT ID			1000020440		

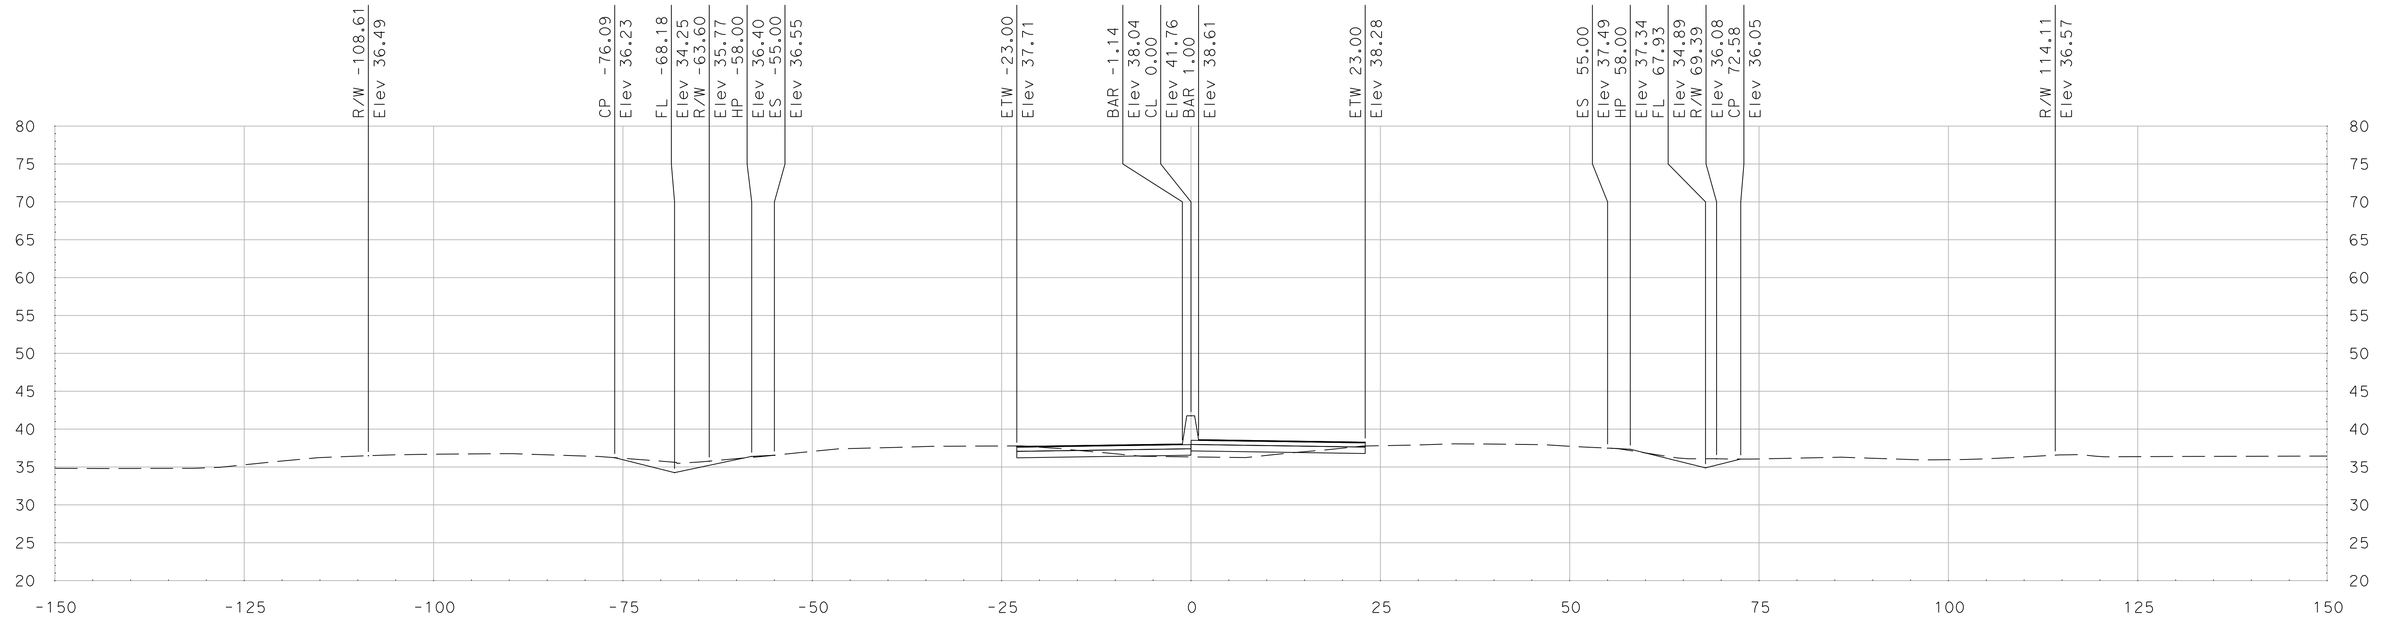

"SR 99" Sta 520+25.00

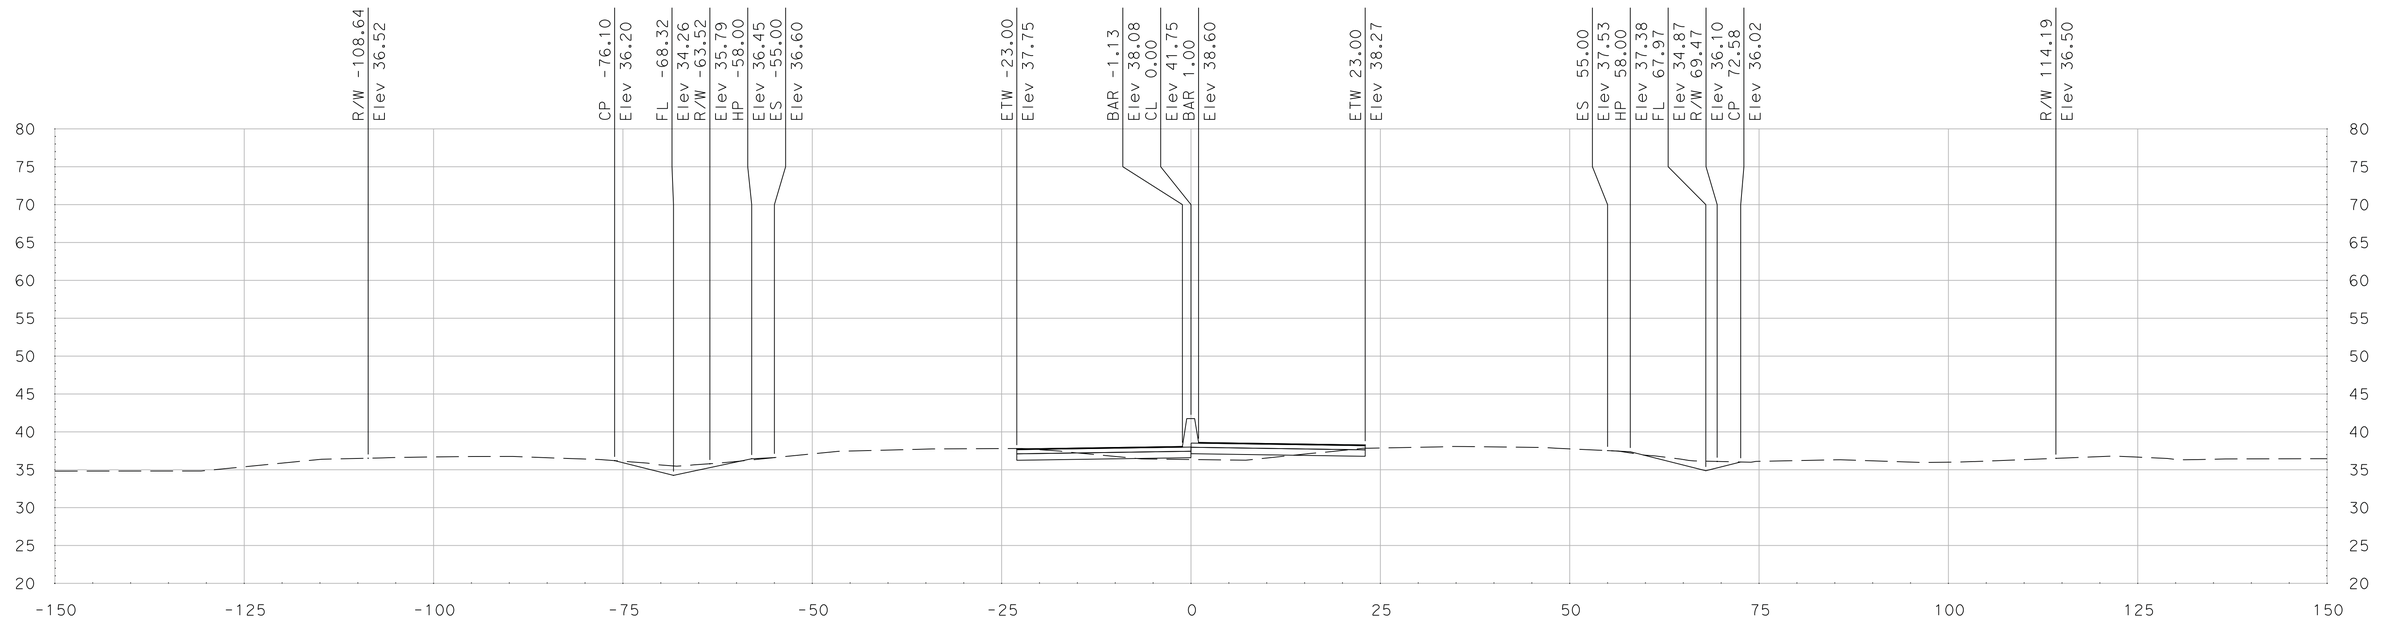

"SR 99" Sta 520+00.00

SCALE
HORIZONTAL: 1"=10'
VERTICAL: 1"=10'

DATE: 5/18/2011

ALL DIMENSIONS ARE IN US SURVEY FEET

FOR EARTHWORK DEVELOPMENT ONLY

Dist	COUNTY	ROUTE	POST MILES TOTAL PROJECT	SHEET No.	TOTAL SHEETS
10	SJ	99	4.9/14.2		
CONTRACT No.			10-0E6114		
PROJECT ID			1000020440		

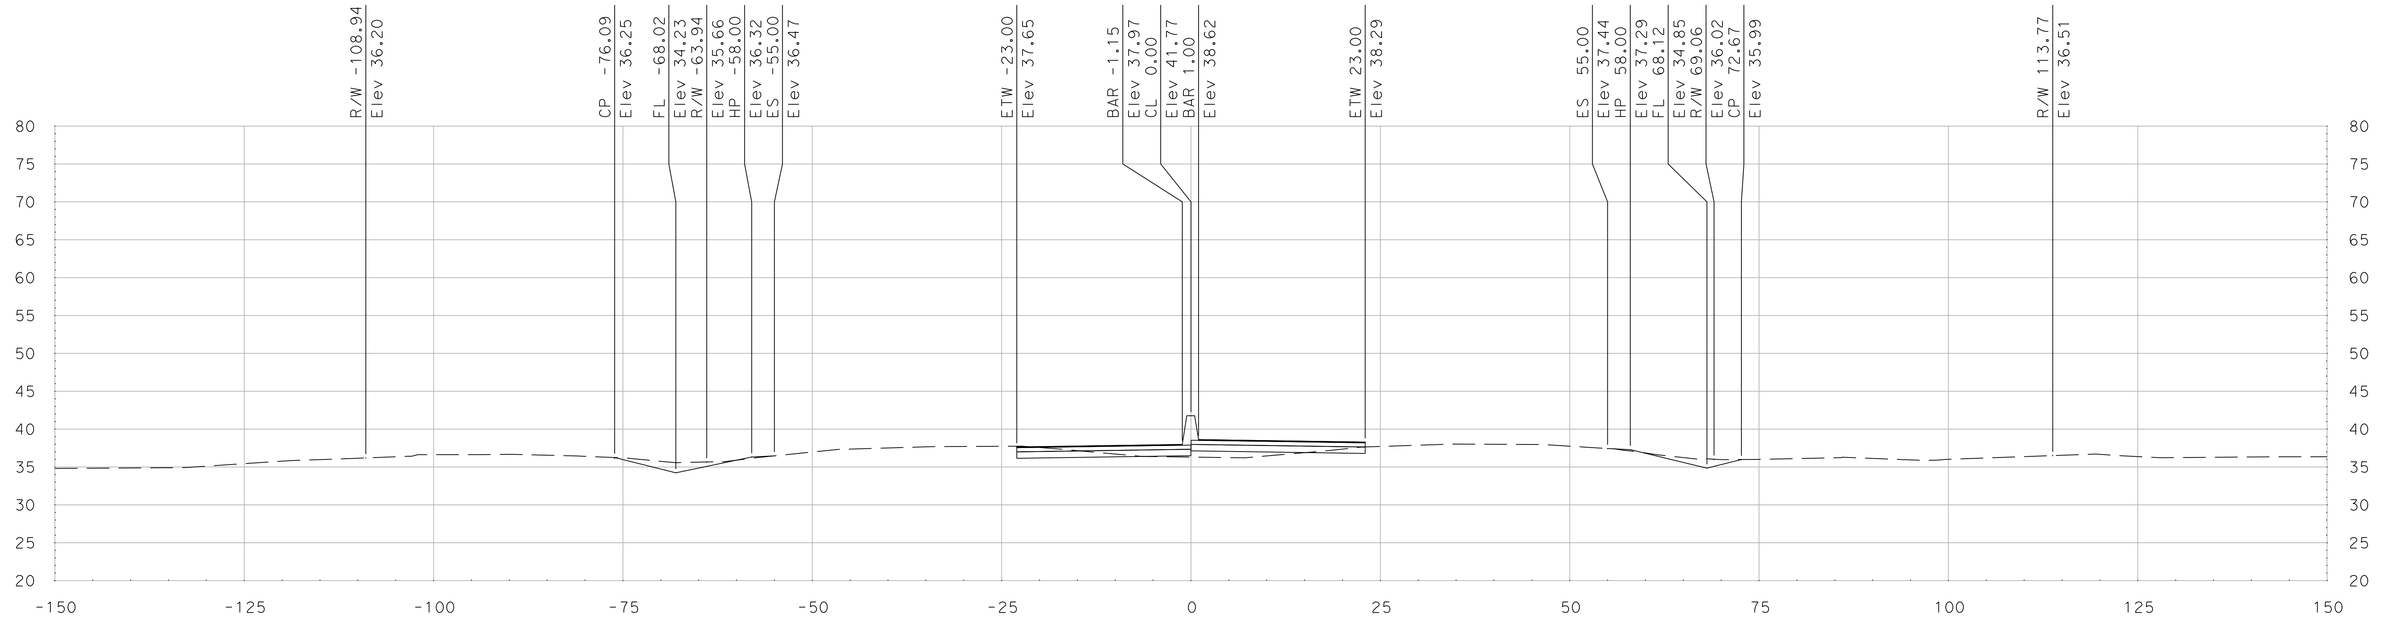

"SR 99" Sta 520+75.00

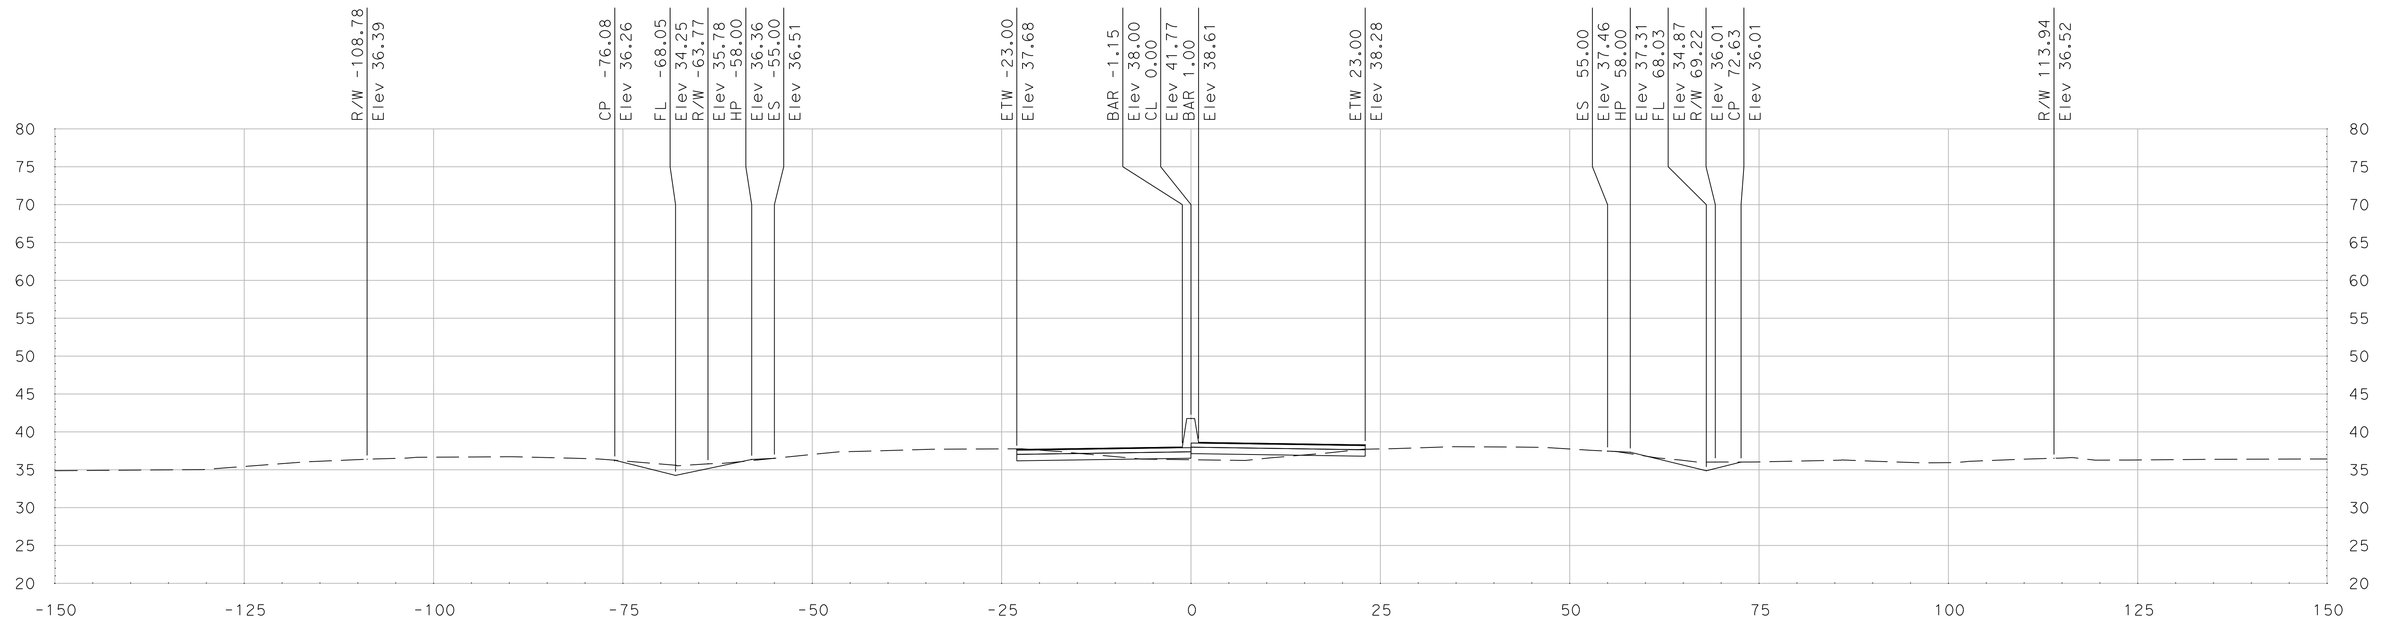

"SR 99" Sta 520+50.00

SCALE
HORIZONTAL: 1"=10'
VERTICAL: 1"=10'

DATE: 5/18/2011

ALL DIMENSIONS ARE IN US SURVEY FEET

FOR EARTHWORK DEVELOPMENT ONLY

Dist	COUNTY	ROUTE	POST MILES TOTAL PROJECT	SHEET No.	TOTAL SHEETS
10	SJ	99	4.9/14.2		
CONTRACT No.			10-0E6114		
PROJECT ID			1000020440		

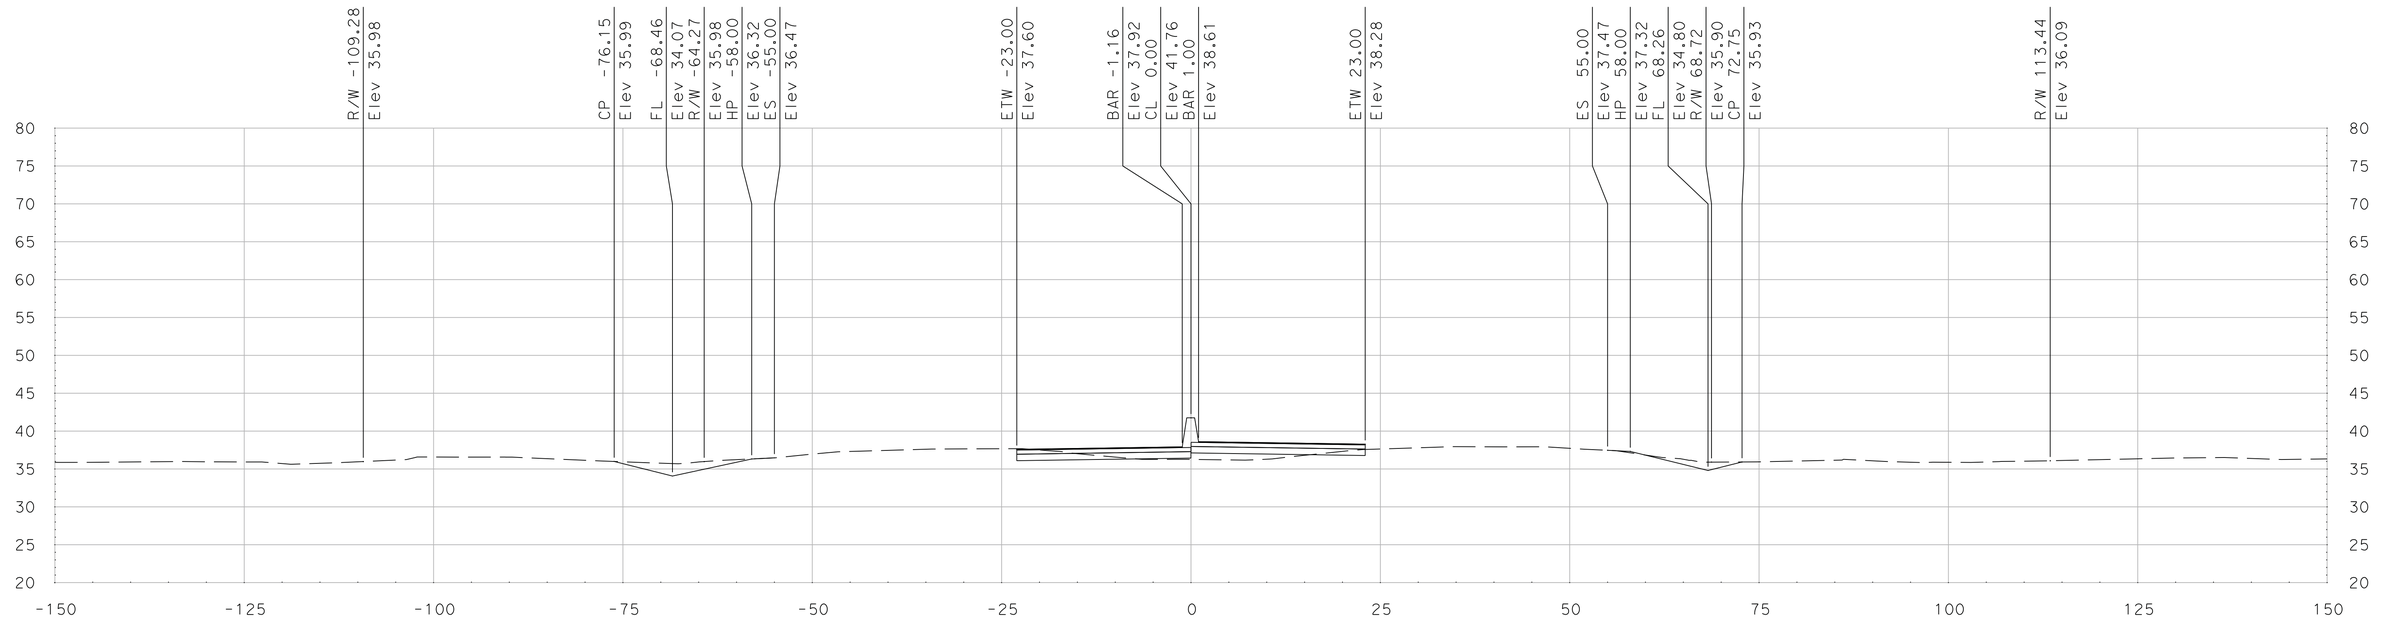

"SR 99" Sta 521+25.00

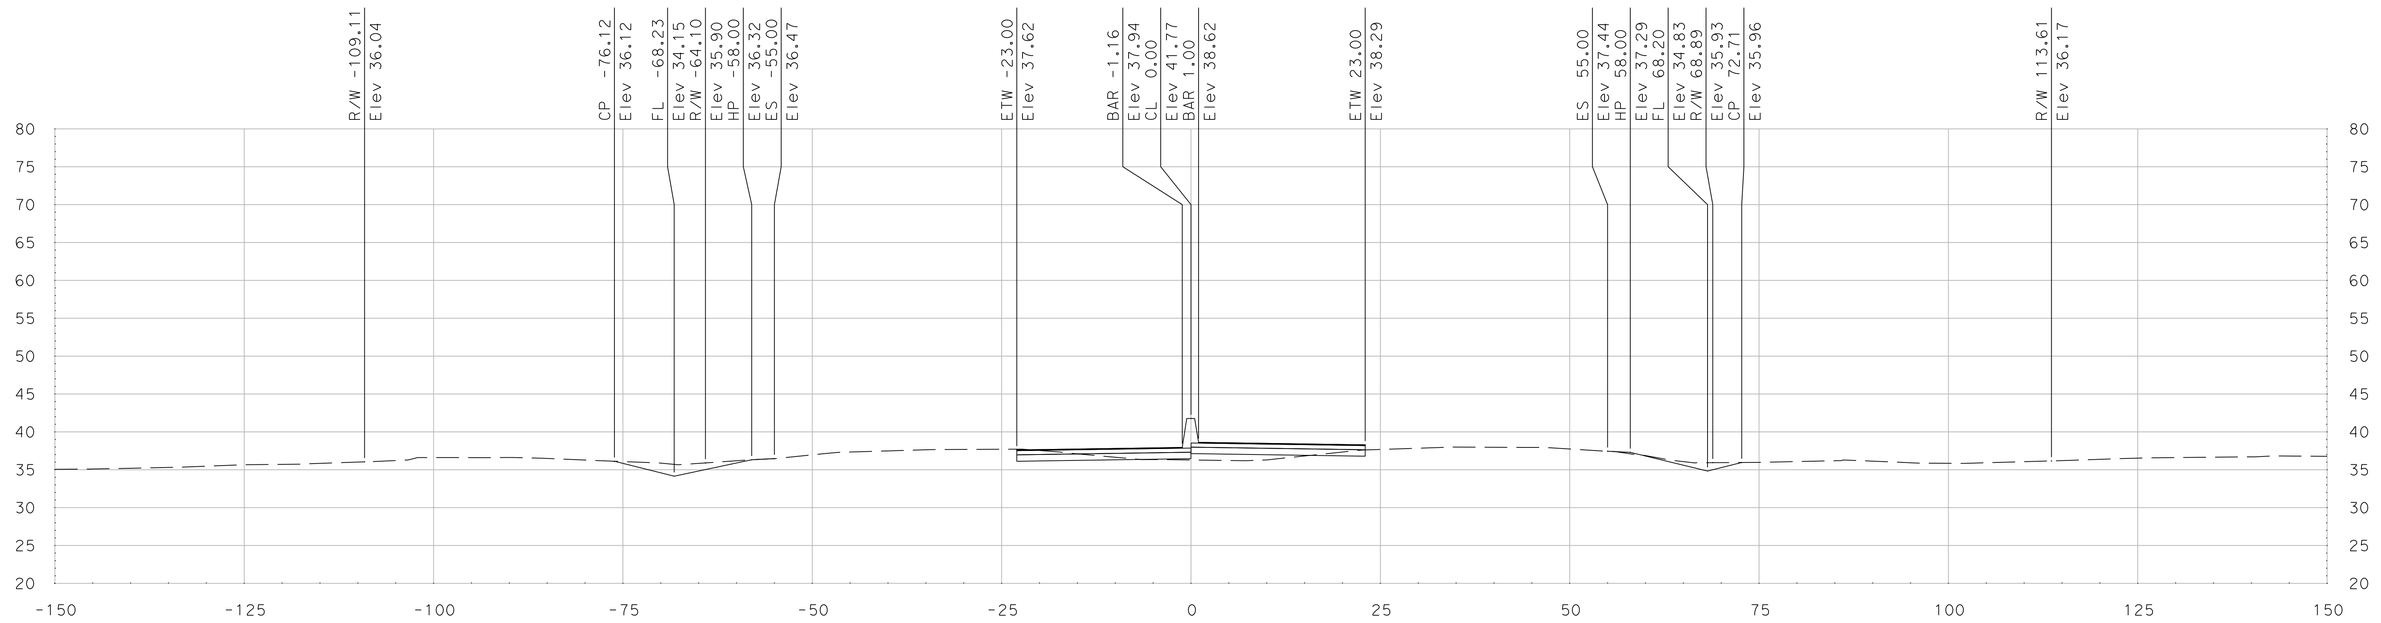

"SR 99" Sta 521+00.00

SCALE
HORIZONTAL: 1"=10'
VERTICAL: 1"=10'

DATE: 5/18/2011

ALL DIMENSIONS ARE IN US SURVEY FEET

FOR EARTHWORK DEVELOPMENT ONLY

Dist	COUNTY	ROUTE	POST MILES TOTAL PROJECT	SHEET No.	TOTAL SHEETS
10	SJ	99	4.9/14.2		
CONTRACT No.			10-0E6114		
PROJECT ID			1000020440		

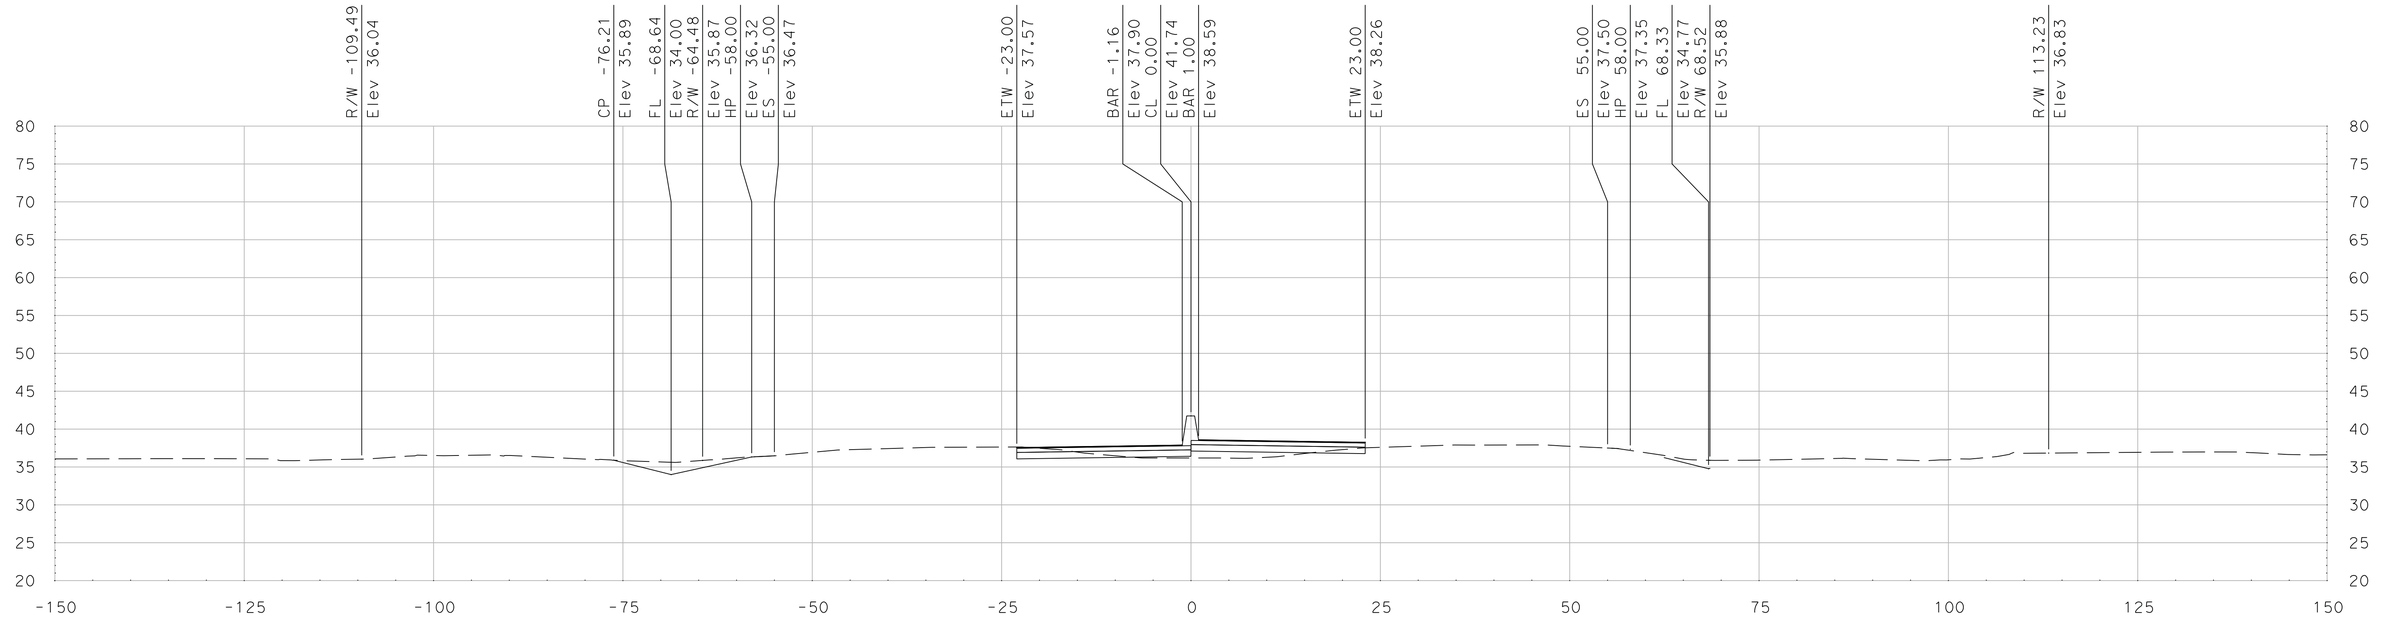

"SR 99" Sta 521+56.10

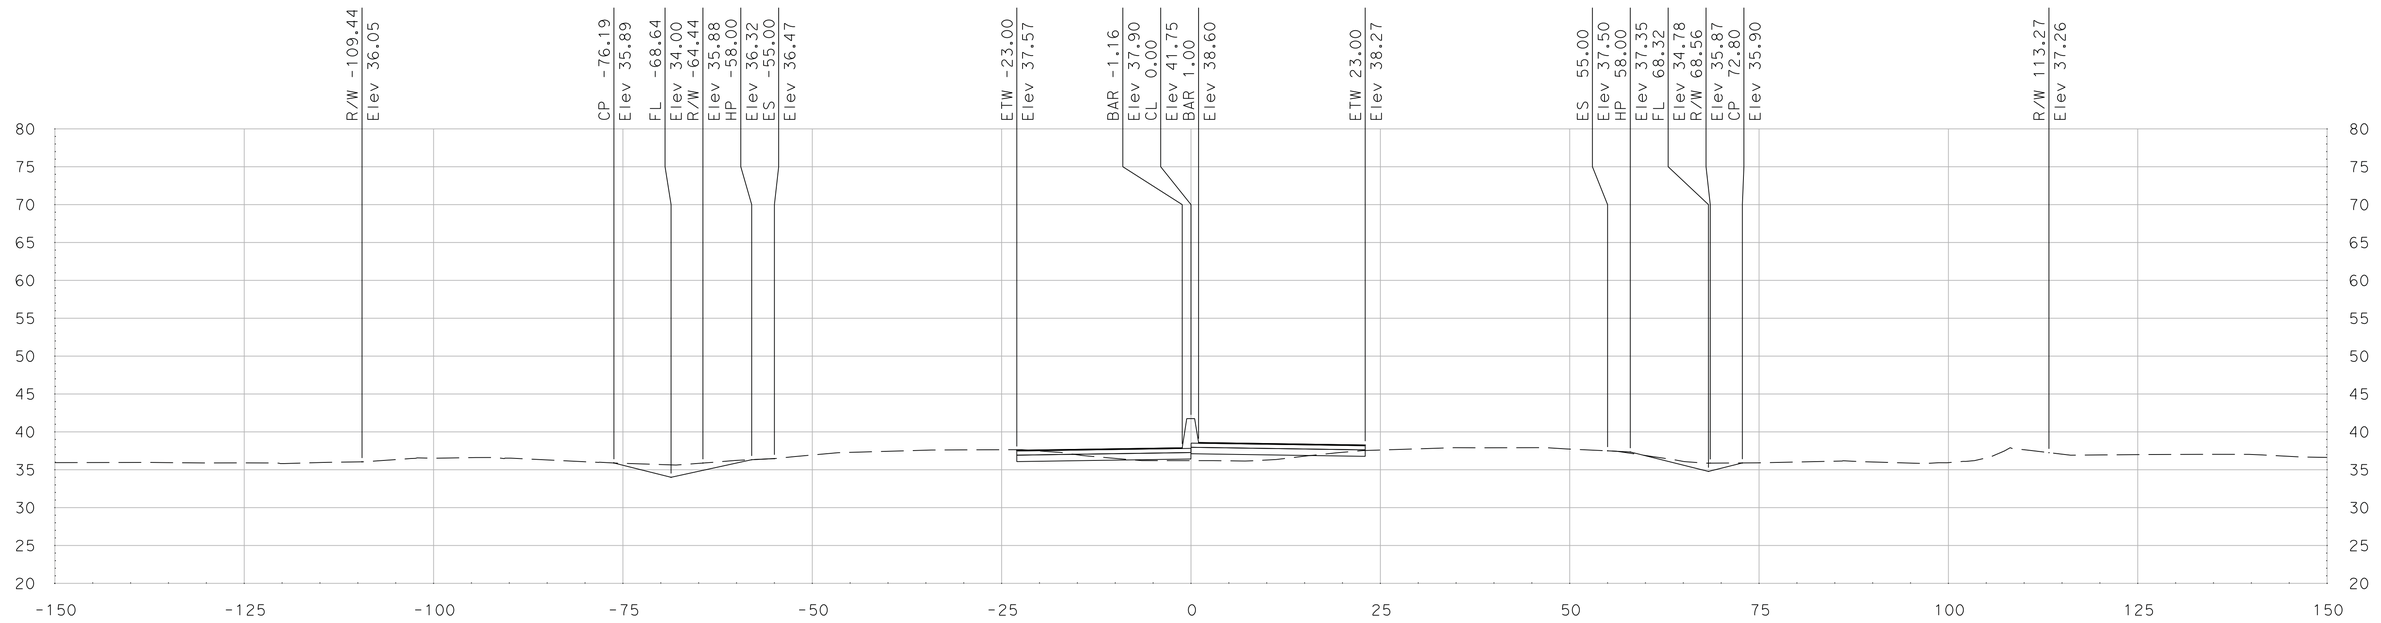

"SR 99" Sta 521+50.00

DATE: 5/18/2011

ALL DIMENSIONS ARE IN US SURVEY FEET

SCALE
HORIZONTAL: 1"=10'
VERTICAL: 1"=10'

FOR EARTHWORK DEVELOPMENT ONLY

Dist	COUNTY	ROUTE	POST MILES TOTAL PROJECT	SHEET No.	TOTAL SHEETS
10	SJ	99	4.9/14.2		
CONTRACT No.			10-0E6114		
PROJECT ID			1000020440		

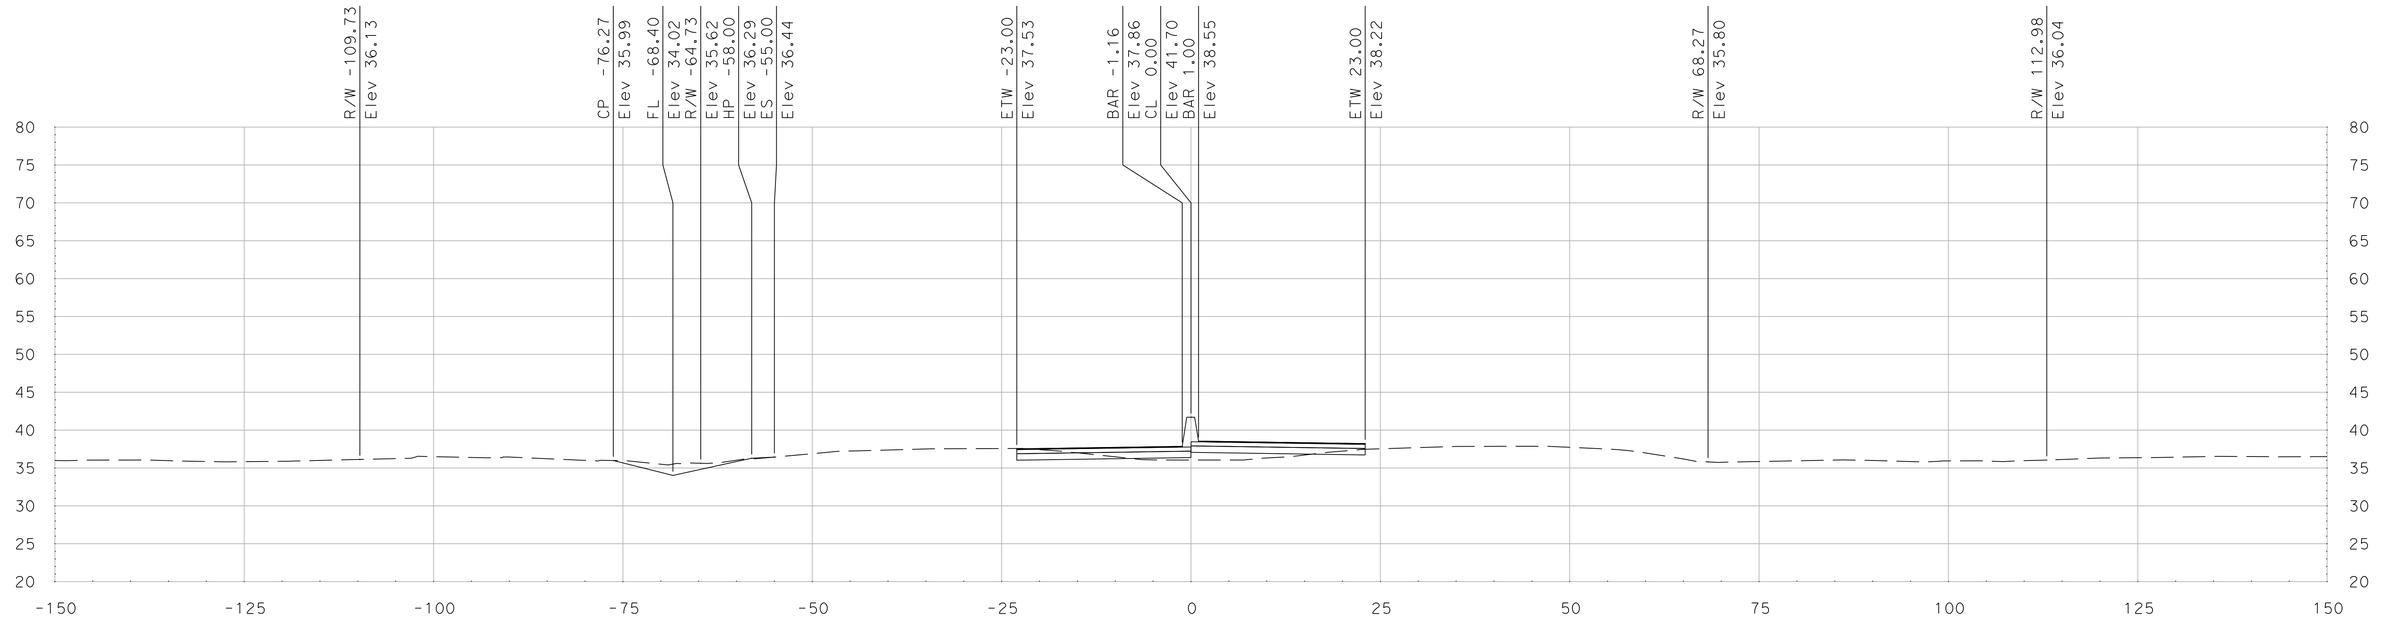

"SR 99" Sta 522+00.00

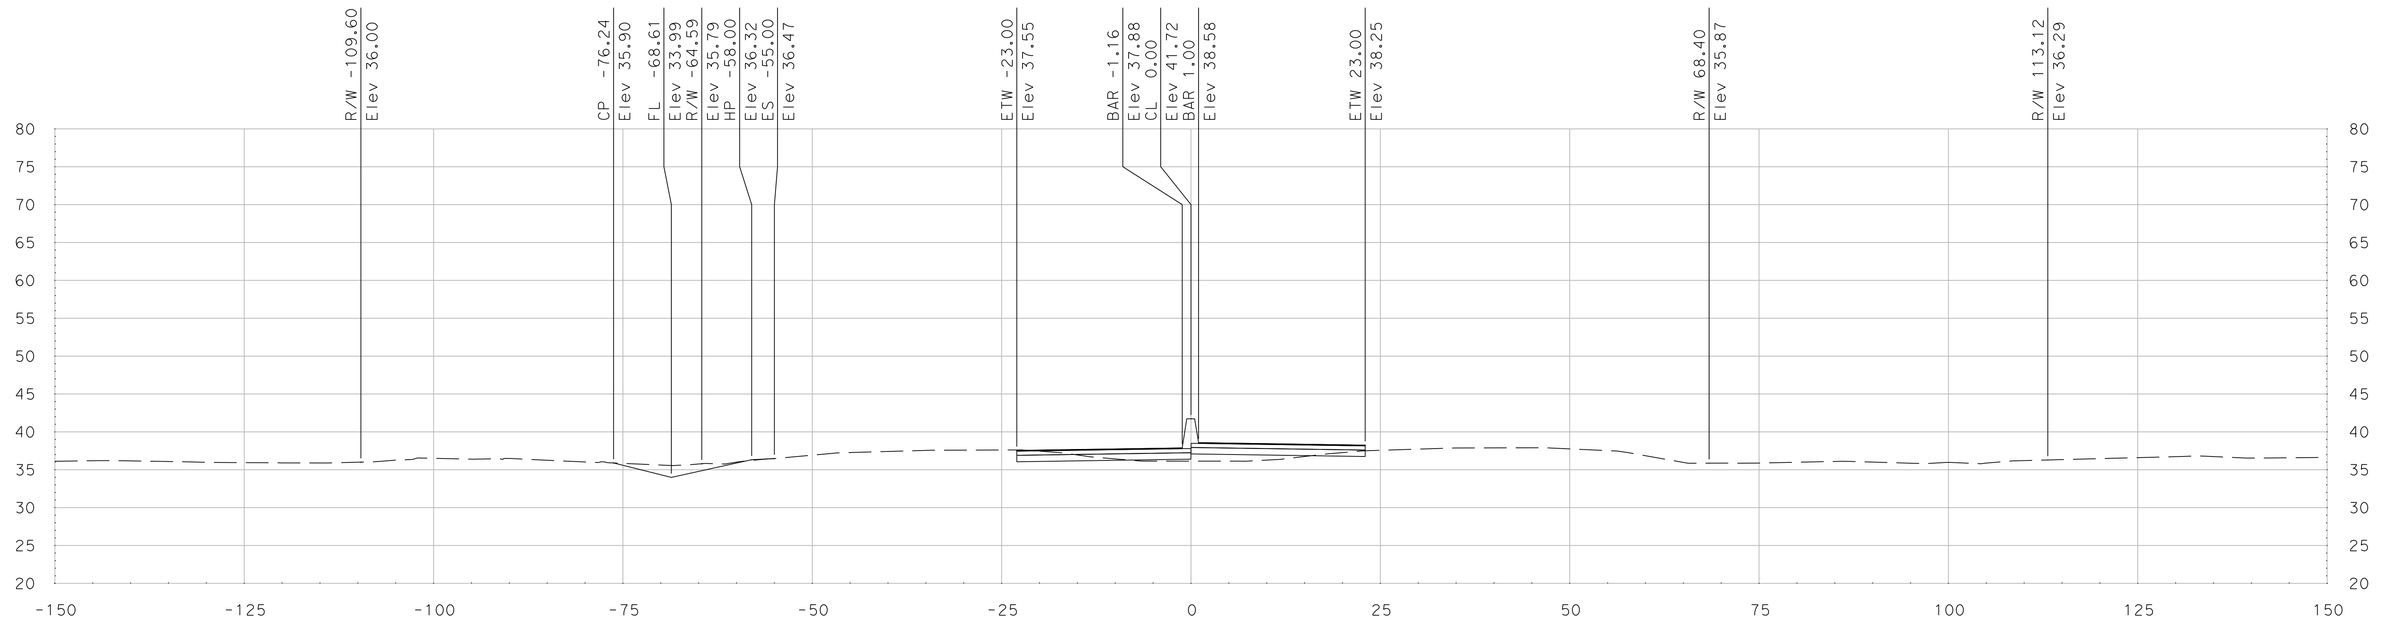

"SR 99" Sta 521+75.00

SCALE
HORIZONTAL: 1"=10'
VERTICAL: 1"=10'

DATE: 5/18/2011

ALL DIMENSIONS ARE IN US SURVEY FEET

FOR EARTHWORK DEVELOPMENT ONLY

Dist	COUNTY	ROUTE	POST MILES TOTAL PROJECT	SHEET No.	TOTAL SHEETS
10	SJ	99	4.9/14.2		
CONTRACT No.			10-0E6114		
PROJECT ID			1000020440		

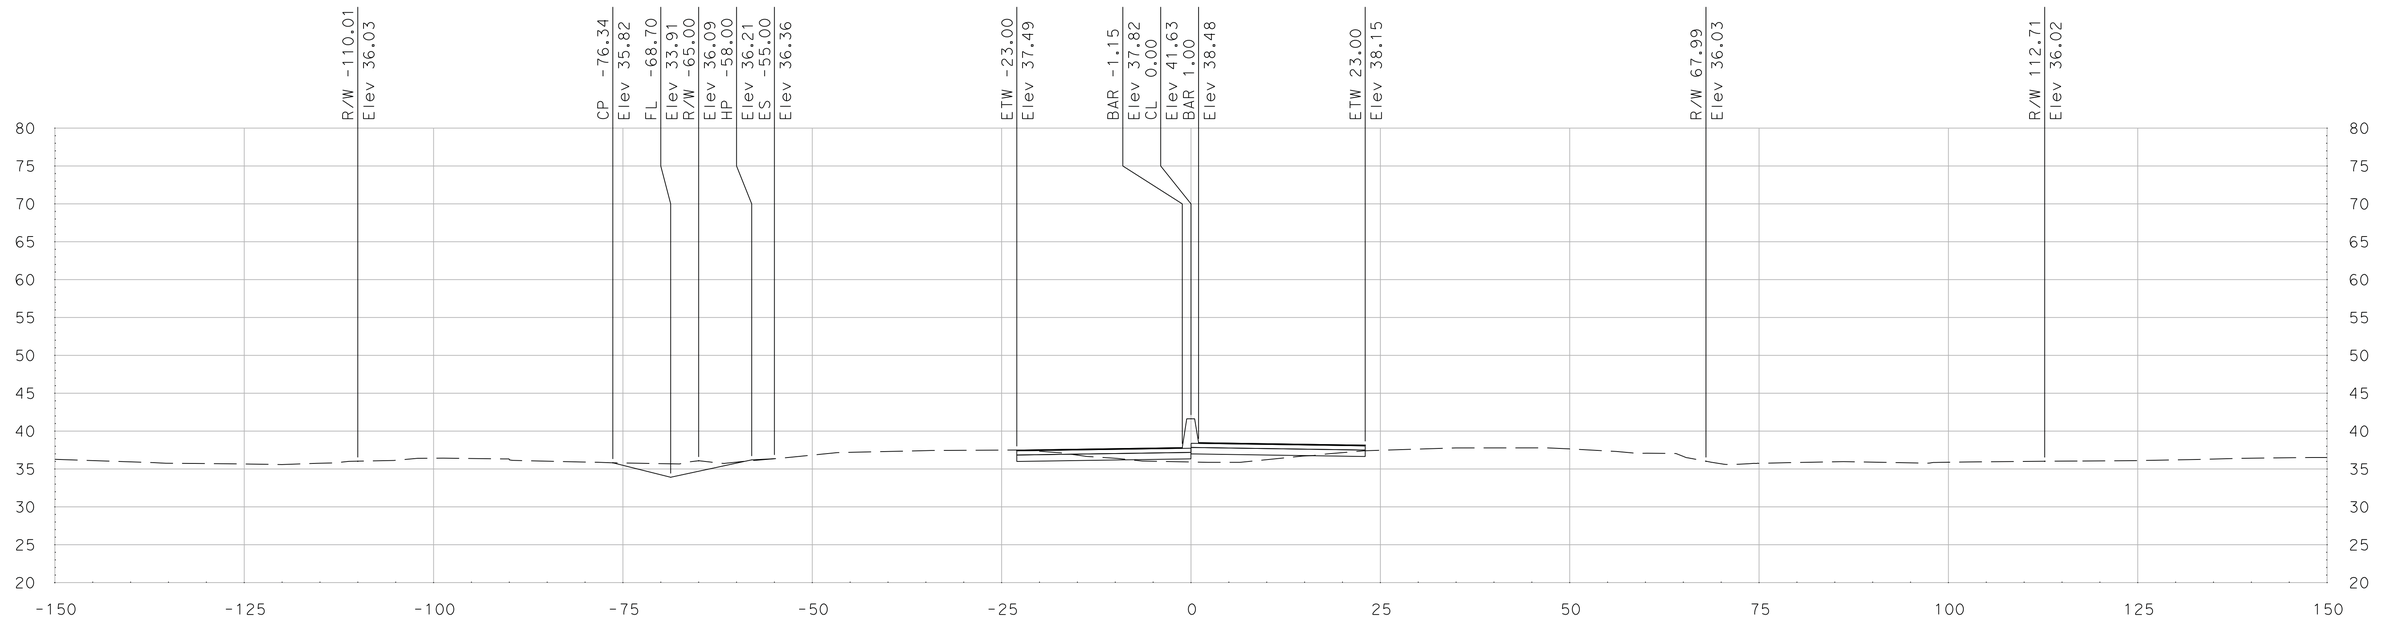

"SR 99" Sta 522+50.00

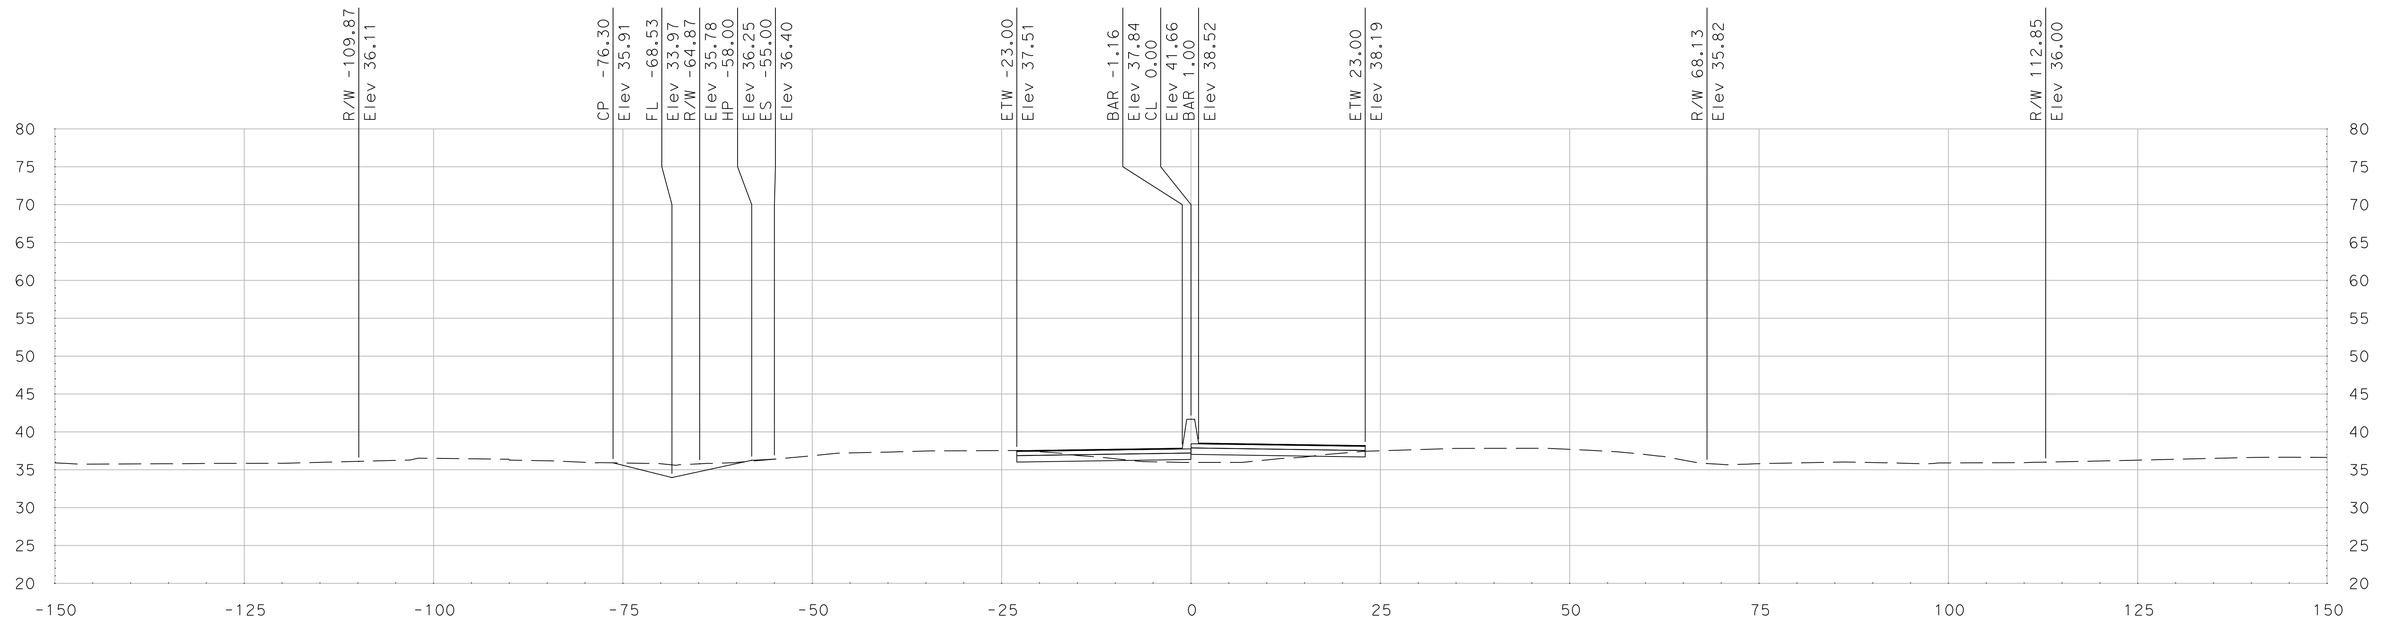

"SR 99" Sta 522+25.00

SCALE
HORIZONTAL: 1"=10'
VERTICAL: 1"=10'

DATE: 5/18/2011

ALL DIMENSIONS ARE IN US SURVEY FEET

FOR EARTHWORK DEVELOPMENT ONLY

Dist	COUNTY	ROUTE	POST MILES TOTAL PROJECT	SHEET No.	TOTAL SHEETS
10	SJ	99	4.9/14.2		
CONTRACT No.			10-0E6114		
PROJECT ID			1000020440		

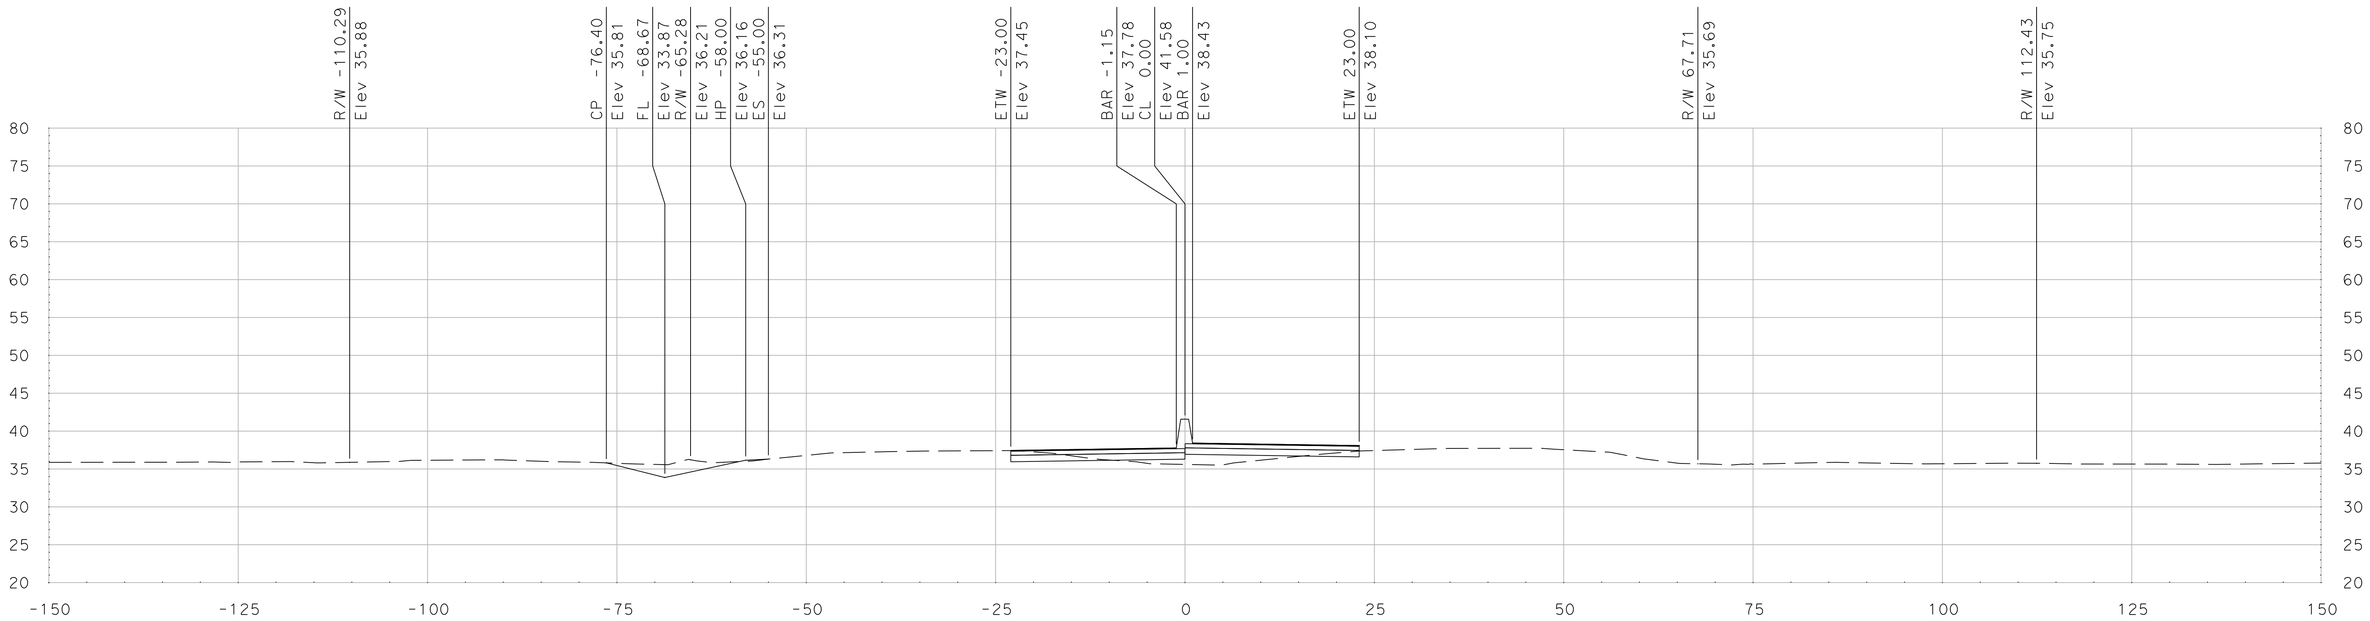

"SR 99" Sta 523+00.00

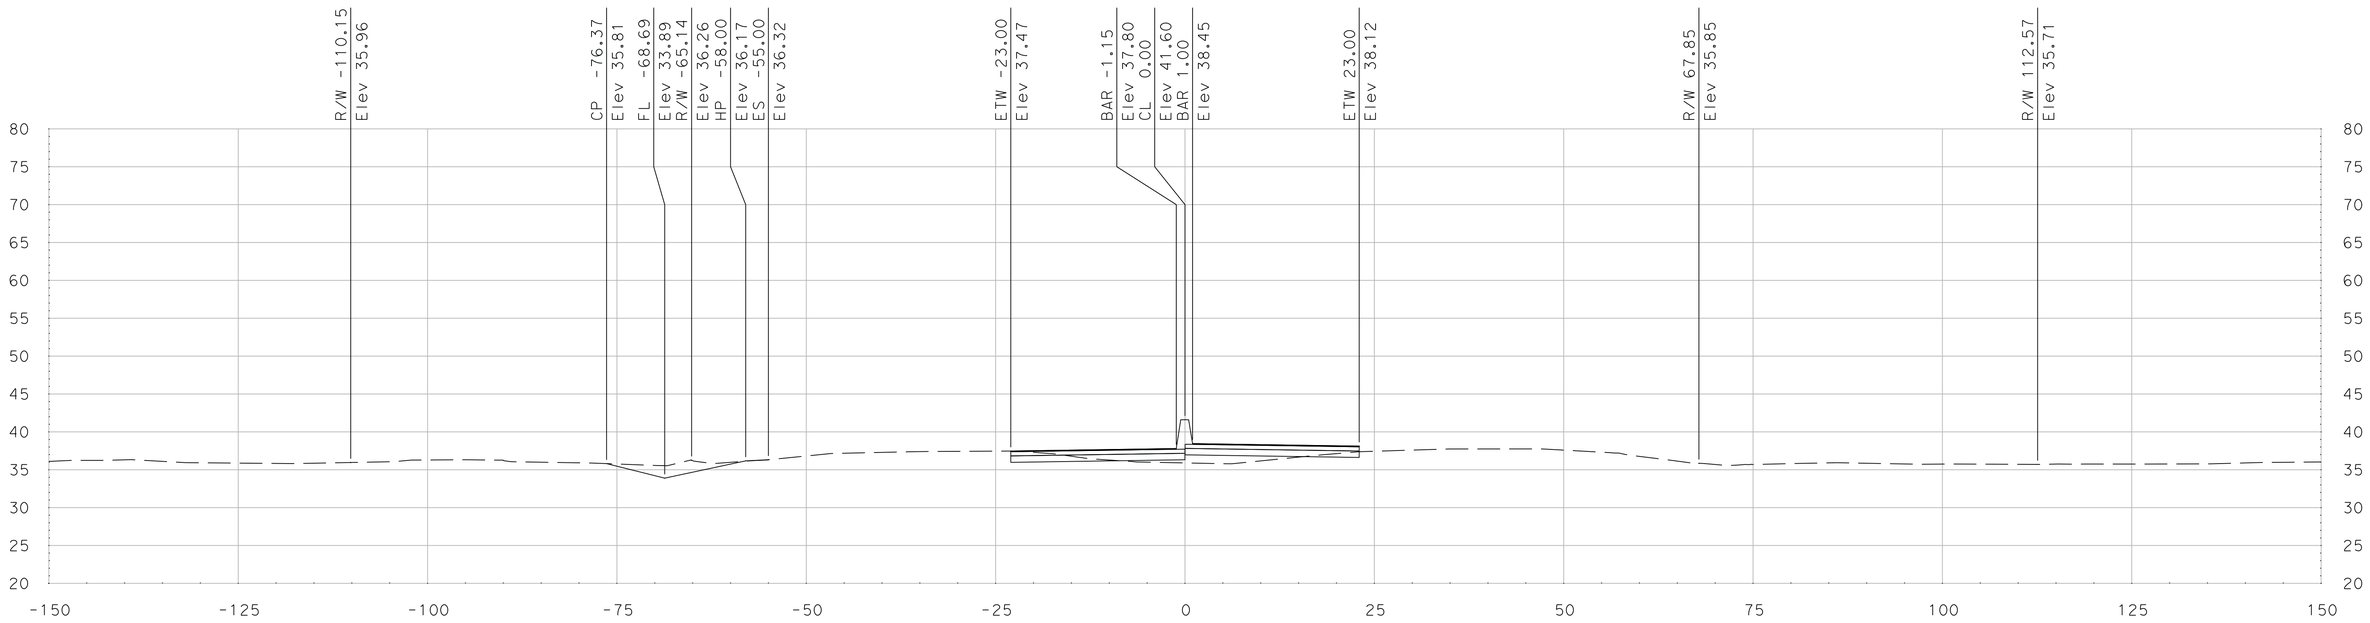

"SR 99" Sta 522+75.00

SCALE
HORIZONTAL: 1"=10'
VERTICAL: 1"=10'

DATE: 5/18/2011

ALL DIMENSIONS ARE IN US SURVEY FEET

FOR EARTHWORK DEVELOPMENT ONLY

Dist	COUNTY	ROUTE	POST MILES TOTAL PROJECT	SHEET No.	TOTAL SHEETS
10	SJ	99	4.9/14.2		
CONTRACT No.			10-0E6114		
PROJECT ID			1000020440		

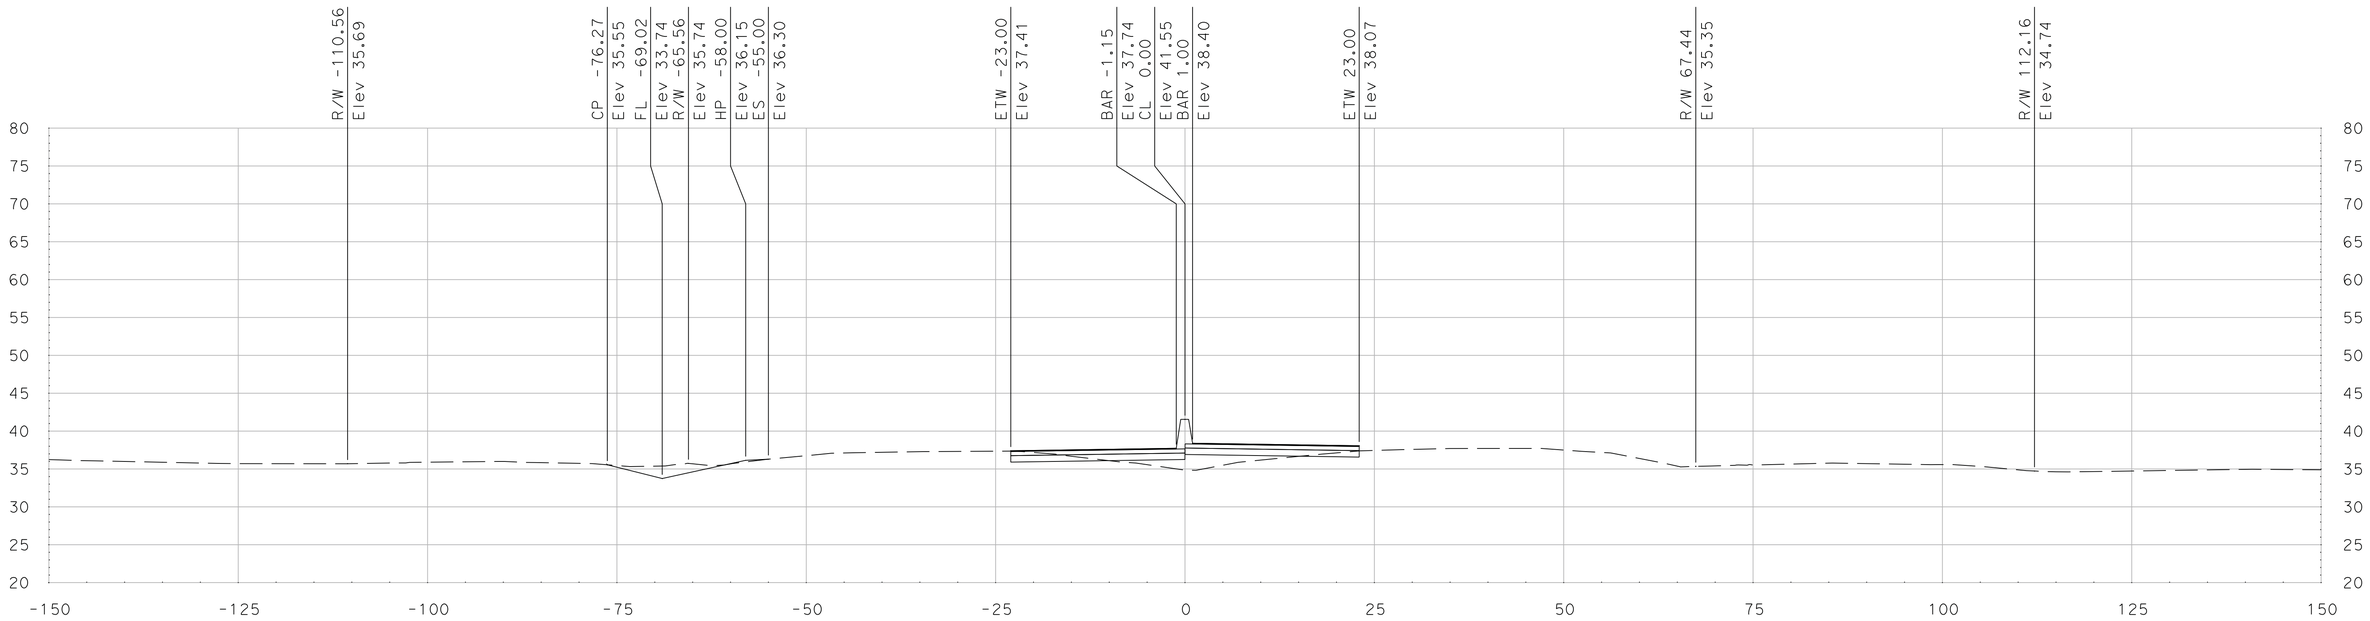

"SR 99" Sta 523+50.00

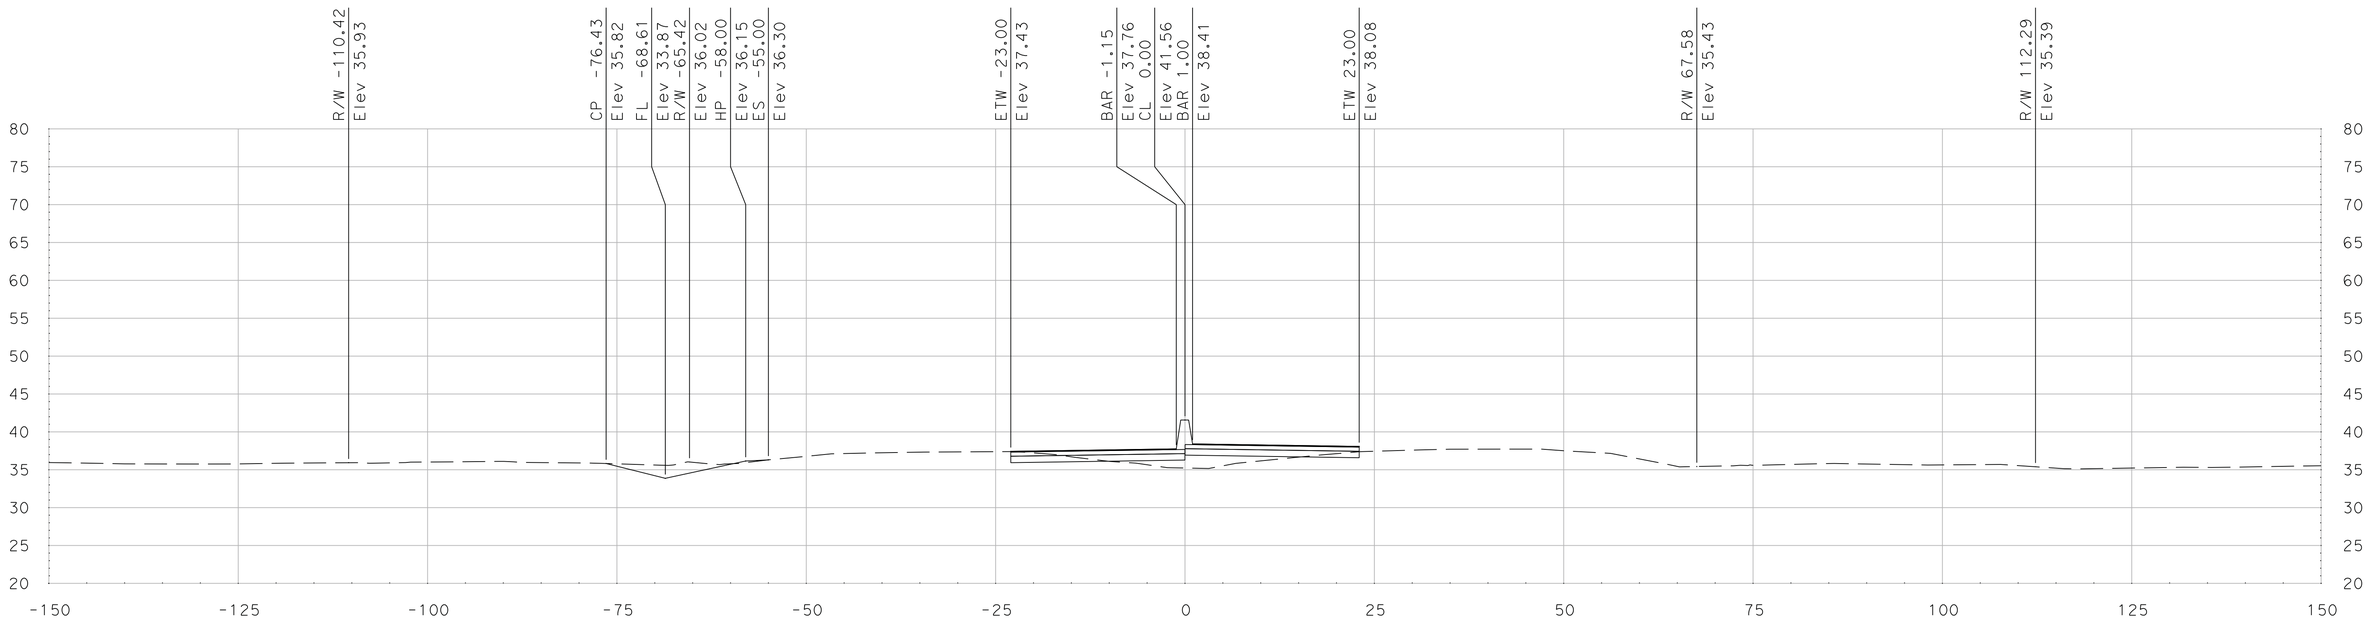

"SR 99" Sta 523+25.00

SCALE
HORIZONTAL: 1"=10'
VERTICAL: 1"=10'

DATE: 5/18/2011

ALL DIMENSIONS ARE IN US SURVEY FEET

FOR EARTHWORK DEVELOPMENT ONLY

Dist	COUNTY	ROUTE	POST MILES TOTAL PROJECT	SHEET No.	TOTAL SHEETS
10	SJ	99	4.9/14.2		
CONTRACT No.			10-0E6114		
PROJECT ID			1000020440		

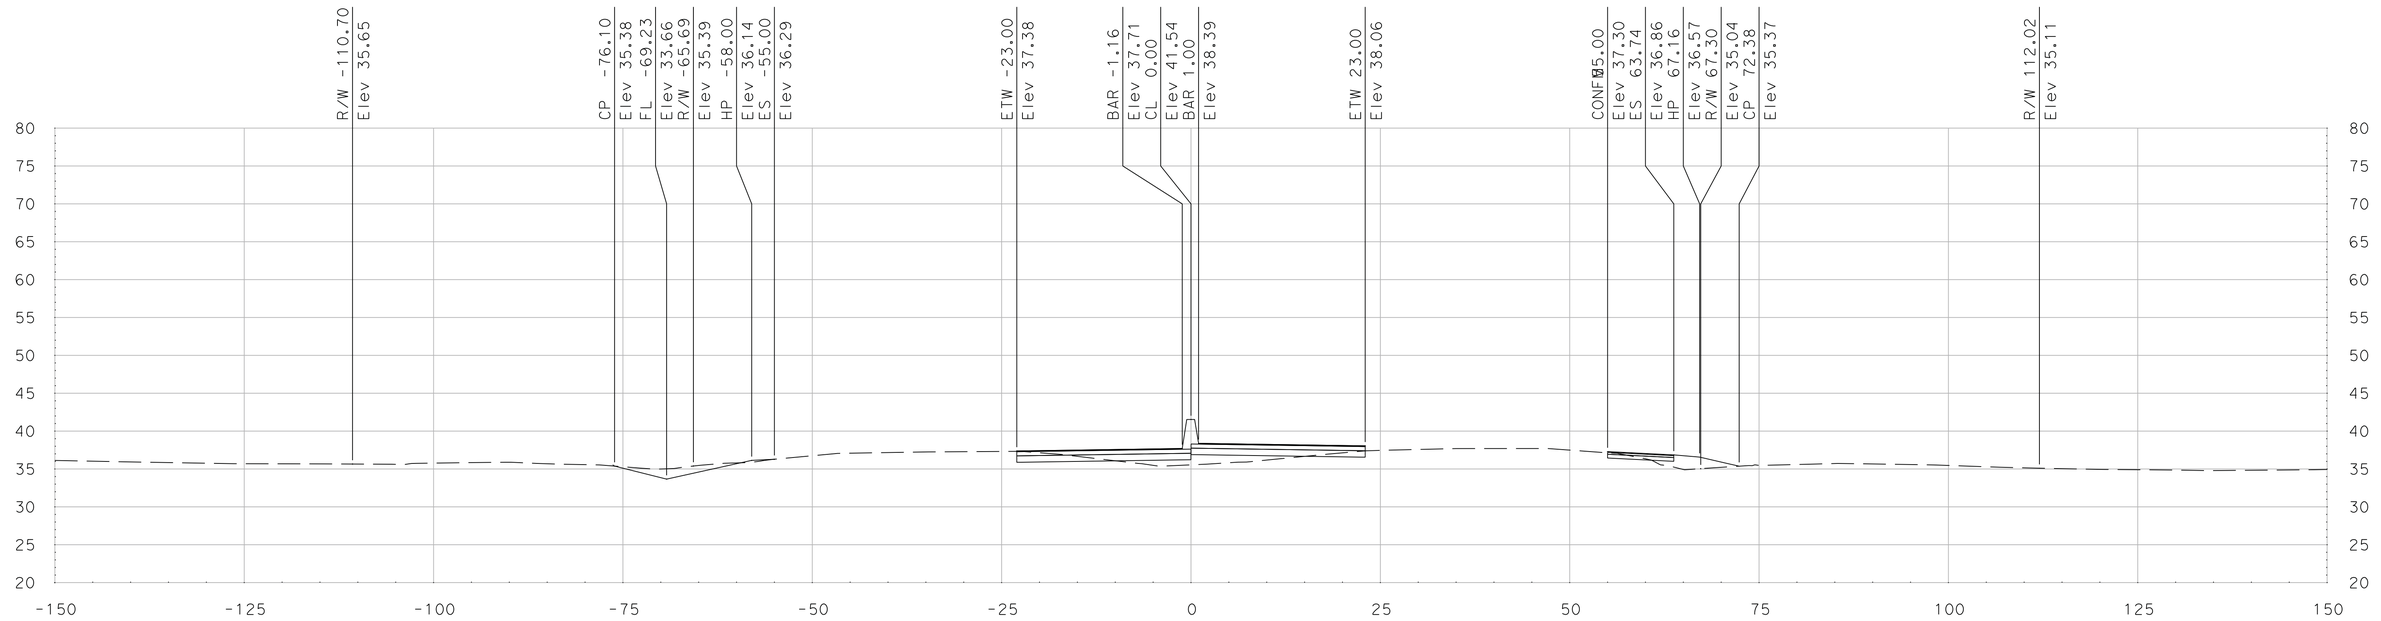

"SR 99" Sta 523+75.00

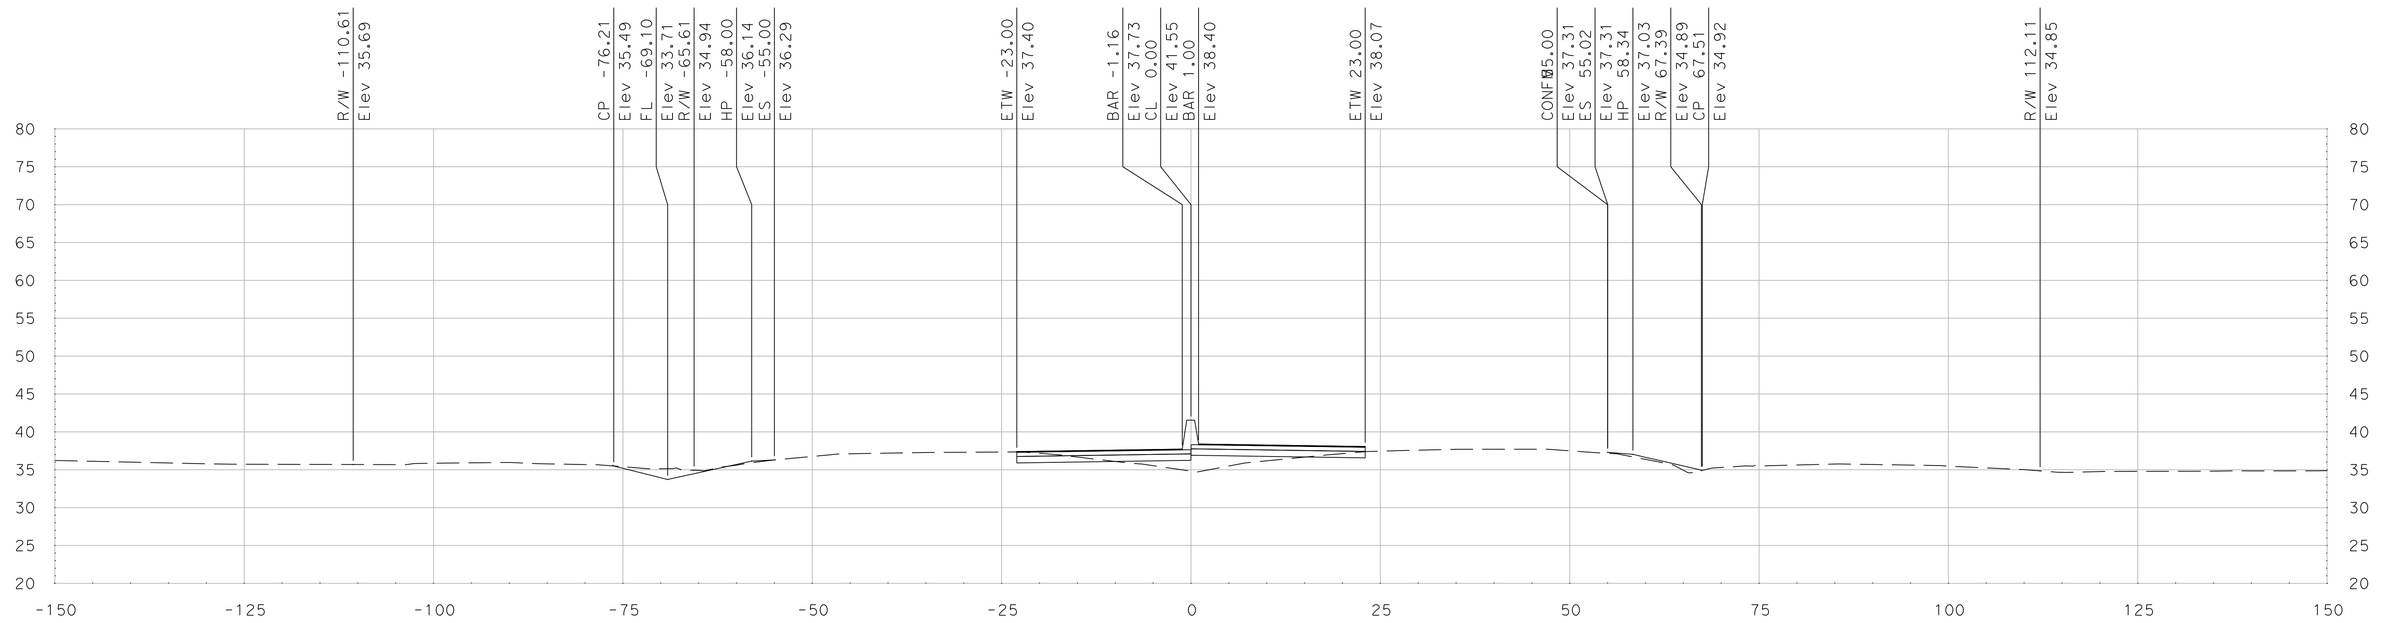

"SR 99" Sta 523+59.00

SCALE
HORIZONTAL: 1"=10'
VERTICAL: 1"=10'

DATE: 5/18/2011

ALL DIMENSIONS ARE IN US SURVEY FEET

FOR EARTHWORK DEVELOPMENT ONLY

Dist	COUNTY	ROUTE	POST MILES TOTAL PROJECT	SHEET No.	TOTAL SHEETS
10	SJ	99	4.9/14.2		
CONTRACT No.			10-0E6114		
PROJECT ID			1000020440		

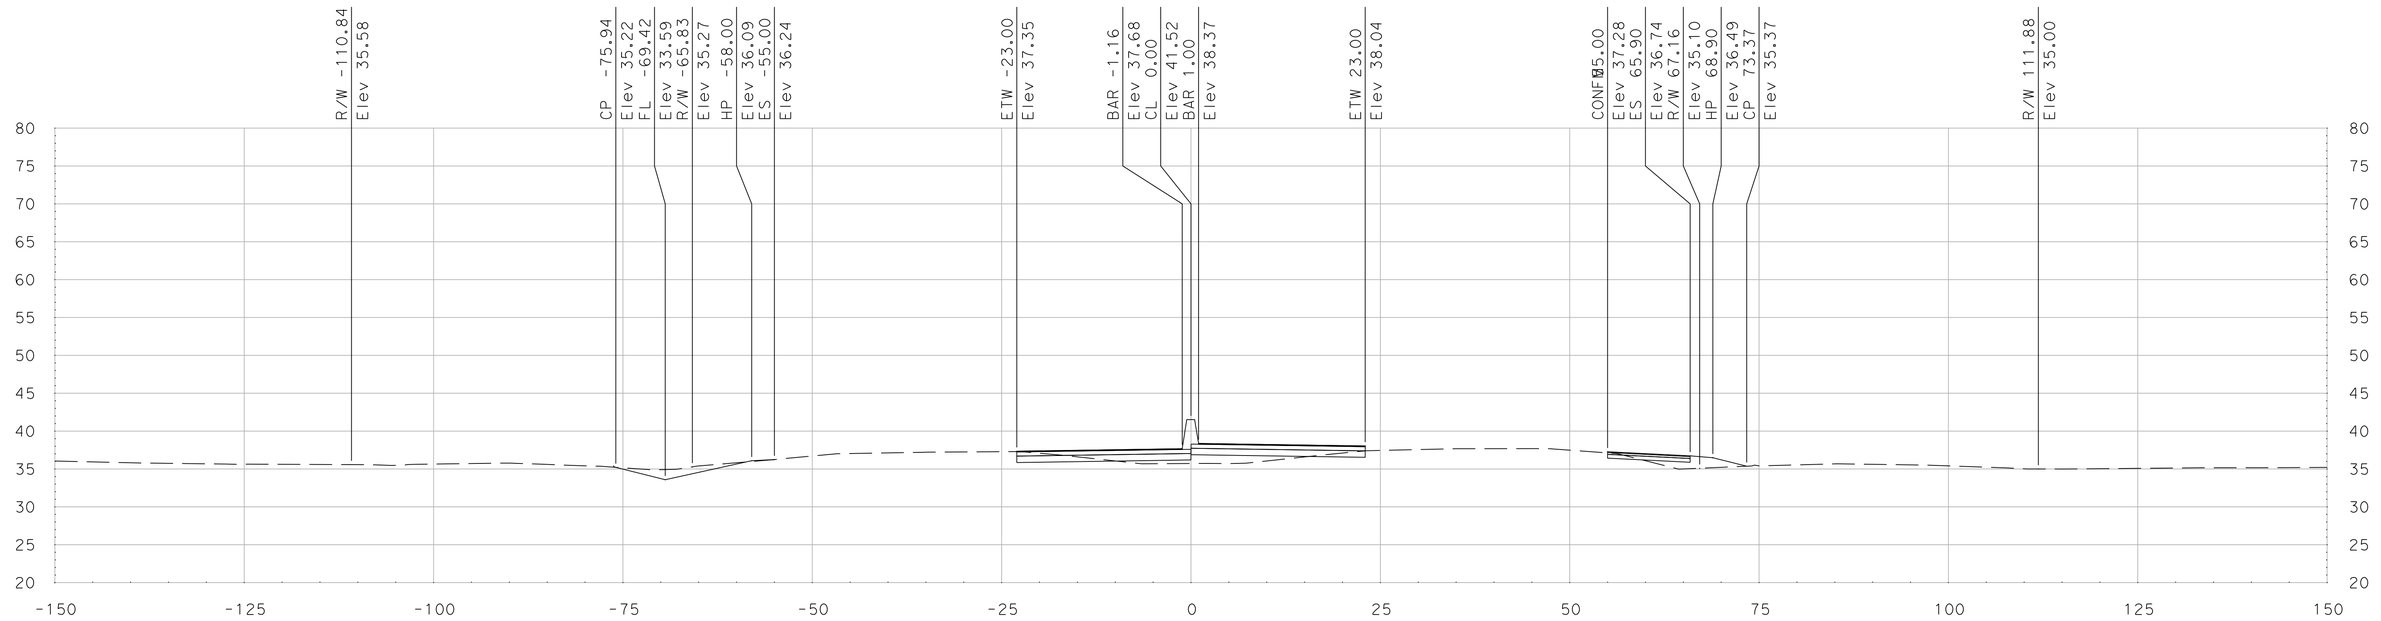

"SR 99" Sta 524+00.00

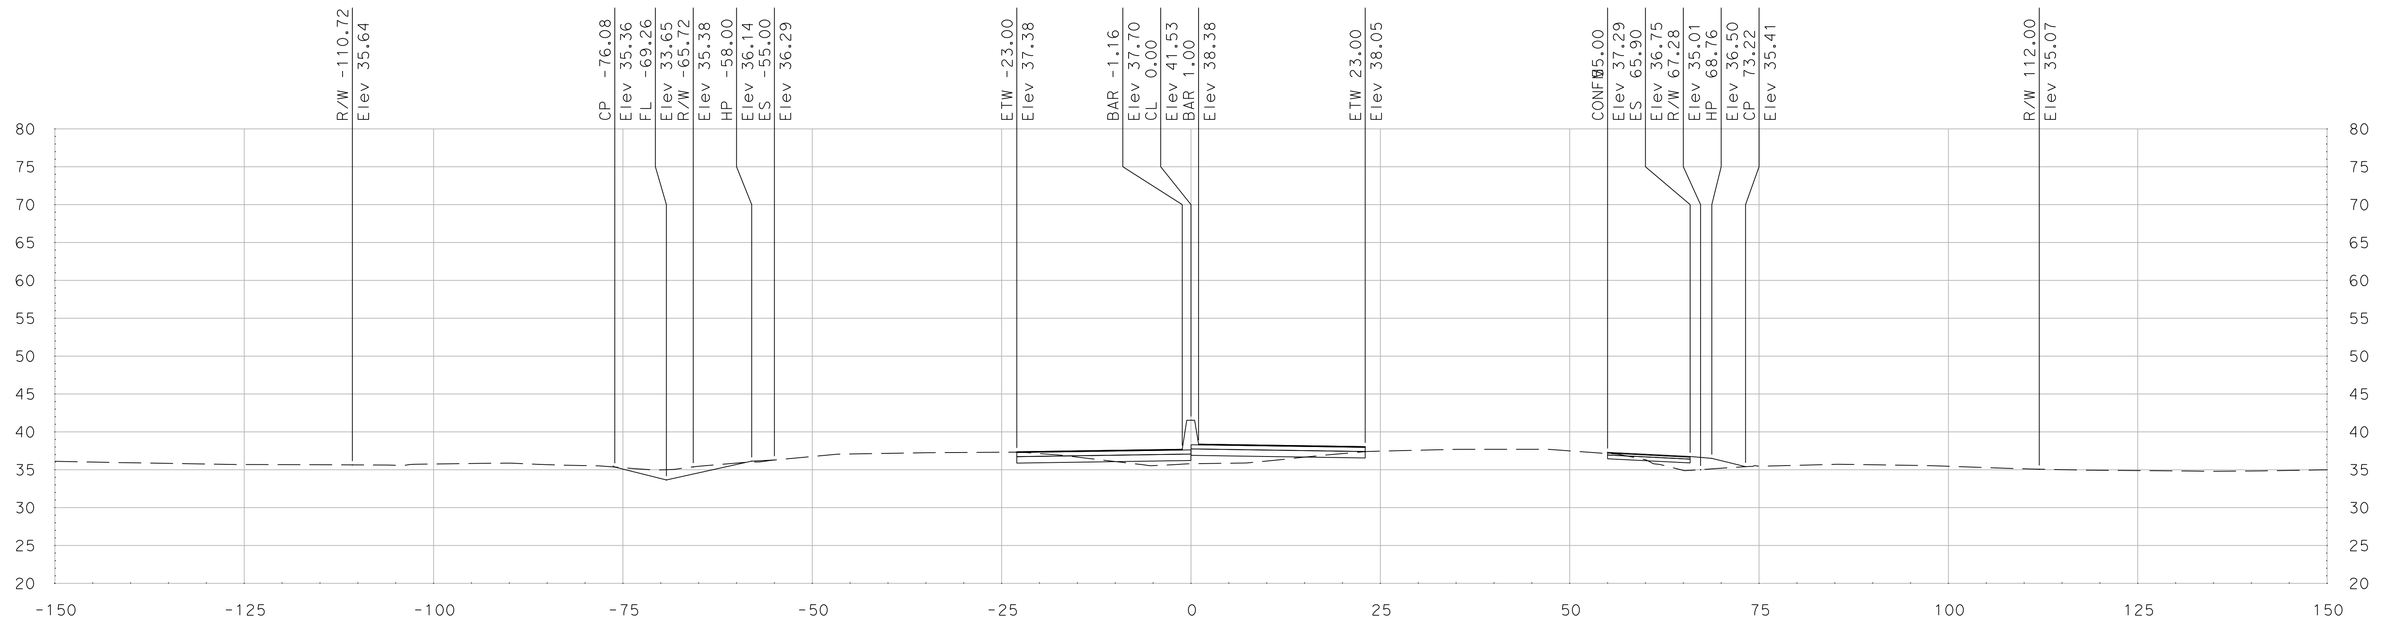

"SR 99" Sta 523+78.96

SCALE
HORIZONTAL: 1"=10'
VERTICAL: 1"=10'

DATE: 5/18/2011

ALL DIMENSIONS ARE IN US SURVEY FEET

FOR EARTHWORK DEVELOPMENT ONLY

Dist	COUNTY	ROUTE	POST MILES TOTAL PROJECT	SHEET No.	TOTAL SHEETS
10	SJ	99	4.9/14.2		
CONTRACT No.			10-0E6114		
PROJECT ID			1000020440		

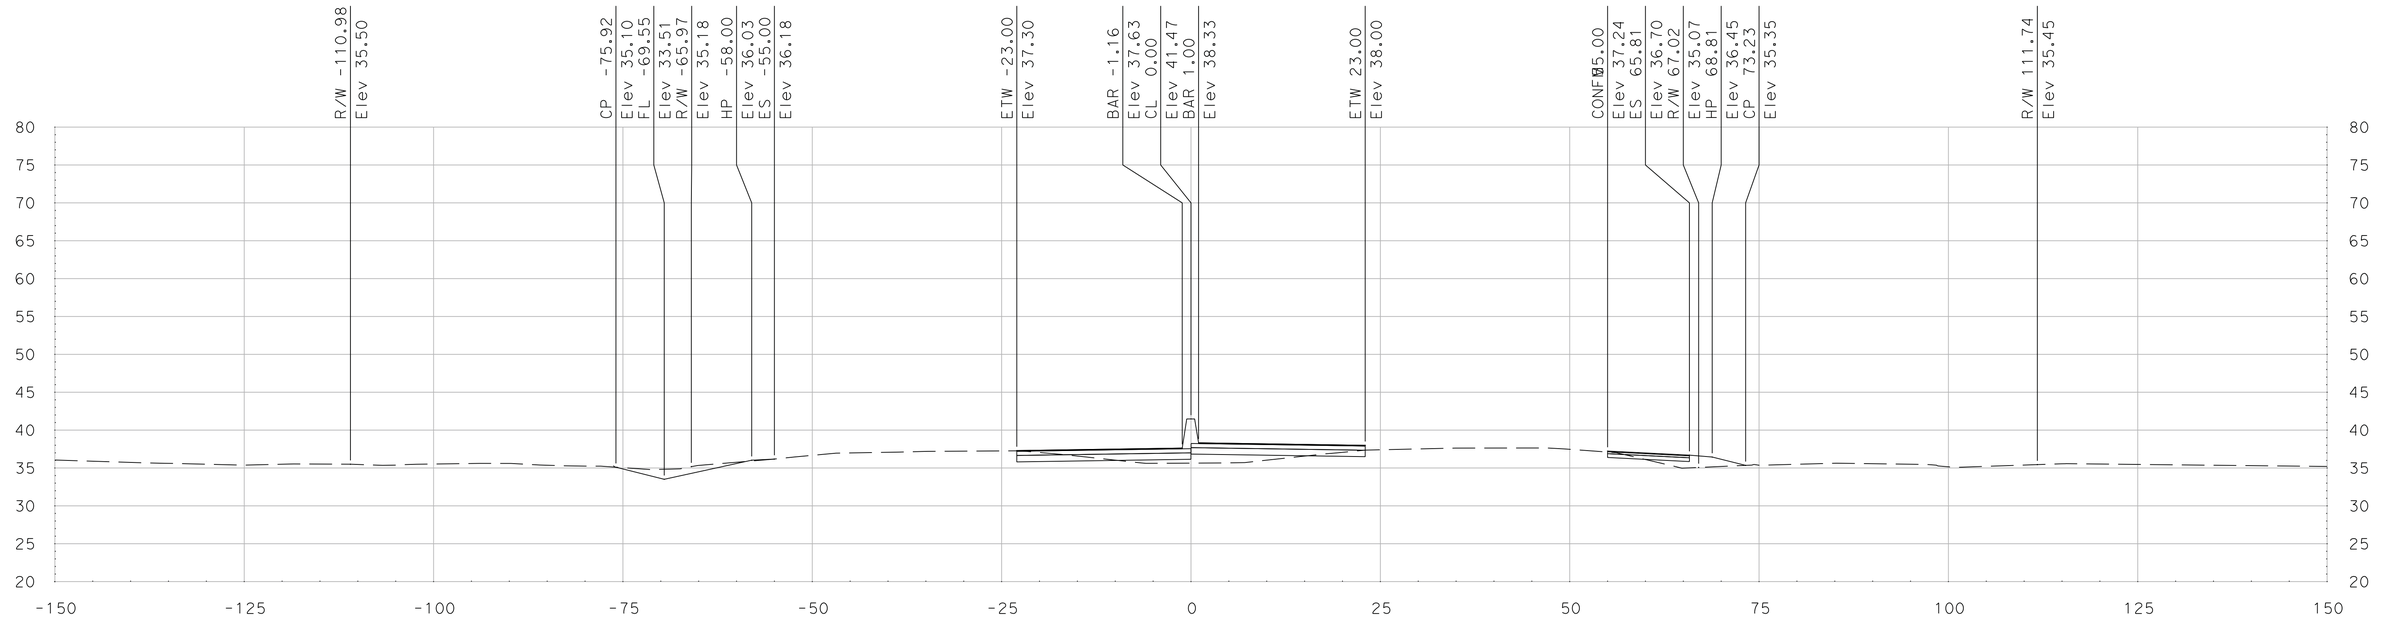

"SR 99" Sta 524+25.00

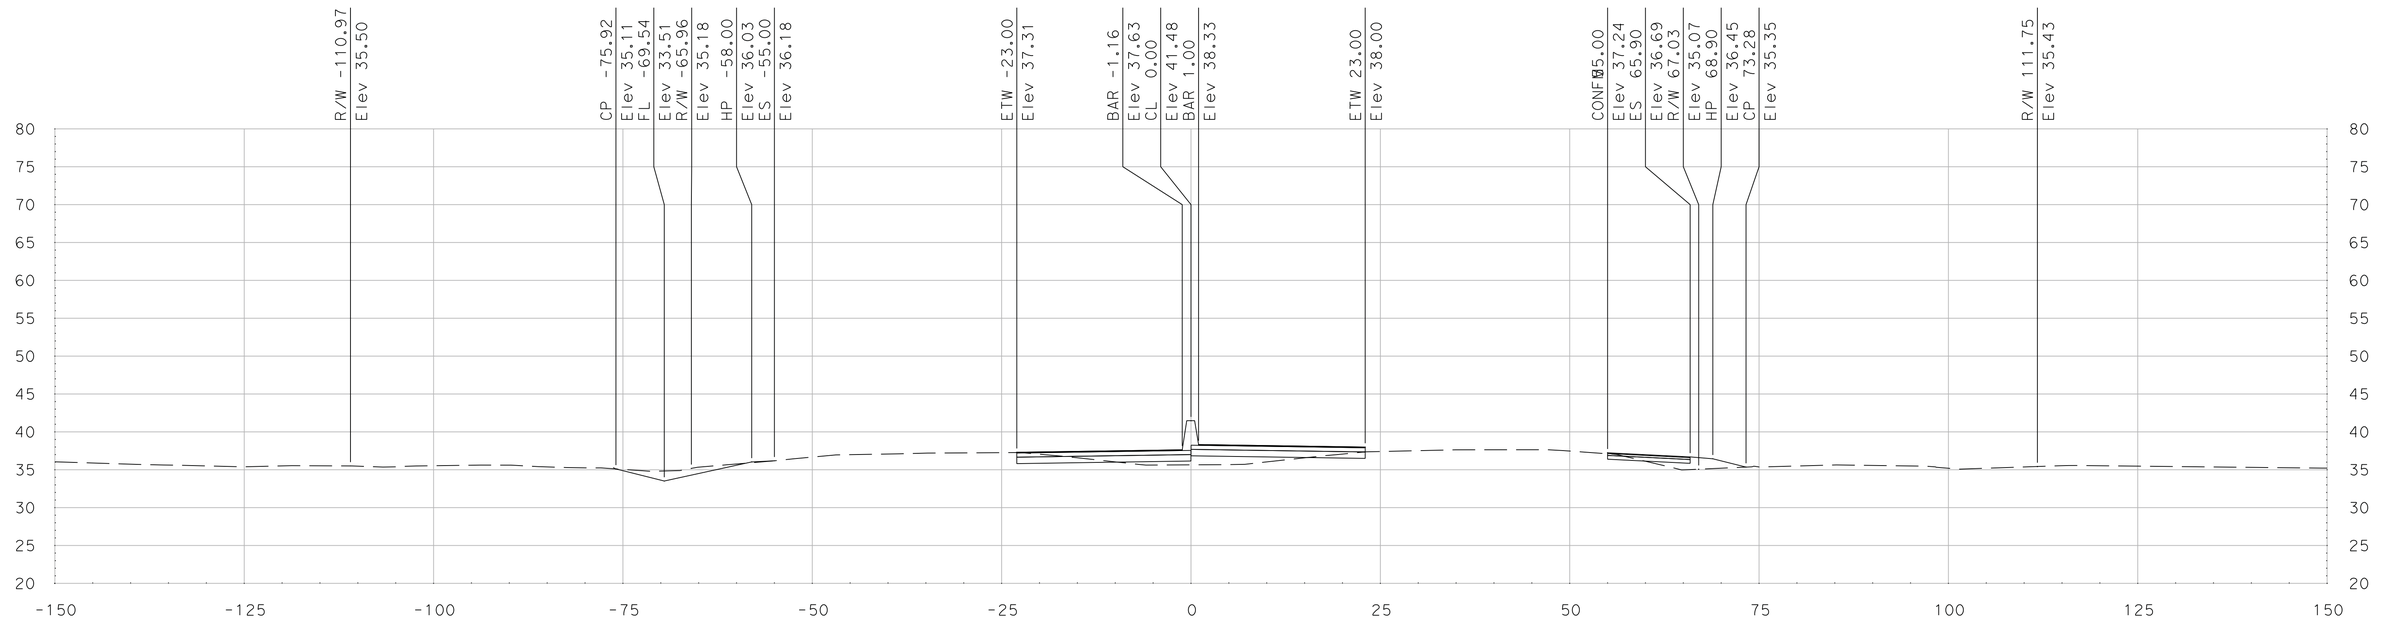

"SR 99" Sta 524+23.96

SCALE
HORIZONTAL: 1"=10'
VERTICAL: 1"=10'

DATE: 5/18/2011

ALL DIMENSIONS ARE IN US SURVEY FEET

FOR EARTHWORK DEVELOPMENT ONLY

Dist	COUNTY	ROUTE	POST MILES TOTAL PROJECT	SHEET No.	TOTAL SHEETS
10	SJ	99	4.9/14.2		
CONTRACT No.			10-0E6114		
PROJECT ID			1000020440		

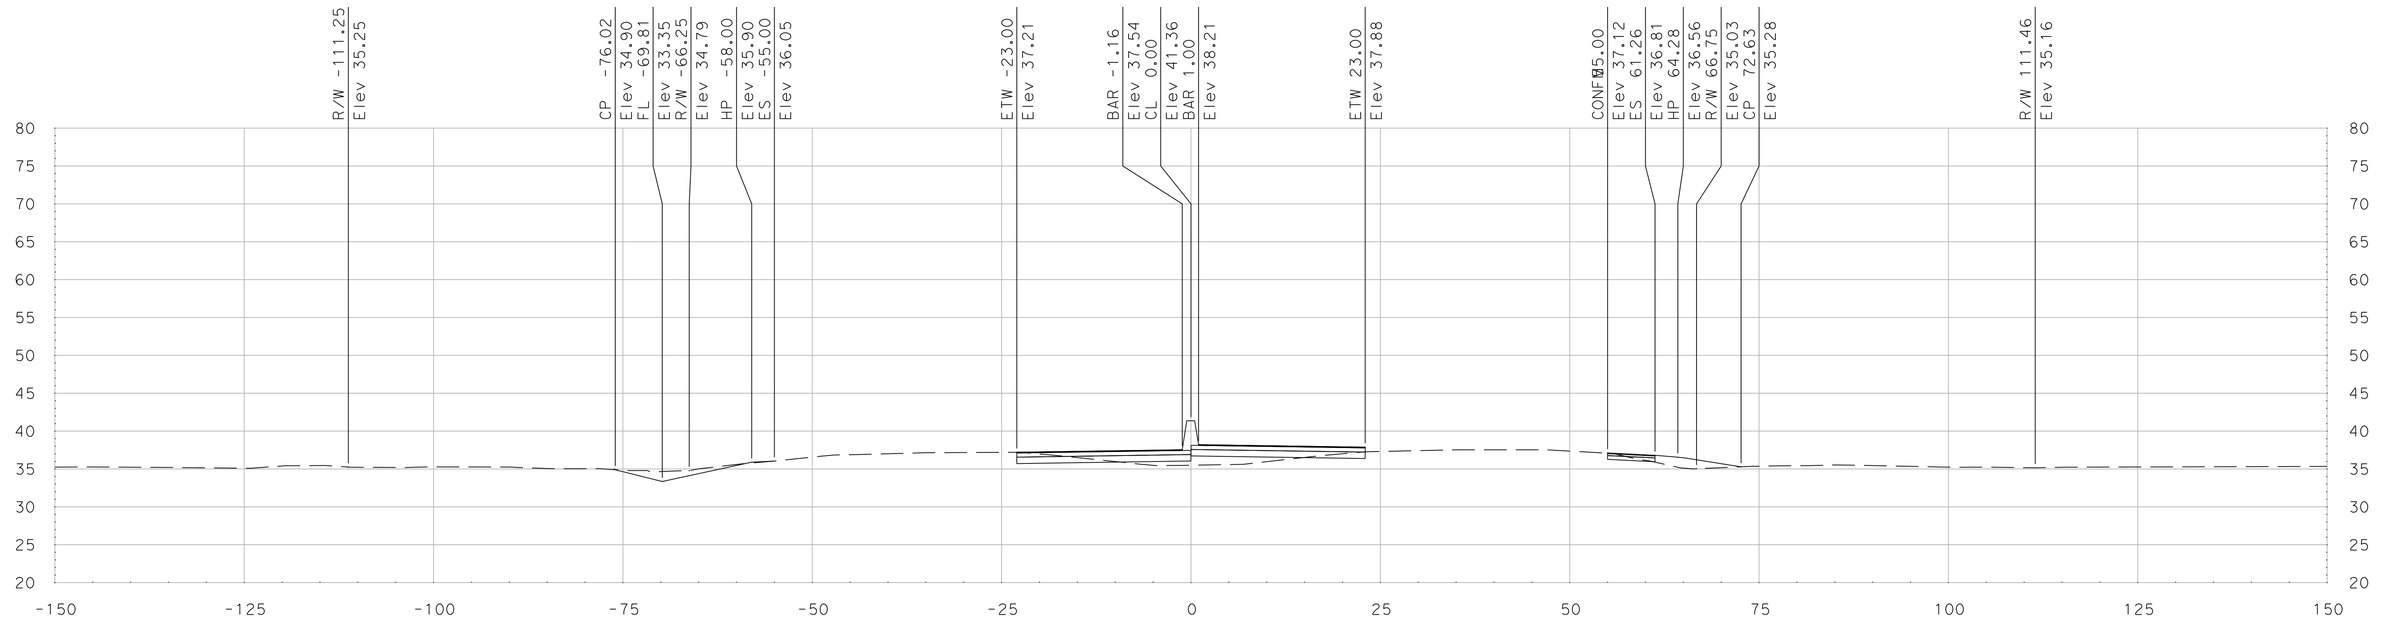

"SR 99" Sta 524+75.00

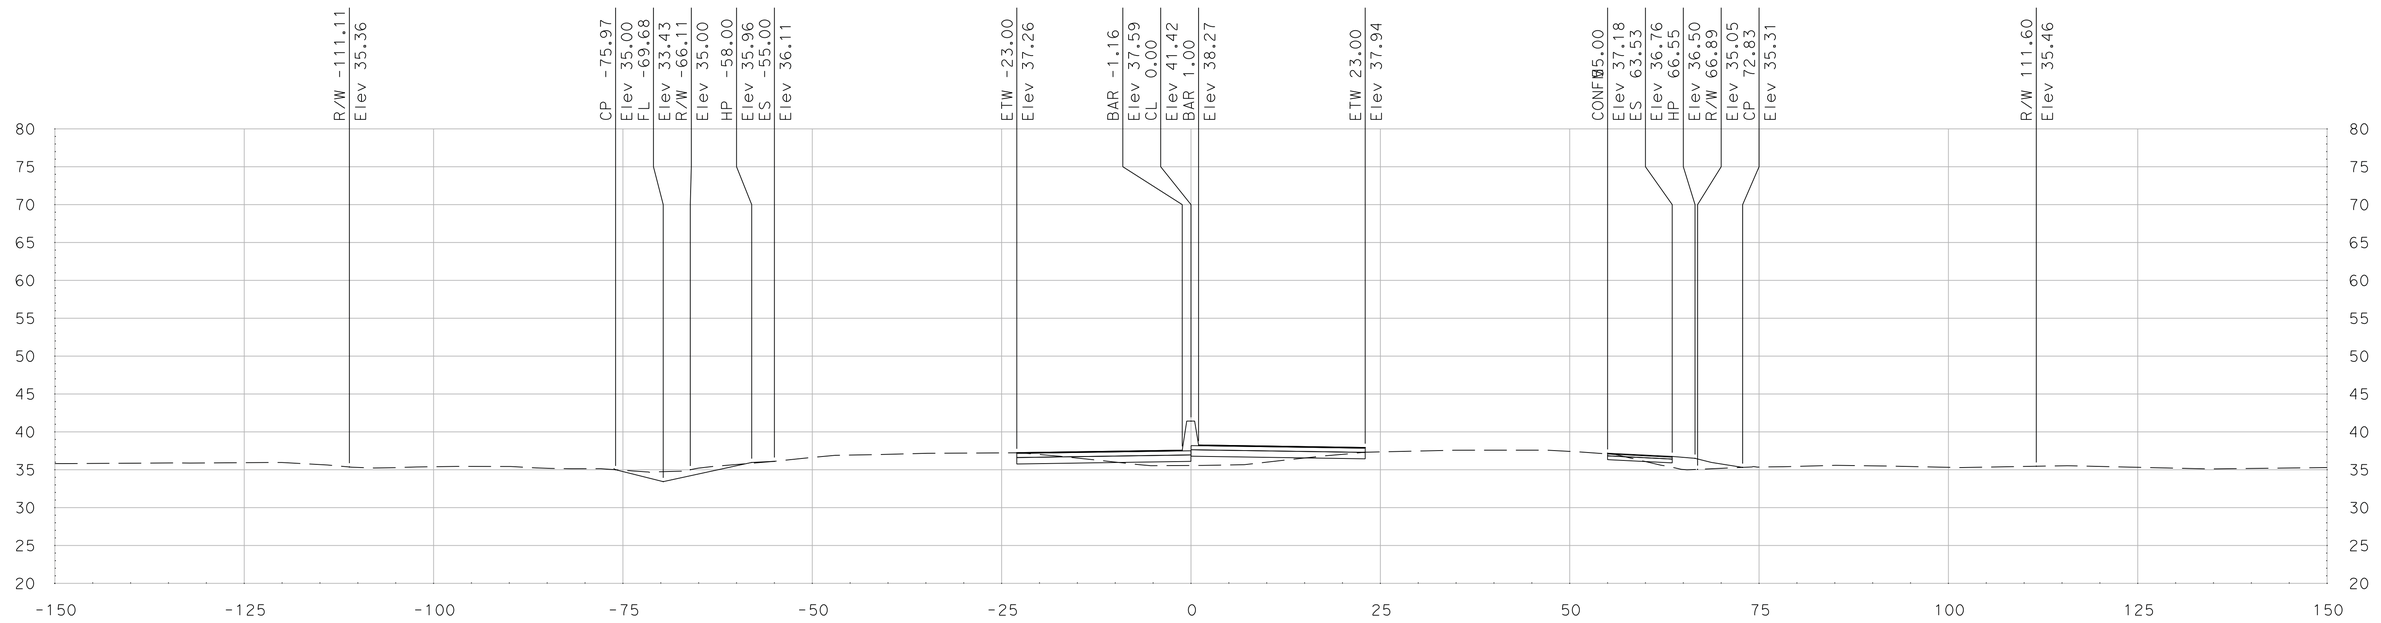

"SR 99" Sta 524+50.00

SCALE
HORIZONTAL: 1"=10'
VERTICAL: 1"=10'

DATE: 5/18/2011

ALL DIMENSIONS ARE IN US SURVEY FEET

FOR EARTHWORK DEVELOPMENT ONLY

Dist	COUNTY	ROUTE	POST MILES TOTAL PROJECT	SHEET No.	TOTAL SHEETS
10	SJ	99	4.9/14.2		
CONTRACT No.			10-0E6114		
PROJECT ID			1000020440		

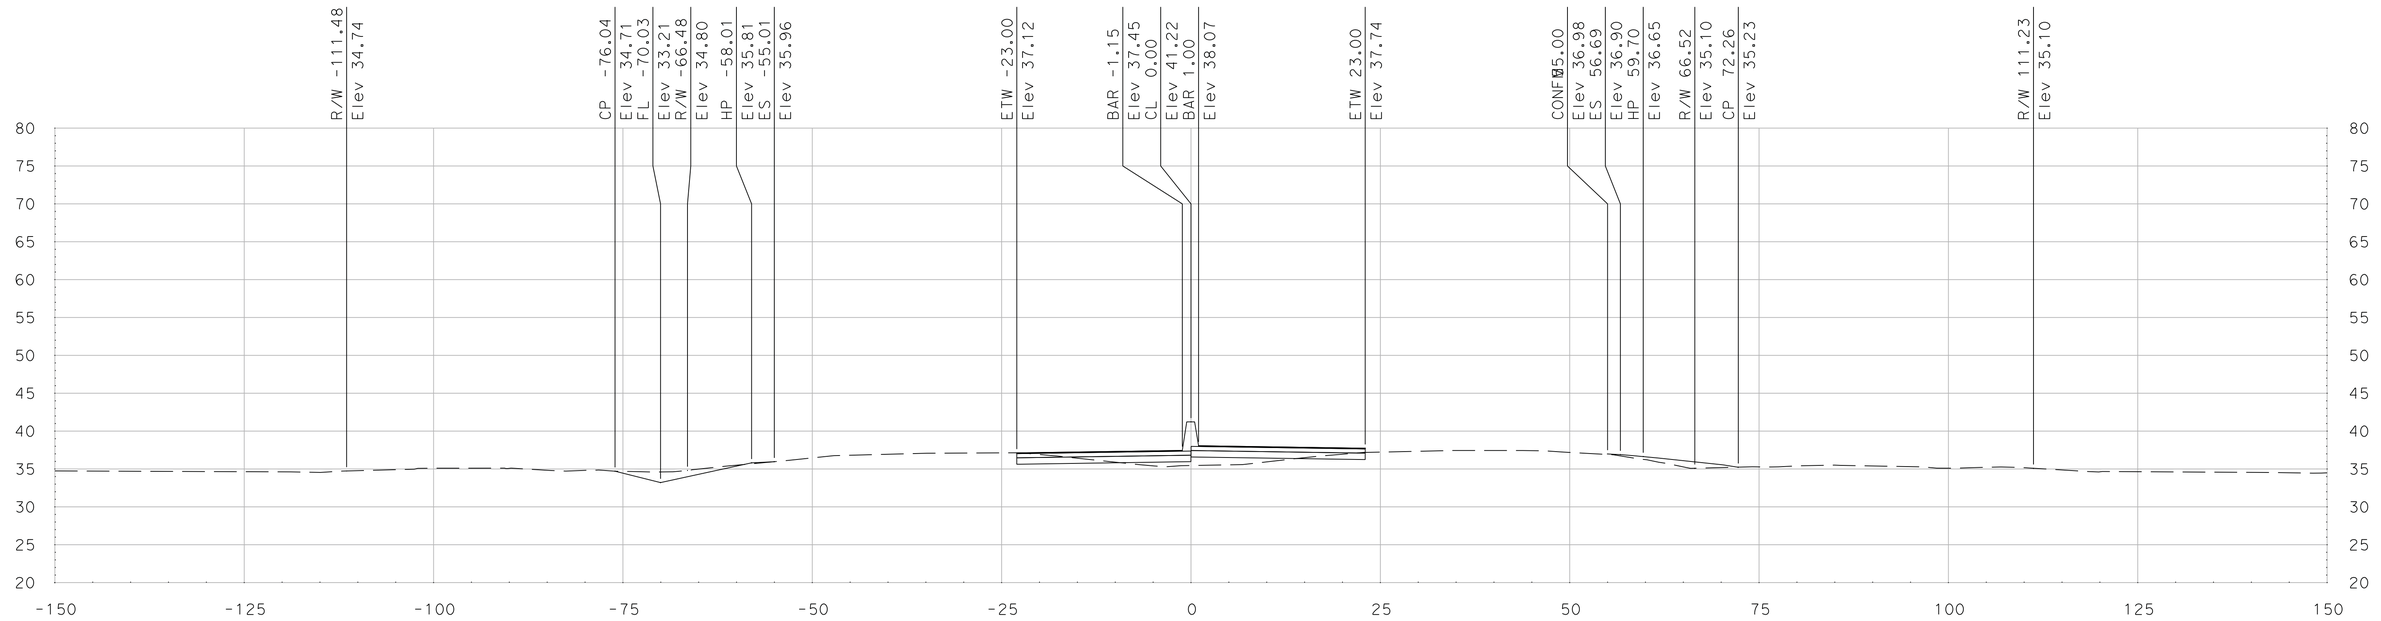

"SR 99" Sta 525+25.00

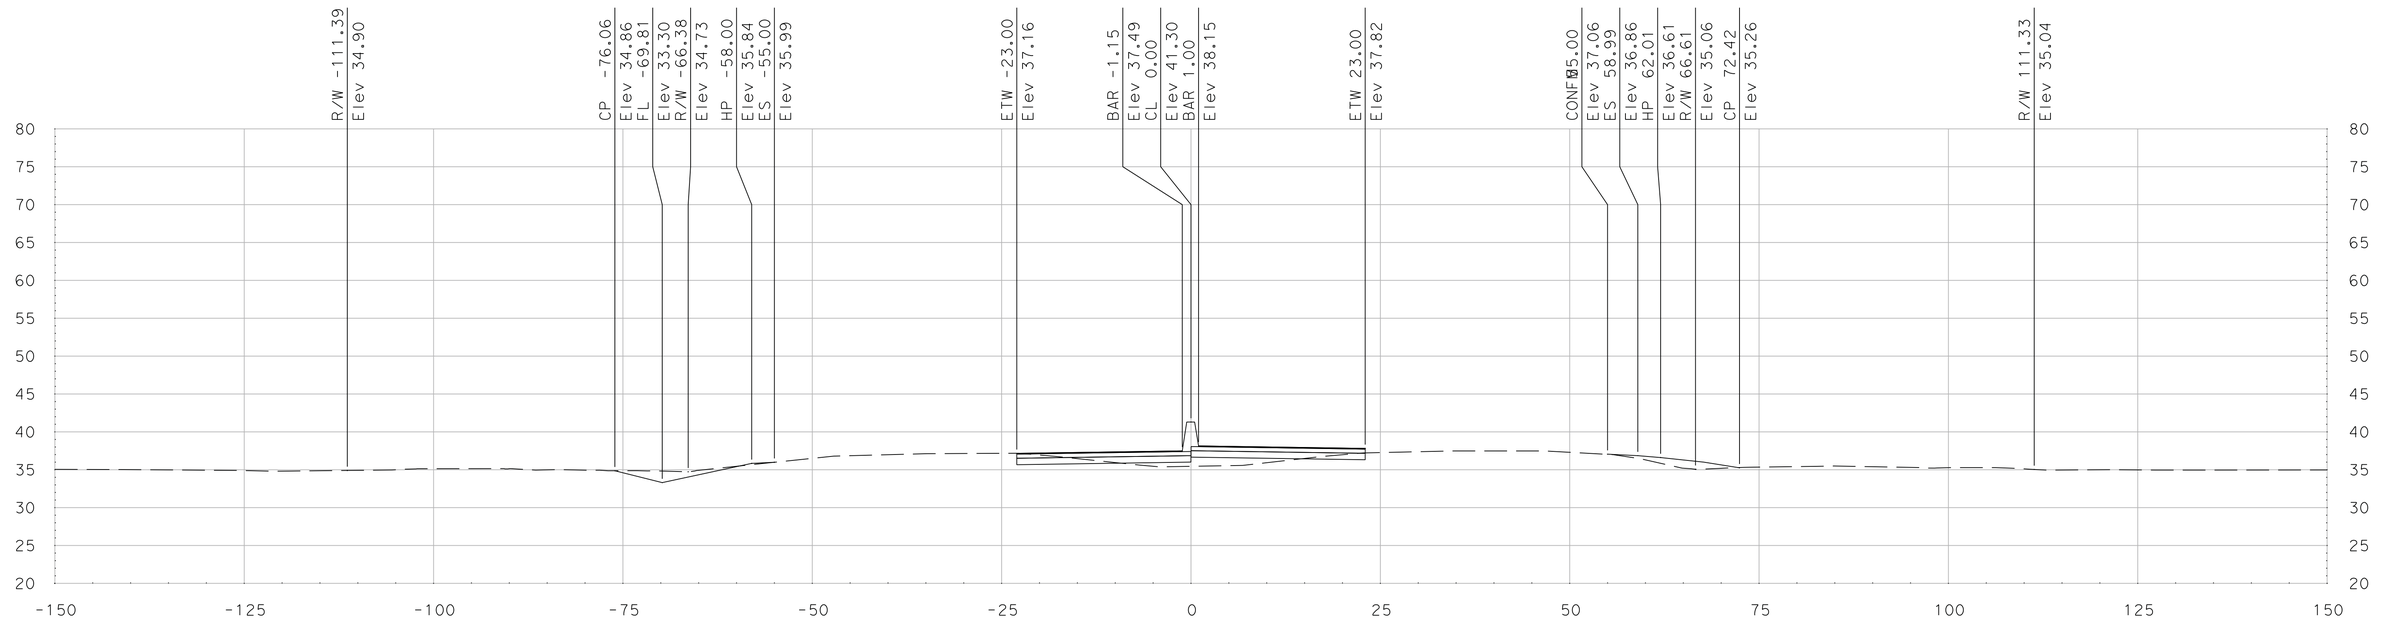

"SR 99" Sta 525+00.00

SCALE
HORIZONTAL: 1"=10'
VERTICAL: 1"=10'

DATE: 5/18/2011

ALL DIMENSIONS ARE IN US SURVEY FEET

FOR EARTHWORK DEVELOPMENT ONLY

Dist	COUNTY	ROUTE	POST MILES TOTAL PROJECT	SHEET No.	TOTAL SHEETS
10	SJ	99	4.9/14.2		
CONTRACT No.			10-0E6114		
PROJECT ID			1000020440		

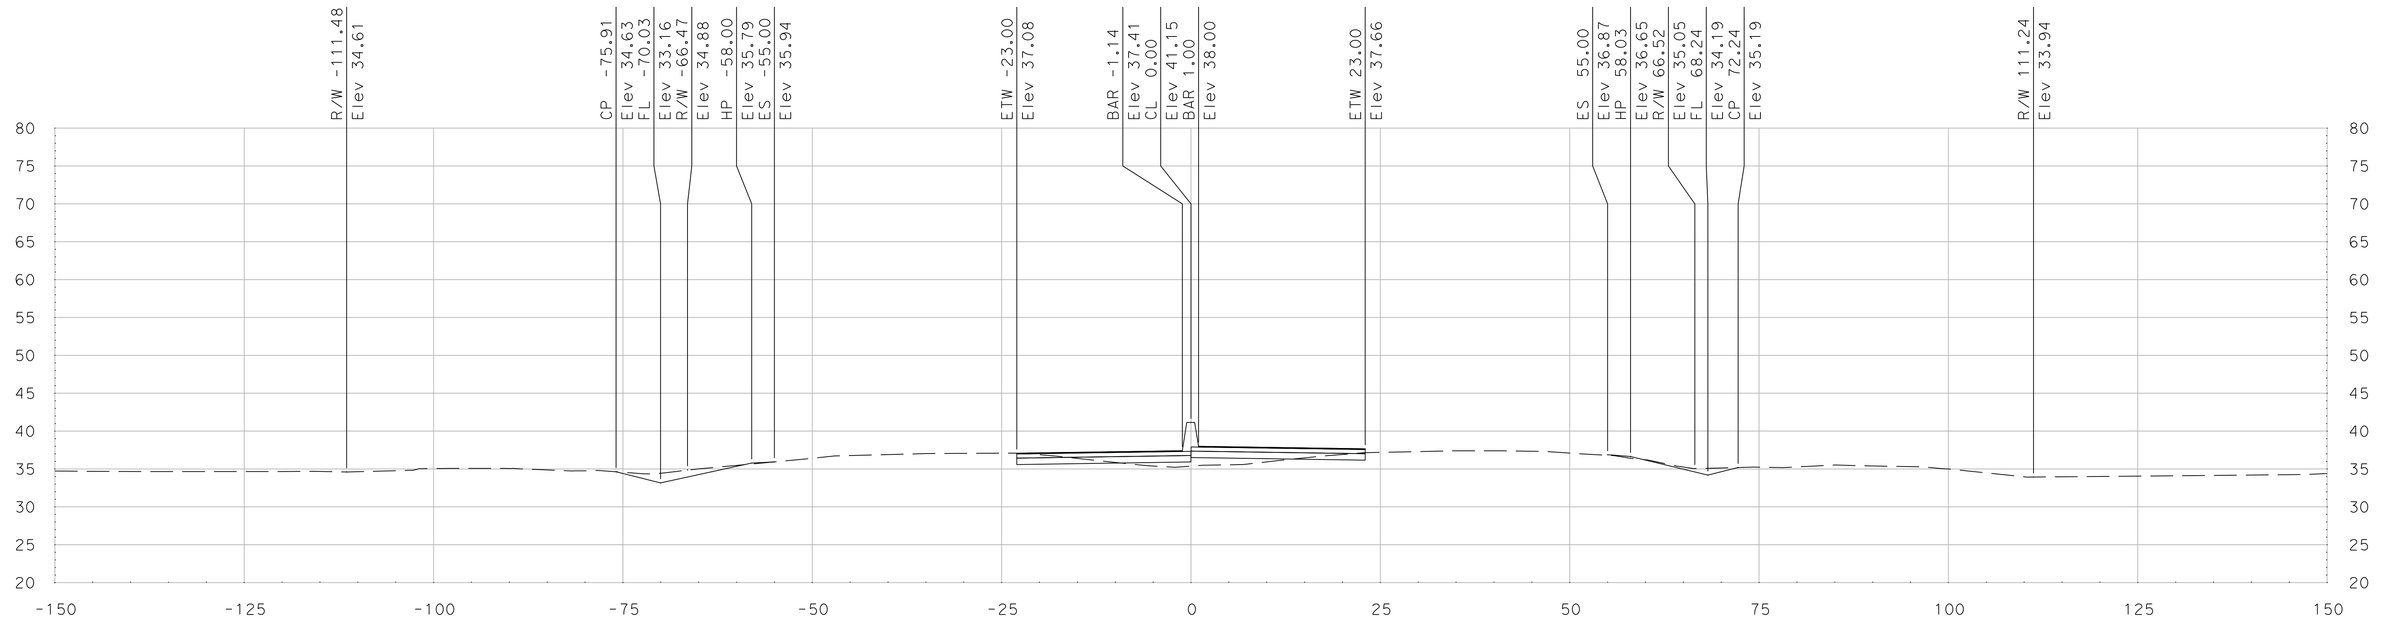

"SR 99" Sta 525+50.00

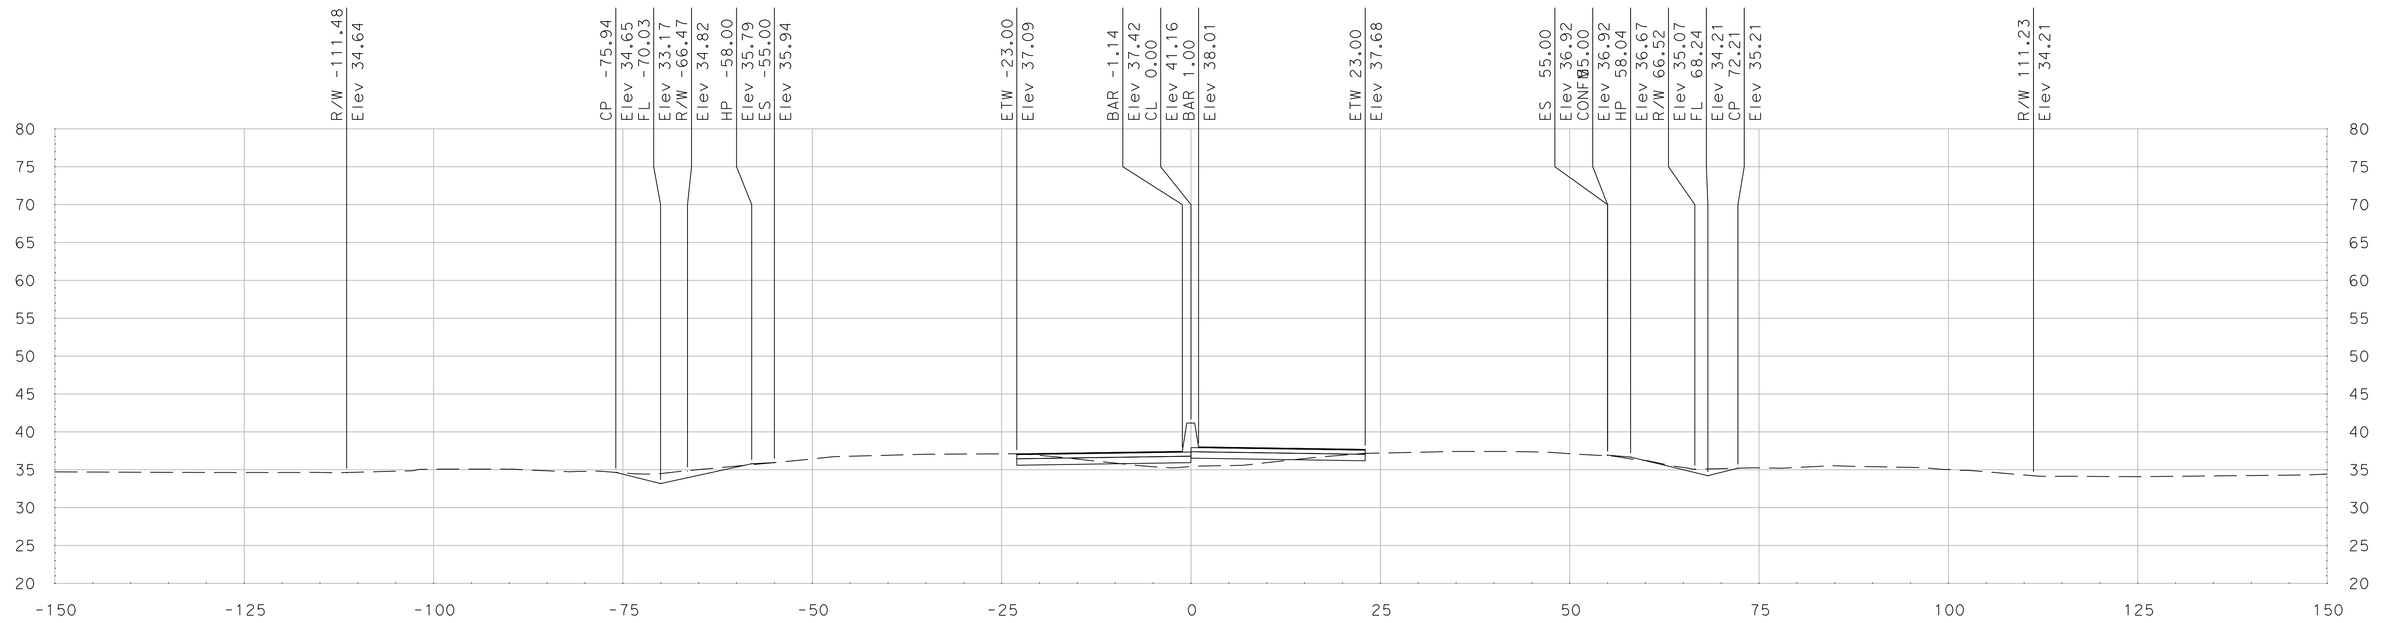

"SR 99" Sta 525+43.65

SCALE
HORIZONTAL: 1"=10'
VERTICAL: 1"=10'

DATE: 5/18/2011

ALL DIMENSIONS ARE IN US SURVEY FEET

FOR EARTHWORK DEVELOPMENT ONLY

Dist	COUNTY	ROUTE	POST MILES TOTAL PROJECT	SHEET No.	TOTAL SHEETS
10	SJ	99	4.9/14.2		
CONTRACT No.			10-0E6114		
PROJECT ID			1000020440		

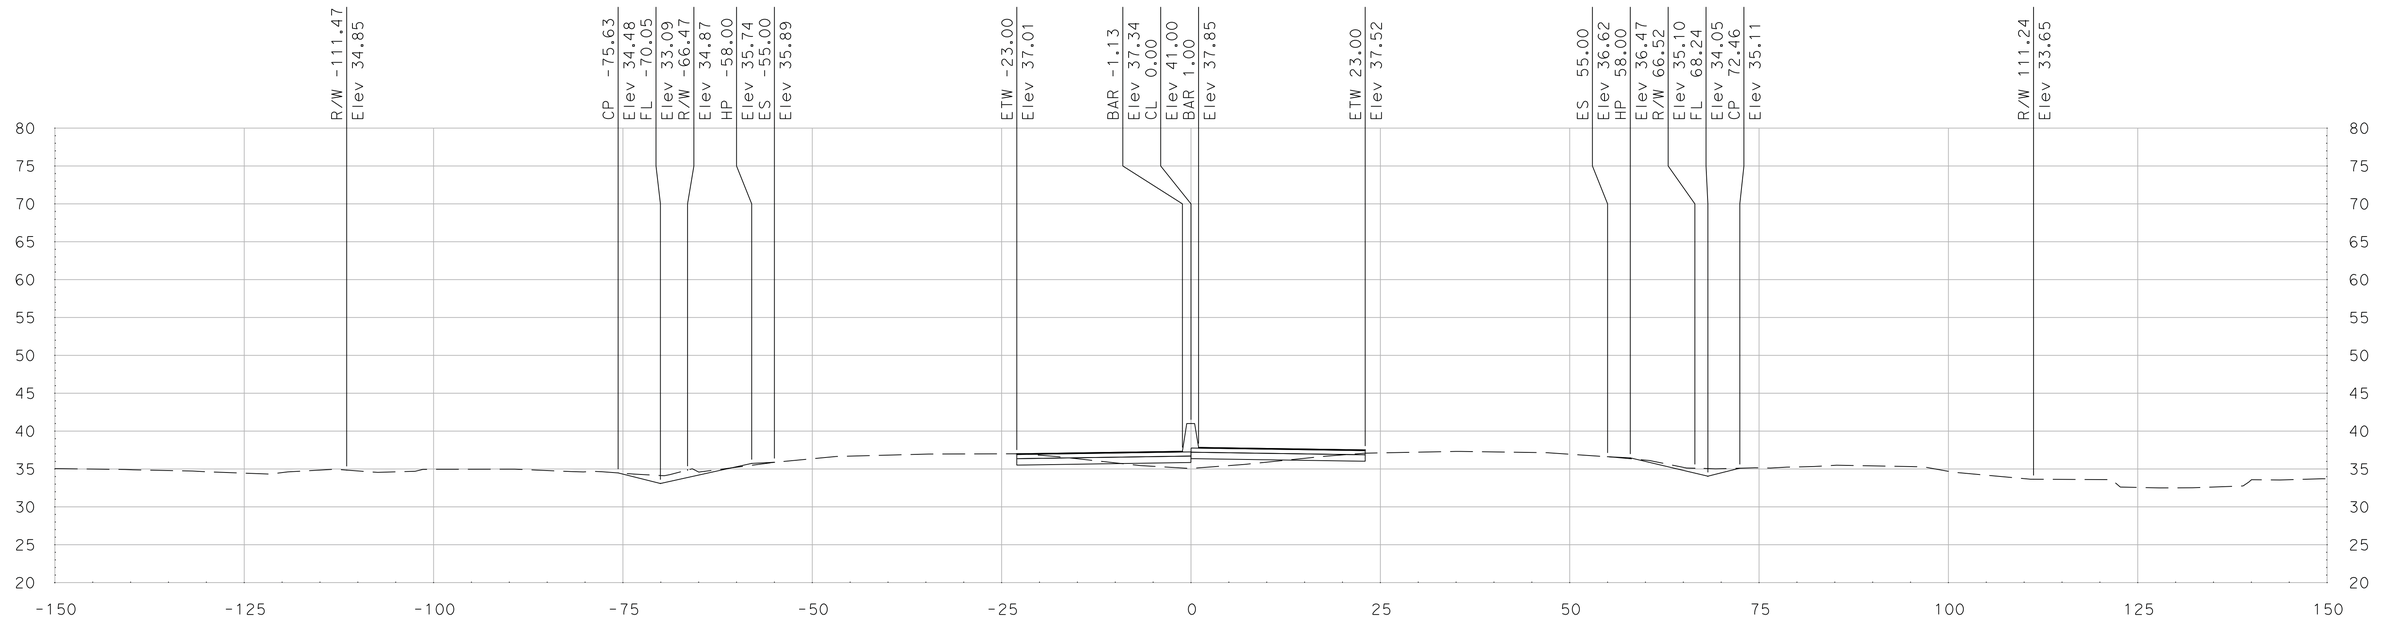

"SR 99" Sta 526+00.00

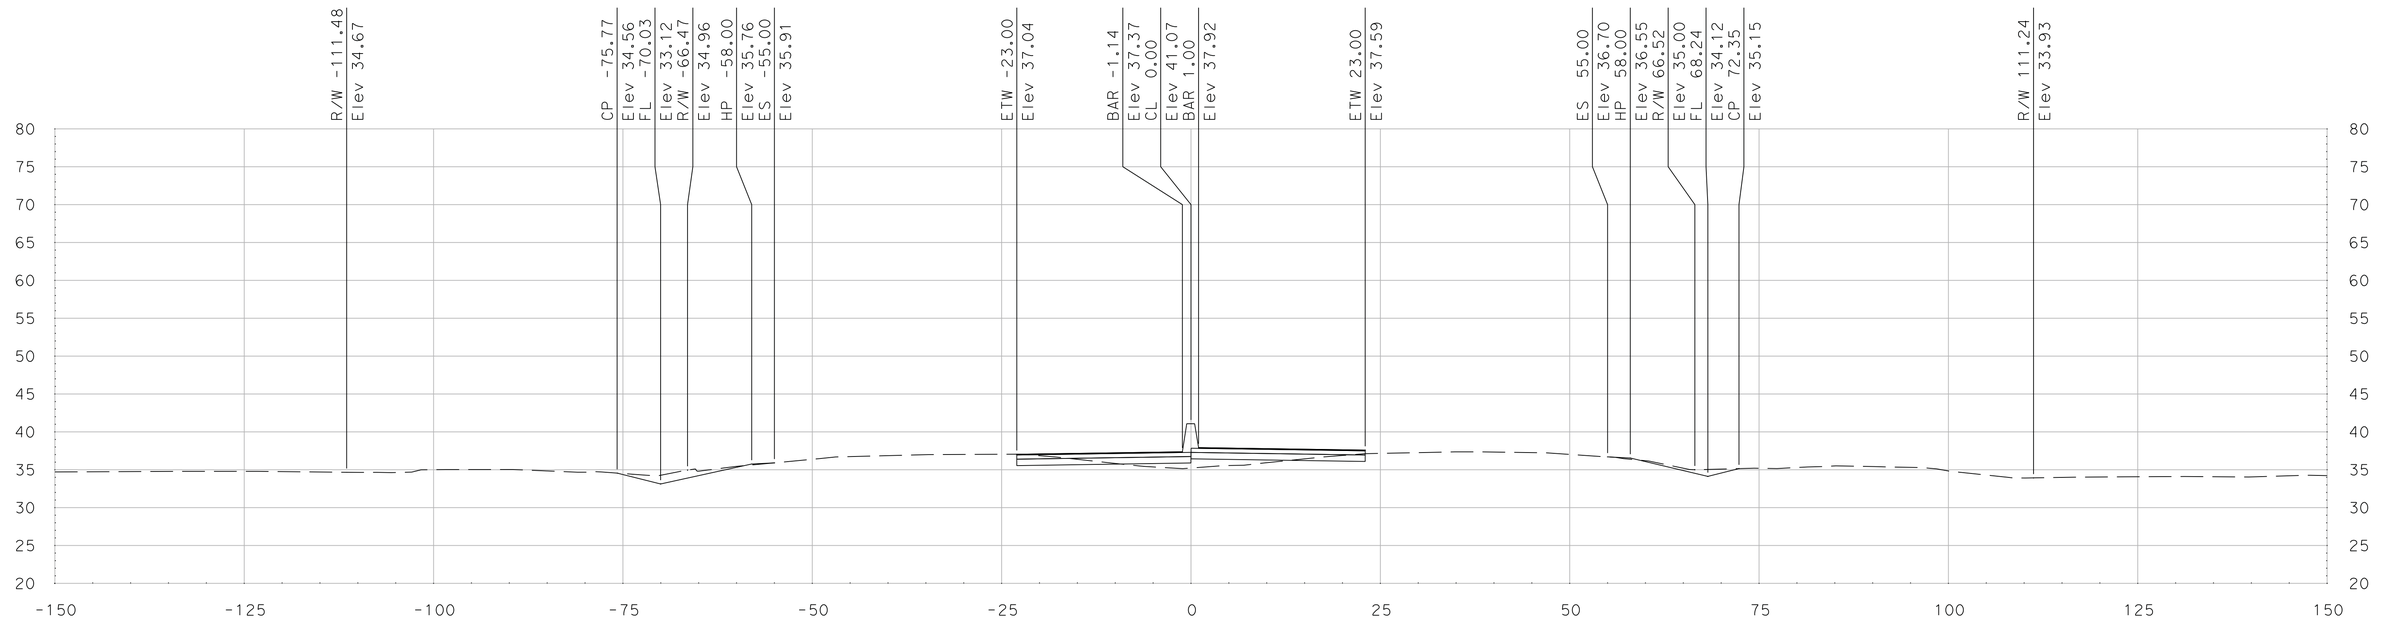

"SR 99" Sta 525+75.00

SCALE
HORIZONTAL: 1"=10'
VERTICAL: 1"=10'

DATE: 5/18/2011

ALL DIMENSIONS ARE IN US SURVEY FEET

FOR EARTHWORK DEVELOPMENT ONLY

Dist	COUNTY	ROUTE	POST MILES TOTAL PROJECT	SHEET No.	TOTAL SHEETS
10	SJ	99	4.9/14.2		
CONTRACT No.			10-0E6114		
PROJECT ID			1000020440		

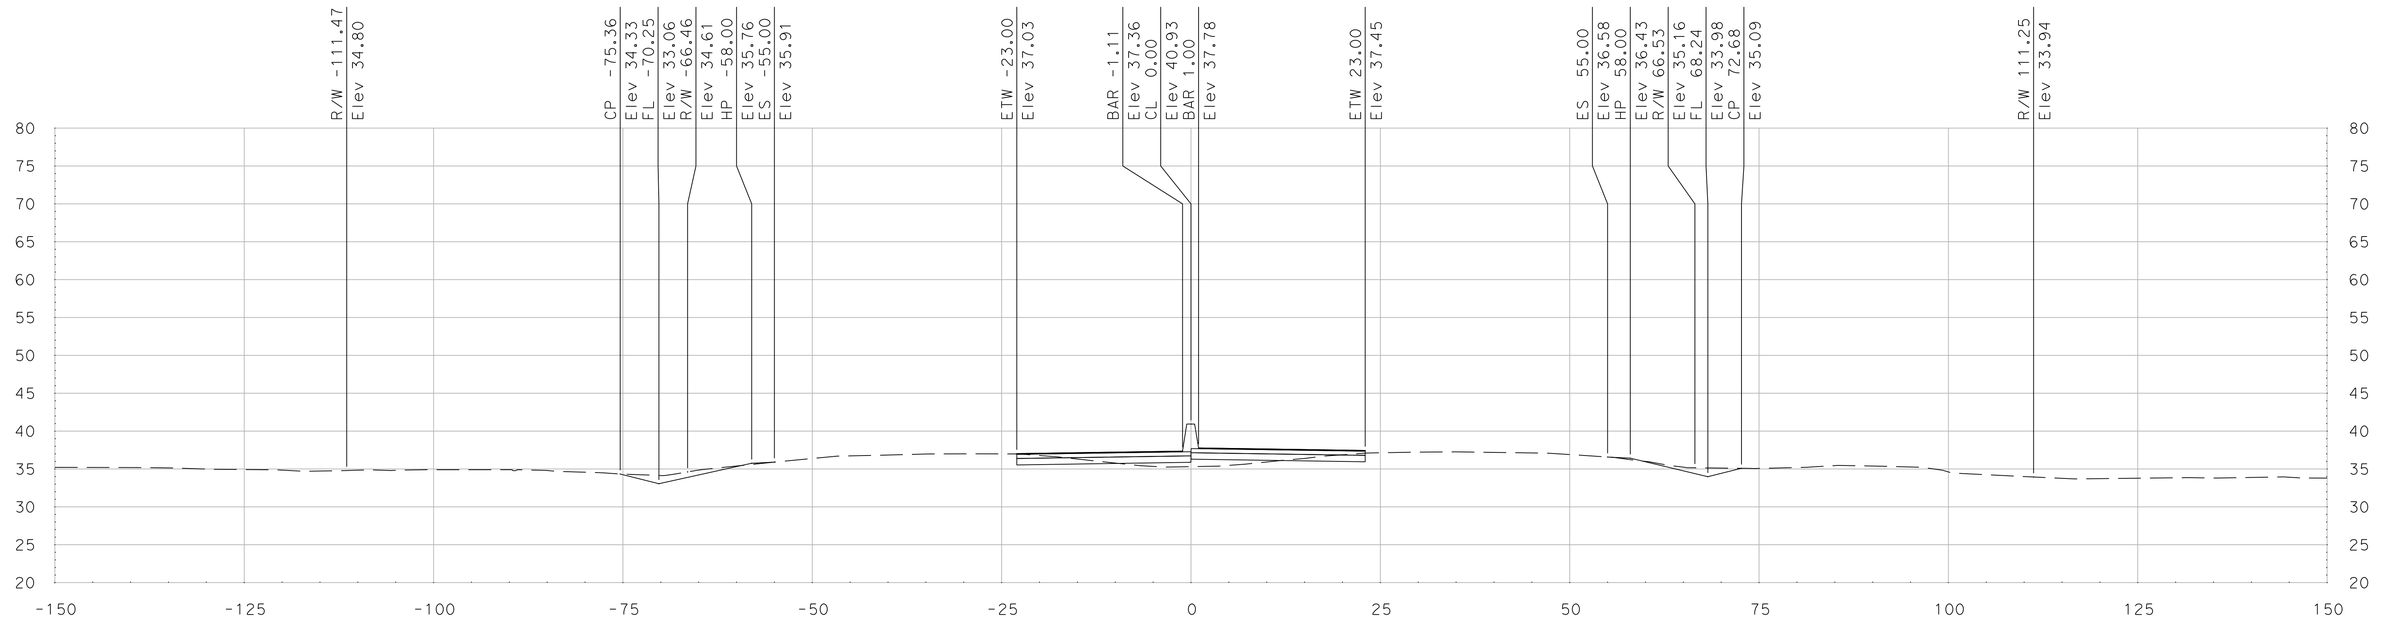

"SR 99" Sta 526+50.00

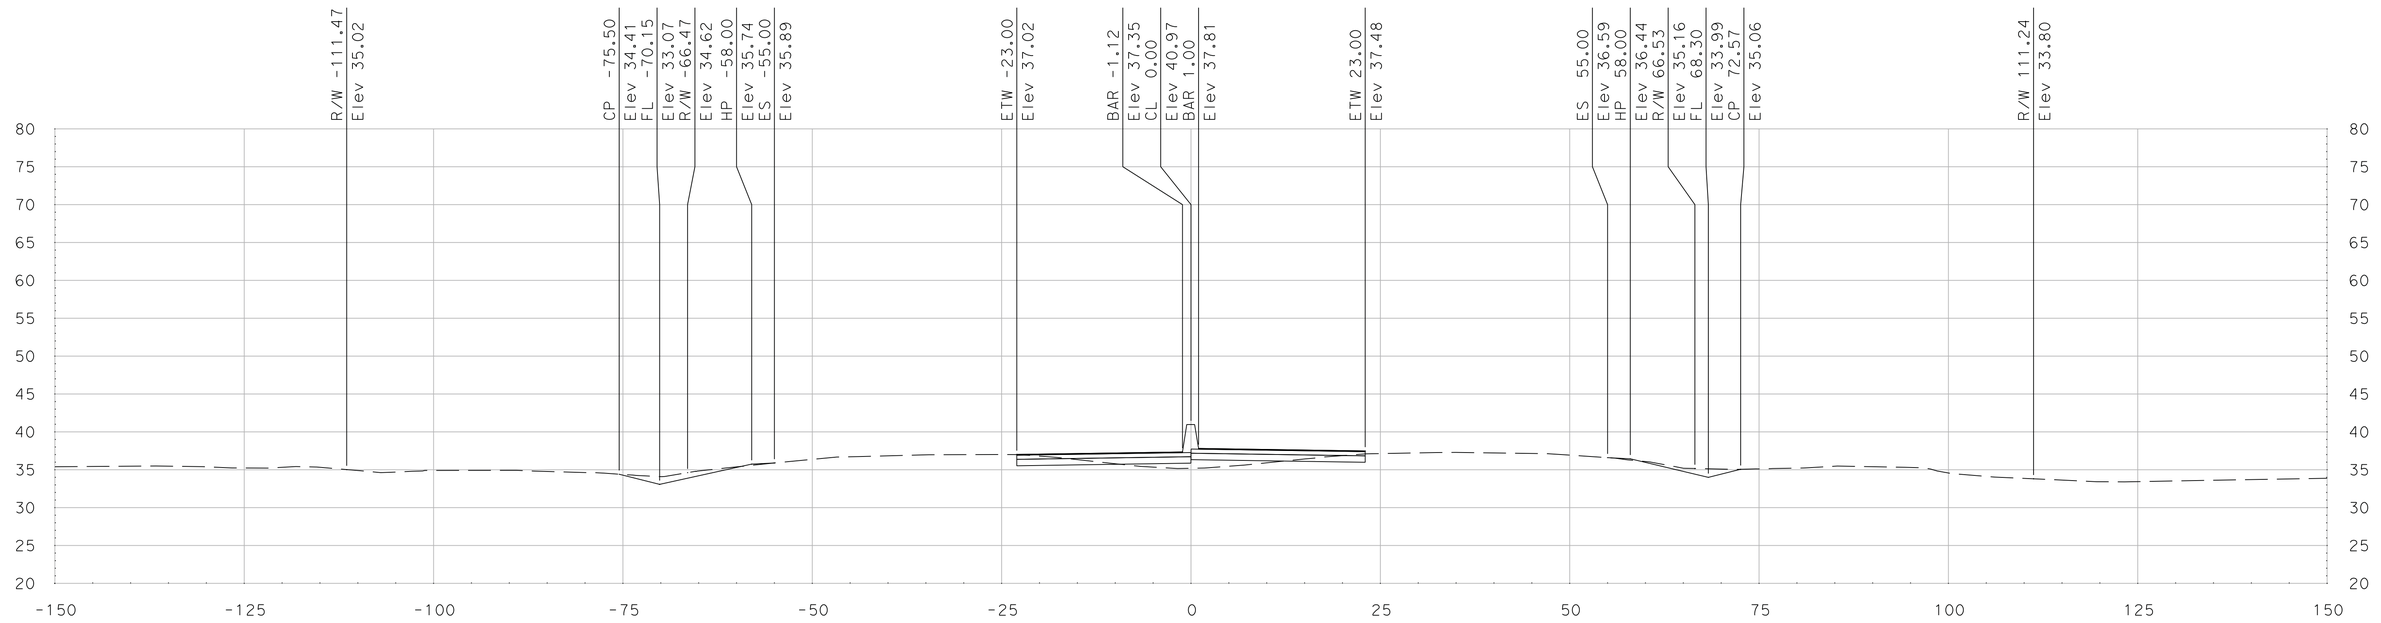

"SR 99" Sta 526+25.00

SCALE
HORIZONTAL: 1"=10'
VERTICAL: 1"=10'

DATE: 5/18/2011

ALL DIMENSIONS ARE IN US SURVEY FEET

FOR EARTHWORK DEVELOPMENT ONLY

Dist	COUNTY	ROUTE	POST MILES TOTAL PROJECT	SHEET No.	TOTAL SHEETS
10	SJ	99	4.9/14.2		
CONTRACT No.			10-0E6114		
PROJECT ID			1000020440		

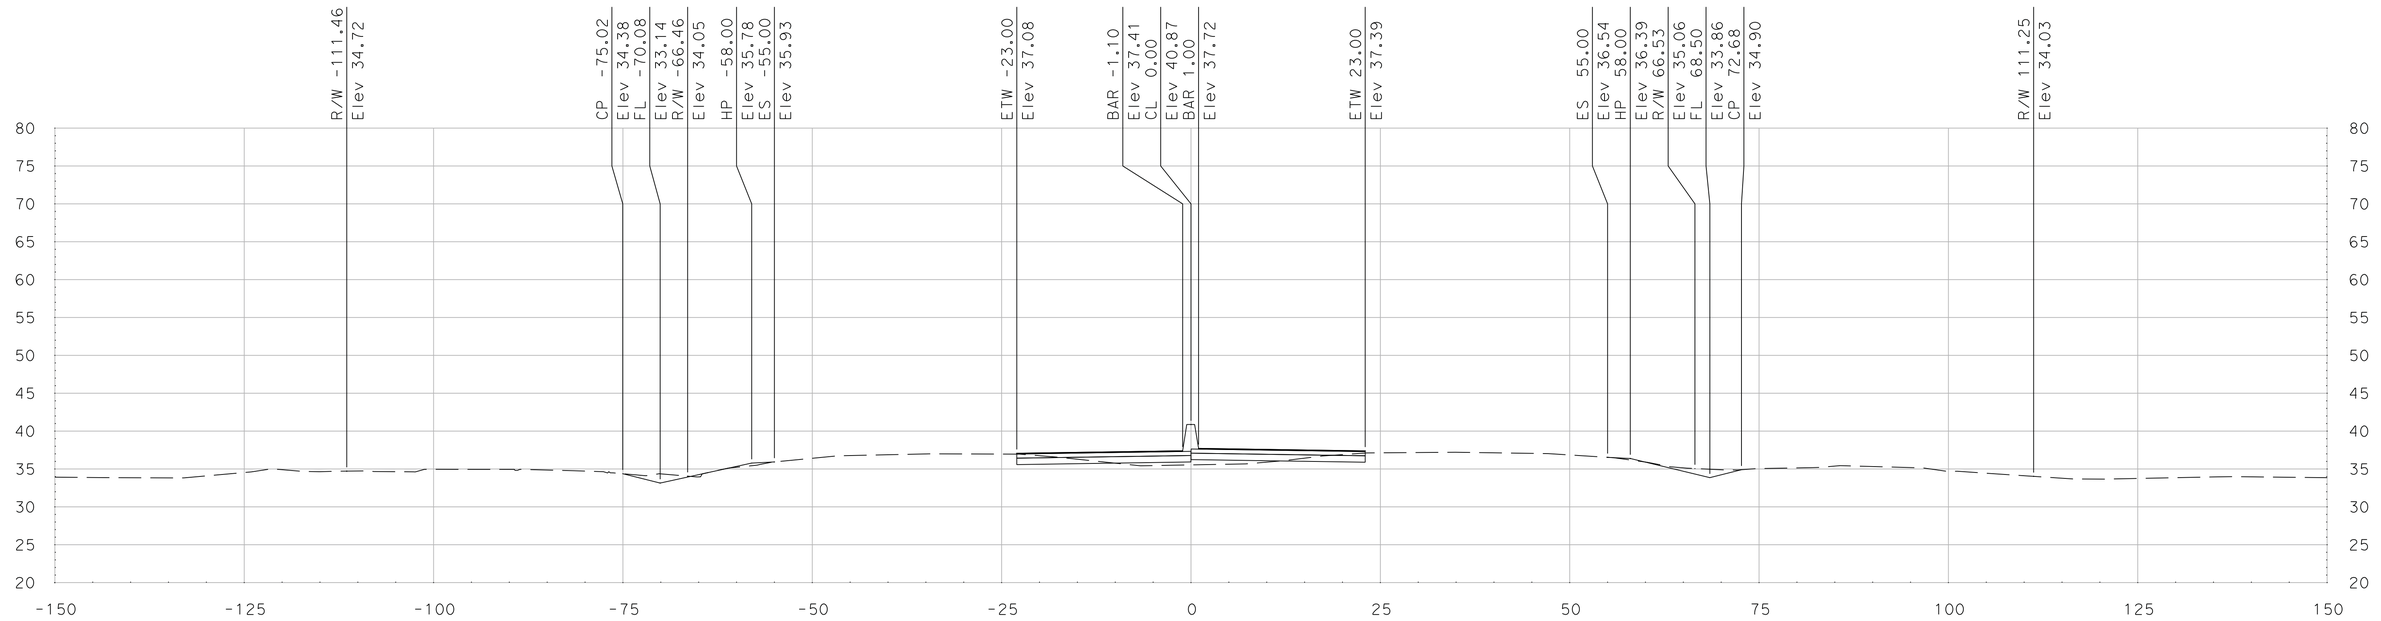

"SR 99" Sta 527+00.00

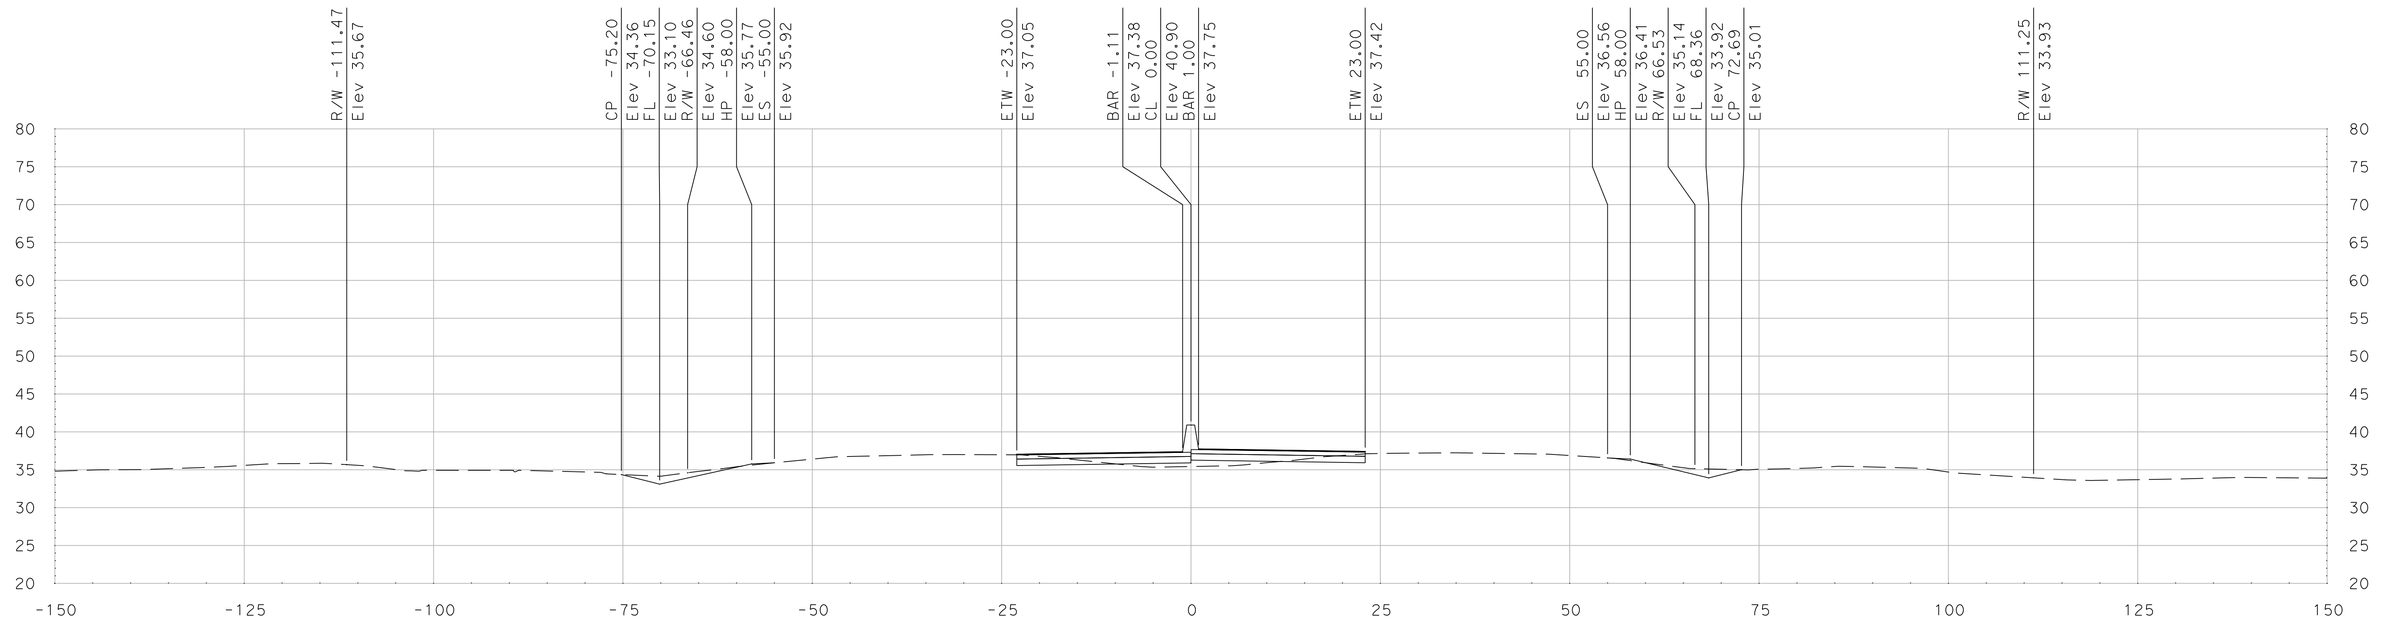

"SR 99" Sta 526+75.00

SCALE
HORIZONTAL: 1"=10'
VERTICAL: 1"=10'

DATE: 5/18/2011

ALL DIMENSIONS ARE IN US SURVEY FEET

FOR EARTHWORK DEVELOPMENT ONLY

Dist	COUNTY	ROUTE	POST MILES TOTAL PROJECT	SHEET No.	TOTAL SHEETS
10	SJ	99	4.9/14.2		
CONTRACT No.			10-0E6114		
PROJECT ID			1000020440		

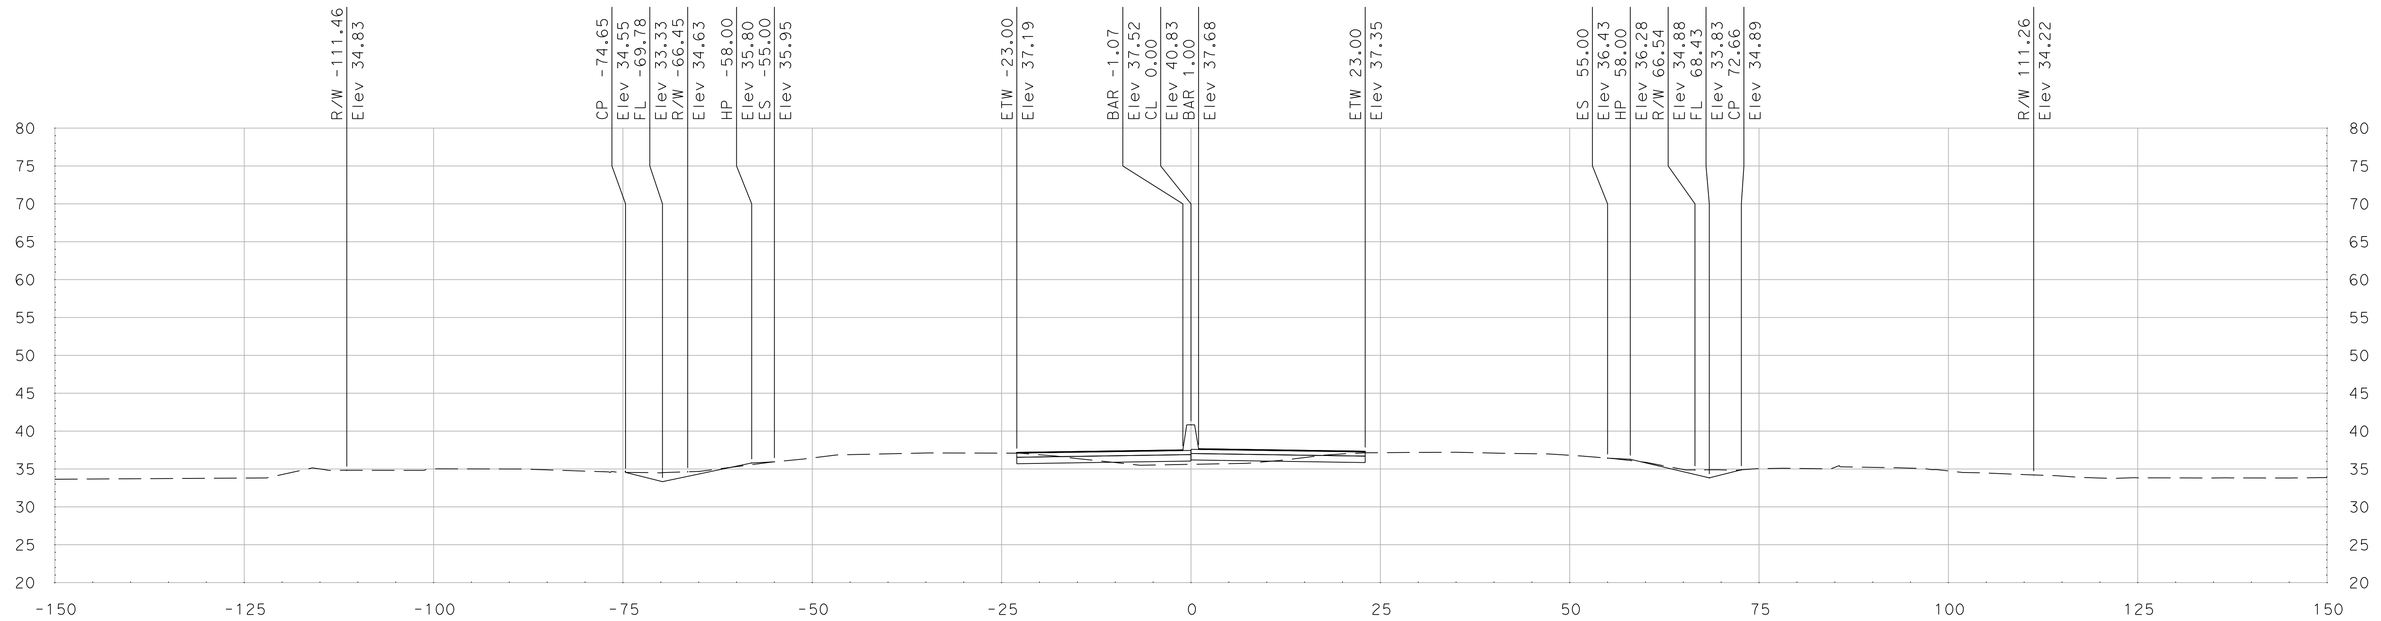

"SR 99" Sta 527+50.00

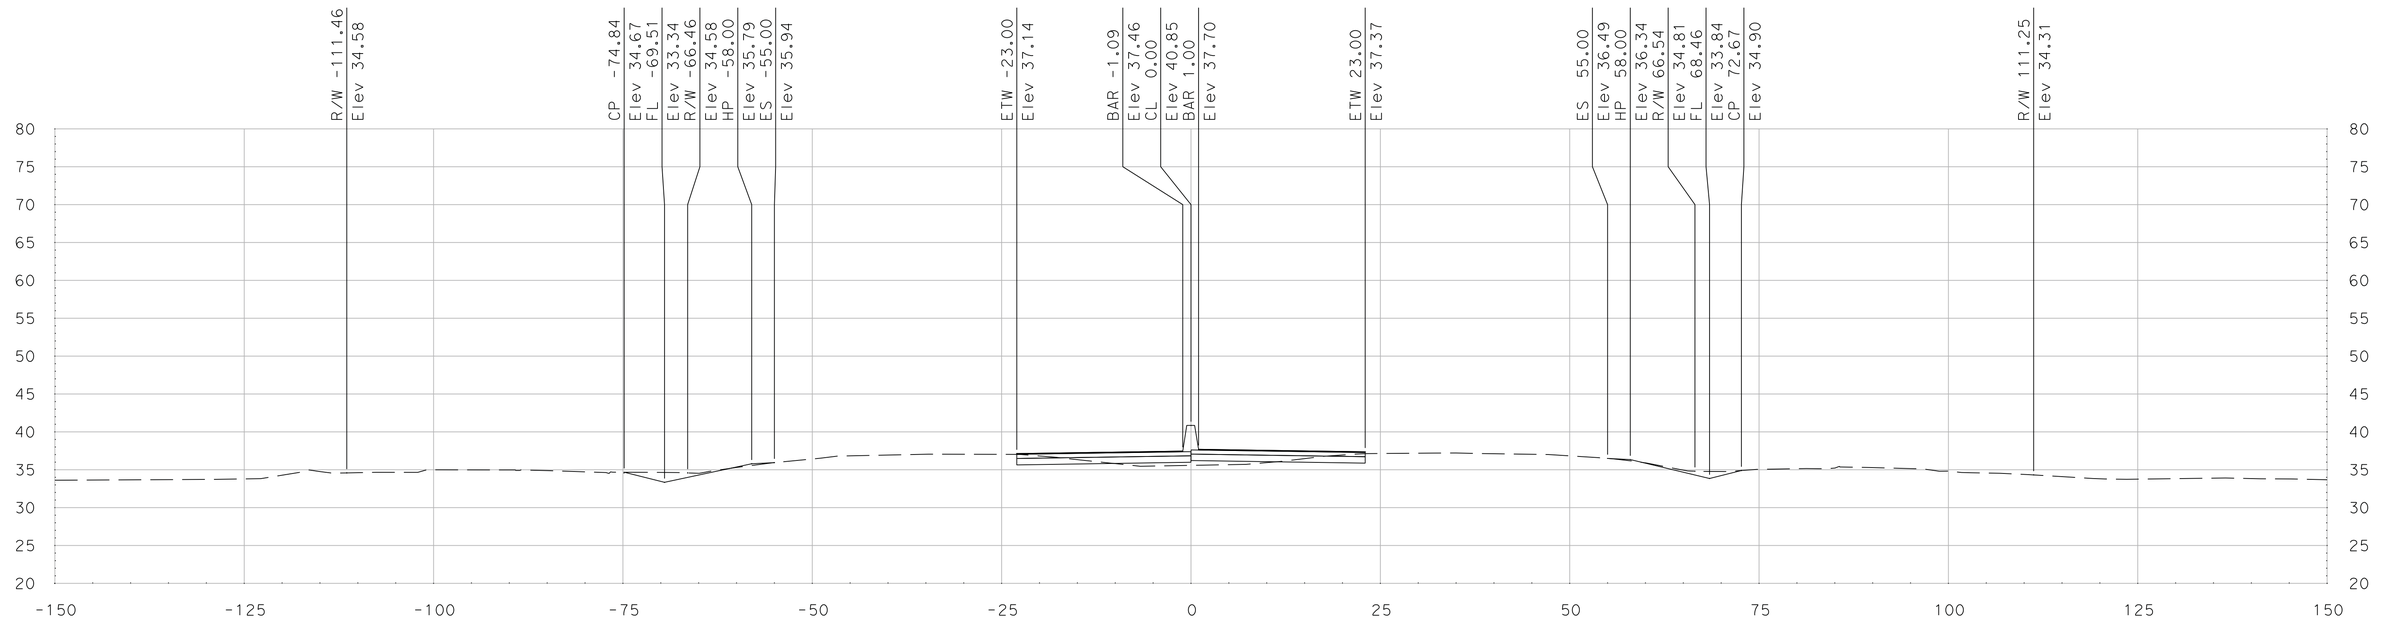

"SR 99" Sta 527+25.00

SCALE
HORIZONTAL: 1"=10'
VERTICAL: 1"=10'

DATE: 5/18/2011

ALL DIMENSIONS ARE IN US SURVEY FEET

FOR EARTHWORK DEVELOPMENT ONLY

Dist	COUNTY	ROUTE	POST MILES TOTAL PROJECT	SHEET No.	TOTAL SHEETS
10	SJ	99	4.9/14.2		
CONTRACT No.			10-0E6114		
PROJECT ID			1000020440		

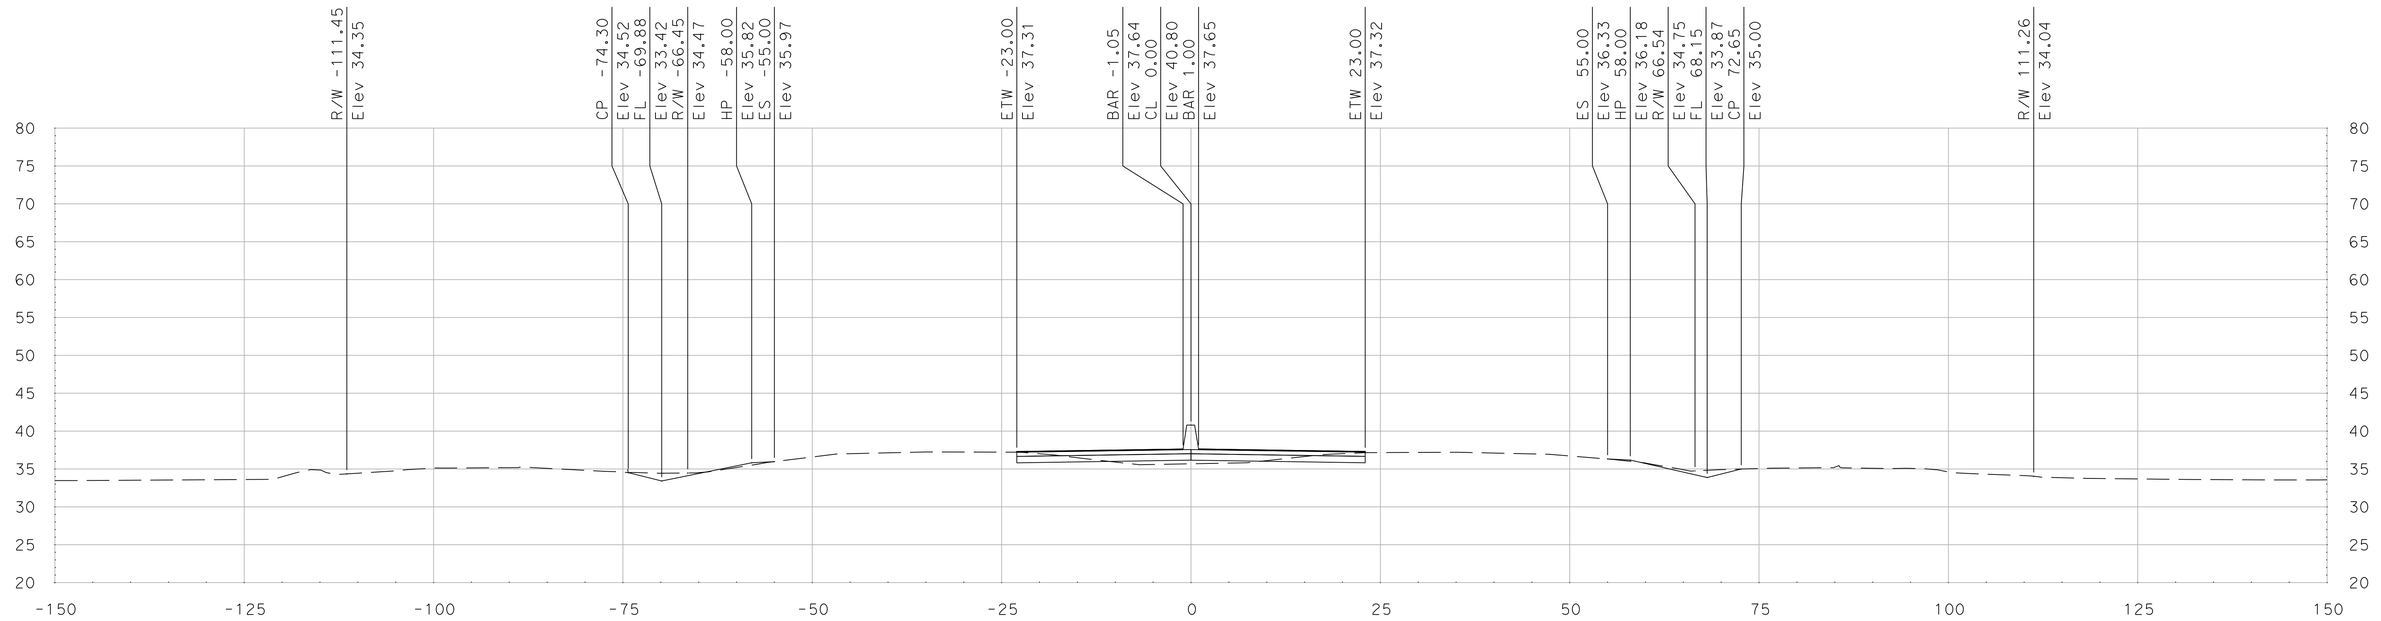

"SR 99" Sta 528+00.00

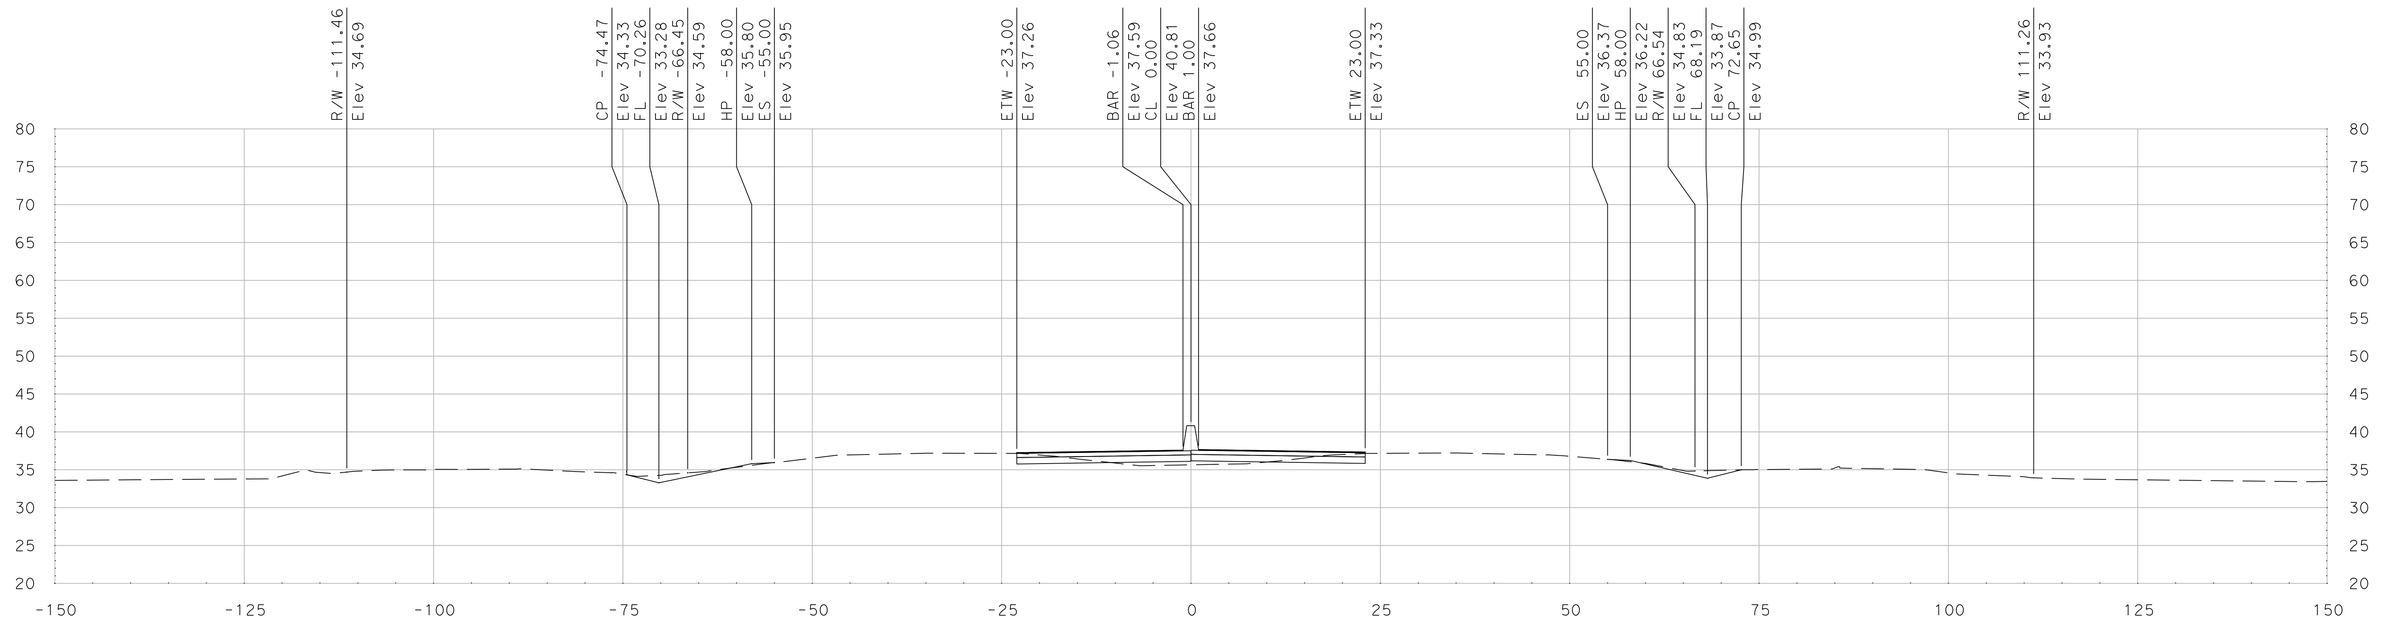

"SR 99" Sta 527+75.00

SCALE
HORIZONTAL: 1"=10'
VERTICAL: 1"=10'

DATE: 5/18/2011

ALL DIMENSIONS ARE IN US SURVEY FEET

FOR EARTHWORK DEVELOPMENT ONLY

Dist	COUNTY	ROUTE	POST MILES TOTAL PROJECT	SHEET No.	TOTAL SHEETS
10	SJ	99	4.9/14.2		
CONTRACT No.			10-0E6114		
PROJECT ID			1000020440		

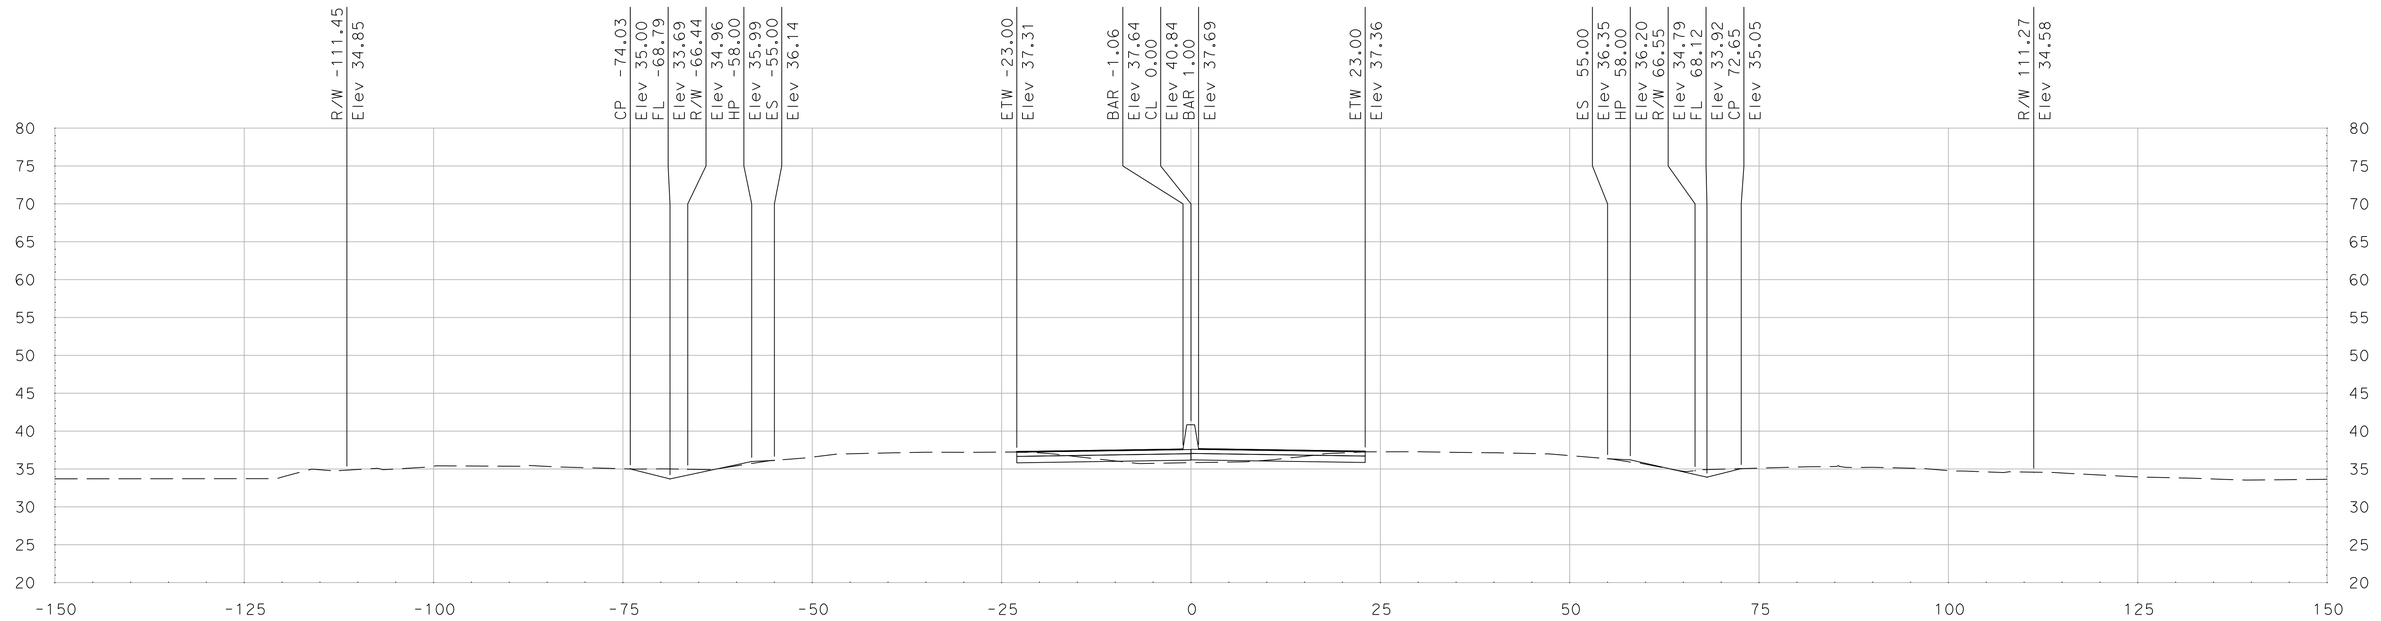

"SR 99" Sta 528+50.00

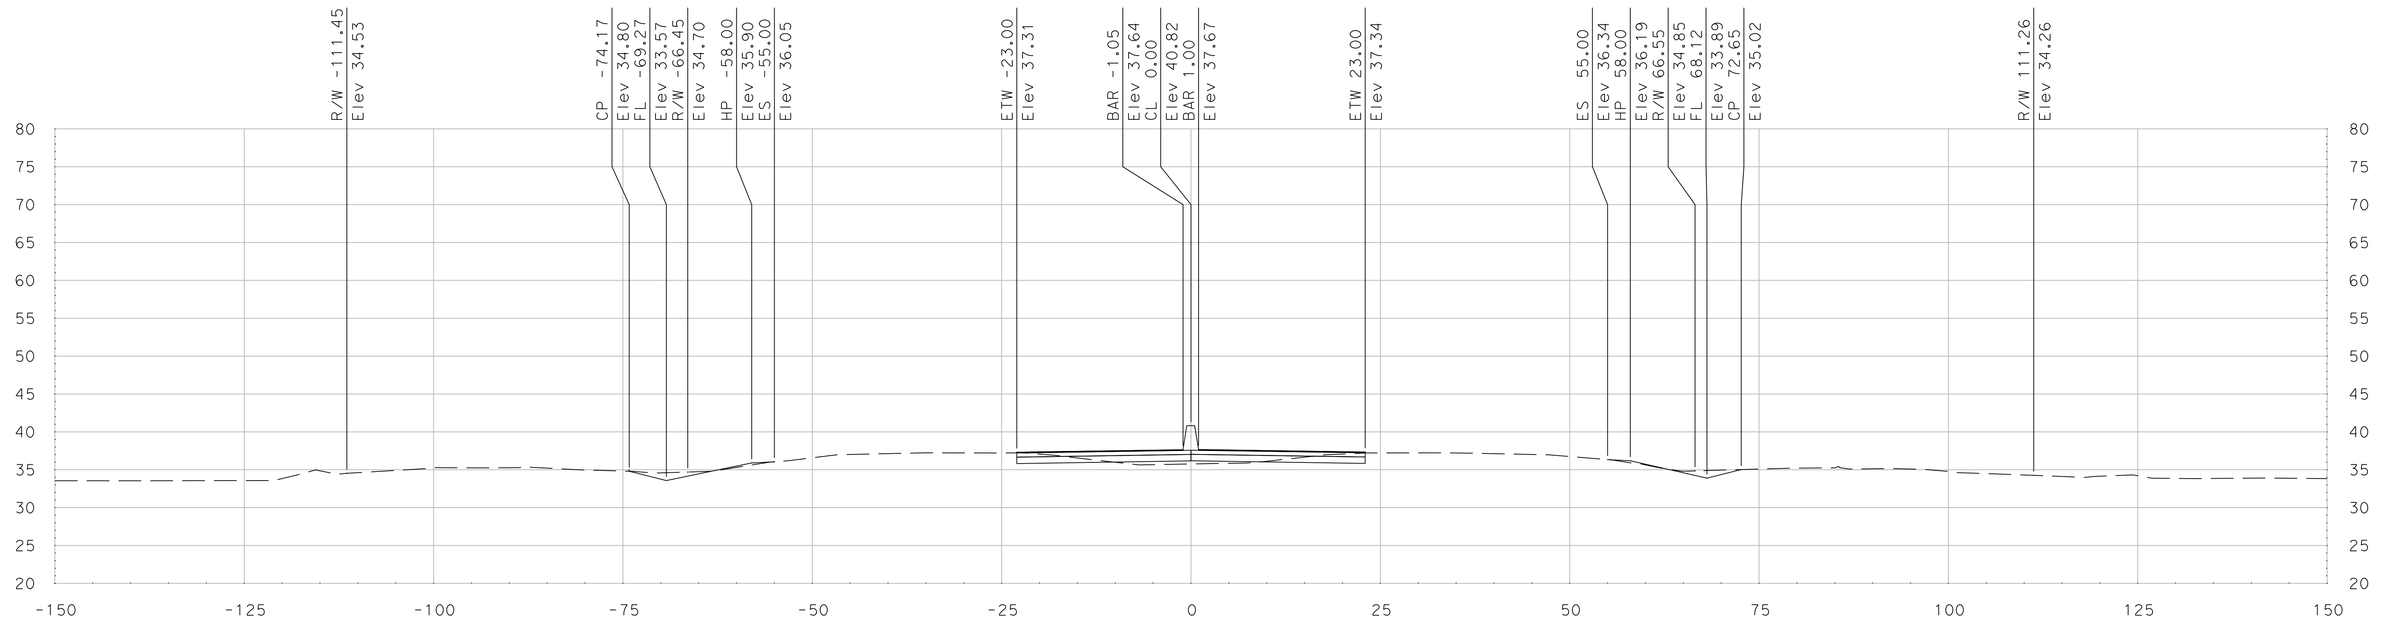

"SR 99" Sta 528+25.00

SCALE
HORIZONTAL: 1"=10'
VERTICAL: 1"=10'

DATE: 5/18/2011

ALL DIMENSIONS ARE IN US SURVEY FEET

FOR EARTHWORK DEVELOPMENT ONLY

Dist	COUNTY	ROUTE	POST MILES TOTAL PROJECT	SHEET No.	TOTAL SHEETS
10	SJ	99	4.9/14.2		
CONTRACT No.			10-0E6114		
PROJECT ID			1000020440		

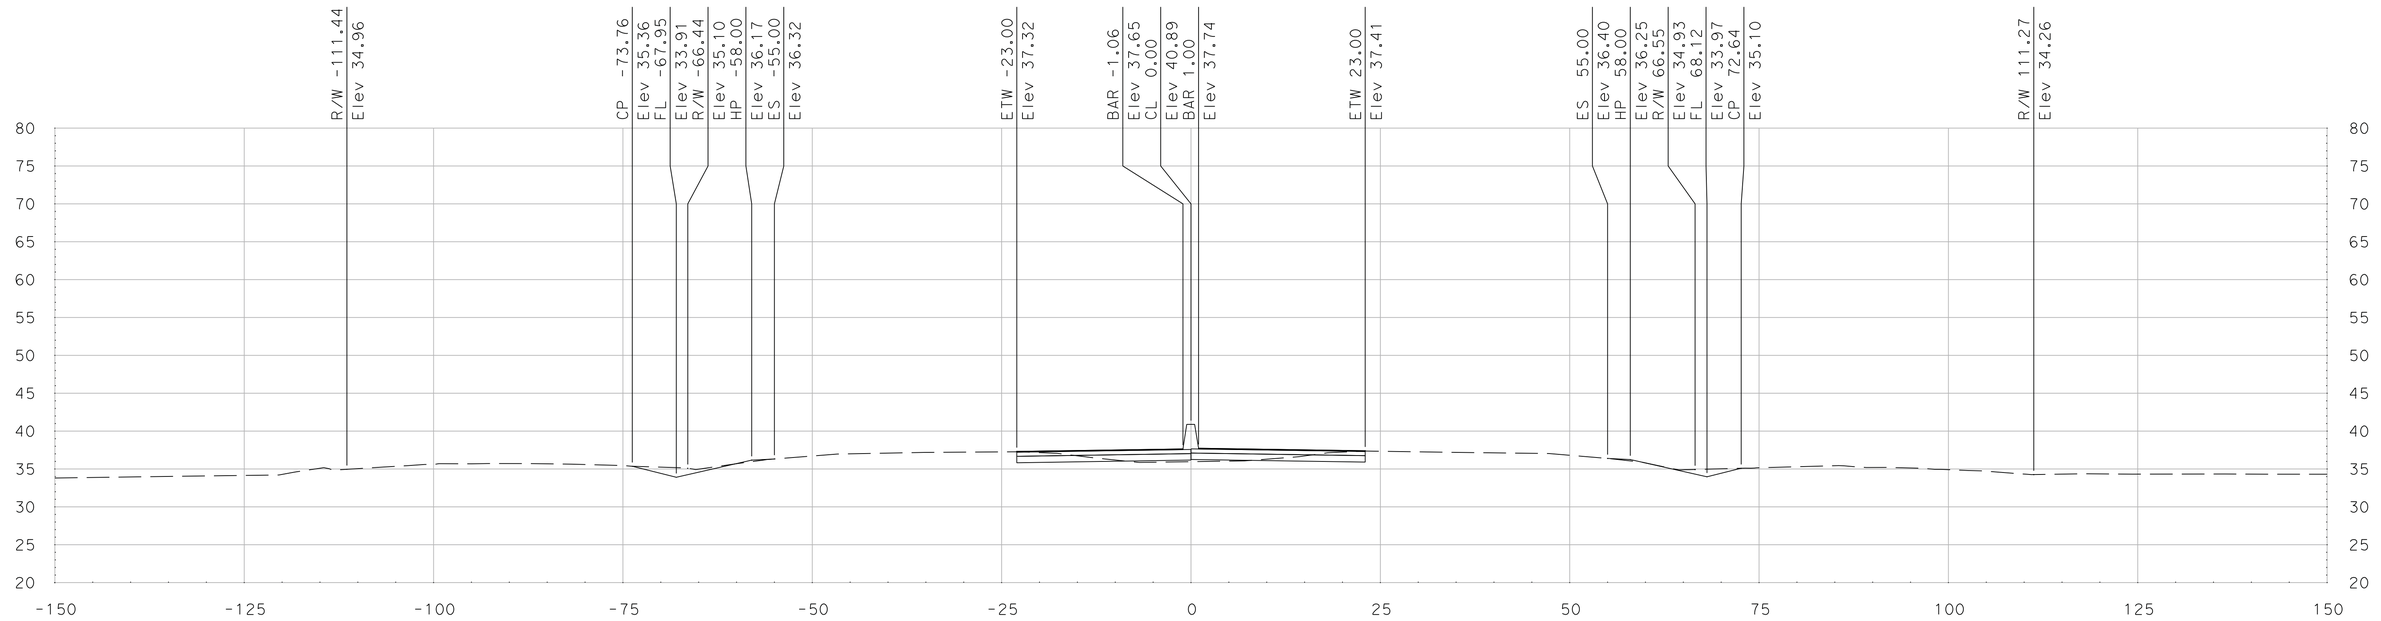

"SR 99" Sta 529+00.00

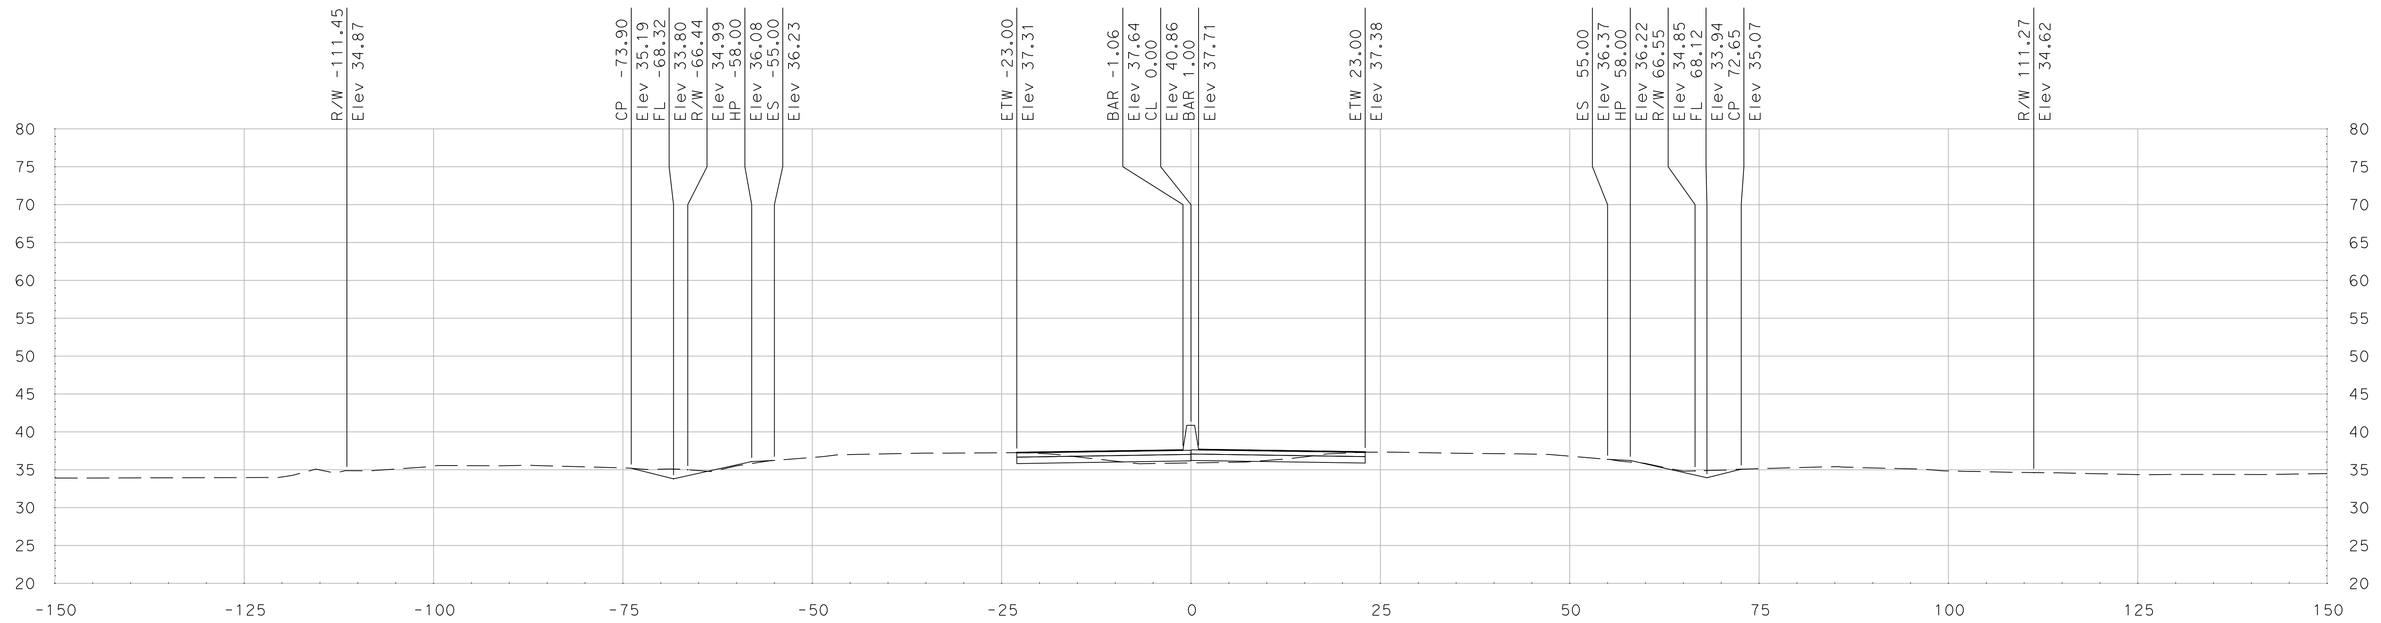

"SR 99" Sta 528+75.00

SCALE
HORIZONTAL: 1"=10'
VERTICAL: 1"=10'

DATE: 5/18/2011

ALL DIMENSIONS ARE IN US SURVEY FEET

FOR EARTHWORK DEVELOPMENT ONLY

Dist	COUNTY	ROUTE	POST MILES TOTAL PROJECT	SHEET No.	TOTAL SHEETS
10	SJ	99	4.9/14.2		
CONTRACT No.			10-0E6114		
PROJECT ID			1000020440		

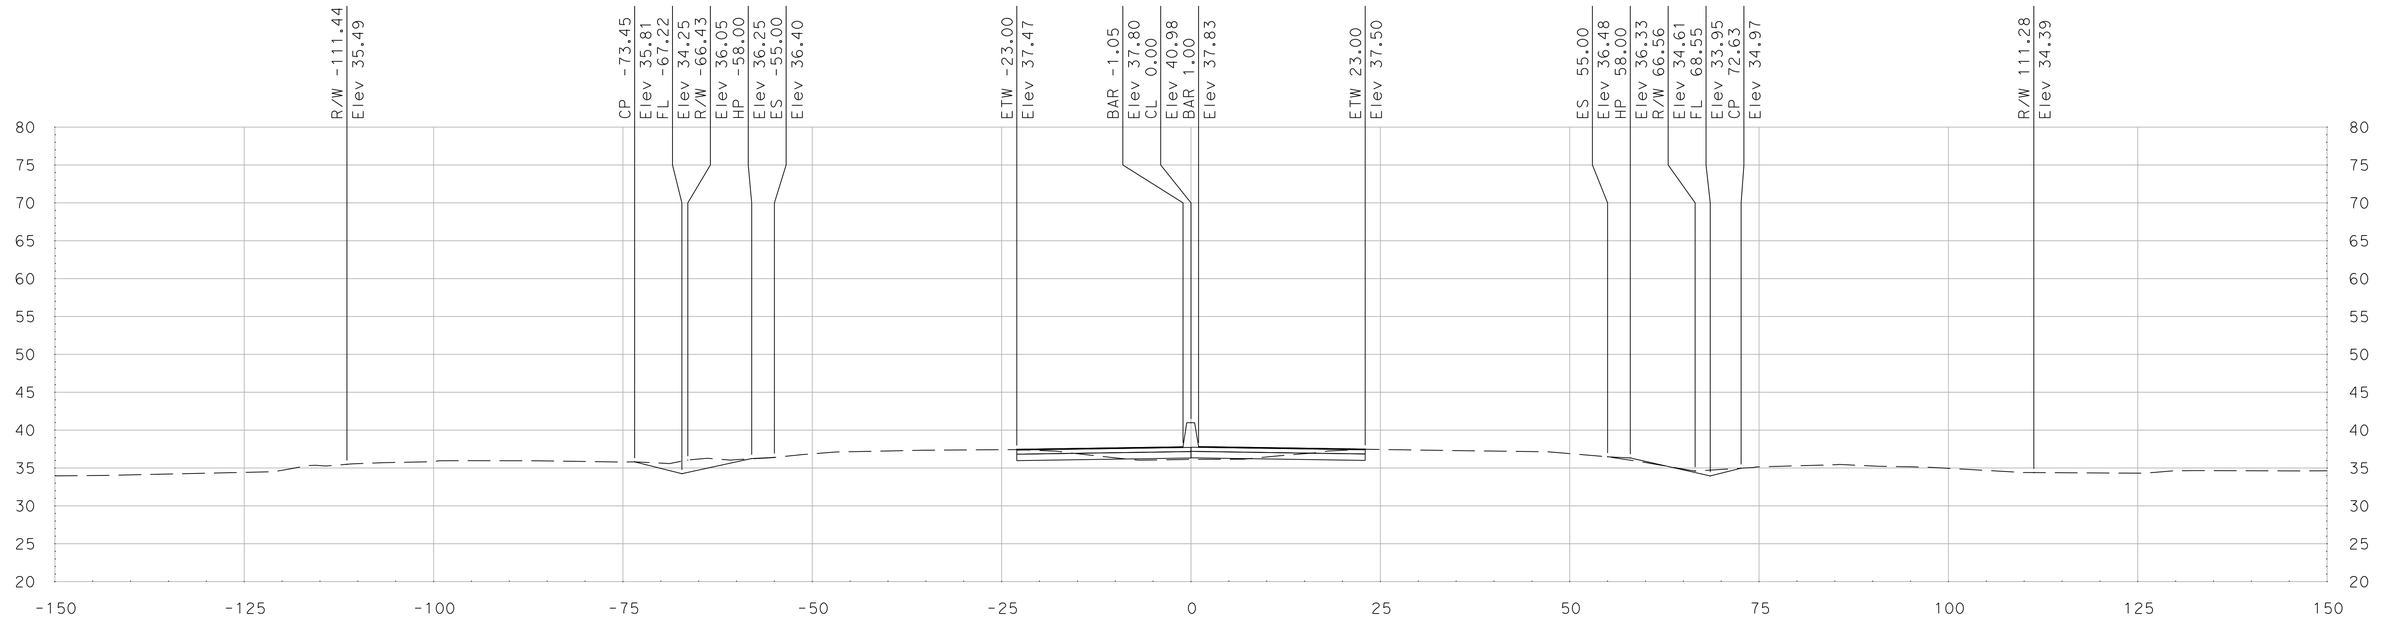

"SR 99" Sta 529+50.00

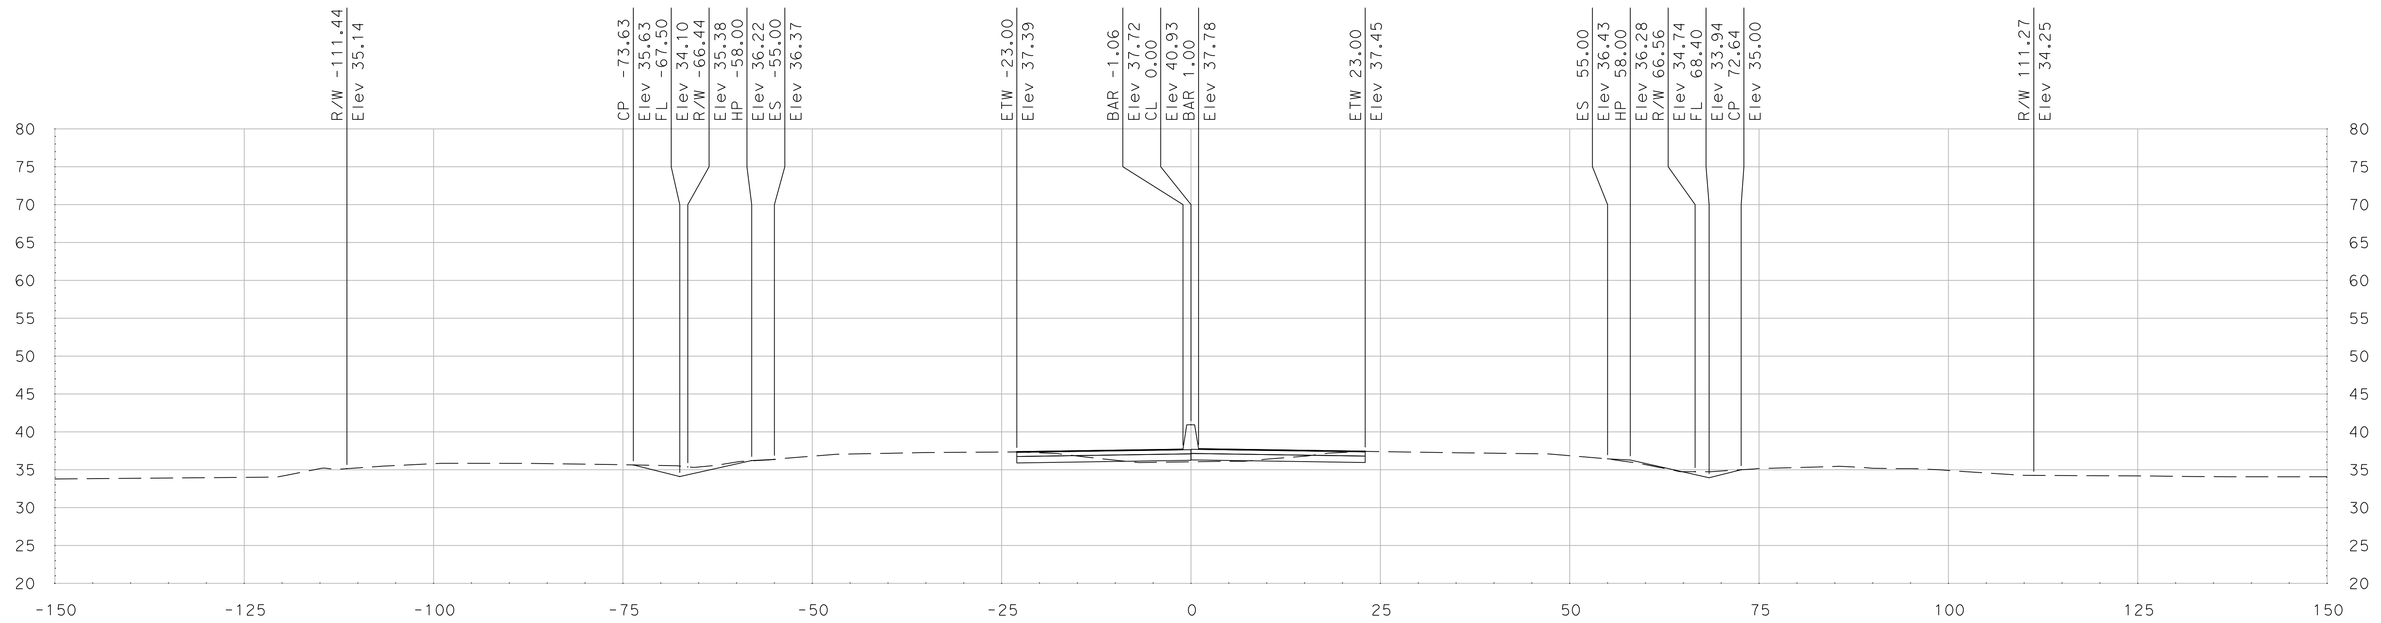

"SR 99" Sta 529+25.00

SCALE
HORIZONTAL: 1"=10'
VERTICAL: 1"=10'

DATE: 5/18/2011

ALL DIMENSIONS ARE IN US SURVEY FEET

FOR EARTHWORK DEVELOPMENT ONLY

Dist	COUNTY	ROUTE	POST MILES TOTAL PROJECT	SHEET No.	TOTAL SHEETS
10	SJ	99	4.9/14.2		
CONTRACT No.			10-0E6114		
PROJECT ID			1000020440		

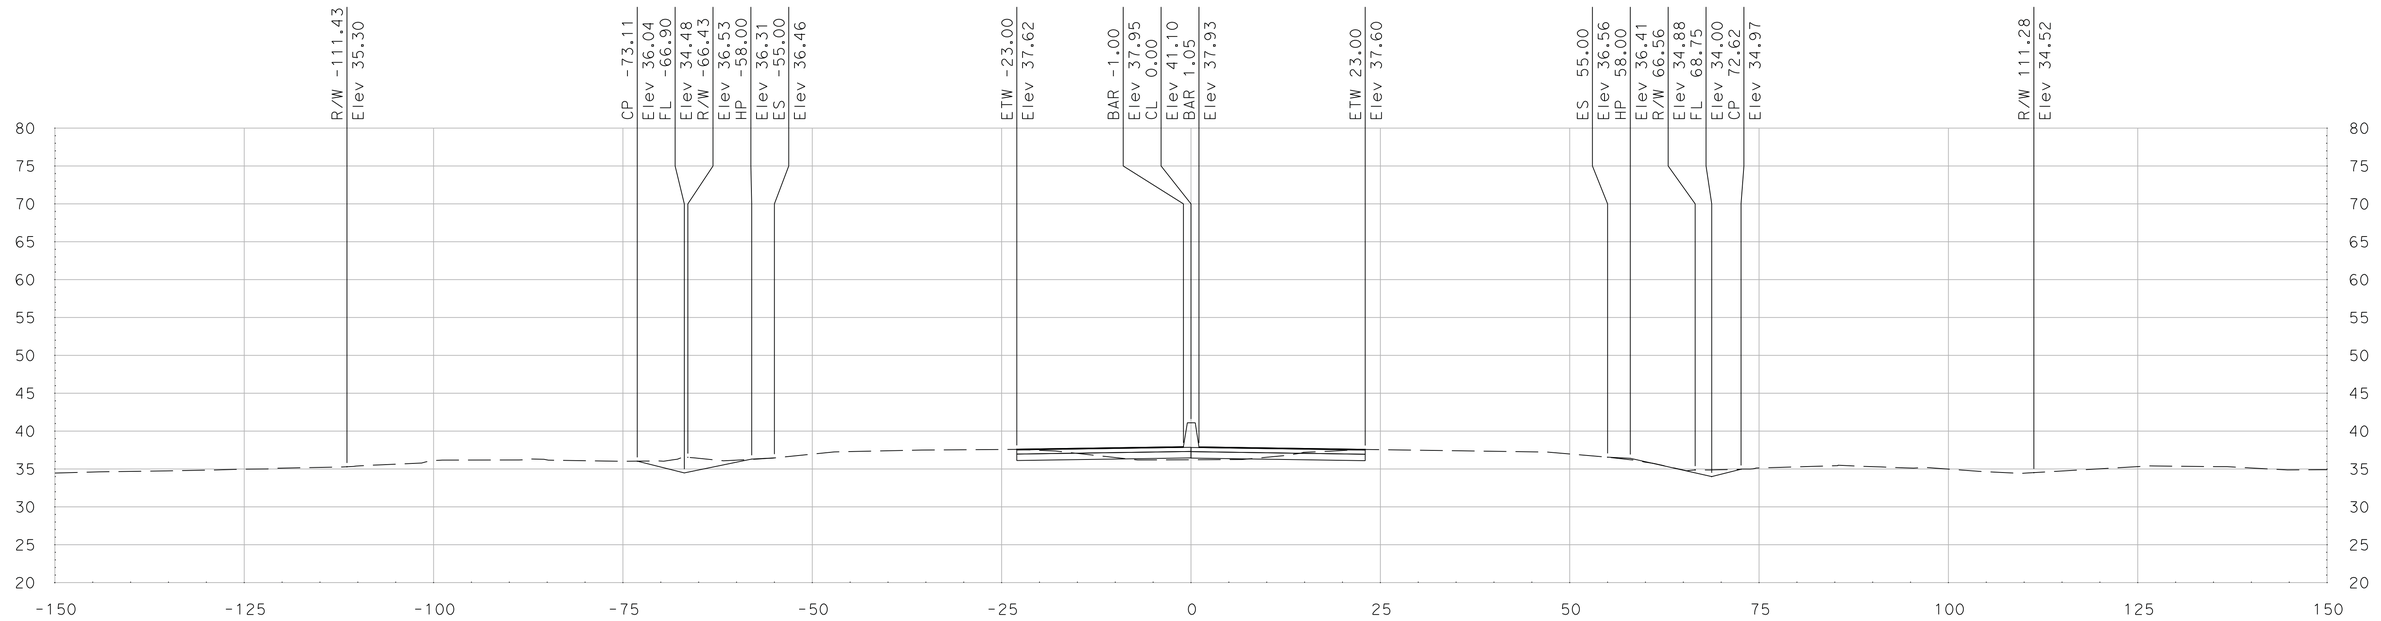

"SR 99" Sta 530+00.00

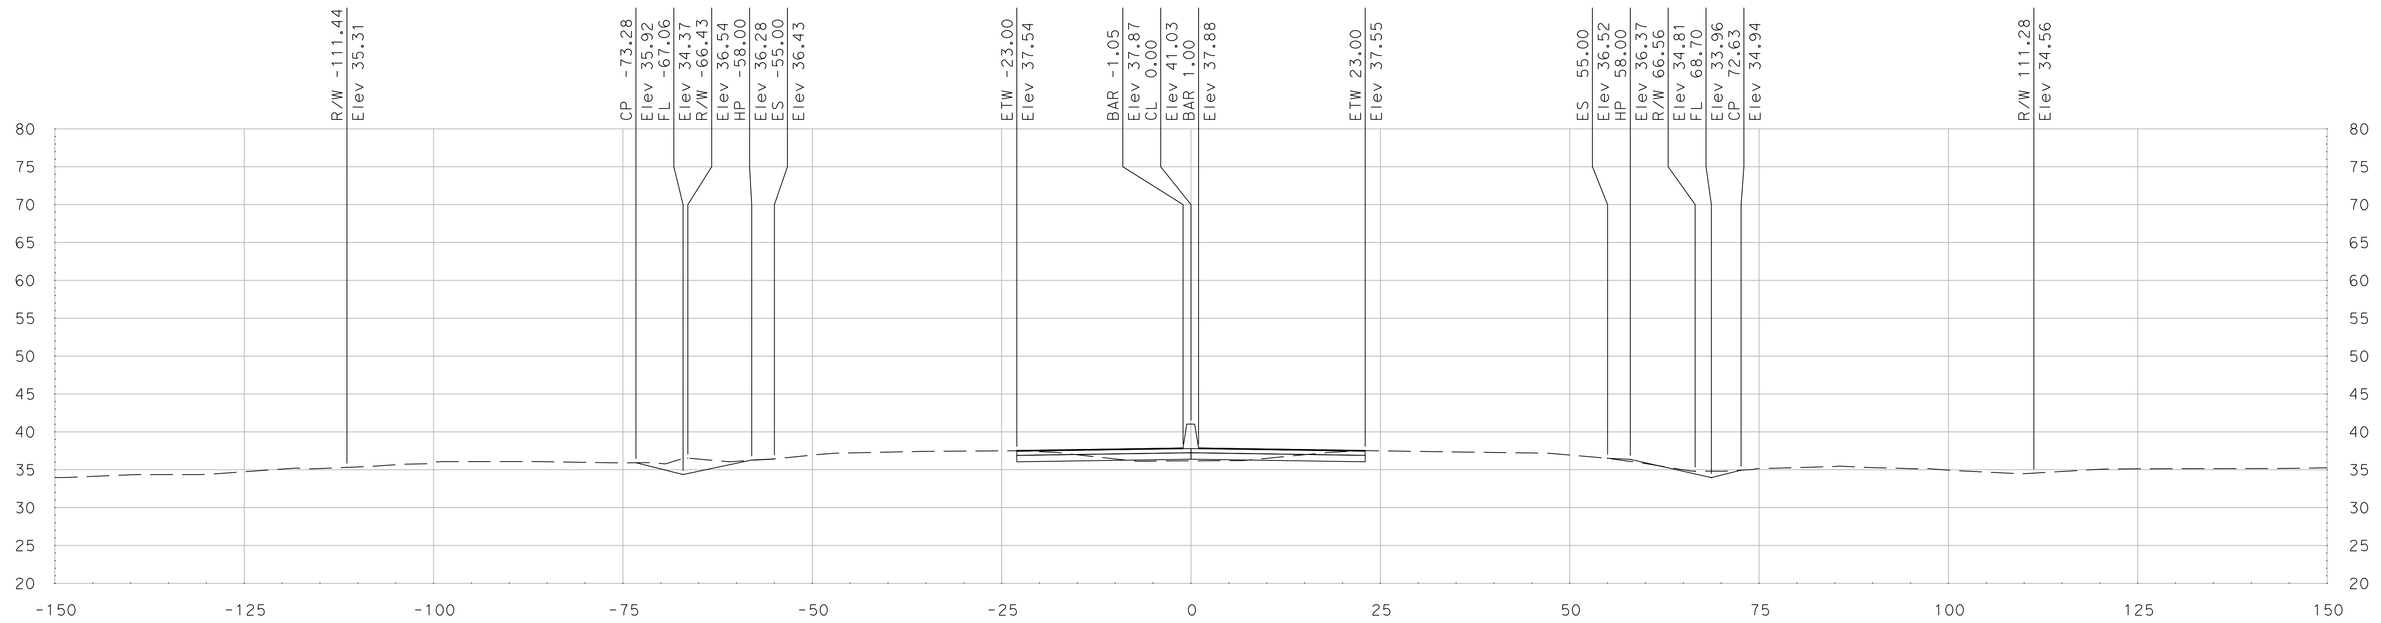

"SR 99" Sta 529+75.00

SCALE
HORIZONTAL: 1"=10'
VERTICAL: 1"=10'

DATE: 5/18/2011

ALL DIMENSIONS ARE IN US SURVEY FEET

FOR EARTHWORK DEVELOPMENT ONLY

Dist	COUNTY	ROUTE	POST MILES TOTAL PROJECT	SHEET No.	TOTAL SHEETS
10	SJ	99	4.9/14.2		
CONTRACT No.			10-0E6114		
PROJECT ID			1000020440		

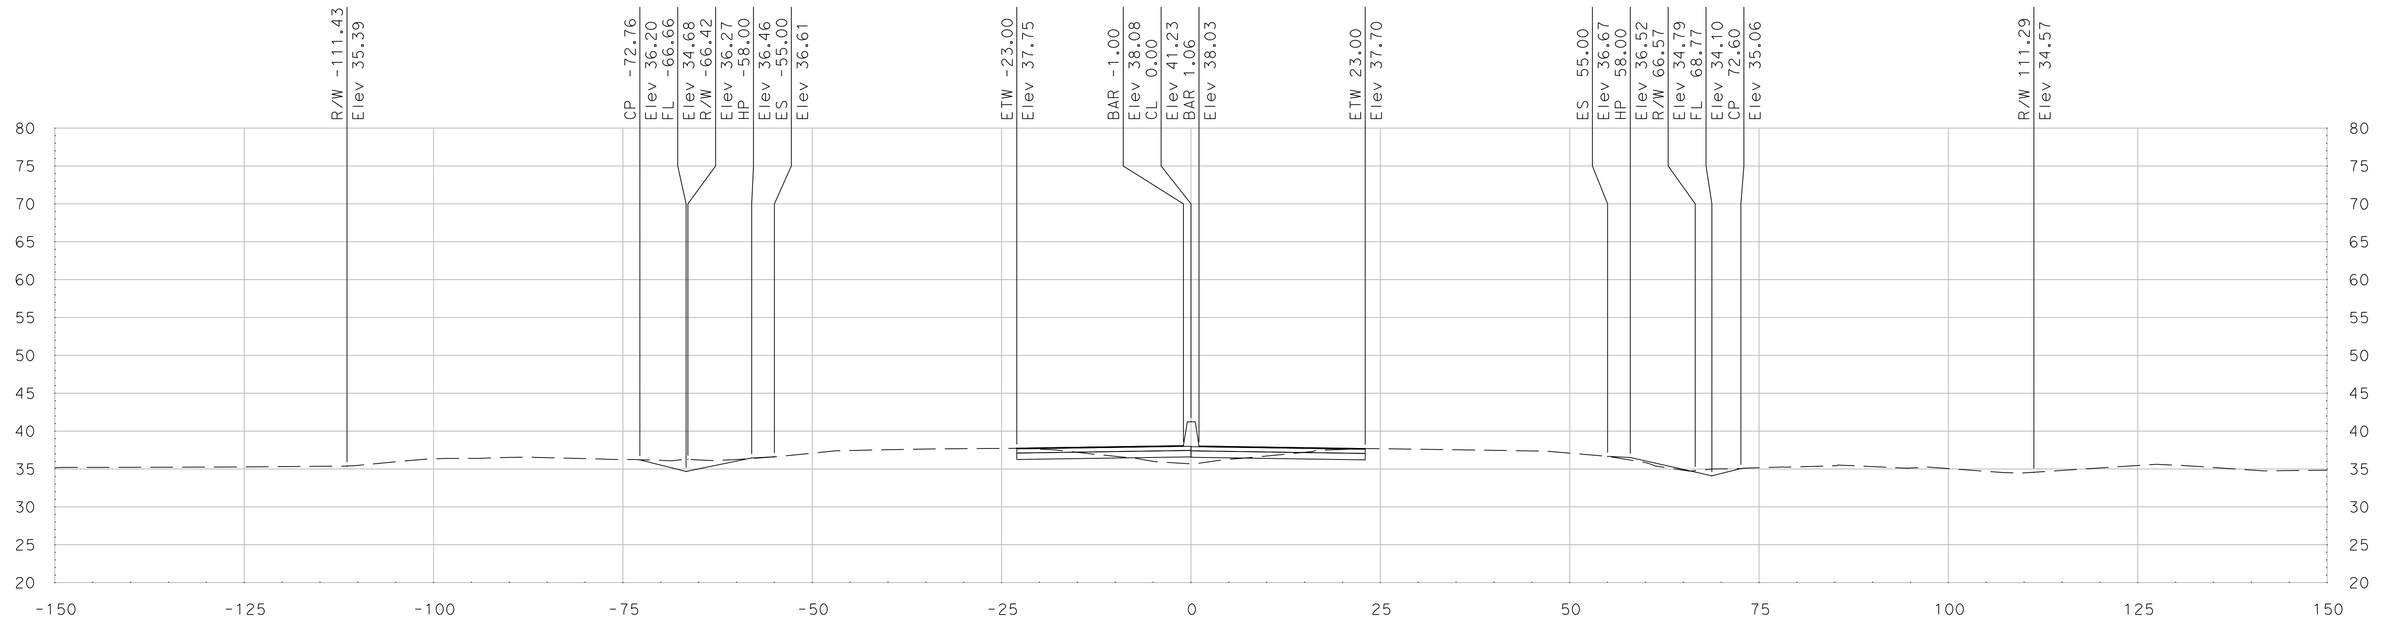

"SR 99" Sta 530+50.00

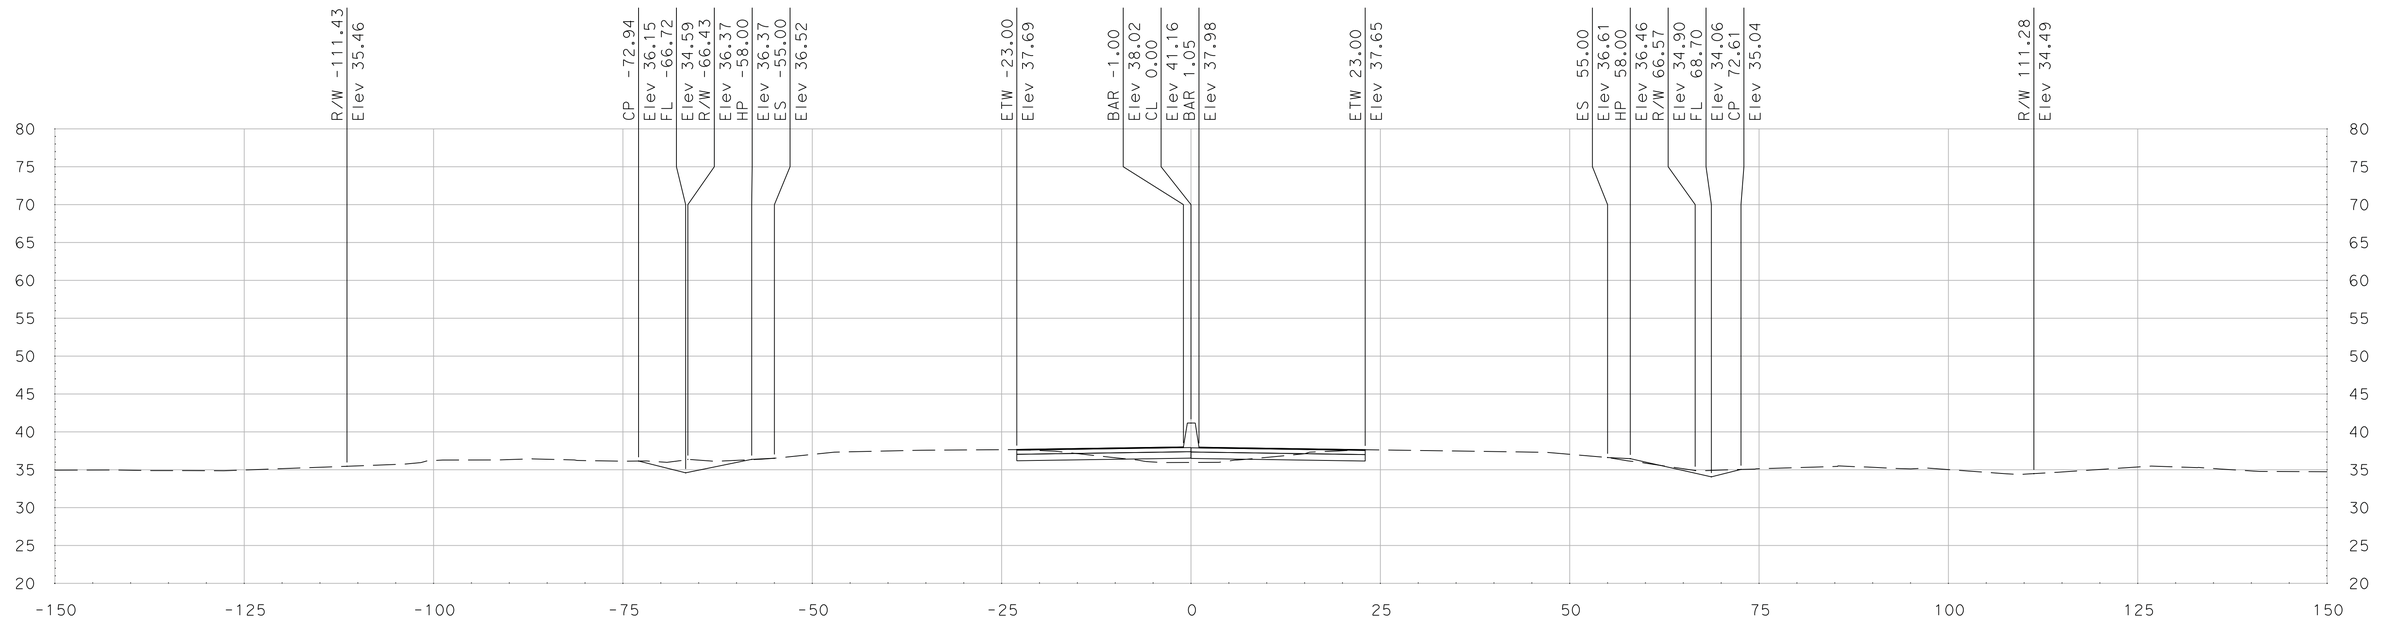

"SR 99" Sta 530+25.00

SCALE
HORIZONTAL: 1"=10'
VERTICAL: 1"=10'

DATE: 5/18/2011

ALL DIMENSIONS ARE IN US SURVEY FEET

FOR EARTHWORK DEVELOPMENT ONLY

Dist	COUNTY	ROUTE	POST MILES TOTAL PROJECT	SHEET No.	TOTAL SHEETS
10	SJ	99	4.9/14.2		
CONTRACT No.			10-0E6114		
PROJECT ID			1000020440		

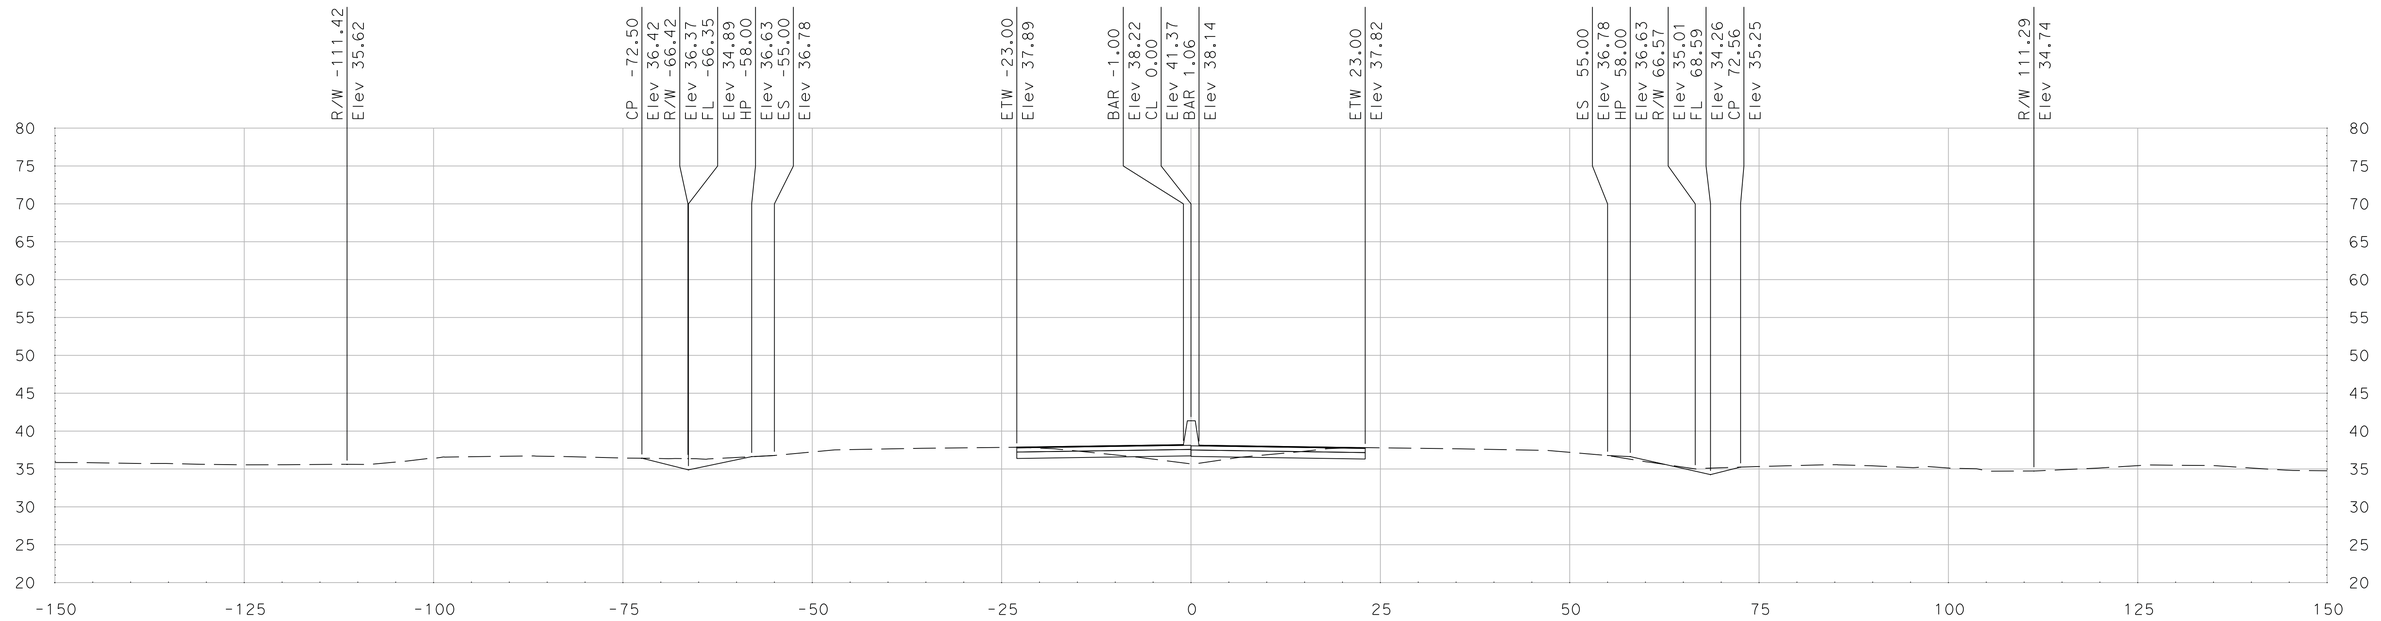

"SR 99" Sta 531+00.00

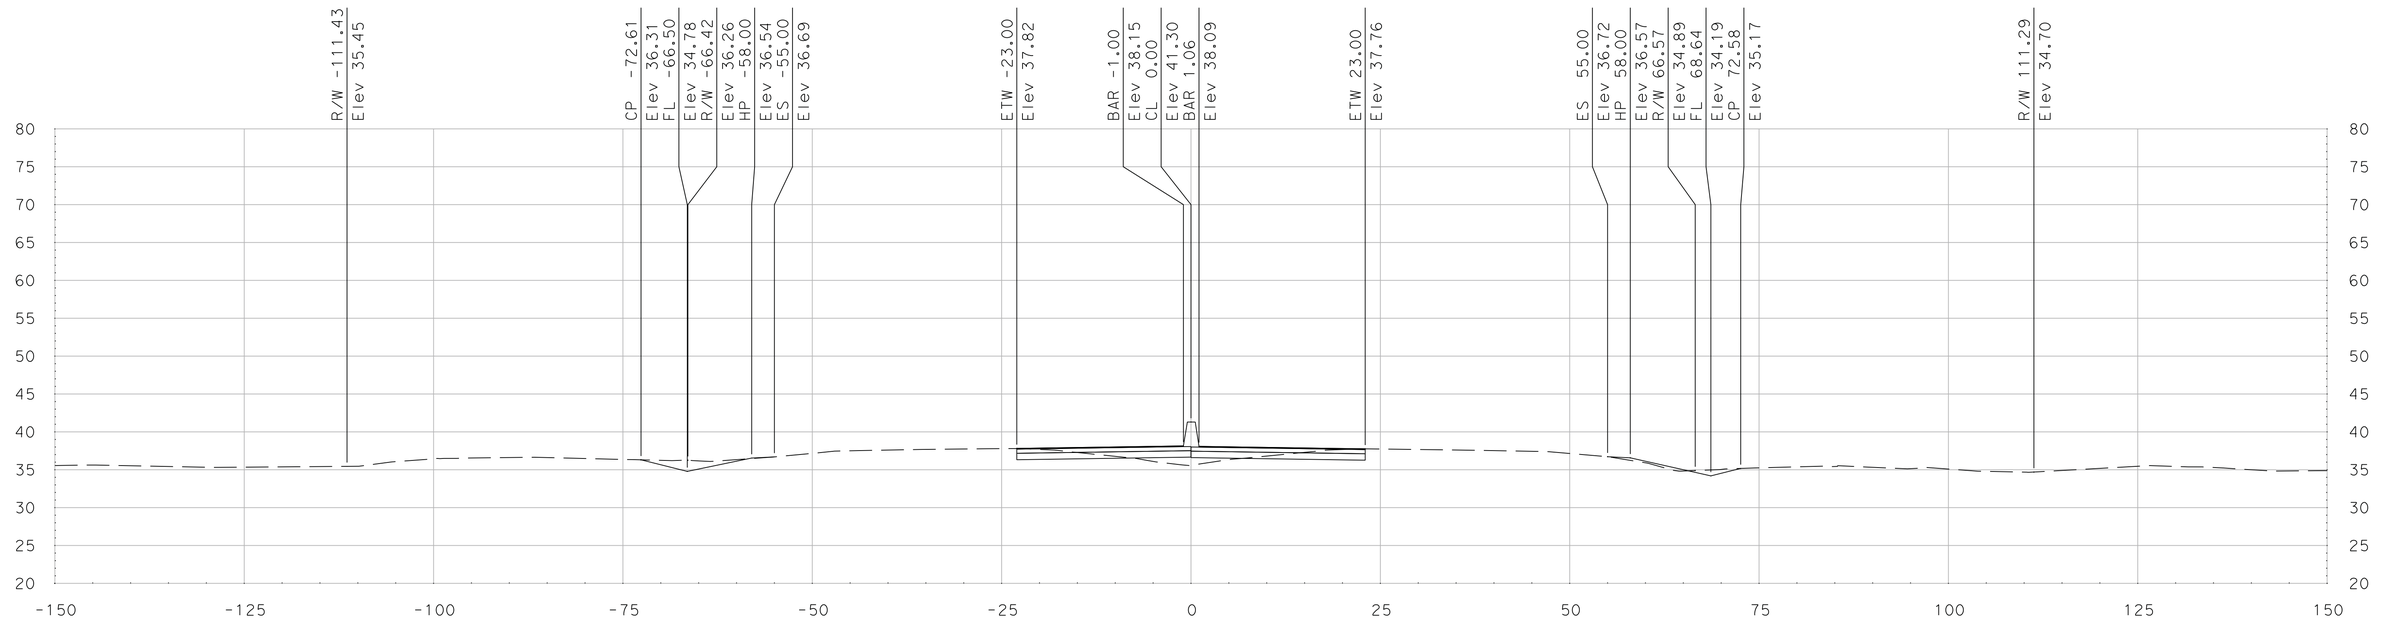

"SR 99" Sta 530+75.00

SCALE
HORIZONTAL: 1"=10'
VERTICAL: 1"=10'

DATE: 5/18/2011

ALL DIMENSIONS ARE IN US SURVEY FEET

FOR EARTHWORK DEVELOPMENT ONLY

Dist	COUNTY	ROUTE	POST MILES TOTAL PROJECT	SHEET No.	TOTAL SHEETS
10	SJ	99	4.9/14.2		
CONTRACT No.			10-0E6114		
PROJECT ID			1000020440		

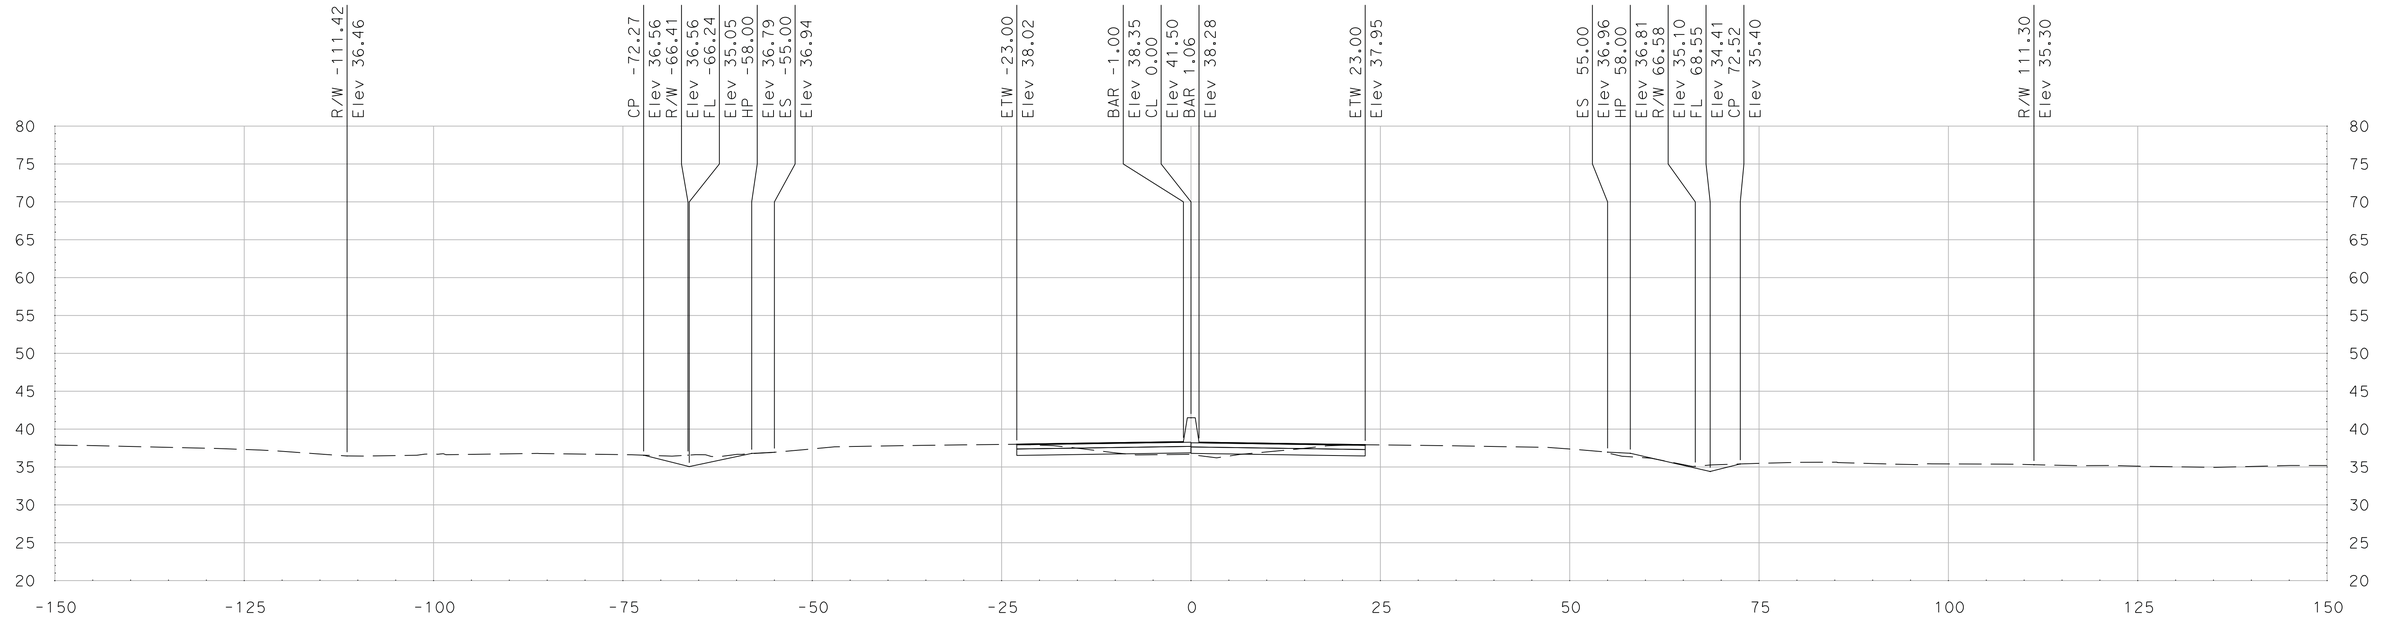

"SR 99" Sta 531+50.00

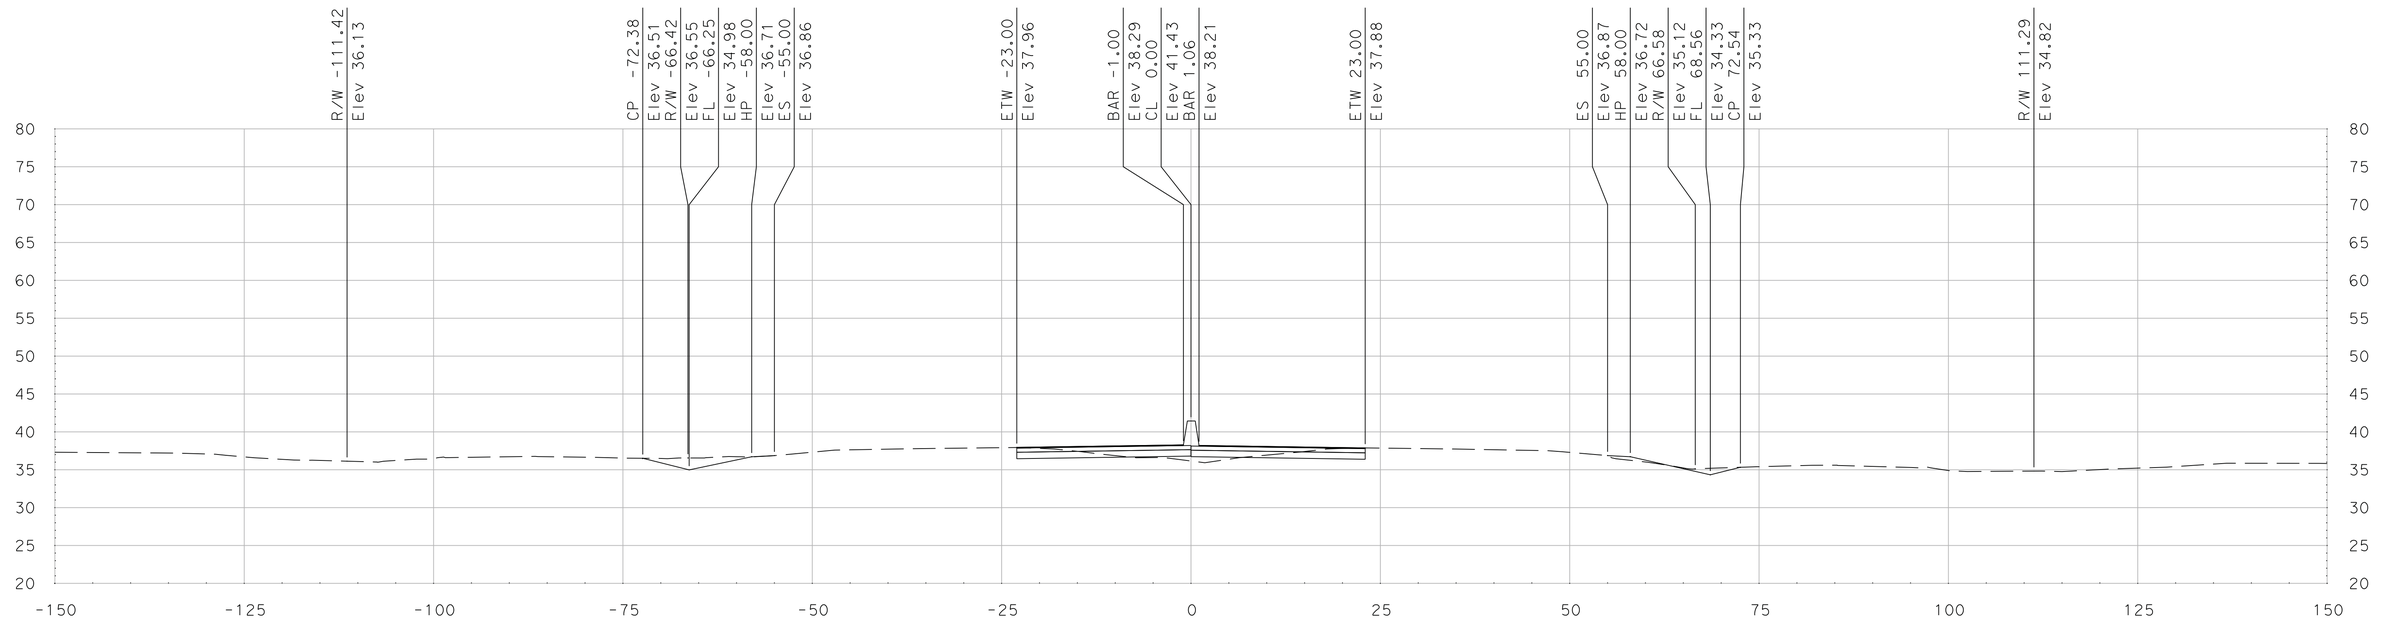

"SR 99" Sta 531+25.00

SCALE
HORIZONTAL: 1"=10'
VERTICAL: 1"=10'

DATE: 5/18/2011

ALL DIMENSIONS ARE IN US SURVEY FEET

FOR EARTHWORK DEVELOPMENT ONLY

Dist	COUNTY	ROUTE	POST MILES TOTAL PROJECT	SHEET No.	TOTAL SHEETS
10	SJ	99	4.9/14.2		
CONTRACT No.			10-0E6114		
PROJECT ID			1000020440		

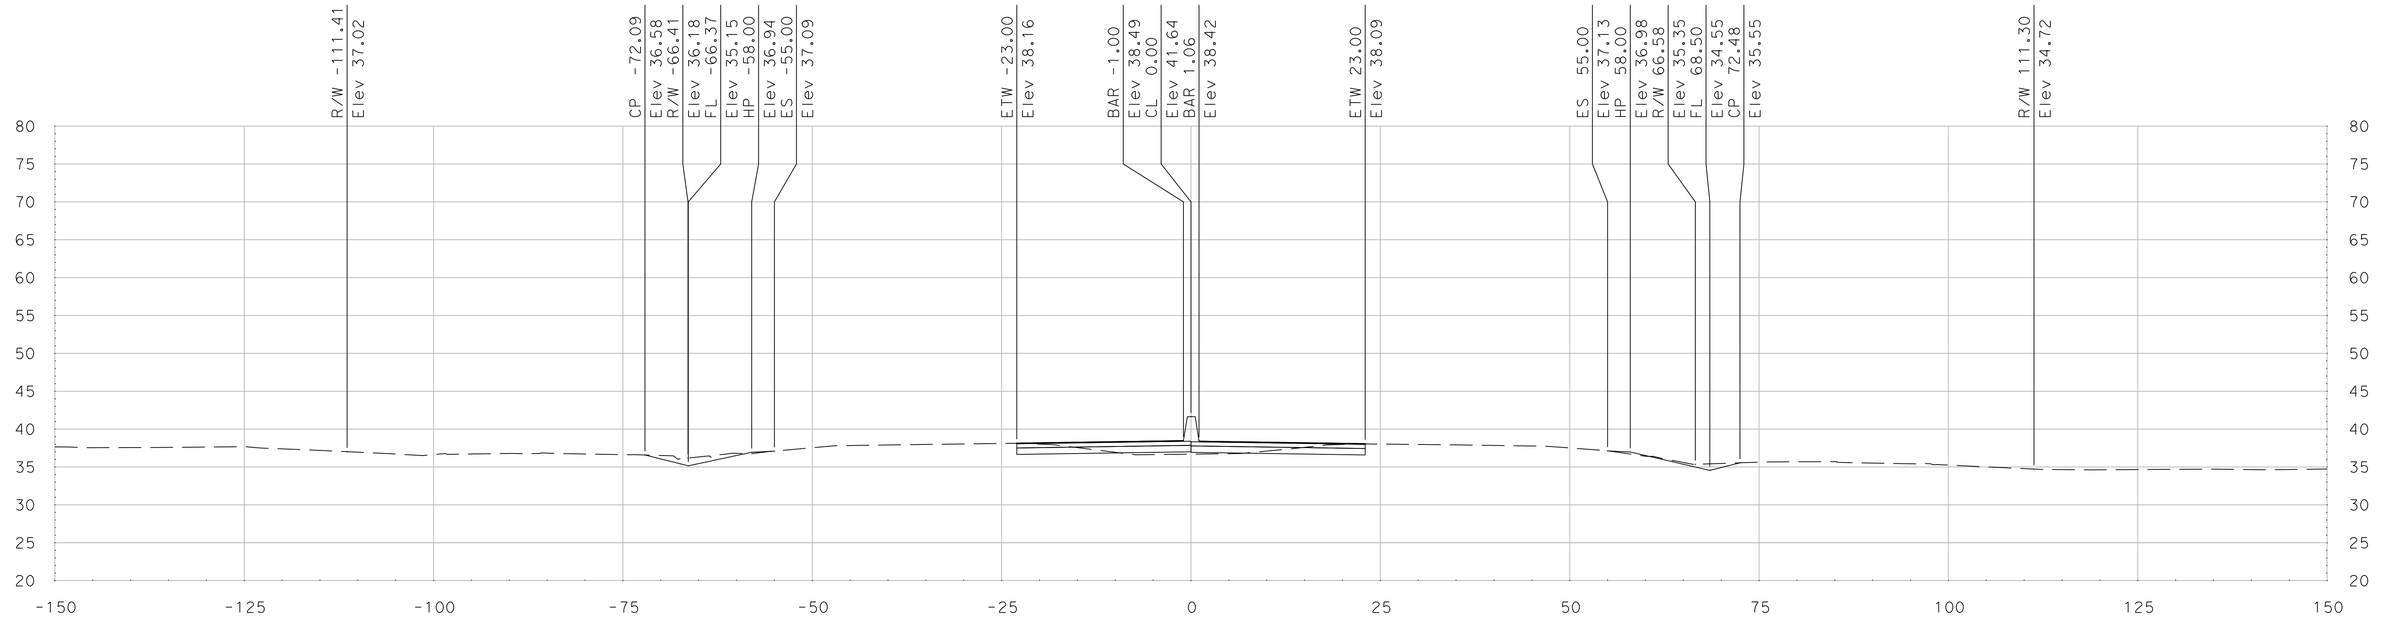

"SR 99" Sta 532+00.00

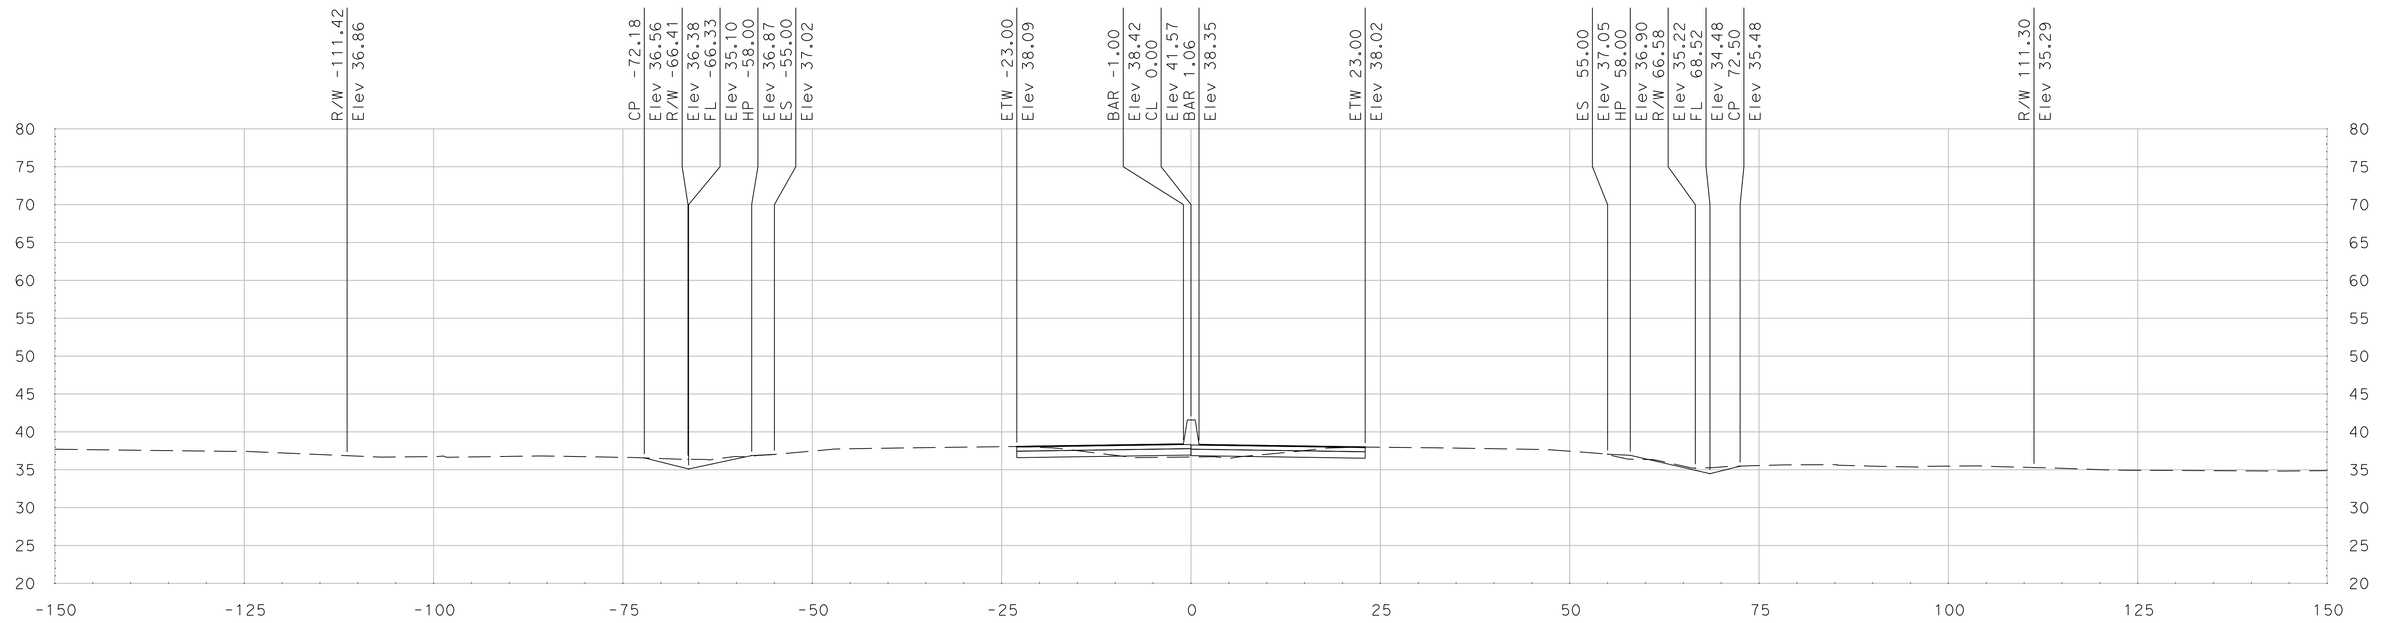

"SR 99" Sta 531+75.00

SCALE
HORIZONTAL: 1"=10'
VERTICAL: 1"=10'

DATE: 5/18/2011

ALL DIMENSIONS ARE IN US SURVEY FEET

FOR EARTHWORK DEVELOPMENT ONLY

Dist	COUNTY	ROUTE	POST MILES TOTAL PROJECT	SHEET No.	TOTAL SHEETS
10	SJ	99	4.9/14.2		
CONTRACT No.			10-0E6114		
PROJECT ID			1000020440		

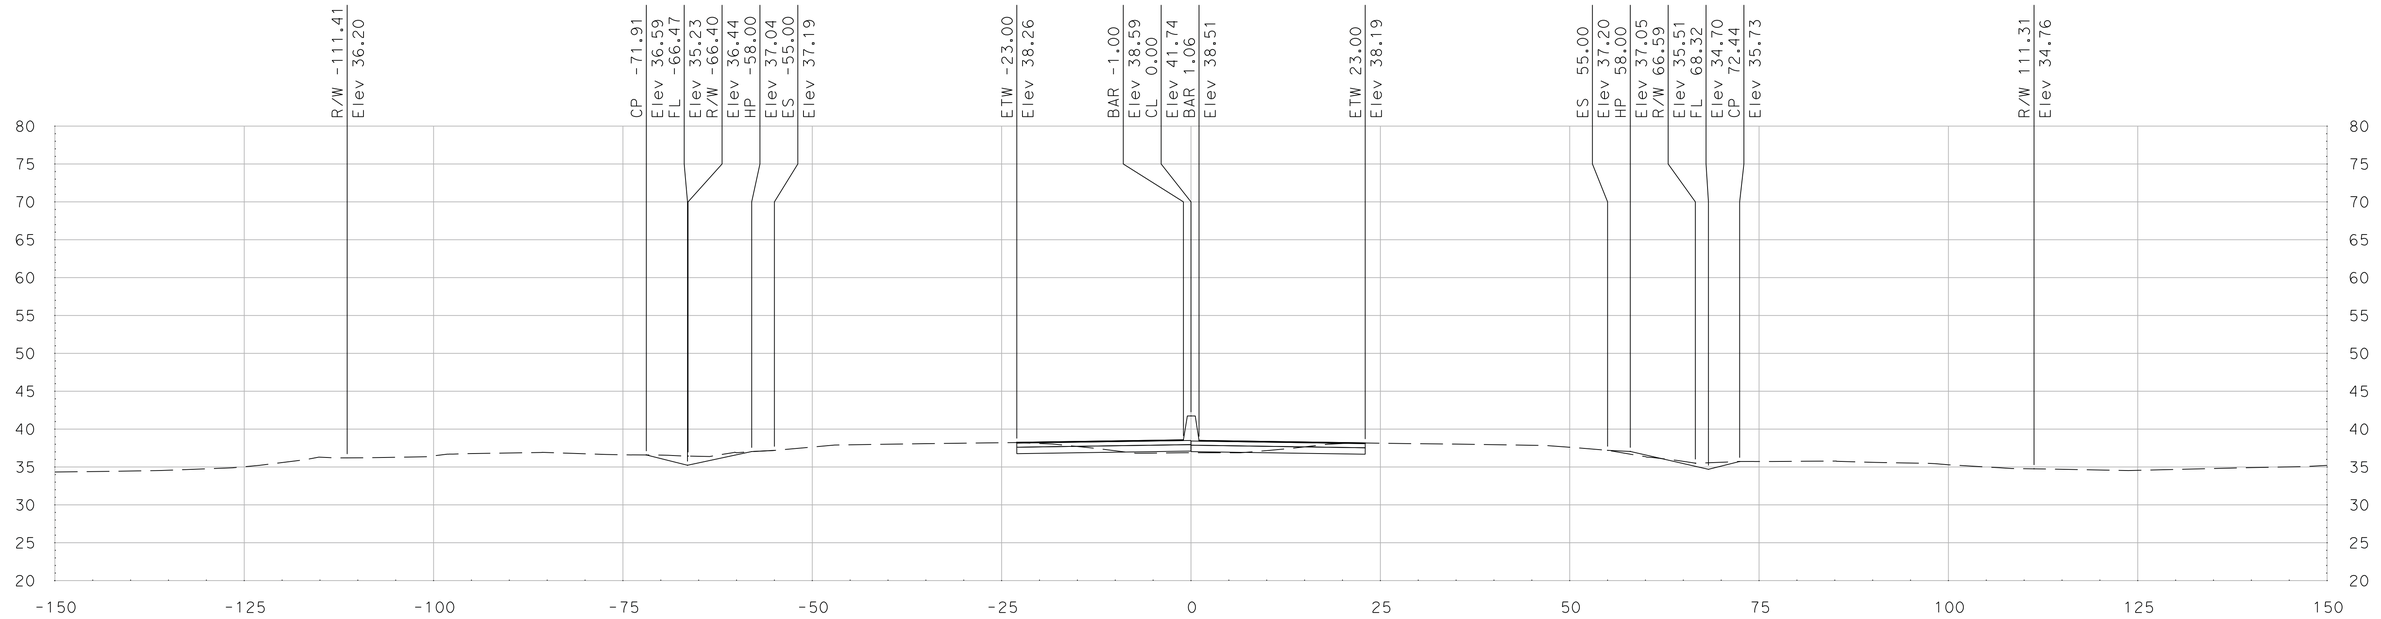

"SR 99" Sta 532+50.00

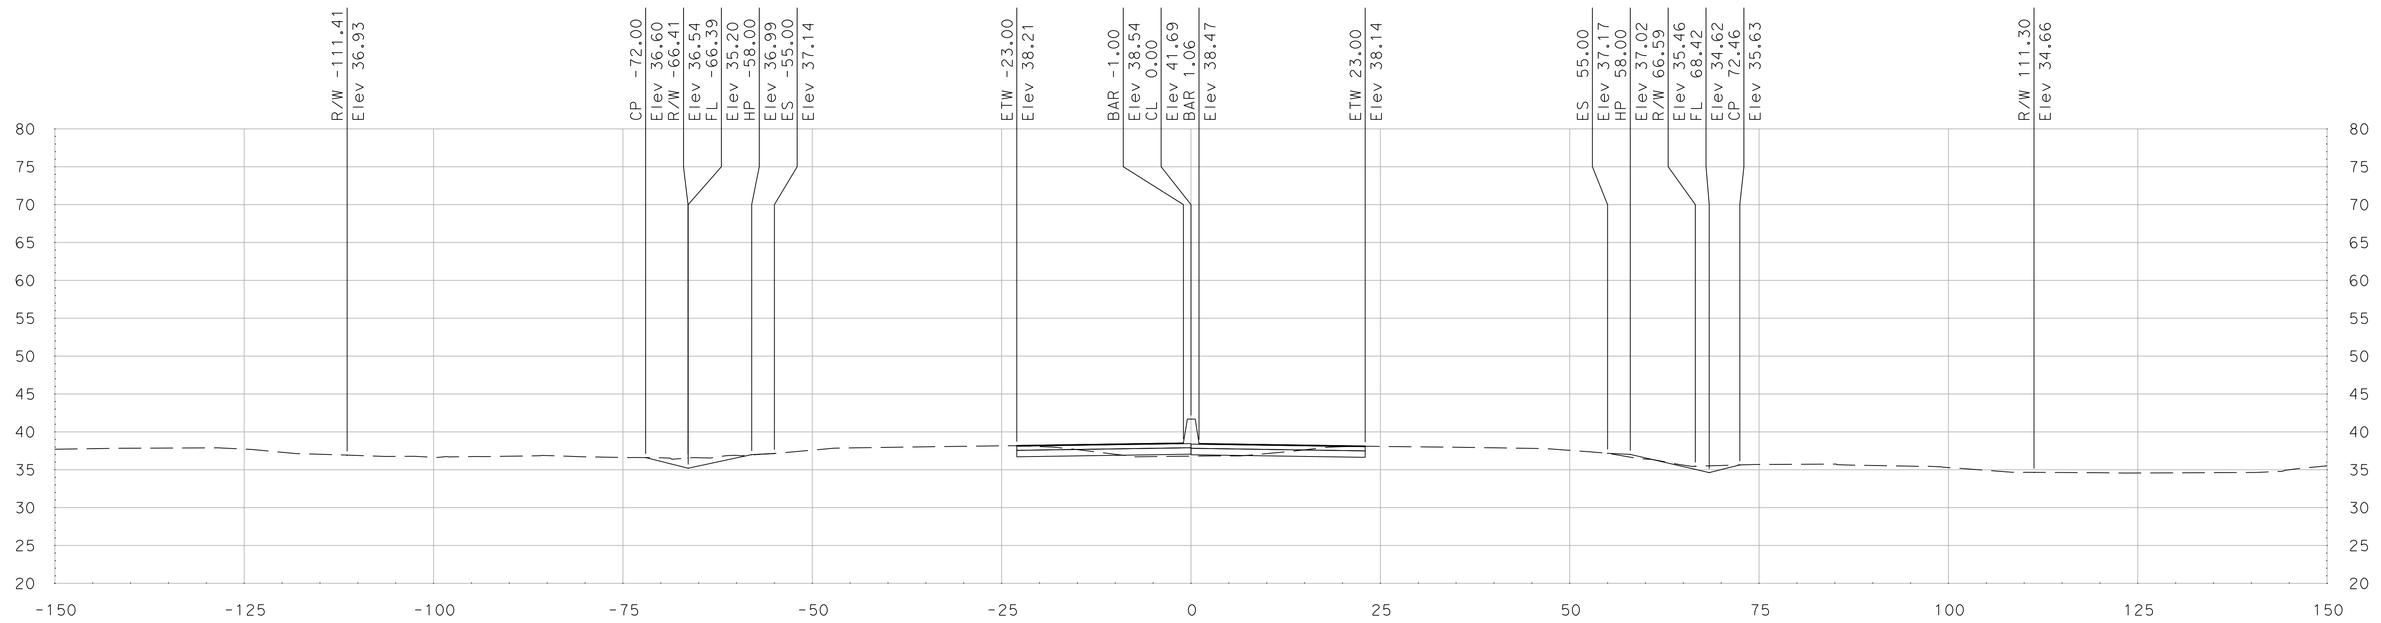

"SR 99" Sta 532+25.00

SCALE
HORIZONTAL: 1"=10'
VERTICAL: 1"=10'

DATE: 5/18/2011

ALL DIMENSIONS ARE IN US SURVEY FEET

FOR EARTHWORK DEVELOPMENT ONLY

Dist	COUNTY	ROUTE	POST MILES TOTAL PROJECT	SHEET No.	TOTAL SHEETS
10	SJ	99	4.9/14.2		
CONTRACT No.			10-0E6114		
PROJECT ID			1000020440		

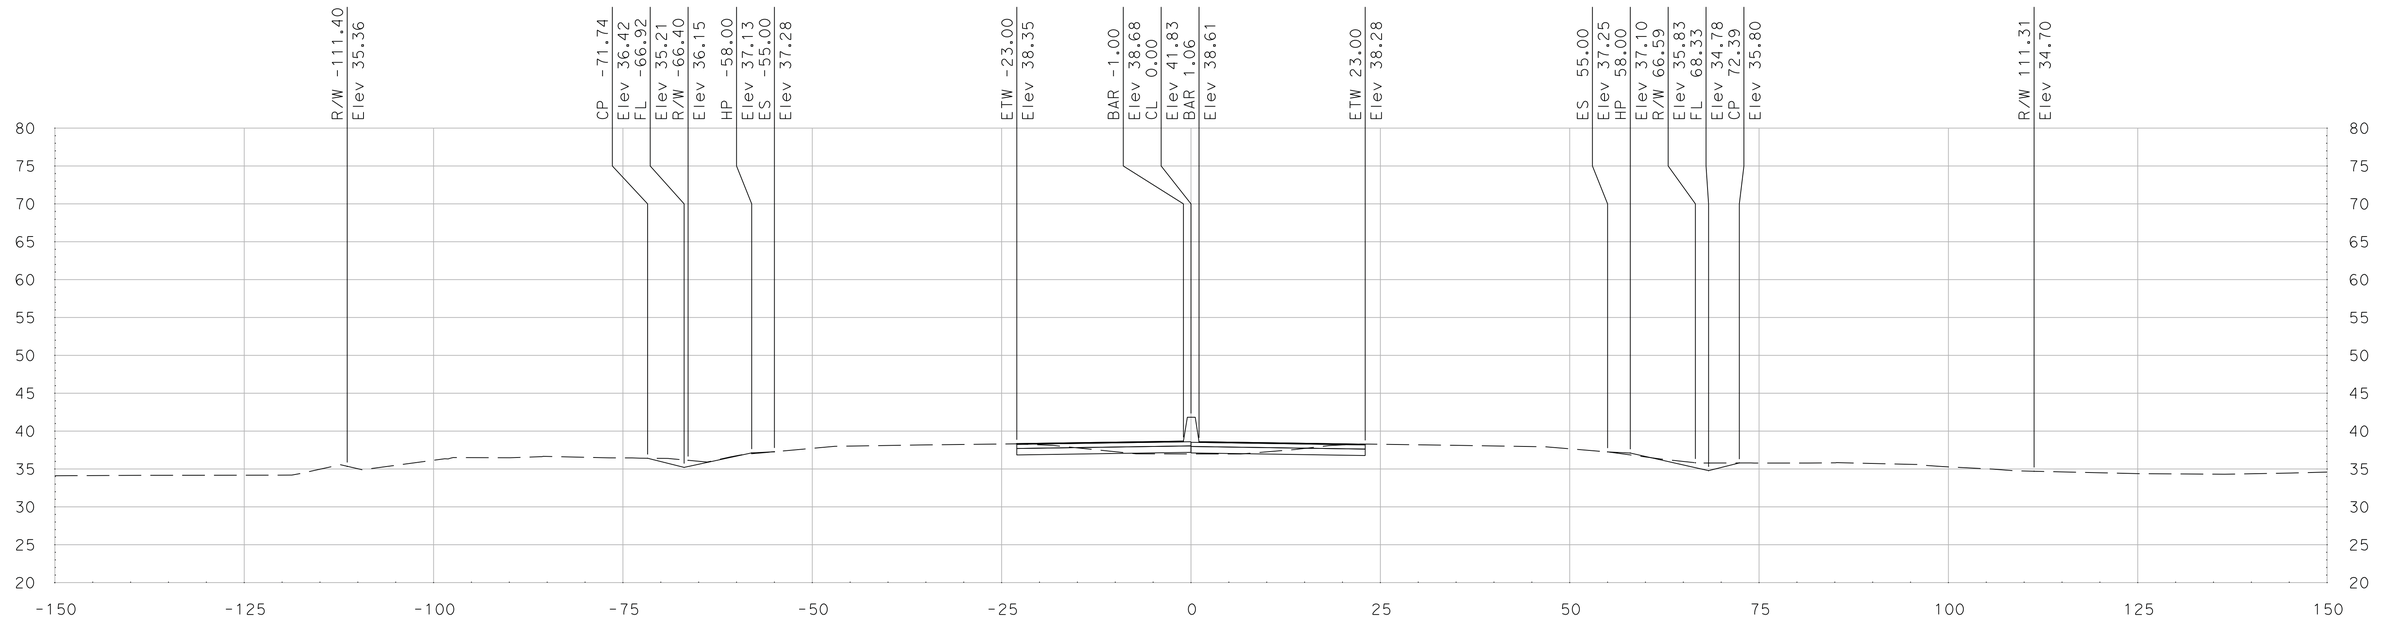

"SR 99" Sta 533+00.00

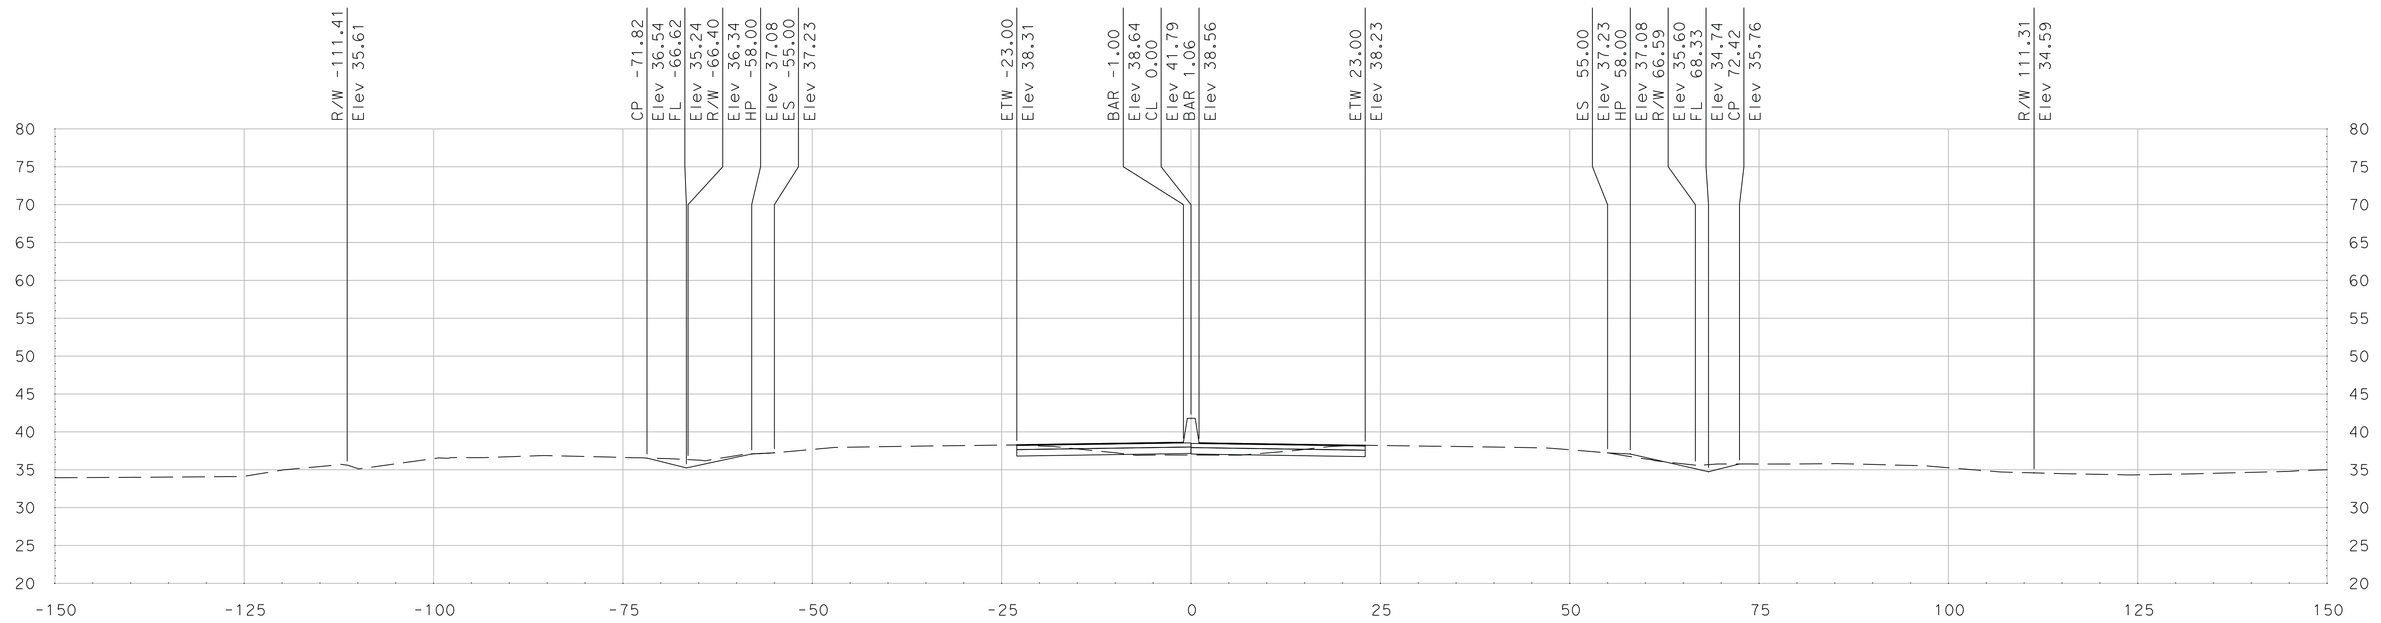

"SR 99" Sta 532+75.00

SCALE
HORIZONTAL: 1"=10'
VERTICAL: 1"=10'

DATE: 5/18/2011

ALL DIMENSIONS ARE IN US SURVEY FEET

FOR EARTHWORK DEVELOPMENT ONLY

Dist	COUNTY	ROUTE	POST MILES TOTAL PROJECT	SHEET No.	TOTAL SHEETS
10	SJ	99	4.9/14.2		
CONTRACT No.			10-0E6114		
PROJECT ID			1000020440		

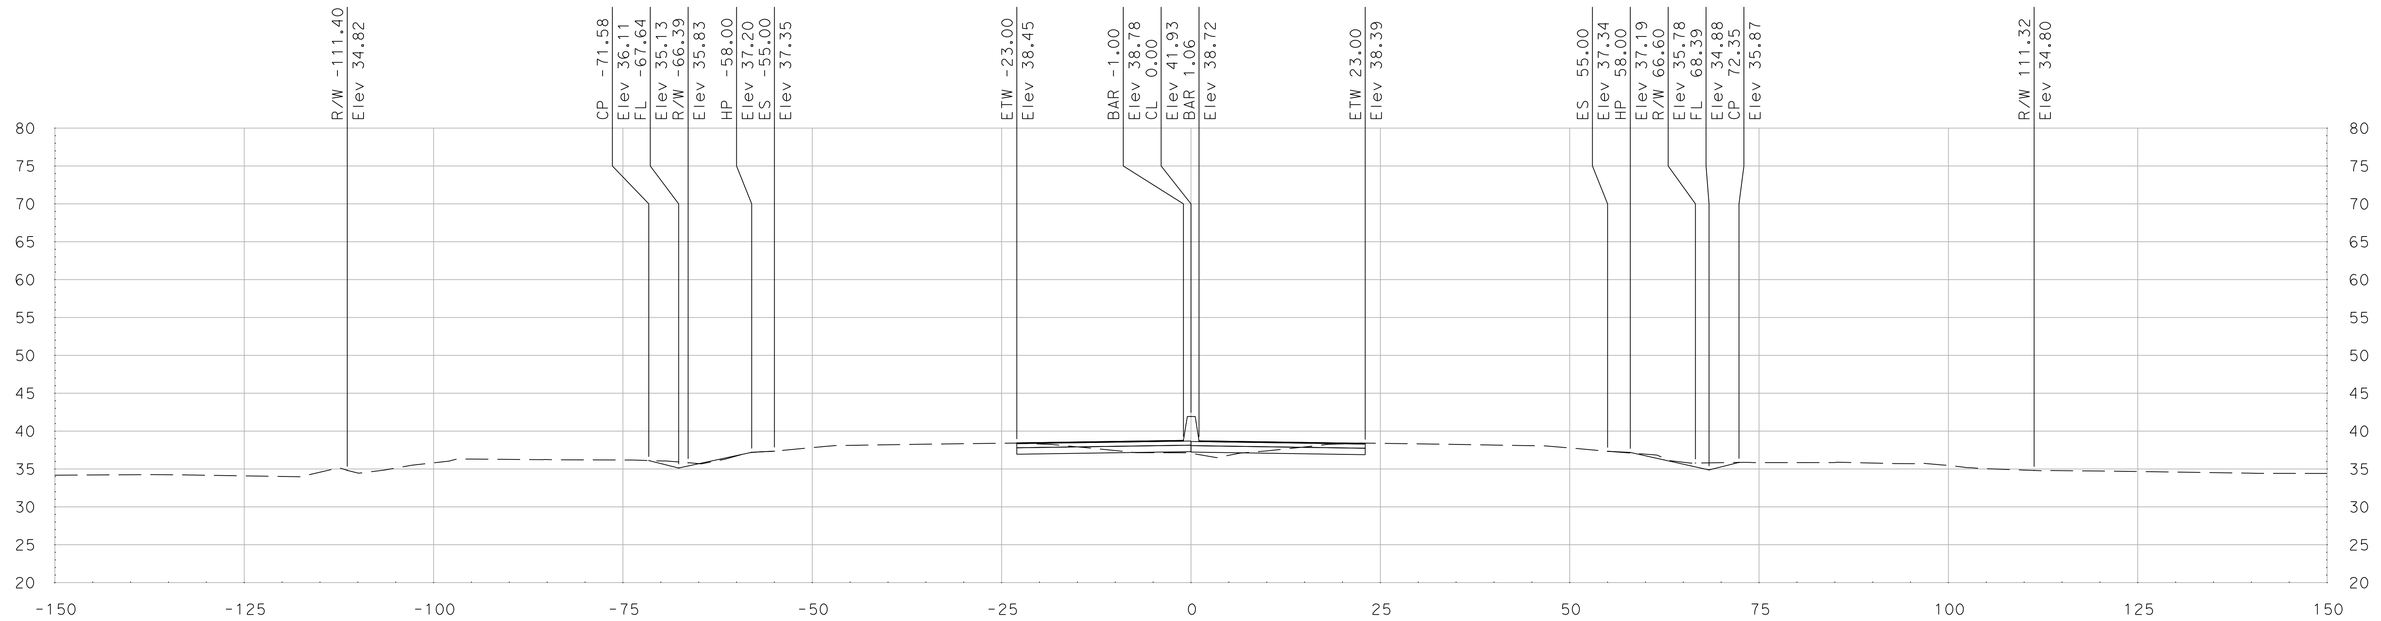

"SR 99" Sta 533+50.00

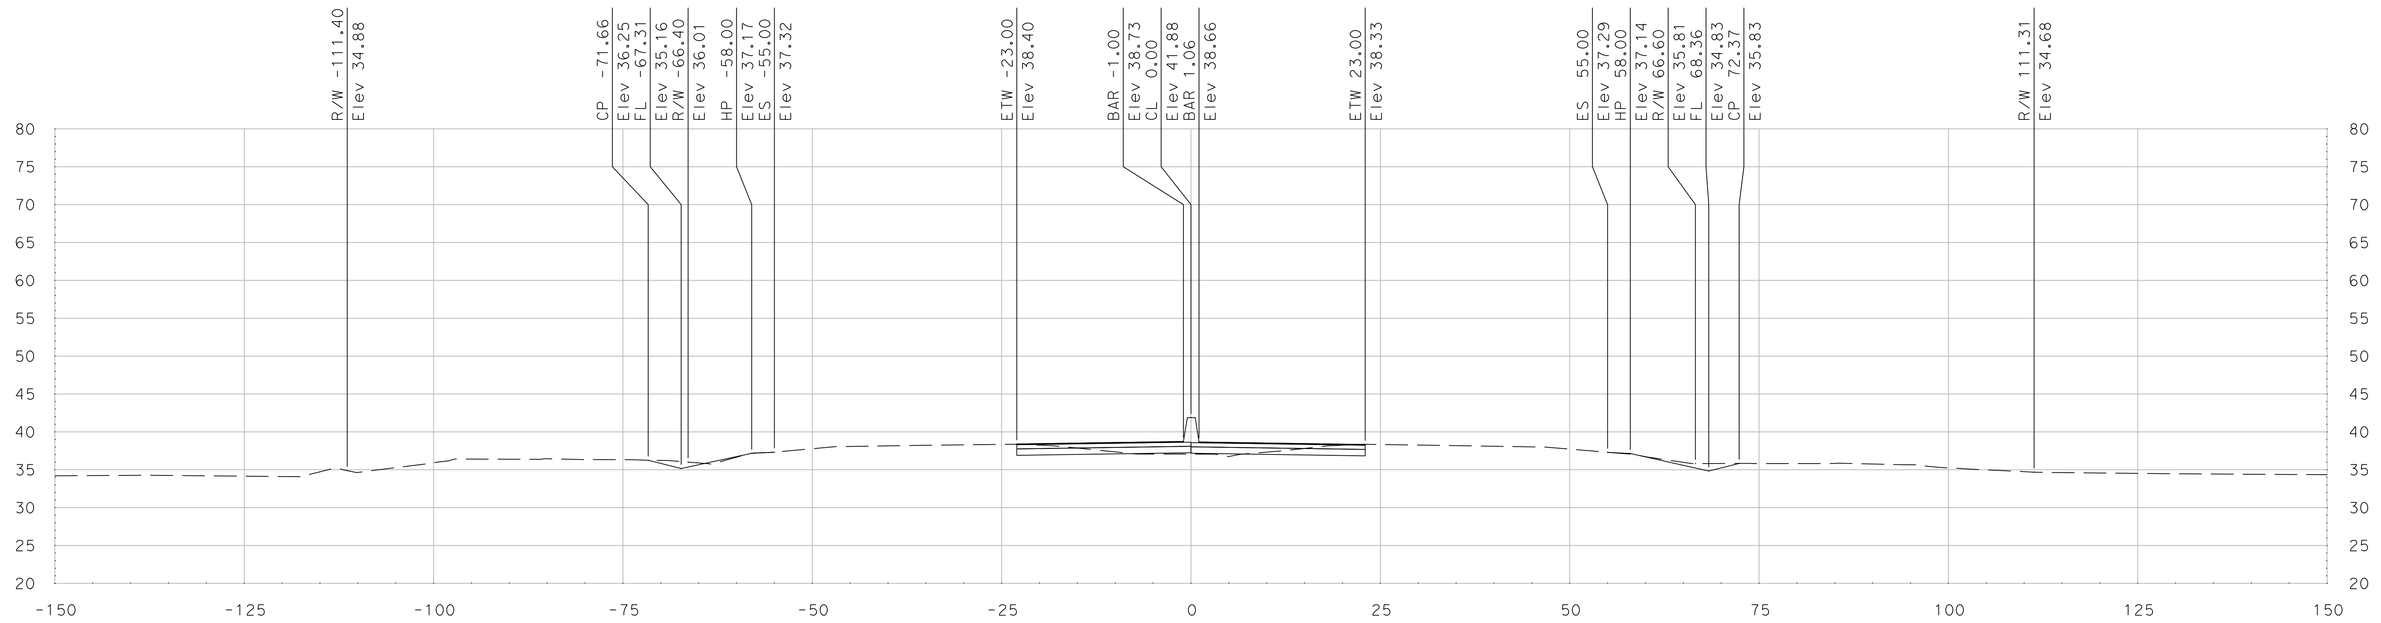

"SR 99" Sta 533+25.00

SCALE
HORIZONTAL: 1"=10'
VERTICAL: 1"=10'

DATE: 5/18/2011

ALL DIMENSIONS ARE IN US SURVEY FEET

FOR EARTHWORK DEVELOPMENT ONLY

Dist	COUNTY	ROUTE	POST MILES TOTAL PROJECT	SHEET No.	TOTAL SHEETS
10	SJ	99	4.9/14.2		
CONTRACT No.			10-0E6114		
PROJECT ID			1000020440		

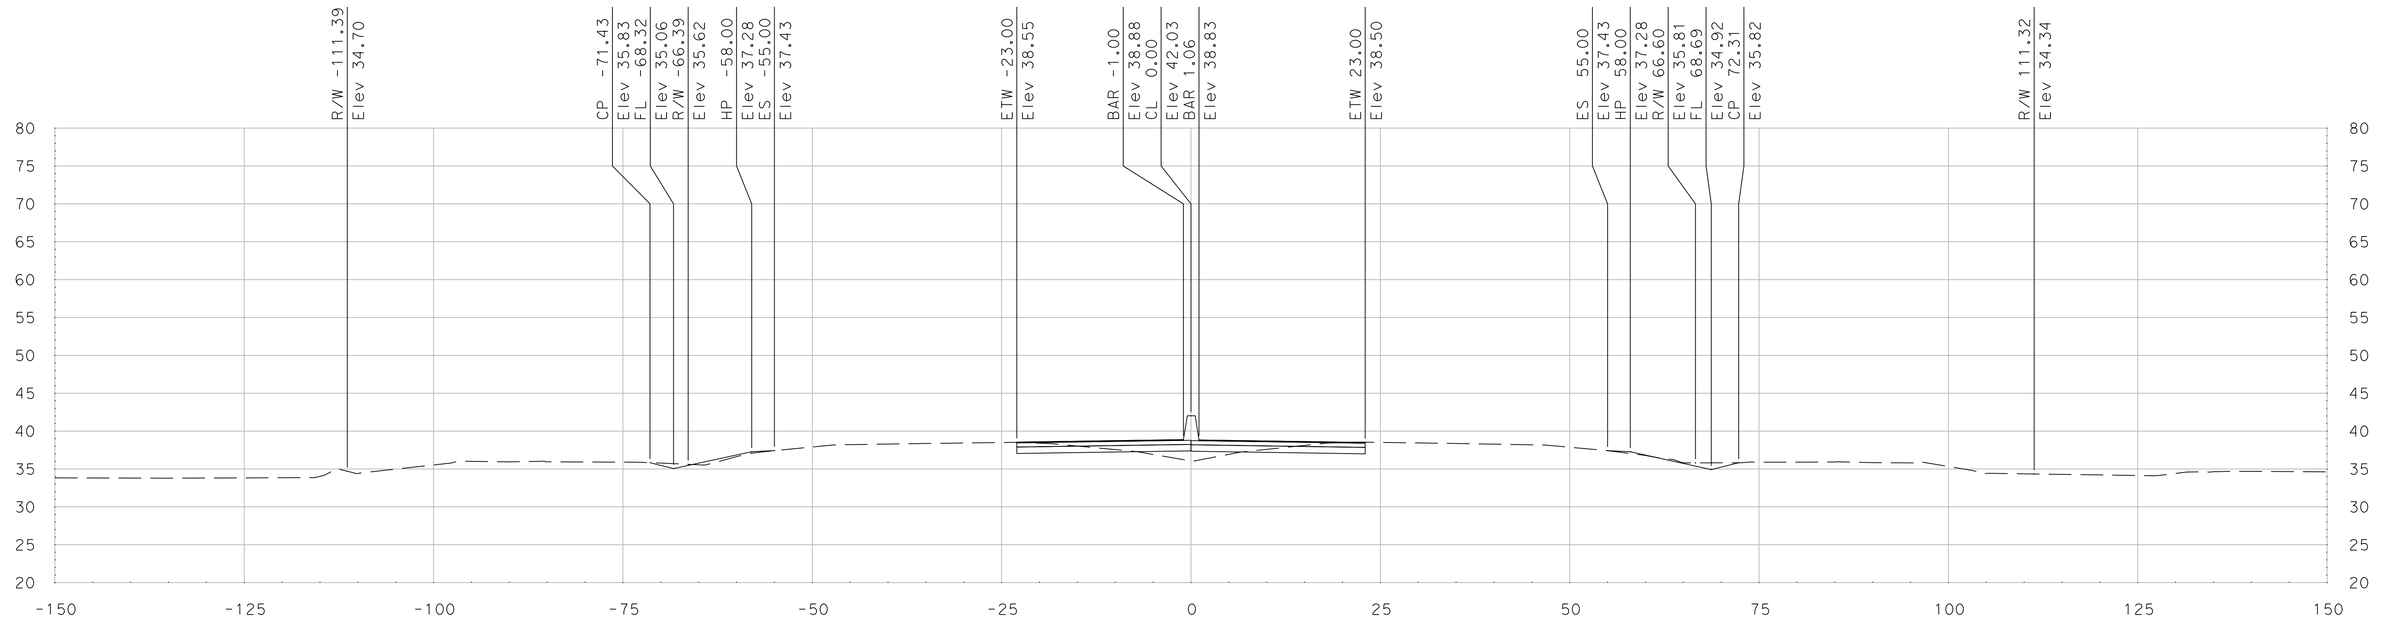

"SR 99" Sta 534+00.00

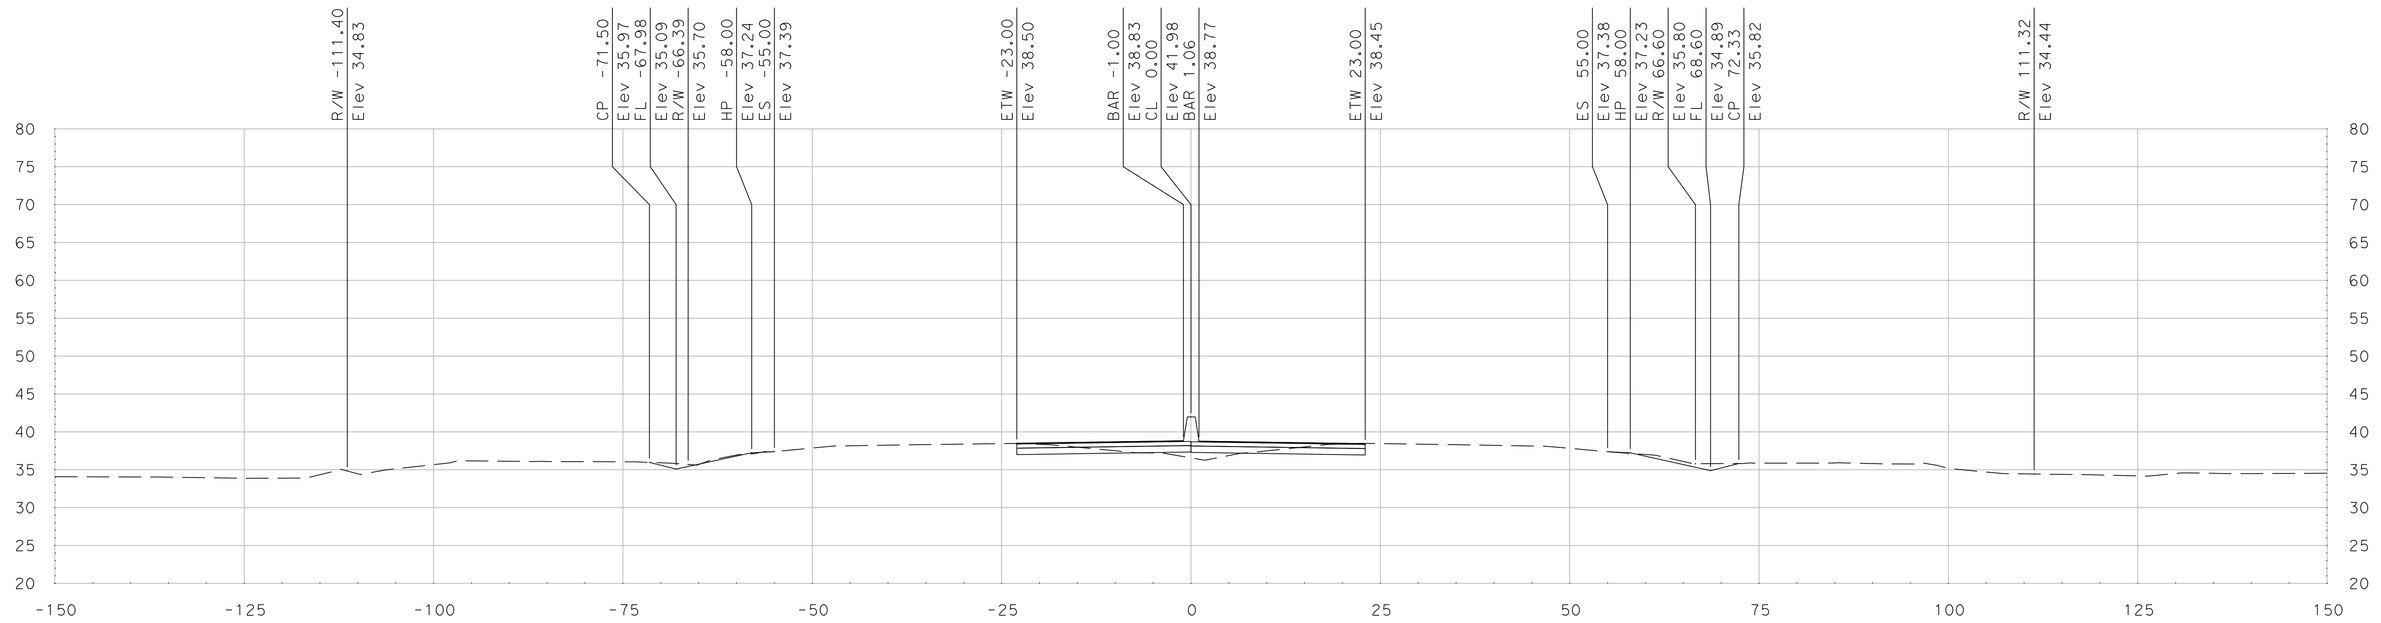

"SR 99" Sta 533+75.00

SCALE
HORIZONTAL: 1"=10'
VERTICAL: 1"=10'

DATE: 5/18/2011

ALL DIMENSIONS ARE IN US SURVEY FEET

FOR EARTHWORK DEVELOPMENT ONLY

Dist	COUNTY	ROUTE	POST MILES TOTAL PROJECT	SHEET No.	TOTAL SHEETS
10	SJ	99	4.9/14.2		
CONTRACT No.			10-0E6114		
PROJECT ID			1000020440		

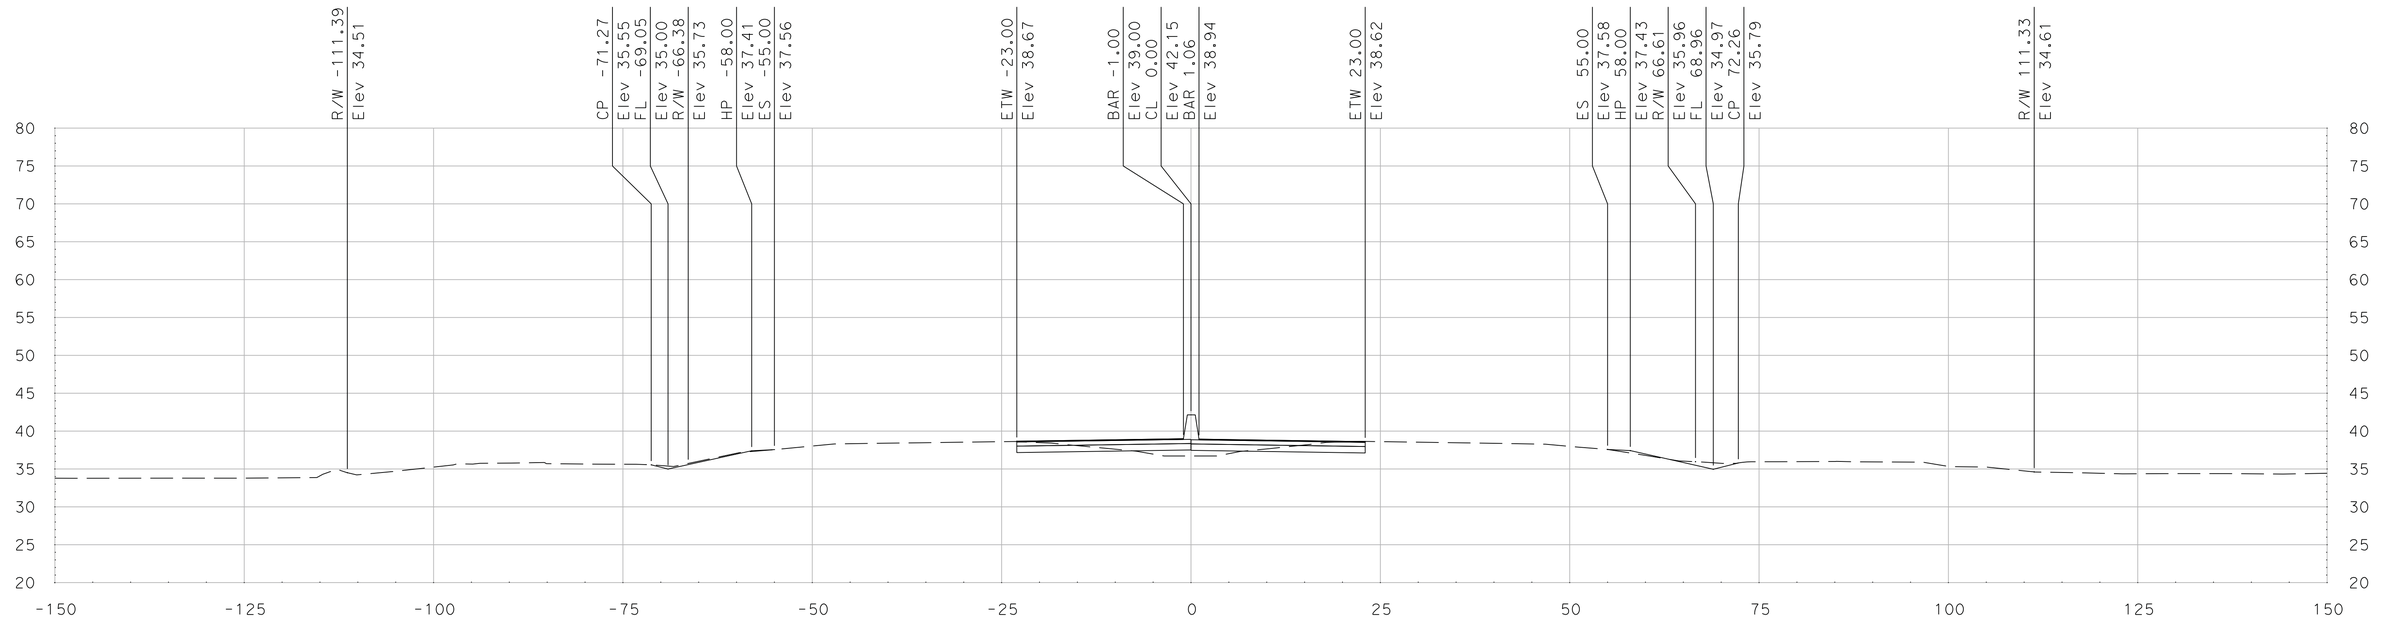

"SR 99" Sta 534+50.00

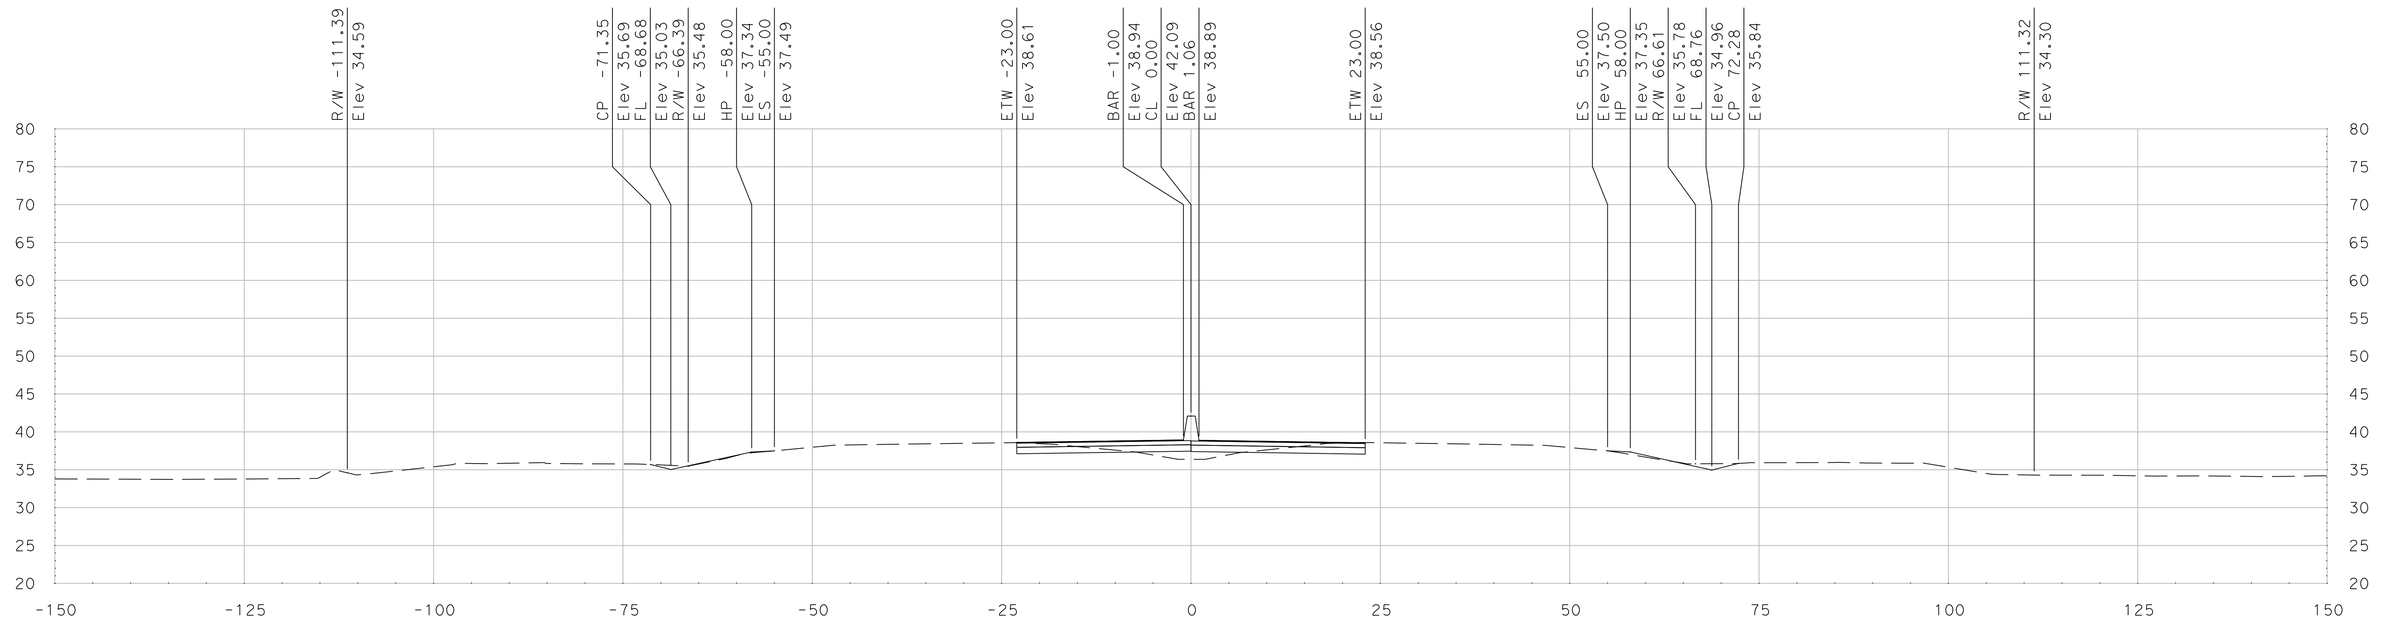

"SR 99" Sta 534+25.00

SCALE
HORIZONTAL: 1"=10'
VERTICAL: 1"=10'

DATE: 5/18/2011

ALL DIMENSIONS ARE IN US SURVEY FEET

FOR EARTHWORK DEVELOPMENT ONLY

Dist	COUNTY	ROUTE	POST MILES TOTAL PROJECT	SHEET No.	TOTAL SHEETS
10	SJ	99	4.9/14.2		
CONTRACT No.			10-0E6114		
PROJECT ID			1000020440		

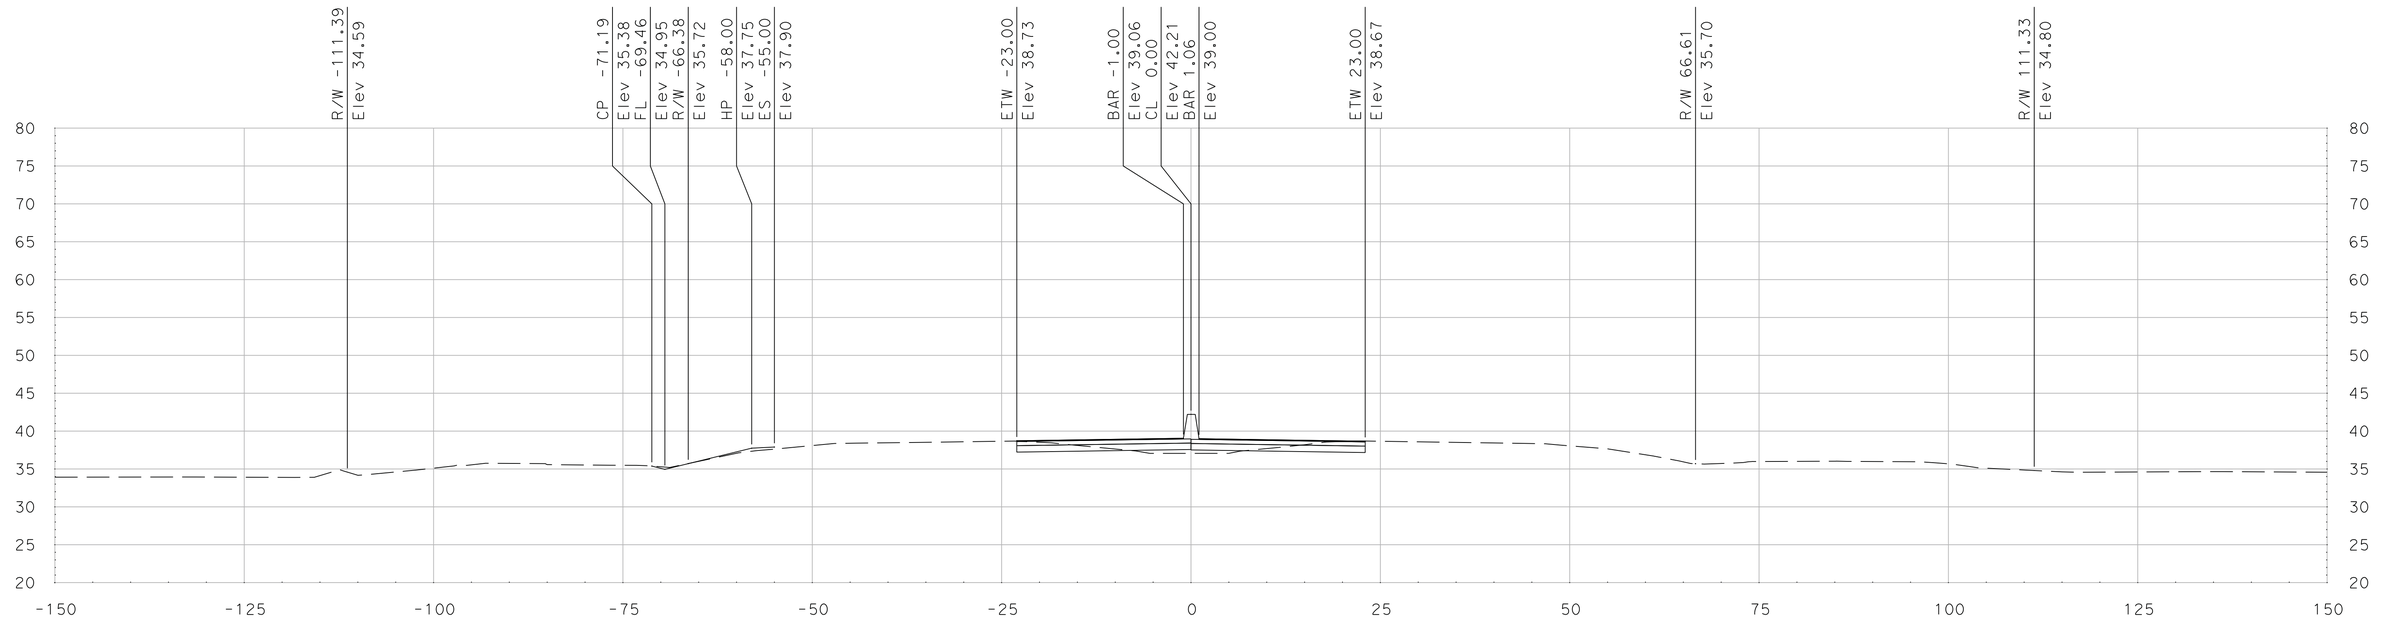

"SR 99" Sta 534+75.00

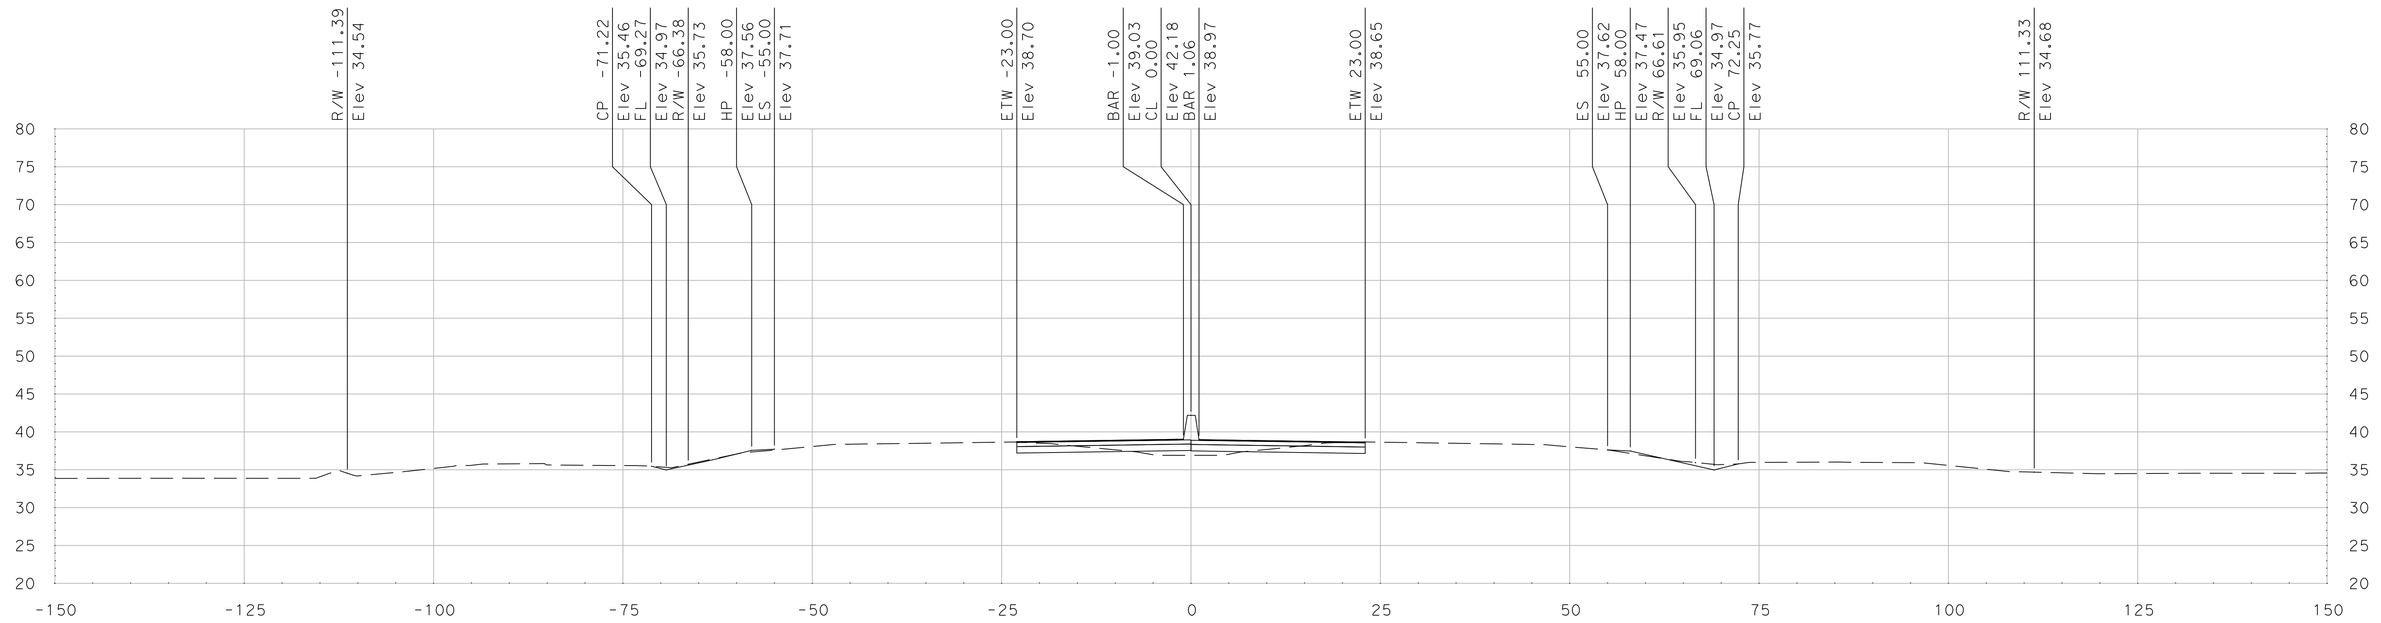

"SR 99" Sta 534+63.57

DATE: 5/18/2011

ALL DIMENSIONS ARE IN US SURVEY FEET

SCALE
HORIZONTAL: 1"=10'
VERTICAL: 1"=10'

FOR EARTHWORK DEVELOPMENT ONLY

Dist	COUNTY	ROUTE	POST MILES TOTAL PROJECT	SHEET No.	TOTAL SHEETS
10	SJ	99	4.9/14.2		
CONTRACT No.			10-0E6114		
PROJECT ID			1000020440		

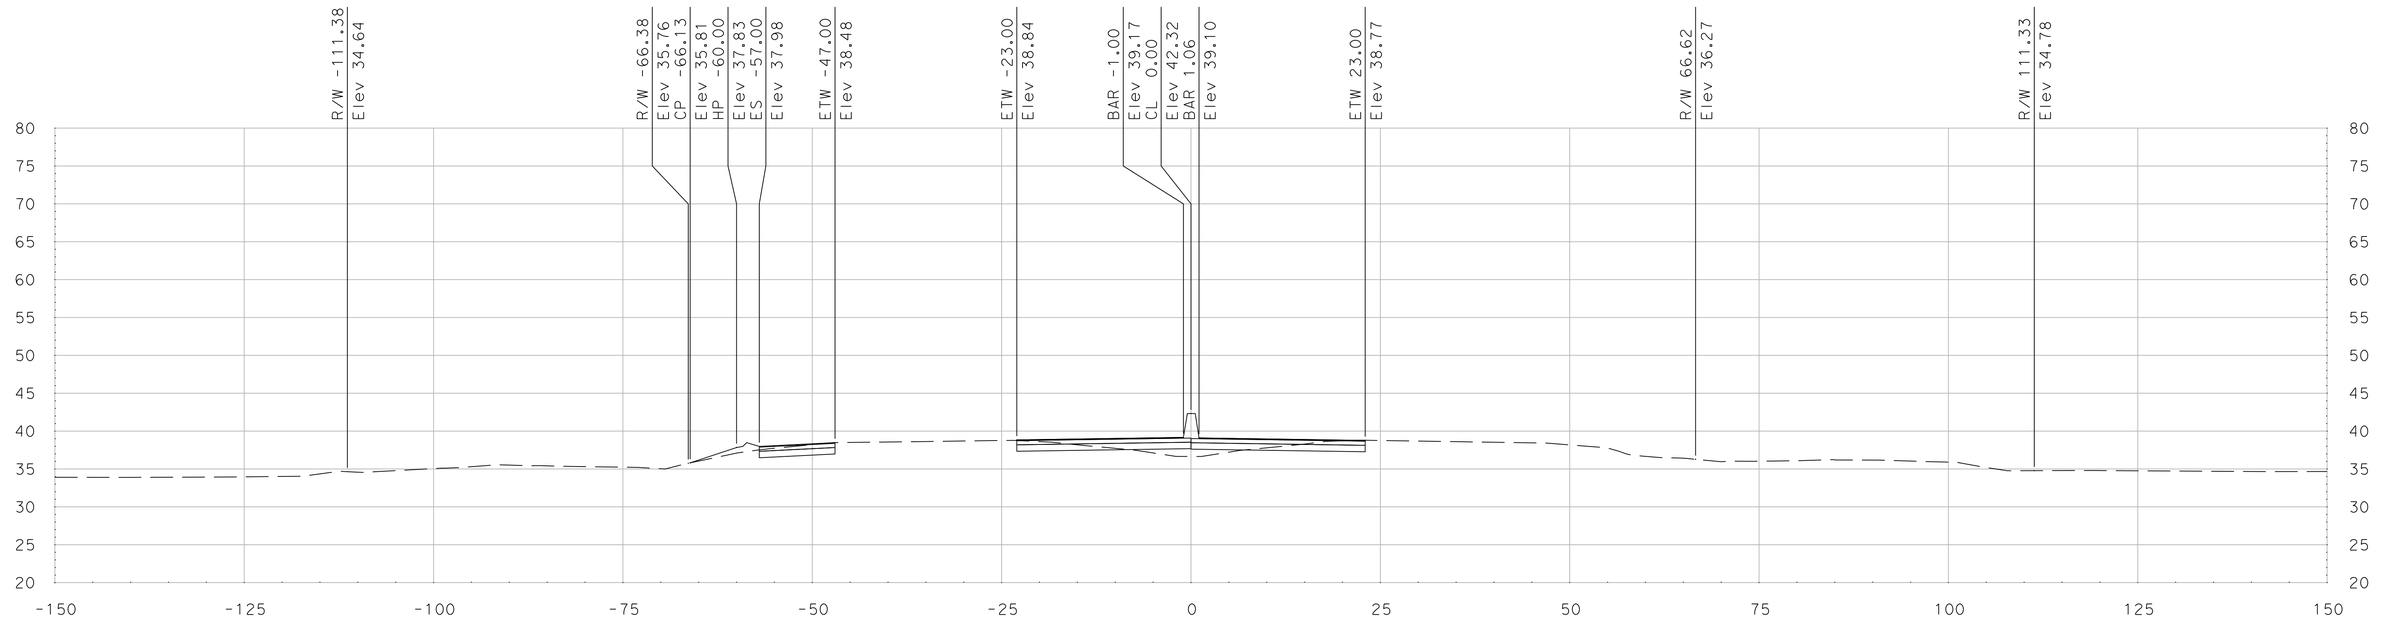

"SR 99" Sta 535+25.00

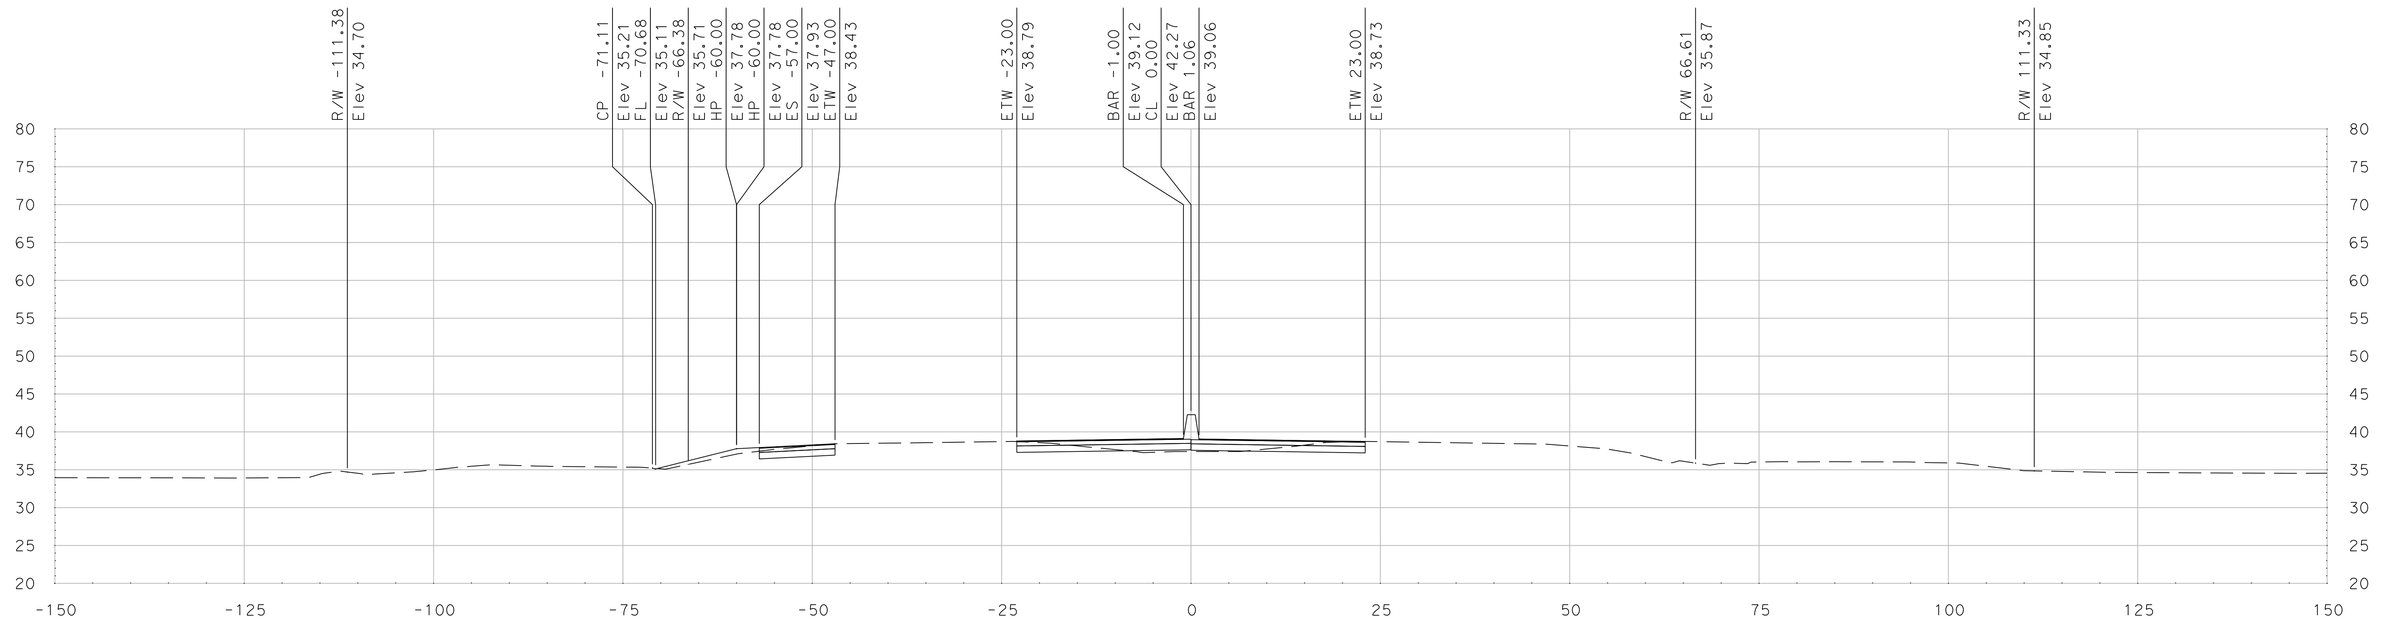

"SR 99" Sta 535+00.00

DATE: 5/18/2011

ALL DIMENSIONS ARE IN US SURVEY FEET

SCALE
HORIZONTAL: 1"=10'
VERTICAL: 1"=10'

FOR EARTHWORK DEVELOPMENT ONLY

Dist	COUNTY	ROUTE	POST MILES TOTAL PROJECT	SHEET No.	TOTAL SHEETS
10	SJ	99	4.9/14.2		
CONTRACT No.			10-0E6114		
PROJECT ID			1000020440		

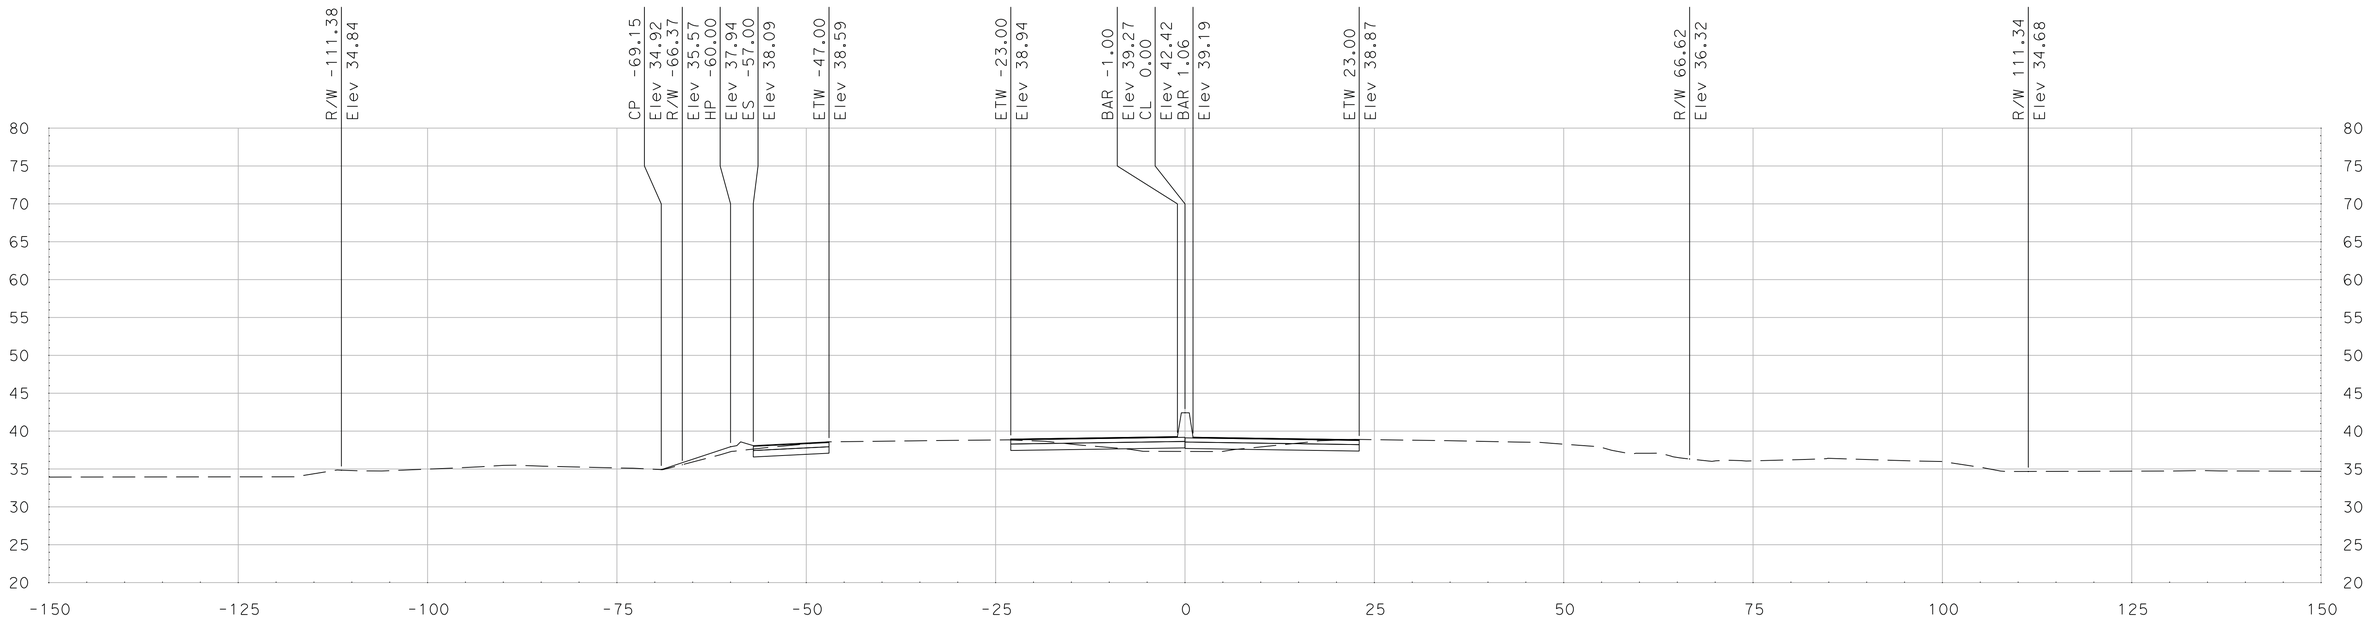

"SR 99" Sta 535+75.00

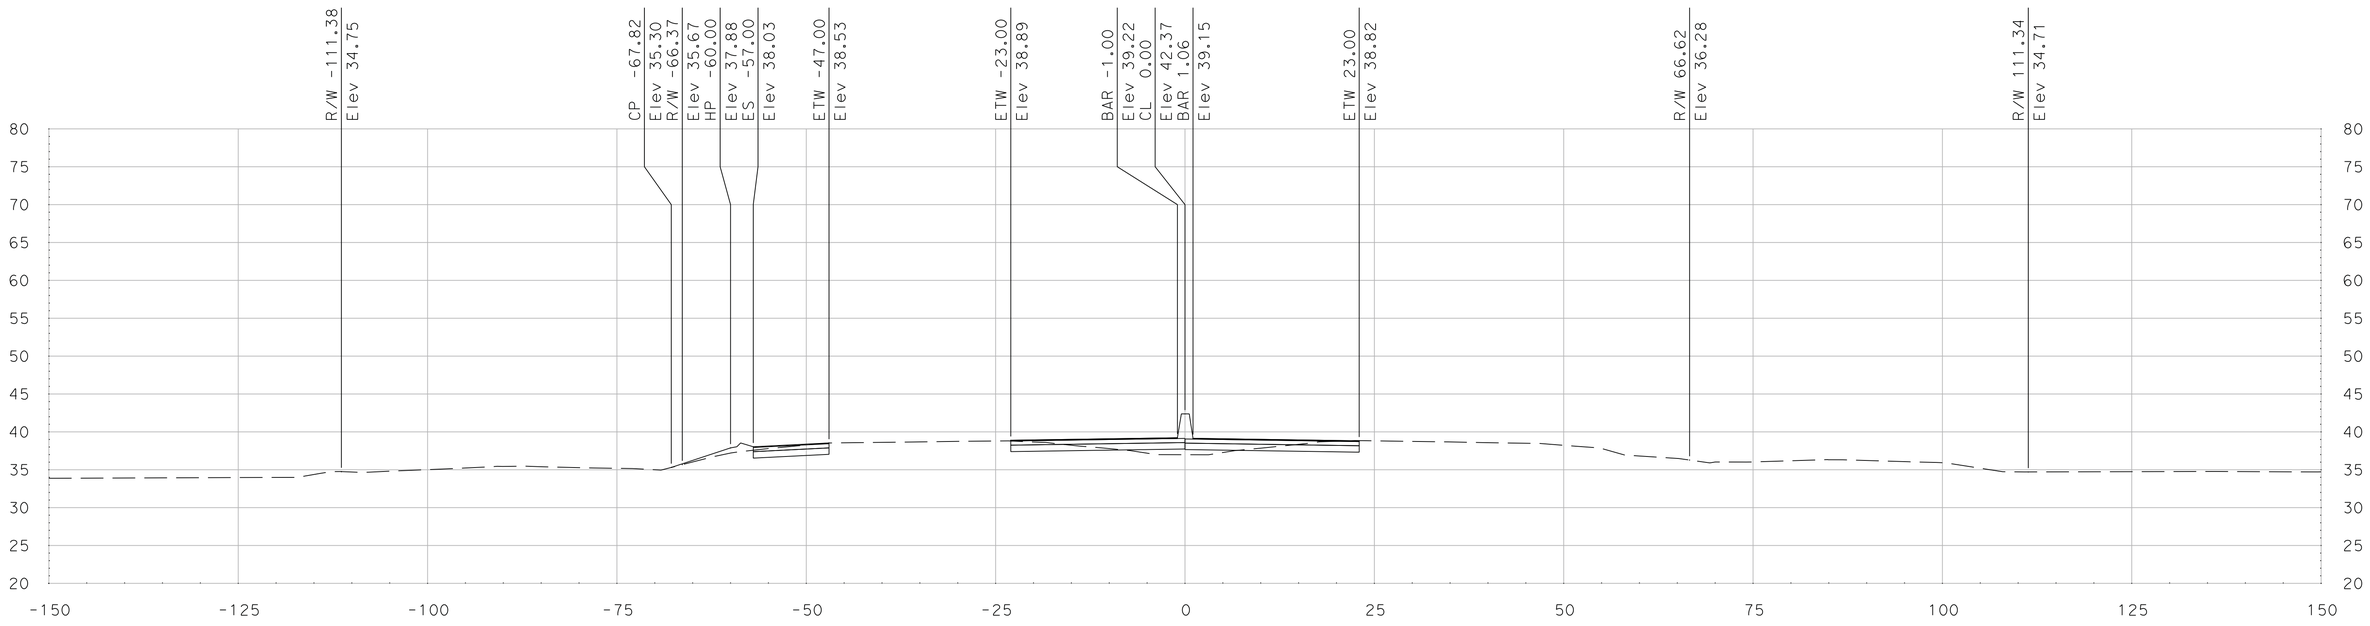

"SR 99" Sta 535+50.00

SCALE
HORIZONTAL: 1"=10'
VERTICAL: 1"=10'

DATE: 5/18/2011

ALL DIMENSIONS ARE IN US SURVEY FEET

FOR EARTHWORK DEVELOPMENT ONLY

Dist	COUNTY	ROUTE	POST MILES TOTAL PROJECT	SHEET No.	TOTAL SHEETS
10	SJ	99	4.9/14.2		
CONTRACT No.			10-0E6114		
PROJECT ID			1000020440		

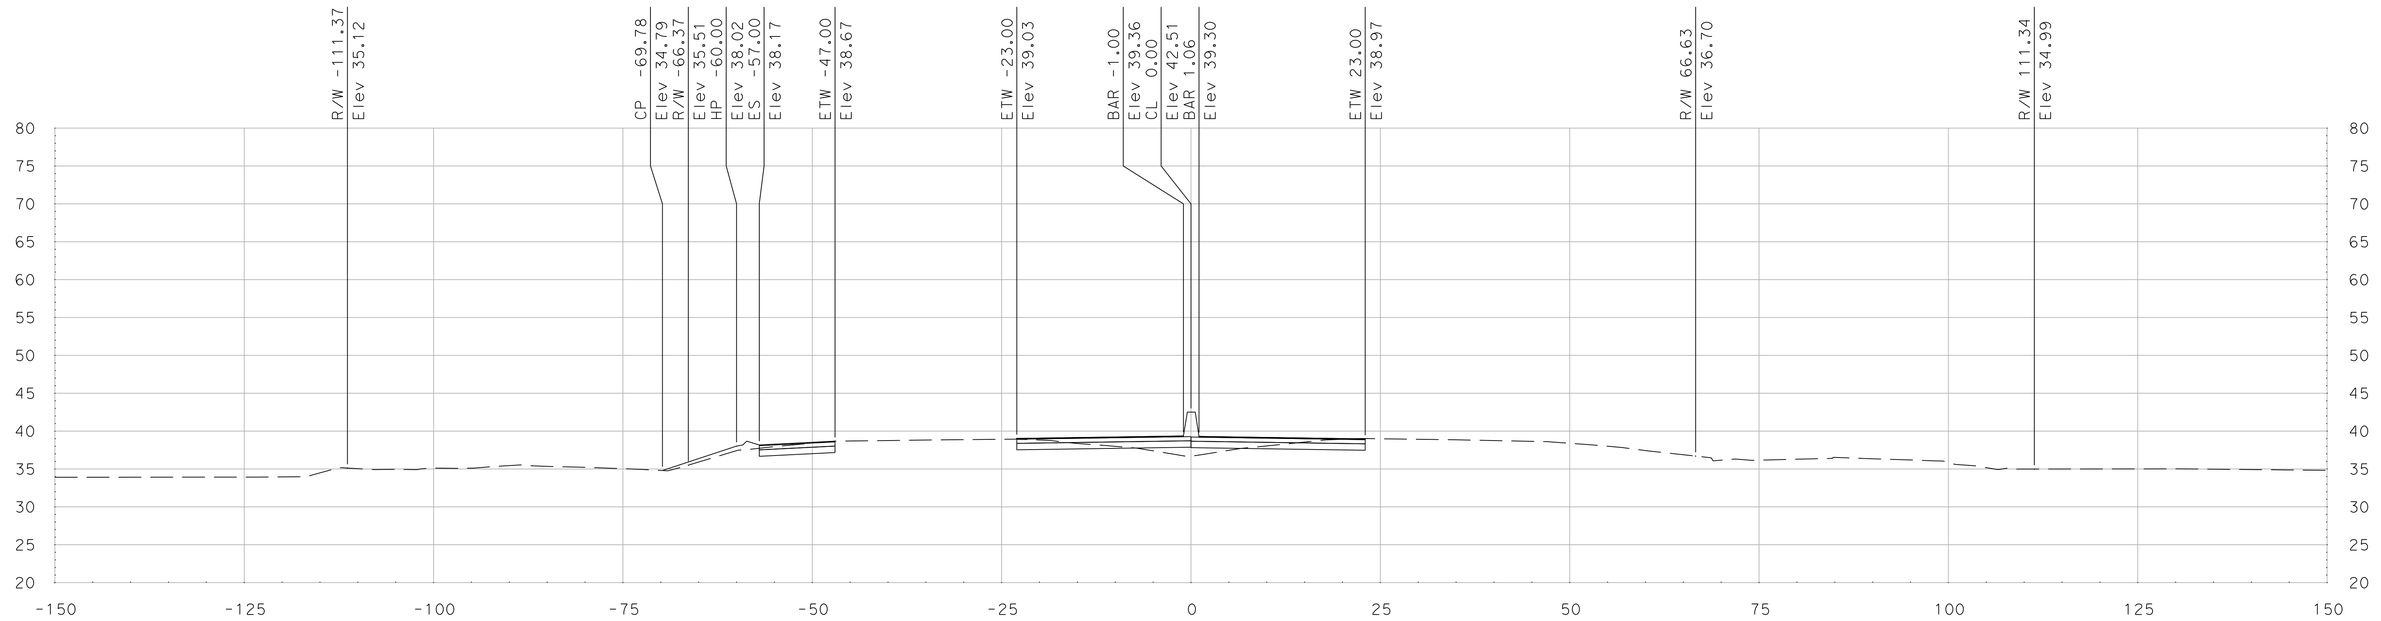

"SR 99" Sta 536+25.00

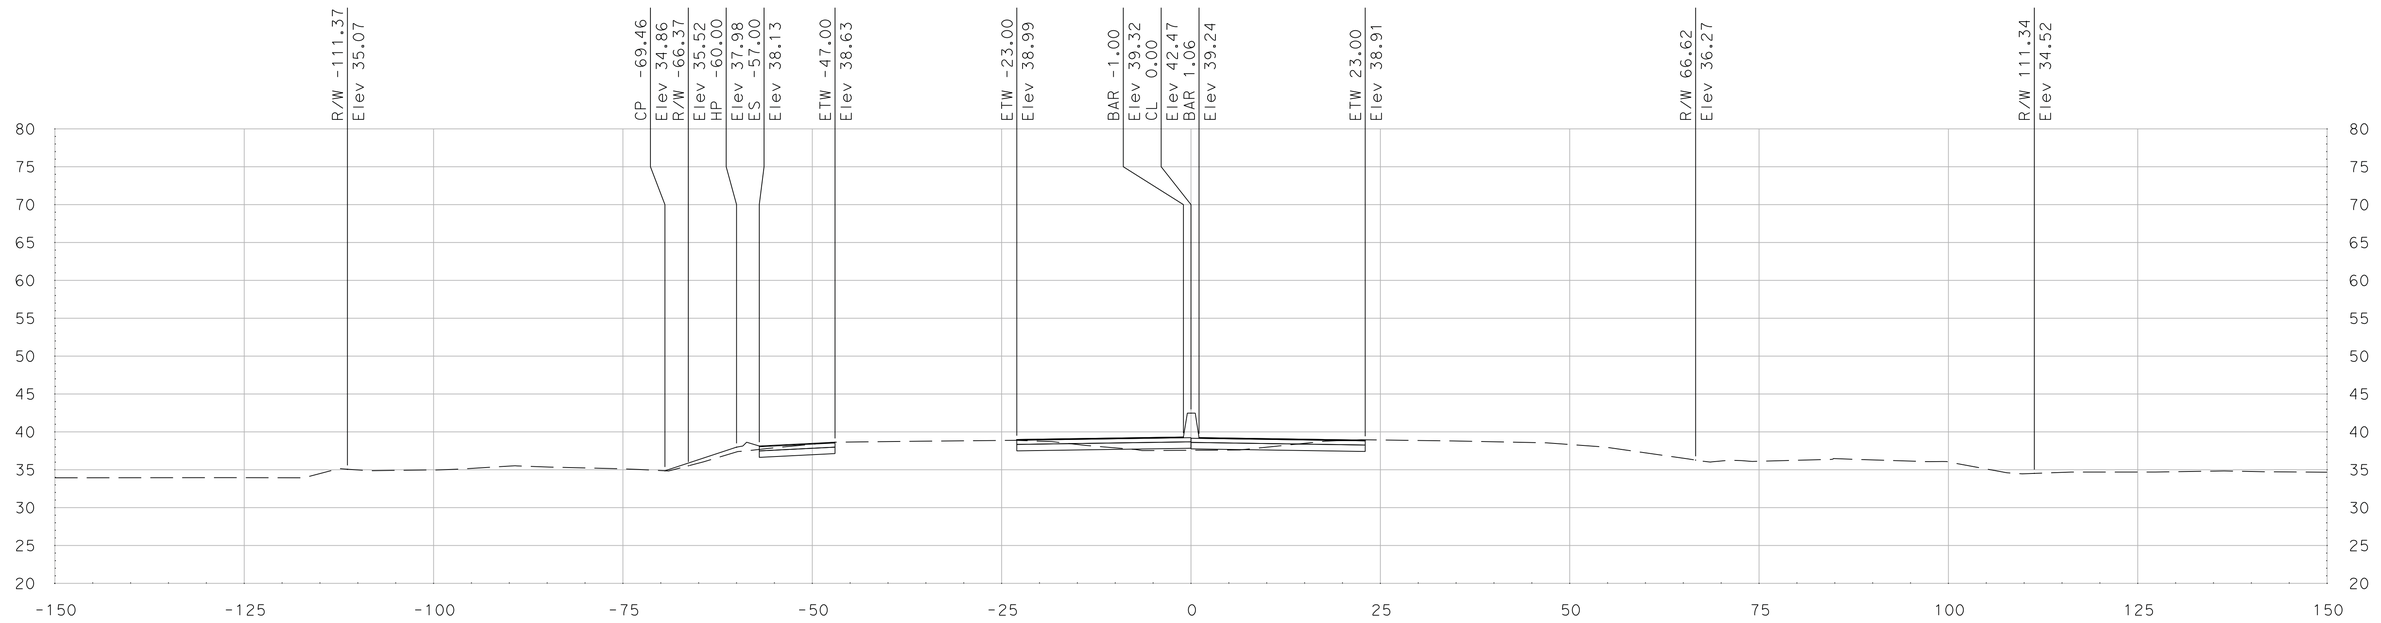

"SR 99" Sta 536+00.00

SCALE
HORIZONTAL: 1"=10'
VERTICAL: 1"=10'

DATE: 5/18/2011

ALL DIMENSIONS ARE IN US SURVEY FEET

FOR EARTHWORK DEVELOPMENT ONLY

Dist	COUNTY	ROUTE	POST MILES TOTAL PROJECT	SHEET No.	TOTAL SHEETS
10	SJ	99	4.9/14.2		
CONTRACT No.			10-0E6114		
PROJECT ID			1000020440		

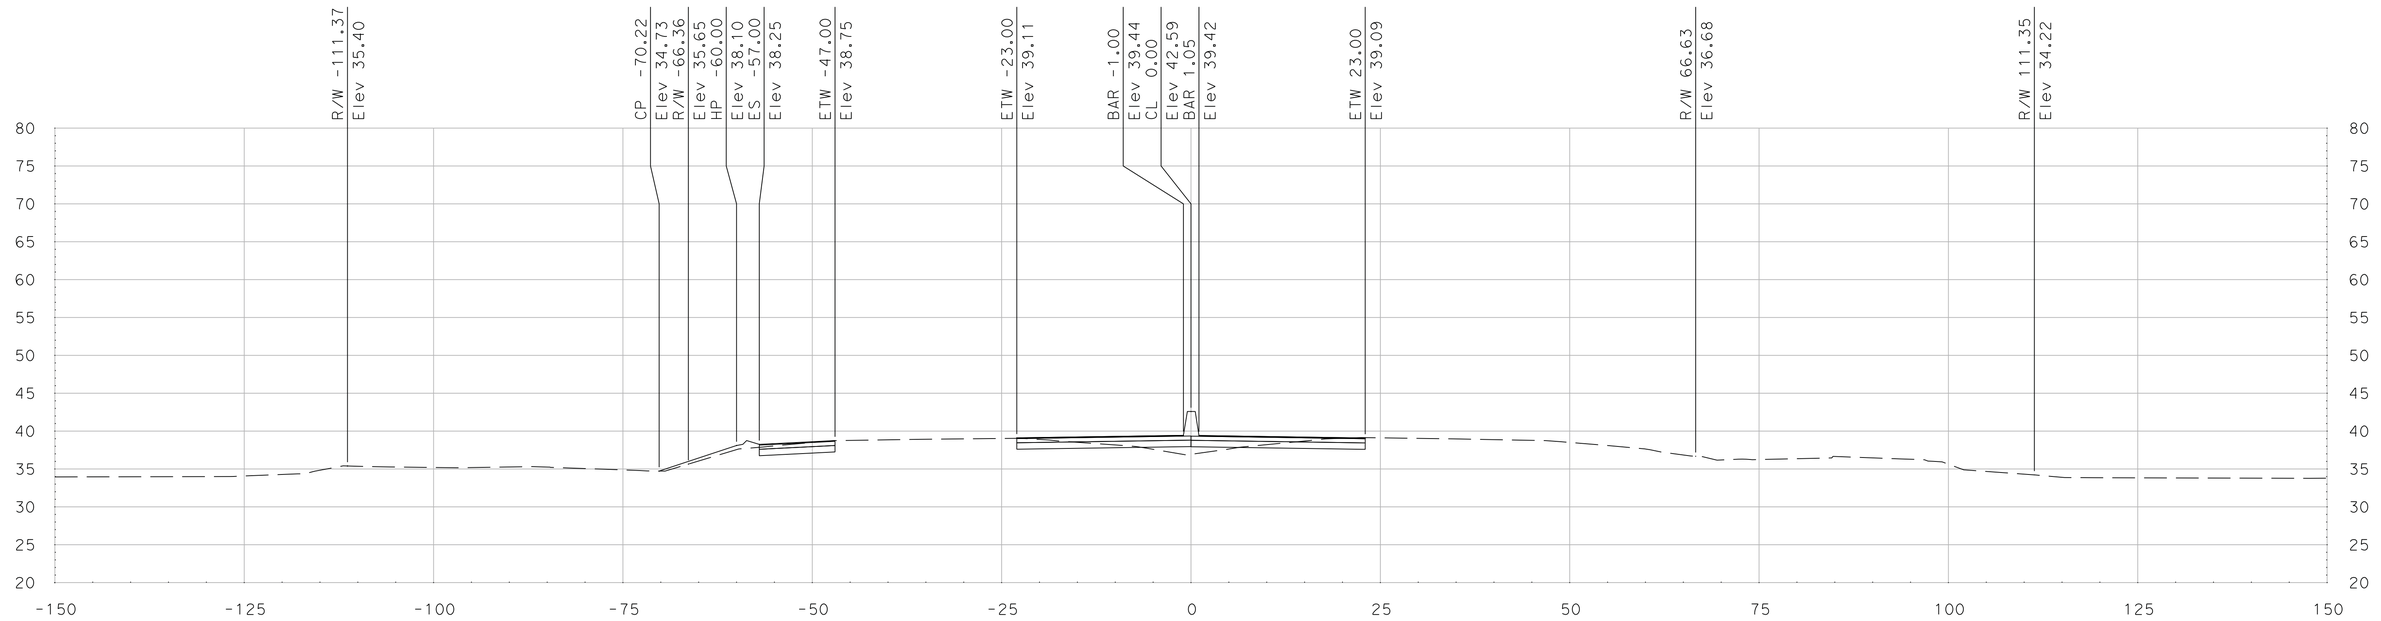

"SR 99" Sta 536+75.00

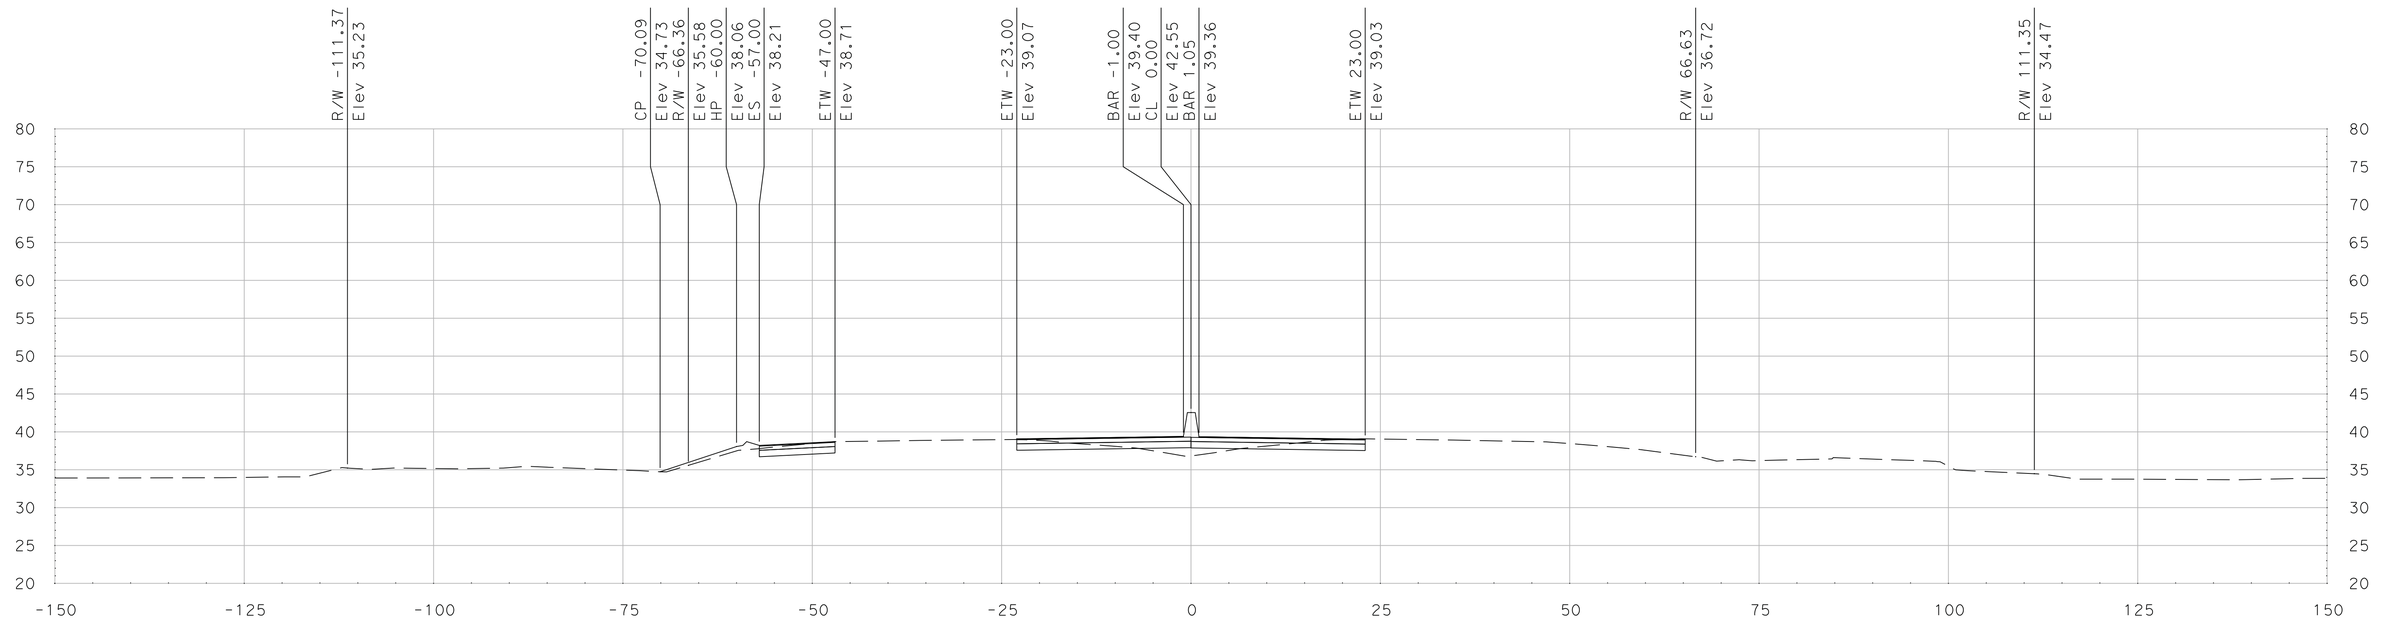

"SR 99" Sta 536+50.00

SCALE
HORIZONTAL: 1"=10'
VERTICAL: 1"=10'

DATE: 5/18/2011

ALL DIMENSIONS ARE IN US SURVEY FEET

FOR EARTHWORK DEVELOPMENT ONLY

Dist	COUNTY	ROUTE	POST MILES TOTAL PROJECT	SHEET No.	TOTAL SHEETS
10	SJ	99	4.9/14.2		
CONTRACT No.			10-0E6114		
PROJECT ID			1000020440		

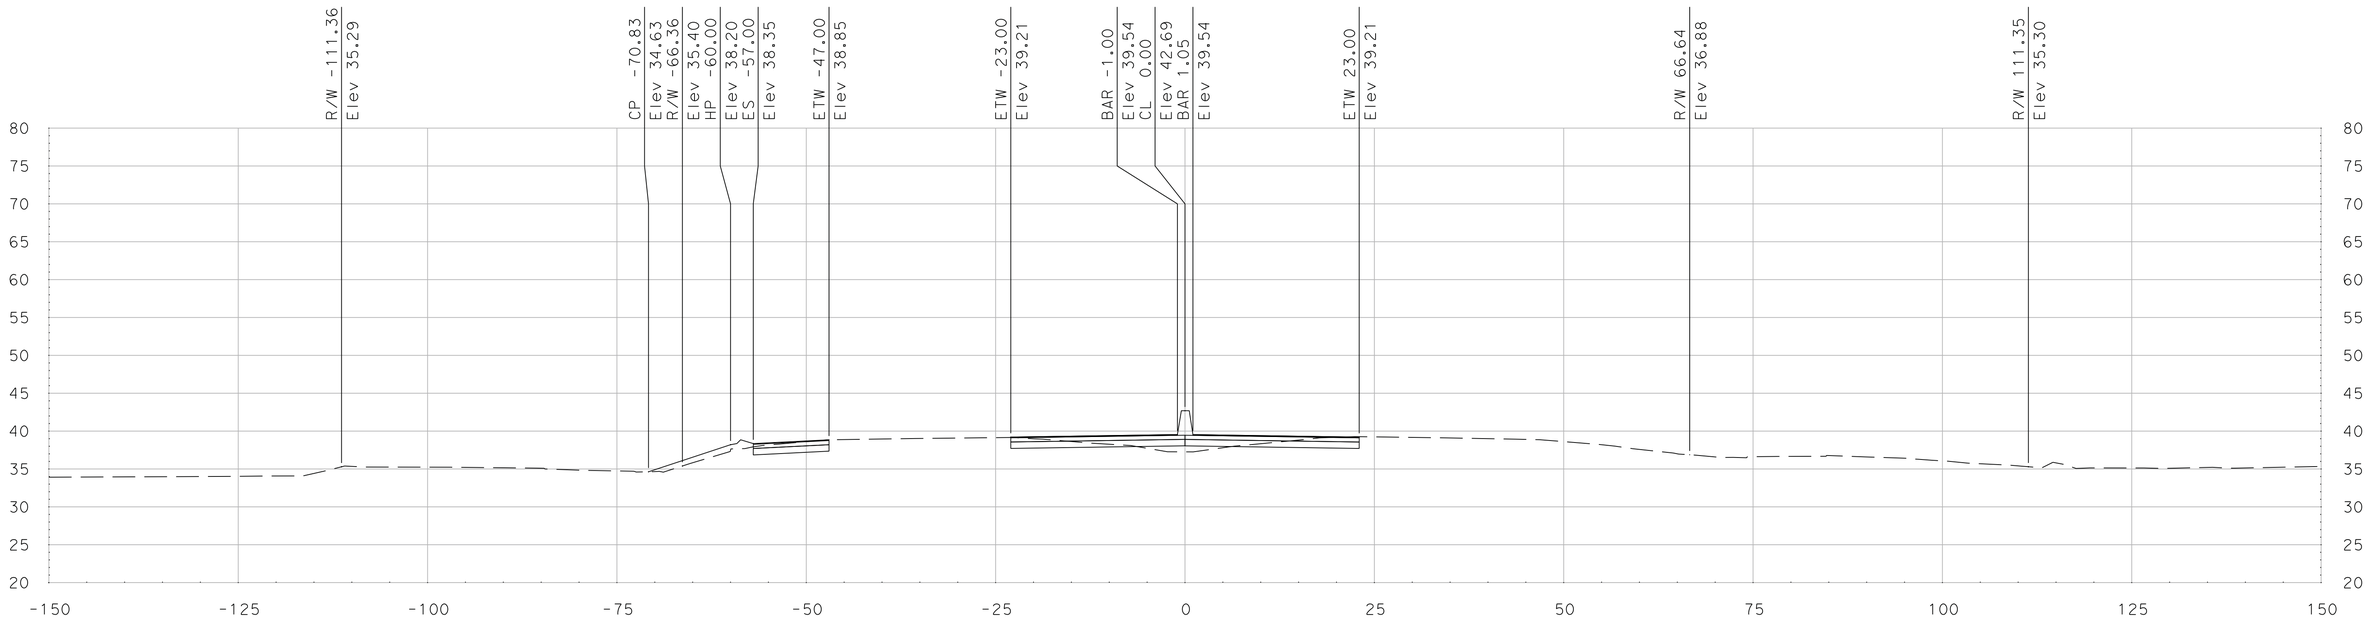

"SR 99" Sta 537+25.00

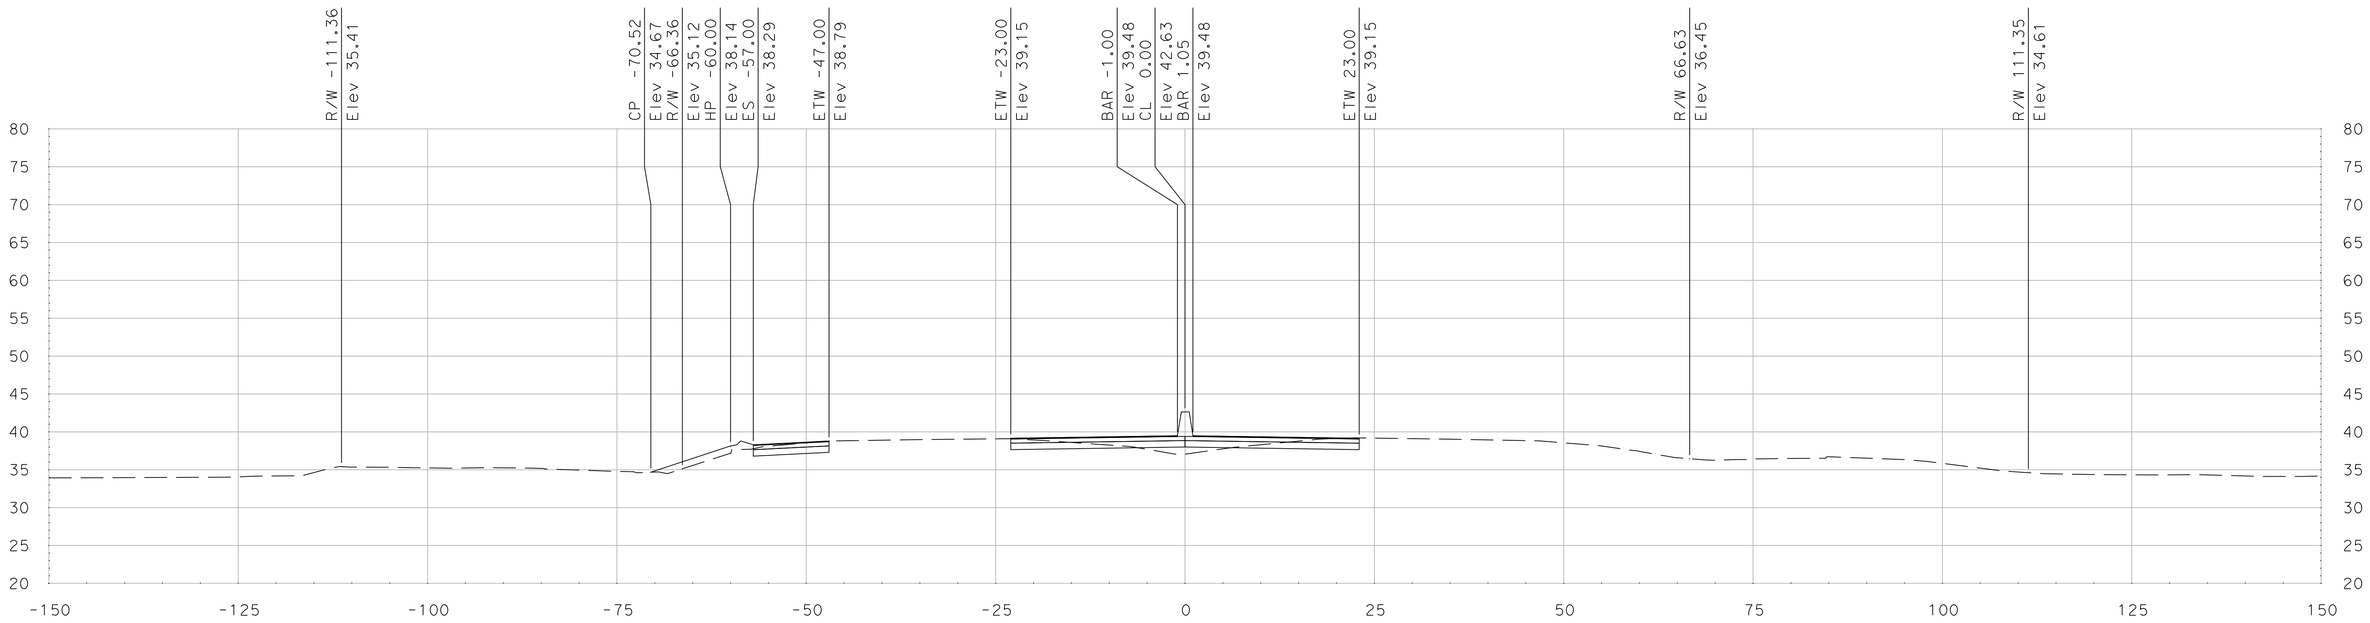

"SR 99" Sta 537+00.00

SCALE
HORIZONTAL: 1"=10'
VERTICAL: 1"=10'

DATE: 5/18/2011

ALL DIMENSIONS ARE IN US SURVEY FEET

FOR EARTHWORK DEVELOPMENT ONLY

Dist	COUNTY	ROUTE	POST MILES TOTAL PROJECT	SHEET No.	TOTAL SHEETS
10	SJ	99	4.9/14.2		
CONTRACT No.			10-0E6114		
PROJECT ID			1000020440		

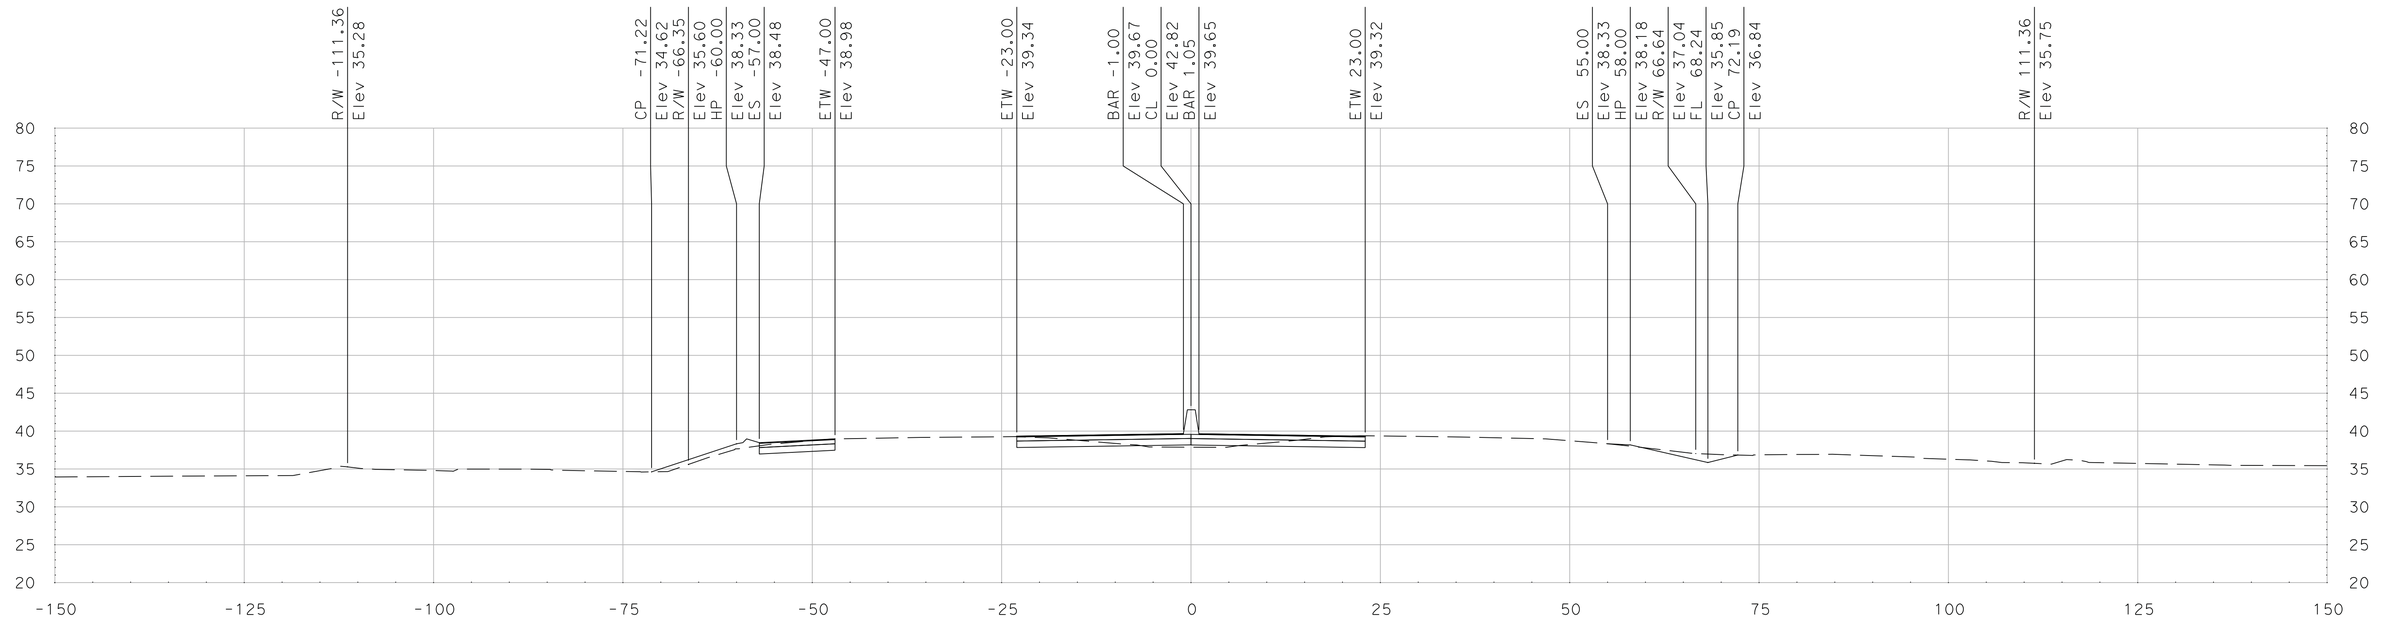

"SR 99" Sta 537+75.00

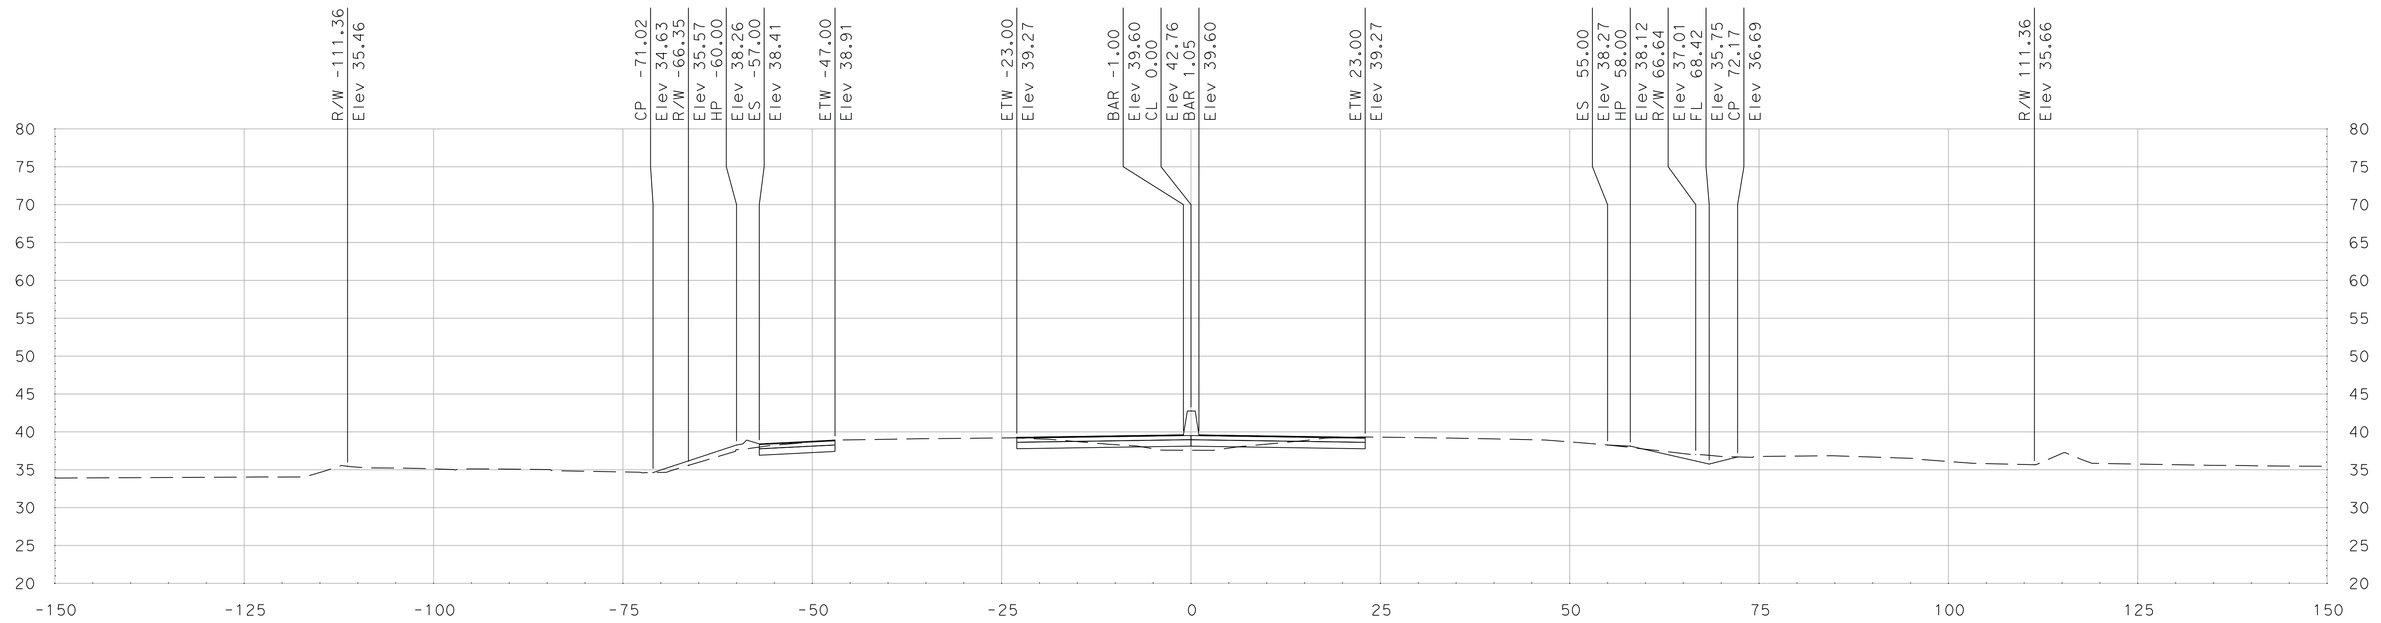

"SR 99" Sta 537+50.00

SCALE
HORIZONTAL: 1"=10'
VERTICAL: 1"=10'

DATE: 5/18/2011

ALL DIMENSIONS ARE IN US SURVEY FEET

FOR EARTHWORK DEVELOPMENT ONLY

Dist	COUNTY	ROUTE	POST MILES TOTAL PROJECT	SHEET No.	TOTAL SHEETS
10	SJ	99	4.9/14.2		
CONTRACT No.			10-0E6114		
PROJECT ID			1000020440		

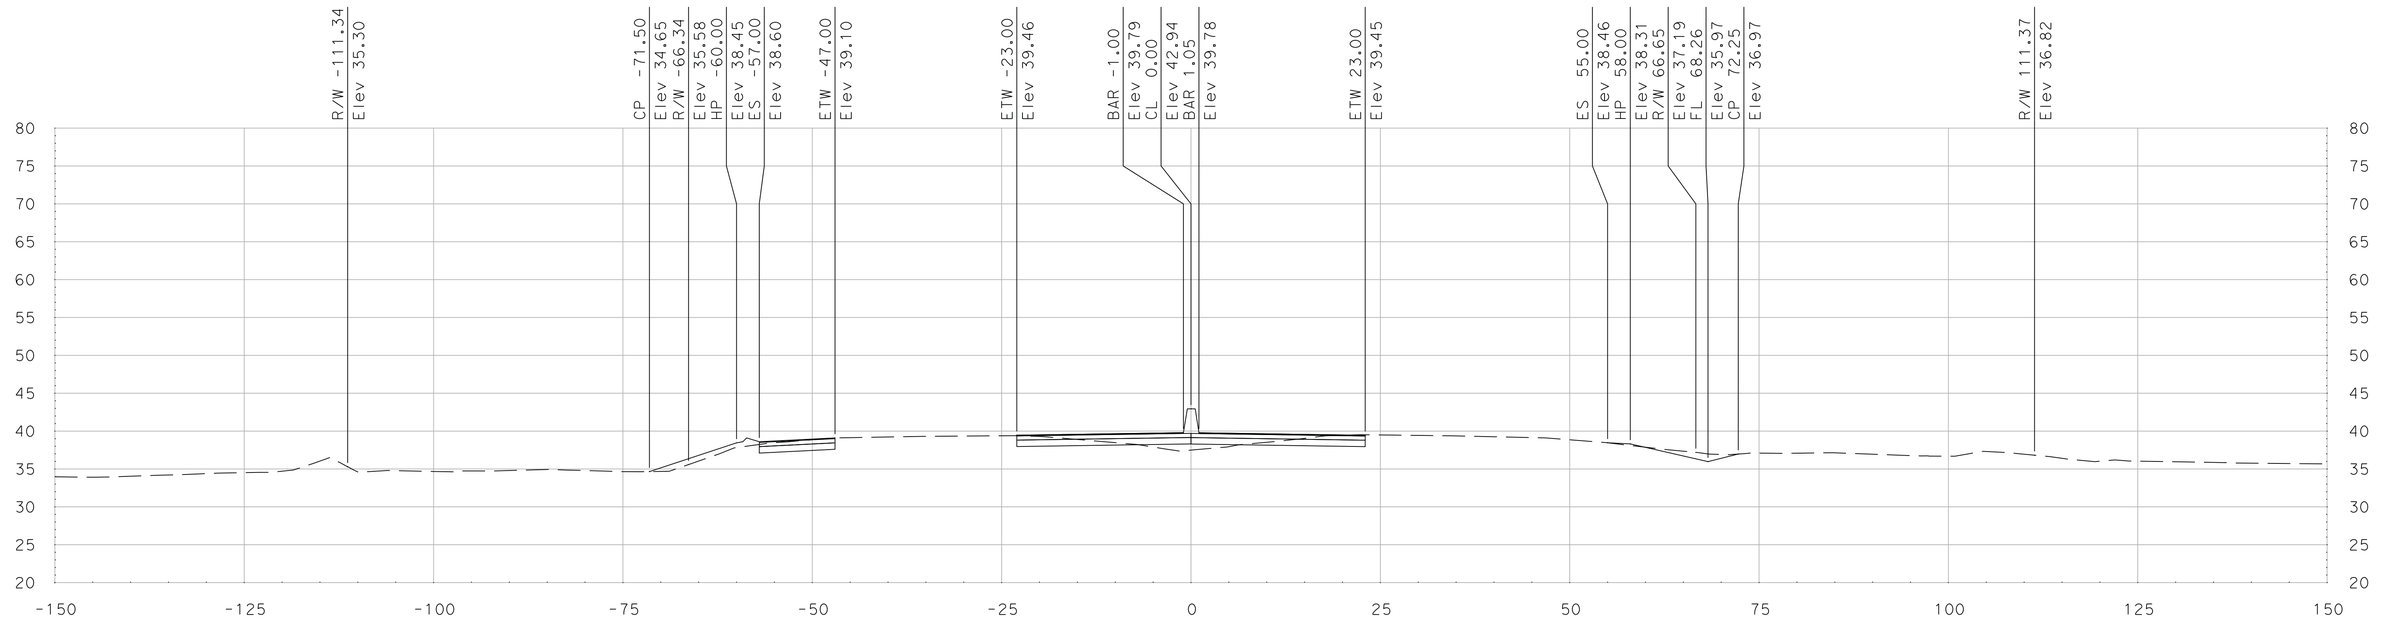

"SR 99" Sta 538+25.00

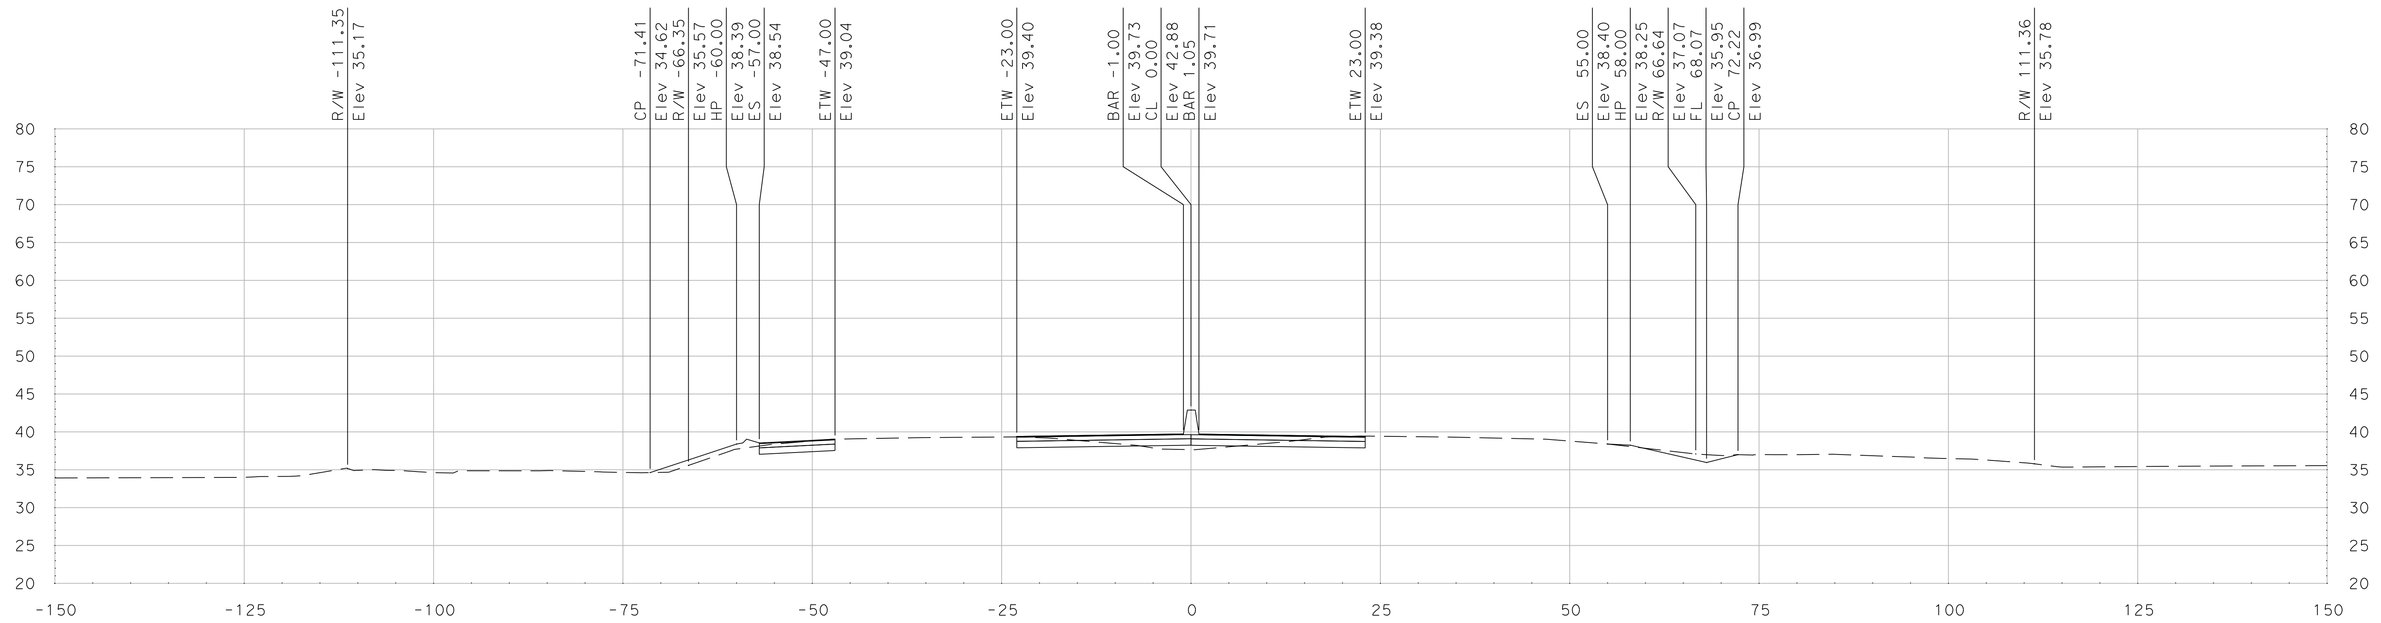

"SR 99" Sta 538+00.00

SCALE
HORIZONTAL: 1"=10'
VERTICAL: 1"=10'

DATE: 5/18/2011

ALL DIMENSIONS ARE IN US SURVEY FEET

FOR EARTHWORK DEVELOPMENT ONLY

Dist	COUNTY	ROUTE	POST MILES TOTAL PROJECT	SHEET No.	TOTAL SHEETS
10	SJ	99	4.9/14.2		
CONTRACT No.			10-0E6114		
PROJECT ID			1000020440		

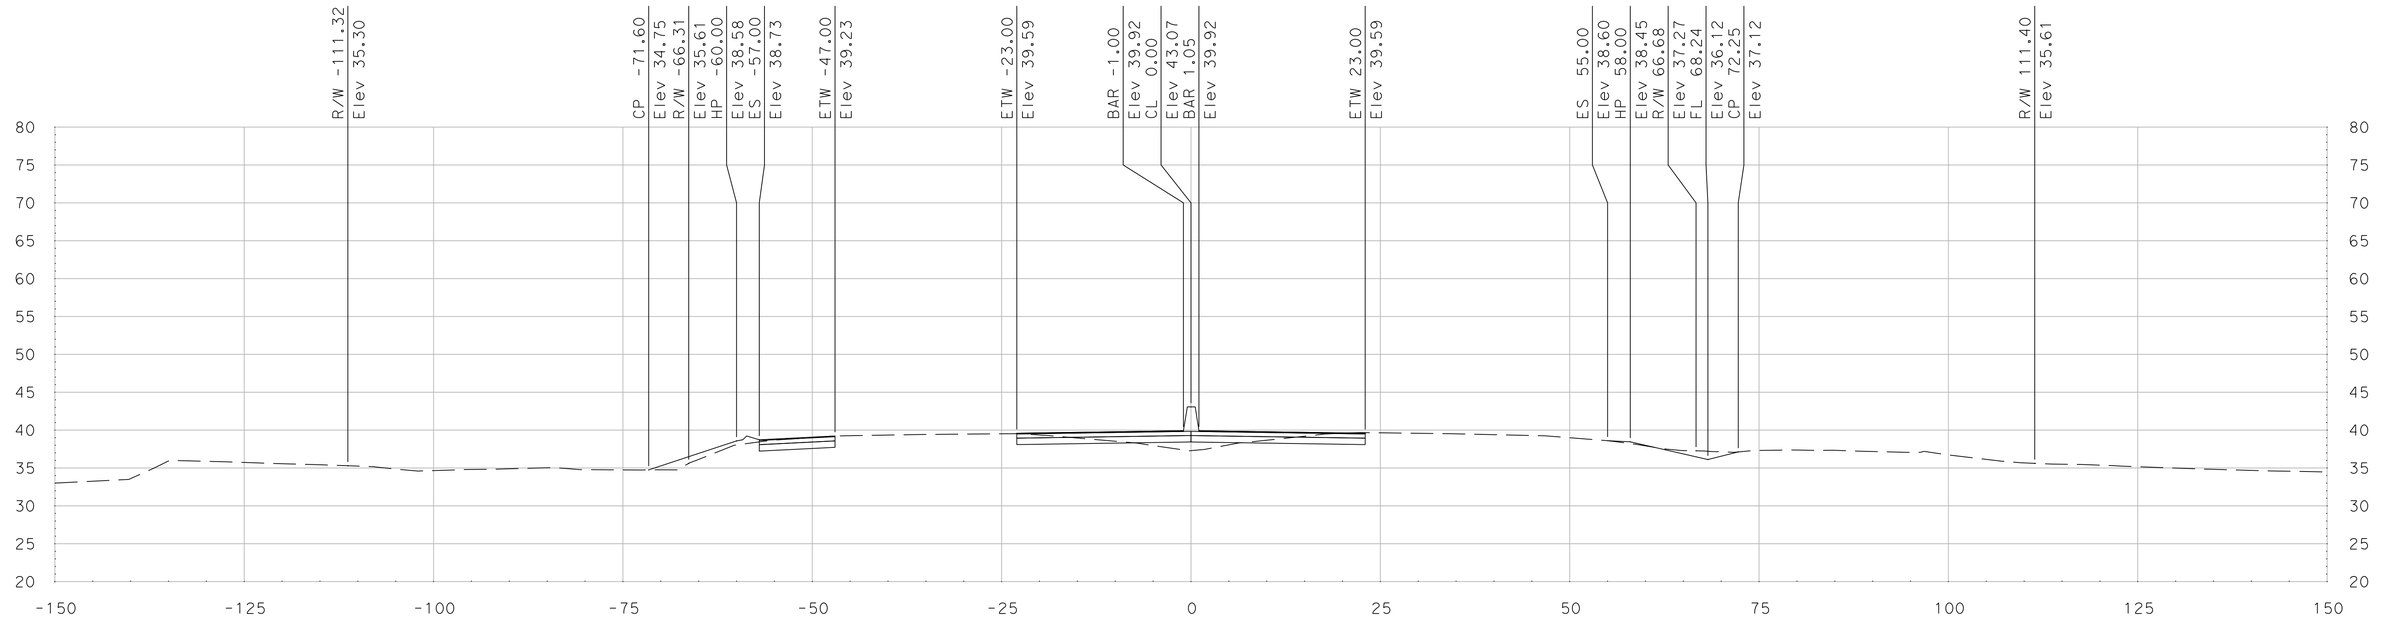

"SR 99" Sta 538+75.00

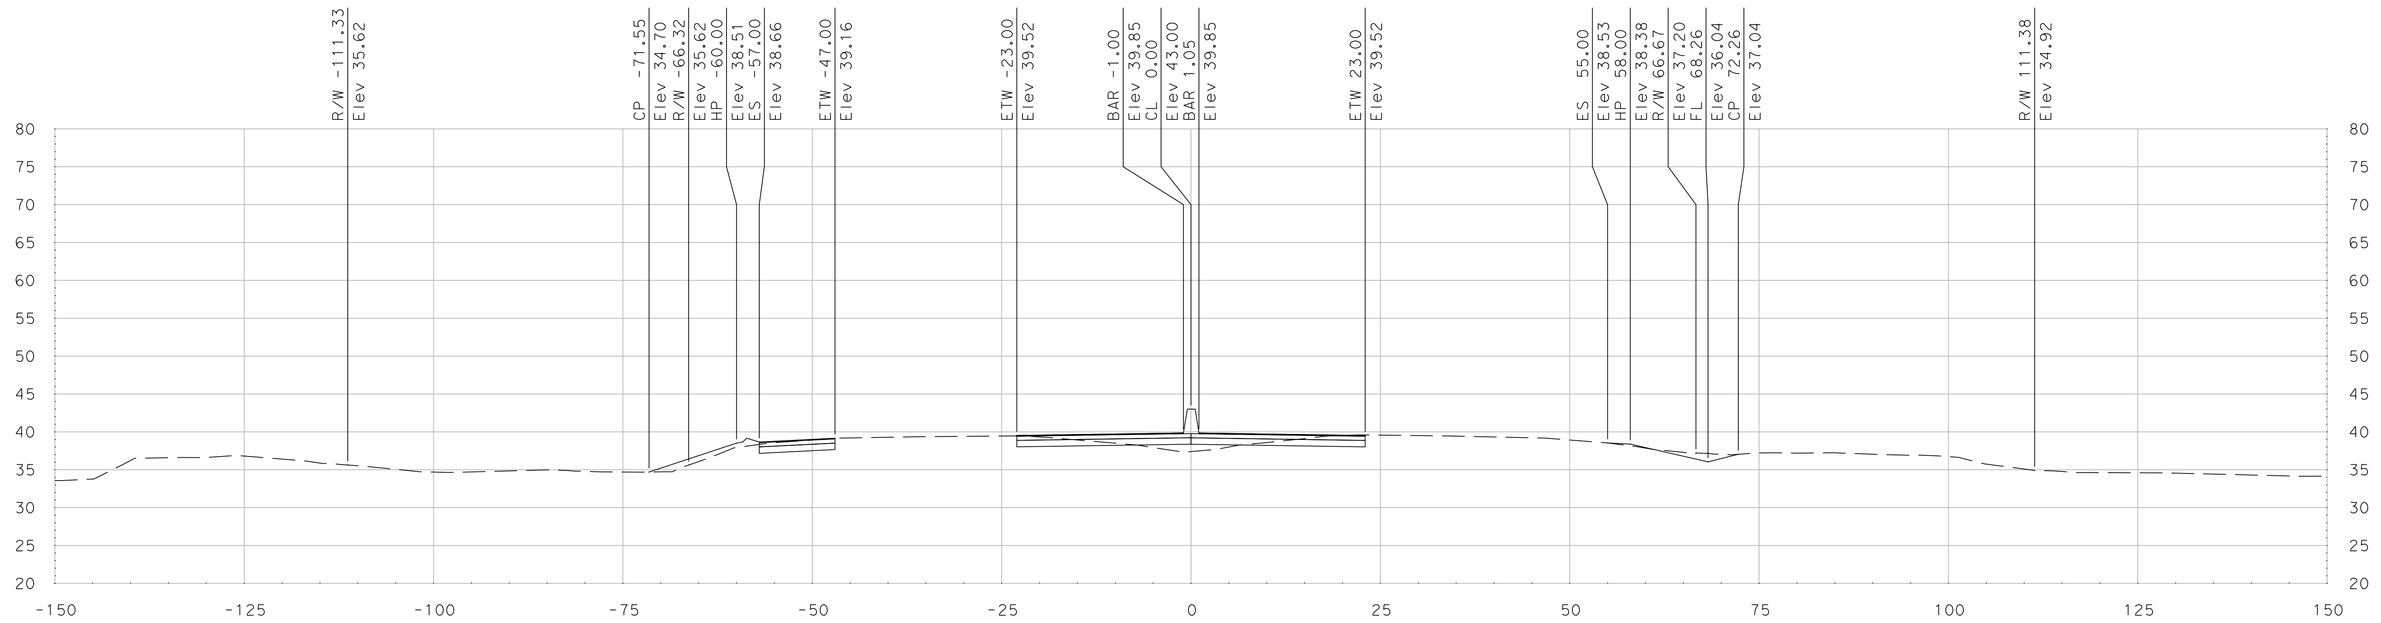

"SR 99" Sta 538+50.00

SCALE
HORIZONTAL: 1"=10'
VERTICAL: 1"=10'

DATE: 5/18/2011

ALL DIMENSIONS ARE IN US SURVEY FEET

FOR EARTHWORK DEVELOPMENT ONLY

Dist	COUNTY	ROUTE	POST MILES TOTAL PROJECT	SHEET No.	TOTAL SHEETS
10	SJ	99	4.9/14.2		
CONTRACT No.			10-0E6114		
PROJECT ID			1000020440		

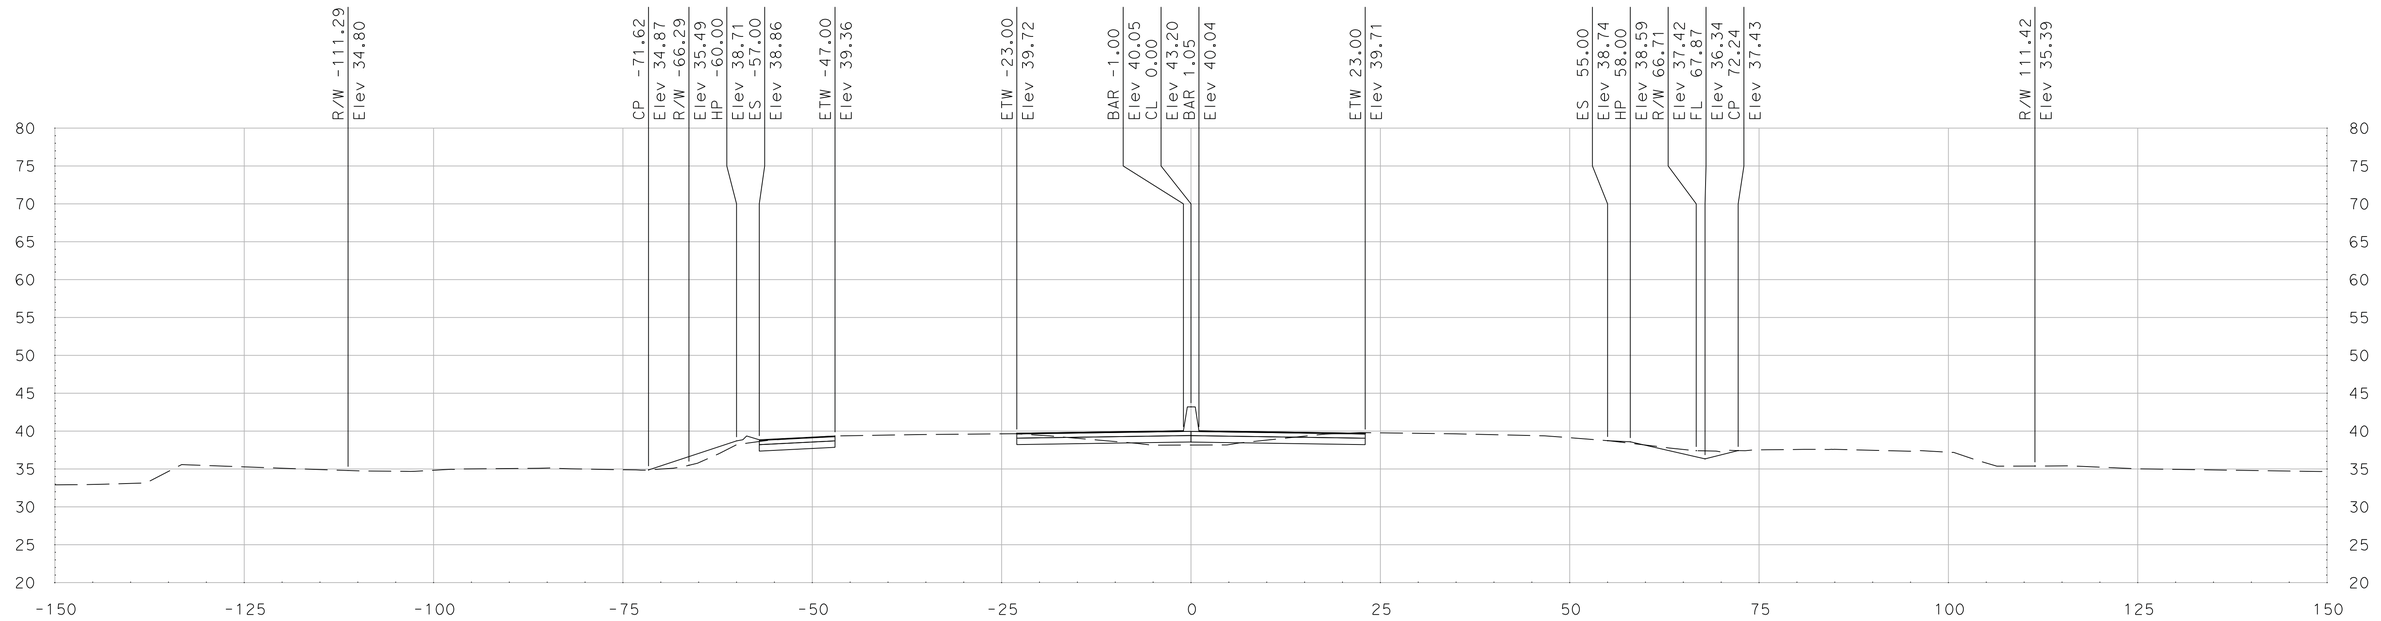

"SR 99" Sta 539+25.00

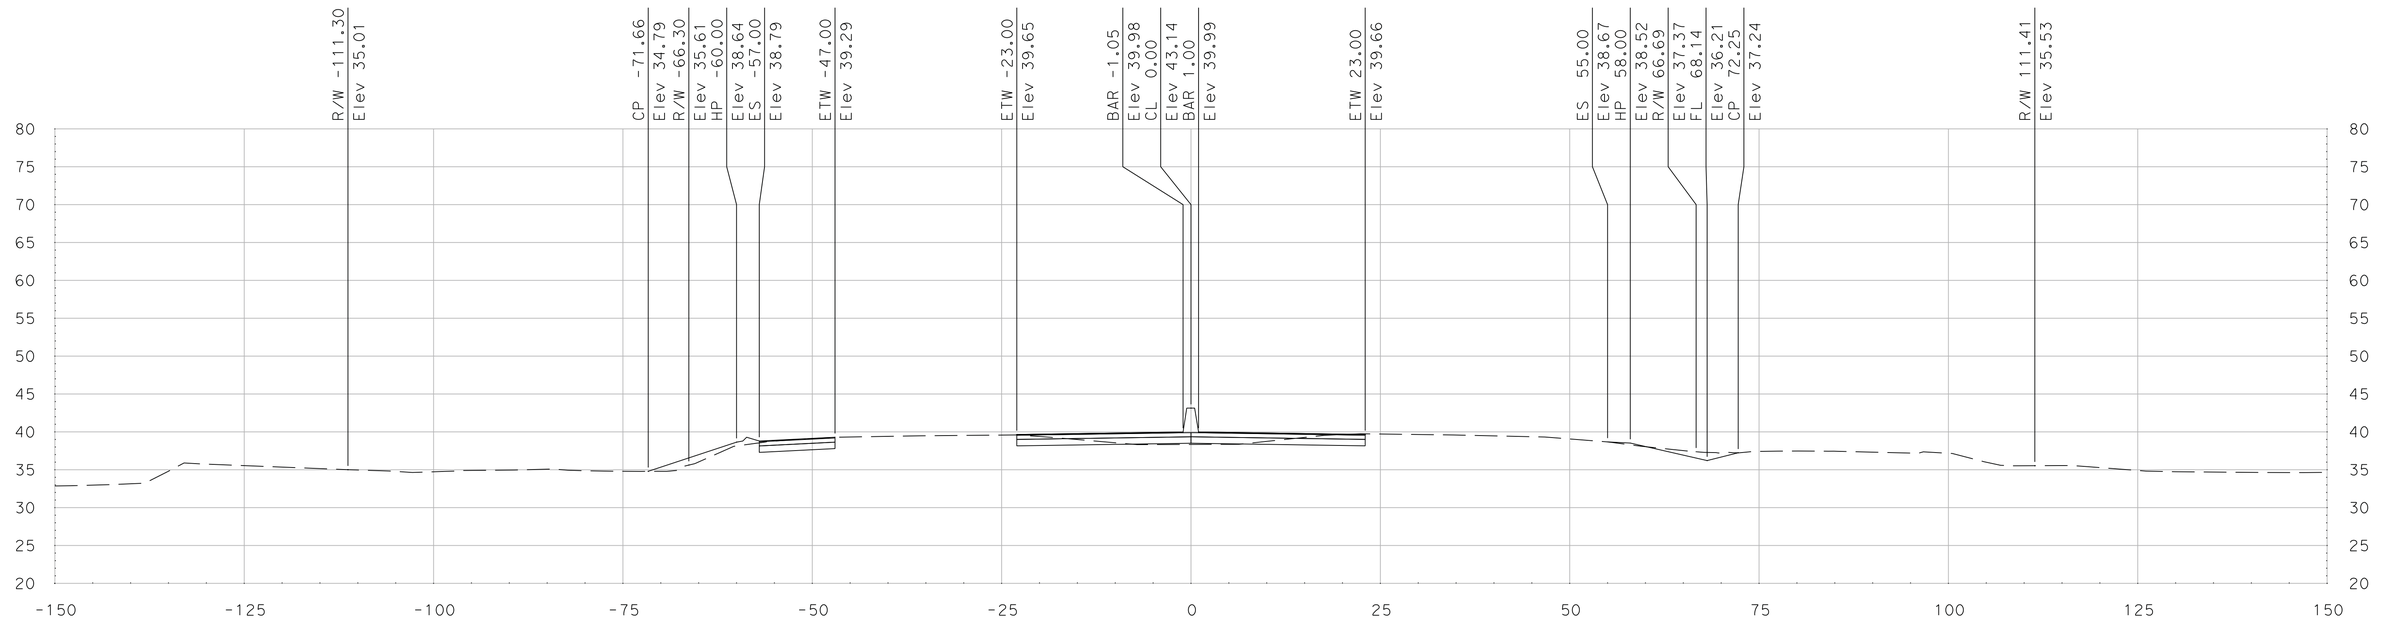

"SR 99" Sta 539+00.00

SCALE
HORIZONTAL: 1"=10'
VERTICAL: 1"=10'

DATE: 5/18/2011

ALL DIMENSIONS ARE IN US SURVEY FEET

FOR EARTHWORK DEVELOPMENT ONLY

Dist	COUNTY	ROUTE	POST MILES TOTAL PROJECT	SHEET No.	TOTAL SHEETS
10	SJ	99	4.9/14.2		
CONTRACT No.			10-0E6114		
PROJECT ID			1000020440		

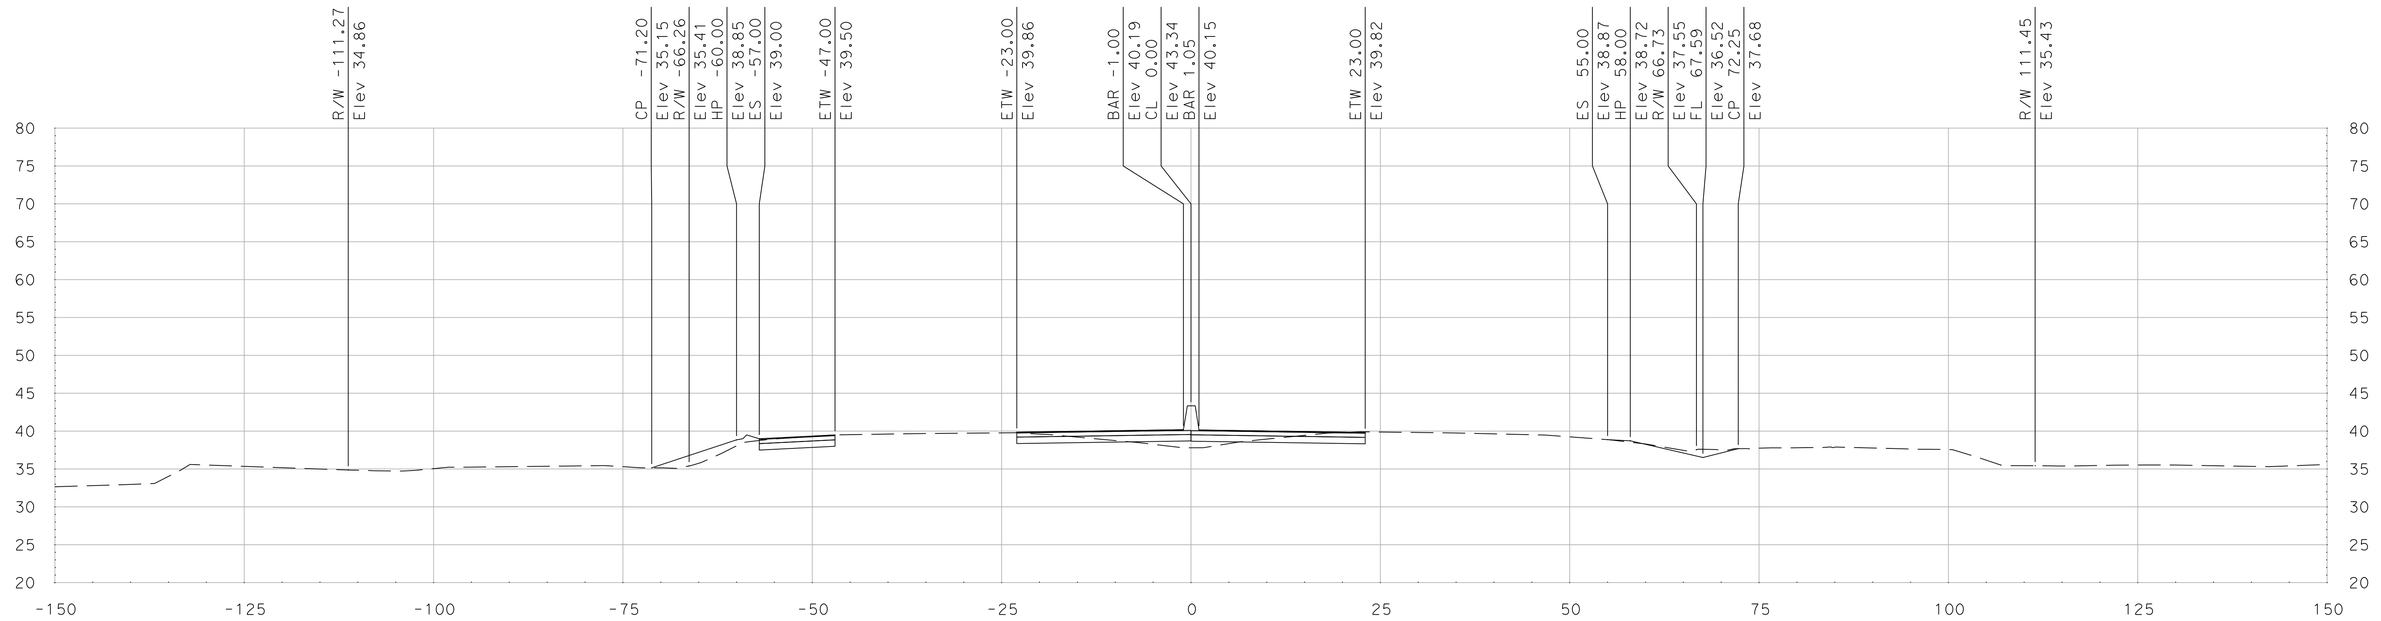

"SR 99" Sta 539+75.00

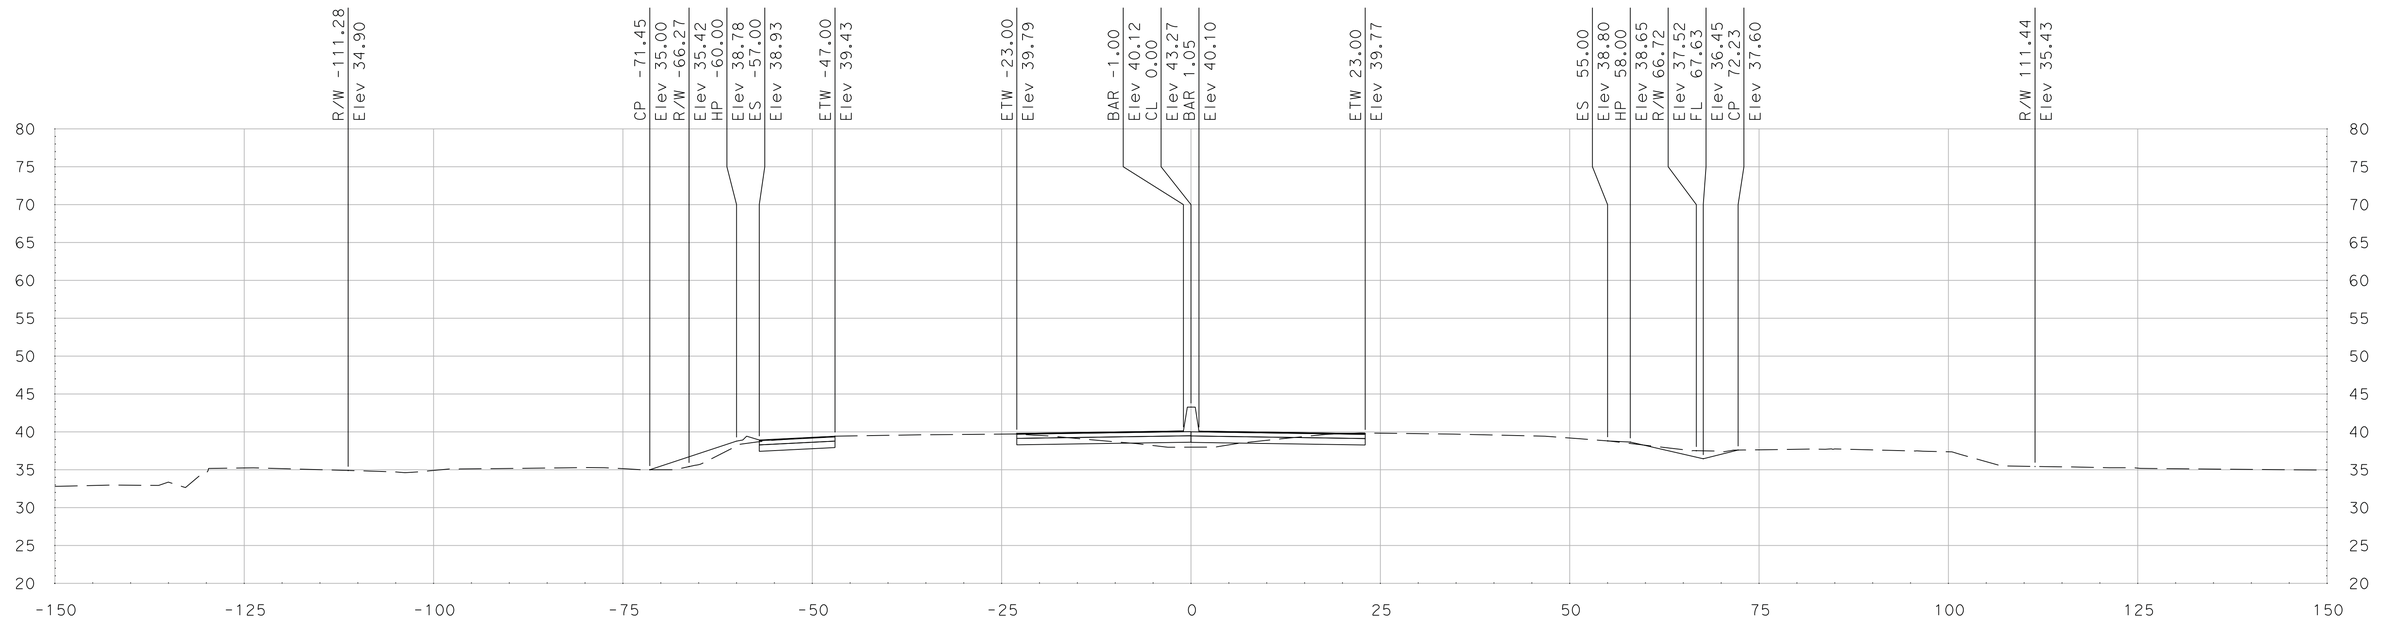

"SR 99" Sta 539+50.00

SCALE
HORIZONTAL: 1"=10'
VERTICAL: 1"=10'

DATE: 5/18/2011

ALL DIMENSIONS ARE IN US SURVEY FEET

FOR EARTHWORK DEVELOPMENT ONLY

Dist	COUNTY	ROUTE	POST MILES TOTAL PROJECT	SHEET No.	TOTAL SHEETS
10	SJ	99	4.9/14.2		
CONTRACT No.			10-0E6114		
PROJECT ID			1000020440		

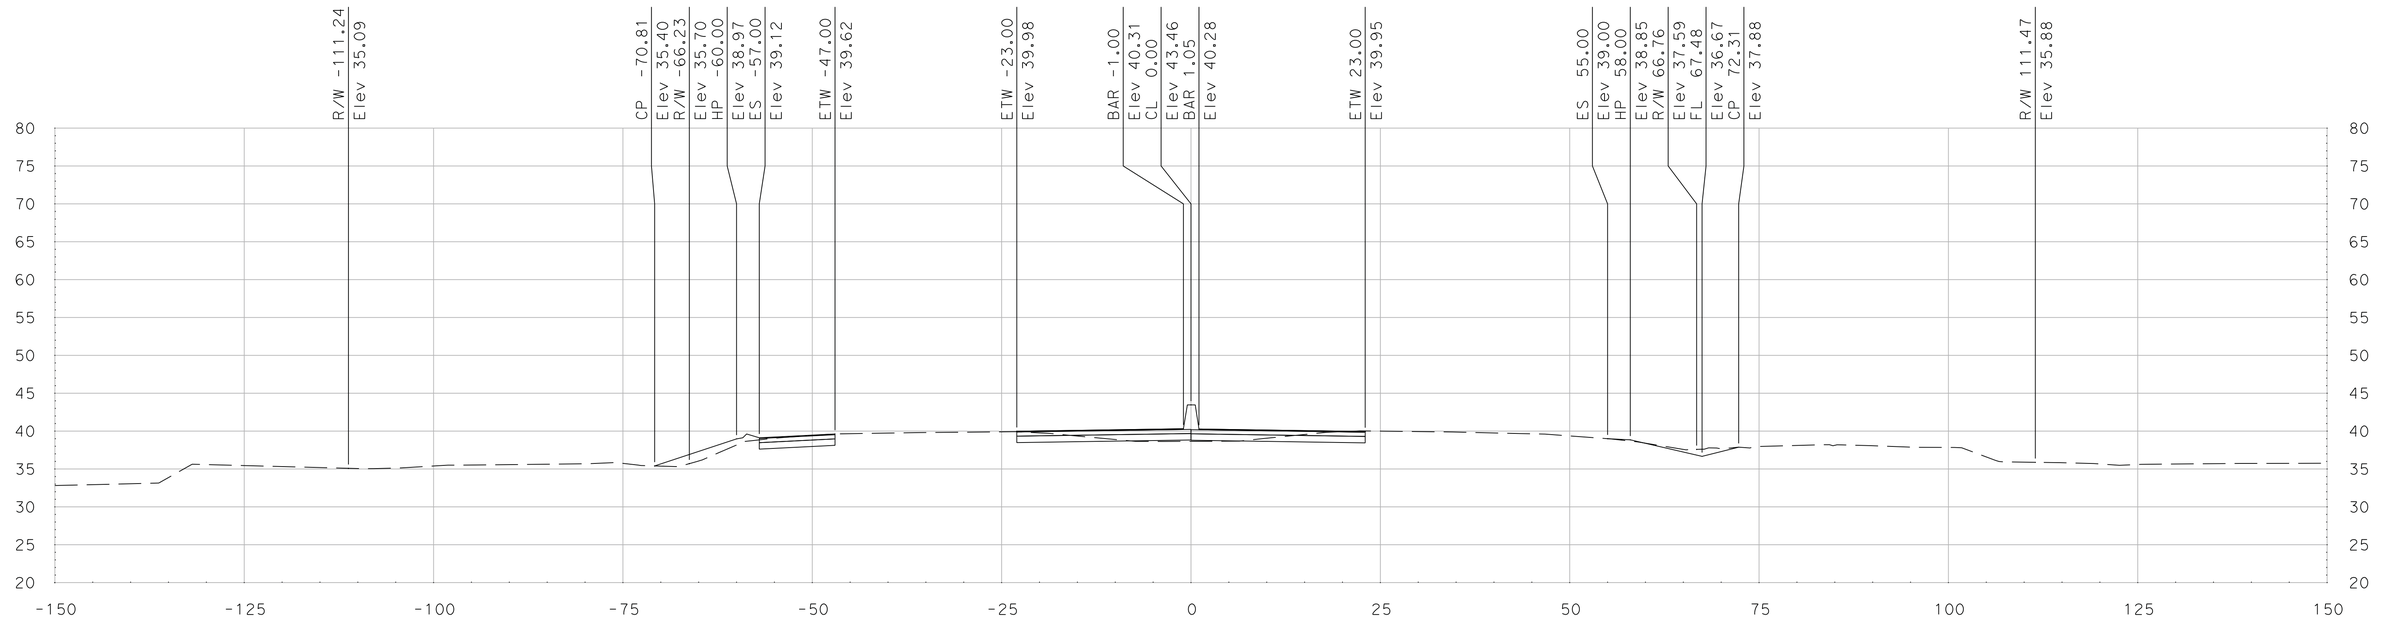

"SR 99" Sta 540+25.00

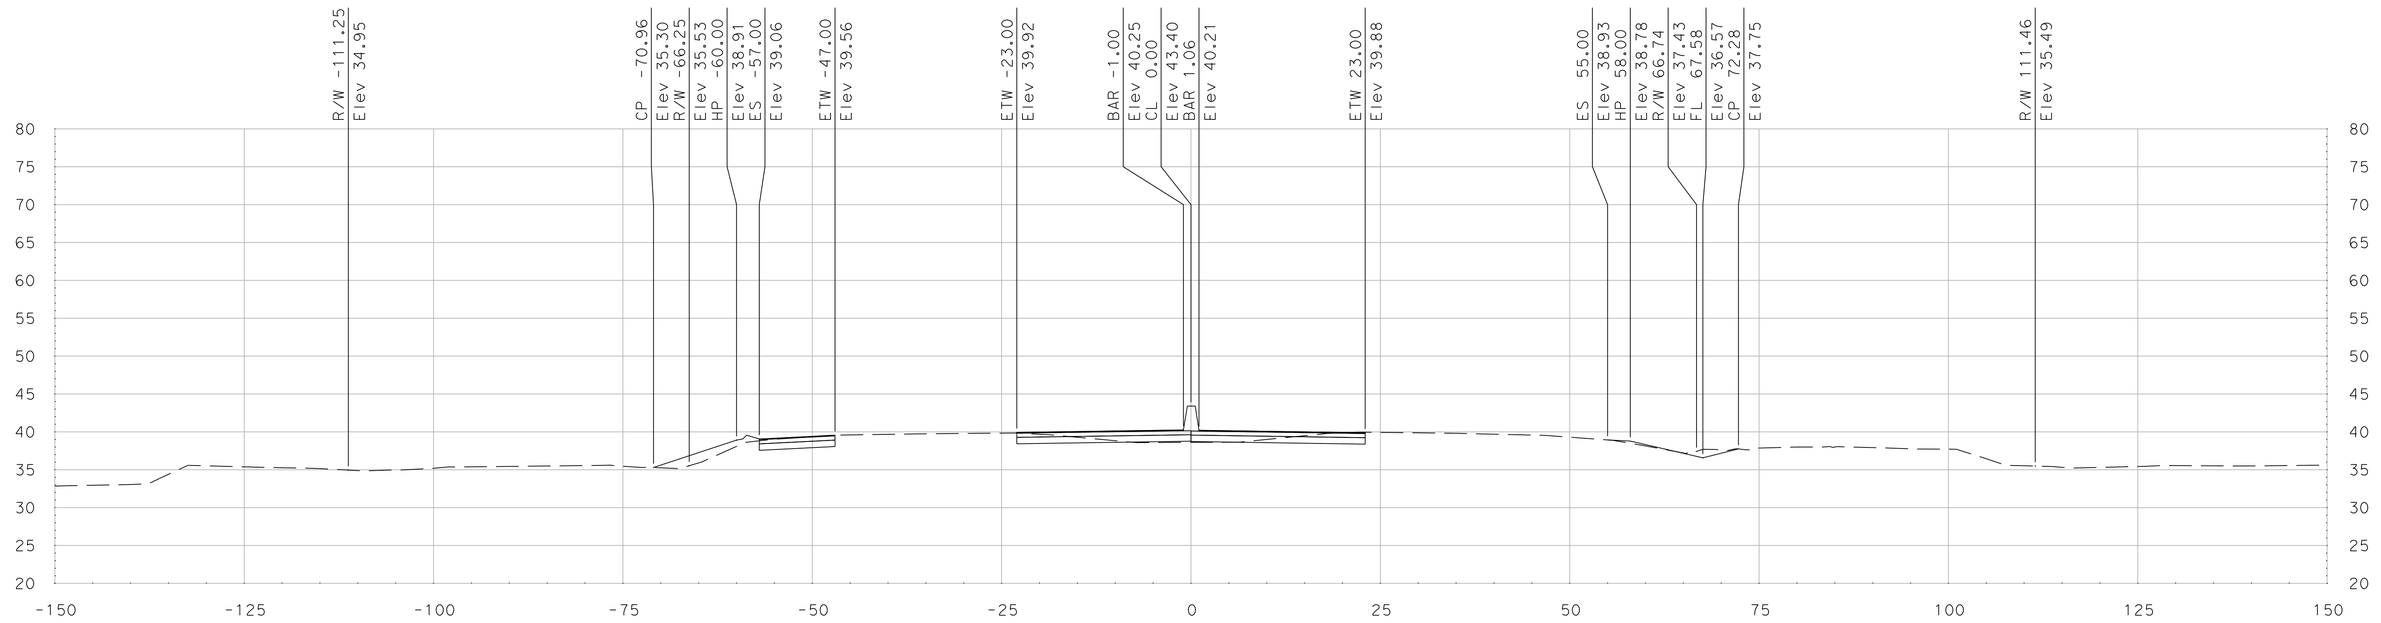

"SR 99" Sta 540+00.00

SCALE
HORIZONTAL: 1"=10'
VERTICAL: 1"=10'

DATE: 5/18/2011

ALL DIMENSIONS ARE IN US SURVEY FEET

FOR EARTHWORK DEVELOPMENT ONLY

Dist	COUNTY	ROUTE	POST MILES TOTAL PROJECT	SHEET No.	TOTAL SHEETS
10	SJ	99	4.9/14.2		
CONTRACT No.			10-0E6114		
PROJECT ID			1000020440		

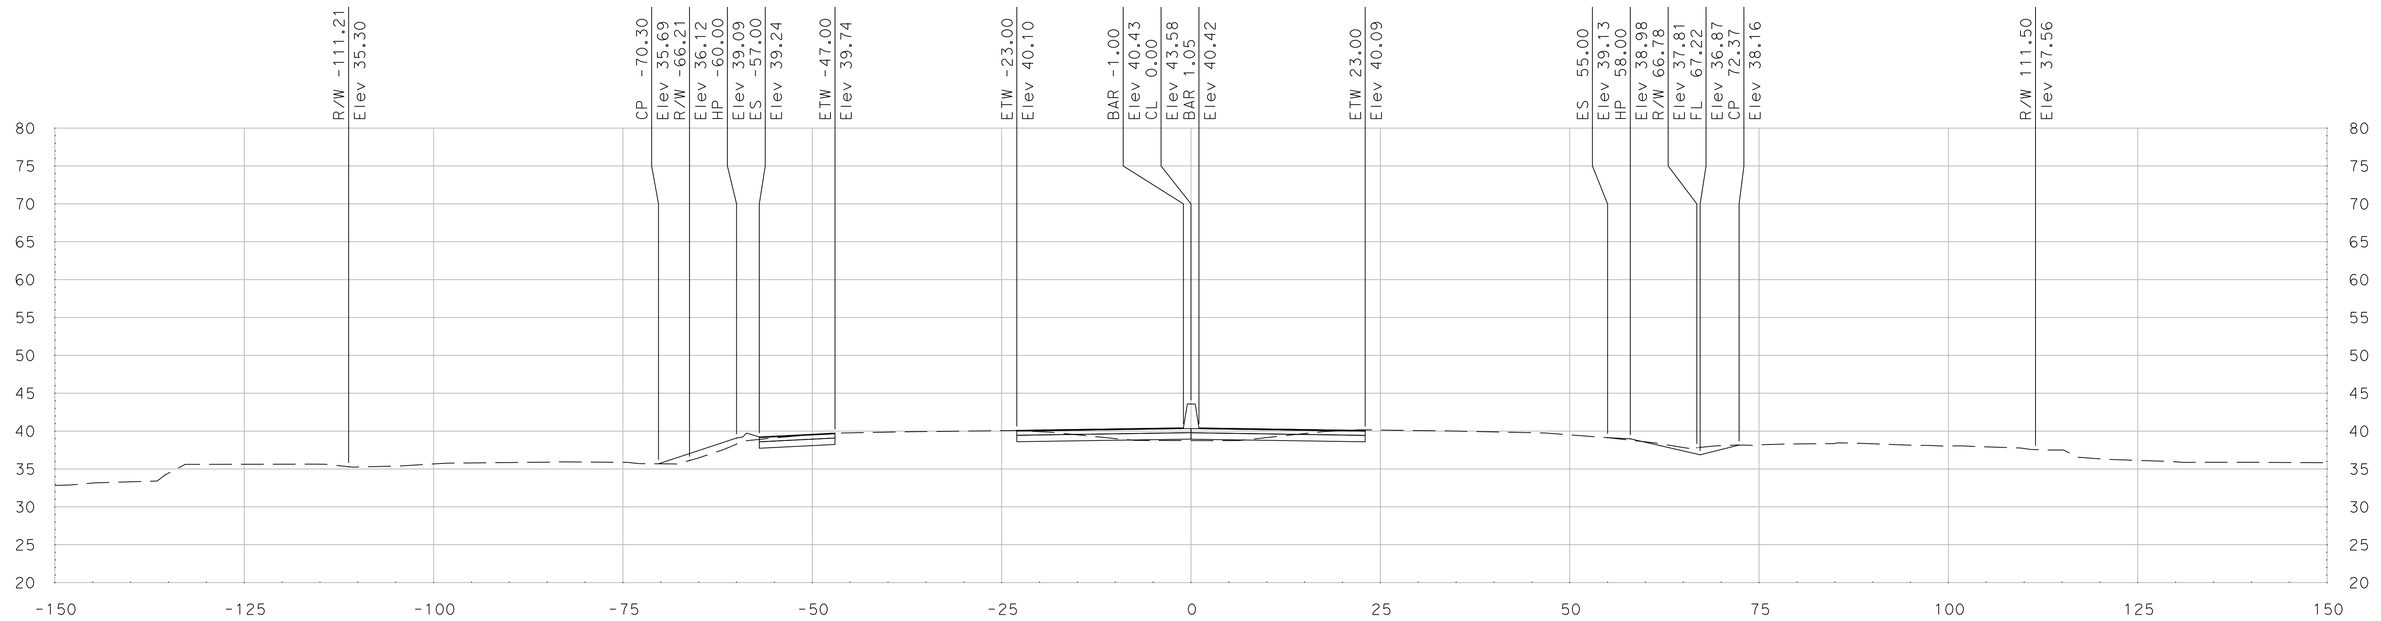

"SR 99" Sta 540+75.00

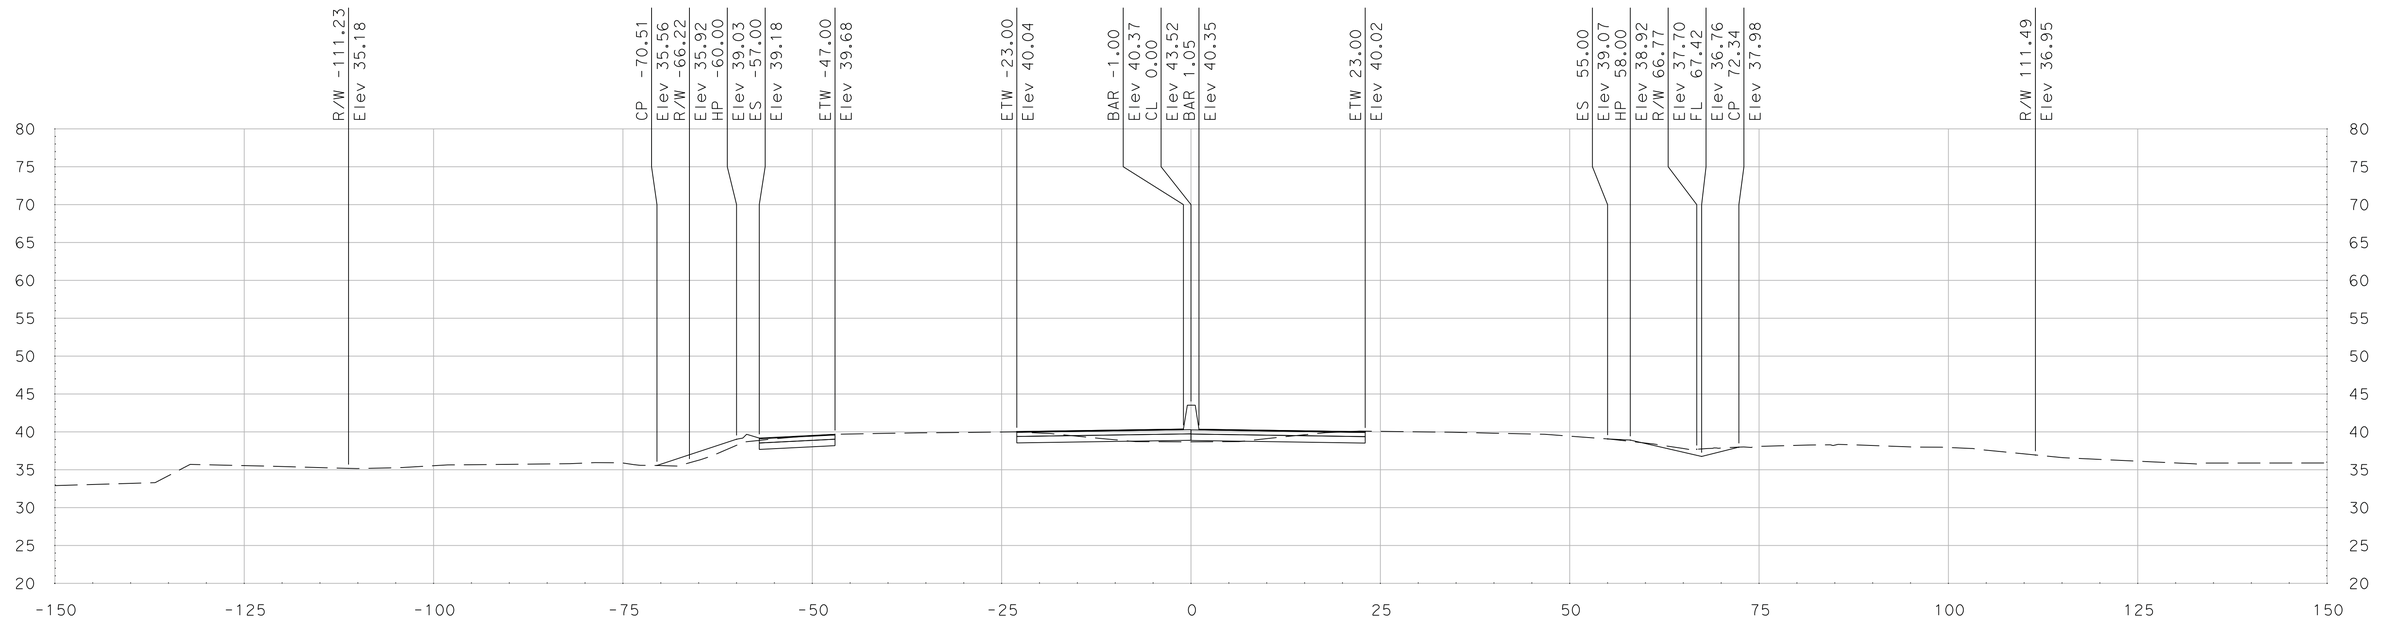

"SR 99" Sta 540+50.00

SCALE
HORIZONTAL: 1"=10'
VERTICAL: 1"=10'

DATE: 5/18/2011

ALL DIMENSIONS ARE IN US SURVEY FEET

FOR EARTHWORK DEVELOPMENT ONLY

Dist	COUNTY	ROUTE	POST MILES TOTAL PROJECT	SHEET No.	TOTAL SHEETS
10	SJ	99	4.9/14.2		
CONTRACT No.			10-0E6114		
PROJECT ID			1000020440		

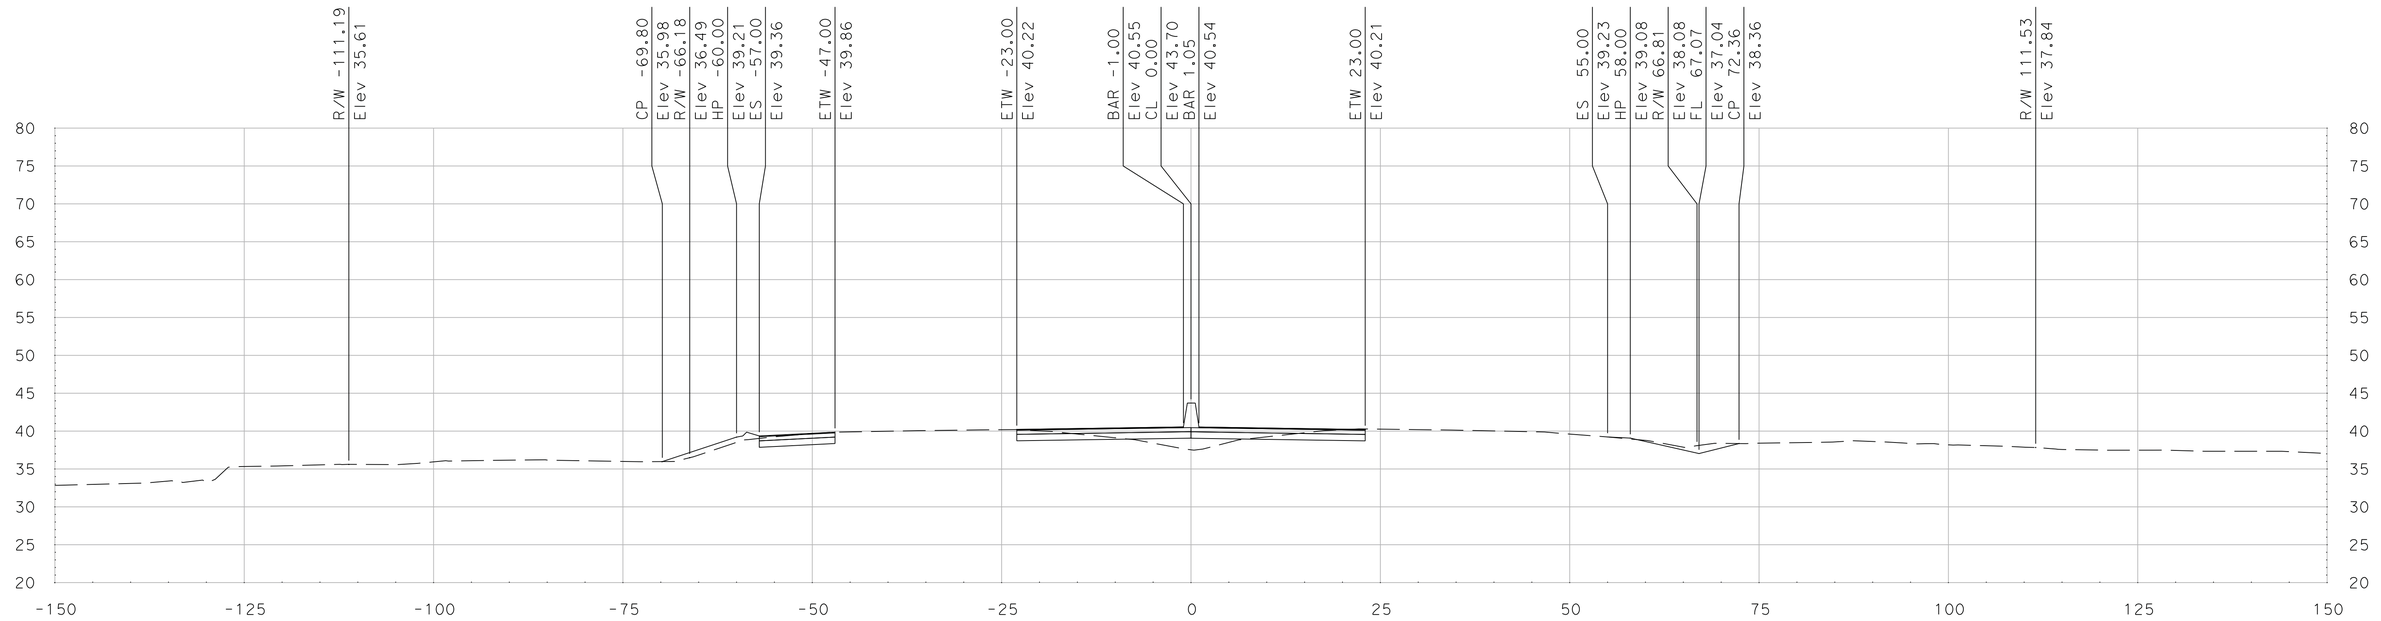

"SR 99" Sta 541+25.00

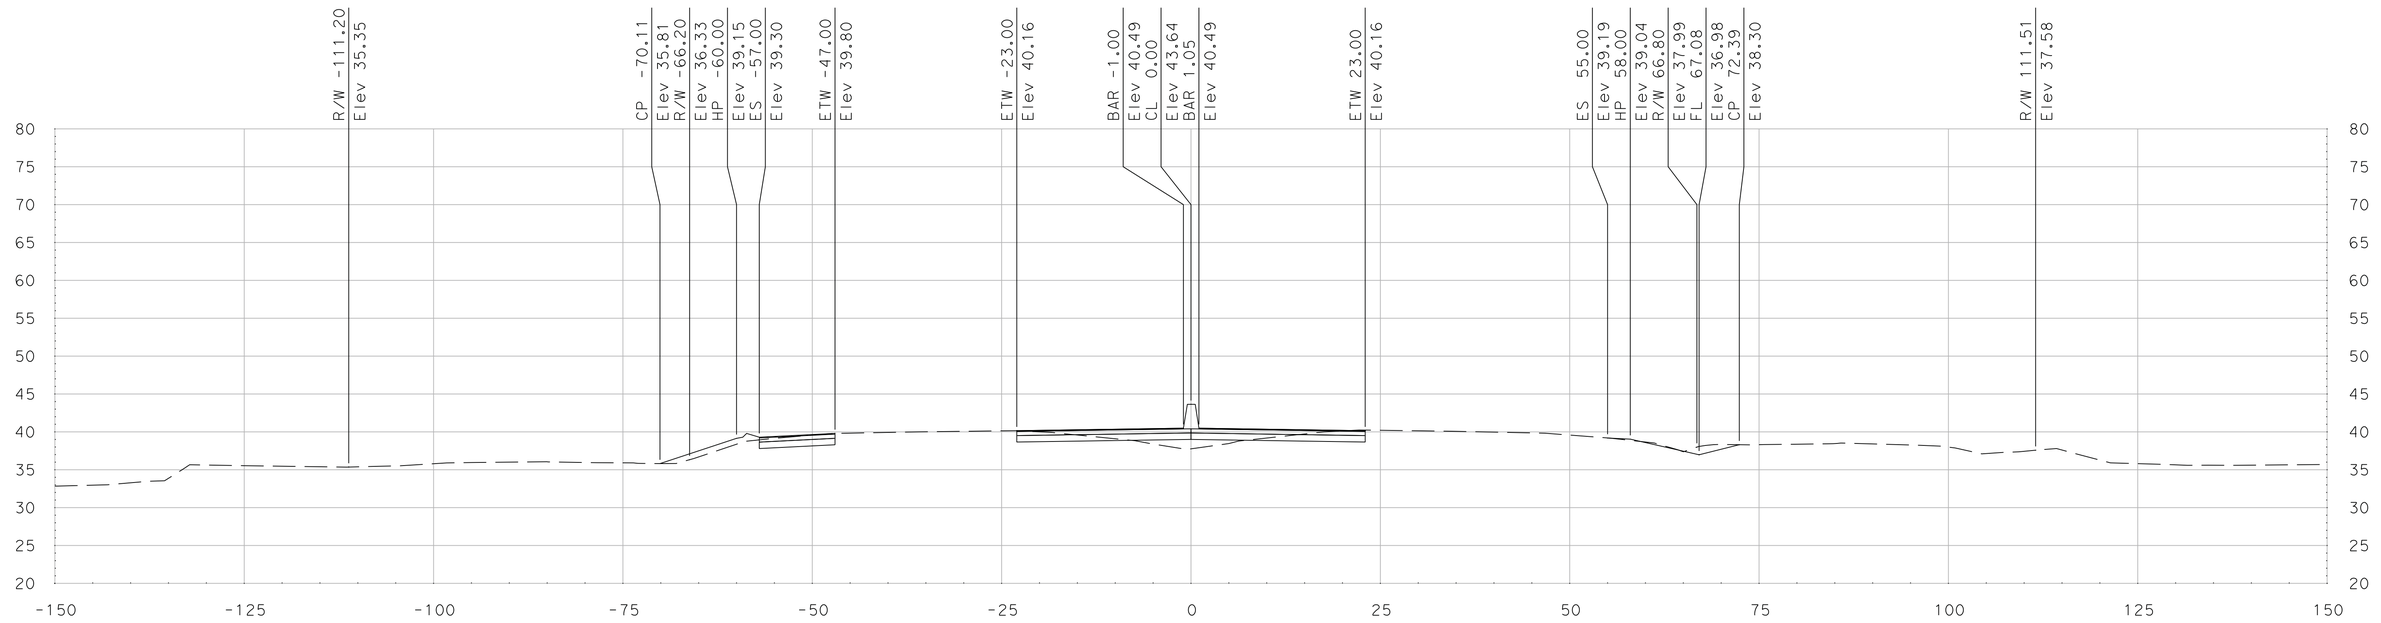

"SR 99" Sta 541+00.00

SCALE
HORIZONTAL: 1"=10'
VERTICAL: 1"=10'

DATE: 5/18/2011

ALL DIMENSIONS ARE IN US SURVEY FEET

FOR EARTHWORK DEVELOPMENT ONLY

Dist	COUNTY	ROUTE	POST MILES TOTAL PROJECT	SHEET No.	TOTAL SHEETS
10	SJ	99	4.9/14.2		
CONTRACT No.			10-0E6114		
PROJECT ID			1000020440		

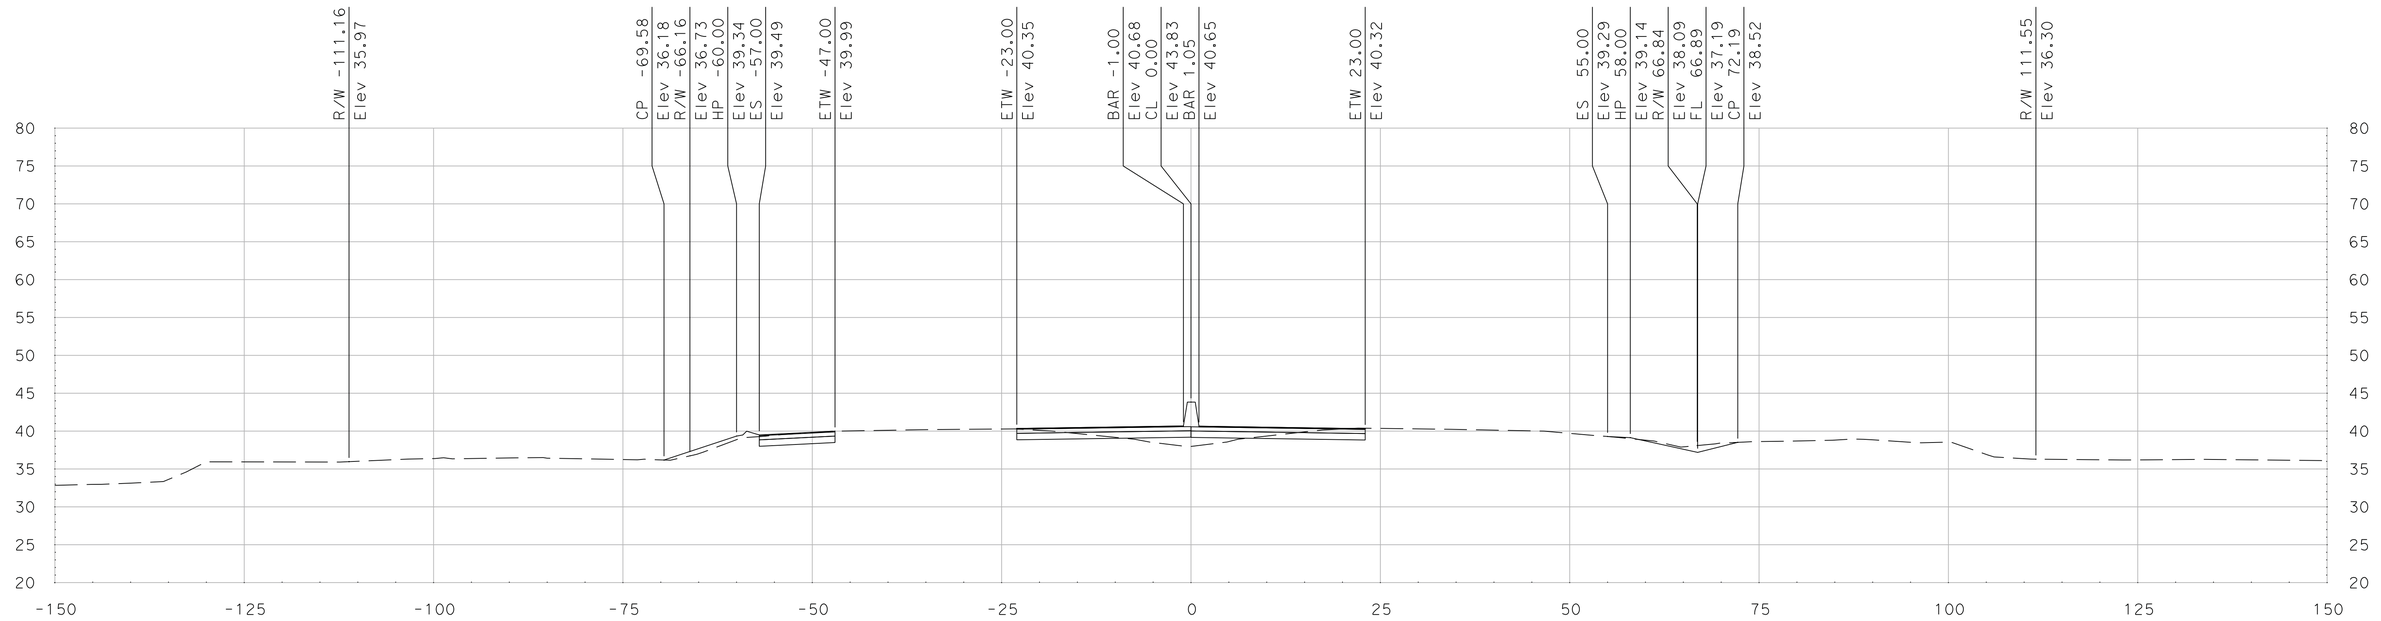

"SR 99" Sta 541+75.00

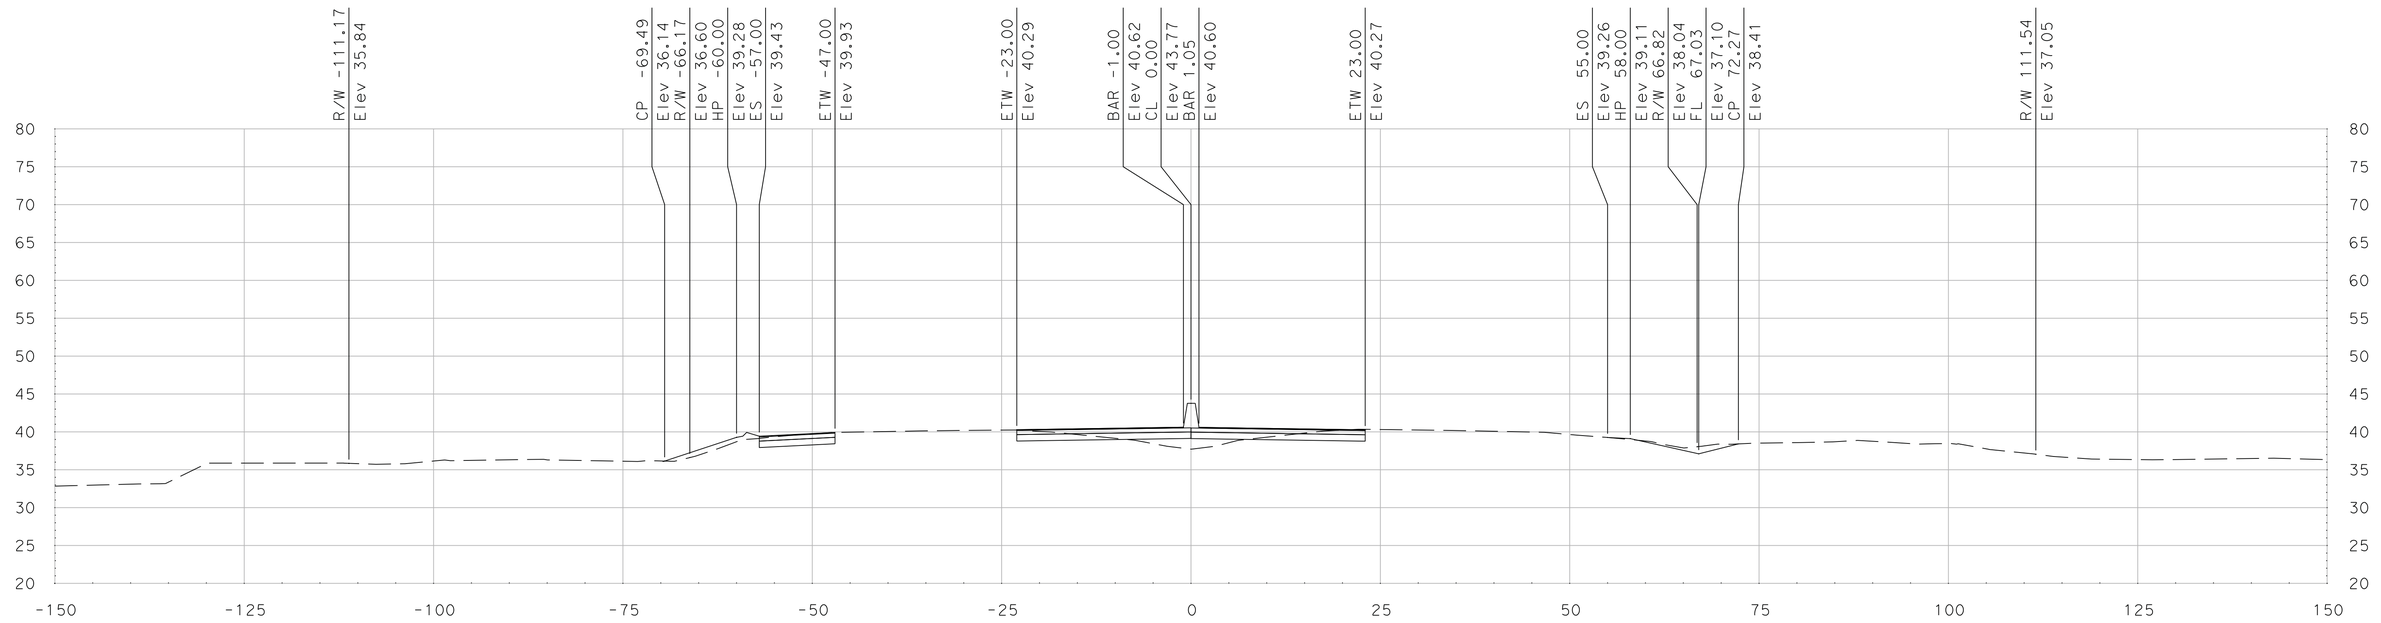

"SR 99" Sta 541+50.00

SCALE
HORIZONTAL: 1"=10'
VERTICAL: 1"=10'

DATE: 5/18/2011

ALL DIMENSIONS ARE IN US SURVEY FEET

FOR EARTHWORK DEVELOPMENT ONLY

Dist	COUNTY	ROUTE	POST MILES TOTAL PROJECT	SHEET No.	TOTAL SHEETS
10	SJ	99	4.9/14.2		
CONTRACT No.			10-0E6114		
PROJECT ID			1000020440		

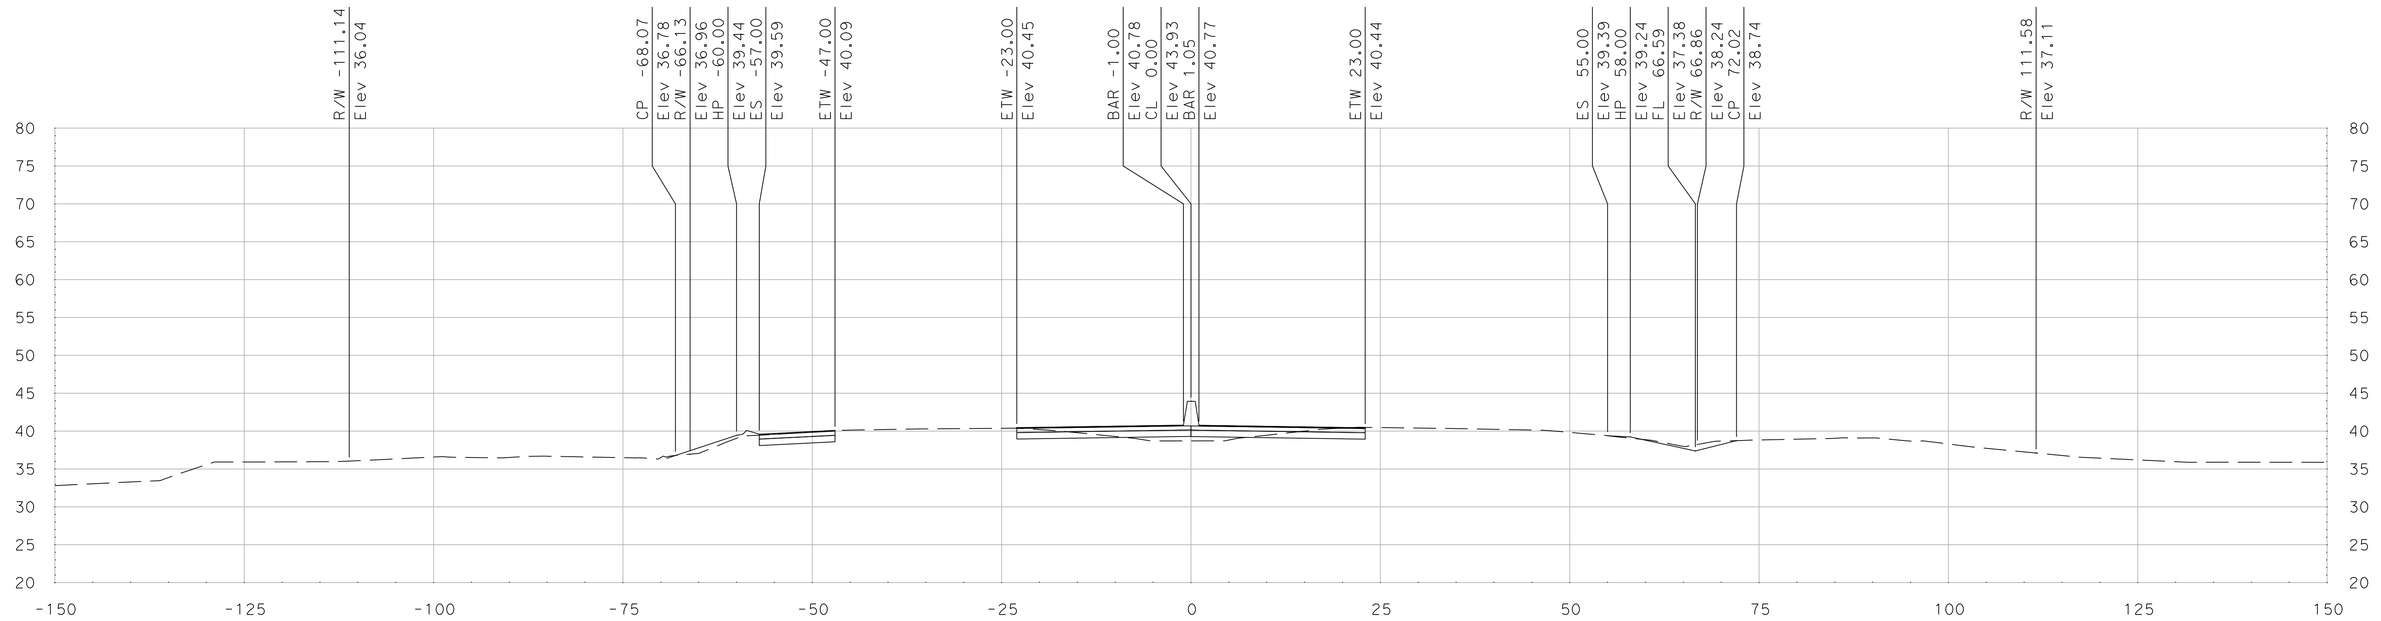

"SR 99" Sta 542+25.00

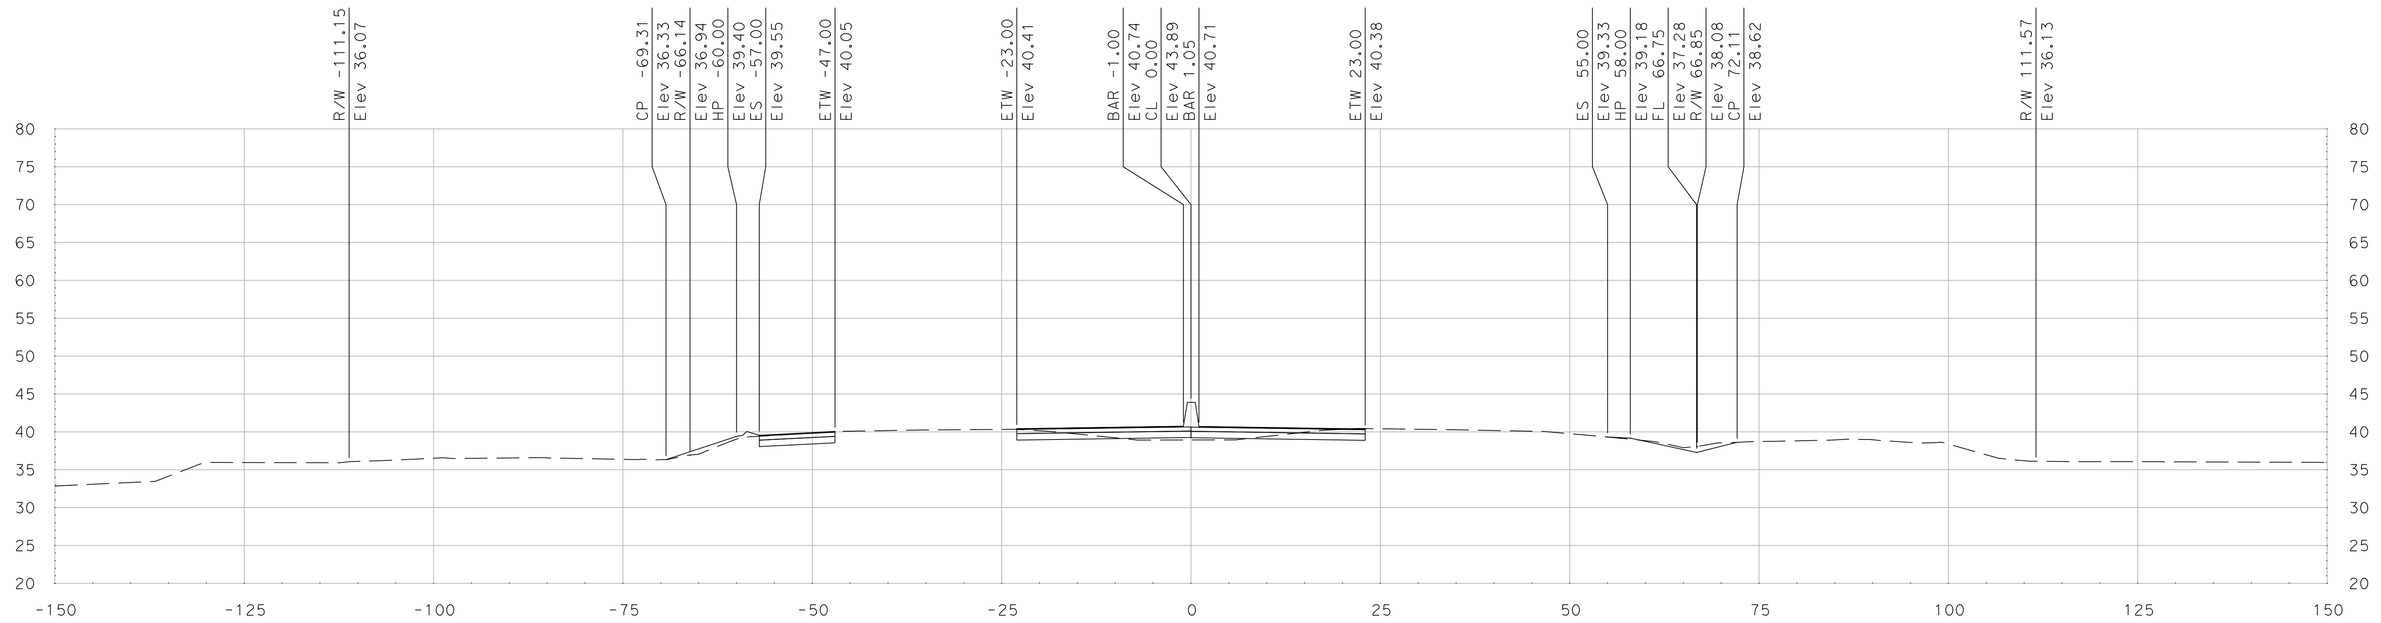

"SR 99" Sta 542+00.00

SCALE
HORIZONTAL: 1"=10'
VERTICAL: 1"=10'

DATE: 5/18/2011

ALL DIMENSIONS ARE IN US SURVEY FEET

FOR EARTHWORK DEVELOPMENT ONLY

Dist	COUNTY	ROUTE	POST MILES TOTAL PROJECT	SHEET No.	TOTAL SHEETS
10	SJ	99	4.9/14.2		
CONTRACT No.			10-0E6114		
PROJECT ID			1000020440		

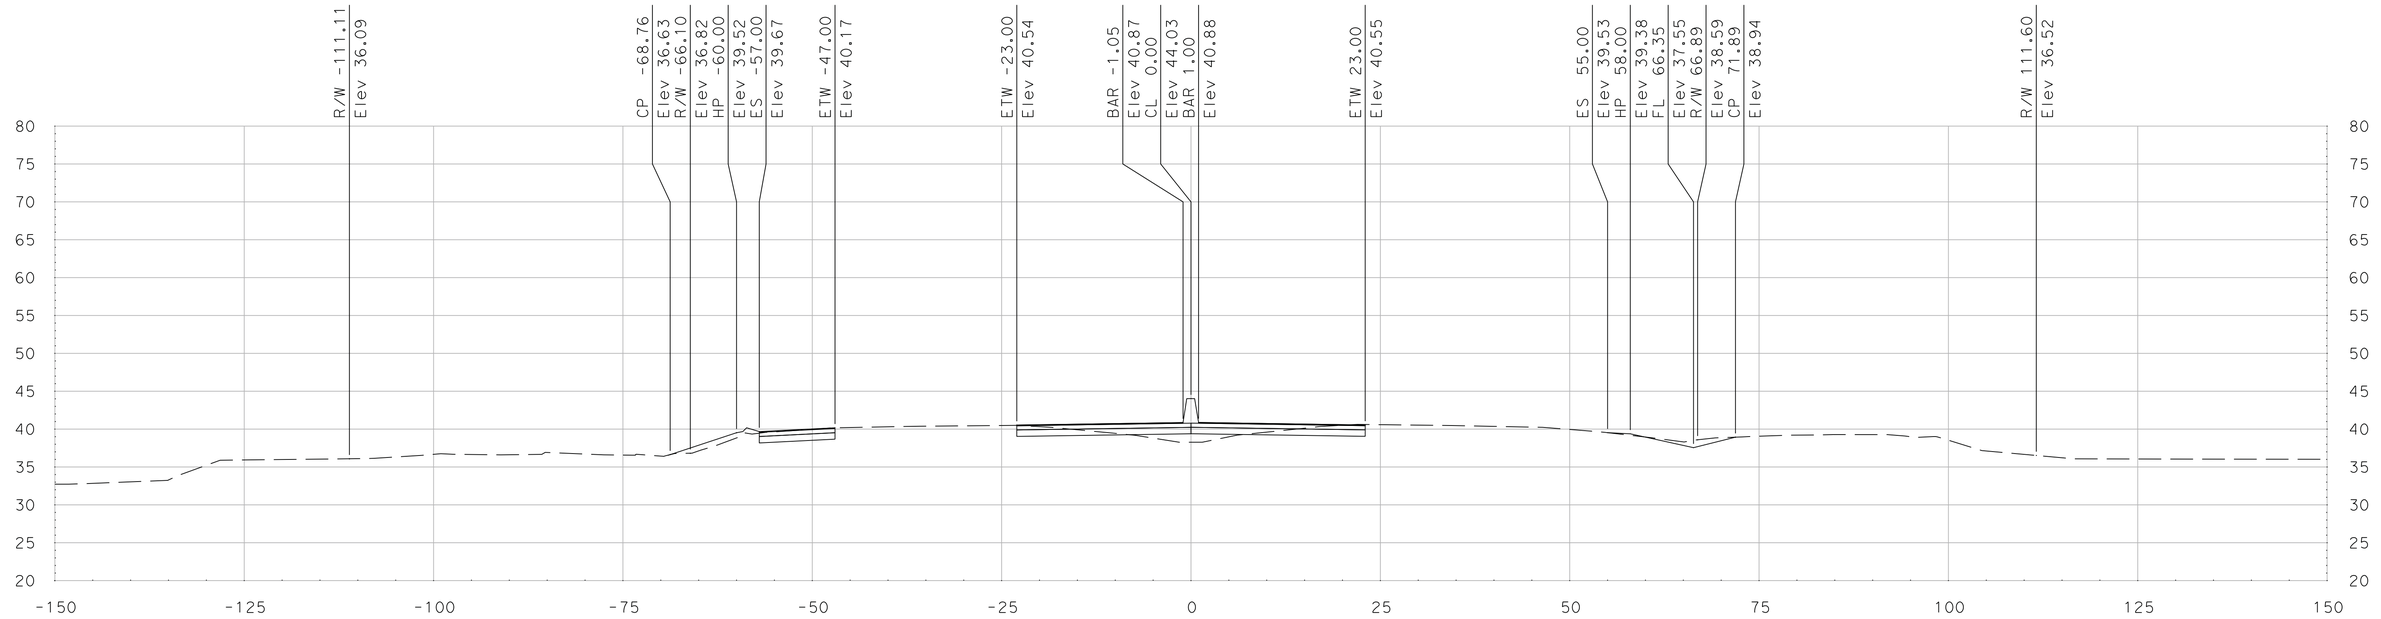

"SR 99" Sta 542+75.00

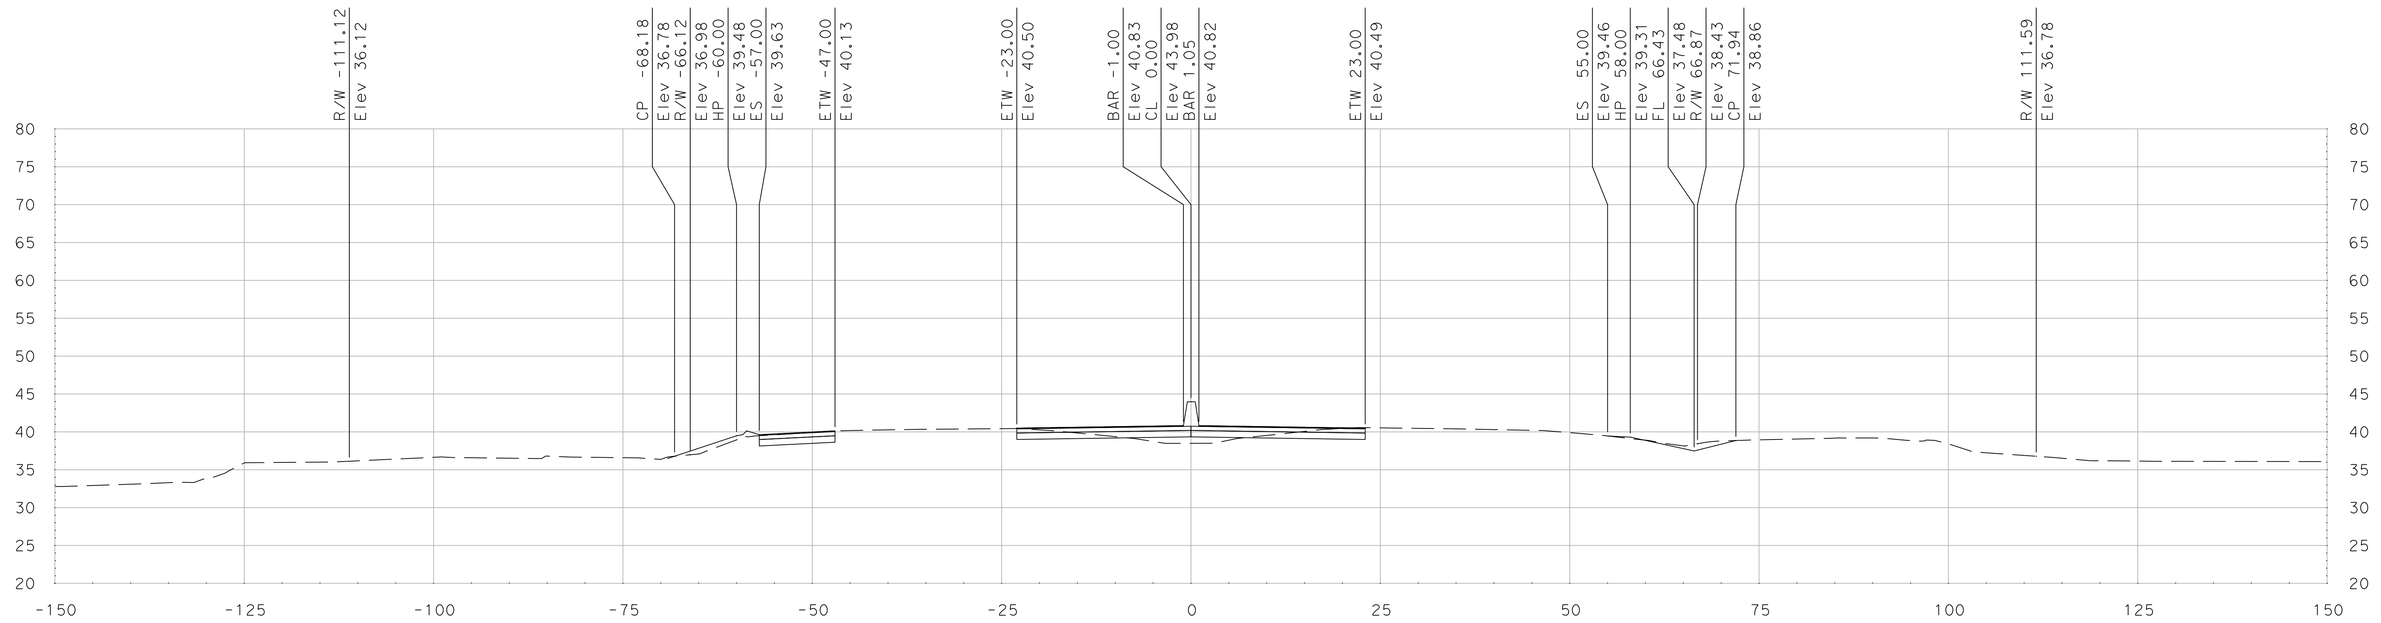

"SR 99" Sta 542+50.00

SCALE
HORIZONTAL: 1"=10'
VERTICAL: 1"=10'

DATE: 5/18/2011

ALL DIMENSIONS ARE IN US SURVEY FEET

FOR EARTHWORK DEVELOPMENT ONLY

Dist	COUNTY	ROUTE	POST MILES TOTAL PROJECT	SHEET No.	TOTAL SHEETS
10	SJ	99	4.9/14.2		
CONTRACT No.			10-0E6114		
PROJECT ID			1000020440		

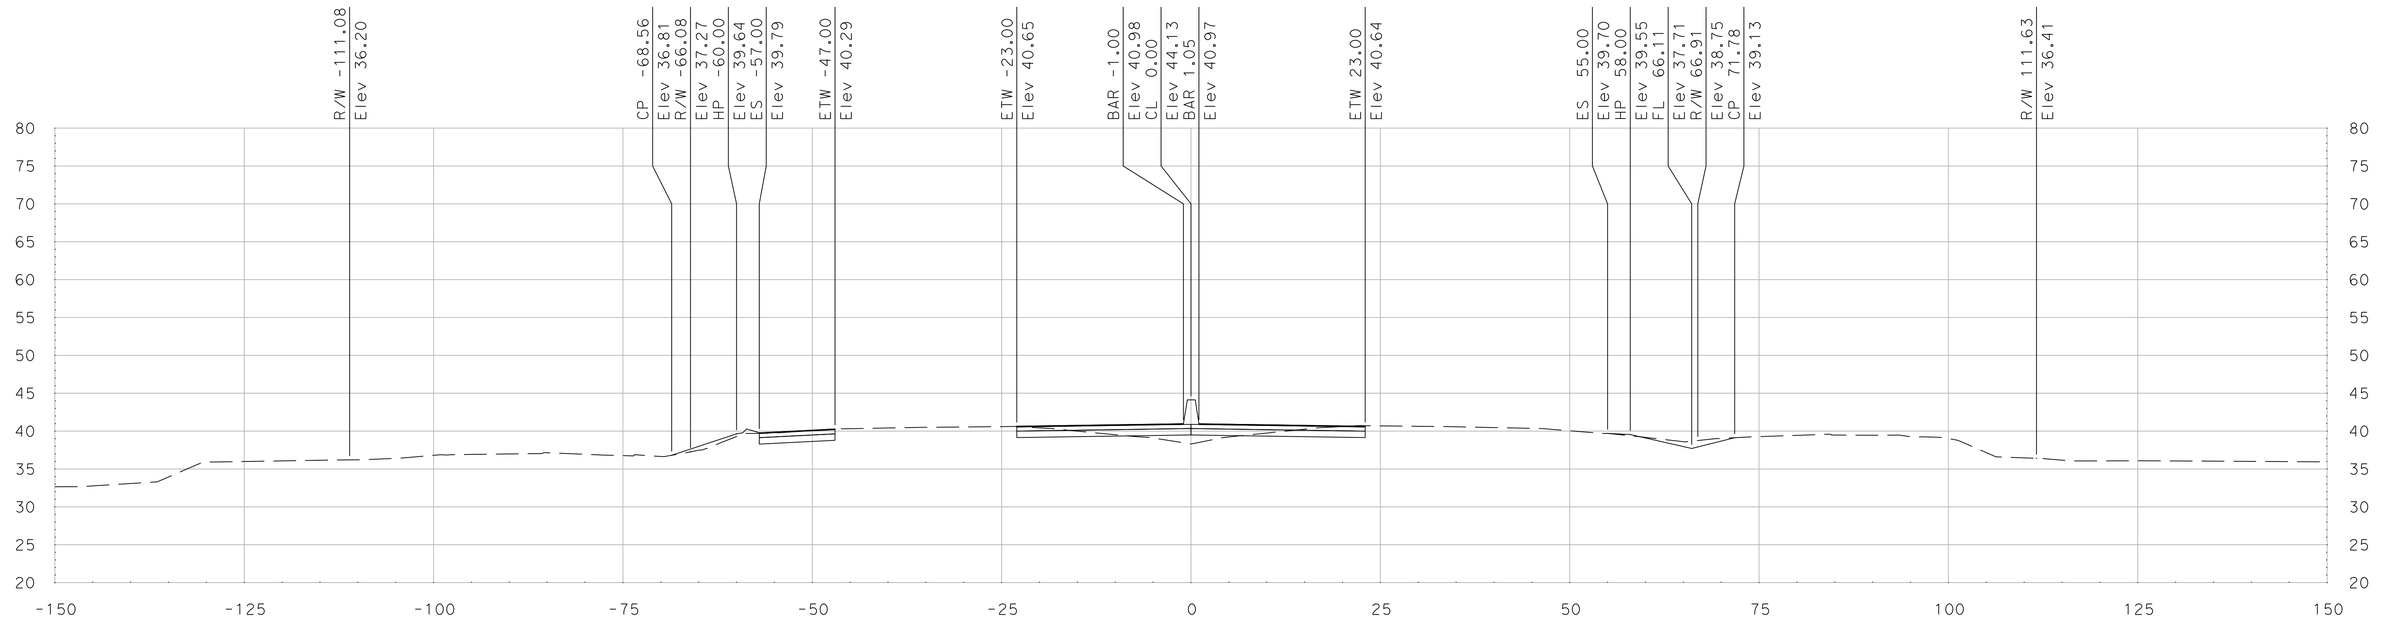

"SR 99" Sta 543+25.00

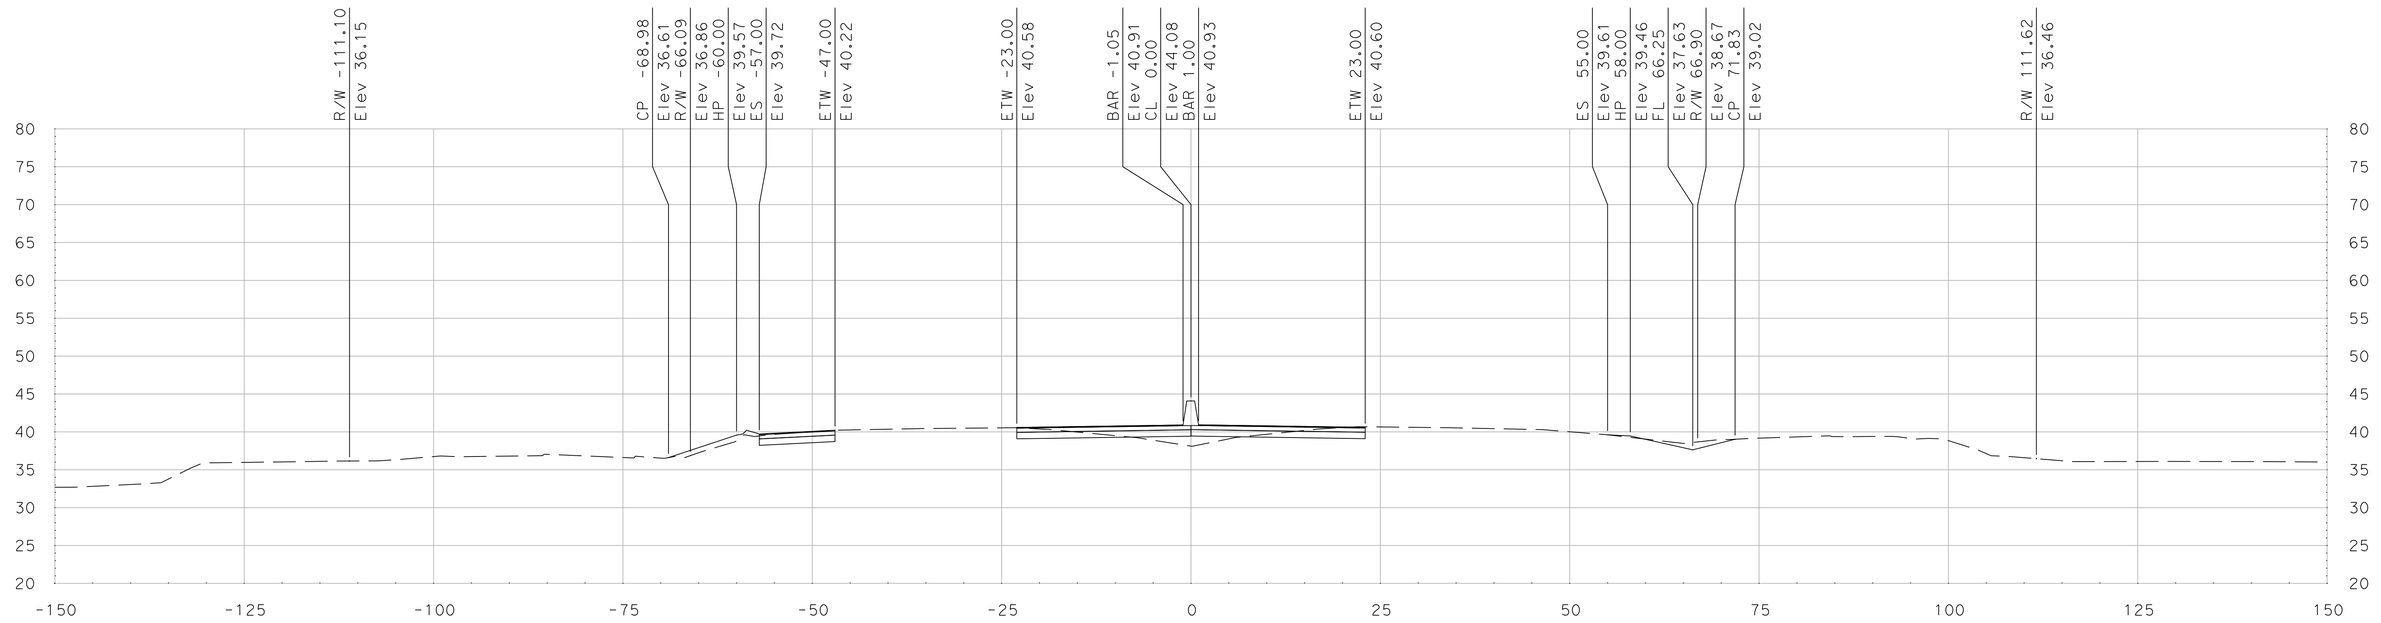

"SR 99" Sta 543+00.00

SCALE
HORIZONTAL: 1"=10'
VERTICAL: 1"=10'

DATE: 5/18/2011

ALL DIMENSIONS ARE IN US SURVEY FEET

FOR EARTHWORK DEVELOPMENT ONLY

Dist	COUNTY	ROUTE	POST MILES TOTAL PROJECT	SHEET No.	TOTAL SHEETS
10	SJ	99	4.9/14.2		
CONTRACT No.			10-0E6114		
PROJECT ID			1000020440		

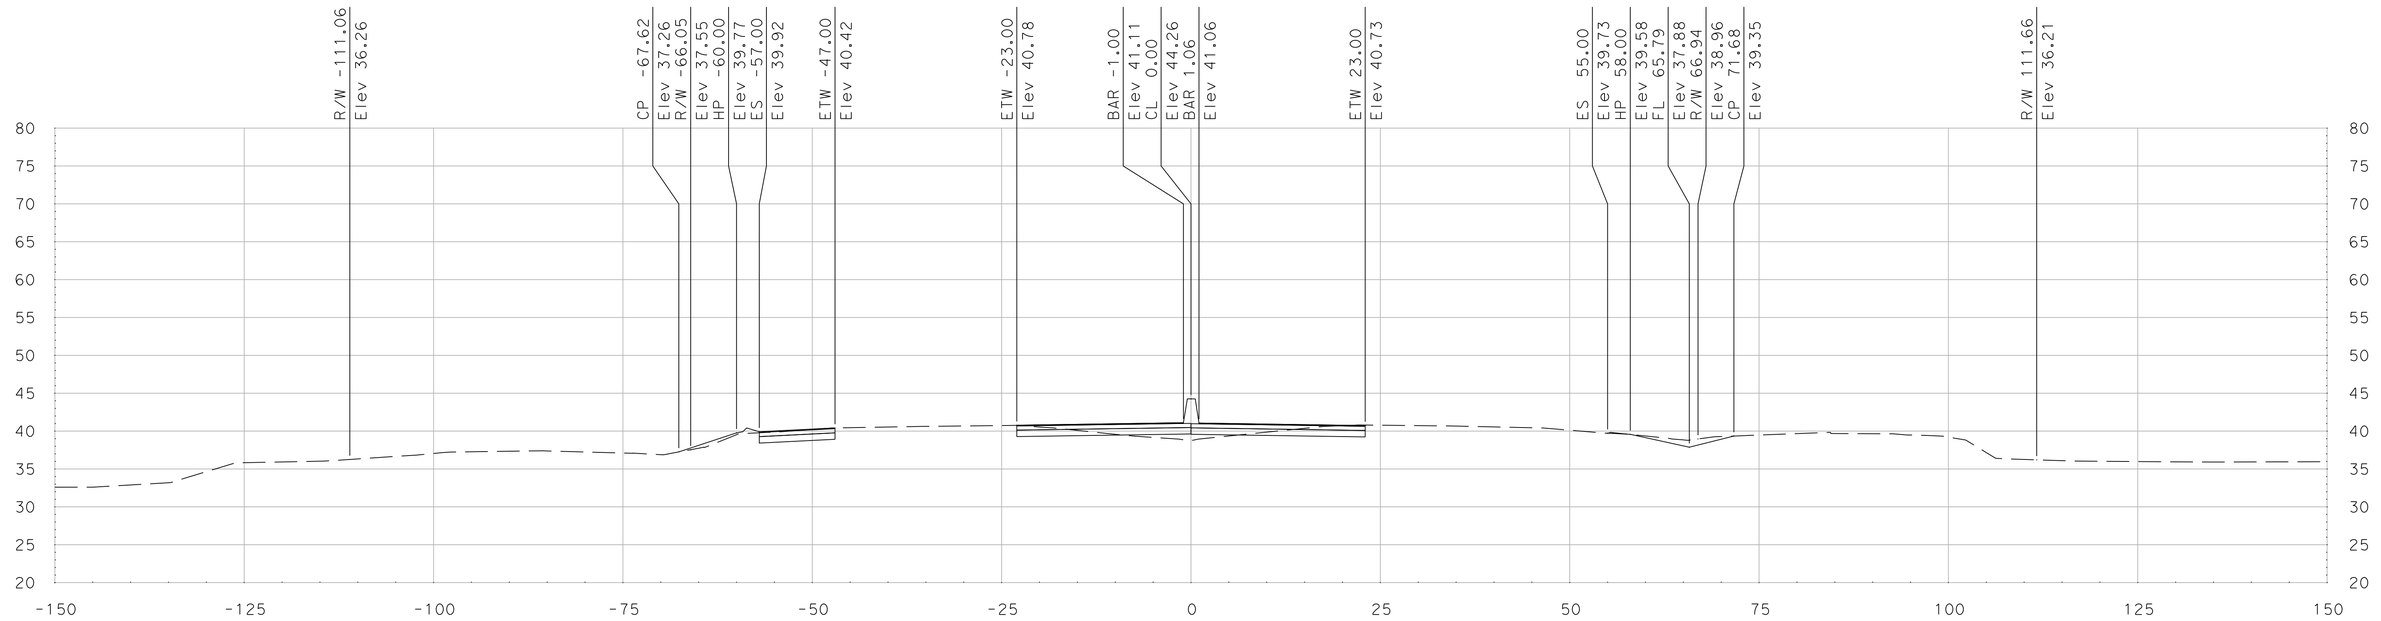

"SR 99" Sta 543+75.00

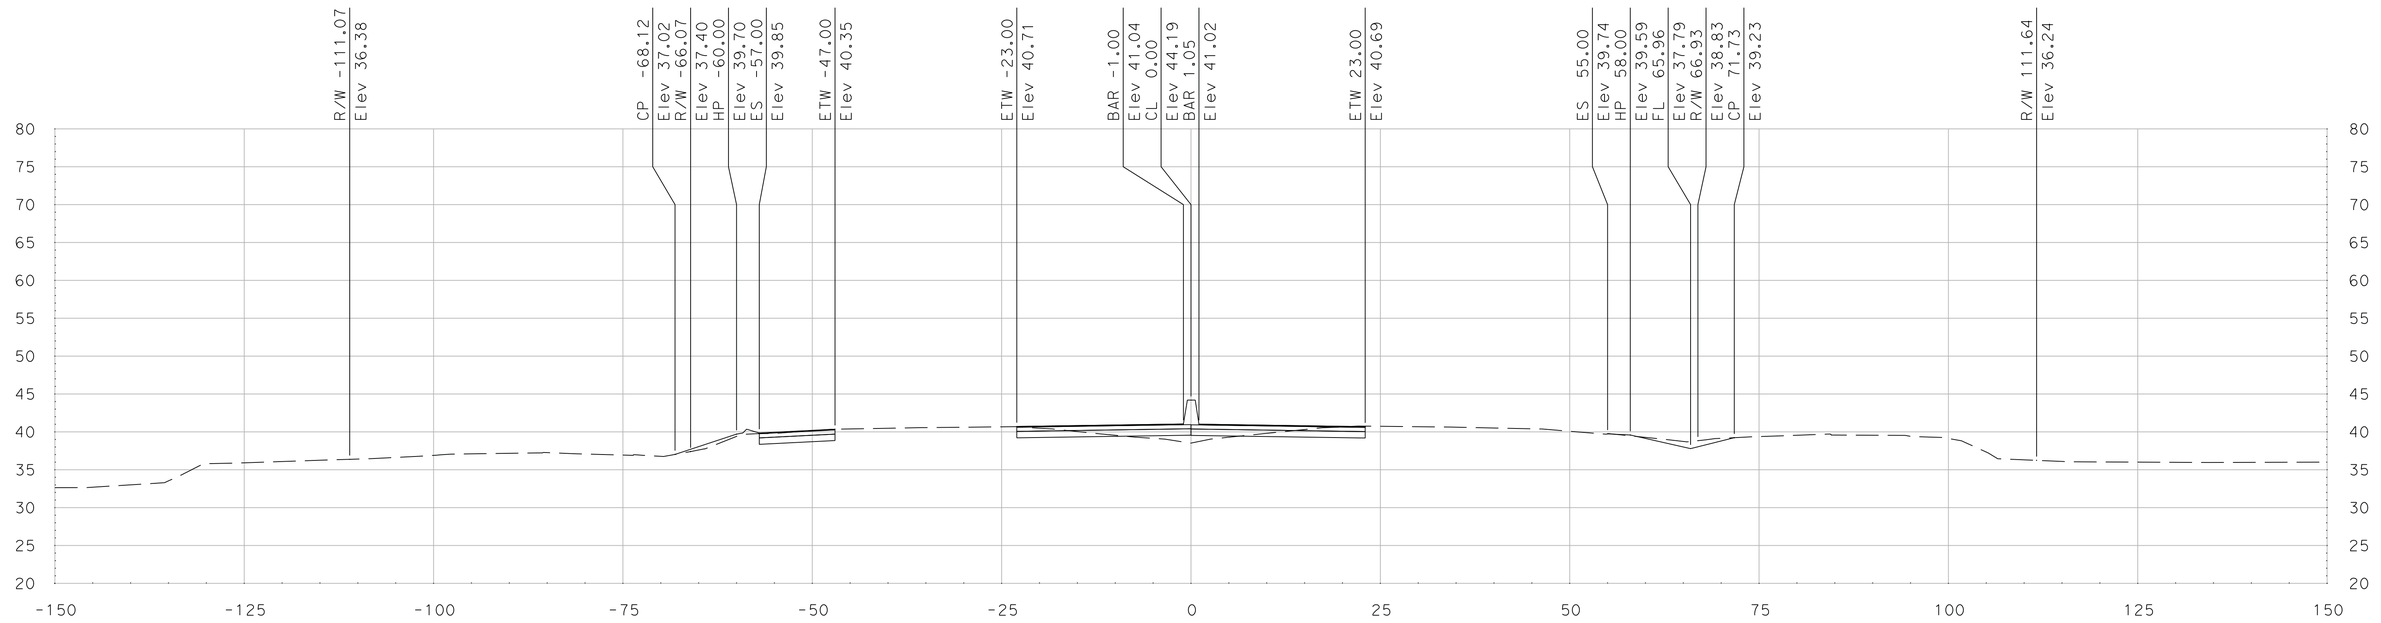

"SR 99" Sta 543+50.00

SCALE
HORIZONTAL: 1"=10'
VERTICAL: 1"=10'

DATE: 5/18/2011

ALL DIMENSIONS ARE IN US SURVEY FEET

FOR EARTHWORK DEVELOPMENT ONLY

Dist	COUNTY	ROUTE	POST MILES TOTAL PROJECT	SHEET No.	TOTAL SHEETS
10	SJ	99	4.9/14.2		
CONTRACT No.			10-0E6114		
PROJECT ID			1000020440		

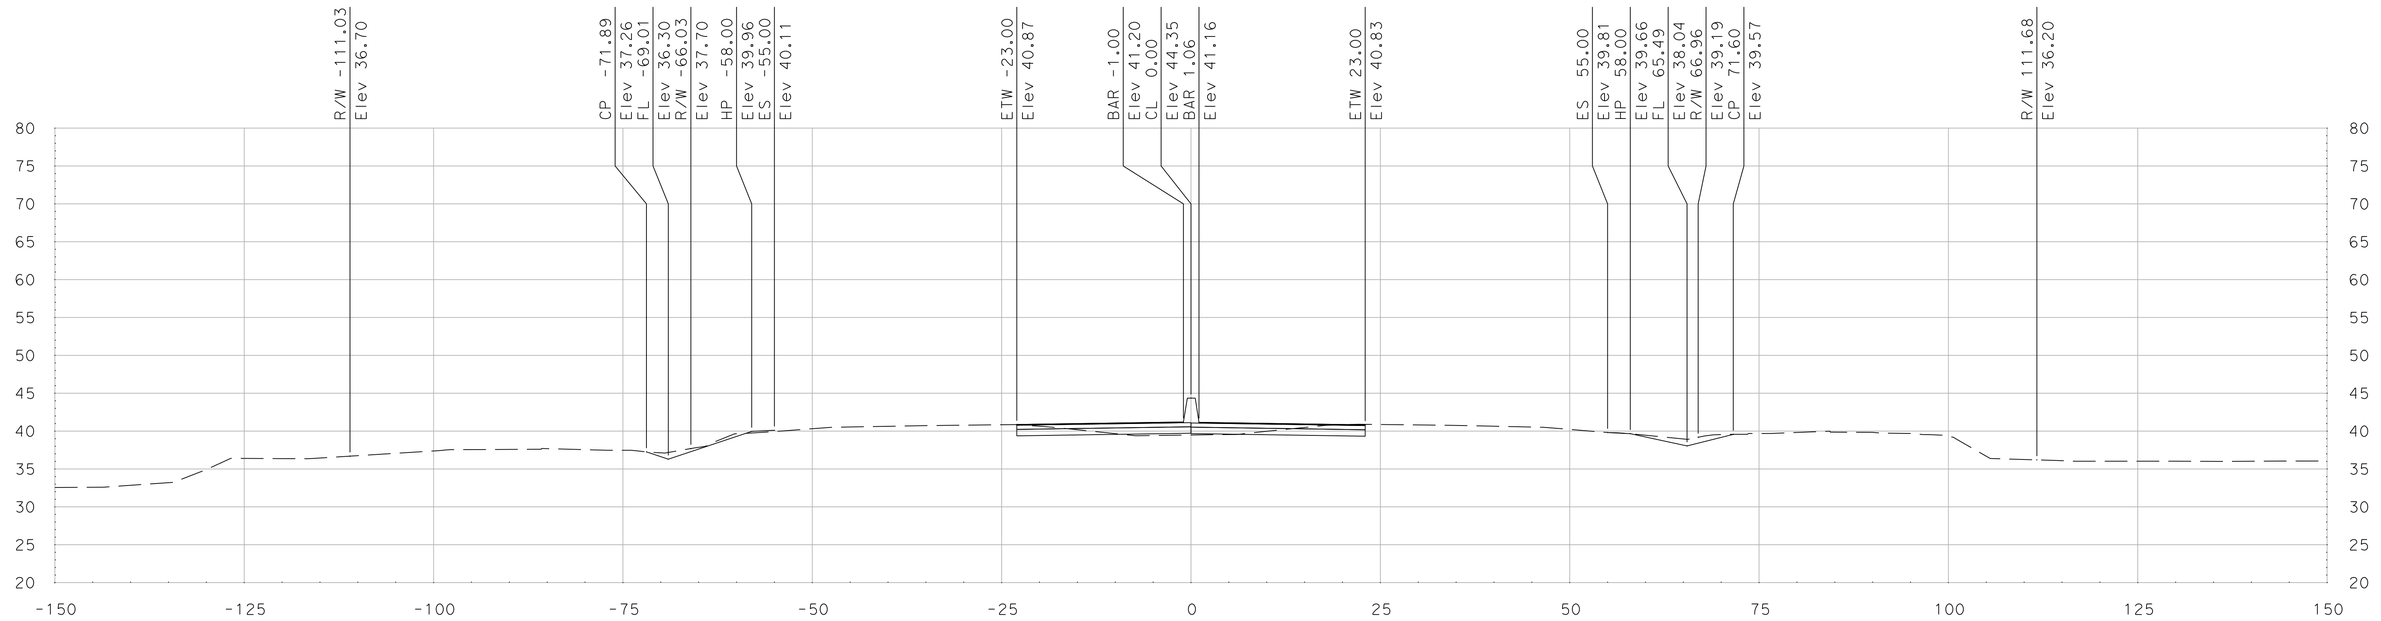

"SR 99" Sta 544+20.02

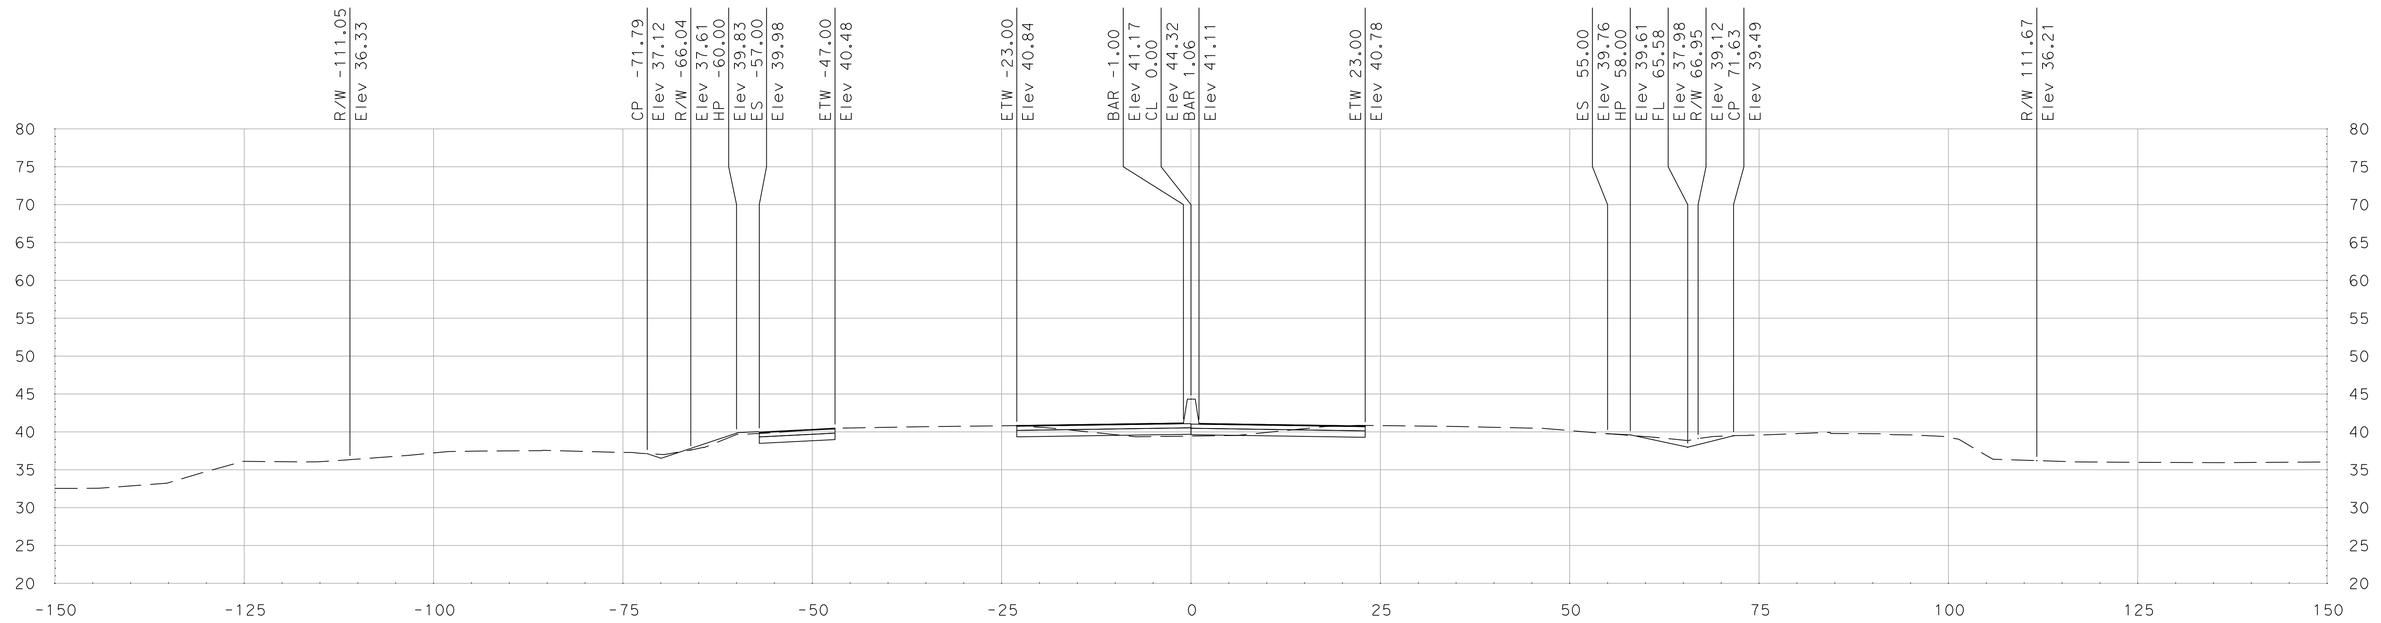

"SR 99" Sta 544+00.00

SCALE
HORIZONTAL: 1"=10'
VERTICAL: 1"=10'

DATE: 5/18/2011

ALL DIMENSIONS ARE IN US SURVEY FEET

FOR EARTHWORK DEVELOPMENT ONLY

Dist	COUNTY	ROUTE	POST MILES TOTAL PROJECT	SHEET No.	TOTAL SHEETS
10	SJ	99	4.9/14.2		
CONTRACT No.			10-0E6114		
PROJECT ID			1000020440		

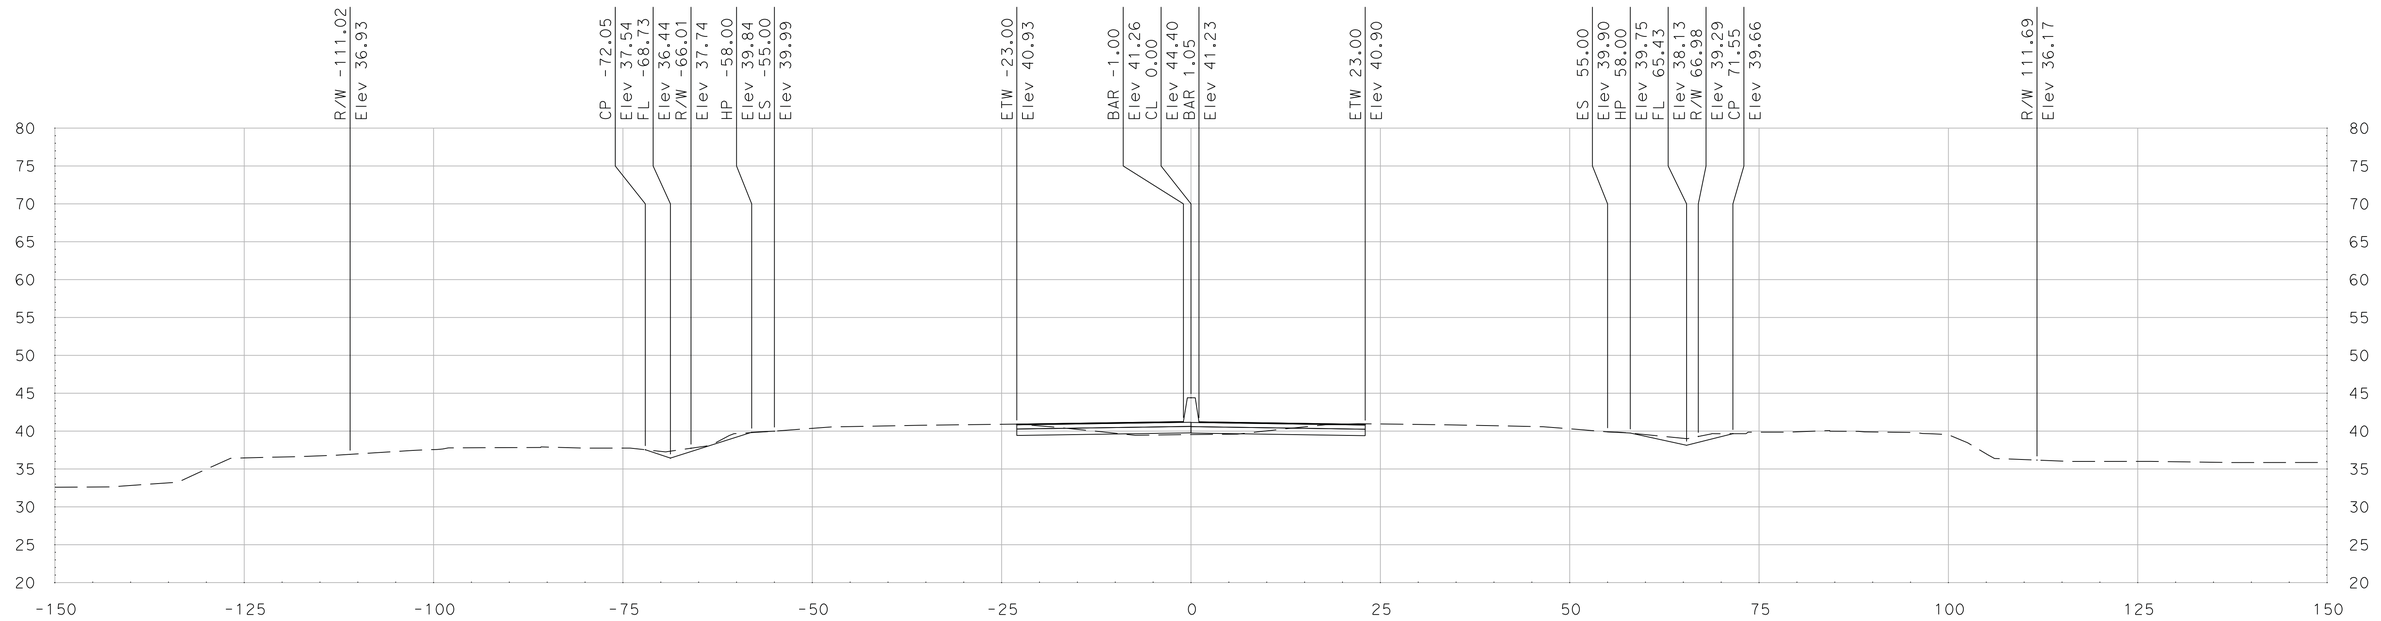

"SR 99" Sta 544+50.00

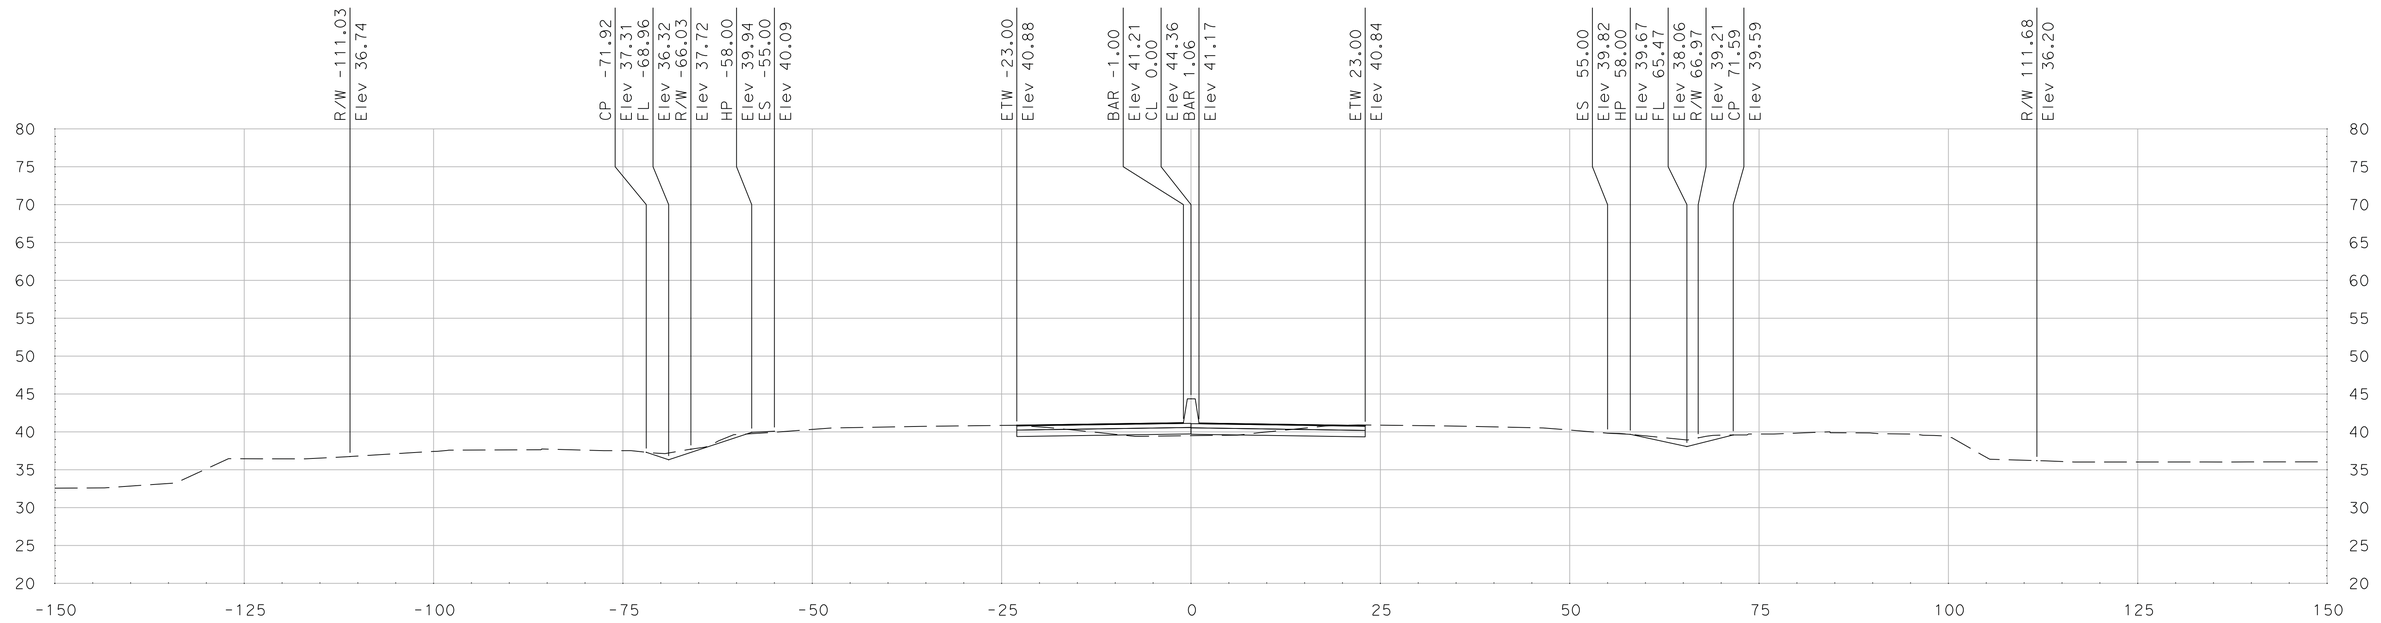

"SR 99" Sta 544+25.00

SCALE
HORIZONTAL: 1"=10'
VERTICAL: 1"=10'

DATE: 5/18/2011

ALL DIMENSIONS ARE IN US SURVEY FEET

FOR EARTHWORK DEVELOPMENT ONLY

Dist	COUNTY	ROUTE	POST MILES TOTAL PROJECT	SHEET No.	TOTAL SHEETS
10	SJ	99	4.9/14.2		
CONTRACT No.			10-0E6114		
PROJECT ID			1000020440		

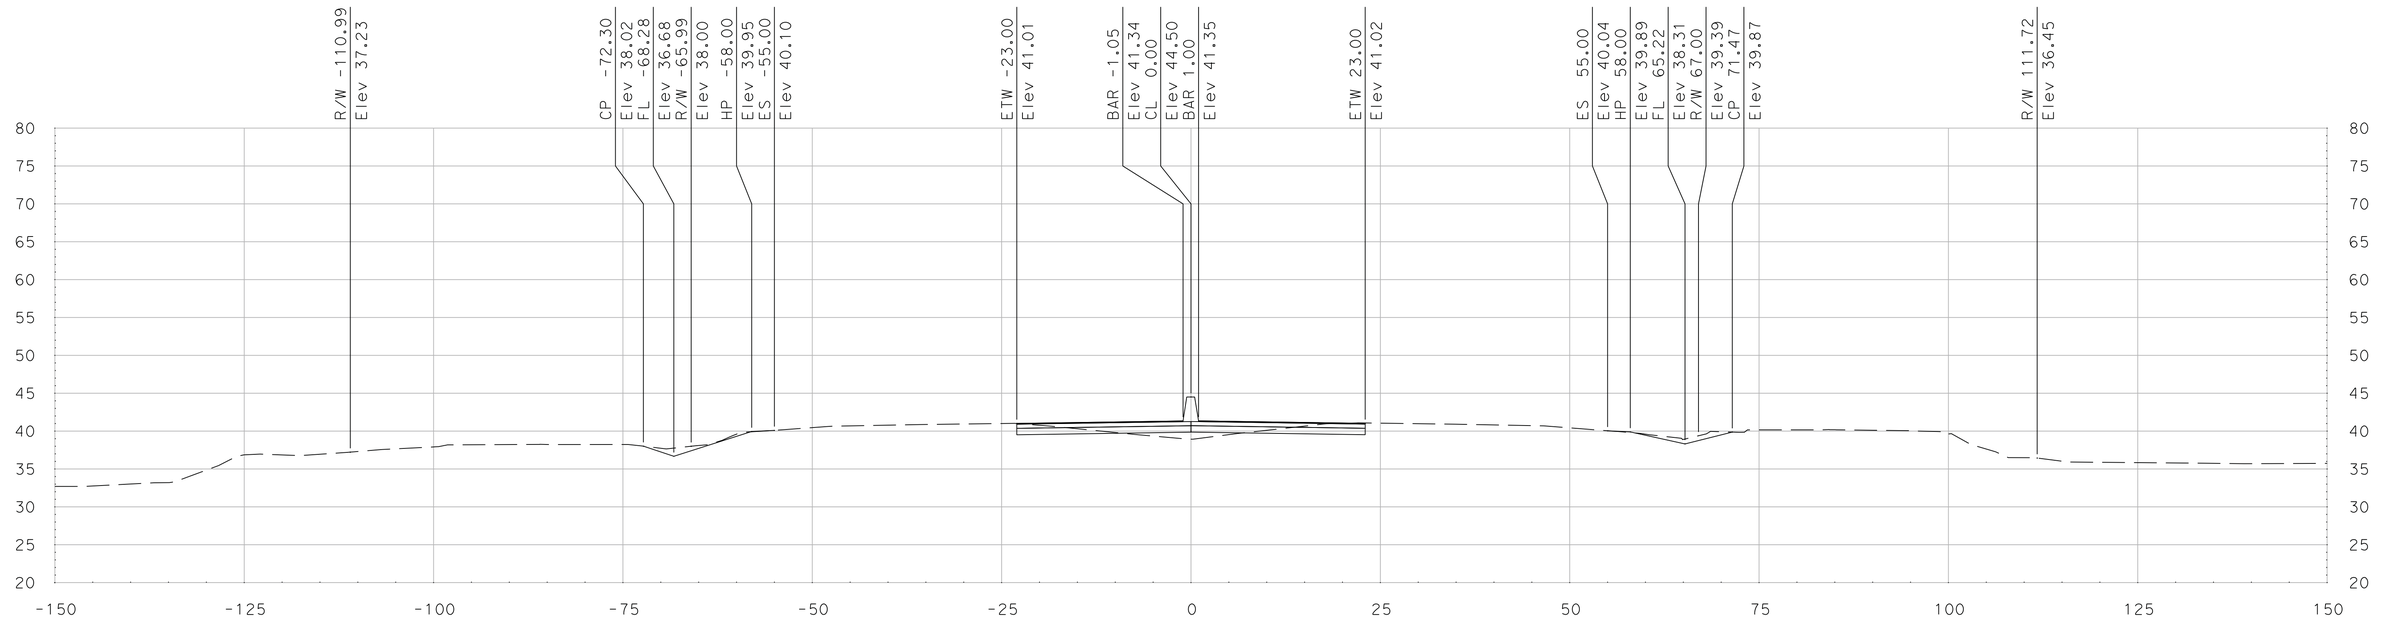

"SR 99" Sta 545+00.00

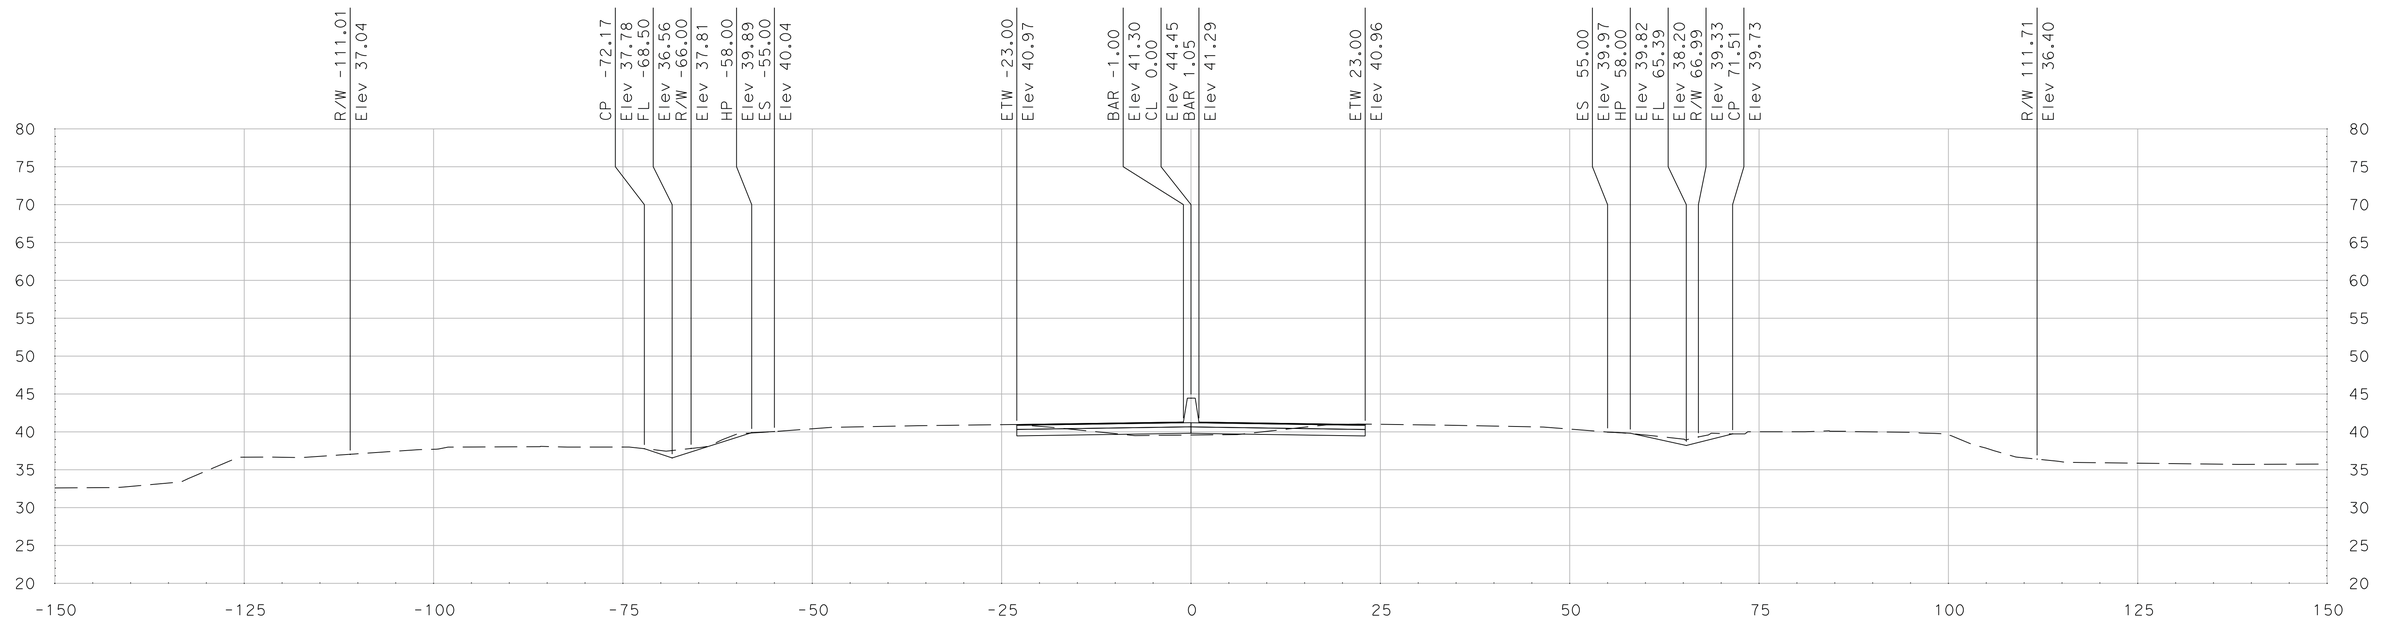

"SR 99" Sta 544+75.00

SCALE
HORIZONTAL: 1"=10'
VERTICAL: 1"=10'

DATE: 5/18/2011

ALL DIMENSIONS ARE IN US SURVEY FEET

FOR EARTHWORK DEVELOPMENT ONLY

Dist	COUNTY	ROUTE	POST MILES TOTAL PROJECT	SHEET No.	TOTAL SHEETS
10	SJ	99	4.9/14.2		
CONTRACT No.			10-0E6114		
PROJECT ID			1000020440		

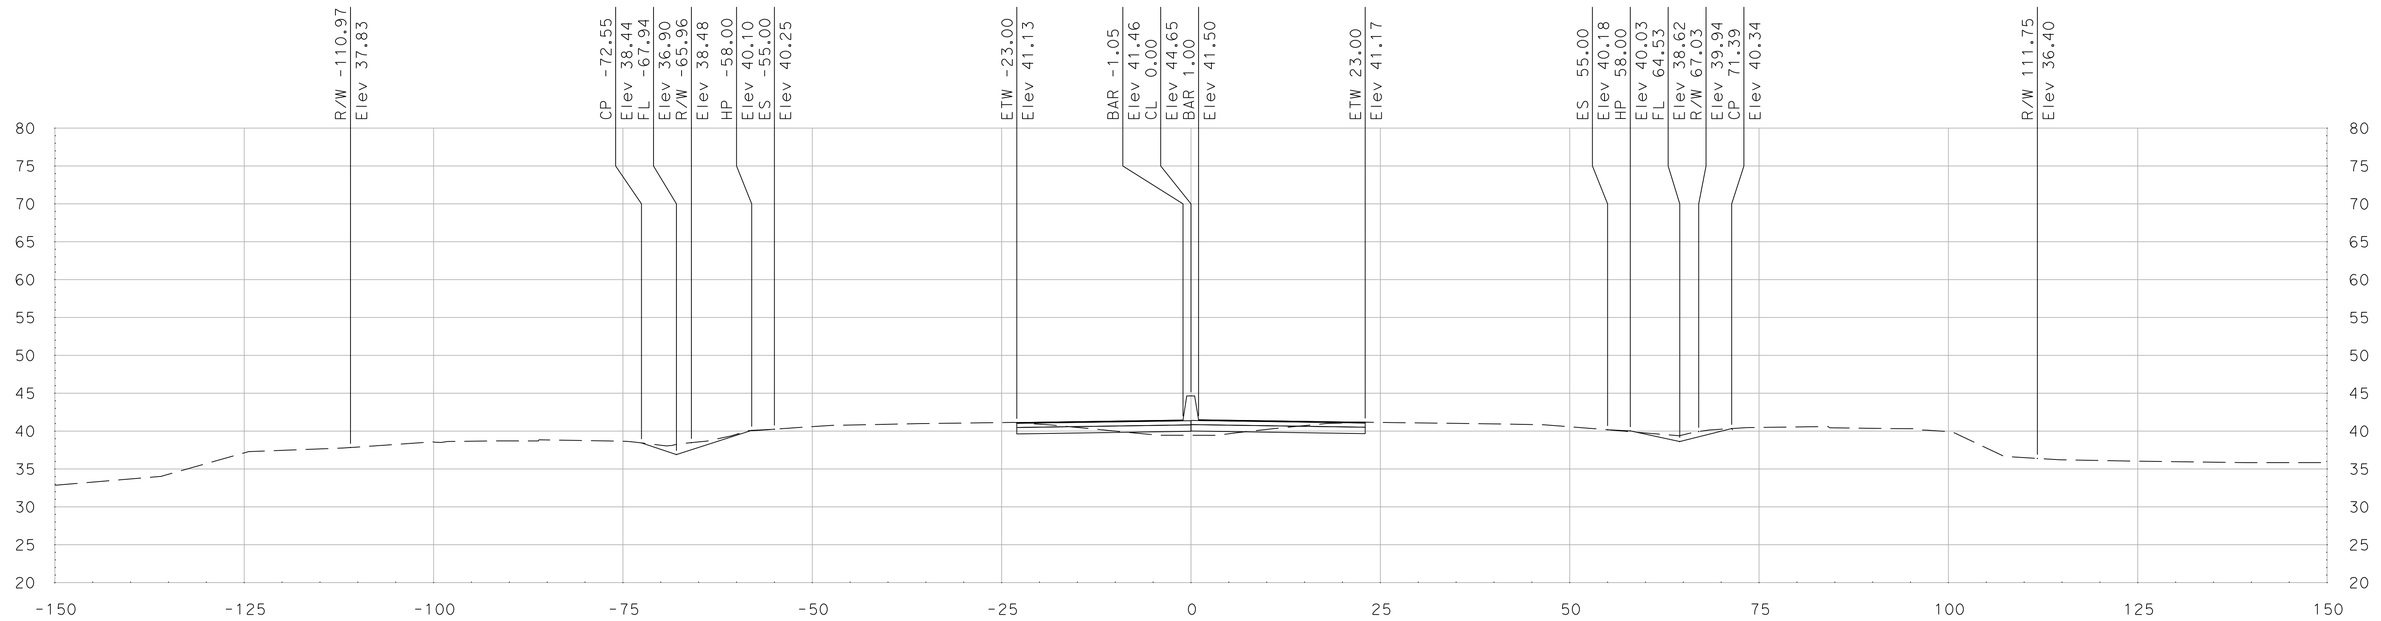

"SR 99" Sta 545+50.00

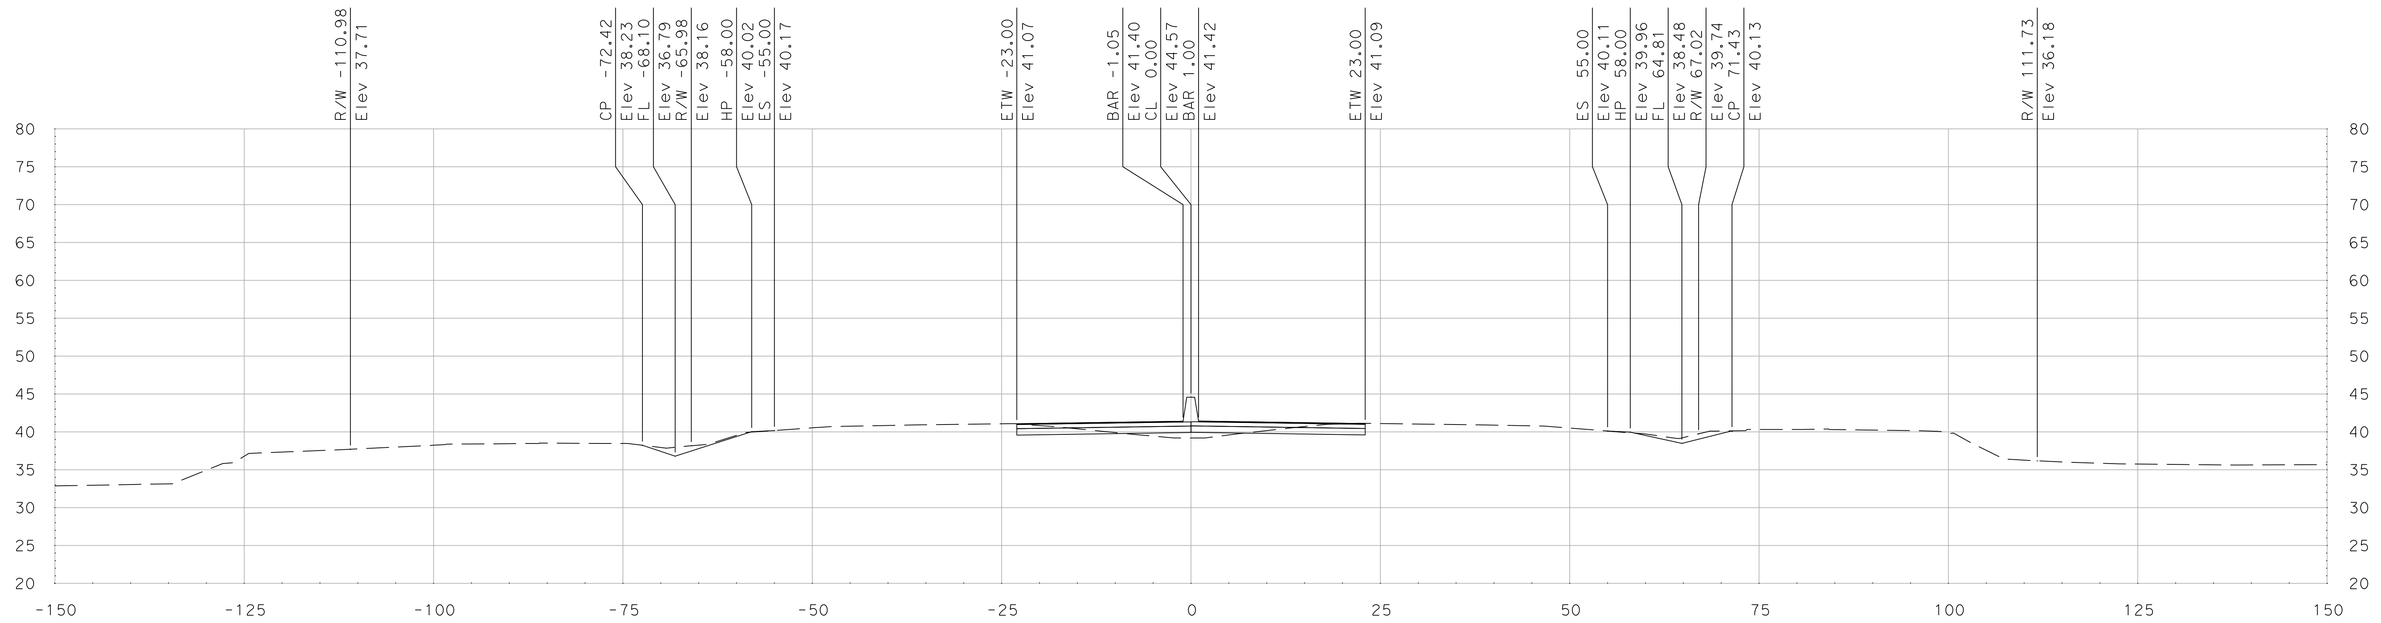

"SR 99" Sta 545+25.00

SCALE
HORIZONTAL: 1"=10'
VERTICAL: 1"=10'

DATE: 5/18/2011

ALL DIMENSIONS ARE IN US SURVEY FEET

FOR EARTHWORK DEVELOPMENT ONLY

Dist	COUNTY	ROUTE	POST MILES TOTAL PROJECT	SHEET No.	TOTAL SHEETS
10	SJ	99	4.9/14.2		
CONTRACT No.			10-0E6114		
PROJECT ID			1000020440		

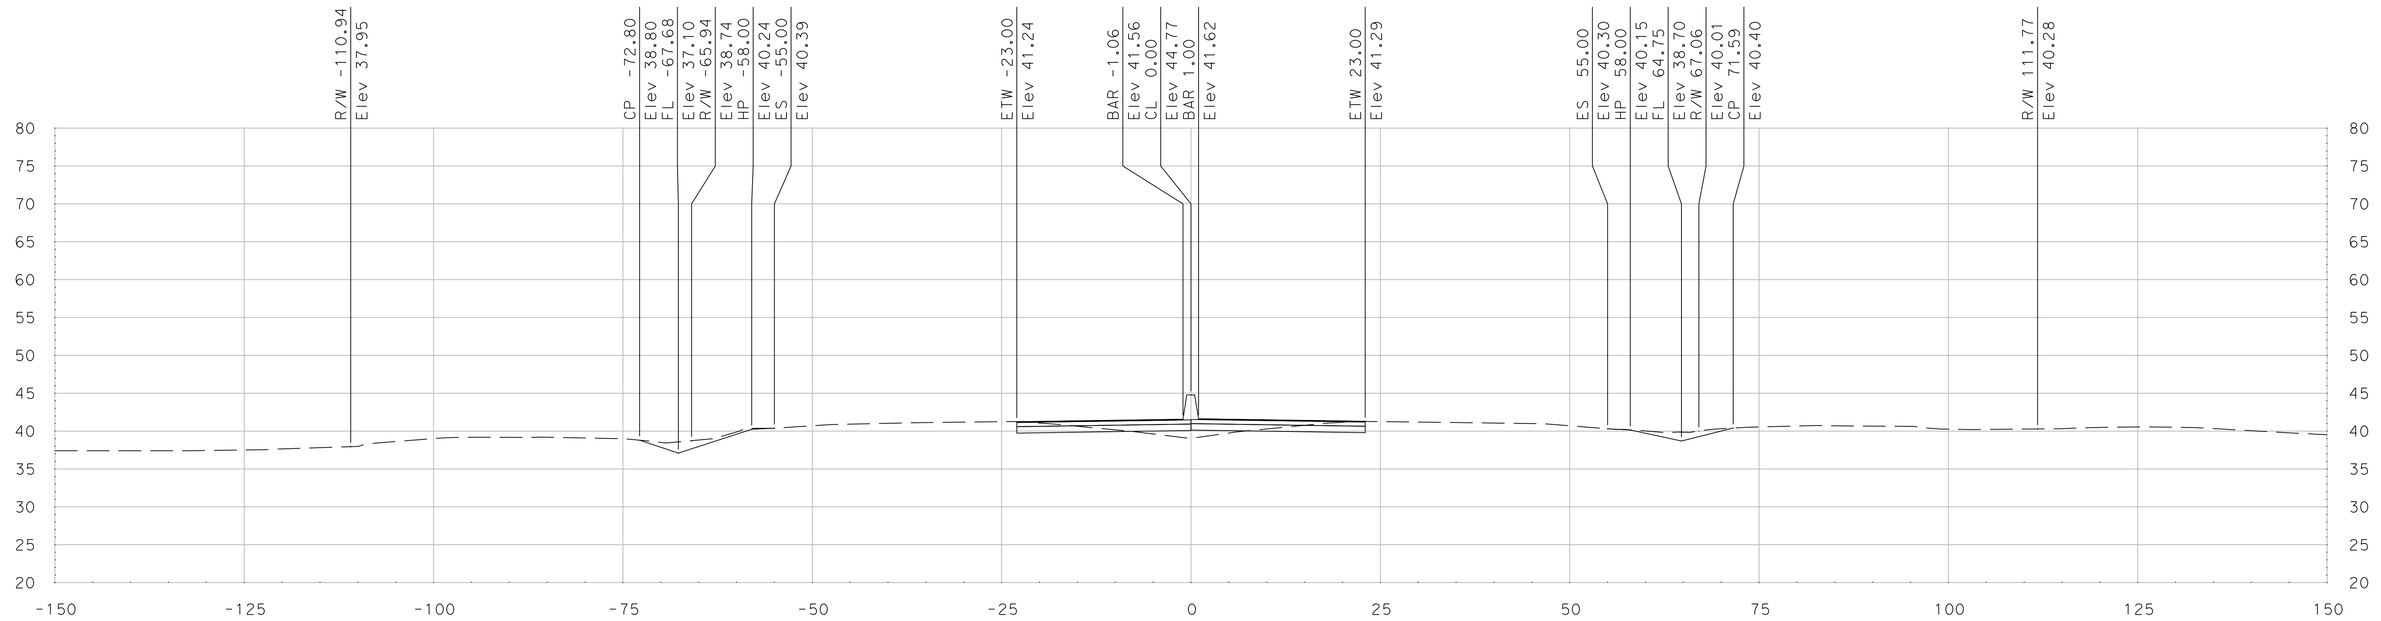

"SR 99" Sta 546+00.00

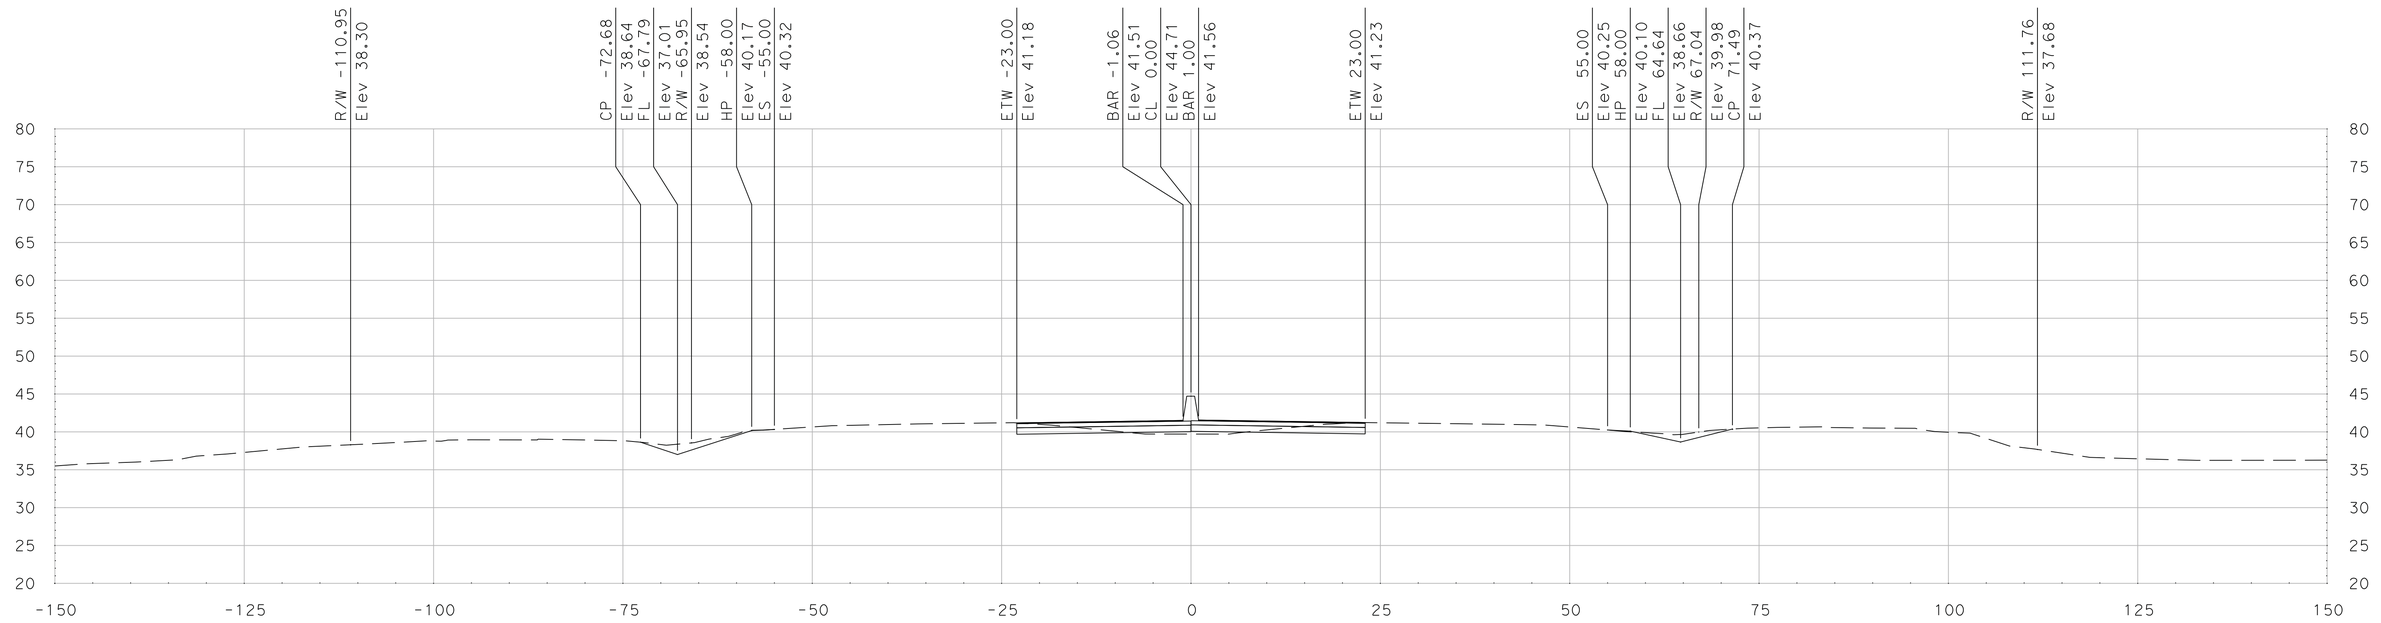

"SR 99" Sta 545+75.00

SCALE
HORIZONTAL: 1"=10'
VERTICAL: 1"=10'

DATE: 5/18/2011

ALL DIMENSIONS ARE IN US SURVEY FEET

FOR EARTHWORK DEVELOPMENT ONLY

Dist	COUNTY	ROUTE	POST MILES TOTAL PROJECT	SHEET No.	TOTAL SHEETS
10	SJ	99	4.9/14.2		
CONTRACT No.			10-0E6114		
PROJECT ID			1000020440		

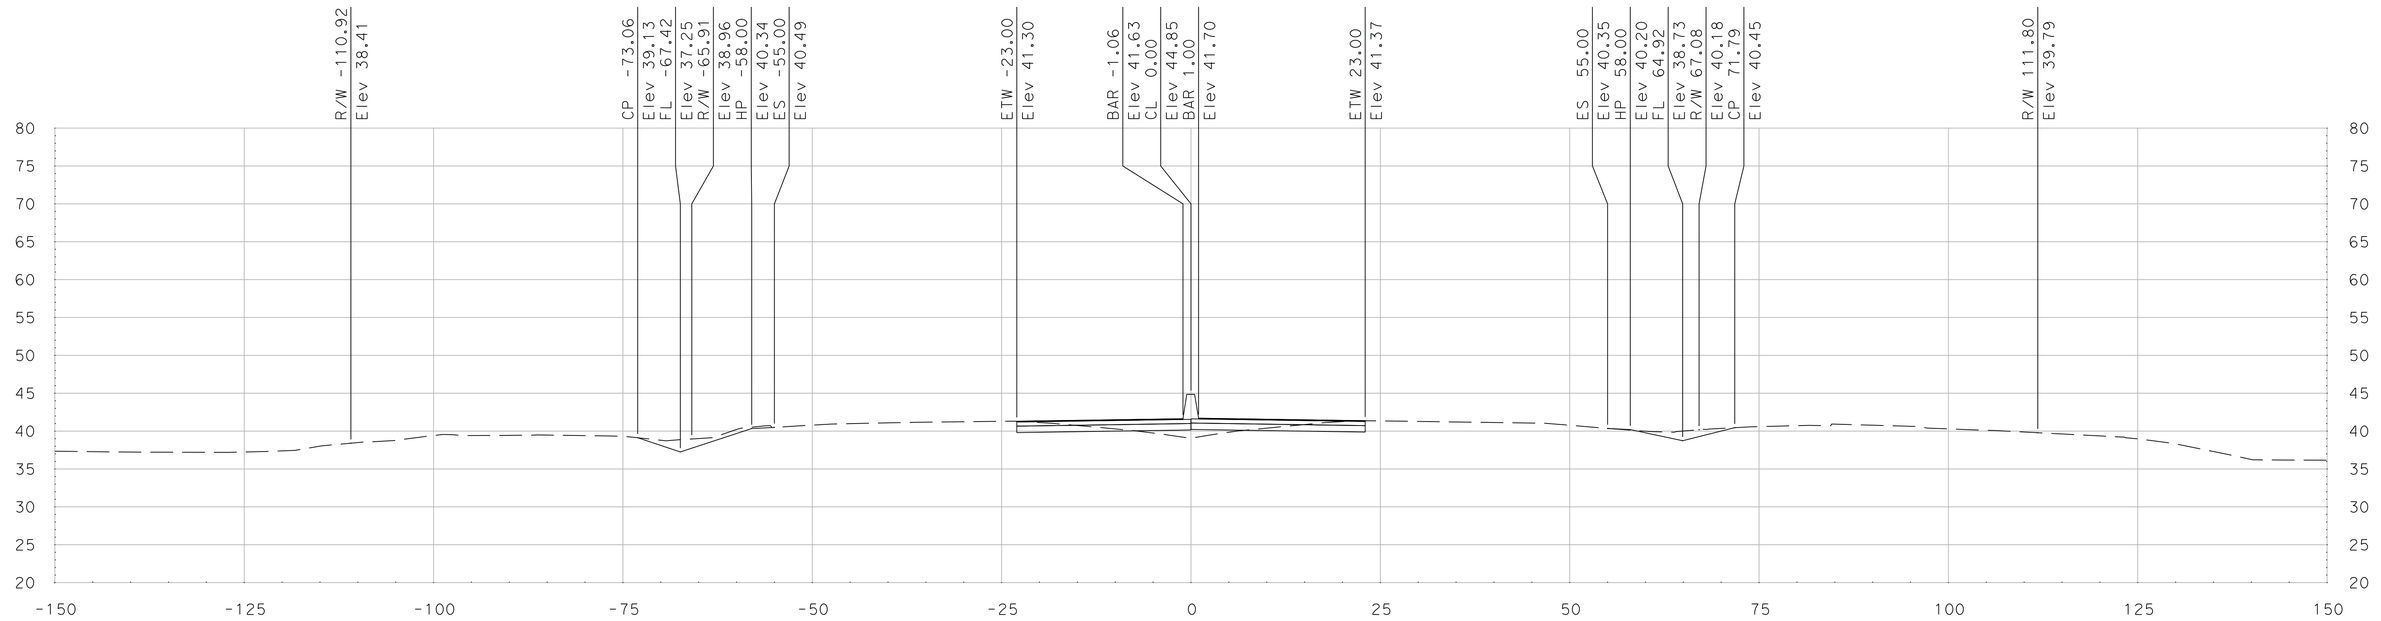

"SR 99" Sta 546+50.00

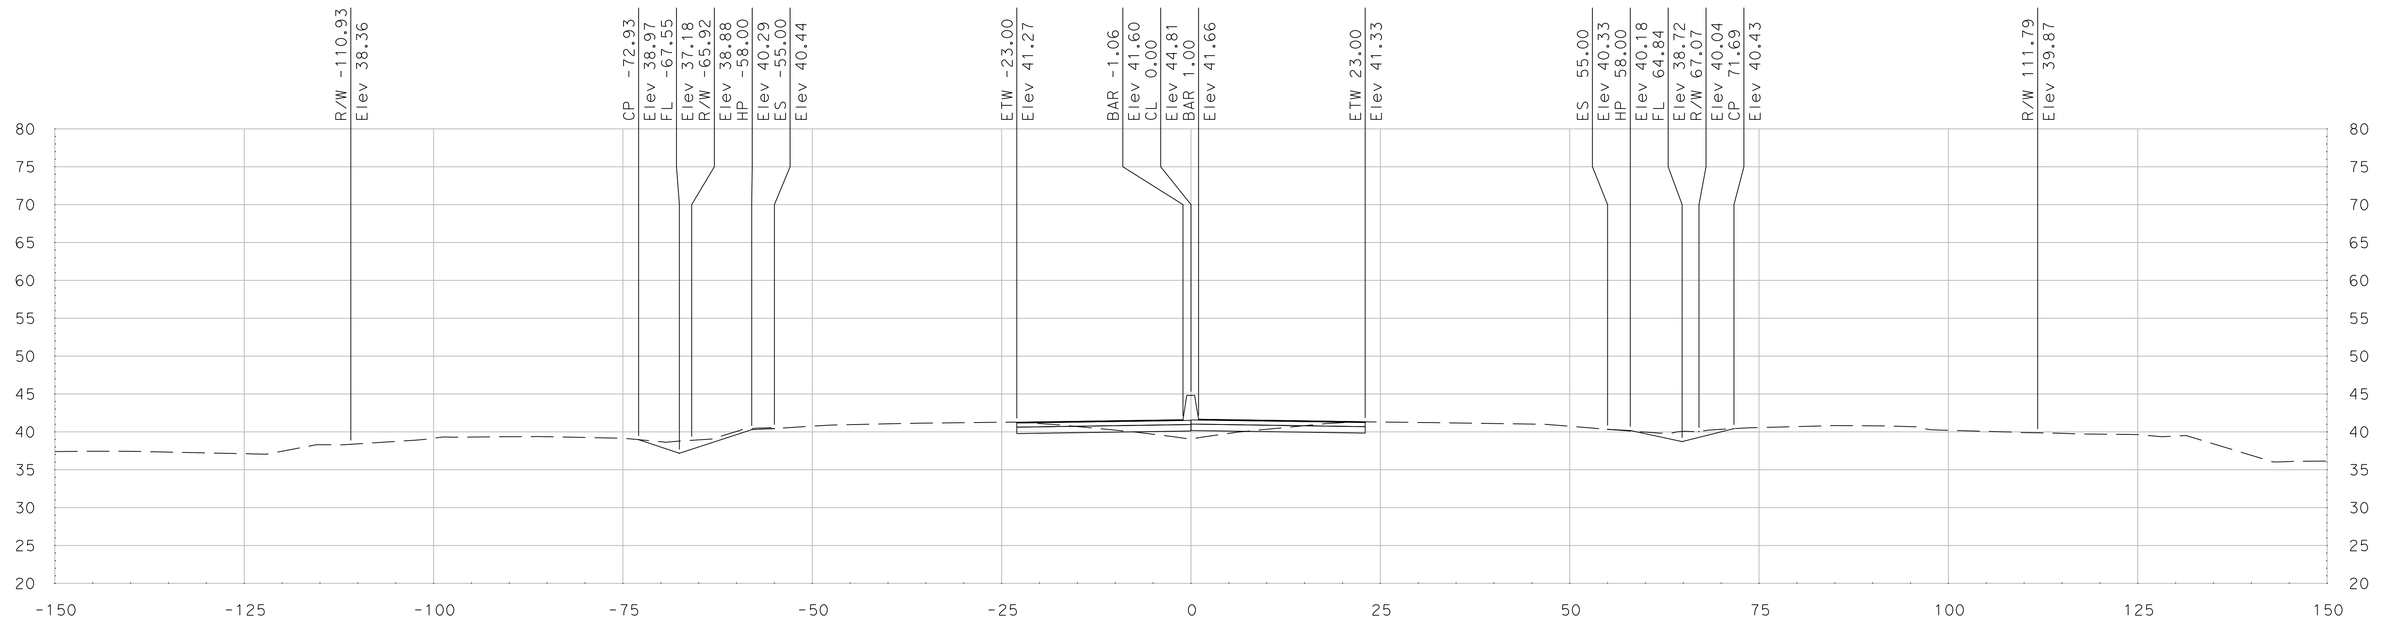

"SR 99" Sta 546+25.00

SCALE
HORIZONTAL: 1"=10'
VERTICAL: 1"=10'

DATE: 5/18/2011

ALL DIMENSIONS ARE IN US SURVEY FEET

FOR EARTHWORK DEVELOPMENT ONLY

Dist	COUNTY	ROUTE	POST MILES TOTAL PROJECT	SHEET No.	TOTAL SHEETS
10	SJ	99	4.9/14.2		
CONTRACT No.			10-0E6114		
PROJECT ID			1000020440		

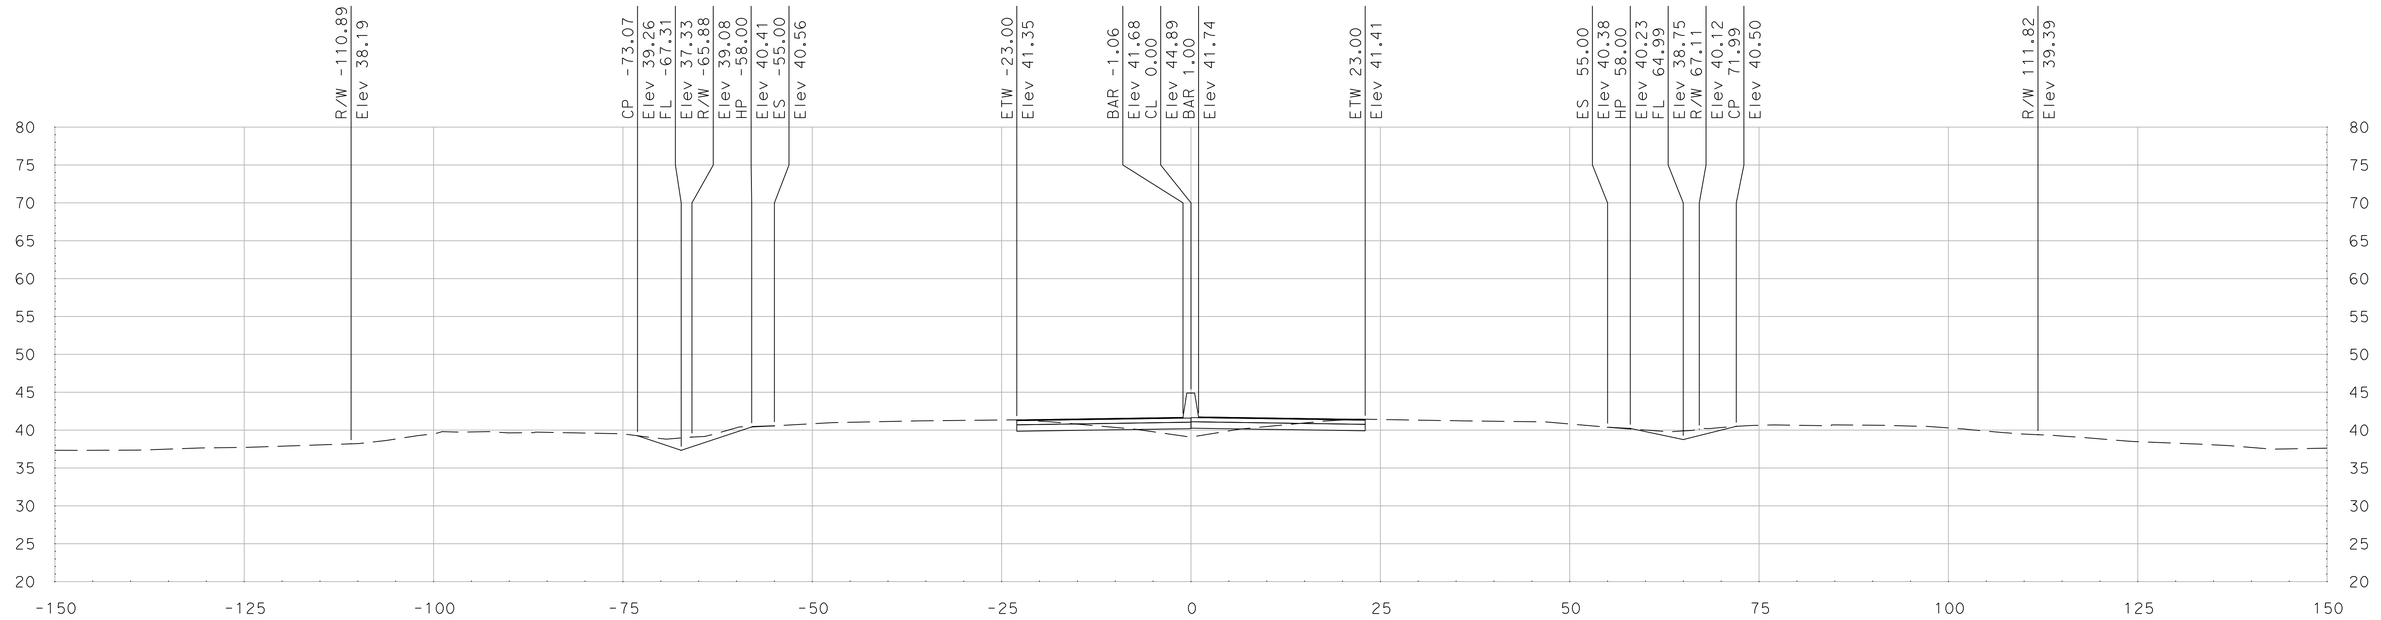

"SR 99" Sta 547+00.00

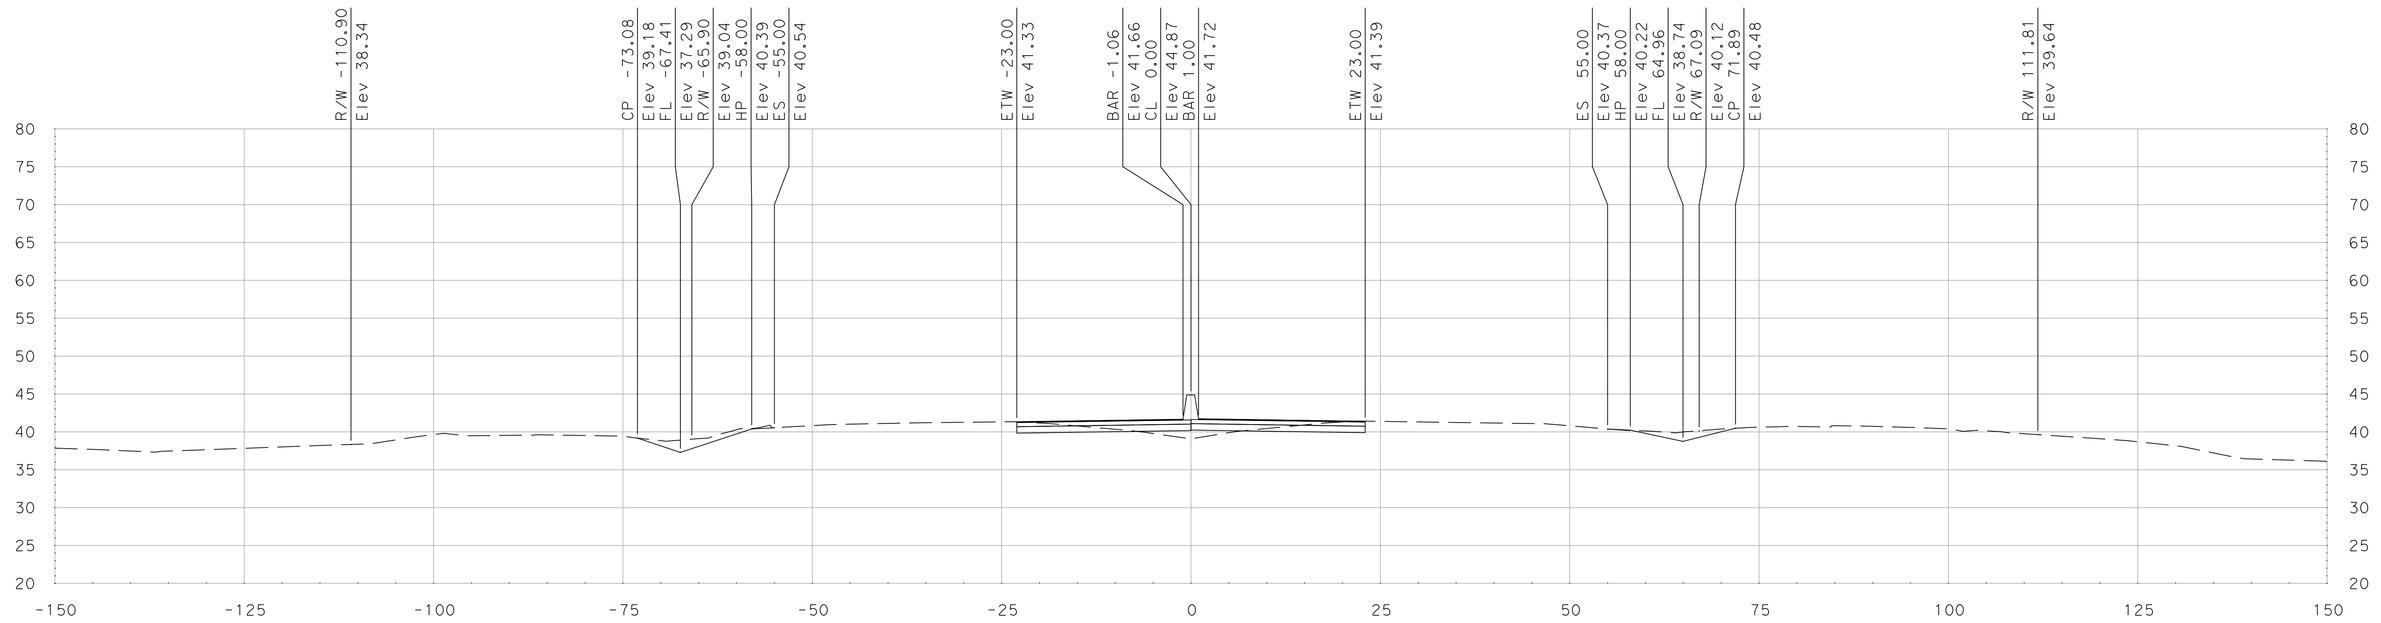

"SR 99" Sta 546+75.00

SCALE
HORIZONTAL: 1"=10'
VERTICAL: 1"=10'

DATE: 5/18/2011

ALL DIMENSIONS ARE IN US SURVEY FEET

FOR EARTHWORK DEVELOPMENT ONLY

Dist	COUNTY	ROUTE	POST MILES TOTAL PROJECT	SHEET No.	TOTAL SHEETS
10	SJ	99	4.9/14.2		
CONTRACT No.			10-0E6114		
PROJECT ID			1000020440		

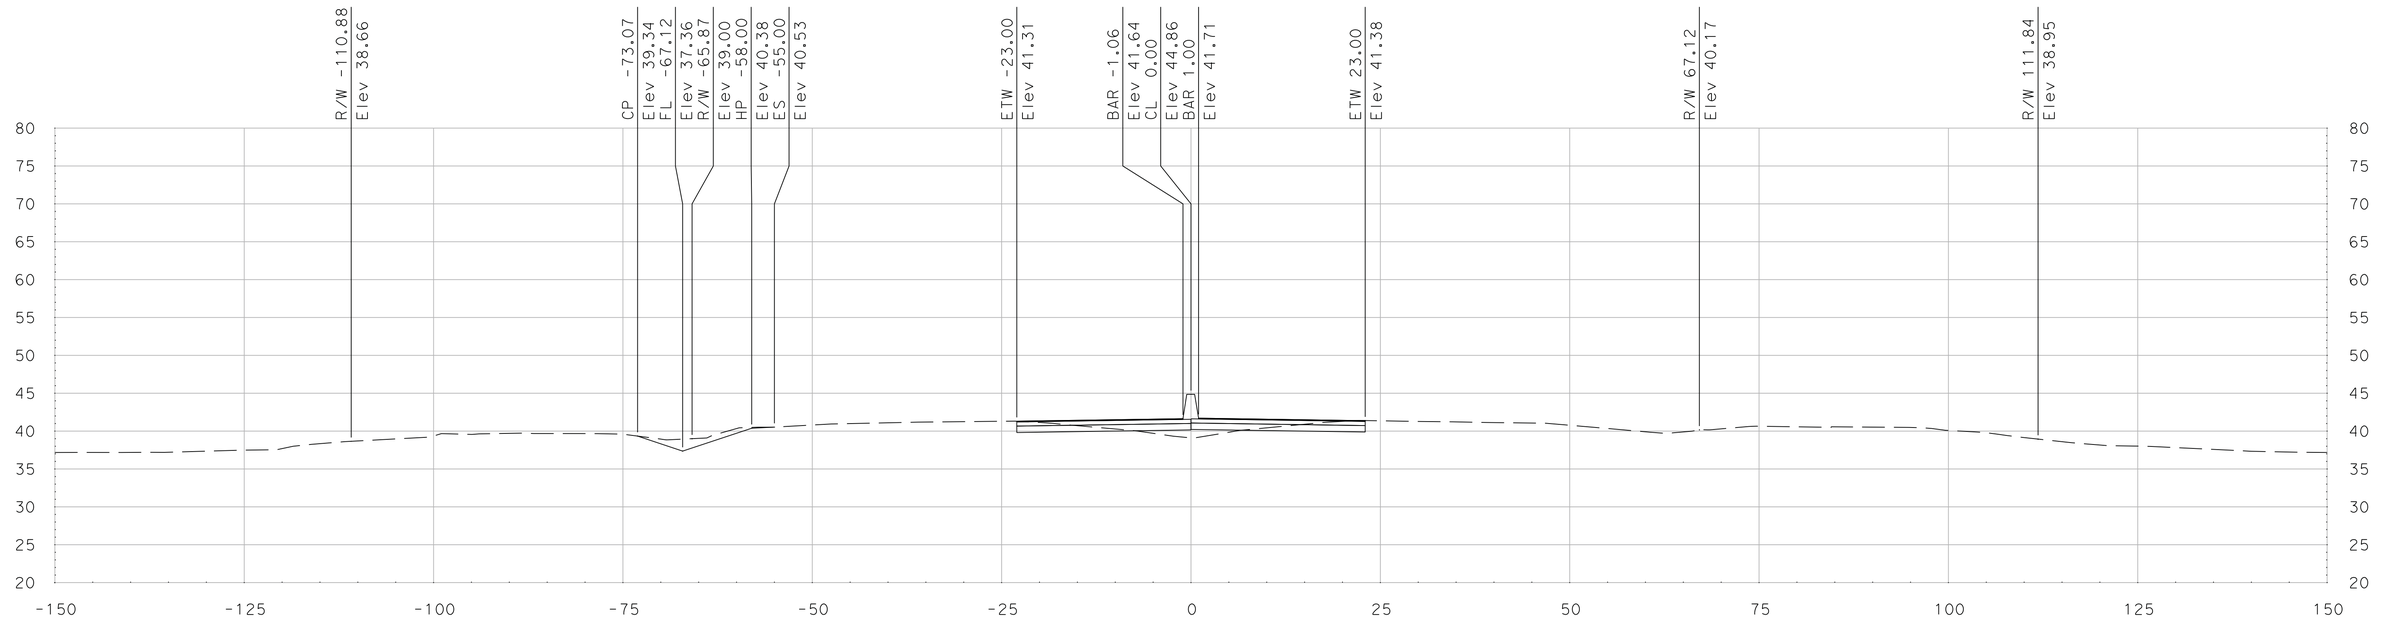

"SR 99" Sta 547+25.00

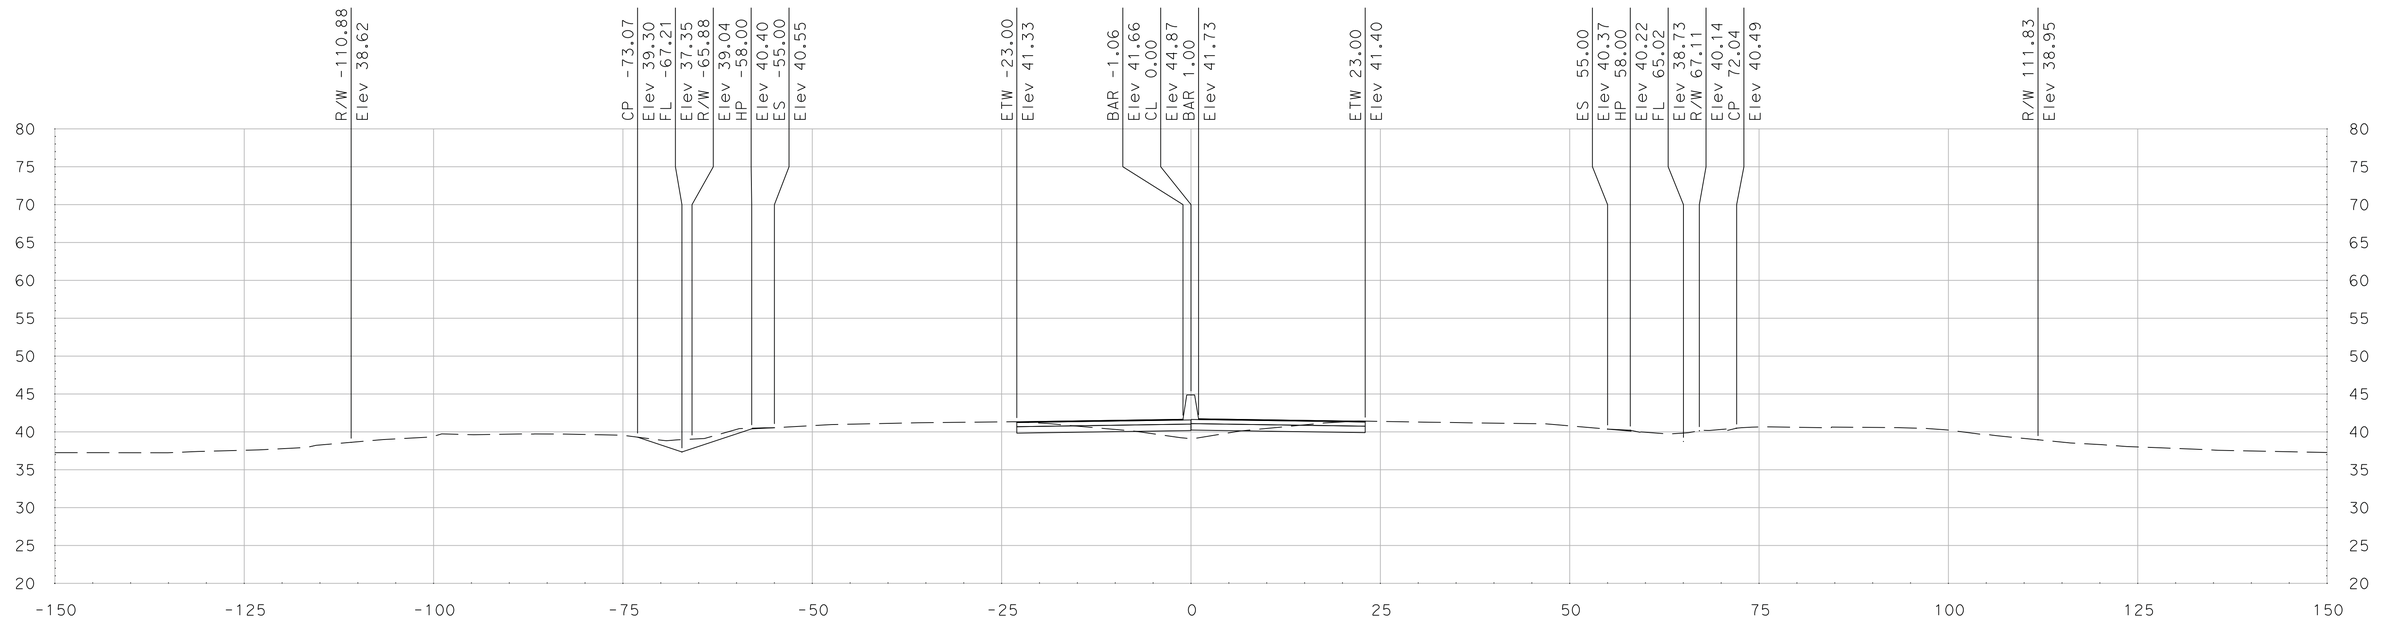

"SR 99" Sta 547+12.50

SCALE
HORIZONTAL: 1"=10'
VERTICAL: 1"=10'

DATE: 5/18/2011

ALL DIMENSIONS ARE IN US SURVEY FEET

FOR EARTHWORK DEVELOPMENT ONLY

Dist	COUNTY	ROUTE	POST MILES TOTAL PROJECT	SHEET No.	TOTAL SHEETS
10	SJ	99	4.9/14.2		
CONTRACT No.			10-0E6114		
PROJECT ID			1000020440		

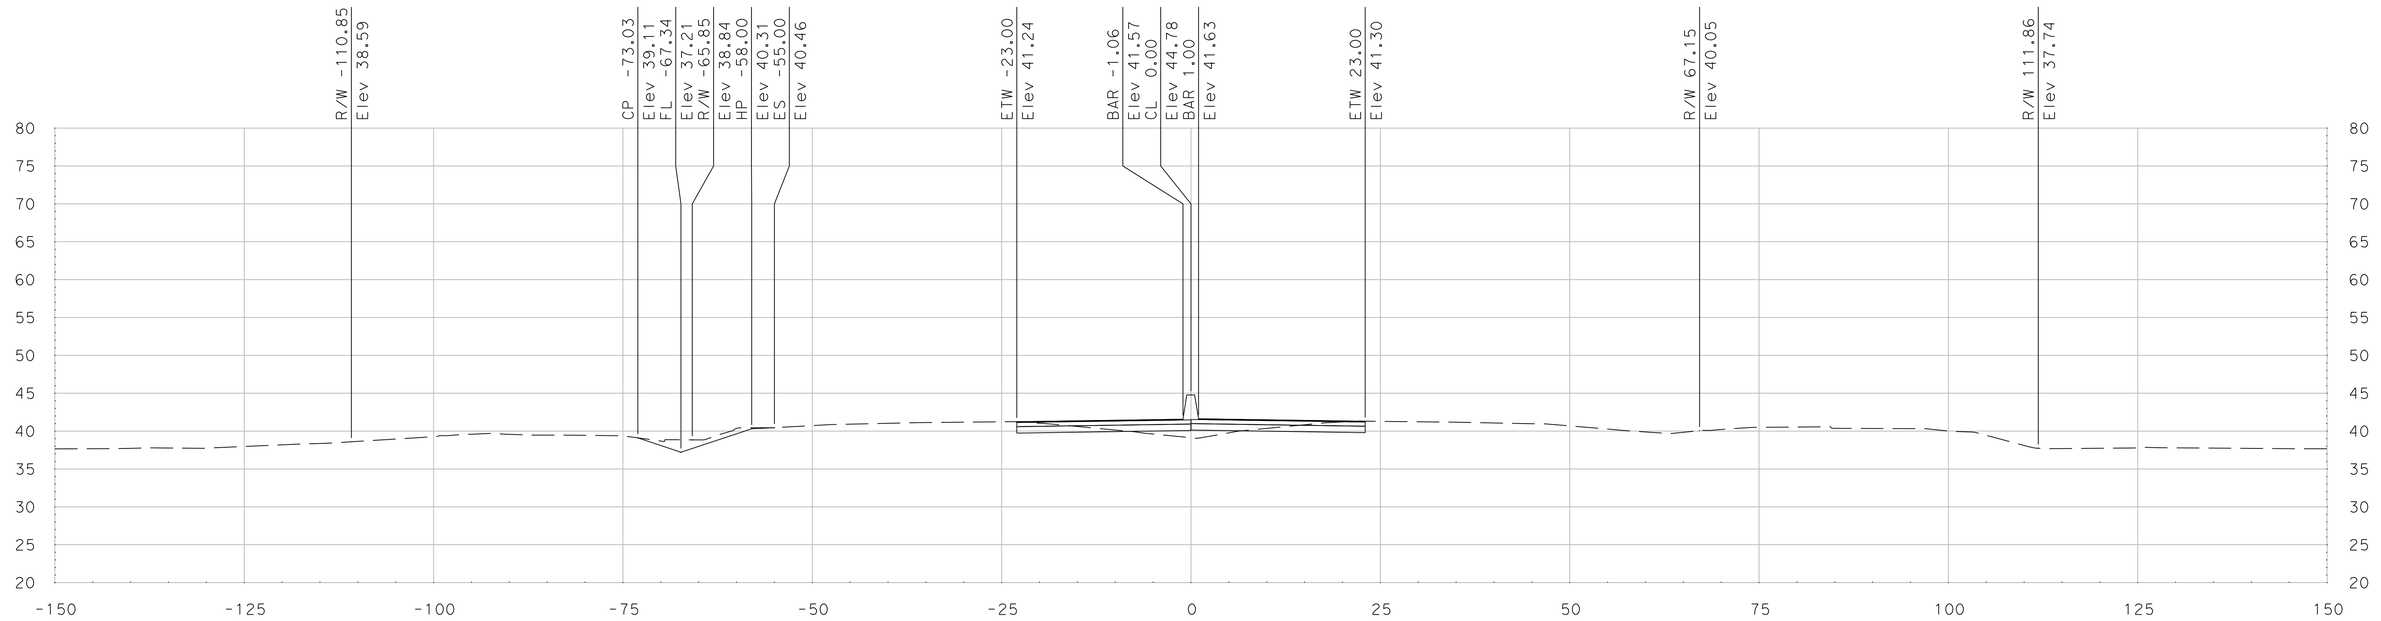

"SR 99" Sta 547+75.00

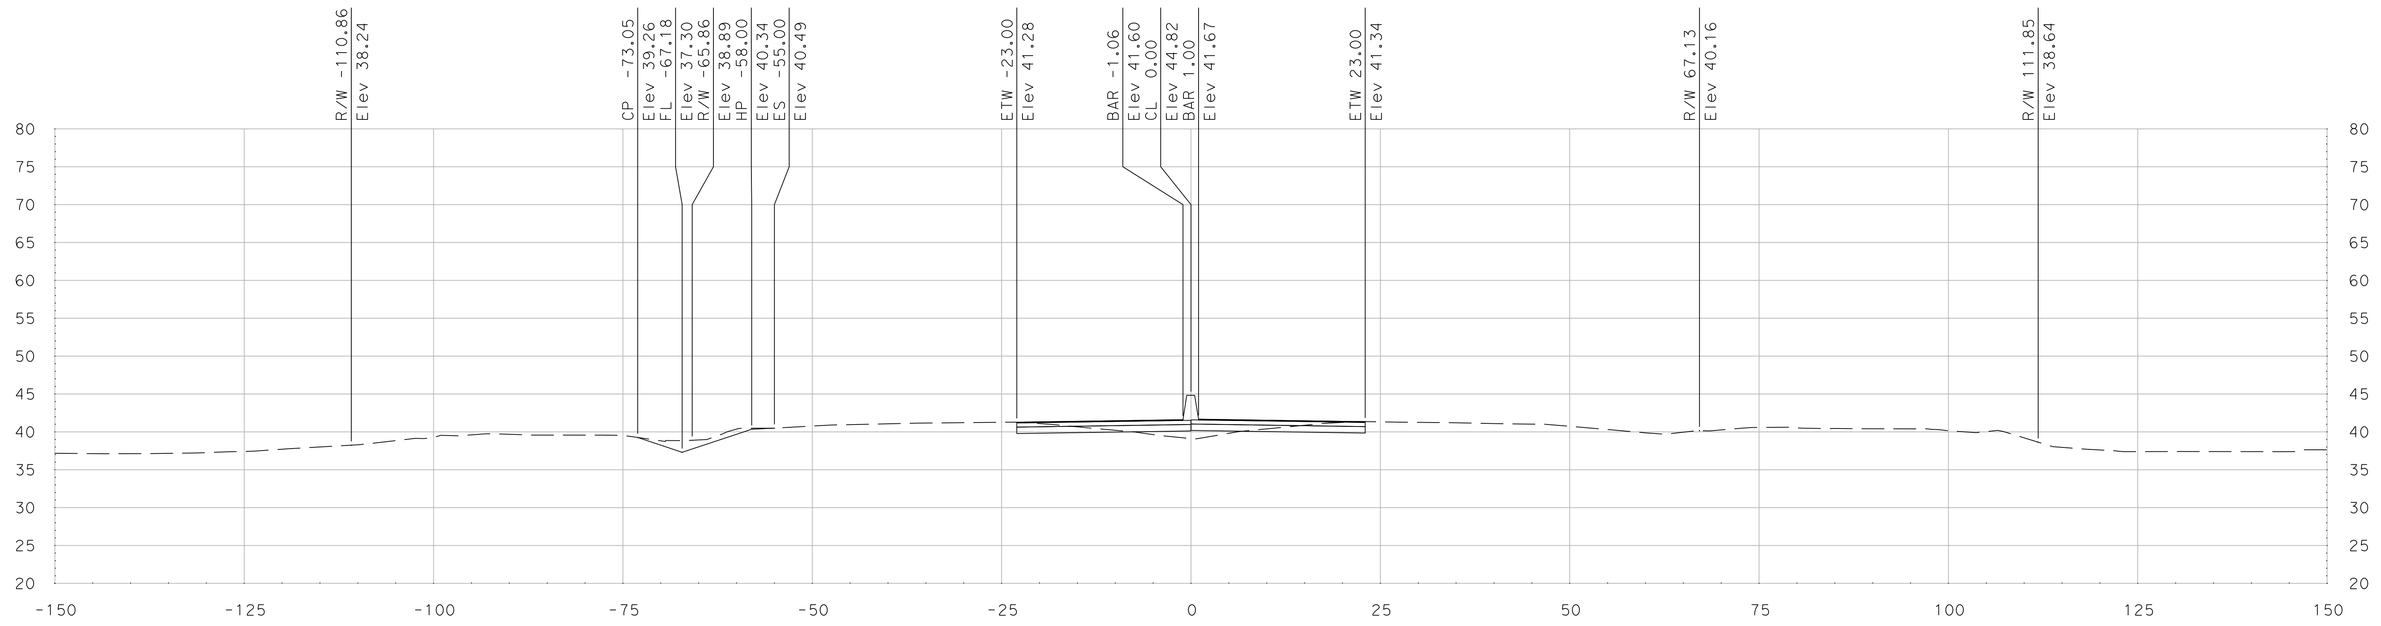

"SR 99" Sta 547+50.00

SCALE
HORIZONTAL: 1"=10'
VERTICAL: 1"=10'

DATE: 5/18/2011

ALL DIMENSIONS ARE IN US SURVEY FEET

FOR EARTHWORK DEVELOPMENT ONLY

Dist	COUNTY	ROUTE	POST MILES TOTAL PROJECT	SHEET No.	TOTAL SHEETS
10	SJ	99	4.9/14.2		
CONTRACT No.			10-0E6114		
PROJECT ID			1000020440		

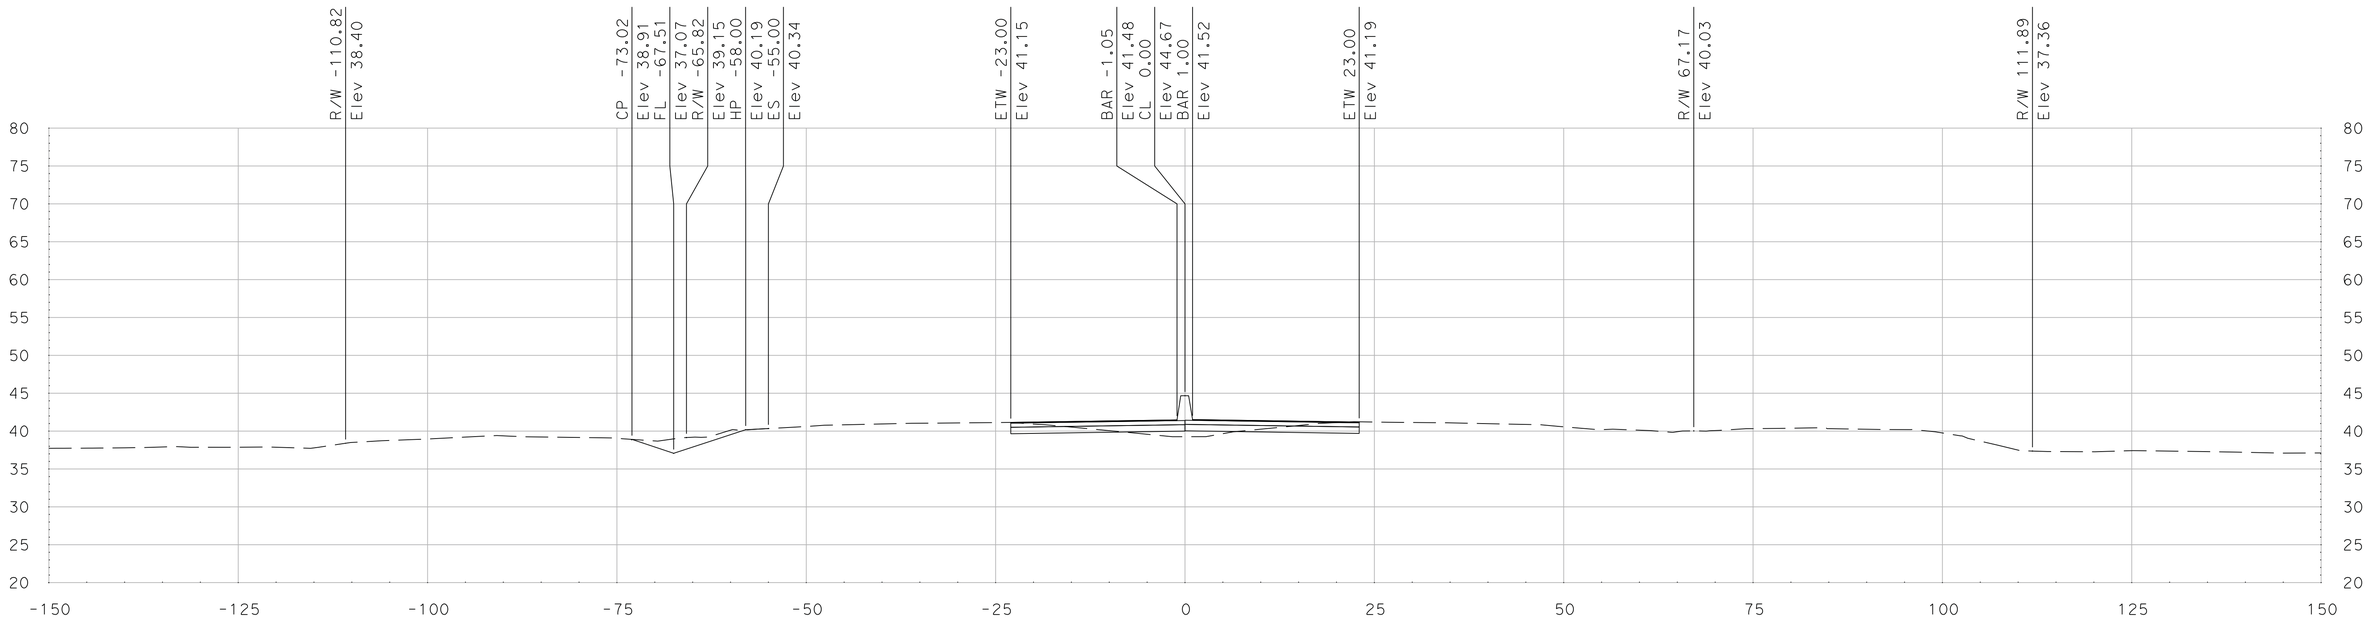

"SR 99" Sta 548+25.00

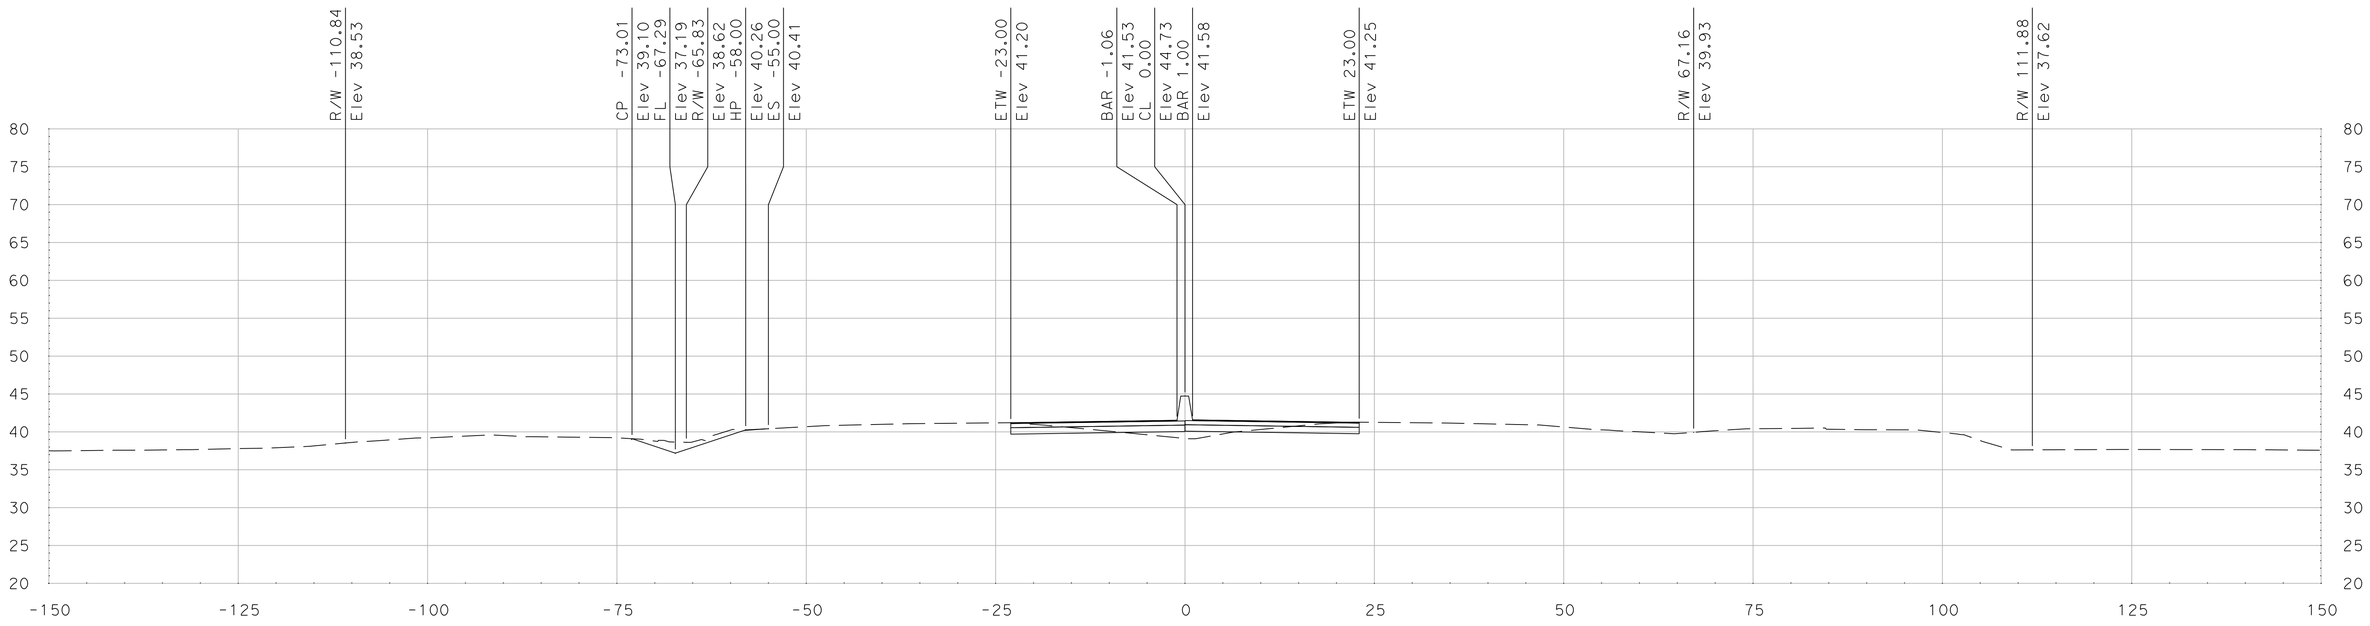

"SR 99" Sta 548+00.00

SCALE
HORIZONTAL: 1"=10'
VERTICAL: 1"=10'

DATE: 5/18/2011

ALL DIMENSIONS ARE IN US SURVEY FEET

FOR EARTHWORK DEVELOPMENT ONLY

Dist	COUNTY	ROUTE	POST MILES TOTAL PROJECT	SHEET No.	TOTAL SHEETS
10	SJ	99	4.9/14.2		
CONTRACT No.			10-0E6114		
PROJECT ID			1000020440		

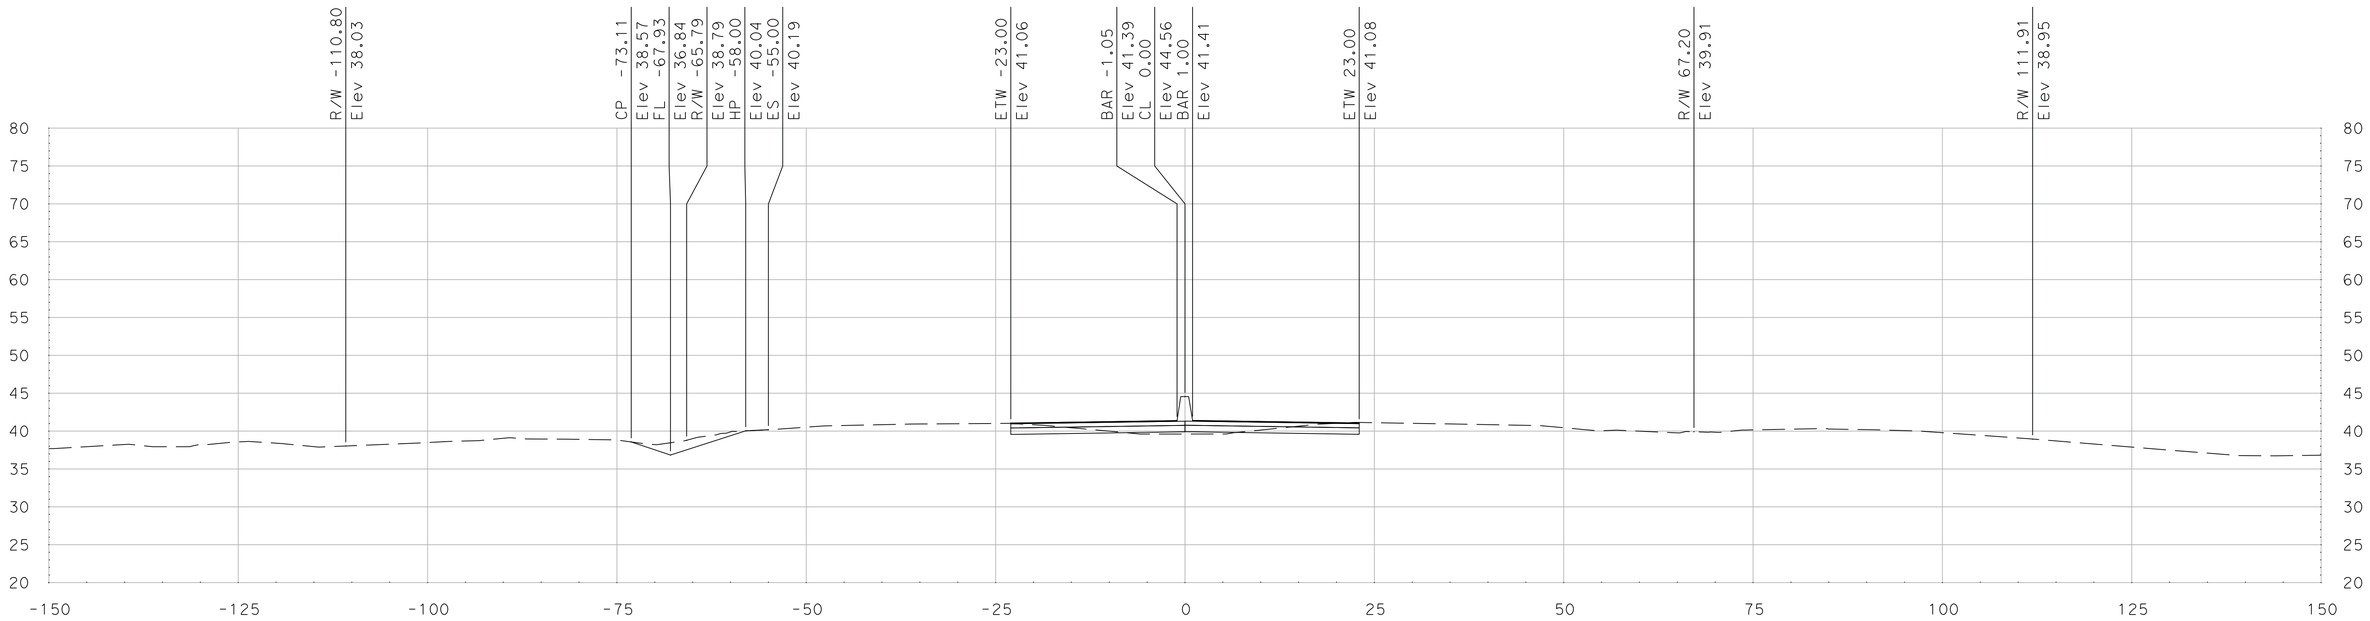

"SR 99" Sta 548+75.00

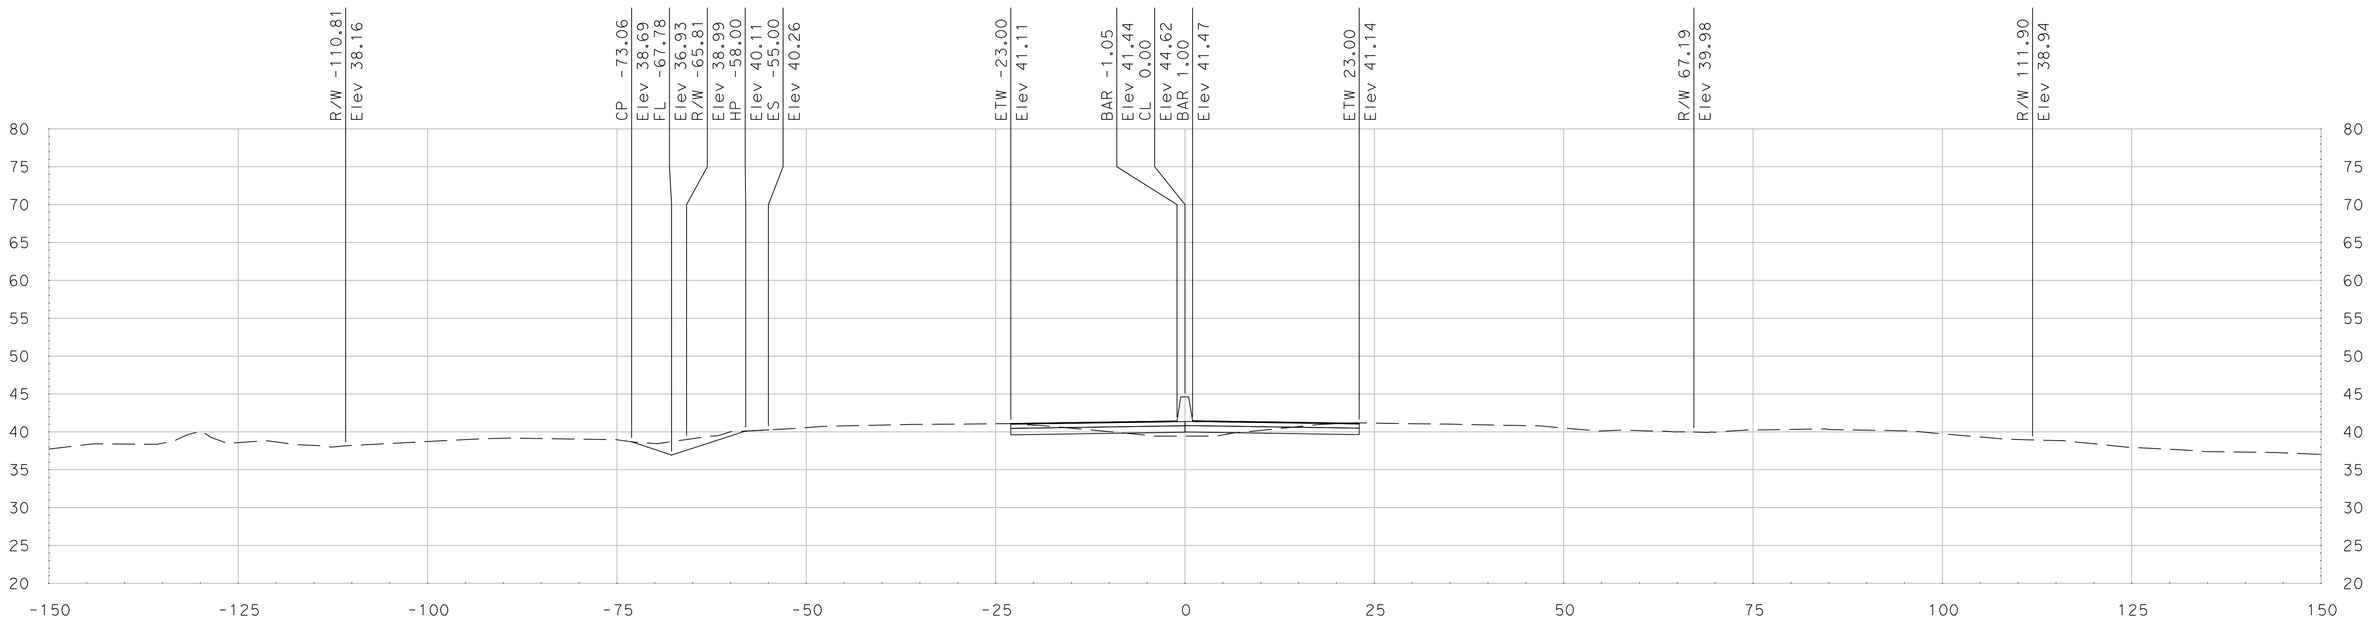

"SR 99" Sta 548+50.00

SCALE
HORIZONTAL: 1"=10'
VERTICAL: 1"=10'

DATE: 5/18/2011

ALL DIMENSIONS ARE IN US SURVEY FEET

FOR EARTHWORK DEVELOPMENT ONLY

Dist	COUNTY	ROUTE	POST MILES TOTAL PROJECT	SHEET No.	TOTAL SHEETS
10	SJ	99	4.9/14.2		
CONTRACT No.			10-0E6114		
PROJECT ID			1000020440		

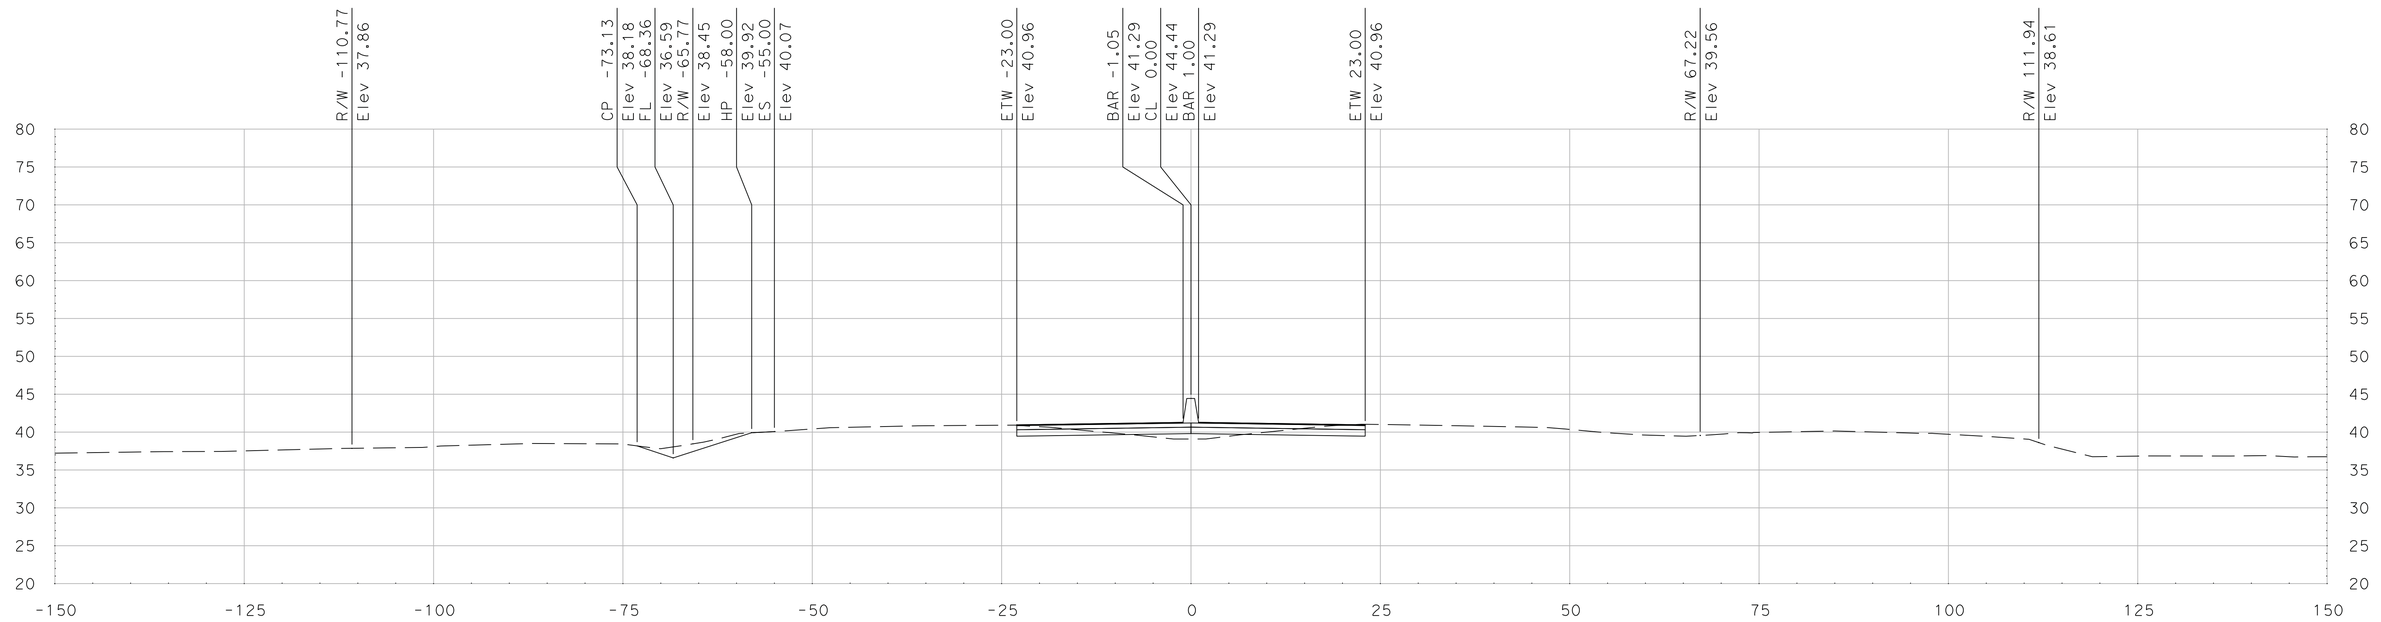

"SR 99" Sta 549+25.00

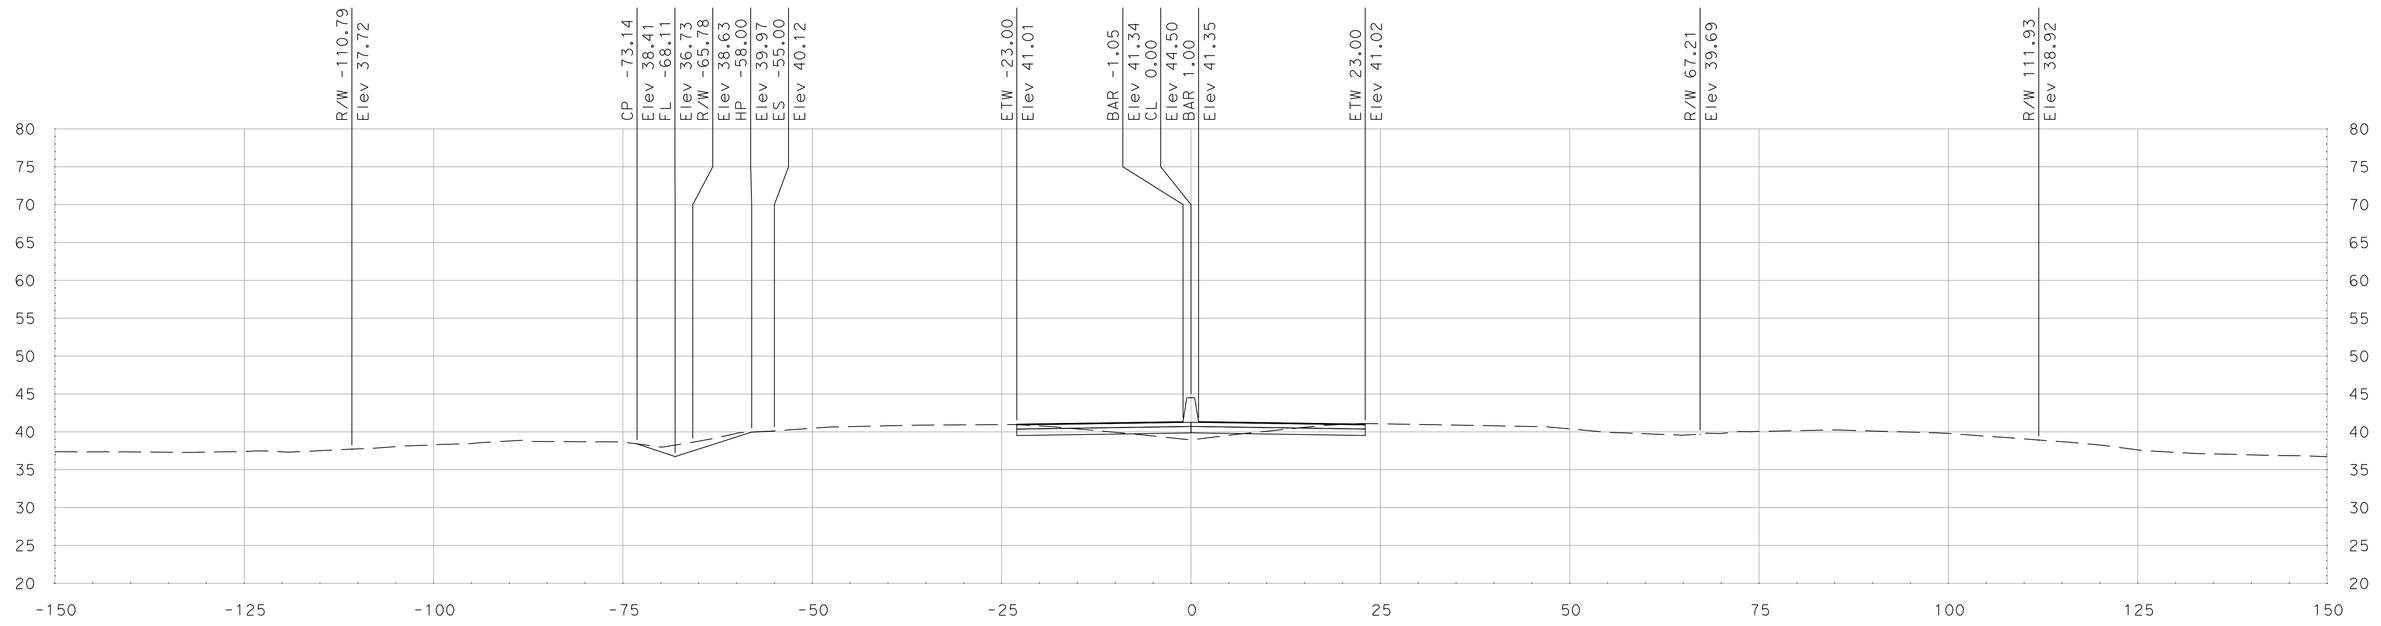

"SR 99" Sta 549+00.00

SCALE
HORIZONTAL: 1"=10'
VERTICAL: 1"=10'

DATE: 5/18/2011

ALL DIMENSIONS ARE IN US SURVEY FEET

FOR EARTHWORK DEVELOPMENT ONLY

Dist	COUNTY	ROUTE	POST MILES TOTAL PROJECT	SHEET No.	TOTAL SHEETS
10	SJ	99	4.9/14.2		
CONTRACT No.			10-0E6114		
PROJECT ID			1000020440		

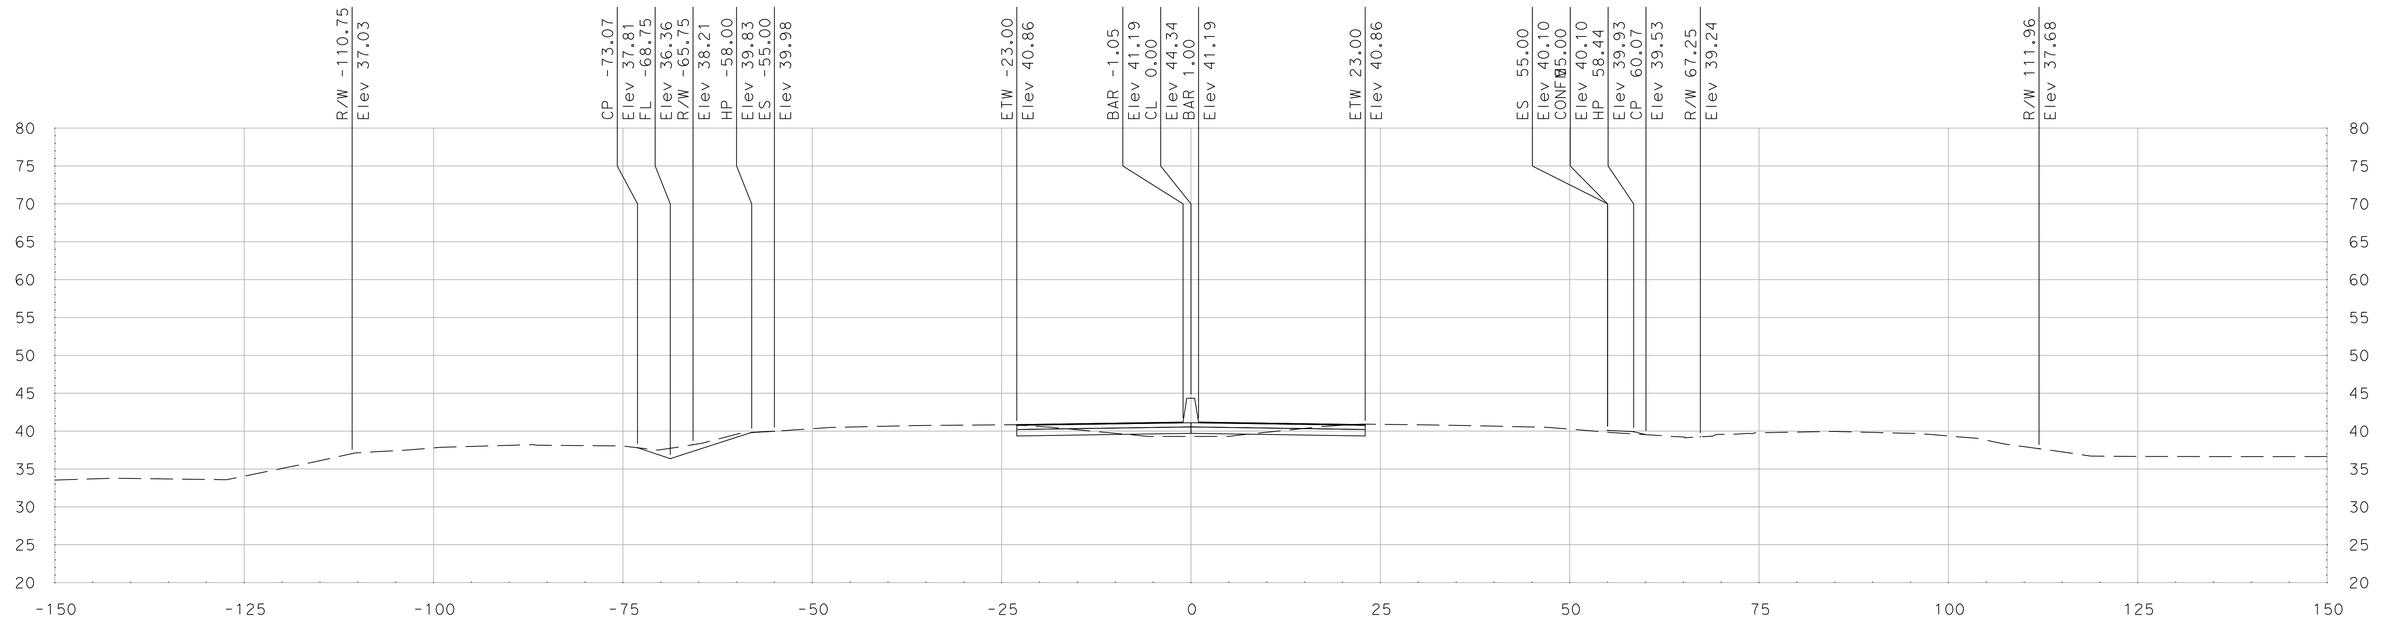

"SR 99" Sta 549+68.82

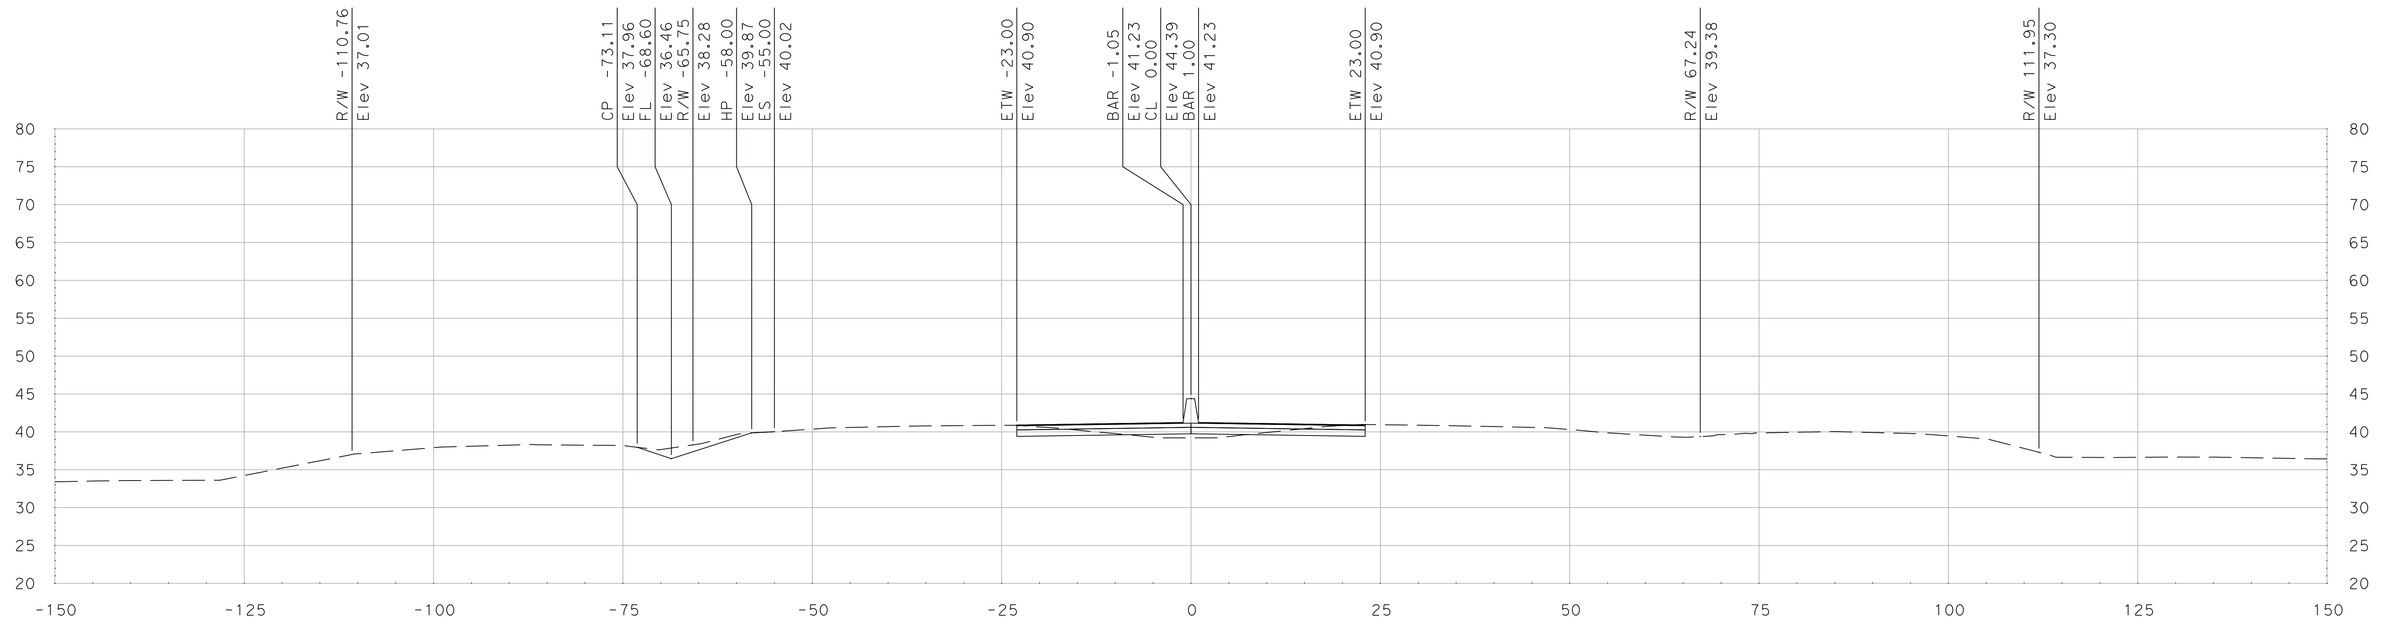

"SR 99" Sta 549+50.00

SCALE
HORIZONTAL: 1"=10'
VERTICAL: 1"=10'

DATE: 5/18/2011

ALL DIMENSIONS ARE IN US SURVEY FEET

FOR EARTHWORK DEVELOPMENT ONLY

Dist	COUNTY	ROUTE	POST MILES TOTAL PROJECT	SHEET No.	TOTAL SHEETS
10	SJ	99	4.9/14.2		
CONTRACT No.			10-0E6114		
PROJECT ID			1000020440		

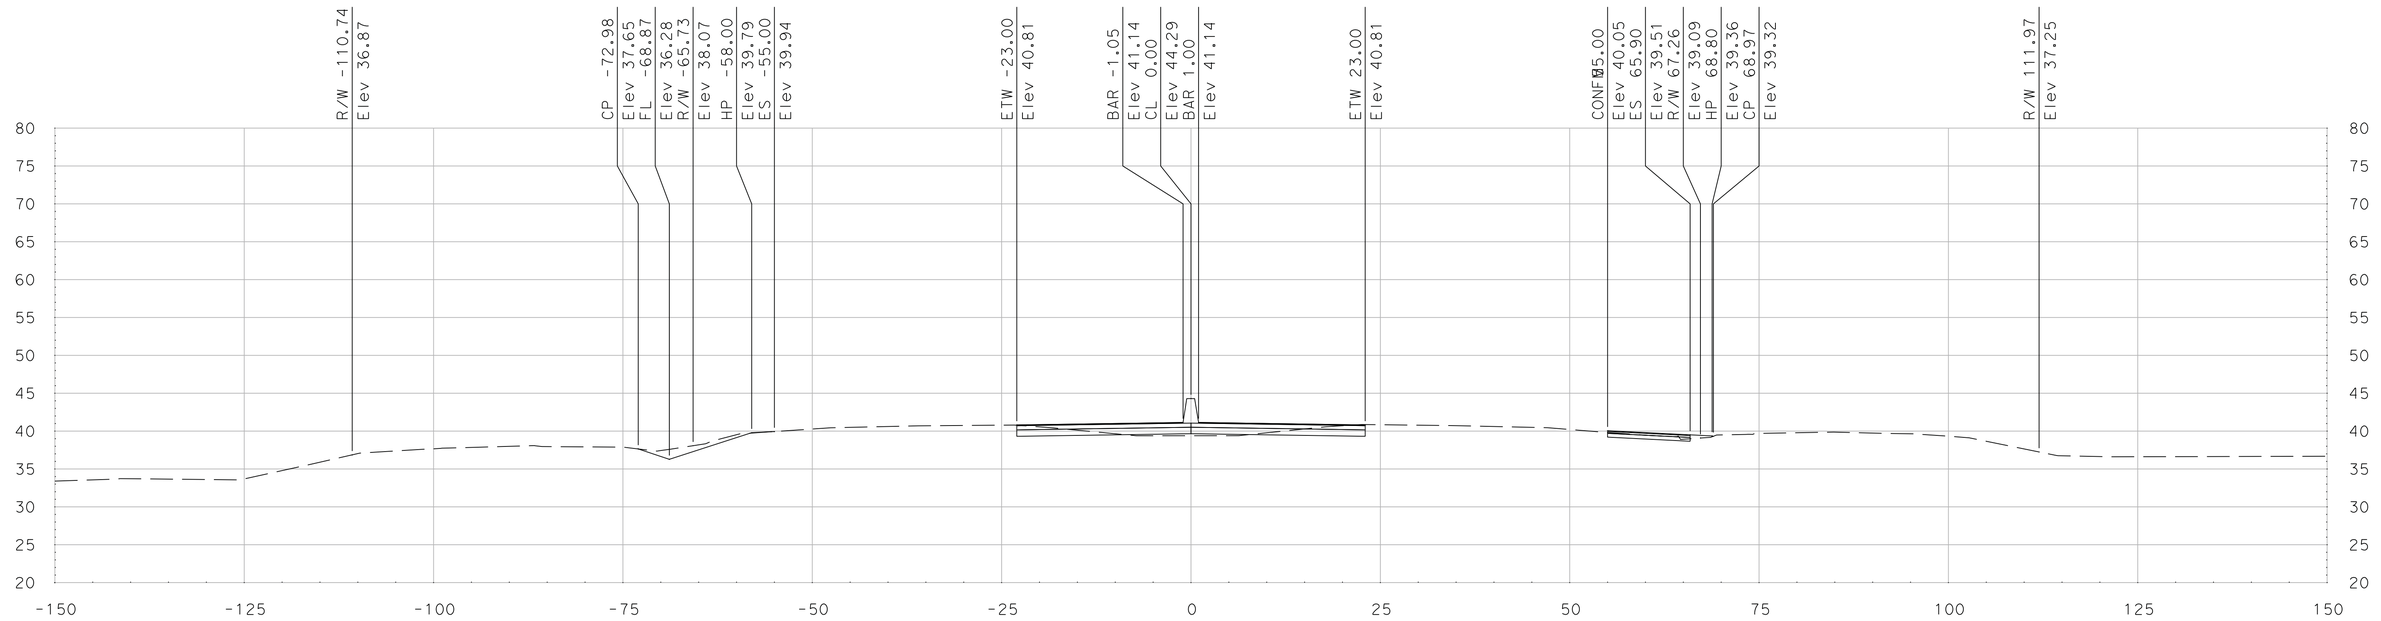

"SR 99" Sta 549+88.81

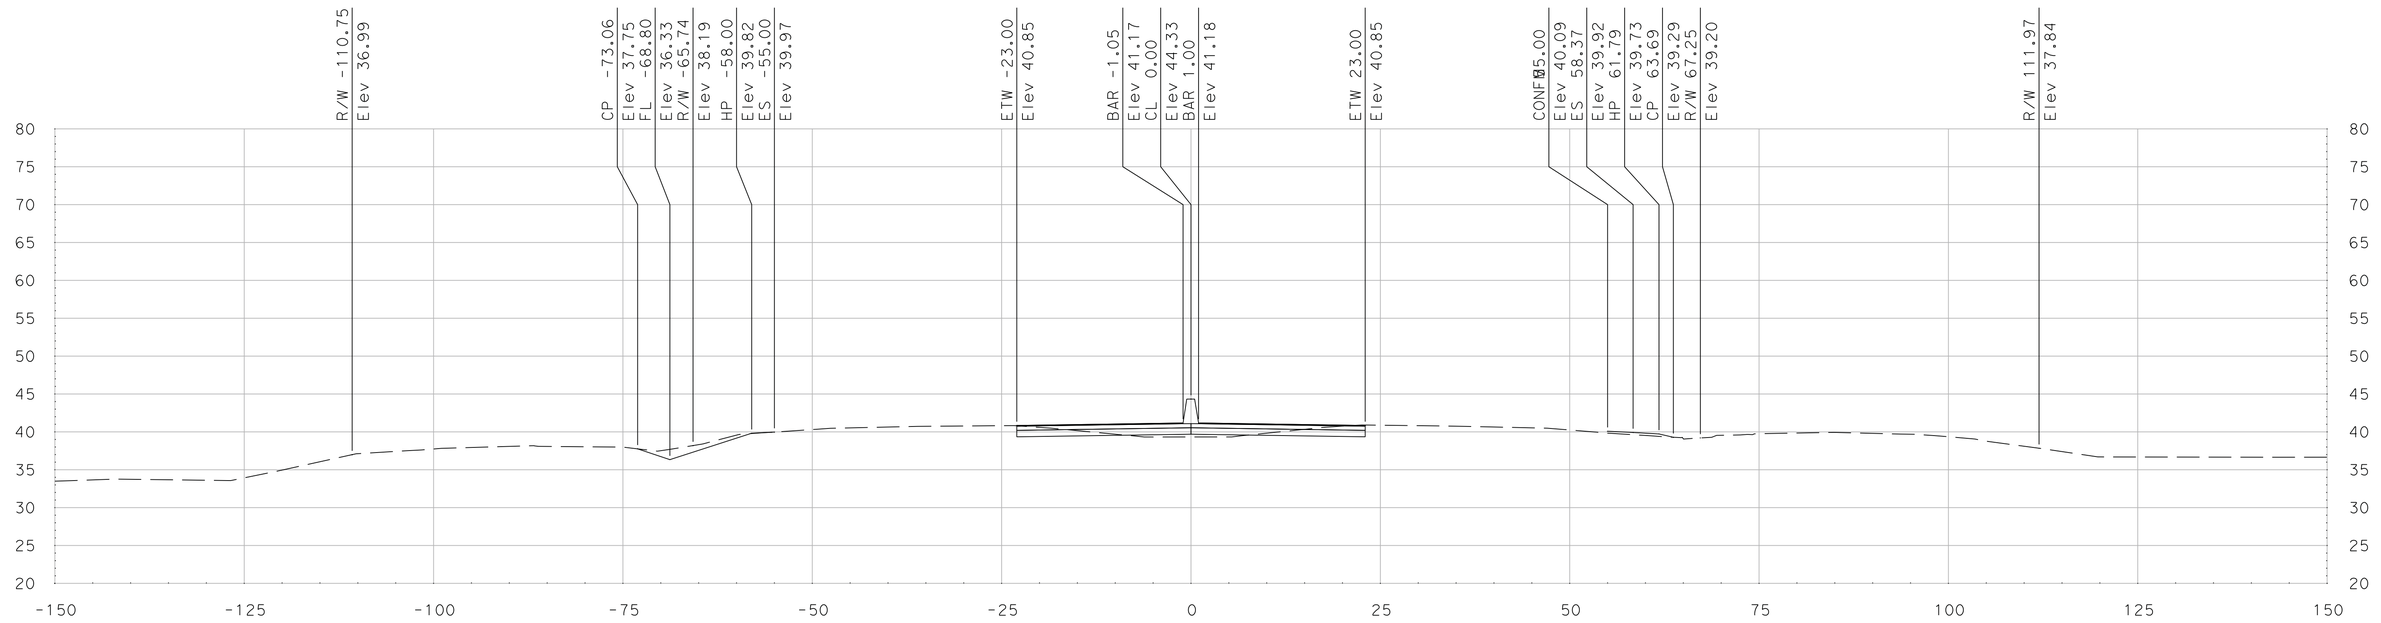

"SR 99" Sta 549+75.00

SCALE
HORIZONTAL: 1"=10'
VERTICAL: 1"=10'

DATE: 5/18/2011

ALL DIMENSIONS ARE IN US SURVEY FEET

FOR EARTHWORK DEVELOPMENT ONLY

Dist	COUNTY	ROUTE	POST MILES TOTAL PROJECT	SHEET No.	TOTAL SHEETS
10	SJ	99	4.9/14.2		
CONTRACT No.			10-0E6114		
PROJECT ID			1000020440		

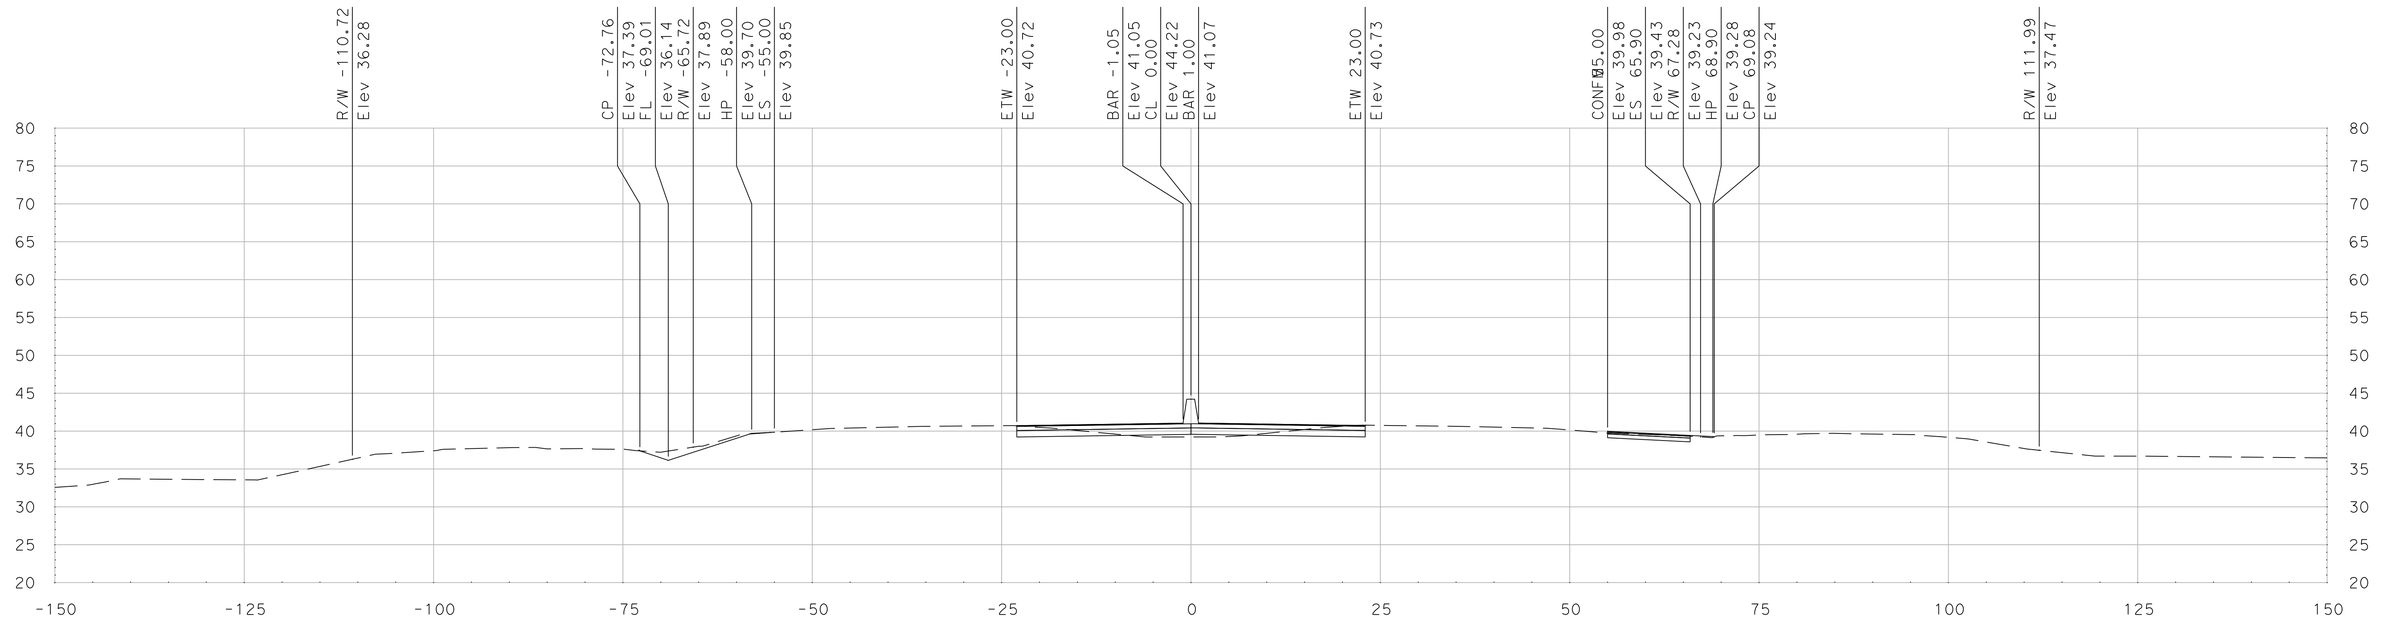

"SR 99" Sta 550+25.00

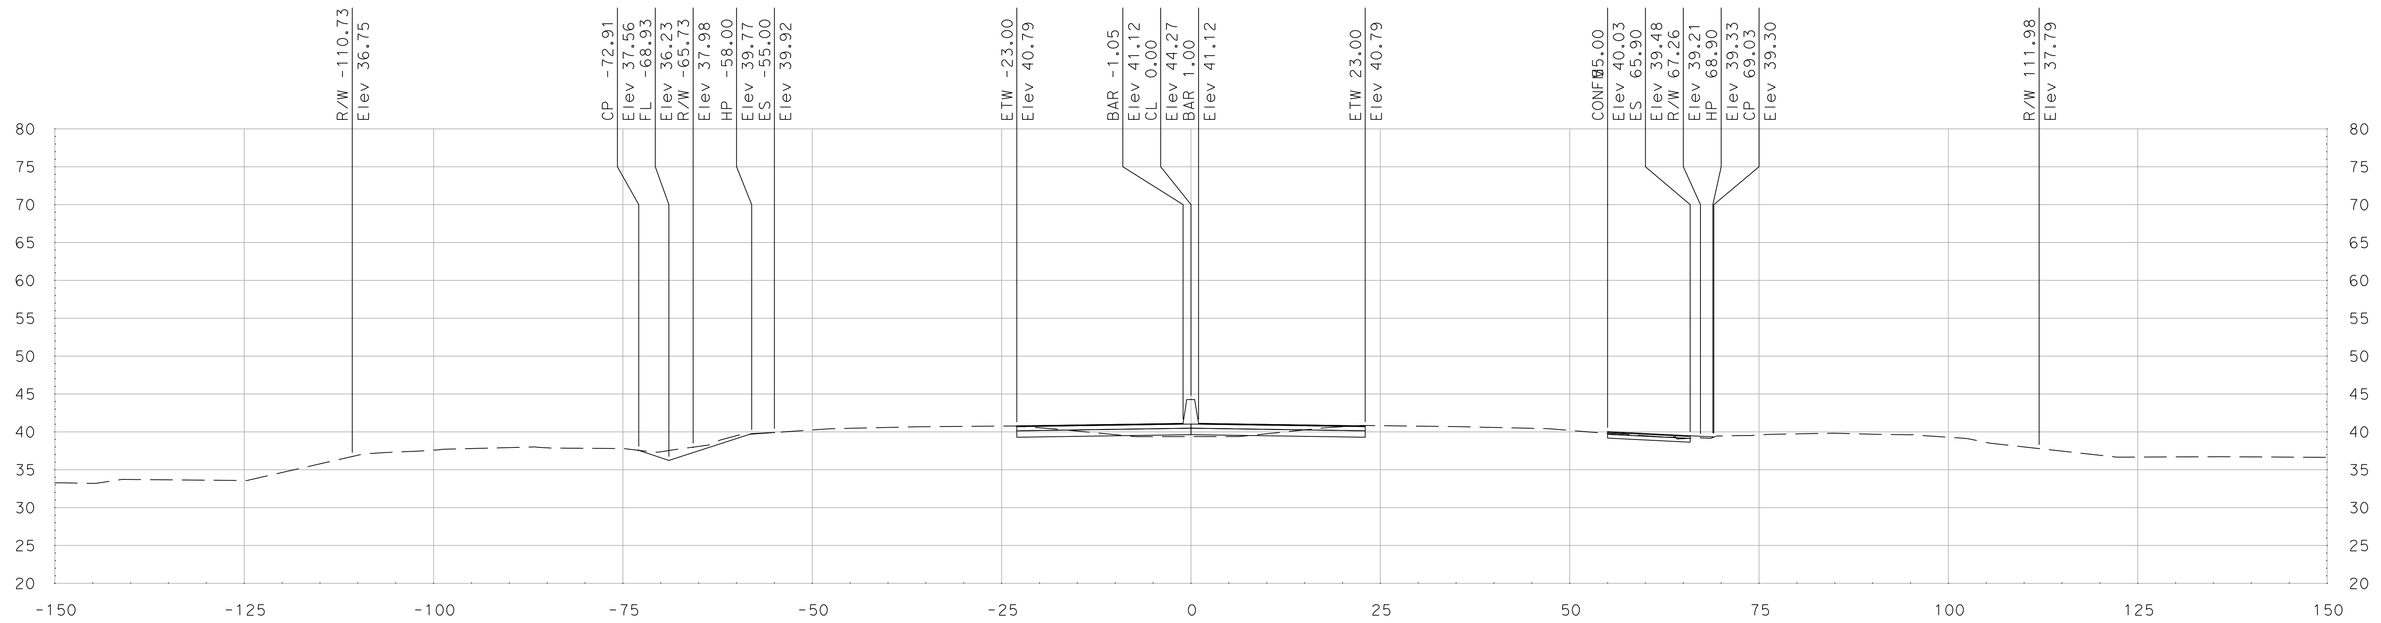

"SR 99" Sta 550+00.00

DATE: 5/18/2011

ALL DIMENSIONS ARE IN US SURVEY FEET

SCALE
HORIZONTAL: 1"=10'
VERTICAL: 1"=10'

FOR EARTHWORK DEVELOPMENT ONLY

Dist	COUNTY	ROUTE	POST MILES TOTAL PROJECT	SHEET No.	TOTAL SHEETS
10	SJ	99	4.9/14.2		
CONTRACT No.			10-0E6114		
PROJECT ID			1000020440		

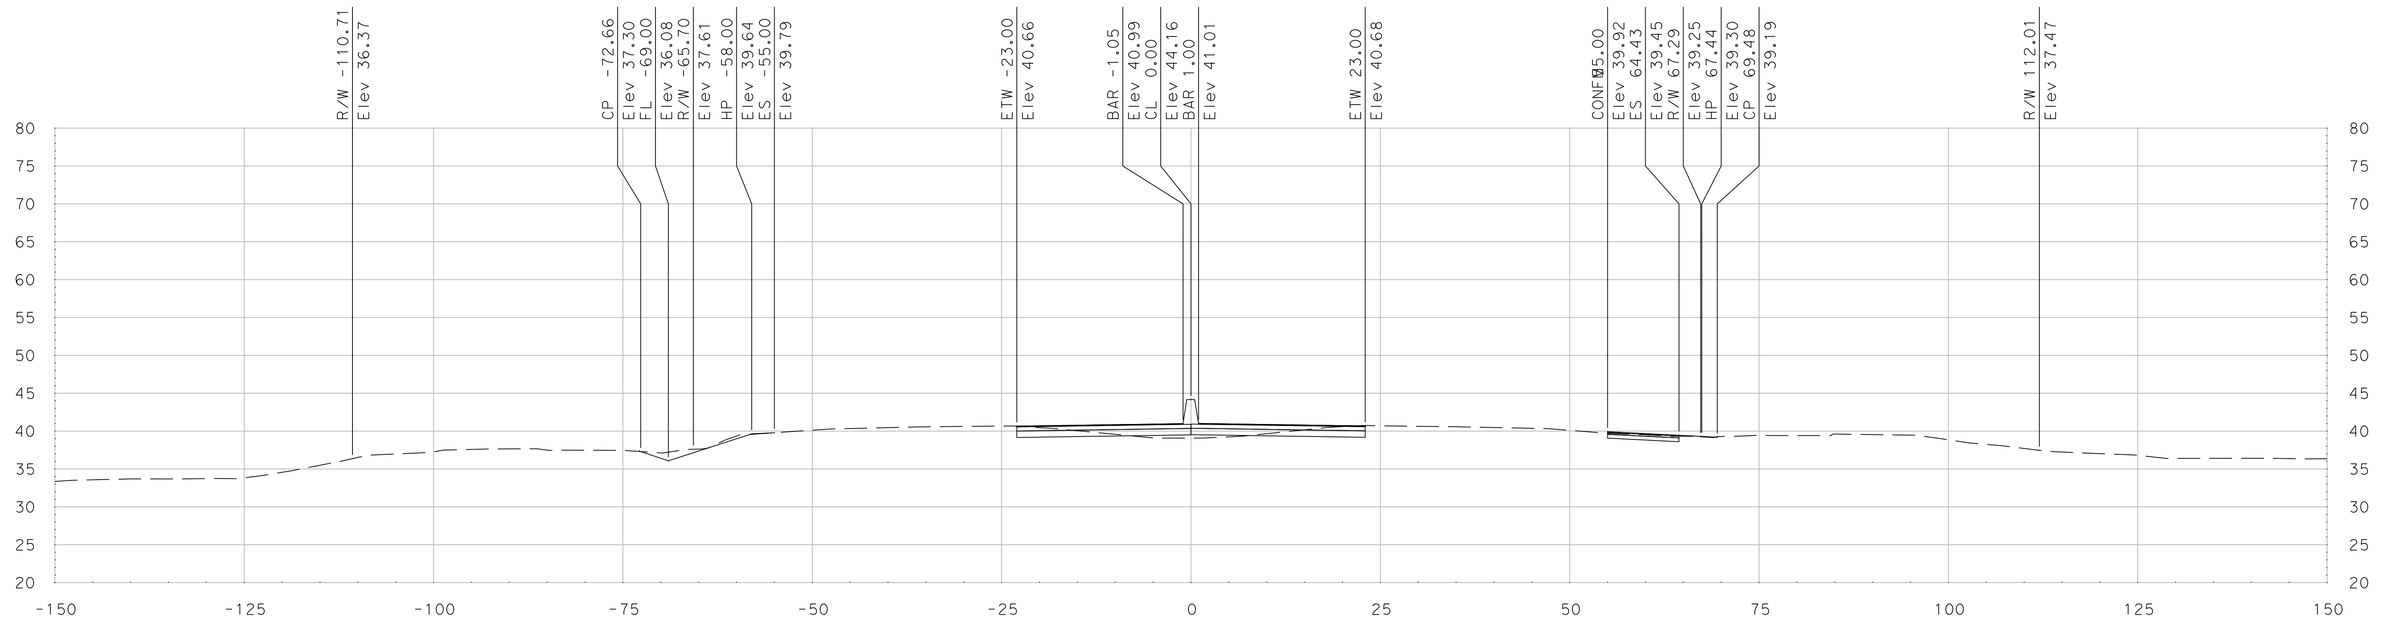

"SR 99" Sta 550+50.00

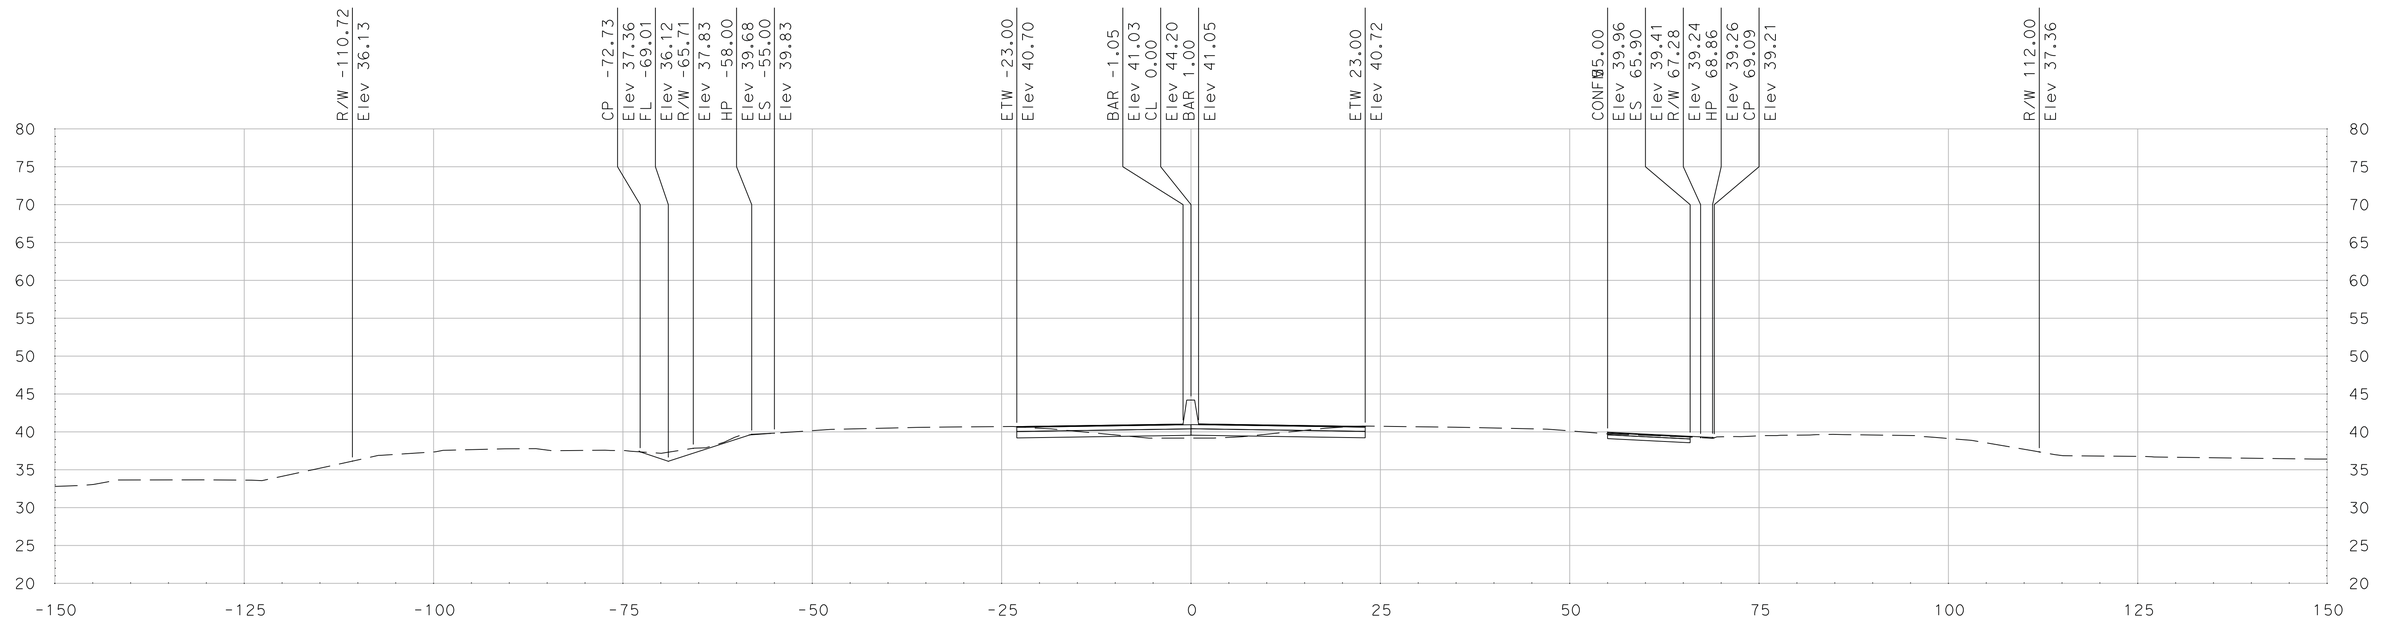

"SR 99" Sta 550+33.81

SCALE
HORIZONTAL: 1"=10'
VERTICAL: 1"=10'

DATE: 5/18/2011

ALL DIMENSIONS ARE IN US SURVEY FEET

FOR EARTHWORK DEVELOPMENT ONLY

Dist	COUNTY	ROUTE	POST MILES TOTAL PROJECT	SHEET No.	TOTAL SHEETS
10	SJ	99	4.9/14.2		
CONTRACT No.			10-0E6114		
PROJECT ID			1000020440		

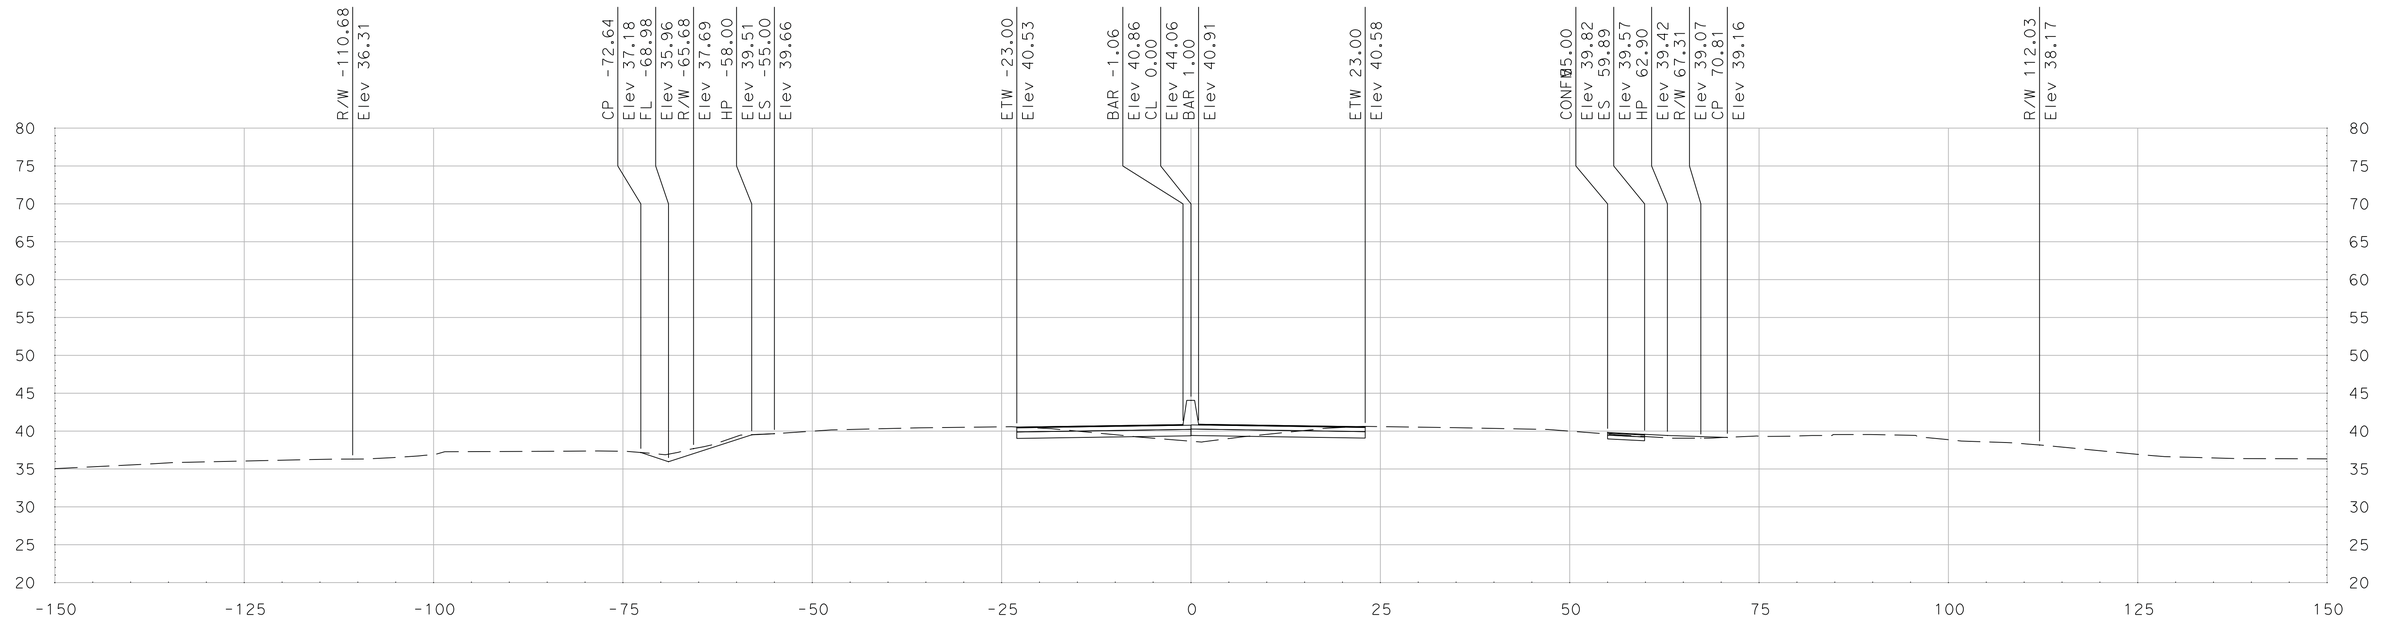

"SR 99" Sta 551+00.00

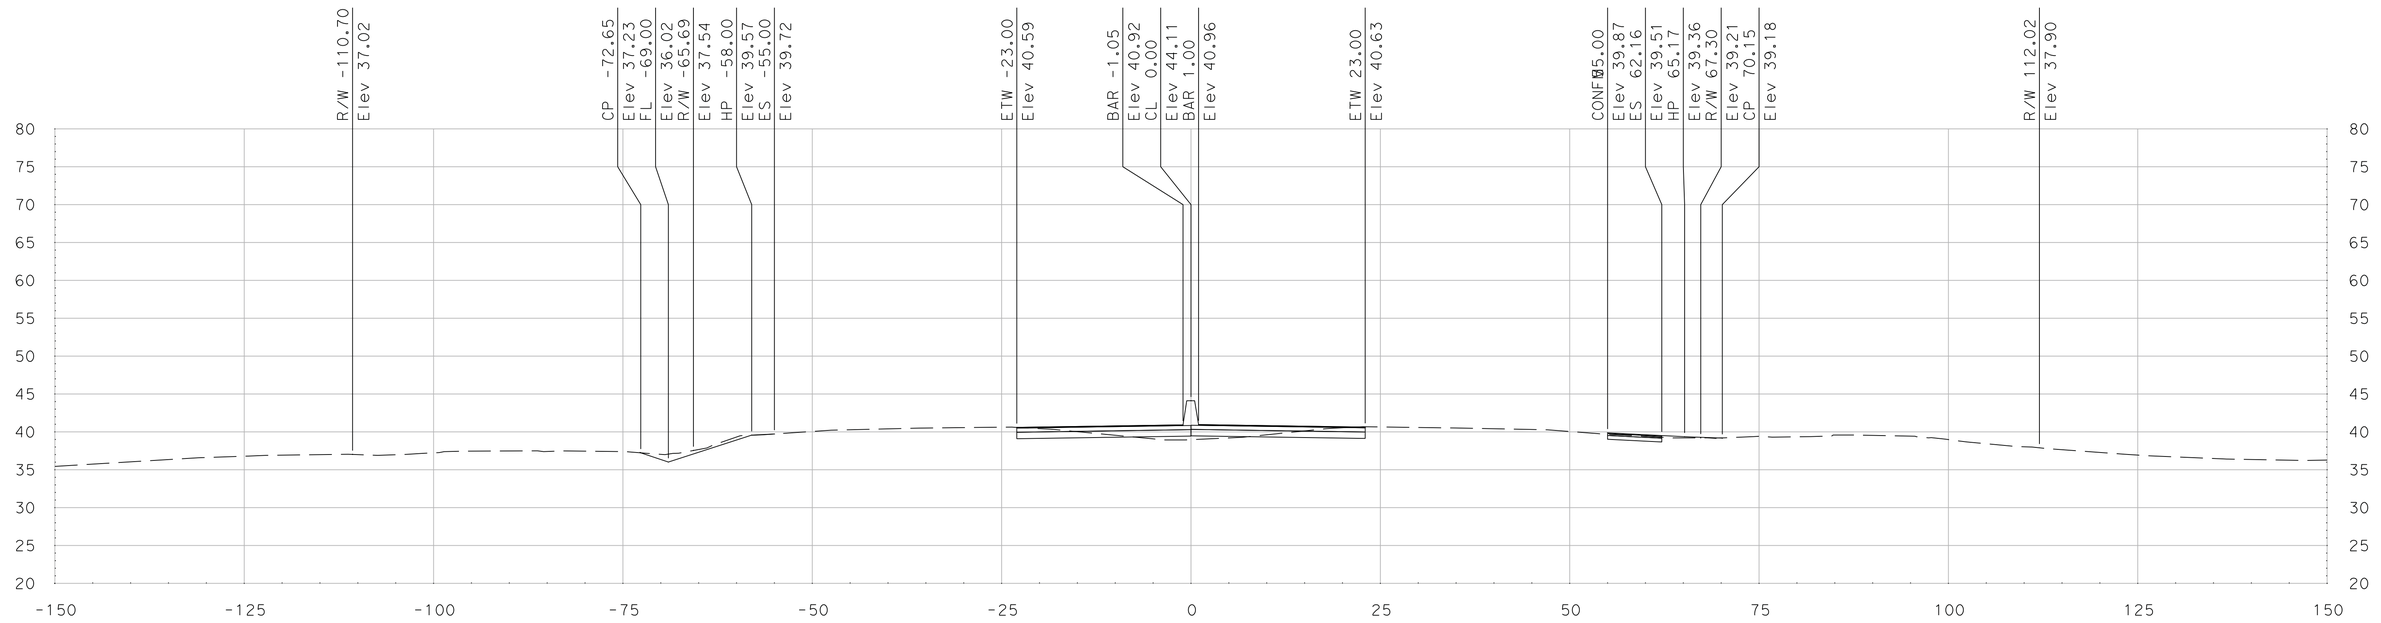

"SR 99" Sta 550+75.00

SCALE
HORIZONTAL: 1"=10'
VERTICAL: 1"=10'

DATE: 5/18/2011

ALL DIMENSIONS ARE IN US SURVEY FEET

FOR EARTHWORK DEVELOPMENT ONLY

Dist	COUNTY	ROUTE	POST MILES TOTAL PROJECT	SHEET No.	TOTAL SHEETS
10	SJ	99	4.9/14.2		
CONTRACT No.			10-0E6114		
PROJECT ID			1000020440		

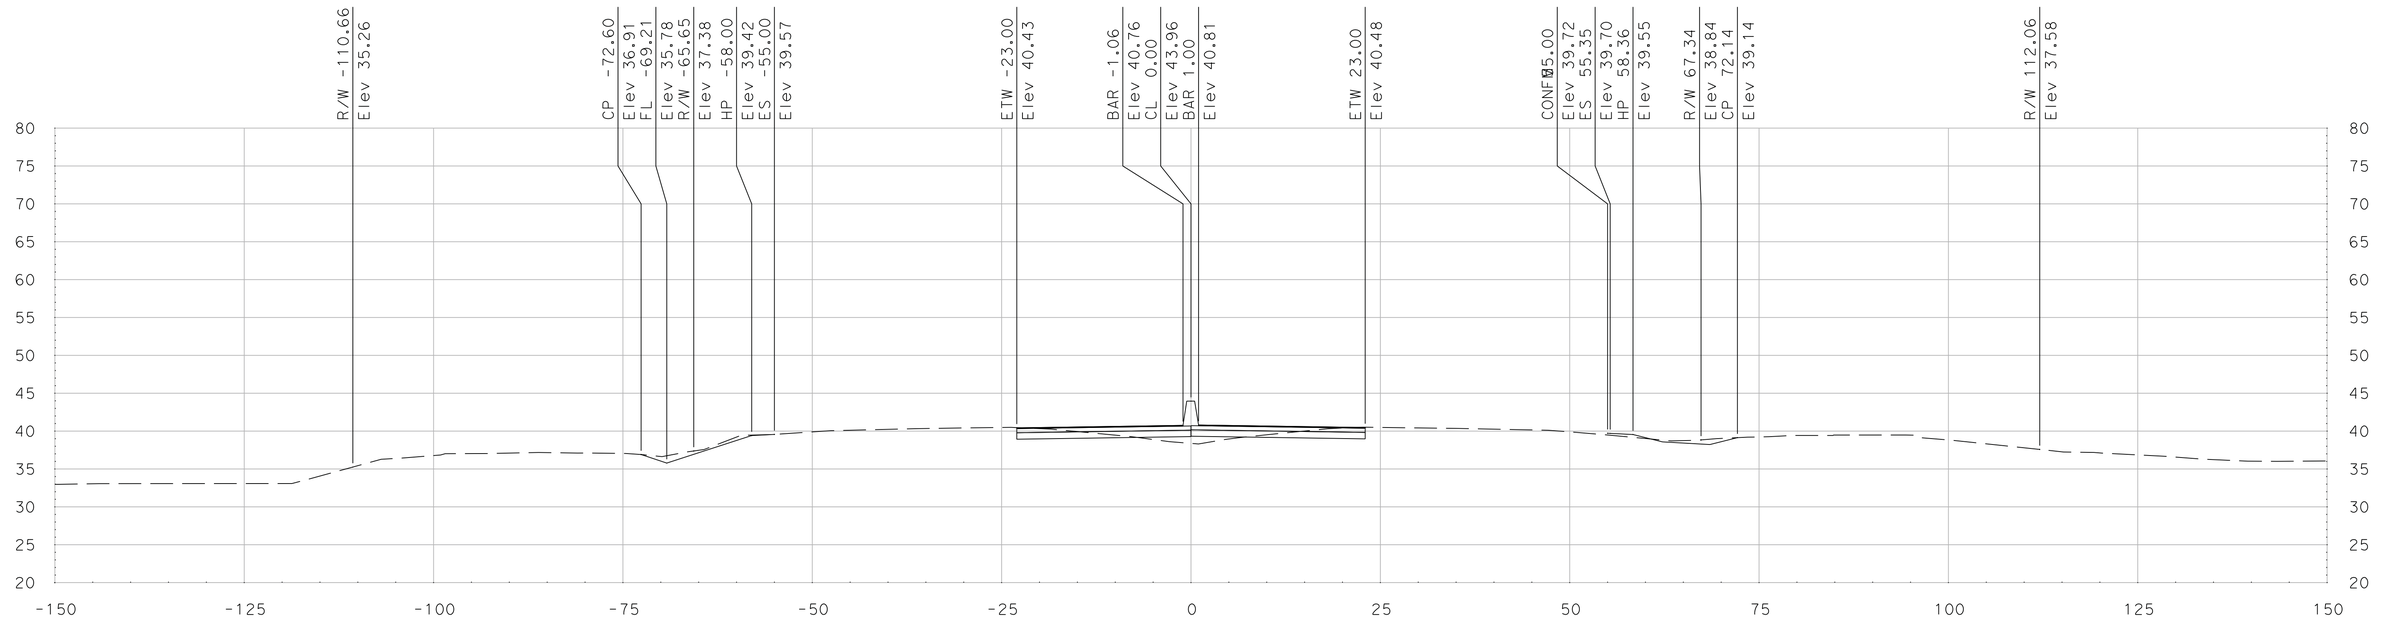

"SR 99" Sta 551+50.00

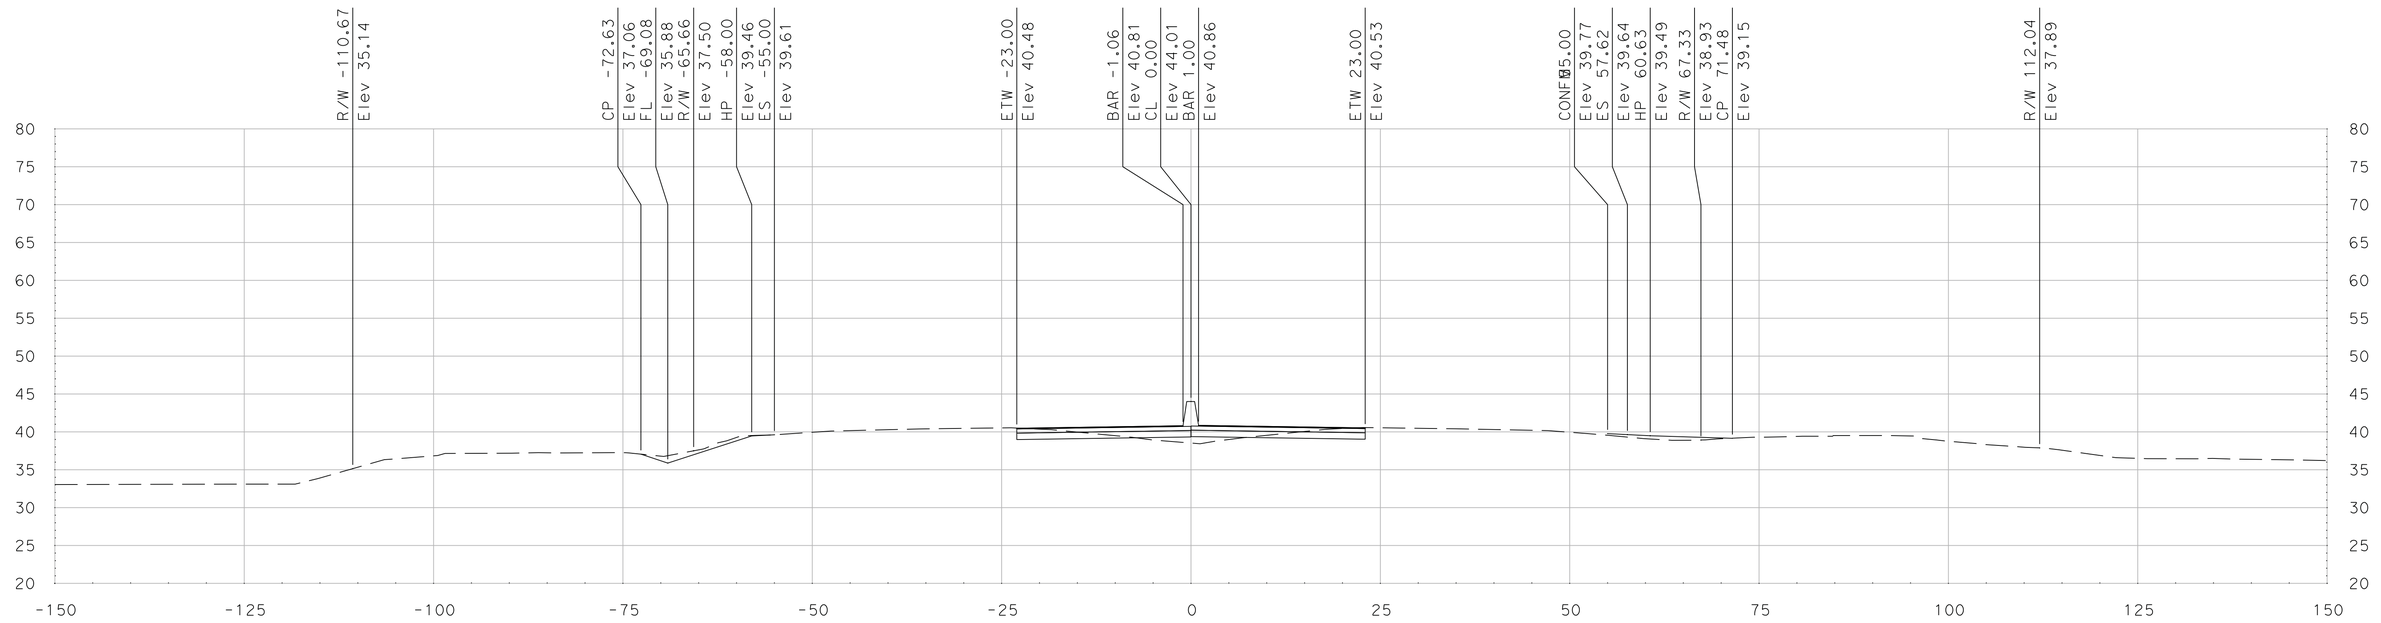

"SR 99" Sta 551+25.00

SCALE
HORIZONTAL: 1"=10'
VERTICAL: 1"=10'

DATE: 5/18/2011

ALL DIMENSIONS ARE IN US SURVEY FEET

FOR EARTHWORK DEVELOPMENT ONLY

Dist	COUNTY	ROUTE	POST MILES TOTAL PROJECT	SHEET No.	TOTAL SHEETS
10	SJ	99	4.9/14.2		
CONTRACT No.			10-0E6114		
PROJECT ID			1000020440		

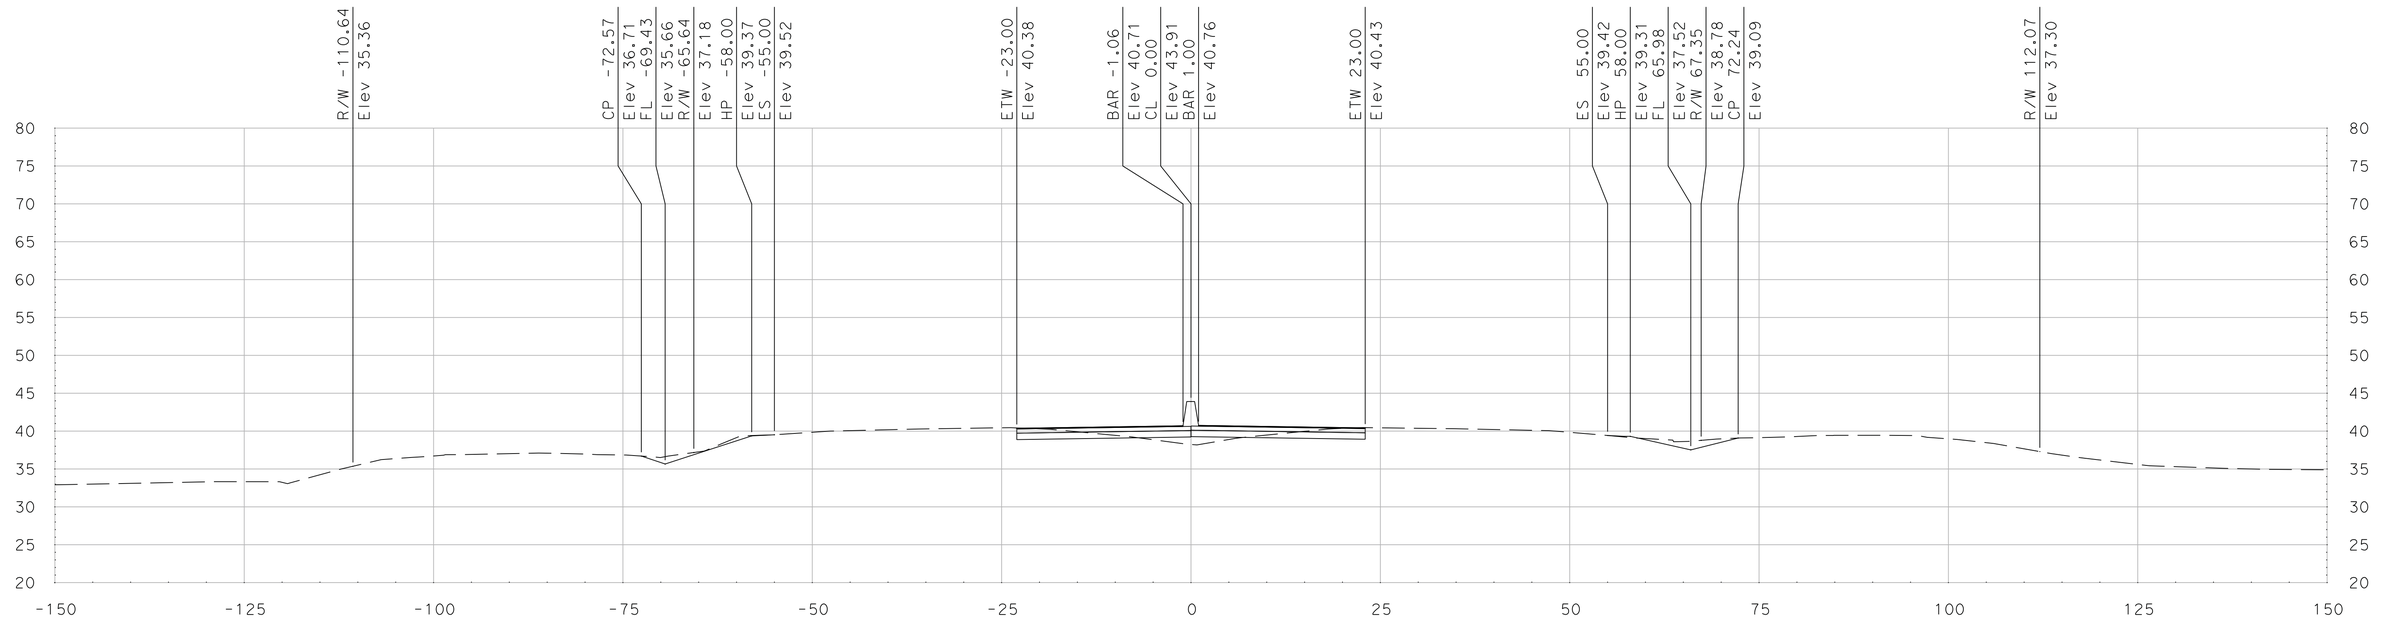

"SR 99" Sta 551+75.00

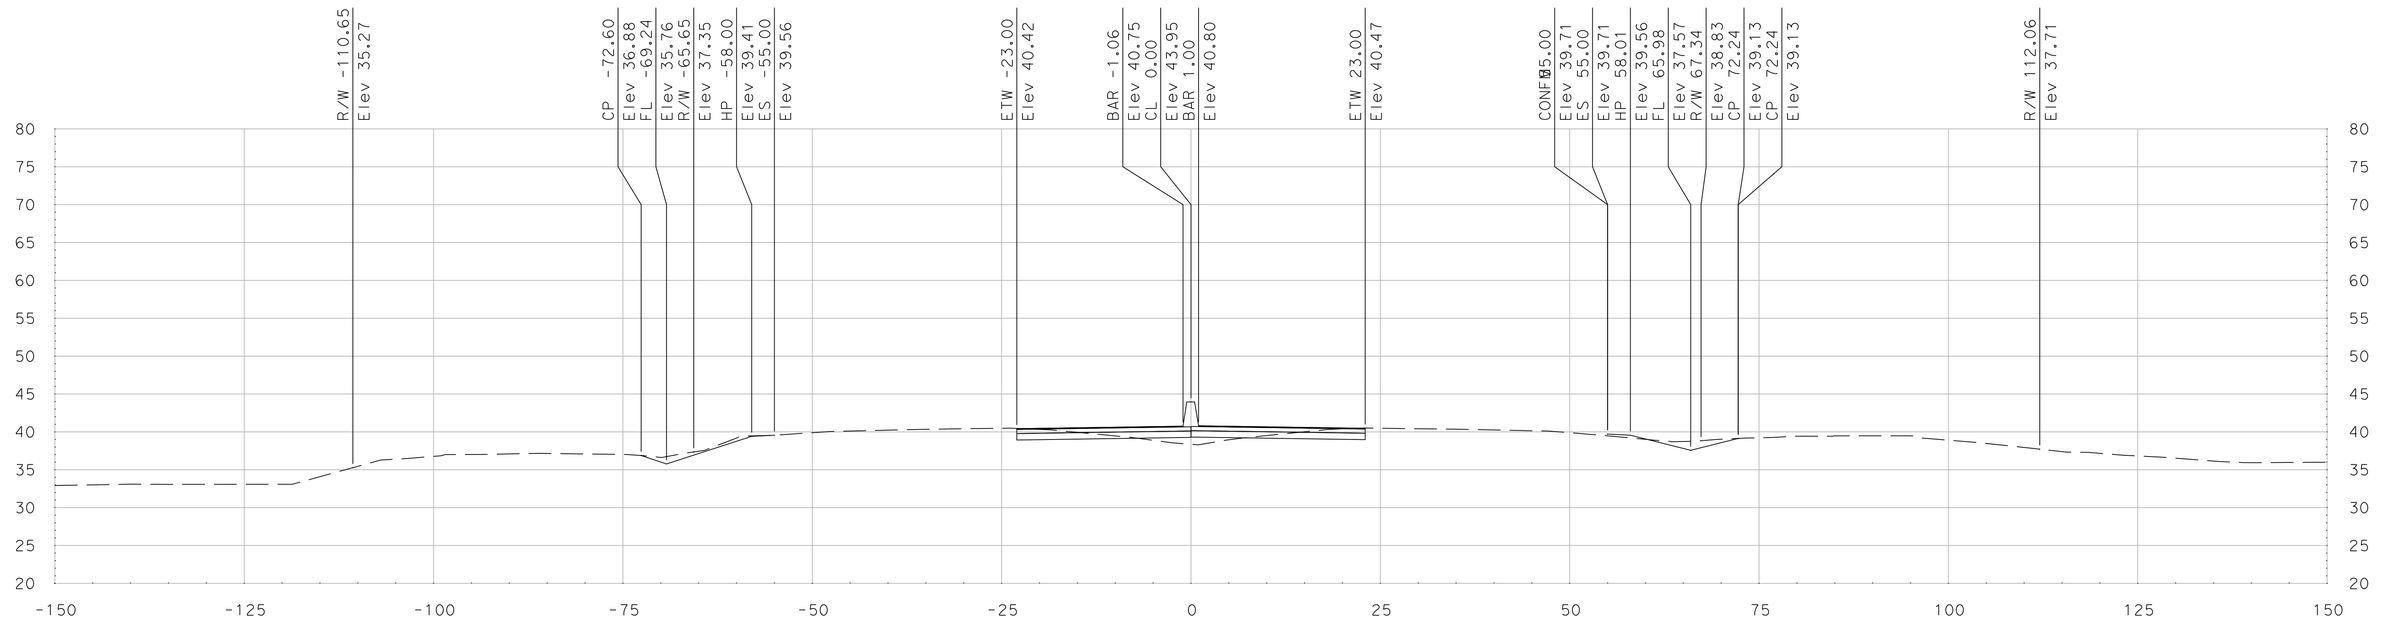

"SR 99" Sta 551+53.81

DATE: 5/18/2011

ALL DIMENSIONS ARE IN US SURVEY FEET

SCALE
HORIZONTAL: 1"=10'
VERTICAL: 1"=10'

FOR EARTHWORK DEVELOPMENT ONLY

Dist	COUNTY	ROUTE	POST MILES TOTAL PROJECT	SHEET No.	TOTAL SHEETS
10	SJ	99	4.9/14.2		
CONTRACT No.			10-0E6114		
PROJECT ID			1000020440		

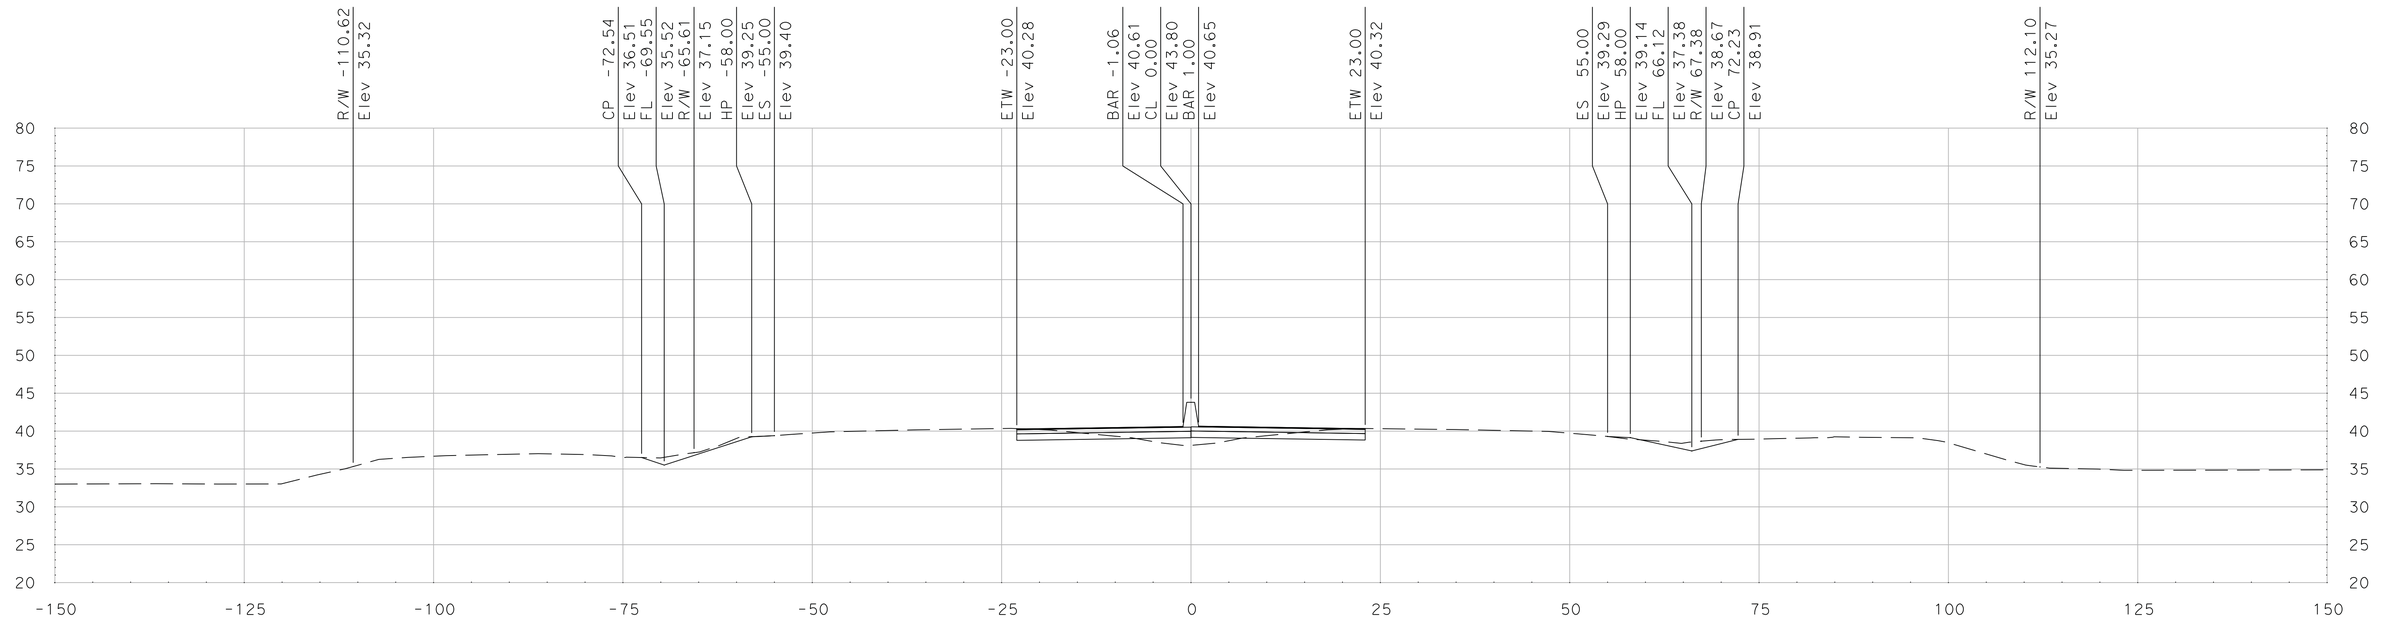

"SR 99" Sta 552+25.00

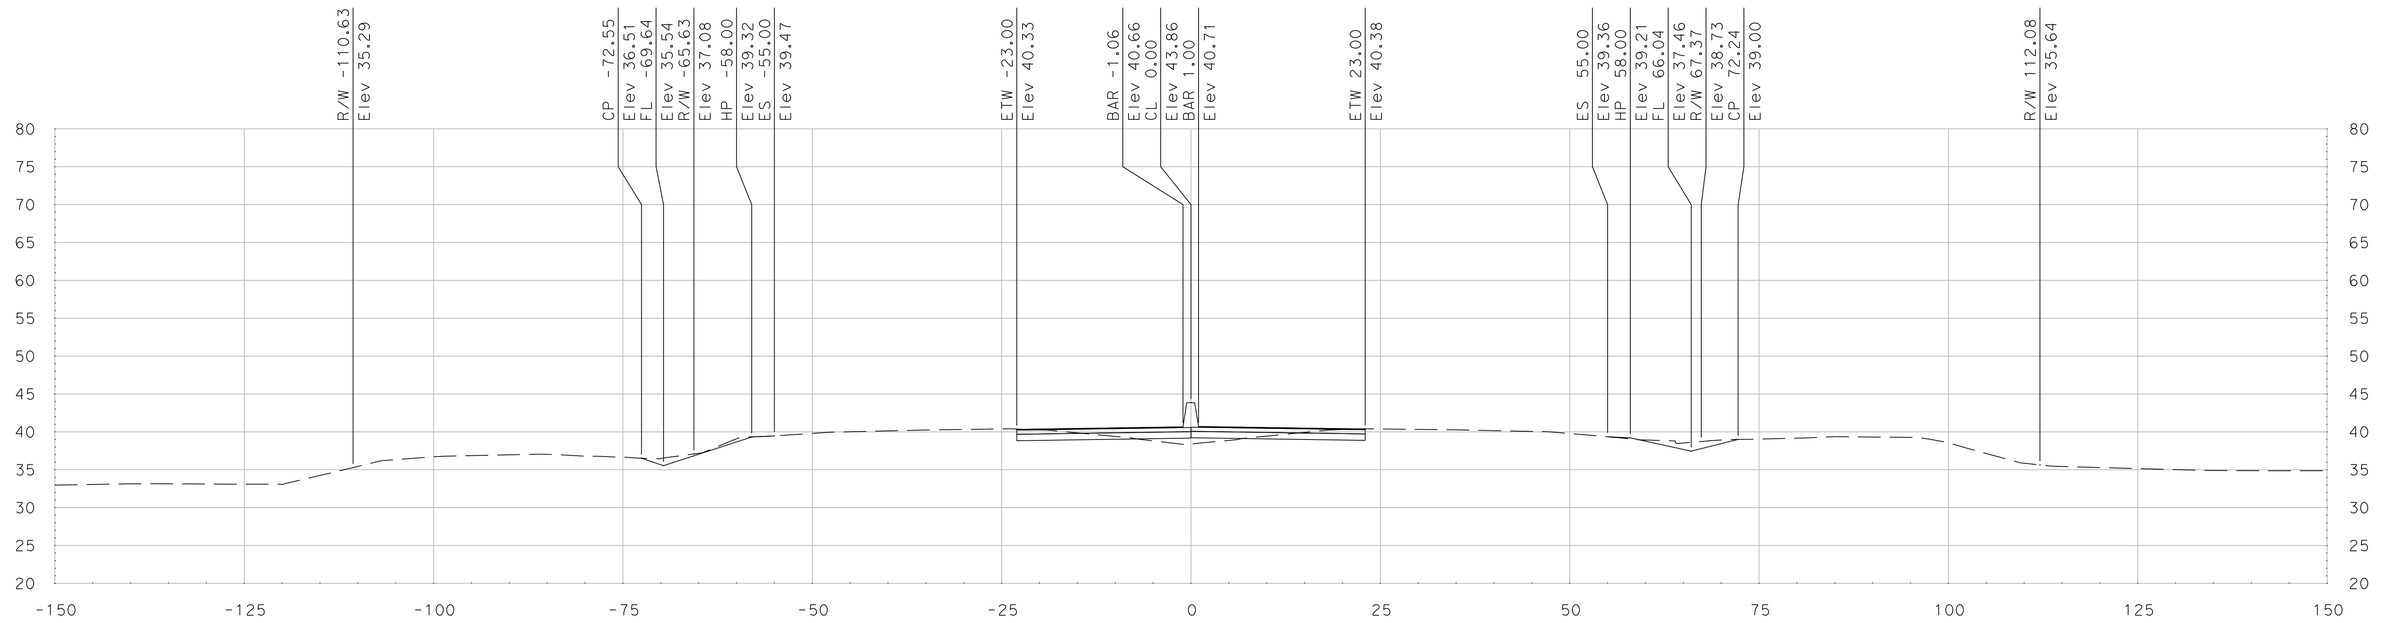

"SR 99" Sta 552+00.00

SCALE
HORIZONTAL: 1"=10'
VERTICAL: 1"=10'

DATE: 5/18/2011

ALL DIMENSIONS ARE IN US SURVEY FEET

FOR EARTHWORK DEVELOPMENT ONLY

Dist	COUNTY	ROUTE	POST MILES TOTAL PROJECT	SHEET No.	TOTAL SHEETS
10	SJ	99	4.9/14.2		
CONTRACT No.			10-0E6114		
PROJECT ID			1000020440		

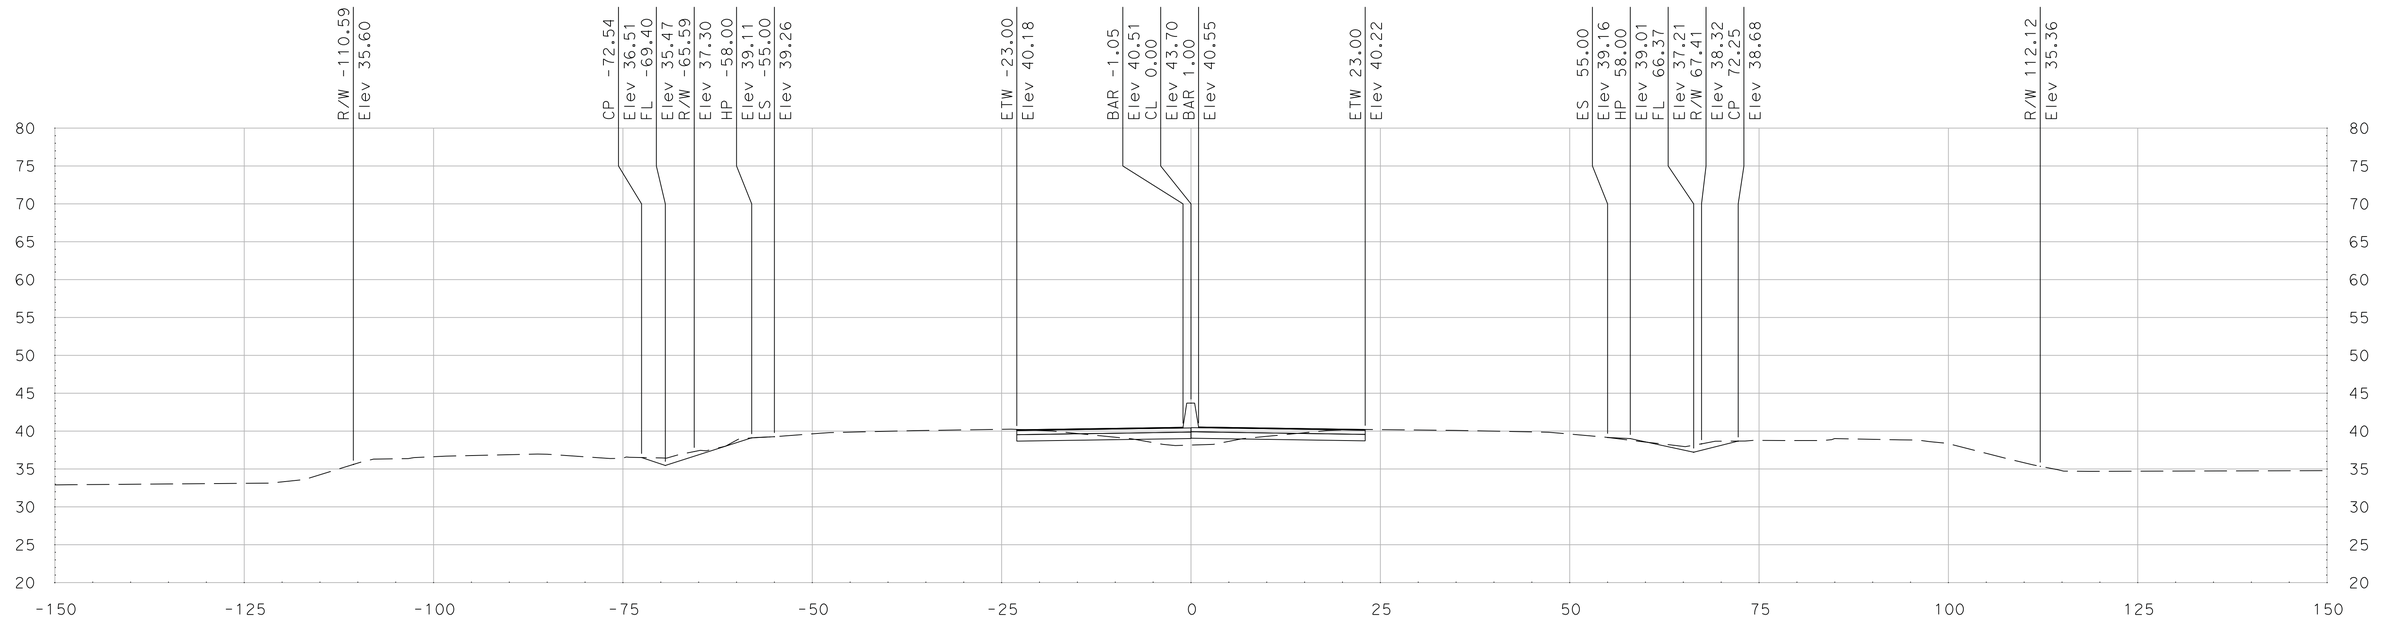

"SR 99" Sta 552+75.00

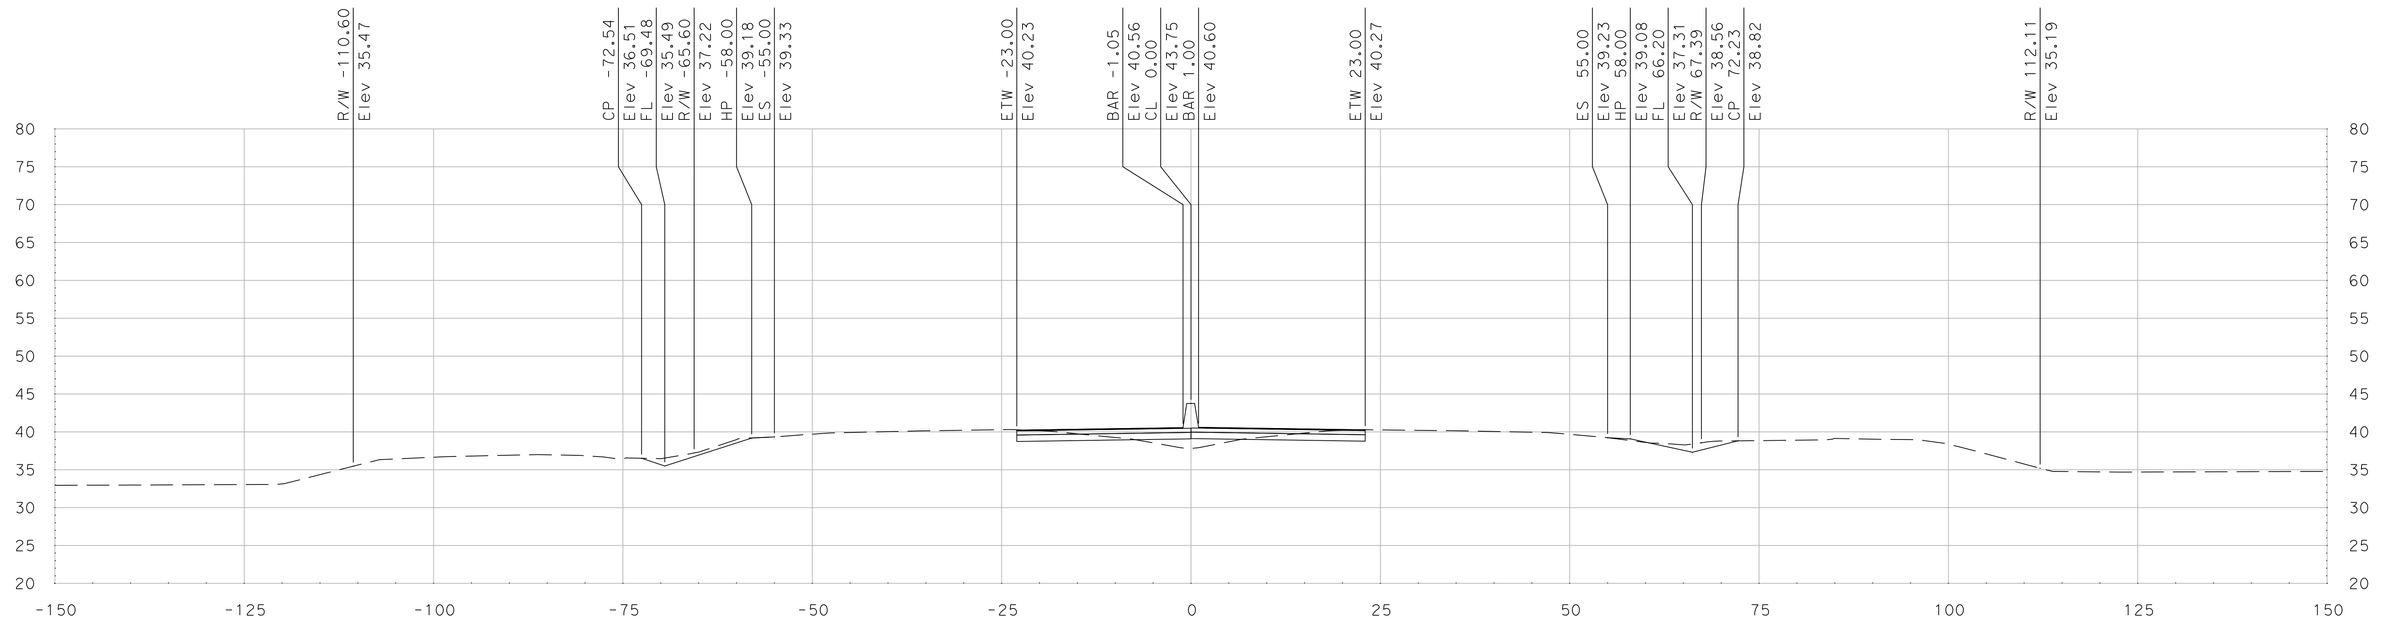

"SR 99" Sta 552+50.00

SCALE
HORIZONTAL: 1"=10'
VERTICAL: 1"=10'

DATE: 5/18/2011

ALL DIMENSIONS ARE IN US SURVEY FEET

FOR EARTHWORK DEVELOPMENT ONLY

Dist	COUNTY	ROUTE	POST MILES TOTAL PROJECT	SHEET No.	TOTAL SHEETS
10	SJ	99	4.9/14.2		
CONTRACT No.			10-0E6114		
PROJECT ID			1000020440		

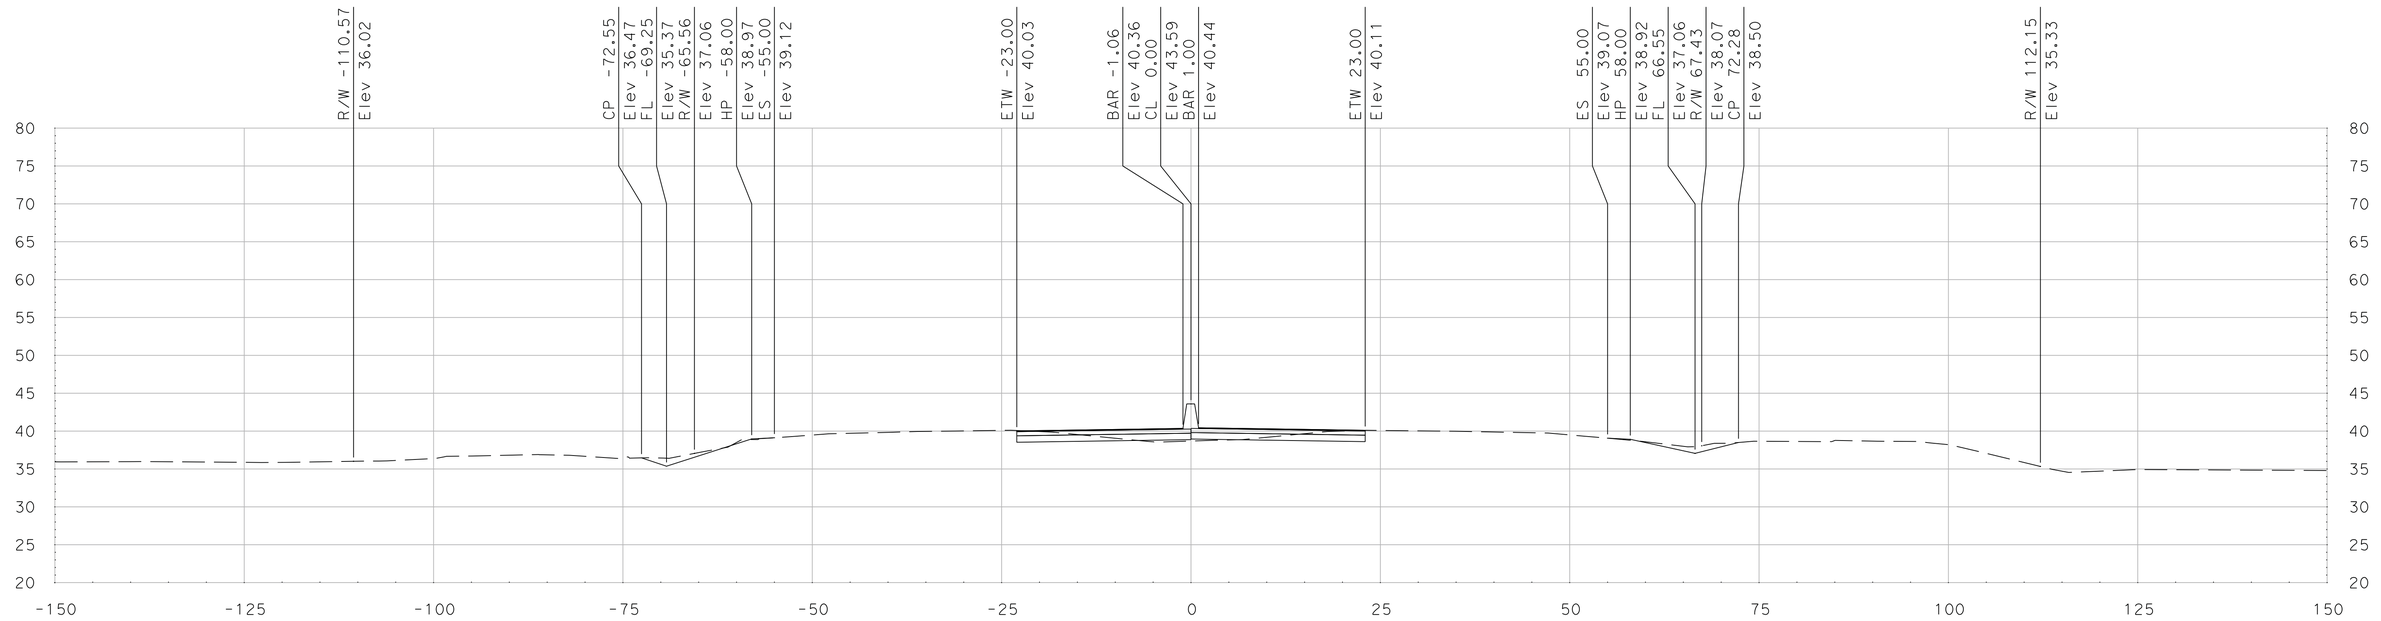

"SR 99" Sta 553+25.00

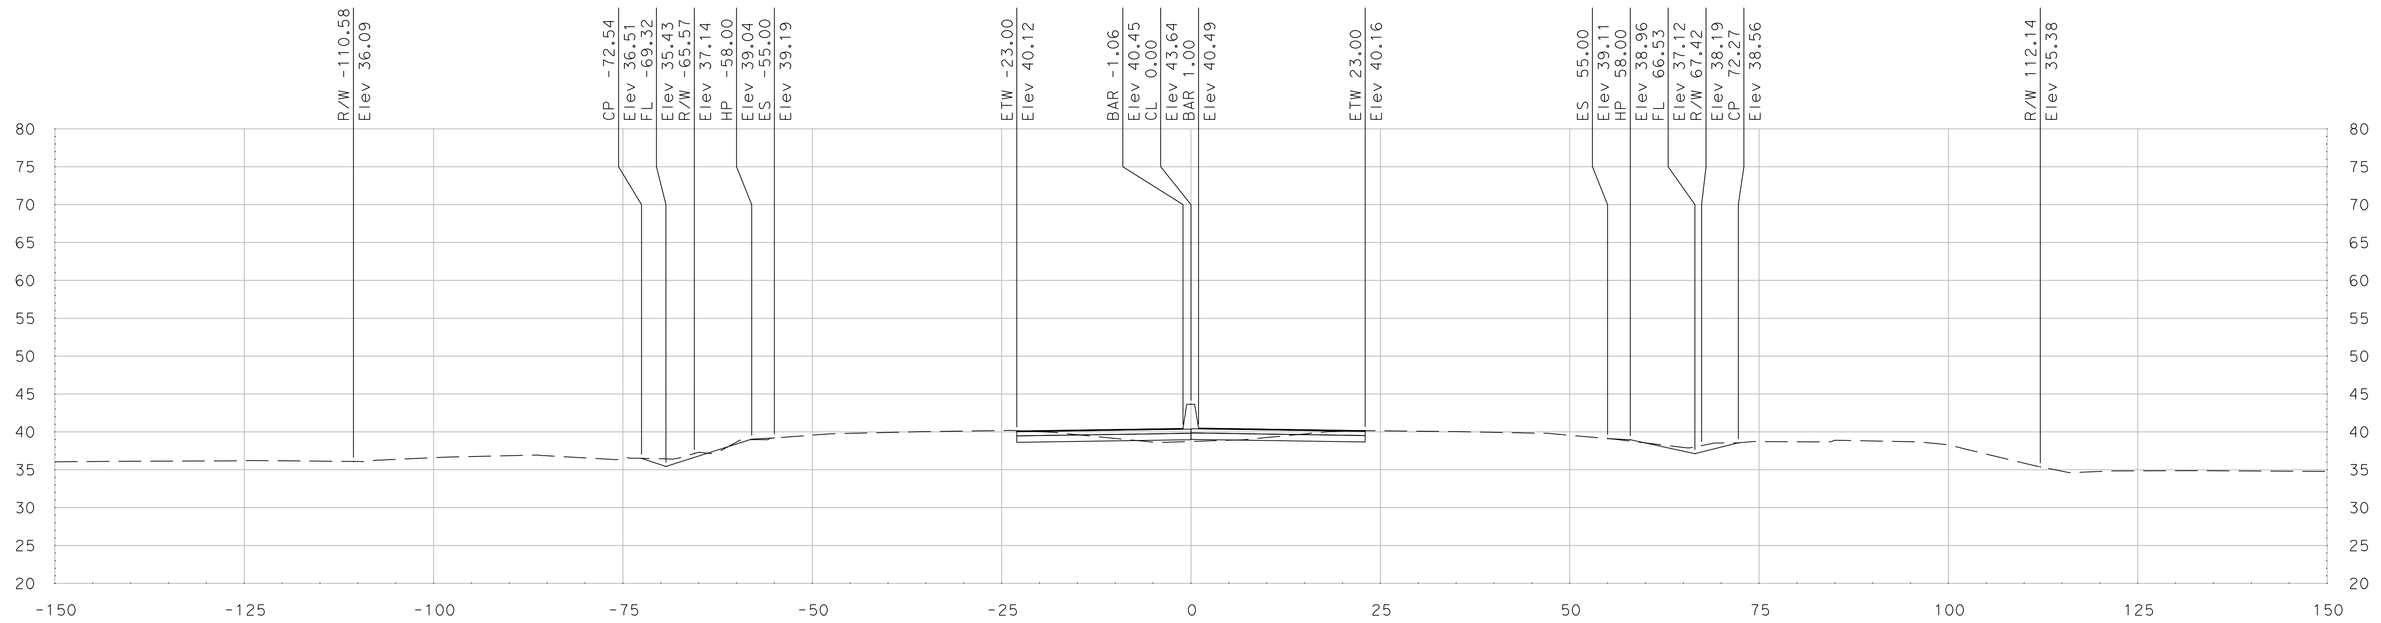

"SR 99" Sta 553+00.00

SCALE
HORIZONTAL: 1"=10'
VERTICAL: 1"=10'

DATE: 5/18/2011

ALL DIMENSIONS ARE IN US SURVEY FEET

FOR EARTHWORK DEVELOPMENT ONLY

Dist	COUNTY	ROUTE	POST MILES TOTAL PROJECT	SHEET No.	TOTAL SHEETS
10	SJ	99	4.9/14.2		
CONTRACT No.			10-0E6114		
PROJECT ID			1000020440		

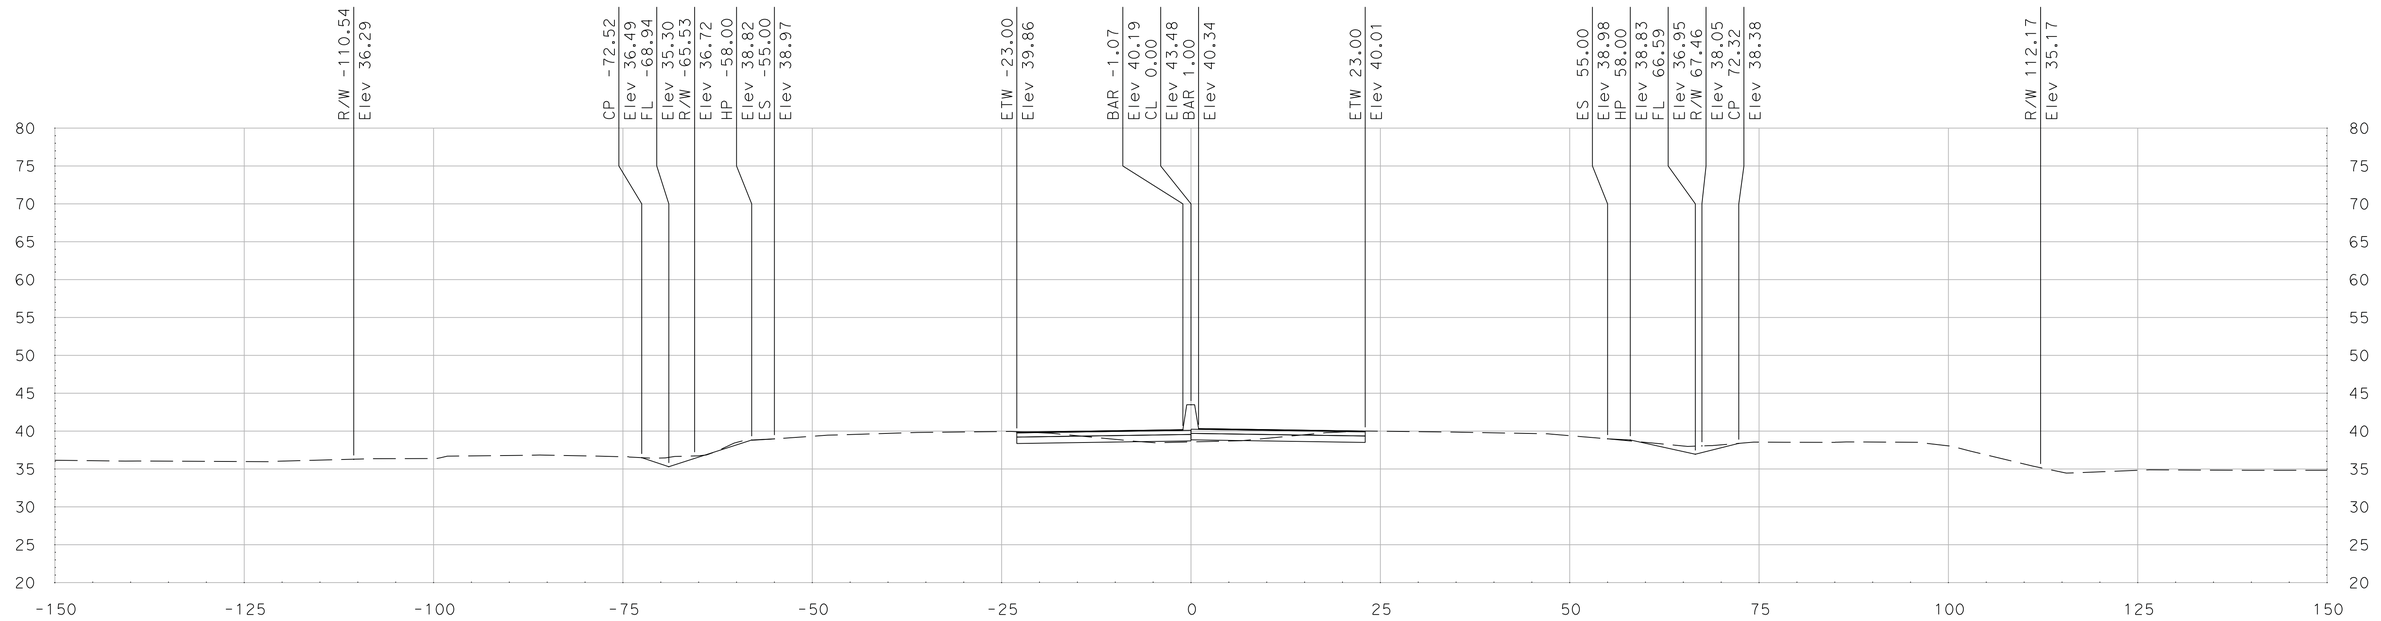

"SR 99" Sta 553+75.00

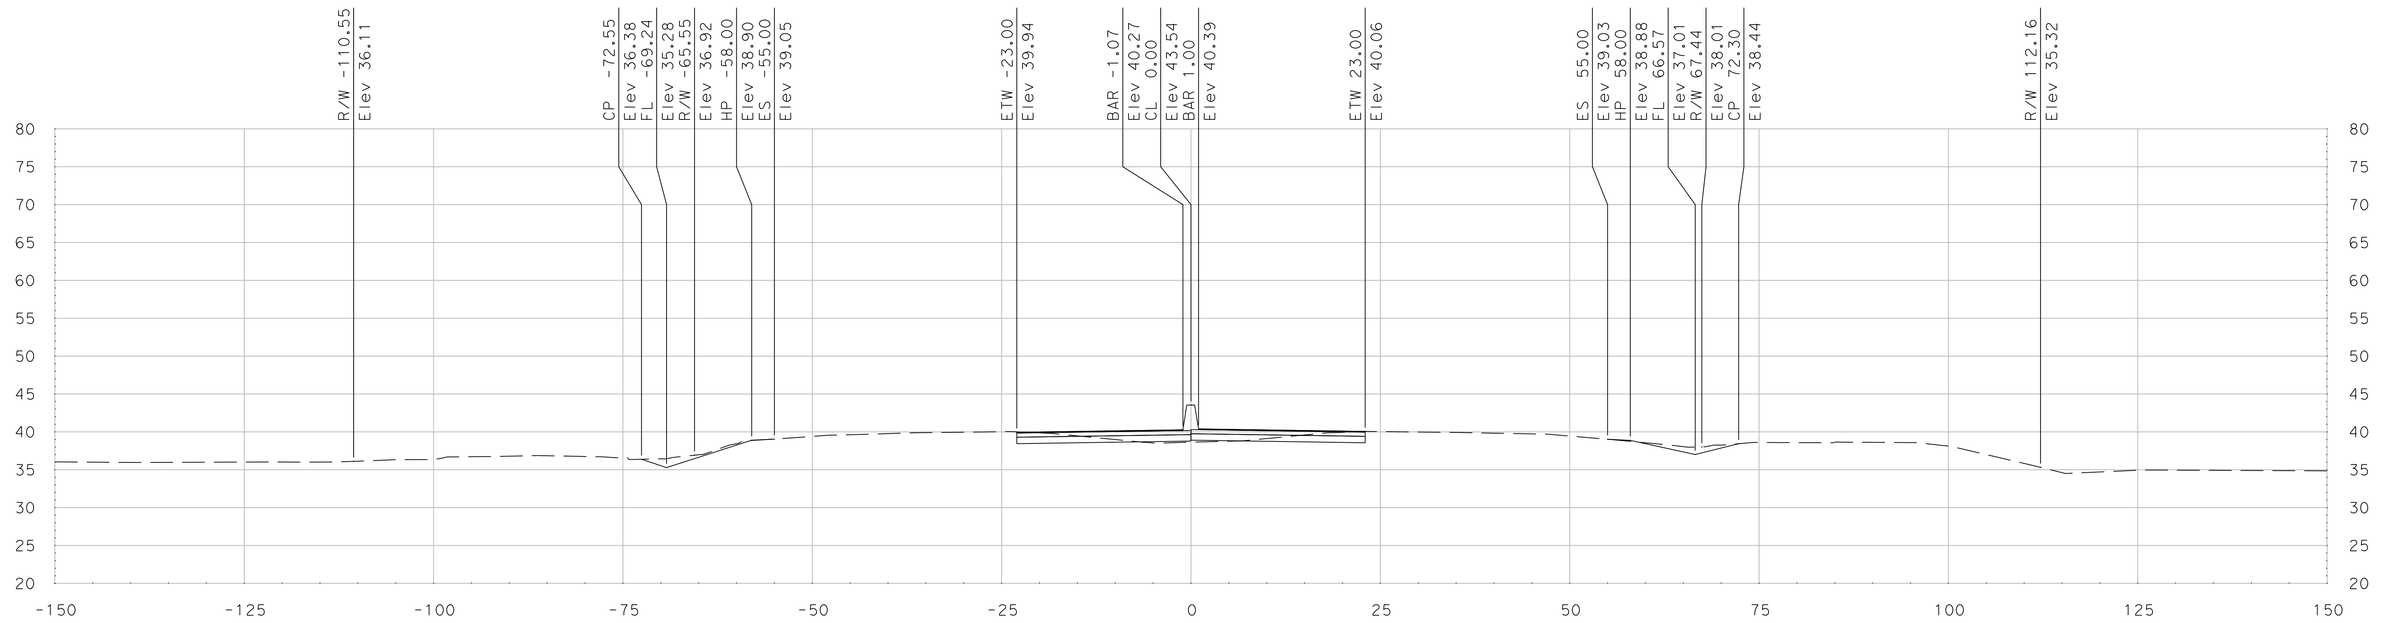

"SR 99" Sta 553+50.00

SCALE
HORIZONTAL: 1"=10'
VERTICAL: 1"=10'

DATE: 5/18/2011

ALL DIMENSIONS ARE IN US SURVEY FEET

FOR EARTHWORK DEVELOPMENT ONLY

Dist	COUNTY	ROUTE	POST MILES TOTAL PROJECT	SHEET No.	TOTAL SHEETS
10	SJ	99	4.9/14.2		
CONTRACT No.			10-0E6114		
PROJECT ID			1000020440		

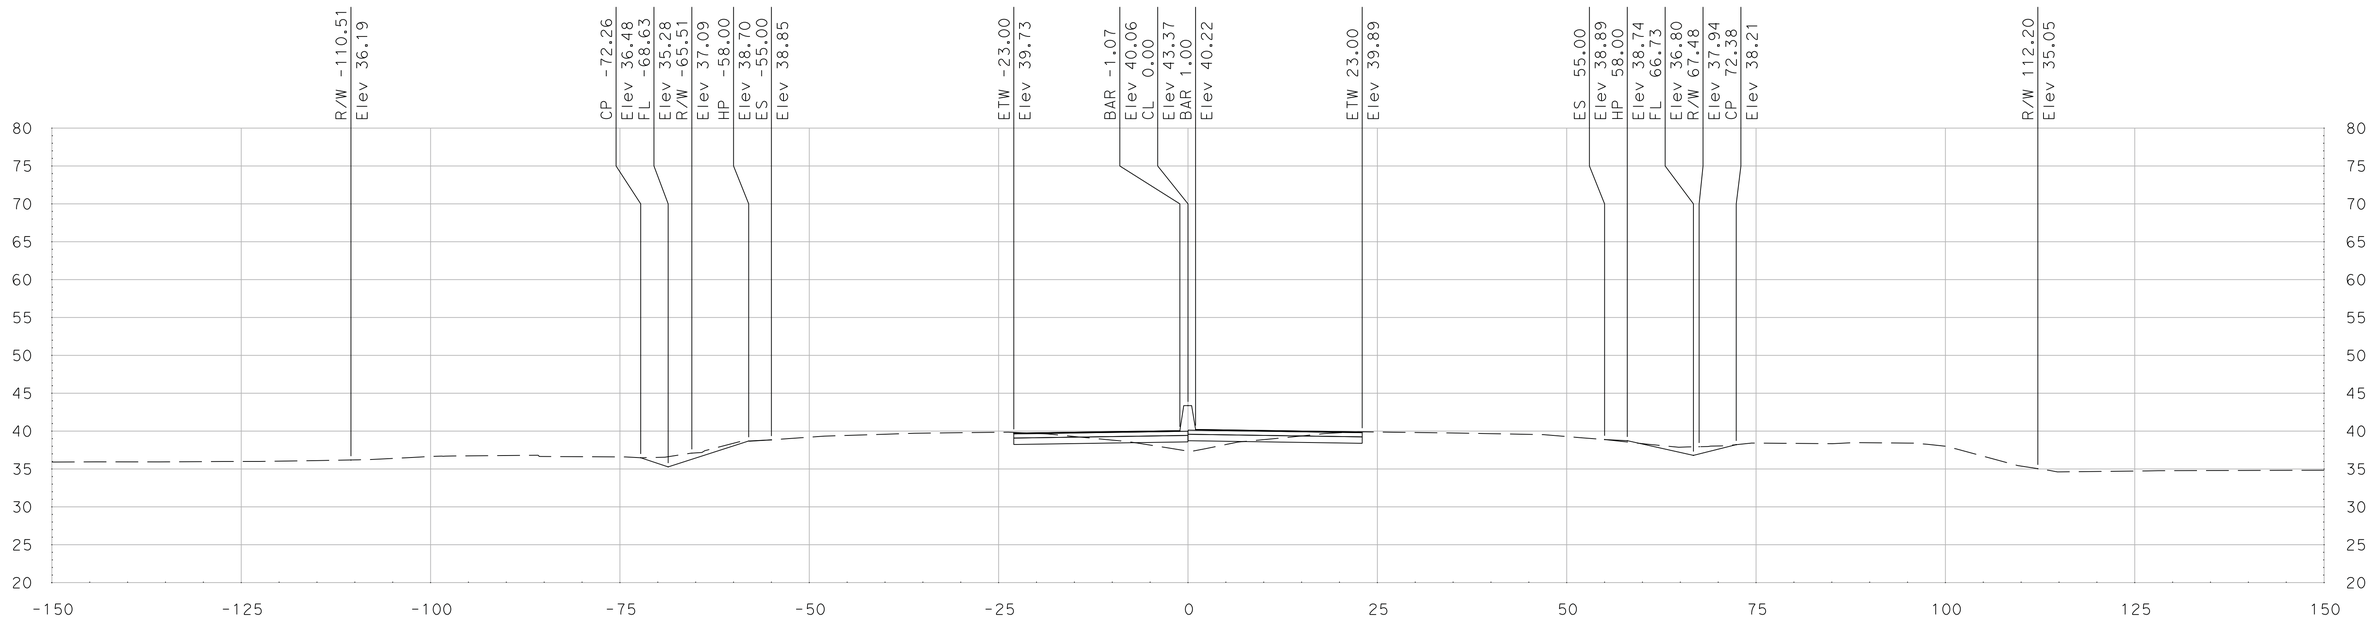

"SR 99" Sta 554+25.00

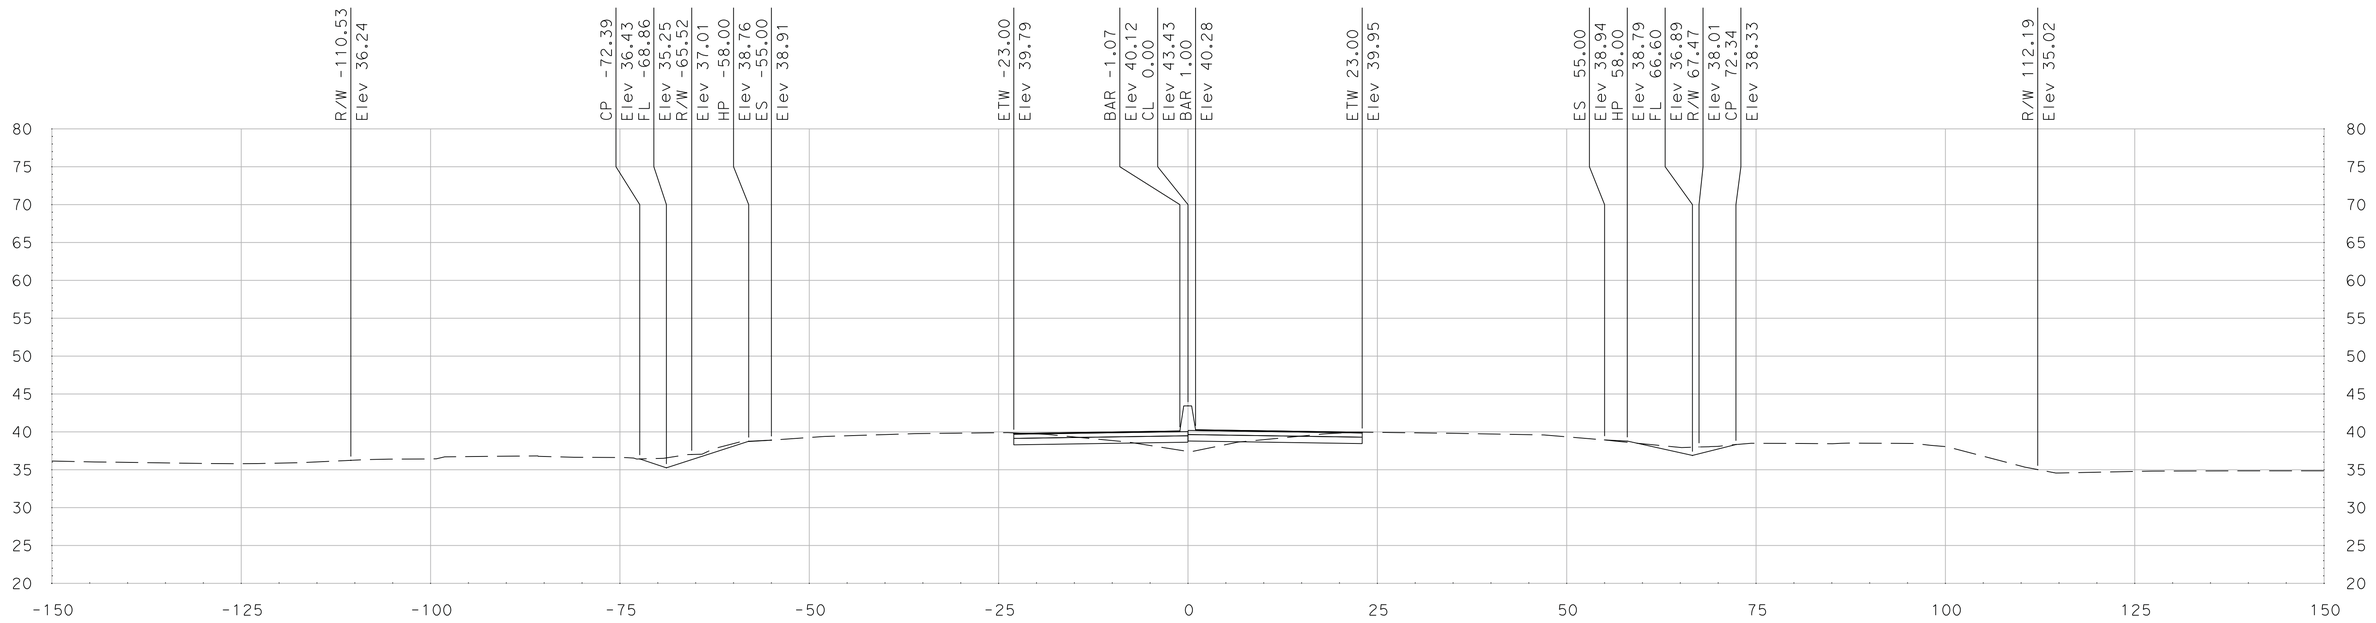

"SR 99" Sta 554+00.00

SCALE
HORIZONTAL: 1"=10'
VERTICAL: 1"=10'

DATE: 5/18/2011

ALL DIMENSIONS ARE IN US SURVEY FEET

FOR EARTHWORK DEVELOPMENT ONLY

Dist	COUNTY	ROUTE	POST MILES TOTAL PROJECT	SHEET No.	TOTAL SHEETS
10	SJ	99	4.9/14.2		
CONTRACT No.			10-0E6114		
PROJECT ID			1000020440		

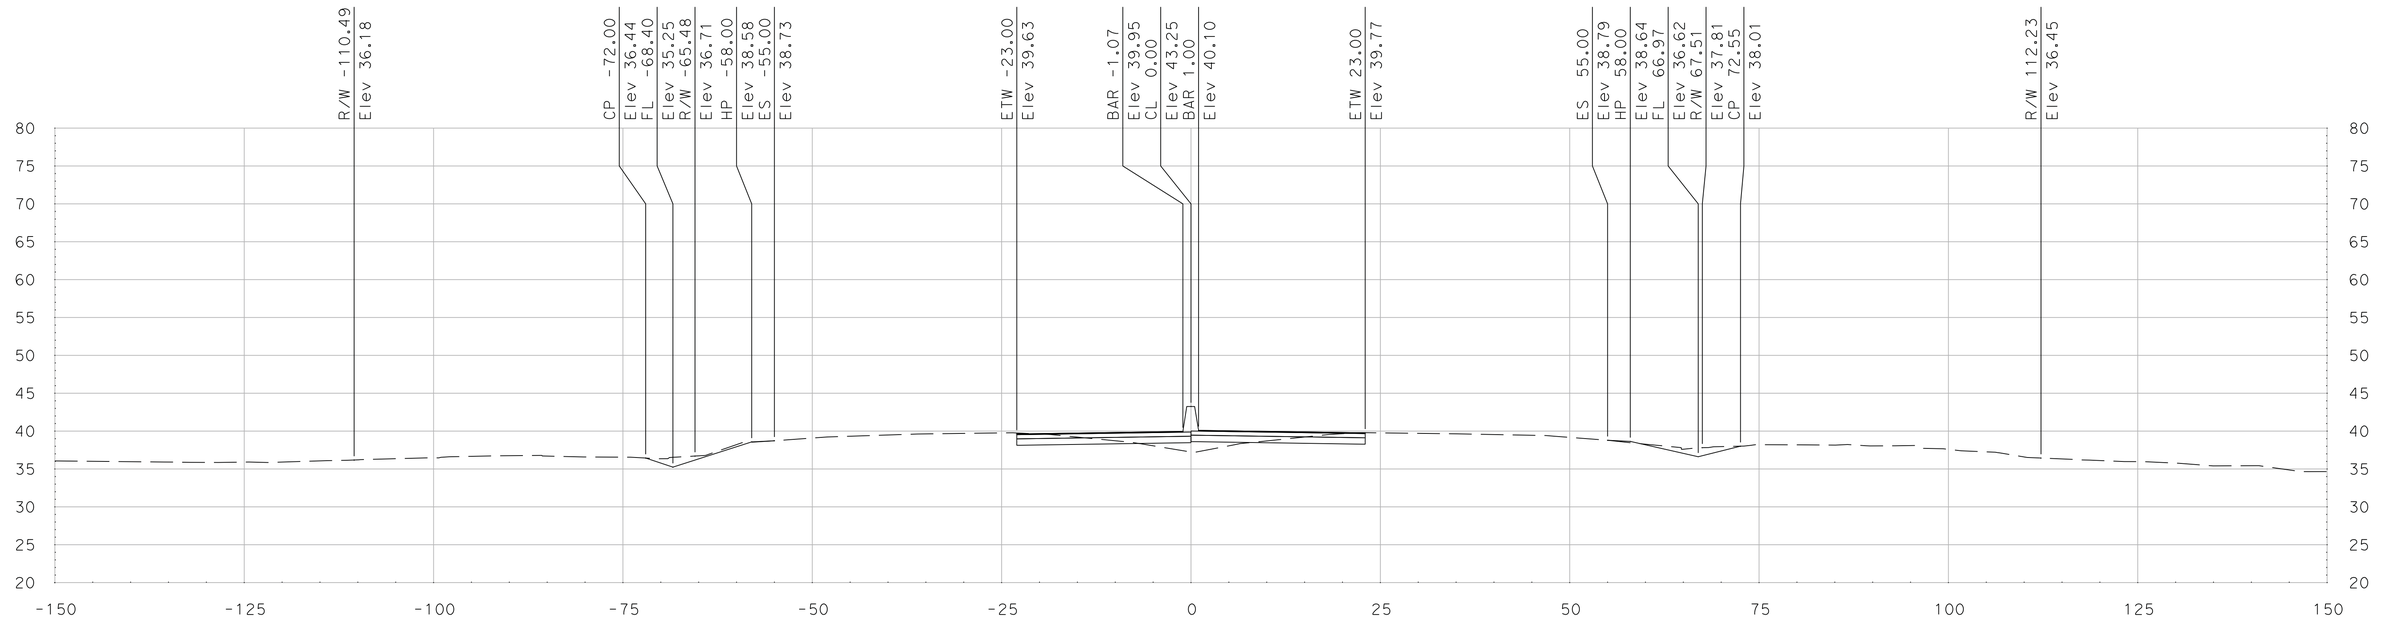

"SR 99" Sta 554+75.00

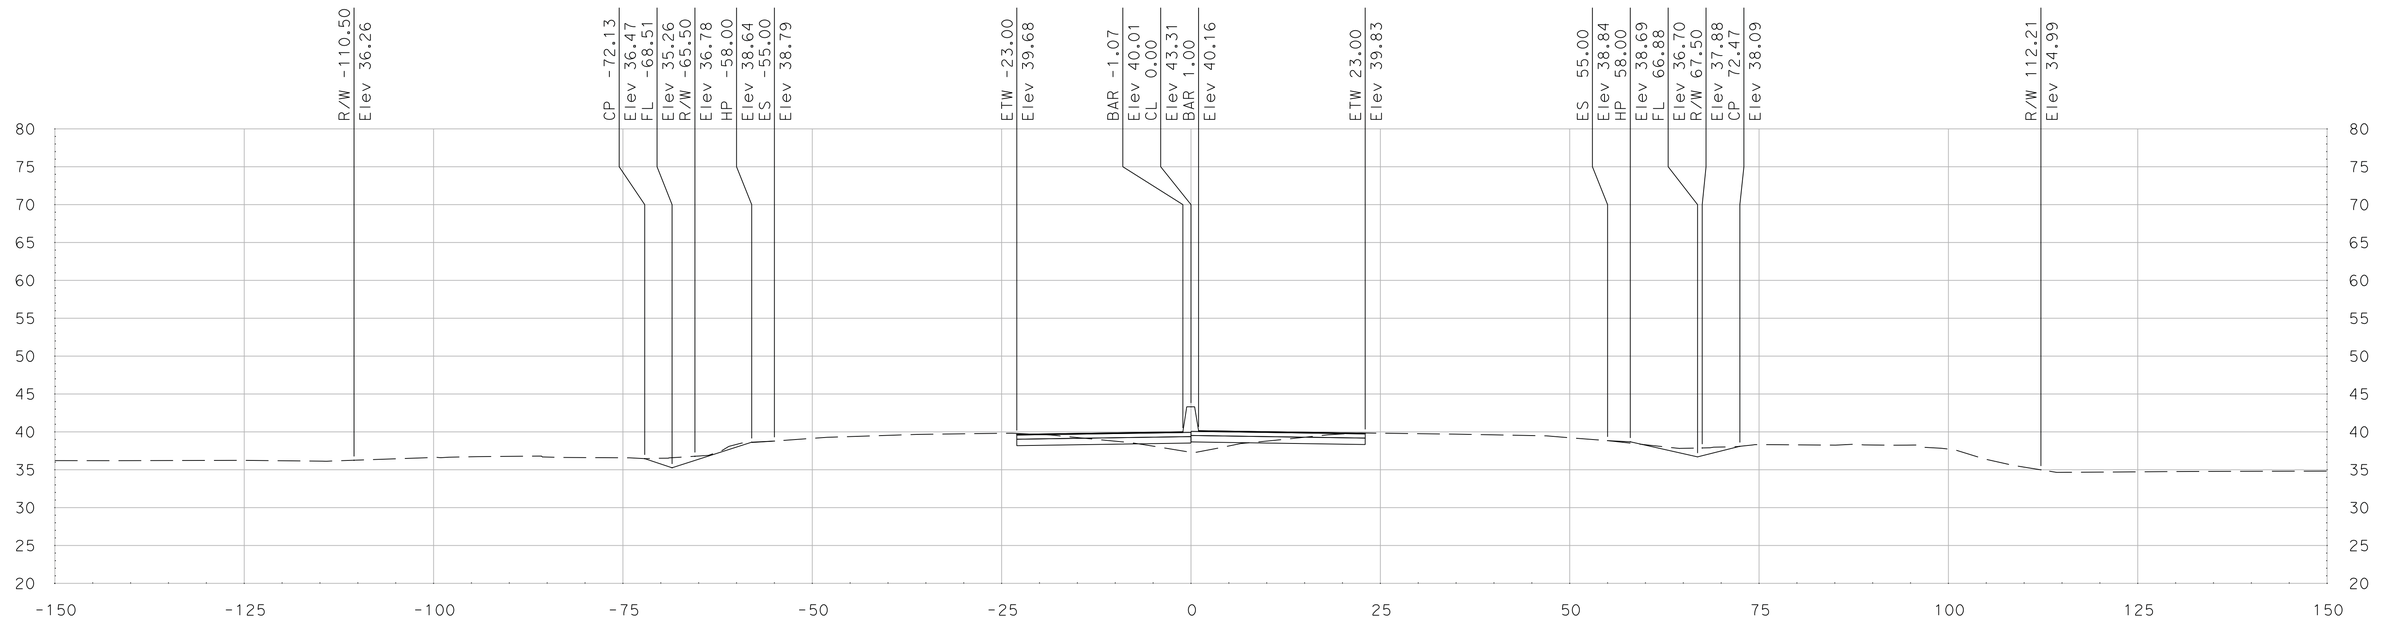

"SR 99" Sta 554+50.00

SCALE
HORIZONTAL: 1"=10'
VERTICAL: 1"=10'

DATE: 5/18/2011

ALL DIMENSIONS ARE IN US SURVEY FEET

FOR EARTHWORK DEVELOPMENT ONLY

Dist	COUNTY	ROUTE	POST MILES TOTAL PROJECT	SHEET No.	TOTAL SHEETS
10	SJ	99	4.9/14.2		
CONTRACT No.			10-0E6114		
PROJECT ID			1000020440		

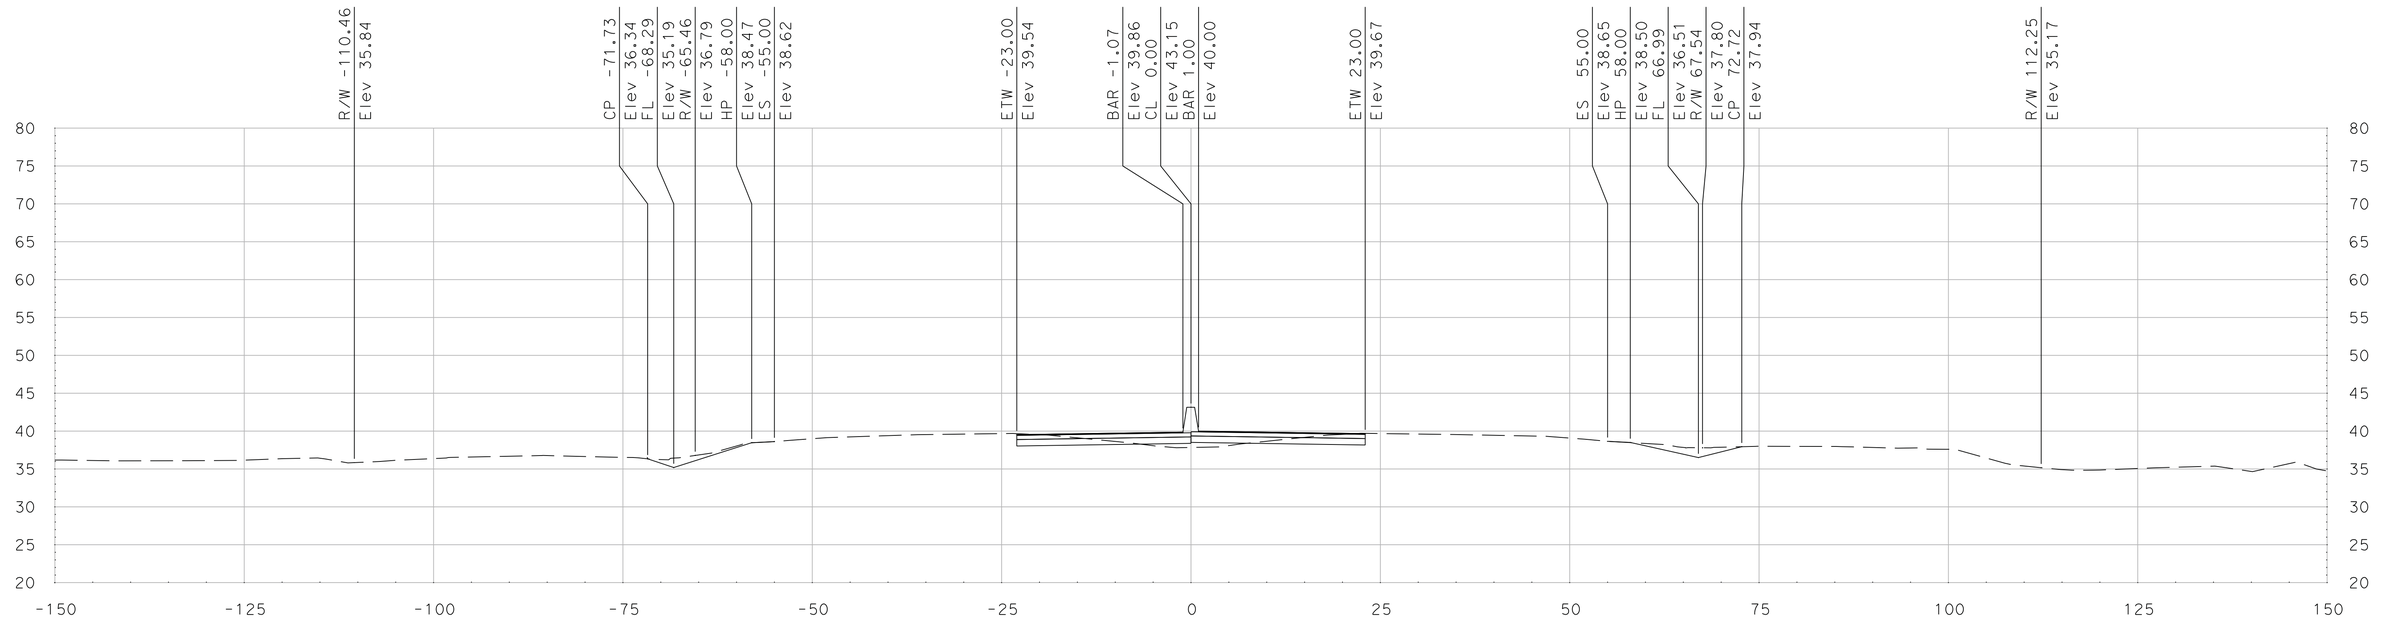

"SR 99" Sta 555+25.00

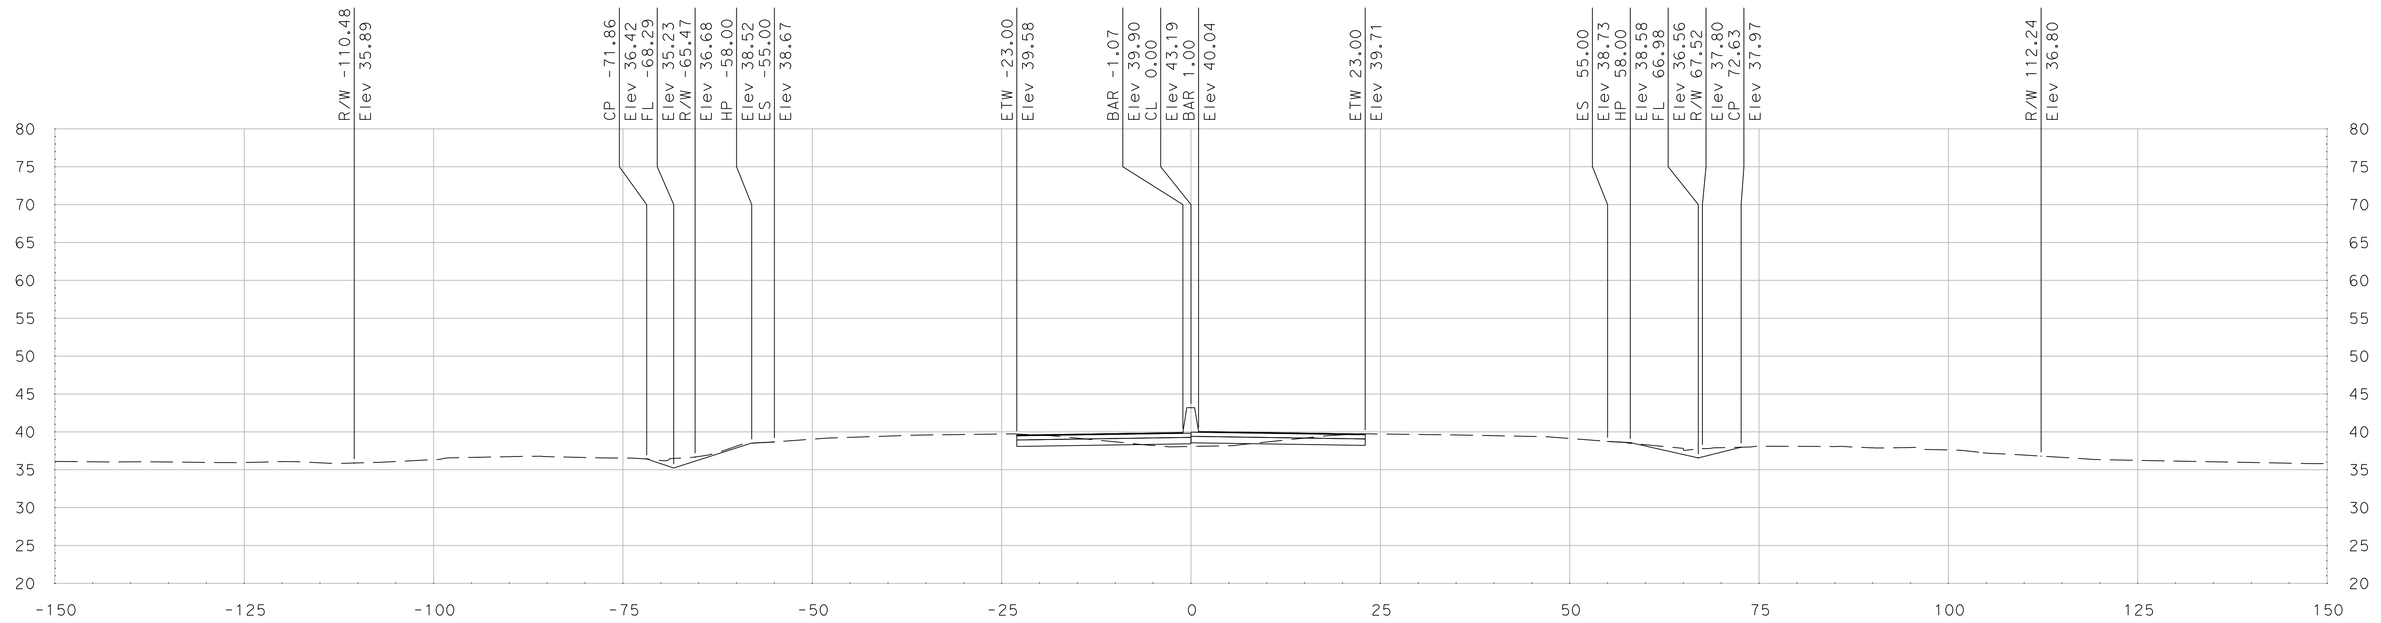

"SR 99" Sta 555+00.00

SCALE
HORIZONTAL: 1"=10'
VERTICAL: 1"=10'

DATE: 5/18/2011

ALL DIMENSIONS ARE IN US SURVEY FEET

FOR EARTHWORK DEVELOPMENT ONLY

Dist	COUNTY	ROUTE	POST MILES TOTAL PROJECT	SHEET No.	TOTAL SHEETS
10	SJ	99	4.9/14.2		
CONTRACT No.			10-0E6114		
PROJECT ID			1000020440		

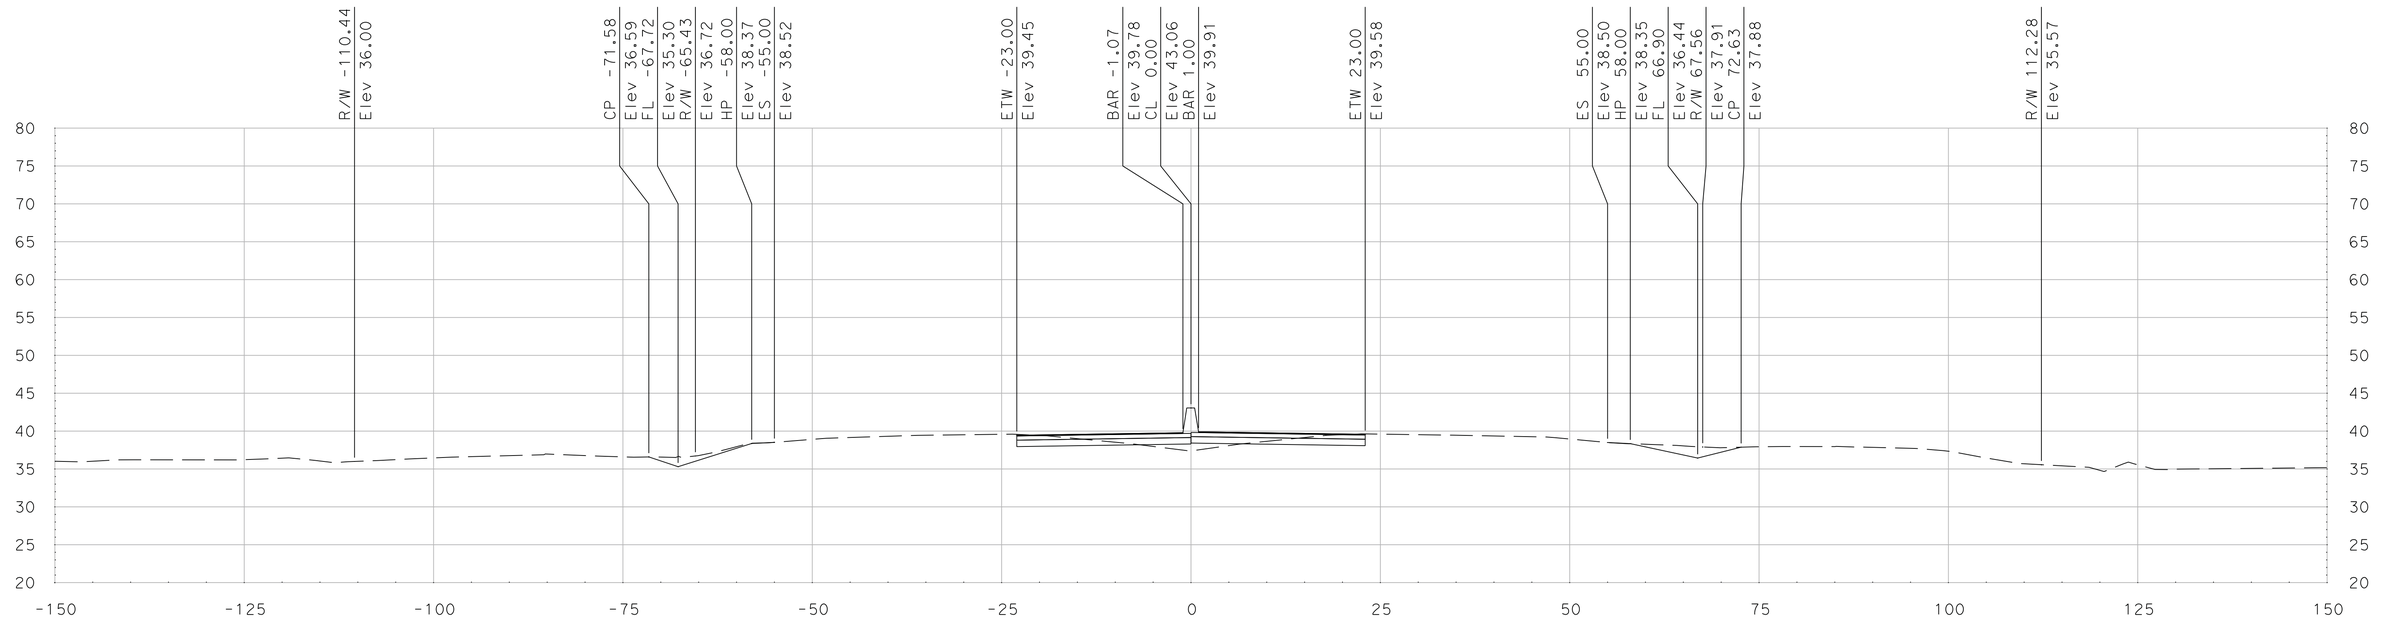

"SR 99" Sta 555+75.00

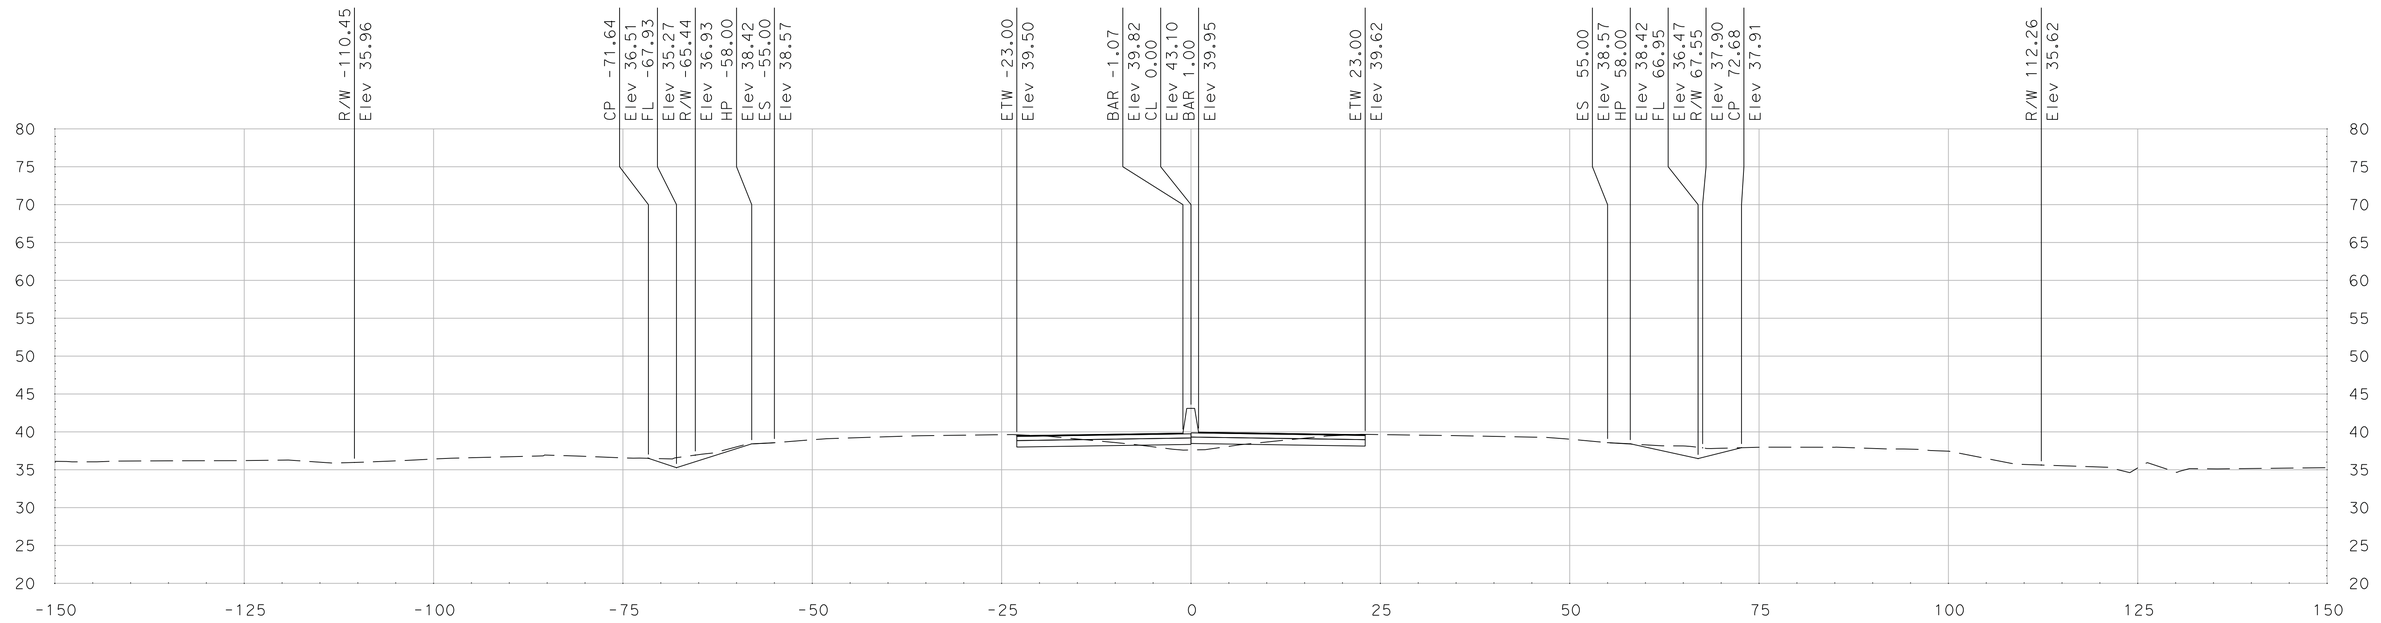

"SR 99" Sta 555+50.00

SCALE
HORIZONTAL: 1"=10'
VERTICAL: 1"=10'

DATE: 5/18/2011

ALL DIMENSIONS ARE IN US SURVEY FEET

FOR EARTHWORK DEVELOPMENT ONLY

Dist	COUNTY	ROUTE	POST MILES TOTAL PROJECT	SHEET No.	TOTAL SHEETS
10	SJ	99	4.9/14.2		
CONTRACT No.			10-0E6114		
PROJECT ID			1000020440		

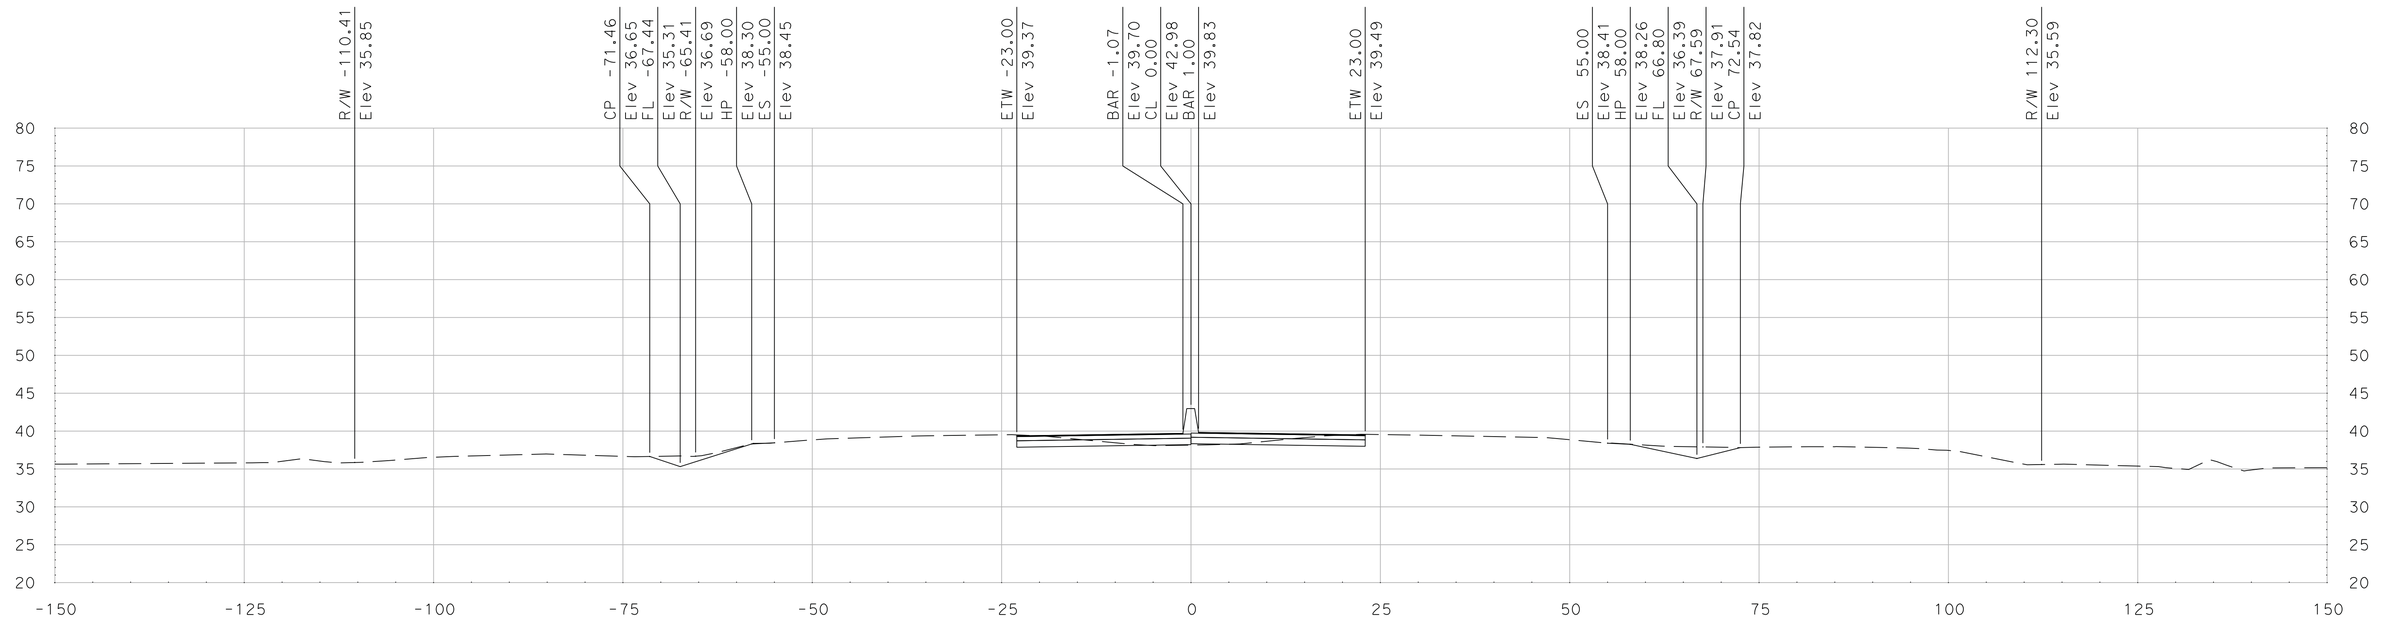

"SR 99" Sta 556+25.00

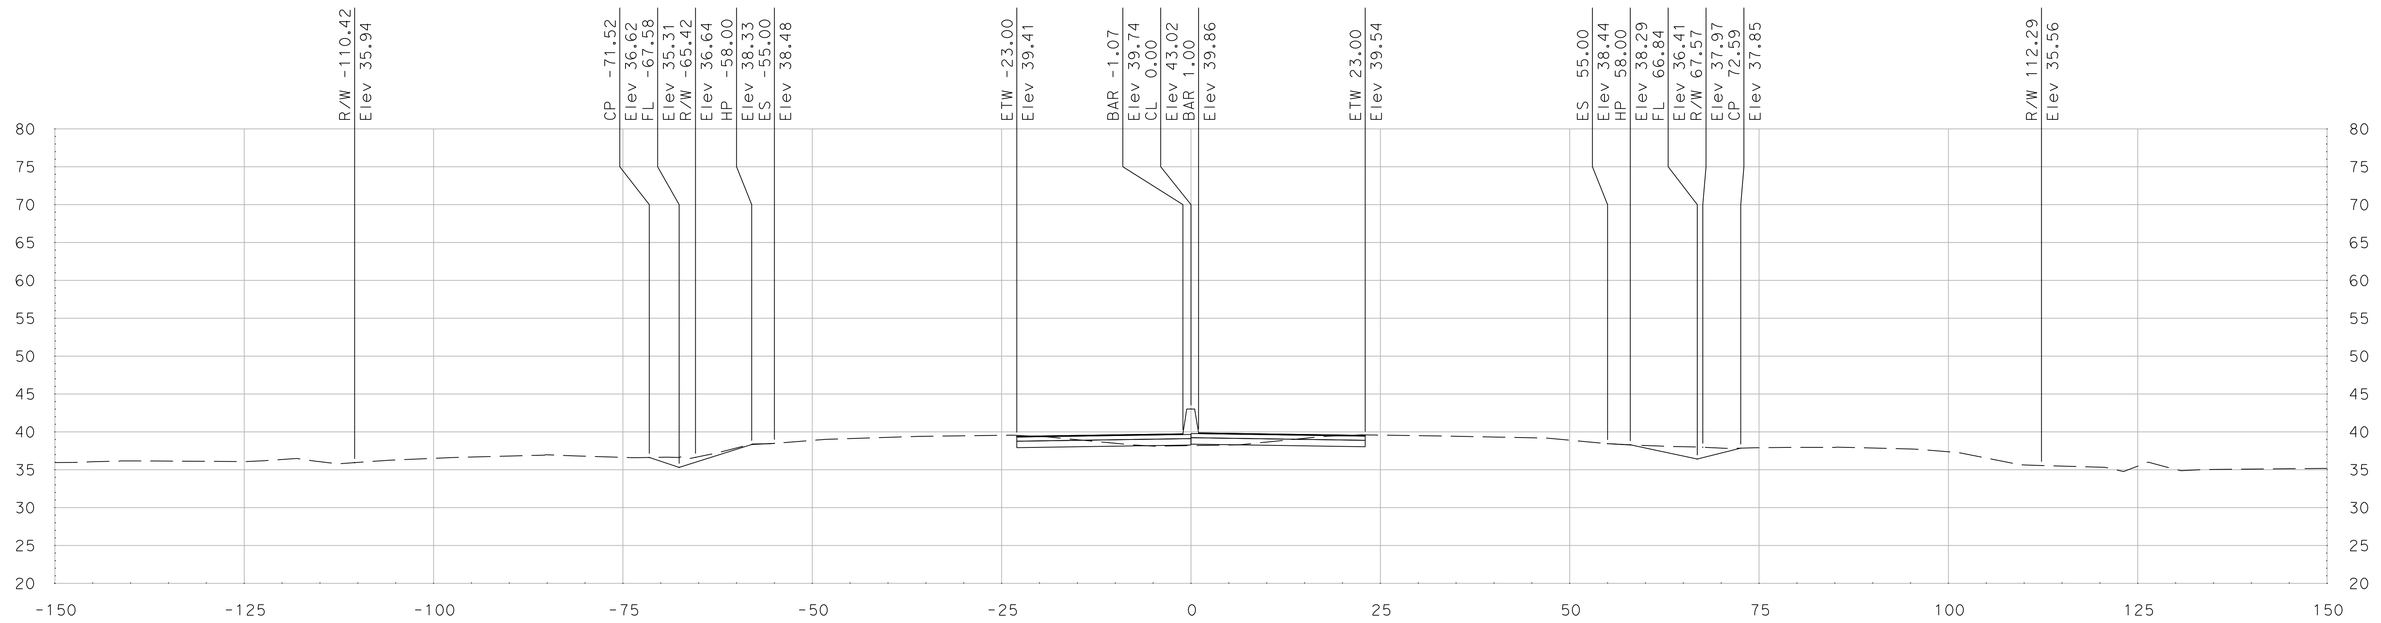

"SR 99" Sta 556+00.00

SCALE
HORIZONTAL: 1"=10'
VERTICAL: 1"=10'

DATE: 5/18/2011

ALL DIMENSIONS ARE IN US SURVEY FEET

FOR EARTHWORK DEVELOPMENT ONLY

Dist	COUNTY	ROUTE	POST MILES TOTAL PROJECT	SHEET No.	TOTAL SHEETS
10	SJ	99	4.9/14.2		
CONTRACT No.			10-0E6114		
PROJECT ID			1000020440		

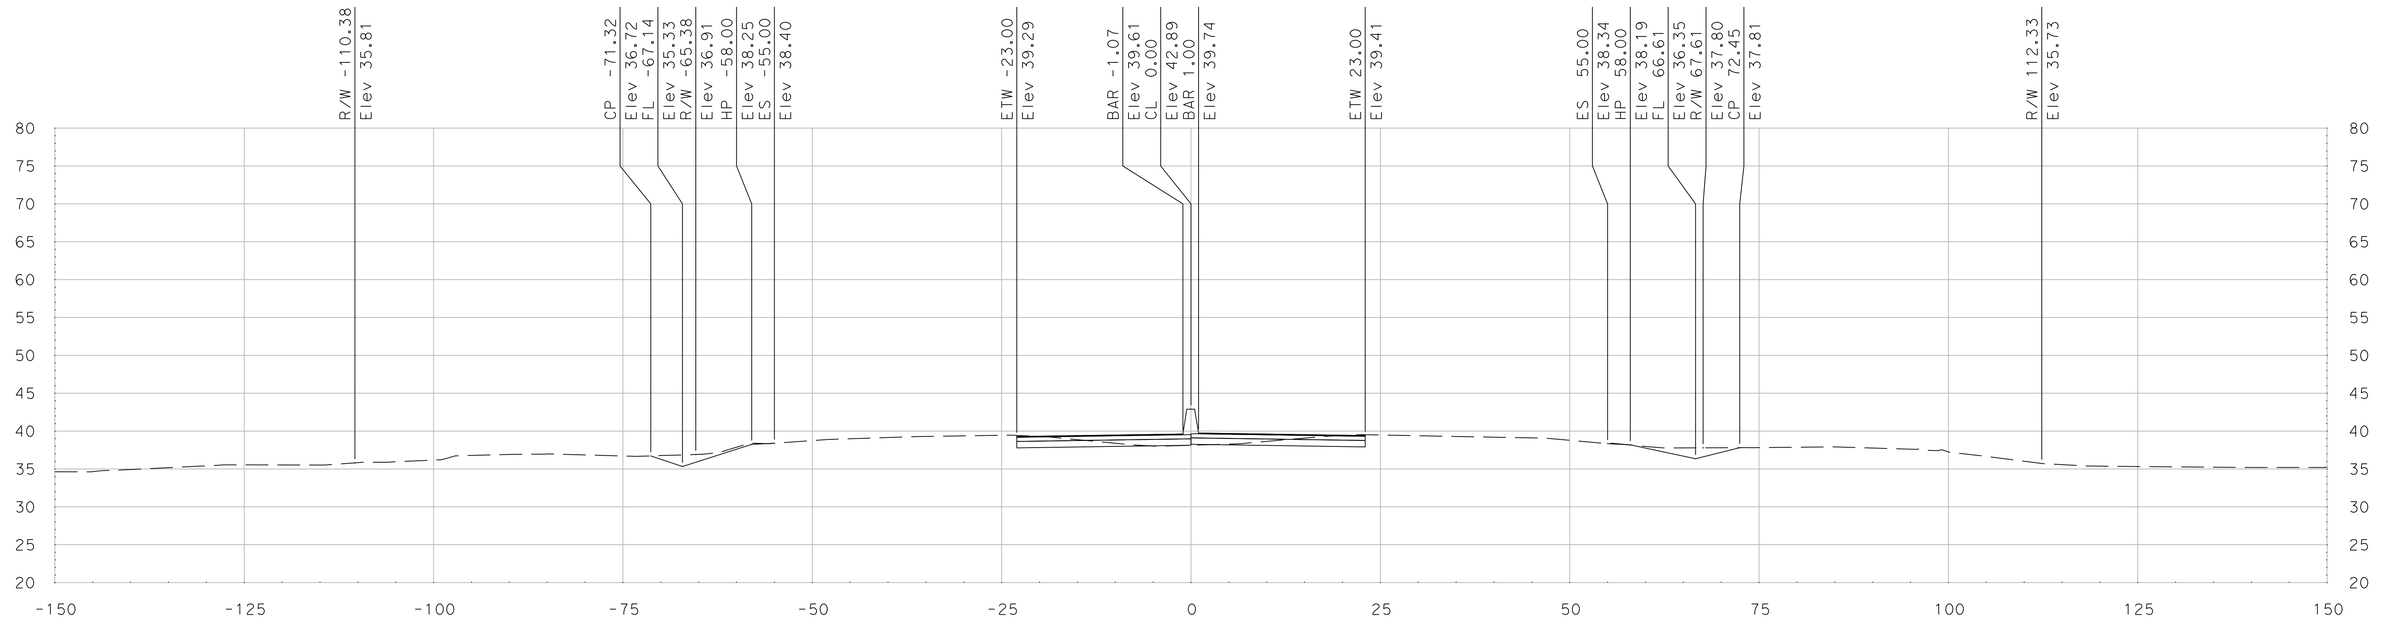

"SR 99" Sta 556+75.00

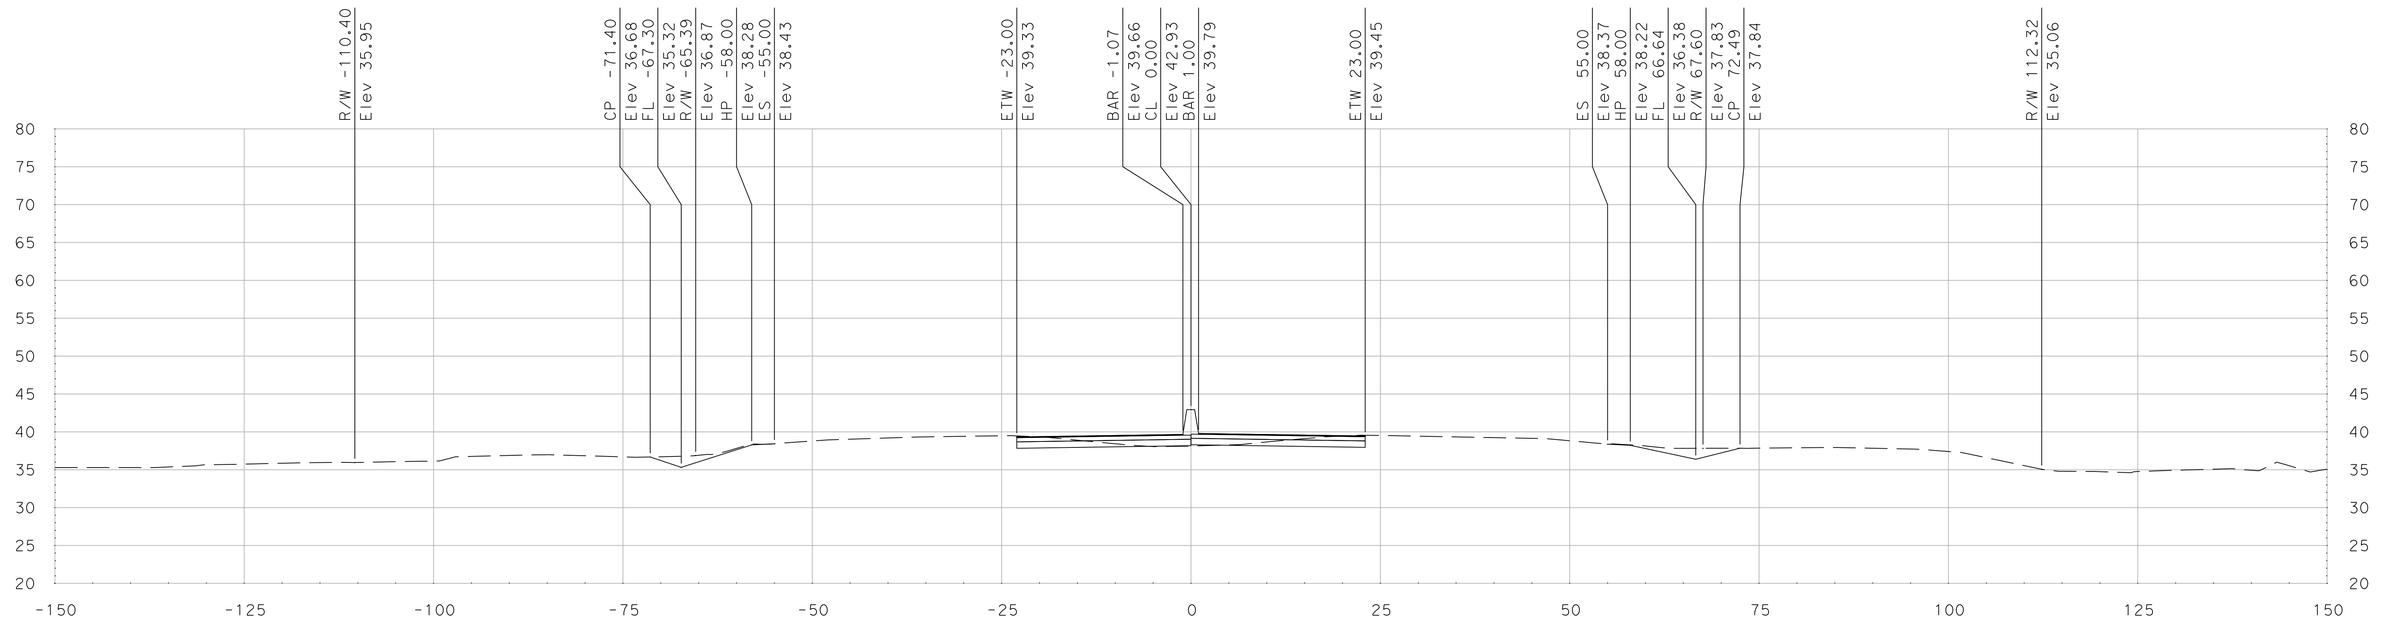

"SR 99" Sta 556+50.00

SCALE
HORIZONTAL: 1"=10'
VERTICAL: 1"=10'

DATE: 5/18/2011

ALL DIMENSIONS ARE IN US SURVEY FEET

FOR EARTHWORK DEVELOPMENT ONLY

Dist	COUNTY	ROUTE	POST MILES TOTAL PROJECT	SHEET No.	TOTAL SHEETS
10	SJ	99	4.9/14.2		
CONTRACT No.			10-0E6114		
PROJECT ID			1000020440		

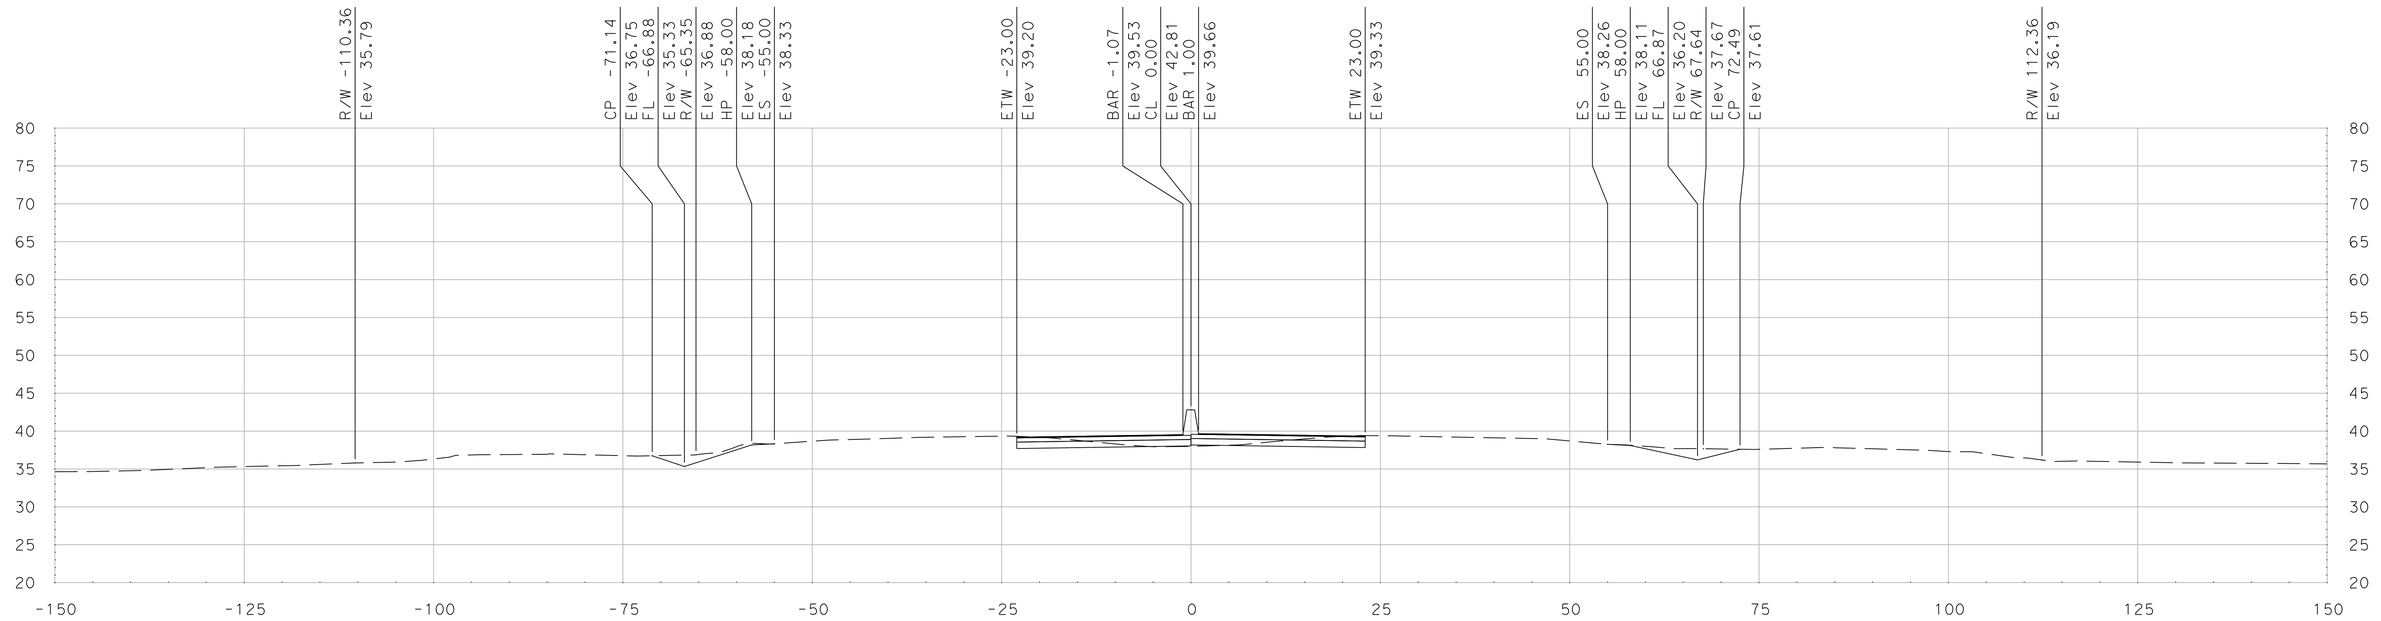

"SR 99" Sta 557+25.00

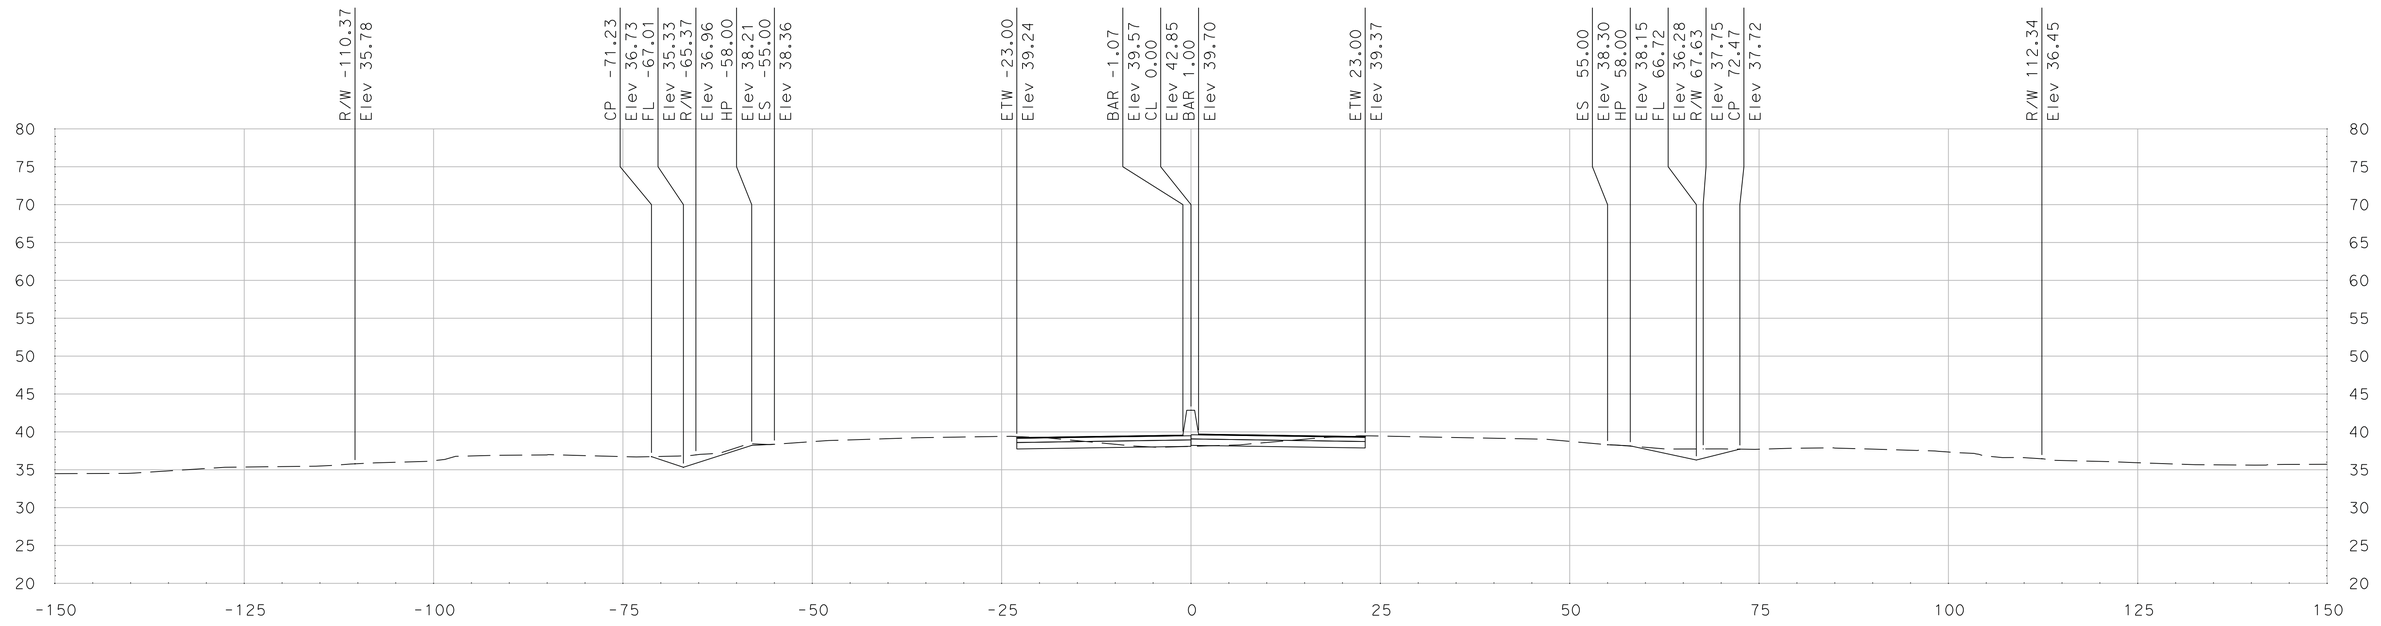

"SR 99" Sta 557+00.00

SCALE
HORIZONTAL: 1"=10'
VERTICAL: 1"=10'

DATE: 5/18/2011

ALL DIMENSIONS ARE IN US SURVEY FEET

FOR EARTHWORK DEVELOPMENT ONLY

Dist	COUNTY	ROUTE	POST MILES TOTAL PROJECT	SHEET No.	TOTAL SHEETS
10	SJ	99	4.9/14.2		
CONTRACT No.			10-0E6114		
PROJECT ID			1000020440		

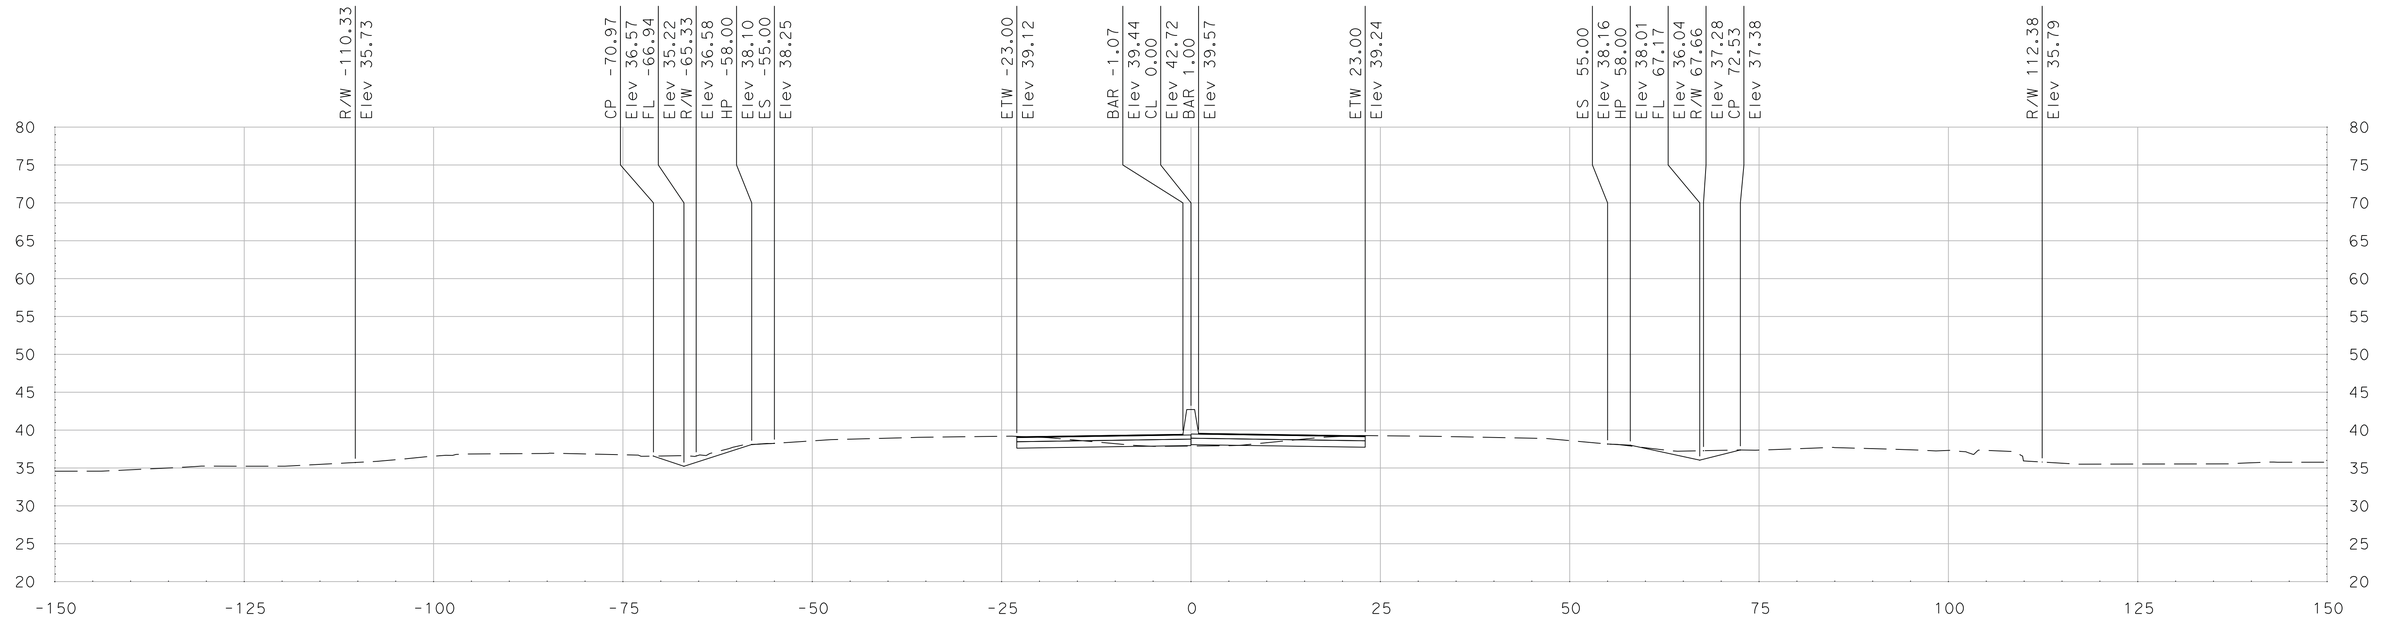

"SR 99" Sta 557+75.00

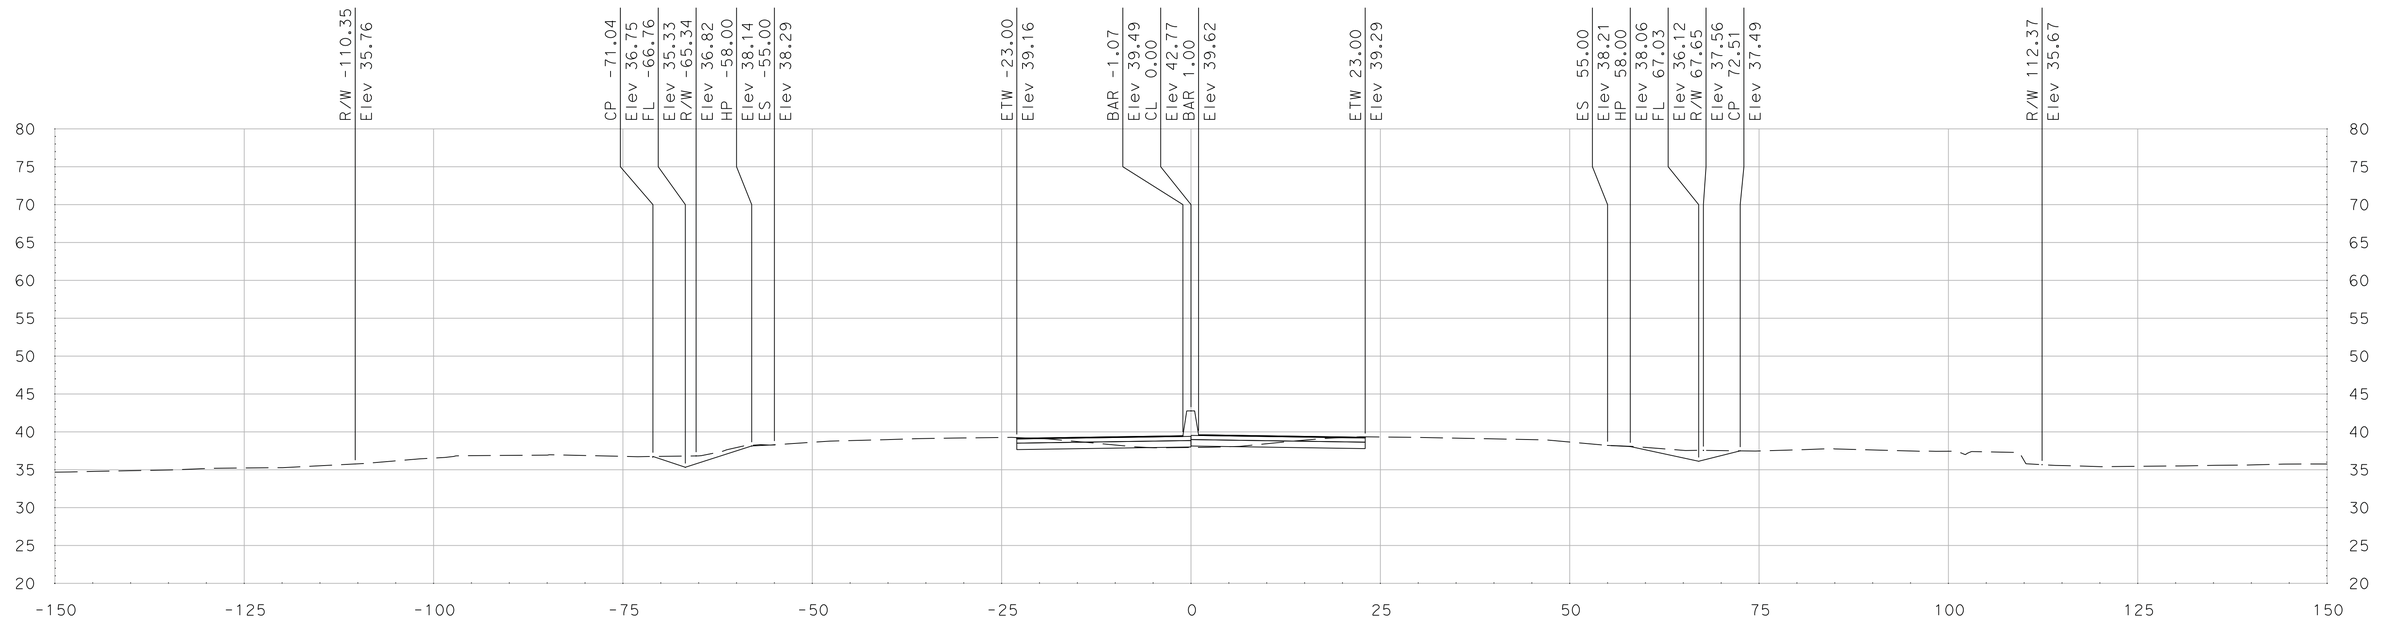

"SR 99" Sta 557+50.00

SCALE
HORIZONTAL: 1"=10'
VERTICAL: 1"=10'

DATE: 5/18/2011

ALL DIMENSIONS ARE IN US SURVEY FEET

FOR EARTHWORK DEVELOPMENT ONLY

Dist	COUNTY	ROUTE	POST MILES TOTAL PROJECT	SHEET No.	TOTAL SHEETS
10	SJ	99	4.9/14.2		
CONTRACT No.			10-0E6114		
PROJECT ID			1000020440		

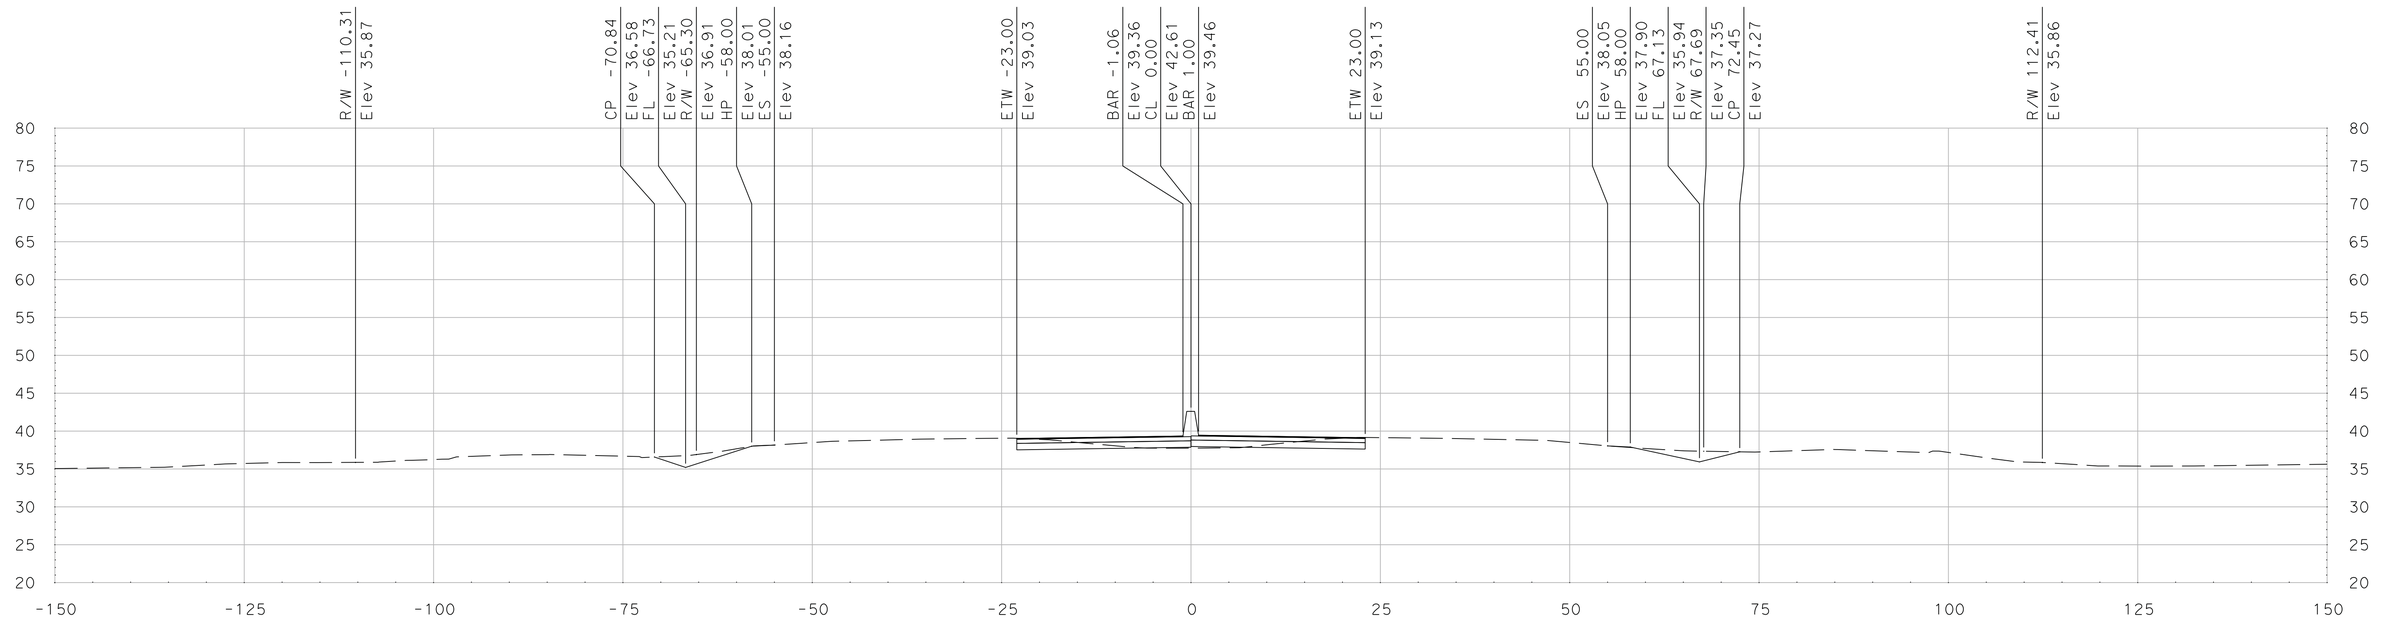

"SR 99" Sta 558+25.00

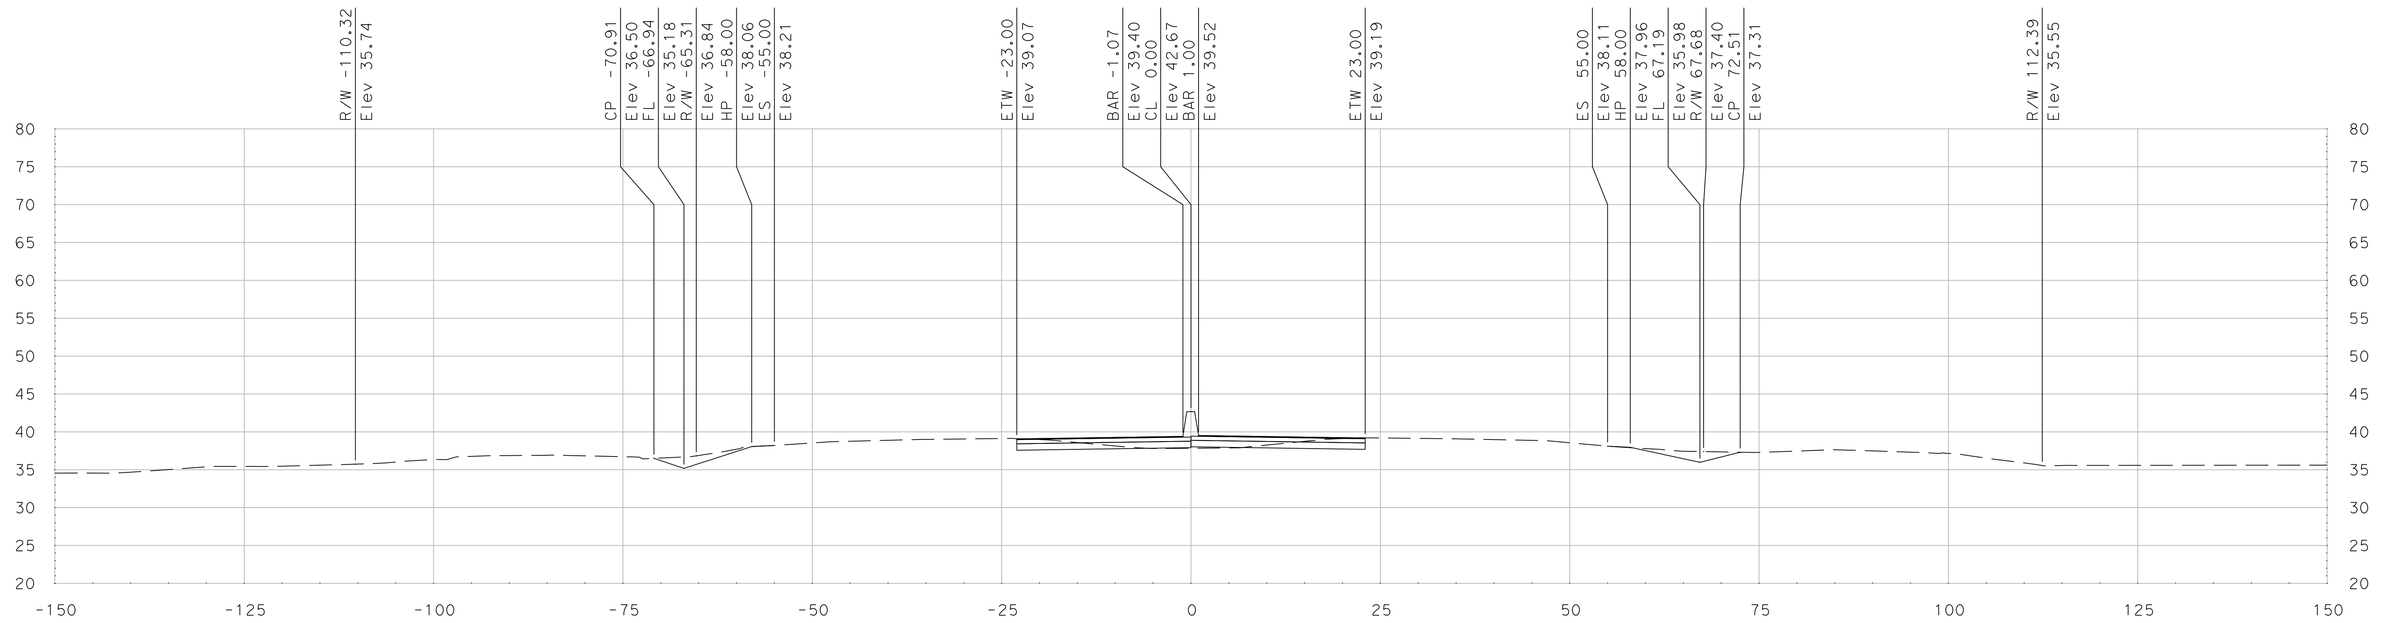

"SR 99" Sta 558+00.00

SCALE
HORIZONTAL: 1"=10'
VERTICAL: 1"=10'

DATE: 5/18/2011

ALL DIMENSIONS ARE IN US SURVEY FEET

FOR EARTHWORK DEVELOPMENT ONLY

Dist	COUNTY	ROUTE	POST MILES TOTAL PROJECT	SHEET No.	TOTAL SHEETS
10	SJ	99	4.9/14.2		
CONTRACT No.			10-0E6114		
PROJECT ID			1000020440		

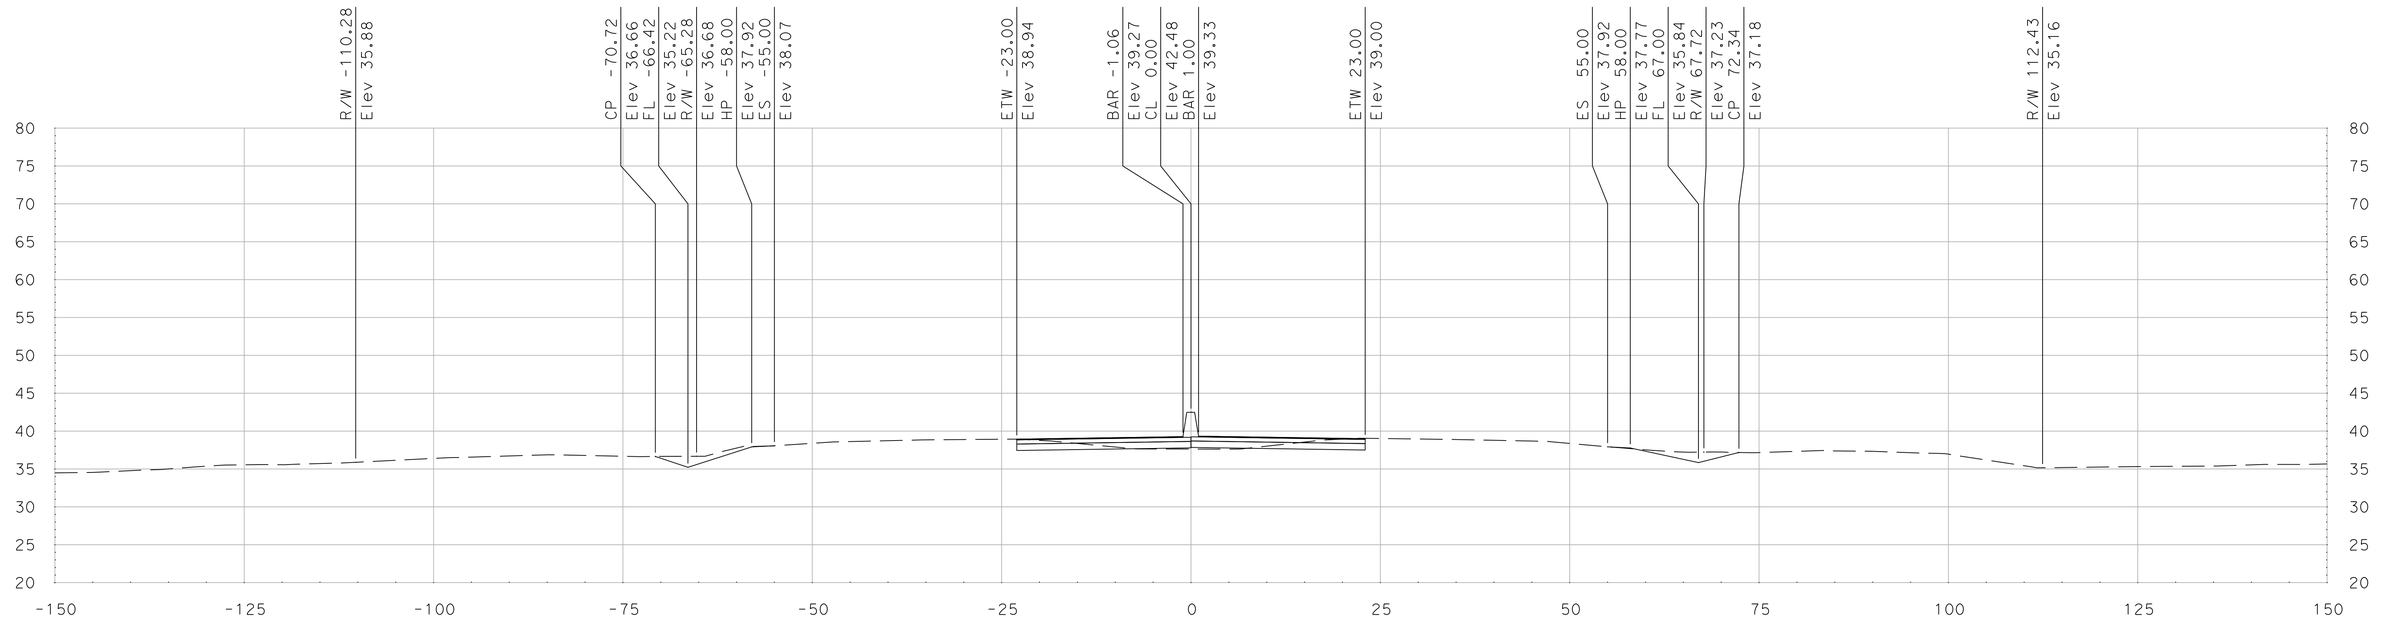

"SR 99" Sta 558+75.00

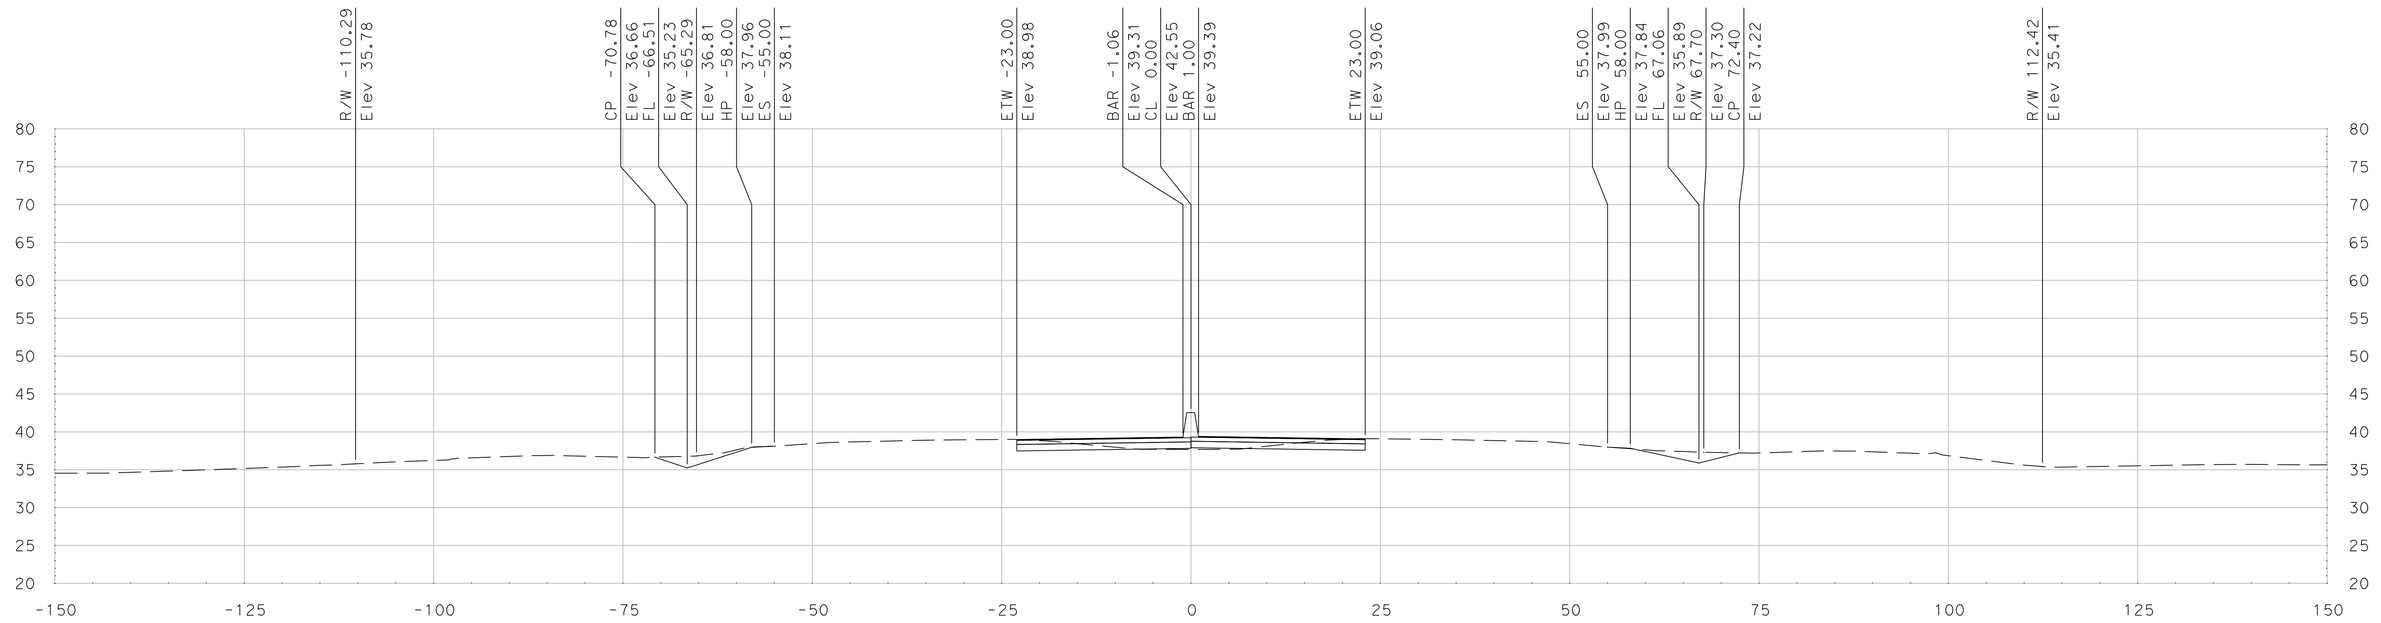

"SR 99" Sta 558+50.00

SCALE
HORIZONTAL: 1"=10'
VERTICAL: 1"=10'

DATE: 5/18/2011

ALL DIMENSIONS ARE IN US SURVEY FEET

FOR EARTHWORK DEVELOPMENT ONLY

Dist	COUNTY	ROUTE	POST MILES TOTAL PROJECT	SHEET No.	TOTAL SHEETS
10	SJ	99	4.9/14.2		
CONTRACT No.			10-0E6114		
PROJECT ID			1000020440		

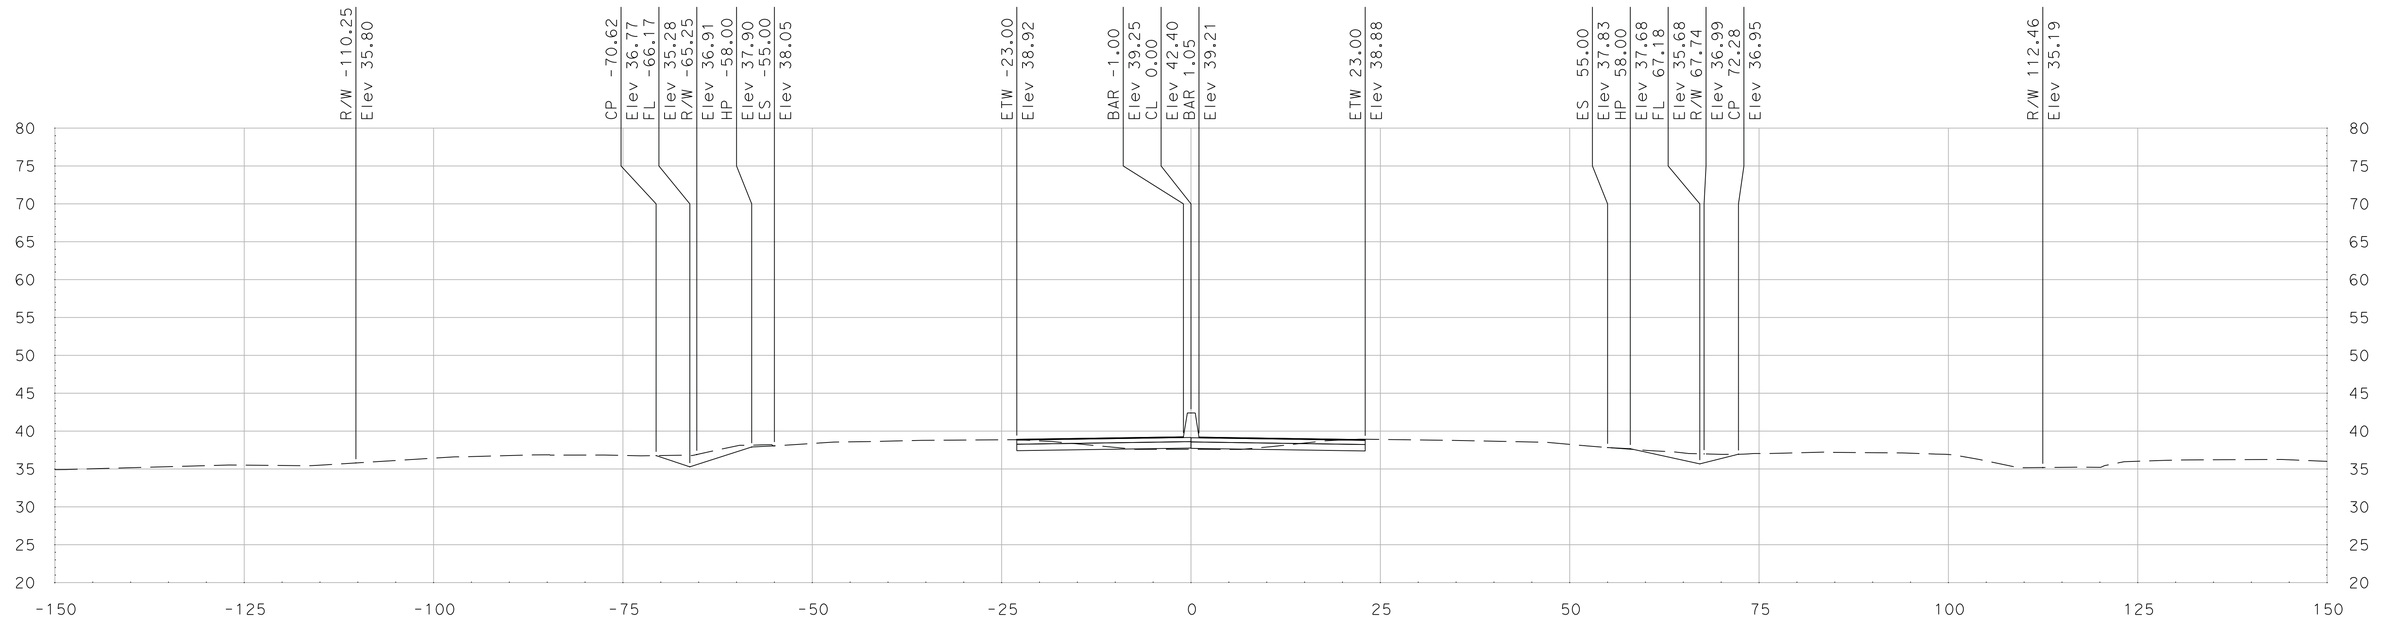

"SR 99" Sta 559+25.00

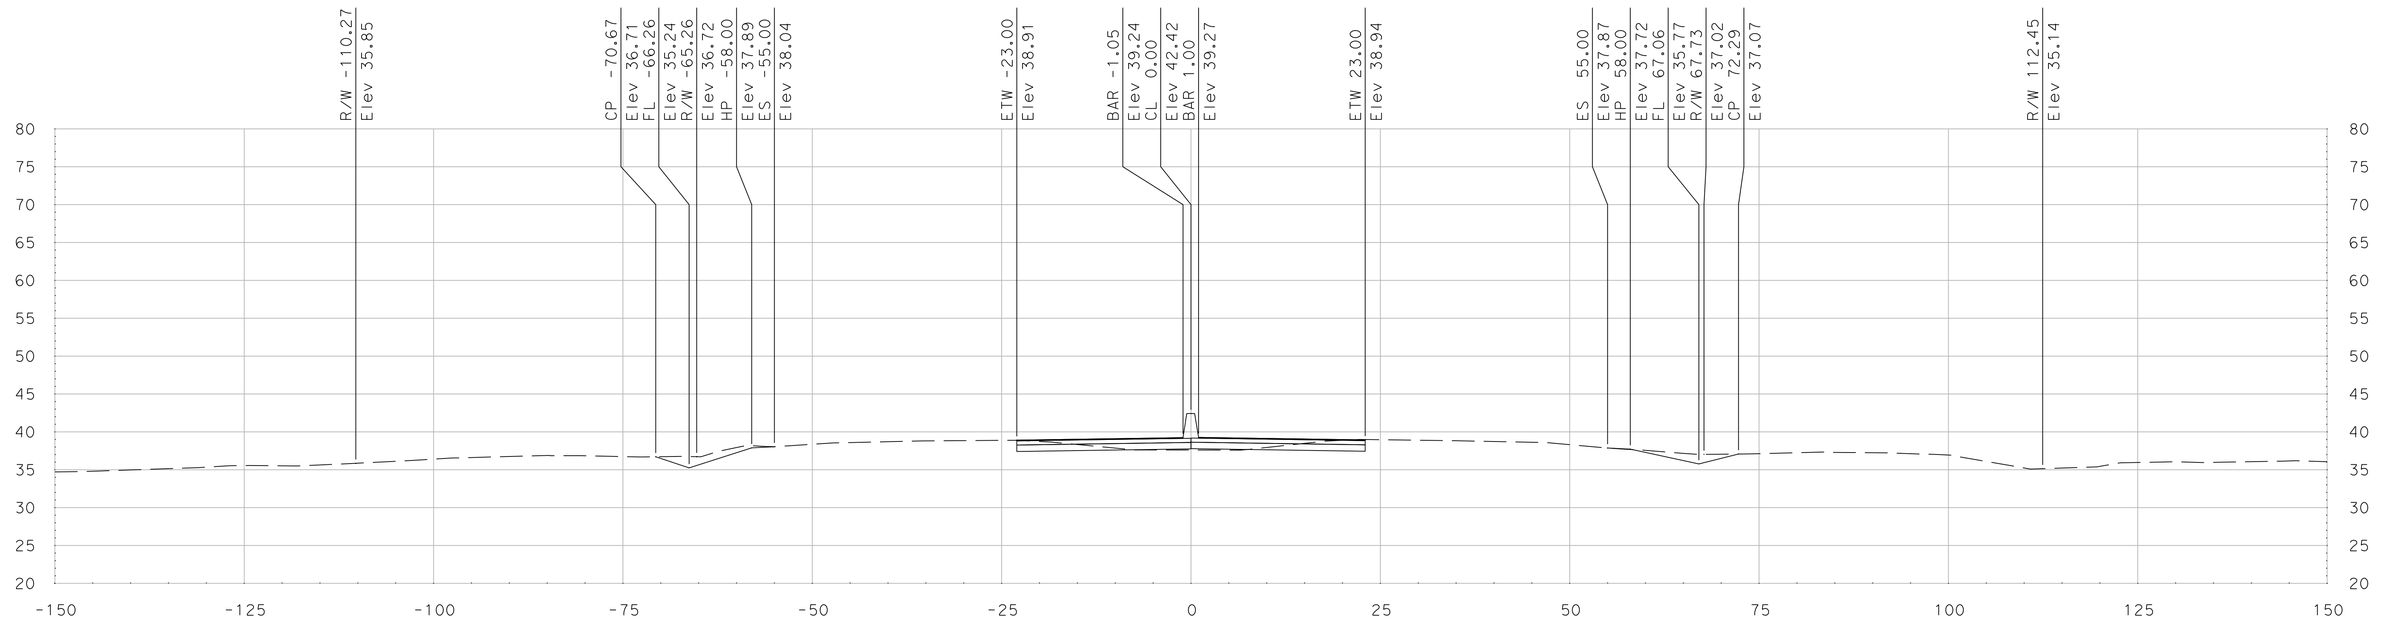

"SR 99" Sta 559+00.00

SCALE
HORIZONTAL: 1"=10'
VERTICAL: 1"=10'

DATE: 5/18/2011

ALL DIMENSIONS ARE IN US SURVEY FEET

FOR EARTHWORK DEVELOPMENT ONLY

Dist	COUNTY	ROUTE	POST MILES TOTAL PROJECT	SHEET No.	TOTAL SHEETS
10	SJ	99	4.9/14.2		
CONTRACT No.			10-0E6114		
PROJECT ID			1000020440		

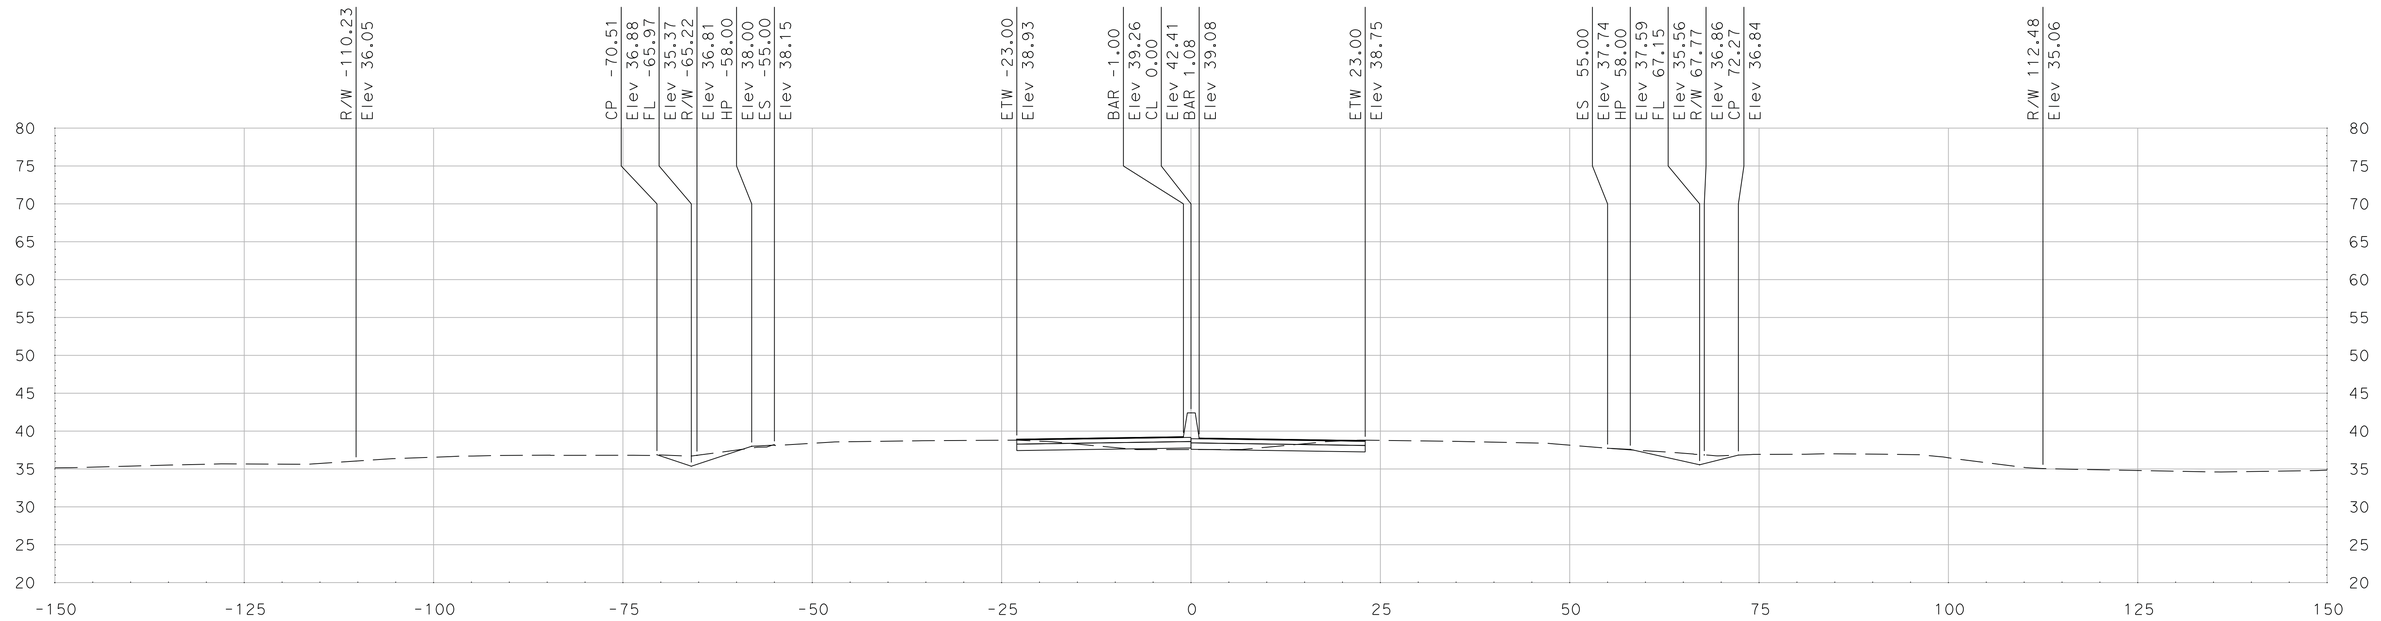

"SR 99" Sta 559+75.00

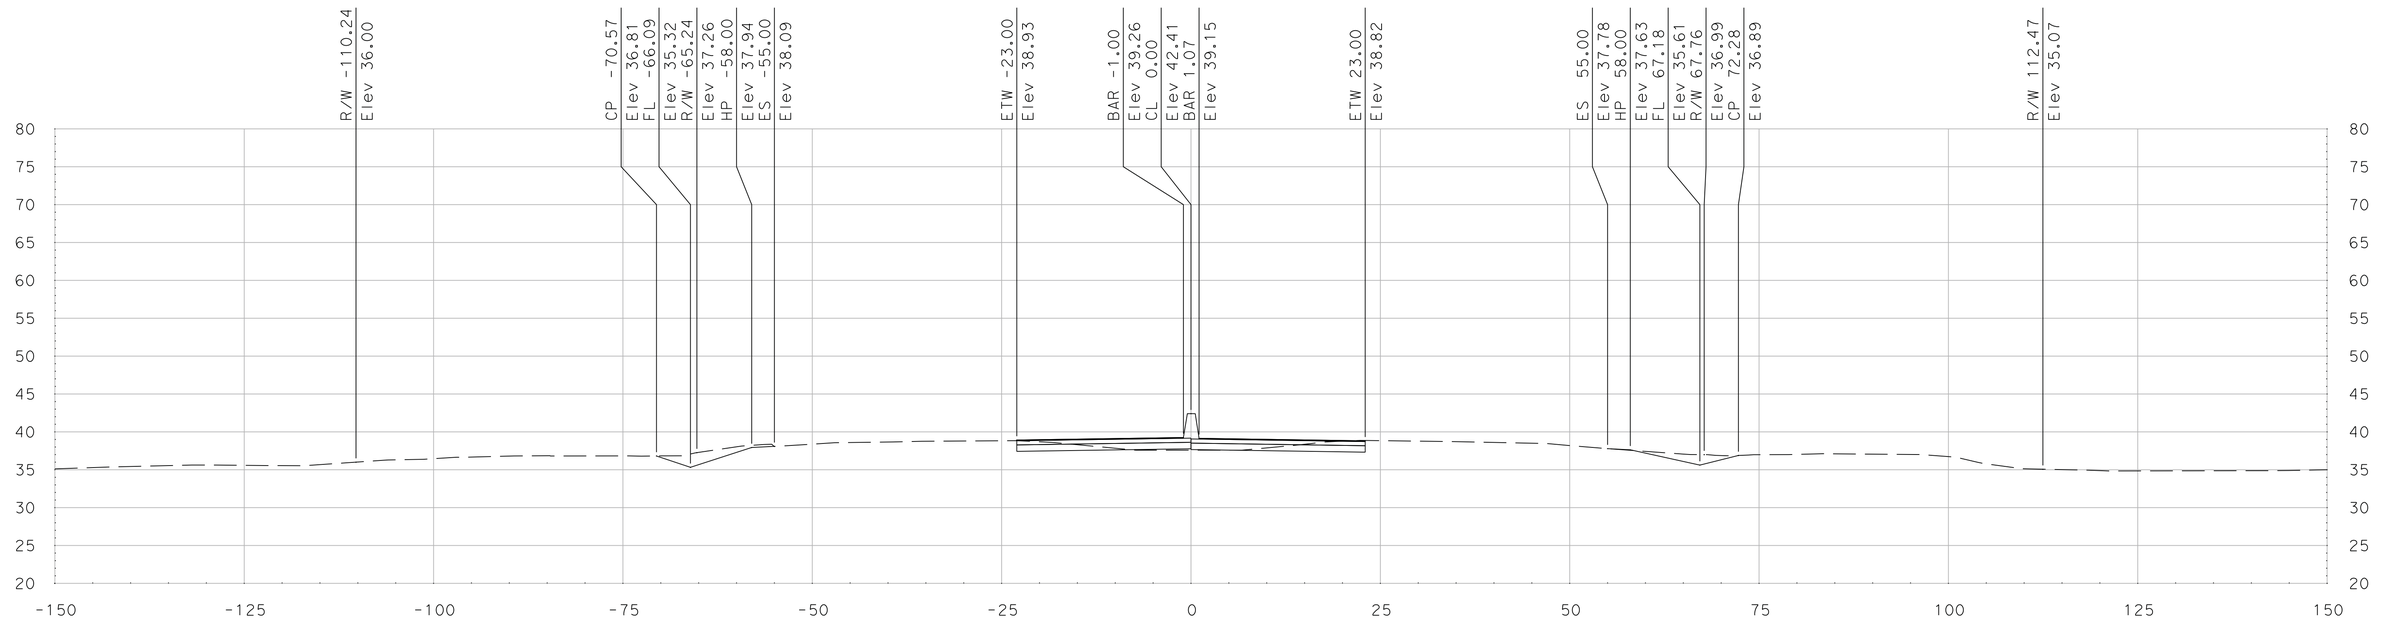

"SR 99" Sta 559+50.00

DATE: 5/18/2011

ALL DIMENSIONS ARE IN US SURVEY FEET

SCALE
HORIZONTAL: 1"=10'
VERTICAL: 1"=10'

FOR EARTHWORK DEVELOPMENT ONLY

Dist	COUNTY	ROUTE	POST MILES TOTAL PROJECT	SHEET No.	TOTAL SHEETS
10	SJ	99	4.9/14.2		
CONTRACT No.			10-0E6114		
PROJECT ID			1000020440		

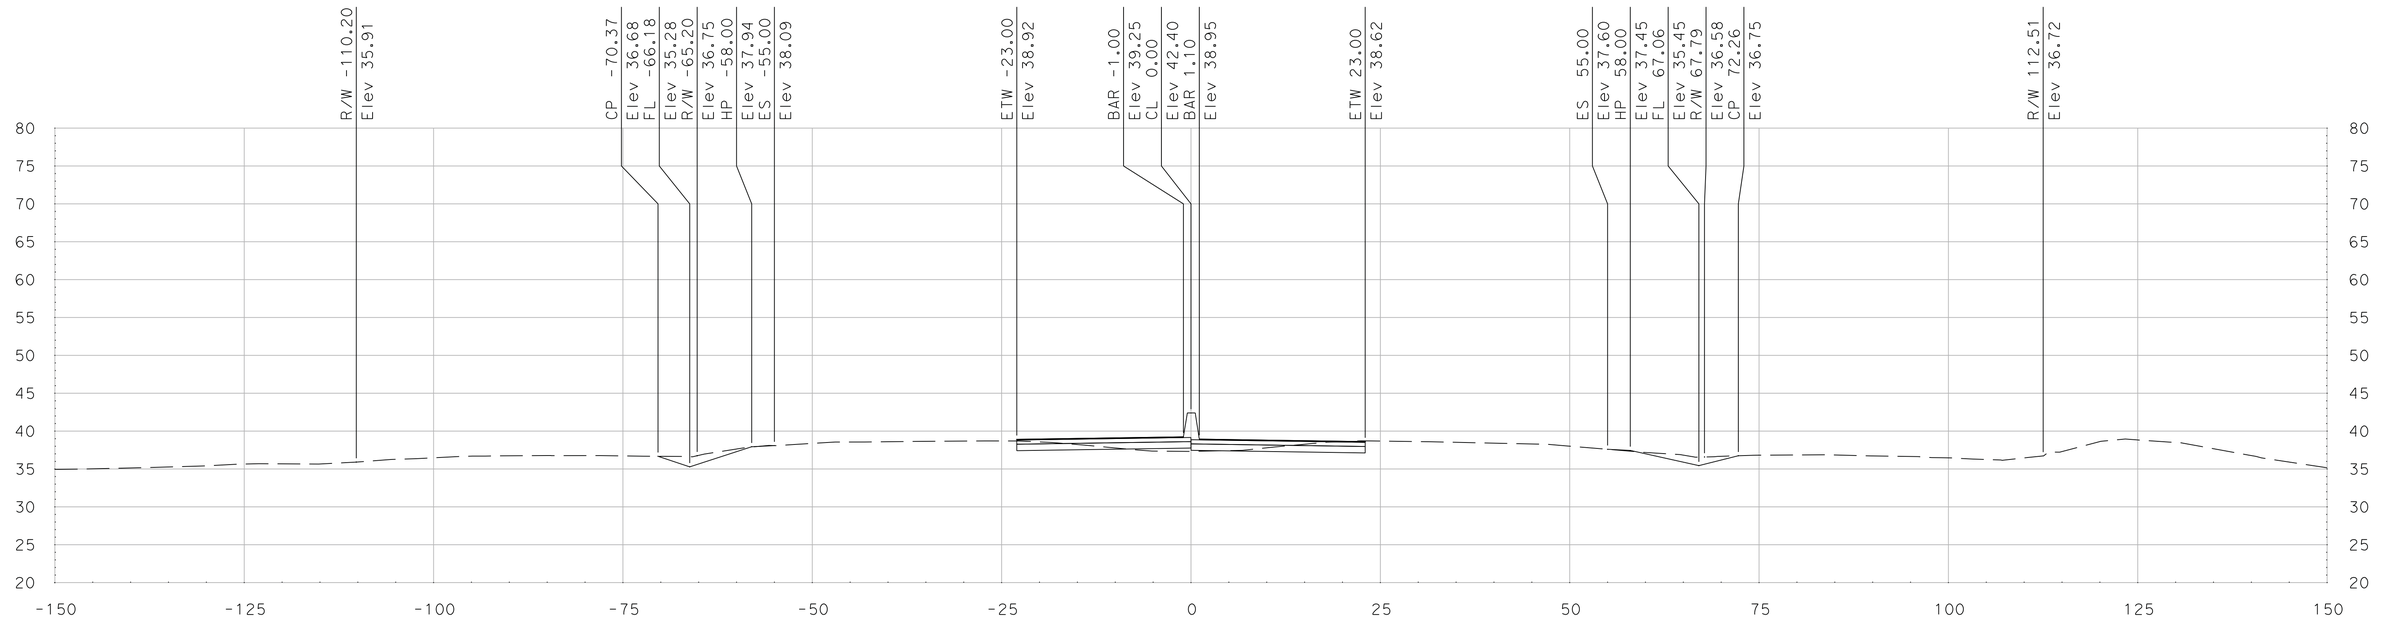

"SR 99" Sta 560+25.00

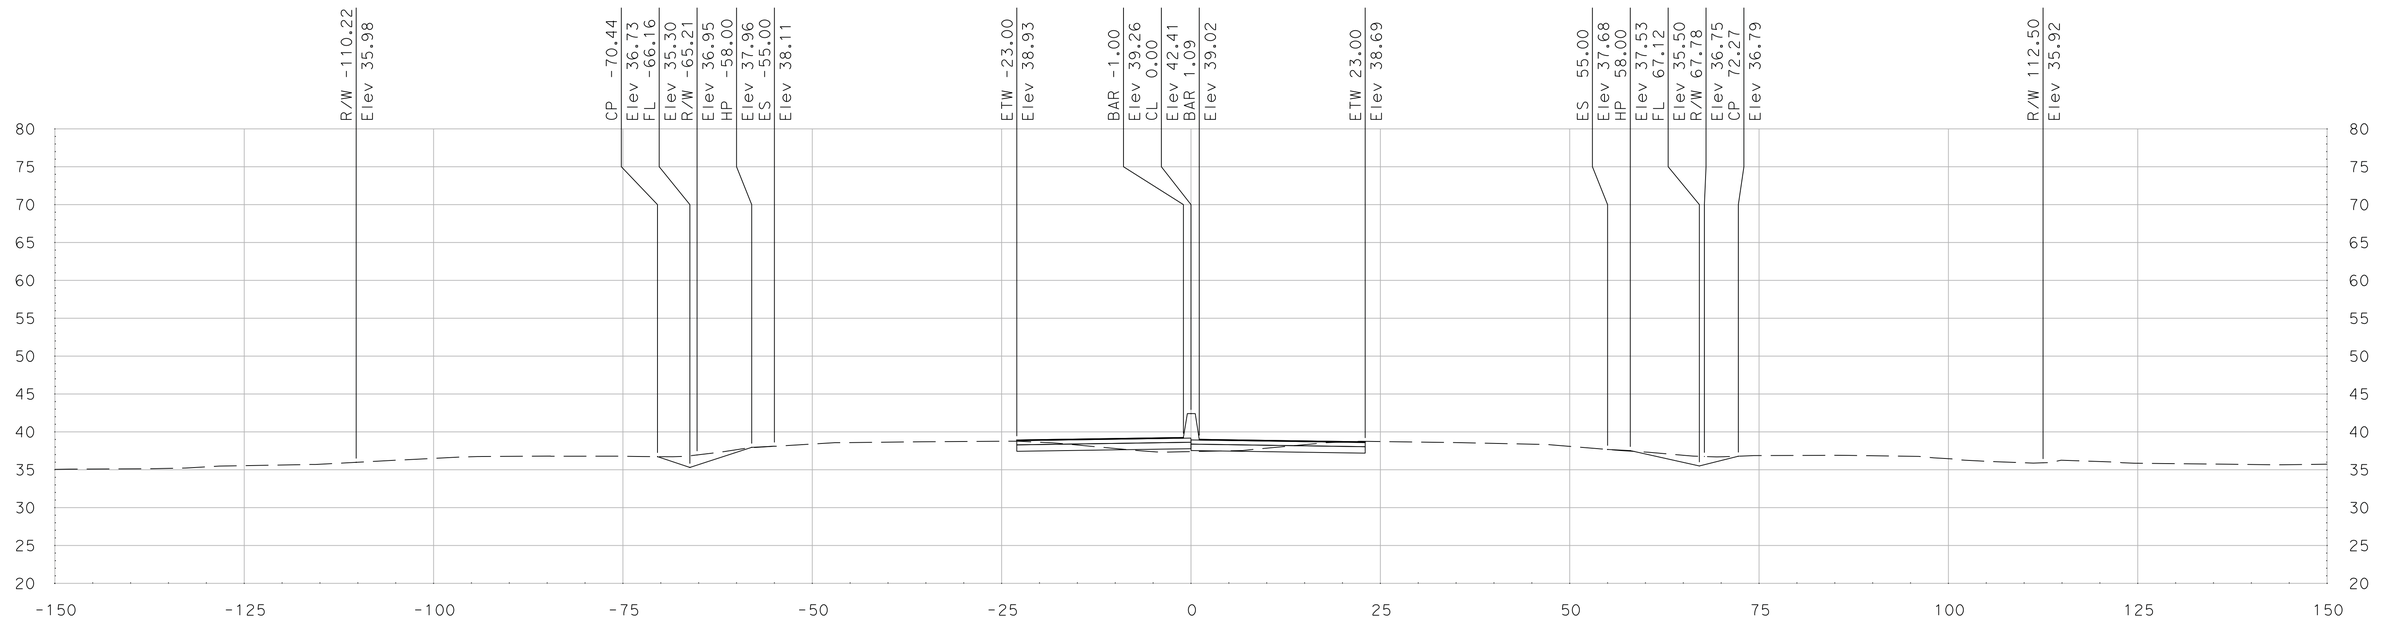

"SR 99" Sta 560+00.00

DATE: 5/18/2011

ALL DIMENSIONS ARE IN US SURVEY FEET

SCALE
HORIZONTAL: 1"=10'
VERTICAL: 1"=10'

FOR EARTHWORK DEVELOPMENT ONLY

Dist	COUNTY	ROUTE	POST MILES TOTAL PROJECT	SHEET No.	TOTAL SHEETS
10	SJ	99	4.9/14.2		
CONTRACT No.			10-0E6114		
PROJECT ID			1000020440		

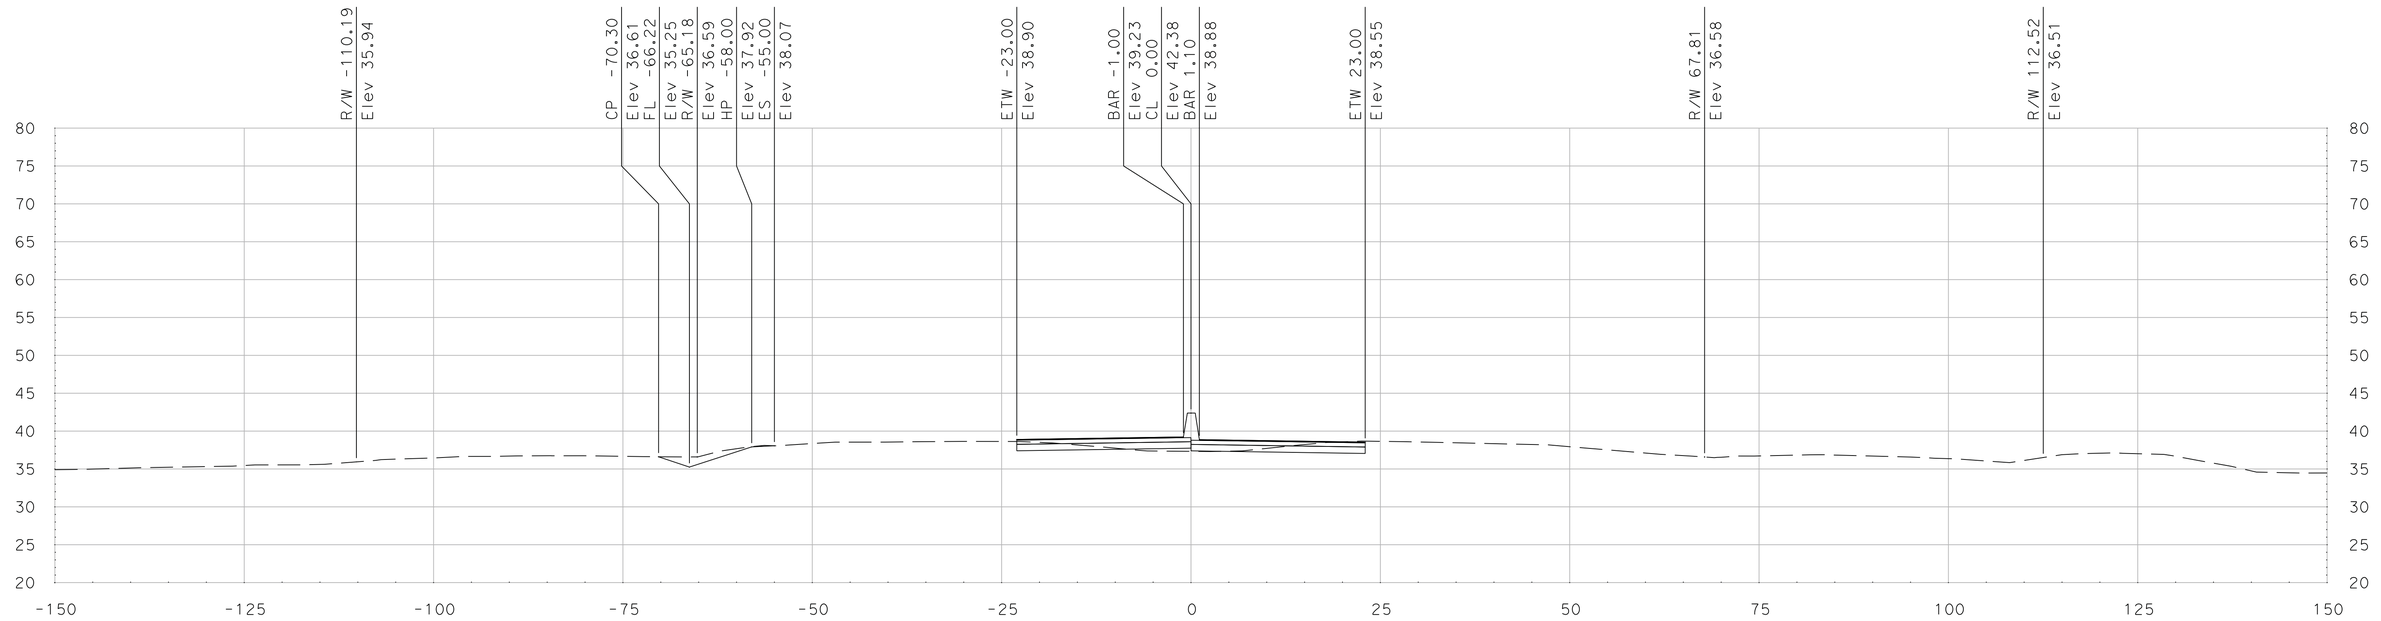

"SR 99" Sta 560+50.00

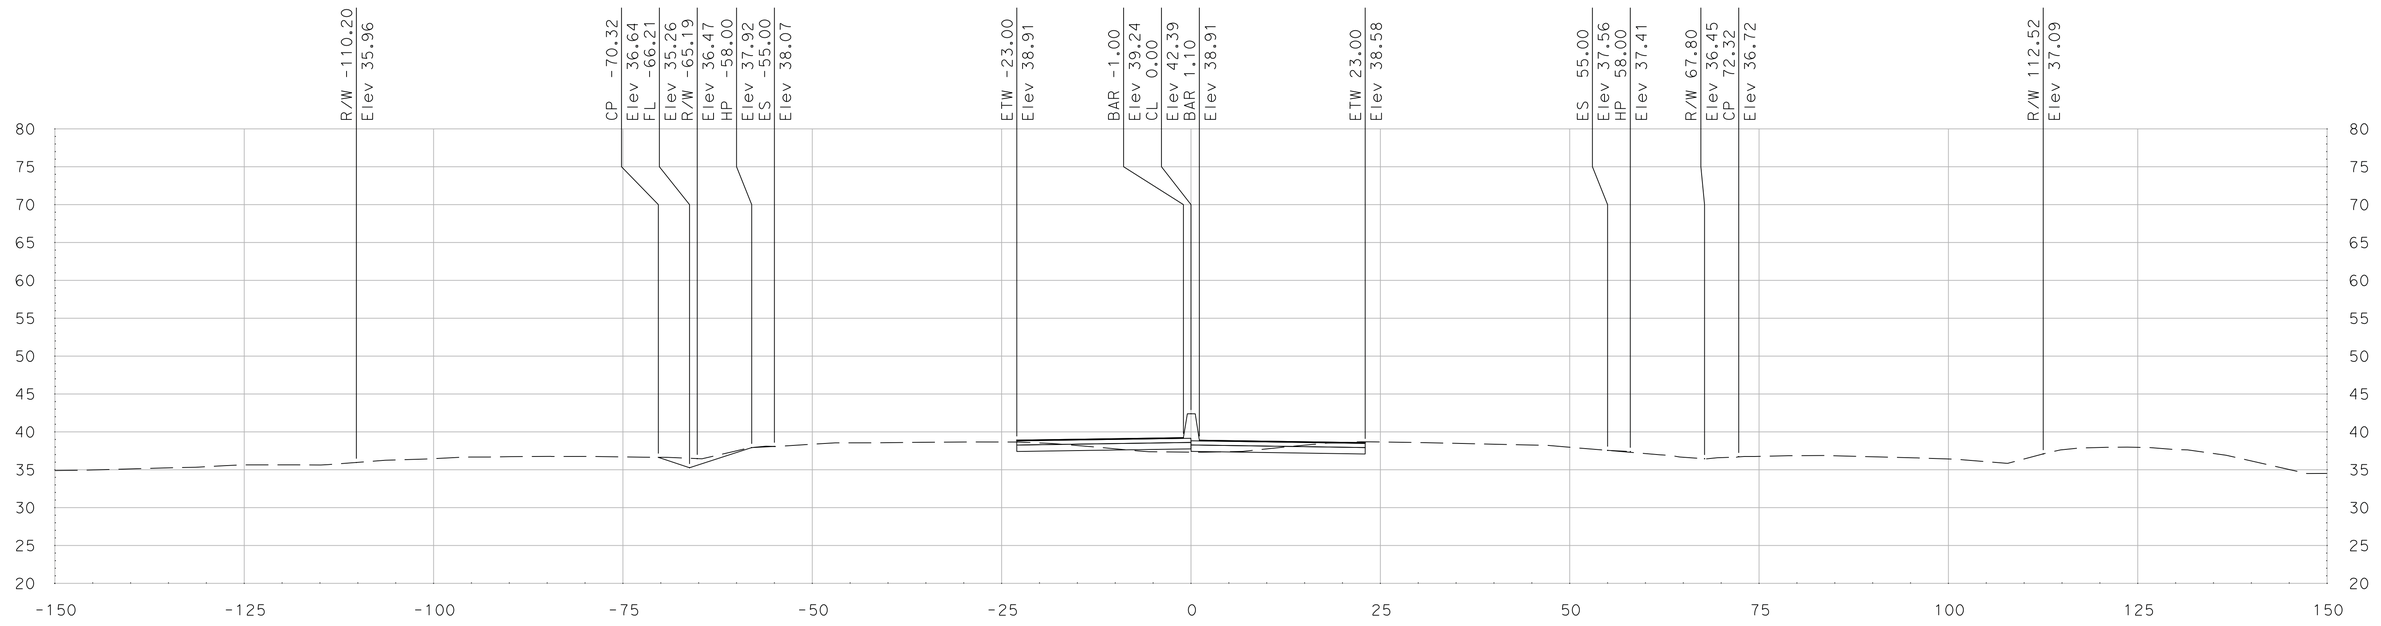

"SR 99" Sta 560+40.00

SCALE
HORIZONTAL: 1"=10'
VERTICAL: 1"=10'

DATE: 5/18/2011

ALL DIMENSIONS ARE IN US SURVEY FEET

FOR EARTHWORK DEVELOPMENT ONLY

Dist	COUNTY	ROUTE	POST MILES TOTAL PROJECT	SHEET No.	TOTAL SHEETS
10	SJ	99	4.9/14.2		
CONTRACT No.			10-0E6114		
PROJECT ID			1000020440		

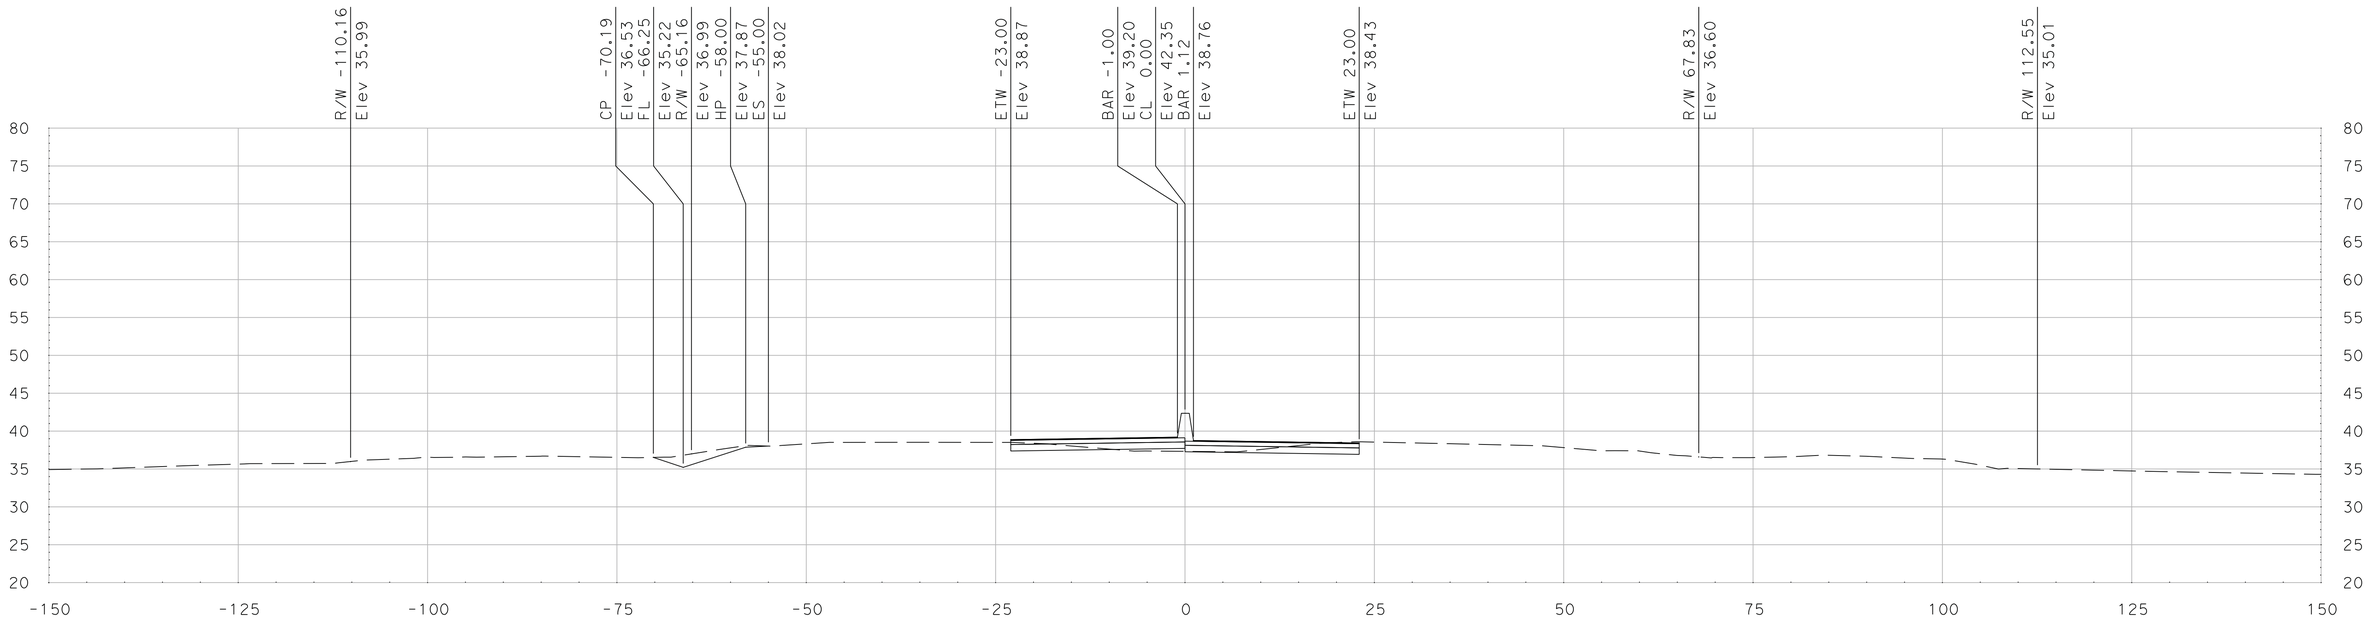

"SR 99" Sta 561+00.00

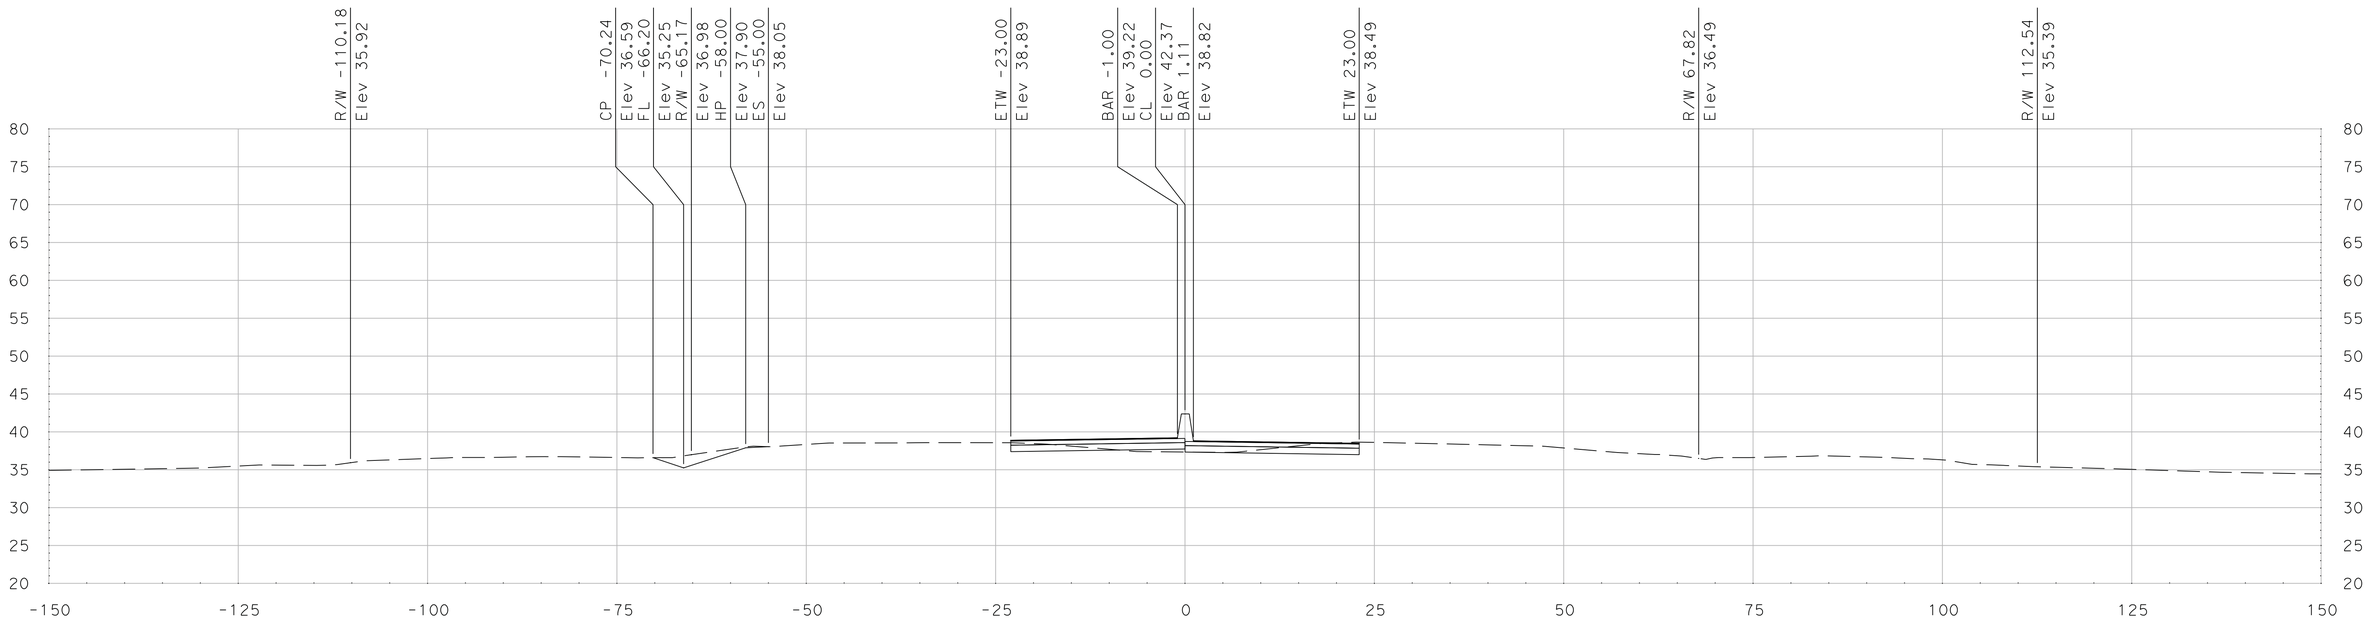

"SR 99" Sta 560+75.00

SCALE
HORIZONTAL: 1"=10'
VERTICAL: 1"=10'

DATE: 5/18/2011

ALL DIMENSIONS ARE IN US SURVEY FEET

FOR EARTHWORK DEVELOPMENT ONLY

Dist	COUNTY	ROUTE	POST MILES TOTAL PROJECT	SHEET No.	TOTAL SHEETS
10	SJ	99	4.9/14.2		
CONTRACT No.			10-0E6114		
PROJECT ID			1000020440		

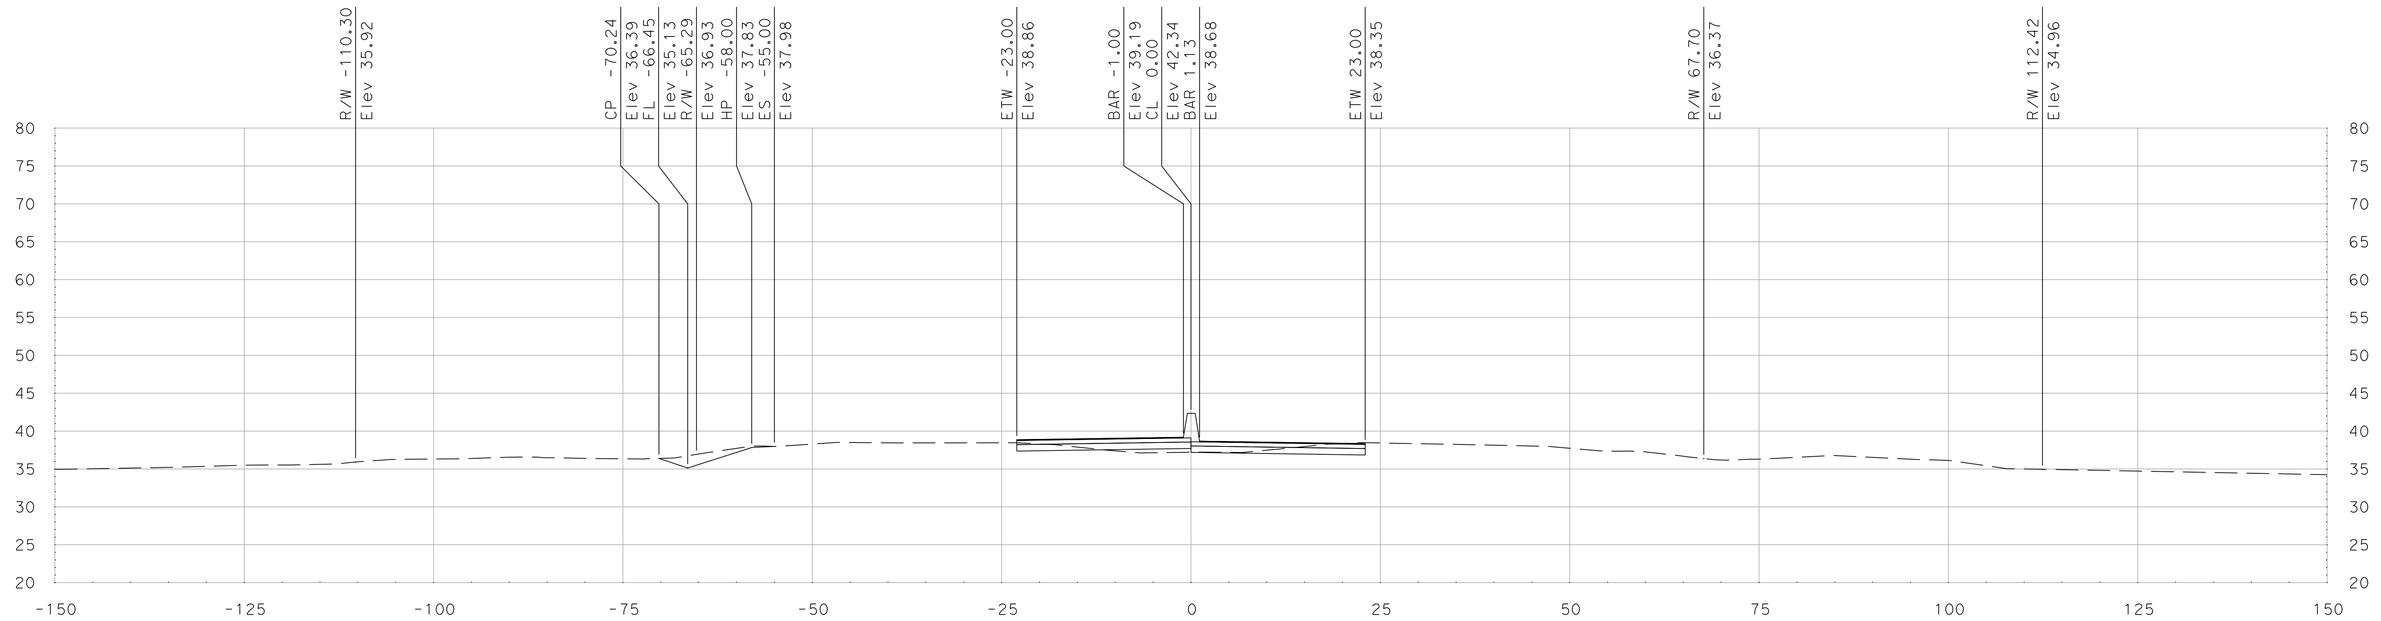

"SR 99" Sta 561+50.00

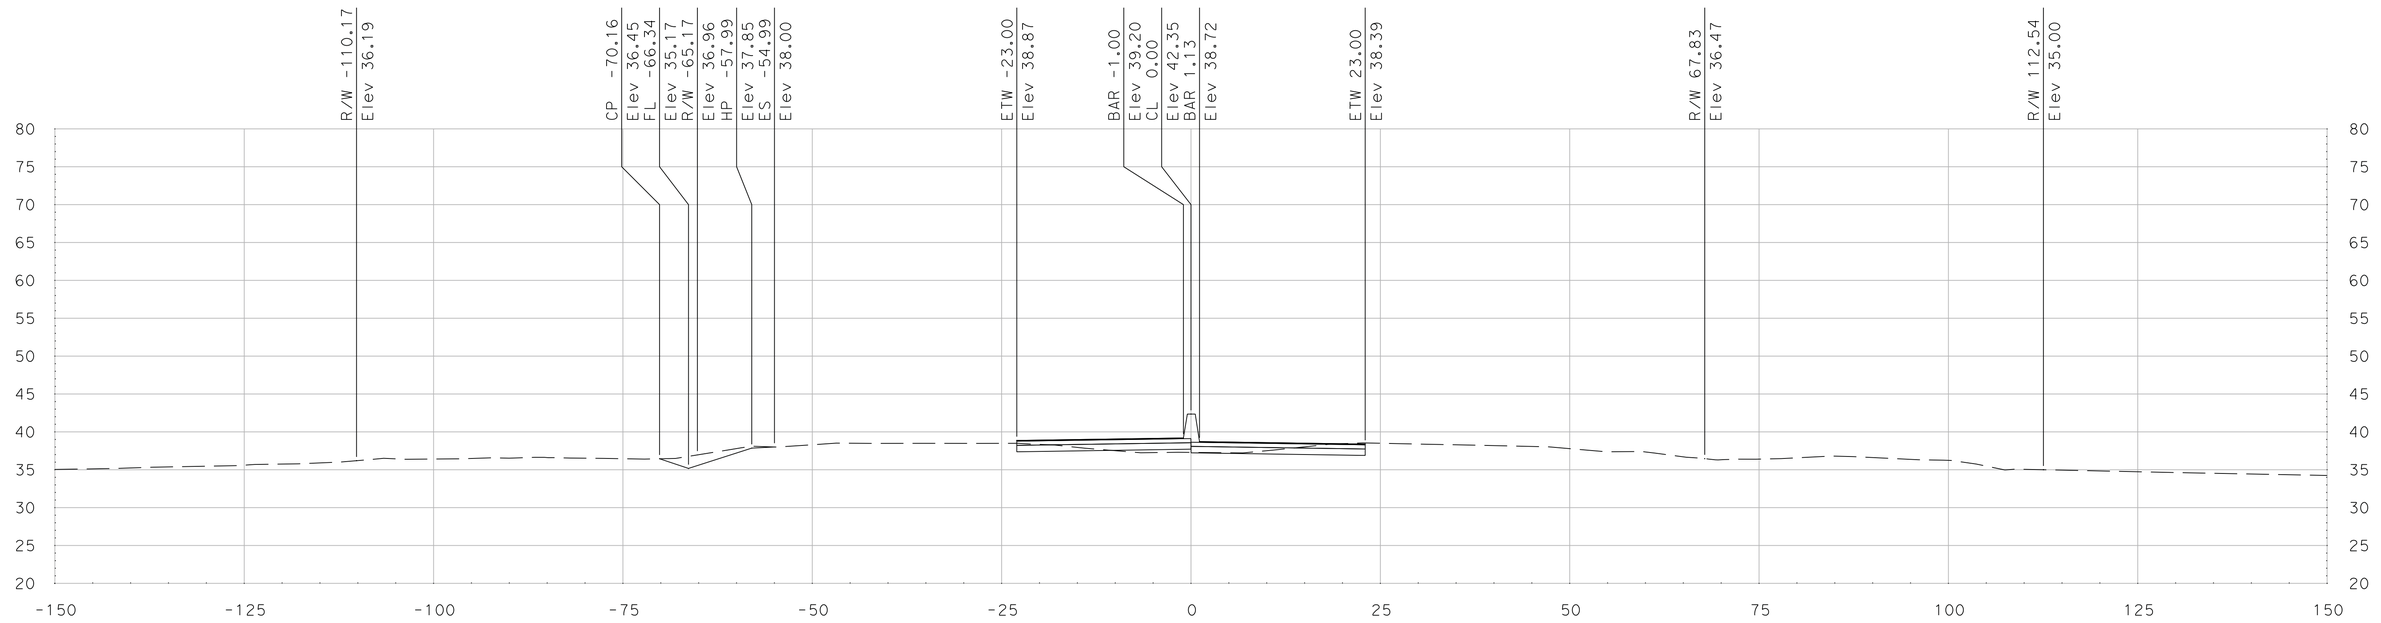

"SR 99" Sta 561+25.00

SCALE
HORIZONTAL: 1"=10'
VERTICAL: 1"=10'

DATE: 5/18/2011

ALL DIMENSIONS ARE IN US SURVEY FEET

FOR EARTHWORK DEVELOPMENT ONLY

Dist	COUNTY	ROUTE	POST MILES TOTAL PROJECT	SHEET No.	TOTAL SHEETS
10	SJ	99	4.9/14.2		
CONTRACT No.			10-0E6114		
PROJECT ID			1000020440		

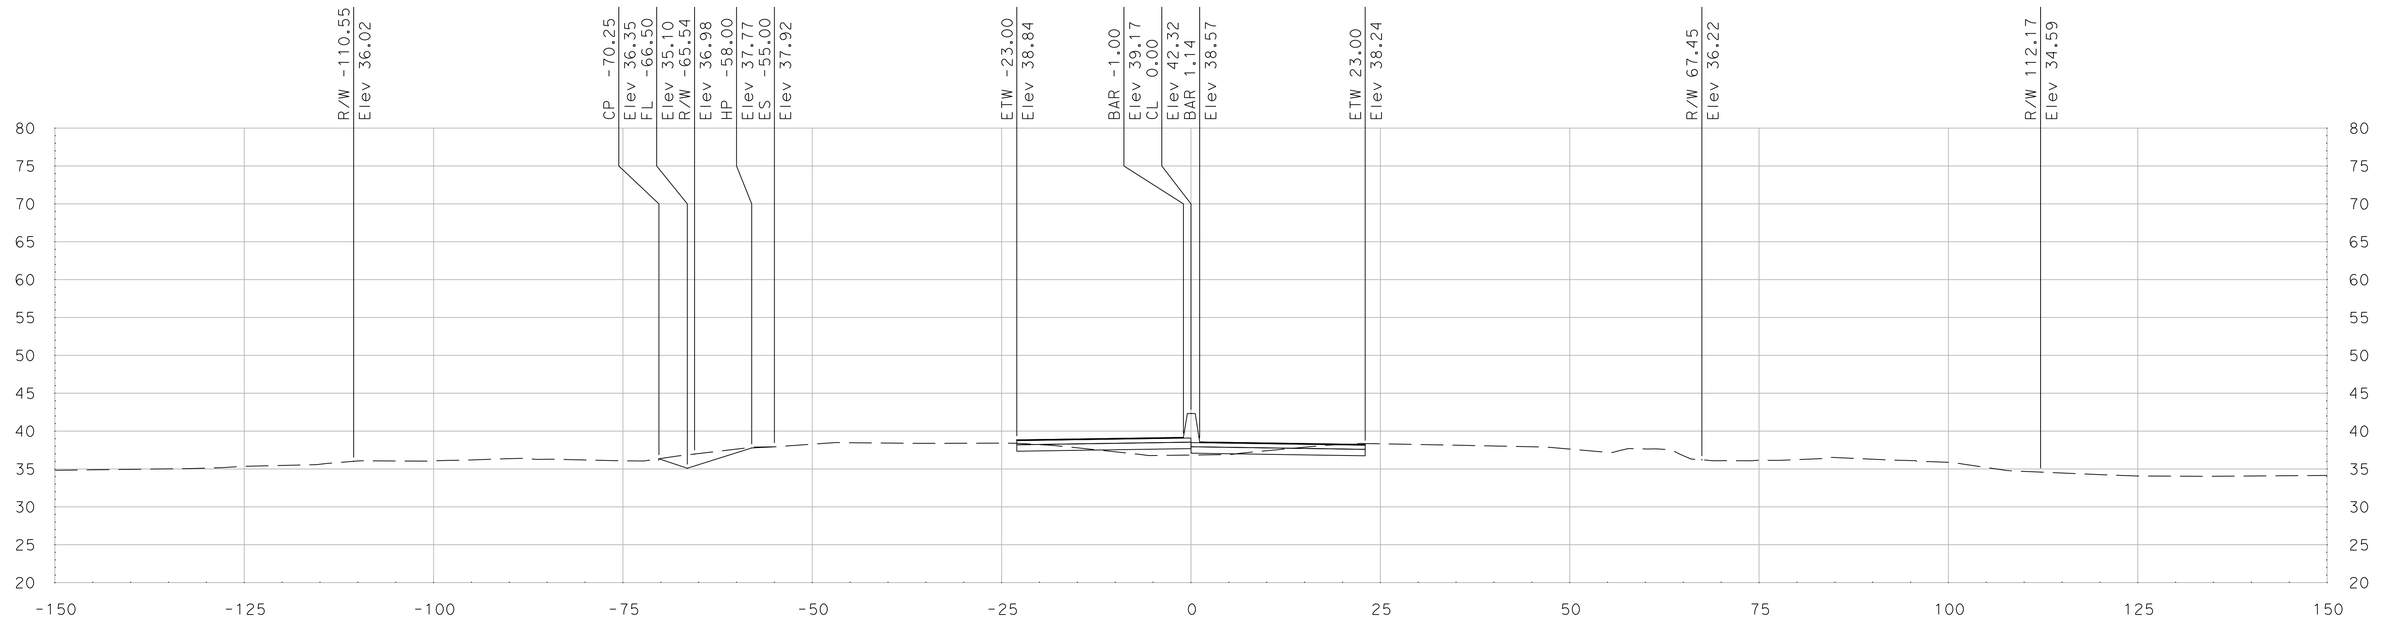

"SR 99" Sta 562+00.00

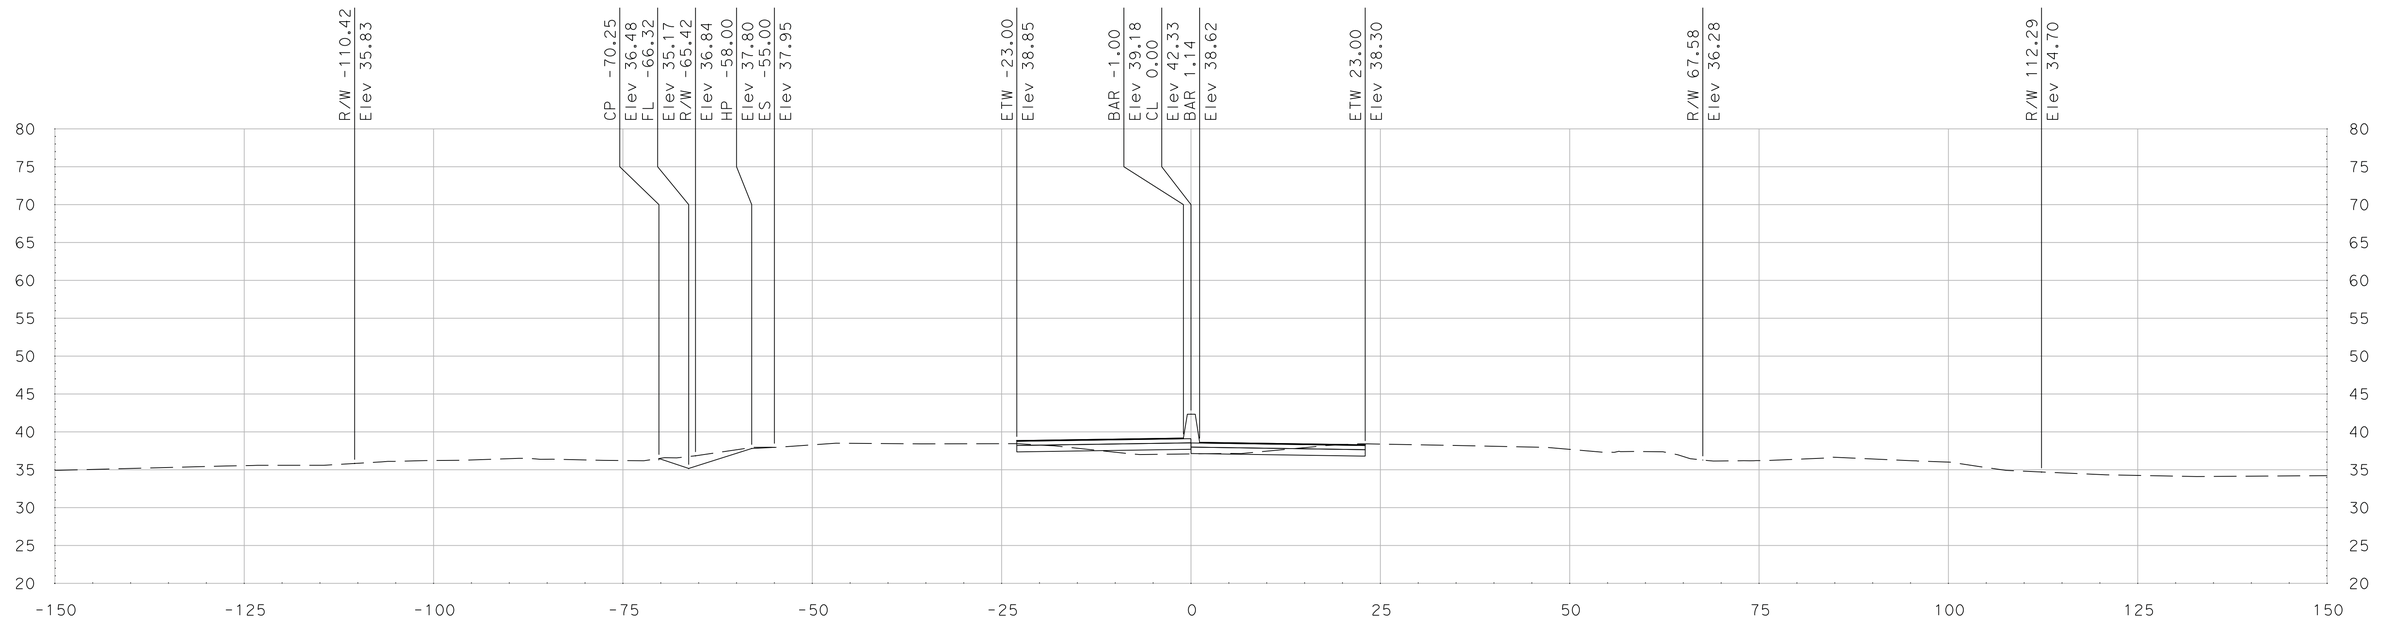

"SR 99" Sta 561+75.00

SCALE
HORIZONTAL: 1"=10'
VERTICAL: 1"=10'

DATE: 5/18/2011

ALL DIMENSIONS ARE IN US SURVEY FEET

FOR EARTHWORK DEVELOPMENT ONLY

Dist	COUNTY	ROUTE	POST MILES TOTAL PROJECT	SHEET No.	TOTAL SHEETS
10	SJ	99	4.9/14.2		
CONTRACT No.			10-0E6114		
PROJECT ID			1000020440		

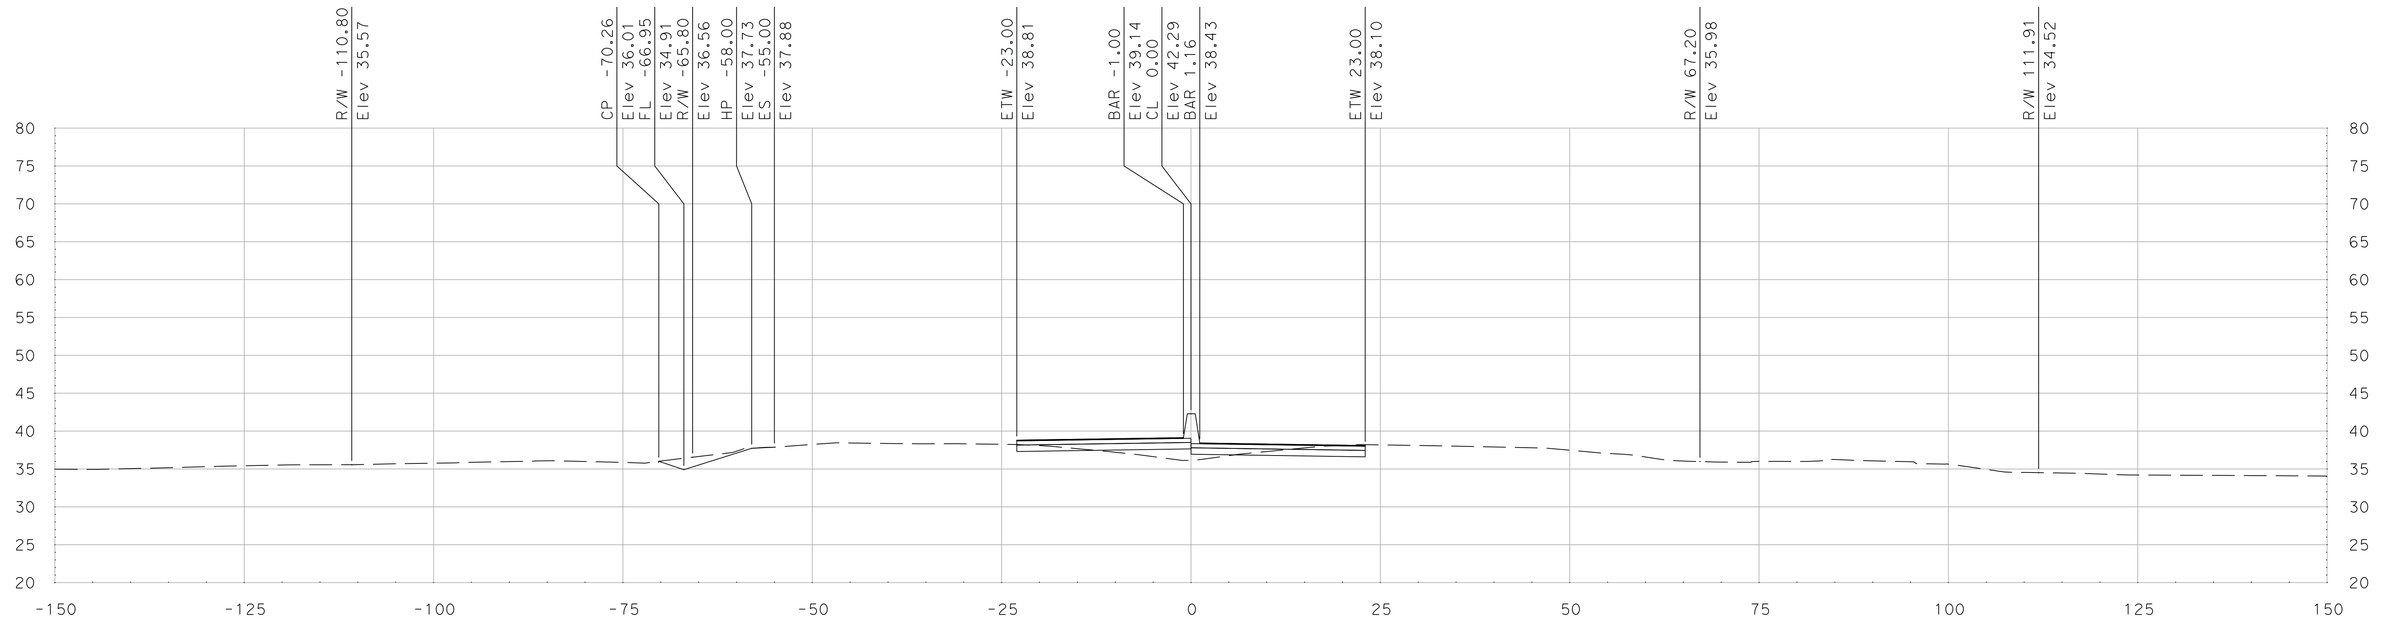

"SR 99" Sta 562+50.00

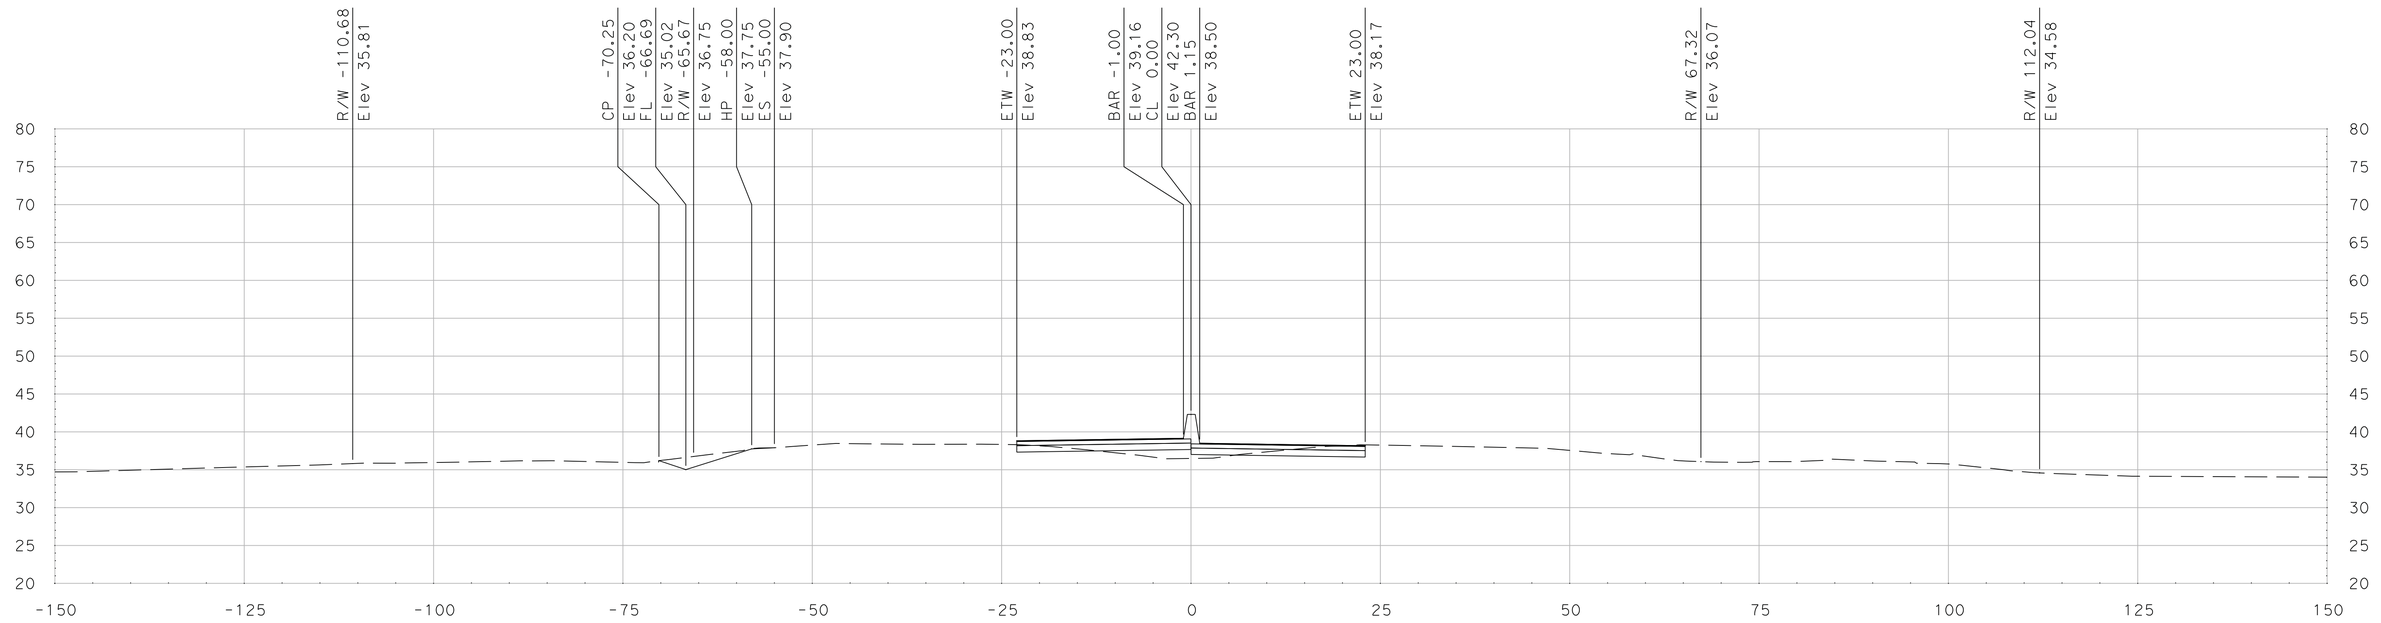

"SR 99" Sta 562+25.00

SCALE
HORIZONTAL: 1"=10'
VERTICAL: 1"=10'

DATE: 5/18/2011

ALL DIMENSIONS ARE IN US SURVEY FEET

FOR EARTHWORK DEVELOPMENT ONLY

Dist	COUNTY	ROUTE	POST MILES TOTAL PROJECT	SHEET No.	TOTAL SHEETS
10	SJ	99	4.9/14.2		
CONTRACT No.			10-0E6114		
PROJECT ID			1000020440		

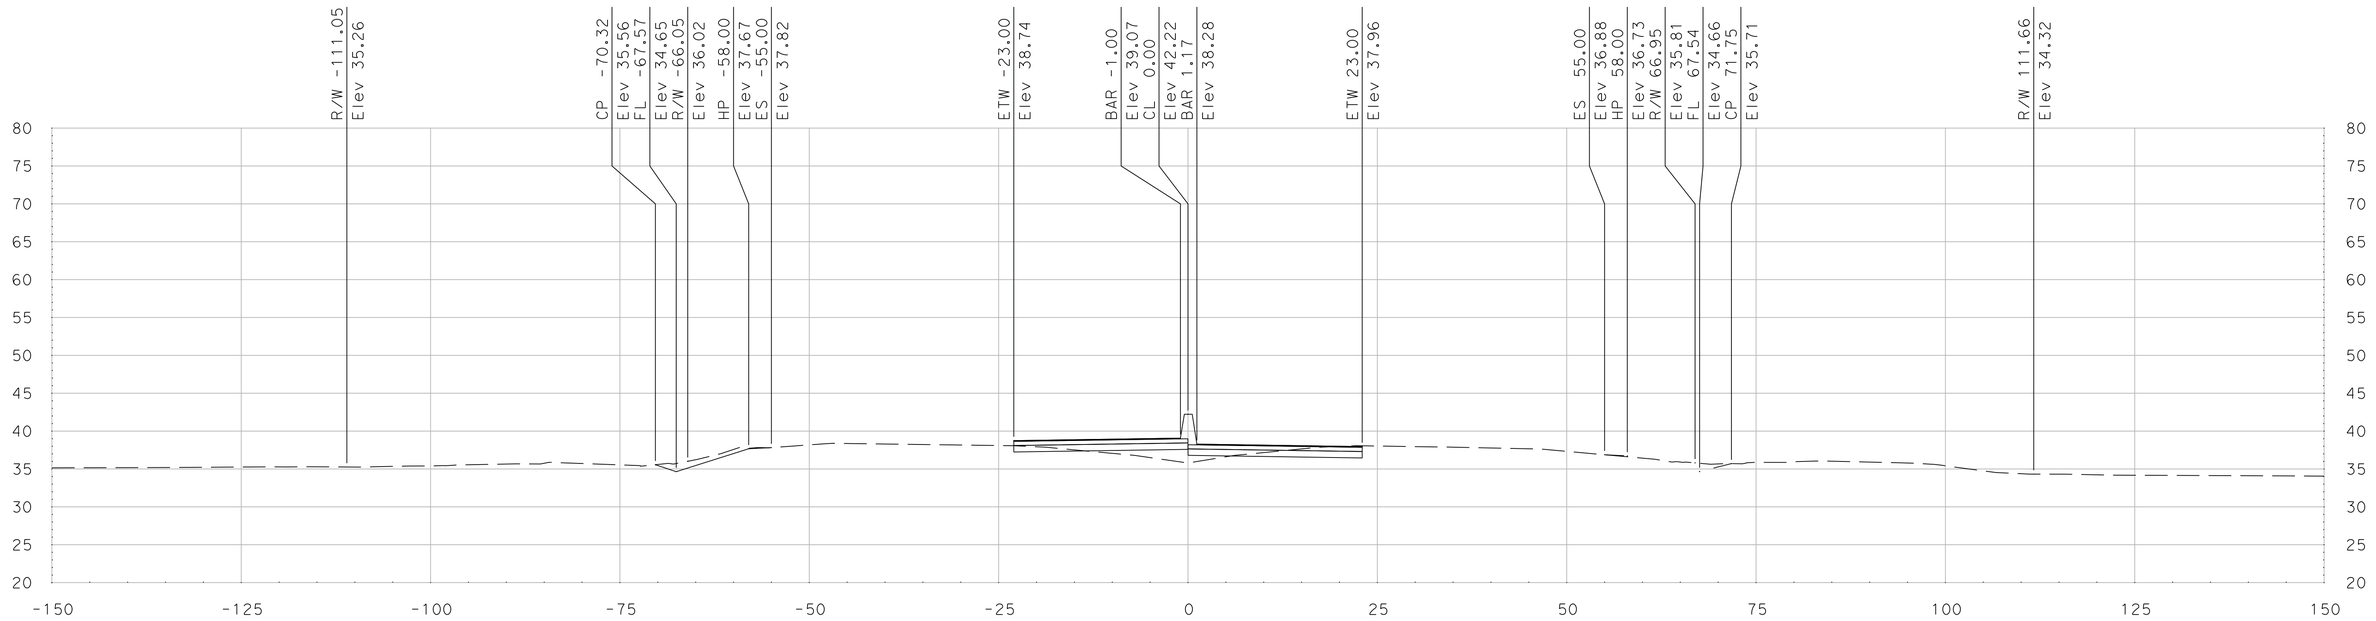

"SR 99" Sta 563+00.00

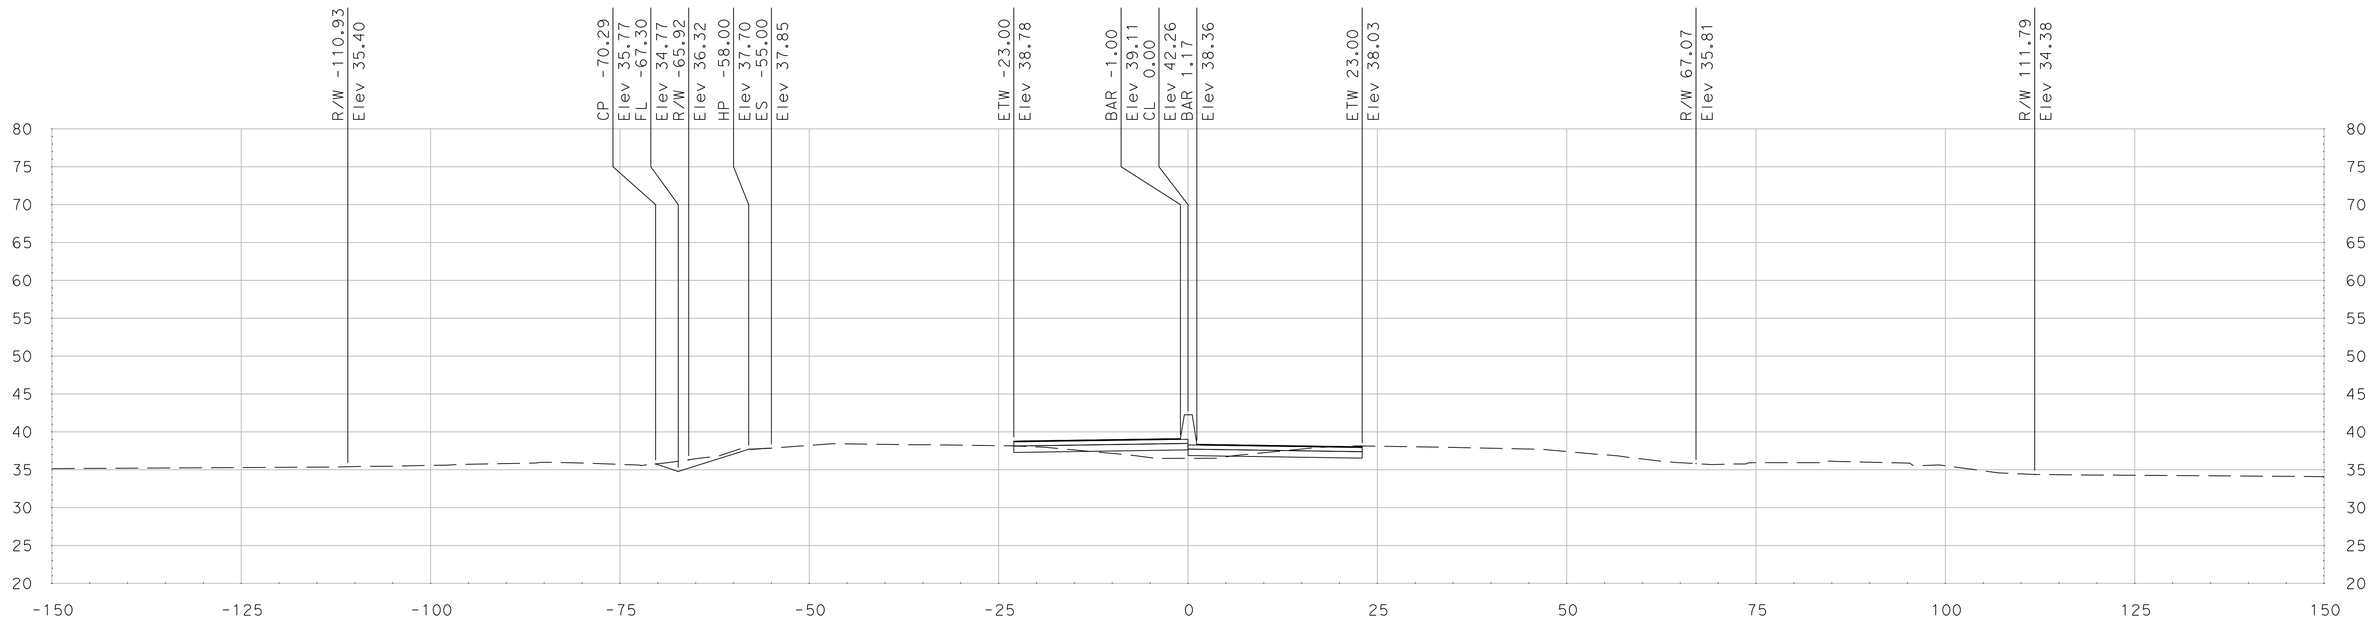

"SR 99" Sta 562+75.00

SCALE
HORIZONTAL: 1"=10'
VERTICAL: 1"=10'

DATE: 5/18/2011

ALL DIMENSIONS ARE IN US SURVEY FEET

FOR EARTHWORK DEVELOPMENT ONLY

Dist	COUNTY	ROUTE	POST MILES TOTAL PROJECT	SHEET No.	TOTAL SHEETS
10	SJ	99	4.9/14.2		
CONTRACT No.			10-0E6114		
PROJECT ID			1000020440		

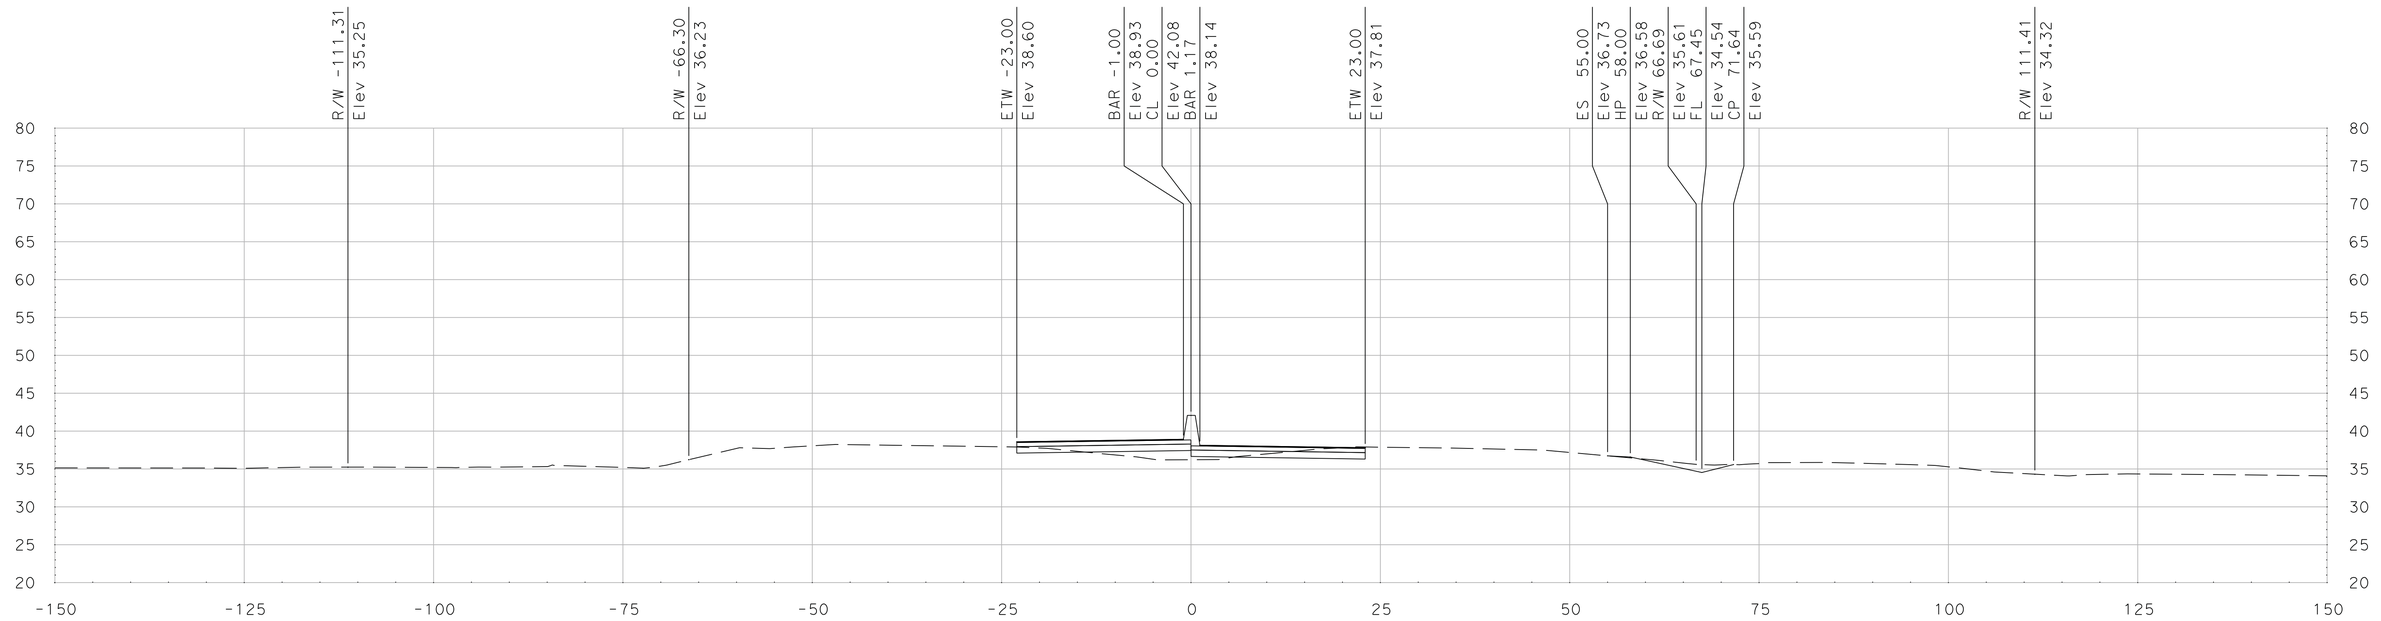

"SR 99" Sta 563+50.00

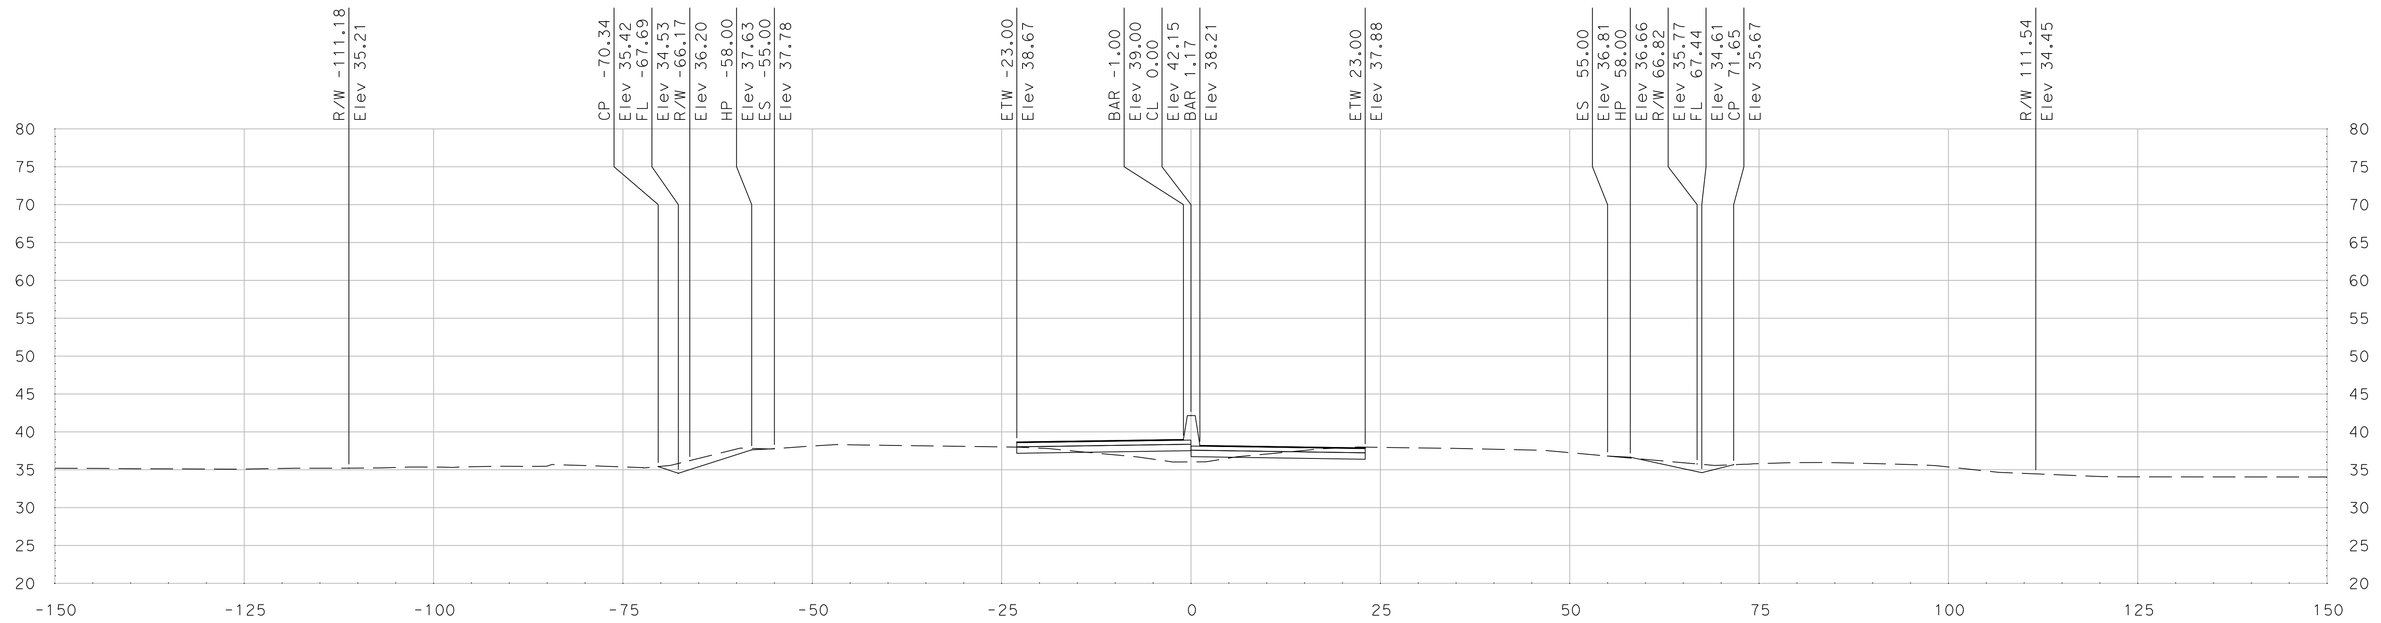

"SR 99" Sta 563+25.00

SCALE
HORIZONTAL: 1"=10'
VERTICAL: 1"=10'

DATE: 5/18/2011

ALL DIMENSIONS ARE IN US SURVEY FEET

FOR EARTHWORK DEVELOPMENT ONLY

Dist	COUNTY	ROUTE	POST MILES TOTAL PROJECT	SHEET No.	TOTAL SHEETS
10	SJ	99	4.9/14.2		
CONTRACT No.			10-0E6114		
PROJECT ID			1000020440		

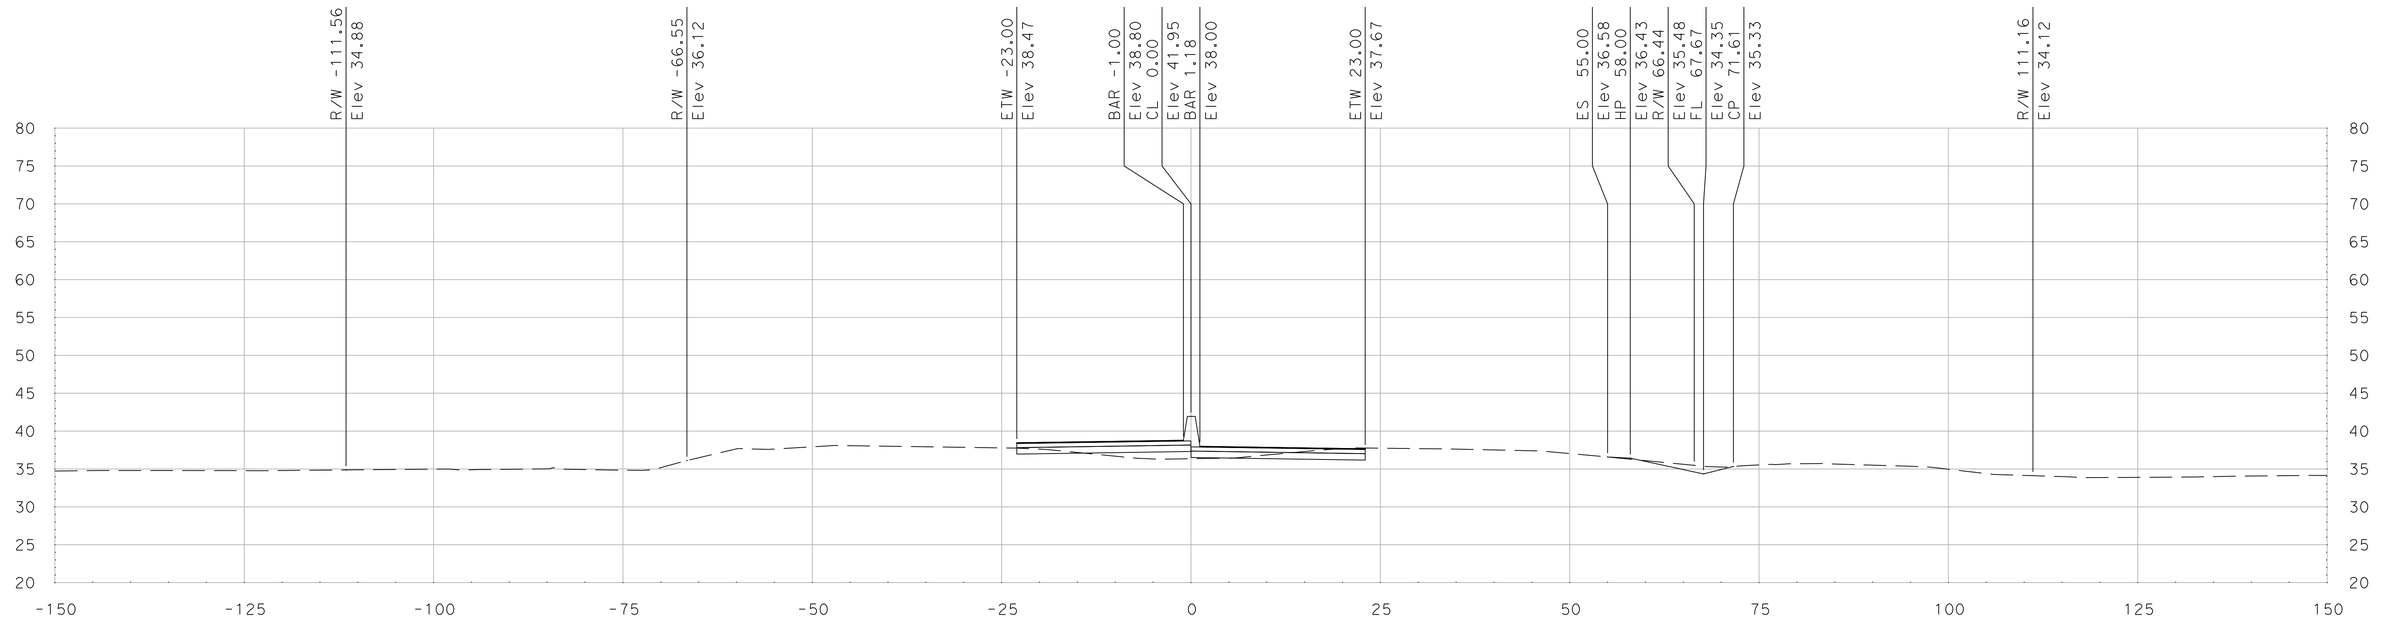

"SR 99" Sta 564+00.00

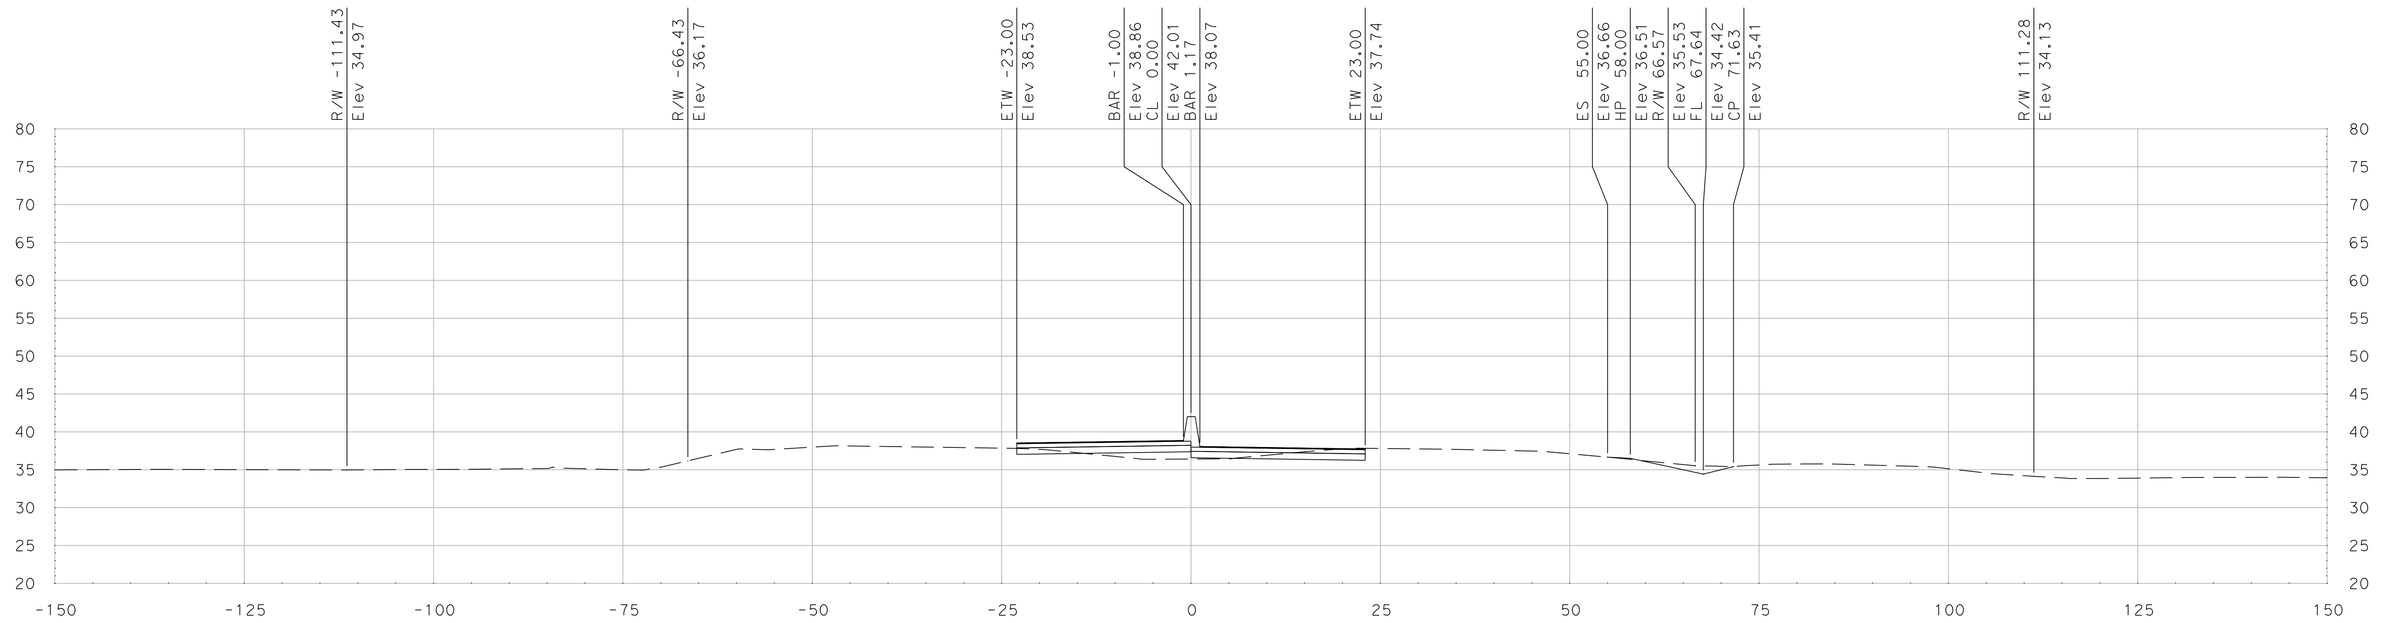

"SR 99" Sta 563+75.00

SCALE
HORIZONTAL: 1"=10'
VERTICAL: 1"=10'

DATE: 5/18/2011

ALL DIMENSIONS ARE IN US SURVEY FEET

FOR EARTHWORK DEVELOPMENT ONLY

Dist	COUNTY	ROUTE	POST MILES TOTAL PROJECT	SHEET No.	TOTAL SHEETS
10	SJ	99	4.9/14.2		
CONTRACT No.			10-0E6114		
PROJECT ID			1000020440		

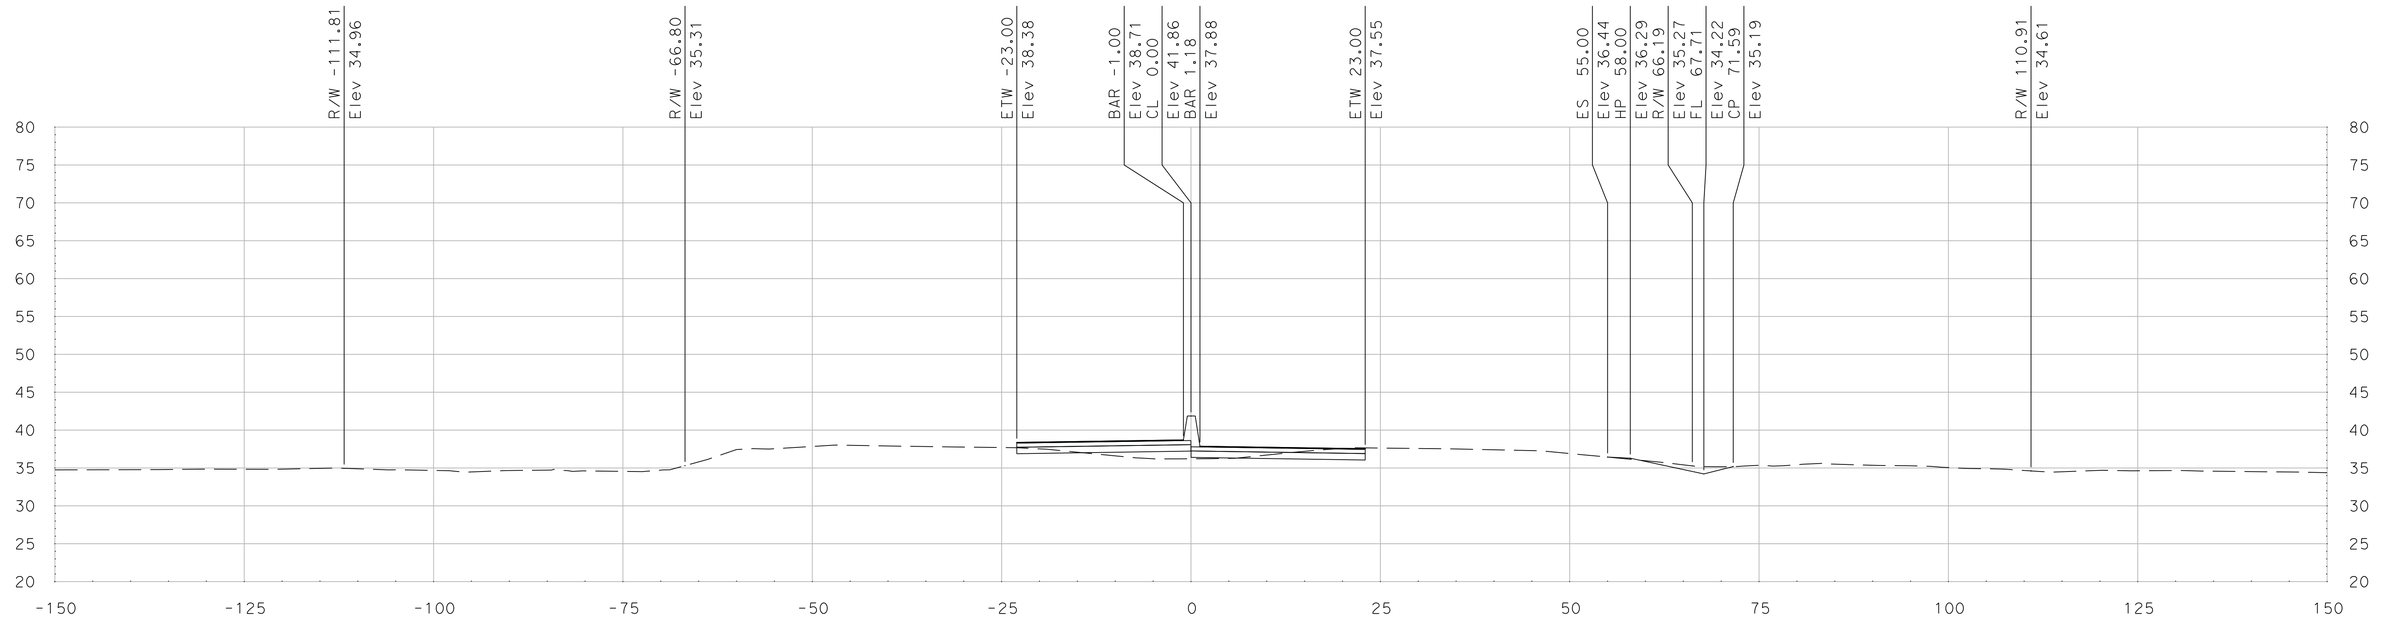

"SR 99" Sta 564+50.00

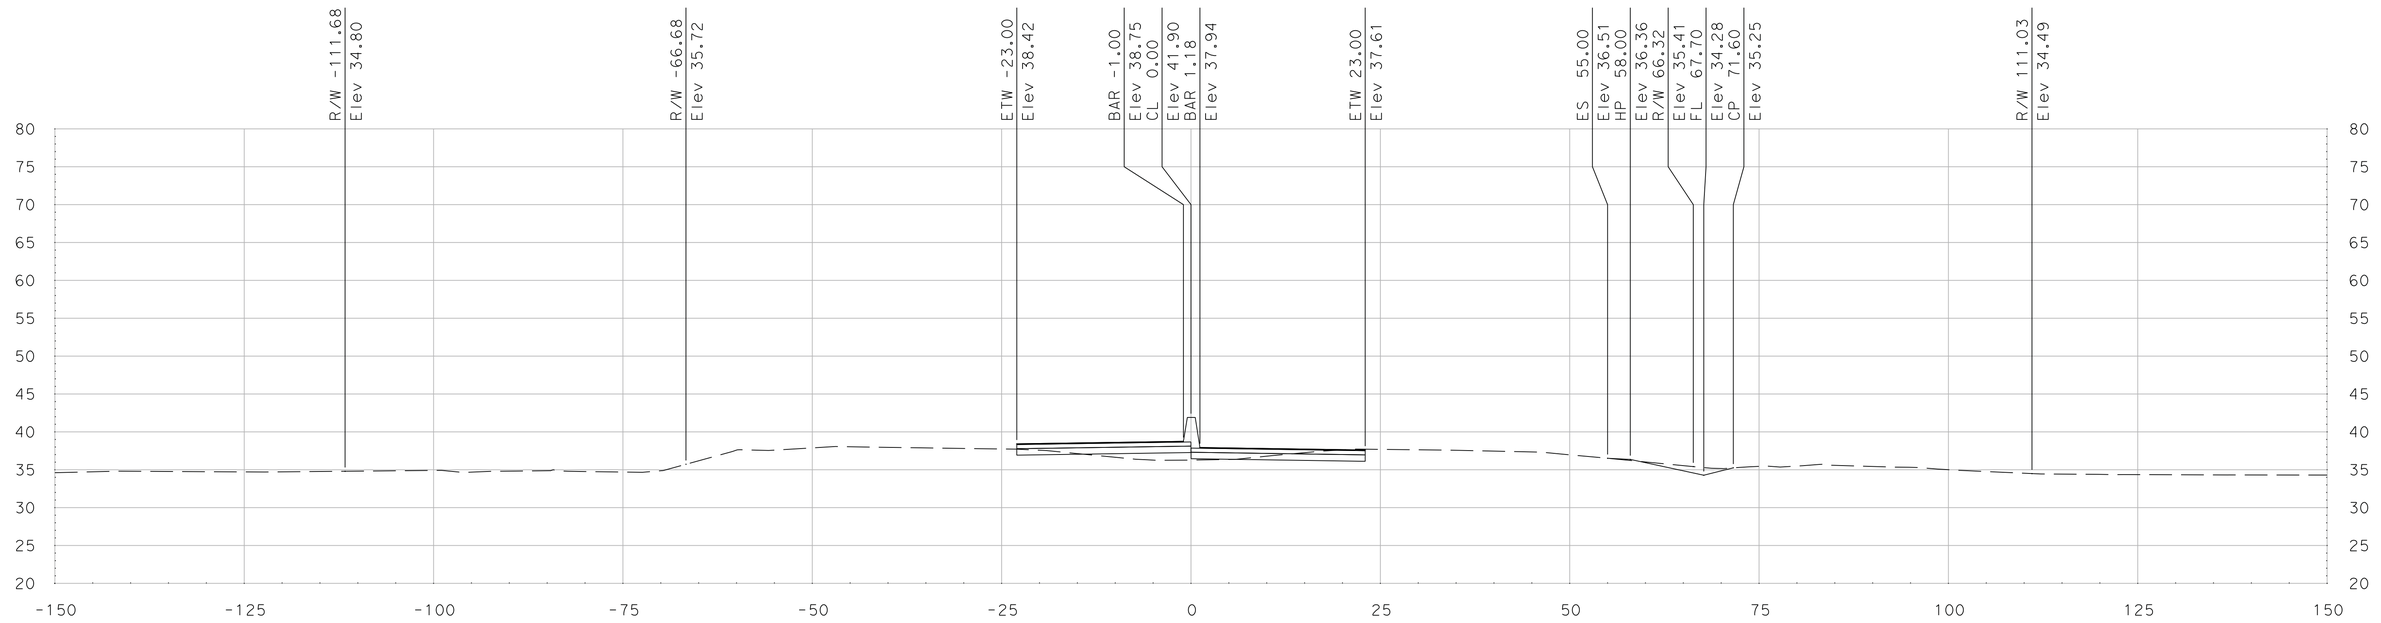

"SR 99" Sta 564+25.00

SCALE
HORIZONTAL: 1"=10'
VERTICAL: 1"=10'

DATE: 5/18/2011

ALL DIMENSIONS ARE IN US SURVEY FEET

FOR EARTHWORK DEVELOPMENT ONLY

Dist	COUNTY	ROUTE	POST MILES TOTAL PROJECT	SHEET No.	TOTAL SHEETS
10	SJ	99	4.9/14.2		
CONTRACT No.			10-0E6114		
PROJECT ID			1000020440		

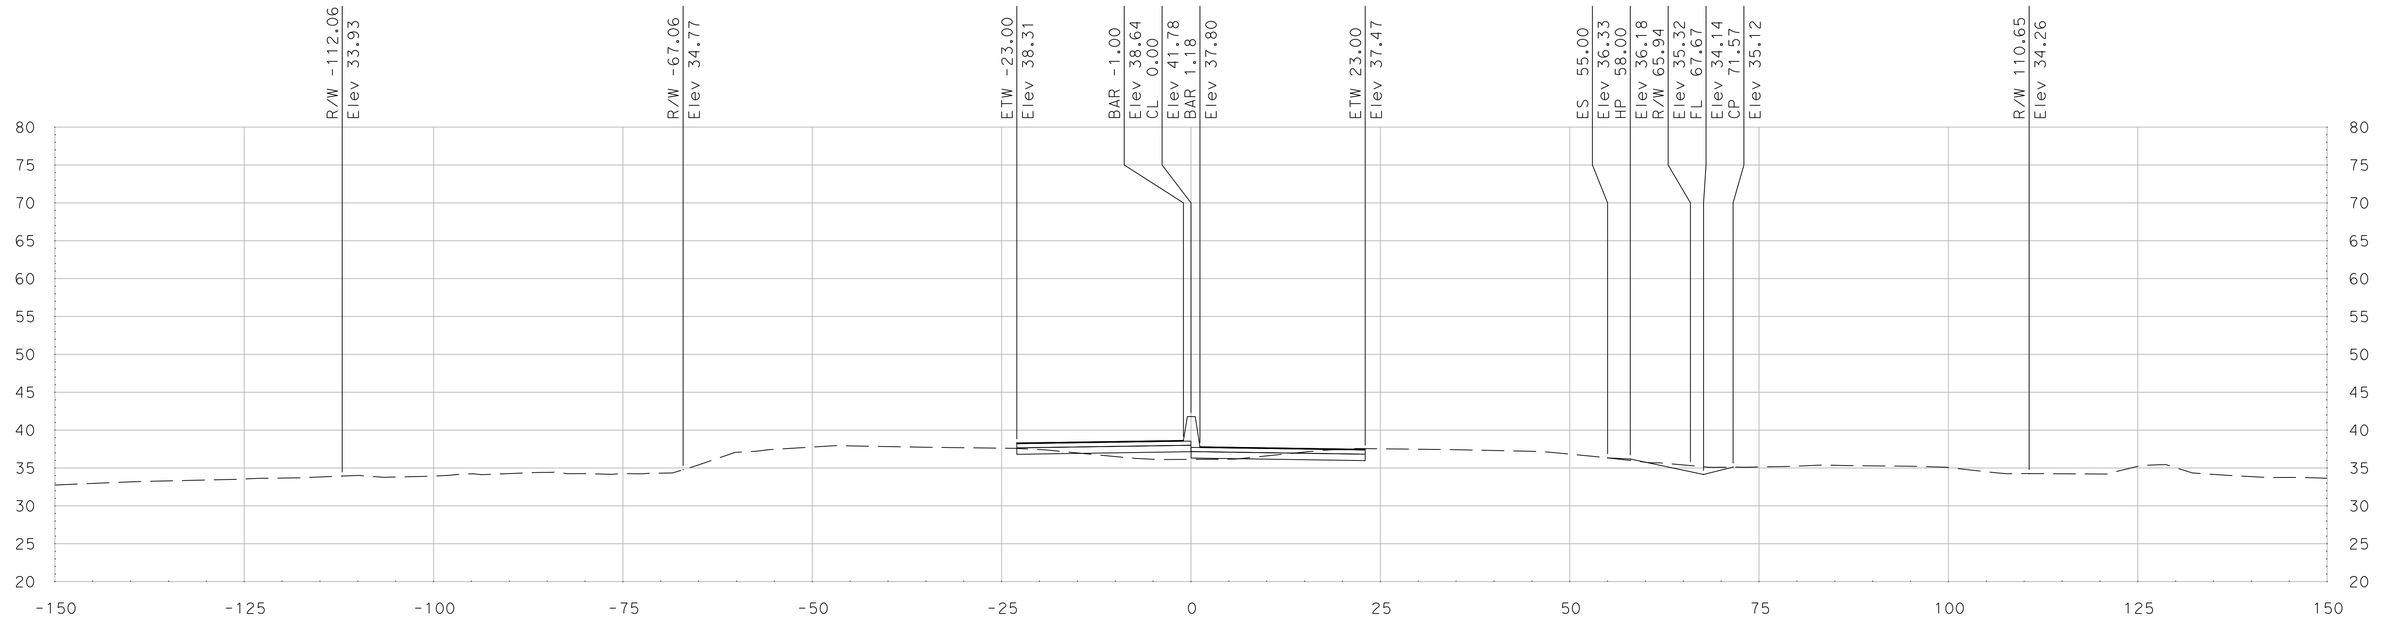

"SR 99" Sta 565+00.00

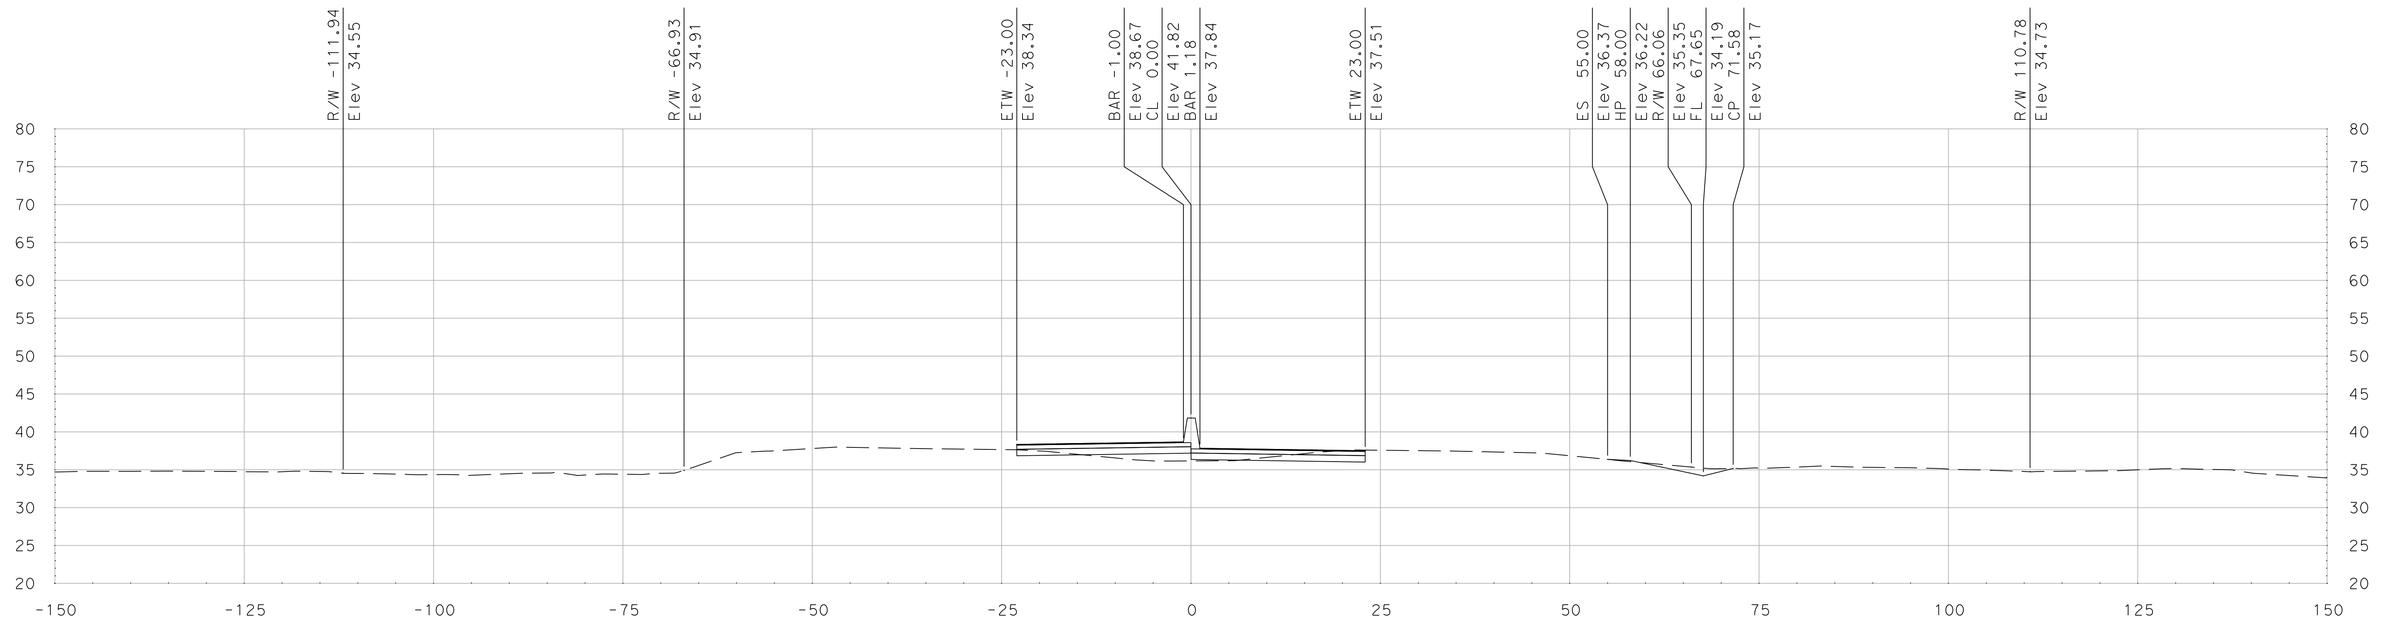

"SR 99" Sta 564+75.00

SCALE
HORIZONTAL: 1"=10'
VERTICAL: 1"=10'

DATE: 5/18/2011

ALL DIMENSIONS ARE IN US SURVEY FEET

FOR EARTHWORK DEVELOPMENT ONLY

Dist	COUNTY	ROUTE	POST MILES TOTAL PROJECT	SHEET No.	TOTAL SHEETS
10	SJ	99	4.9/14.2		
CONTRACT No.			10-0E6114		
PROJECT ID			1000020440		

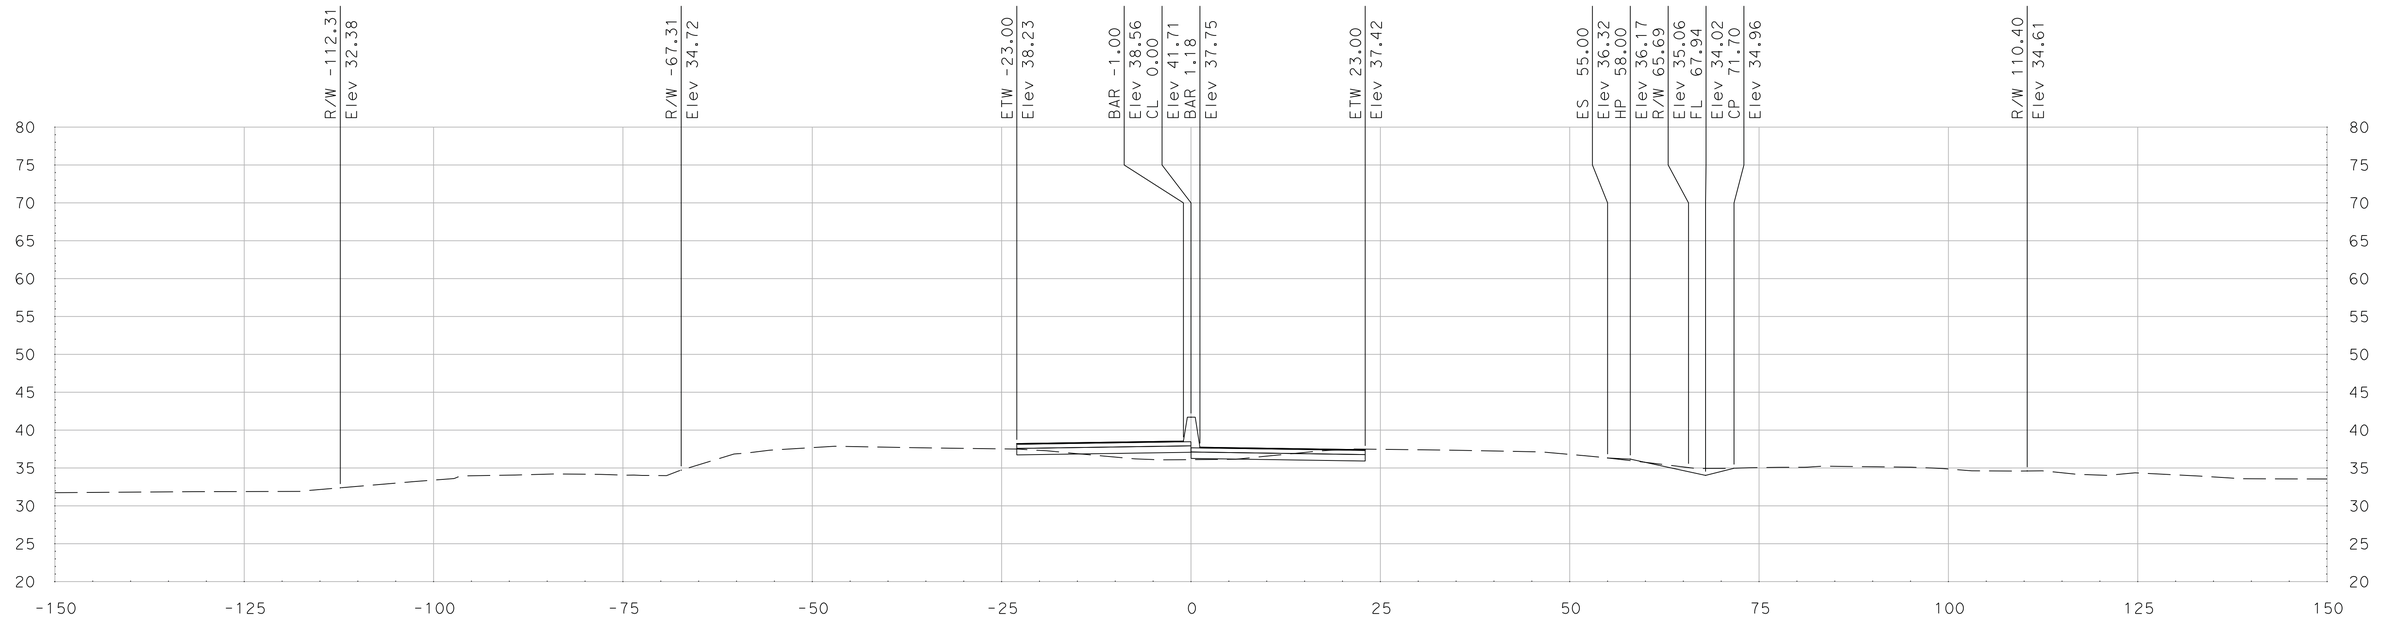

"SR 99" Sta 565+50.00

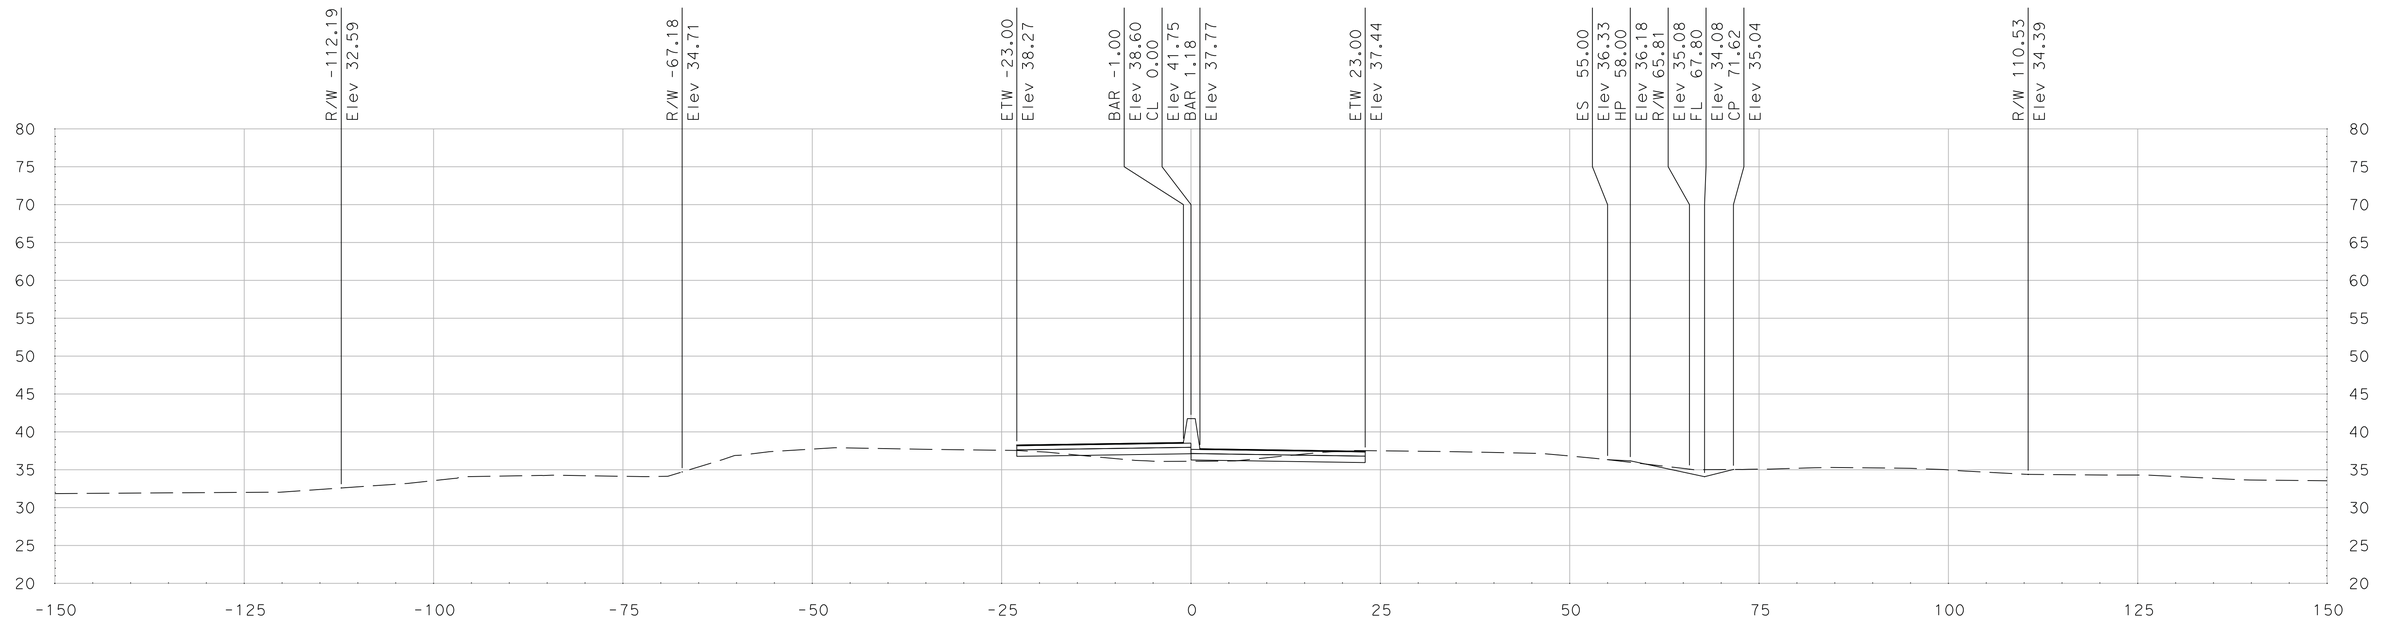

"SR 99" Sta 565+25.00

SCALE
HORIZONTAL: 1"=10'
VERTICAL: 1"=10'

DATE: 5/18/2011

ALL DIMENSIONS ARE IN US SURVEY FEET

FOR EARTHWORK DEVELOPMENT ONLY

Dist	COUNTY	ROUTE	POST MILES TOTAL PROJECT	SHEET No.	TOTAL SHEETS
10	SJ	99	4.9/14.2		
CONTRACT No.			10-0E6114		
PROJECT ID			1000020440		

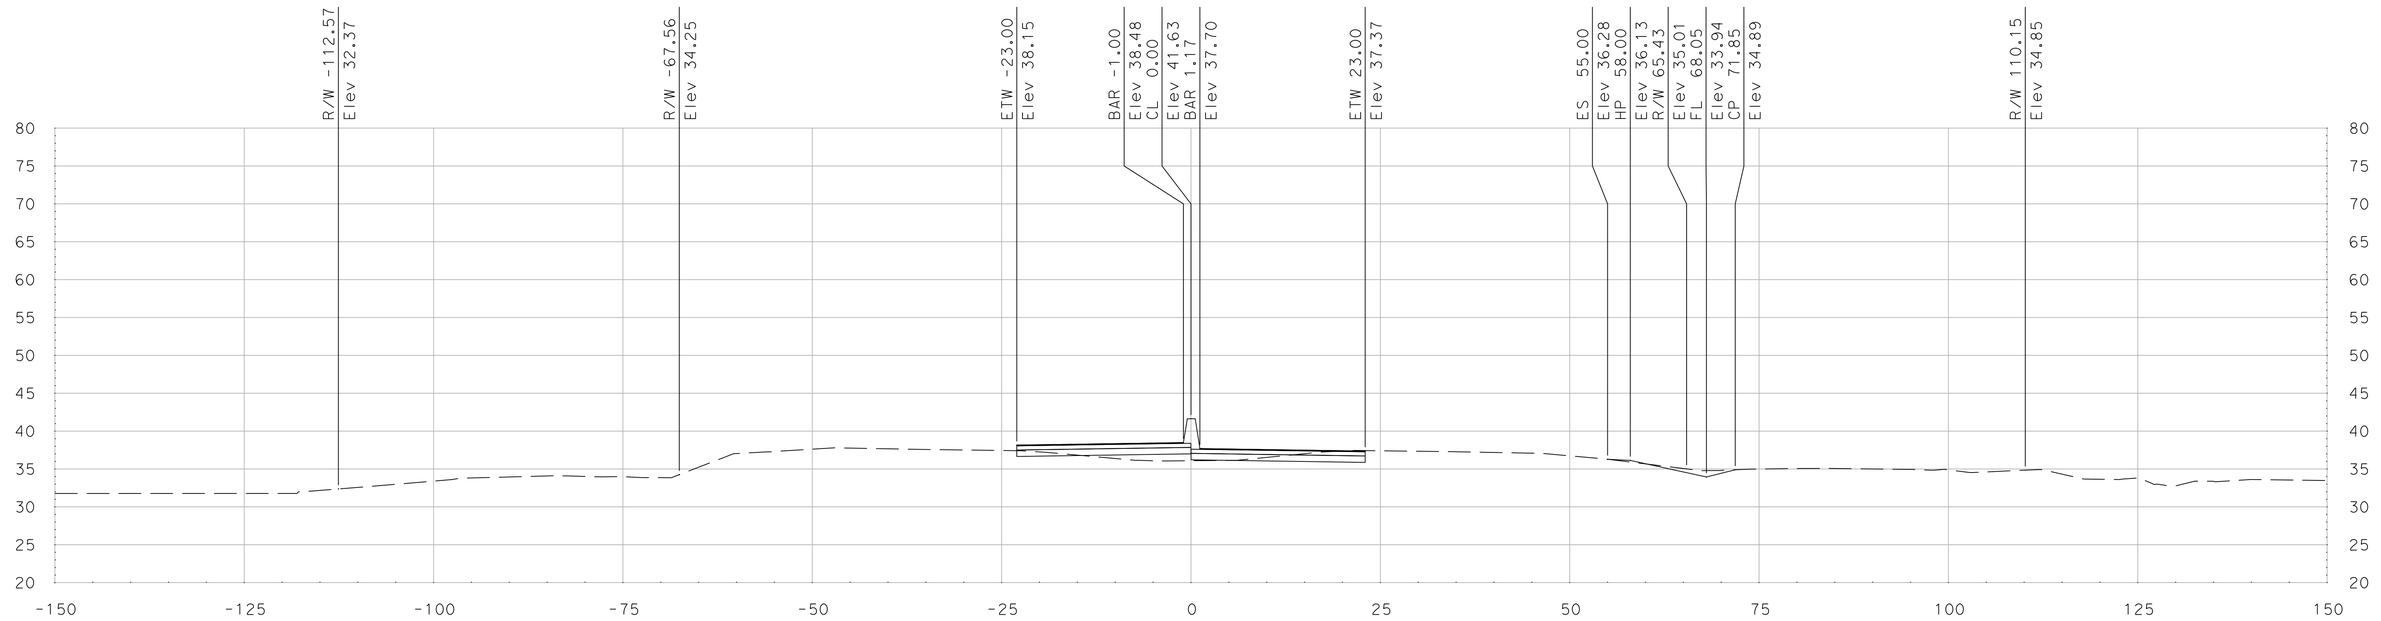

"SR 99" Sta 566+00.00

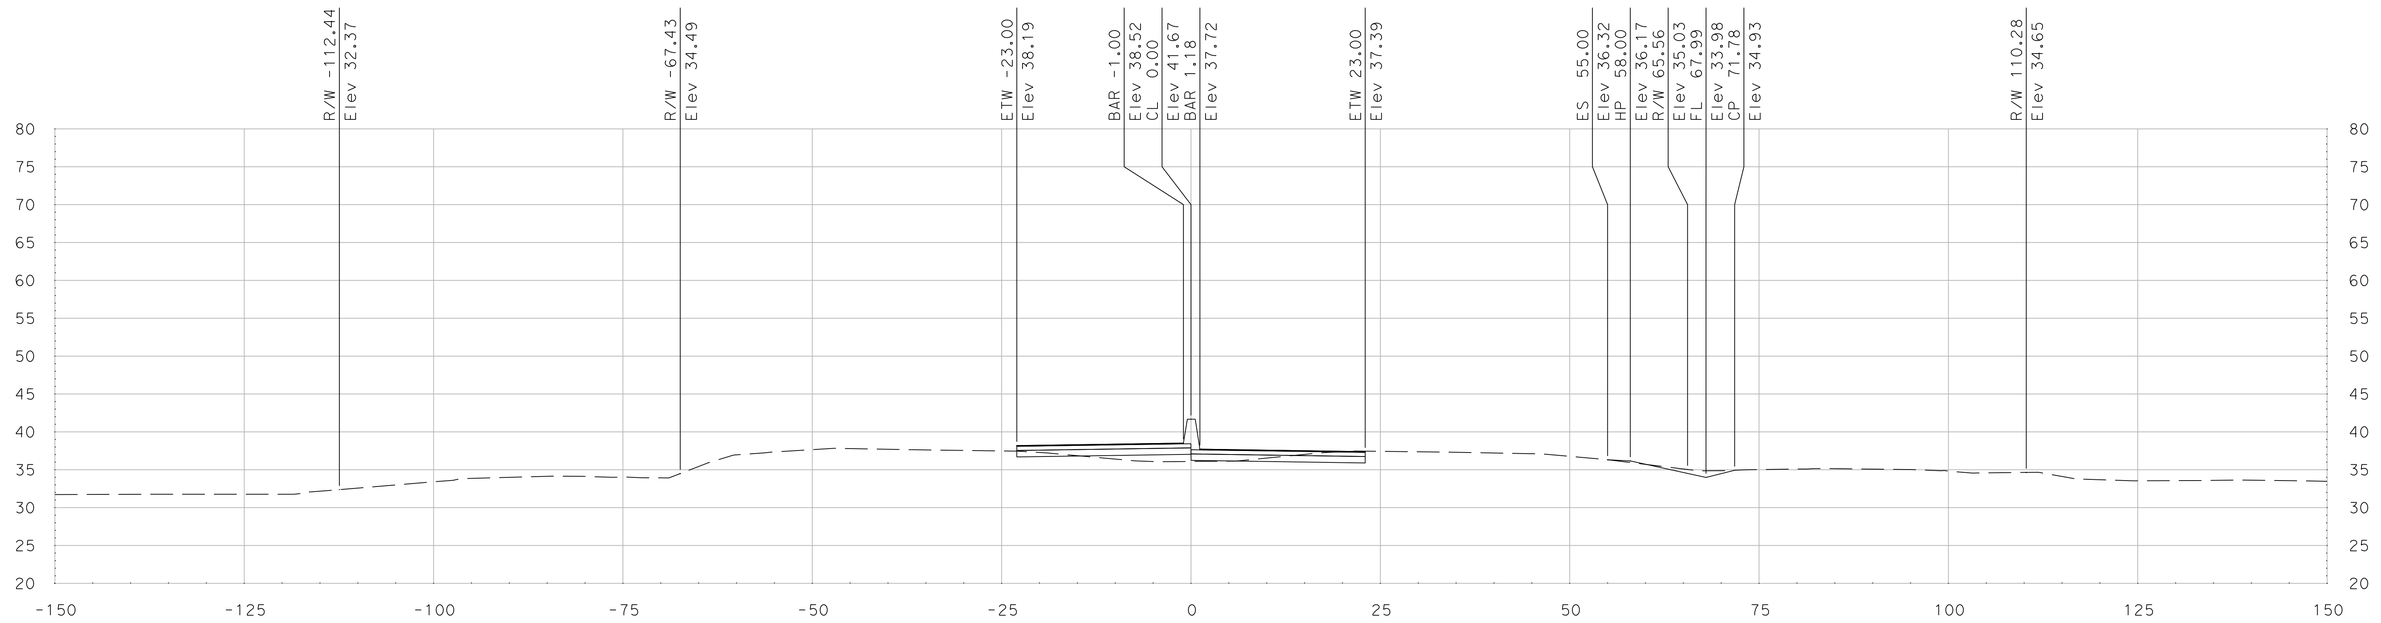

"SR 99" Sta 565+75.00

SCALE
HORIZONTAL: 1"=10'
VERTICAL: 1"=10'

DATE: 5/18/2011

ALL DIMENSIONS ARE IN US SURVEY FEET

FOR EARTHWORK DEVELOPMENT ONLY

Dist	COUNTY	ROUTE	POST MILES TOTAL PROJECT	SHEET No.	TOTAL SHEETS
10	SJ	99	4.9/14.2		
CONTRACT No.			10-0E6114		
PROJECT ID			1000020440		

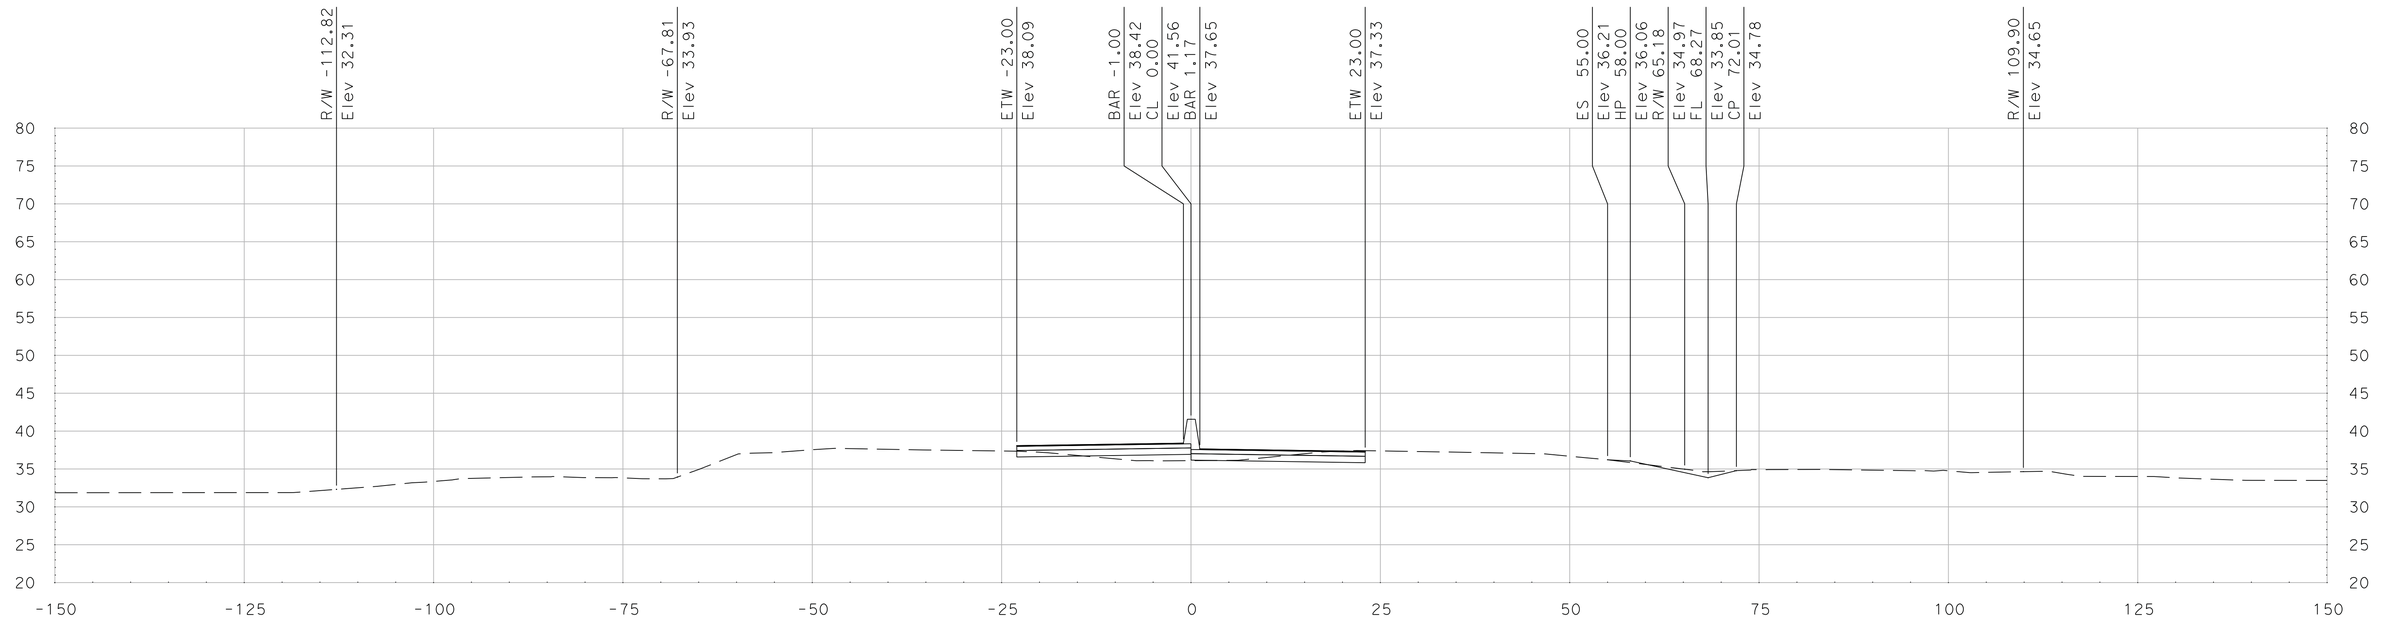

"SR 99" Sta 566+50.00

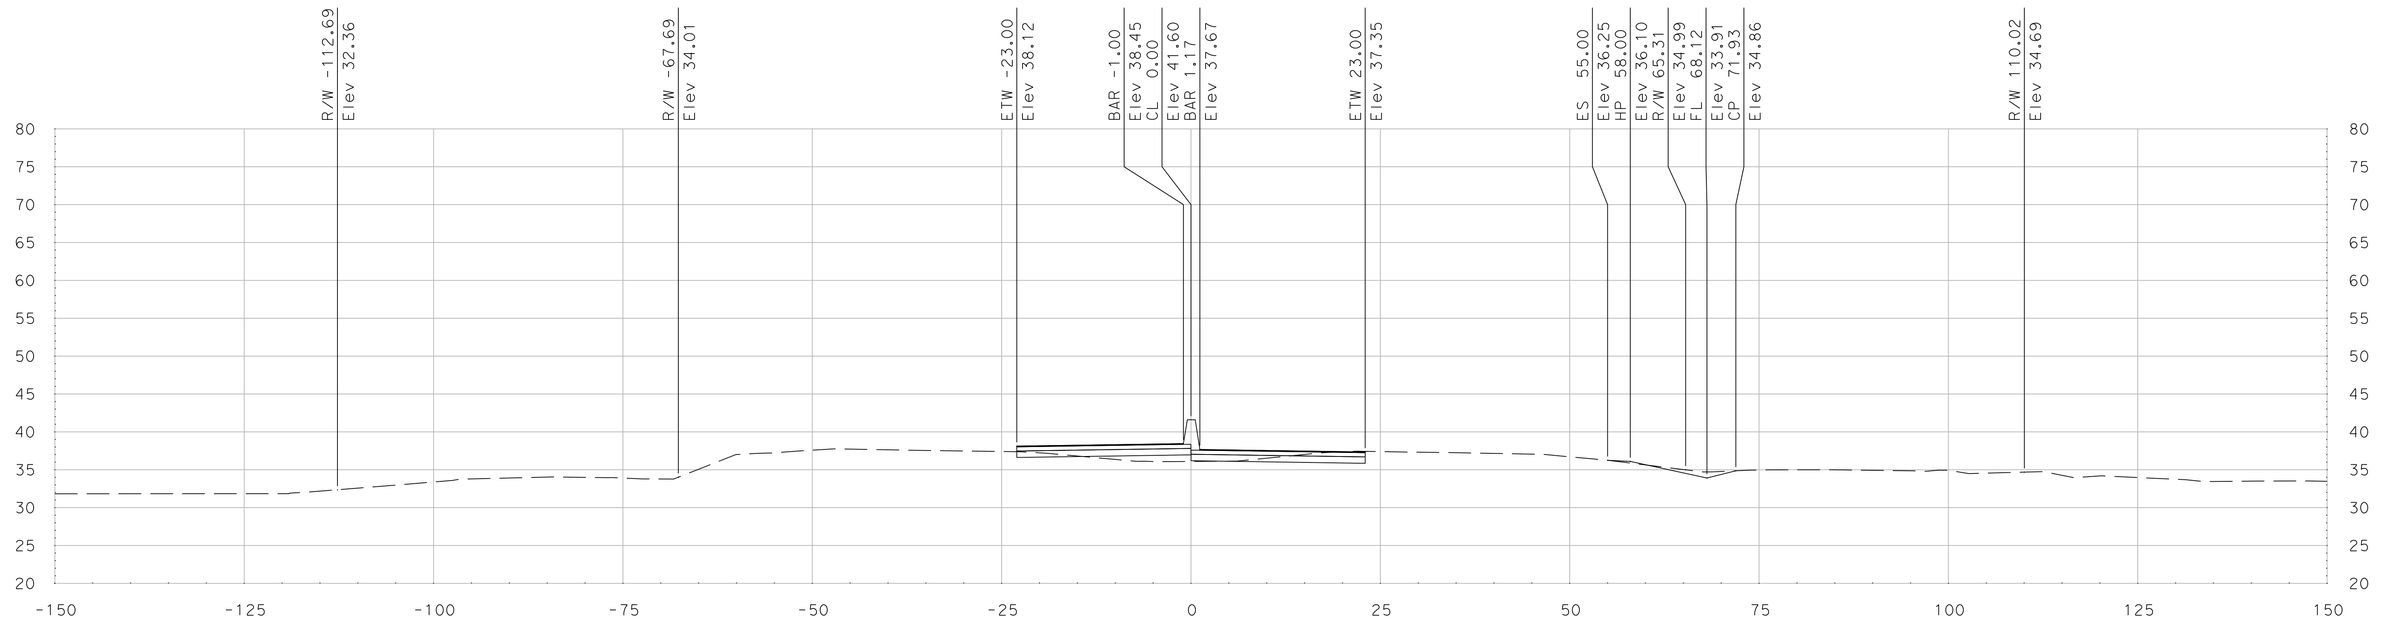

"SR 99" Sta 566+25.00

SCALE
HORIZONTAL: 1"=10'
VERTICAL: 1"=10'

DATE: 5/18/2011

ALL DIMENSIONS ARE IN US SURVEY FEET

FOR EARTHWORK DEVELOPMENT ONLY

Dist	COUNTY	ROUTE	POST MILES TOTAL PROJECT	SHEET No.	TOTAL SHEETS
10	SJ	99	4.9/14.2		
CONTRACT No.			10-0E6114		
PROJECT ID			1000020440		

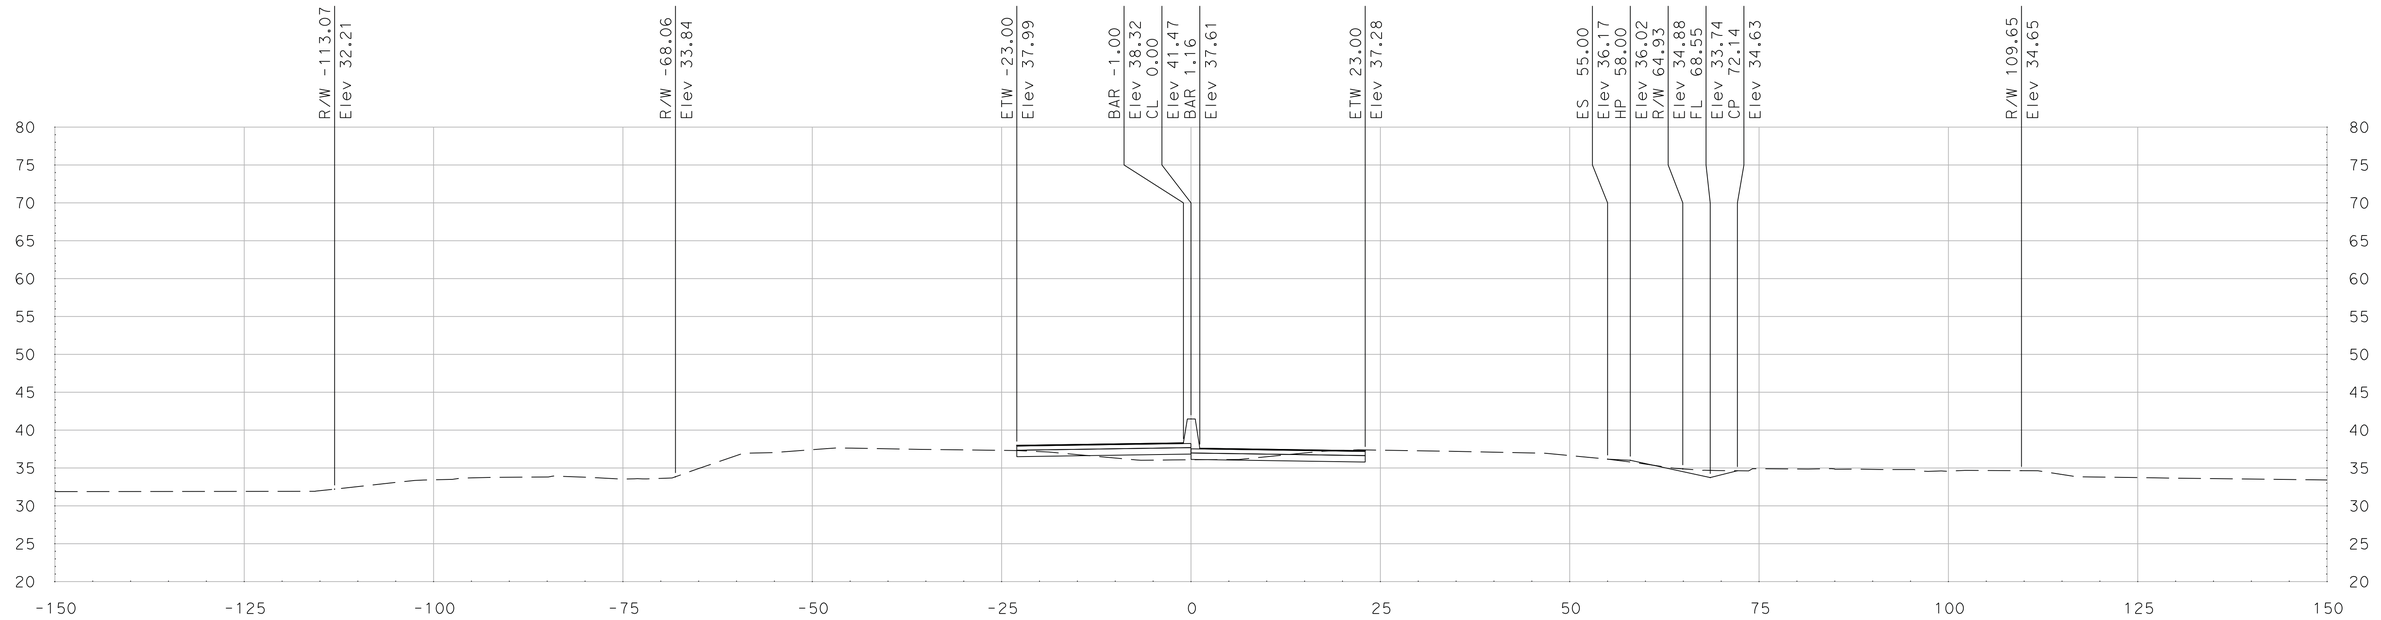

"SR 99" Sta 567+00.00

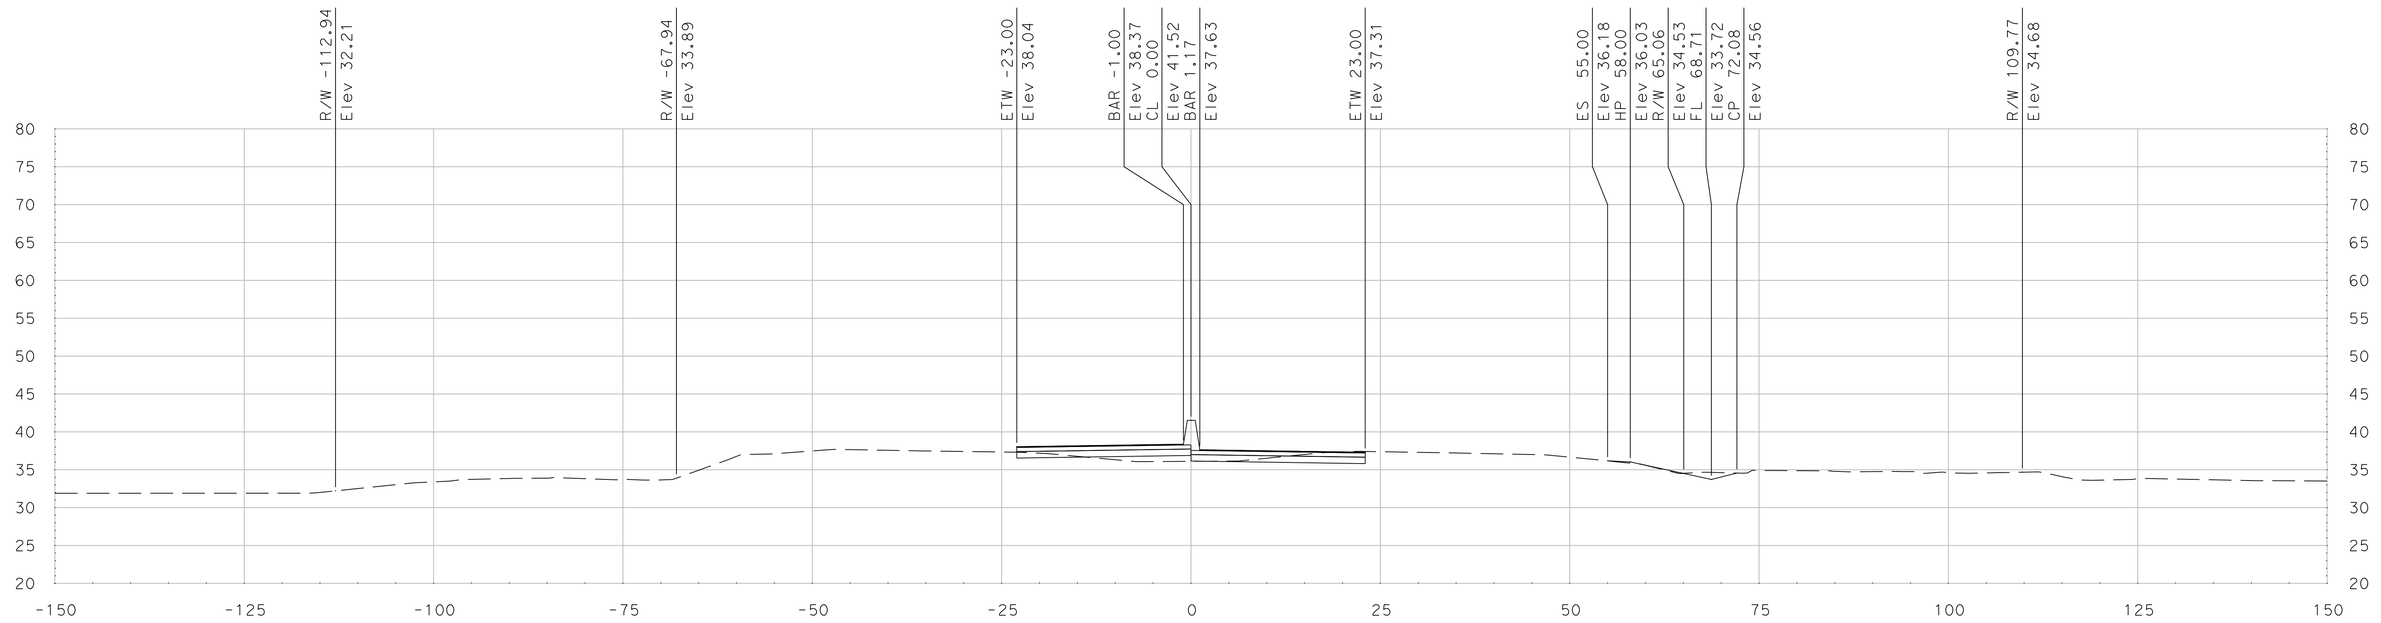

"SR 99" Sta 566+75.00

SCALE
HORIZONTAL: 1"=10'
VERTICAL: 1"=10'

DATE: 5/18/2011

ALL DIMENSIONS ARE IN US SURVEY FEET

FOR EARTHWORK DEVELOPMENT ONLY

Dist	COUNTY	ROUTE	POST MILES TOTAL PROJECT	SHEET No.	TOTAL SHEETS
10	SJ	99	4.9/14.2		
CONTRACT No.			10-0E6114		
PROJECT ID			1000020440		

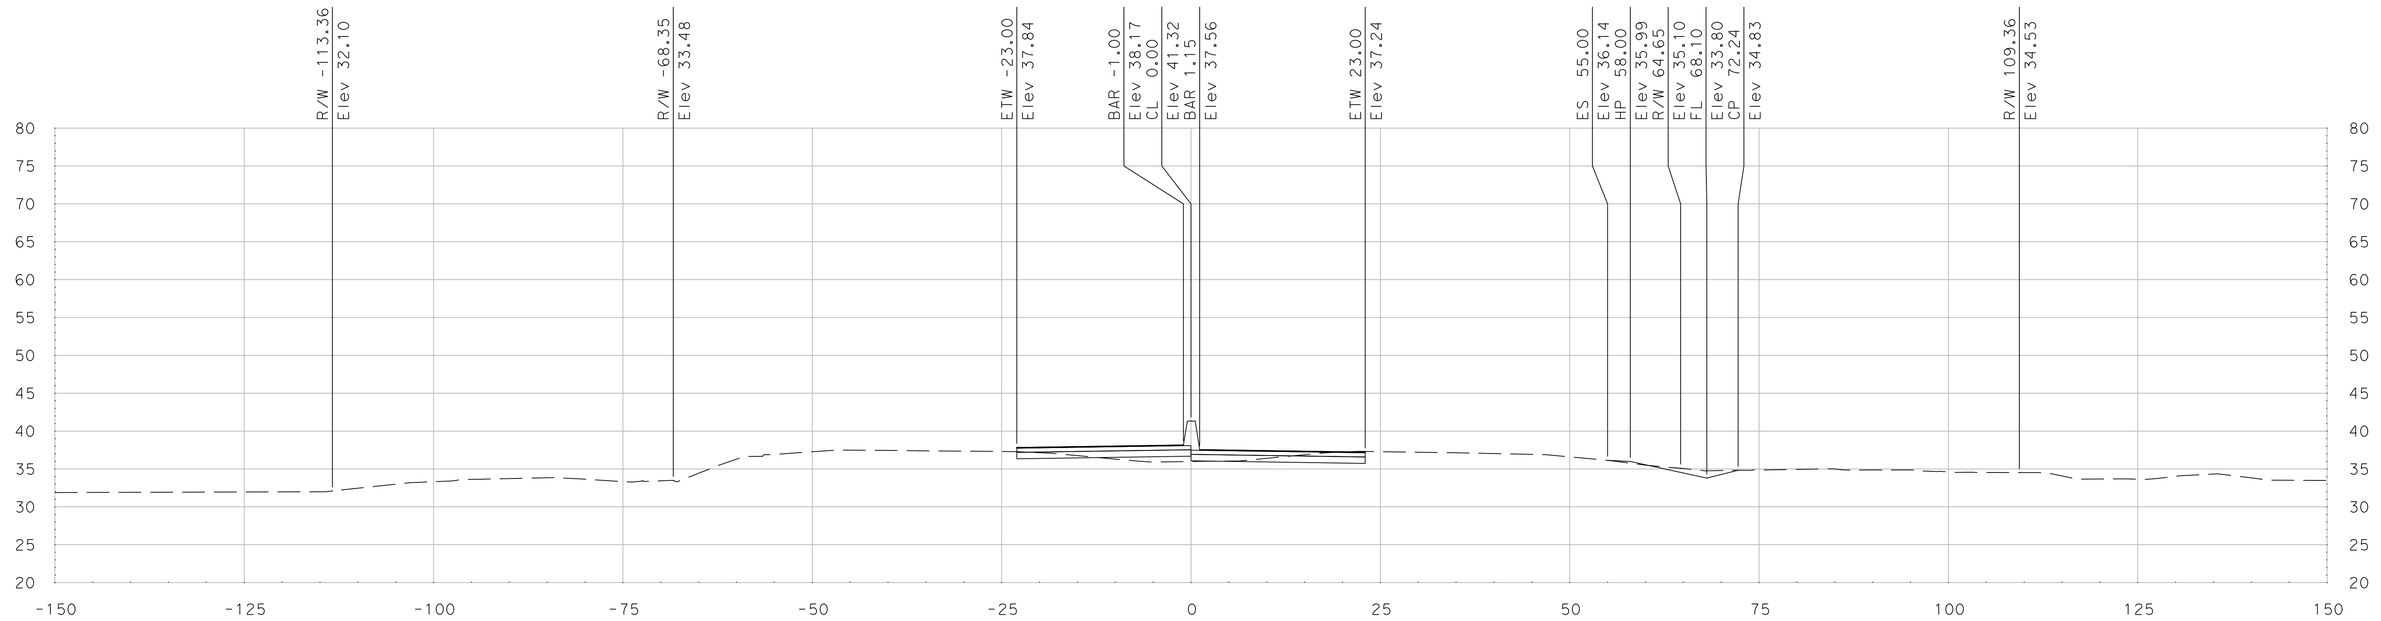

"SR 99" Sta 567+50.00

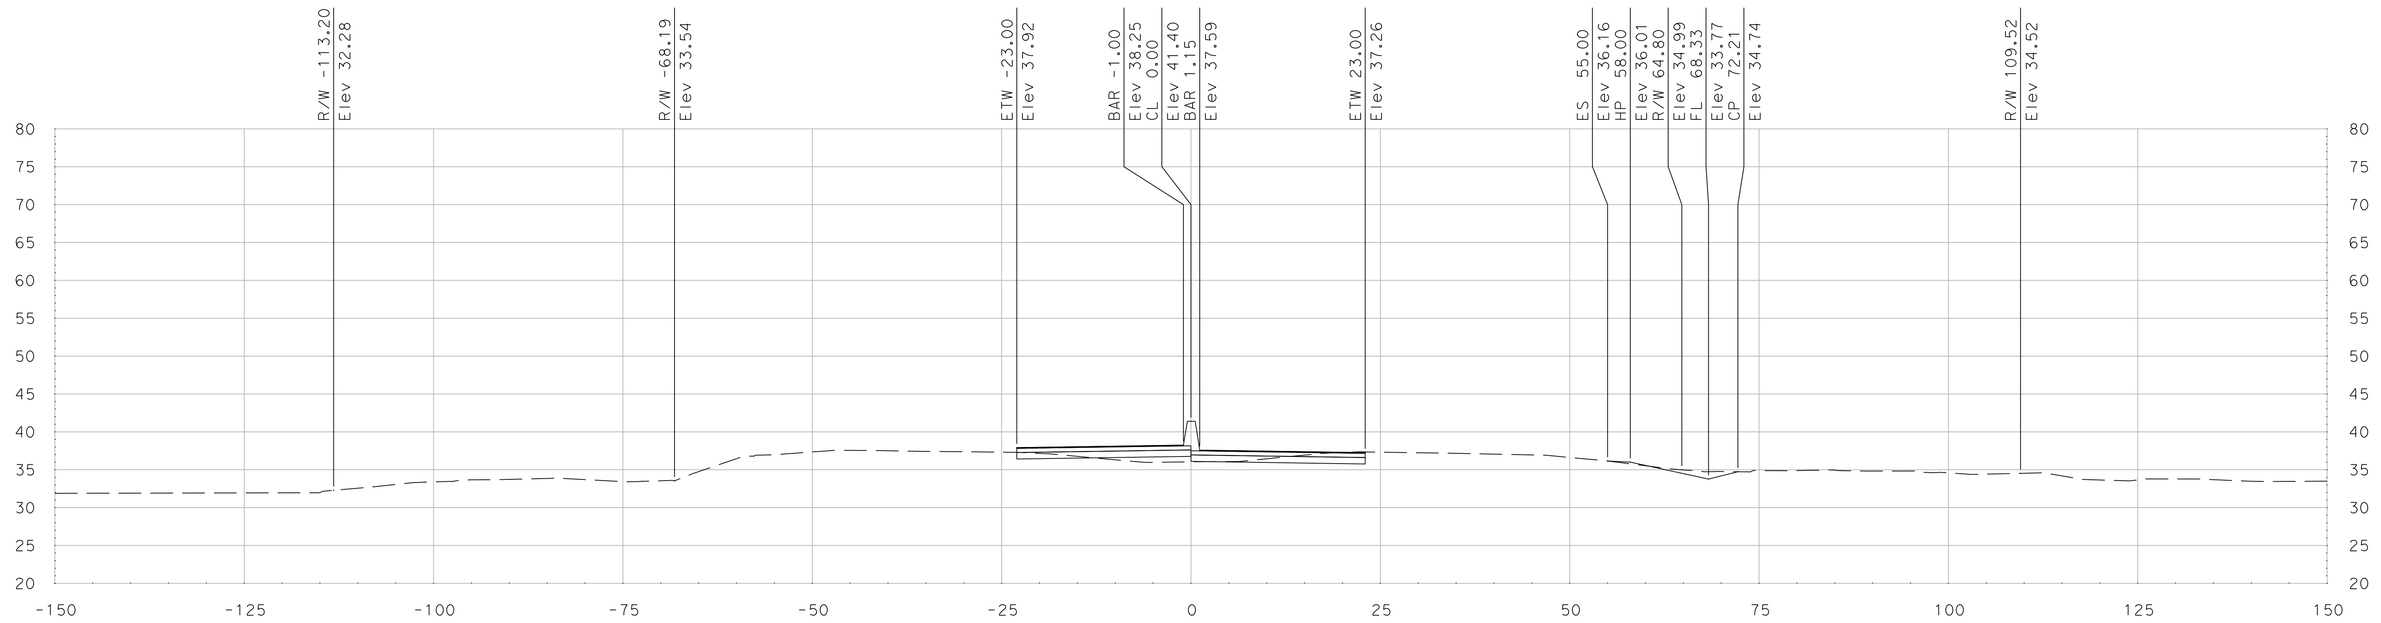

"SR 99" Sta 567+25.00

SCALE
HORIZONTAL: 1"=10'
VERTICAL: 1"=10'

DATE: 5/18/2011

ALL DIMENSIONS ARE IN US SURVEY FEET

FOR EARTHWORK DEVELOPMENT ONLY

Dist	COUNTY	ROUTE	POST MILES TOTAL PROJECT	SHEET No.	TOTAL SHEETS
10	SJ	99	4.9/14.2		
CONTRACT No.			10-0E6114		
PROJECT ID			1000020440		

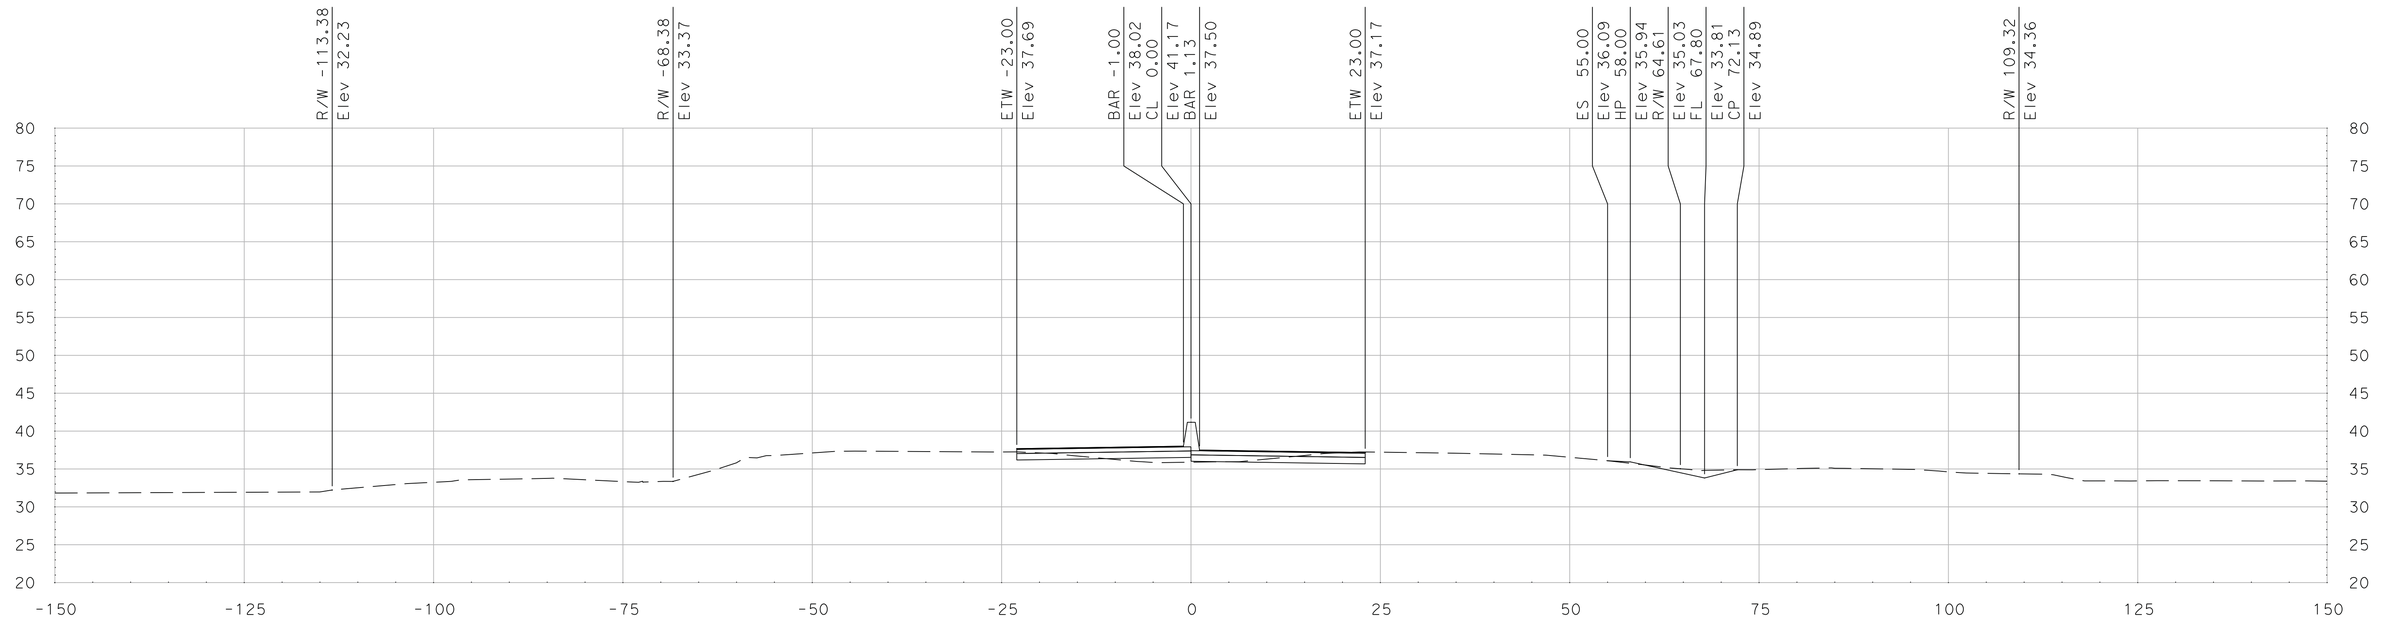

"SR 99" Sta 568+00.00

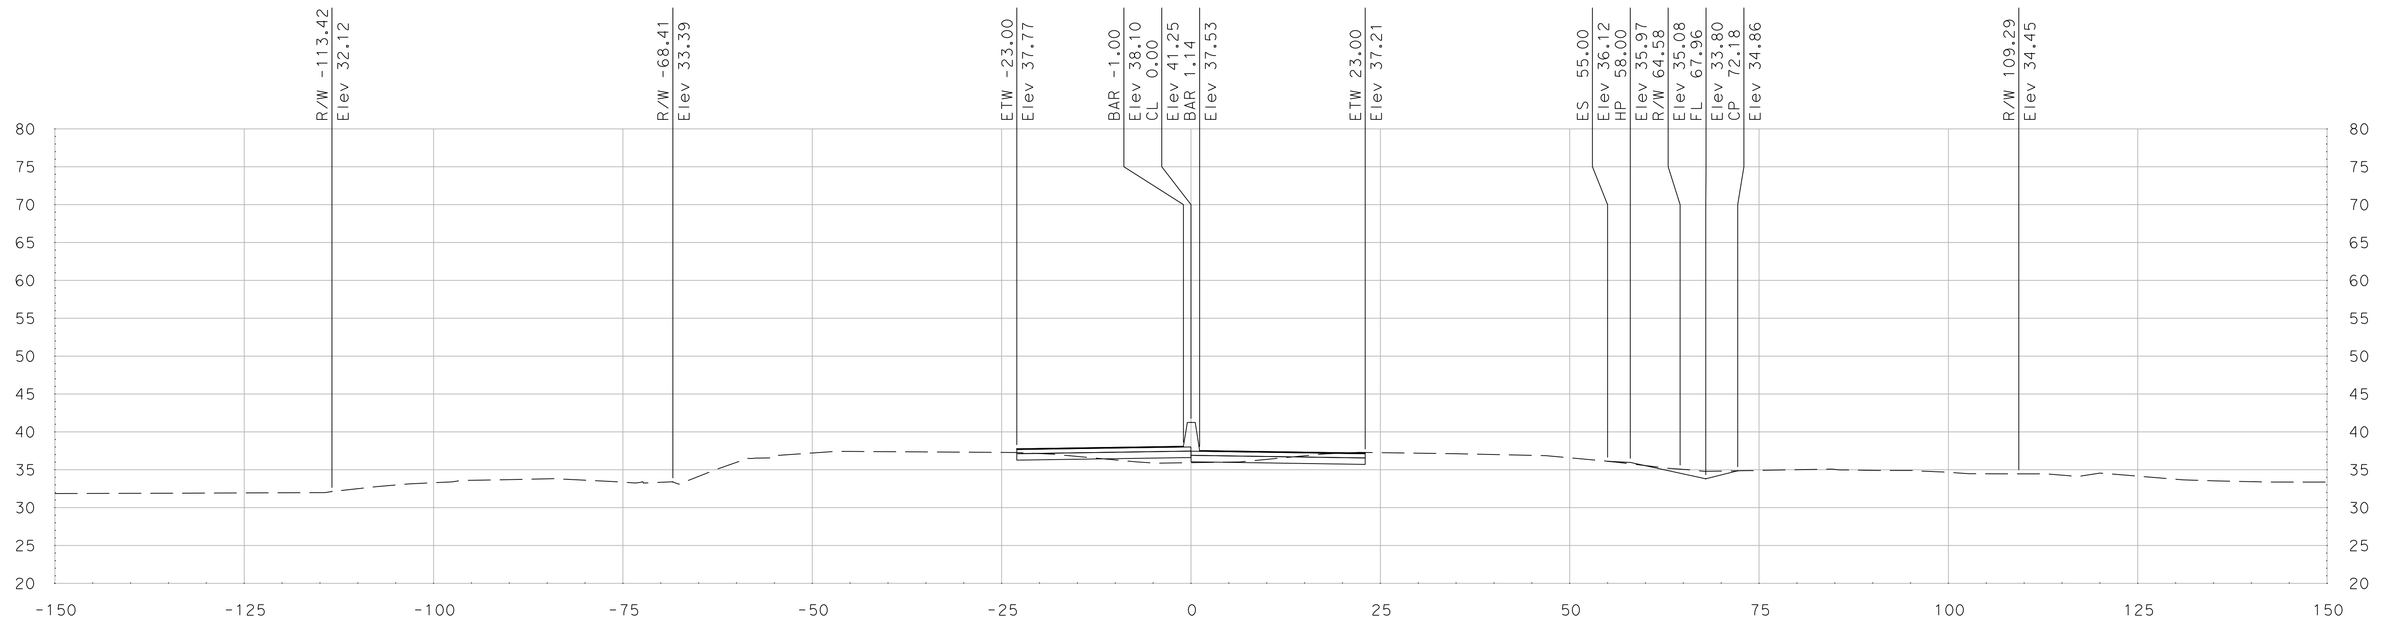

"SR 99" Sta 567+75.00

SCALE
HORIZONTAL: 1"=10'
VERTICAL: 1"=10'

DATE: 5/18/2011

ALL DIMENSIONS ARE IN US SURVEY FEET

FOR EARTHWORK DEVELOPMENT ONLY

Dist	COUNTY	ROUTE	POST MILES TOTAL PROJECT	SHEET No.	TOTAL SHEETS
10	SJ	99	4.9/14.2		
CONTRACT No.			10-0E6114		
PROJECT ID			1000020440		

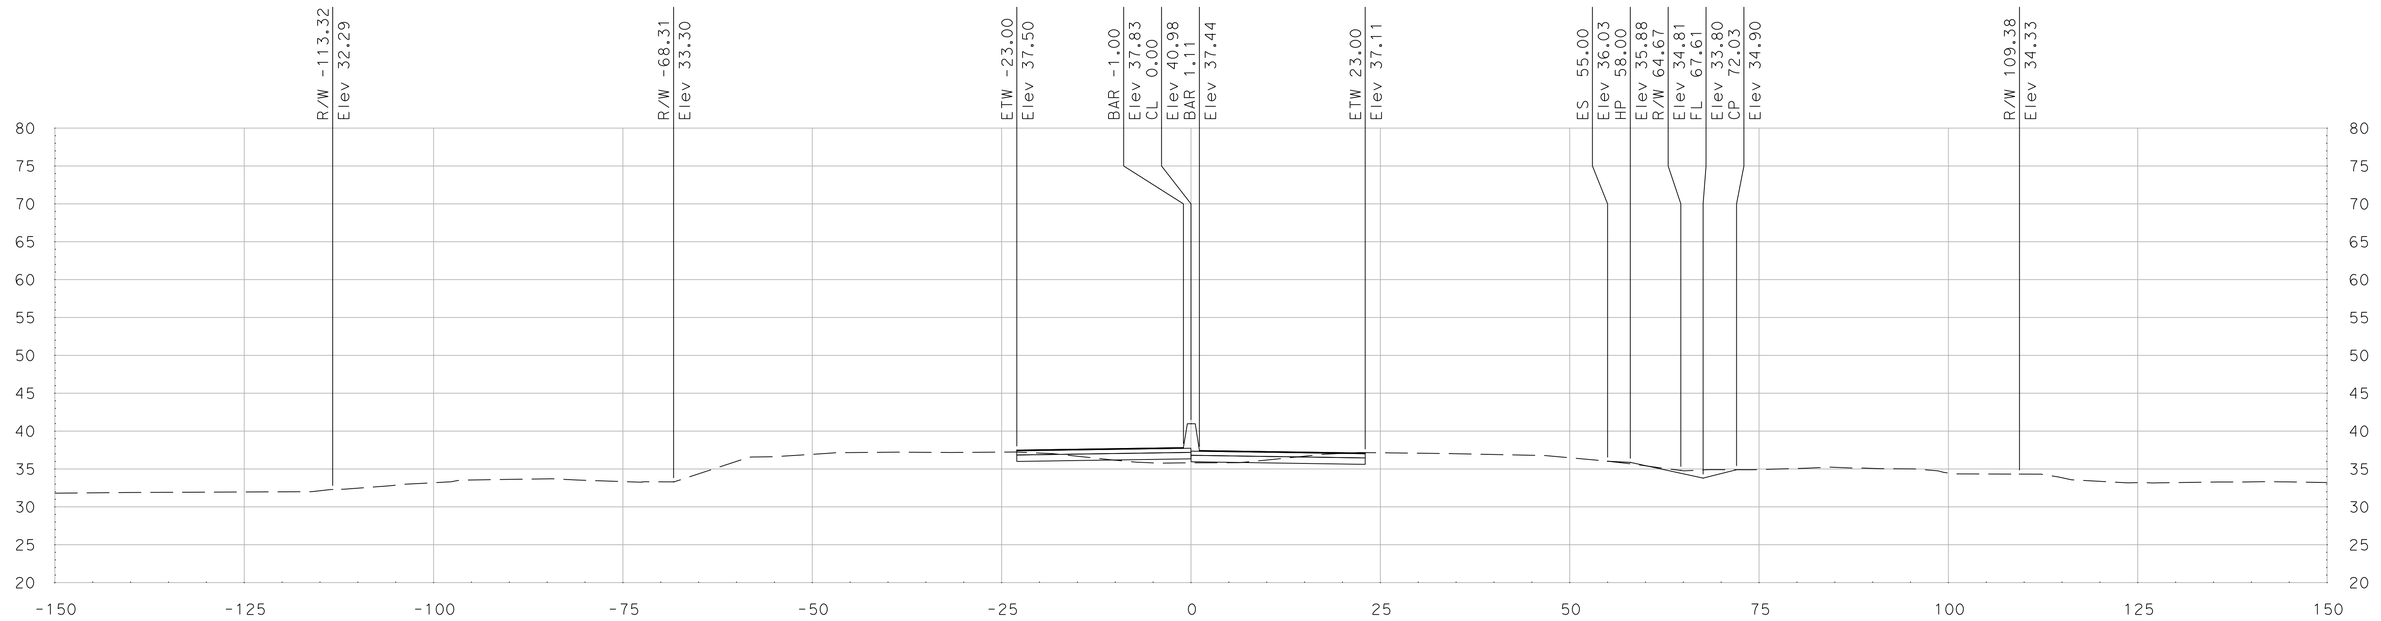

"SR 99" Sta 568+50.00

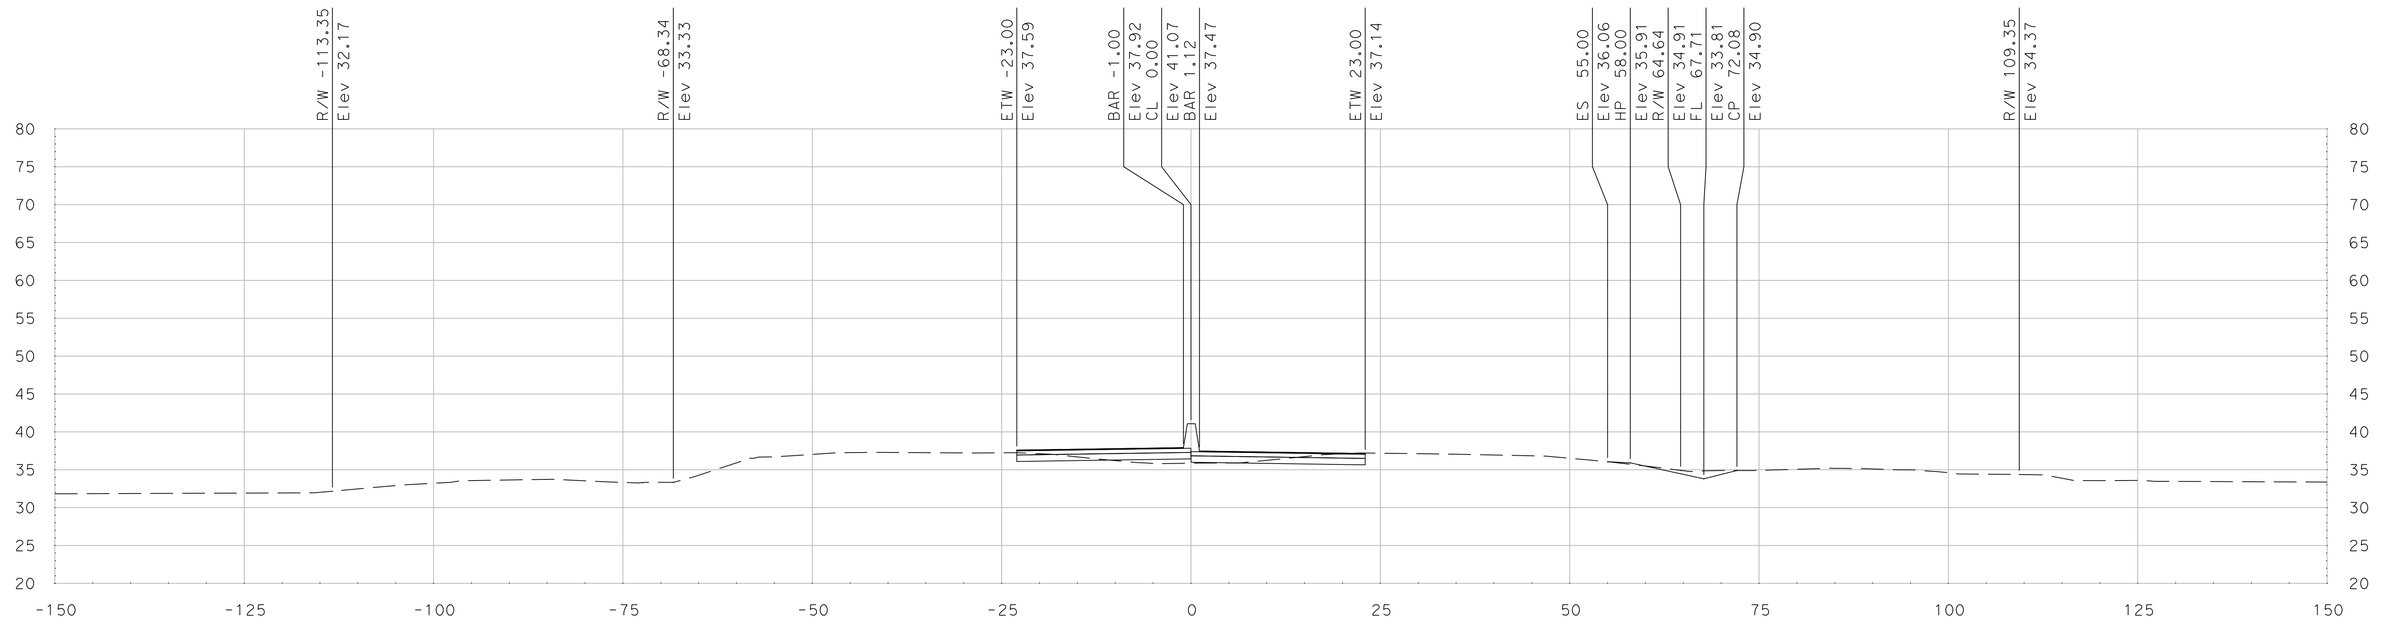

"SR 99" Sta 568+25.00

DATE: 5/18/2011

ALL DIMENSIONS ARE IN US SURVEY FEET

SCALE
HORIZONTAL: 1"=10'
VERTICAL: 1"=10'

FOR EARTHWORK DEVELOPMENT ONLY

Dist	COUNTY	ROUTE	POST MILES TOTAL PROJECT	SHEET No.	TOTAL SHEETS
10	SJ	99	4.9/14.2		
CONTRACT No.			10-0E6114		
PROJECT ID			1000020440		

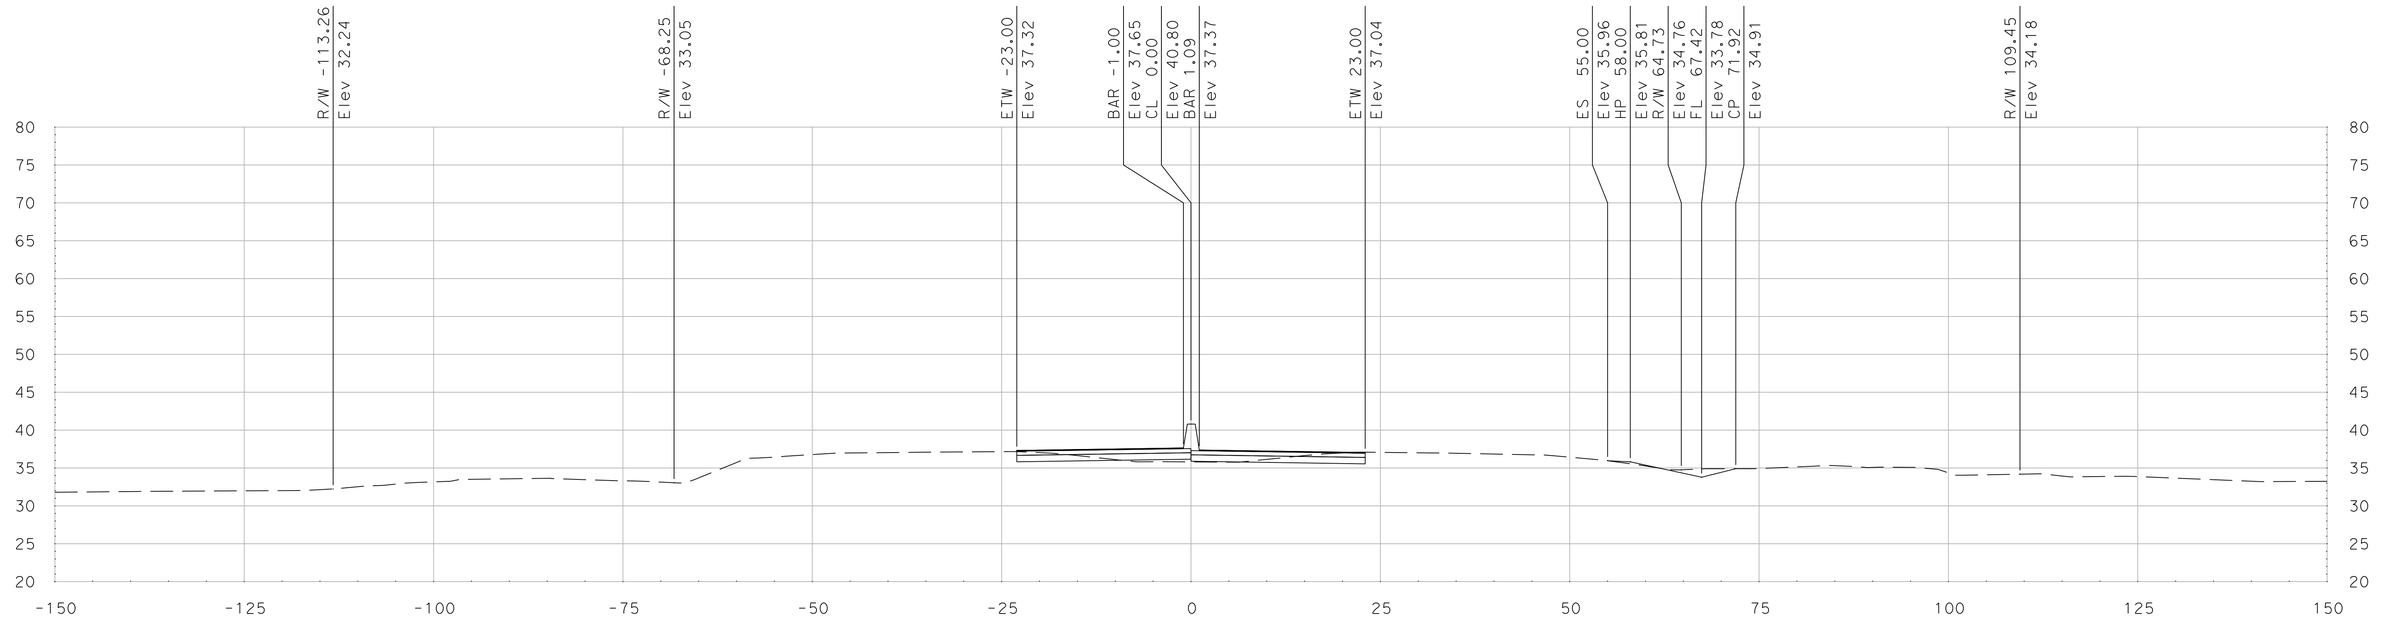

"SR 99" Sta 569+00.00

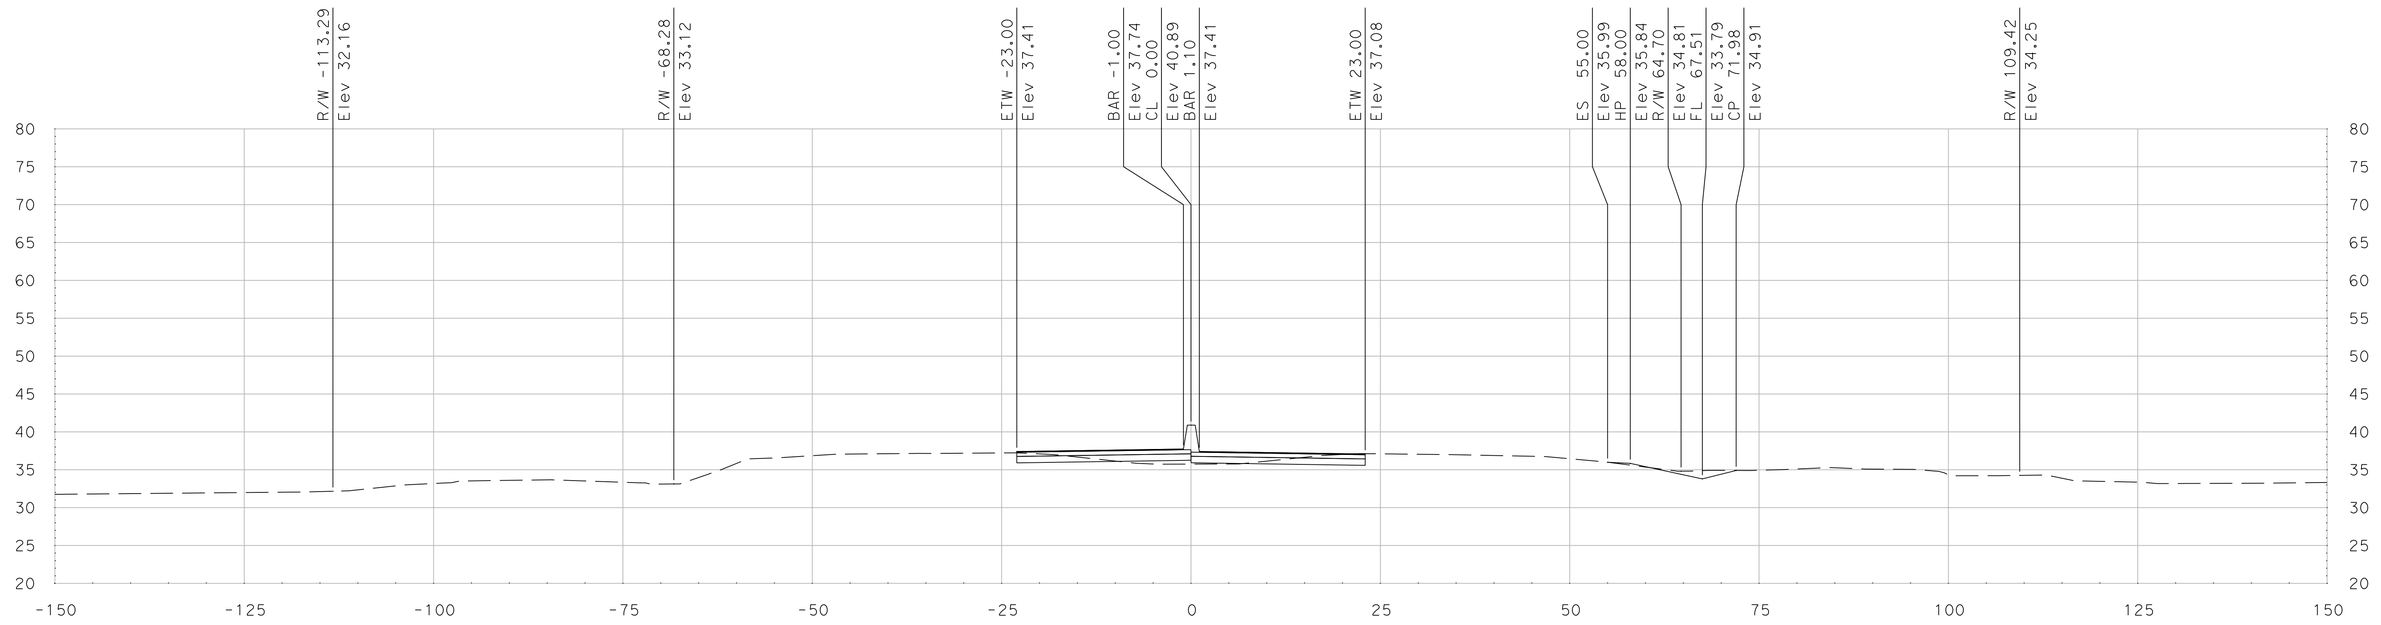

"SR 99" Sta 568+75.00

SCALE
HORIZONTAL: 1"=10'
VERTICAL: 1"=10'

DATE: 5/18/2011

ALL DIMENSIONS ARE IN US SURVEY FEET

FOR EARTHWORK DEVELOPMENT ONLY

Dist	COUNTY	ROUTE	POST MILES TOTAL PROJECT	SHEET No.	TOTAL SHEETS
10	SJ	99	4.9/14.2		
CONTRACT No.			10-0E6114		
PROJECT ID			1000020440		

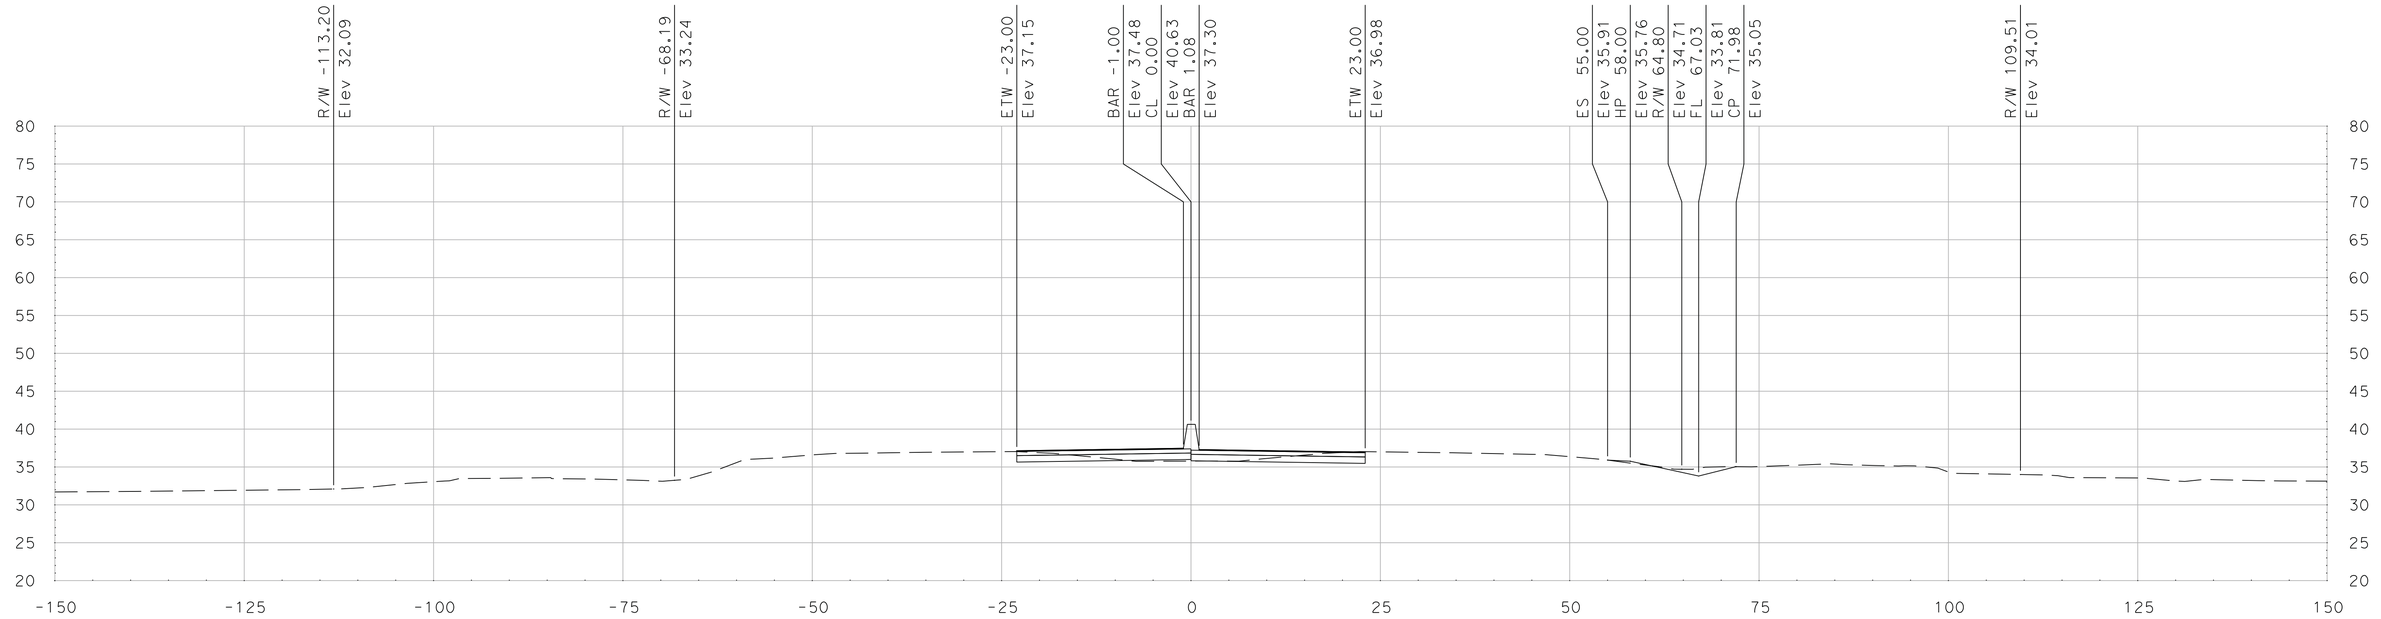

"SR 99" Sta 569+50.00

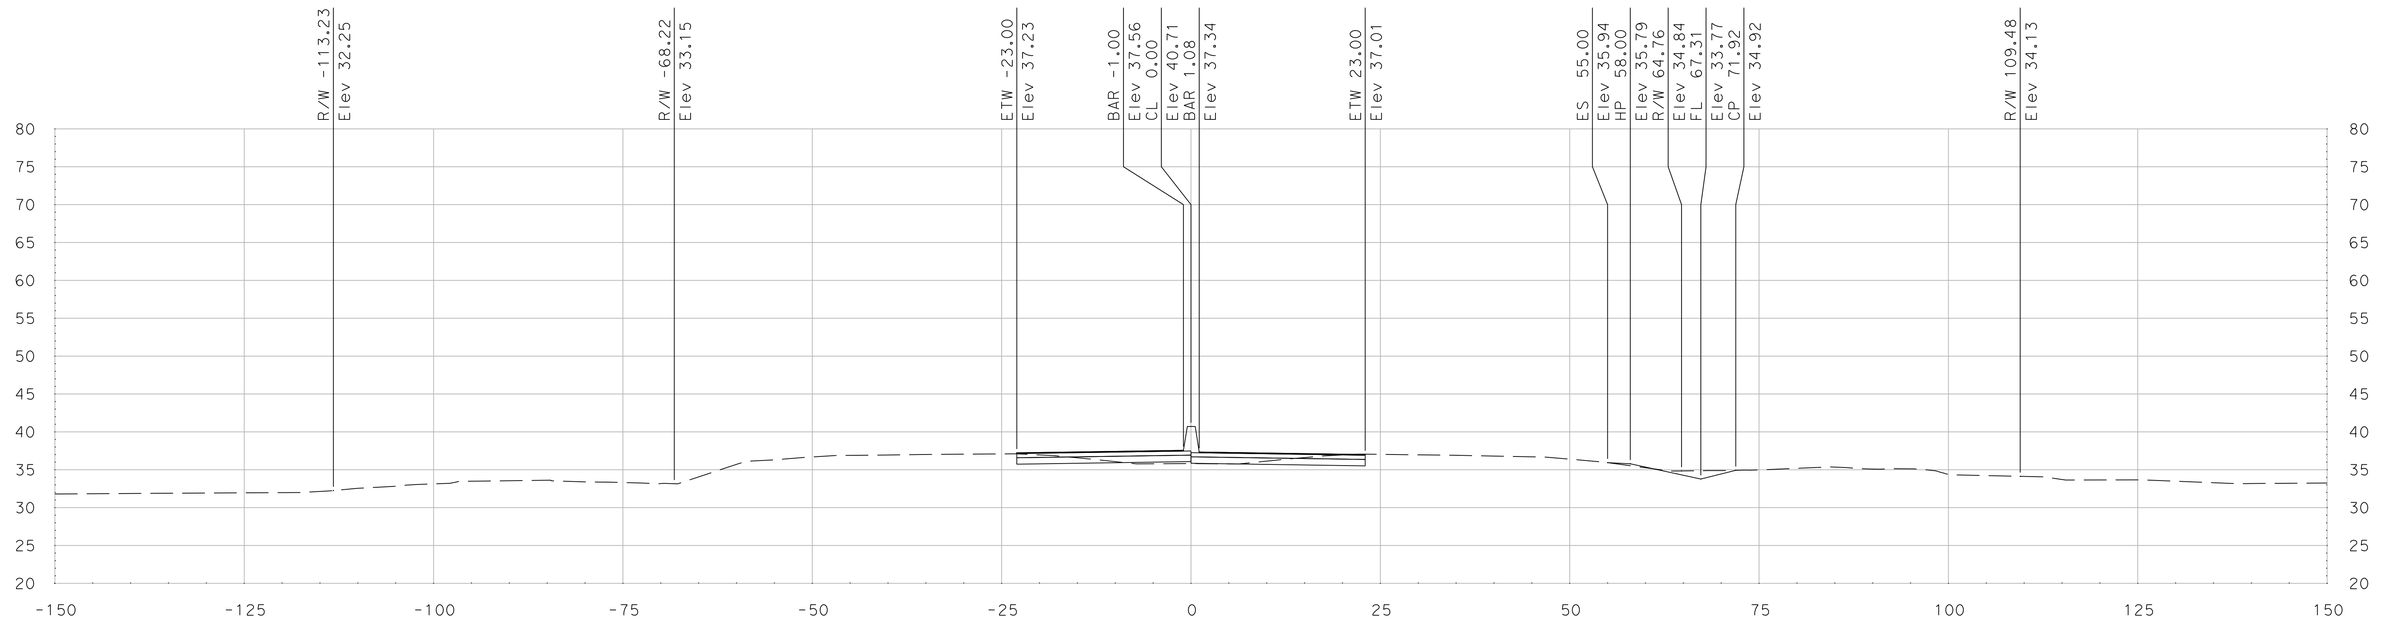

"SR 99" Sta 569+25.00

SCALE
HORIZONTAL: 1"=10'
VERTICAL: 1"=10'

DATE: 5/18/2011

ALL DIMENSIONS ARE IN US SURVEY FEET

FOR EARTHWORK DEVELOPMENT ONLY

Dist	COUNTY	ROUTE	POST MILES TOTAL PROJECT	SHEET No.	TOTAL SHEETS
10	SJ	99	4.9/14.2		
CONTRACT No.			10-0E6114		
PROJECT ID			1000020440		

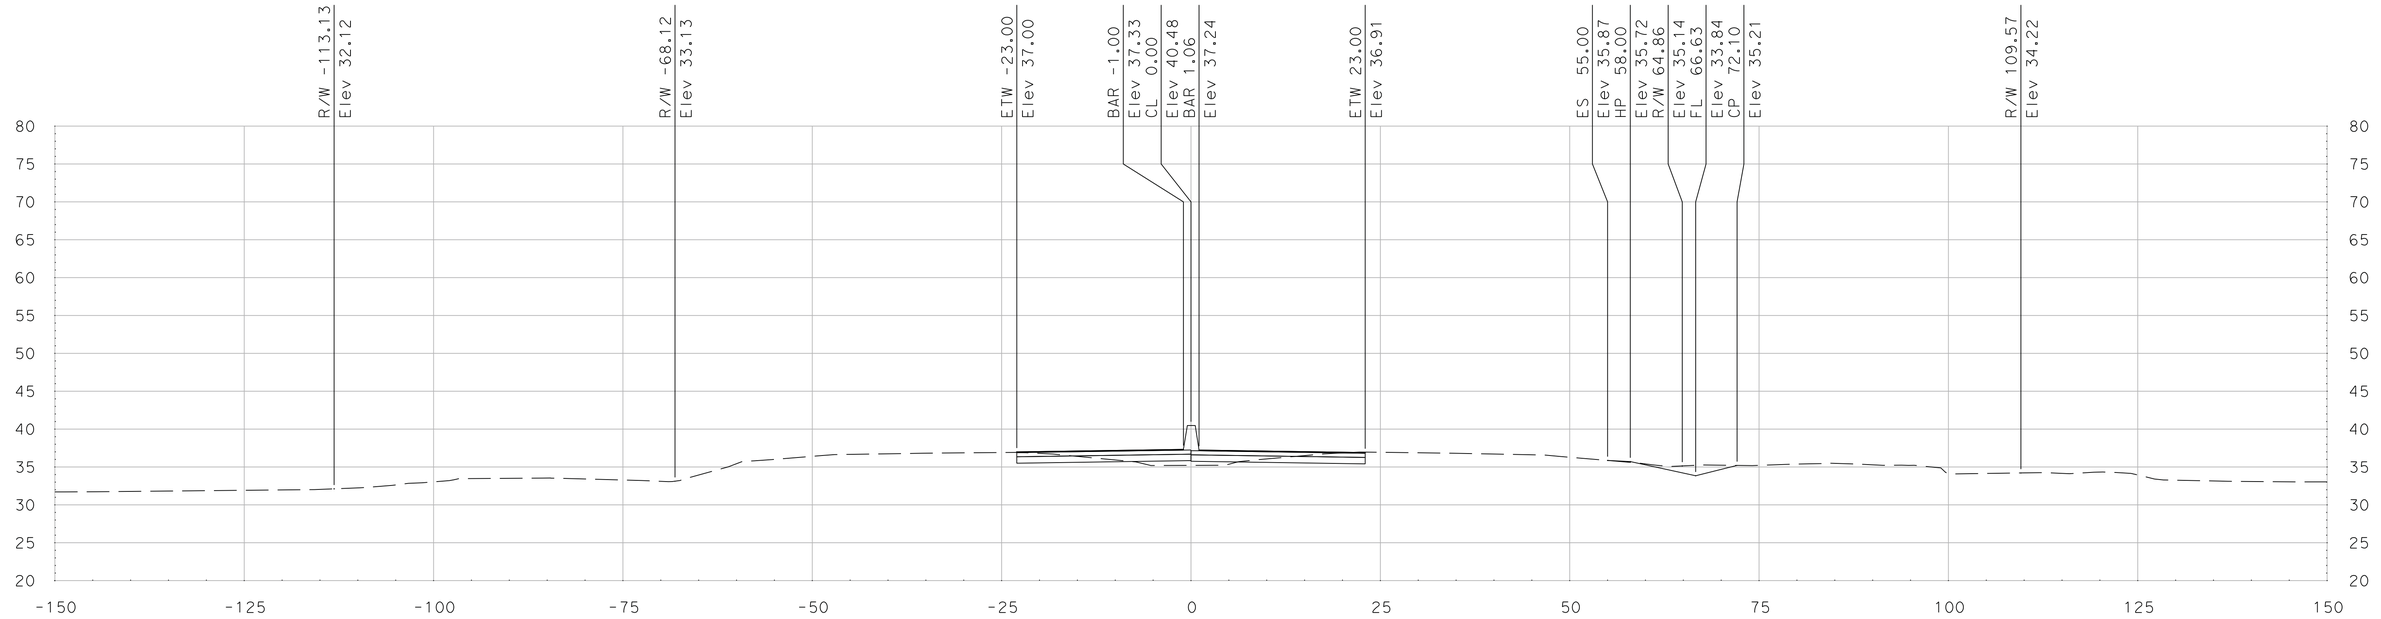

"SR 99" Sta 570+00.00

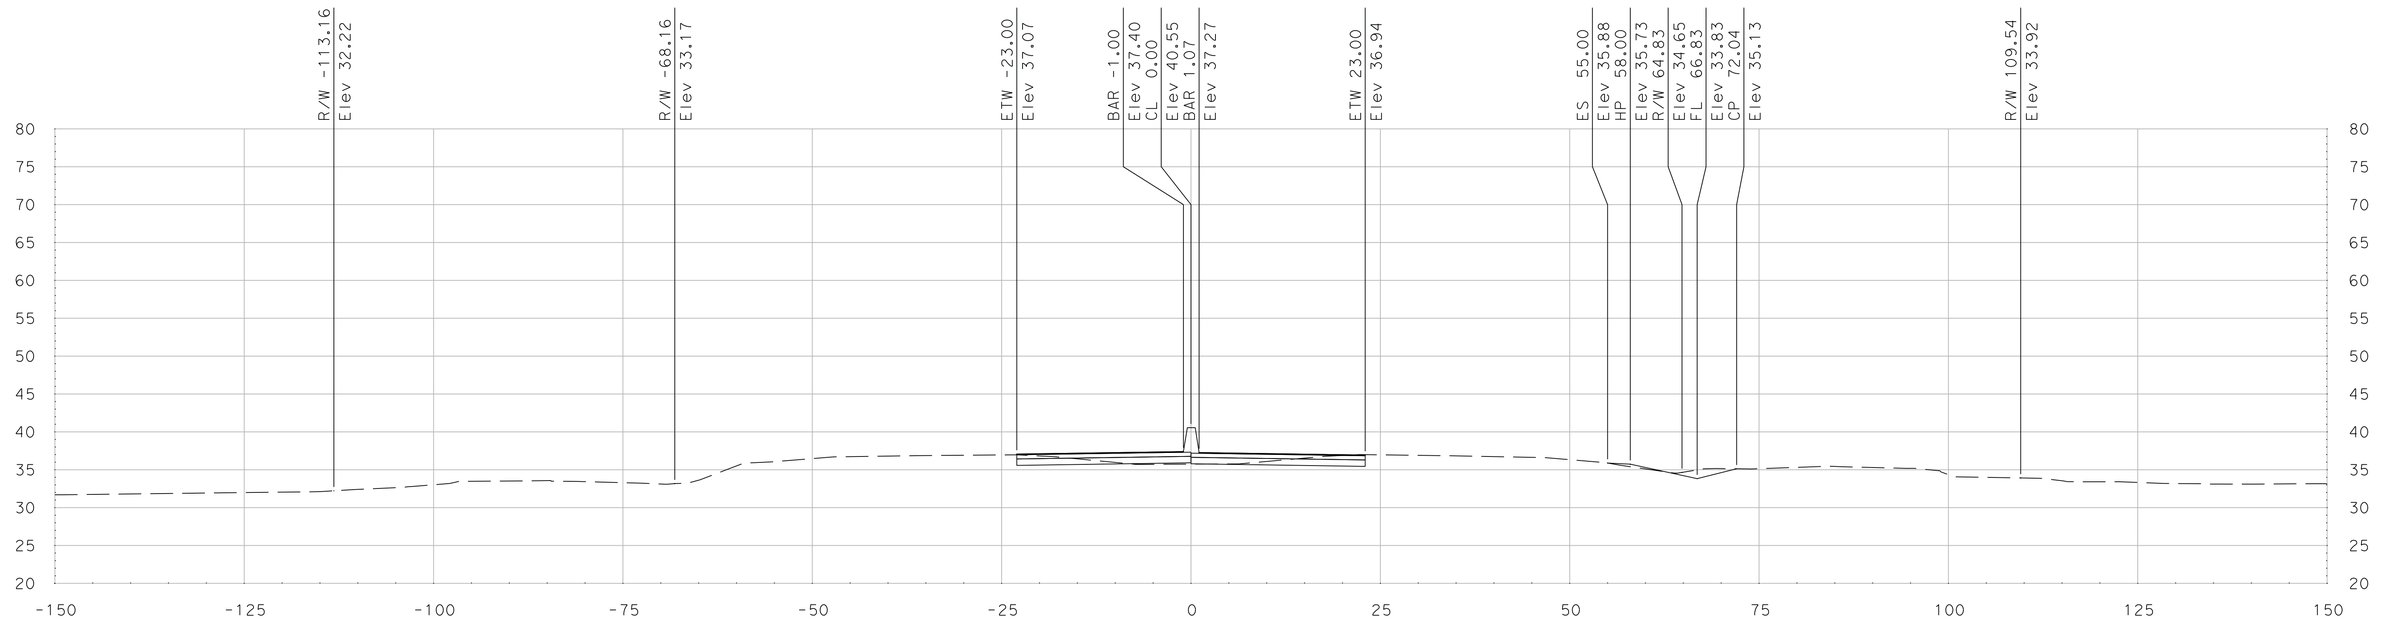

"SR 99" Sta 569+75.00

SCALE
HORIZONTAL: 1"=10'
VERTICAL: 1"=10'

DATE: 5/18/2011

ALL DIMENSIONS ARE IN US SURVEY FEET

FOR EARTHWORK DEVELOPMENT ONLY

Dist	COUNTY	ROUTE	POST MILES TOTAL PROJECT	SHEET No.	TOTAL SHEETS
10	SJ	99	4.9/14.2		
CONTRACT No.			10-0E6114		
PROJECT ID			1000020440		

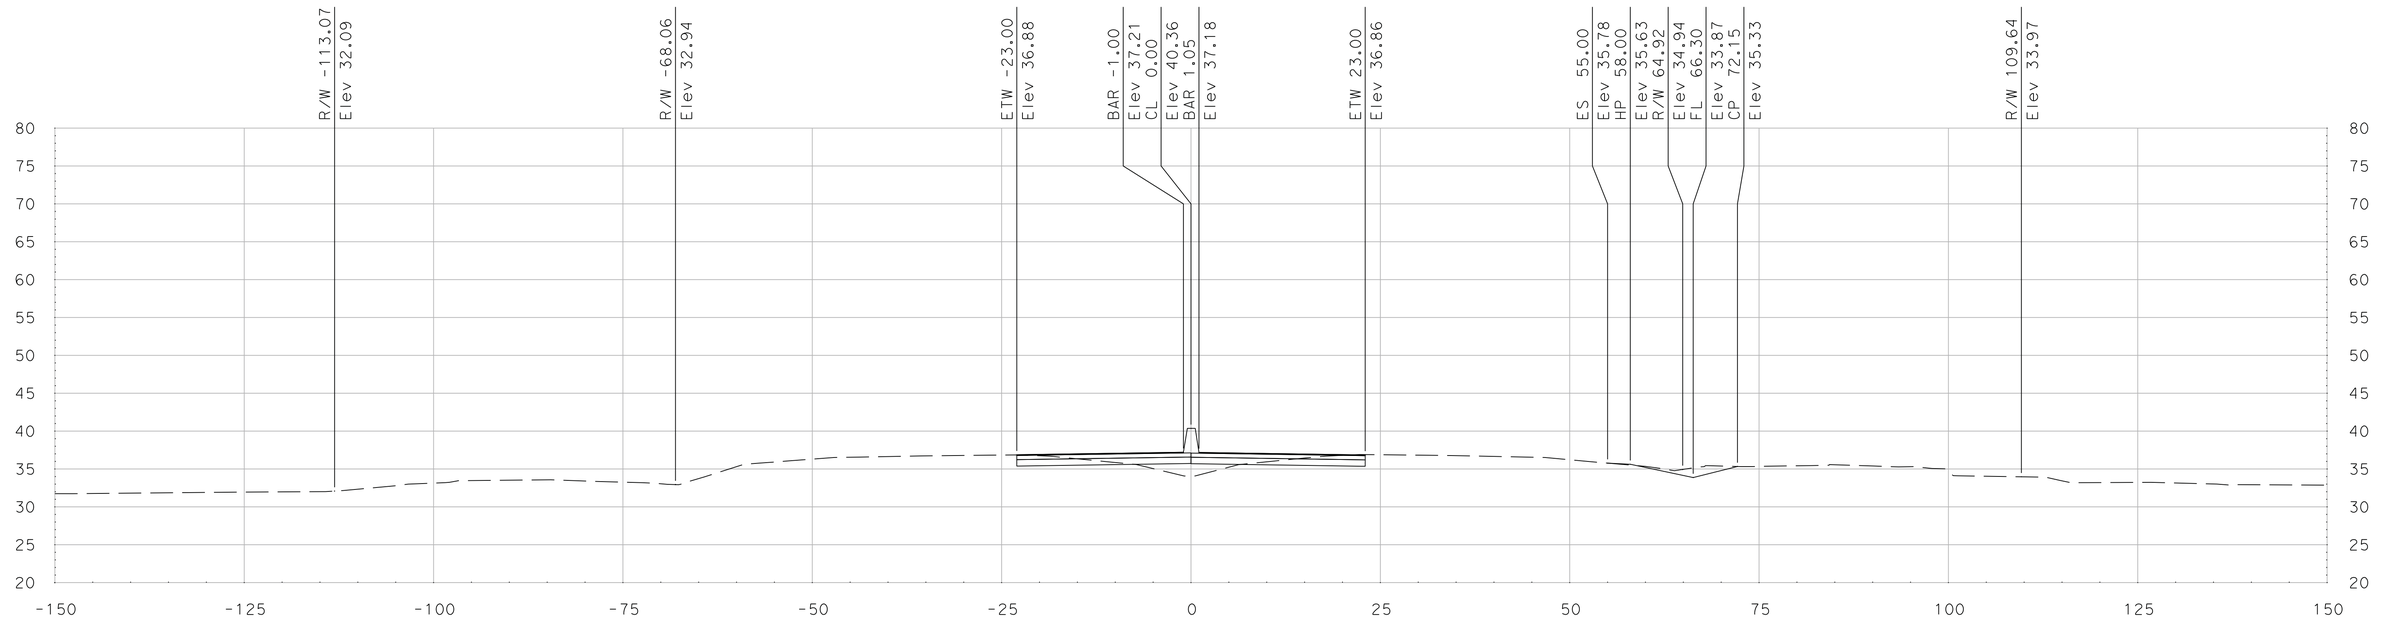

"SR 99" Sta 570+50.00

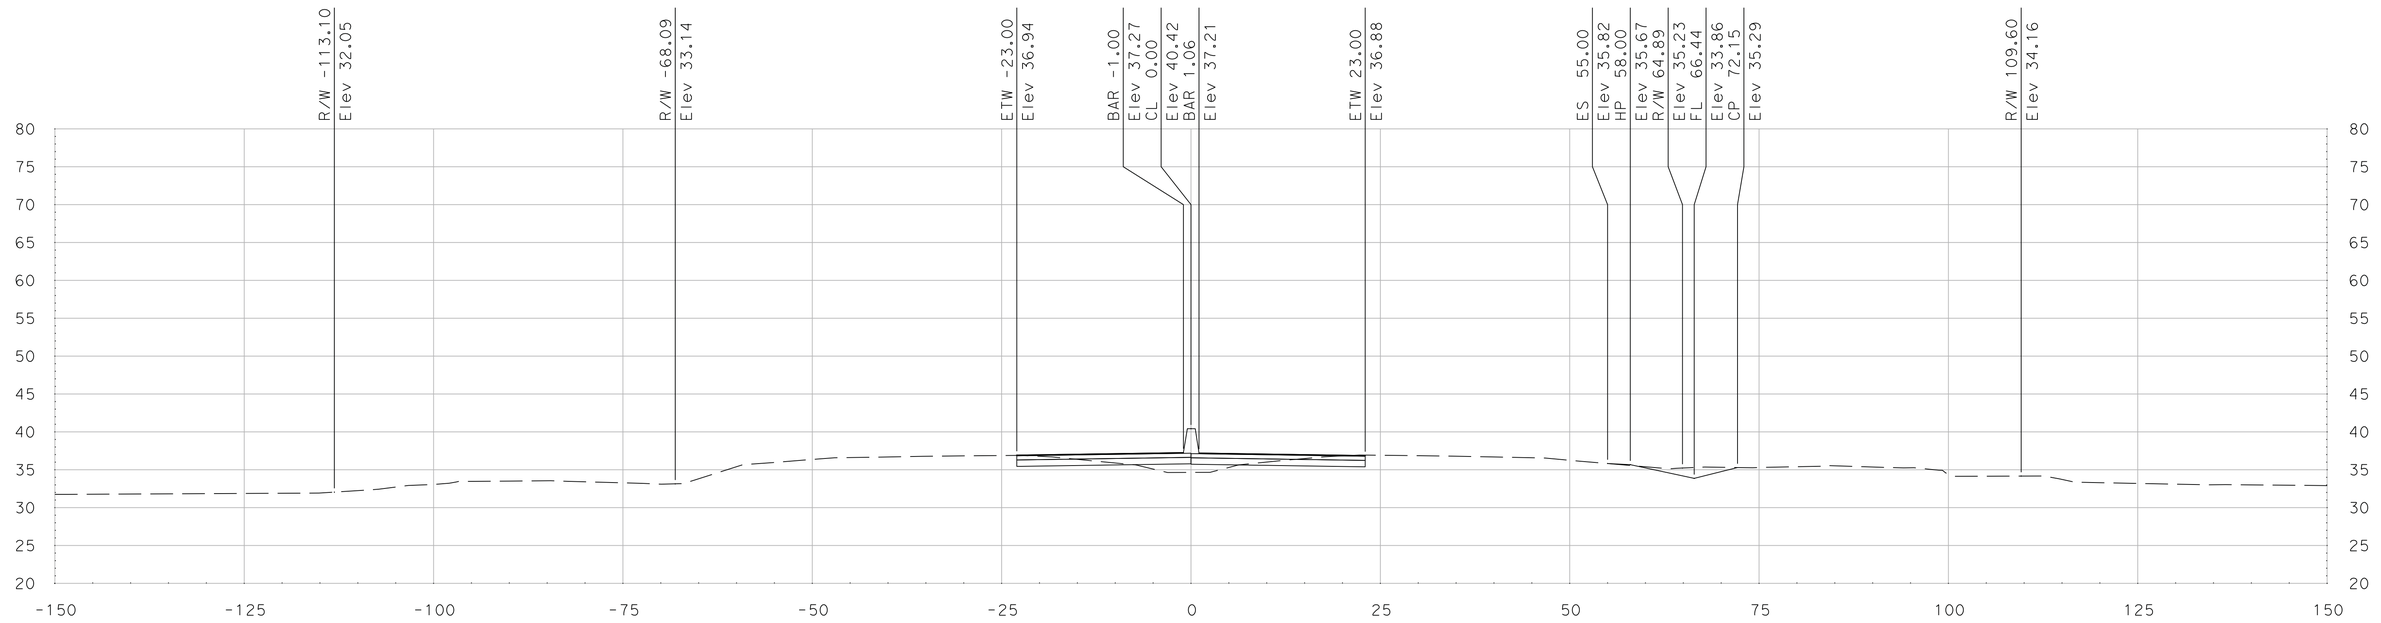

"SR 99" Sta 570+25.00

SCALE
HORIZONTAL: 1"=10'
VERTICAL: 1"=10'

DATE: 5/18/2011

ALL DIMENSIONS ARE IN US SURVEY FEET

FOR EARTHWORK DEVELOPMENT ONLY

Dist	COUNTY	ROUTE	POST MILES TOTAL PROJECT	SHEET No.	TOTAL SHEETS
10	SJ	99	4.9/14.2		
CONTRACT No.			10-0E6114		
PROJECT ID			1000020440		

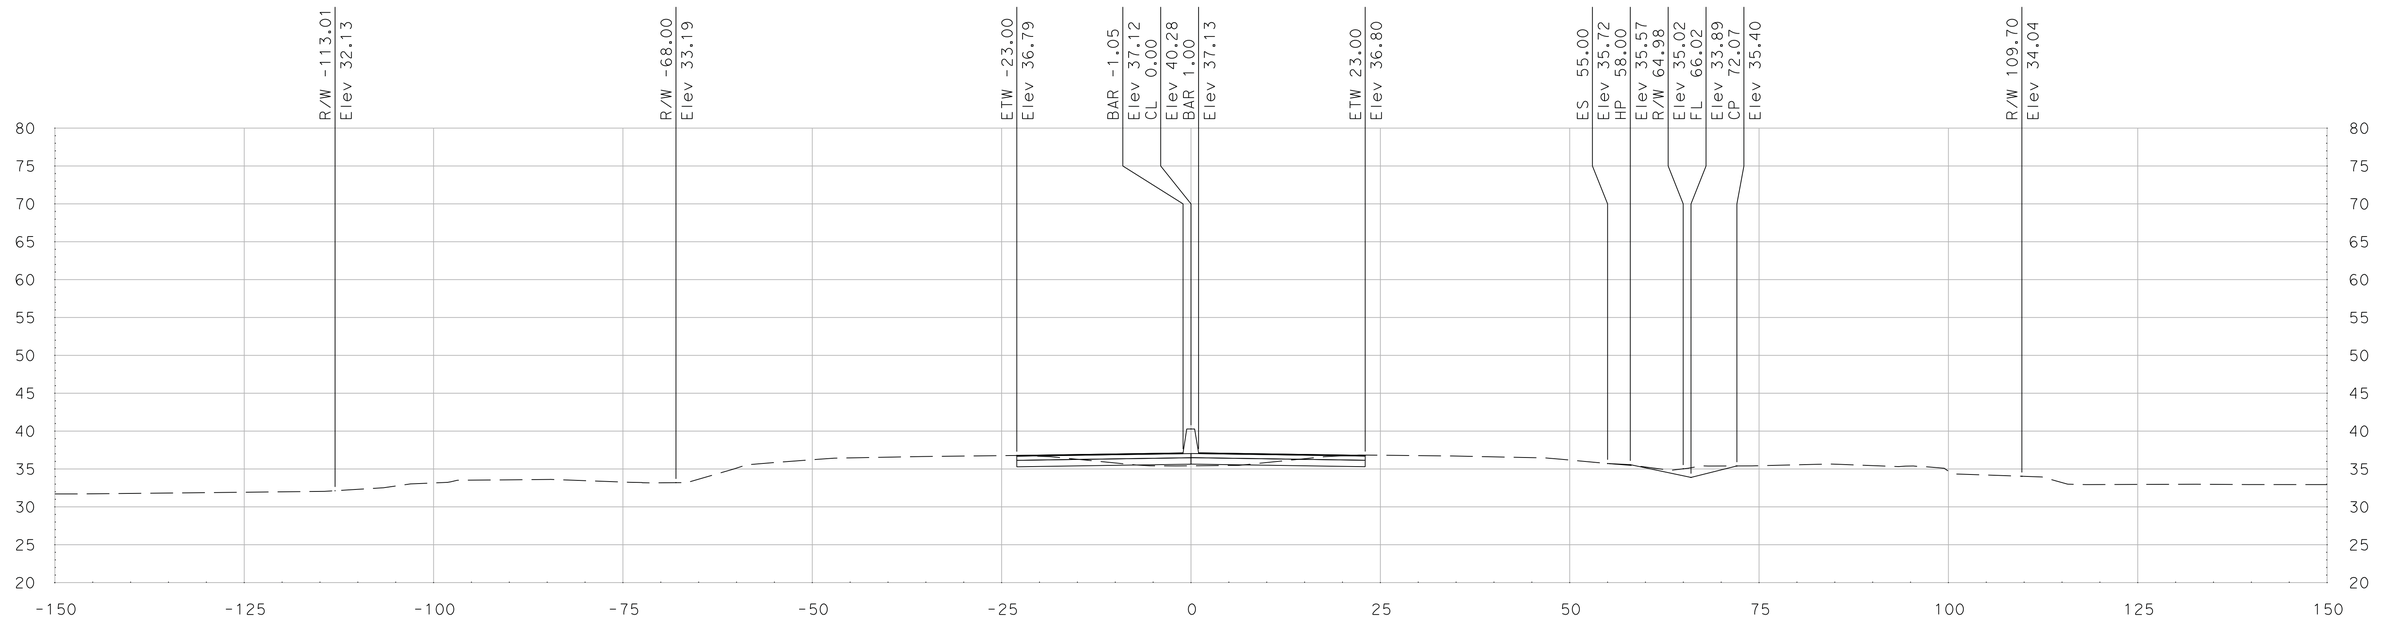

"SR 99" Sta 571+00.00

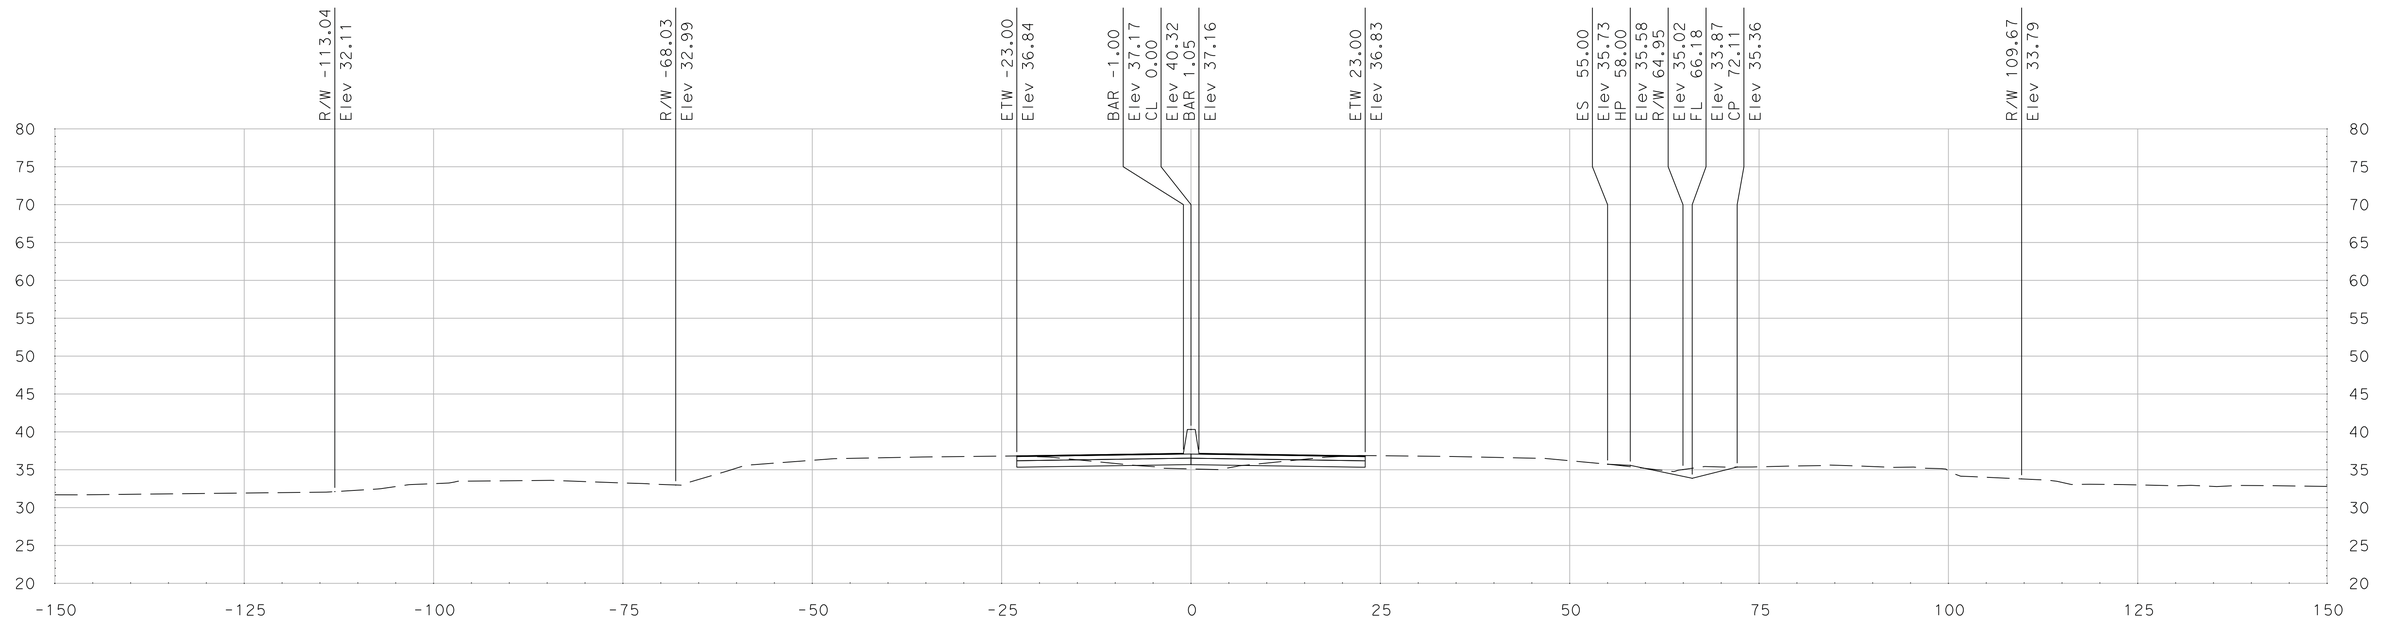

"SR 99" Sta 570+75.00

SCALE
HORIZONTAL: 1"=10'
VERTICAL: 1"=10'

DATE: 5/18/2011

ALL DIMENSIONS ARE IN US SURVEY FEET

FOR EARTHWORK DEVELOPMENT ONLY

Dist	COUNTY	ROUTE	POST MILES TOTAL PROJECT	SHEET No.	TOTAL SHEETS
10	SJ	99	4.9/14.2		
CONTRACT No.			10-0E6114		
PROJECT ID			1000020440		

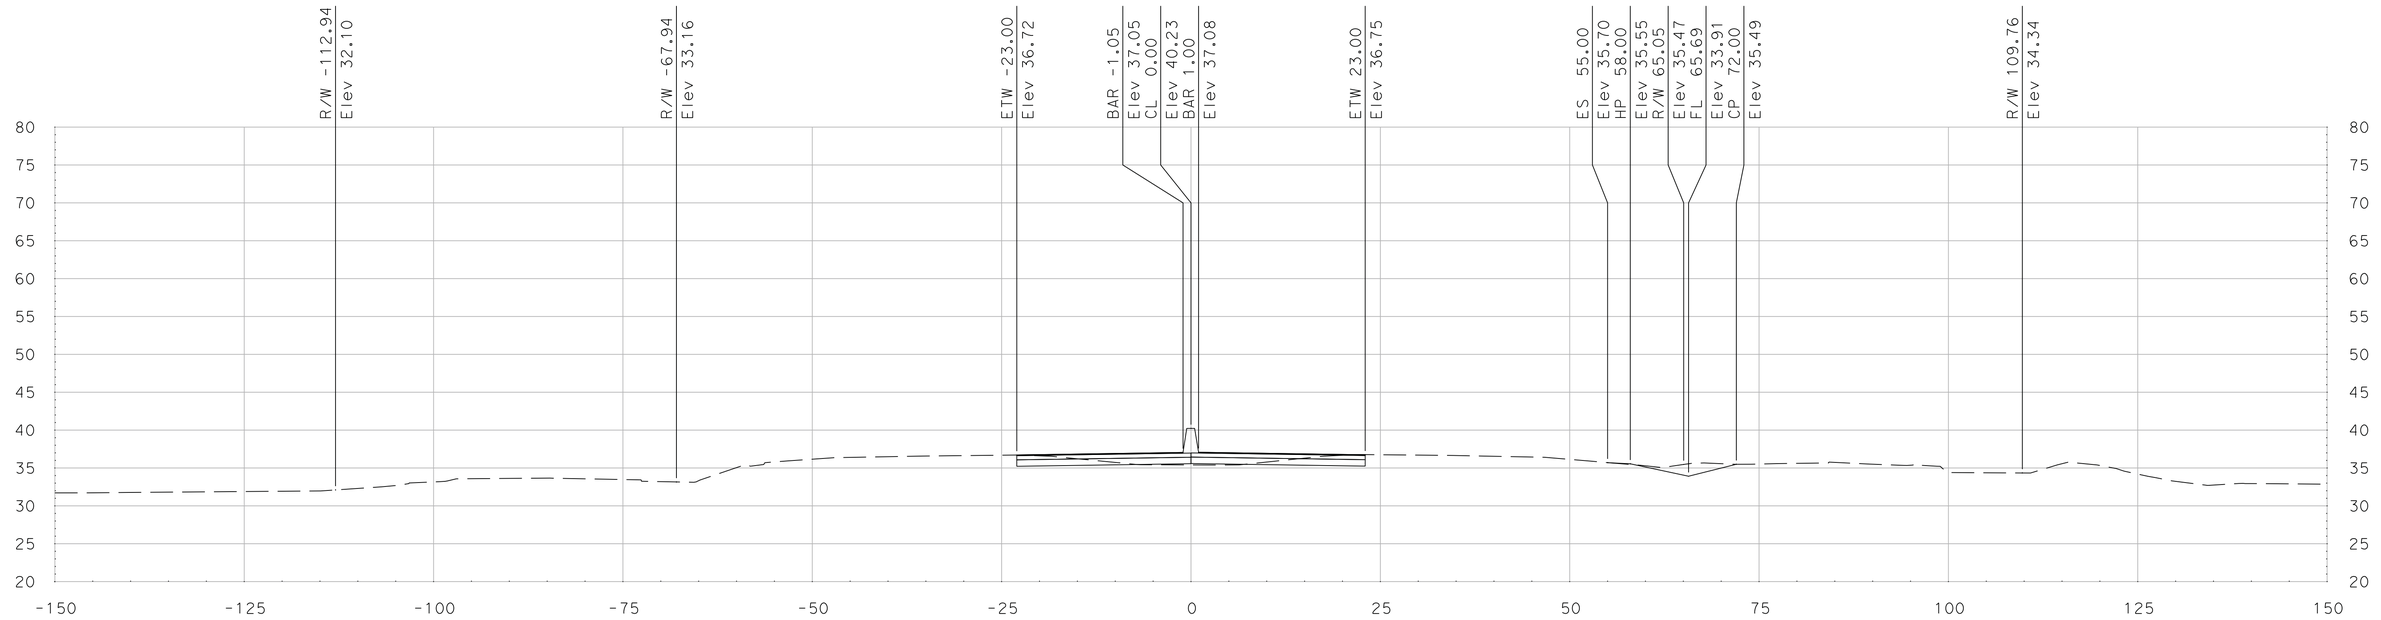

"SR 99" Sta 571+50.00

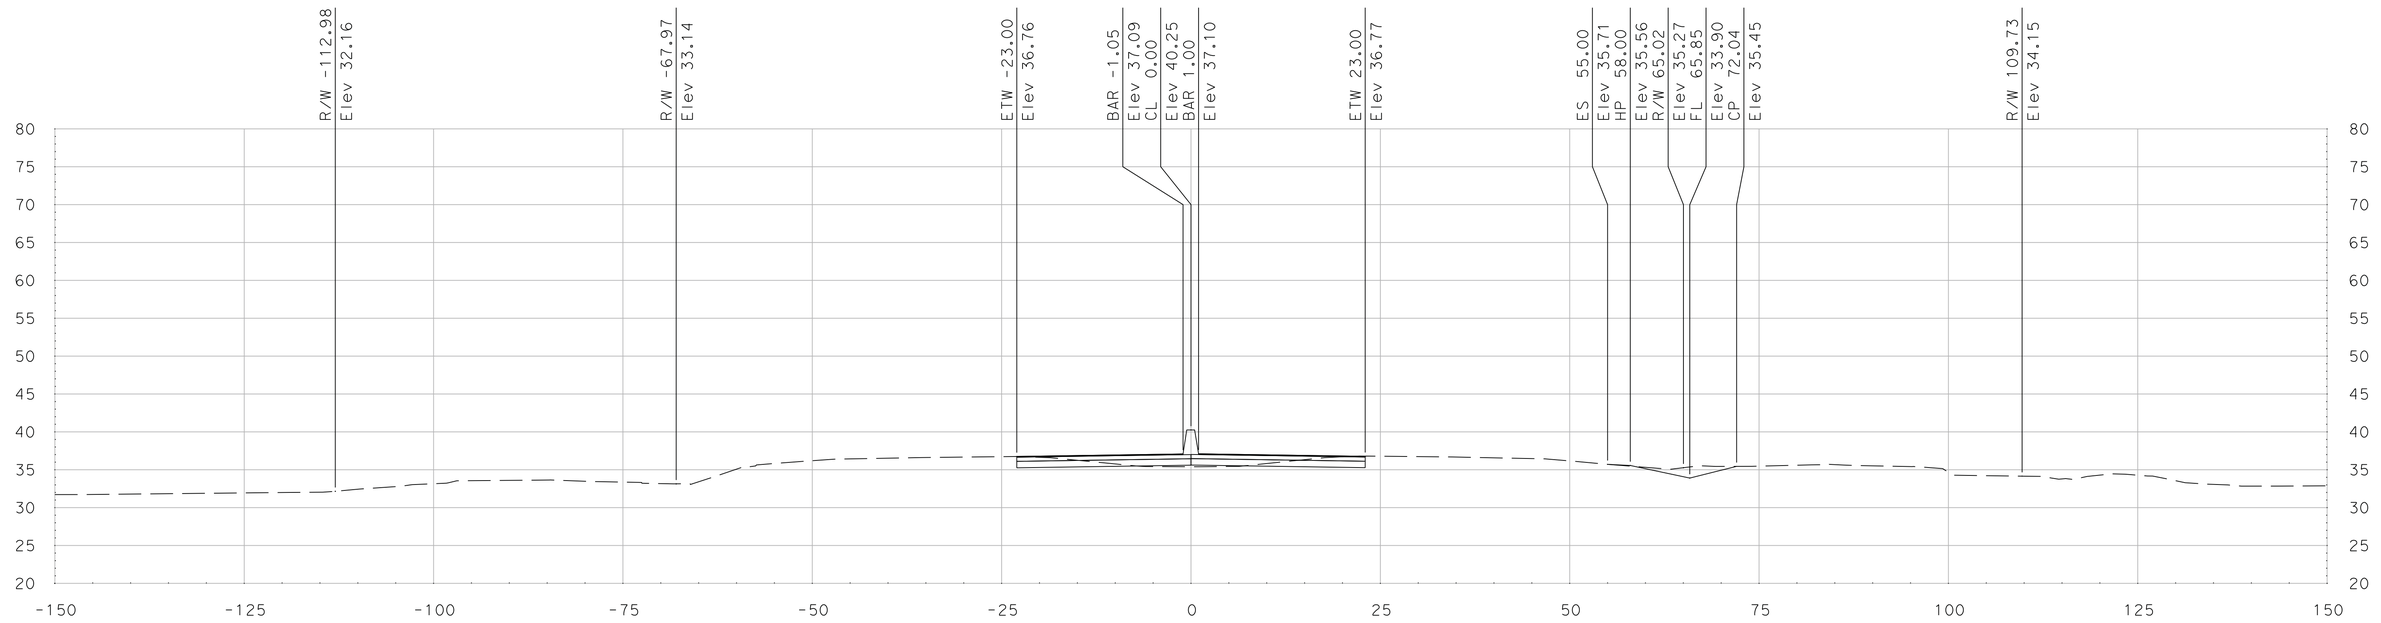

"SR 99" Sta 571+25.00

SCALE
HORIZONTAL: 1"=10'
VERTICAL: 1"=10'

DATE: 5/18/2011

ALL DIMENSIONS ARE IN US SURVEY FEET

FOR EARTHWORK DEVELOPMENT ONLY

Dist	COUNTY	ROUTE	POST MILES TOTAL PROJECT	SHEET No.	TOTAL SHEETS
10	SJ	99	4.9/14.2		
CONTRACT No.			10-0E6114		
PROJECT ID			1000020440		

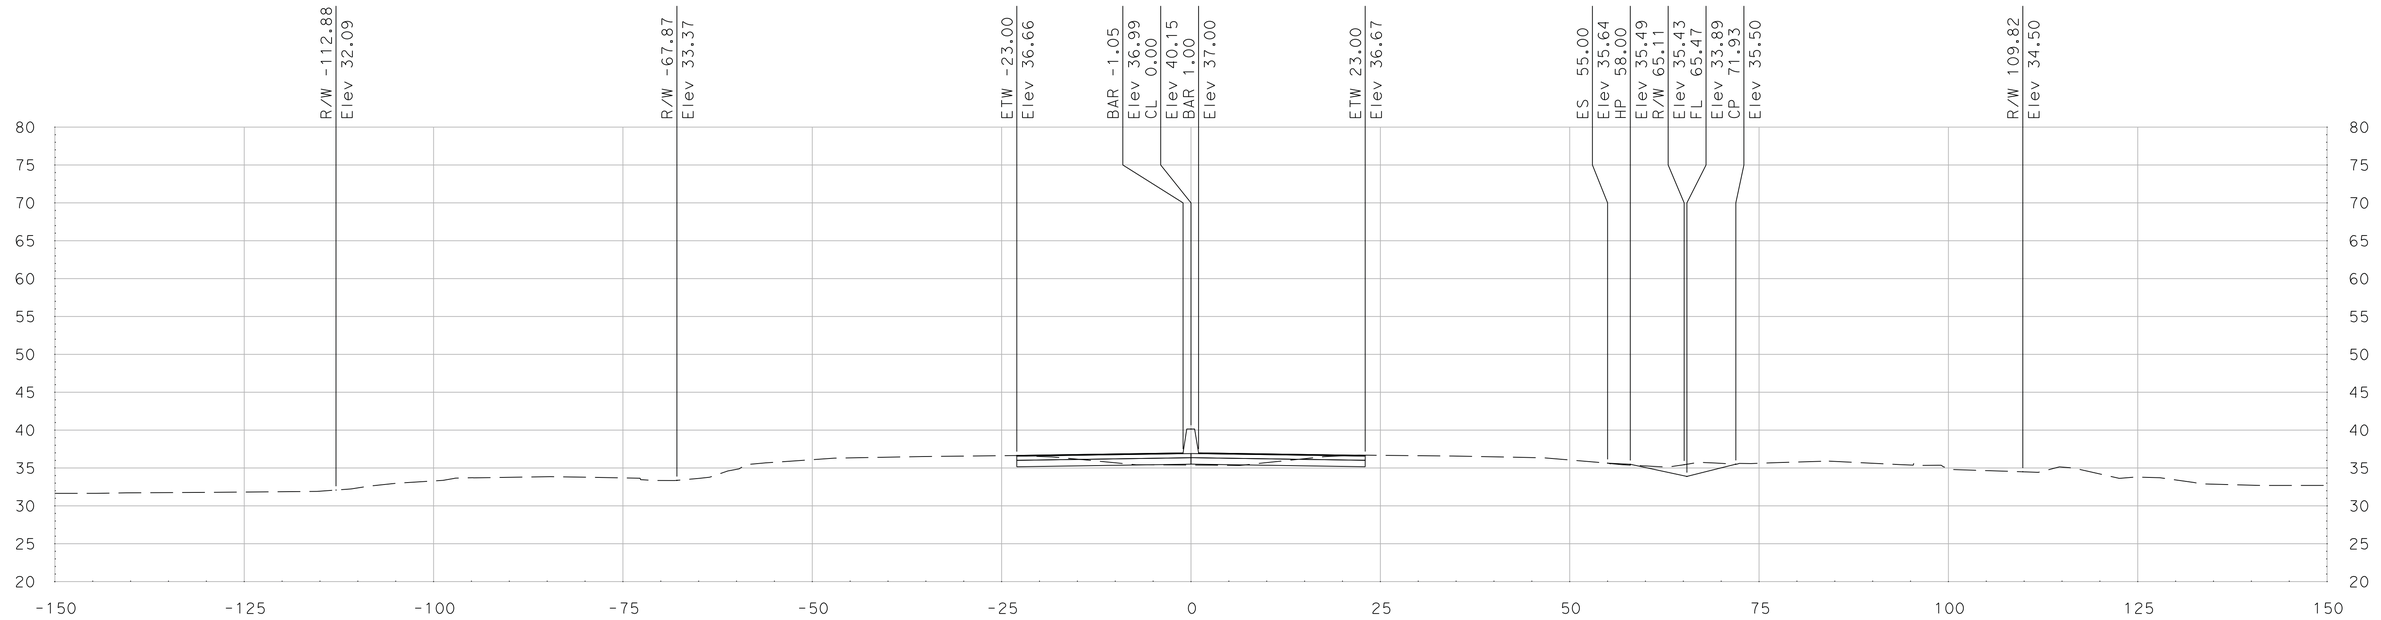

"SR 99" Sta 572+00.00

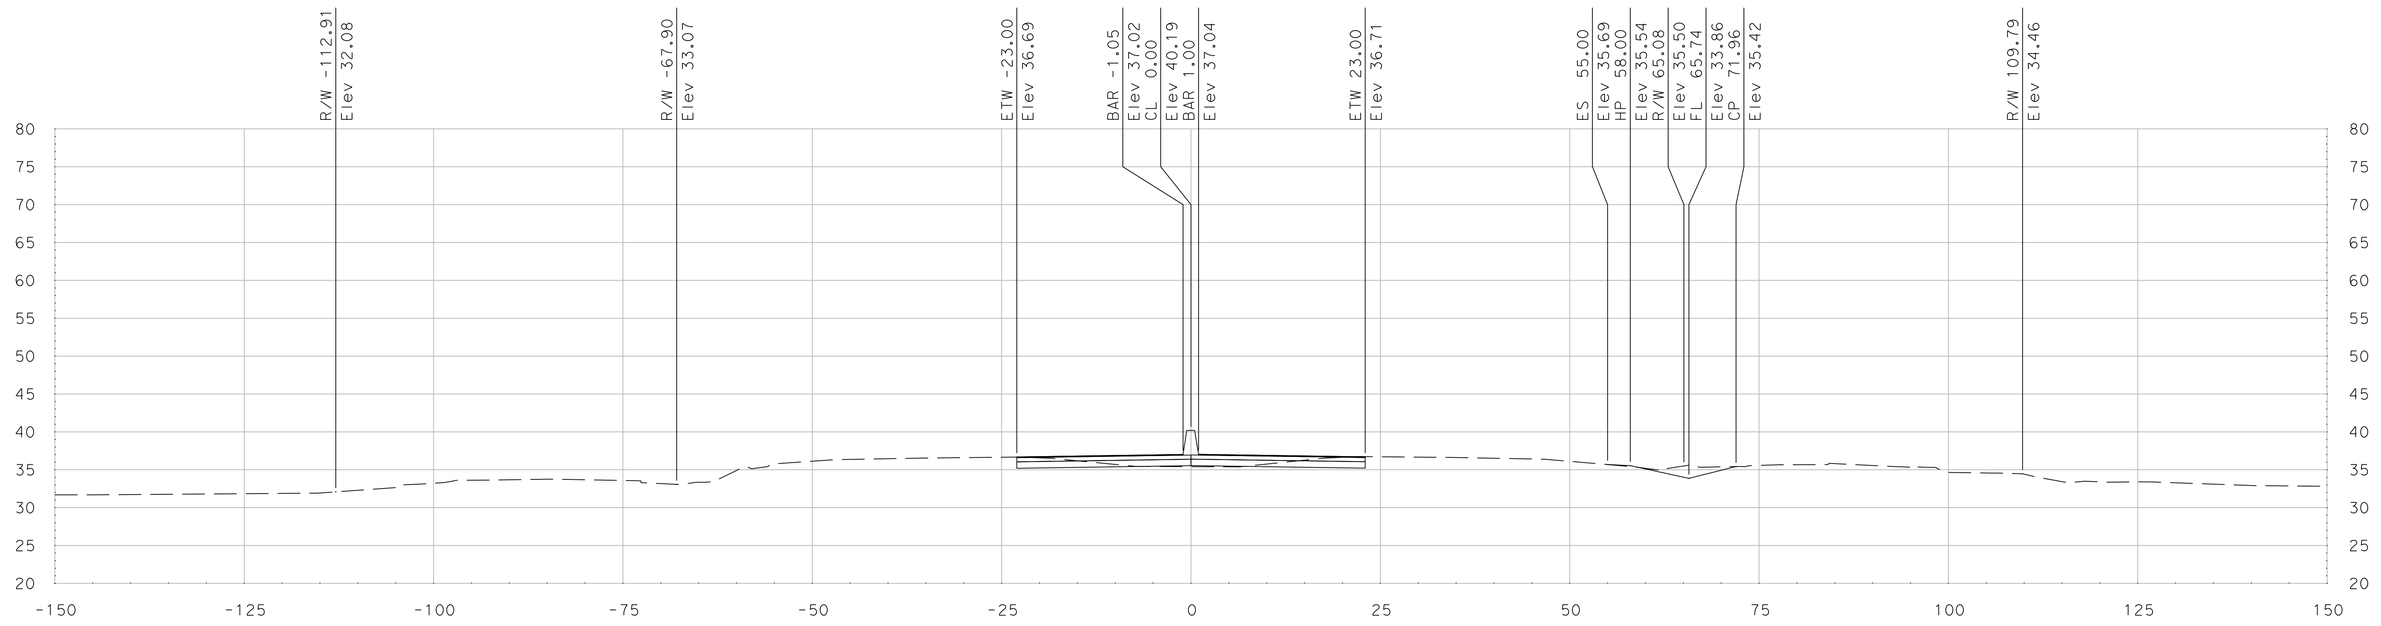

"SR 99" Sta 571+75.00

SCALE
HORIZONTAL: 1"=10'
VERTICAL: 1"=10'

DATE: 5/18/2011

ALL DIMENSIONS ARE IN US SURVEY FEET

FOR EARTHWORK DEVELOPMENT ONLY

Dist	COUNTY	ROUTE	POST MILES TOTAL PROJECT	SHEET No.	TOTAL SHEETS
10	SJ	99	4.9/14.2		
CONTRACT No.			10-0E6114		
PROJECT ID			1000020440		

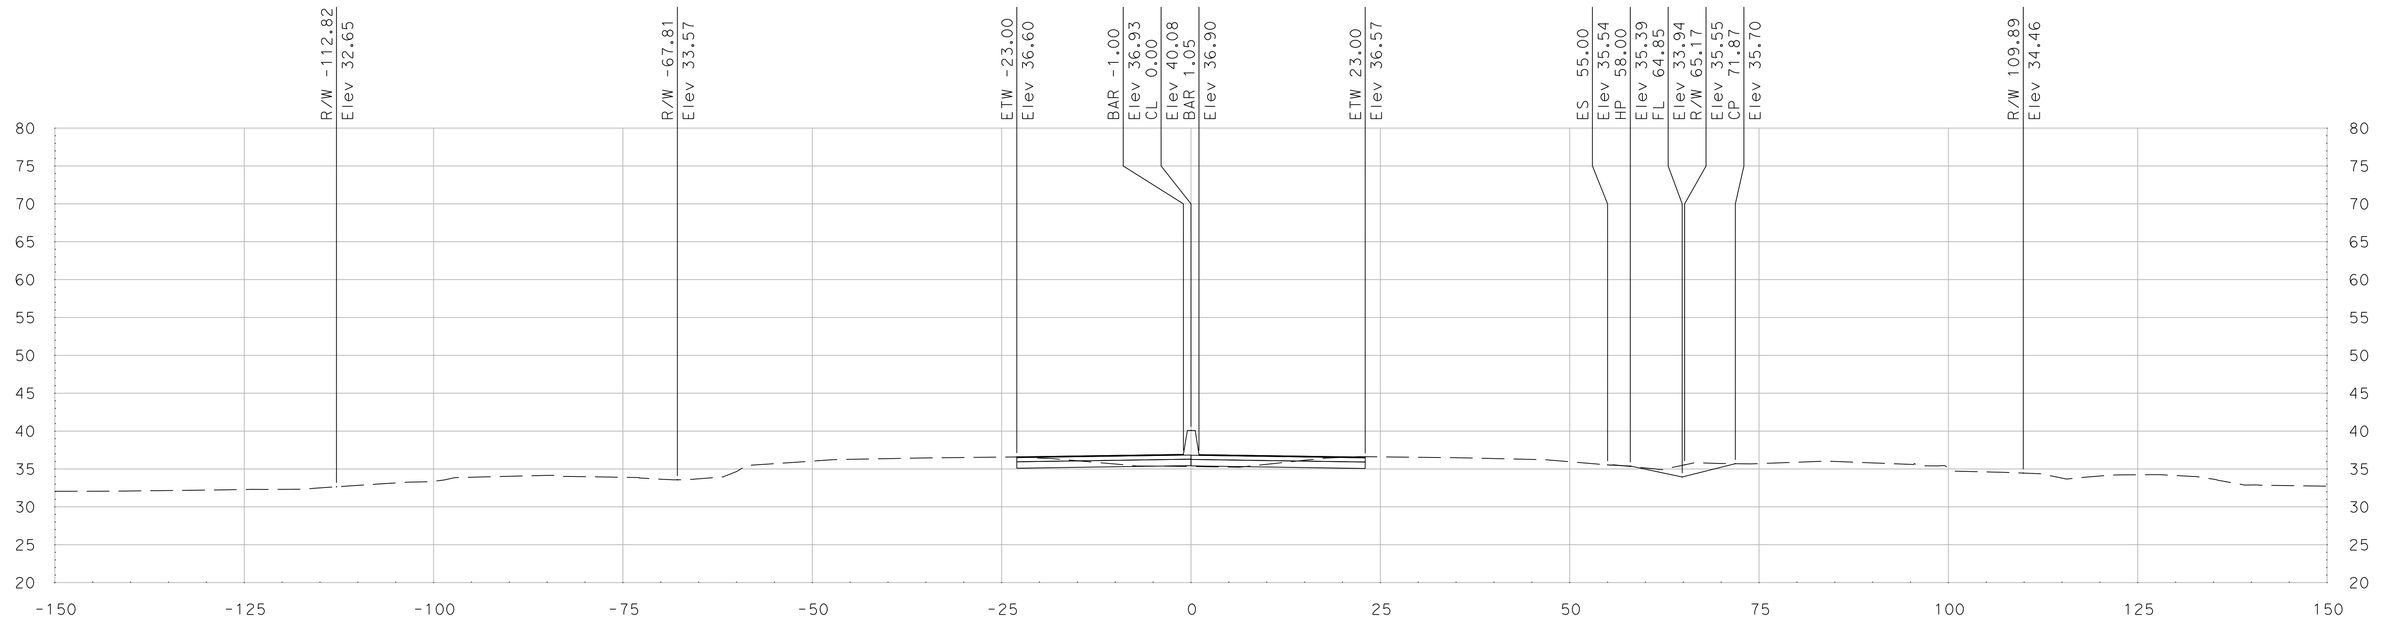

"SR 99" Sta 572+50.00

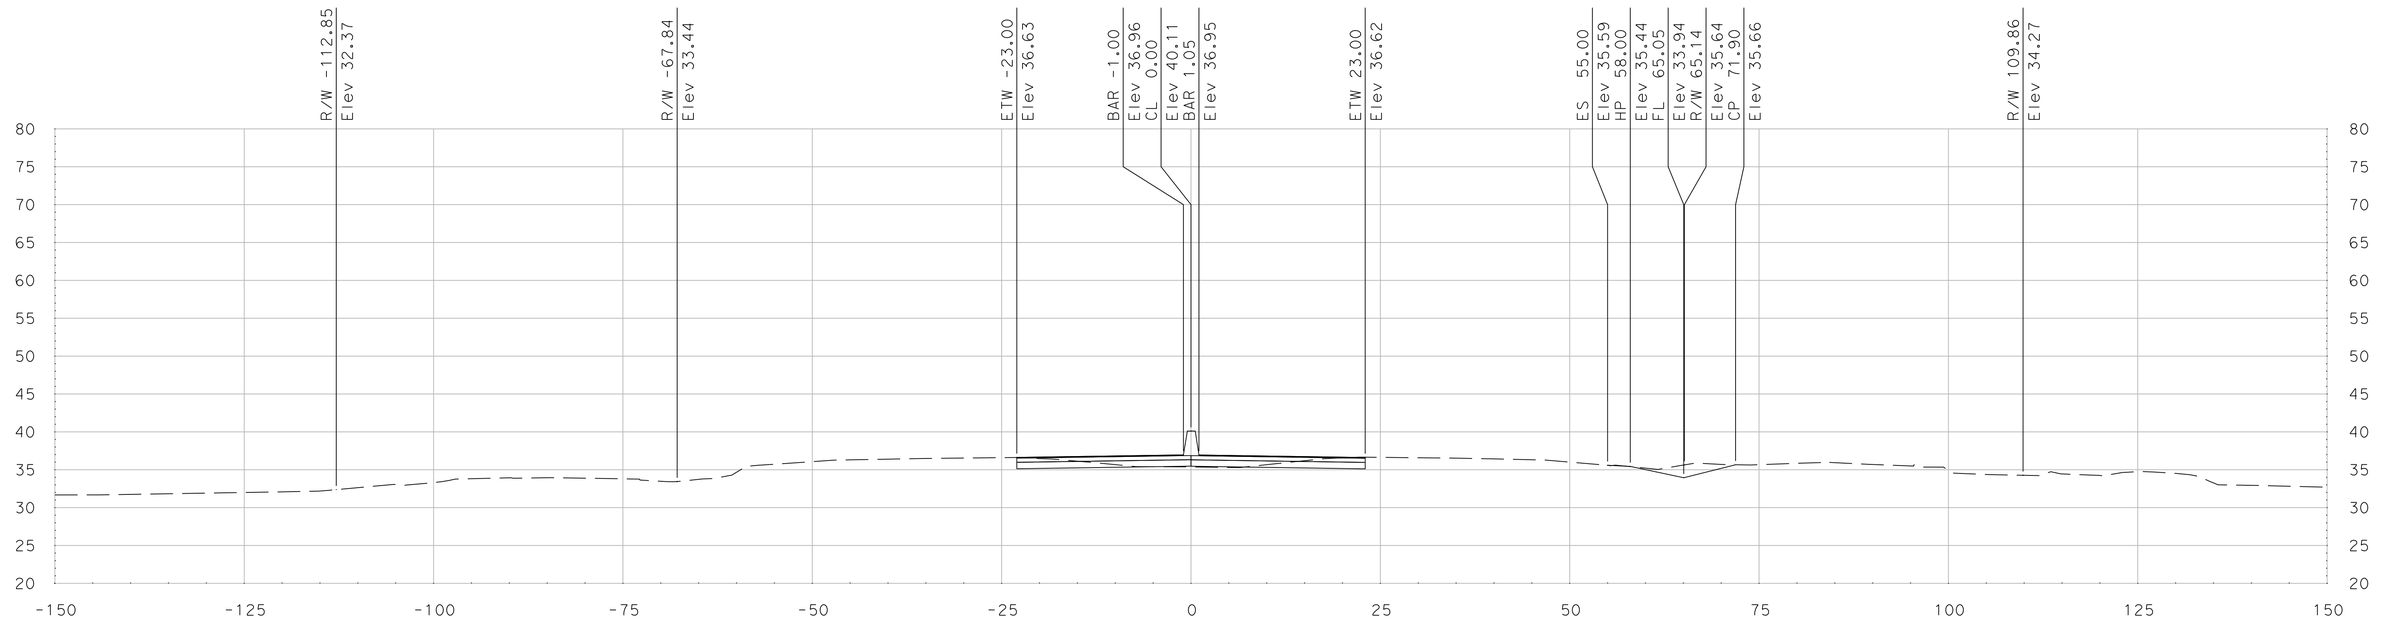

"SR 99" Sta 572+25.00

SCALE
HORIZONTAL: 1"=10'
VERTICAL: 1"=10'

DATE: 5/18/2011

ALL DIMENSIONS ARE IN US SURVEY FEET

FOR EARTHWORK DEVELOPMENT ONLY

Dist	COUNTY	ROUTE	POST MILES TOTAL PROJECT	SHEET No.	TOTAL SHEETS
10	SJ	99	4.9/14.2		
CONTRACT No.			10-0E6114		
PROJECT ID			1000020440		

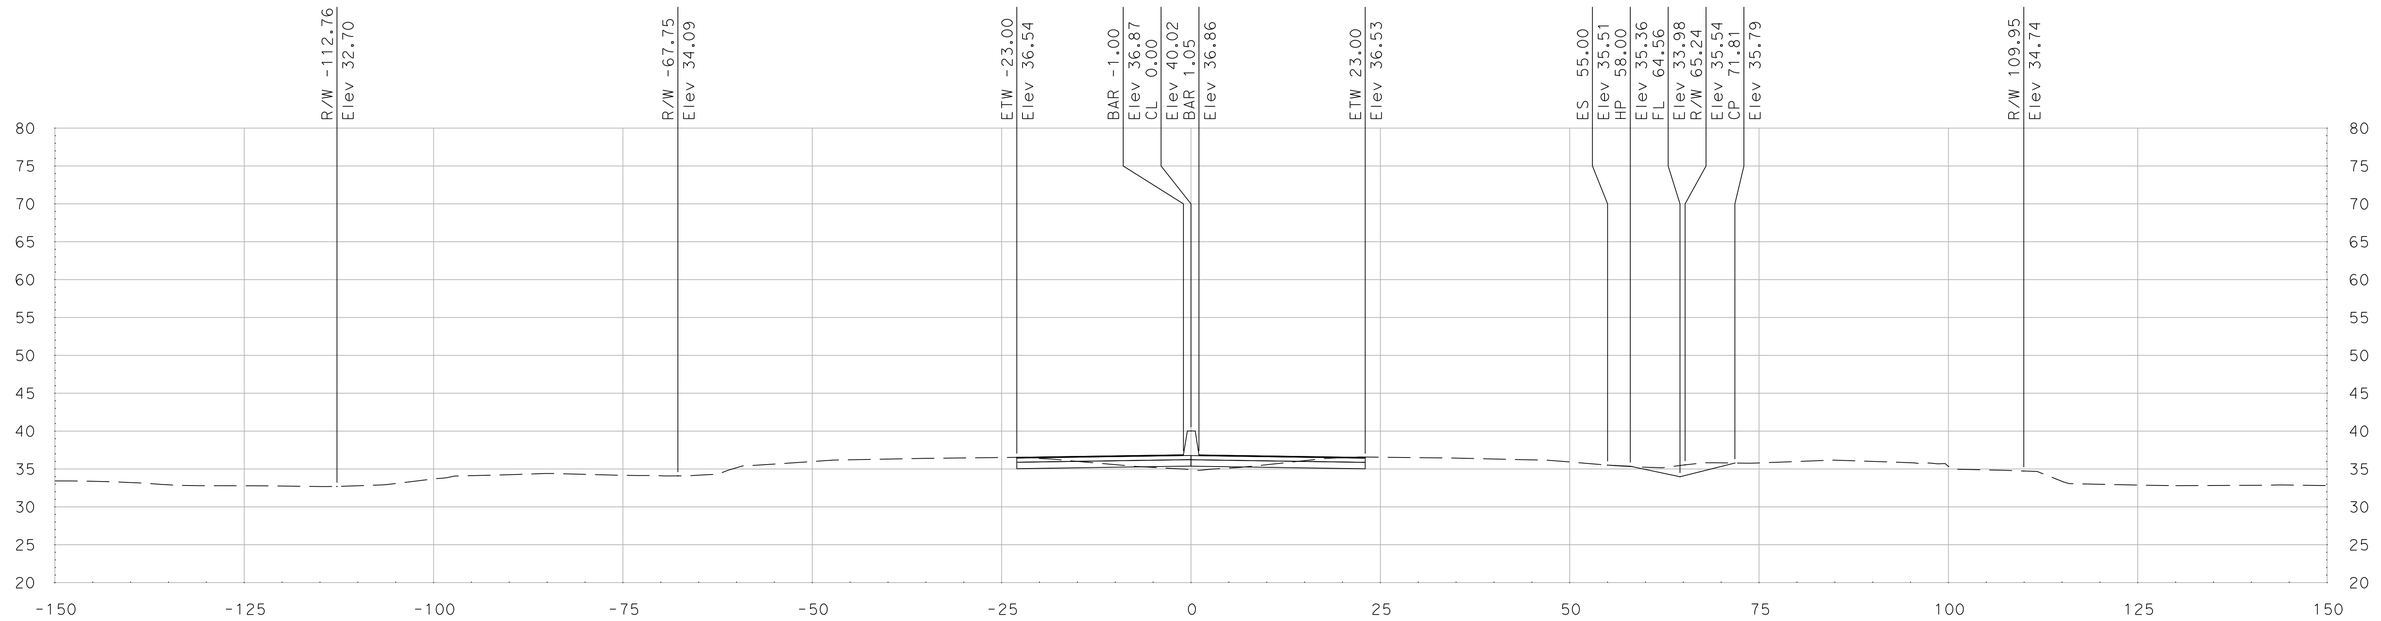

"SR 99" Sta 573+00.00

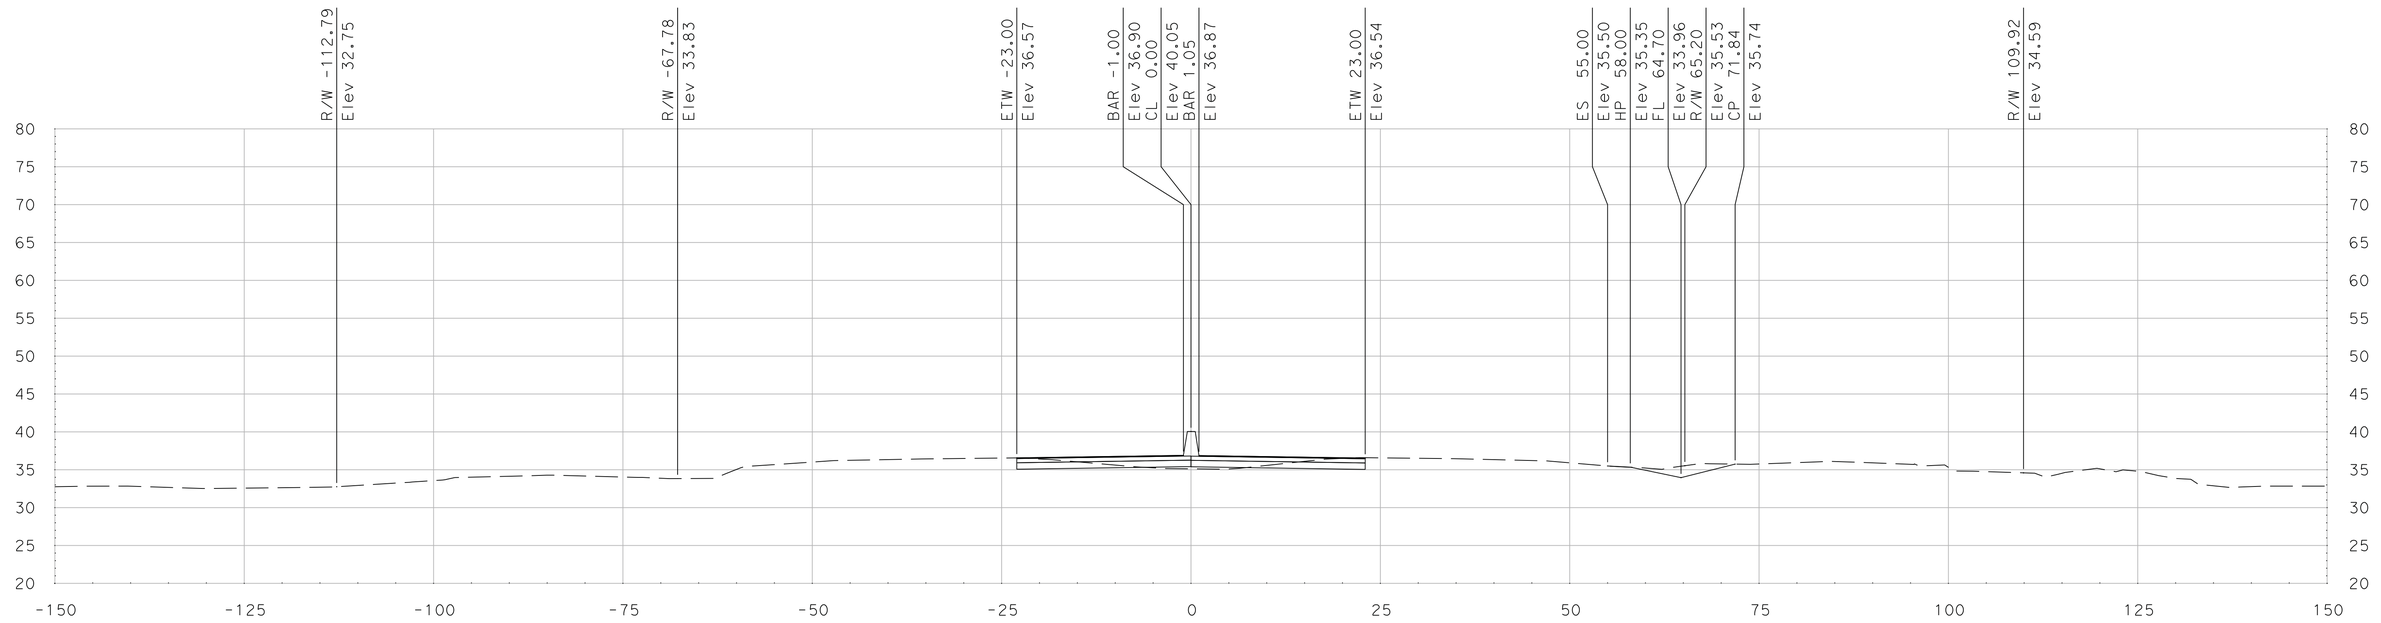

"SR 99" Sta 572+75.00

SCALE
HORIZONTAL: 1"=10'
VERTICAL: 1"=10'

DATE: 5/18/2011

ALL DIMENSIONS ARE IN US SURVEY FEET

FOR EARTHWORK DEVELOPMENT ONLY

Dist	COUNTY	ROUTE	POST MILES TOTAL PROJECT	SHEET No.	TOTAL SHEETS
10	SJ	99	4.9/14.2		
CONTRACT No.			10-0E6114		
PROJECT ID			1000020440		

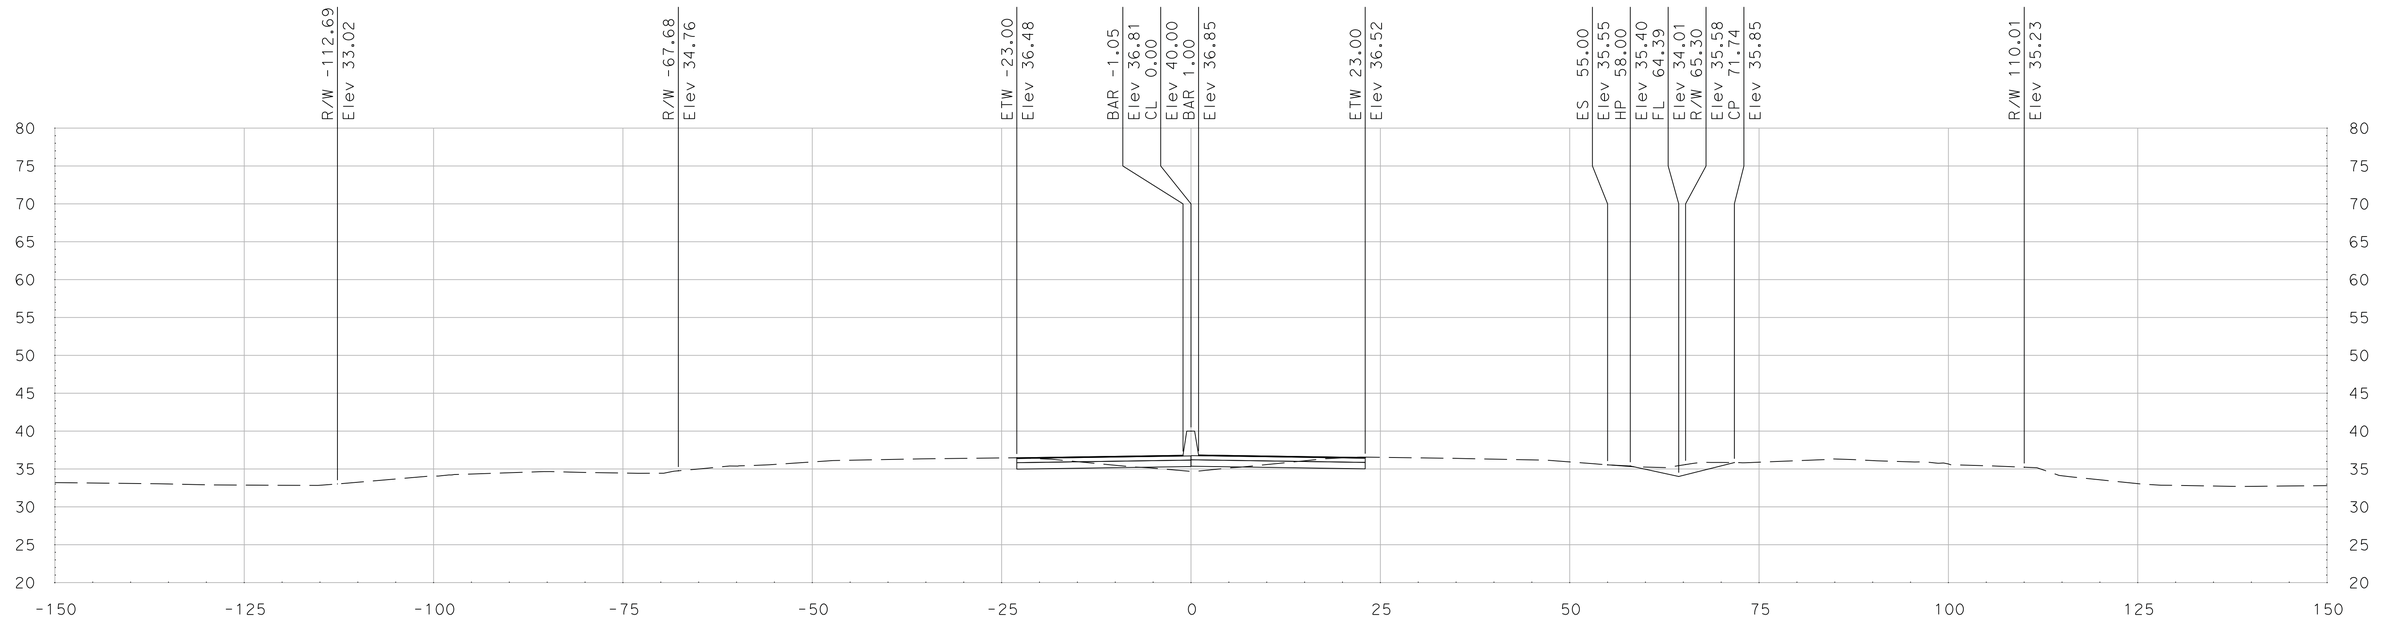

"SR 99" Sta 573+50.00

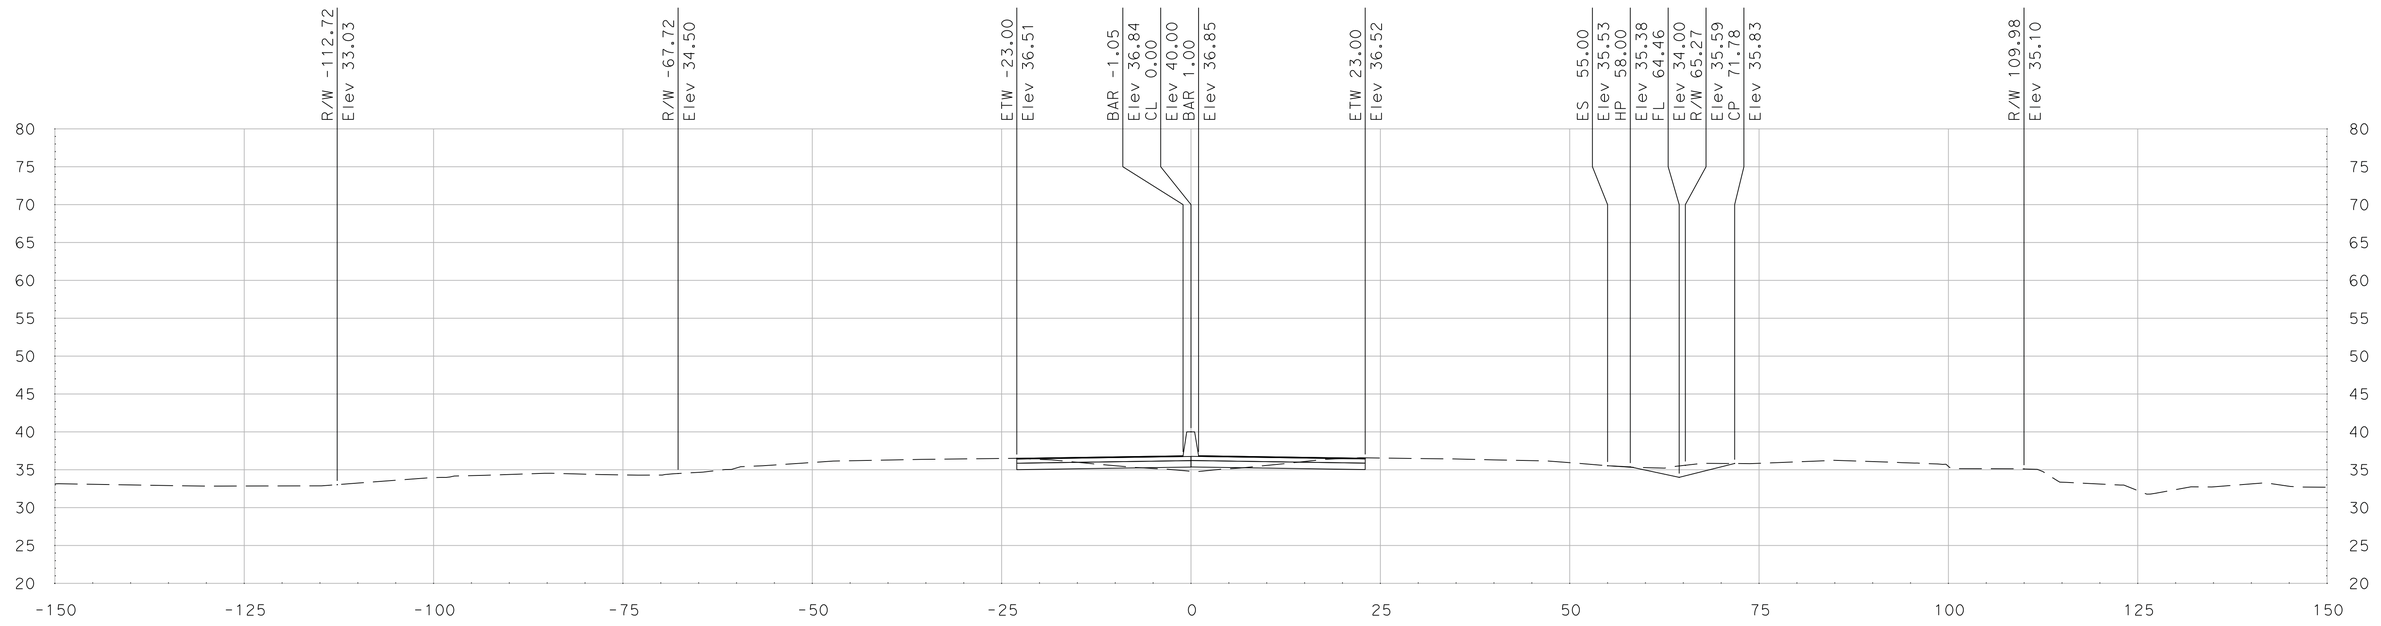

"SR 99" Sta 573+25.00

DATE: 5/18/2011

ALL DIMENSIONS ARE IN US SURVEY FEET

SCALE
HORIZONTAL: 1"=10'
VERTICAL: 1"=10'

FOR EARTHWORK DEVELOPMENT ONLY

Dist	COUNTY	ROUTE	POST MILES TOTAL PROJECT	SHEET No.	TOTAL SHEETS
10	SJ	99	4.9/14.2		
CONTRACT No.			10-0E6114		
PROJECT ID			1000020440		

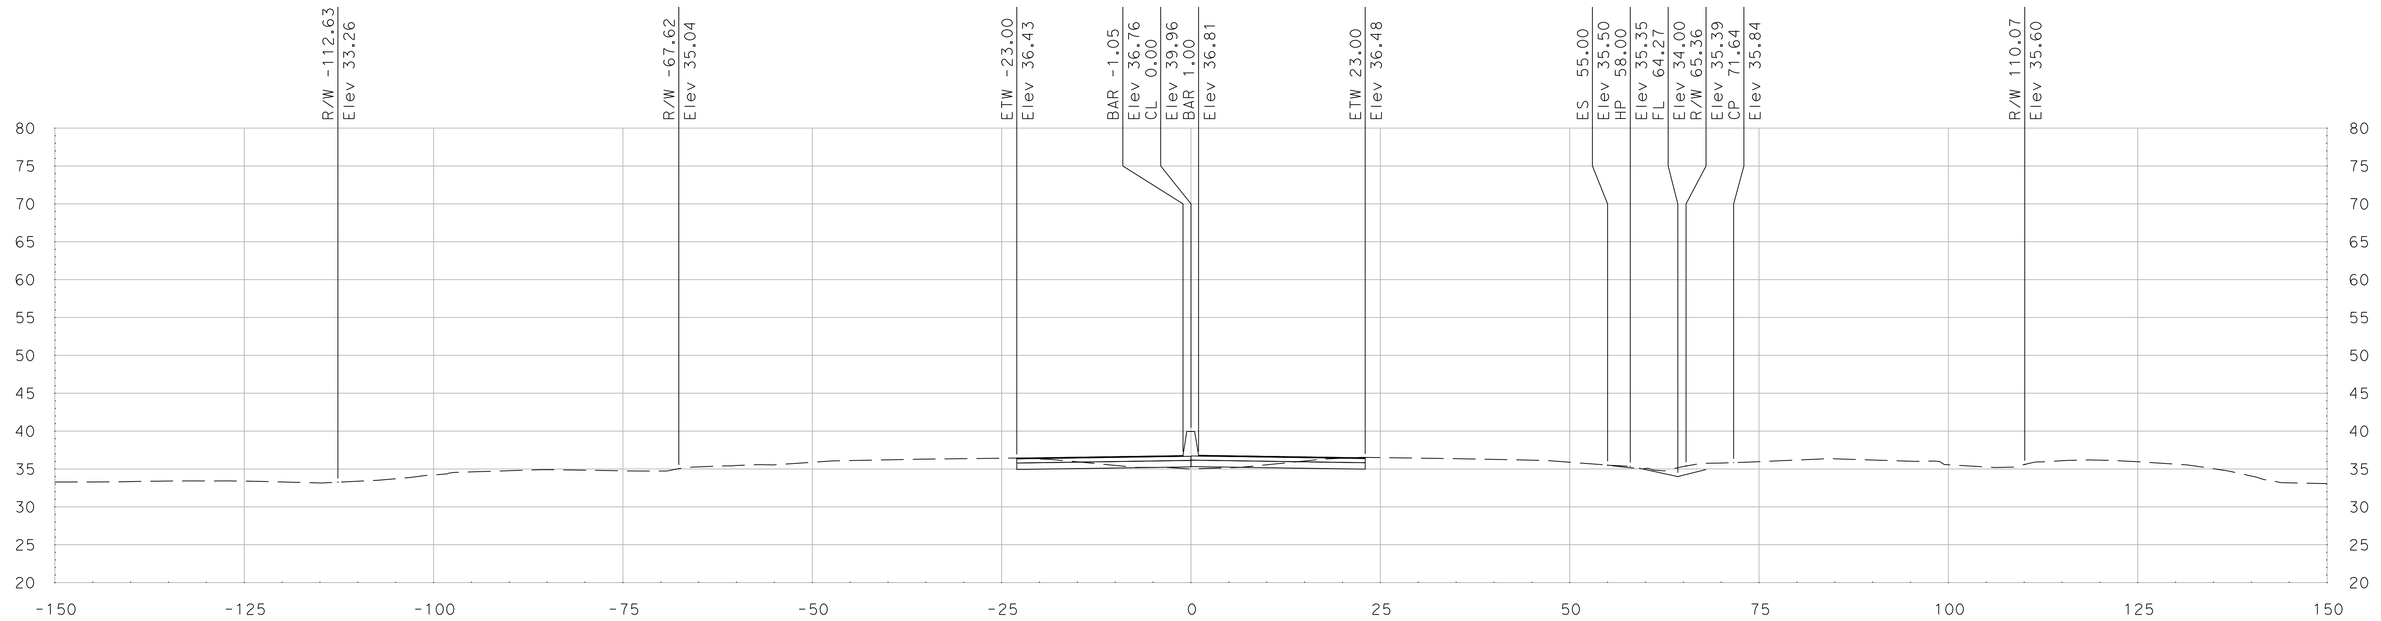

"SR 99" Sta 574+00.00

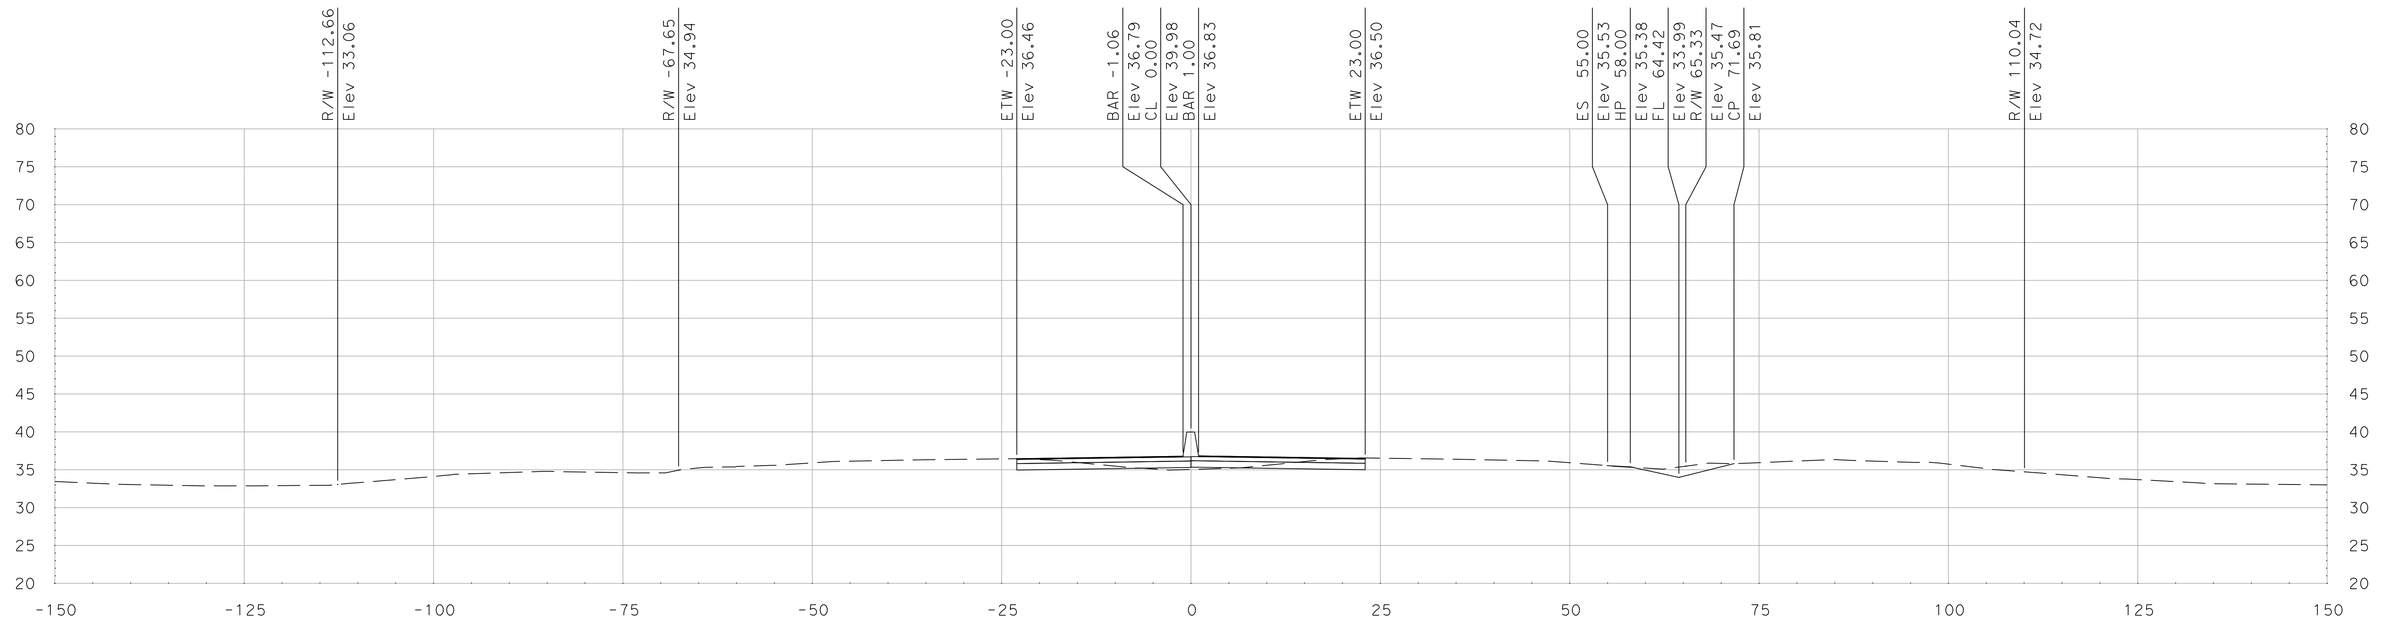

"SR 99" Sta 573+75.00

SCALE
HORIZONTAL: 1"=10'
VERTICAL: 1"=10'

DATE: 5/18/2011

ALL DIMENSIONS ARE IN US SURVEY FEET

FOR EARTHWORK DEVELOPMENT ONLY

Dist	COUNTY	ROUTE	POST MILES TOTAL PROJECT	SHEET No.	TOTAL SHEETS
10	SJ	99	4.9/14.2		
CONTRACT No.			10-0E6114		
PROJECT ID			1000020440		

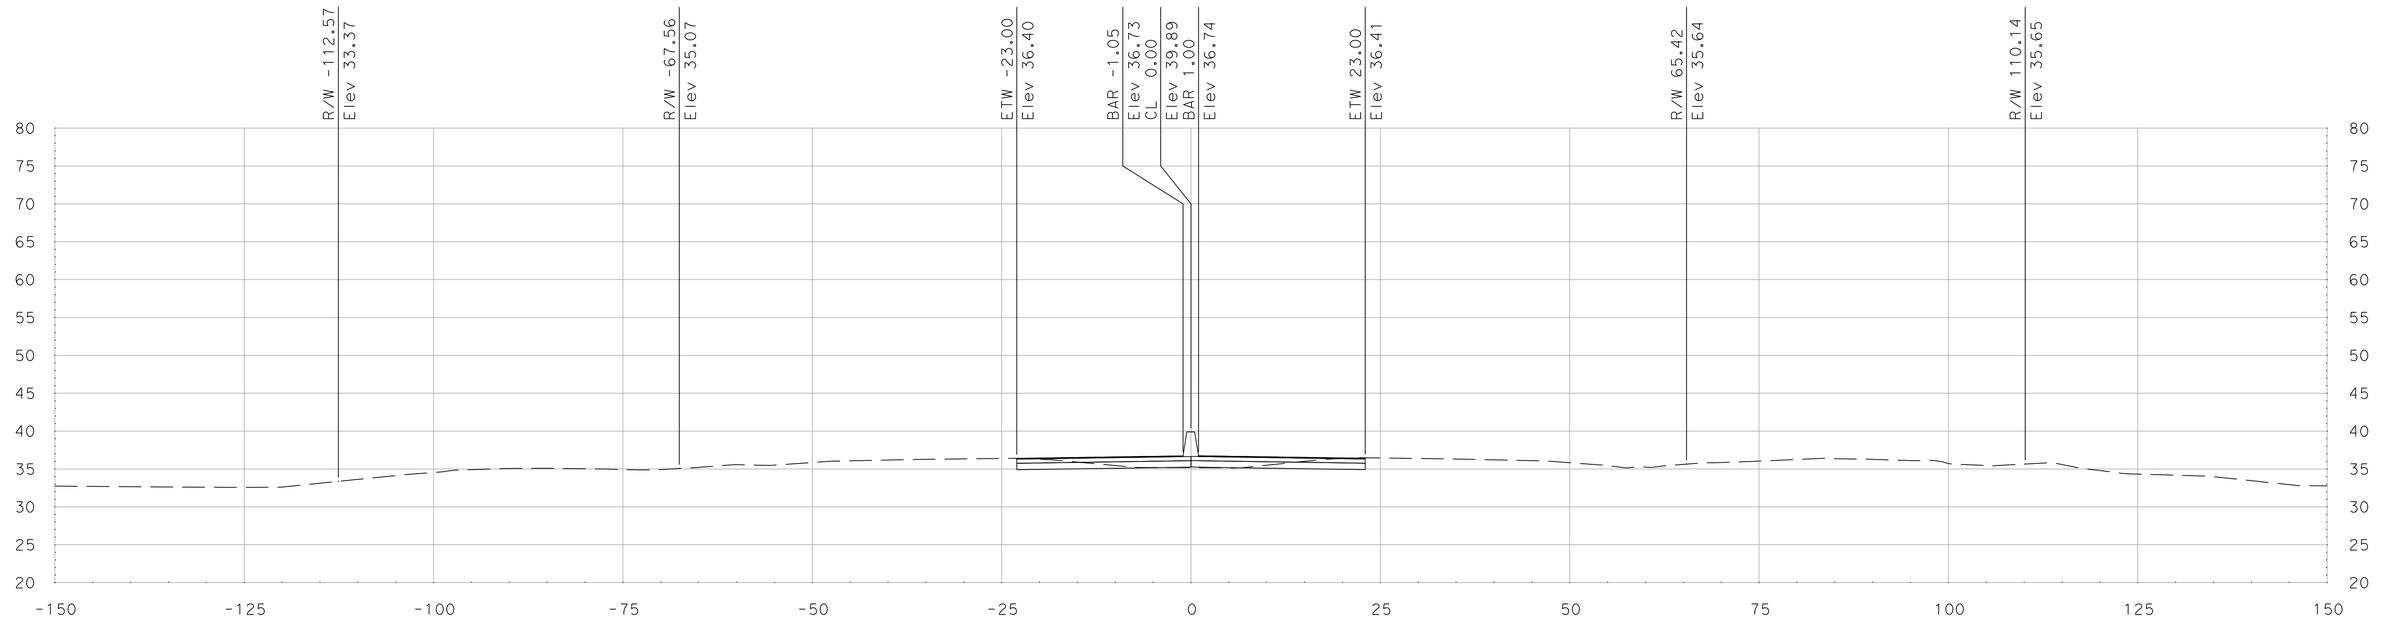

"SR 99" Sta 574+50.00

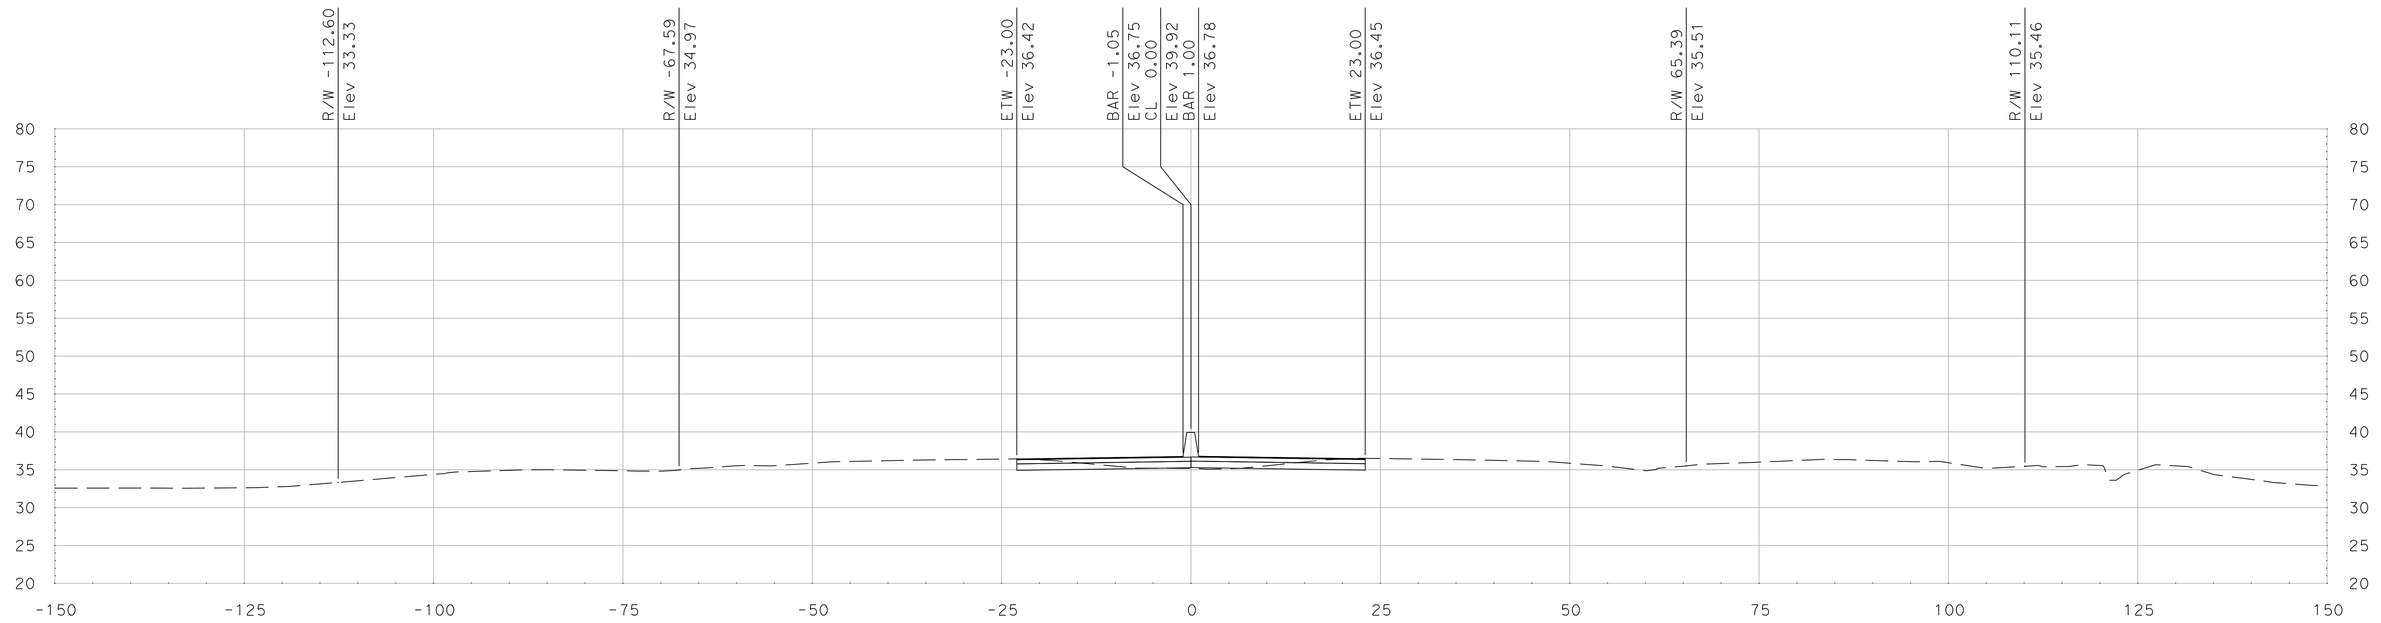

"SR 99" Sta 574+25.00

SCALE
HORIZONTAL: 1"=10'
VERTICAL: 1"=10'

DATE: 5/18/2011

ALL DIMENSIONS ARE IN US SURVEY FEET

FOR EARTHWORK DEVELOPMENT ONLY

Dist	COUNTY	ROUTE	POST MILES TOTAL PROJECT	SHEET No.	TOTAL SHEETS
10	SJ	99	4.9/14.2		
CONTRACT No.			10-0E6114		
PROJECT ID			1000020440		

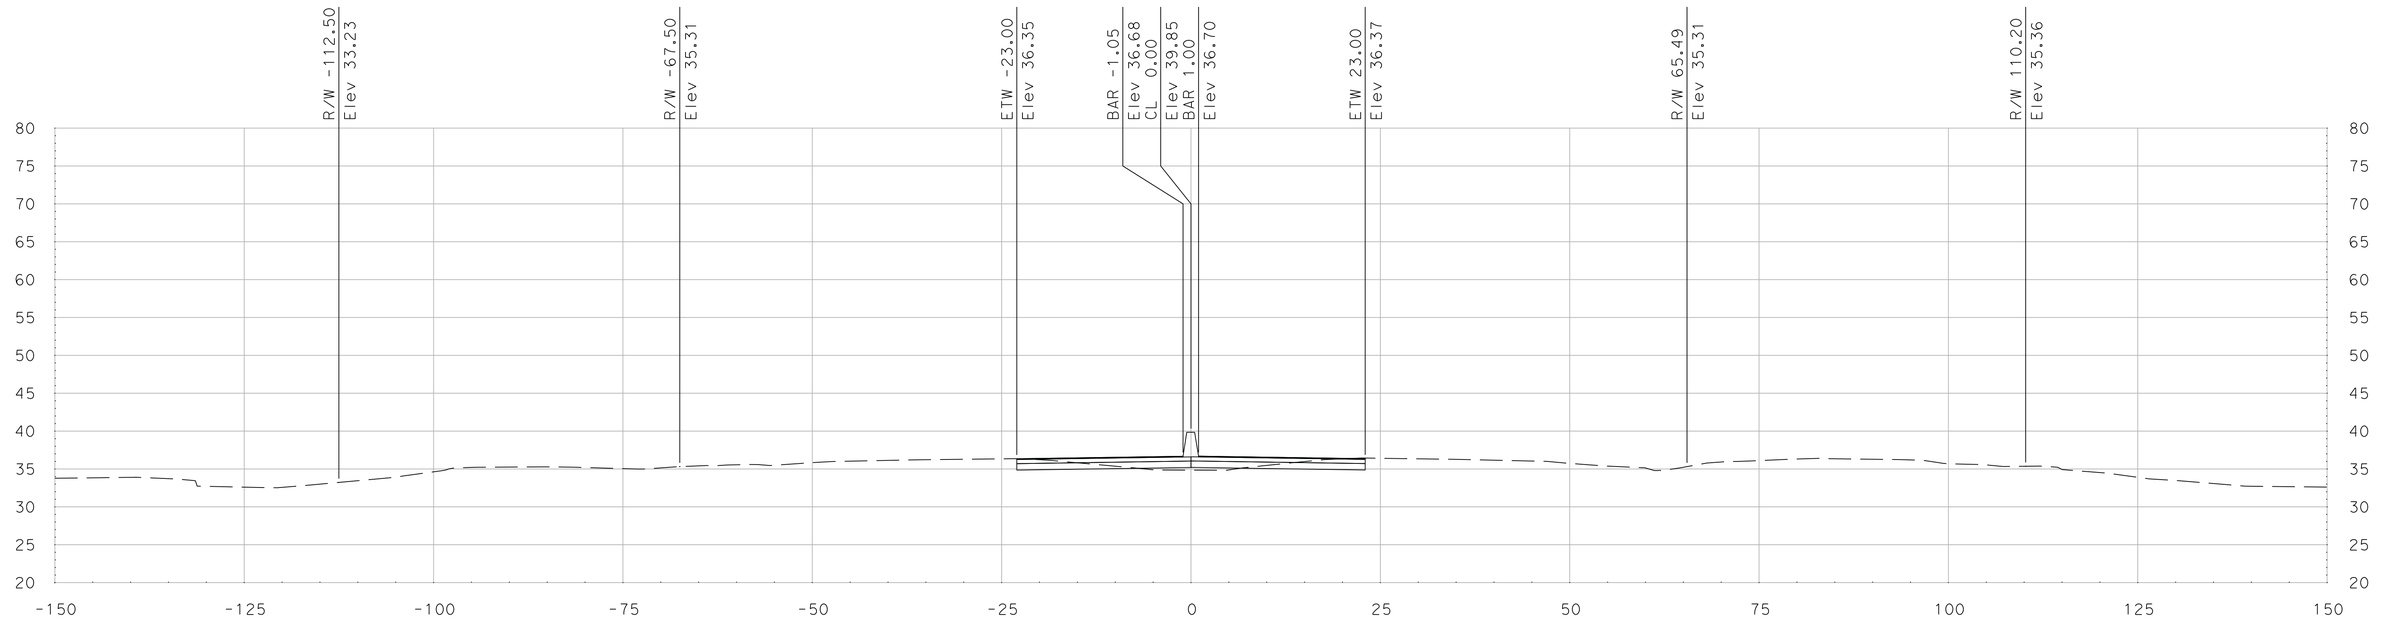

"SR 99" Sta 575+00.00

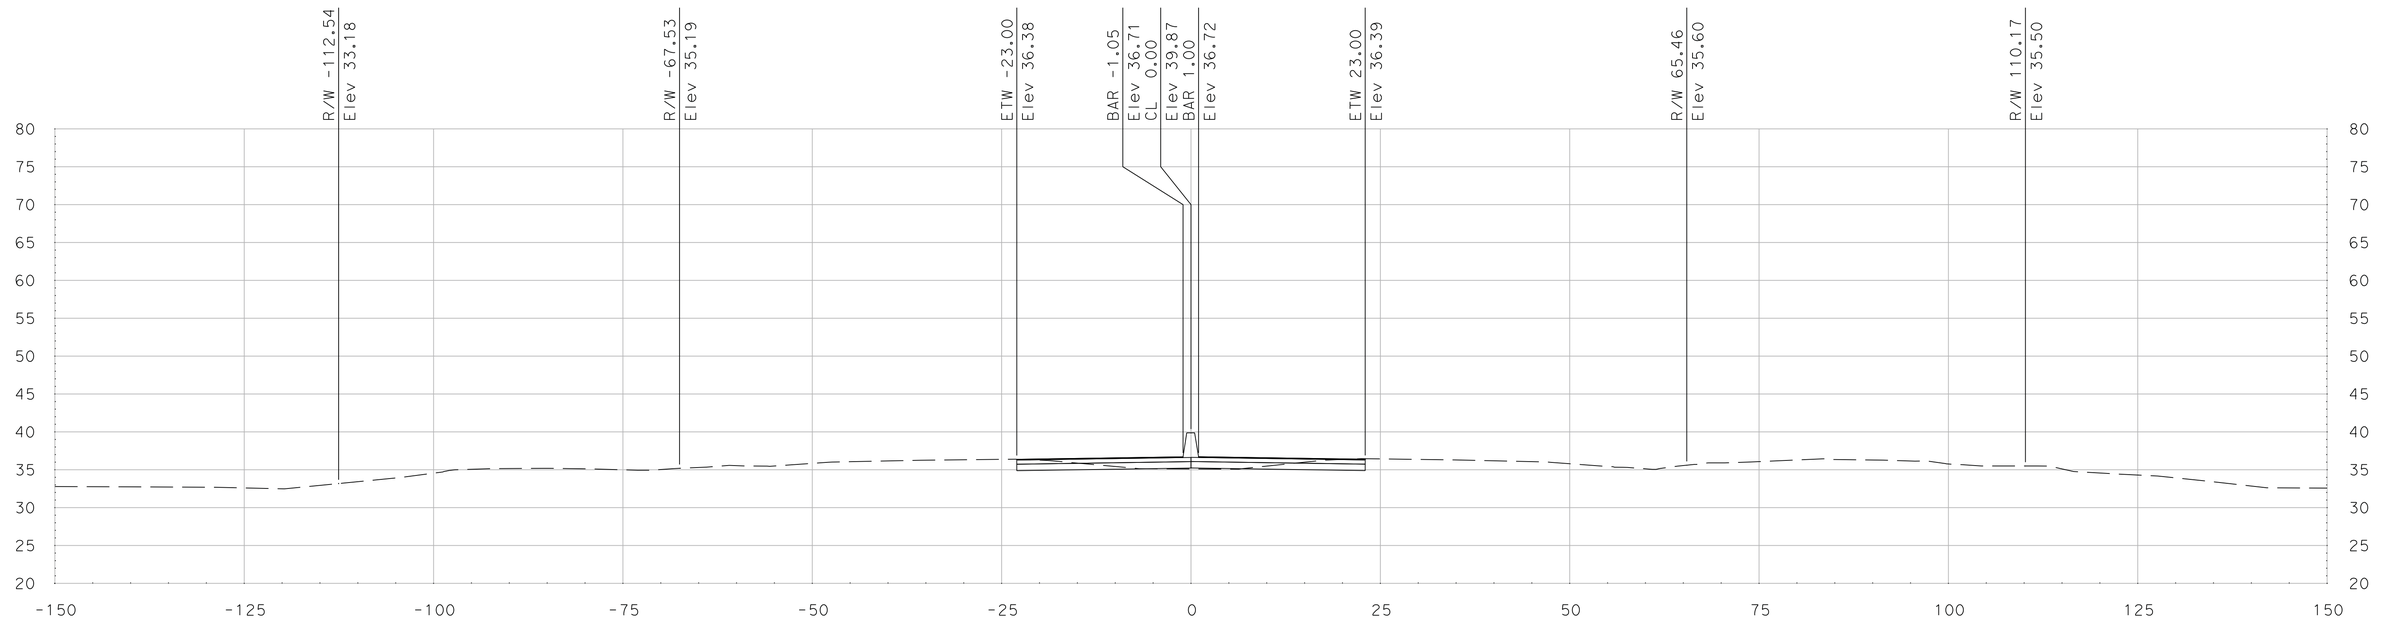

"SR 99" Sta 574+75.00

SCALE
HORIZONTAL: 1"=10'
VERTICAL: 1"=10'

DATE: 5/18/2011

ALL DIMENSIONS ARE IN US SURVEY FEET

FOR EARTHWORK DEVELOPMENT ONLY

Dist	COUNTY	ROUTE	POST MILES TOTAL PROJECT	SHEET No.	TOTAL SHEETS
10	SJ	99	4.9/14.2		
CONTRACT No.			10-0E6114		
PROJECT ID			1000020440		

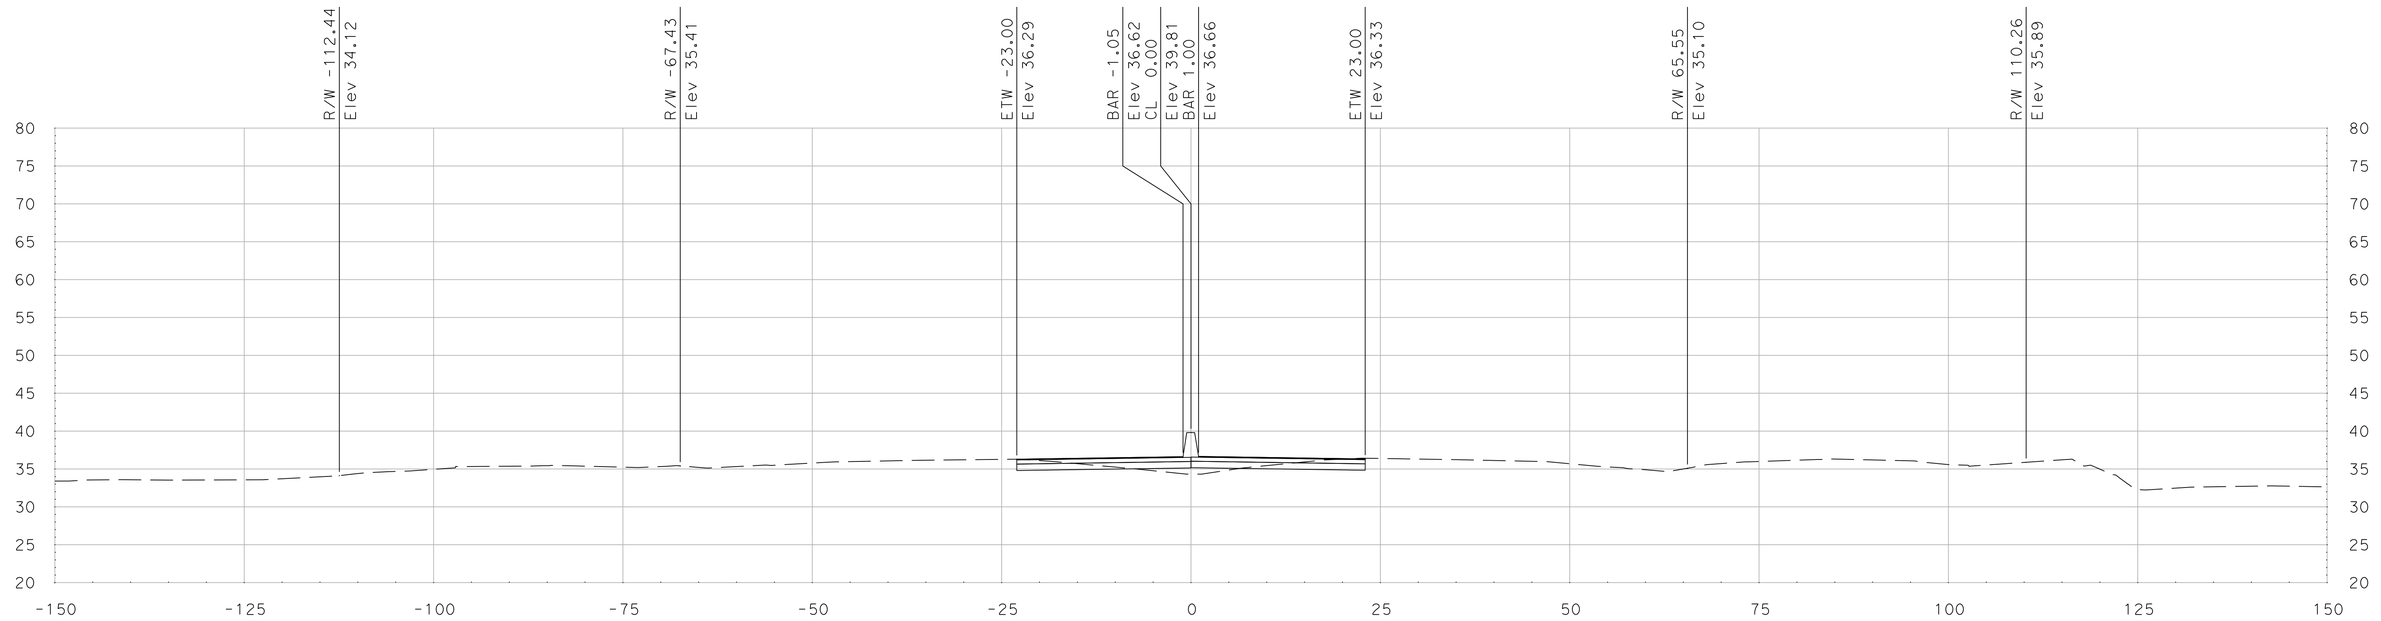

"SR 99" Sta 575+50.00

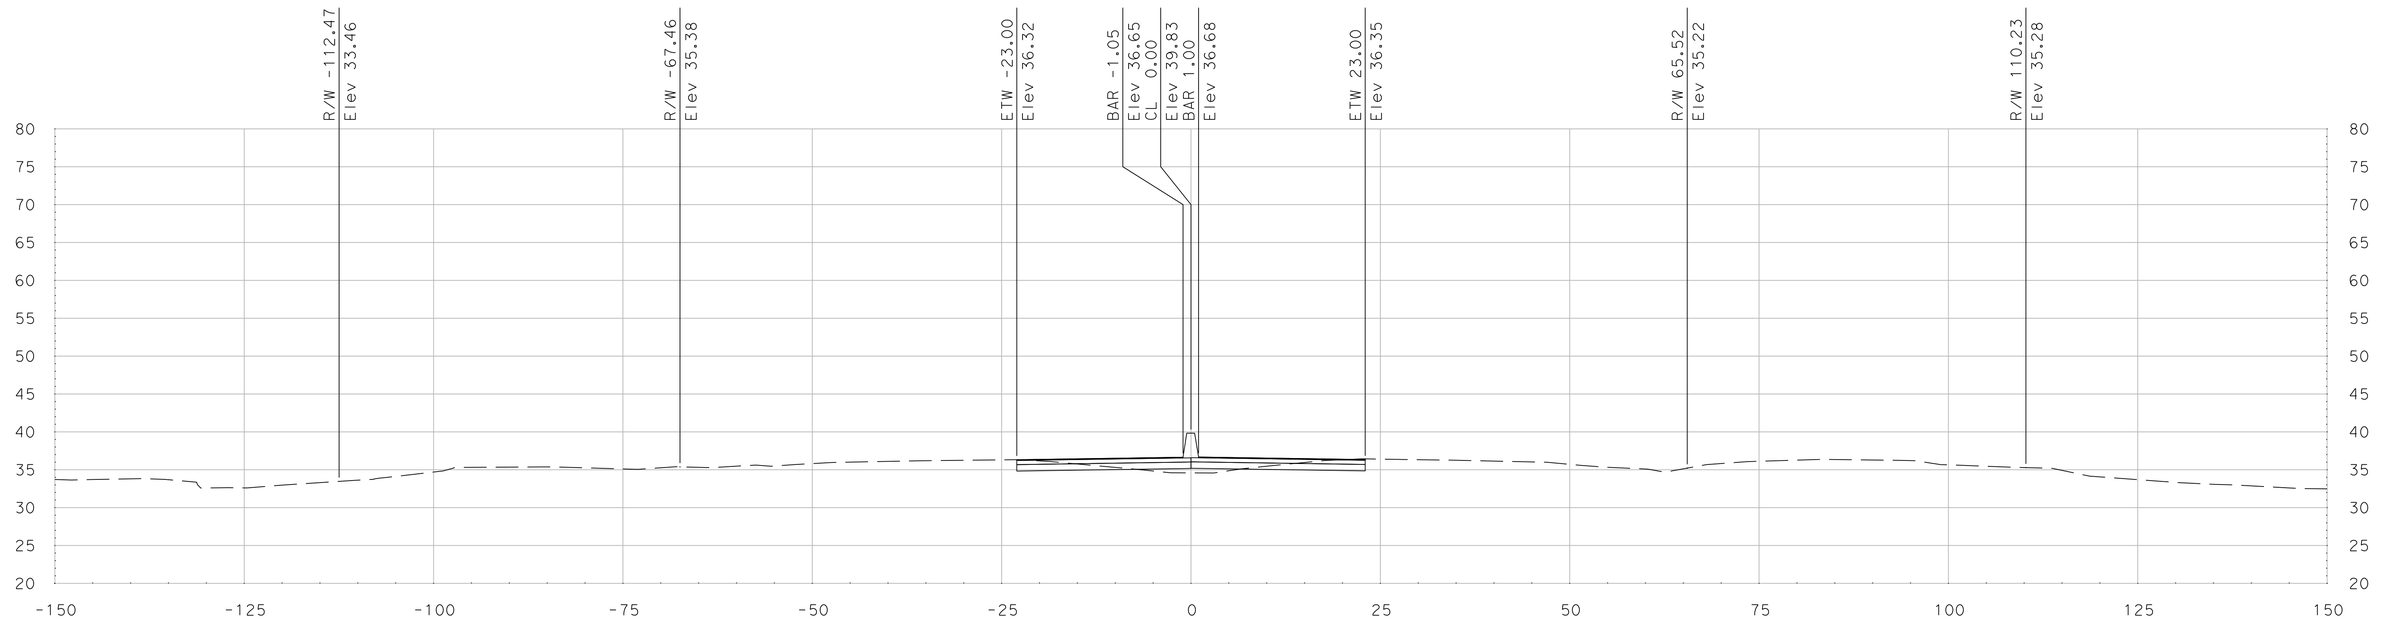

"SR 99" Sta 575+25.00

SCALE
HORIZONTAL: 1"=10'
VERTICAL: 1"=10'

DATE: 5/18/2011

ALL DIMENSIONS ARE IN US SURVEY FEET

FOR EARTHWORK DEVELOPMENT ONLY

Dist	COUNTY	ROUTE	POST MILES TOTAL PROJECT	SHEET No.	TOTAL SHEETS
10	SJ	99	4.9/14.2		
CONTRACT No.			10-0E6114		
PROJECT ID			1000020440		

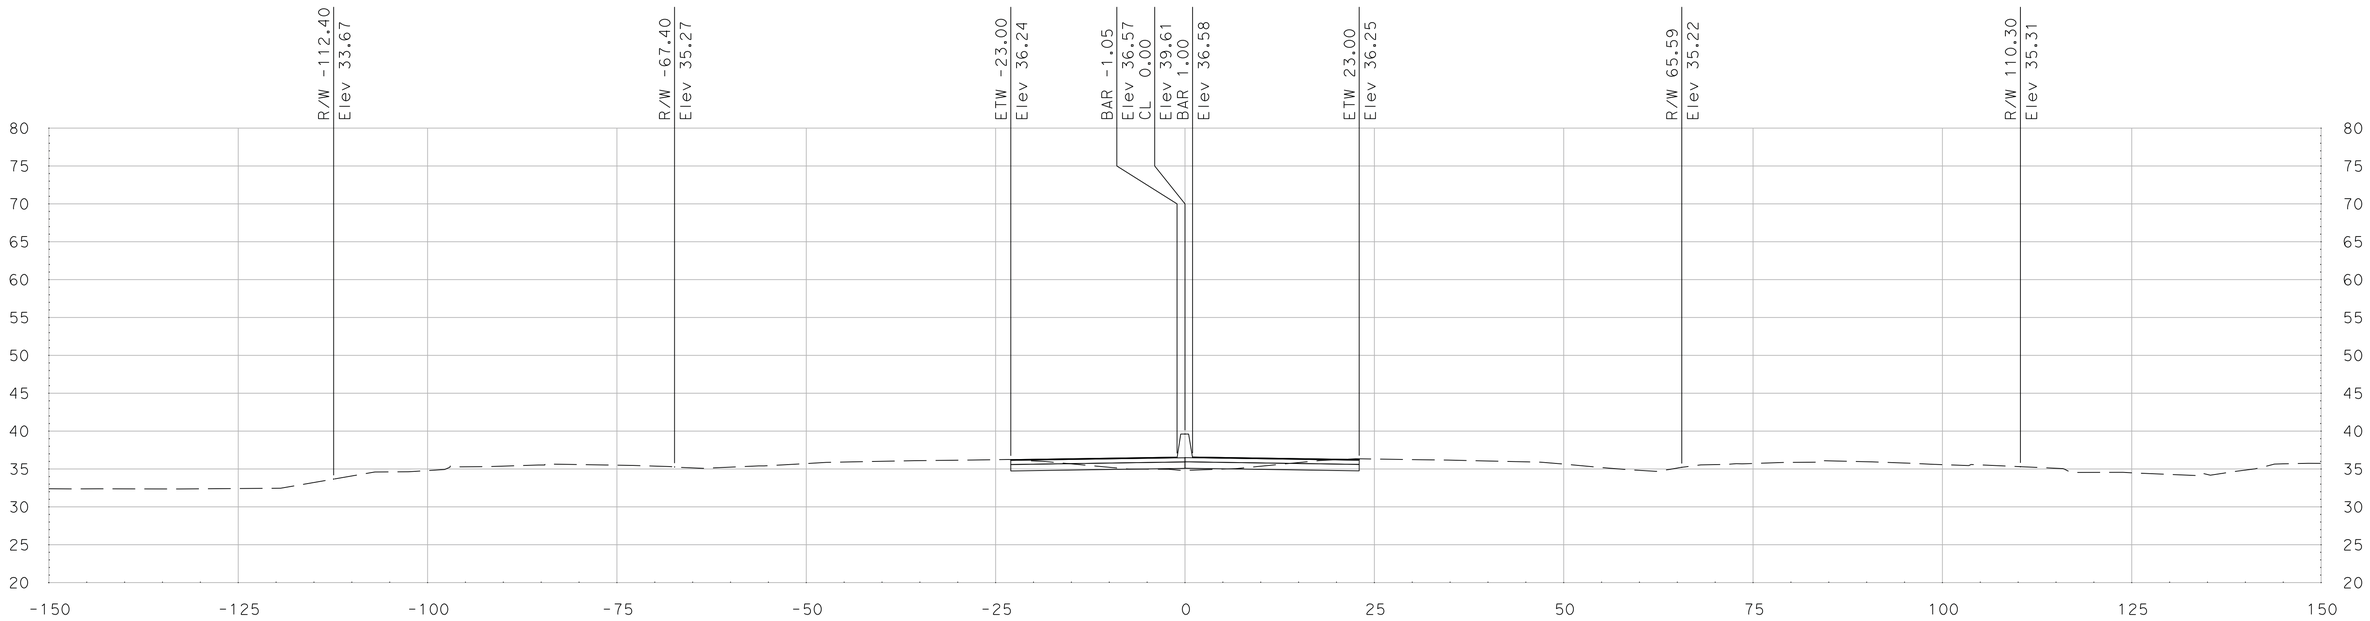

"SR 99" Sta 576+00.00

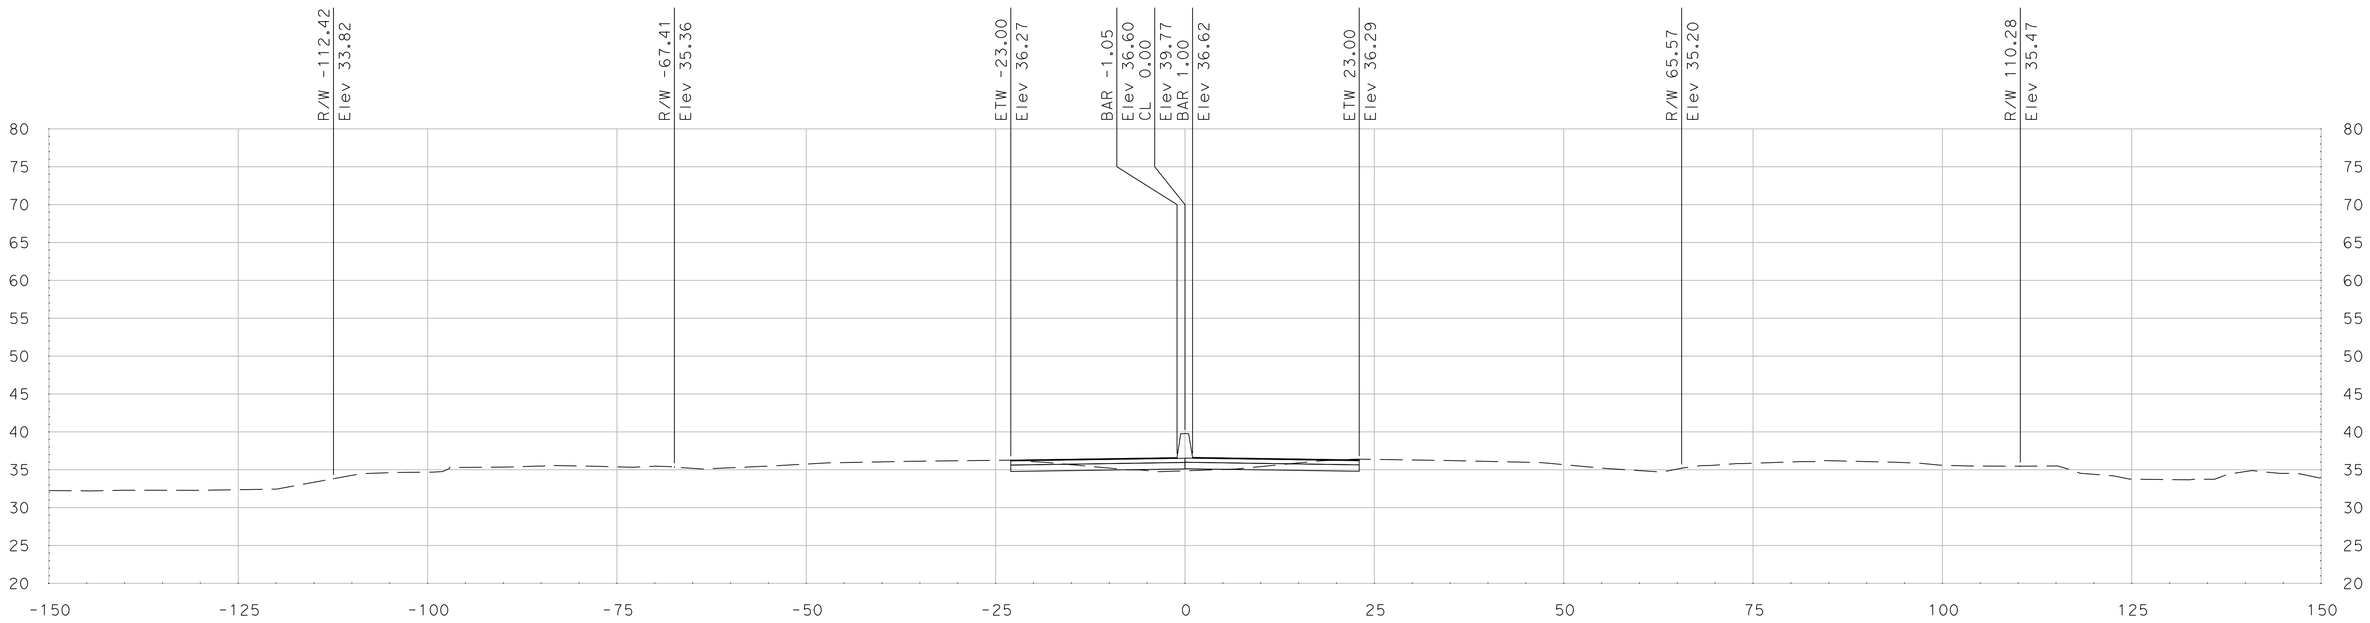

"SR 99" Sta 575+75.00

SCALE
HORIZONTAL: 1"=10'
VERTICAL: 1"=10'

DATE: 5/18/2011

ALL DIMENSIONS ARE IN US SURVEY FEET

FOR EARTHWORK DEVELOPMENT ONLY

Dist	COUNTY	ROUTE	POST MILES TOTAL PROJECT	SHEET No.	TOTAL SHEETS
10	SJ	99	4.9/14.2		
CONTRACT No.			10-0E6114		
PROJECT ID			1000020440		

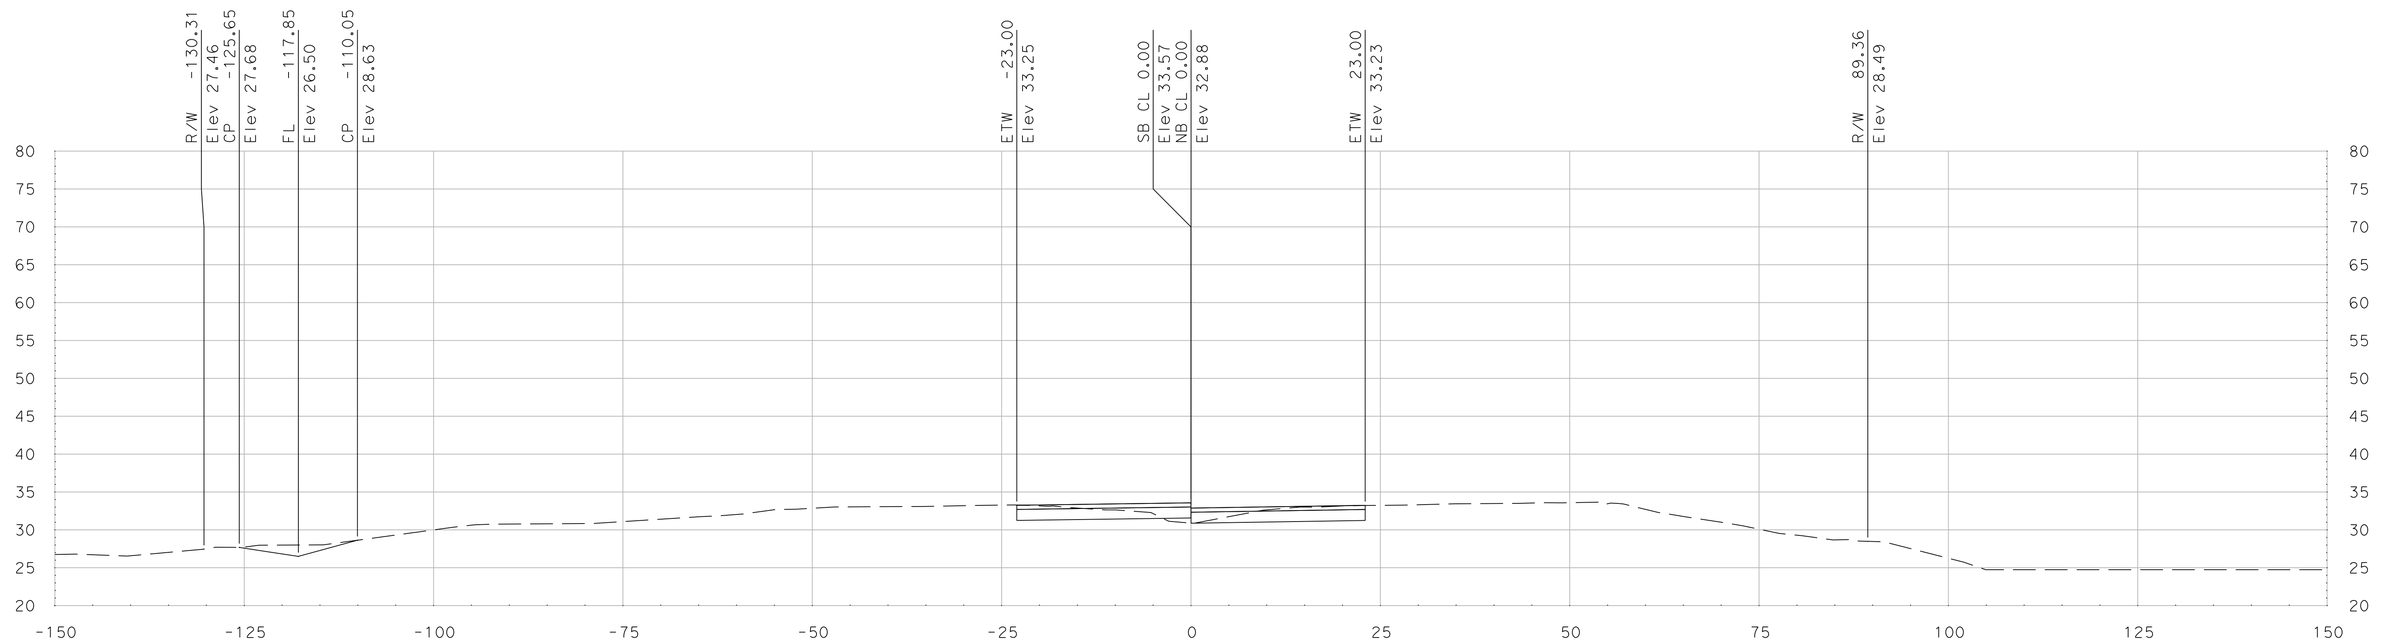

"SR 99" Sta 623+25.00

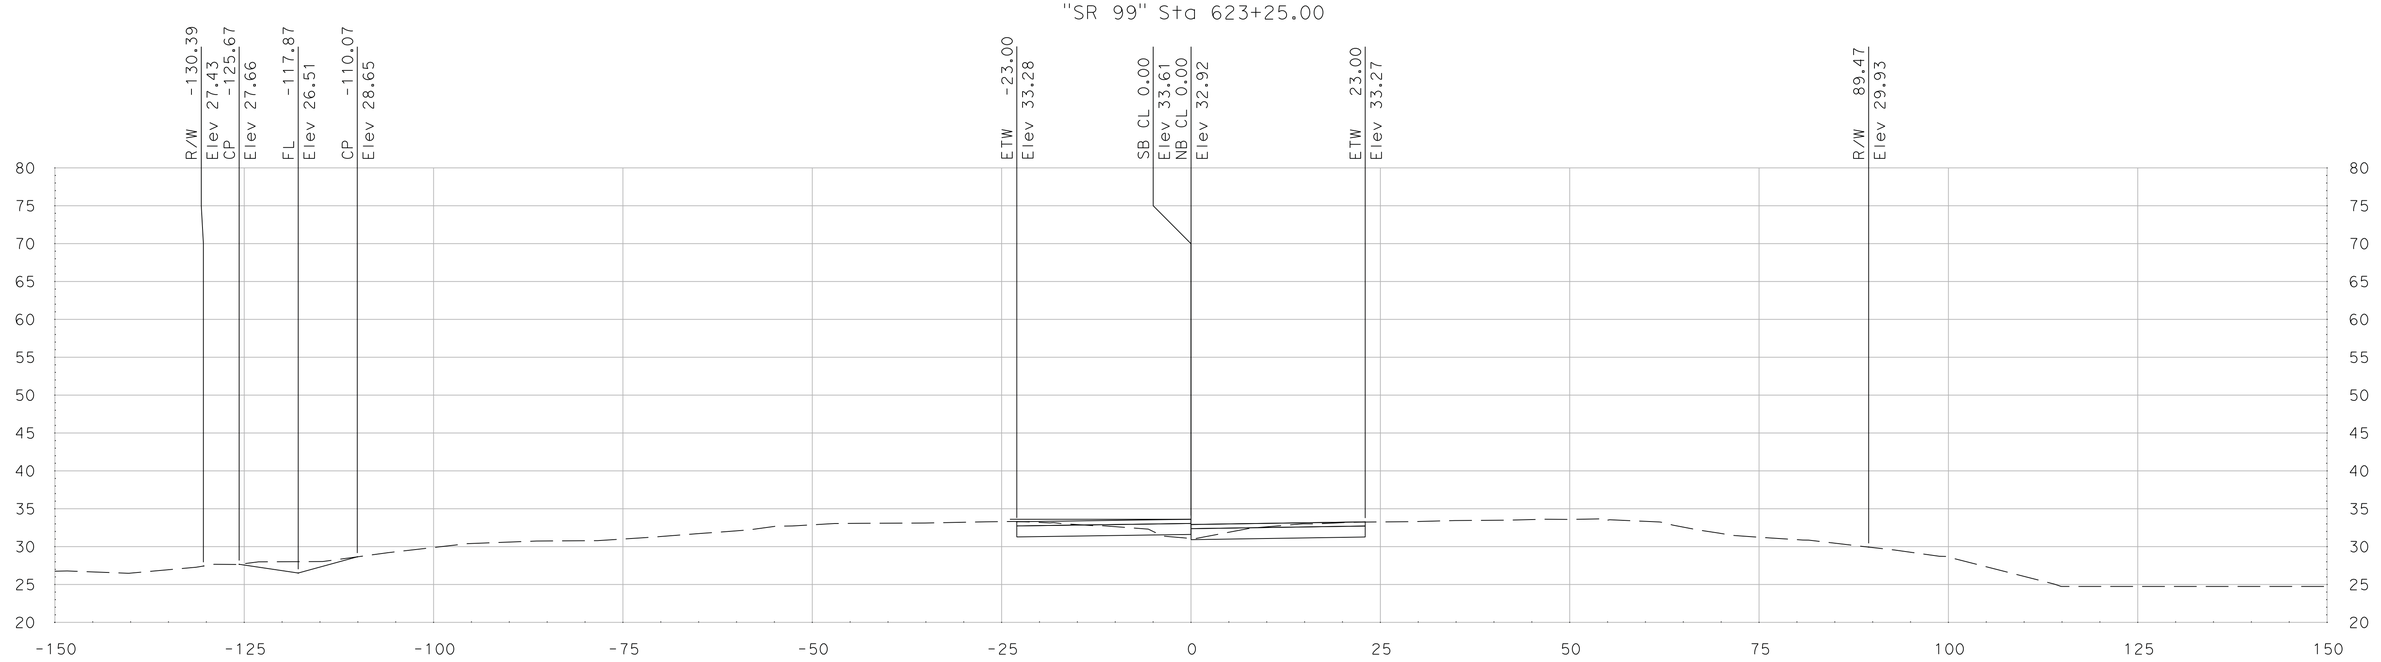

"SR 99" Sta 623+20.00

SCALE
HORIZONTAL: 1"=10'
VERTICAL: 1"=10'

DATE: 5/18/2011

ALL DIMENSIONS ARE IN US SURVEY FEET

FOR EARTHWORK DEVELOPMENT ONLY

Dist	COUNTY	ROUTE	POST MILES TOTAL PROJECT	SHEET No.	TOTAL SHEETS
10	SJ	99	4.9/14.2		
CONTRACT No.			10-0E6114		
PROJECT ID			1000020440		

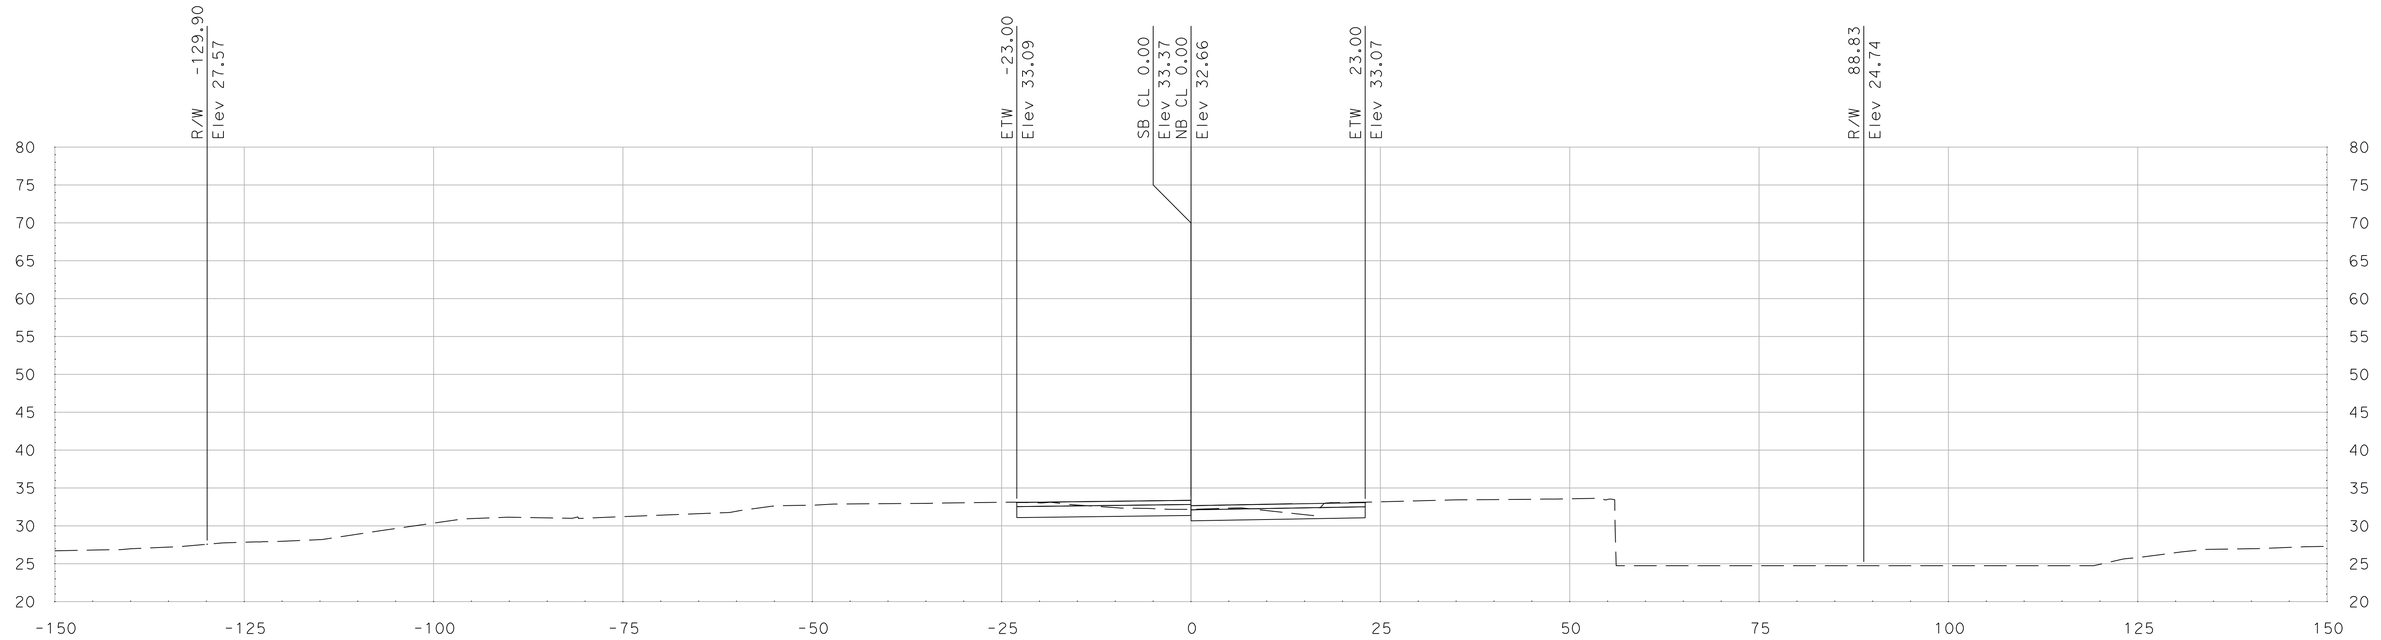

"SR 99" Sta 623+50.00

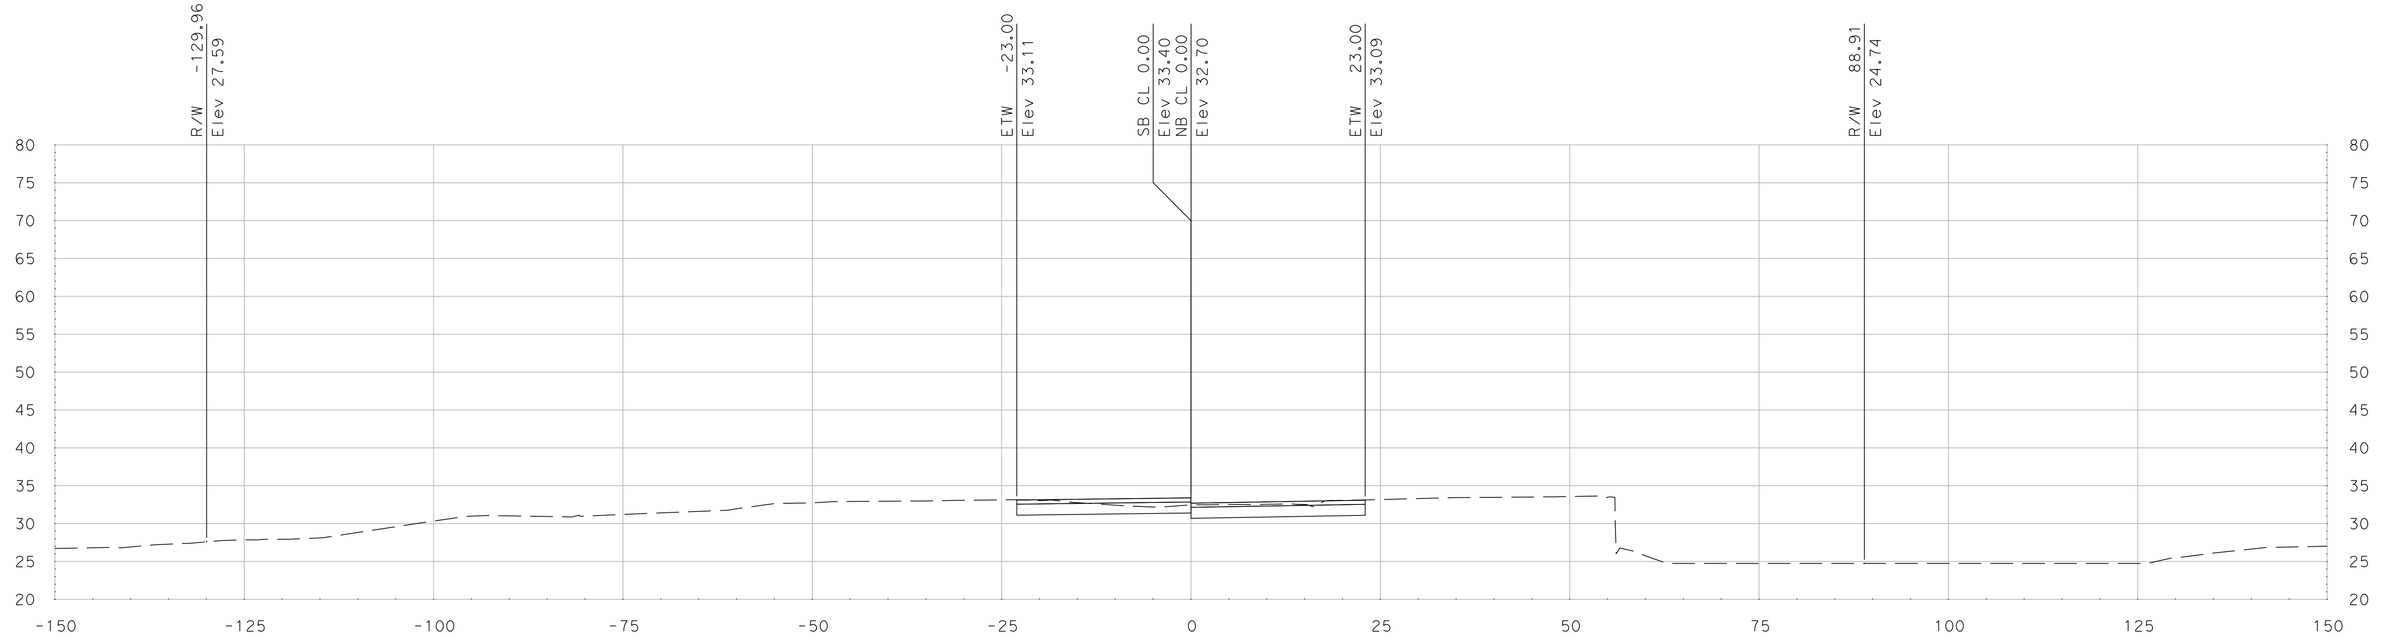

"SR 99" Sta 623+46.15

SCALE
HORIZONTAL: 1"=10'
VERTICAL: 1"=10'

DATE: 5/18/2011

ALL DIMENSIONS ARE IN US SURVEY FEET

FOR EARTHWORK DEVELOPMENT ONLY

Dist	COUNTY	ROUTE	POST MILES TOTAL PROJECT	SHEET No.	TOTAL SHEETS
10	SJ	99	4.9/14.2		
CONTRACT No.			10-0E6114		
PROJECT ID			1000020440		

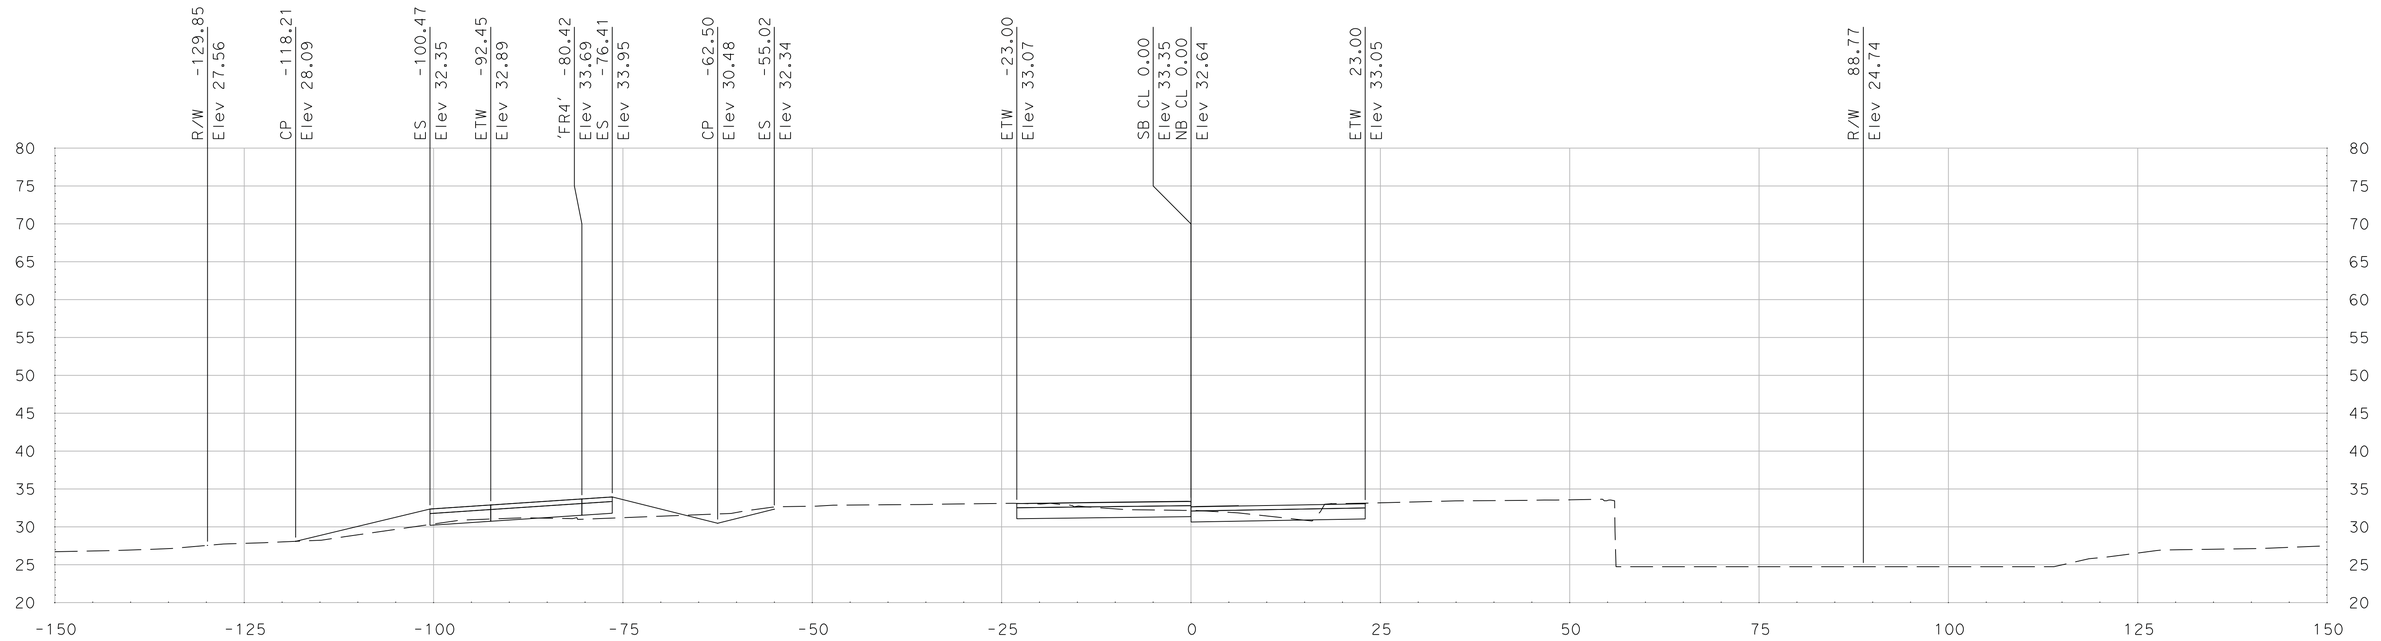

"SR 99" Sta 623+52.85

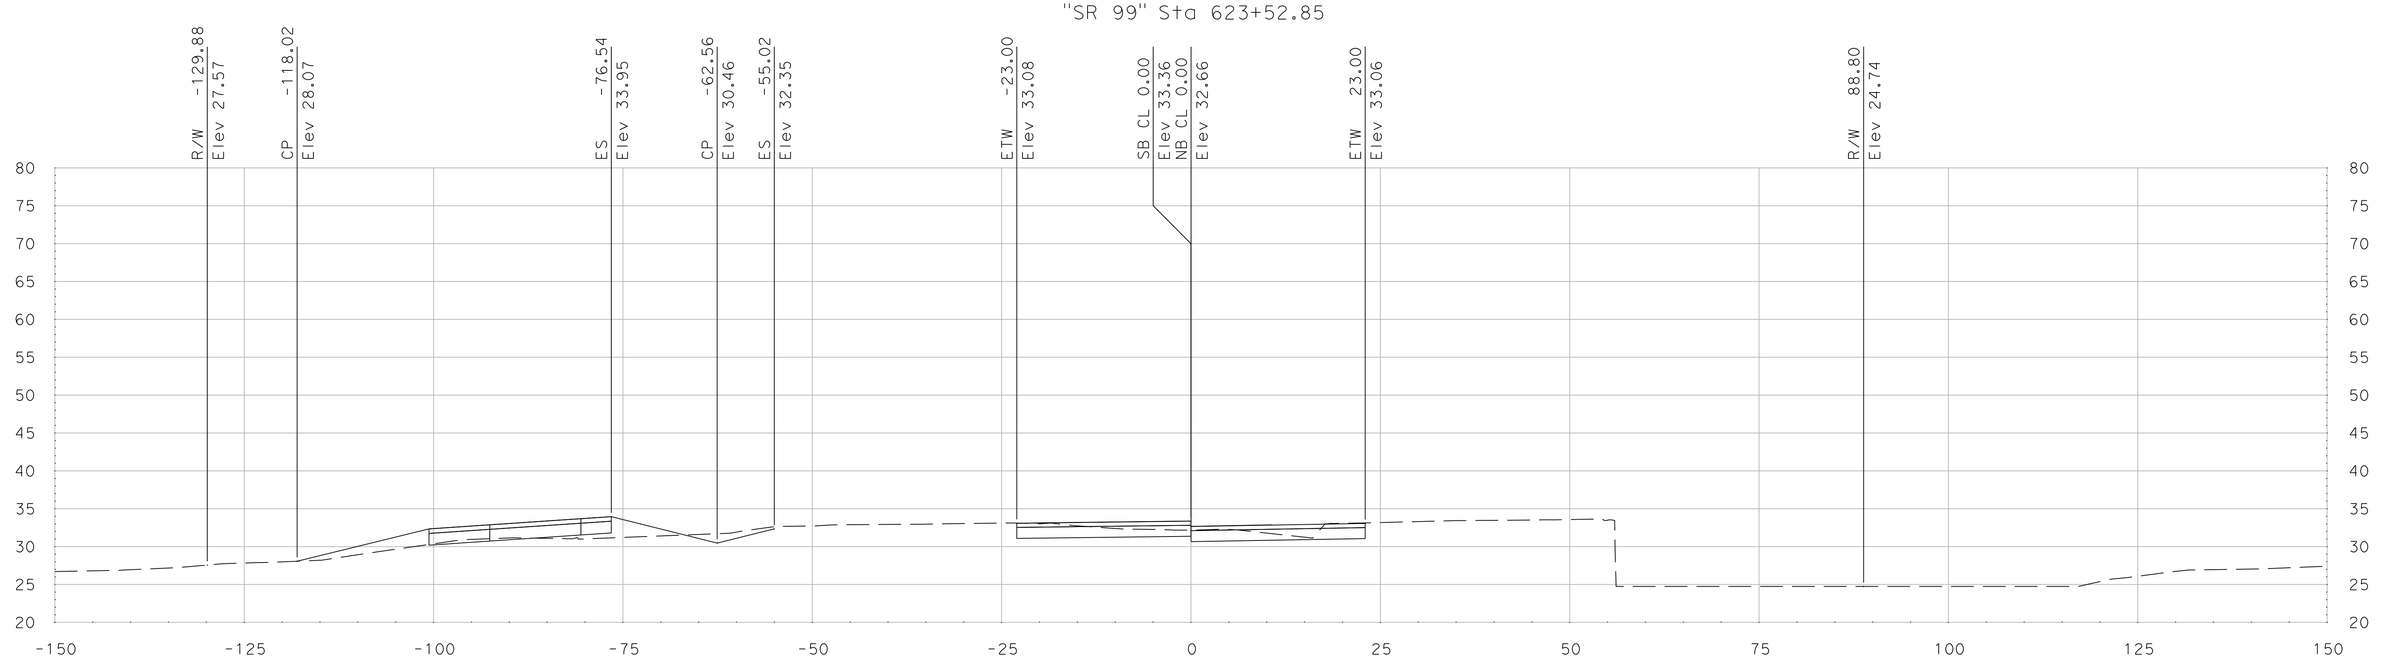

"SR 99" Sta 623+51.09

SCALE
HORIZONTAL: 1"=10'
VERTICAL: 1"=10'

DATE: 5/18/2011

ALL DIMENSIONS ARE IN US SURVEY FEET

FOR EARTHWORK DEVELOPMENT ONLY

Dist	COUNTY	ROUTE	POST MILES TOTAL PROJECT	SHEET No.	TOTAL SHEETS
10	SJ	99	4.9/14.2		
CONTRACT No.			10-0E6114		
PROJECT ID			1000020440		

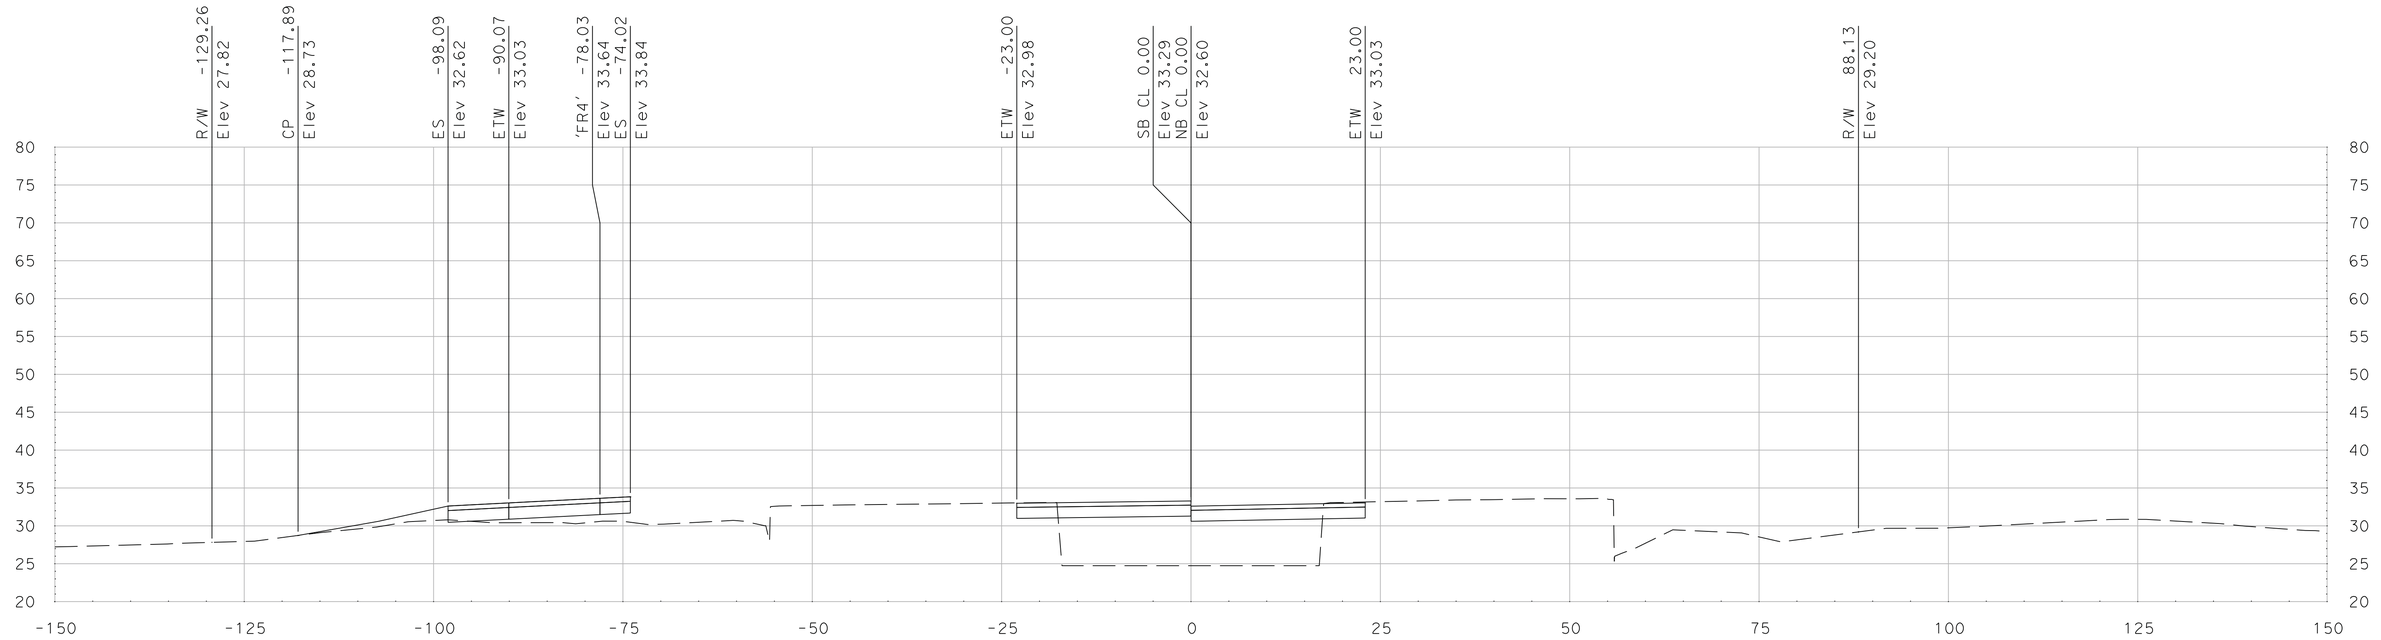

"SR 99" Sta 623+85.25

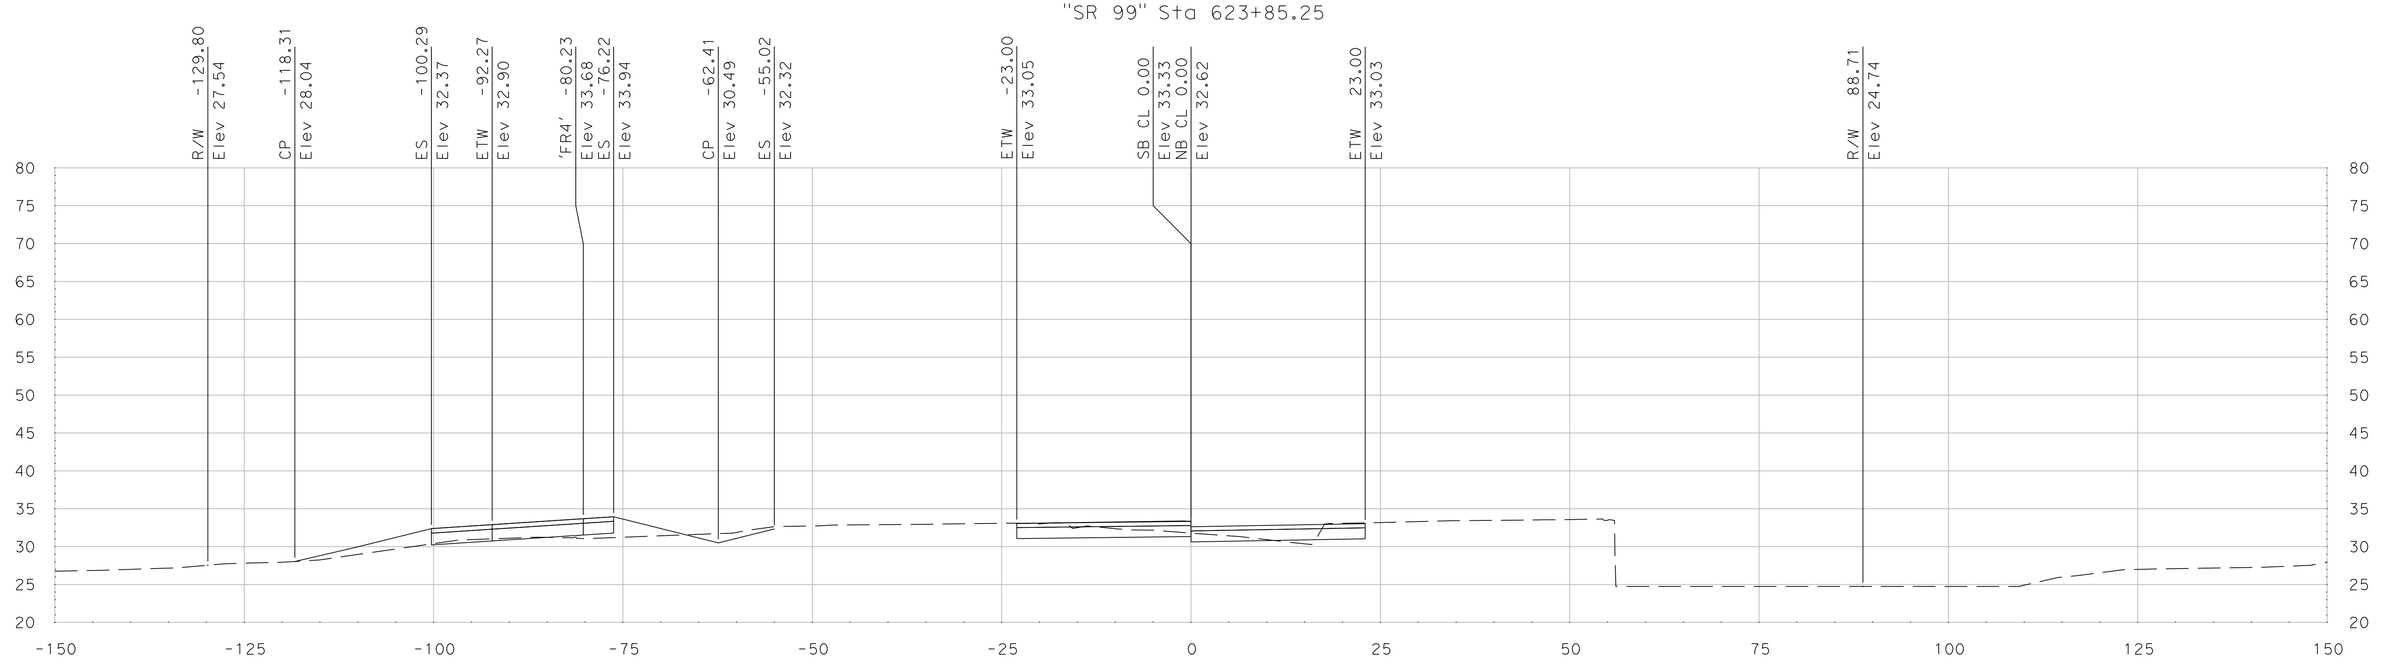

"SR 99" Sta 623+55.39

SCALE
HORIZONTAL: 1"=10'
VERTICAL: 1"=10'

DATE: 5/18/2011

ALL DIMENSIONS ARE IN US SURVEY FEET

FOR EARTHWORK DEVELOPMENT ONLY

Dist	COUNTY	ROUTE	POST MILES TOTAL PROJECT	SHEET No.	TOTAL SHEETS
10	SJ	99	4.9/14.2		
CONTRACT No.			10-0E6114		
PROJECT ID			1000020440		

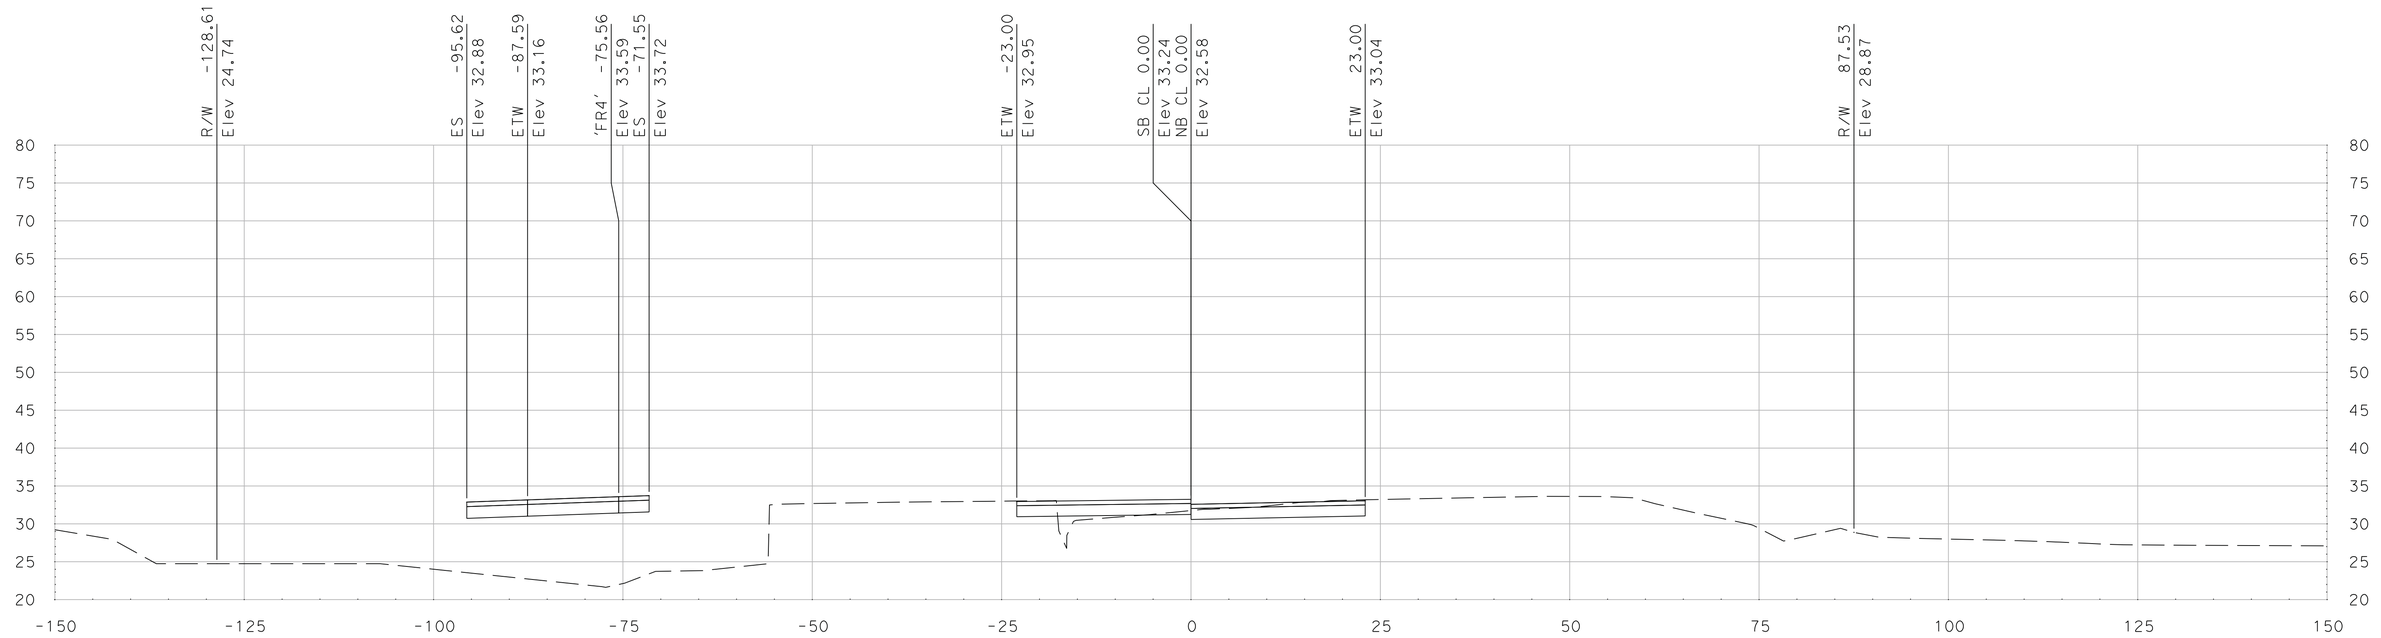

"SR 99" Sta 624+18.08

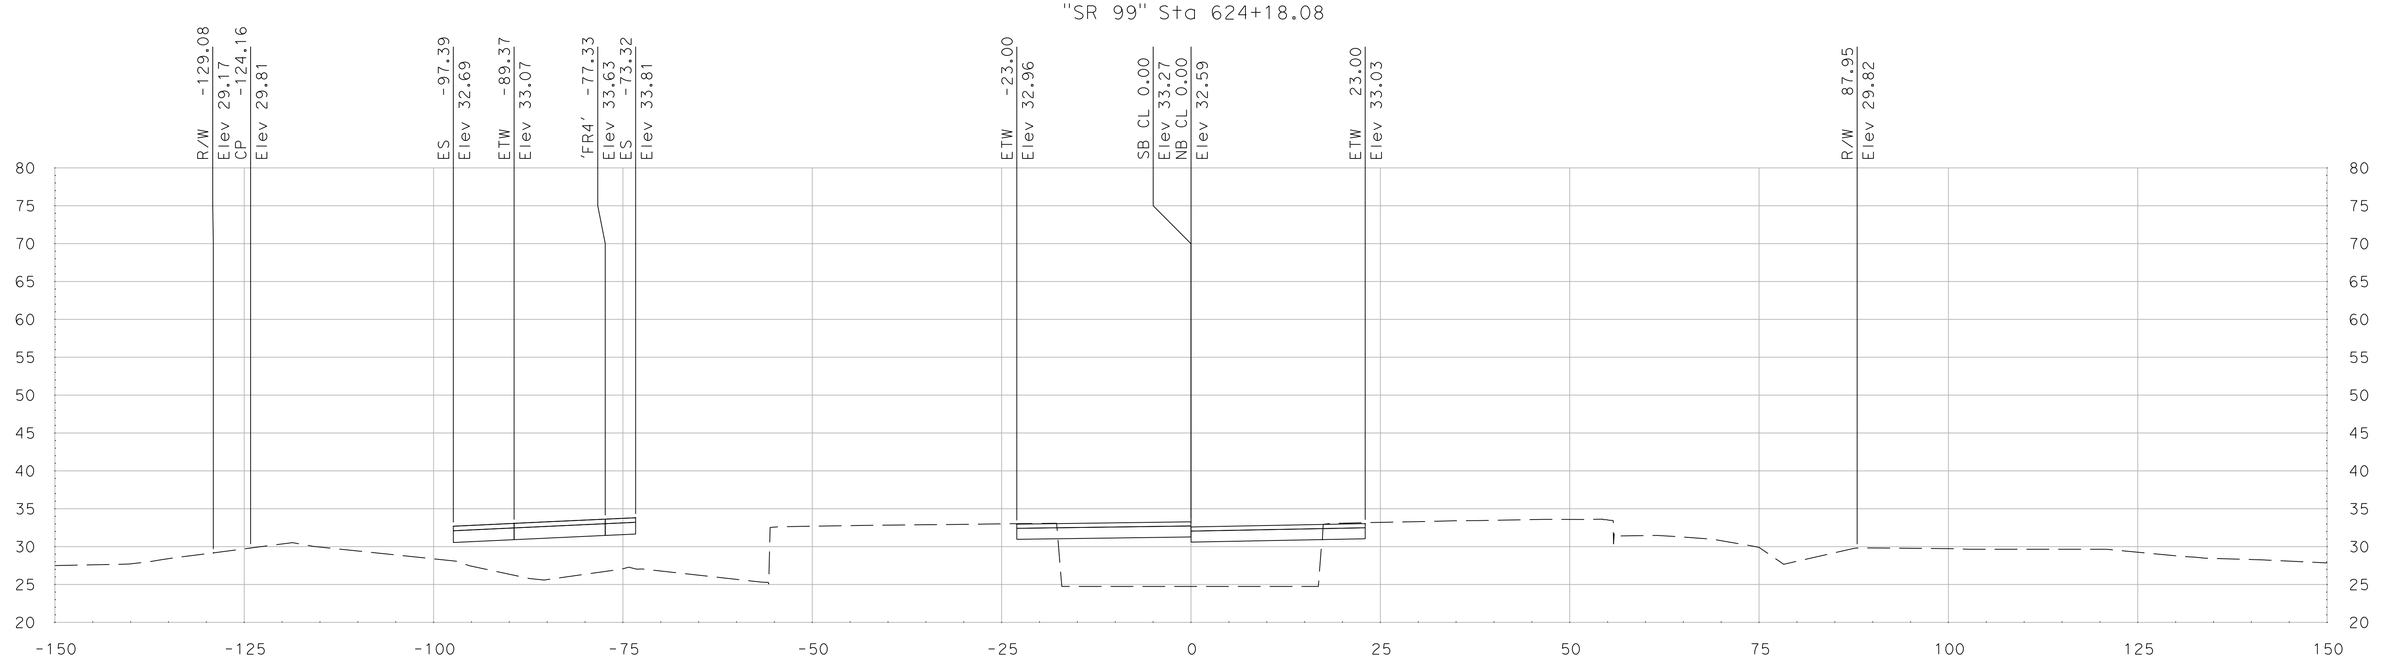

"SR 99" Sta 623+94.56

SCALE
HORIZONTAL: 1"=10'
VERTICAL: 1"=10'

DATE: 5/18/2011

ALL DIMENSIONS ARE IN US SURVEY FEET

FOR EARTHWORK DEVELOPMENT ONLY

Dist	COUNTY	ROUTE	POST MILES TOTAL PROJECT	SHEET No.	TOTAL SHEETS
10	SJ	99	4.9/14.2		
CONTRACT No.			10-0E6114		
PROJECT ID			1000020440		

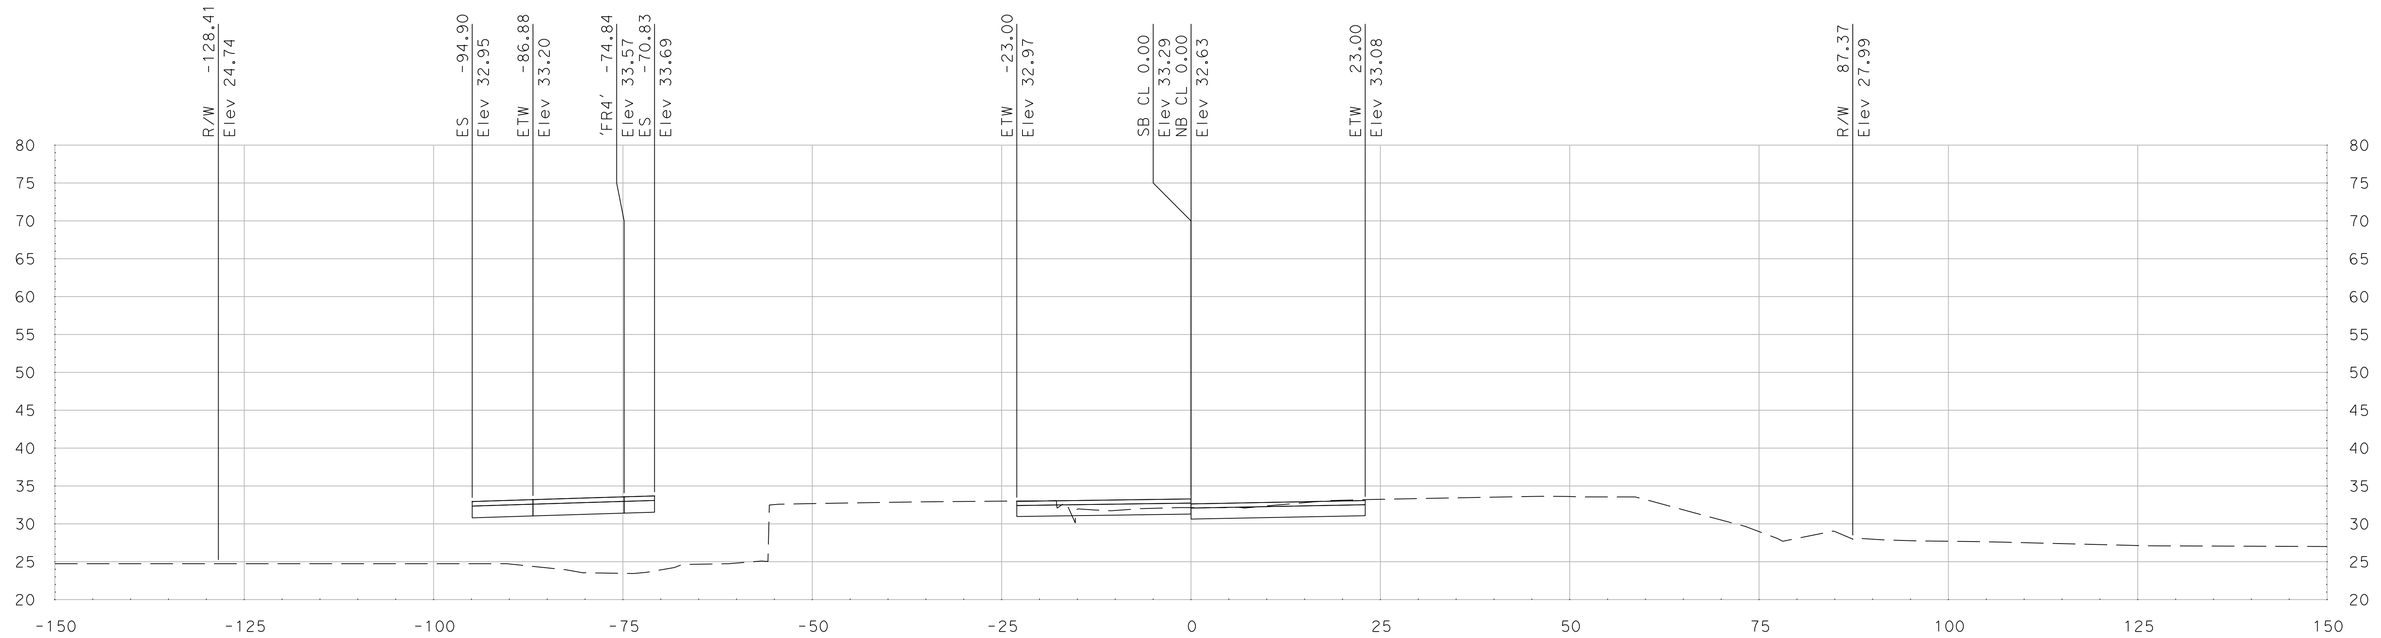

"SR 99" Sta 624+27.44

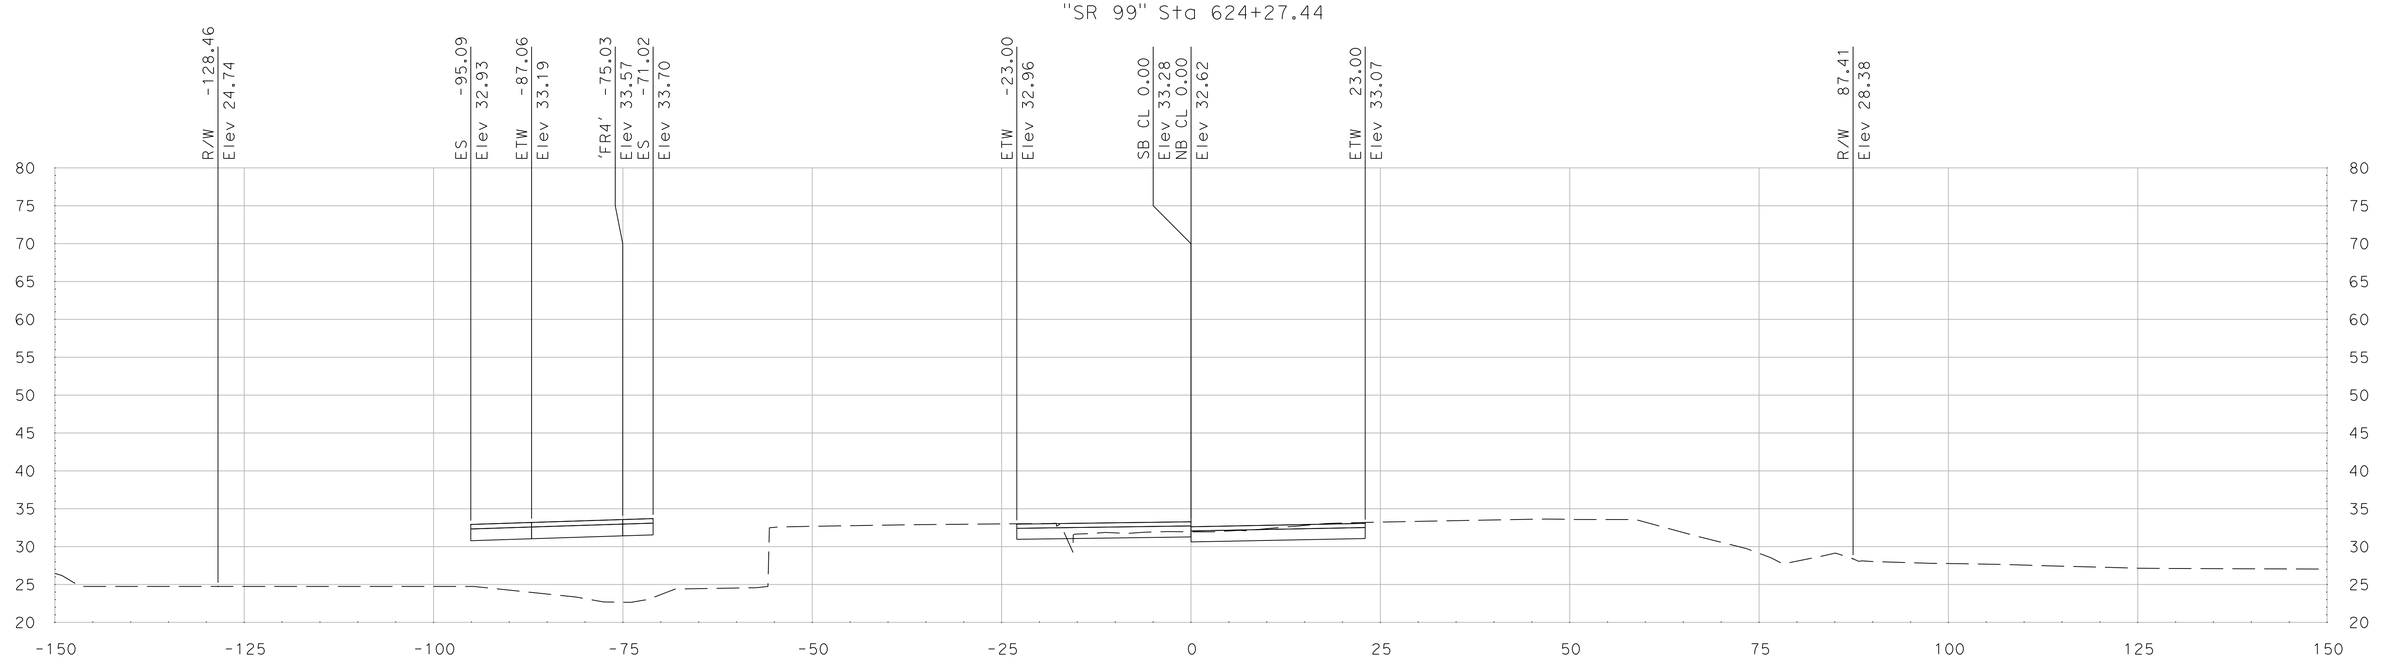

"SR 99" Sta 624+25.00

SCALE
HORIZONTAL: 1"=10'
VERTICAL: 1"=10'

DATE: 5/18/2011

ALL DIMENSIONS ARE IN US SURVEY FEET

FOR EARTHWORK DEVELOPMENT ONLY

Dist	COUNTY	ROUTE	POST MILES TOTAL PROJECT	SHEET No.	TOTAL SHEETS
10	SJ	99	4.9/14.2		
CONTRACT No.			10-0E6114		
PROJECT ID			1000020440		

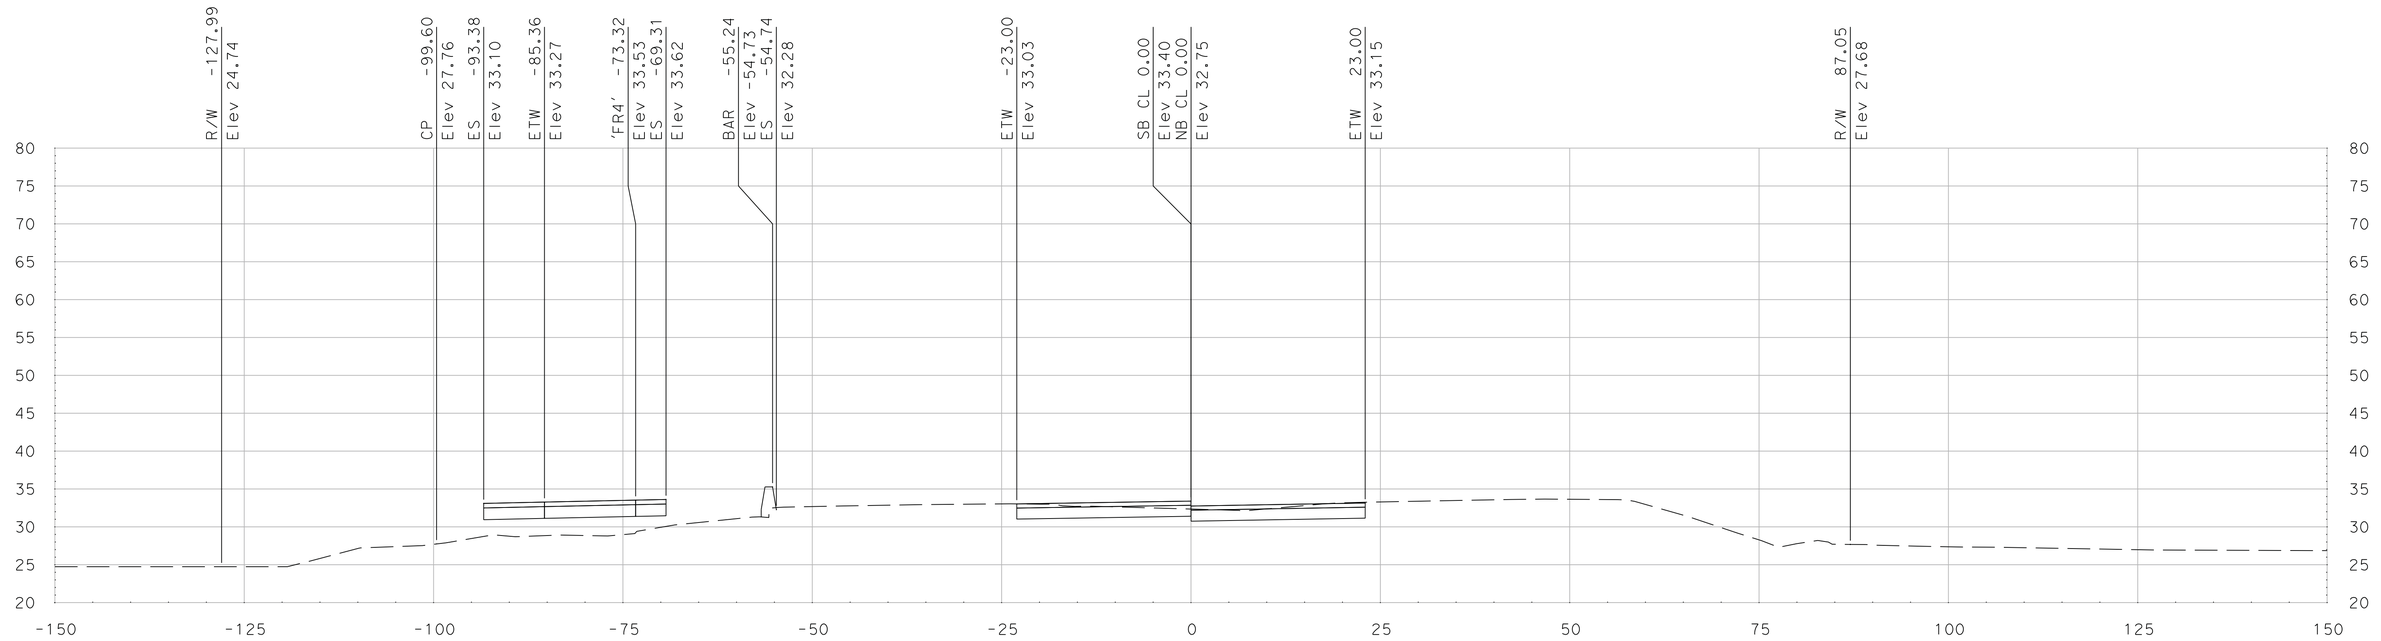

"SR 99" Sta 624+47.12

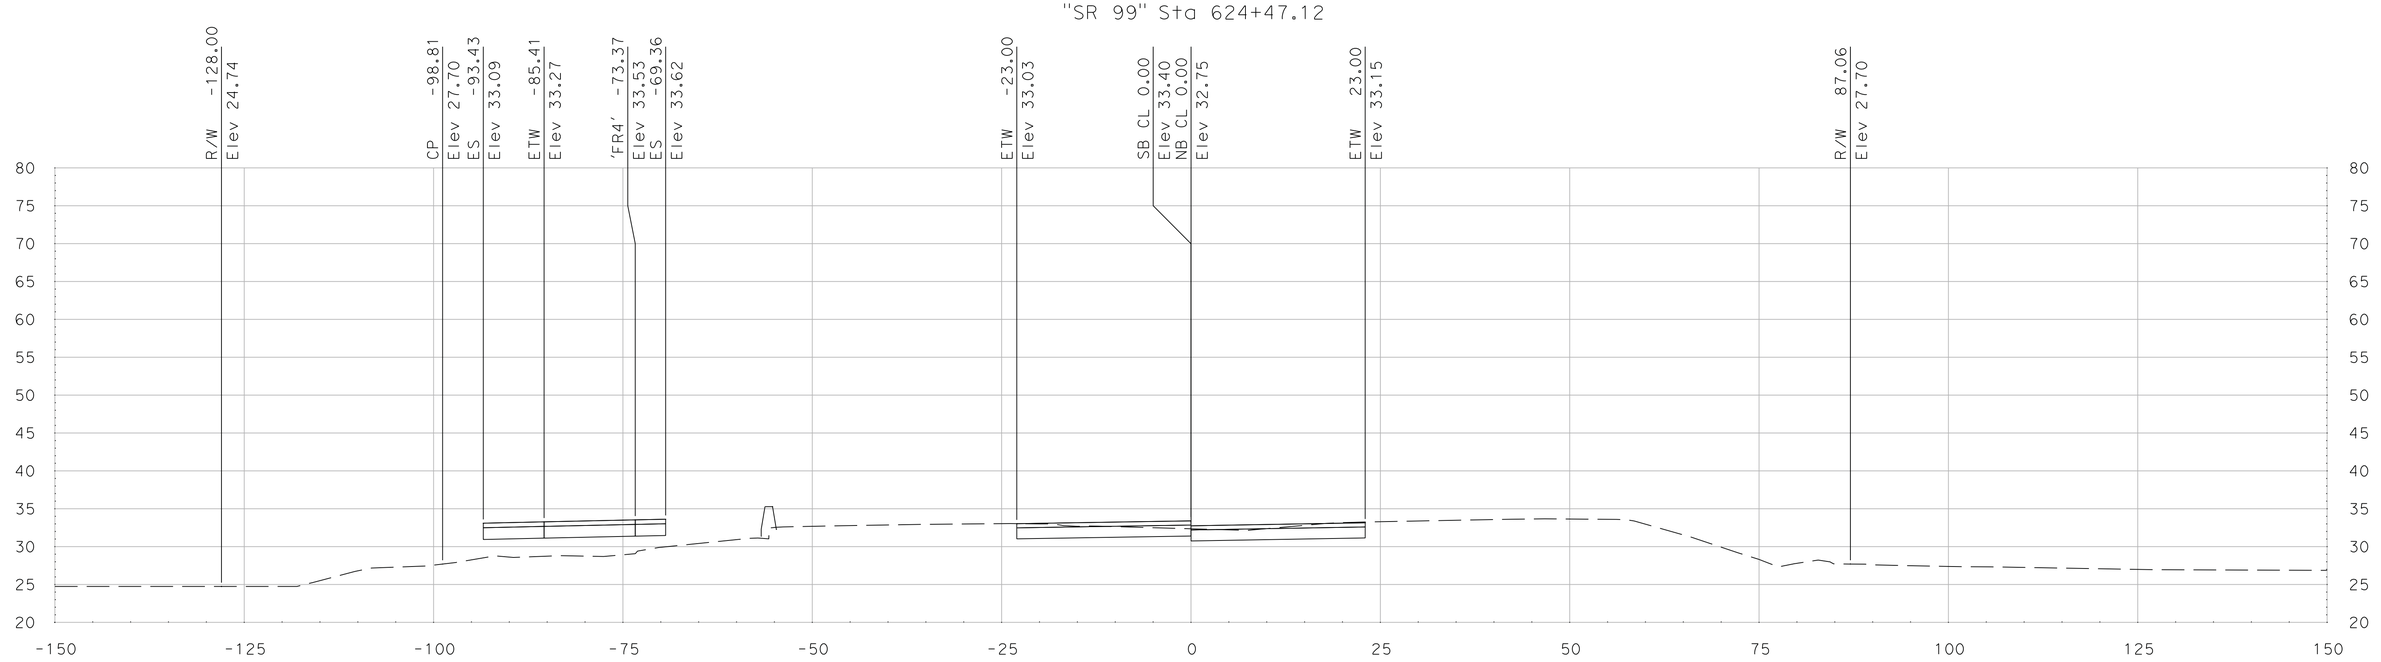

"SR 99" Sta 624+46.46

SCALE
HORIZONTAL: 1"=10'
VERTICAL: 1"=10'

DATE: 5/18/2011

ALL DIMENSIONS ARE IN US SURVEY FEET

FOR EARTHWORK DEVELOPMENT ONLY

Dist	COUNTY	ROUTE	POST MILES TOTAL PROJECT	SHEET No.	TOTAL SHEETS
10	SJ	99	4.9/14.2		
CONTRACT No.			10-0E6114		
PROJECT ID			1000020440		

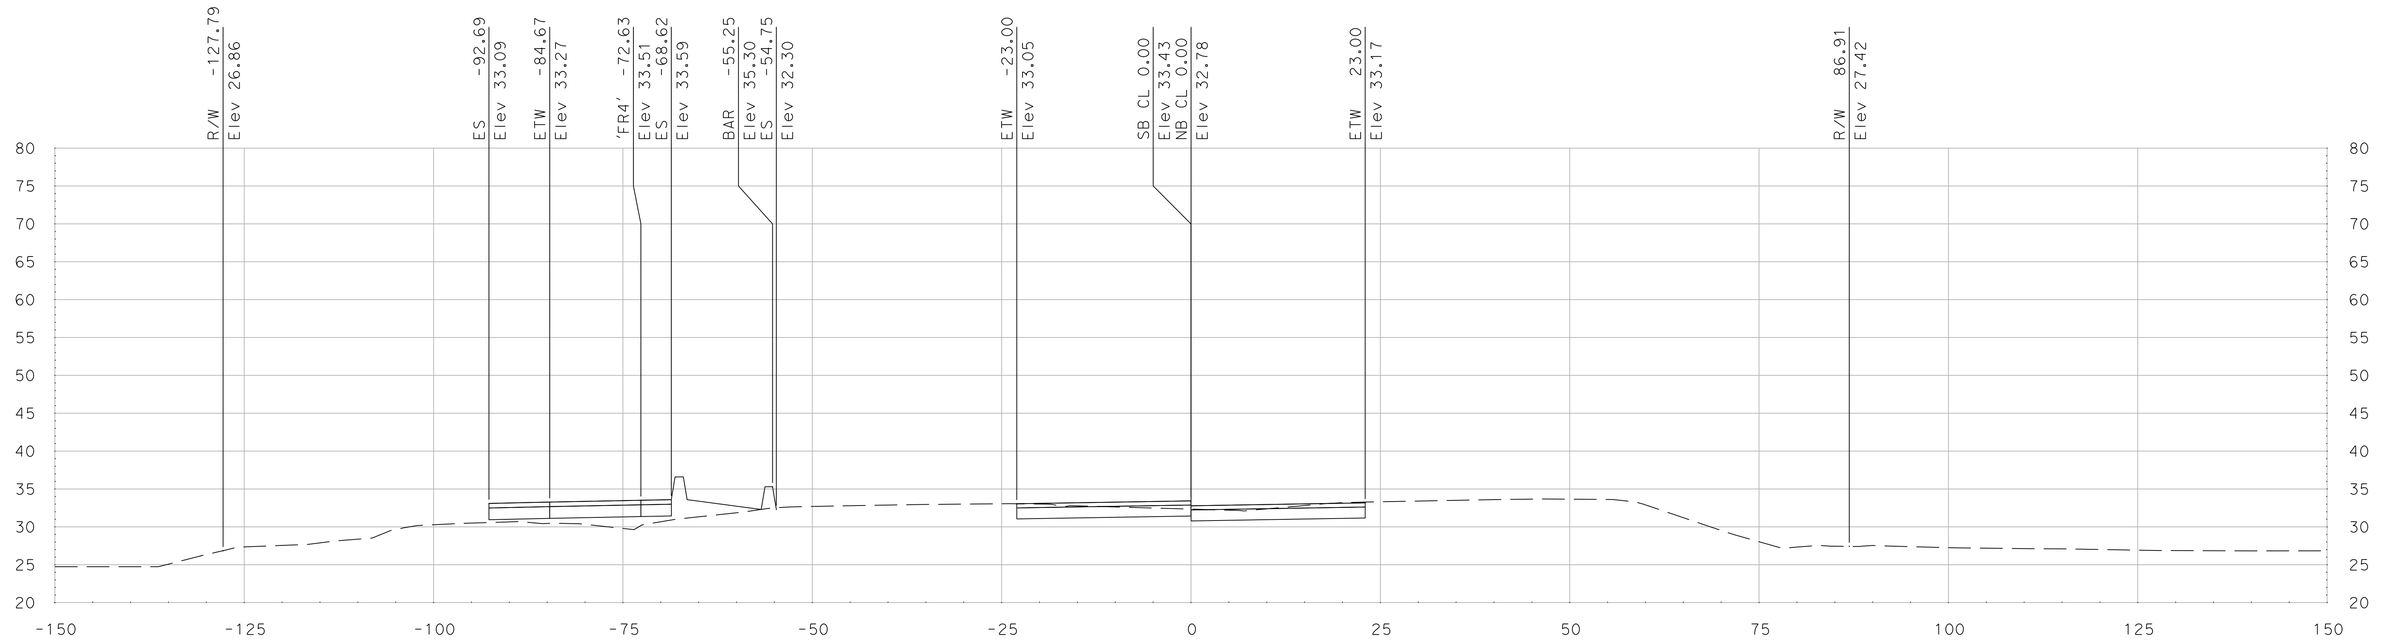

"SR 99" Sta 624+56.02

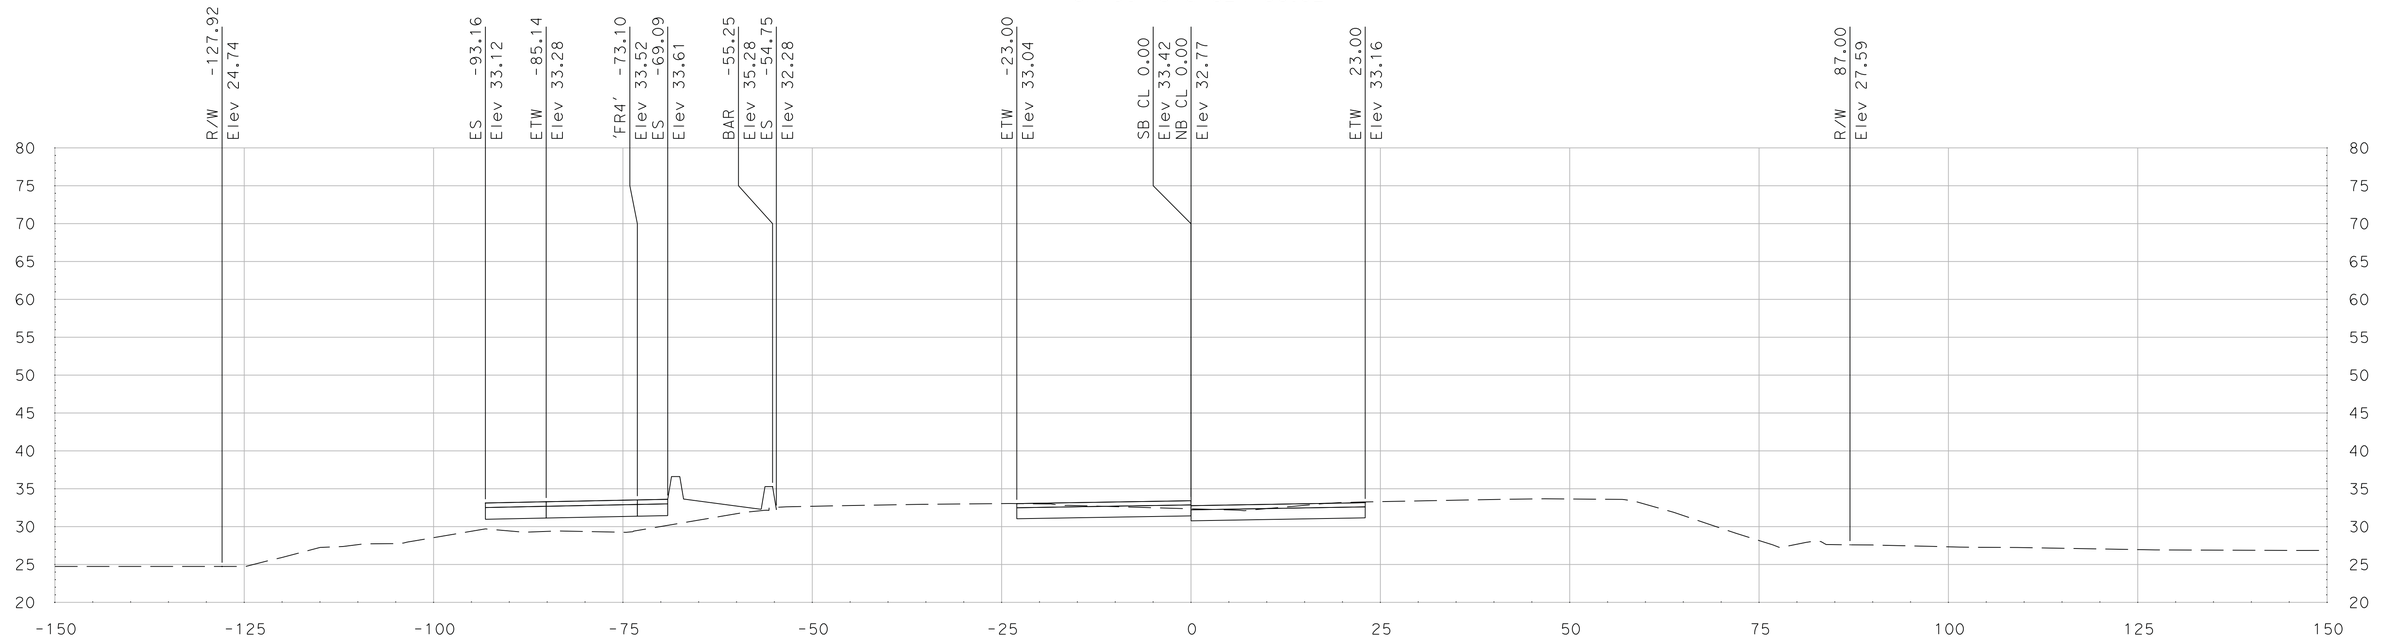

"SR 99" Sta 624+50.00

SCALE
HORIZONTAL: 1"=10'
VERTICAL: 1"=10'

DATE: 5/18/2011

ALL DIMENSIONS ARE IN US SURVEY FEET

FOR EARTHWORK DEVELOPMENT ONLY

Dist	COUNTY	ROUTE	POST MILES TOTAL PROJECT	SHEET No.	TOTAL SHEETS
10	SJ	99	4.9/14.2		
CONTRACT No.			10-0E6114		
PROJECT ID			1000020440		

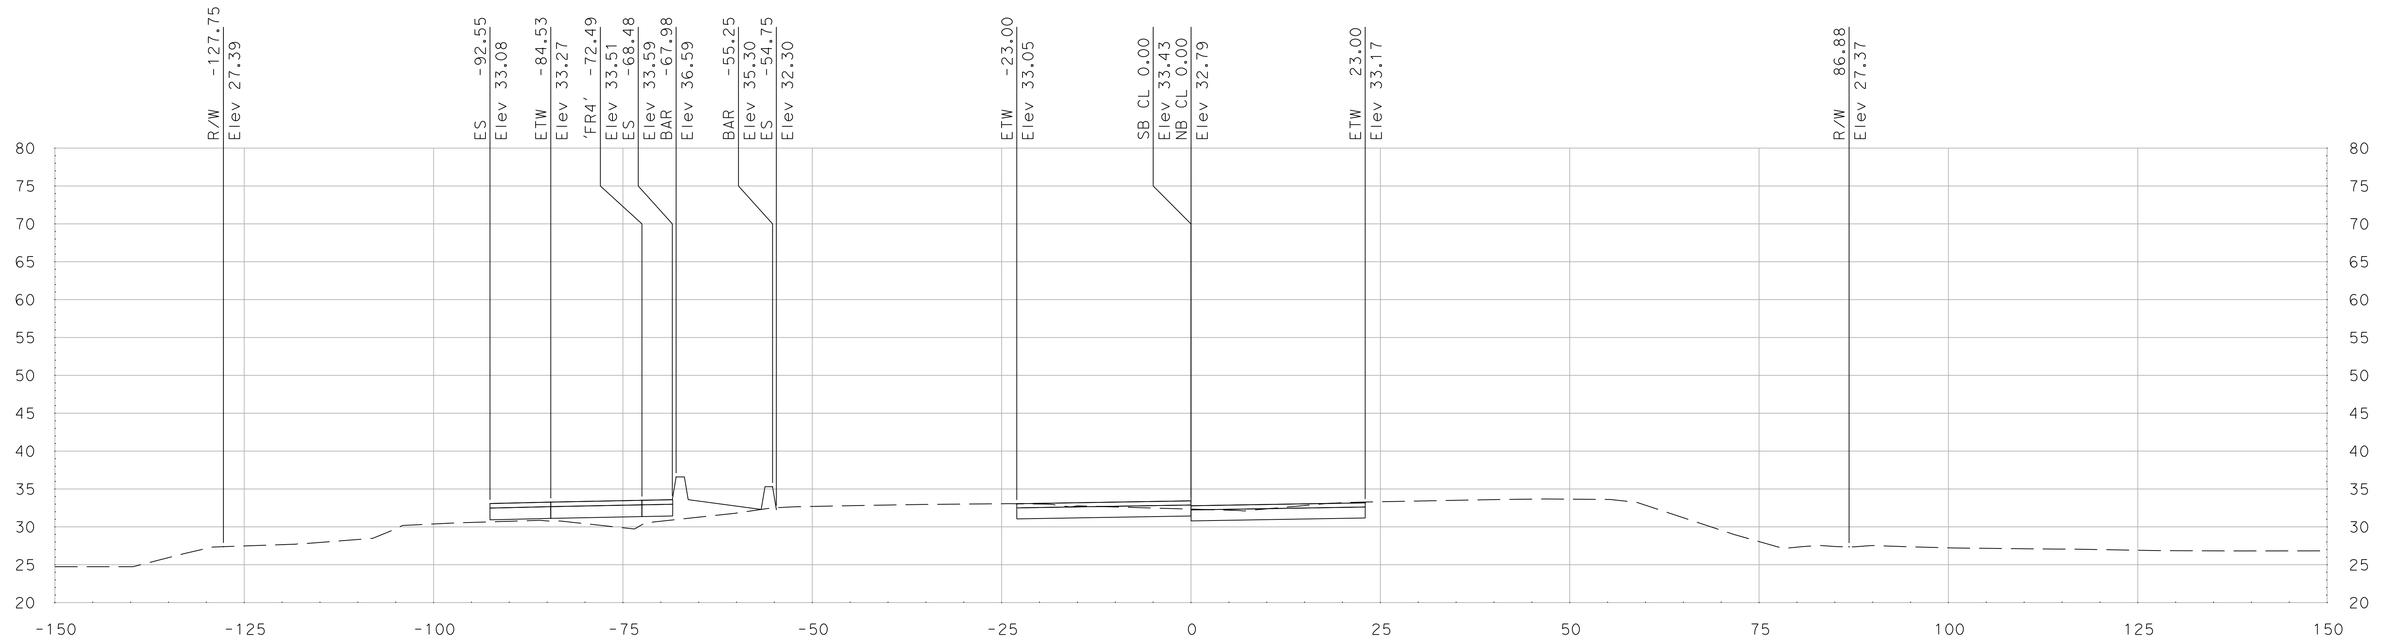

"SR 99" Sta 624+57.78

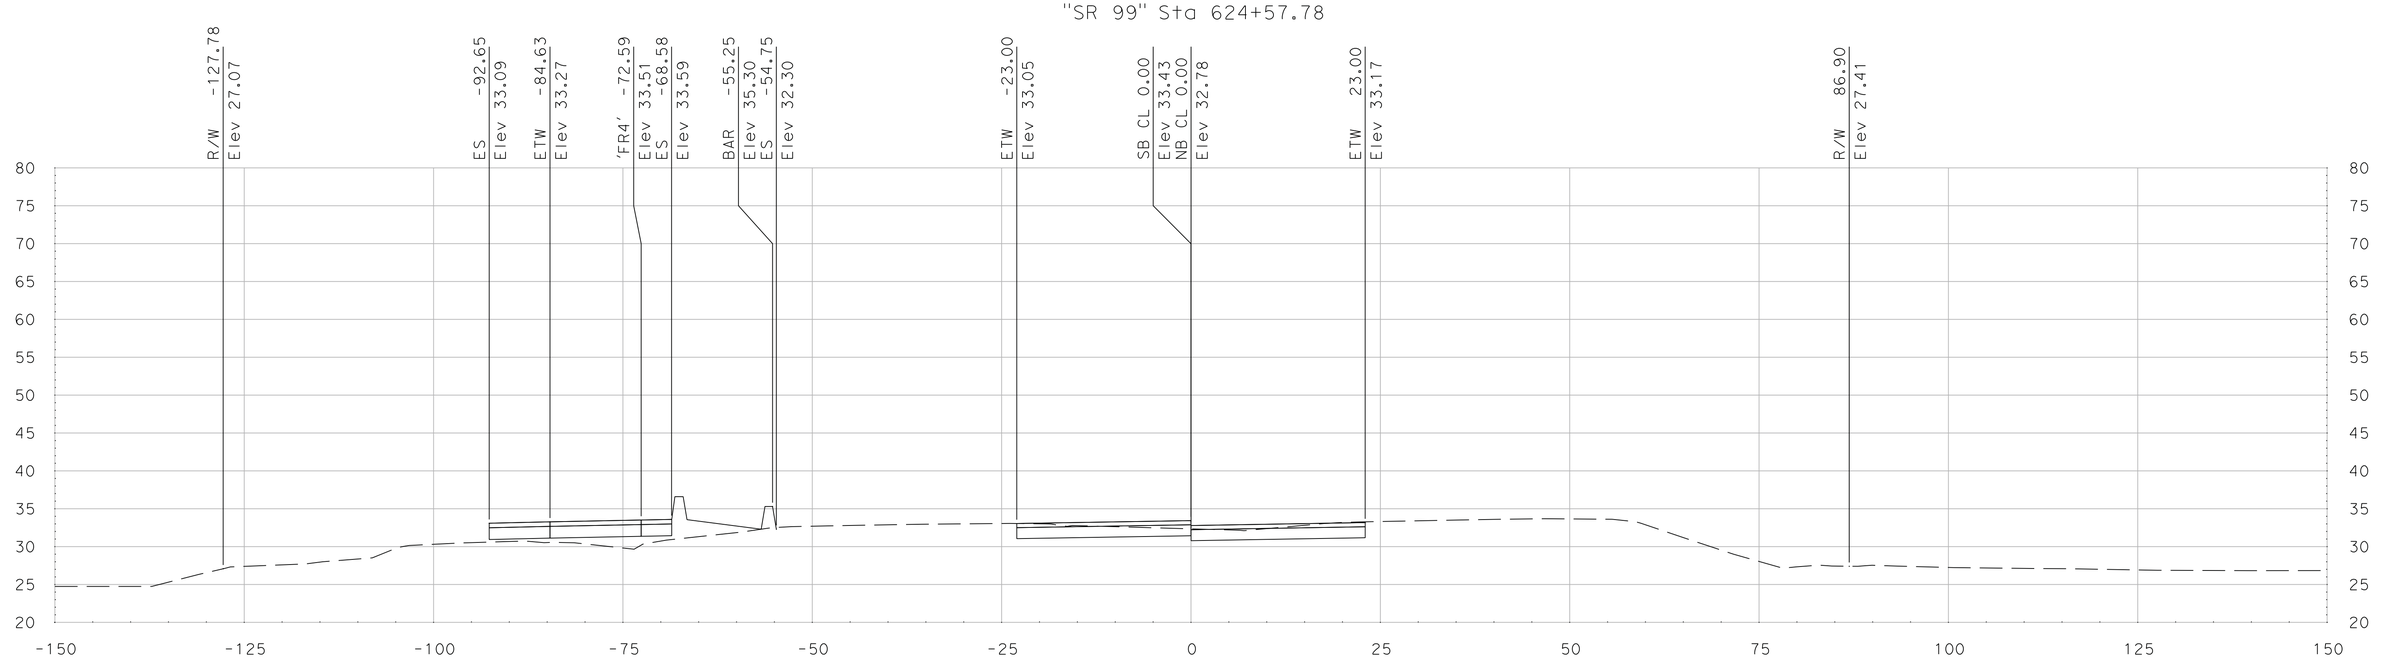

"SR 99" Sta 624+56.49

SCALE
HORIZONTAL: 1"=10'
VERTICAL: 1"=10'

DATE: 5/18/2011

ALL DIMENSIONS ARE IN US SURVEY FEET

FOR EARTHWORK DEVELOPMENT ONLY

Dist	COUNTY	ROUTE	POST MILES TOTAL PROJECT	SHEET No.	TOTAL SHEETS
10	SJ	99	4.9/14.2		
CONTRACT No.			10-0E6114		
PROJECT ID			1000020440		

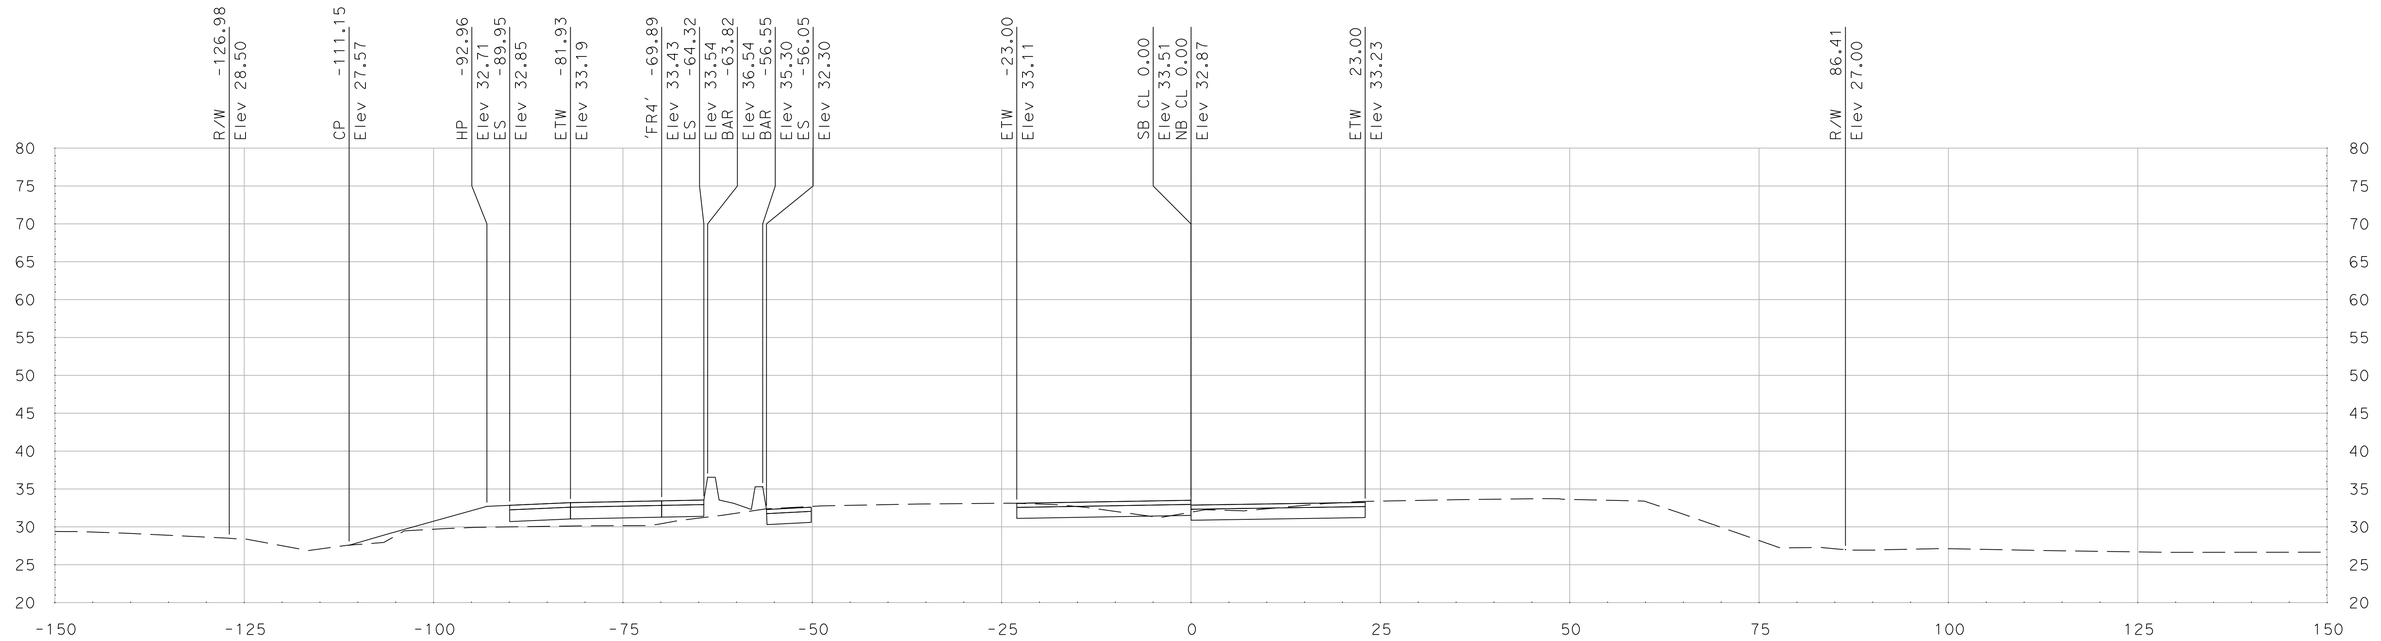

"SR 99" Sta 624+90.73

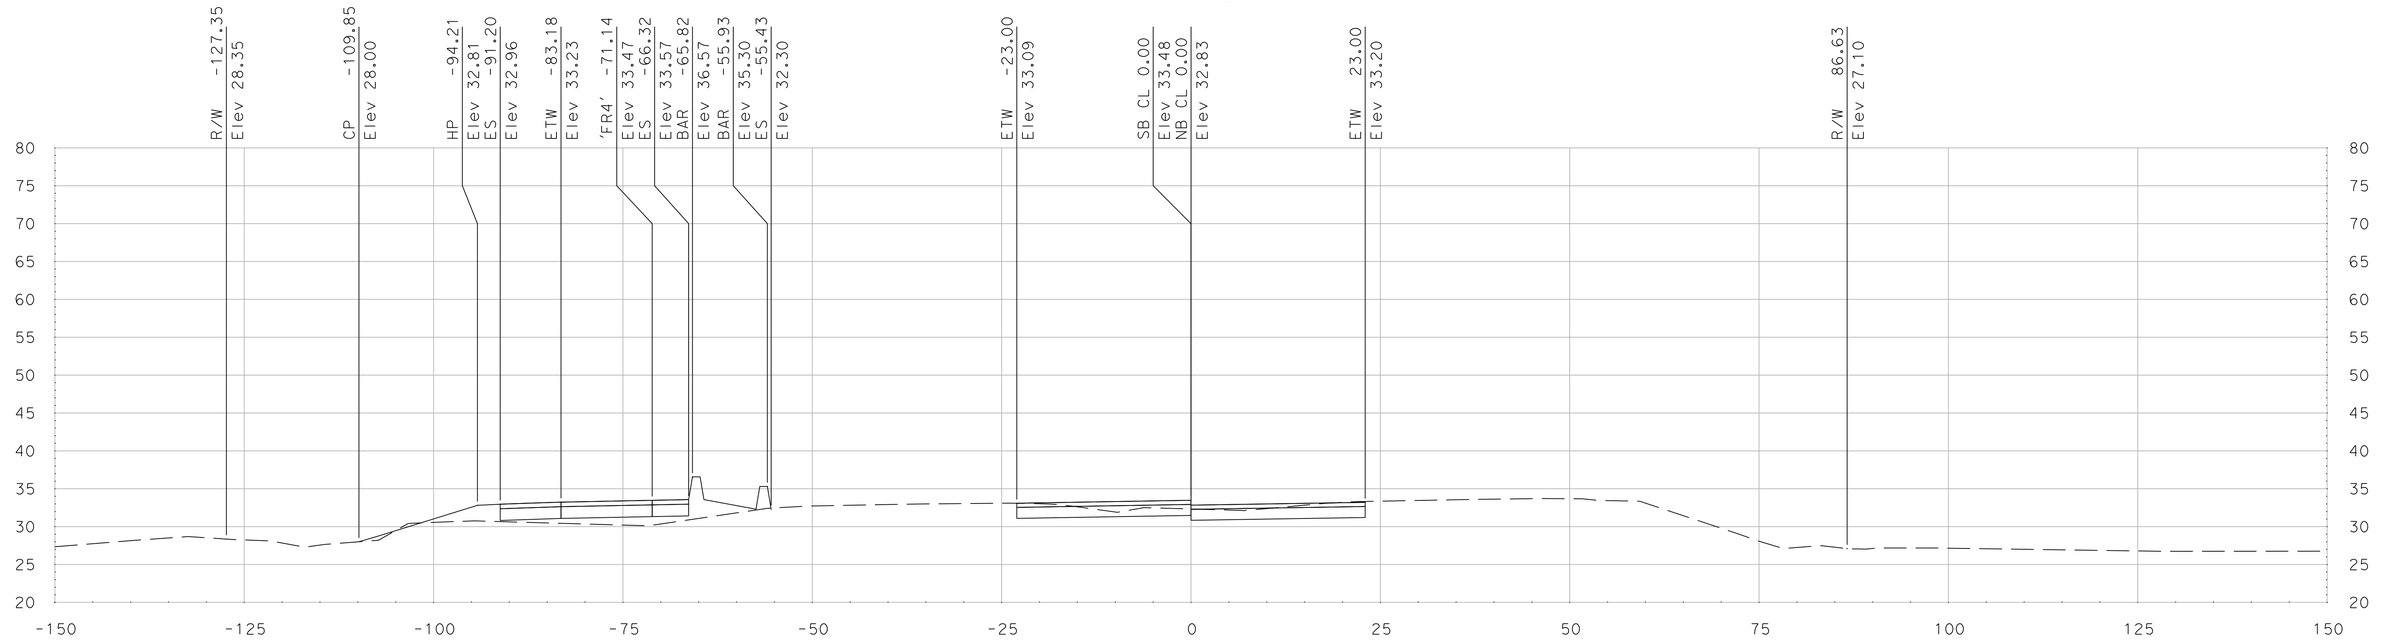

"SR 99" Sta 624+75.00

SCALE
HORIZONTAL: 1"=10'
VERTICAL: 1"=10'

DATE: 5/18/2011

ALL DIMENSIONS ARE IN US SURVEY FEET

FOR EARTHWORK DEVELOPMENT ONLY

Dist	COUNTY	ROUTE	POST MILES TOTAL PROJECT	SHEET No.	TOTAL SHEETS
10	SJ	99	4.9/14.2		
CONTRACT No.			10-0E6114		
PROJECT ID			1000020440		

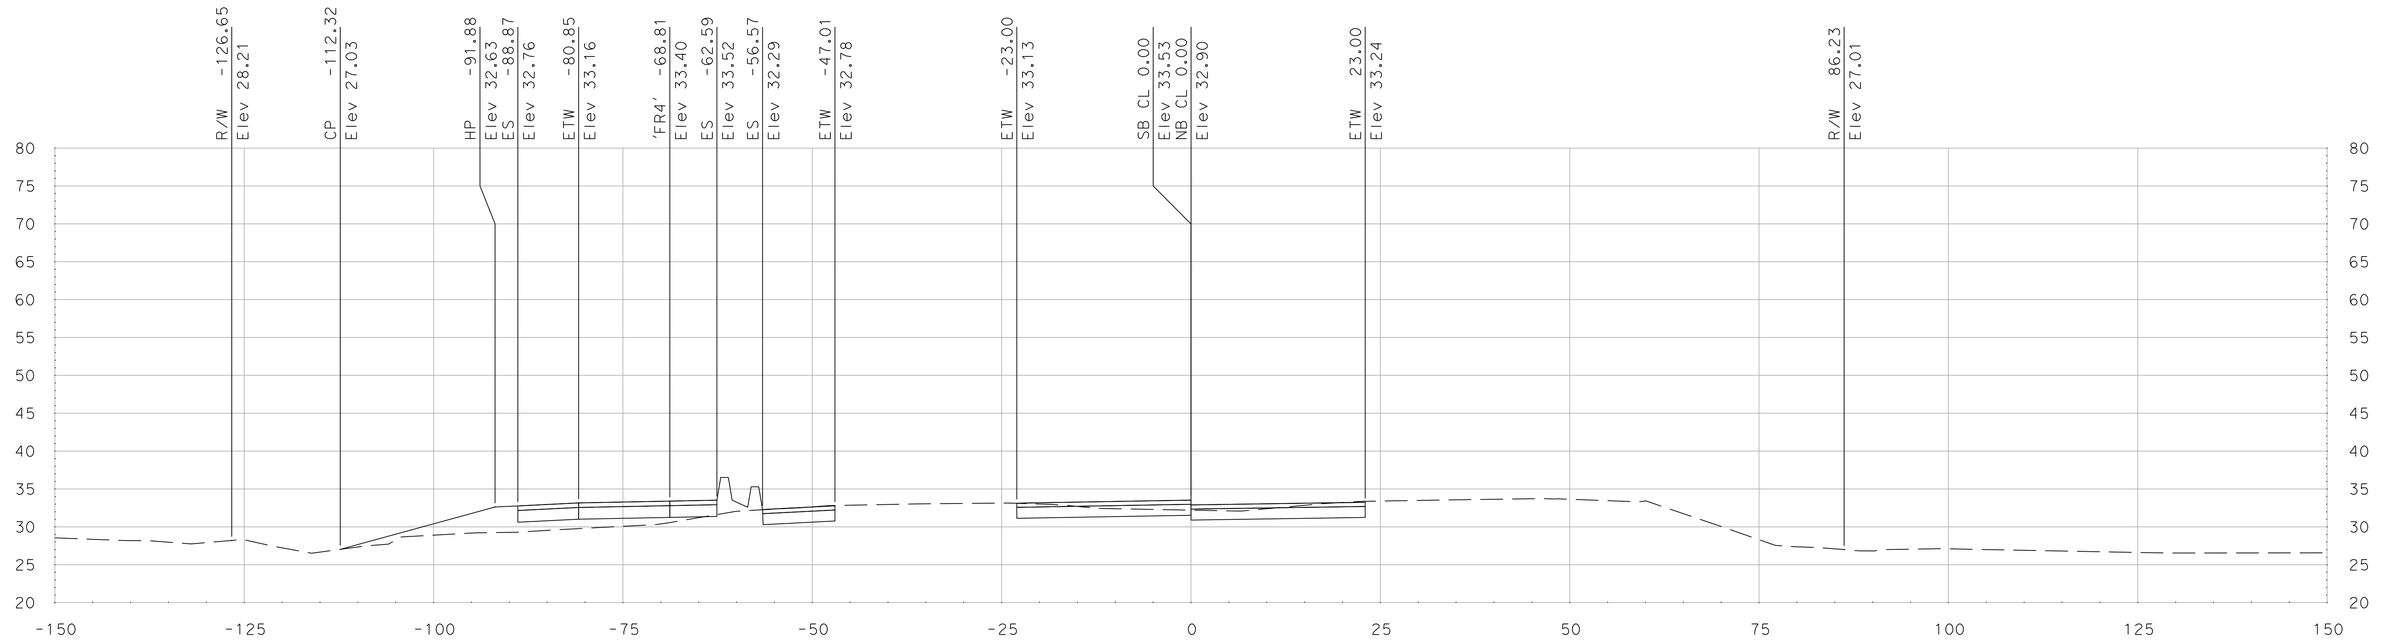

"SR 99" Sta 625+04.20

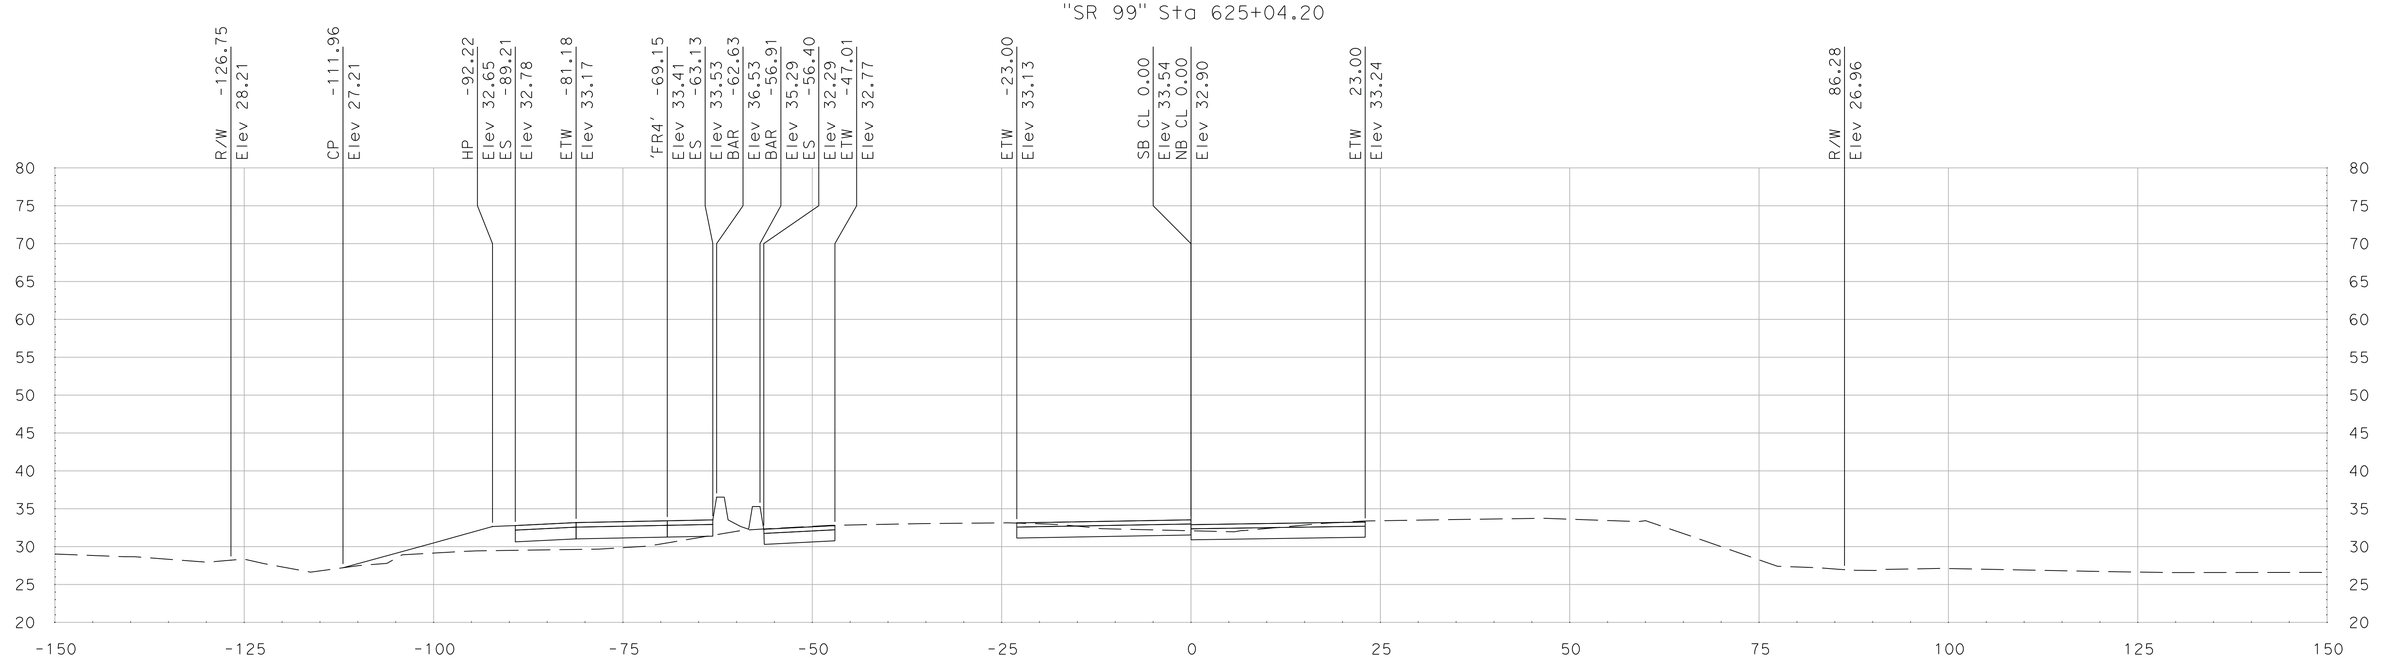

"SR 99" Sta 625+00.00

SCALE
HORIZONTAL: 1"=10'
VERTICAL: 1"=10'

DATE: 5/18/2011

ALL DIMENSIONS ARE IN US SURVEY FEET

FOR EARTHWORK DEVELOPMENT ONLY

Dist	COUNTY	ROUTE	POST MILES TOTAL PROJECT	SHEET No.	TOTAL SHEETS
10	SJ	99	4.9/14.2		
CONTRACT No.			10-0E6114		
PROJECT ID			1000020440		

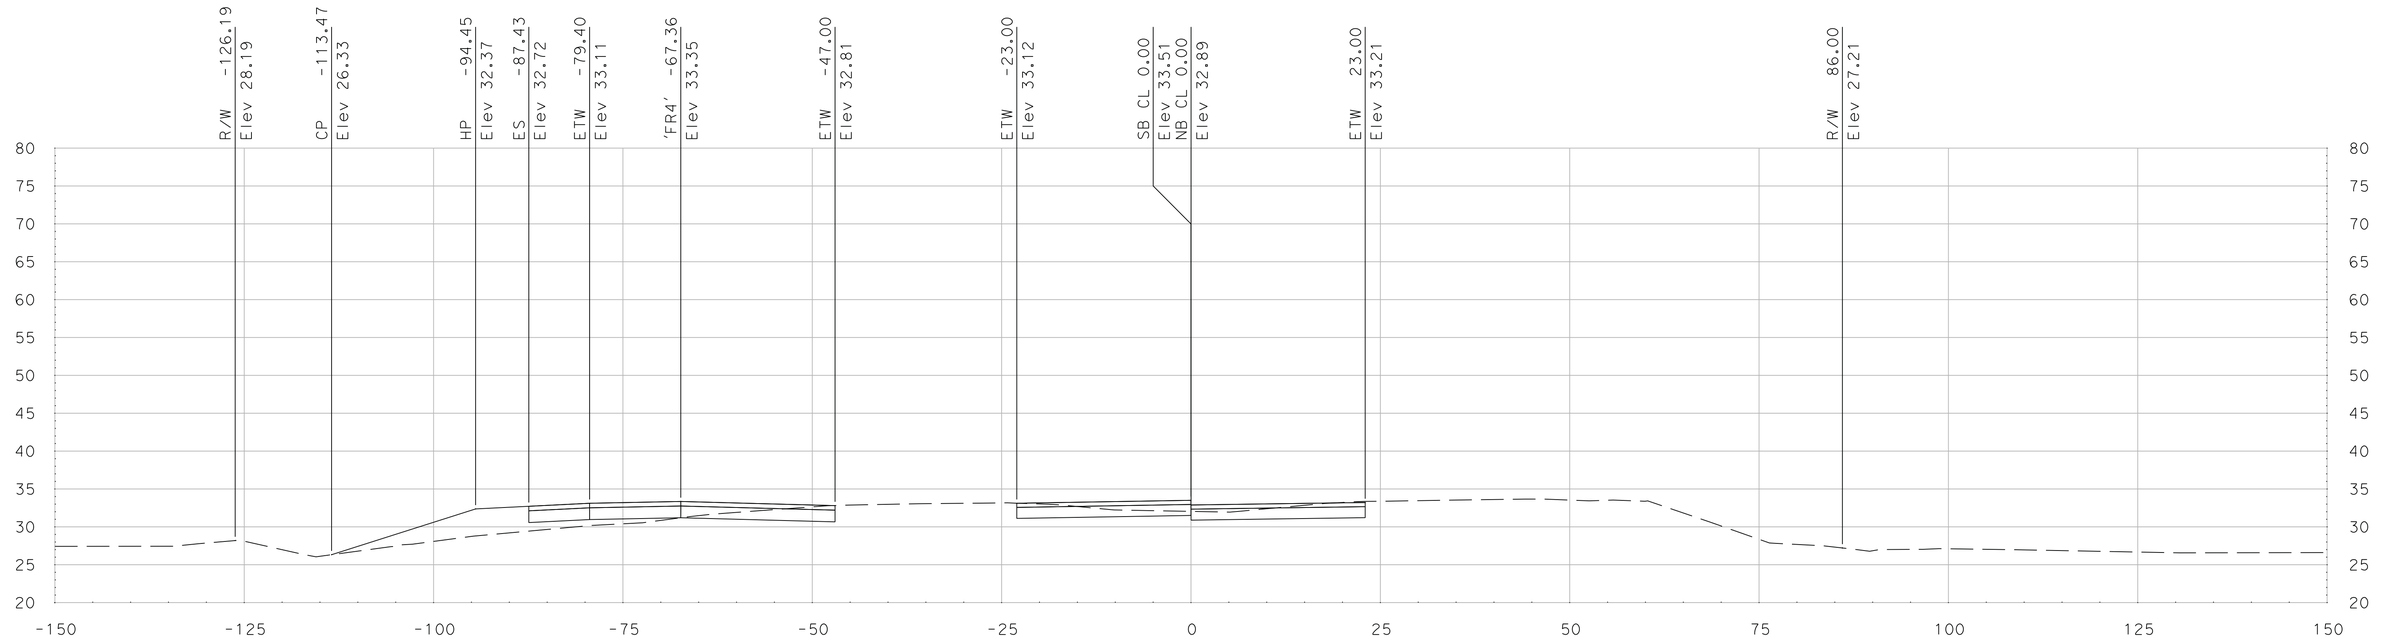

"SR 99" Sta 625+22.07

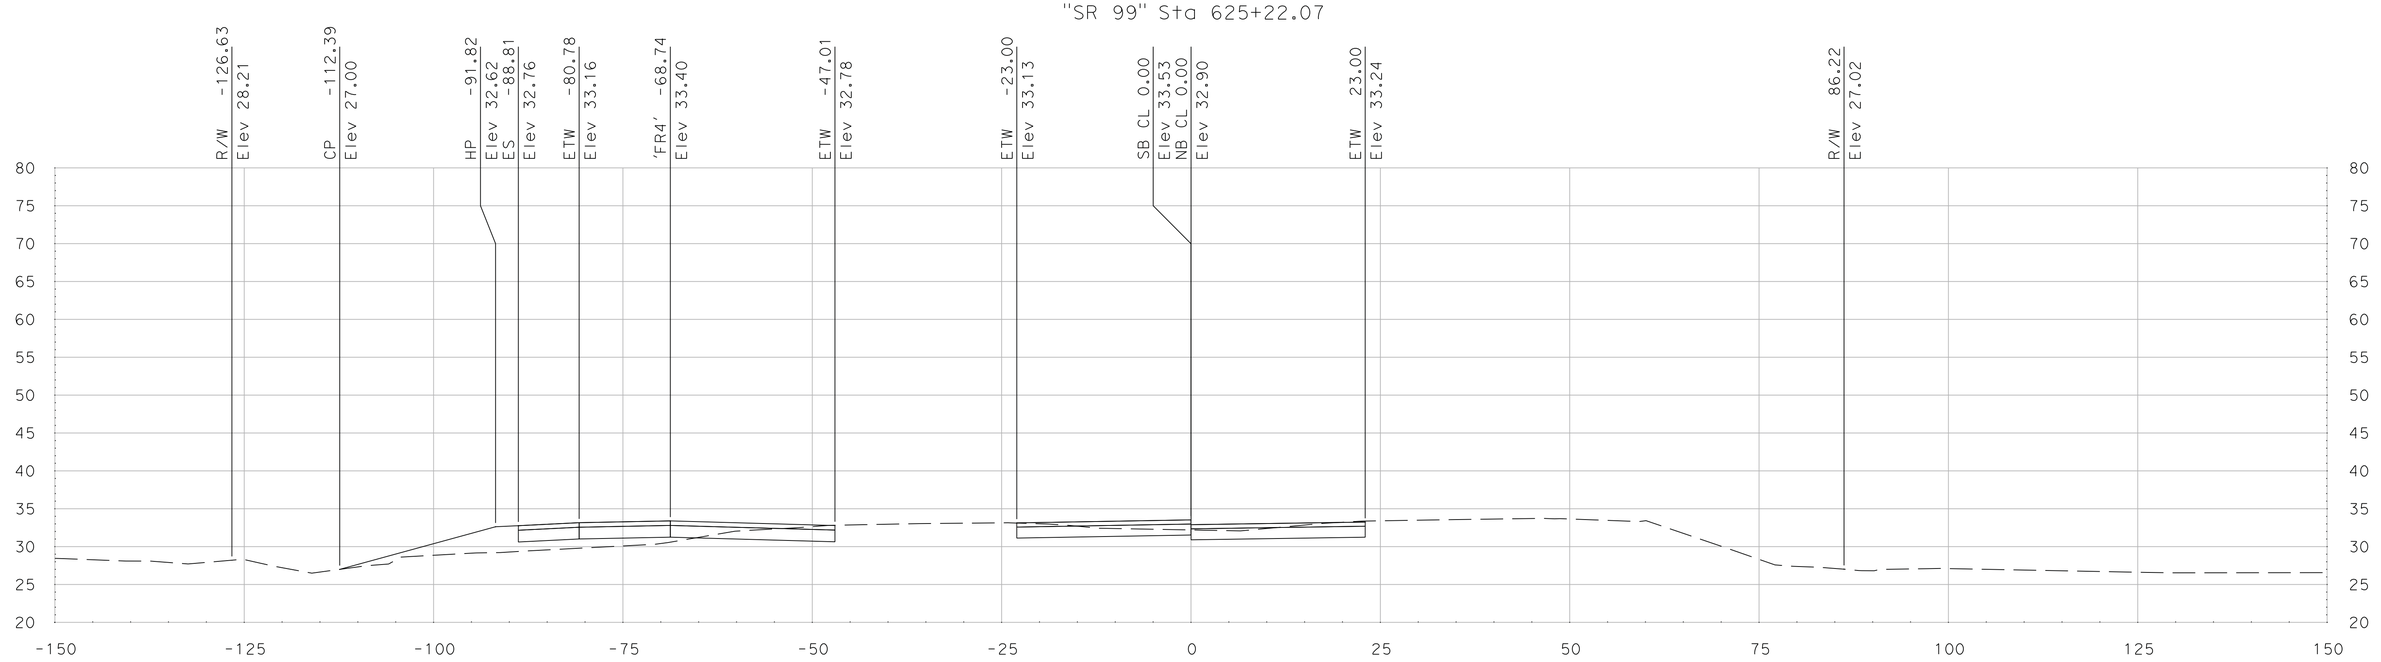

"SR 99" Sta 625+05.02

SCALE
HORIZONTAL: 1"=10'
VERTICAL: 1"=10'

DATE: 5/18/2011

ALL DIMENSIONS ARE IN US SURVEY FEET

FOR EARTHWORK DEVELOPMENT ONLY

Dist	COUNTY	ROUTE	POST MILES TOTAL PROJECT	SHEET No.	TOTAL SHEETS
10	SJ	99	4.9/14.2		
CONTRACT No.			10-0E6114		
PROJECT ID			1000020440		

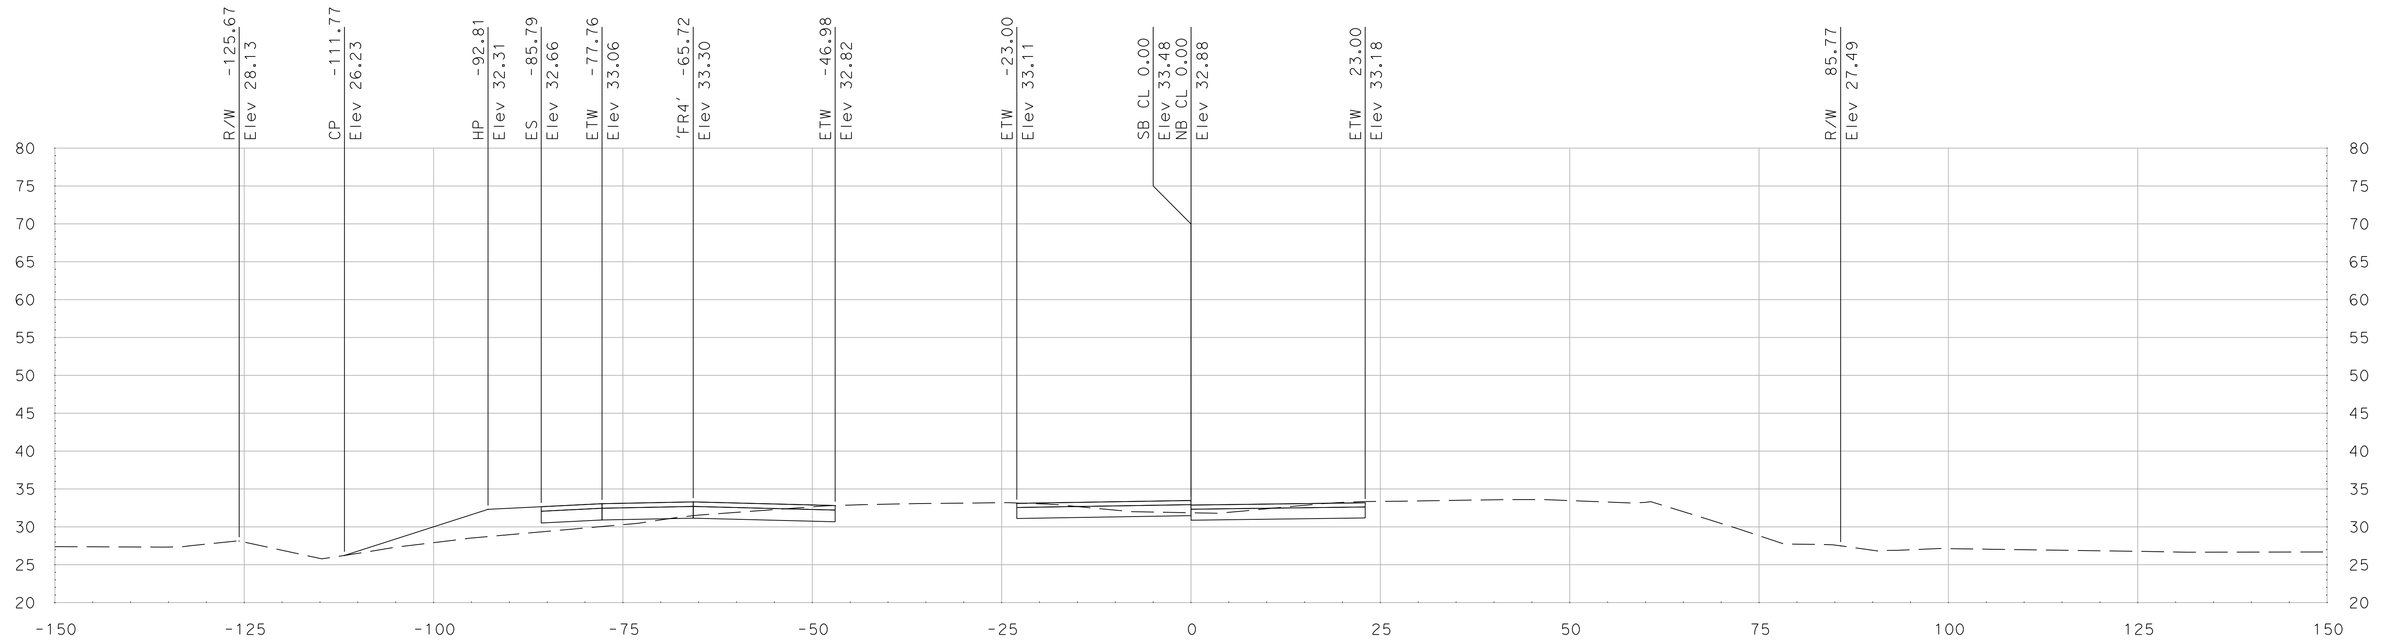

"SR 99" Sta 625+42.10

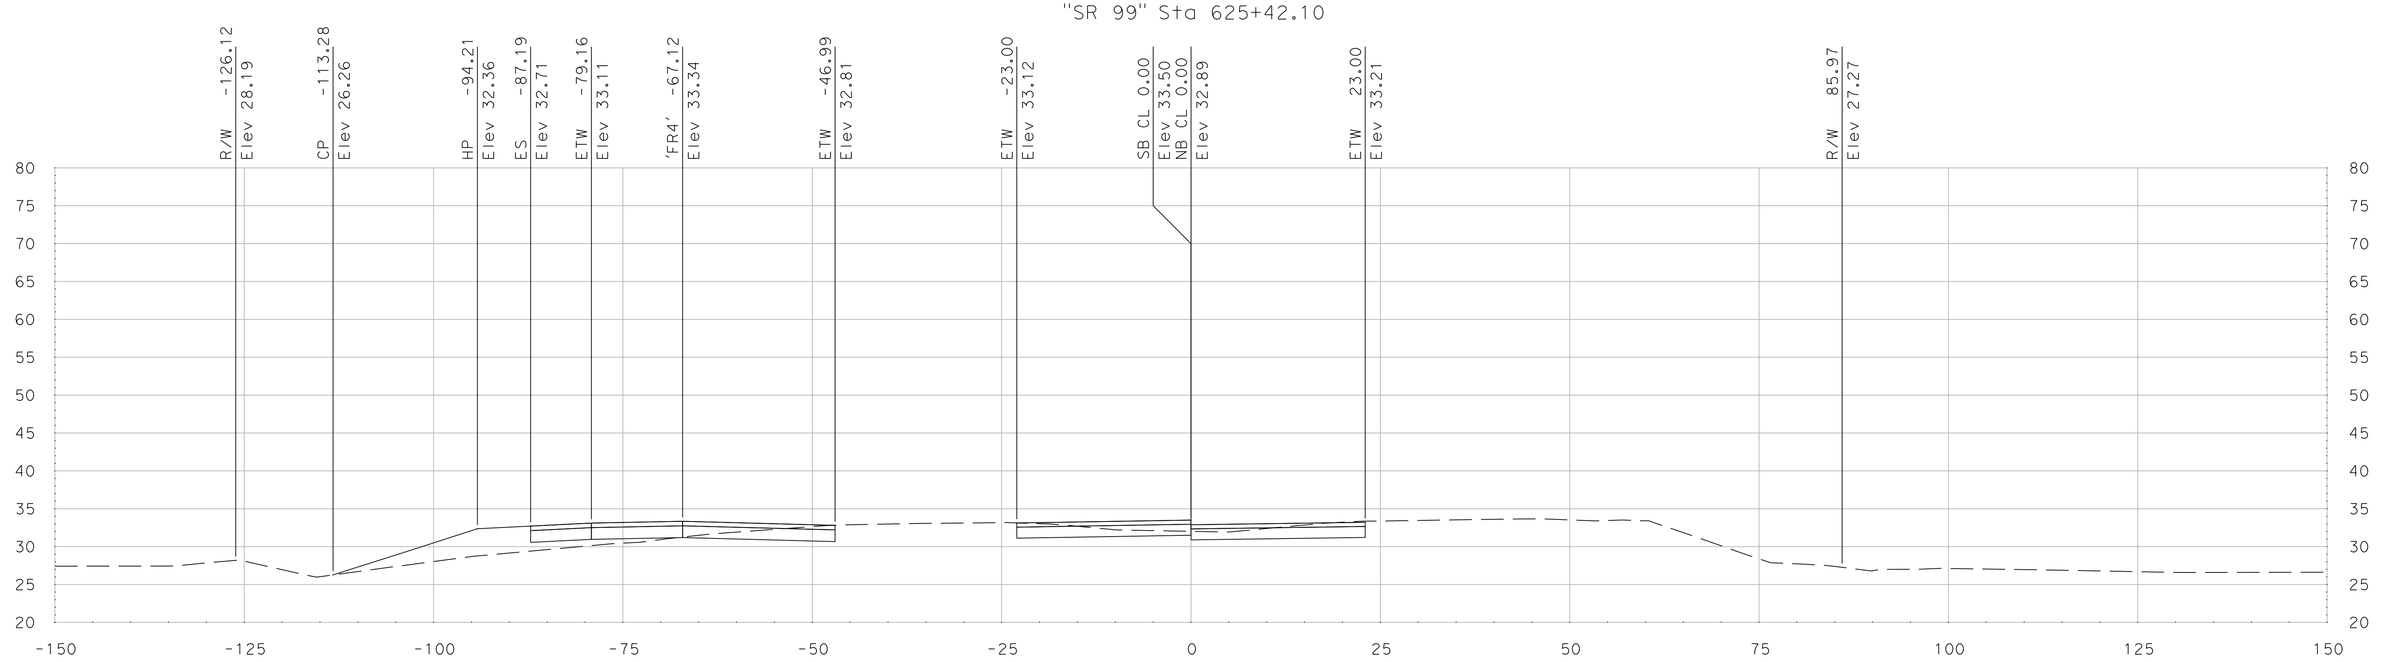

"SR 99" Sta 625+25.00

SCALE
HORIZONTAL: 1"=10'
VERTICAL: 1"=10'

DATE: 5/18/2011

ALL DIMENSIONS ARE IN US SURVEY FEET

FOR EARTHWORK DEVELOPMENT ONLY

Dist	COUNTY	ROUTE	POST MILES TOTAL PROJECT	SHEET No.	TOTAL SHEETS
10	SJ	99	4.9/14.2		
CONTRACT No.			10-0E6114		
PROJECT ID			1000020440		

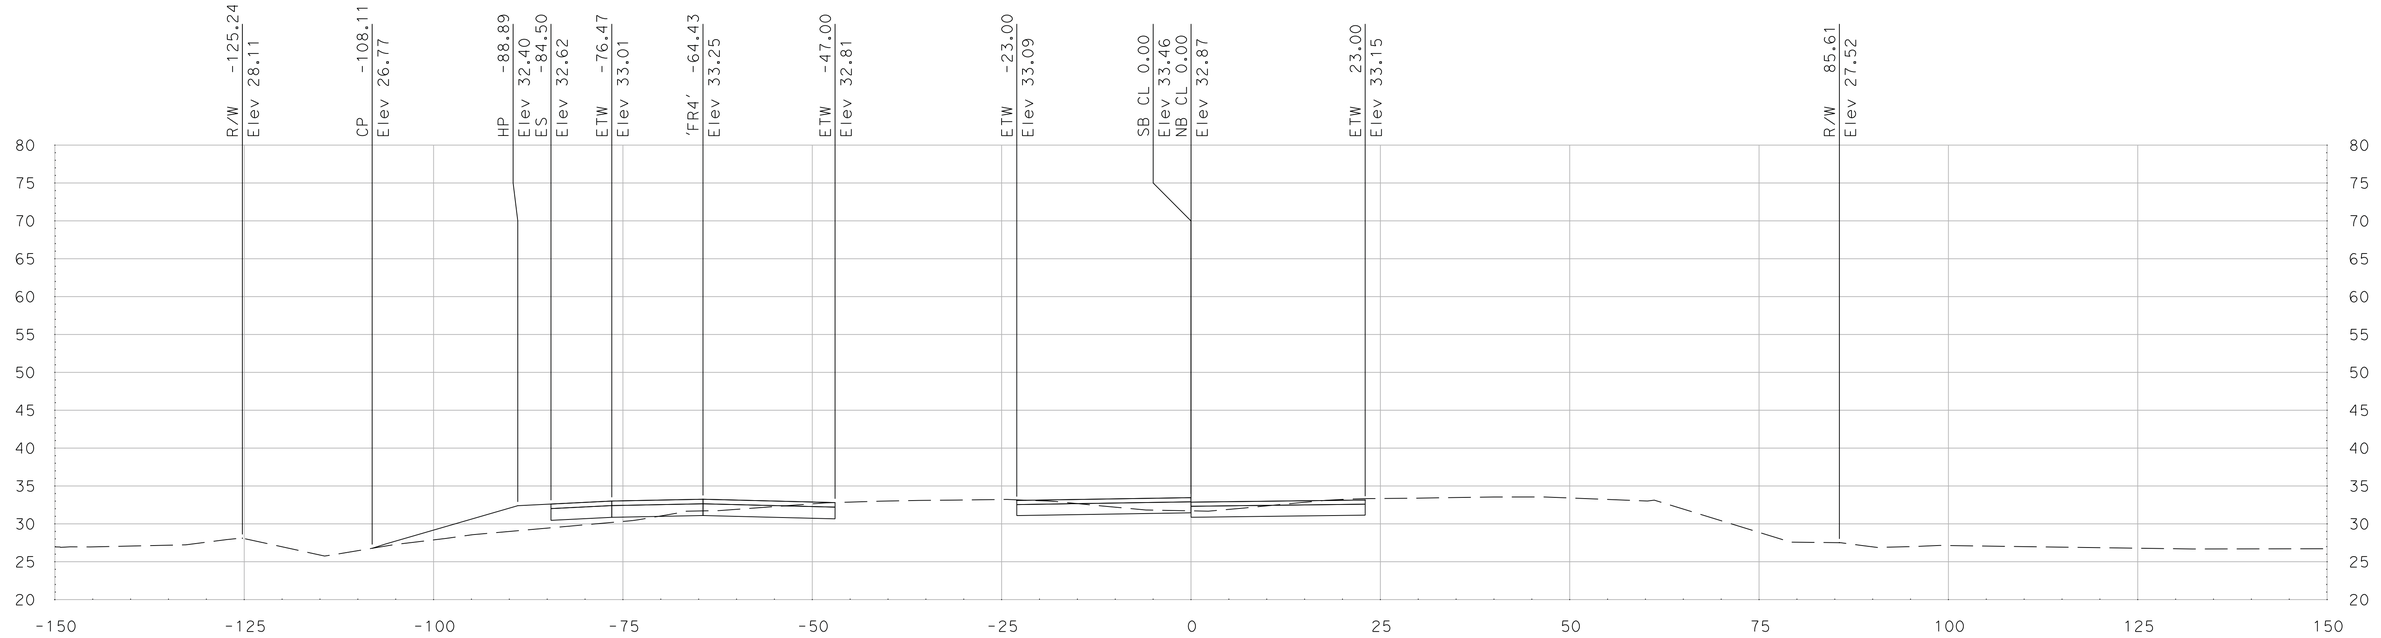

"SR 99" Sta 625+57.67

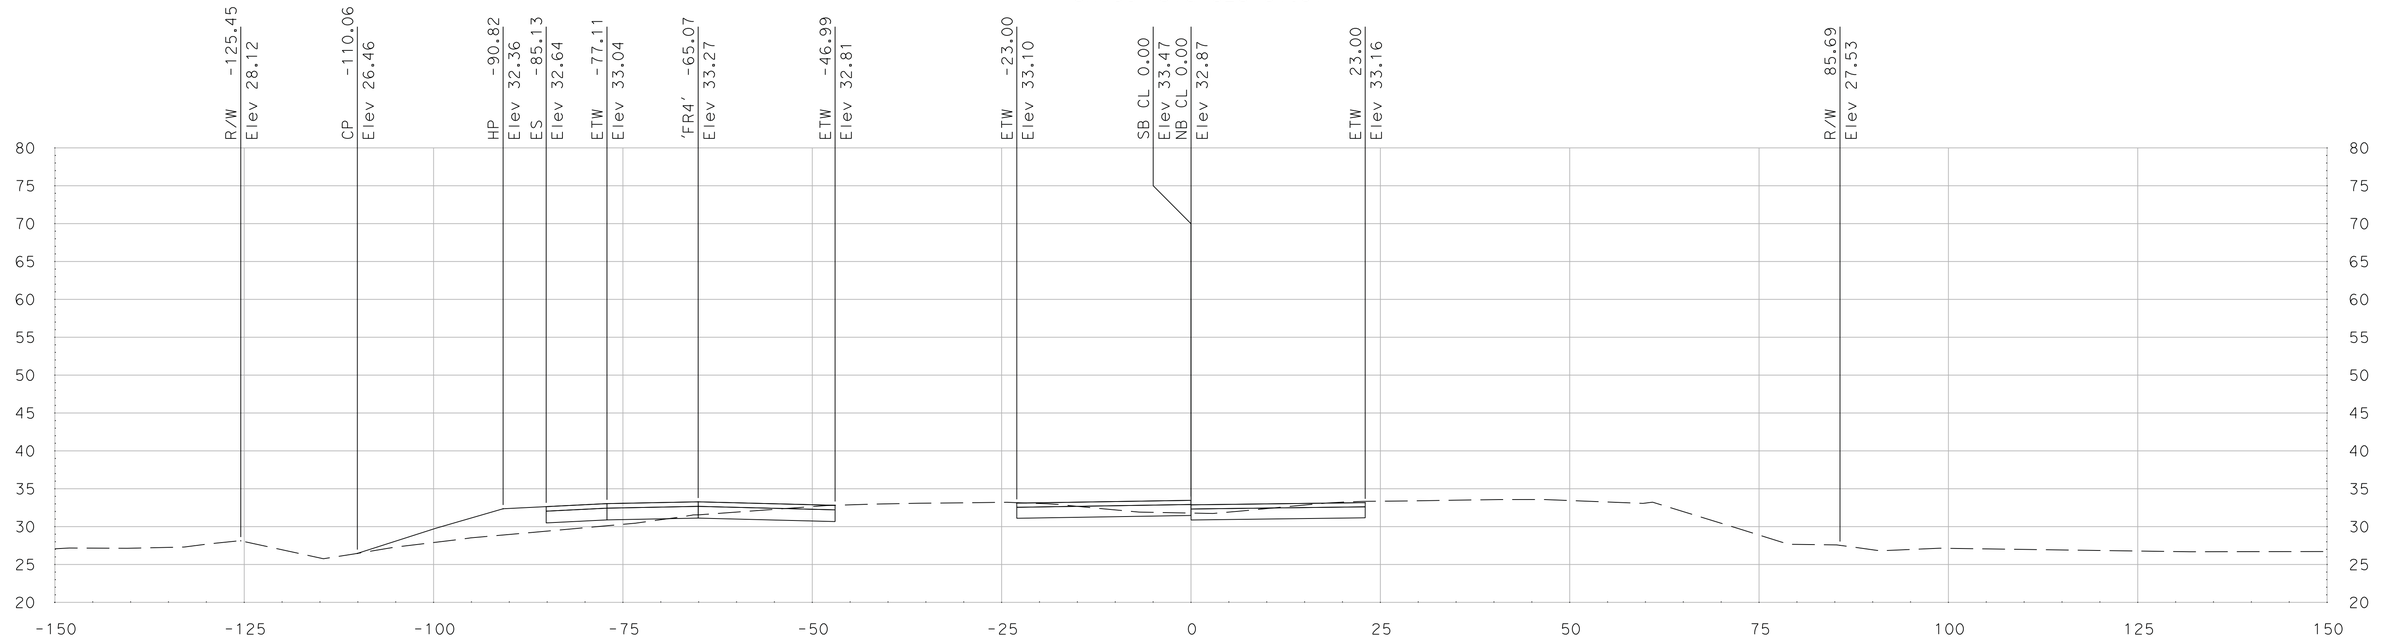

"SR 99" Sta 625+50.00

DATE: 5/18/2011

ALL DIMENSIONS ARE IN US SURVEY FEET

SCALE
HORIZONTAL: 1"=10'
VERTICAL: 1"=10'

FOR EARTHWORK DEVELOPMENT ONLY

Dist	COUNTY	ROUTE	POST MILES TOTAL PROJECT	SHEET No.	TOTAL SHEETS
10	SJ	99	4.9/14.2		
CONTRACT No.			10-0E6114		
PROJECT ID			1000020440		

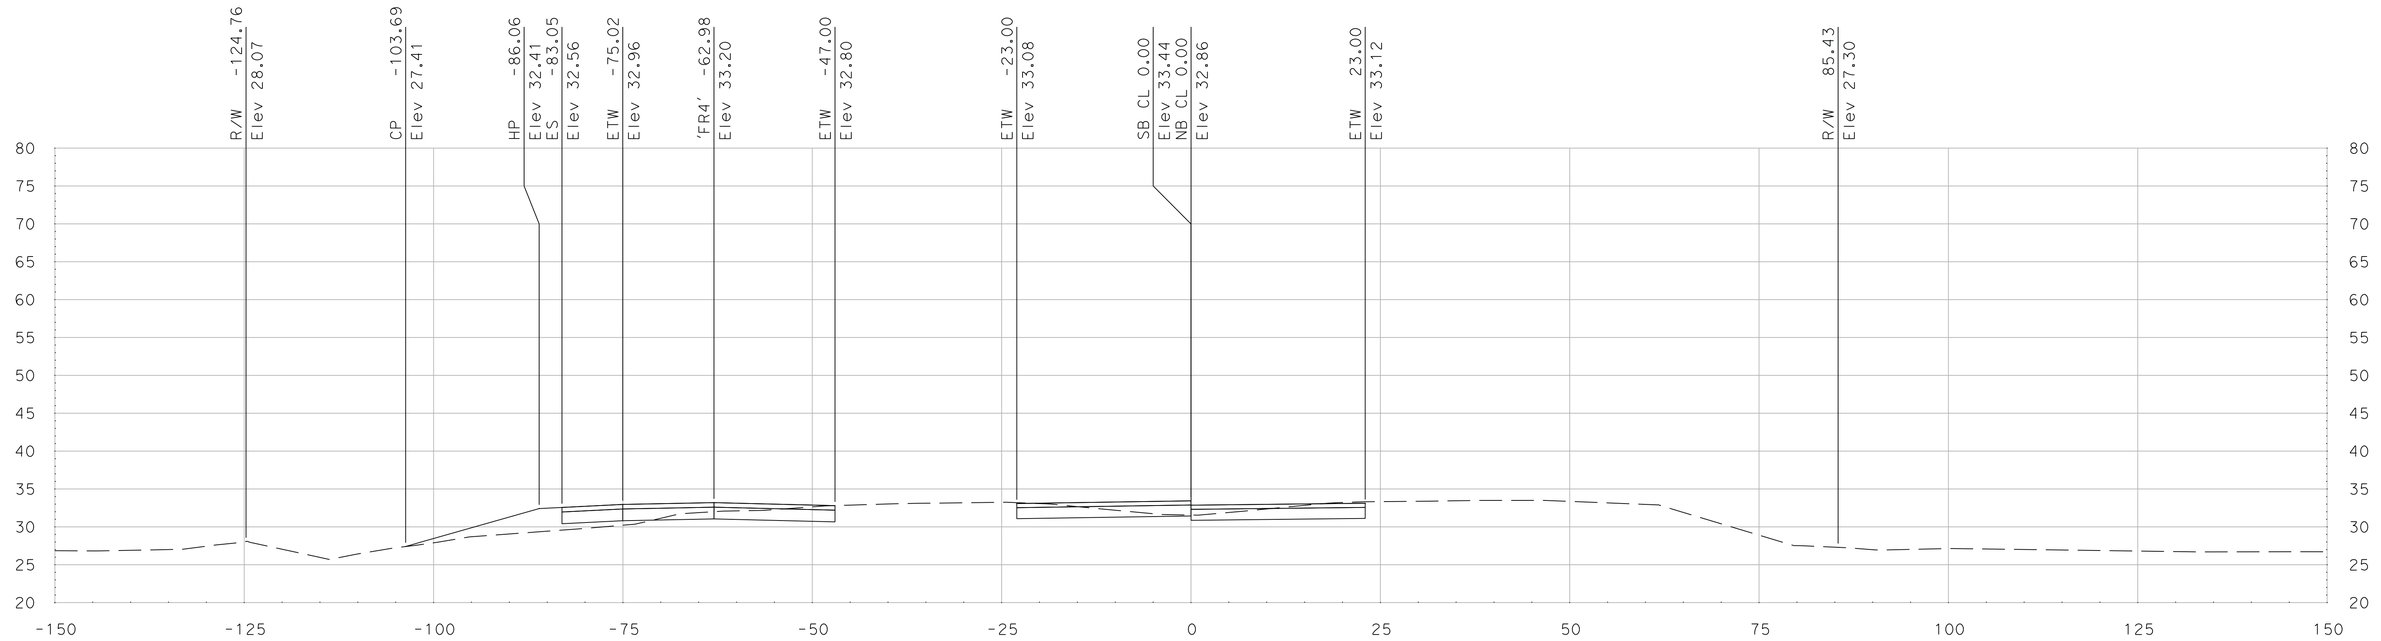

"SR 99" Sta 625+75.00

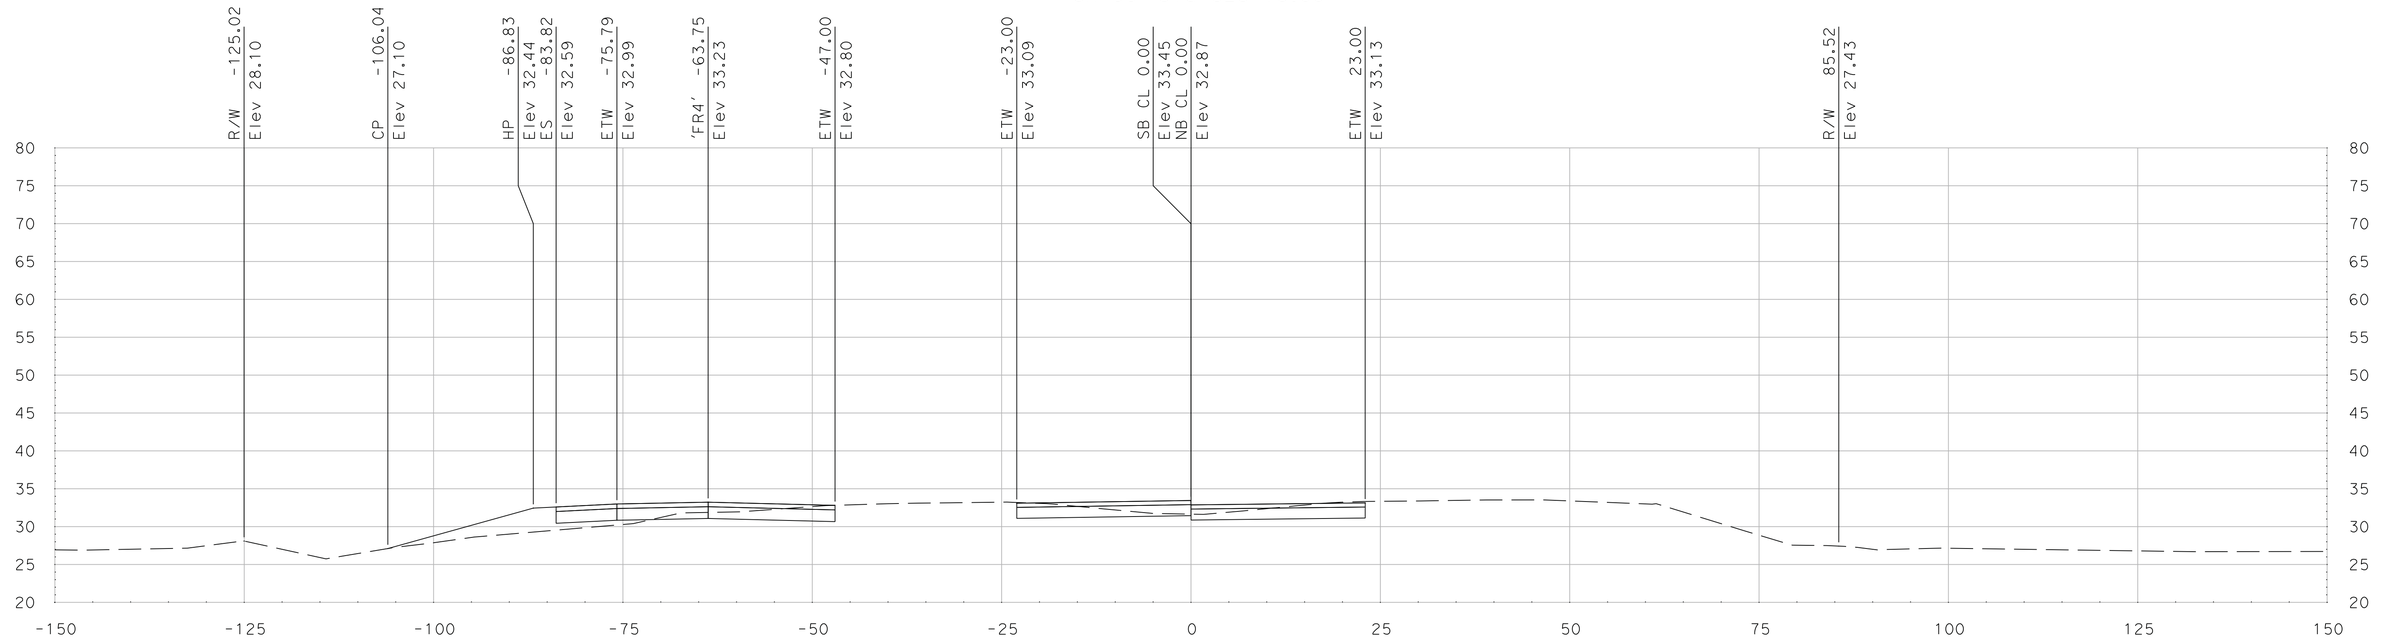

"SR 99" Sta 625+65.79

SCALE
HORIZONTAL: 1"=10'
VERTICAL: 1"=10'

DATE: 5/18/2011

ALL DIMENSIONS ARE IN US SURVEY FEET

FOR EARTHWORK DEVELOPMENT ONLY

Dist	COUNTY	ROUTE	POST MILES TOTAL PROJECT	SHEET No.	TOTAL SHEETS
10	SJ	99	4.9/14.2		
CONTRACT No.			10-0E6114		
PROJECT ID			1000020440		

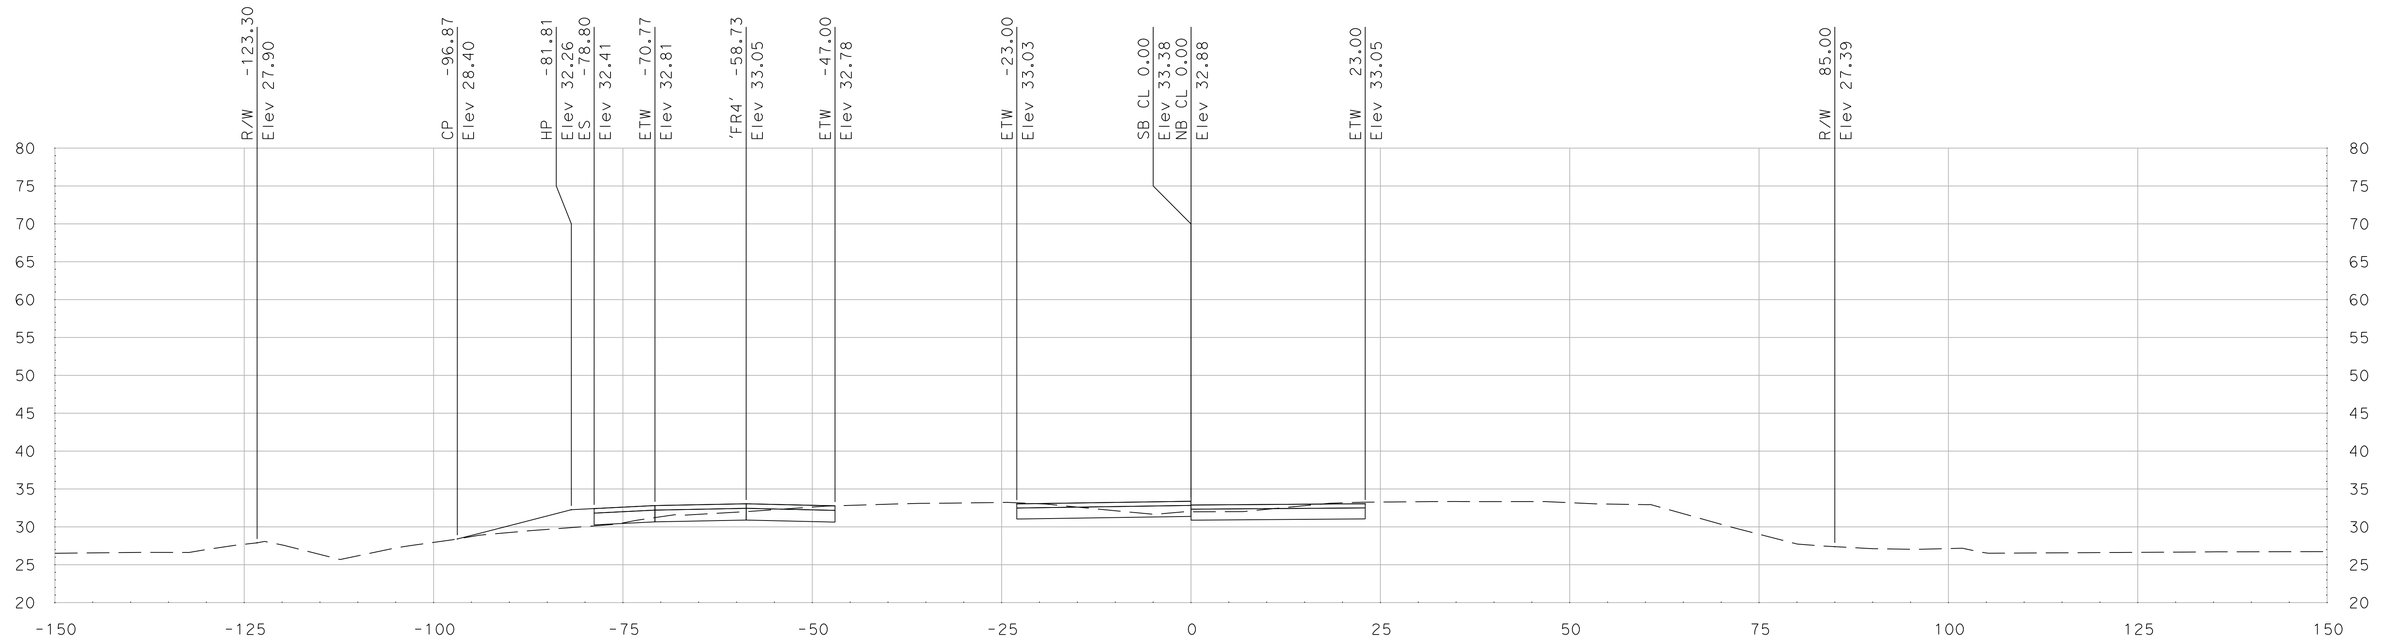

"SR 99" Sta 626+25.00

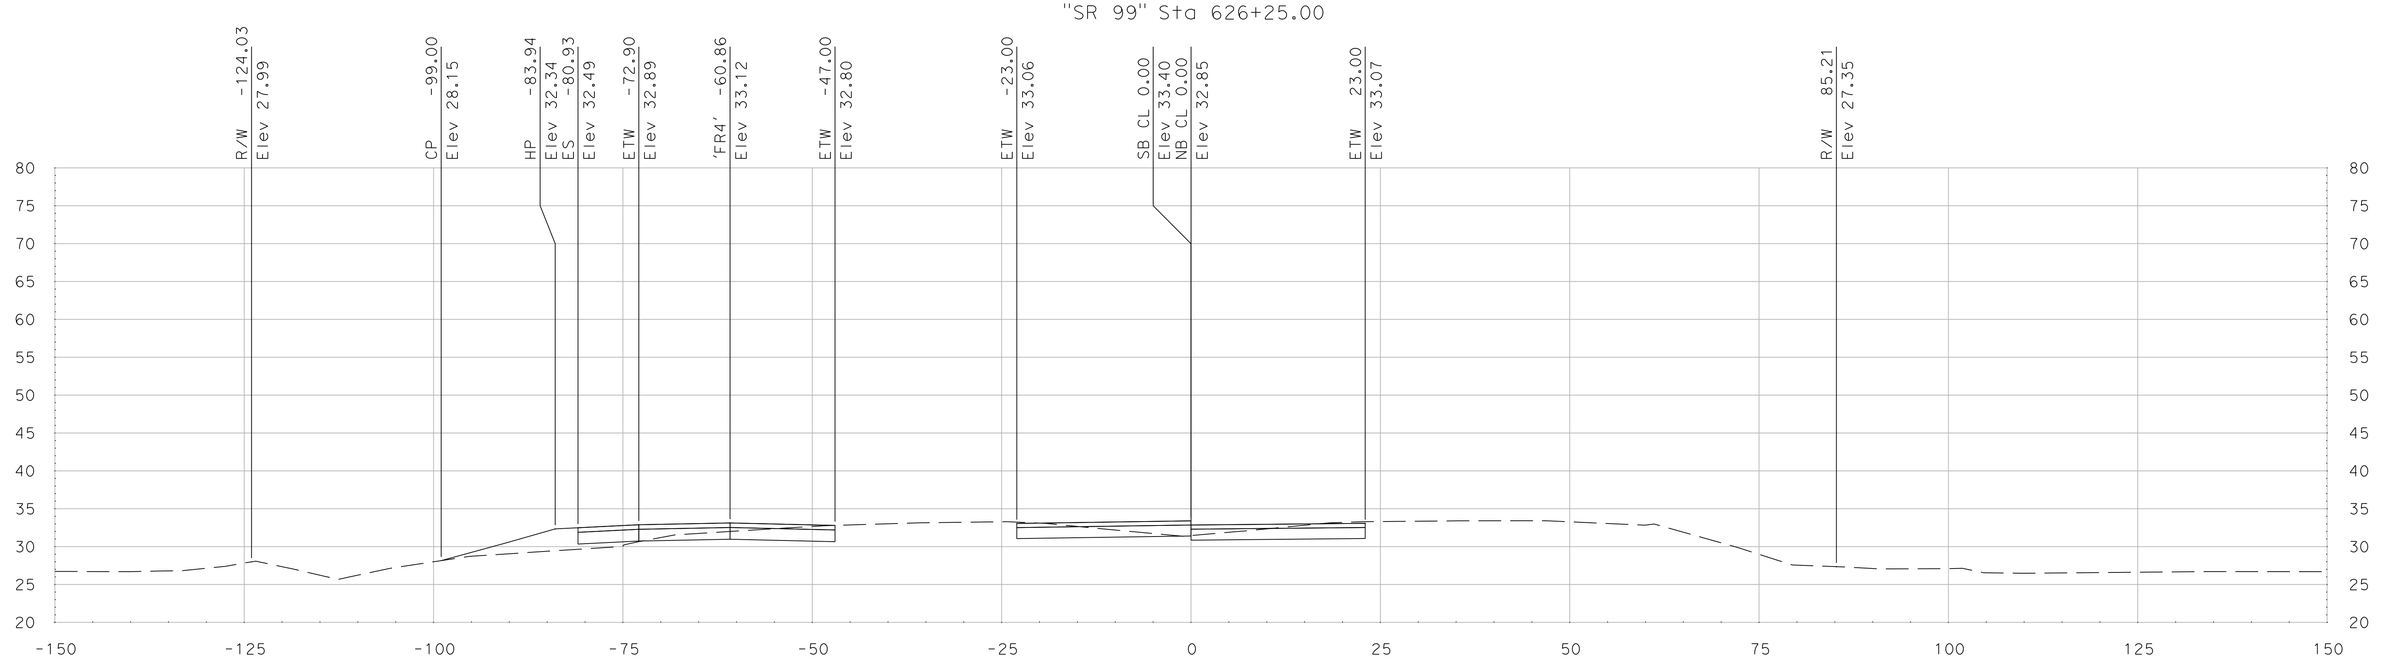

"SR 99" Sta 626+00.00

SCALE
HORIZONTAL: 1"=10'
VERTICAL: 1"=10'

DATE: 5/18/2011

ALL DIMENSIONS ARE IN US SURVEY FEET

FOR EARTHWORK DEVELOPMENT ONLY

Dist	COUNTY	ROUTE	POST MILES TOTAL PROJECT	SHEET No.	TOTAL SHEETS
10	SJ	99	4.9/14.2		
CONTRACT No.			10-0E6114		
PROJECT ID			1000020440		

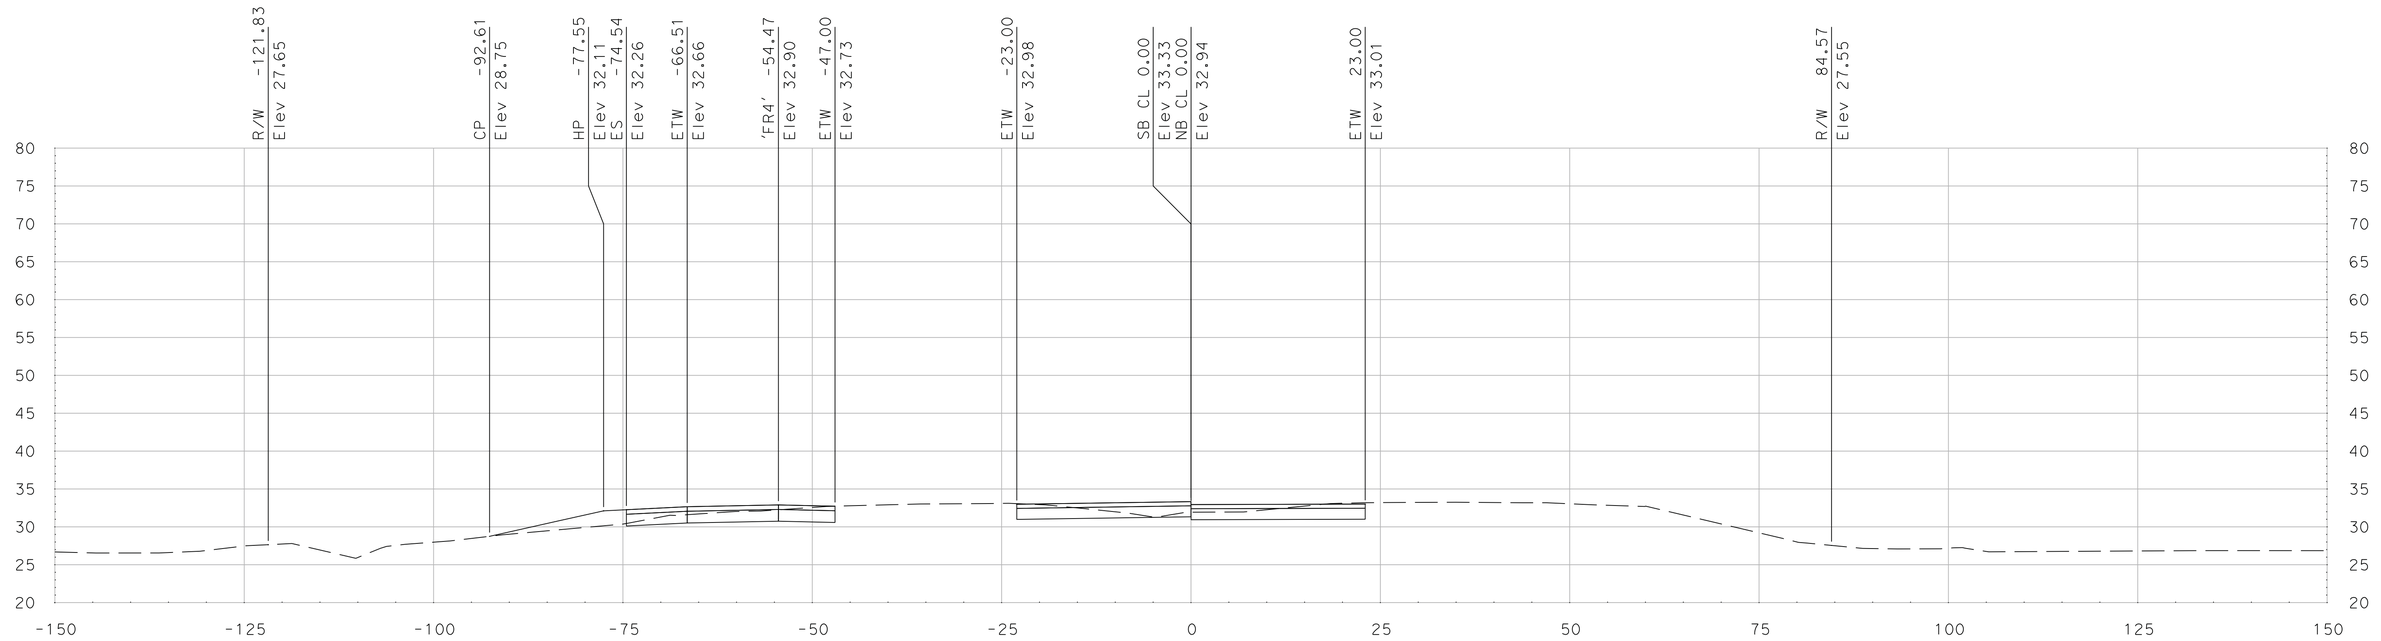

"SR 99" Sta 626+75.00

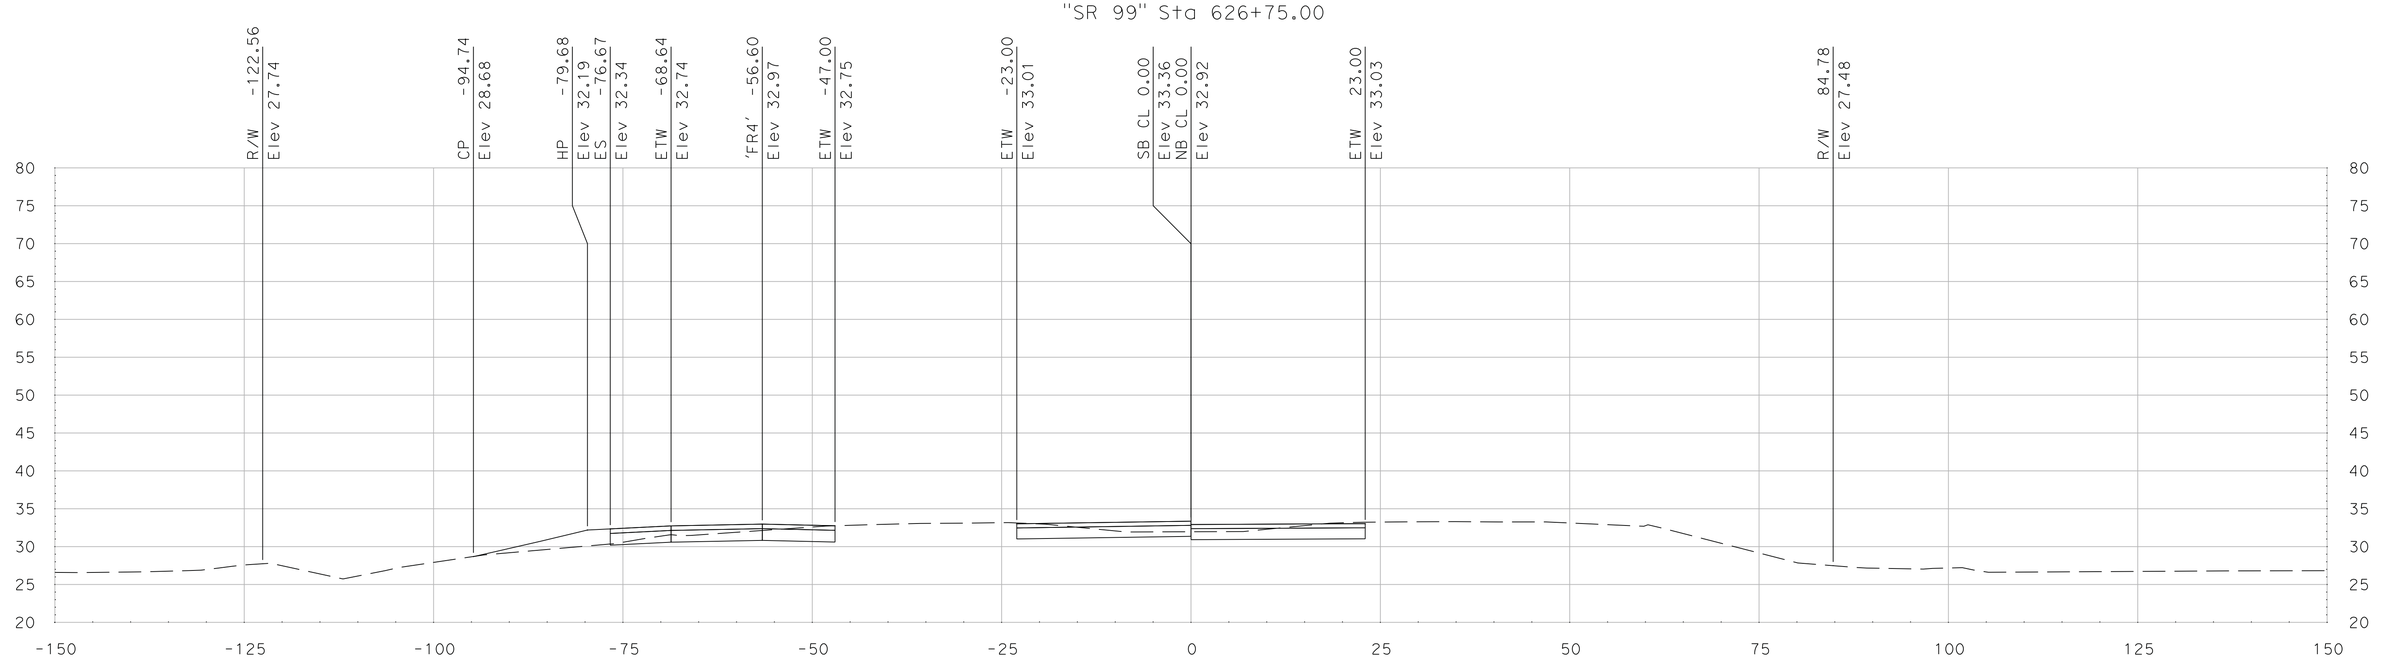

"SR 99" Sta 626+50.00

SCALE
HORIZONTAL: 1"=10'
VERTICAL: 1"=10'

DATE: 5/18/2011

ALL DIMENSIONS ARE IN US SURVEY FEET

FOR EARTHWORK DEVELOPMENT ONLY

Dist	COUNTY	ROUTE	POST MILES TOTAL PROJECT	SHEET No.	TOTAL SHEETS
10	SJ	99	4.9/14.2		
CONTRACT No.			10-0E6114		
PROJECT ID			1000020440		

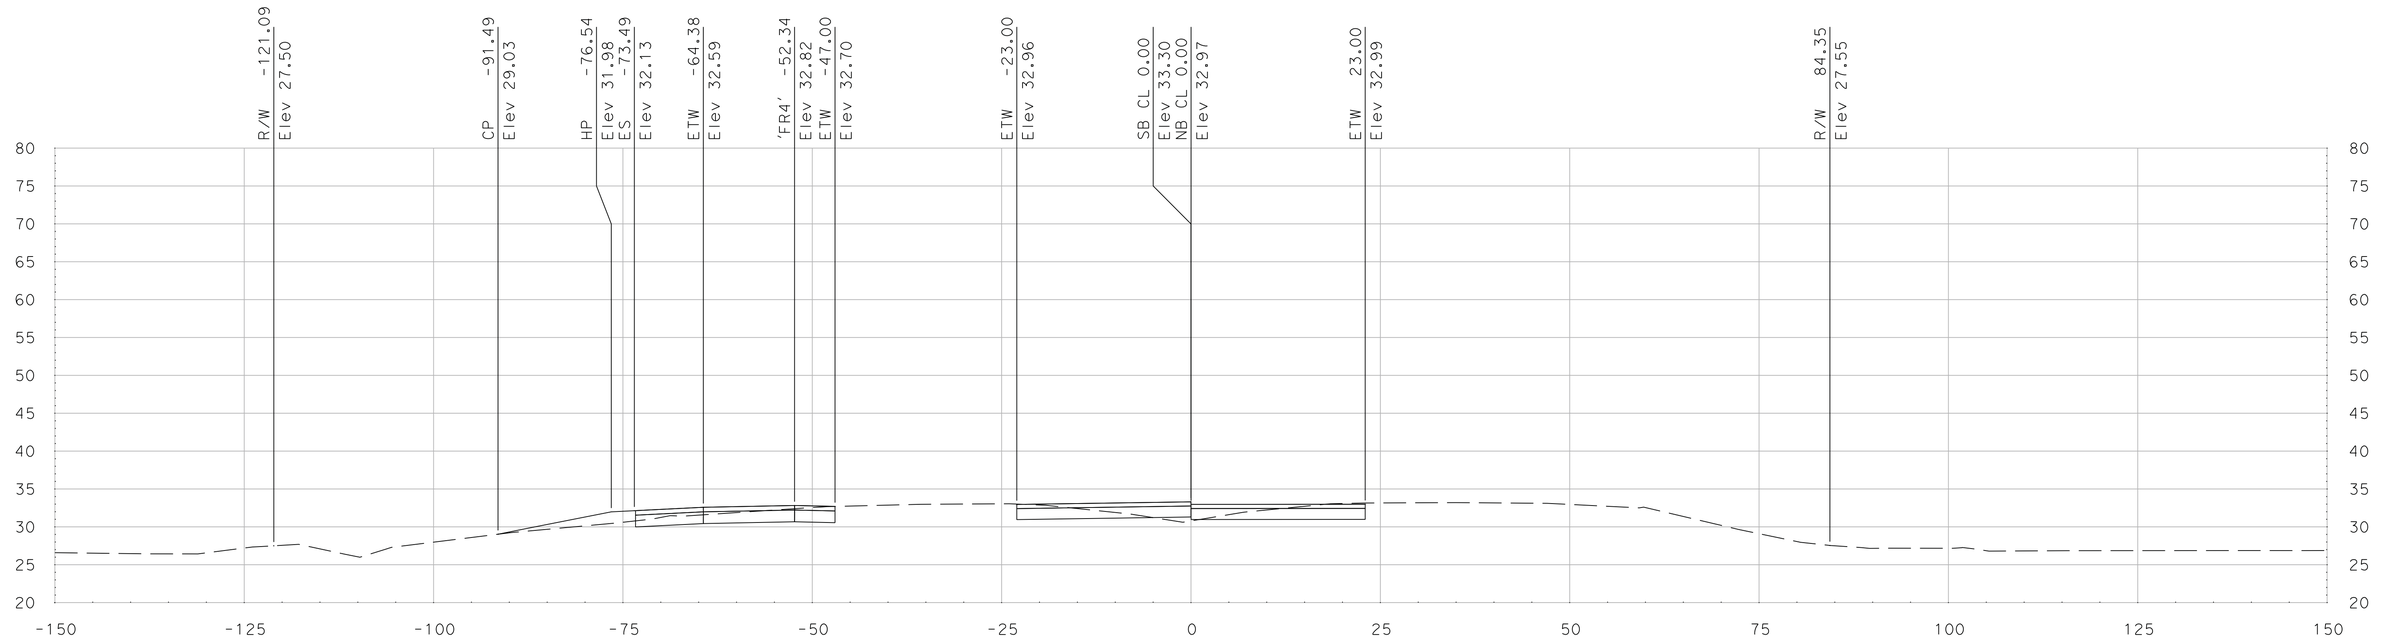

"SR 99" Sta 627+00.00

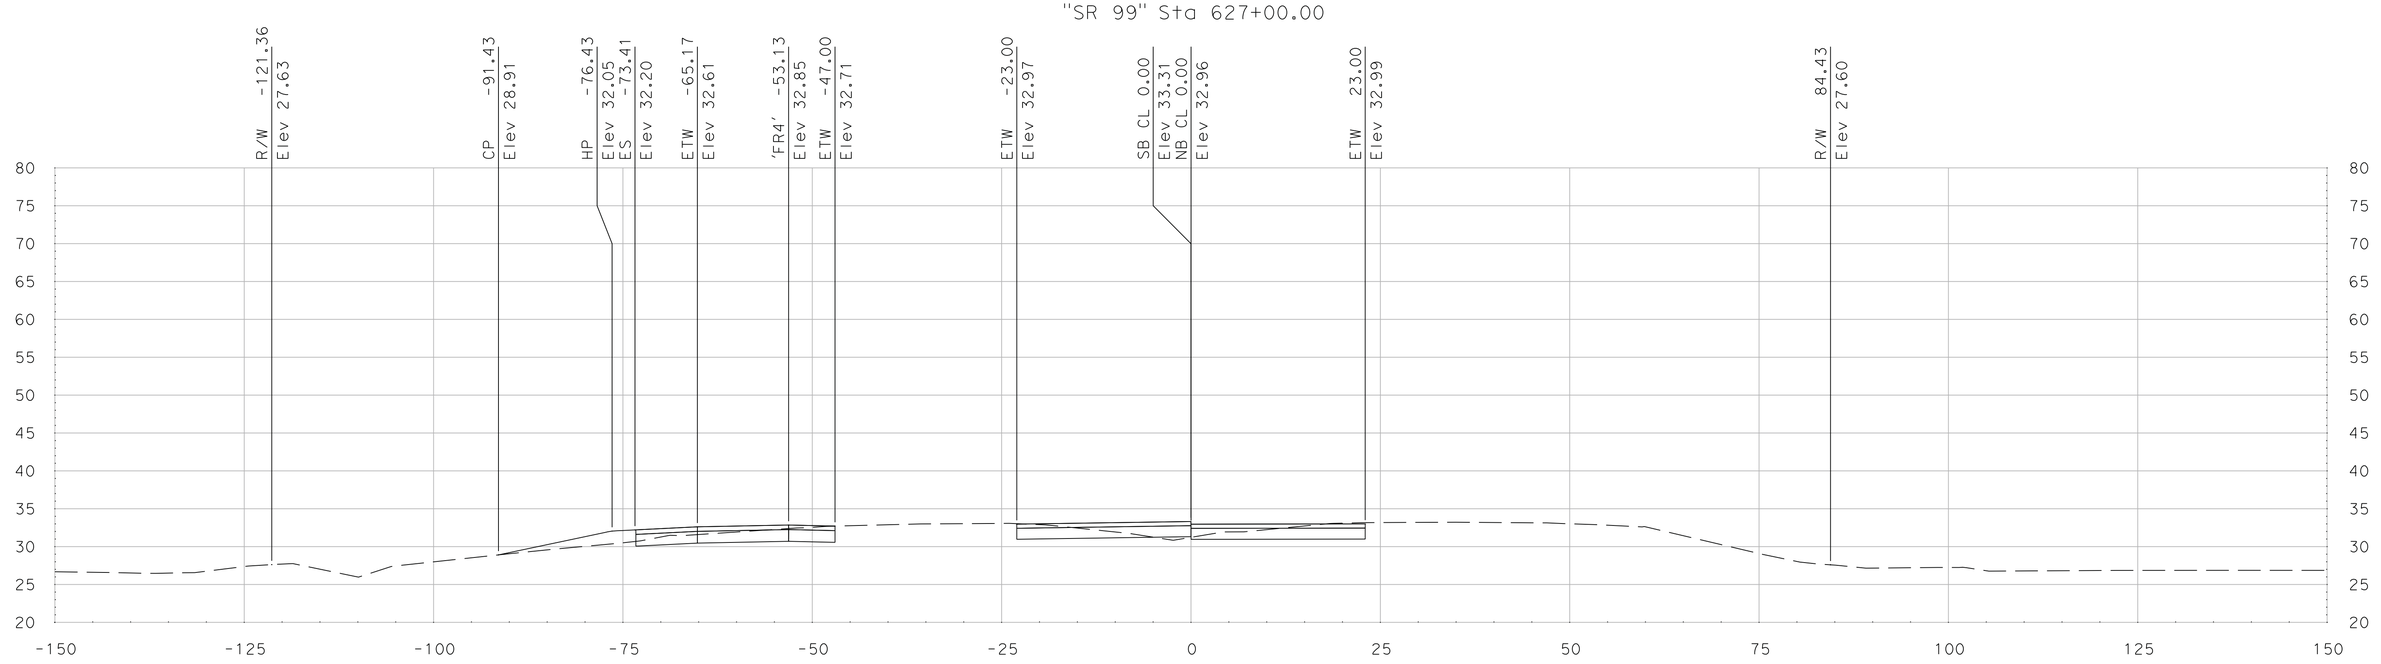

"SR 99" Sta 626+90.78

SCALE
HORIZONTAL: 1"=10'
VERTICAL: 1"=10'

DATE: 5/18/2011

ALL DIMENSIONS ARE IN US SURVEY FEET

FOR EARTHWORK DEVELOPMENT ONLY

Dist	COUNTY	ROUTE	POST MILES TOTAL PROJECT	SHEET No.	TOTAL SHEETS
10	SJ	99	4.9/14.2		
CONTRACT No.			10-0E6114		
PROJECT ID			1000020440		

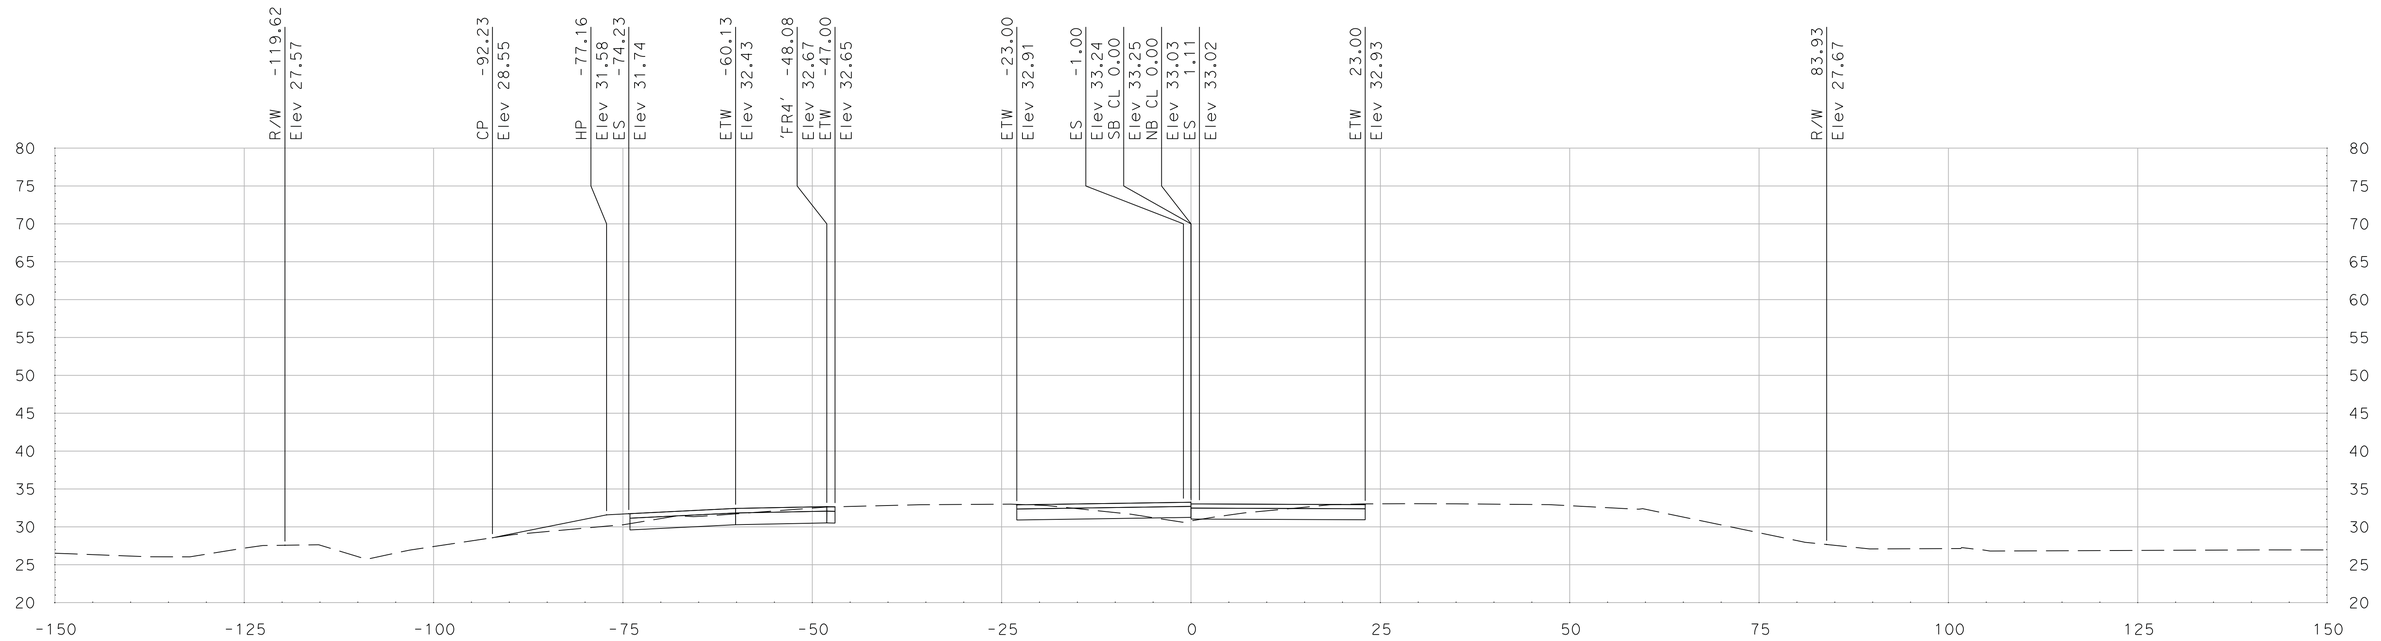

"SR 99" Sta 627+50.00

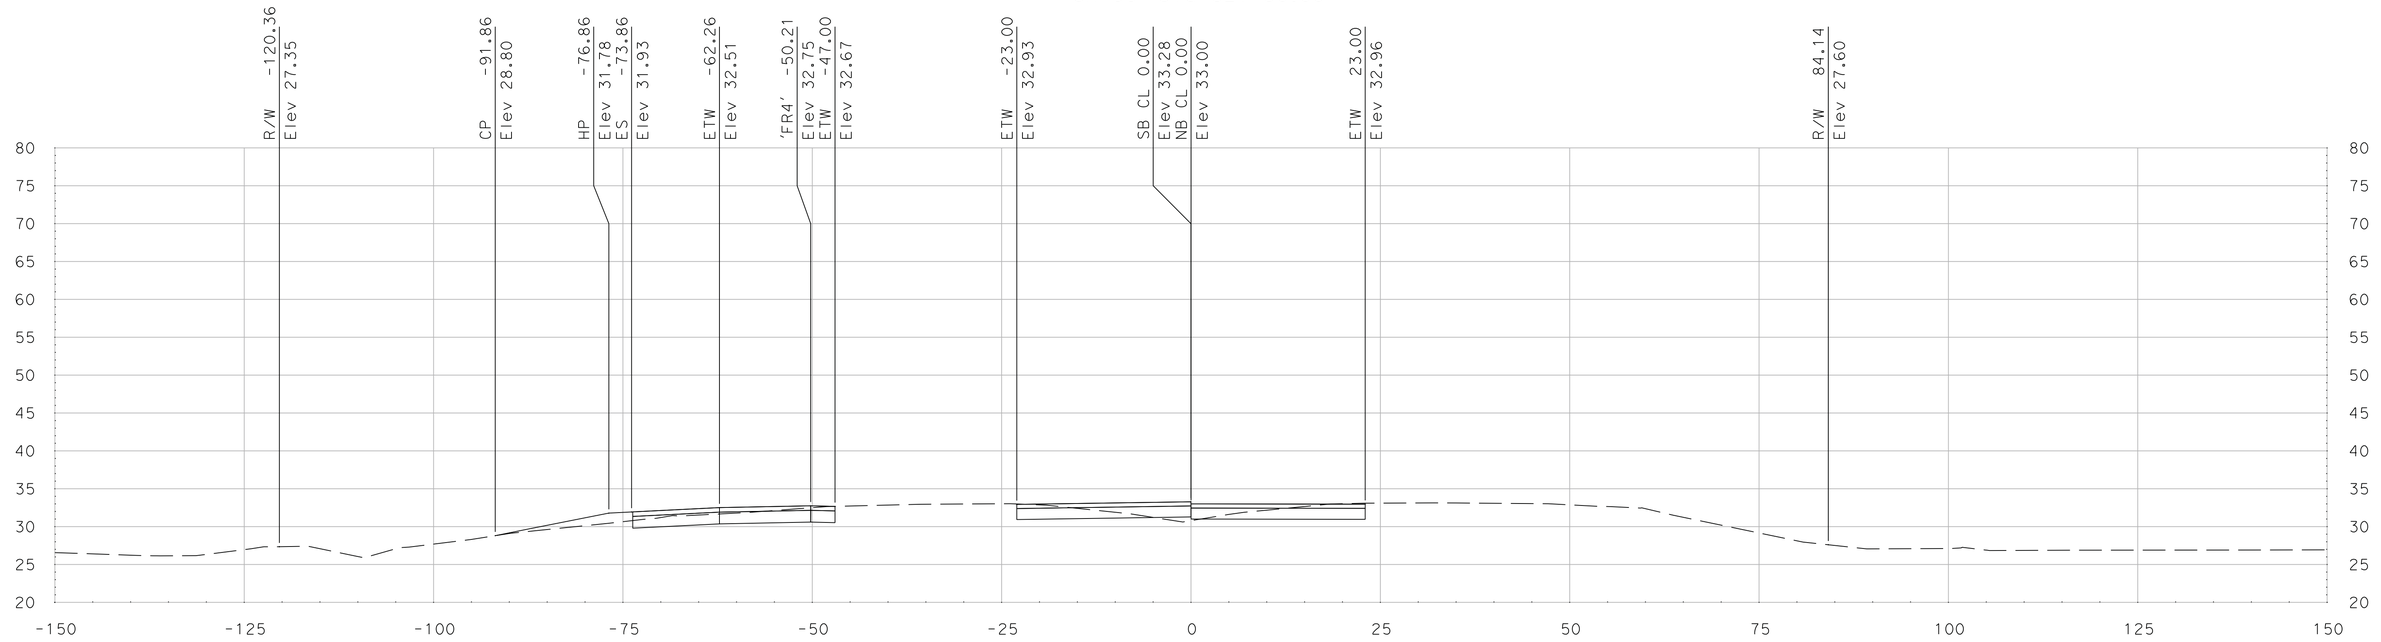

"SR 99" Sta 627+25.00

SCALE
HORIZONTAL: 1"=10'
VERTICAL: 1"=10'

DATE: 5/18/2011

ALL DIMENSIONS ARE IN US SURVEY FEET

FOR EARTHWORK DEVELOPMENT ONLY

Dist	COUNTY	ROUTE	POST MILES TOTAL PROJECT	SHEET No.	TOTAL SHEETS
10	SJ	99	4.9/14.2		
CONTRACT No.			10-0E6114		
PROJECT ID			1000020440		

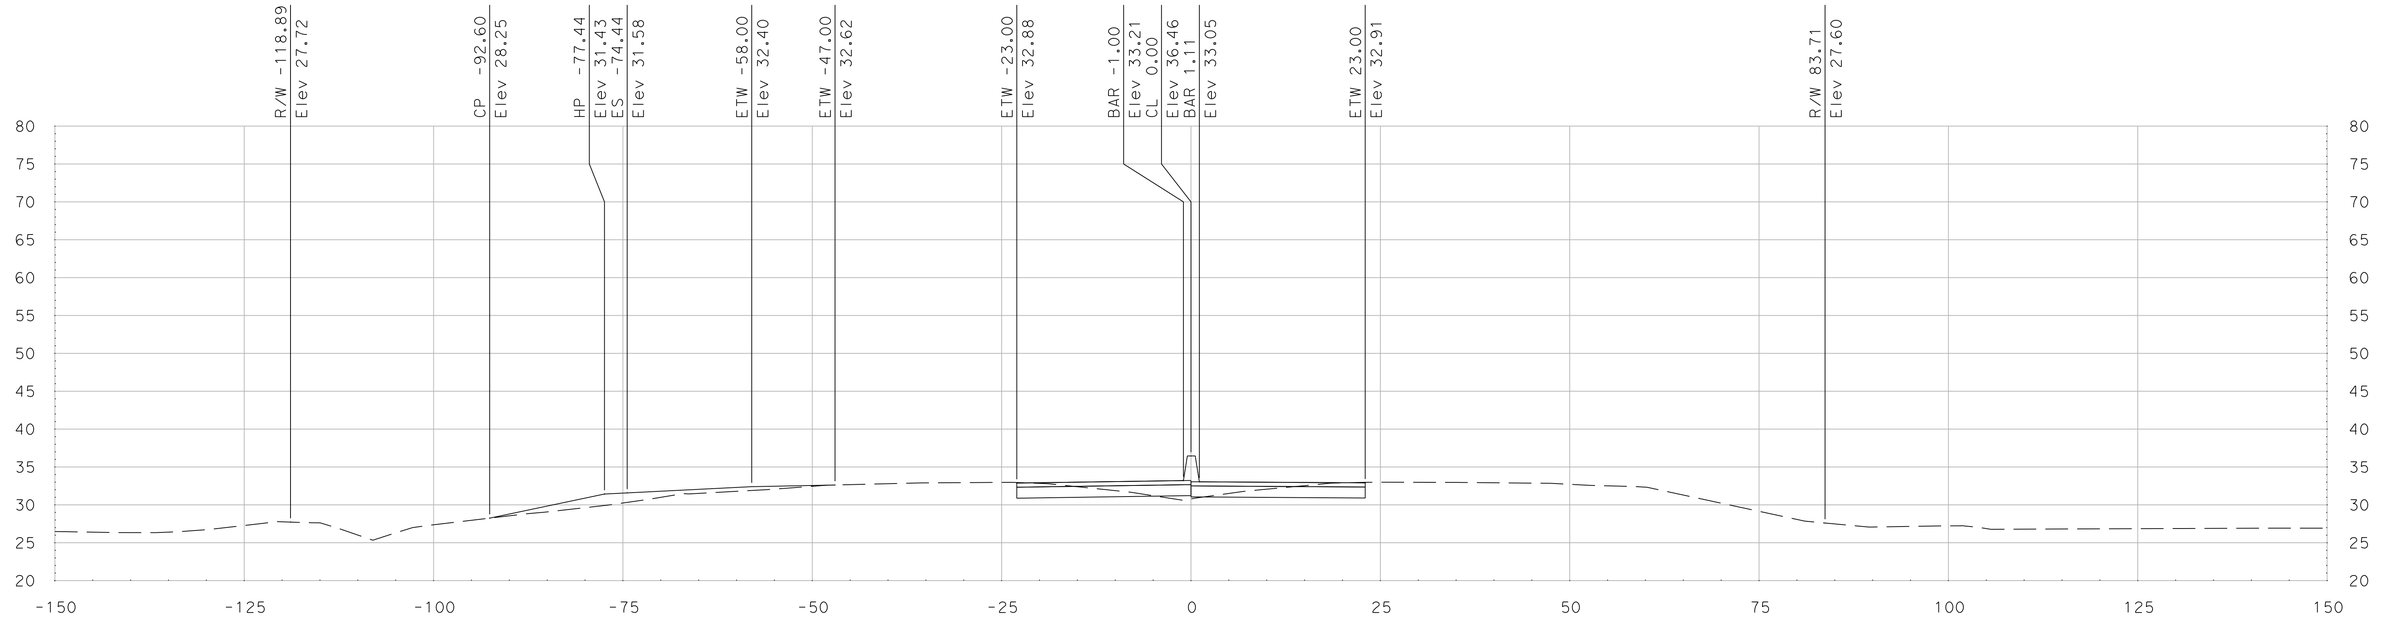

"SR 99" Sta 627+75.00

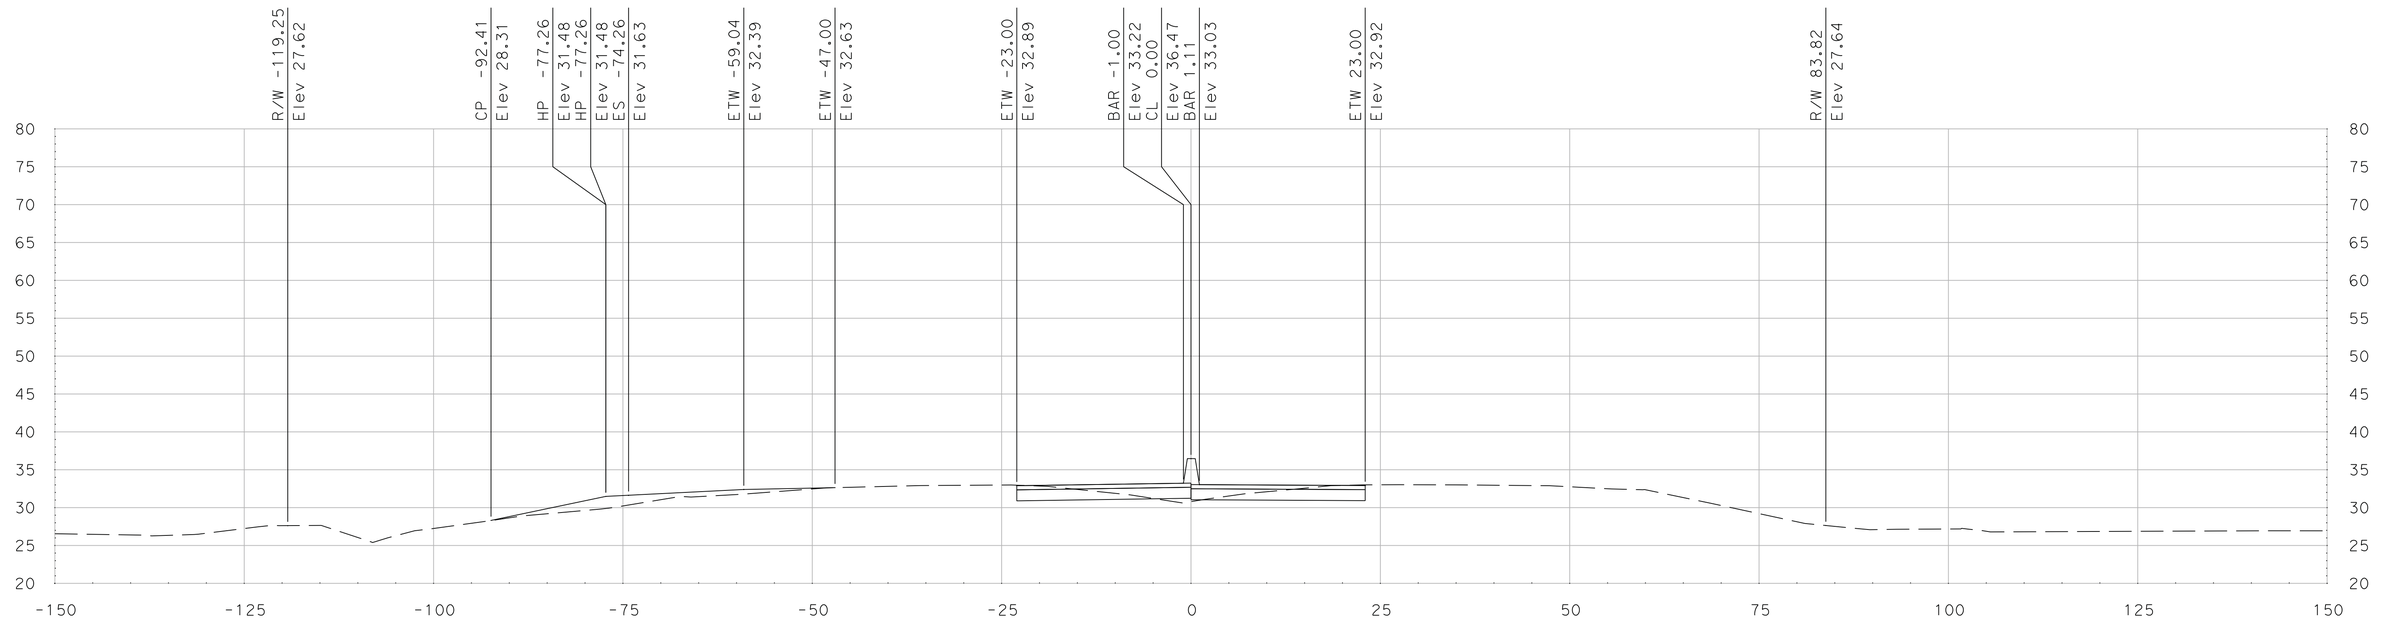

"SR 99" Sta 627+62.71

SCALE
HORIZONTAL: 1"=10'
VERTICAL: 1"=10'

DATE: 5/18/2011

ALL DIMENSIONS ARE IN US SURVEY FEET

FOR EARTHWORK DEVELOPMENT ONLY

Dist	COUNTY	ROUTE	POST MILES TOTAL PROJECT	SHEET No.	TOTAL SHEETS
10	SJ	99	4.9/14.2		
CONTRACT No.			10-0E6114		
PROJECT ID			1000020440		

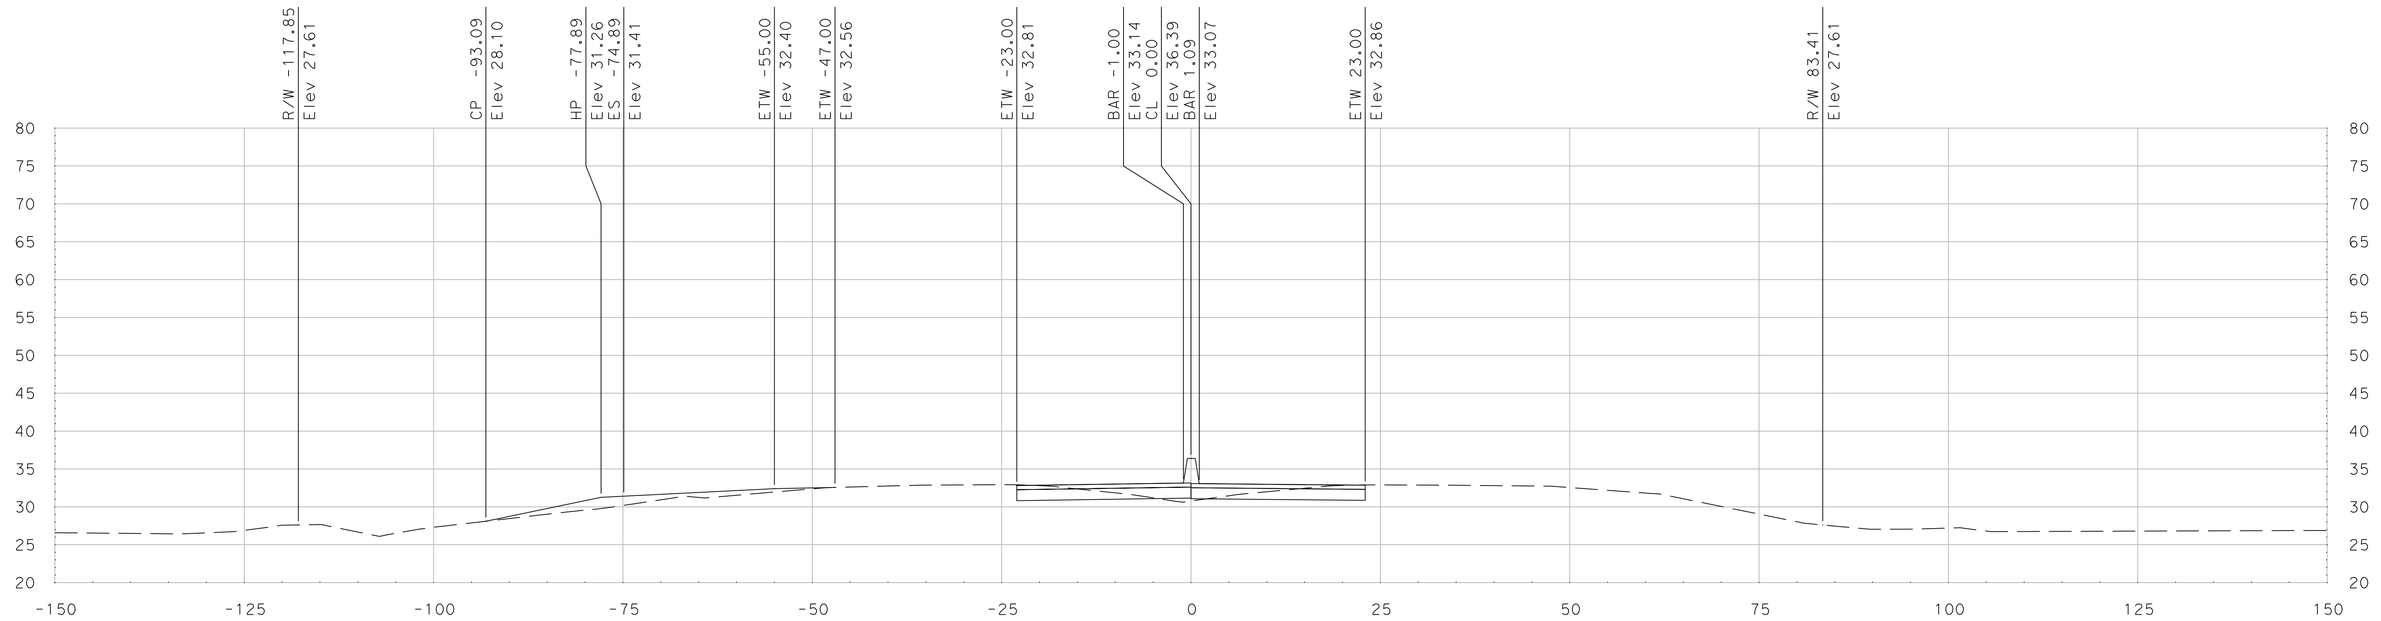

"SR 99" Sta 628+10.21

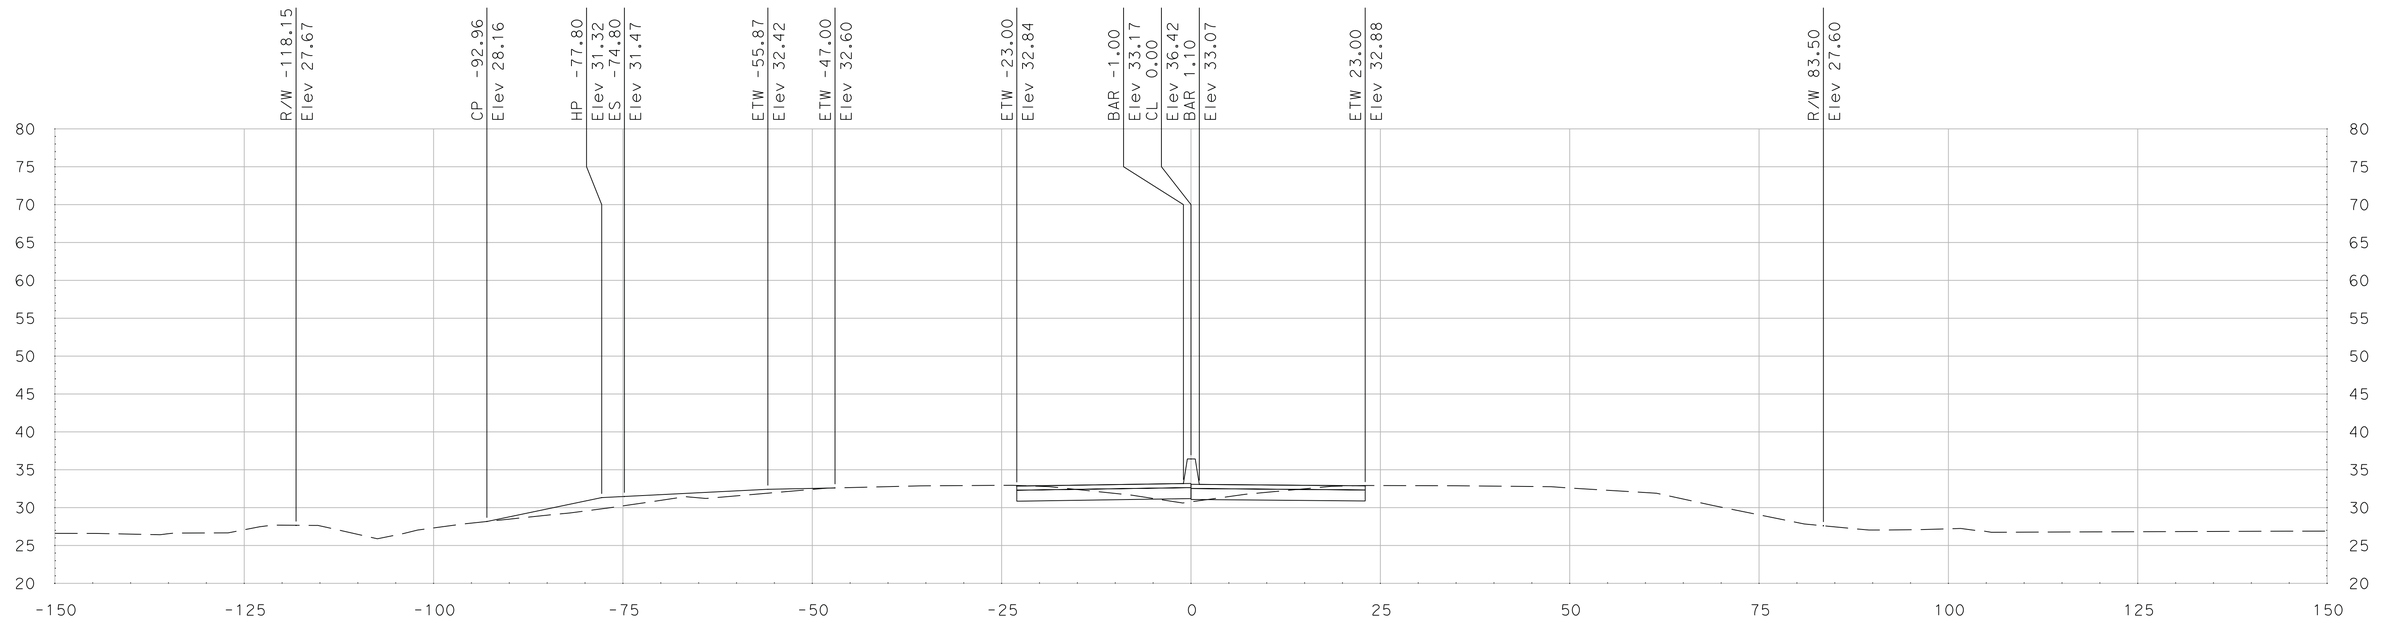

"SR 99" Sta 628+00.00

SCALE
HORIZONTAL: 1"=10'
VERTICAL: 1"=10'

DATE: 5/18/2011

ALL DIMENSIONS ARE IN US SURVEY FEET

FOR EARTHWORK DEVELOPMENT ONLY

Dist	COUNTY	ROUTE	POST MILES TOTAL PROJECT	SHEET No.	TOTAL SHEETS
10	SJ	99	4.9/14.2		
CONTRACT No.			10-0E6114		
PROJECT ID			1000020440		

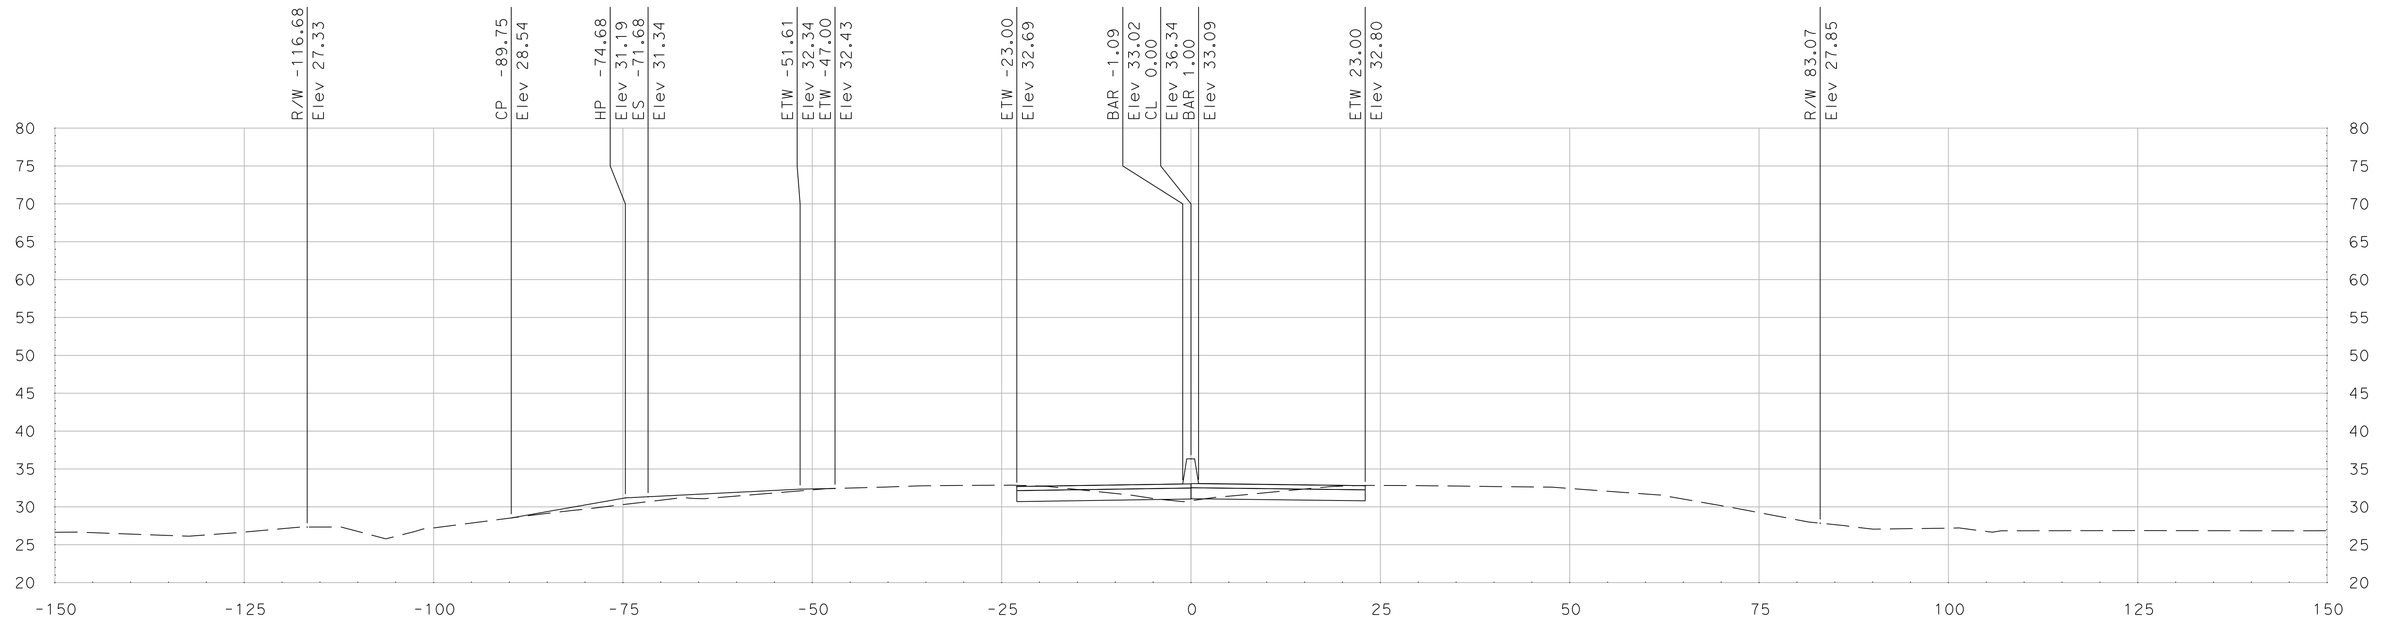

"SR 99" Sta 628+50.00

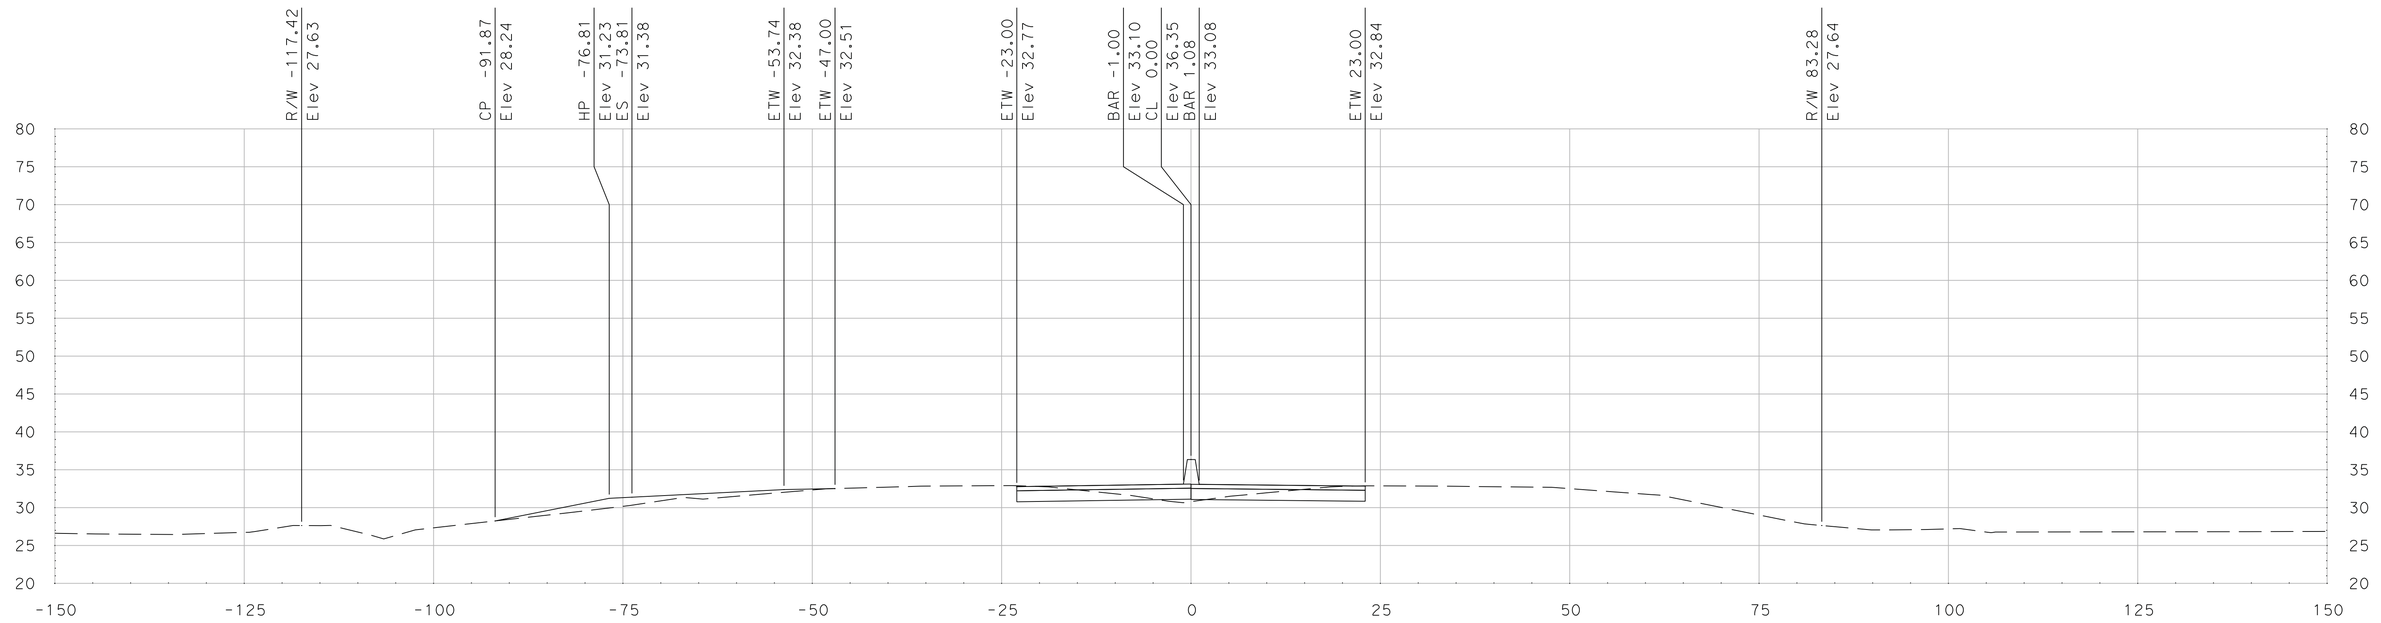

"SR 99" Sta 628+25.00

SCALE
HORIZONTAL: 1"=10'
VERTICAL: 1"=10'

DATE: 5/18/2011

ALL DIMENSIONS ARE IN US SURVEY FEET

FOR EARTHWORK DEVELOPMENT ONLY

Dist	COUNTY	ROUTE	POST MILES TOTAL PROJECT	SHEET No.	TOTAL SHEETS
10	SJ	99	4.9/14.2		
CONTRACT No.			10-0E6114		
PROJECT ID			1000020440		

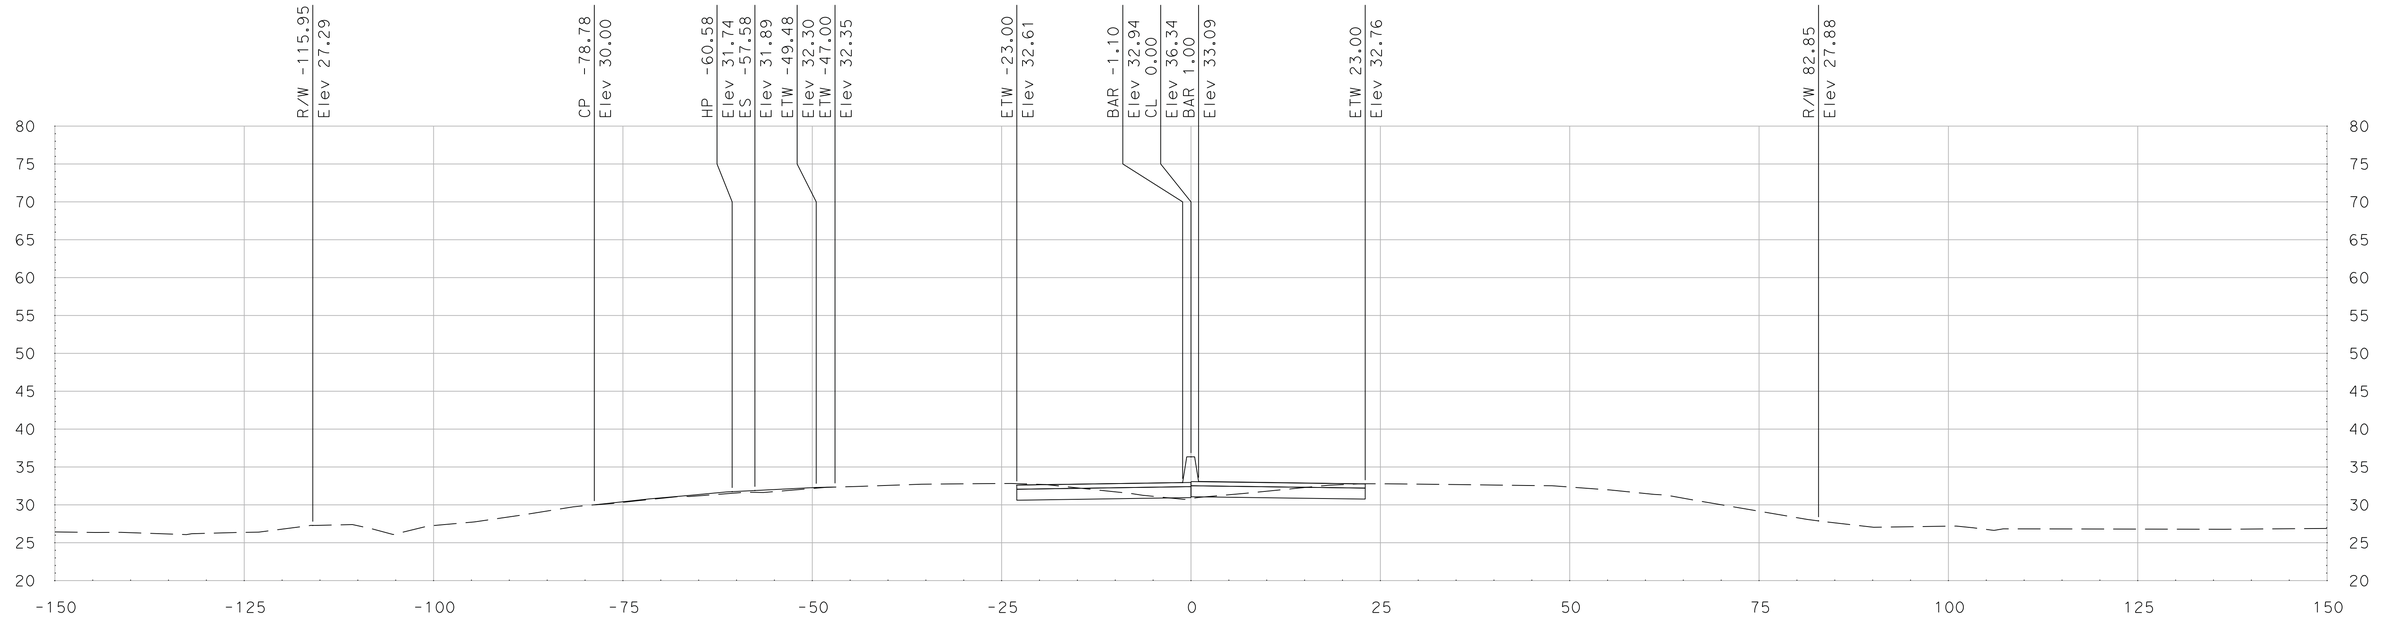

"SR 99" Sta 628+75.00

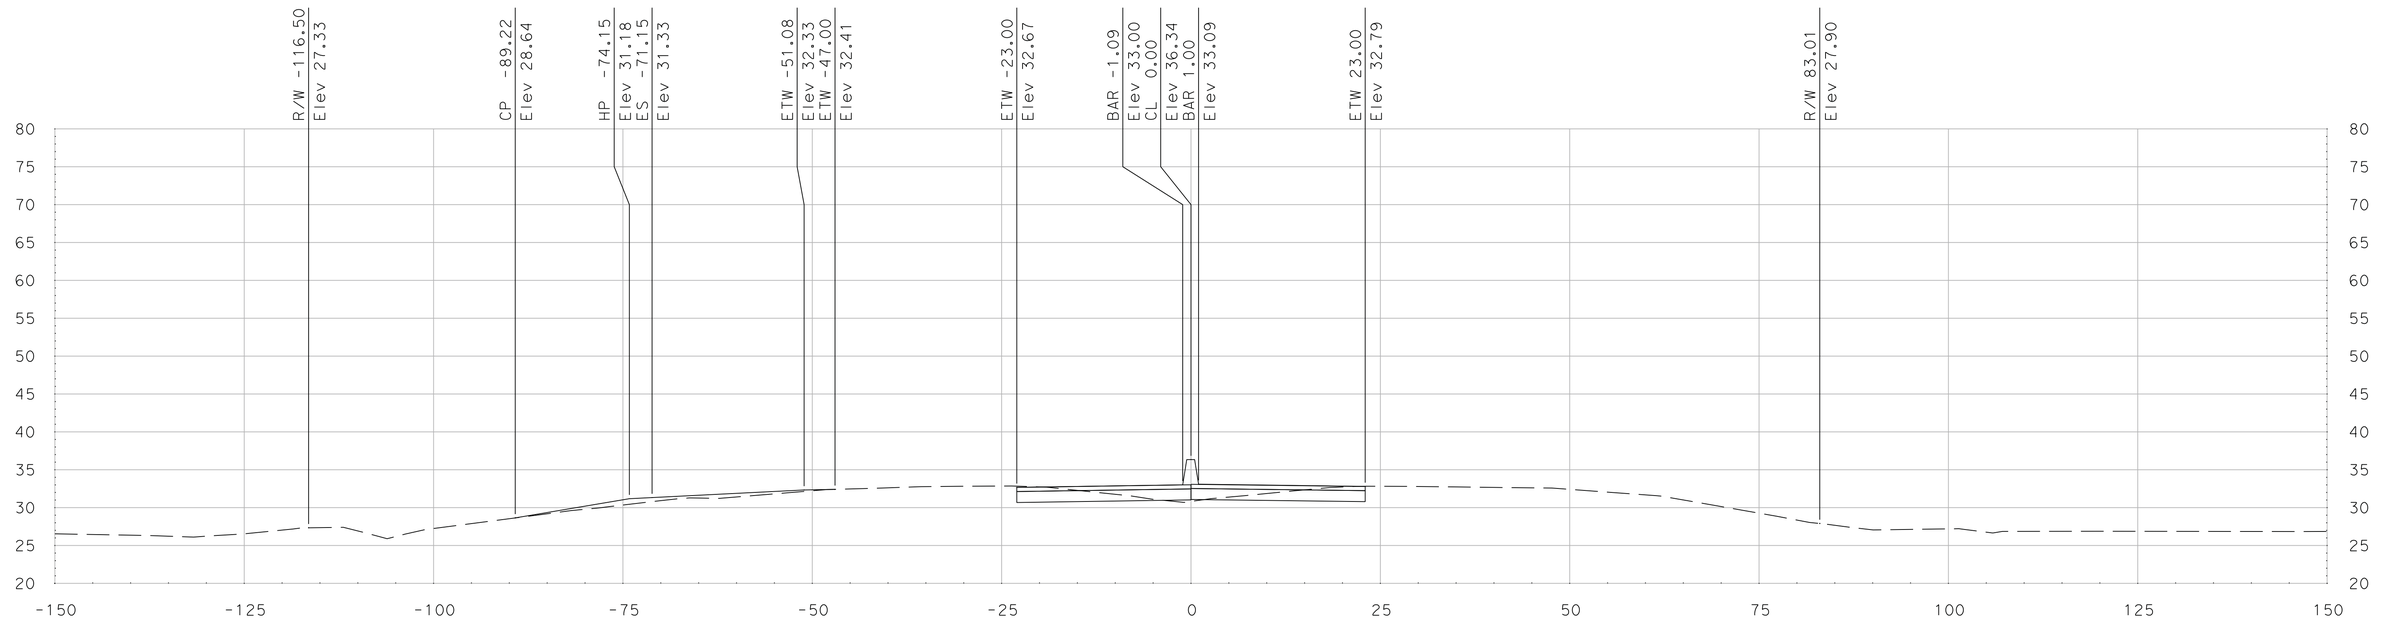

"SR 99" Sta 628+56.20

SCALE
HORIZONTAL: 1"=10'
VERTICAL: 1"=10'

DATE: 5/18/2011

ALL DIMENSIONS ARE IN US SURVEY FEET

FOR EARTHWORK DEVELOPMENT ONLY

Dist	COUNTY	ROUTE	POST MILES TOTAL PROJECT	SHEET No.	TOTAL SHEETS
10	SJ	99	4.9/14.2		
CONTRACT No.			10-0E6114		
PROJECT ID			1000020440		

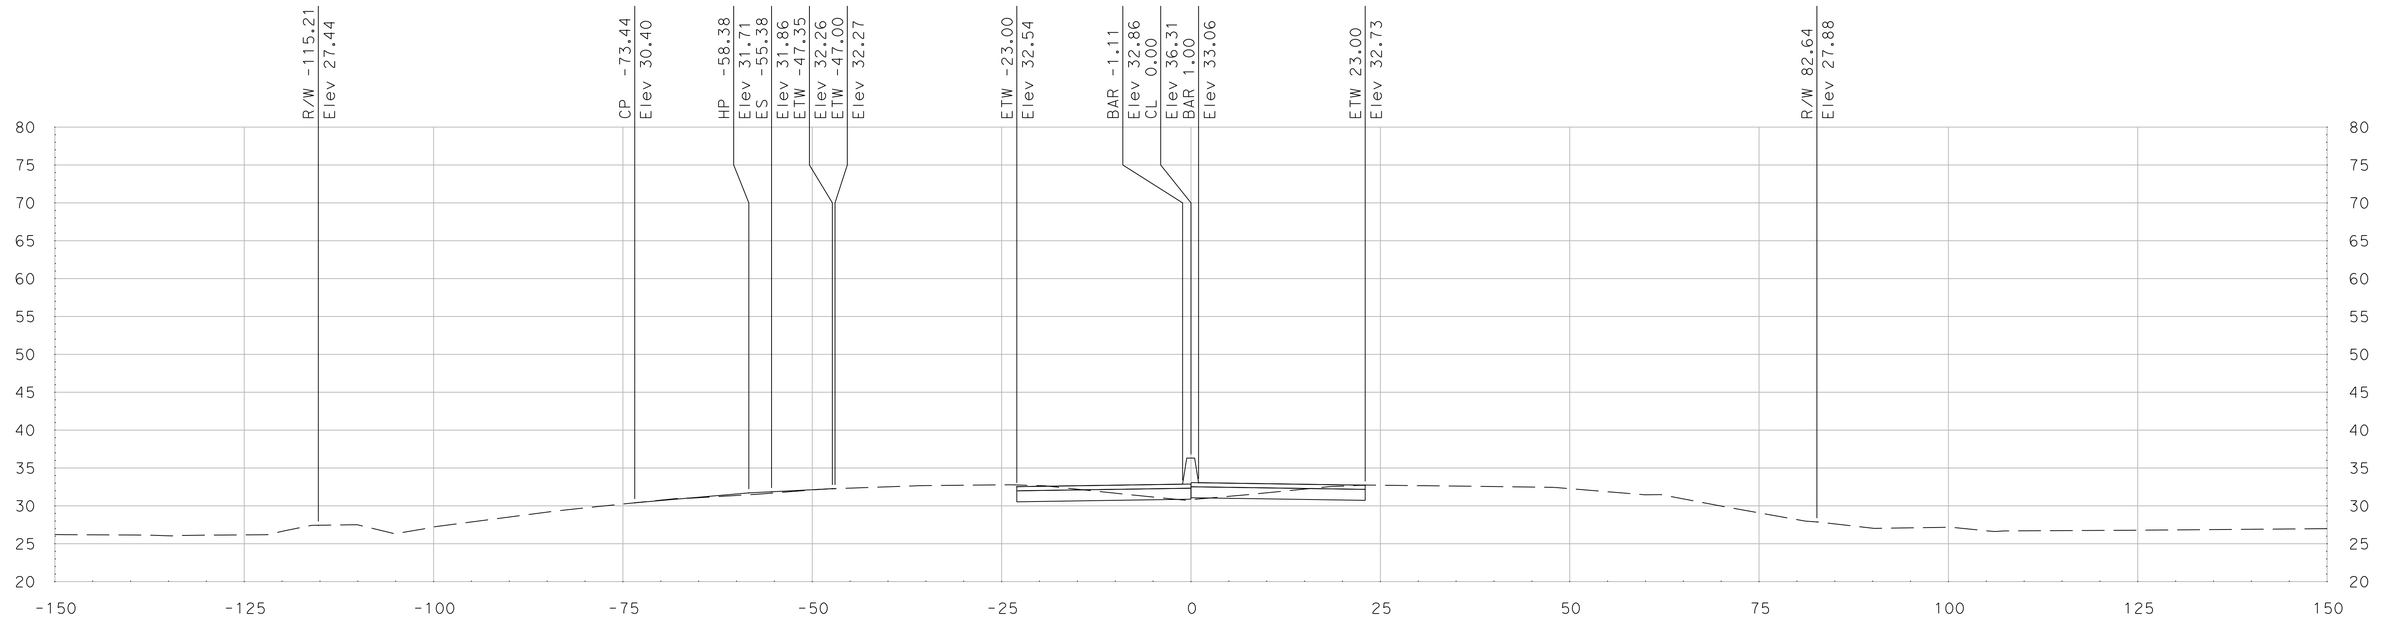

"SR 99" Sta 629+00.00

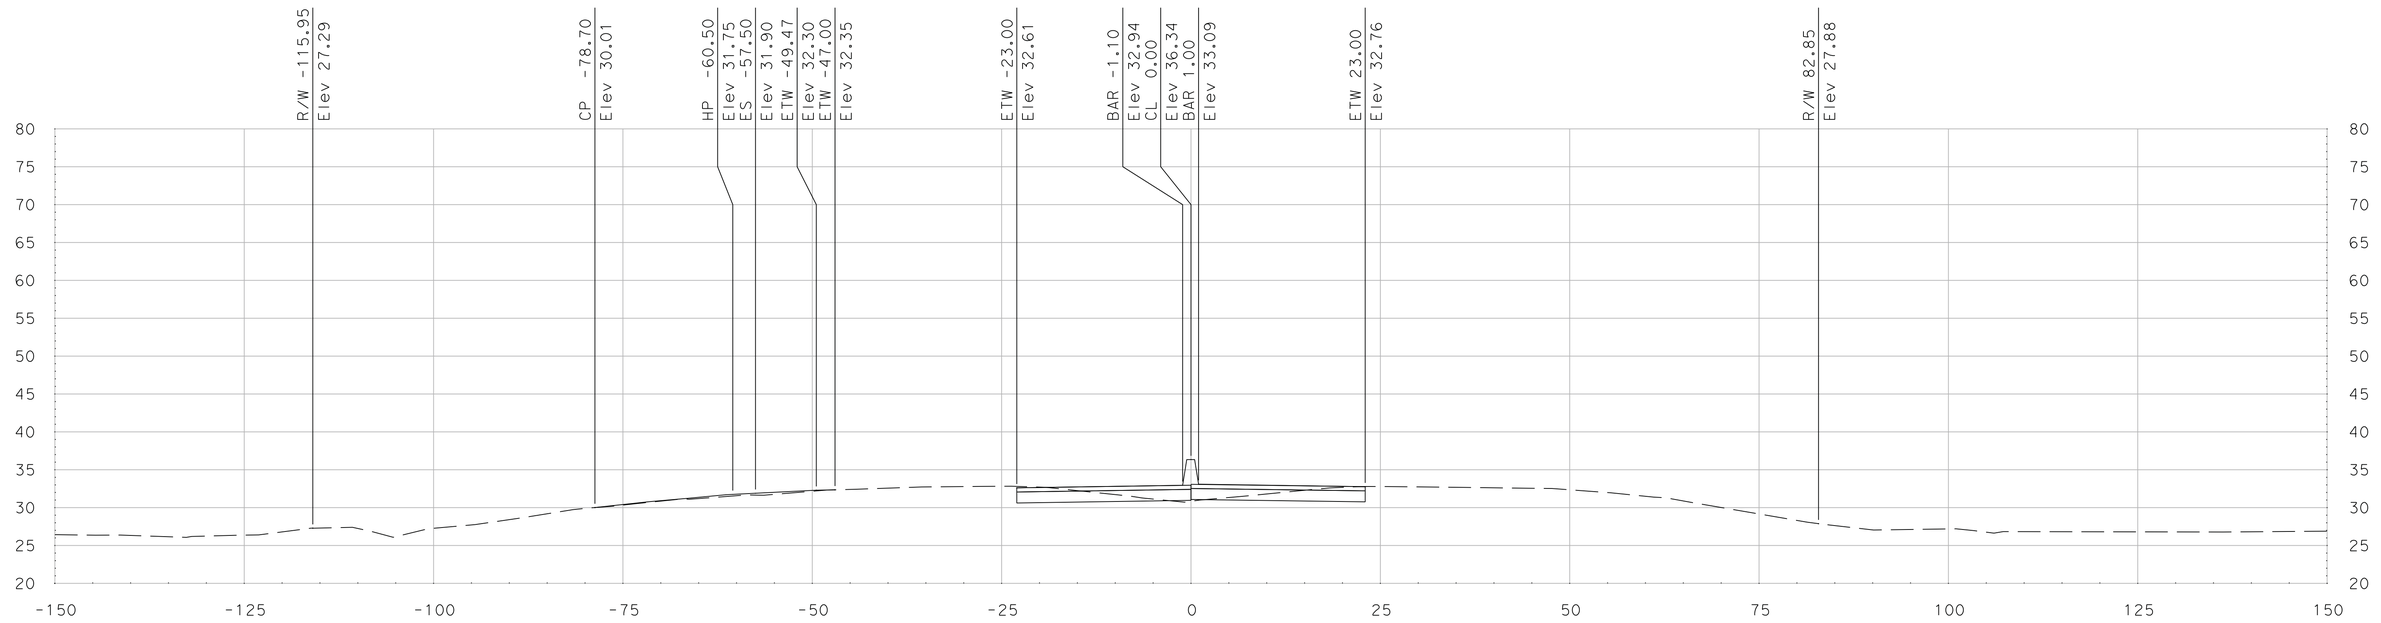

"SR 99" Sta 628+75.11

SCALE
HORIZONTAL: 1"=10'
VERTICAL: 1"=10'

DATE: 5/18/2011

ALL DIMENSIONS ARE IN US SURVEY FEET

FOR EARTHWORK DEVELOPMENT ONLY

Dist	COUNTY	ROUTE	POST MILES TOTAL PROJECT	SHEET No.	TOTAL SHEETS
10	SJ	99	4.9/14.2		
CONTRACT No.			10-0E6114		
PROJECT ID			1000020440		

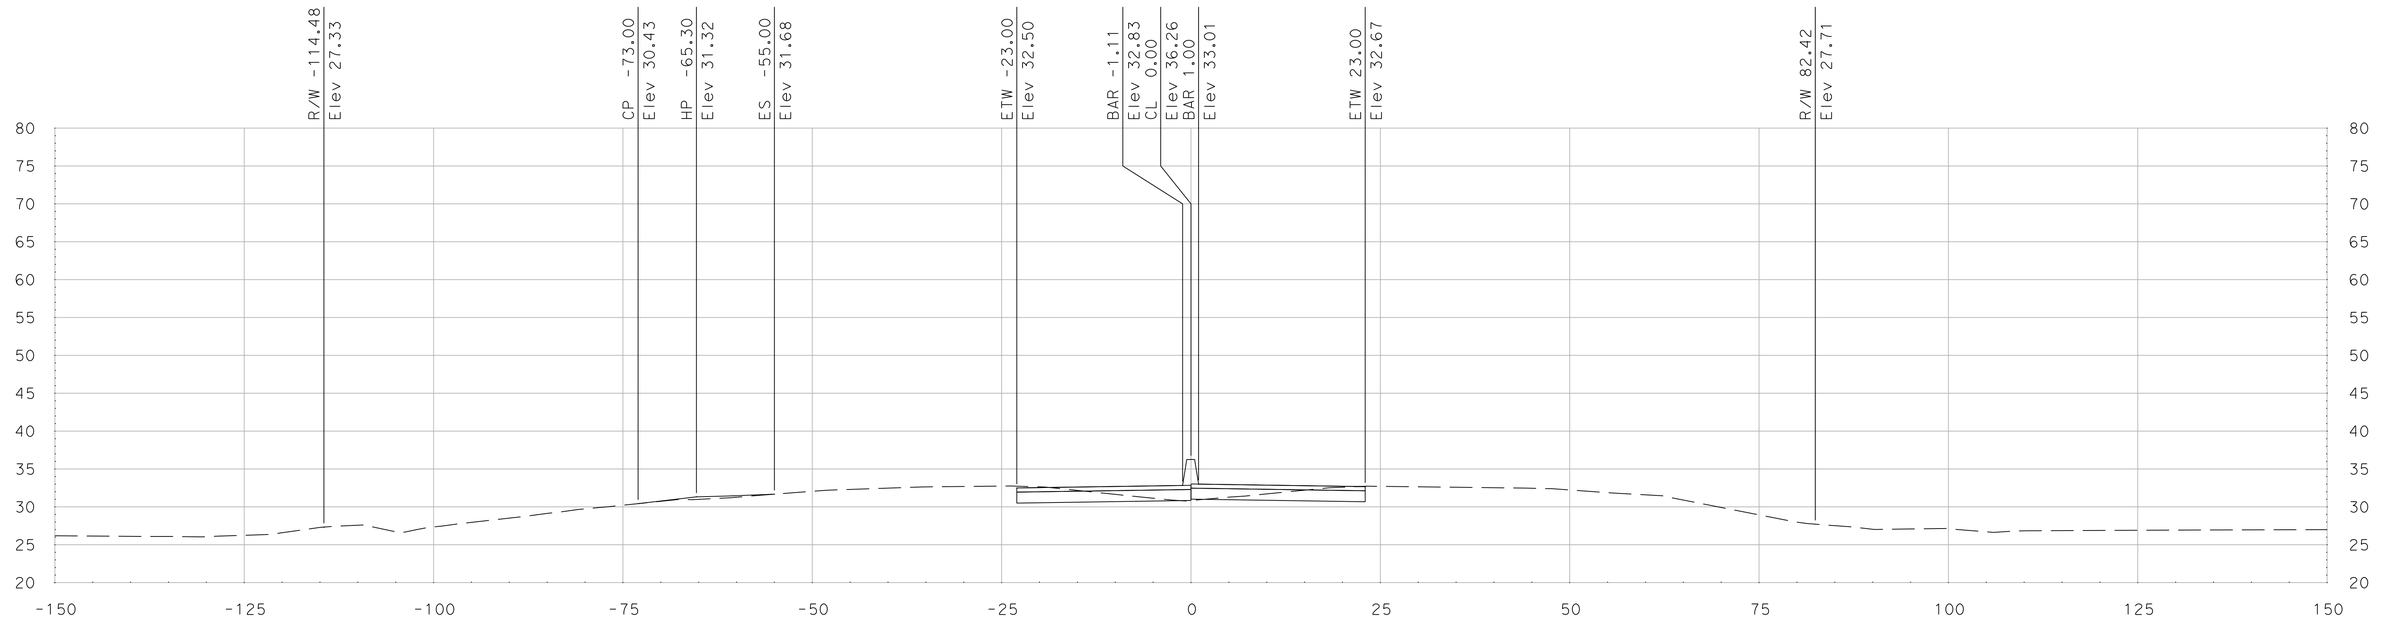

"SR 99" Sta 629+25.00

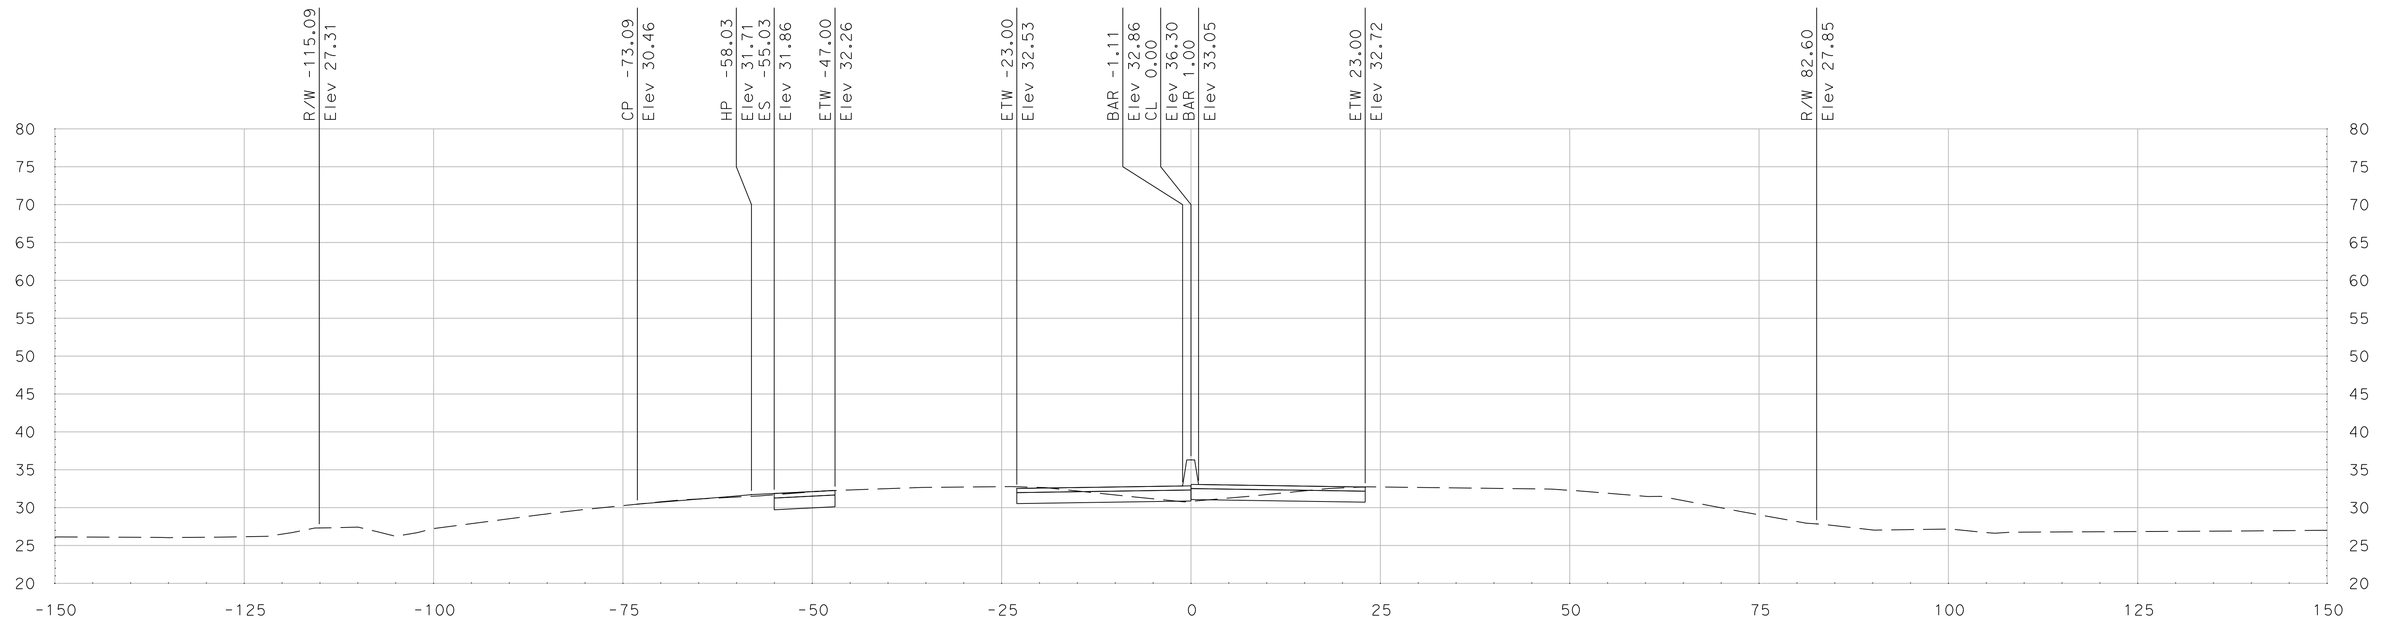

"SR 99" Sta 629+04.09

SCALE
HORIZONTAL: 1"=10'
VERTICAL: 1"=10'

DATE: 5/18/2011

ALL DIMENSIONS ARE IN US SURVEY FEET

FOR EARTHWORK DEVELOPMENT ONLY

Dist	COUNTY	ROUTE	POST MILES TOTAL PROJECT	SHEET No.	TOTAL SHEETS
10	SJ	99	4.9/14.2		
CONTRACT No.			10-0E6114		
PROJECT ID			1000020440		

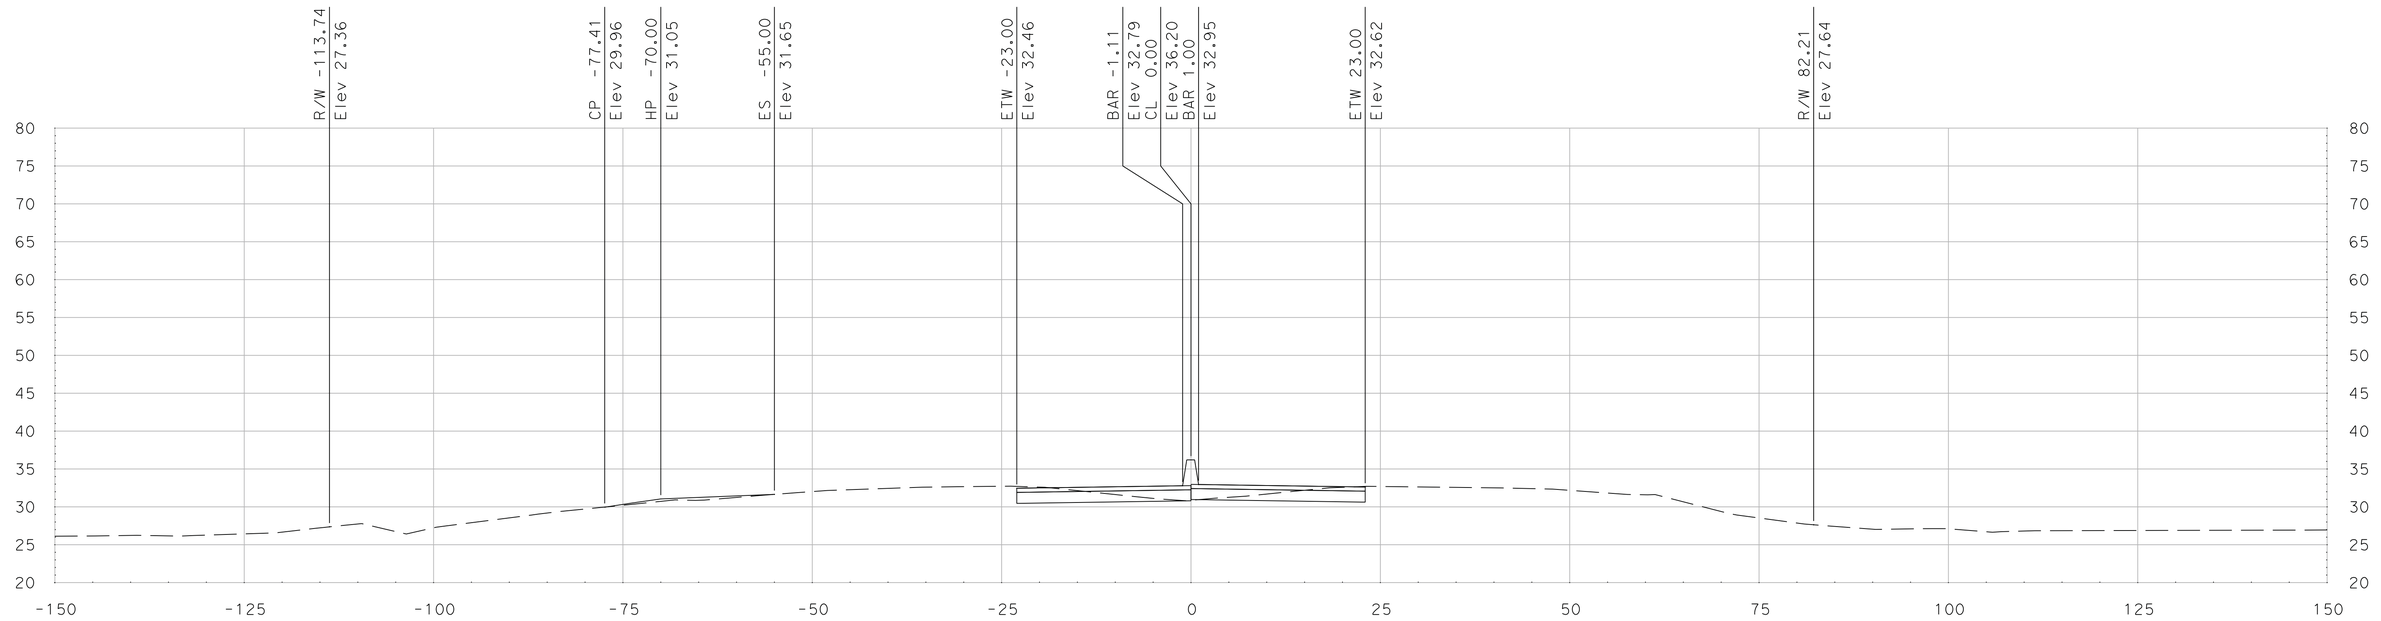

"SR 99" Sta 629+50.00

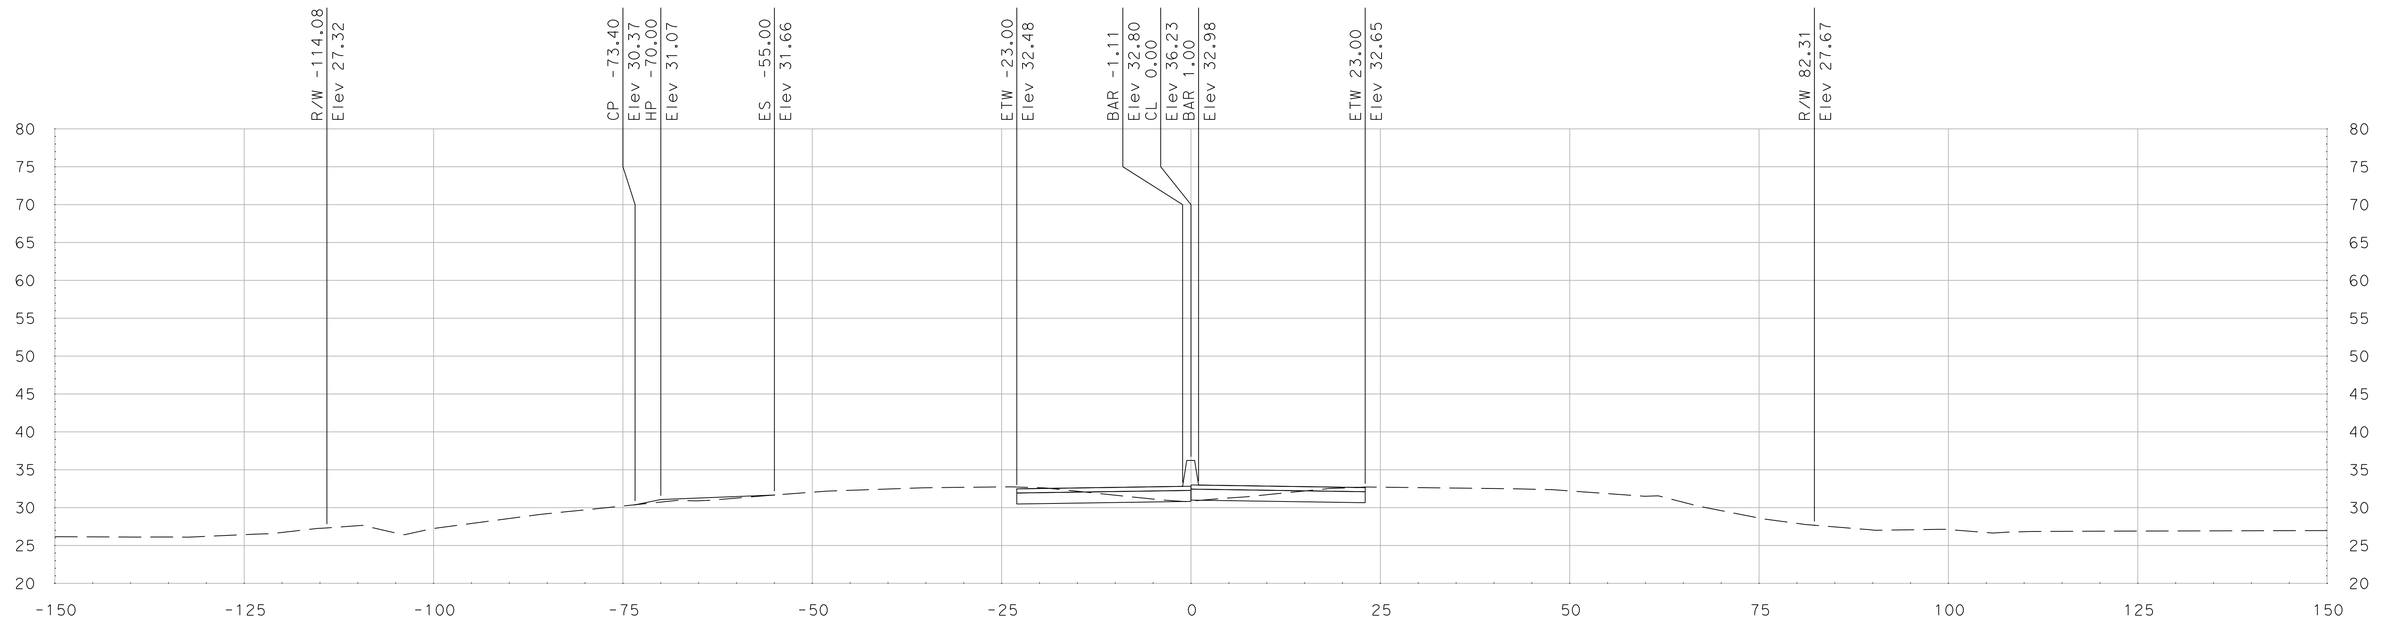

"SR 99" Sta 629+38.48

SCALE
HORIZONTAL: 1"=10'
VERTICAL: 1"=10'

DATE: 5/18/2011

ALL DIMENSIONS ARE IN US SURVEY FEET

FOR EARTHWORK DEVELOPMENT ONLY

Dist	COUNTY	ROUTE	POST MILES TOTAL PROJECT	SHEET No.	TOTAL SHEETS
10	SJ	99	4.9/14.2		
CONTRACT No.			10-0E6114		
PROJECT ID			1000020440		

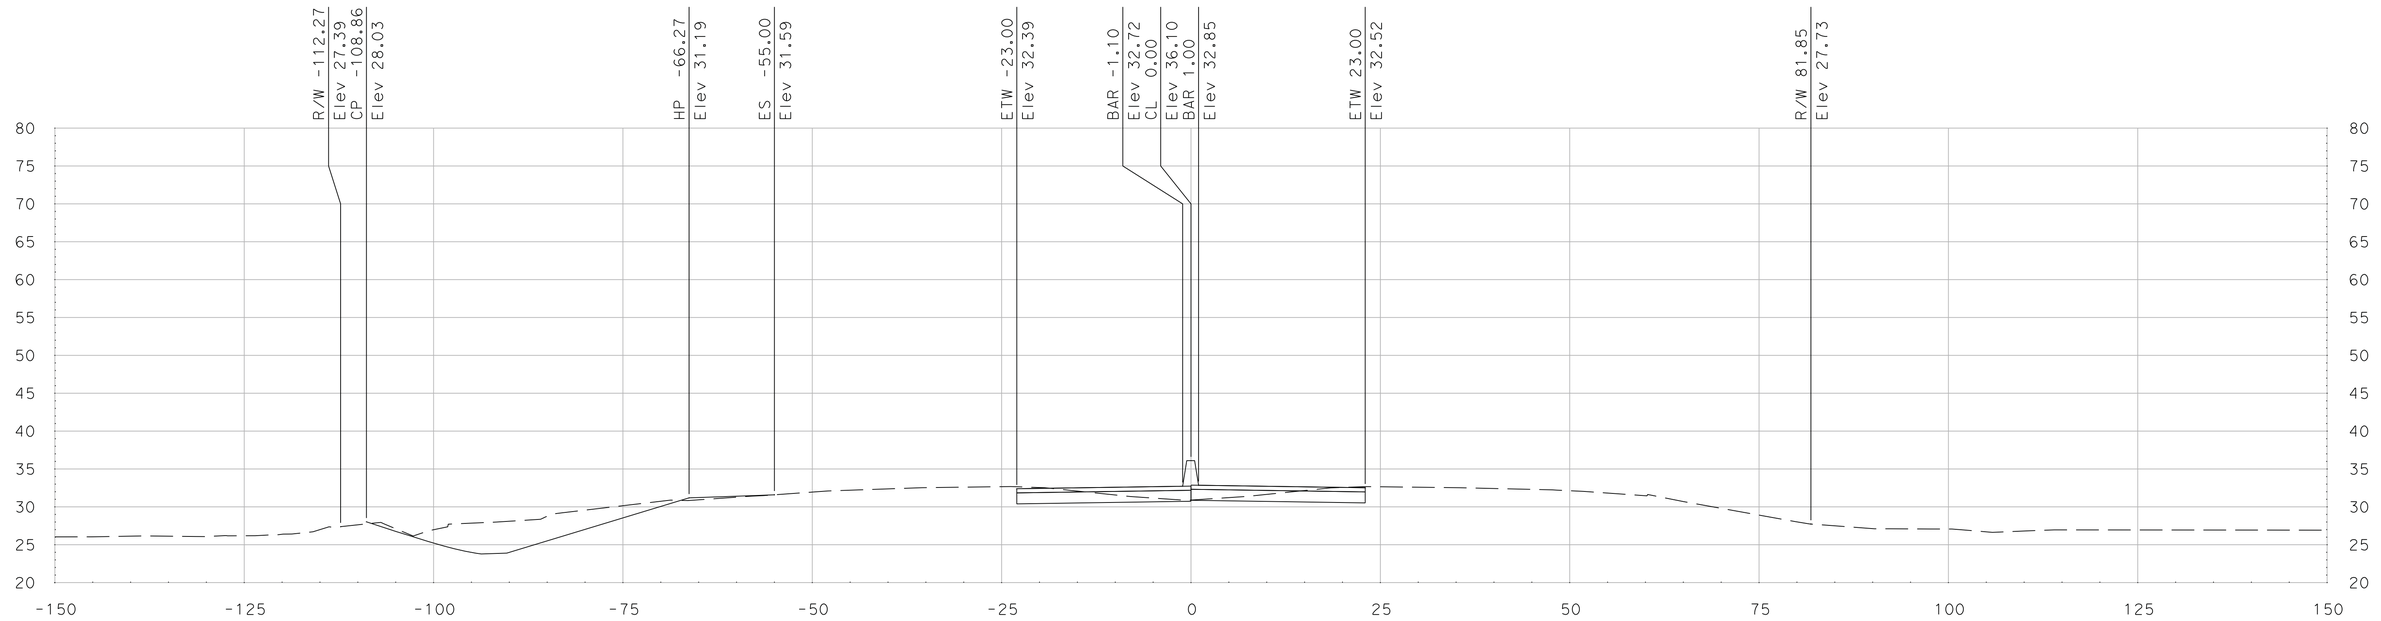

"SR 99" Sta 630+00.00

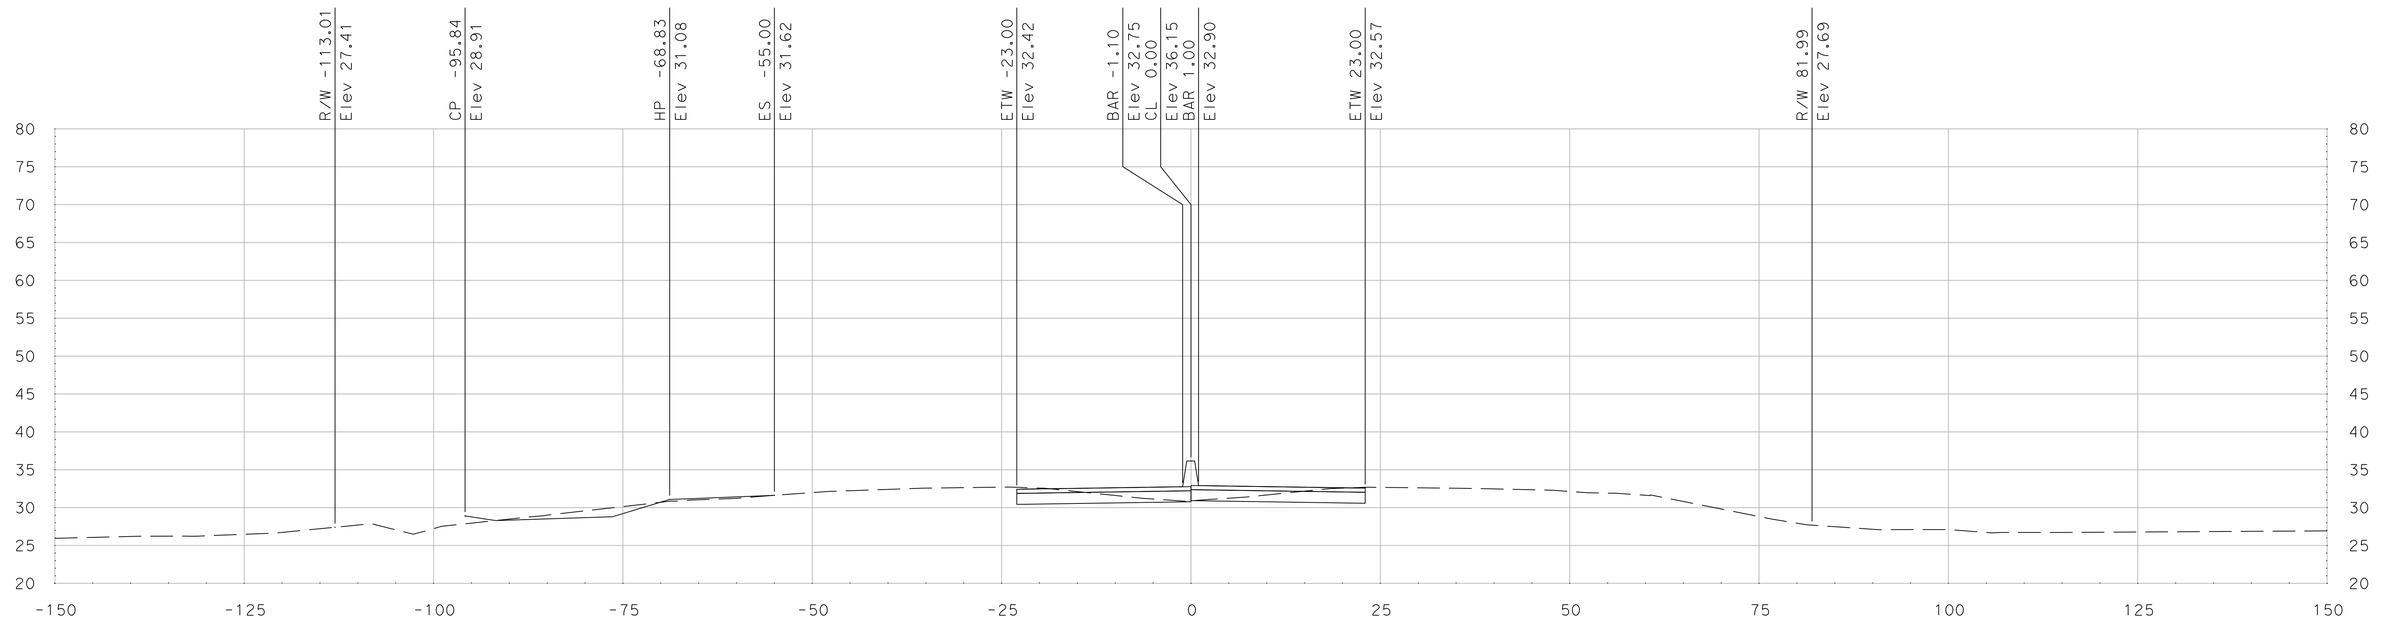

"SR 99" Sta 629+75.00

SCALE
HORIZONTAL: 1"=10'
VERTICAL: 1"=10'

DATE: 5/18/2011

ALL DIMENSIONS ARE IN US SURVEY FEET

FOR EARTHWORK DEVELOPMENT ONLY

Dist	COUNTY	ROUTE	POST MILES TOTAL PROJECT	SHEET No.	TOTAL SHEETS
10	SJ	99	4.9/14.2		
CONTRACT No.			10-0E6114		
PROJECT ID			1000020440		

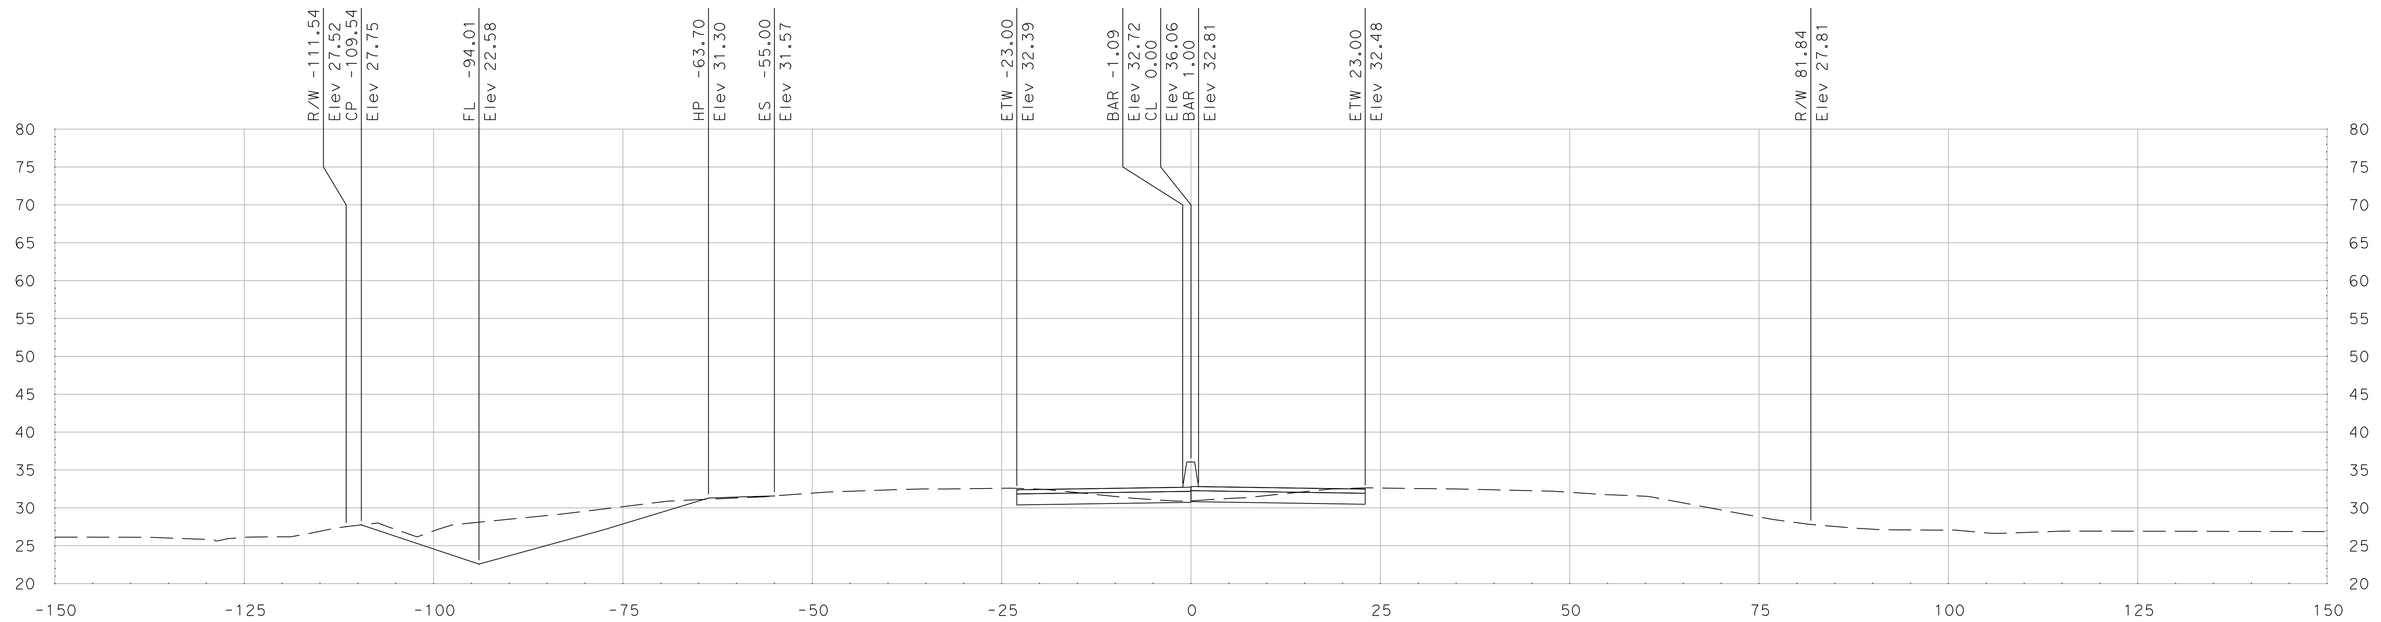

"SR 99" Sta 630+25.00

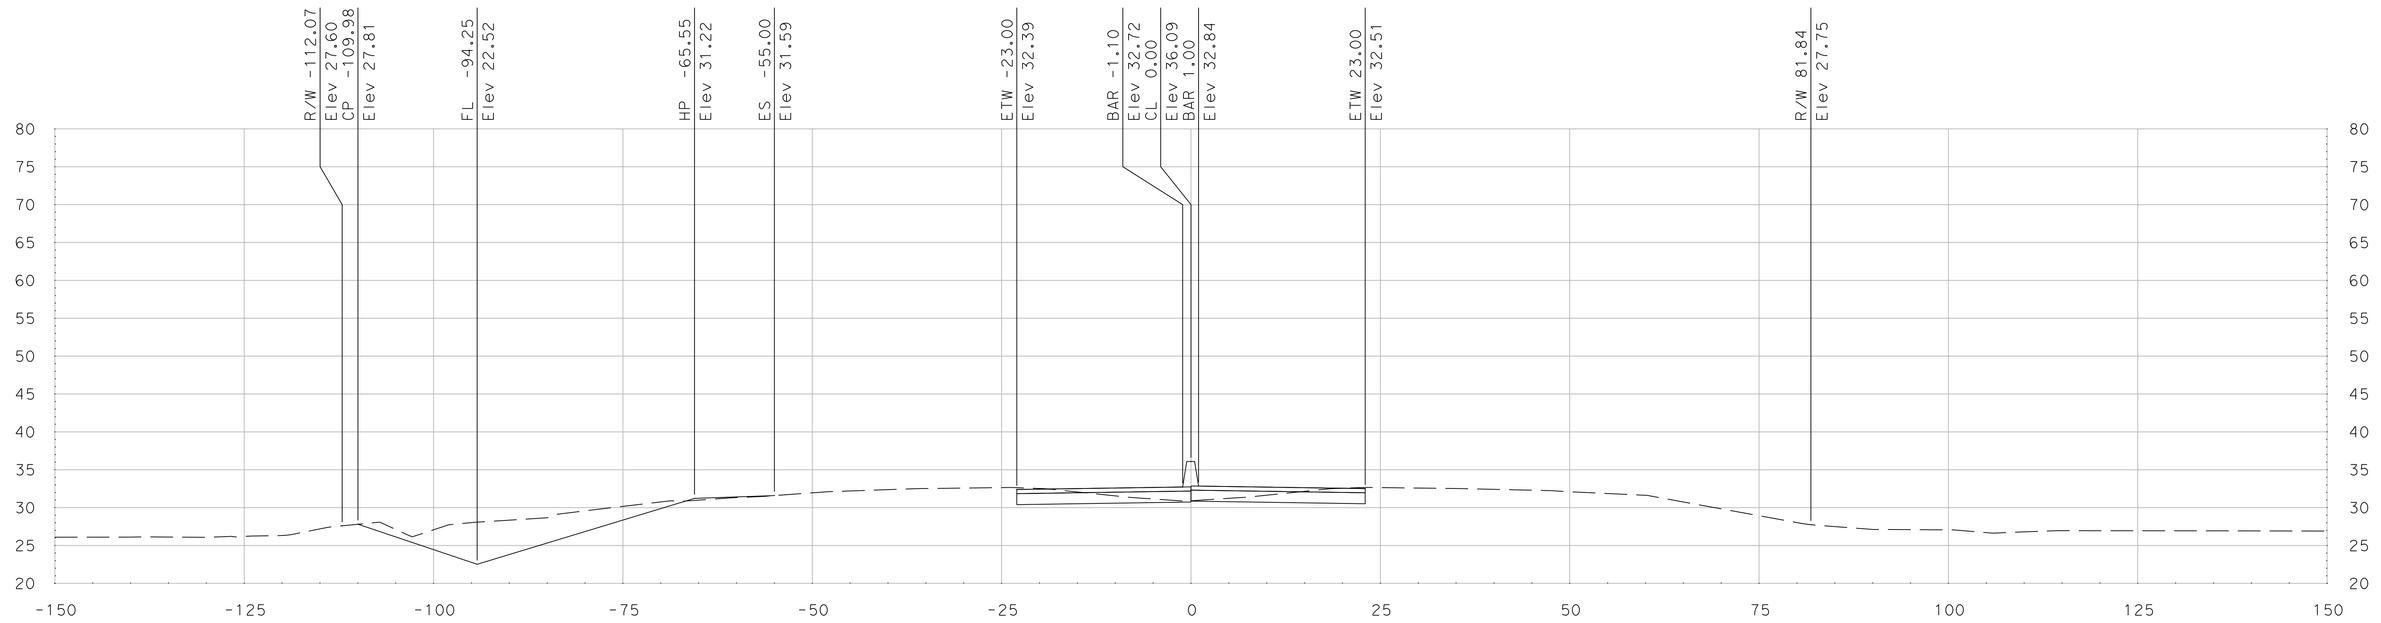

"SR 99" Sta 630+07.00

SCALE
HORIZONTAL: 1"=10'
VERTICAL: 1"=10'

DATE: 5/18/2011

ALL DIMENSIONS ARE IN US SURVEY FEET

FOR EARTHWORK DEVELOPMENT ONLY

Dist	COUNTY	ROUTE	POST MILES TOTAL PROJECT	SHEET No.	TOTAL SHEETS
10	SJ	99	4.9/14.2		
CONTRACT No.			10-0E6114		
PROJECT ID			1000020440		

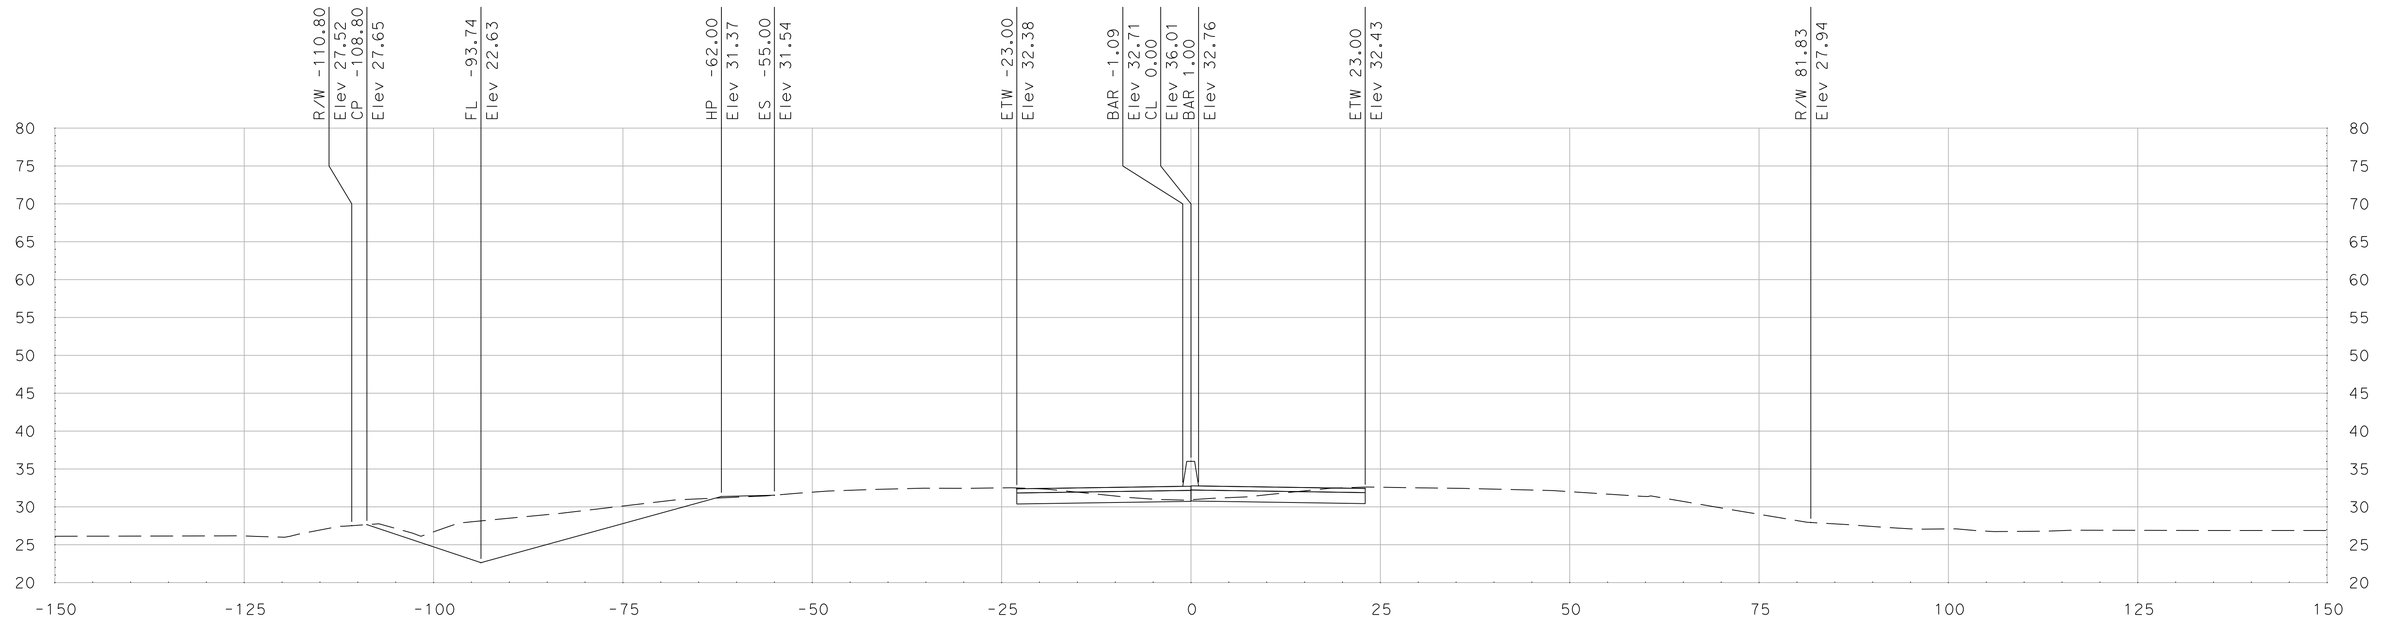

"SR 99" Sta 630+50.00

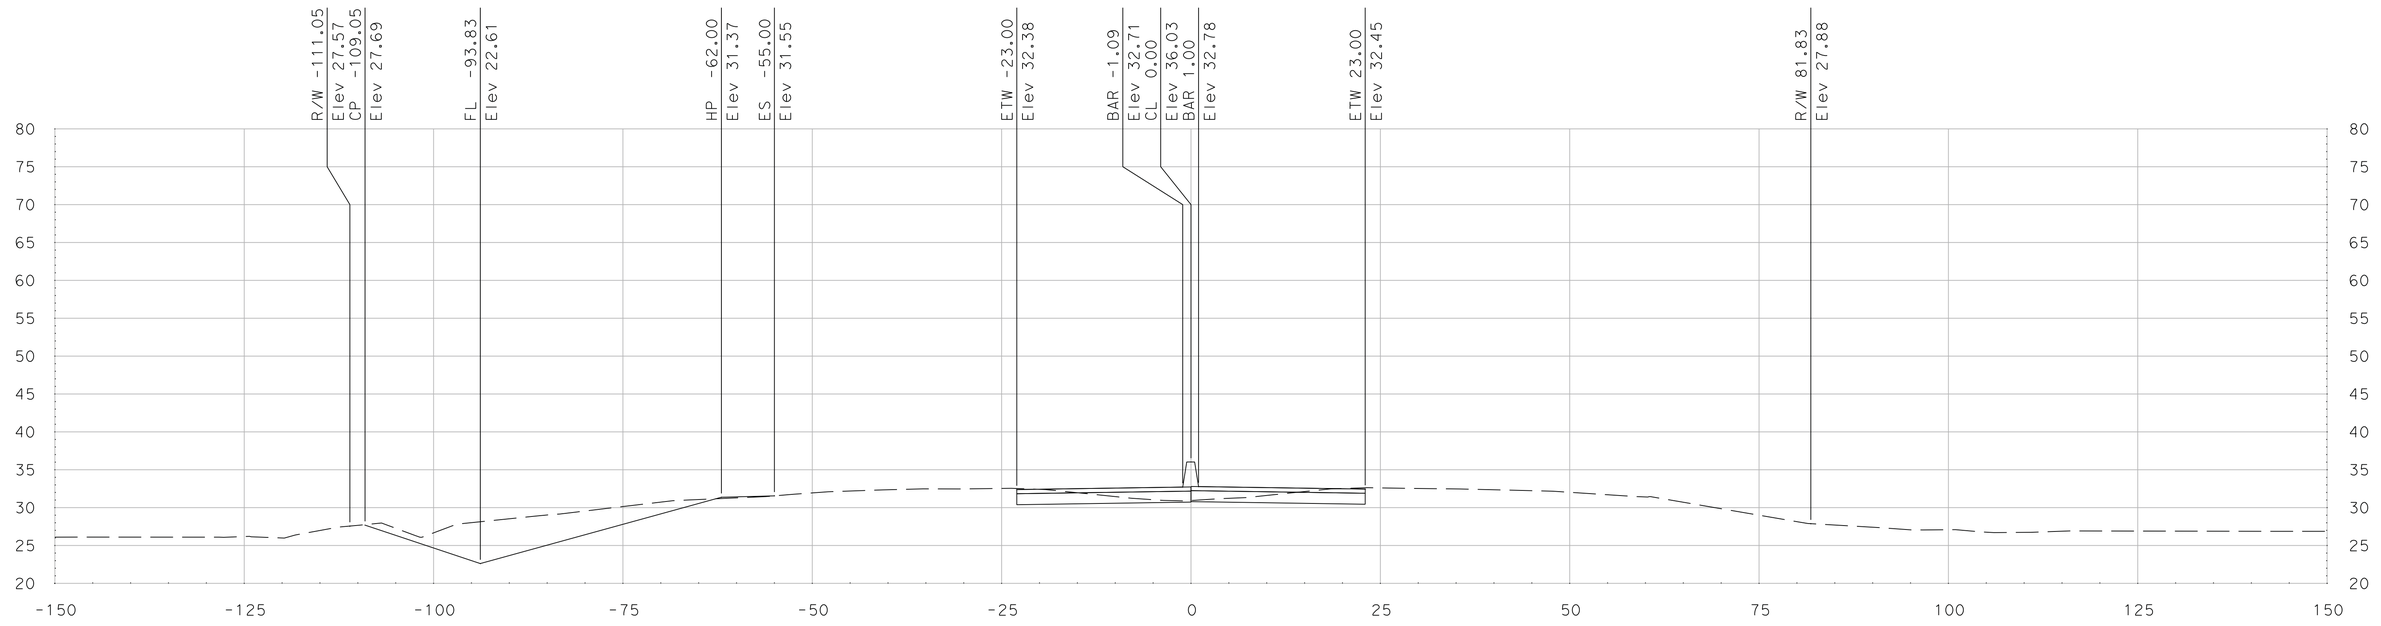

"SR 99" Sta 630+41.62

SCALE
HORIZONTAL: 1"=10'
VERTICAL: 1"=10'

DATE: 5/18/2011

ALL DIMENSIONS ARE IN US SURVEY FEET

FOR EARTHWORK DEVELOPMENT ONLY

Dist	COUNTY	ROUTE	POST MILES TOTAL PROJECT	SHEET No.	TOTAL SHEETS
10	SJ	99	4.9/14.2		
CONTRACT No.			10-0E6114		
PROJECT ID			1000020440		

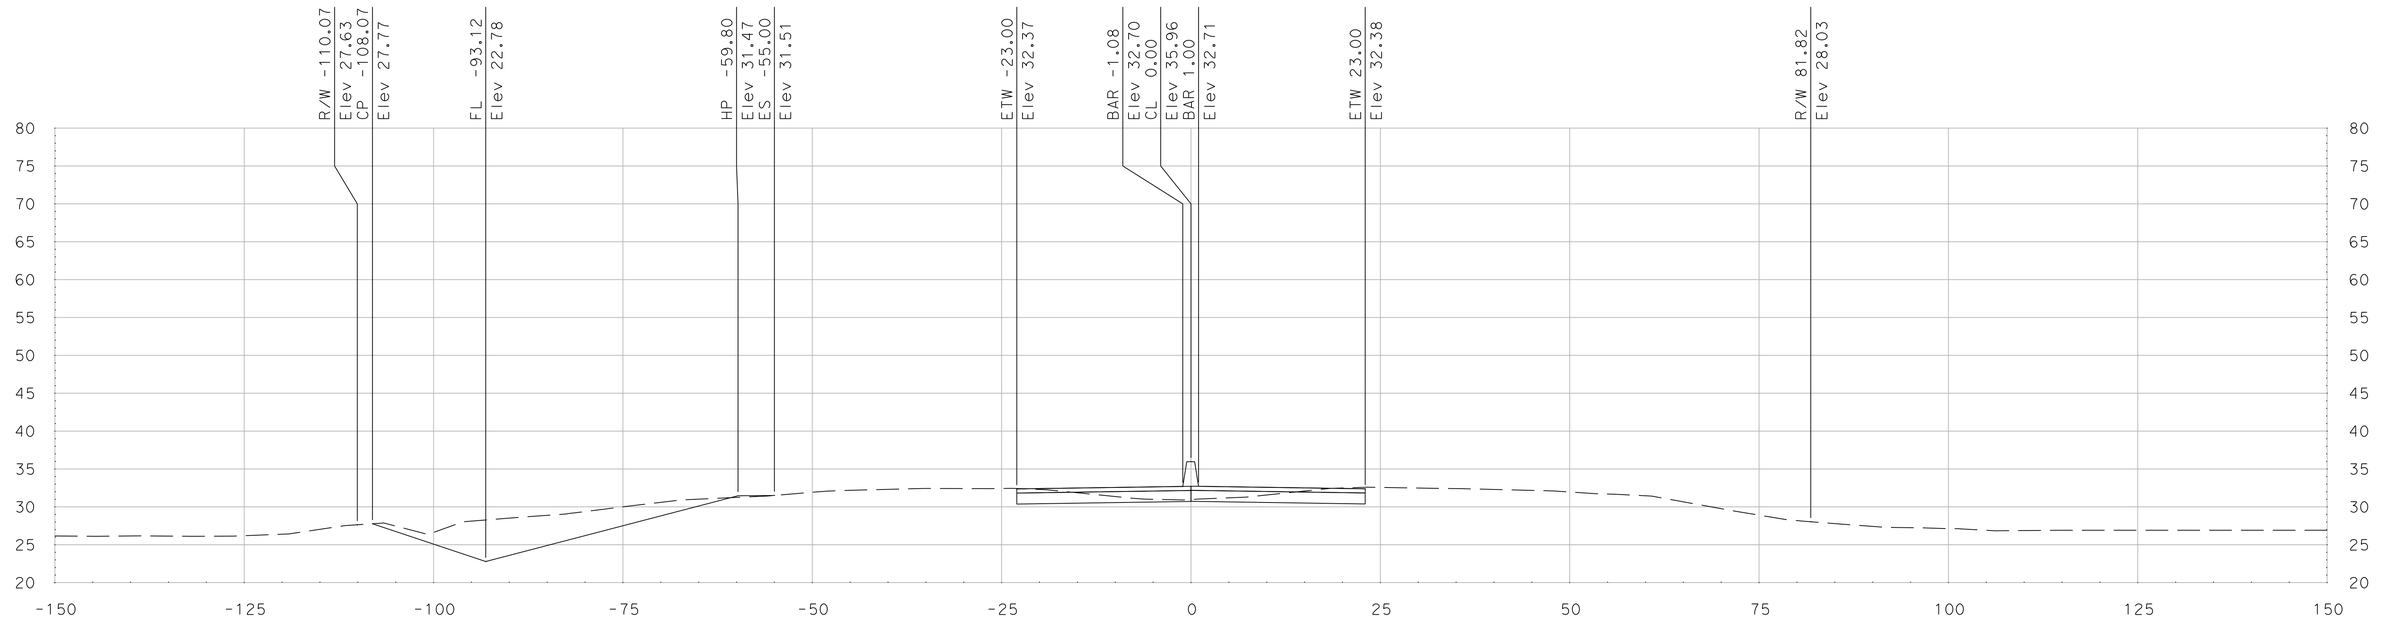

"SR 99" Sta 630+75.00

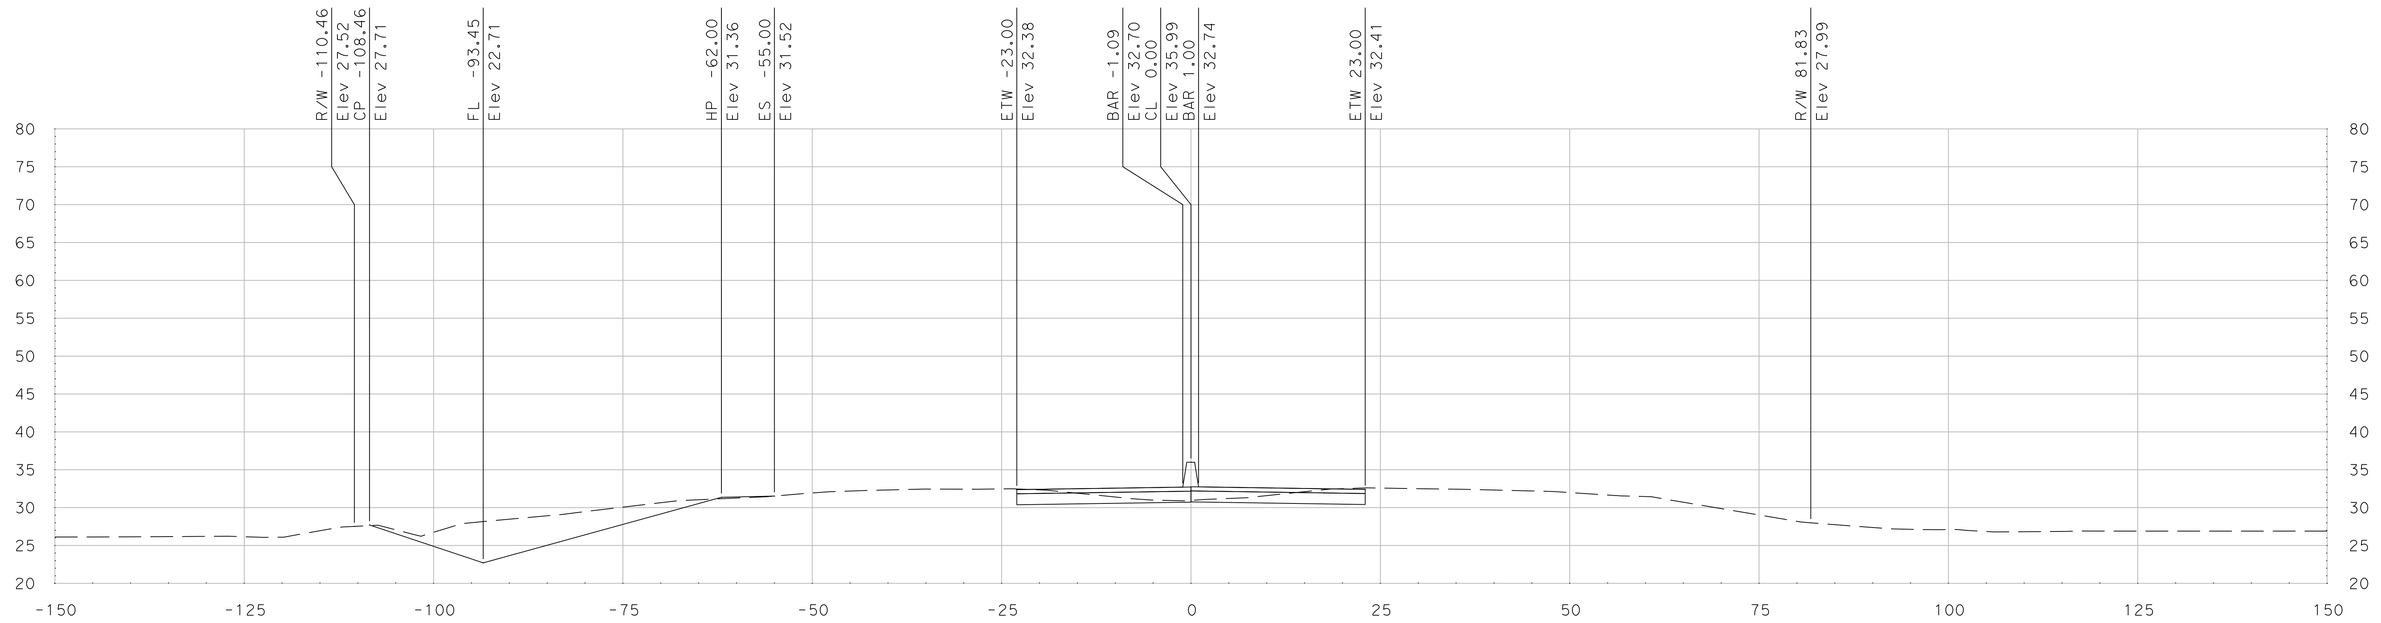

"SR 99" Sta 630+61.82

SCALE
HORIZONTAL: 1"=10'
VERTICAL: 1"=10'

DATE: 5/18/2011

ALL DIMENSIONS ARE IN US SURVEY FEET

FOR EARTHWORK DEVELOPMENT ONLY

Dist	COUNTY	ROUTE	POST MILES TOTAL PROJECT	SHEET No.	TOTAL SHEETS
10	SJ	99	4.9/14.2		
CONTRACT No.			10-0E6114		
PROJECT ID			1000020440		

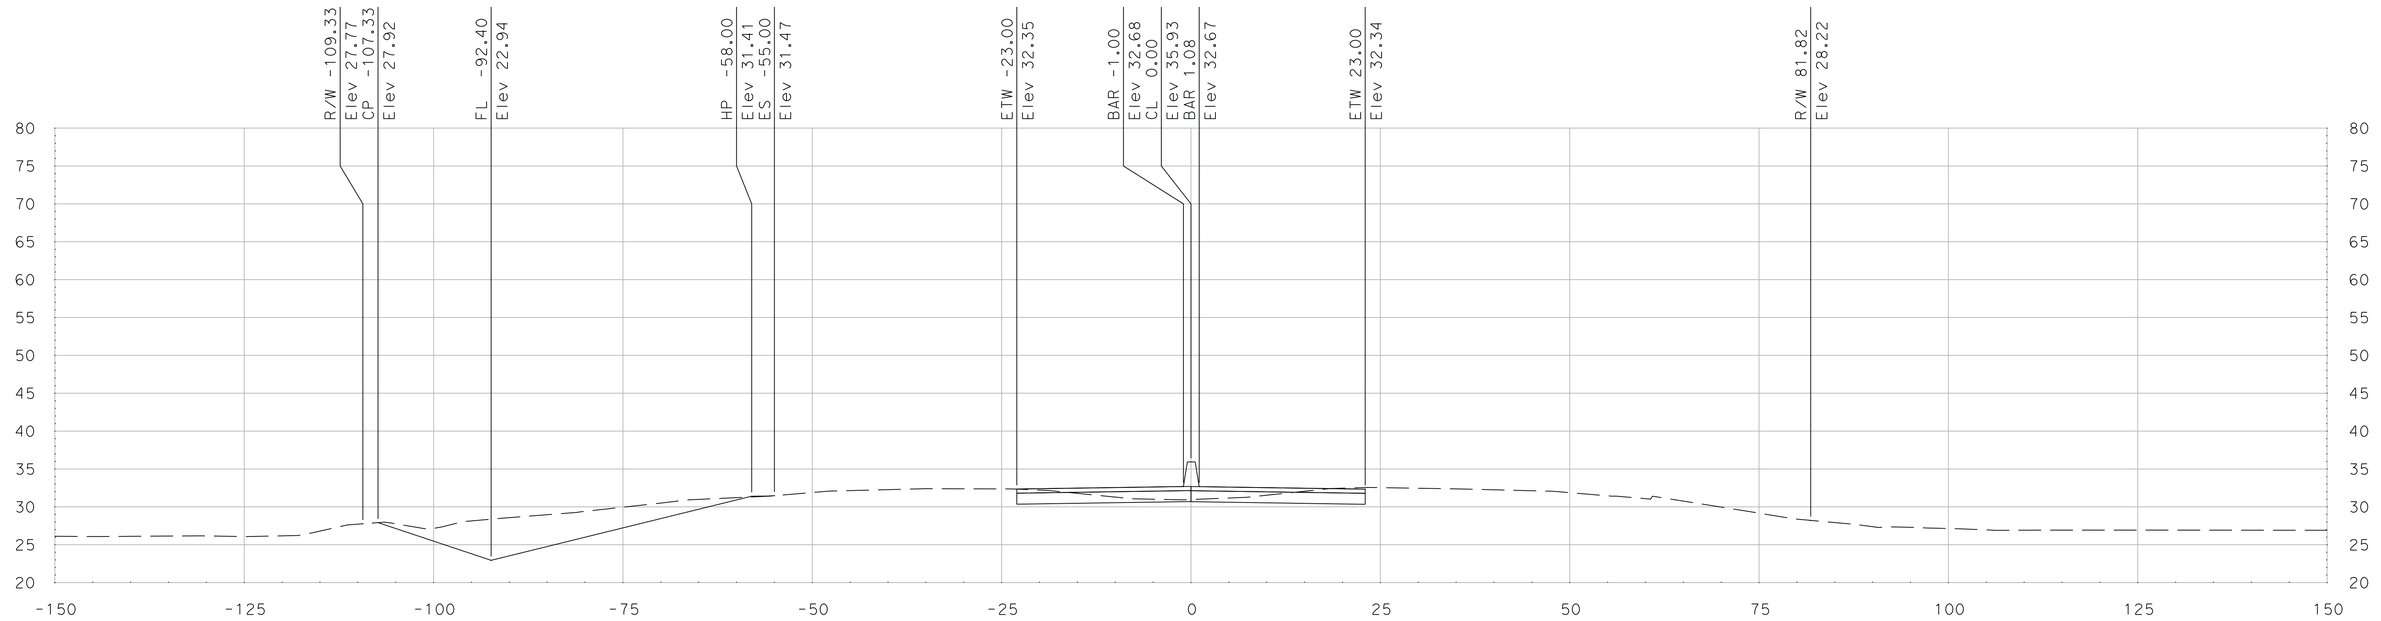

"SR 99" Sta 631+00.00

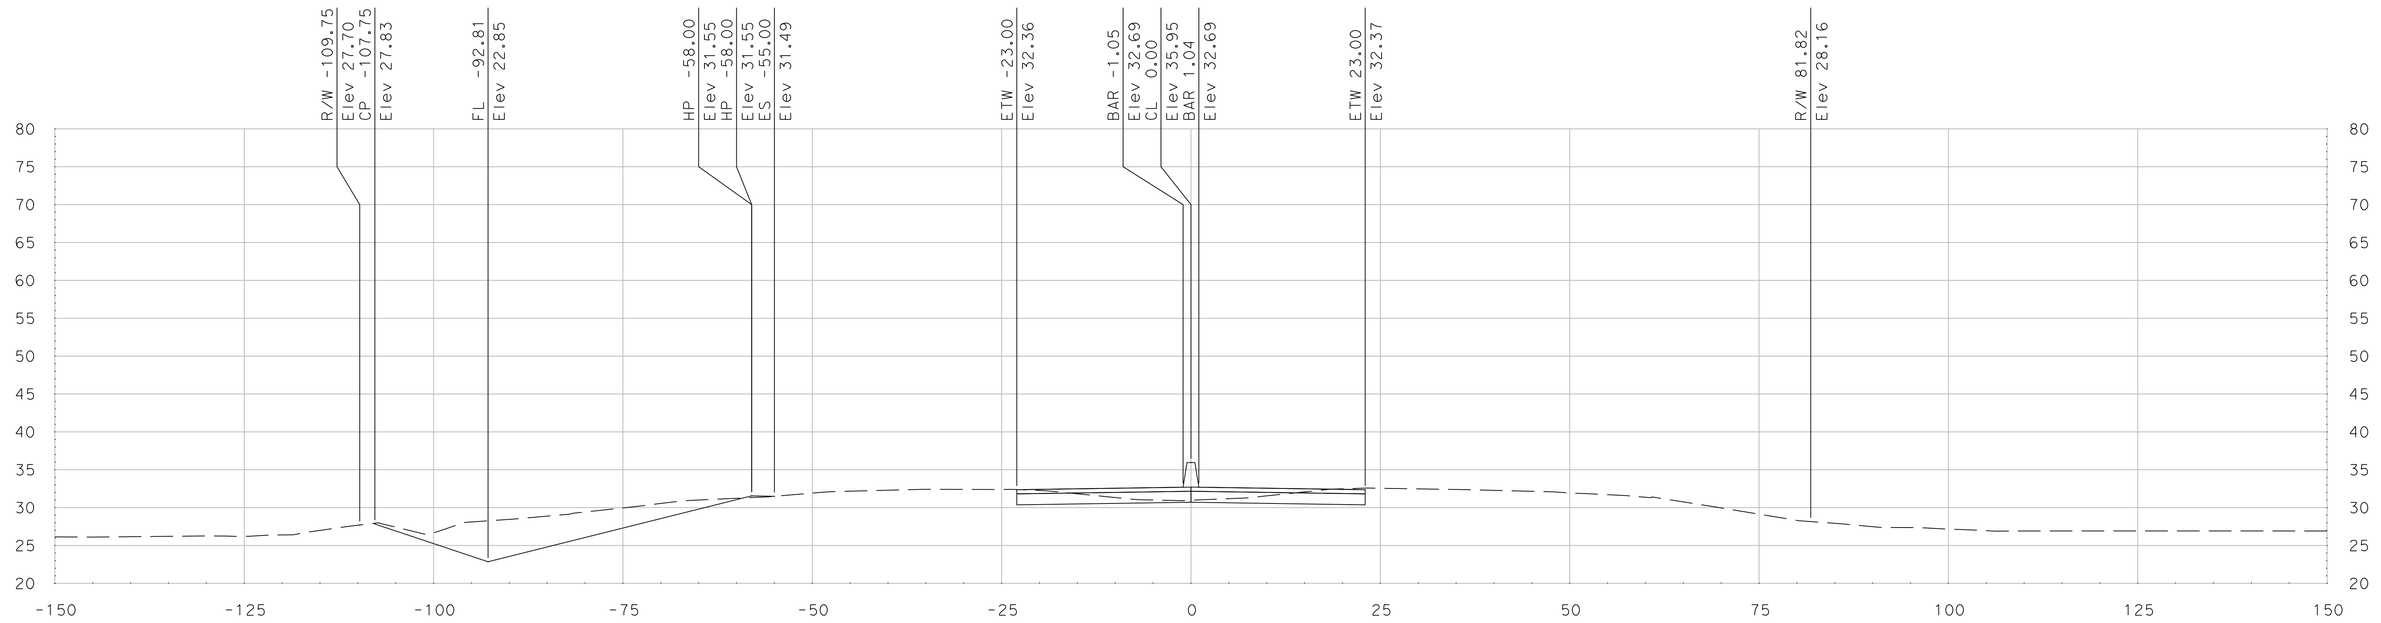

"SR 99" Sta 630+85.82

SCALE
HORIZONTAL: 1"=10'
VERTICAL: 1"=10'

DATE: 5/18/2011

ALL DIMENSIONS ARE IN US SURVEY FEET

FOR EARTHWORK DEVELOPMENT ONLY

Dist	COUNTY	ROUTE	POST MILES TOTAL PROJECT	SHEET No.	TOTAL SHEETS
10	SJ	99	4.9/14.2		
CONTRACT No.			10-0E6114		
PROJECT ID			1000020440		

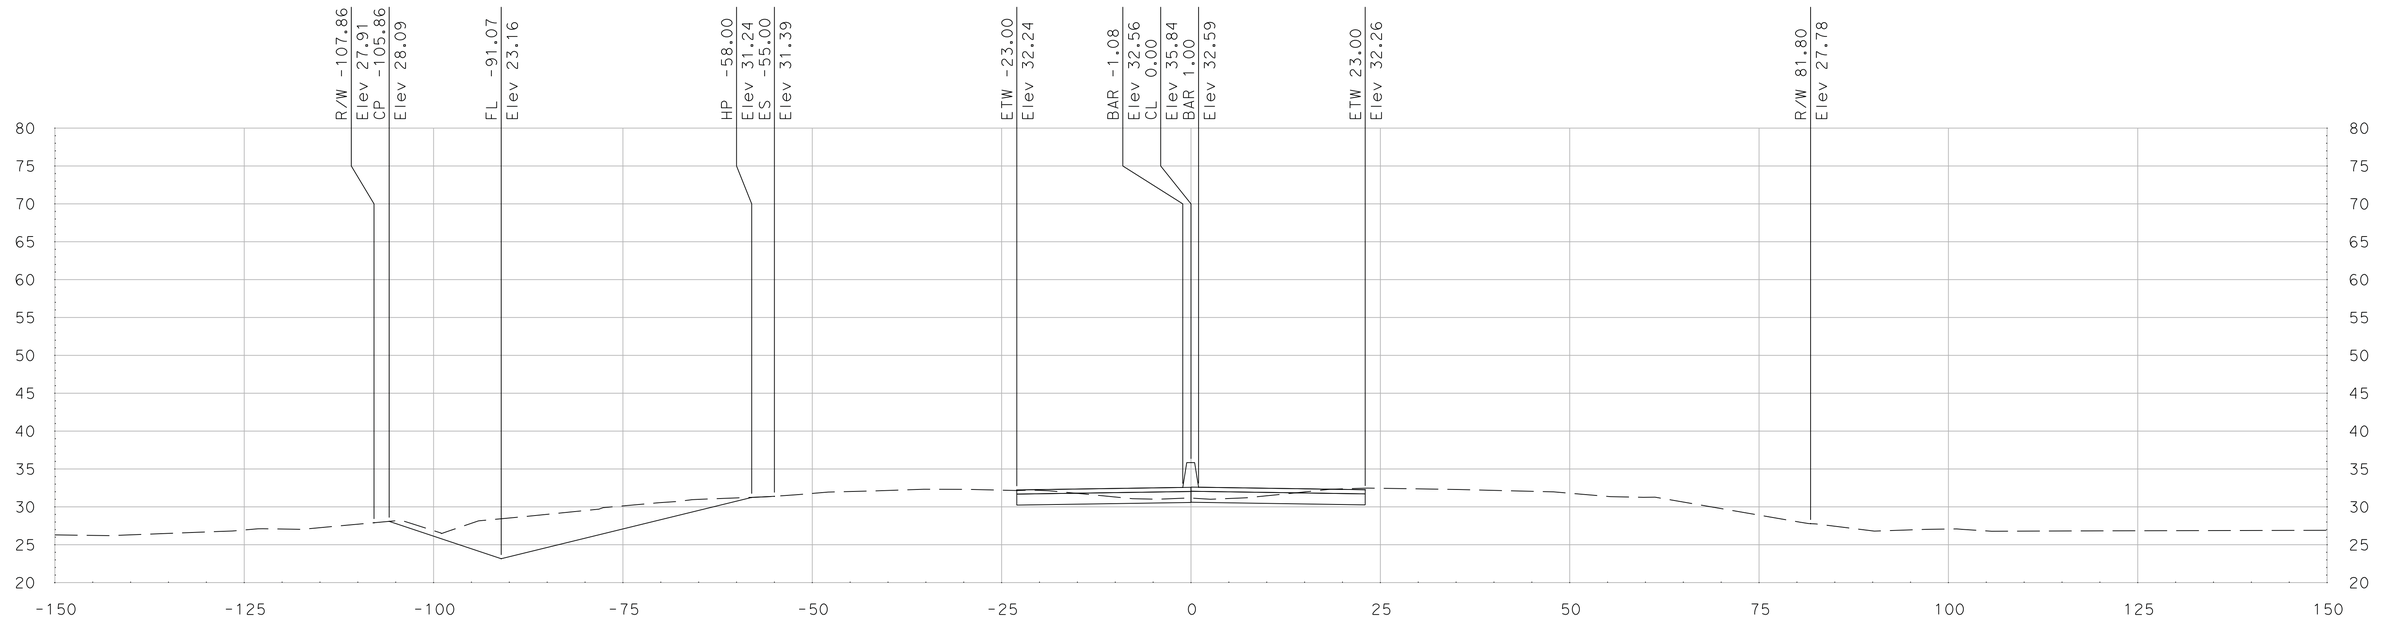

"SR 99" Sta 631+50.00

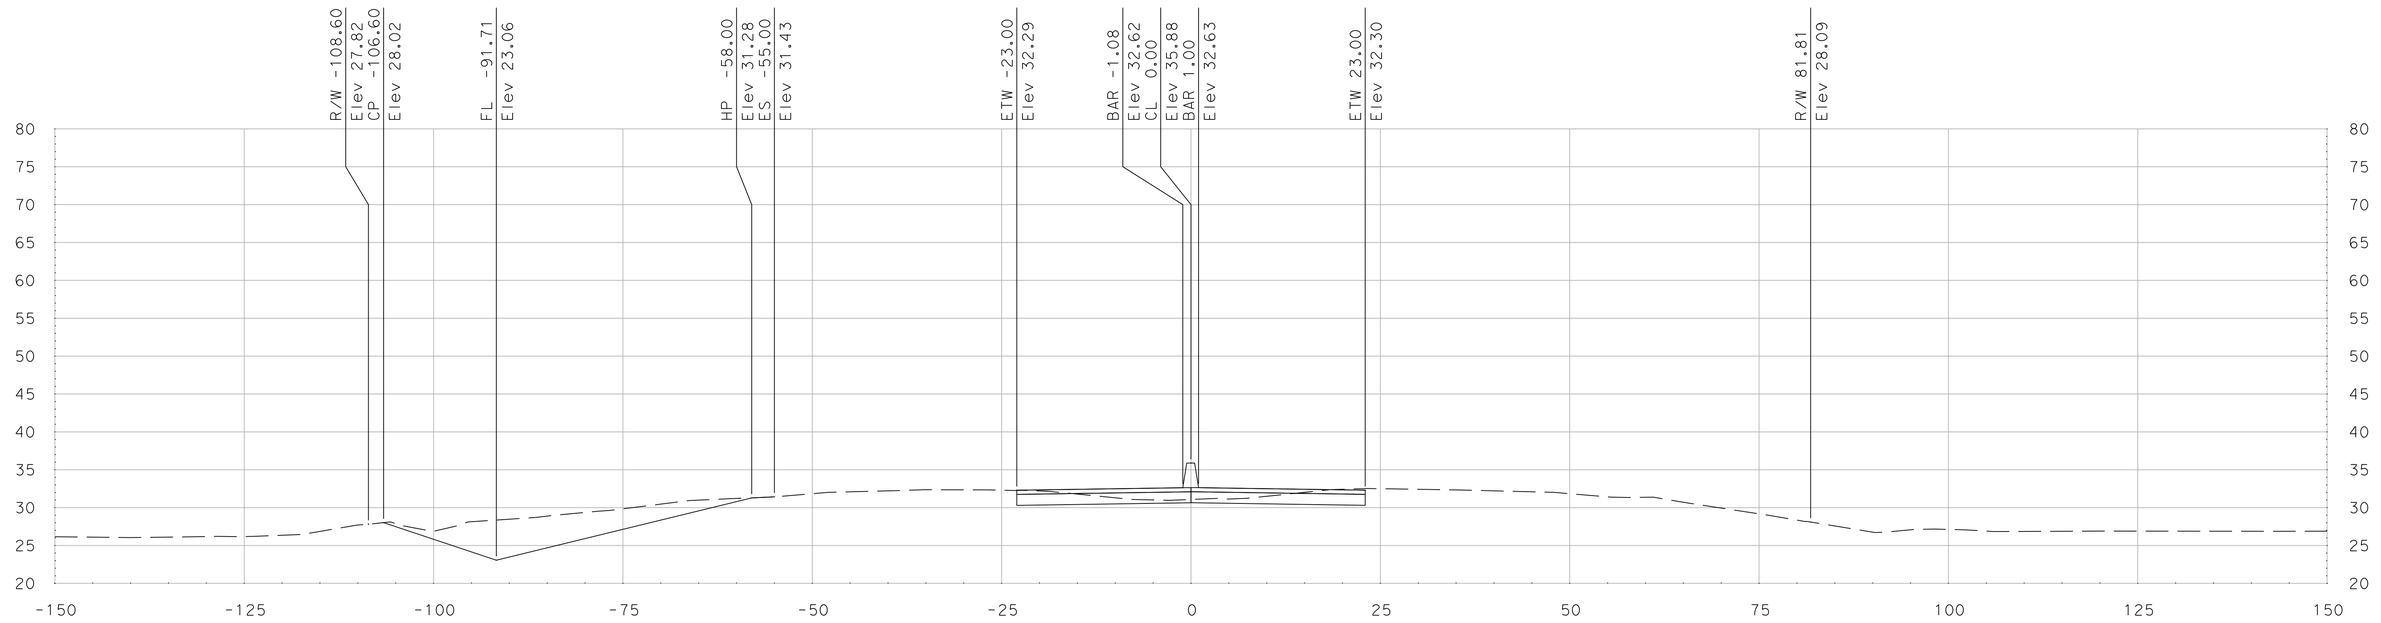

"SR 99" Sta 631+25.00

SCALE
HORIZONTAL: 1"=10'
VERTICAL: 1"=10'

DATE: 5/18/2011

ALL DIMENSIONS ARE IN US SURVEY FEET

Dist	COUNTY	ROUTE	POST MILES TOTAL PROJECT	SHEET No.	TOTAL SHEETS
10	SJ	99	4.9/14.2		
CONTRACT No.			10-0E6114		
PROJECT ID			1000020440		

FOR EARTHWORK DEVELOPMENT ONLY

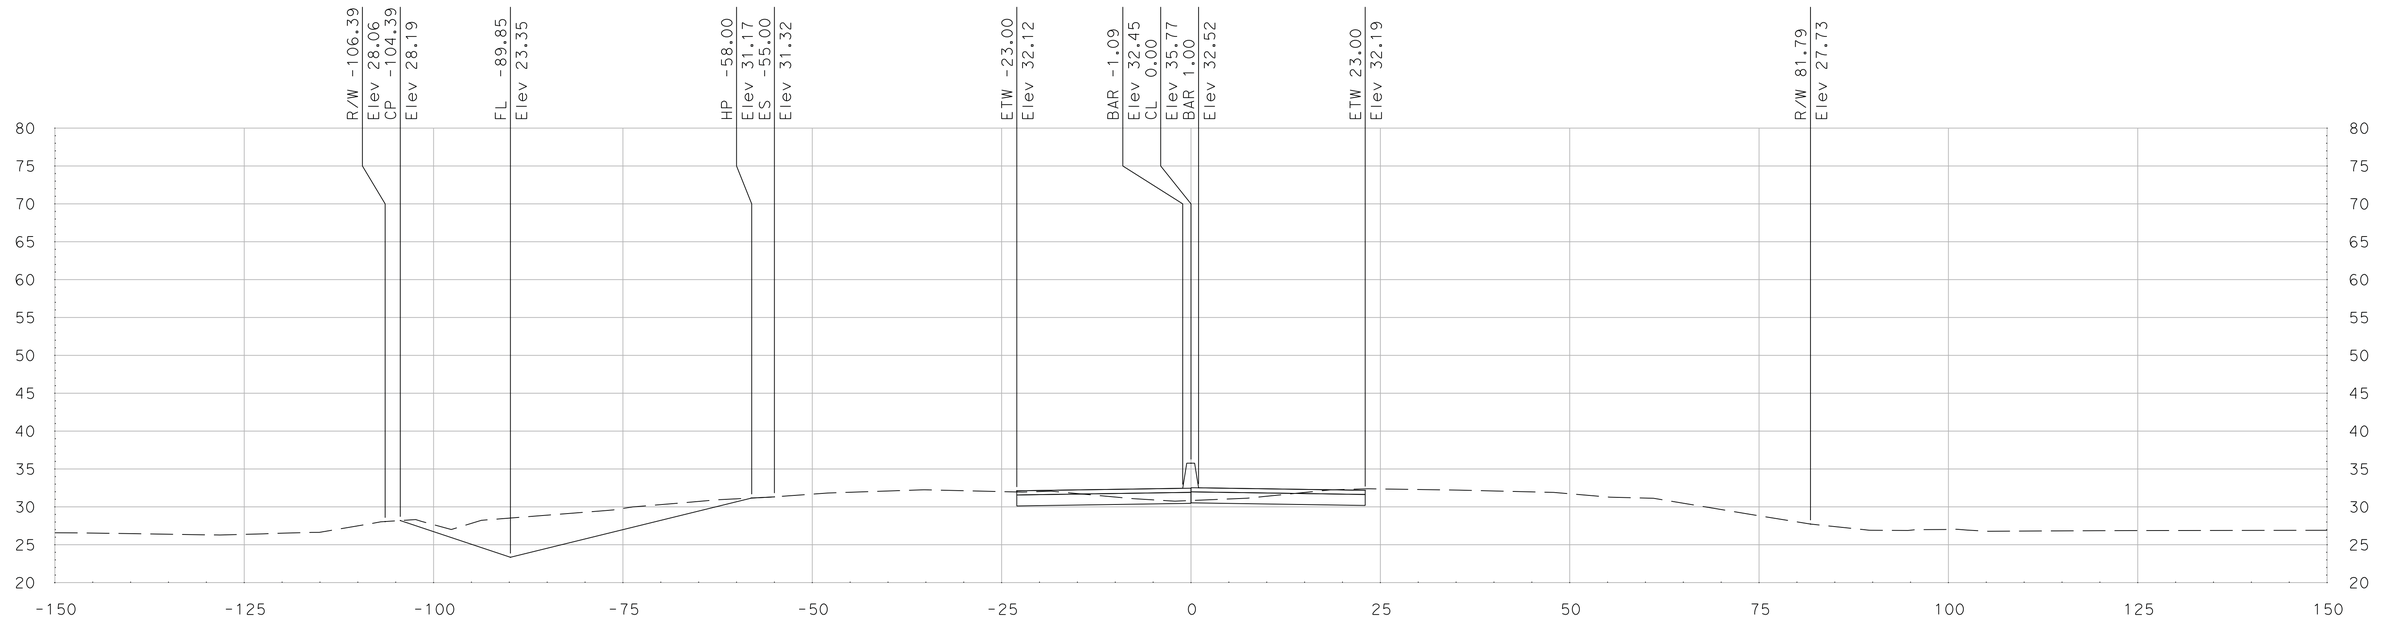

"SR 99" Sta 632+00.00

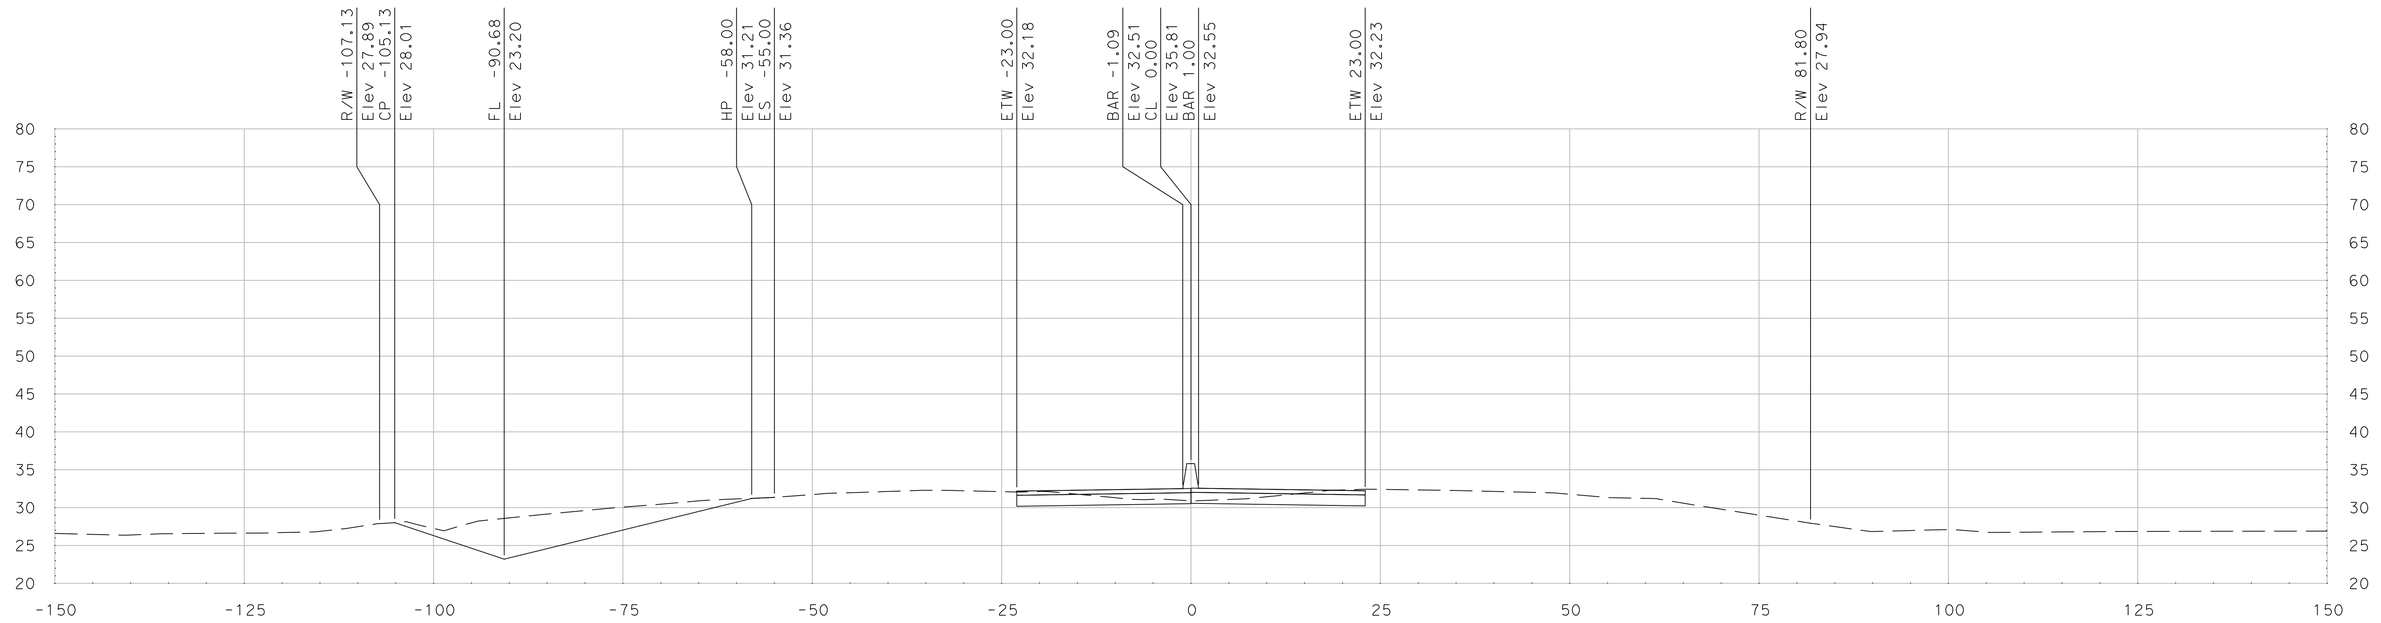

"SR 99" Sta 631+75.00

SCALE
HORIZONTAL: 1"=10'
VERTICAL: 1"=10'

DATE: 5/18/2011

ALL DIMENSIONS ARE IN US SURVEY FEET

FOR EARTHWORK DEVELOPMENT ONLY

Dist	COUNTY	ROUTE	POST MILES TOTAL PROJECT	SHEET No.	TOTAL SHEETS
10	SJ	99	4.9/14.2		
CONTRACT No.			10-0E6114		
PROJECT ID			1000020440		

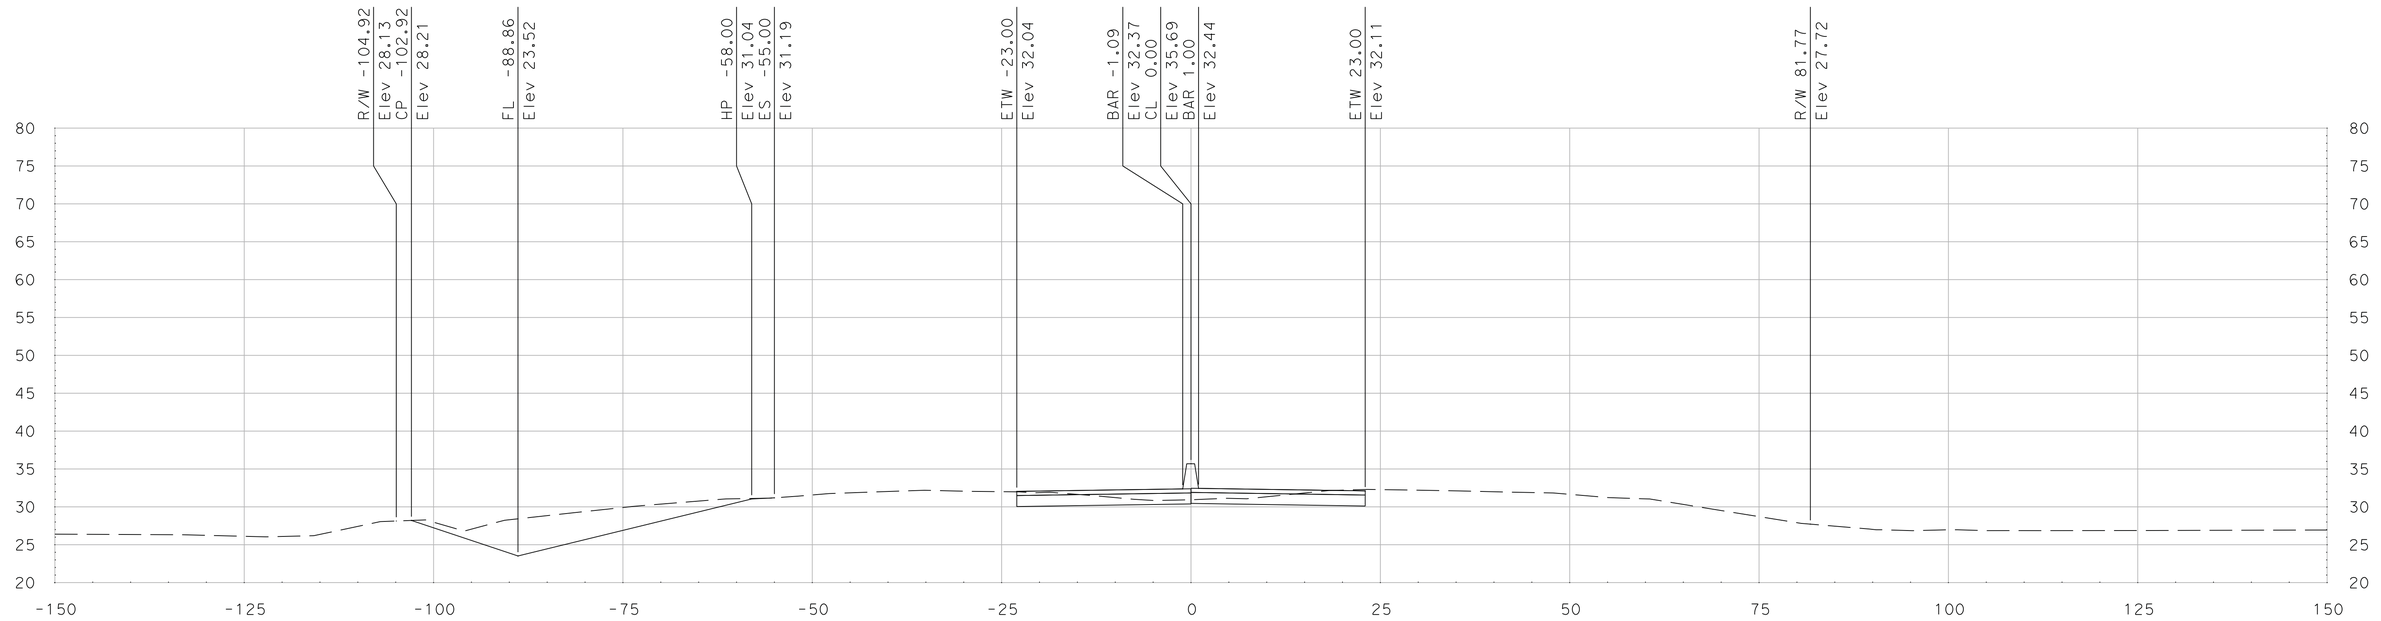

"SR 99" Sta 632+50.00

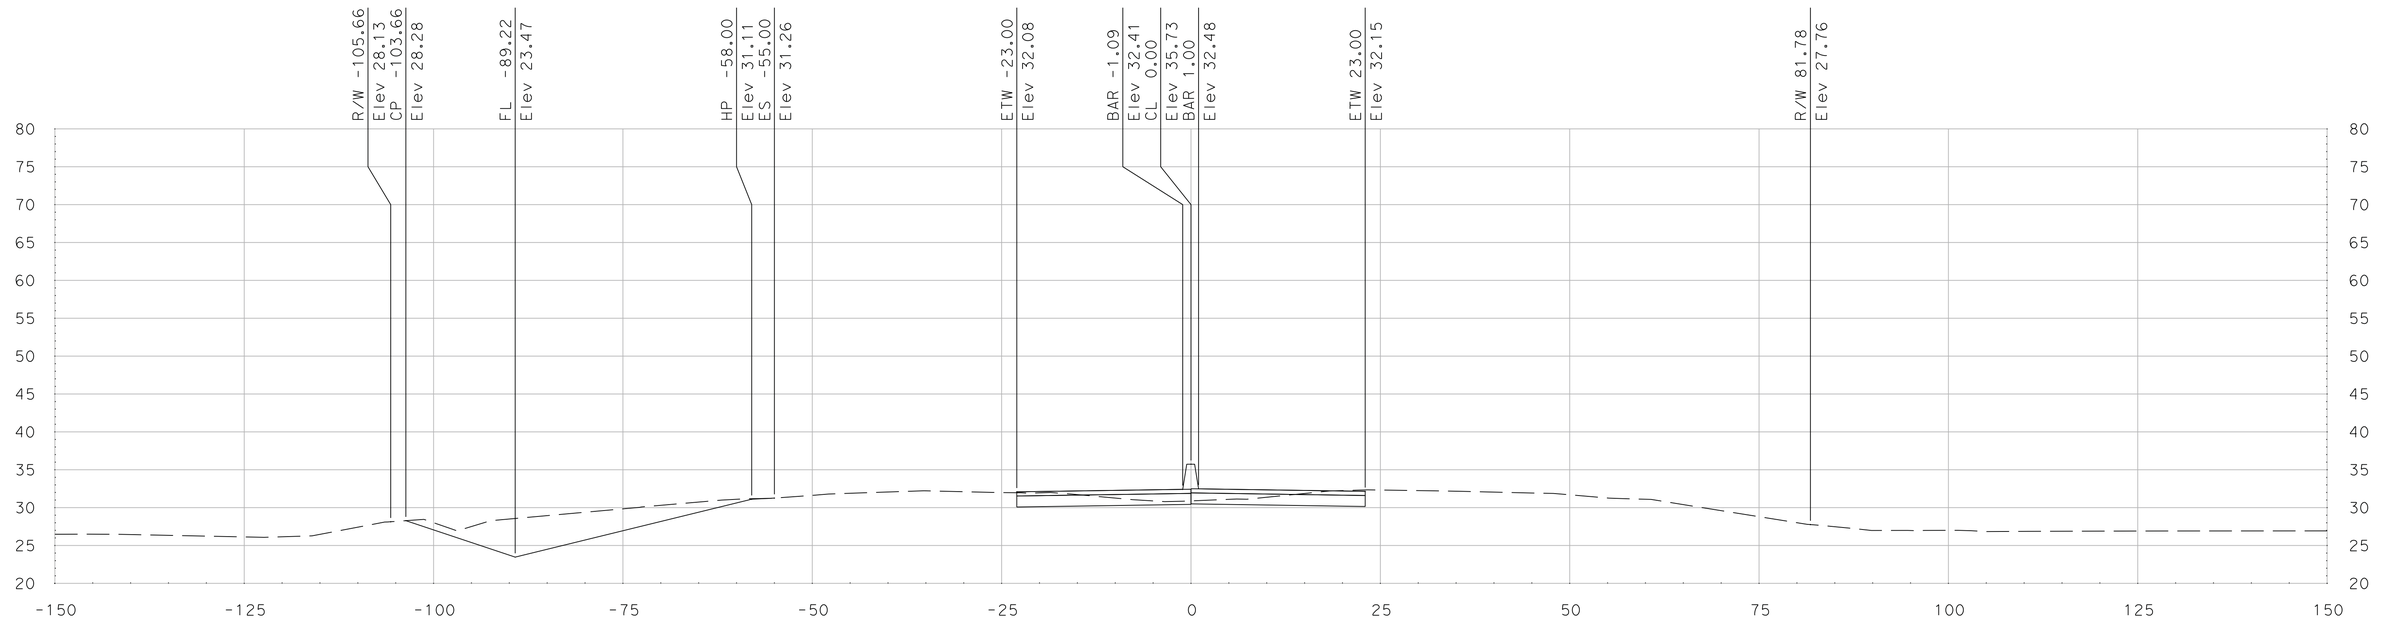

"SR 99" Sta 632+25.00

SCALE
HORIZONTAL: 1"=10'
VERTICAL: 1"=10'

DATE: 5/18/2011

ALL DIMENSIONS ARE IN US SURVEY FEET

FOR EARTHWORK DEVELOPMENT ONLY

Dist	COUNTY	ROUTE	POST MILES TOTAL PROJECT	SHEET No.	TOTAL SHEETS
10	SJ	99	4.9/14.2		
CONTRACT No.			10-0E6114		
PROJECT ID			1000020440		

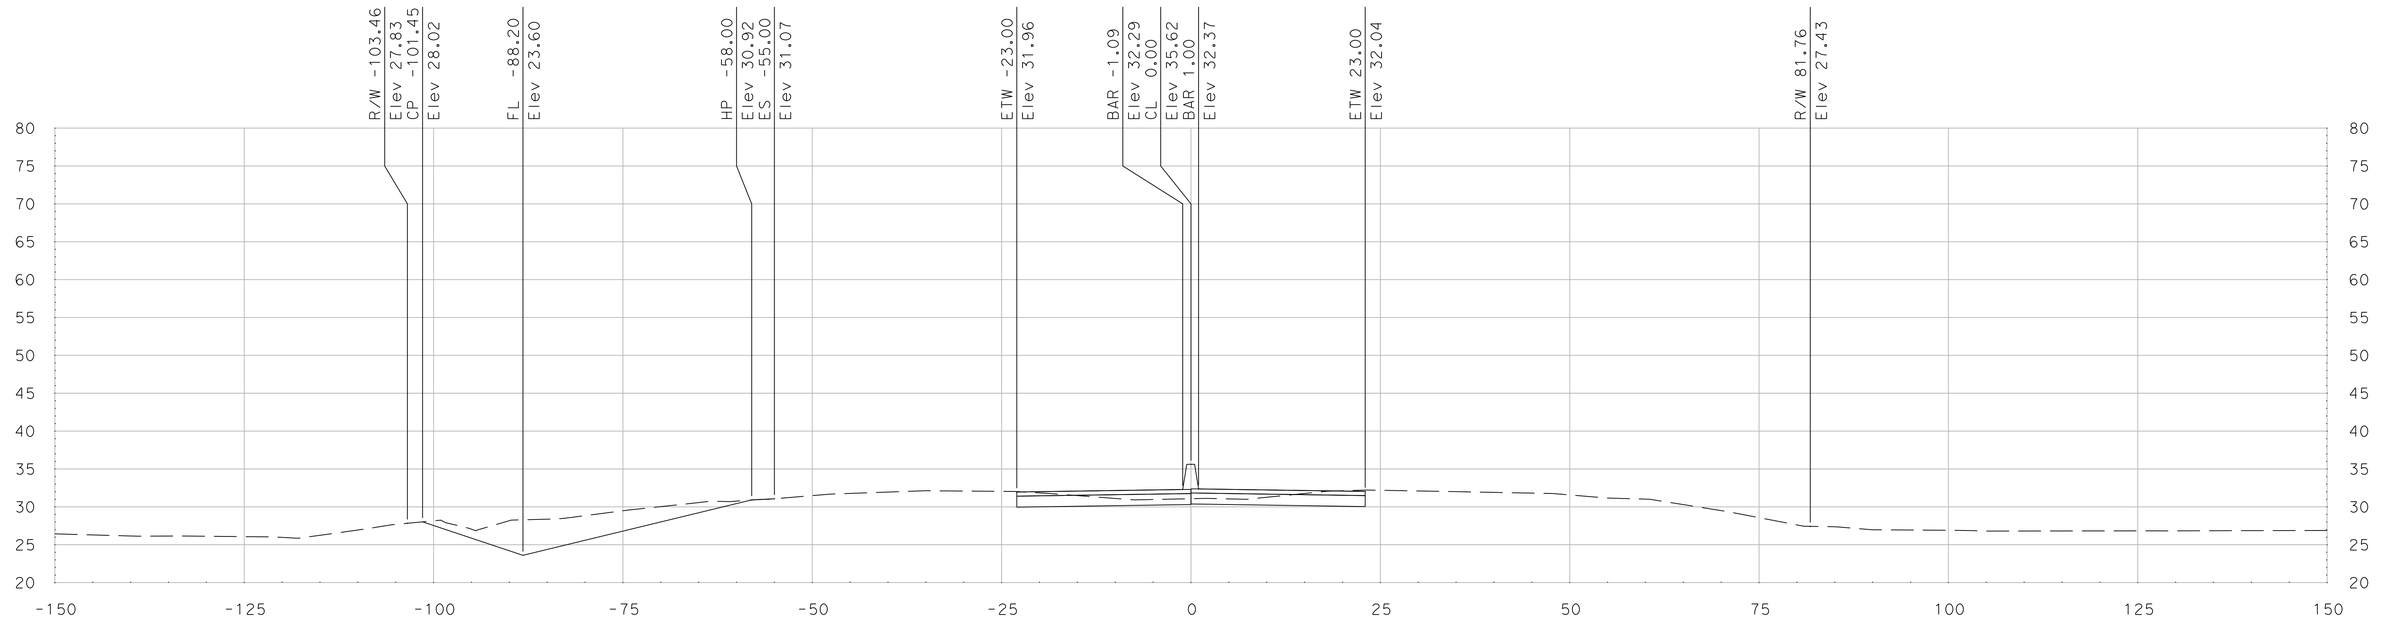

"SR 99" Sta 633+00.00

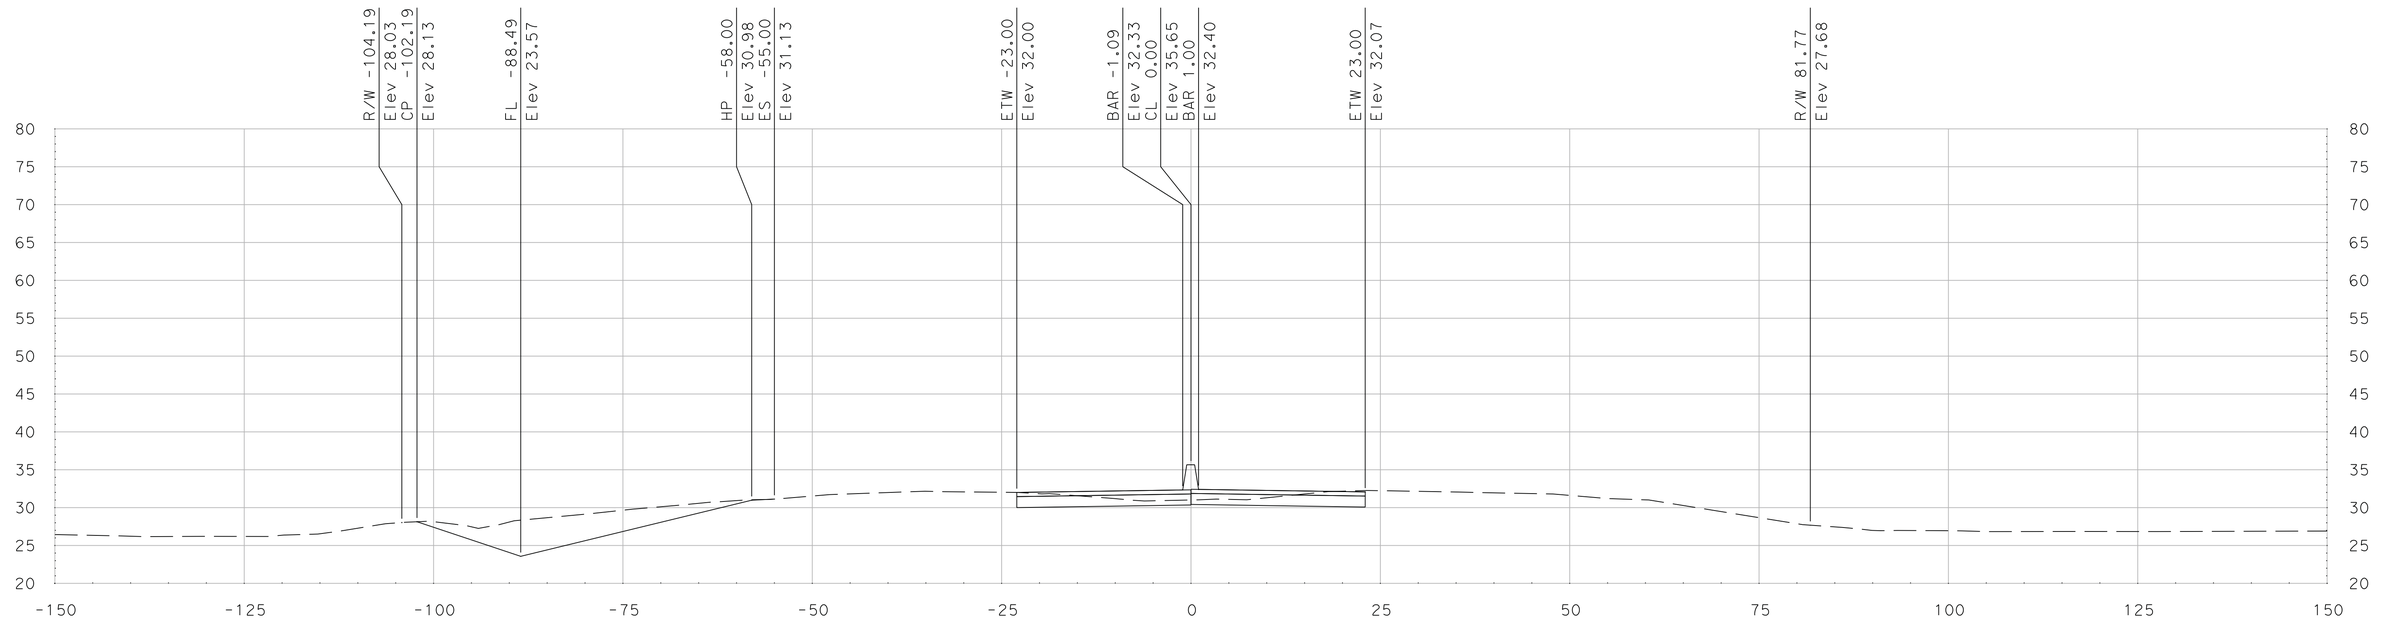

"SR 99" Sta 632+75.00

SCALE
HORIZONTAL: 1"=10'
VERTICAL: 1"=10'

DATE: 5/18/2011

ALL DIMENSIONS ARE IN US SURVEY FEET

FOR EARTHWORK DEVELOPMENT ONLY

Dist	COUNTY	ROUTE	POST MILES TOTAL PROJECT	SHEET No.	TOTAL SHEETS
10	SJ	99	4.9/14.2		
CONTRACT No.			10-0E6114		
PROJECT ID			1000020440		

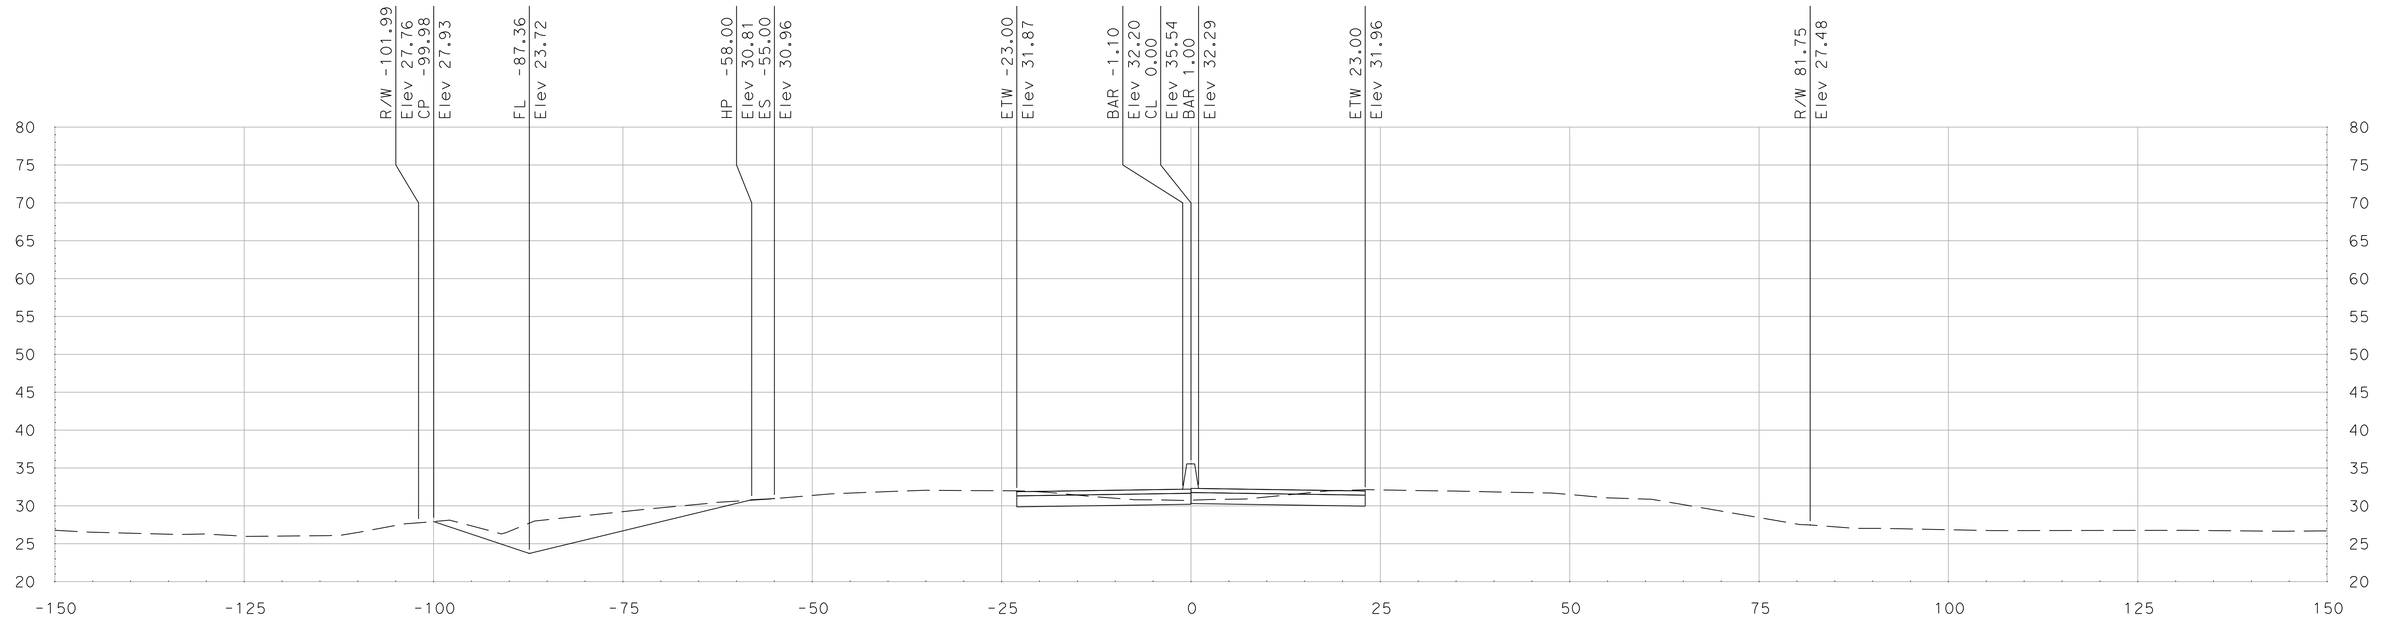

"SR 99" Sta 633+50.00

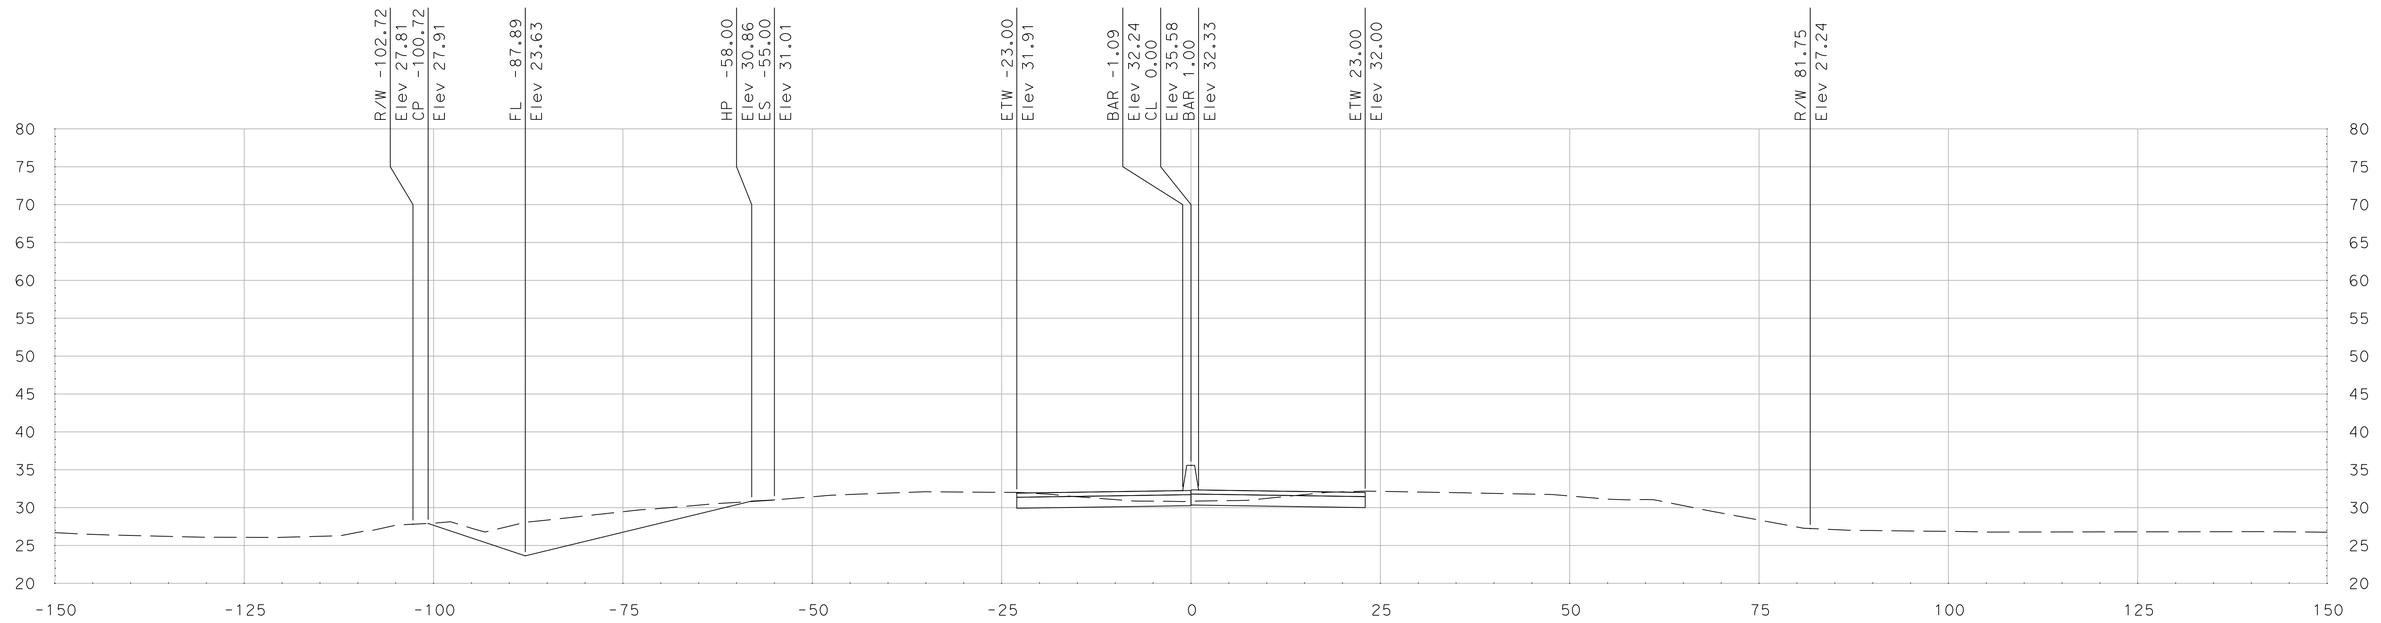

"SR 99" Sta 633+25.00

SCALE
HORIZONTAL: 1"=10'
VERTICAL: 1"=10'

DATE: 5/18/2011

ALL DIMENSIONS ARE IN US SURVEY FEET

FOR EARTHWORK DEVELOPMENT ONLY

Dist	COUNTY	ROUTE	POST MILES TOTAL PROJECT	SHEET No.	TOTAL SHEETS
10	SJ	99	4.9/14.2		
CONTRACT No.			10-0E6114		
PROJECT ID			1000020440		

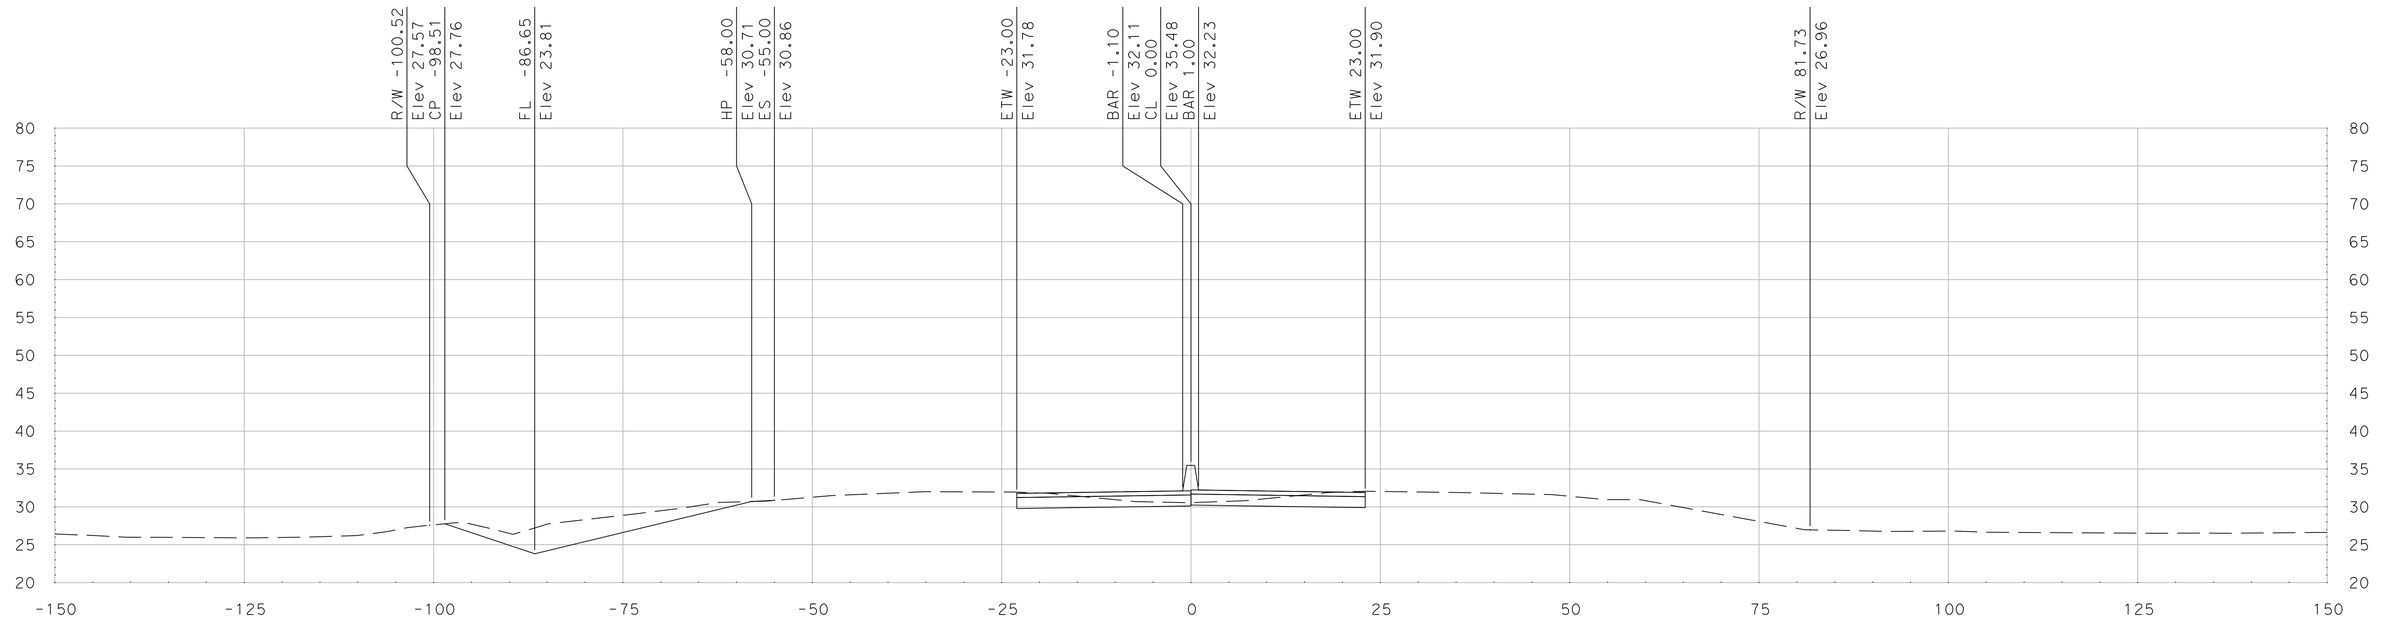

"SR 99" Sta 634+00.00

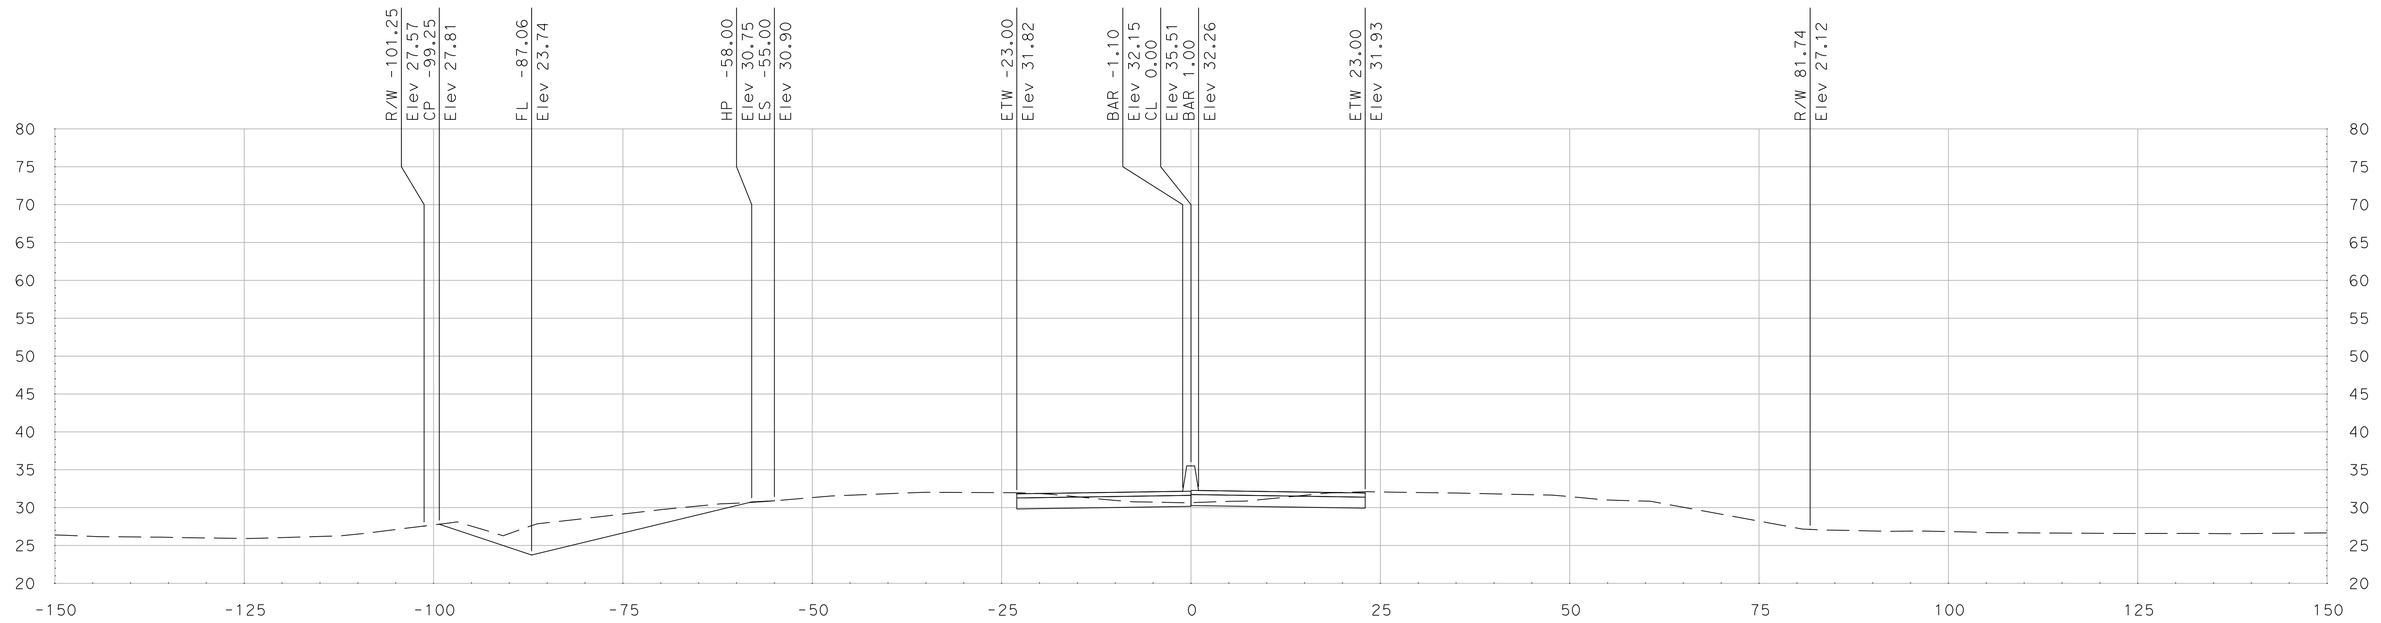

"SR 99" Sta 633+75.00

SCALE
HORIZONTAL: 1"=10'
VERTICAL: 1"=10'

DATE: 5/18/2011

ALL DIMENSIONS ARE IN US SURVEY FEET

FOR EARTHWORK DEVELOPMENT ONLY

Dist	COUNTY	ROUTE	POST MILES TOTAL PROJECT	SHEET No.	TOTAL SHEETS
10	SJ	99	4.9/14.2		
CONTRACT No.			10-0E6114		
PROJECT ID			1000020440		

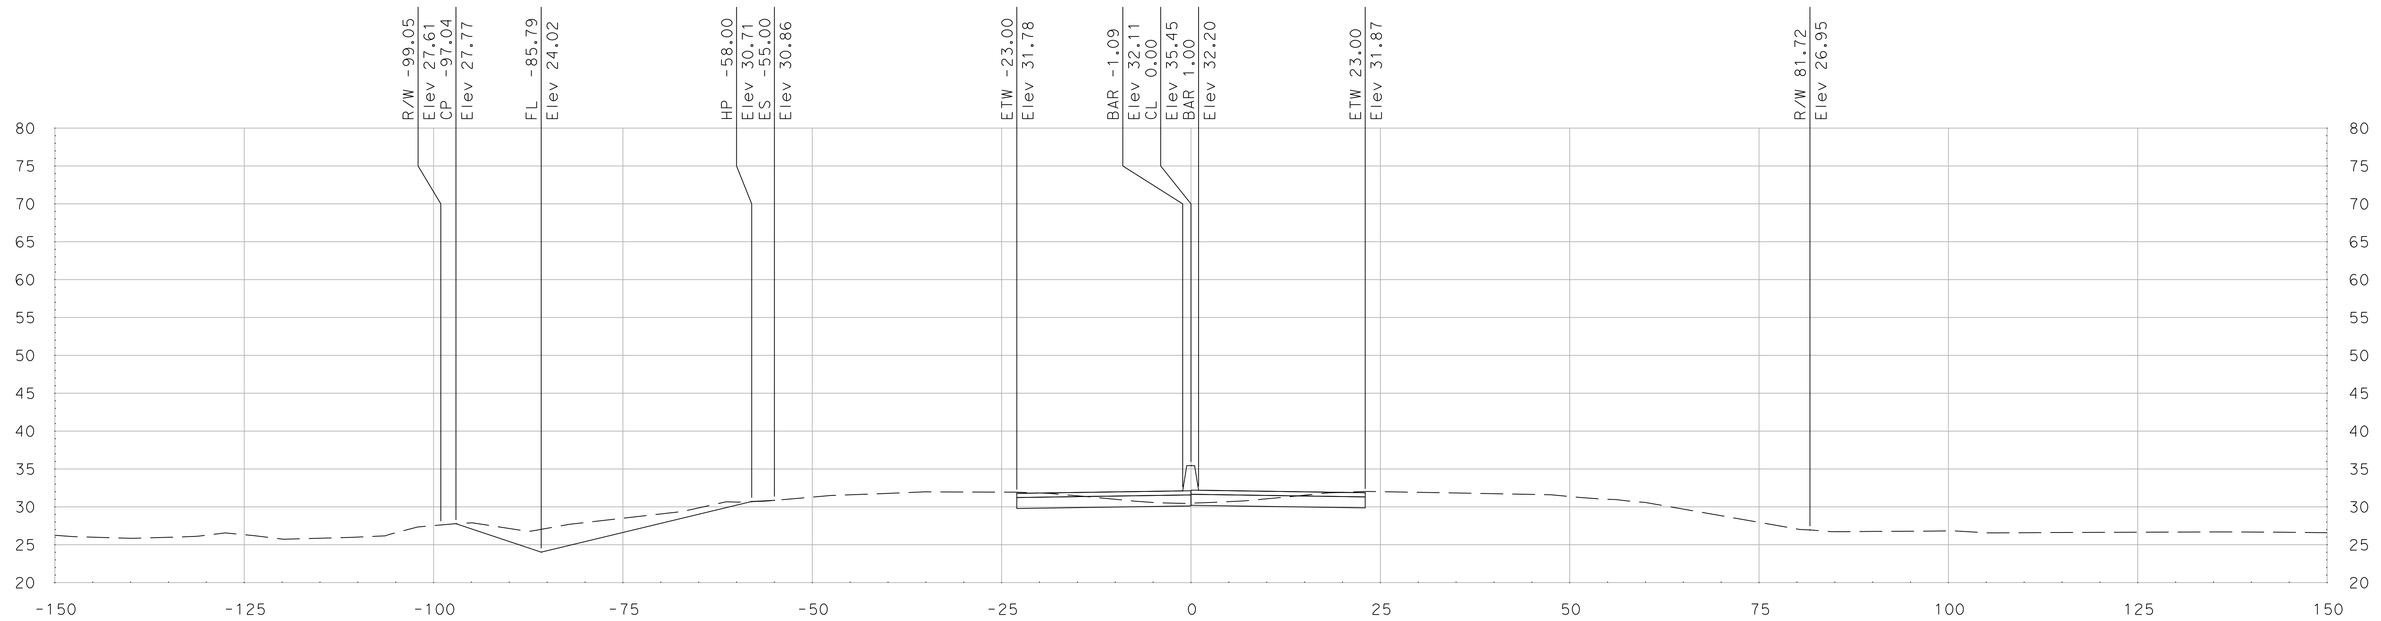

"SR 99" Sta 634+50.00

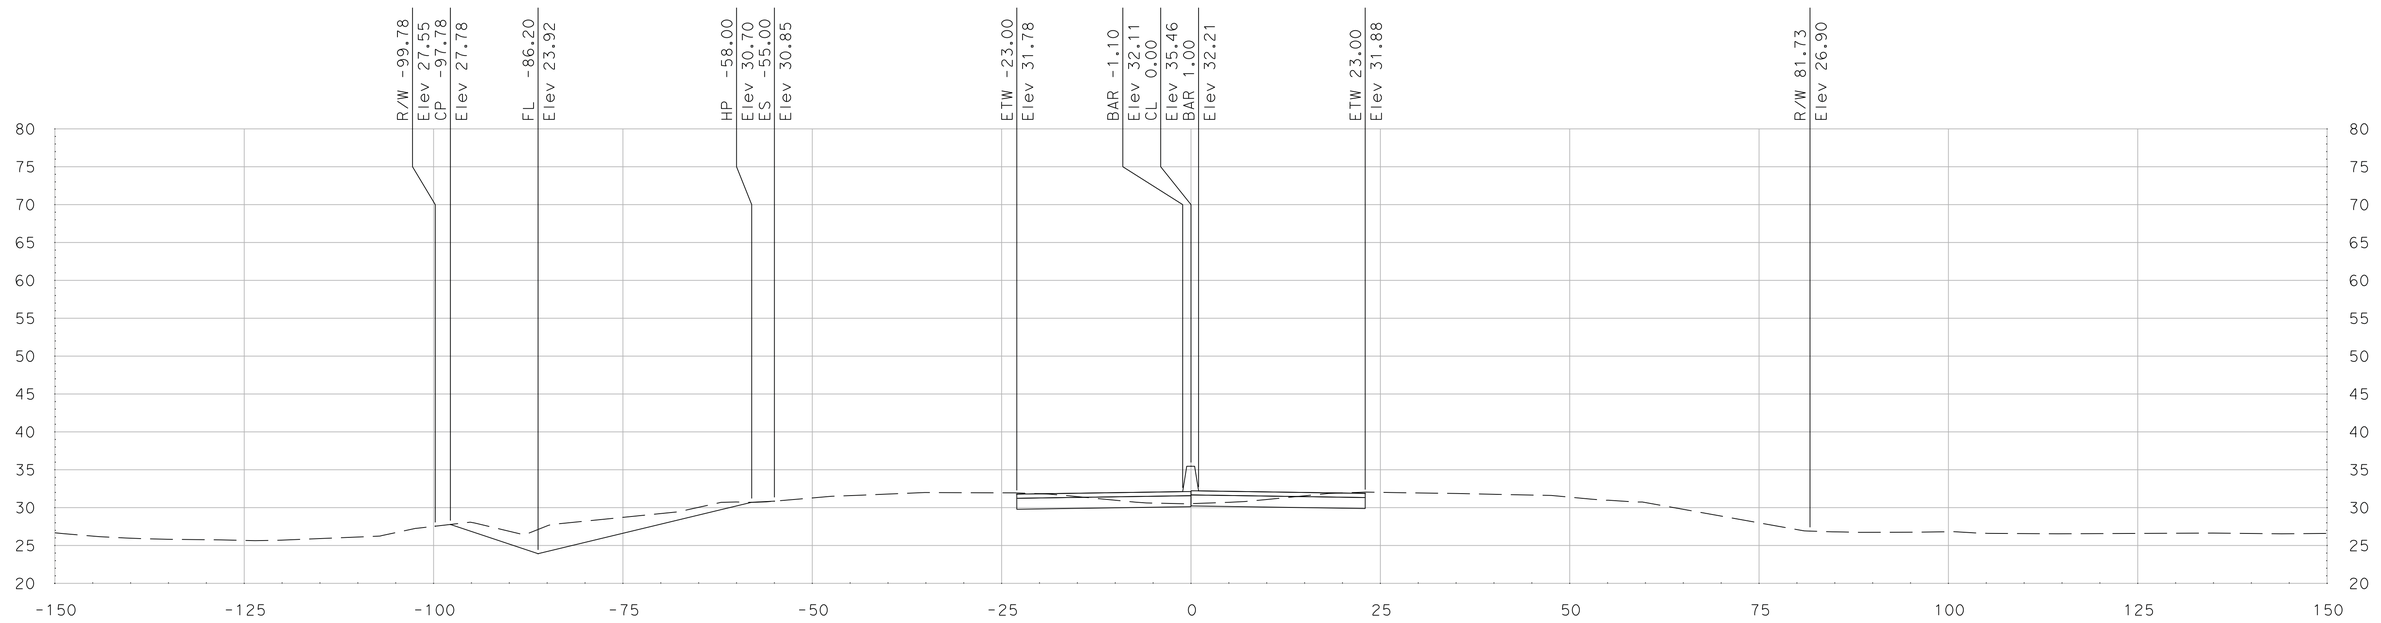

"SR 99" Sta 634+25.00

SCALE
HORIZONTAL: 1"=10'
VERTICAL: 1"=10'

DATE: 5/18/2011

ALL DIMENSIONS ARE IN US SURVEY FEET

FOR EARTHWORK DEVELOPMENT ONLY

Dist	COUNTY	ROUTE	POST MILES TOTAL PROJECT	SHEET No.	TOTAL SHEETS
10	SJ	99	4.9/14.2		
CONTRACT No.			10-0E6114		
PROJECT ID			1000020440		

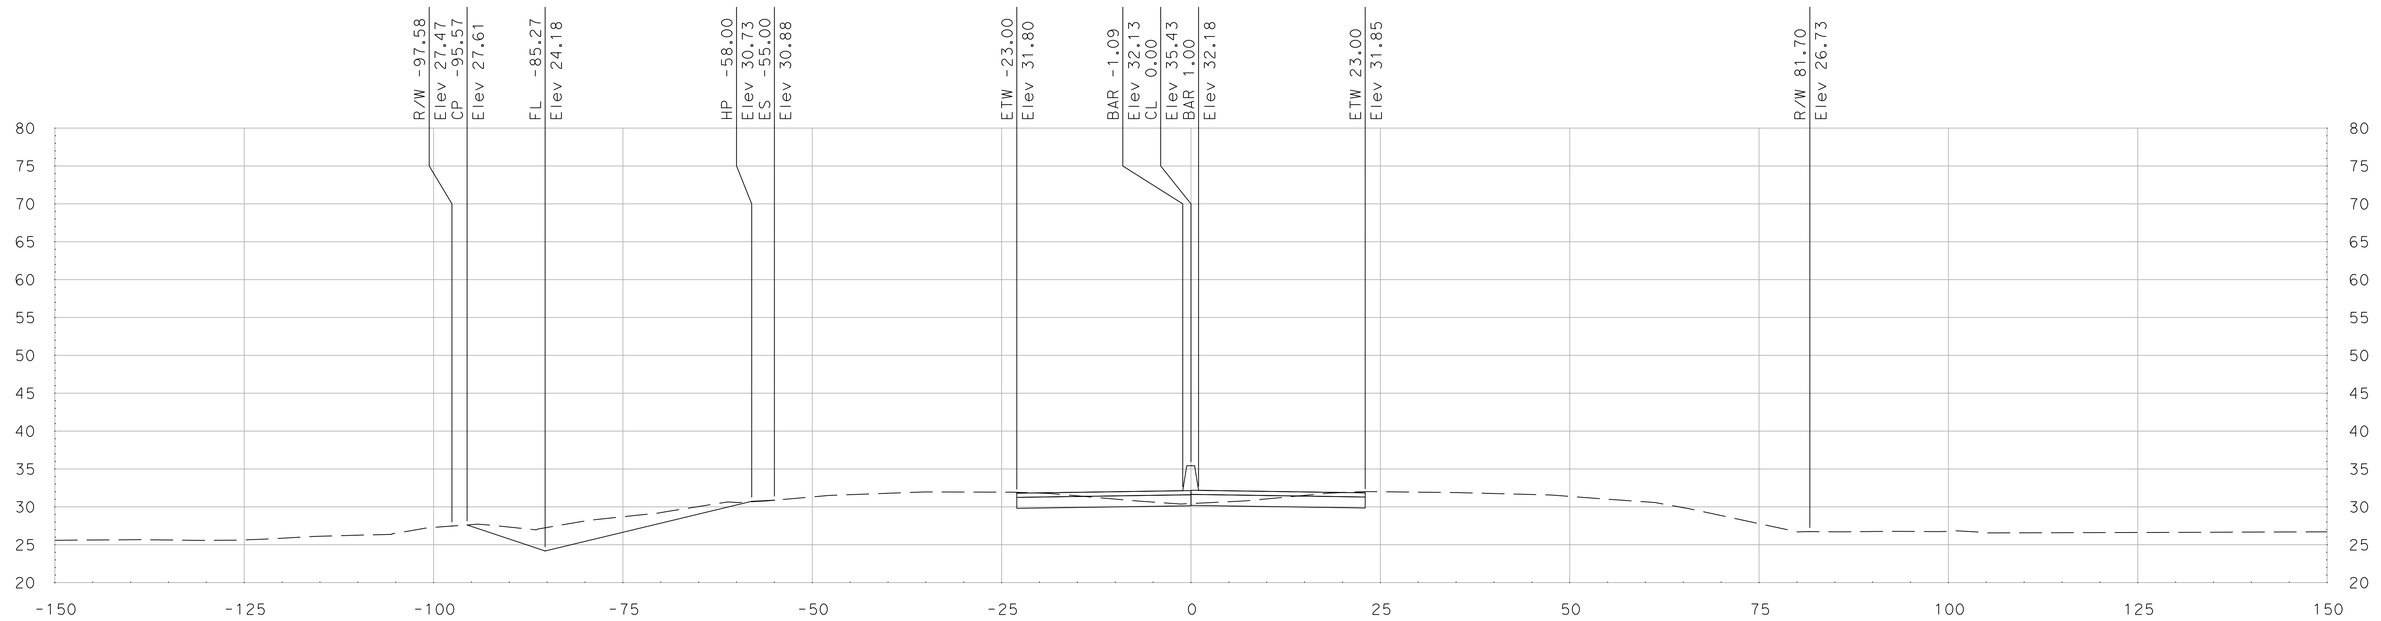

"SR 99" Sta 635+00.00

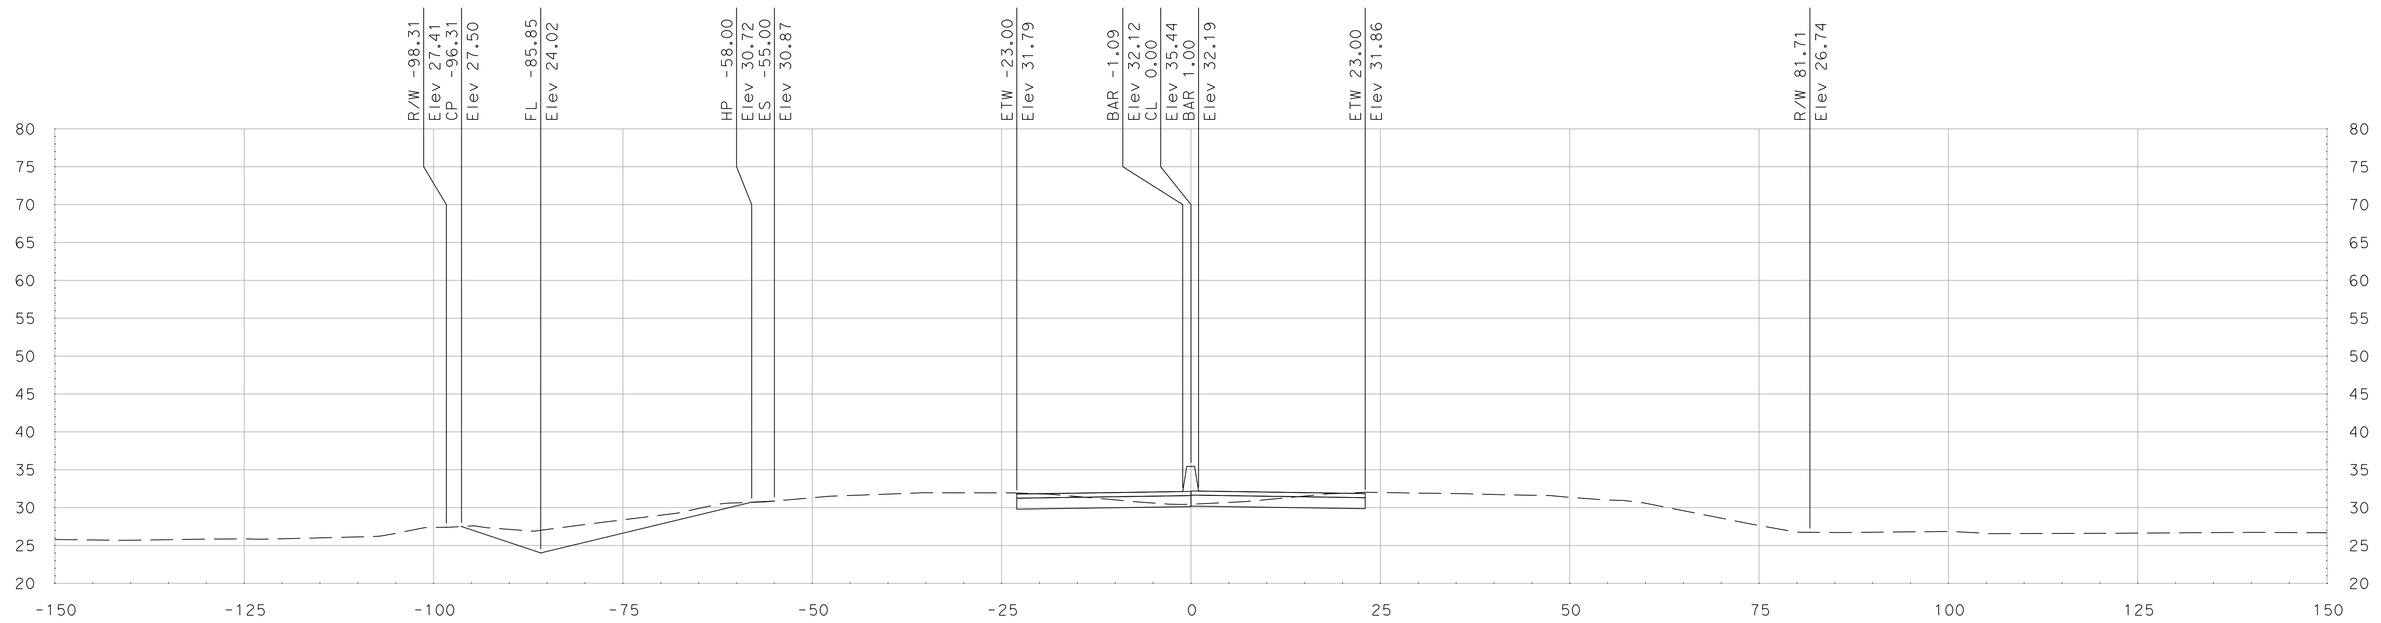

"SR 99" Sta 634+75.00

SCALE
HORIZONTAL: 1"=10'
VERTICAL: 1"=10'

DATE: 5/18/2011

ALL DIMENSIONS ARE IN US SURVEY FEET

FOR EARTHWORK DEVELOPMENT ONLY

Dist	COUNTY	ROUTE	POST MILES TOTAL PROJECT	SHEET No.	TOTAL SHEETS
10	SJ	99	4.9/14.2		
CONTRACT No.			10-0E6114		
PROJECT ID			1000020440		

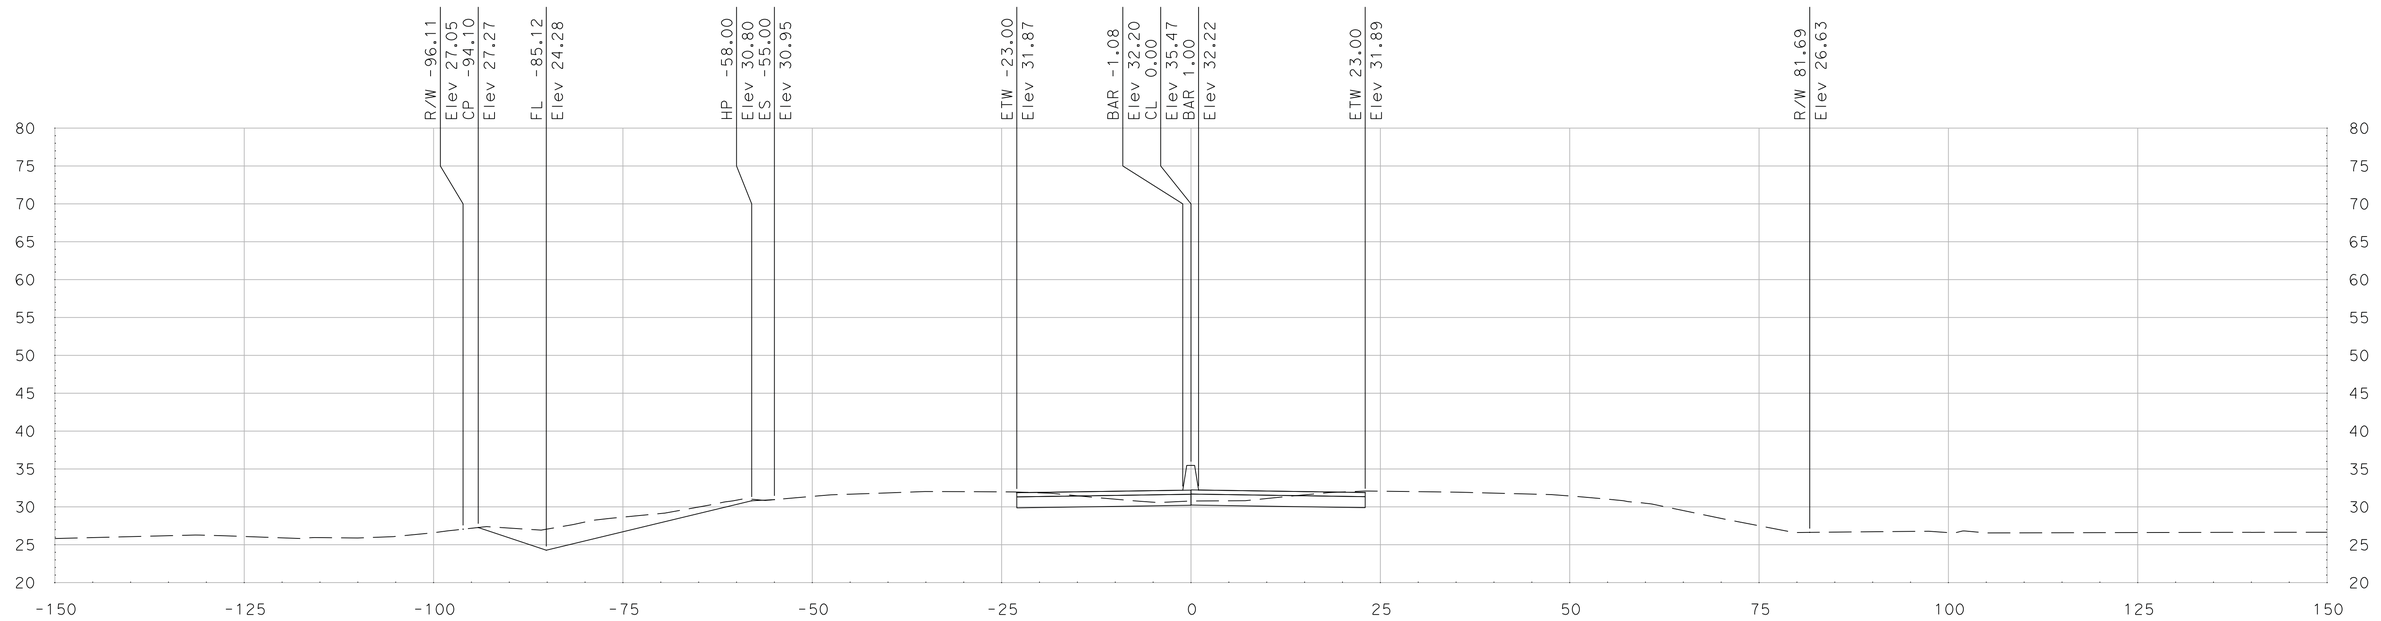

"SR 99" Sta 635+50.00

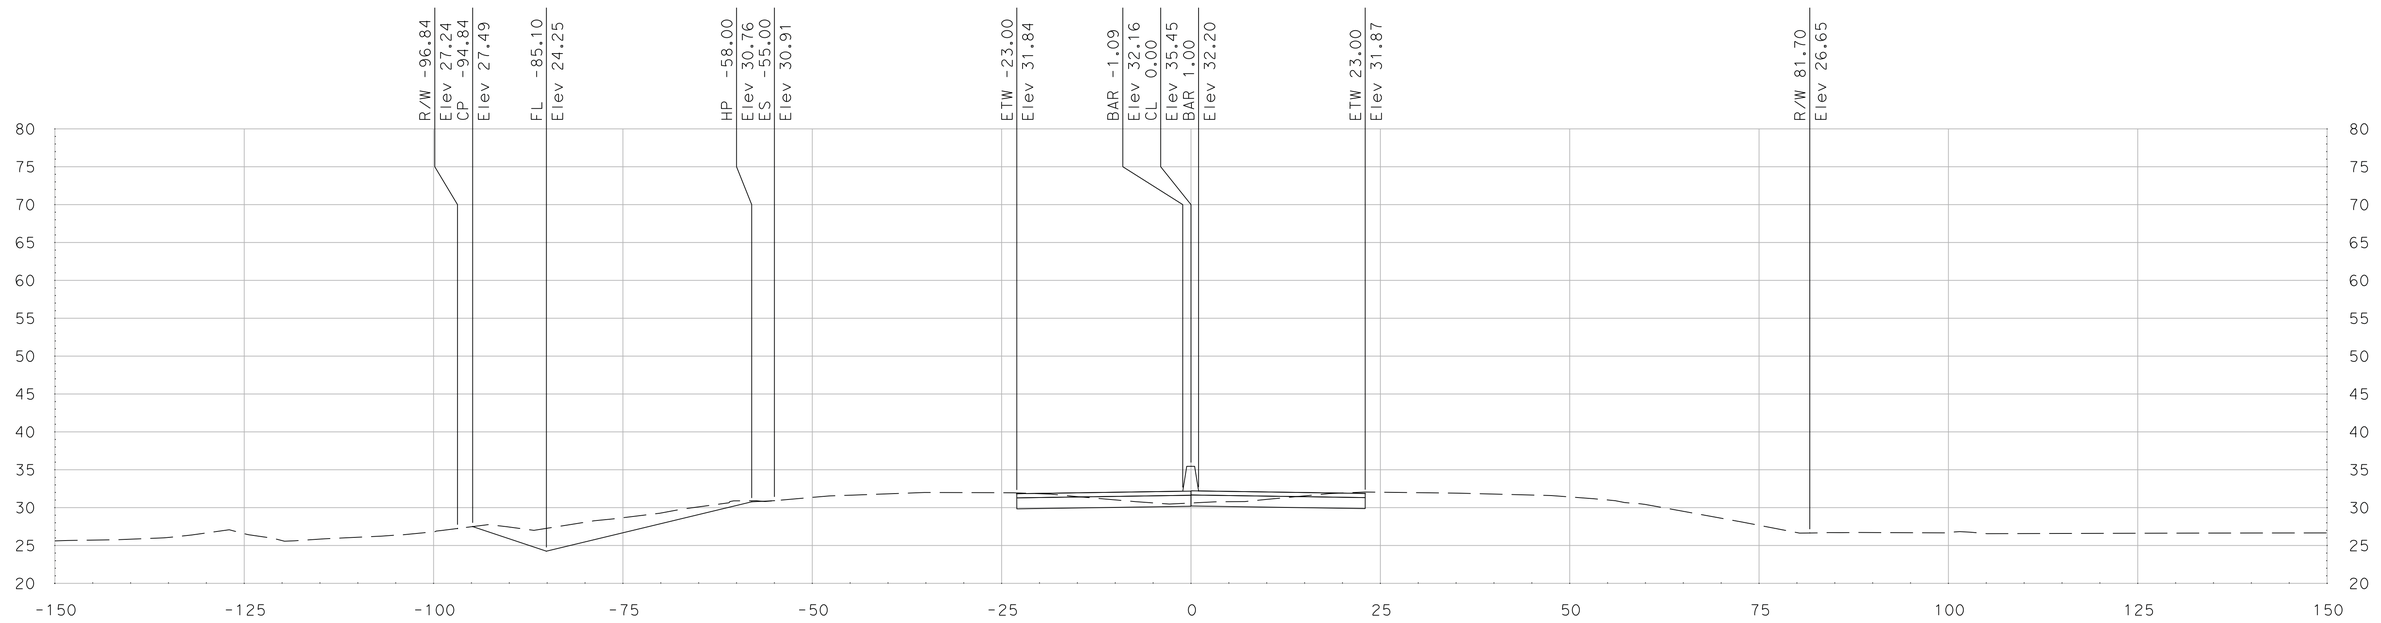

"SR 99" Sta 635+25.00

SCALE
HORIZONTAL: 1"=10'
VERTICAL: 1"=10'

DATE: 5/18/2011

ALL DIMENSIONS ARE IN US SURVEY FEET

FOR EARTHWORK DEVELOPMENT ONLY

Dist	COUNTY	ROUTE	POST MILES TOTAL PROJECT	SHEET No.	TOTAL SHEETS
10	SJ	99	4.9/14.2		
CONTRACT No.			10-0E6114		
PROJECT ID			1000020440		

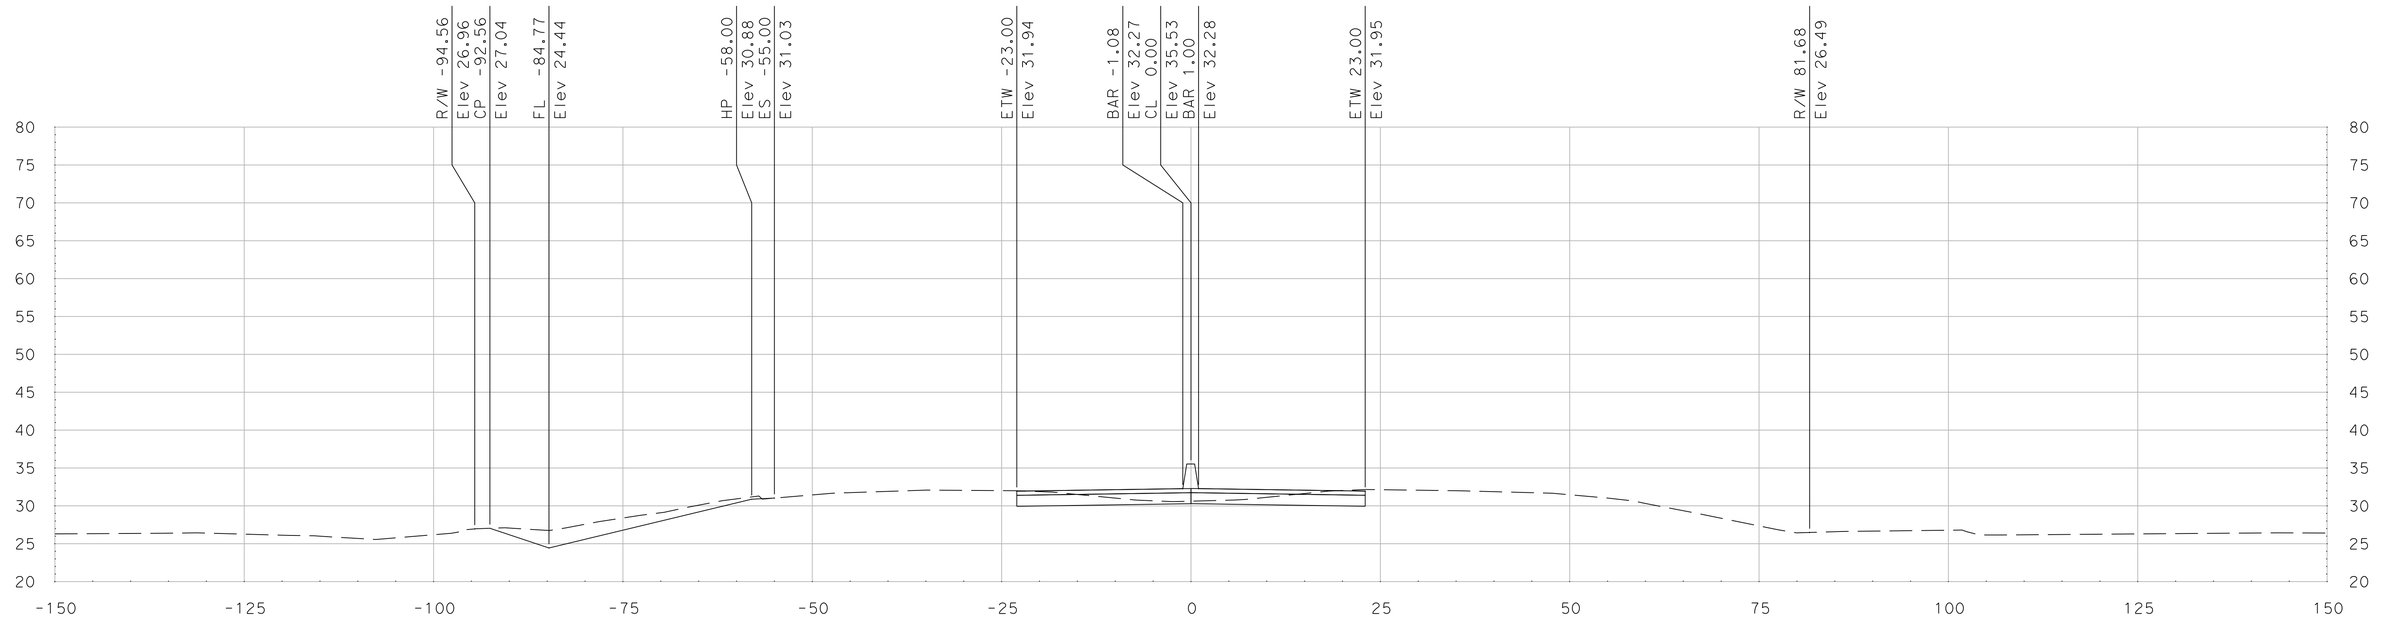

"SR 99" Sta 636+00.00

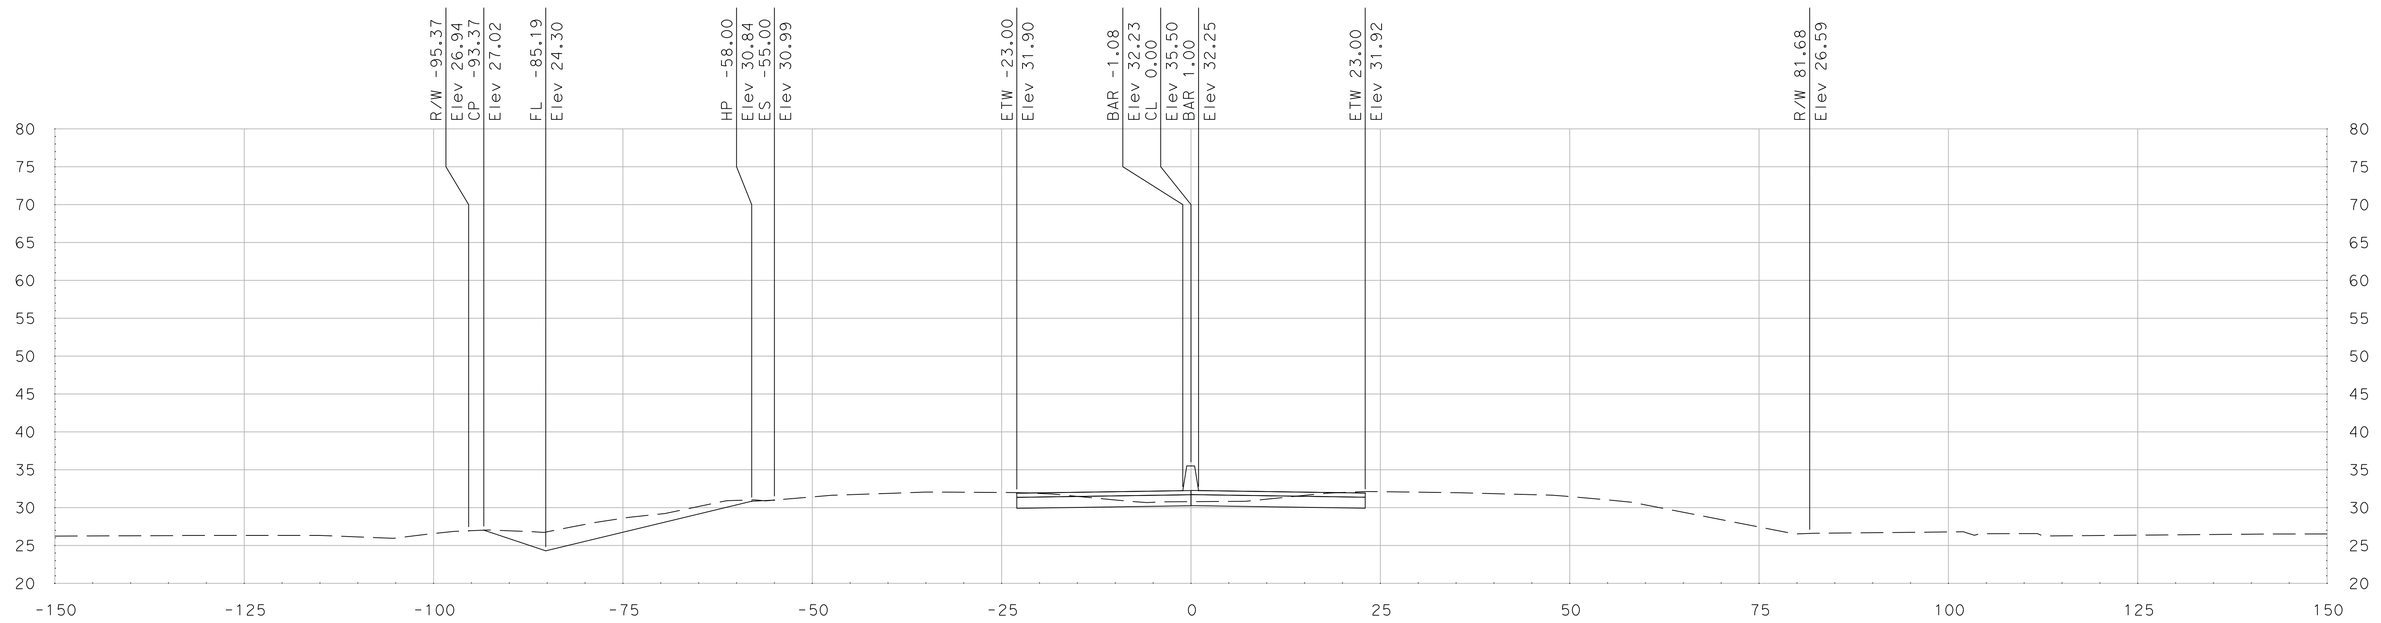

"SR 99" Sta 635+75.00

SCALE
HORIZONTAL: 1"=10'
VERTICAL: 1"=10'

DATE: 5/18/2011

ALL DIMENSIONS ARE IN US SURVEY FEET

FOR EARTHWORK DEVELOPMENT ONLY

Dist	COUNTY	ROUTE	POST MILES TOTAL PROJECT	SHEET No.	TOTAL SHEETS
10	SJ	99	4.9/14.2		
CONTRACT No.			10-0E6114		
PROJECT ID			1000020440		

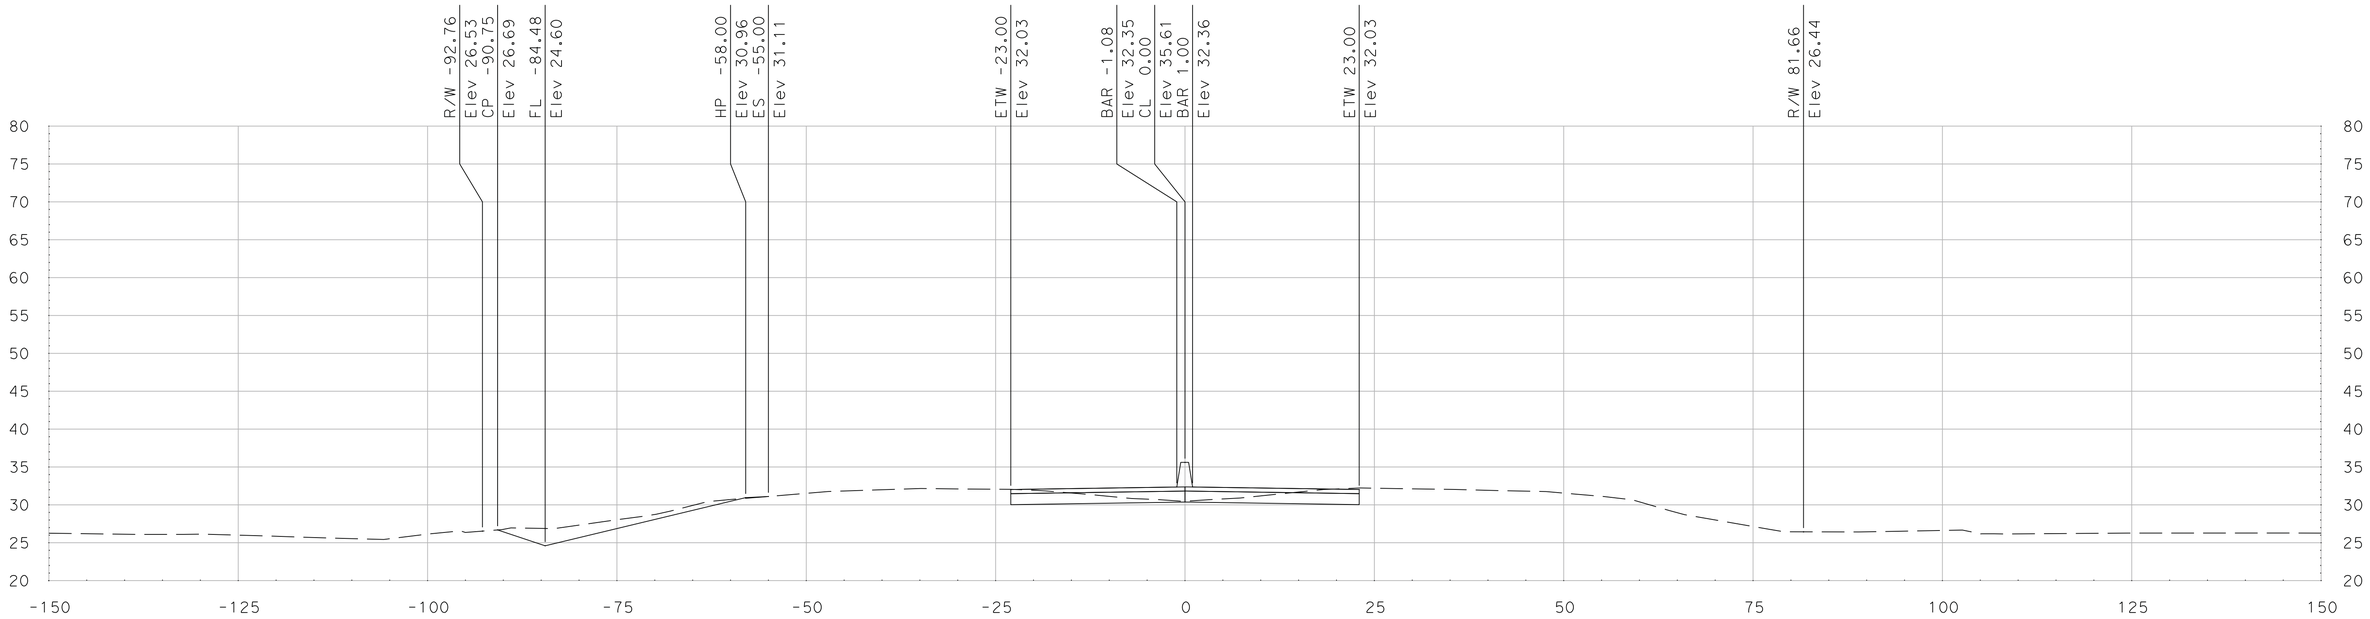

"SR 99" Sta 636+50.00

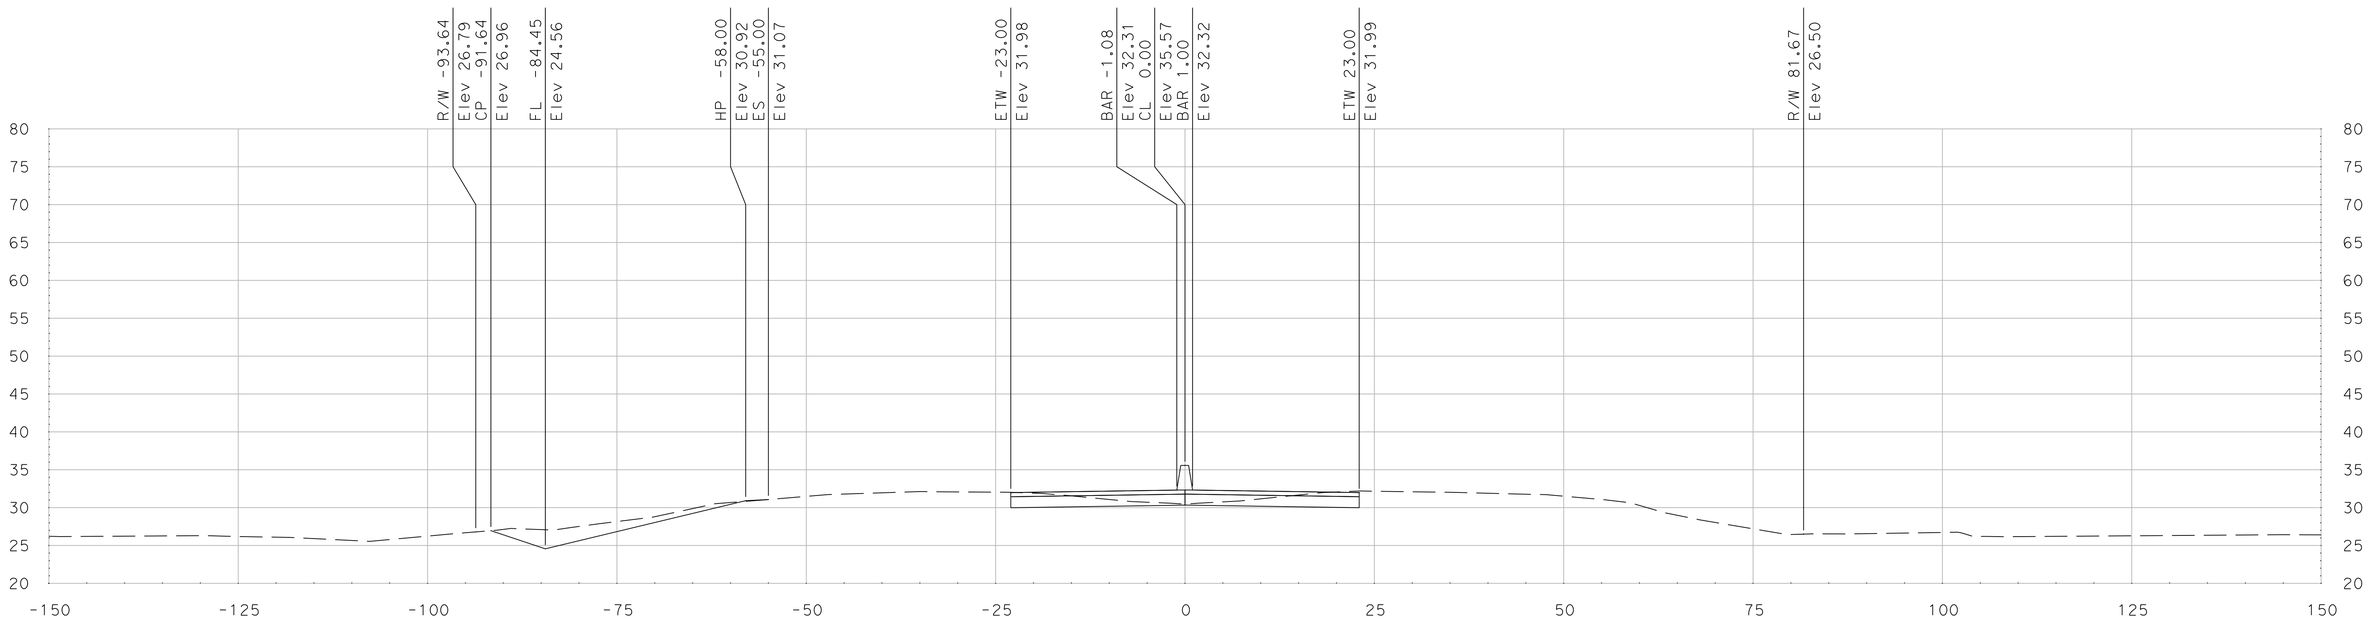

"SR 99" Sta 636+25.00

SCALE
HORIZONTAL: 1"=10'
VERTICAL: 1"=10'

DATE: 5/18/2011

ALL DIMENSIONS ARE IN US SURVEY FEET

FOR EARTHWORK DEVELOPMENT ONLY

Dist	COUNTY	ROUTE	POST MILES TOTAL PROJECT	SHEET No.	TOTAL SHEETS
10	SJ	99	4.9/14.2		
CONTRACT No.			10-0E6114		
PROJECT ID			1000020440		

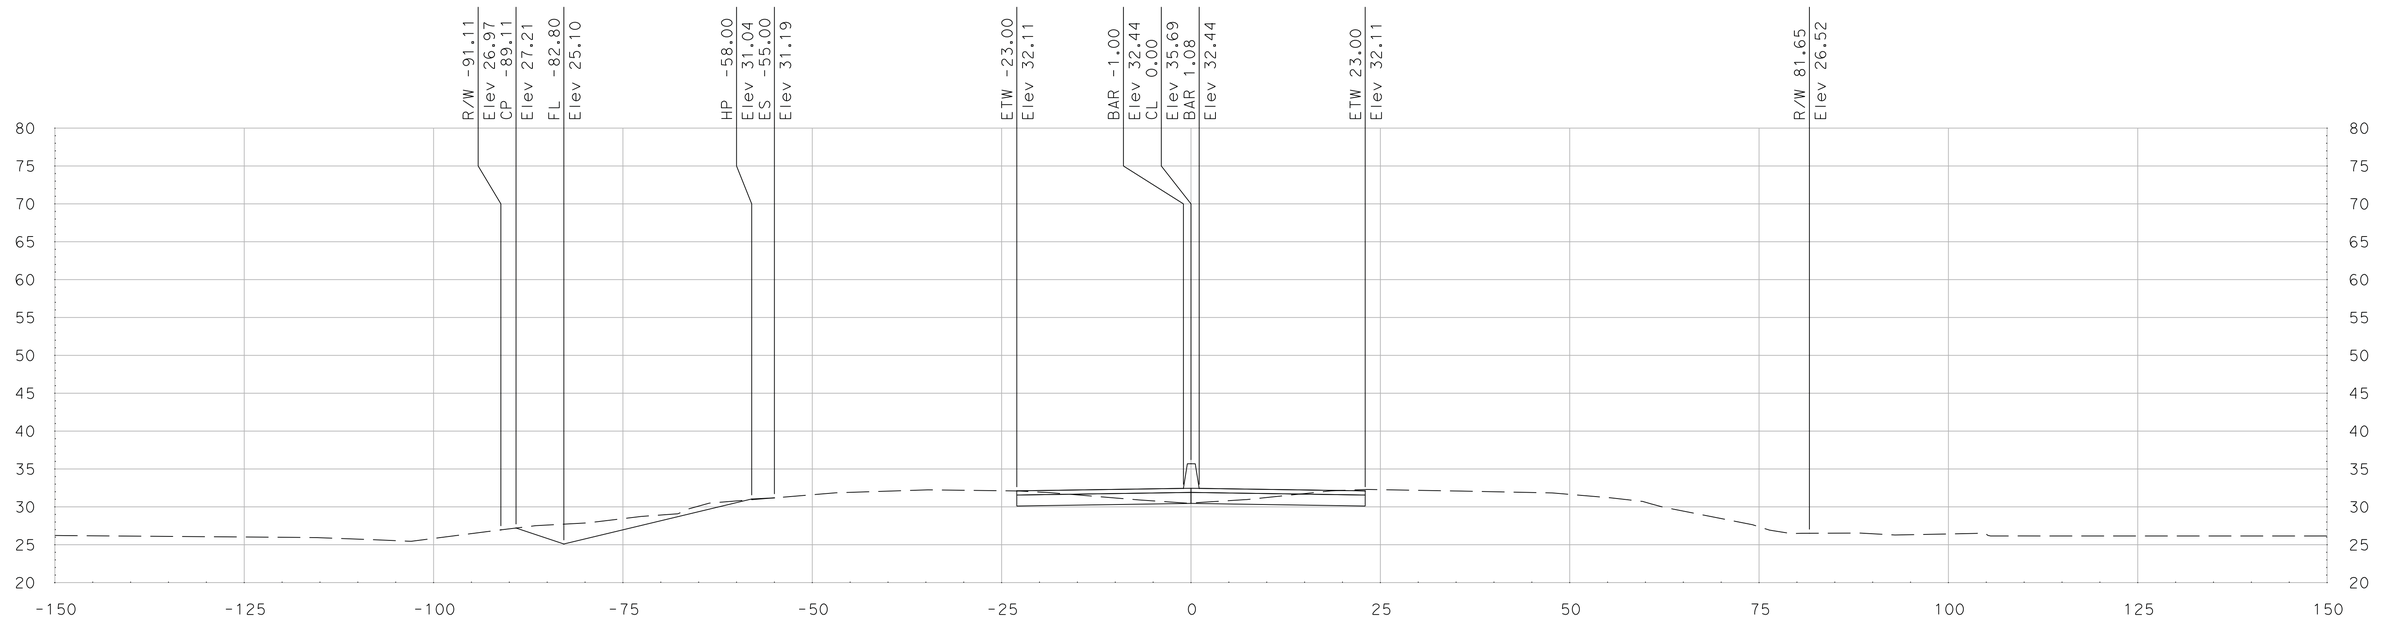

"SR 99" Sta 637+00.00

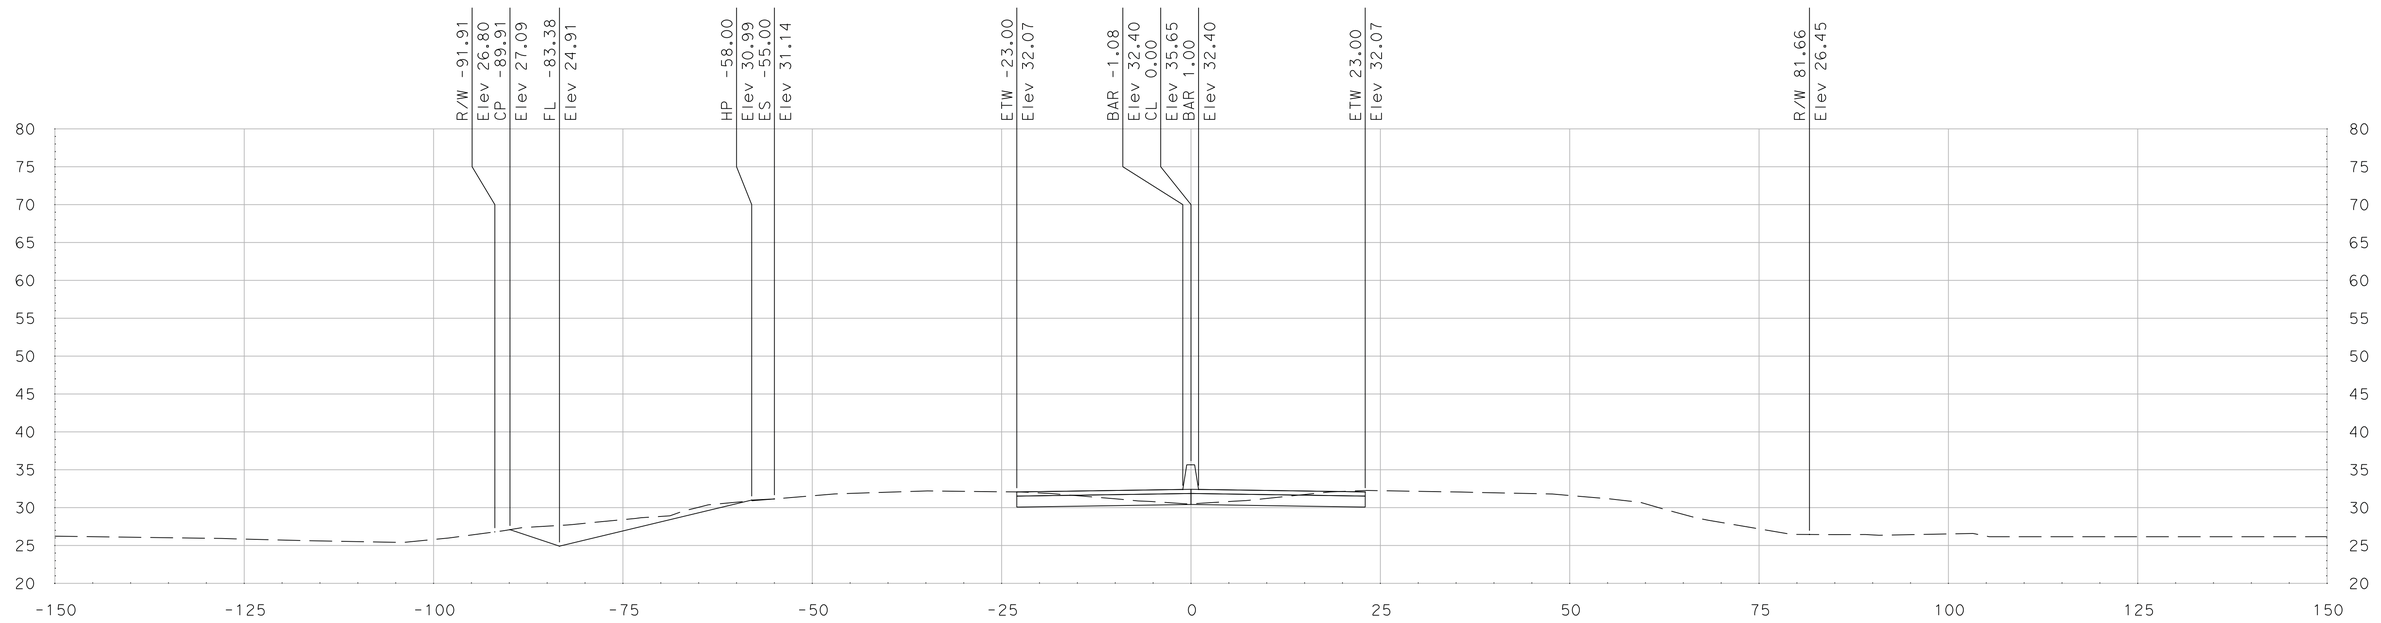

"SR 99" Sta 636+75.00

SCALE
HORIZONTAL: 1"=10'
VERTICAL: 1"=10'

DATE: 5/18/2011

ALL DIMENSIONS ARE IN US SURVEY FEET

FOR EARTHWORK DEVELOPMENT ONLY

Dist	COUNTY	ROUTE	POST MILES TOTAL PROJECT	SHEET No.	TOTAL SHEETS
10	SJ	99	4.9/14.2		
CONTRACT No.			10-0E6114		
PROJECT ID			1000020440		

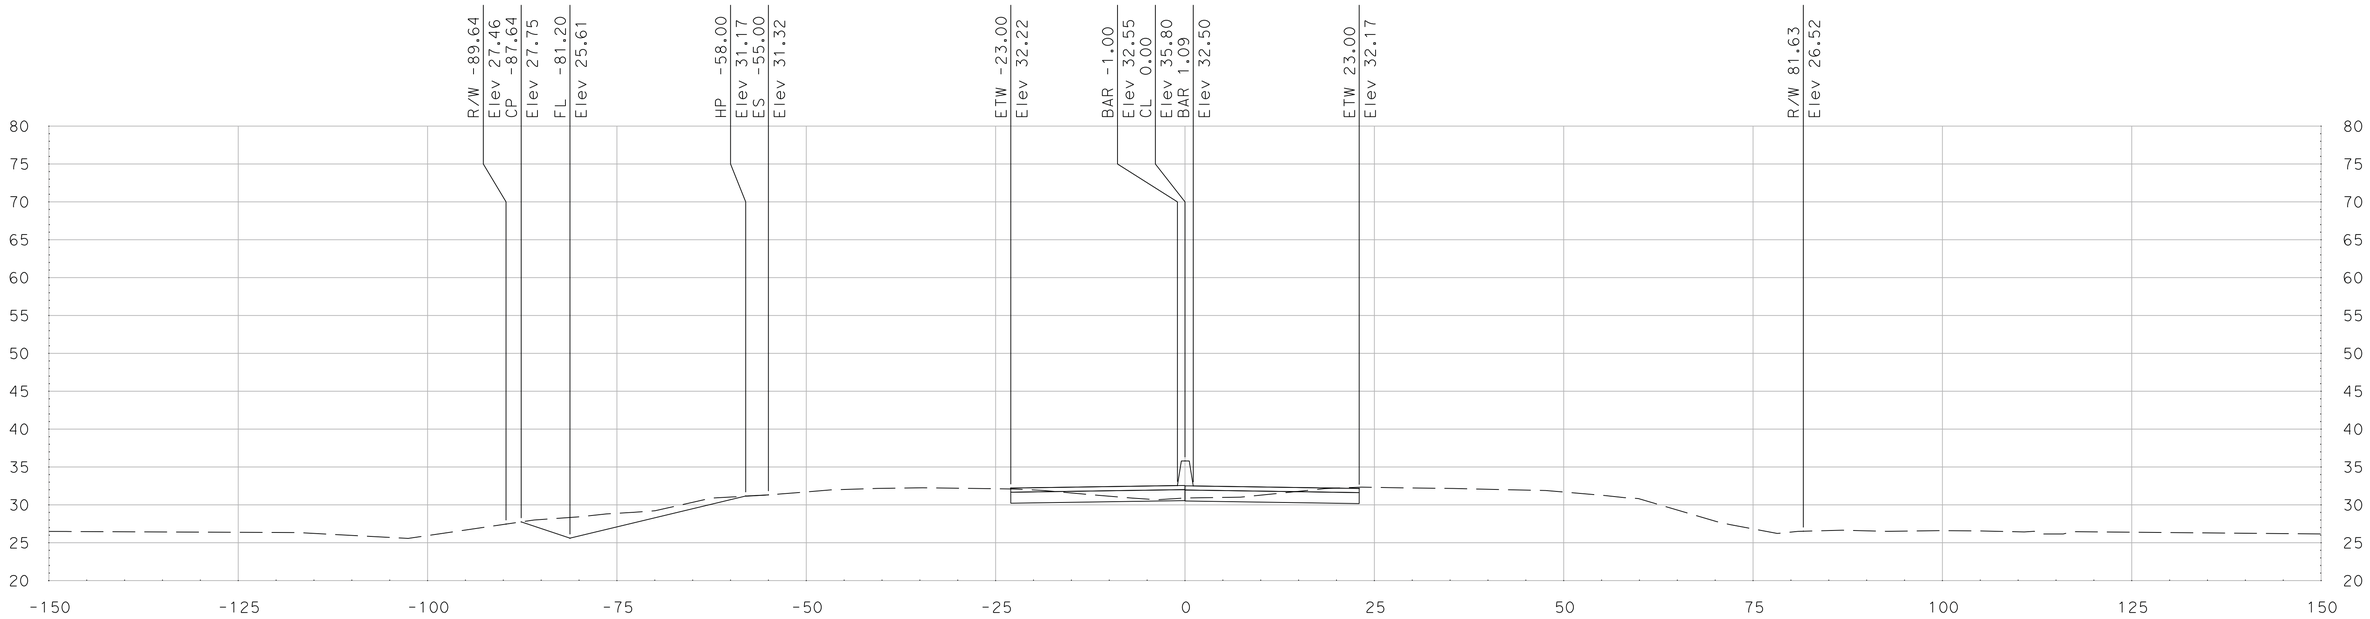

"SR 99" Sta 637+50.00

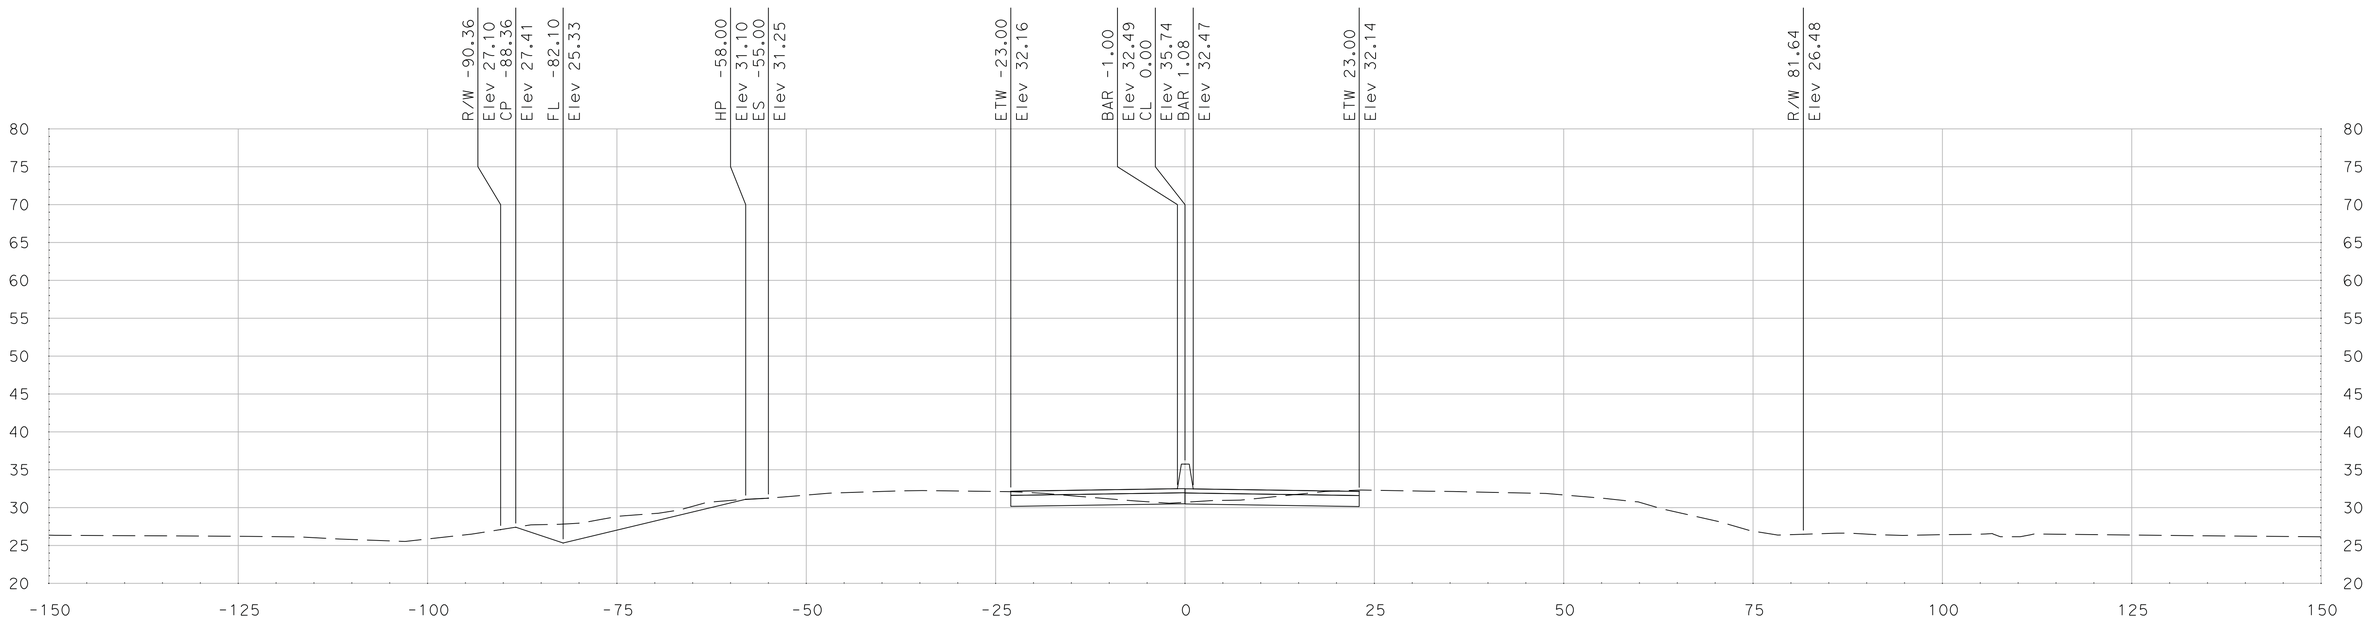

"SR 99" Sta 637+25.00

SCALE
HORIZONTAL: 1"=10'
VERTICAL: 1"=10'

DATE: 5/18/2011

ALL DIMENSIONS ARE IN US SURVEY FEET

FOR EARTHWORK DEVELOPMENT ONLY

Dist	COUNTY	ROUTE	POST MILES TOTAL PROJECT	SHEET No.	TOTAL SHEETS
10	SJ	99	4.9/14.2		
CONTRACT No.			10-0E6114		
PROJECT ID			1000020440		

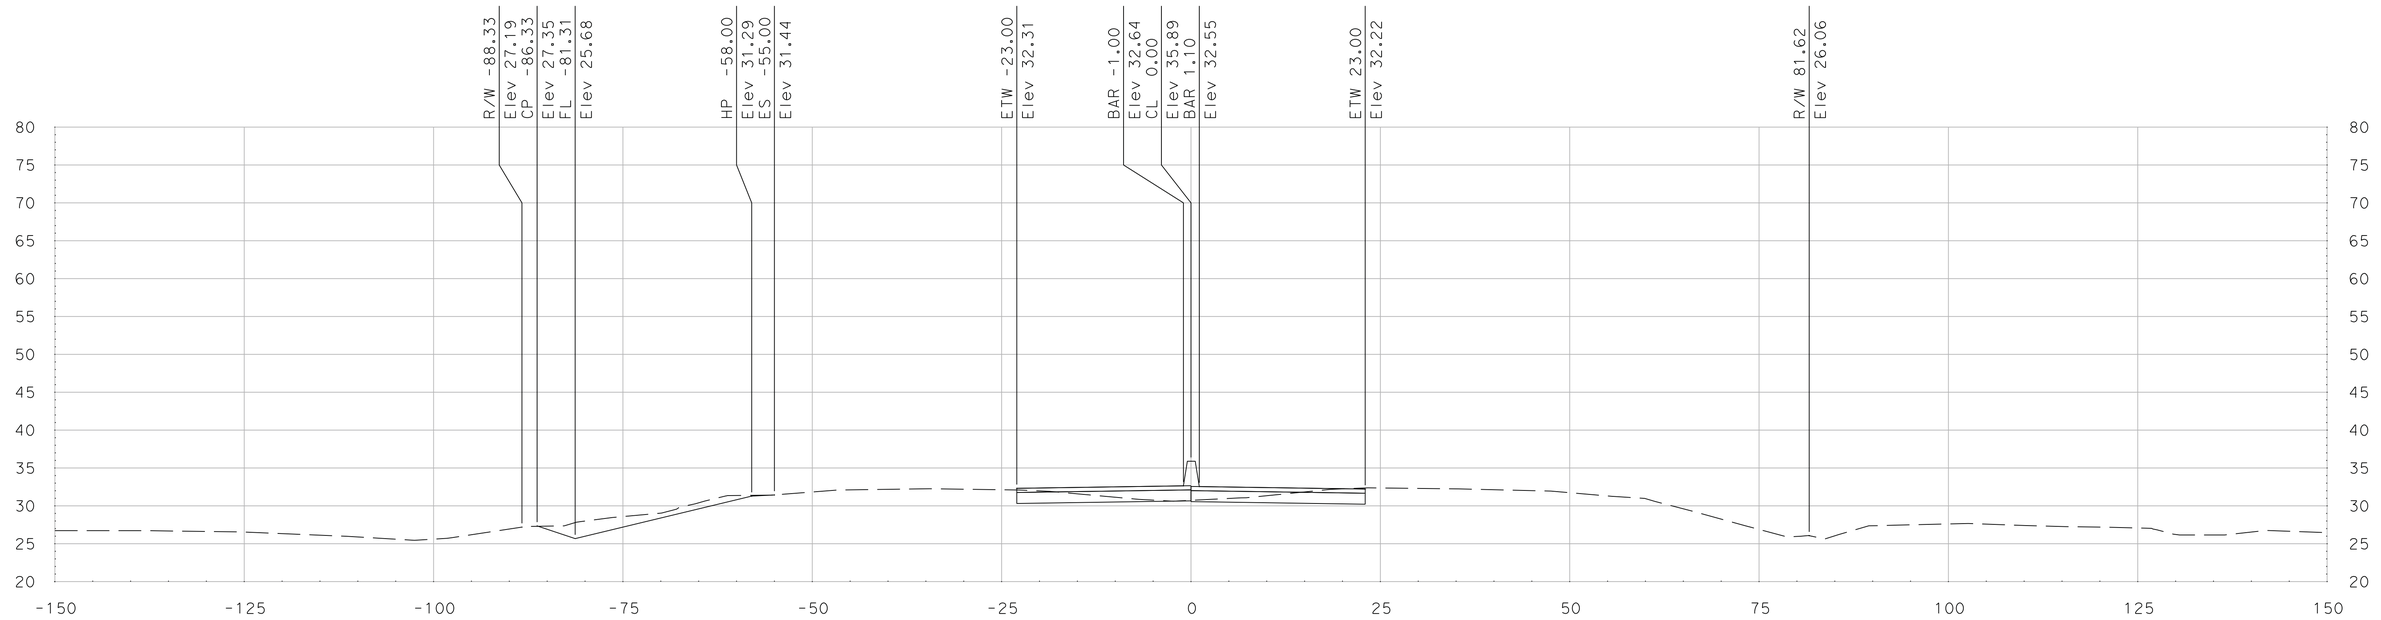

"SR 99" Sta 638+00.00

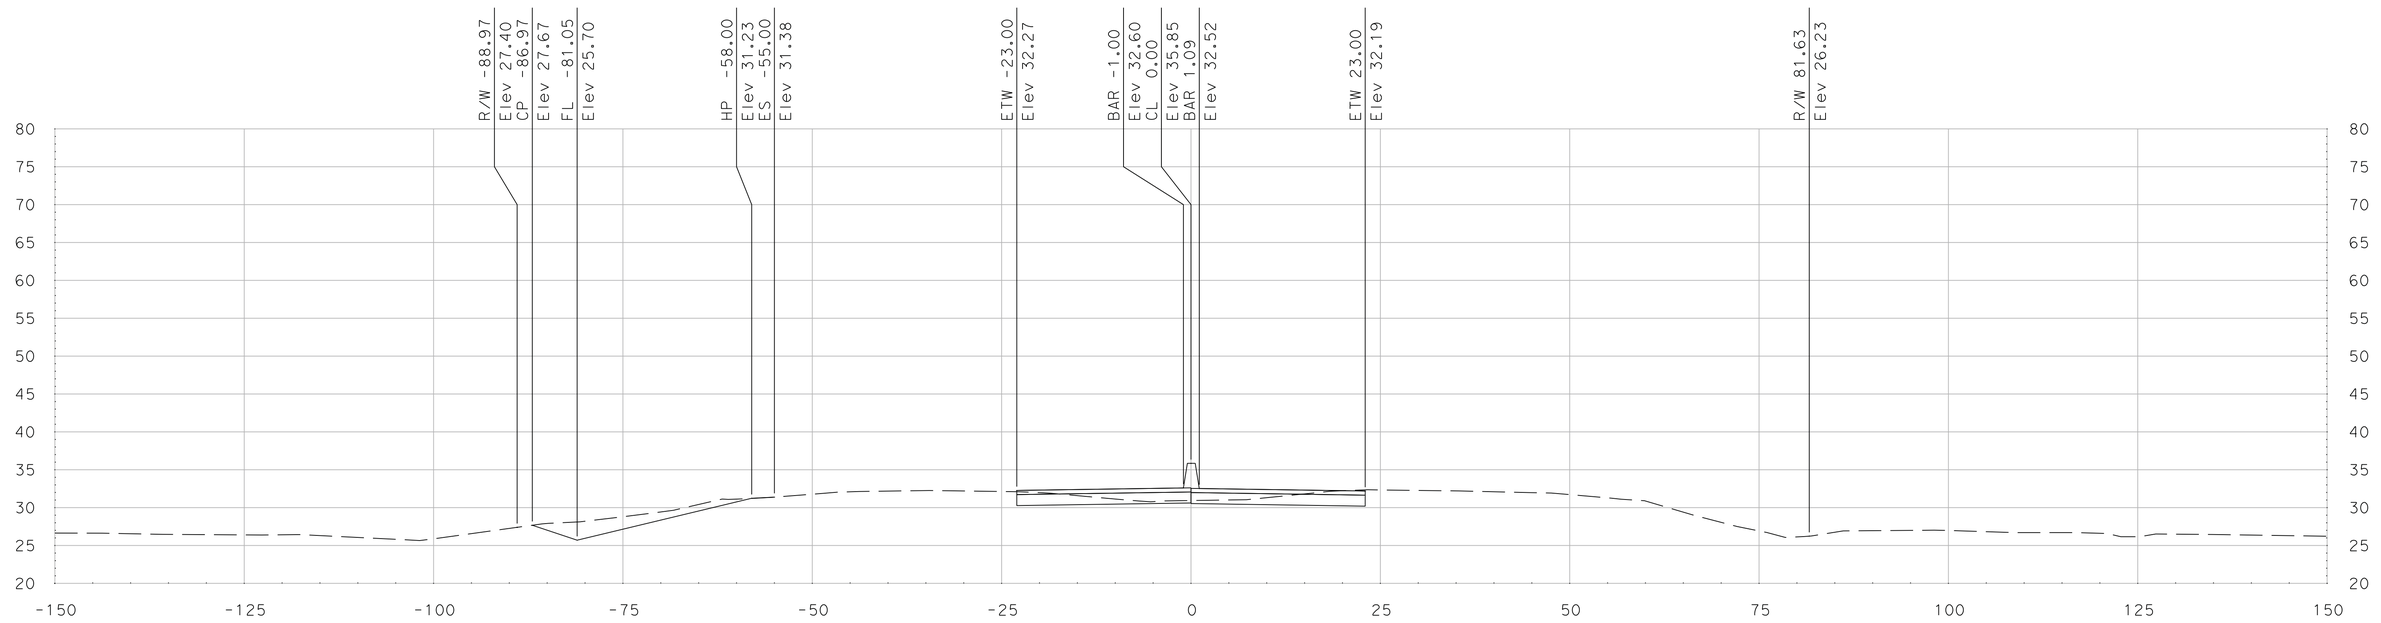

"SR 99" Sta 637+75.00

SCALE
HORIZONTAL: 1"=10'
VERTICAL: 1"=10'

DATE: 5/18/2011

ALL DIMENSIONS ARE IN US SURVEY FEET

FOR EARTHWORK DEVELOPMENT ONLY

Dist	COUNTY	ROUTE	POST MILES TOTAL PROJECT	SHEET No.	TOTAL SHEETS
10	SJ	99	4.9/14.2		
CONTRACT No.			10-0E6114		
PROJECT ID			1000020440		

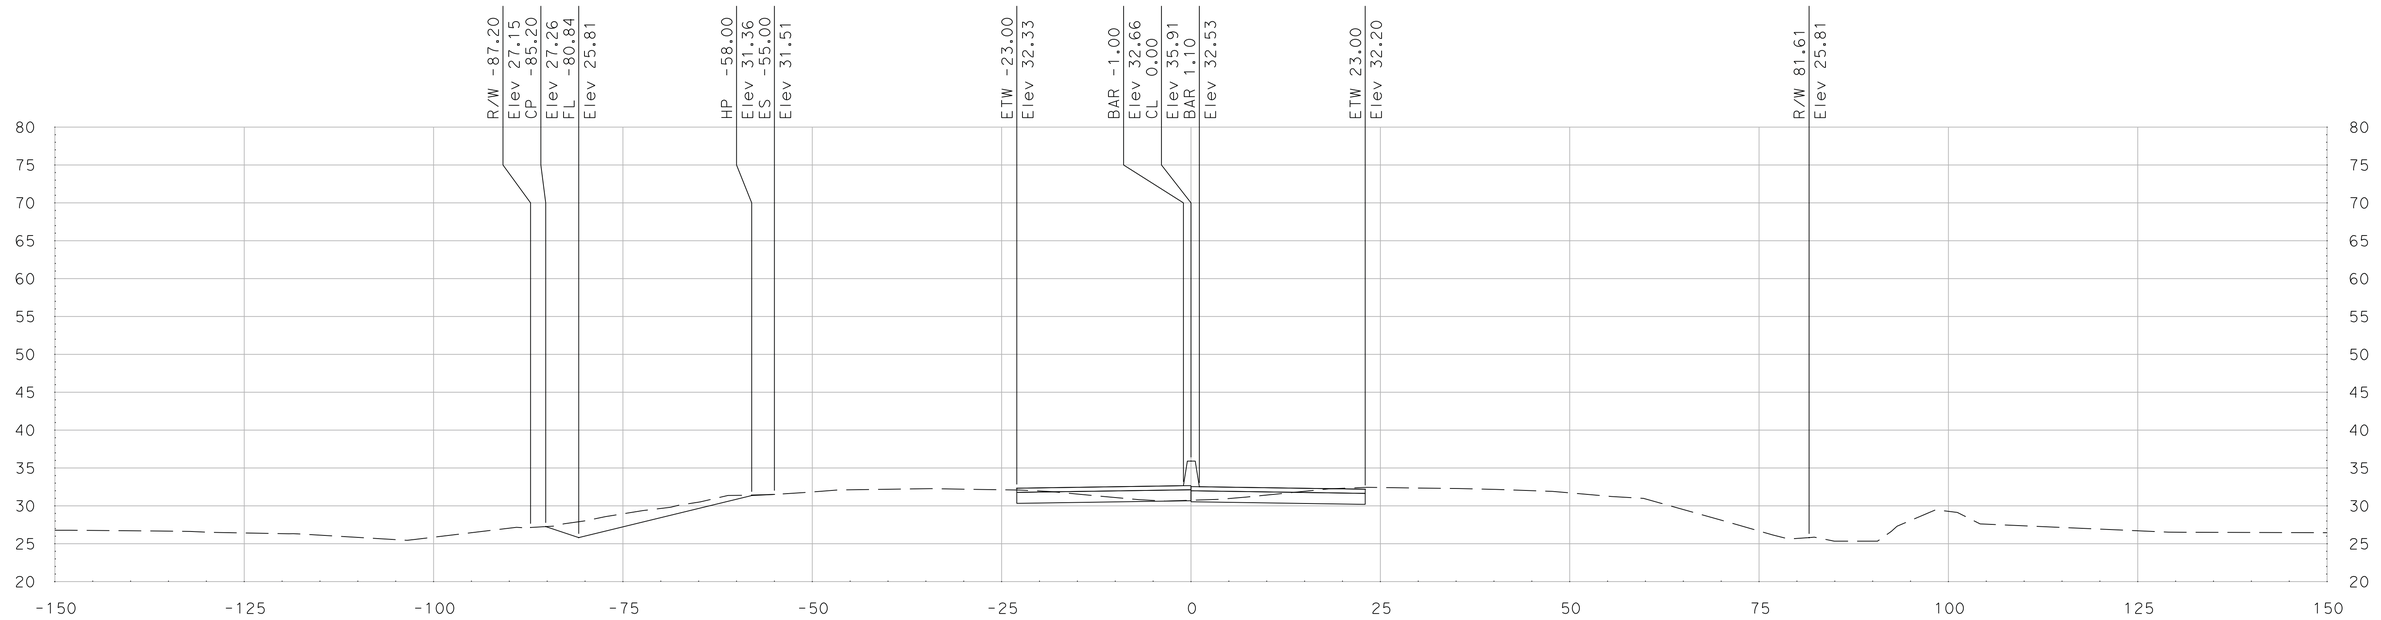

"SR 99" Sta 638+50.00

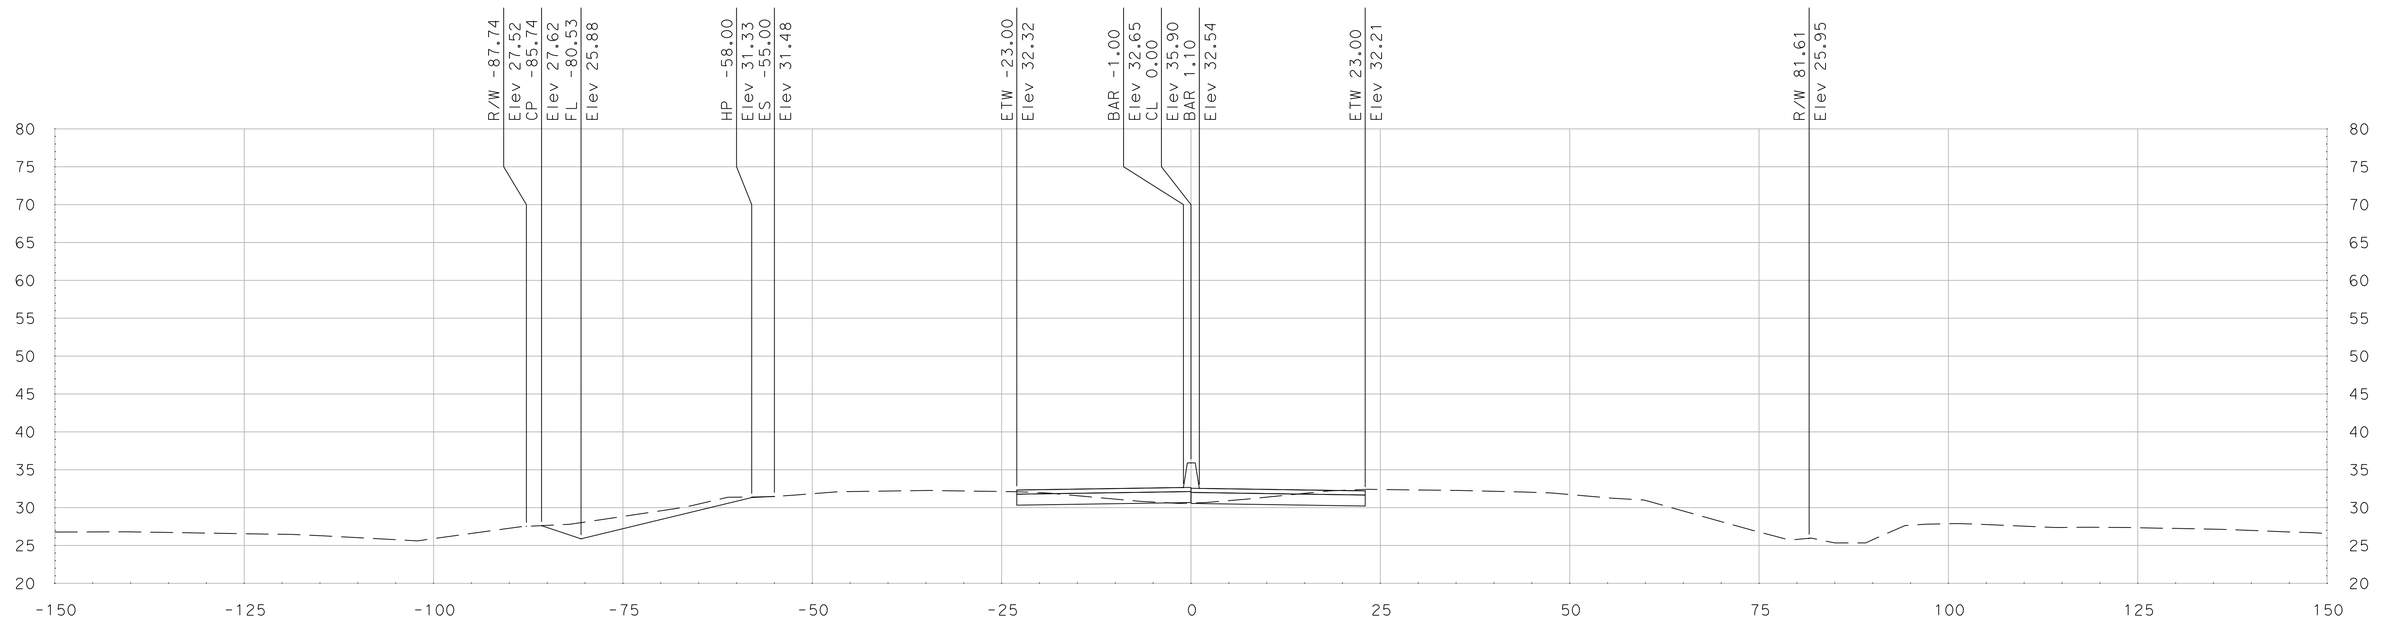

"SR 99" Sta 638+25.00

SCALE
HORIZONTAL: 1"=10'
VERTICAL: 1"=10'

DATE: 5/18/2011

ALL DIMENSIONS ARE IN US SURVEY FEET

FOR EARTHWORK DEVELOPMENT ONLY

Dist	COUNTY	ROUTE	POST MILES TOTAL PROJECT	SHEET No.	TOTAL SHEETS
10	SJ	99	4.9/14.2		
CONTRACT No.			10-0E6114		
PROJECT ID			1000020440		

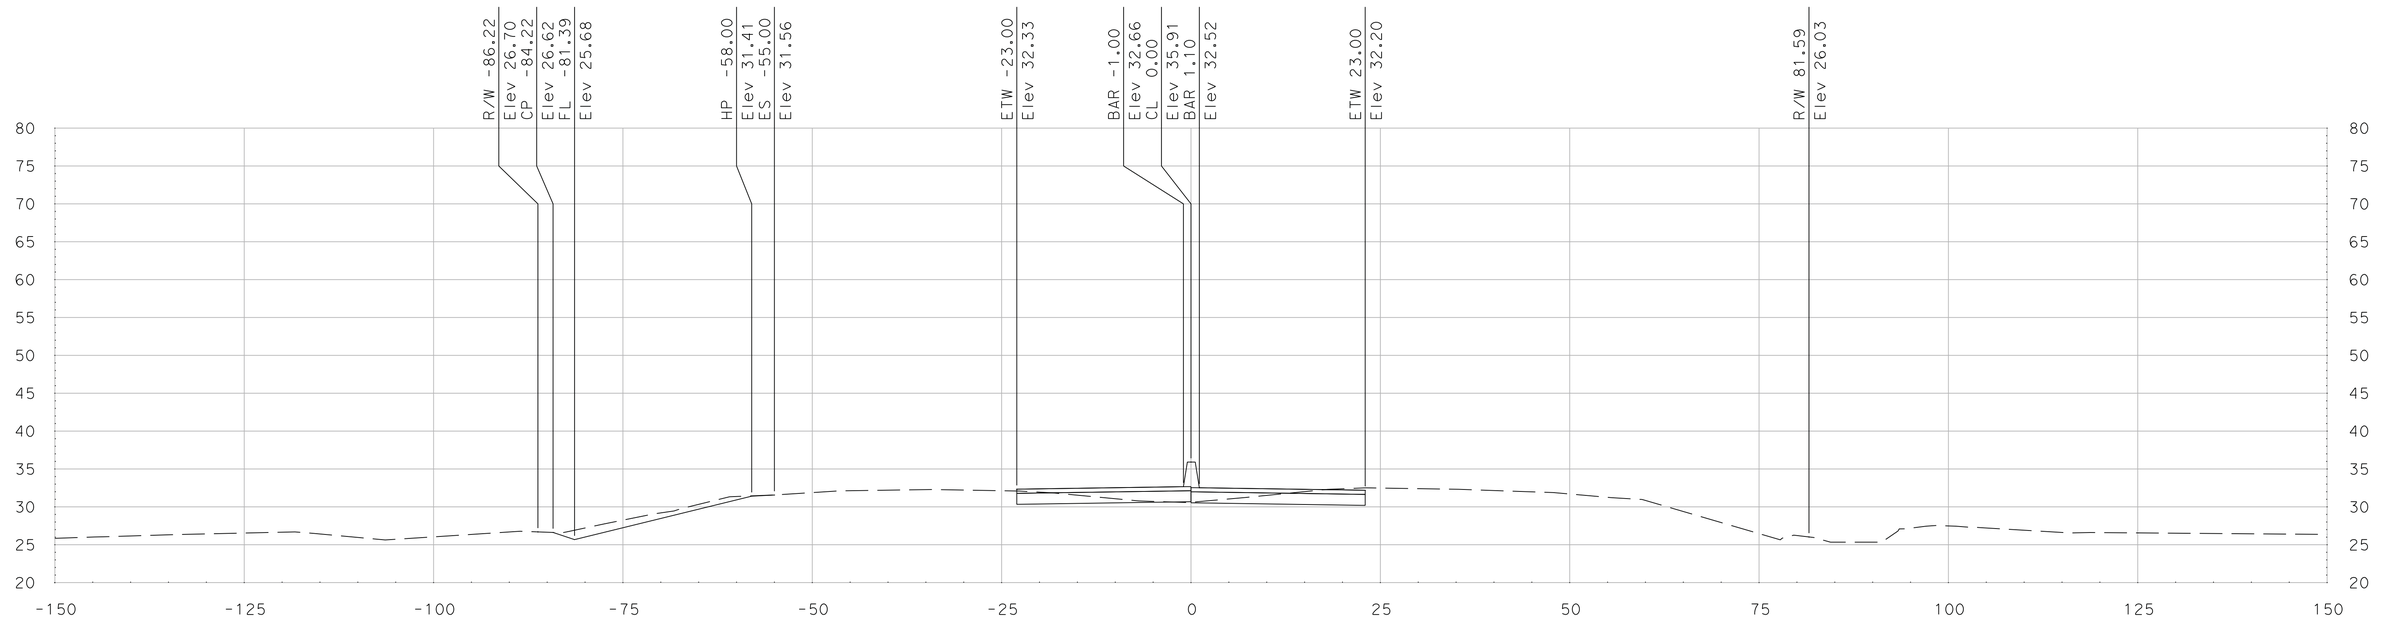

"SR 99" Sta 639+00.00

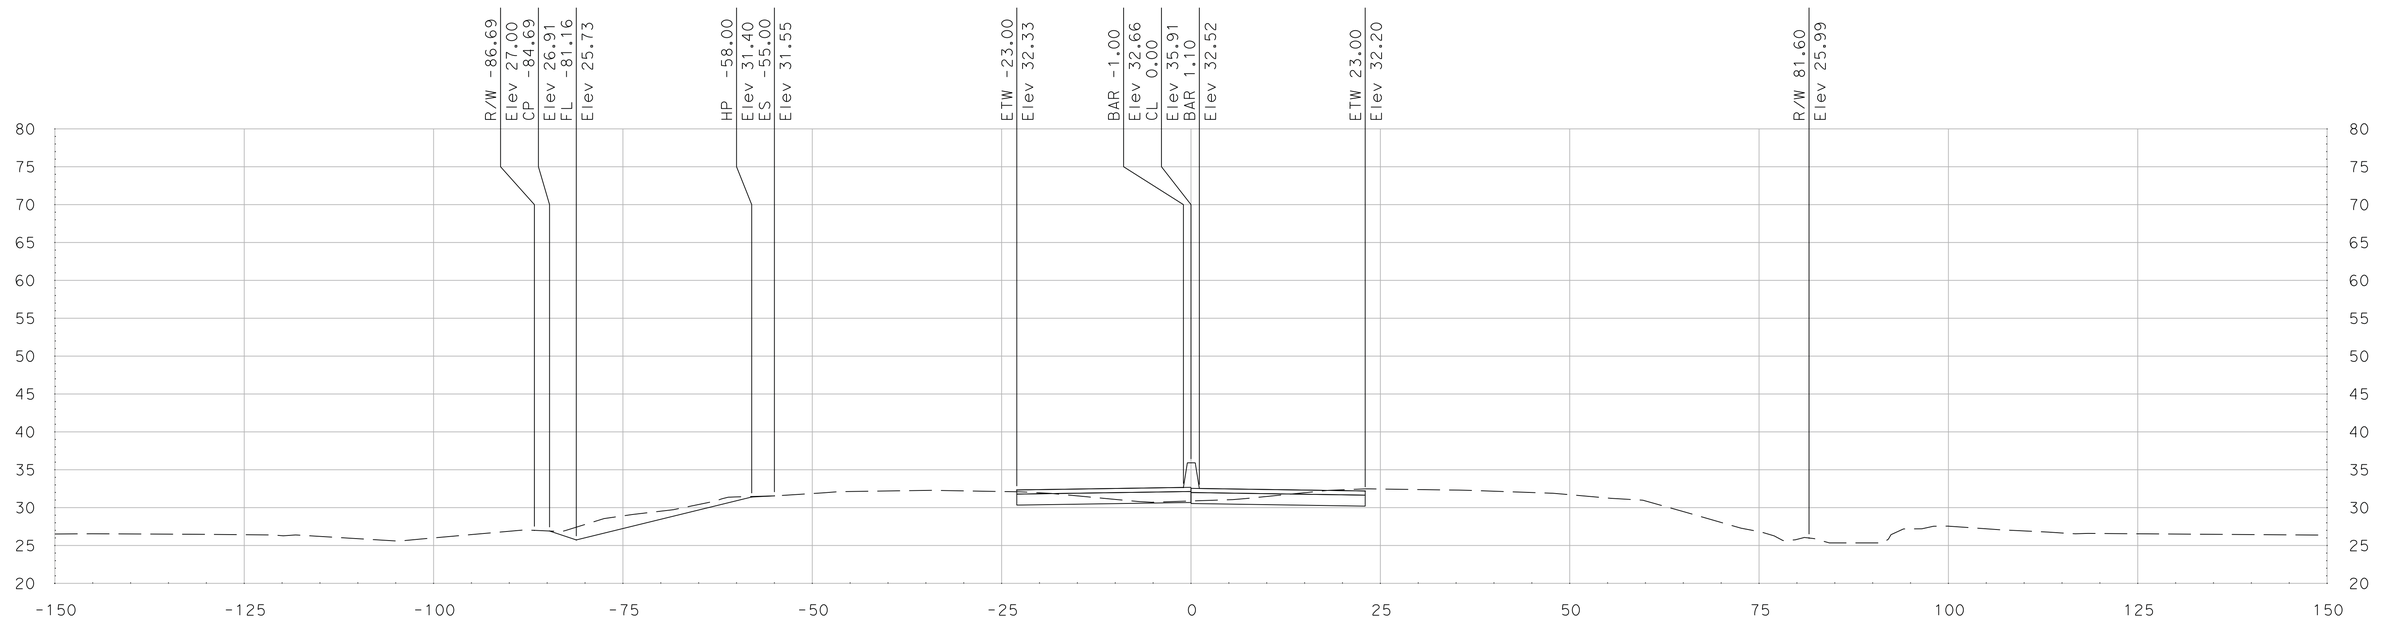

"SR 99" Sta 638+75.00

SCALE
HORIZONTAL: 1"=10'
VERTICAL: 1"=10'

DATE: 5/18/2011

ALL DIMENSIONS ARE IN US SURVEY FEET

FOR EARTHWORK DEVELOPMENT ONLY

Dist	COUNTY	ROUTE	POST MILES TOTAL PROJECT	SHEET No.	TOTAL SHEETS
10	SJ	99	4.9/14.2		
CONTRACT No.			10-0E6114		
PROJECT ID			1000020440		

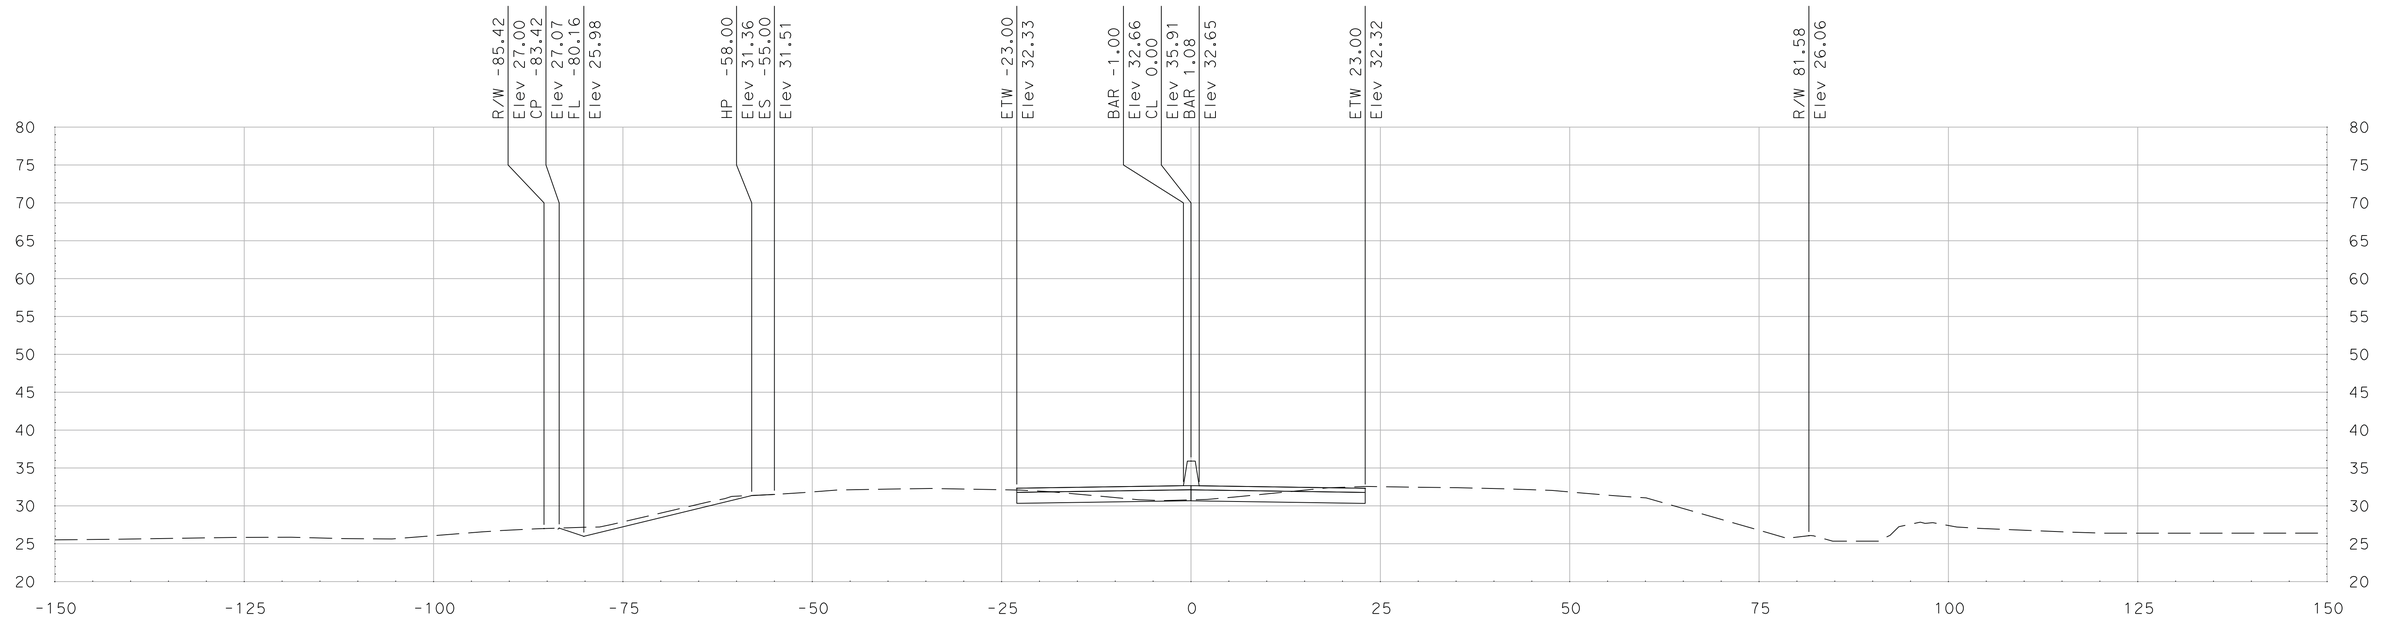

"SR 99" Sta 639+50.00

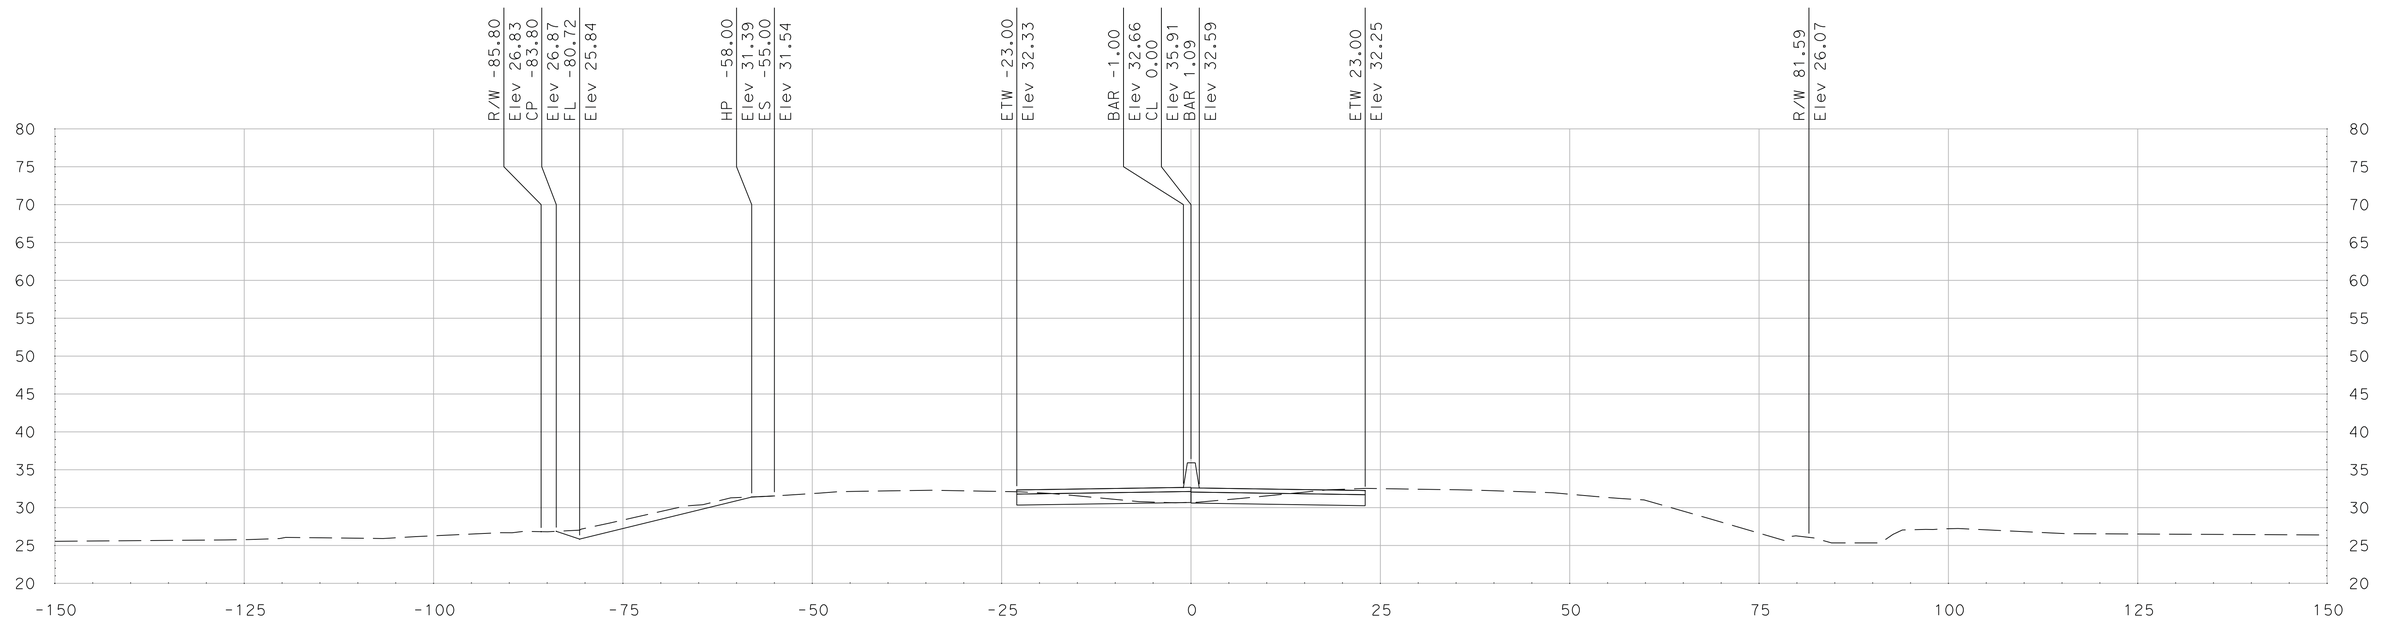

"SR 99" Sta 639+25.00

SCALE
HORIZONTAL: 1"=10'
VERTICAL: 1"=10'

DATE: 5/18/2011

ALL DIMENSIONS ARE IN US SURVEY FEET

FOR EARTHWORK DEVELOPMENT ONLY

Dist	COUNTY	ROUTE	POST MILES TOTAL PROJECT	SHEET No.	TOTAL SHEETS
10	SJ	99	4.9/14.2		
CONTRACT No.			10-0E6114		
PROJECT ID			1000020440		

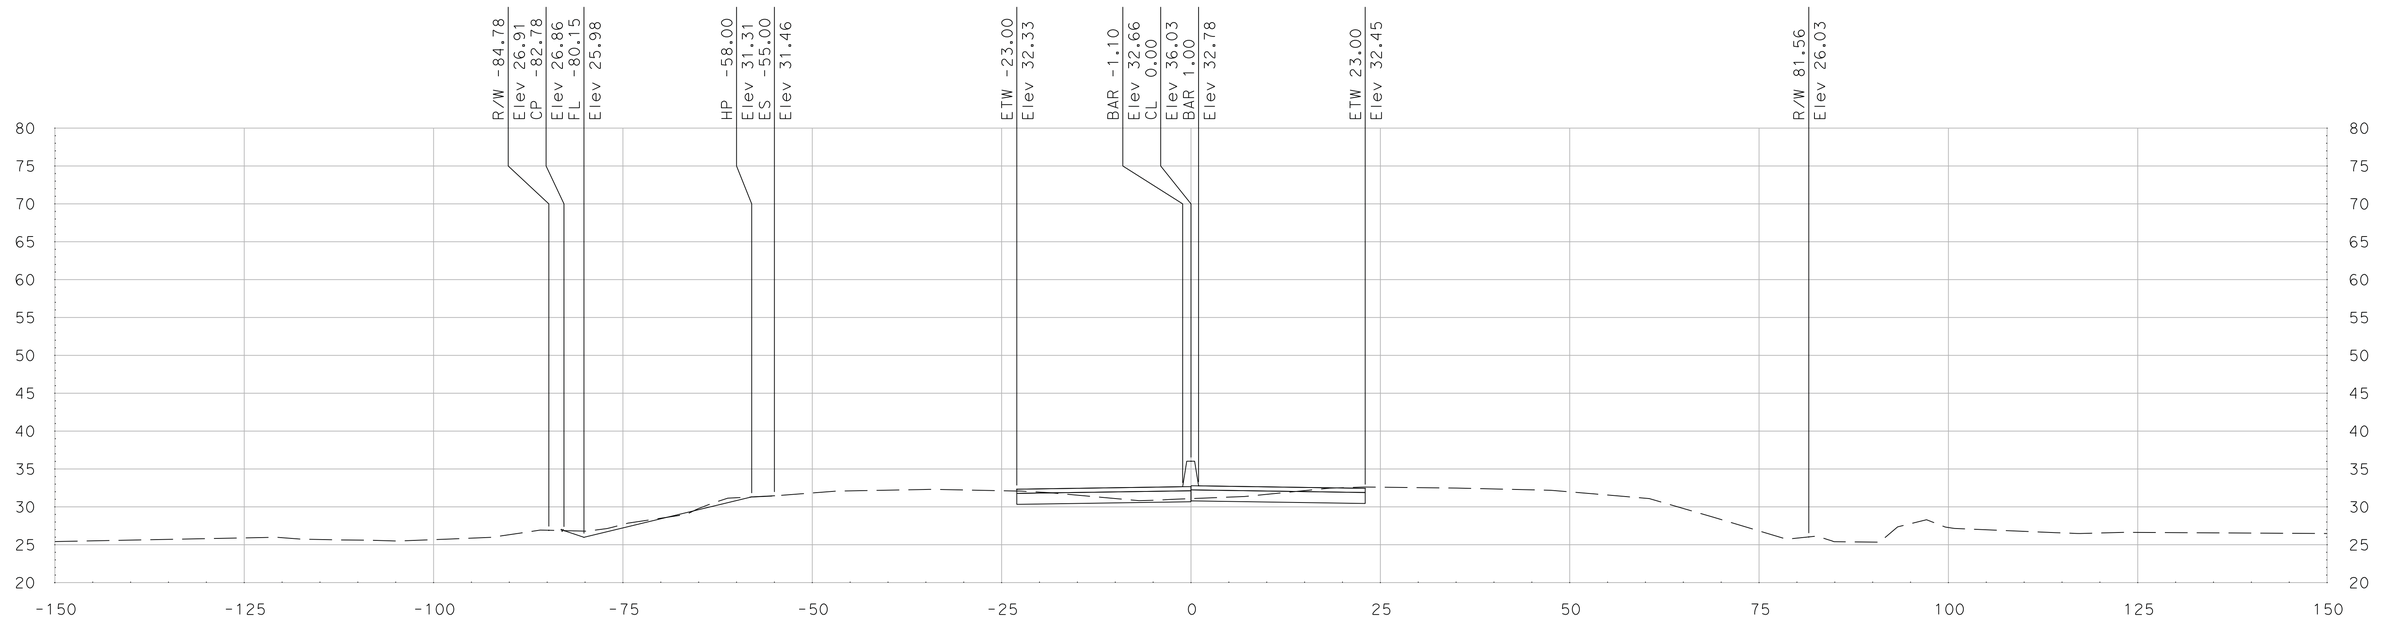

"SR 99" Sta 640+00.00

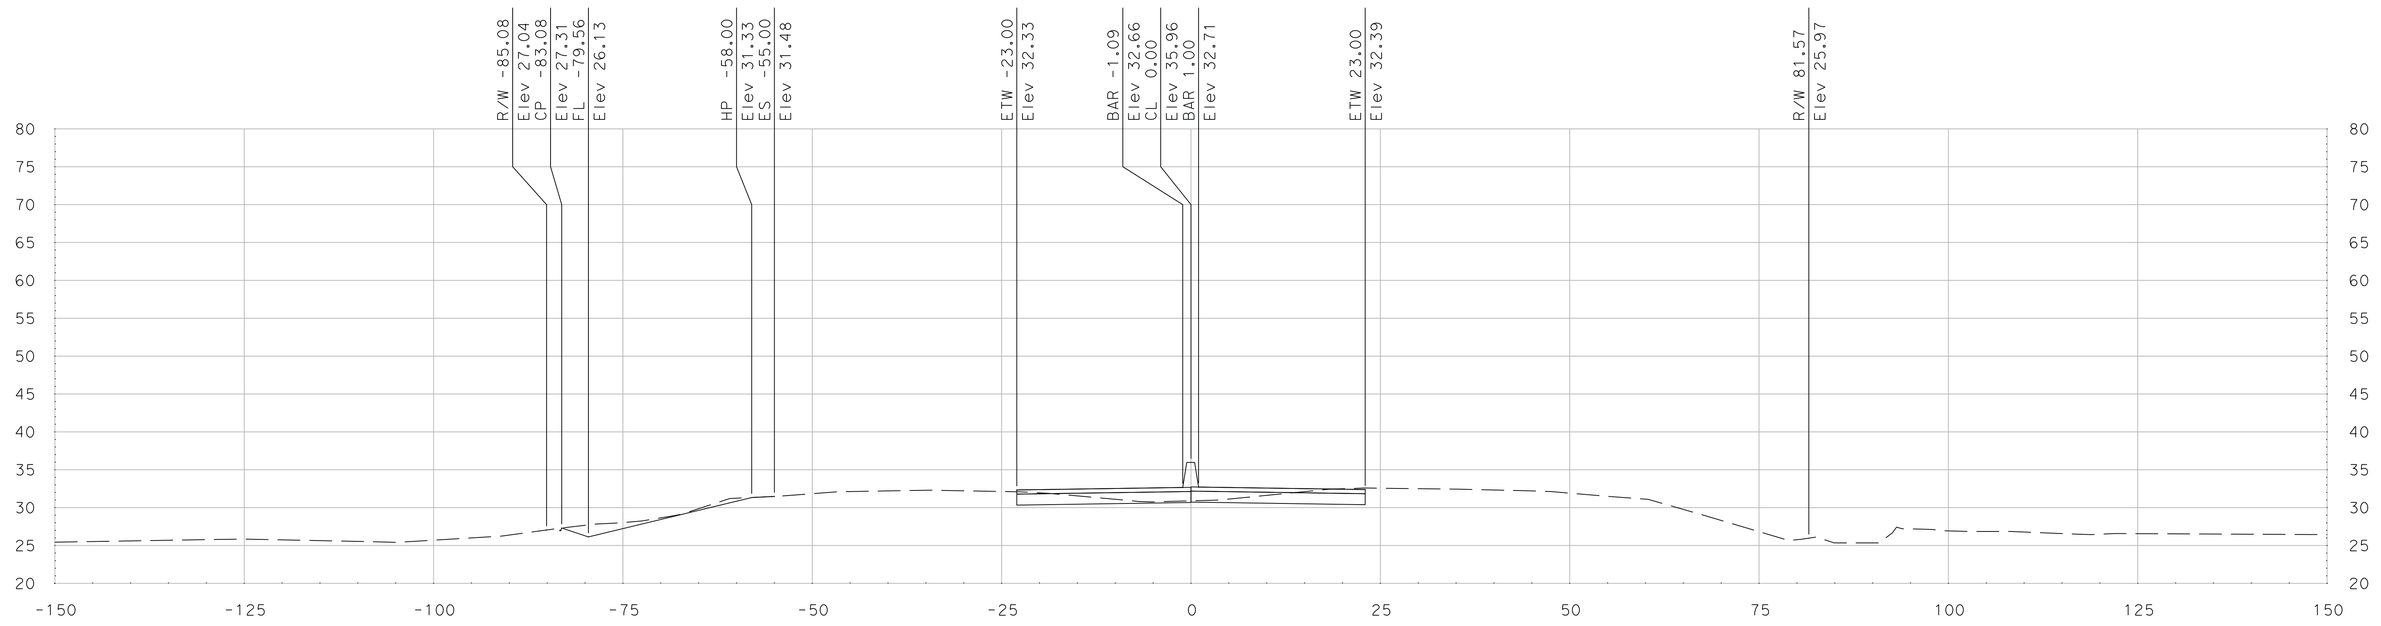

"SR 99" Sta 639+75.00

SCALE
HORIZONTAL: 1"=10'
VERTICAL: 1"=10'

DATE: 5/18/2011

ALL DIMENSIONS ARE IN US SURVEY FEET

FOR EARTHWORK DEVELOPMENT ONLY

Dist	COUNTY	ROUTE	POST MILES TOTAL PROJECT	SHEET No.	TOTAL SHEETS
10	SJ	99	4.9/14.2		
CONTRACT No.			10-0E6114		
PROJECT ID			1000020440		

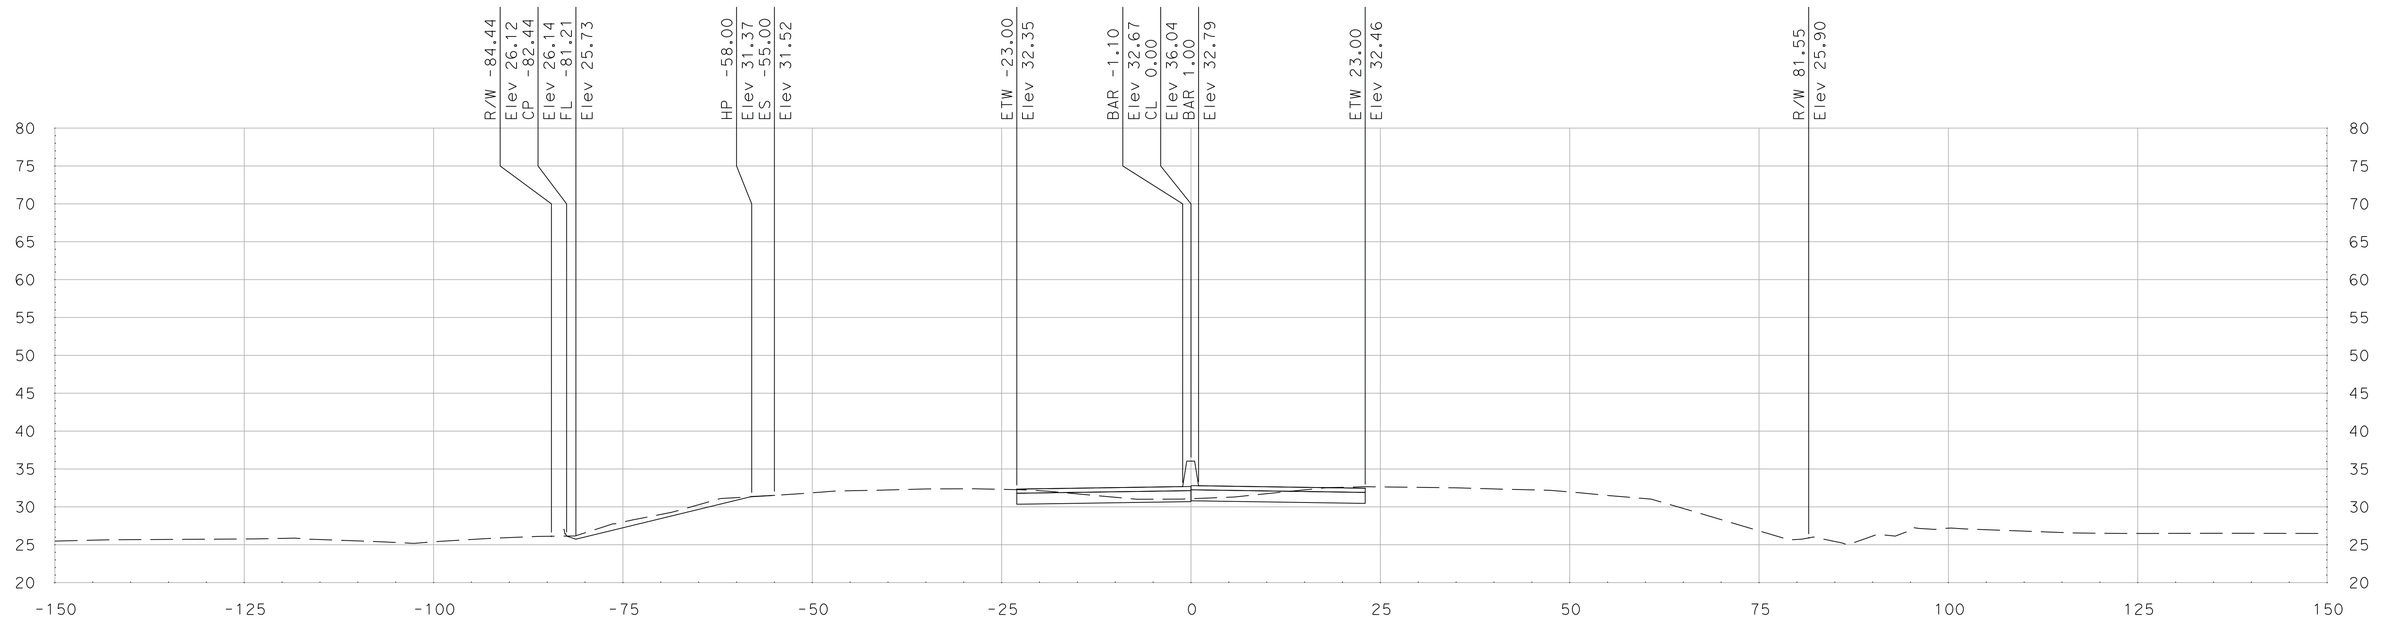

"SR 99" Sta 640+50.00

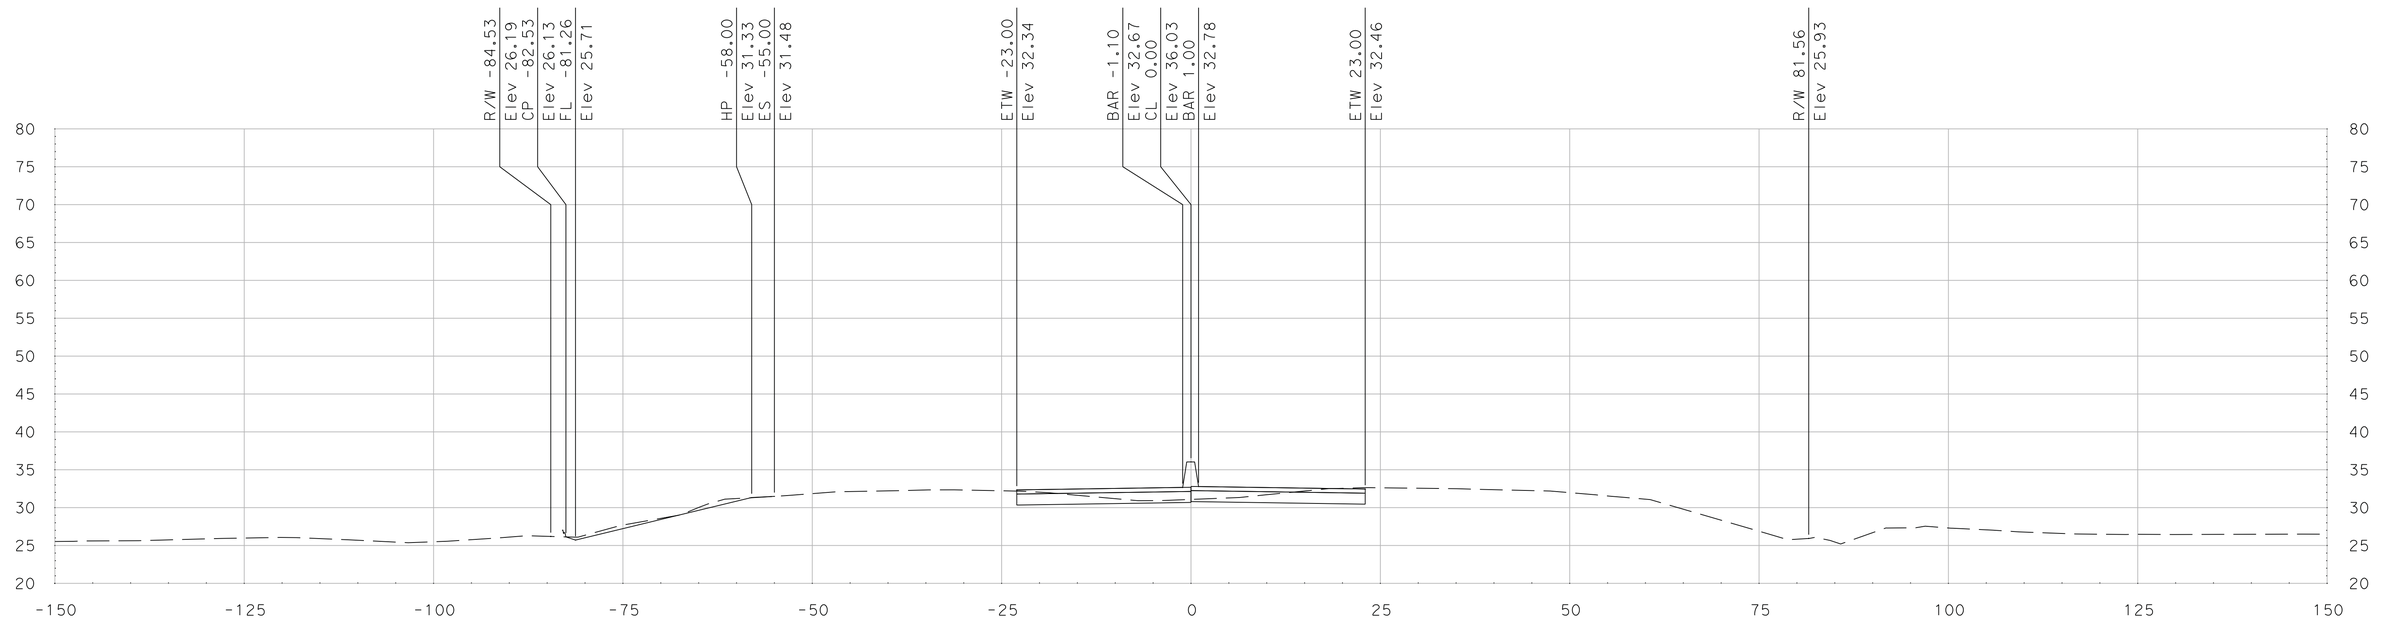

"SR 99" Sta 640+25.00

SCALE
HORIZONTAL: 1"=10'
VERTICAL: 1"=10'

DATE: 5/18/2011

ALL DIMENSIONS ARE IN US SURVEY FEET

FOR EARTHWORK DEVELOPMENT ONLY

Dist	COUNTY	ROUTE	POST MILES TOTAL PROJECT	SHEET No.	TOTAL SHEETS
10	SJ	99	4.9/14.2		
CONTRACT No.			10-0E6114		
PROJECT ID			1000020440		

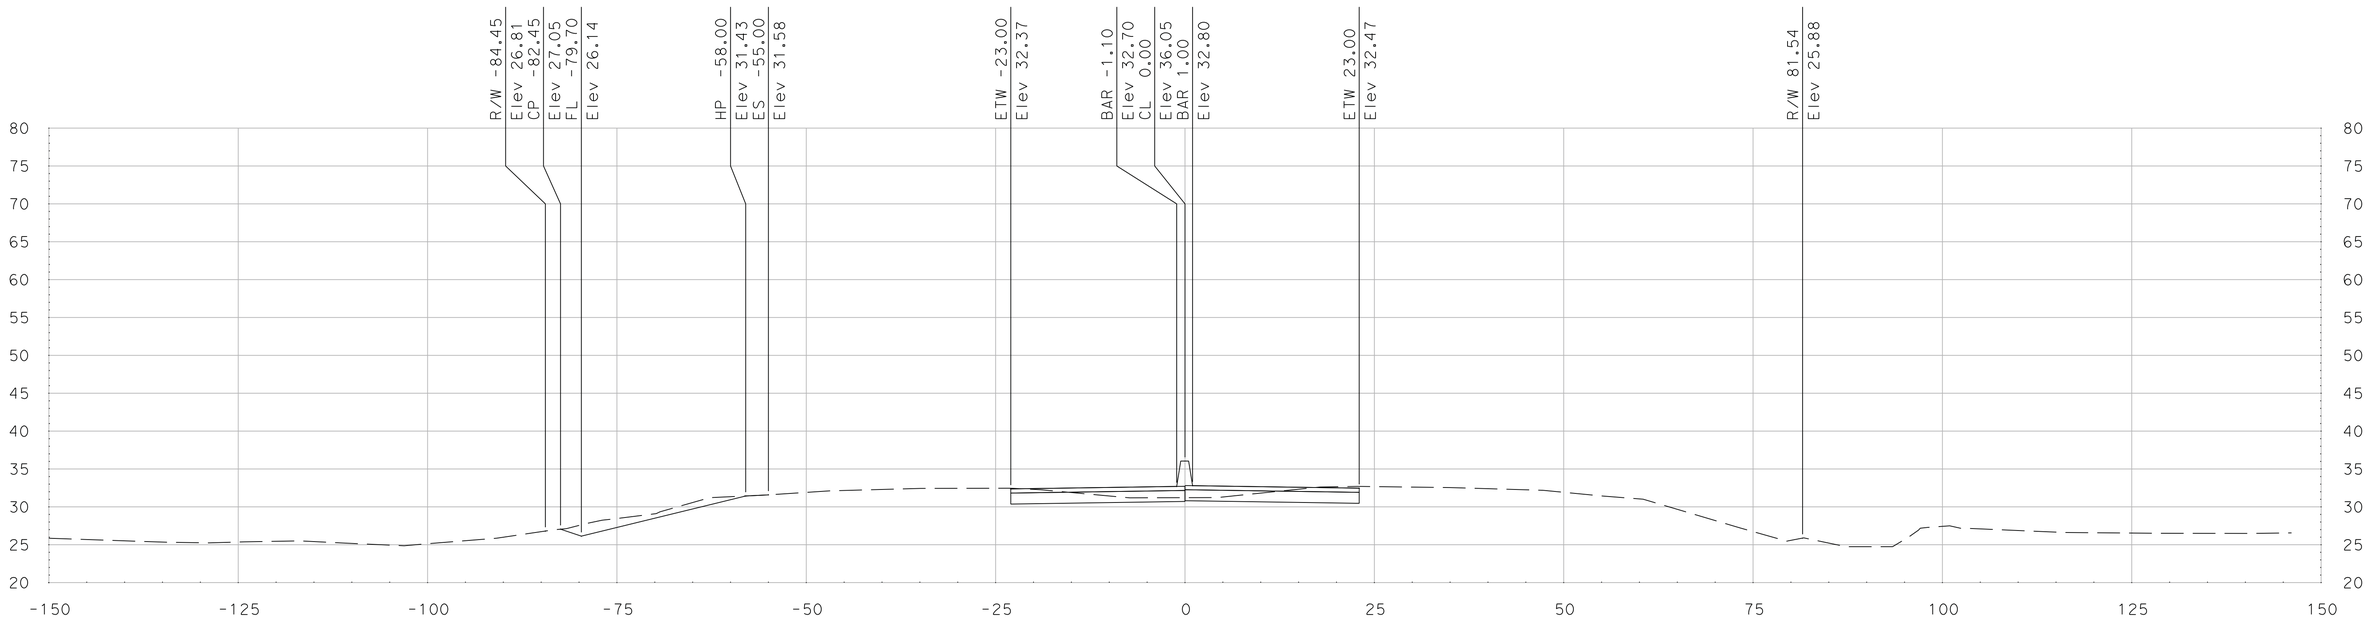

"SR 99" Sta 641+00.00

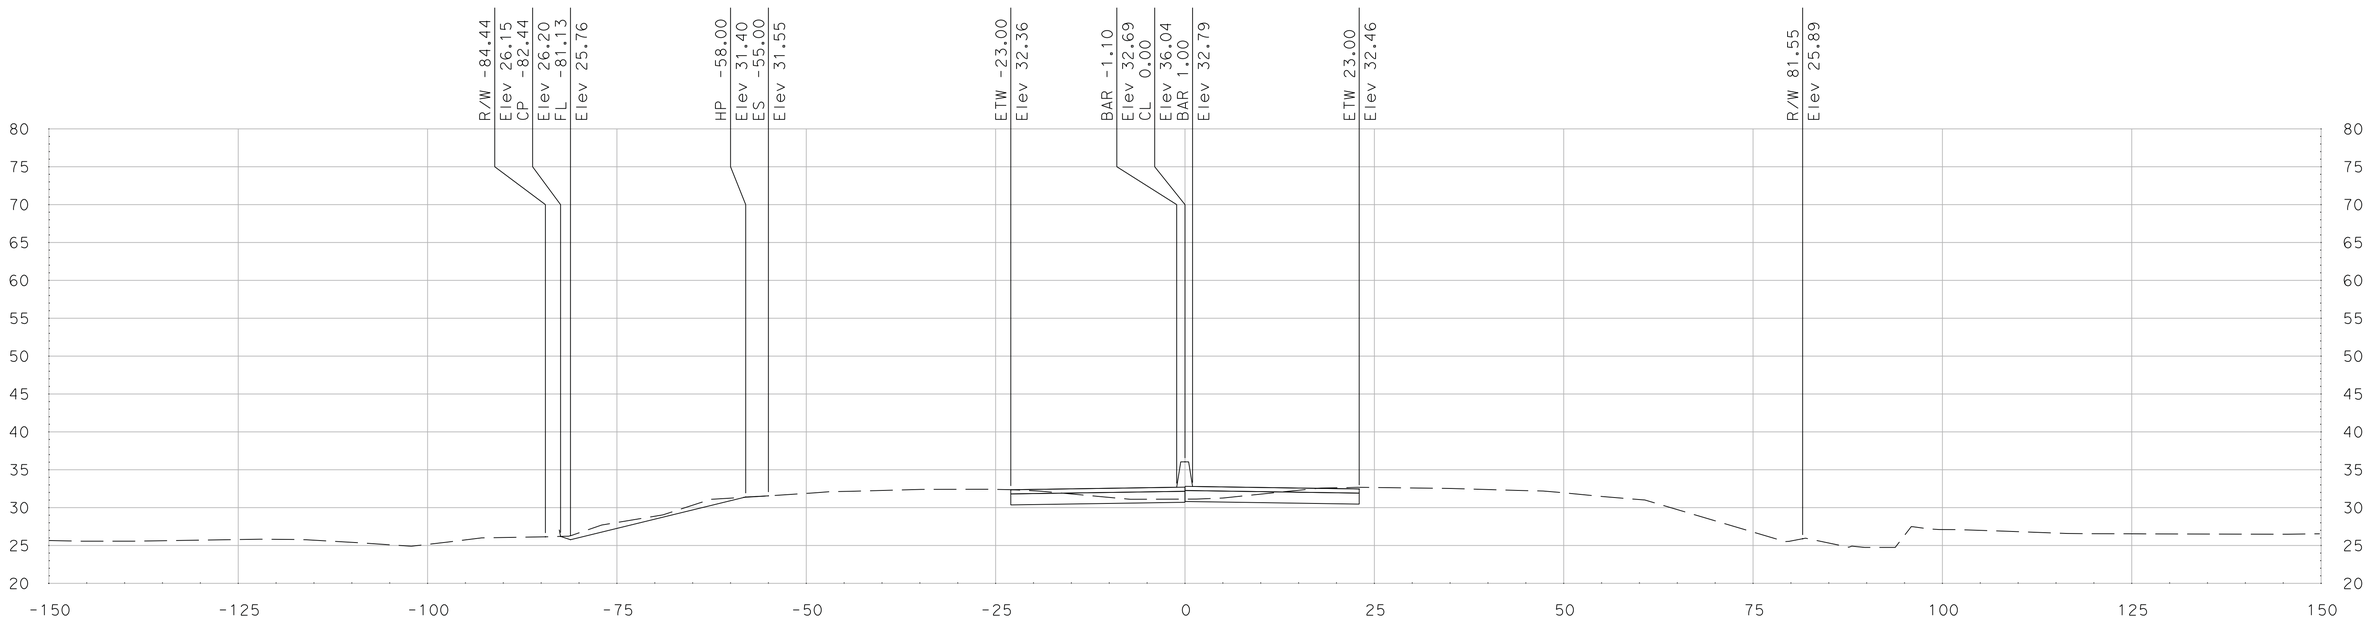

"SR 99" Sta 640+75.00

SCALE
HORIZONTAL: 1"=10'
VERTICAL: 1"=10'

DATE: 5/18/2011

ALL DIMENSIONS ARE IN US SURVEY FEET

FOR EARTHWORK DEVELOPMENT ONLY

Dist	COUNTY	ROUTE	POST MILES TOTAL PROJECT	SHEET No.	TOTAL SHEETS
10	SJ	99	4.9/14.2		
CONTRACT No.			10-0E6114		
PROJECT ID			1000020440		

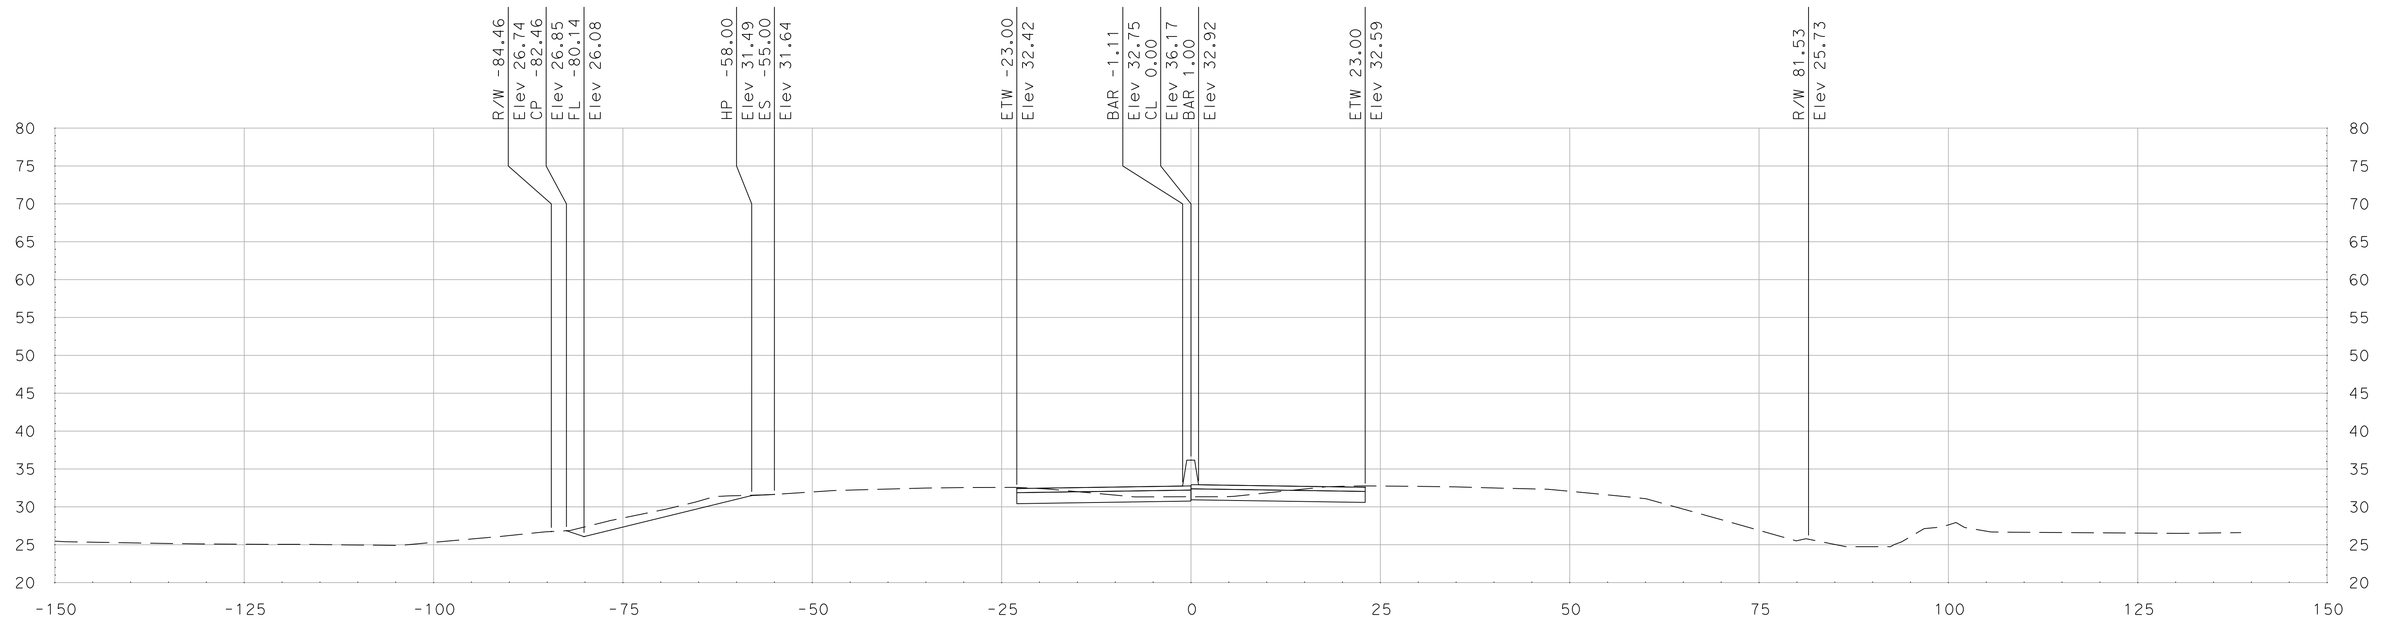

"SR 99" Sta 641+50.00

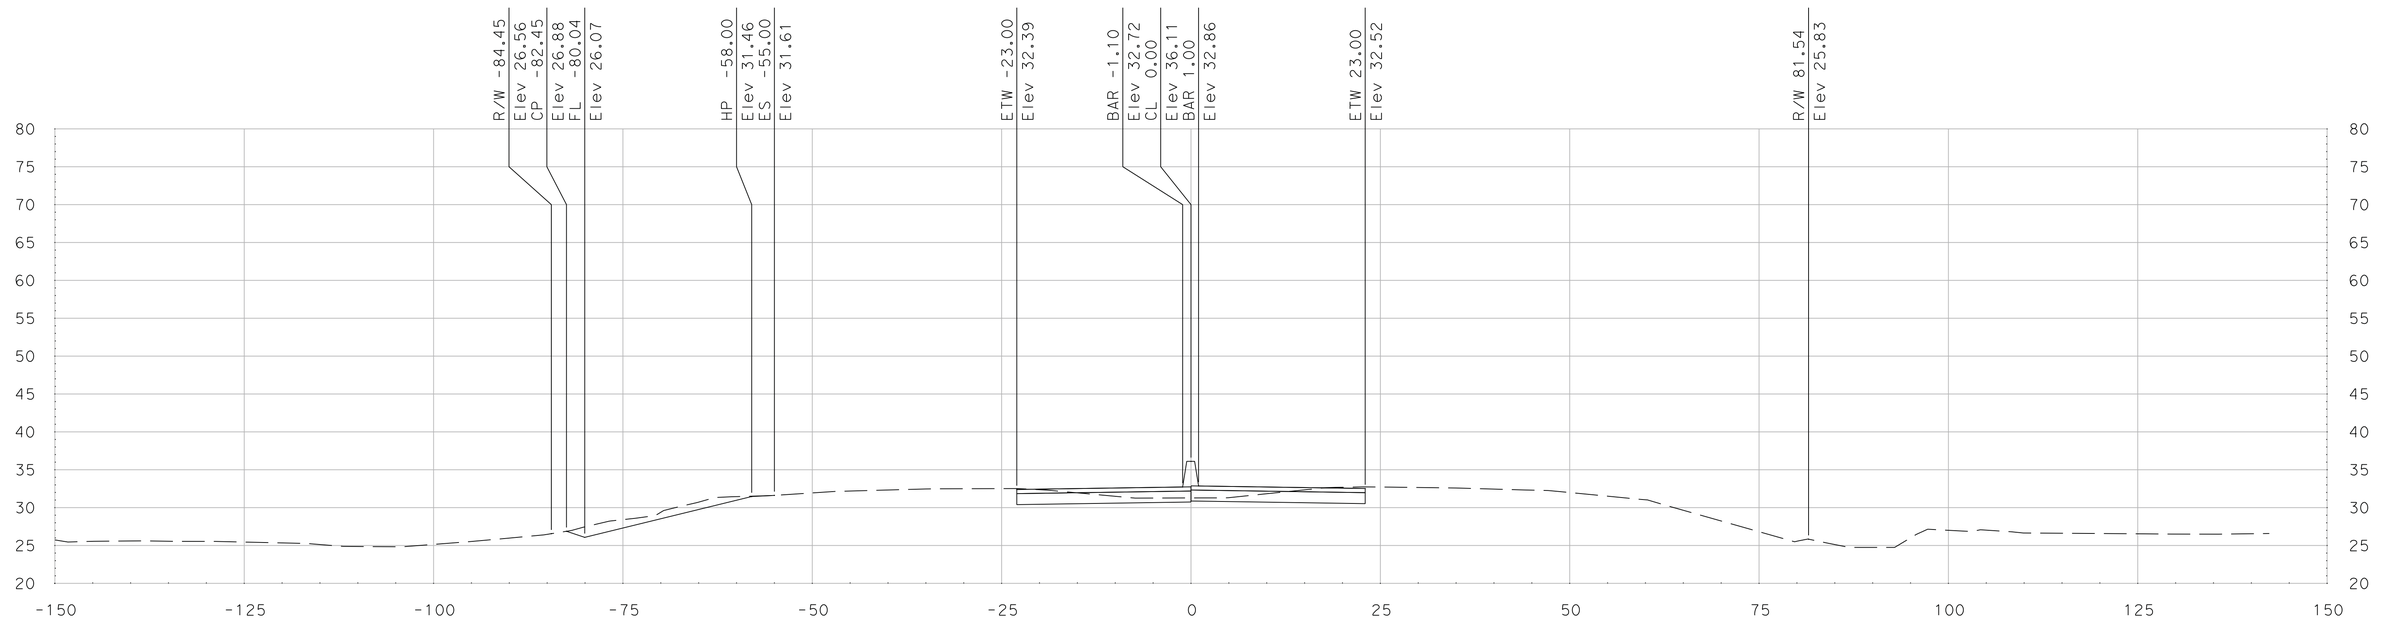

"SR 99" Sta 641+25.00

SCALE
HORIZONTAL: 1"=10'
VERTICAL: 1"=10'

DATE: 5/18/2011

ALL DIMENSIONS ARE IN US SURVEY FEET

FOR EARTHWORK DEVELOPMENT ONLY

Dist	COUNTY	ROUTE	POST MILES TOTAL PROJECT	SHEET No.	TOTAL SHEETS
10	SJ	99	4.9/14.2		
CONTRACT No.			10-0E6114		
PROJECT ID			1000020440		

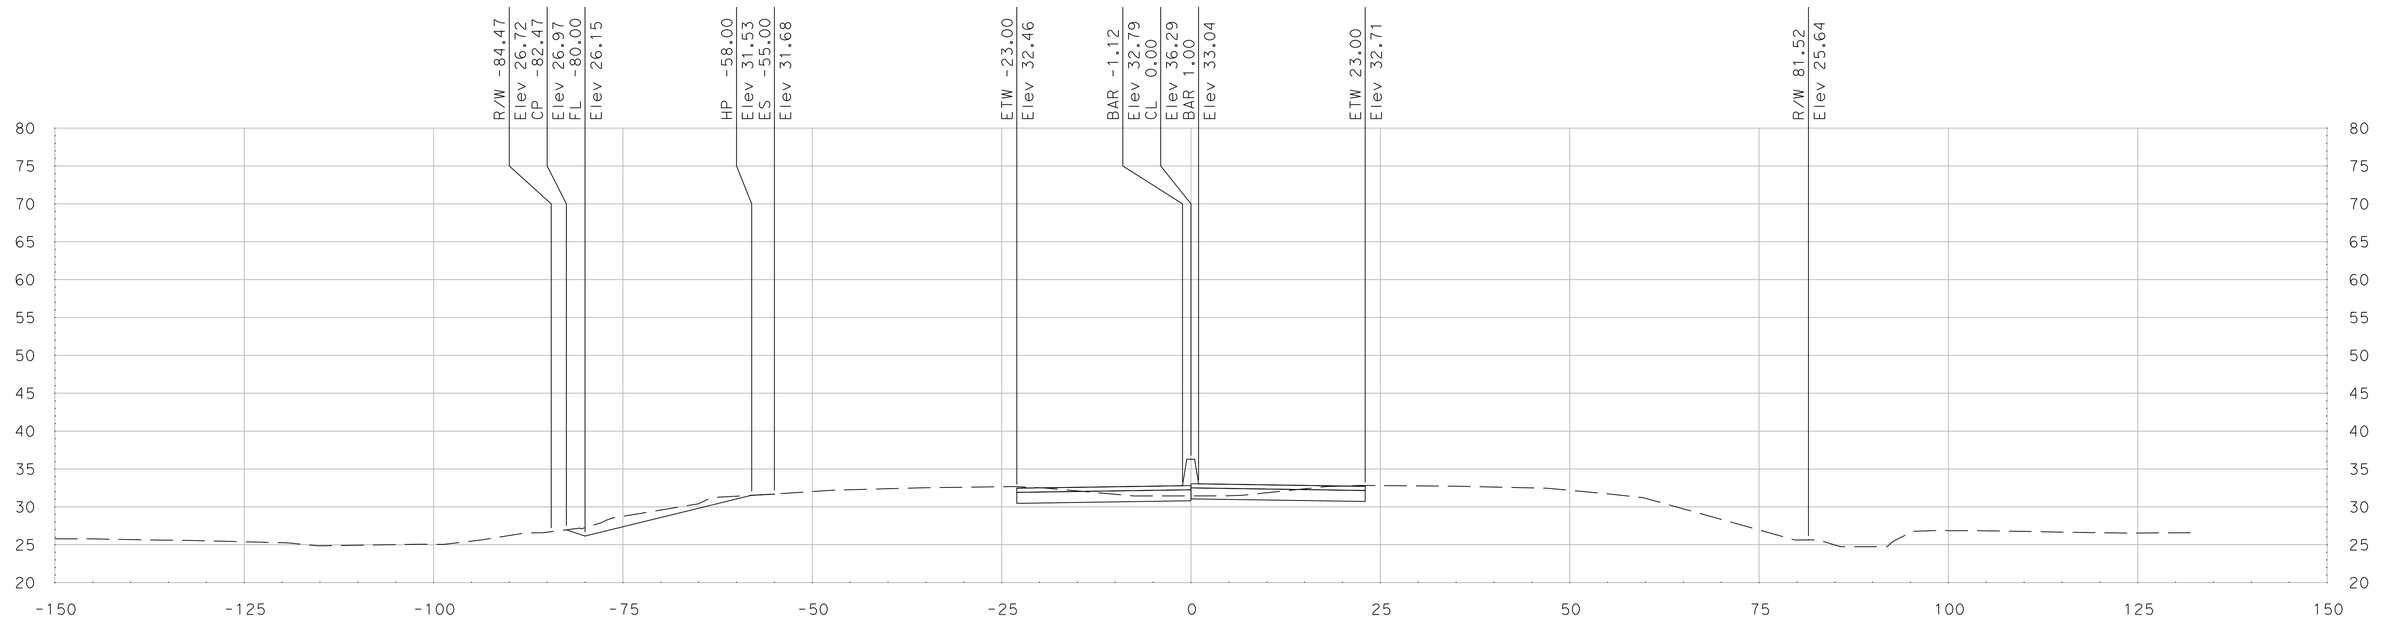

"SR 99" Sta 642+00.00

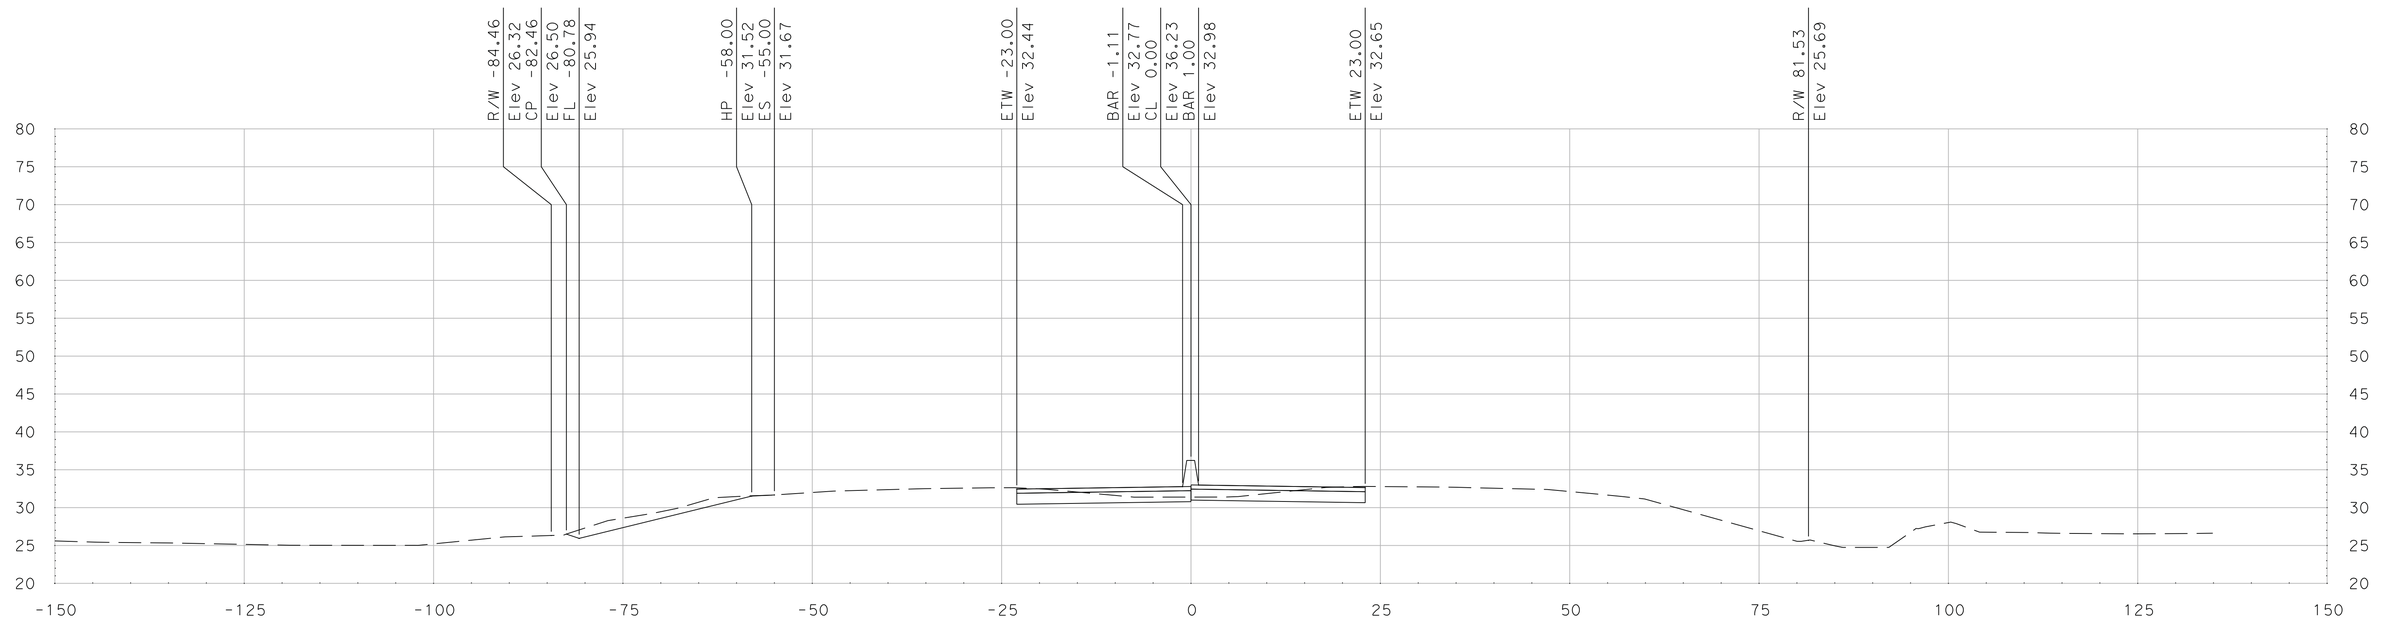

"SR 99" Sta 641+75.00

SCALE
HORIZONTAL: 1"=10'
VERTICAL: 1"=10'

DATE: 5/18/2011

ALL DIMENSIONS ARE IN US SURVEY FEET

FOR EARTHWORK DEVELOPMENT ONLY

Dist	COUNTY	ROUTE	POST MILES TOTAL PROJECT	SHEET No.	TOTAL SHEETS
10	SJ	99	4.9/14.2		
CONTRACT No.			10-0E6114		
PROJECT ID			1000020440		

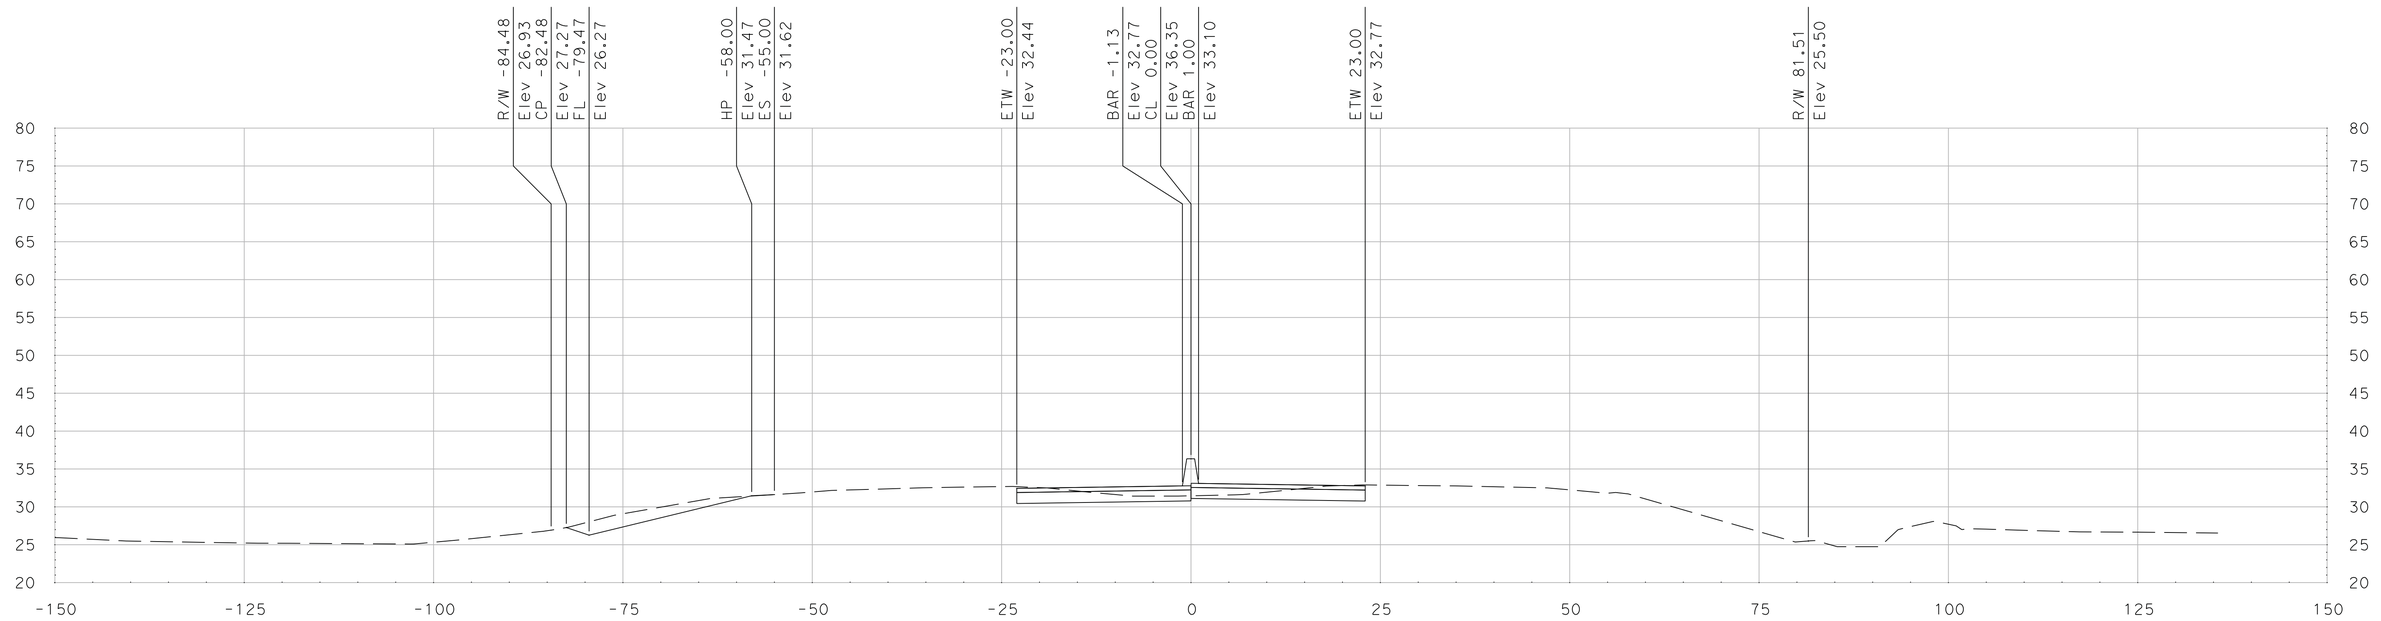

"SR 99" Sta 642+50.00

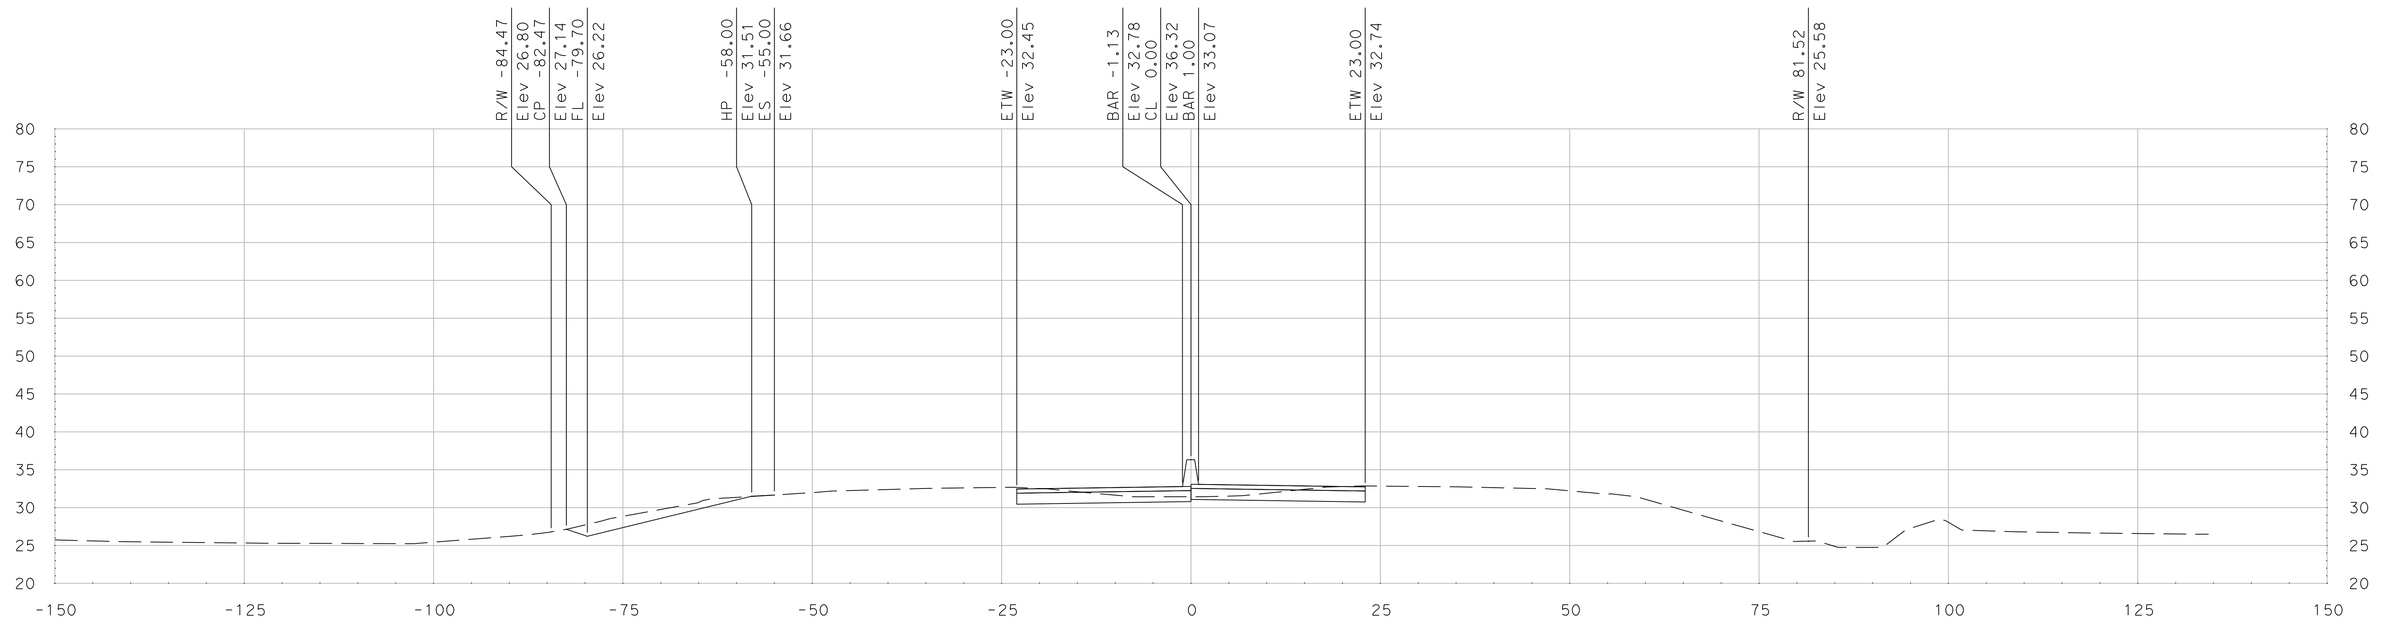

"SR 99" Sta 642+25.00

SCALE
HORIZONTAL: 1"=10'
VERTICAL: 1"=10'

DATE: 5/18/2011

ALL DIMENSIONS ARE IN US SURVEY FEET

FOR EARTHWORK DEVELOPMENT ONLY

Dist	COUNTY	ROUTE	POST MILES TOTAL PROJECT	SHEET No.	TOTAL SHEETS
10	SJ	99	4.9/14.2		
CONTRACT No.			10-0E6114		
PROJECT ID			1000020440		

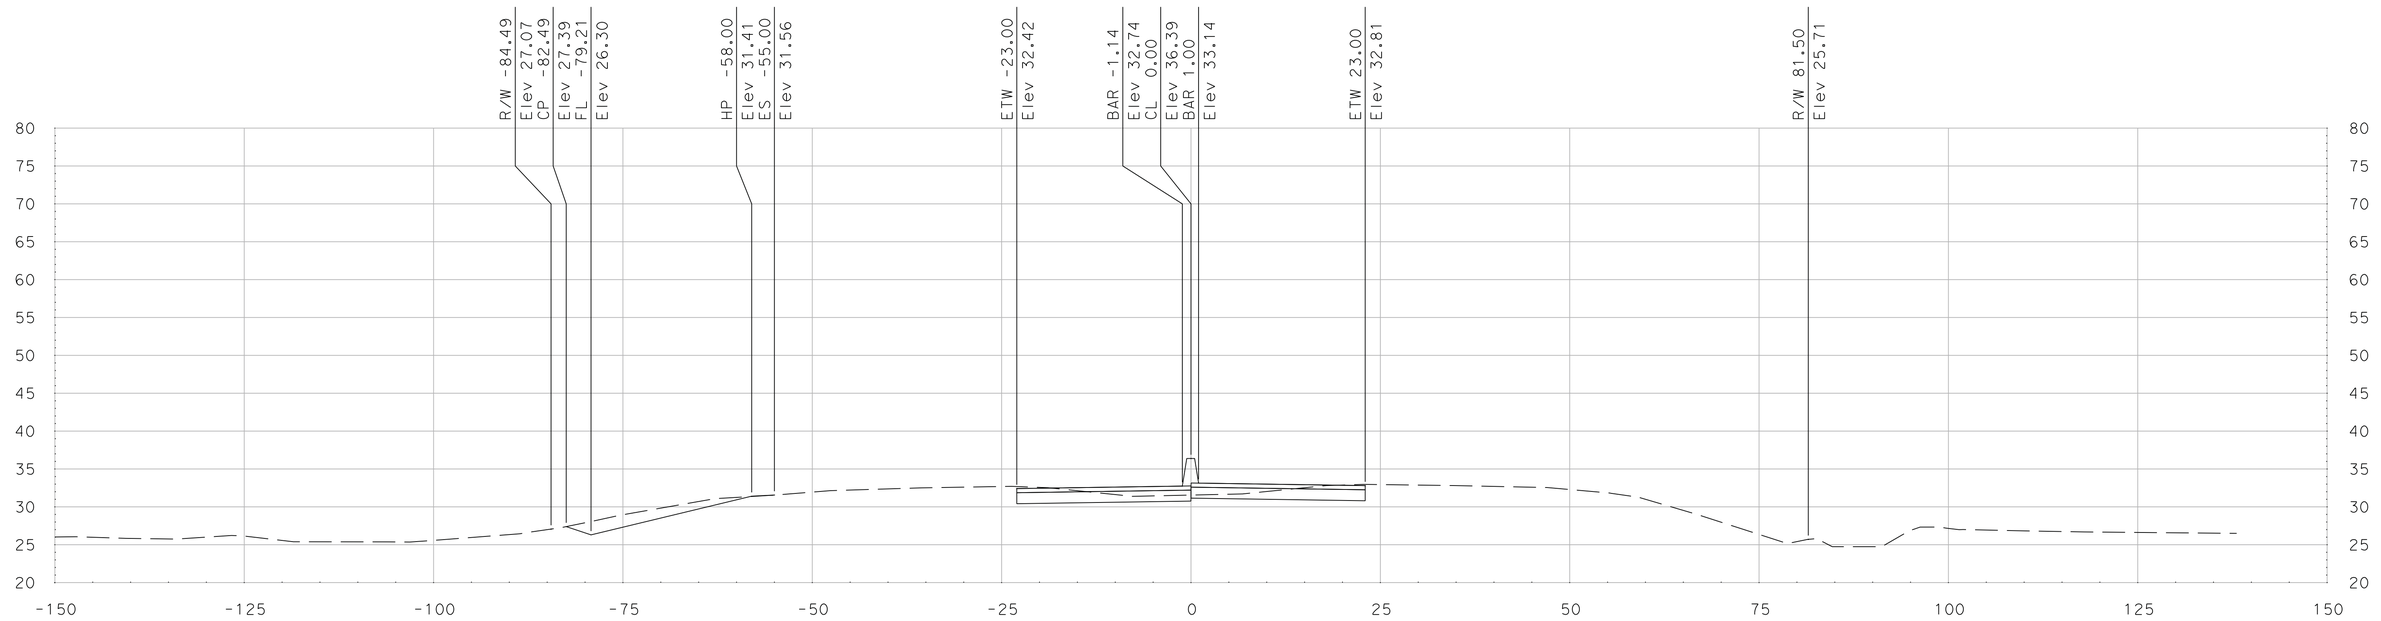

"SR 99" Sta 643+00.00

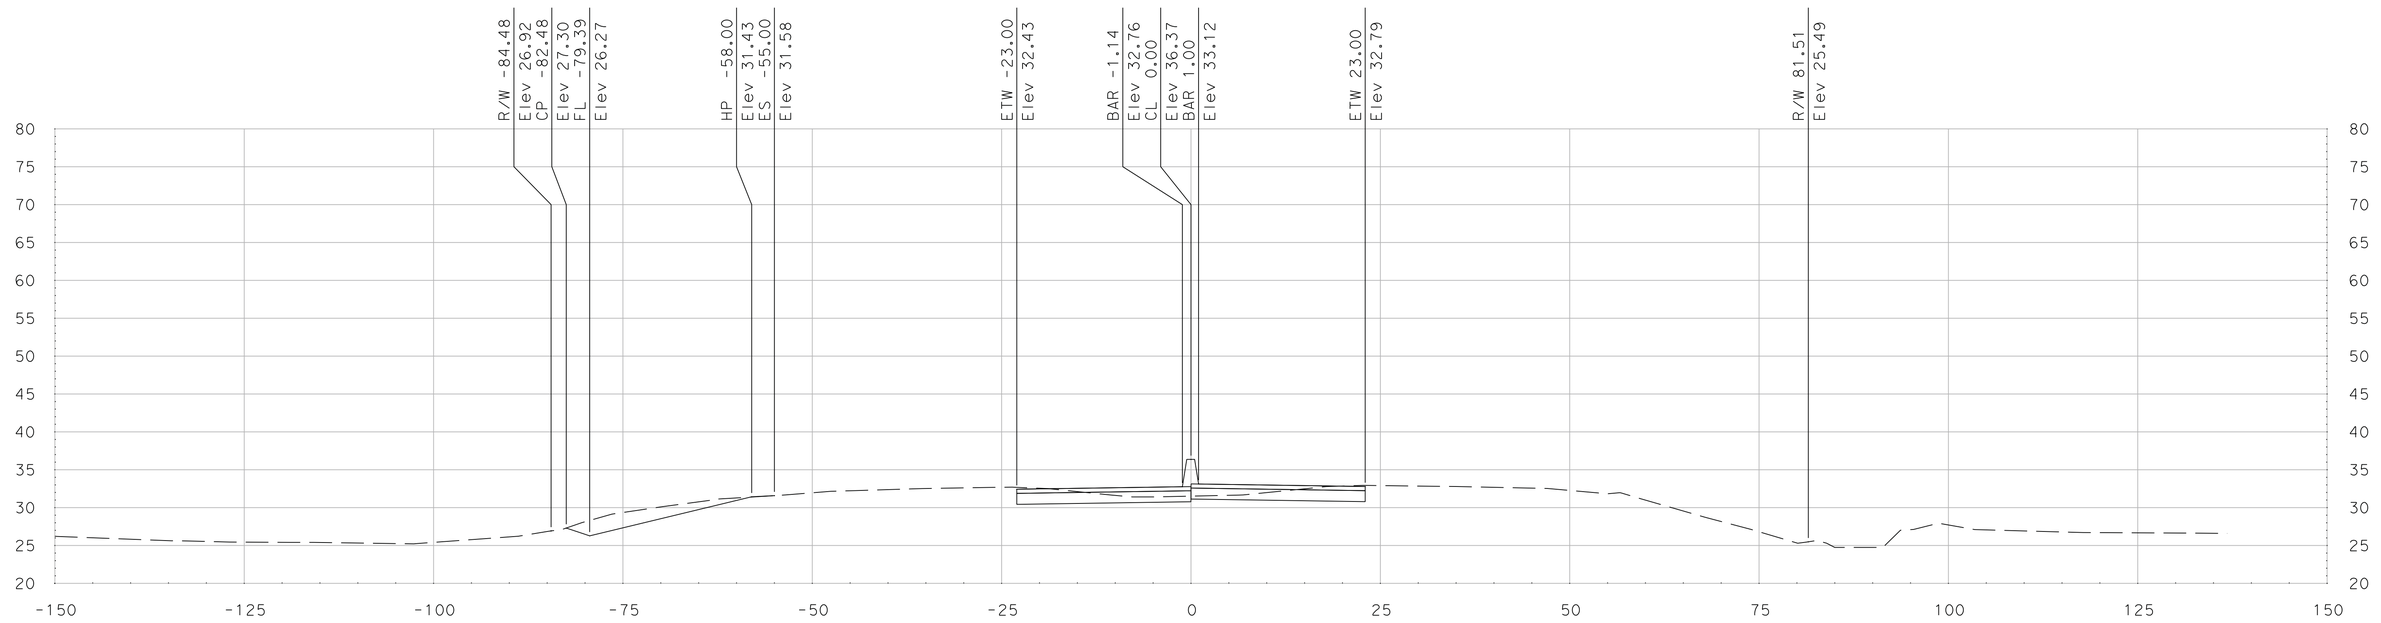

"SR 99" Sta 642+75.00

SCALE
HORIZONTAL: 1"=10'
VERTICAL: 1"=10'

DATE: 5/18/2011

ALL DIMENSIONS ARE IN US SURVEY FEET

FOR EARTHWORK DEVELOPMENT ONLY

Dist	COUNTY	ROUTE	POST MILES TOTAL PROJECT	SHEET No.	TOTAL SHEETS
10	SJ	99	4.9/14.2		
CONTRACT No.			10-0E6114		
PROJECT ID			1000020440		

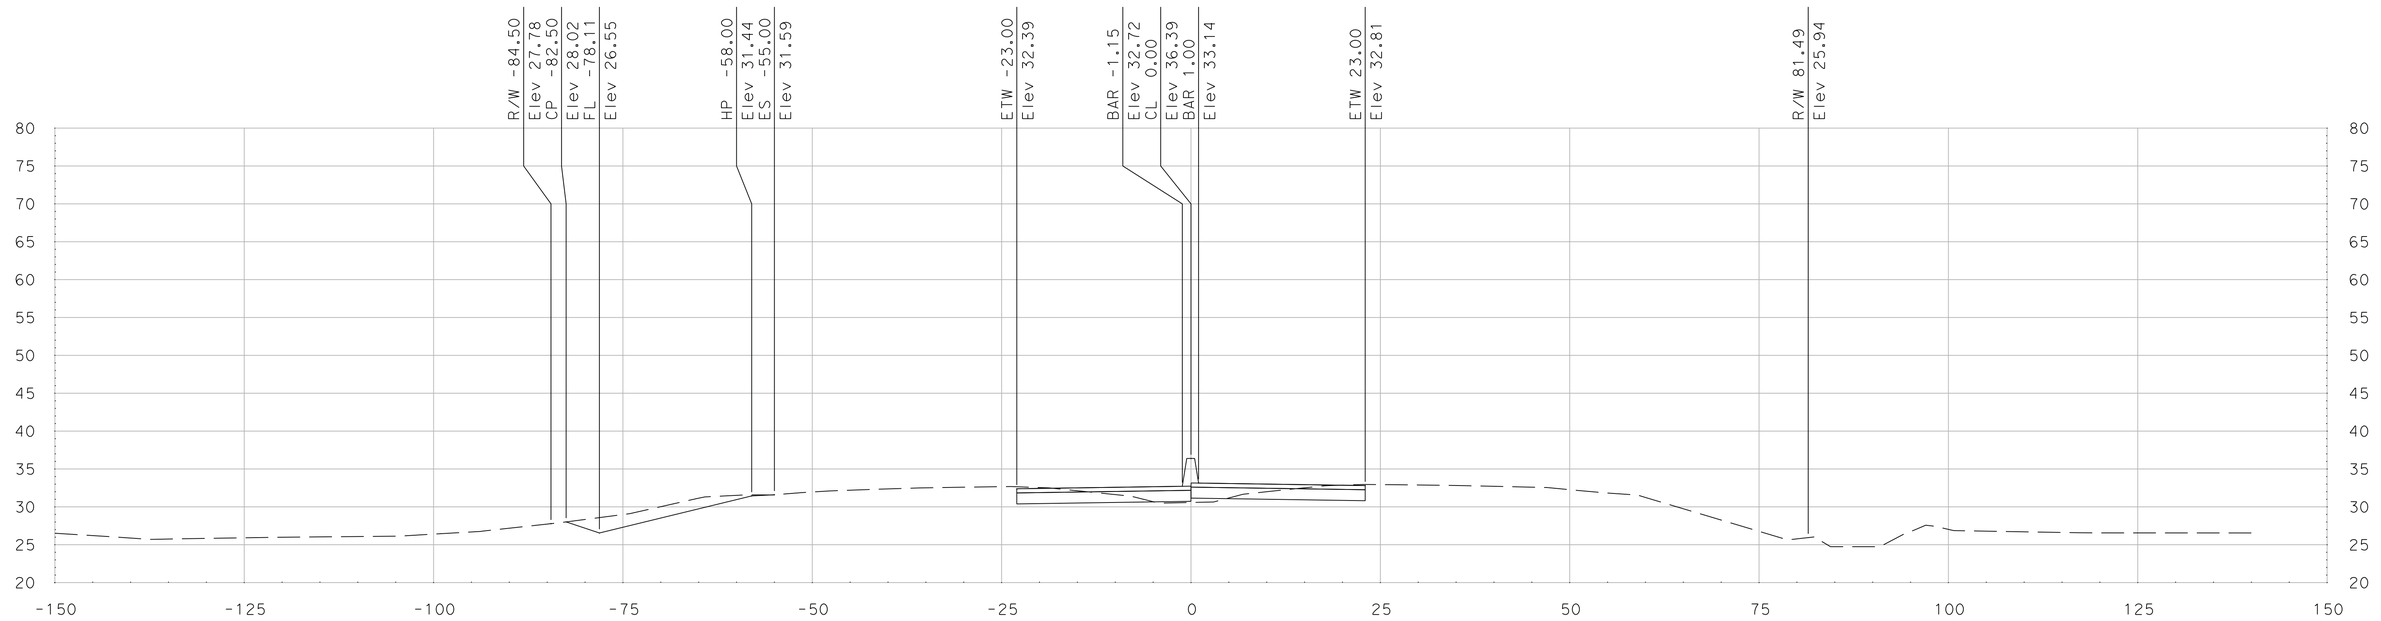

"SR 99" Sta 643+50.00

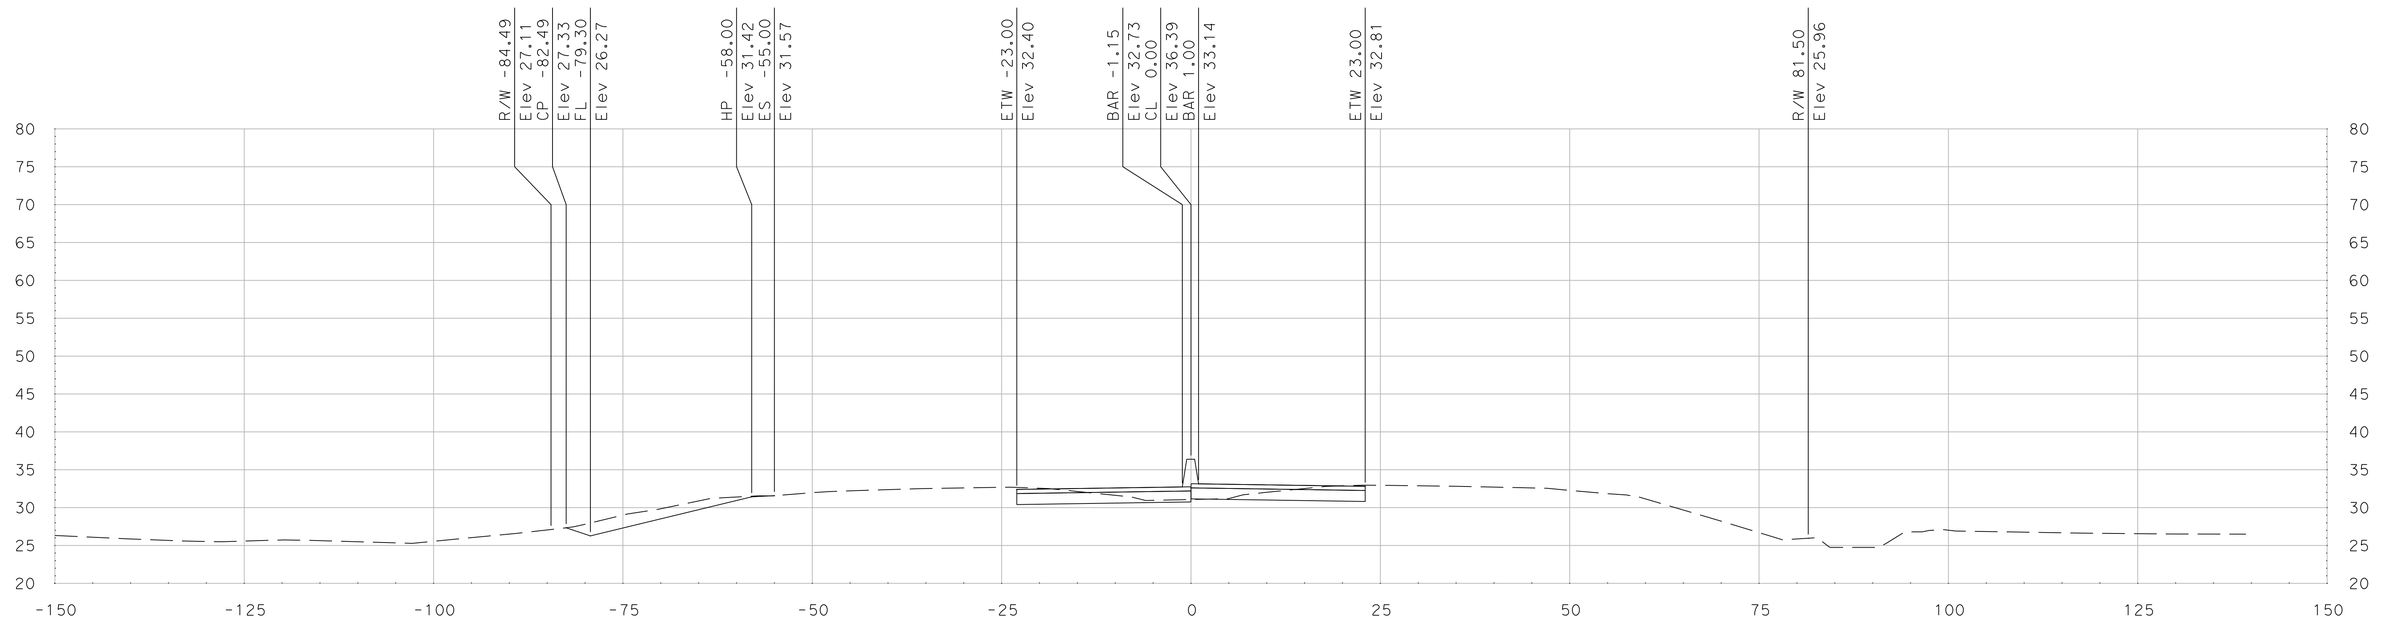

"SR 99" Sta 643+25.00

SCALE
HORIZONTAL: 1"=10'
VERTICAL: 1"=10'

DATE: 5/18/2011

ALL DIMENSIONS ARE IN US SURVEY FEET

FOR EARTHWORK DEVELOPMENT ONLY

Dist	COUNTY	ROUTE	POST MILES TOTAL PROJECT	SHEET No.	TOTAL SHEETS
10	SJ	99	4.9/14.2		
CONTRACT No.			10-0E6114		
PROJECT ID			1000020440		

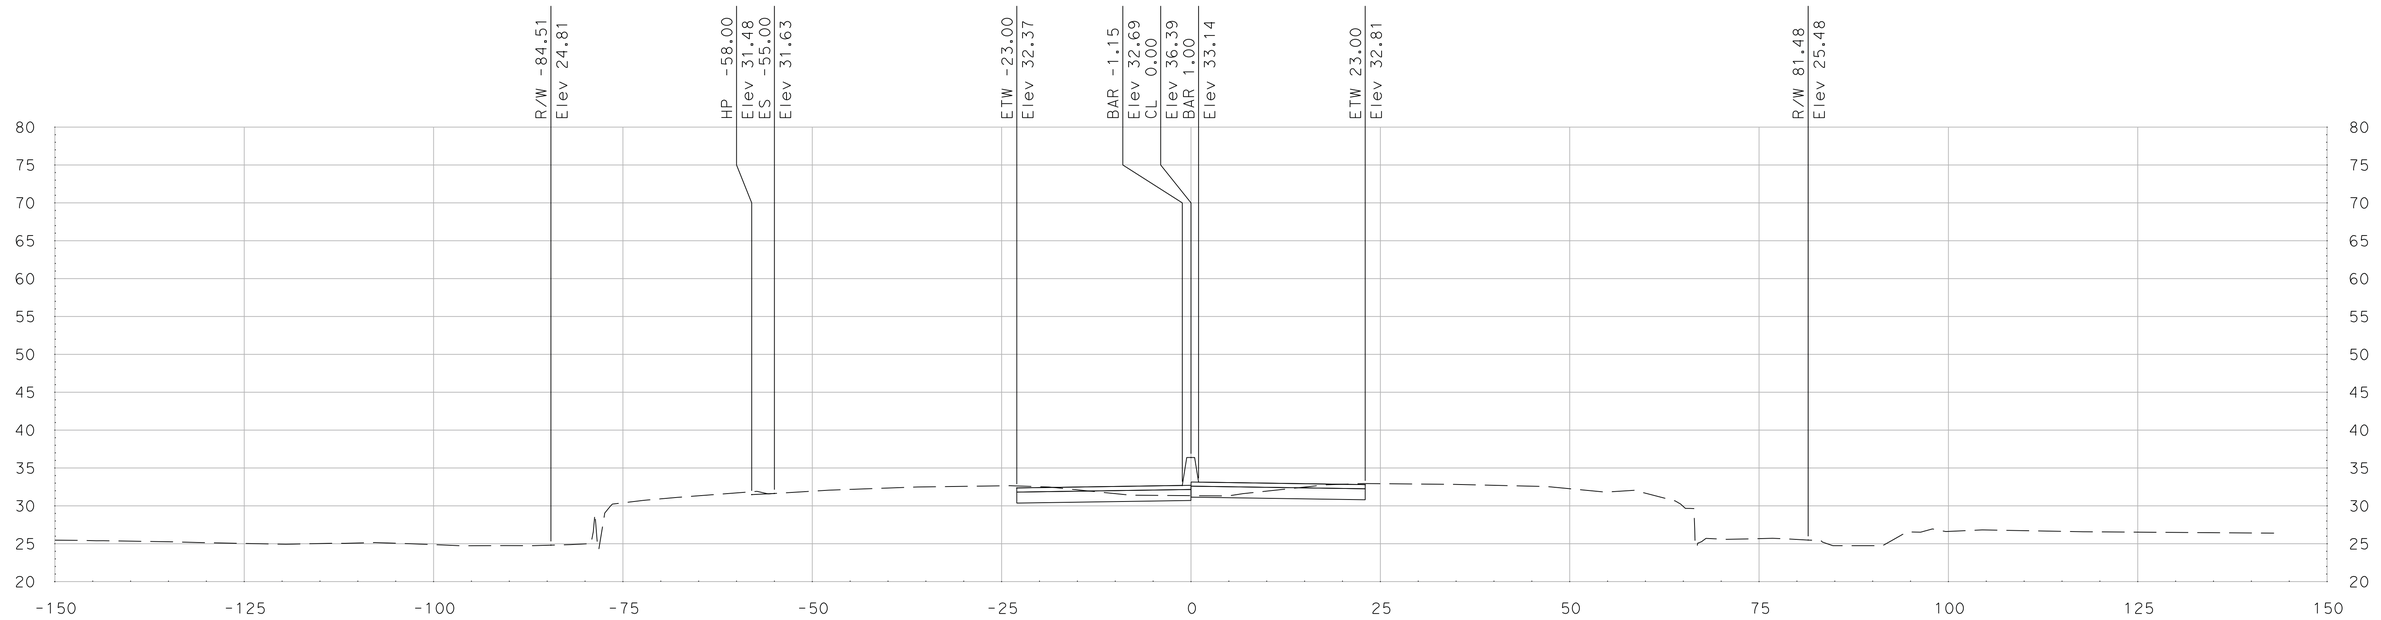

"SR 99" Sta 644+00.00

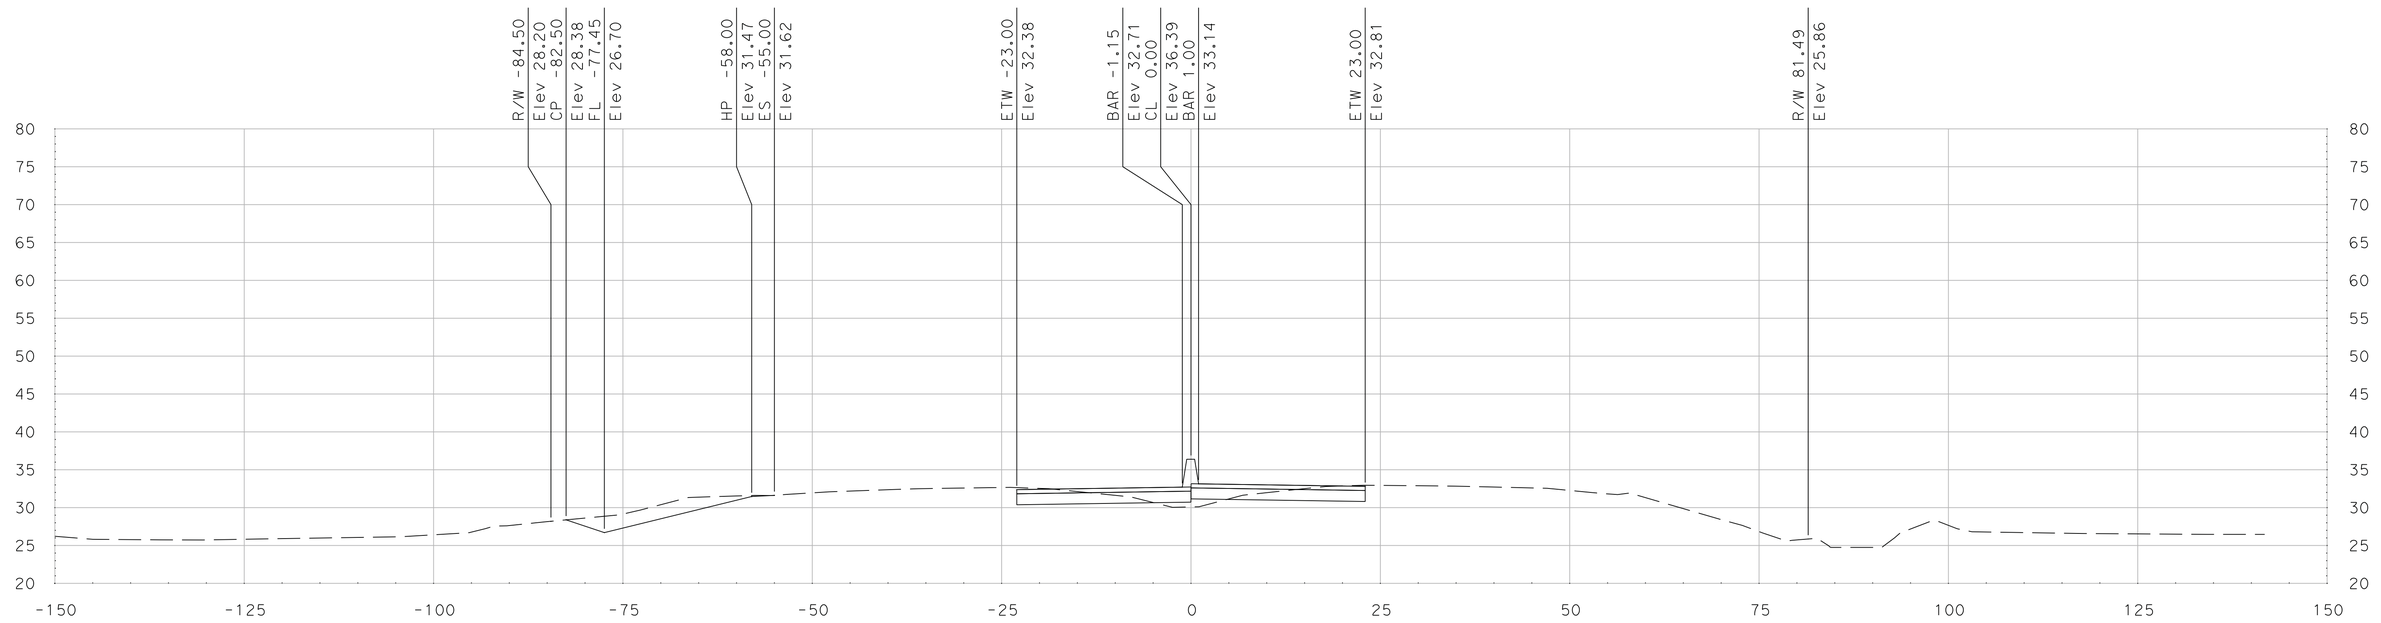

"SR 99" Sta 643+75.00

SCALE
HORIZONTAL: 1"=10'
VERTICAL: 1"=10'

DATE: 5/18/2011

ALL DIMENSIONS ARE IN US SURVEY FEET

FOR EARTHWORK DEVELOPMENT ONLY

Dist	COUNTY	ROUTE	POST MILES TOTAL PROJECT	SHEET No.	TOTAL SHEETS
10	SJ	99	4.9/14.2		
CONTRACT No.			10-0E6114		
PROJECT ID			1000020440		

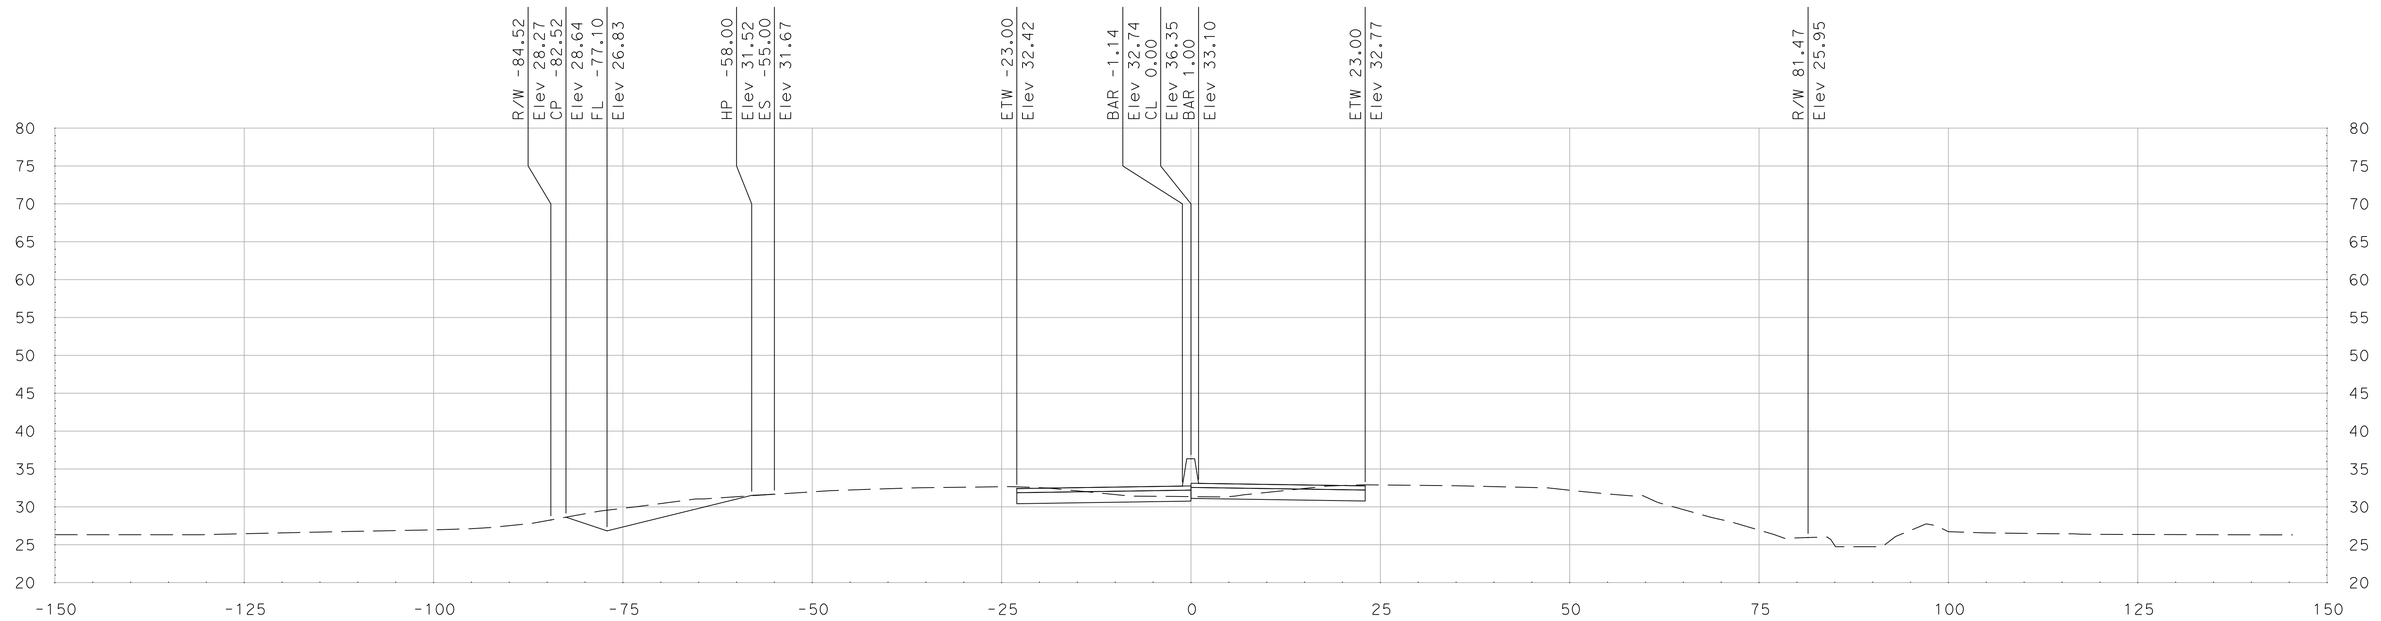

"SR 99" Sta 644+50.00

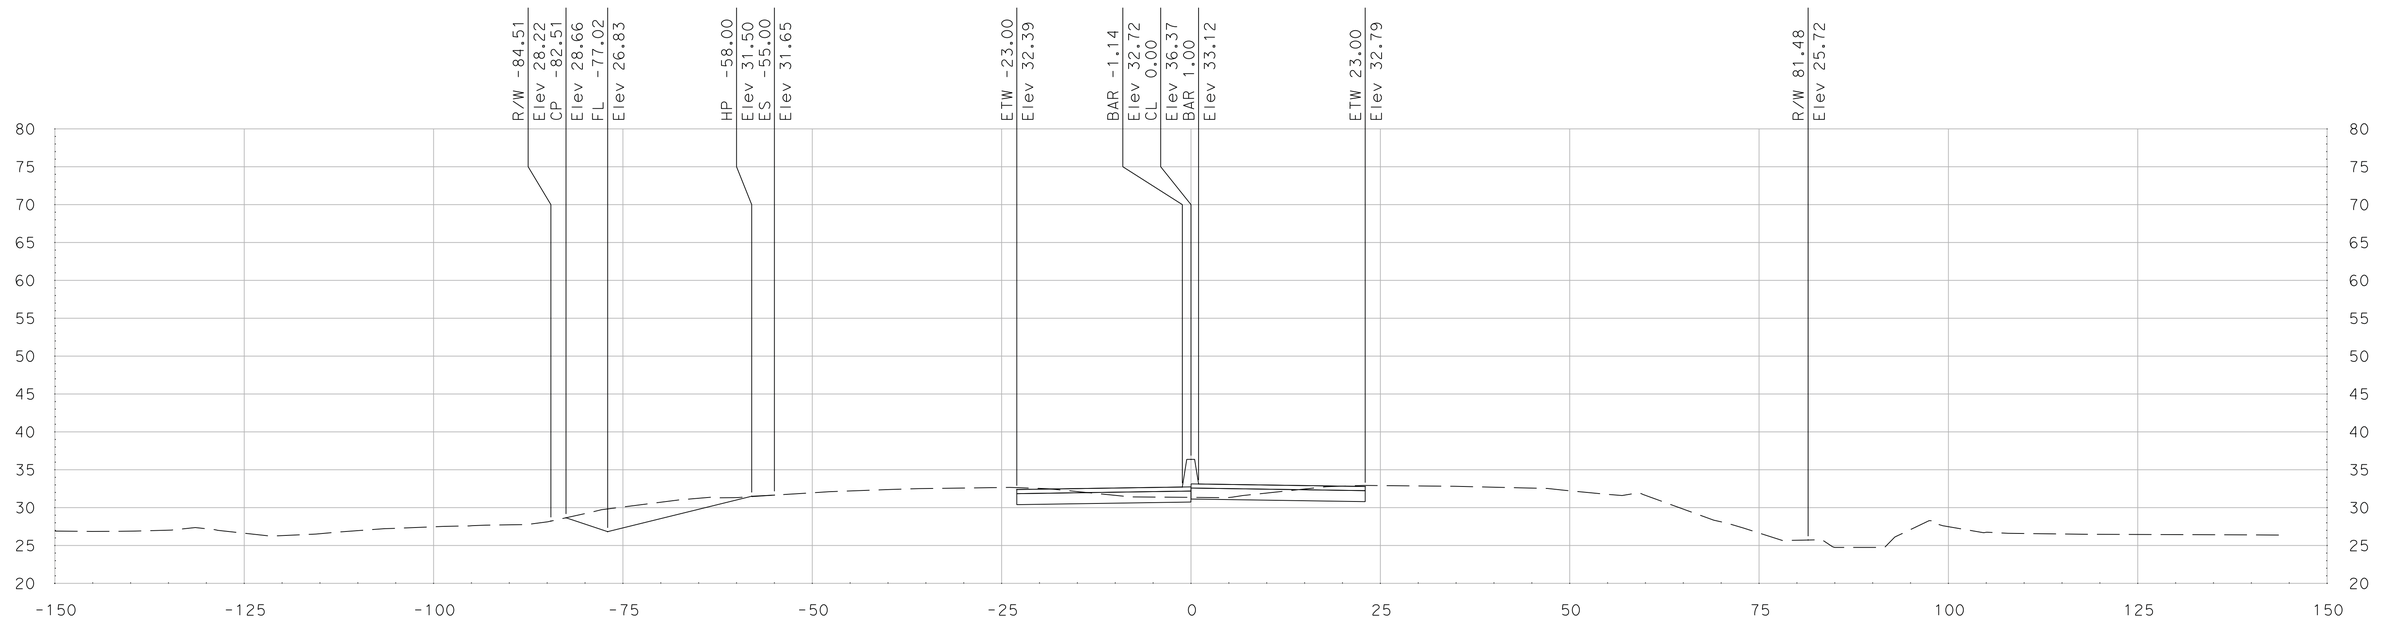

"SR 99" Sta 644+25.00

SCALE
HORIZONTAL: 1"=10'
VERTICAL: 1"=10'

DATE: 5/18/2011

ALL DIMENSIONS ARE IN US SURVEY FEET

FOR EARTHWORK DEVELOPMENT ONLY

Dist	COUNTY	ROUTE	POST MILES TOTAL PROJECT	SHEET No.	TOTAL SHEETS
10	SJ	99	4.9/14.2		
CONTRACT No.			10-0E6114		
PROJECT ID			1000020440		

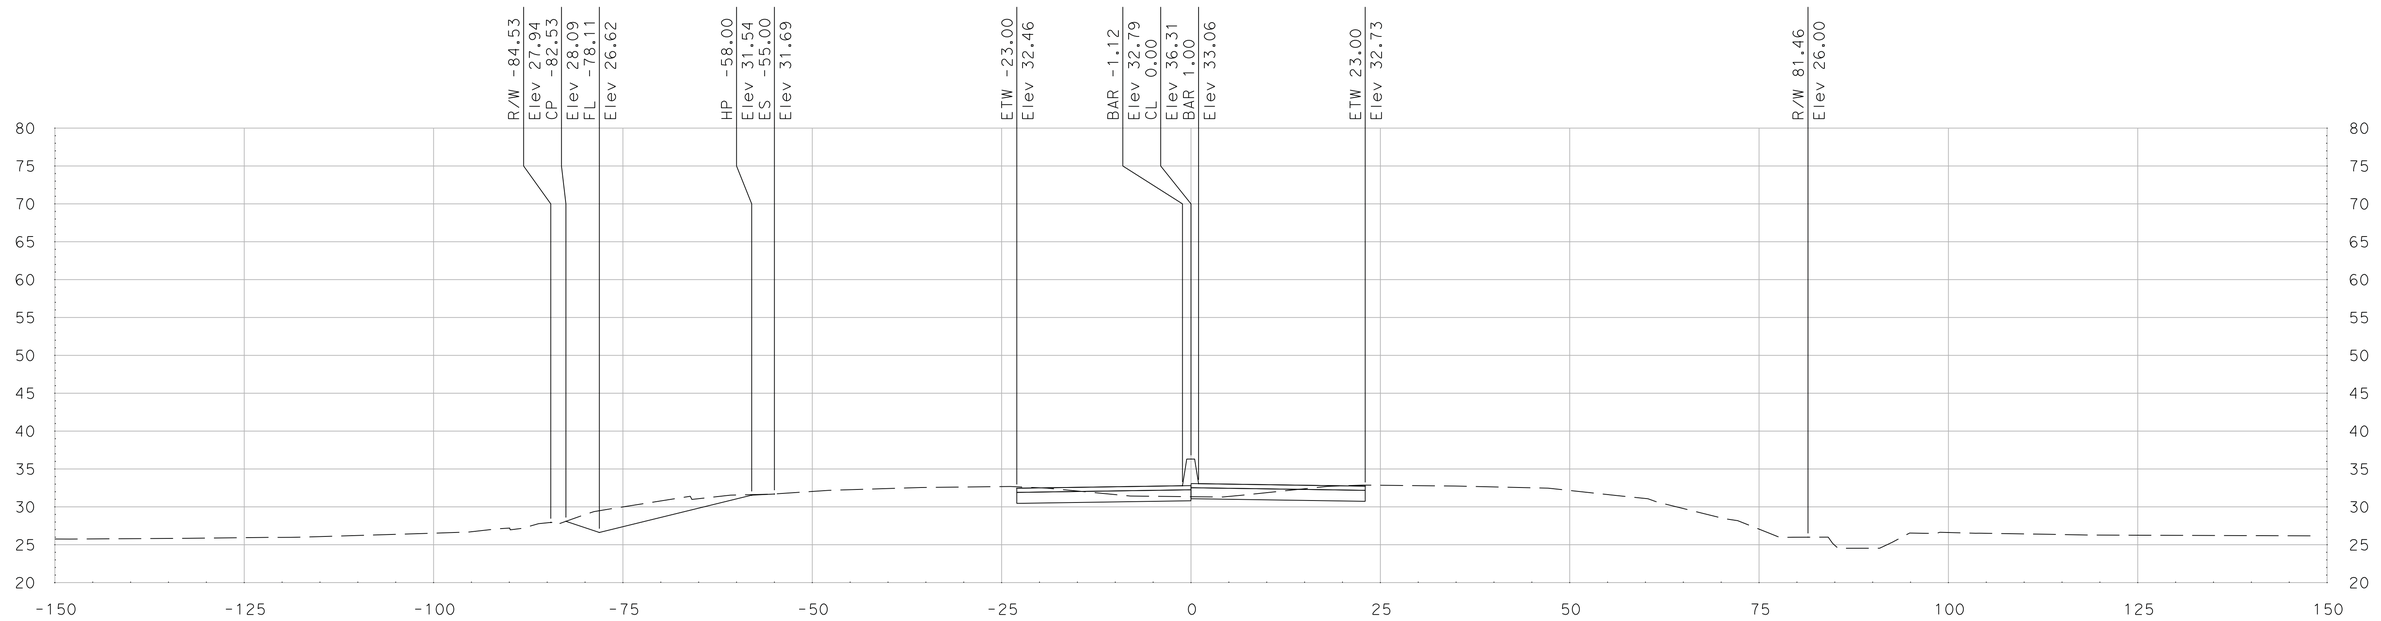

"SR 99" Sta 645+00.00

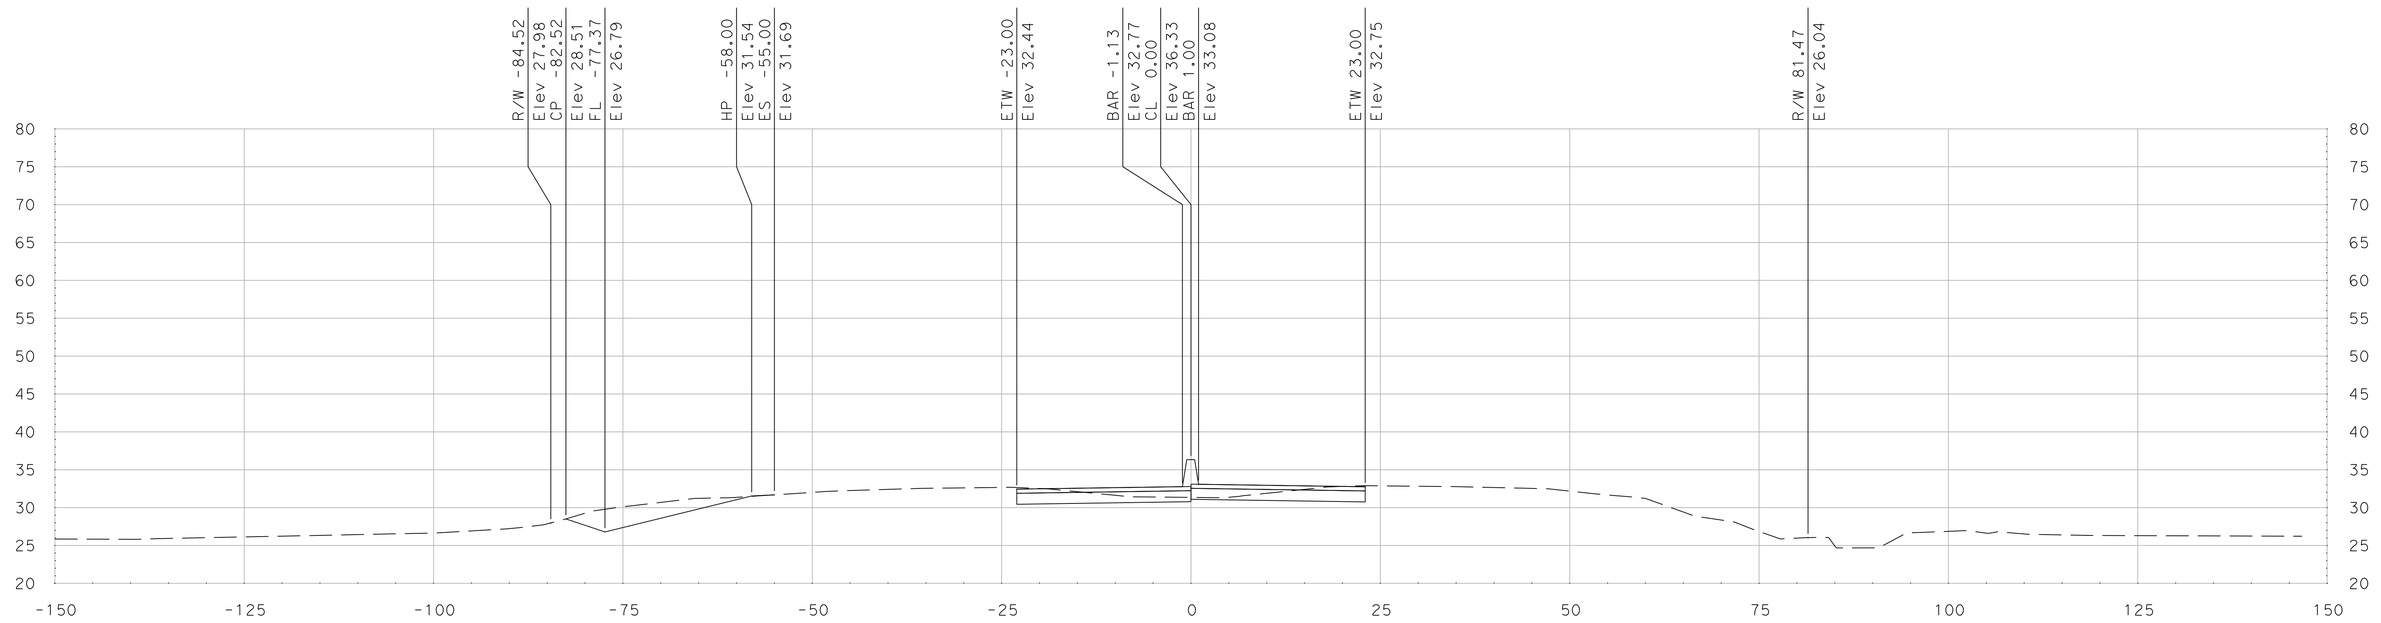

"SR 99" Sta 644+75.00

SCALE
HORIZONTAL: 1"=10'
VERTICAL: 1"=10'

DATE: 5/18/2011

ALL DIMENSIONS ARE IN US SURVEY FEET

FOR EARTHWORK DEVELOPMENT ONLY

Dist	COUNTY	ROUTE	POST MILES TOTAL PROJECT	SHEET No.	TOTAL SHEETS
10	SJ	99	4.9/14.2		
CONTRACT No.			10-0E6114		
PROJECT ID			1000020440		

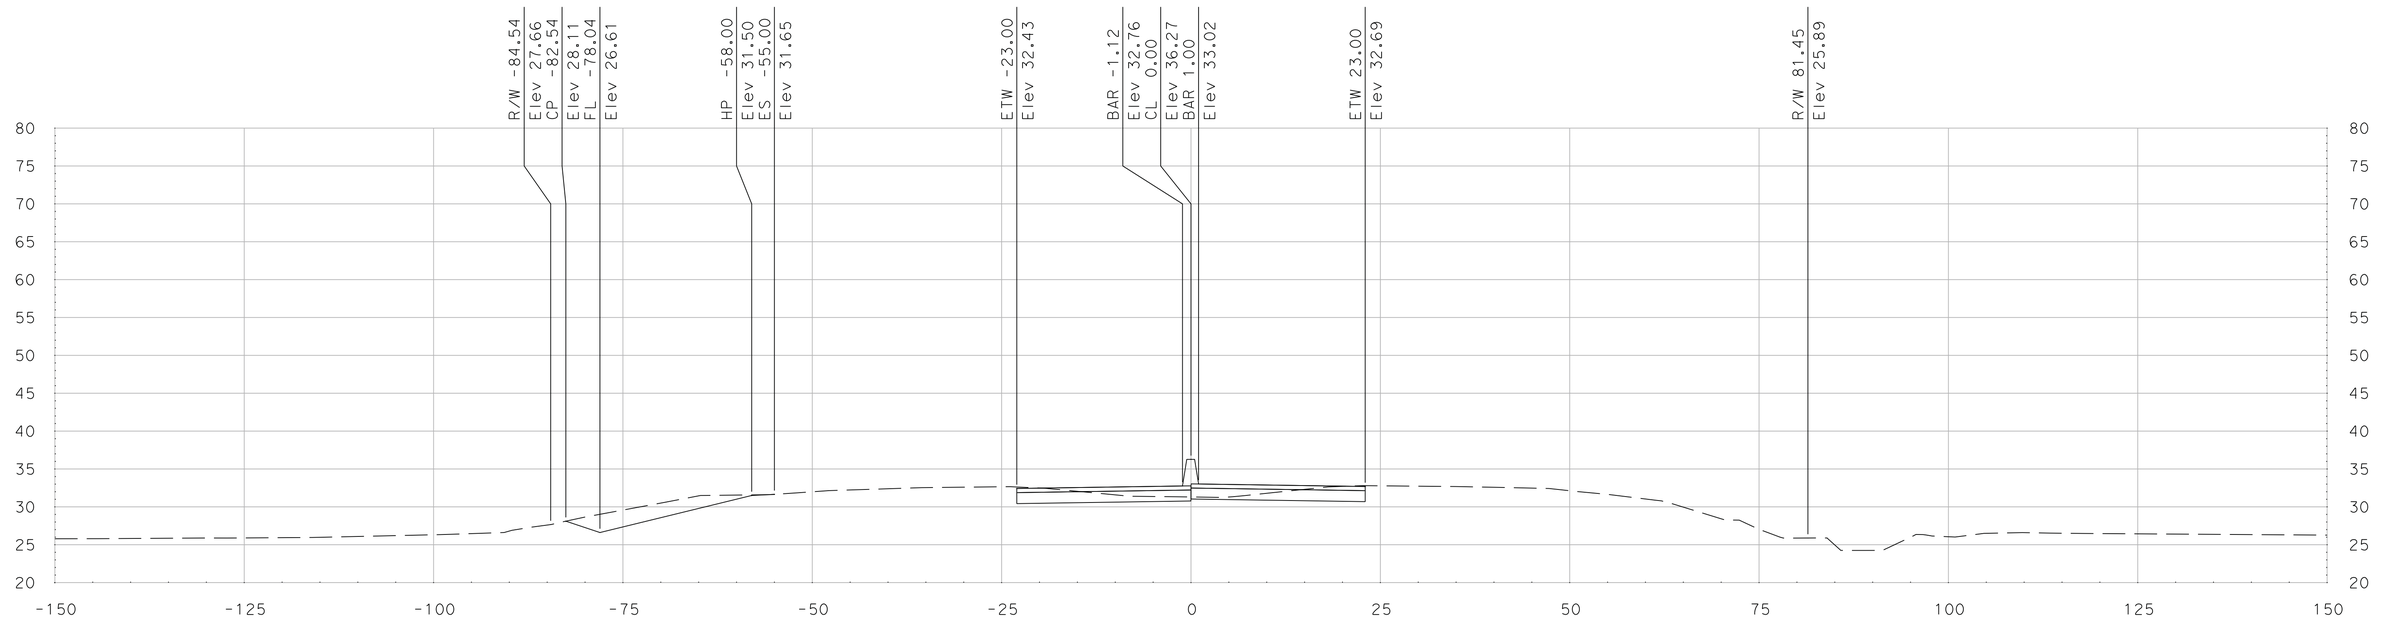

"SR 99" Sta 645+50.00

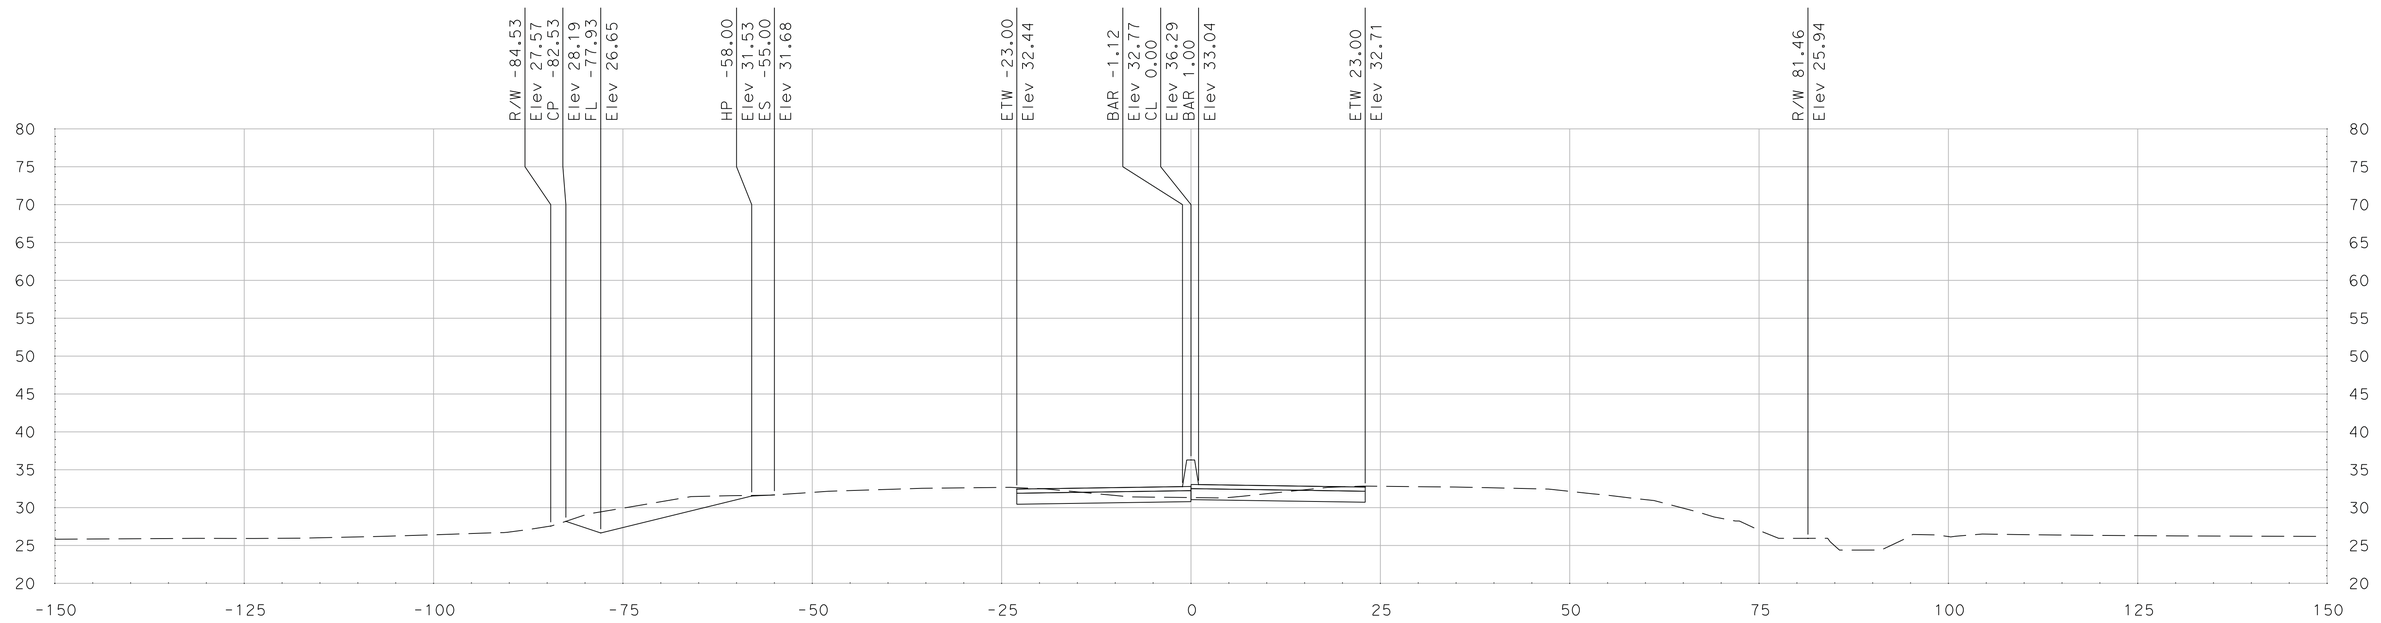

"SR 99" Sta 645+25.00

SCALE
HORIZONTAL: 1"=10'
VERTICAL: 1"=10'

DATE: 5/18/2011

ALL DIMENSIONS ARE IN US SURVEY FEET

FOR EARTHWORK DEVELOPMENT ONLY

Dist	COUNTY	ROUTE	POST MILES TOTAL PROJECT	SHEET No.	TOTAL SHEETS
10	SJ	99	4.9/14.2		
CONTRACT No.			10-0E6114		
PROJECT ID			1000020440		

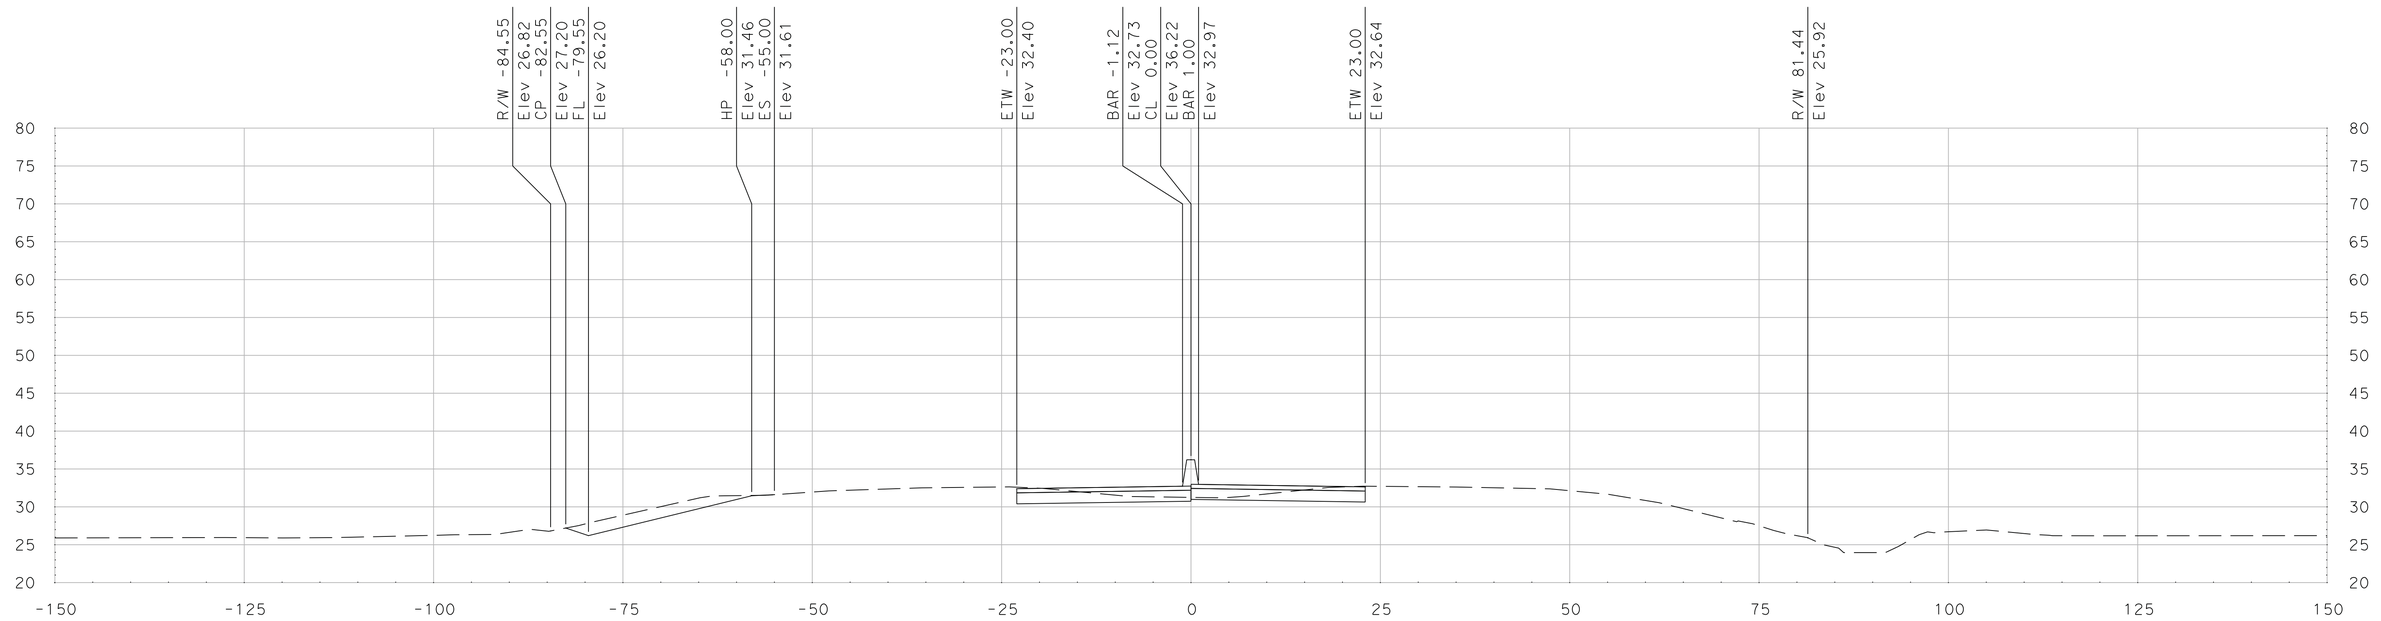

"SR 99" Sta 646+00.00

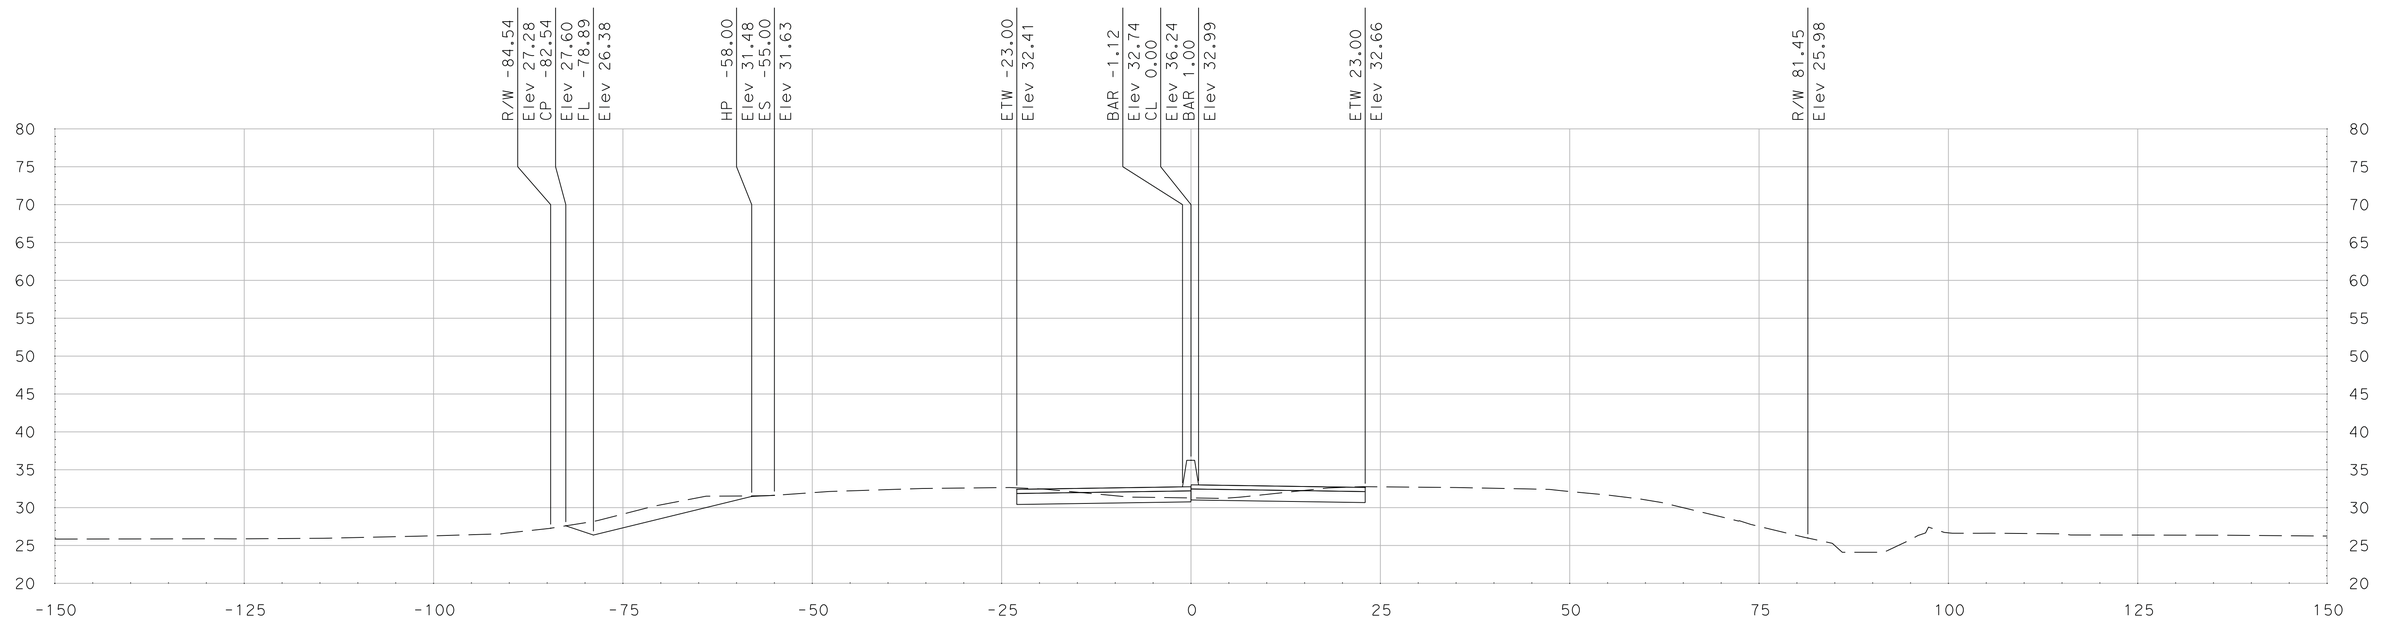

"SR 99" Sta 645+75.00

SCALE
HORIZONTAL: 1"=10'
VERTICAL: 1"=10'

DATE: 5/18/2011

ALL DIMENSIONS ARE IN US SURVEY FEET

FOR EARTHWORK DEVELOPMENT ONLY

Dist	COUNTY	ROUTE	POST MILES TOTAL PROJECT	SHEET No.	TOTAL SHEETS
10	SJ	99	4.9/14.2		
CONTRACT No.			10-0E6114		
PROJECT ID			1000020440		

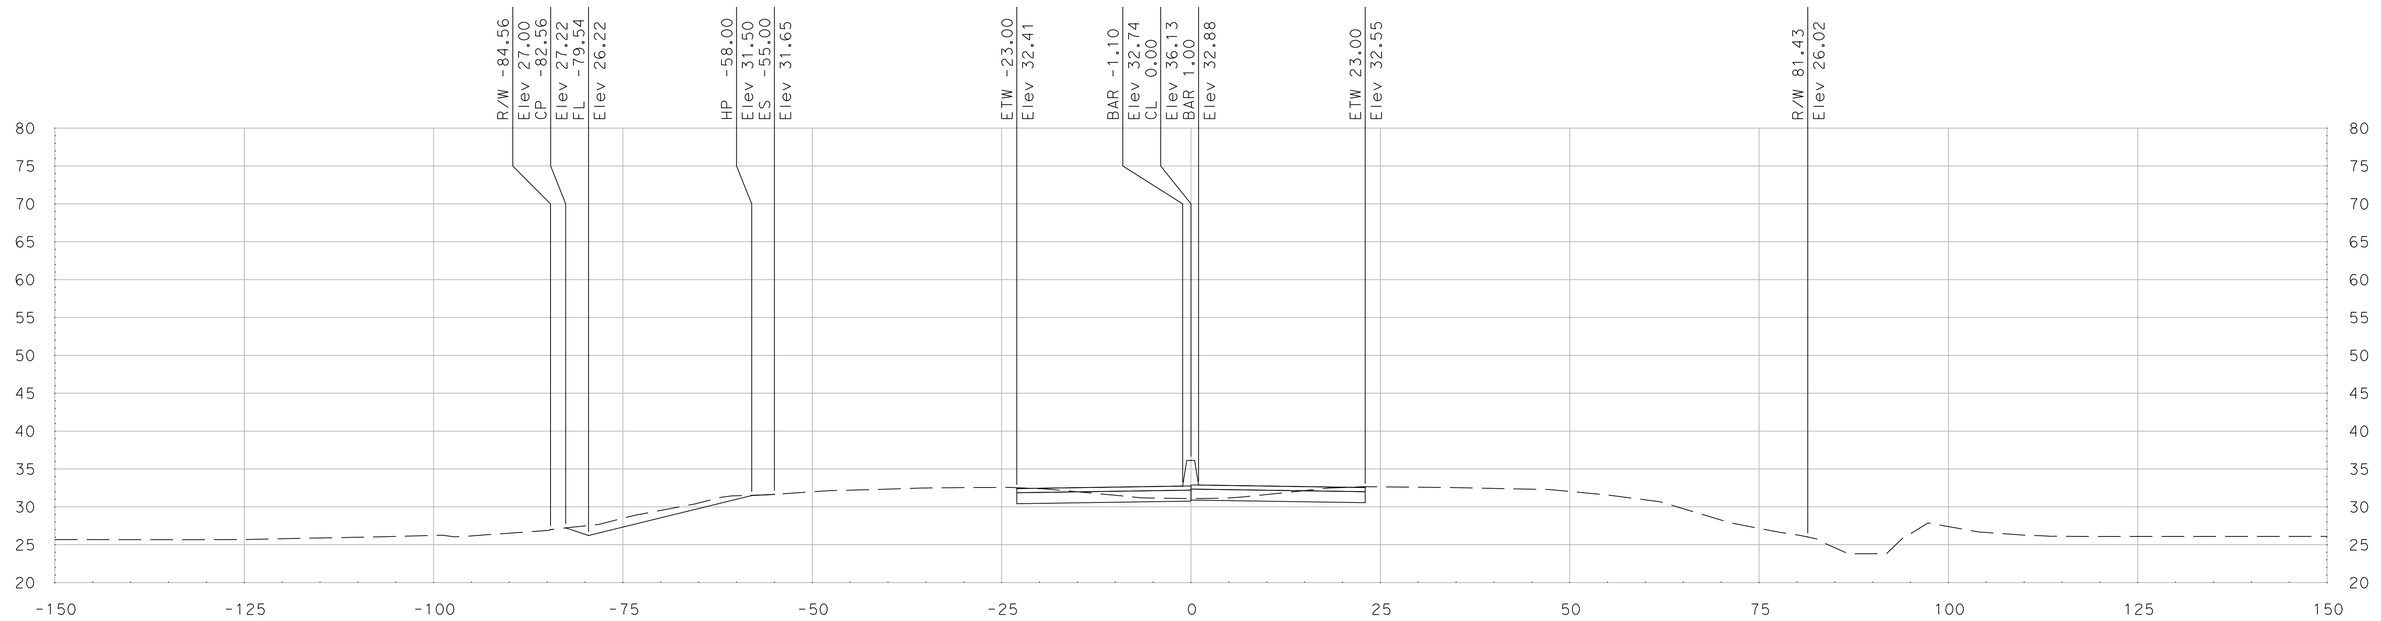

"SR 99" Sta 646+50.00

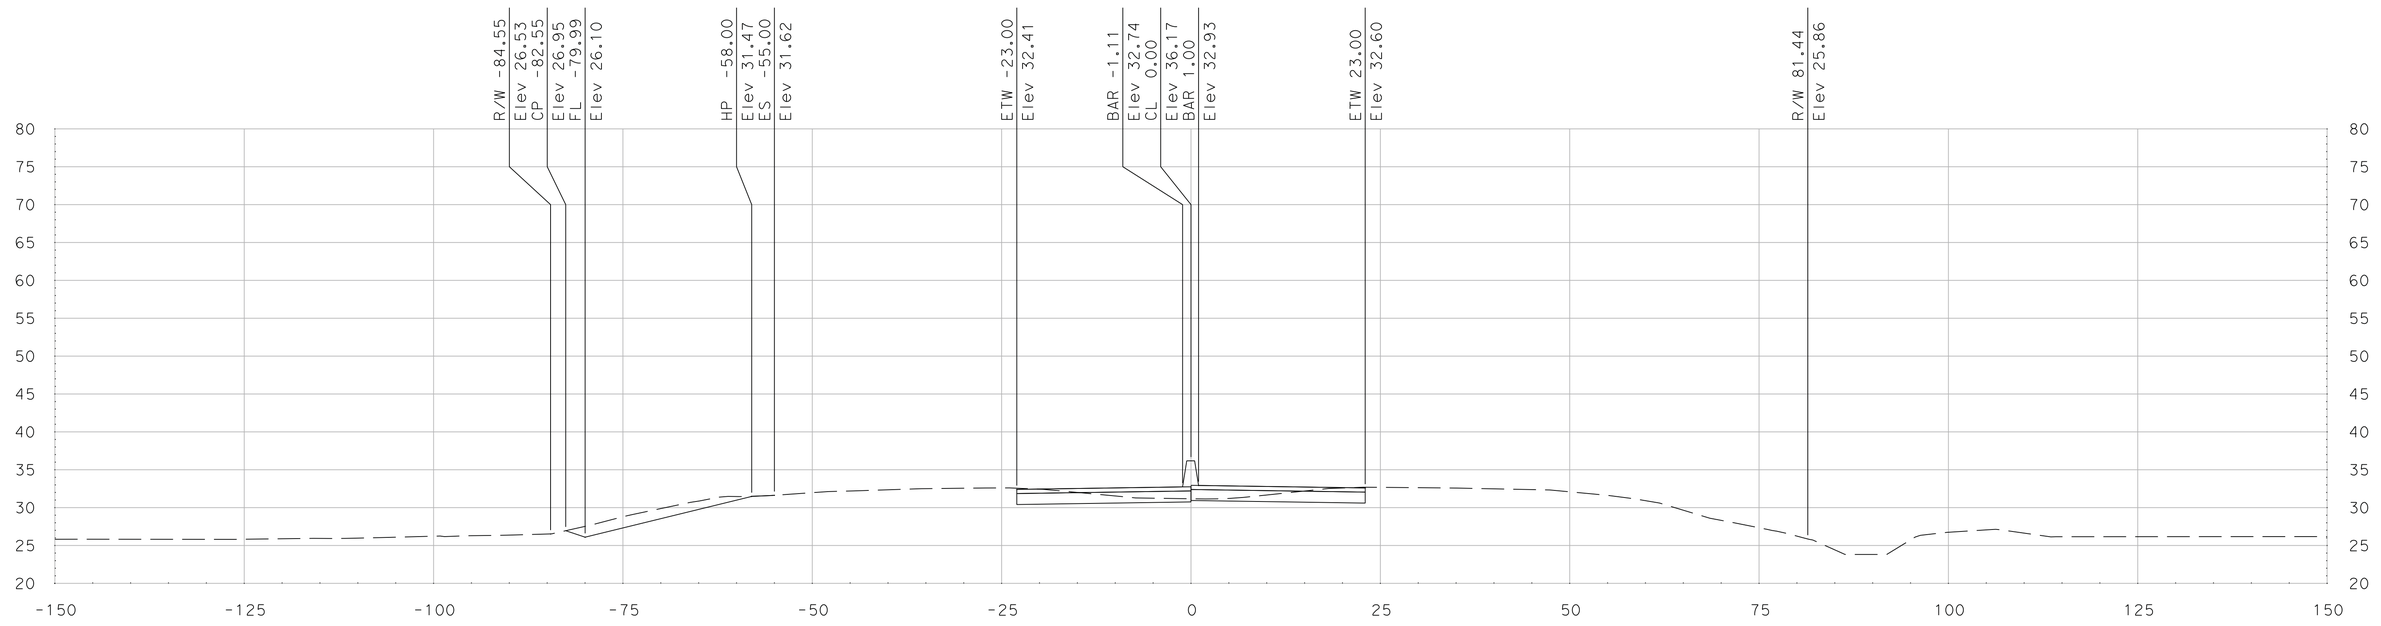

"SR 99" Sta 646+25.00

SCALE
HORIZONTAL: 1"=10'
VERTICAL: 1"=10'

DATE: 5/18/2011

ALL DIMENSIONS ARE IN US SURVEY FEET

FOR EARTHWORK DEVELOPMENT ONLY

Dist	COUNTY	ROUTE	POST MILES TOTAL PROJECT	SHEET No.	TOTAL SHEETS
10	SJ	99	4.9/14.2		
CONTRACT No.			10-0E6114		
PROJECT ID			1000020440		

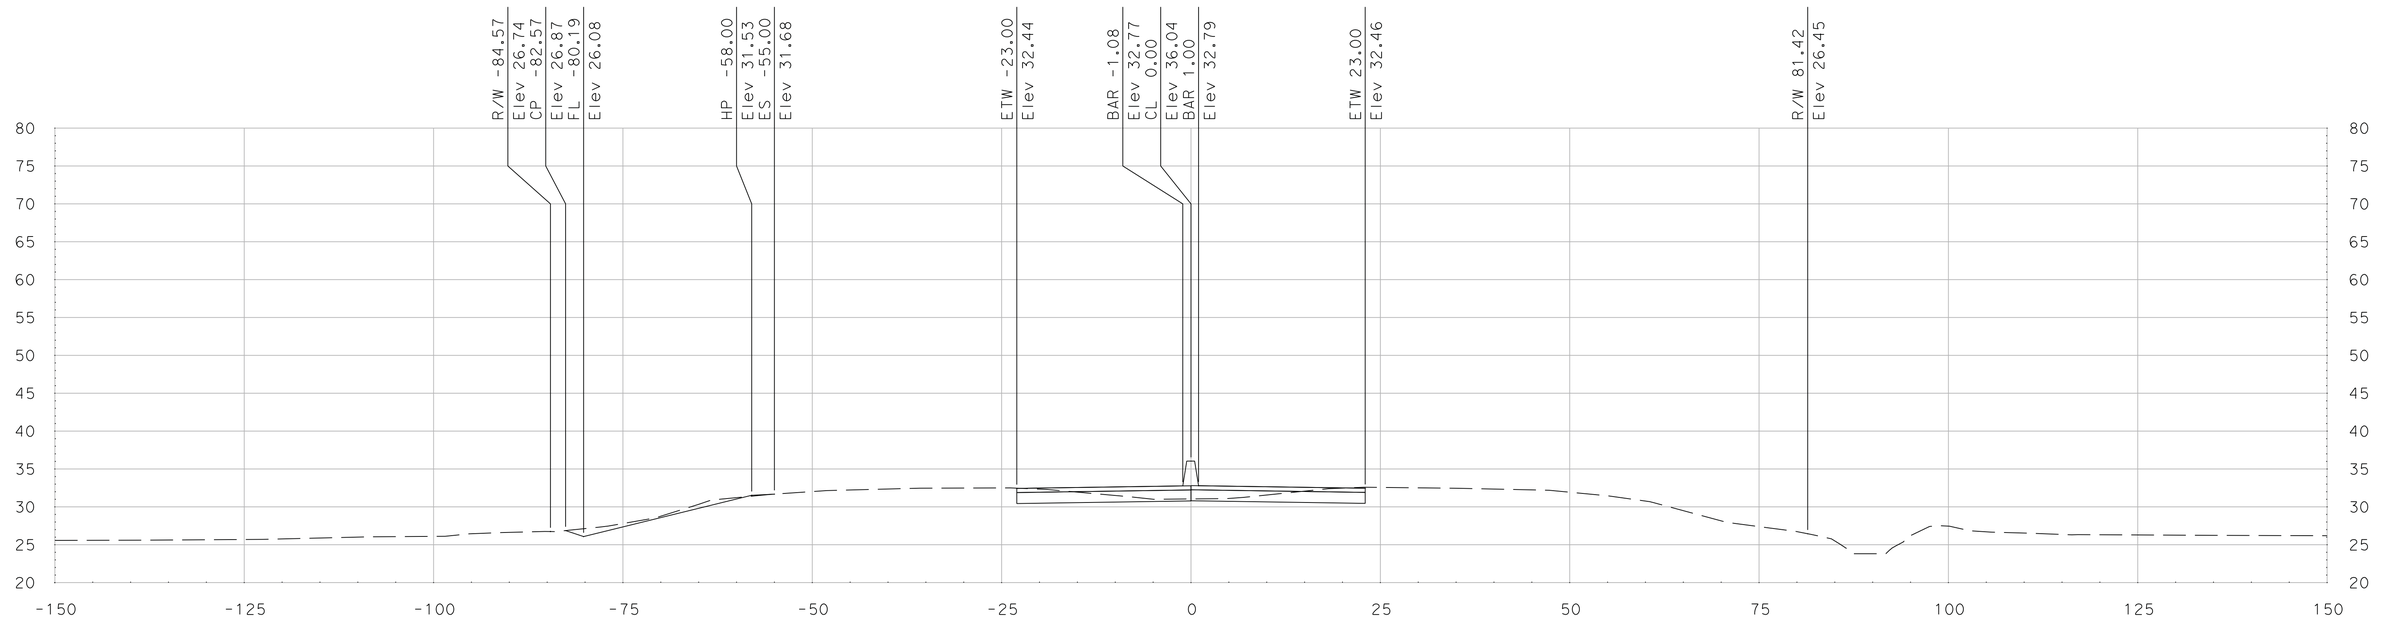

"SR 99" Sta 647+00.00

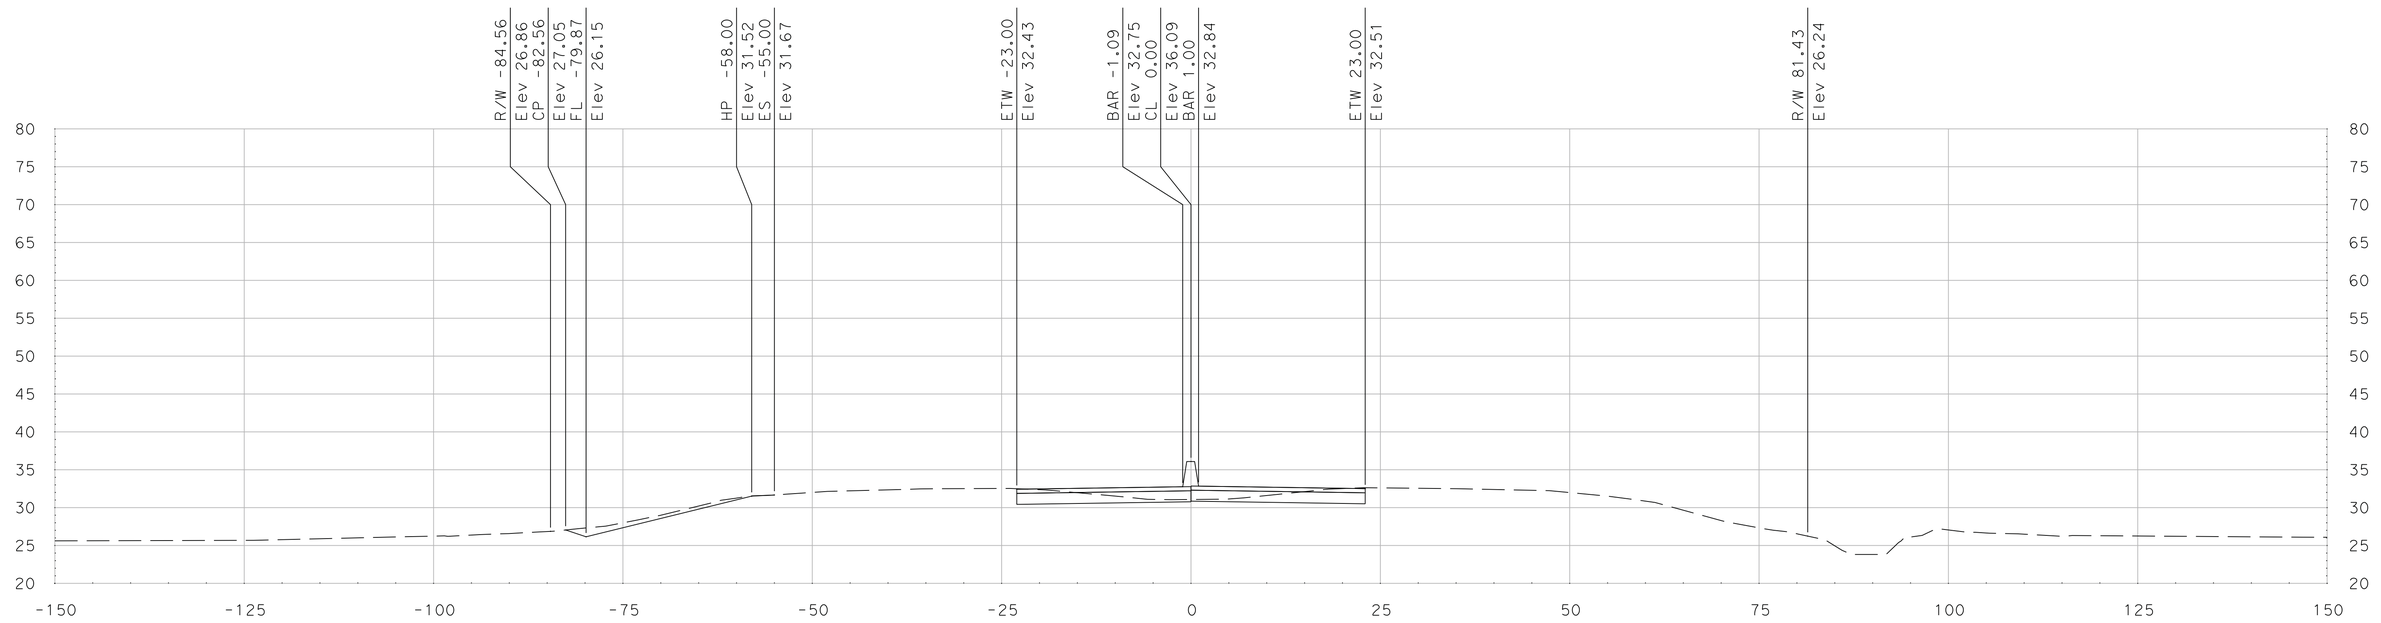

"SR 99" Sta 646+75.00

SCALE
HORIZONTAL: 1"=10'
VERTICAL: 1"=10'

DATE: 5/18/2011

ALL DIMENSIONS ARE IN US SURVEY FEET

FOR EARTHWORK DEVELOPMENT ONLY

Dist	COUNTY	ROUTE	POST MILES TOTAL PROJECT	SHEET No.	TOTAL SHEETS
10	SJ	99	4.9/14.2		
CONTRACT No.			10-0E6114		
PROJECT ID			1000020440		

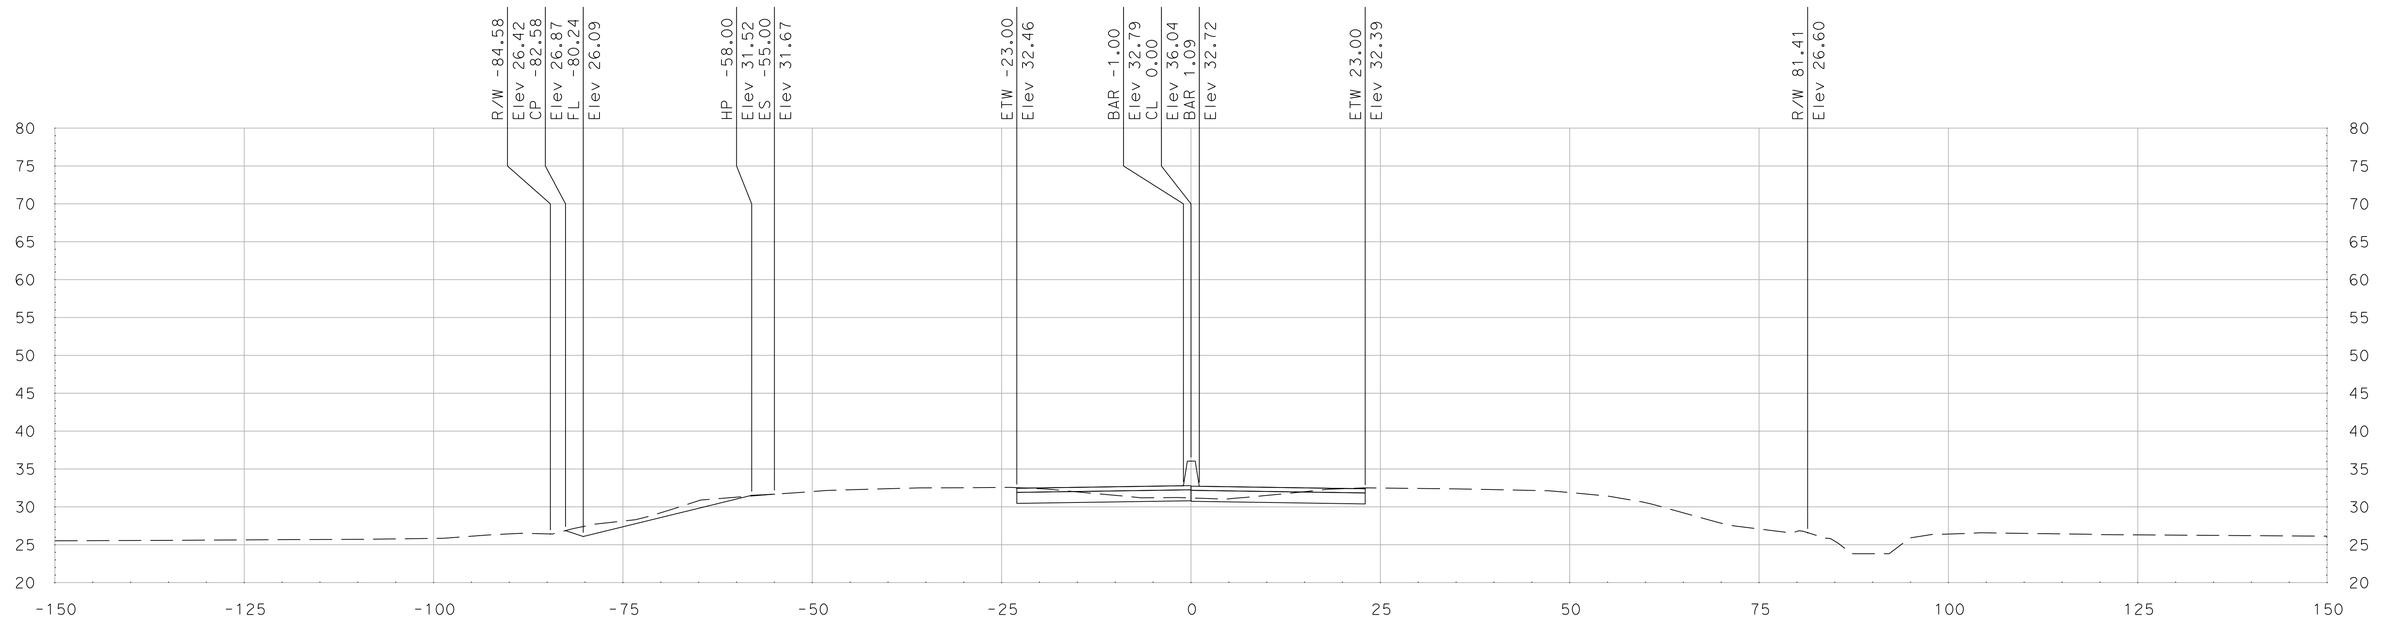

"SR 99" Sta 647+50.00

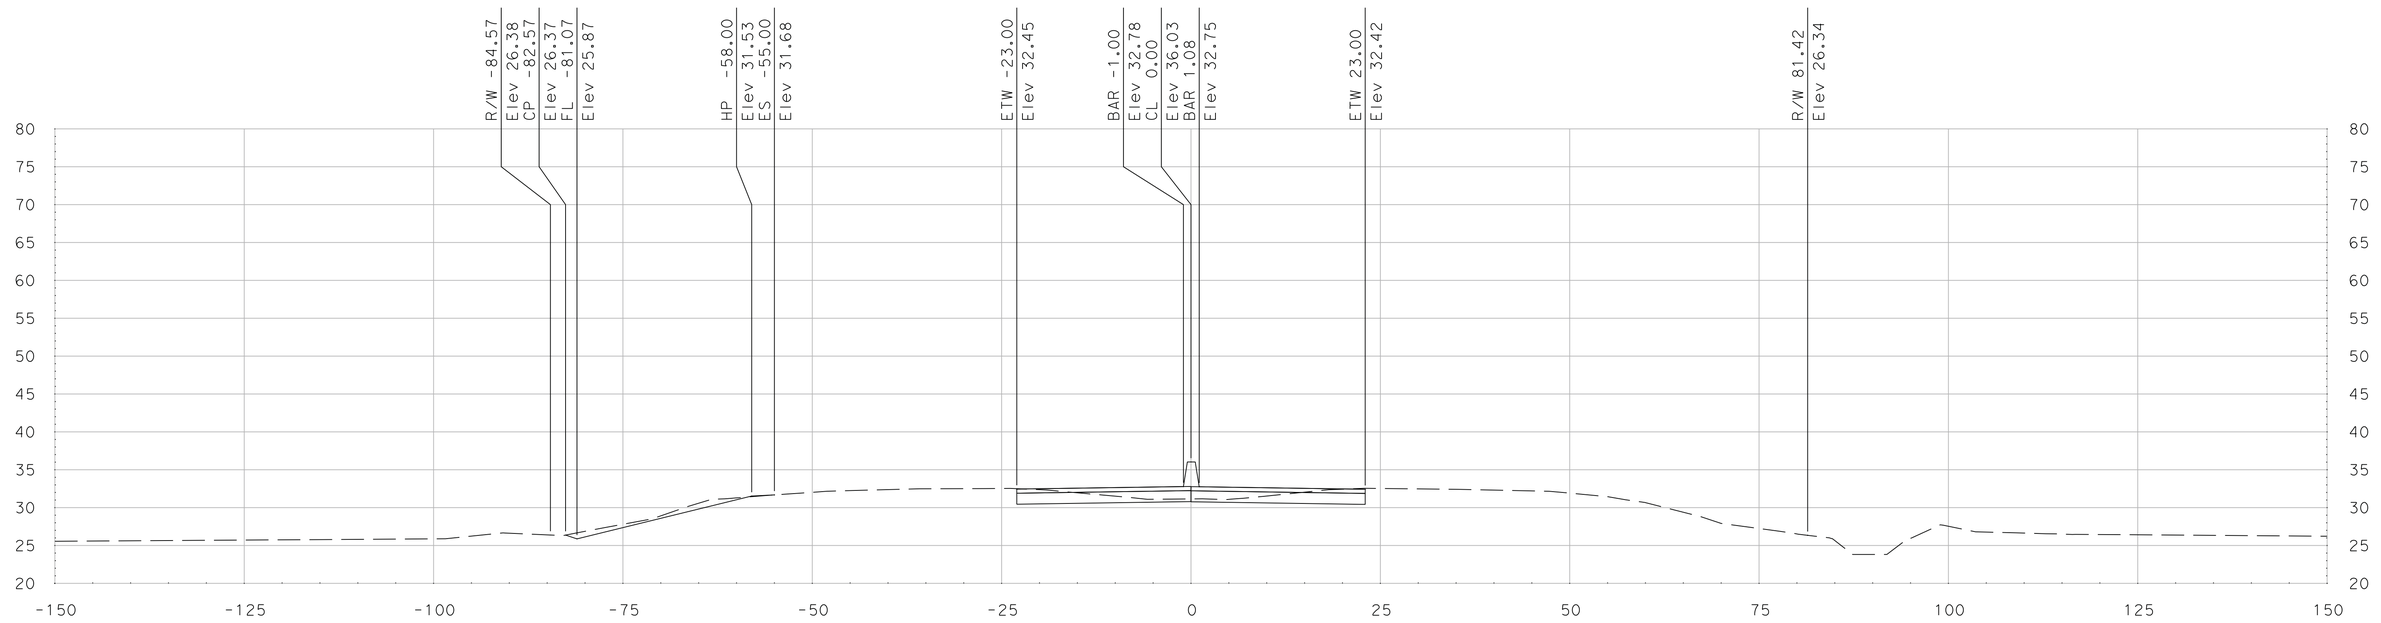

"SR 99" Sta 647+25.00

SCALE
HORIZONTAL: 1"=10'
VERTICAL: 1"=10'

DATE: 5/18/2011

ALL DIMENSIONS ARE IN US SURVEY FEET

FOR EARTHWORK DEVELOPMENT ONLY

Dist	COUNTY	ROUTE	POST MILES TOTAL PROJECT	SHEET No.	TOTAL SHEETS
10	SJ	99	4.9/14.2		
CONTRACT No.			10-0E6114		
PROJECT ID			1000020440		

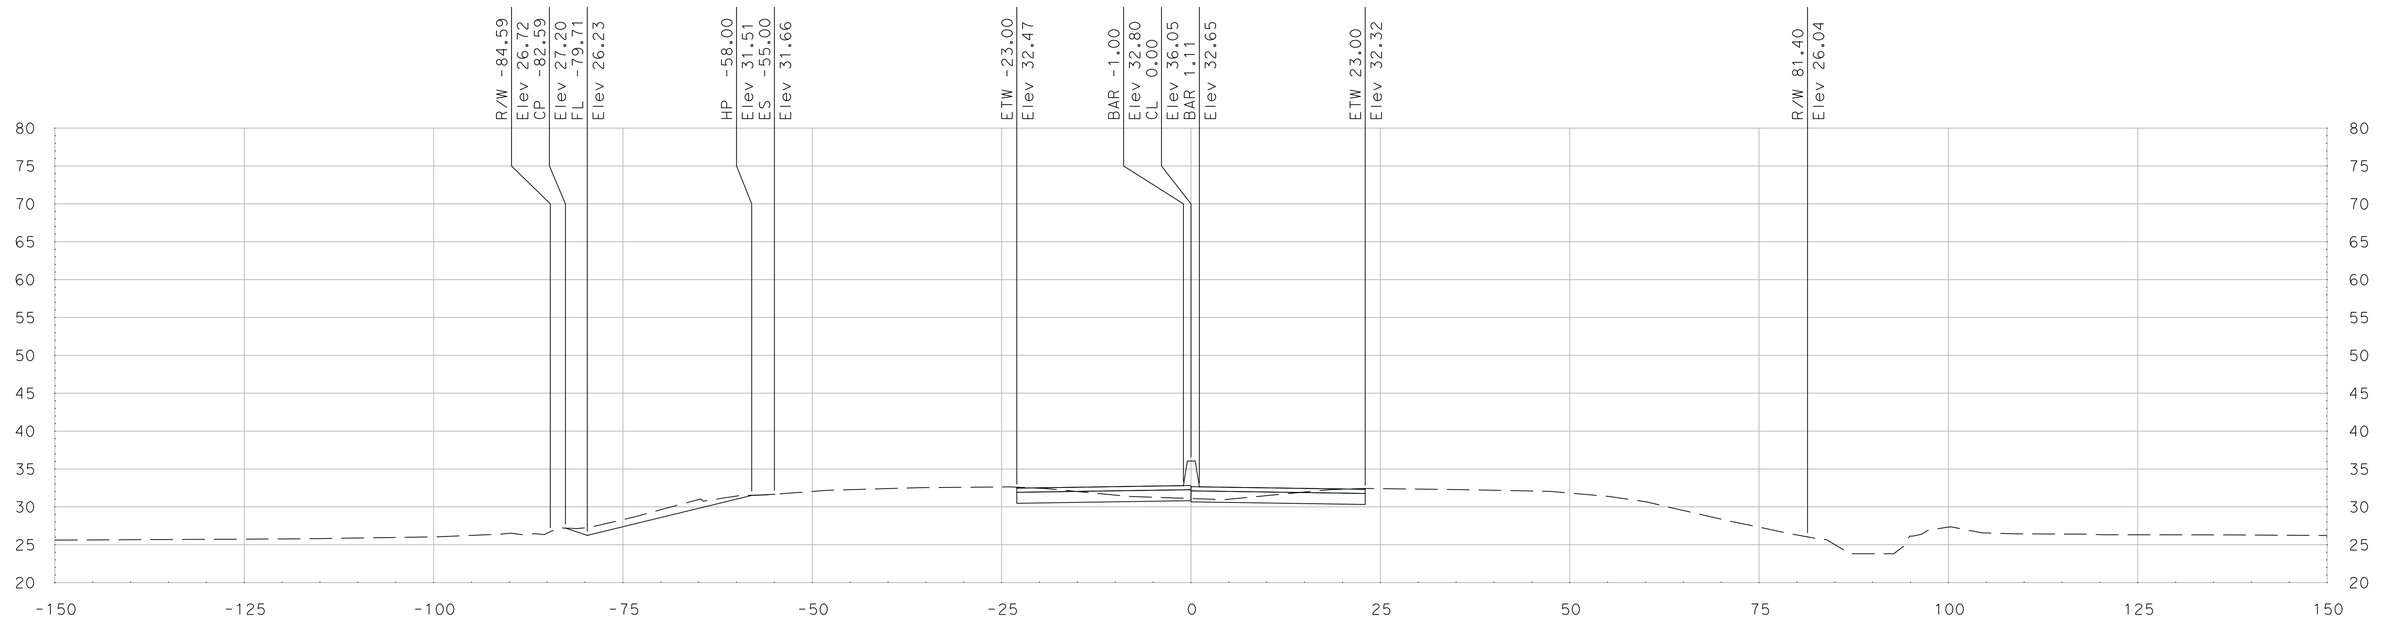

"SR 99" Sta 648+00.00

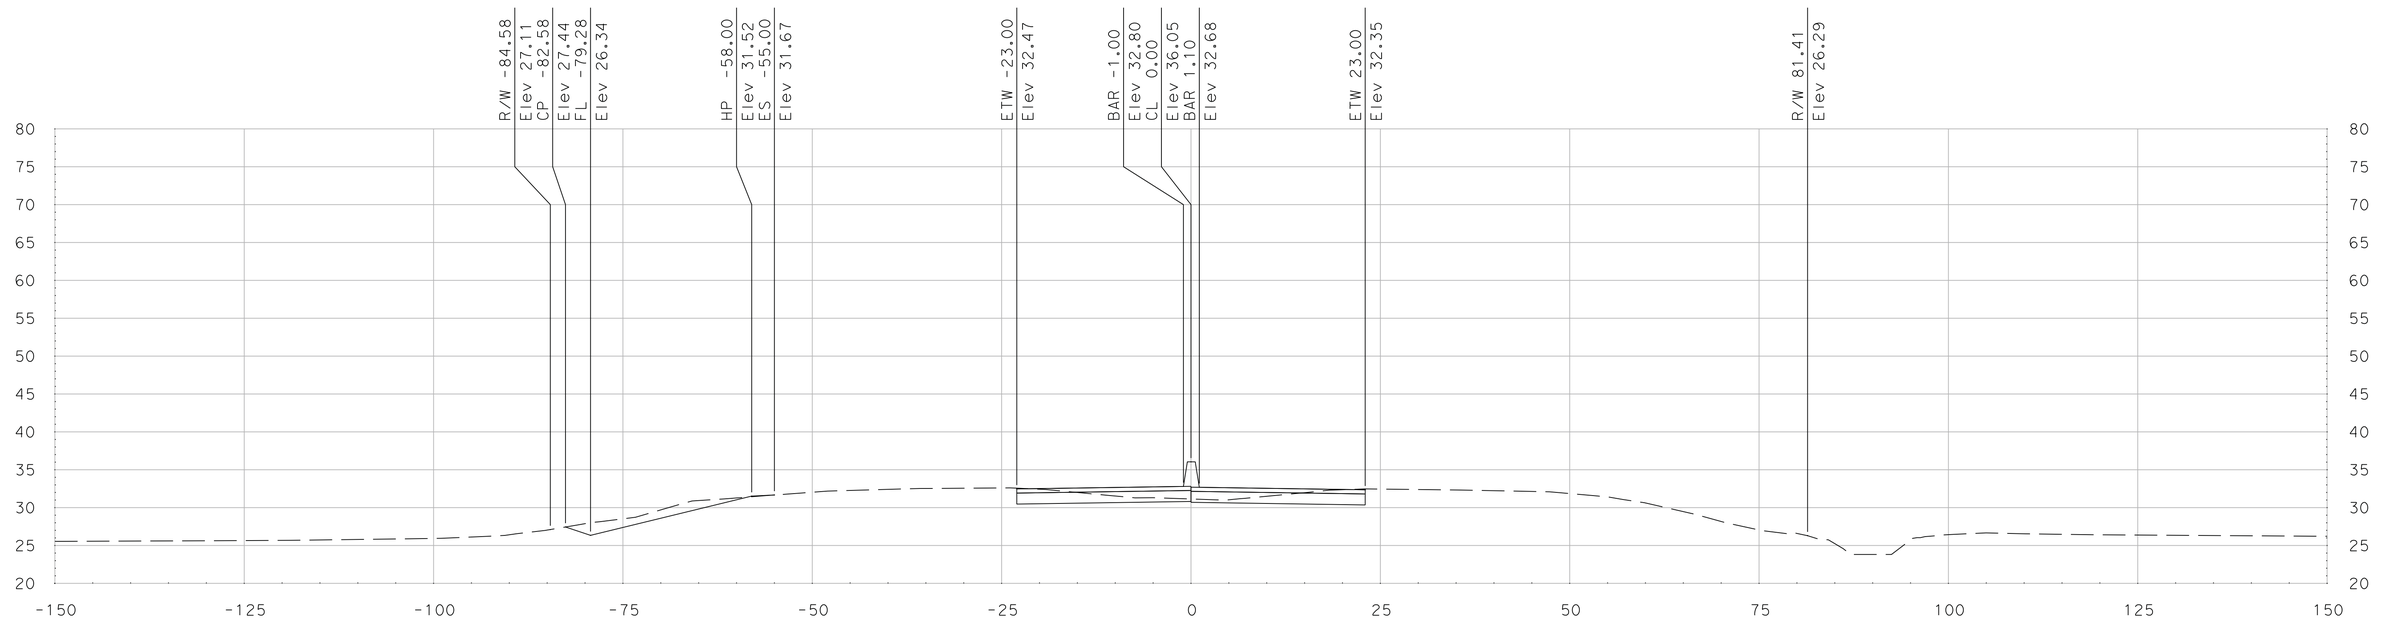

"SR 99" Sta 647+75.00

SCALE
HORIZONTAL: 1"=10'
VERTICAL: 1"=10'

DATE: 5/18/2011

ALL DIMENSIONS ARE IN US SURVEY FEET

FOR EARTHWORK DEVELOPMENT ONLY

Dist	COUNTY	ROUTE	POST MILES TOTAL PROJECT	SHEET No.	TOTAL SHEETS
10	SJ	99	4.9/14.2		
CONTRACT No.			10-0E6114		
PROJECT ID			1000020440		

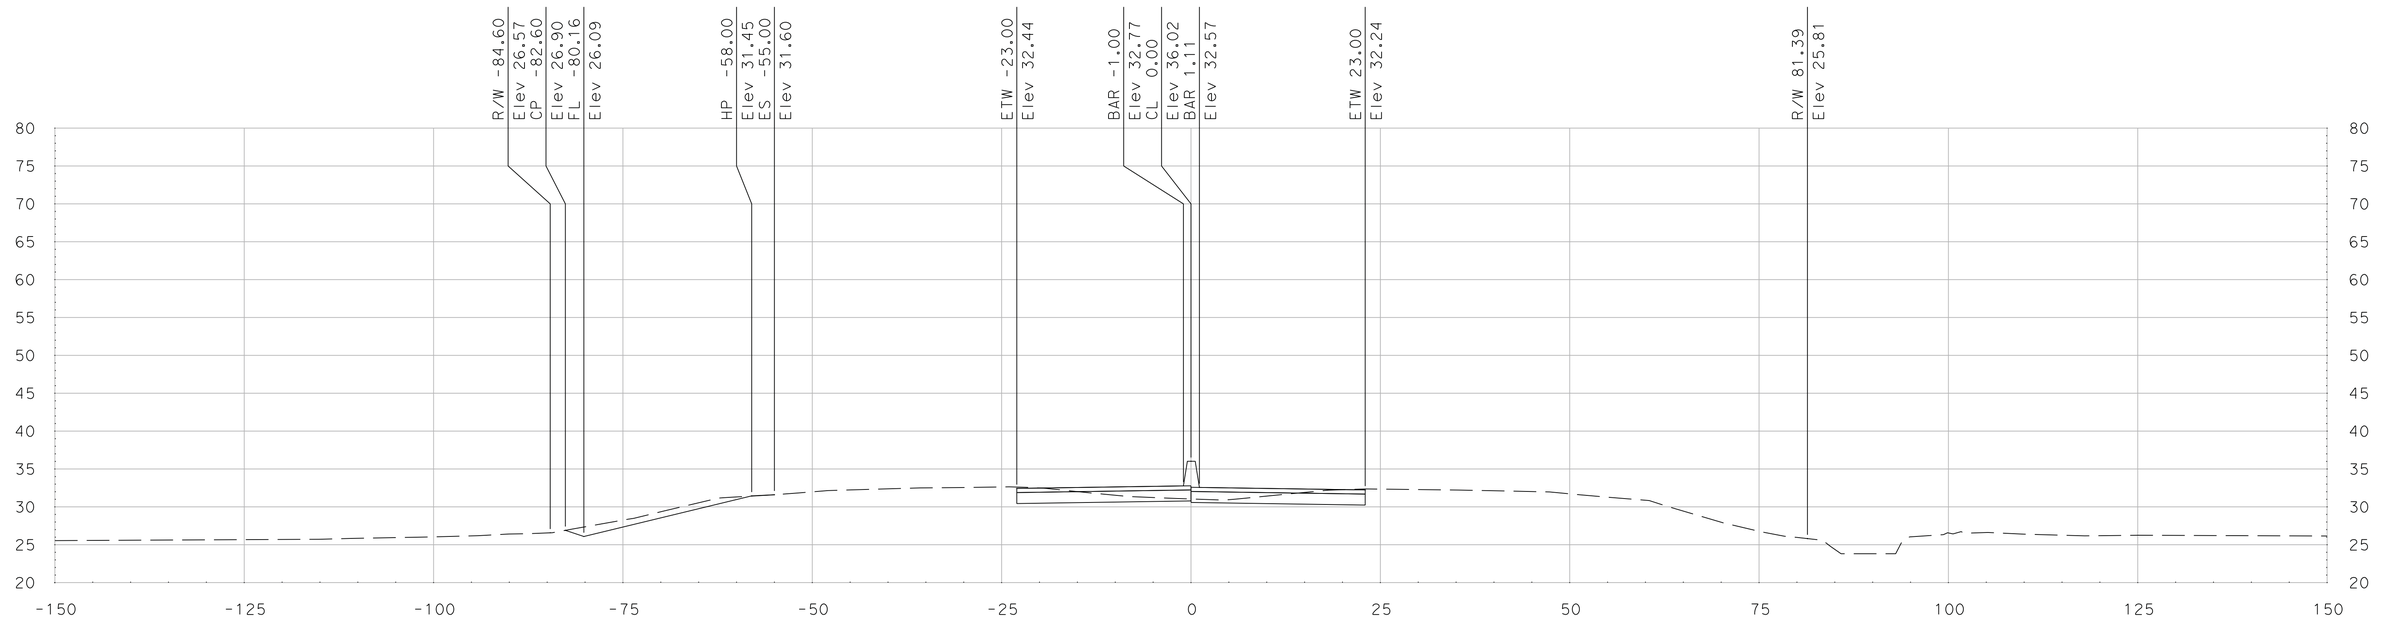

"SR 99" Sta 648+50.00

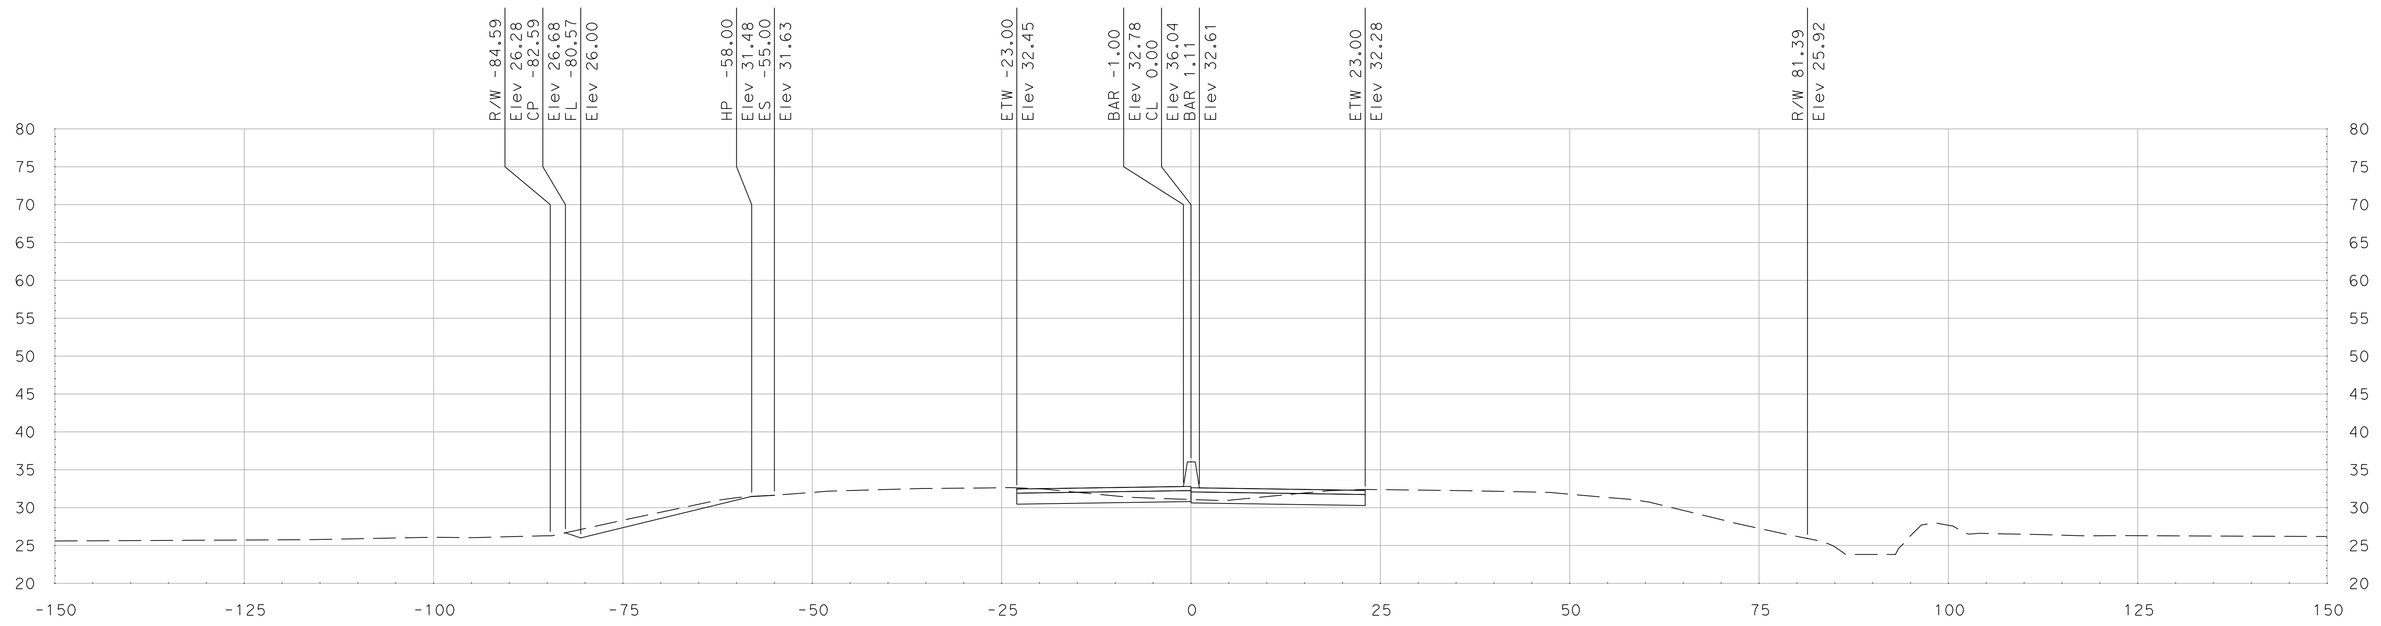

"SR 99" Sta 648+25.00

SCALE
HORIZONTAL: 1"=10'
VERTICAL: 1"=10'

DATE: 5/18/2011

ALL DIMENSIONS ARE IN US SURVEY FEET

FOR EARTHWORK DEVELOPMENT ONLY

Dist	COUNTY	ROUTE	POST MILES TOTAL PROJECT	SHEET No.	TOTAL SHEETS
10	SJ	99	4.9/14.2		
CONTRACT No.			10-0E6114		
PROJECT ID			1000020440		

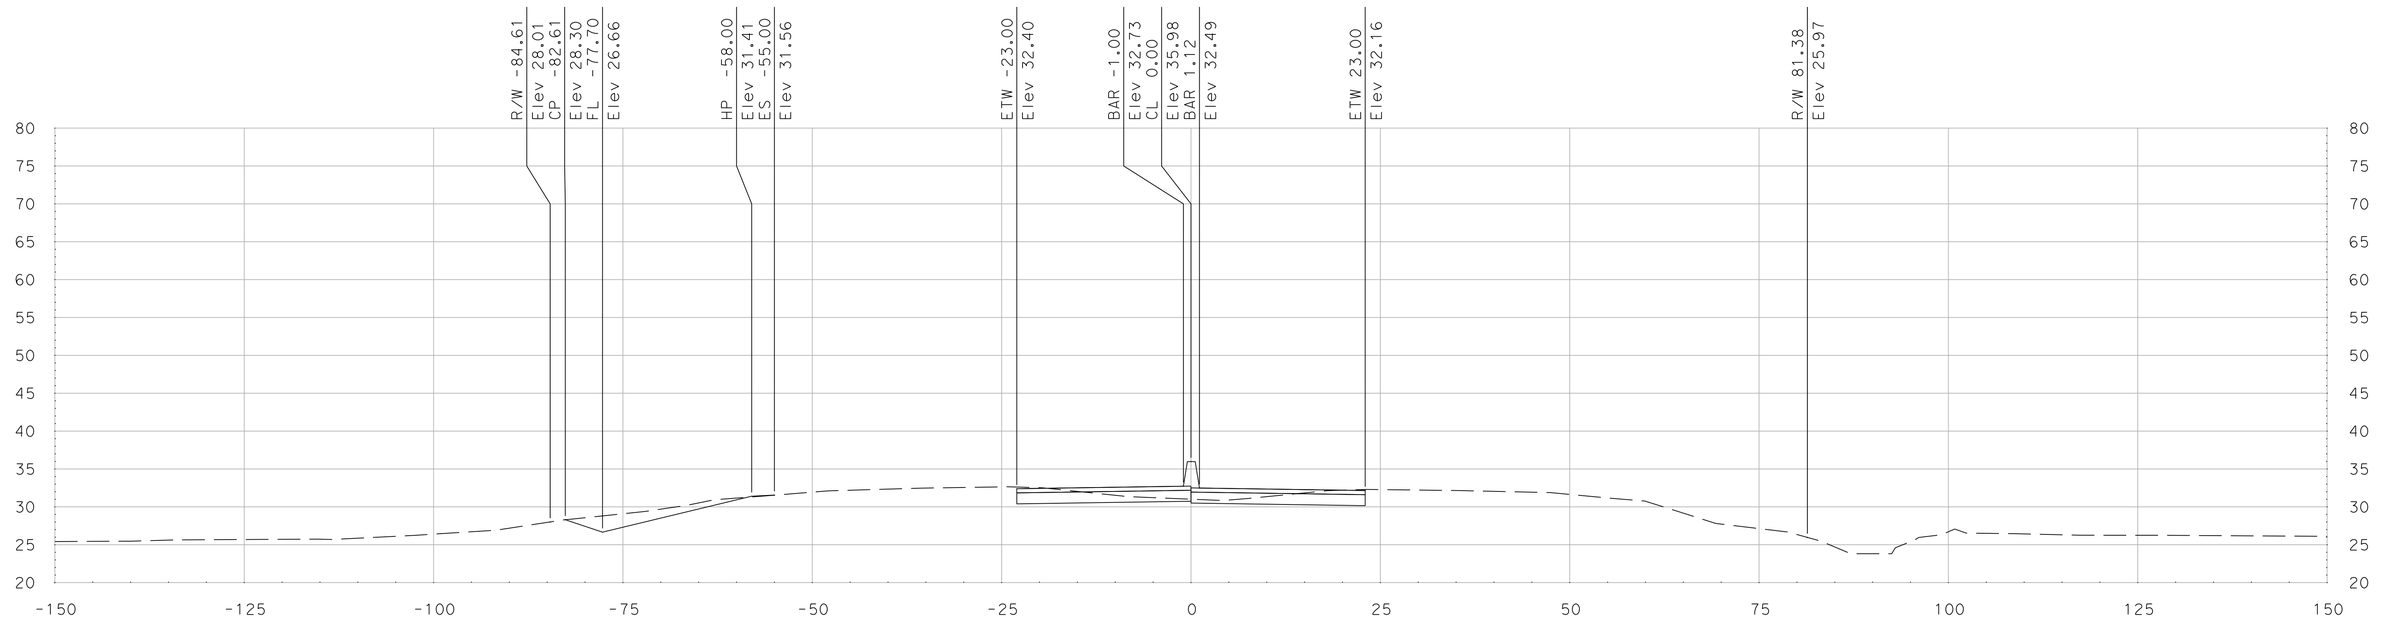

"SR 99" Sta 649+00.00

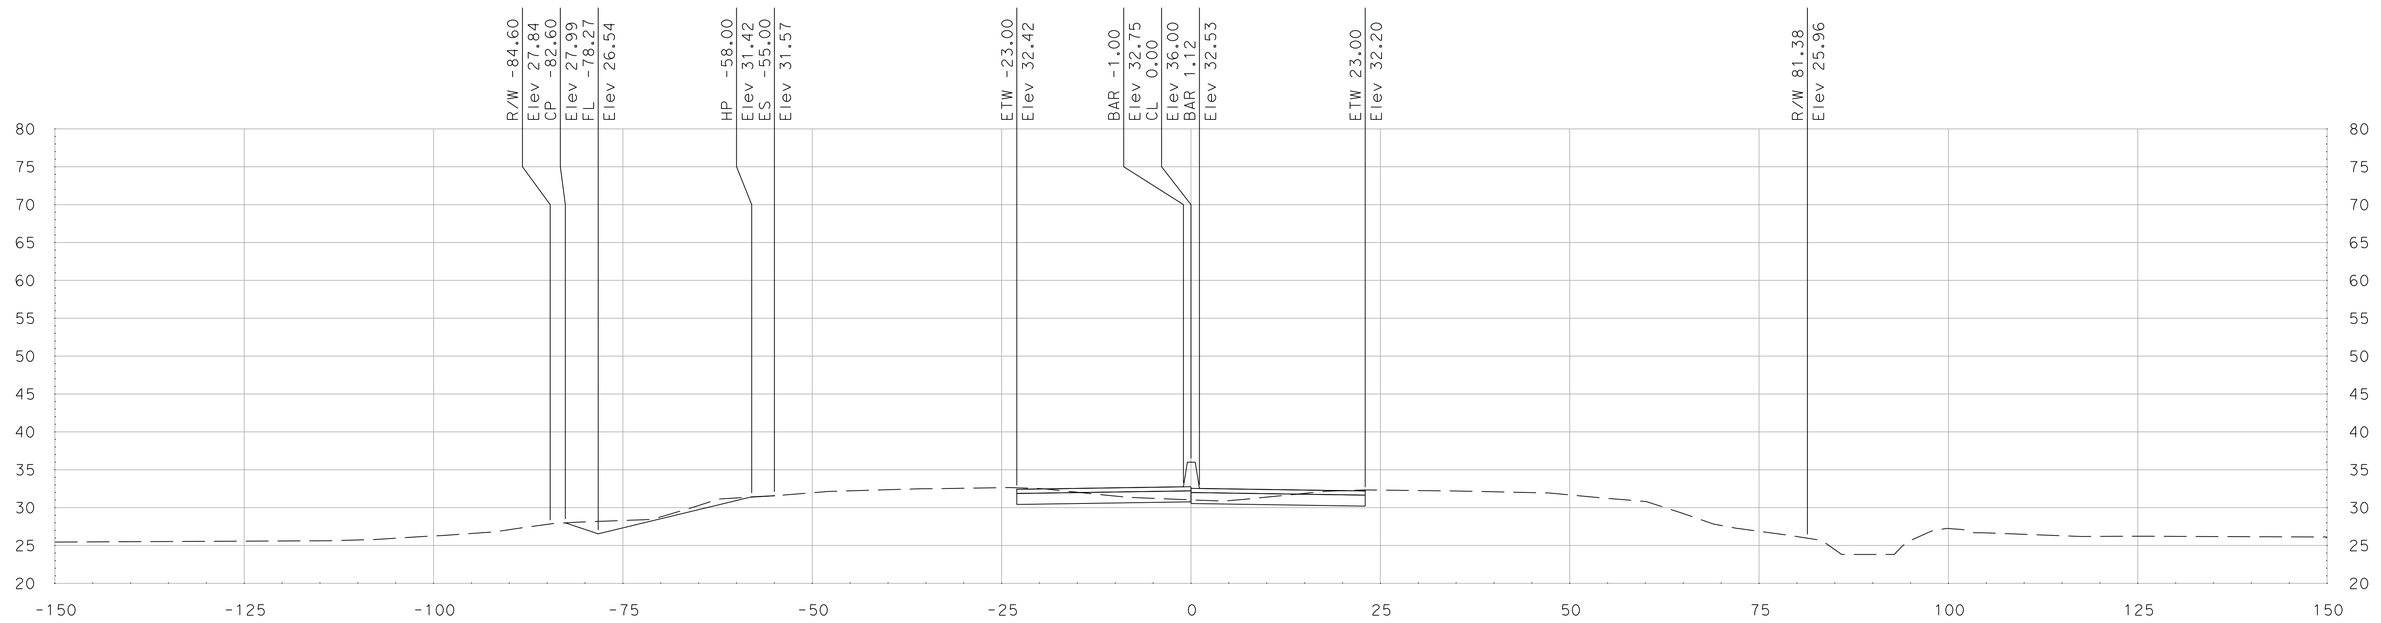

"SR 99" Sta 648+75.00

SCALE
HORIZONTAL: 1"=10'
VERTICAL: 1"=10'

DATE: 5/18/2011

ALL DIMENSIONS ARE IN US SURVEY FEET

FOR EARTHWORK DEVELOPMENT ONLY

Dist	COUNTY	ROUTE	POST MILES TOTAL PROJECT	SHEET No.	TOTAL SHEETS
10	SJ	99	4.9/14.2		
CONTRACT No.			10-0E6114		
PROJECT ID			1000020440		

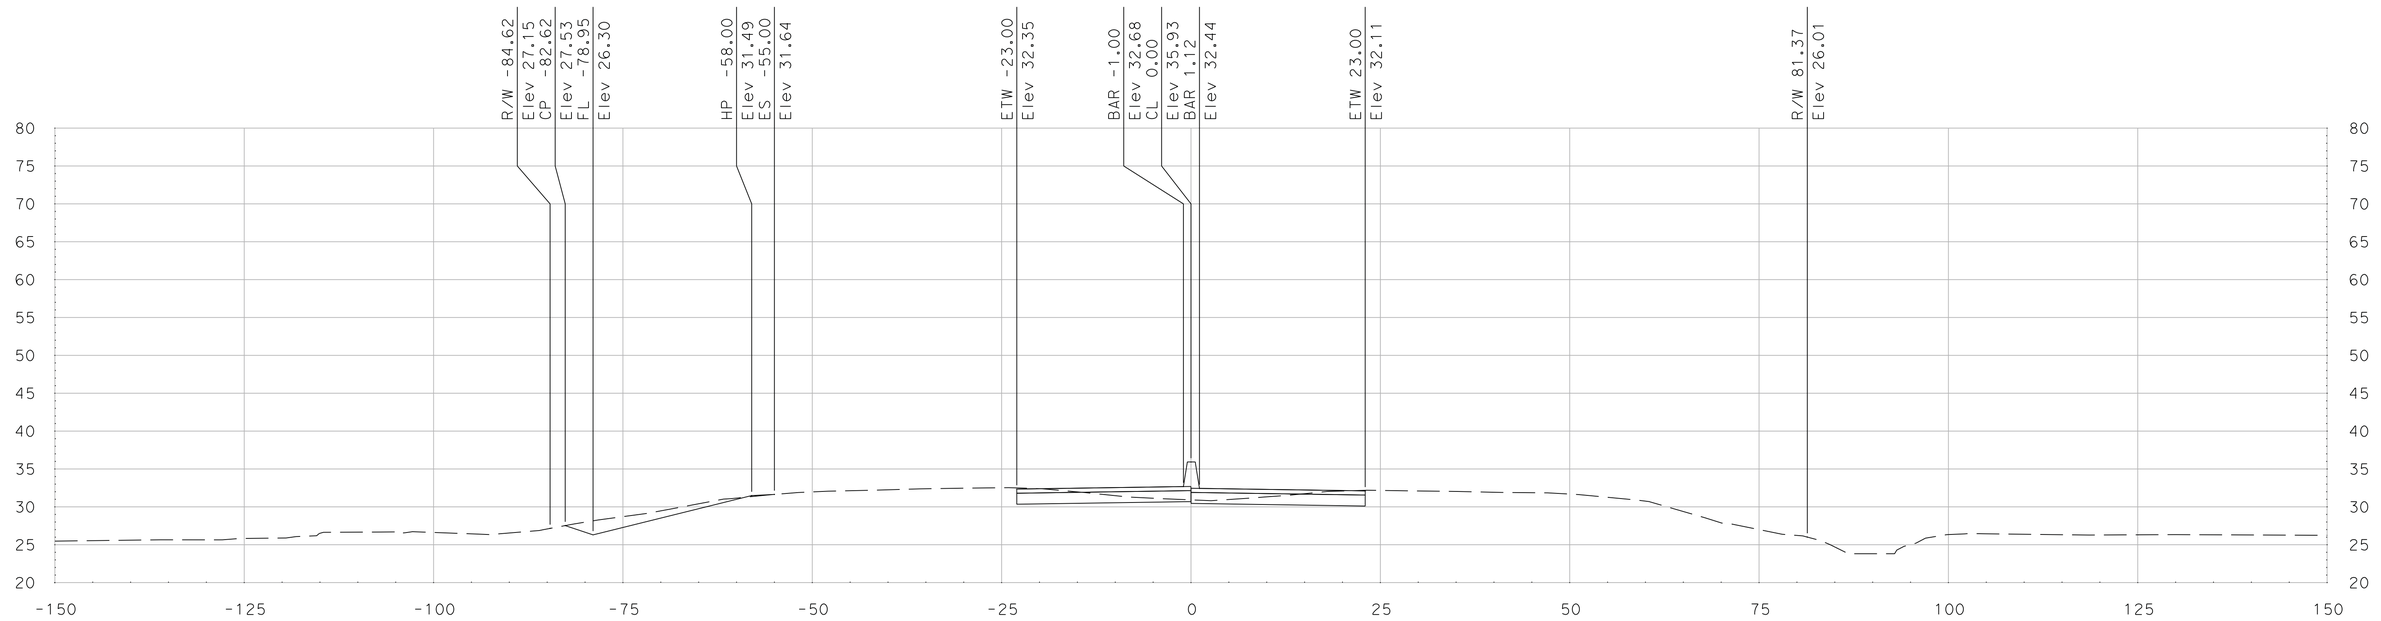

"SR 99" Sta 649+50.00

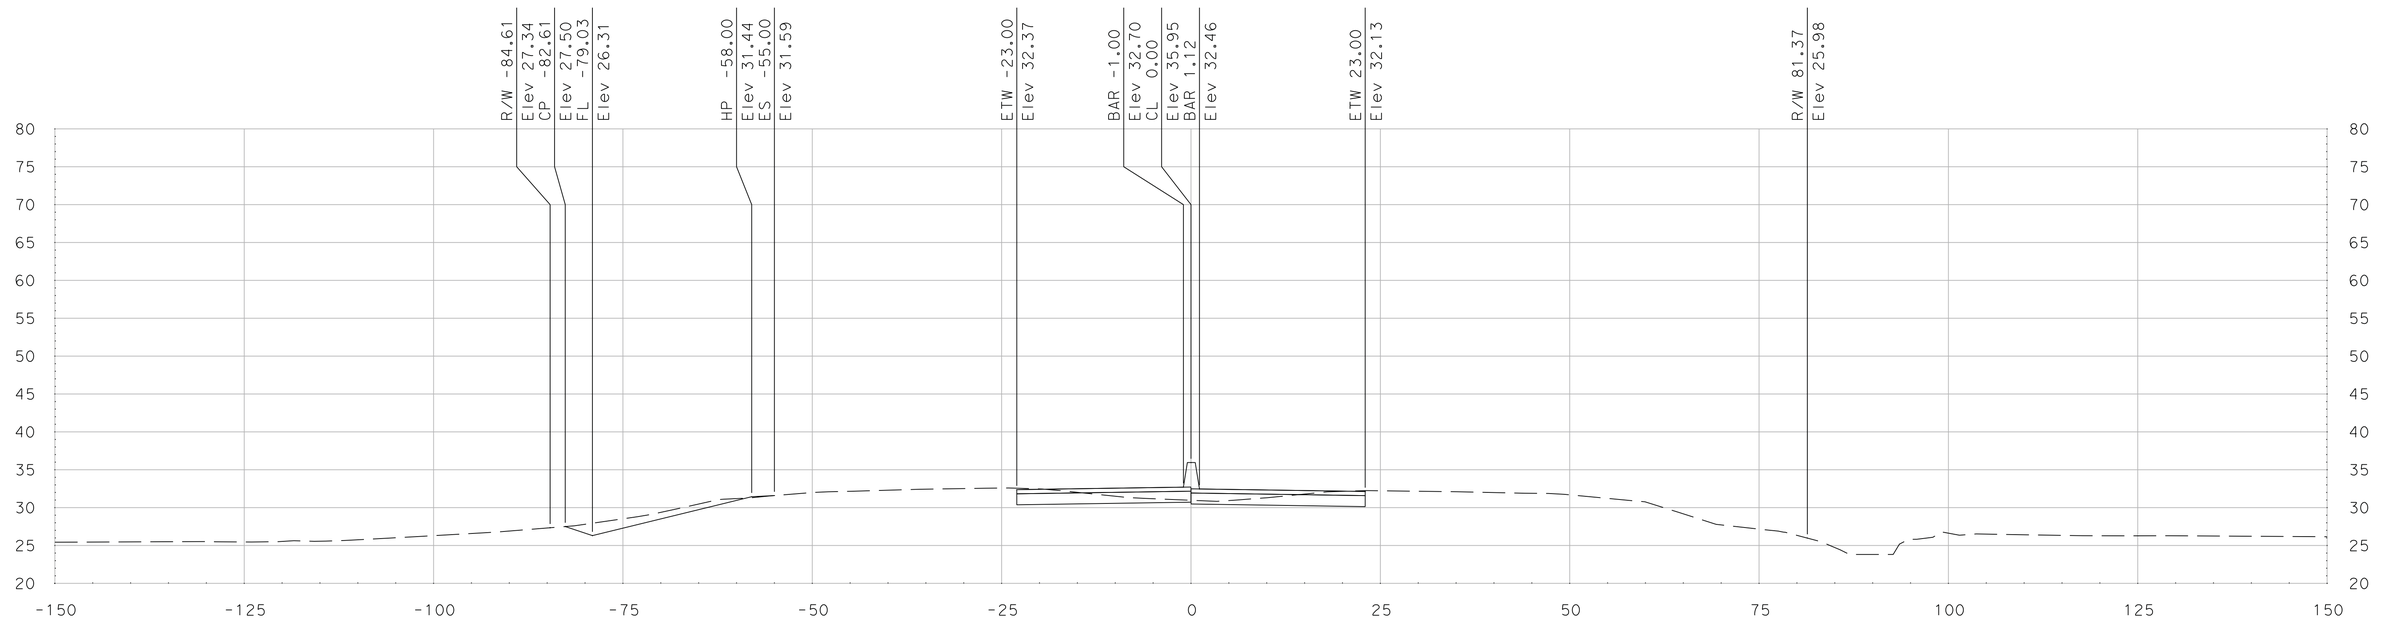

"SR 99" Sta 649+25.00

SCALE
HORIZONTAL: 1"=10'
VERTICAL: 1"=10'

DATE: 5/18/2011

ALL DIMENSIONS ARE IN US SURVEY FEET

FOR EARTHWORK DEVELOPMENT ONLY

Dist	COUNTY	ROUTE	POST MILES TOTAL PROJECT	SHEET No.	TOTAL SHEETS
10	SJ	99	4.9/14.2		
CONTRACT No.			10-0E6114		
PROJECT ID			1000020440		

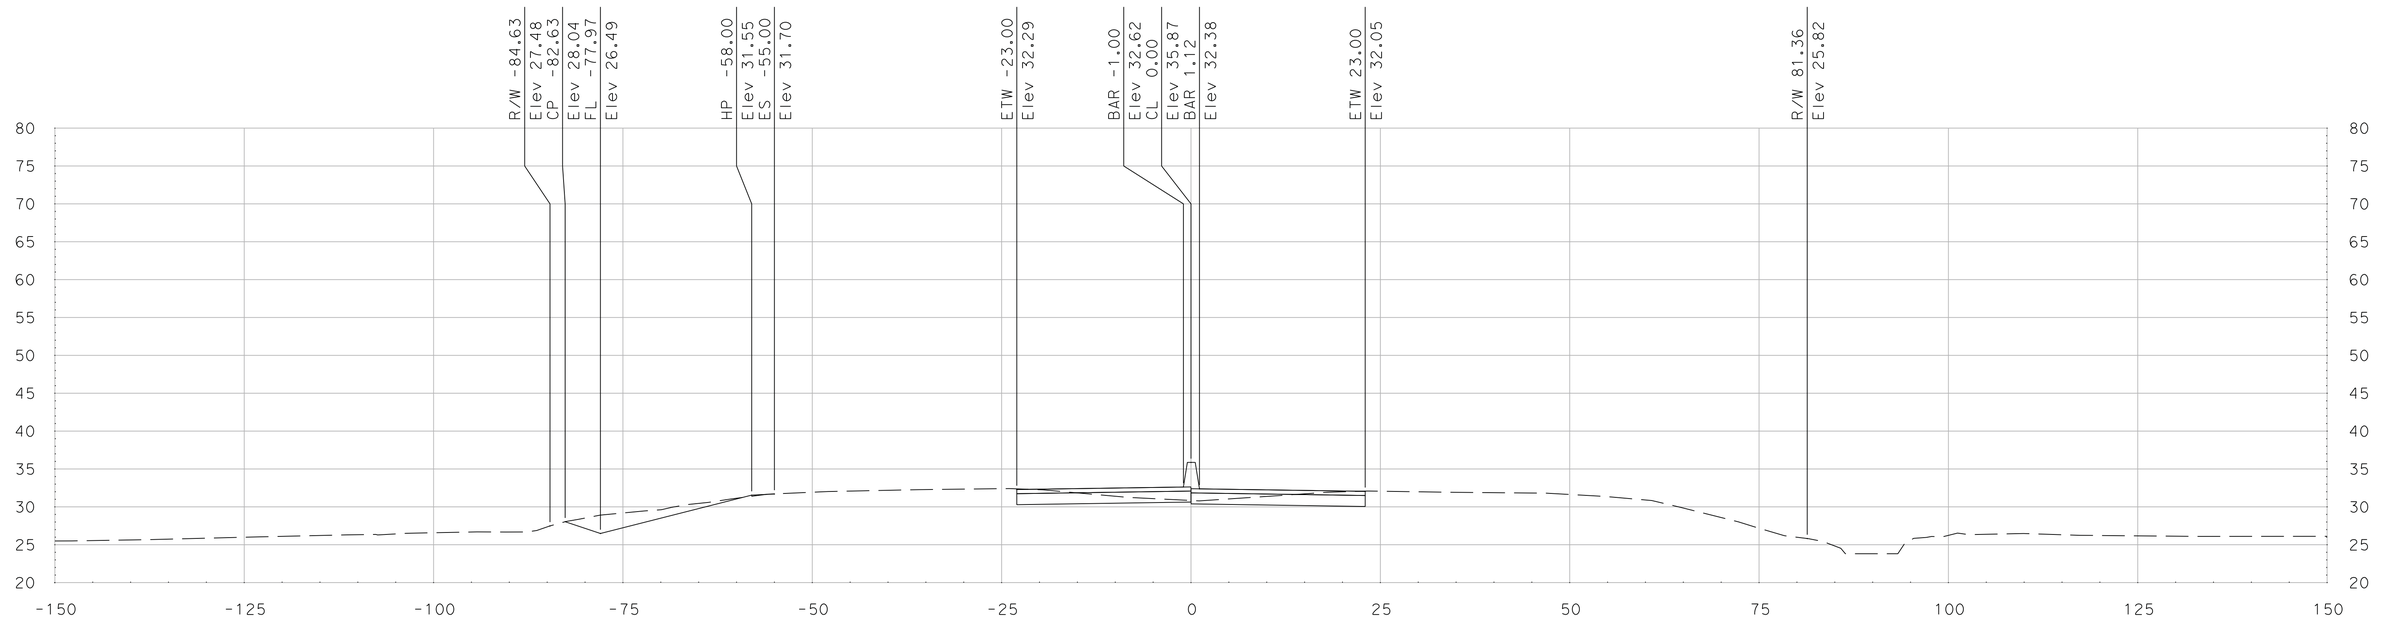

"SR 99" Sta 650+00.00

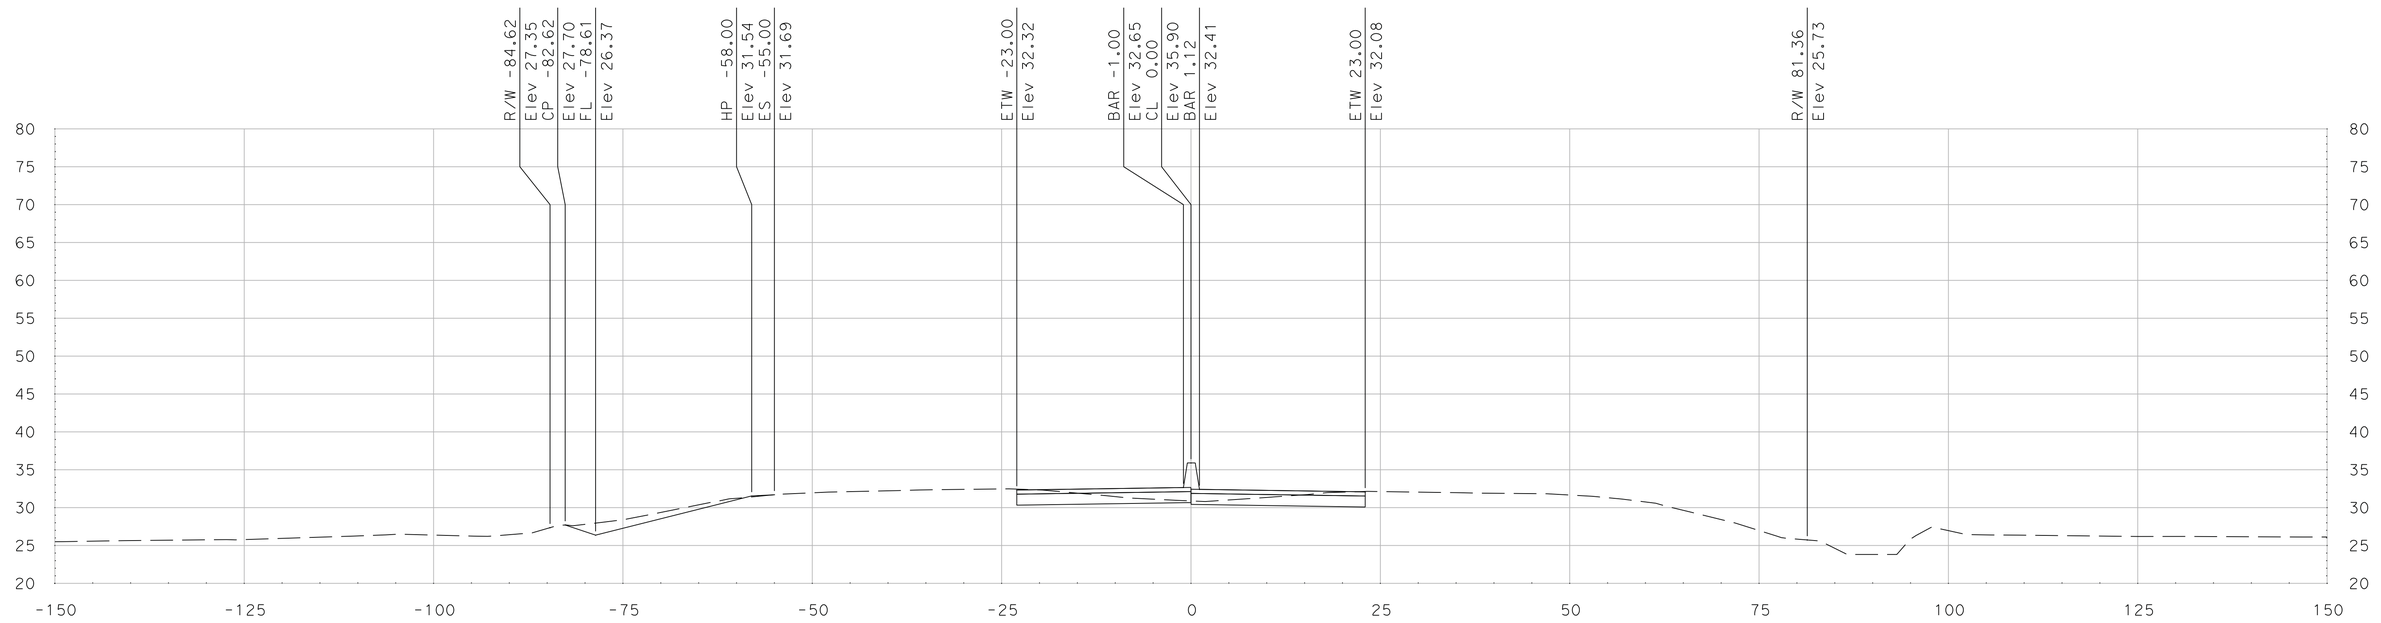

"SR 99" Sta 649+75.00

SCALE
HORIZONTAL: 1"=10'
VERTICAL: 1"=10'

DATE: 5/18/2011

ALL DIMENSIONS ARE IN US SURVEY FEET

FOR EARTHWORK DEVELOPMENT ONLY

Dist	COUNTY	ROUTE	POST MILES TOTAL PROJECT	SHEET No.	TOTAL SHEETS
10	SJ	99	4.9/14.2		
CONTRACT No.			10-0E6114		
PROJECT ID			1000020440		

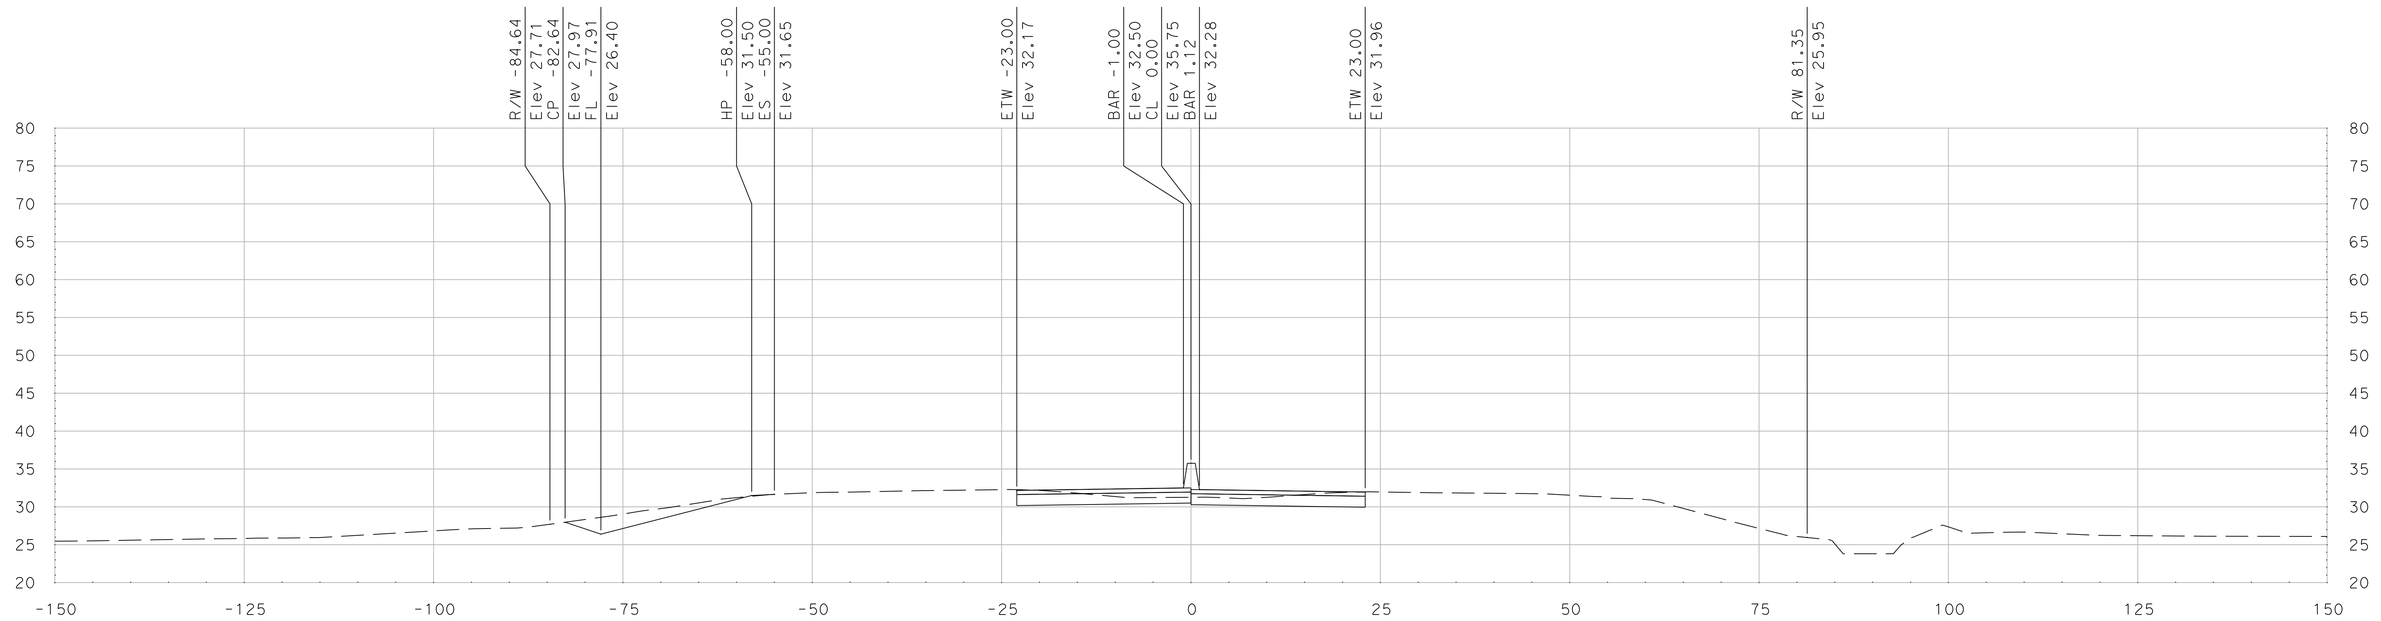

"SR 99" Sta 650+28.50

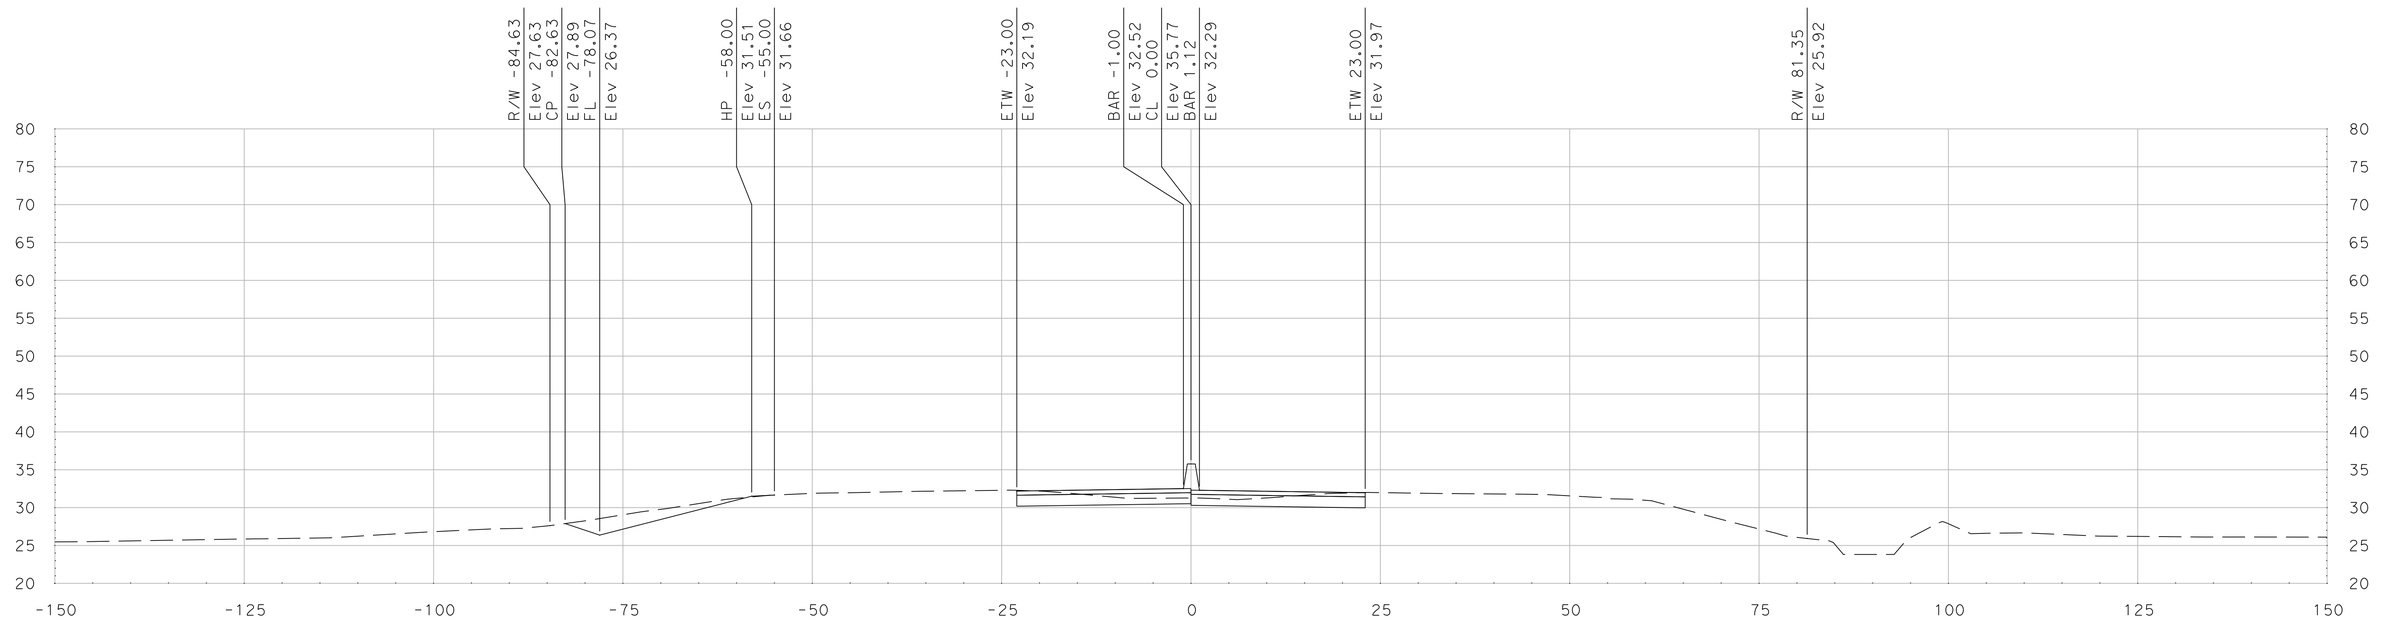

"SR 99" Sta 650+25.00

SCALE
HORIZONTAL: 1"=10'
VERTICAL: 1"=10'

DATE: 5/18/2011

ALL DIMENSIONS ARE IN US SURVEY FEET

FOR EARTHWORK DEVELOPMENT ONLY

Dist	COUNTY	ROUTE	POST MILES TOTAL PROJECT	SHEET No.	TOTAL SHEETS
10	SJ	99	4.9/14.2		
CONTRACT No.			10-0E6114		
PROJECT ID			1000020440		

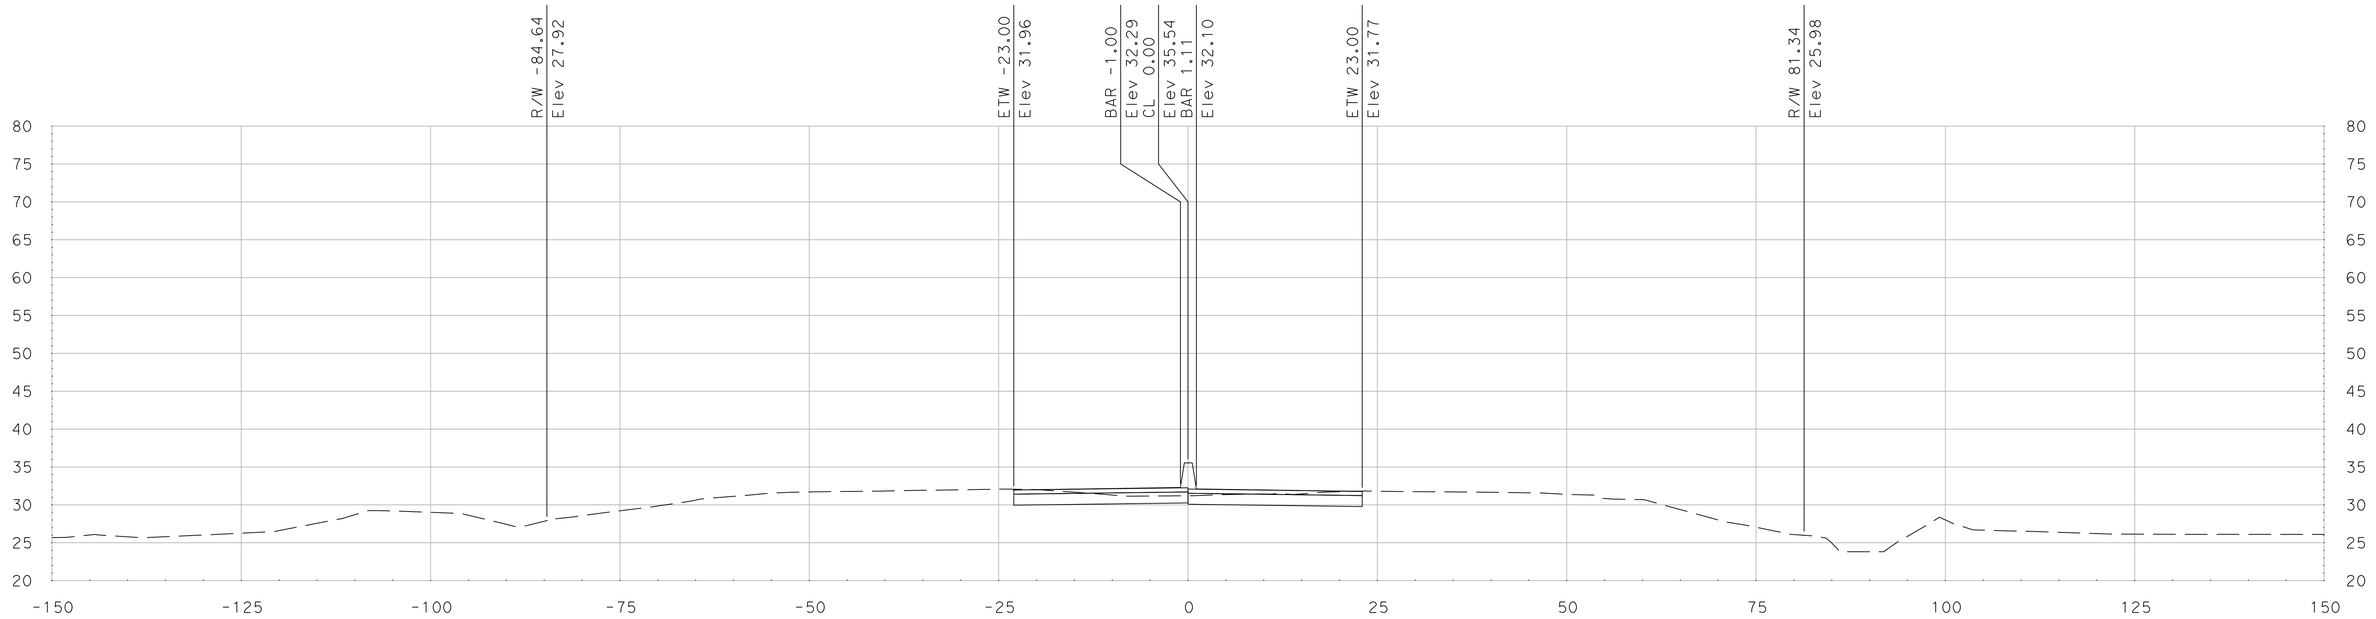

"SR 99" Sta 650+75.00

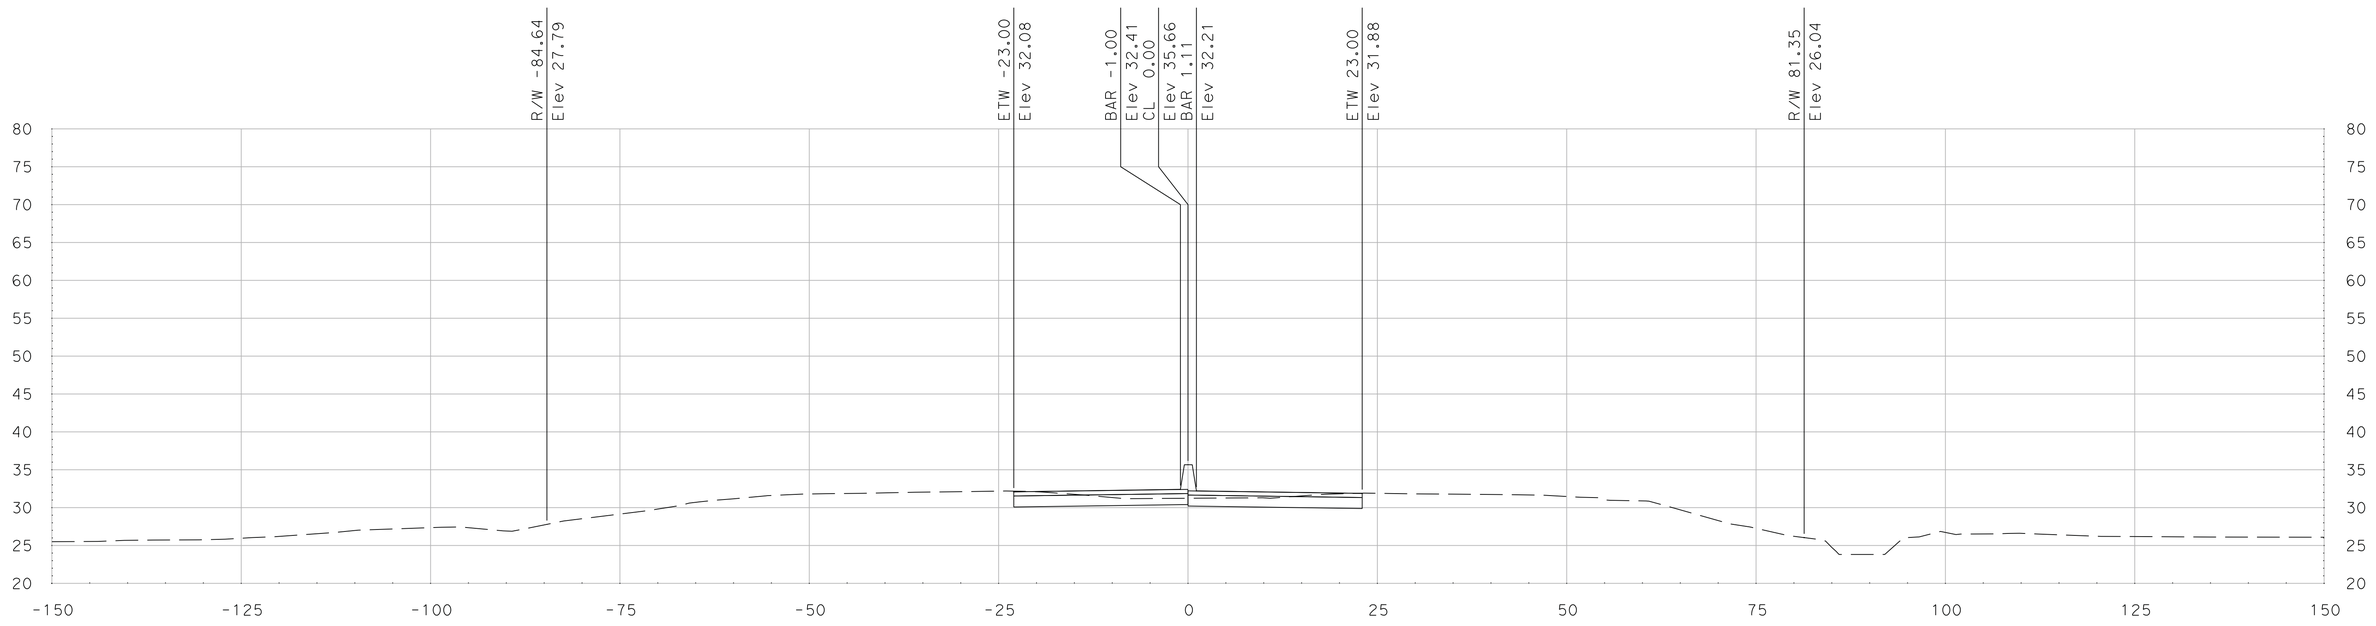

"SR 99" Sta 650+50.00

SCALE
HORIZONTAL: 1"=10'
VERTICAL: 1"=10'

DATE: 5/18/2011

ALL DIMENSIONS ARE IN US SURVEY FEET

FOR EARTHWORK DEVELOPMENT ONLY

Dist	COUNTY	ROUTE	POST MILES TOTAL PROJECT	SHEET No.	TOTAL SHEETS
10	SJ	99	4.9/14.2		
CONTRACT No.			10-0E6114		
PROJECT ID			1000020440		

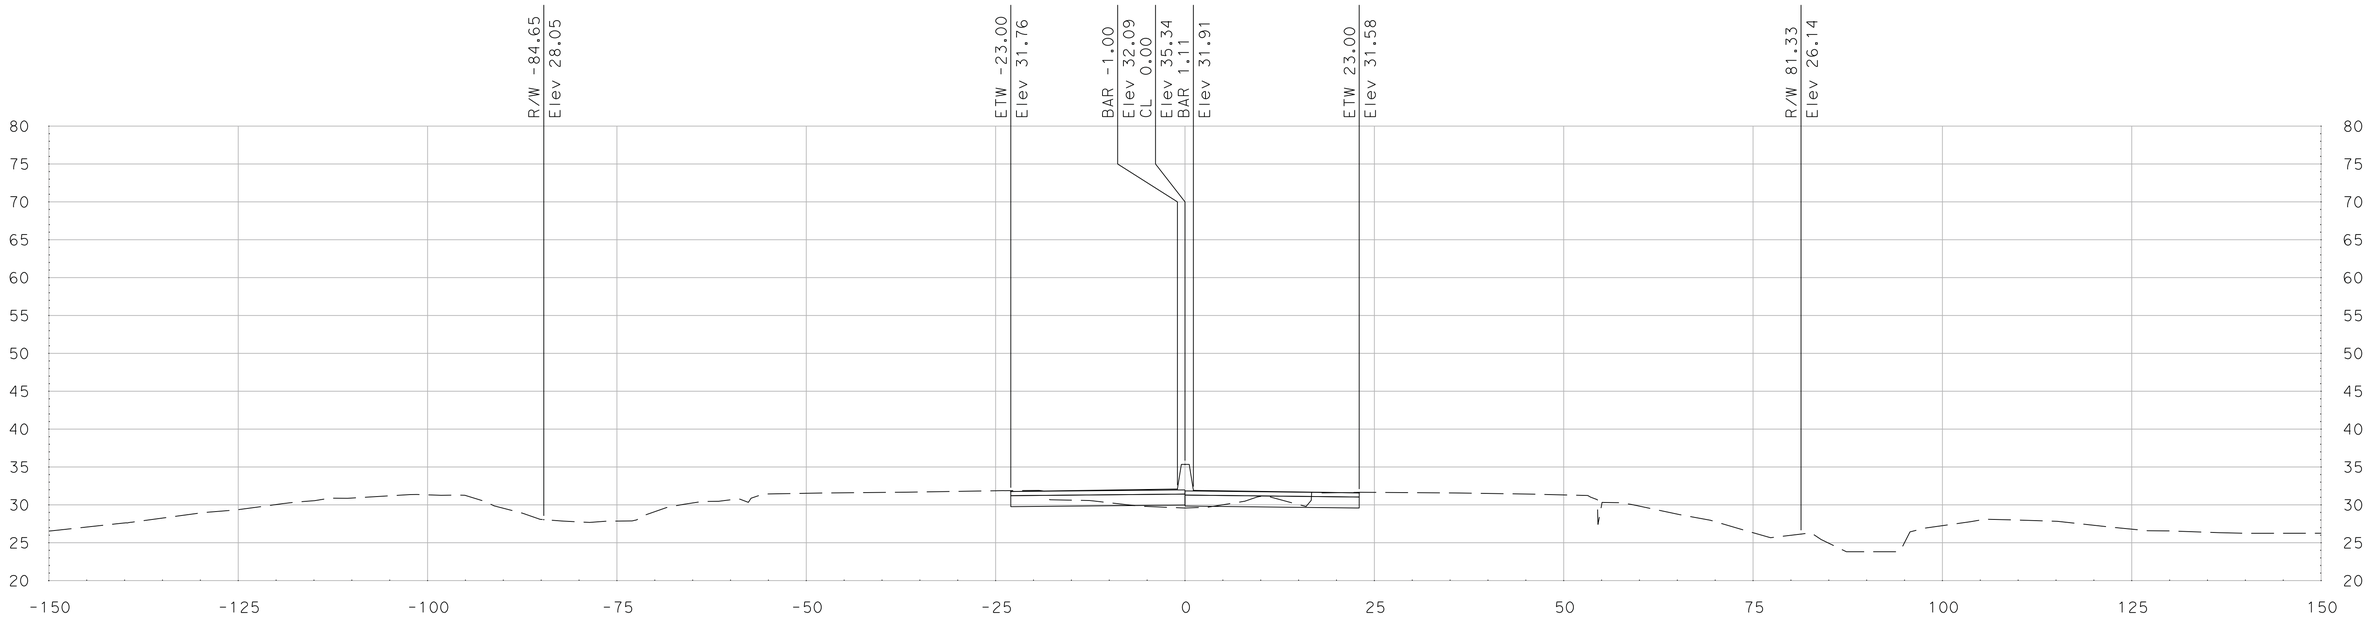

"SR 99" Sta 651+22.07

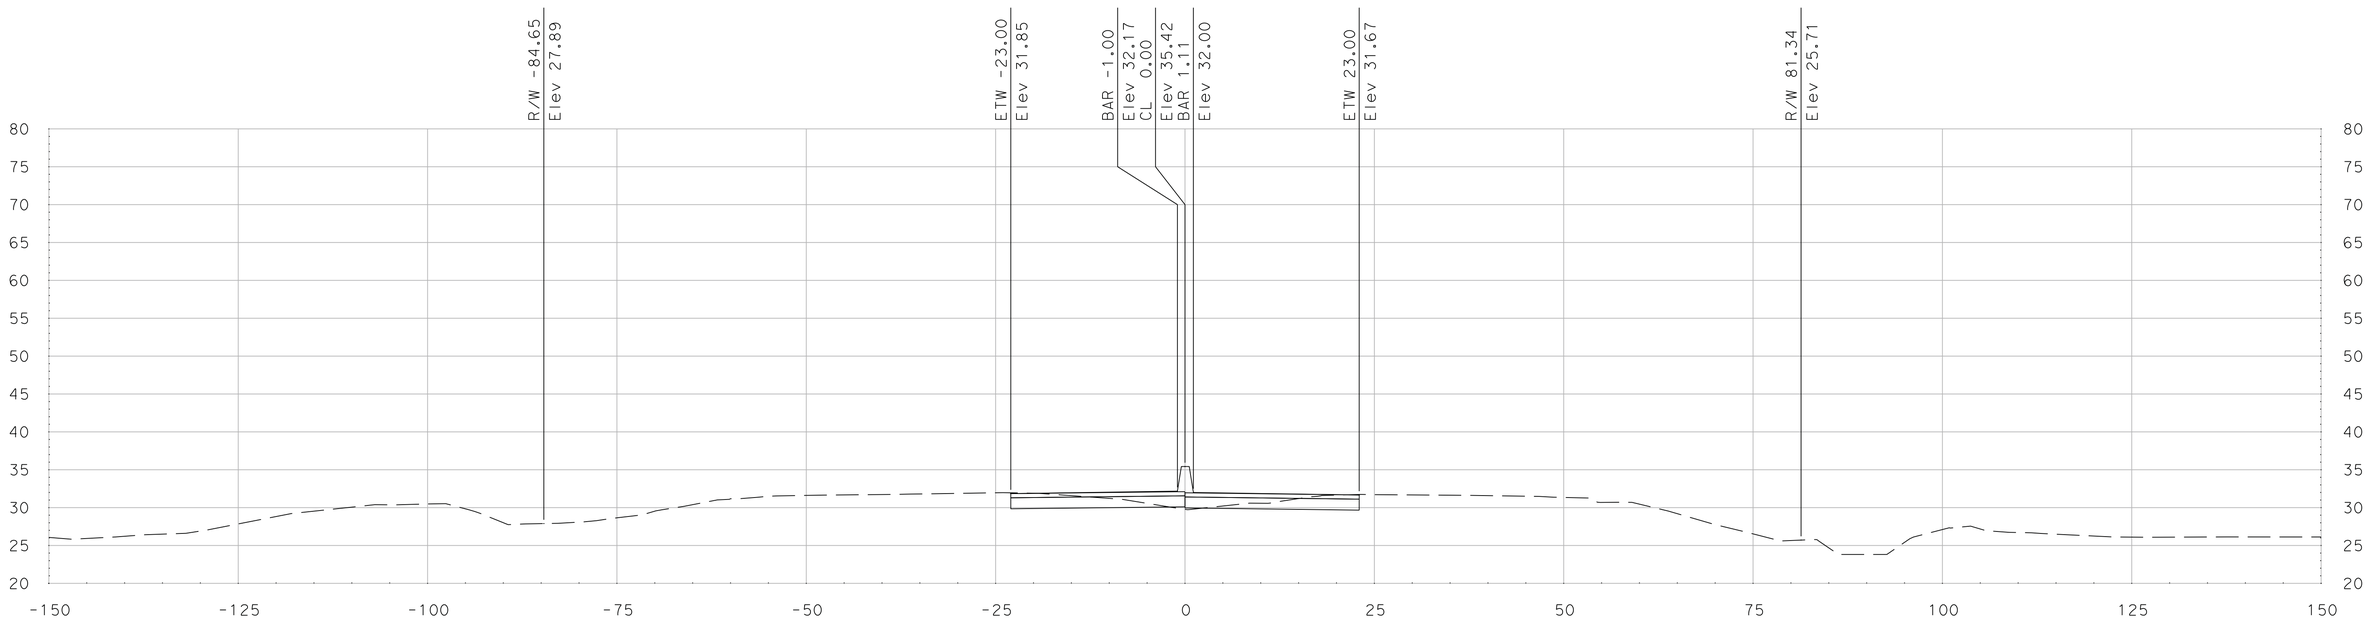

"SR 99" Sta 651+00.00

SCALE
HORIZONTAL: 1"=10'
VERTICAL: 1"=10'

DATE: 5/18/2011

ALL DIMENSIONS ARE IN US SURVEY FEET

FOR EARTHWORK DEVELOPMENT ONLY

Dist	COUNTY	ROUTE	POST MILES TOTAL PROJECT	SHEET No.	TOTAL SHEETS
10	SJ	99	4.9/14.2		
CONTRACT No.			10-0E6114		
PROJECT ID			1000020440		

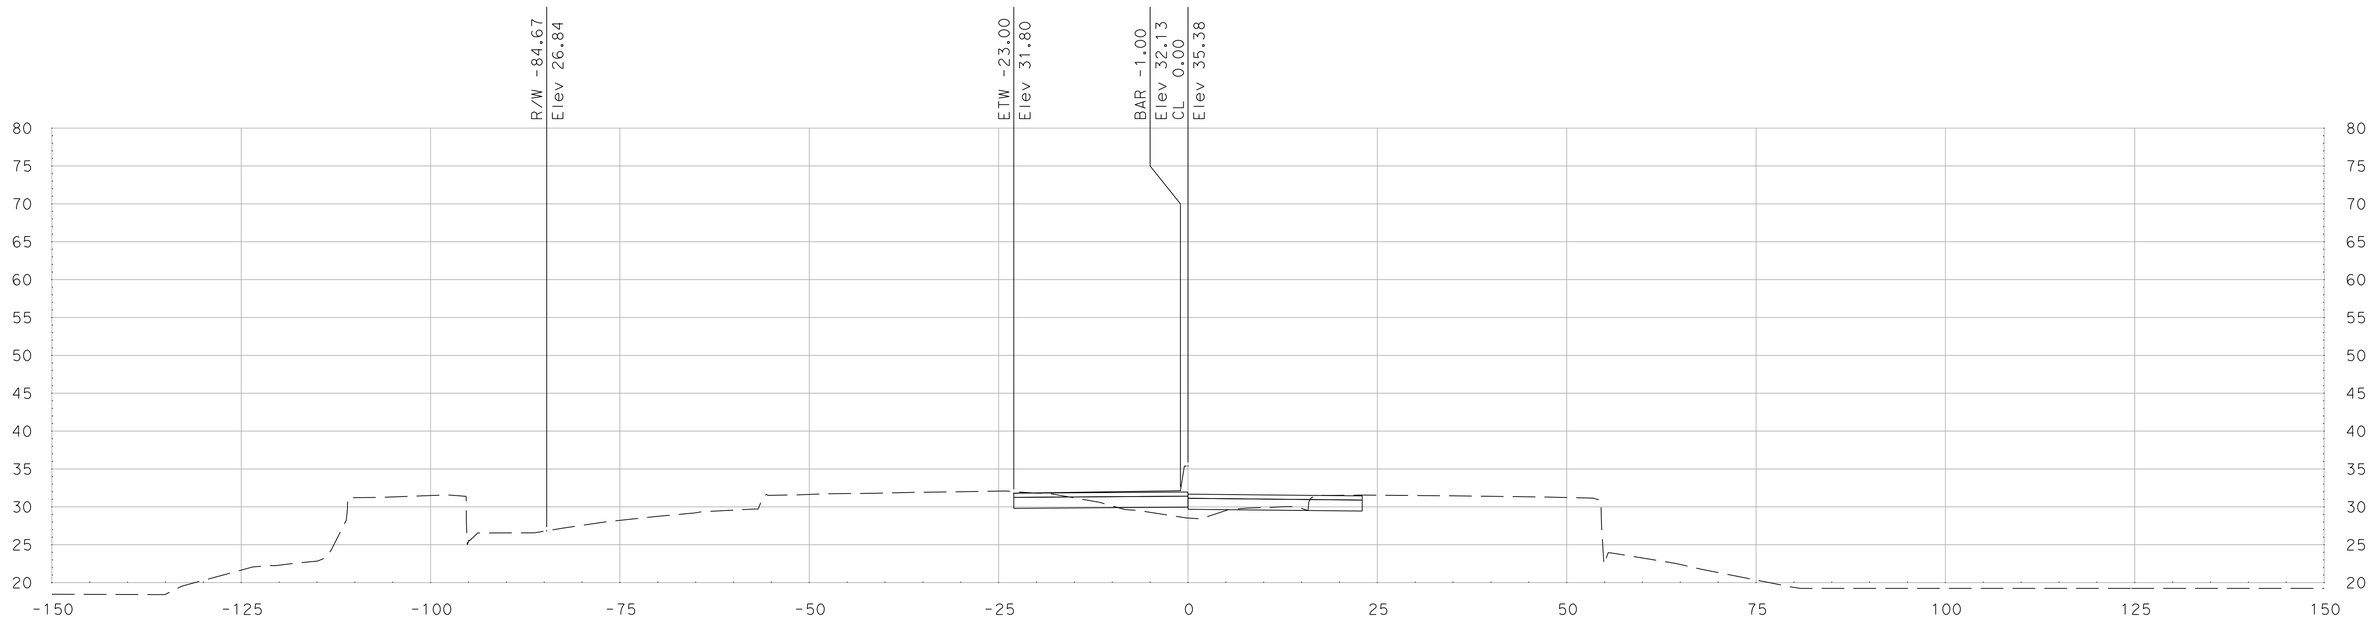

"SR 99" Sta 652+01.19

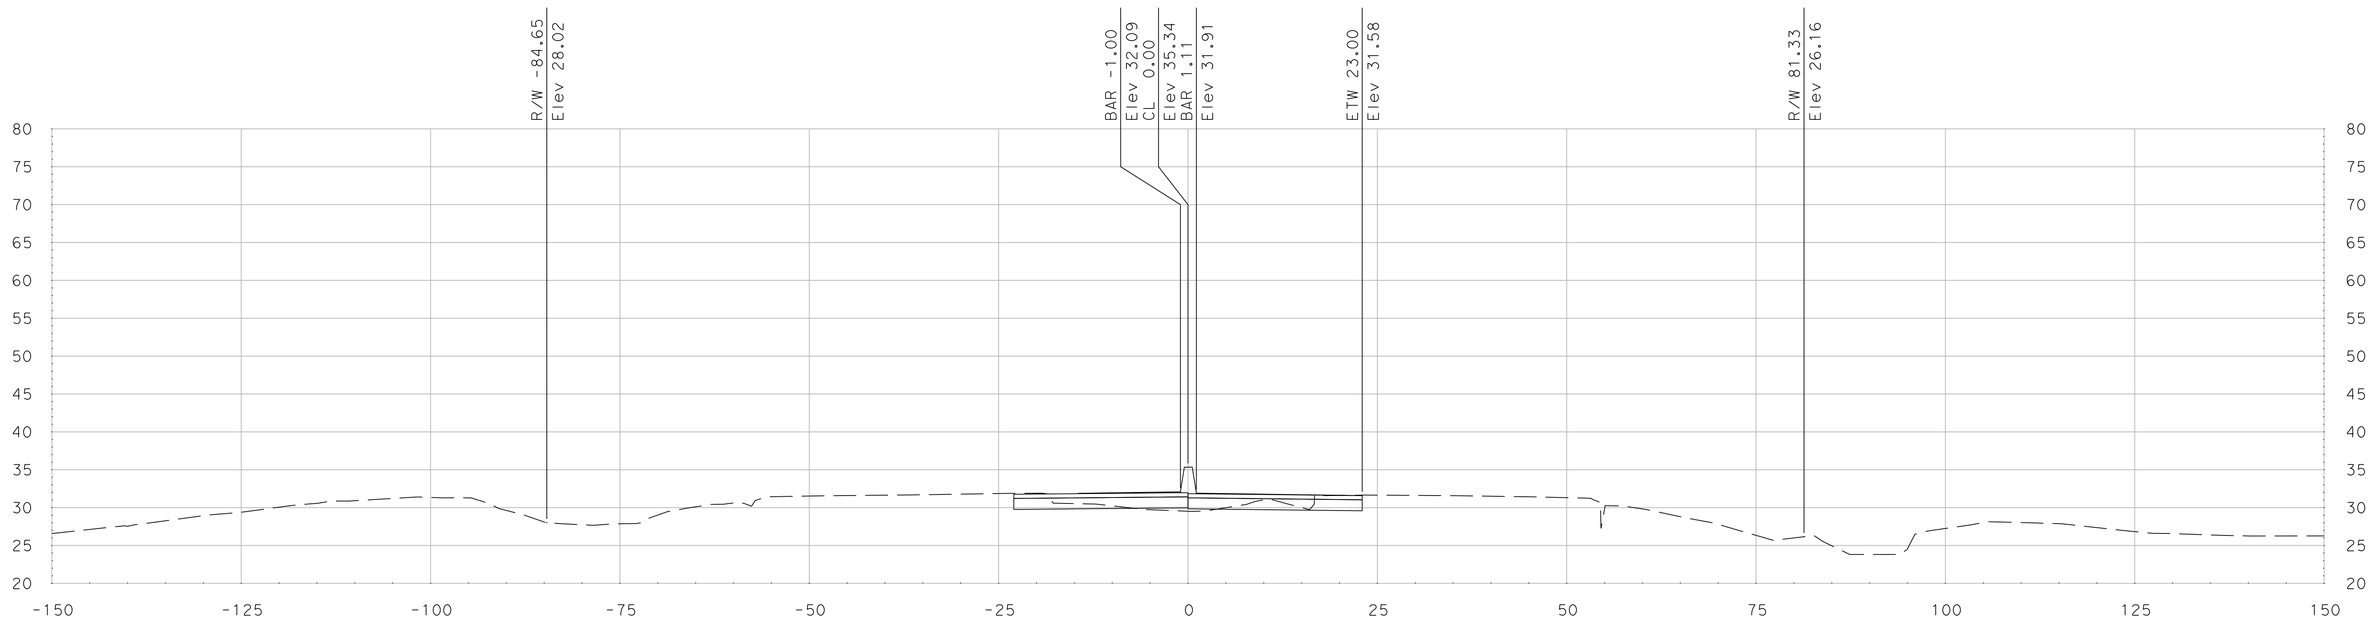

"SR 99" Sta 651+22.69

SCALE
HORIZONTAL: 1"=10'
VERTICAL: 1"=10'

DATE: 5/18/2011

ALL DIMENSIONS ARE IN US SURVEY FEET

FOR EARTHWORK DEVELOPMENT ONLY

Dist	COUNTY	ROUTE	POST MILES TOTAL PROJECT	SHEET No.	TOTAL SHEETS
10	SJ	99	4.9/14.2		
CONTRACT No.			10-0E6114		
PROJECT ID			1000020440		

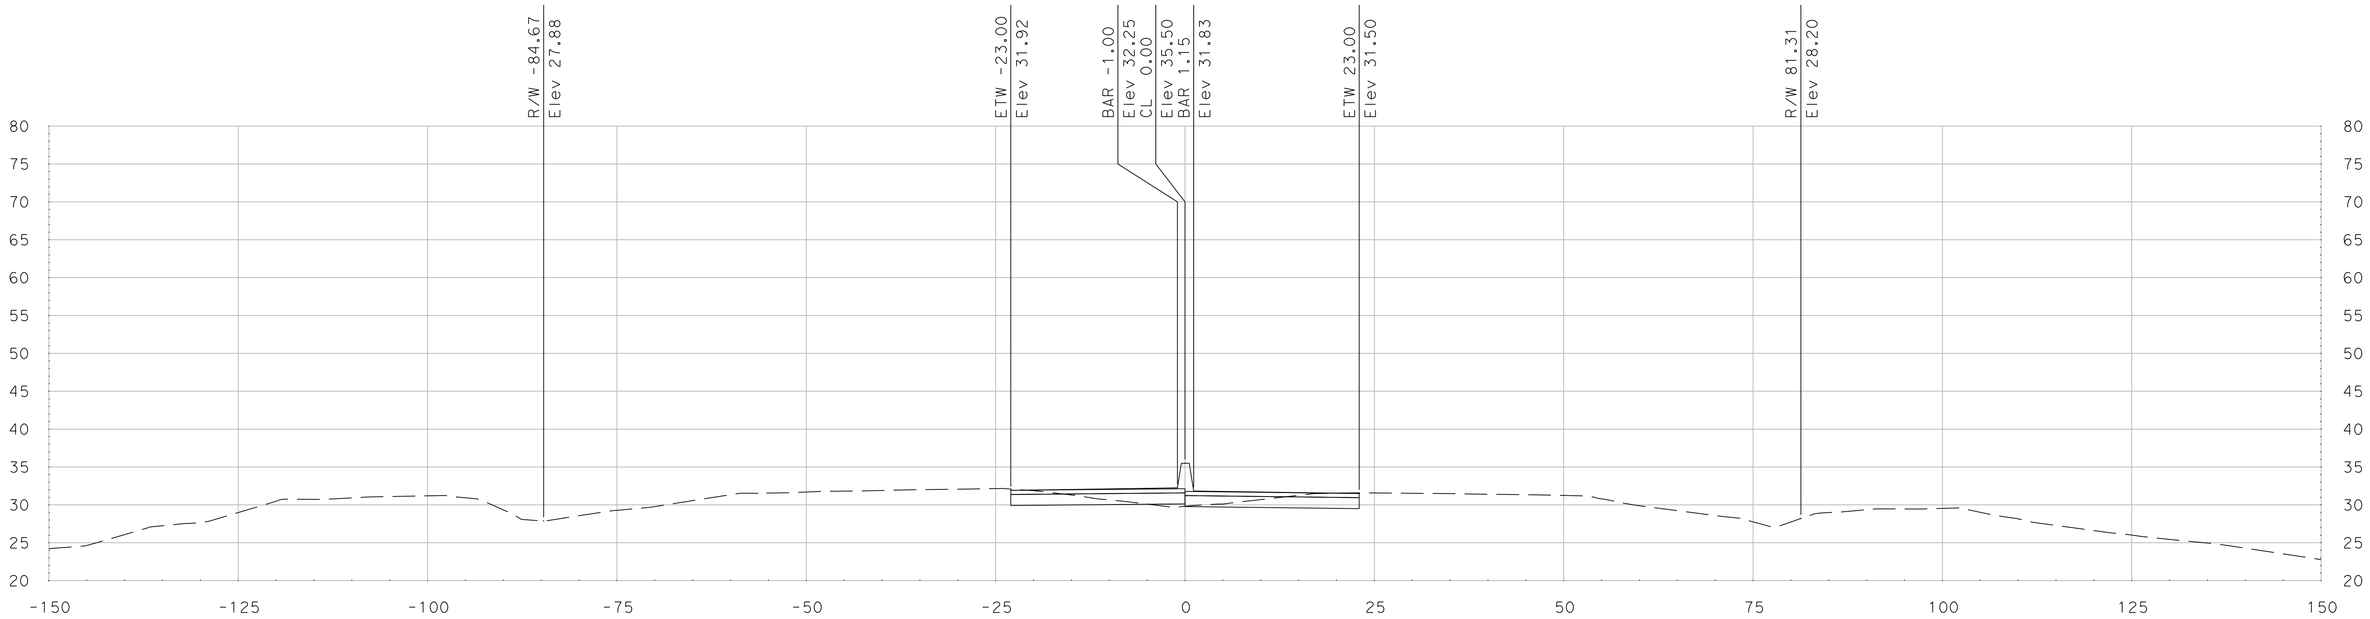

"SR 99" Sta 652+25.00

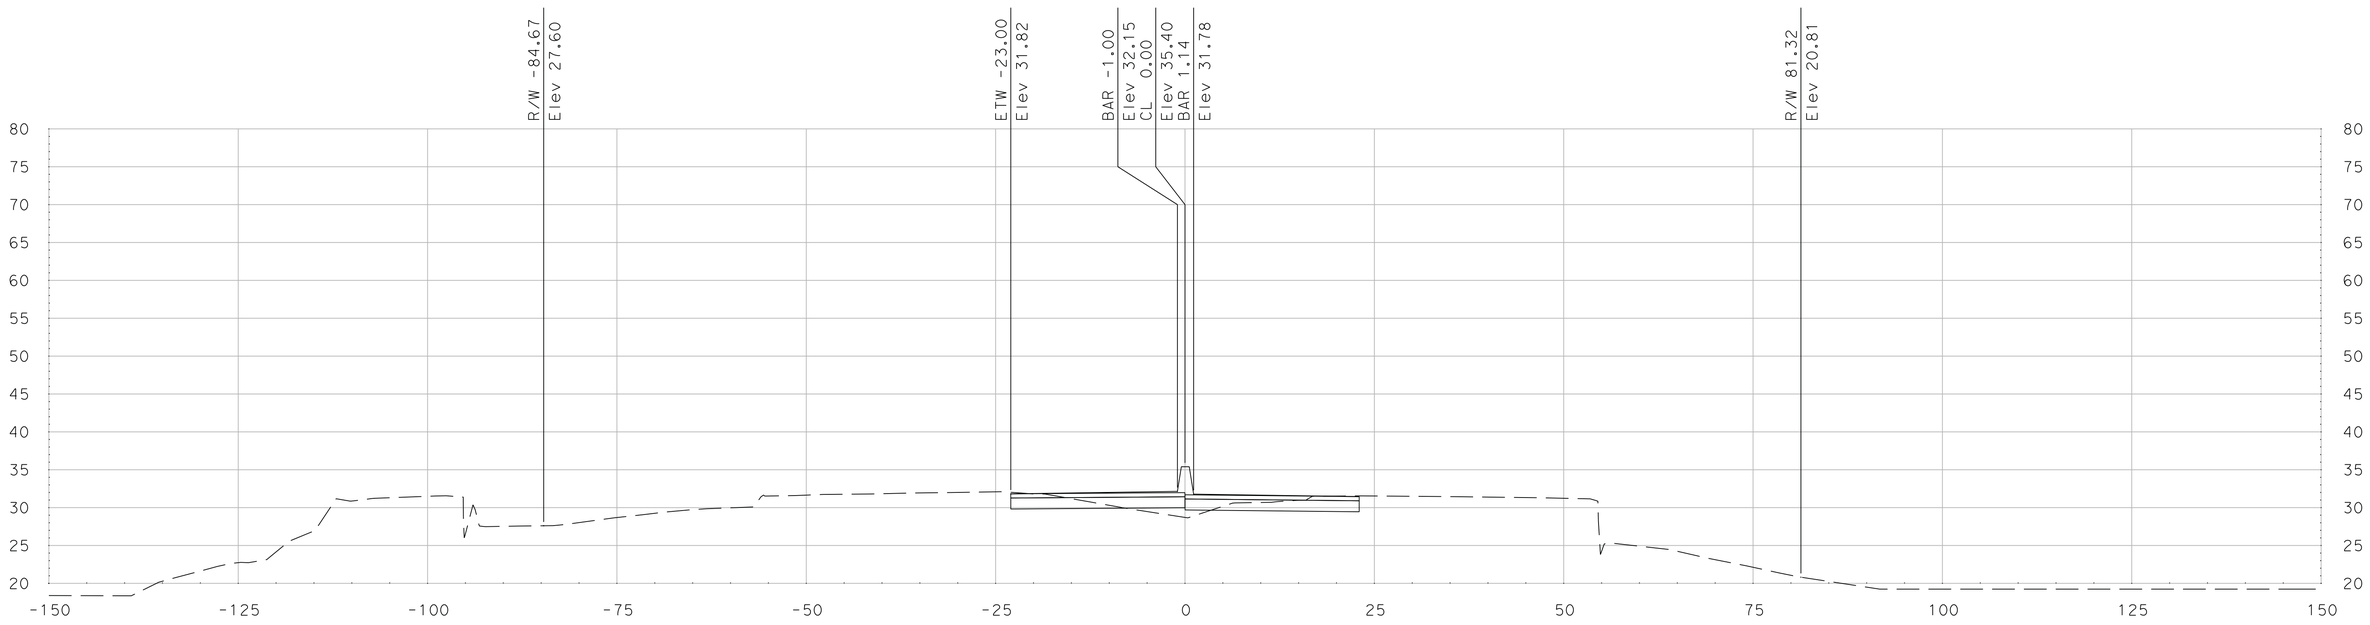

"SR 99" Sta 652+03.92

SCALE
HORIZONTAL: 1"=10'
VERTICAL: 1"=10'

DATE: 5/18/2011

ALL DIMENSIONS ARE IN US SURVEY FEET

FOR EARTHWORK DEVELOPMENT ONLY

Dist	COUNTY	ROUTE	POST MILES TOTAL PROJECT	SHEET No.	TOTAL SHEETS
10	SJ	99	4.9/14.2		
CONTRACT No.			10-0E6114		
PROJECT ID			1000020440		

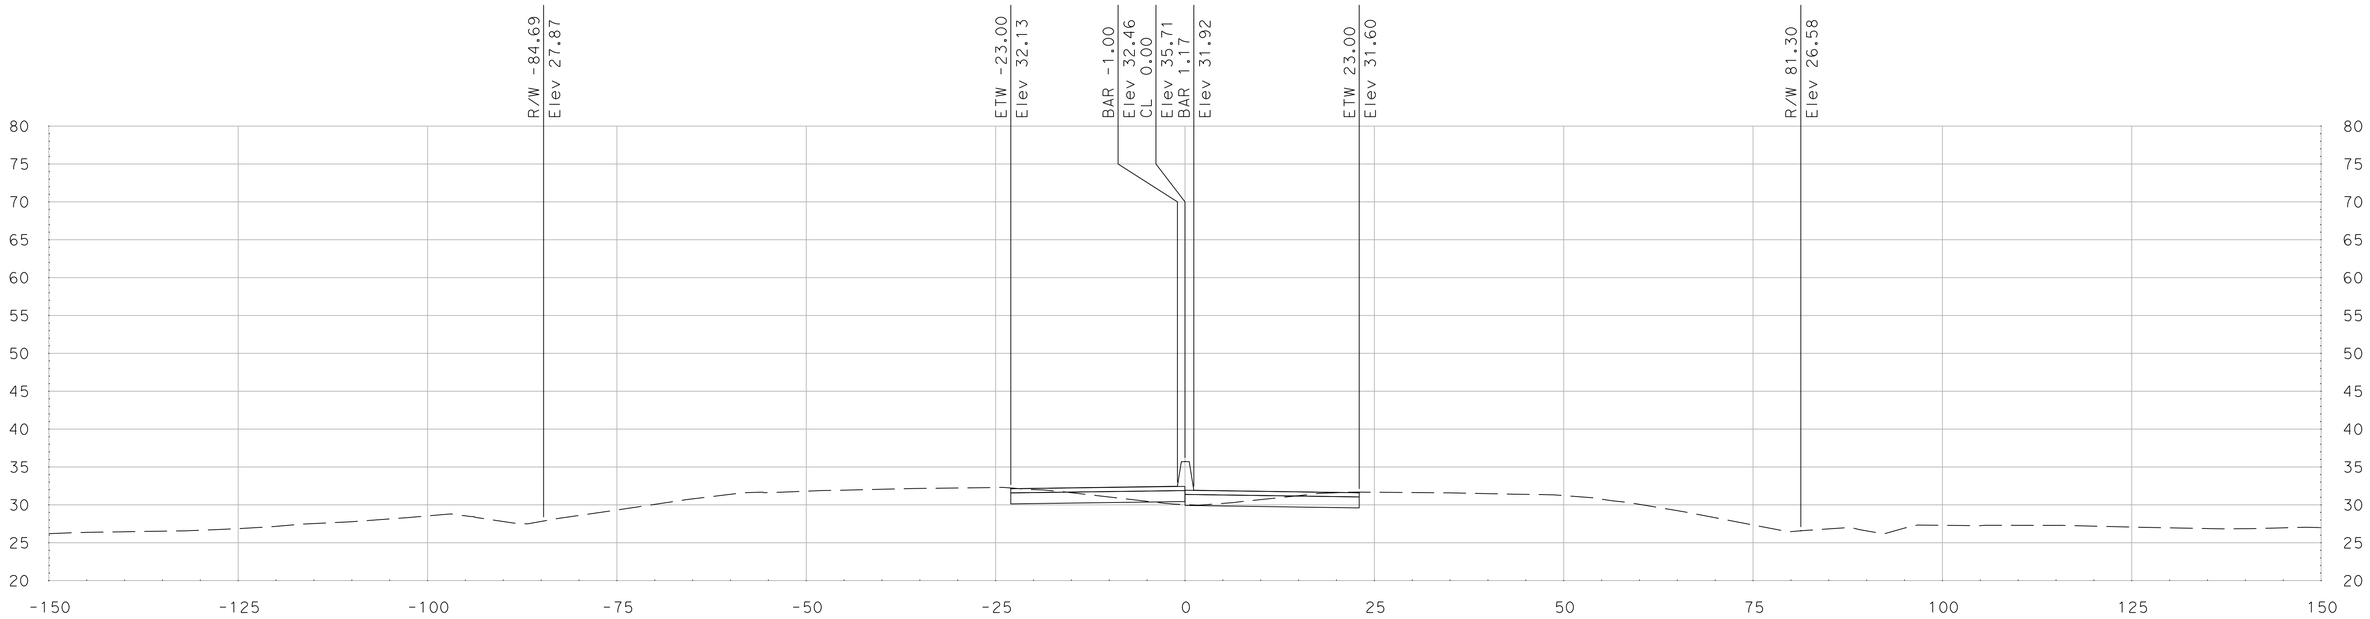

"SR 99" Sta 652+75.00

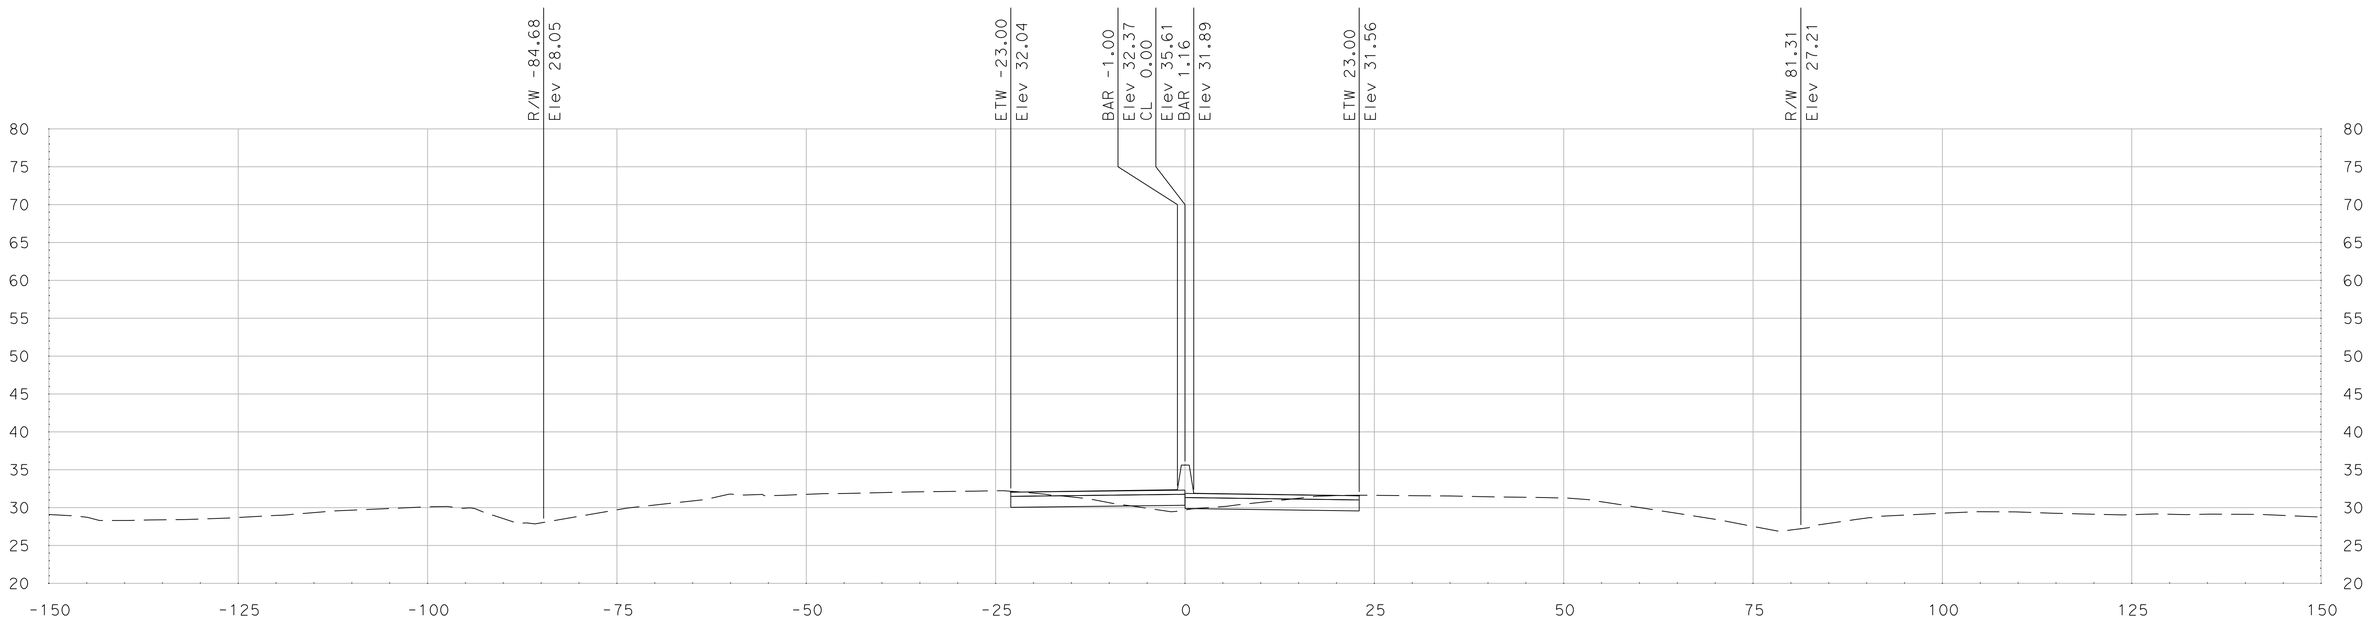

"SR 99" Sta 652+50.00

SCALE
HORIZONTAL: 1"=10'
VERTICAL: 1"=10'

DATE: 5/18/2011

ALL DIMENSIONS ARE IN US SURVEY FEET

FOR EARTHWORK DEVELOPMENT ONLY

Dist	COUNTY	ROUTE	POST MILES TOTAL PROJECT	SHEET No.	TOTAL SHEETS
10	SJ	99	4.9/14.2		
CONTRACT No.			10-0E6114		
PROJECT ID			1000020440		

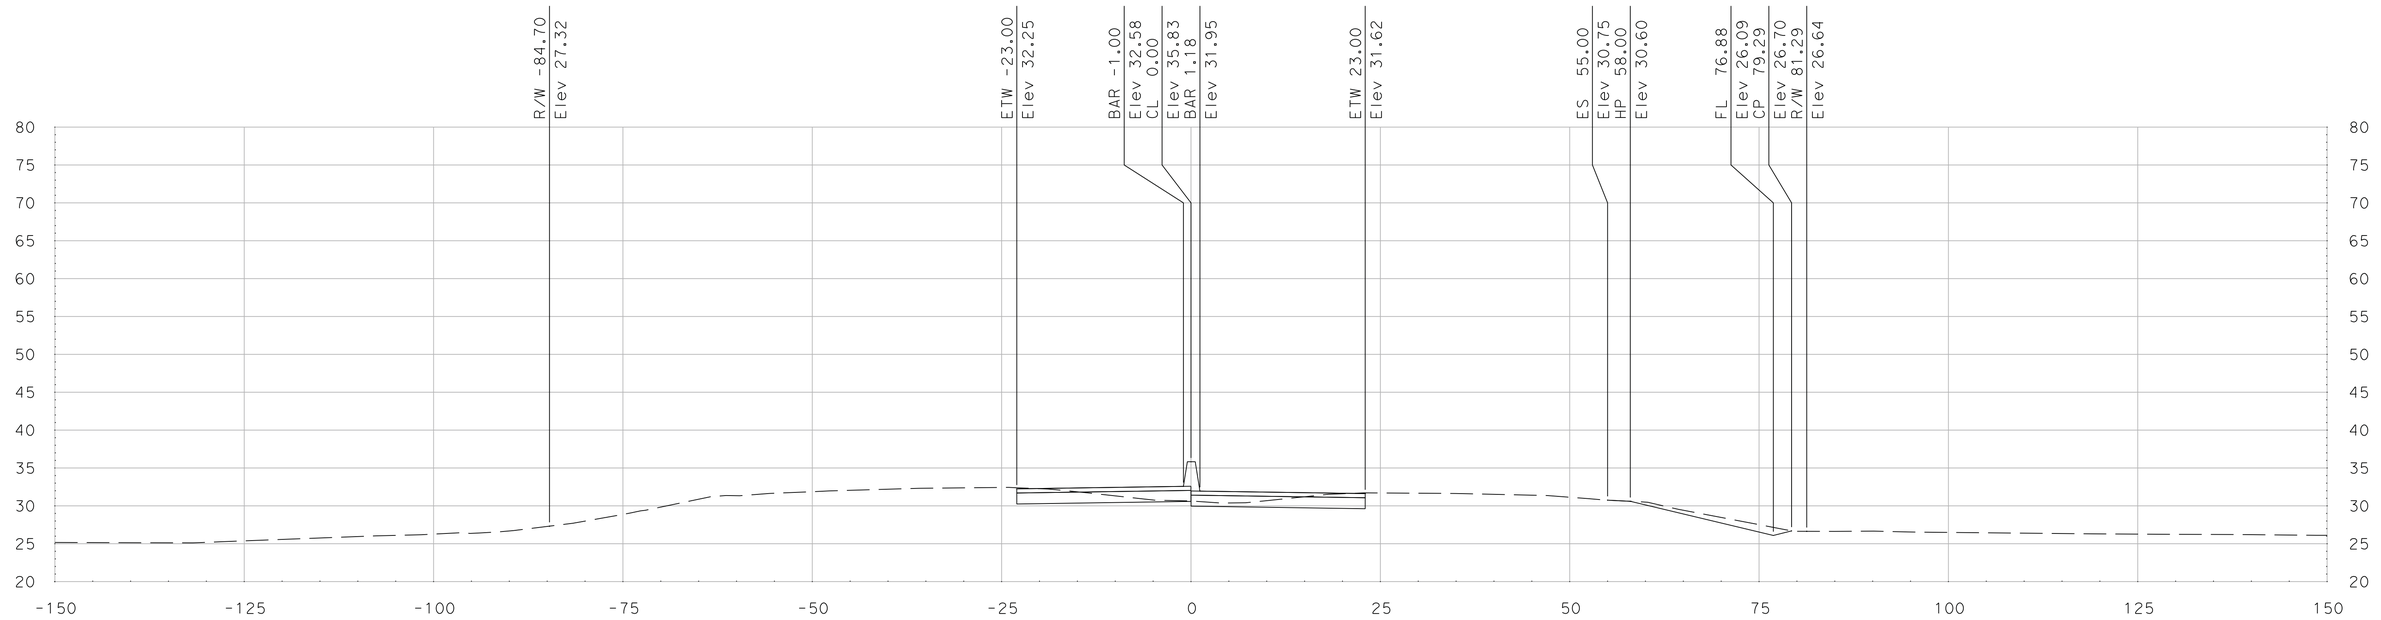

"SR 99" Sta 653+25.00

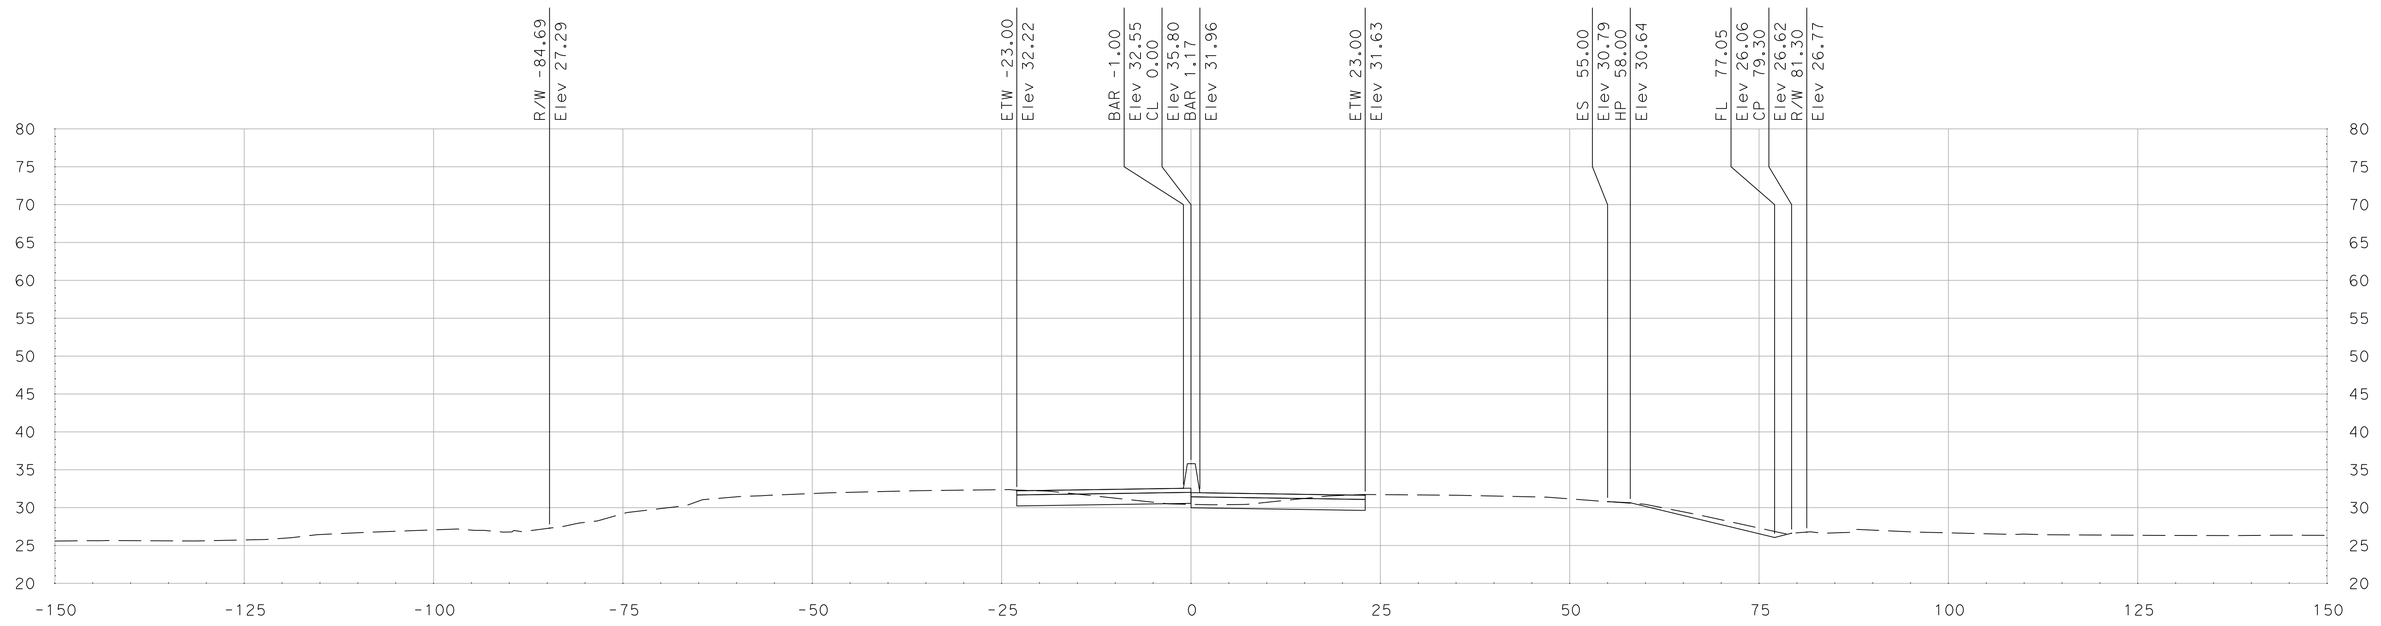

"SR 99" Sta 653+00.00

SCALE
HORIZONTAL: 1"=10'
VERTICAL: 1"=10'

DATE: 5/18/2011

ALL DIMENSIONS ARE IN US SURVEY FEET

FOR EARTHWORK DEVELOPMENT ONLY

Dist	COUNTY	ROUTE	POST MILES TOTAL PROJECT	SHEET No.	TOTAL SHEETS
10	SJ	99	4.9/14.2		
CONTRACT No.			10-0E6114		
PROJECT ID			1000020440		

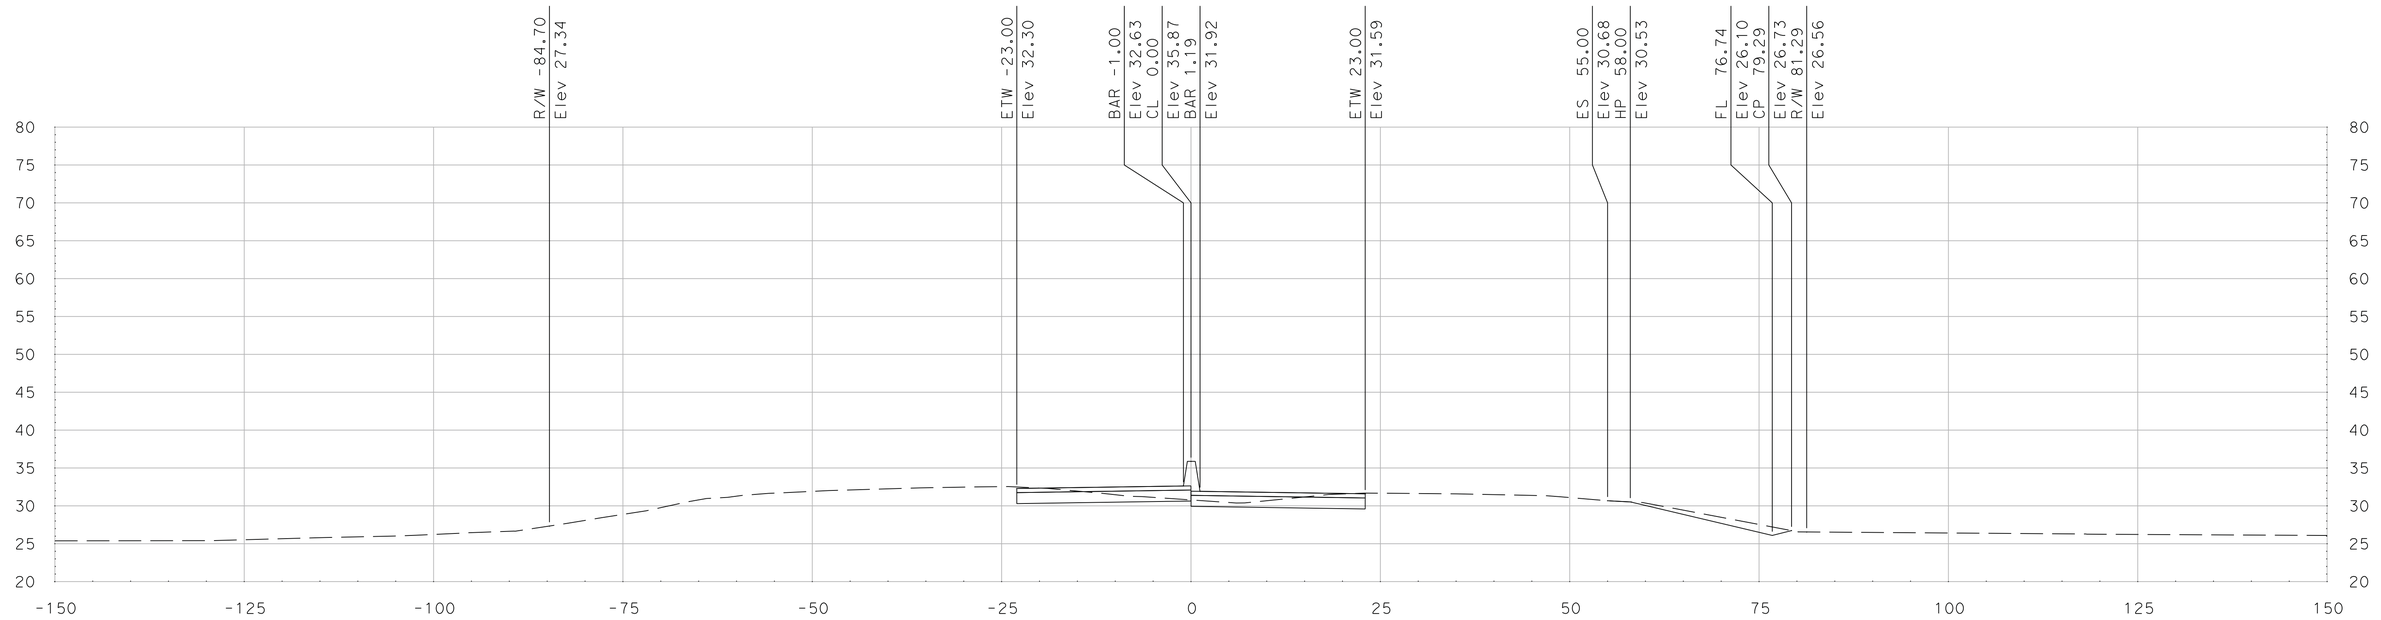

"SR 99" Sta 653+75.00

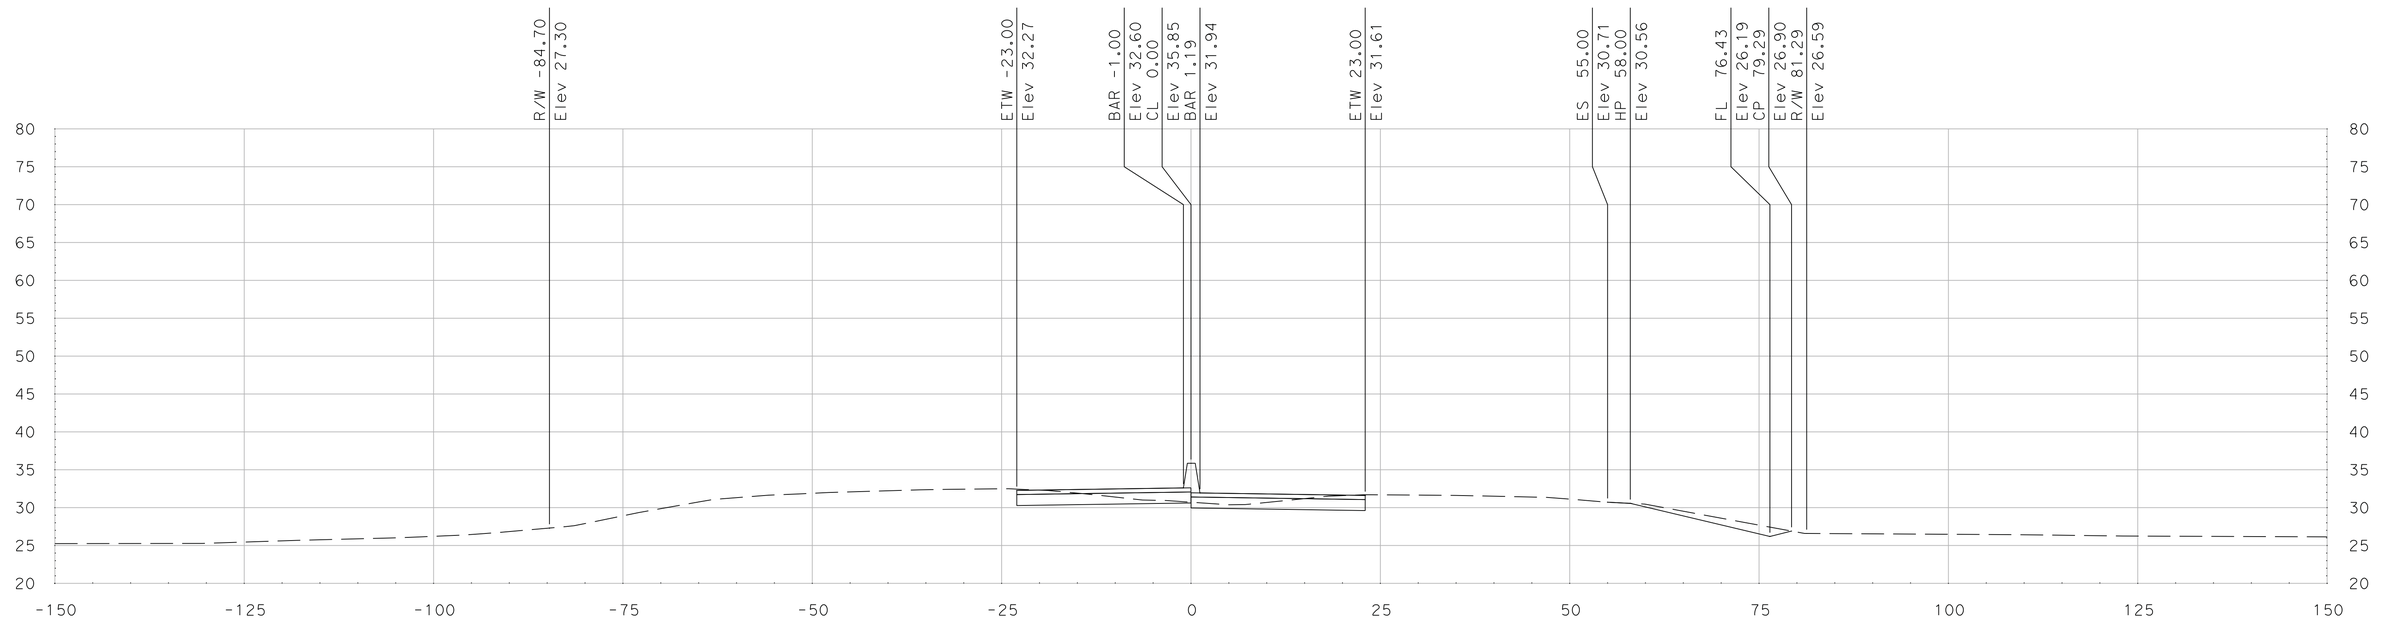

"SR 99" Sta 653+50.00

SCALE
HORIZONTAL: 1"=10'
VERTICAL: 1"=10'

DATE: 5/18/2011

ALL DIMENSIONS ARE IN US SURVEY FEET

FOR EARTHWORK DEVELOPMENT ONLY

Dist	COUNTY	ROUTE	POST MILES TOTAL PROJECT	SHEET No.	TOTAL SHEETS
10	SJ	99	4.9/14.2		
CONTRACT No.			10-0E6114		
PROJECT ID			1000020440		

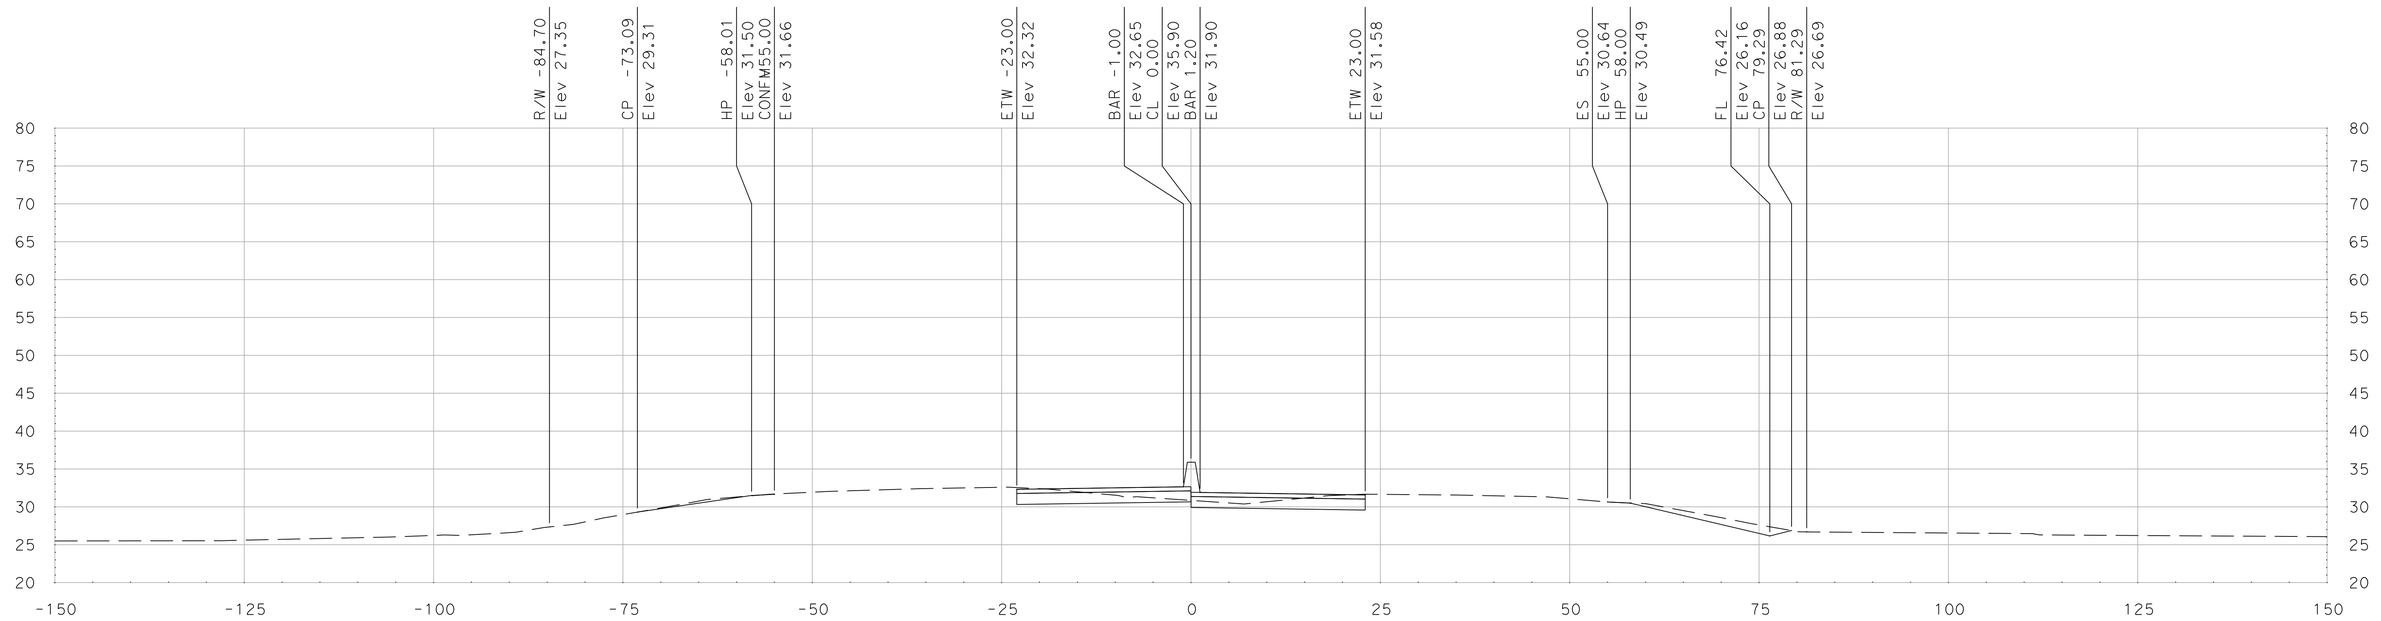

"SR 99" Sta 654+00.18

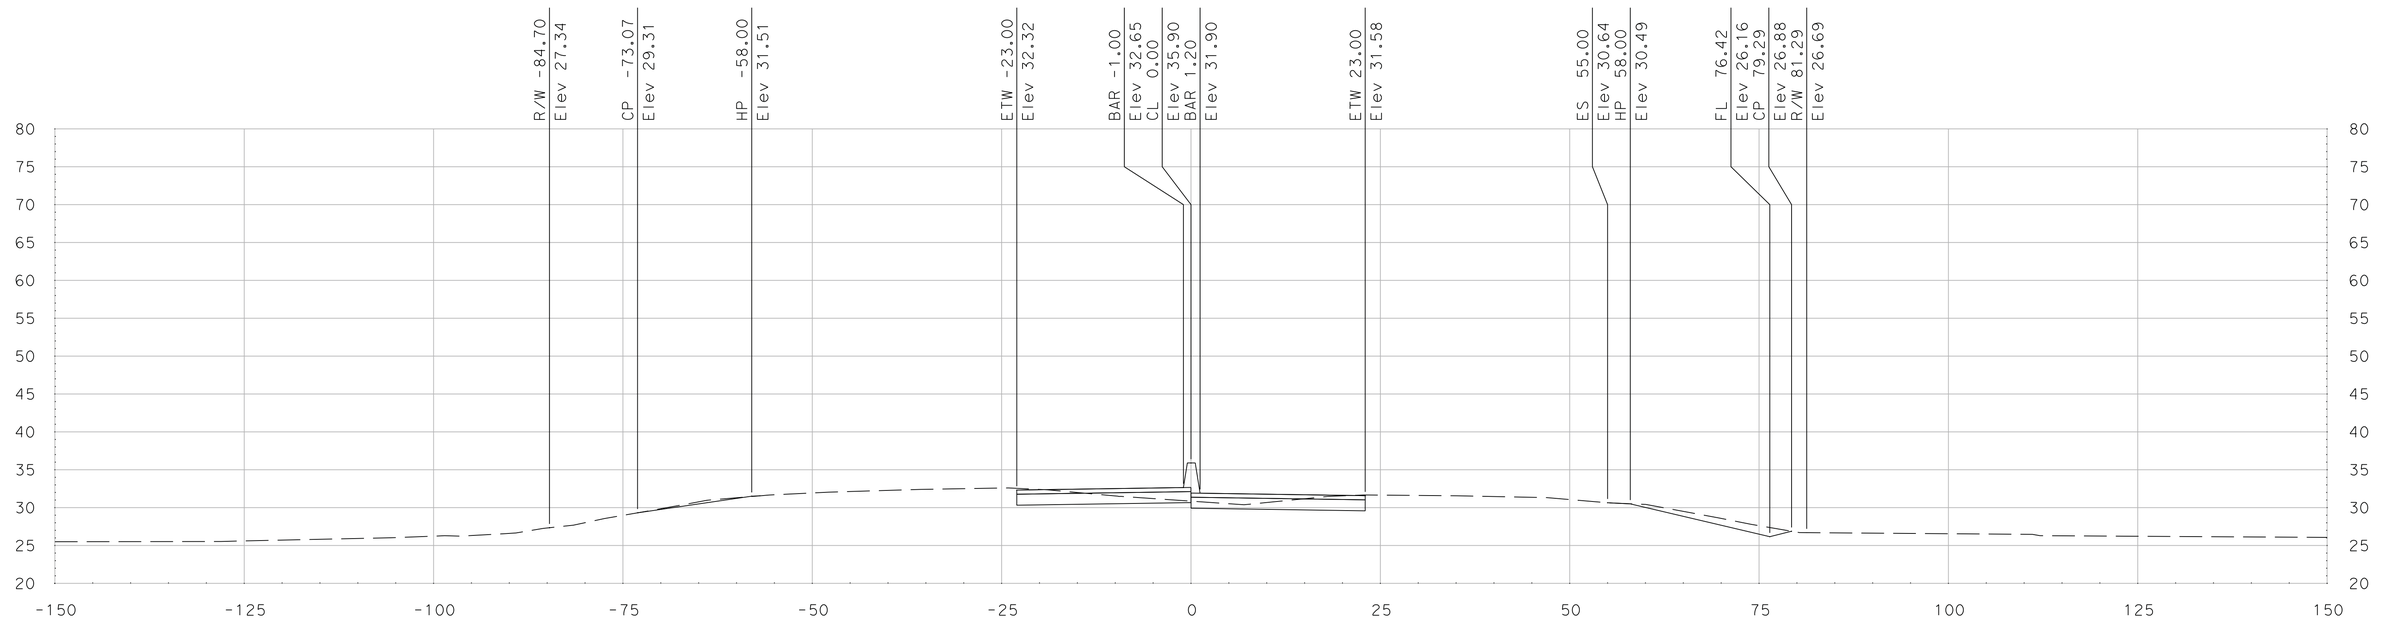

"SR 99" Sta 654+00.00

SCALE
HORIZONTAL: 1"=10'
VERTICAL: 1"=10'

DATE: 5/18/2011

ALL DIMENSIONS ARE IN US SURVEY FEET

FOR EARTHWORK DEVELOPMENT ONLY

Dist	COUNTY	ROUTE	POST MILES TOTAL PROJECT	SHEET No.	TOTAL SHEETS
10	SJ	99	4.9/14.2		
CONTRACT No.			10-0E6114		
PROJECT ID			1000020440		

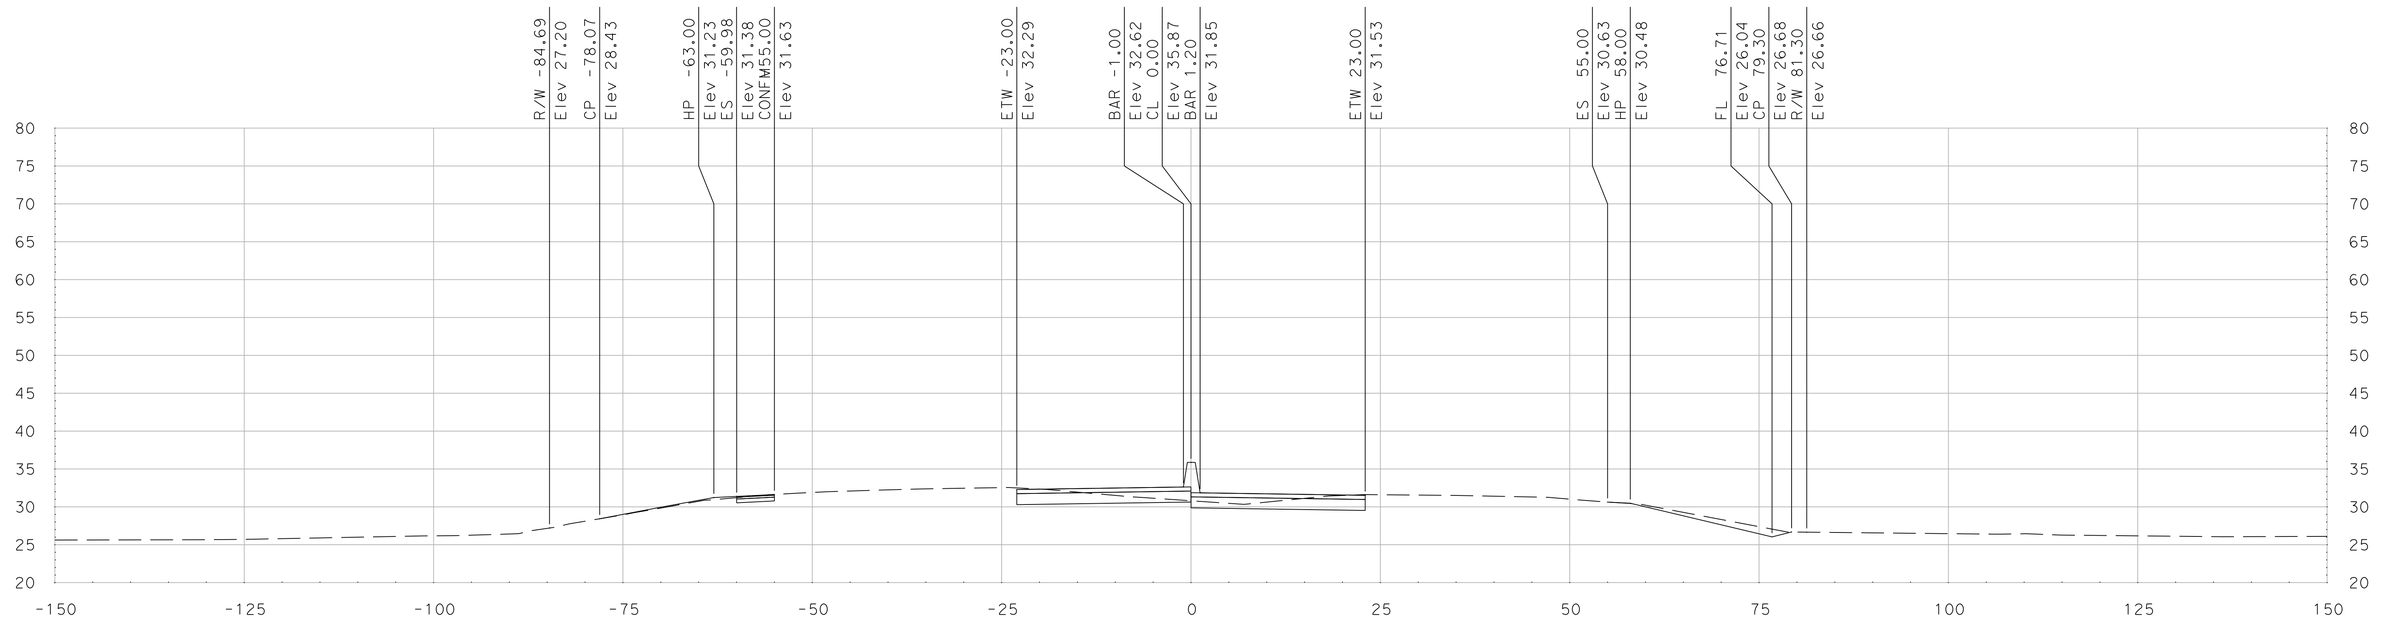

"SR 99" Sta 654+50.00

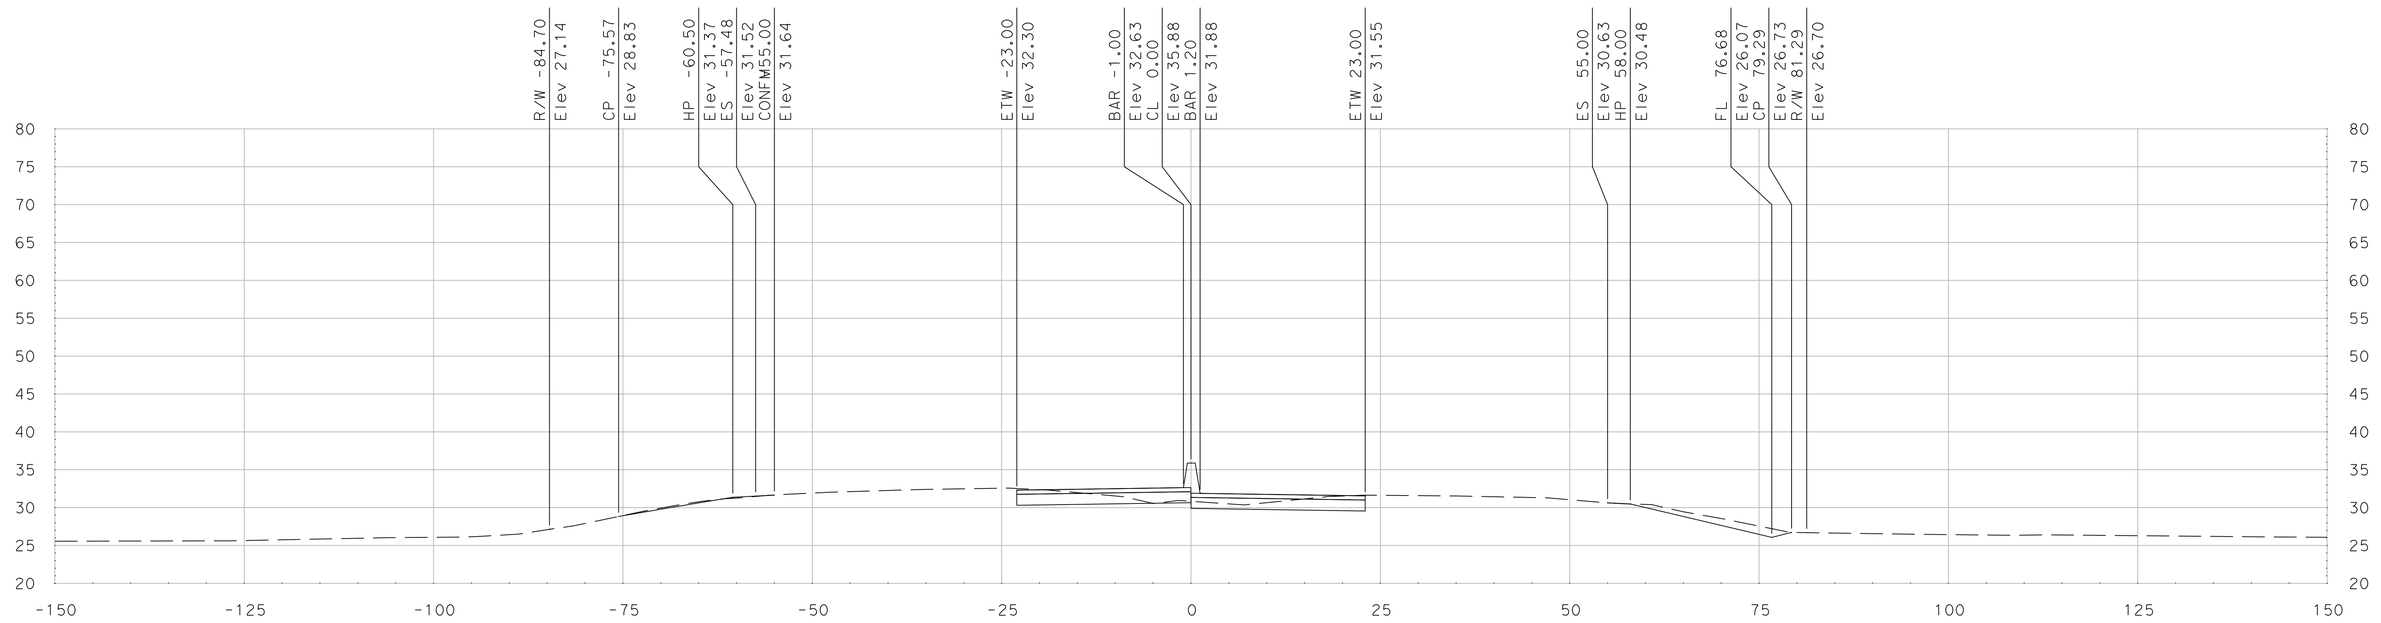

"SR 99" Sta 654+25.00

SCALE
HORIZONTAL: 1"=10'
VERTICAL: 1"=10'

DATE: 5/18/2011

ALL DIMENSIONS ARE IN US SURVEY FEET

FOR EARTHWORK DEVELOPMENT ONLY

Dist	COUNTY	ROUTE	POST MILES TOTAL PROJECT	SHEET No.	TOTAL SHEETS
10	SJ	99	4.9/14.2		
CONTRACT No.			10-0E6114		
PROJECT ID			1000020440		

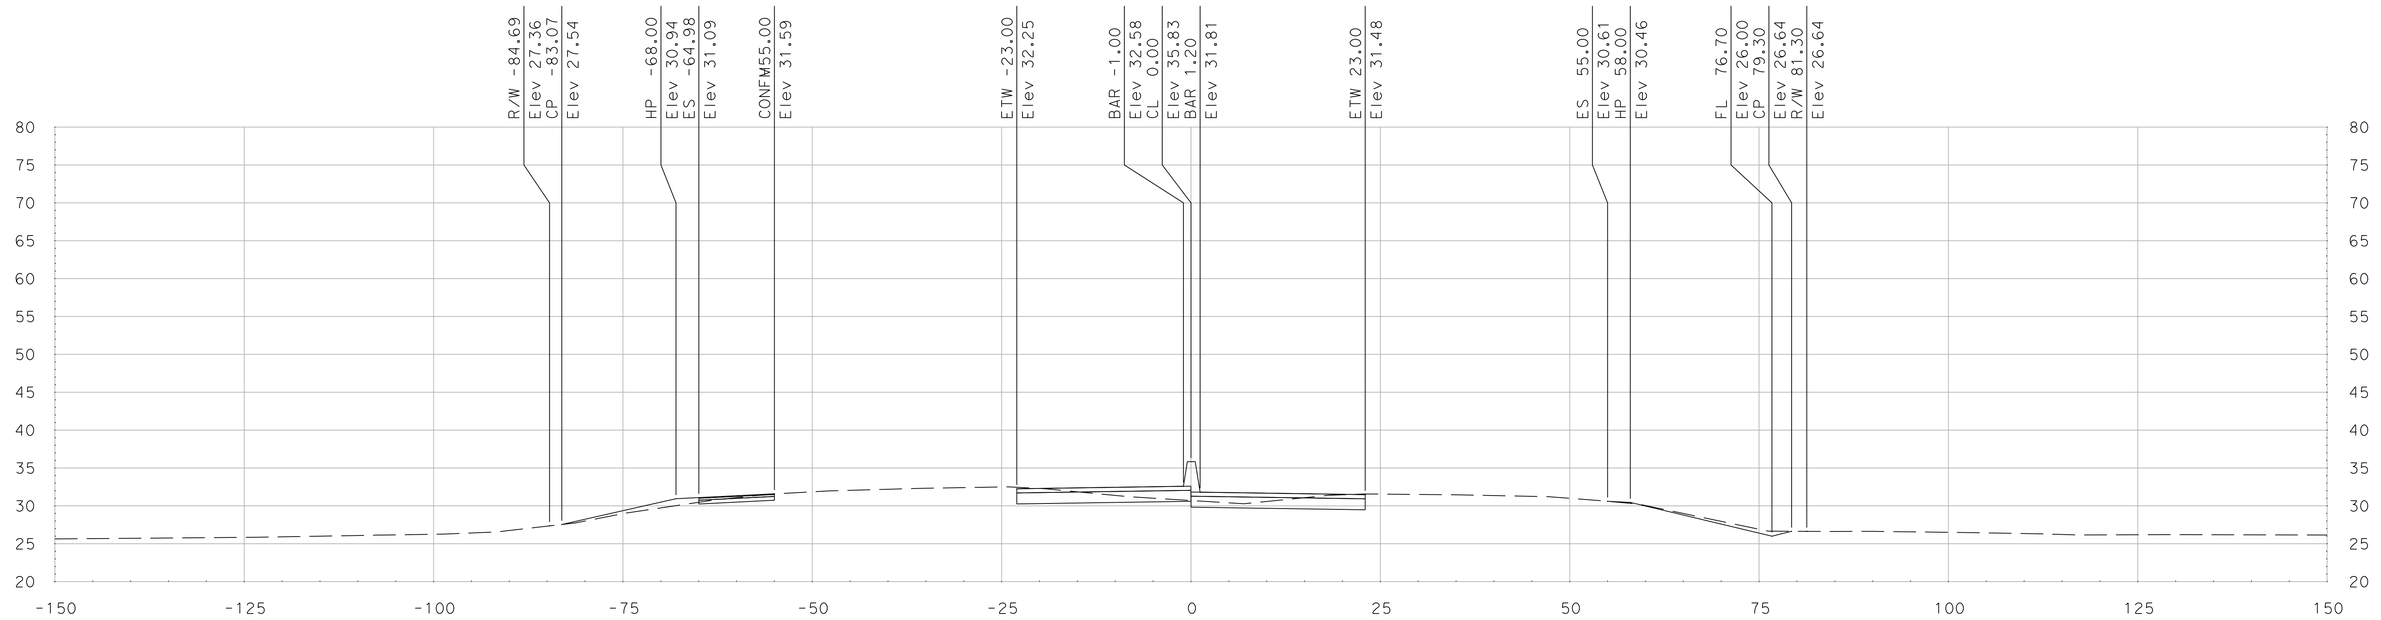

"SR 99" Sta 655+00.00

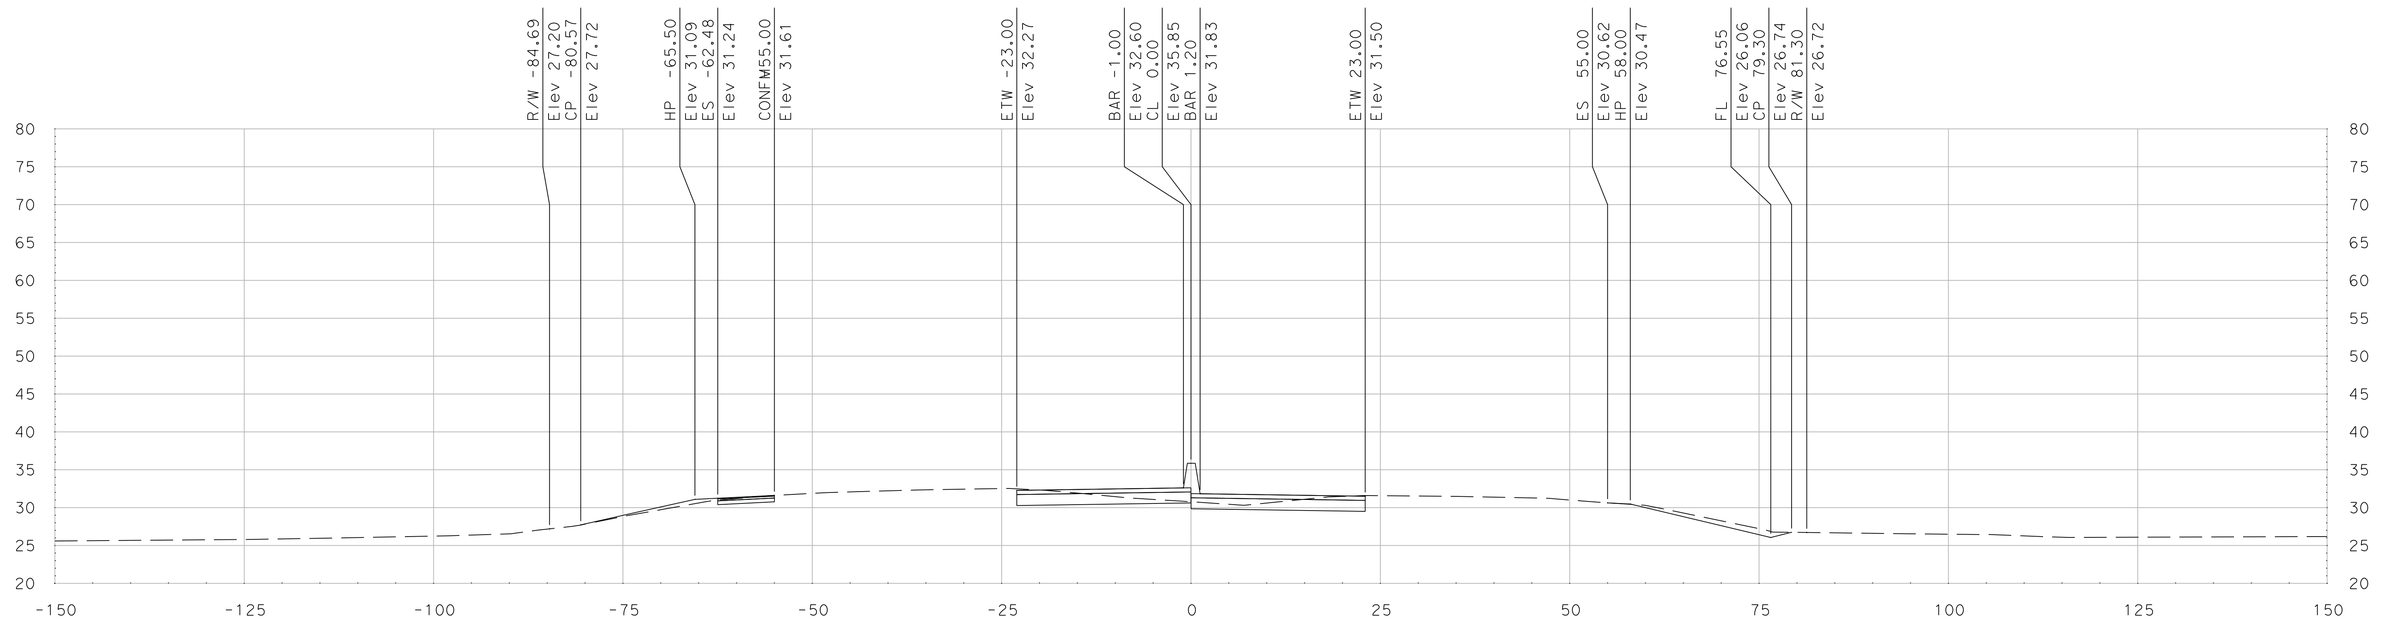

"SR 99" Sta 654+75.00

SCALE
HORIZONTAL: 1"=10'
VERTICAL: 1"=10'

DATE: 5/18/2011

ALL DIMENSIONS ARE IN US SURVEY FEET

FOR EARTHWORK DEVELOPMENT ONLY

Dist	COUNTY	ROUTE	POST MILES TOTAL PROJECT	SHEET No.	TOTAL SHEETS
10	SJ	99	4.9/14.2		
CONTRACT No.			10-0E6114		
PROJECT ID			1000020440		

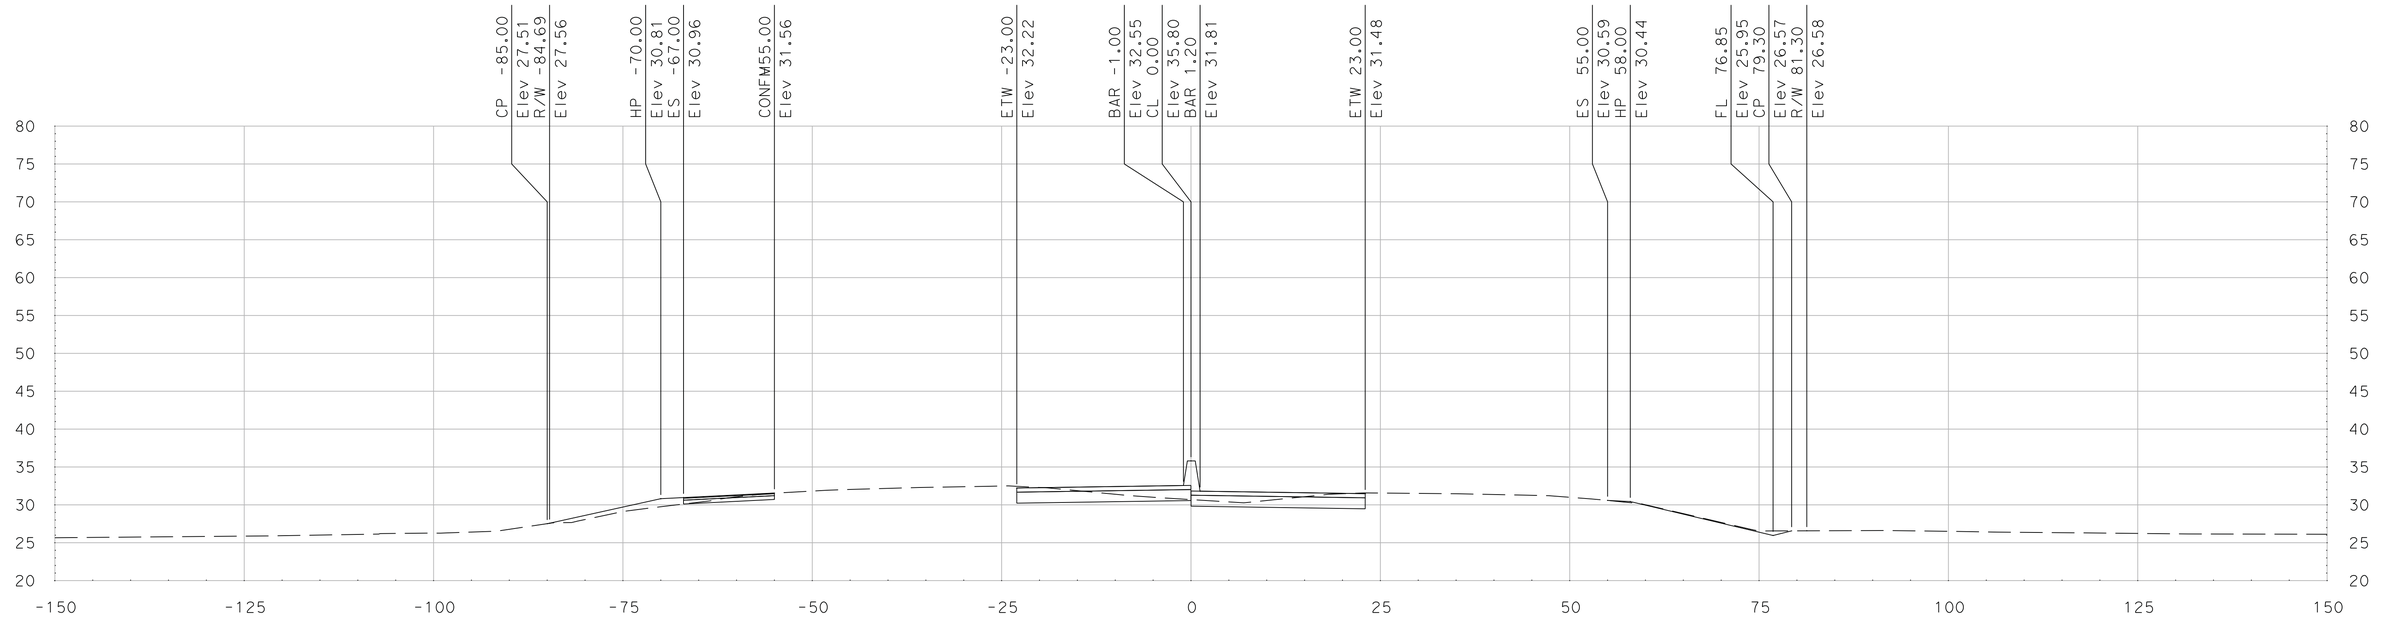

"SR 99" Sta 655+25.00

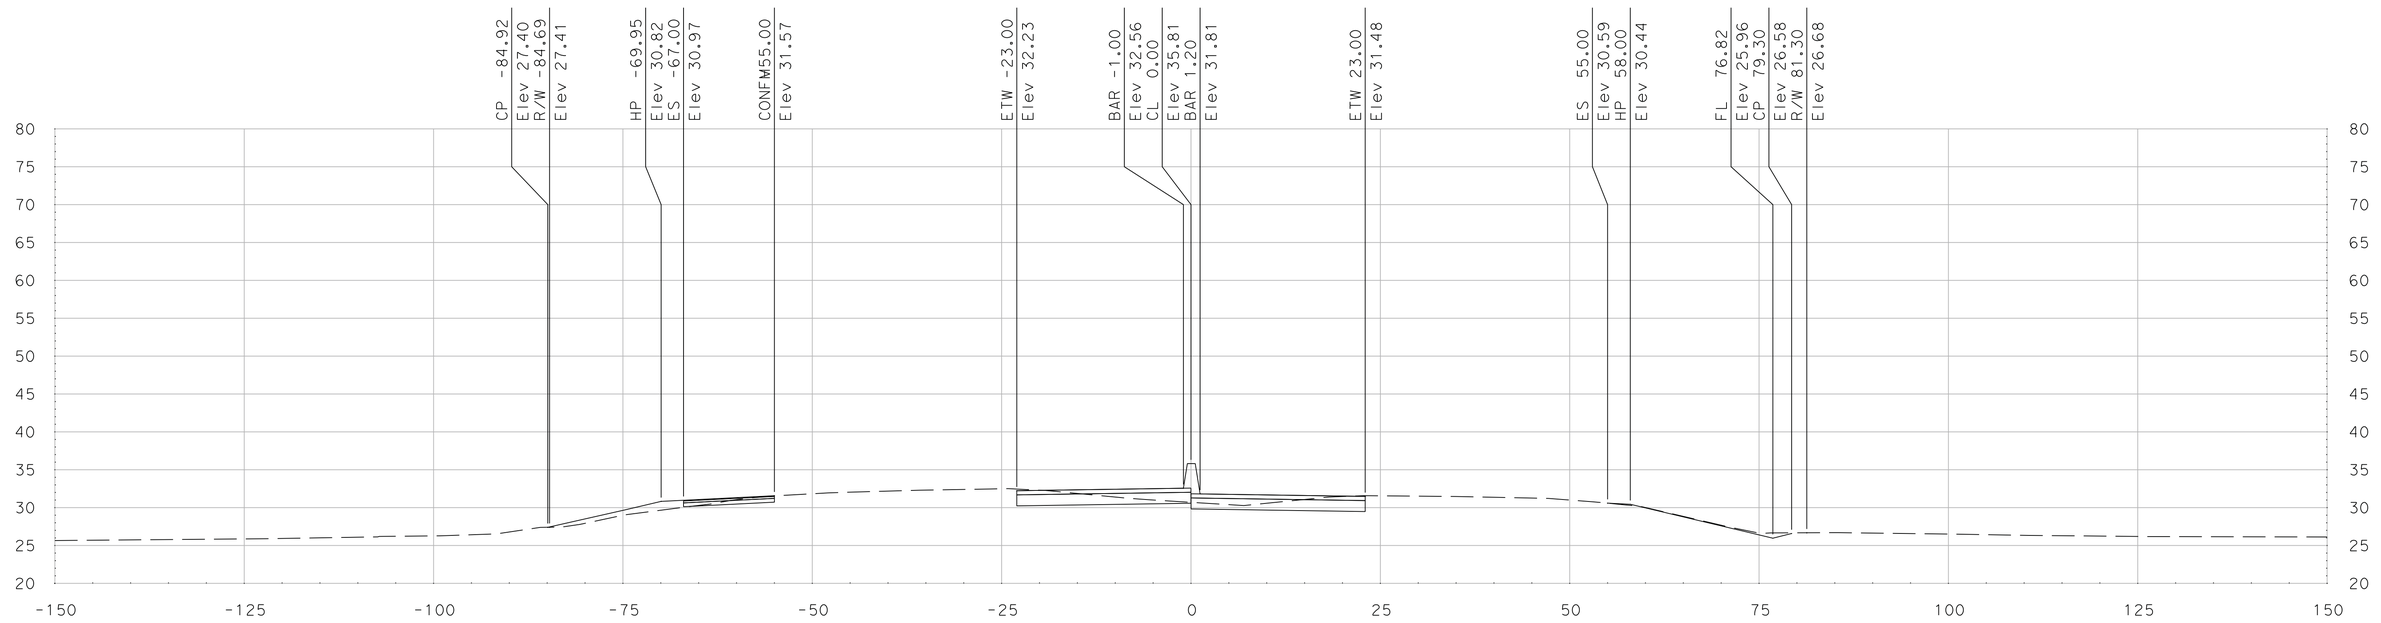

"SR 99" Sta 655+20.18

SCALE
HORIZONTAL: 1"=10'
VERTICAL: 1"=10'

DATE: 5/18/2011

ALL DIMENSIONS ARE IN US SURVEY FEET

FOR EARTHWORK DEVELOPMENT ONLY

Dist	COUNTY	ROUTE	POST MILES TOTAL PROJECT	SHEET No.	TOTAL SHEETS
10	SJ	99	4.9/14.2		
CONTRACT No.			10-0E6114		
PROJECT ID			1000020440		

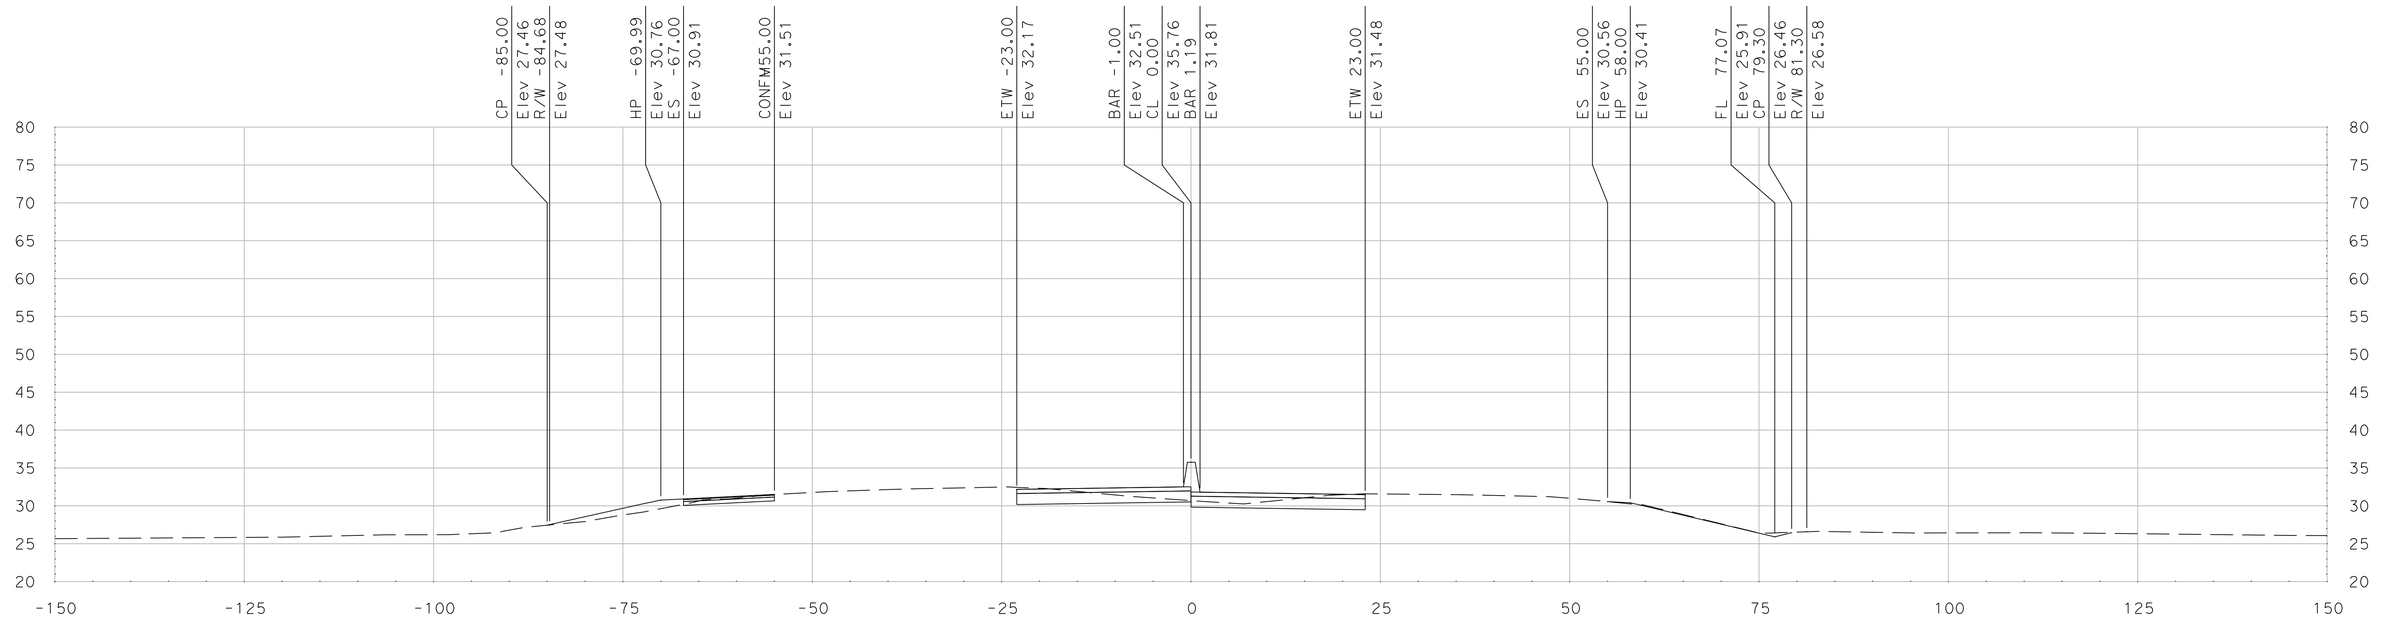

"SR 99" Sta 655+65.18

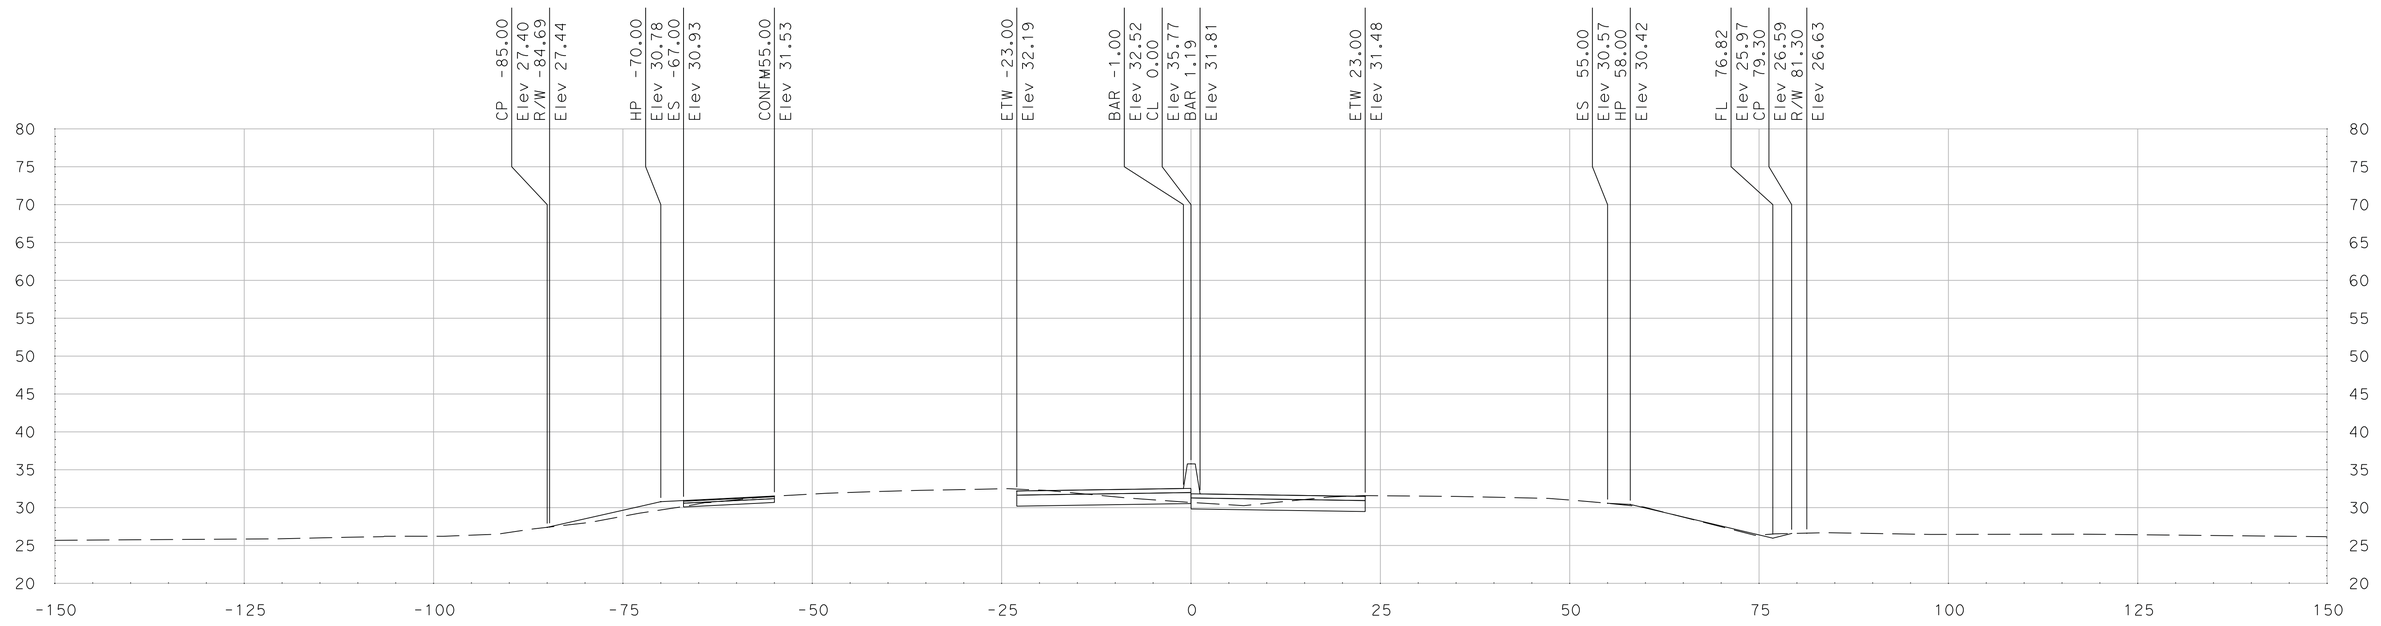

"SR 99" Sta 655+50.00

SCALE
HORIZONTAL: 1"=10'
VERTICAL: 1"=10'

DATE: 5/18/2011

ALL DIMENSIONS ARE IN US SURVEY FEET

FOR EARTHWORK DEVELOPMENT ONLY

Dist	COUNTY	ROUTE	POST MILES TOTAL PROJECT	SHEET No.	TOTAL SHEETS
10	SJ	99	4.9/14.2		
CONTRACT No.			10-0E6114		
PROJECT ID			1000020440		

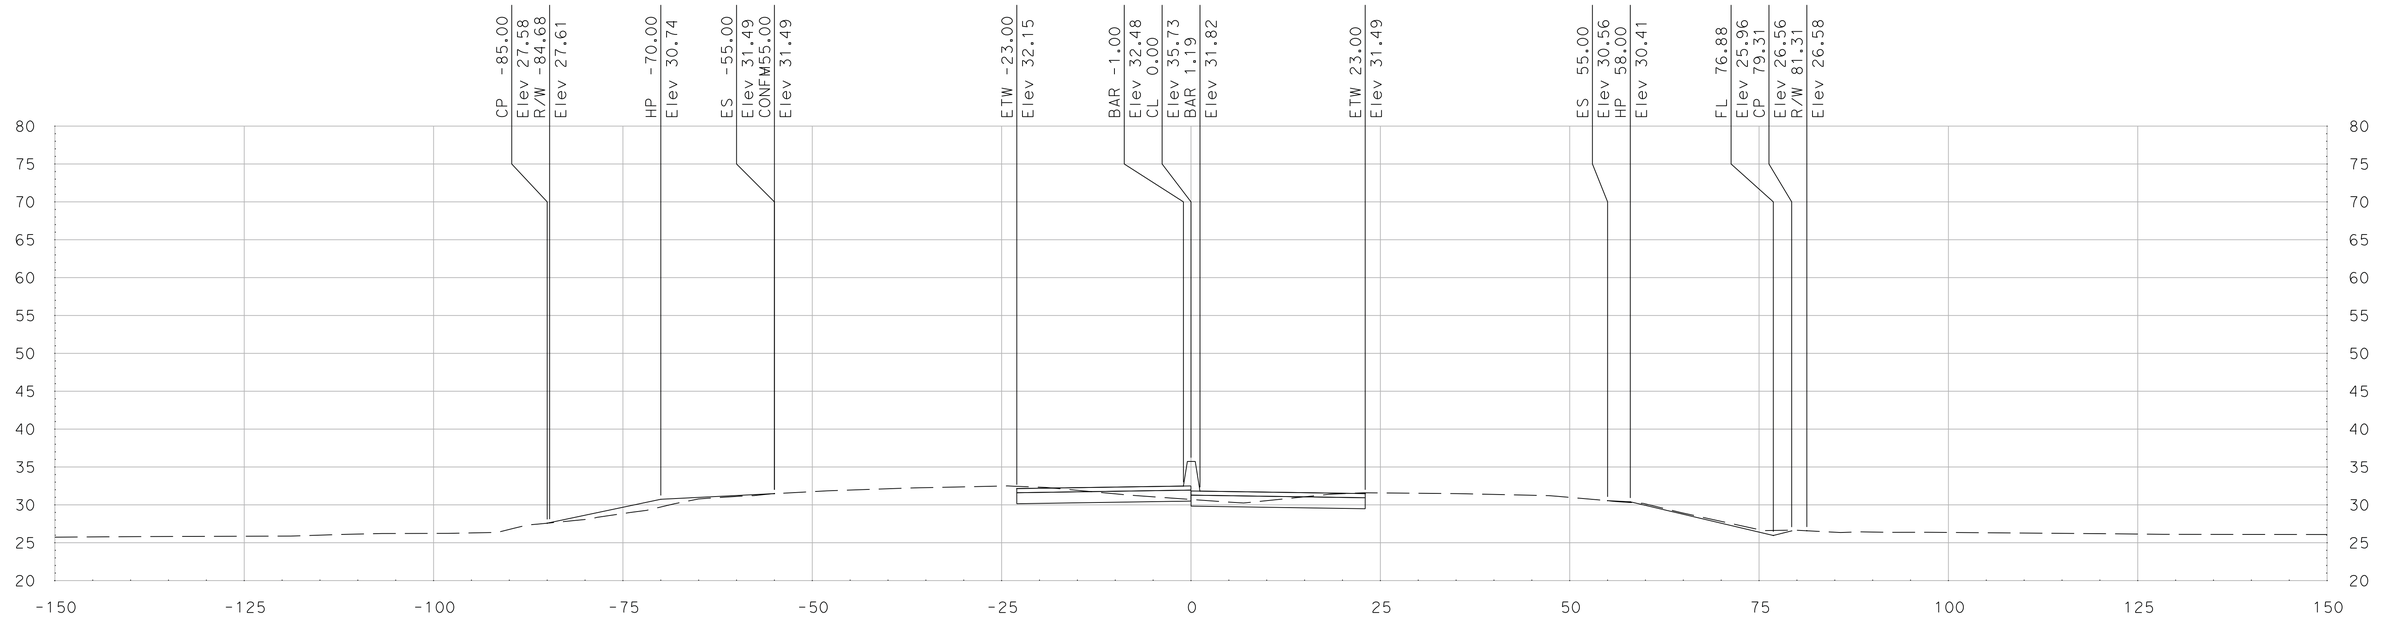

"SR 99" Sta 655+85.18

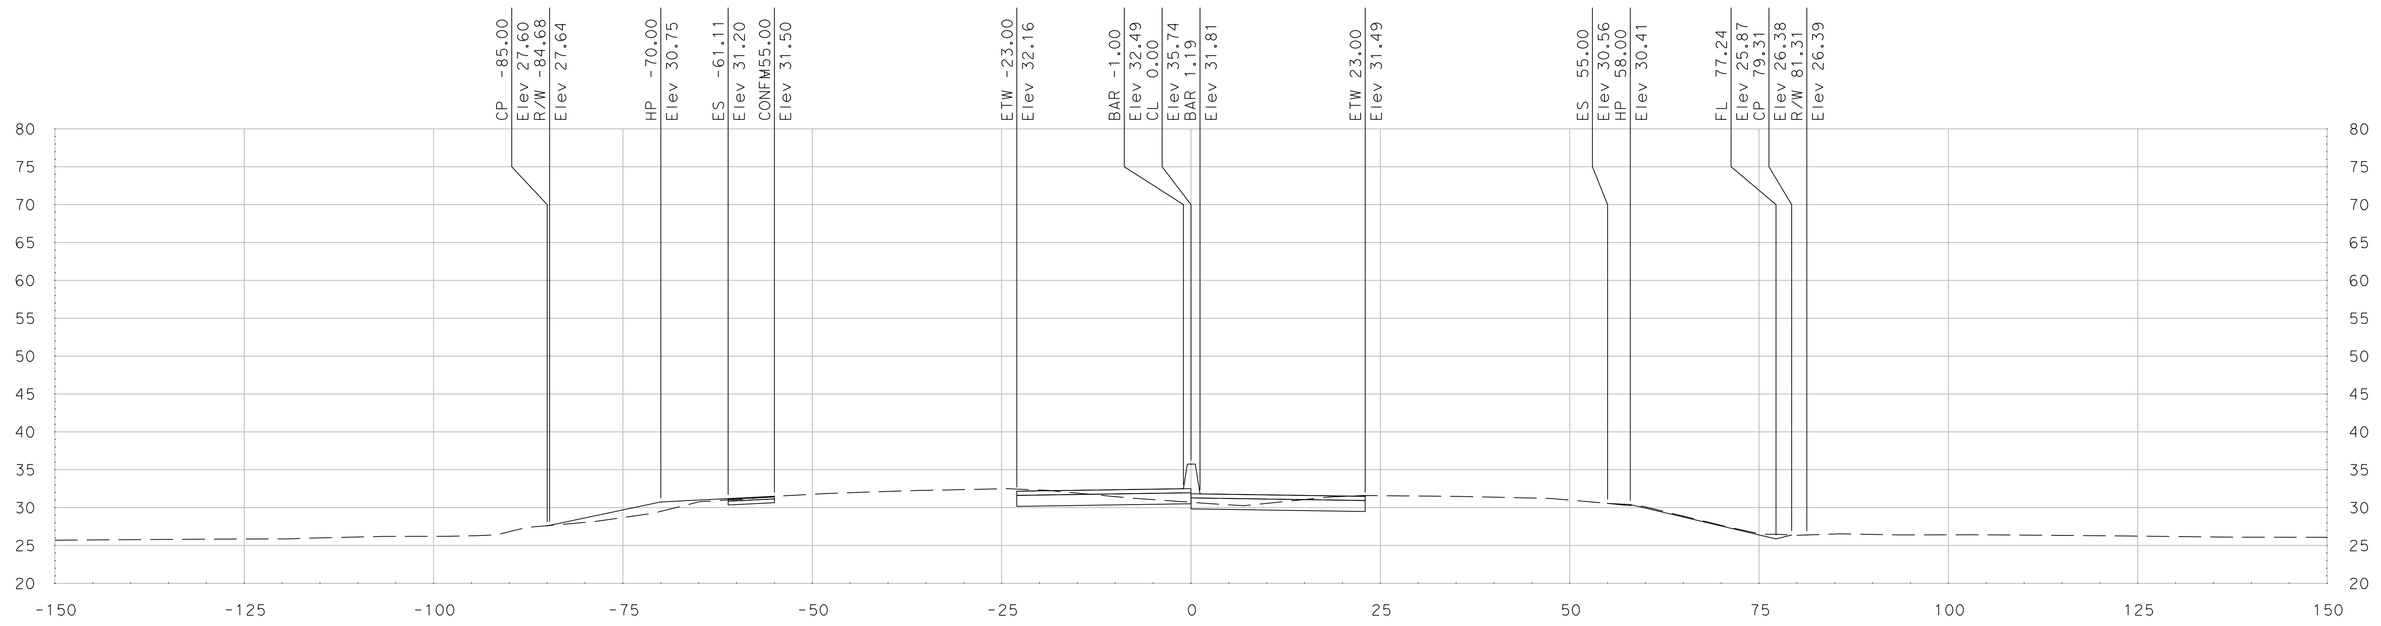

"SR 99" Sta 655+75.00

SCALE
HORIZONTAL: 1"=10'
VERTICAL: 1"=10'

DATE: 5/18/2011

ALL DIMENSIONS ARE IN US SURVEY FEET

FOR EARTHWORK DEVELOPMENT ONLY

Dist	COUNTY	ROUTE	POST MILES TOTAL PROJECT	SHEET No.	TOTAL SHEETS
10	SJ	99	4.9/14.2		
CONTRACT No.			10-0E6114		
PROJECT ID			1000020440		

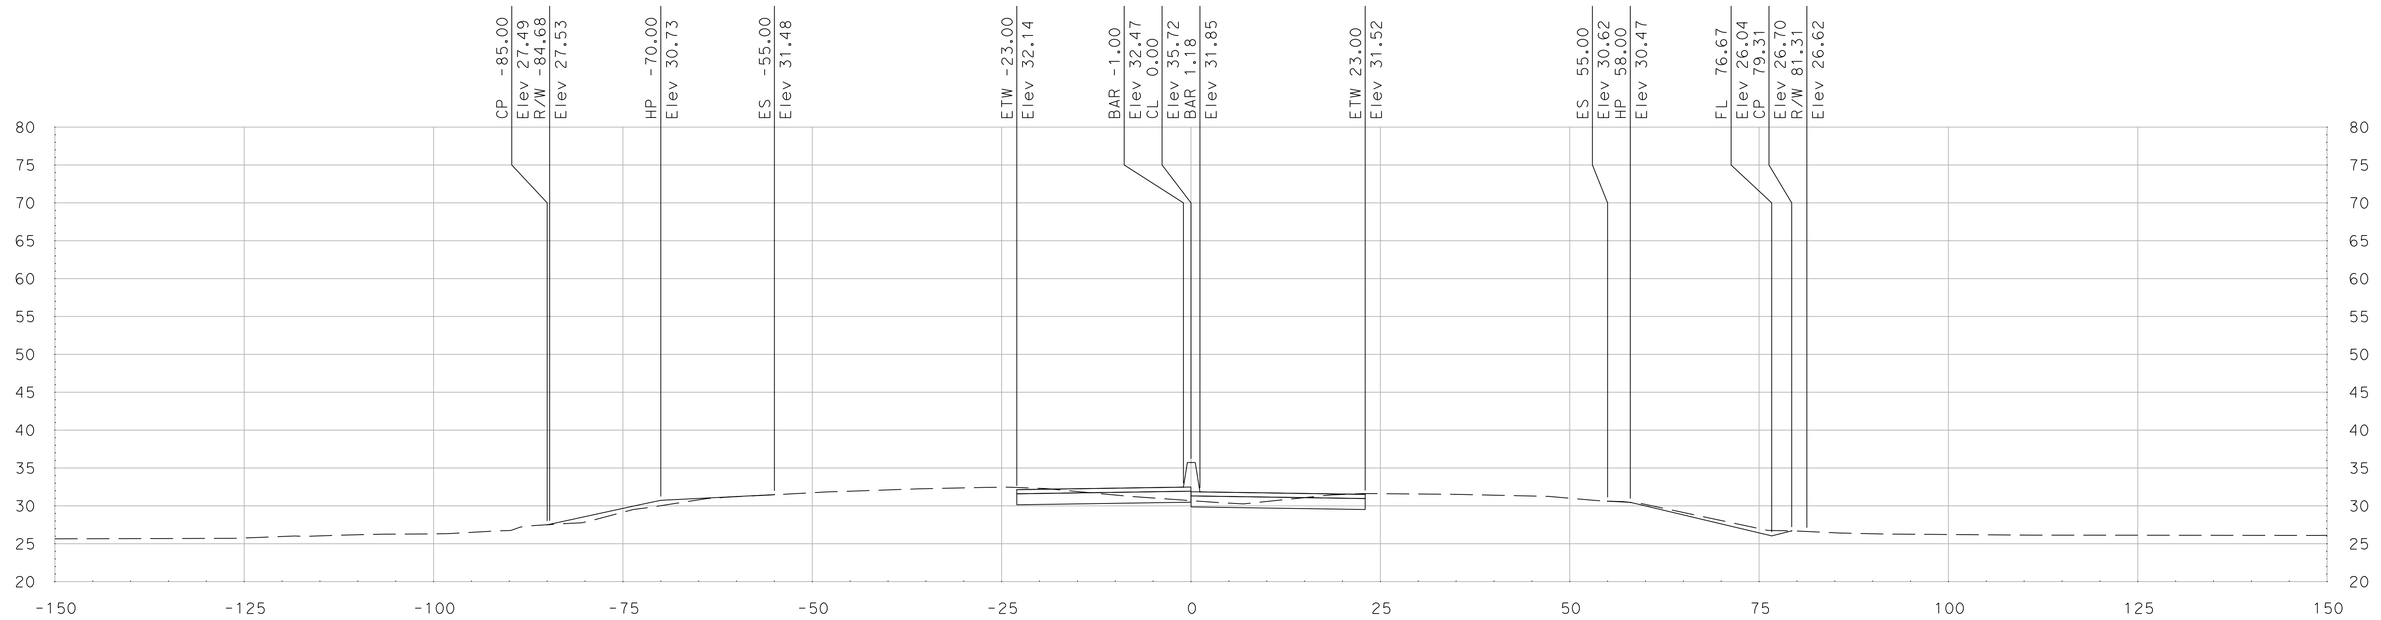

"SR 99" Sta 656+25.00

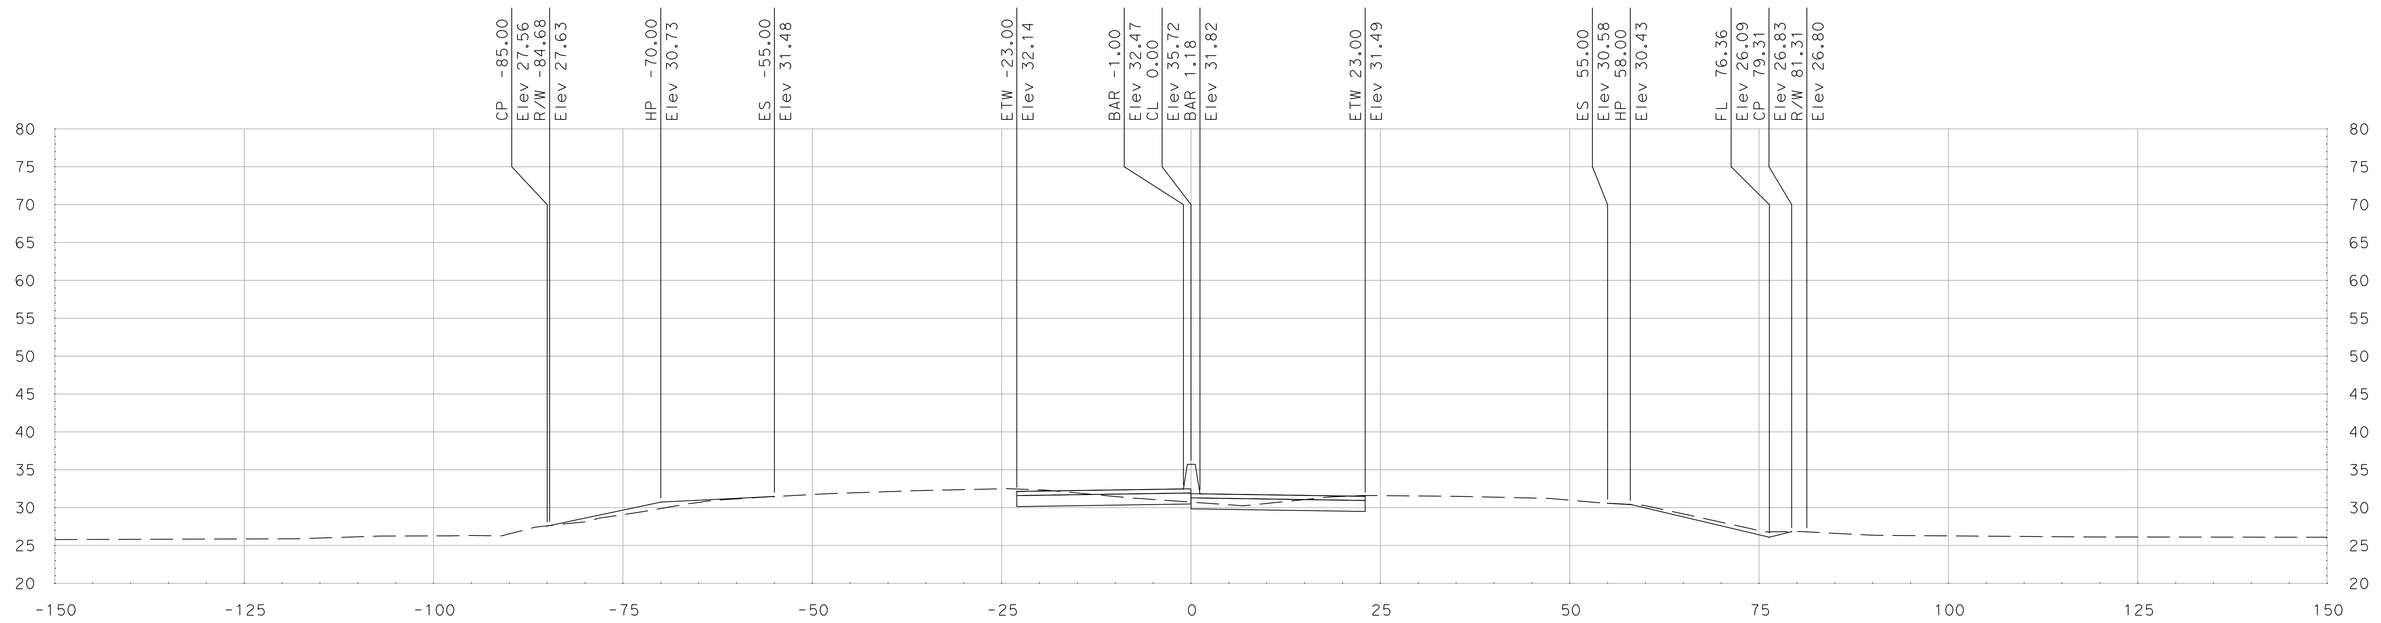

"SR 99" Sta 656+00.00

SCALE
HORIZONTAL: 1"=10'
VERTICAL: 1"=10'

DATE: 5/18/2011

ALL DIMENSIONS ARE IN US SURVEY FEET

FOR EARTHWORK DEVELOPMENT ONLY

Dist	COUNTY	ROUTE	POST MILES TOTAL PROJECT	SHEET No.	TOTAL SHEETS
10	SJ	99	4.9/14.2		
CONTRACT No.			10-0E6114		
PROJECT ID			1000020440		

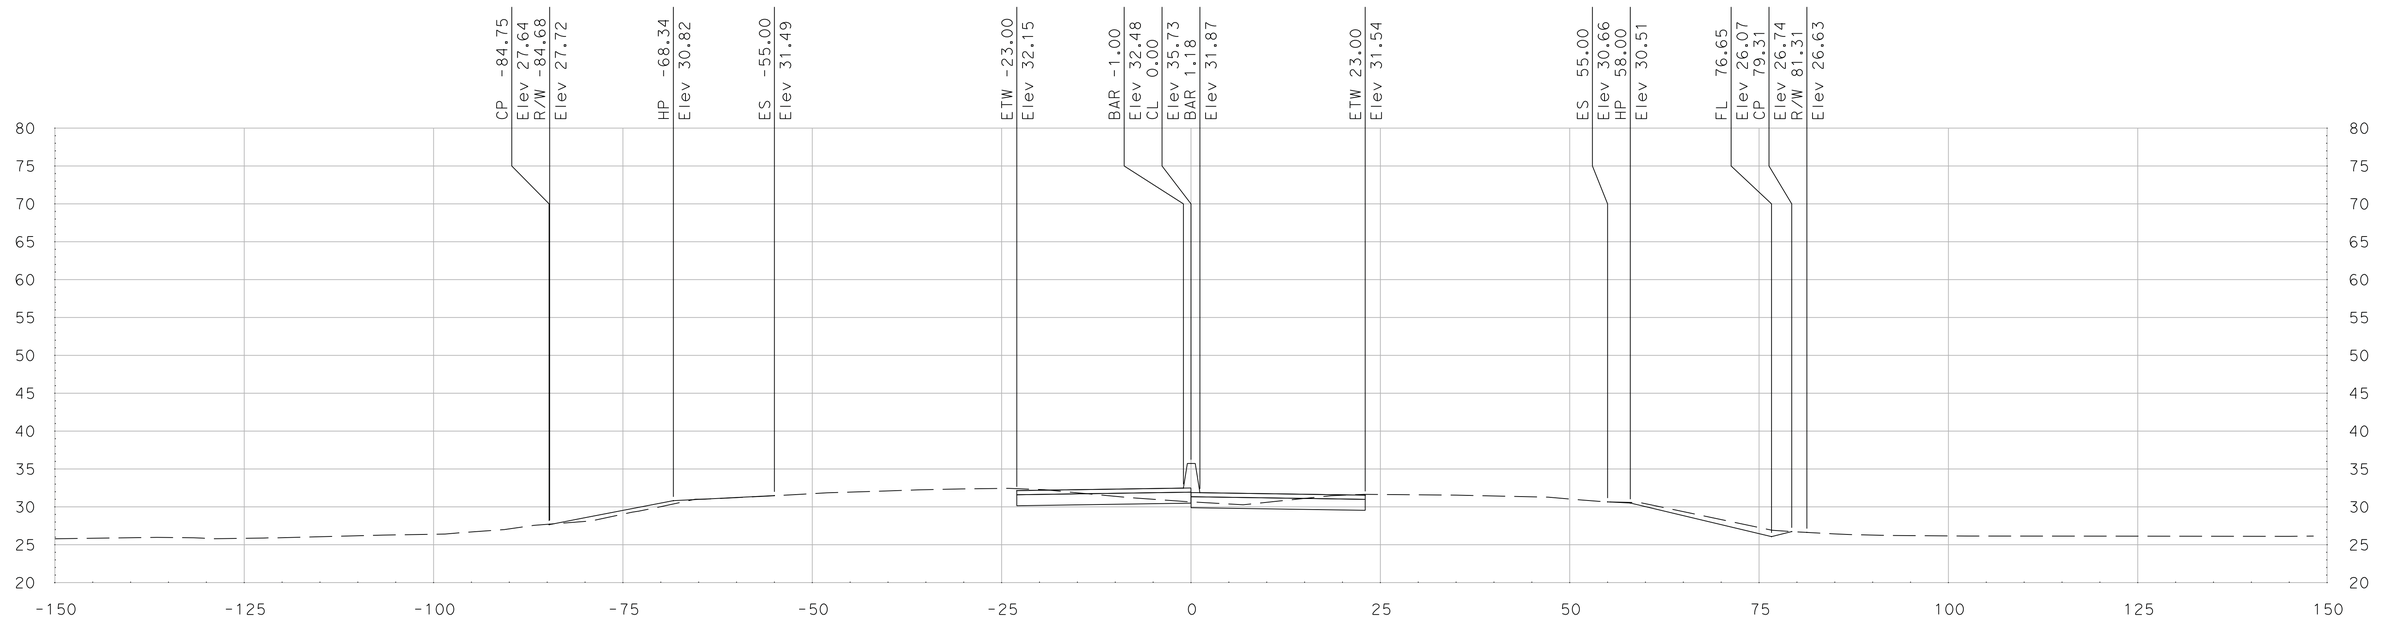

"SR 99" Sta 656+50.00

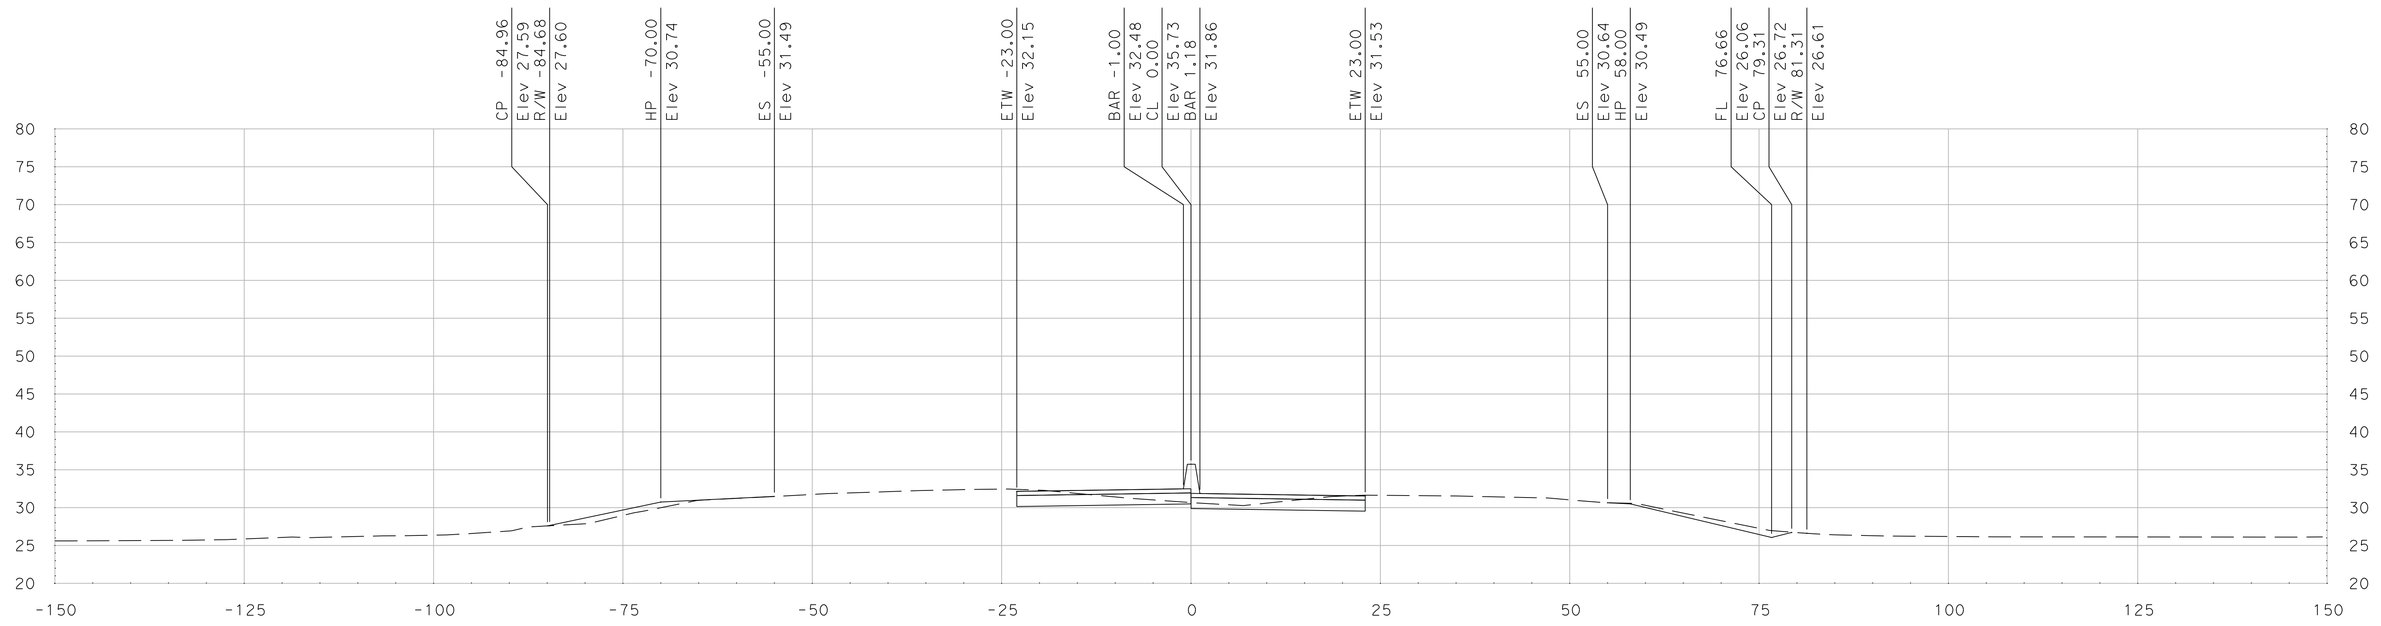

"SR 99" Sta 656+39.68

SCALE
HORIZONTAL: 1"=10'
VERTICAL: 1"=10'

DATE: 5/18/2011

ALL DIMENSIONS ARE IN US SURVEY FEET

FOR EARTHWORK DEVELOPMENT ONLY

Dist	COUNTY	ROUTE	POST MILES TOTAL PROJECT	SHEET No.	TOTAL SHEETS
10	SJ	99	4.9/14.2		
CONTRACT No.			10-0E6114		
PROJECT ID			1000020440		

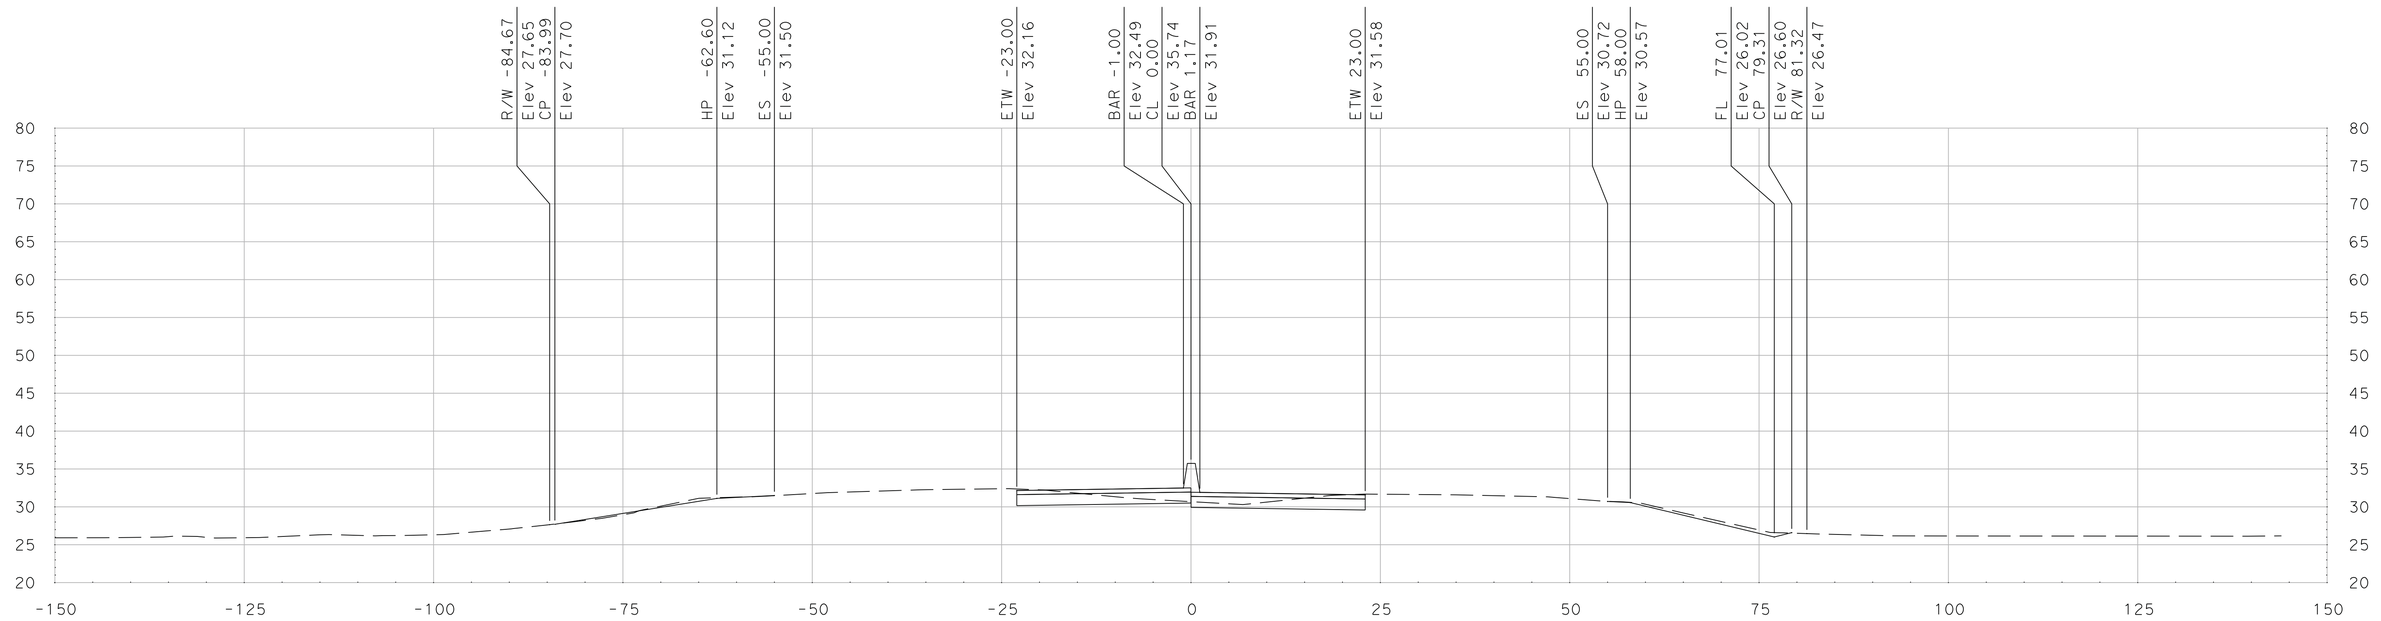

"SR 99" Sta 656+86.60

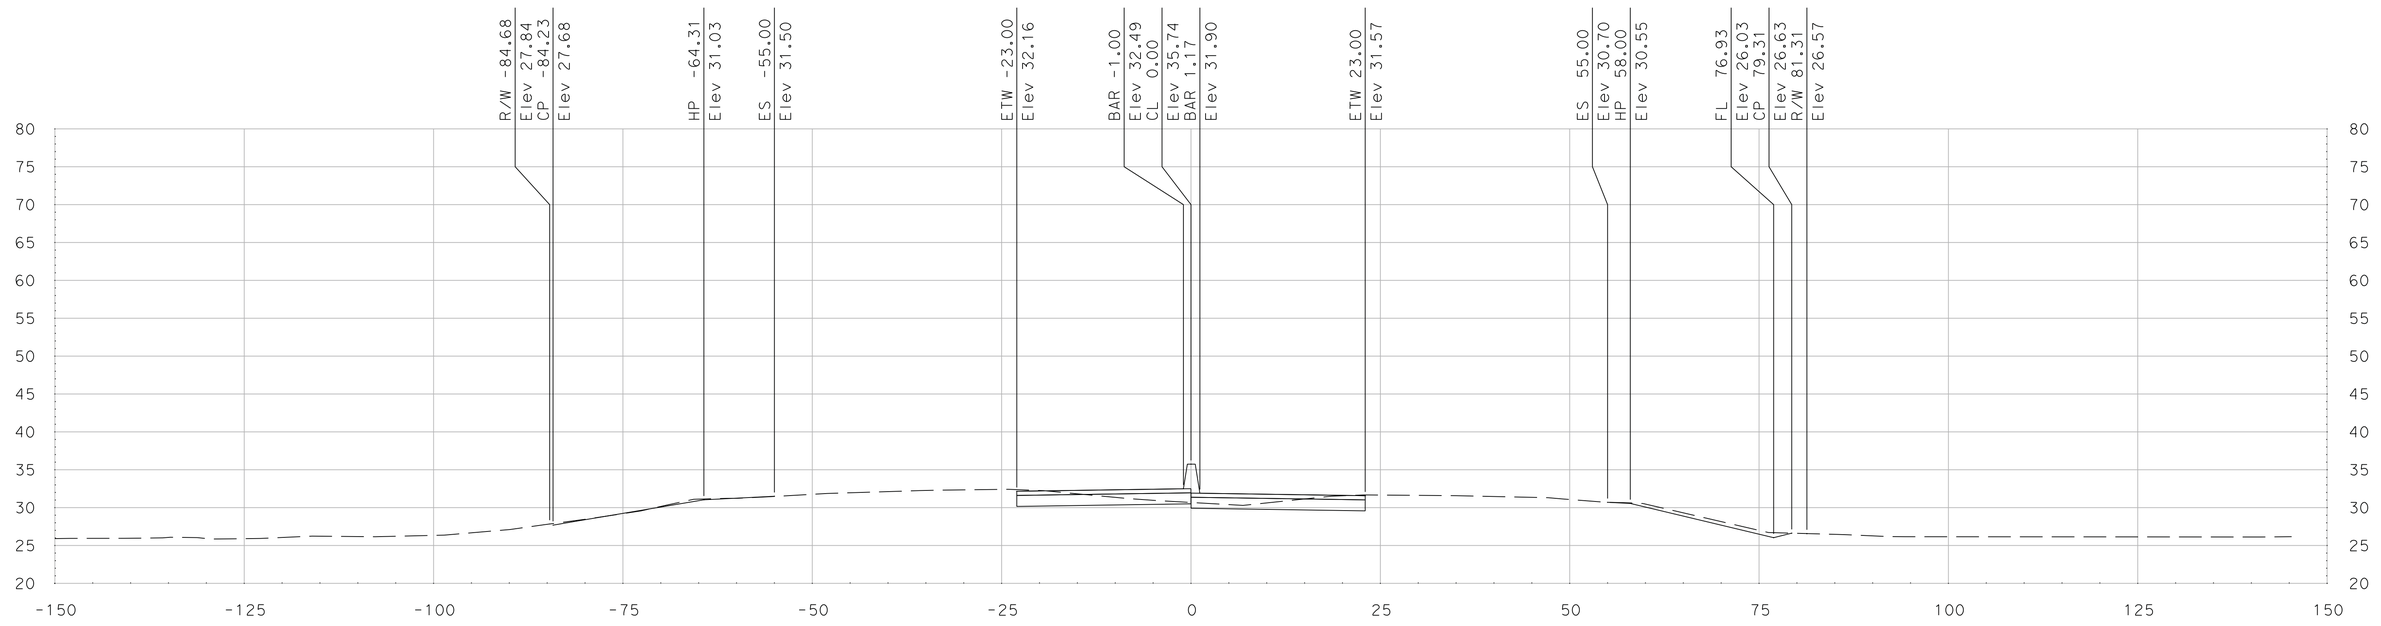

"SR 99" Sta 656+75.00

SCALE
HORIZONTAL: 1"=10'
VERTICAL: 1"=10'

DATE: 5/18/2011

ALL DIMENSIONS ARE IN US SURVEY FEET

FOR EARTHWORK DEVELOPMENT ONLY

Dist	COUNTY	ROUTE	POST MILES TOTAL PROJECT	SHEET No.	TOTAL SHEETS
10	SJ	99	4.9/14.2		
CONTRACT No.			10-0E6114		
PROJECT ID			1000020440		

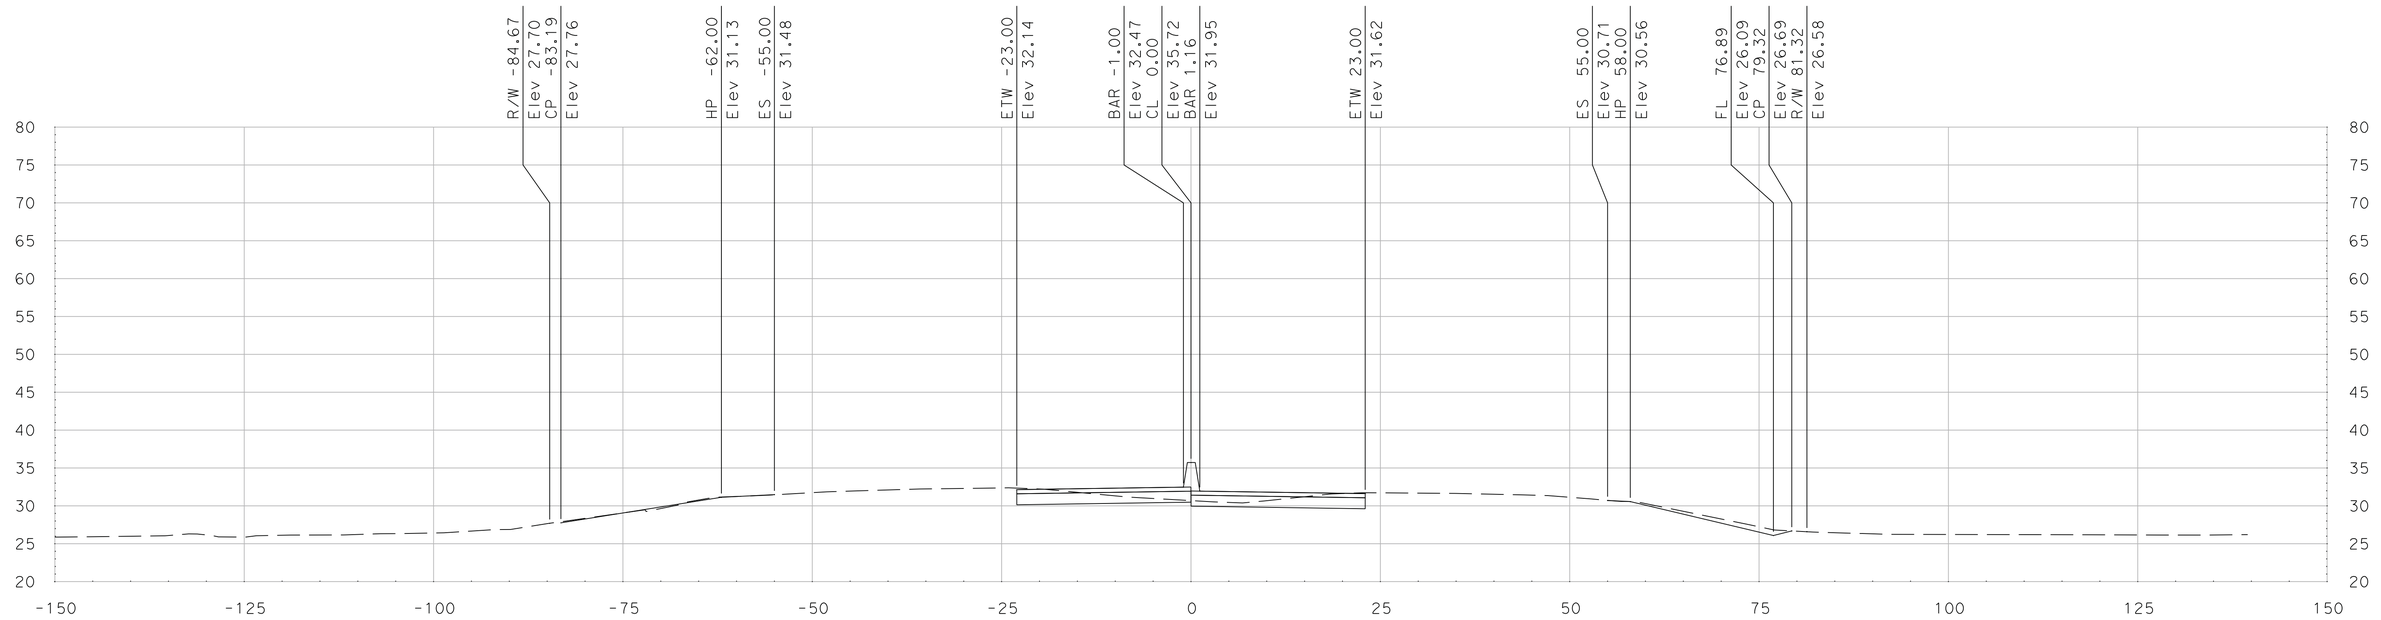

"SR 99" Sta 657+25.00

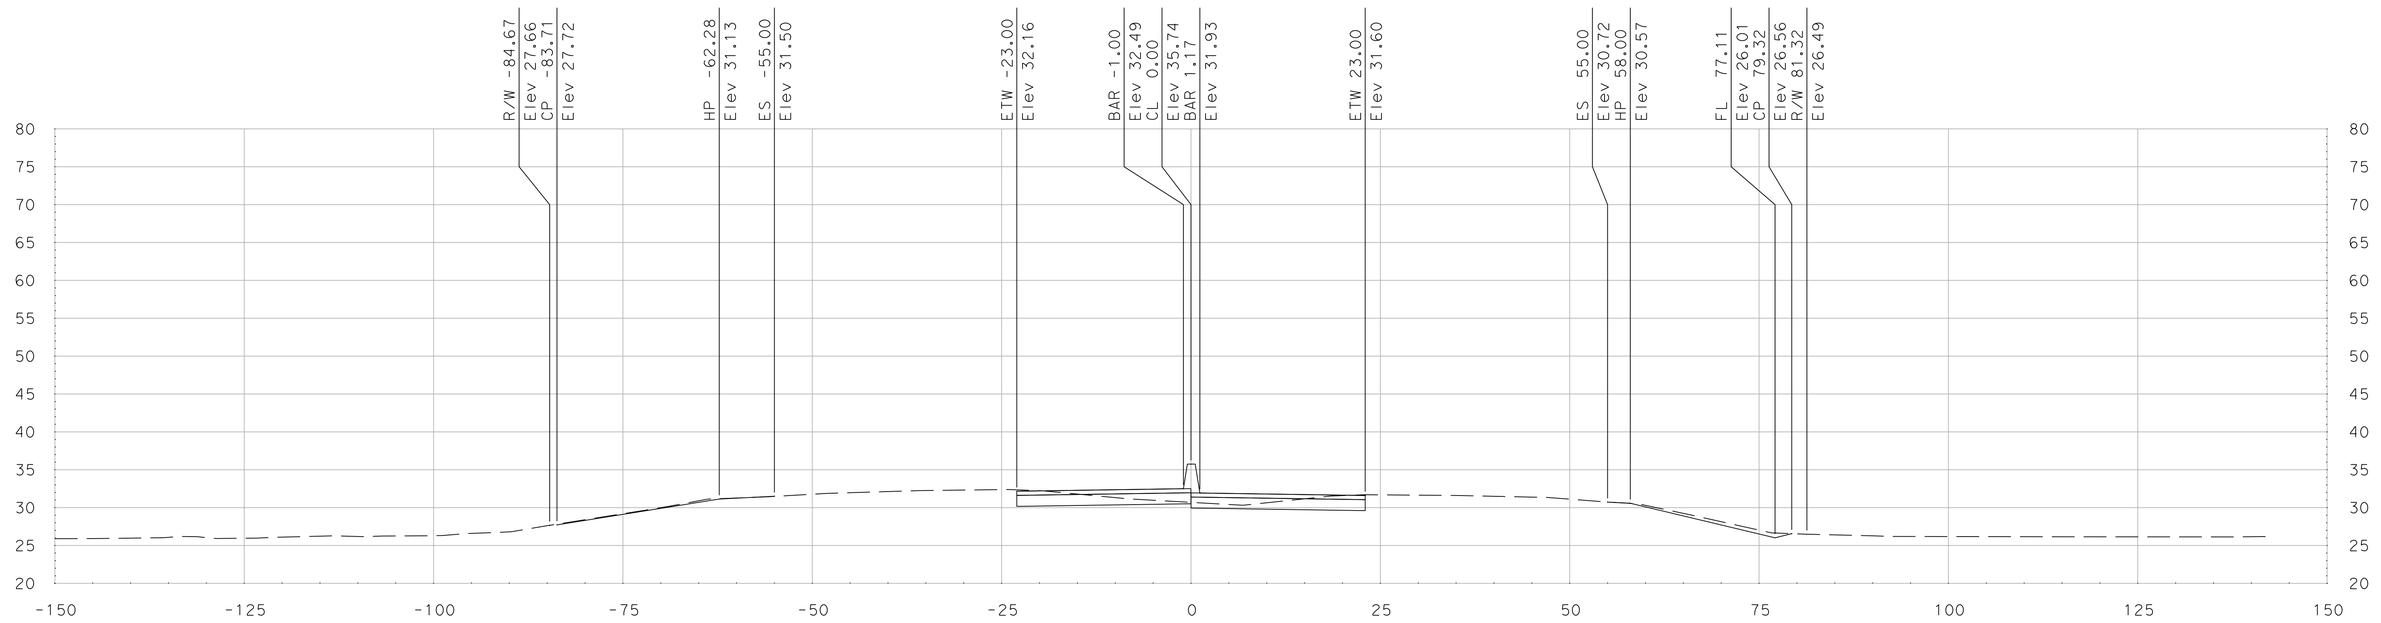

"SR 99" Sta 657+00.00

SCALE
HORIZONTAL: 1"=10'
VERTICAL: 1"=10'

DATE: 5/18/2011

ALL DIMENSIONS ARE IN US SURVEY FEET

FOR EARTHWORK DEVELOPMENT ONLY

Dist	COUNTY	ROUTE	POST MILES TOTAL PROJECT	SHEET No.	TOTAL SHEETS
10	SJ	99	4.9/14.2		
CONTRACT No.			10-0E6114		
PROJECT ID			1000020440		

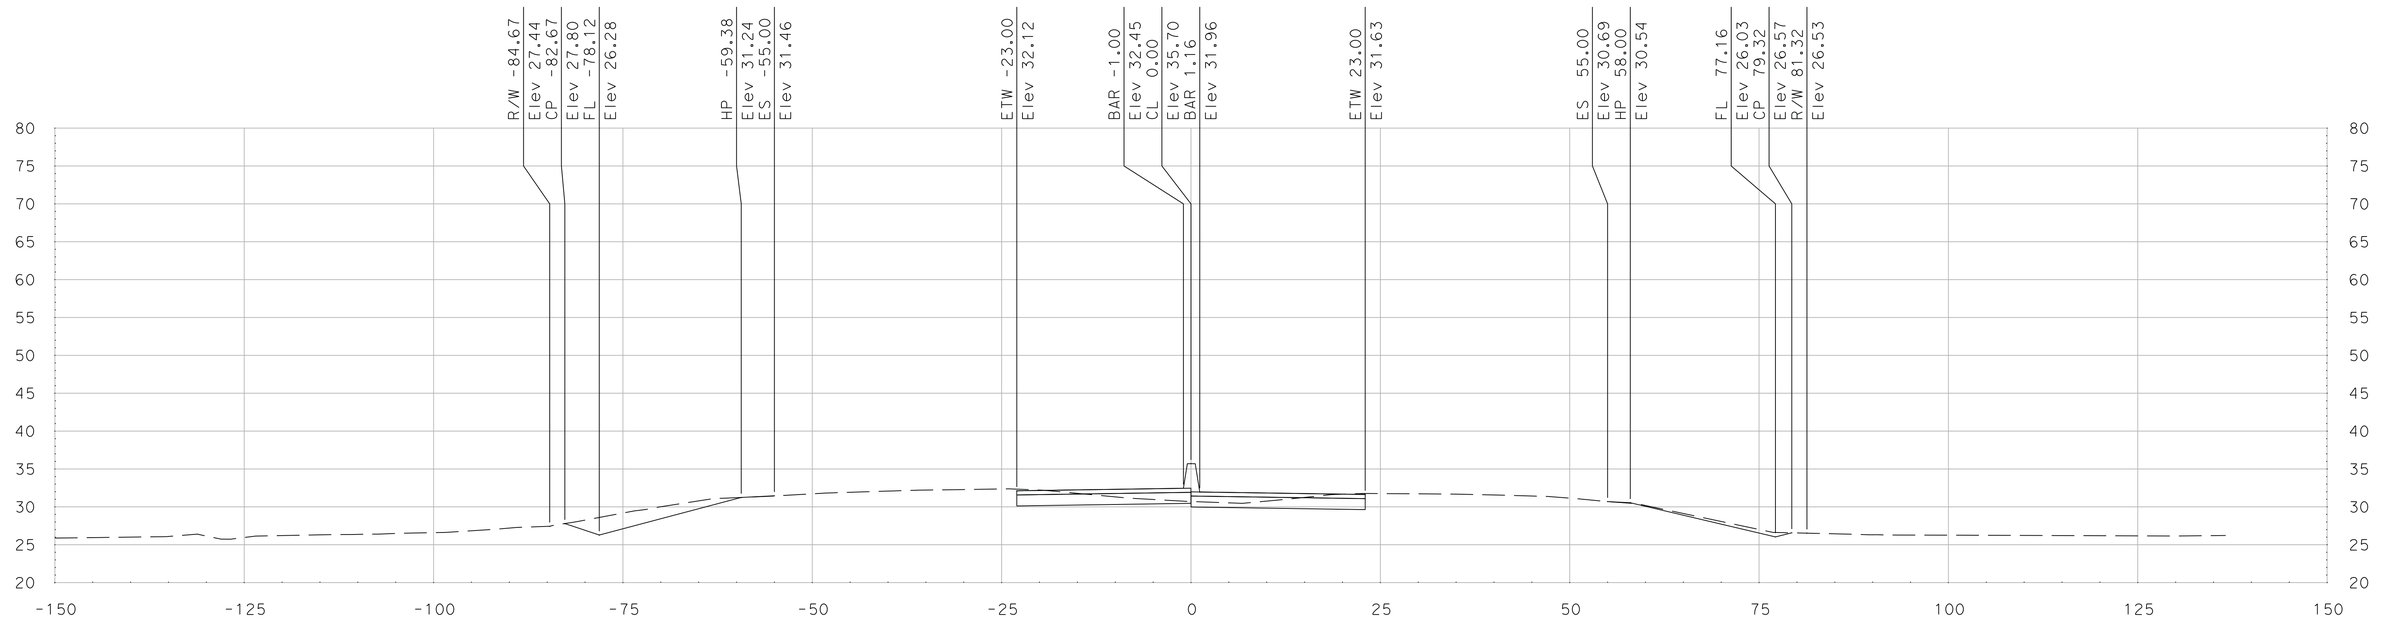

"SR 99" Sta 657+50.00

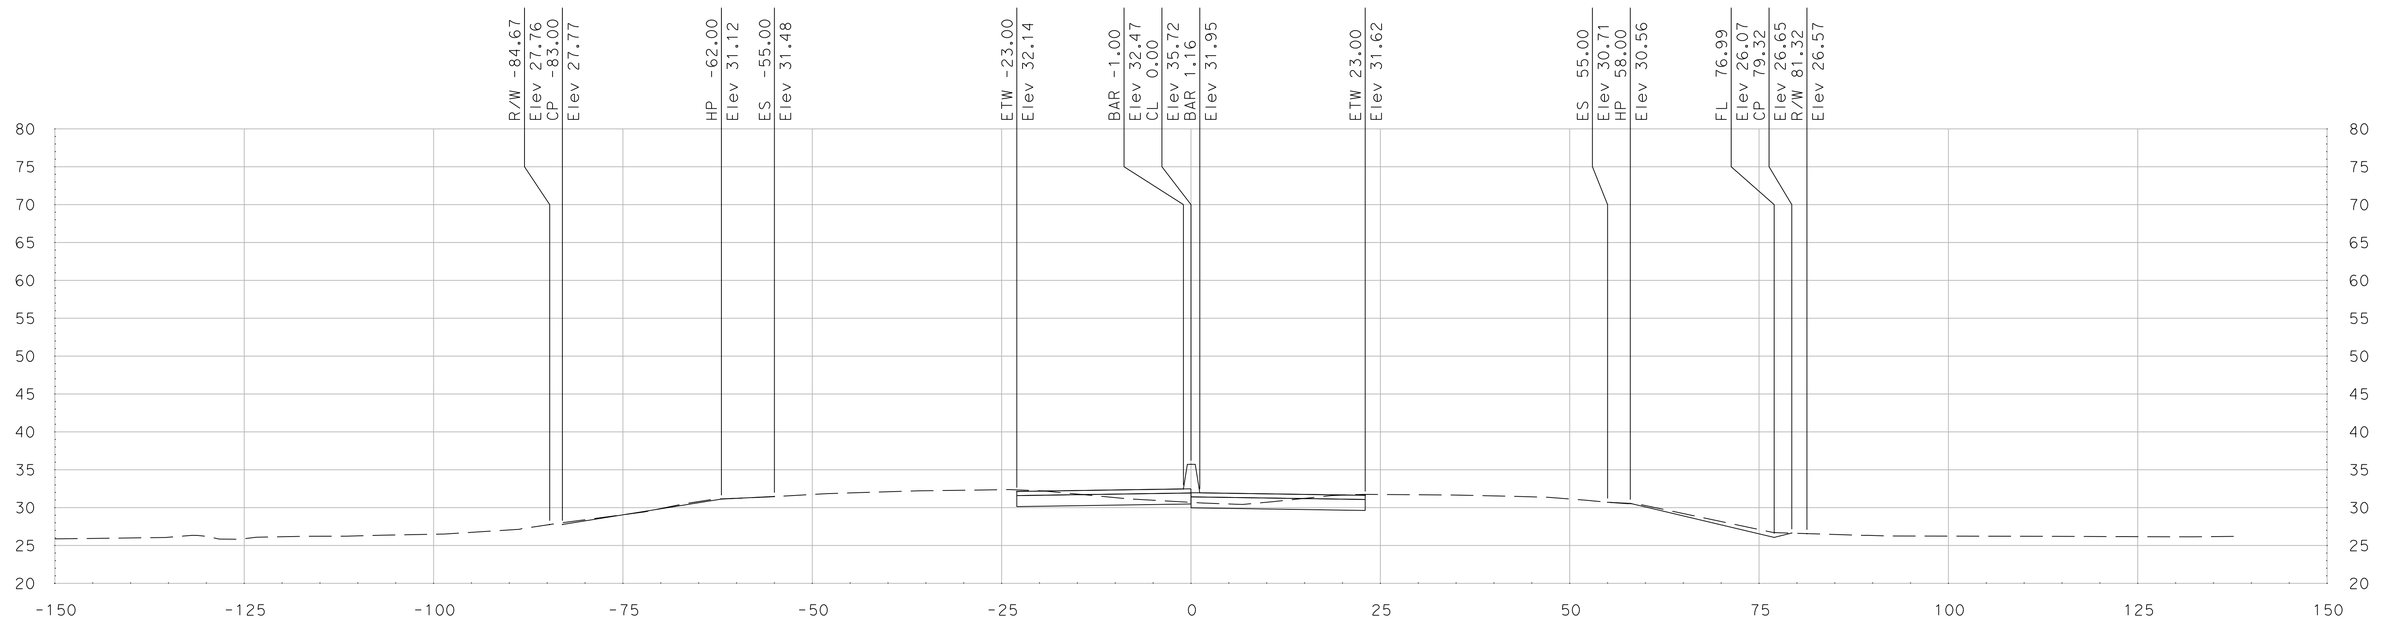

"SR 99" Sta 657+34.28

SCALE
HORIZONTAL: 1"=10'
VERTICAL: 1"=10'

DATE: 5/18/2011

ALL DIMENSIONS ARE IN US SURVEY FEET

FOR EARTHWORK DEVELOPMENT ONLY

Dist	COUNTY	ROUTE	POST MILES TOTAL PROJECT	SHEET No.	TOTAL SHEETS
10	SJ	99	4.9/14.2		
CONTRACT No.			10-0E6114		
PROJECT ID			1000020440		

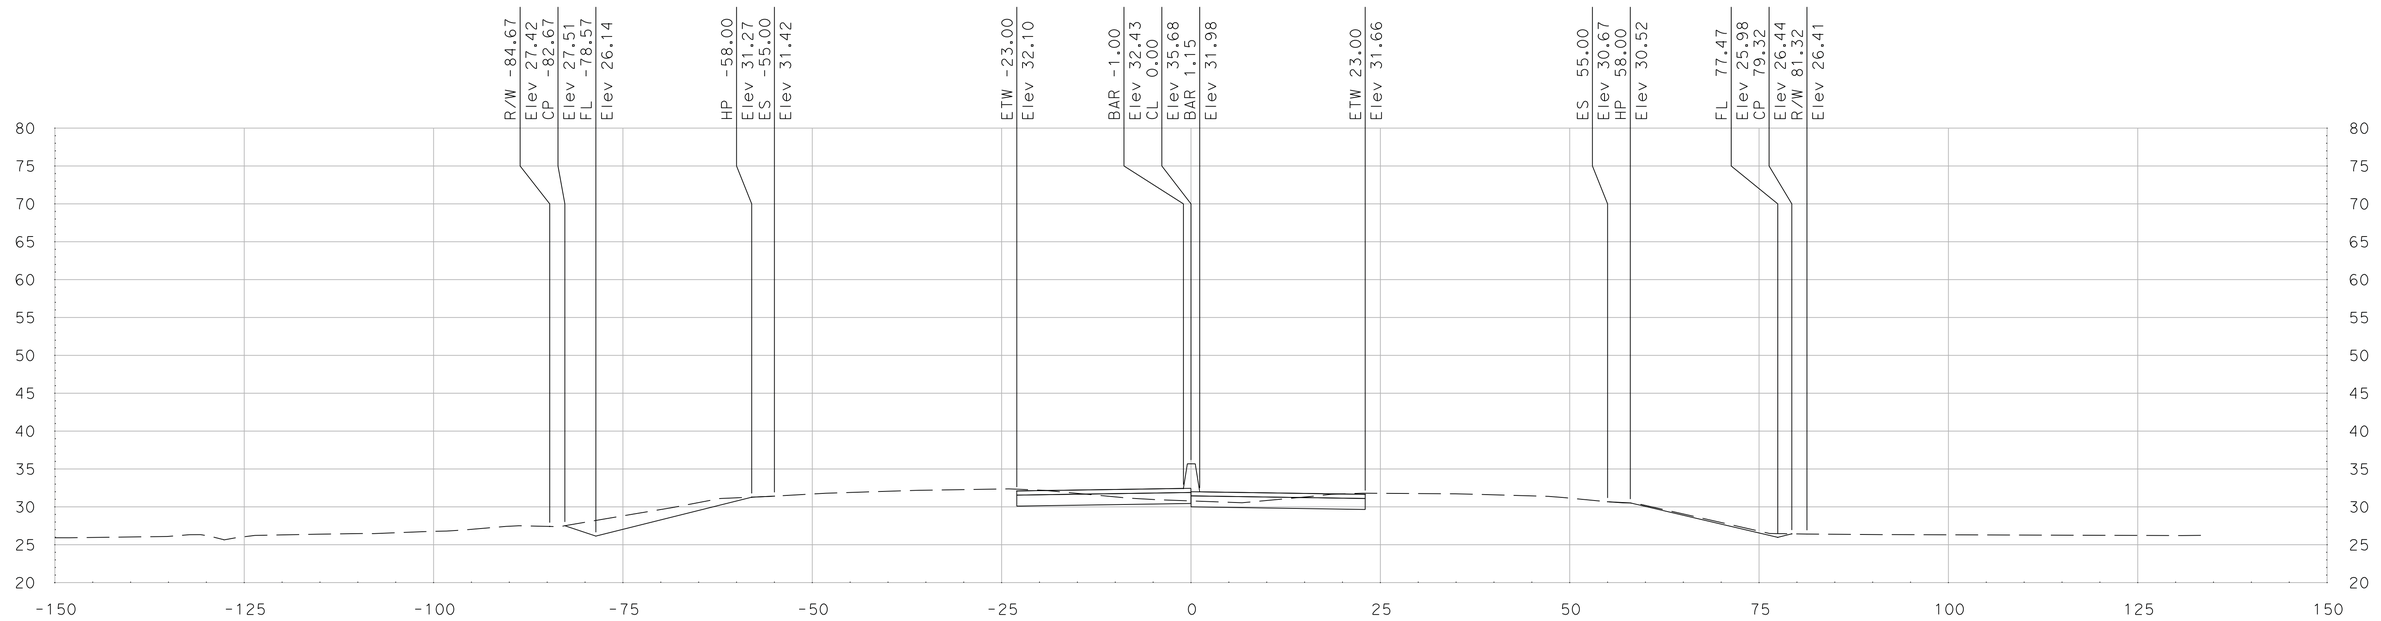

"SR 99" Sta 657+75.00

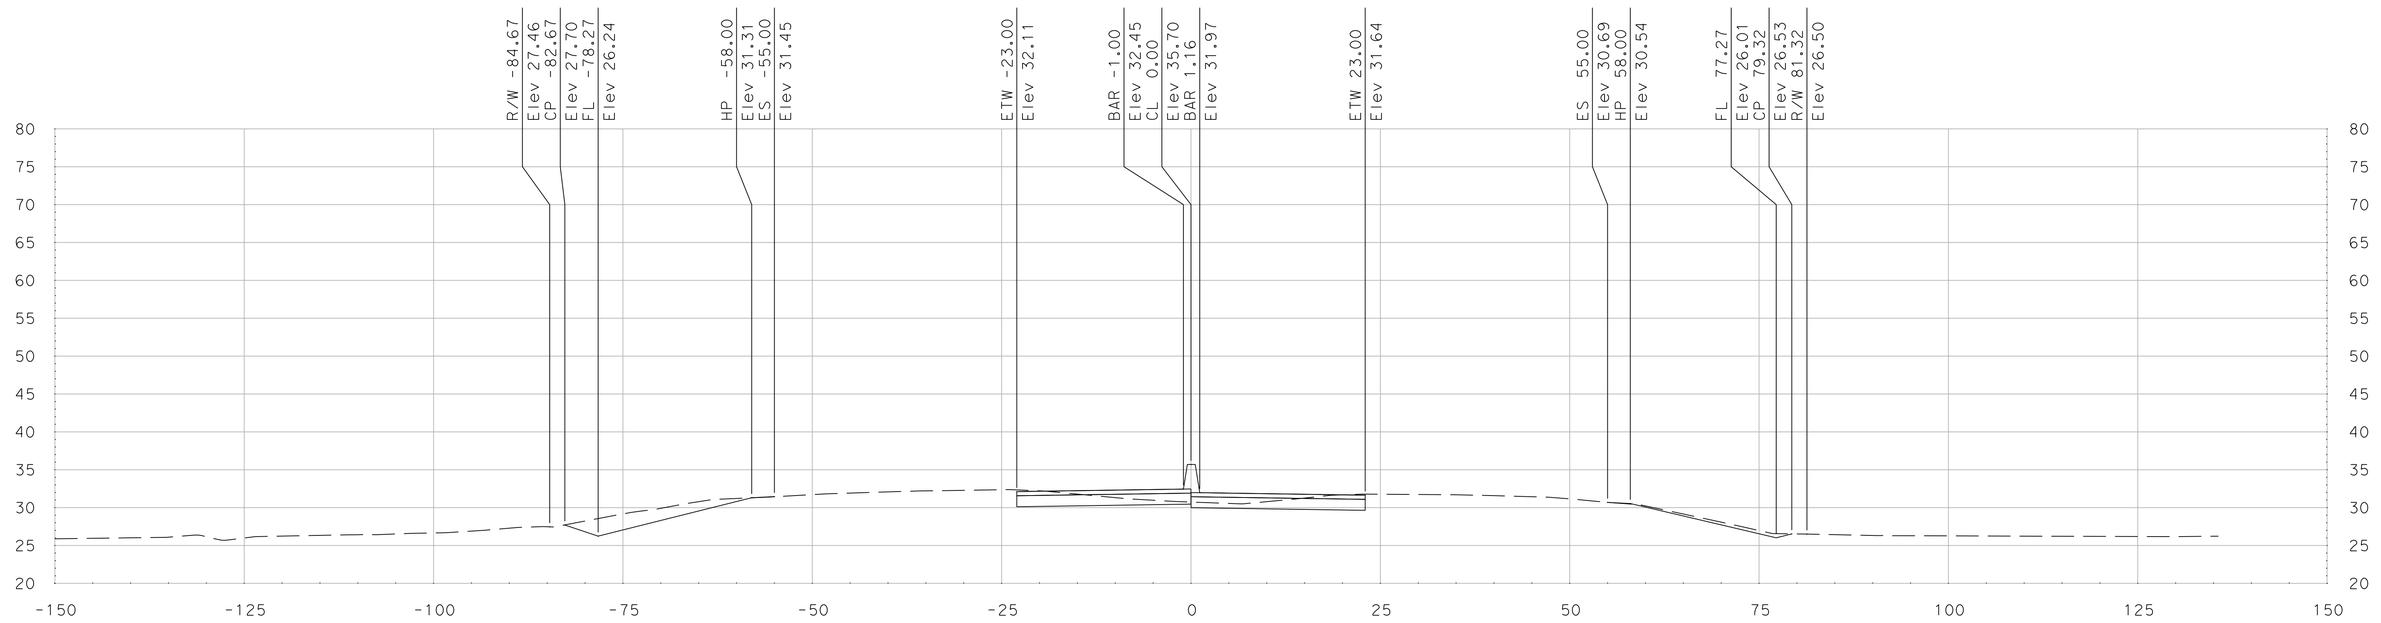

"SR 99" Sta 657+58.28

SCALE
HORIZONTAL: 1"=10'
VERTICAL: 1"=10'

DATE: 5/18/2011

ALL DIMENSIONS ARE IN US SURVEY FEET

FOR EARTHWORK DEVELOPMENT ONLY

Dist	COUNTY	ROUTE	POST MILES TOTAL PROJECT	SHEET No.	TOTAL SHEETS
10	SJ	99	4.9/14.2		
CONTRACT No.			10-0E6114		
PROJECT ID			1000020440		

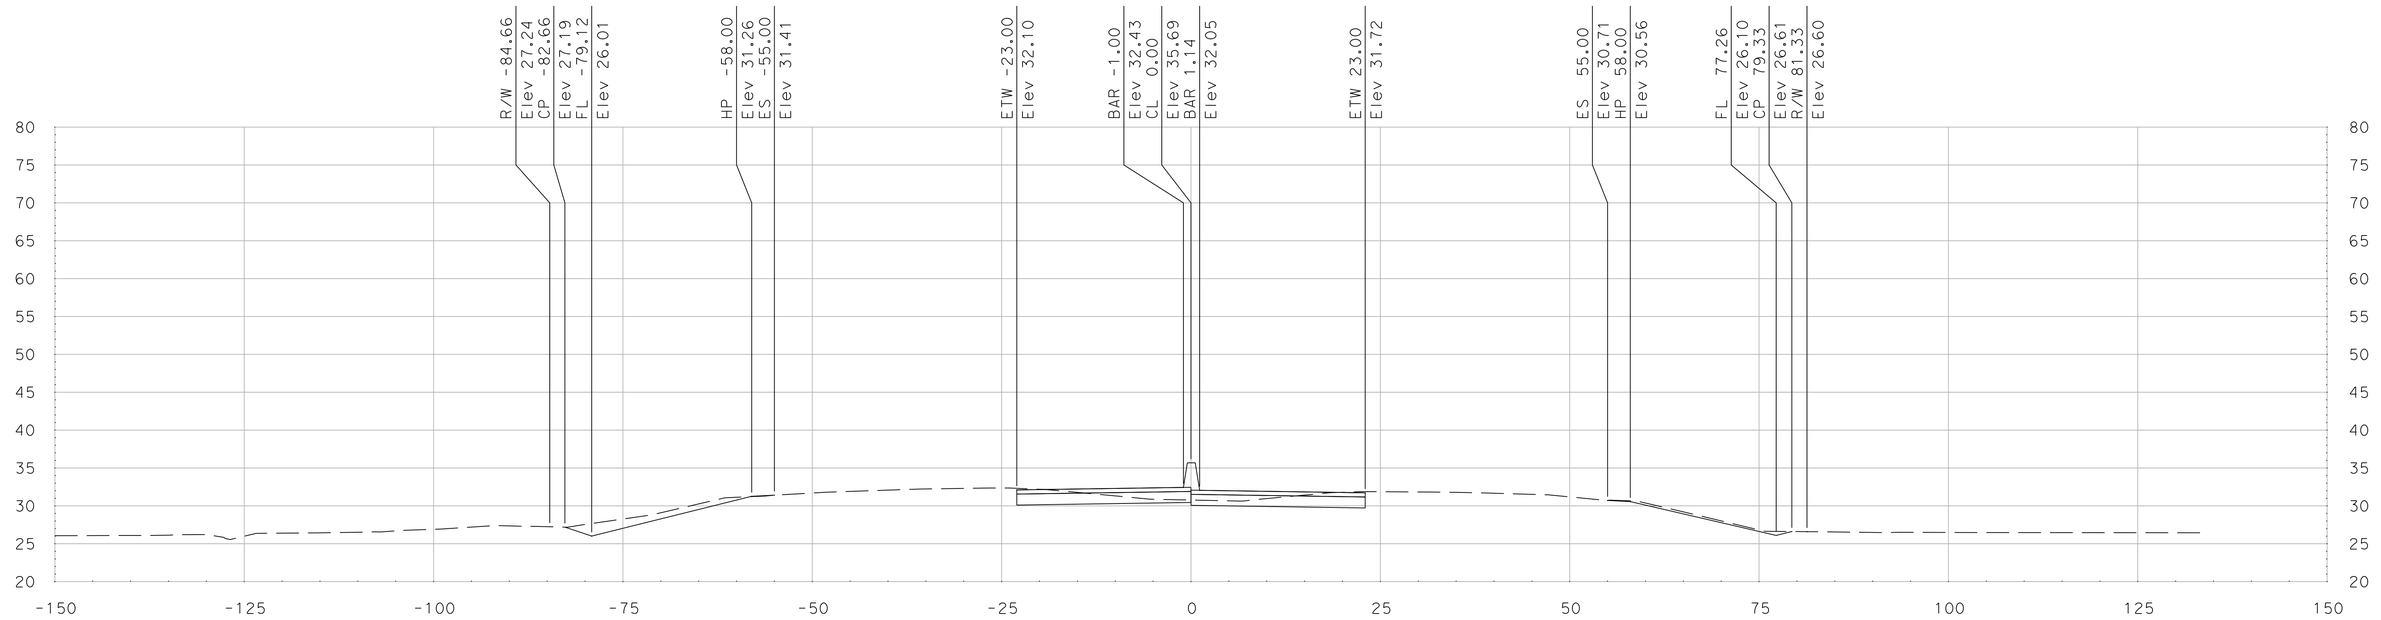

"SR 99" Sta 658+25.00

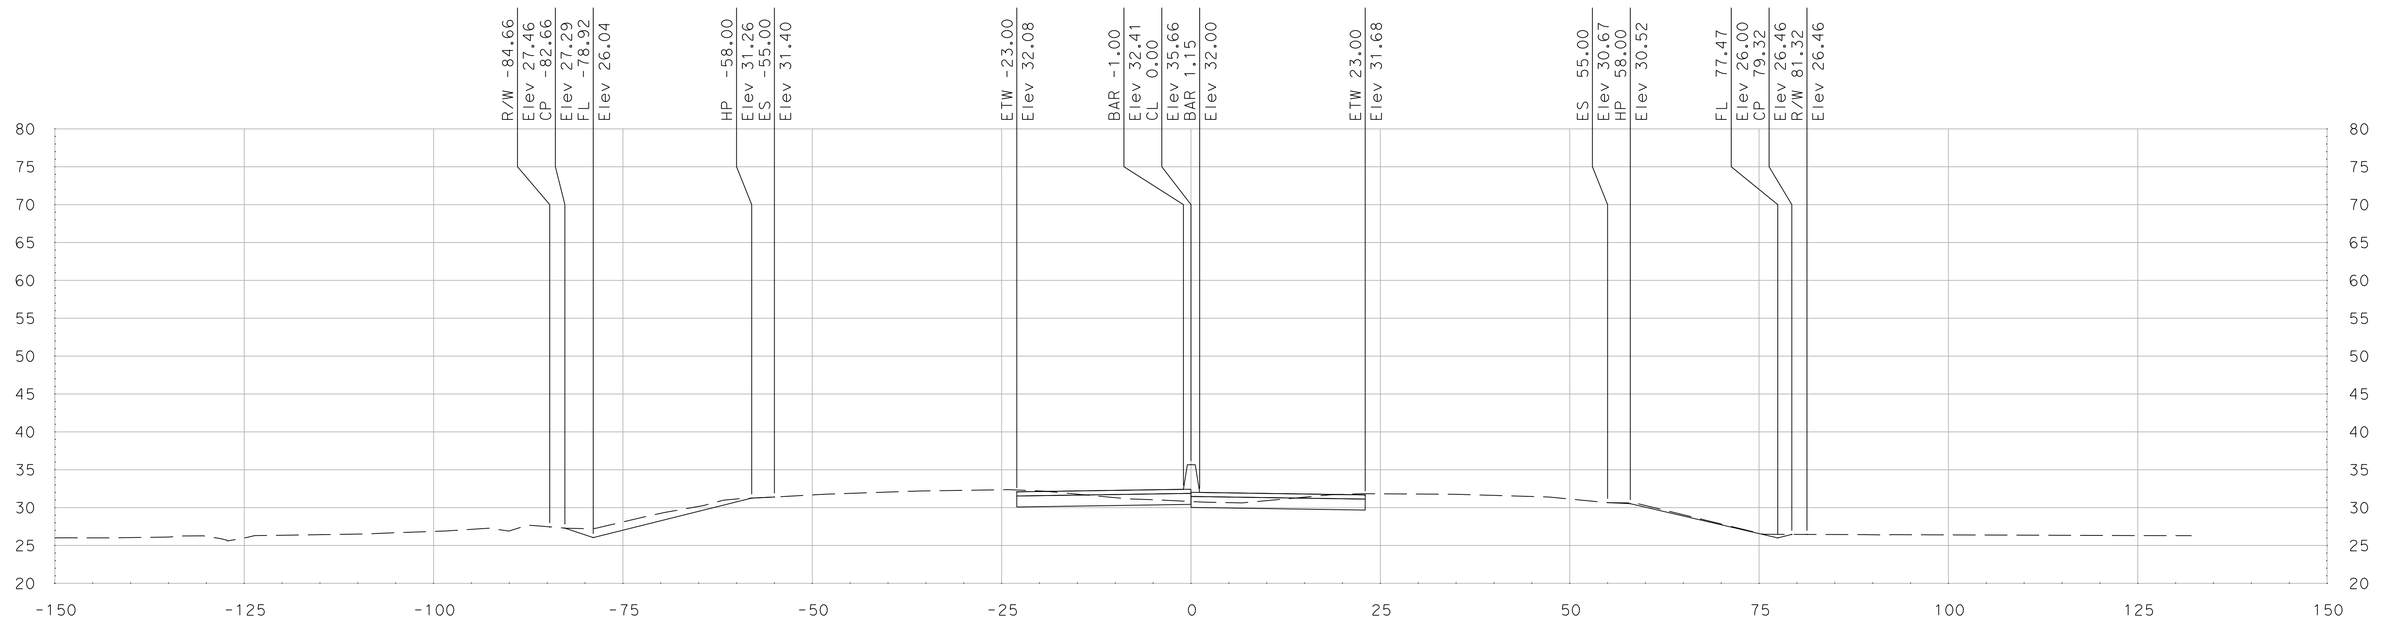

"SR 99" Sta 658+00.00

SCALE
HORIZONTAL: 1"=10'
VERTICAL: 1"=10'

DATE: 5/18/2011

ALL DIMENSIONS ARE IN US SURVEY FEET

FOR EARTHWORK DEVELOPMENT ONLY

Dist	COUNTY	ROUTE	POST MILES TOTAL PROJECT	SHEET No.	TOTAL SHEETS
10	SJ	99	4.9/14.2		
CONTRACT No.			10-0E6114		
PROJECT ID			1000020440		

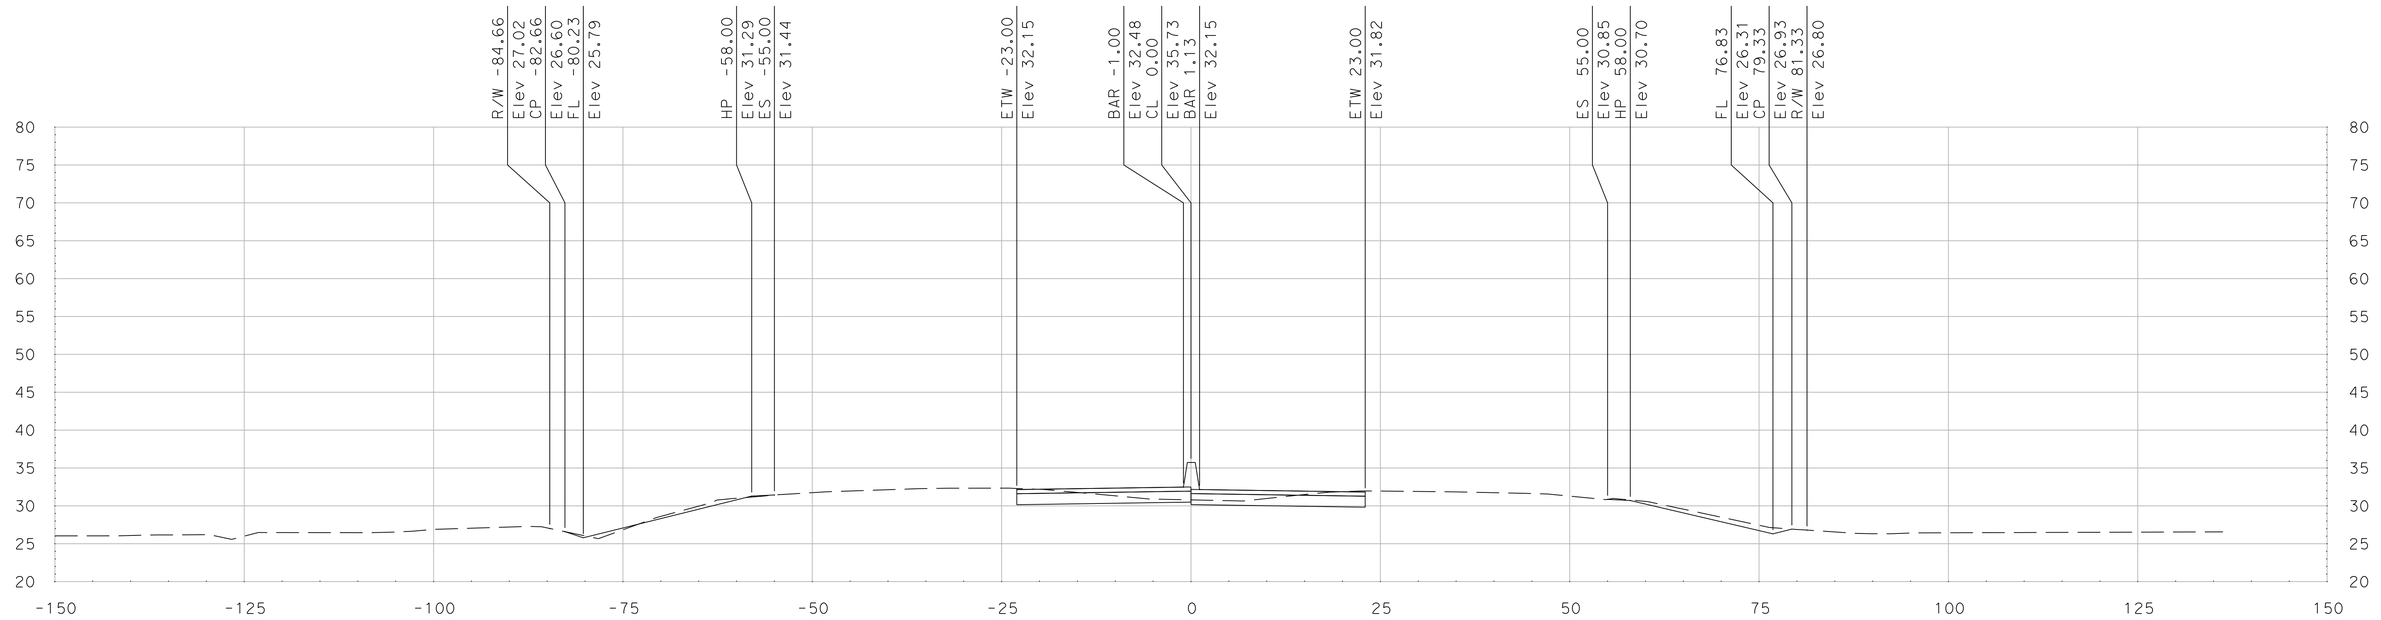

"SR 99" Sta 658+75.00

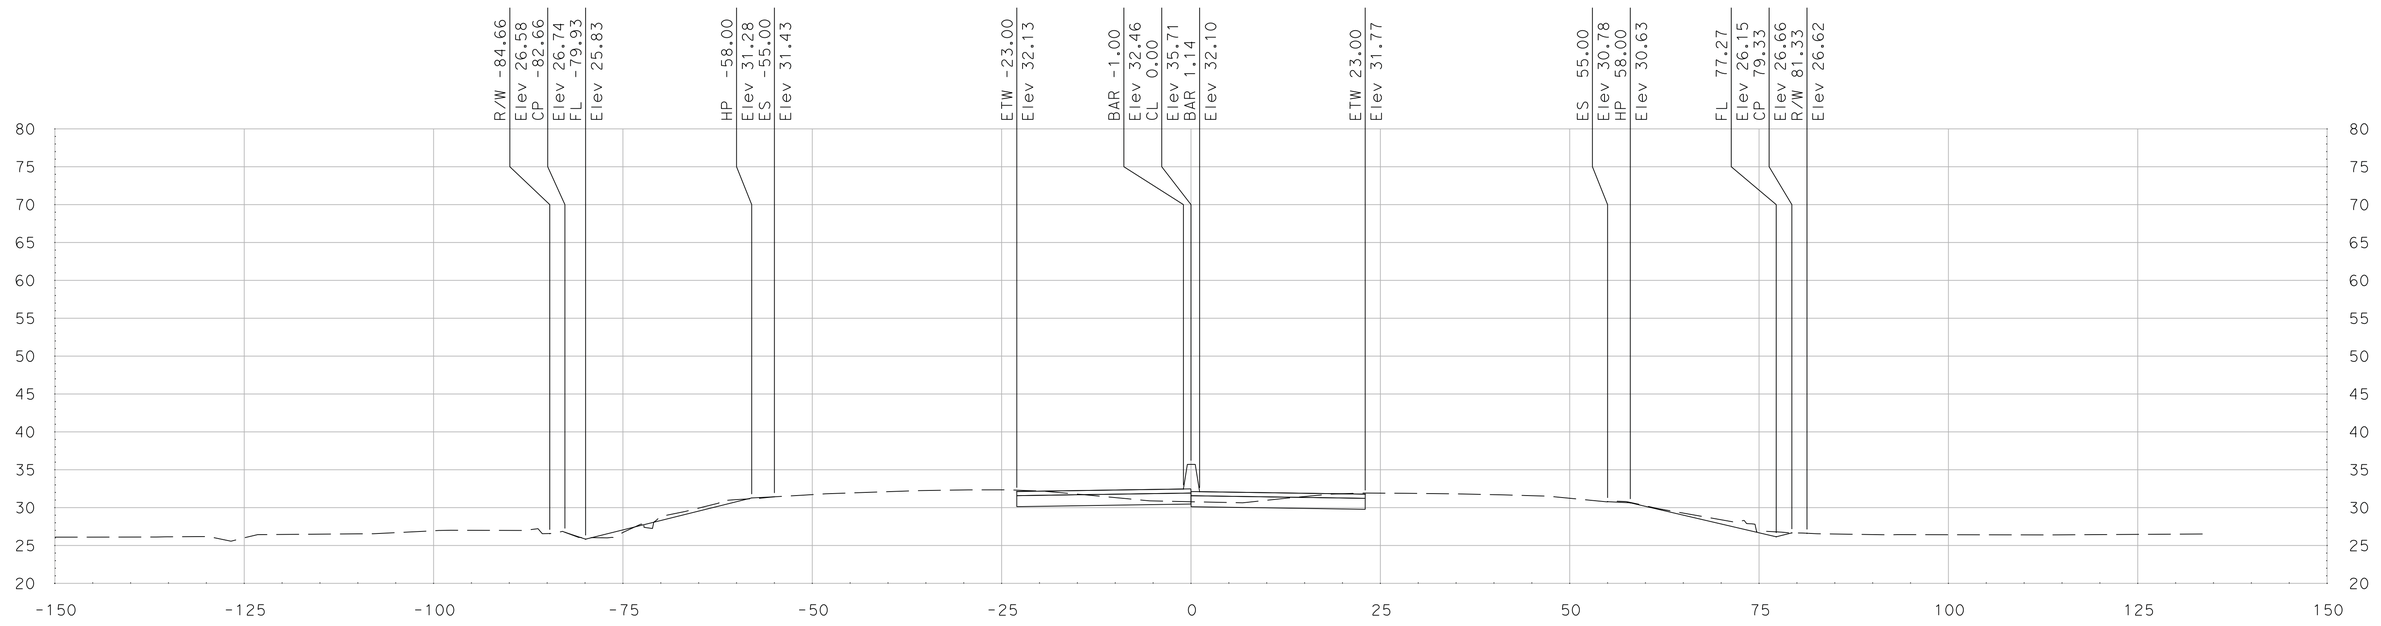

"SR 99" Sta 658+50.00

SCALE
HORIZONTAL: 1"=10'
VERTICAL: 1"=10'

DATE: 5/18/2011

ALL DIMENSIONS ARE IN US SURVEY FEET

FOR EARTHWORK DEVELOPMENT ONLY

Dist	COUNTY	ROUTE	POST MILES TOTAL PROJECT	SHEET No.	TOTAL SHEETS
10	SJ	99	4.9/14.2		
CONTRACT No.			10-0E6114		
PROJECT ID			1000020440		

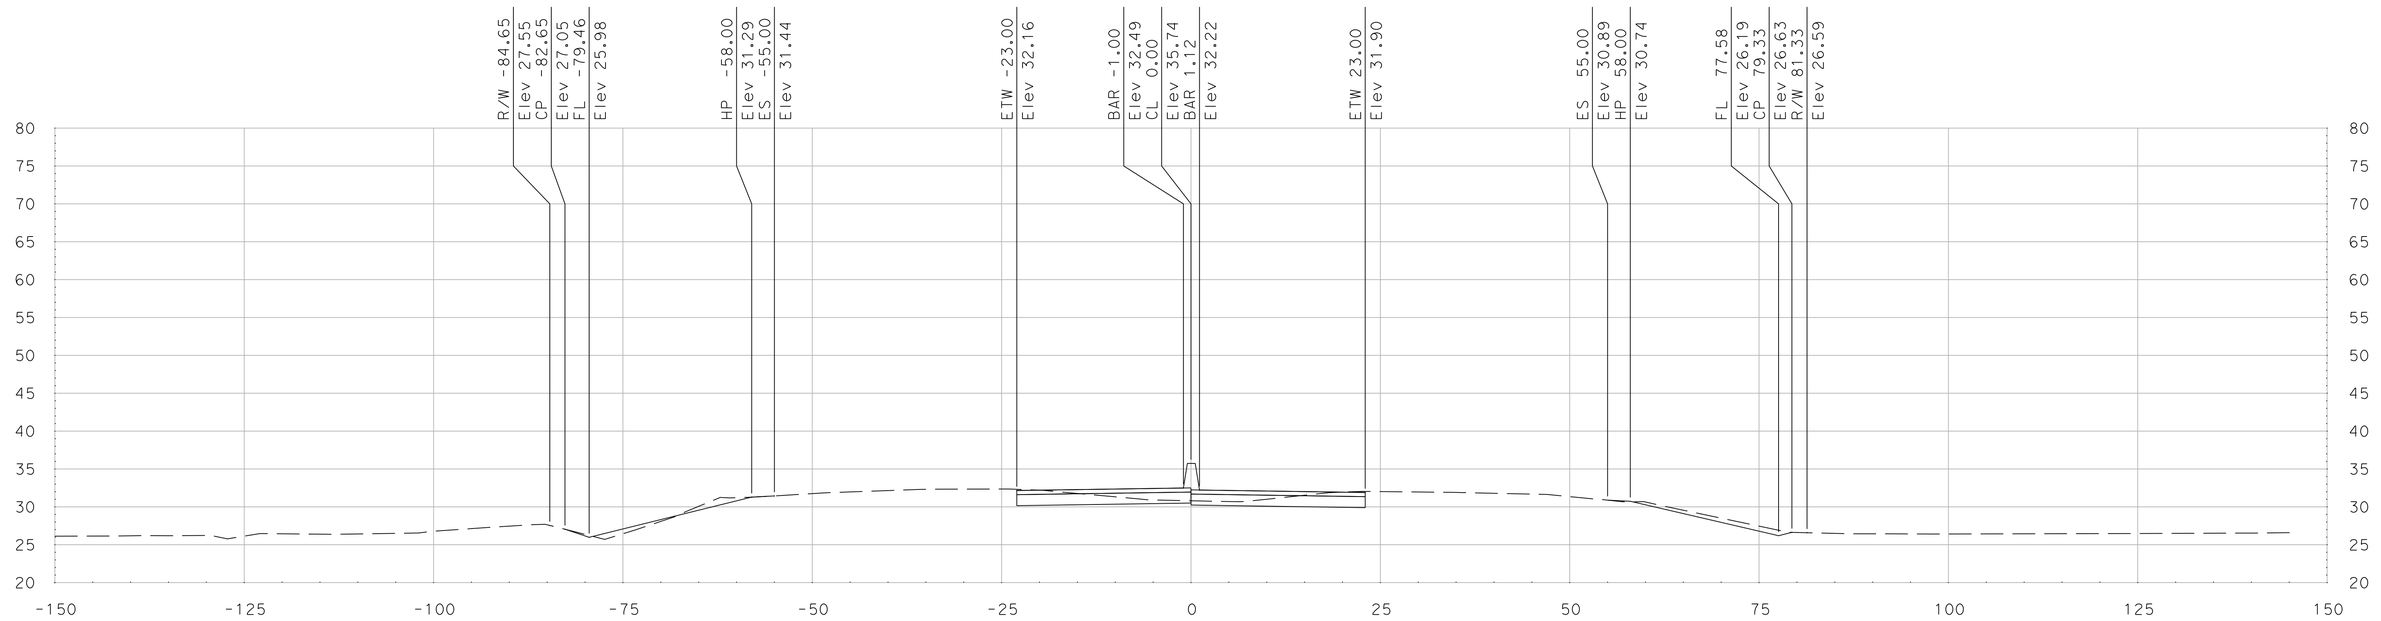

"SR 99" Sta 659+25.00

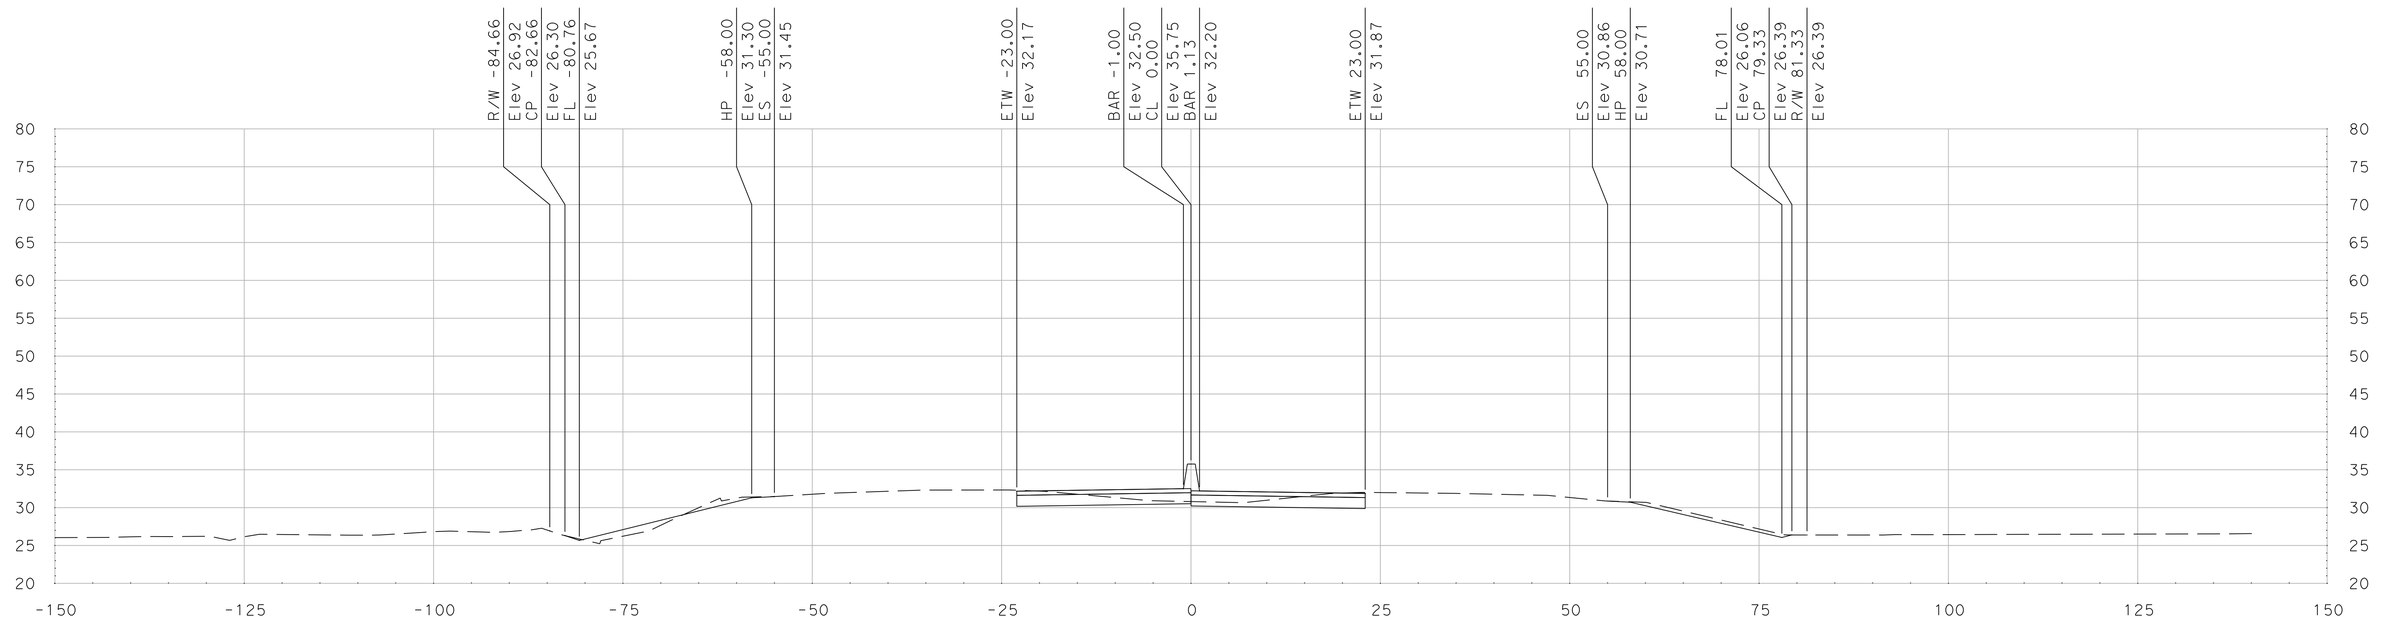

"SR 99" Sta 659+00.00

SCALE
HORIZONTAL: 1"=10'
VERTICAL: 1"=10'

DATE: 5/18/2011

ALL DIMENSIONS ARE IN US SURVEY FEET

FOR EARTHWORK DEVELOPMENT ONLY

Dist	COUNTY	ROUTE	POST MILES TOTAL PROJECT	SHEET No.	TOTAL SHEETS
10	SJ	99	4.9/14.2		
CONTRACT No.			10-0E6114		
PROJECT ID			1000020440		

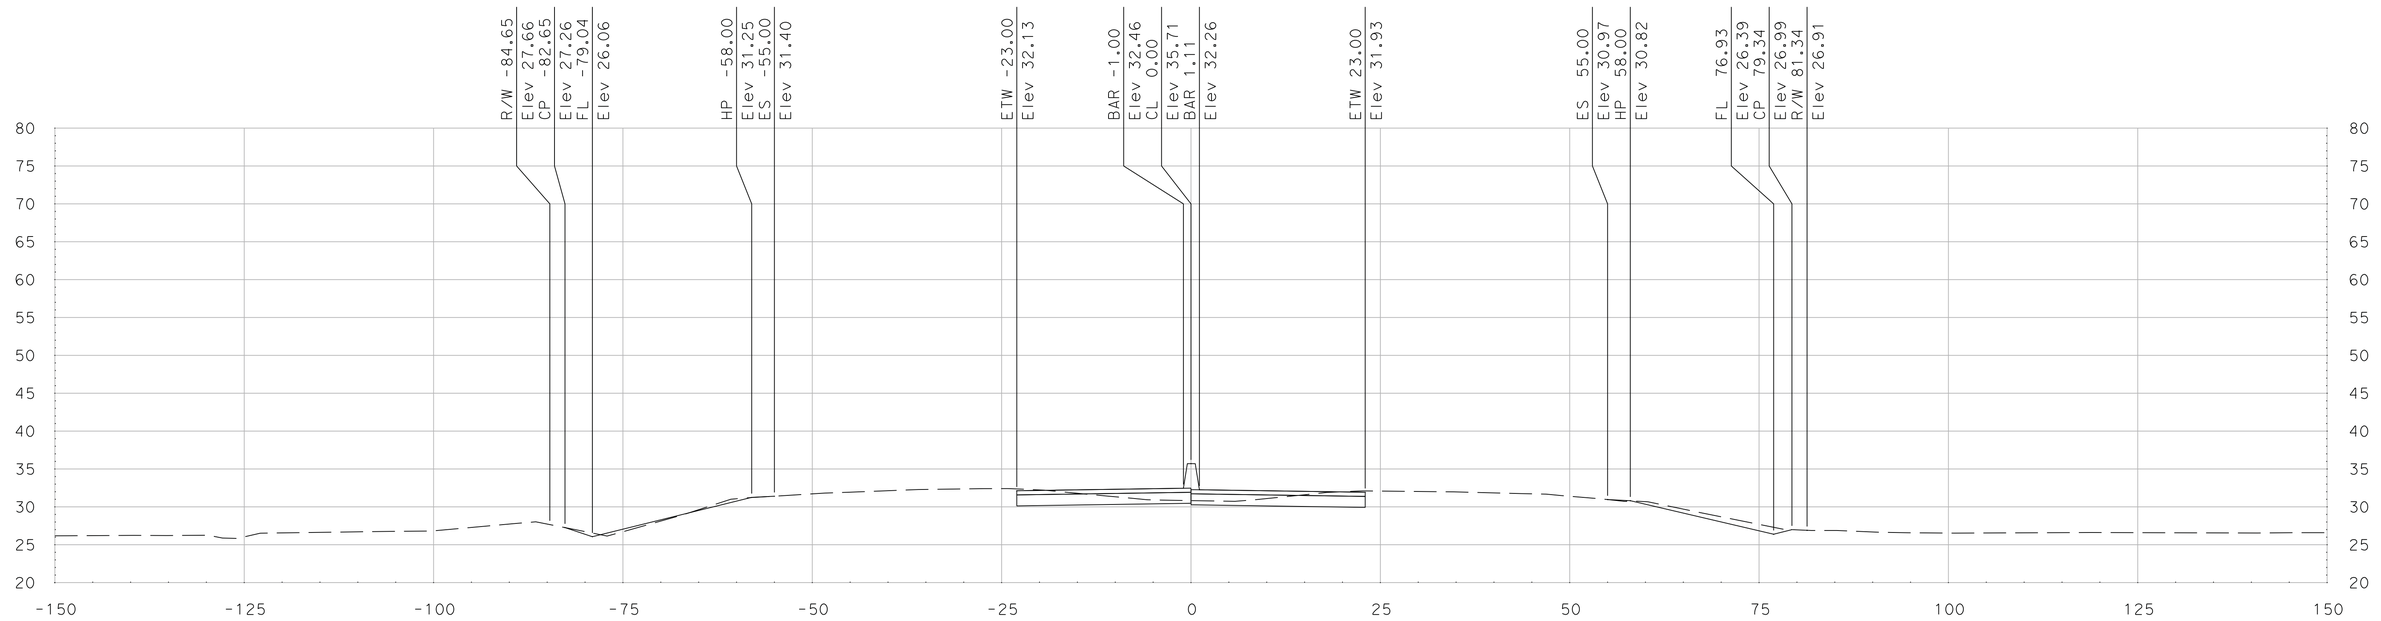

"SR 99" Sta 659+75.00

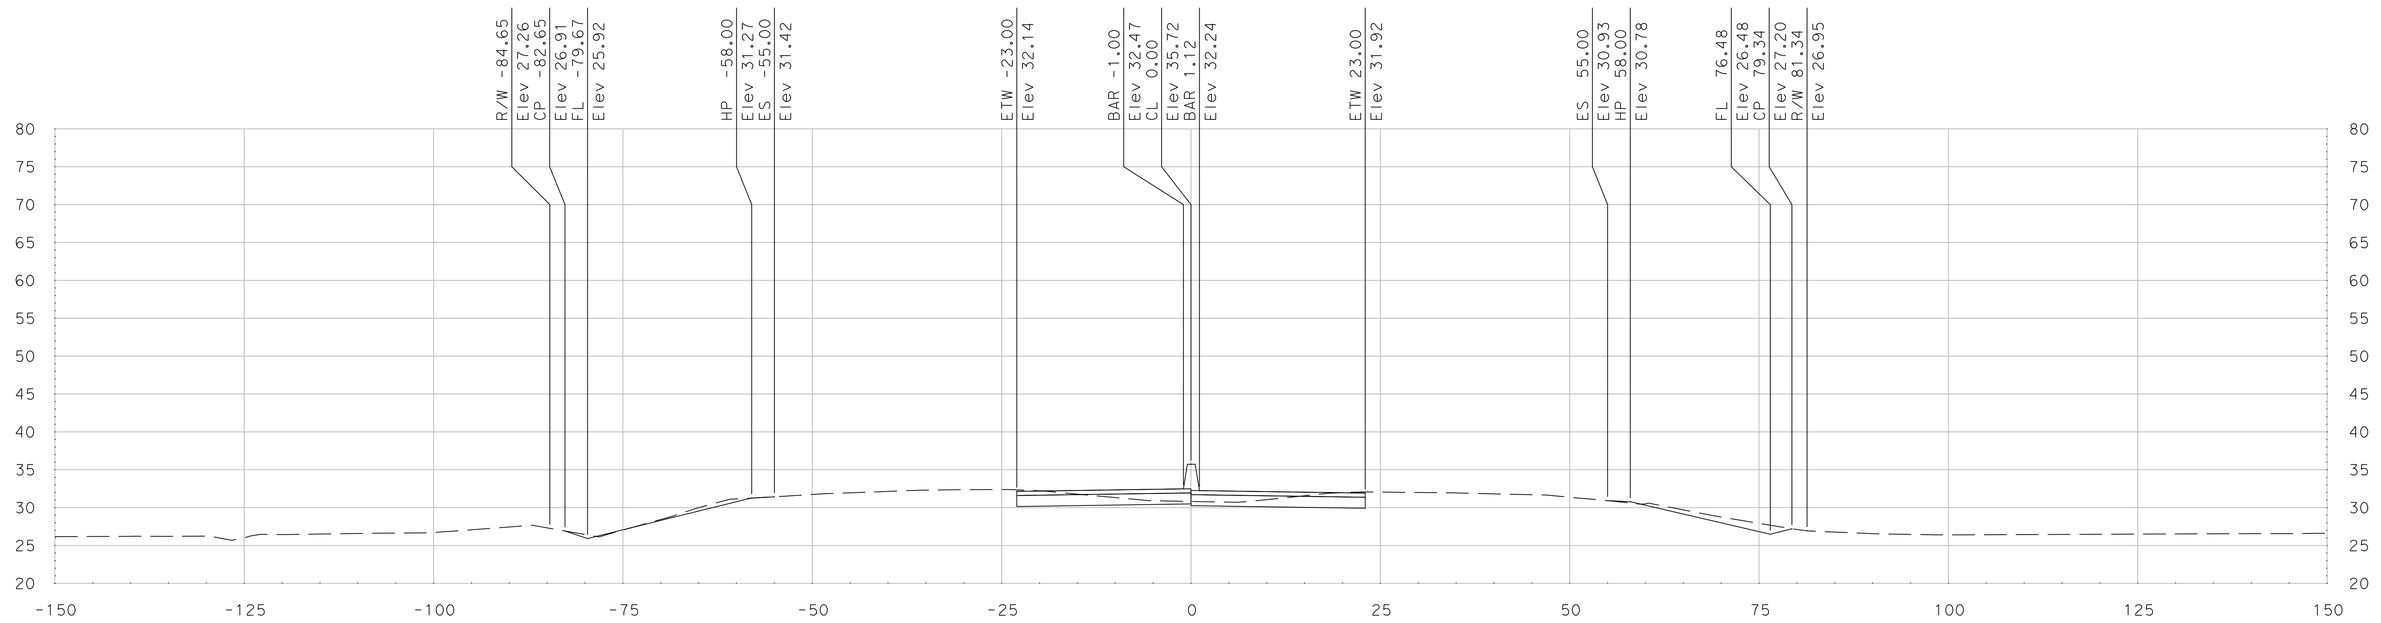

"SR 99" Sta 659+50.00

DATE: 5/18/2011

ALL DIMENSIONS ARE IN US SURVEY FEET

SCALE
HORIZONTAL: 1"=10'
VERTICAL: 1"=10'

FOR EARTHWORK DEVELOPMENT ONLY

Dist	COUNTY	ROUTE	POST MILES TOTAL PROJECT	SHEET No.	TOTAL SHEETS
10	SJ	99	4.9/14.2		
CONTRACT No.			10-0E6114		
PROJECT ID			1000020440		

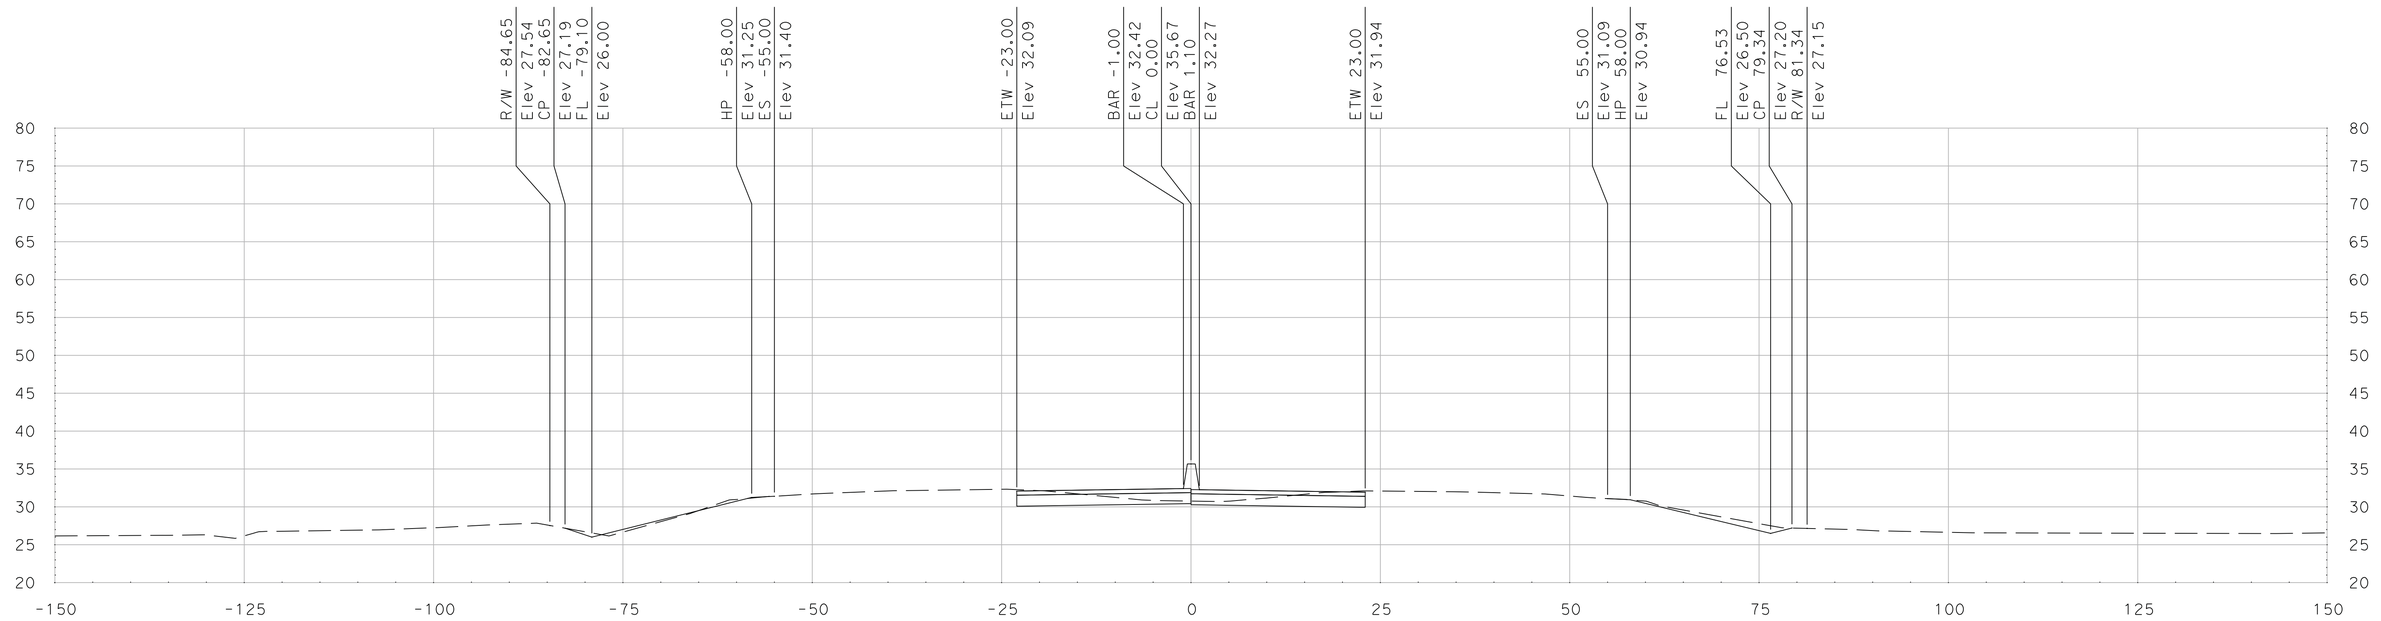

"SR 99" Sta 660+25.00

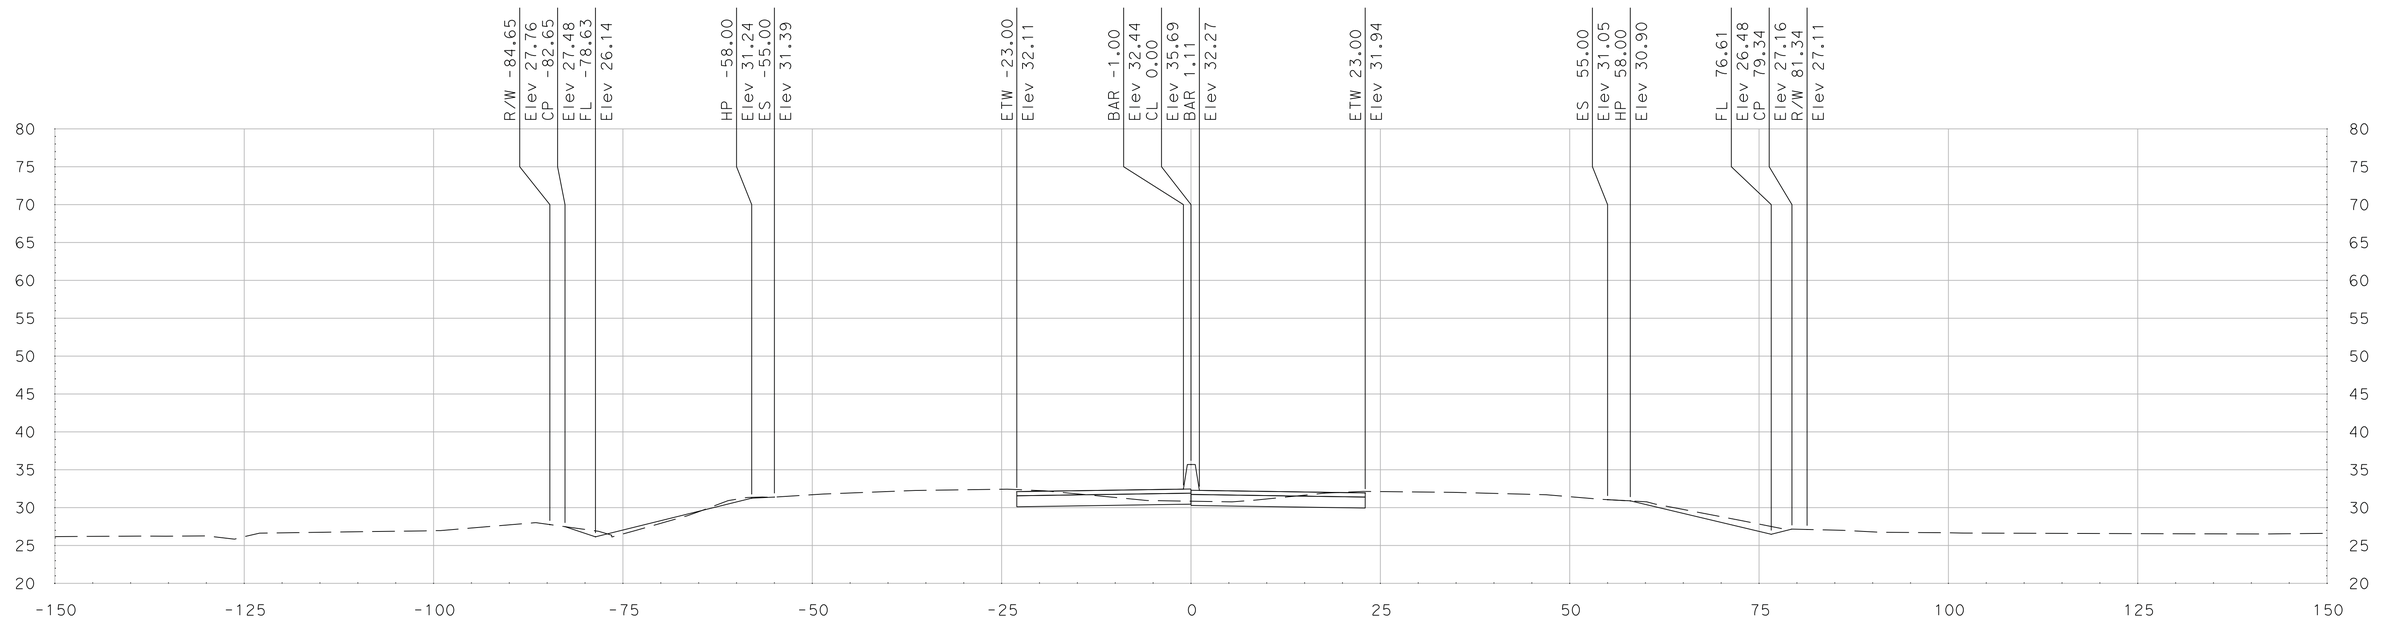

"SR 99" Sta 660+00.00

SCALE
HORIZONTAL: 1"=10'
VERTICAL: 1"=10'

DATE: 5/18/2011

ALL DIMENSIONS ARE IN US SURVEY FEET

FOR EARTHWORK DEVELOPMENT ONLY

Dist	COUNTY	ROUTE	POST MILES TOTAL PROJECT	SHEET No.	TOTAL SHEETS
10	SJ	99	4.9/14.2		
CONTRACT No.			10-0E6114		
PROJECT ID			1000020440		

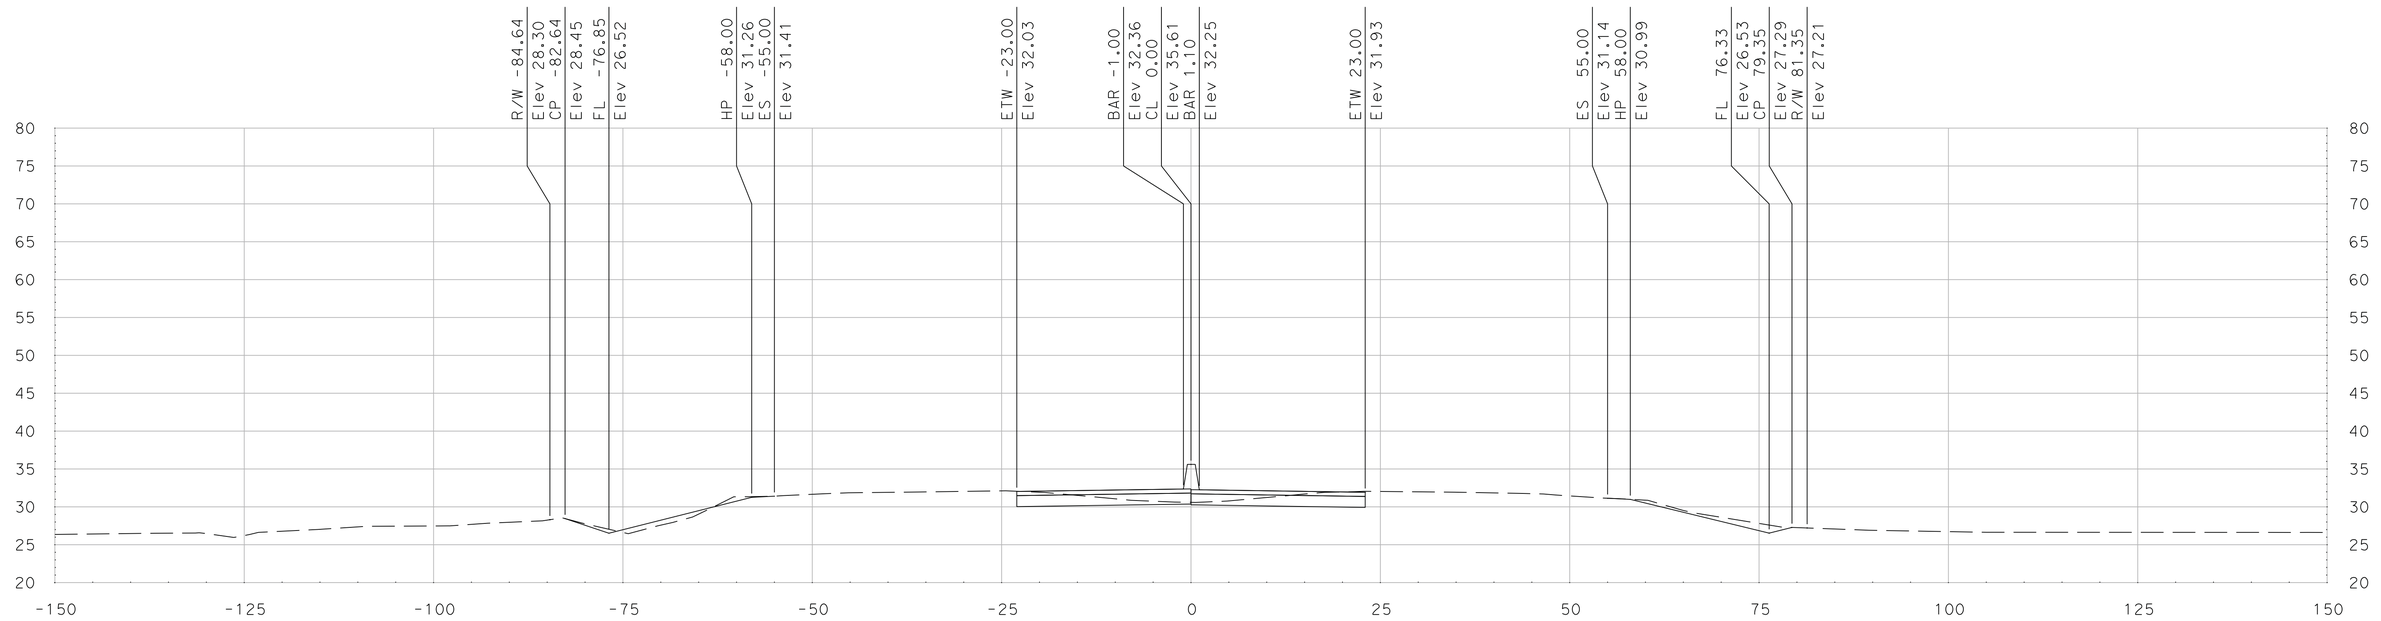

"SR 99" Sta 660+75.00

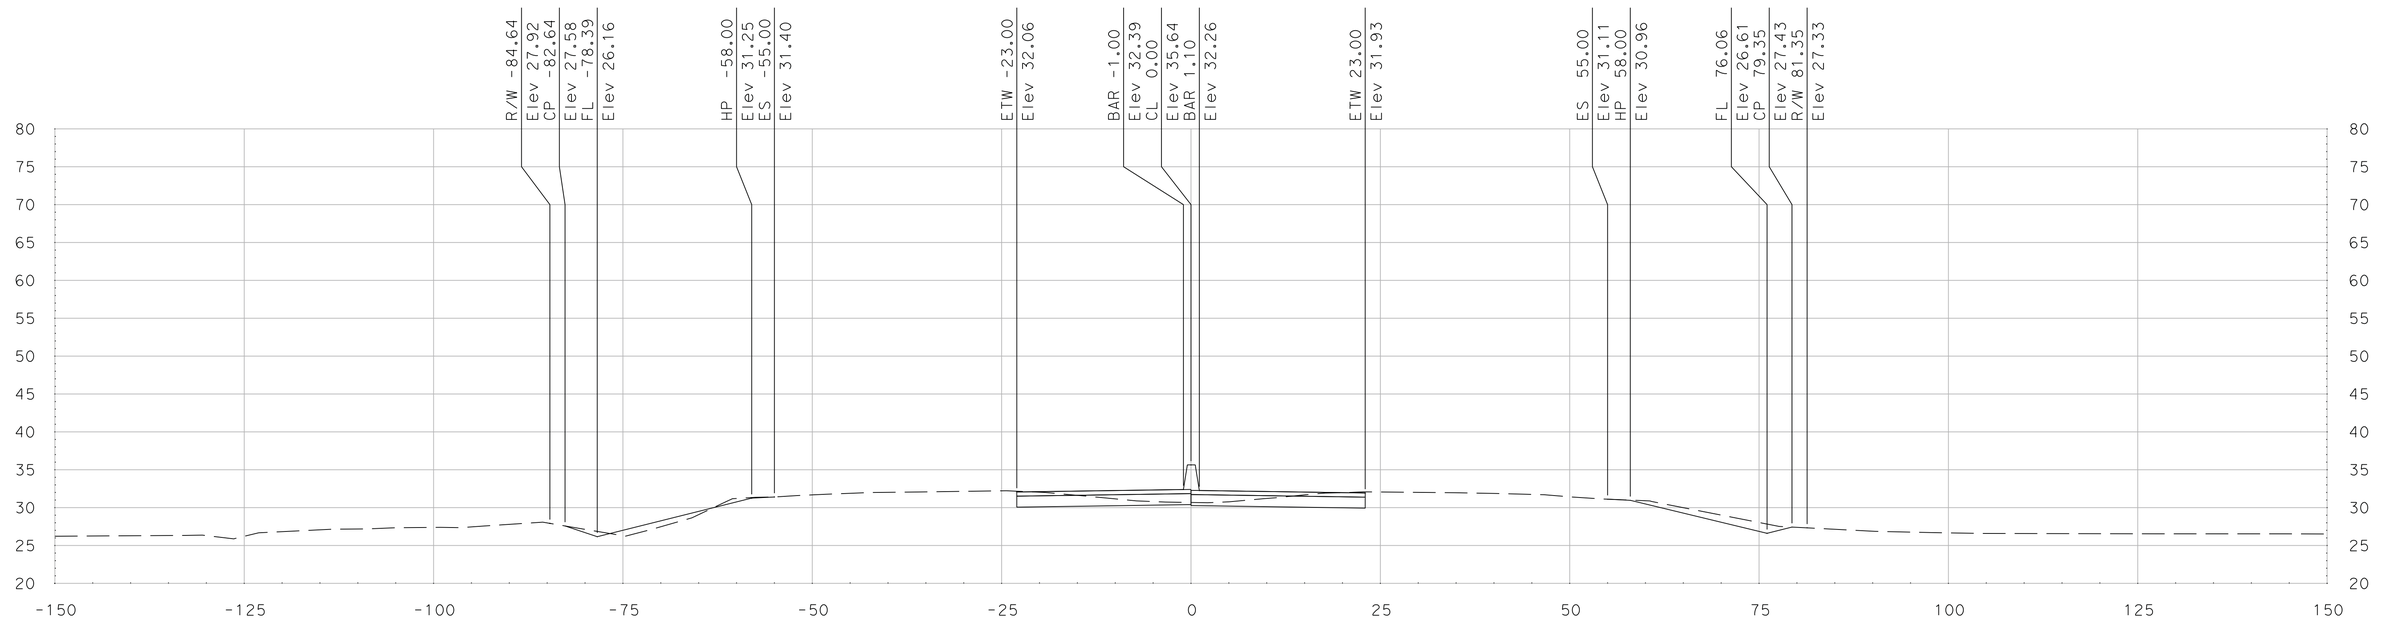

"SR 99" Sta 660+50.00

SCALE
HORIZONTAL: 1"=10'
VERTICAL: 1"=10'

DATE: 5/18/2011

ALL DIMENSIONS ARE IN US SURVEY FEET

FOR EARTHWORK DEVELOPMENT ONLY

Dist	COUNTY	ROUTE	POST MILES TOTAL PROJECT	SHEET No.	TOTAL SHEETS
10	SJ	99	4.9/14.2		
CONTRACT No.			10-0E6114		
PROJECT ID			1000020440		

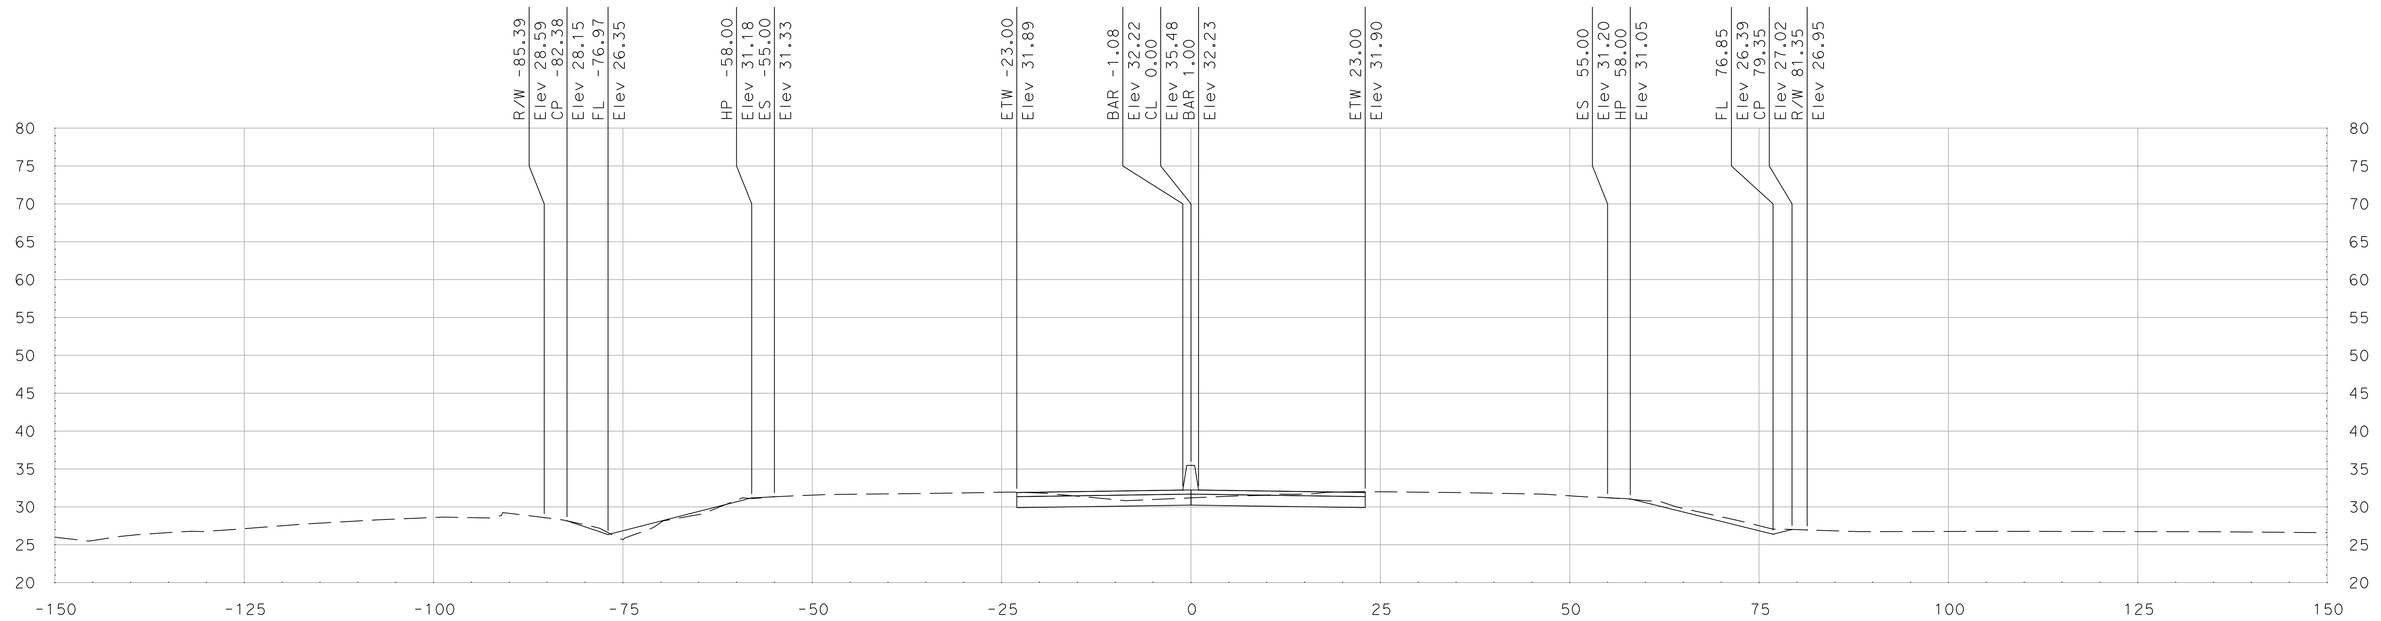

"SR 99" Sta 661+25.00

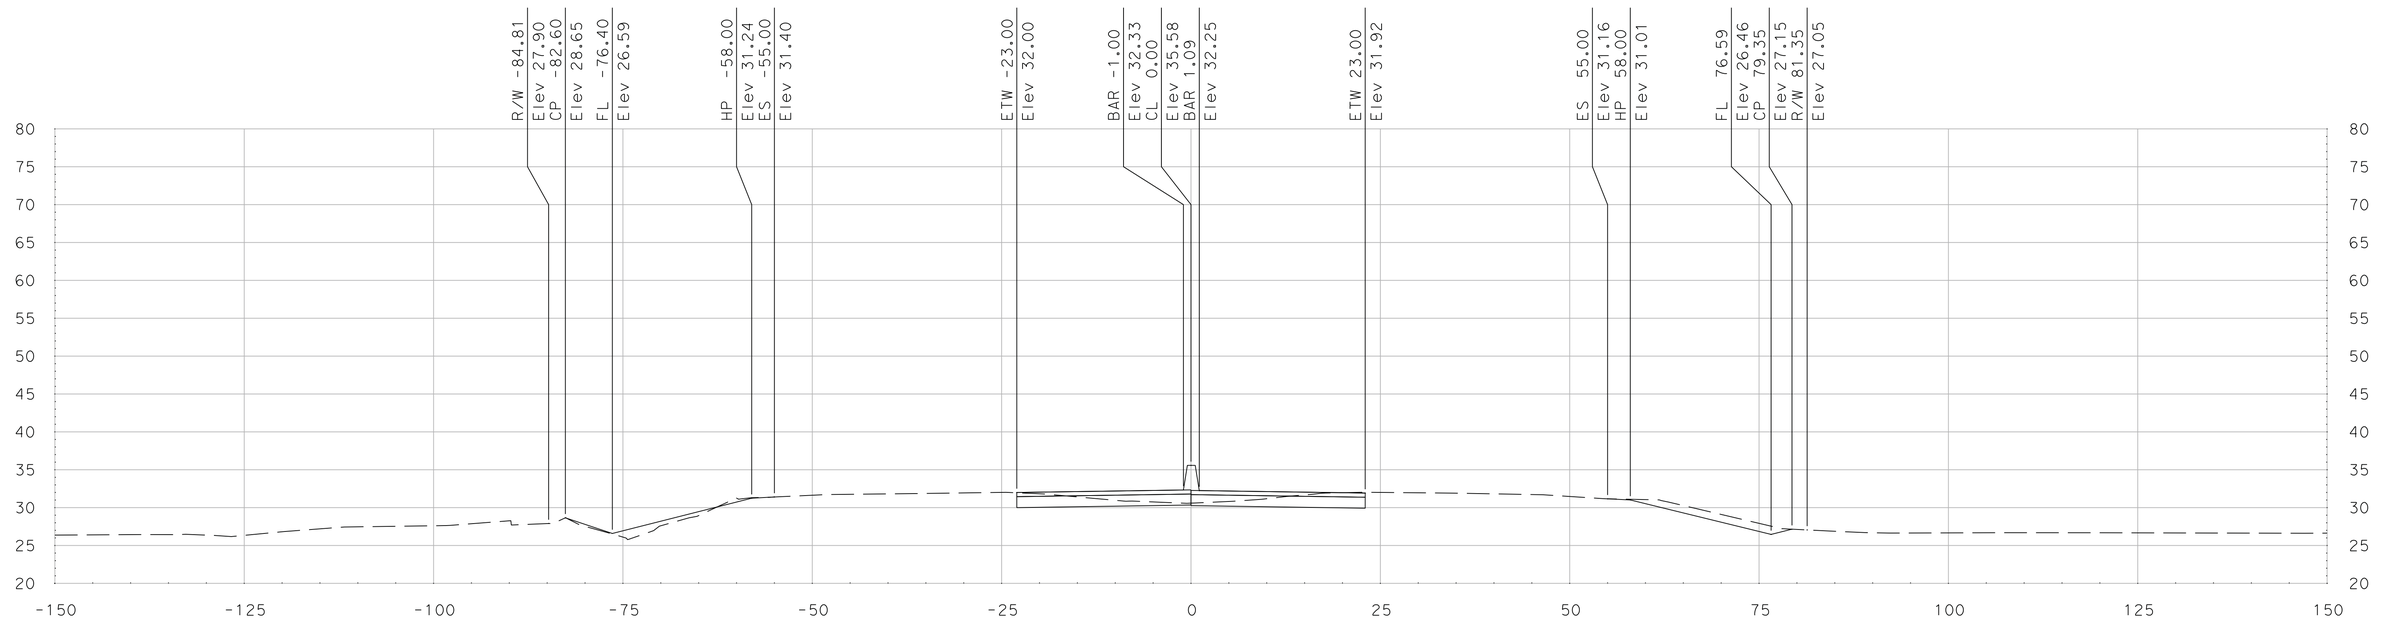

"SR 99" Sta 661+00.00

SCALE
HORIZONTAL: 1"=10'
VERTICAL: 1"=10'

DATE: 5/18/2011

ALL DIMENSIONS ARE IN US SURVEY FEET

FOR EARTHWORK DEVELOPMENT ONLY

Dist	COUNTY	ROUTE	POST MILES TOTAL PROJECT	SHEET No.	TOTAL SHEETS
10	SJ	99	4.9/14.2		
CONTRACT No.			10-0E6114		
PROJECT ID			1000020440		

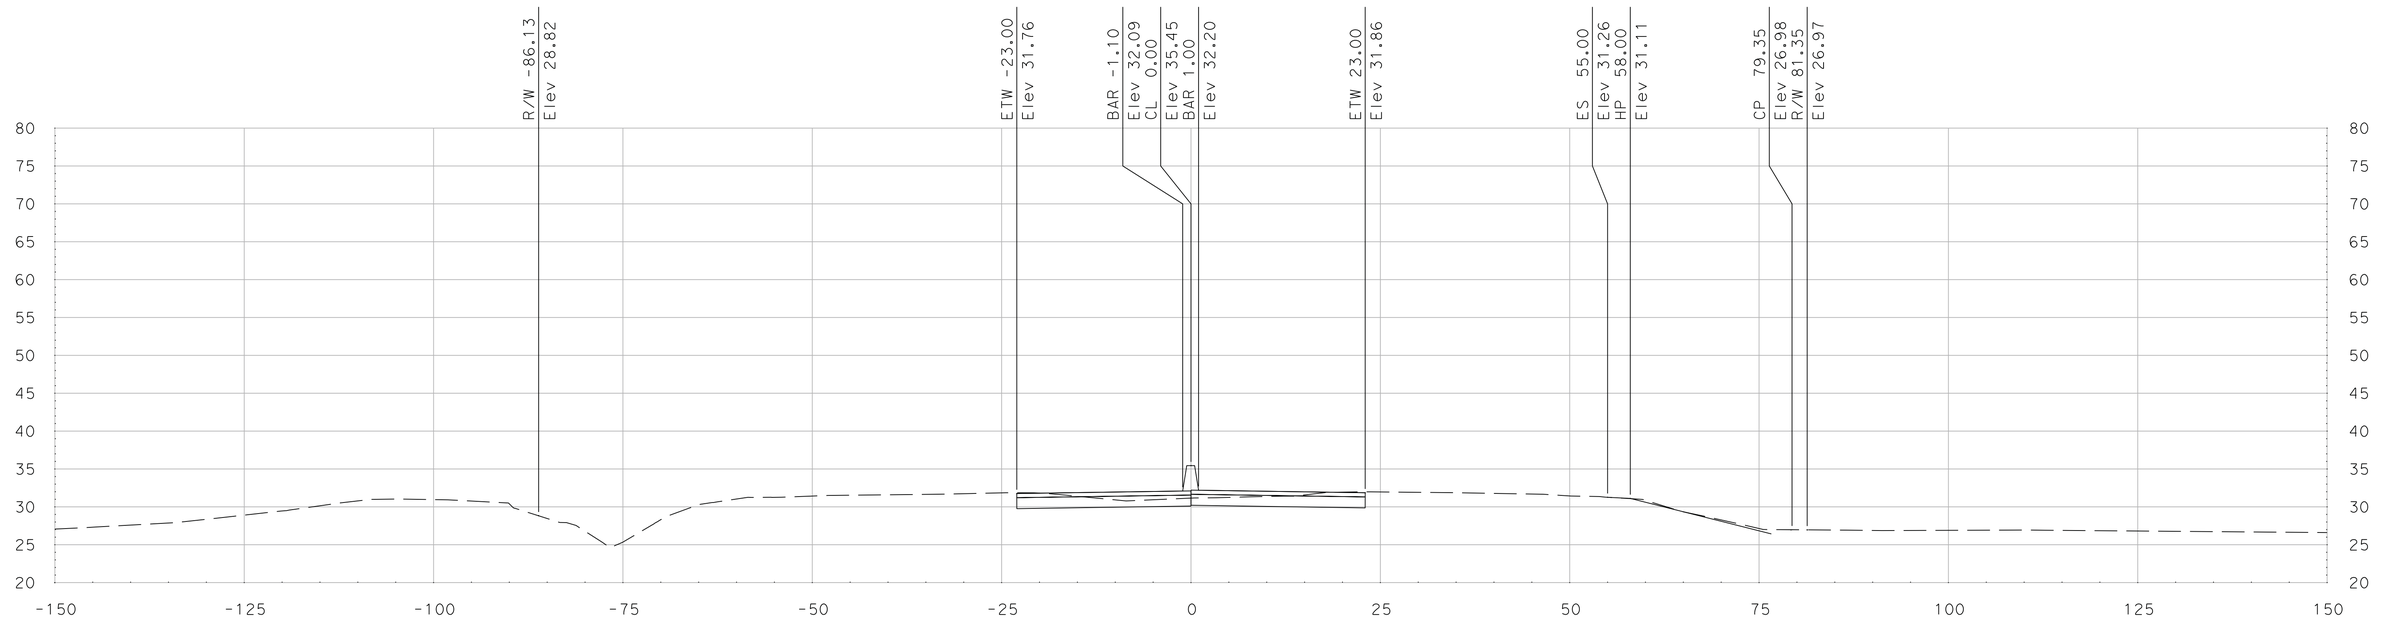

"SR 99" Sta 661+56.50

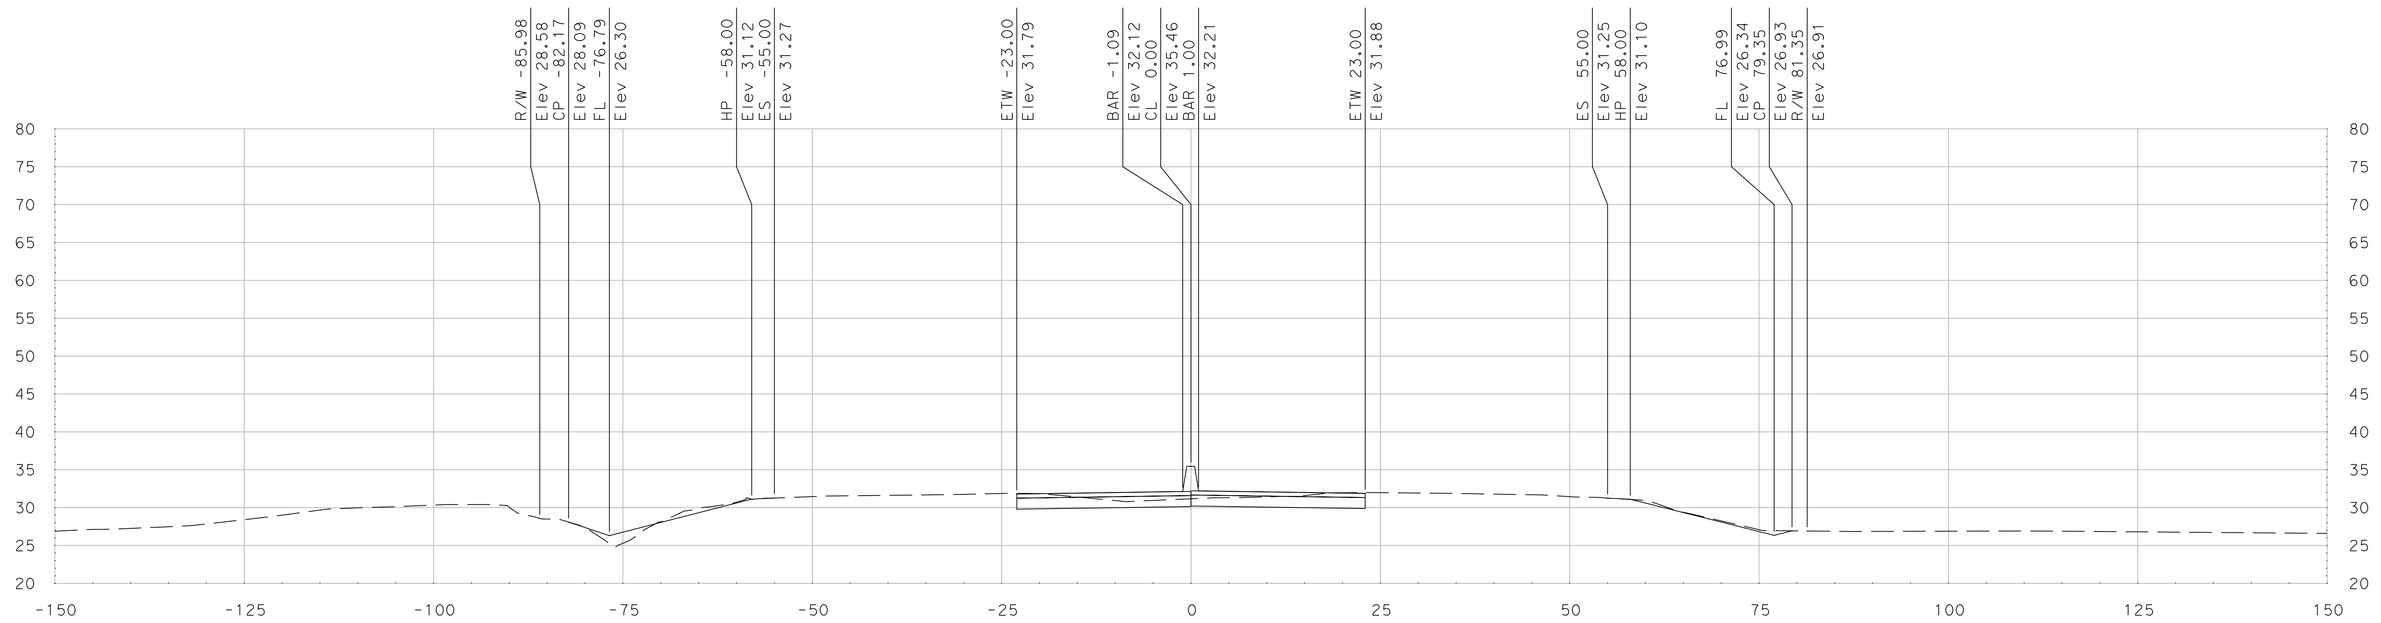

"SR 99" Sta 661+50.00

SCALE
HORIZONTAL: 1"=10'
VERTICAL: 1"=10'

DATE: 5/18/2011

ALL DIMENSIONS ARE IN US SURVEY FEET

FOR EARTHWORK DEVELOPMENT ONLY

Dist	COUNTY	ROUTE	POST MILES TOTAL PROJECT	SHEET No.	TOTAL SHEETS
10	SJ	99	4.9/14.2		
CONTRACT No.			10-0E6114		
PROJECT ID			1000020440		

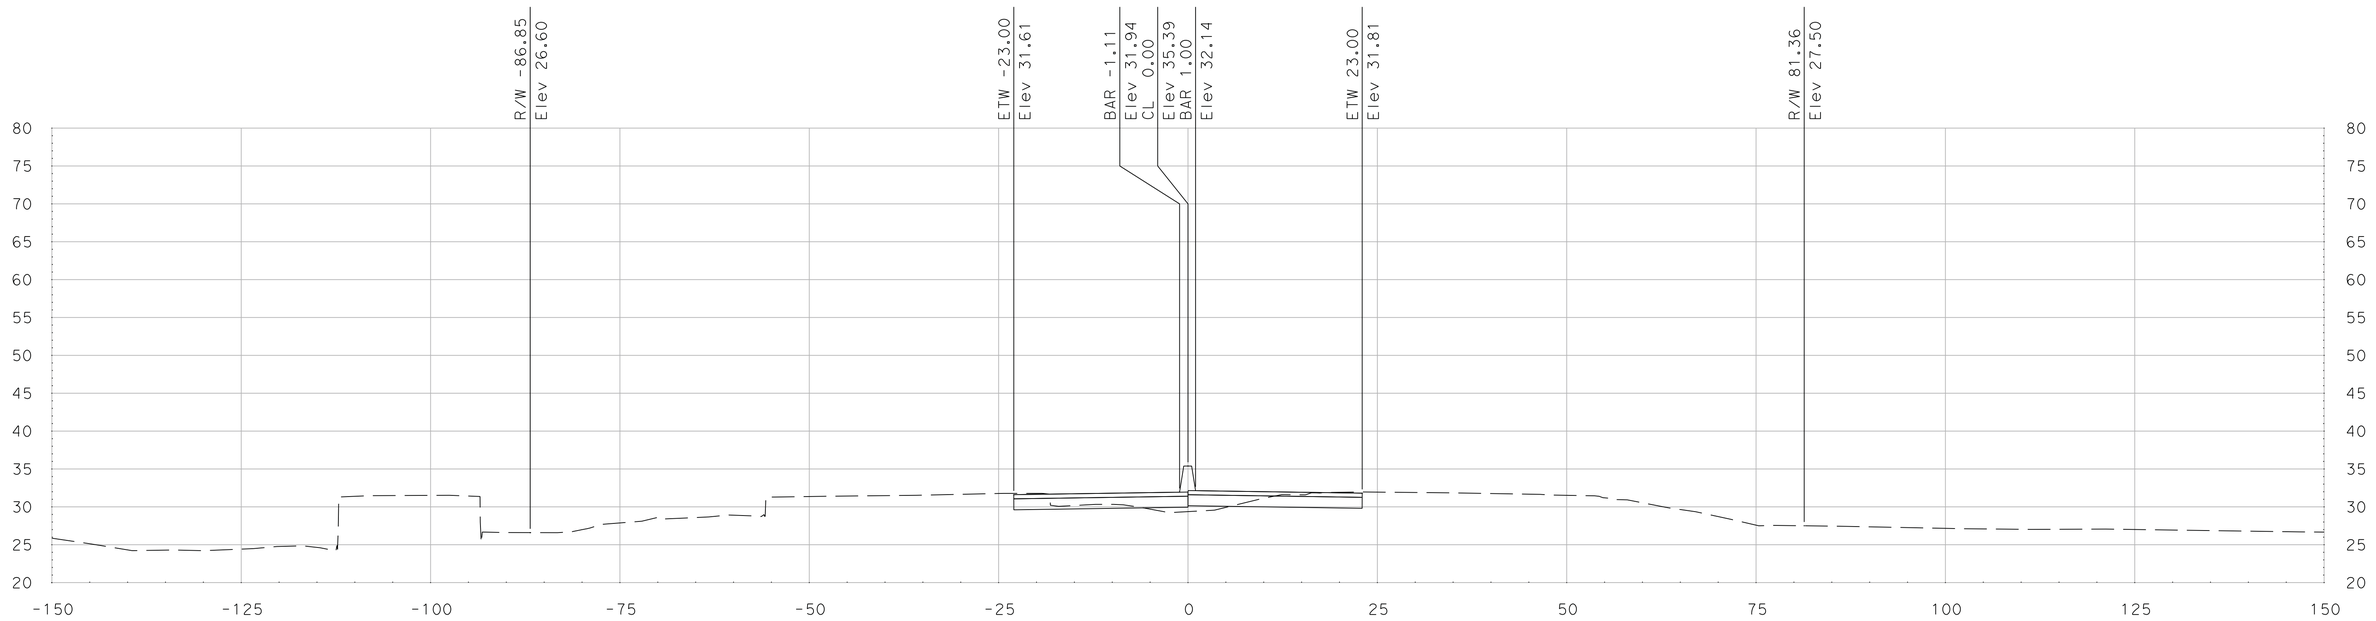

"SR 99" Sta 661+87.32

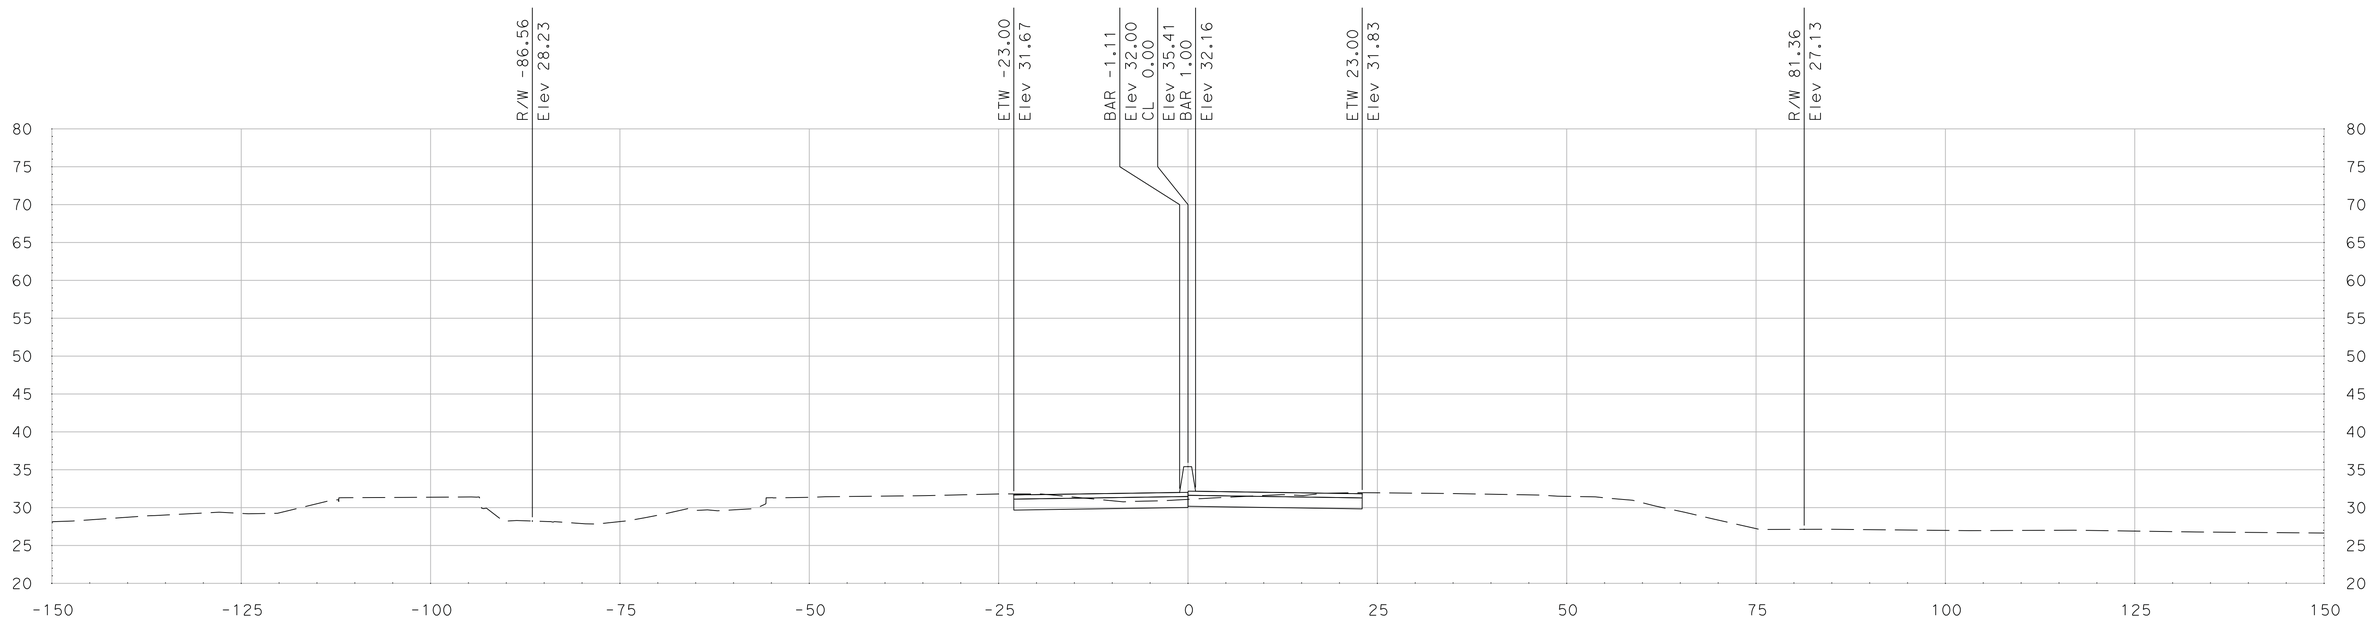

"SR 99" Sta 661+75.00

SCALE
HORIZONTAL: 1"=10'
VERTICAL: 1"=10'

DATE: 5/18/2011

ALL DIMENSIONS ARE IN US SURVEY FEET

FOR EARTHWORK DEVELOPMENT ONLY

Dist	COUNTY	ROUTE	POST MILES TOTAL PROJECT	SHEET No.	TOTAL SHEETS
10	SJ	99	4.9/14.2		
CONTRACT No.			10-0E6114		
PROJECT ID			1000020440		

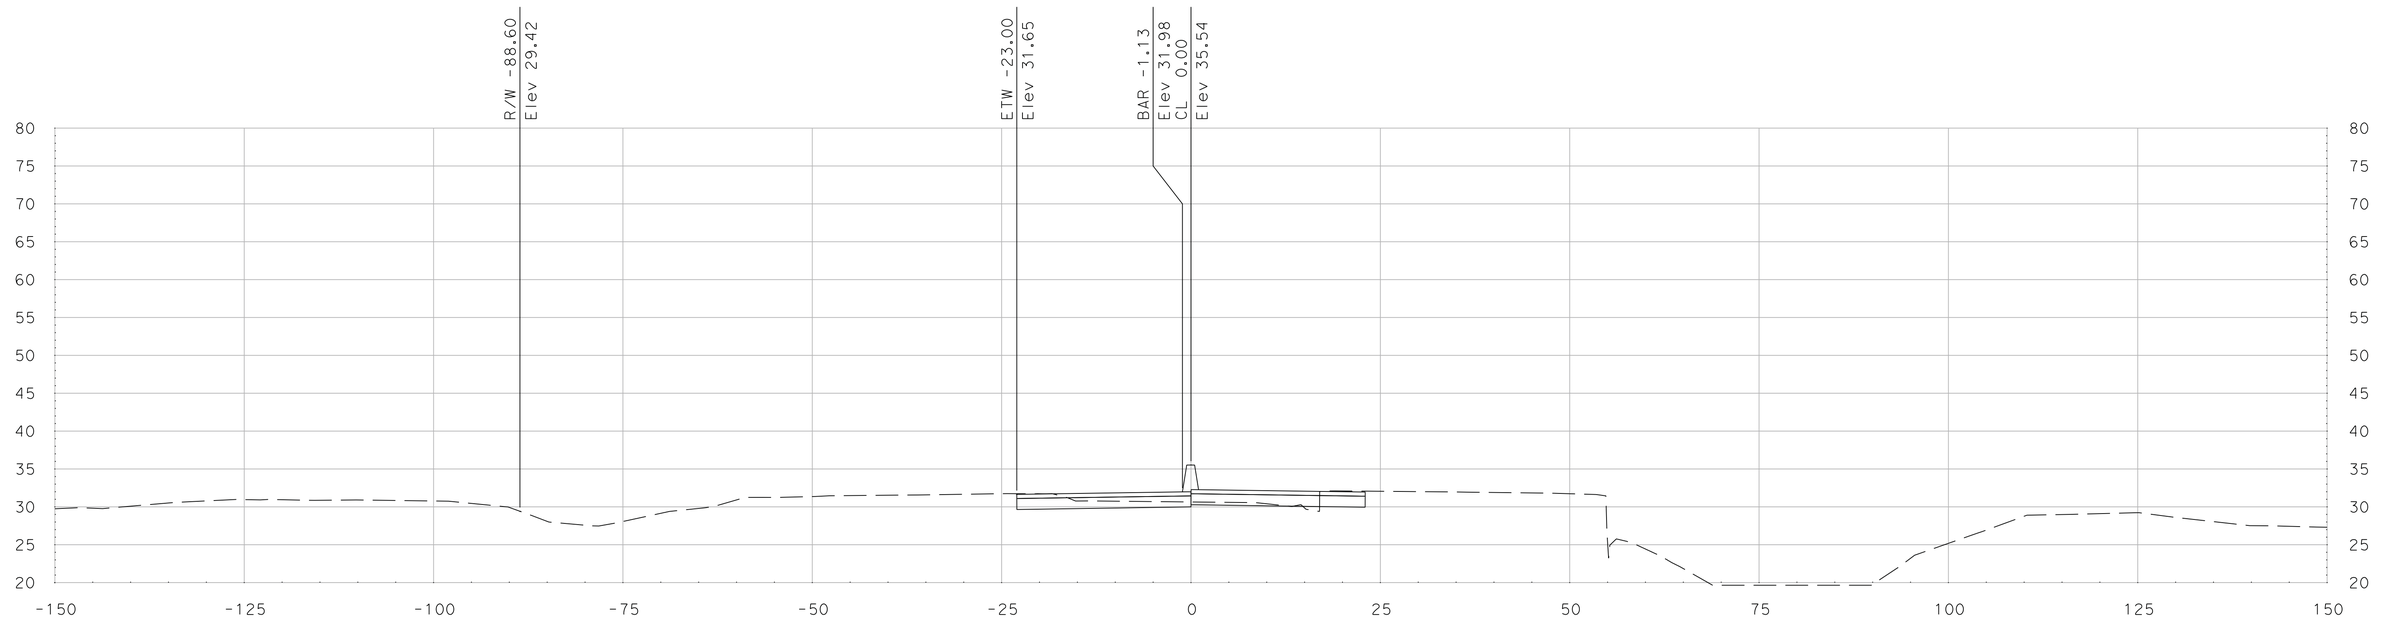

"SR 99" Sta 662+62.07

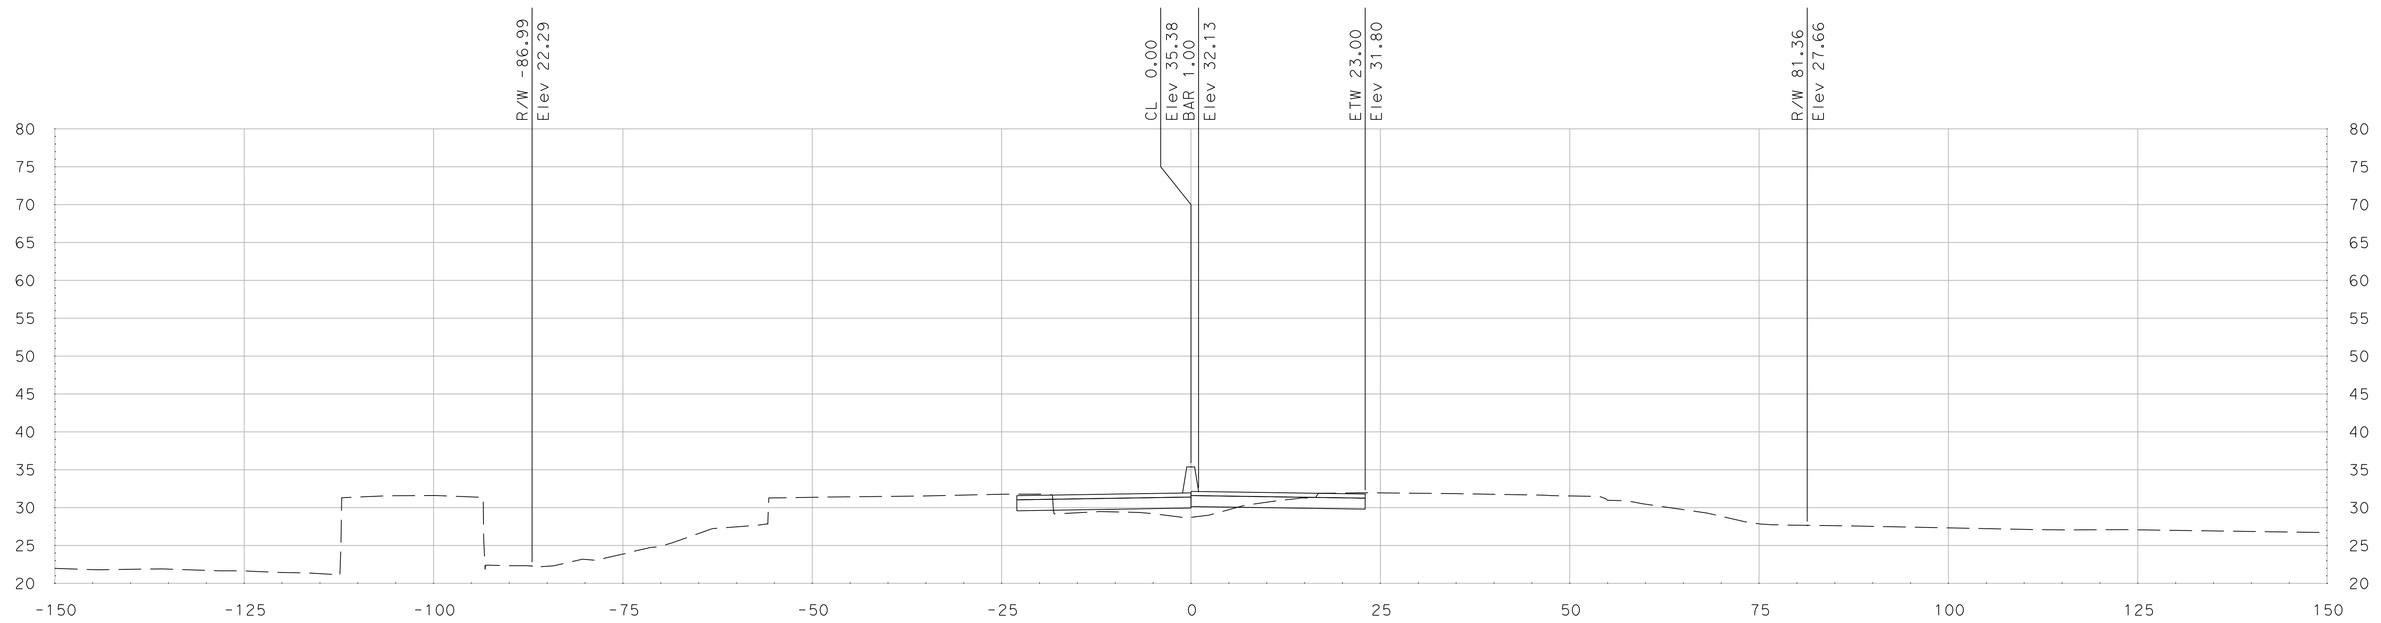

"SR 99" Sta 661+93.48

SCALE
HORIZONTAL: 1"=10'
VERTICAL: 1"=10'

DATE: 5/18/2011

ALL DIMENSIONS ARE IN US SURVEY FEET

FOR EARTHWORK DEVELOPMENT ONLY

Dist	COUNTY	ROUTE	POST MILES TOTAL PROJECT	SHEET No.	TOTAL SHEETS
10	SJ	99	4.9/14.2		
CONTRACT No.			10-0E6114		
PROJECT ID			1000020440		

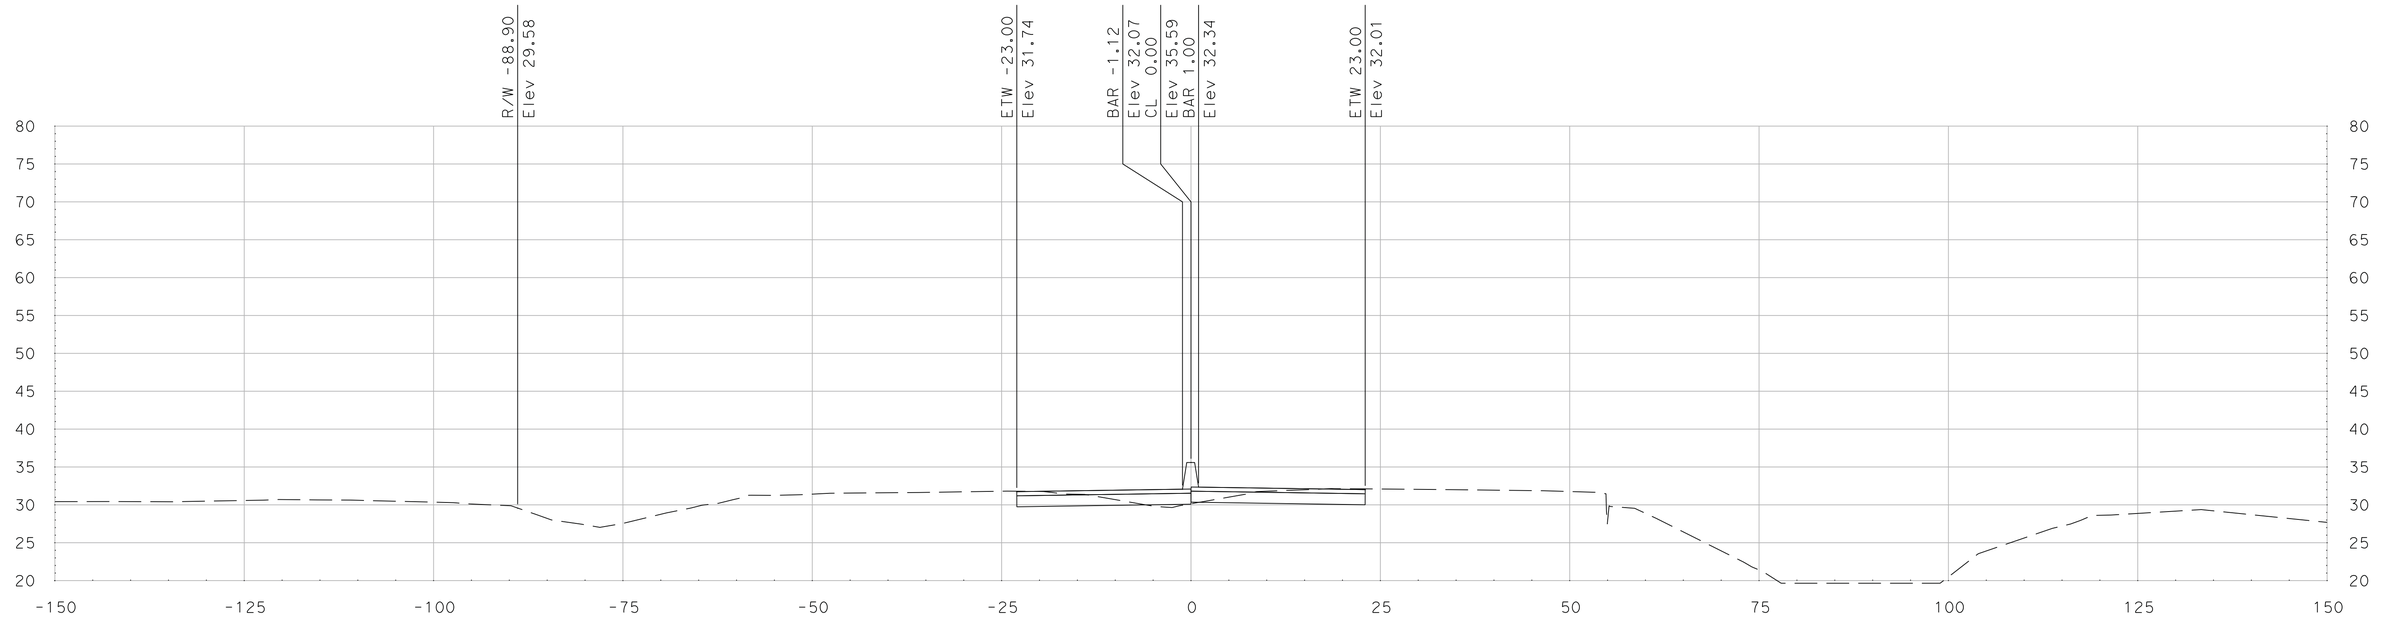

"SR 99" Sta 662+75.00

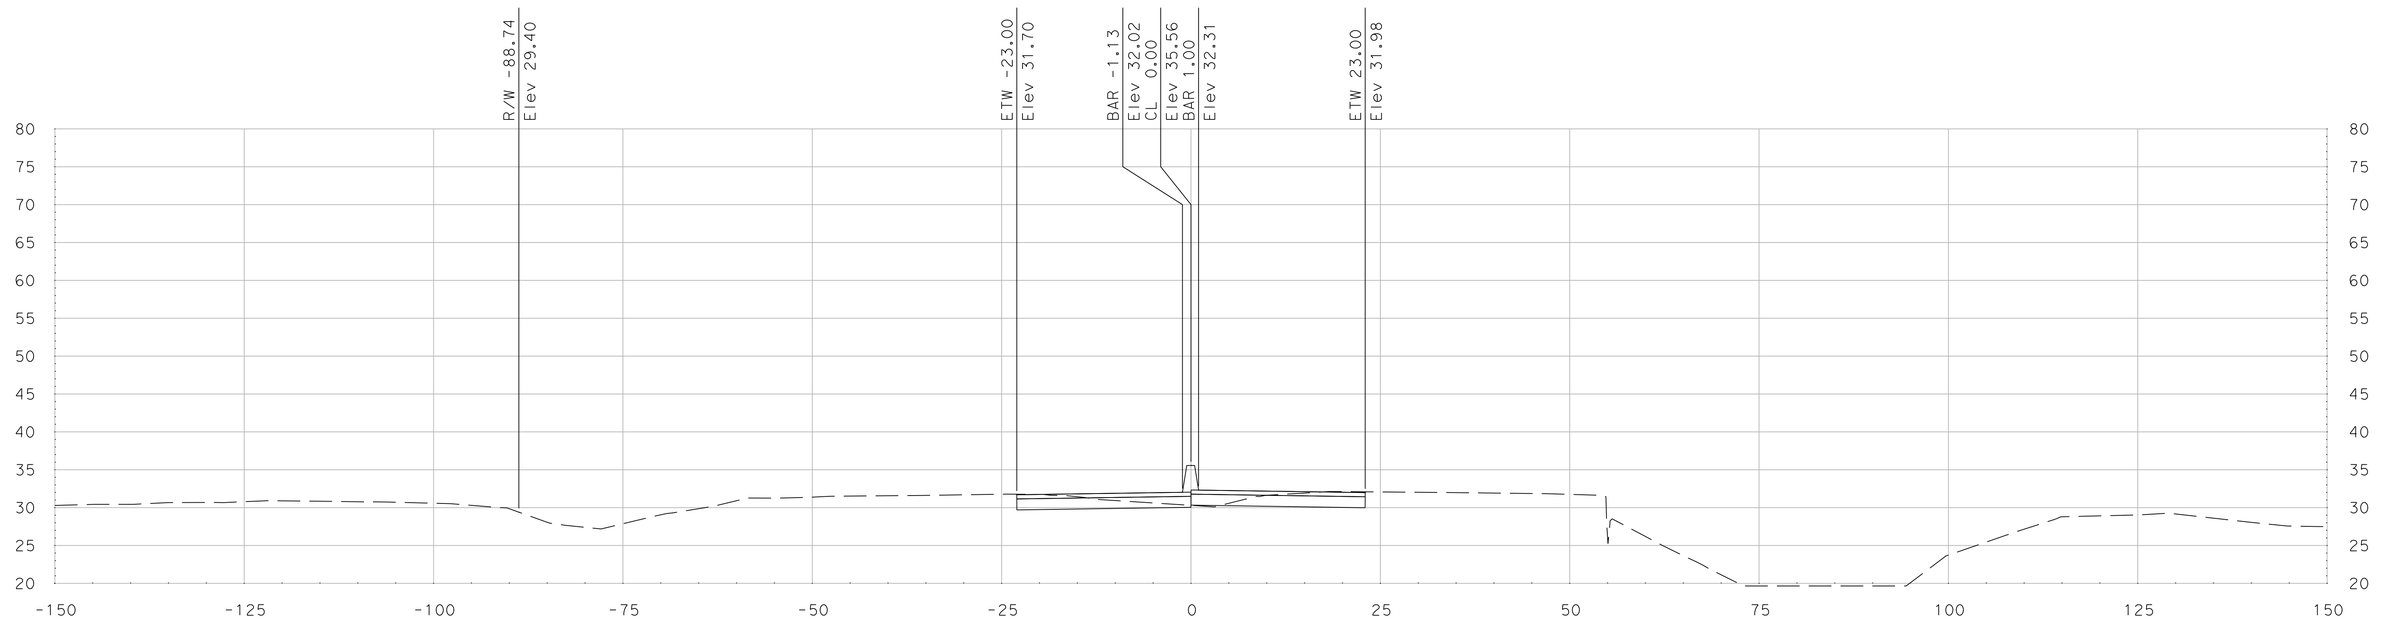

"SR 99" Sta 662+68.23

SCALE
HORIZONTAL: 1"=10'
VERTICAL: 1"=10'

DATE: 5/18/2011

ALL DIMENSIONS ARE IN US SURVEY FEET

FOR EARTHWORK DEVELOPMENT ONLY

Dist	COUNTY	ROUTE	POST MILES TOTAL PROJECT	SHEET No.	TOTAL SHEETS
10	SJ	99	4.9/14.2		
CONTRACT No.			10-0E6114		
PROJECT ID			1000020440		

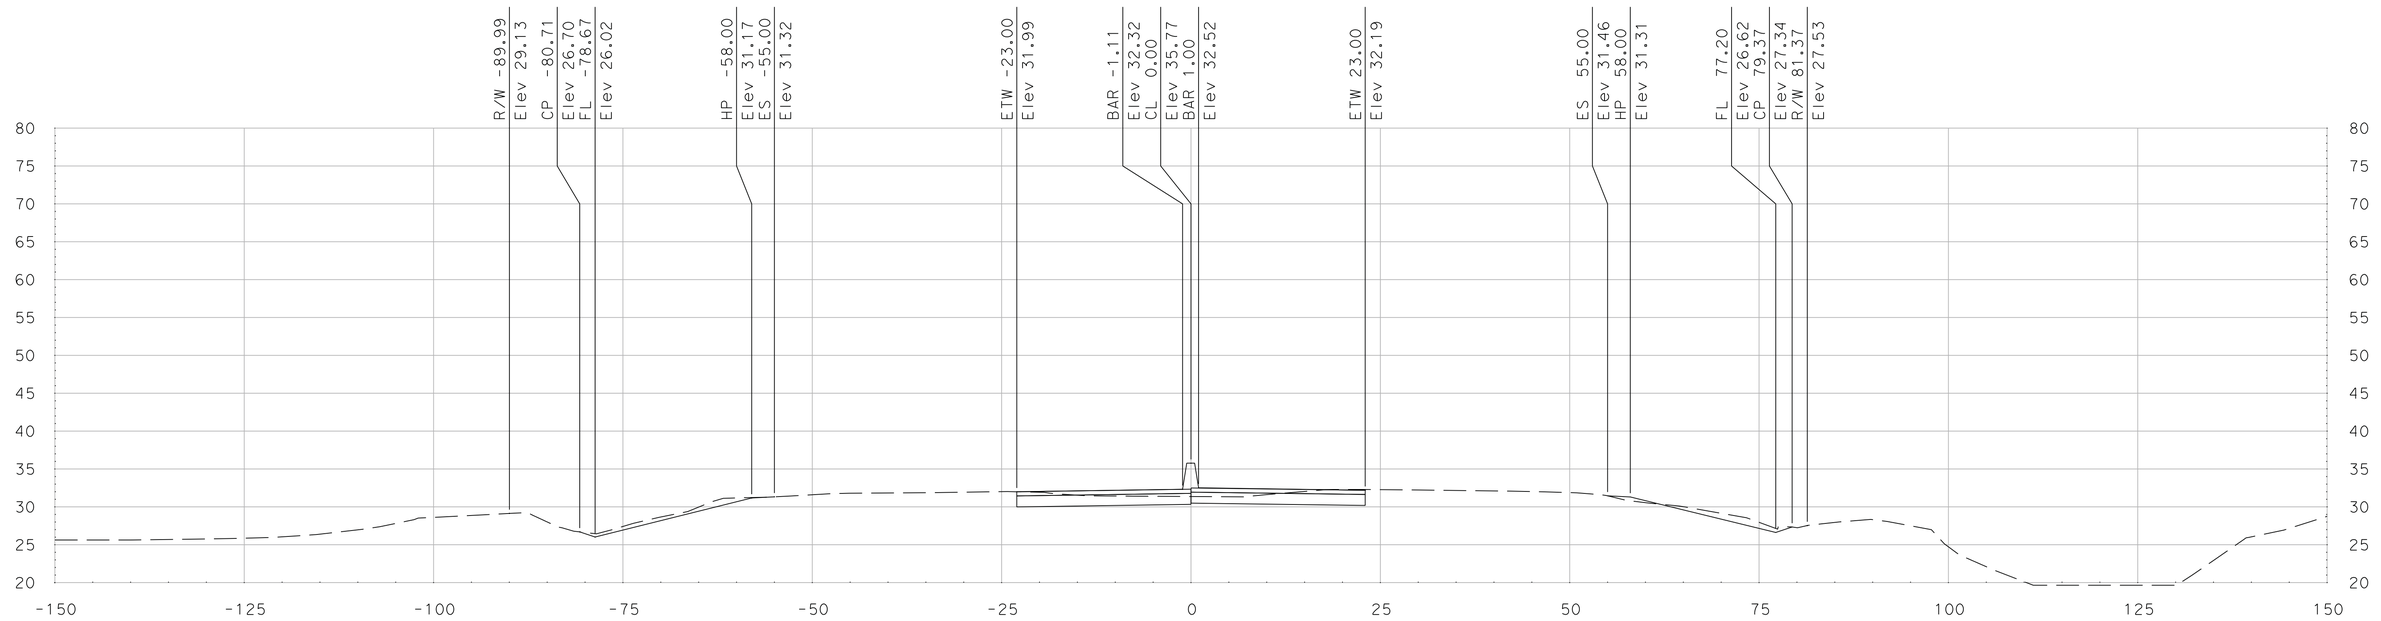

"SR 99" Sta 663+21.50

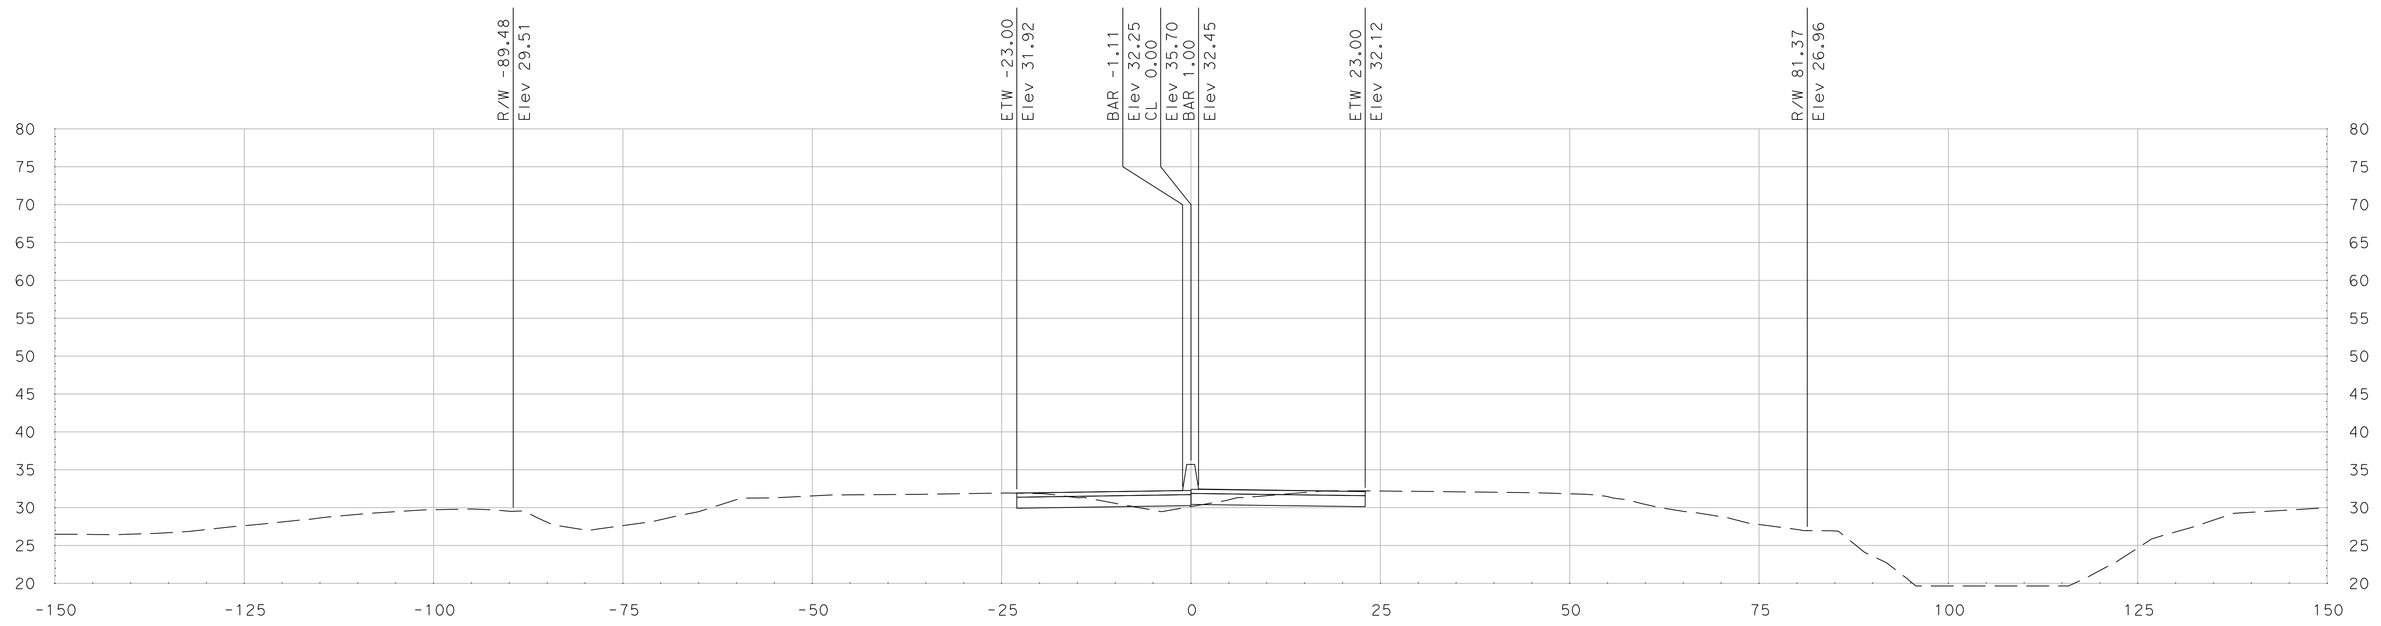

"SR 99" Sta 663+00.00

SCALE
HORIZONTAL: 1"=10'
VERTICAL: 1"=10'

DATE: 5/18/2011

ALL DIMENSIONS ARE IN US SURVEY FEET

FOR EARTHWORK DEVELOPMENT ONLY

Dist	COUNTY	ROUTE	POST MILES TOTAL PROJECT	SHEET No.	TOTAL SHEETS
10	SJ	99	4.9/14.2		
CONTRACT No.			10-0E6114		
PROJECT ID			1000020440		

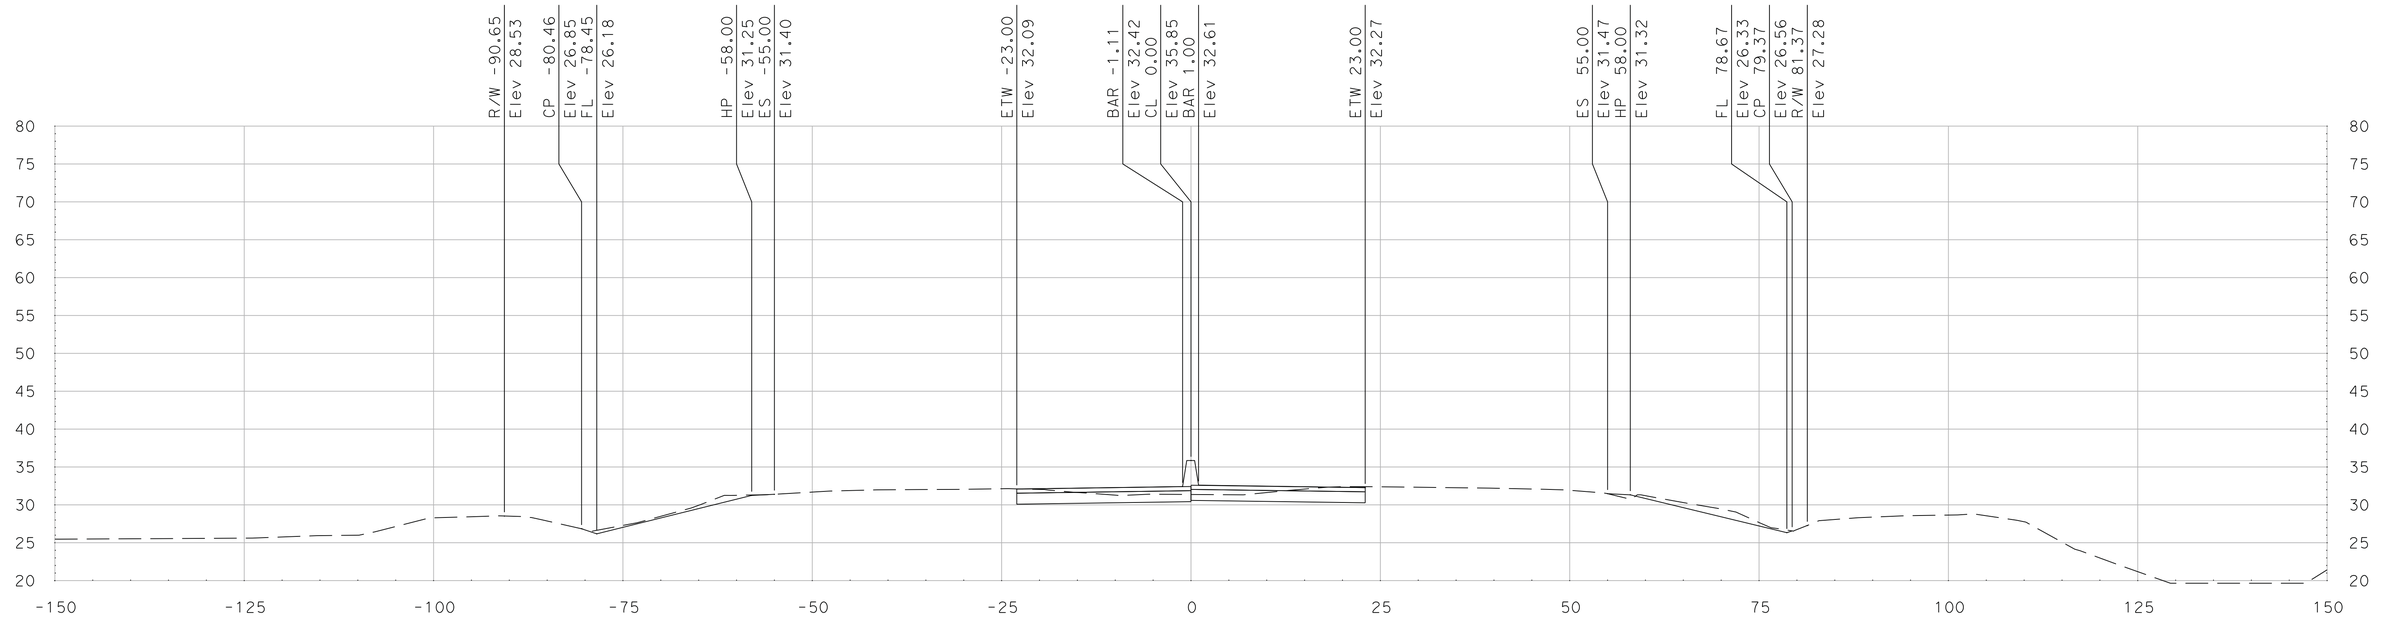

"SR 99" Sta 663+50.00

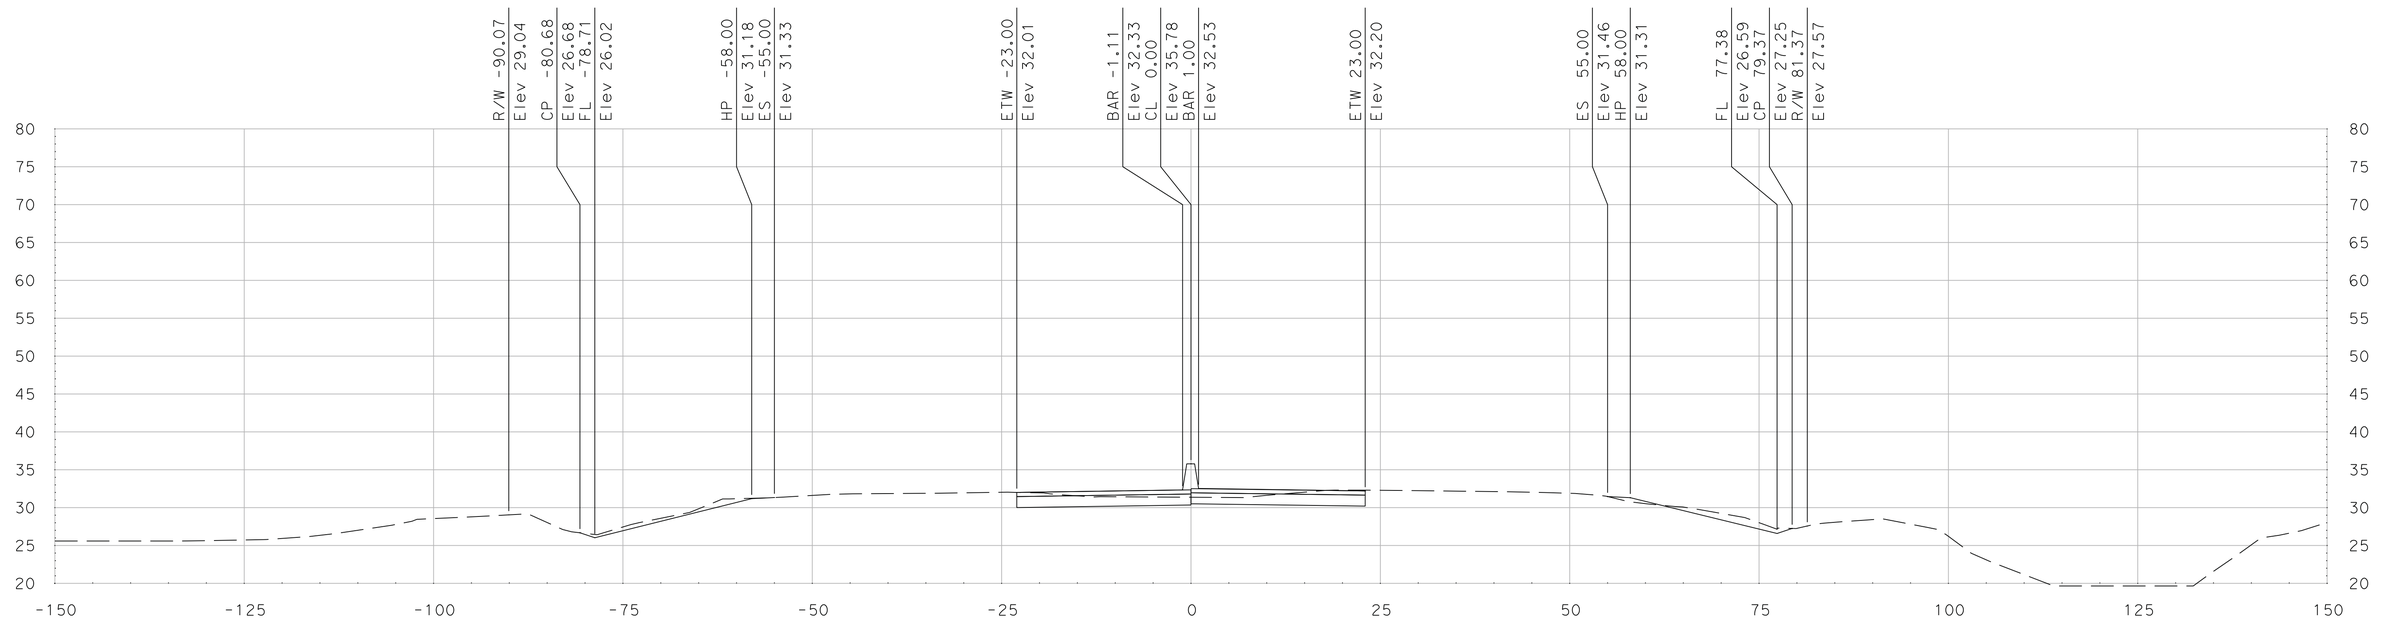

"SR 99" Sta 663+25.00

SCALE
HORIZONTAL: 1"=10'
VERTICAL: 1"=10'

DATE: 5/18/2011

ALL DIMENSIONS ARE IN US SURVEY FEET

FOR EARTHWORK DEVELOPMENT ONLY

Dist	COUNTY	ROUTE	POST MILES TOTAL PROJECT	SHEET No.	TOTAL SHEETS
10	SJ	99	4.9/14.2		
CONTRACT No.			10-0E6114		
PROJECT ID			1000020440		

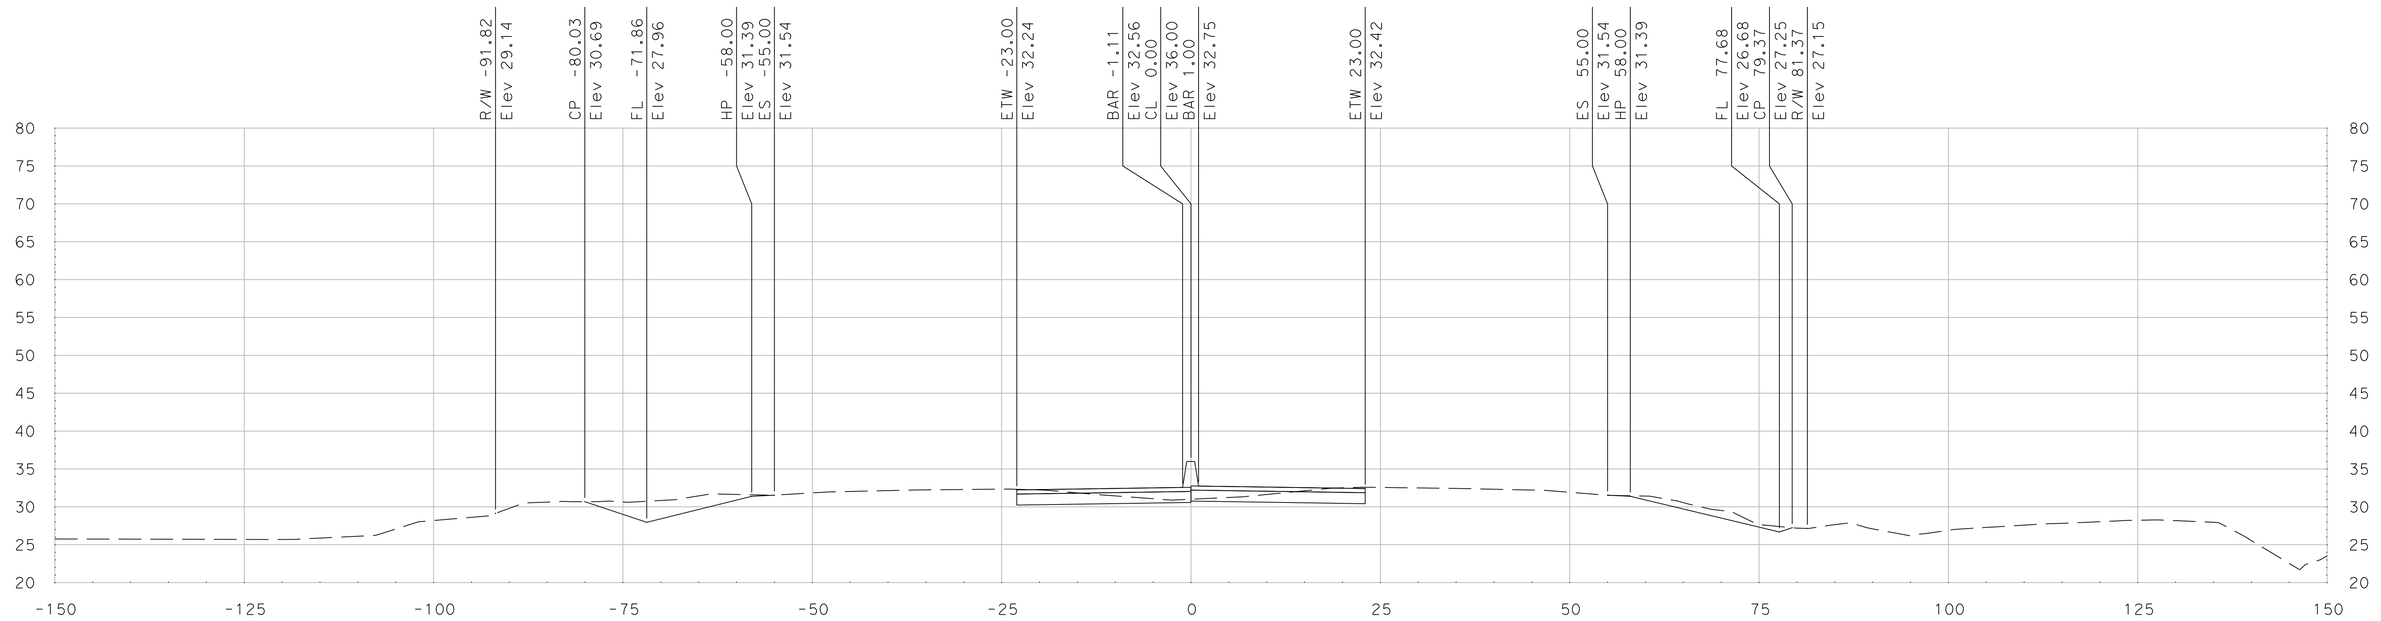

"SR 99" Sta 664+00.00

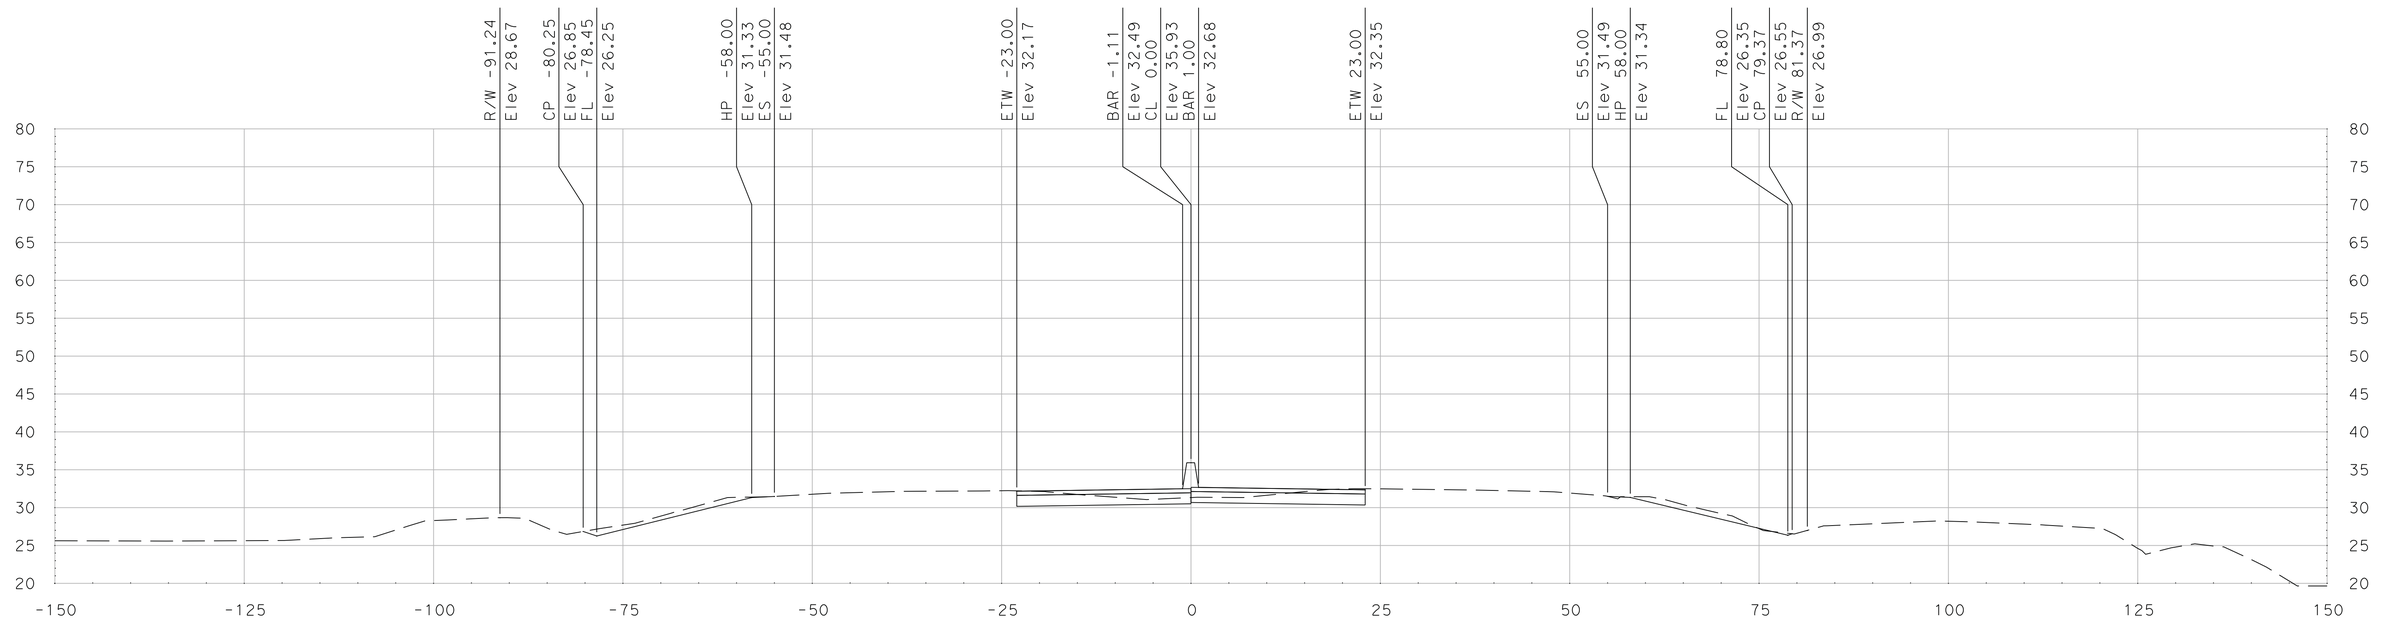

"SR 99" Sta 663+75.00

SCALE
HORIZONTAL: 1"=10'
VERTICAL: 1"=10'

DATE: 5/18/2011

ALL DIMENSIONS ARE IN US SURVEY FEET

FOR EARTHWORK DEVELOPMENT ONLY

Dist	COUNTY	ROUTE	POST MILES TOTAL PROJECT	SHEET No.	TOTAL SHEETS
10	SJ	99	4.9/14.2		
CONTRACT No.			10-0E6114		
PROJECT ID			1000020440		

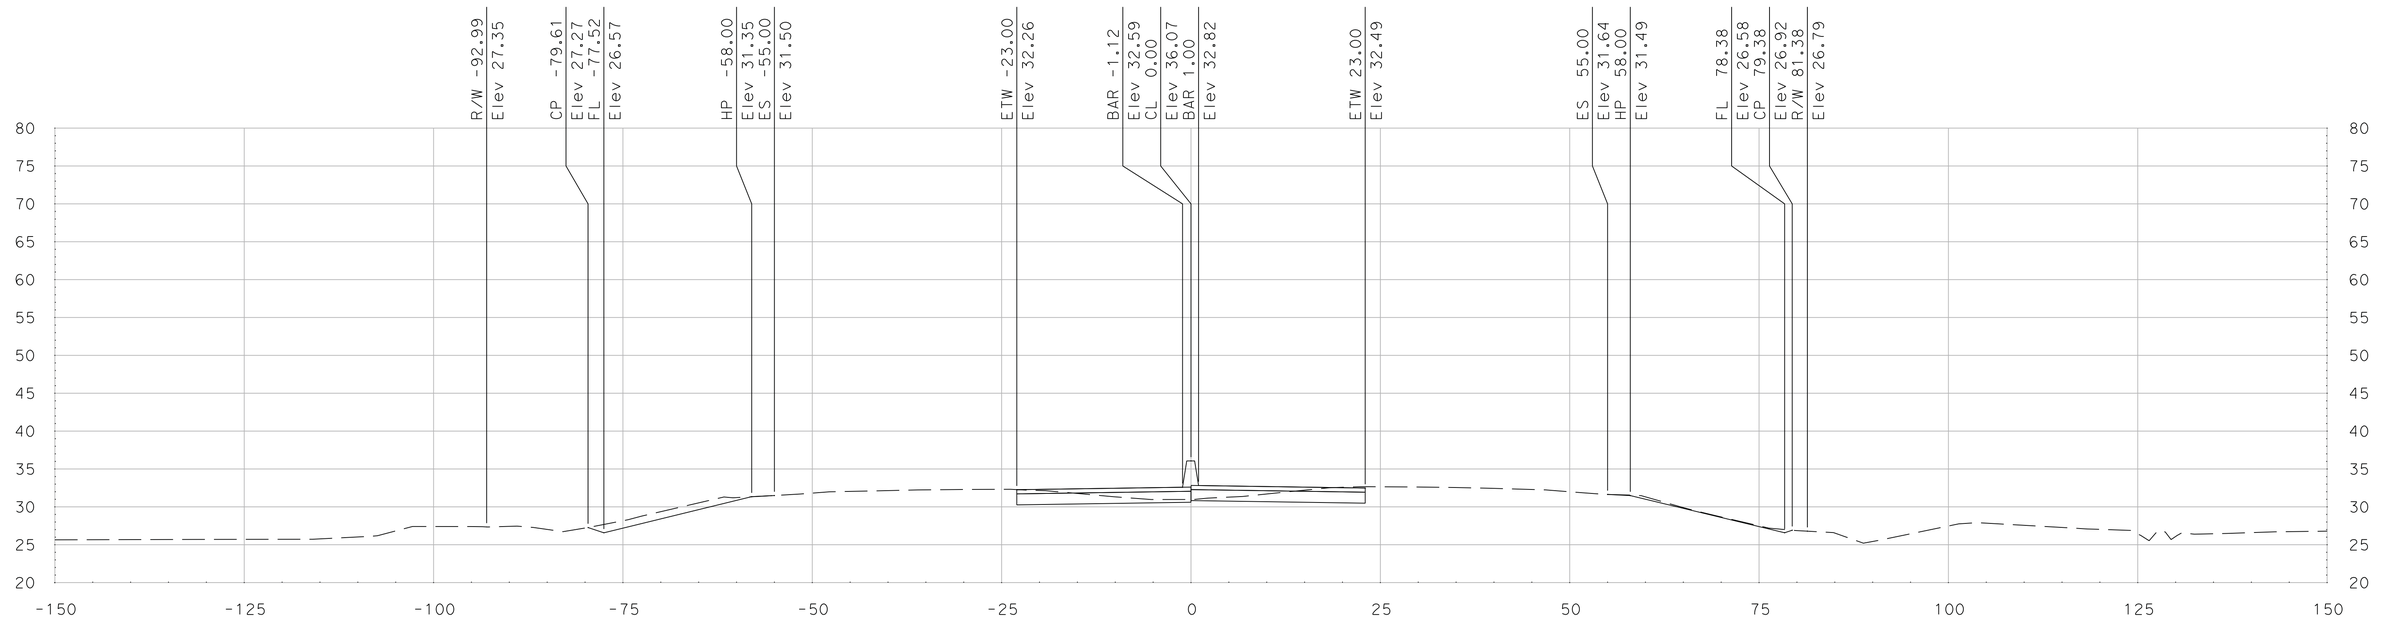

"SR 99" Sta 664+50.00

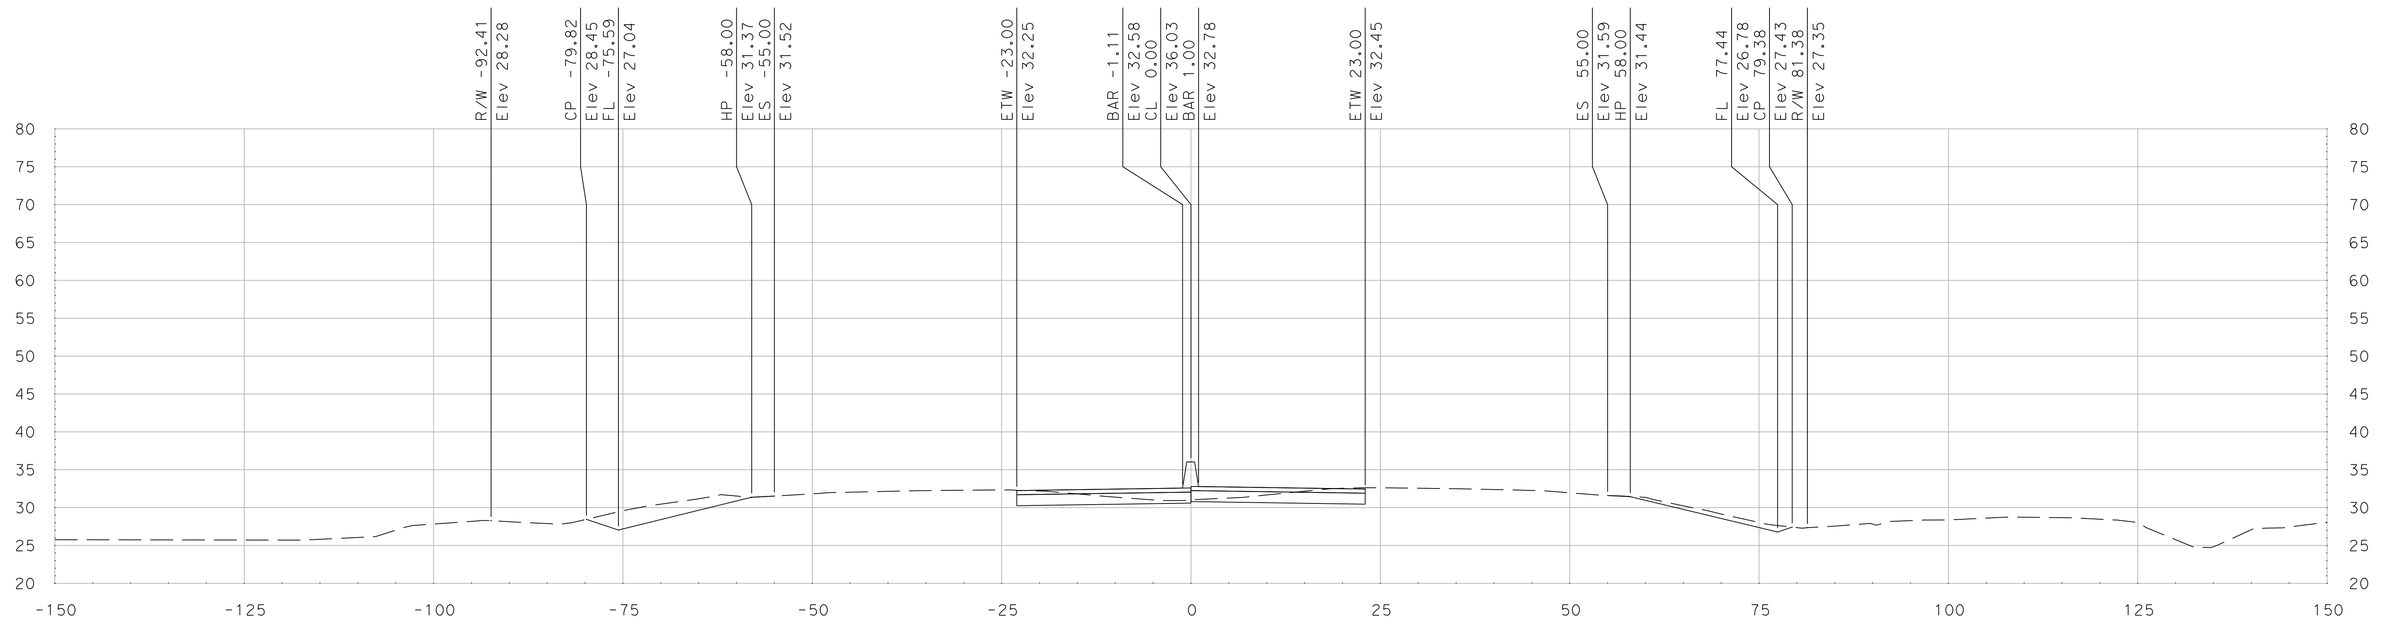

"SR 99" Sta 664+25.00

SCALE
HORIZONTAL: 1"=10'
VERTICAL: 1"=10'

DATE: 5/18/2011

ALL DIMENSIONS ARE IN US SURVEY FEET

FOR EARTHWORK DEVELOPMENT ONLY

Dist	COUNTY	ROUTE	POST MILES TOTAL PROJECT	SHEET No.	TOTAL SHEETS
10	SJ	99	4.9/14.2		
CONTRACT No.			10-0E6114		
PROJECT ID			1000020440		

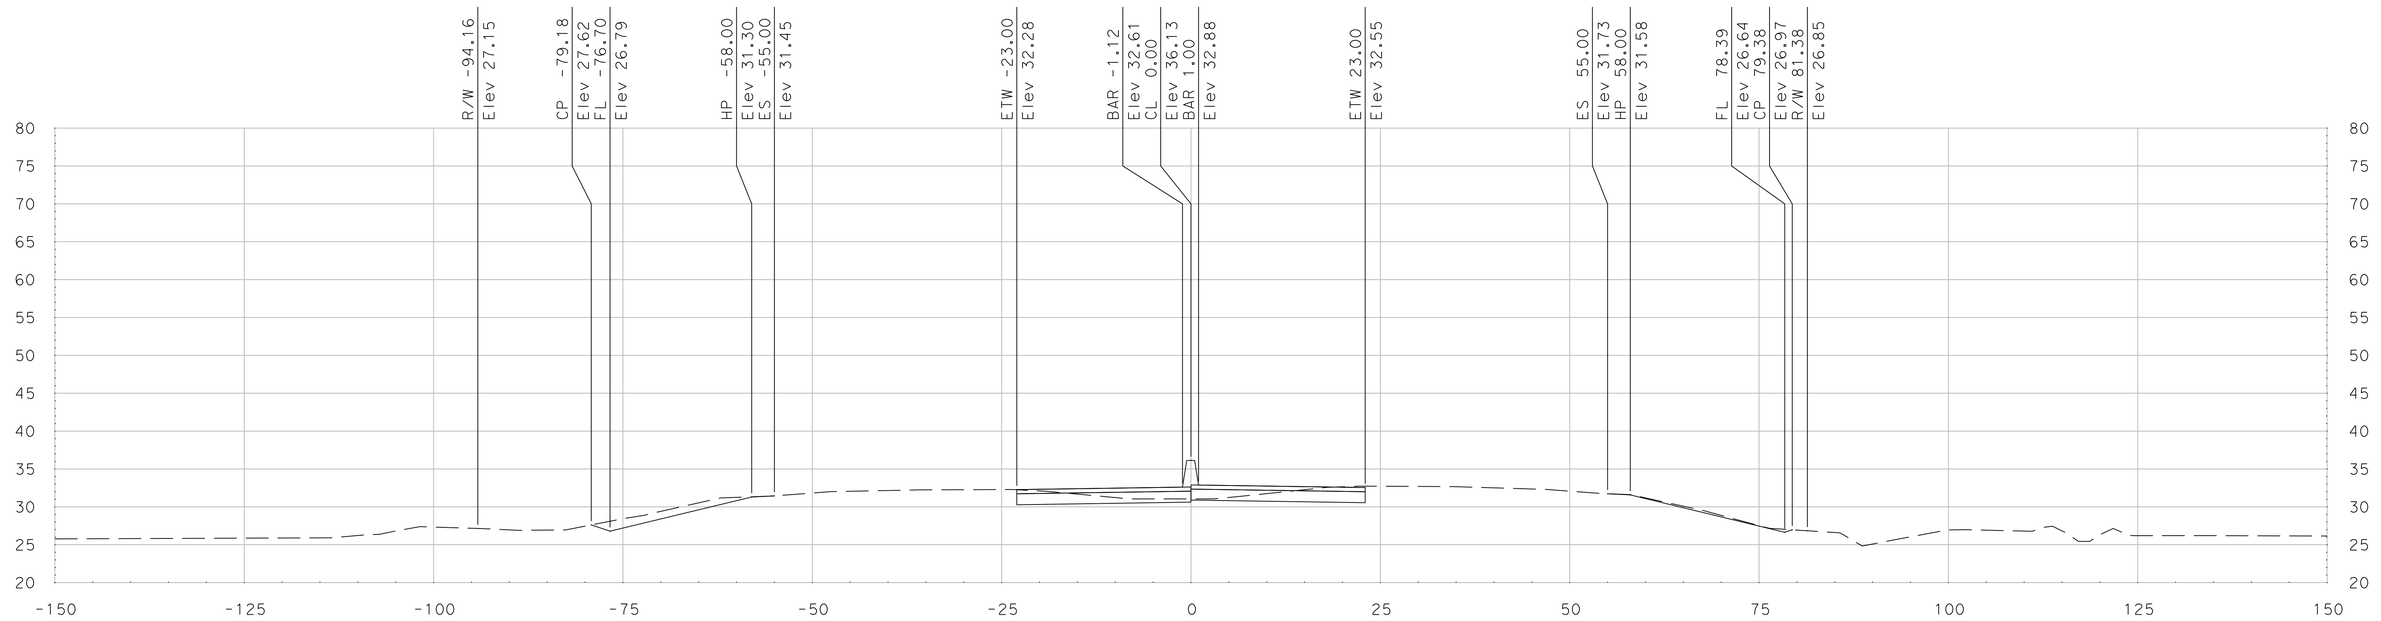

"SR 99" Sta 665+00.00

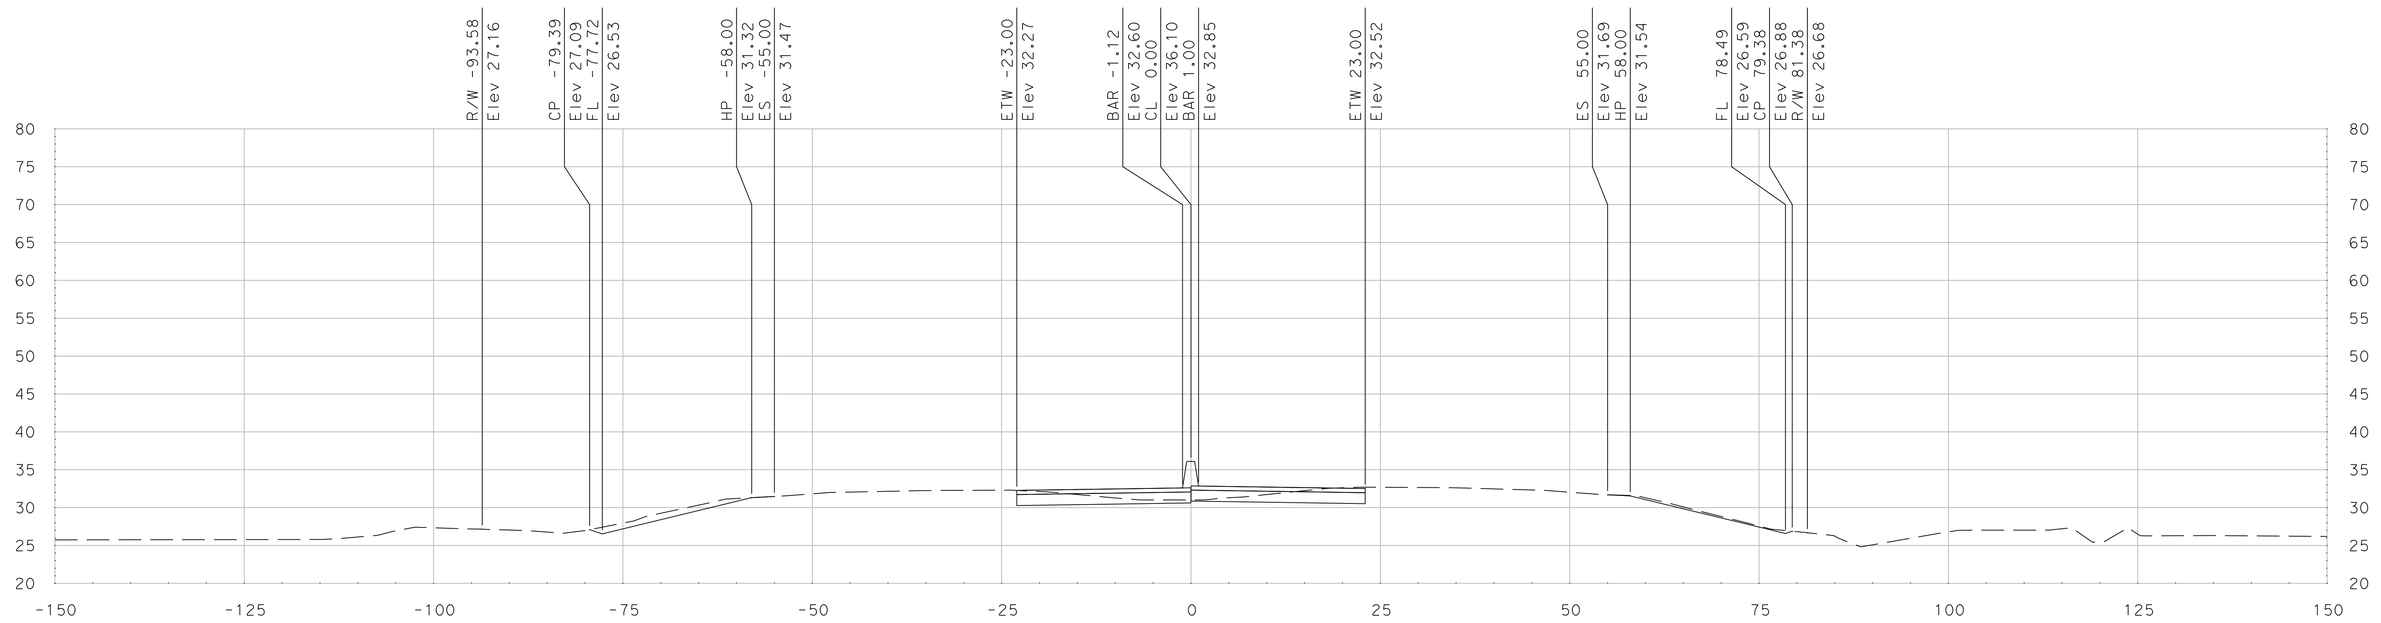

"SR 99" Sta 664+75.00

SCALE
HORIZONTAL: 1"=10'
VERTICAL: 1"=10'

DATE: 5/18/2011

ALL DIMENSIONS ARE IN US SURVEY FEET

FOR EARTHWORK DEVELOPMENT ONLY

Dist	COUNTY	ROUTE	POST MILES TOTAL PROJECT	SHEET No.	TOTAL SHEETS
10	SJ	99	4.9/14.2		
CONTRACT No.			10-0E6114		
PROJECT ID			1000020440		

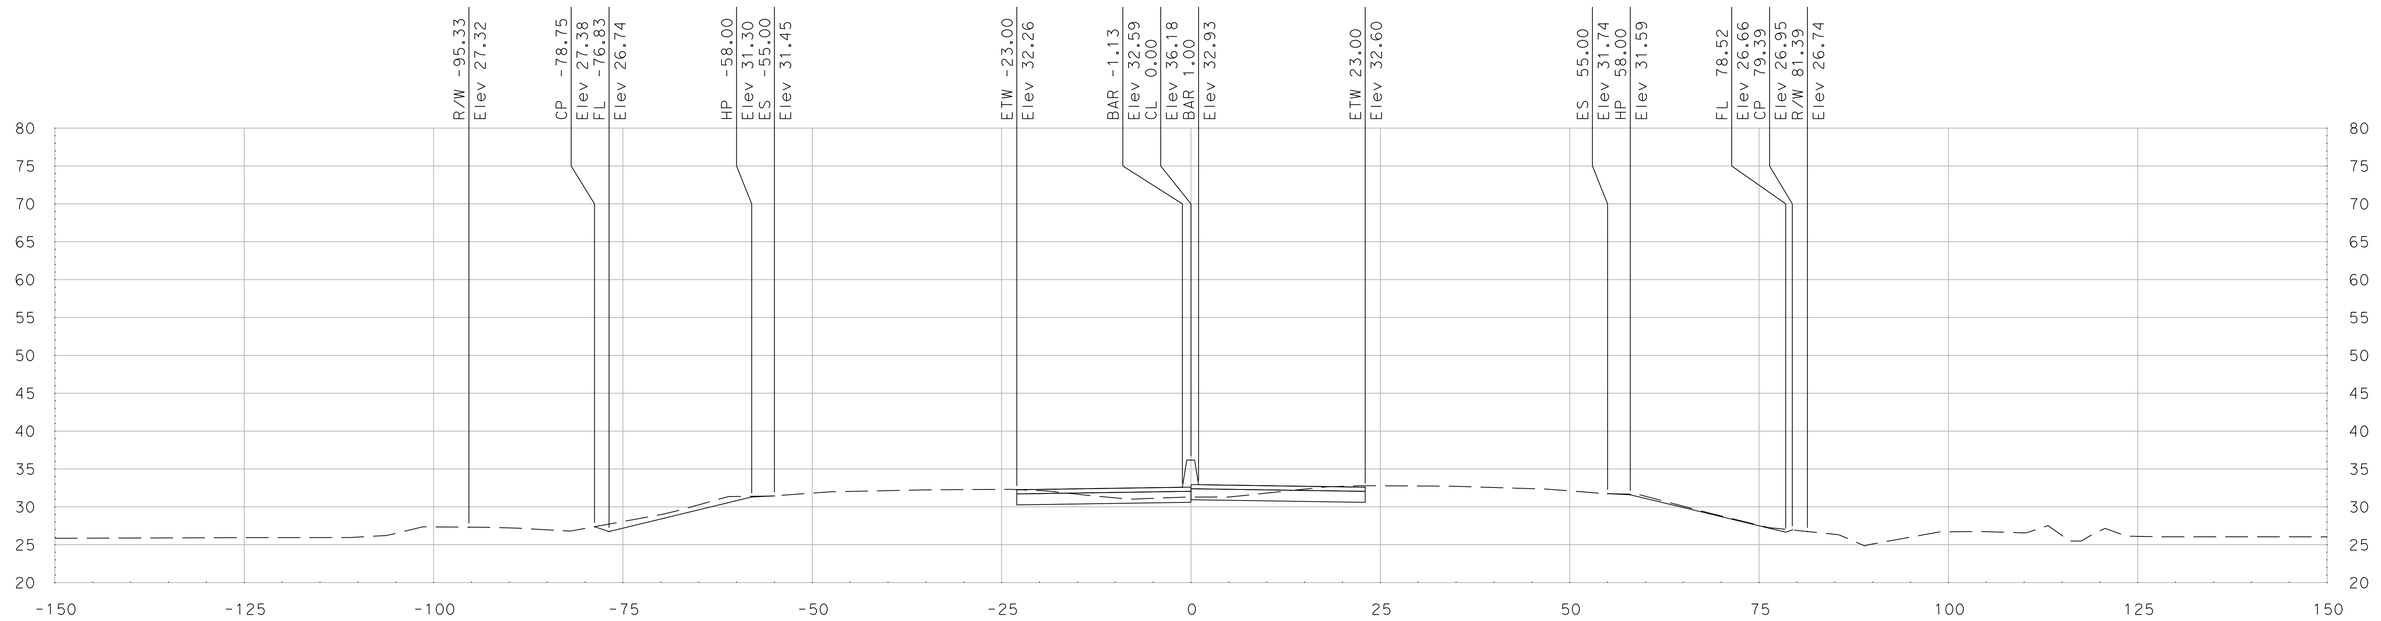

"SR 99" Sta 665+50.00

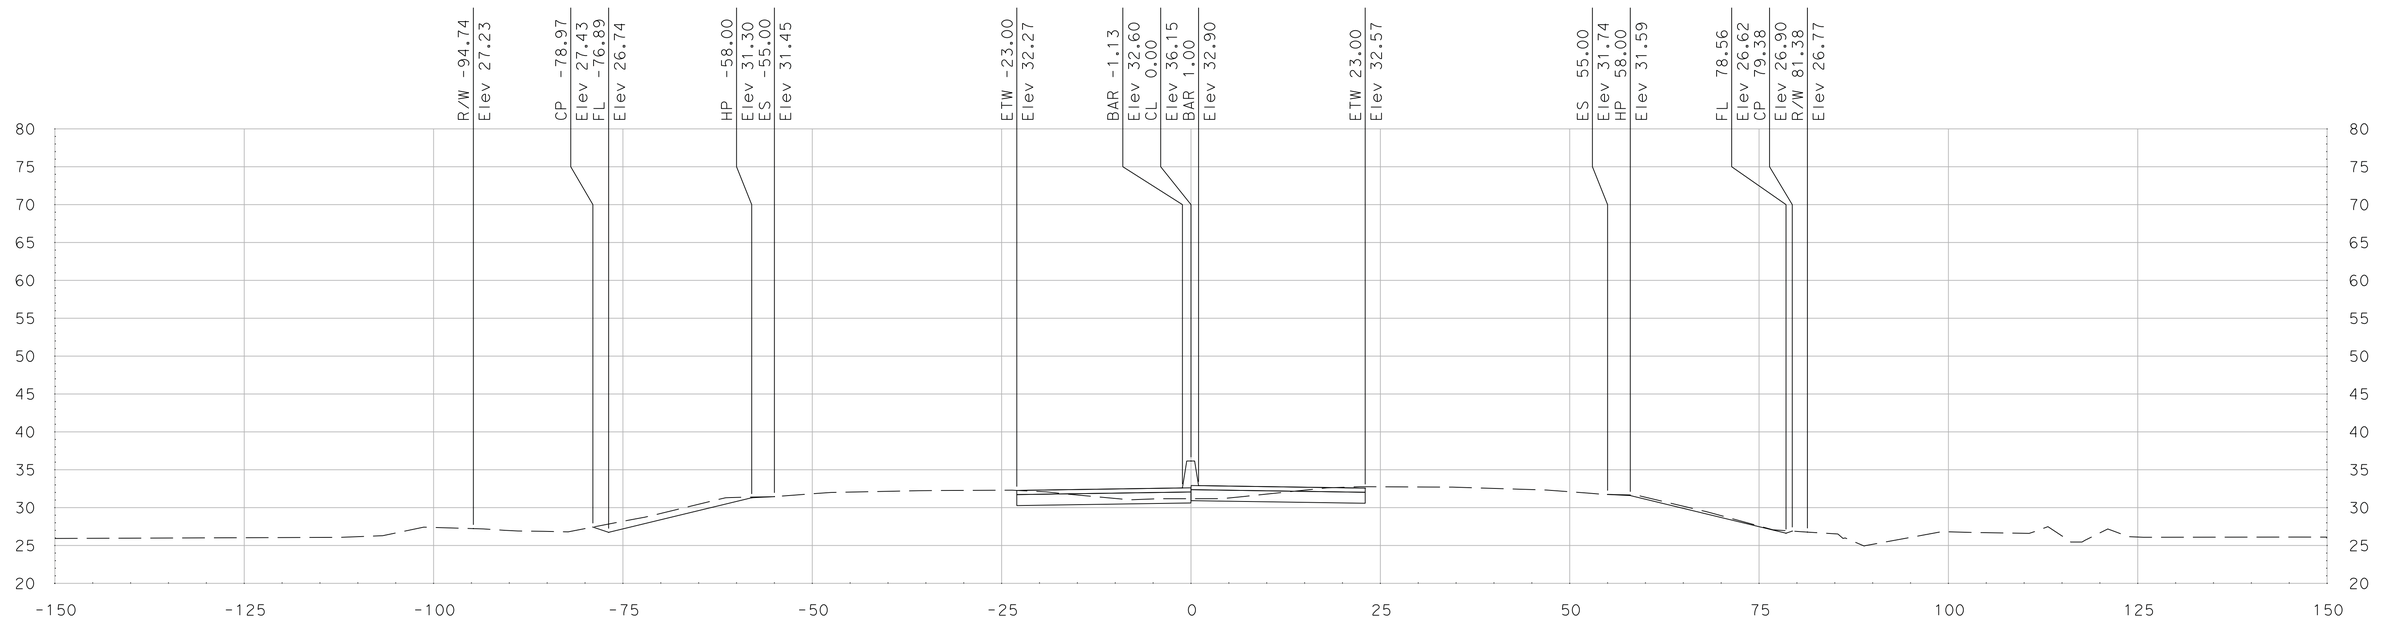

"SR 99" Sta 665+25.00

SCALE
HORIZONTAL: 1"=10'
VERTICAL: 1"=10'

DATE: 5/18/2011

ALL DIMENSIONS ARE IN US SURVEY FEET

FOR EARTHWORK DEVELOPMENT ONLY

Dist	COUNTY	ROUTE	POST MILES TOTAL PROJECT	SHEET No.	TOTAL SHEETS
10	SJ	99	4.9/14.2		
CONTRACT No.			10-0E6114		
PROJECT ID			1000020440		

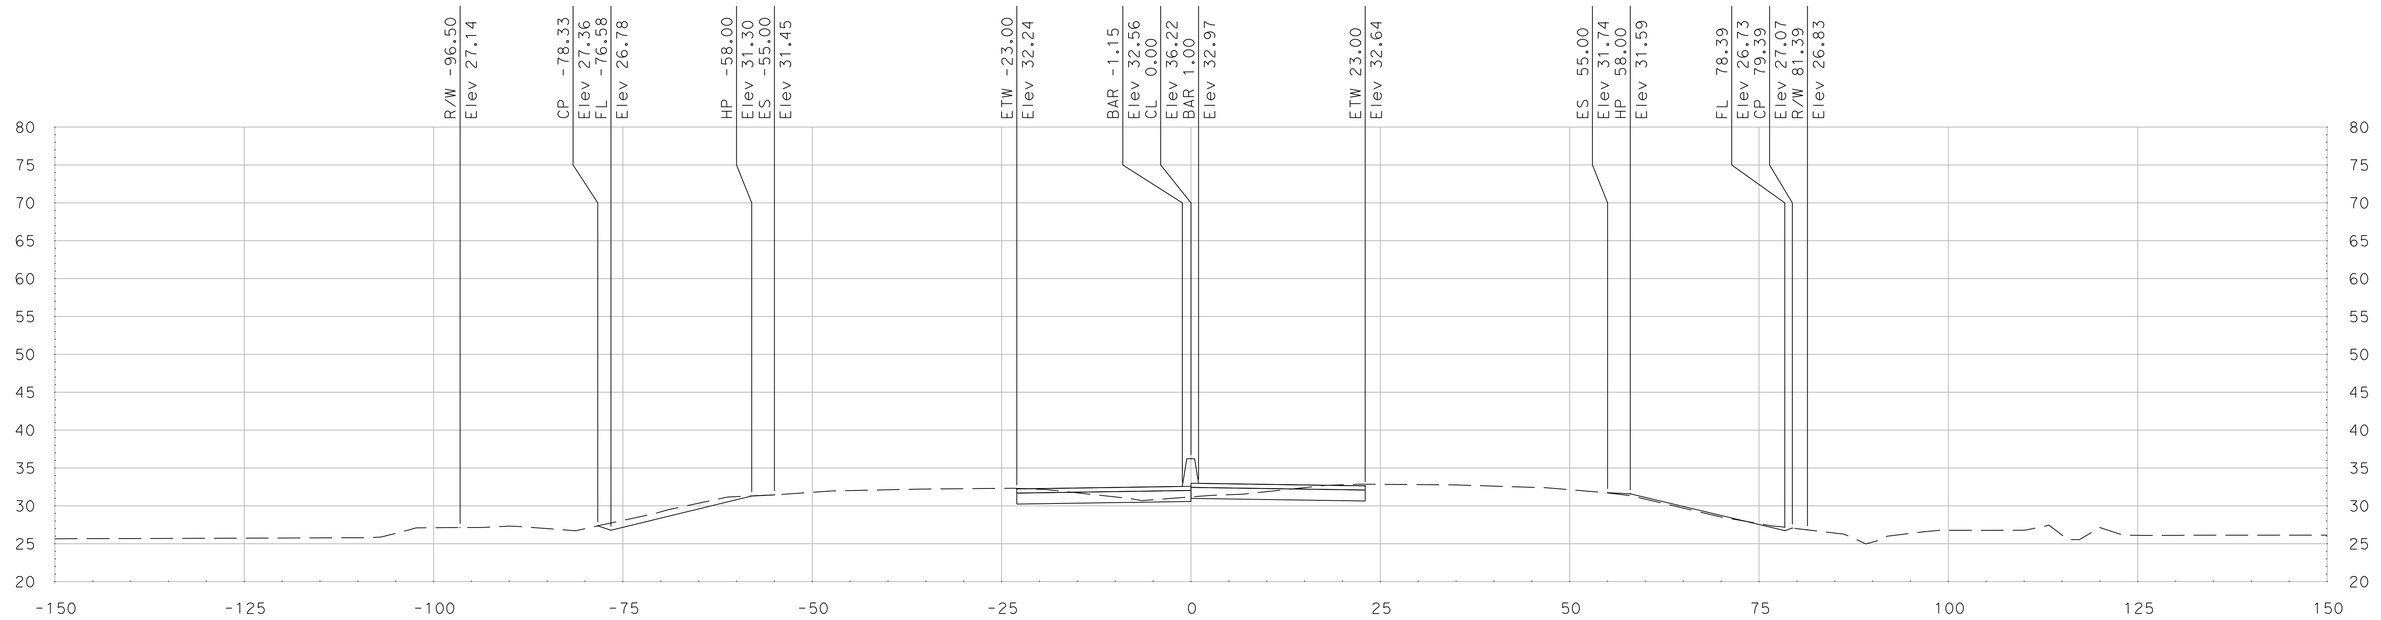

"SR 99" Sta 666+00.00

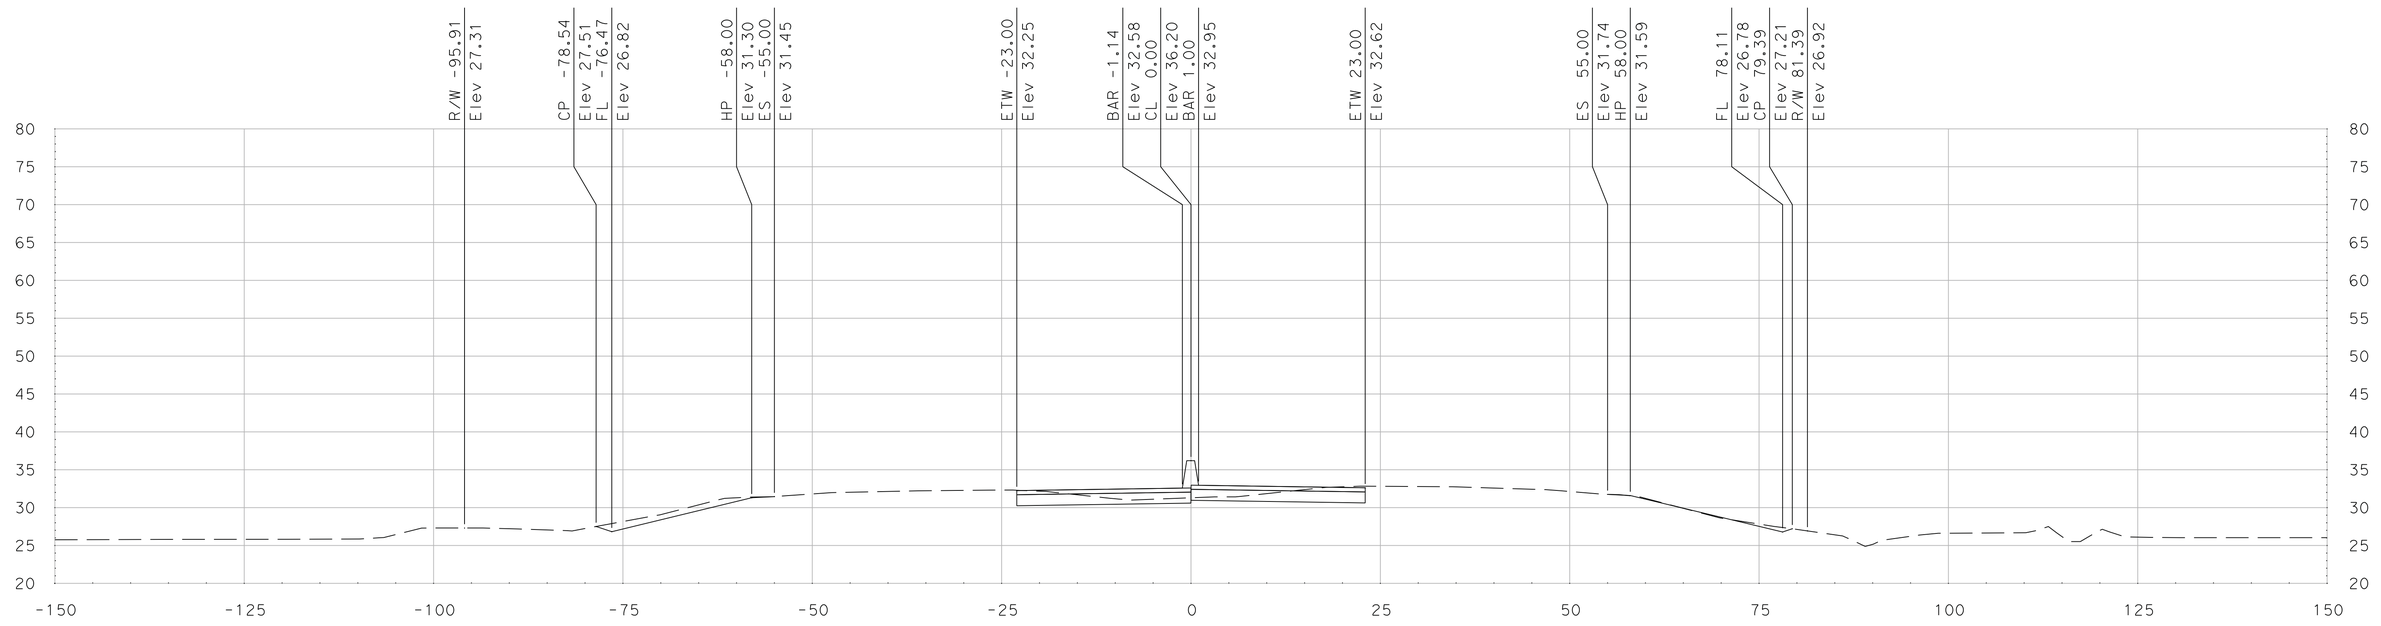

"SR 99" Sta 665+75.00

SCALE
HORIZONTAL: 1"=10'
VERTICAL: 1"=10'

DATE: 5/18/2011

ALL DIMENSIONS ARE IN US SURVEY FEET

FOR EARTHWORK DEVELOPMENT ONLY

Dist	COUNTY	ROUTE	POST MILES TOTAL PROJECT	SHEET No.	TOTAL SHEETS
10	SJ	99	4.9/14.2		
CONTRACT No.			10-0E6114		
PROJECT ID			1000020440		

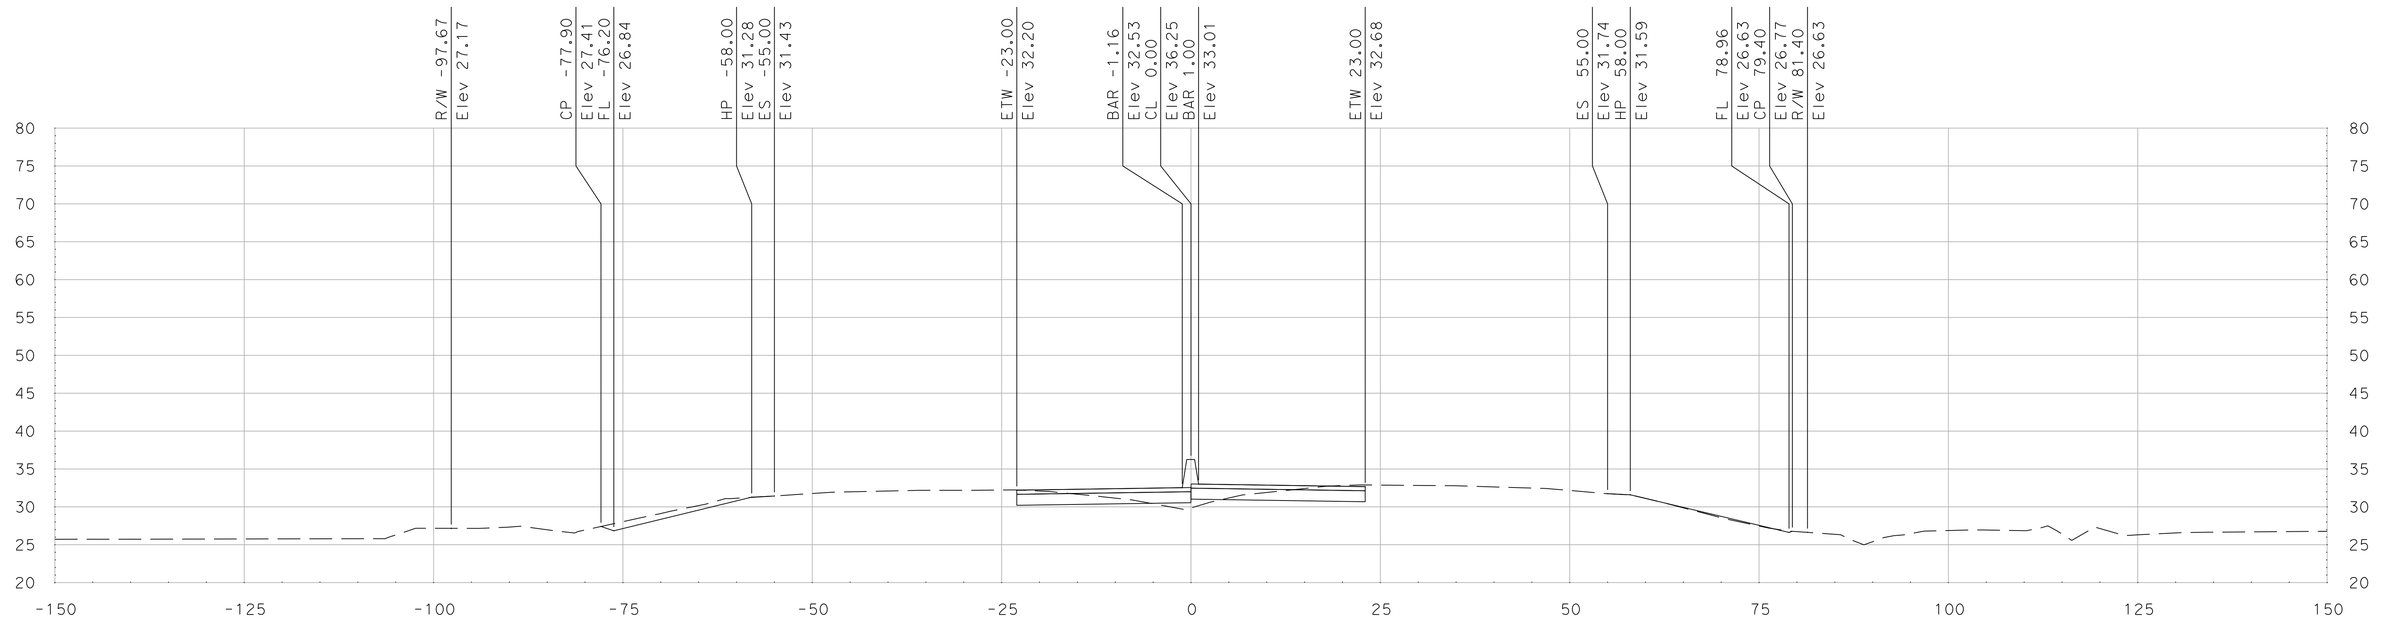

"SR 99" Sta 666+50.00

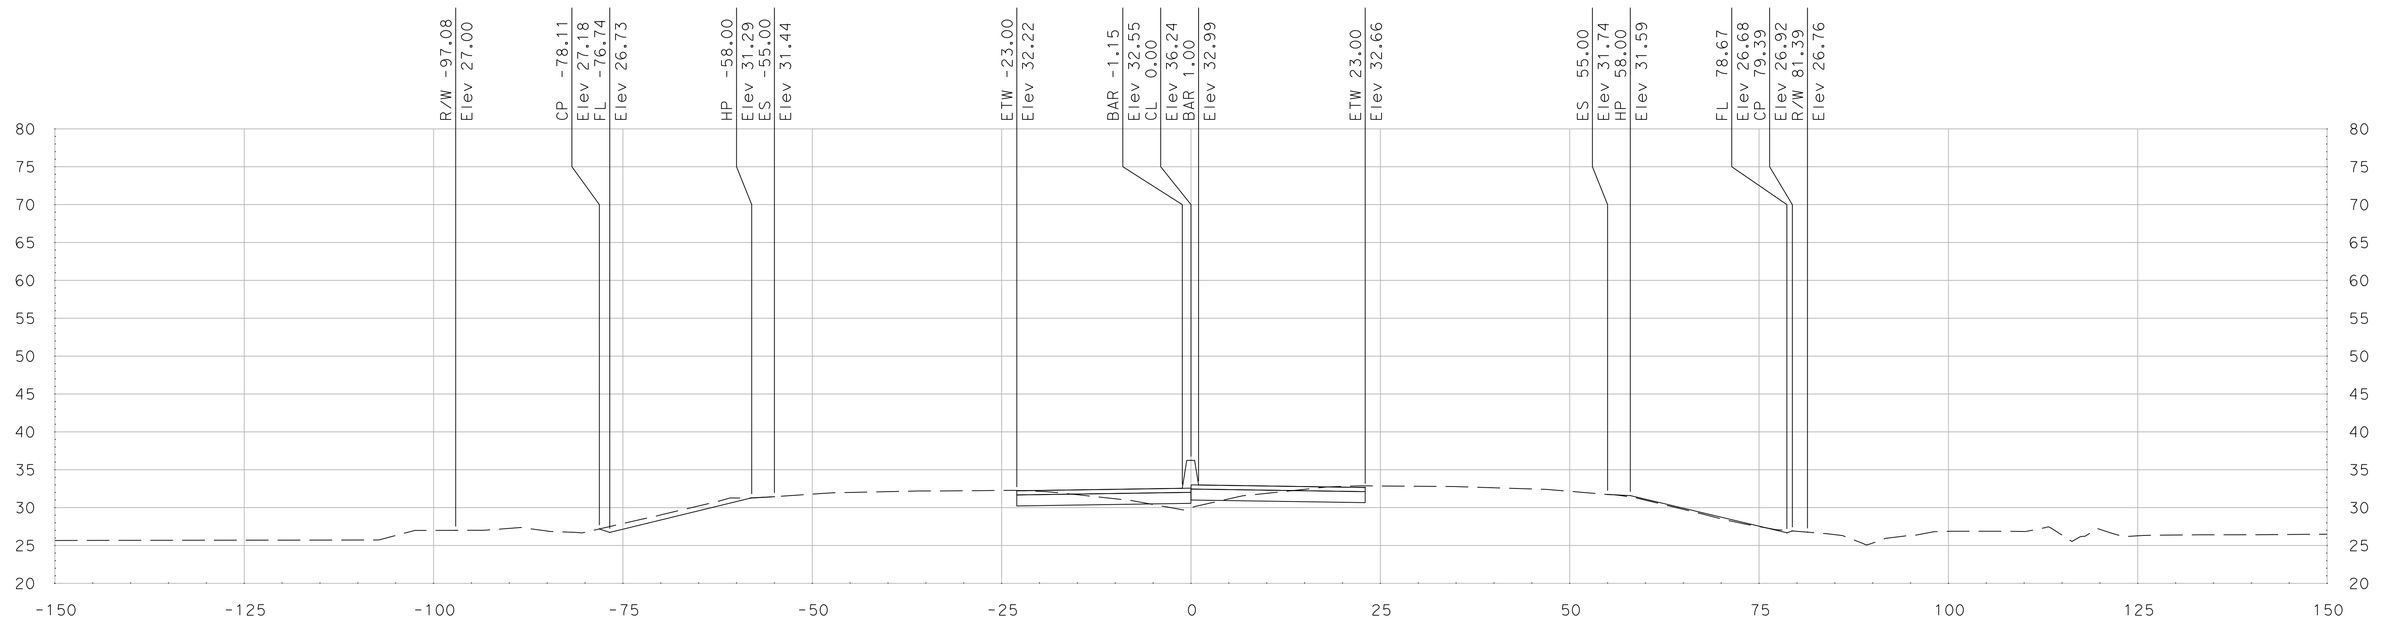

"SR 99" Sta 666+25.00

SCALE
HORIZONTAL: 1"=10'
VERTICAL: 1"=10'

DATE: 5/18/2011

ALL DIMENSIONS ARE IN US SURVEY FEET

FOR EARTHWORK DEVELOPMENT ONLY

Dist	COUNTY	ROUTE	POST MILES TOTAL PROJECT	SHEET No.	TOTAL SHEETS
10	SJ	99	4.9/14.2		
CONTRACT No.			10-0E6114		
PROJECT ID			1000020440		

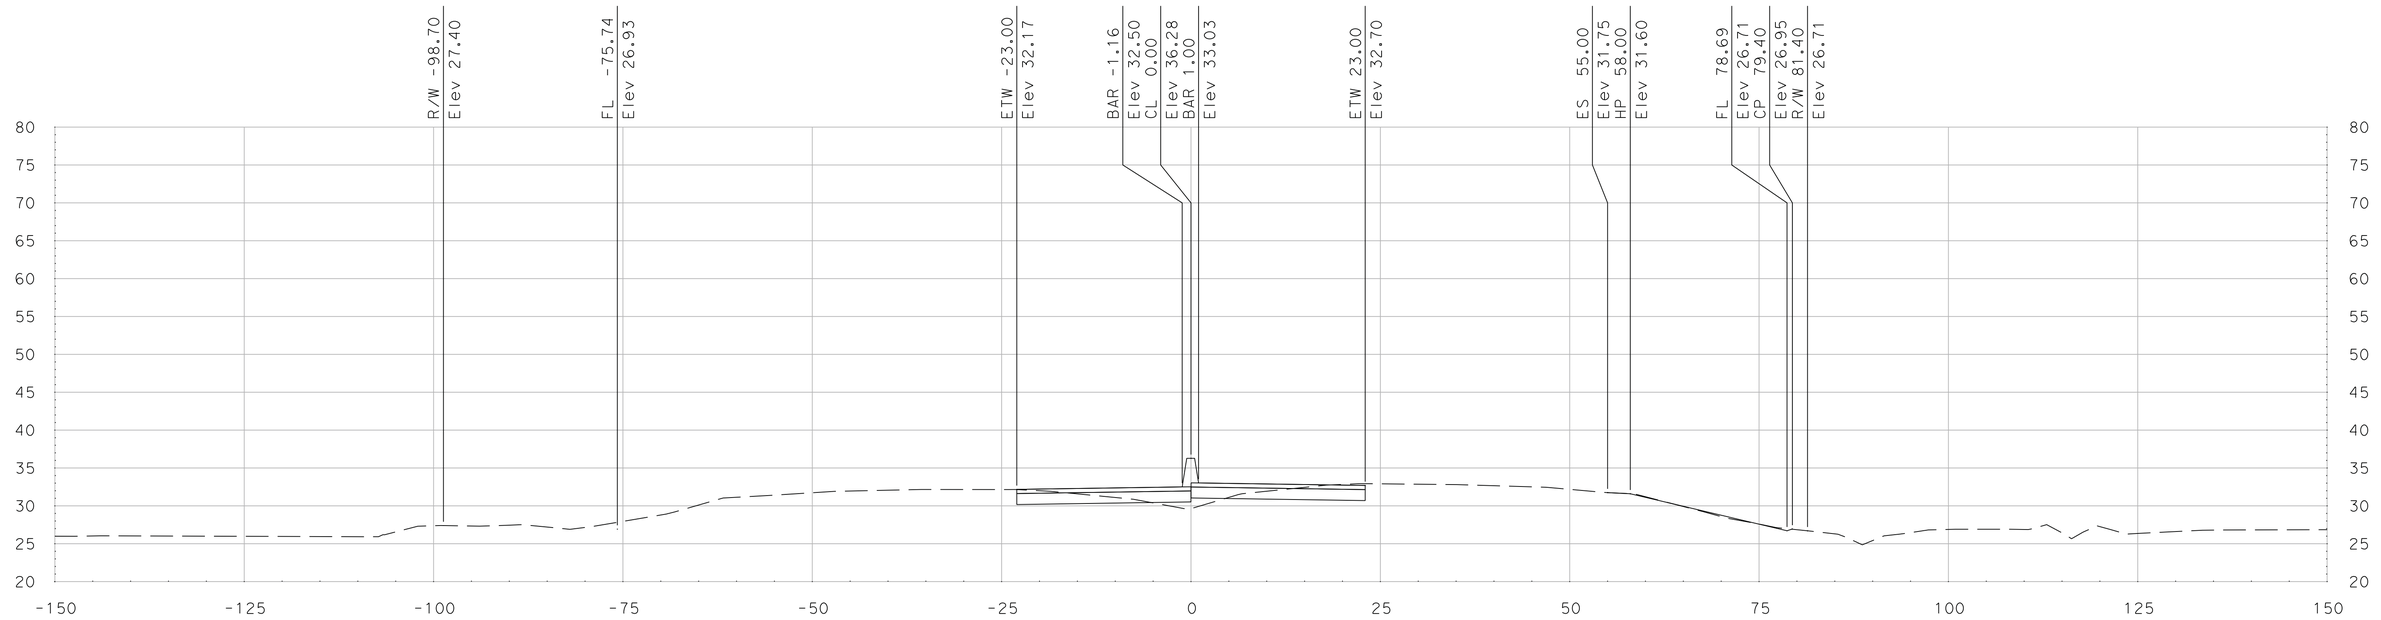

"SR 99" Sta 666+94.02

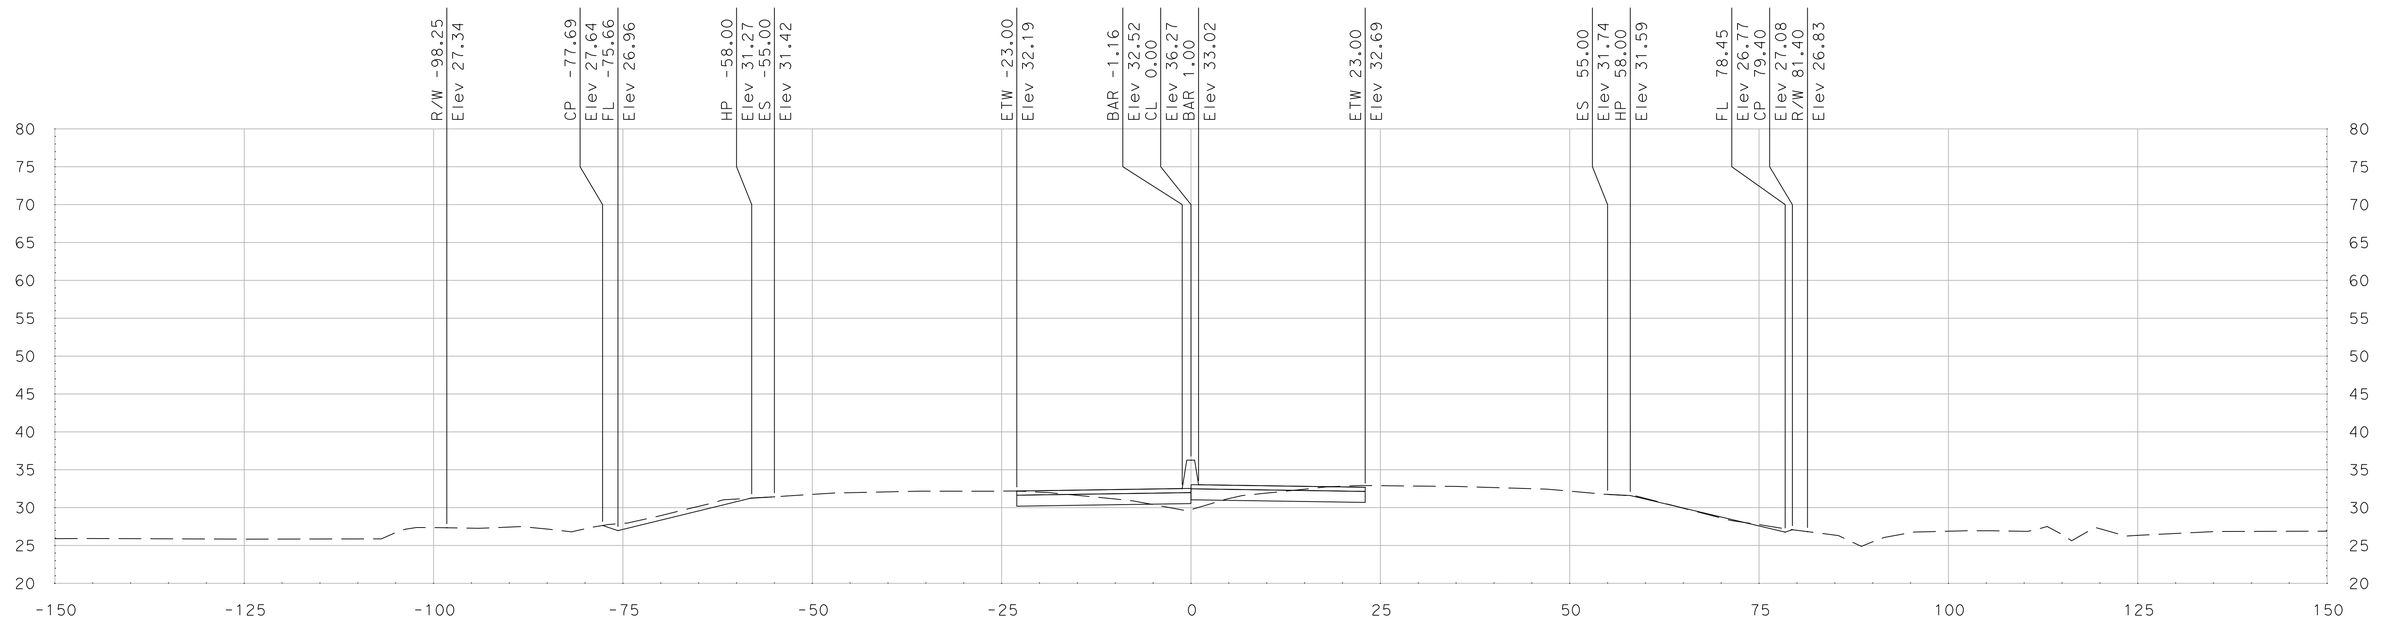

"SR 99" Sta 666+75.00

SCALE
HORIZONTAL: 1"=10'
VERTICAL: 1"=10'

DATE: 5/18/2011

ALL DIMENSIONS ARE IN US SURVEY FEET

FOR EARTHWORK DEVELOPMENT ONLY

Dist	COUNTY	ROUTE	POST MILES TOTAL PROJECT	SHEET No.	TOTAL SHEETS
10	SJ	99	4.9/14.2		
CONTRACT No.			10-0E6114		
PROJECT ID			1000020440		

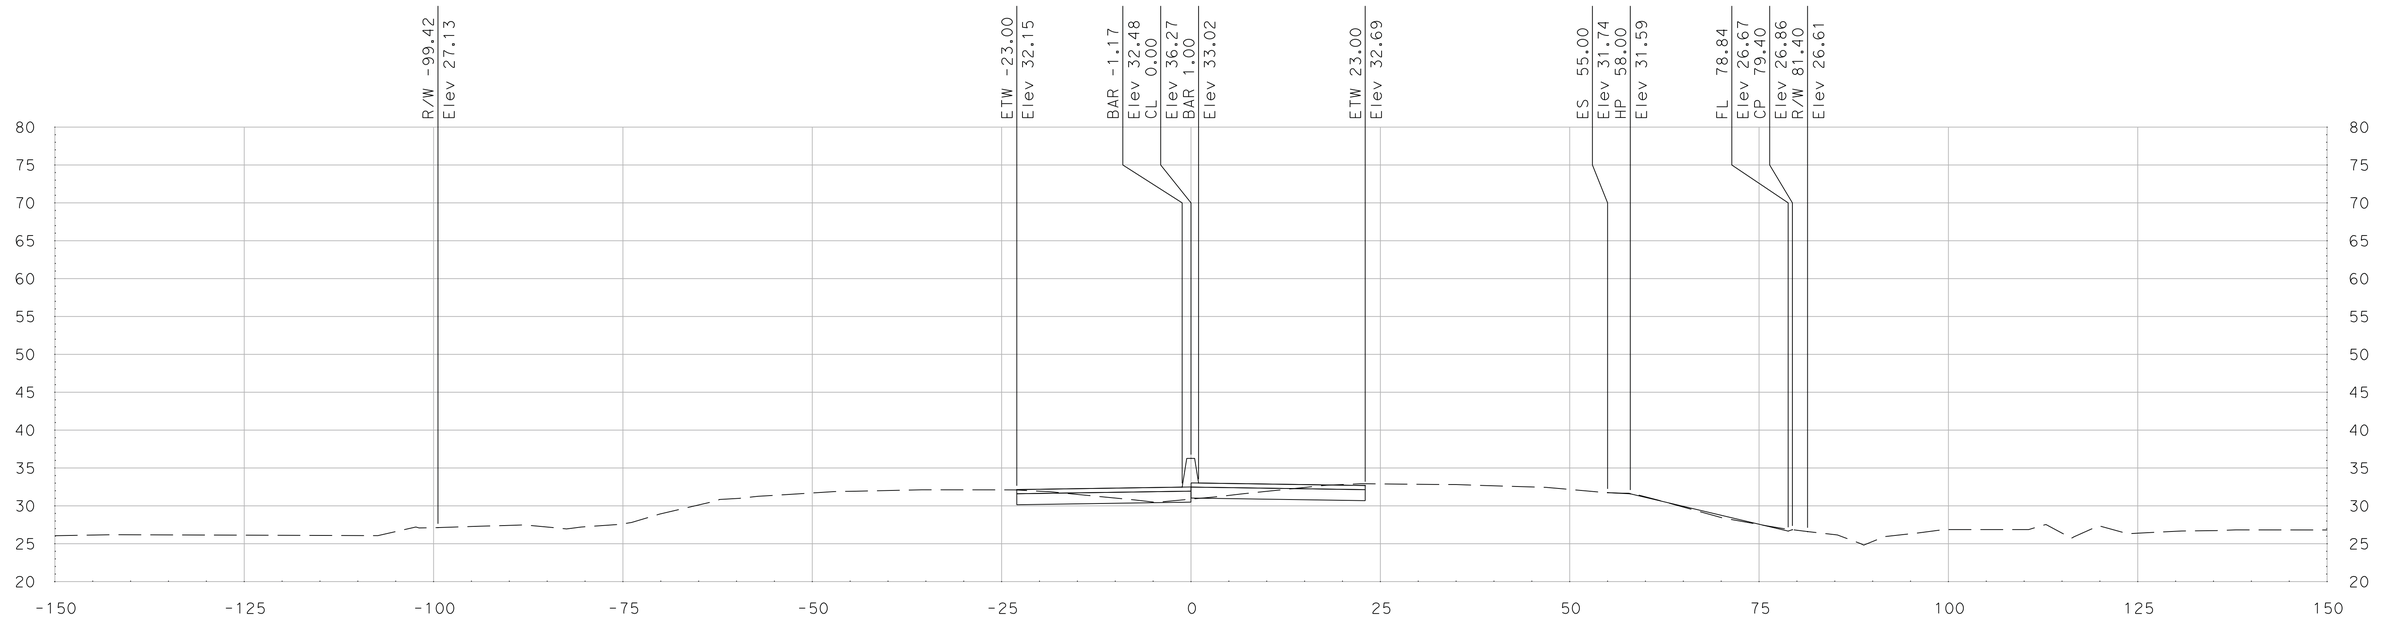

"SR 99" Sta 667+25.00

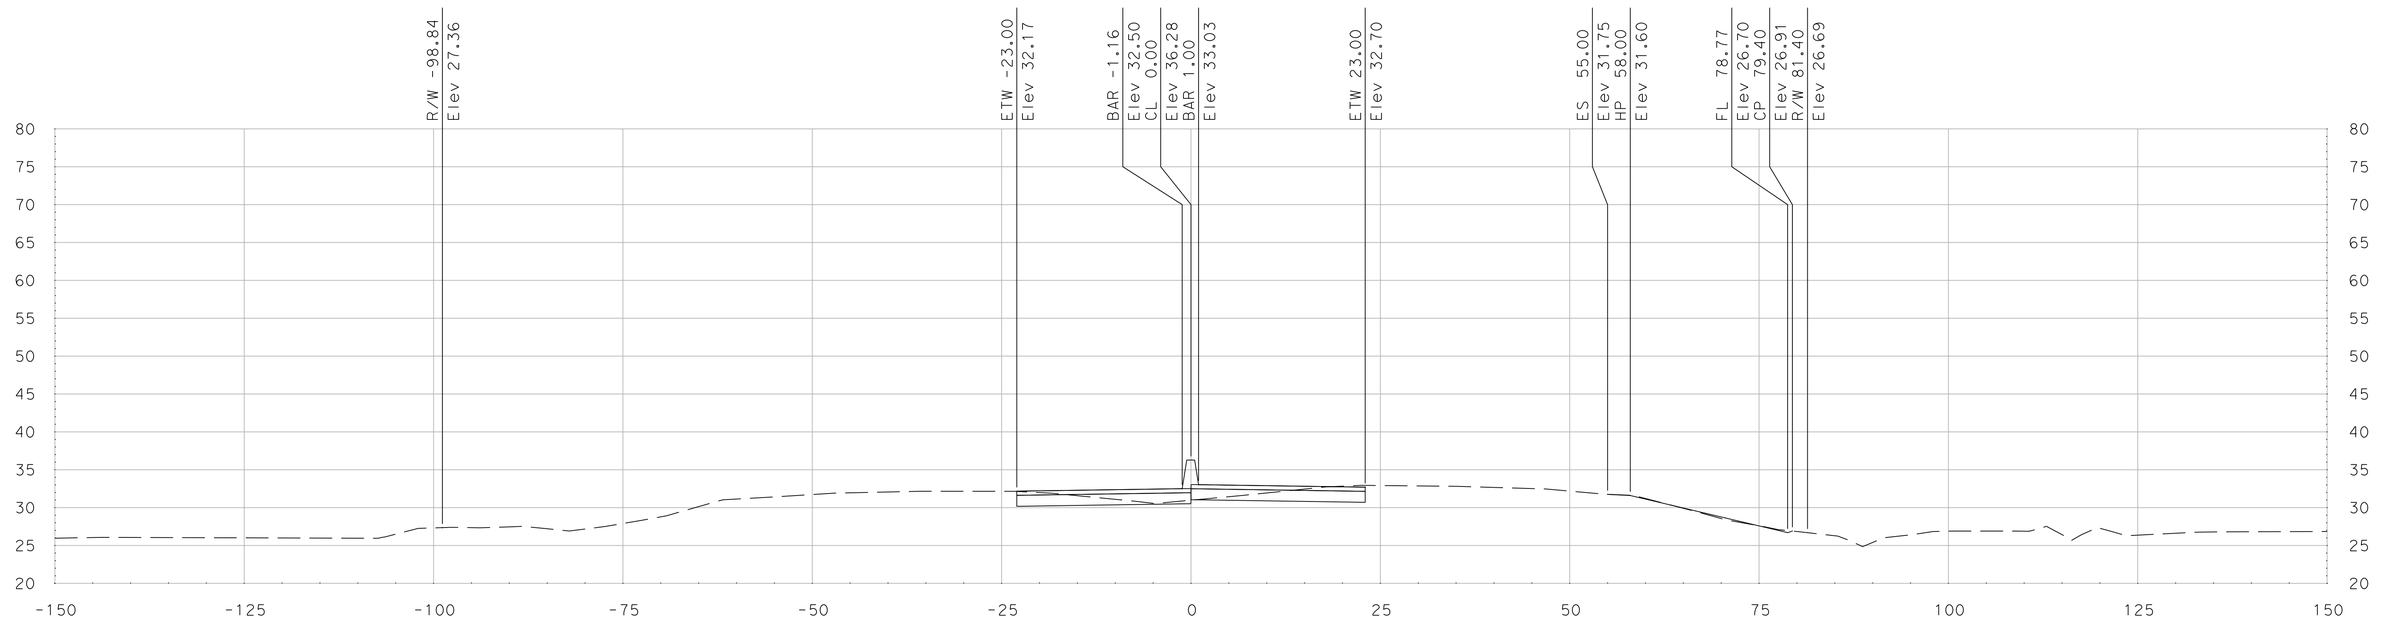

"SR 99" Sta 667+00.00

SCALE
HORIZONTAL: 1"=10'
VERTICAL: 1"=10'

DATE: 5/18/2011

ALL DIMENSIONS ARE IN US SURVEY FEET

FOR EARTHWORK DEVELOPMENT ONLY

Dist	COUNTY	ROUTE	POST MILES TOTAL PROJECT	SHEET No.	TOTAL SHEETS
10	SJ	99	4.9/14.2		
CONTRACT No.			10-0E6114		
PROJECT ID			1000020440		

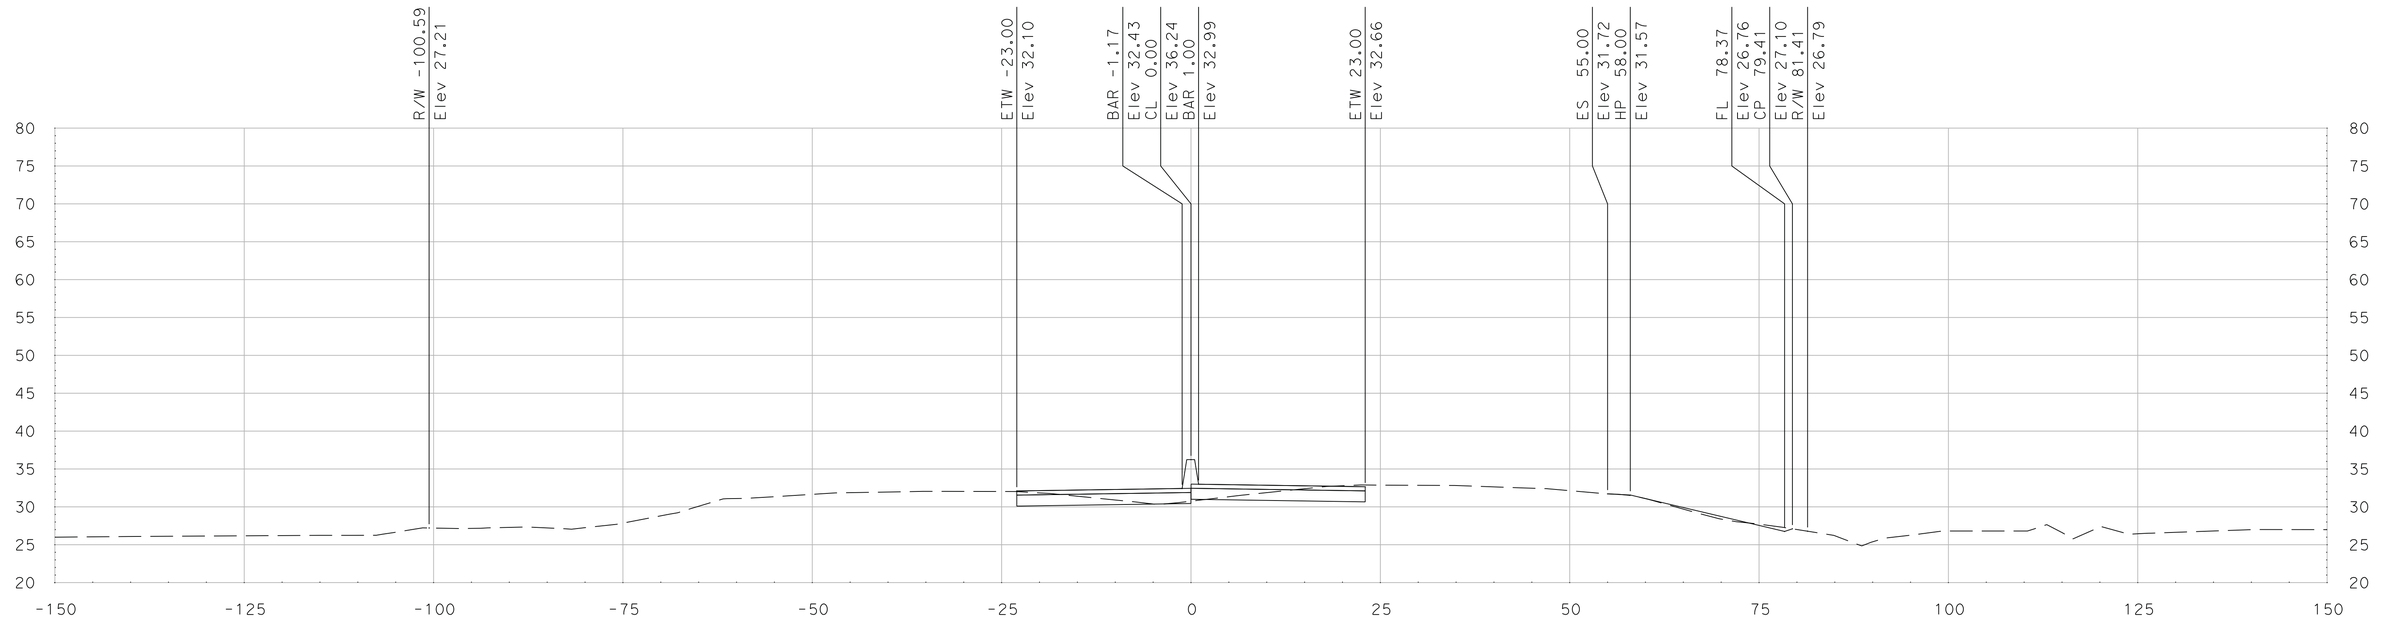

"SR 99" Sta 667+75.00

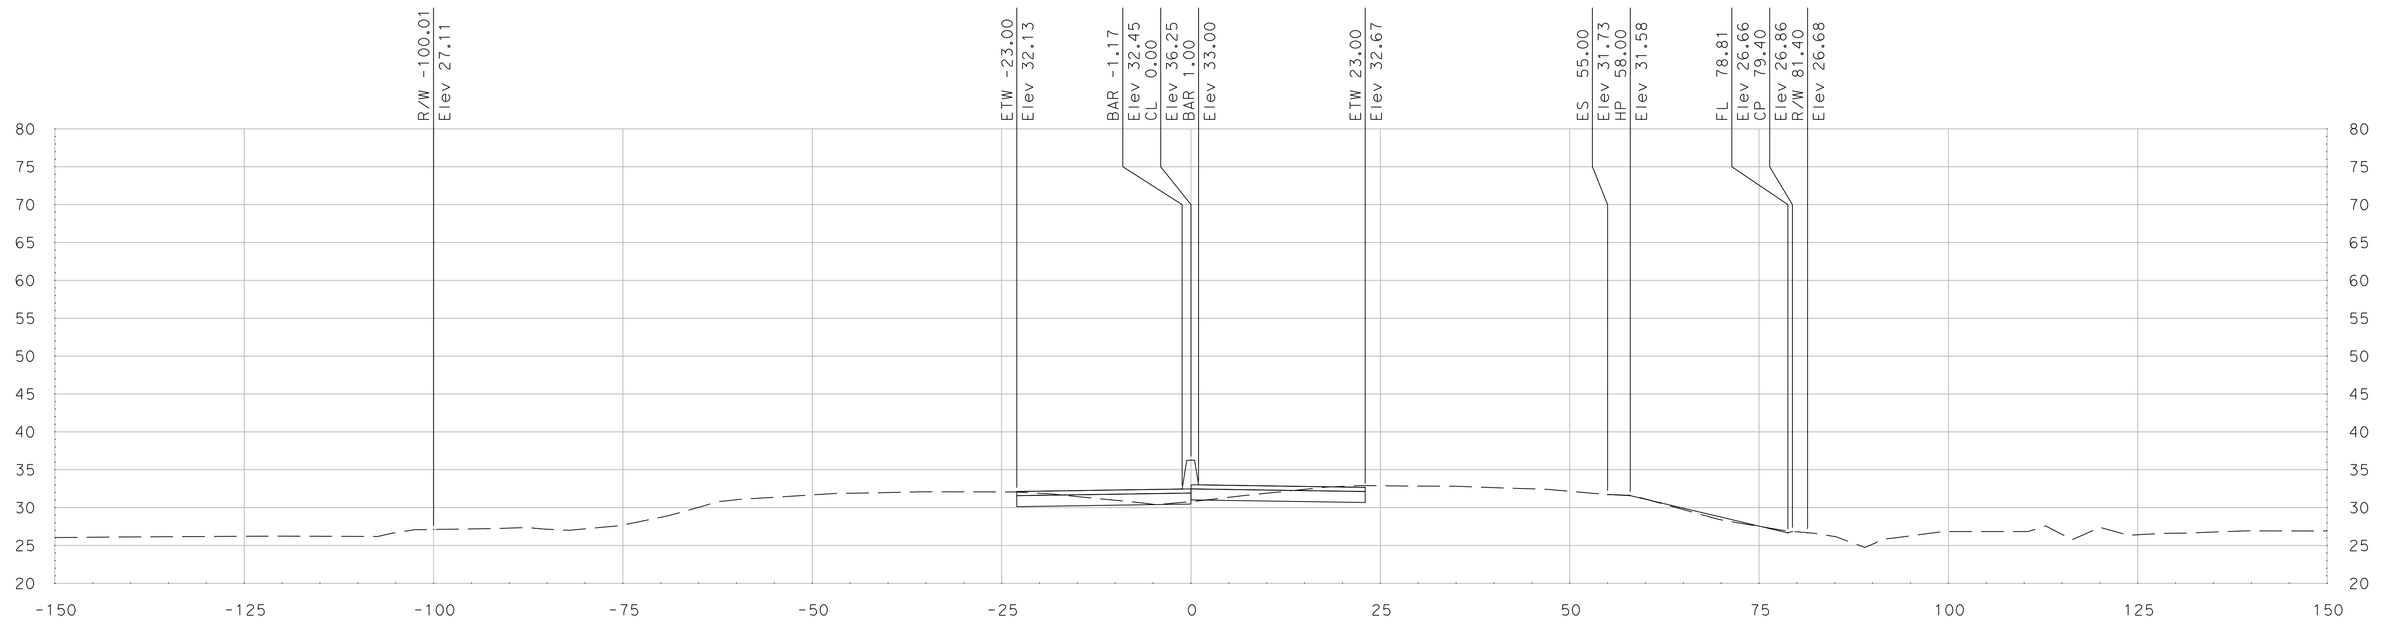

"SR 99" Sta 667+50.00

SCALE
HORIZONTAL: 1"=10'
VERTICAL: 1"=10'

DATE: 5/18/2011

ALL DIMENSIONS ARE IN US SURVEY FEET

FOR EARTHWORK DEVELOPMENT ONLY

Dist	COUNTY	ROUTE	POST MILES TOTAL PROJECT	SHEET No.	TOTAL SHEETS
10	SJ	99	4.9/14.2		
CONTRACT No.			10-0E6114		
PROJECT ID			1000020440		

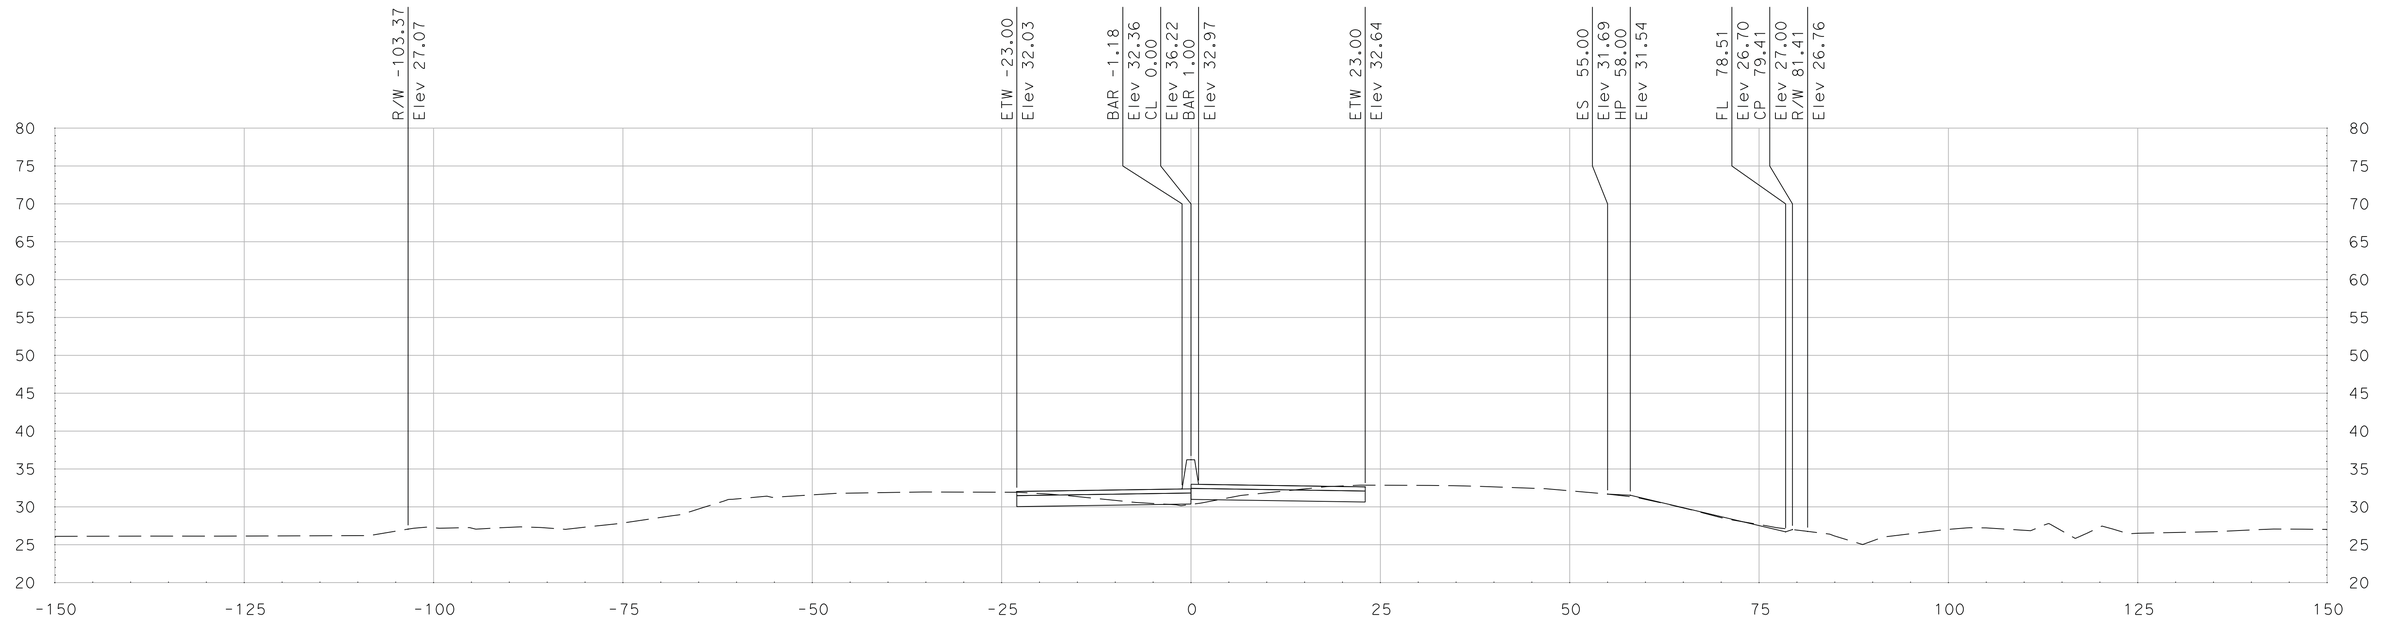

"SR 99" Sta 668+25.00

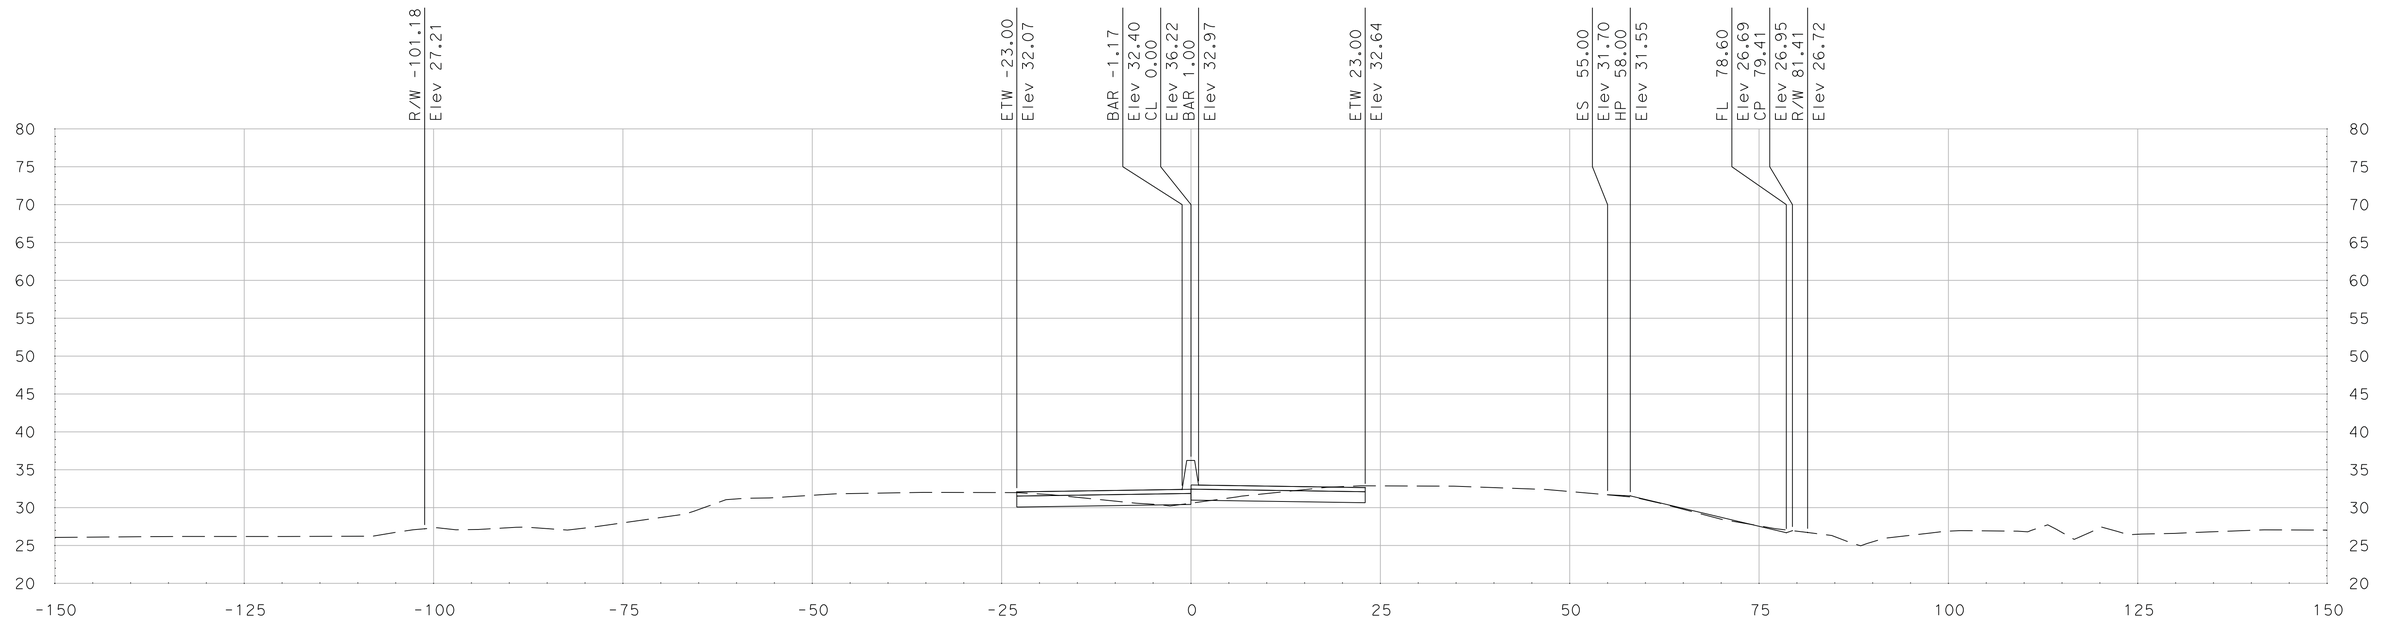

"SR 99" Sta 668+00.00

SCALE
HORIZONTAL: 1"=10'
VERTICAL: 1"=10'

DATE: 5/18/2011

ALL DIMENSIONS ARE IN US SURVEY FEET

FOR EARTHWORK DEVELOPMENT ONLY

Dist	COUNTY	ROUTE	POST MILES TOTAL PROJECT	SHEET No.	TOTAL SHEETS
10	SJ	99	4.9/14.2		
CONTRACT No.			10-0E6114		
PROJECT ID			1000020440		

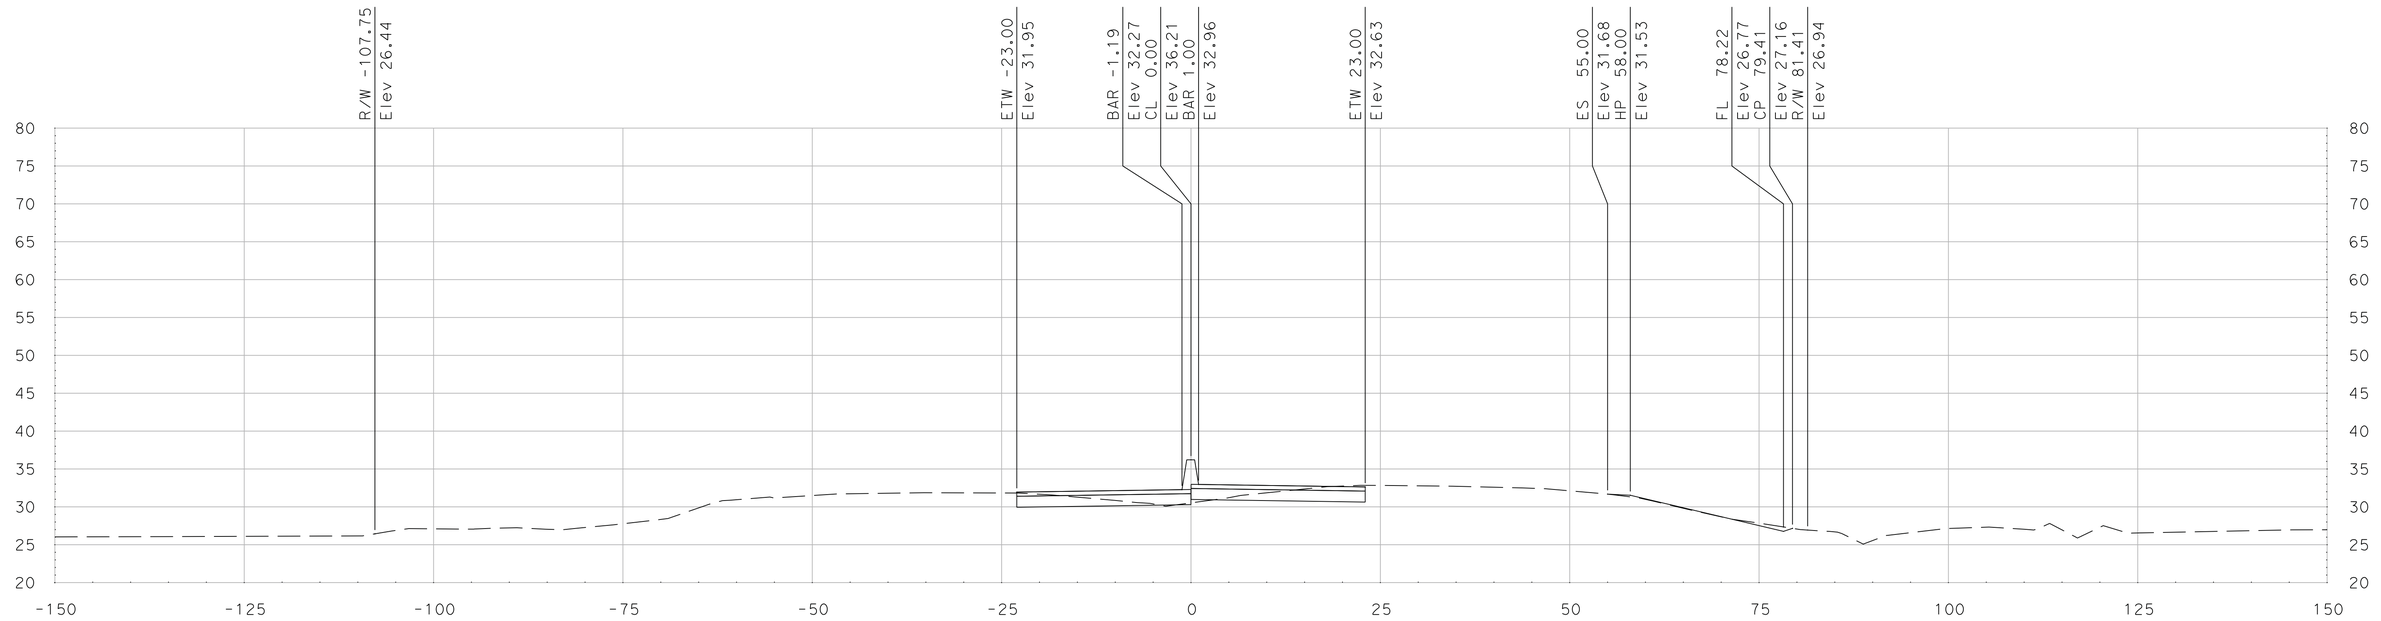

"SR 99" Sta 668+75.00

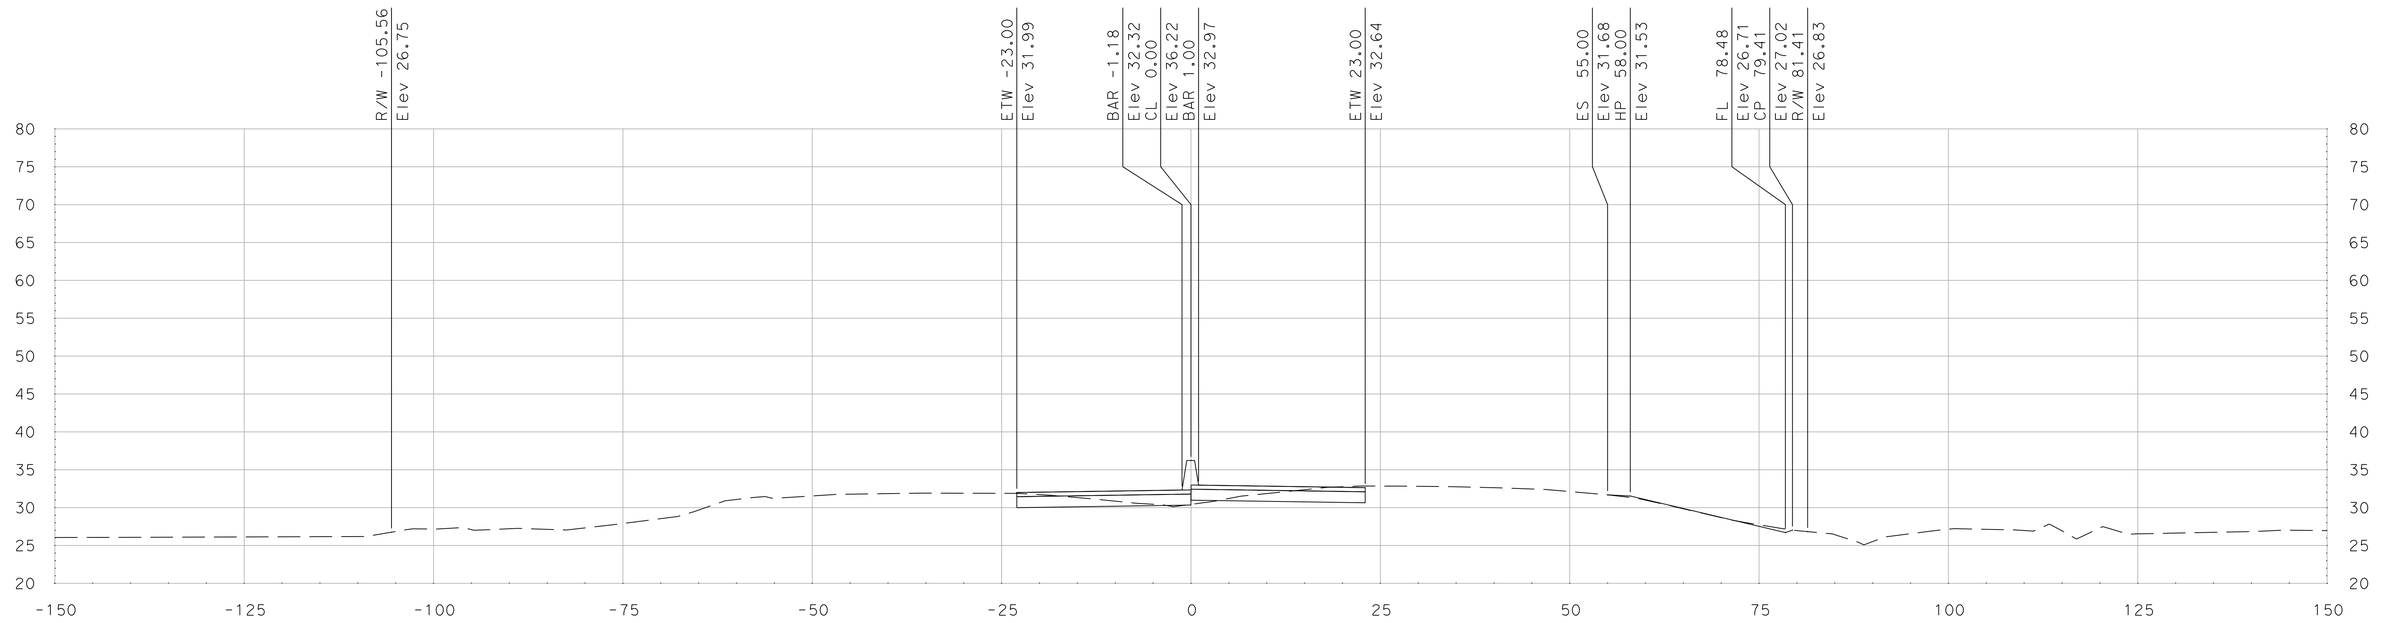

"SR 99" Sta 668+50.00

SCALE
HORIZONTAL: 1"=10'
VERTICAL: 1"=10'

DATE: 5/18/2011

ALL DIMENSIONS ARE IN US SURVEY FEET

FOR EARTHWORK DEVELOPMENT ONLY

Dist	COUNTY	ROUTE	POST MILES TOTAL PROJECT	SHEET No.	TOTAL SHEETS
10	SJ	99	4.9/14.2		
CONTRACT No.			10-0E6114		
PROJECT ID			1000020440		

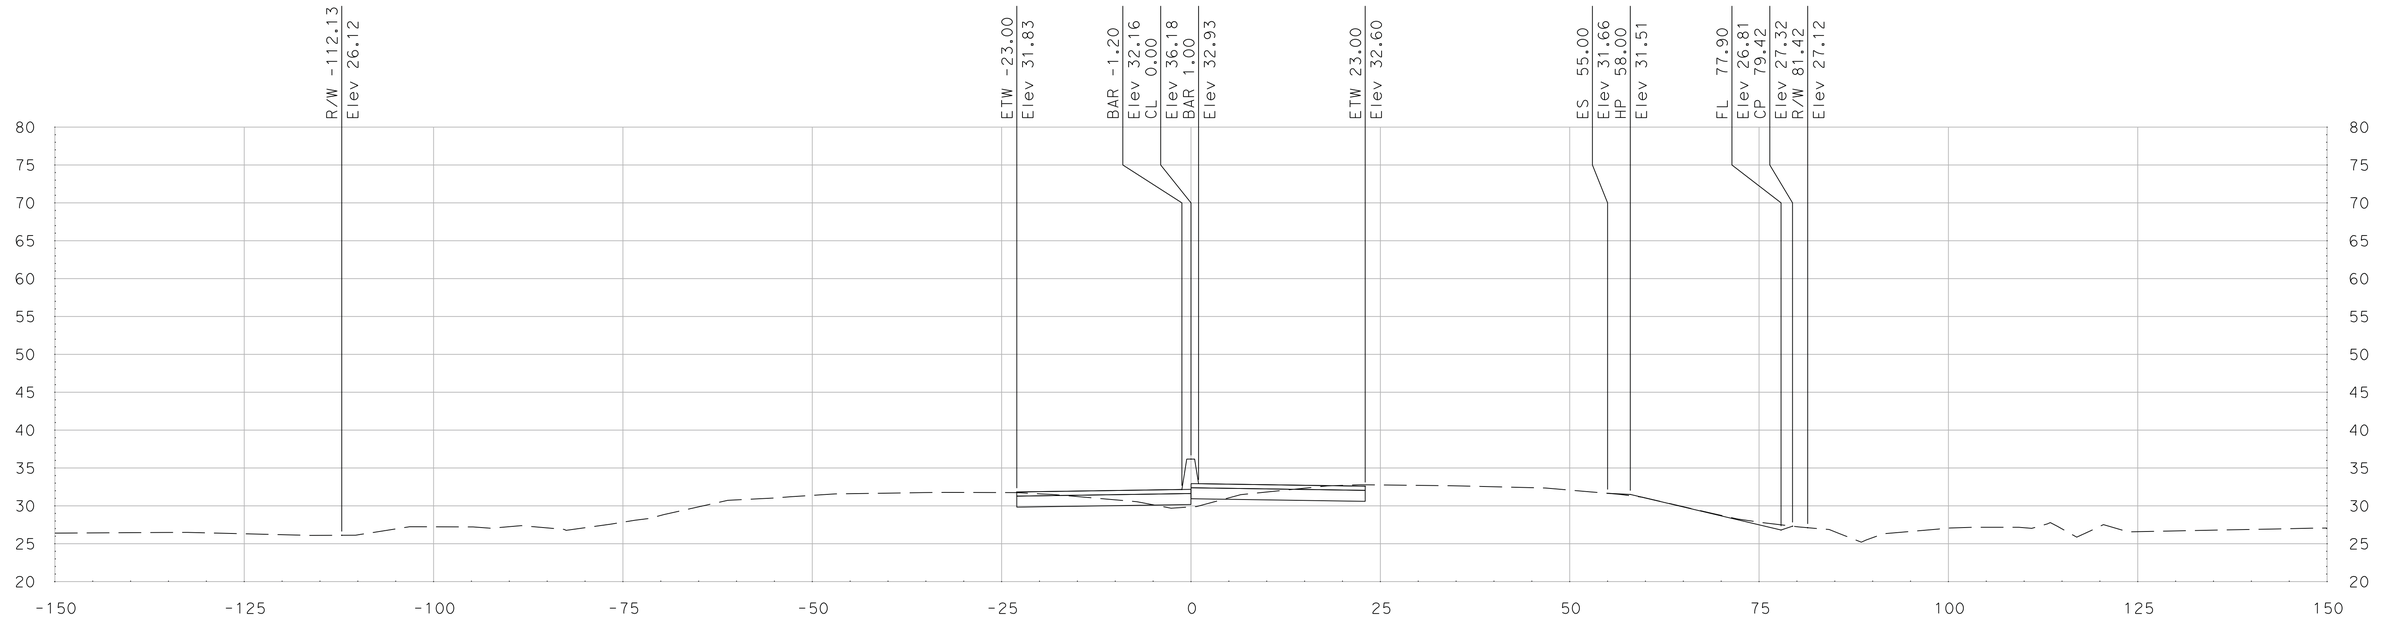

"SR 99" Sta 669+25.00

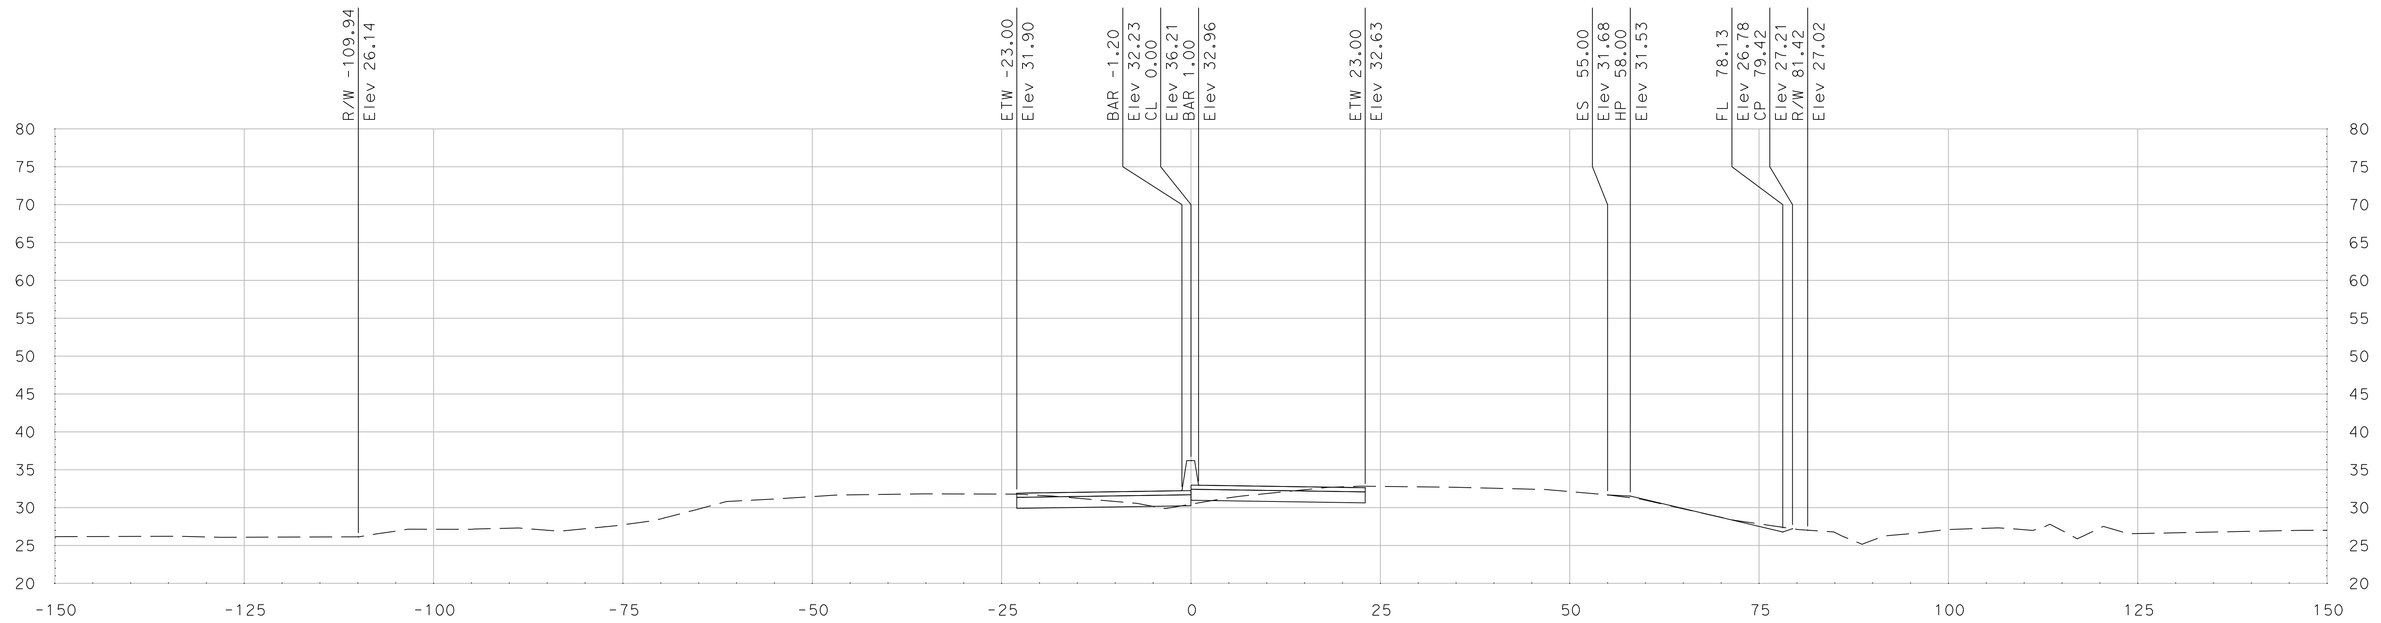

"SR 99" Sta 669+00.00

SCALE
HORIZONTAL: 1"=10'
VERTICAL: 1"=10'

DATE: 5/18/2011

ALL DIMENSIONS ARE IN US SURVEY FEET

FOR EARTHWORK DEVELOPMENT ONLY

Dist	COUNTY	ROUTE	POST MILES TOTAL PROJECT	SHEET No.	TOTAL SHEETS
10	SJ	99	4.9/14.2		
CONTRACT No.			10-0E6114		
PROJECT ID			1000020440		

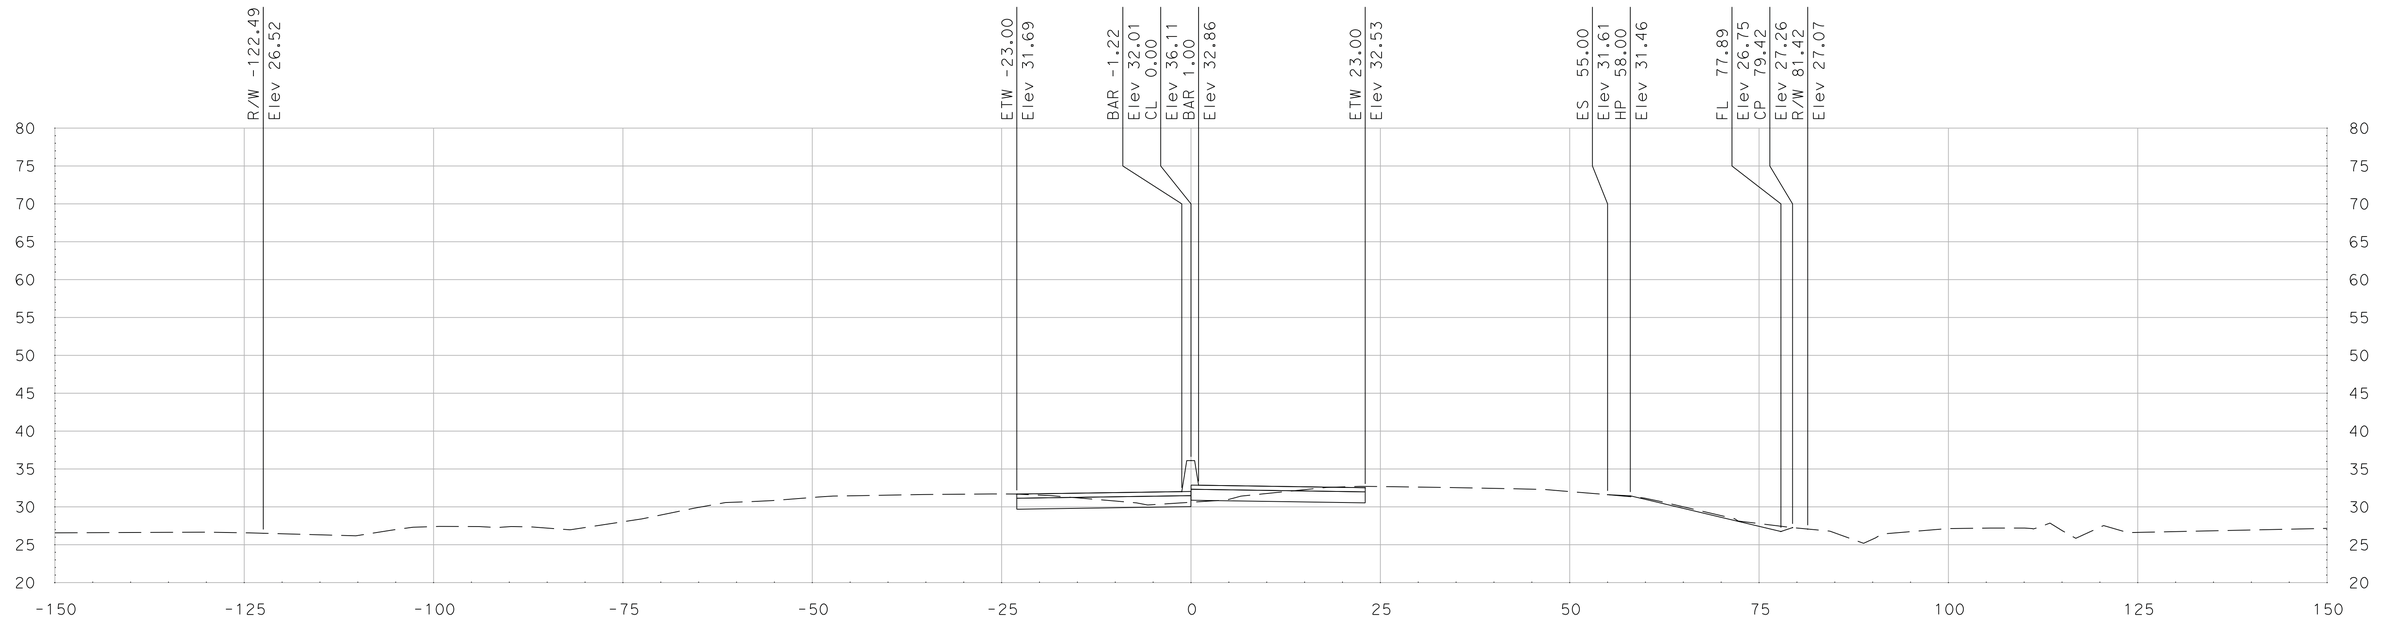

"SR 99" Sta 669+75.00

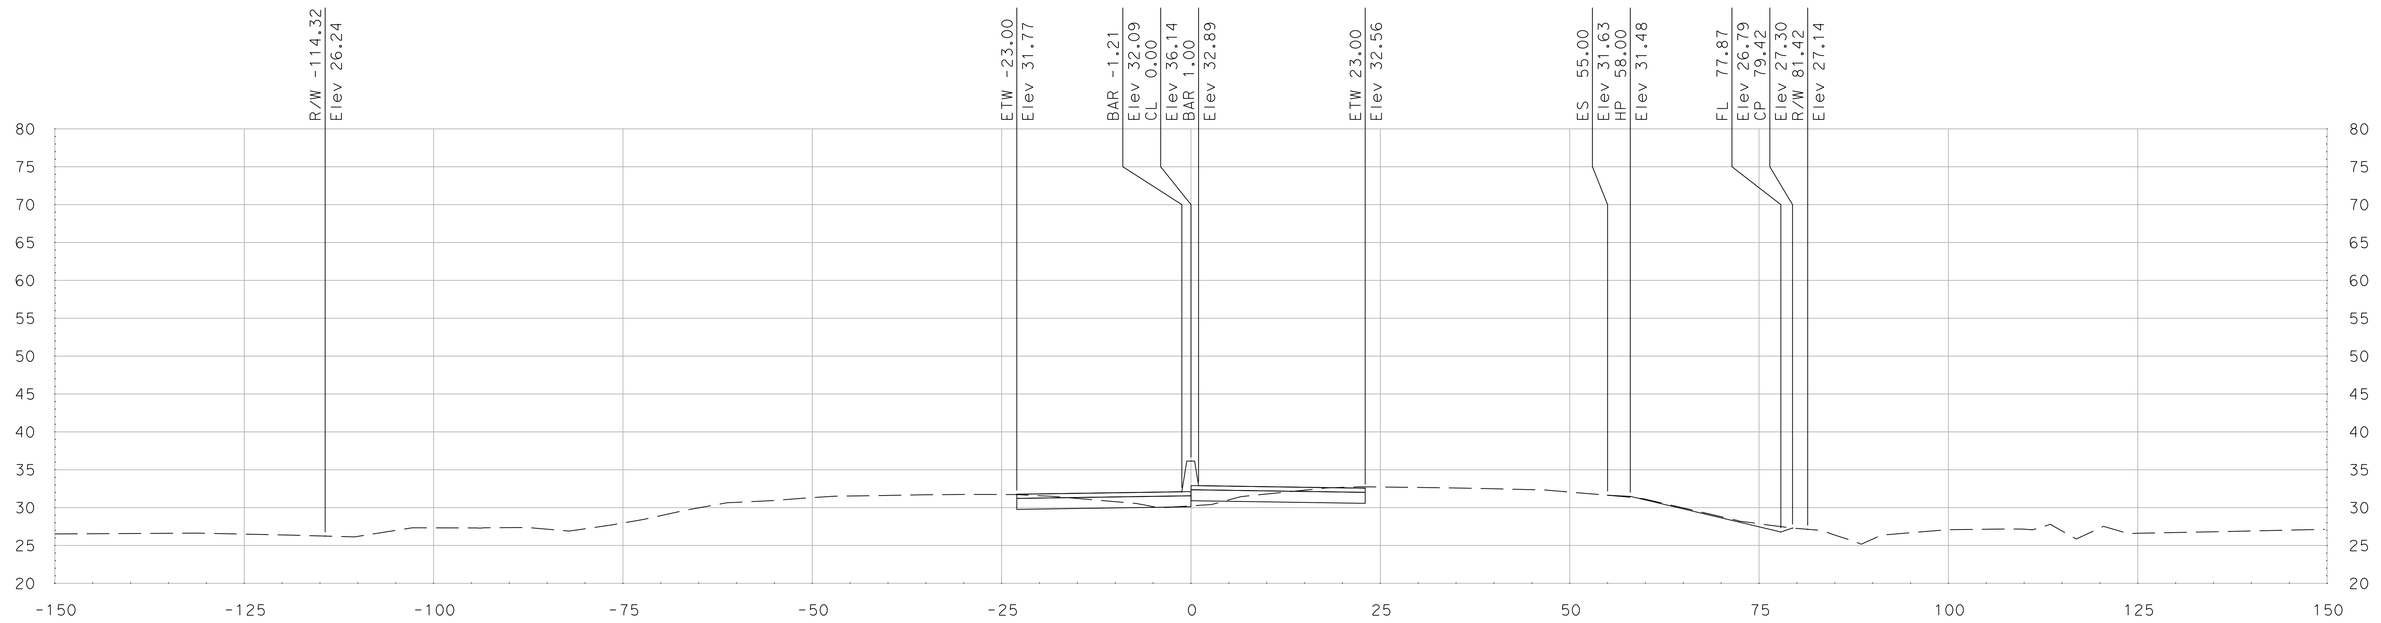

"SR 99" Sta 669+50.00

SCALE
HORIZONTAL: 1"=10'
VERTICAL: 1"=10'

DATE: 5/18/2011

ALL DIMENSIONS ARE IN US SURVEY FEET

FOR EARTHWORK DEVELOPMENT ONLY

Dist	COUNTY	ROUTE	POST MILES TOTAL PROJECT	SHEET No.	TOTAL SHEETS
10	SJ	99	4.9/14.2		
CONTRACT No.			10-0E6114		
PROJECT ID			1000020440		

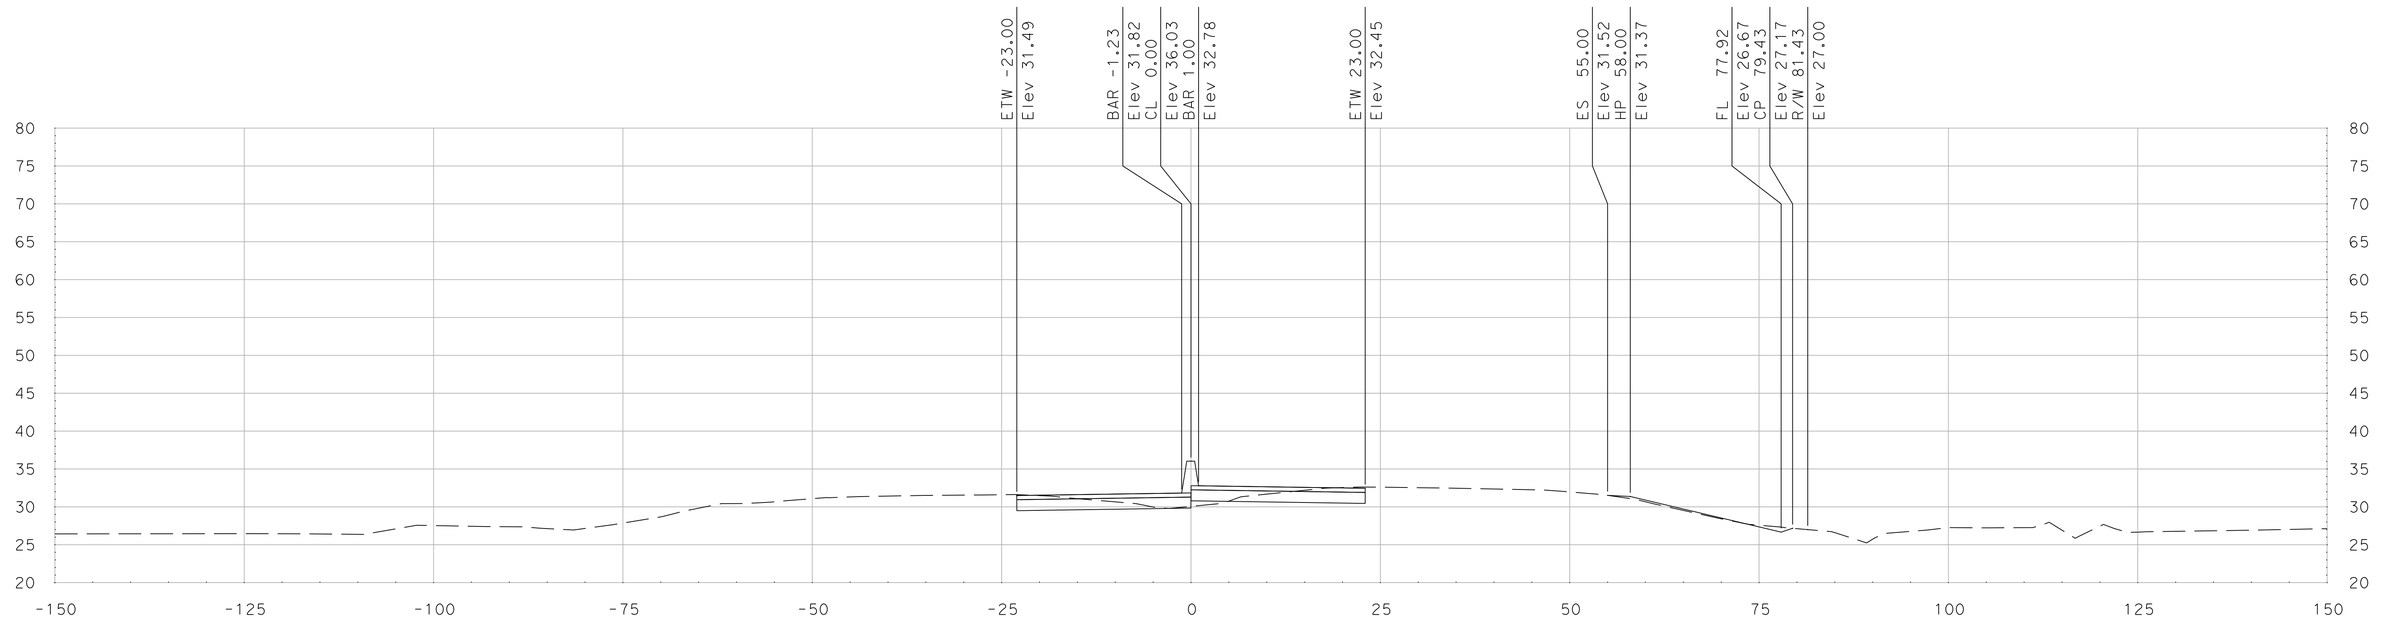

"SR 99" Sta 670+25.00

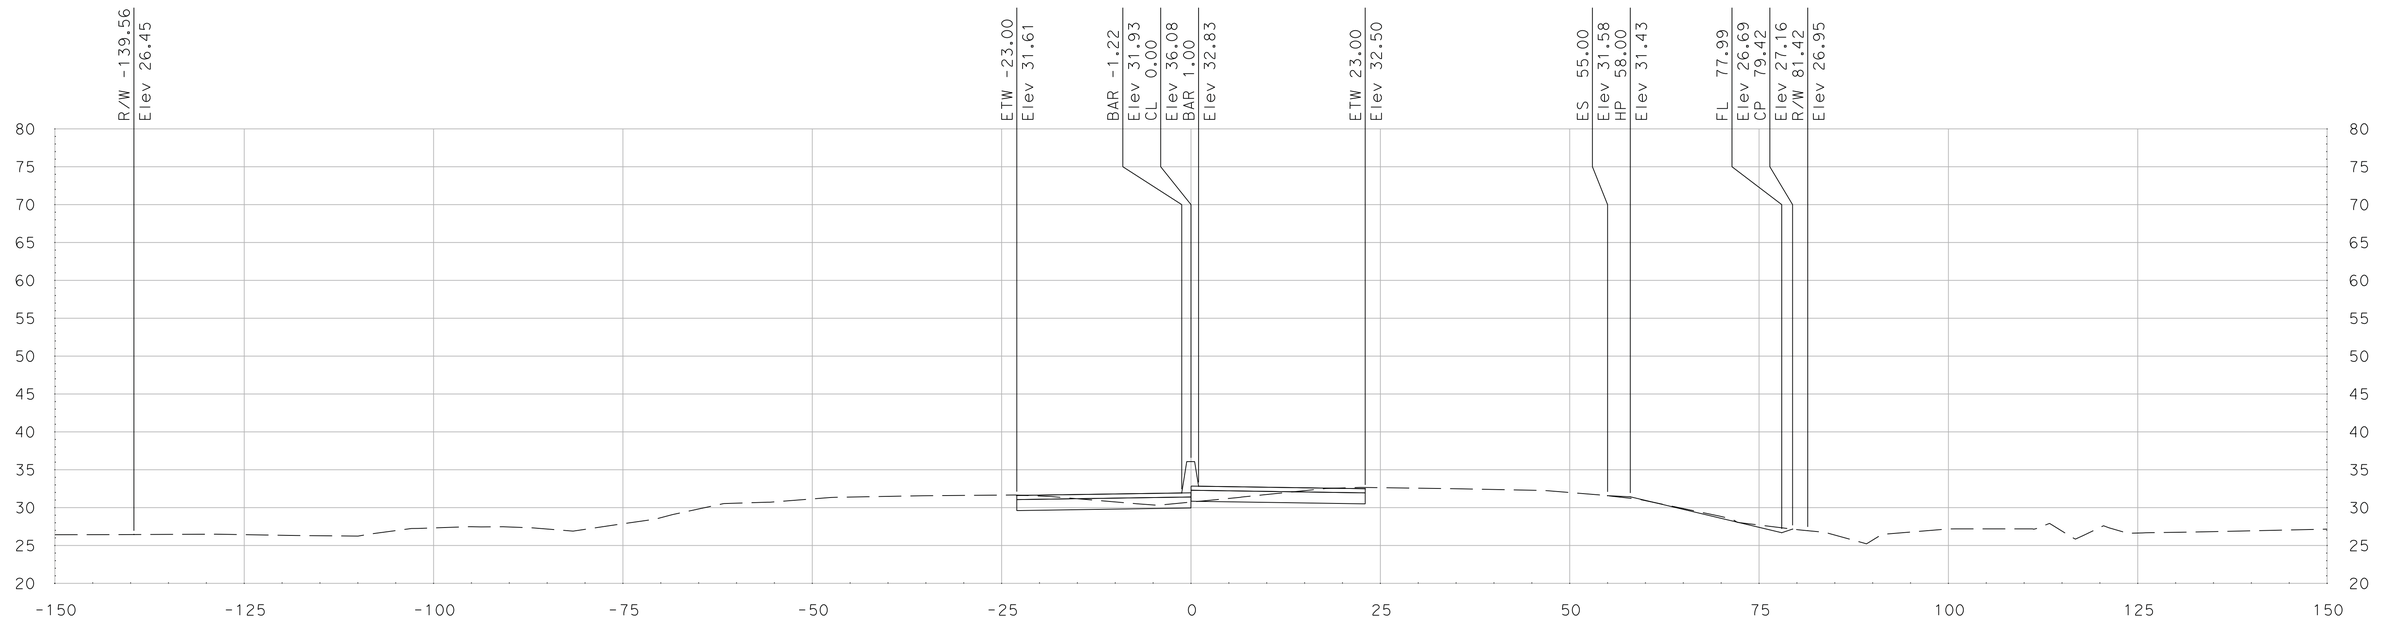

"SR 99" Sta 670+00.00

SCALE
HORIZONTAL: 1"=10'
VERTICAL: 1"=10'

DATE: 5/18/2011

ALL DIMENSIONS ARE IN US SURVEY FEET

FOR EARTHWORK DEVELOPMENT ONLY

Dist	COUNTY	ROUTE	POST MILES TOTAL PROJECT	SHEET No.	TOTAL SHEETS
10	SJ	99	4.9/14.2		
CONTRACT No.			10-0E6114		
PROJECT ID			1000020440		

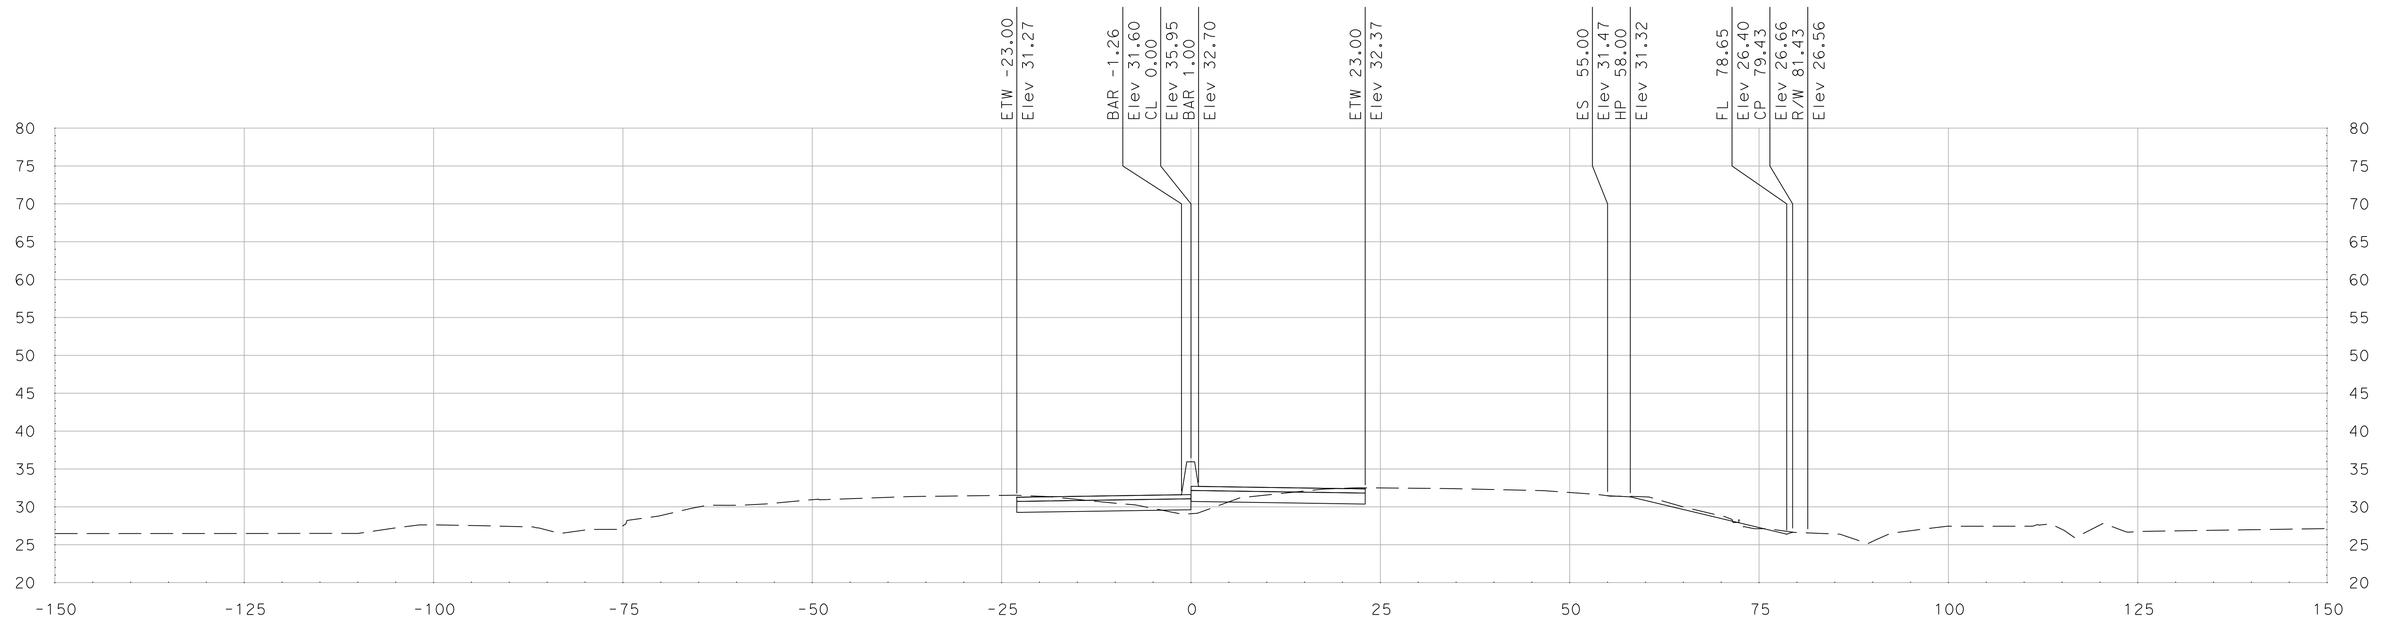

"SR 99" Sta 670+75.00

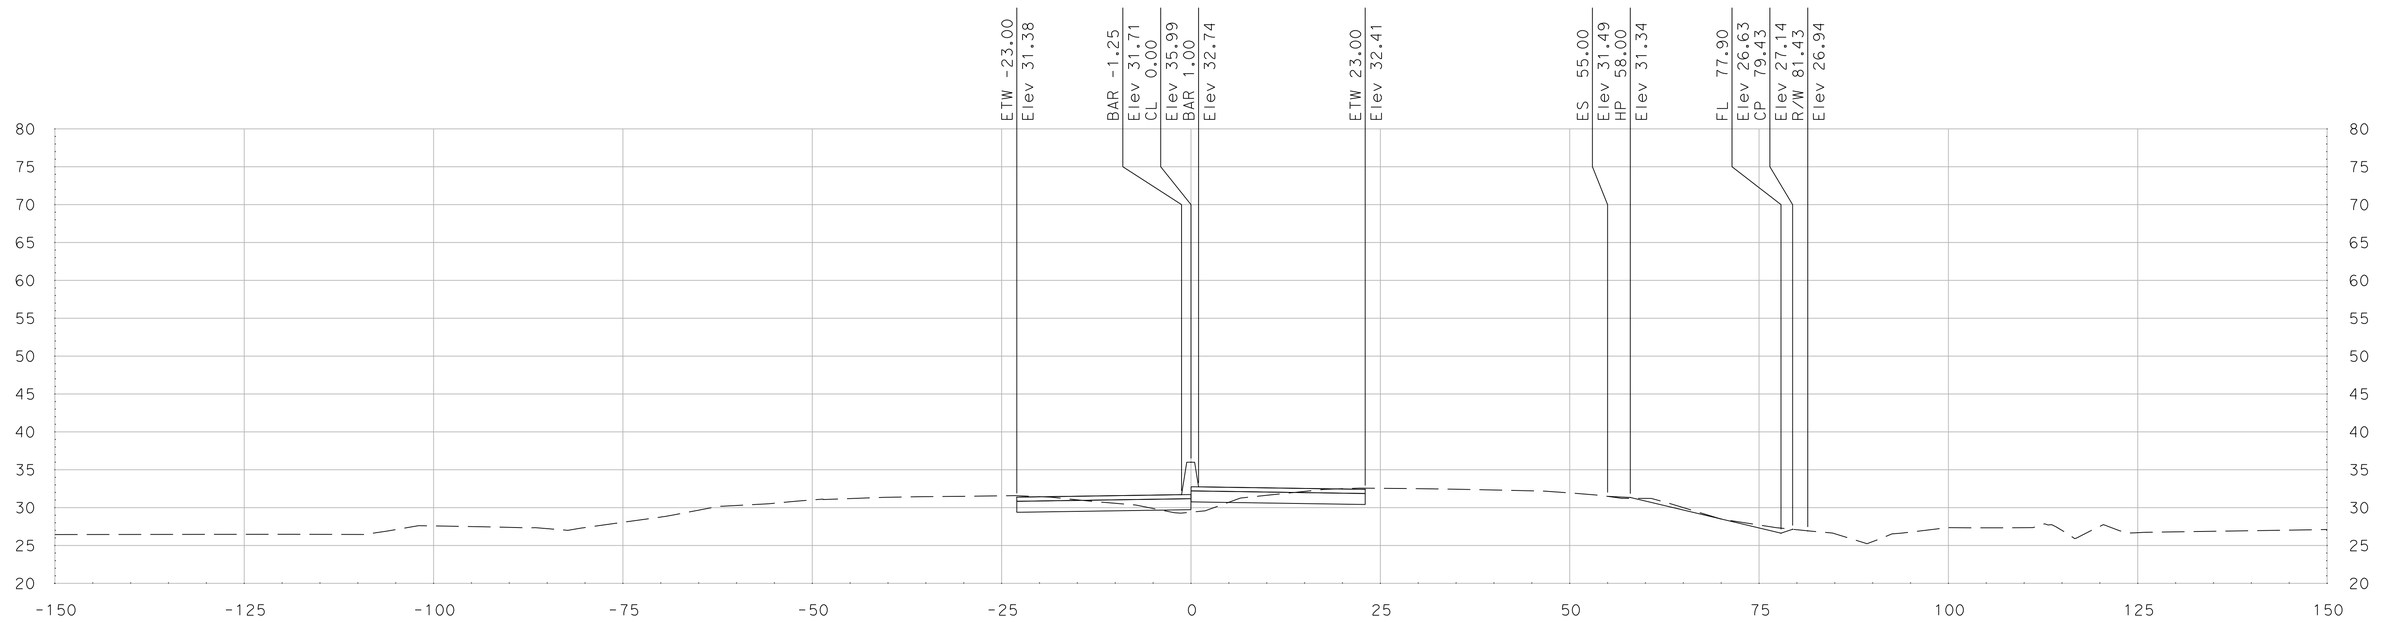

"SR 99" Sta 670+50.00

SCALE
HORIZONTAL: 1"=10'
VERTICAL: 1"=10'

DATE: 5/18/2011

ALL DIMENSIONS ARE IN US SURVEY FEET

FOR EARTHWORK DEVELOPMENT ONLY

Dist	COUNTY	ROUTE	POST MILES TOTAL PROJECT	SHEET No.	TOTAL SHEETS
10	SJ	99	4.9/14.2		
CONTRACT No.			10-0E6114		
PROJECT ID			1000020440		

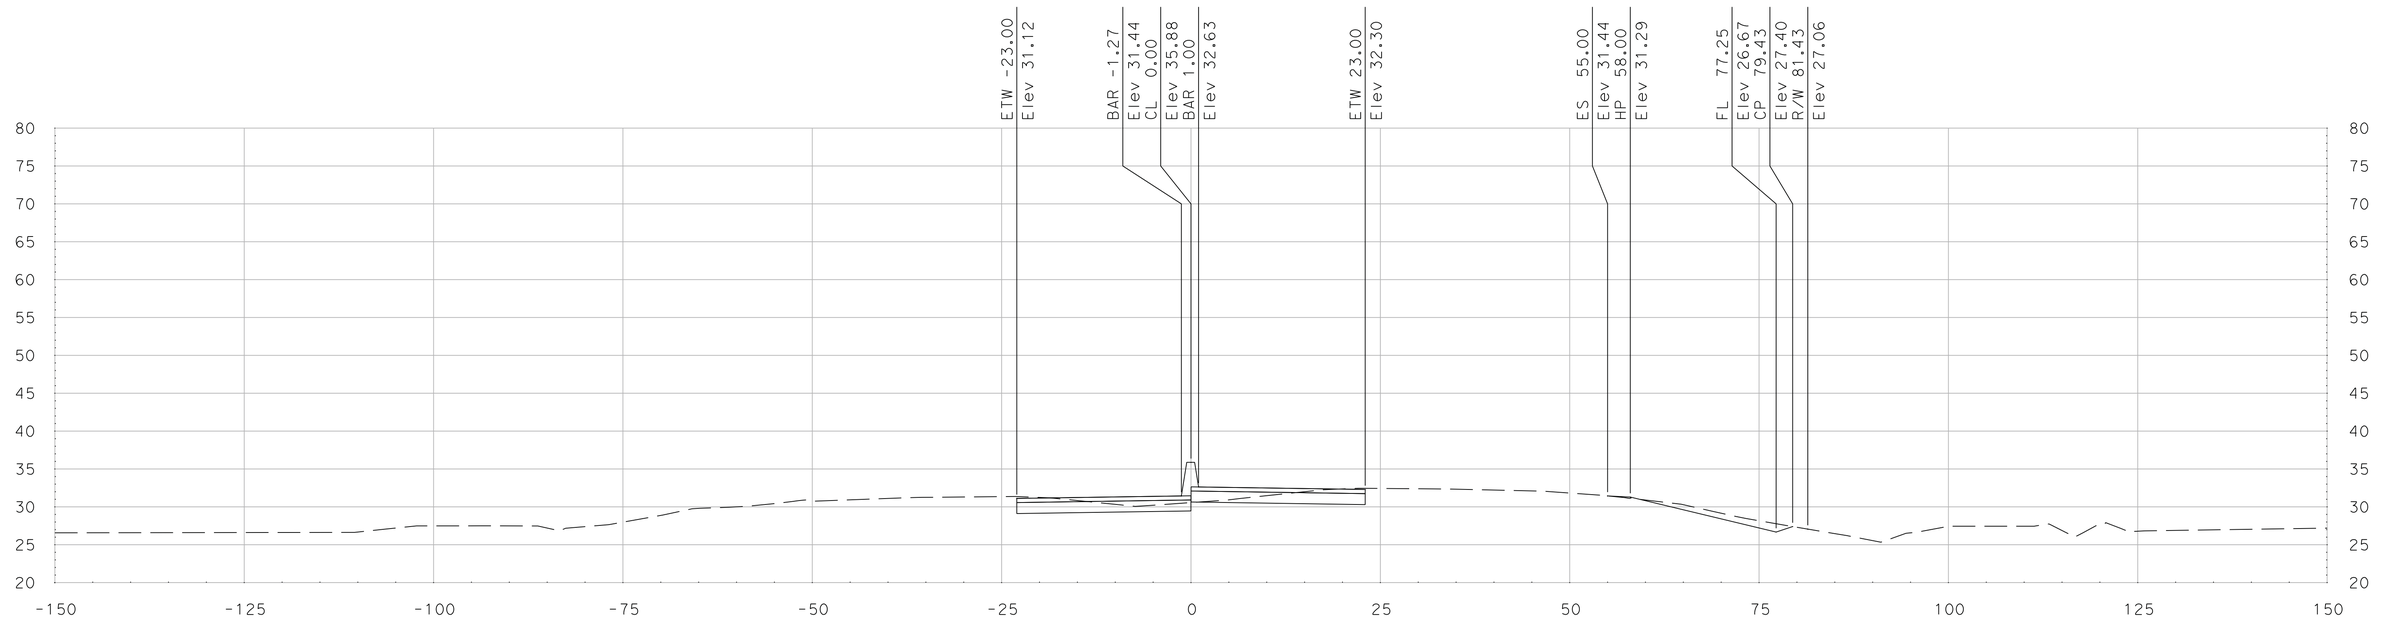

"SR 99" Sta 671+25.00

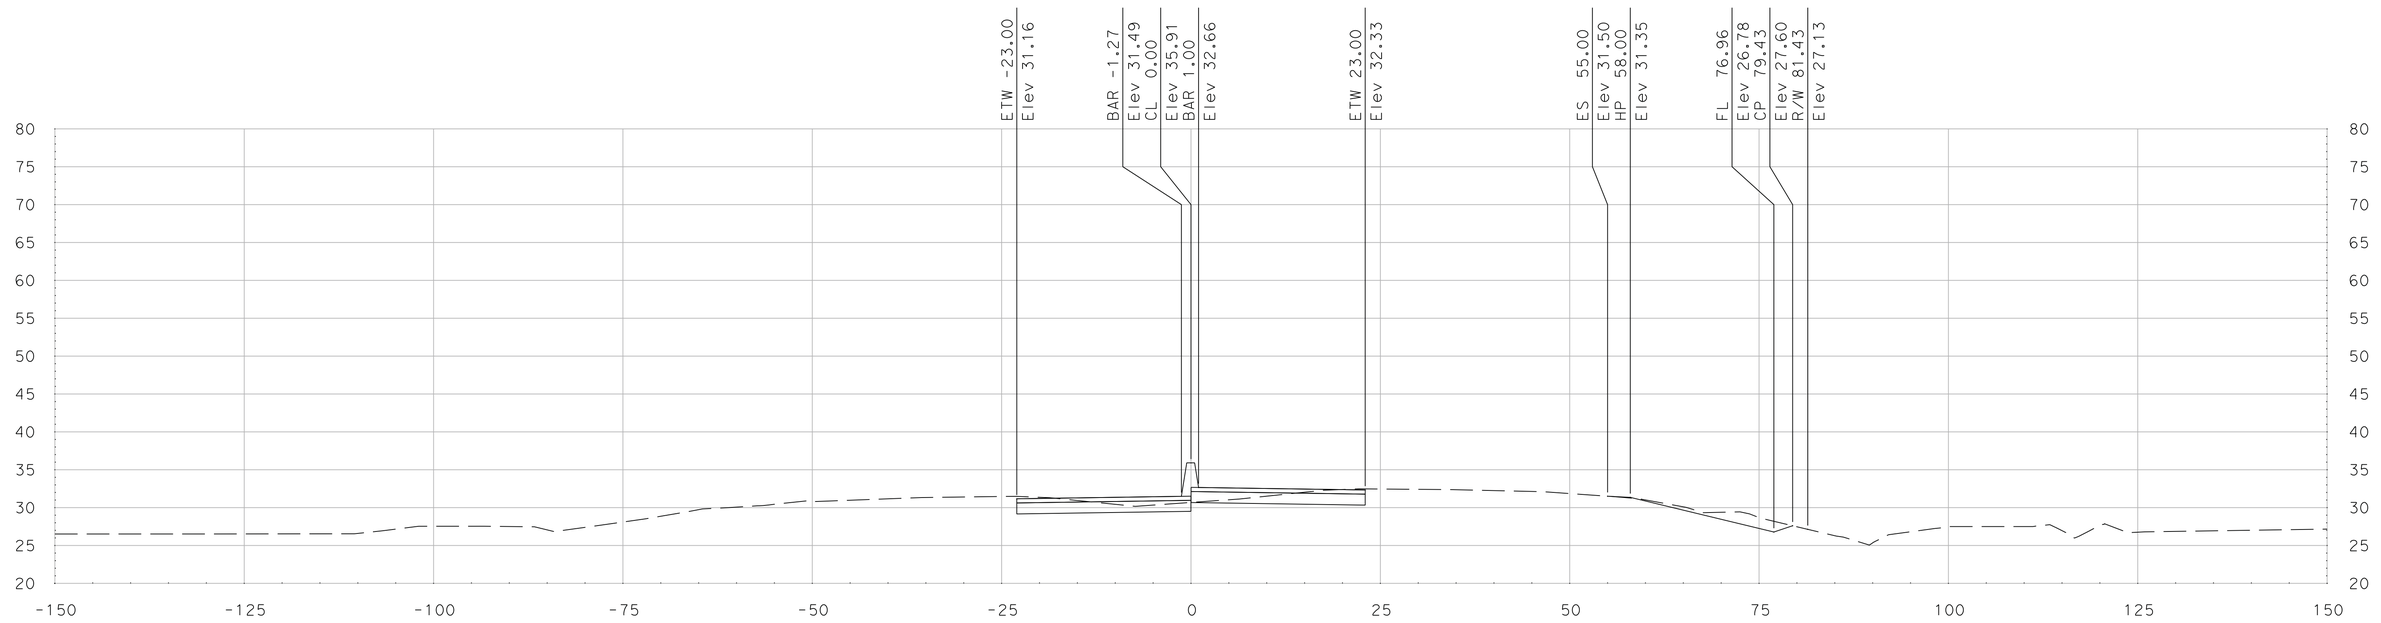

"SR 99" Sta 671+00.00

SCALE
HORIZONTAL: 1"=10'
VERTICAL: 1"=10'

DATE: 5/18/2011

ALL DIMENSIONS ARE IN US SURVEY FEET

FOR EARTHWORK DEVELOPMENT ONLY

Dist	COUNTY	ROUTE	POST MILES TOTAL PROJECT	SHEET No.	TOTAL SHEETS
10	SJ	99	4.9/14.2		
CONTRACT No.			10-0E6114		
PROJECT ID			1000020440		

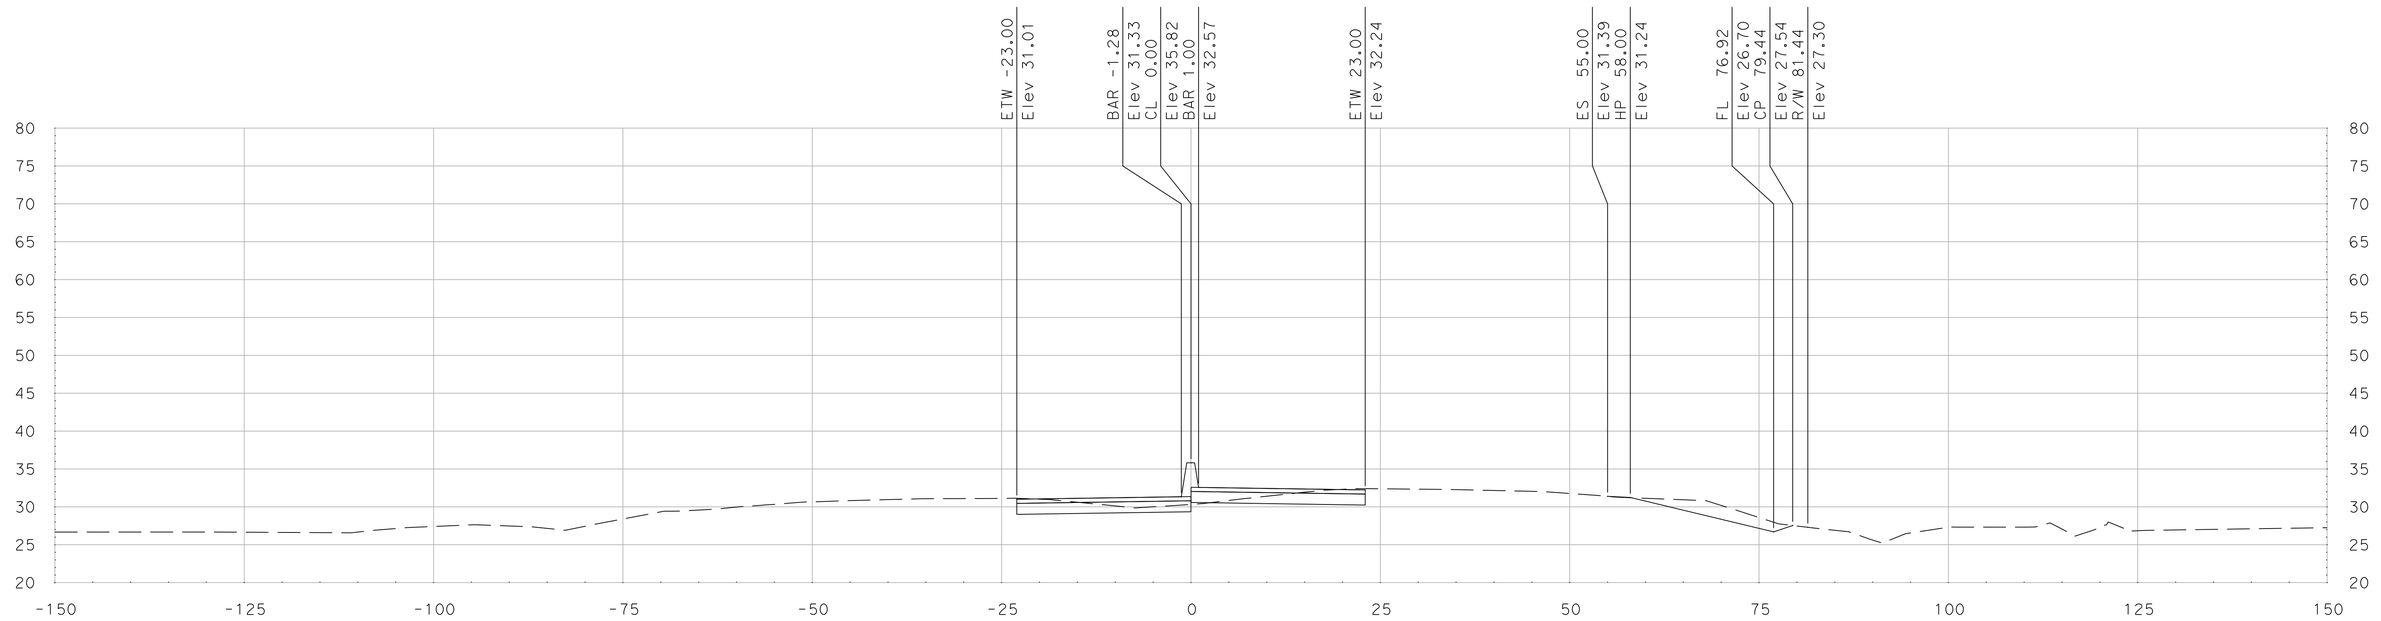

"SR 99" Sta 671+75.00

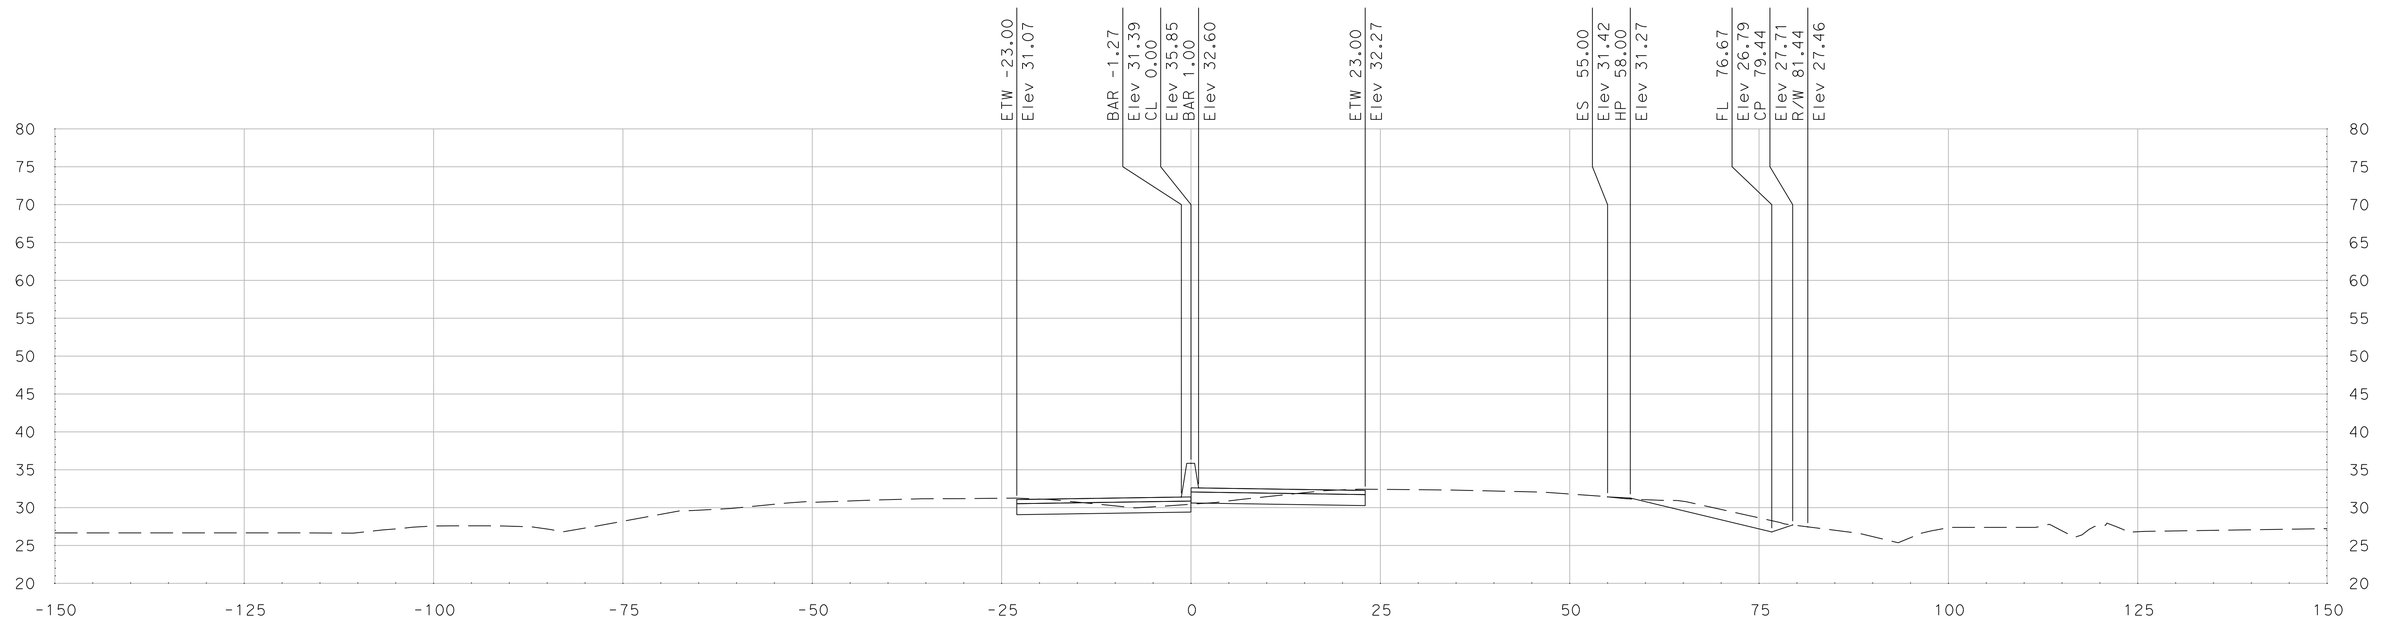

"SR 99" Sta 671+50.00

SCALE
HORIZONTAL: 1"=10'
VERTICAL: 1"=10'

DATE: 5/18/2011

ALL DIMENSIONS ARE IN US SURVEY FEET

FOR EARTHWORK DEVELOPMENT ONLY

Dist	COUNTY	ROUTE	POST MILES TOTAL PROJECT	SHEET No.	TOTAL SHEETS
10	SJ	99	4.9/14.2		
CONTRACT No.			10-0E6114		
PROJECT ID			1000020440		

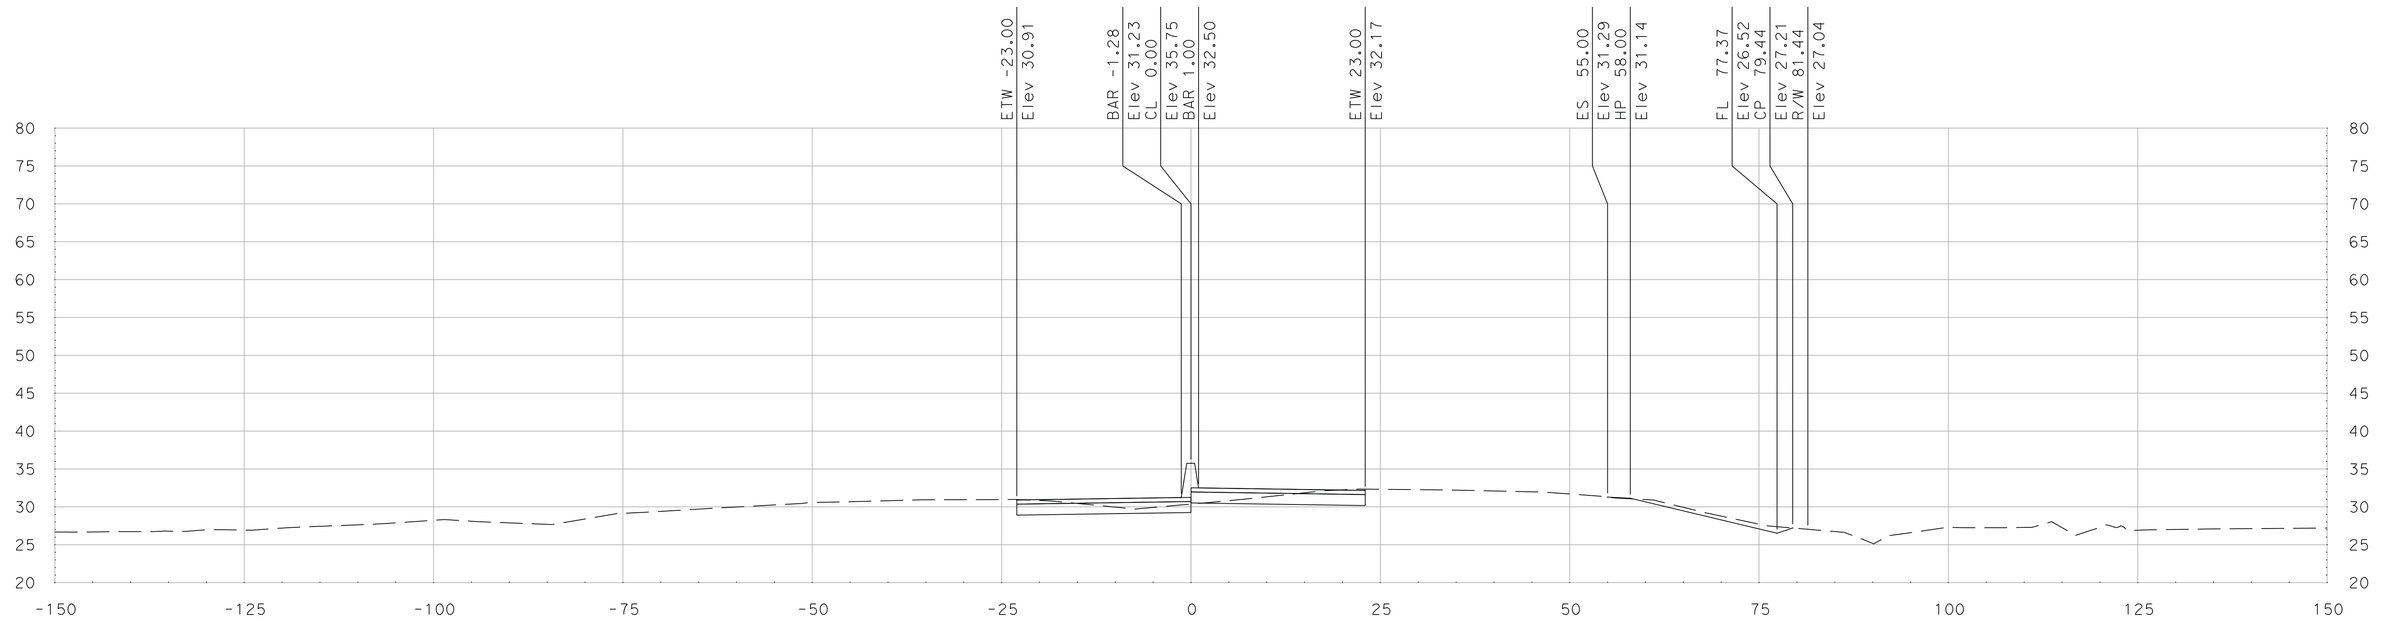

"SR 99" Sta 672+25.00

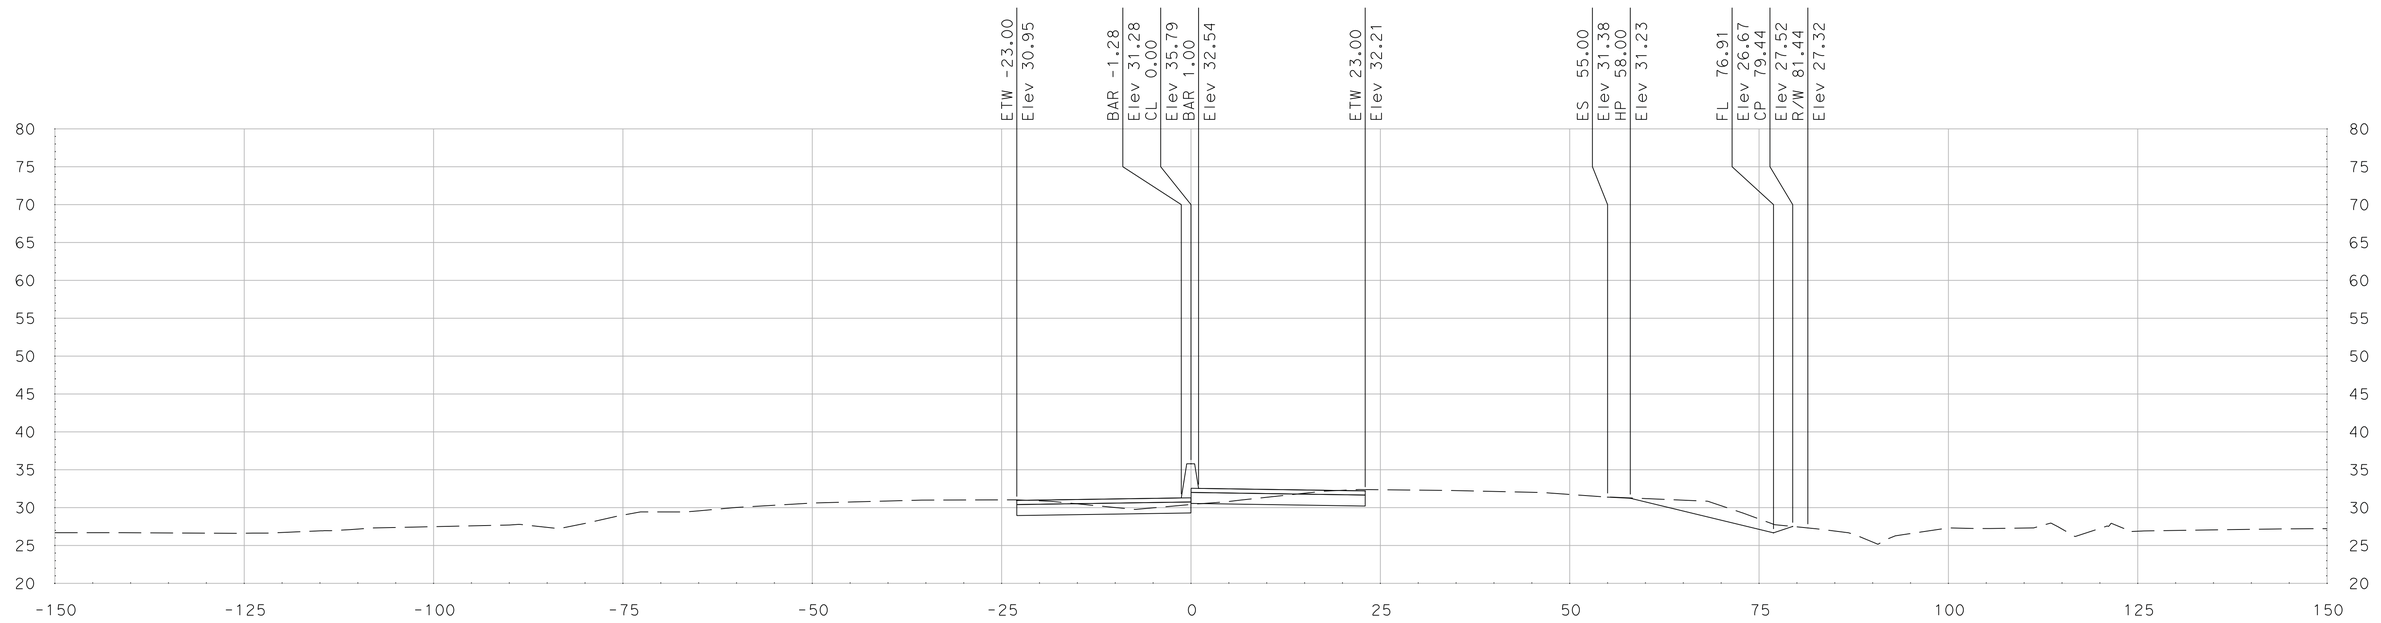

"SR 99" Sta 672+00.00

SCALE
HORIZONTAL: 1"=10'
VERTICAL: 1"=10'

DATE: 5/18/2011

ALL DIMENSIONS ARE IN US SURVEY FEET

FOR EARTHWORK DEVELOPMENT ONLY

Dist	COUNTY	ROUTE	POST MILES TOTAL PROJECT	SHEET No.	TOTAL SHEETS
10	SJ	99	4.9/14.2		
CONTRACT No.			10-0E6114		
PROJECT ID			1000020440		

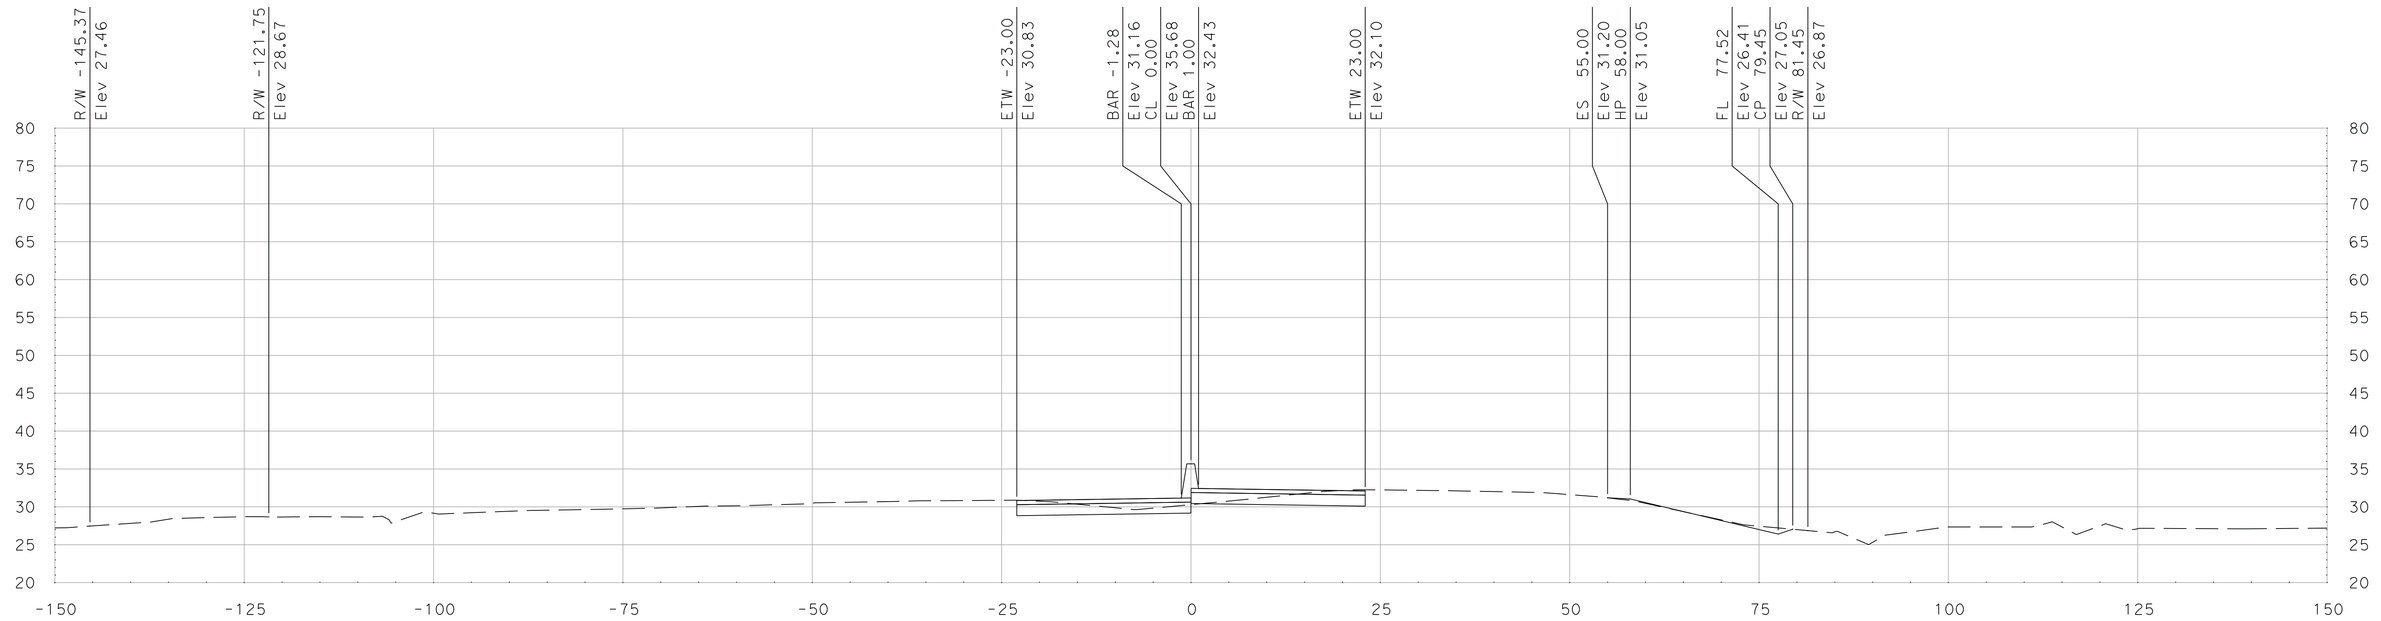

"SR 99" Sta 672+75.00

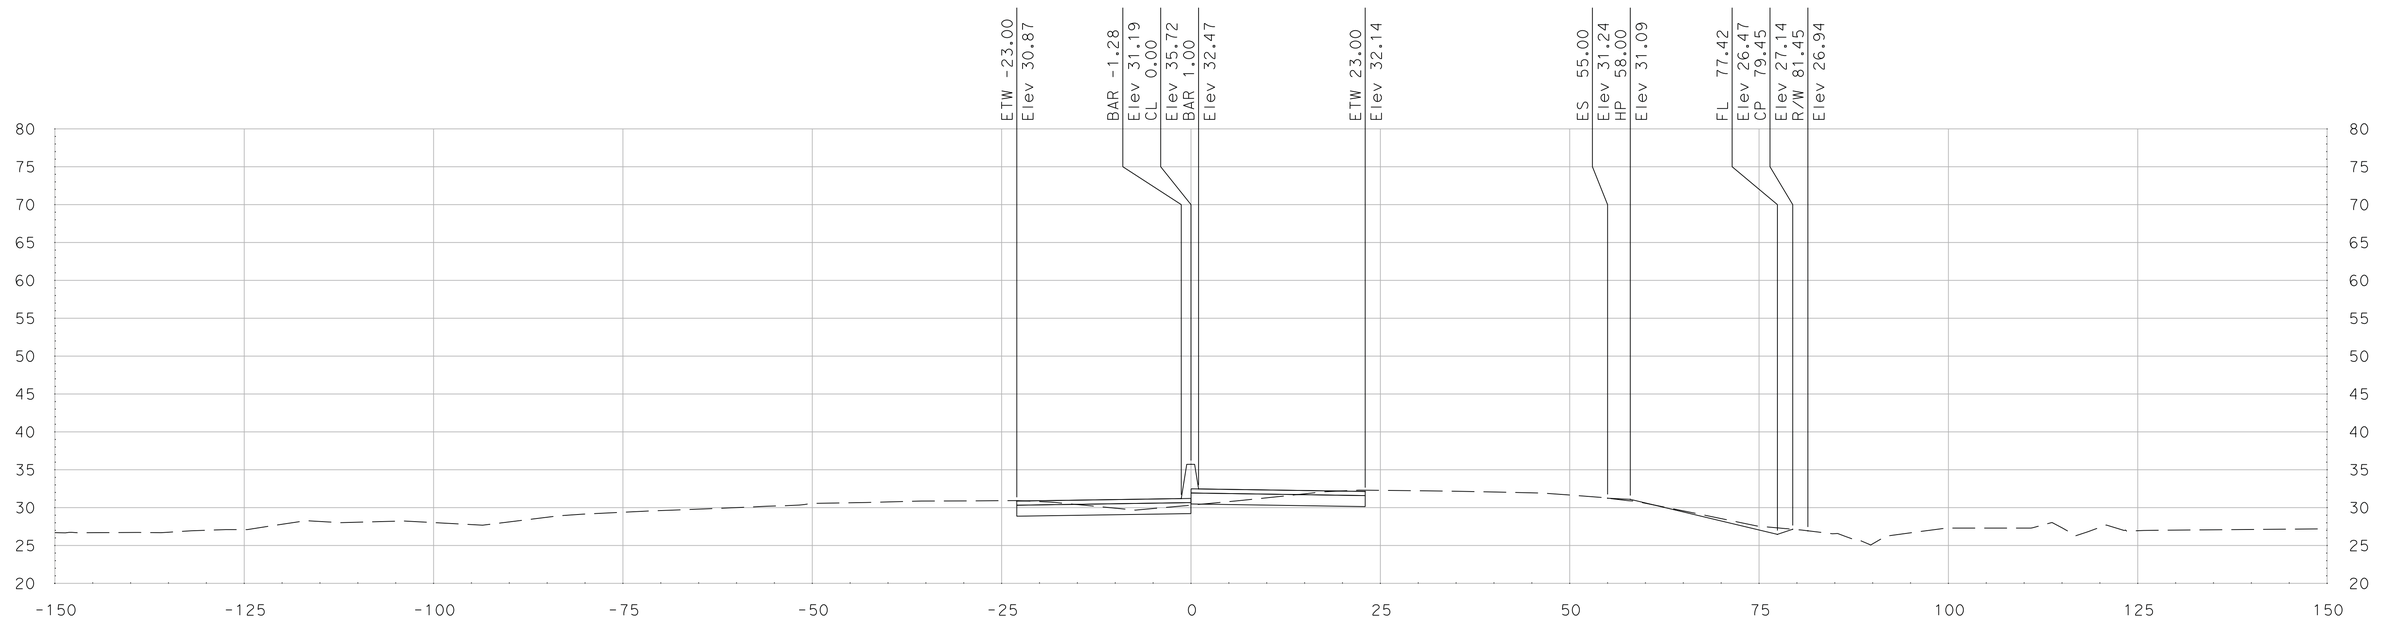

"SR 99" Sta 672+50.00

SCALE
HORIZONTAL: 1"=10'
VERTICAL: 1"=10'

DATE: 5/18/2011

ALL DIMENSIONS ARE IN US SURVEY FEET

FOR EARTHWORK DEVELOPMENT ONLY

Dist	COUNTY	ROUTE	POST MILES TOTAL PROJECT	SHEET No.	TOTAL SHEETS
10	SJ	99	4.9/14.2		
CONTRACT No.			10-0E6114		
PROJECT ID			1000020440		

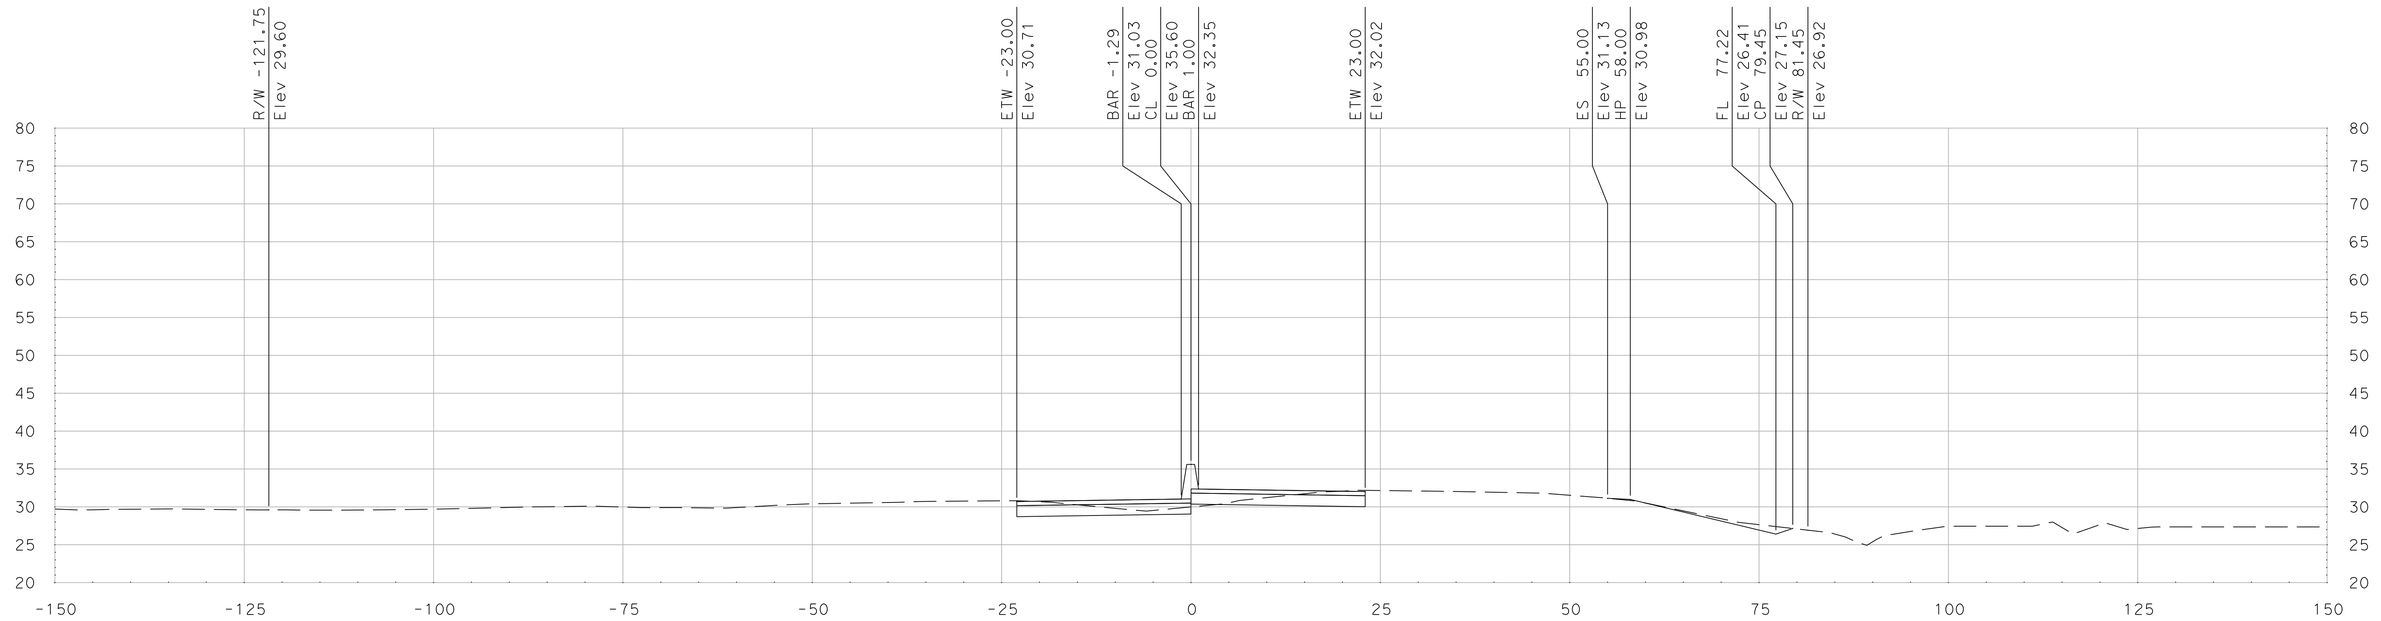

"SR 99" Sta 673+25.00

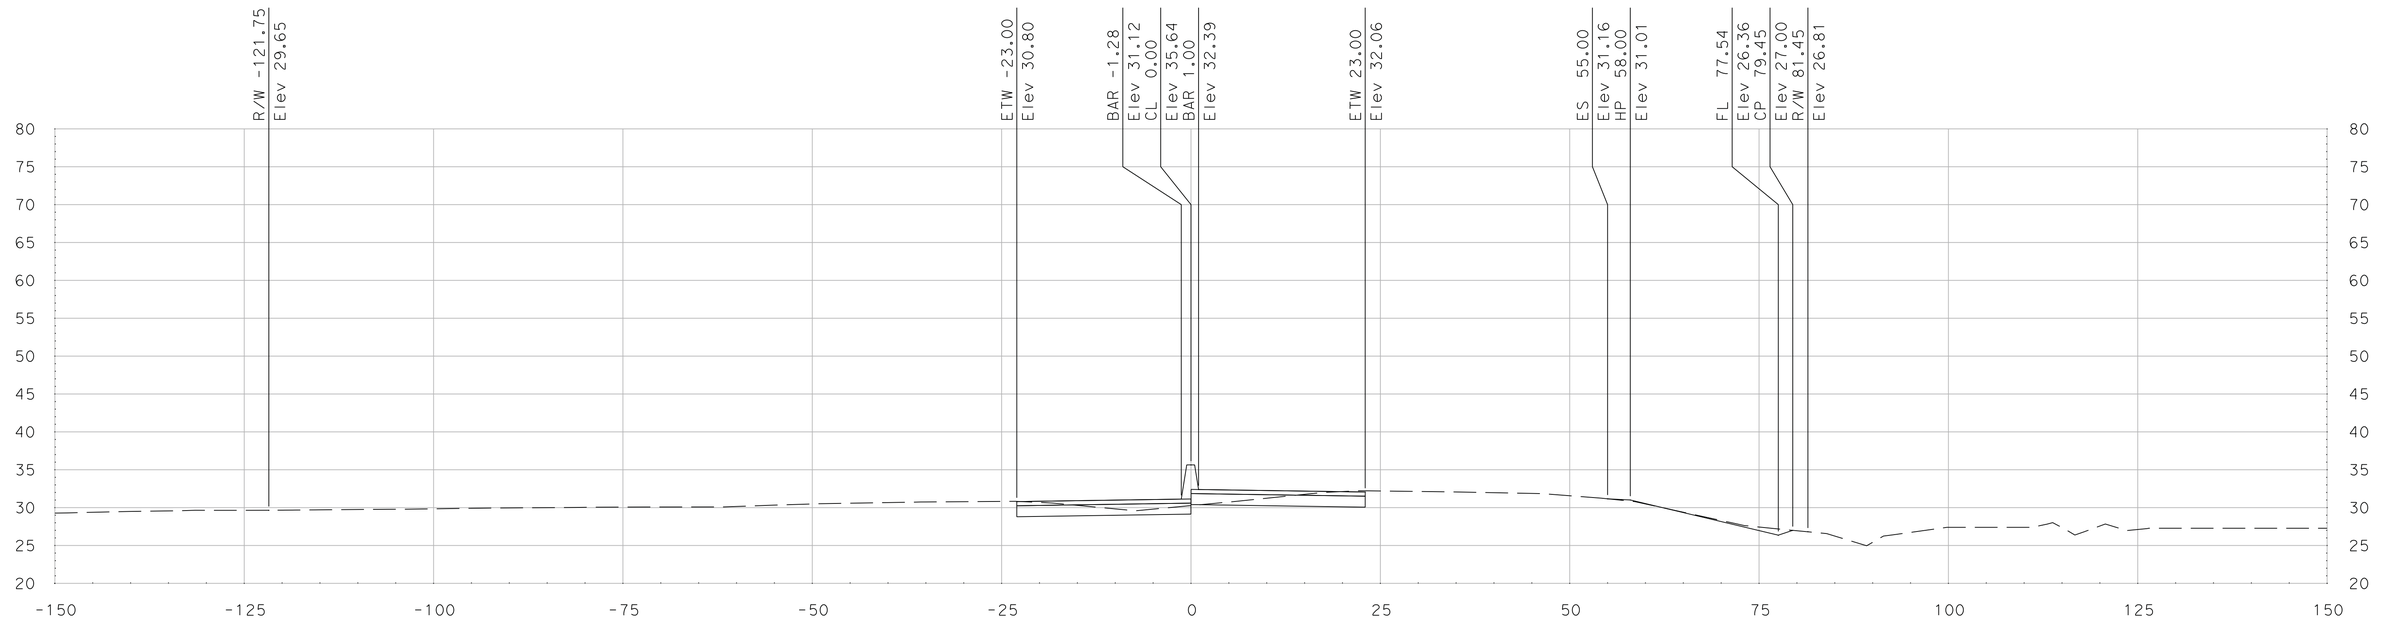

"SR 99" Sta 673+00.00

SCALE
HORIZONTAL: 1"=10'
VERTICAL: 1"=10'

DATE: 5/18/2011

ALL DIMENSIONS ARE IN US SURVEY FEET

FOR EARTHWORK DEVELOPMENT ONLY

Dist	COUNTY	ROUTE	POST MILES TOTAL PROJECT	SHEET No.	TOTAL SHEETS
10	SJ	99	4.9/14.2		
CONTRACT No.			10-0E6114		
PROJECT ID			1000020440		

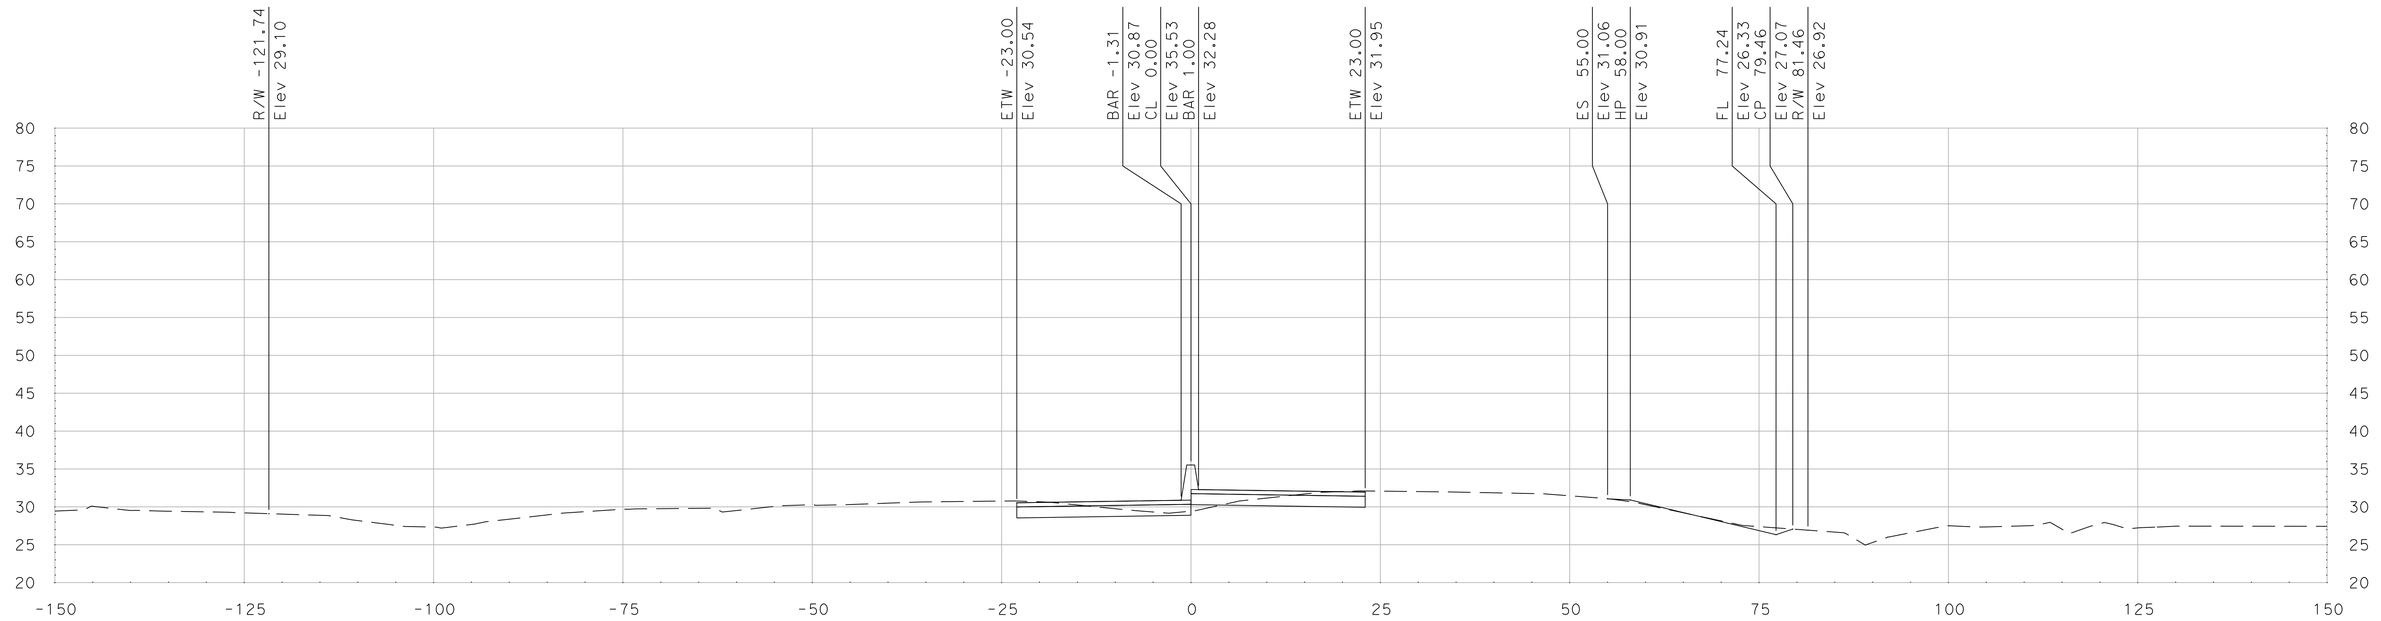

"SR 99" Sta 673+75.00

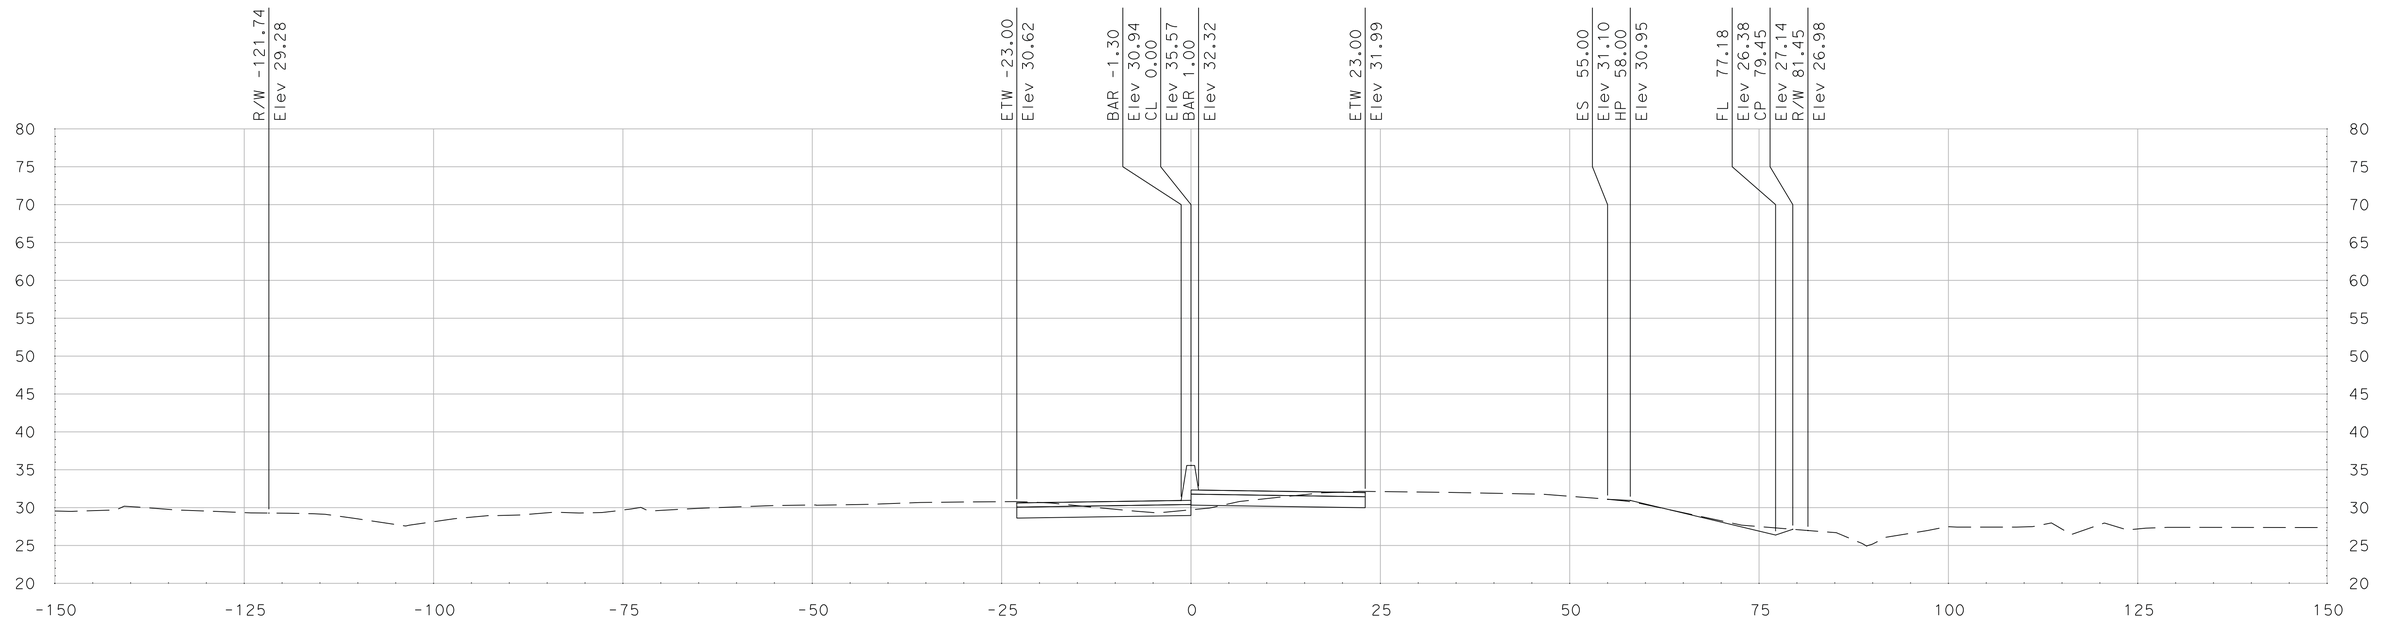

"SR 99" Sta 673+50.00

SCALE
HORIZONTAL: 1"=10'
VERTICAL: 1"=10'

DATE: 5/18/2011

ALL DIMENSIONS ARE IN US SURVEY FEET

FOR EARTHWORK DEVELOPMENT ONLY

Dist	COUNTY	ROUTE	POST MILES TOTAL PROJECT	SHEET No.	TOTAL SHEETS
10	SJ	99	4.9/14.2		
CONTRACT No.			10-0E6114		
PROJECT ID			1000020440		

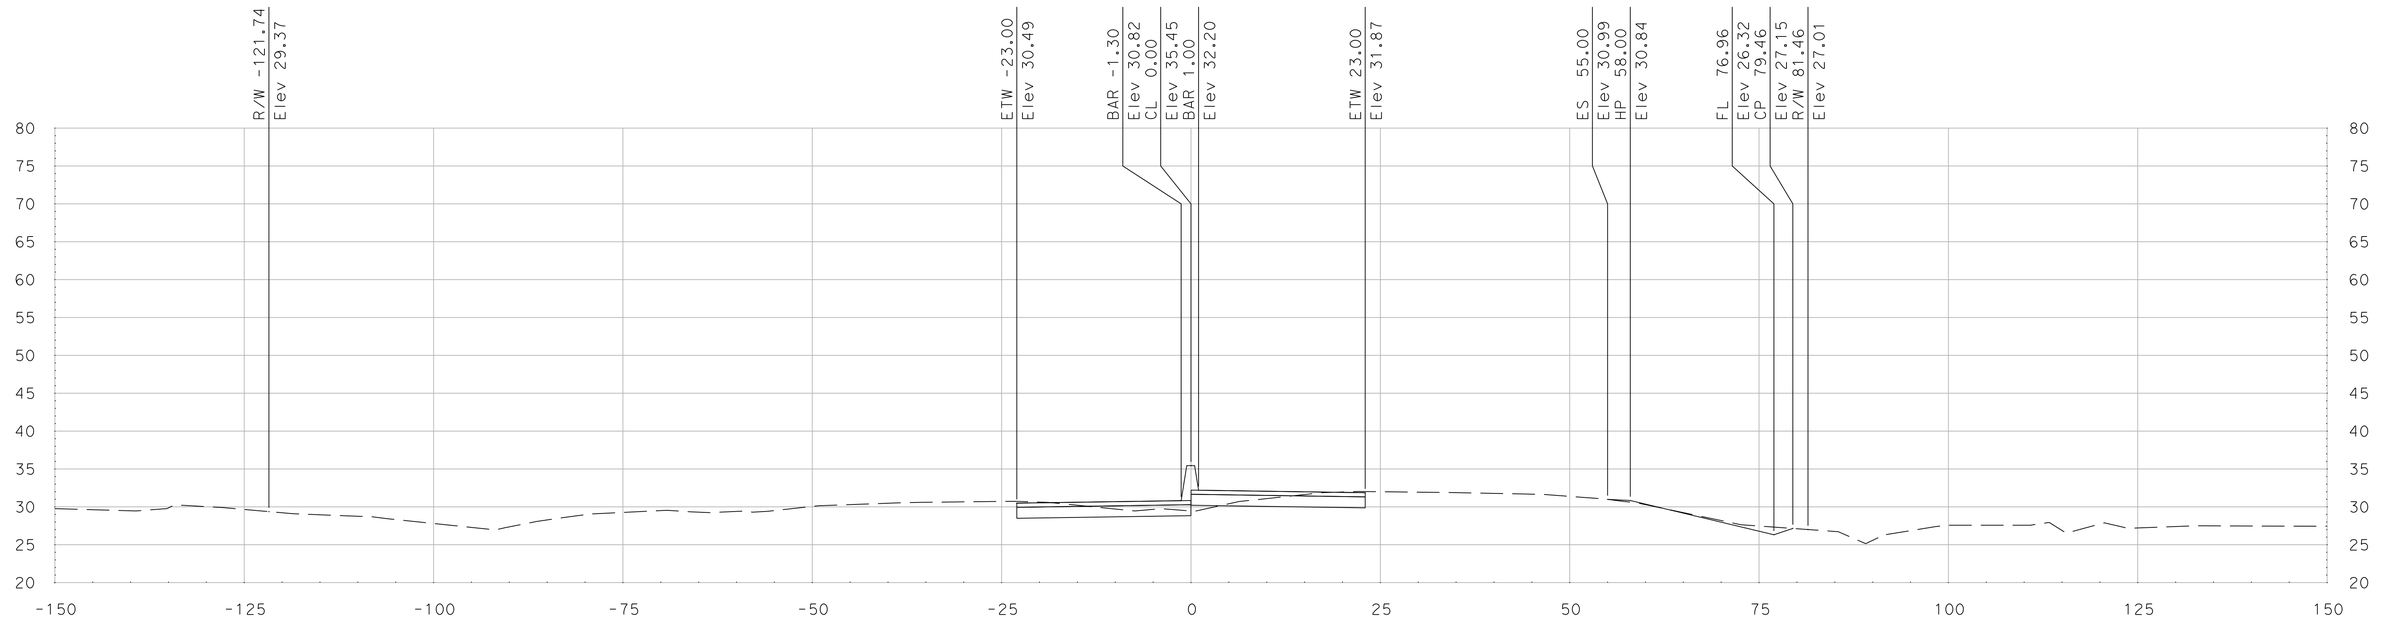

"SR 99" Sta 674+25.00

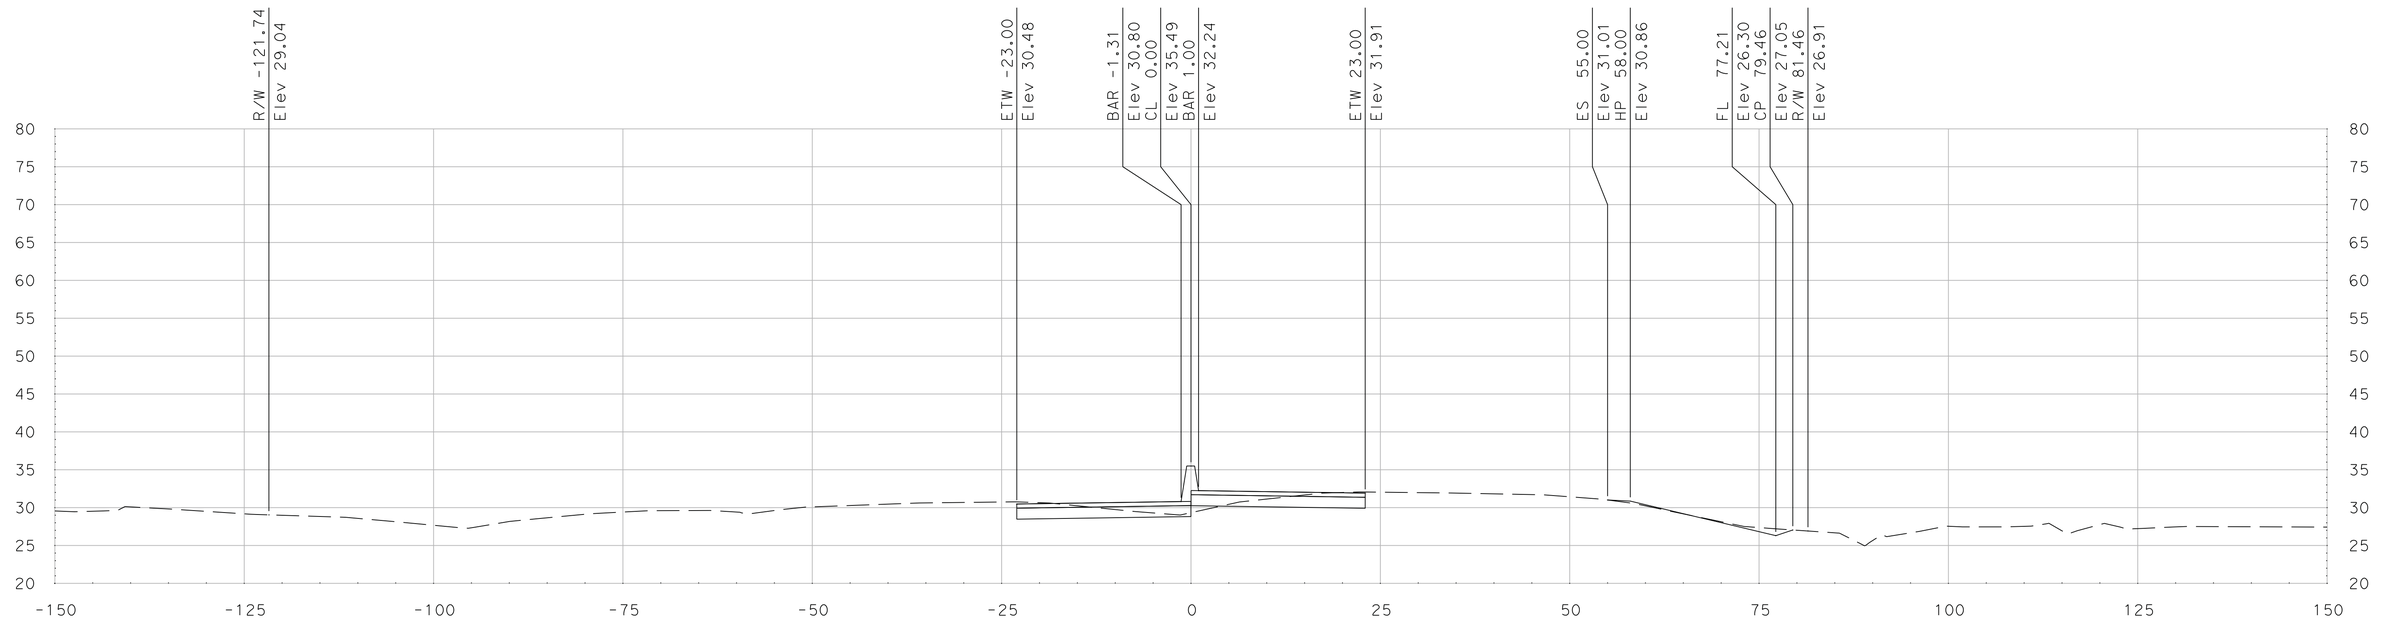

"SR 99" Sta 674+00.00

SCALE
HORIZONTAL: 1"=10'
VERTICAL: 1"=10'

DATE: 5/18/2011

ALL DIMENSIONS ARE IN US SURVEY FEET

FOR EARTHWORK DEVELOPMENT ONLY

Dist	COUNTY	ROUTE	POST MILES TOTAL PROJECT	SHEET No.	TOTAL SHEETS
10	SJ	99	4.9/14.2		
CONTRACT No.			10-0E6114		
PROJECT ID			1000020440		

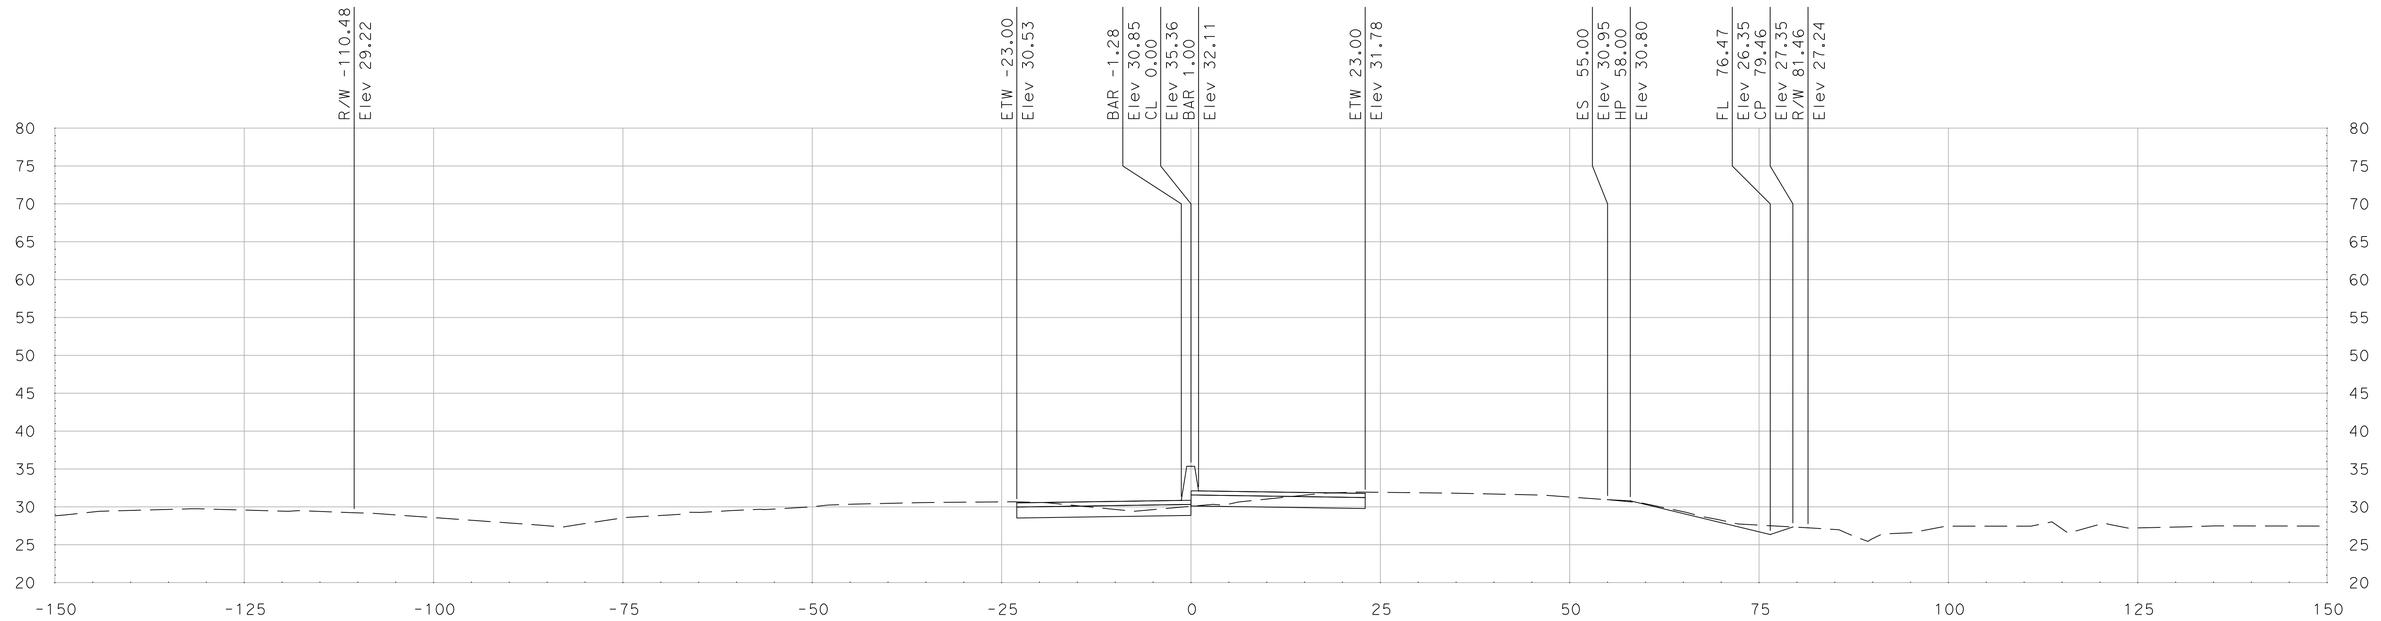

"SR 99" Sta 674+75.00

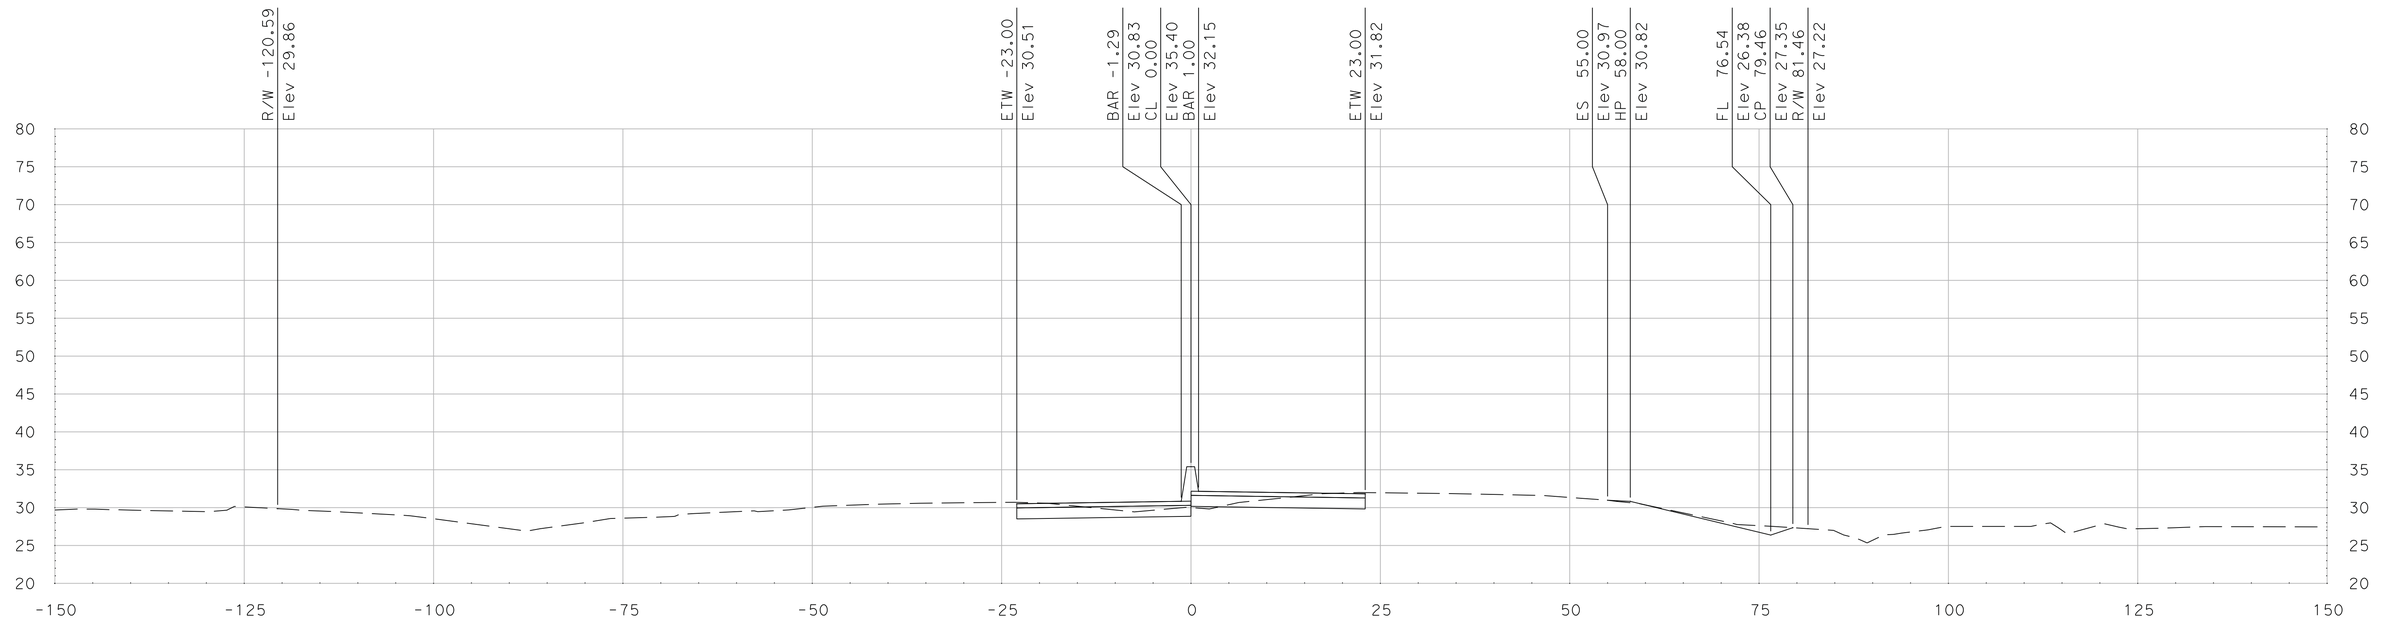

"SR 99" Sta 674+50.00

SCALE
HORIZONTAL: 1"=10'
VERTICAL: 1"=10'

DATE: 5/18/2011

ALL DIMENSIONS ARE IN US SURVEY FEET

FOR EARTHWORK DEVELOPMENT ONLY

Dist	COUNTY	ROUTE	POST MILES TOTAL PROJECT	SHEET No.	TOTAL SHEETS
10	SJ	99	4.9/14.2		
CONTRACT No.			10-0E6114		
PROJECT ID			1000020440		

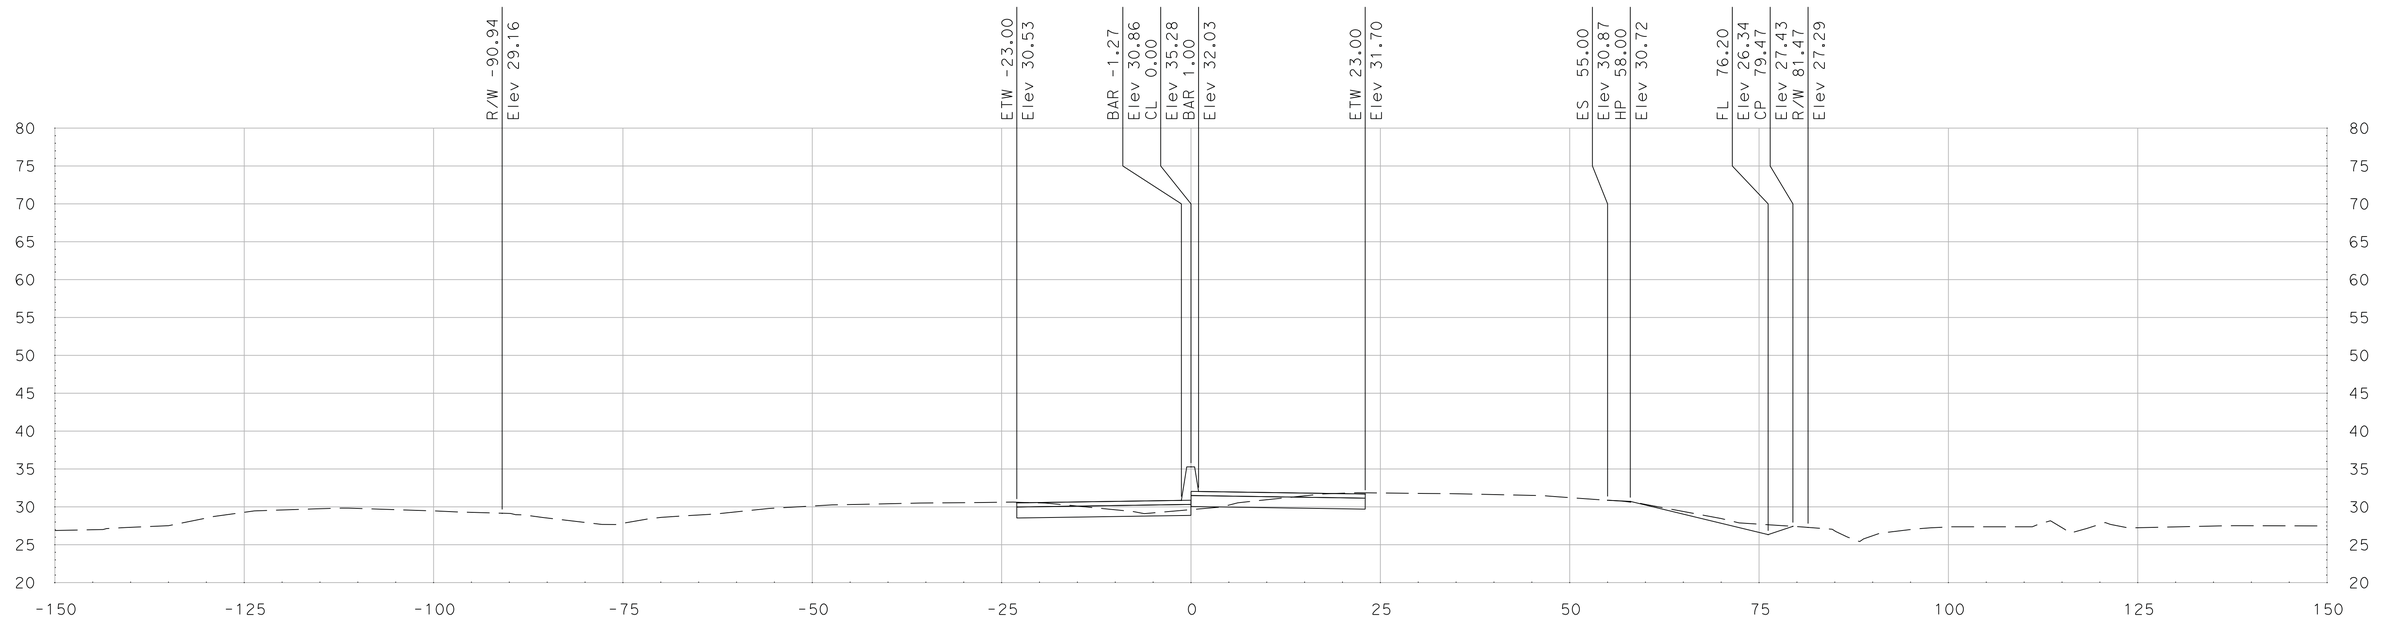

"SR 99" Sta 675+25.00

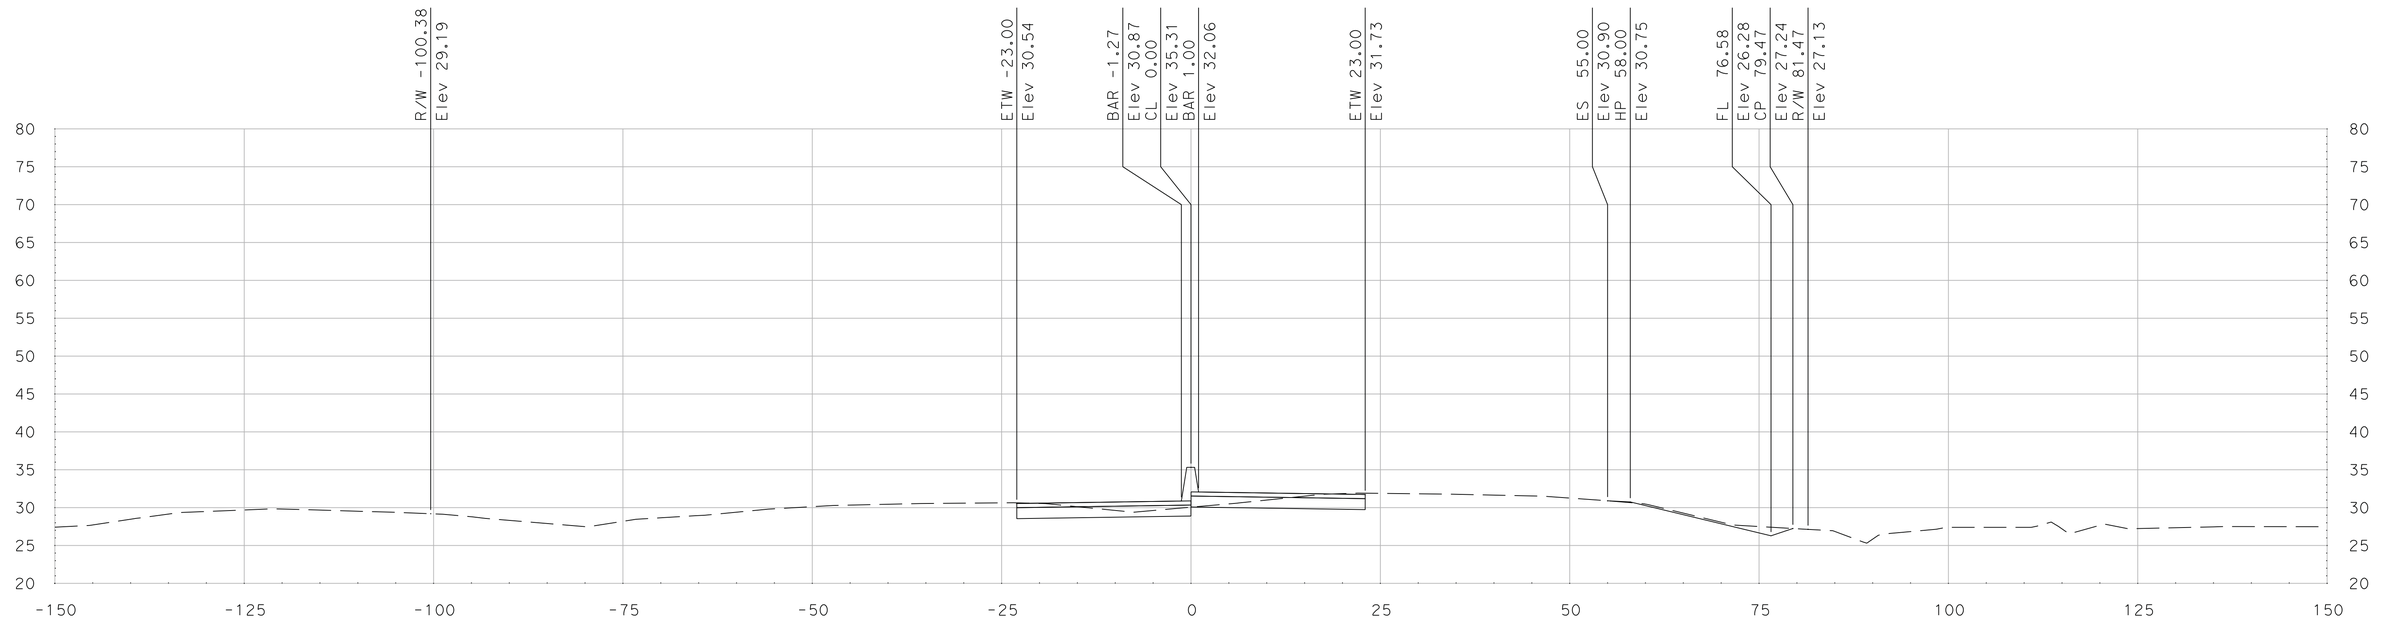

"SR 99" Sta 675+00.00

SCALE
HORIZONTAL: 1"=10'
VERTICAL: 1"=10'

DATE: 5/18/2011

ALL DIMENSIONS ARE IN US SURVEY FEET

FOR EARTHWORK DEVELOPMENT ONLY

Dist	COUNTY	ROUTE	POST MILES TOTAL PROJECT	SHEET No.	TOTAL SHEETS
10	SJ	99	4.9/14.2		
CONTRACT No.			10-0E6114		
PROJECT ID			1000020440		

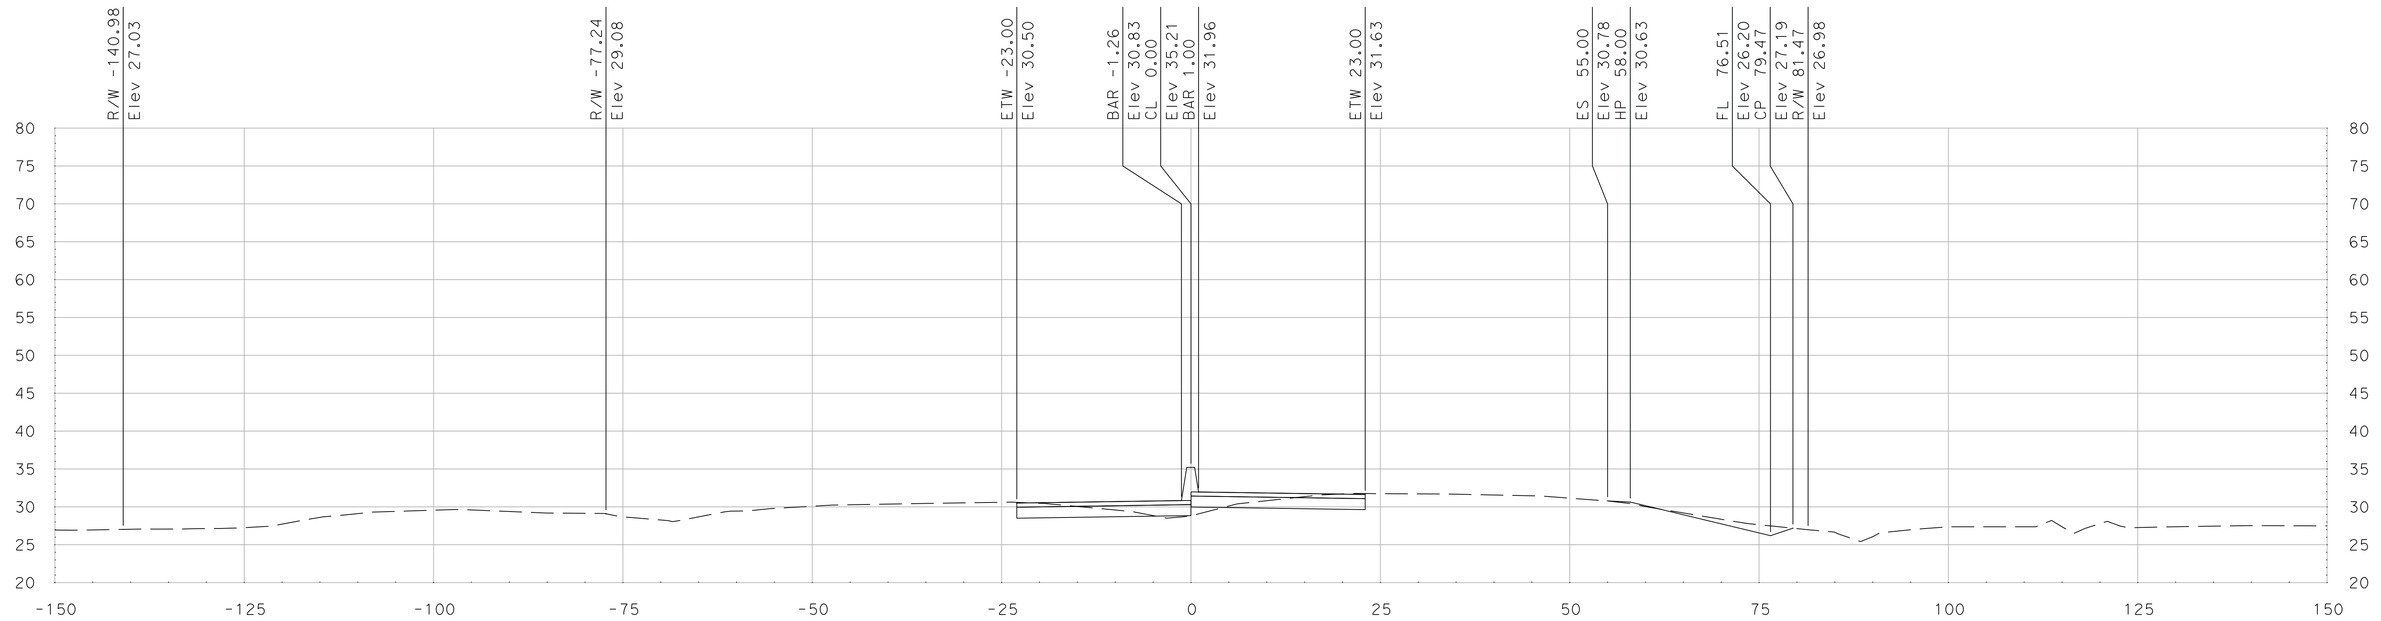

"SR 99" Sta 675+75.00

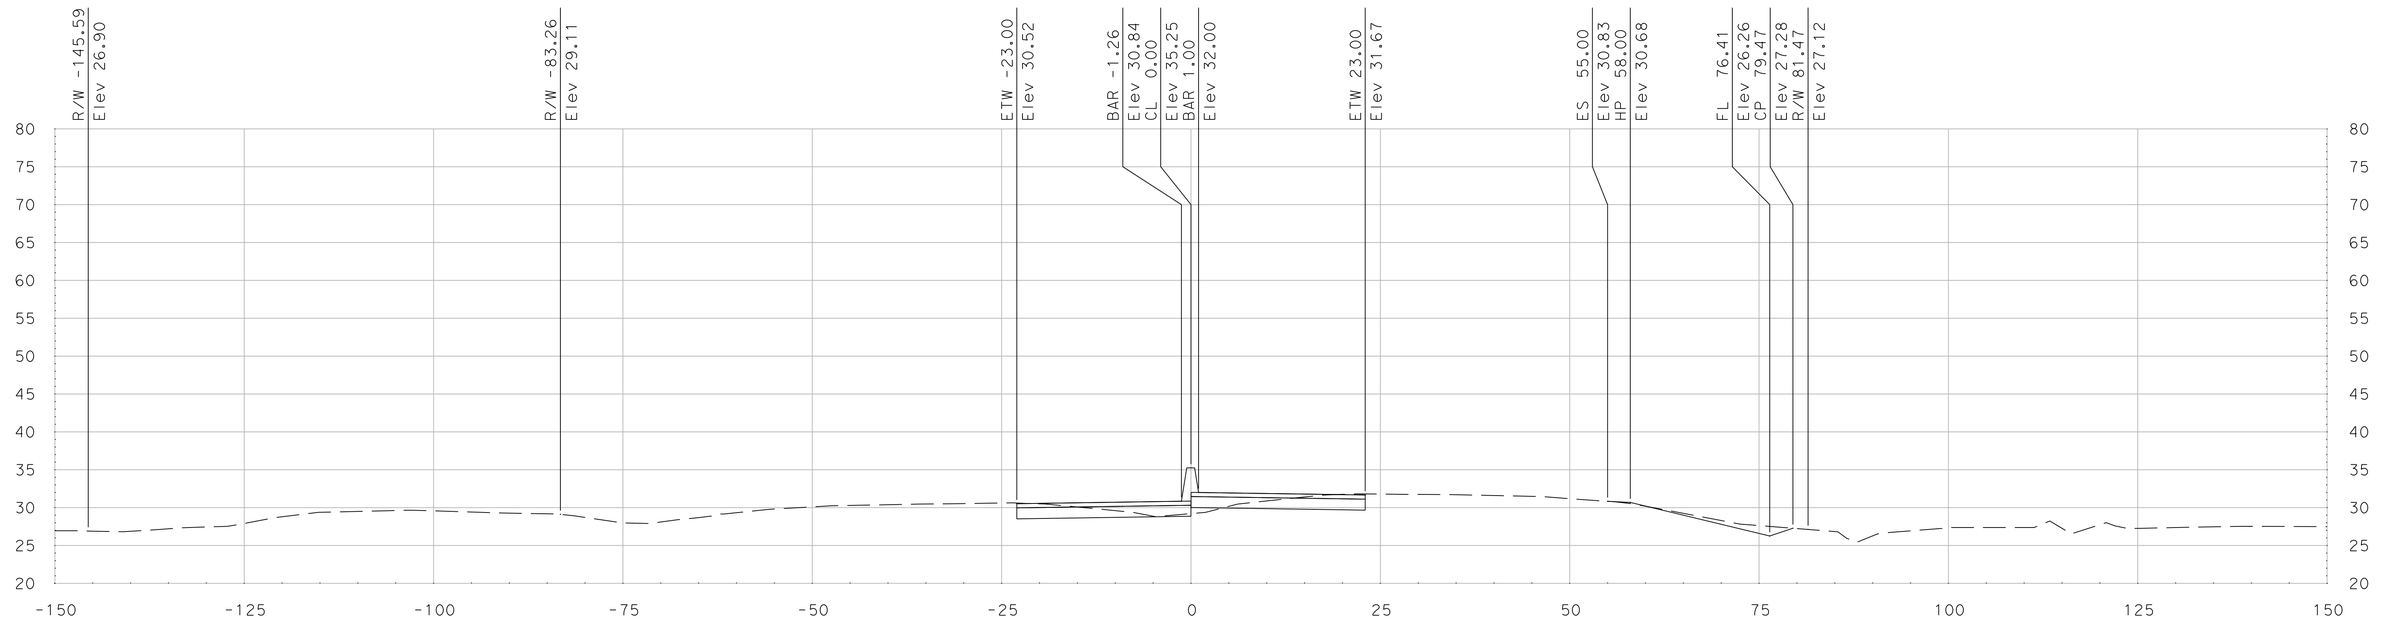

"SR 99" Sta 675+50.00

SCALE
HORIZONTAL: 1"=10'
VERTICAL: 1"=10'

DATE: 5/18/2011

ALL DIMENSIONS ARE IN US SURVEY FEET

FOR EARTHWORK DEVELOPMENT ONLY

Dist	COUNTY	ROUTE	POST MILES TOTAL PROJECT	SHEET No.	TOTAL SHEETS
10	SJ	99	4.9/14.2		
CONTRACT No.			10-0E6114		
PROJECT ID			1000020440		

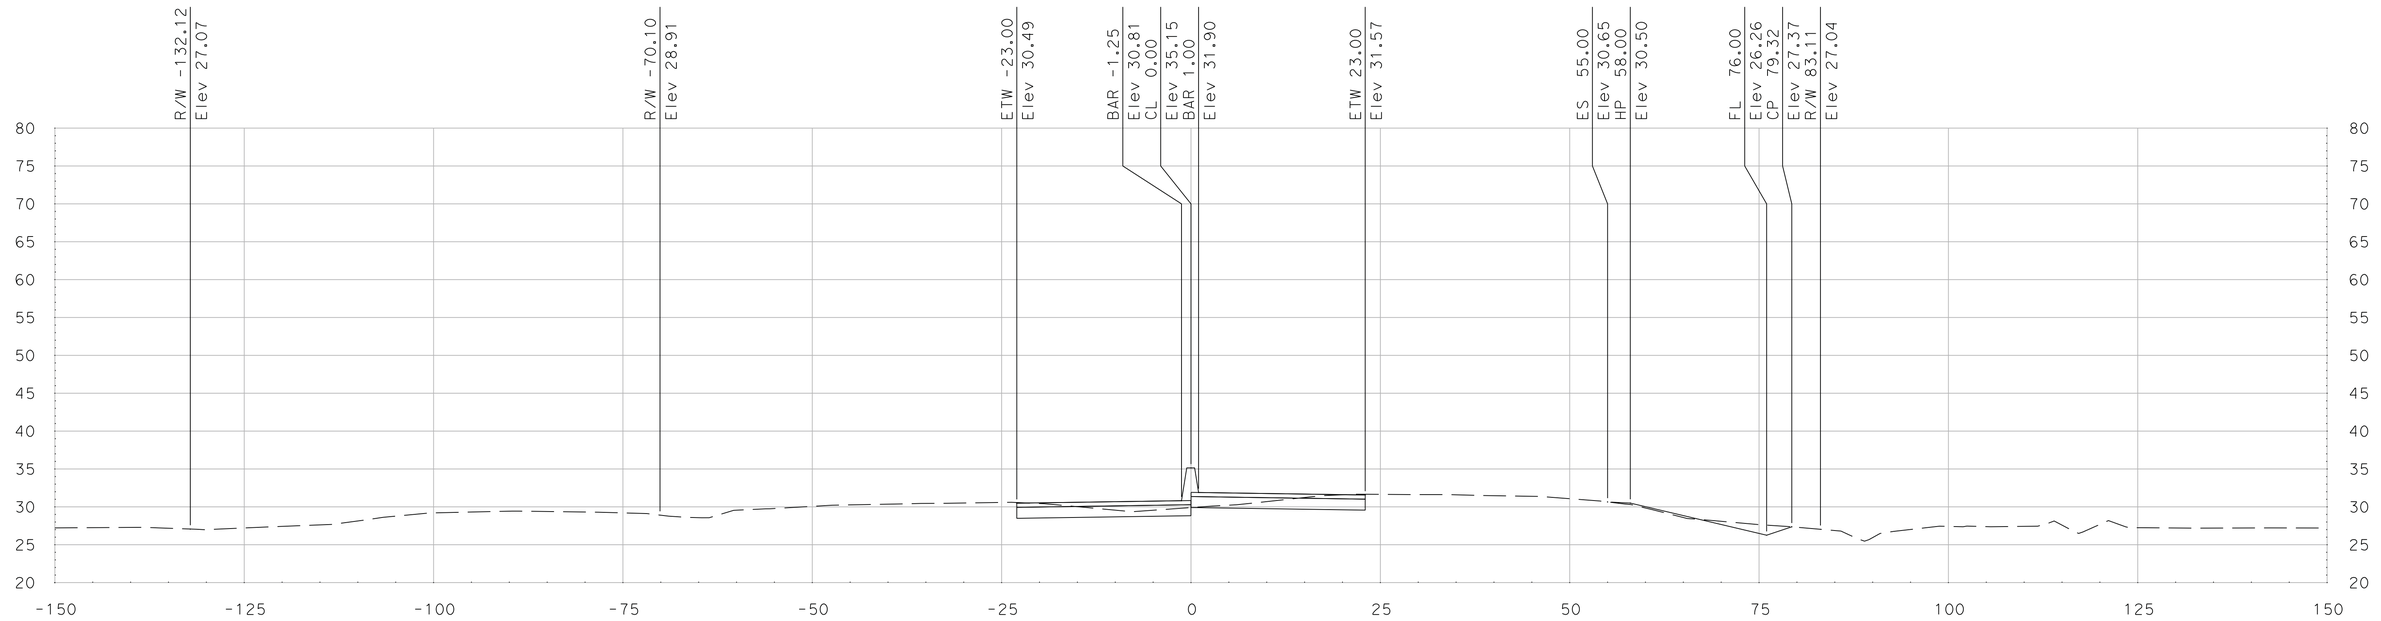

"SR 99" Sta 676+23.00

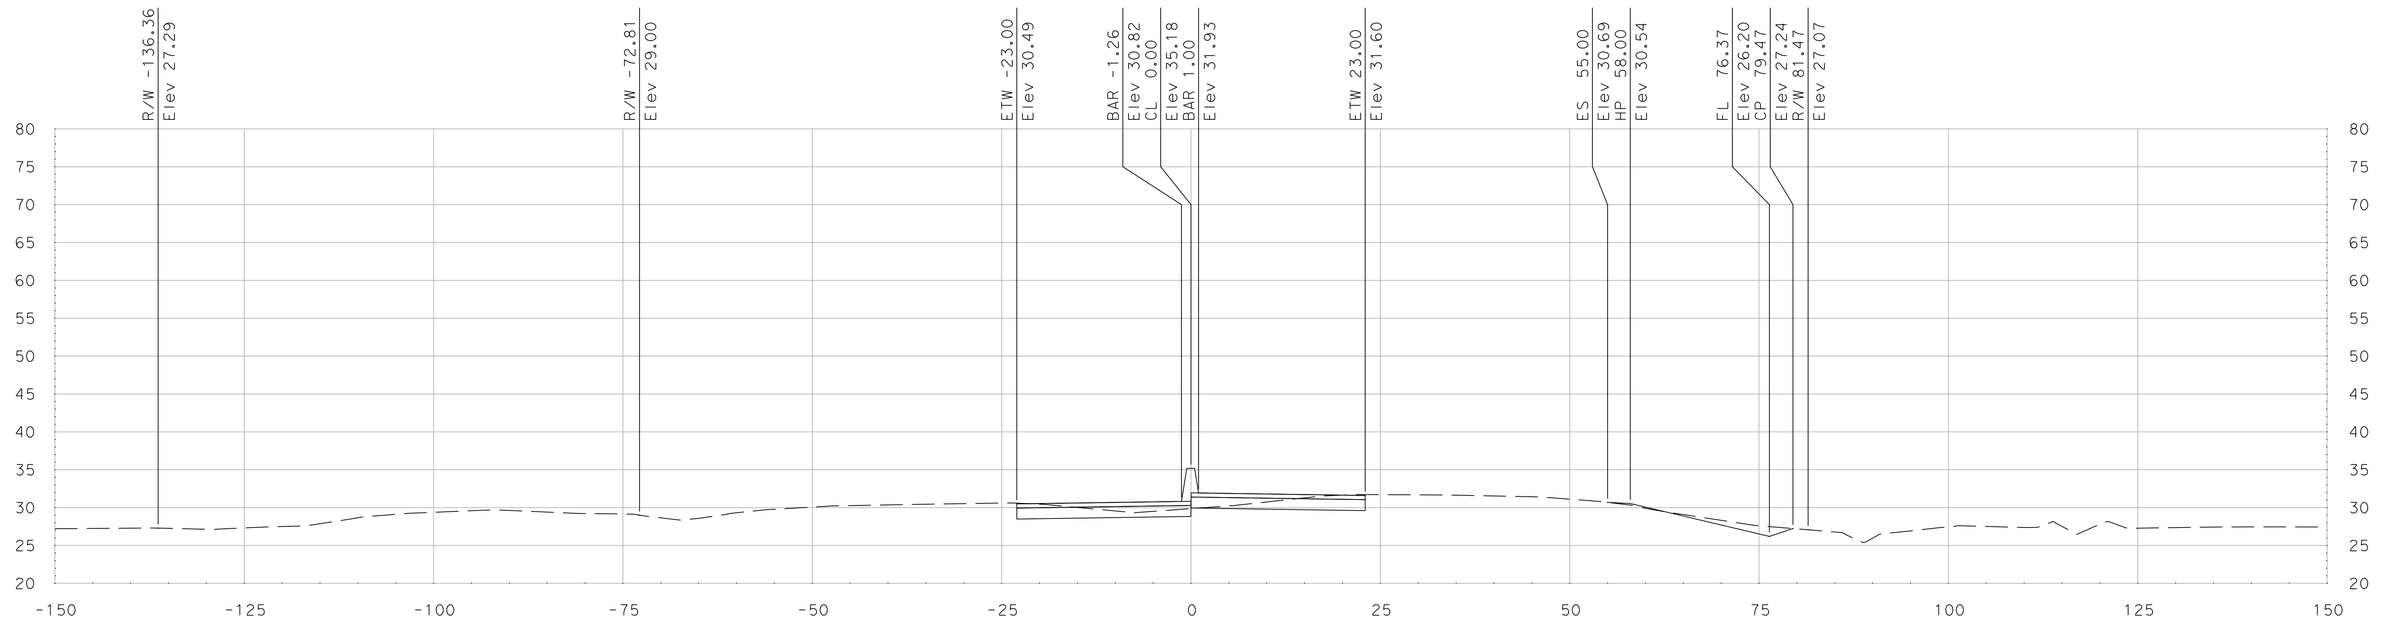

"SR 99" Sta 676+00.00

SCALE
HORIZONTAL: 1"=10'
VERTICAL: 1"=10'

DATE: 5/18/2011

ALL DIMENSIONS ARE IN US SURVEY FEET

FOR EARTHWORK DEVELOPMENT ONLY

Dist	COUNTY	ROUTE	POST MILES TOTAL PROJECT	SHEET No.	TOTAL SHEETS
10	SJ	99	4.9/14.2		
CONTRACT No.			10-0E6114		
PROJECT ID			1000020440		

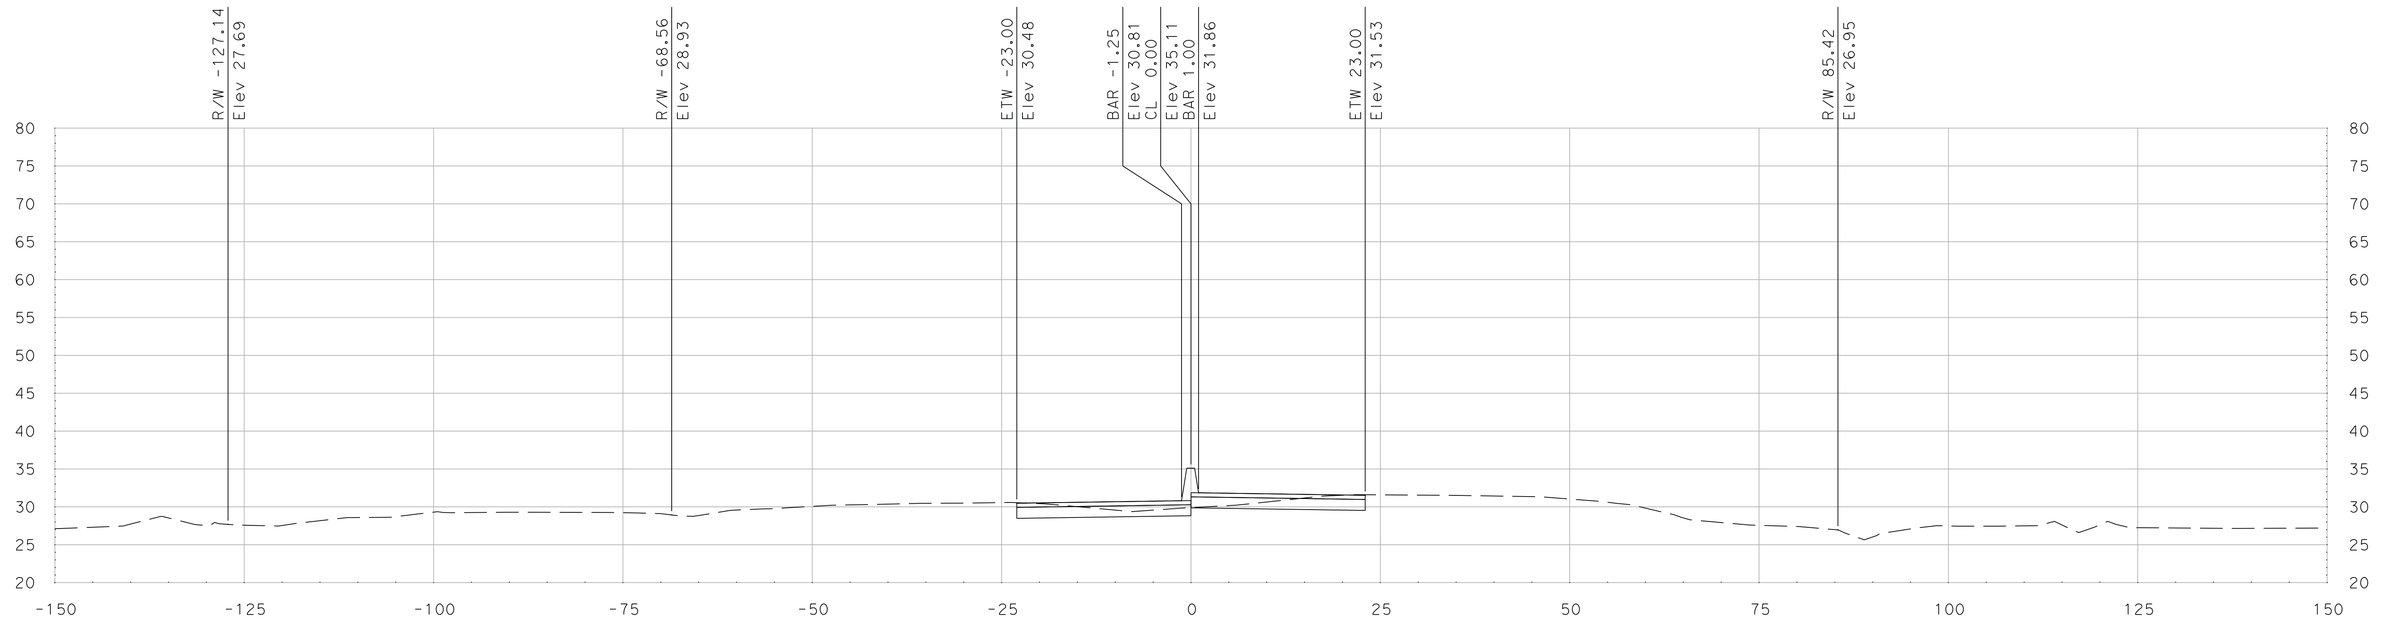

"SR 99" Sta 676+50.00

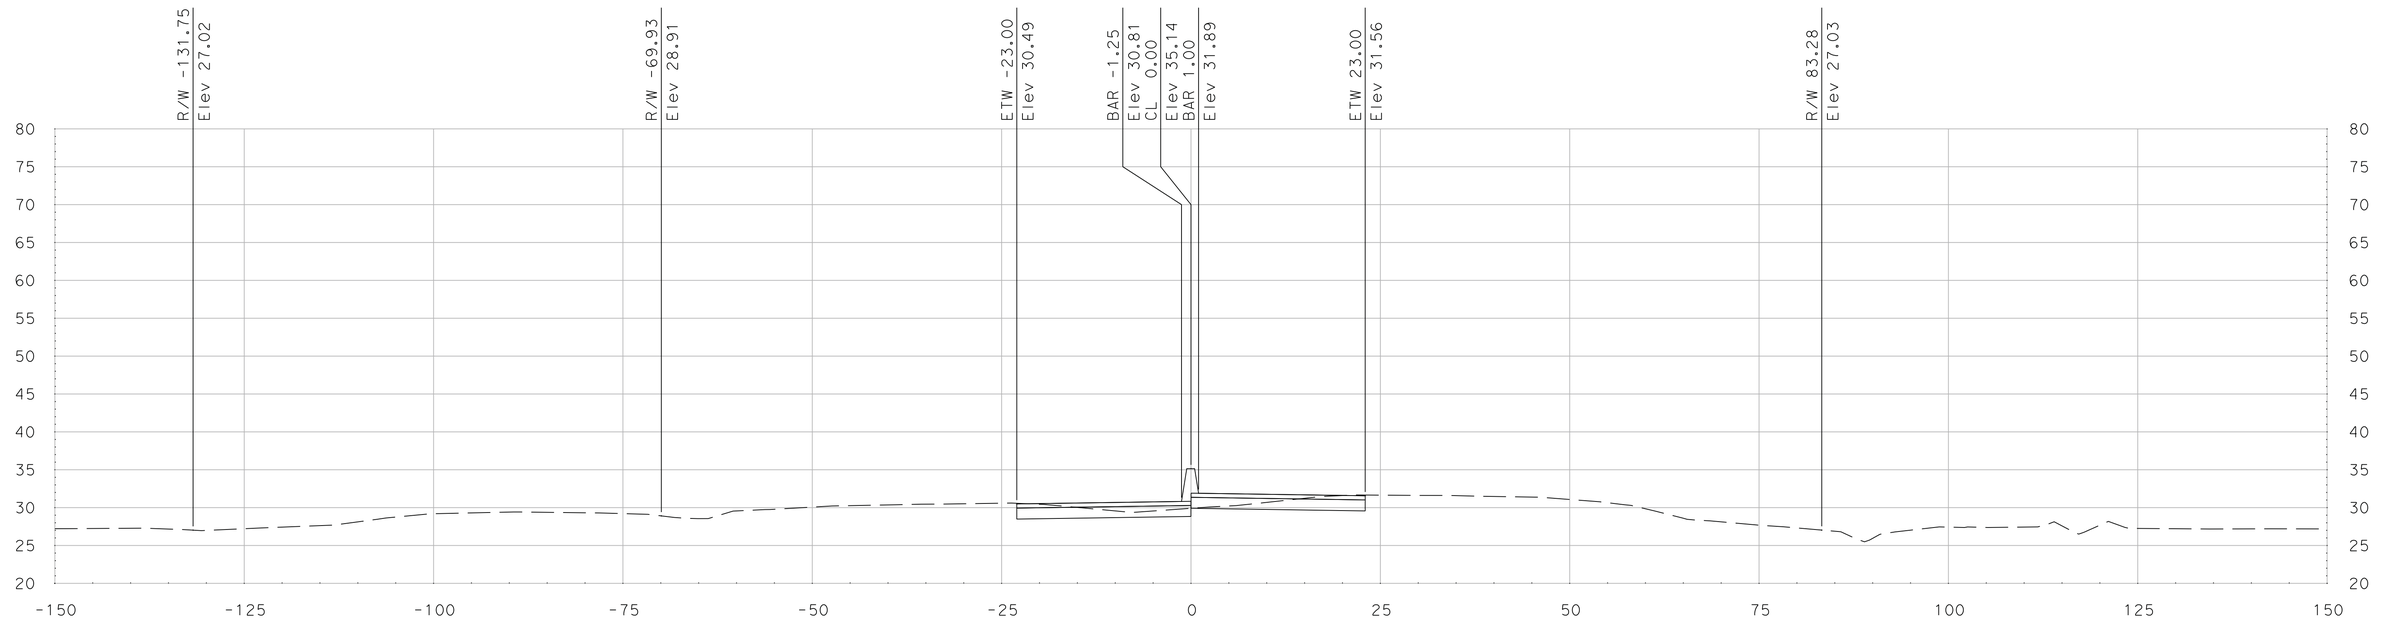

"SR 99" Sta 676+25.00

SCALE
HORIZONTAL: 1"=10'
VERTICAL: 1"=10'

DATE: 5/18/2011

ALL DIMENSIONS ARE IN US SURVEY FEET

FOR EARTHWORK DEVELOPMENT ONLY

Dist	COUNTY	ROUTE	POST MILES TOTAL PROJECT	SHEET No.	TOTAL SHEETS
10	SJ	99	4.9/14.2		
CONTRACT No.			10-0E6114		
PROJECT ID			1000020440		

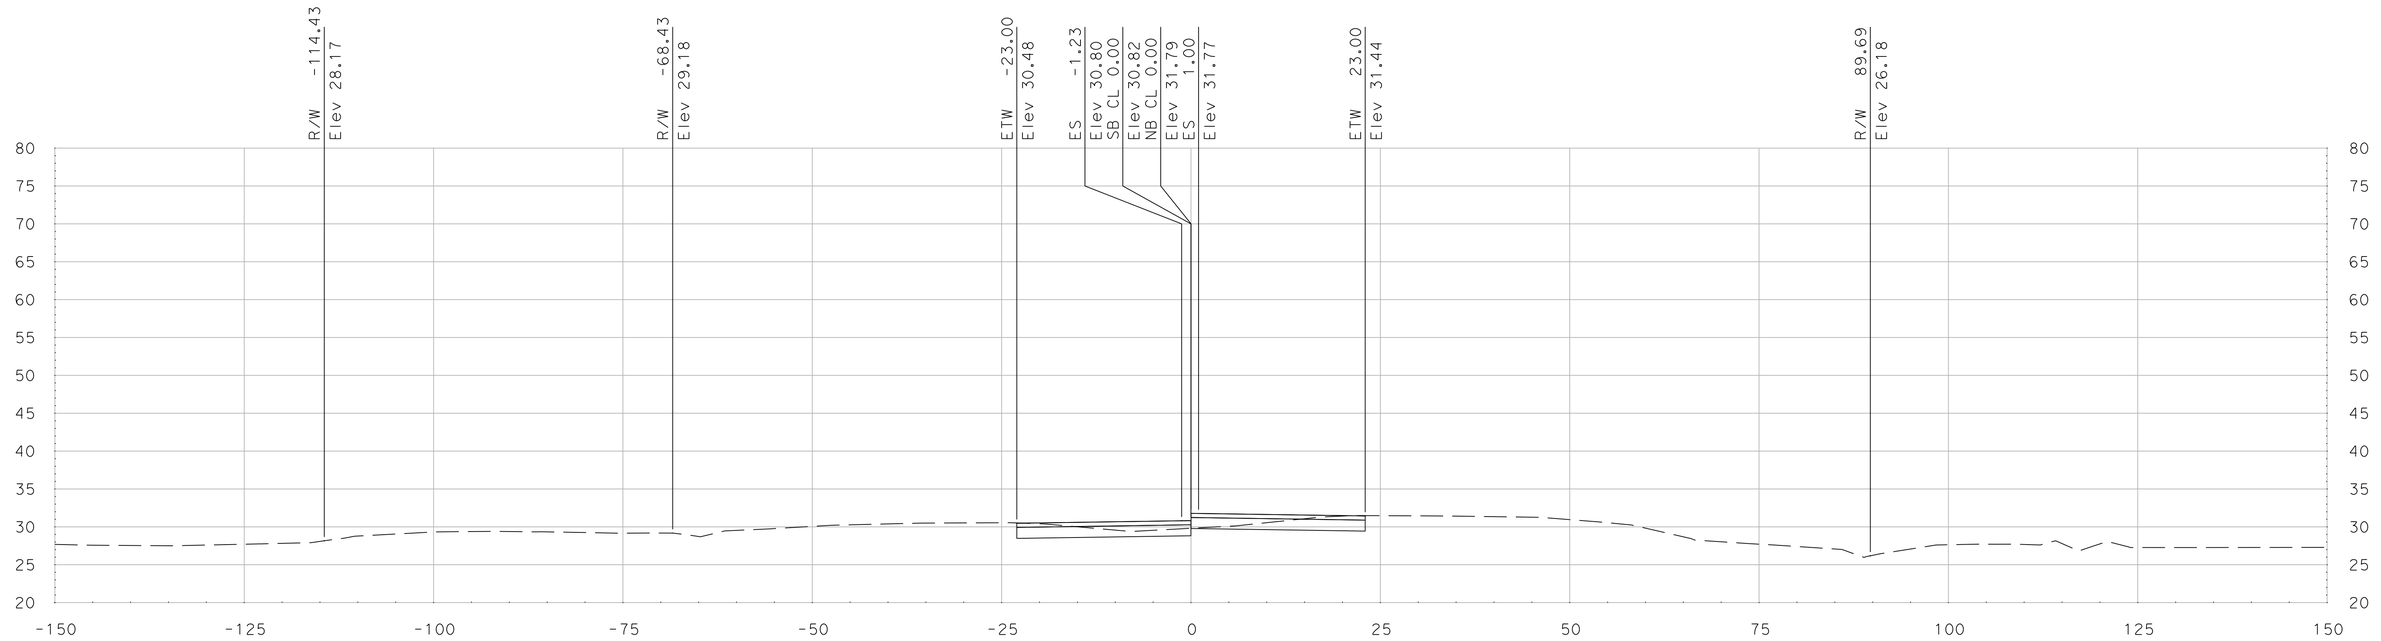

"SR 99" Sta 677+00.00

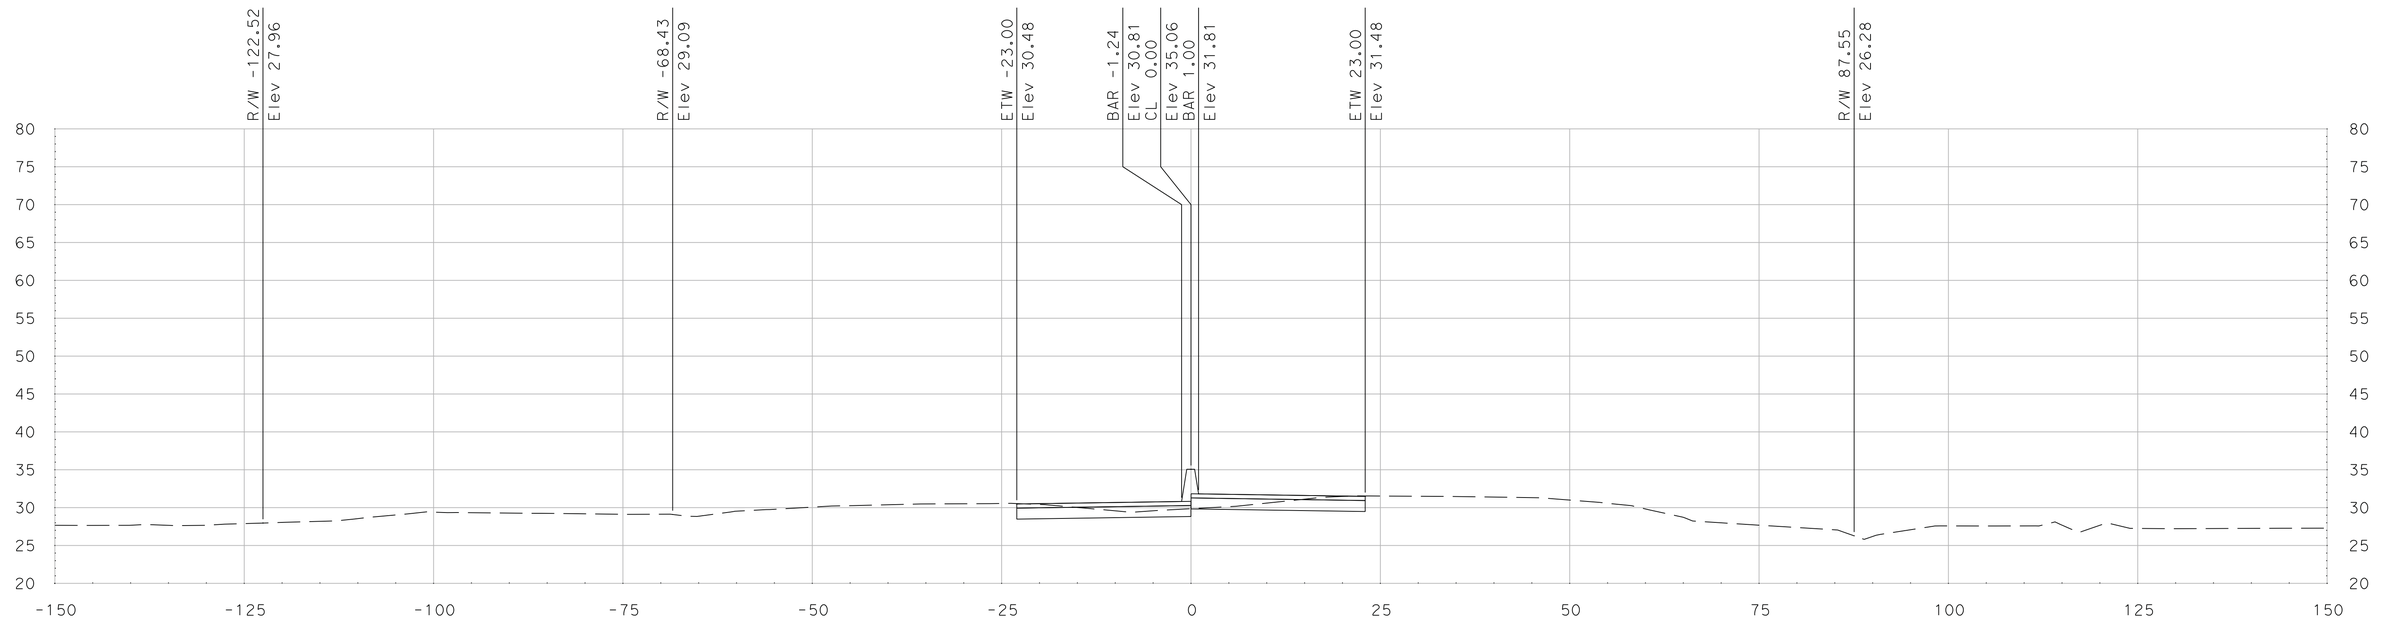

"SR 99" Sta 676+75.00

SCALE
HORIZONTAL: 1"=10'
VERTICAL: 1"=10'

DATE: 5/18/2011

ALL DIMENSIONS ARE IN US SURVEY FEET

FOR EARTHWORK DEVELOPMENT ONLY

Dist	COUNTY	ROUTE	POST MILES TOTAL PROJECT	SHEET No.	TOTAL SHEETS
10	SJ	99	4.9/14.2		
CONTRACT No.			10-0E6114		
PROJECT ID			1000020440		

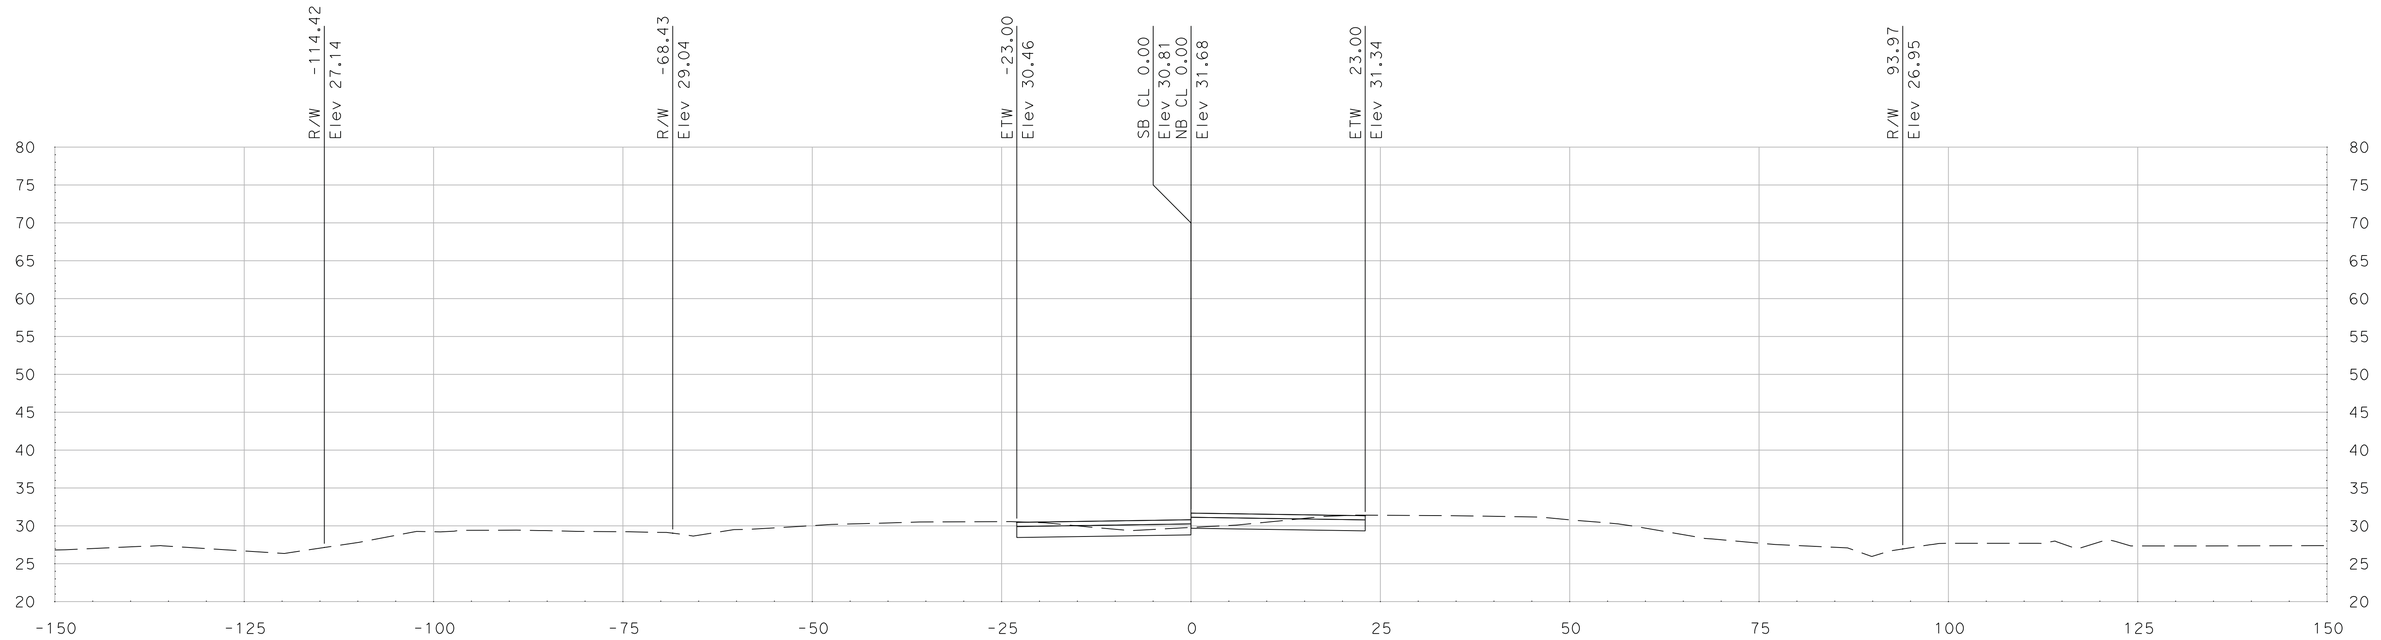

"SR 99" Sta 677+50.00

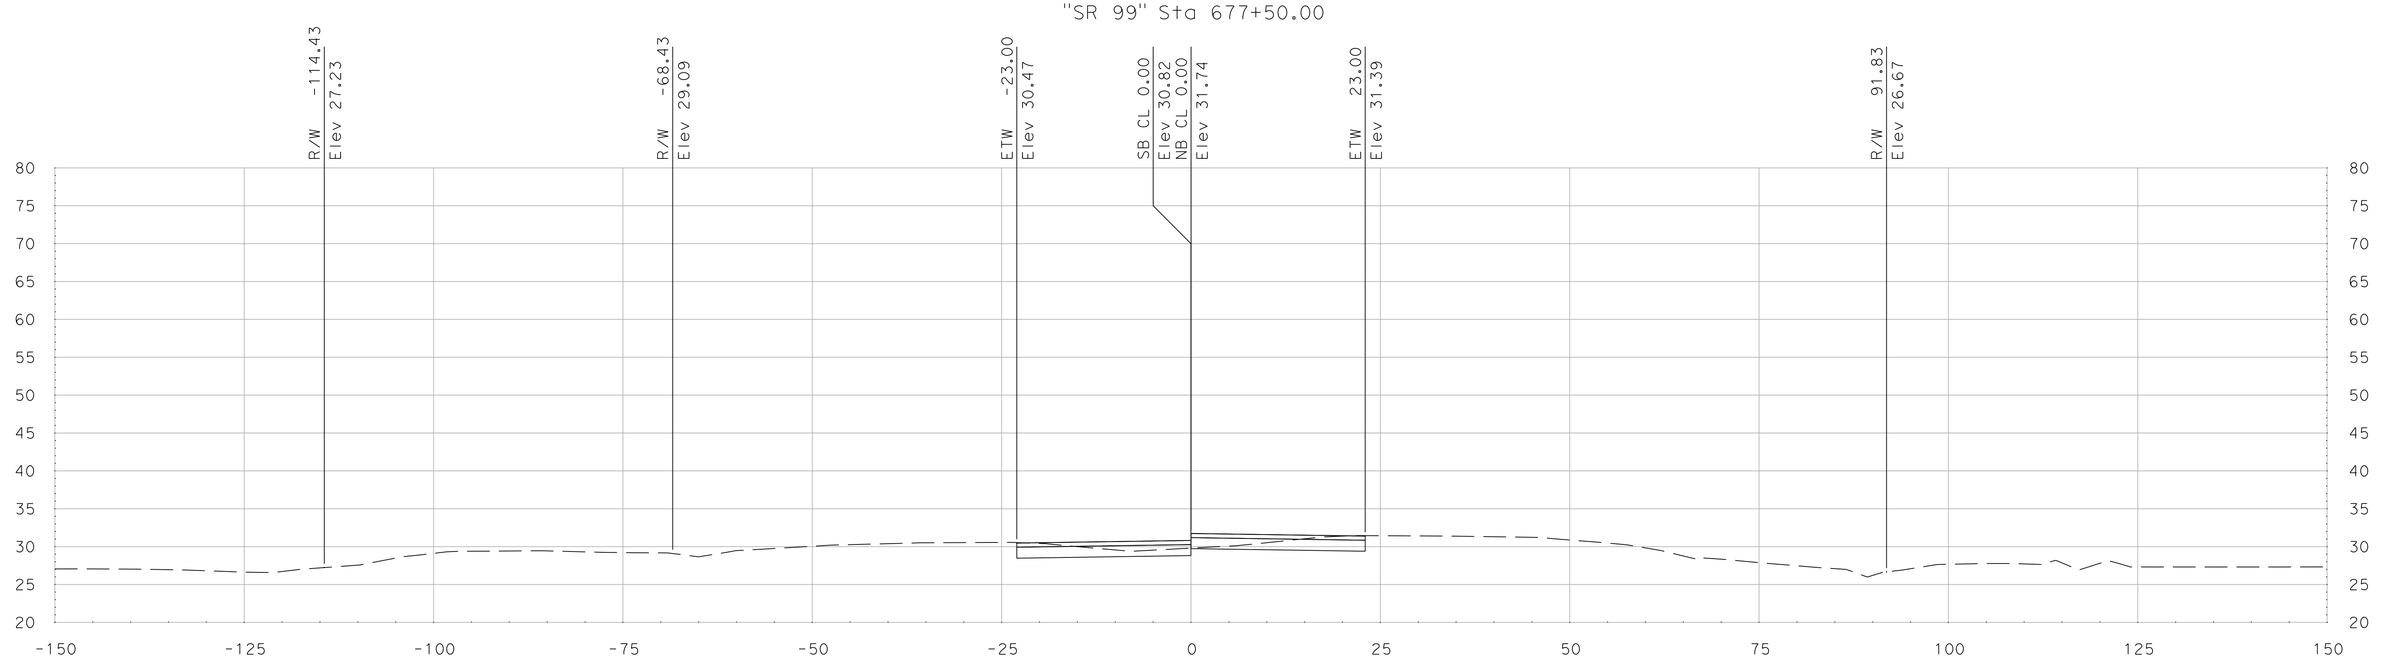

"SR 99" Sta 677+25.00

SCALE
HORIZONTAL: 1"=10'
VERTICAL: 1"=10'

DATE: 5/18/2011

ALL DIMENSIONS ARE IN US SURVEY FEET

FOR EARTHWORK DEVELOPMENT ONLY

Dist	COUNTY	ROUTE	POST MILES TOTAL PROJECT	SHEET No.	TOTAL SHEETS
10	SJ	99	4.9/14.2		
CONTRACT No.			10-0E6114		
PROJECT ID			1000020440		

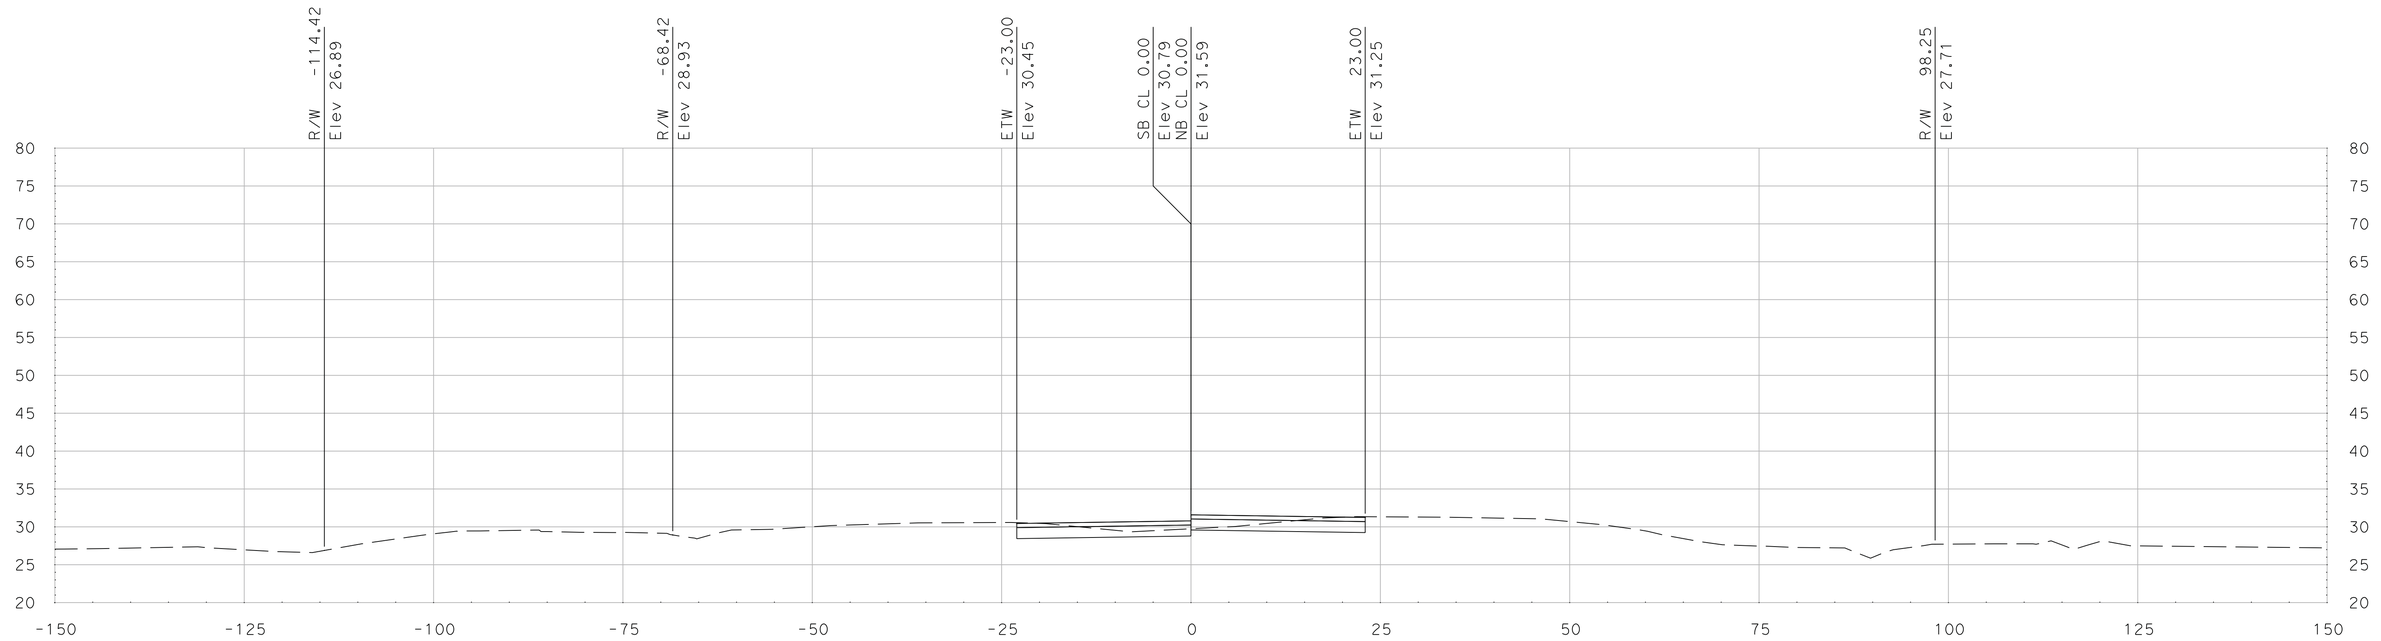

"SR 99" Sta 678+00.00

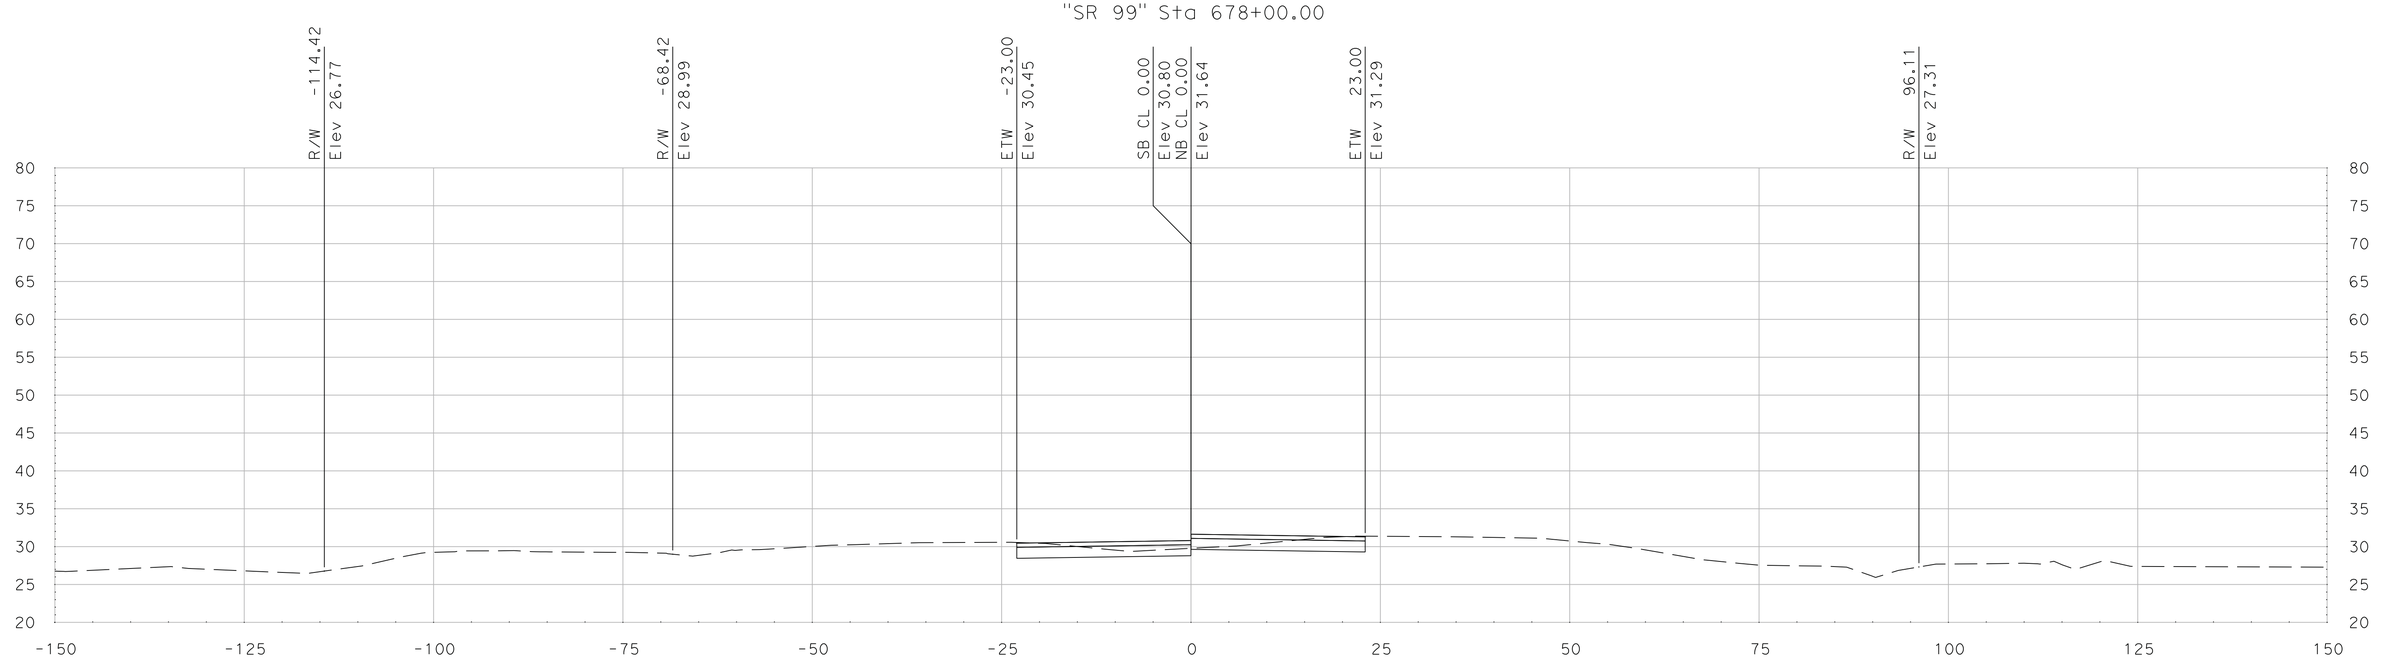

"SR 99" Sta 677+75.00

DATE: 5/18/2011

ALL DIMENSIONS ARE IN US SURVEY FEET

SCALE
HORIZONTAL: 1"=10'
VERTICAL: 1"=10'

FOR EARTHWORK DEVELOPMENT ONLY

Dist	COUNTY	ROUTE	POST MILES TOTAL PROJECT	SHEET No.	TOTAL SHEETS
10	SJ	99	4.9/14.2		
CONTRACT No.			10-0E6114		
PROJECT ID			1000020440		

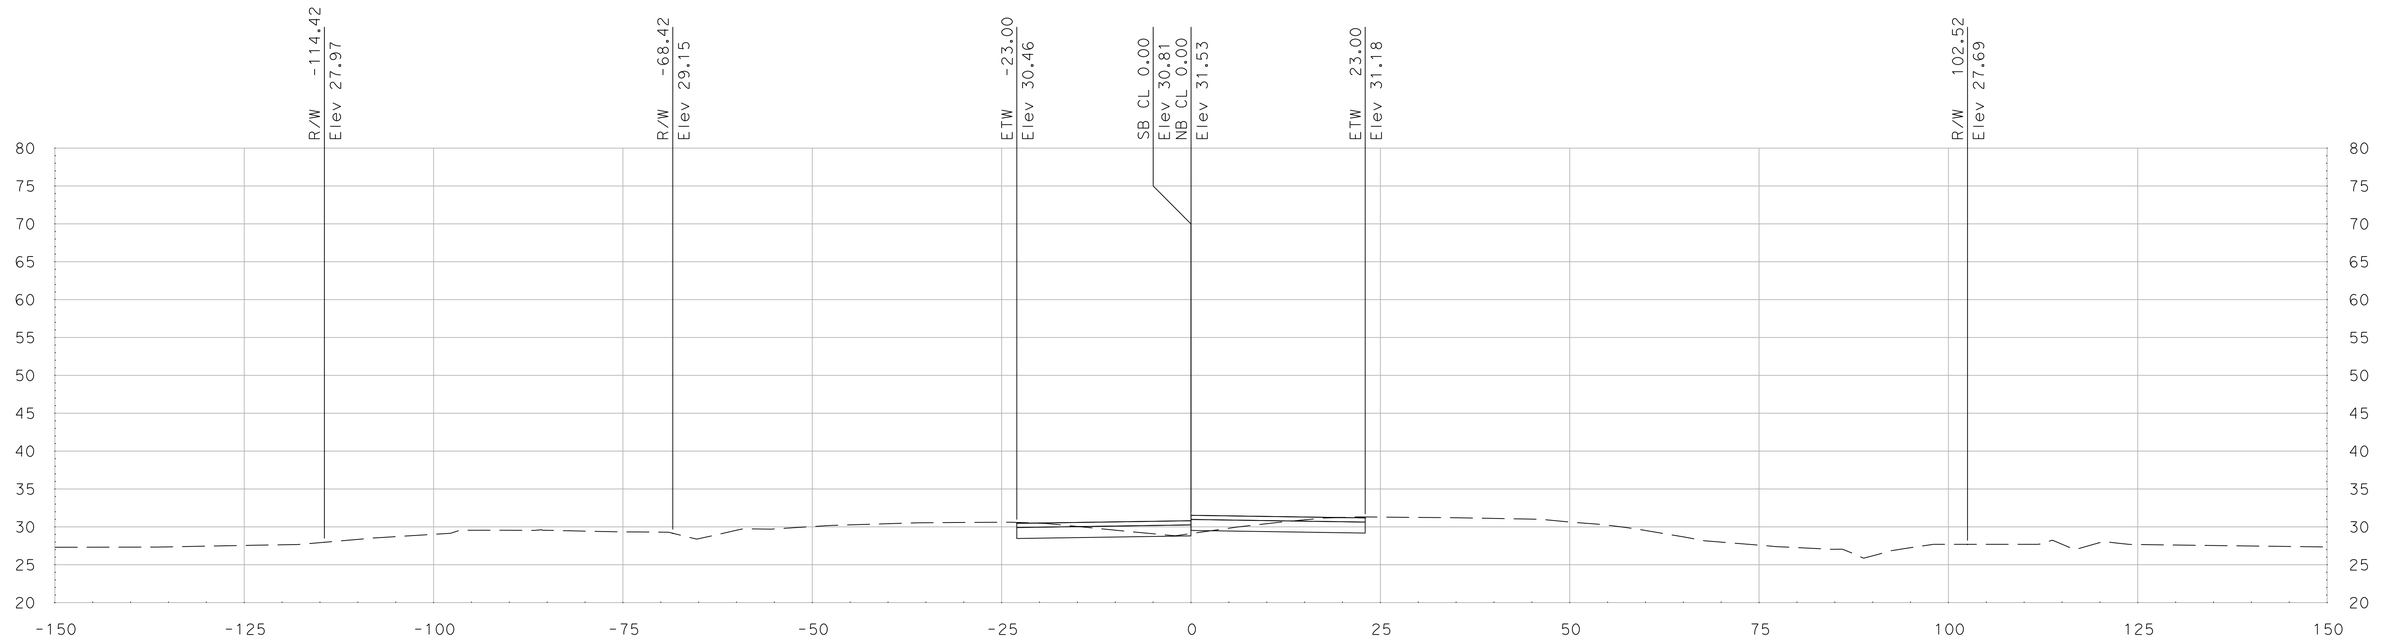

"SR 99" Sta 678+50.00

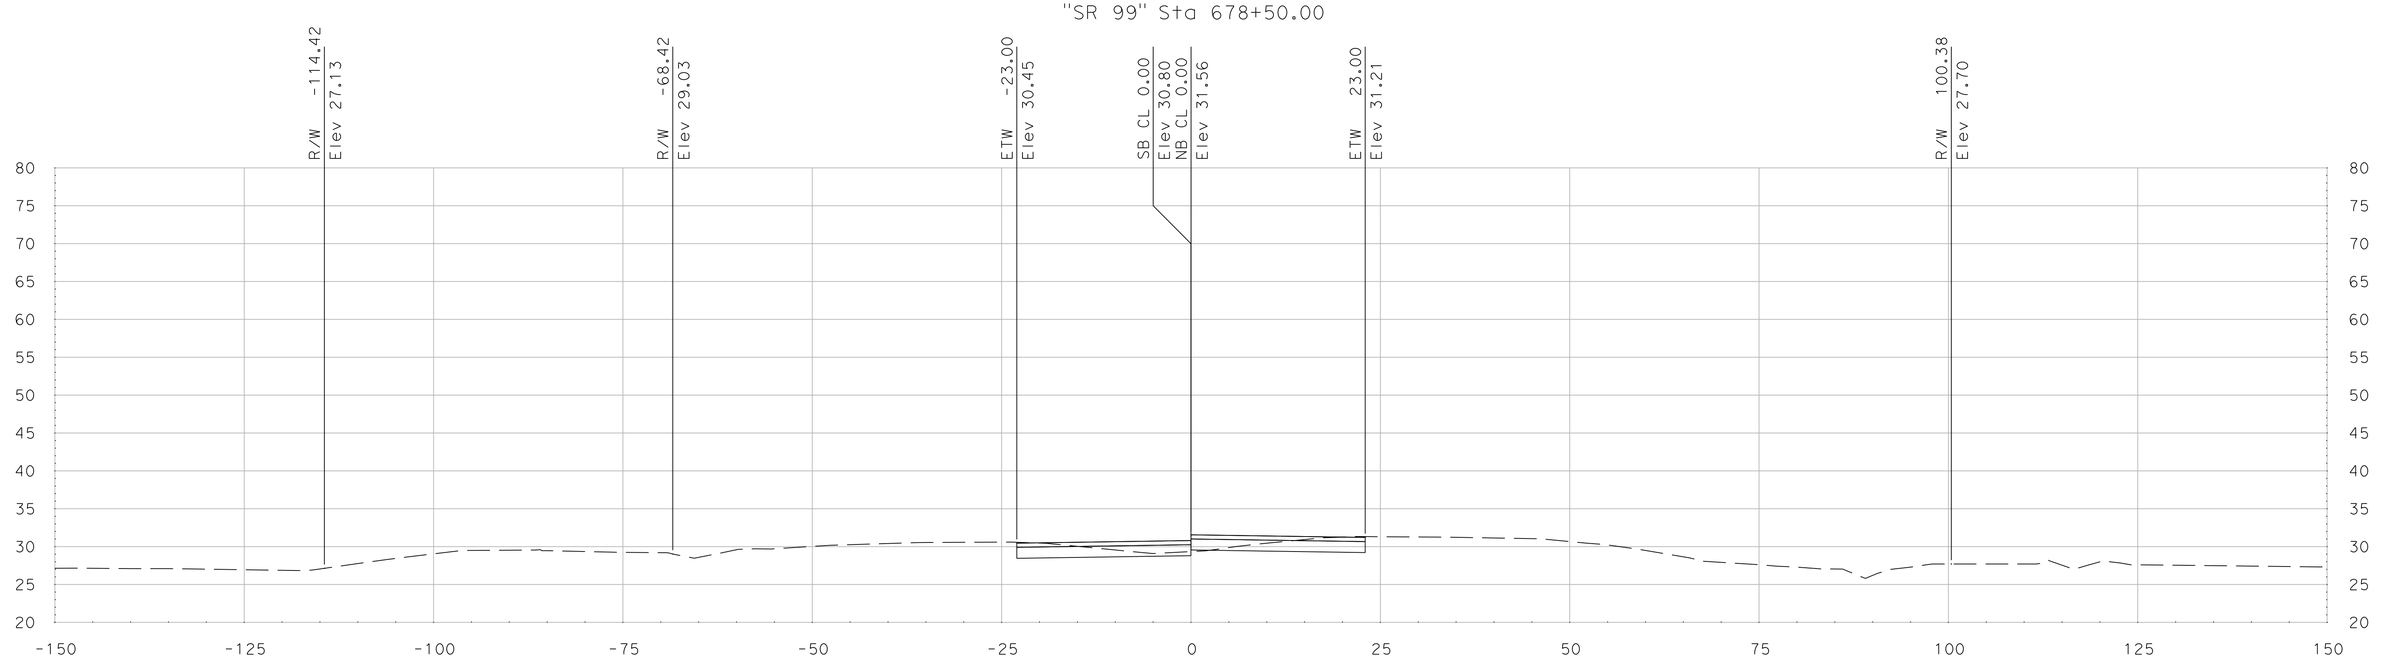

"SR 99" Sta 678+25.00

SCALE
HORIZONTAL: 1"=10'
VERTICAL: 1"=10'

DATE: 5/18/2011

ALL DIMENSIONS ARE IN US SURVEY FEET

FOR EARTHWORK DEVELOPMENT ONLY

Dist	COUNTY	ROUTE	POST MILES TOTAL PROJECT	SHEET No.	TOTAL SHEETS
10	SJ	99	4.9/14.2		
CONTRACT No.			10-0E6114		
PROJECT ID			1000020440		

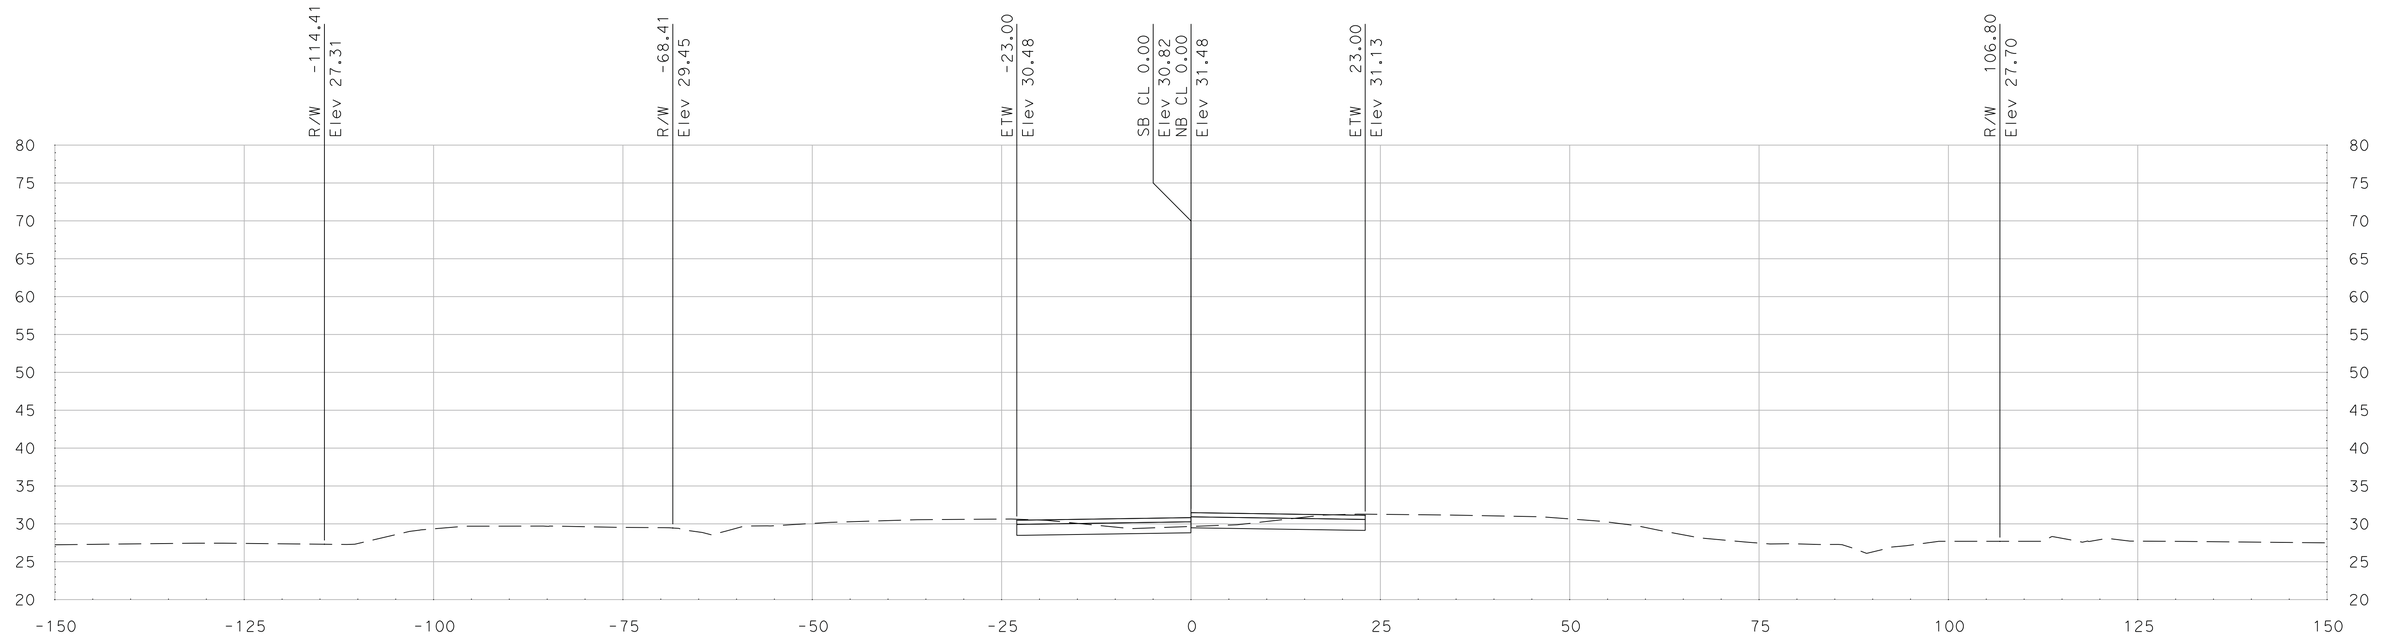

"SR 99" Sta 679+00.00

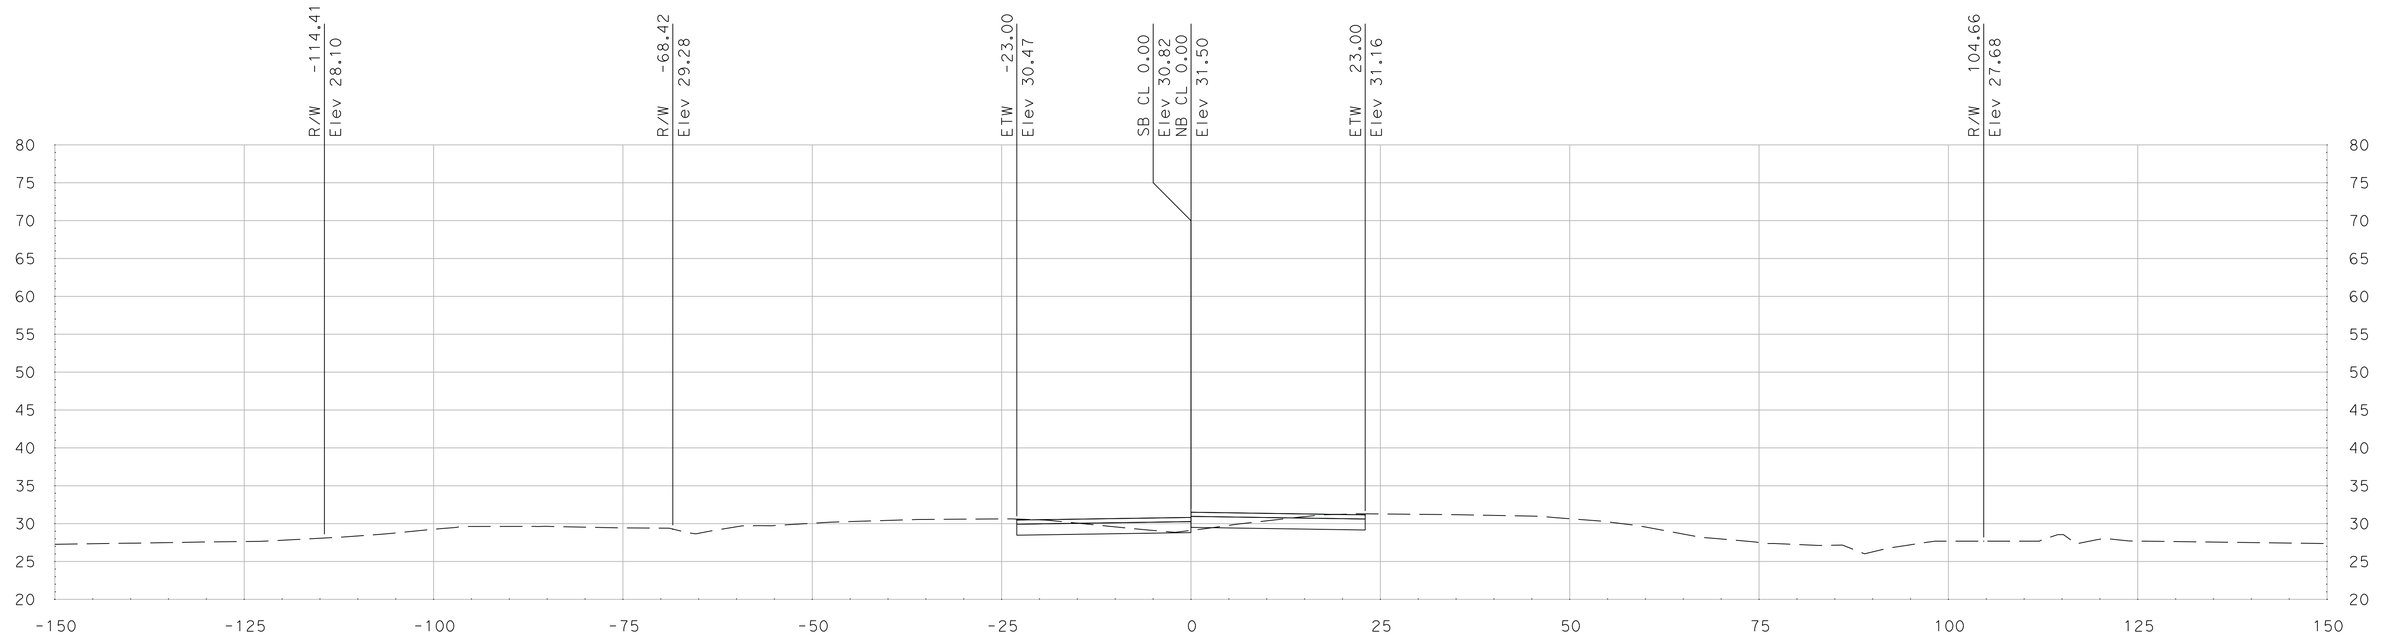

"SR 99" Sta 678+75.00

SCALE
HORIZONTAL: 1"=10'
VERTICAL: 1"=10'

DATE: 5/18/2011

ALL DIMENSIONS ARE IN US SURVEY FEET

FOR EARTHWORK DEVELOPMENT ONLY

Dist	COUNTY	ROUTE	POST MILES TOTAL PROJECT	SHEET No.	TOTAL SHEETS
10	SJ	99	4.9/14.2		
CONTRACT No.			10-0E6114		
PROJECT ID			1000020440		

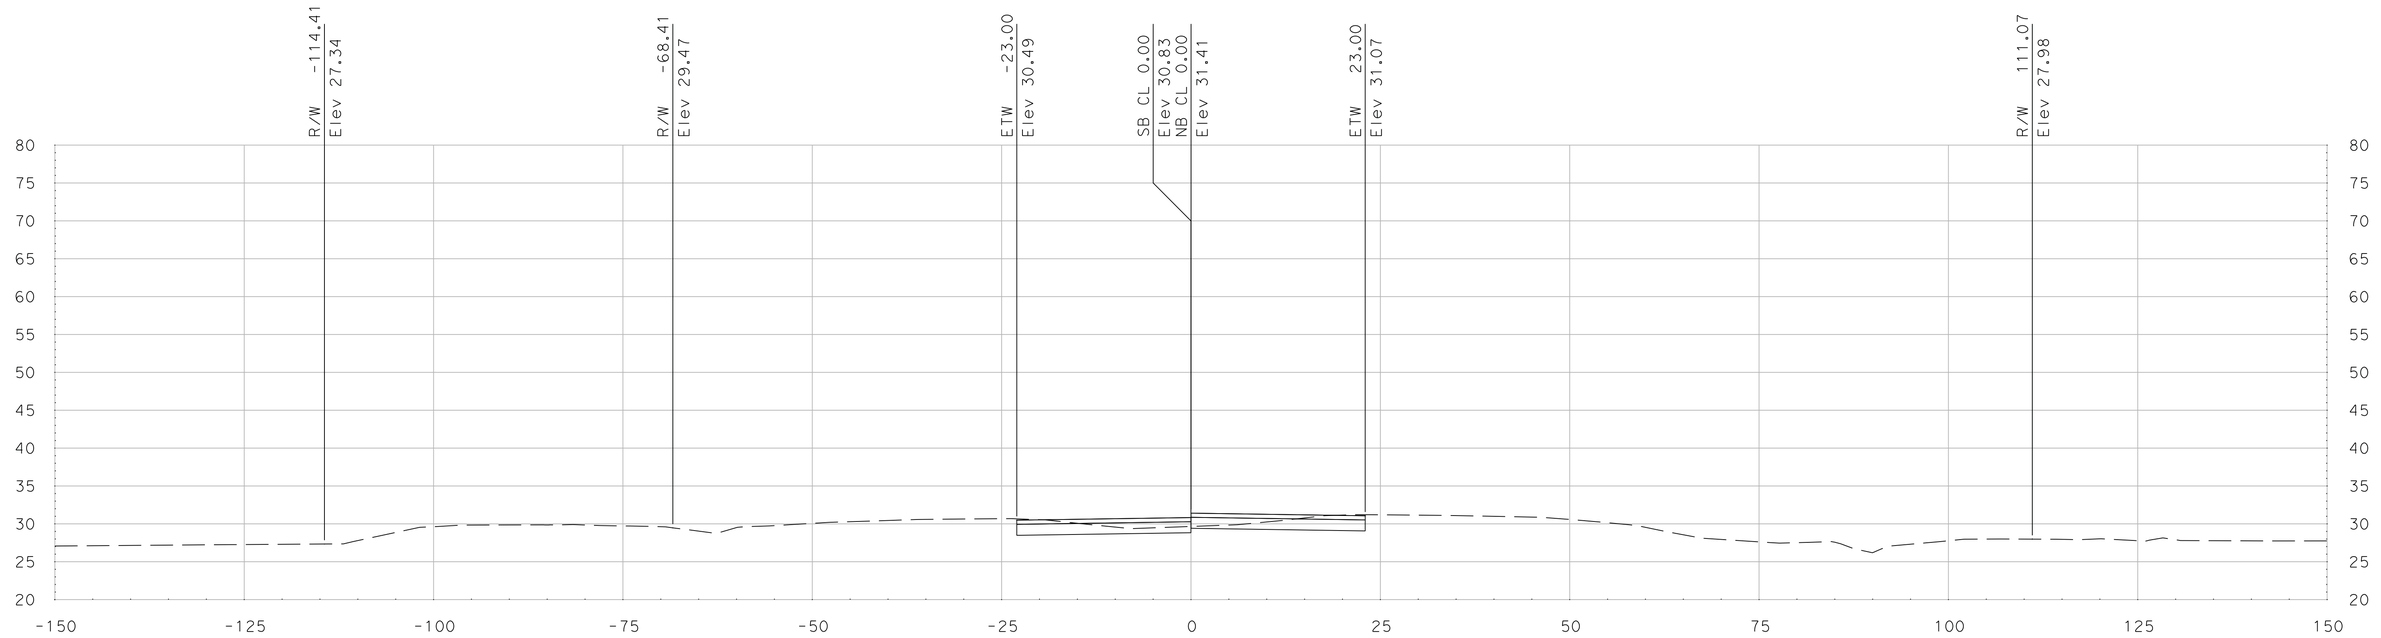

"SR 99" Sta 679+50.00

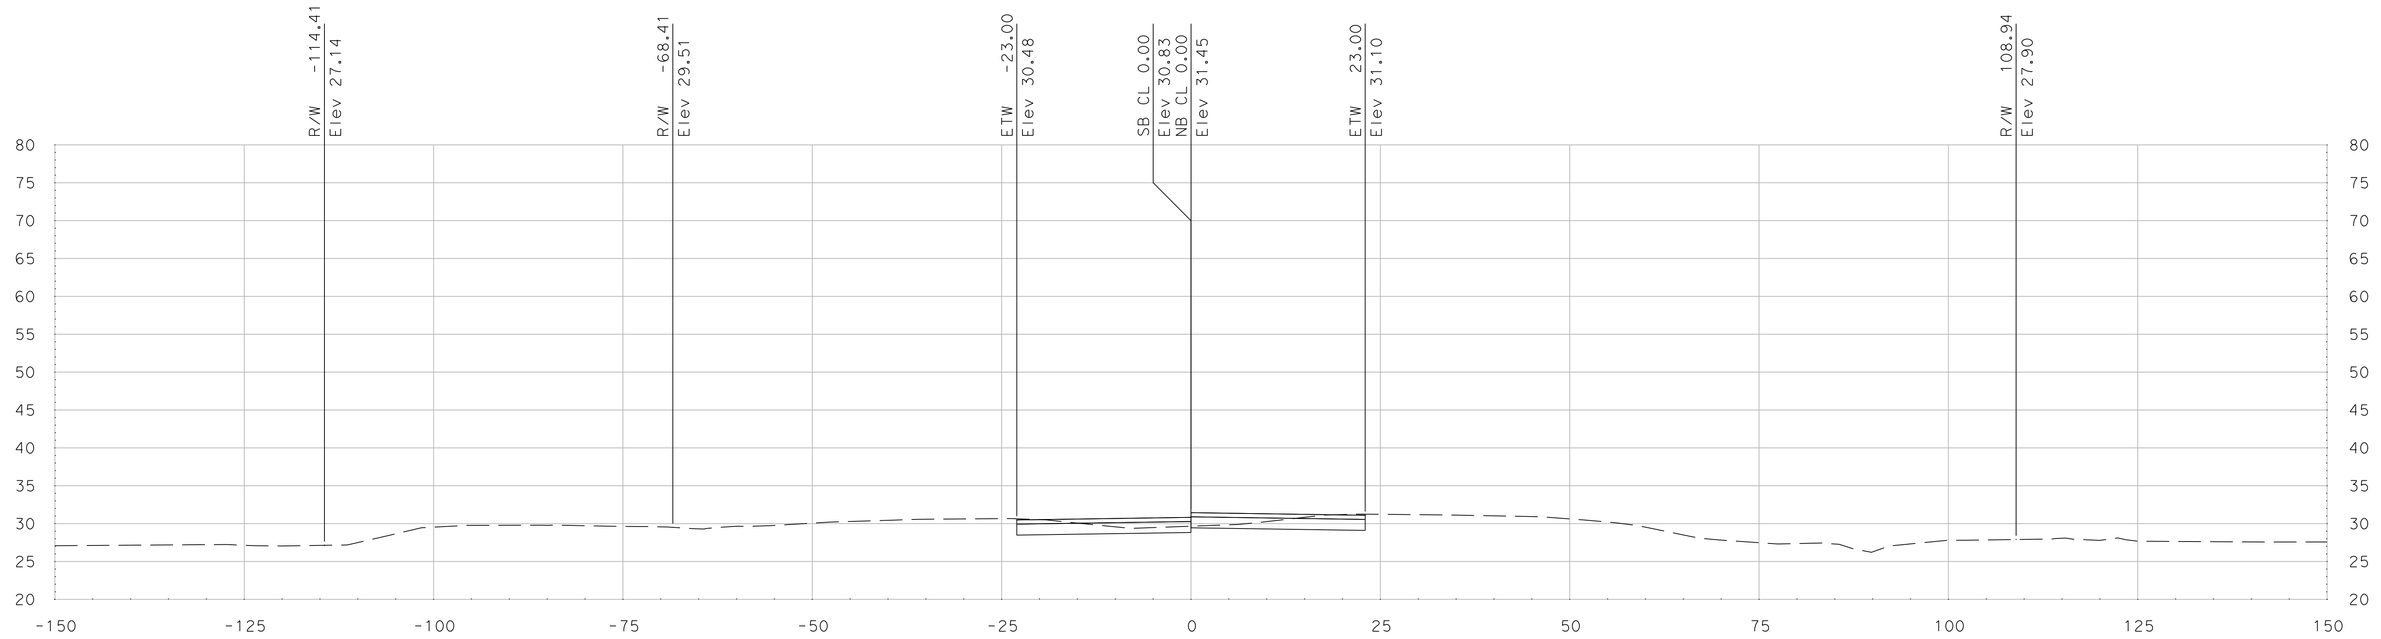

"SR 99" Sta 679+25.00

SCALE
HORIZONTAL: 1"=10'
VERTICAL: 1"=10'

DATE: 5/18/2011

ALL DIMENSIONS ARE IN US SURVEY FEET

FOR EARTHWORK DEVELOPMENT ONLY

Dist	COUNTY	ROUTE	POST MILES TOTAL PROJECT	SHEET No.	TOTAL SHEETS
10	SJ	99	4.9/14.2		
CONTRACT No.			10-0E6114		
PROJECT ID			1000020440		

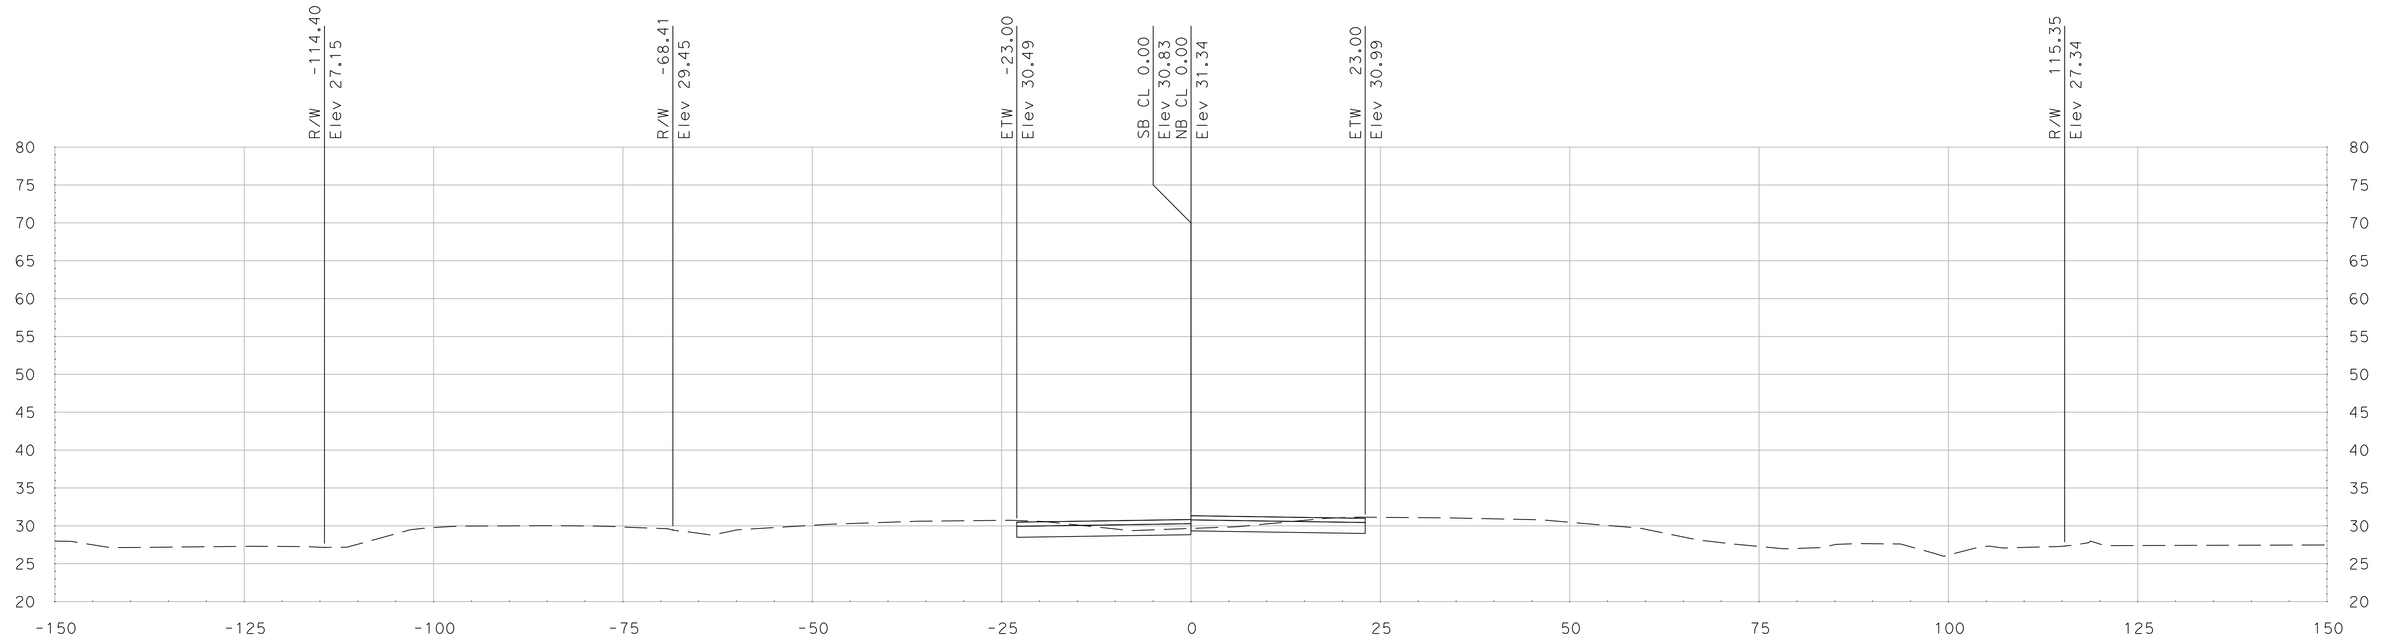

"SR 99" Sta 680+00.00

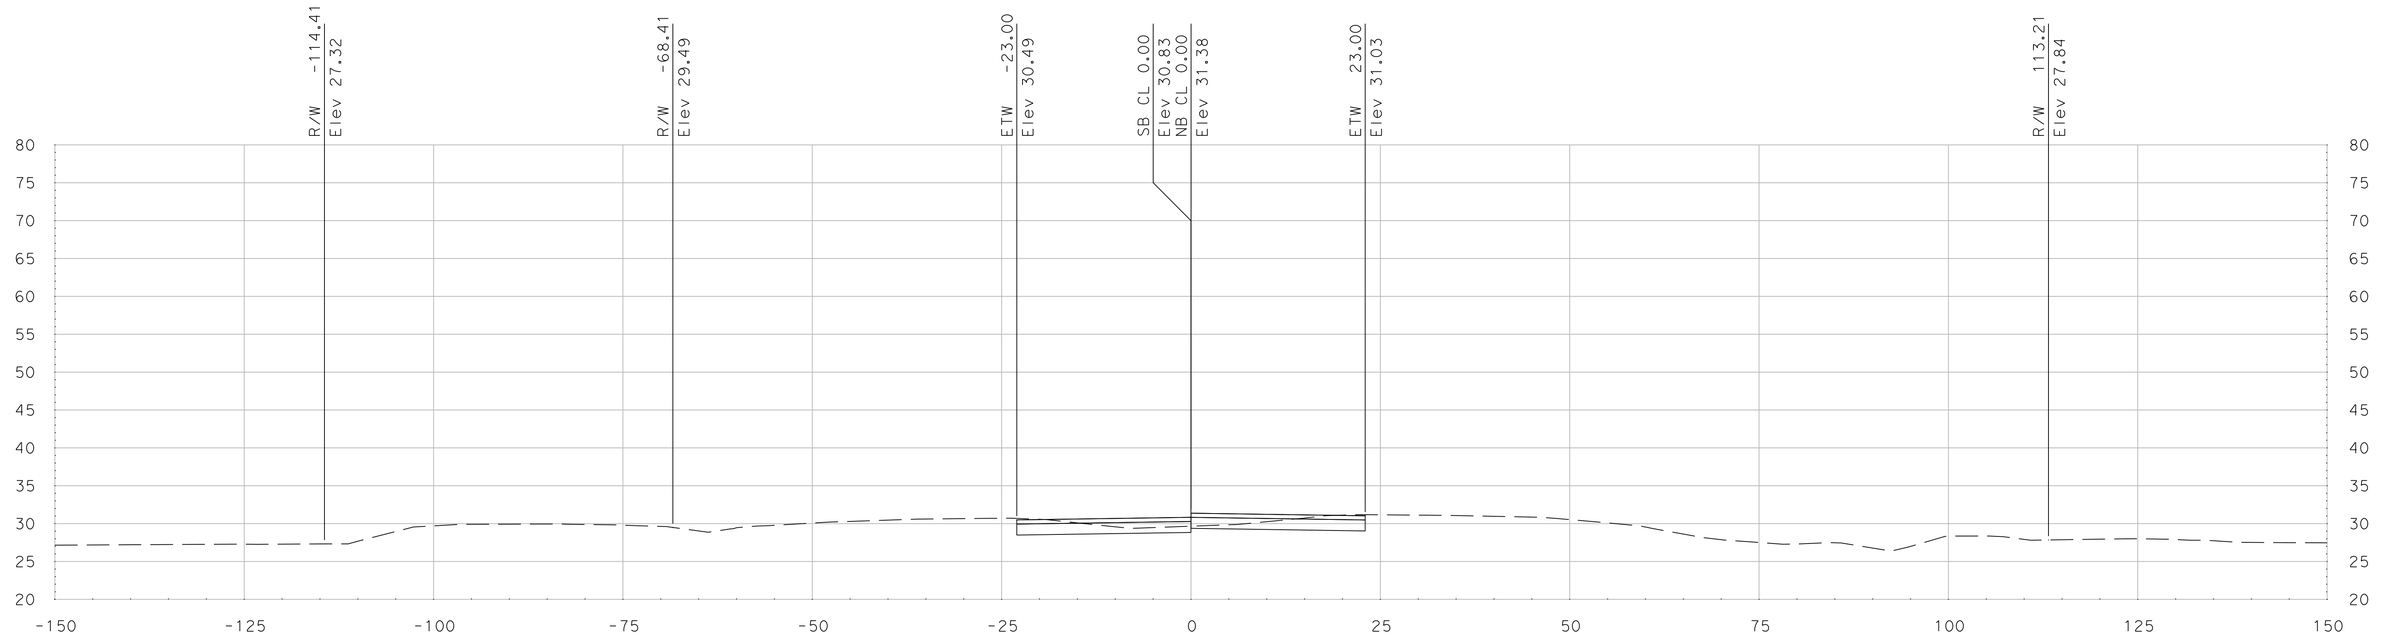

"SR 99" Sta 679+75.00

SCALE
HORIZONTAL: 1"=10'
VERTICAL: 1"=10'

DATE: 5/18/2011

ALL DIMENSIONS ARE IN US SURVEY FEET

FOR EARTHWORK DEVELOPMENT ONLY

Dist	COUNTY	ROUTE	POST MILES TOTAL PROJECT	SHEET No.	TOTAL SHEETS
10	SJ	99	4.9/14.2		
CONTRACT No.			10-0E6114		
PROJECT ID			1000020440		

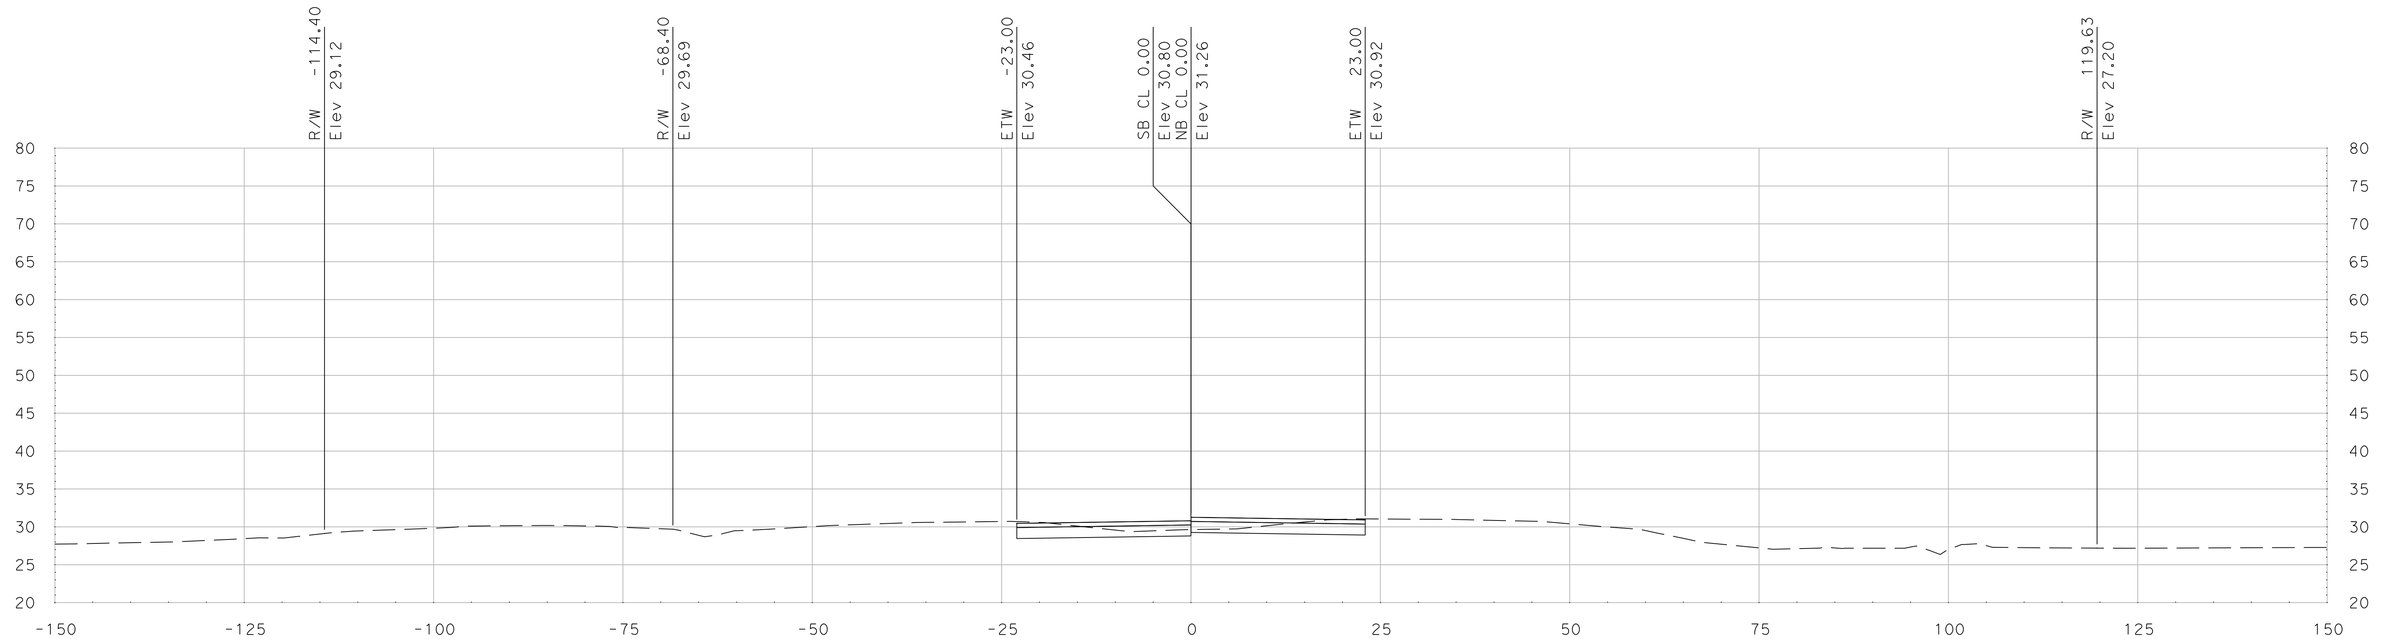

"SR 99" Sta 680+50.00

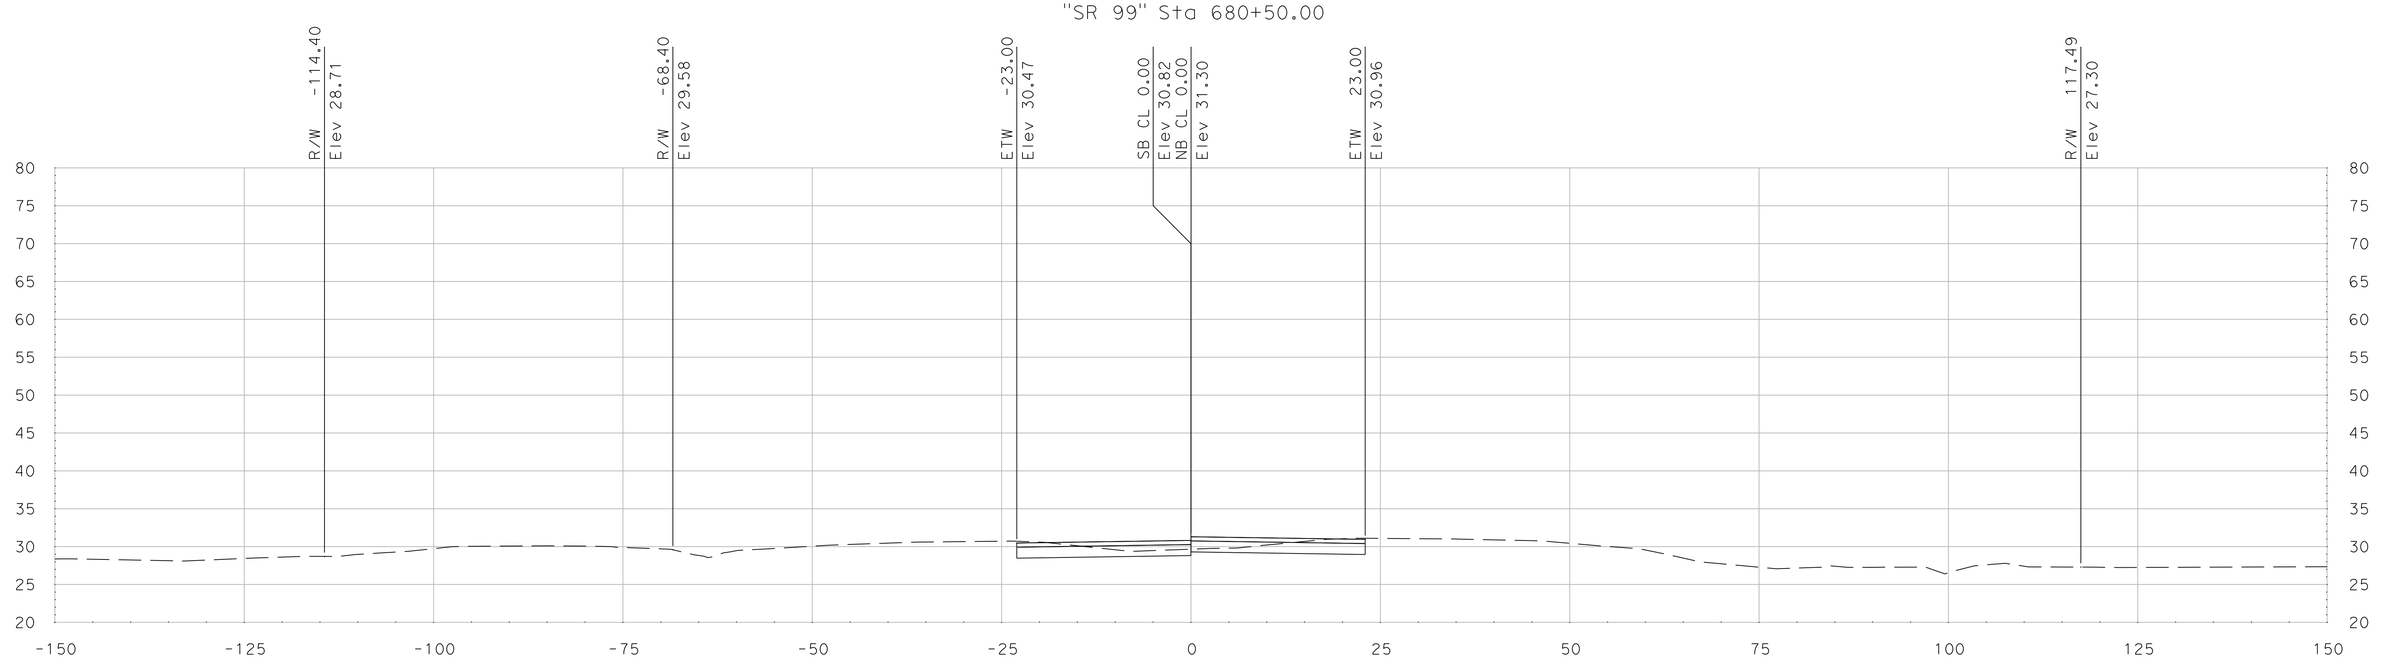

"SR 99" Sta 680+25.00

SCALE
HORIZONTAL: 1"=10'
VERTICAL: 1"=10'

DATE: 5/18/2011

ALL DIMENSIONS ARE IN US SURVEY FEET

FOR EARTHWORK DEVELOPMENT ONLY

Dist	COUNTY	ROUTE	POST MILES TOTAL PROJECT	SHEET No.	TOTAL SHEETS
10	SJ	99	4.9/14.2		
CONTRACT No.			10-0E6114		
PROJECT ID			1000020440		

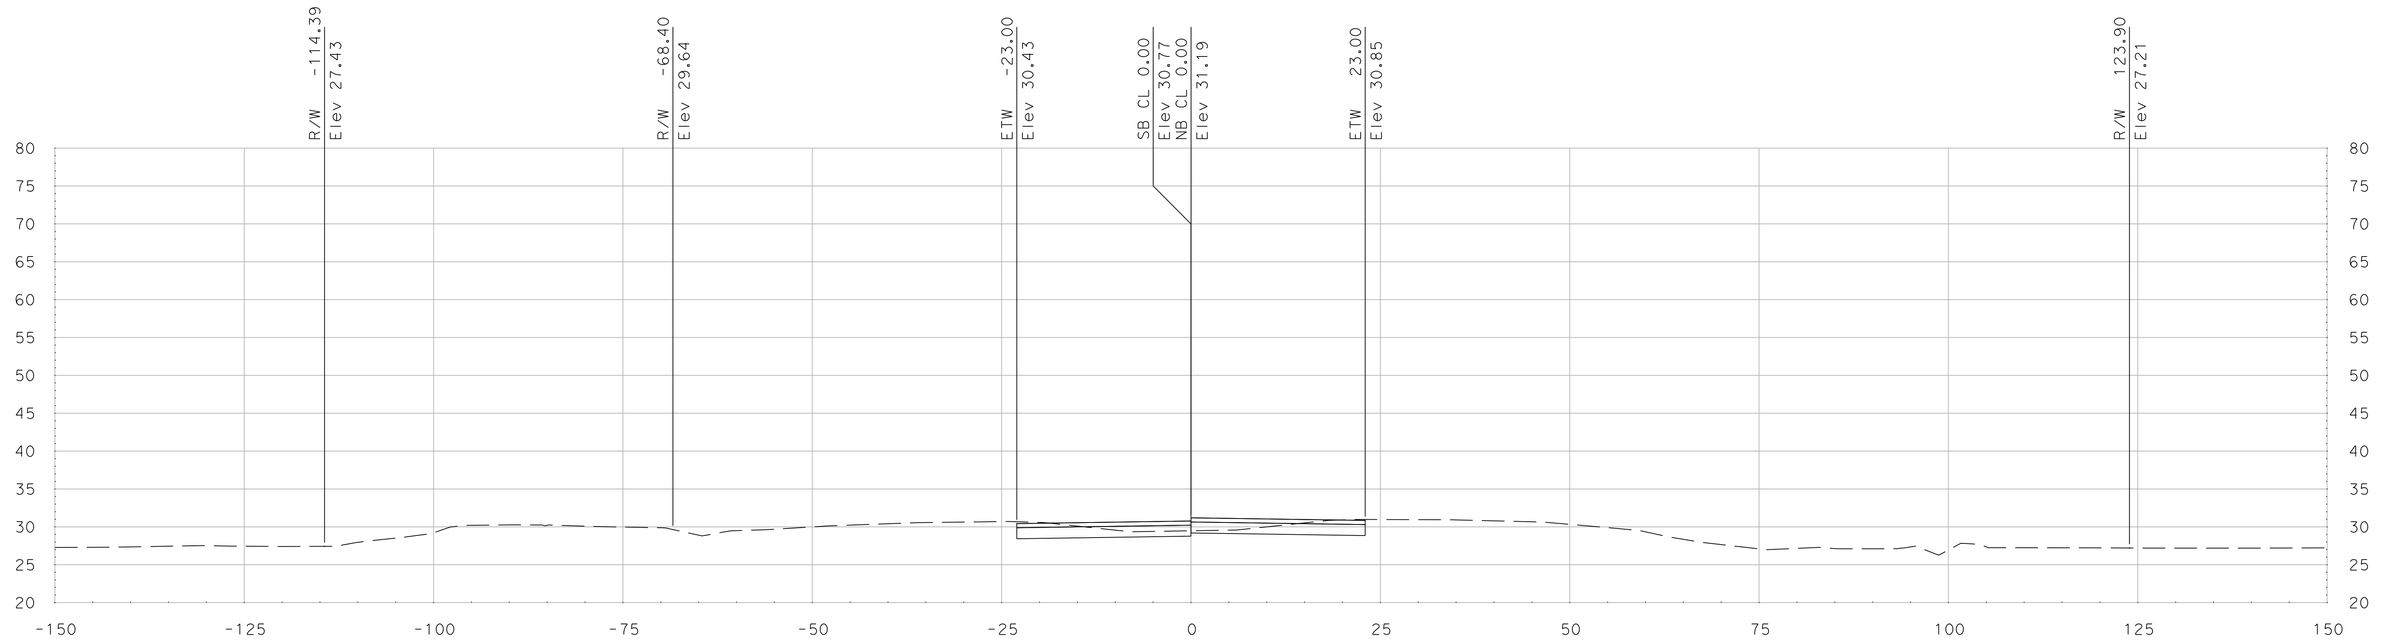

"SR 99" Sta 681+00.00

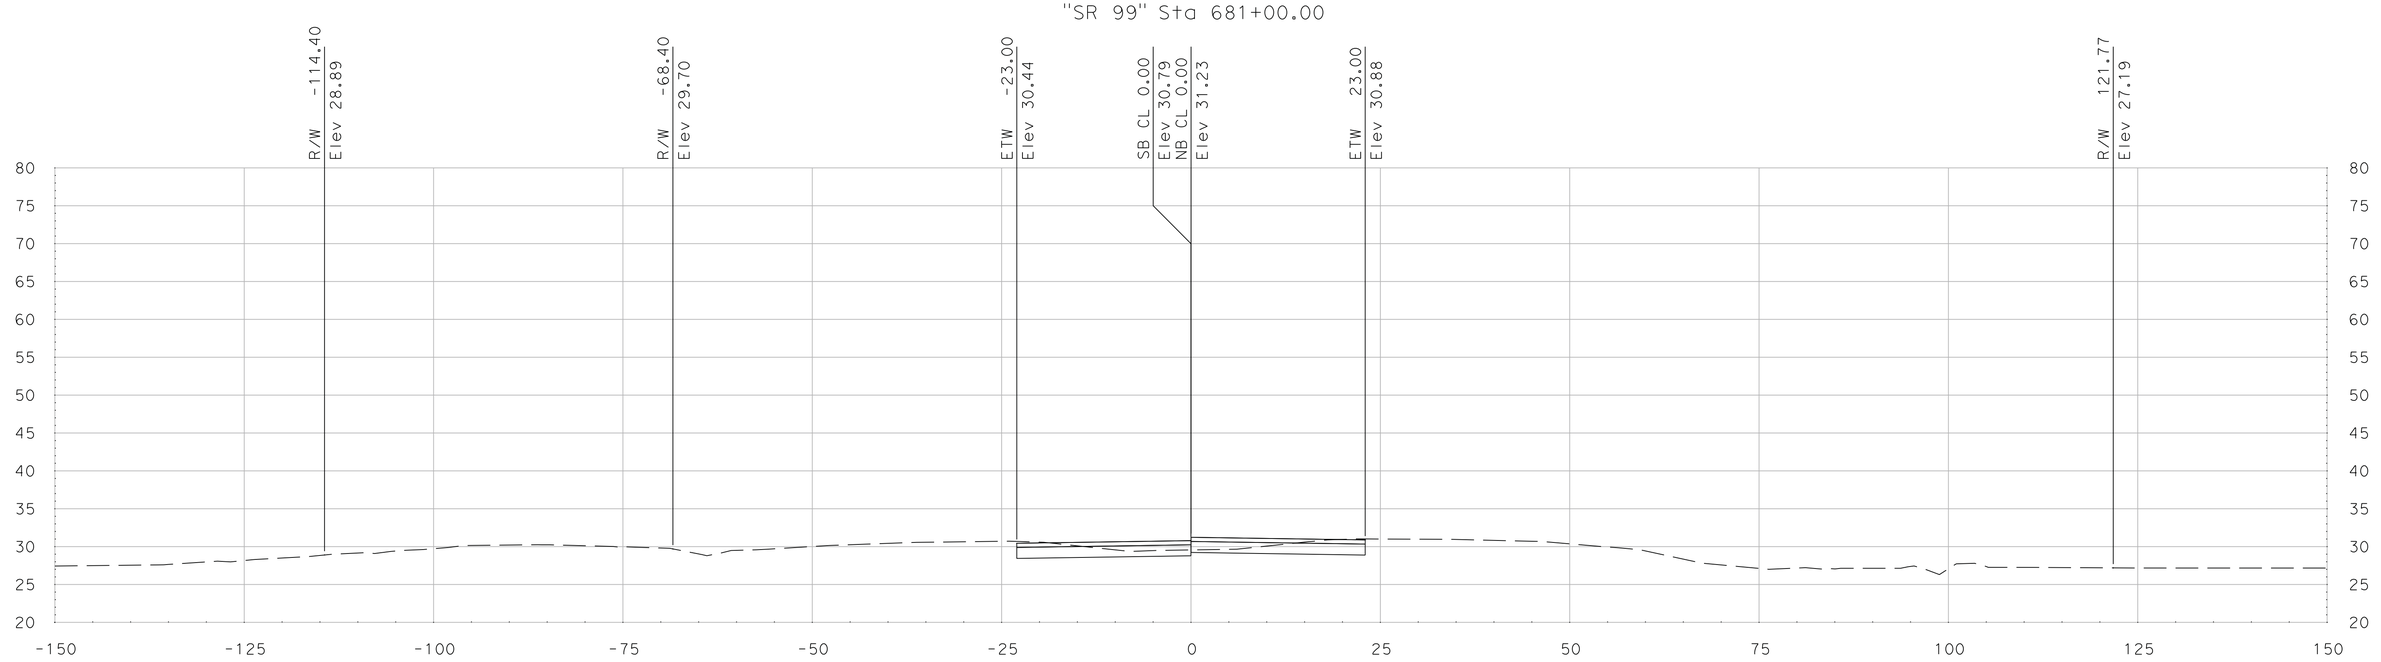

"SR 99" Sta 680+75.00

SCALE
HORIZONTAL: 1"=10'
VERTICAL: 1"=10'

DATE: 5/18/2011

ALL DIMENSIONS ARE IN US SURVEY FEET

FOR EARTHWORK DEVELOPMENT ONLY

Dist	COUNTY	ROUTE	POST MILES TOTAL PROJECT	SHEET No.	TOTAL SHEETS
10	SJ	99	4.9/14.2		
CONTRACT No.			10-0E6114		
PROJECT ID			1000020440		

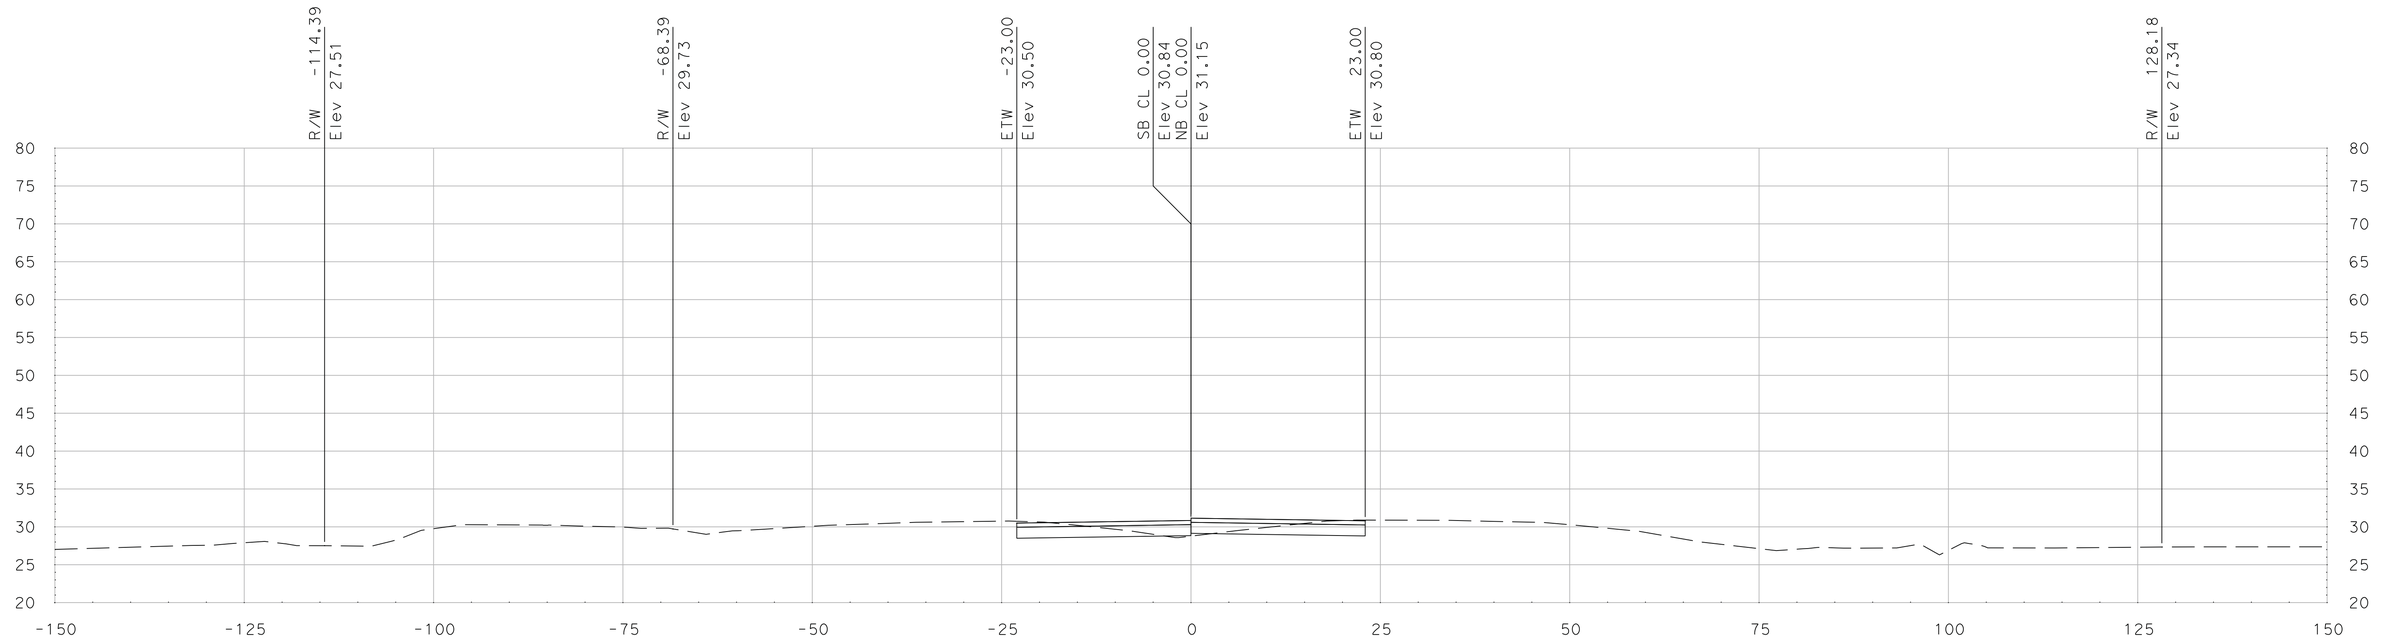

"SR 99" Sta 681+50.00

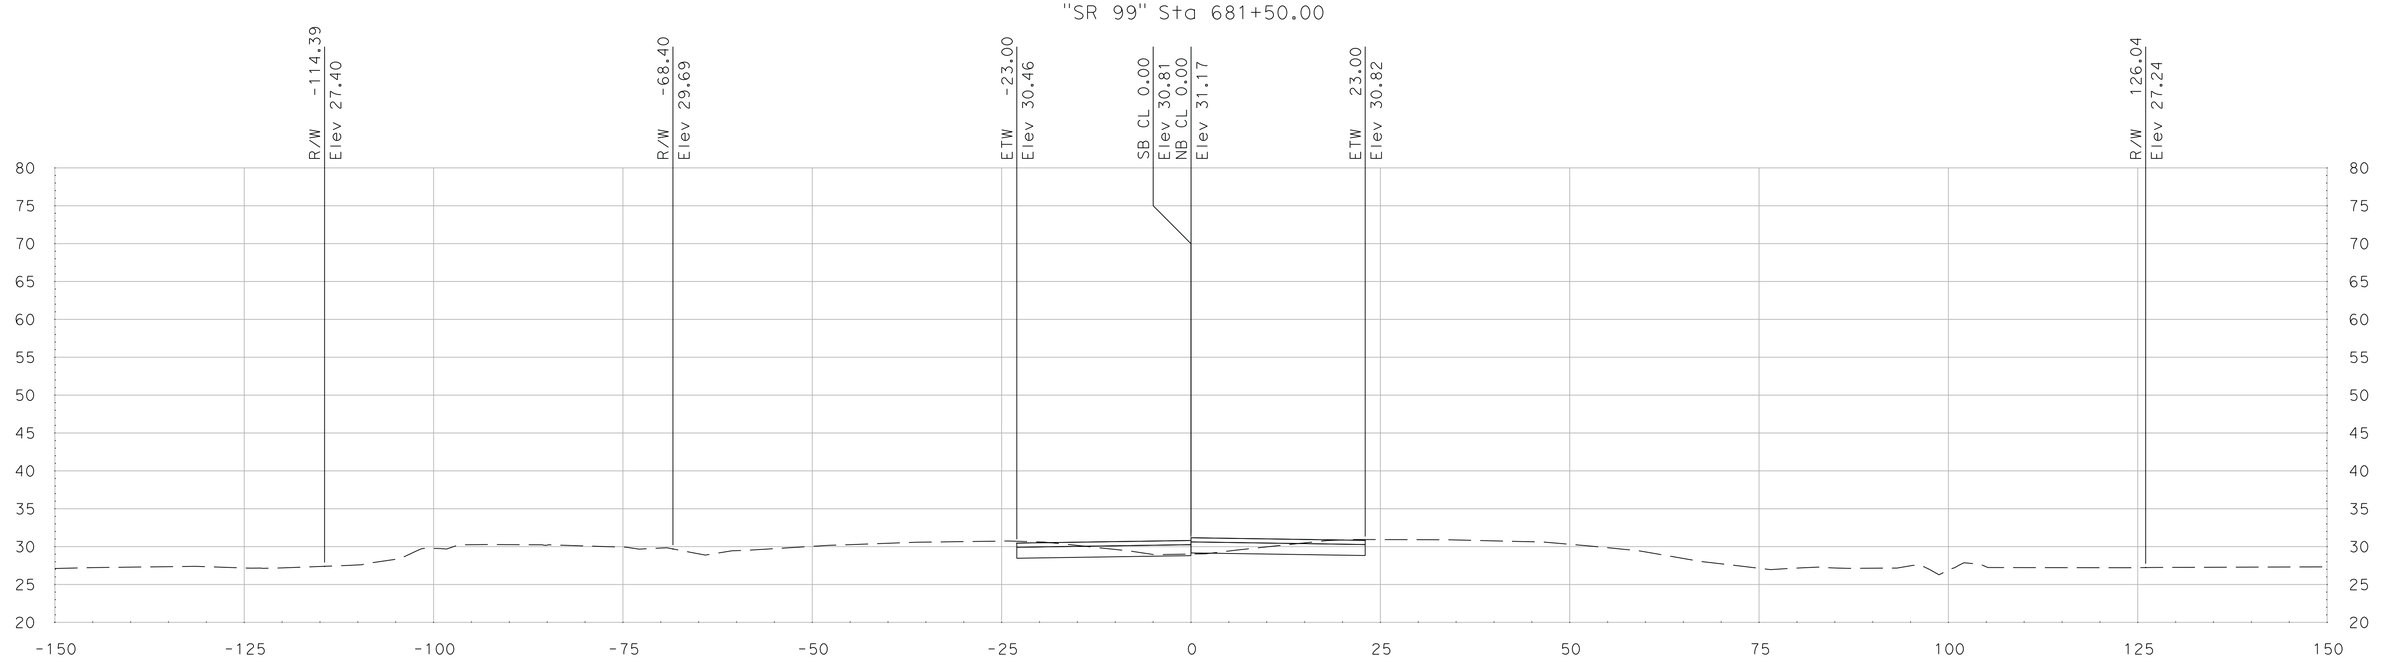

"SR 99" Sta 681+25.00

SCALE
HORIZONTAL: 1"=10'
VERTICAL: 1"=10'

DATE: 5/18/2011

ALL DIMENSIONS ARE IN US SURVEY FEET

FOR EARTHWORK DEVELOPMENT ONLY

Dist	COUNTY	ROUTE	POST MILES TOTAL PROJECT	SHEET No.	TOTAL SHEETS
10	SJ	99	4.9/14.2		
CONTRACT No.			10-0E6114		
PROJECT ID			1000020440		

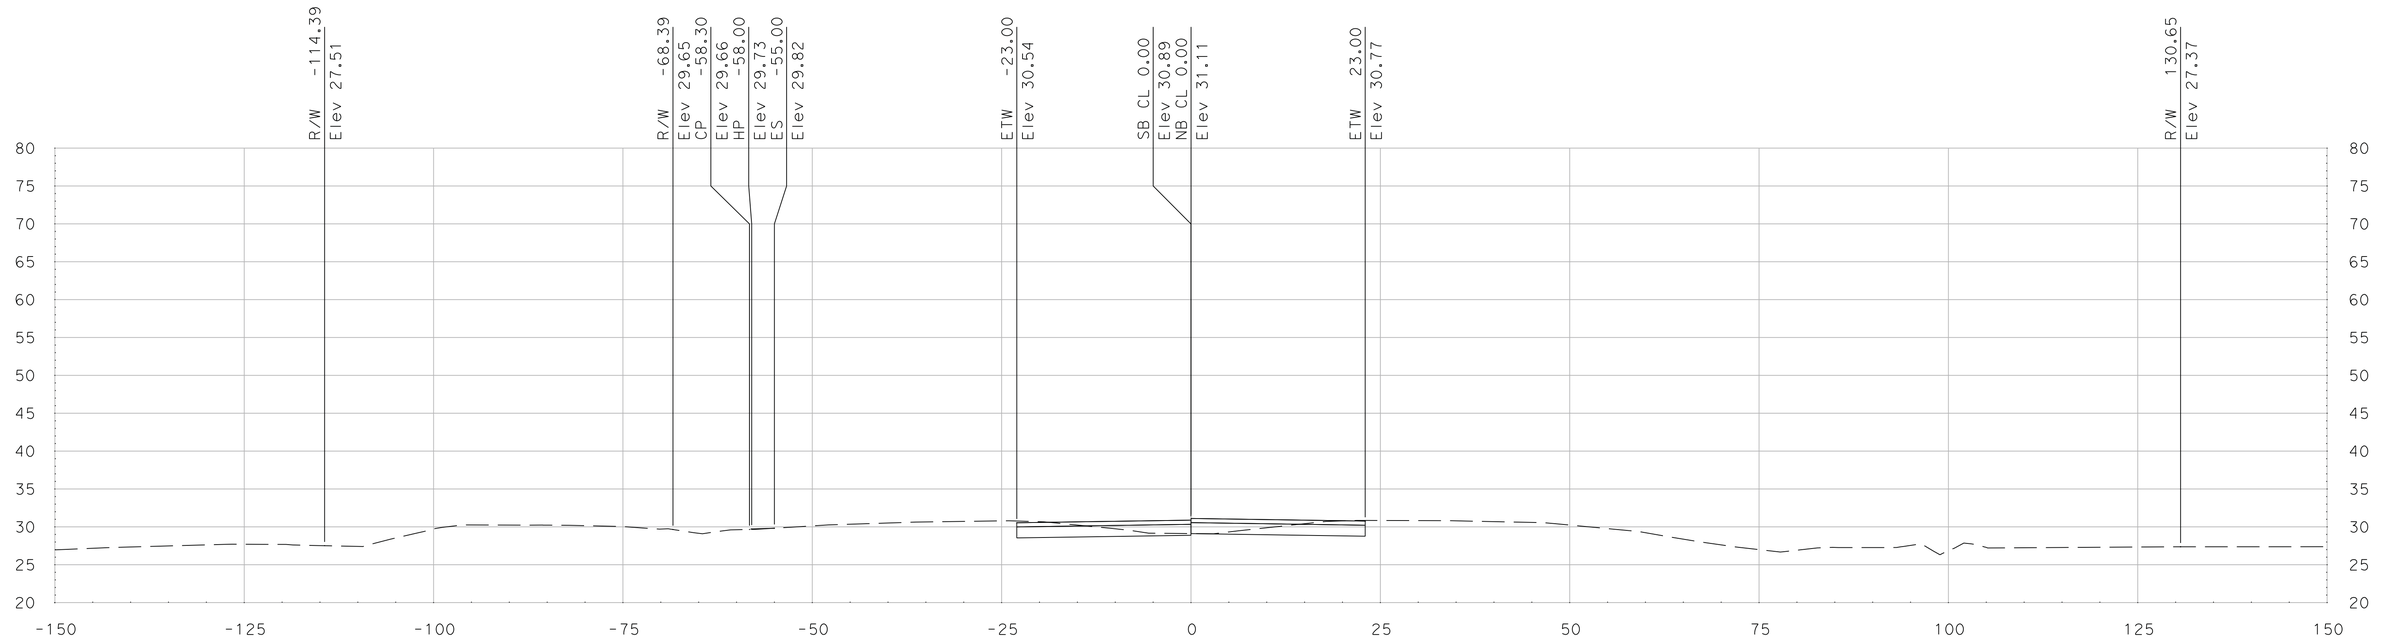

"SR 99" Sta 681+78.88

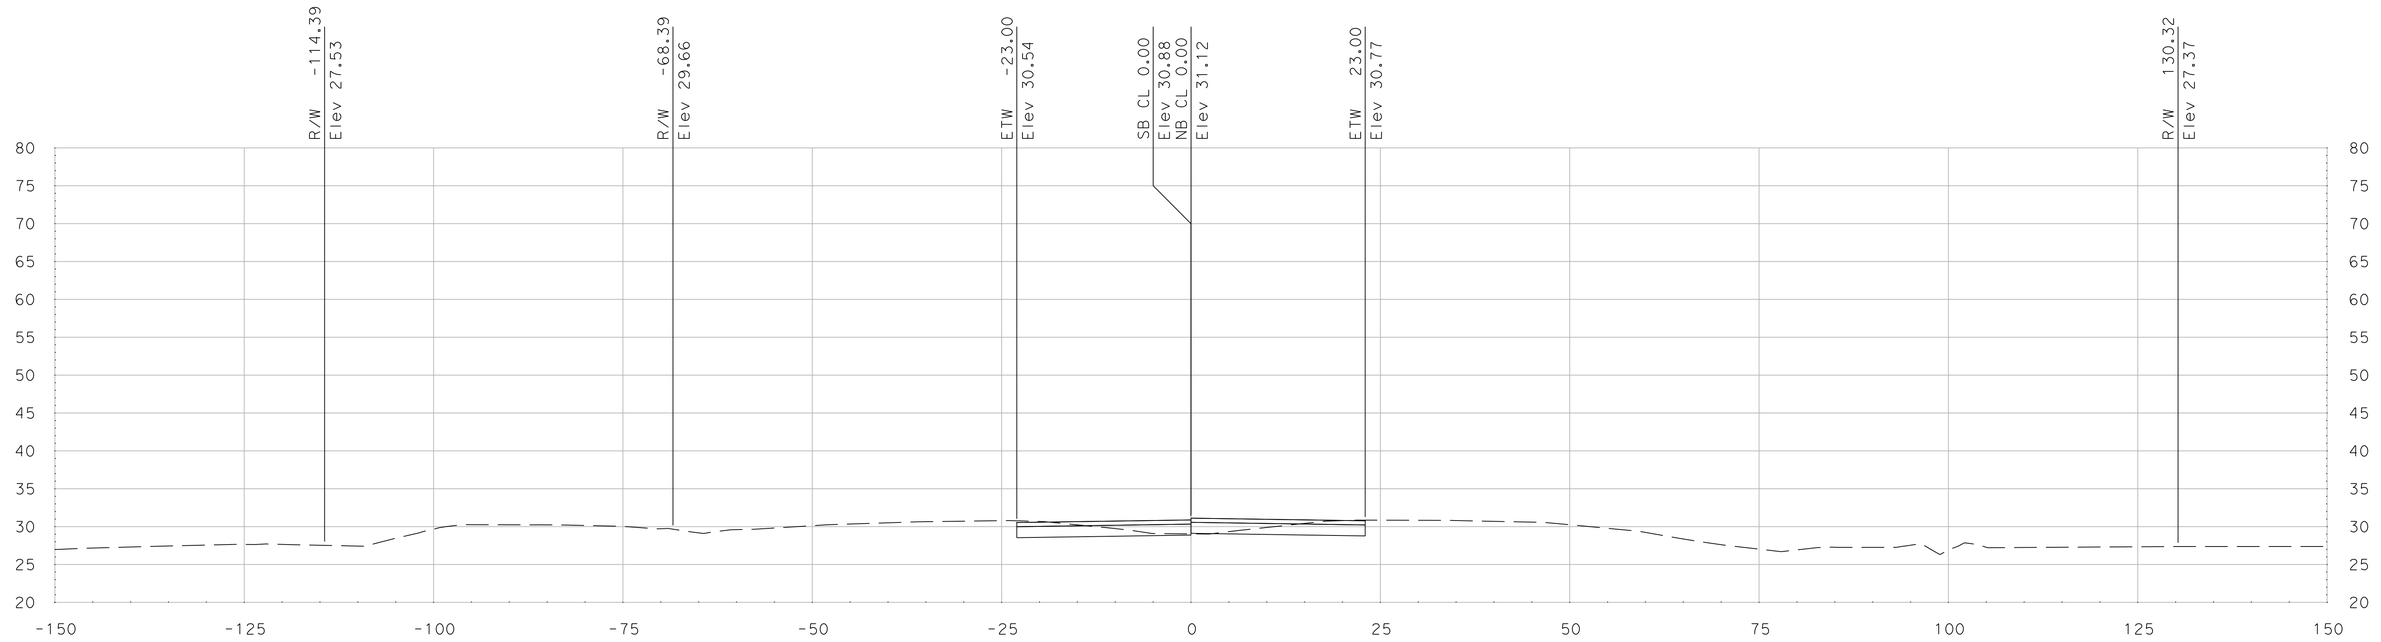

"SR 99" Sta 681+75.00

SCALE
HORIZONTAL: 1"=10'
VERTICAL: 1"=10'

DATE: 5/18/2011

ALL DIMENSIONS ARE IN US SURVEY FEET

FOR EARTHWORK DEVELOPMENT ONLY

Dist	COUNTY	ROUTE	POST MILES TOTAL PROJECT	SHEET No.	TOTAL SHEETS
10	SJ	99	4.9/14.2		
CONTRACT No.			10-0E6114		
PROJECT ID			1000020440		

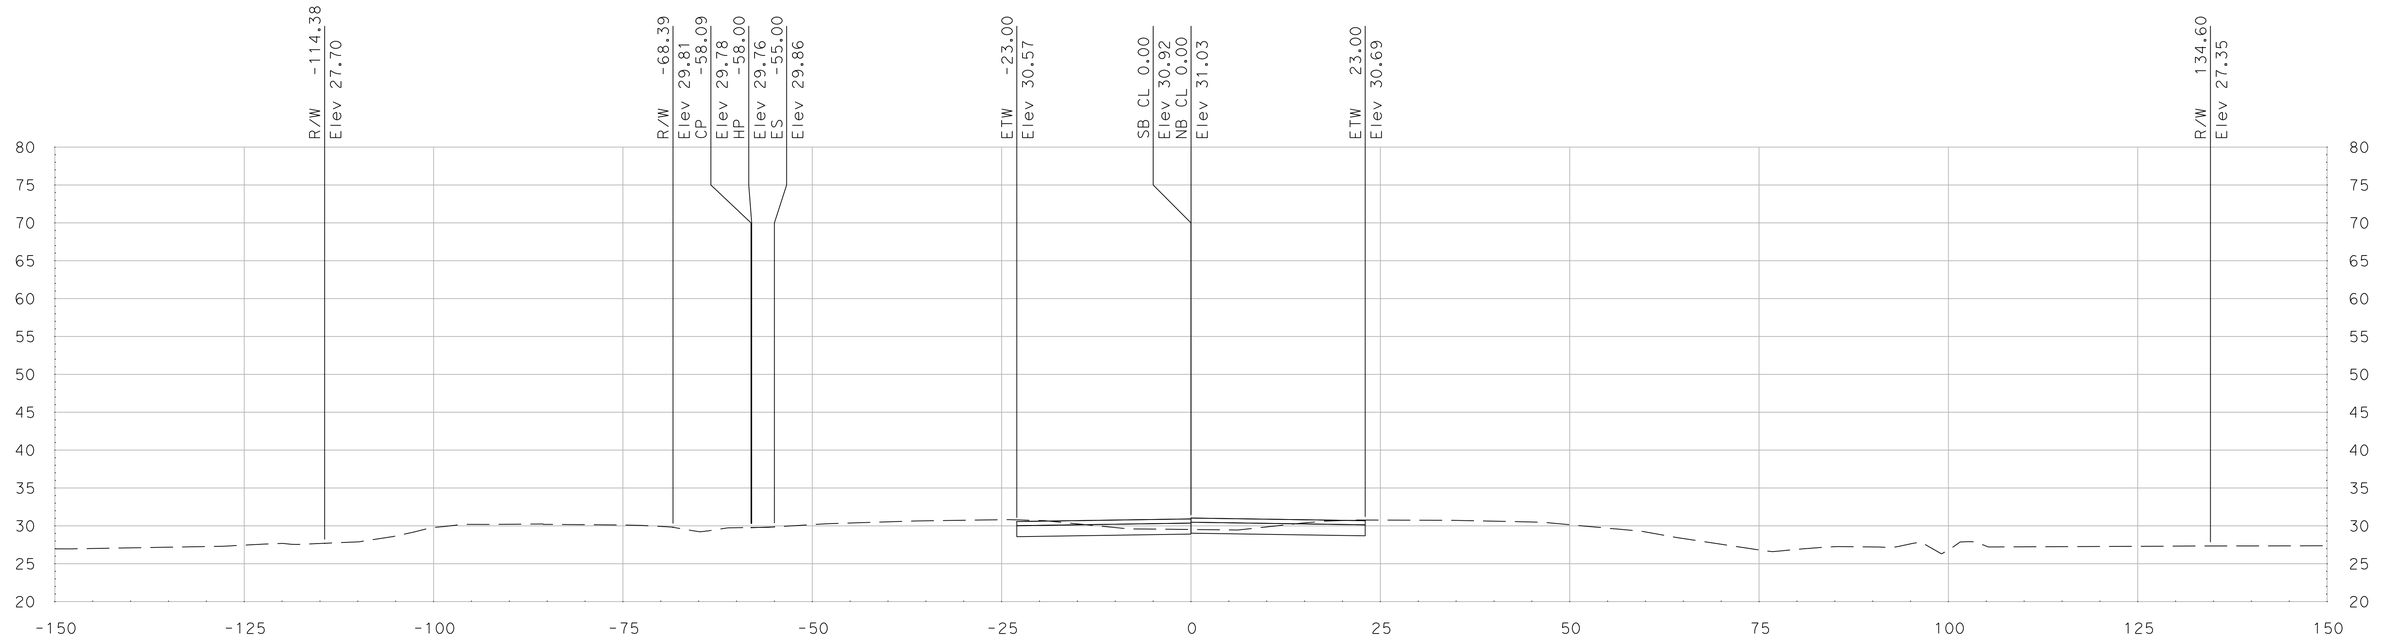

"SR 99" Sta 682+25.00

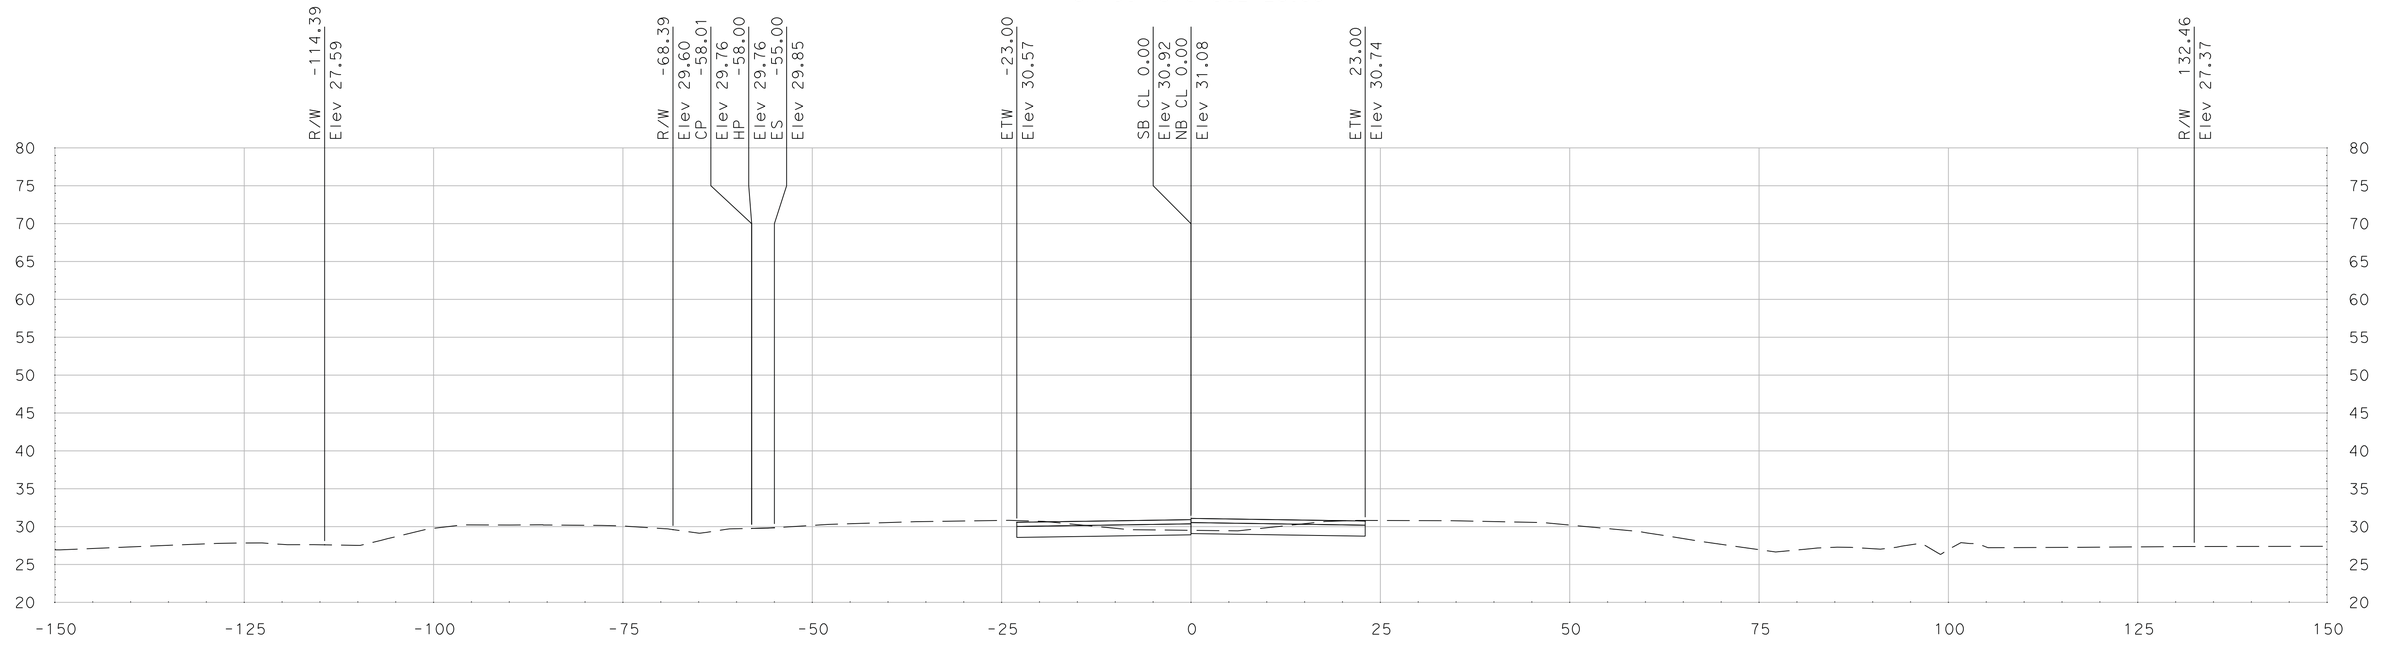

"SR 99" Sta 682+00.00

SCALE
HORIZONTAL: 1"=10'
VERTICAL: 1"=10'

DATE: 5/18/2011

ALL DIMENSIONS ARE IN US SURVEY FEET

Dist	COUNTY	ROUTE	POST MILES TOTAL PROJECT	SHEET No.	TOTAL SHEETS
10	SJ	99	4.9/14.2		
CONTRACT No.			10-0E6114		
PROJECT ID			1000020440		

FOR EARTHWORK DEVELOPMENT ONLY

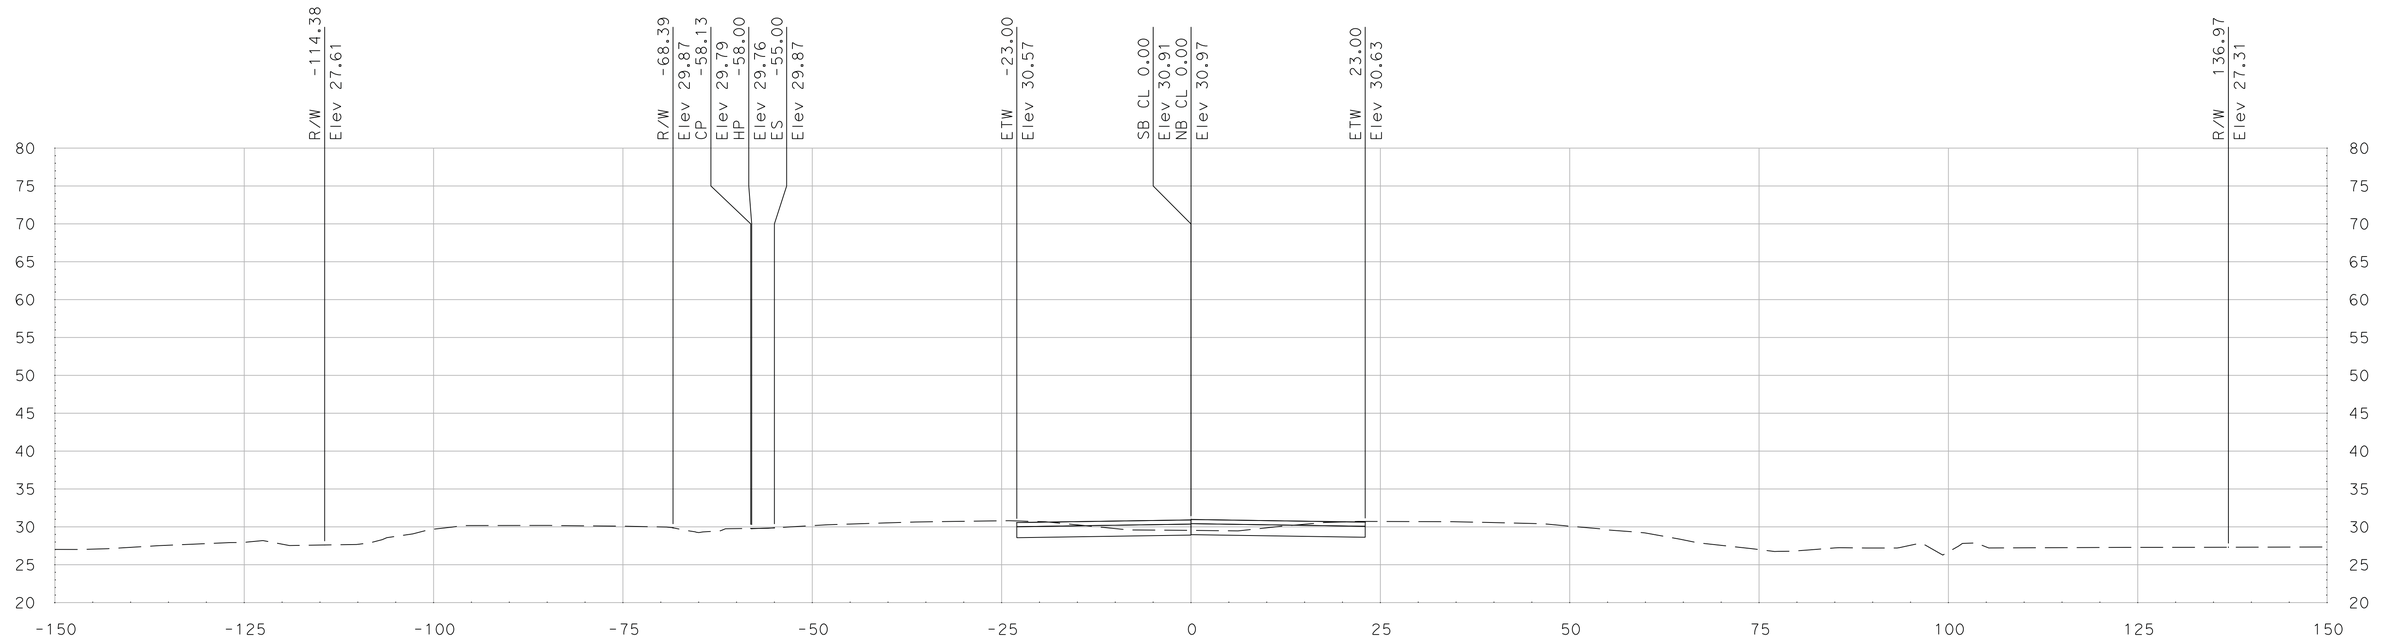

"SR 99" Sta 682+52.73

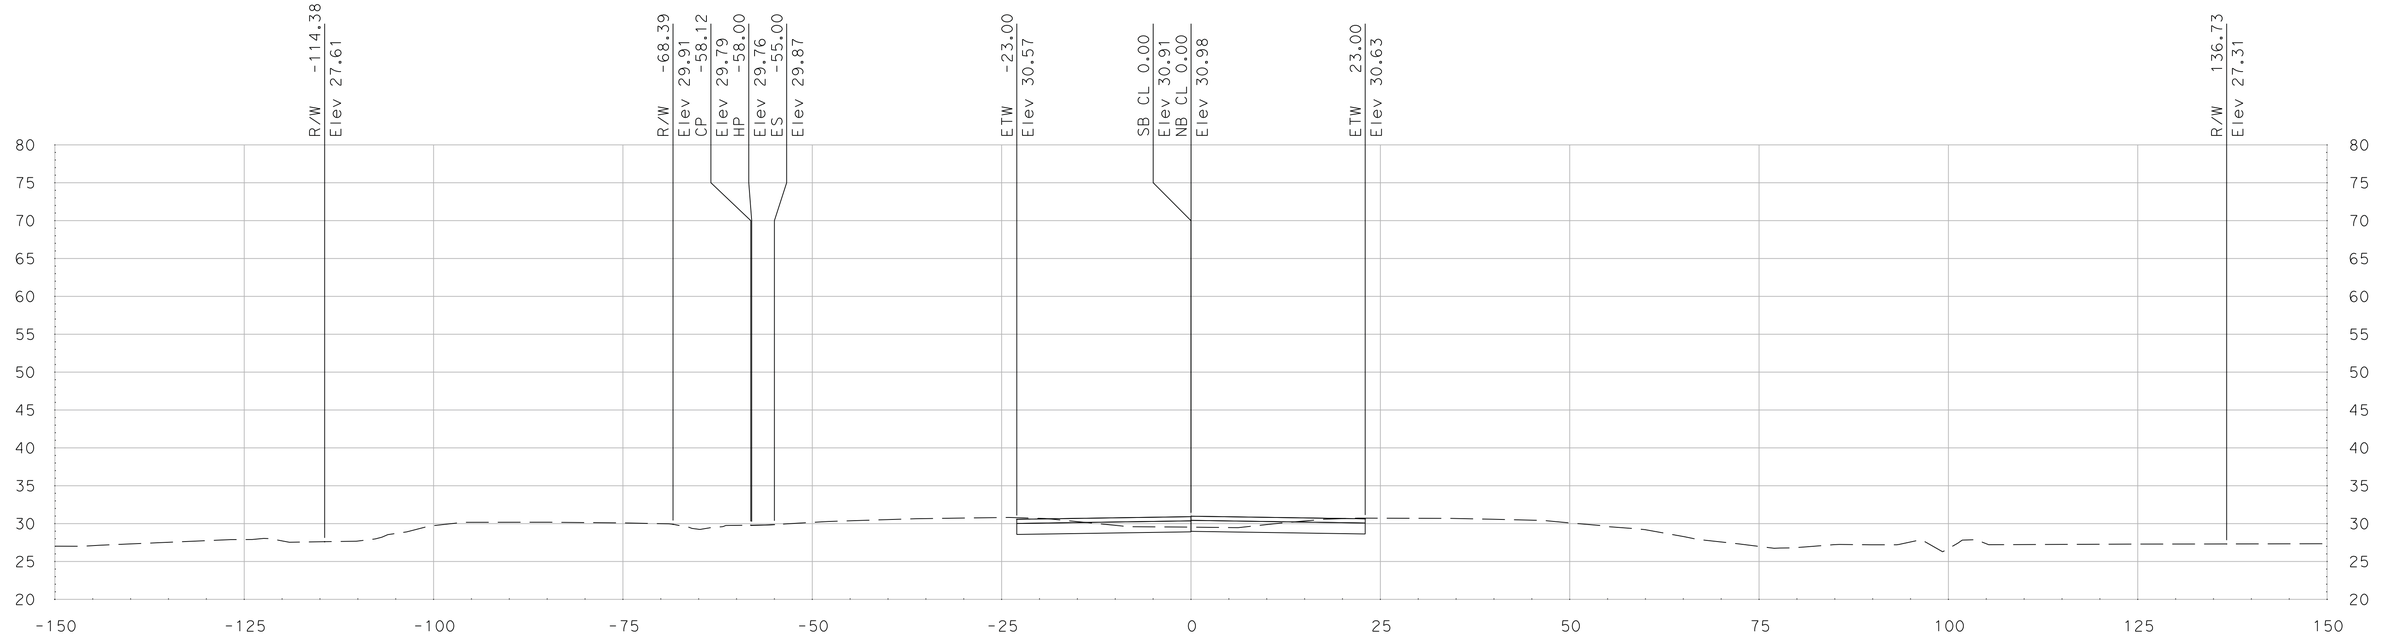

"SR 99" Sta 682+50.00

SCALE
HORIZONTAL: 1"=10'
VERTICAL: 1"=10'

DATE: 5/18/2011

ALL DIMENSIONS ARE IN US SURVEY FEET

FOR EARTHWORK DEVELOPMENT ONLY

Dist	COUNTY	ROUTE	POST MILES TOTAL PROJECT	SHEET No.	TOTAL SHEETS
10	SJ	99	4.9/14.2		
CONTRACT No.			10-0E6114		
PROJECT ID			1000020440		

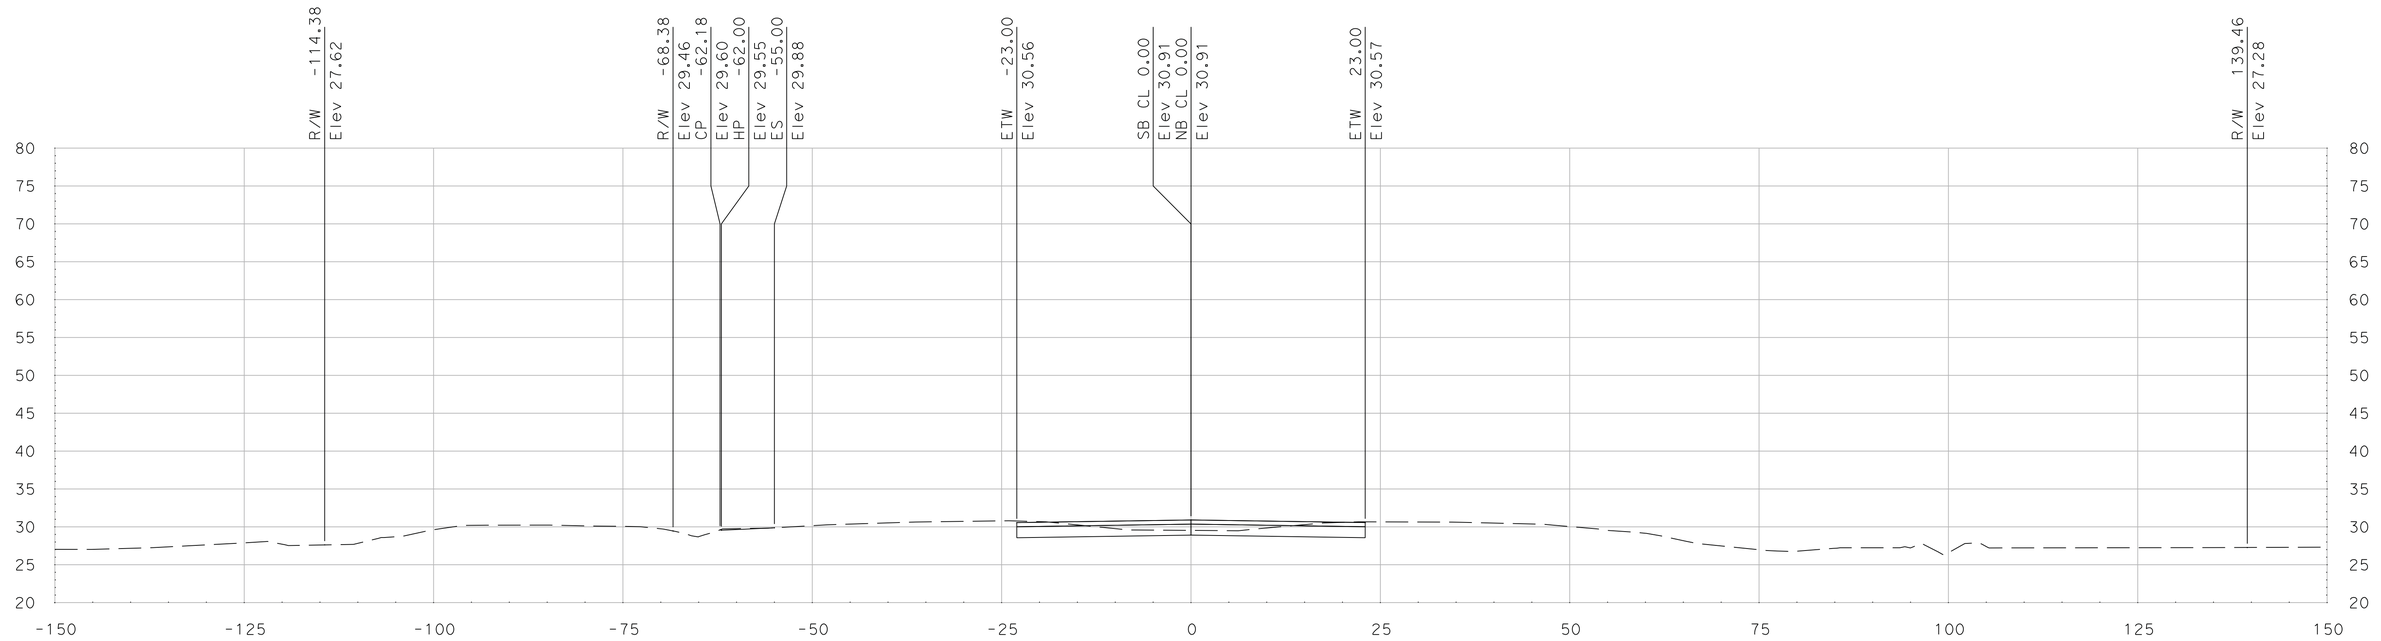

"SR 99" Sta 682+81.86

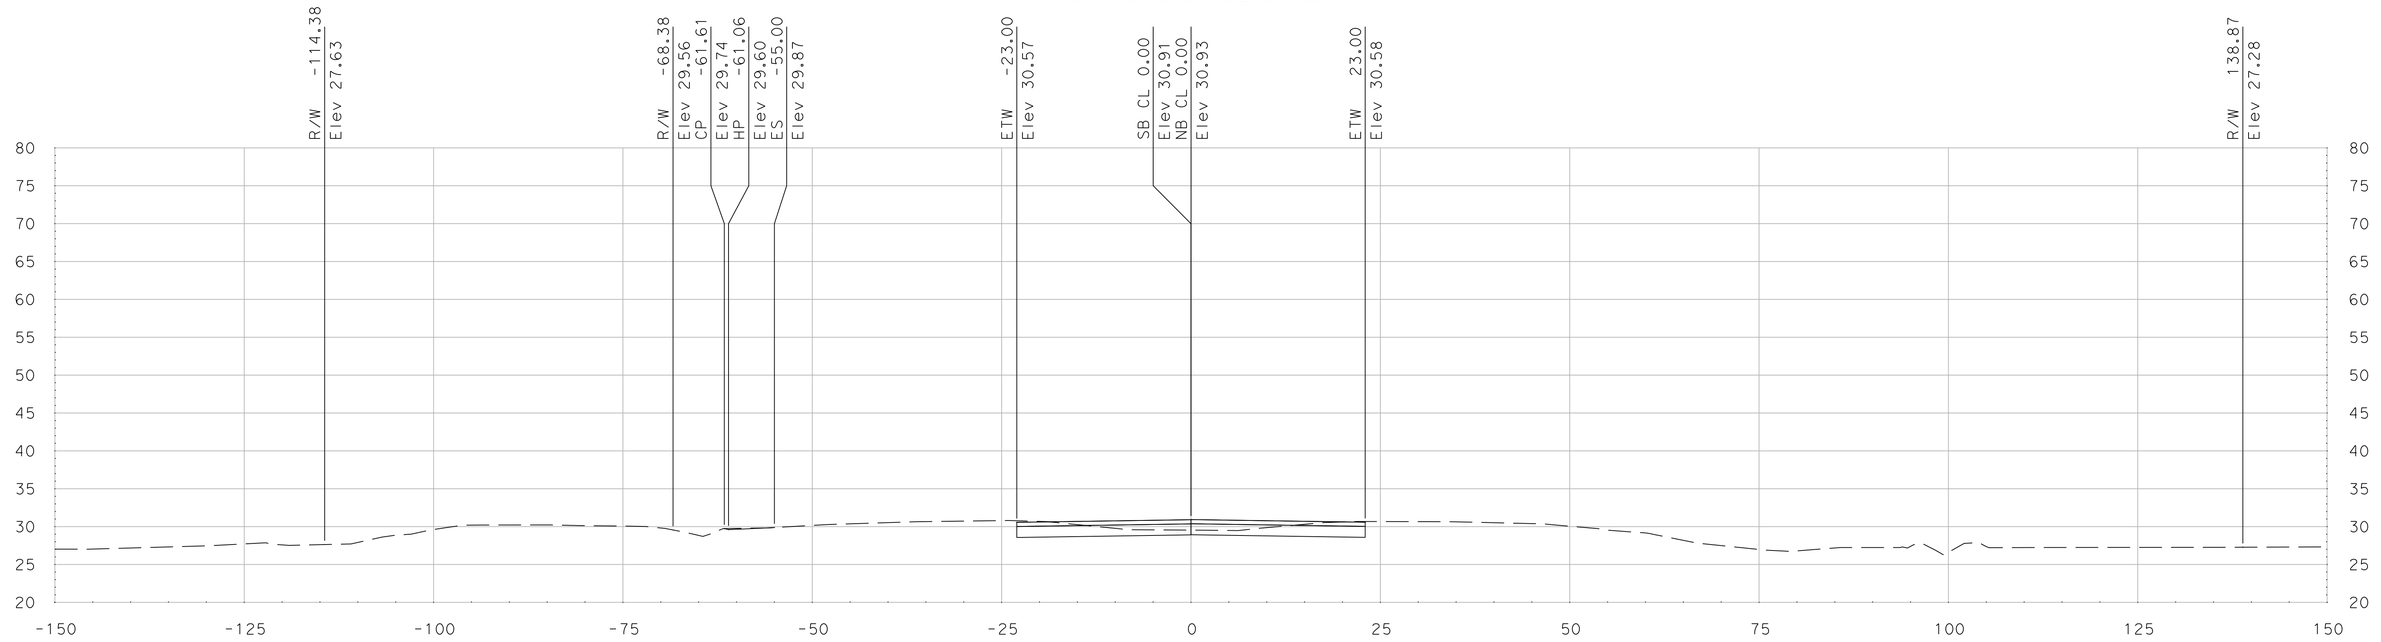

"SR 99" Sta 682+75.00

SCALE
HORIZONTAL: 1"=10'
VERTICAL: 1"=10'

DATE: 5/18/2011

ALL DIMENSIONS ARE IN US SURVEY FEET

FOR EARTHWORK DEVELOPMENT ONLY

Dist	COUNTY	ROUTE	POST MILES TOTAL PROJECT	SHEET No.	TOTAL SHEETS
10	SJ	99	4.9/14.2		
CONTRACT No.			10-0E6114		
PROJECT ID			1000020440		

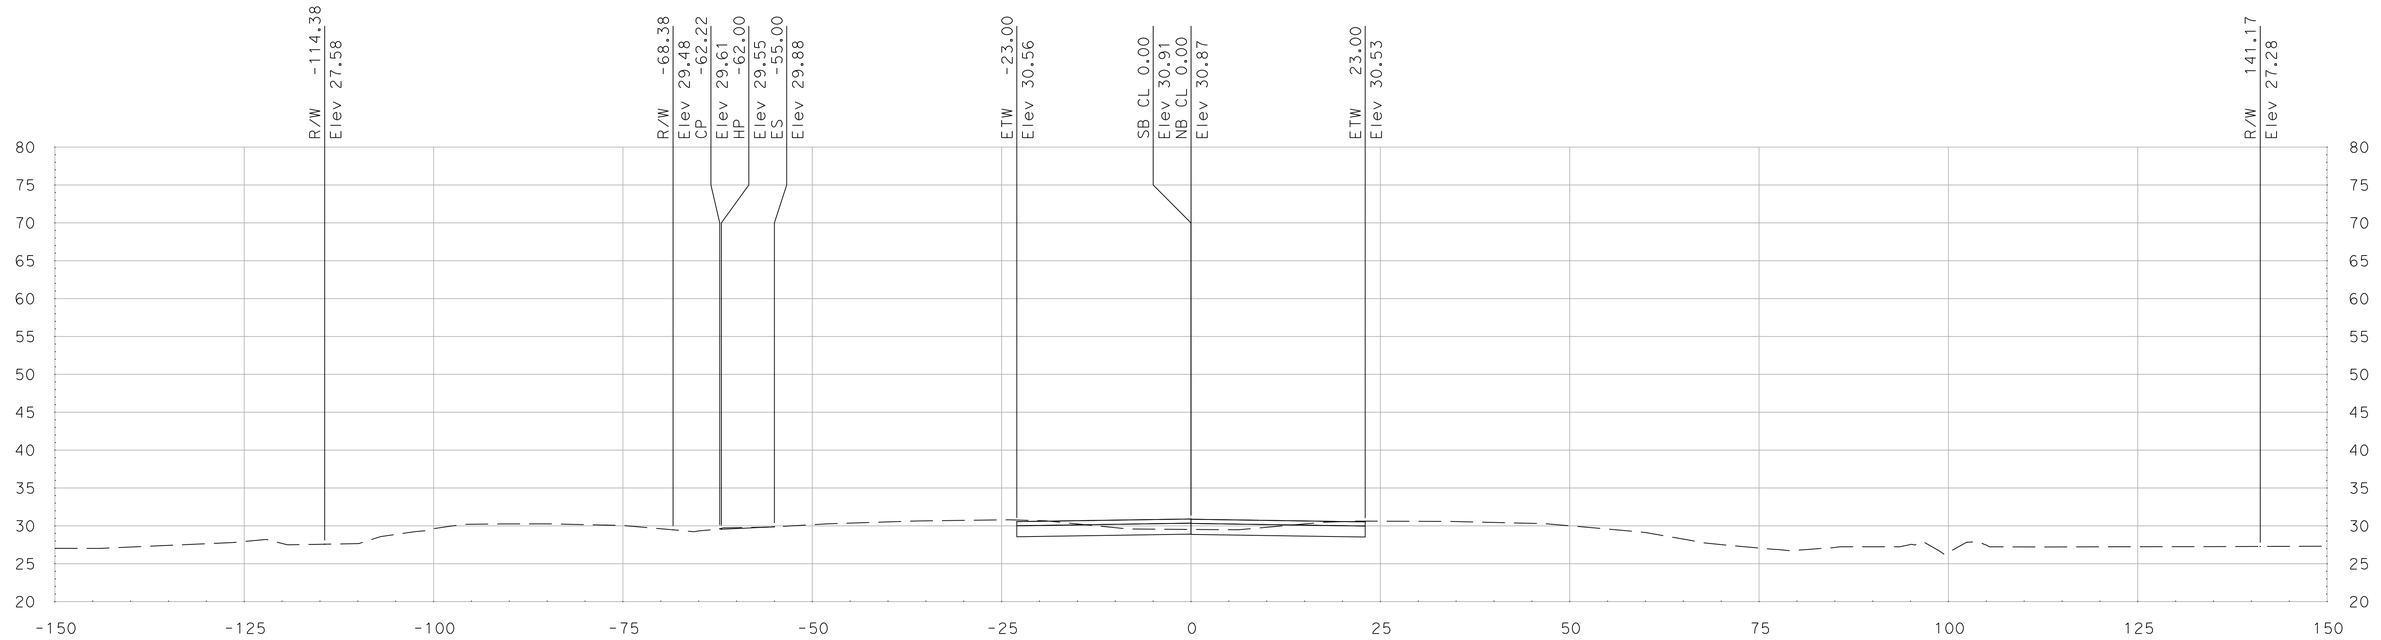

"SR 99" Sta 683+01.86

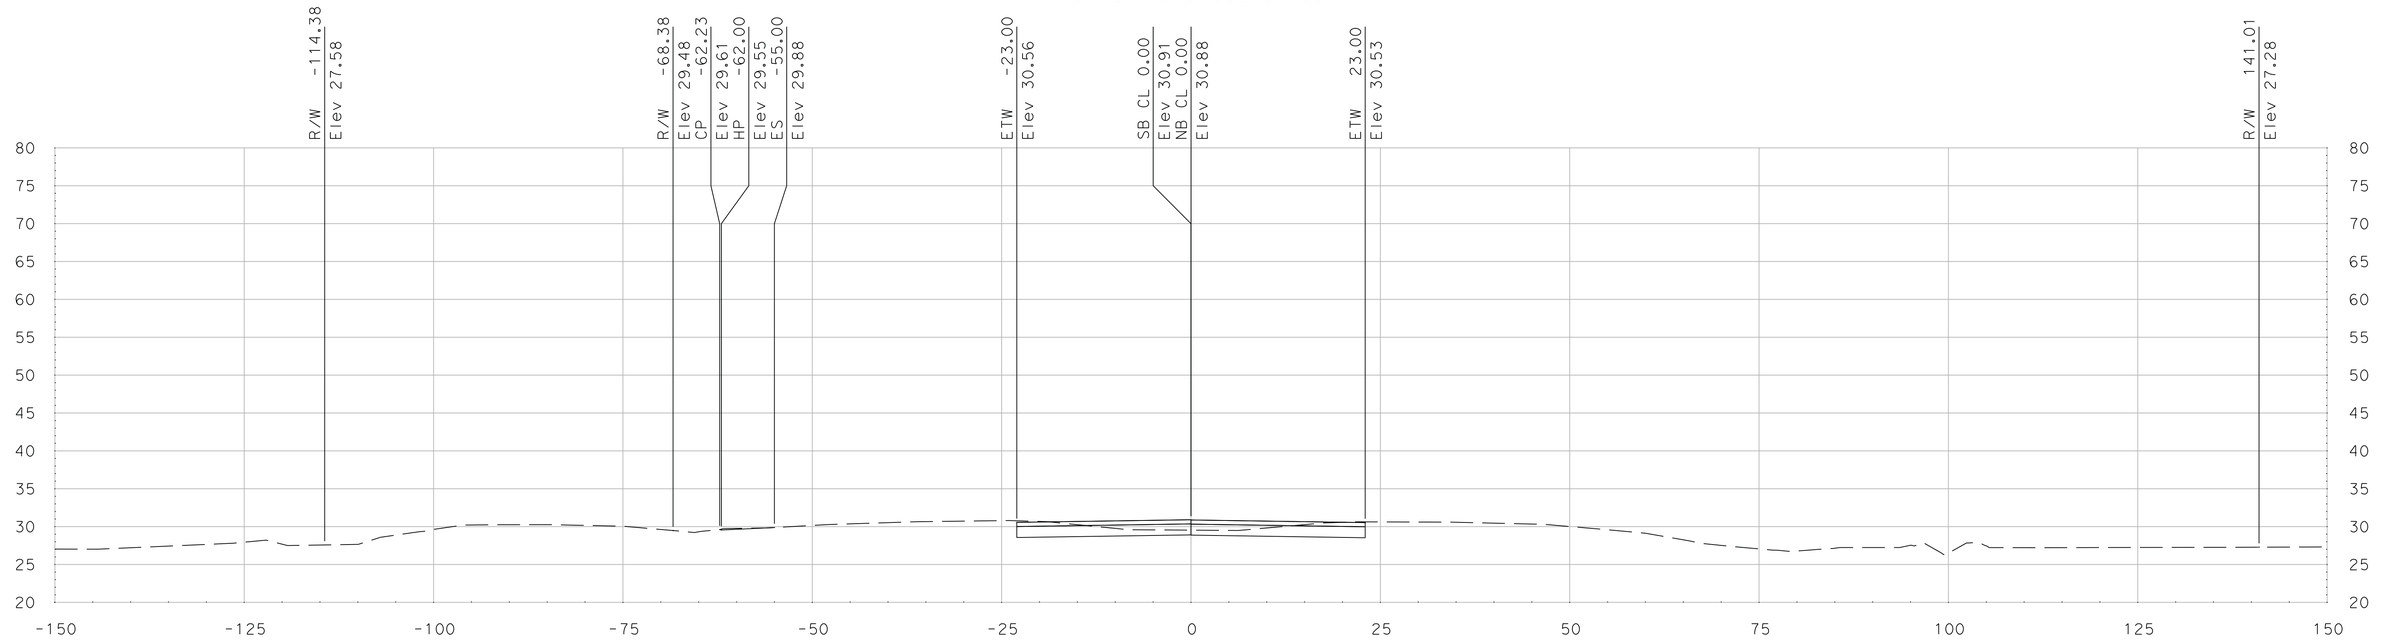

"SR 99" Sta 683+00.00

SCALE
HORIZONTAL: 1"=10'
VERTICAL: 1"=10'

DATE: 5/18/2011

ALL DIMENSIONS ARE IN US SURVEY FEET

FOR EARTHWORK DEVELOPMENT ONLY

Dist	COUNTY	ROUTE	POST MILES TOTAL PROJECT	SHEET No.	TOTAL SHEETS
10	SJ	99	4.9/14.2		
CONTRACT No.			10-0E6114		
PROJECT ID			1000020440		

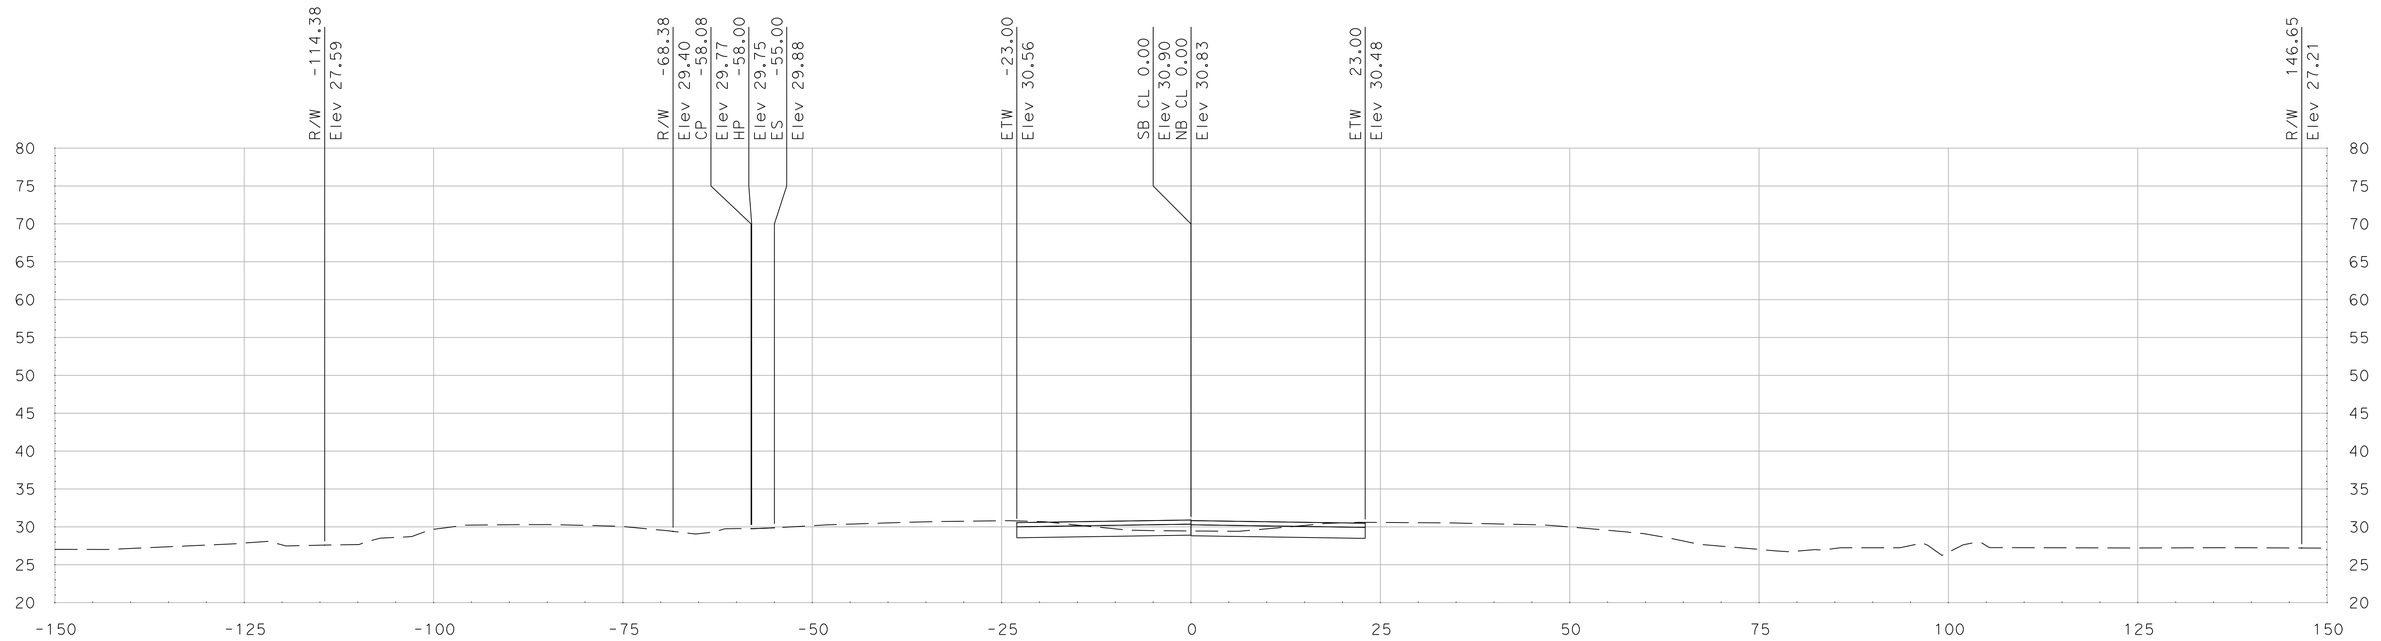

"SR 99" Sta 683+25.86

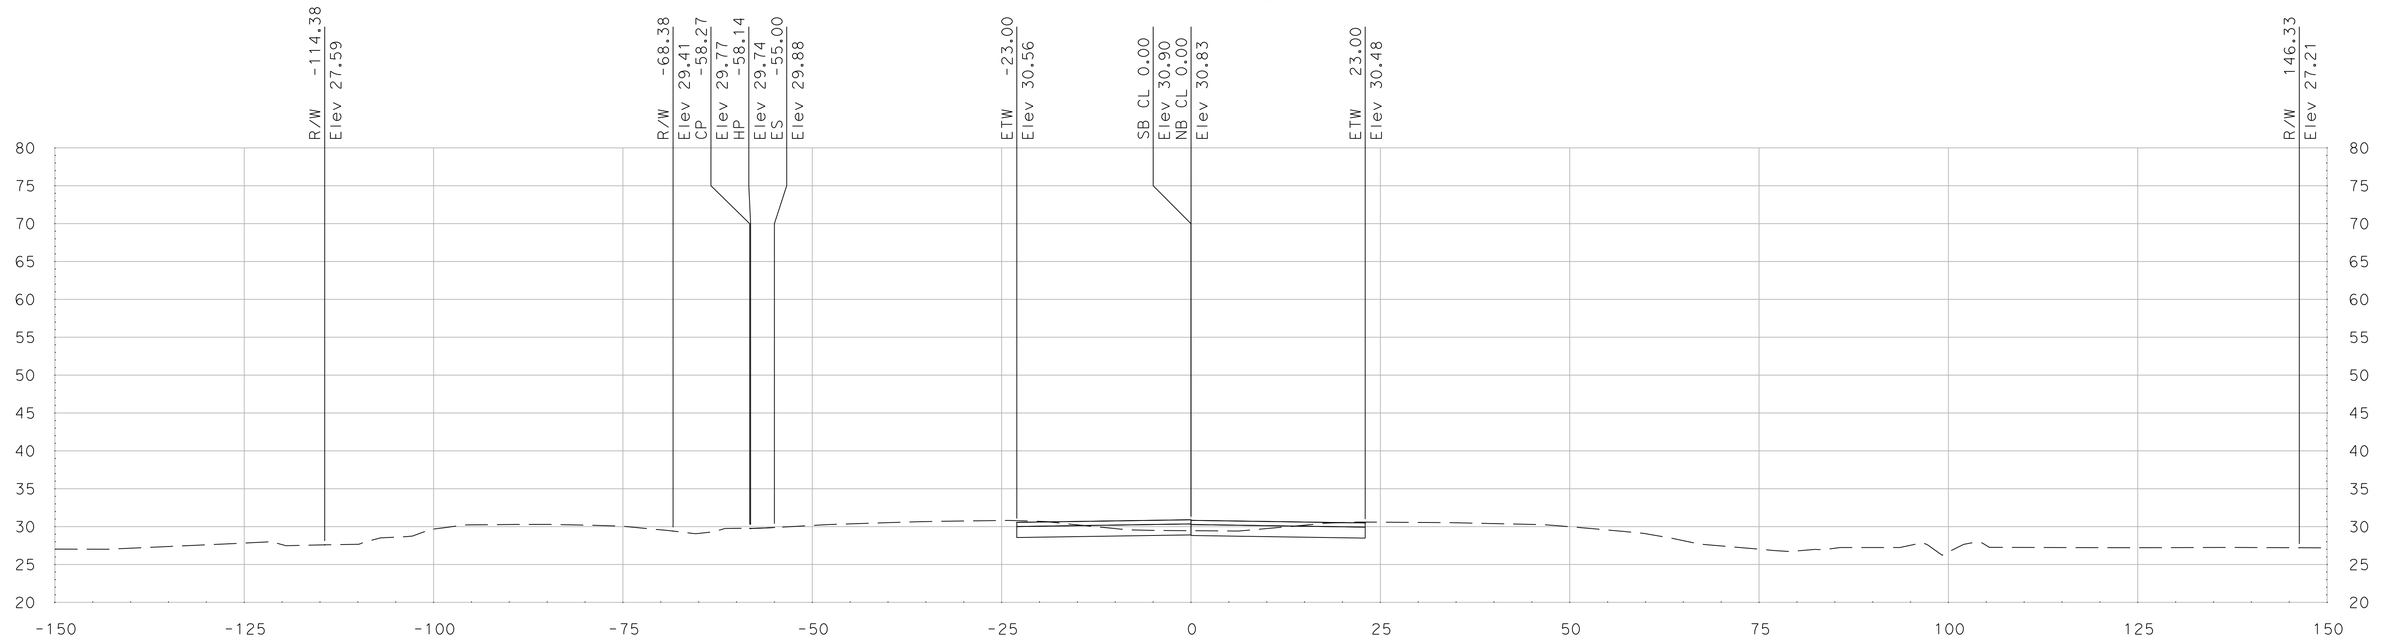

"SR 99" Sta 683+25.00

SCALE
HORIZONTAL: 1"=10'
VERTICAL: 1"=10'

DATE: 5/18/2011

ALL DIMENSIONS ARE IN US SURVEY FEET

FOR EARTHWORK DEVELOPMENT ONLY

Dist	COUNTY	ROUTE	POST MILES TOTAL PROJECT	SHEET No.	TOTAL SHEETS
10	SJ	99	4.9/14.2		
CONTRACT No.			10-0E6114		
PROJECT ID			1000020440		

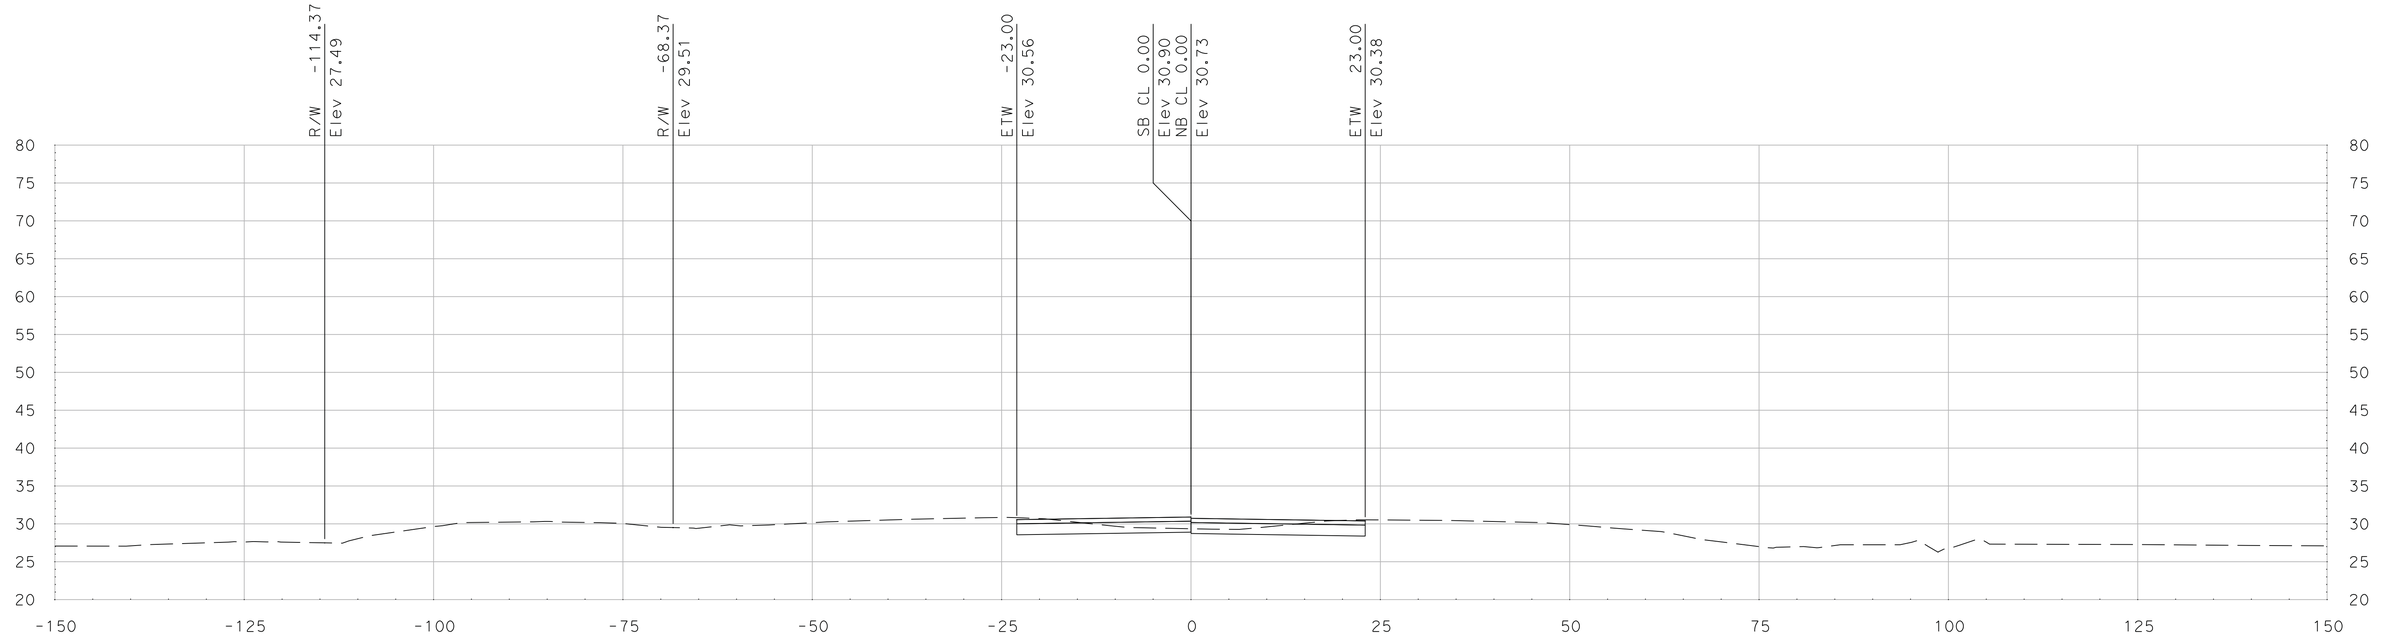

"SR 99" Sta 683+75.00

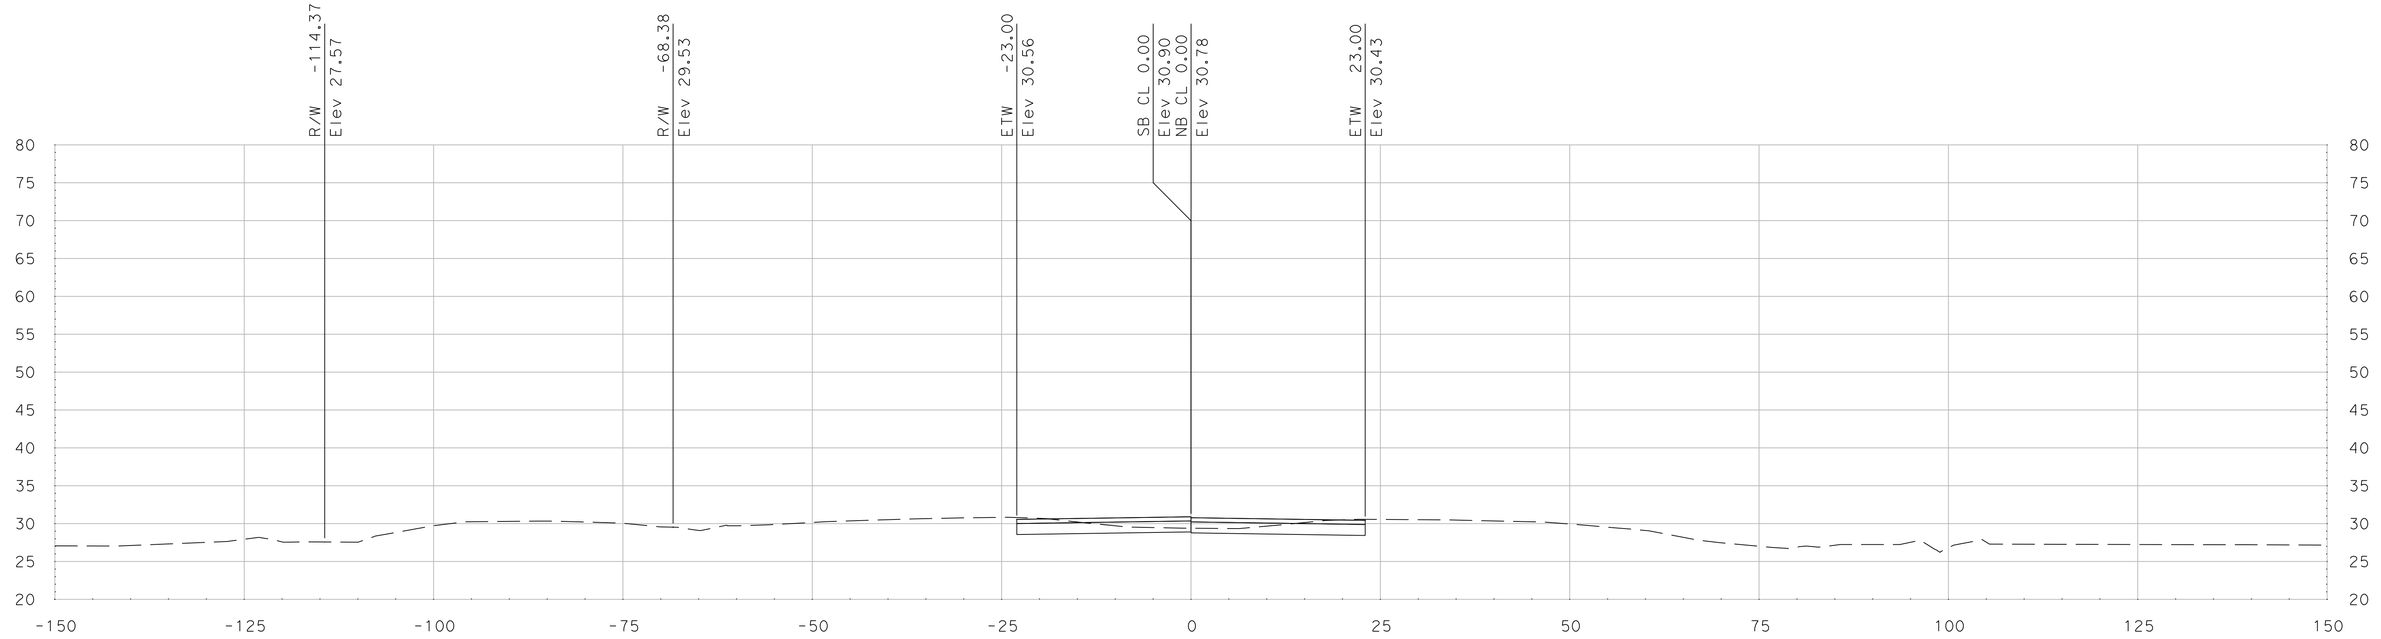

"SR 99" Sta 683+50.00

SCALE
HORIZONTAL: 1"=10'
VERTICAL: 1"=10'

DATE: 5/18/2011

ALL DIMENSIONS ARE IN US SURVEY FEET

FOR EARTHWORK DEVELOPMENT ONLY

Dist	COUNTY	ROUTE	POST MILES TOTAL PROJECT	SHEET No.	TOTAL SHEETS
10	SJ	99	4.9/14.2		
CONTRACT No.			10-0E6114		
PROJECT ID			1000020440		

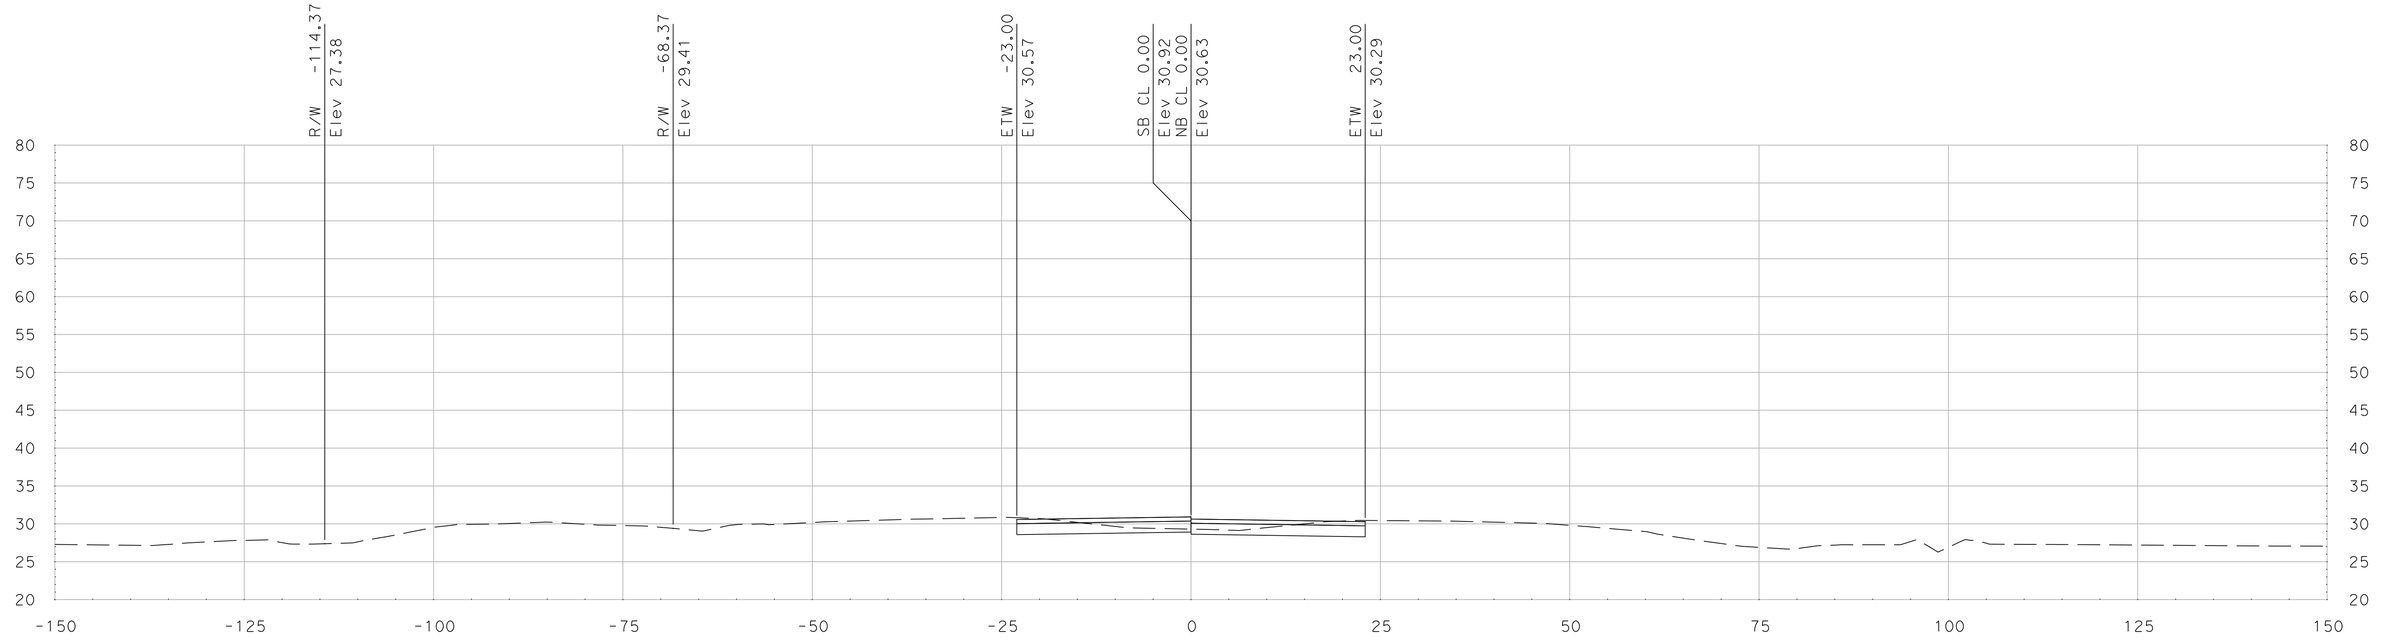

"SR 99" Sta 684+25.00

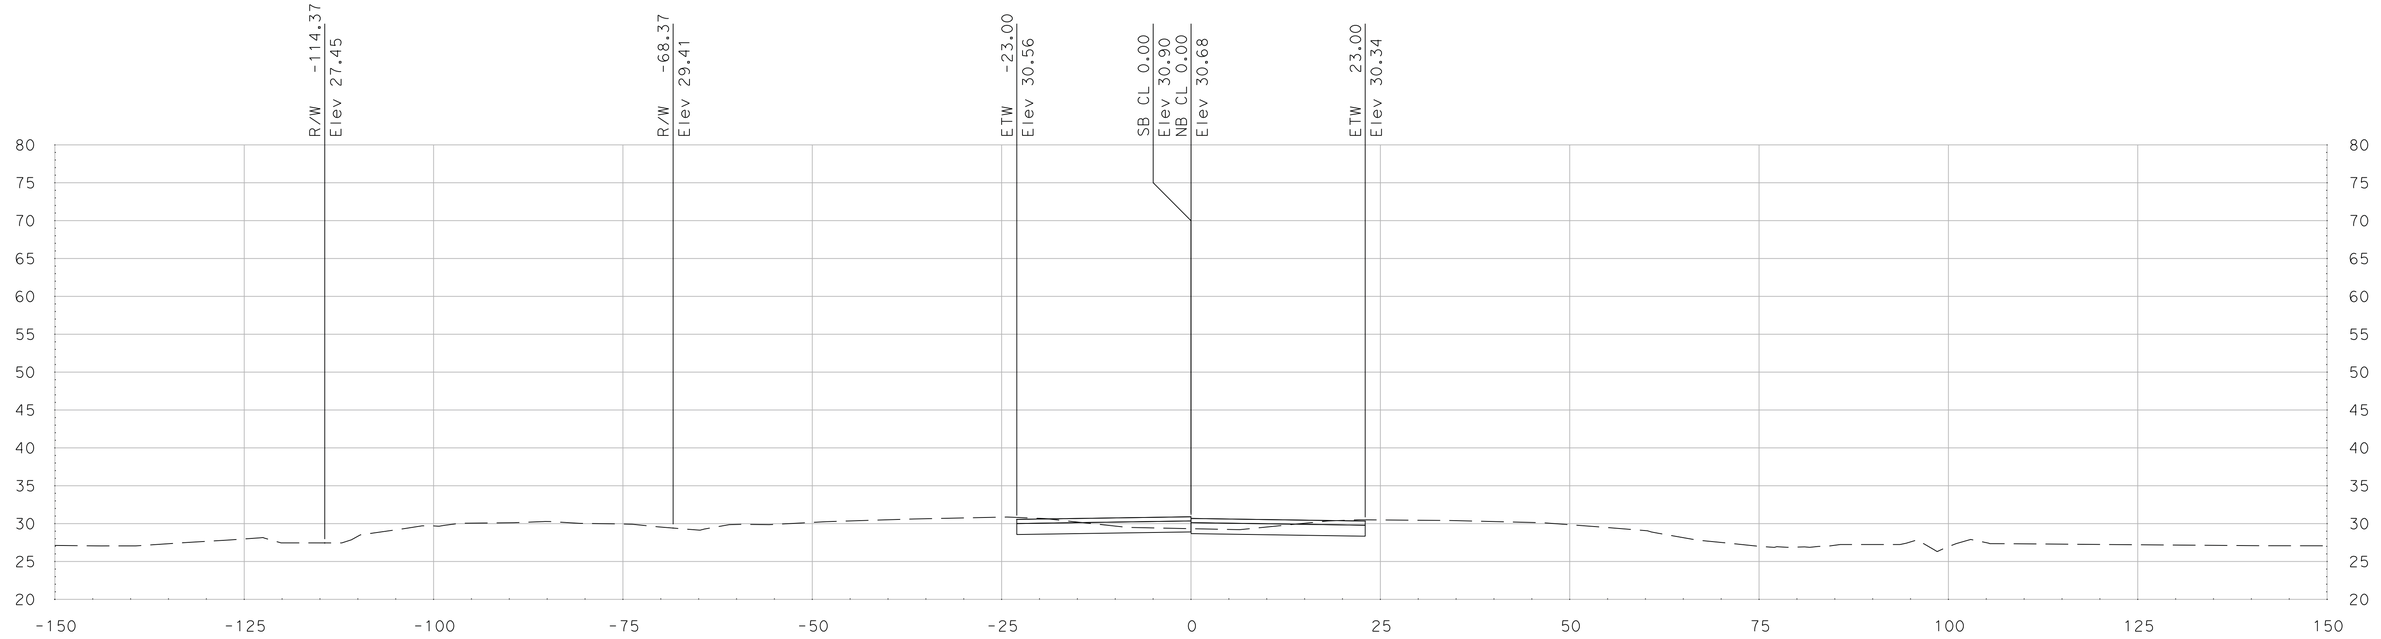

"SR 99" Sta 684+00.00

SCALE
HORIZONTAL: 1"=10'
VERTICAL: 1"=10'

DATE: 5/18/2011

ALL DIMENSIONS ARE IN US SURVEY FEET

FOR EARTHWORK DEVELOPMENT ONLY

Dist	COUNTY	ROUTE	POST MILES TOTAL PROJECT	SHEET No.	TOTAL SHEETS
10	SJ	99	4.9/14.2		
CONTRACT No.			10-0E6114		
PROJECT ID			1000020440		

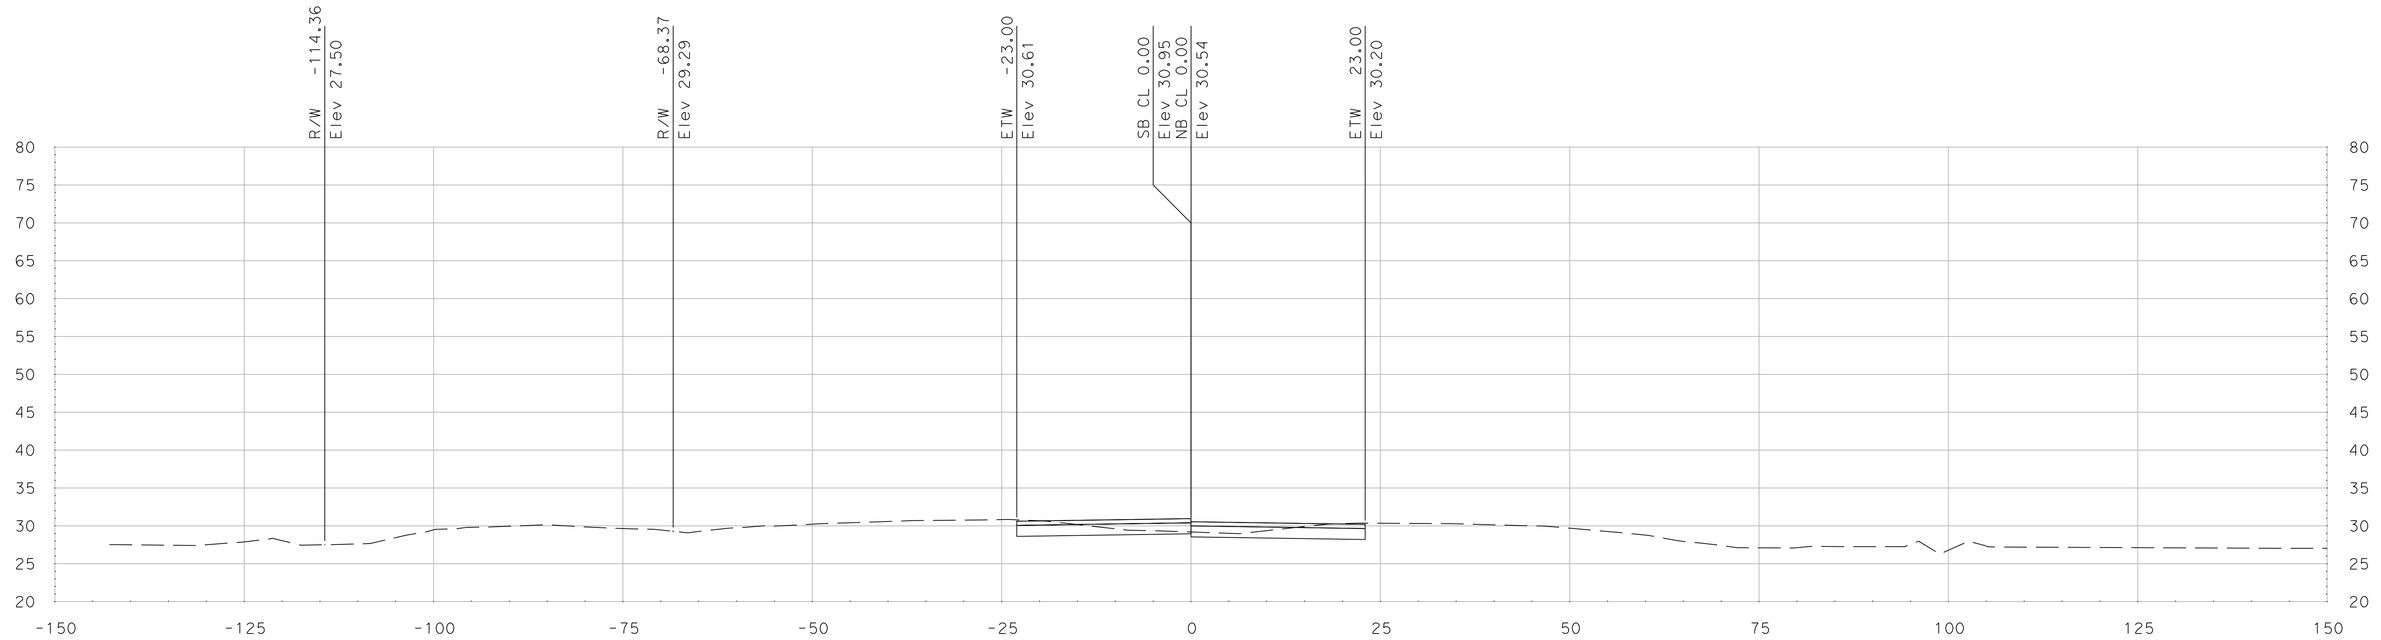

"SR 99" Sta 684+75.00

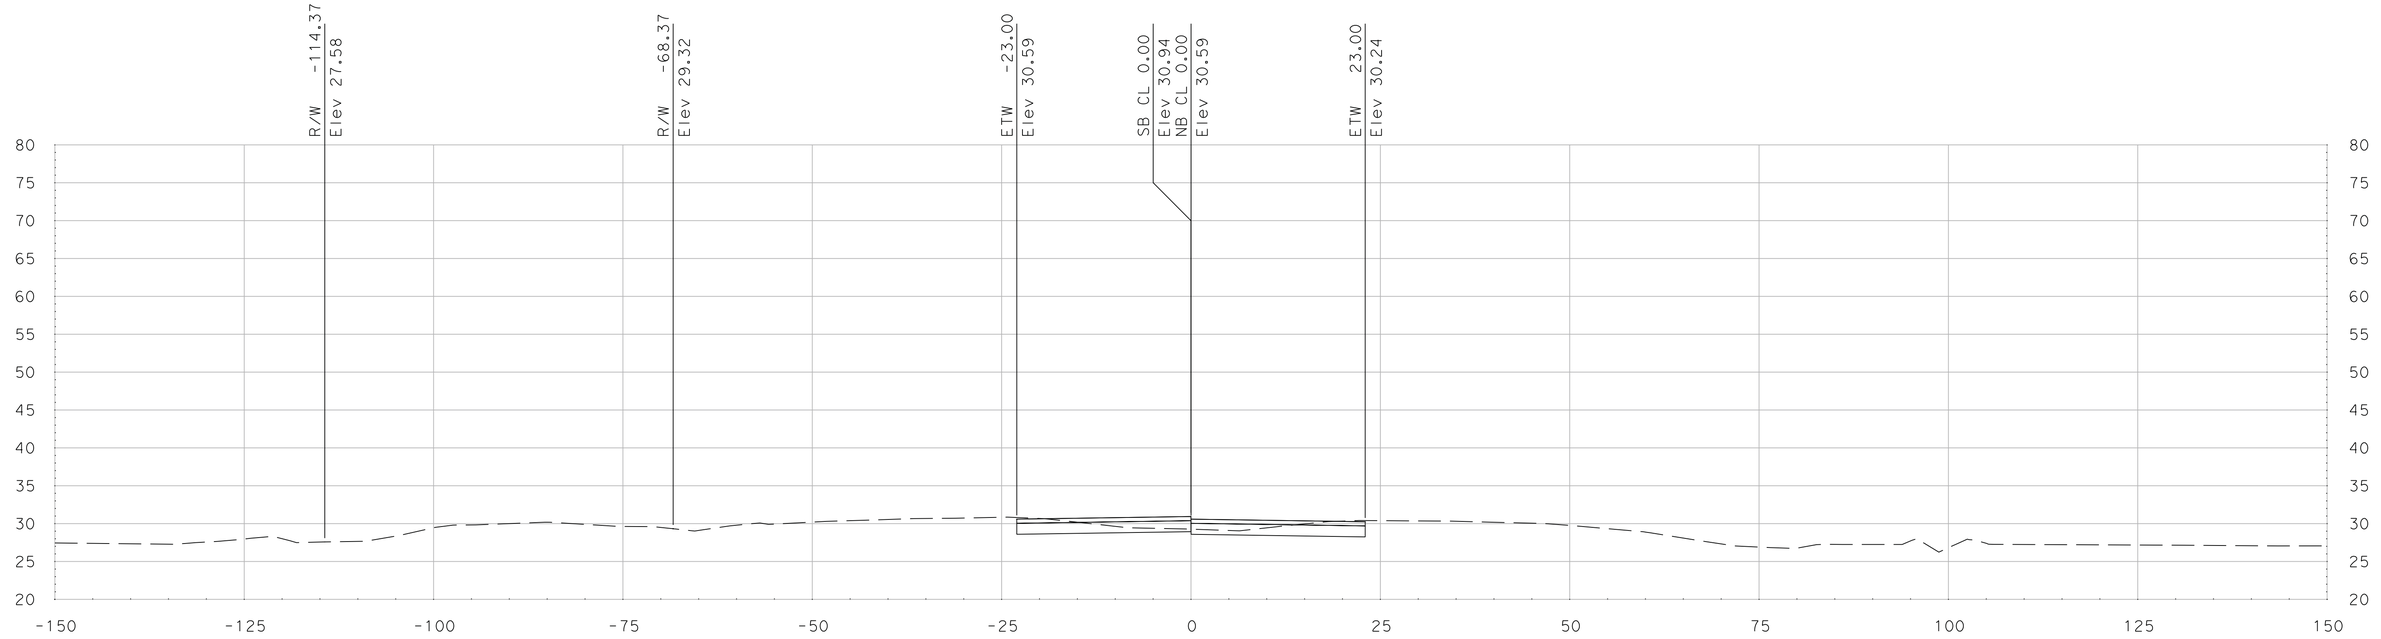

"SR 99" Sta 684+50.00

SCALE
HORIZONTAL: 1"=10'
VERTICAL: 1"=10'

DATE: 5/18/2011

ALL DIMENSIONS ARE IN US SURVEY FEET

FOR EARTHWORK DEVELOPMENT ONLY

Dist	COUNTY	ROUTE	POST MILES TOTAL PROJECT	SHEET No.	TOTAL SHEETS
10	SJ	99	4.9/14.2		
CONTRACT No.			10-0E6114		
PROJECT ID			1000020440		

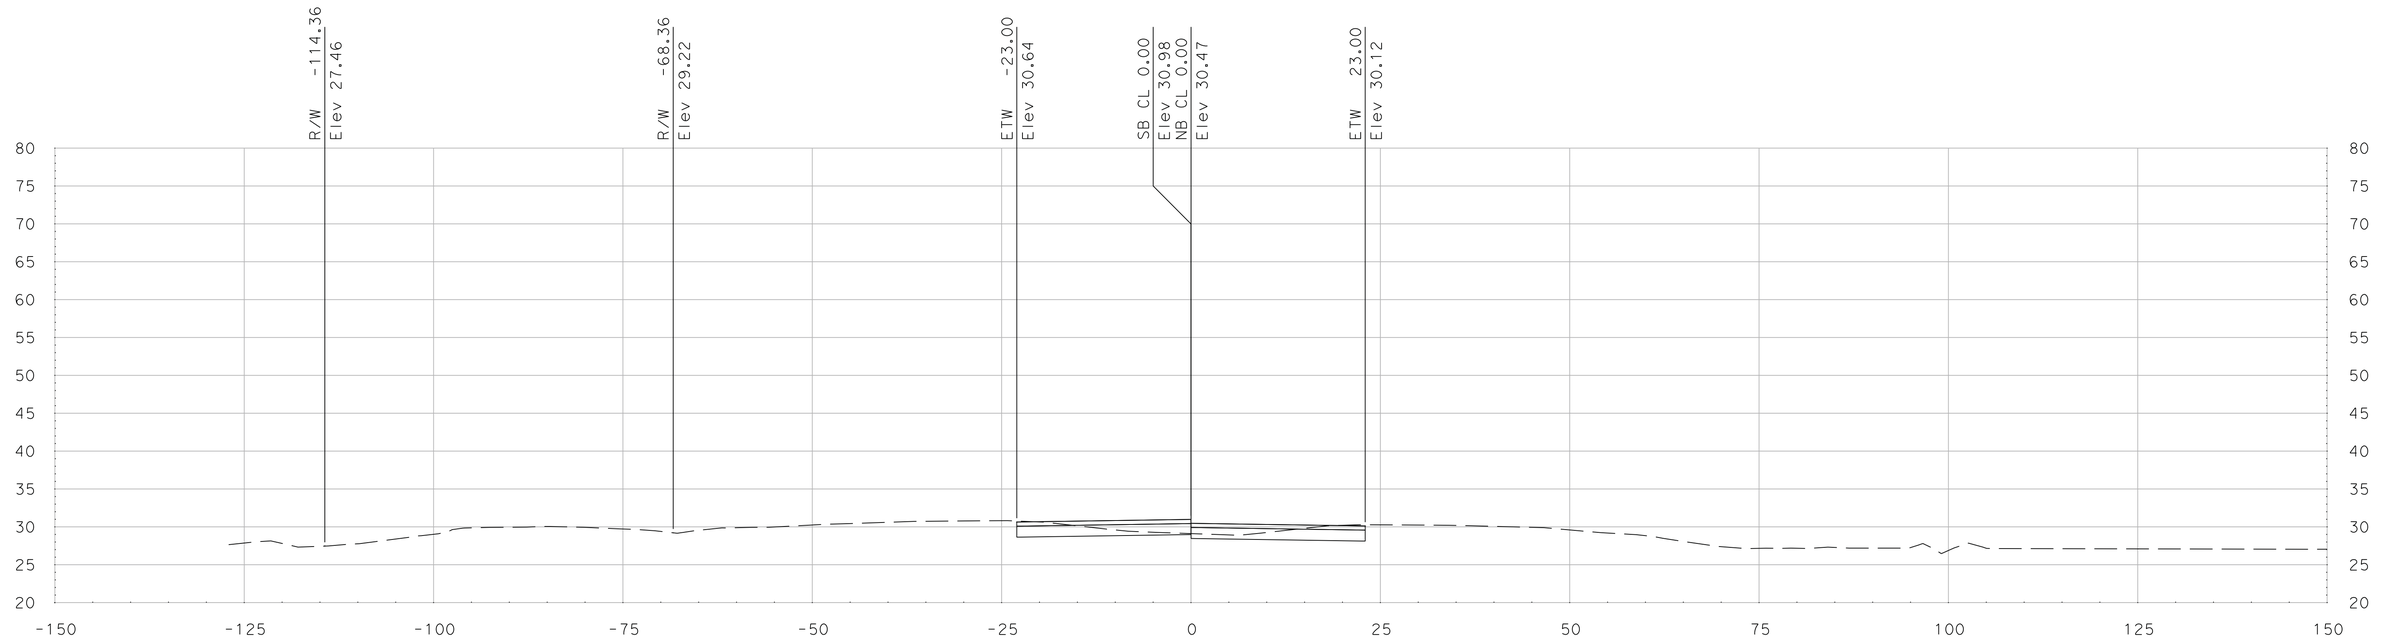

"SR 99" Sta 685+25.00

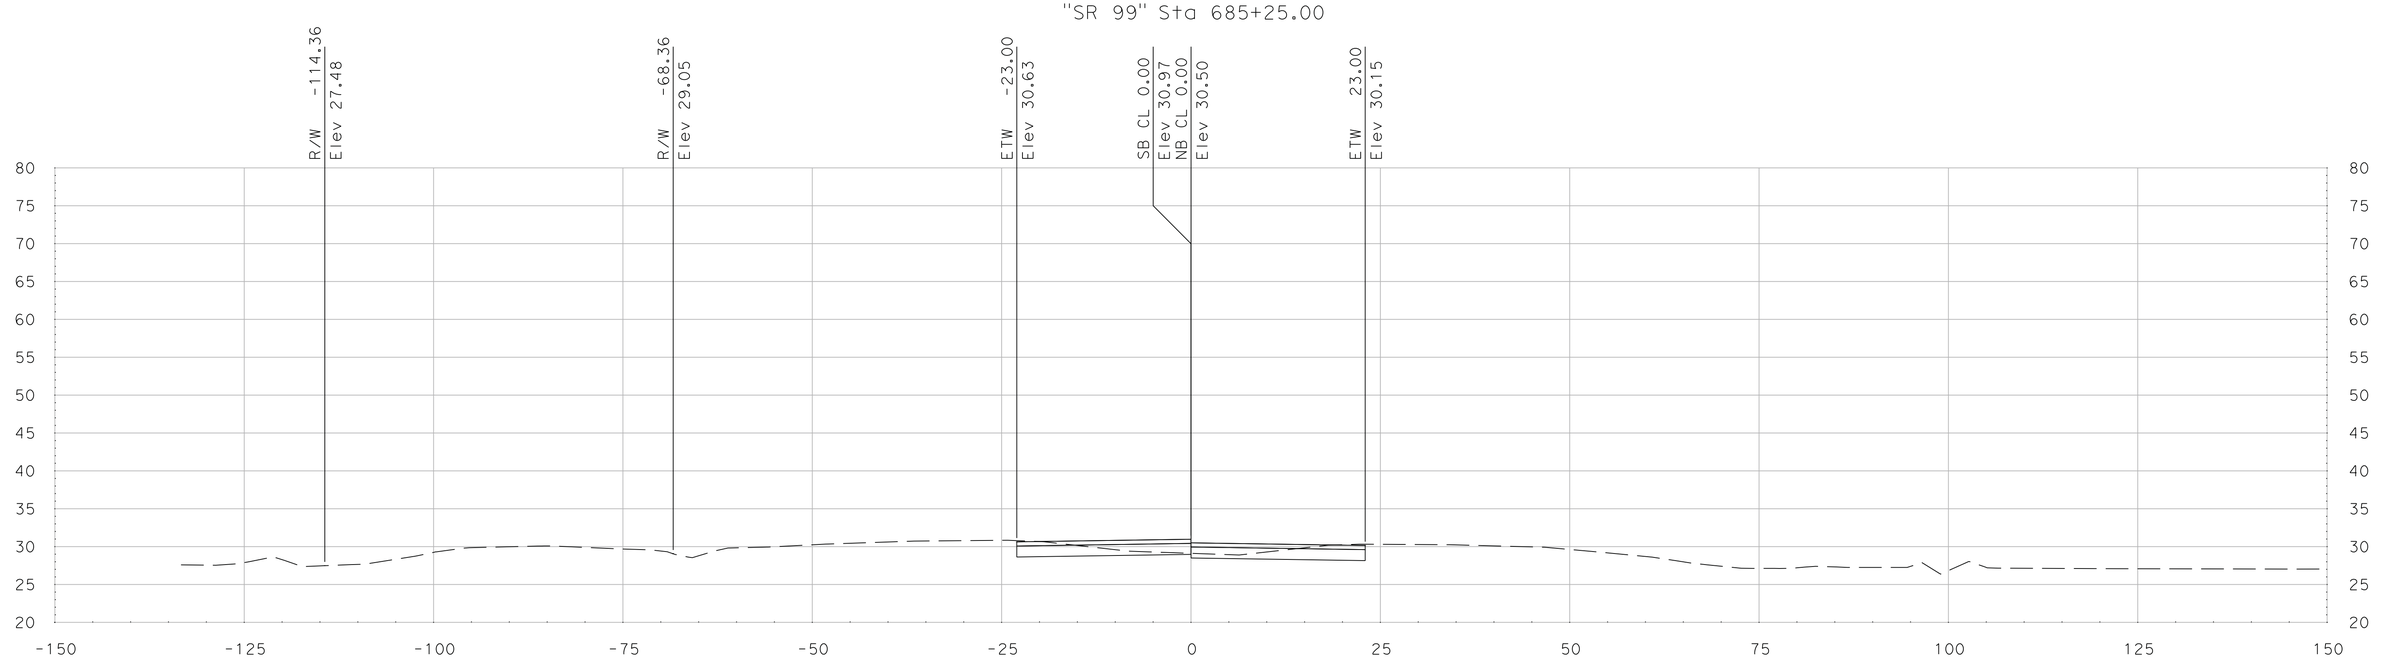

"SR 99" Sta 685+00.00

SCALE
HORIZONTAL: 1"=10'
VERTICAL: 1"=10'

DATE: 5/18/2011

ALL DIMENSIONS ARE IN US SURVEY FEET

FOR EARTHWORK DEVELOPMENT ONLY

Dist	COUNTY	ROUTE	POST MILES TOTAL PROJECT	SHEET No.	TOTAL SHEETS
10	SJ	99	4.9/14.2		
CONTRACT No.			10-0E6114		
PROJECT ID			1000020440		

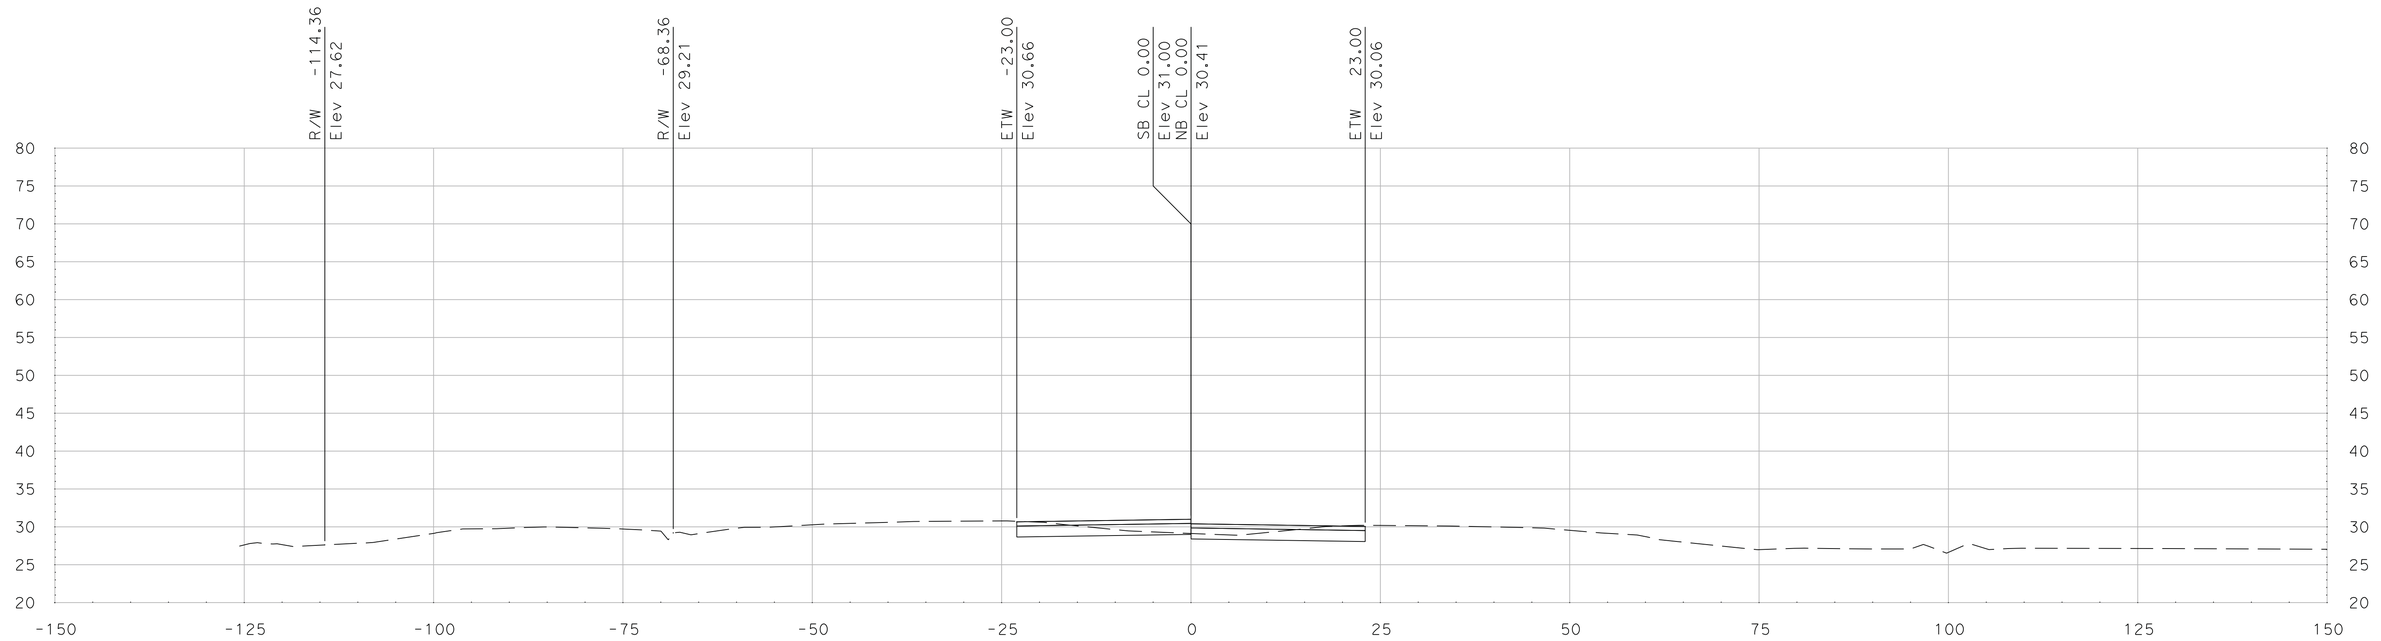

"SR 99" Sta 685+75.00

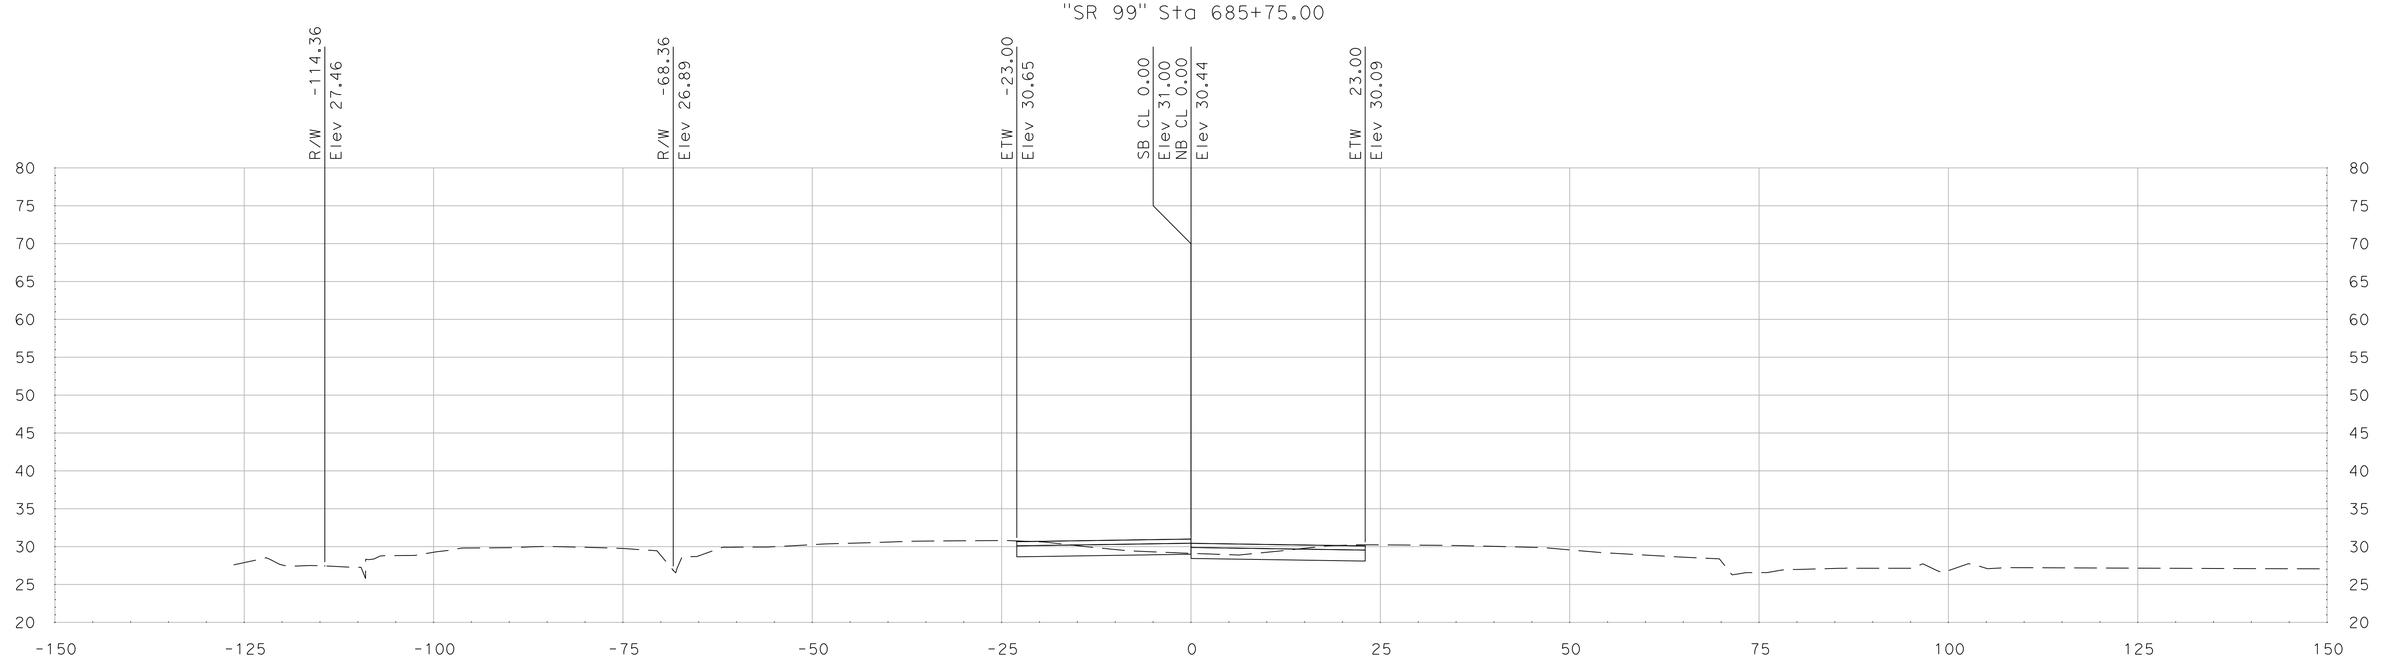

"SR 99" Sta 685+50.00

DATE: 5/18/2011

ALL DIMENSIONS ARE IN US SURVEY FEET

SCALE
HORIZONTAL: 1"=10'
VERTICAL: 1"=10'

FOR EARTHWORK DEVELOPMENT ONLY

Dist	COUNTY	ROUTE	POST MILES TOTAL PROJECT	SHEET No.	TOTAL SHEETS
10	SJ	99	4.9/14.2		
CONTRACT No.			10-0E6114		
PROJECT ID			1000020440		

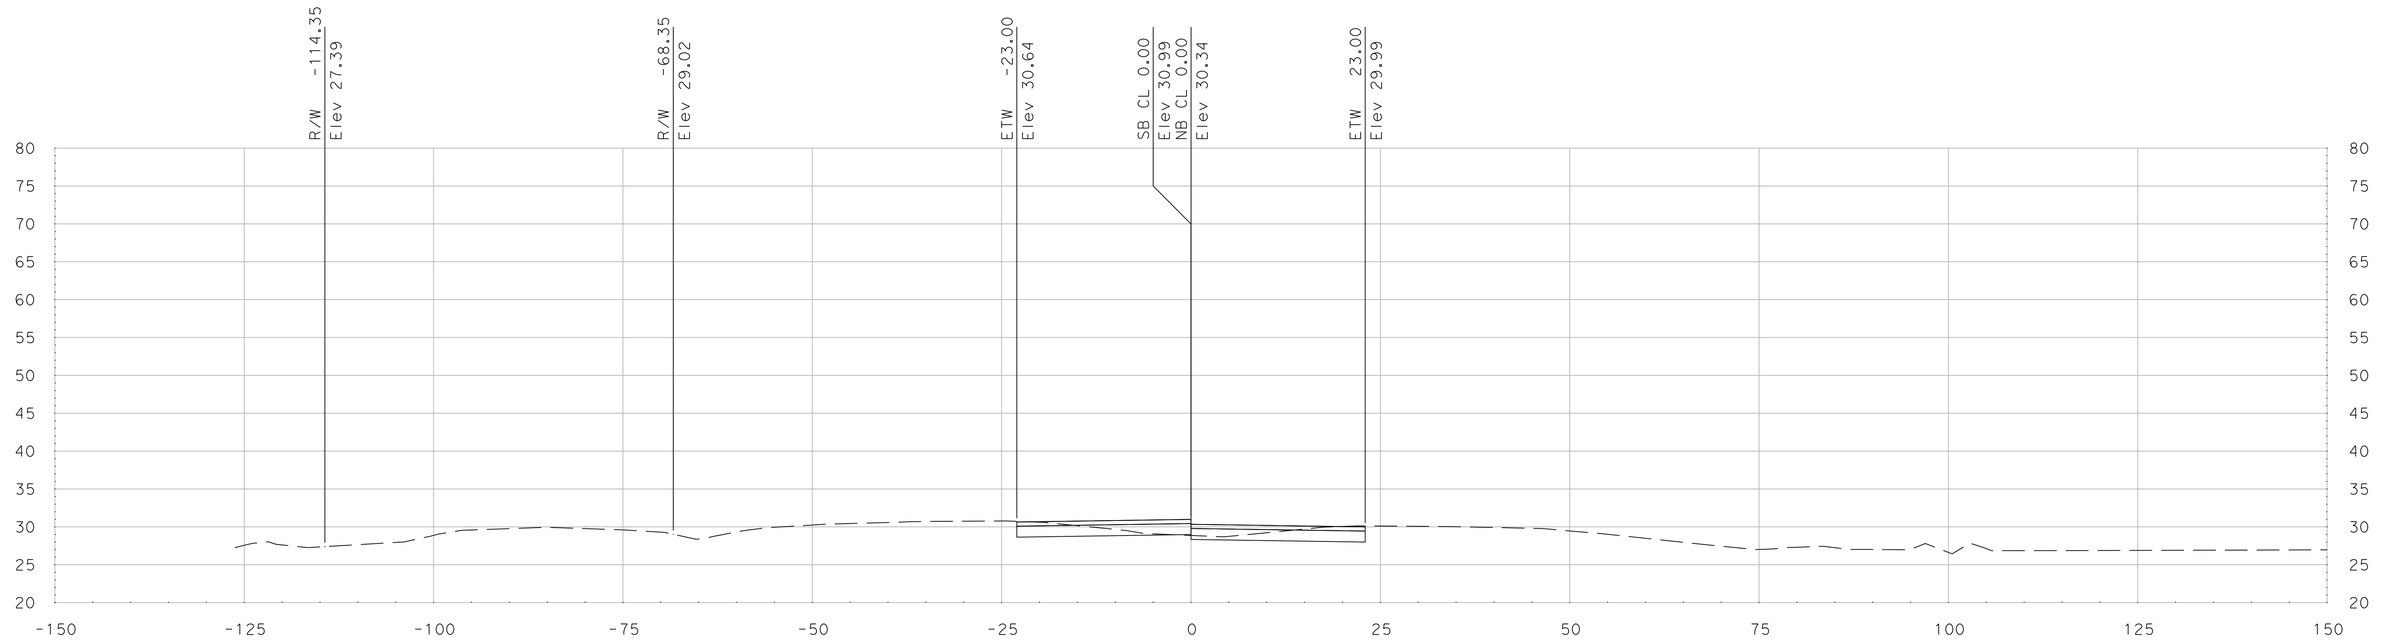

"SR 99" Sta 686+25.00

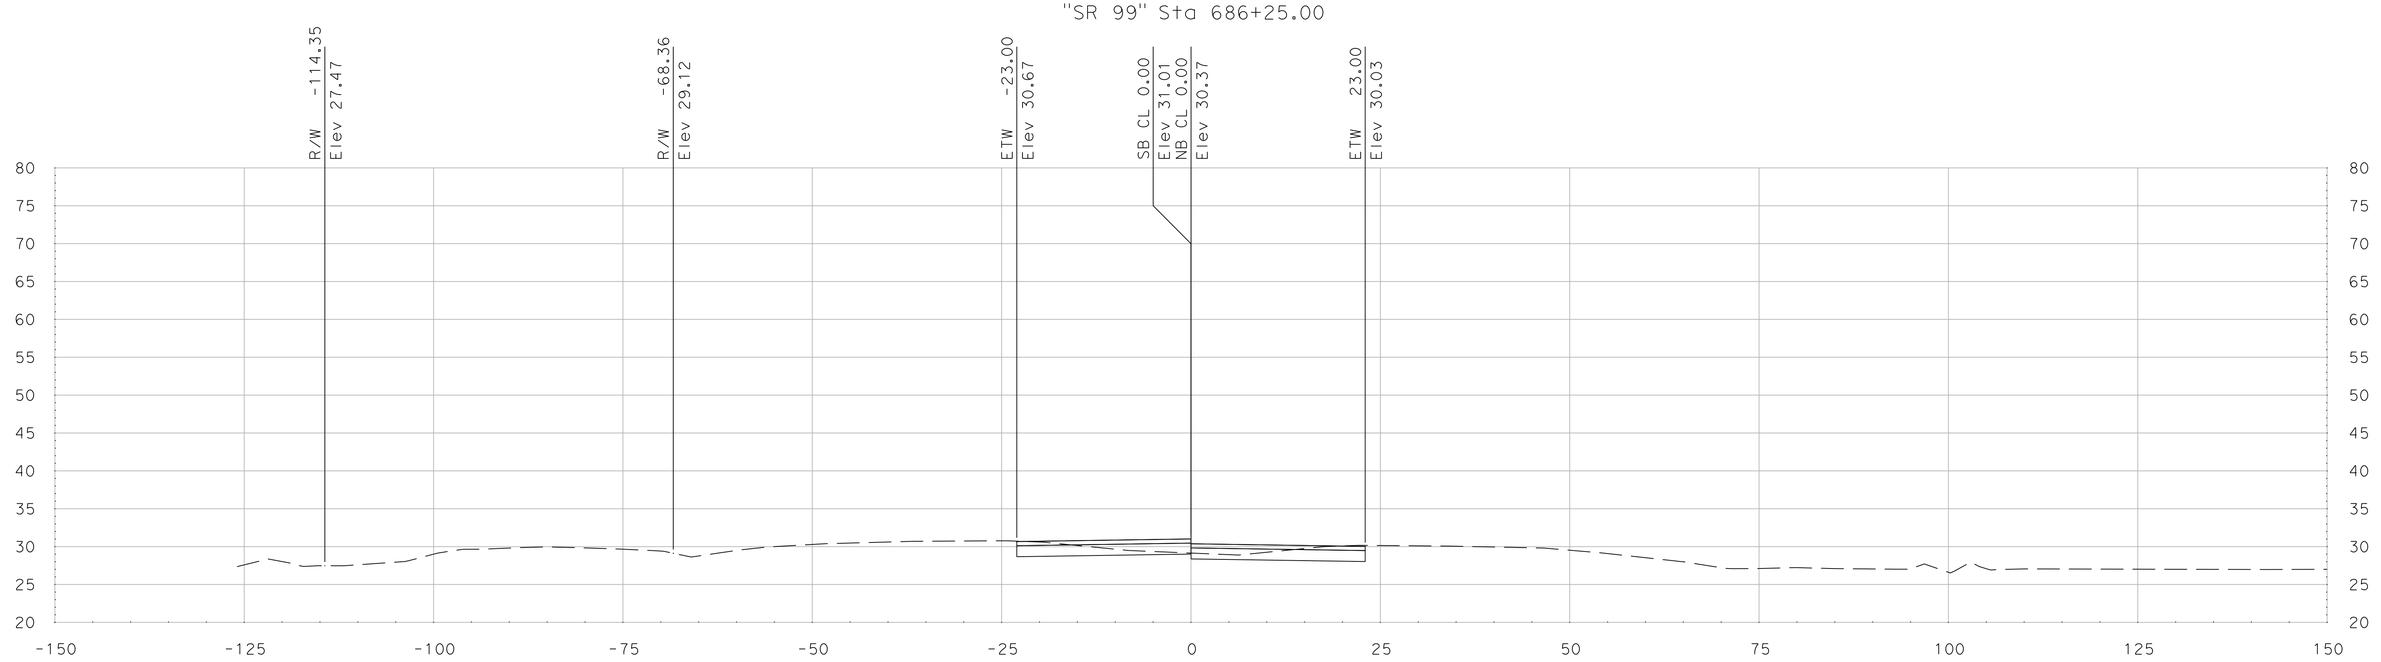

"SR 99" Sta 686+00.00

DATE: 5/18/2011

ALL DIMENSIONS ARE IN US SURVEY FEET

SCALE
HORIZONTAL: 1"=10'
VERTICAL: 1"=10'

FOR EARTHWORK DEVELOPMENT ONLY

Dist	COUNTY	ROUTE	POST MILES TOTAL PROJECT	SHEET No.	TOTAL SHEETS
10	SJ	99	4.9/14.2		
CONTRACT No.			10-0E6114		
PROJECT ID			1000020440		

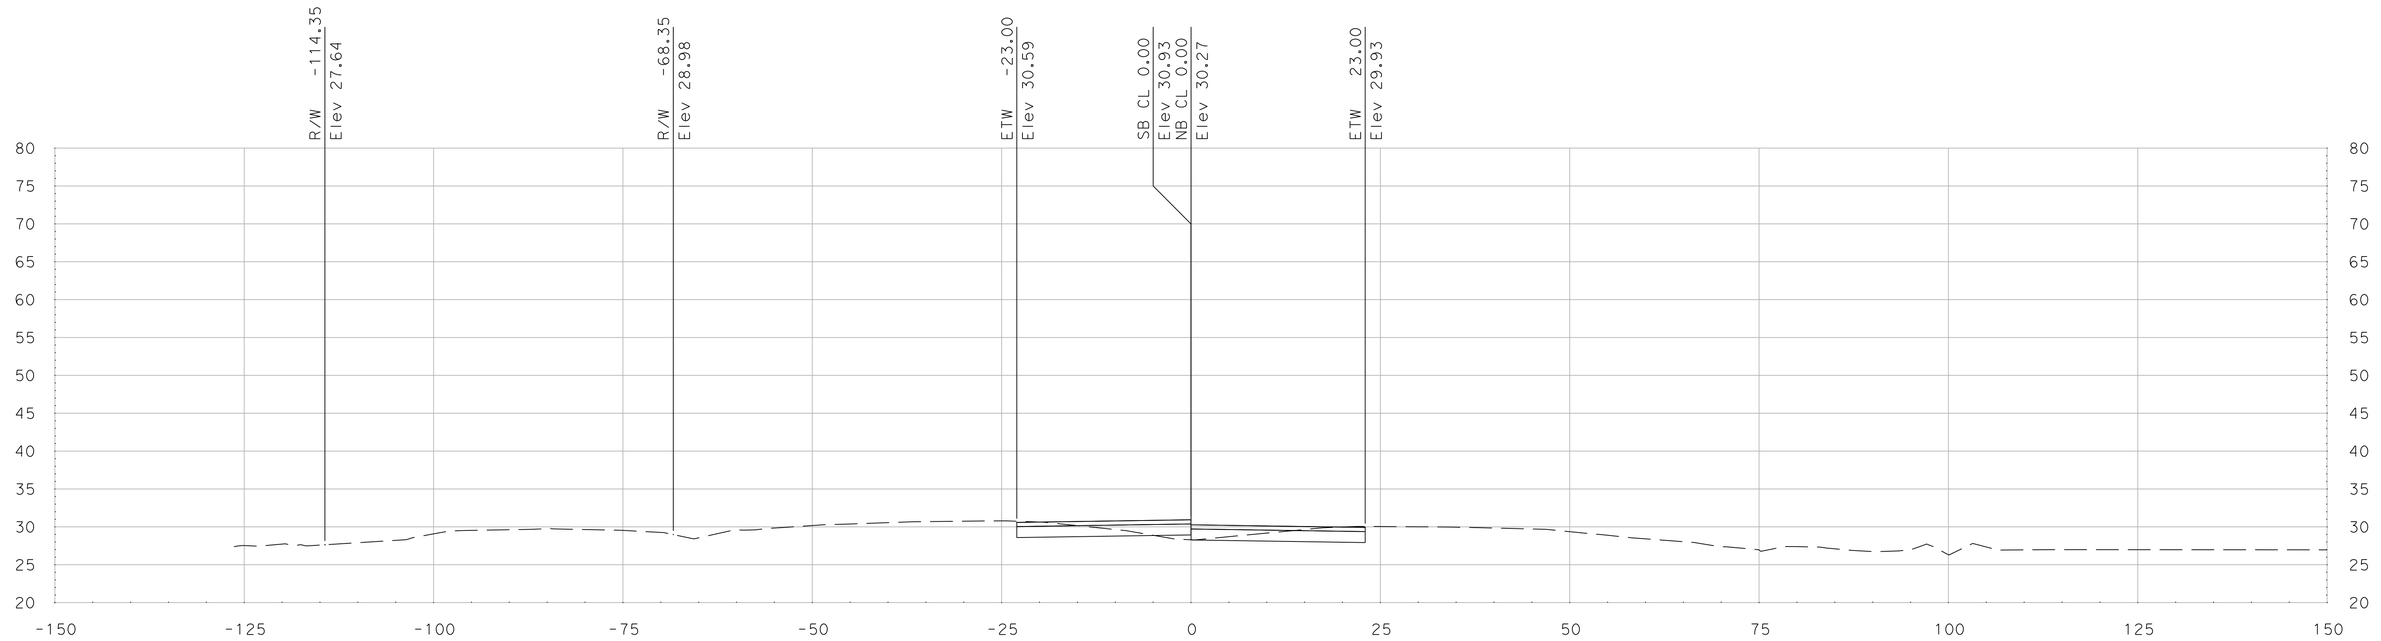

"SR 99" Sta 686+75.00

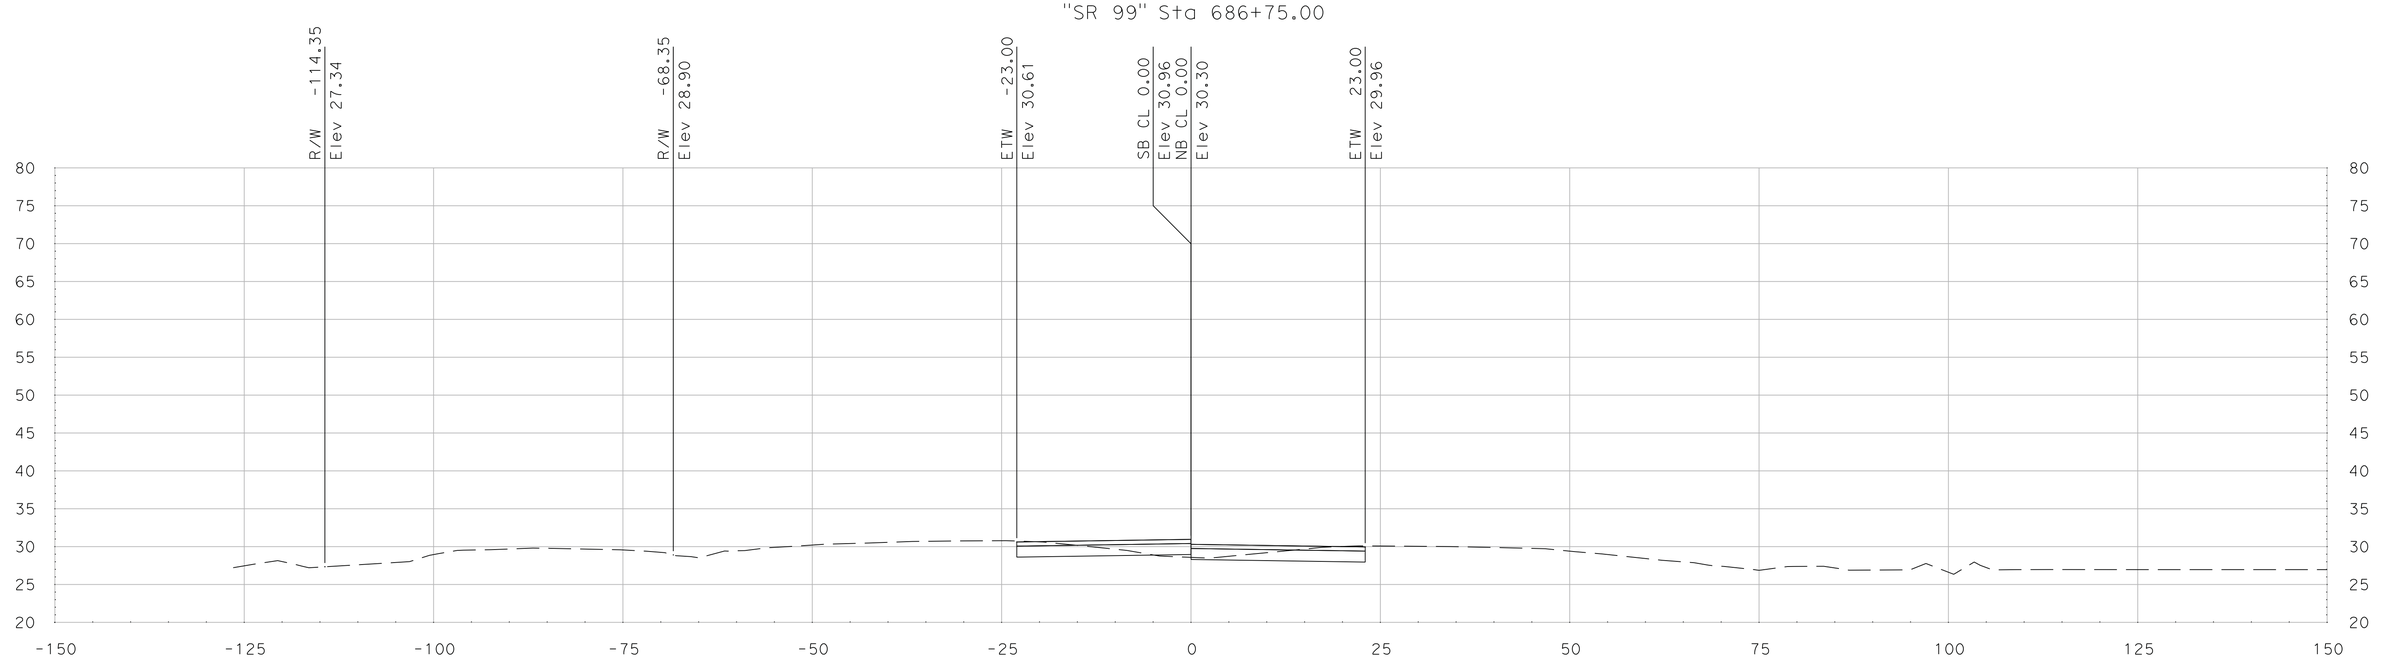

"SR 99" Sta 686+50.00

SCALE
HORIZONTAL: 1"=10'
VERTICAL: 1"=10'

DATE: 5/18/2011

ALL DIMENSIONS ARE IN US SURVEY FEET

FOR EARTHWORK DEVELOPMENT ONLY

Dist	COUNTY	ROUTE	POST MILES TOTAL PROJECT	SHEET No.	TOTAL SHEETS
10	SJ	99	4.9/14.2		
CONTRACT No.			10-0E6114		
PROJECT ID			1000020440		

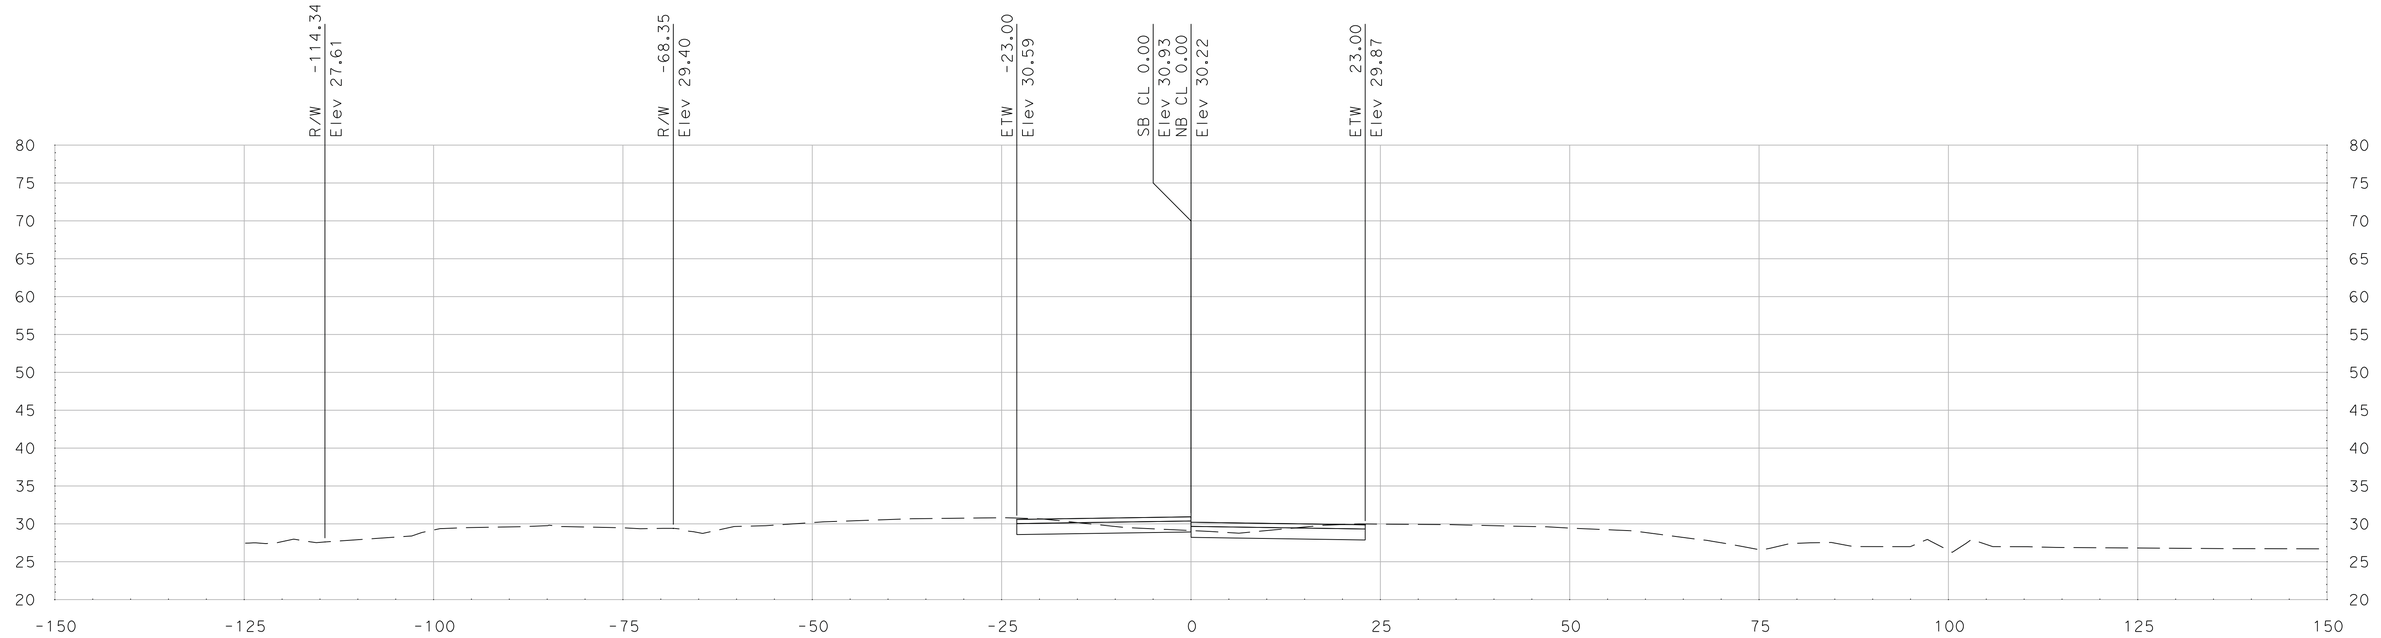

"SR 99" Sta 687+25.00

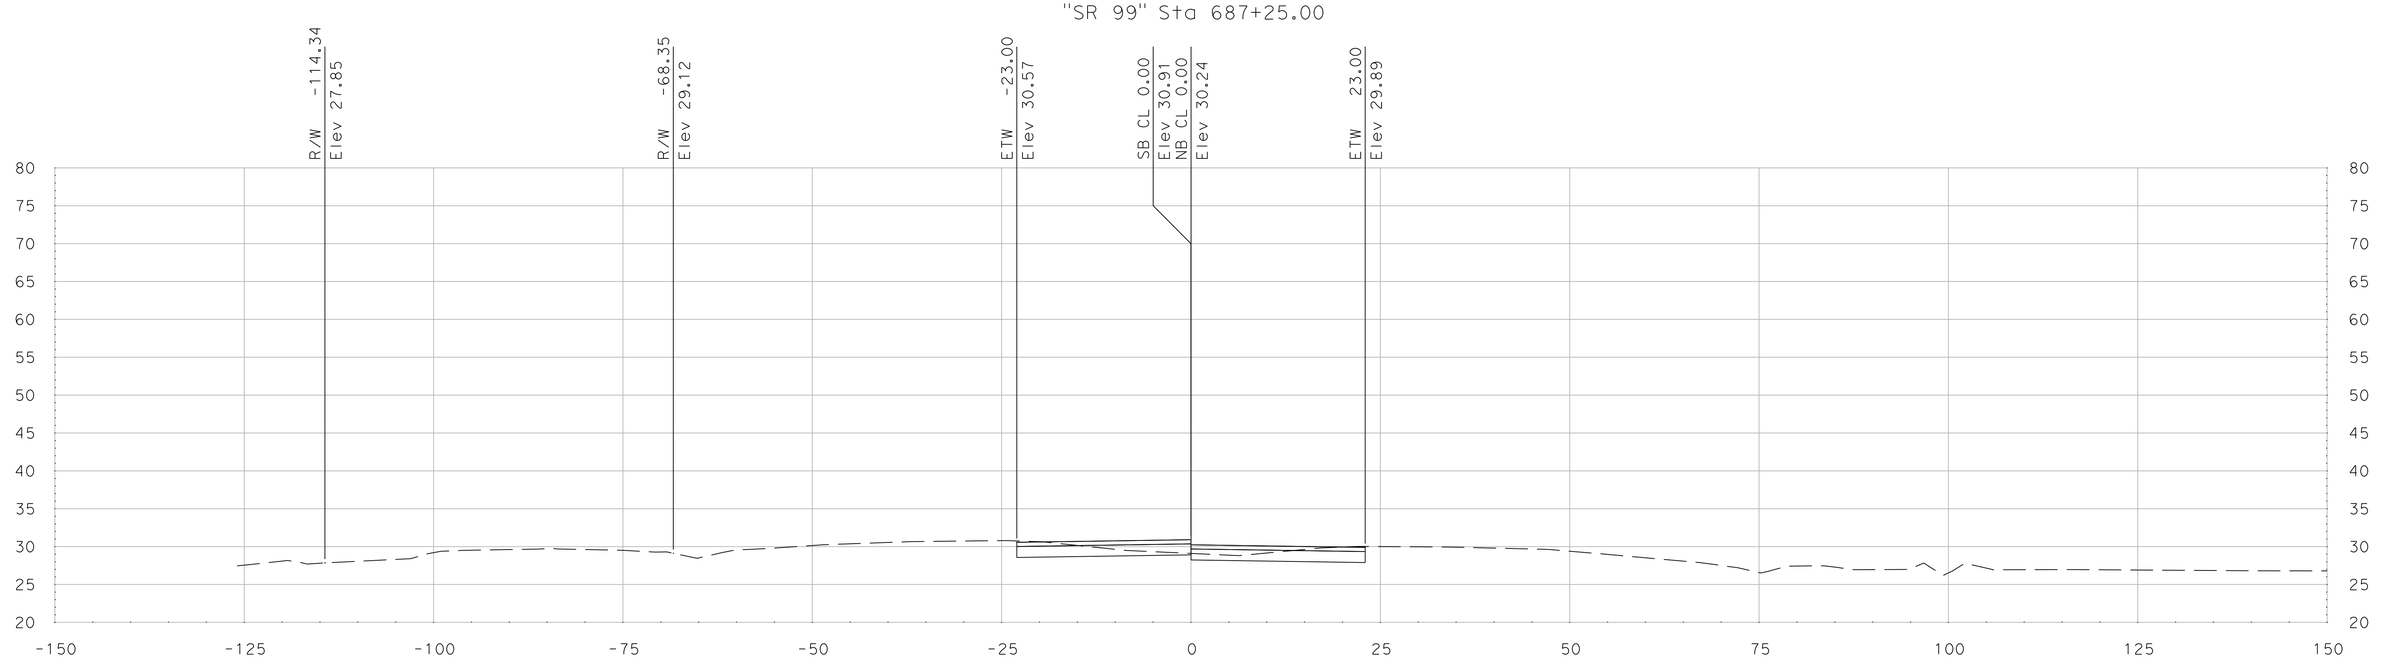

"SR 99" Sta 687+00.00

SCALE
HORIZONTAL: 1"=10'
VERTICAL: 1"=10'

DATE: 5/18/2011

ALL DIMENSIONS ARE IN US SURVEY FEET

FOR EARTHWORK DEVELOPMENT ONLY

Dist	COUNTY	ROUTE	POST MILES TOTAL PROJECT	SHEET No.	TOTAL SHEETS
10	SJ	99	4.9/14.2		
CONTRACT No.			10-0E6114		
PROJECT ID			1000020440		

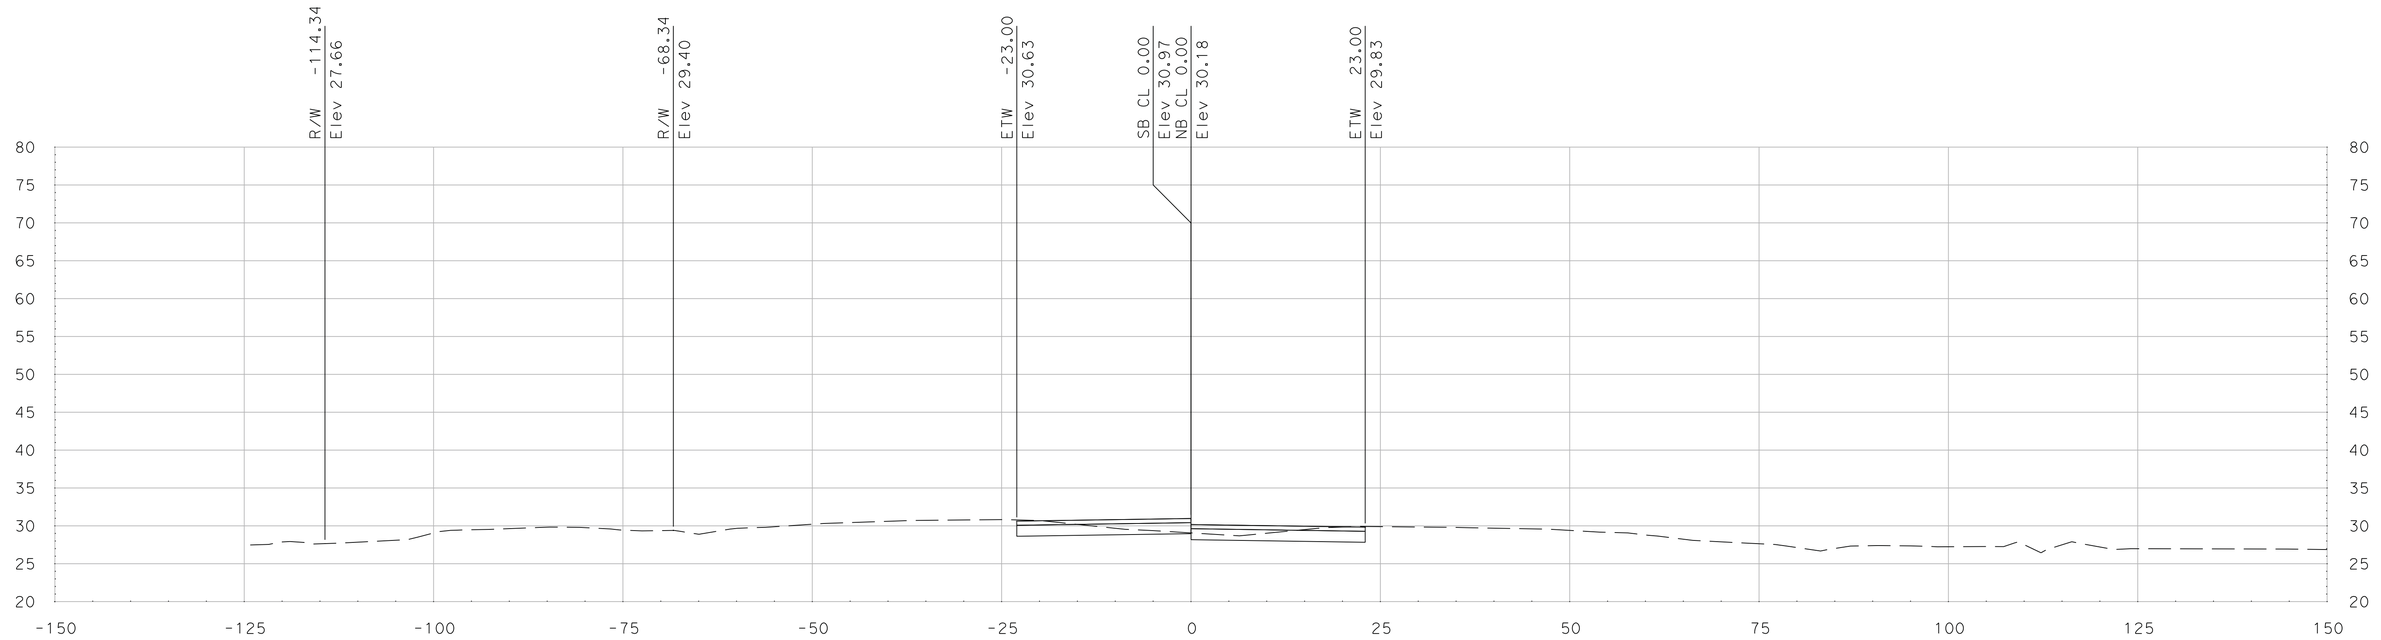

"SR 99" Sta 687+75.00

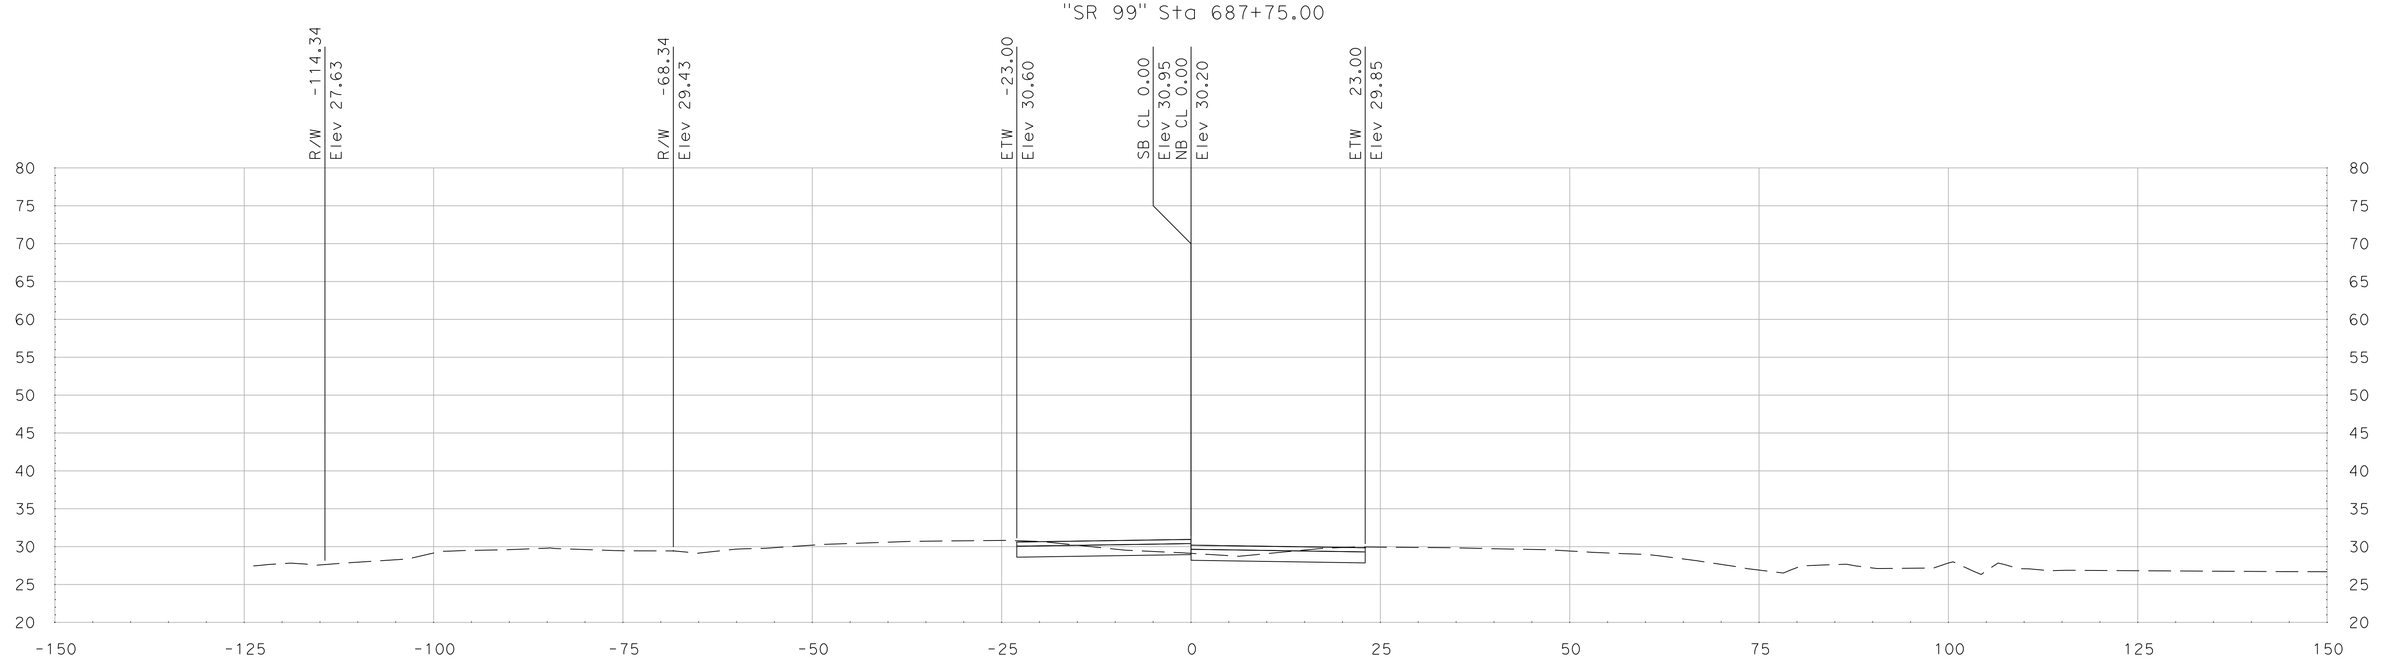

"SR 99" Sta 687+50.00

SCALE
HORIZONTAL: 1"=10'
VERTICAL: 1"=10'

DATE: 5/18/2011

ALL DIMENSIONS ARE IN US SURVEY FEET

FOR EARTHWORK DEVELOPMENT ONLY

Dist	COUNTY	ROUTE	POST MILES TOTAL PROJECT	SHEET No.	TOTAL SHEETS
10	SJ	99	4.9/14.2		
CONTRACT No.			10-0E6114		
PROJECT ID			1000020440		

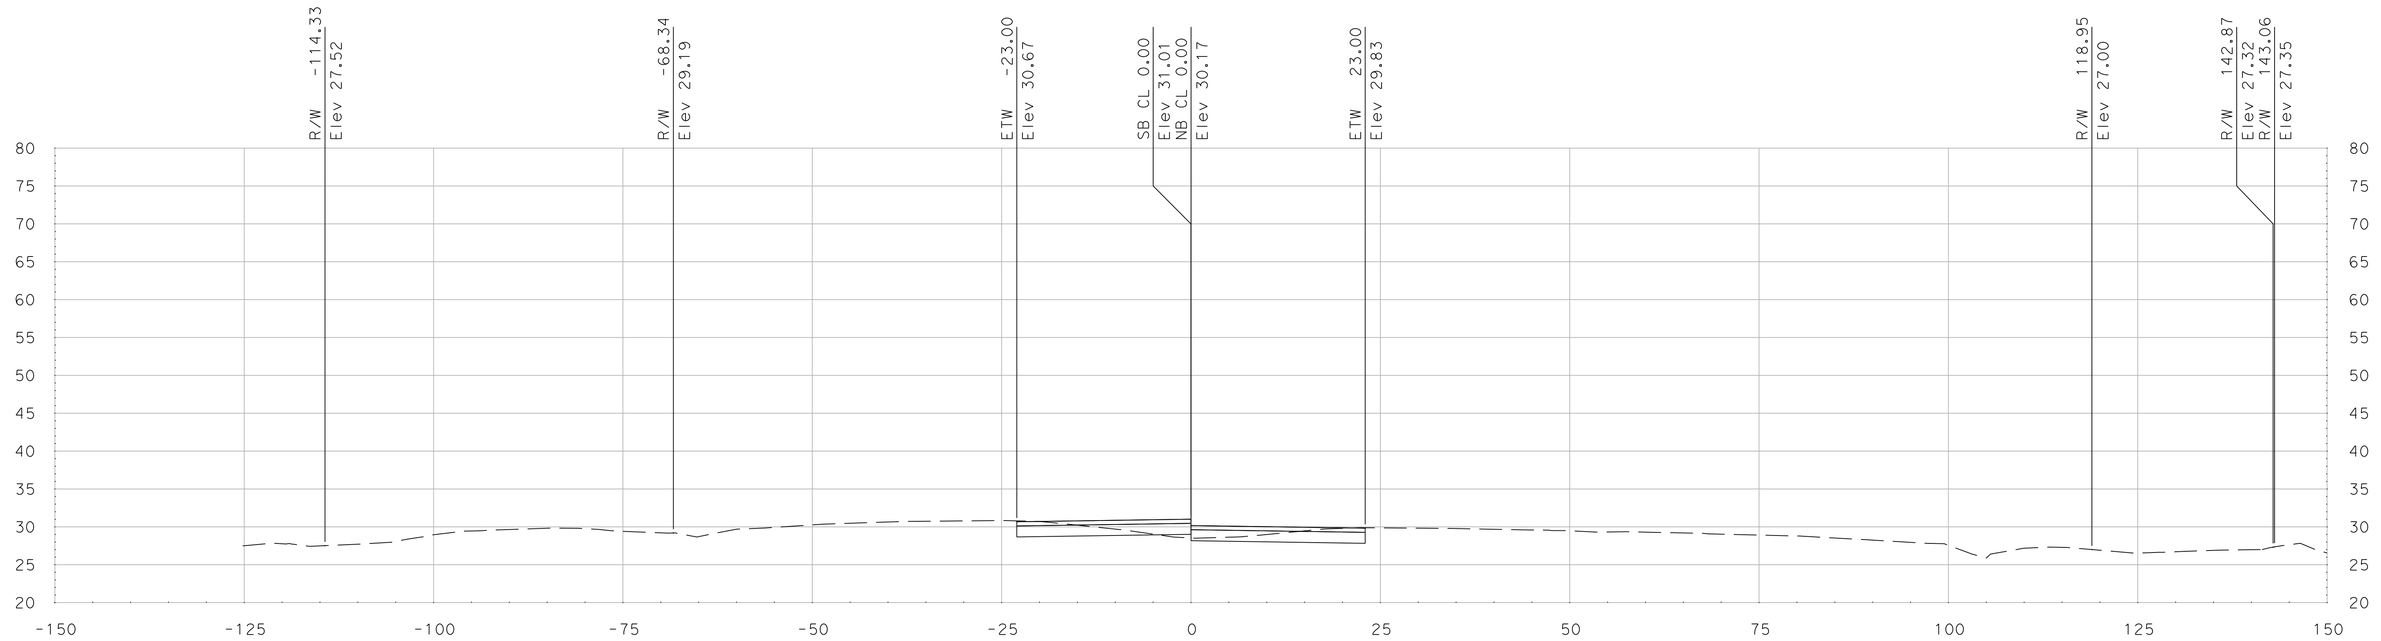

"SR 99" Sta 688+25.00

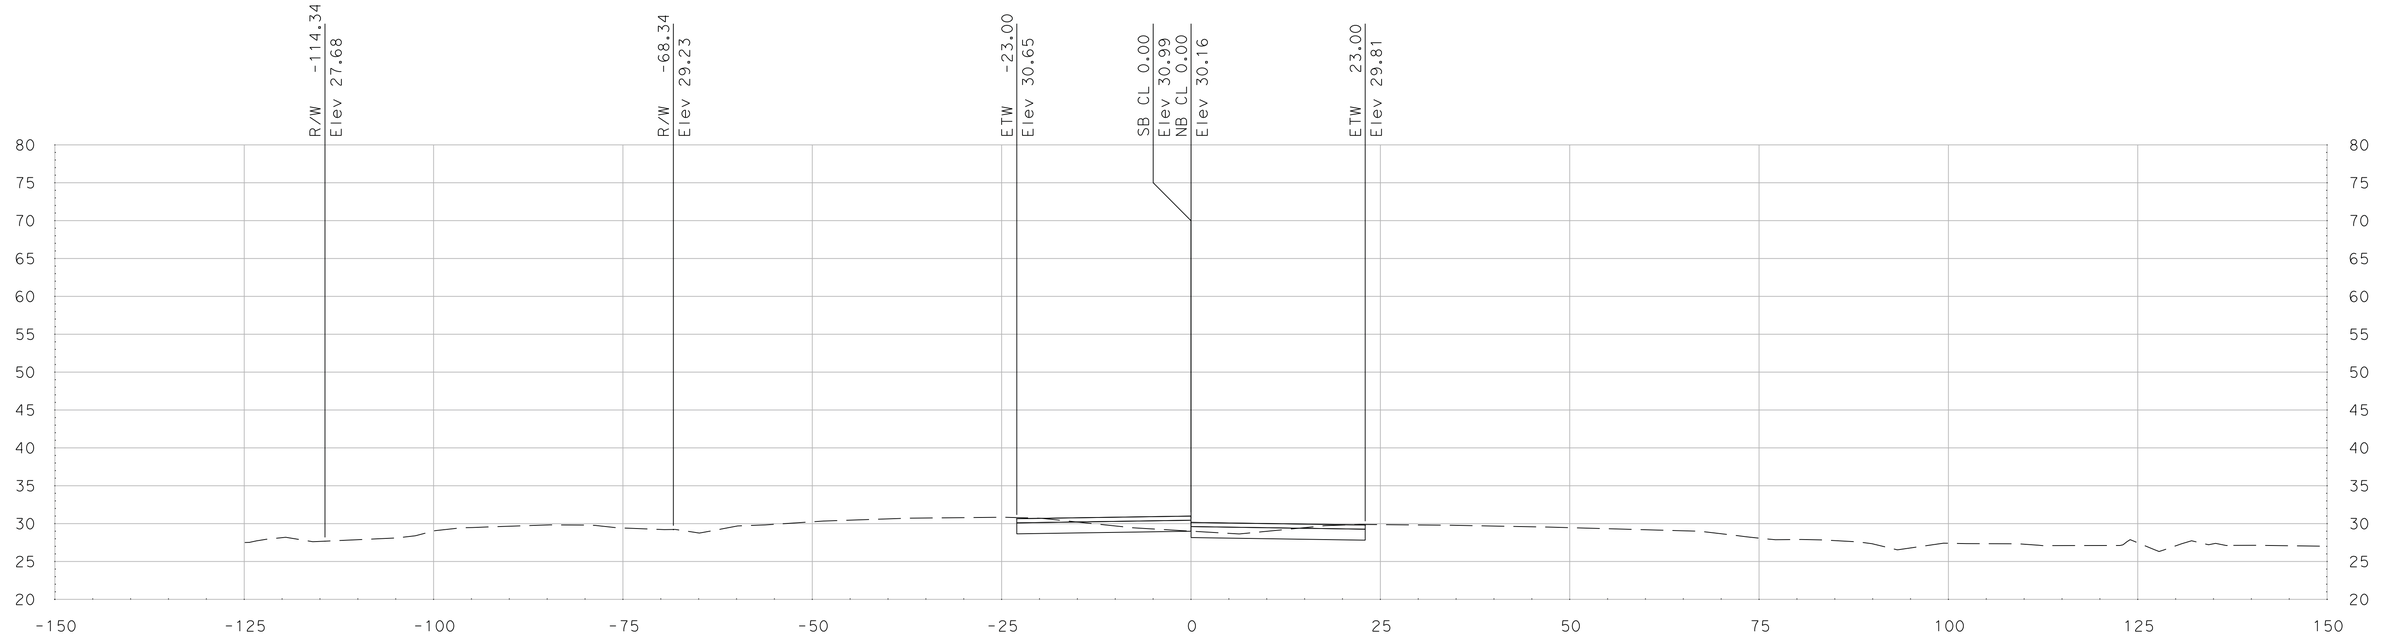

"SR 99" Sta 688+00.00

DATE: 5/18/2011

ALL DIMENSIONS ARE IN US SURVEY FEET

SCALE
HORIZONTAL: 1"=10'
VERTICAL: 1"=10'

FOR EARTHWORK DEVELOPMENT ONLY

Dist	COUNTY	ROUTE	POST MILES TOTAL PROJECT	SHEET No.	TOTAL SHEETS
10	SJ	99	4.9/14.2		
CONTRACT No.			10-0E6114		
PROJECT ID			1000020440		

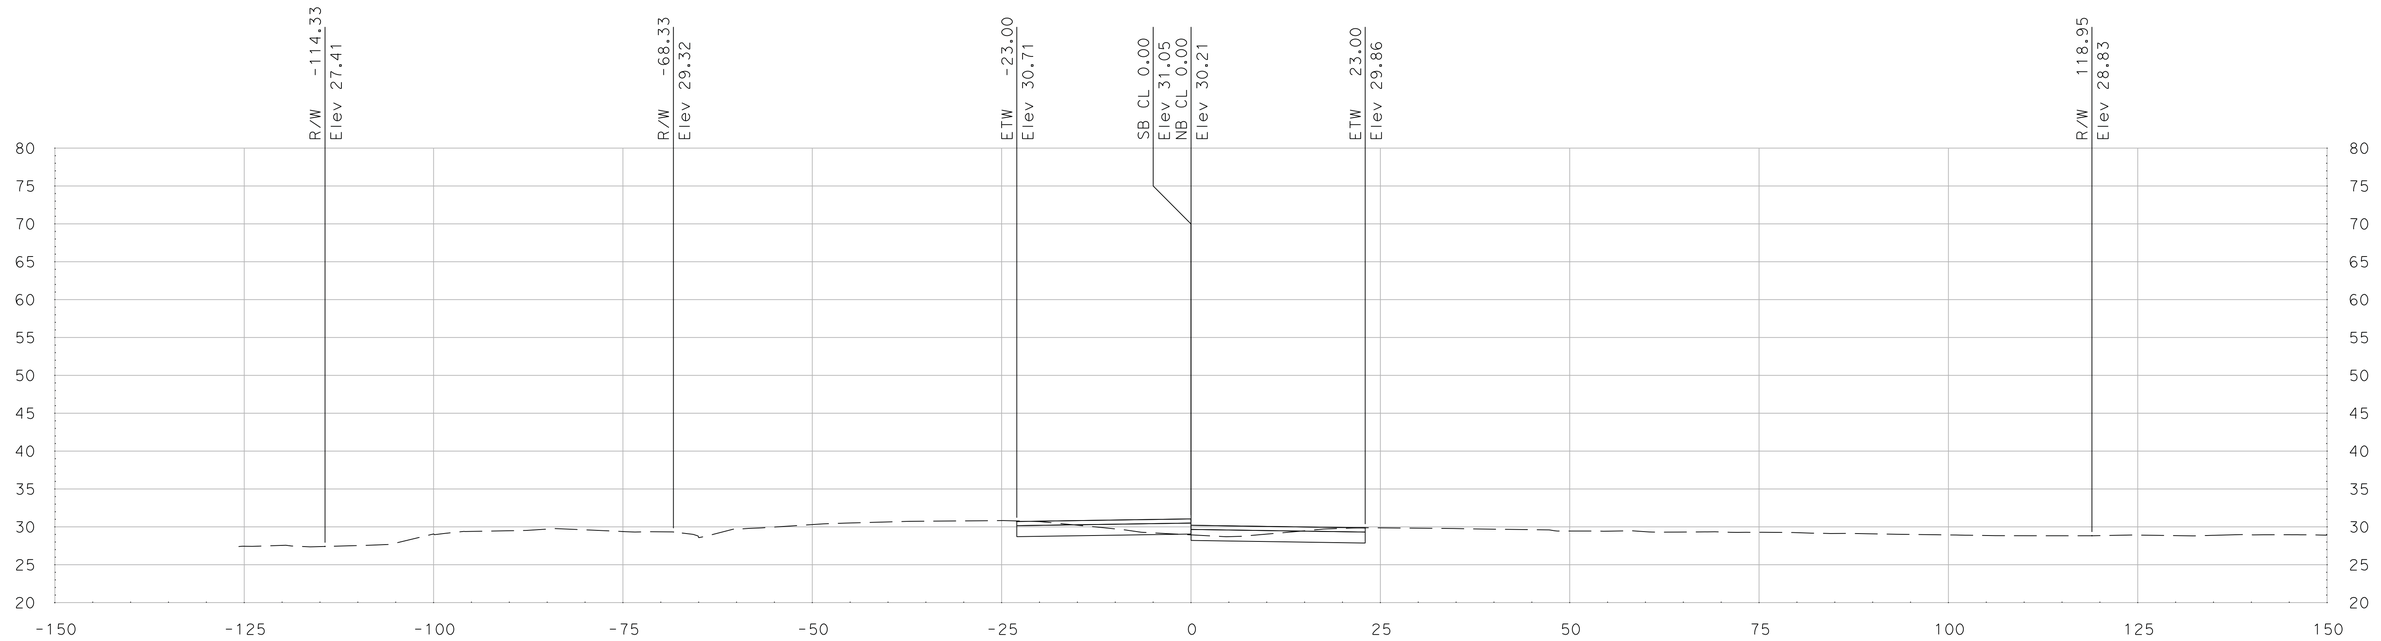

"SR 99" Sta 688+75.00

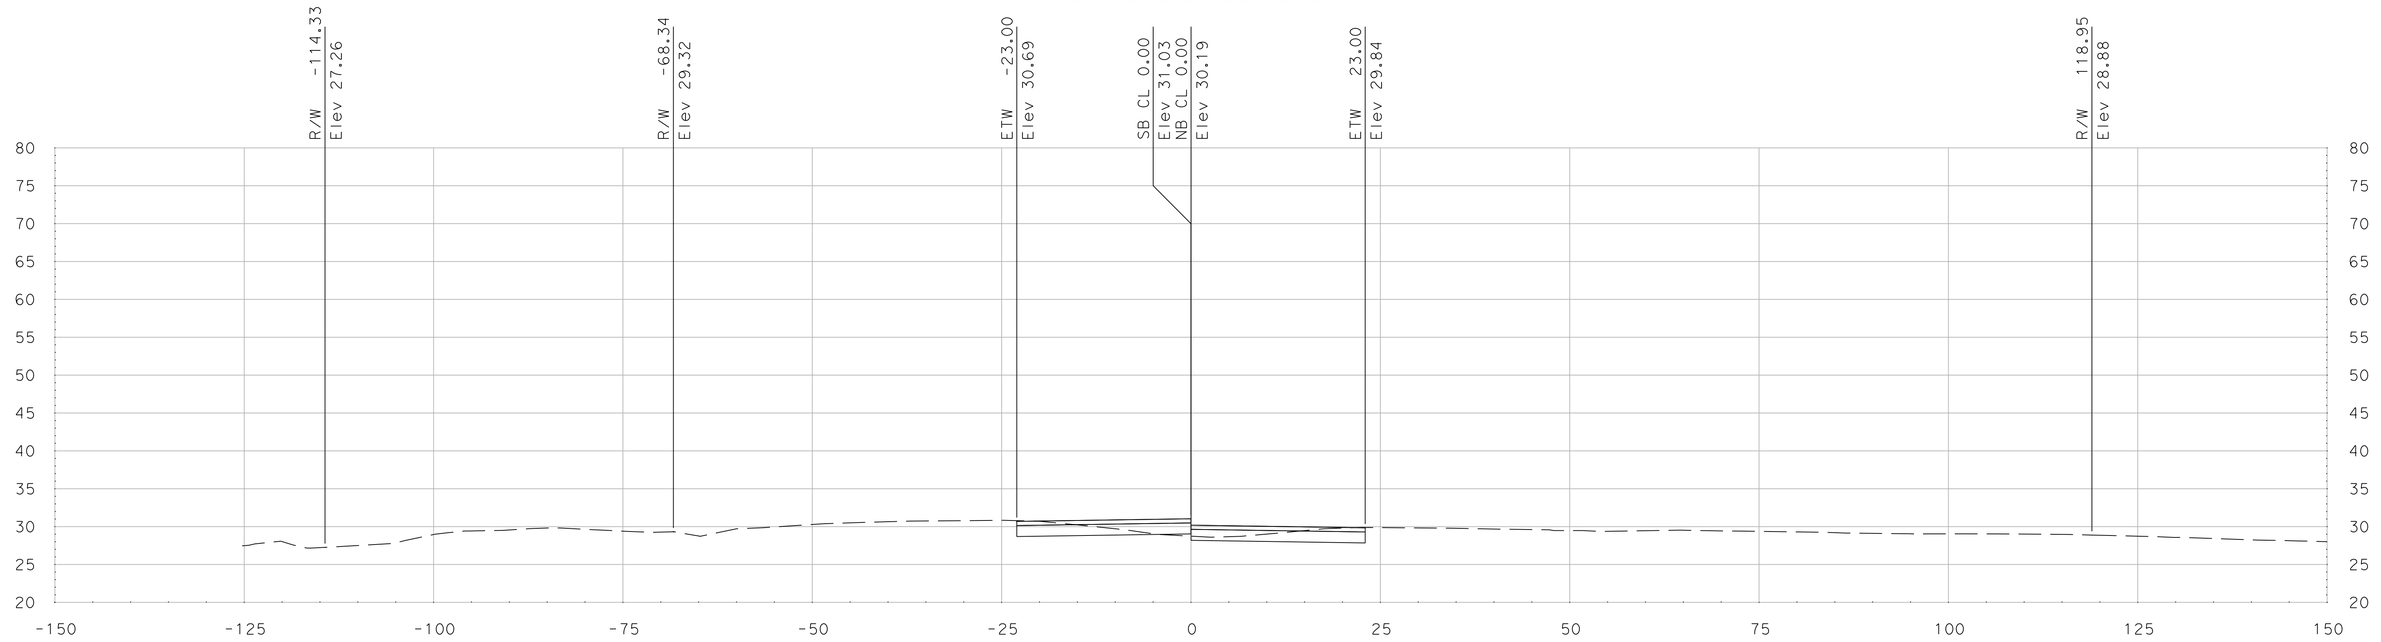

"SR 99" Sta 688+50.00

SCALE
HORIZONTAL: 1"=10'
VERTICAL: 1"=10'

DATE: 5/18/2011

ALL DIMENSIONS ARE IN US SURVEY FEET

FOR EARTHWORK DEVELOPMENT ONLY

Dist	COUNTY	ROUTE	POST MILES TOTAL PROJECT	SHEET No.	TOTAL SHEETS
10	SJ	99	4.9/14.2		
CONTRACT No.			10-0E6114		
PROJECT ID			1000020440		

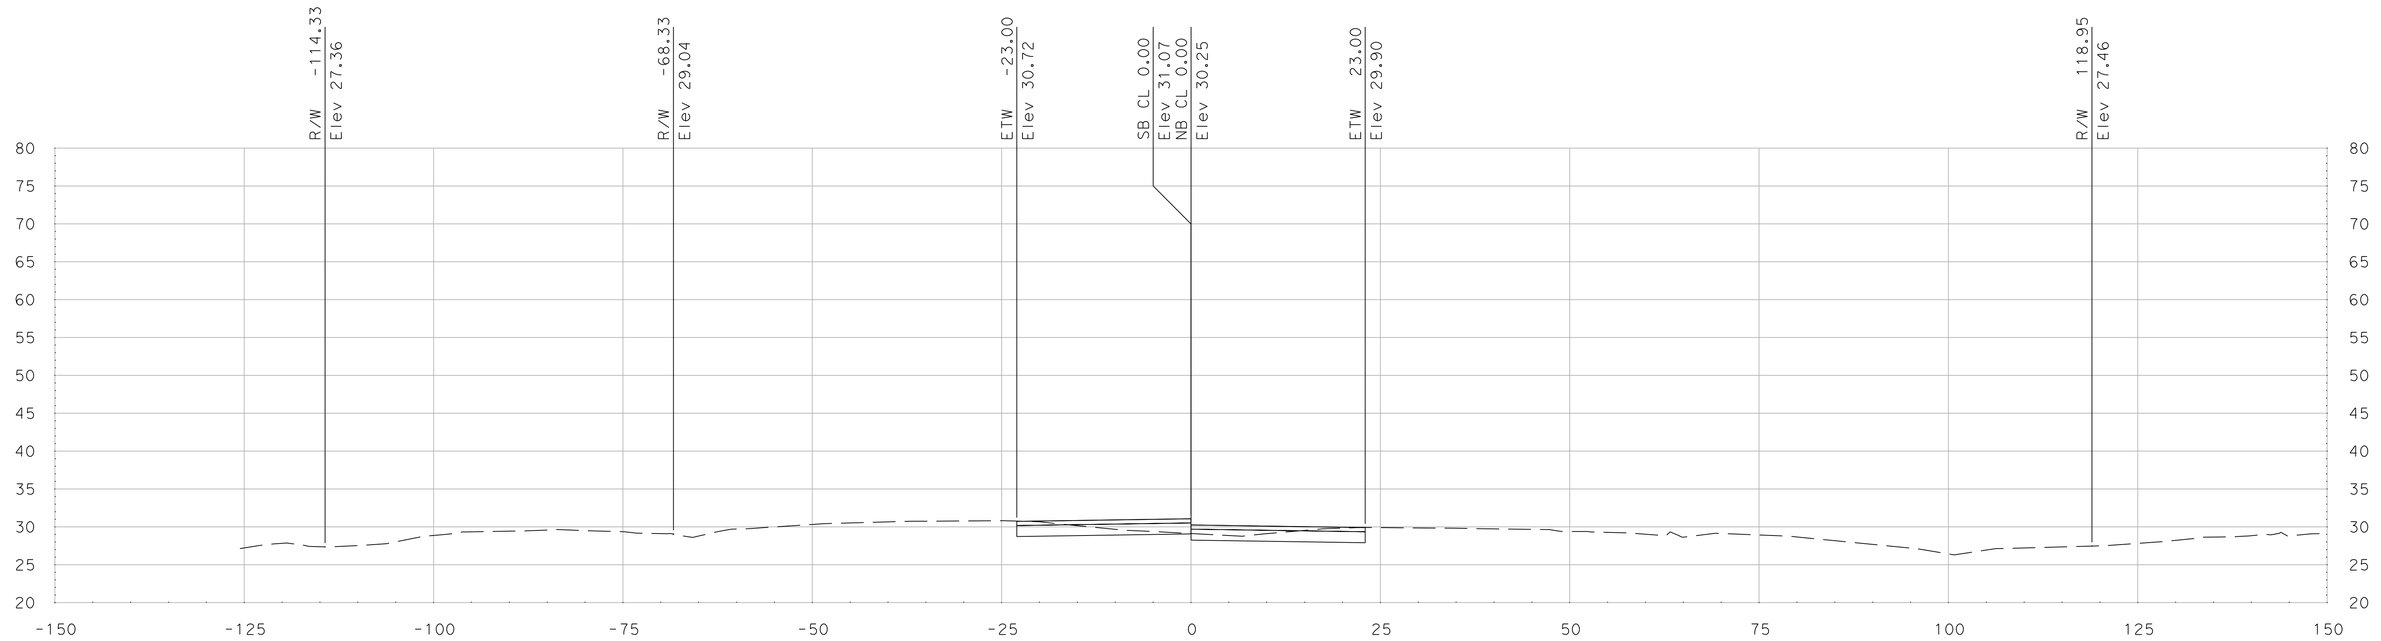

"SR 99" Sta 689+25.00

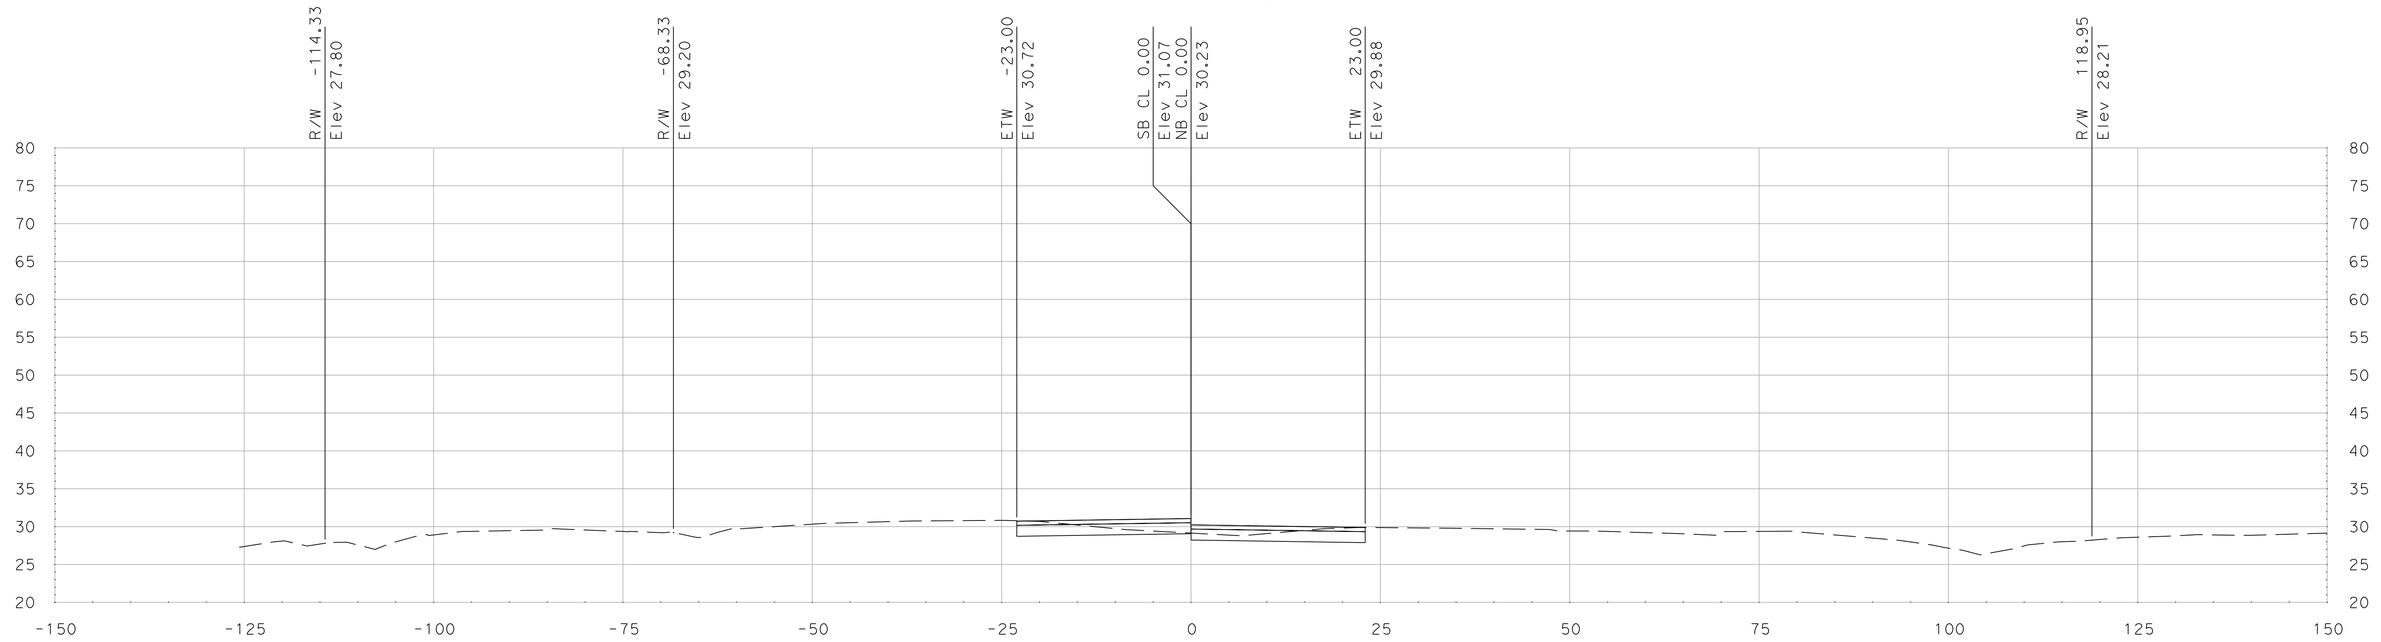

"SR 99" Sta 689+00.00

SCALE
HORIZONTAL: 1"=10'
VERTICAL: 1"=10'

DATE: 5/18/2011

ALL DIMENSIONS ARE IN US SURVEY FEET

FOR EARTHWORK DEVELOPMENT ONLY

Dist	COUNTY	ROUTE	POST MILES TOTAL PROJECT	SHEET No.	TOTAL SHEETS
10	SJ	99	4.9/14.2		
CONTRACT No.			10-0E6114		
PROJECT ID			1000020440		

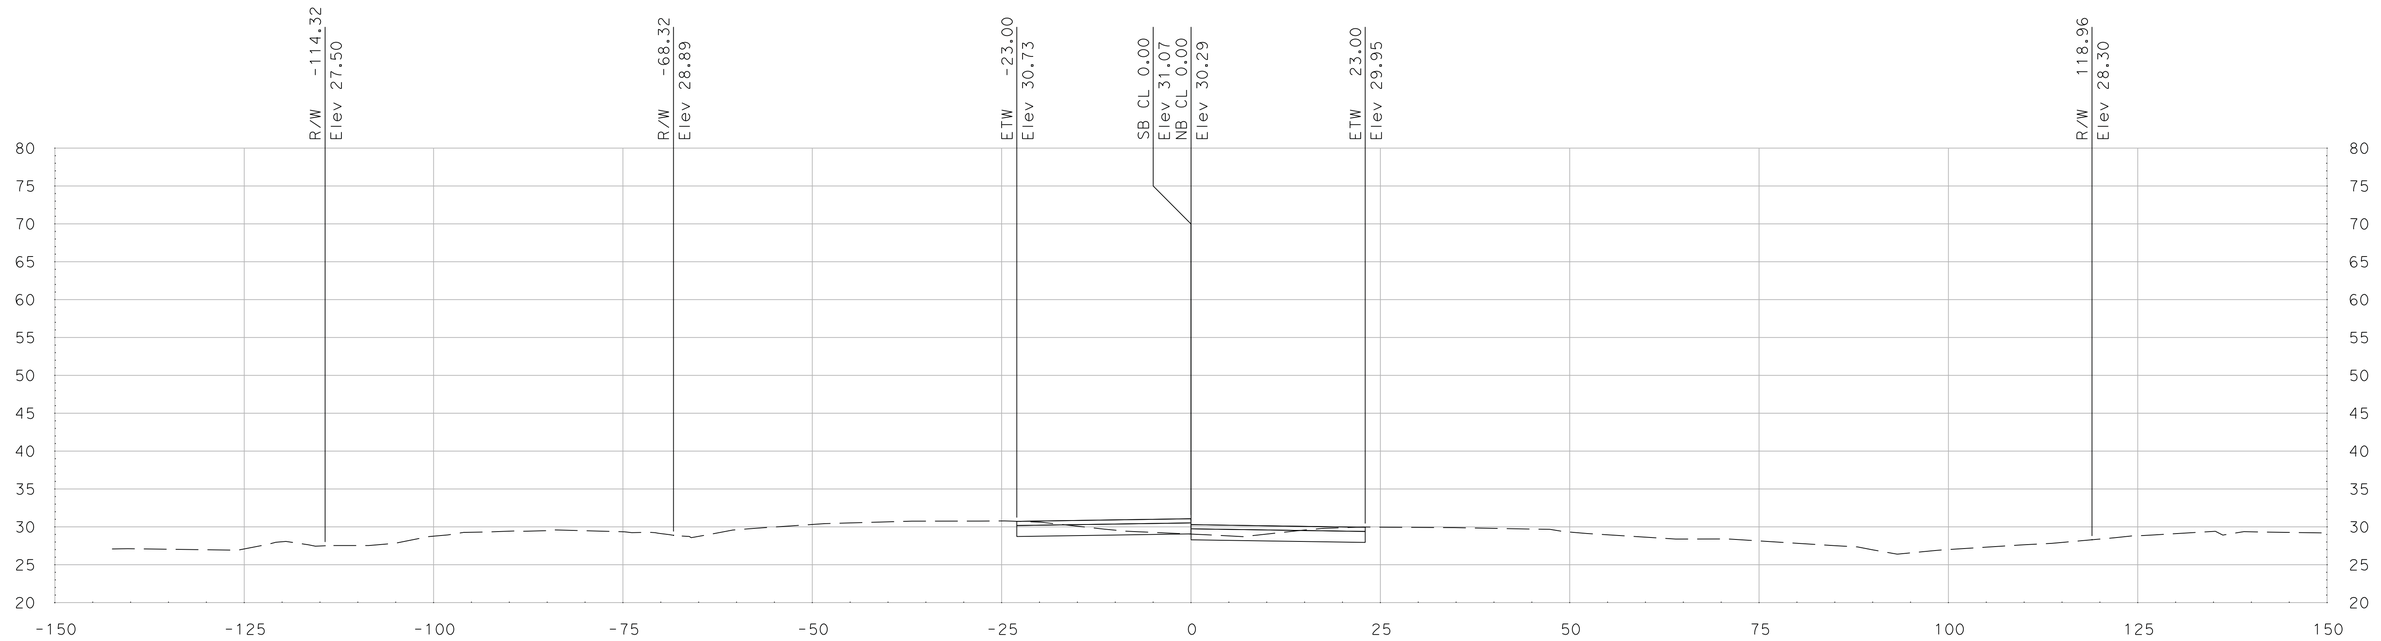

"SR 99" Sta 689+75.00

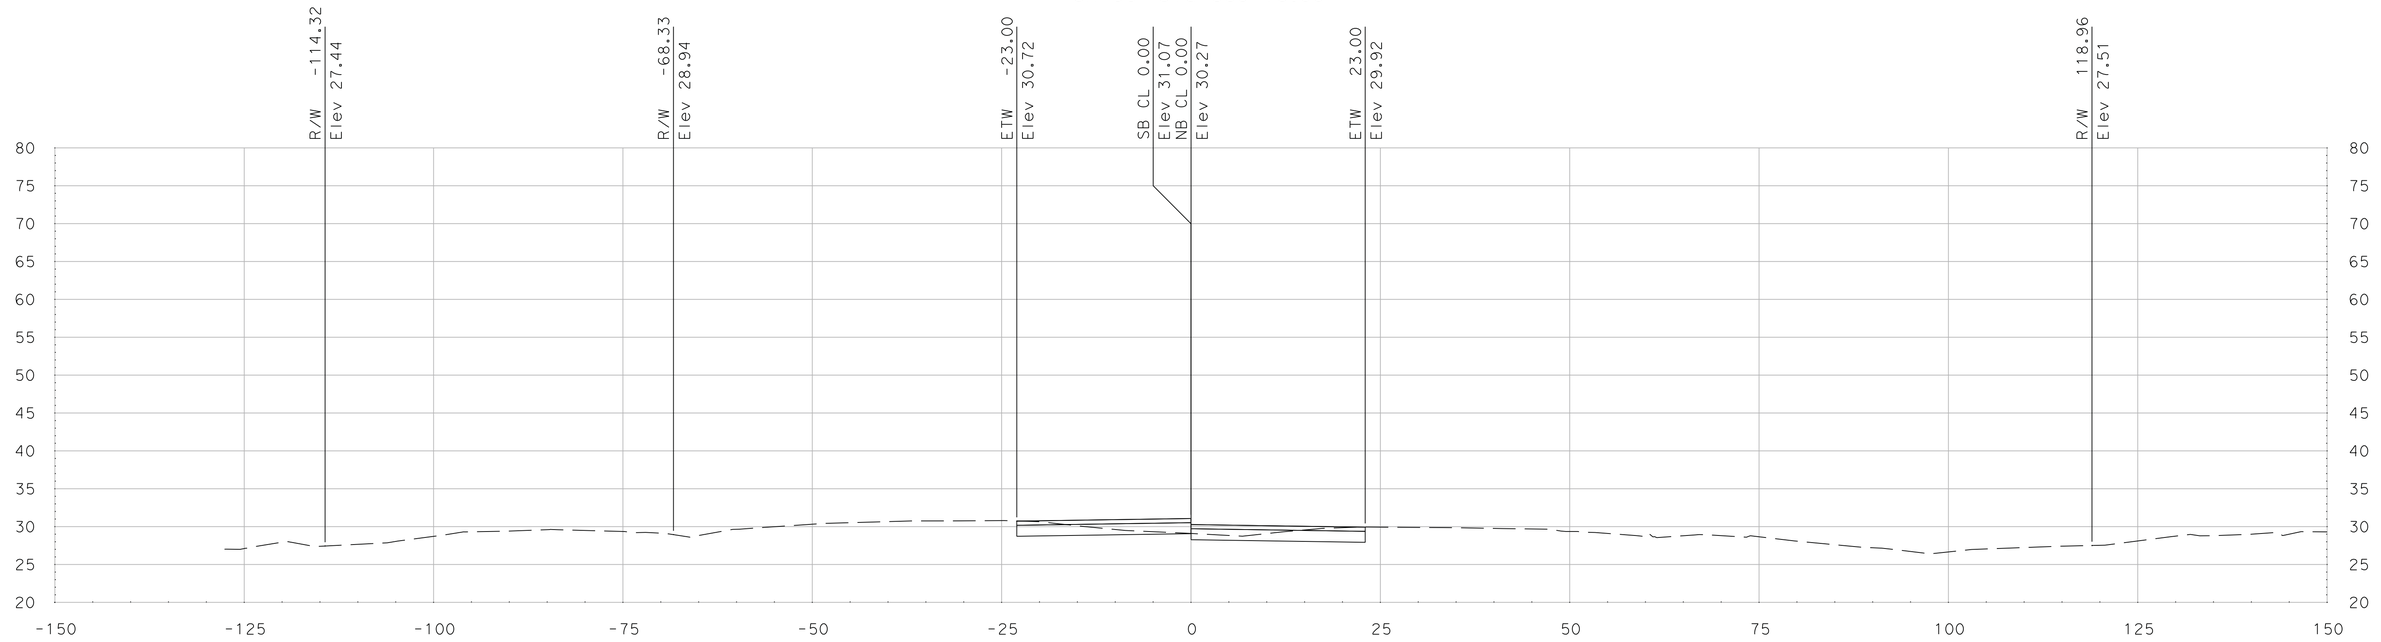

"SR 99" Sta 689+50.00

DATE: 5/18/2011

ALL DIMENSIONS ARE IN US SURVEY FEET

SCALE
HORIZONTAL: 1"=10'
VERTICAL: 1"=10'

FOR EARTHWORK DEVELOPMENT ONLY

Dist	COUNTY	ROUTE	POST MILES TOTAL PROJECT	SHEET No.	TOTAL SHEETS
10	SJ	99	4.9/14.2		
CONTRACT No.			10-0E6114		
PROJECT ID			1000020440		

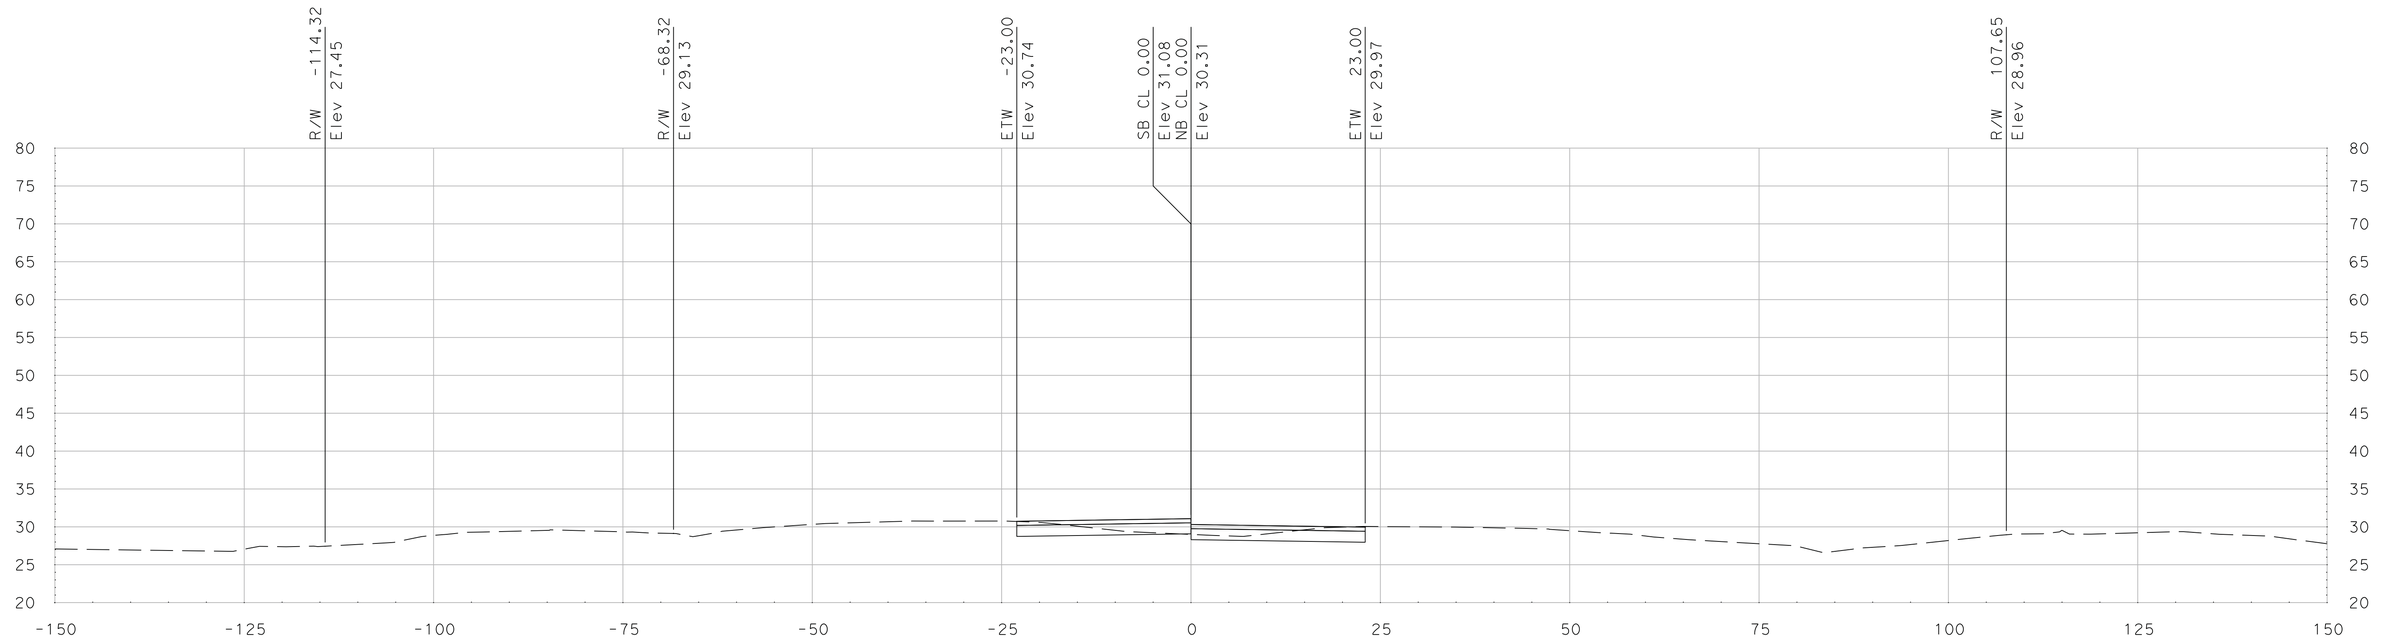

"SR 99" Sta 690+25.00

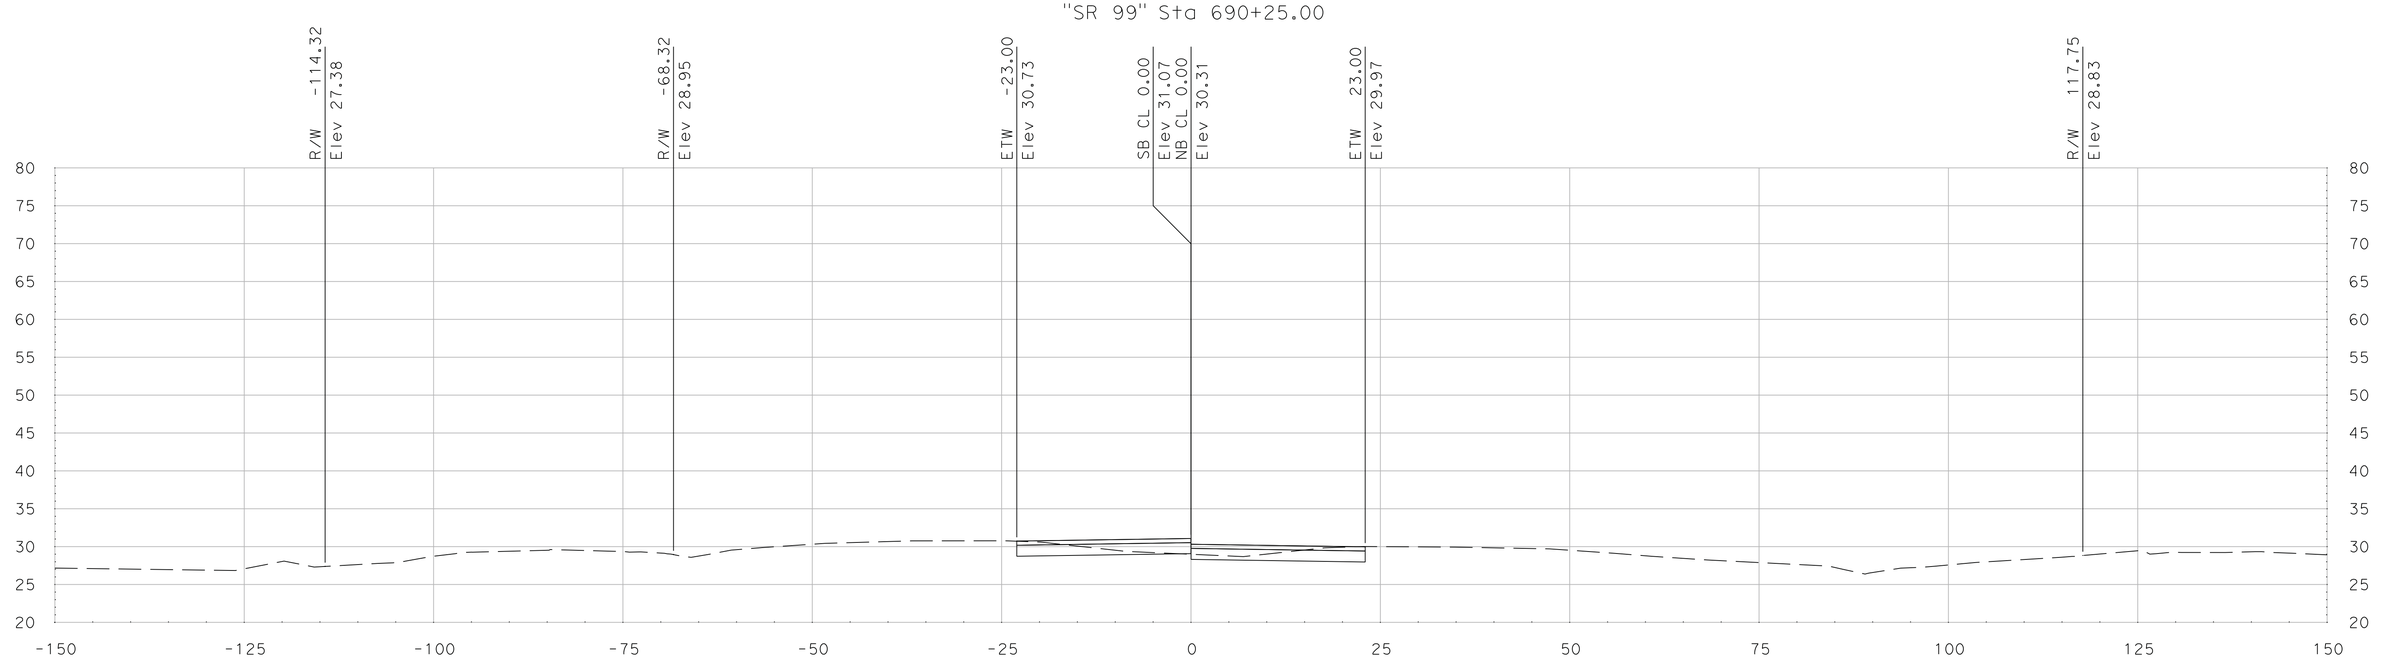

"SR 99" Sta 690+00.00

SCALE
HORIZONTAL: 1"=10'
VERTICAL: 1"=10'

DATE: 5/18/2011

ALL DIMENSIONS ARE IN US SURVEY FEET

FOR EARTHWORK DEVELOPMENT ONLY

Dist	COUNTY	ROUTE	POST MILES TOTAL PROJECT	SHEET No.	TOTAL SHEETS
10	SJ	99	4.9/14.2		
CONTRACT No.			10-0E6114		
PROJECT ID			1000020440		

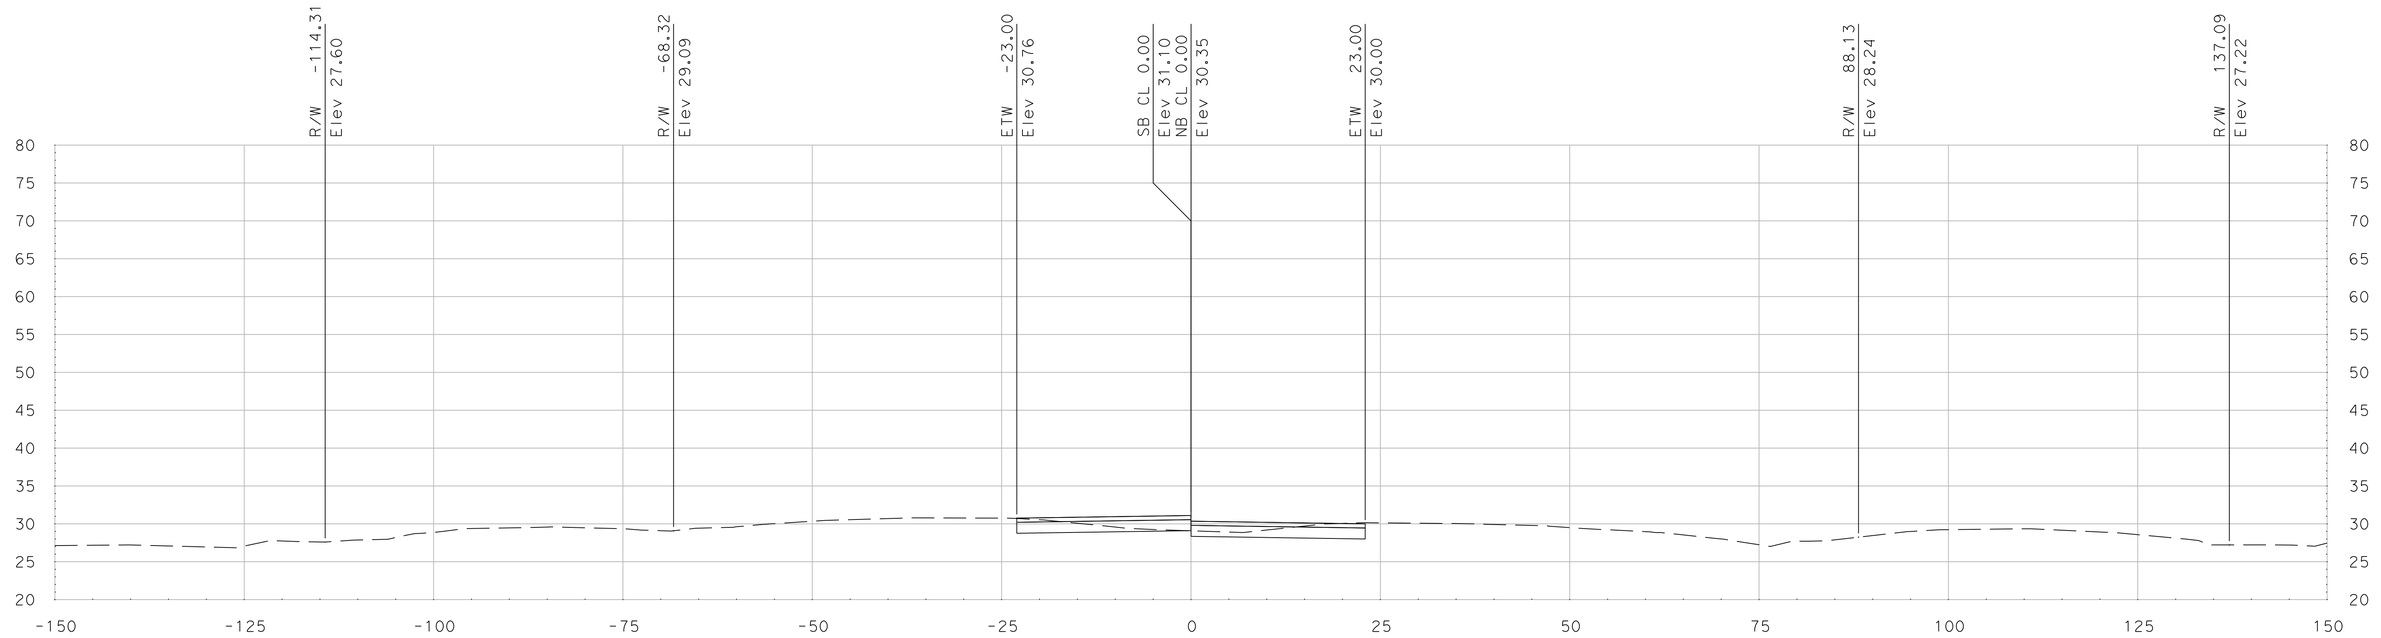

"SR 99" Sta 690+75.00

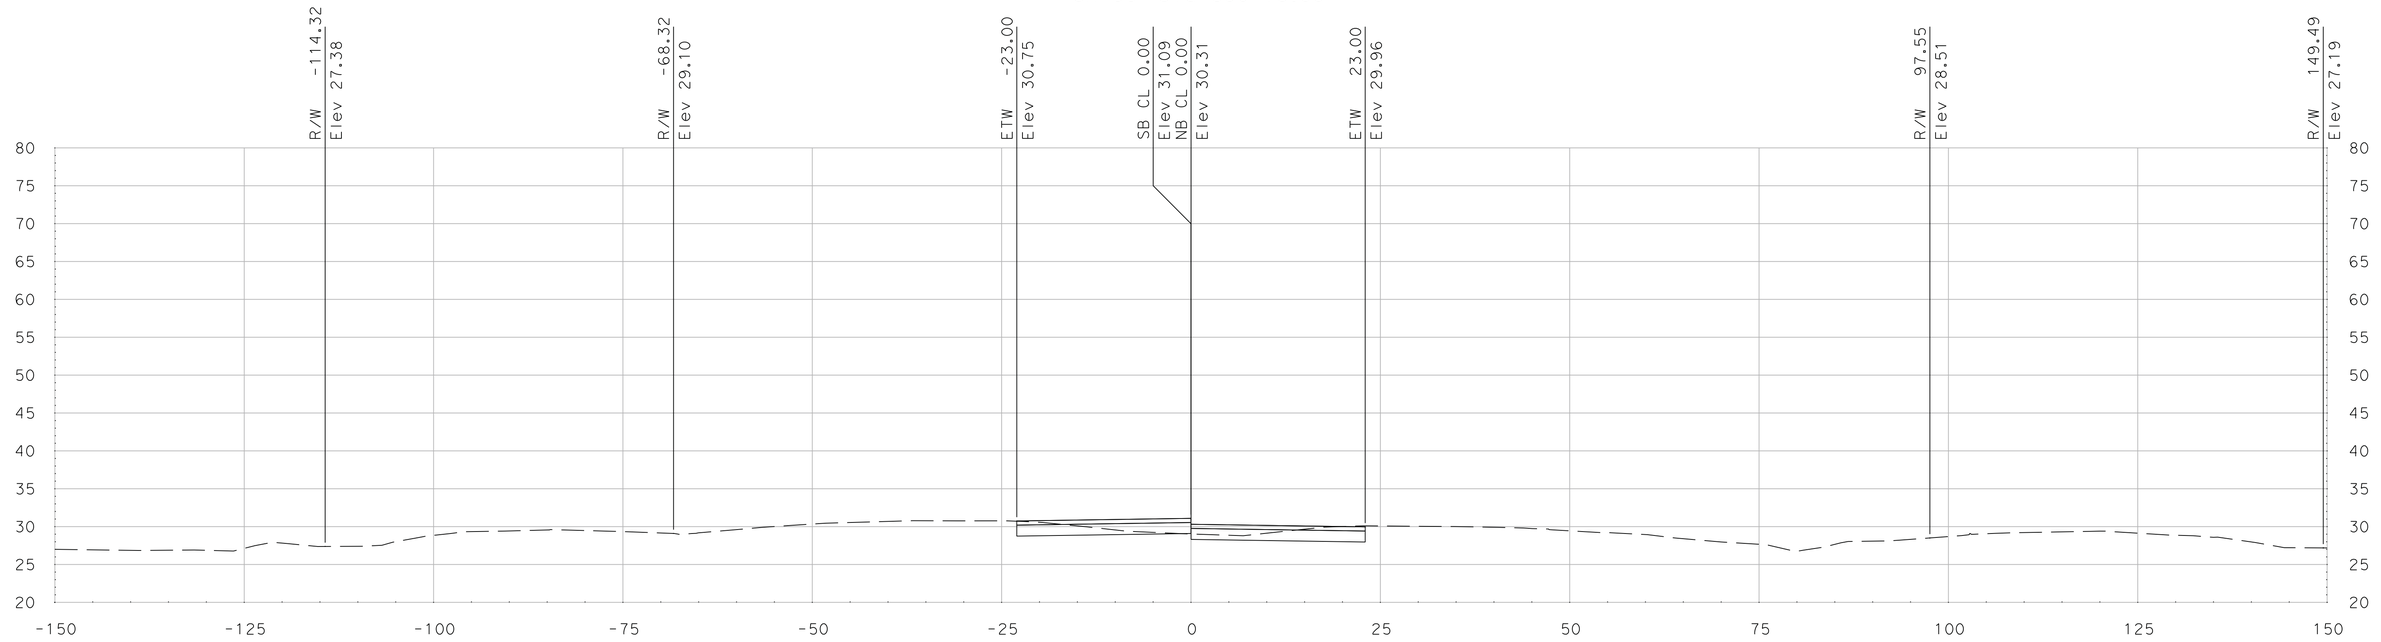

"SR 99" Sta 690+50.00

SCALE
HORIZONTAL: 1"=10'
VERTICAL: 1"=10'

DATE: 5/18/2011

ALL DIMENSIONS ARE IN US SURVEY FEET

FOR EARTHWORK DEVELOPMENT ONLY

Dist	COUNTY	ROUTE	POST MILES TOTAL PROJECT	SHEET No.	TOTAL SHEETS
10	SJ	99	4.9/14.2		
CONTRACT No.			10-0E6114		
PROJECT ID			1000020440		

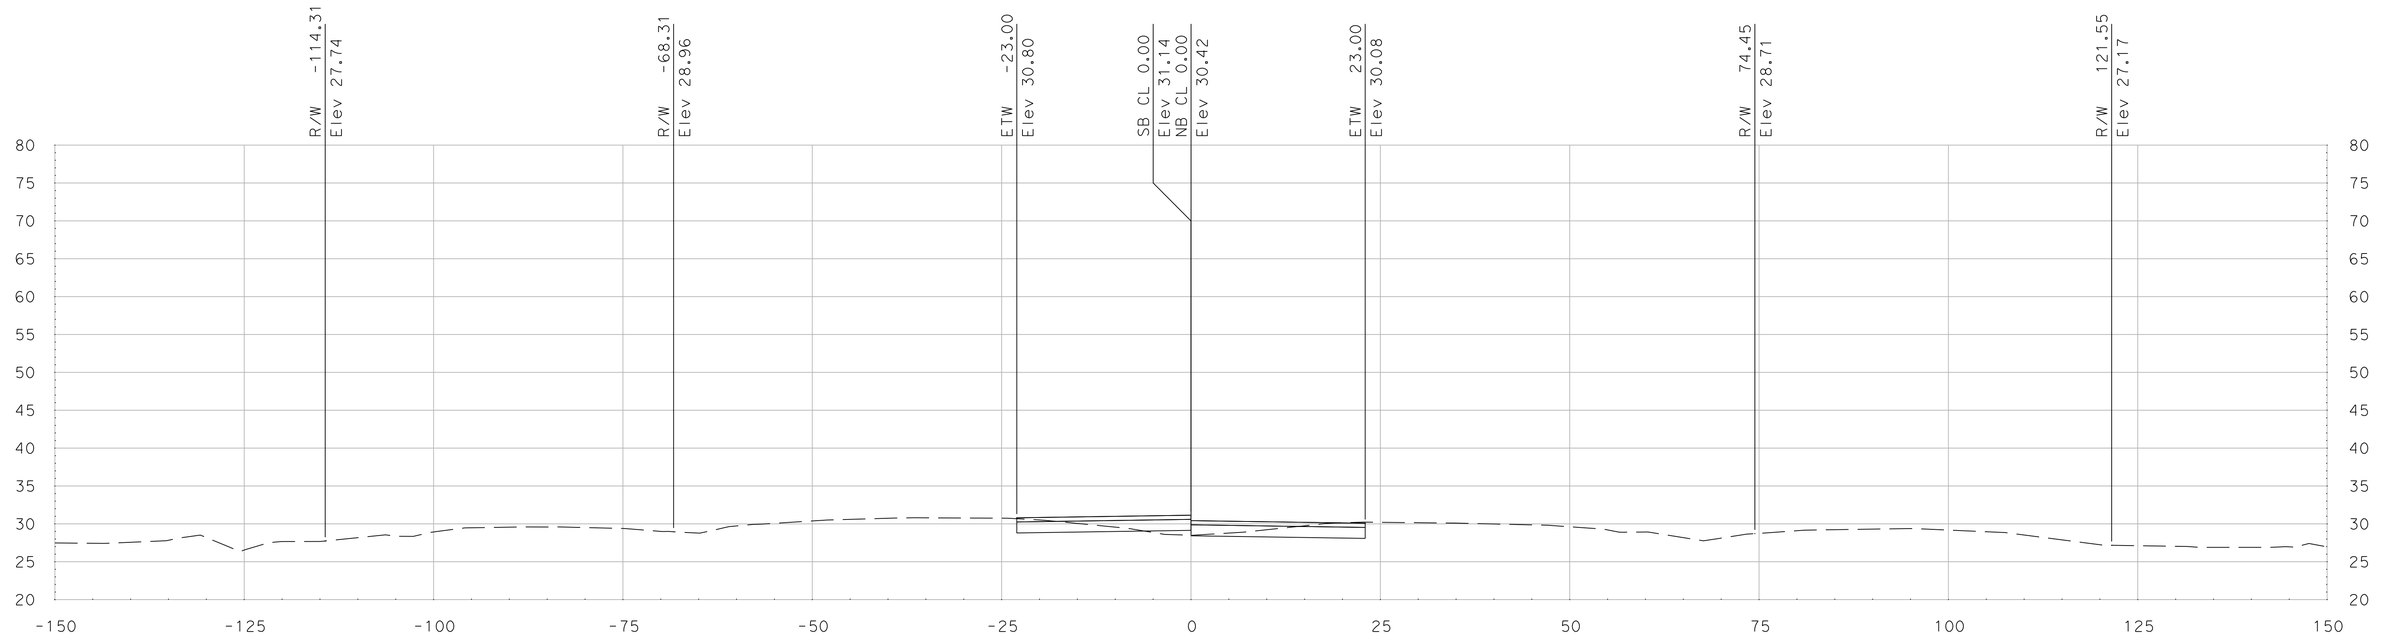

"SR 99" Sta 691+25.00

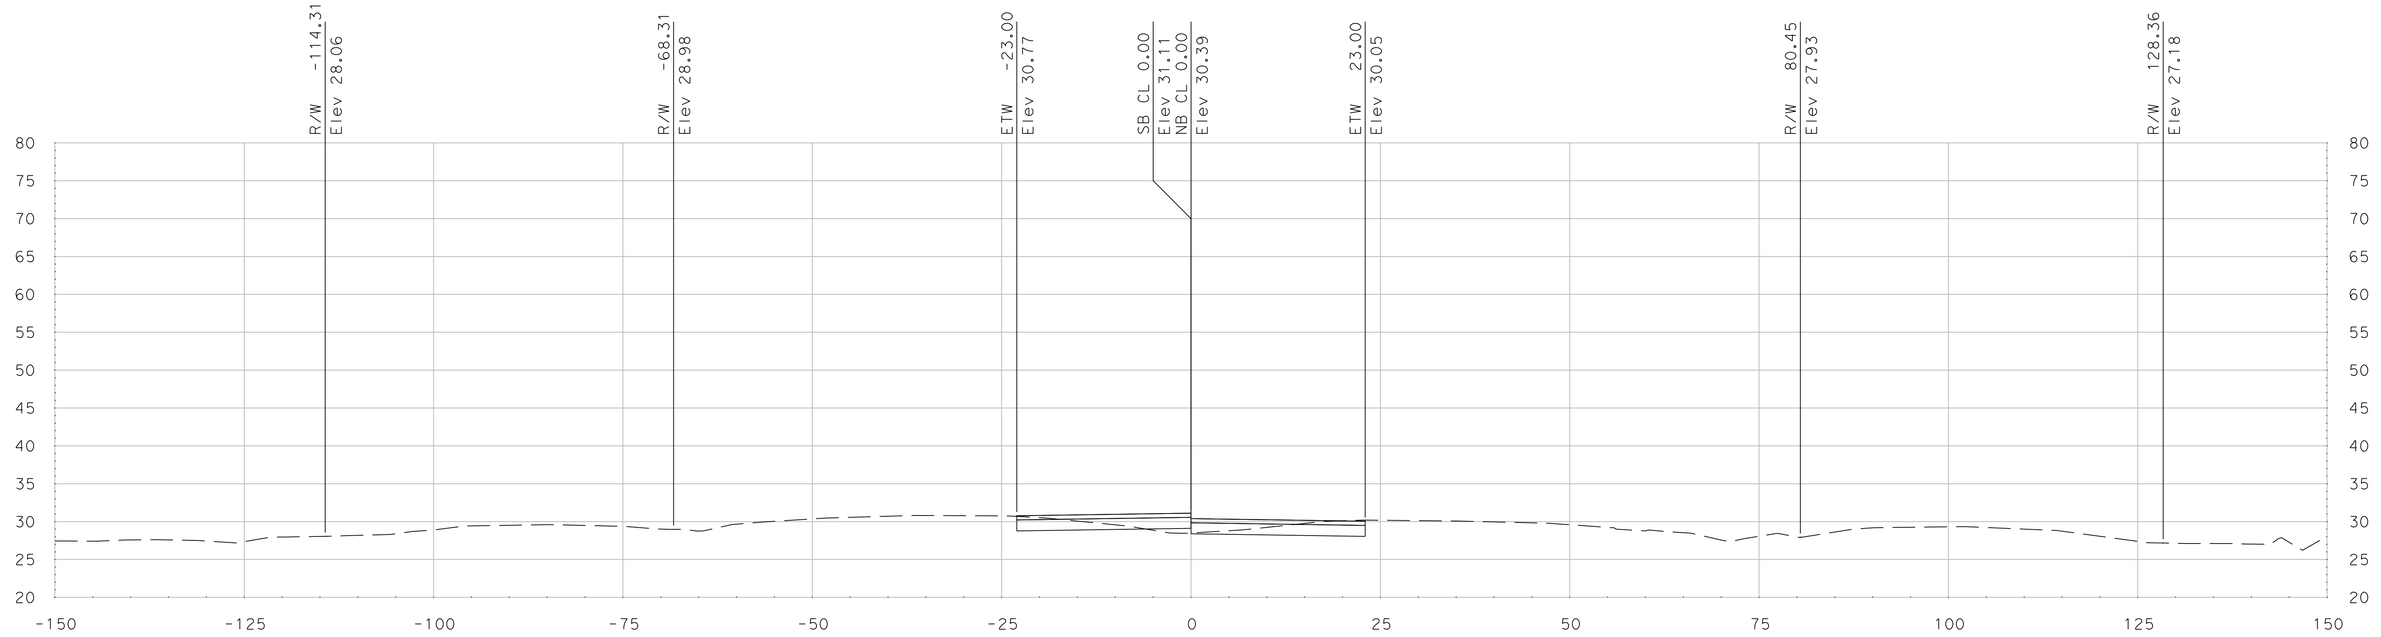

"SR 99" Sta 691+00.00

SCALE
HORIZONTAL: 1"=10'
VERTICAL: 1"=10'

DATE: 5/18/2011

ALL DIMENSIONS ARE IN US SURVEY FEET

FOR EARTHWORK DEVELOPMENT ONLY

Dist	COUNTY	ROUTE	POST MILES TOTAL PROJECT	SHEET No.	TOTAL SHEETS
10	SJ	99	4.9/14.2		
CONTRACT No.			10-0E6114		
PROJECT ID			1000020440		

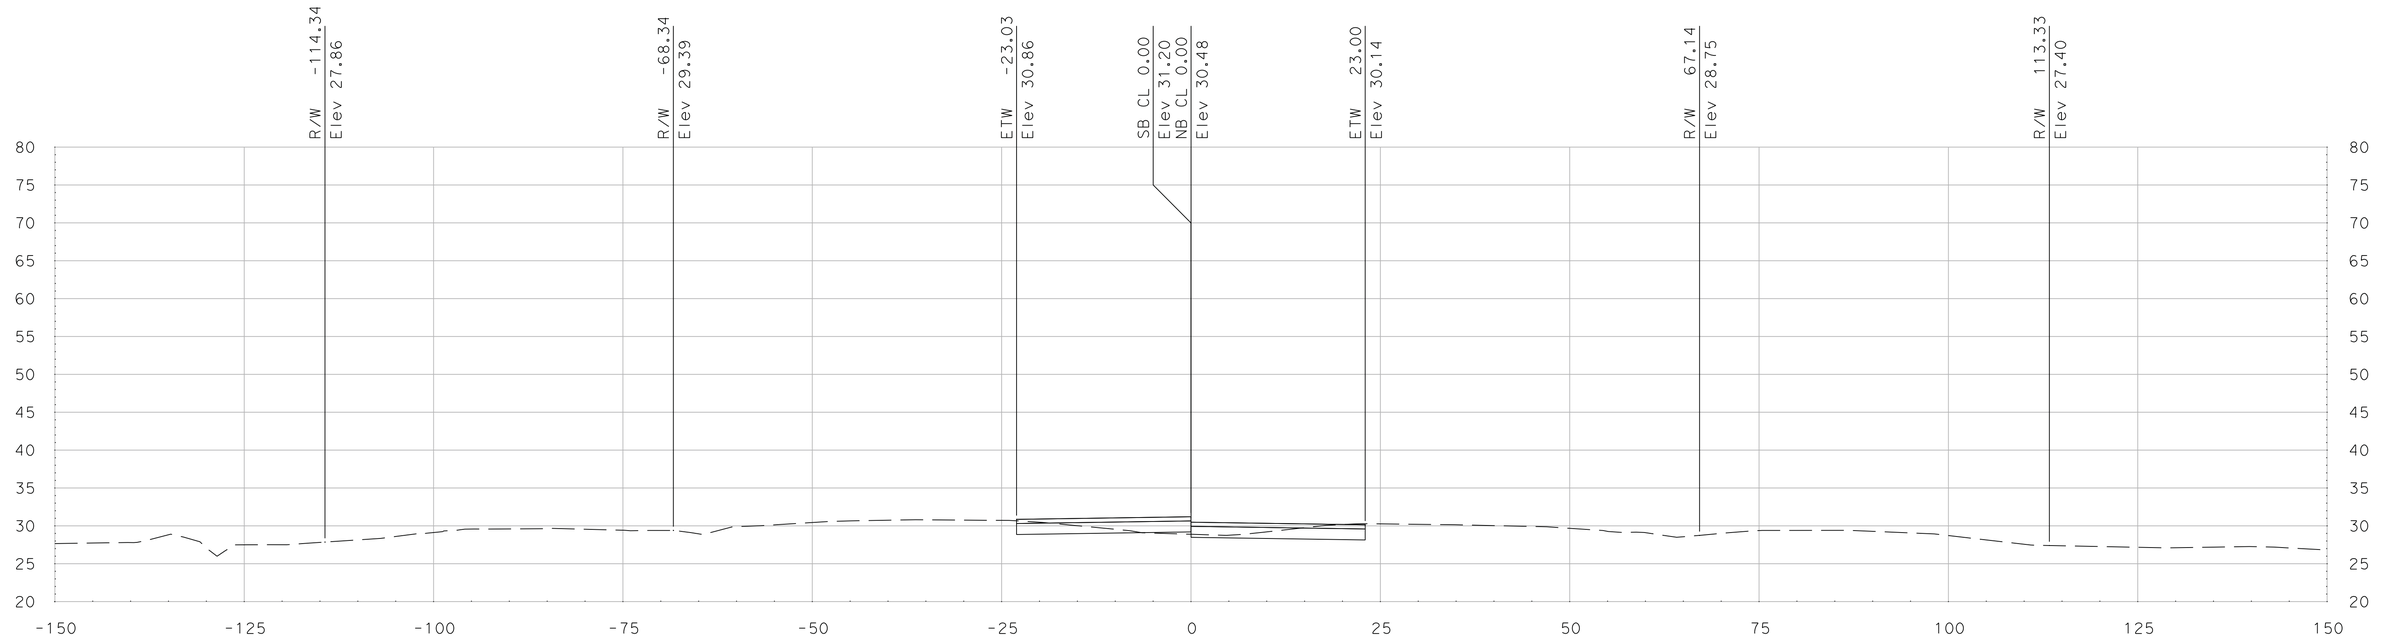

"SR 99" Sta 691+75.00

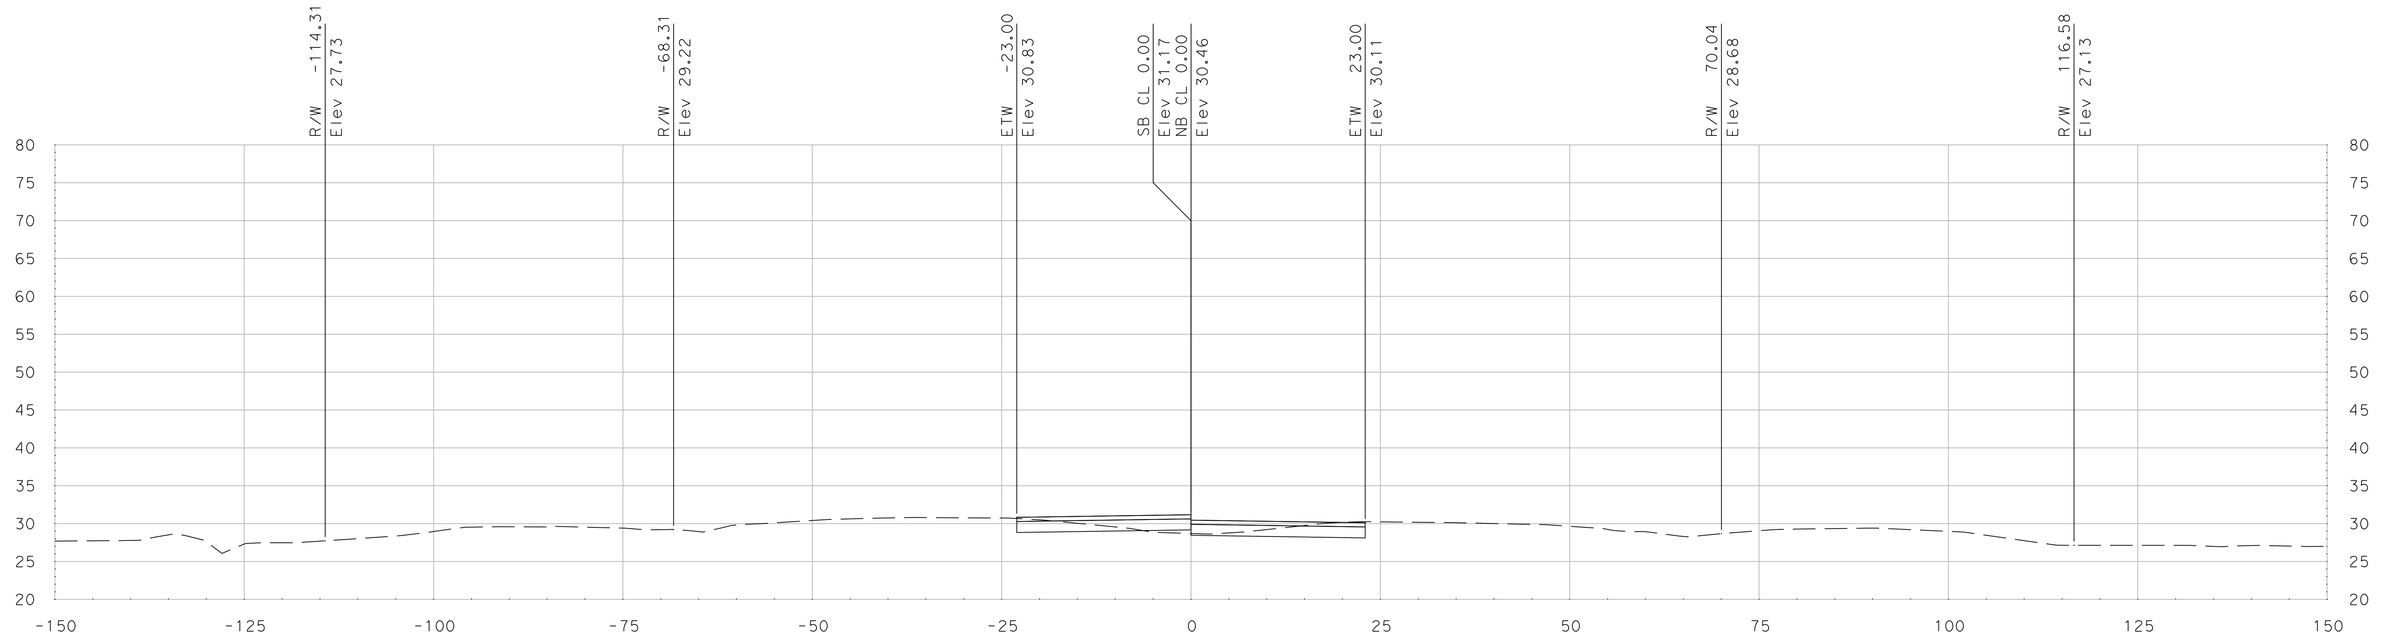

"SR 99" Sta 691+50.00

DATE: 5/18/2011

ALL DIMENSIONS ARE IN US SURVEY FEET

SCALE
HORIZONTAL: 1"=10'
VERTICAL: 1"=10'

FOR EARTHWORK DEVELOPMENT ONLY

Dist	COUNTY	ROUTE	POST MILES TOTAL PROJECT	SHEET No.	TOTAL SHEETS
10	SJ	99	4.9/14.2		
CONTRACT No.			10-0E6114		
PROJECT ID			1000020440		

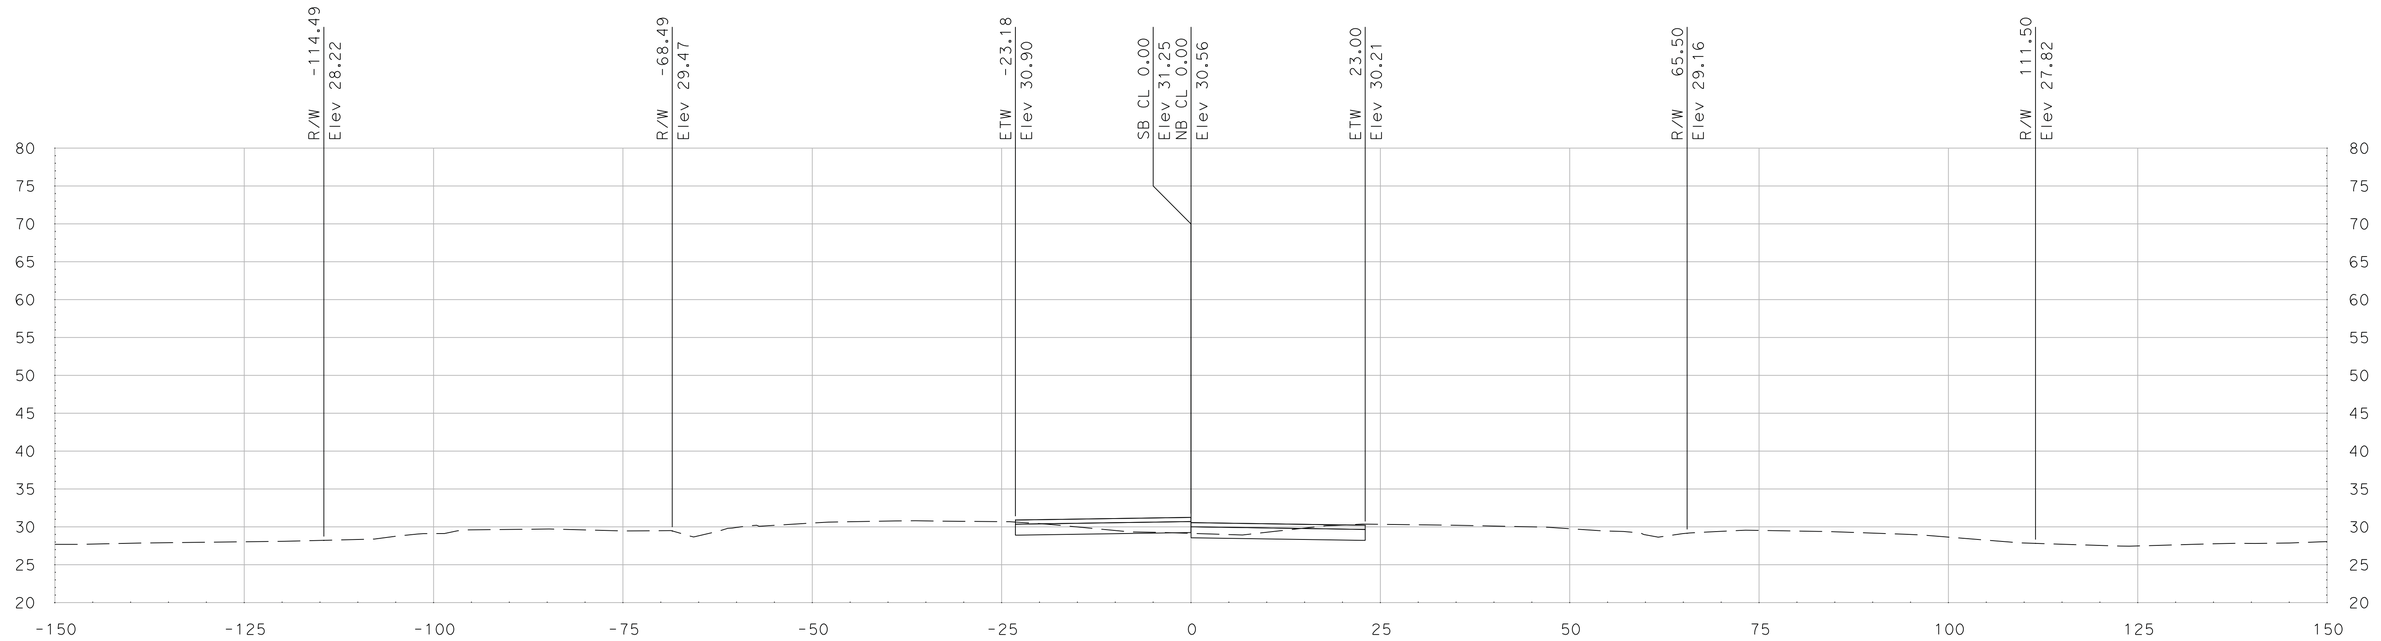

"SR 99" Sta 692+25.00

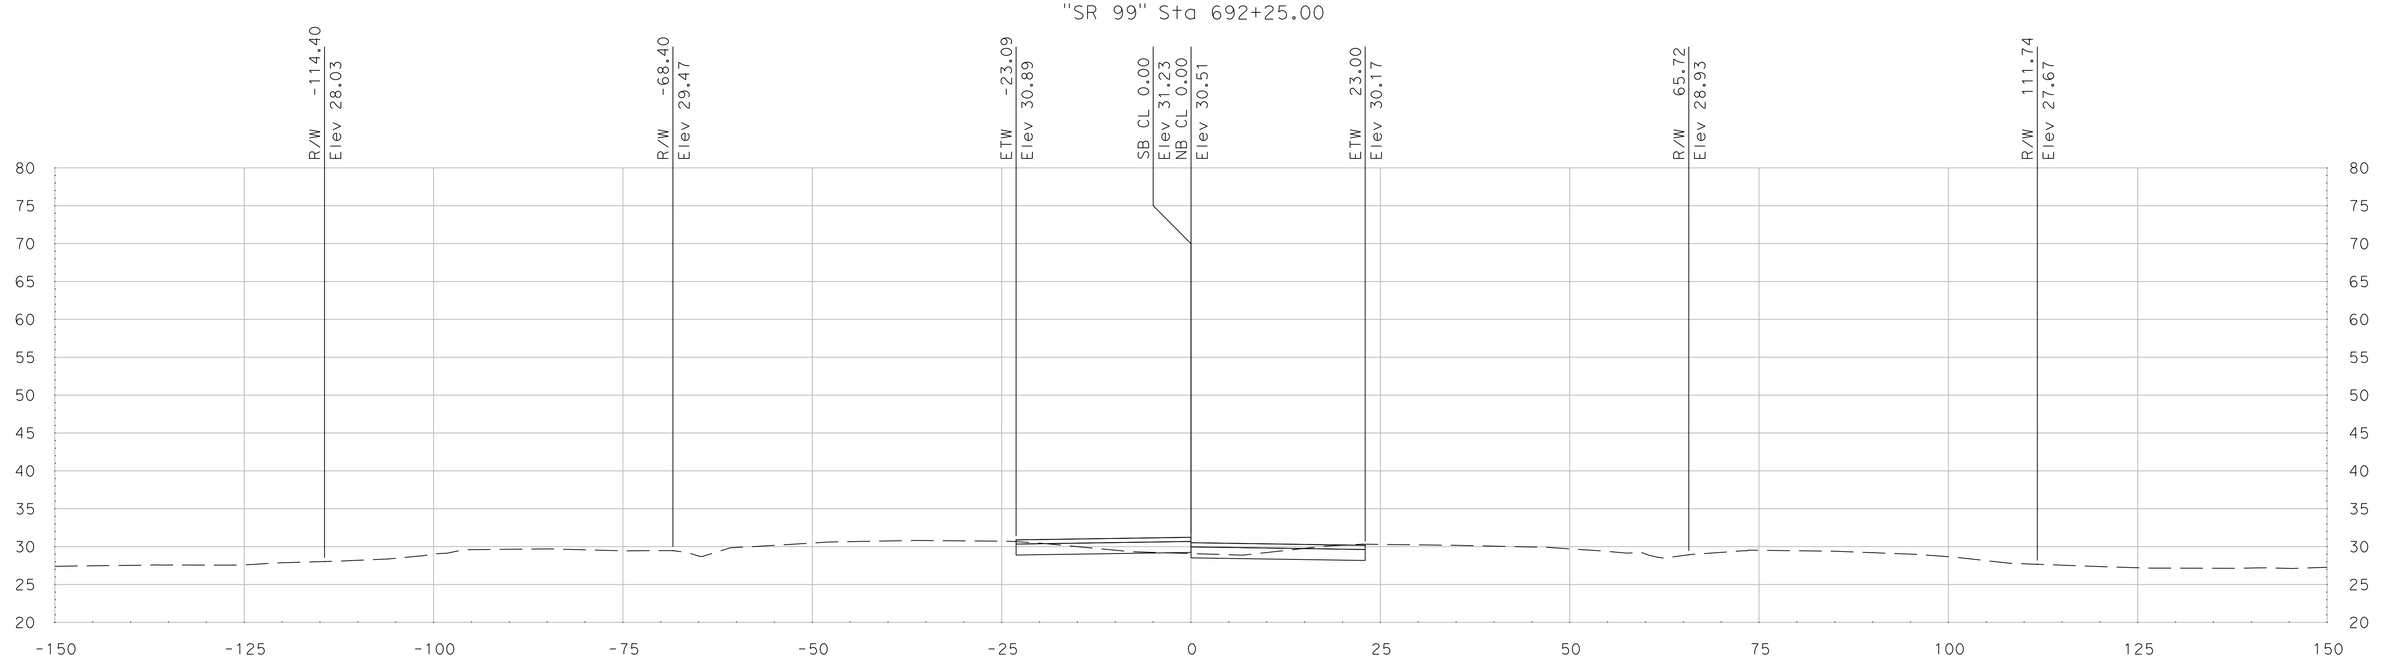

"SR 99" Sta 692+00.00

SCALE
HORIZONTAL: 1"=10'
VERTICAL: 1"=10'

DATE: 5/18/2011

ALL DIMENSIONS ARE IN US SURVEY FEET

FOR EARTHWORK DEVELOPMENT ONLY

Dist	COUNTY	ROUTE	POST MILES TOTAL PROJECT	SHEET No.	TOTAL SHEETS
10	SJ	99	4.9/14.2		
CONTRACT No.			10-0E6114		
PROJECT ID			1000020440		

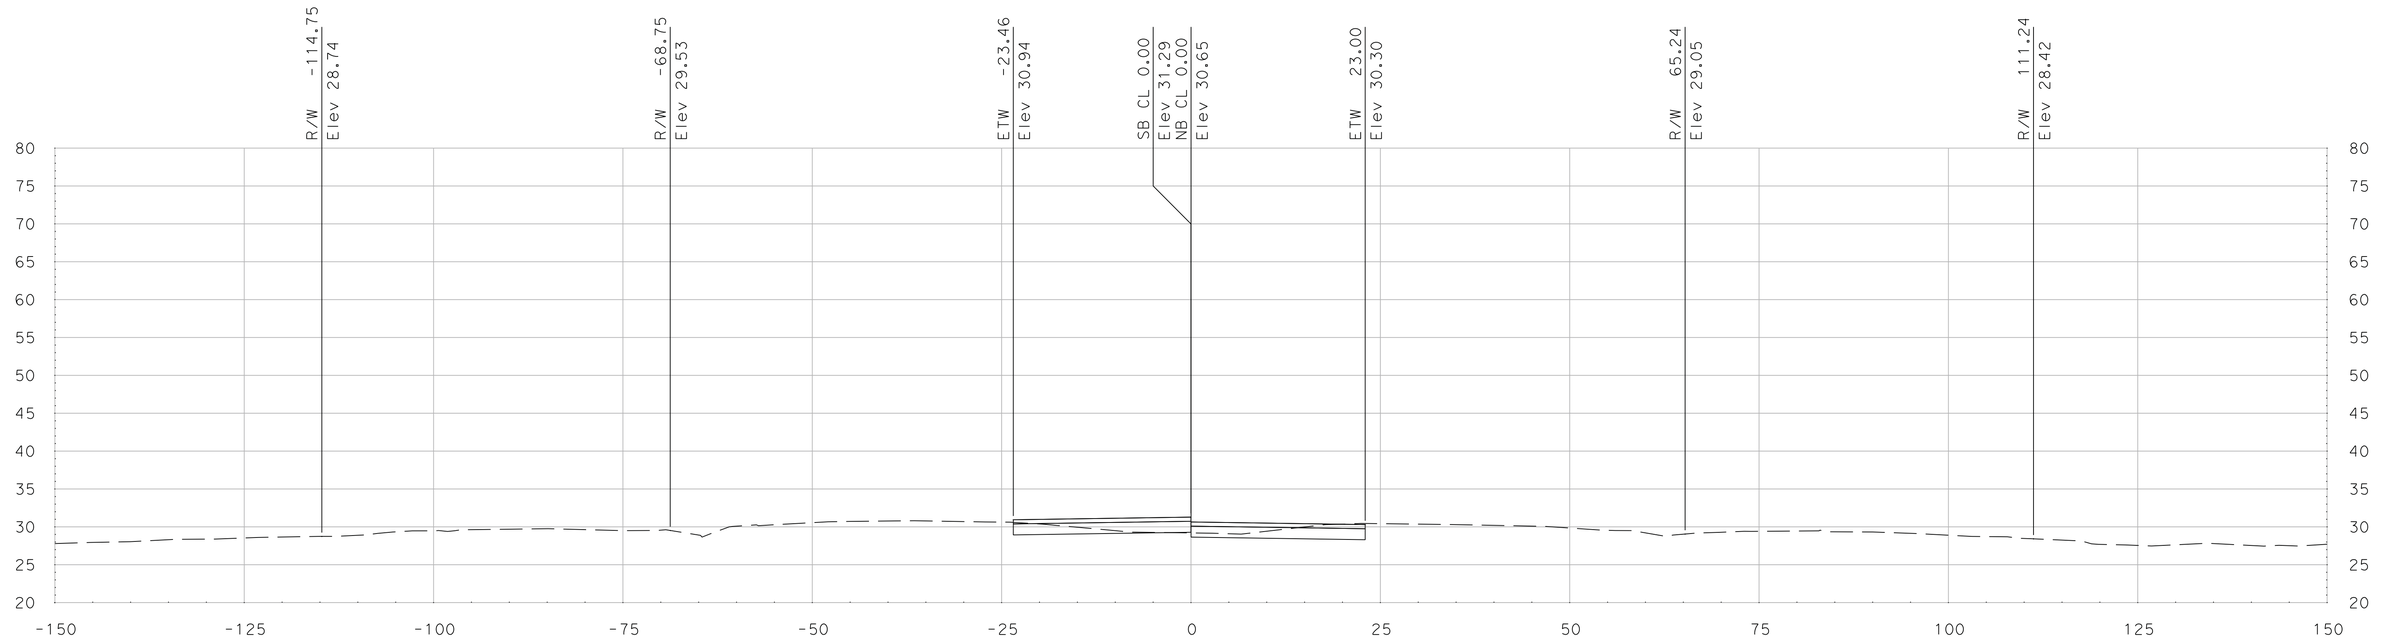

"SR 99" Sta 692+75.00

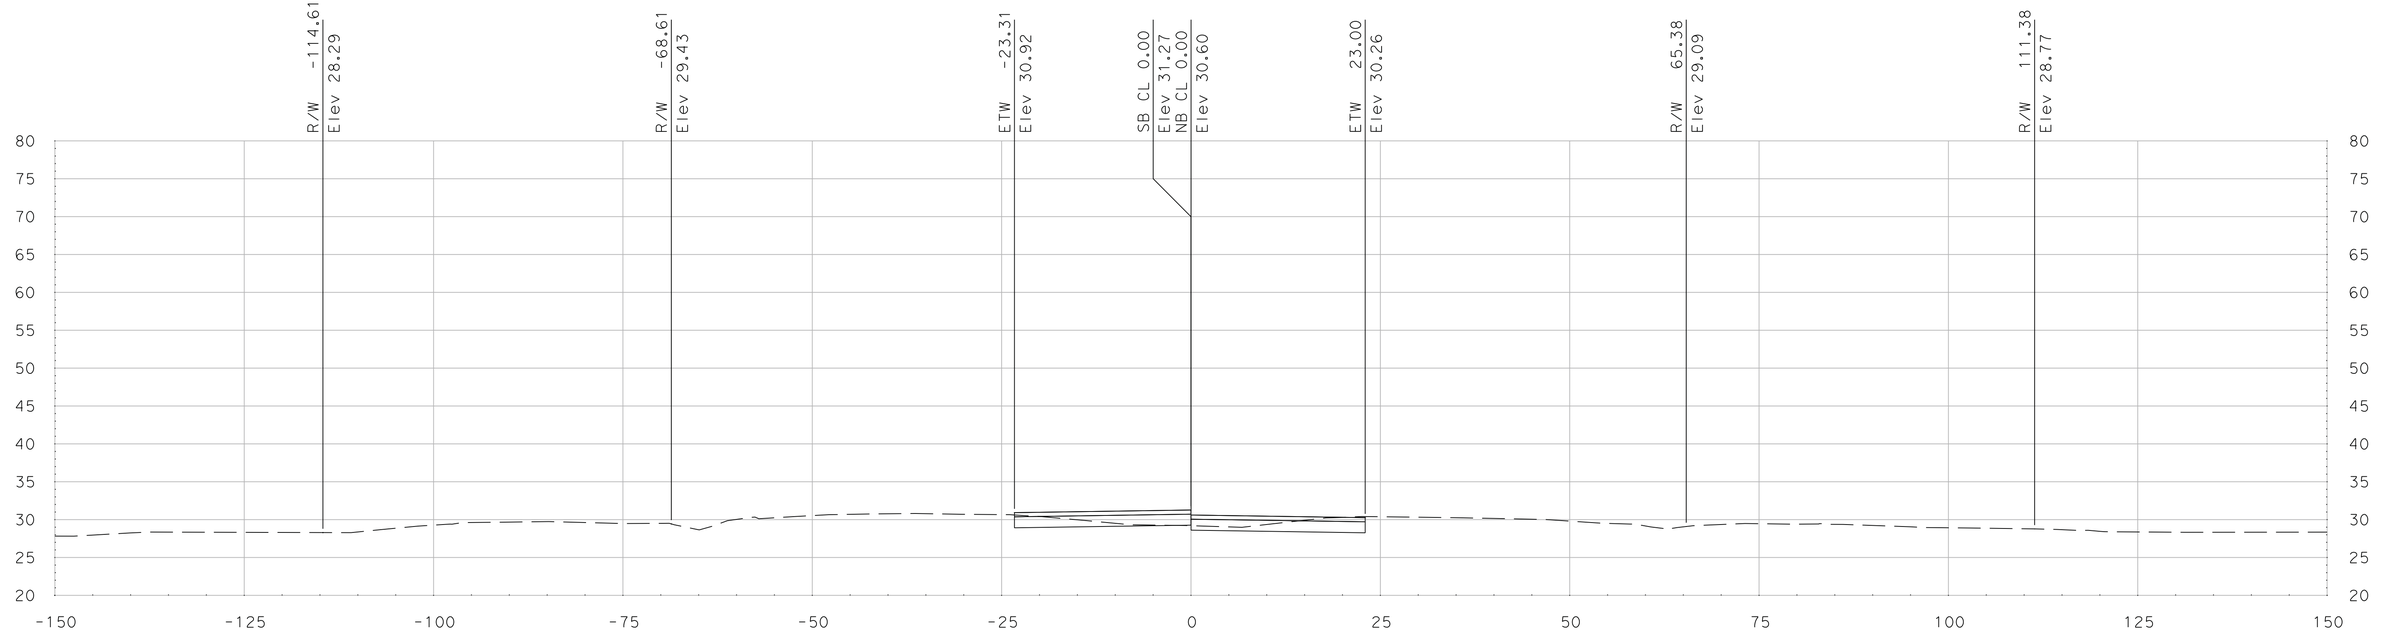

"SR 99" Sta 692+50.00

SCALE
HORIZONTAL: 1"=10'
VERTICAL: 1"=10'

DATE: 5/18/2011

ALL DIMENSIONS ARE IN US SURVEY FEET

FOR EARTHWORK DEVELOPMENT ONLY

Dist	COUNTY	ROUTE	POST MILES TOTAL PROJECT	SHEET No.	TOTAL SHEETS
10	SJ	99	4.9/14.2		
CONTRACT No.			10-0E6114		
PROJECT ID			1000020440		

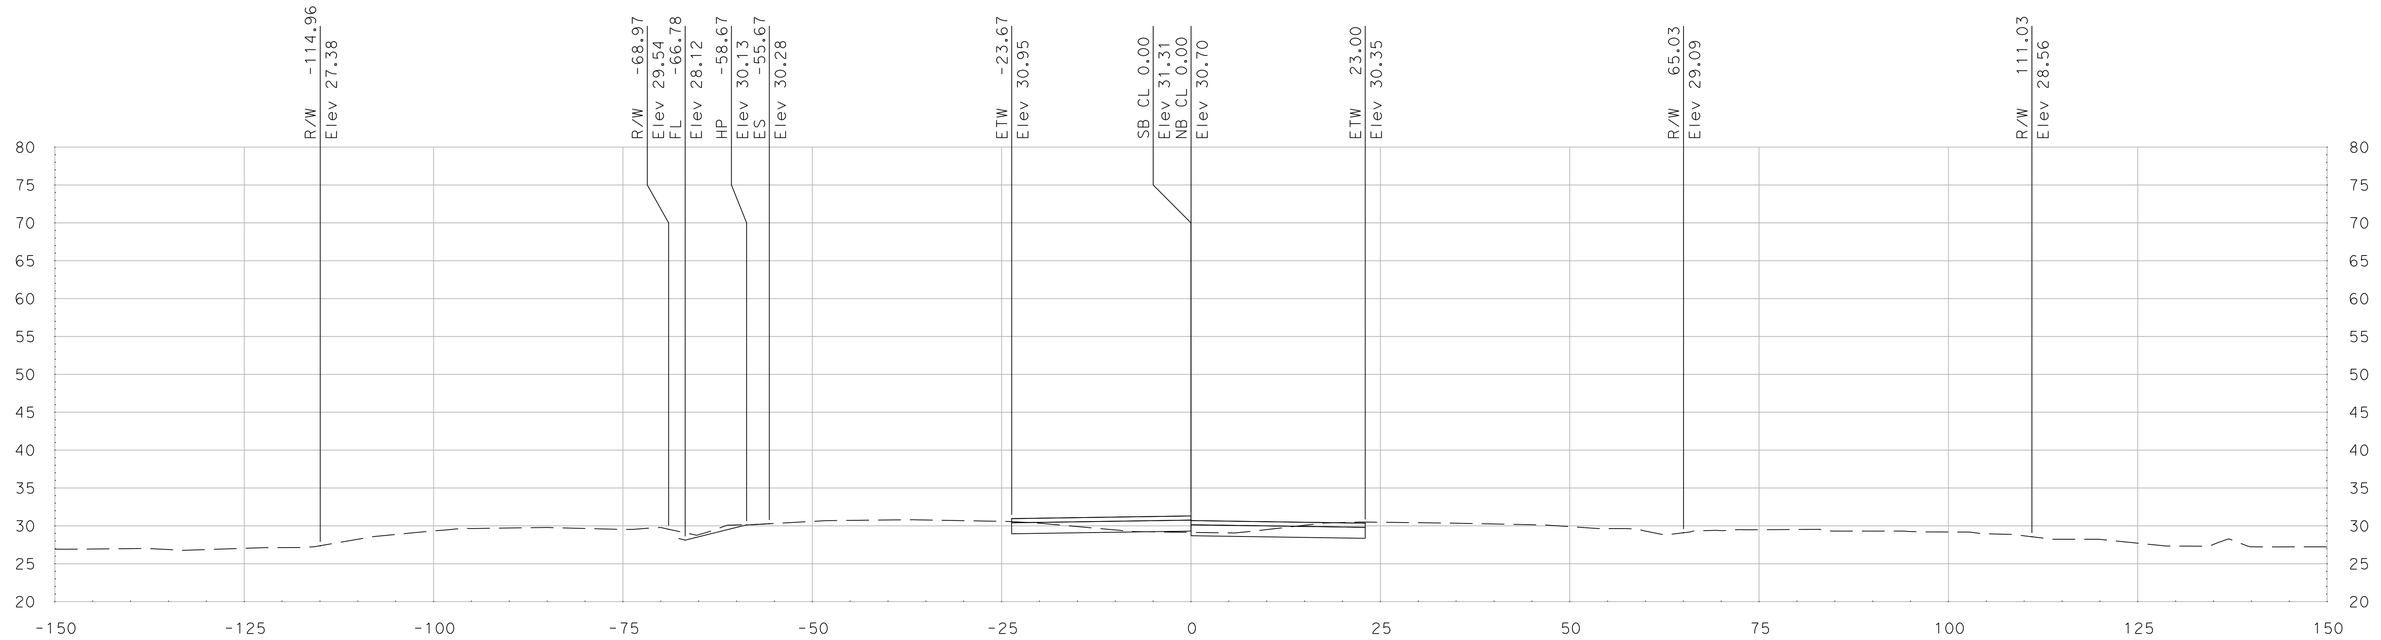

"SR 99" Sta 693+11.00

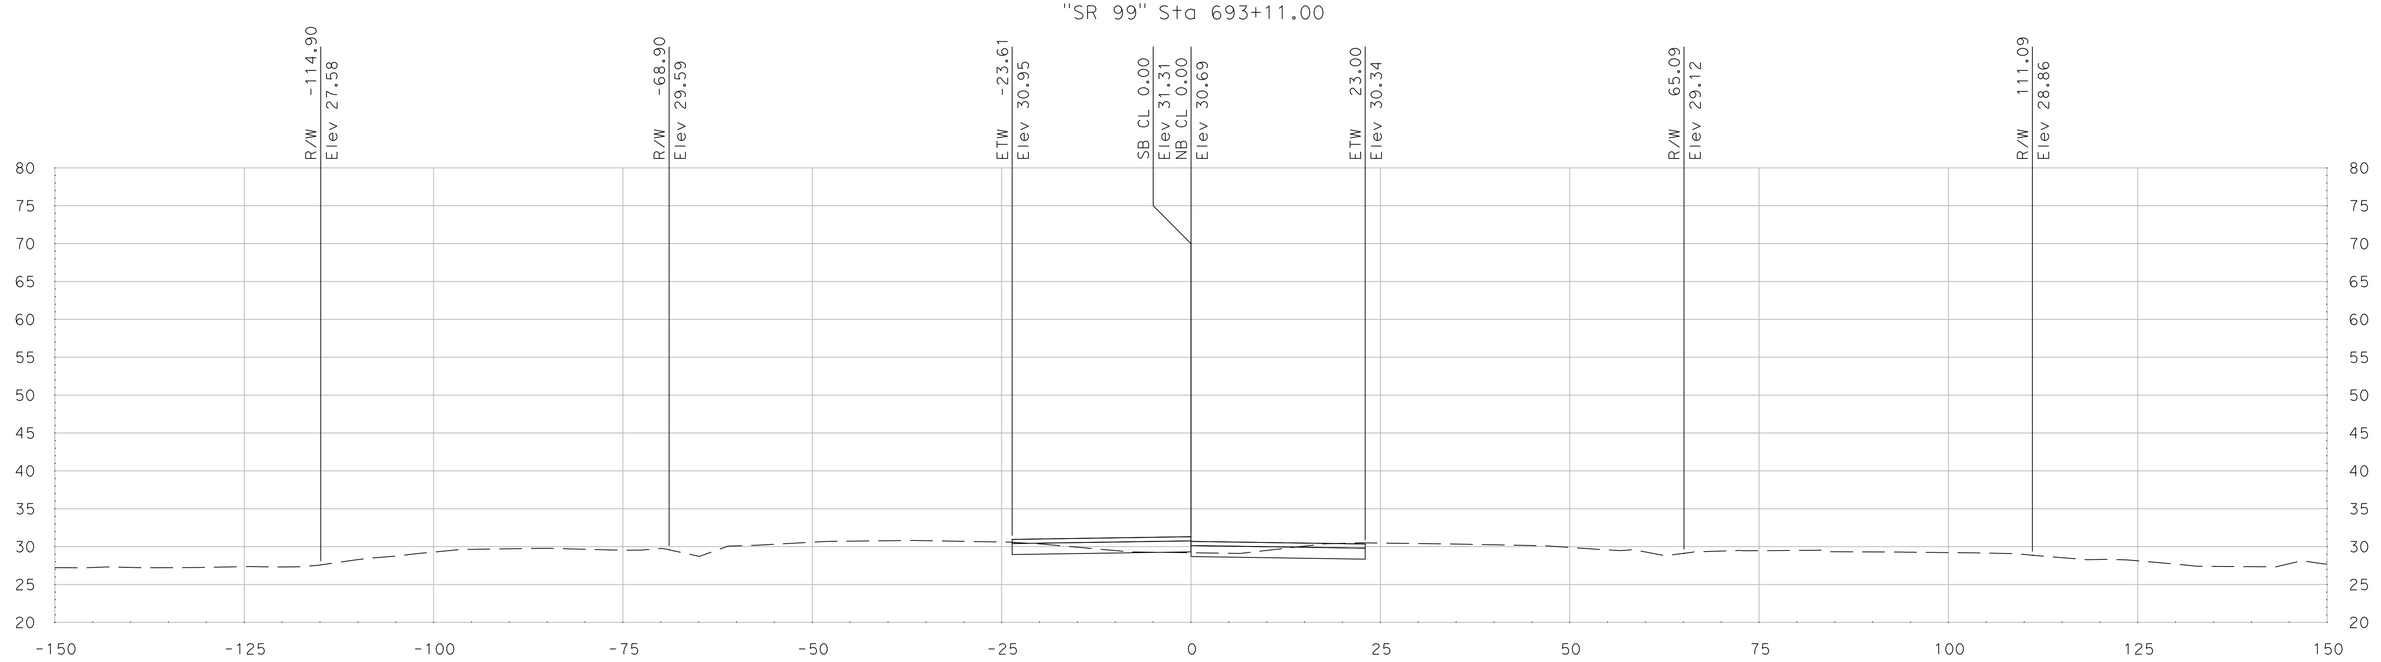

"SR 99" Sta 693+00.00

SCALE
HORIZONTAL: 1"=10'
VERTICAL: 1"=10'

DATE: 5/18/2011

ALL DIMENSIONS ARE IN US SURVEY FEET

FOR EARTHWORK DEVELOPMENT ONLY

Dist	COUNTY	ROUTE	POST MILES TOTAL PROJECT	SHEET No.	TOTAL SHEETS
10	SJ	99	4.9/14.2		
CONTRACT No.			10-0E6114		
PROJECT ID			1000020440		

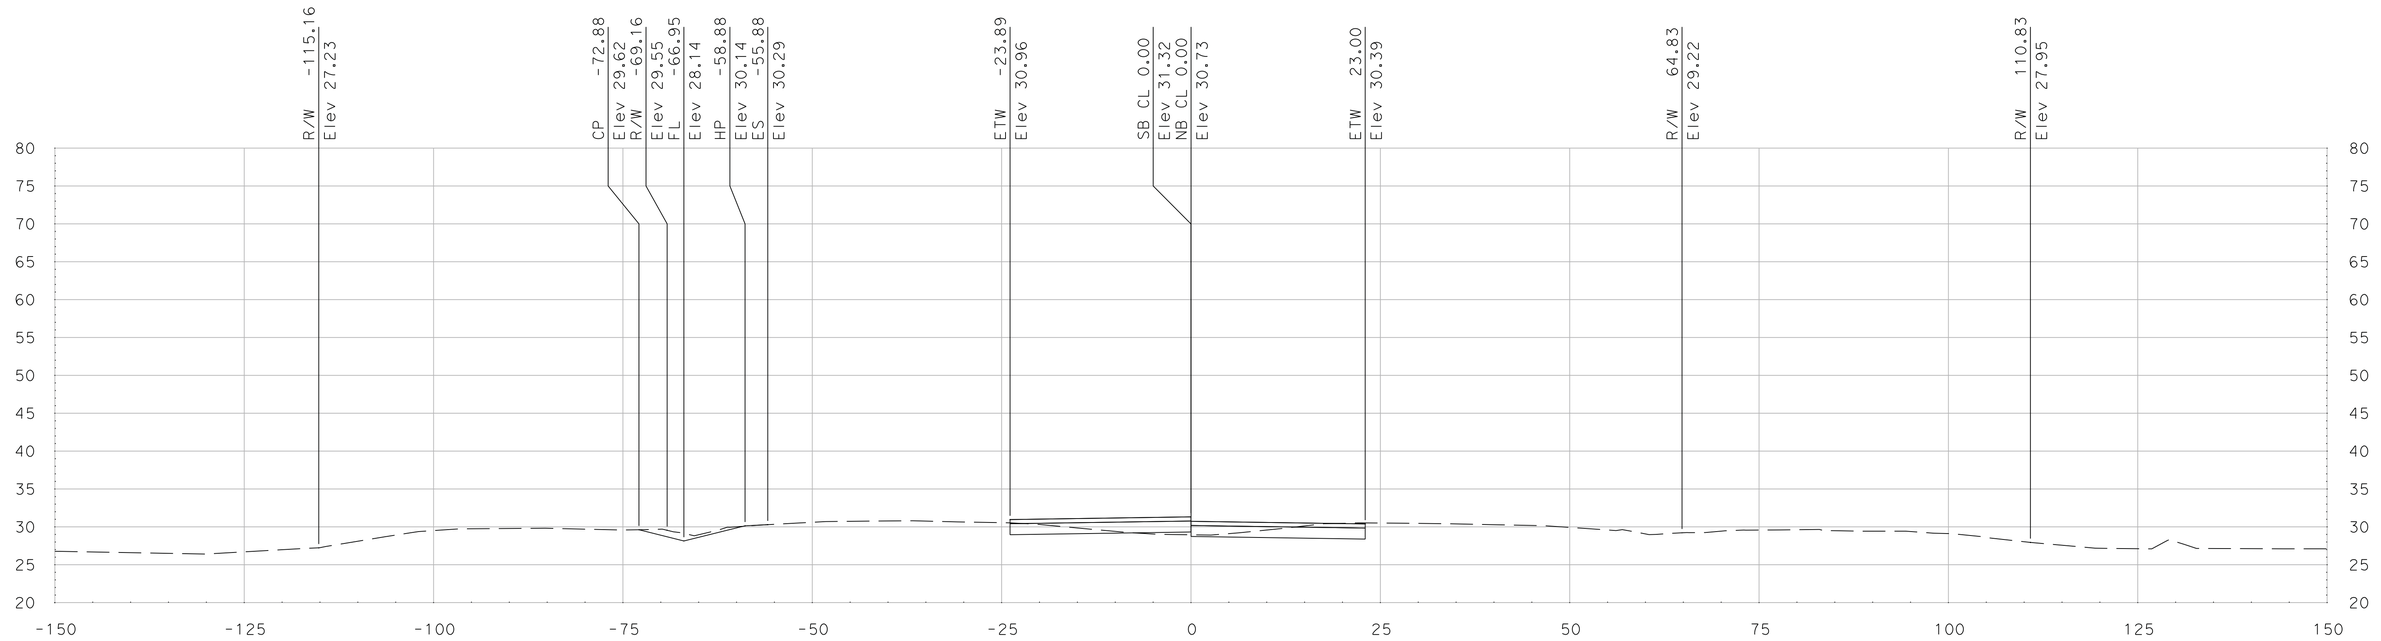

"SR 99" Sta 693+50.00

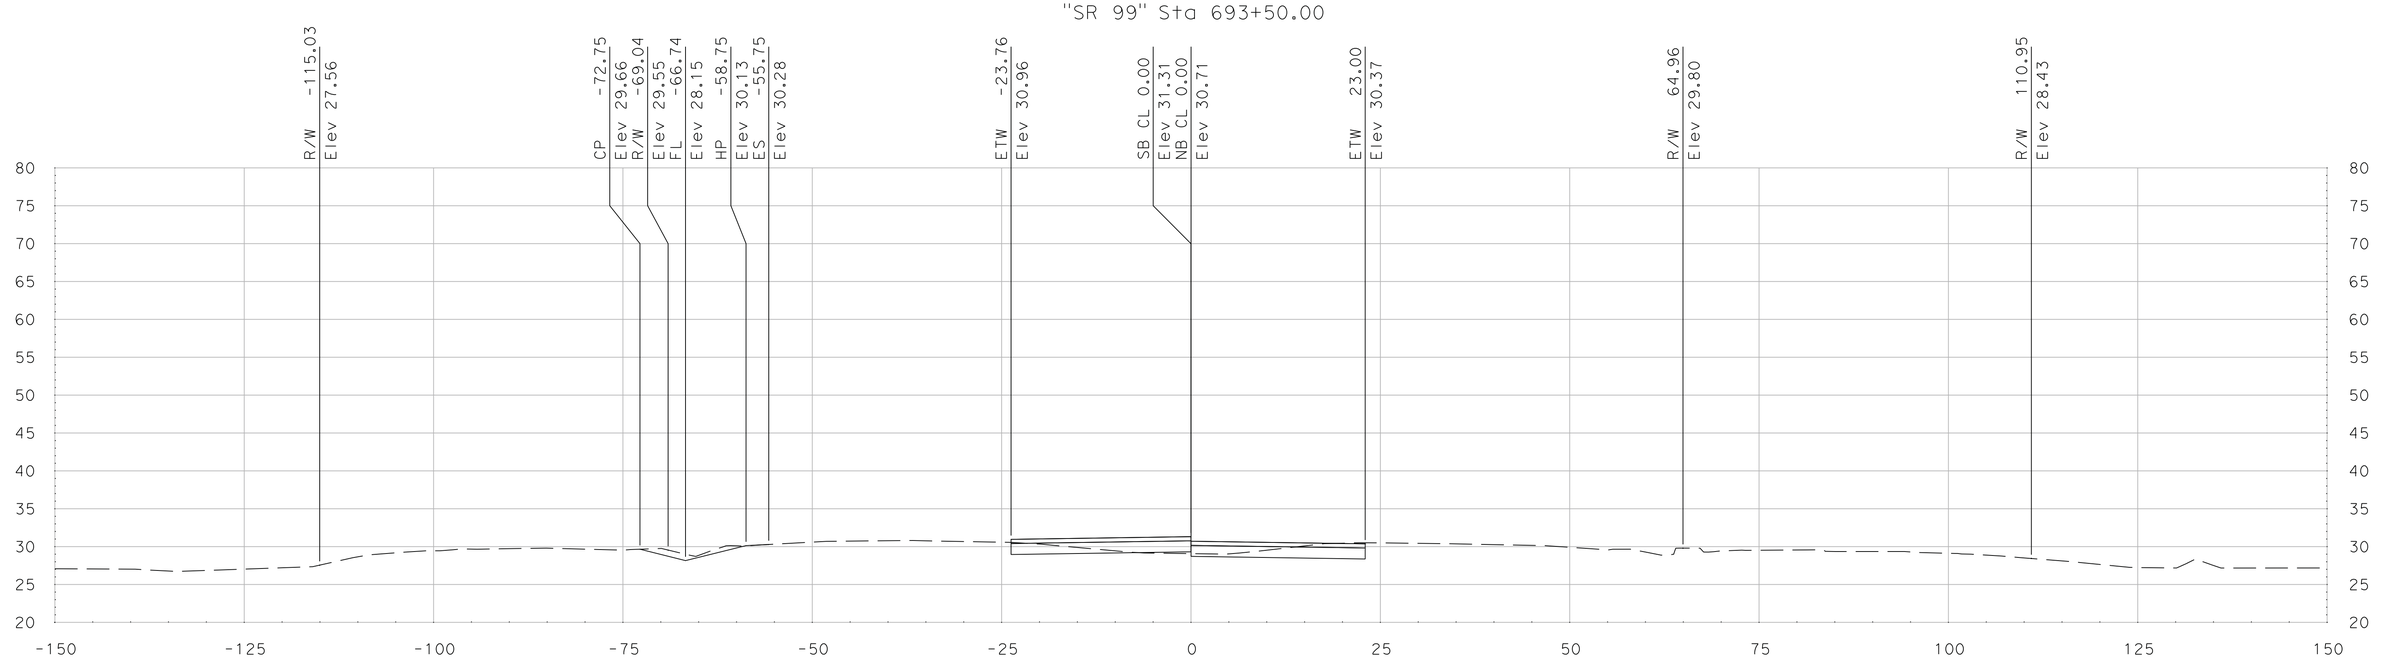

"SR 99" Sta 693+25.00

SCALE
HORIZONTAL: 1"=10'
VERTICAL: 1"=10'

DATE: 5/18/2011

ALL DIMENSIONS ARE IN US SURVEY FEET

FOR EARTHWORK DEVELOPMENT ONLY

Dist	COUNTY	ROUTE	POST MILES TOTAL PROJECT	SHEET No.	TOTAL SHEETS
10	SJ	99	4.9/14.2		
CONTRACT No.			10-0E6114		
PROJECT ID			1000020440		

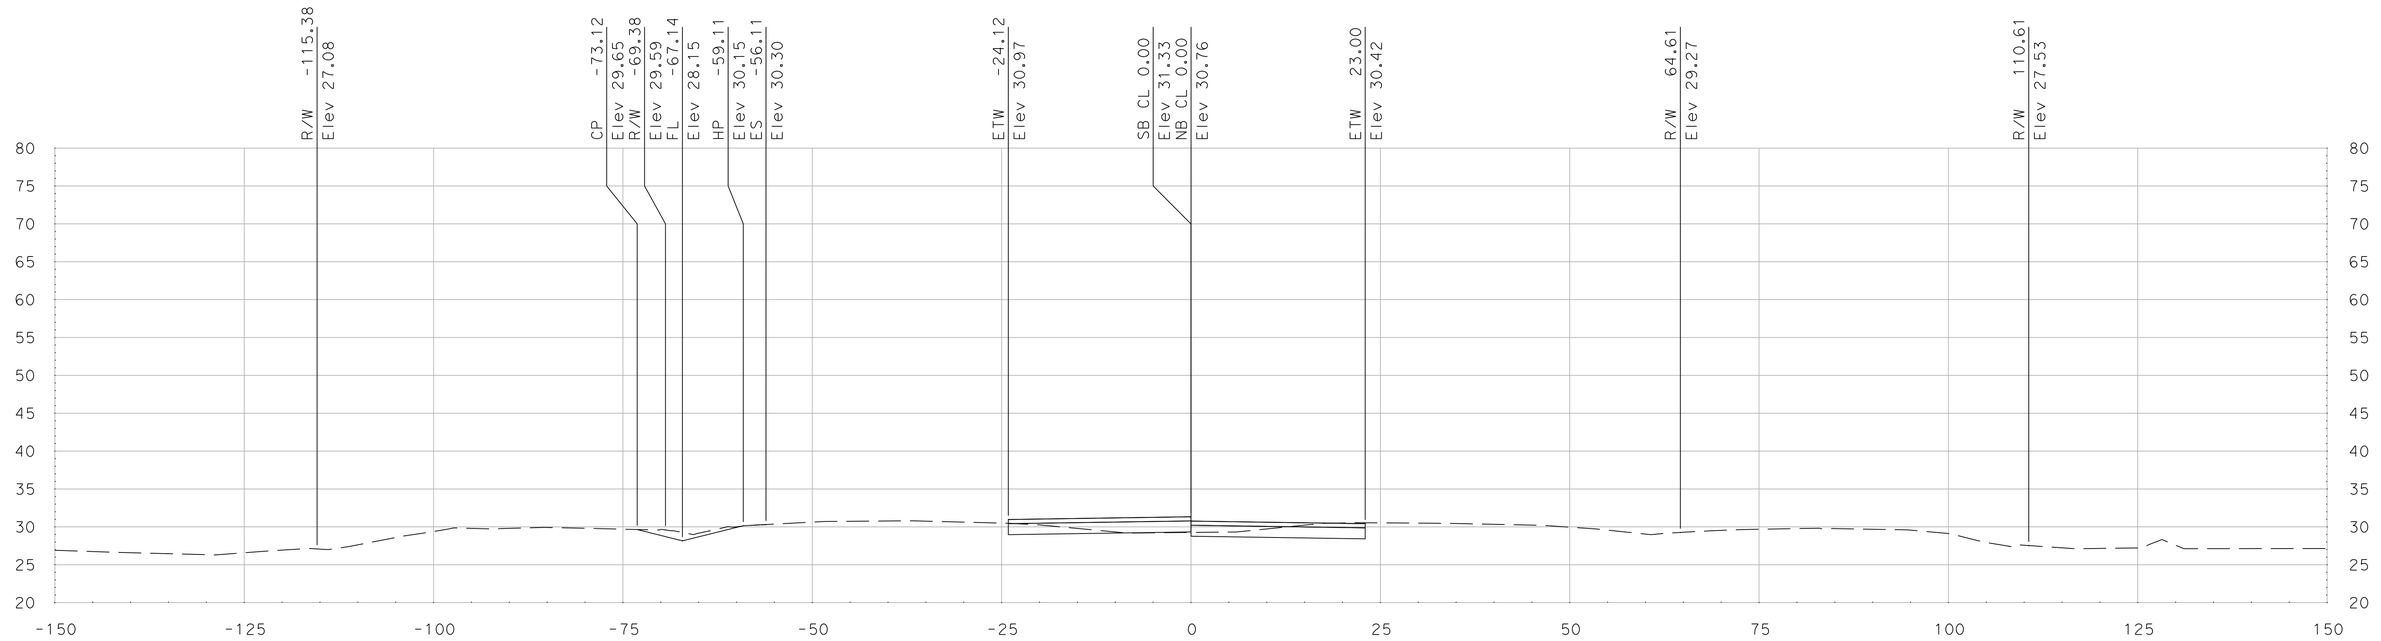

"SR 99" Sta 694+00.00

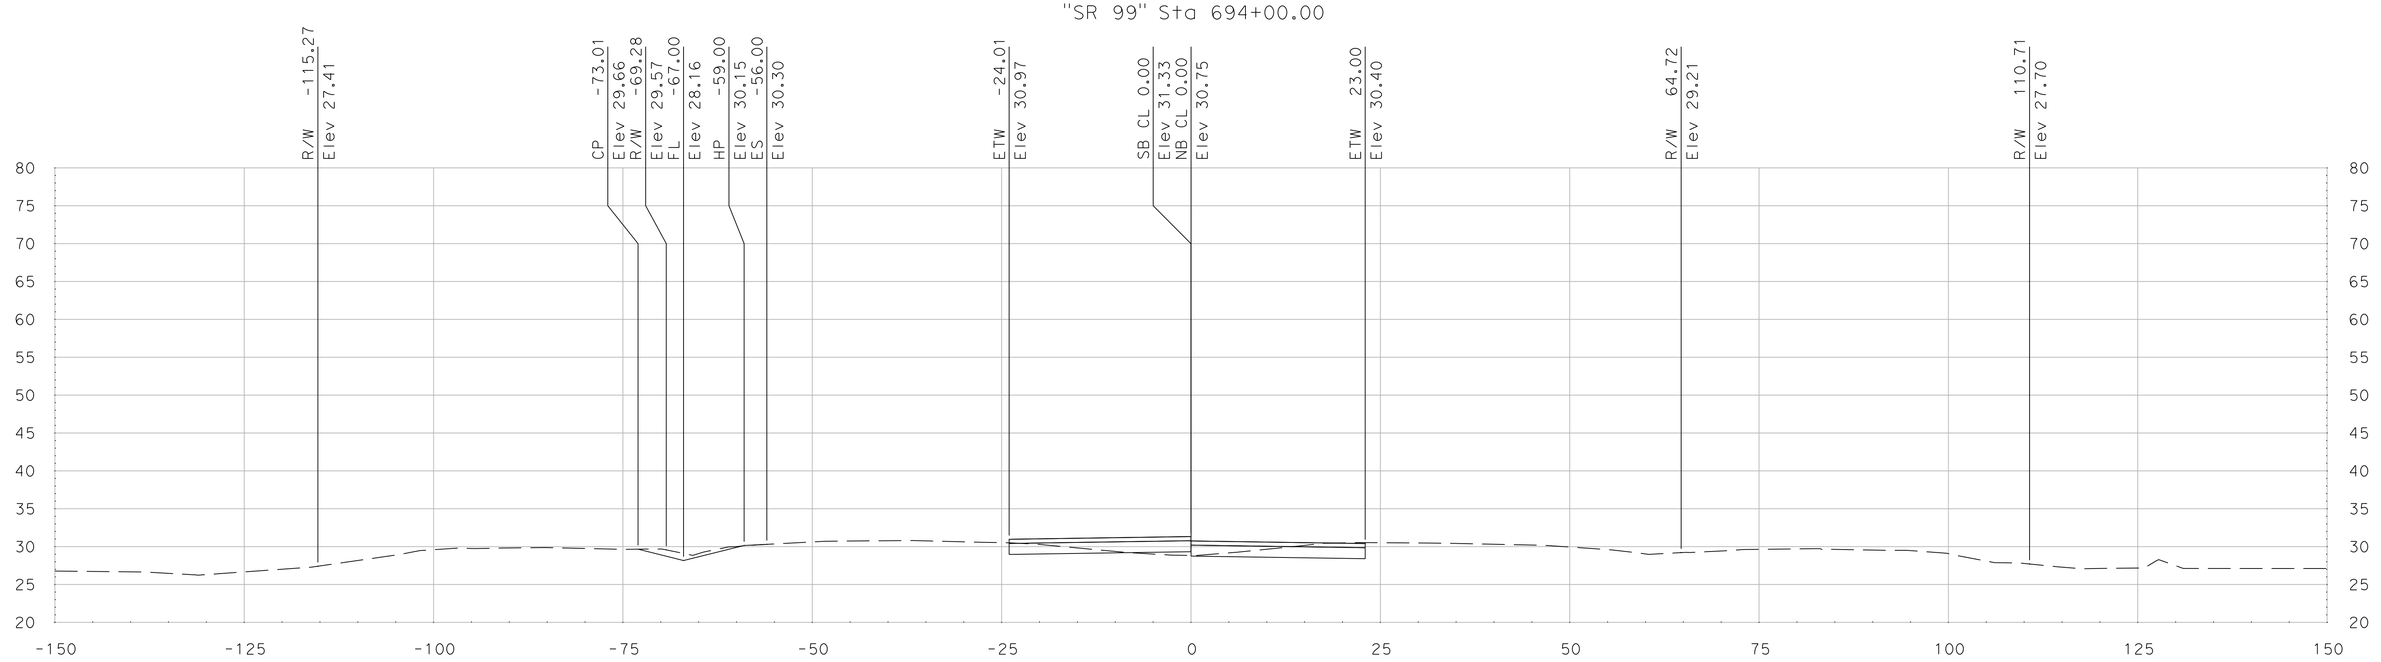

"SR 99" Sta 693+75.00

SCALE
HORIZONTAL: 1"=10'
VERTICAL: 1"=10'

DATE: 5/18/2011

ALL DIMENSIONS ARE IN US SURVEY FEET

FOR EARTHWORK DEVELOPMENT ONLY

Dist	COUNTY	ROUTE	POST MILES TOTAL PROJECT	SHEET No.	TOTAL SHEETS
10	SJ	99	4.9/14.2		
CONTRACT No.			10-0E6114		
PROJECT ID			1000020440		

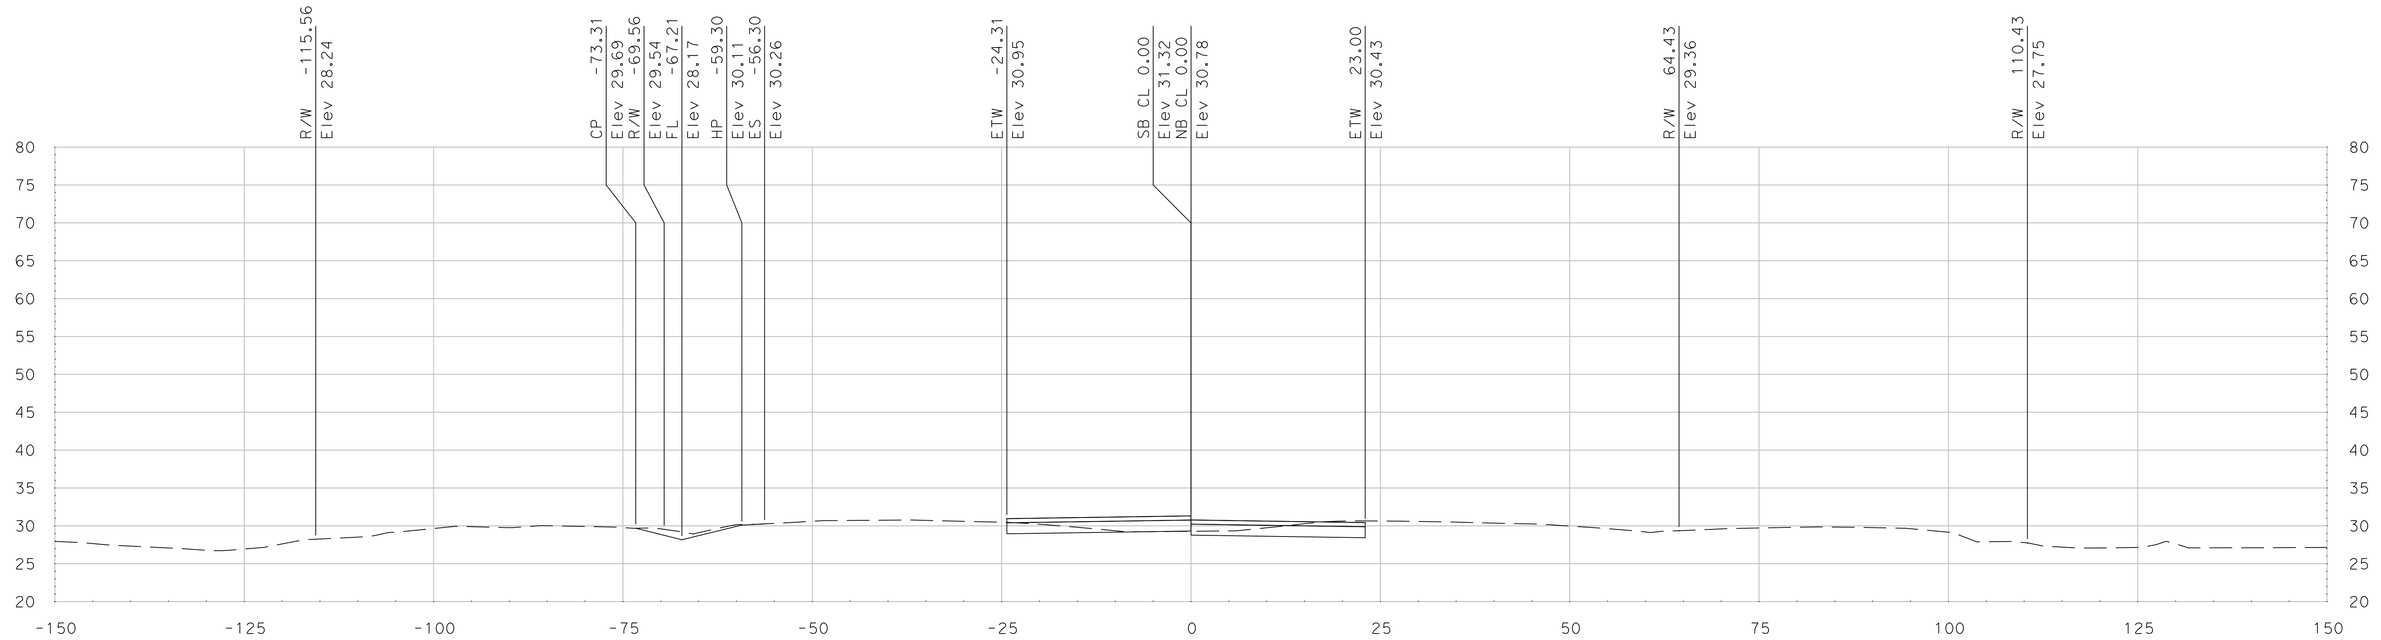

"SR 99" Sta 694+50.00

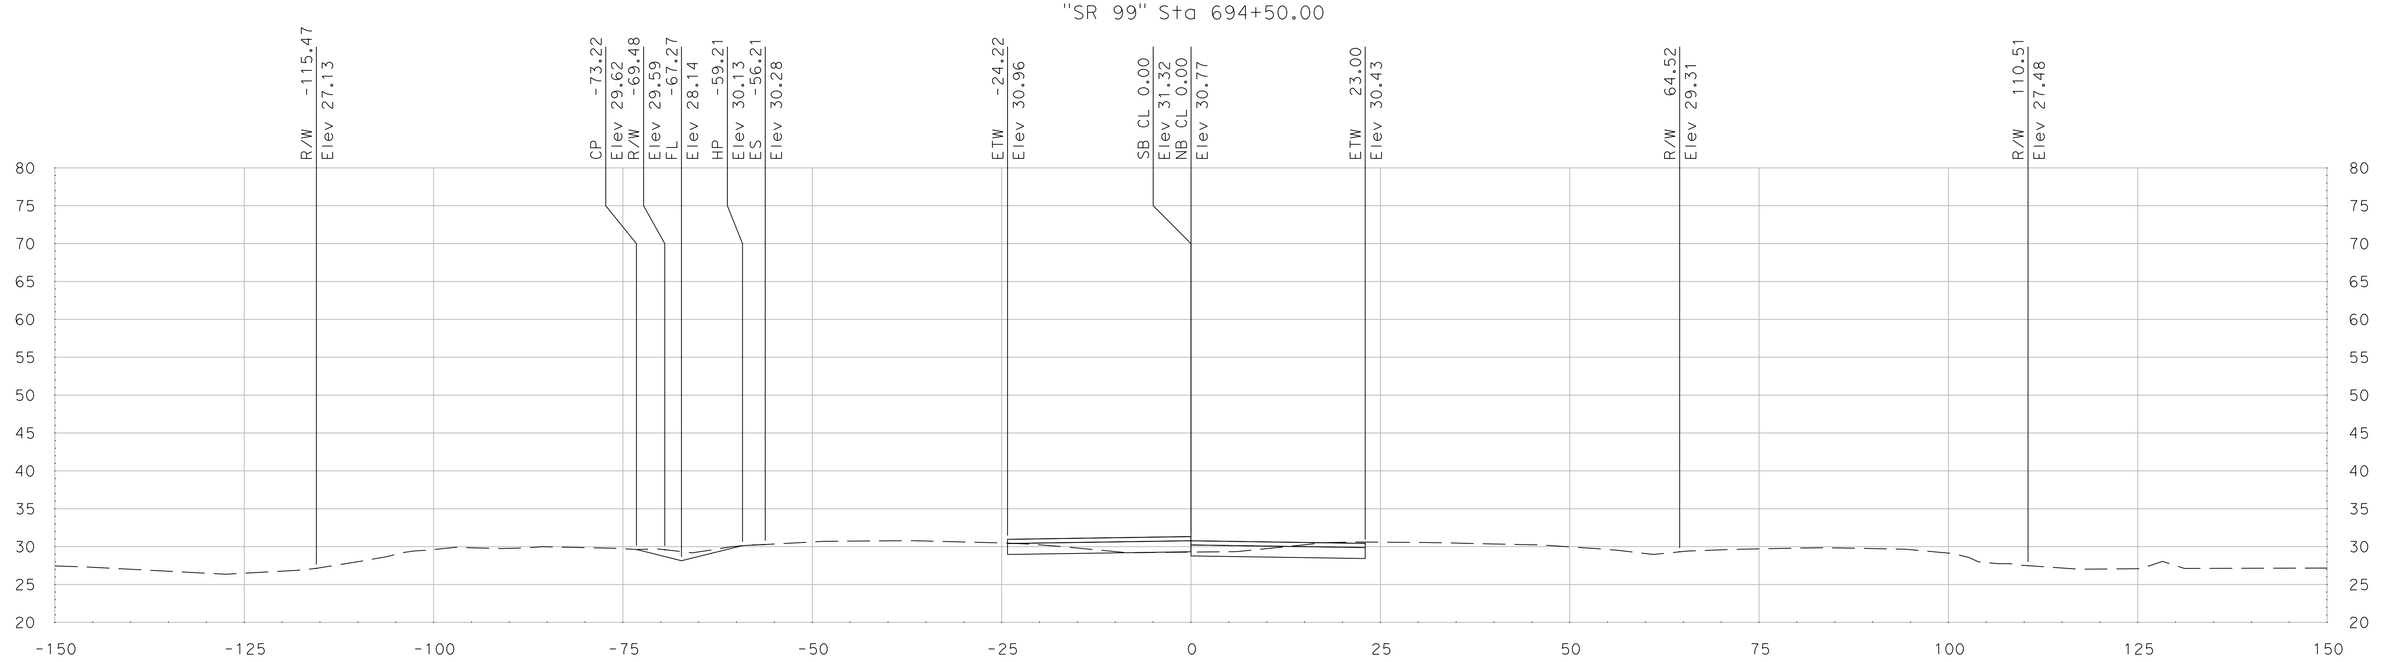

"SR 99" Sta 694+25.00

SCALE
HORIZONTAL: 1"=10'
VERTICAL: 1"=10'

DATE: 5/18/2011

ALL DIMENSIONS ARE IN US SURVEY FEET

FOR EARTHWORK DEVELOPMENT ONLY

Dist	COUNTY	ROUTE	POST MILES TOTAL PROJECT	SHEET No.	TOTAL SHEETS
10	SJ	99	4.9/14.2		
CONTRACT No.			10-0E6114		
PROJECT ID			1000020440		

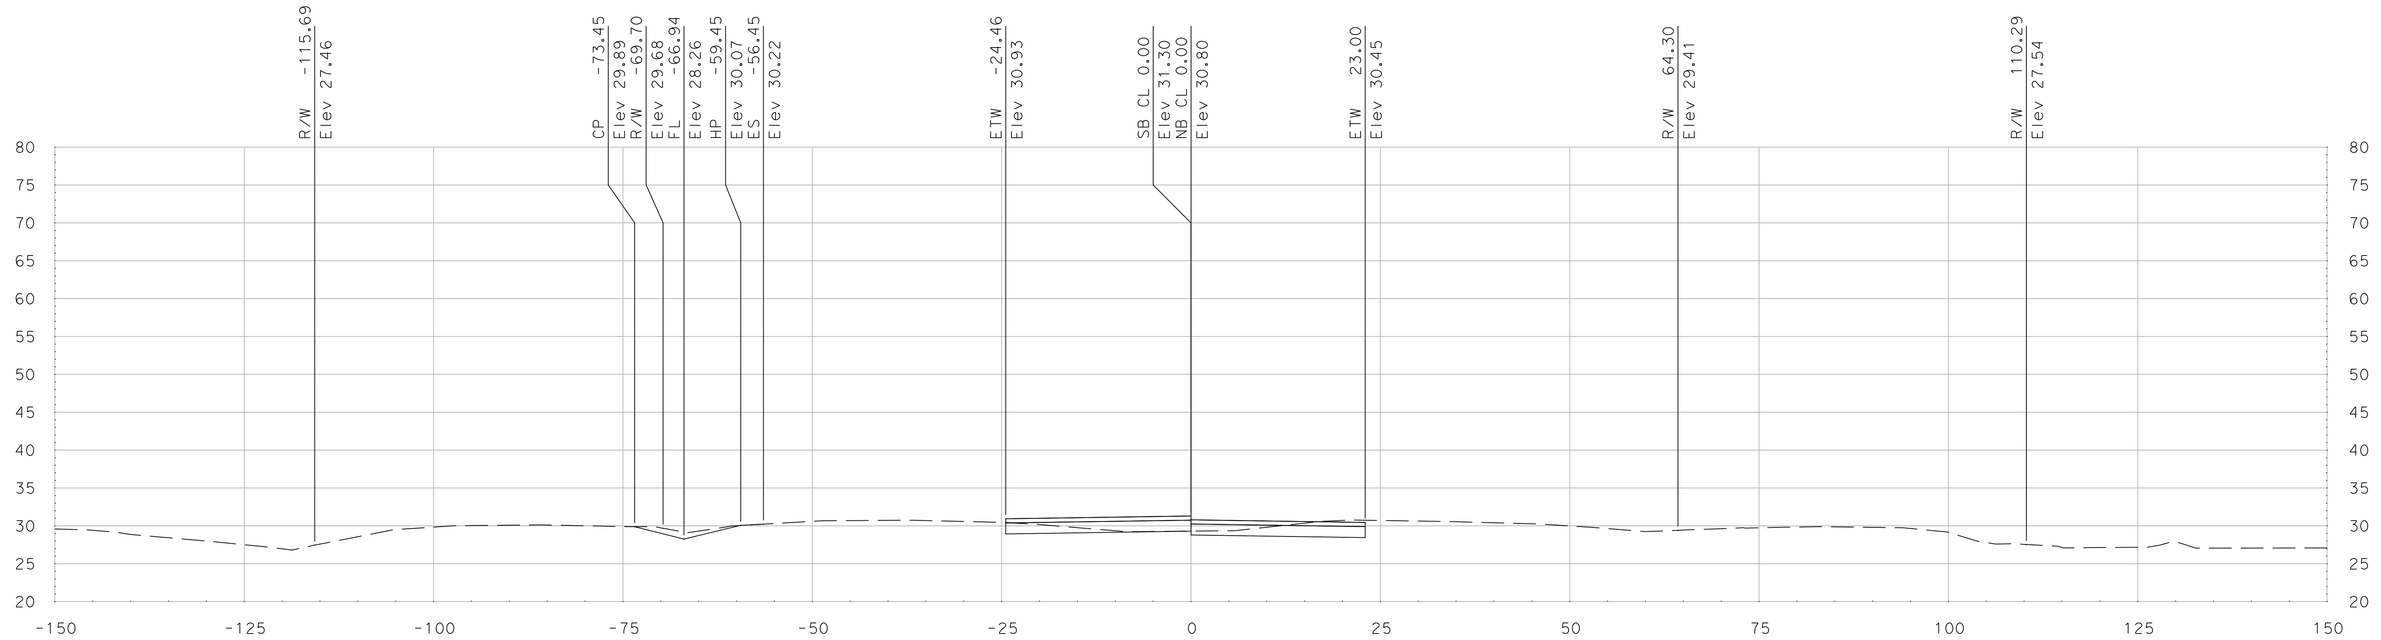

"SR 99" Sta 695+00.00

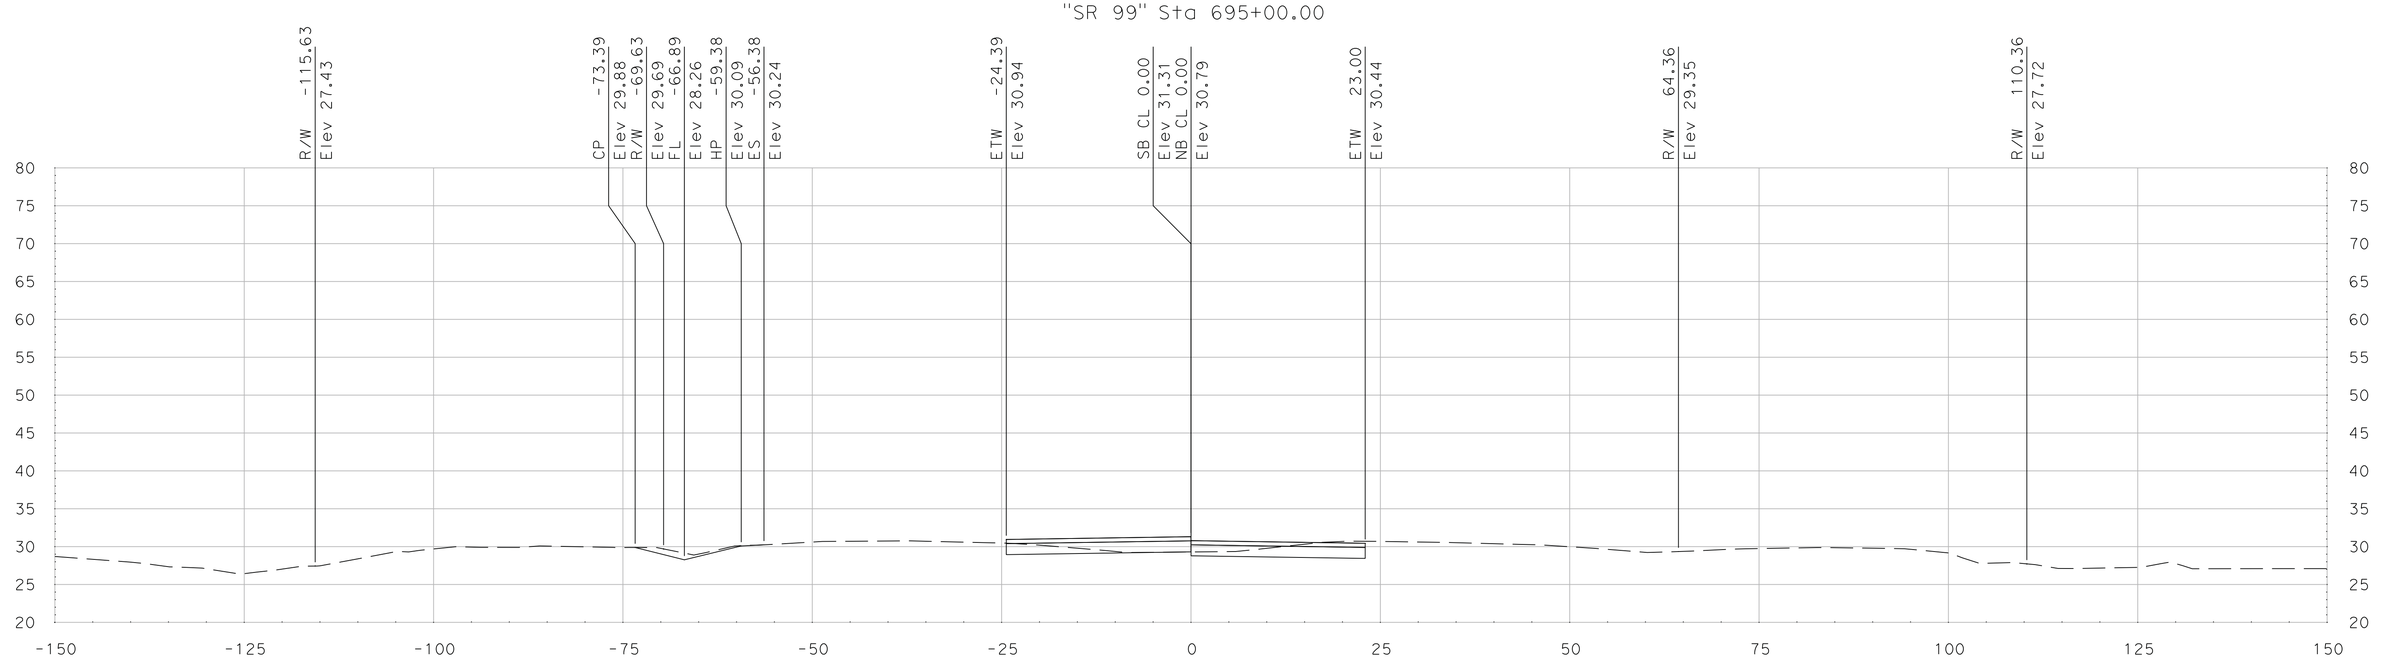

"SR 99" Sta 694+75.00

SCALE
HORIZONTAL: 1"=10'
VERTICAL: 1"=10'

DATE: 5/18/2011

ALL DIMENSIONS ARE IN US SURVEY FEET

FOR EARTHWORK DEVELOPMENT ONLY

Dist	COUNTY	ROUTE	POST MILES TOTAL PROJECT	SHEET No.	TOTAL SHEETS
10	SJ	99	4.9/14.2		
CONTRACT No.			10-0E6114		
PROJECT ID			1000020440		

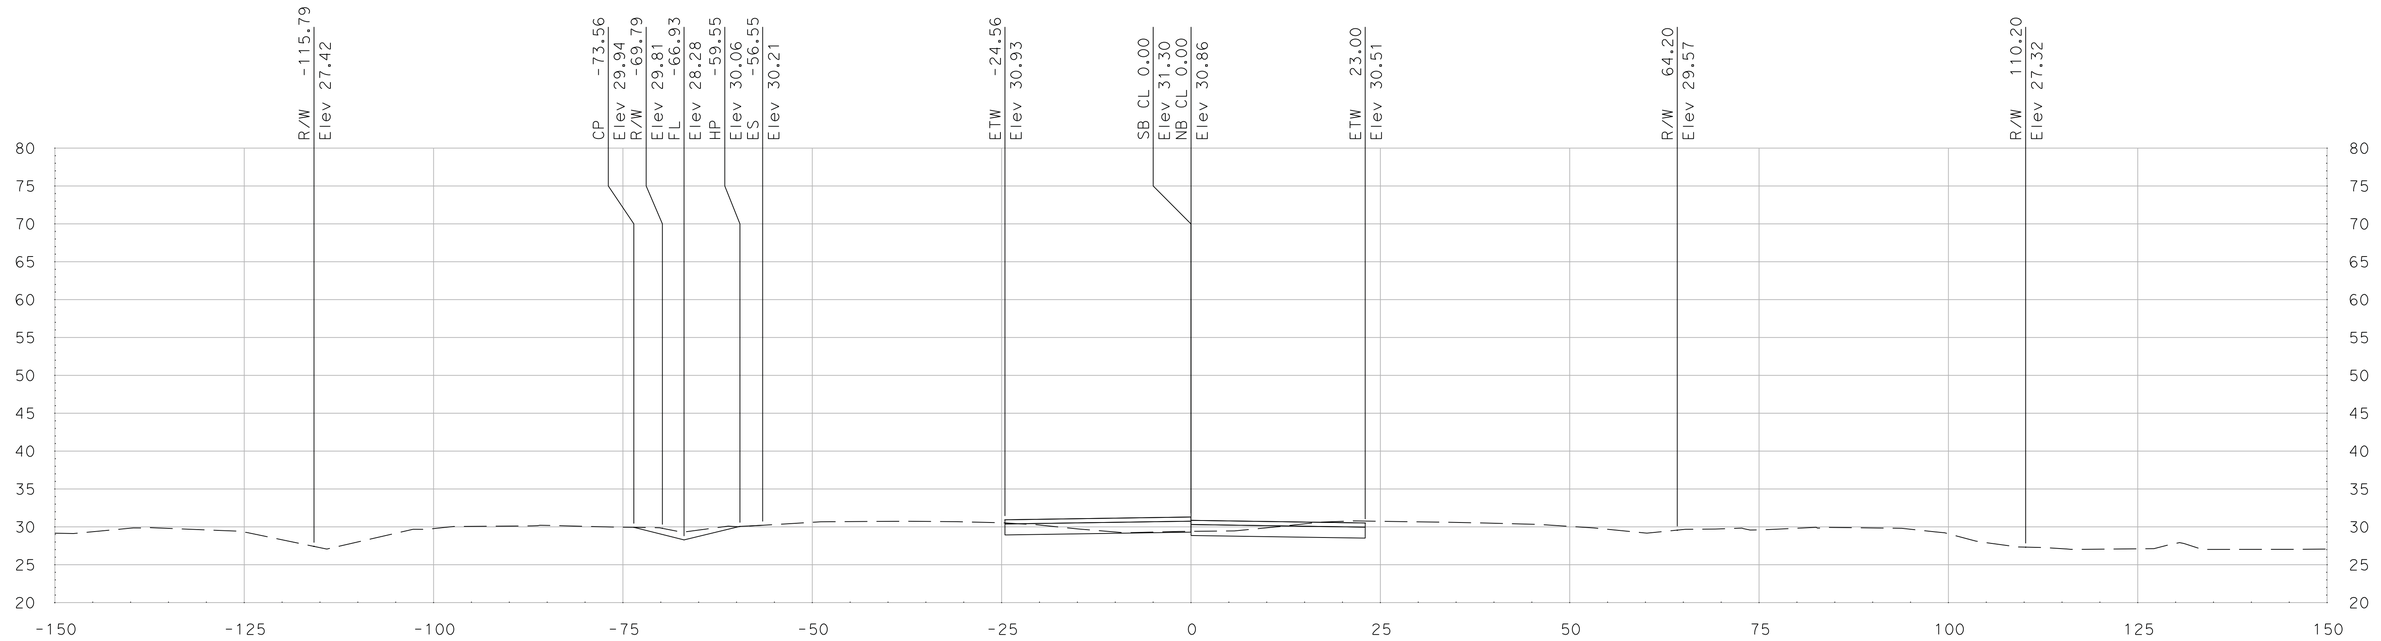

"SR 99" Sta 695+50.00

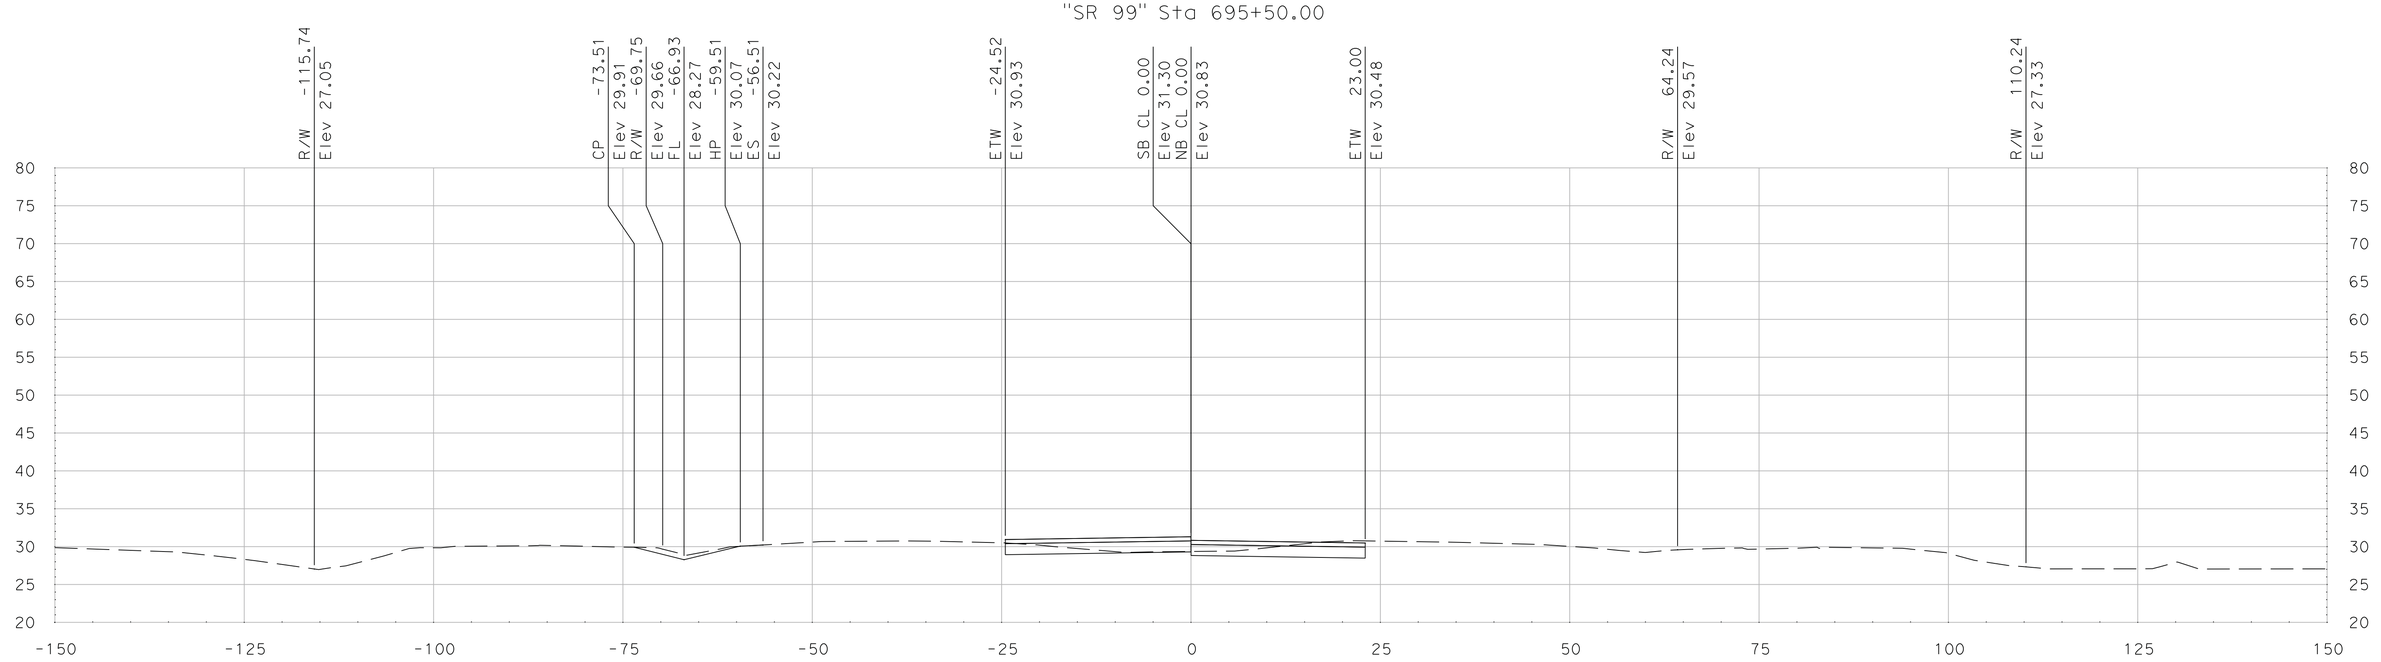

"SR 99" Sta 695+25.00

SCALE
HORIZONTAL: 1"=10'
VERTICAL: 1"=10'

DATE: 5/18/2011

ALL DIMENSIONS ARE IN US SURVEY FEET

FOR EARTHWORK DEVELOPMENT ONLY

Dist	COUNTY	ROUTE	POST MILES TOTAL PROJECT	SHEET No.	TOTAL SHEETS
10	SJ	99	4.9/14.2		
CONTRACT No.			10-0E6114		
PROJECT ID			1000020440		

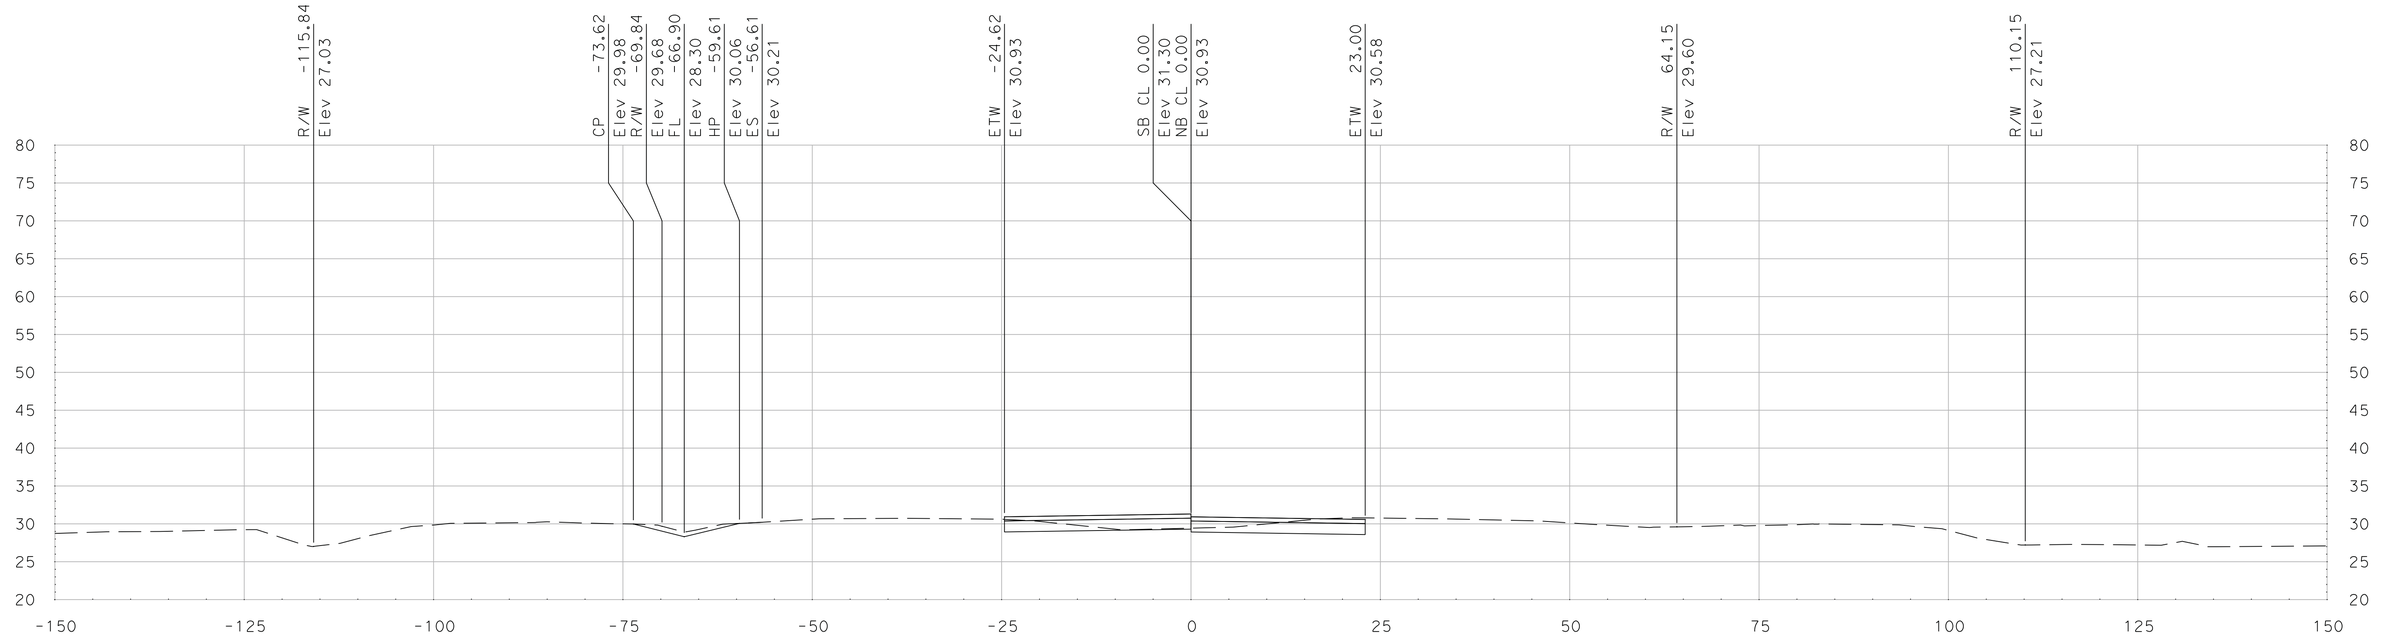

"SR 99" Sta 696+00.00

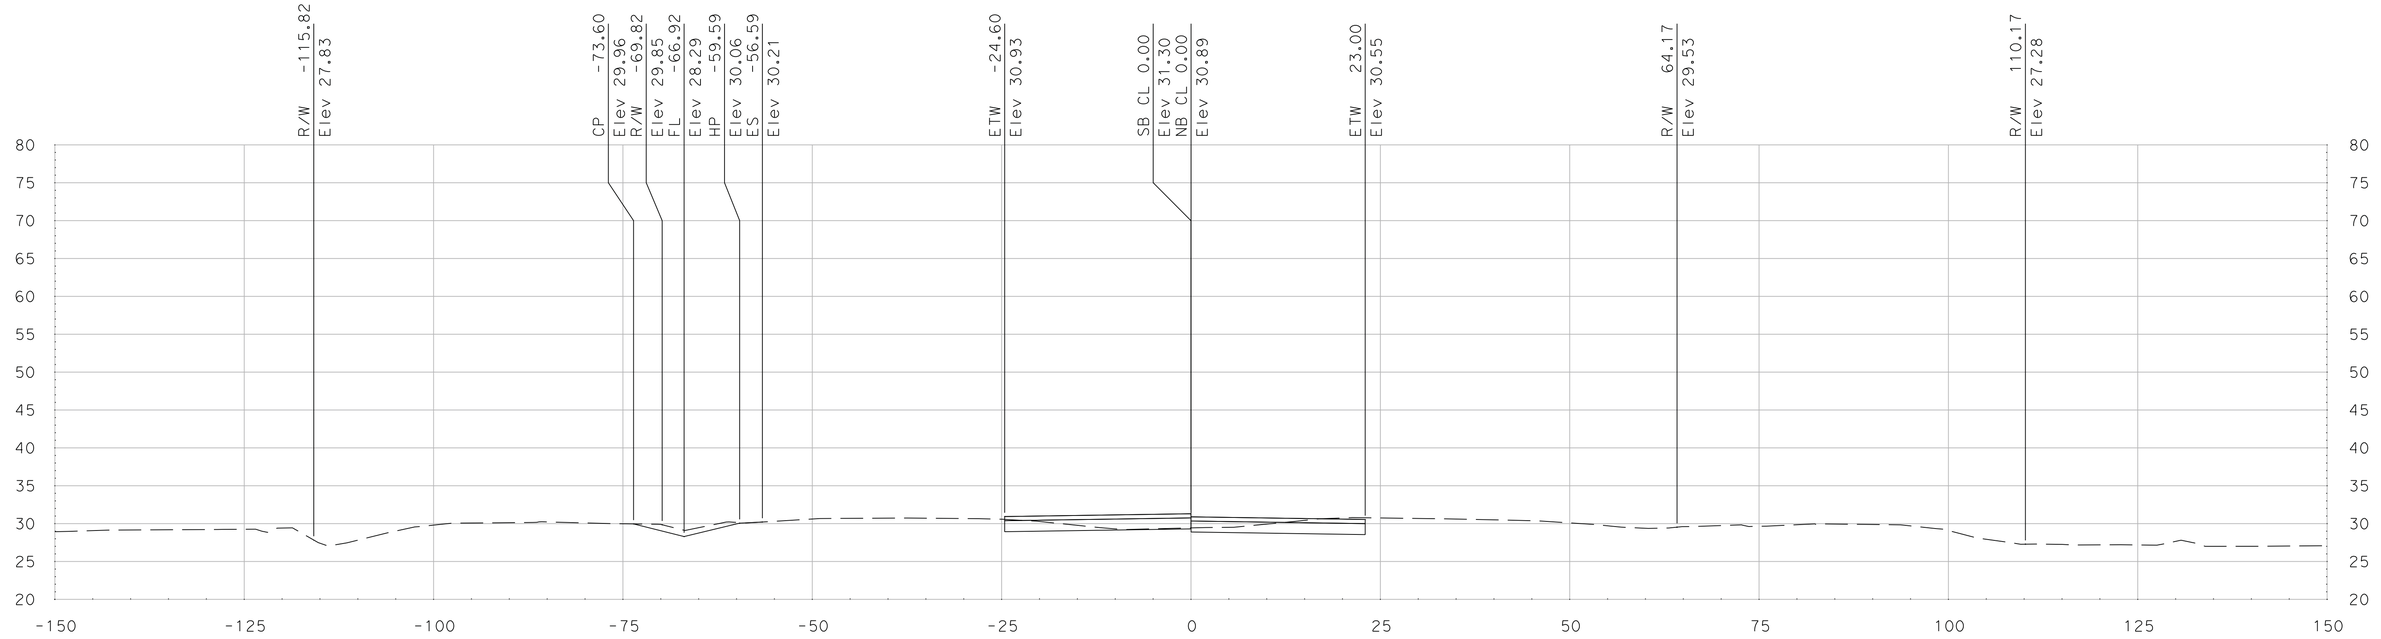

"SR 99" Sta 695+75.00

SCALE
HORIZONTAL: 1"=10'
VERTICAL: 1"=10'

DATE: 5/18/2011

ALL DIMENSIONS ARE IN US SURVEY FEET

FOR EARTHWORK DEVELOPMENT ONLY

Dist	COUNTY	ROUTE	POST MILES TOTAL PROJECT	SHEET No.	TOTAL SHEETS
10	SJ	99	4.9/14.2		
CONTRACT No.			10-0E6114		
PROJECT ID			1000020440		

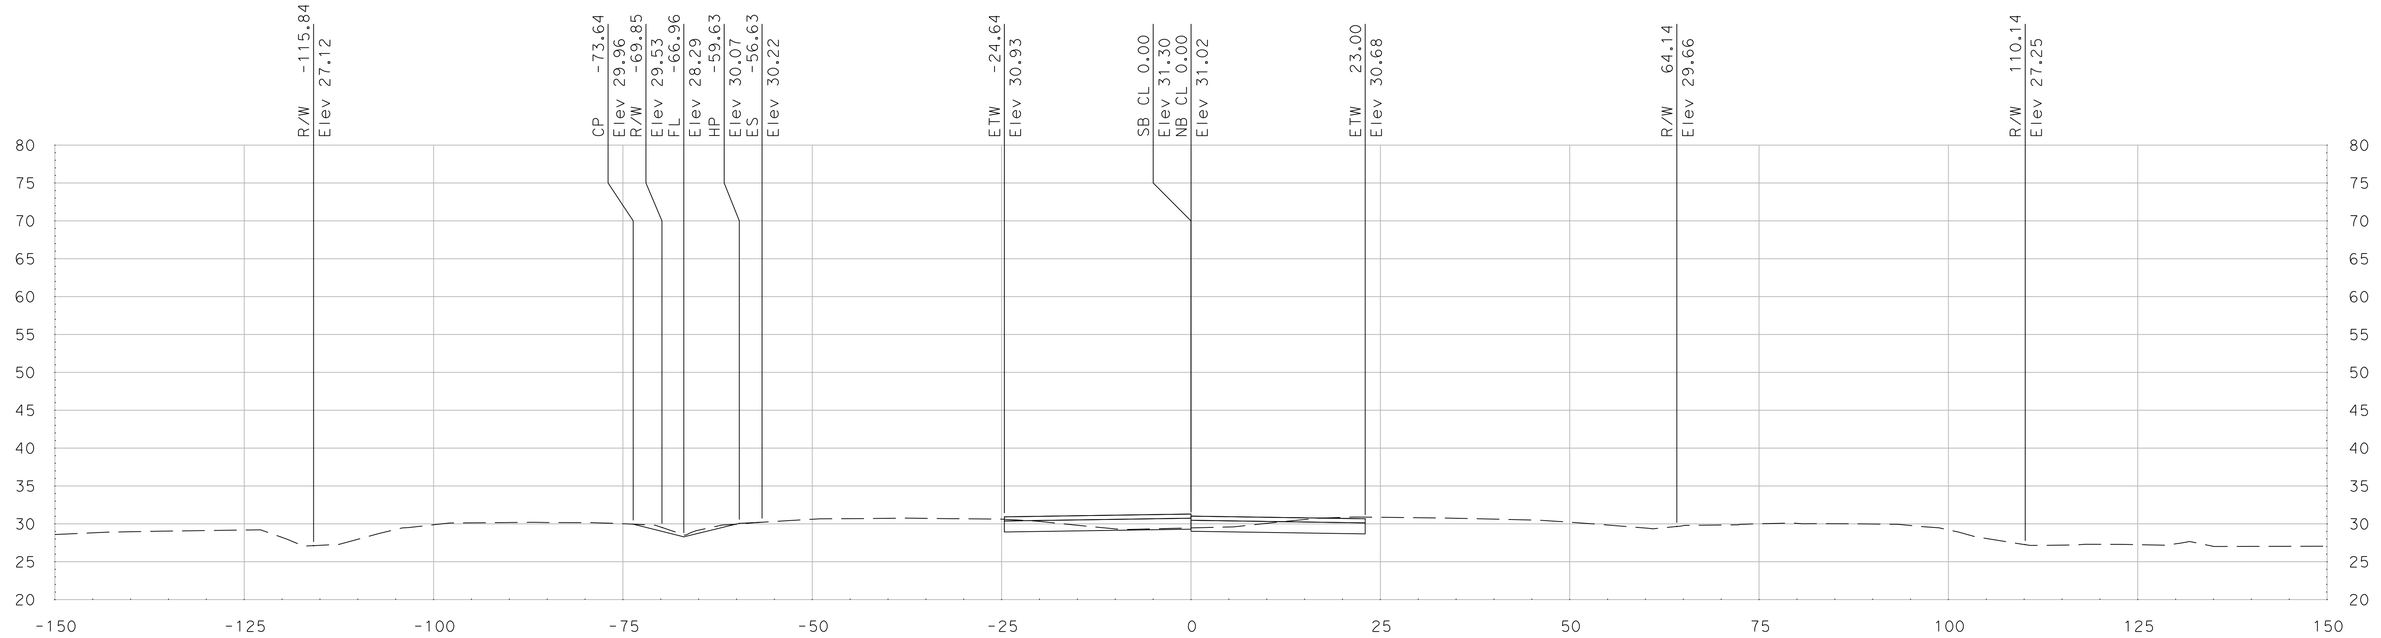

"SR 99" Sta 696+50.00

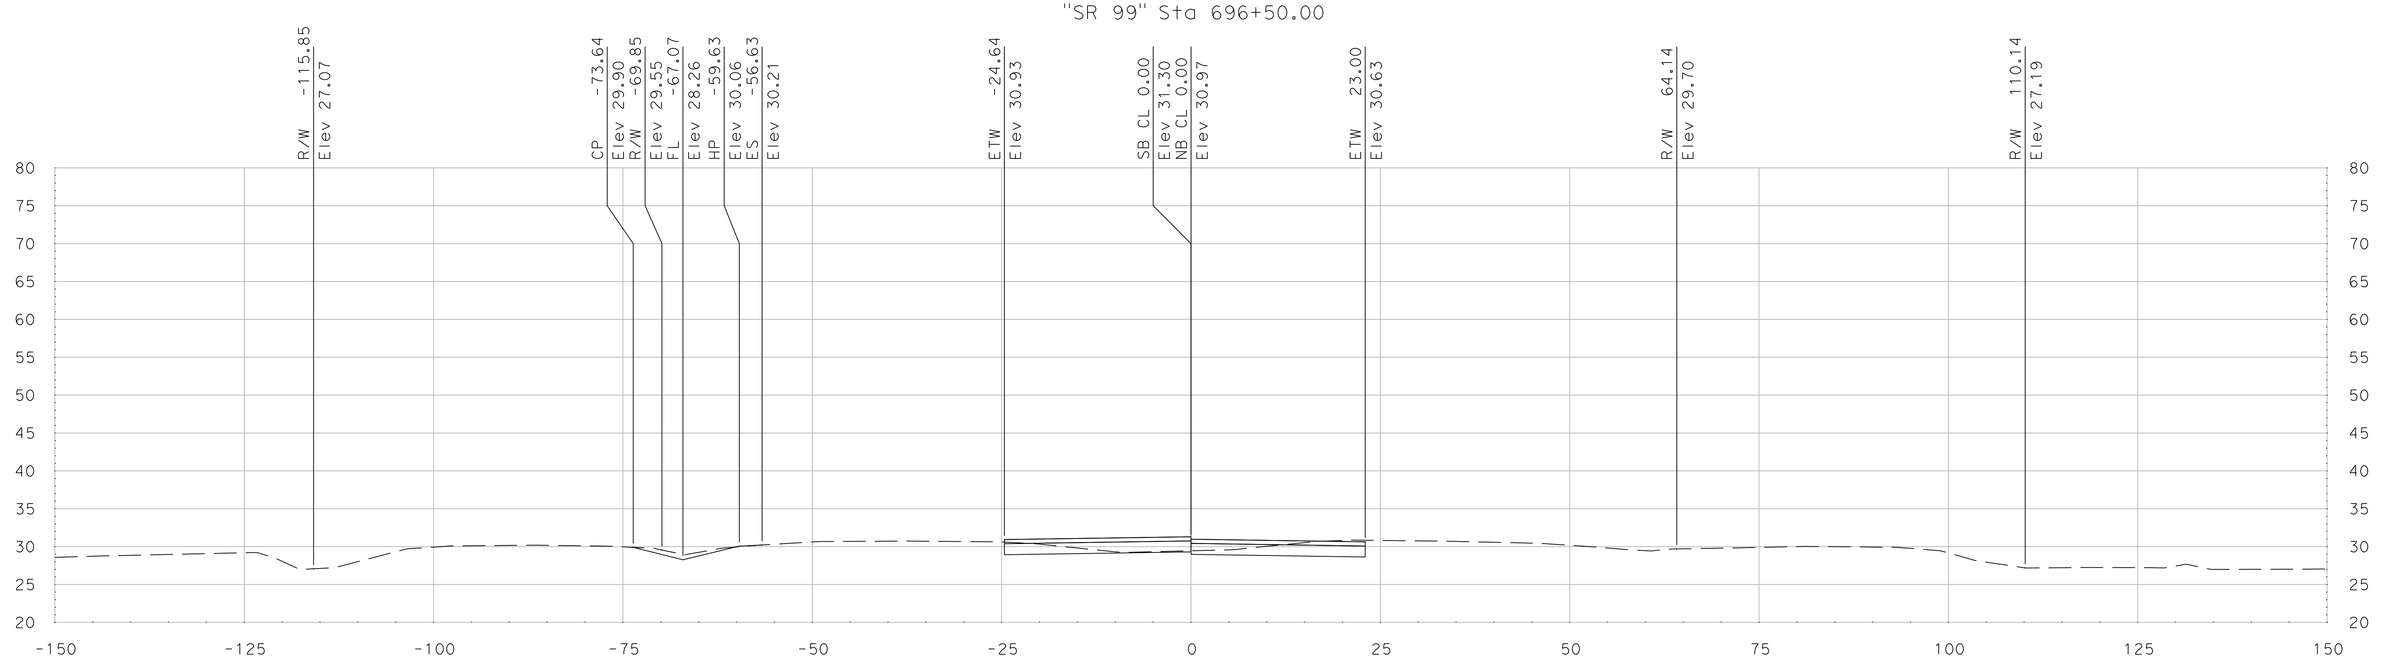

"SR 99" Sta 696+25.00

SCALE
HORIZONTAL: 1"=10'
VERTICAL: 1"=10'

DATE: 5/18/2011

ALL DIMENSIONS ARE IN US SURVEY FEET

FOR EARTHWORK DEVELOPMENT ONLY

Dist	COUNTY	ROUTE	POST MILES TOTAL PROJECT	SHEET No.	TOTAL SHEETS
10	SJ	99	4.9/14.2		
CONTRACT No.			10-0E6114		
PROJECT ID			1000020440		

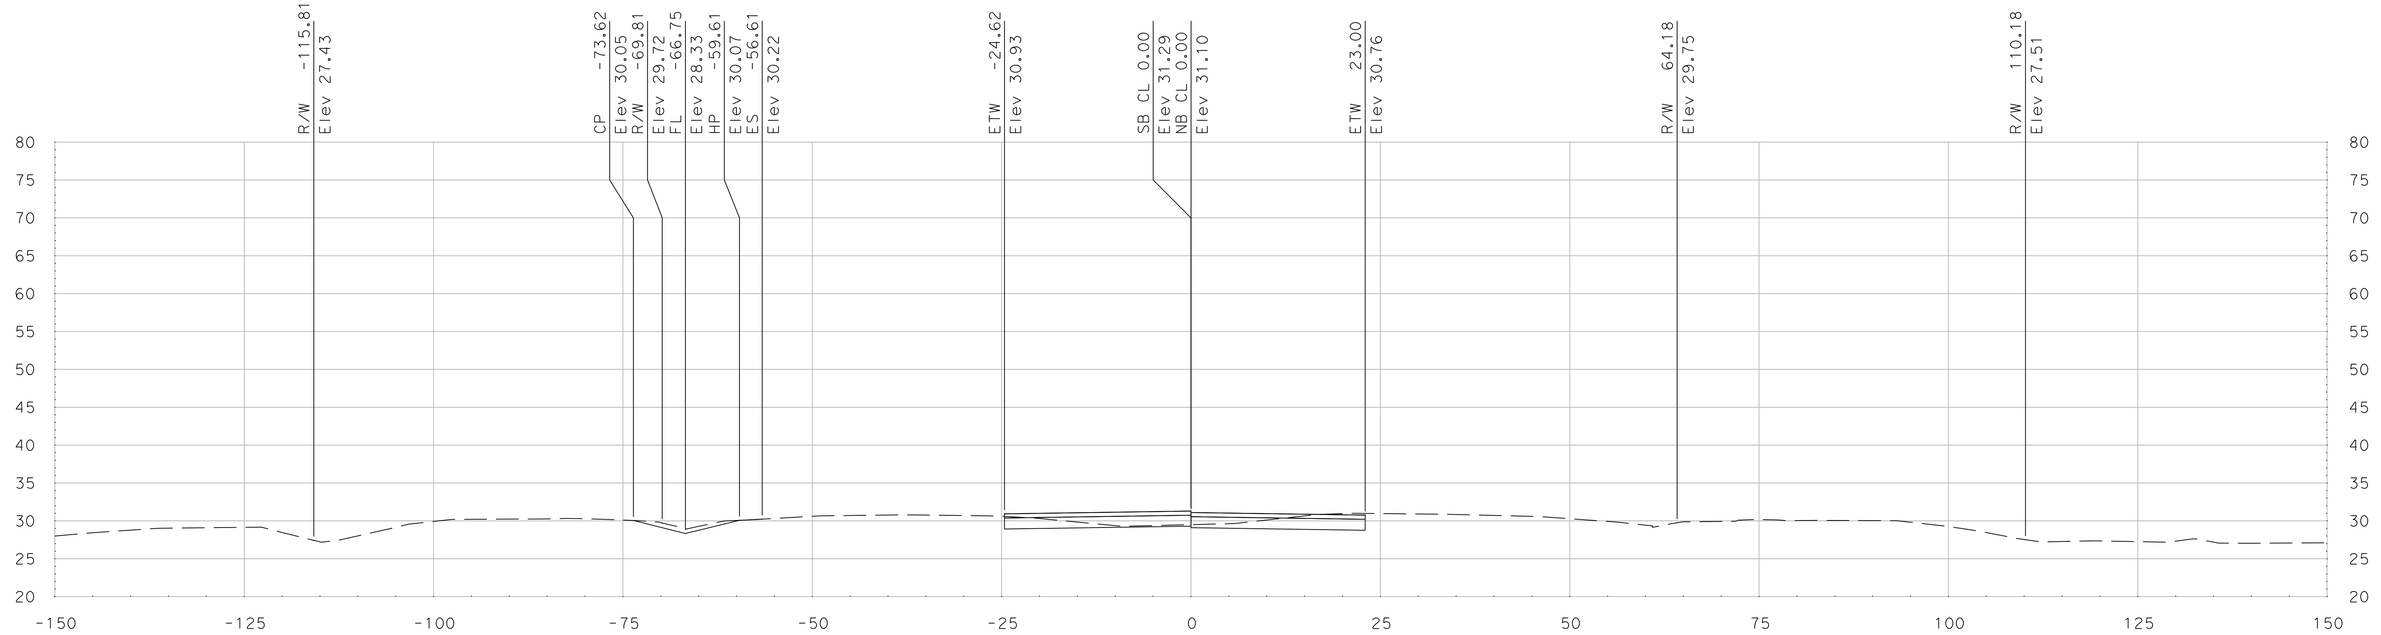

"SR 99" Sta 697+00.00

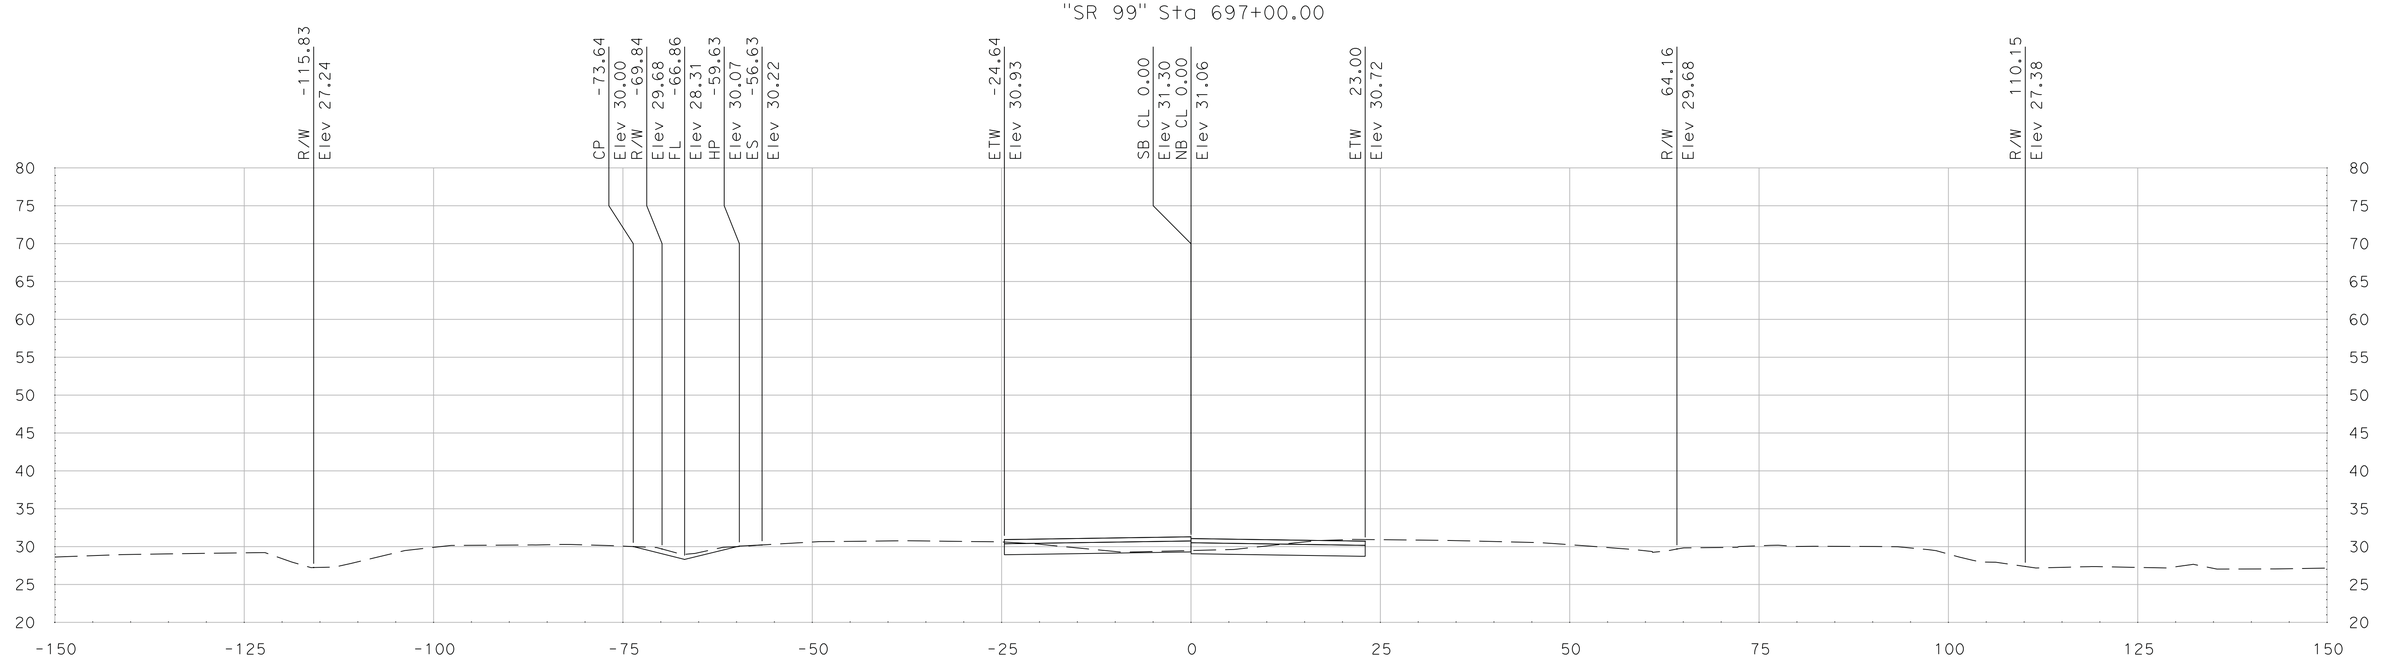

"SR 99" Sta 696+75.00

SCALE
HORIZONTAL: 1"=10'
VERTICAL: 1"=10'

DATE: 5/18/2011

ALL DIMENSIONS ARE IN US SURVEY FEET

FOR EARTHWORK DEVELOPMENT ONLY

Dist	COUNTY	ROUTE	POST MILES TOTAL PROJECT	SHEET No.	TOTAL SHEETS
10	SJ	99	4.9/14.2		
CONTRACT No.			10-0E6114		
PROJECT ID			1000020440		

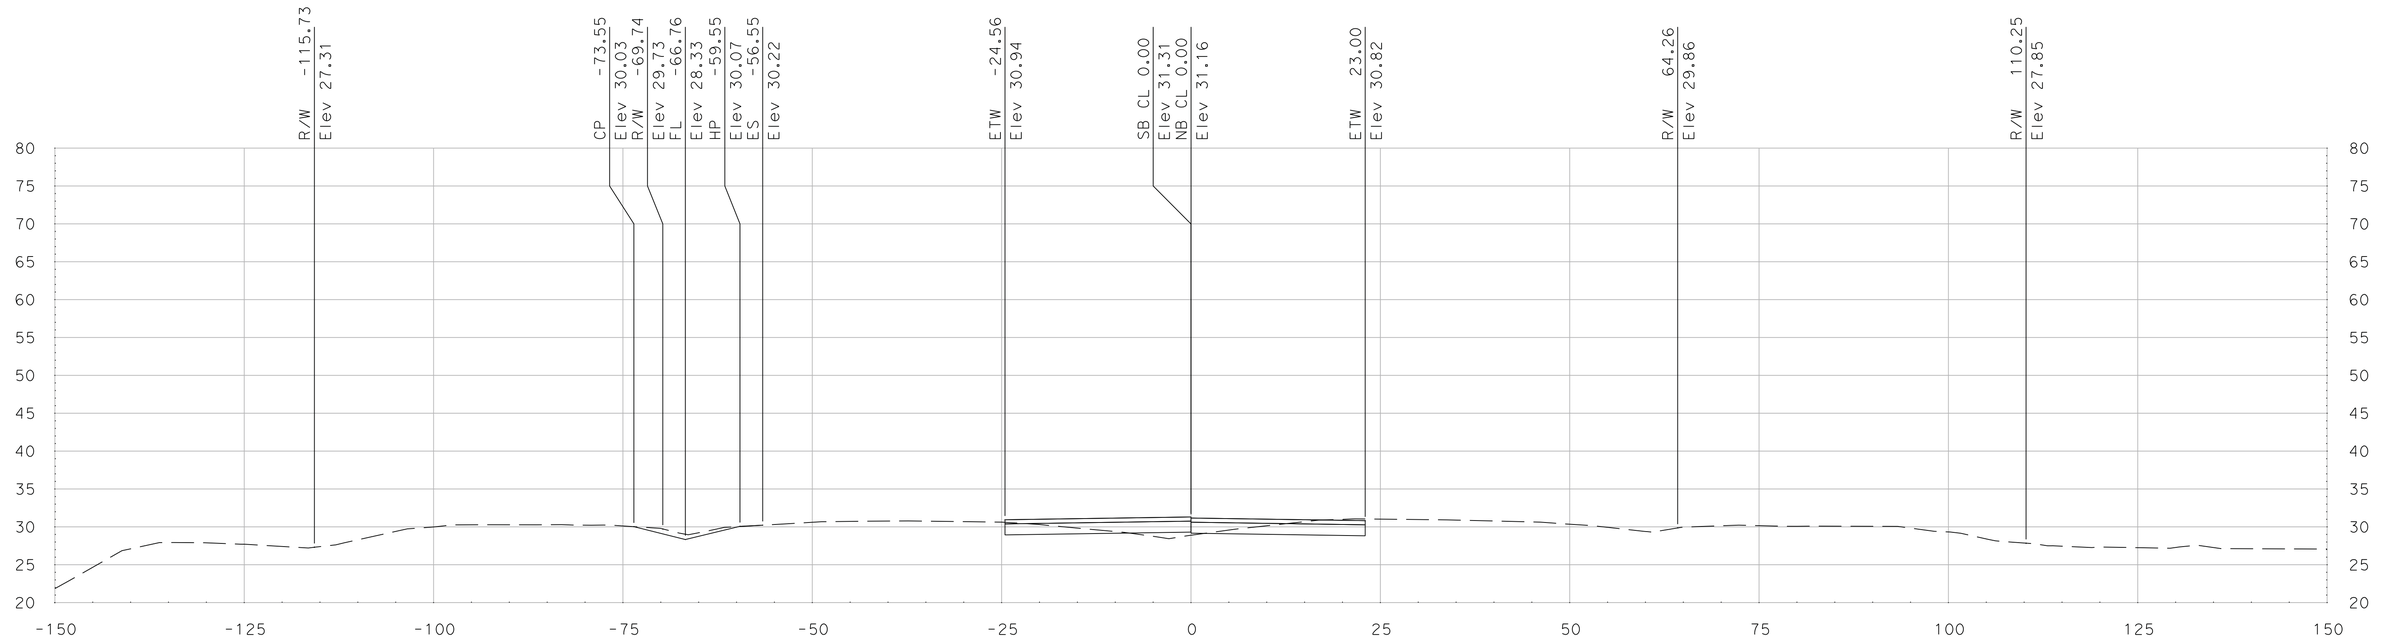

"SR 99" Sta 697+50.00

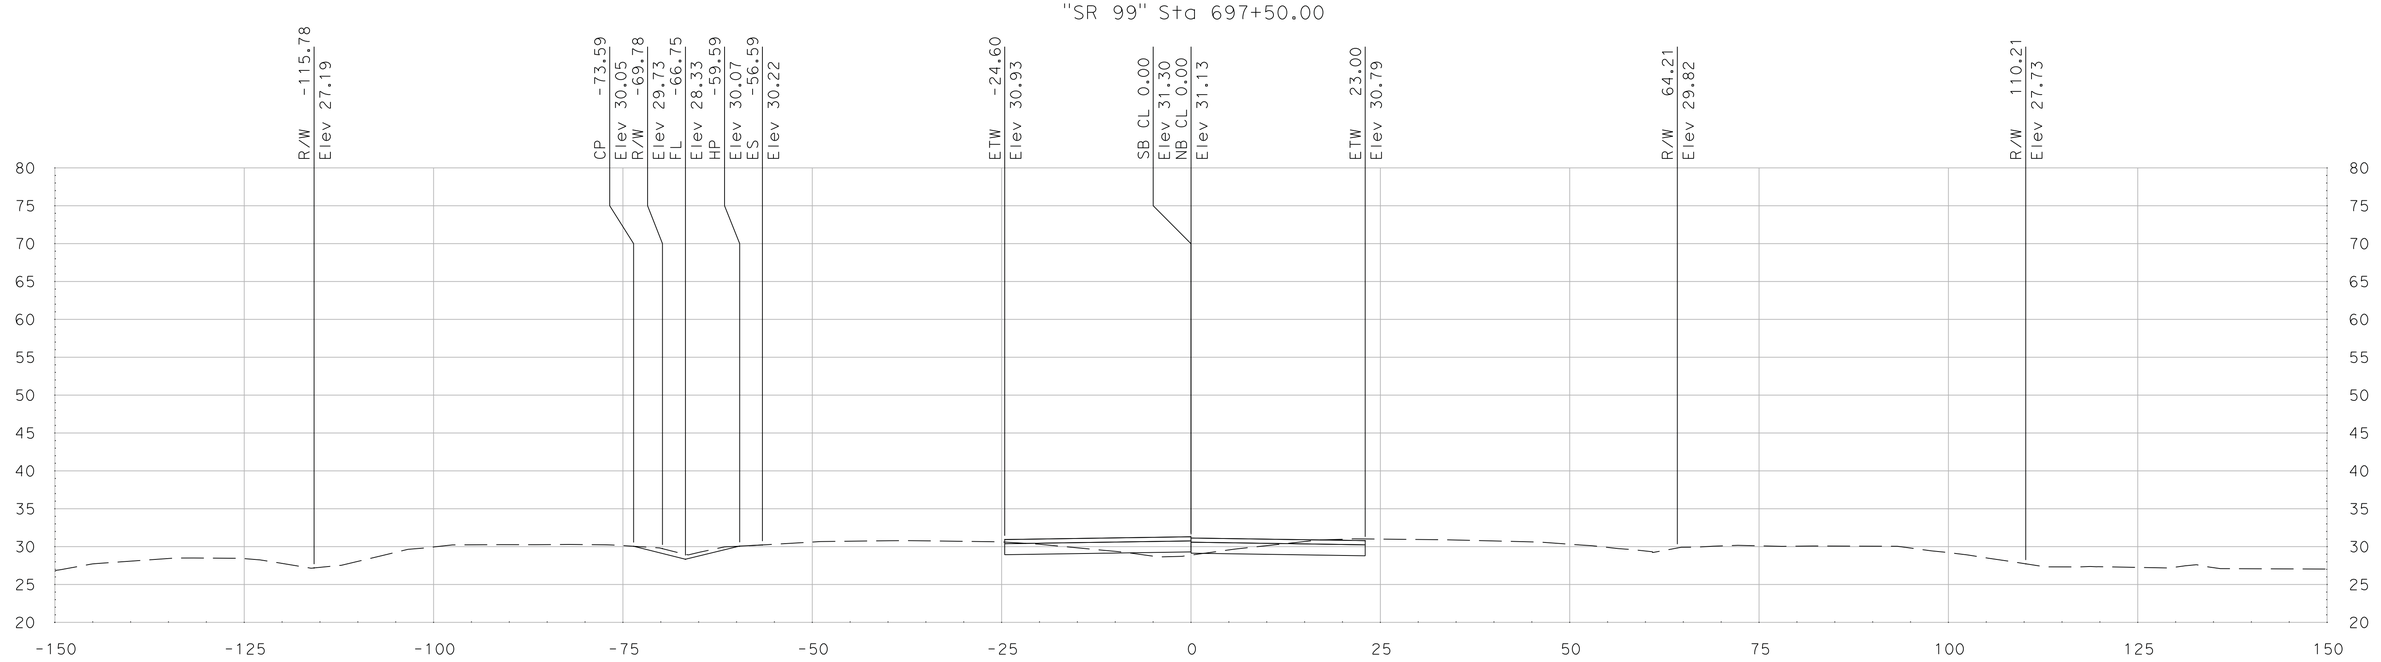

"SR 99" Sta 697+25.00

SCALE
HORIZONTAL: 1"=10'
VERTICAL: 1"=10'

DATE: 5/18/2011

ALL DIMENSIONS ARE IN US SURVEY FEET

FOR EARTHWORK DEVELOPMENT ONLY

Dist	COUNTY	ROUTE	POST MILES TOTAL PROJECT	SHEET No.	TOTAL SHEETS
10	SJ	99	4.9/14.2		
CONTRACT No.			10-0E6114		
PROJECT ID			1000020440		

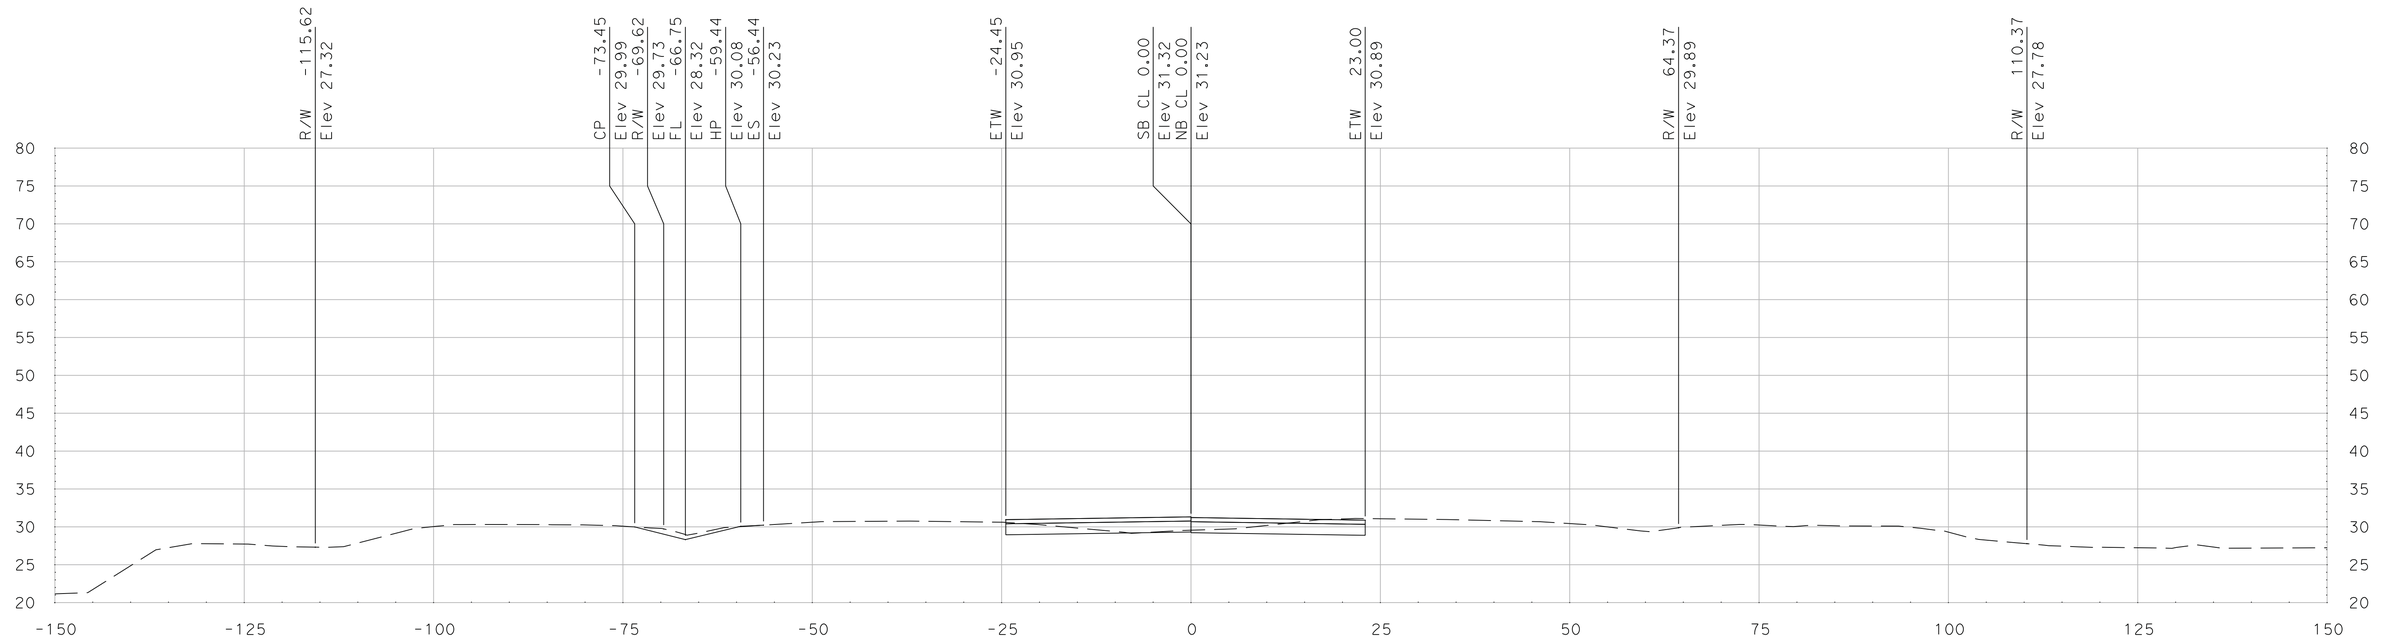

"SR 99" Sta 698+00.00

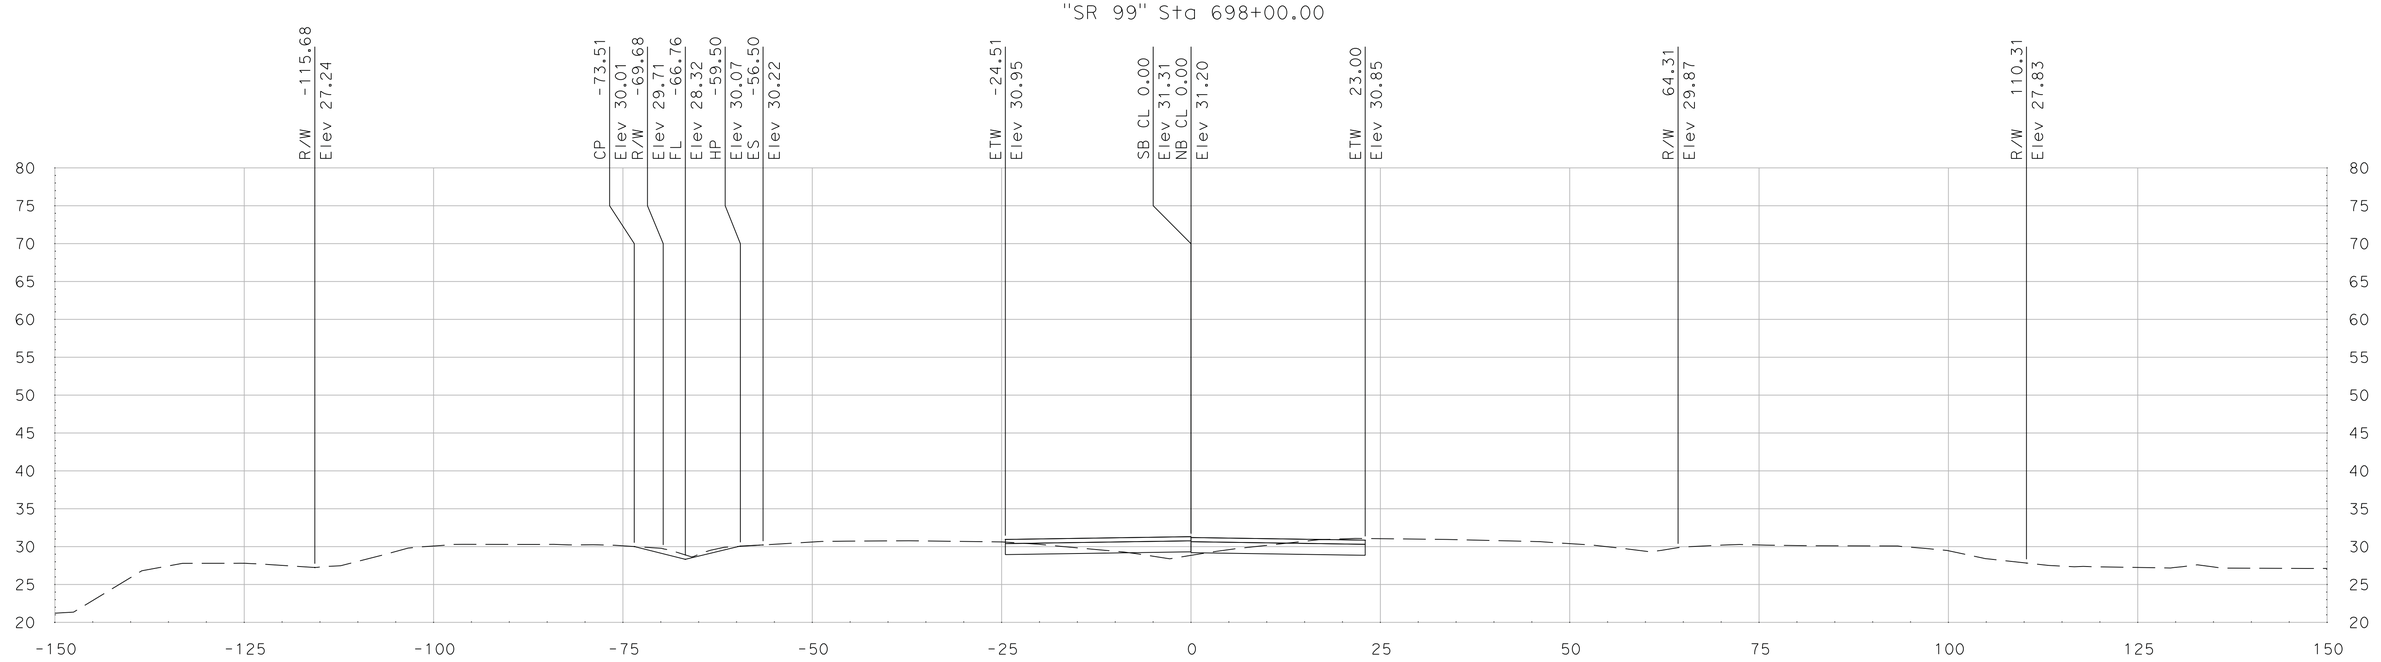

"SR 99" Sta 697+75.00

SCALE
HORIZONTAL: 1"=10'
VERTICAL: 1"=10'

DATE: 5/18/2011

ALL DIMENSIONS ARE IN US SURVEY FEET

FOR EARTHWORK DEVELOPMENT ONLY

Dist	COUNTY	ROUTE	POST MILES TOTAL PROJECT	SHEET No.	TOTAL SHEETS
10	SJ	99	4.9/14.2		
CONTRACT No.			10-0E6114		
PROJECT ID			1000020440		

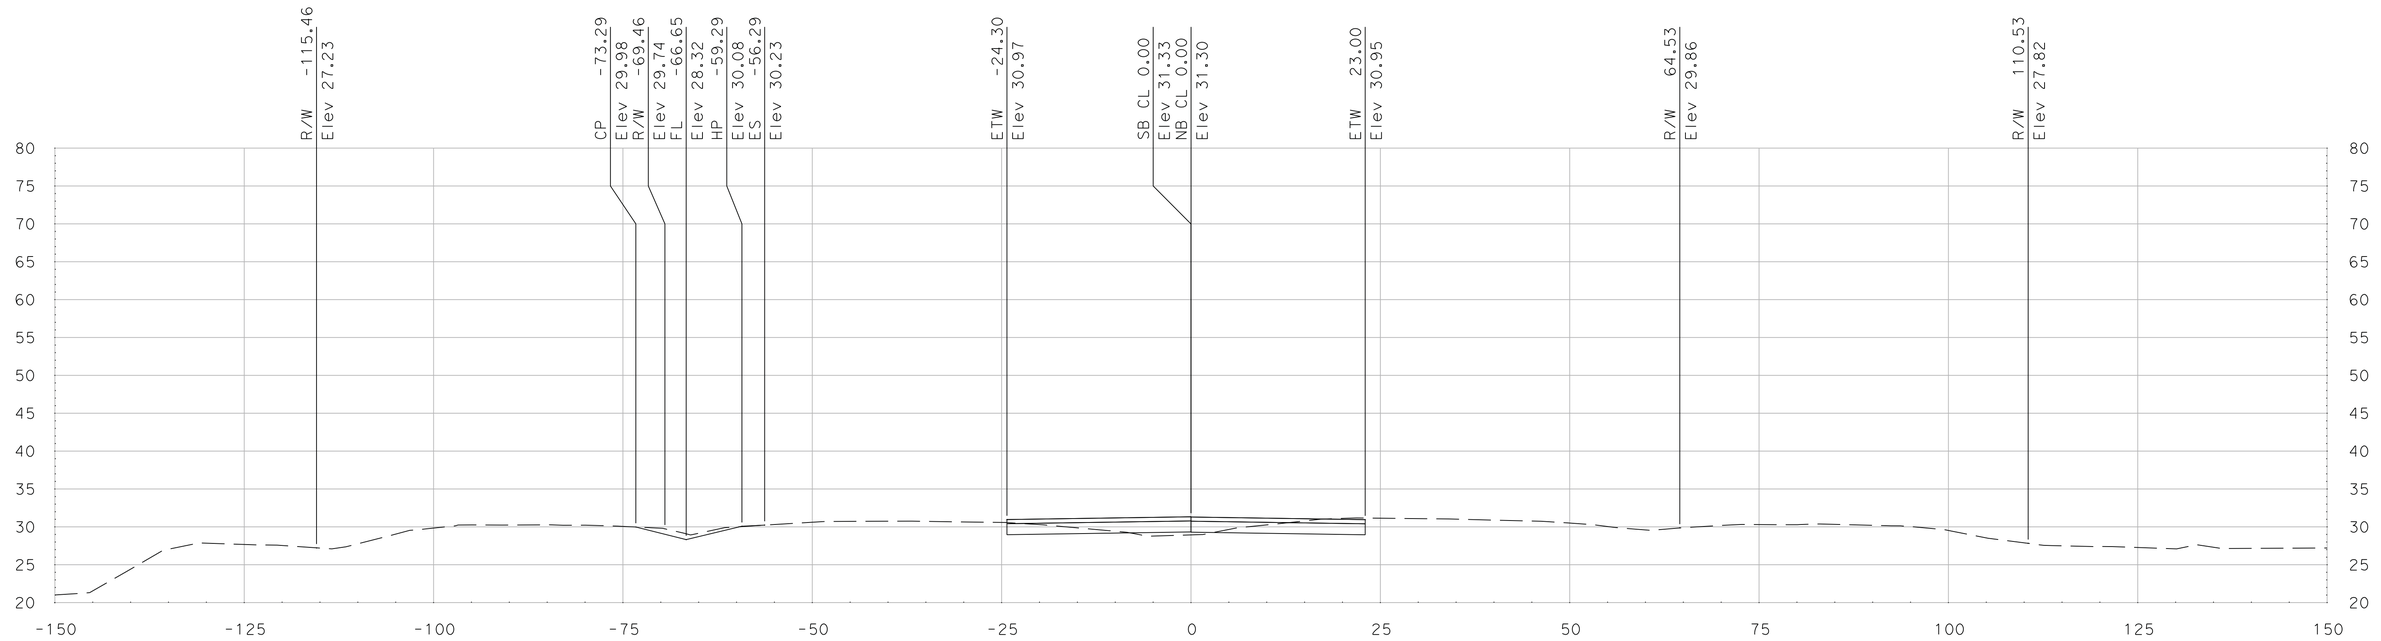

"SR 99" Sta 698+50.00

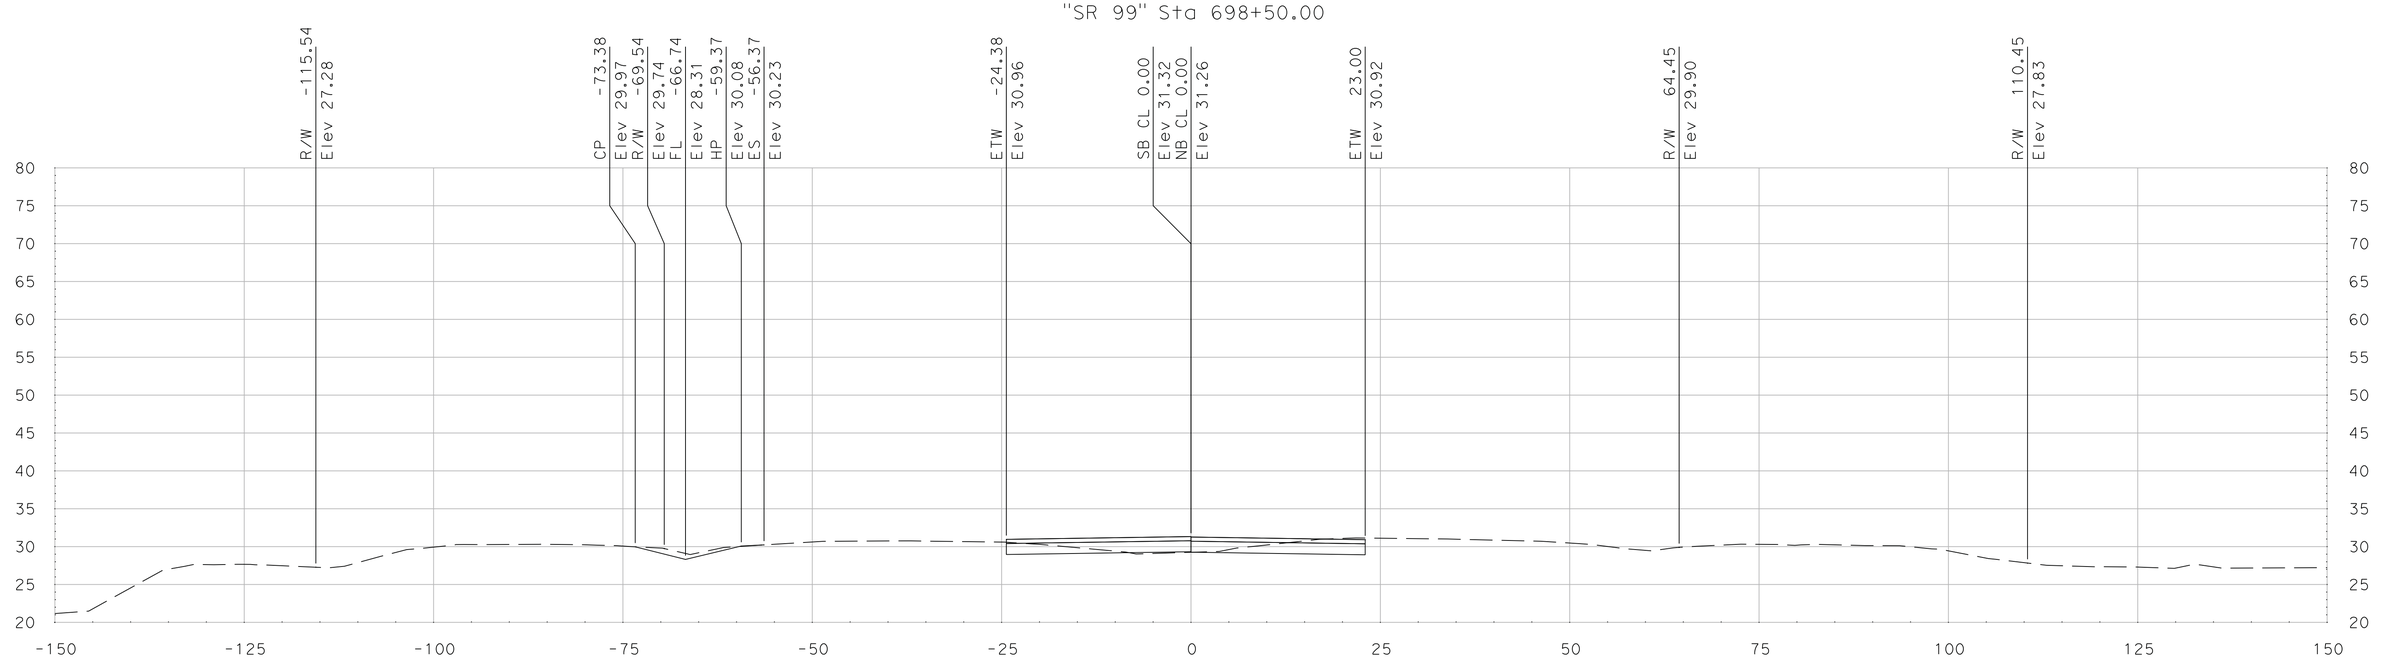

"SR 99" Sta 698+25.00

SCALE
HORIZONTAL: 1"=10'
VERTICAL: 1"=10'

DATE: 5/18/2011

ALL DIMENSIONS ARE IN US SURVEY FEET

FOR EARTHWORK DEVELOPMENT ONLY

Dist	COUNTY	ROUTE	POST MILES TOTAL PROJECT	SHEET No.	TOTAL SHEETS
10	SJ	99	4.9/14.2		
CONTRACT No.			10-0E6114		
PROJECT ID			1000020440		

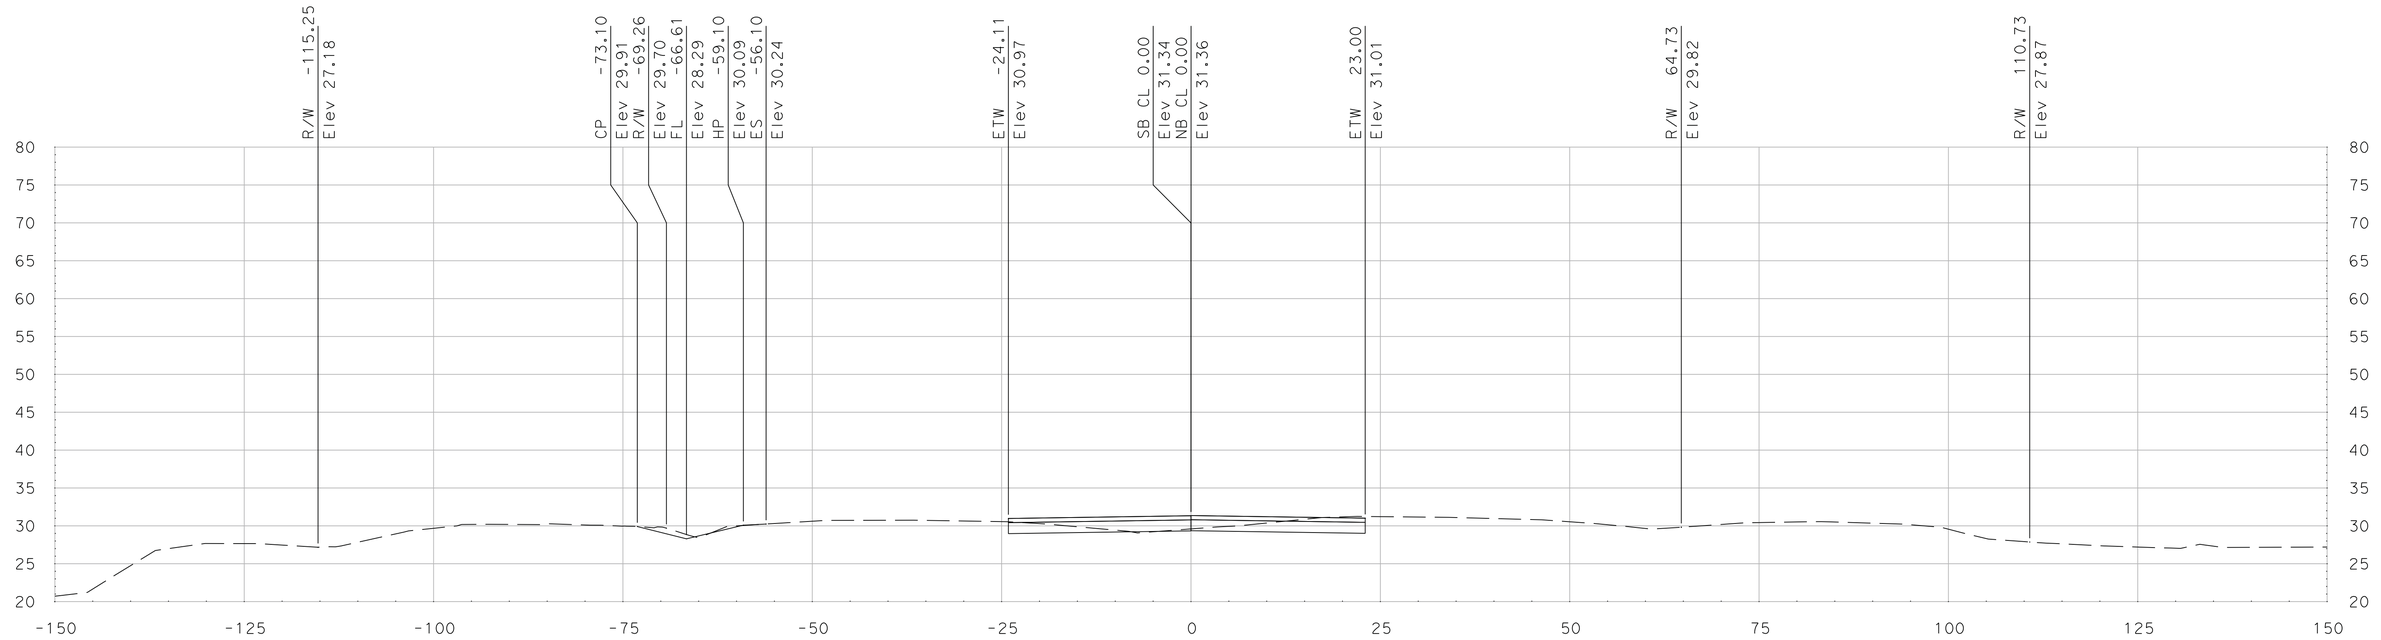

"SR 99" Sta 699+00.00

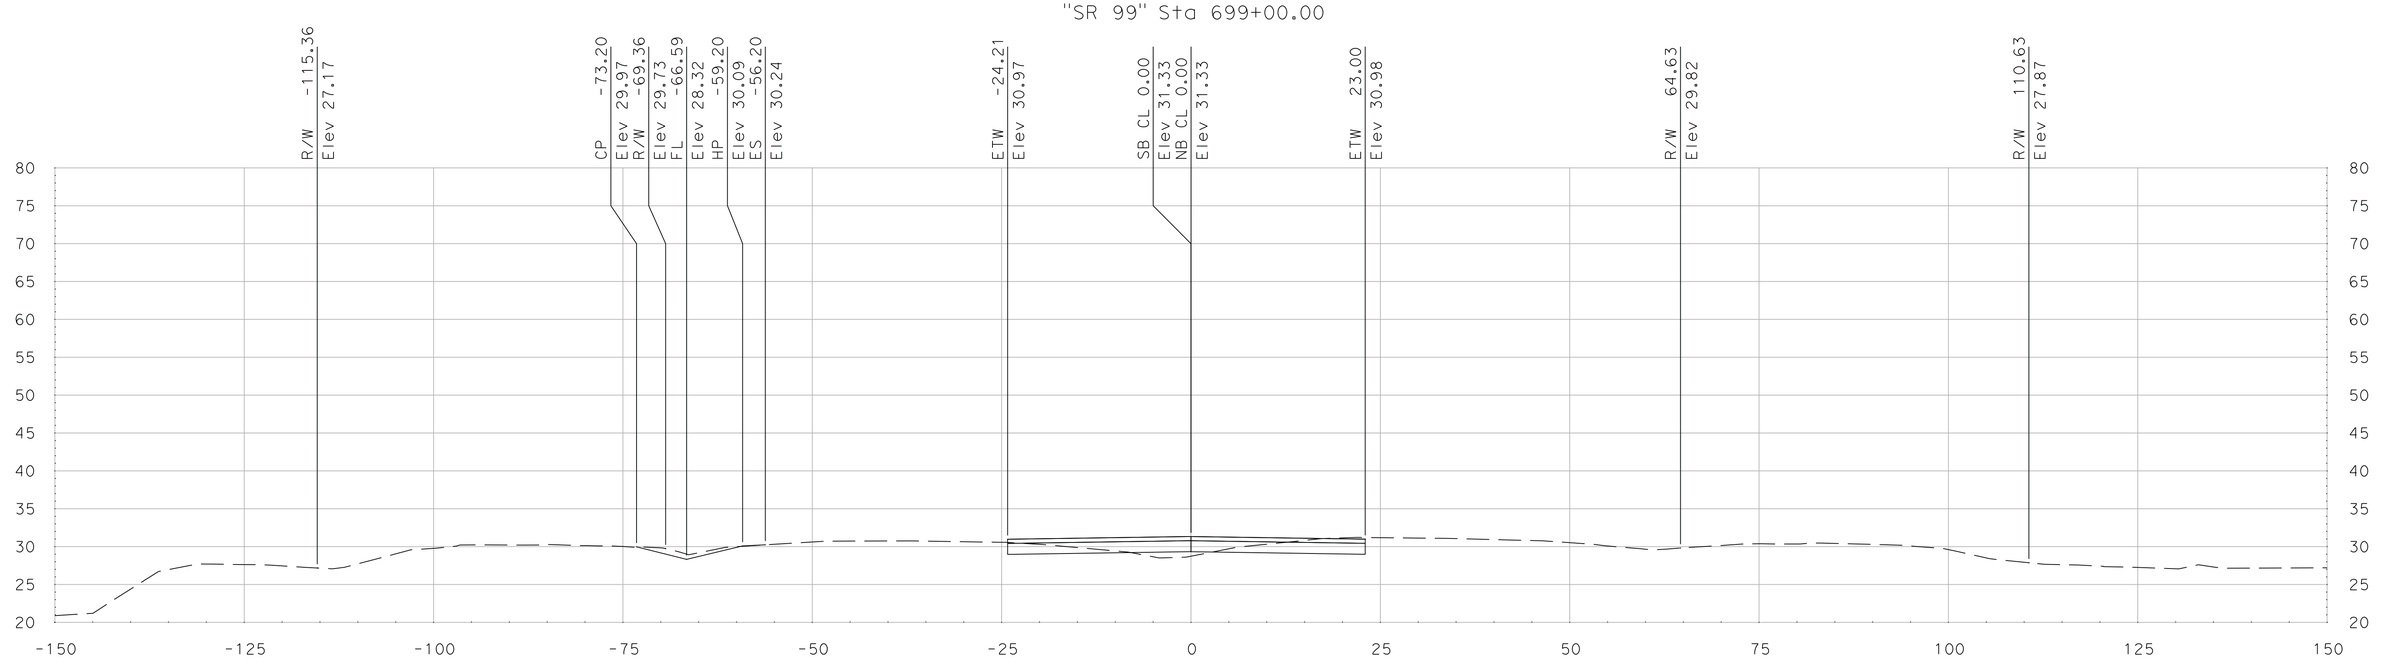

"SR 99" Sta 698+75.00

SCALE
HORIZONTAL: 1"=10'
VERTICAL: 1"=10'

DATE: 5/18/2011

ALL DIMENSIONS ARE IN US SURVEY FEET

FOR EARTHWORK DEVELOPMENT ONLY

Dist	COUNTY	ROUTE	POST MILES TOTAL PROJECT	SHEET No.	TOTAL SHEETS
10	SJ	99	4.9/14.2		
CONTRACT No.			10-0E6114		
PROJECT ID			1000020440		

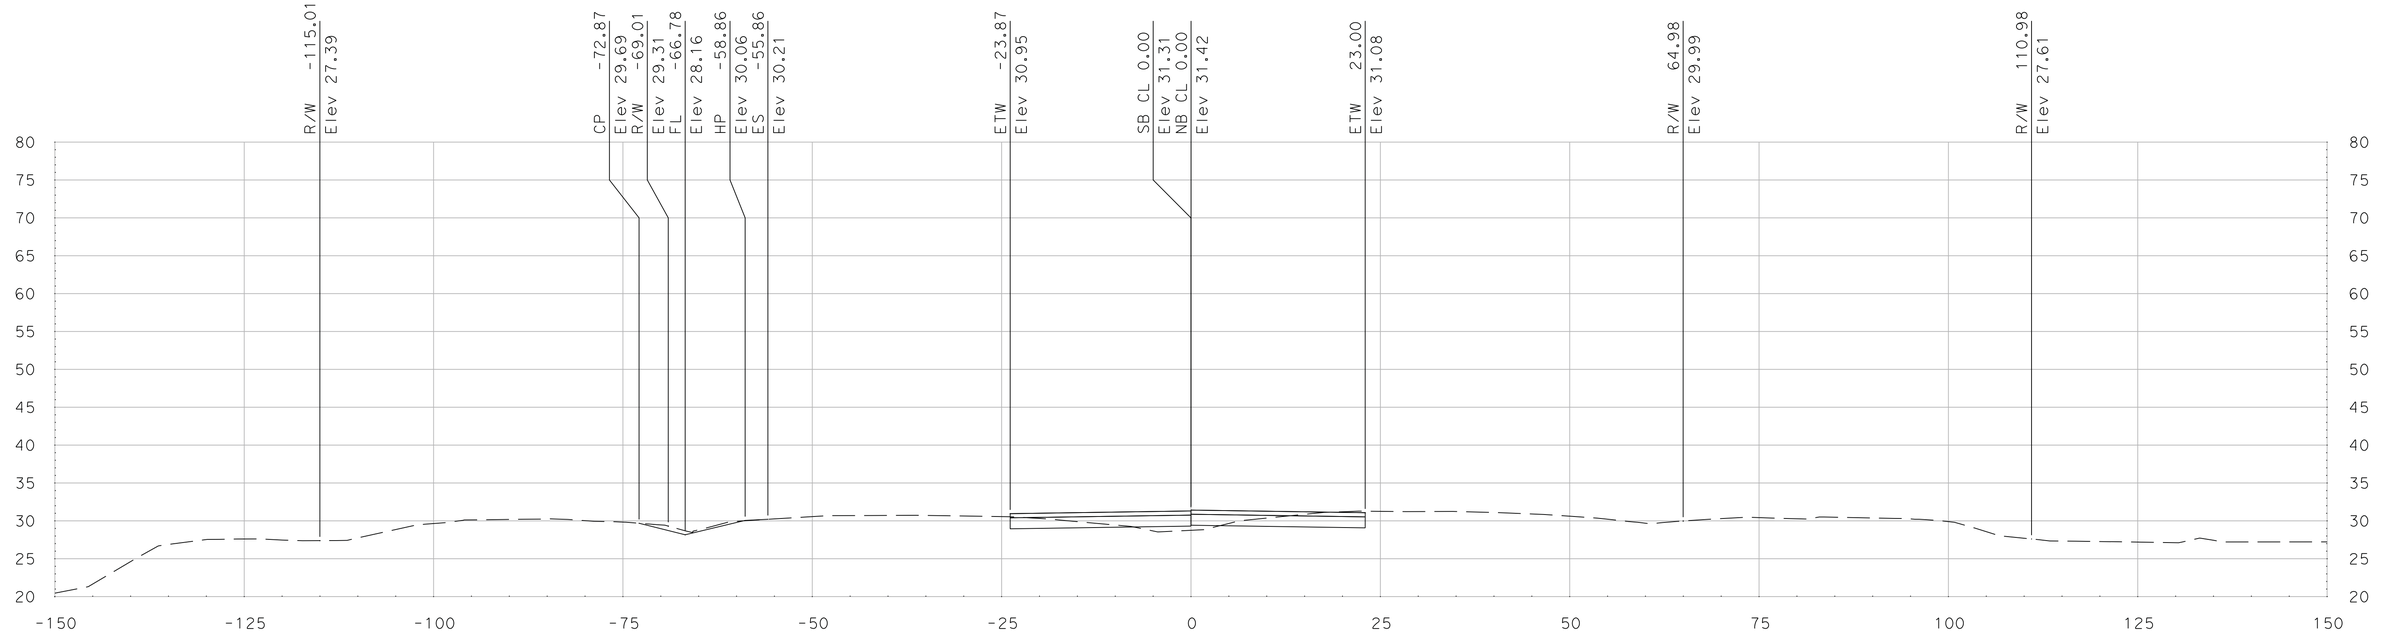

"SR 99" Sta 699+50.00

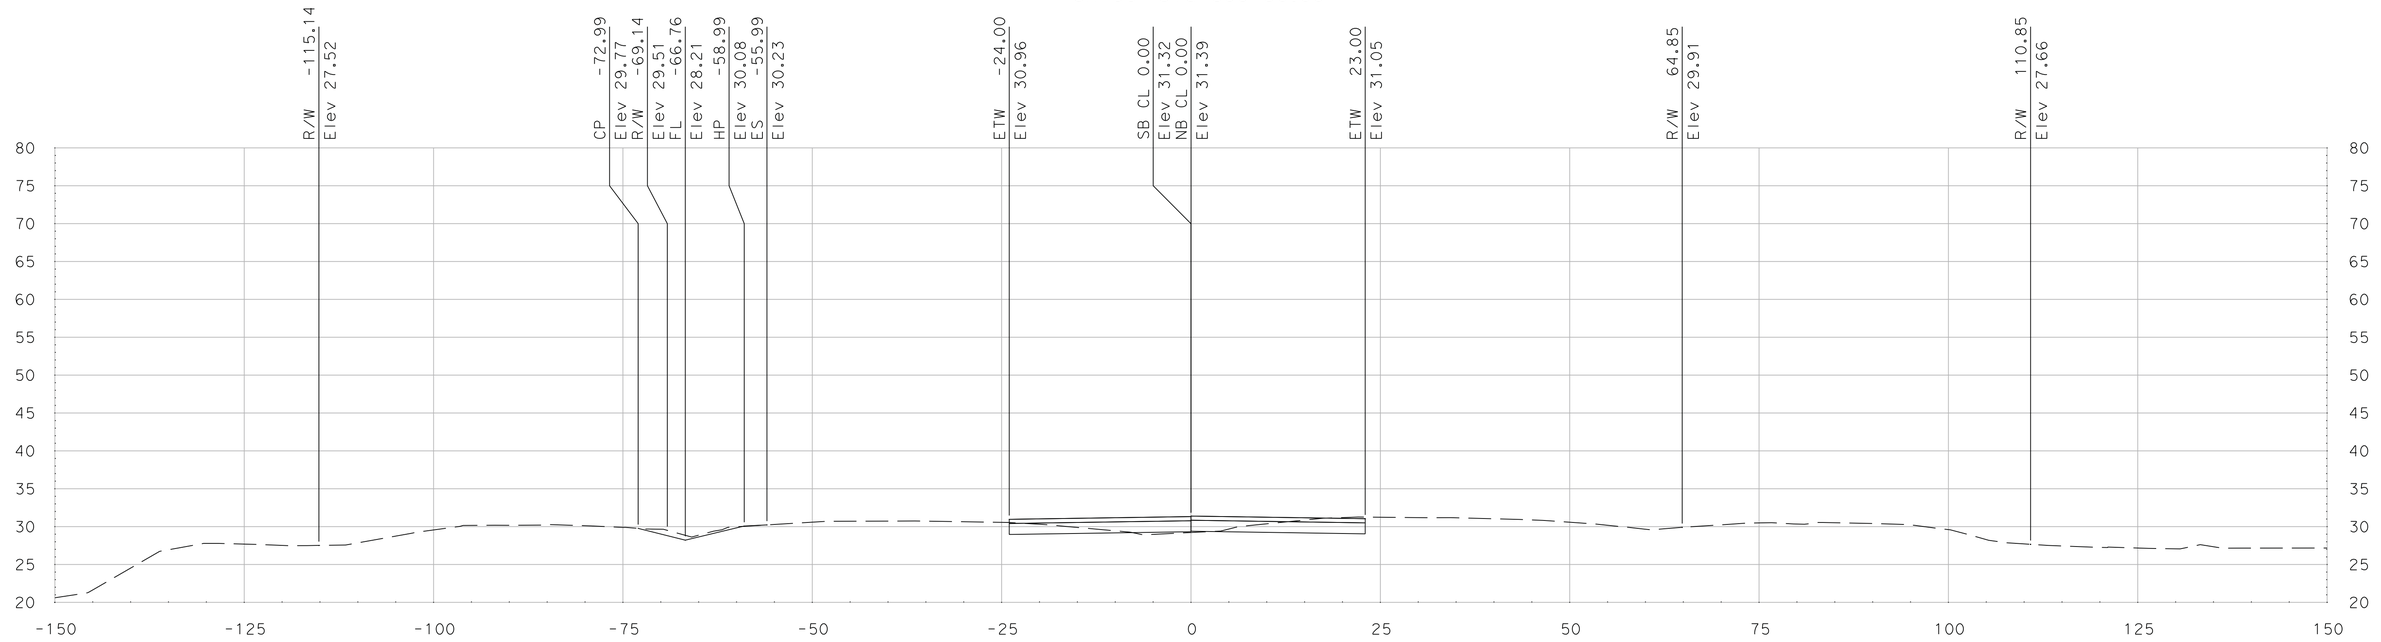

"SR 99" Sta 699+25.00

SCALE
HORIZONTAL: 1"=10'
VERTICAL: 1"=10'

DATE: 5/18/2011

ALL DIMENSIONS ARE IN US SURVEY FEET

FOR EARTHWORK DEVELOPMENT ONLY

Dist	COUNTY	ROUTE	POST MILES TOTAL PROJECT	SHEET No.	TOTAL SHEETS
10	SJ	99	4.9/14.2		
CONTRACT No.			10-0E6114		
PROJECT ID			1000020440		

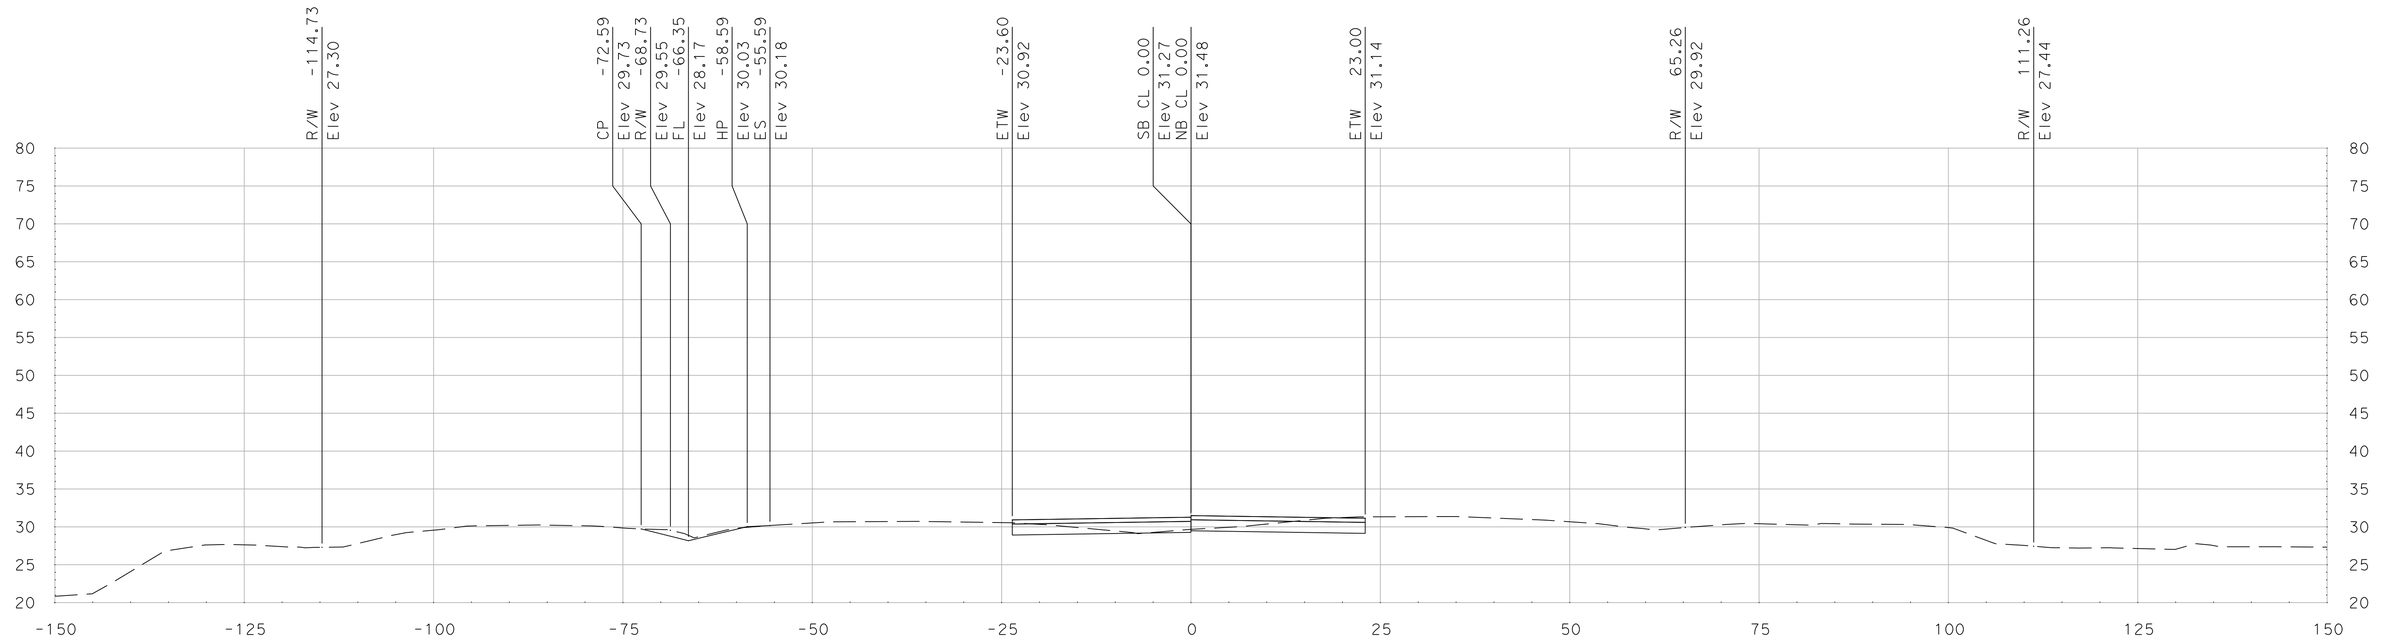

"SR 99" Sta 700+00.00

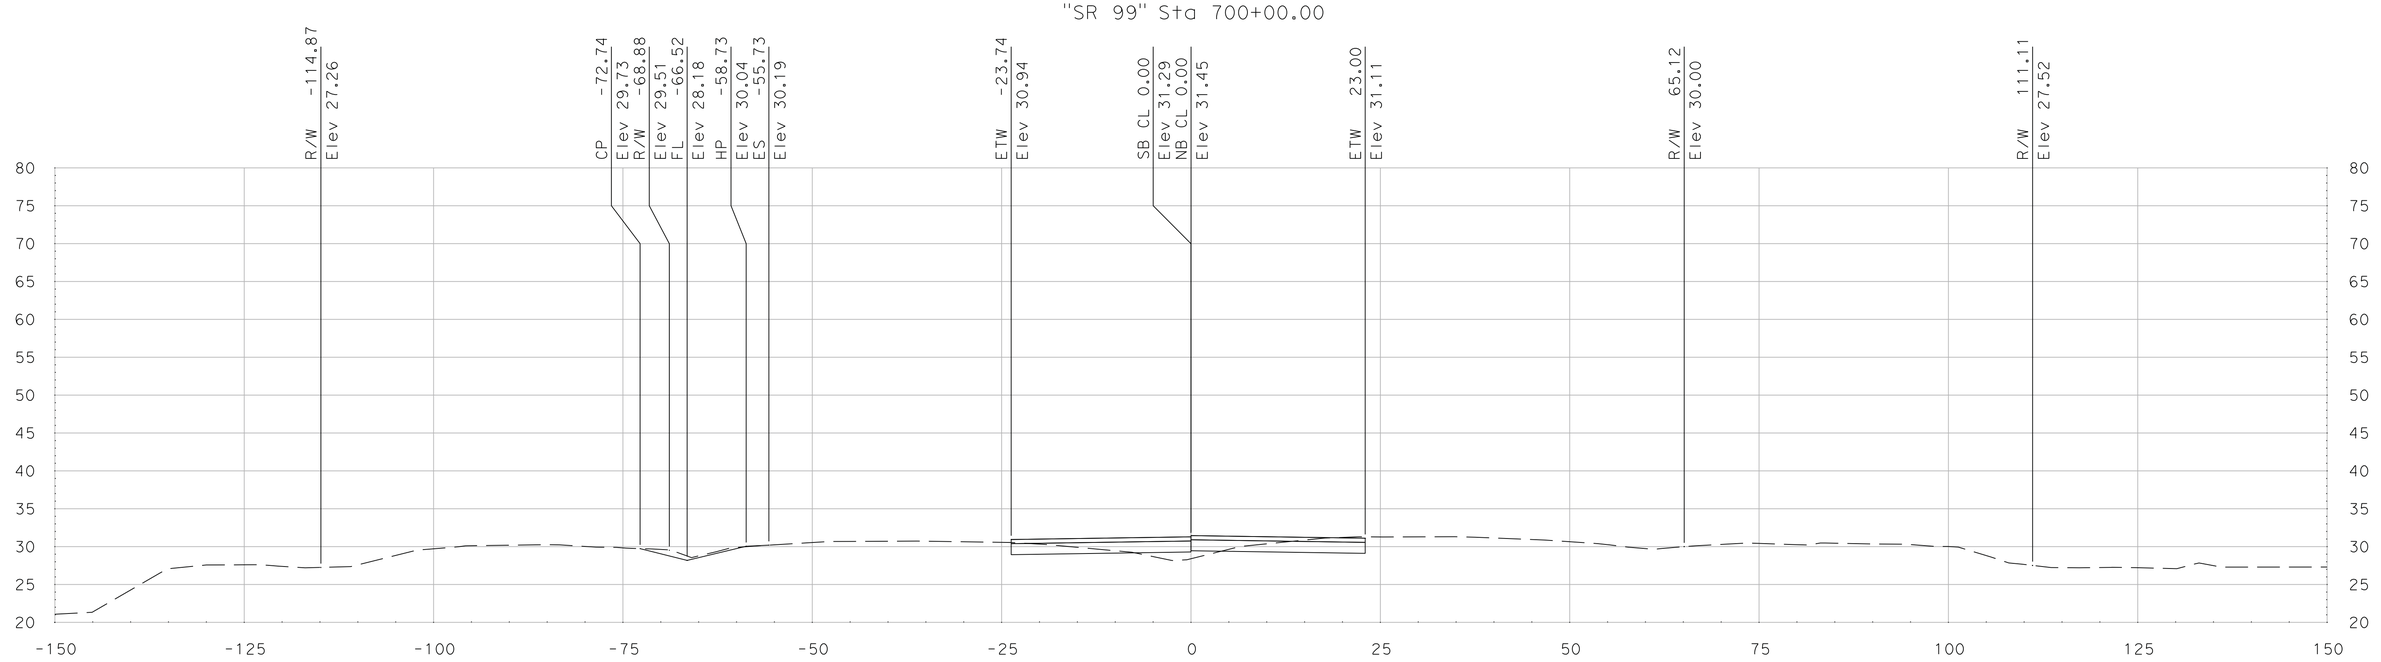

"SR 99" Sta 699+75.00

SCALE
HORIZONTAL: 1"=10'
VERTICAL: 1"=10'

DATE: 5/18/2011

ALL DIMENSIONS ARE IN US SURVEY FEET

FOR EARTHWORK DEVELOPMENT ONLY

Dist	COUNTY	ROUTE	POST MILES TOTAL PROJECT	SHEET No.	TOTAL SHEETS
10	SJ	99	4.9/14.2		
CONTRACT No.			10-0E6114		
PROJECT ID			1000020440		

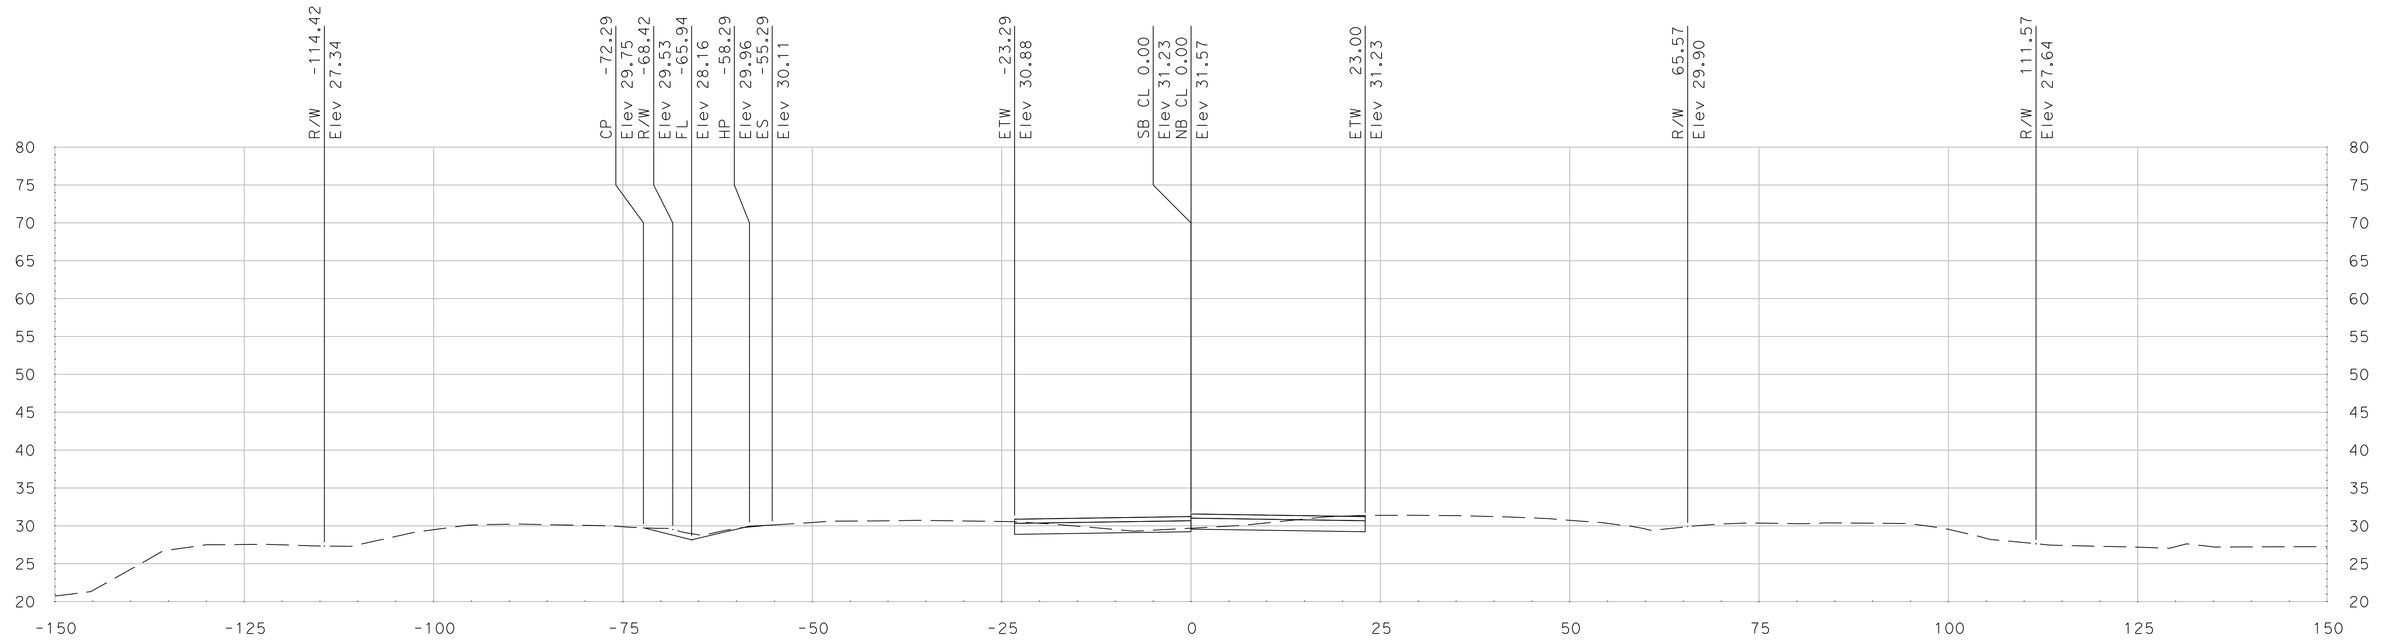

"SR 99" Sta 700+50.00

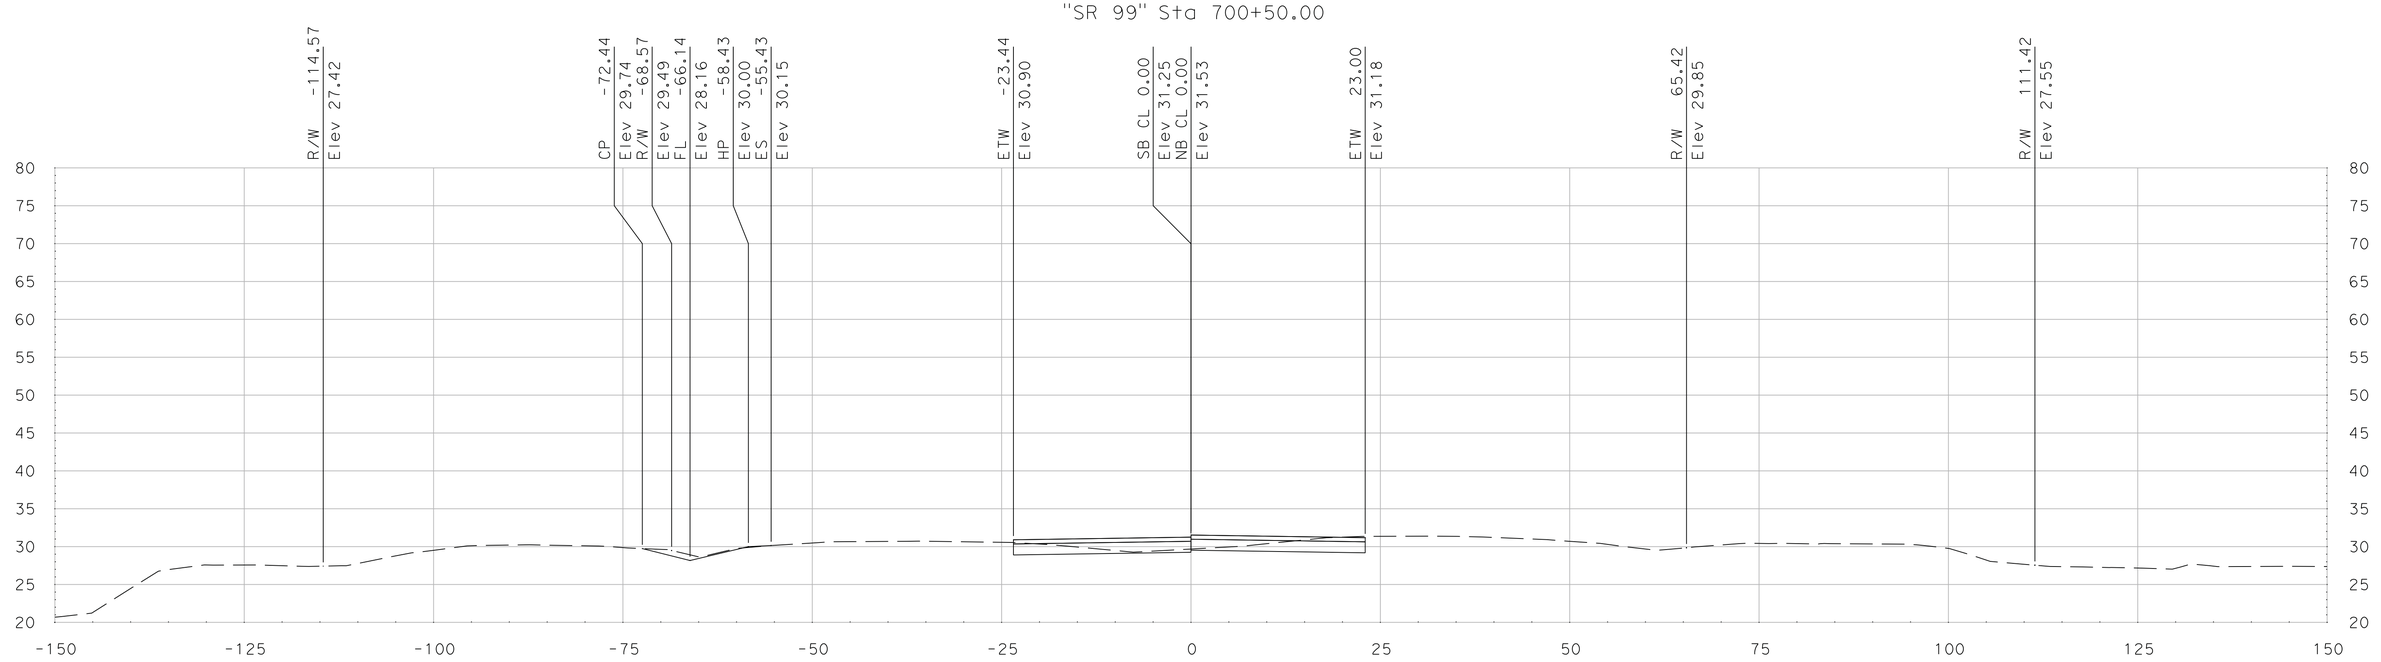

"SR 99" Sta 700+25.00

SCALE
HORIZONTAL: 1"=10'
VERTICAL: 1"=10'

DATE: 5/18/2011

ALL DIMENSIONS ARE IN US SURVEY FEET

FOR EARTHWORK DEVELOPMENT ONLY

Dist	COUNTY	ROUTE	POST MILES TOTAL PROJECT	SHEET No.	TOTAL SHEETS
10	SJ	99	4.9/14.2		
CONTRACT No.			10-0E6114		
PROJECT ID			1000020440		

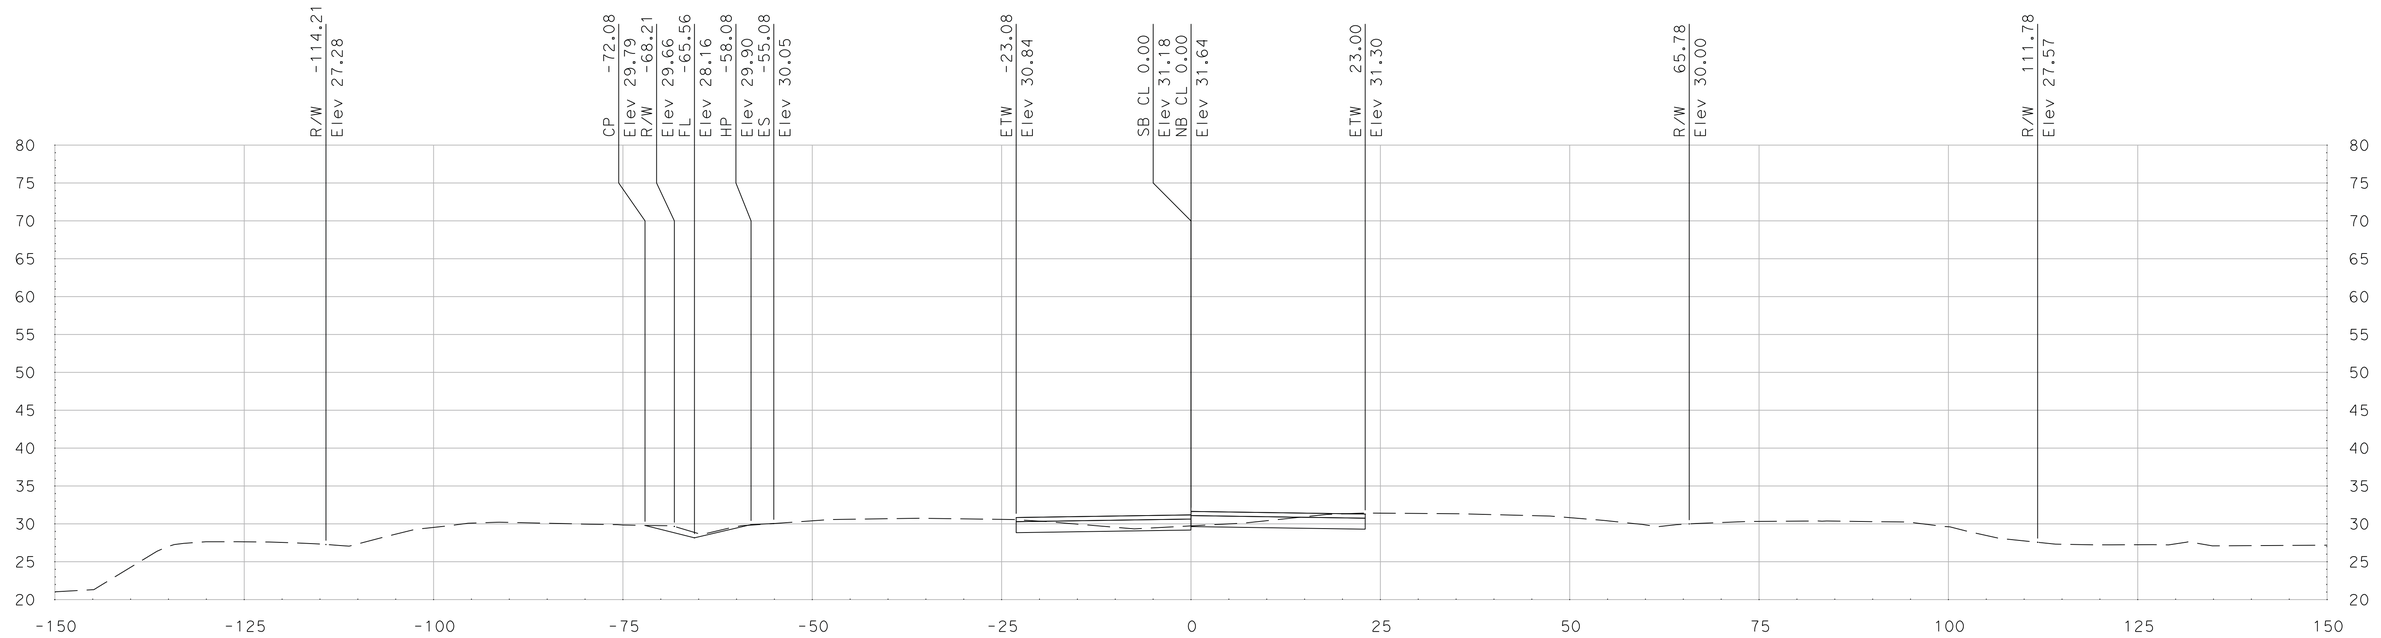

"SR 99" Sta 701+00.00

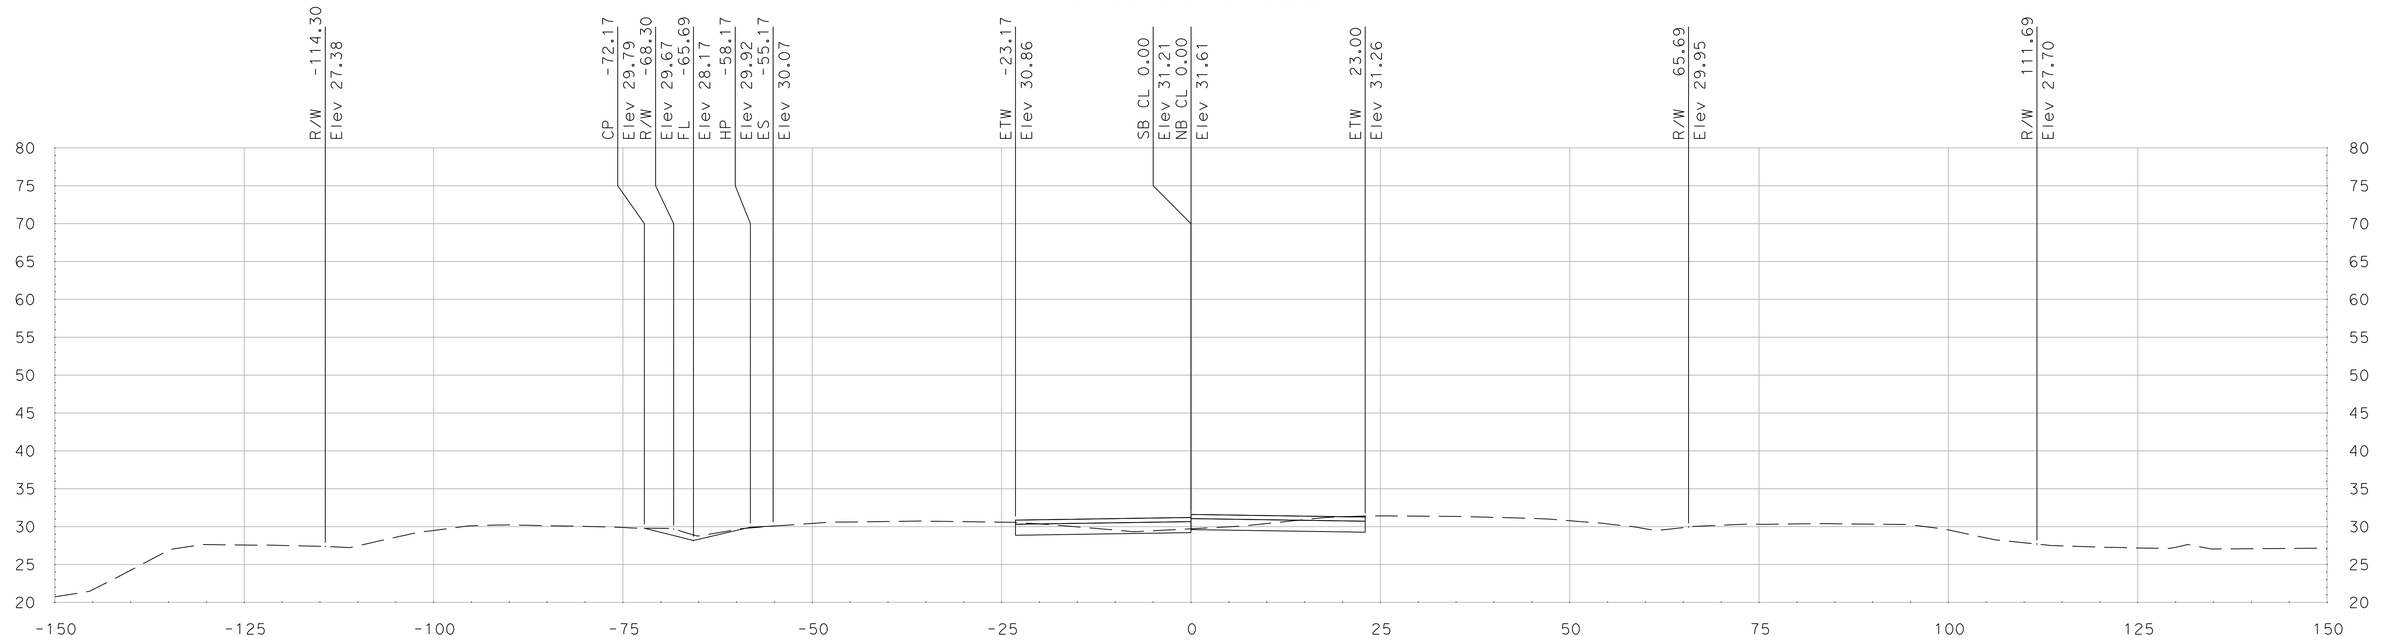

"SR 99" Sta 700+75.00

SCALE
HORIZONTAL: 1"=10'
VERTICAL: 1"=10'

DATE: 5/18/2011

ALL DIMENSIONS ARE IN US SURVEY FEET

FOR EARTHWORK DEVELOPMENT ONLY

Dist	COUNTY	ROUTE	POST MILES TOTAL PROJECT	SHEET No.	TOTAL SHEETS
10	SJ	99	4.9/14.2		
CONTRACT No.			10-0E6114		
PROJECT ID			1000020440		

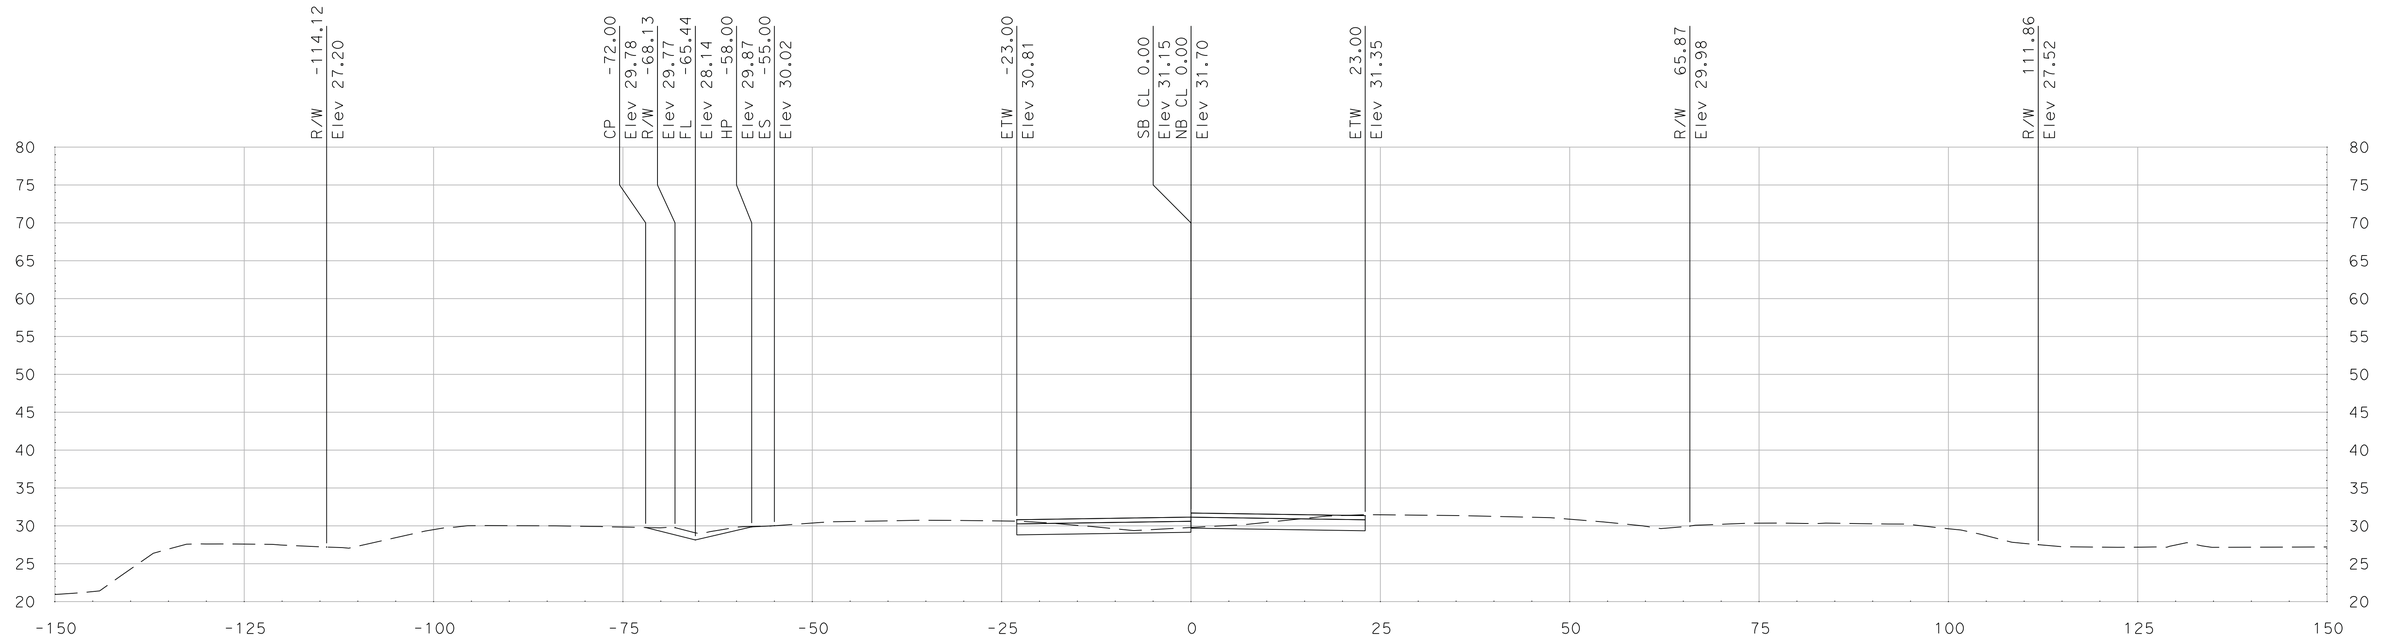

"SR 99" Sta 701+50.00

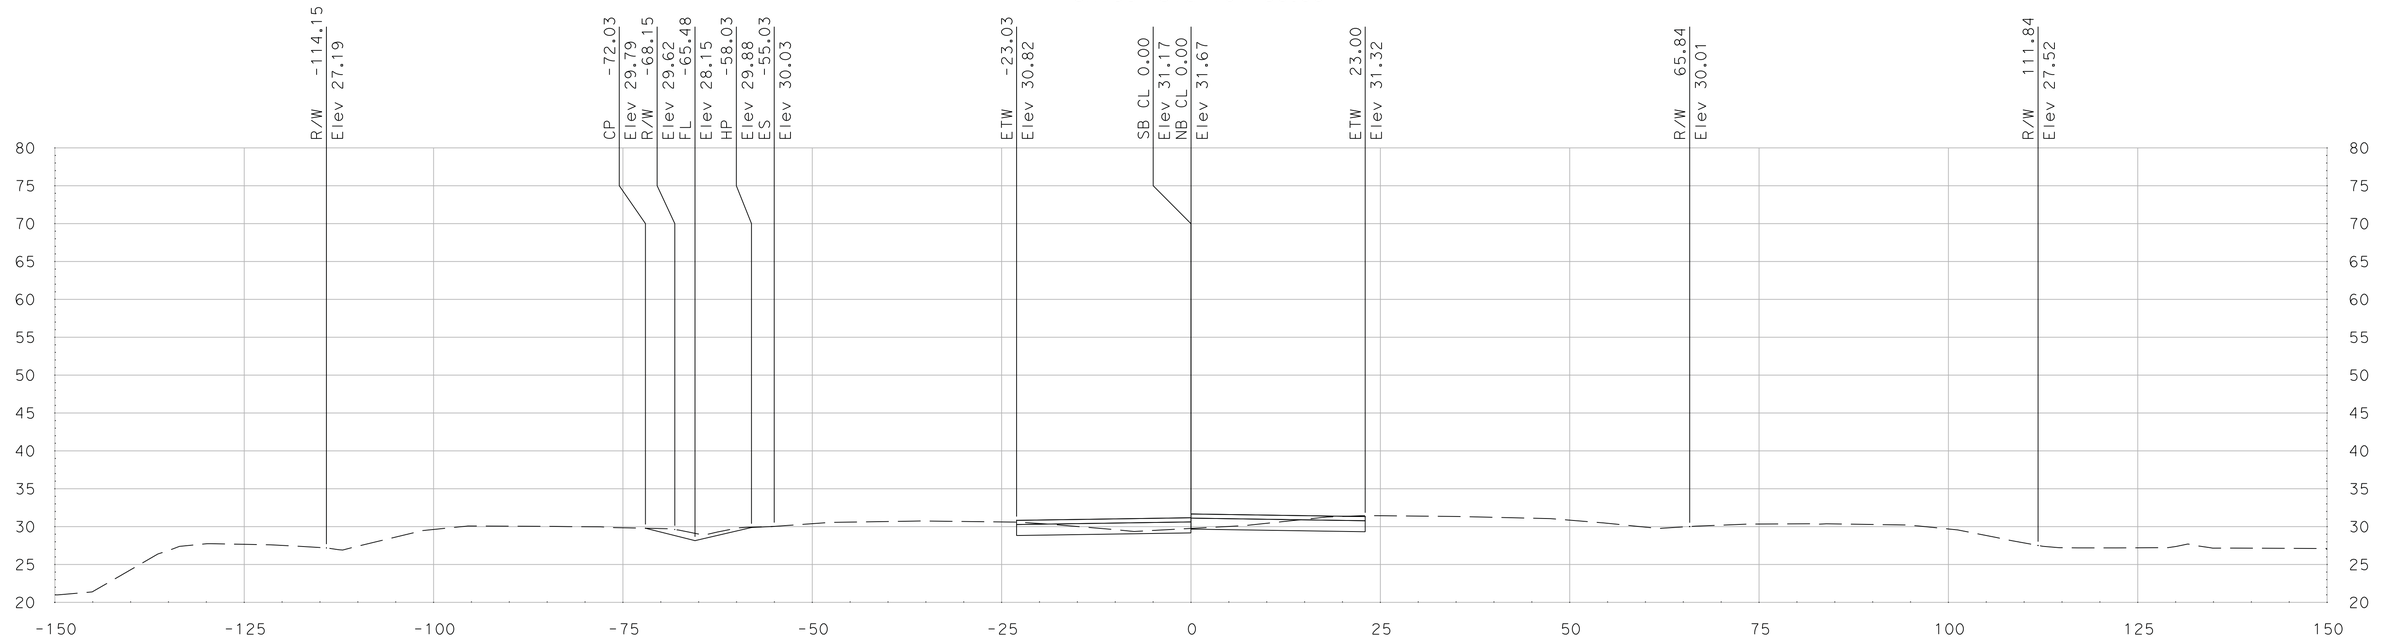

"SR 99" Sta 701+25.00

SCALE
HORIZONTAL: 1"=10'
VERTICAL: 1"=10'

DATE: 5/18/2011

ALL DIMENSIONS ARE IN US SURVEY FEET

FOR EARTHWORK DEVELOPMENT ONLY

Dist	COUNTY	ROUTE	POST MILES TOTAL PROJECT	SHEET No.	TOTAL SHEETS
10	SJ	99	4.9/14.2		
CONTRACT No.			10-0E6114		
PROJECT ID			1000020440		

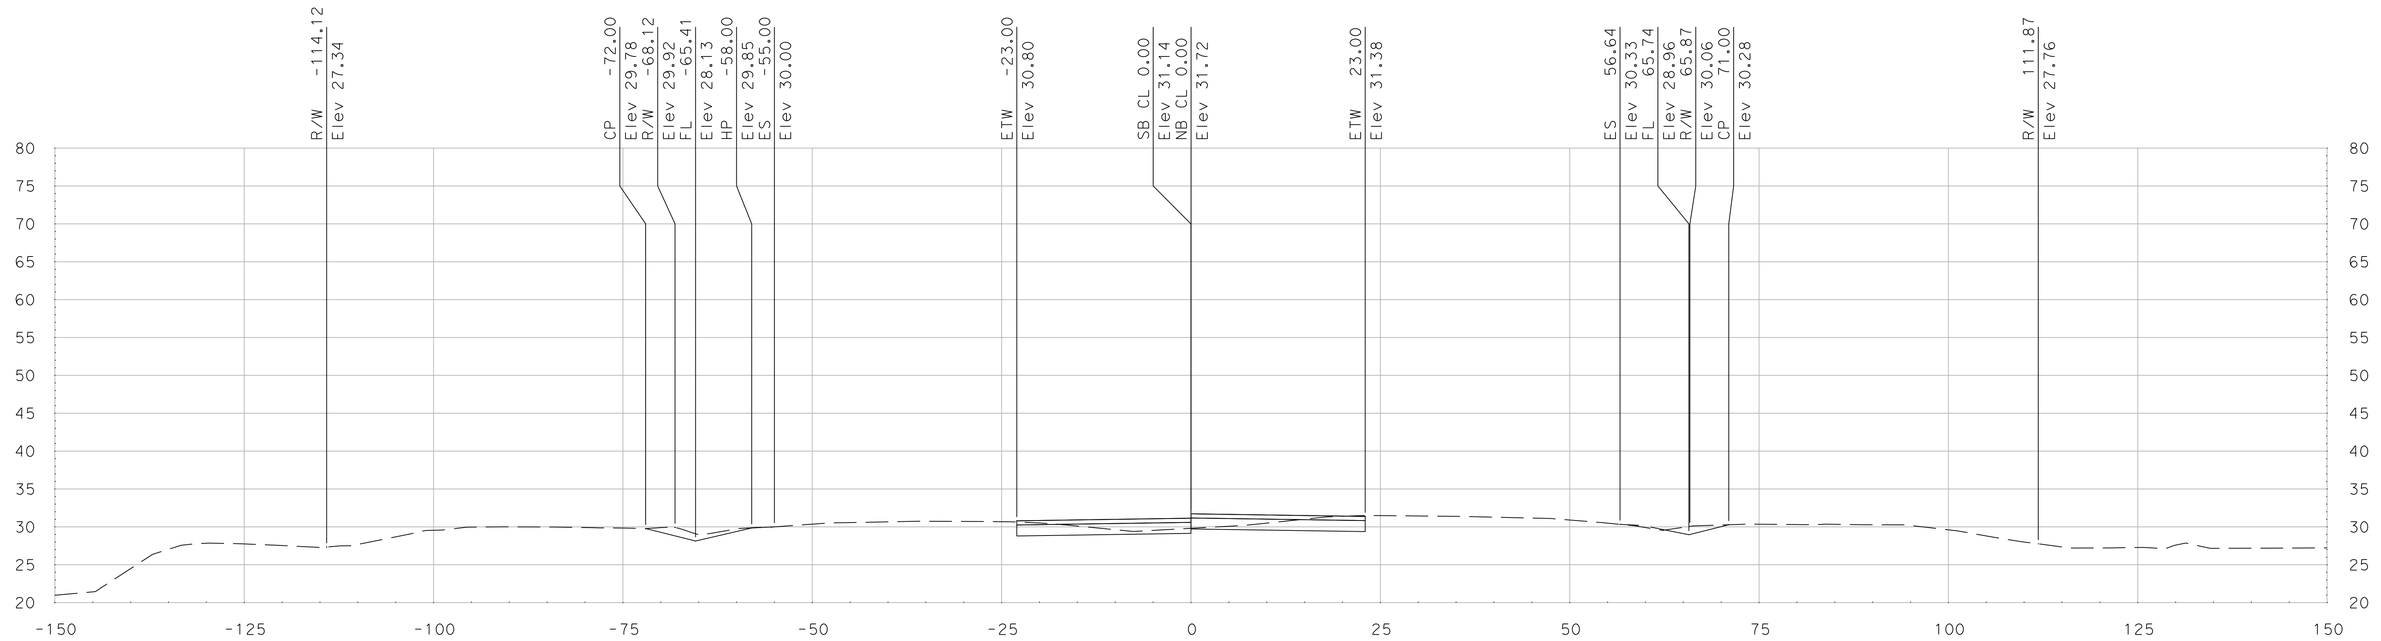

"SR 99" Sta 701+75.50

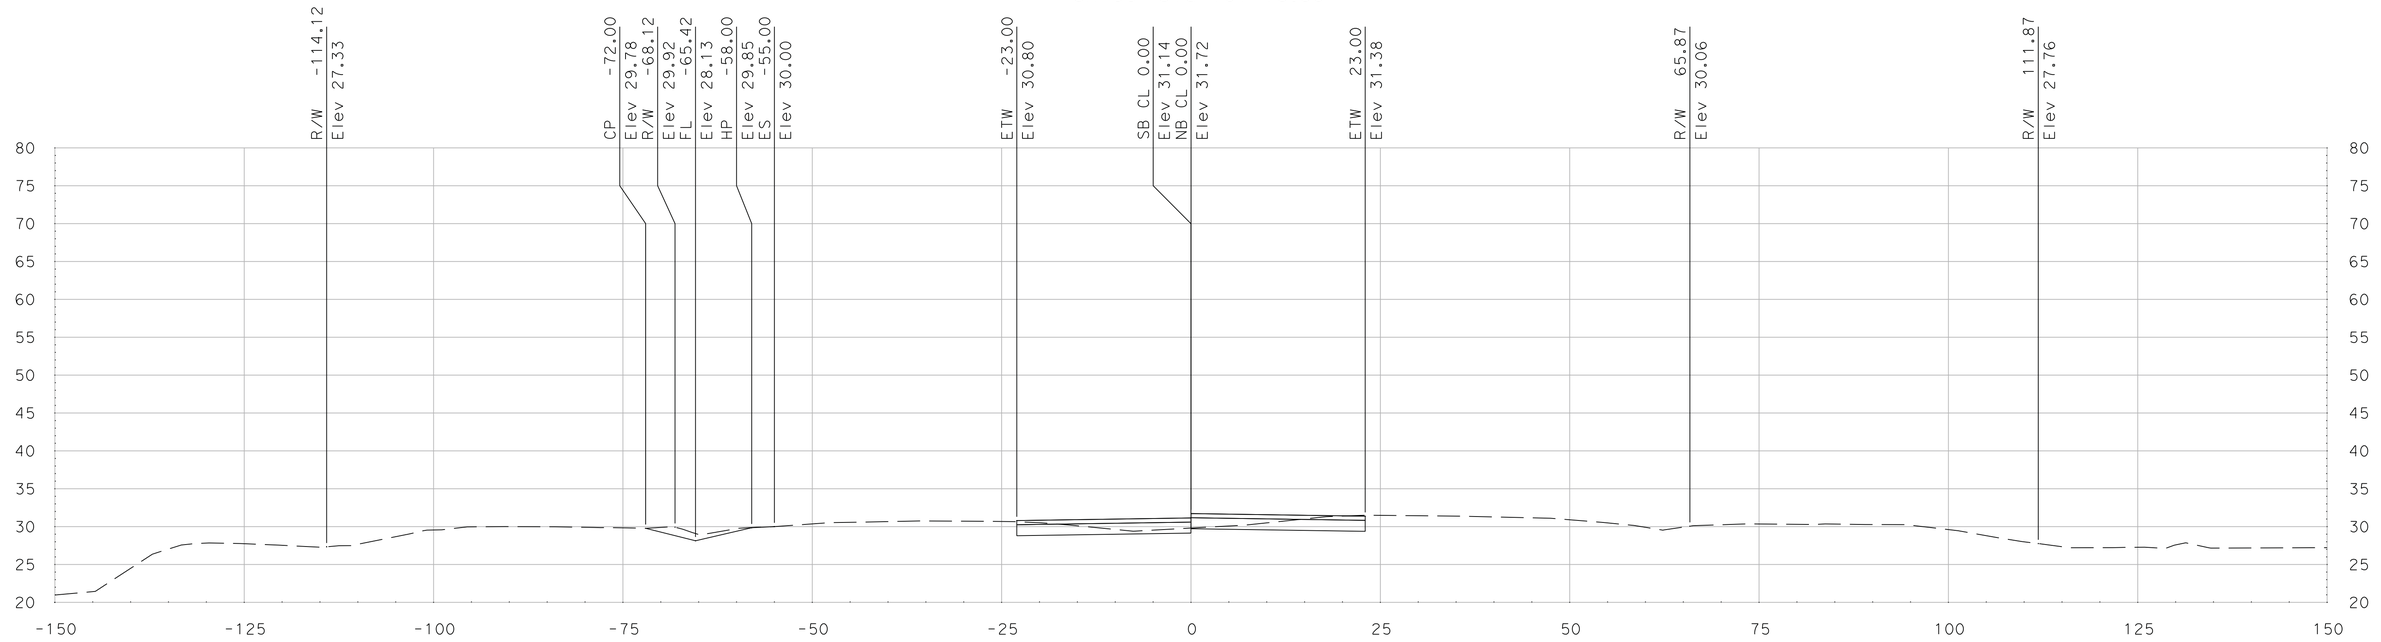

"SR 99" Sta 701+75.00

SCALE
HORIZONTAL: 1"=10'
VERTICAL: 1"=10'

DATE: 5/18/2011

ALL DIMENSIONS ARE IN US SURVEY FEET

FOR EARTHWORK DEVELOPMENT ONLY

Dist	COUNTY	ROUTE	POST MILES TOTAL PROJECT	SHEET No.	TOTAL SHEETS
10	SJ	99	4.9/14.2		
CONTRACT No.			10-0E6114		
PROJECT ID			1000020440		

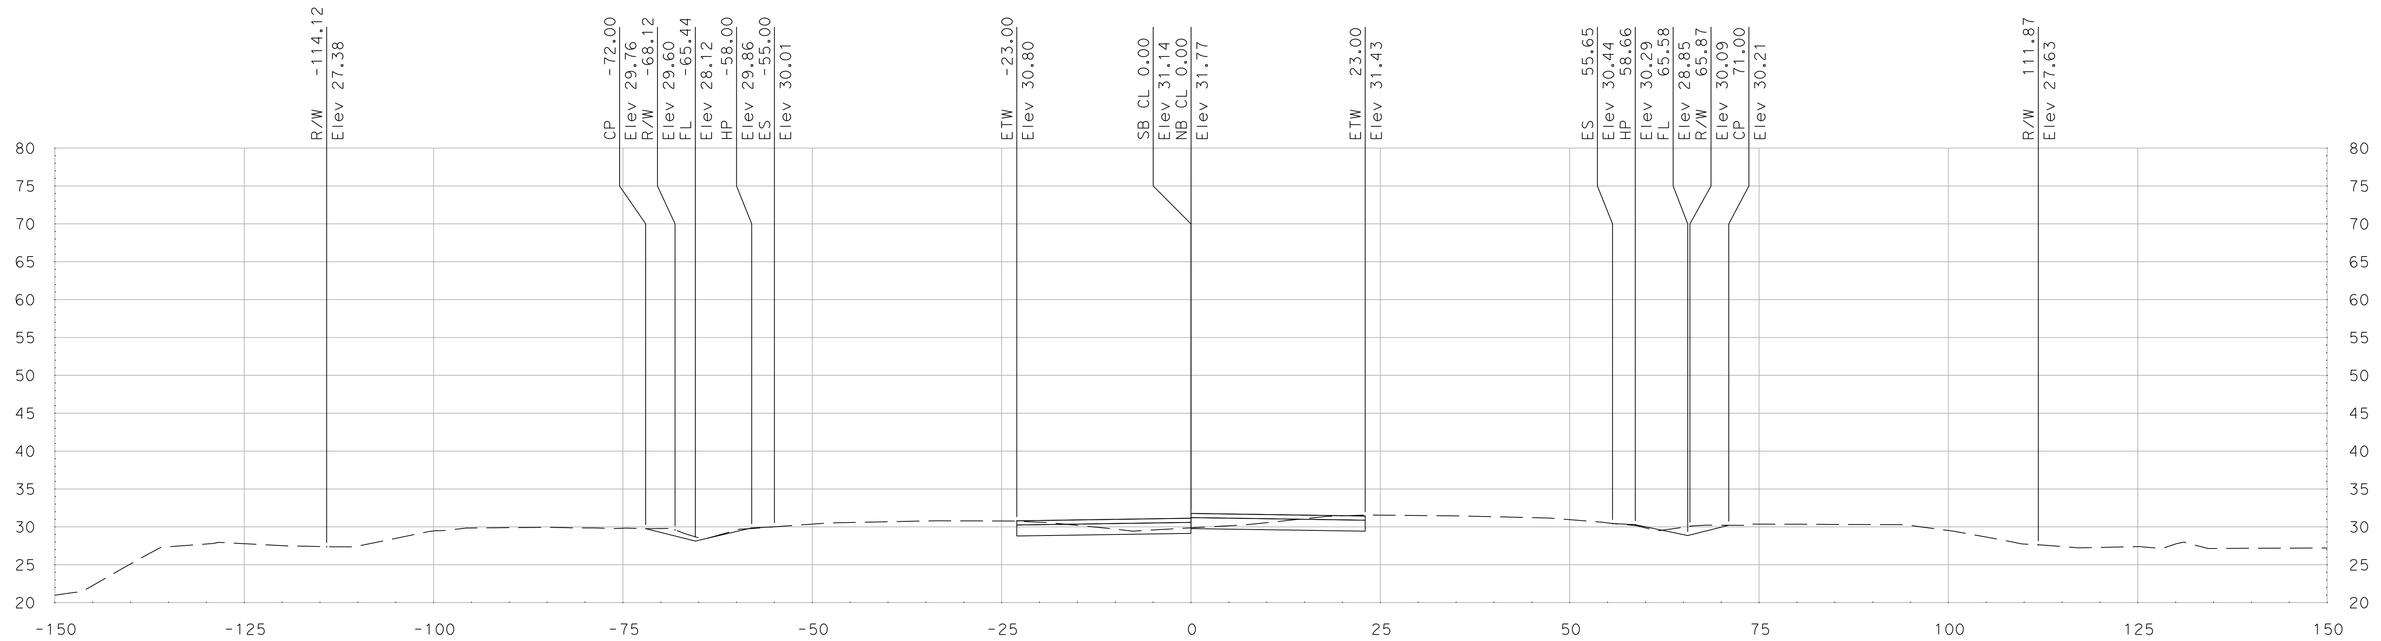

"SR 99" Sta 702+25.00

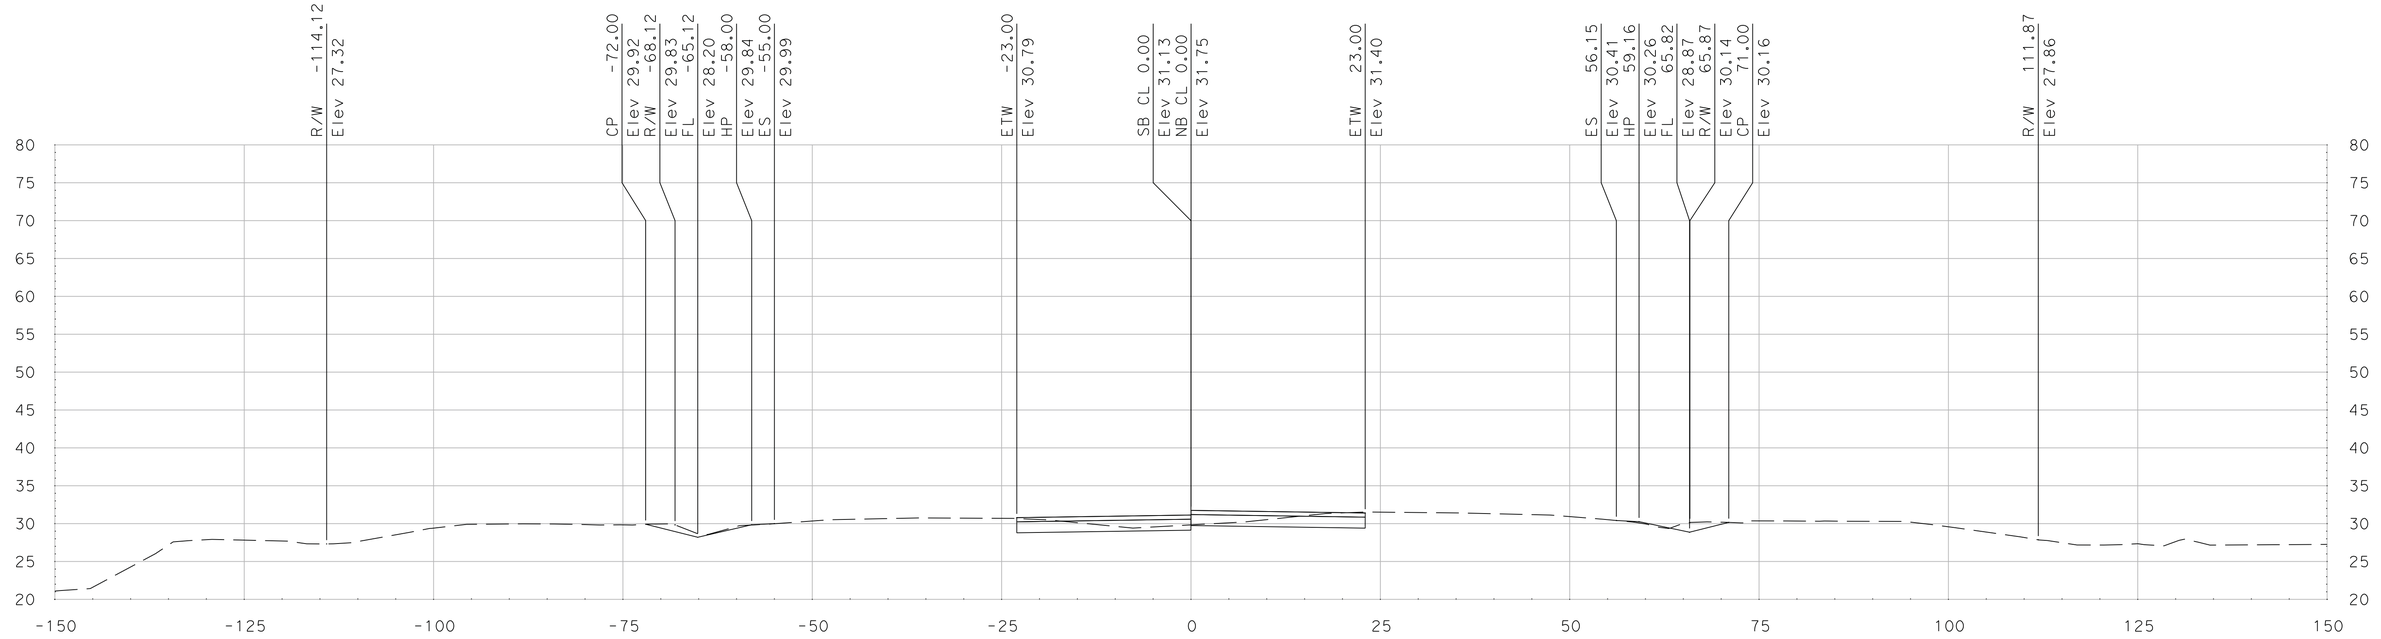

"SR 99" Sta 702+00.00

SCALE
HORIZONTAL: 1"=10'
VERTICAL: 1"=10'

DATE: 5/18/2011

ALL DIMENSIONS ARE IN US SURVEY FEET

FOR EARTHWORK DEVELOPMENT ONLY

Dist	COUNTY	ROUTE	POST MILES TOTAL PROJECT	SHEET No.	TOTAL SHEETS
10	SJ	99	4.9/14.2		
CONTRACT No.			10-0E6114		
PROJECT ID			1000020440		

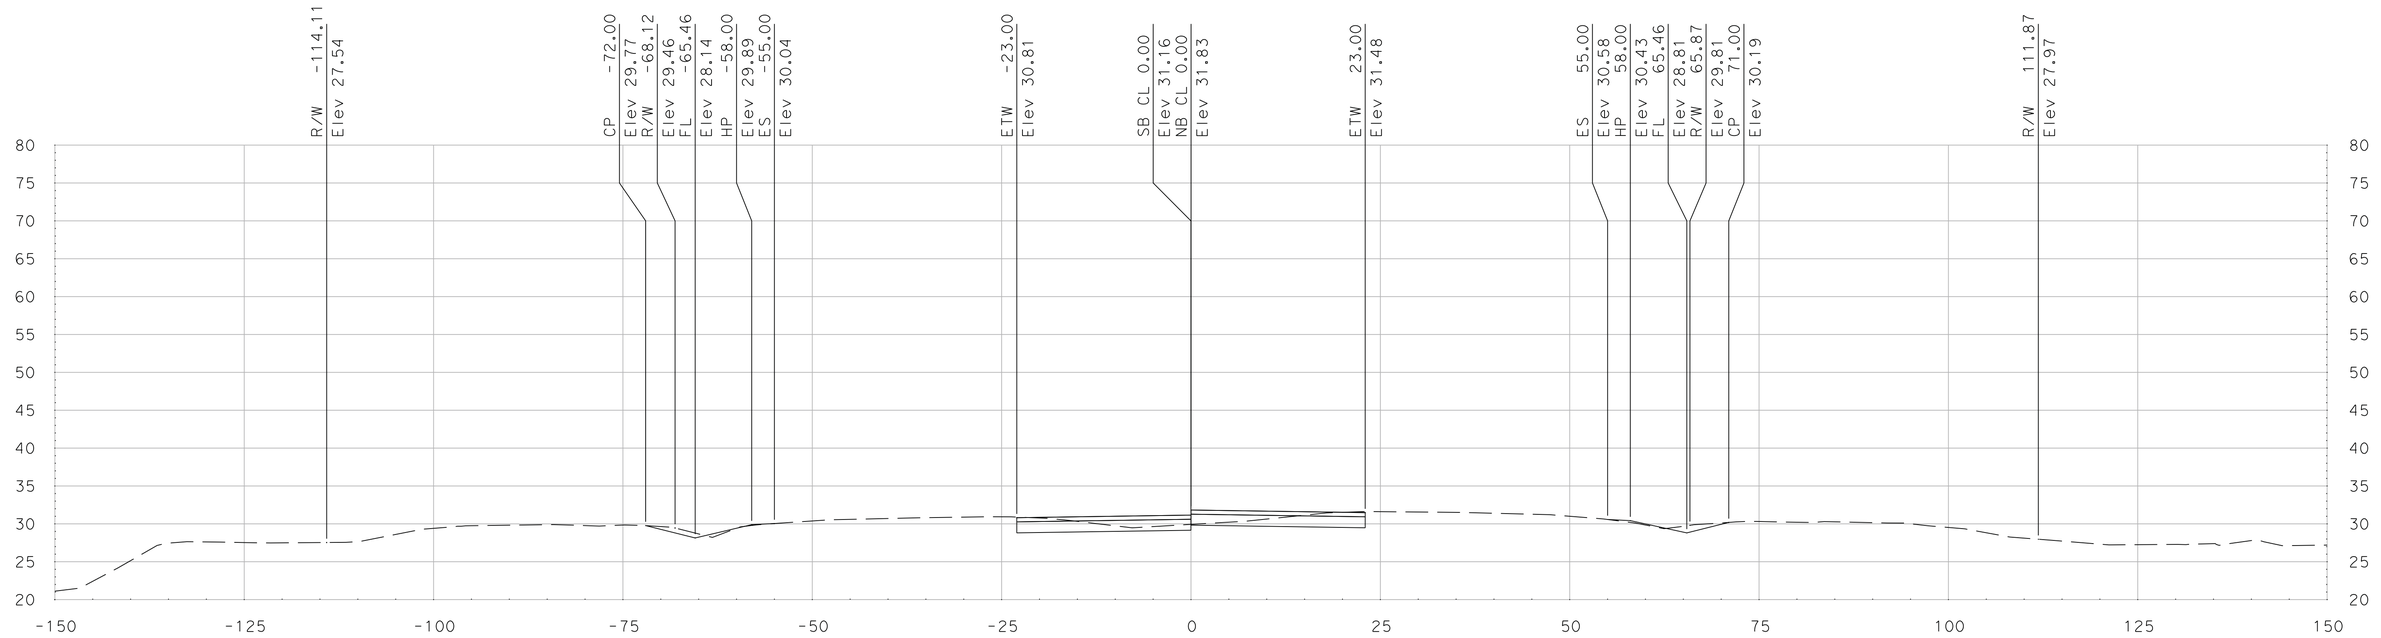

"SR 99" Sta 702+75.00

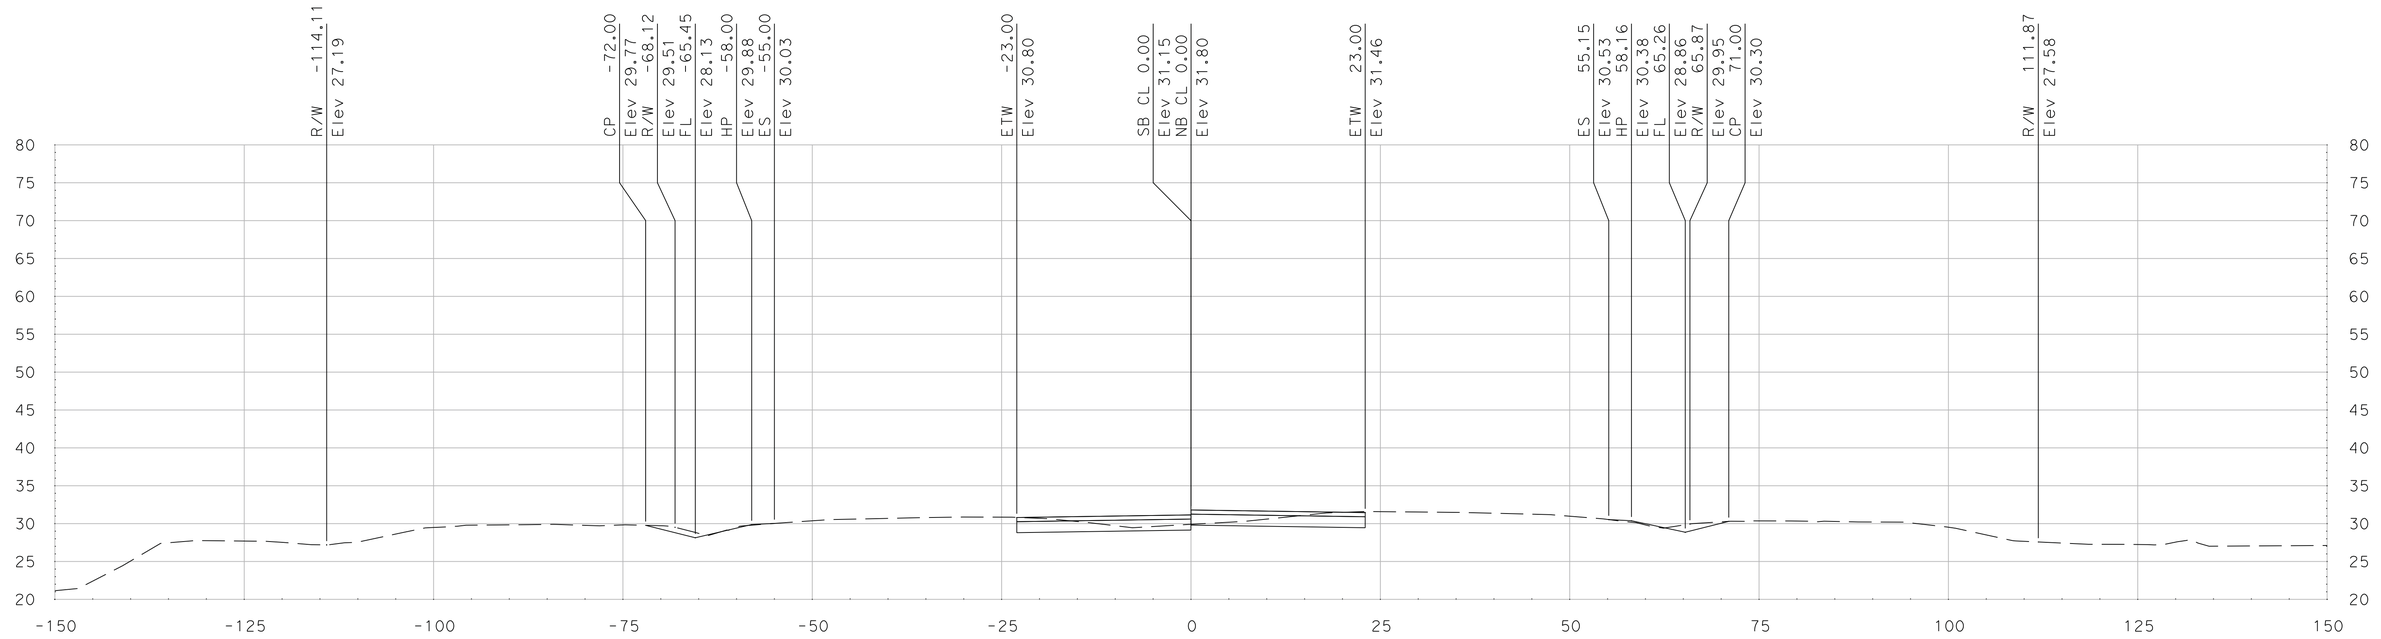

"SR 99" Sta 702+50.00

SCALE
HORIZONTAL: 1"=10'
VERTICAL: 1"=10'

DATE: 5/18/2011

ALL DIMENSIONS ARE IN US SURVEY FEET

FOR EARTHWORK DEVELOPMENT ONLY

Dist	COUNTY	ROUTE	POST MILES TOTAL PROJECT	SHEET No.	TOTAL SHEETS
10	SJ	99	4.9/14.2		
CONTRACT No.			10-0E6114		
PROJECT ID			1000020440		

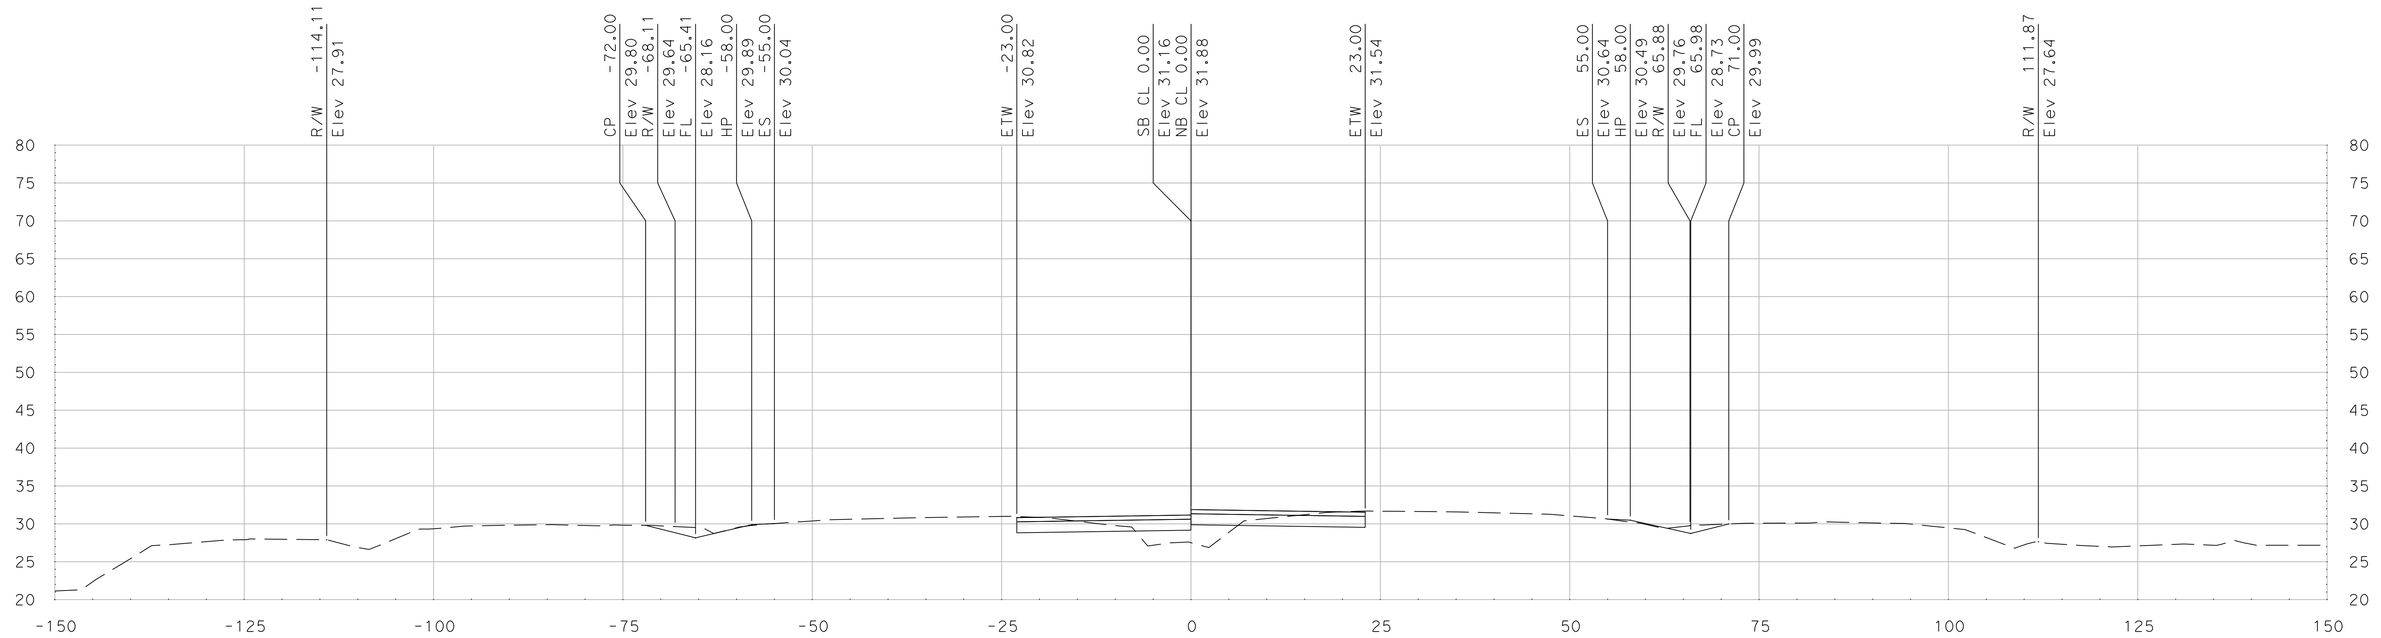

"SR 99" Sta 703+25.00

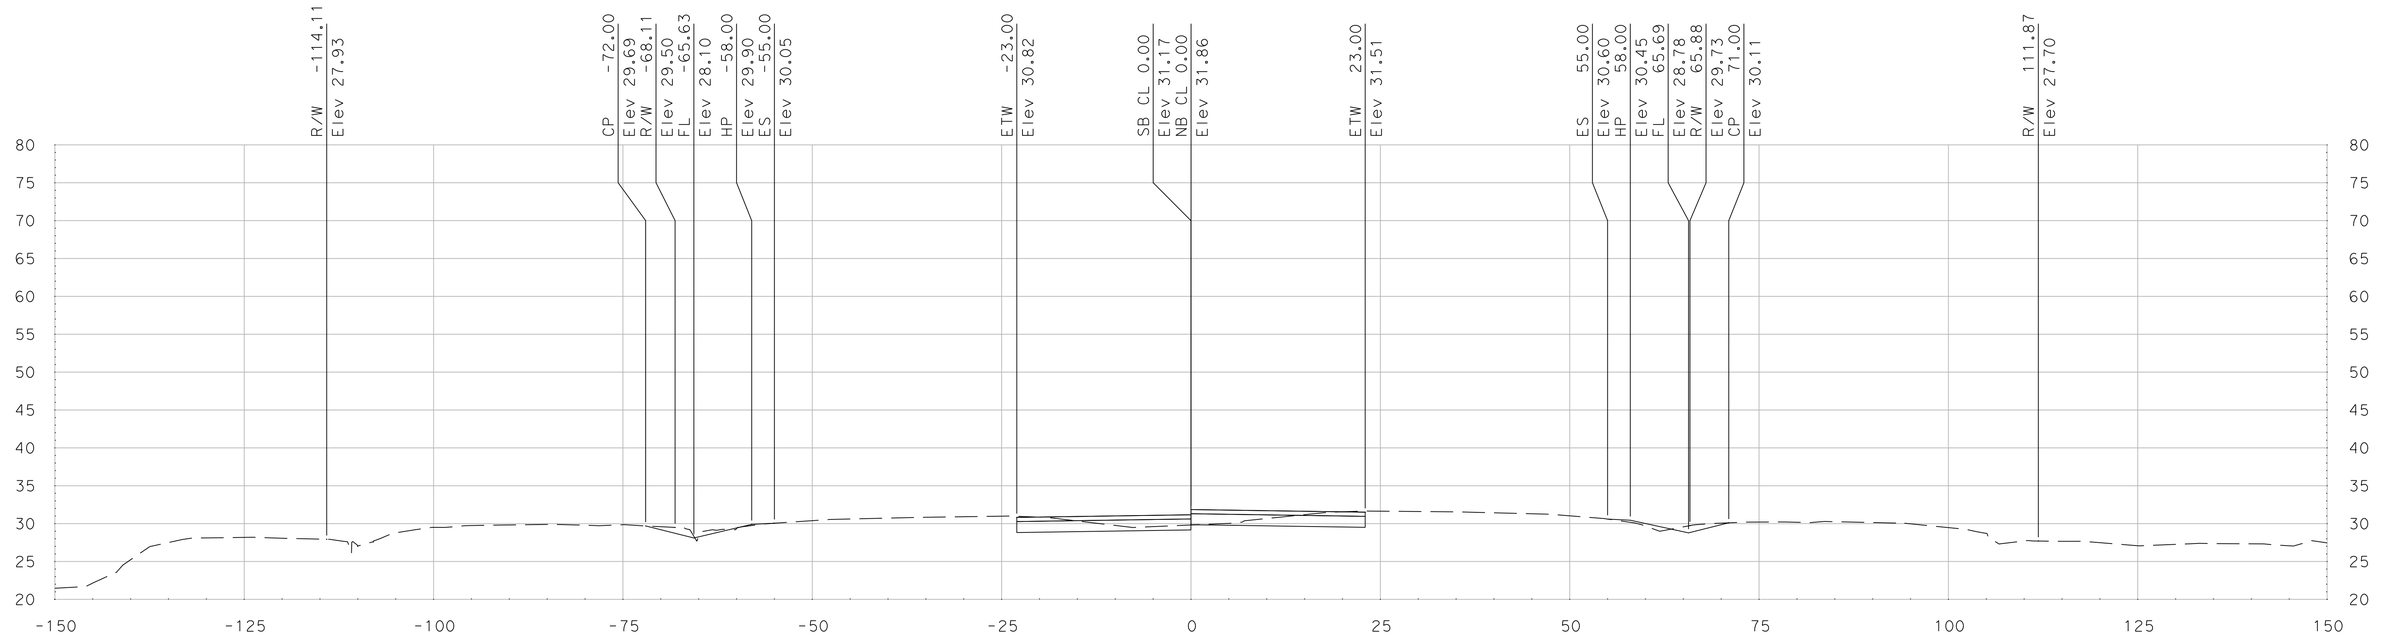

"SR 99" Sta 703+00.00

SCALE
HORIZONTAL: 1"=10'
VERTICAL: 1"=10'

DATE: 5/18/2011

ALL DIMENSIONS ARE IN US SURVEY FEET

FOR EARTHWORK DEVELOPMENT ONLY

Dist	COUNTY	ROUTE	POST MILES TOTAL PROJECT	SHEET No.	TOTAL SHEETS
10	SJ	99	4.9/14.2		
CONTRACT No.			10-0E6114		
PROJECT ID			1000020440		

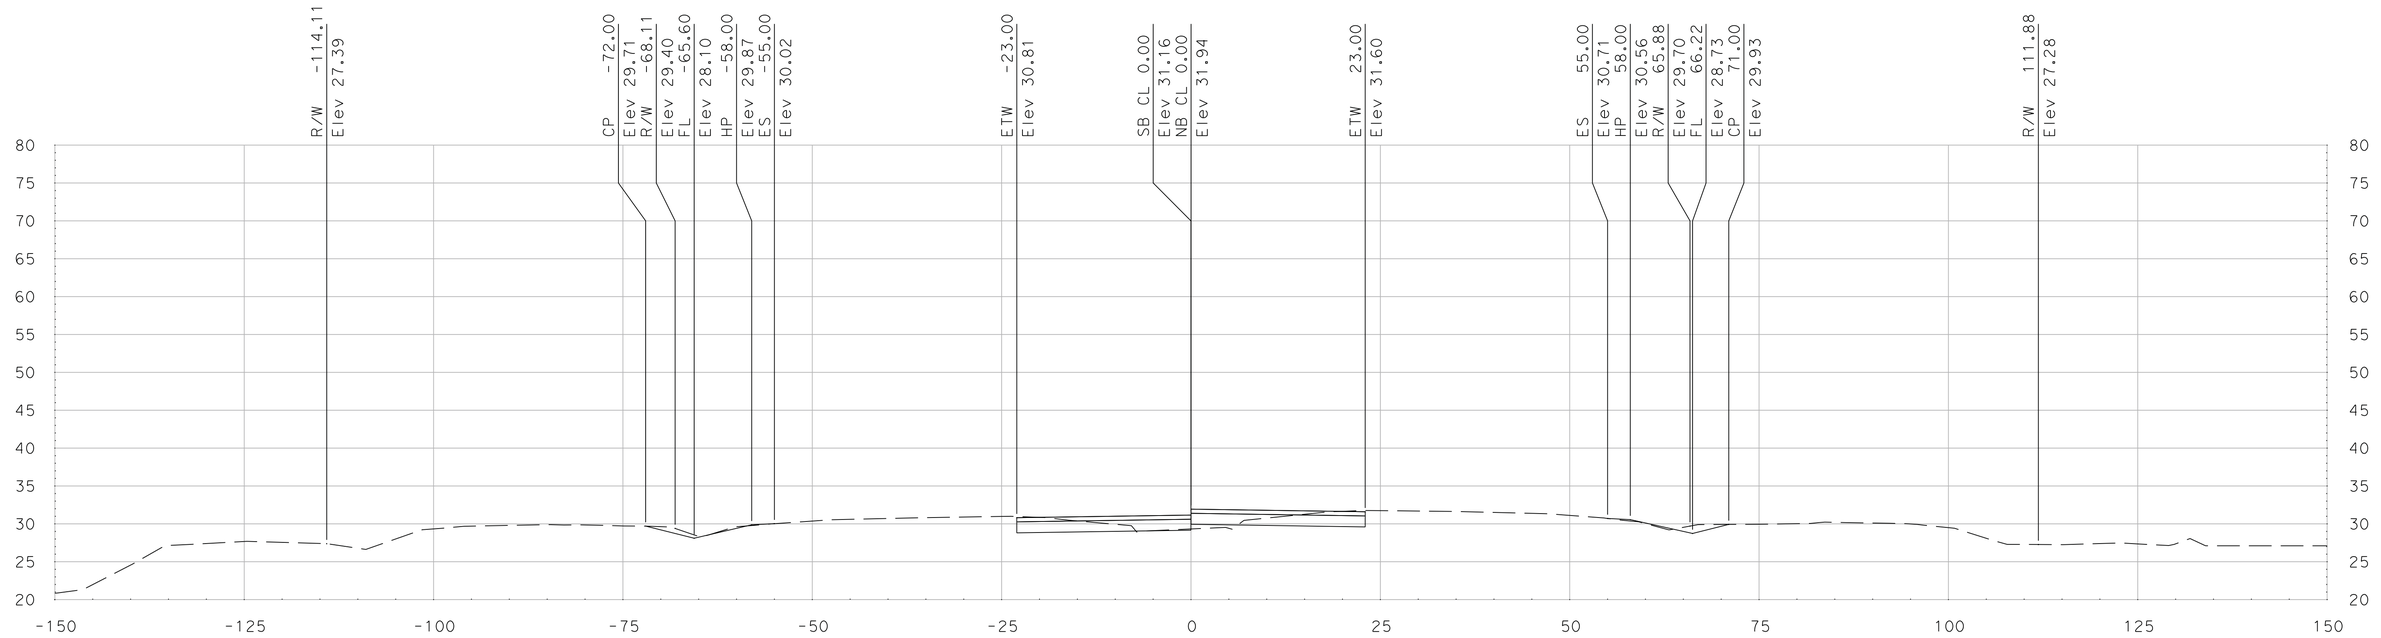

"SR 99" Sta 703+75.00

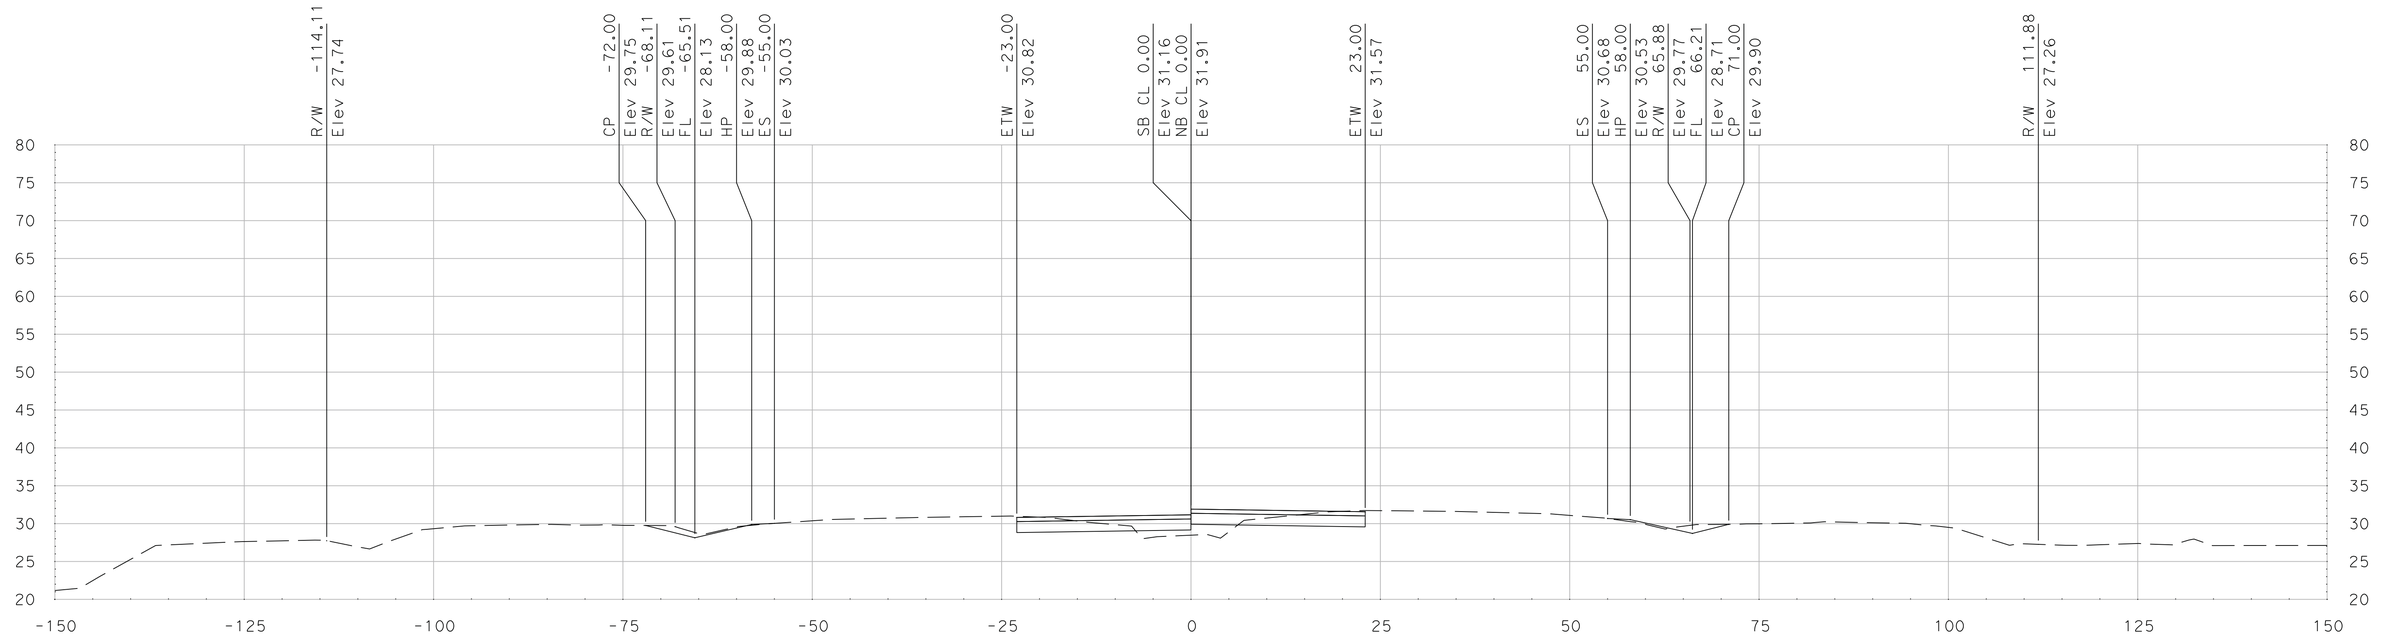

"SR 99" Sta 703+50.00

SCALE
HORIZONTAL: 1"=10'
VERTICAL: 1"=10'

DATE: 5/18/2011

ALL DIMENSIONS ARE IN US SURVEY FEET

FOR EARTHWORK DEVELOPMENT ONLY

Dist	COUNTY	ROUTE	POST MILES TOTAL PROJECT	SHEET No.	TOTAL SHEETS
10	SJ	99	4.9/14.2		
CONTRACT No.			10-0E6114		
PROJECT ID			1000020440		

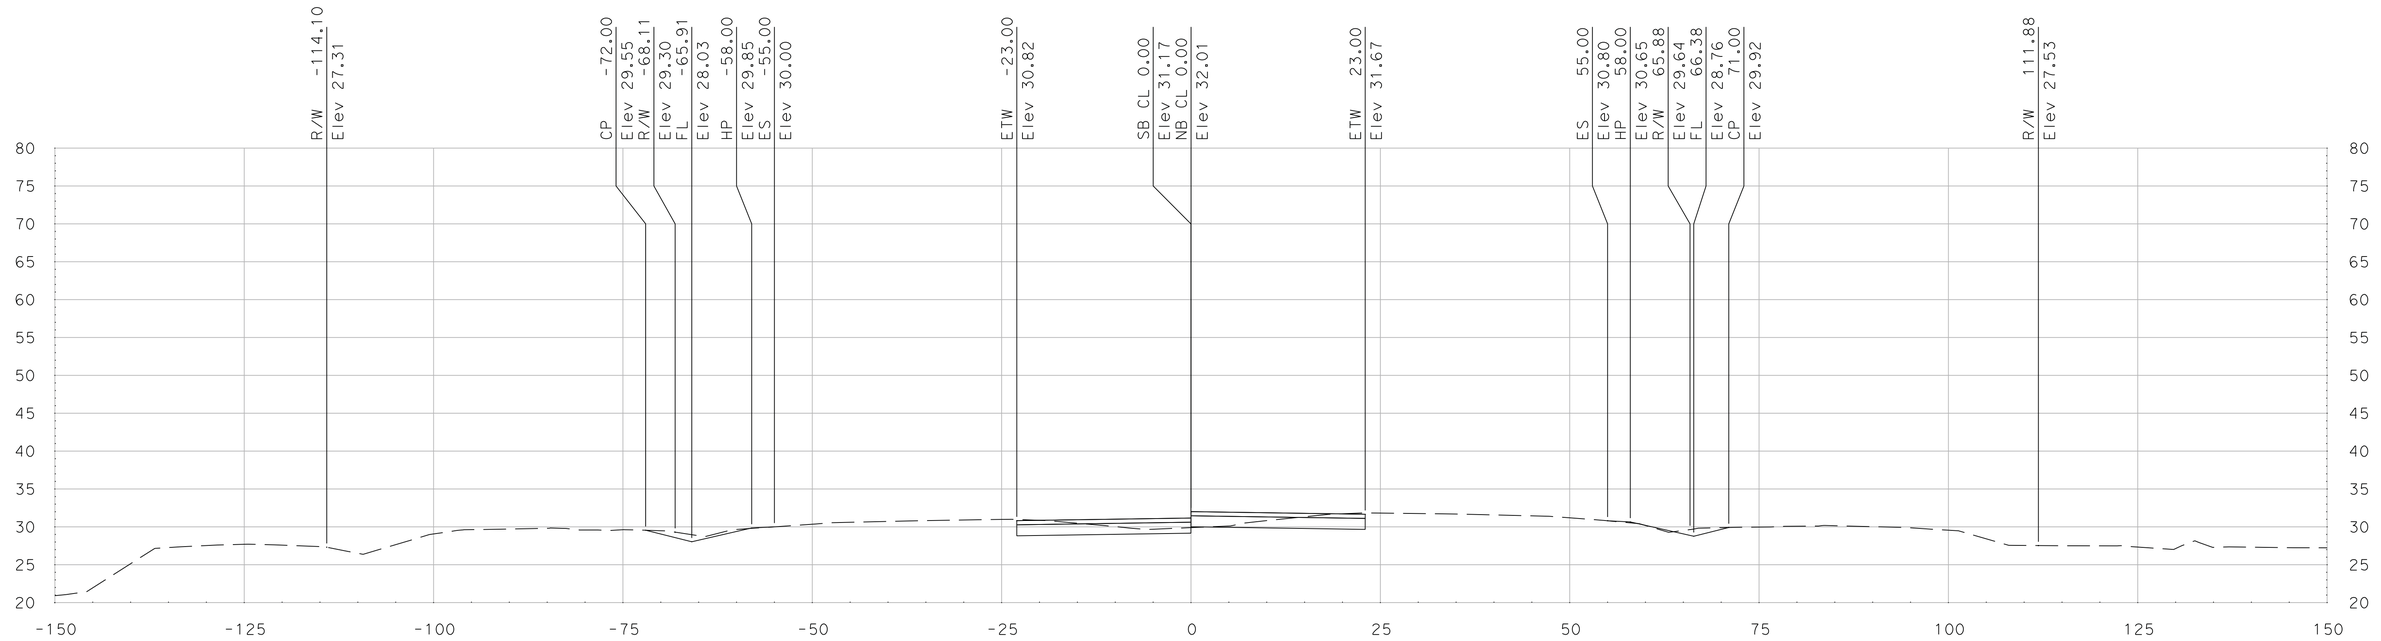

"SR 99" Sta 704+25.00

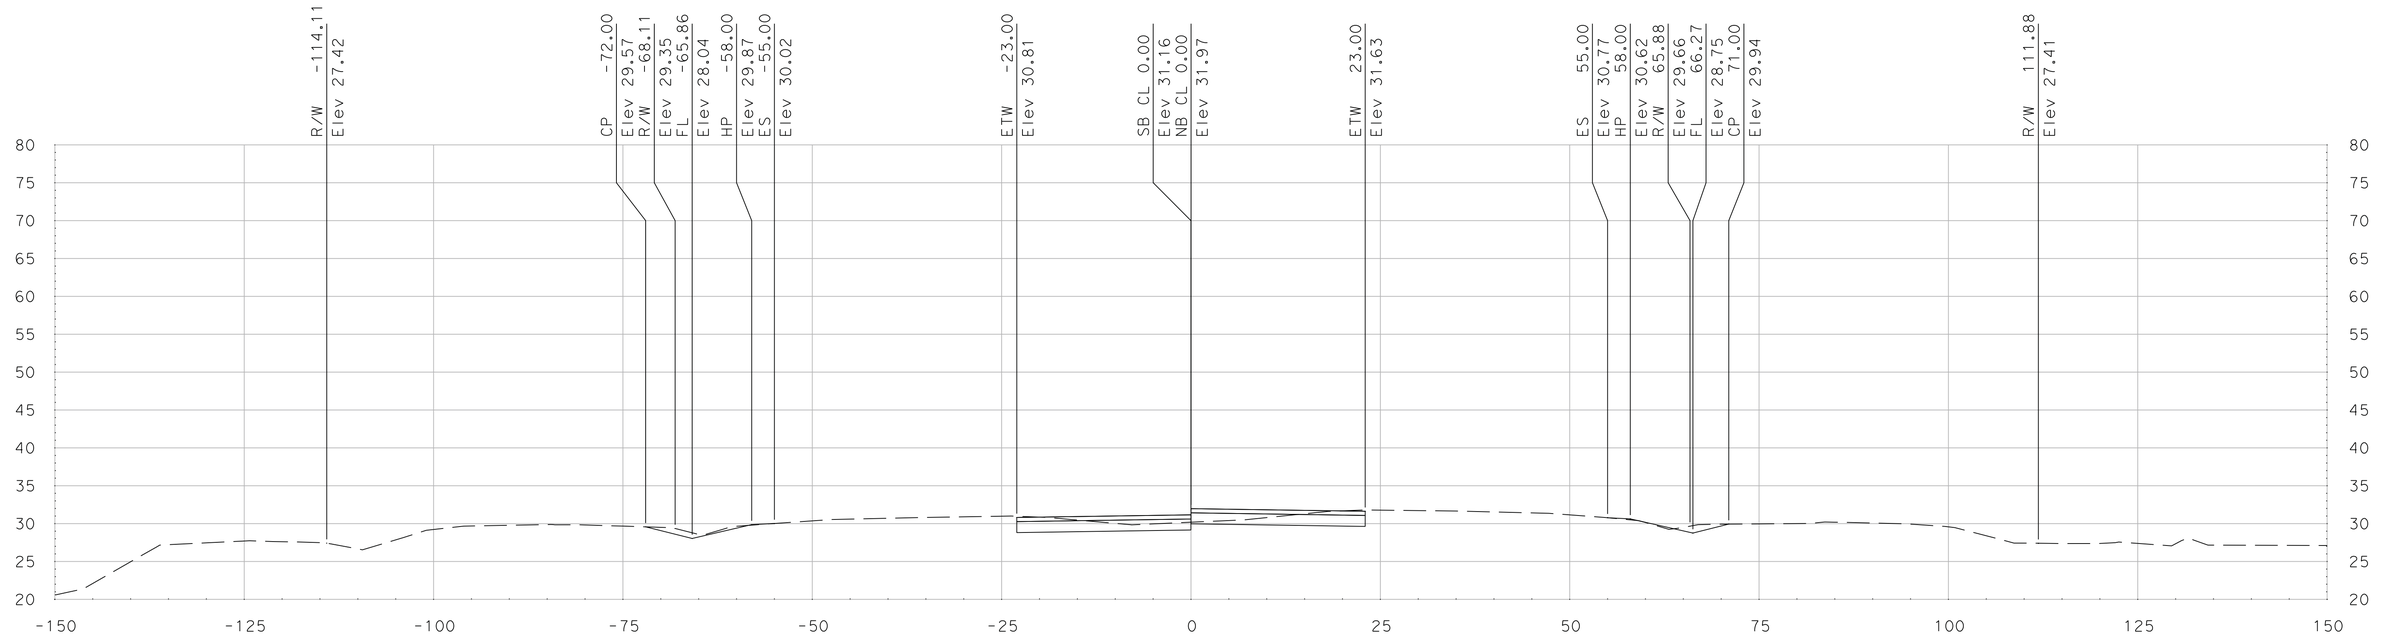

"SR 99" Sta 704+00.00

SCALE
HORIZONTAL: 1"=10'
VERTICAL: 1"=10'

DATE: 5/18/2011

ALL DIMENSIONS ARE IN US SURVEY FEET

FOR EARTHWORK DEVELOPMENT ONLY

Dist	COUNTY	ROUTE	POST MILES TOTAL PROJECT	SHEET No.	TOTAL SHEETS
10	SJ	99	4.9/14.2		
CONTRACT No.			10-0E6114		
PROJECT ID			1000020440		

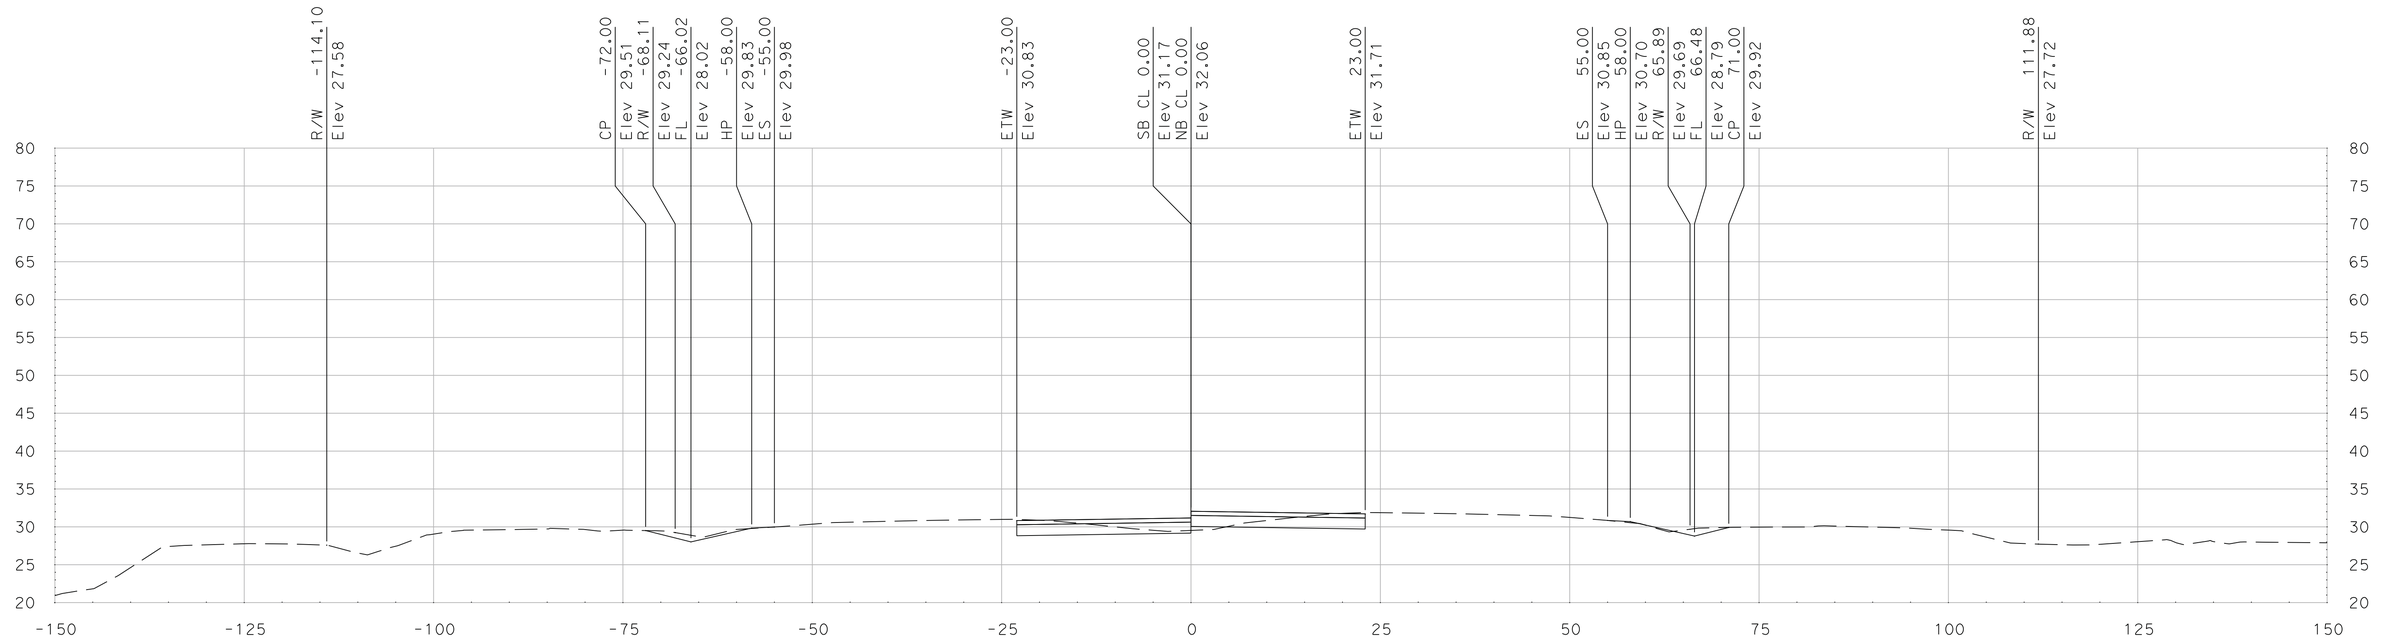

"SR 99" Sta 704+57.00

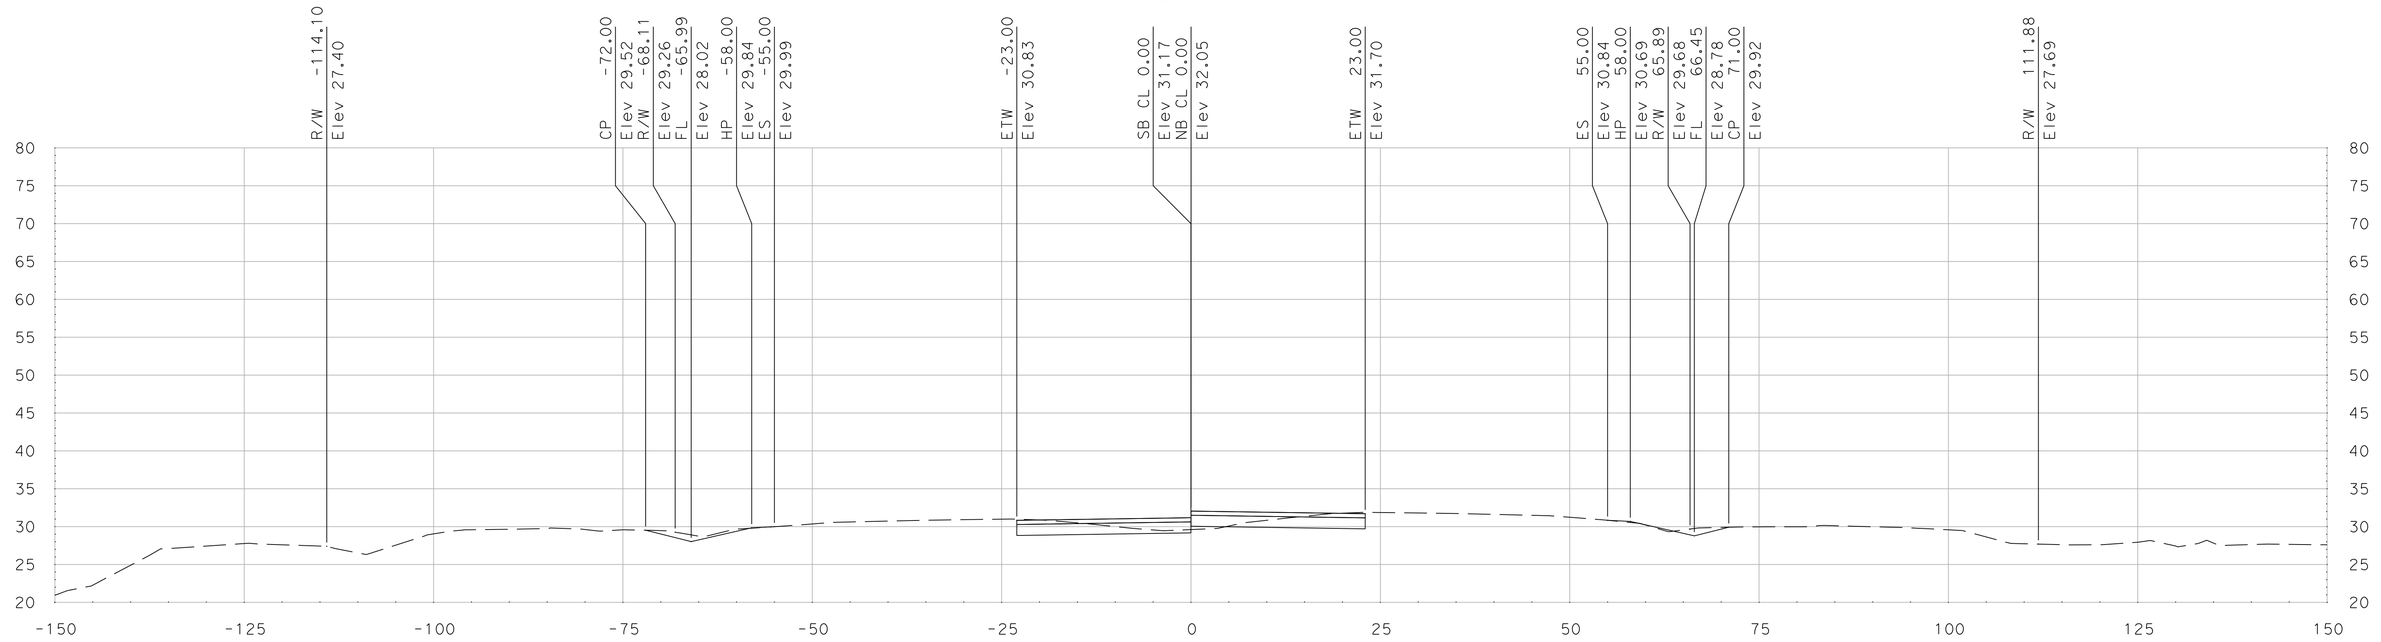

"SR 99" Sta 704+50.00

SCALE
HORIZONTAL: 1"=10'
VERTICAL: 1"=10'

DATE: 5/18/2011

ALL DIMENSIONS ARE IN US SURVEY FEET

FOR EARTHWORK DEVELOPMENT ONLY

Dist	COUNTY	ROUTE	POST MILES TOTAL PROJECT	SHEET No.	TOTAL SHEETS
10	SJ	99	4.9/14.2		
CONTRACT No.			10-0E6114		
PROJECT ID			1000020440		

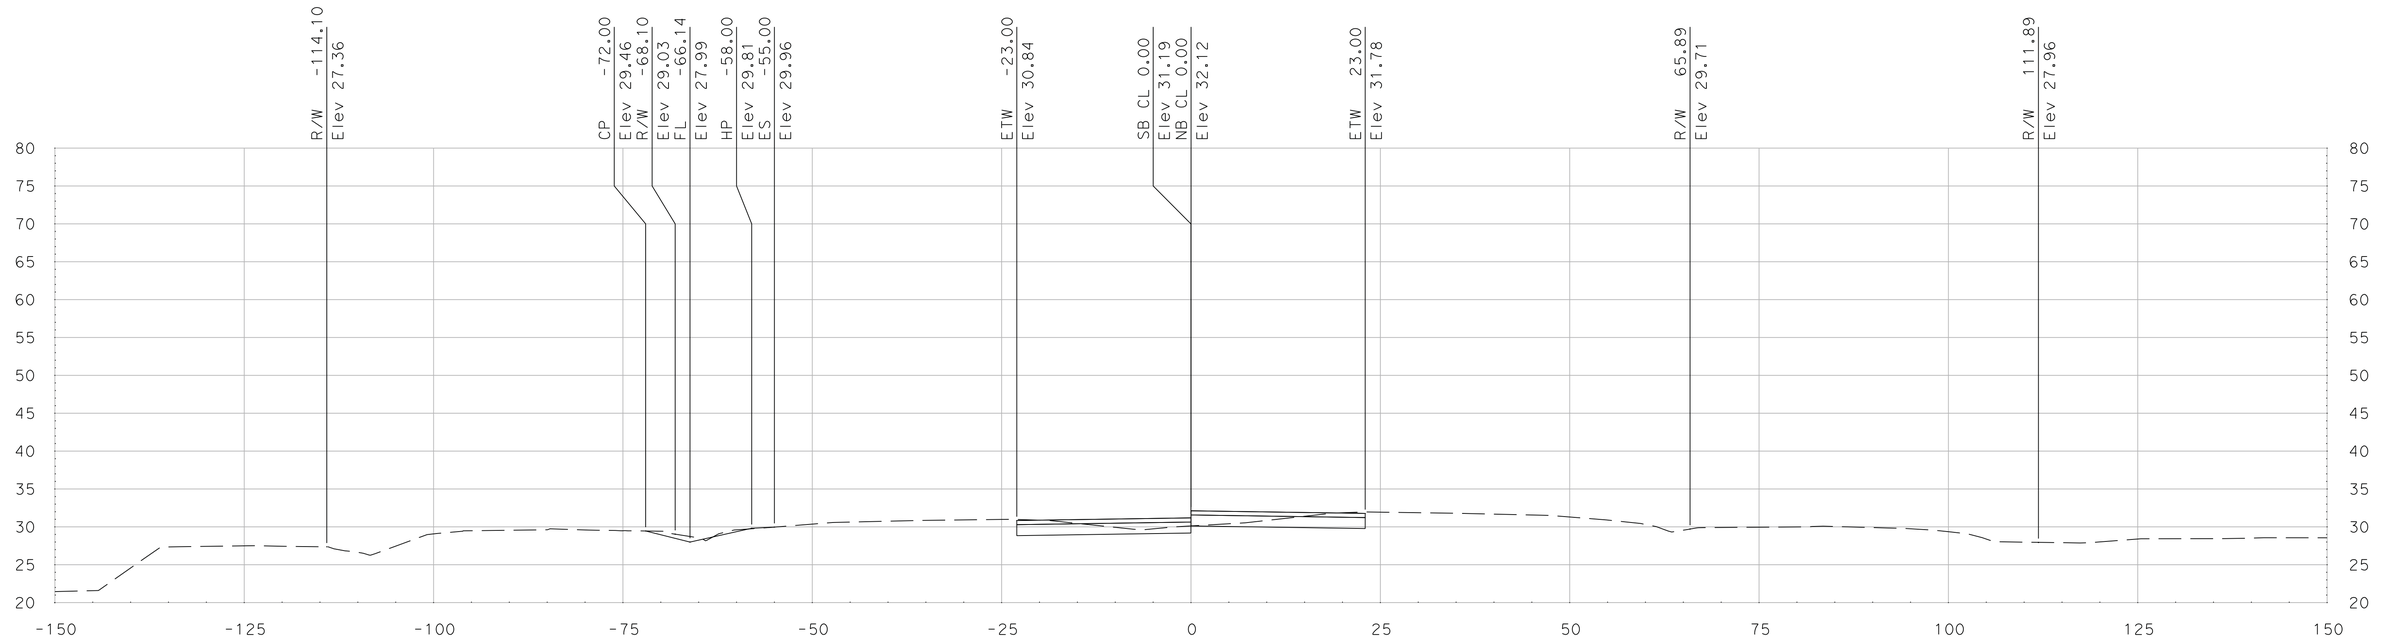

"SR 99" Sta 705+00.00

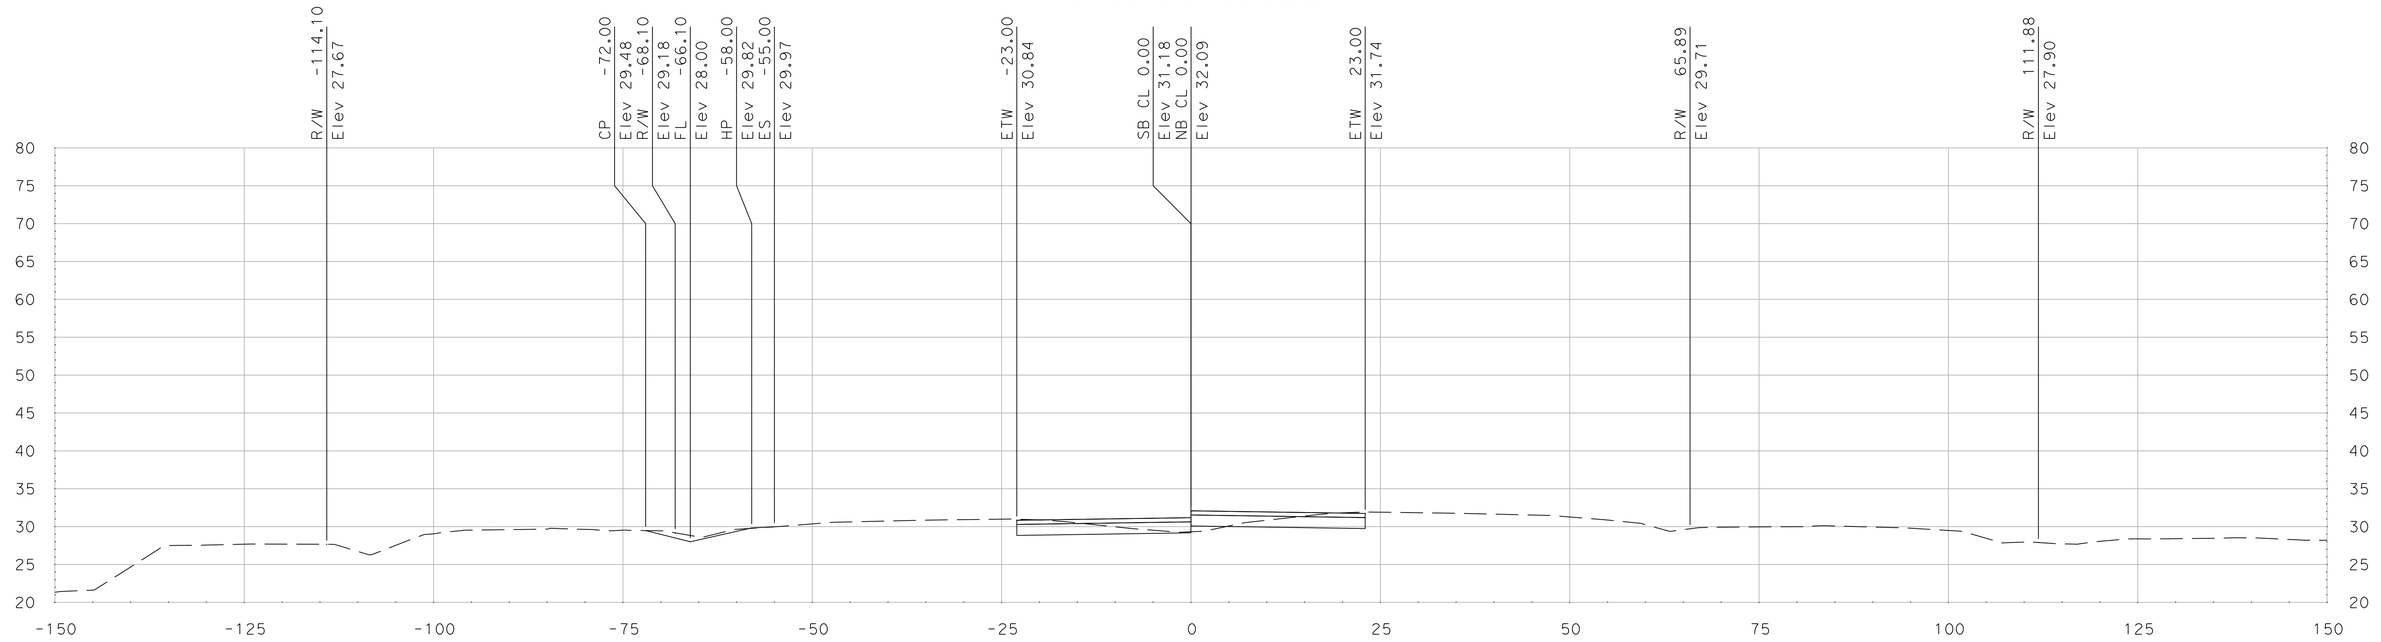

"SR 99" Sta 704+75.00

SCALE
HORIZONTAL: 1"=10'
VERTICAL: 1"=10'

DATE: 5/18/2011

ALL DIMENSIONS ARE IN US SURVEY FEET

FOR EARTHWORK DEVELOPMENT ONLY

Dist	COUNTY	ROUTE	POST MILES TOTAL PROJECT	SHEET No.	TOTAL SHEETS
10	SJ	99	4.9/14.2		
CONTRACT No.			10-0E6114		
PROJECT ID			1000020440		

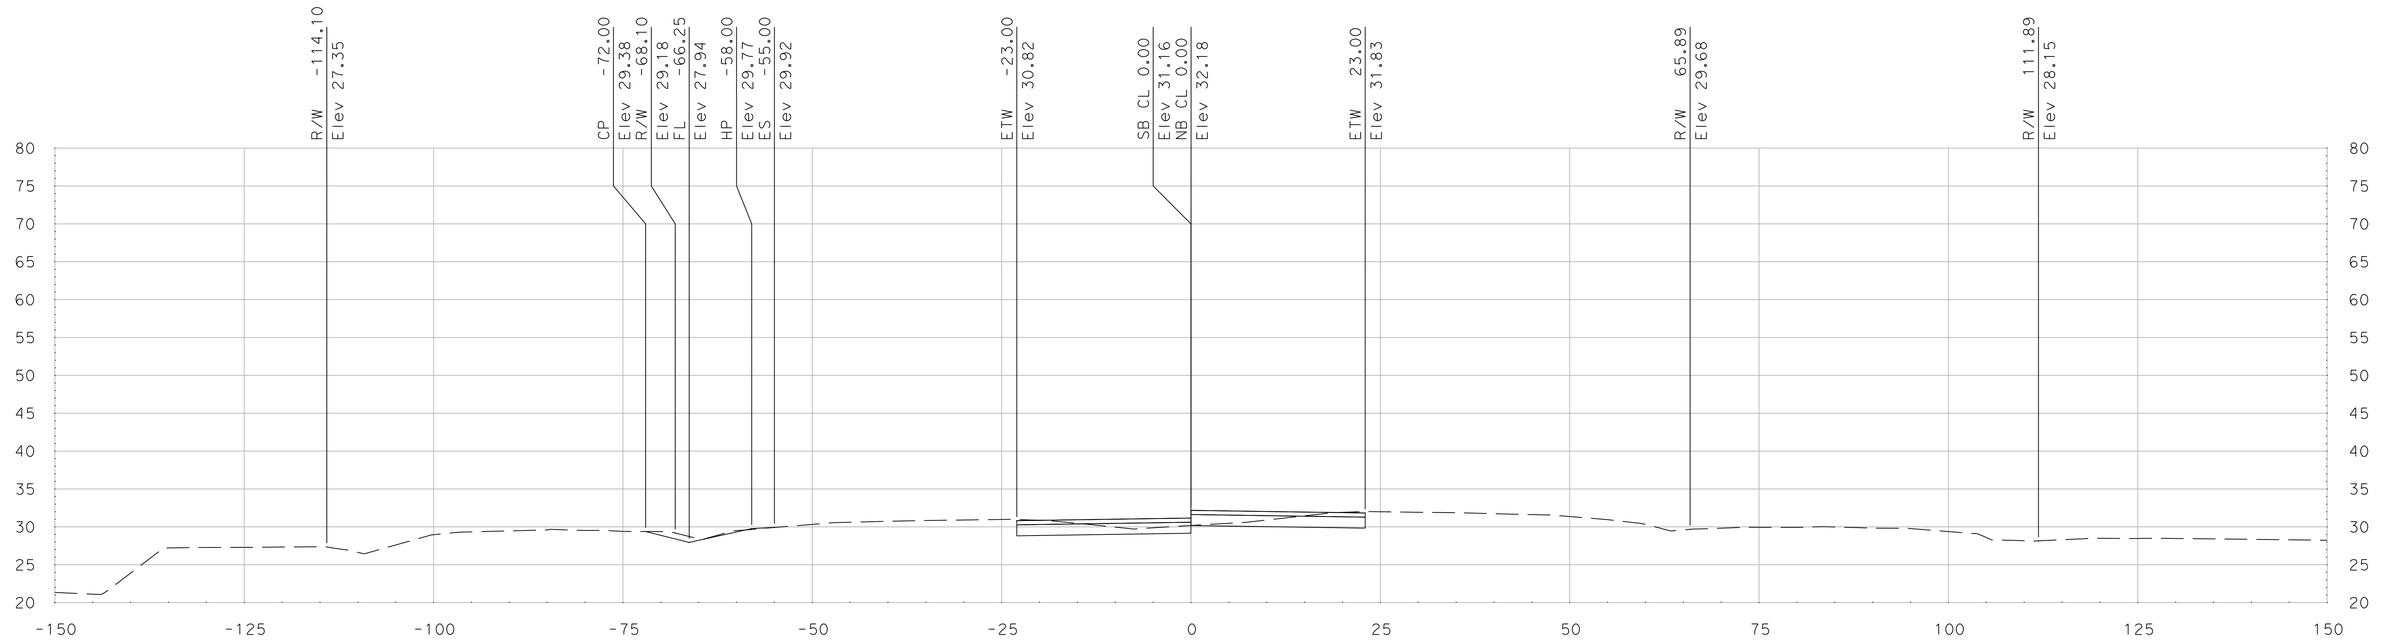

"SR 99" Sta 705+50.00

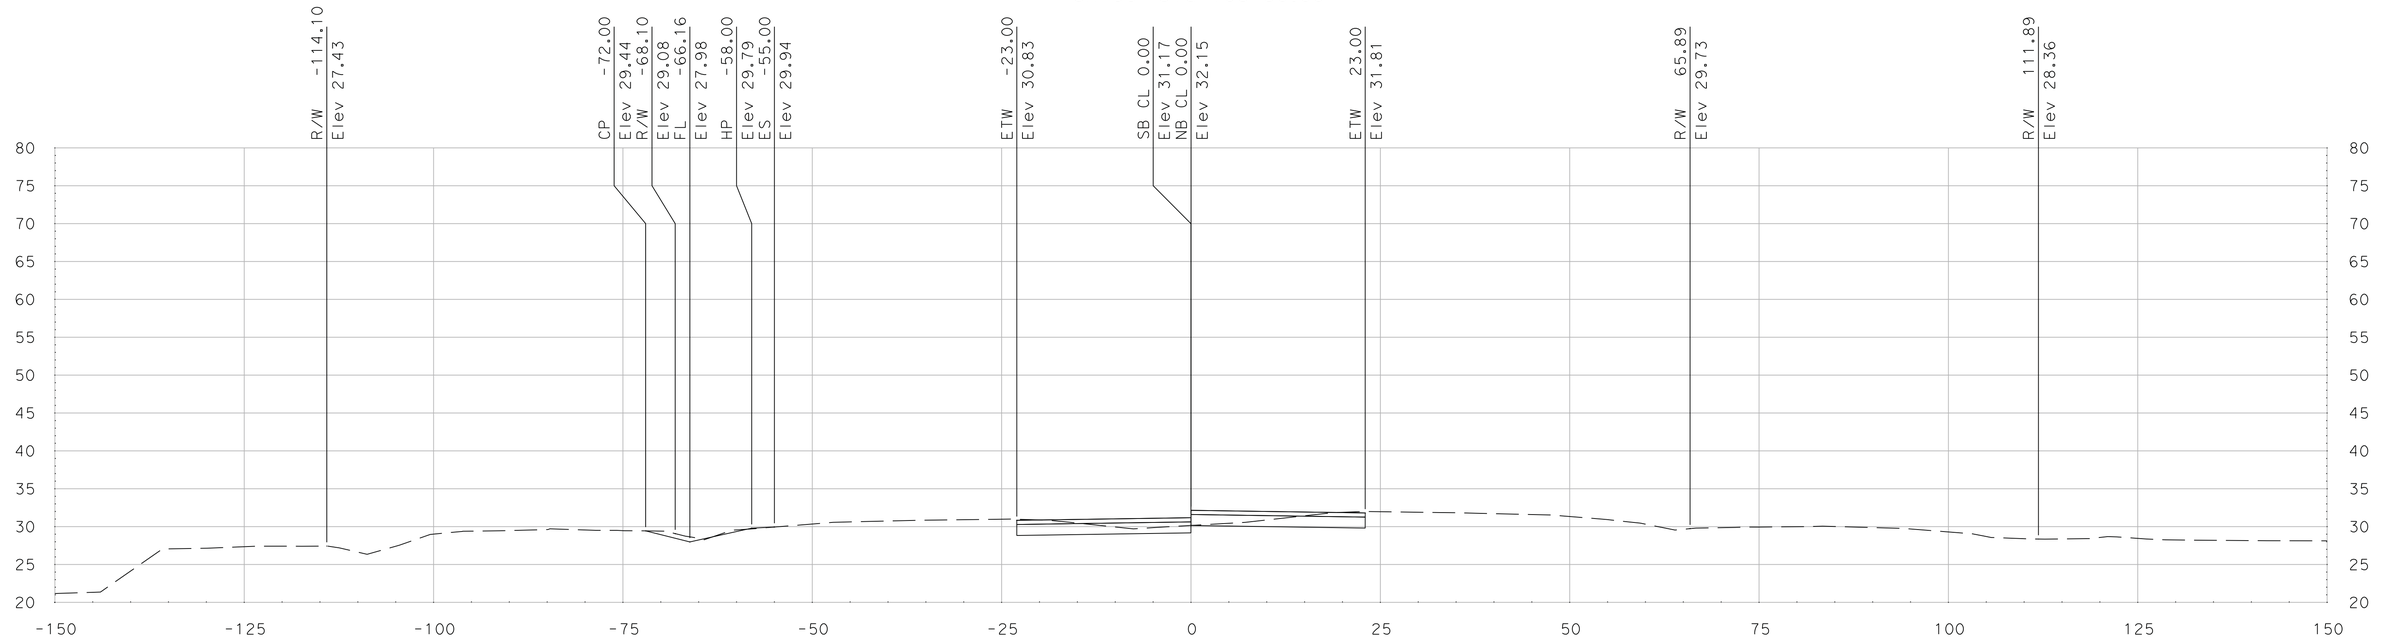

"SR 99" Sta 705+25.00

SCALE
HORIZONTAL: 1"=10'
VERTICAL: 1"=10'

DATE: 5/18/2011

ALL DIMENSIONS ARE IN US SURVEY FEET

FOR EARTHWORK DEVELOPMENT ONLY

Dist	COUNTY	ROUTE	POST MILES TOTAL PROJECT	SHEET No.	TOTAL SHEETS
10	SJ	99	4.9/14.2		
CONTRACT No.			10-0E6114		
PROJECT ID			1000020440		

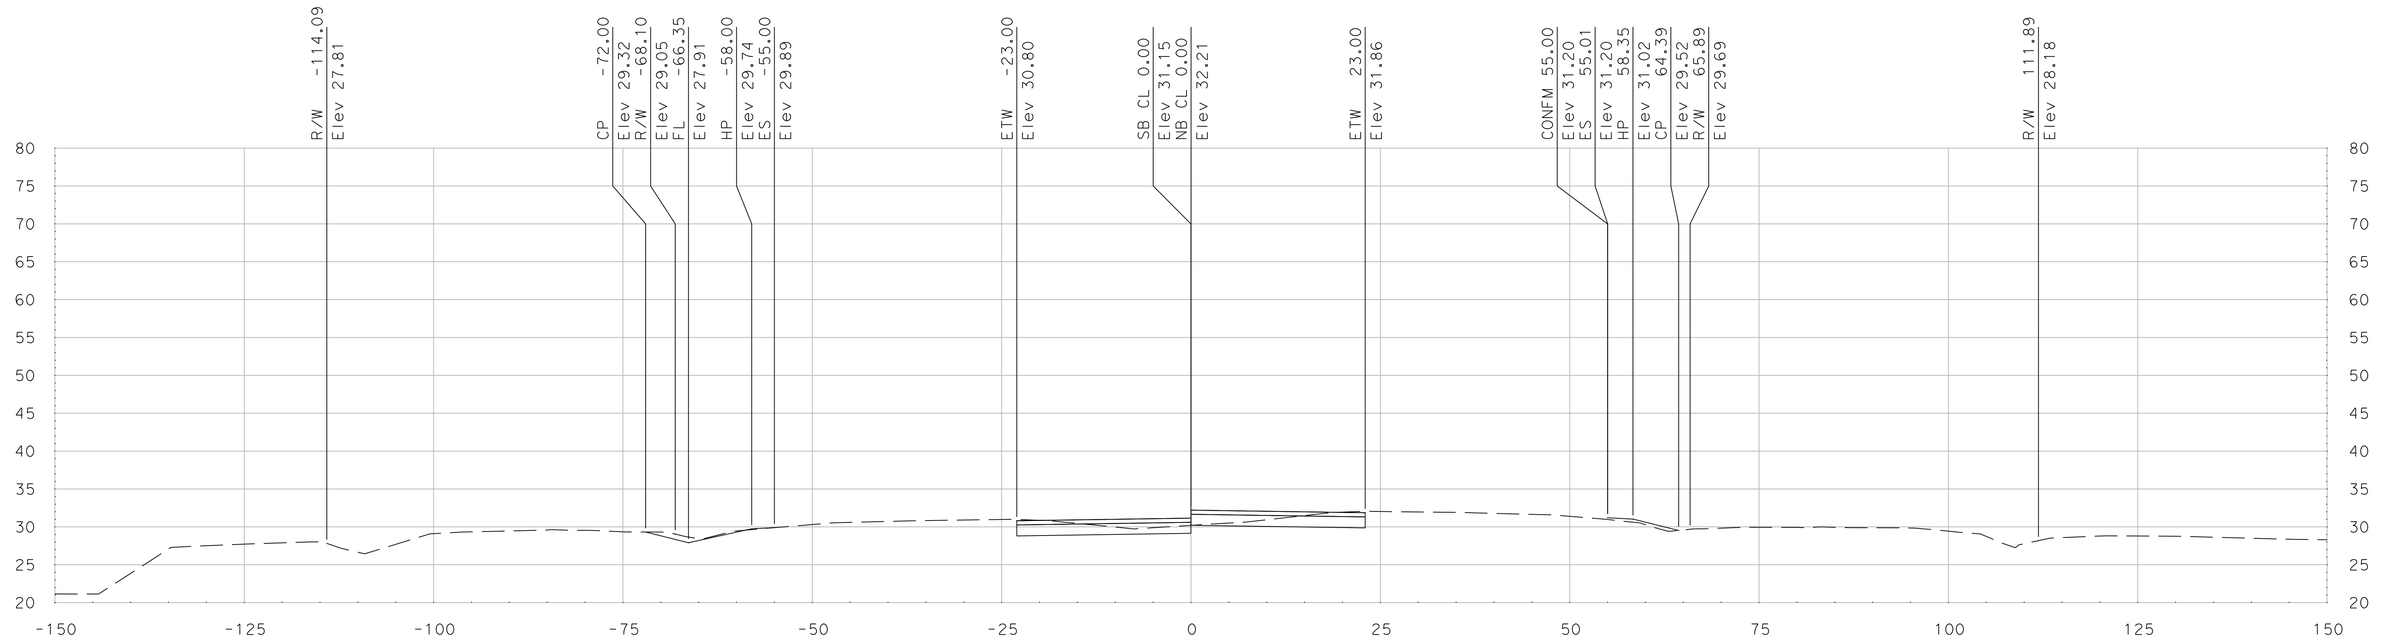

"SR 99" Sta 705+76.86

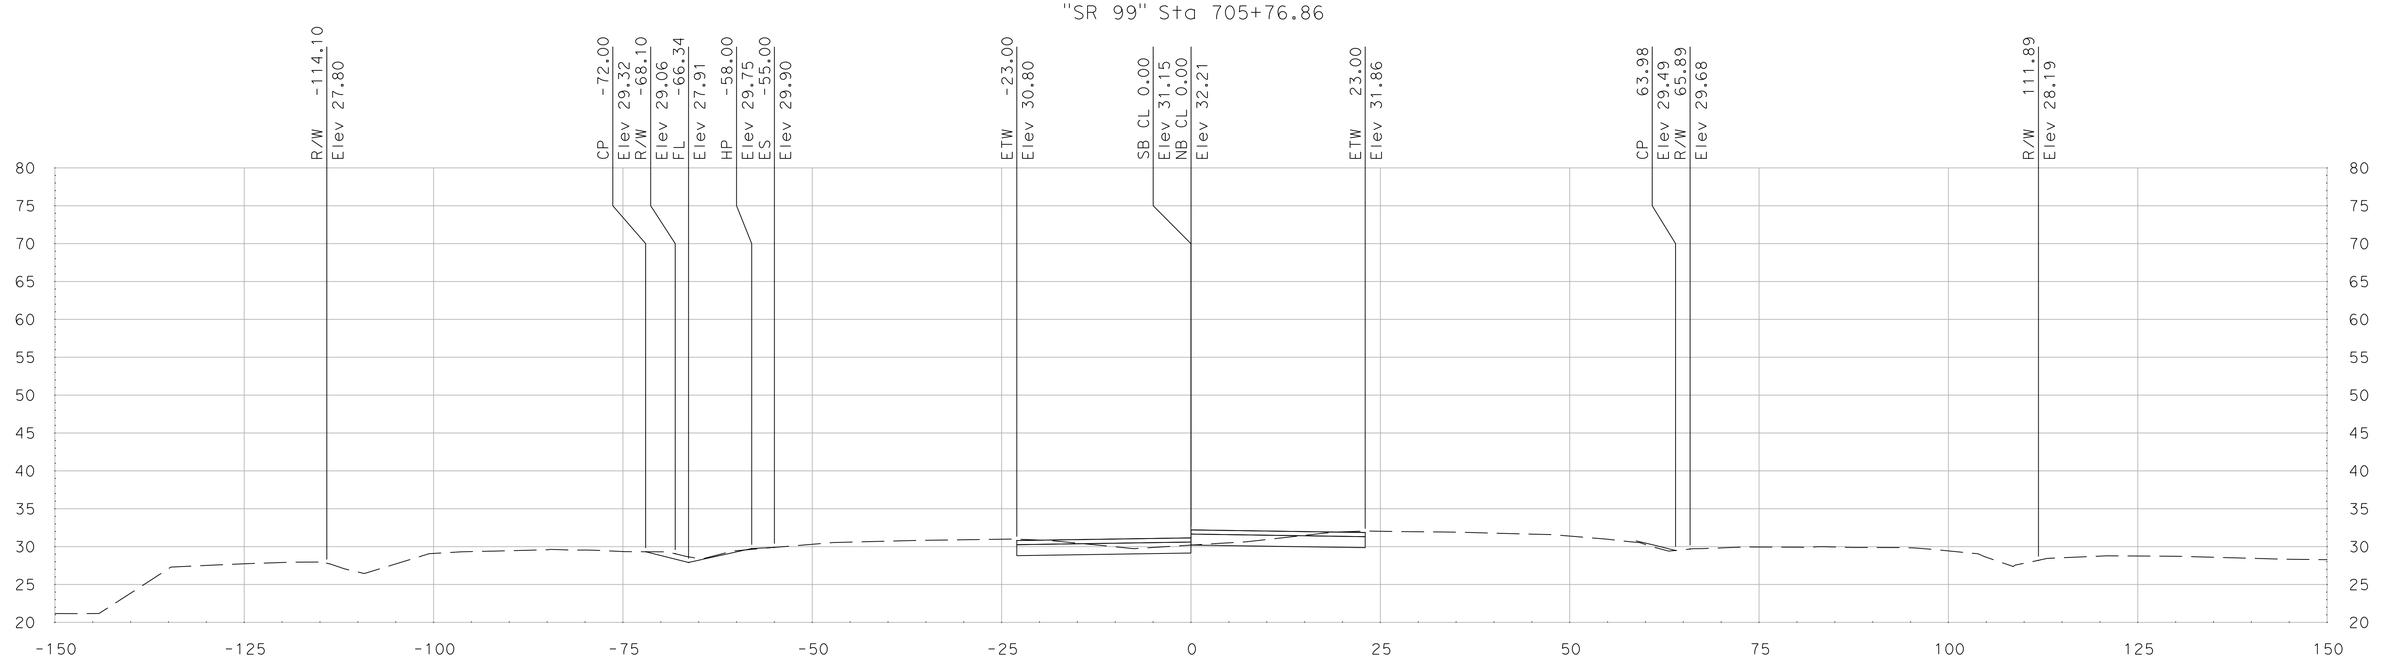

"SR 99" Sta 705+75.00

SCALE
HORIZONTAL: 1"=10'
VERTICAL: 1"=10'

DATE: 5/18/2011

ALL DIMENSIONS ARE IN US SURVEY FEET

FOR EARTHWORK DEVELOPMENT ONLY

Dist	COUNTY	ROUTE	POST MILES TOTAL PROJECT	SHEET No.	TOTAL SHEETS
10	SJ	99	4.9/14.2		
CONTRACT No.			10-0E6114		
PROJECT ID			1000020440		

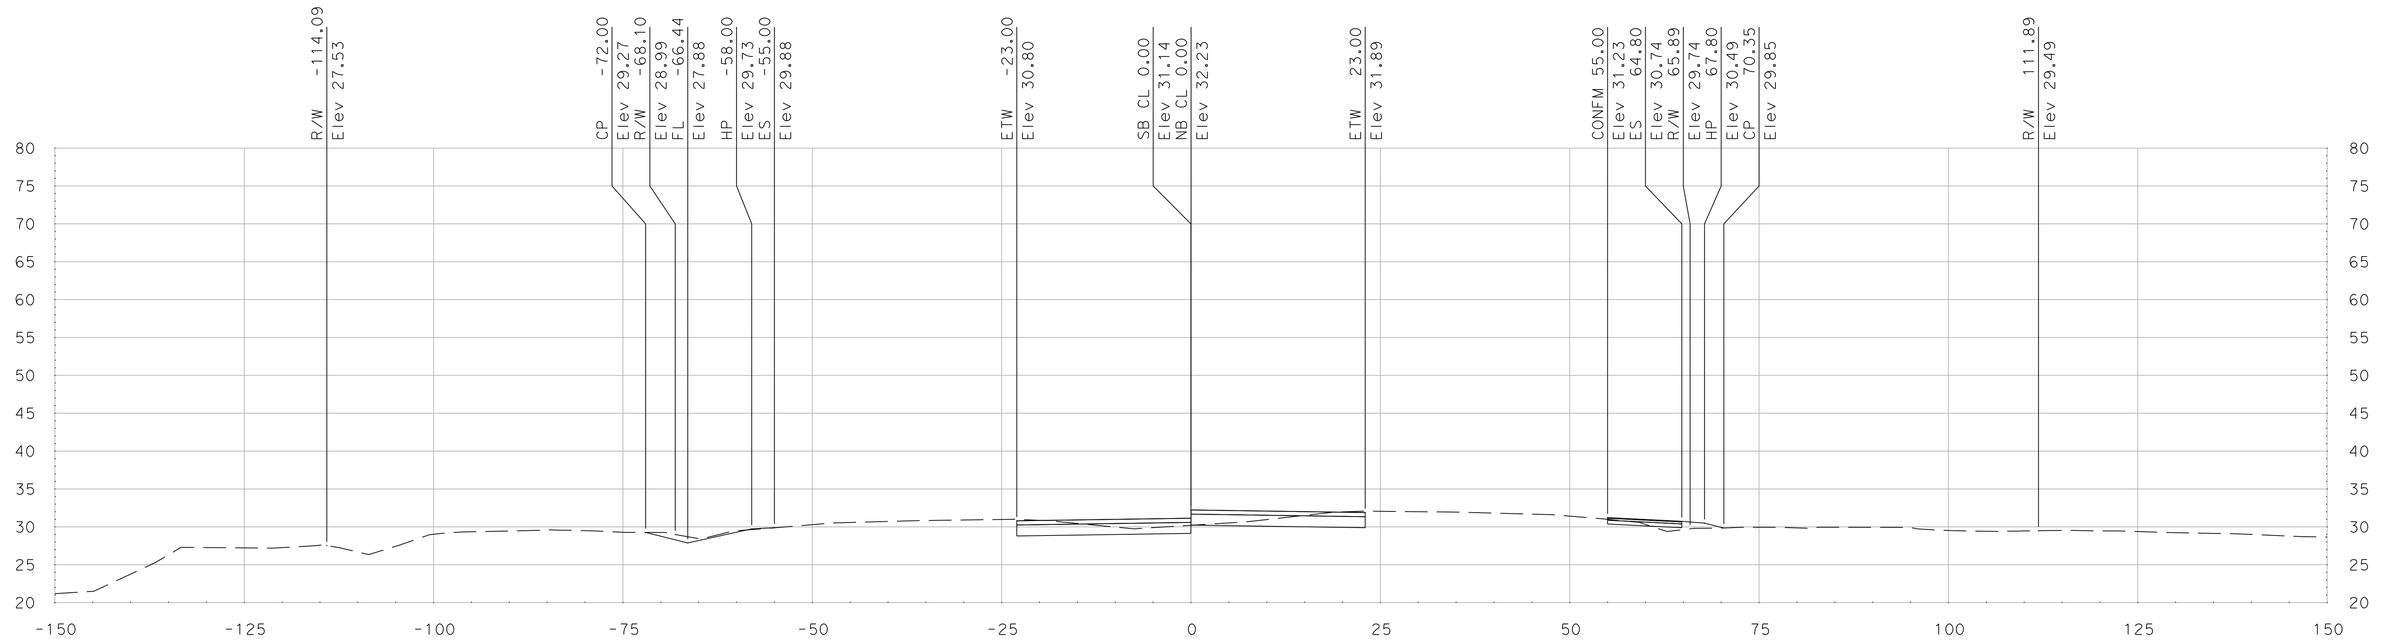

"SR 99" Sta 706+00.00

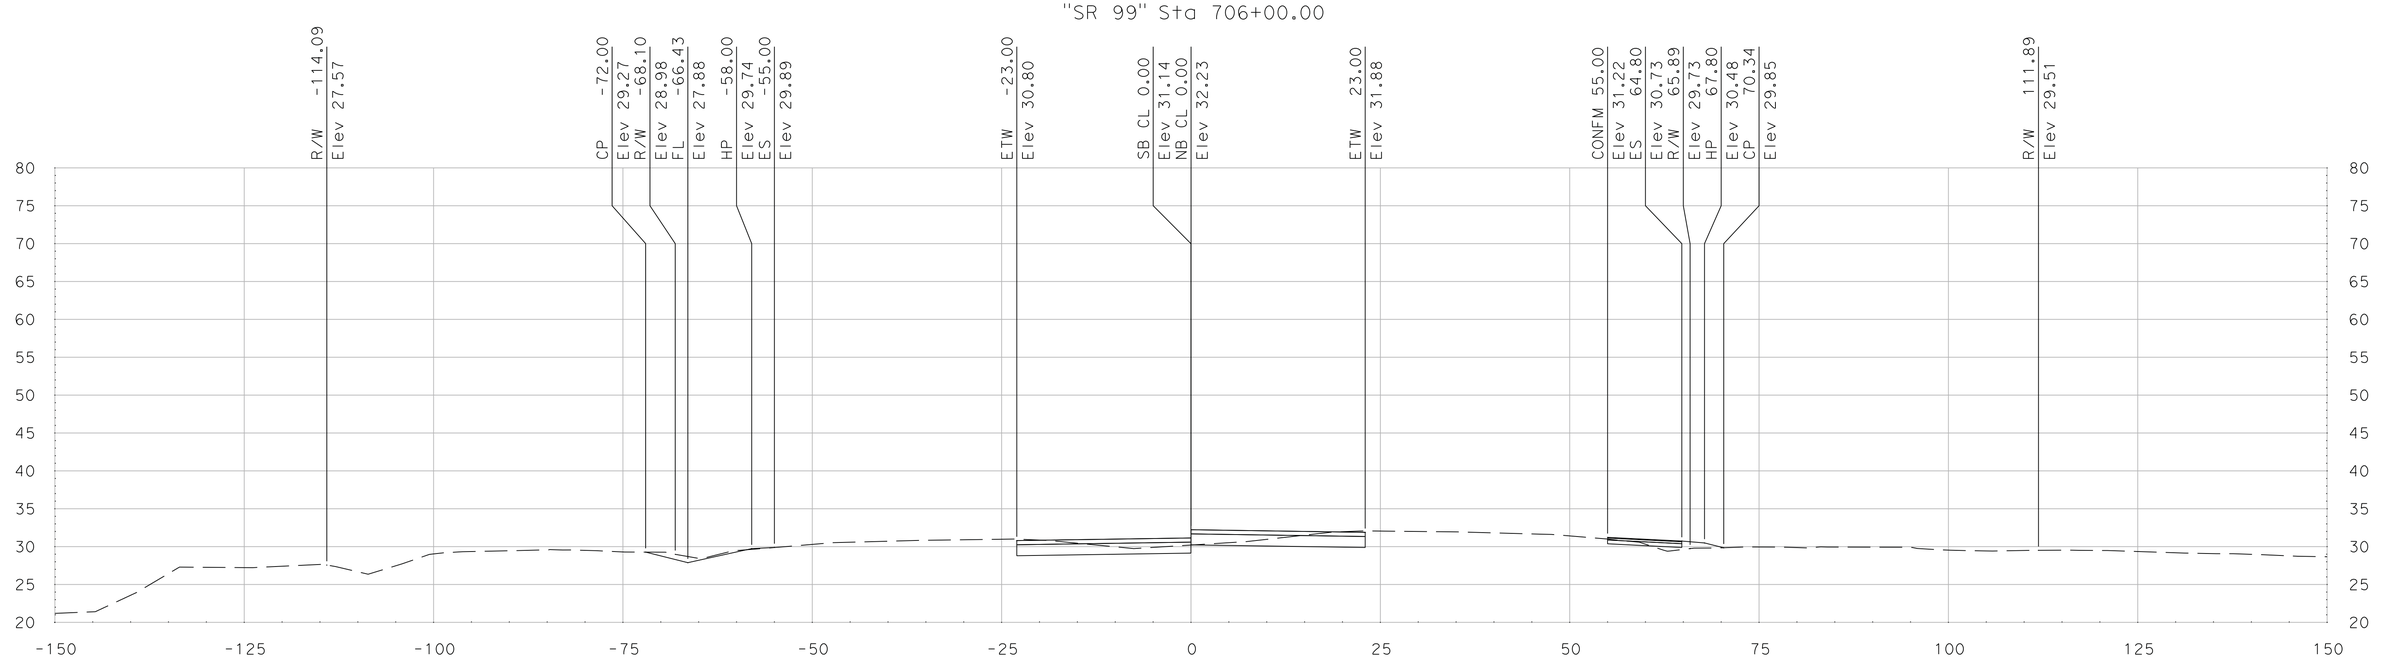

"SR 99" Sta 705+96.83

DATE: 5/18/2011

ALL DIMENSIONS ARE IN US SURVEY FEET

SCALE
HORIZONTAL: 1"=10'
VERTICAL: 1"=10'

FOR EARTHWORK DEVELOPMENT ONLY

Dist	COUNTY	ROUTE	POST MILES TOTAL PROJECT	SHEET No.	TOTAL SHEETS
10	SJ	99	4.9/14.2		
CONTRACT No.			10-0E6114		
PROJECT ID			1000020440		

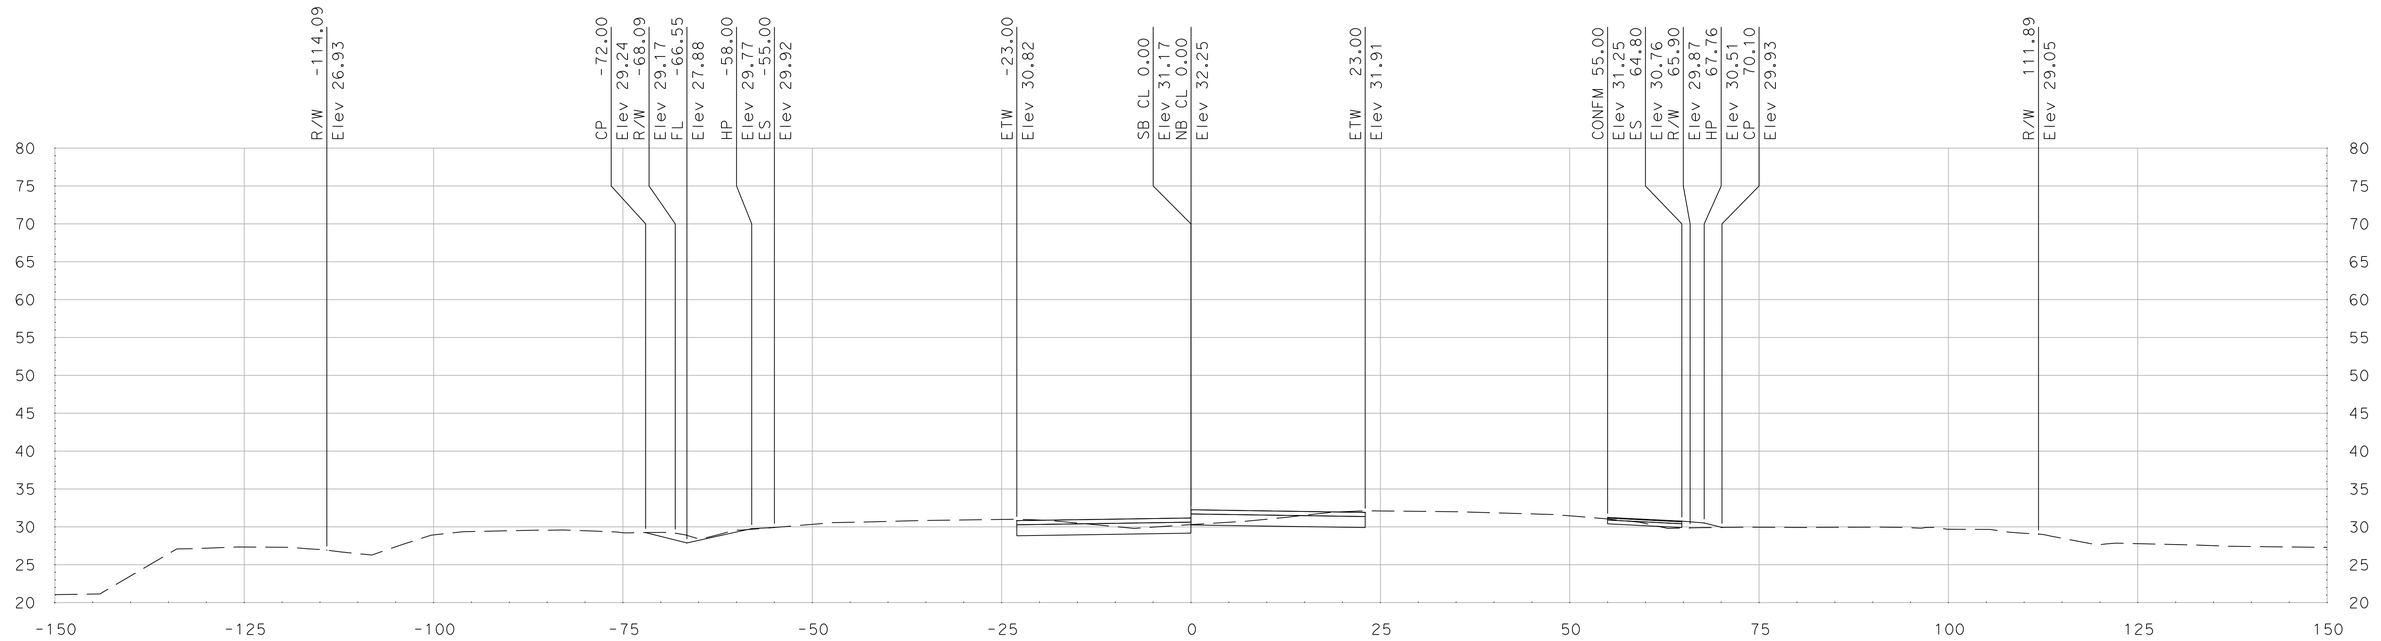

"SR 99" Sta 706+41.83

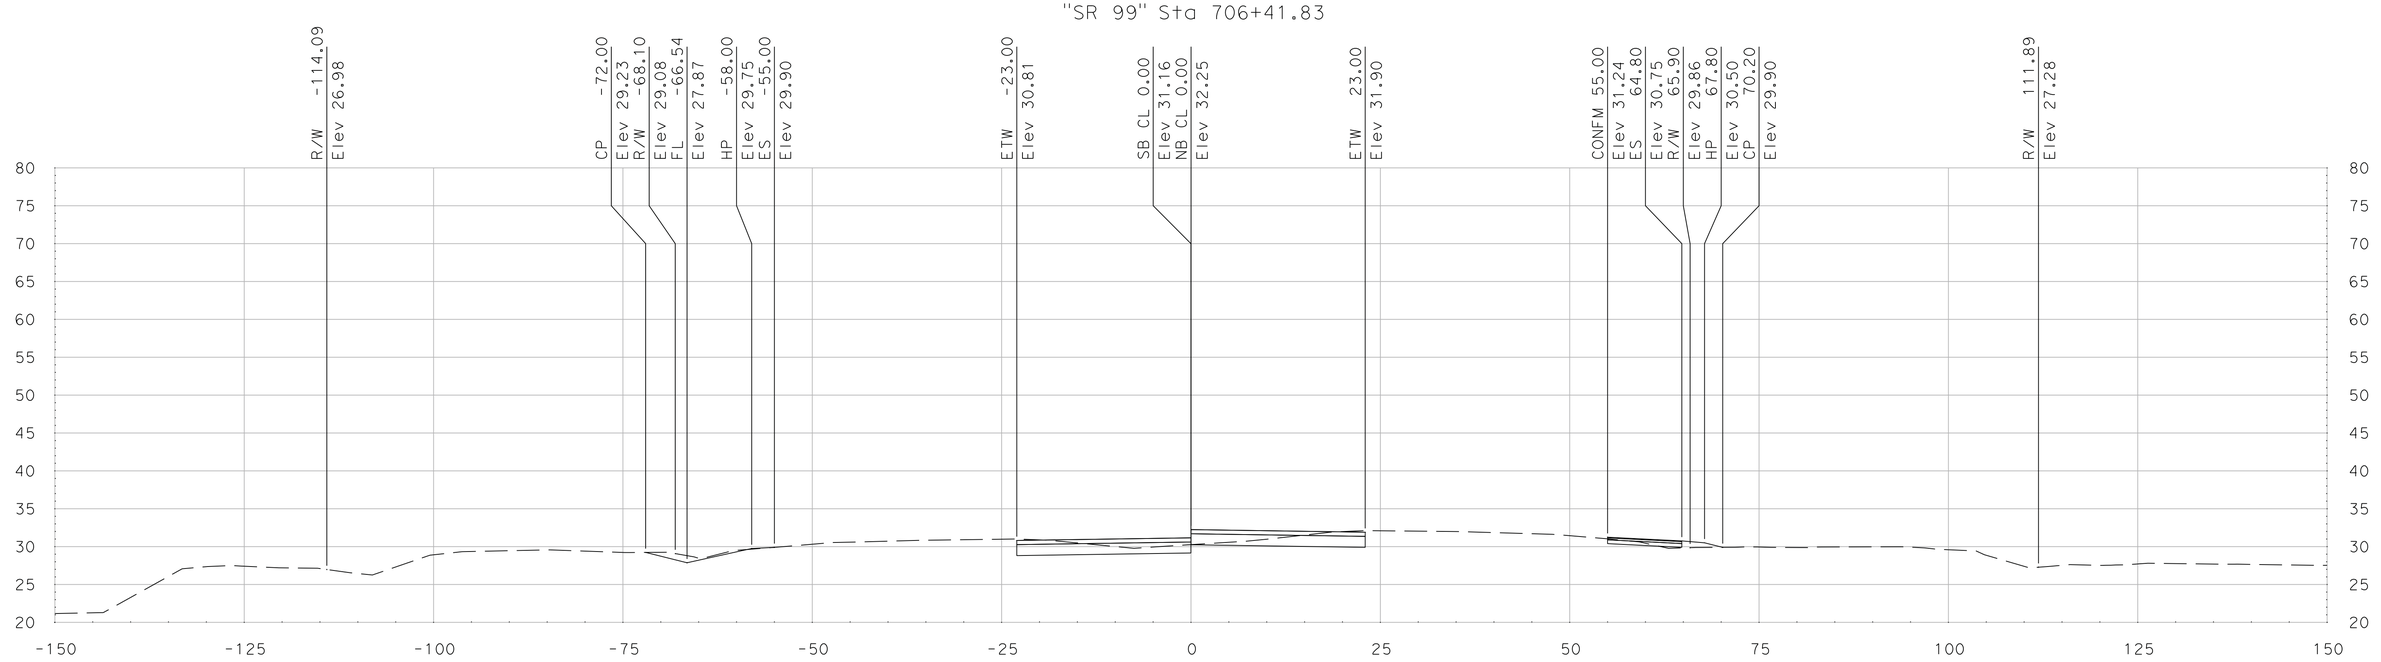

"SR 99" Sta 706+25.00

SCALE
HORIZONTAL: 1"=10'
VERTICAL: 1"=10'

DATE: 5/18/2011

ALL DIMENSIONS ARE IN US SURVEY FEET

FOR EARTHWORK DEVELOPMENT ONLY

Dist	COUNTY	ROUTE	POST MILES TOTAL PROJECT	SHEET No.	TOTAL SHEETS
10	SJ	99	4.9/14.2		
CONTRACT No.			10-0E6114		
PROJECT ID			1000020440		

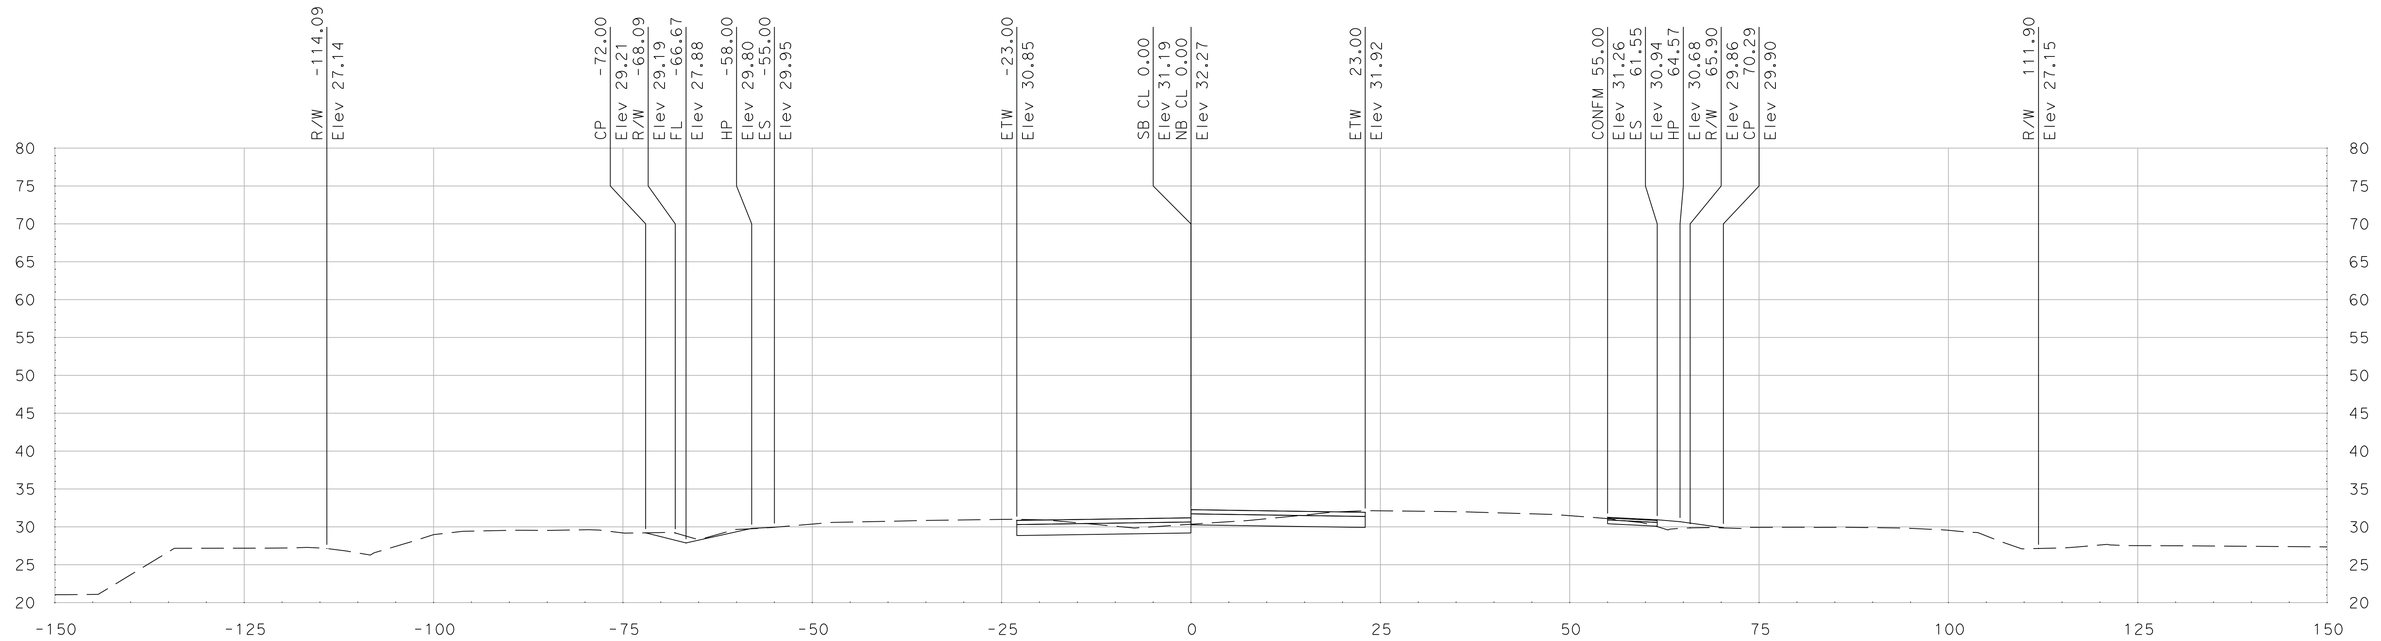

"SR 99" Sta 706+75.00

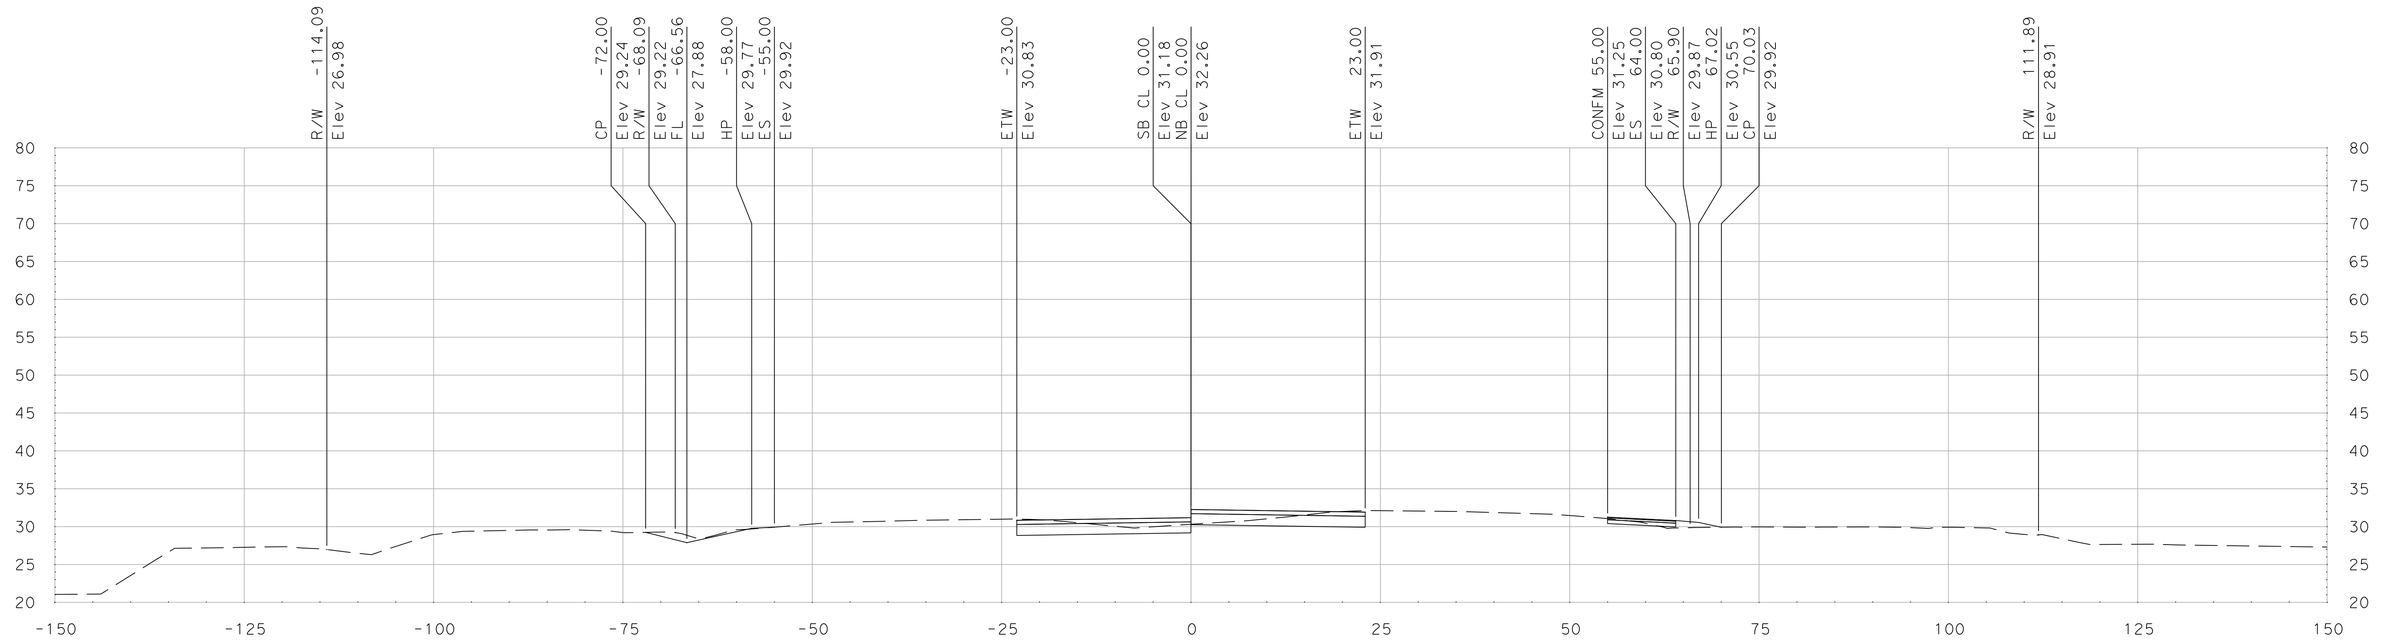

"SR 99" Sta 706+50.00

SCALE
HORIZONTAL: 1"=10'
VERTICAL: 1"=10'

DATE: 5/18/2011

ALL DIMENSIONS ARE IN US SURVEY FEET

FOR EARTHWORK DEVELOPMENT ONLY

Dist	COUNTY	ROUTE	POST MILES TOTAL PROJECT	SHEET No.	TOTAL SHEETS
10	SJ	99	4.9/14.2		
CONTRACT No.			**10-0E6114**		
PROJECT ID			**1000020440**		

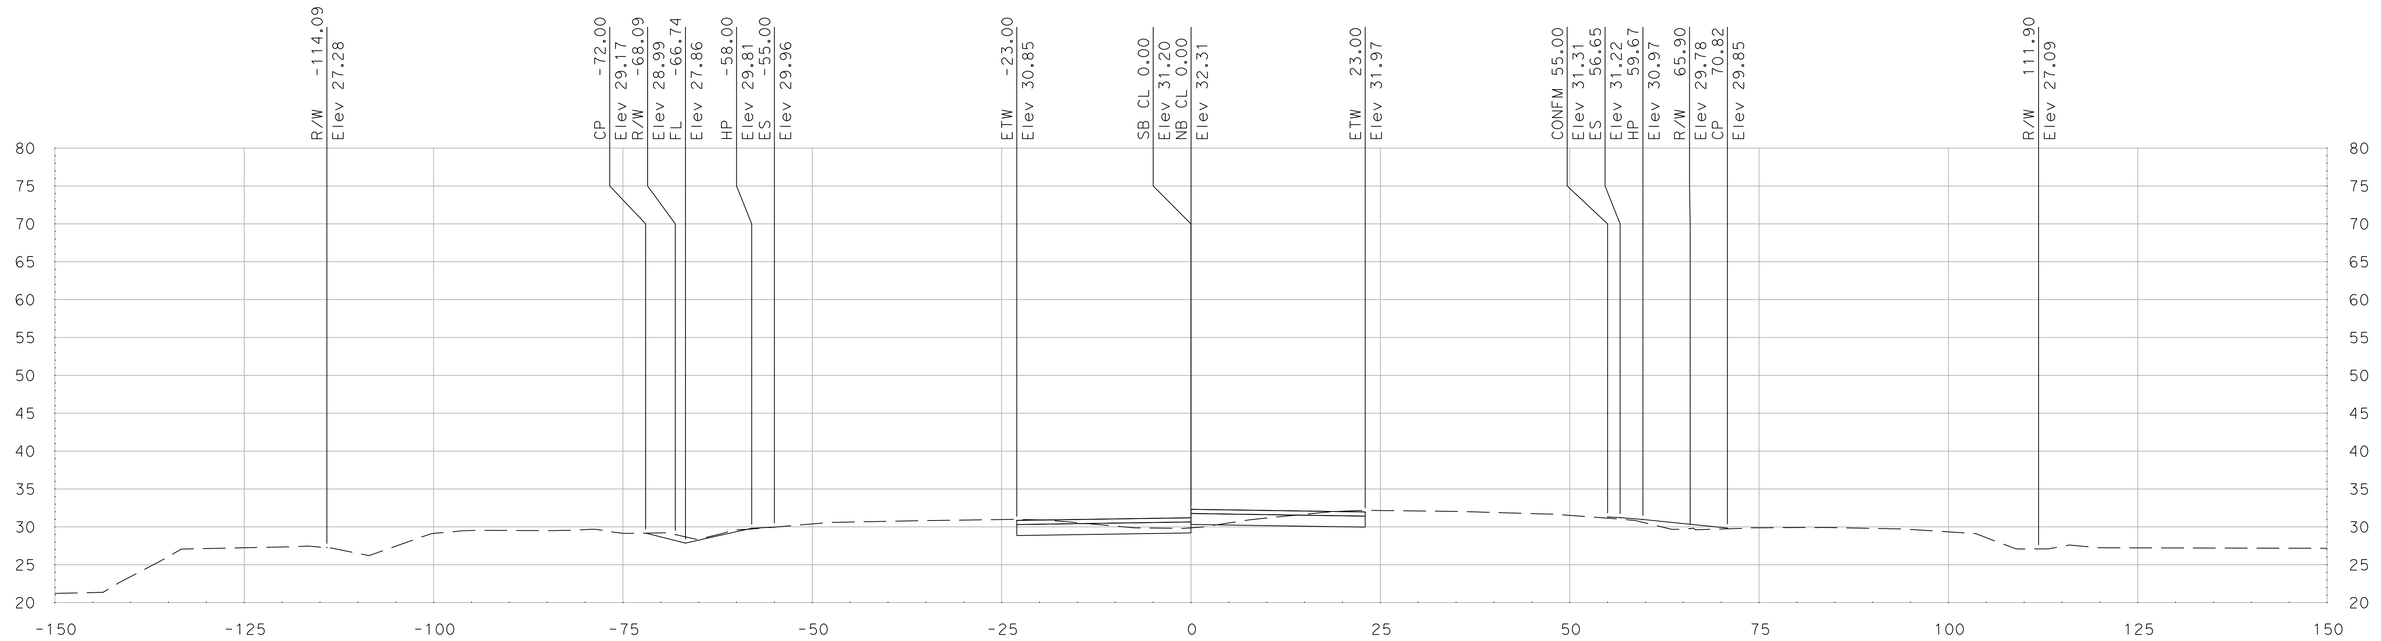

"SR 99" Sta 707+25.00

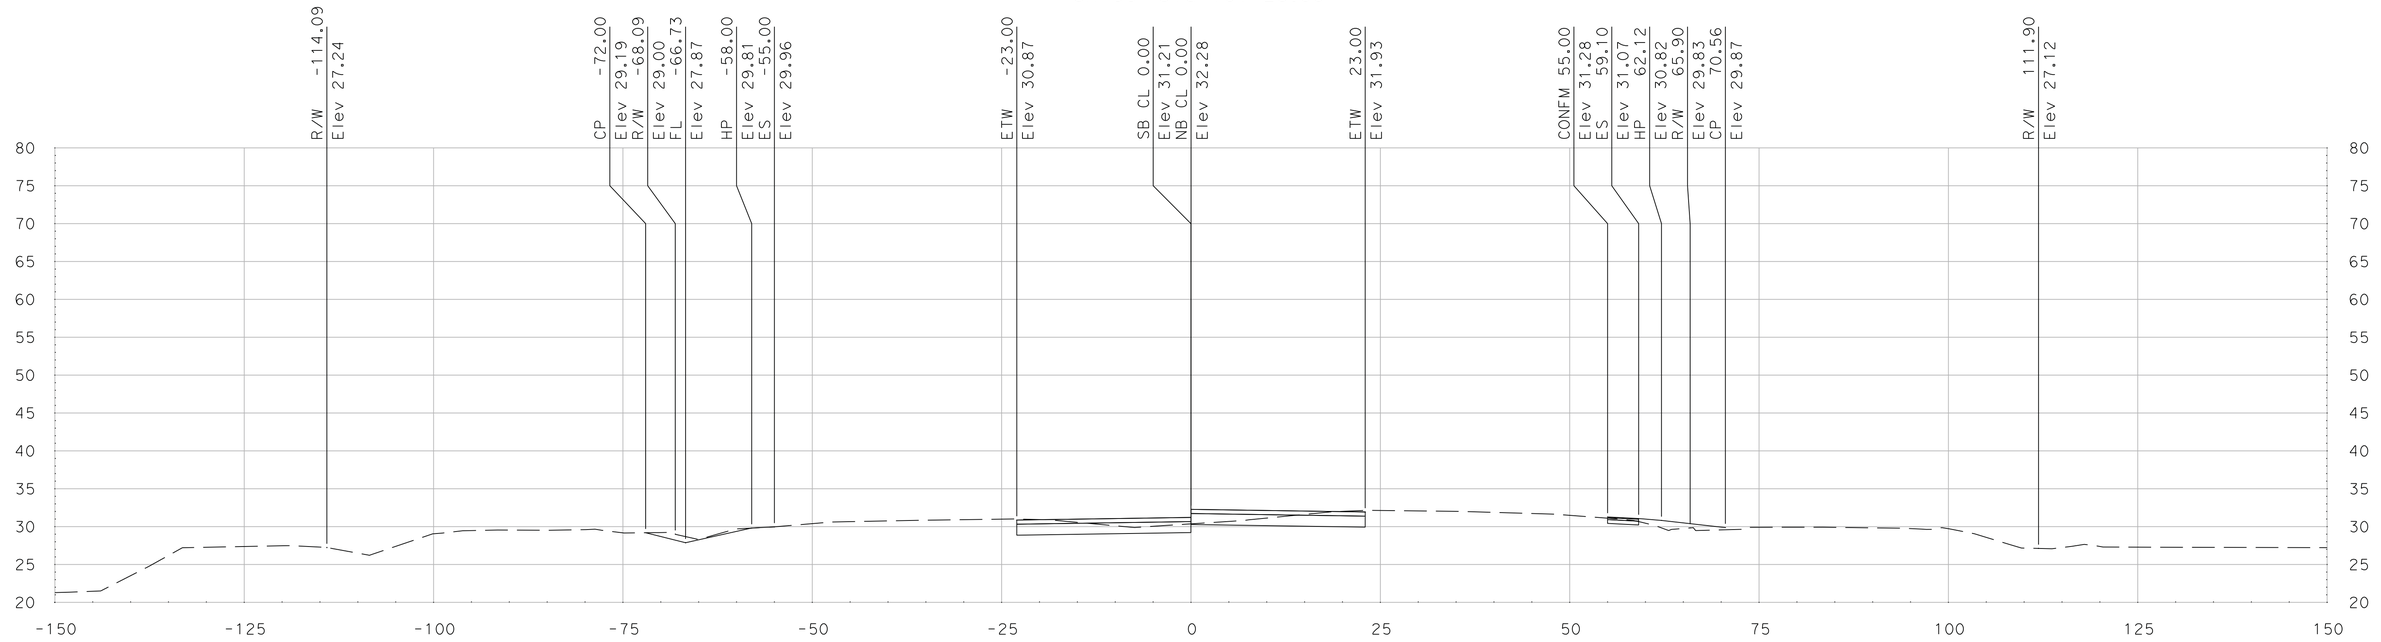

"SR 99" Sta 707+00.00

SCALE
HORIZONTAL: 1"=10'
VERTICAL: 1"=10'

DATE: 5/18/2011

ALL DIMENSIONS ARE IN US SURVEY FEET

FOR EARTHWORK DEVELOPMENT ONLY

Dist	COUNTY	ROUTE	POST MILES TOTAL PROJECT	SHEET No.	TOTAL SHEETS
10	SJ	99	4.9/14.2		
CONTRACT No.			10-0E6114		
PROJECT ID			1000020440		

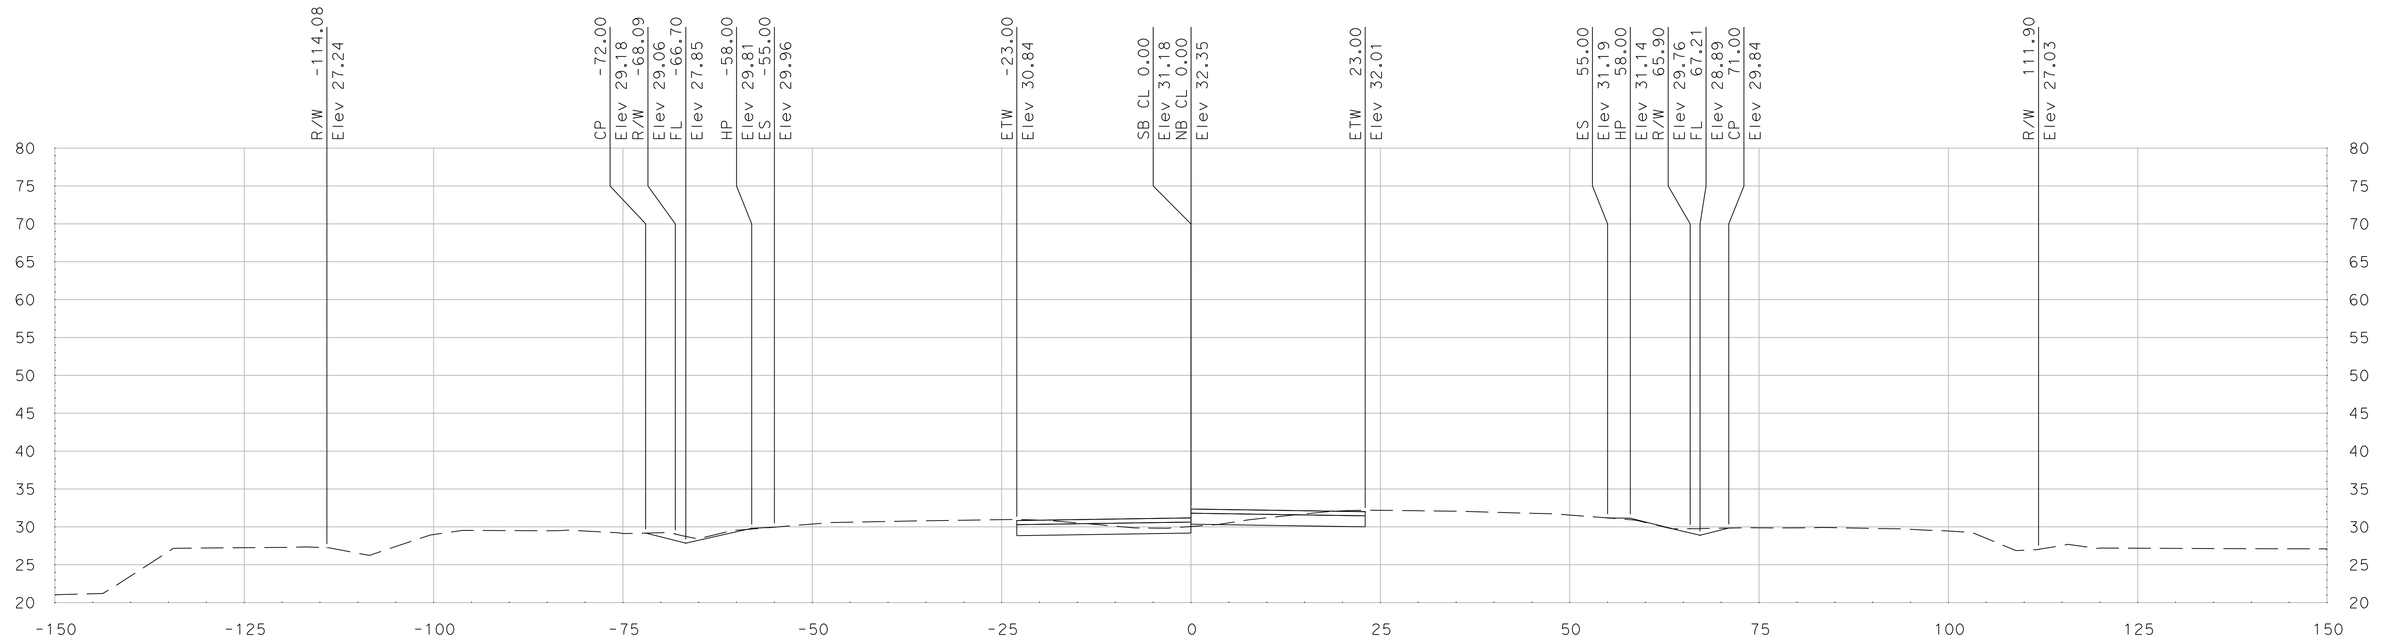

"SR 99" Sta 707+50.00

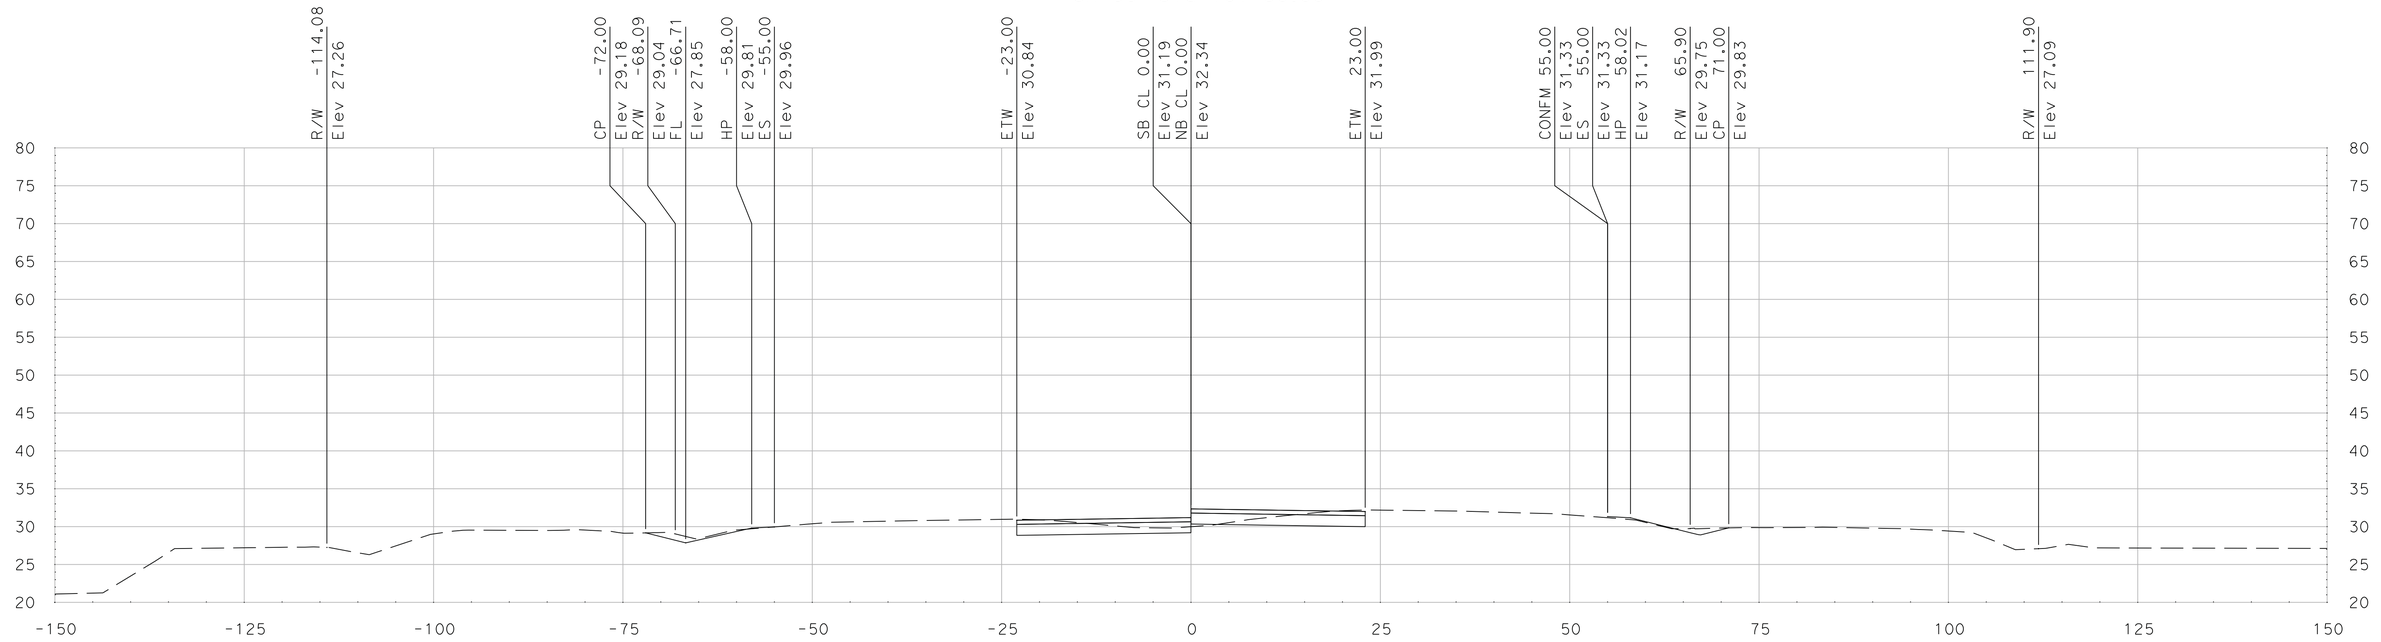

"SR 99" Sta 707+41.83

SCALE
HORIZONTAL: 1"=10'
VERTICAL: 1"=10'

DATE: 5/18/2011

ALL DIMENSIONS ARE IN US SURVEY FEET

FOR EARTHWORK DEVELOPMENT ONLY

Dist	COUNTY	ROUTE	POST MILES TOTAL PROJECT	SHEET No.	TOTAL SHEETS
10	SJ	99	4.9/14.2		
CONTRACT No.			10-0E6114		
PROJECT ID			1000020440		

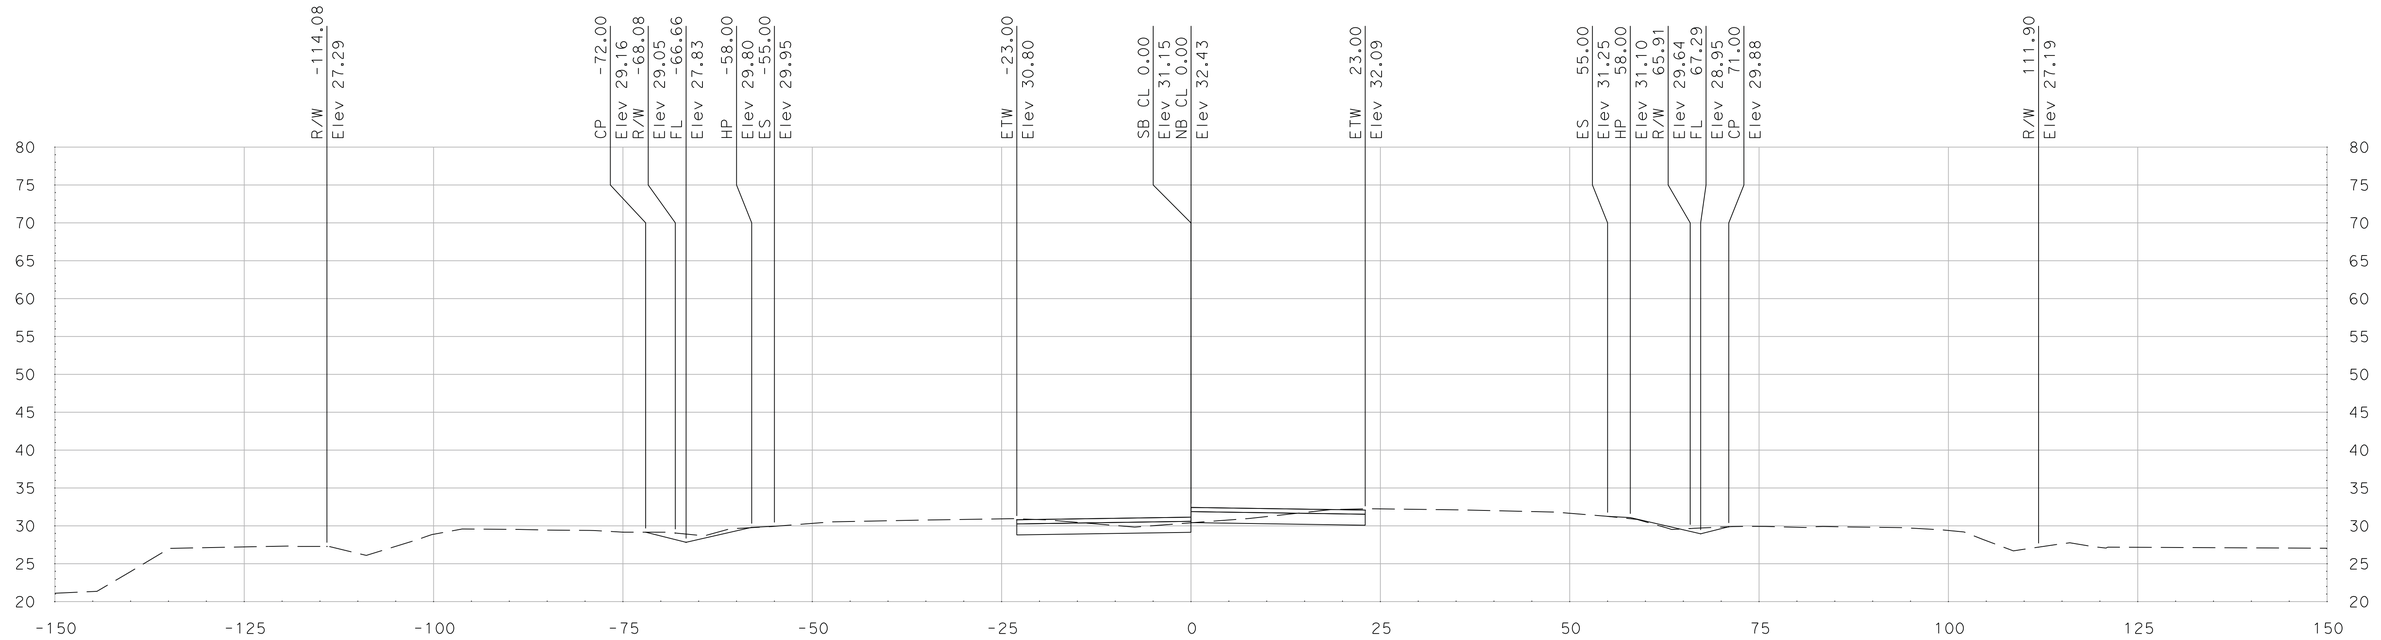

"SR 99" Sta 708+00.00

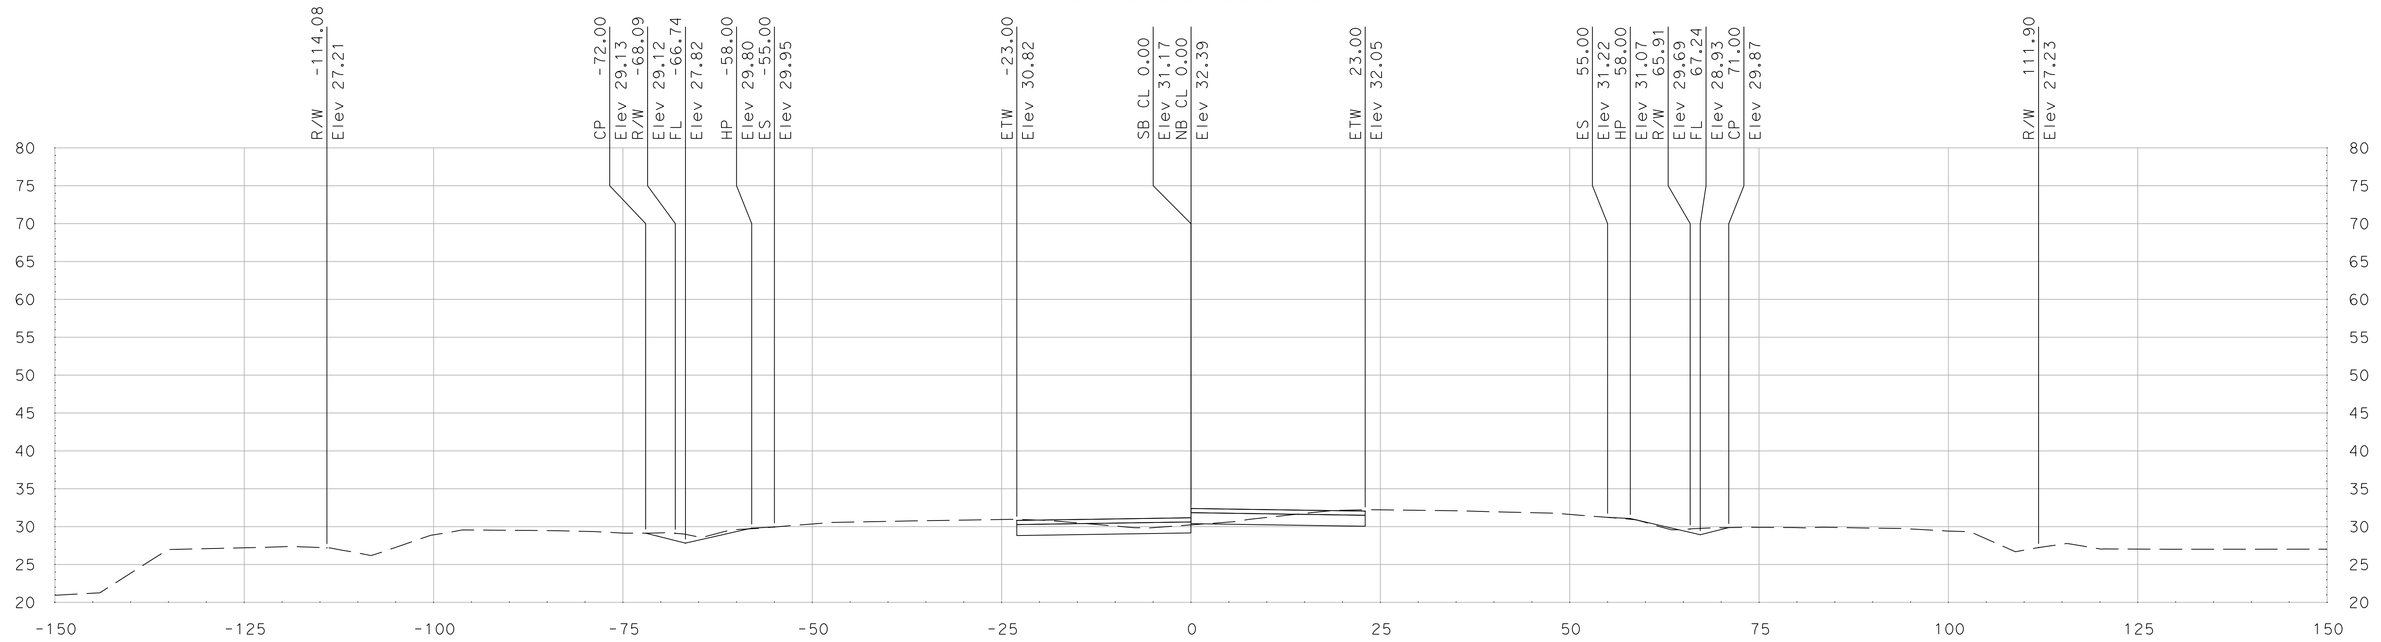

"SR 99" Sta 707+75.00

SCALE
HORIZONTAL: 1"=10'
VERTICAL: 1"=10'

DATE: 5/18/2011

ALL DIMENSIONS ARE IN US SURVEY FEET

FOR EARTHWORK DEVELOPMENT ONLY

Dist	COUNTY	ROUTE	POST MILES TOTAL PROJECT	SHEET No.	TOTAL SHEETS
10	SJ	99	4.9/14.2		
CONTRACT No.			**10-0E6114**		
PROJECT ID			**1000020440**		

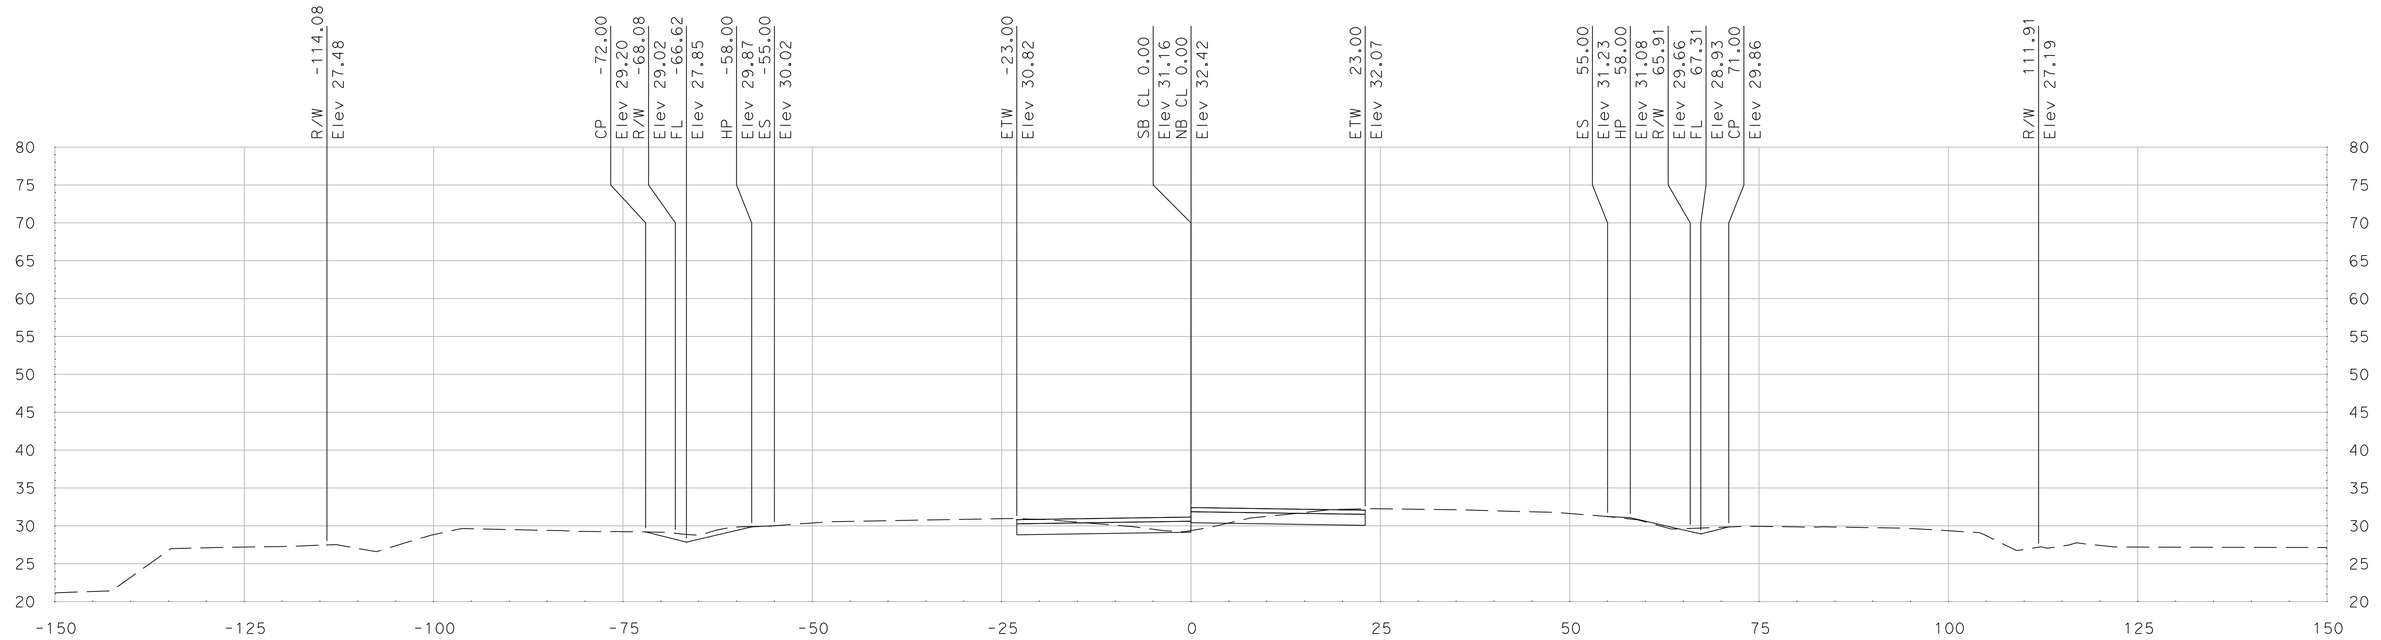

"SR 99" Sta 708+50.00

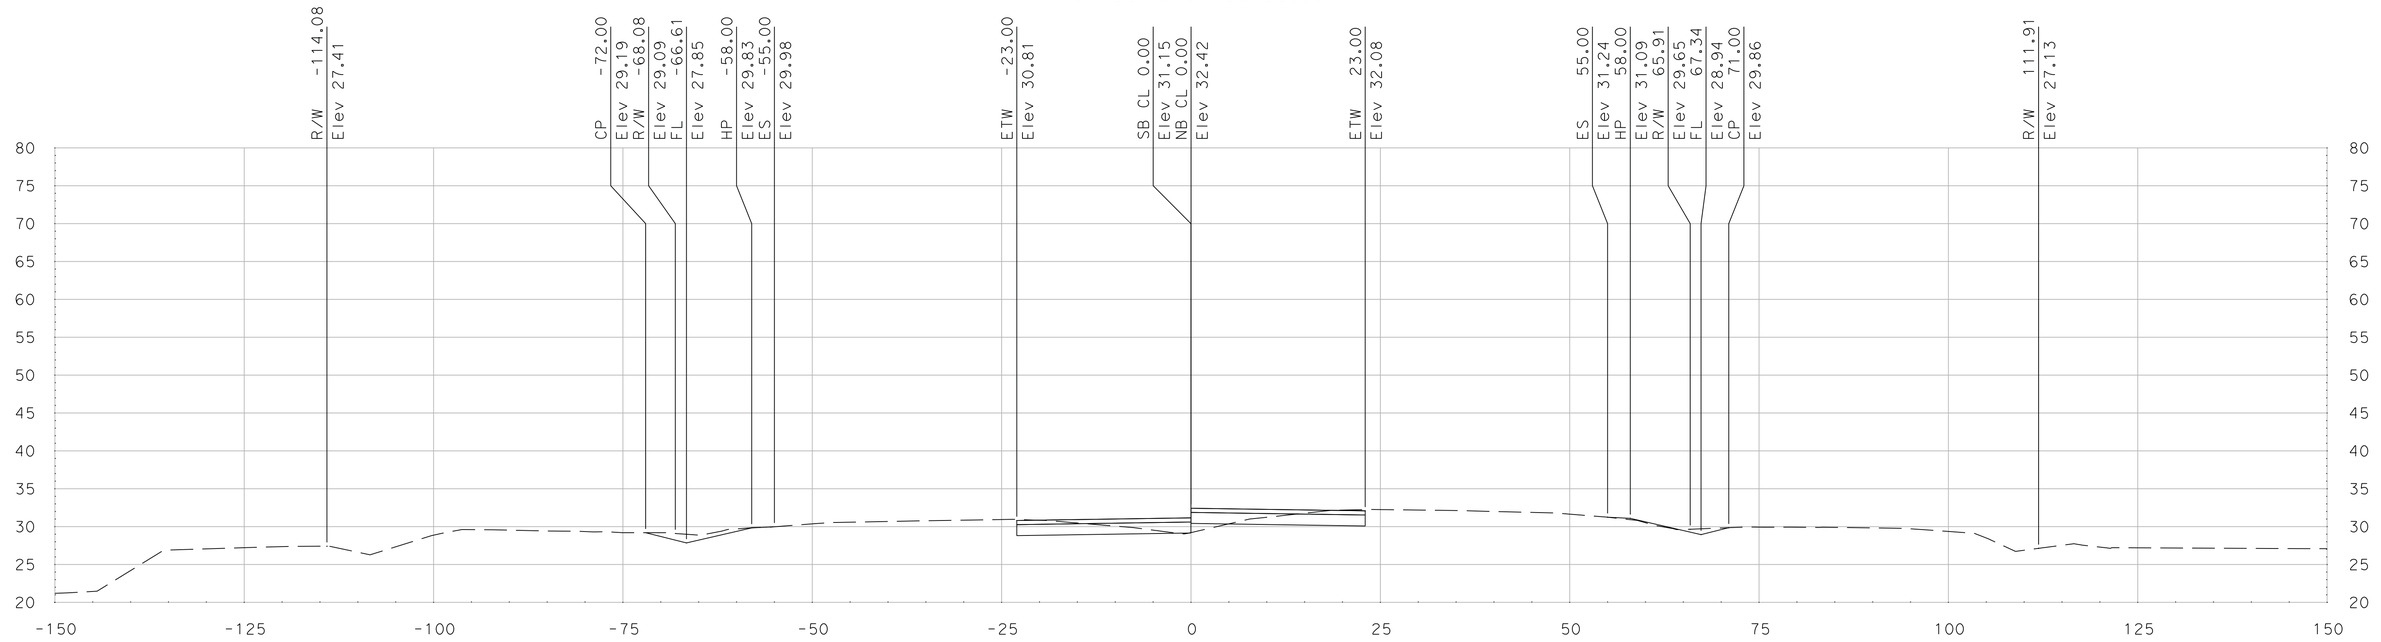

"SR 99" Sta 708+25.00

SCALE
HORIZONTAL: 1"=10'
VERTICAL: 1"=10'

DATE: 5/18/2011

ALL DIMENSIONS ARE IN US SURVEY FEET

FOR EARTHWORK DEVELOPMENT ONLY

Dist	COUNTY	ROUTE	POST MILES TOTAL PROJECT	SHEET No.	TOTAL SHEETS
10	SJ	99	4.9/14.2		
CONTRACT No.			10-0E6114		
PROJECT ID			1000020440		

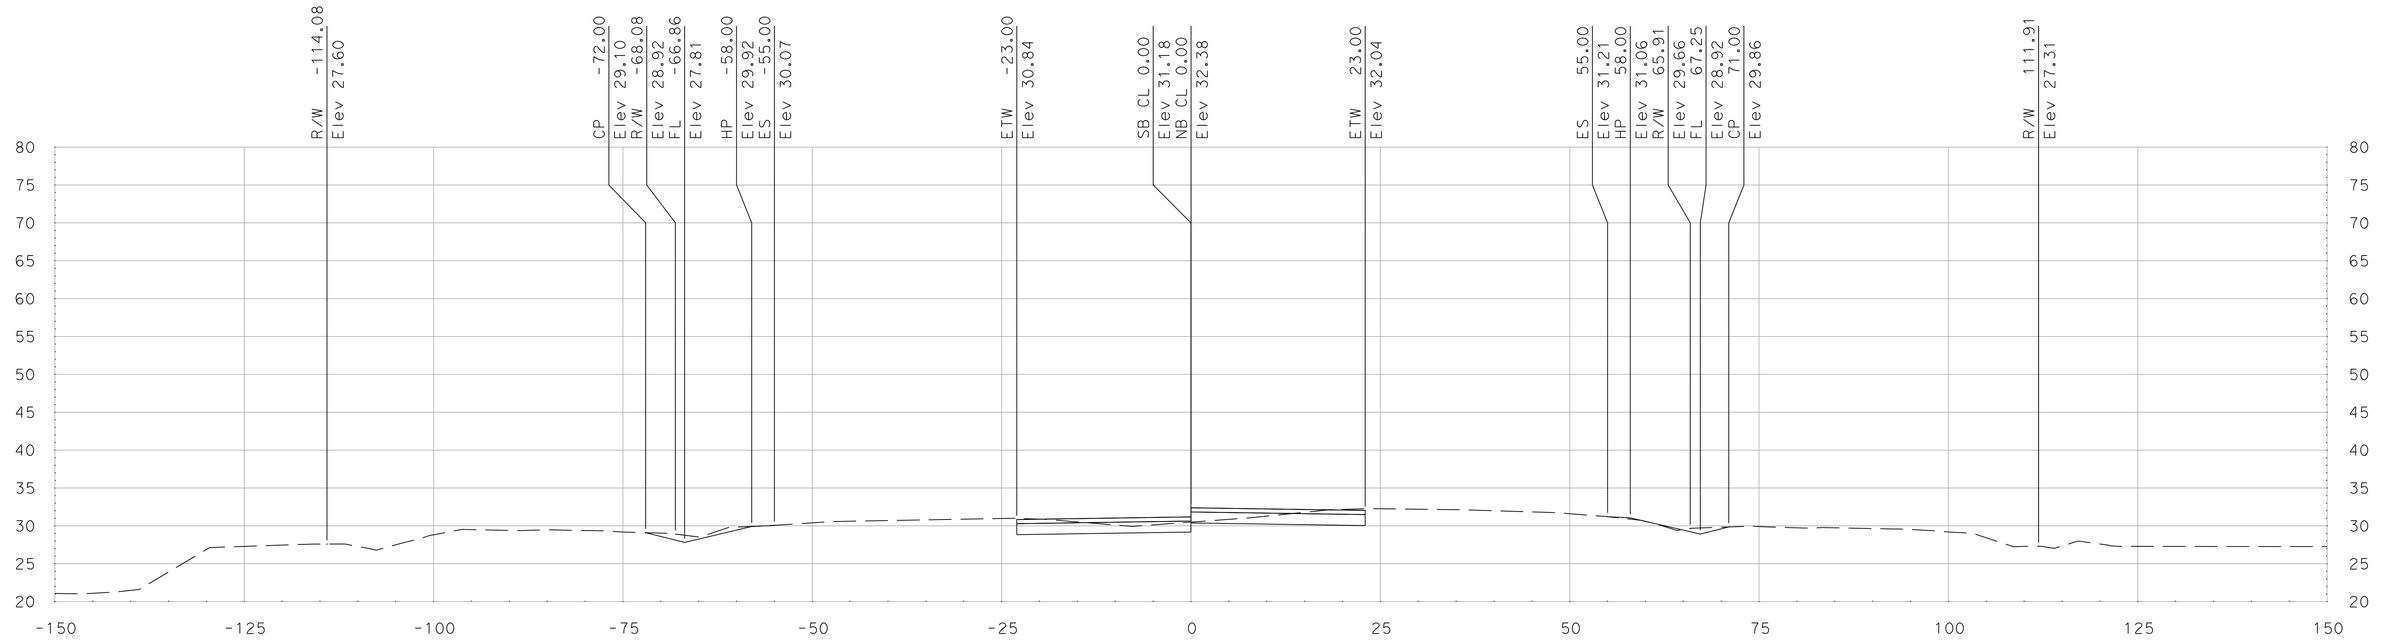

"SR 99" Sta 709+00.00

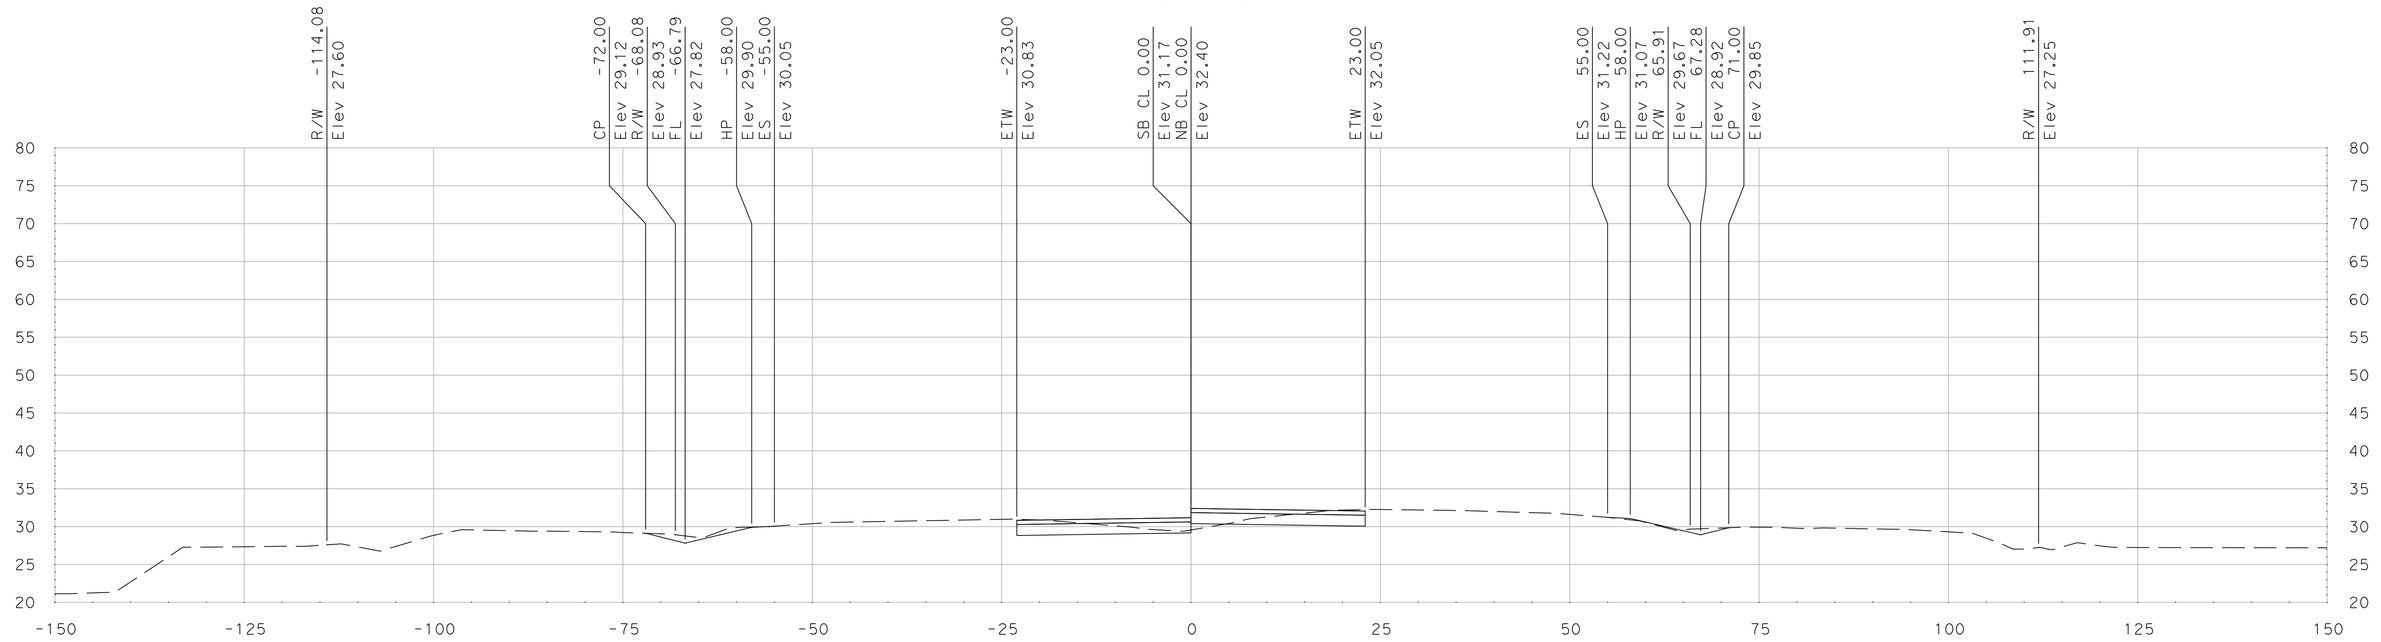

"SR 99" Sta 708+75.00

SCALE
HORIZONTAL: 1"=10'
VERTICAL: 1"=10'

DATE: 5/18/2011

ALL DIMENSIONS ARE IN US SURVEY FEET

FOR EARTHWORK DEVELOPMENT ONLY

Dist	COUNTY	ROUTE	POST MILES TOTAL PROJECT	SHEET No.	TOTAL SHEETS
10	SJ	99	4.9/14.2		
CONTRACT No.			10-0E6114		
PROJECT ID			1000020440		

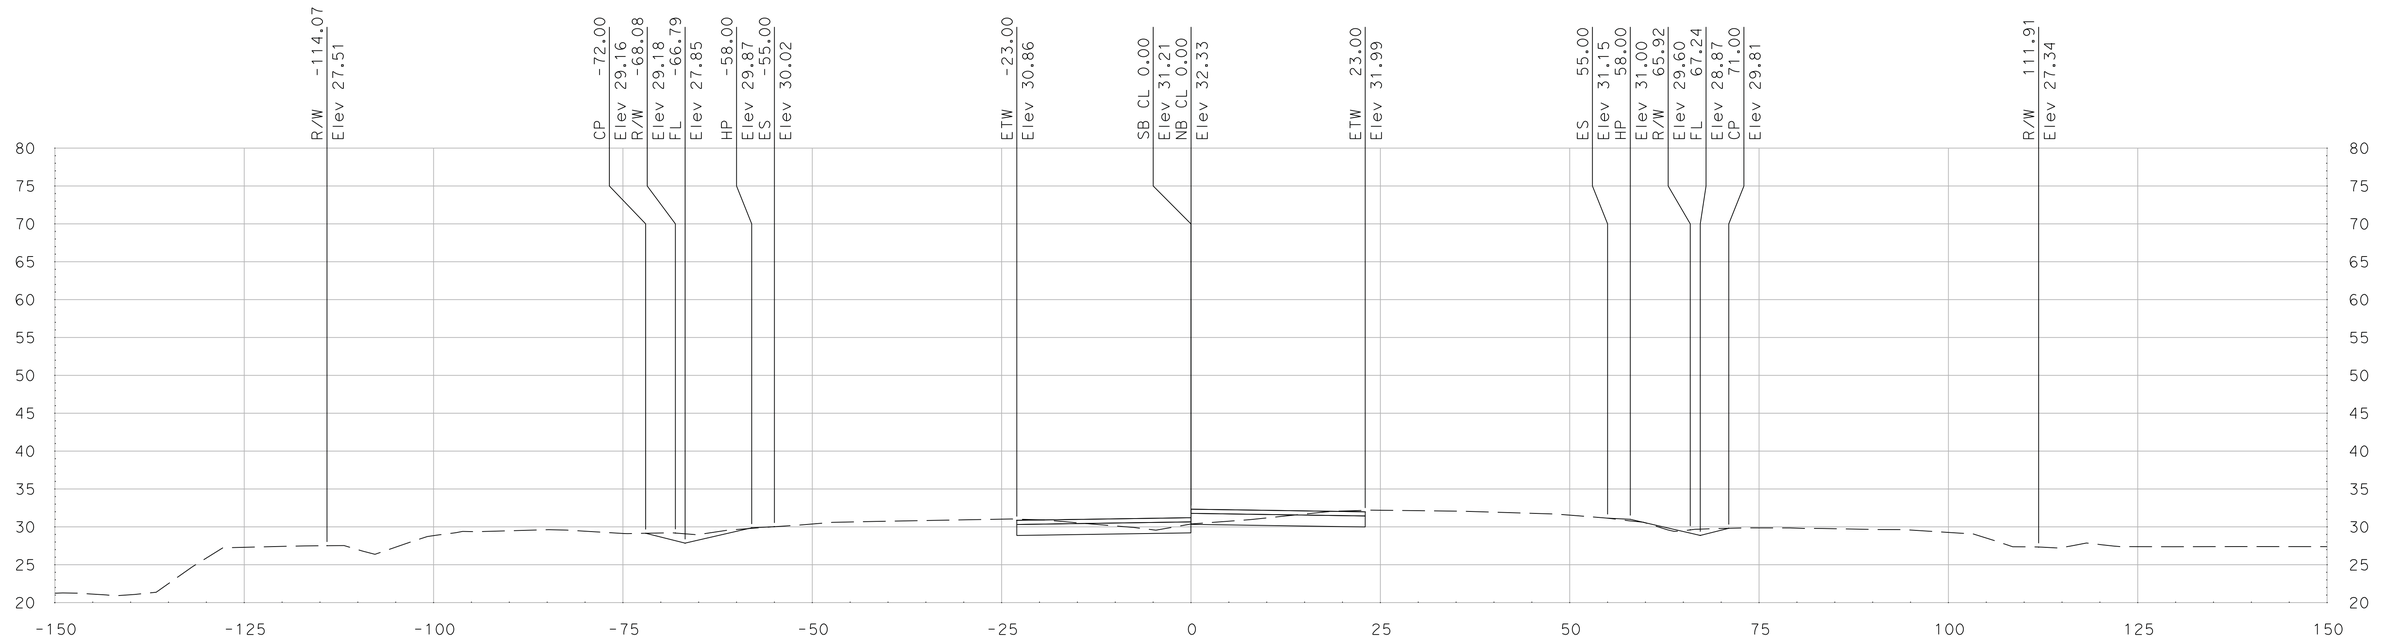

"SR 99" Sta 709+50.00

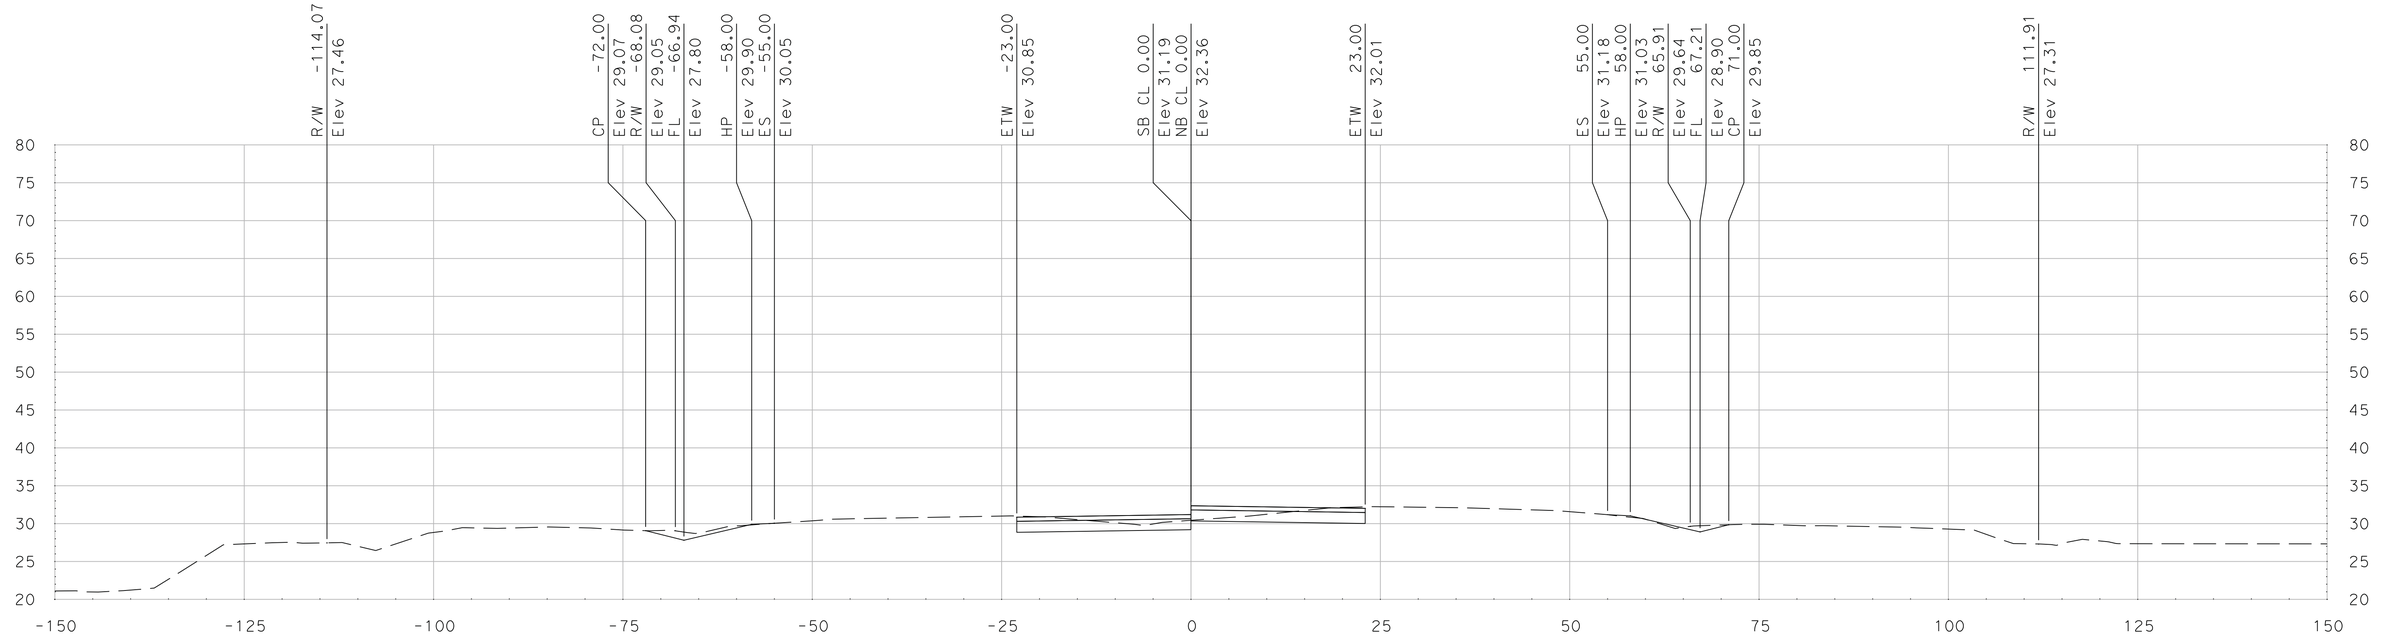

"SR 99" Sta 709+25.00

SCALE
HORIZONTAL: 1"=10'
VERTICAL: 1"=10'

DATE: 5/18/2011

ALL DIMENSIONS ARE IN US SURVEY FEET

FOR EARTHWORK DEVELOPMENT ONLY

Dist	COUNTY	ROUTE	POST MILES TOTAL PROJECT	SHEET No.	TOTAL SHEETS
10	SJ	99	4.9/14.2		
CONTRACT No.			10-0E6114		
PROJECT ID			1000020440		

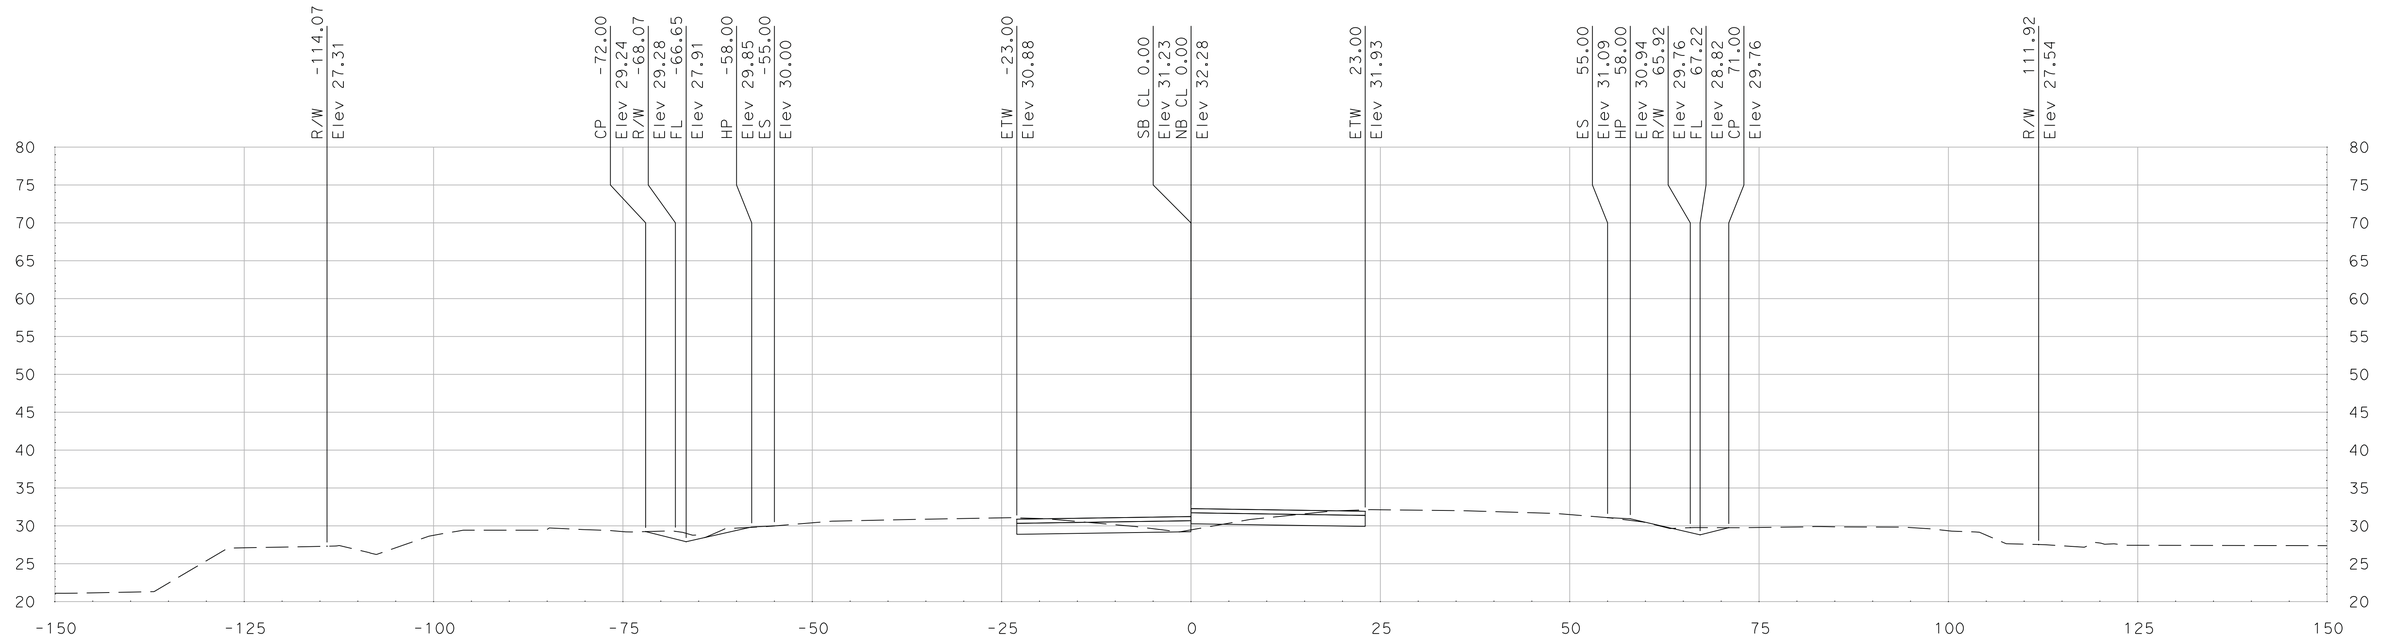

"SR 99" Sta 710+00.00

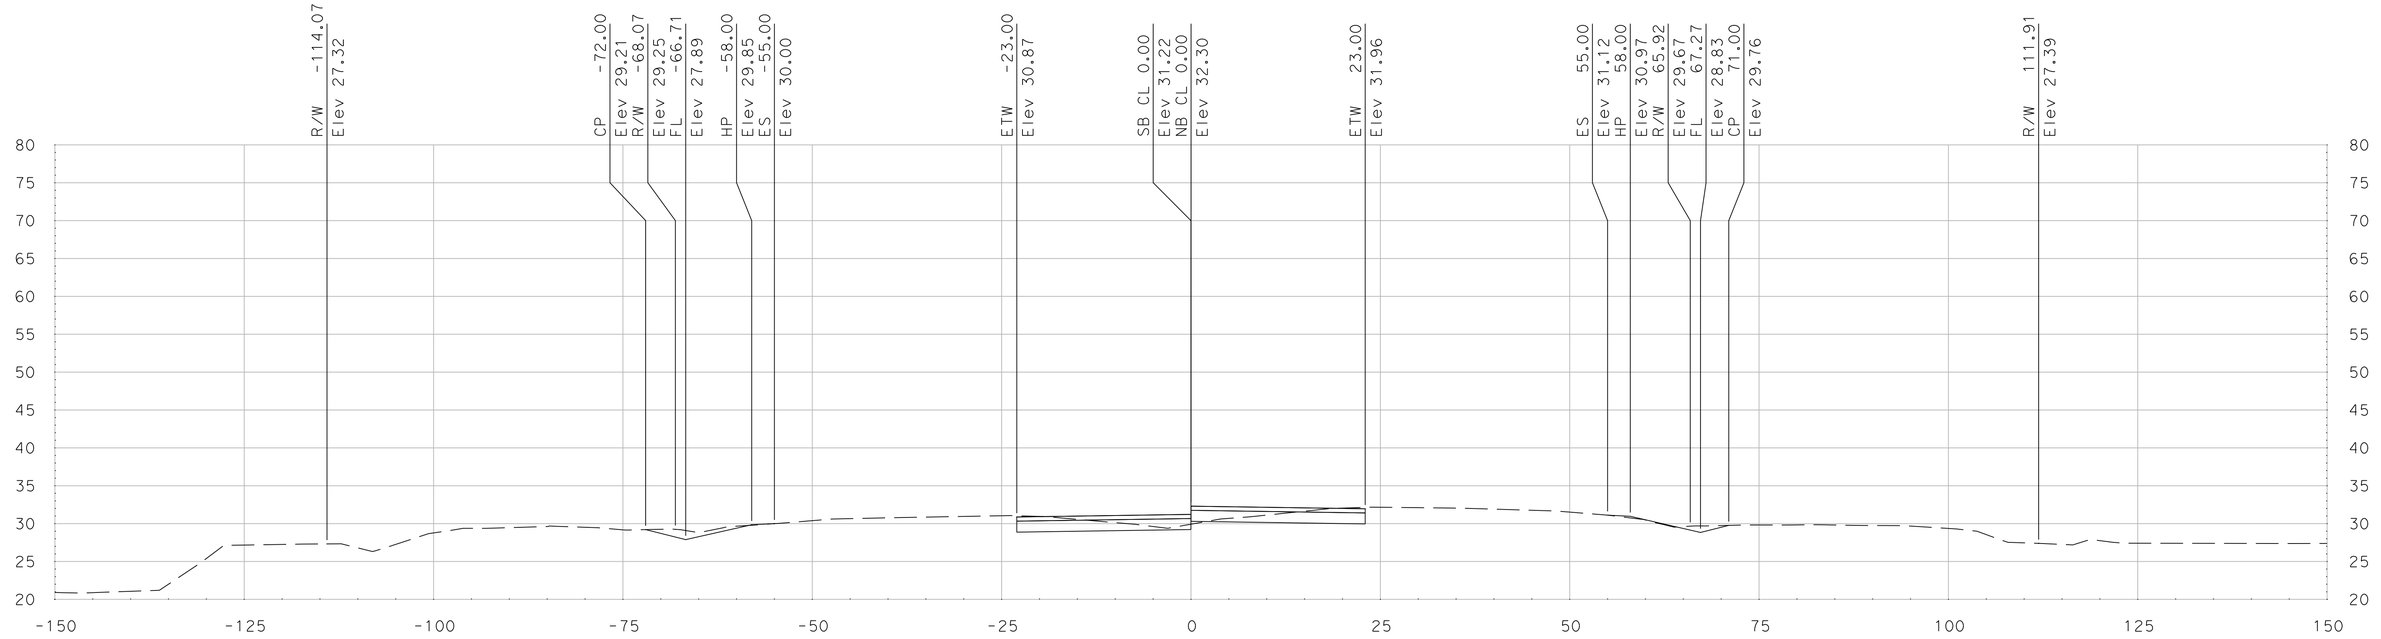

"SR 99" Sta 709+75.00

SCALE
HORIZONTAL: 1"=10'
VERTICAL: 1"=10'

DATE: 5/18/2011

ALL DIMENSIONS ARE IN US SURVEY FEET

FOR EARTHWORK DEVELOPMENT ONLY

Dist	COUNTY	ROUTE	POST MILES TOTAL PROJECT	SHEET No.	TOTAL SHEETS
10	SJ	99	4.9/14.2		
CONTRACT No.			10-0E6114		
PROJECT ID			1000020440		

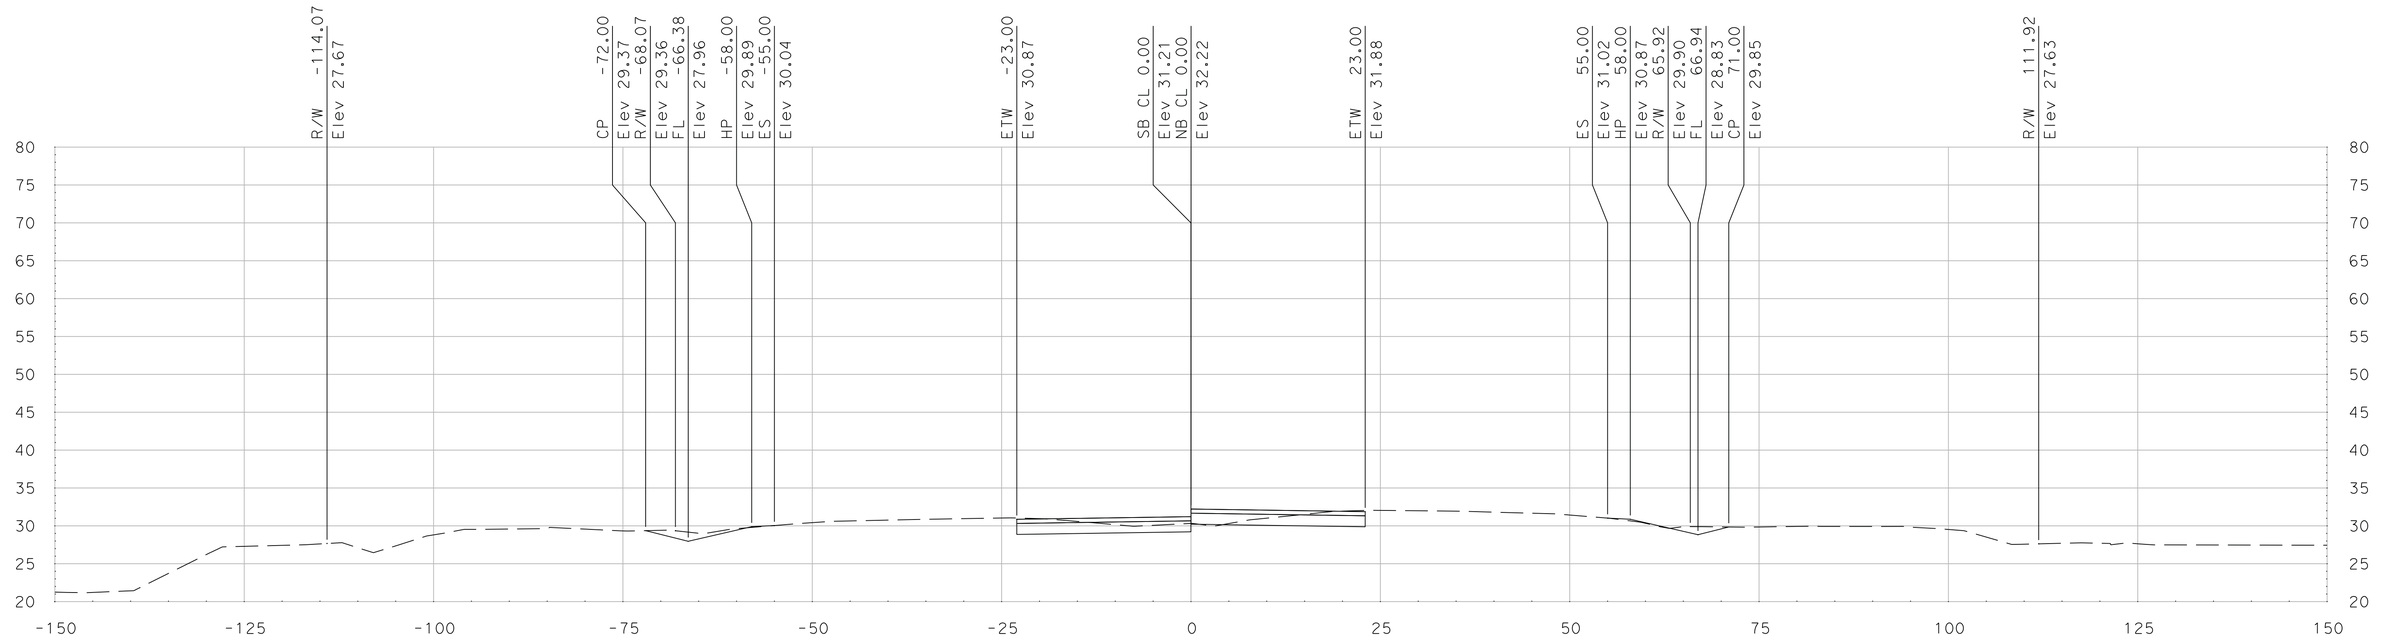

"SR 99" Sta 710+50.00

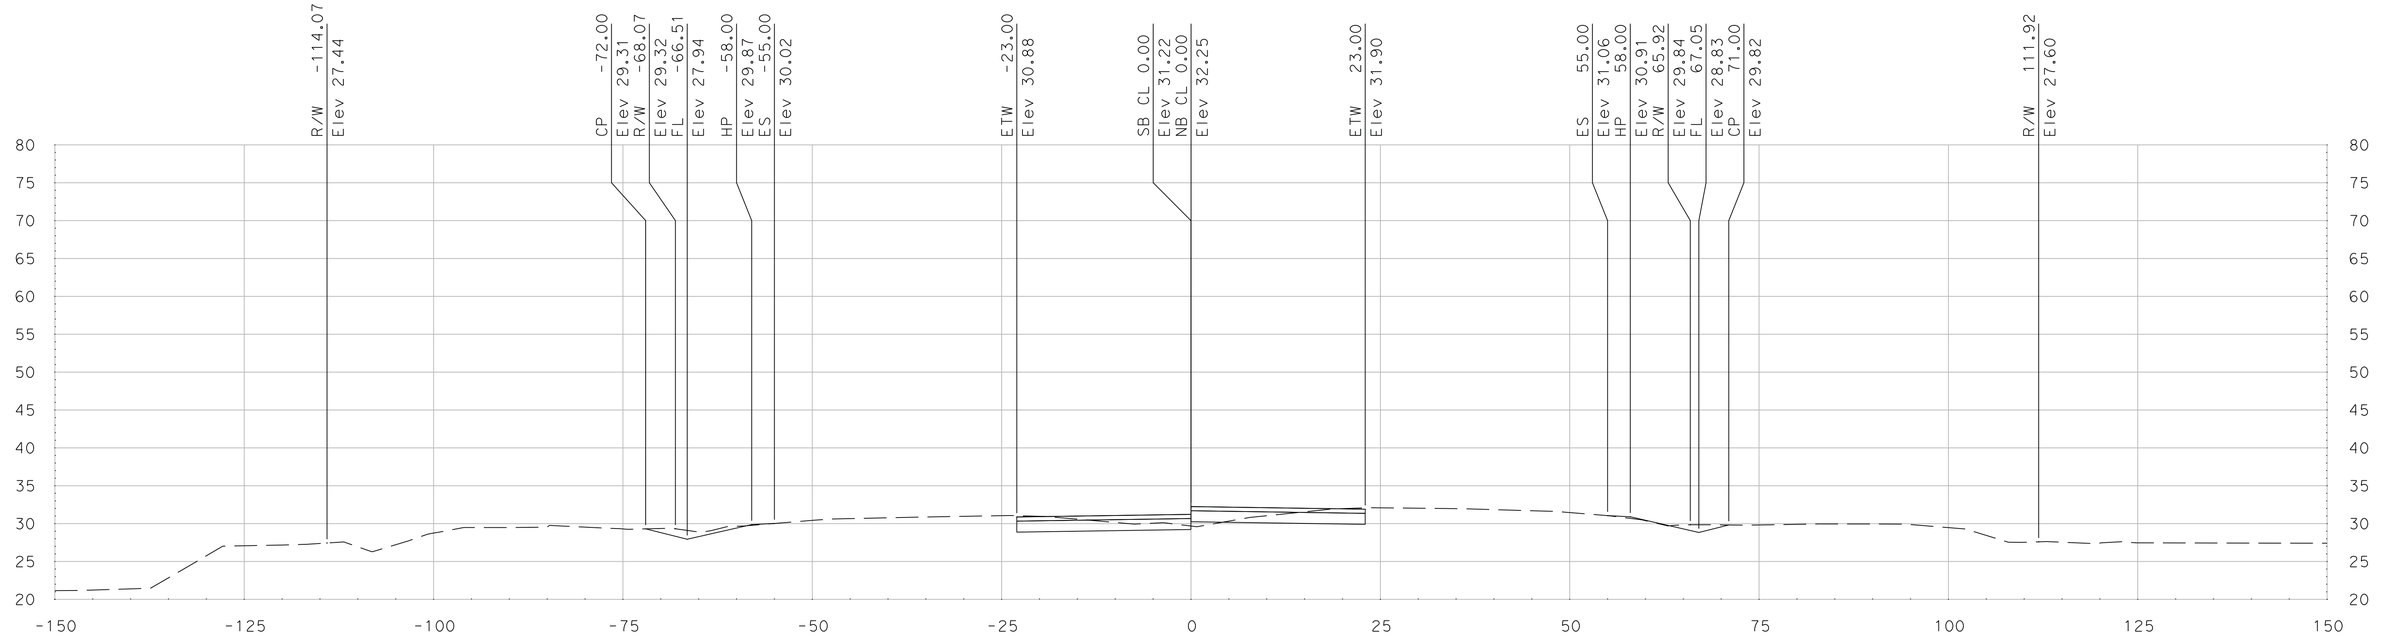

"SR 99" Sta 710+25.00

SCALE
HORIZONTAL: 1"=10'
VERTICAL: 1"=10'

DATE: 5/18/2011

ALL DIMENSIONS ARE IN US SURVEY FEET

FOR EARTHWORK DEVELOPMENT ONLY

Dist	COUNTY	ROUTE	POST MILES TOTAL PROJECT	SHEET No.	TOTAL SHEETS
10	SJ	99	4.9/14.2		
CONTRACT No.			10-0E6114		
PROJECT ID			1000020440		

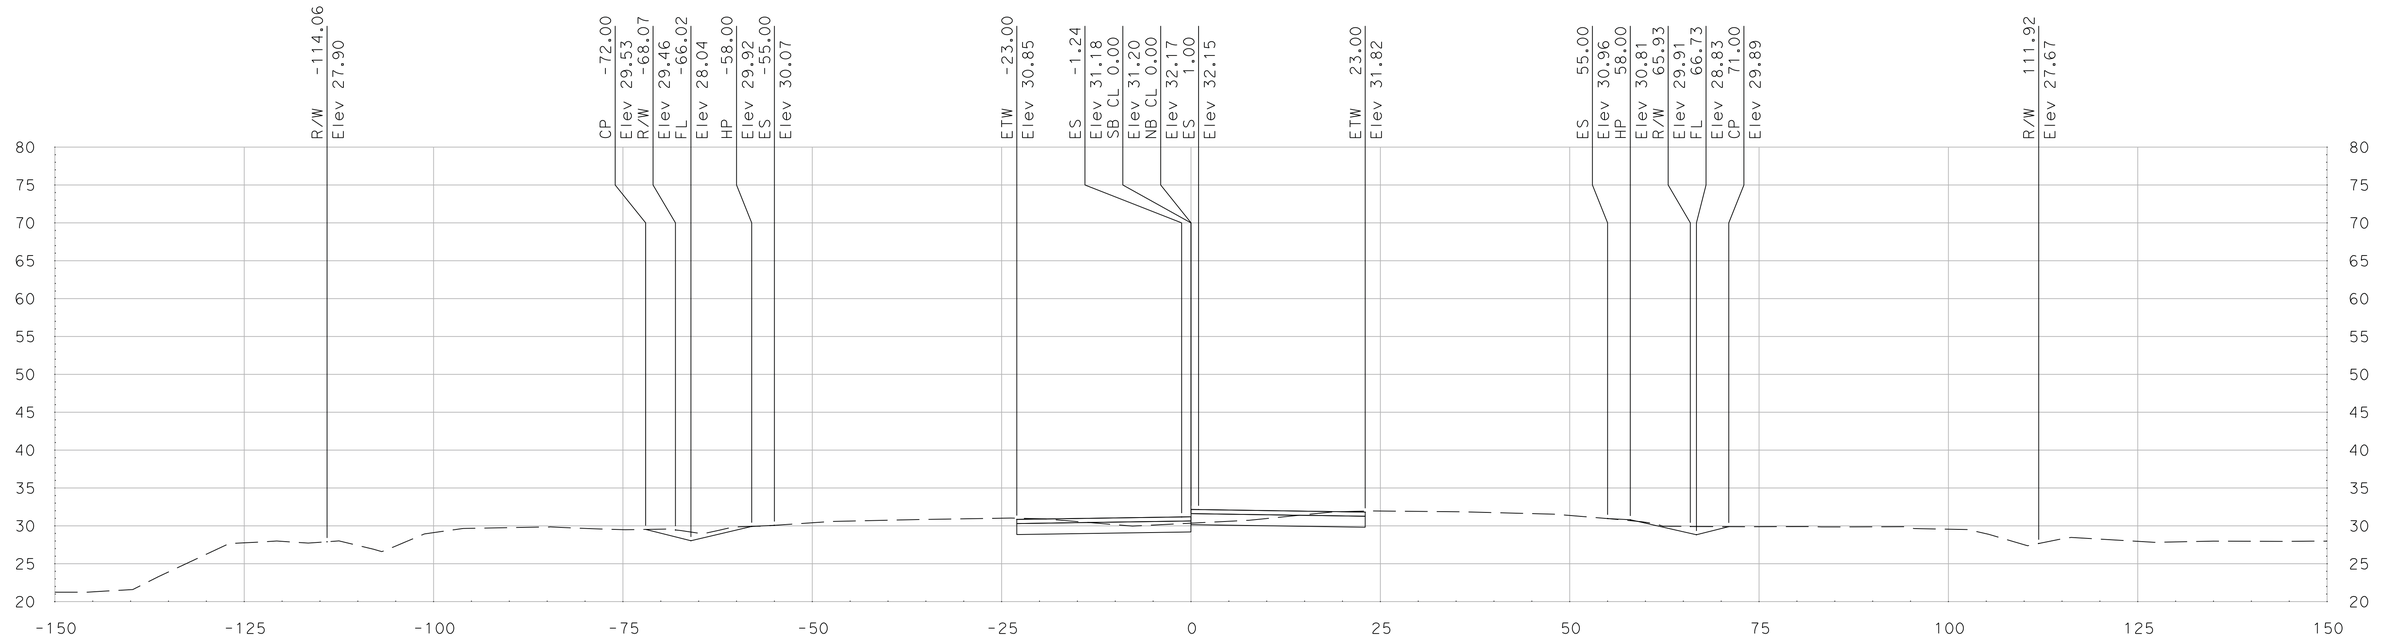

"SR 99" Sta 711+00.00

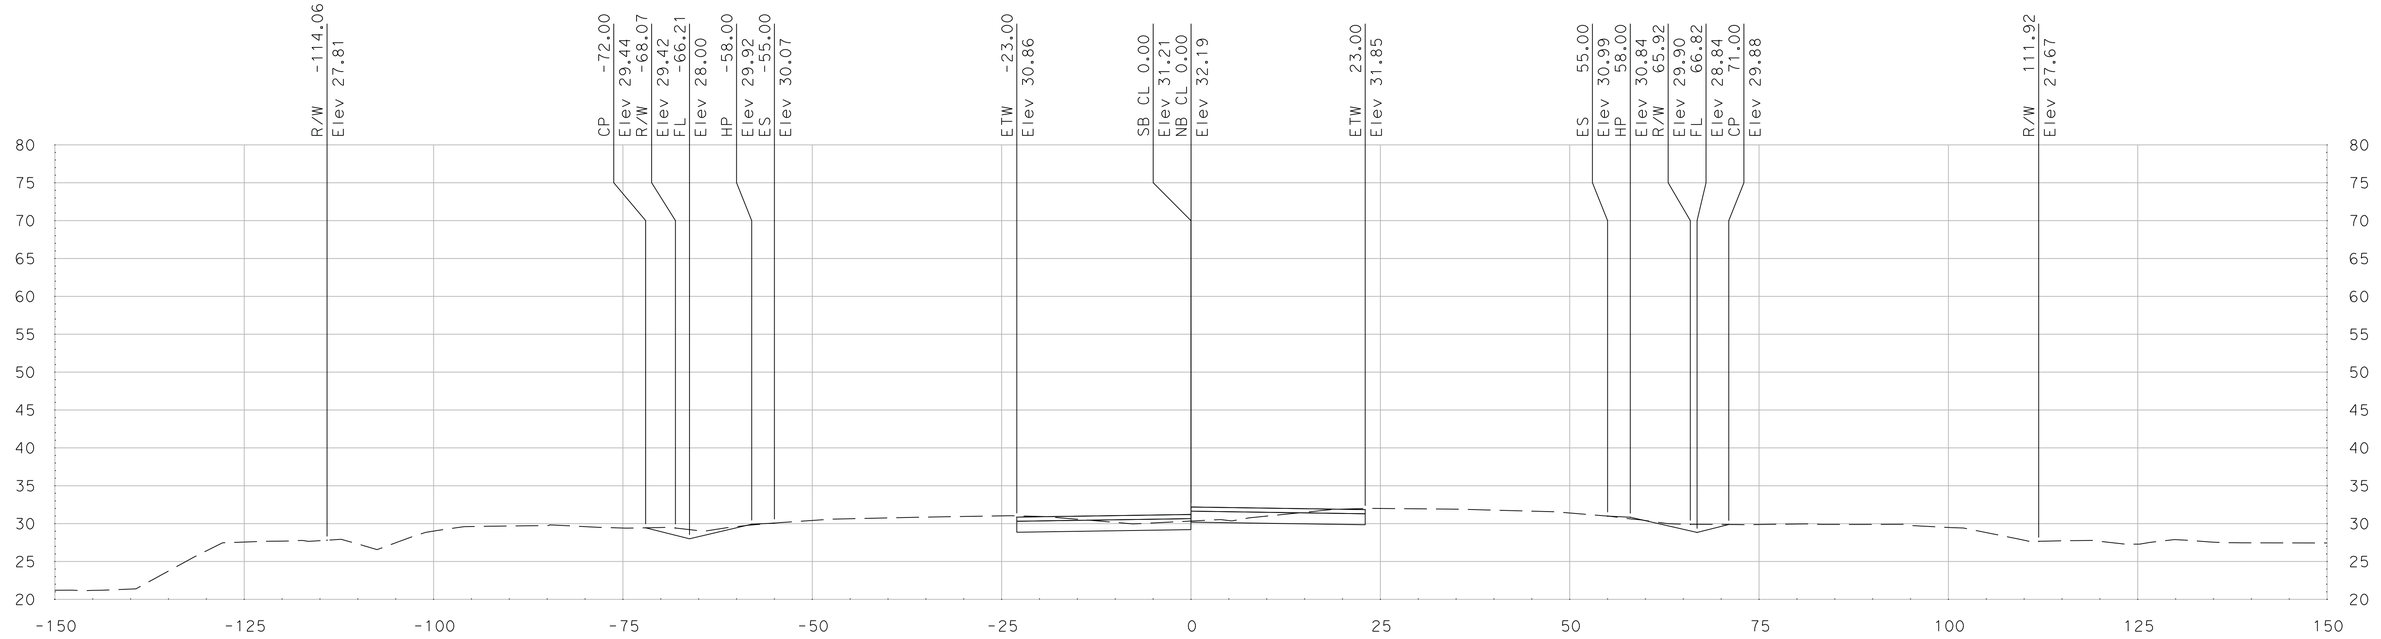

"SR 99" Sta 710+75.00

SCALE
HORIZONTAL: 1"=10'
VERTICAL: 1"=10'

DATE: 5/18/2011

ALL DIMENSIONS ARE IN US SURVEY FEET

FOR EARTHWORK DEVELOPMENT ONLY

Dist	COUNTY	ROUTE	POST MILES TOTAL PROJECT	SHEET No.	TOTAL SHEETS
10	SJ	99	4.9/14.2		
CONTRACT No.			10-0E6114		
PROJECT ID			1000020440		

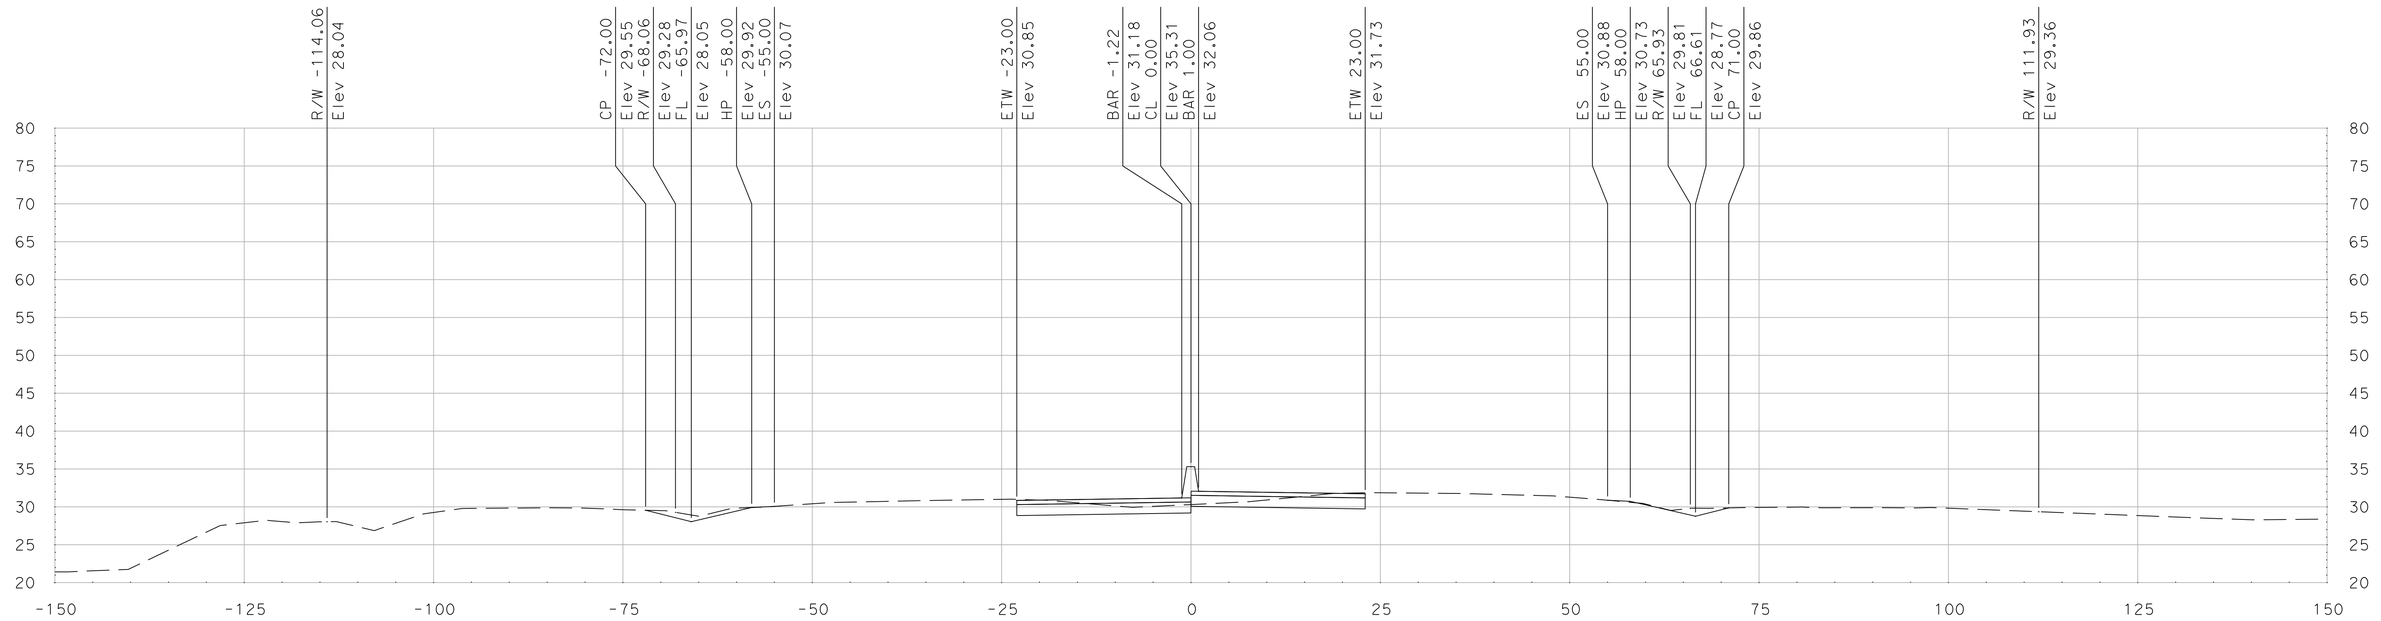

"SR 99" Sta 711+50.00

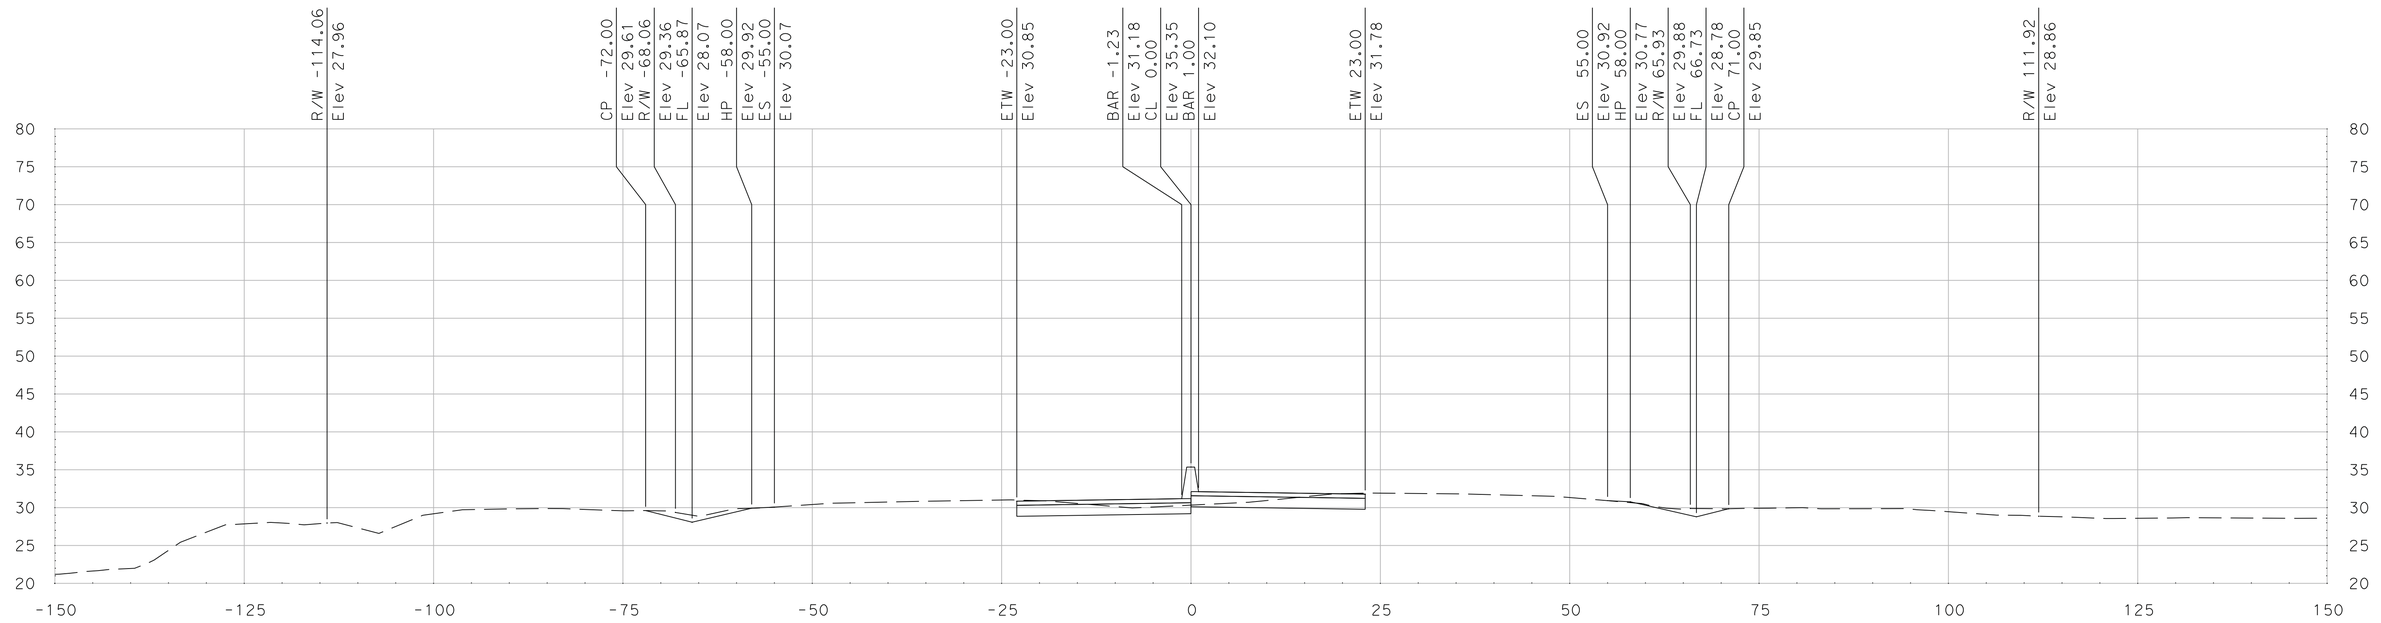

"SR 99" Sta 711+25.00

DATE: 5/18/2011

ALL DIMENSIONS ARE IN US SURVEY FEET

SCALE
HORIZONTAL: 1"=10'
VERTICAL: 1"=10'

FOR EARTHWORK DEVELOPMENT ONLY

Dist	COUNTY	ROUTE	POST MILES TOTAL PROJECT	SHEET No.	TOTAL SHEETS
10	SJ	99	4.9/14.2		
CONTRACT No.			10-0E6114		
PROJECT ID			1000020440		

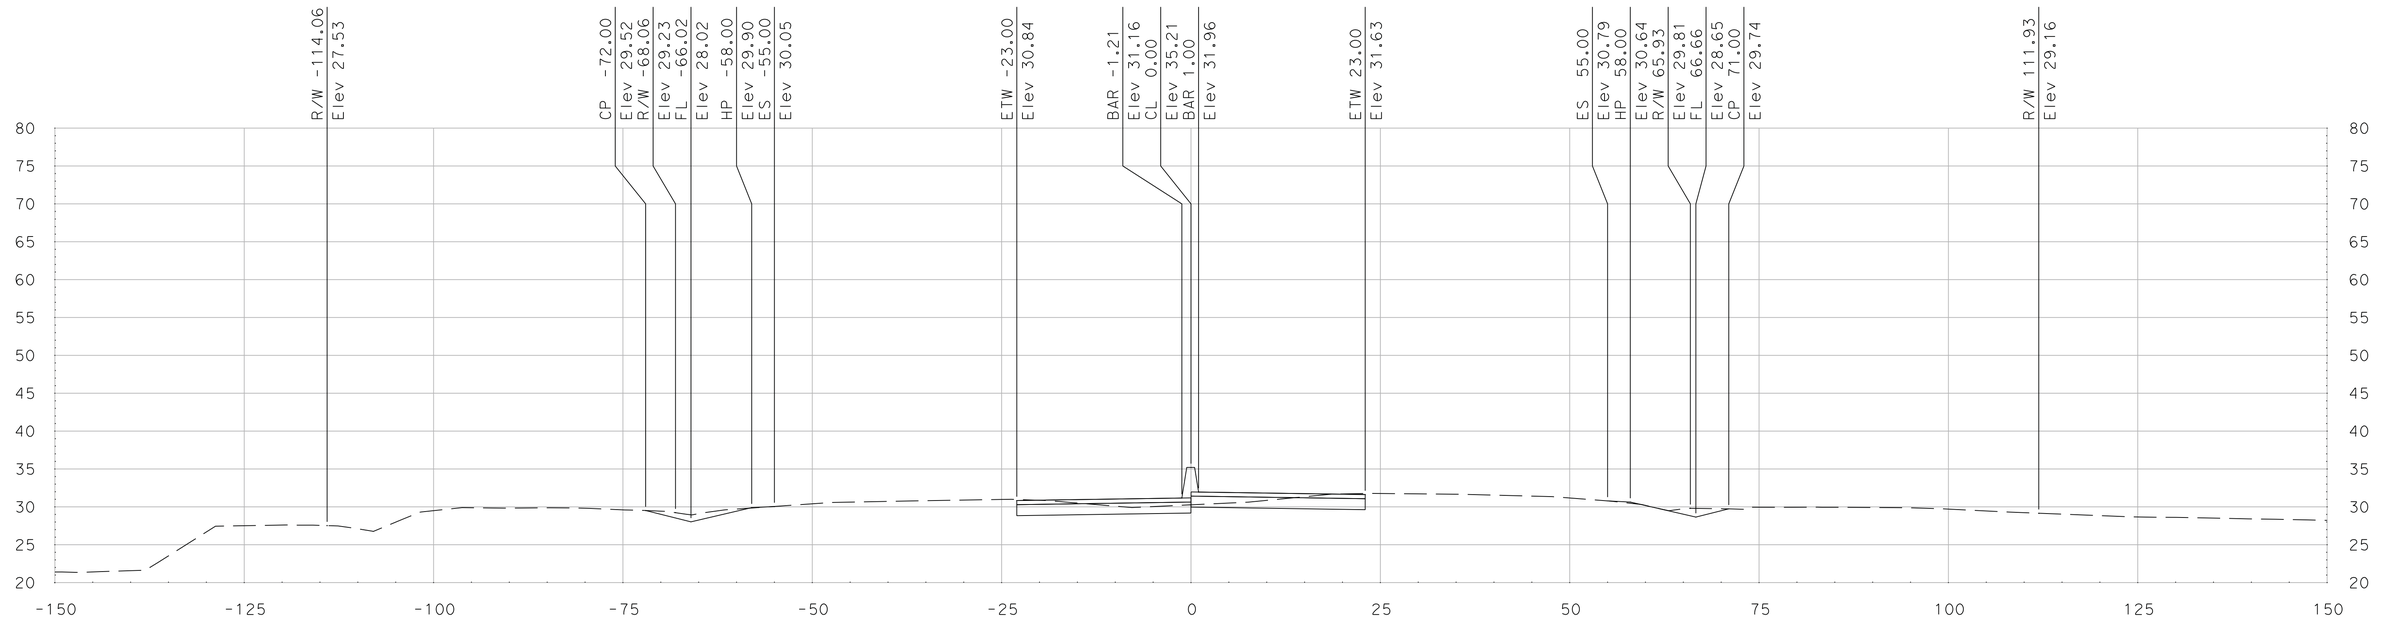

"SR 99" Sta 712+00.00

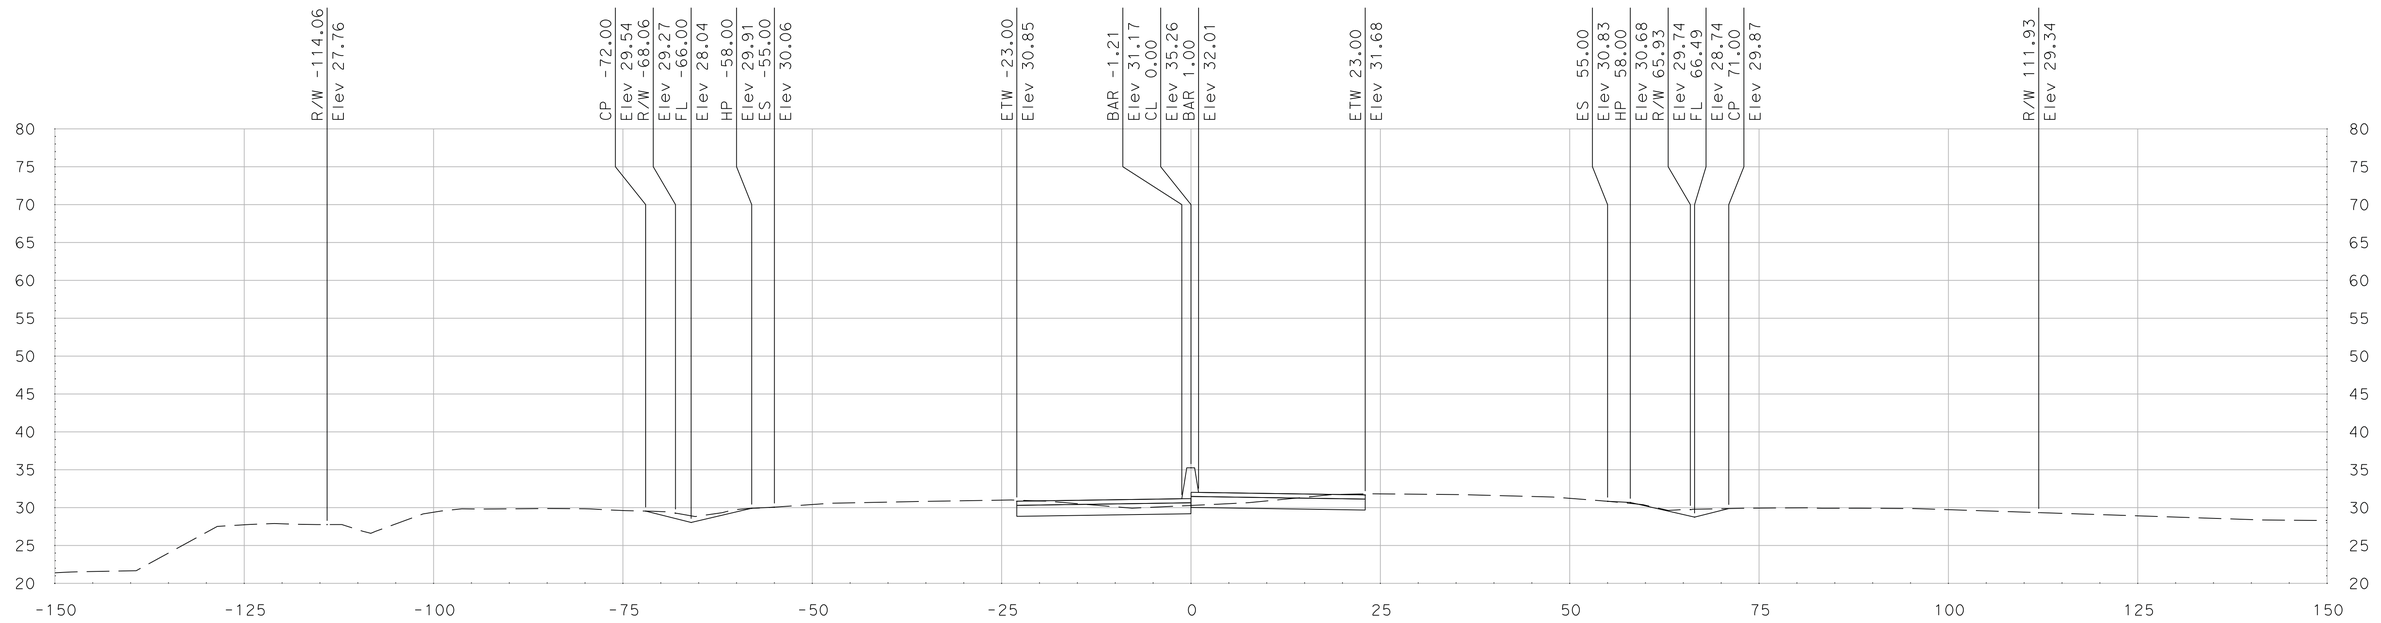

"SR 99" Sta 711+75.00

SCALE
HORIZONTAL: 1"=10'
VERTICAL: 1"=10'

DATE: 5/18/2011

ALL DIMENSIONS ARE IN US SURVEY FEET

FOR EARTHWORK DEVELOPMENT ONLY

Dist	COUNTY	ROUTE	POST MILES TOTAL PROJECT	SHEET No.	TOTAL SHEETS
10	SJ	99	4.9/14.2		
CONTRACT No.			10-0E6114		
PROJECT ID			1000020440		

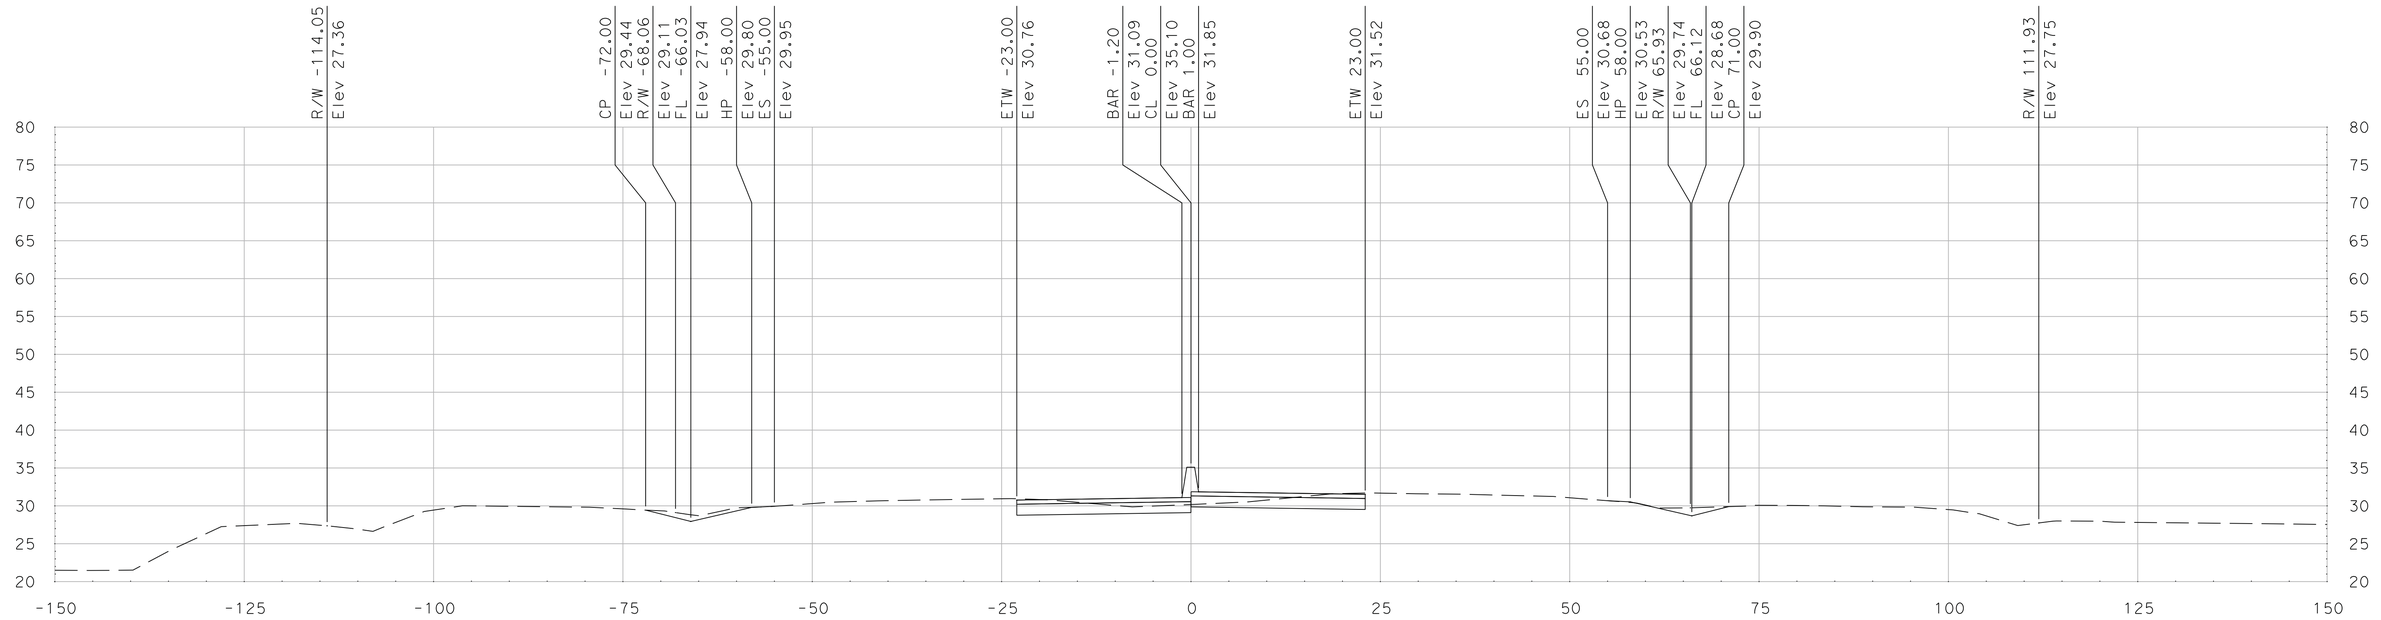

"SR 99" Sta 712+50.00

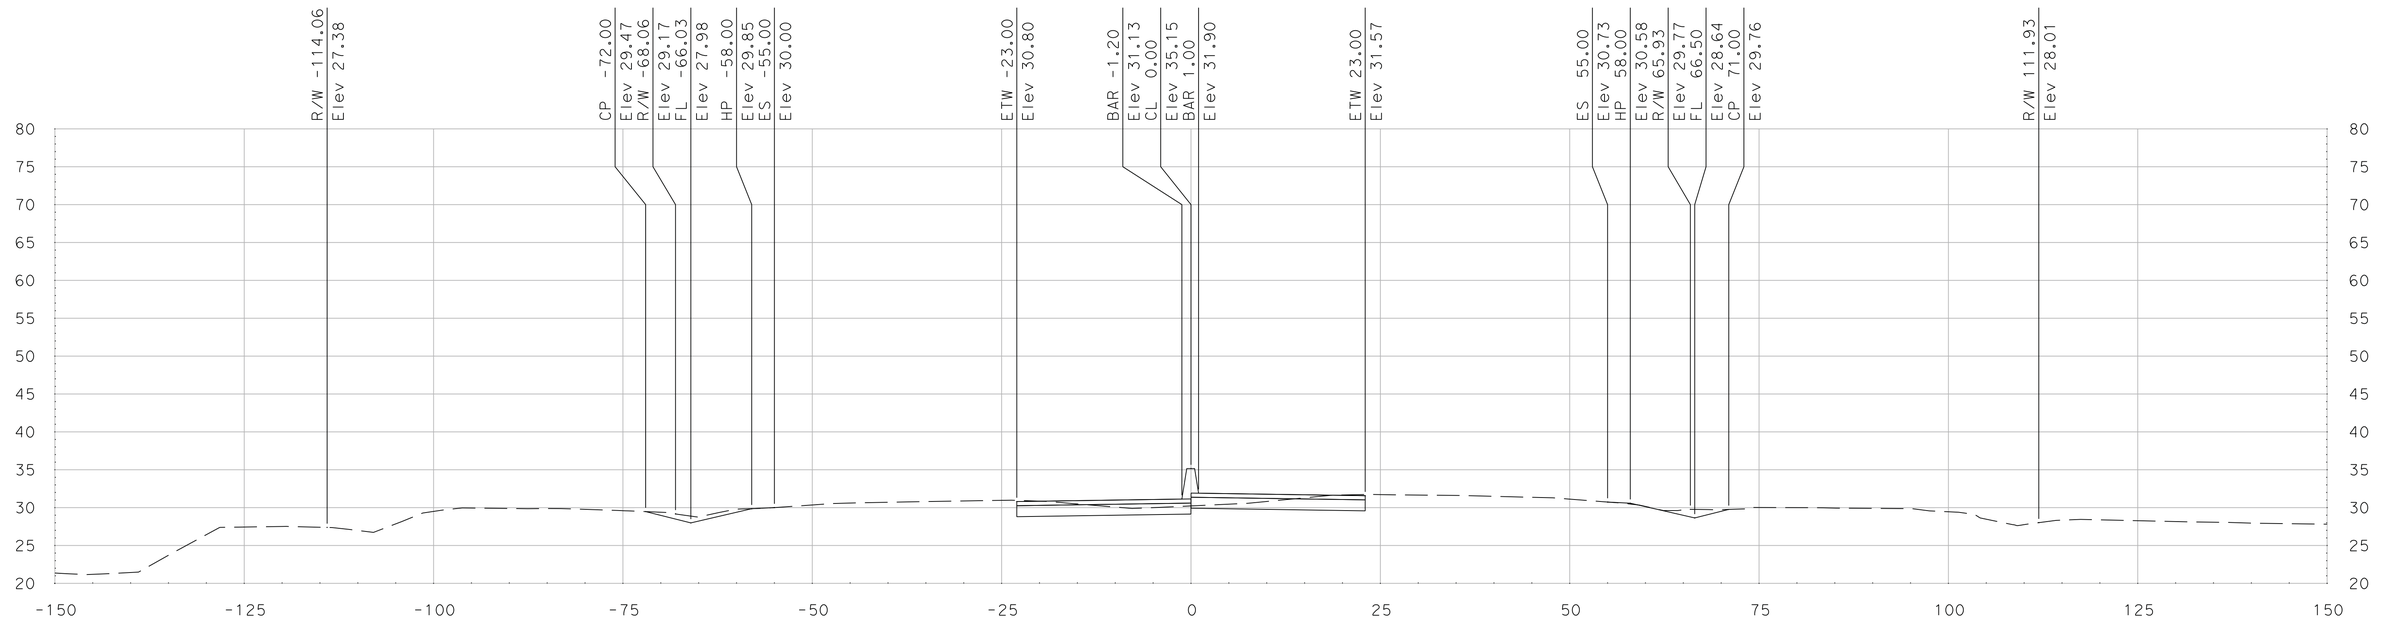

"SR 99" Sta 712+25.00

SCALE
HORIZONTAL: 1"=10'
VERTICAL: 1"=10'

DATE: 5/18/2011

ALL DIMENSIONS ARE IN US SURVEY FEET

FOR EARTHWORK DEVELOPMENT ONLY

Dist	COUNTY	ROUTE	POST MILES TOTAL PROJECT	SHEET No.	TOTAL SHEETS
10	SJ	99	4.9/14.2		
CONTRACT No.			10-0E6114		
PROJECT ID			1000020440		

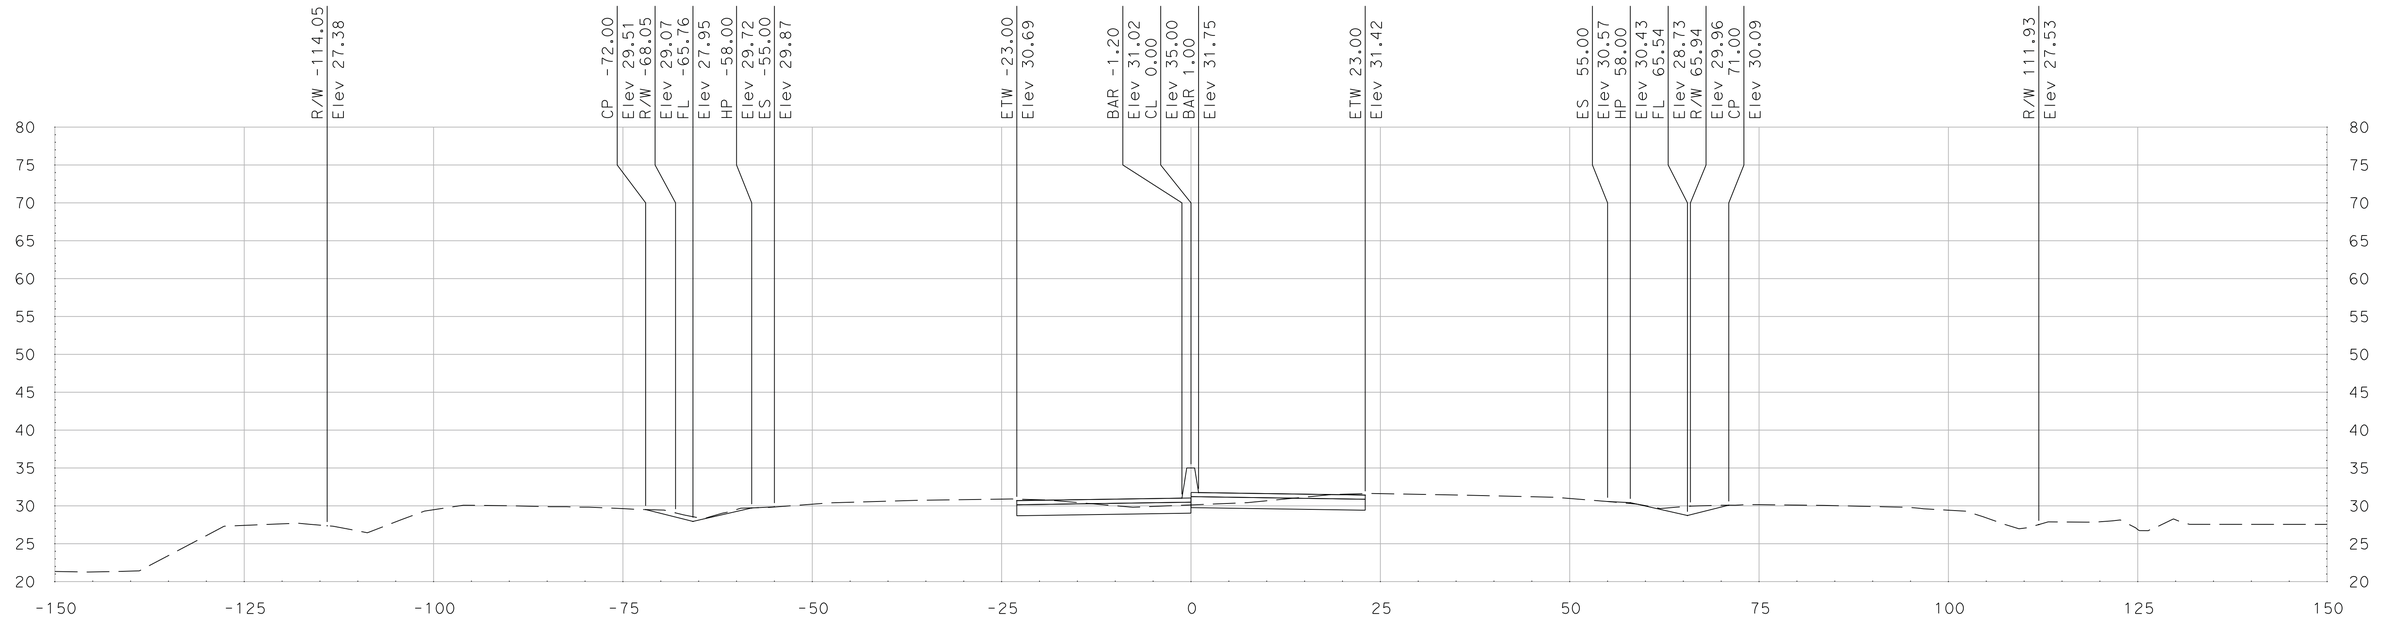

"SR 99" Sta 713+00.00

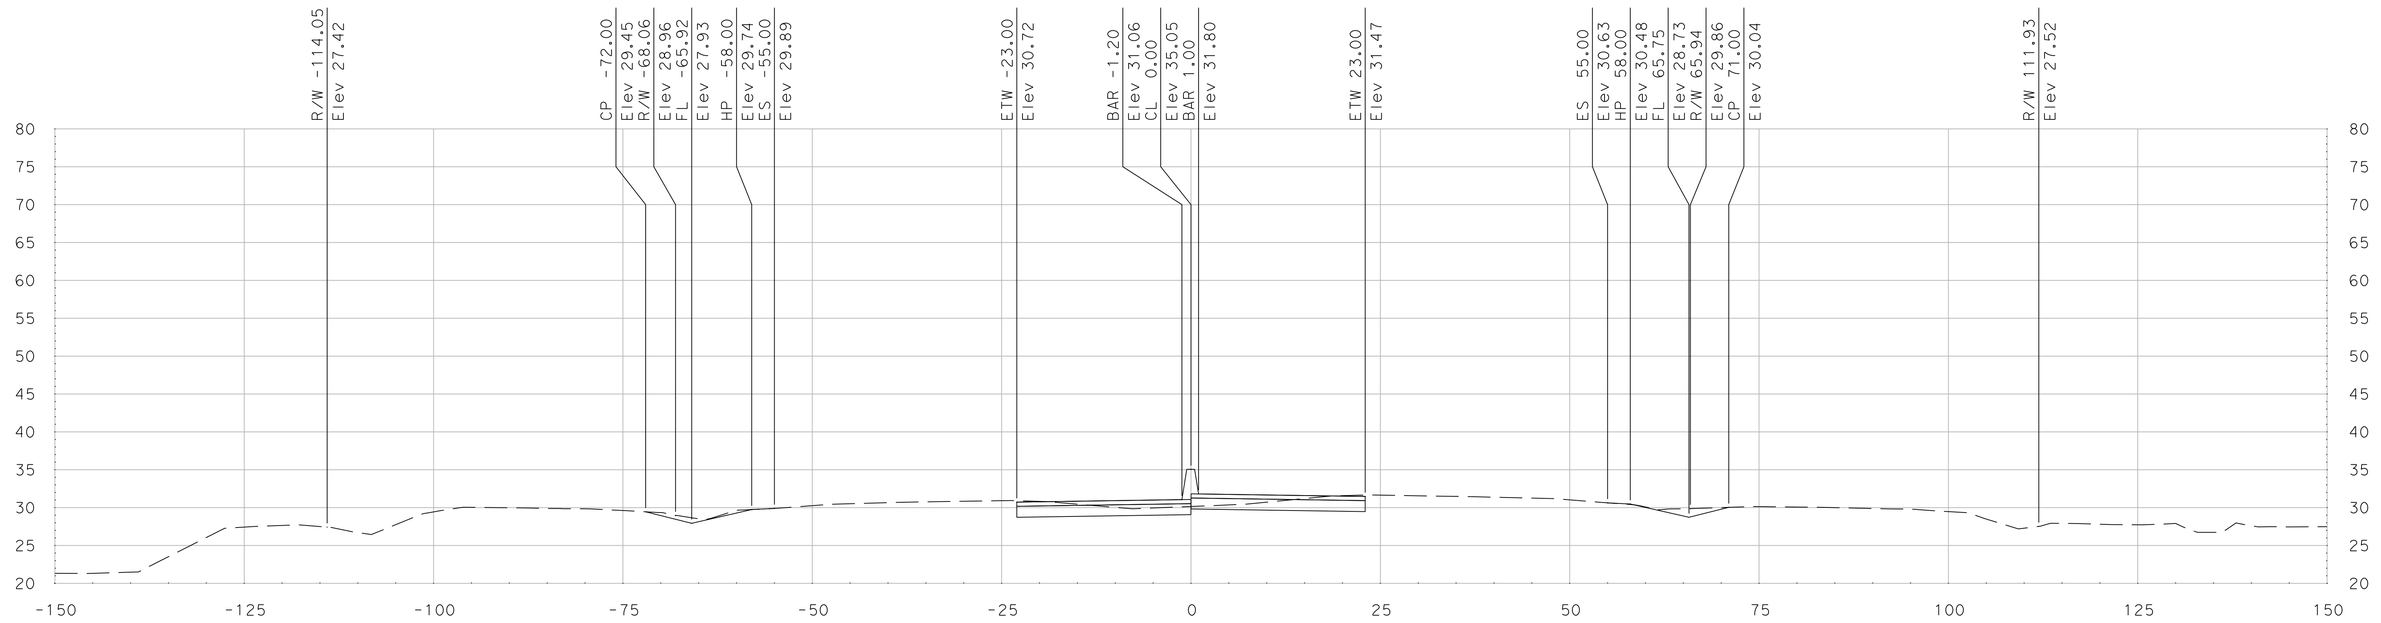

"SR 99" Sta 712+75.00

SCALE
HORIZONTAL: 1"=10'
VERTICAL: 1"=10'

DATE: 5/18/2011

ALL DIMENSIONS ARE IN US SURVEY FEET

FOR EARTHWORK DEVELOPMENT ONLY

Dist	COUNTY	ROUTE	POST MILES TOTAL PROJECT	SHEET No.	TOTAL SHEETS
10	SJ	99	4.9/14.2		
CONTRACT No.			10-0E6114		
PROJECT ID			1000020440		

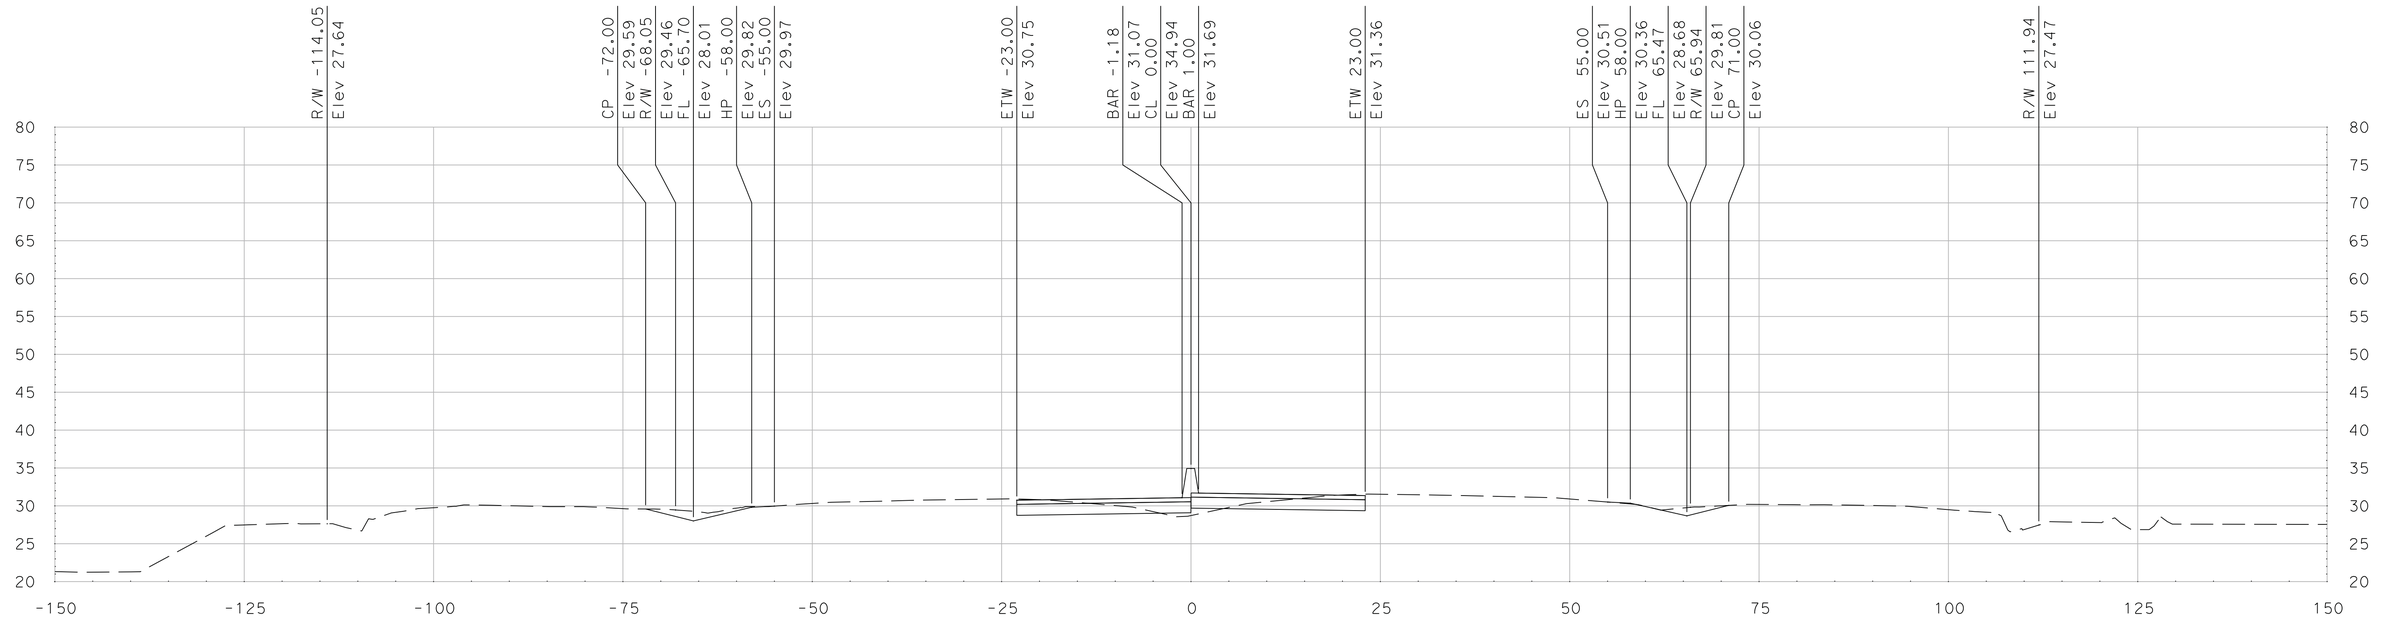

"SR 99" Sta 713+50.00

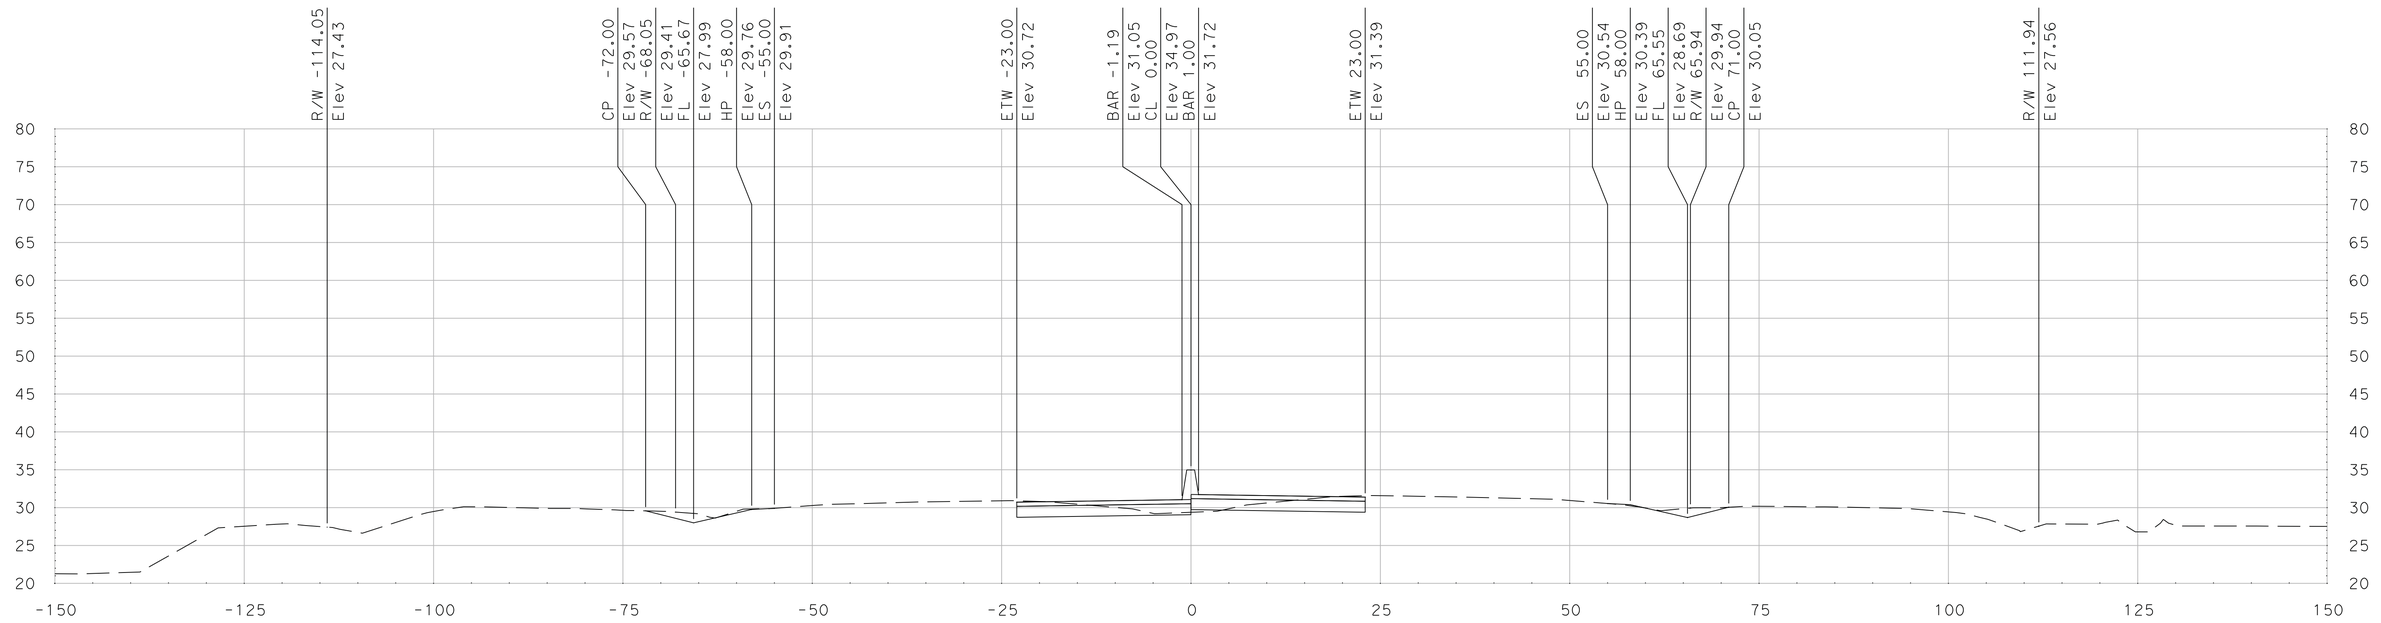

"SR 99" Sta 713+25.00

SCALE
HORIZONTAL: 1"=10'
VERTICAL: 1"=10'

DATE: 5/18/2011

ALL DIMENSIONS ARE IN US SURVEY FEET

FOR EARTHWORK DEVELOPMENT ONLY

Dist	COUNTY	ROUTE	POST MILES TOTAL PROJECT	SHEET No.	TOTAL SHEETS
10	SJ	99	4.9/14.2		
CONTRACT No.			10-0E6114		
PROJECT ID			1000020440		

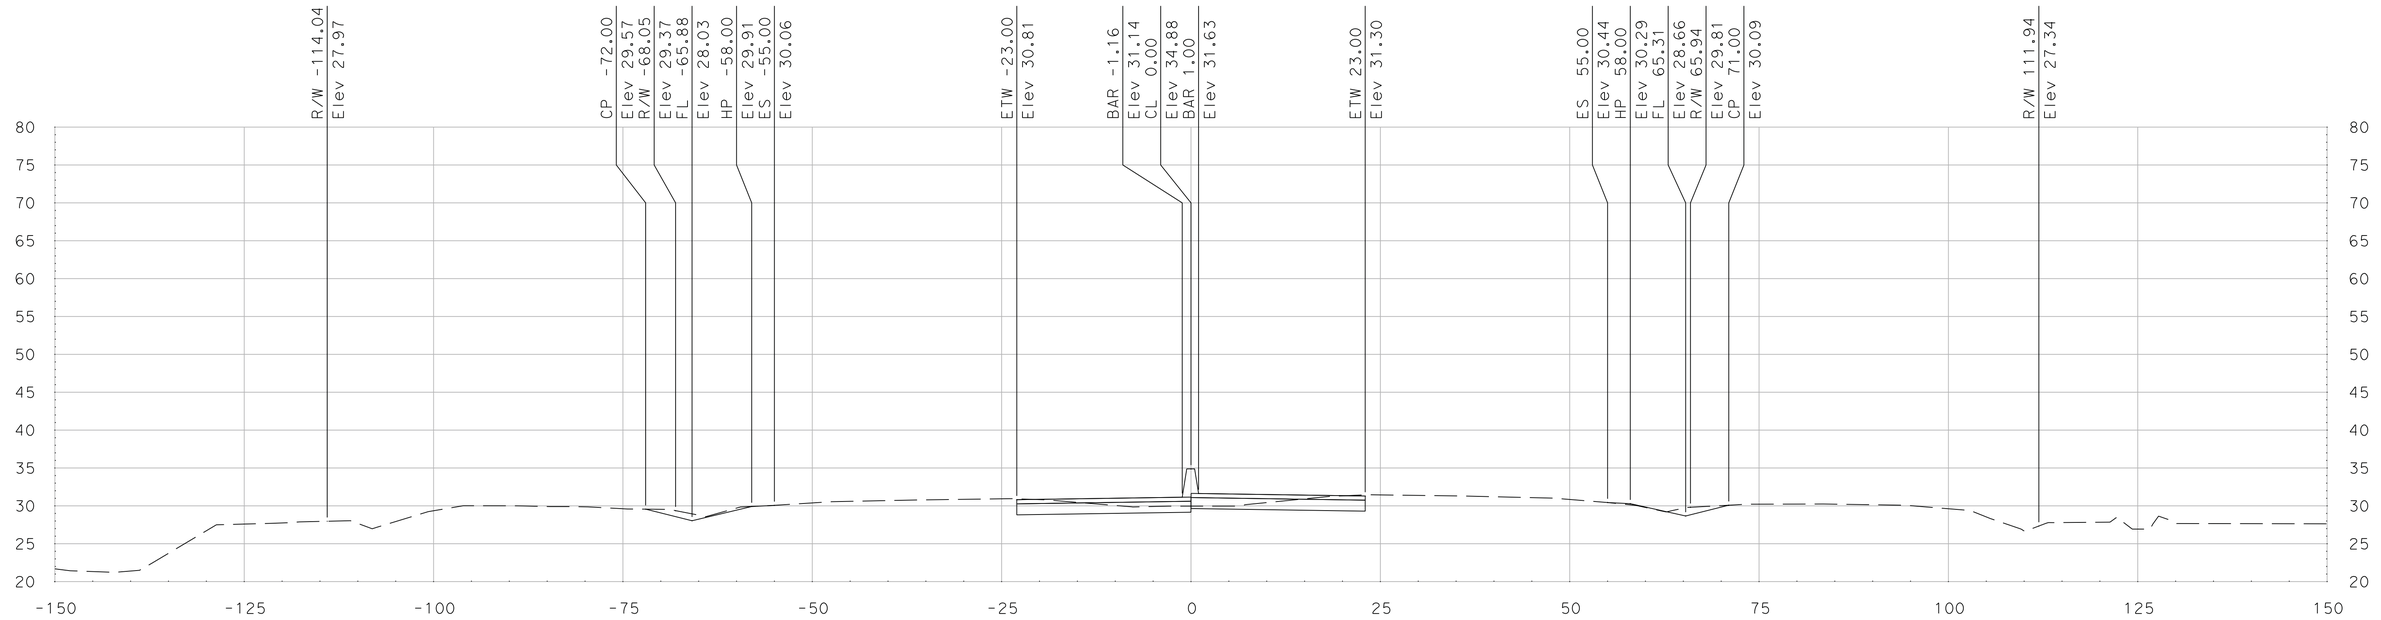

"SR 99" Sta 714+00.00

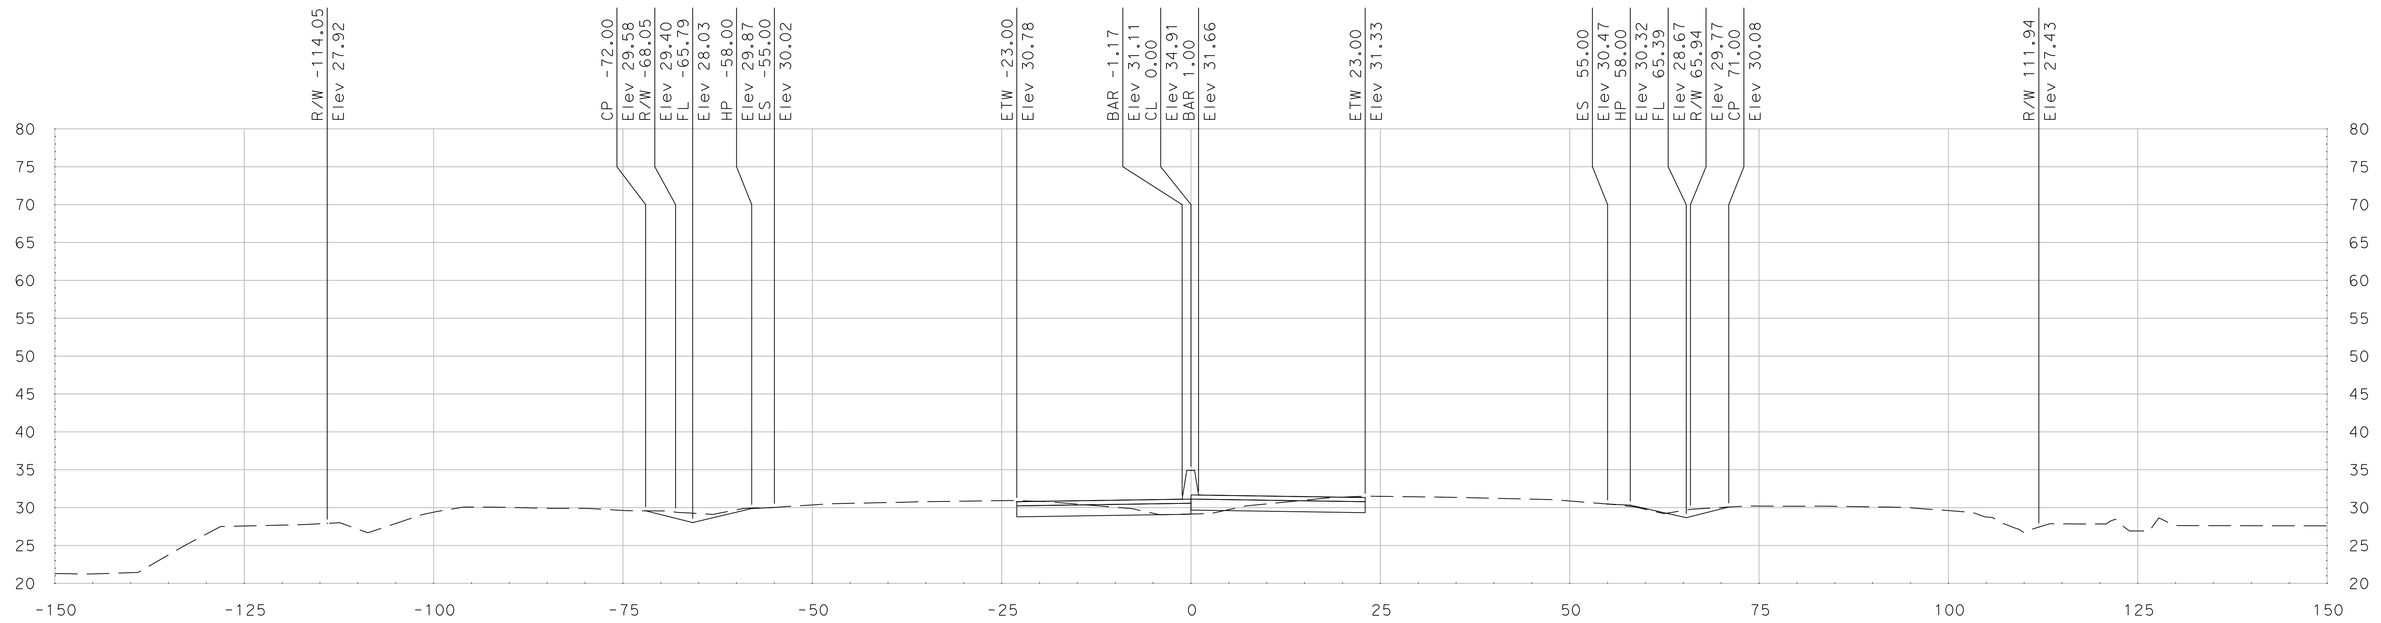

"SR 99" Sta 713+75.00

SCALE
HORIZONTAL: 1"=10'
VERTICAL: 1"=10'

DATE: 5/18/2011

ALL DIMENSIONS ARE IN US SURVEY FEET

FOR EARTHWORK DEVELOPMENT ONLY

Dist	COUNTY	ROUTE	POST MILES TOTAL PROJECT	SHEET No.	TOTAL SHEETS
10	SJ	99	4.9/14.2		
CONTRACT No.			10-0E6114		
PROJECT ID			1000020440		

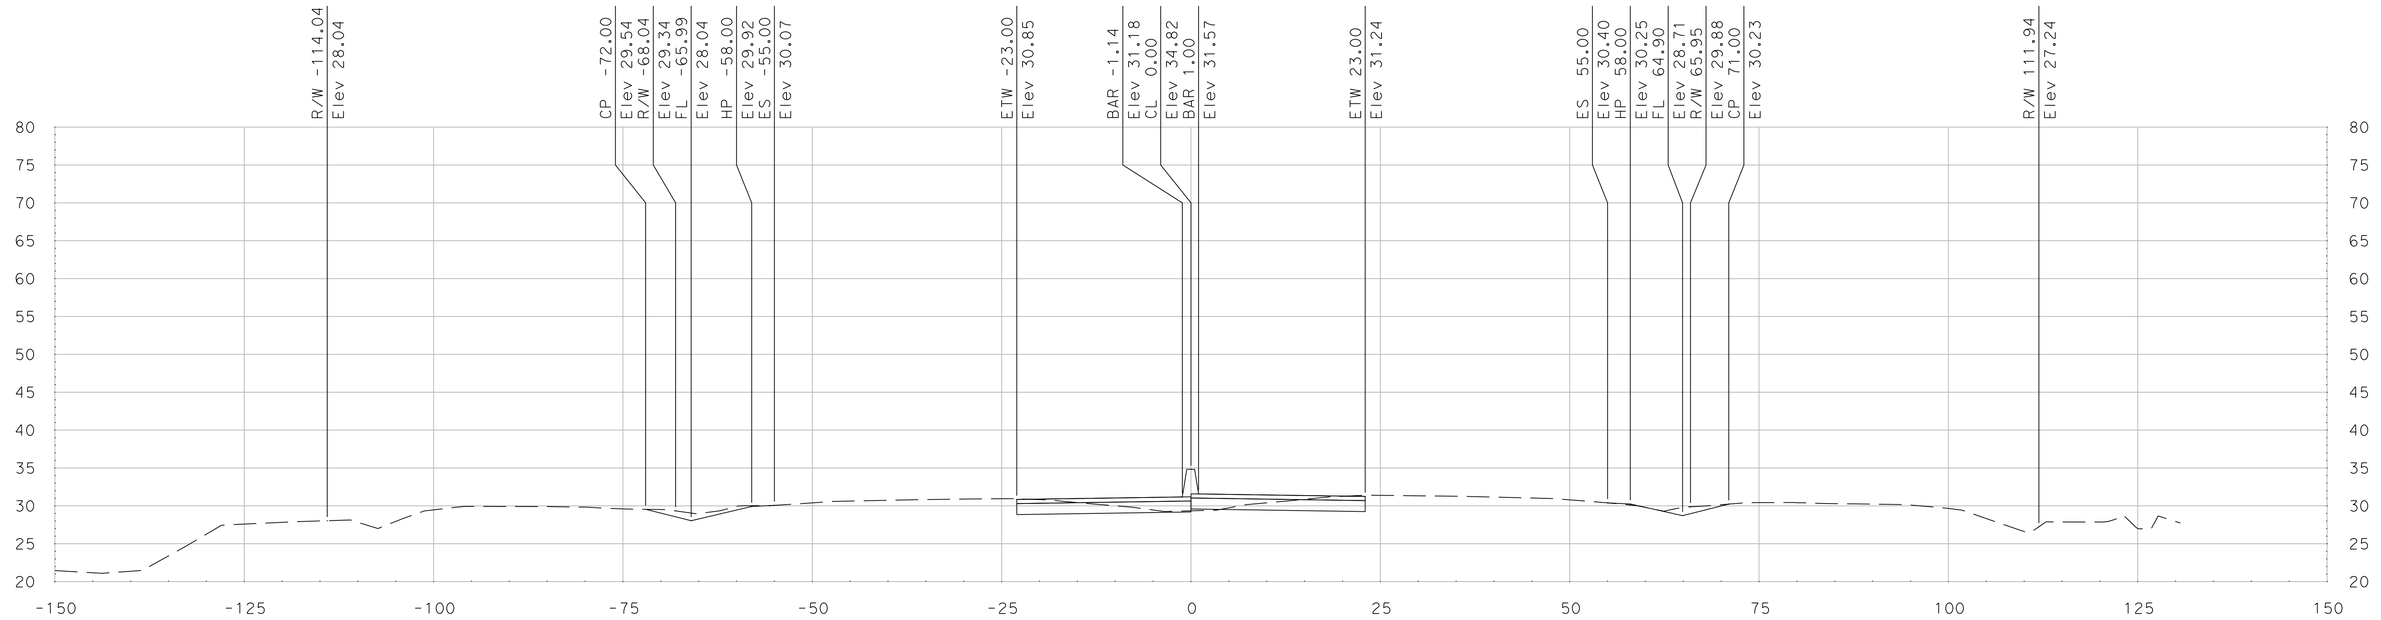

"SR 99" Sta 714+50.00

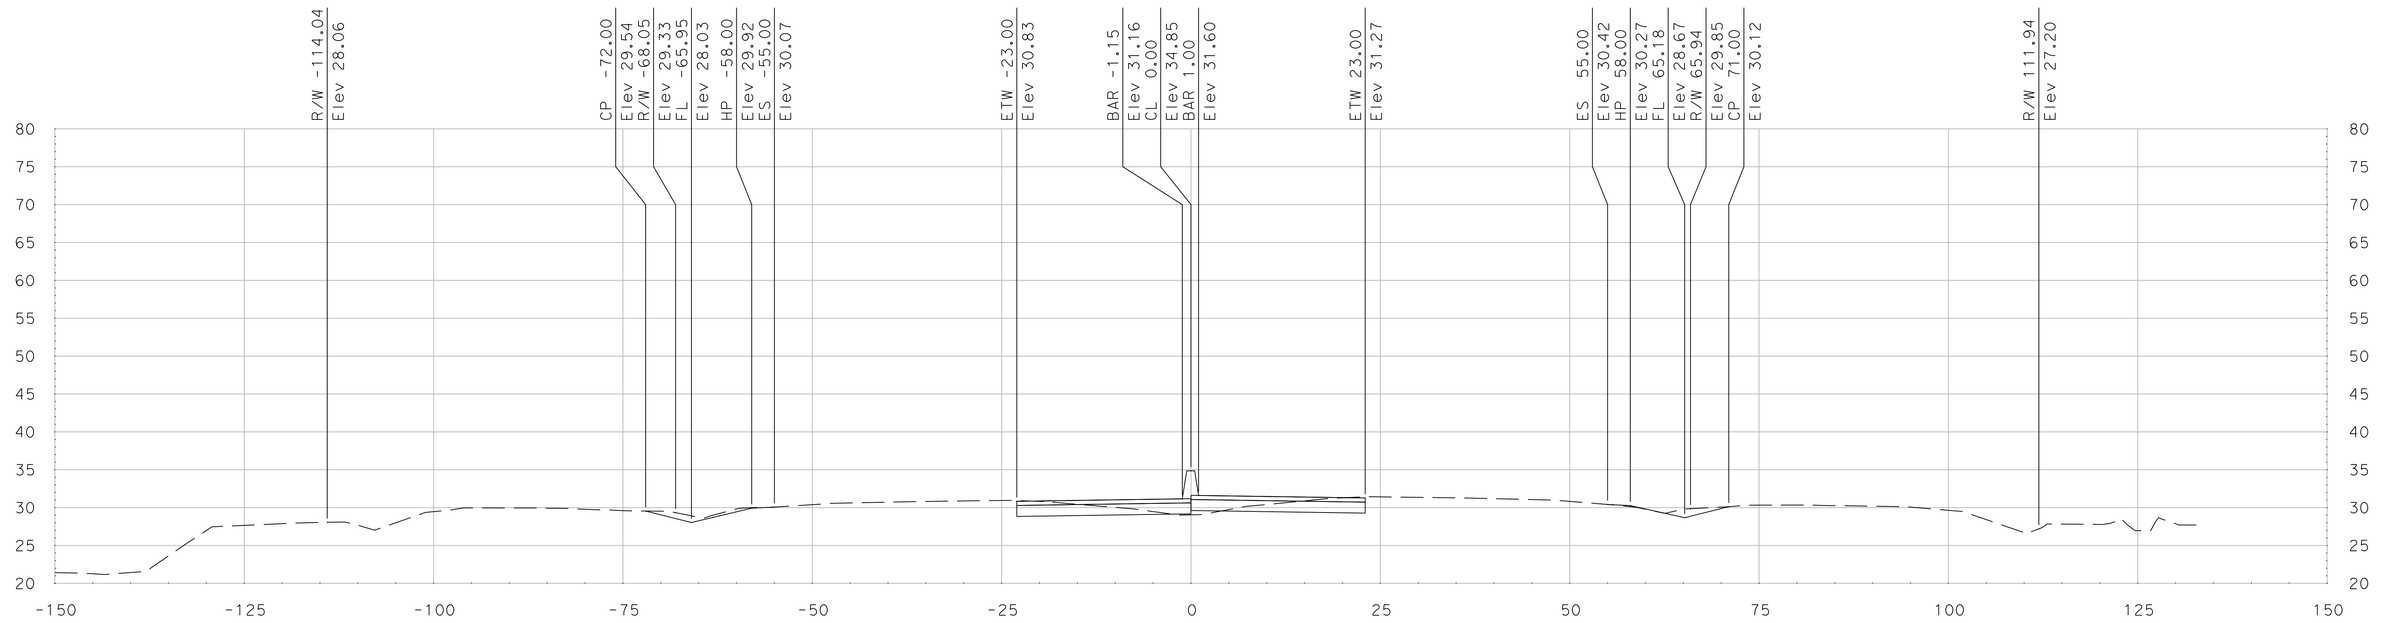

"SR 99" Sta 714+25.00

SCALE
HORIZONTAL: 1"=10'
VERTICAL: 1"=10'

DATE: 5/18/2011

ALL DIMENSIONS ARE IN US SURVEY FEET

FOR EARTHWORK DEVELOPMENT ONLY

Dist	COUNTY	ROUTE	POST MILES TOTAL PROJECT	SHEET No.	TOTAL SHEETS
10	SJ	99	4.9/14.2		
CONTRACT No.			10-0E6114		
PROJECT ID			1000020440		

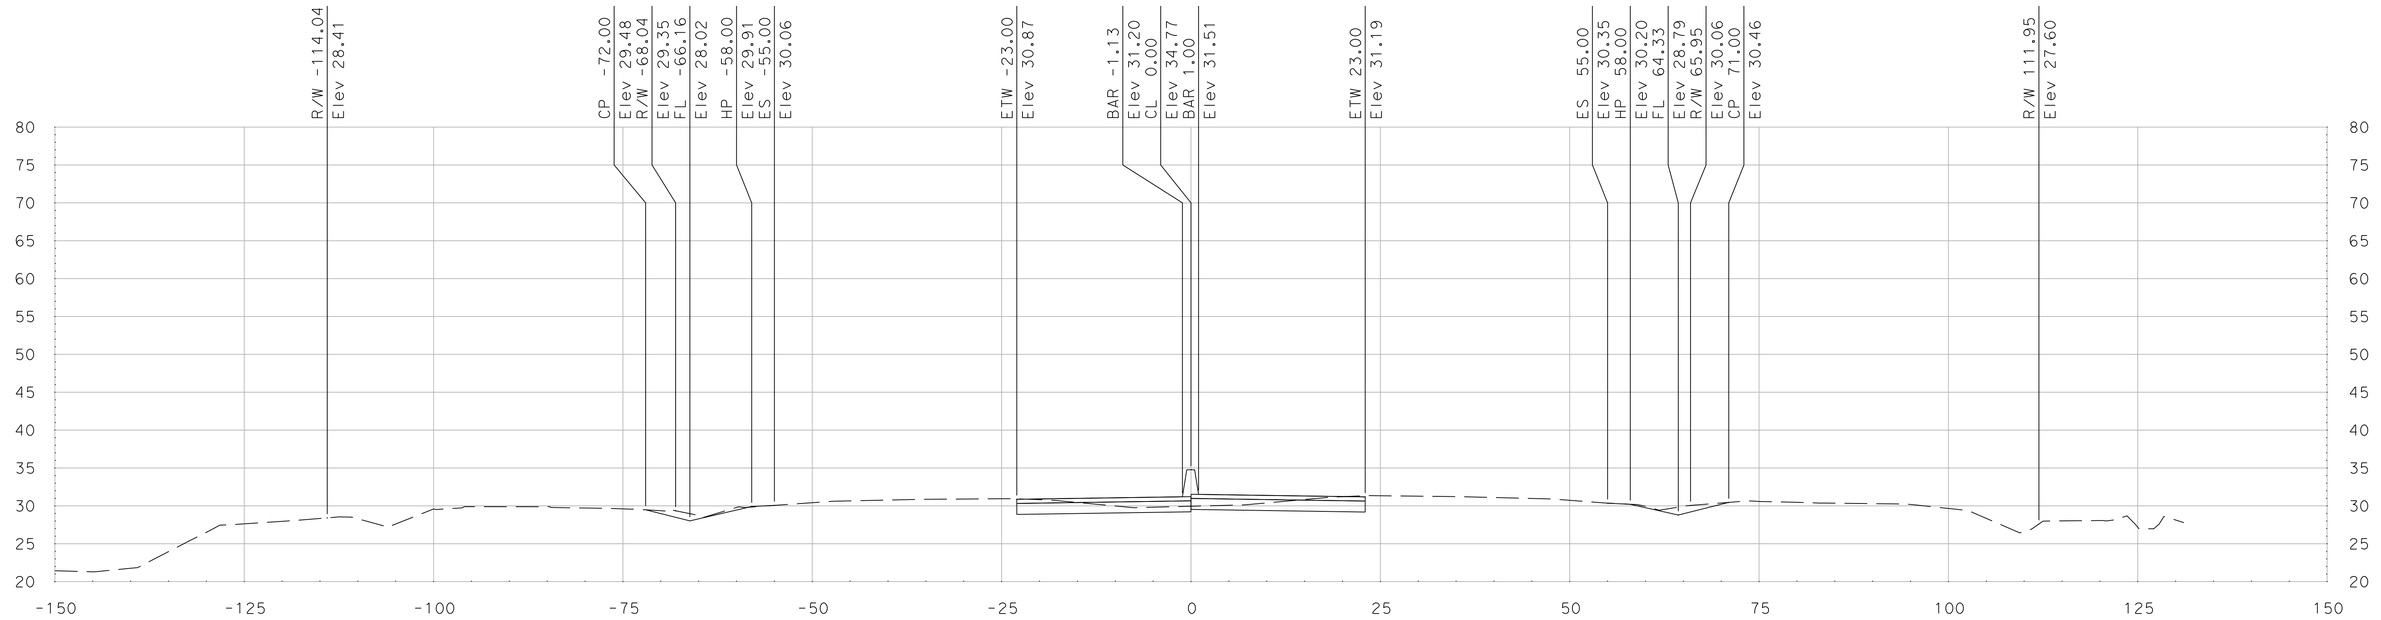

"SR 99" Sta 715+00.00

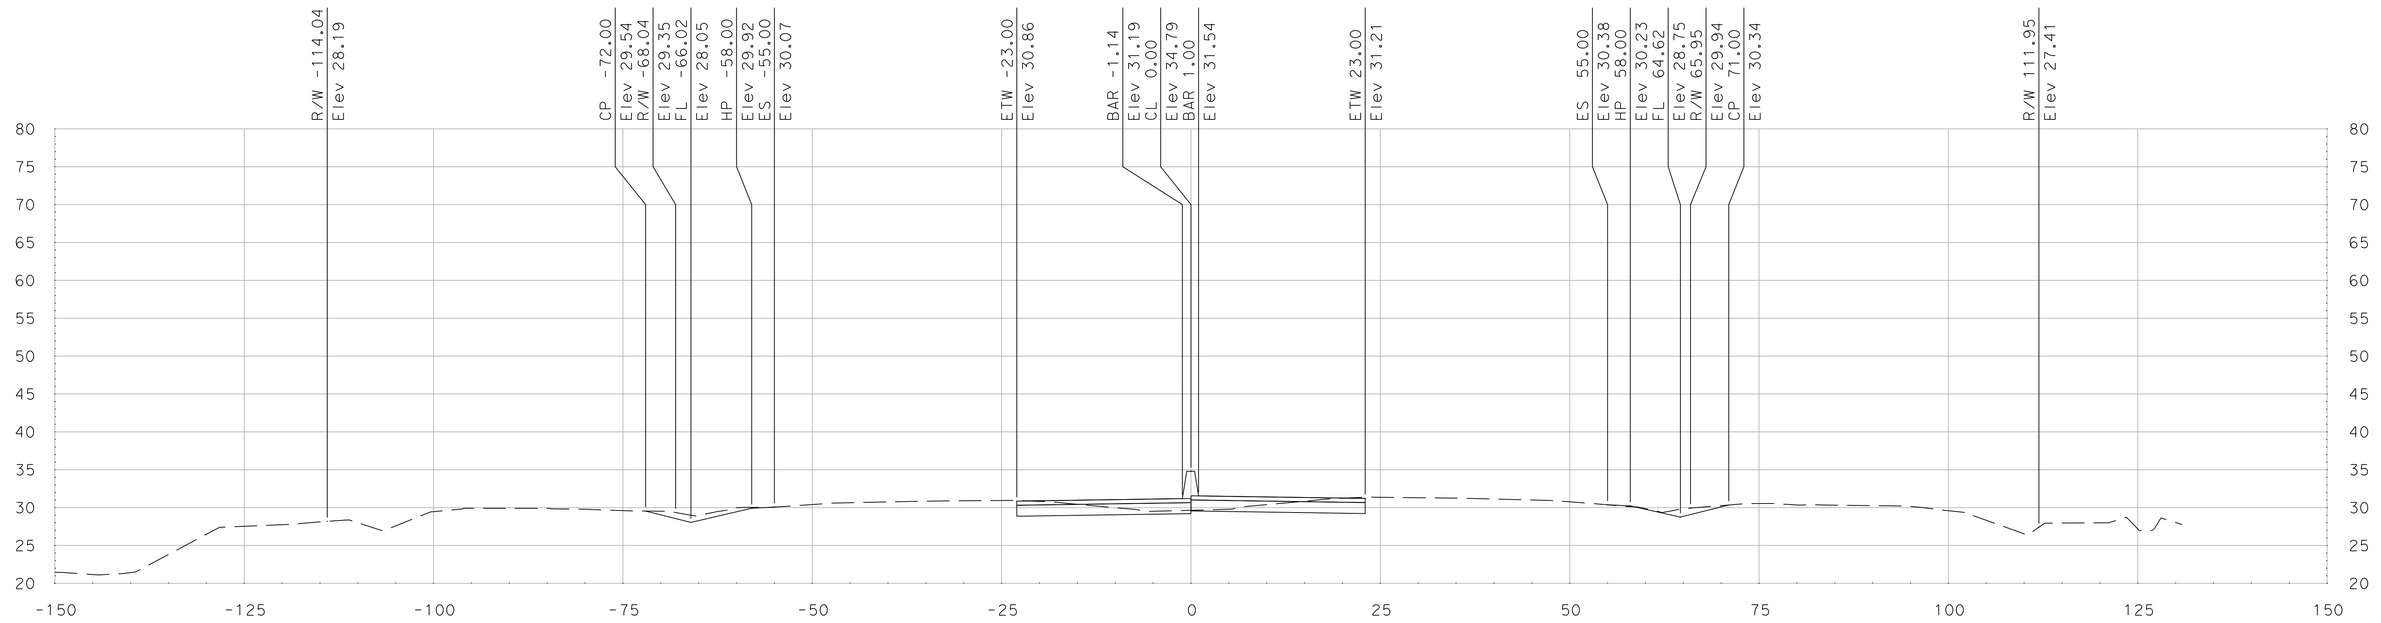

"SR 99" Sta 714+75.00

SCALE
HORIZONTAL: 1"=10'
VERTICAL: 1"=10'

DATE: 5/18/2011

ALL DIMENSIONS ARE IN US SURVEY FEET

FOR EARTHWORK DEVELOPMENT ONLY

Dist	COUNTY	ROUTE	POST MILES TOTAL PROJECT	SHEET No.	TOTAL SHEETS
10	SJ	99	4.9/14.2		
CONTRACT No.			10-0E6114		
PROJECT ID			1000020440		

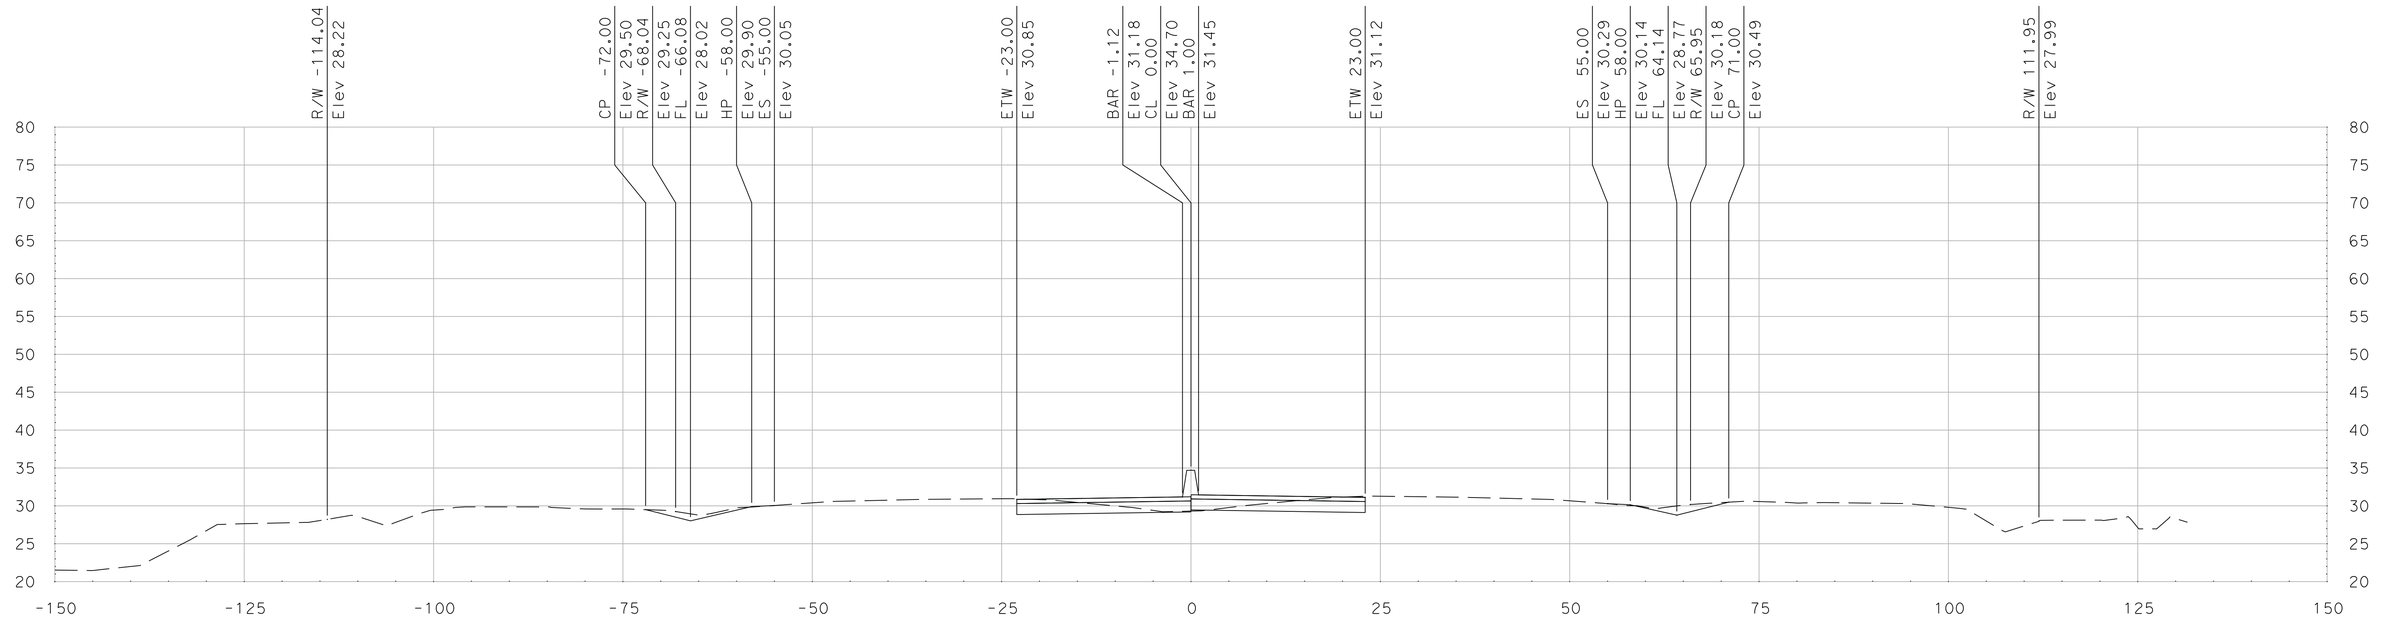

"SR 99" Sta 715+50.00

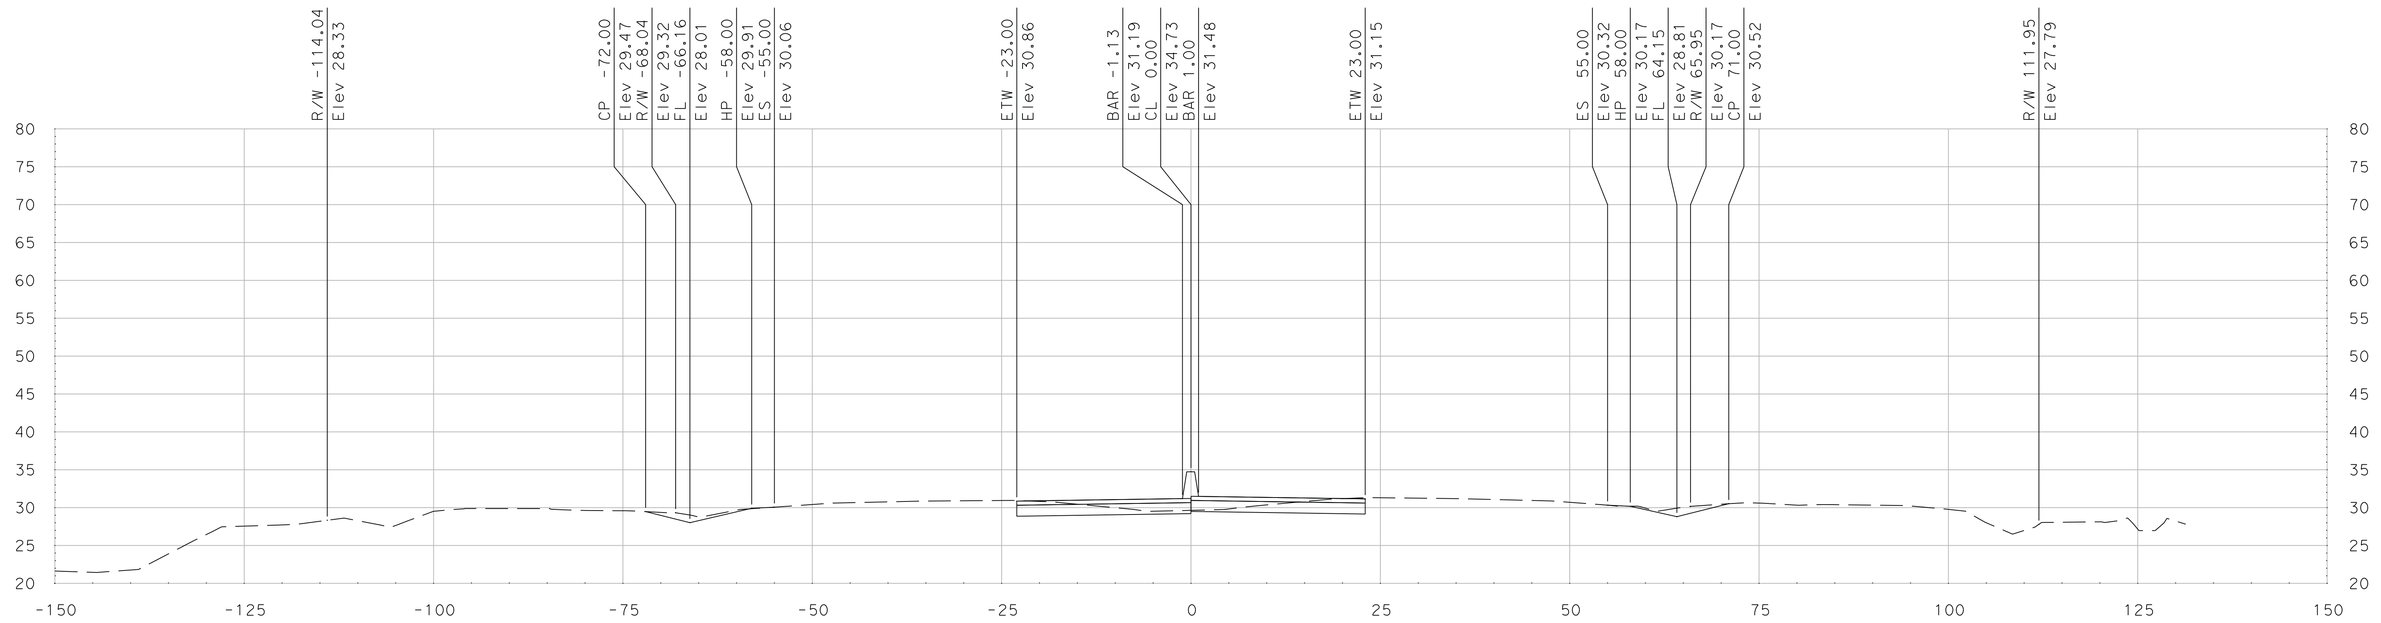

"SR 99" Sta 715+25.00

SCALE
HORIZONTAL: 1"=10'
VERTICAL: 1"=10'

DATE: 5/18/2011

ALL DIMENSIONS ARE IN US SURVEY FEET

FOR EARTHWORK DEVELOPMENT ONLY

Dist	COUNTY	ROUTE	POST MILES TOTAL PROJECT	SHEET No.	TOTAL SHEETS
10	SJ	99	4.9/14.2		
CONTRACT No.			10-0E6114		
PROJECT ID			1000020440		

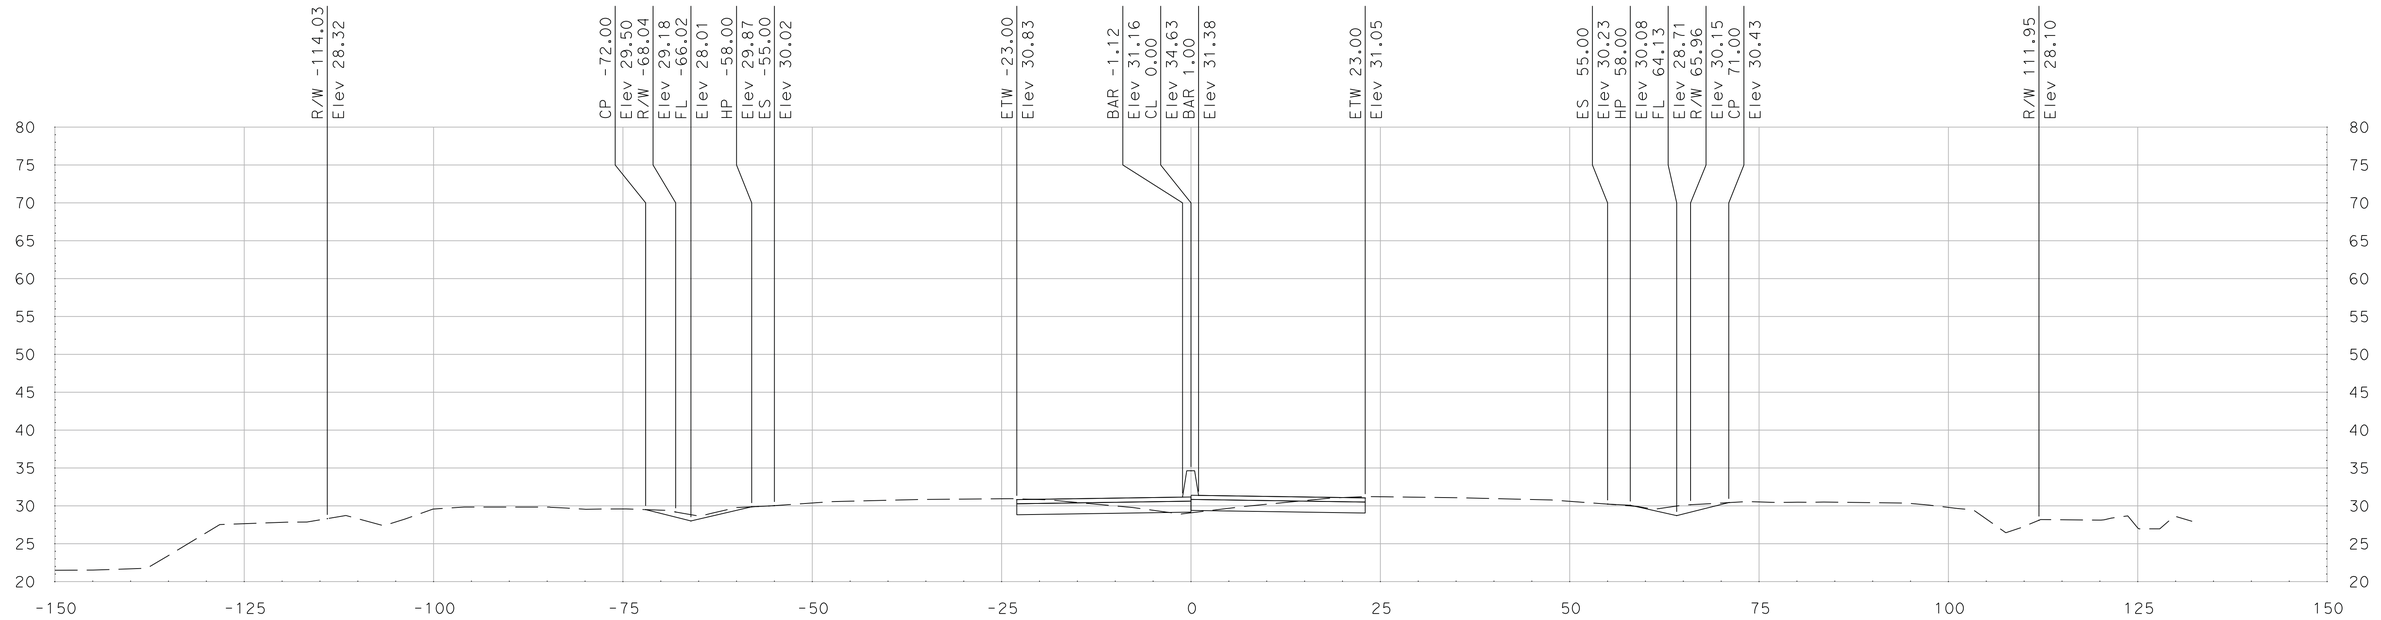

"SR 99" Sta 716+00.00

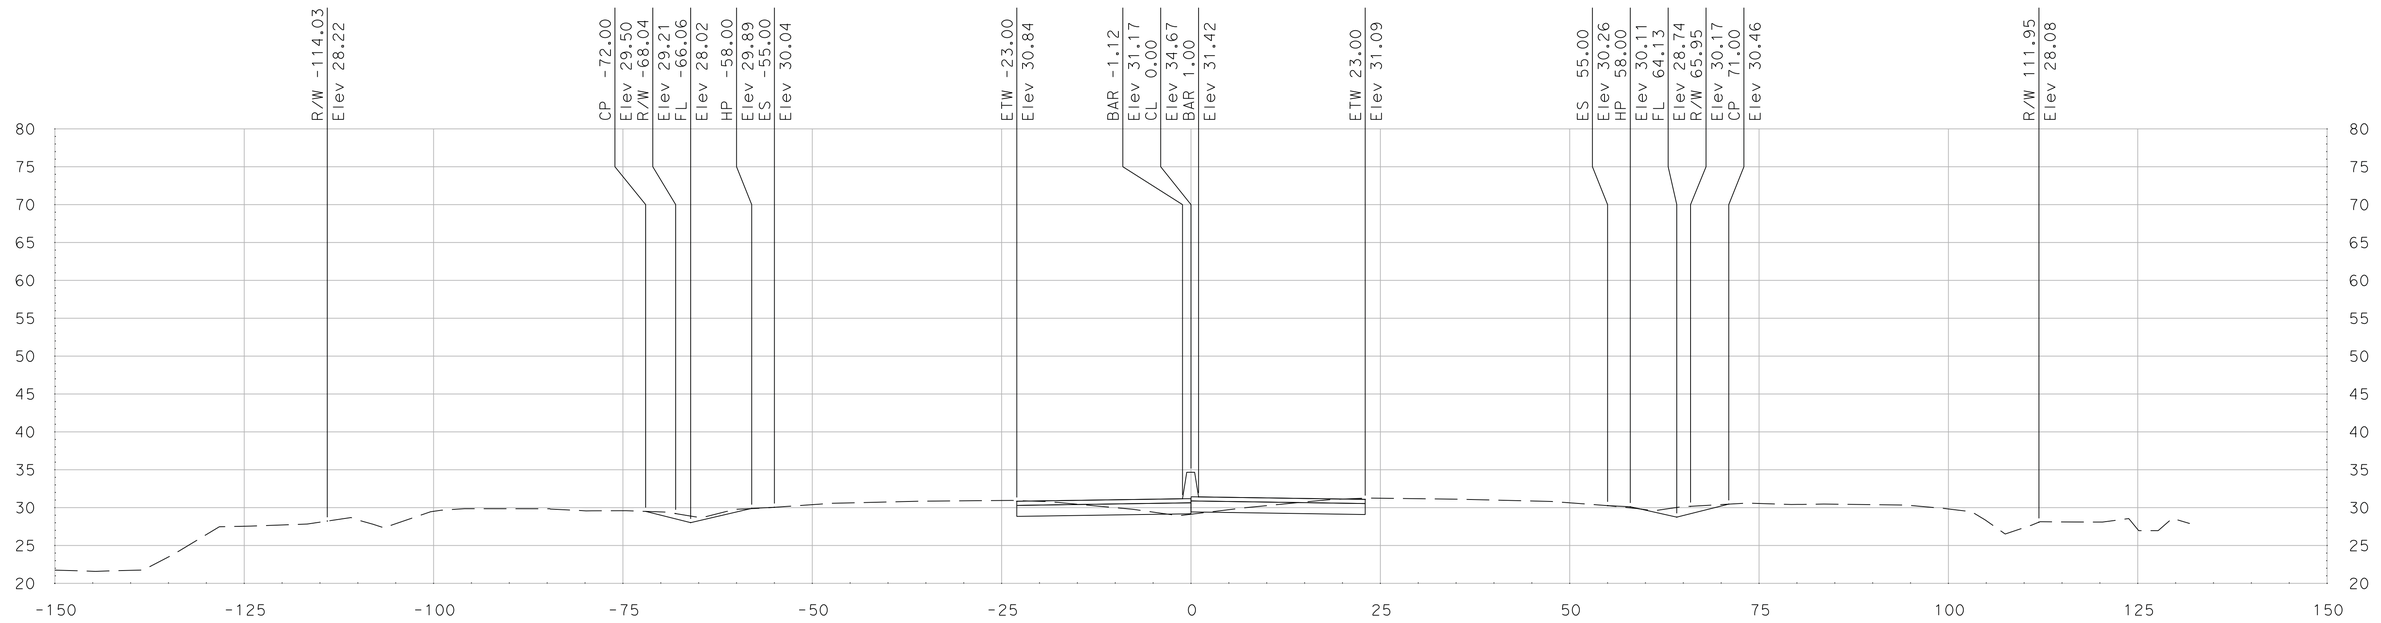

"SR 99" Sta 715+75.00

SCALE
HORIZONTAL: 1"=10'
VERTICAL: 1"=10'

DATE: 5/18/2011

ALL DIMENSIONS ARE IN US SURVEY FEET

FOR EARTHWORK DEVELOPMENT ONLY

Dist	COUNTY	ROUTE	POST MILES TOTAL PROJECT	SHEET No.	TOTAL SHEETS
10	SJ	99	4.9/14.2		
CONTRACT No.			10-0E6114		
PROJECT ID			1000020440		

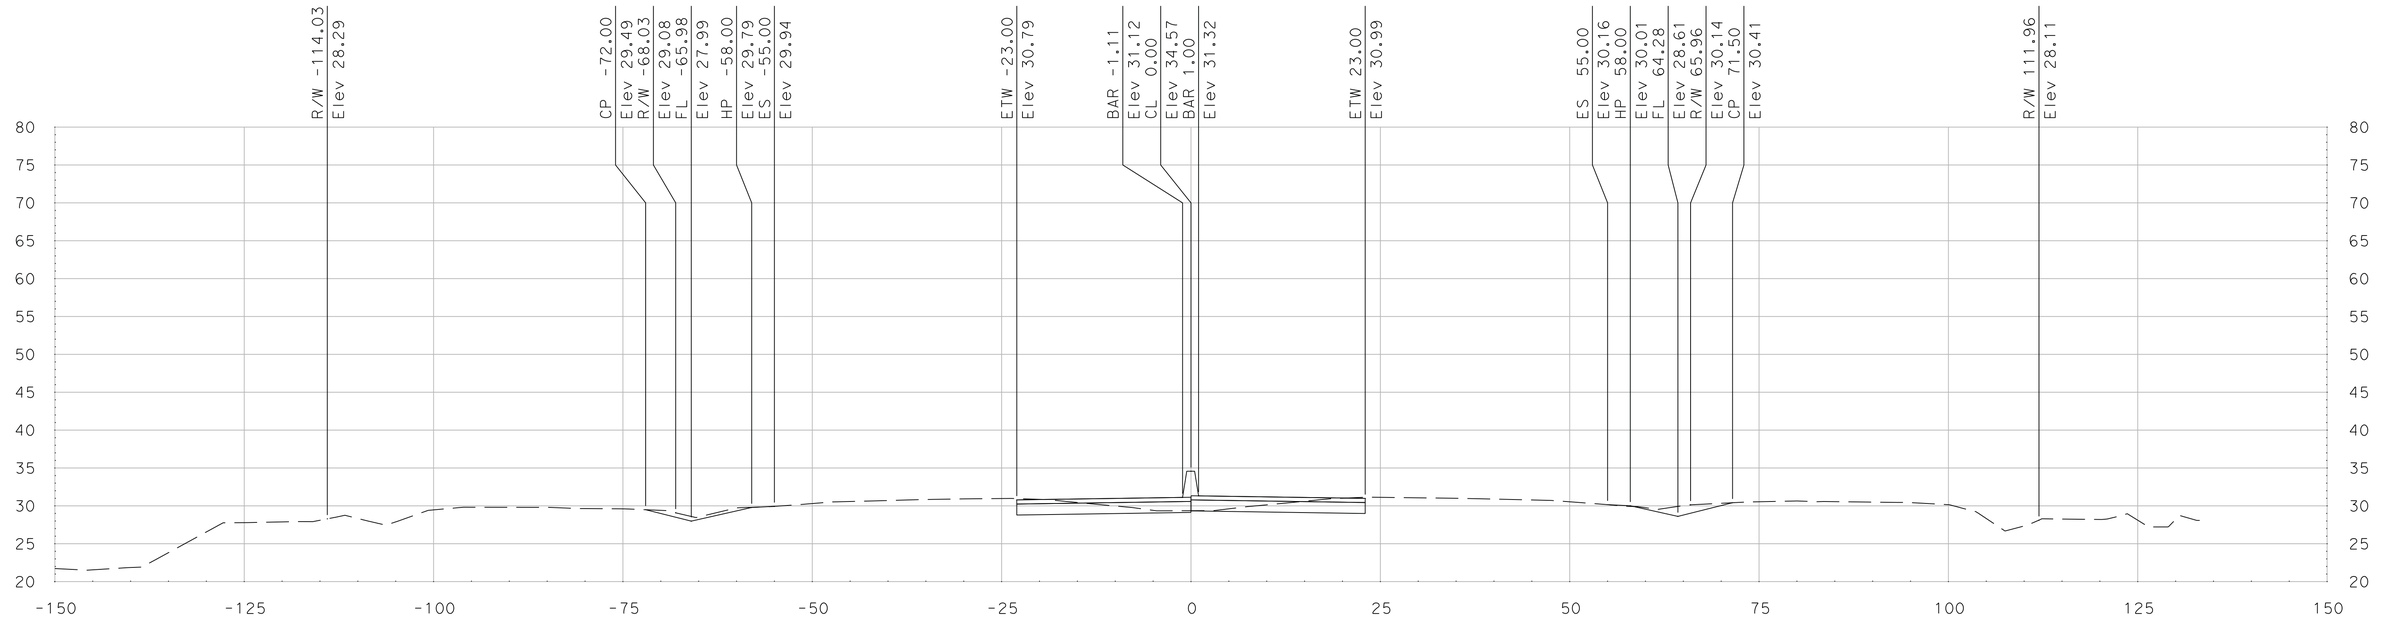

"SR 99" Sta 716+50.00

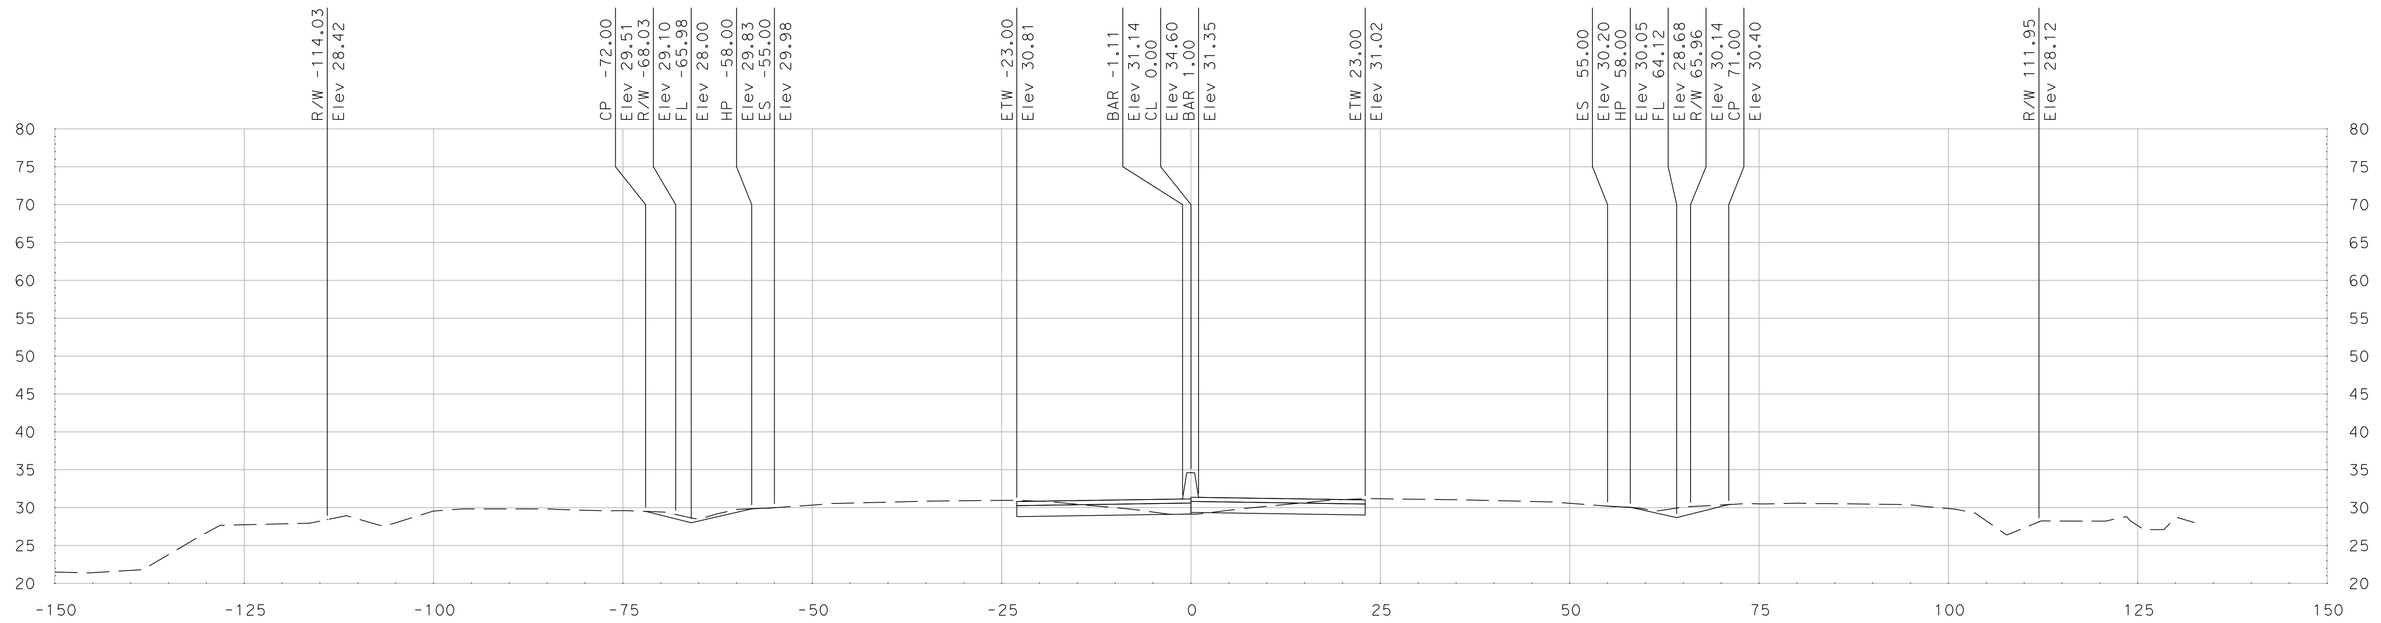

"SR 99" Sta 716+25.00

SCALE
HORIZONTAL: 1"=10'
VERTICAL: 1"=10'

DATE: 5/18/2011

ALL DIMENSIONS ARE IN US SURVEY FEET

FOR EARTHWORK DEVELOPMENT ONLY

Dist	COUNTY	ROUTE	POST MILES TOTAL PROJECT	SHEET No.	TOTAL SHEETS
10	SJ	99	4.9/14.2		
CONTRACT No.			10-0E6114		
PROJECT ID			1000020440		

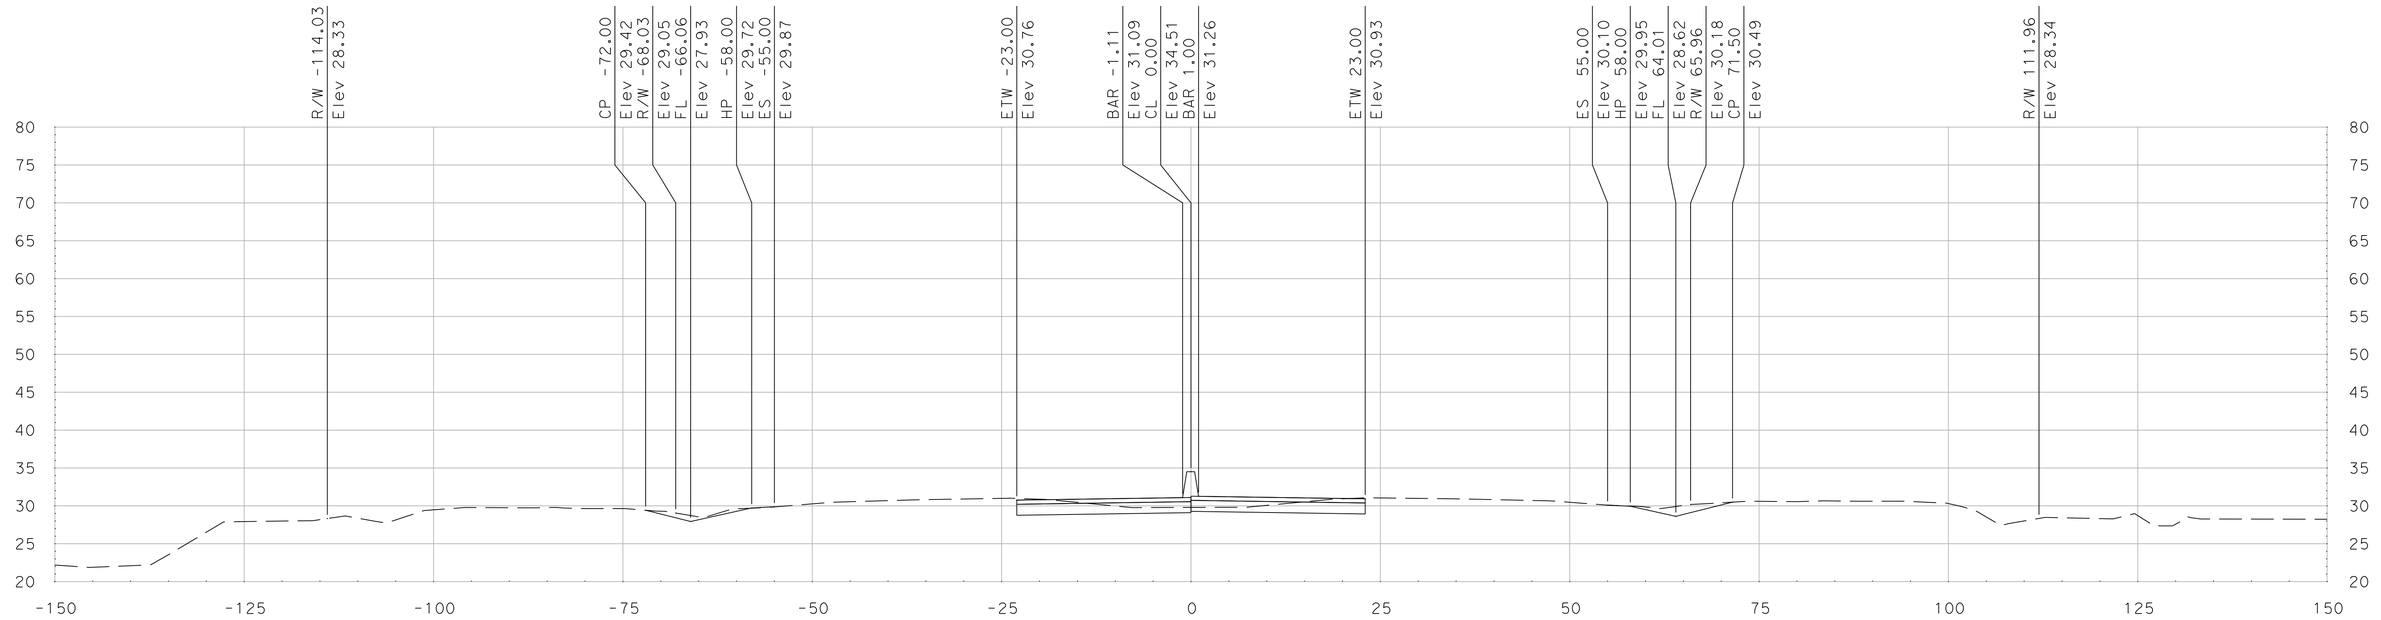

"SR 99" Sta 717+00.00

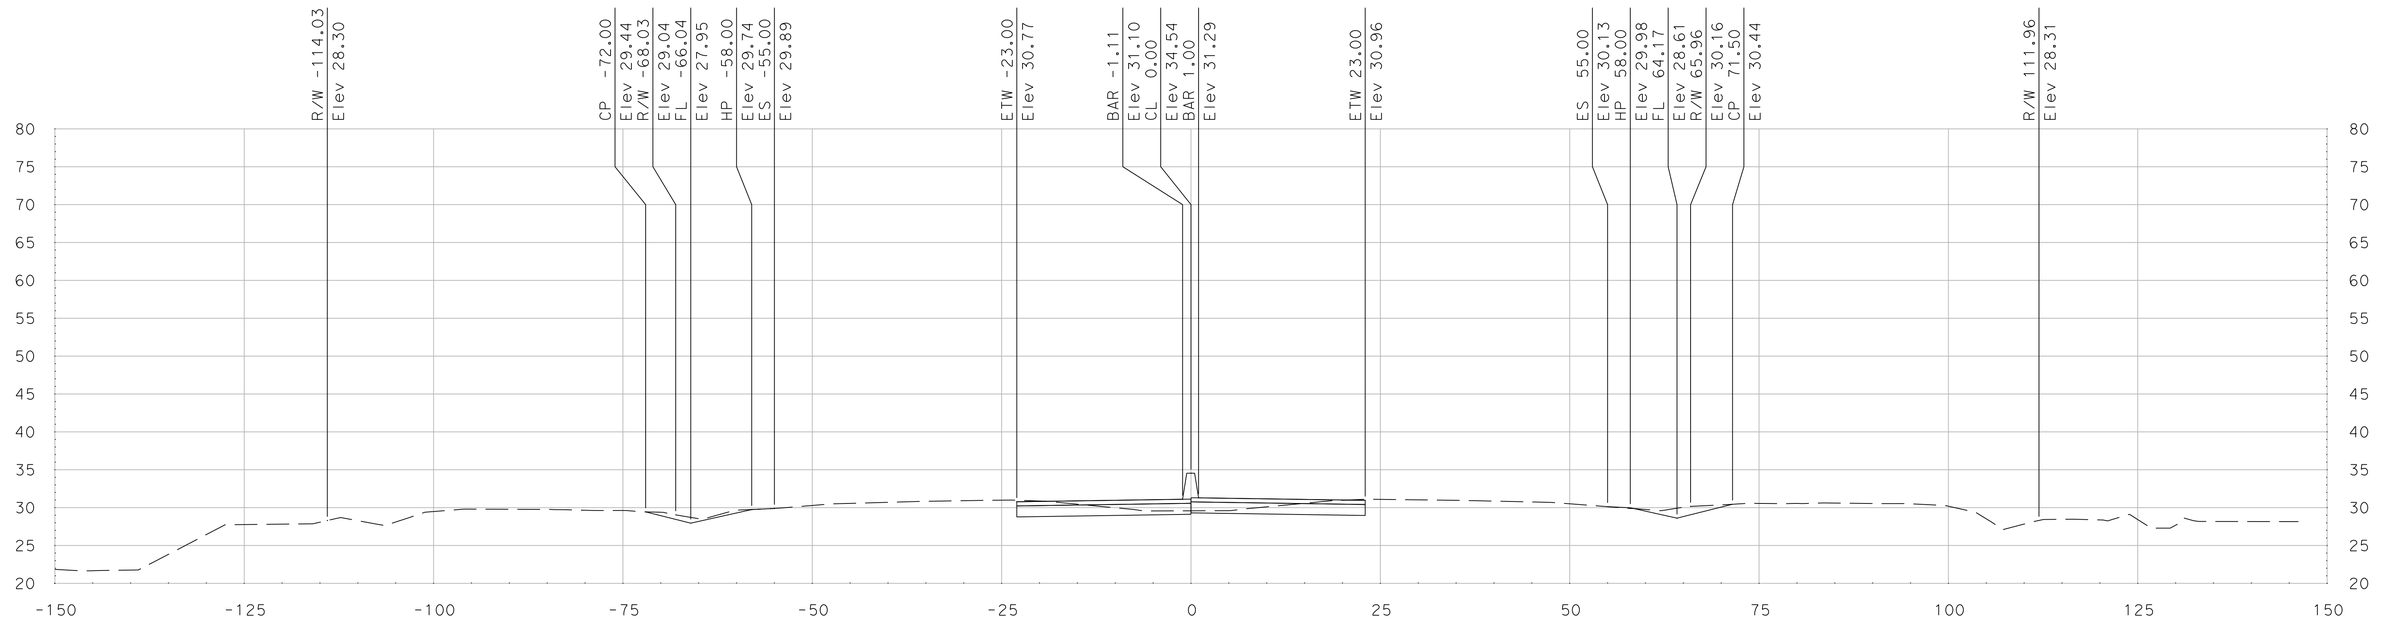

"SR 99" Sta 716+75.00

SCALE
HORIZONTAL: 1"=10'
VERTICAL: 1"=10'

DATE: 5/18/2011

ALL DIMENSIONS ARE IN US SURVEY FEET

FOR EARTHWORK DEVELOPMENT ONLY

Dist	COUNTY	ROUTE	POST MILES TOTAL PROJECT	SHEET No.	TOTAL SHEETS
10	SJ	99	4.9/14.2		
CONTRACT No.			10-0E6114		
PROJECT ID			1000020440		

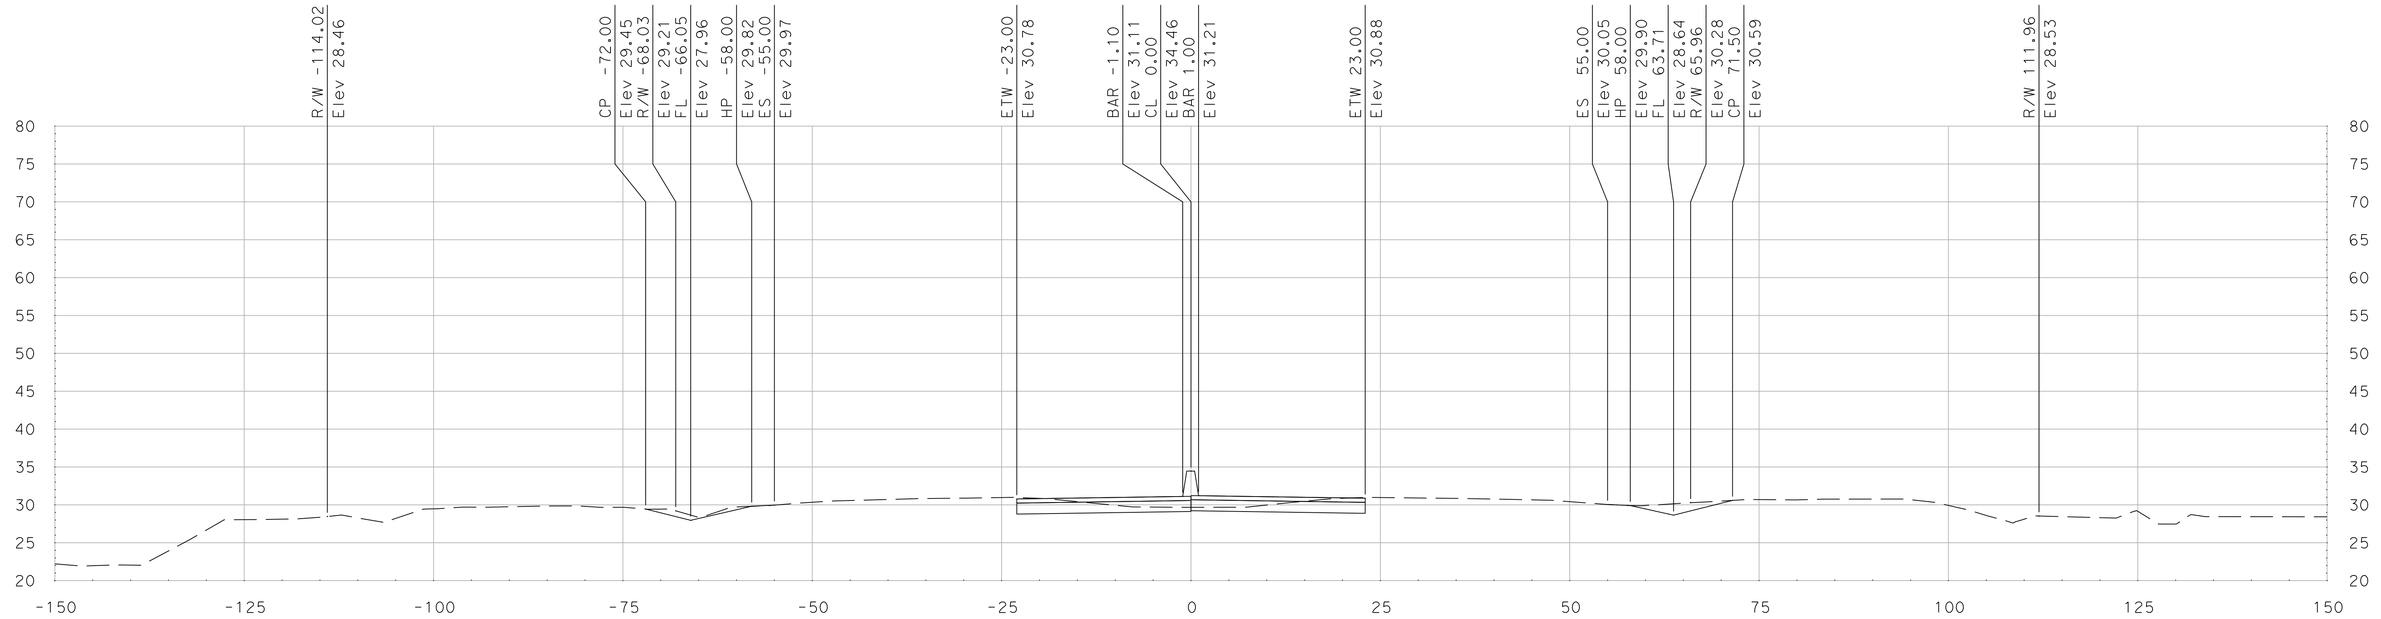

"SR 99" Sta 717+50.00

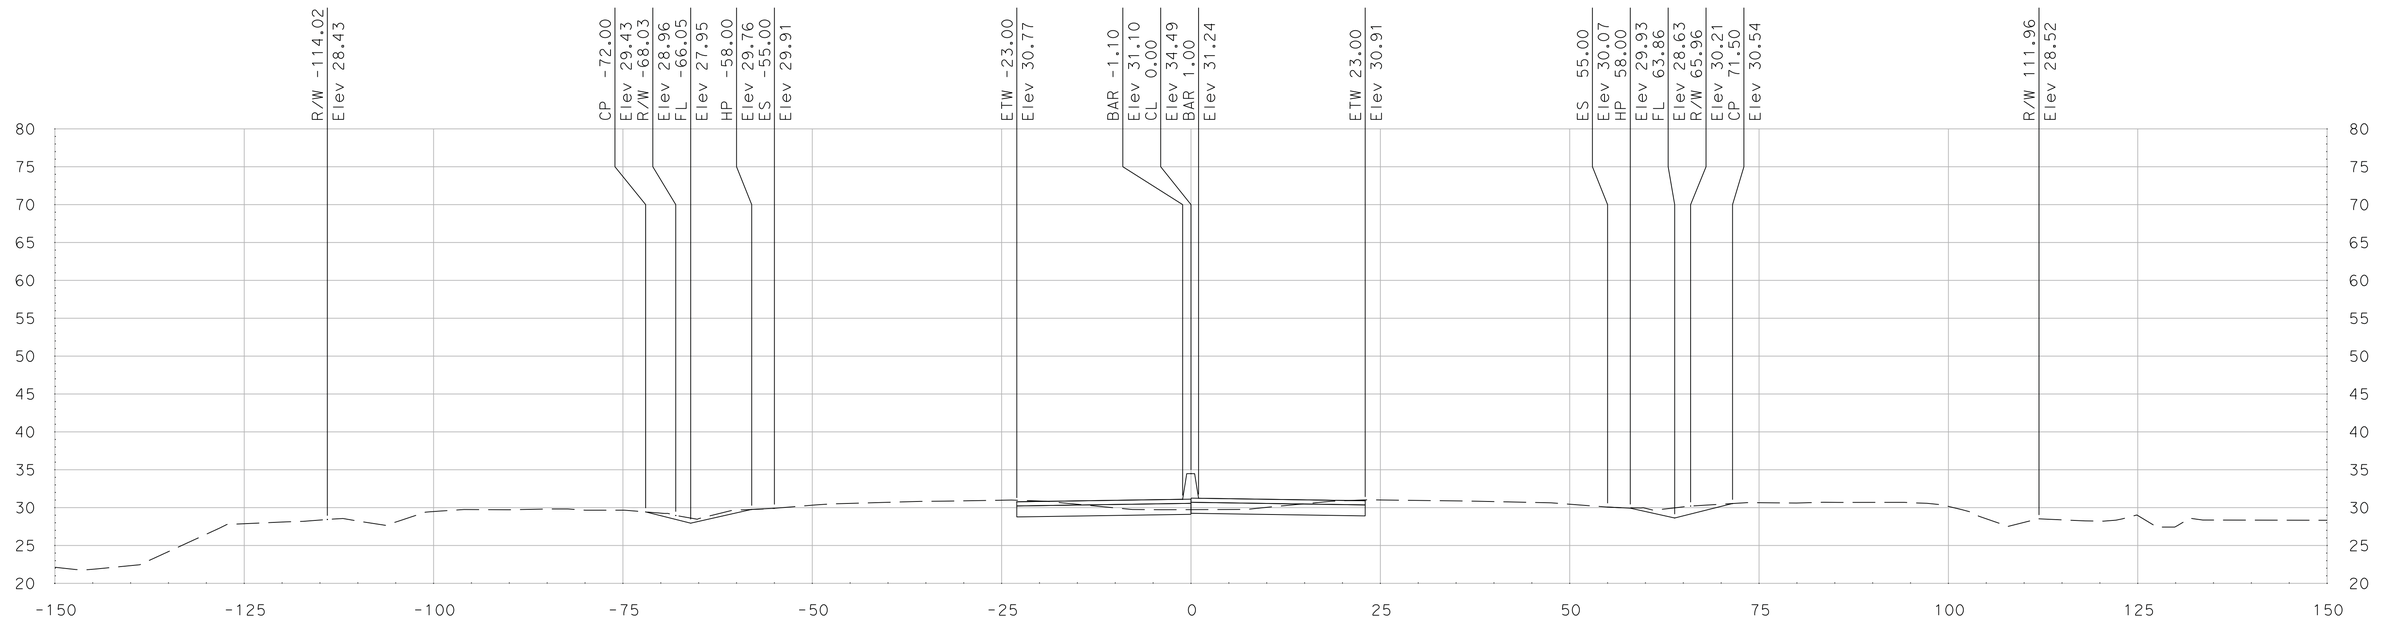

"SR 99" Sta 717+25.00

SCALE
HORIZONTAL: 1"=10'
VERTICAL: 1"=10'

DATE: 5/18/2011

ALL DIMENSIONS ARE IN US SURVEY FEET

FOR EARTHWORK DEVELOPMENT ONLY

Dist	COUNTY	ROUTE	POST MILES TOTAL PROJECT	SHEET No.	TOTAL SHEETS
10	SJ	99	4.9/14.2		
CONTRACT No.			10-0E6114		
PROJECT ID			1000020440		

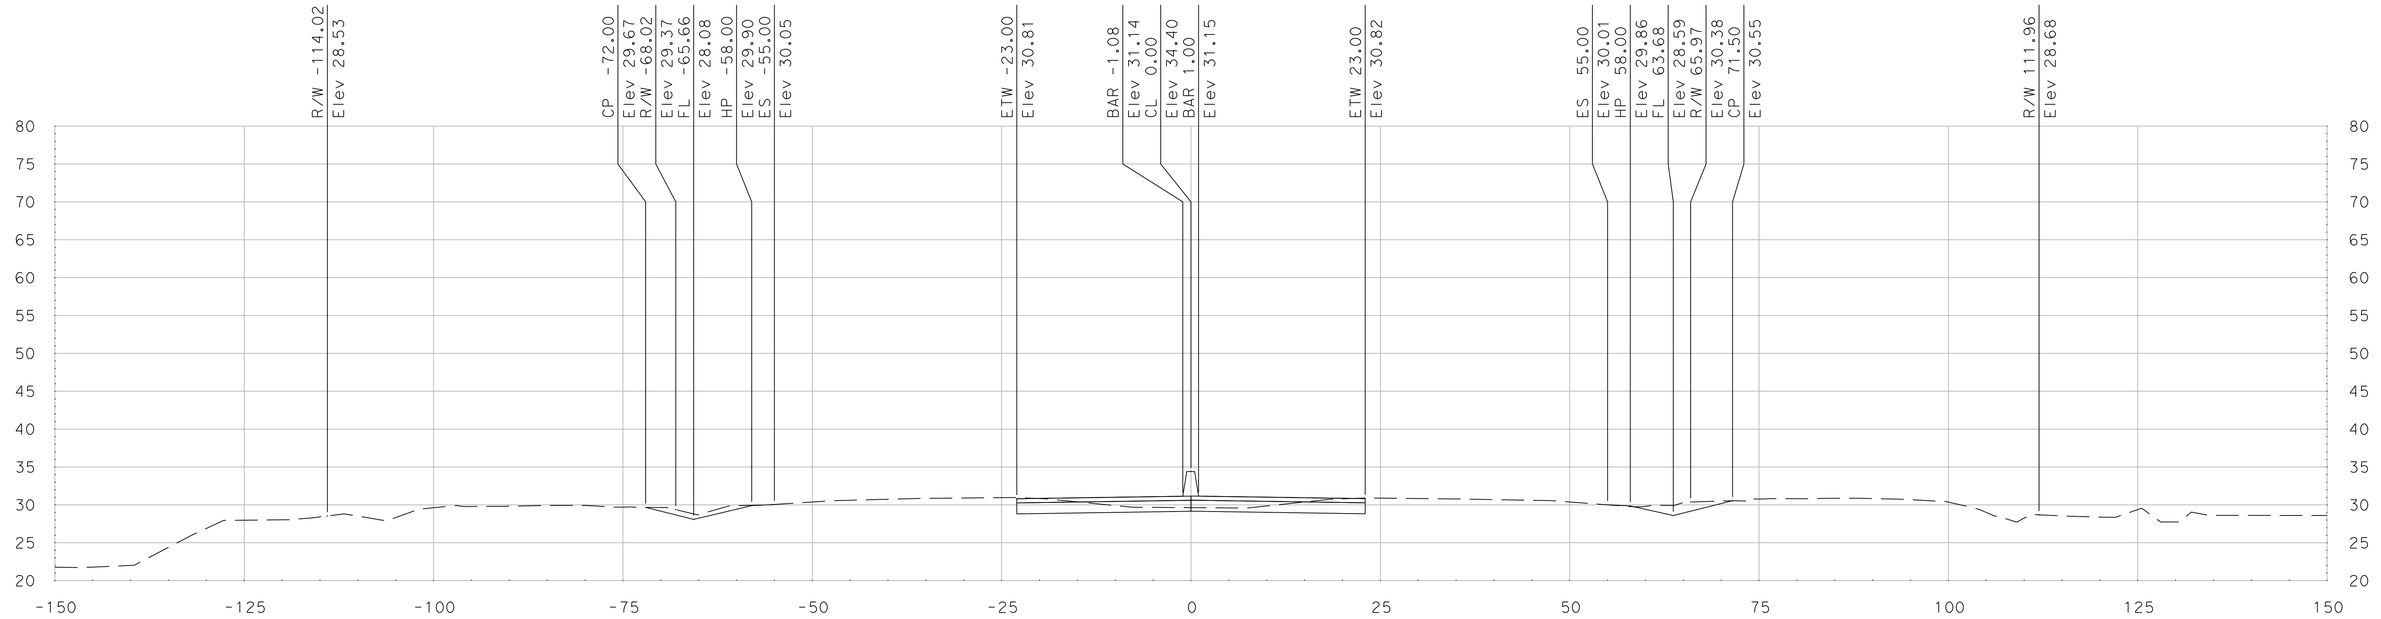

"SR 99" Sta 718+00.00

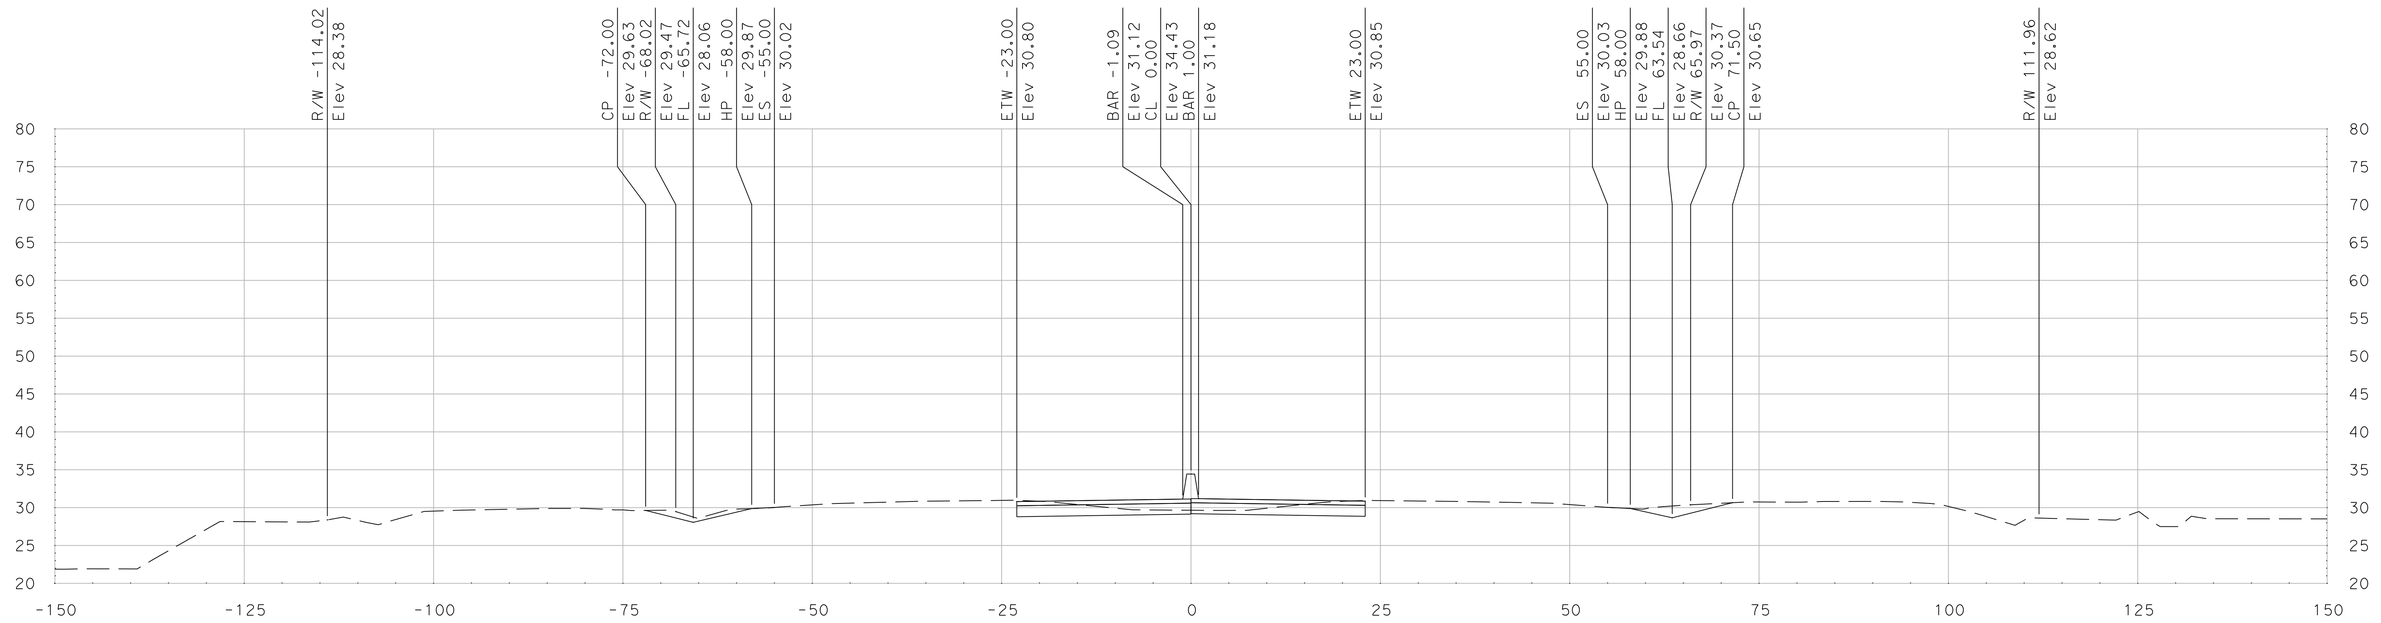

"SR 99" Sta 717+75.00

SCALE
HORIZONTAL: 1"=10'
VERTICAL: 1"=10'

DATE: 5/18/2011

ALL DIMENSIONS ARE IN US SURVEY FEET

FOR EARTHWORK DEVELOPMENT ONLY

Dist	COUNTY	ROUTE	POST MILES TOTAL PROJECT	SHEET No.	TOTAL SHEETS
10	SJ	99	4.9/14.2		
CONTRACT No.			10-0E6114		
PROJECT ID			1000020440		

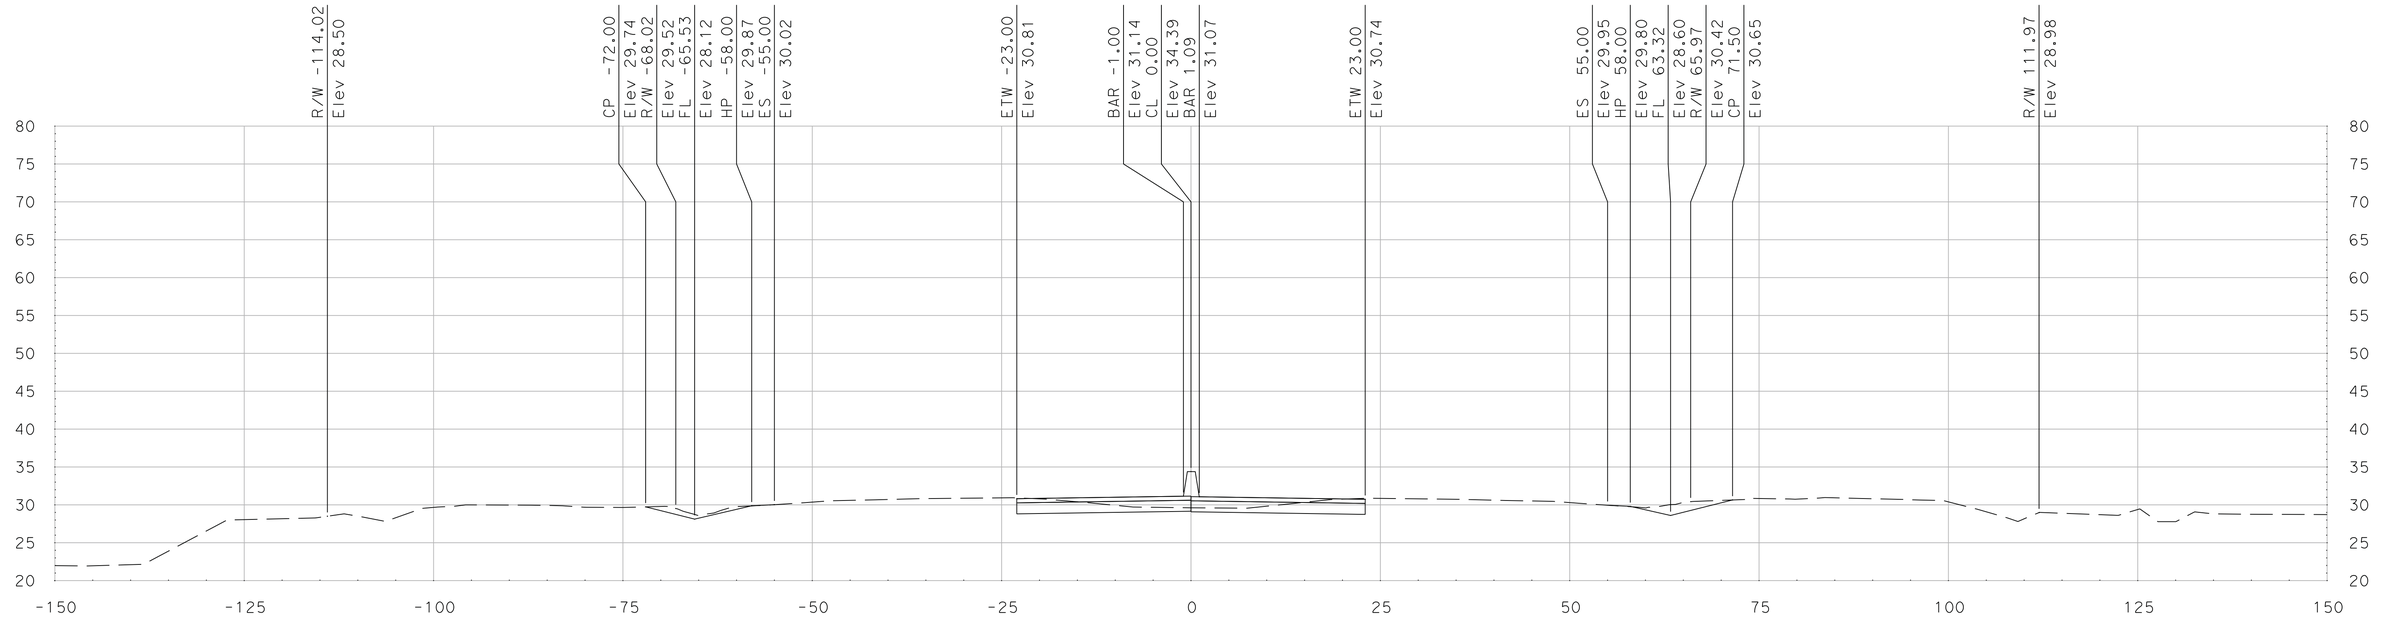

"SR 99" Sta 718+50.00

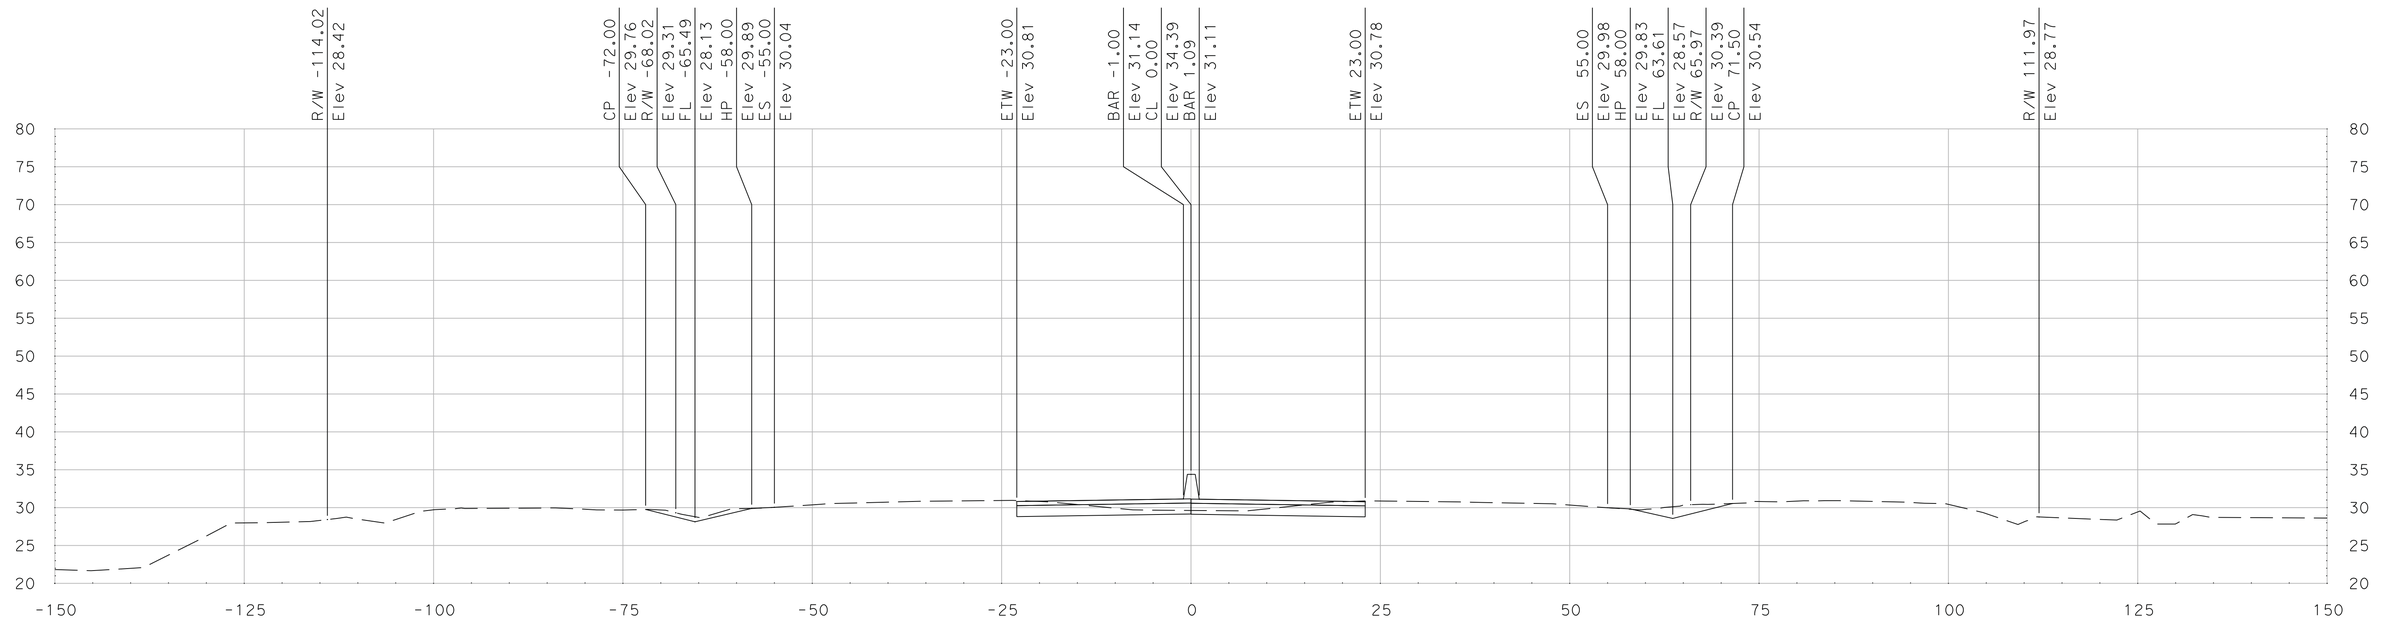

"SR 99" Sta 718+25.00

SCALE
HORIZONTAL: 1"=10'
VERTICAL: 1"=10'

DATE: 5/18/2011

ALL DIMENSIONS ARE IN US SURVEY FEET

FOR EARTHWORK DEVELOPMENT ONLY

Dist	COUNTY	ROUTE	POST MILES TOTAL PROJECT	SHEET No.	TOTAL SHEETS
10	SJ	99	4.9/14.2		
CONTRACT No.			10-0E6114		
PROJECT ID			1000020440		

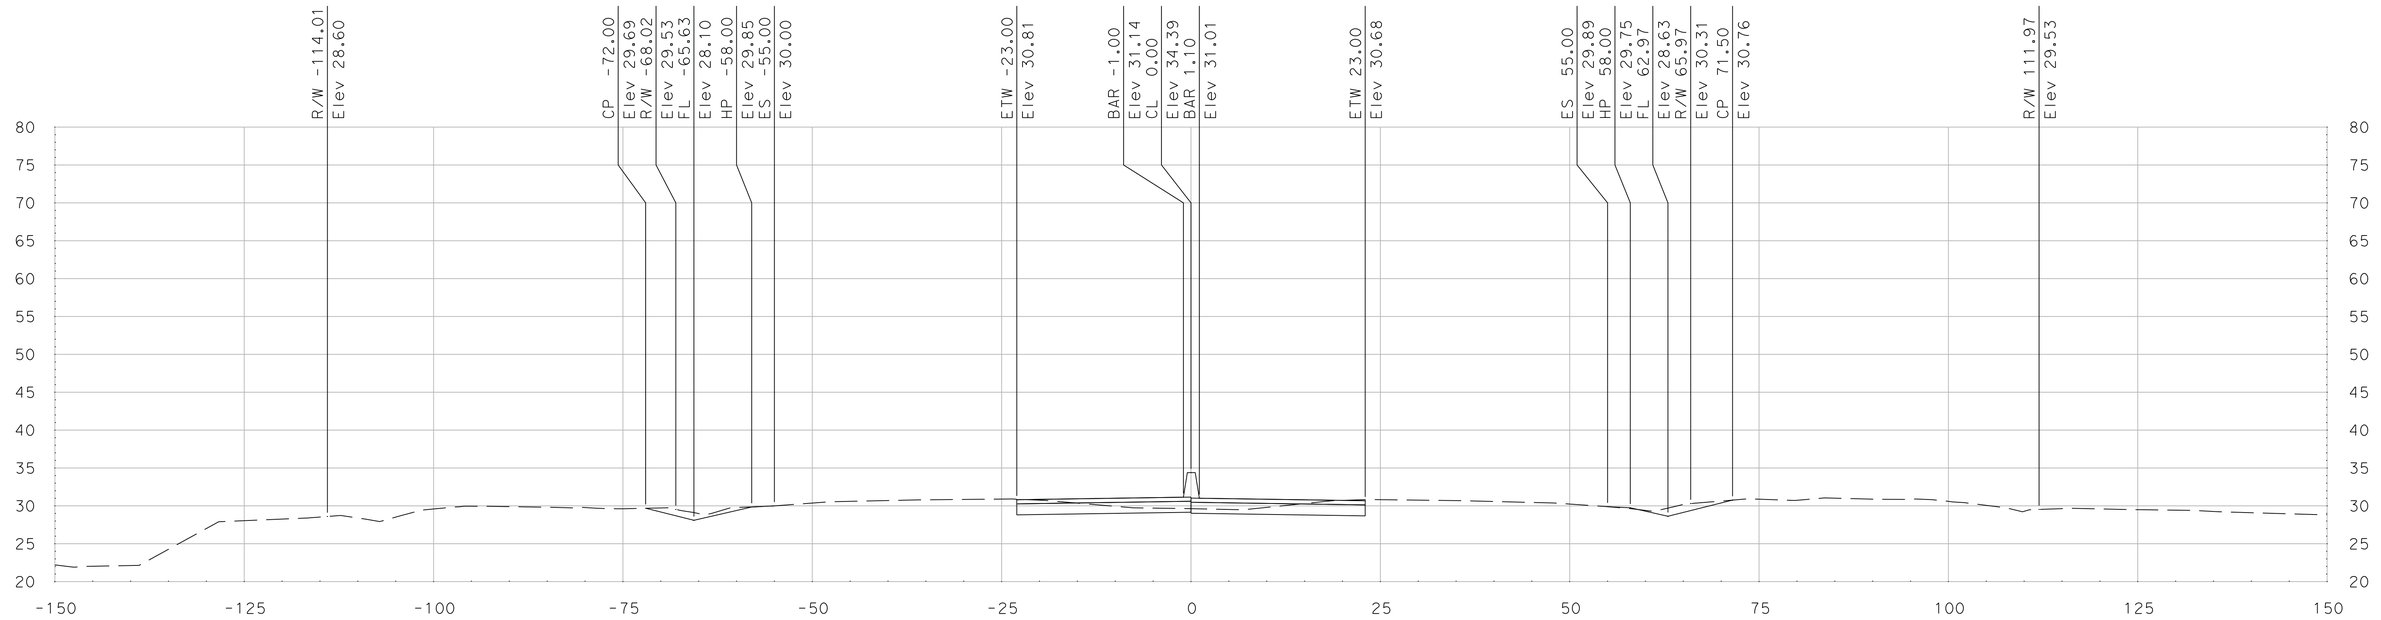

"SR 99" Sta 719+00.00

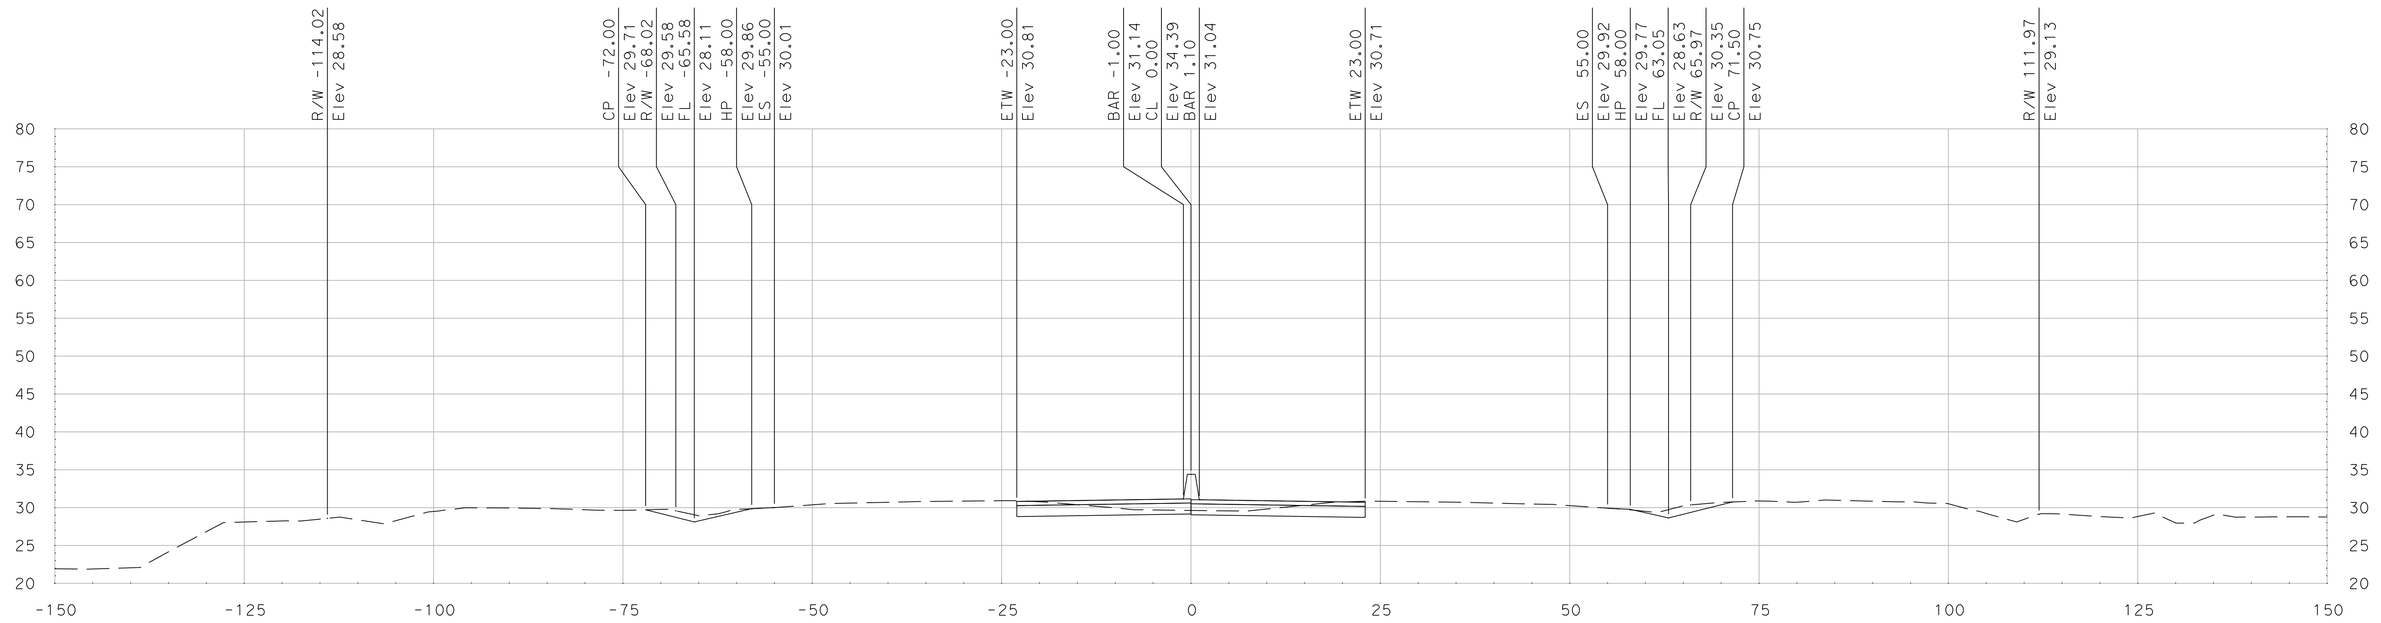

"SR 99" Sta 718+75.00

SCALE
HORIZONTAL: 1"=10'
VERTICAL: 1"=10'

DATE: 5/18/2011

ALL DIMENSIONS ARE IN US SURVEY FEET

FOR EARTHWORK DEVELOPMENT ONLY

Dist	COUNTY	ROUTE	POST MILES TOTAL PROJECT	SHEET No.	TOTAL SHEETS
10	SJ	99	4.9/14.2		
CONTRACT No.			10-0E6114		
PROJECT ID			1000020440		

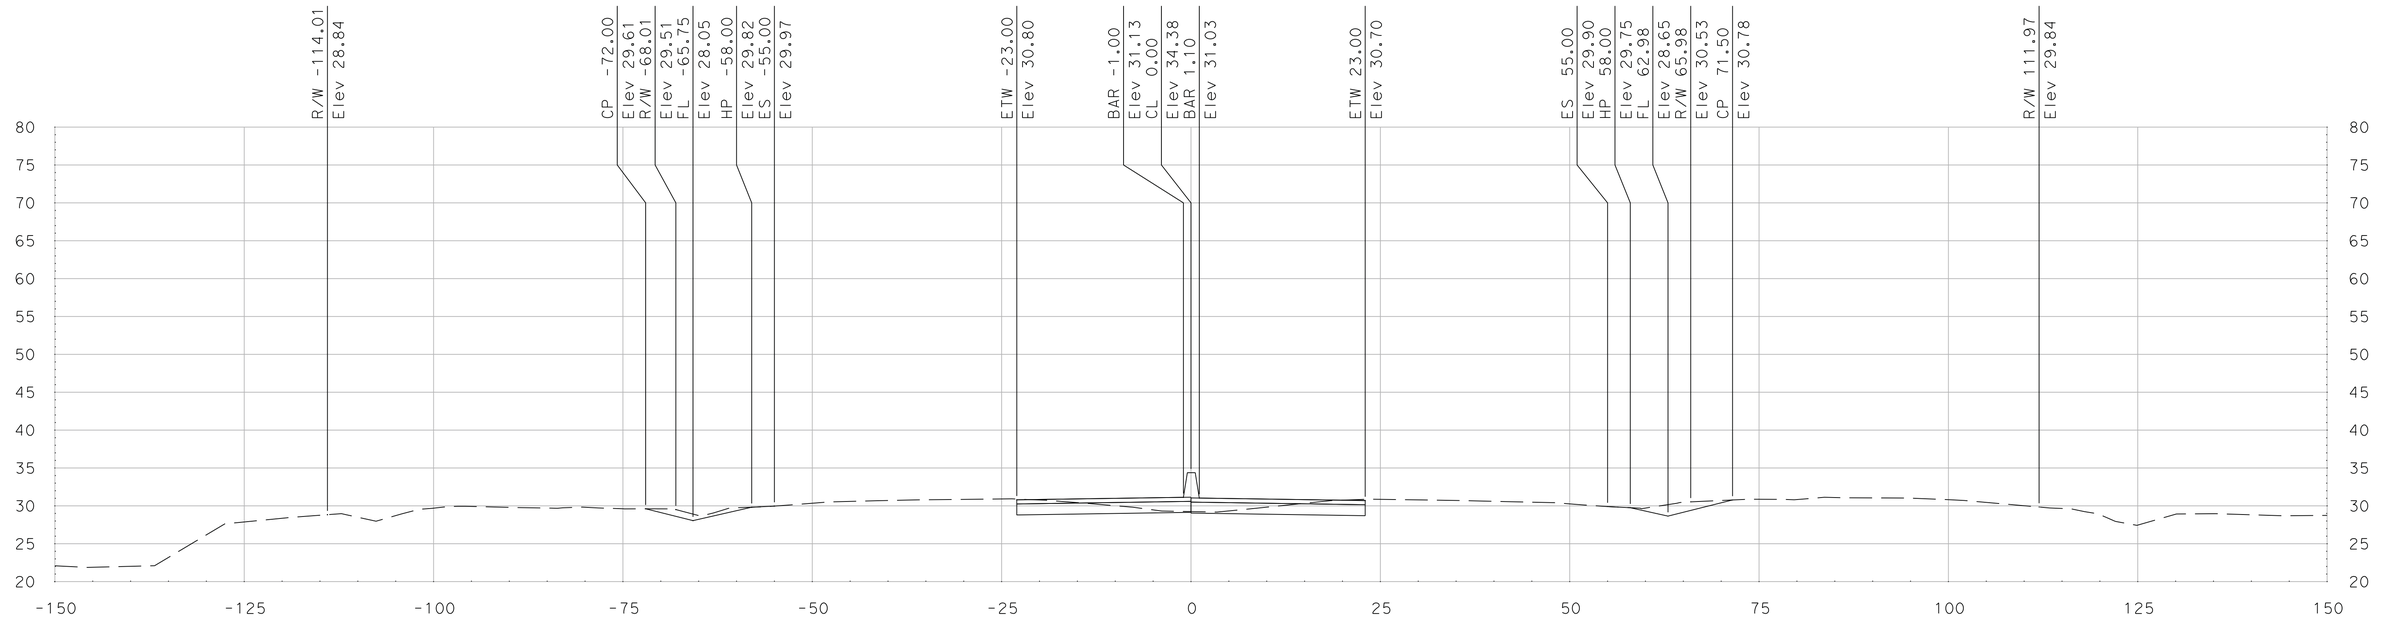

"SR 99" Sta 719+50.00

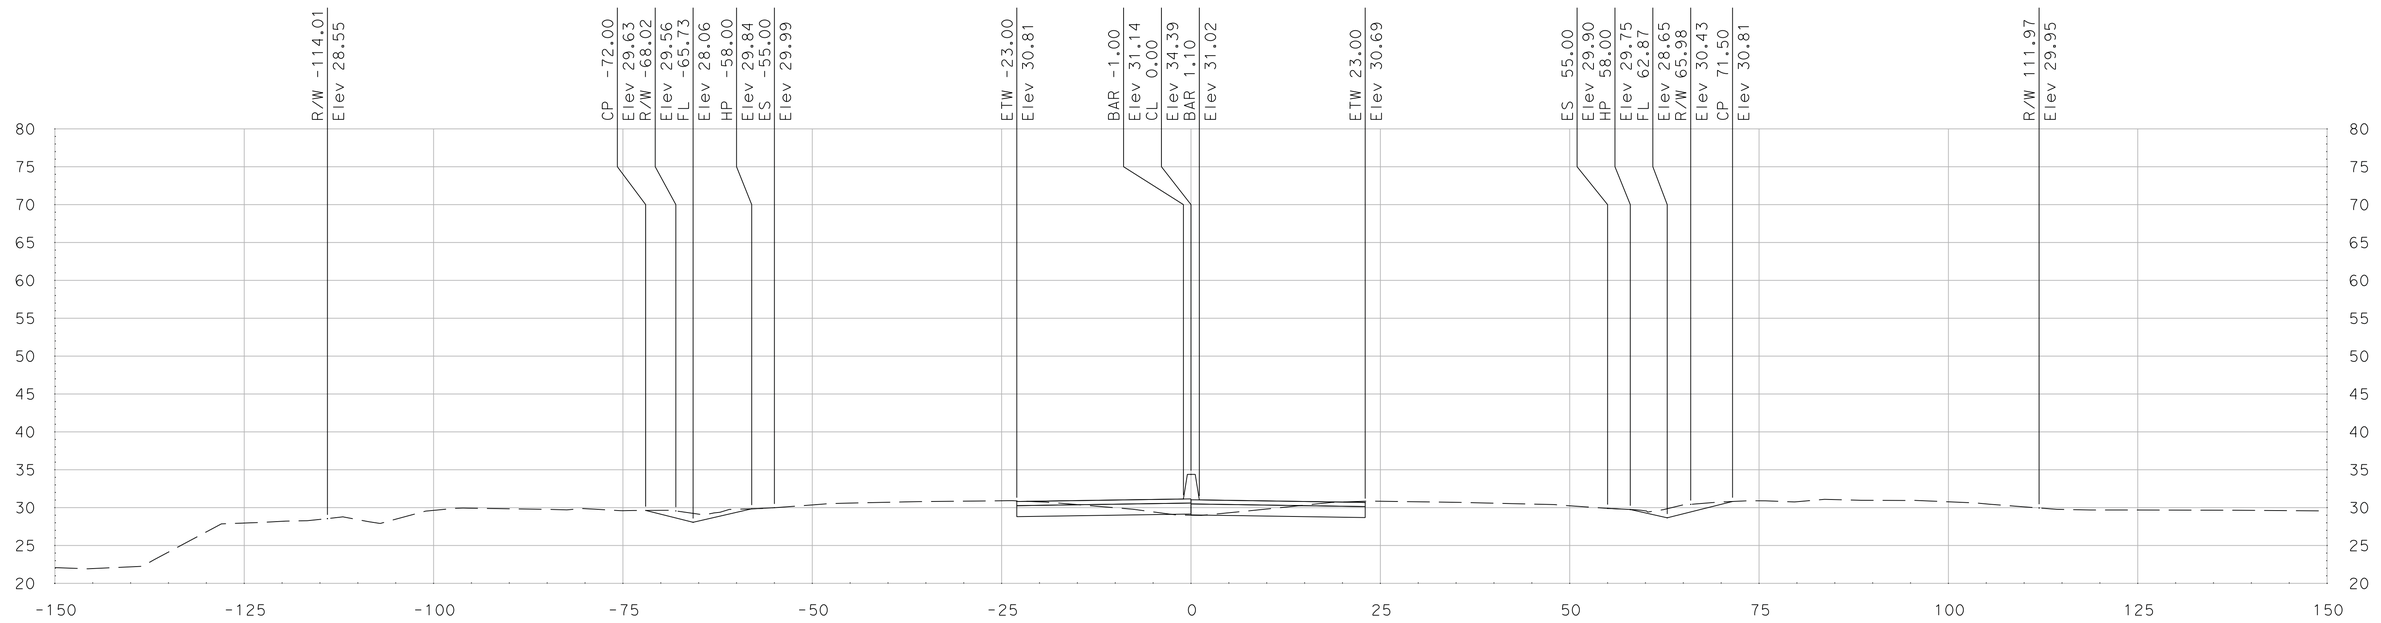

"SR 99" Sta 719+25.00

SCALE
HORIZONTAL: 1"=10'
VERTICAL: 1"=10'

DATE: 5/18/2011

ALL DIMENSIONS ARE IN US SURVEY FEET

FOR EARTHWORK DEVELOPMENT ONLY

Dist	COUNTY	ROUTE	POST MILES TOTAL PROJECT	SHEET No.	TOTAL SHEETS
10	SJ	99	4.9/14.2		
CONTRACT No.			10-0E6114		
PROJECT ID			1000020440		

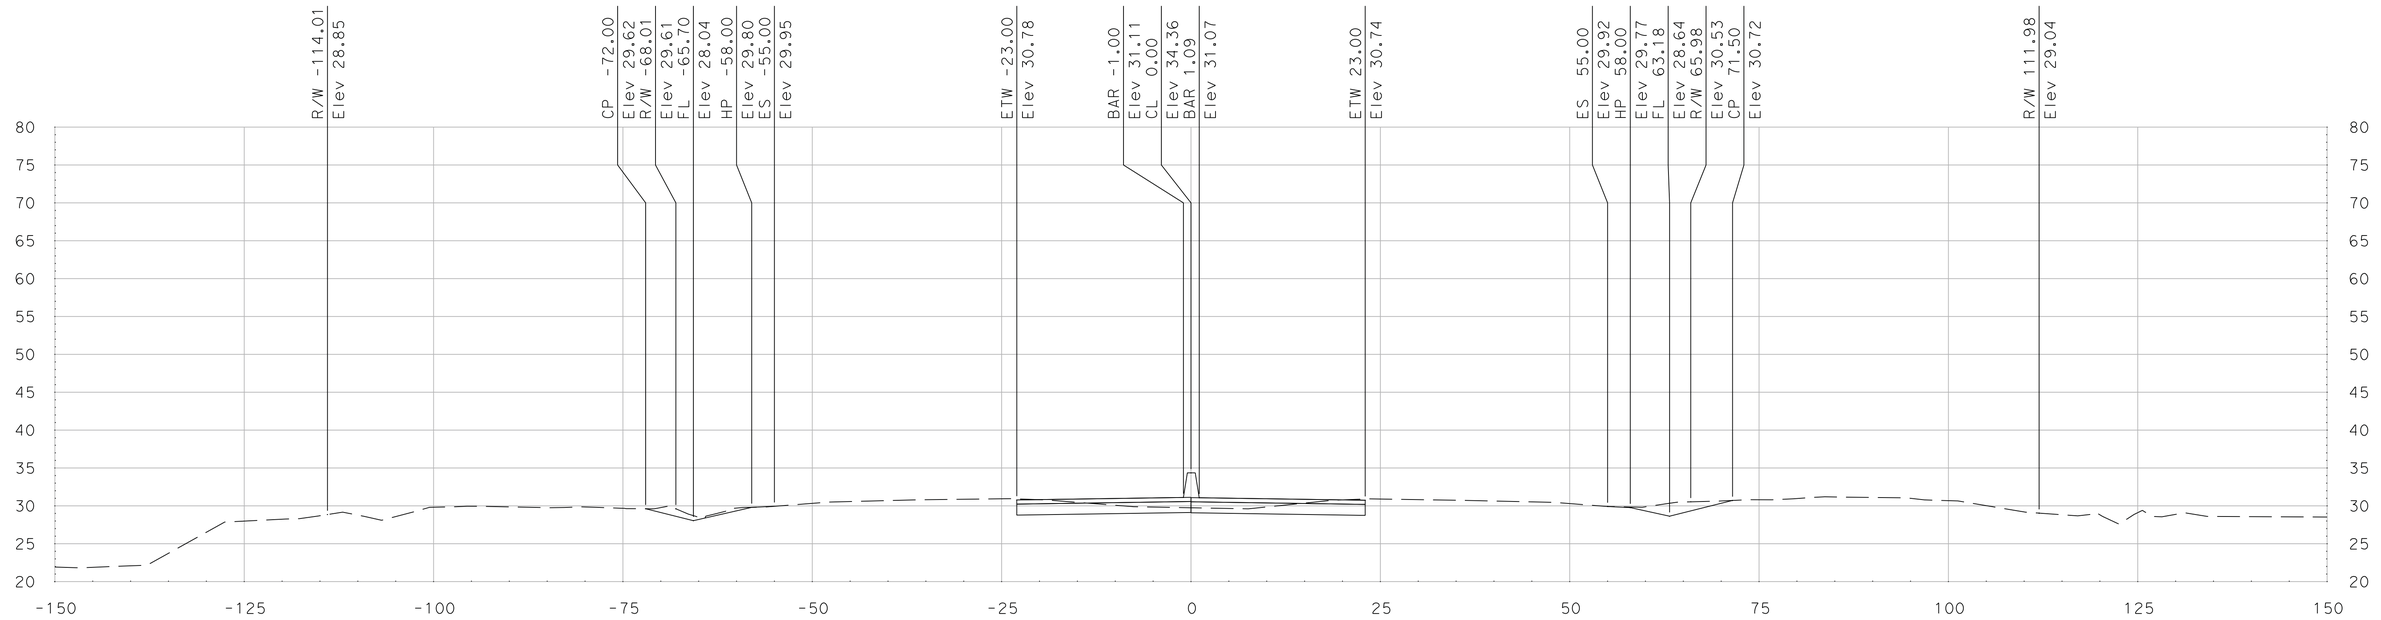

"SR 99" Sta 720+00.00

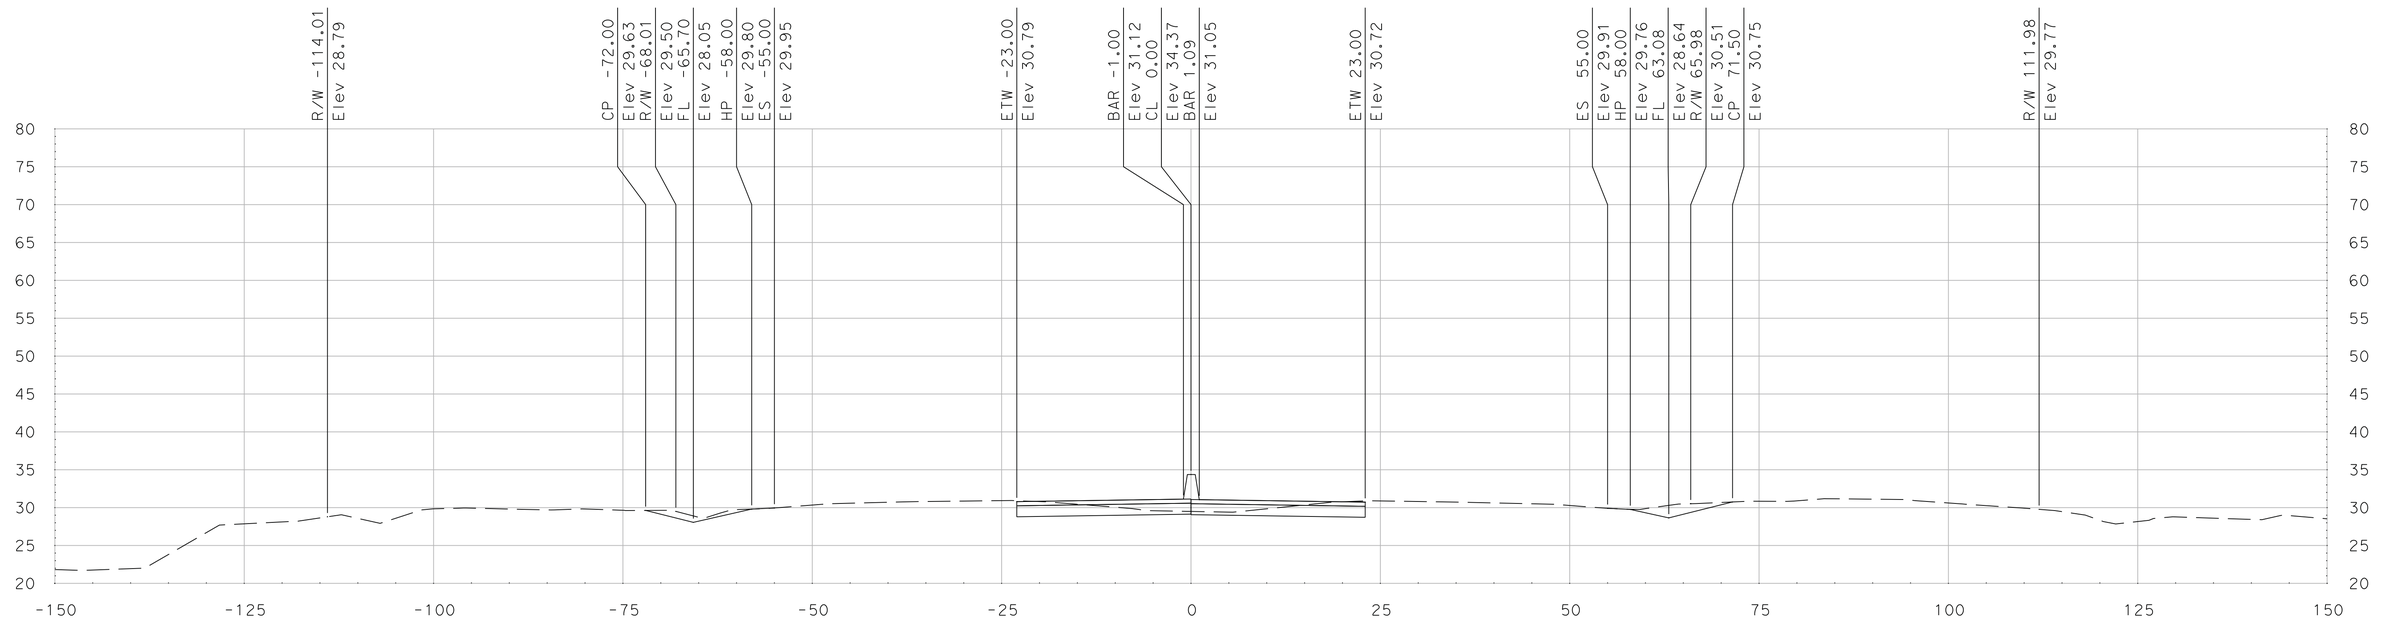

"SR 99" Sta 719+75.00

SCALE
HORIZONTAL: 1"=10'
VERTICAL: 1"=10'

DATE: 5/18/2011

ALL DIMENSIONS ARE IN US SURVEY FEET

FOR EARTHWORK DEVELOPMENT ONLY

Dist	COUNTY	ROUTE	POST MILES TOTAL PROJECT	SHEET No.	TOTAL SHEETS
10	SJ	99	4.9/14.2		
CONTRACT No.			10-0E6114		
PROJECT ID			1000020440		

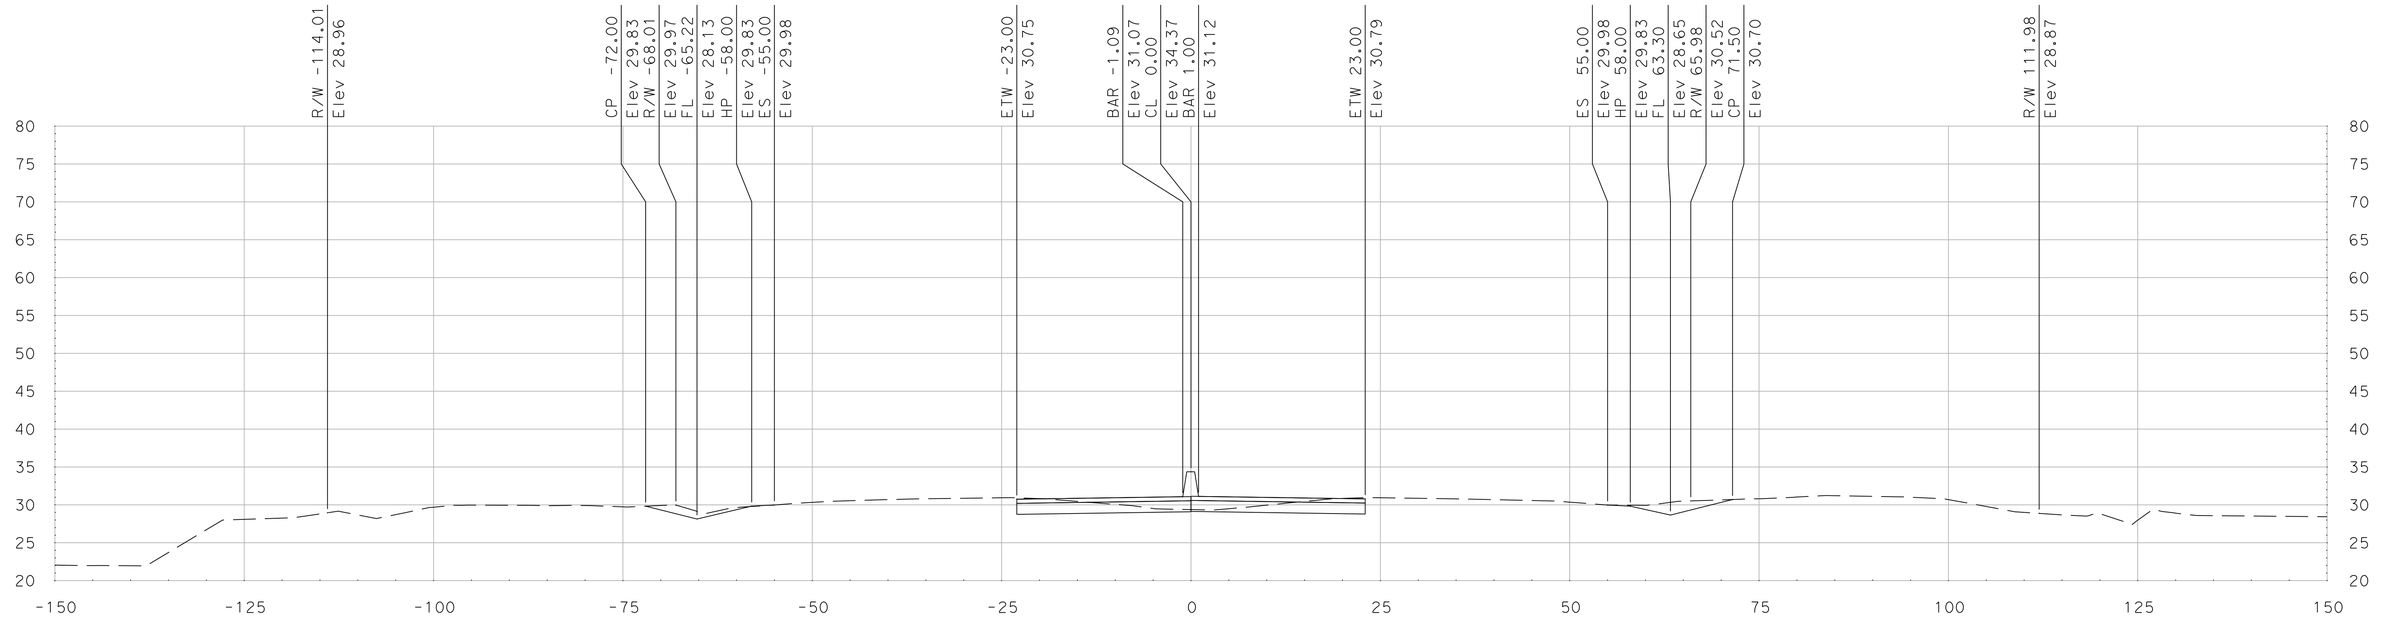

"SR 99" Sta 720+50.00

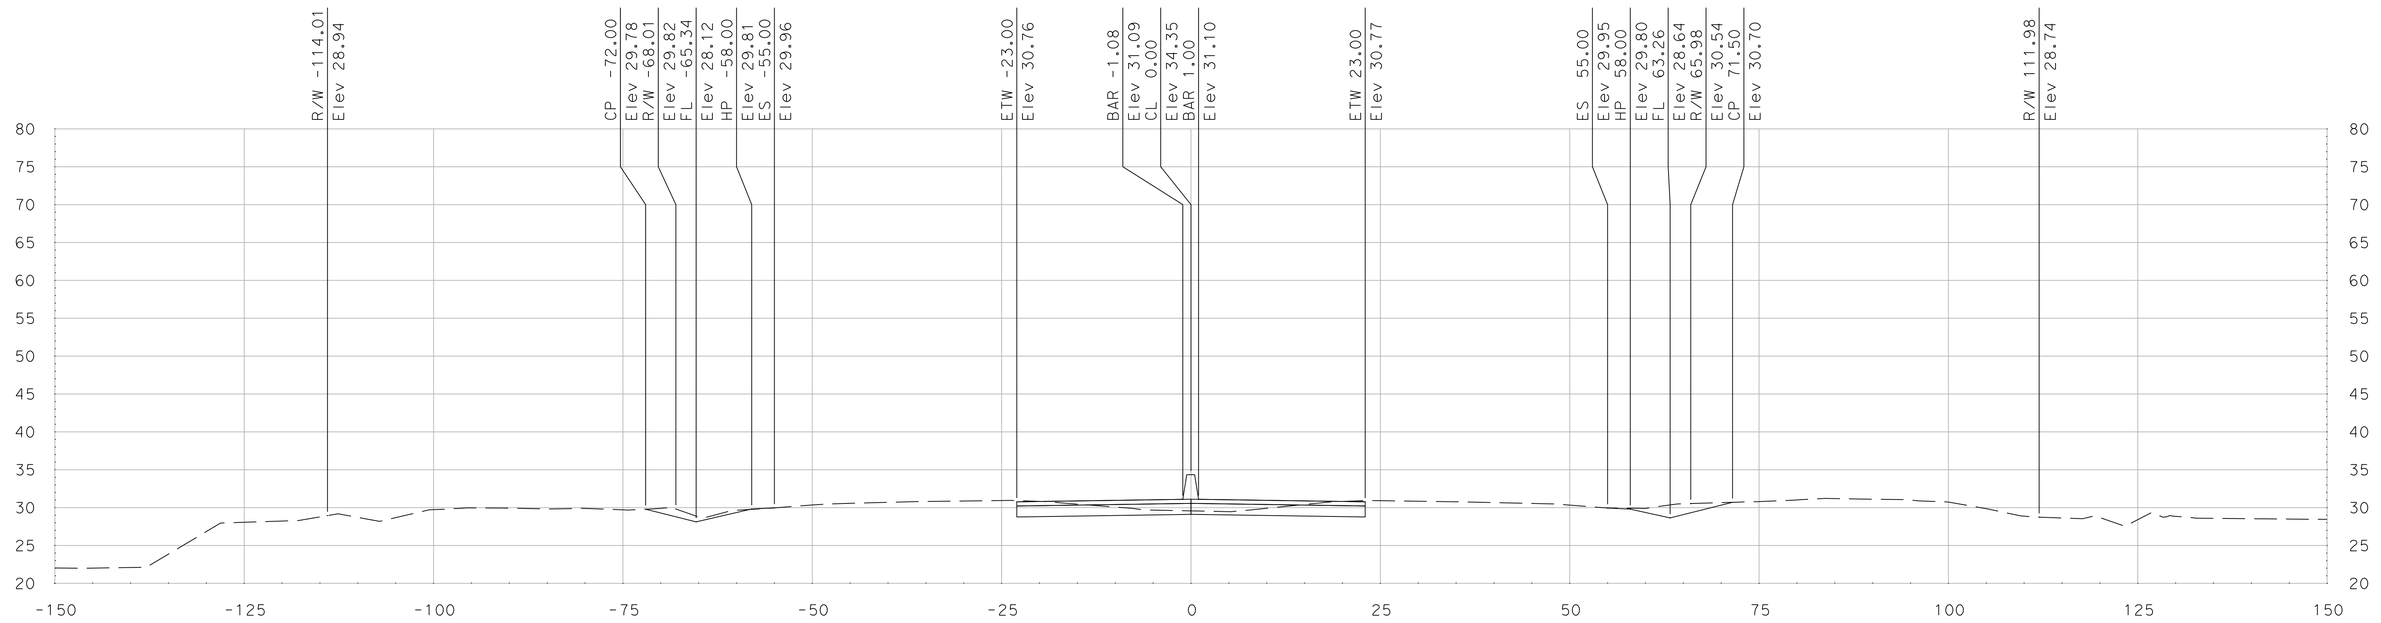

"SR 99" Sta 720+25.00

SCALE
HORIZONTAL: 1"=10'
VERTICAL: 1"=10'

DATE: 5/18/2011

ALL DIMENSIONS ARE IN US SURVEY FEET

FOR EARTHWORK DEVELOPMENT ONLY

Dist	COUNTY	ROUTE	POST MILES TOTAL PROJECT	SHEET No.	TOTAL SHEETS
10	SJ	99	4.9/14.2		
CONTRACT No.			10-0E6114		
PROJECT ID			1000020440		

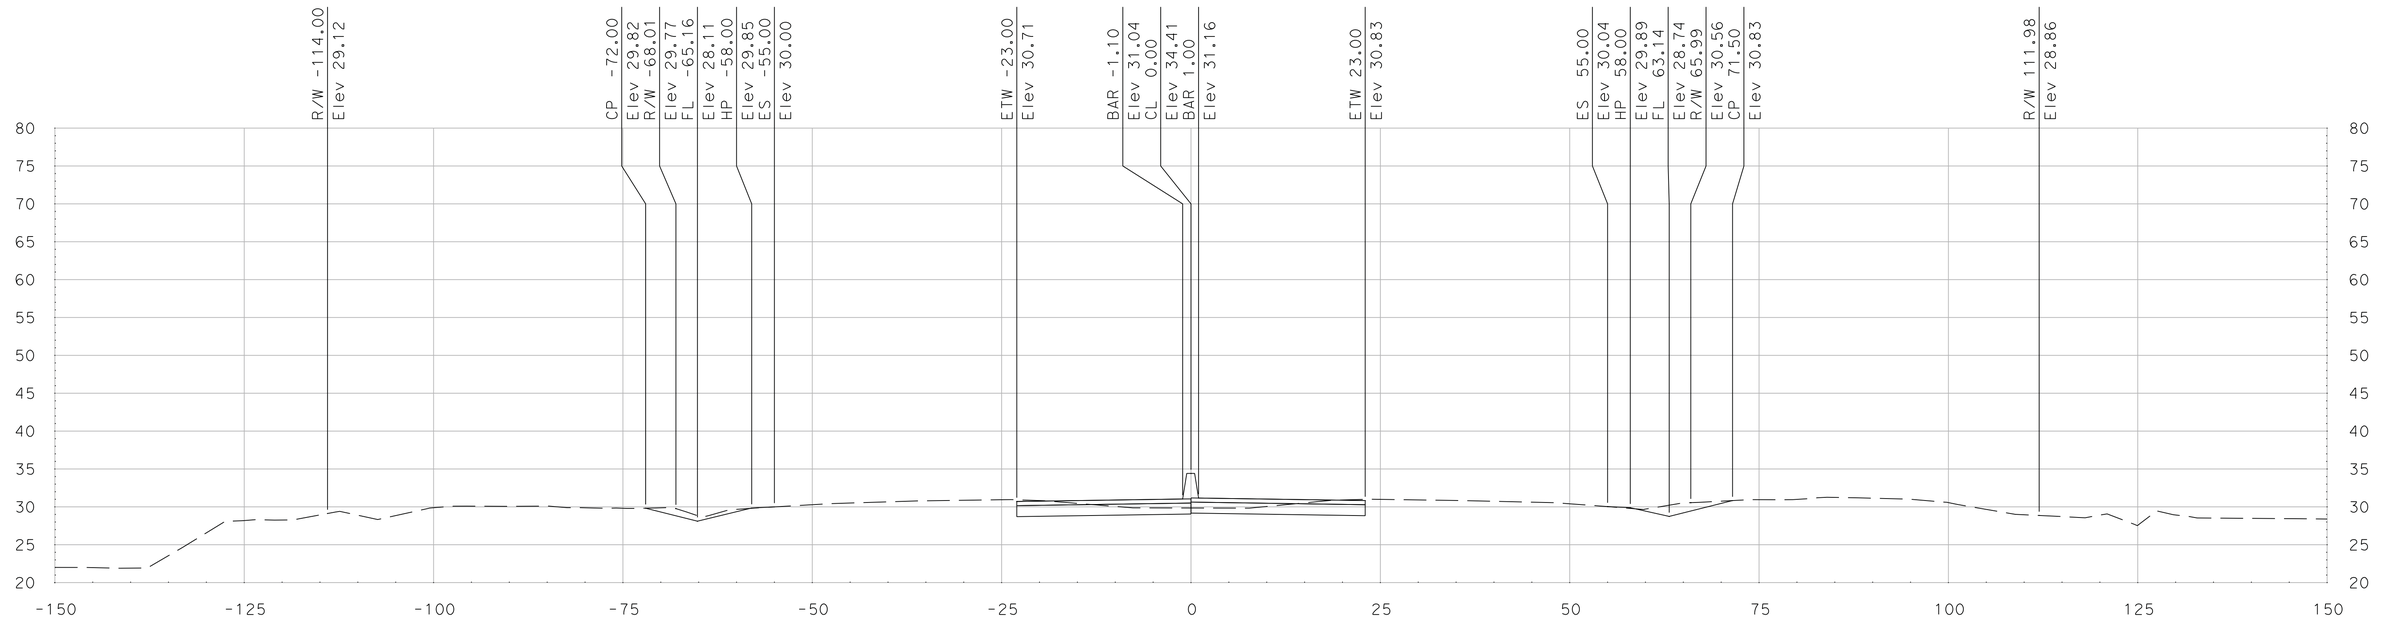

"SR 99" Sta 721+00.00

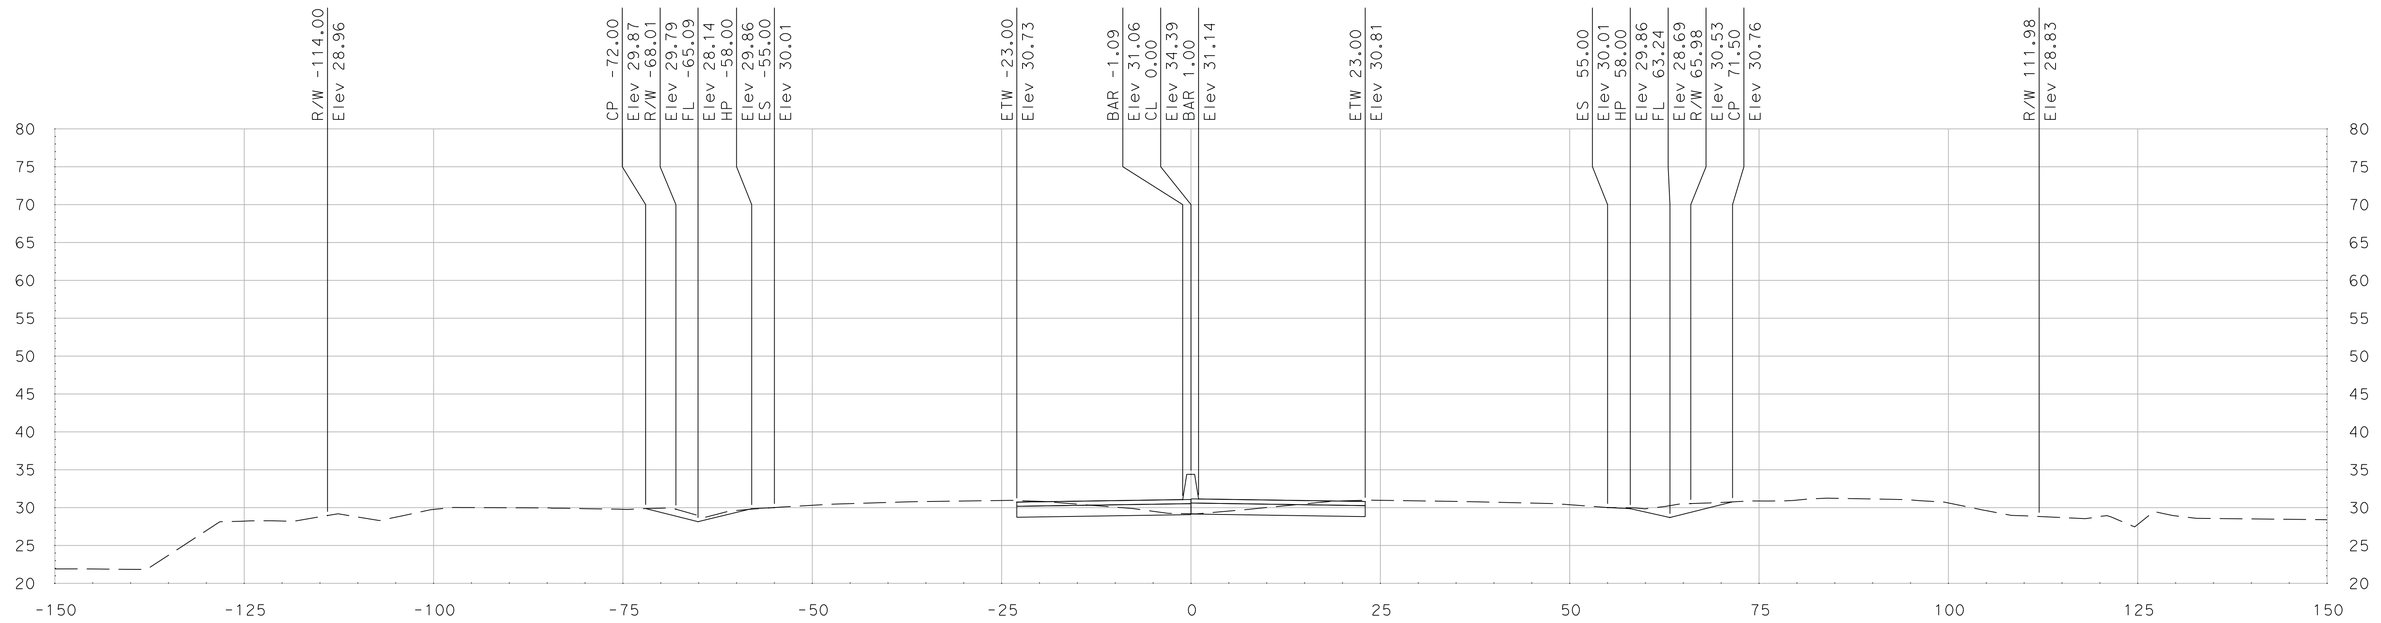

"SR 99" Sta 720+75.00

SCALE
HORIZONTAL: 1"=10'
VERTICAL: 1"=10'

DATE: 5/18/2011

ALL DIMENSIONS ARE IN US SURVEY FEET

FOR EARTHWORK DEVELOPMENT ONLY

Dist	COUNTY	ROUTE	POST MILES TOTAL PROJECT	SHEET No.	TOTAL SHEETS
10	SJ	99	4.9/14.2		
CONTRACT No.			10-0E6114		
PROJECT ID			1000020440		

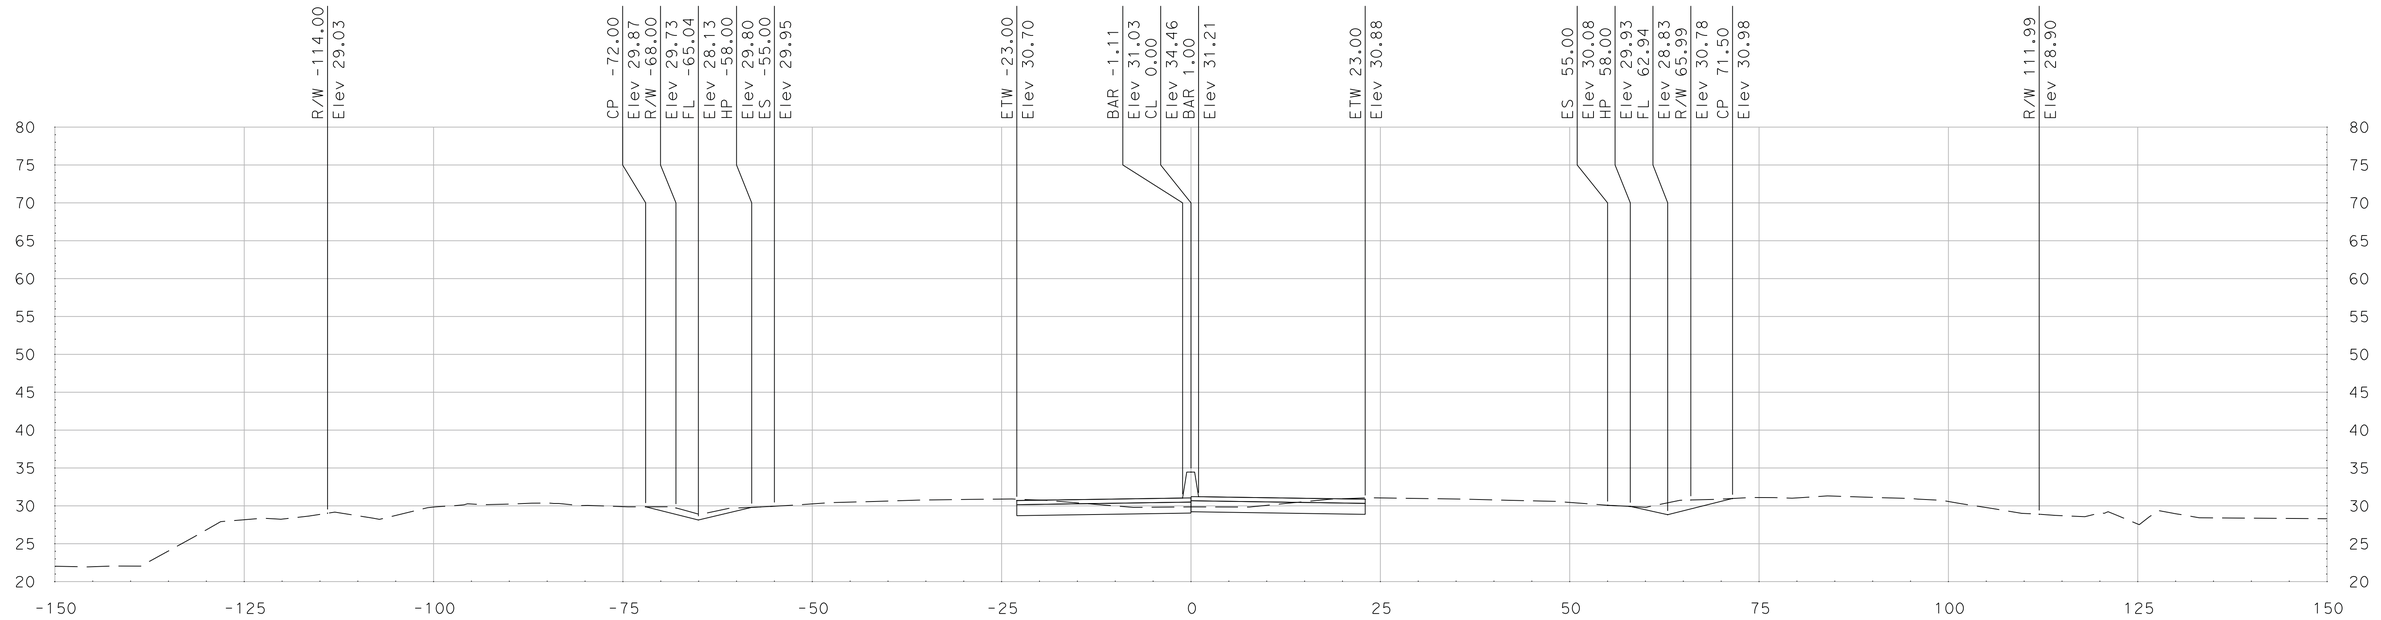

"SR 99" Sta 721+50.00

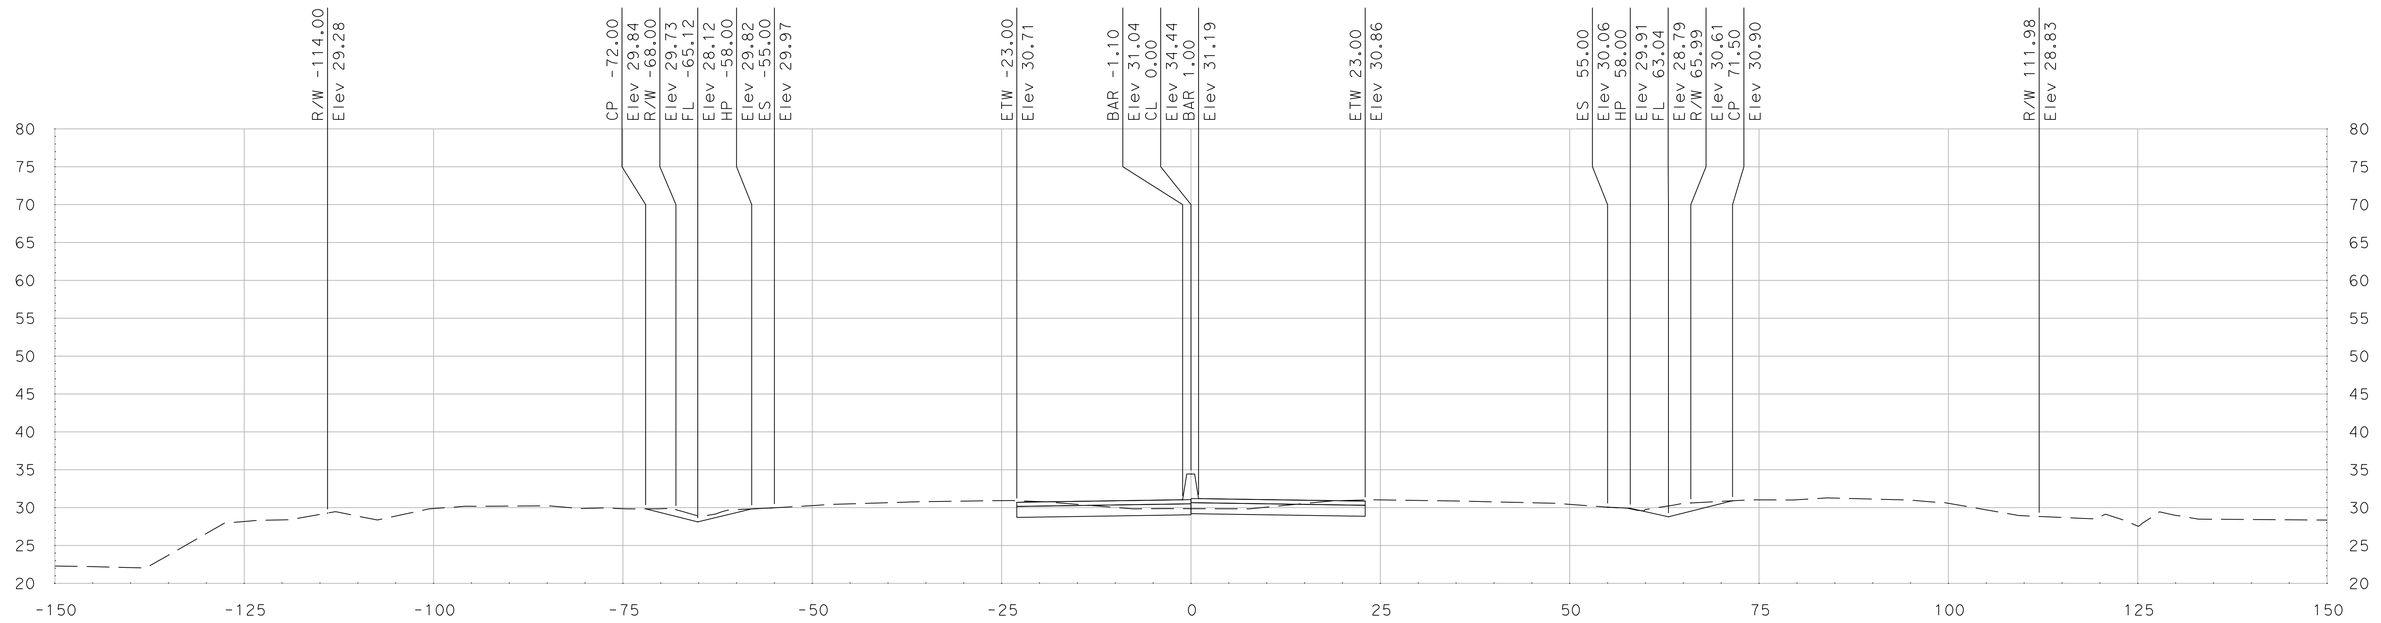

"SR 99" Sta 721+25.00

SCALE
HORIZONTAL: 1"=10'
VERTICAL: 1"=10'

DATE: 5/18/2011

ALL DIMENSIONS ARE IN US SURVEY FEET

FOR EARTHWORK DEVELOPMENT ONLY

Dist	COUNTY	ROUTE	POST MILES TOTAL PROJECT	SHEET No.	TOTAL SHEETS
10	SJ	99	4.9/14.2		
CONTRACT No.			10-0E6114		
PROJECT ID			1000020440		

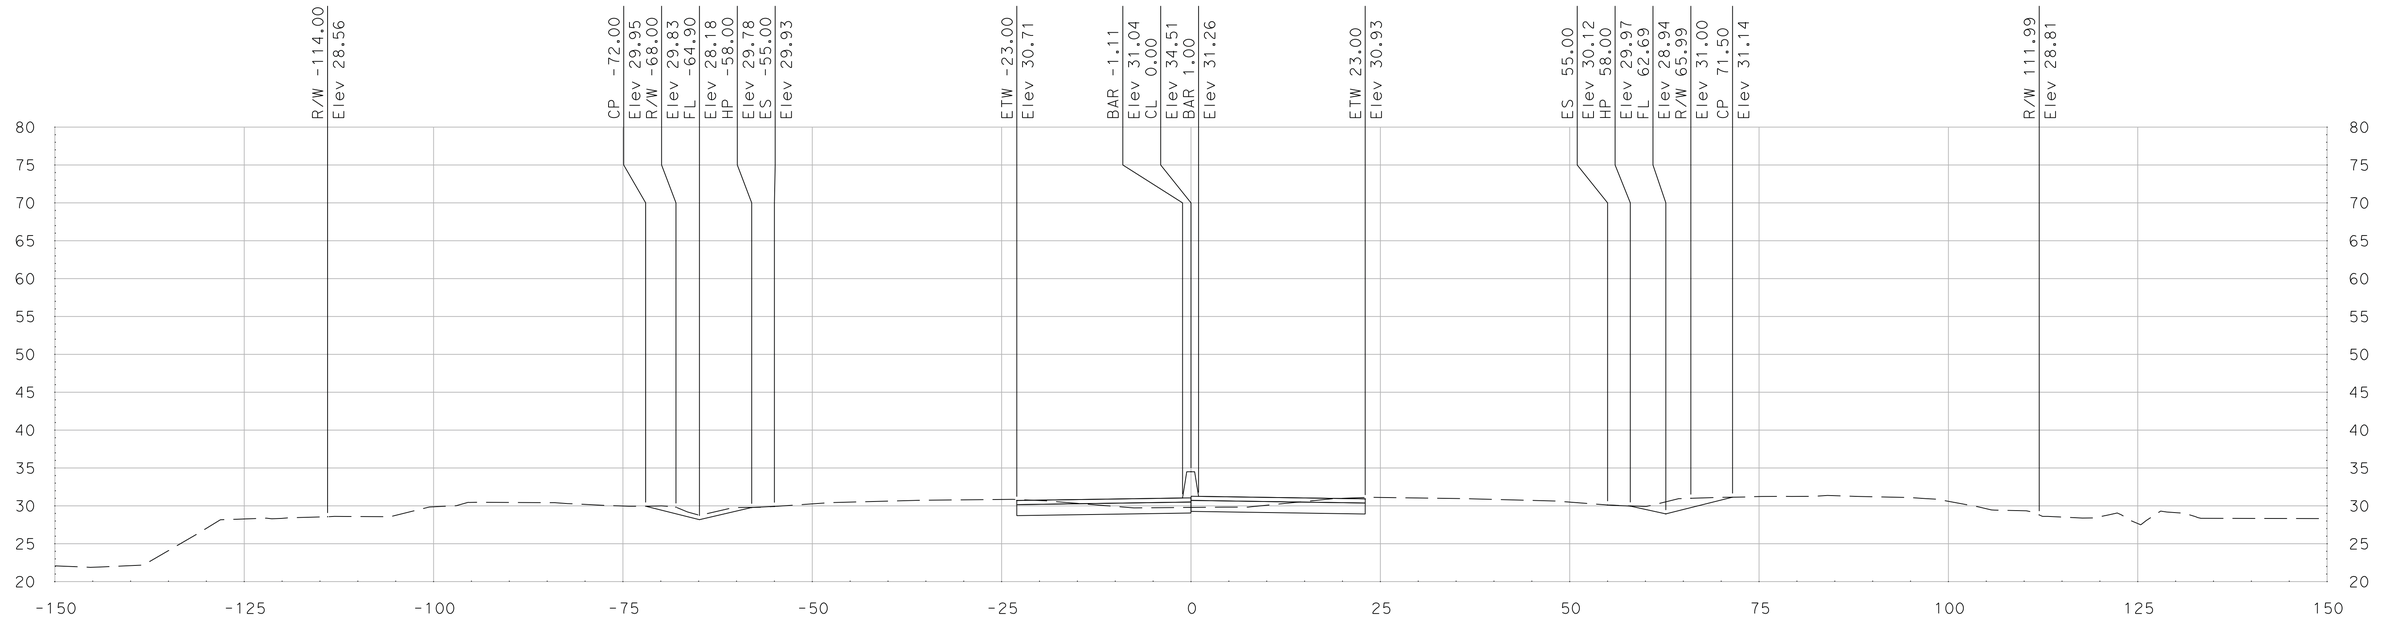

"SR 99" Sta 722+00.00

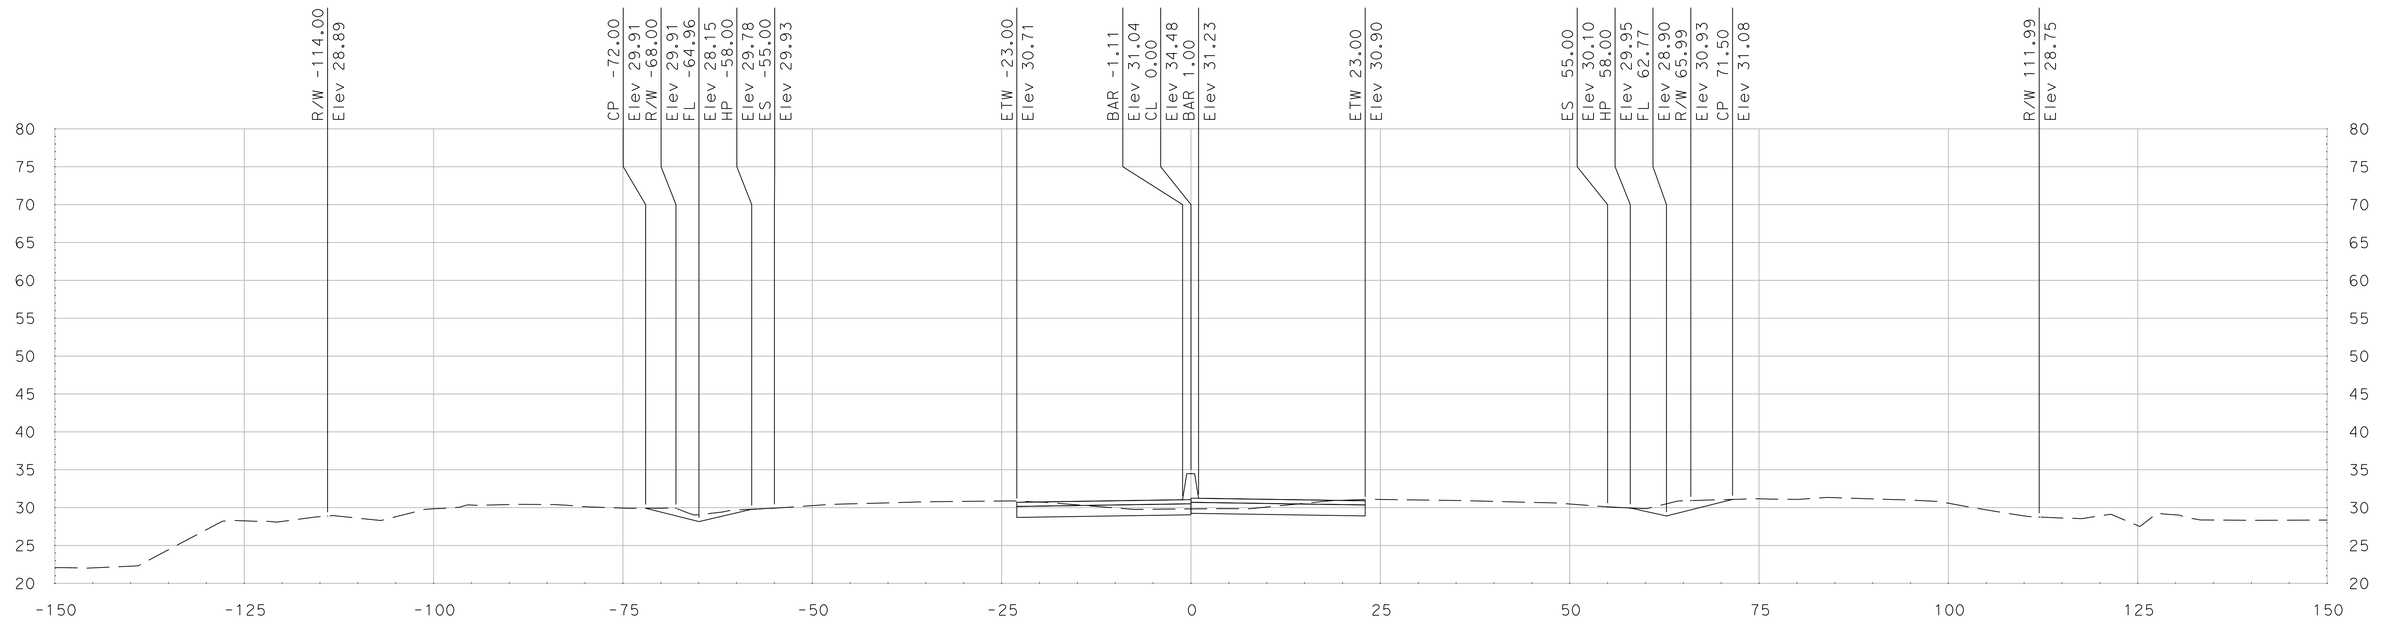

"SR 99" Sta 721+75.00

SCALE
HORIZONTAL: 1"=10'
VERTICAL: 1"=10'

DATE: 5/18/2011

ALL DIMENSIONS ARE IN US SURVEY FEET

FOR EARTHWORK DEVELOPMENT ONLY

Dist	COUNTY	ROUTE	POST MILES TOTAL PROJECT	SHEET No.	TOTAL SHEETS
10	SJ	99	4.9/14.2		
CONTRACT No.			10-0E6114		
PROJECT ID			1000020440		

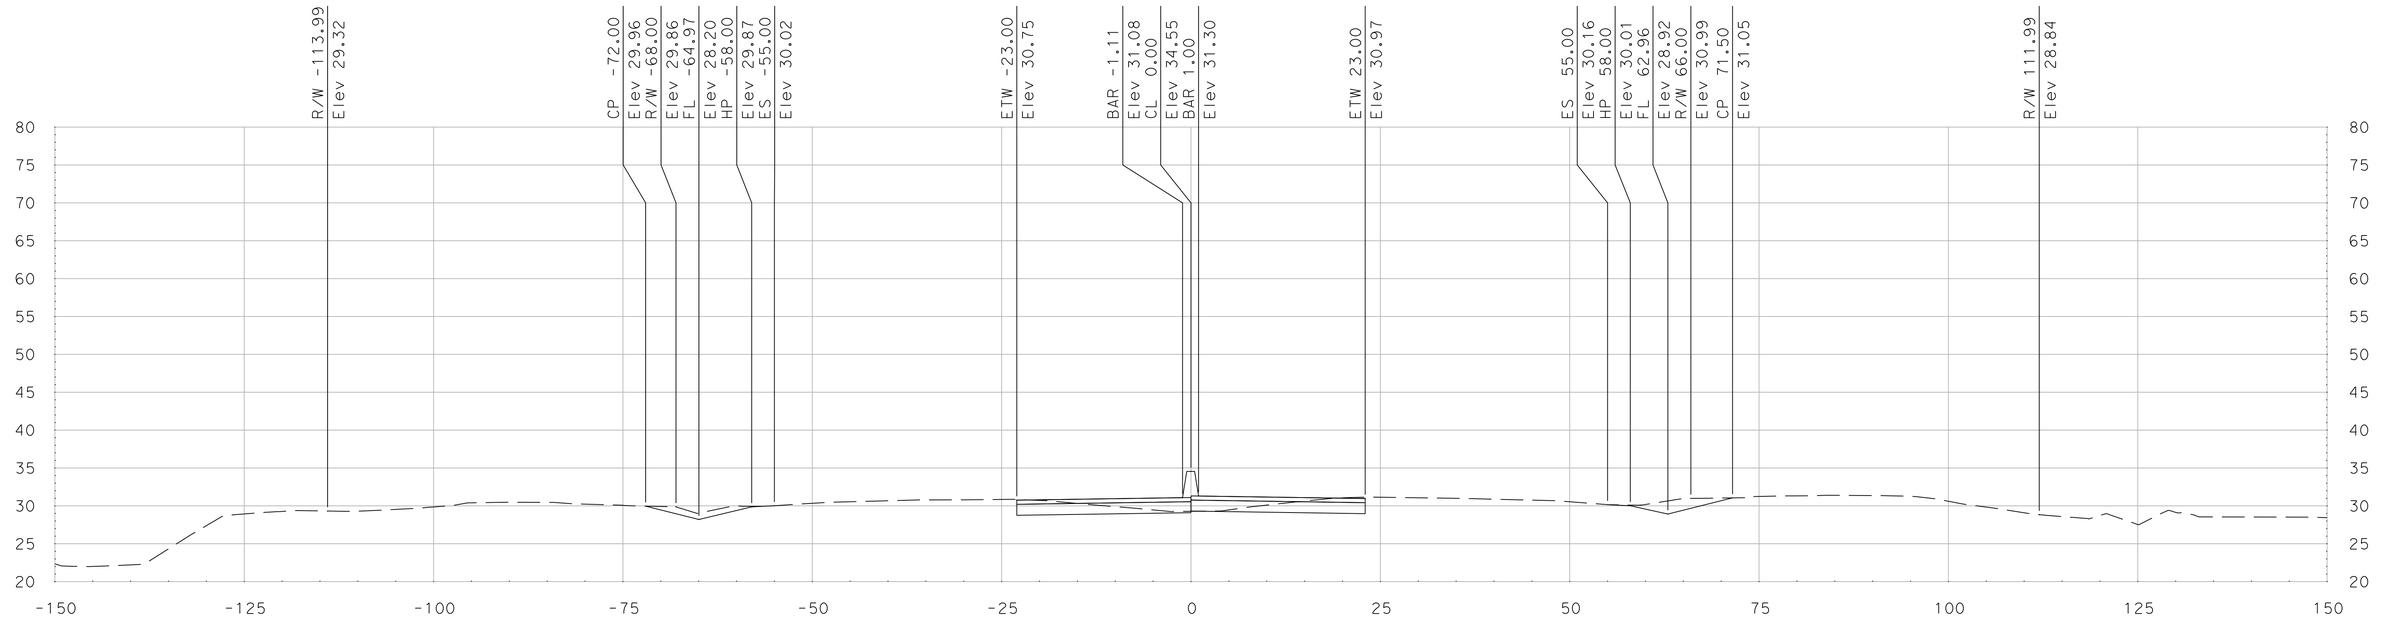

"SR 99" Sta 722+50.00

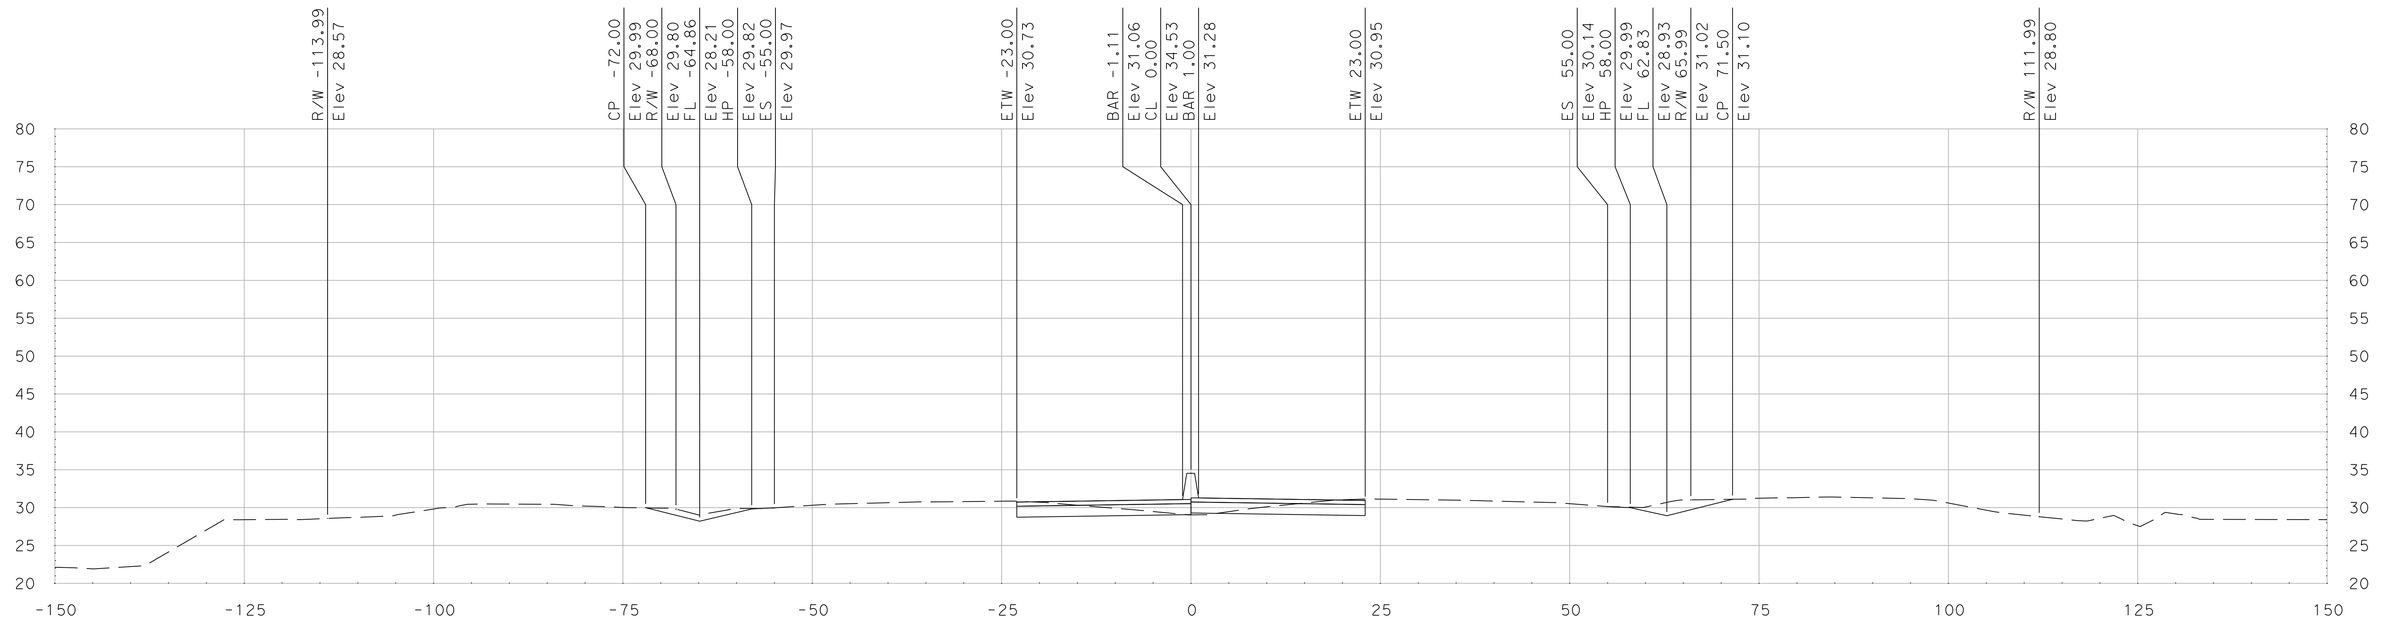

"SR 99" Sta 722+25.00

DATE: 5/18/2011

ALL DIMENSIONS ARE IN US SURVEY FEET

SCALE
HORIZONTAL: 1"=10'
VERTICAL: 1"=10'

FOR EARTHWORK DEVELOPMENT ONLY

Dist	COUNTY	ROUTE	POST MILES TOTAL PROJECT	SHEET No.	TOTAL SHEETS
10	SJ	99	4.9/14.2		
CONTRACT No.			10-0E6114		
PROJECT ID			1000020440		

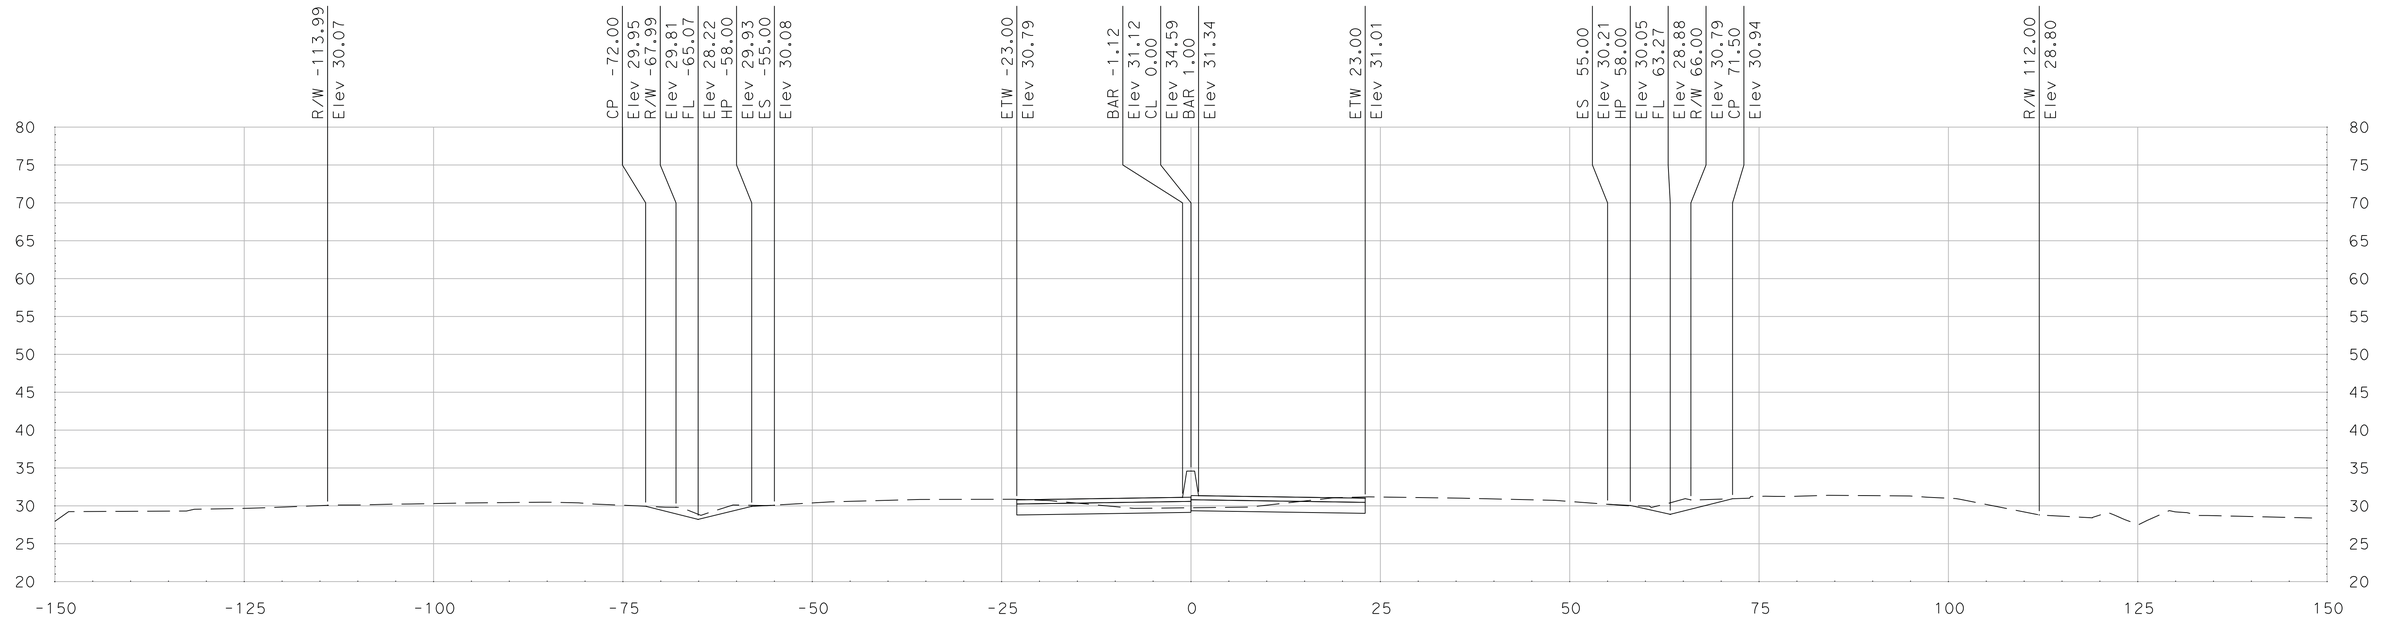

"SR 99" Sta 723+00.00

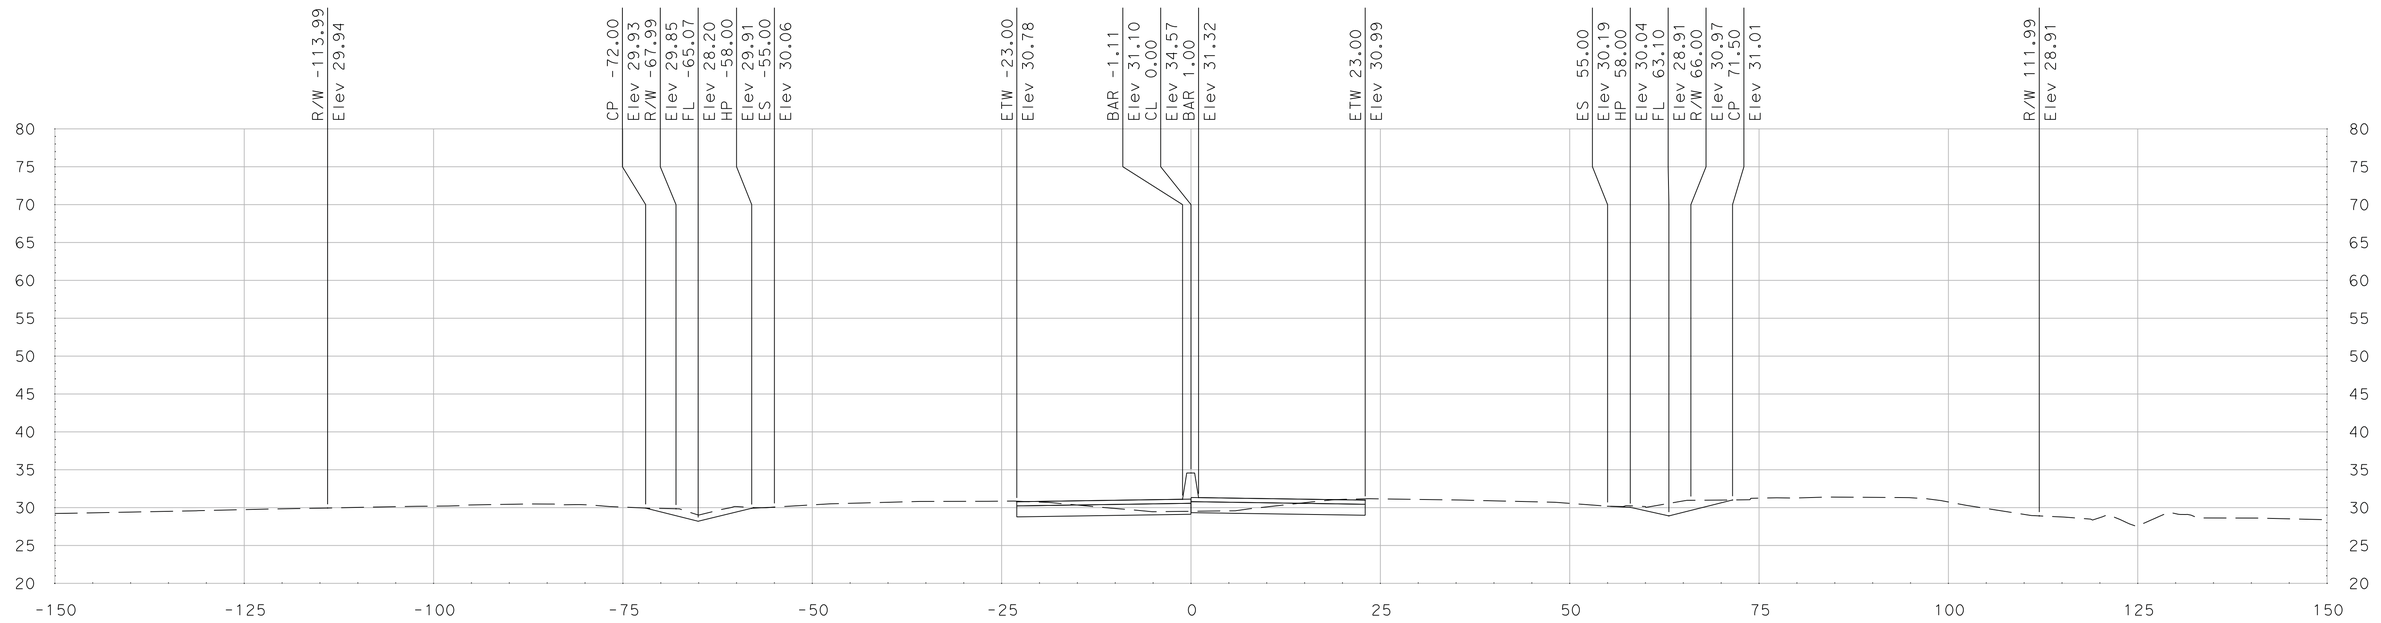

"SR 99" Sta 722+75.00

SCALE
HORIZONTAL: 1"=10'
VERTICAL: 1"=10'

DATE: 5/18/2011

ALL DIMENSIONS ARE IN US SURVEY FEET

FOR EARTHWORK DEVELOPMENT ONLY

Dist	COUNTY	ROUTE	POST MILES TOTAL PROJECT	SHEET No.	TOTAL SHEETS
10	SJ	99	4.9/14.2		
CONTRACT No.			10-0E6114		
PROJECT ID			1000020440		

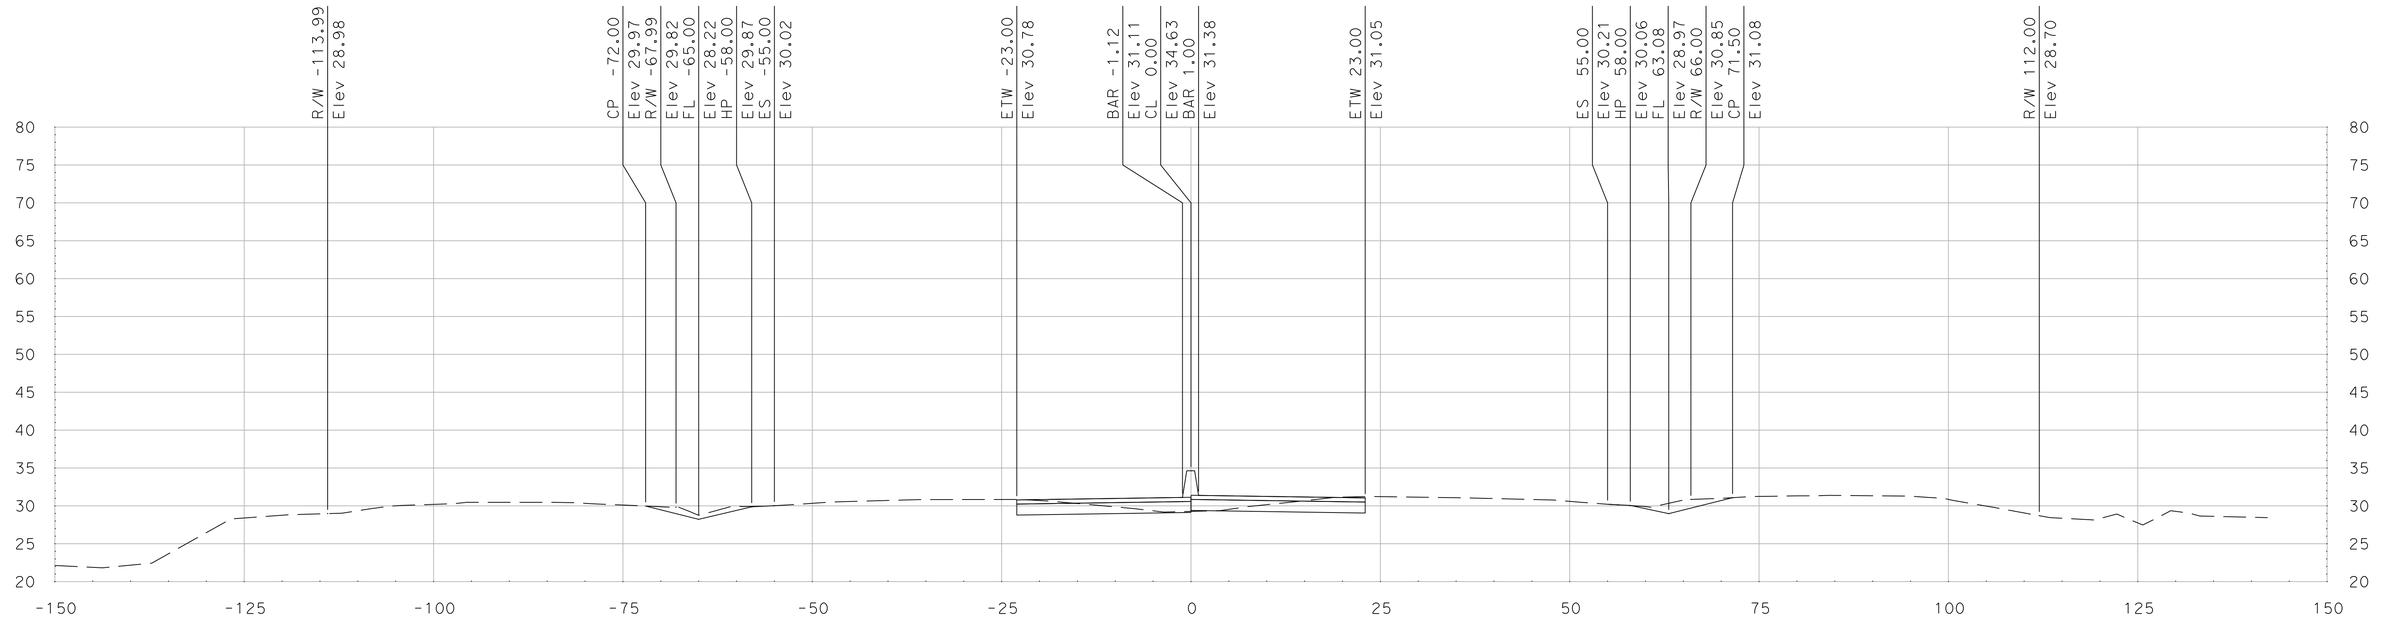

"SR 99" Sta 723+50.00

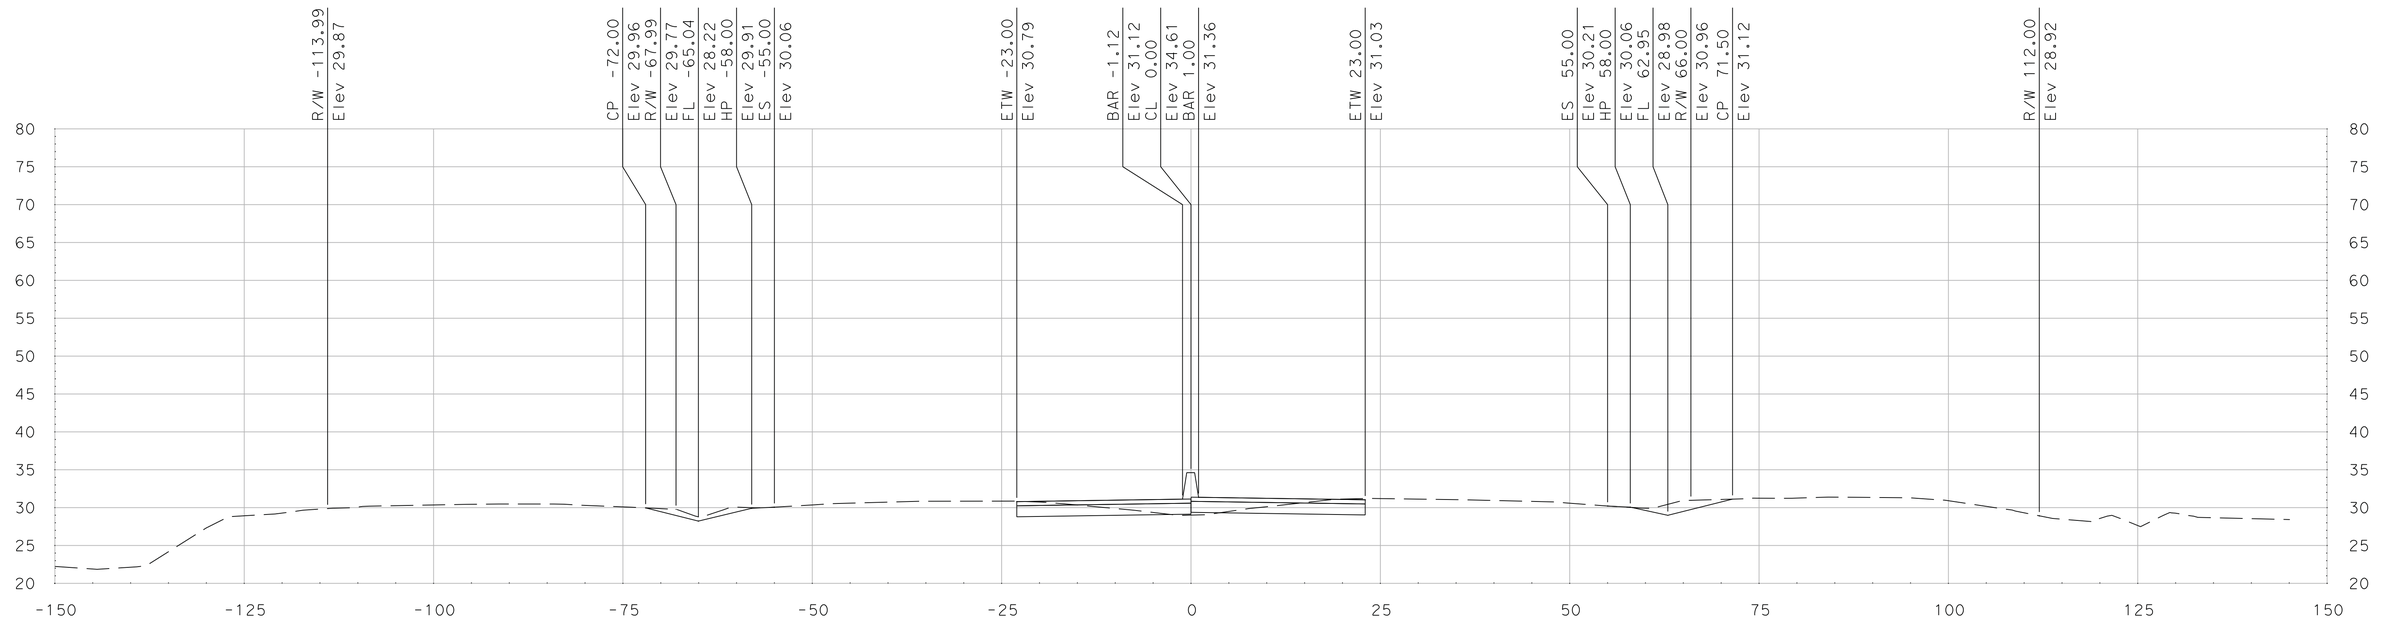

"SR 99" Sta 723+25.00

SCALE
HORIZONTAL: 1"=10'
VERTICAL: 1"=10'

DATE: 5/18/2011

ALL DIMENSIONS ARE IN US SURVEY FEET

FOR EARTHWORK DEVELOPMENT ONLY

Dist	COUNTY	ROUTE	POST MILES TOTAL PROJECT	SHEET No.	TOTAL SHEETS
10	SJ	99	4.9/14.2		
CONTRACT No.			10-0E6114		
PROJECT ID			1000020440		

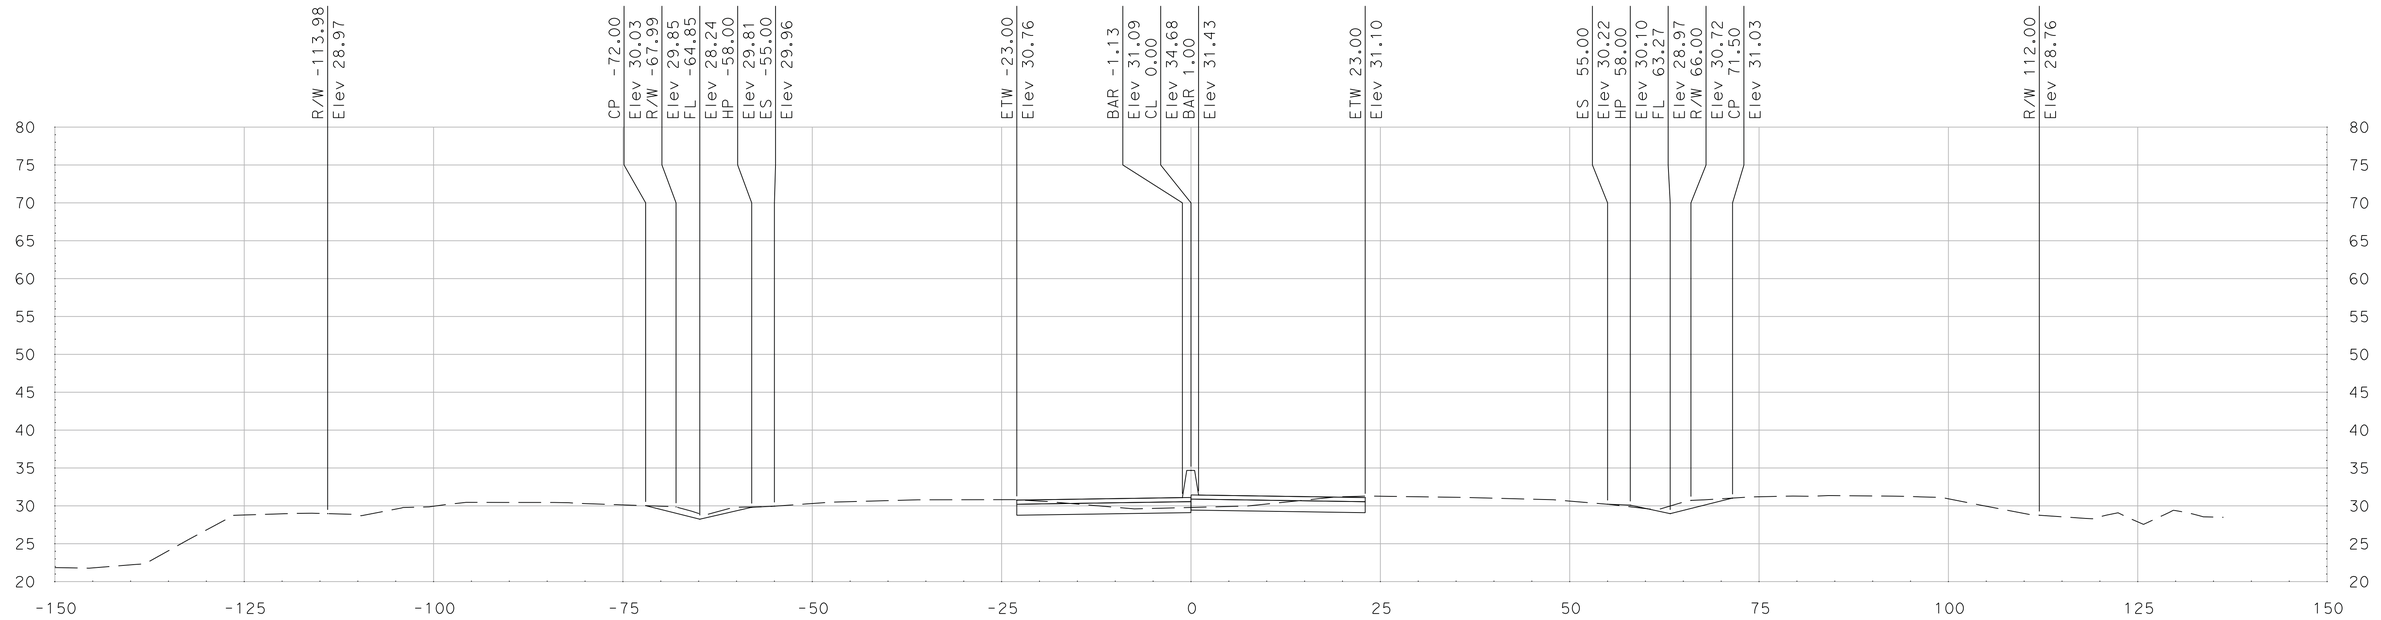

"SR 99" Sta 724+00.00

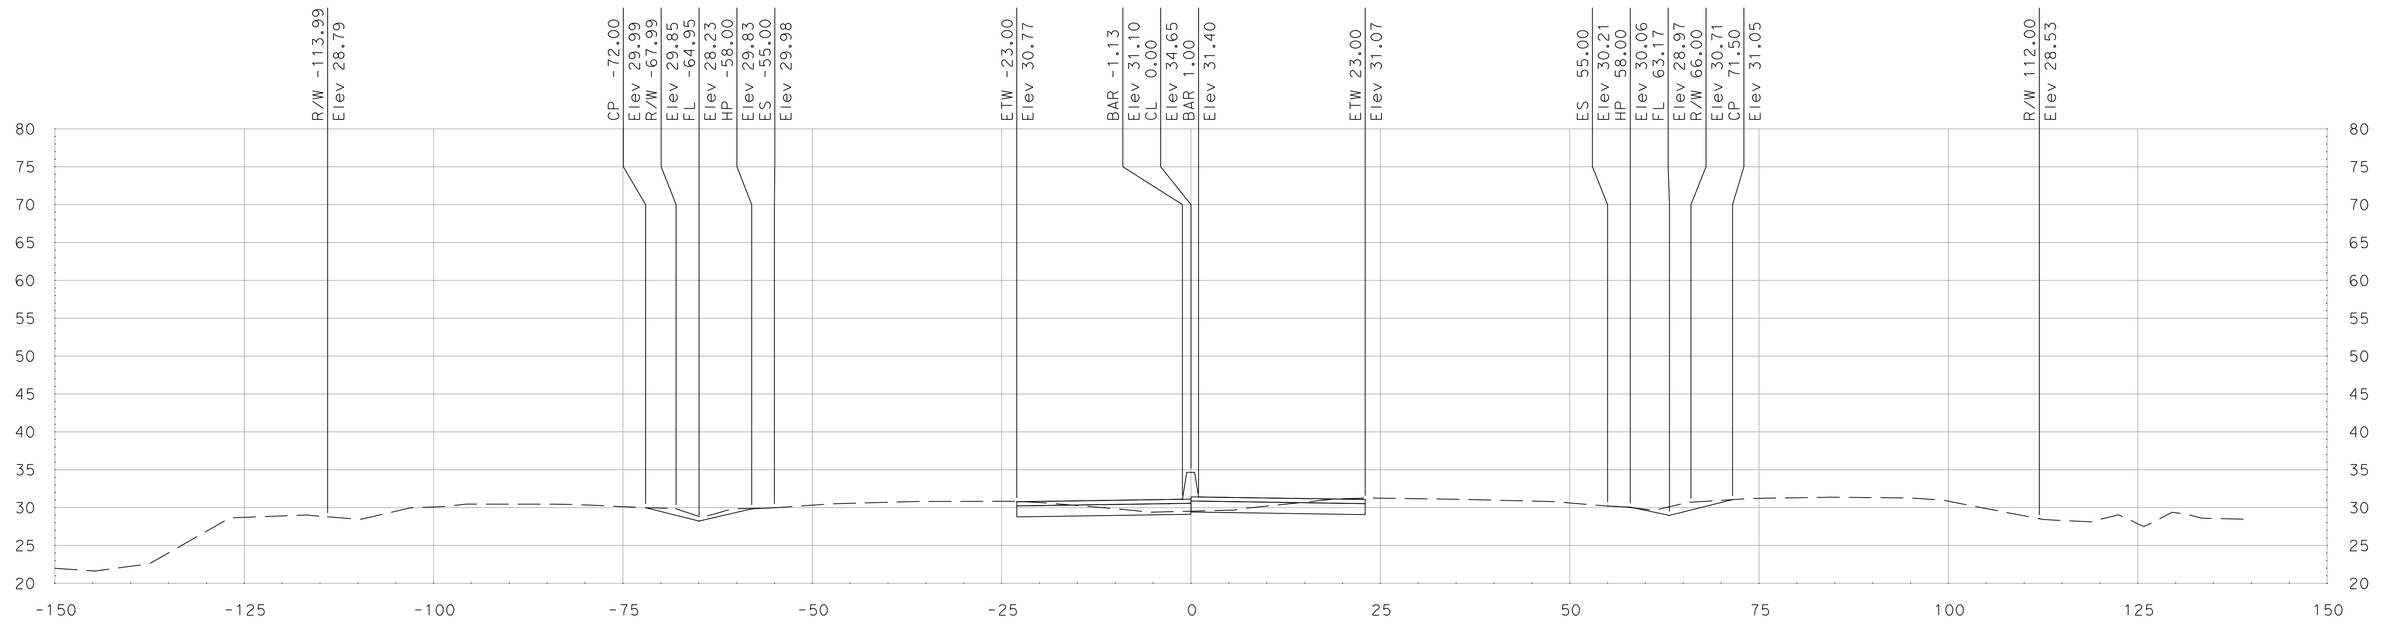

"SR 99" Sta 723+75.00

SCALE
HORIZONTAL: 1"=10'
VERTICAL: 1"=10'

DATE: 5/18/2011

ALL DIMENSIONS ARE IN US SURVEY FEET

FOR EARTHWORK DEVELOPMENT ONLY

Dist	COUNTY	ROUTE	POST MILES TOTAL PROJECT	SHEET No.	TOTAL SHEETS
10	SJ	99	4.9/14.2		
CONTRACT No.			10-0E6114		
PROJECT ID			1000020440		

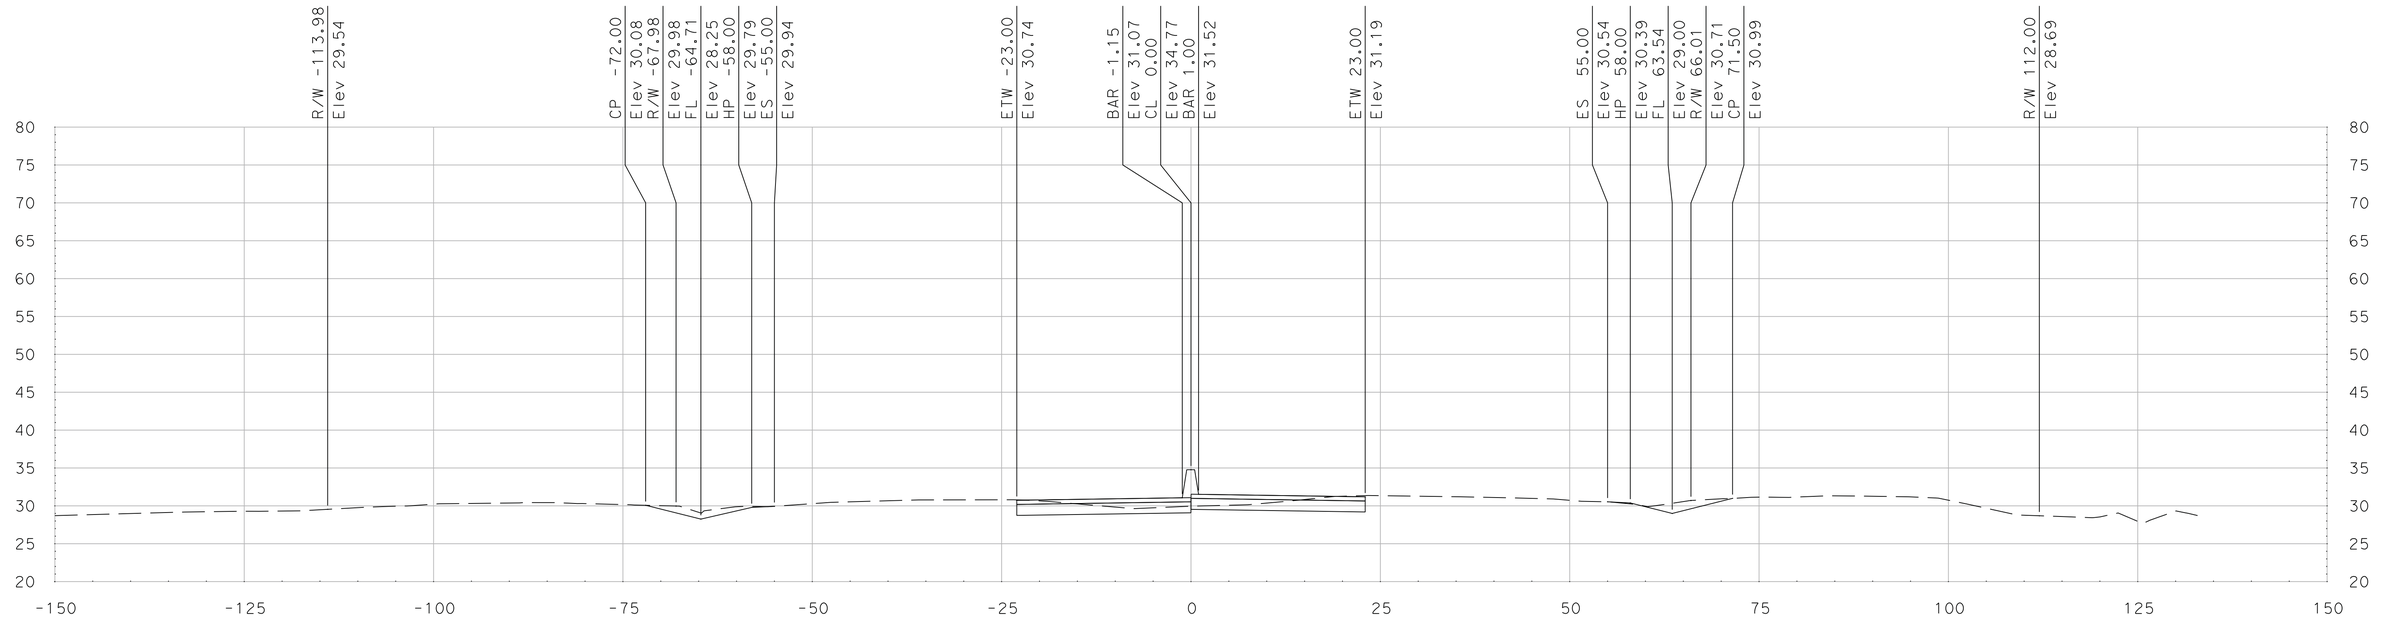

"SR 99" Sta 724+50.00

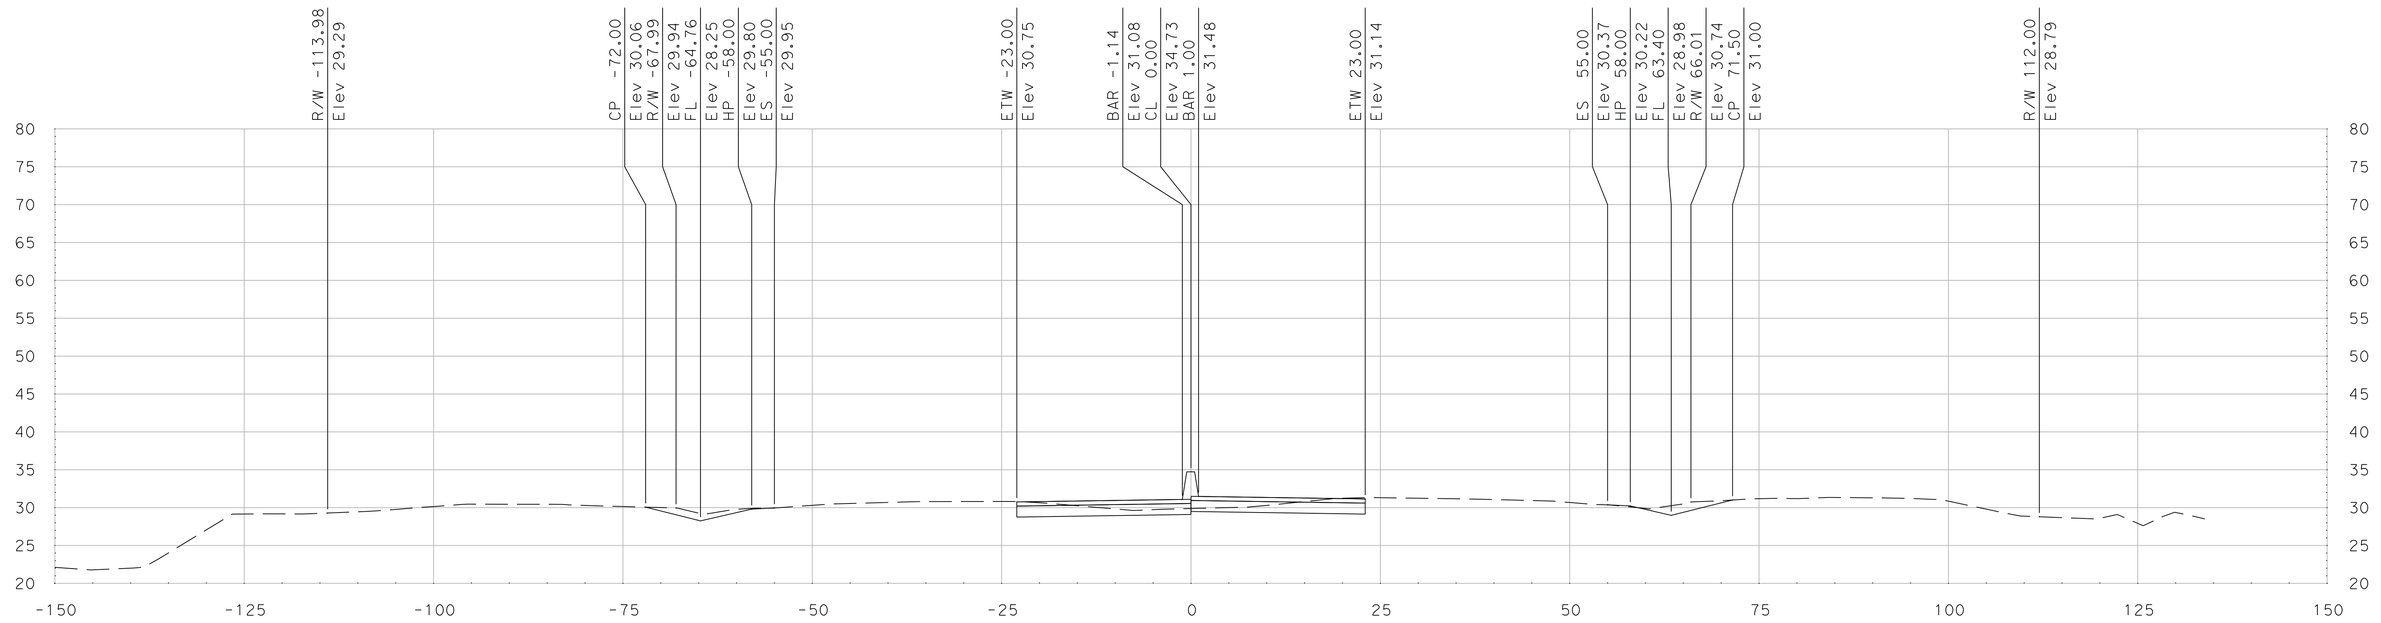

"SR 99" Sta 724+25.00

SCALE
HORIZONTAL: 1"=10'
VERTICAL: 1"=10'

DATE: 5/18/2011

ALL DIMENSIONS ARE IN US SURVEY FEET

FOR EARTHWORK DEVELOPMENT ONLY

Dist	COUNTY	ROUTE	POST MILES TOTAL PROJECT	SHEET No.	TOTAL SHEETS
10	SJ	99	4.9/14.2		
CONTRACT No.			10-0E6114		
PROJECT ID			1000020440		

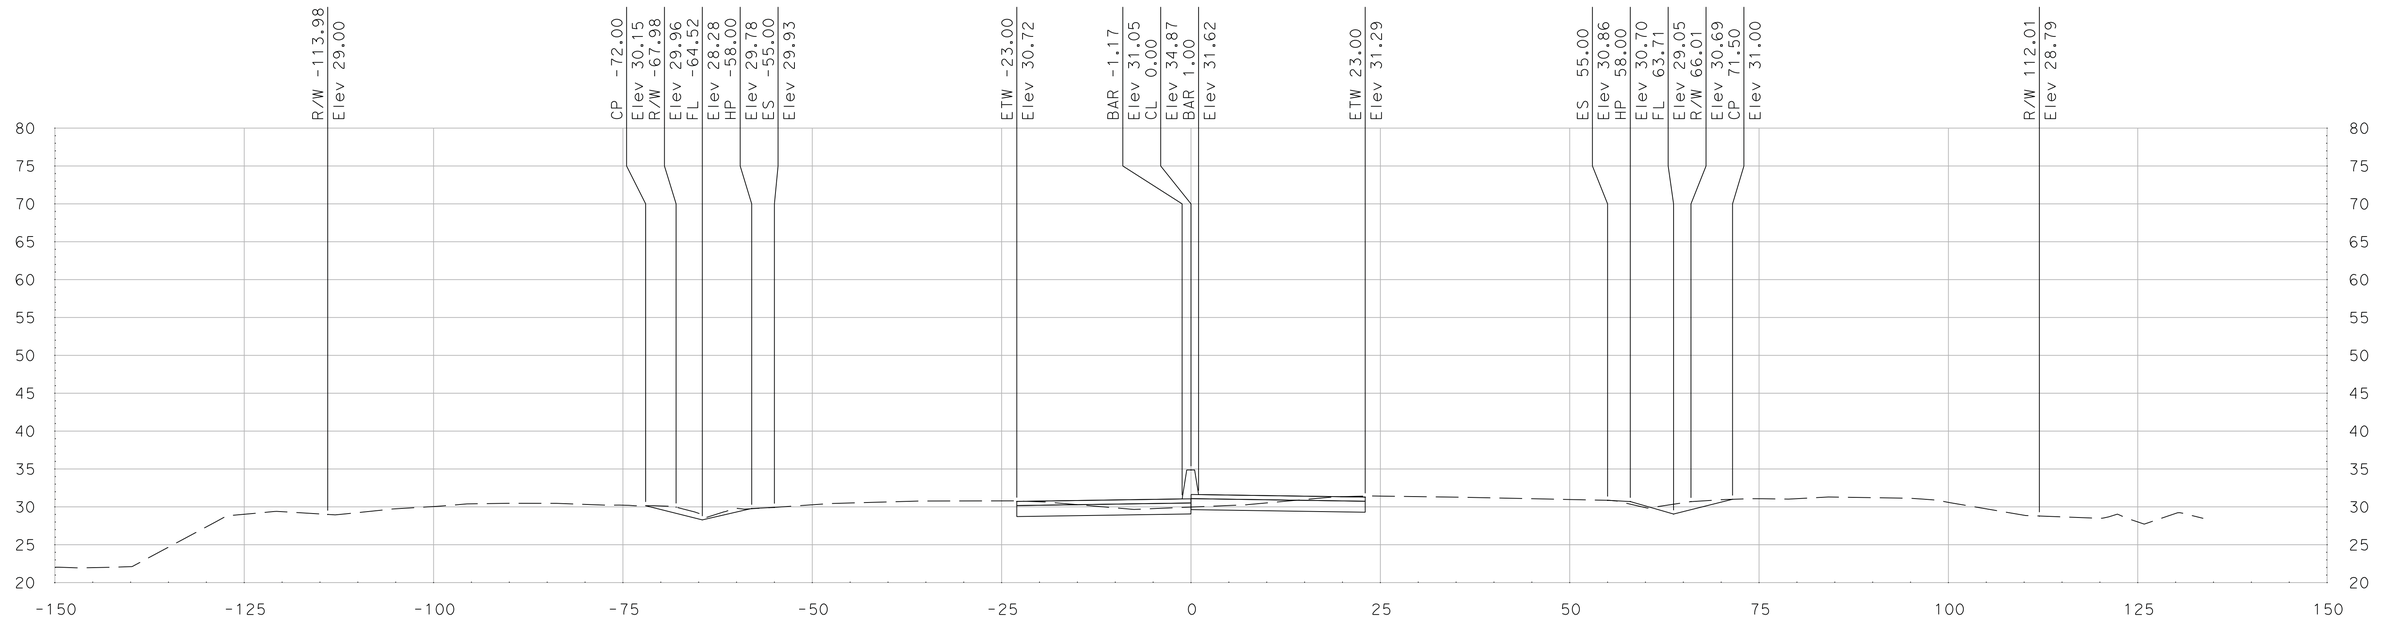

"SR 99" Sta 725+00.00

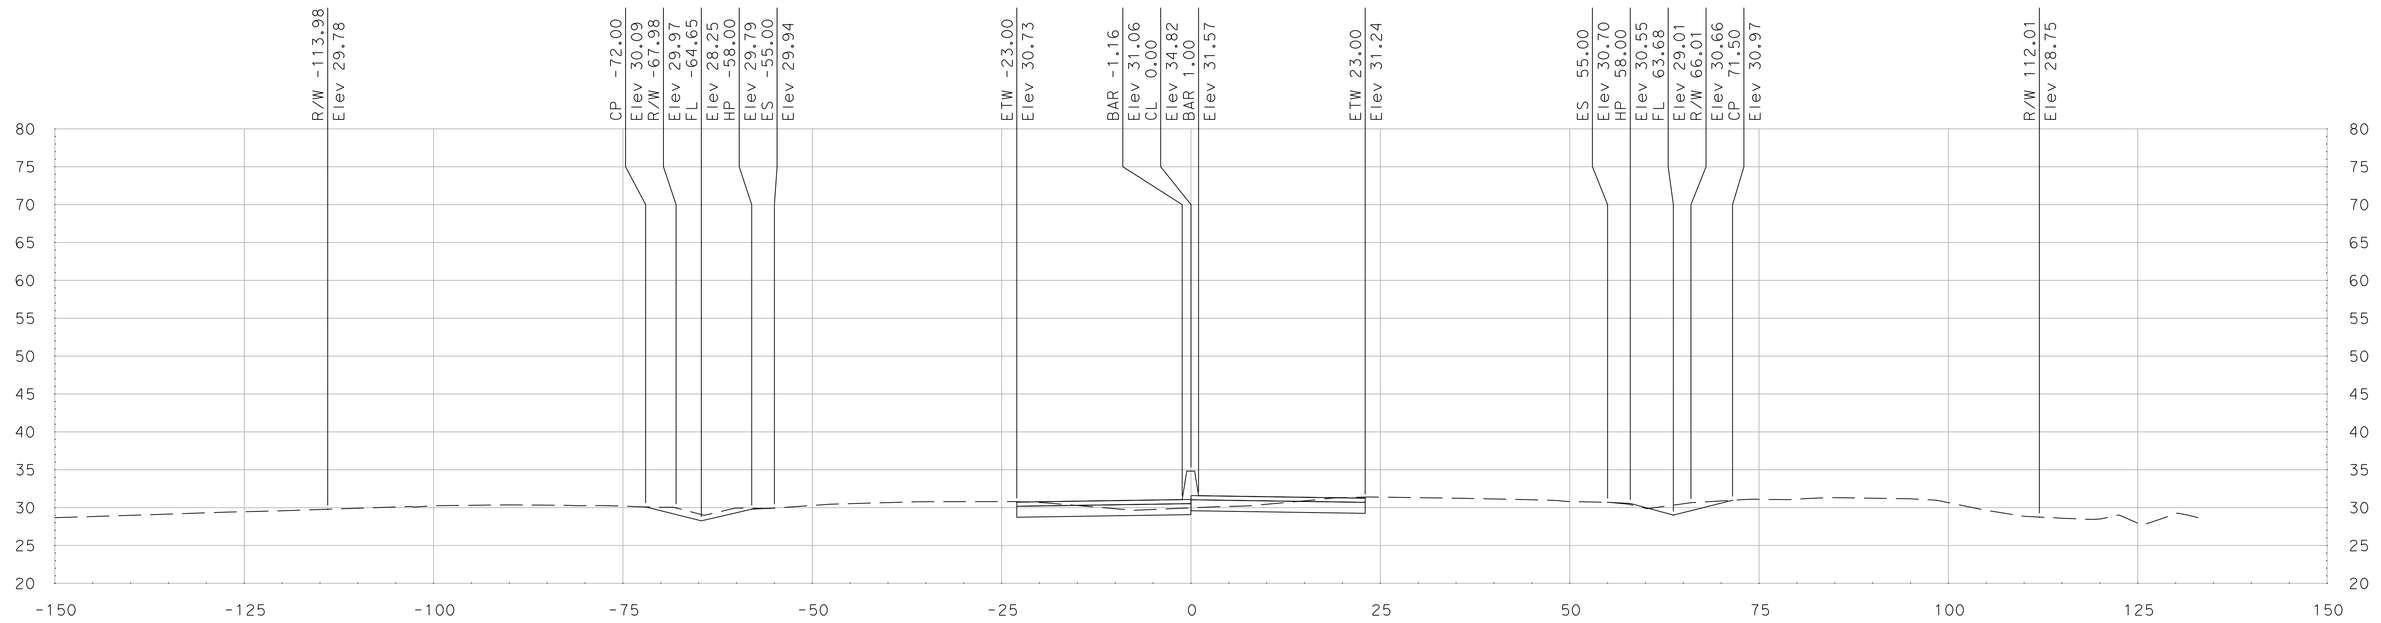

"SR 99" Sta 724+75.00

SCALE
HORIZONTAL: 1"=10'
VERTICAL: 1"=10'

DATE: 5/18/2011

ALL DIMENSIONS ARE IN US SURVEY FEET

FOR EARTHWORK DEVELOPMENT ONLY

Dist	COUNTY	ROUTE	POST MILES TOTAL PROJECT	SHEET No.	TOTAL SHEETS
10	SJ	99	4.9/14.2		
CONTRACT No.			10-0E6114		
PROJECT ID			1000020440		

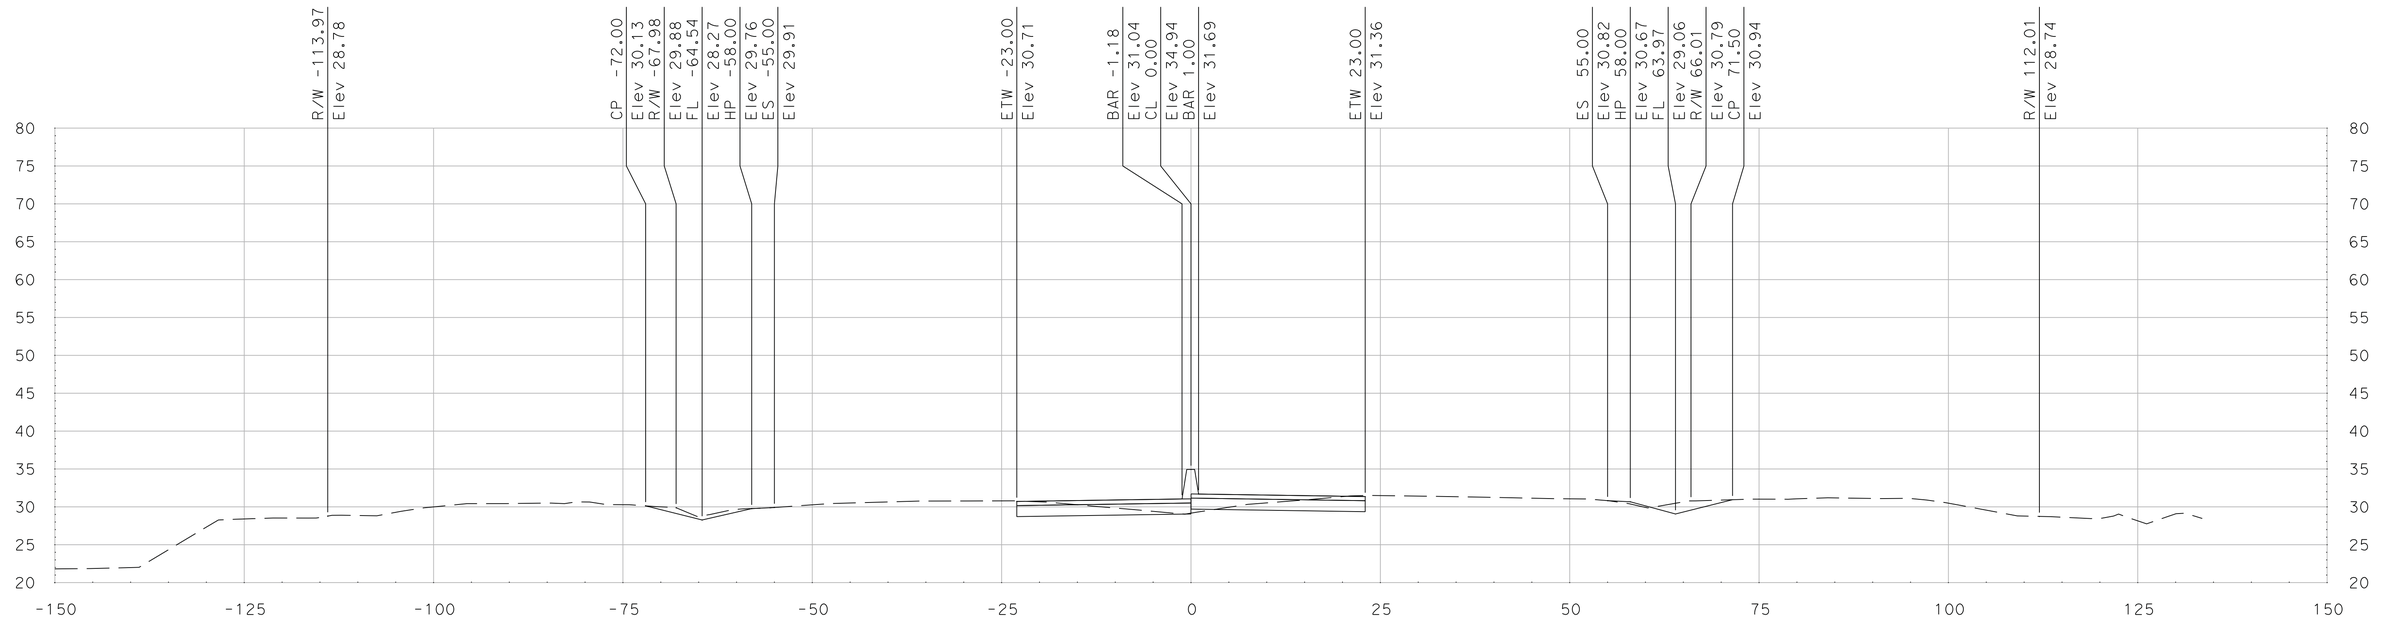

"SR 99" Sta 725+50.00

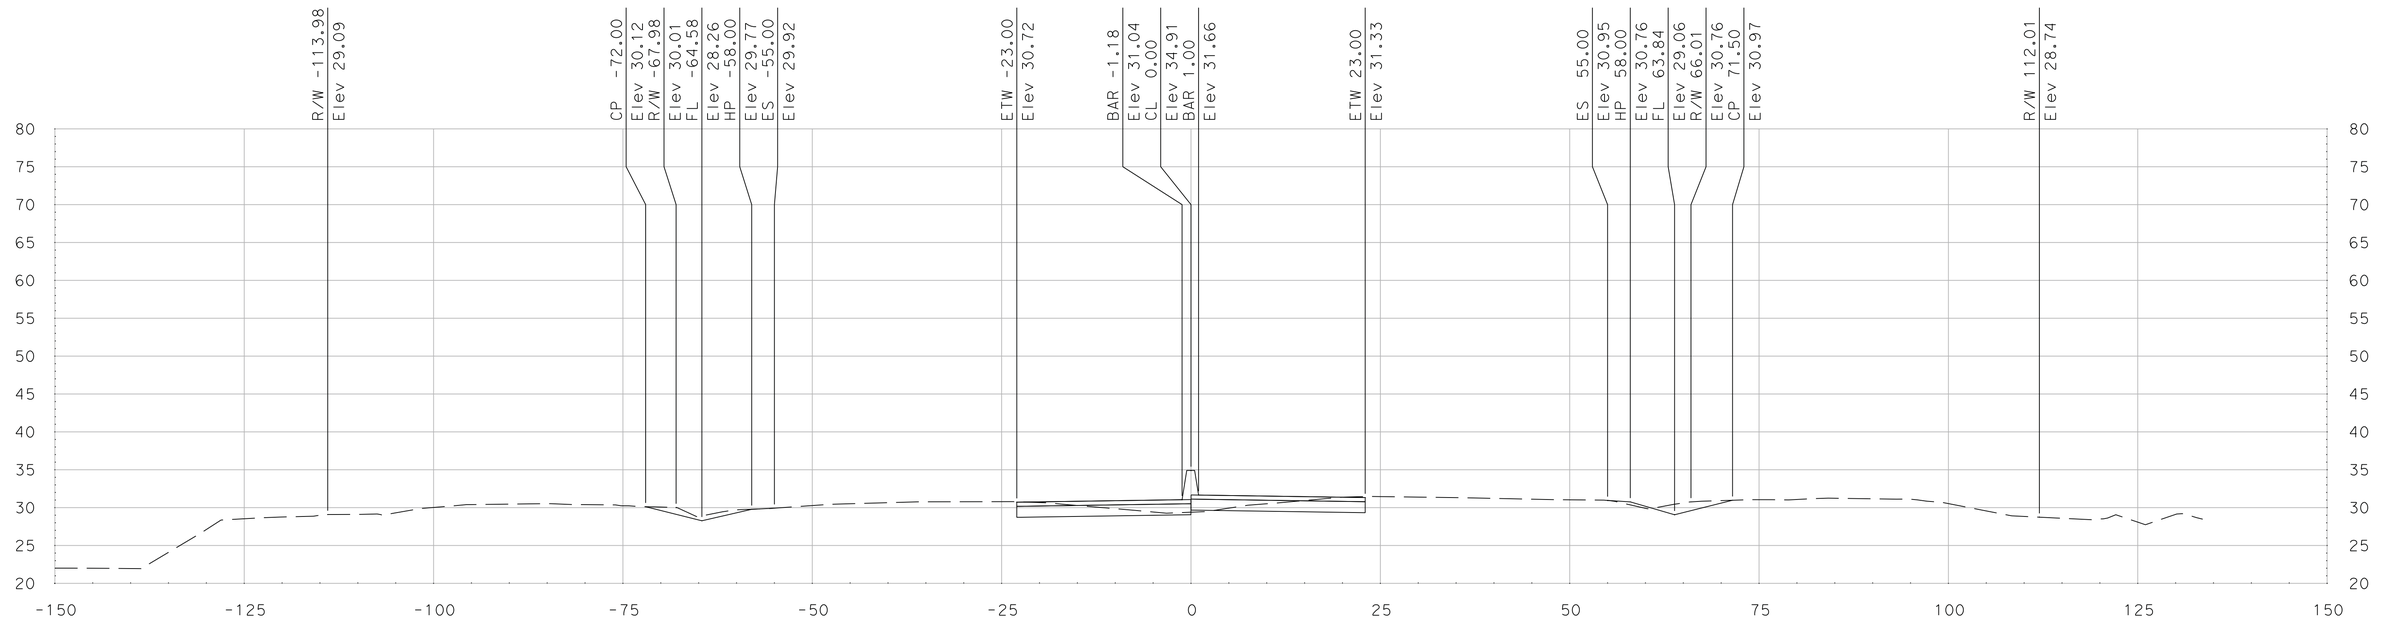

"SR 99" Sta 725+25.00

SCALE
HORIZONTAL: 1"=10'
VERTICAL: 1"=10'

DATE: 5/18/2011

ALL DIMENSIONS ARE IN US SURVEY FEET

FOR EARTHWORK DEVELOPMENT ONLY

Dist	COUNTY	ROUTE	POST MILES TOTAL PROJECT	SHEET No.	TOTAL SHEETS
10	SJ	99	4.9/14.2		
CONTRACT No.			10-0E6114		
PROJECT ID			1000020440		

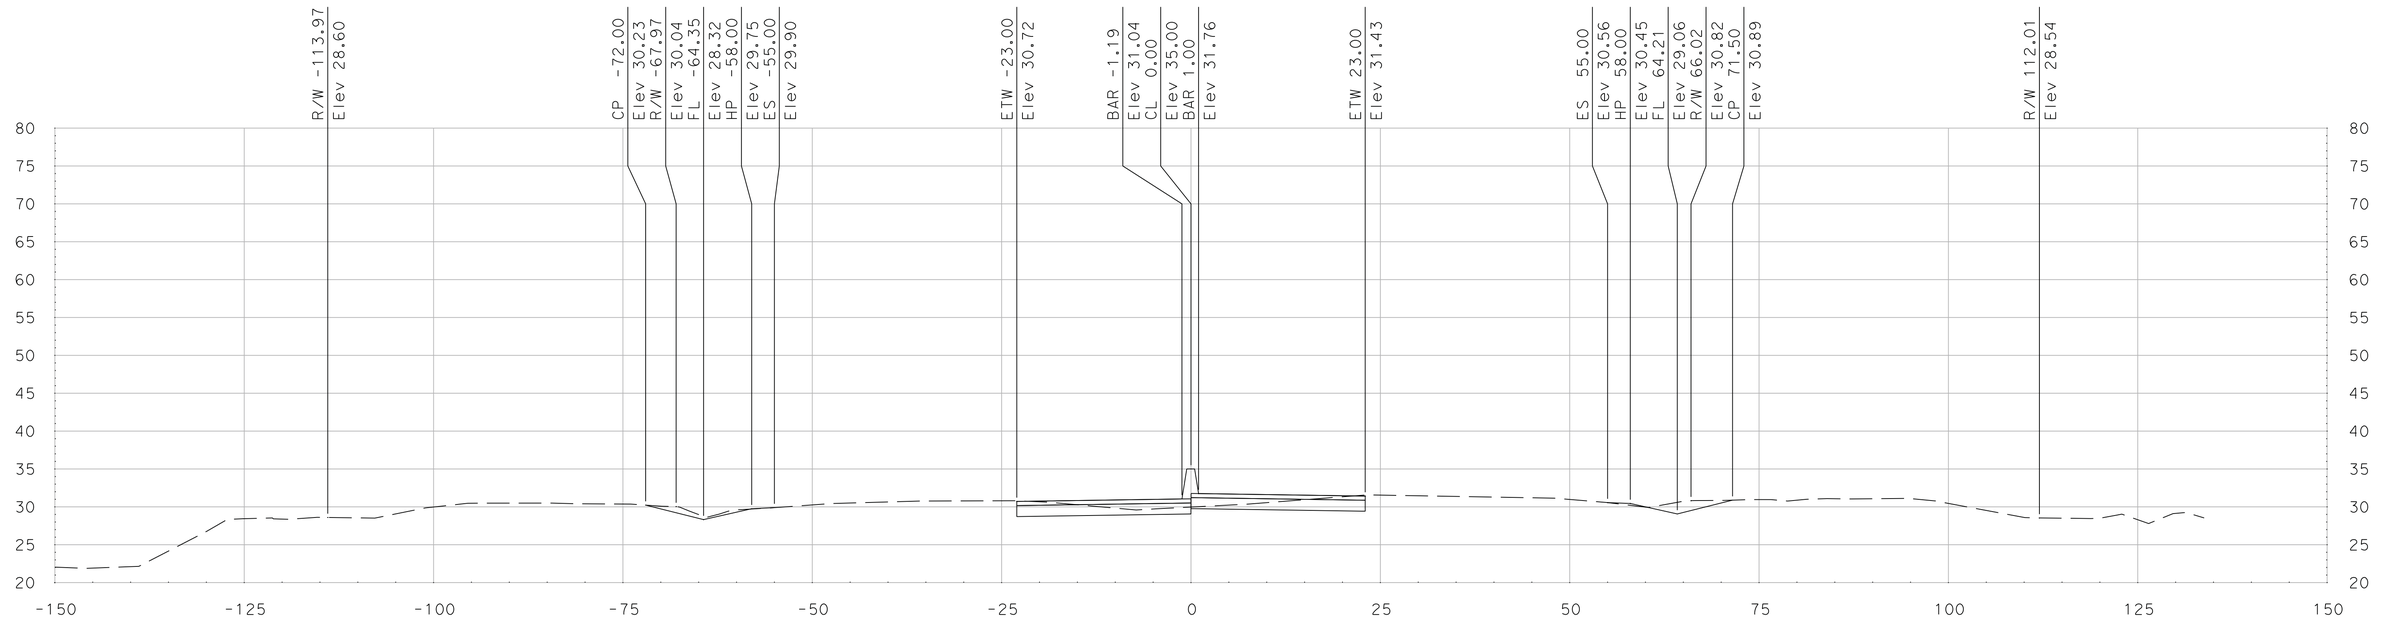

"SR 99" Sta 726+00.00

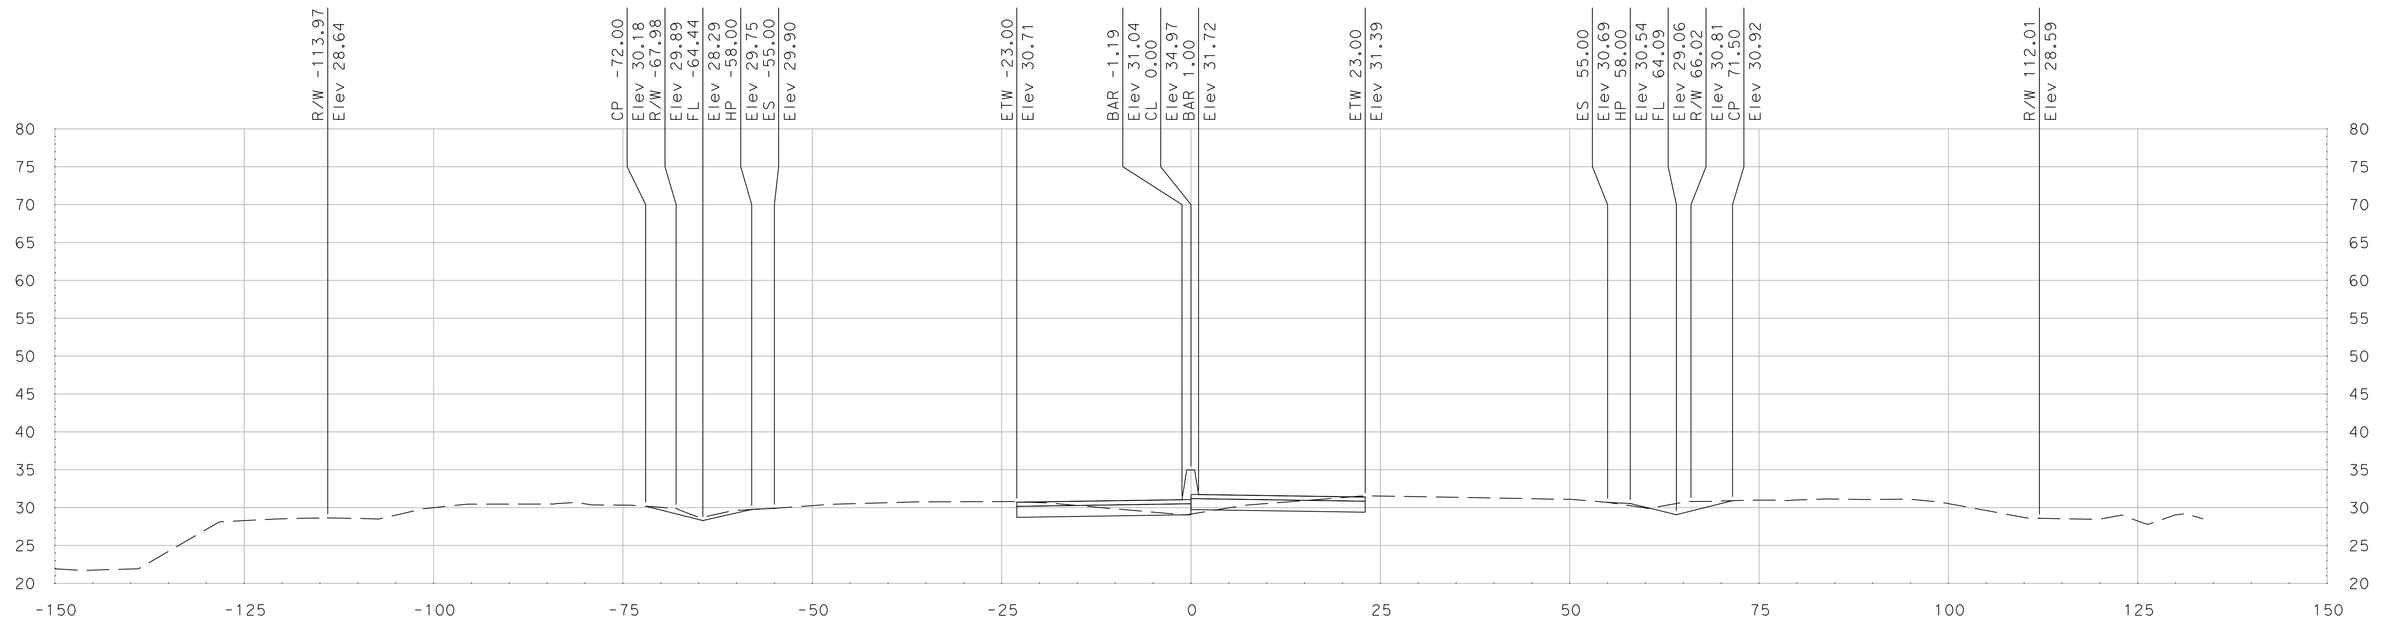

"SR 99" Sta 725+75.00

SCALE
HORIZONTAL: 1"=10'
VERTICAL: 1"=10'

DATE: 5/18/2011

ALL DIMENSIONS ARE IN US SURVEY FEET

FOR EARTHWORK DEVELOPMENT ONLY

Dist	COUNTY	ROUTE	POST MILES TOTAL PROJECT	SHEET No.	TOTAL SHEETS
10	SJ	99	4.9/14.2		
CONTRACT No.			10-0E6114		
PROJECT ID			1000020440		

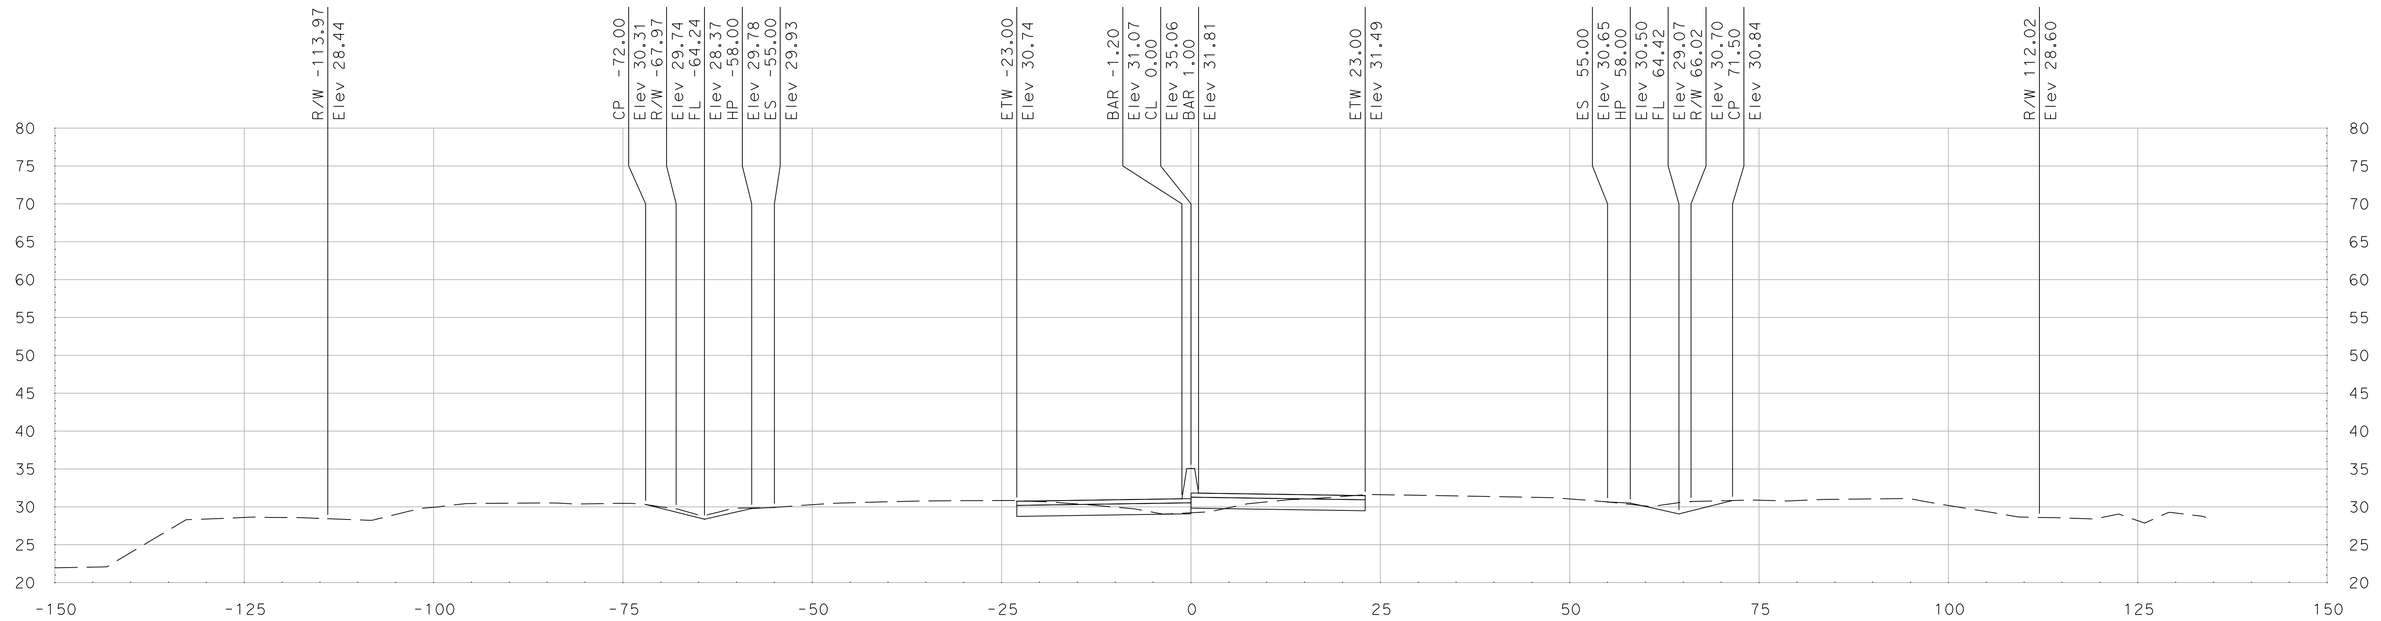

"SR 99" Sta 726+50.00

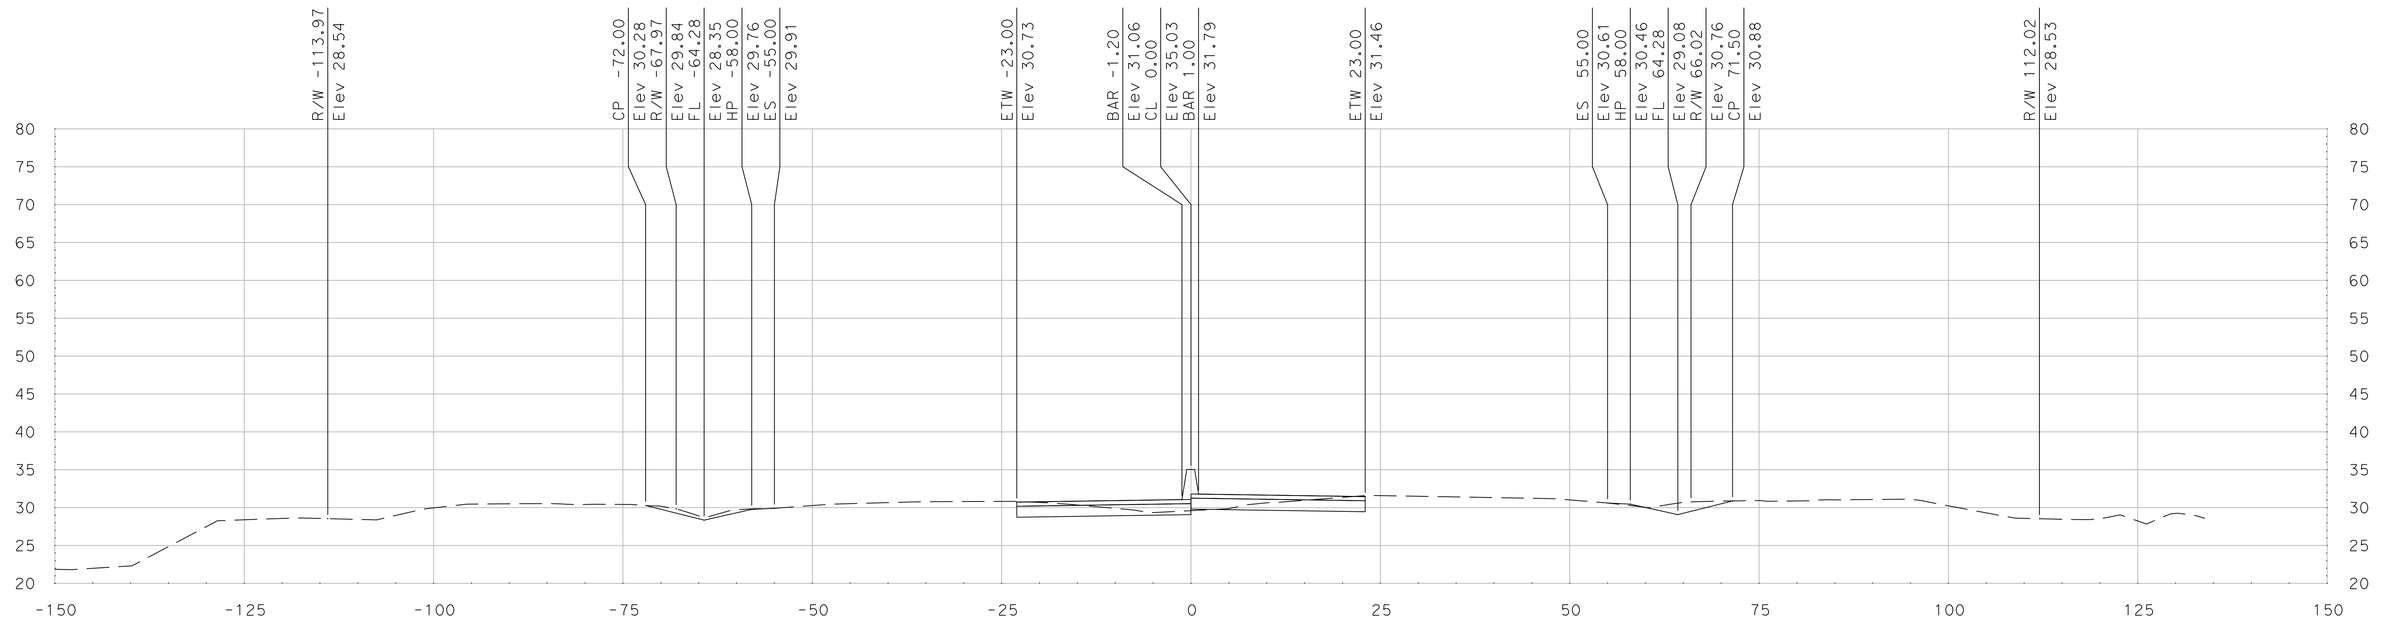

"SR 99" Sta 726+25.00

SCALE
HORIZONTAL: 1"=10'
VERTICAL: 1"=10'

DATE: 5/18/2011

ALL DIMENSIONS ARE IN US SURVEY FEET

FOR EARTHWORK DEVELOPMENT ONLY

Dist	COUNTY	ROUTE	POST MILES TOTAL PROJECT	SHEET No.	TOTAL SHEETS
10	SJ	99	4.9/14.2		
CONTRACT No.			10-0E6114		
PROJECT ID			1000020440		

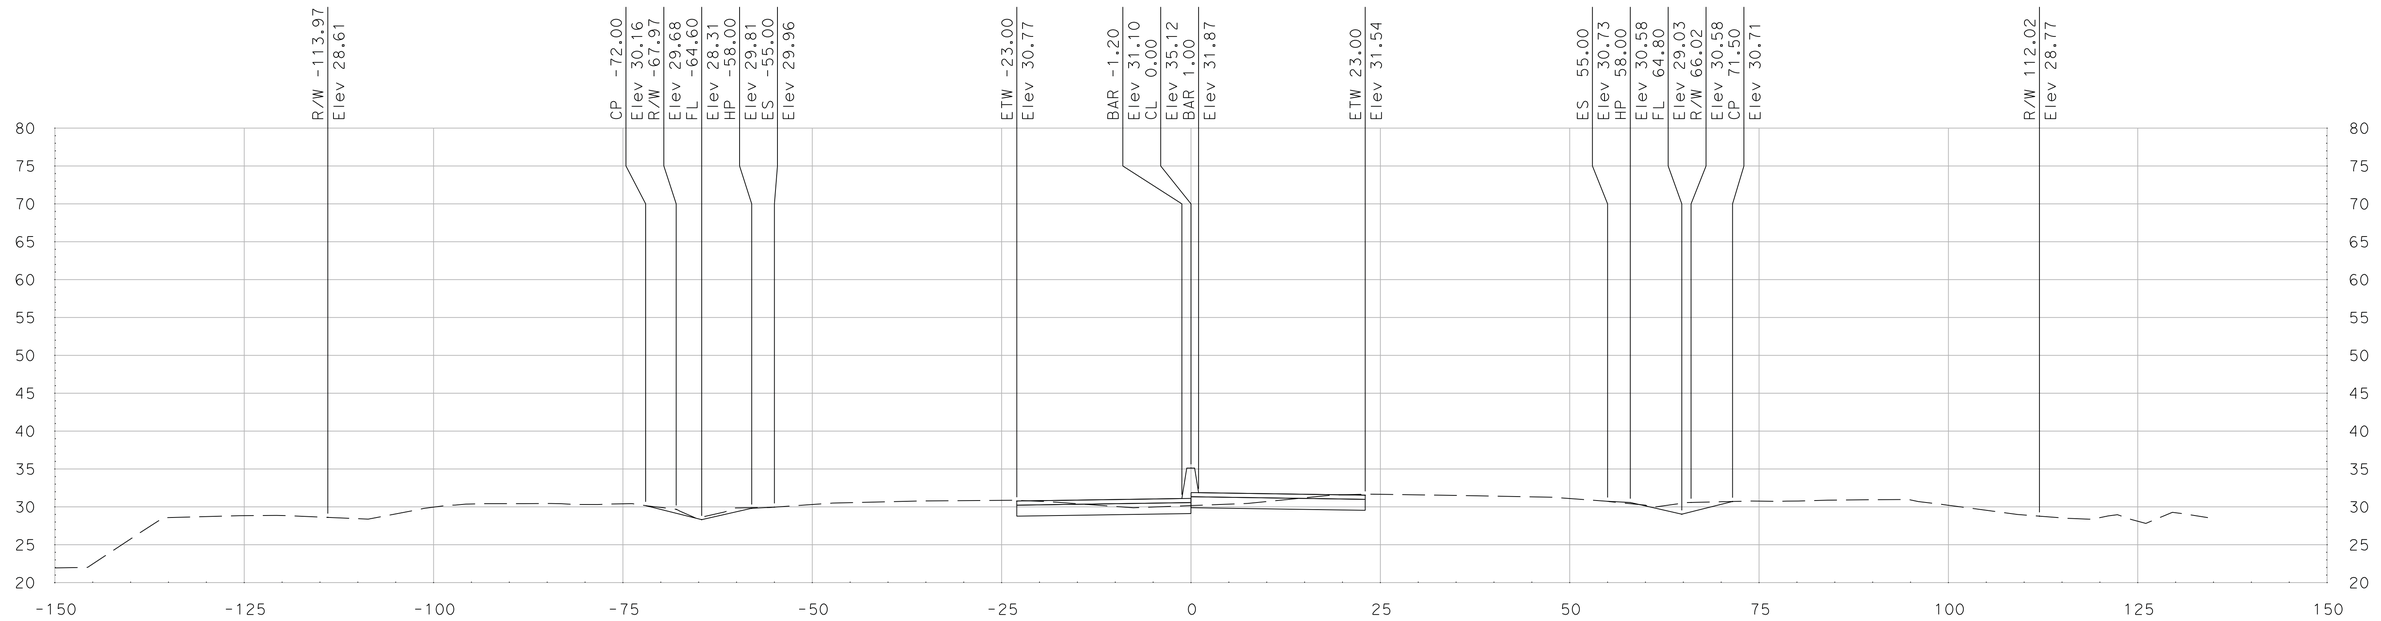

"SR 99" Sta 727+00.00

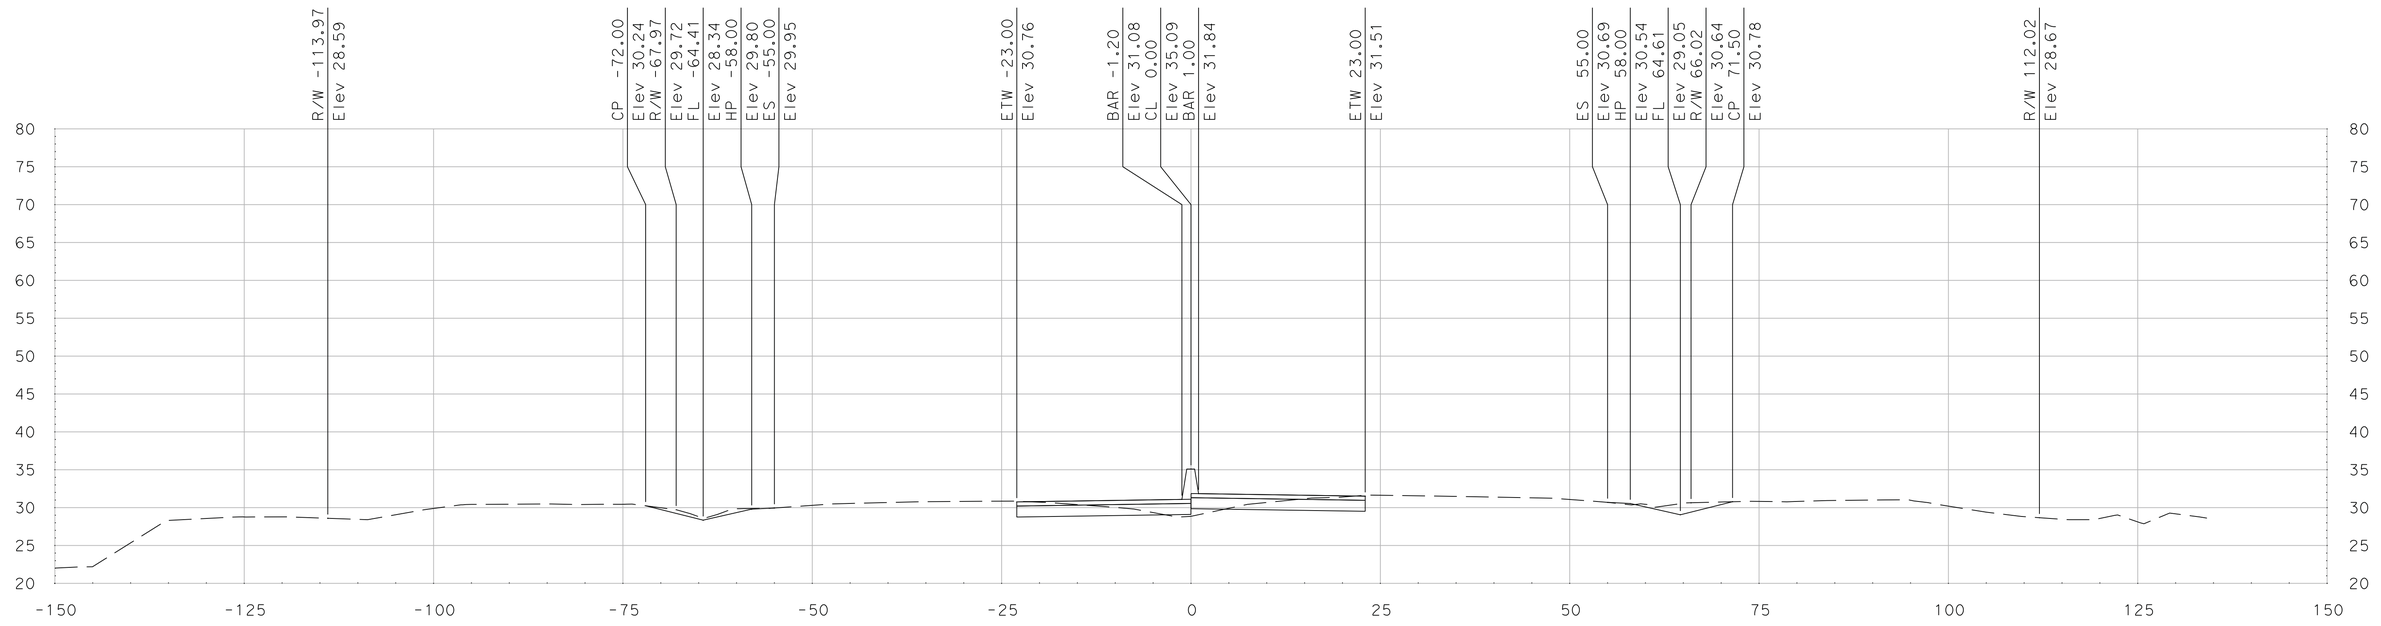

"SR 99" Sta 726+75.00

SCALE
HORIZONTAL: 1"=10'
VERTICAL: 1"=10'

DATE: 5/18/2011

ALL DIMENSIONS ARE IN US SURVEY FEET

FOR EARTHWORK DEVELOPMENT ONLY

Dist	COUNTY	ROUTE	POST MILES TOTAL PROJECT	SHEET No.	TOTAL SHEETS
10	SJ	99	4.9/14.2		
CONTRACT No.			10-0E6114		
PROJECT ID			1000020440		

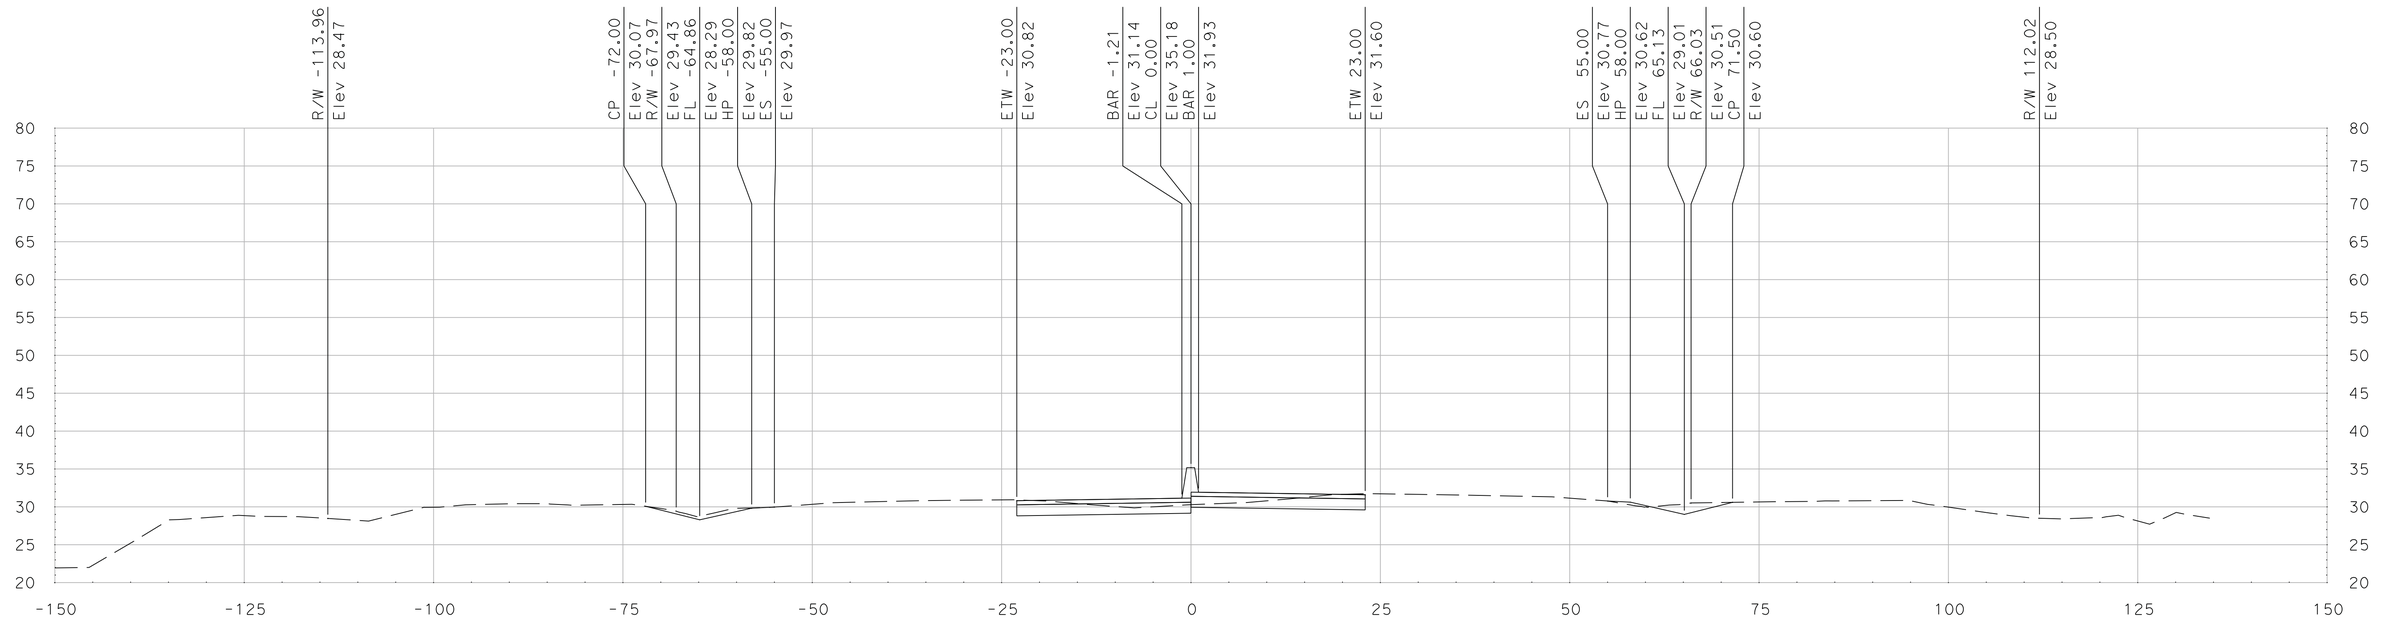

"SR 99" Sta 727+50.00

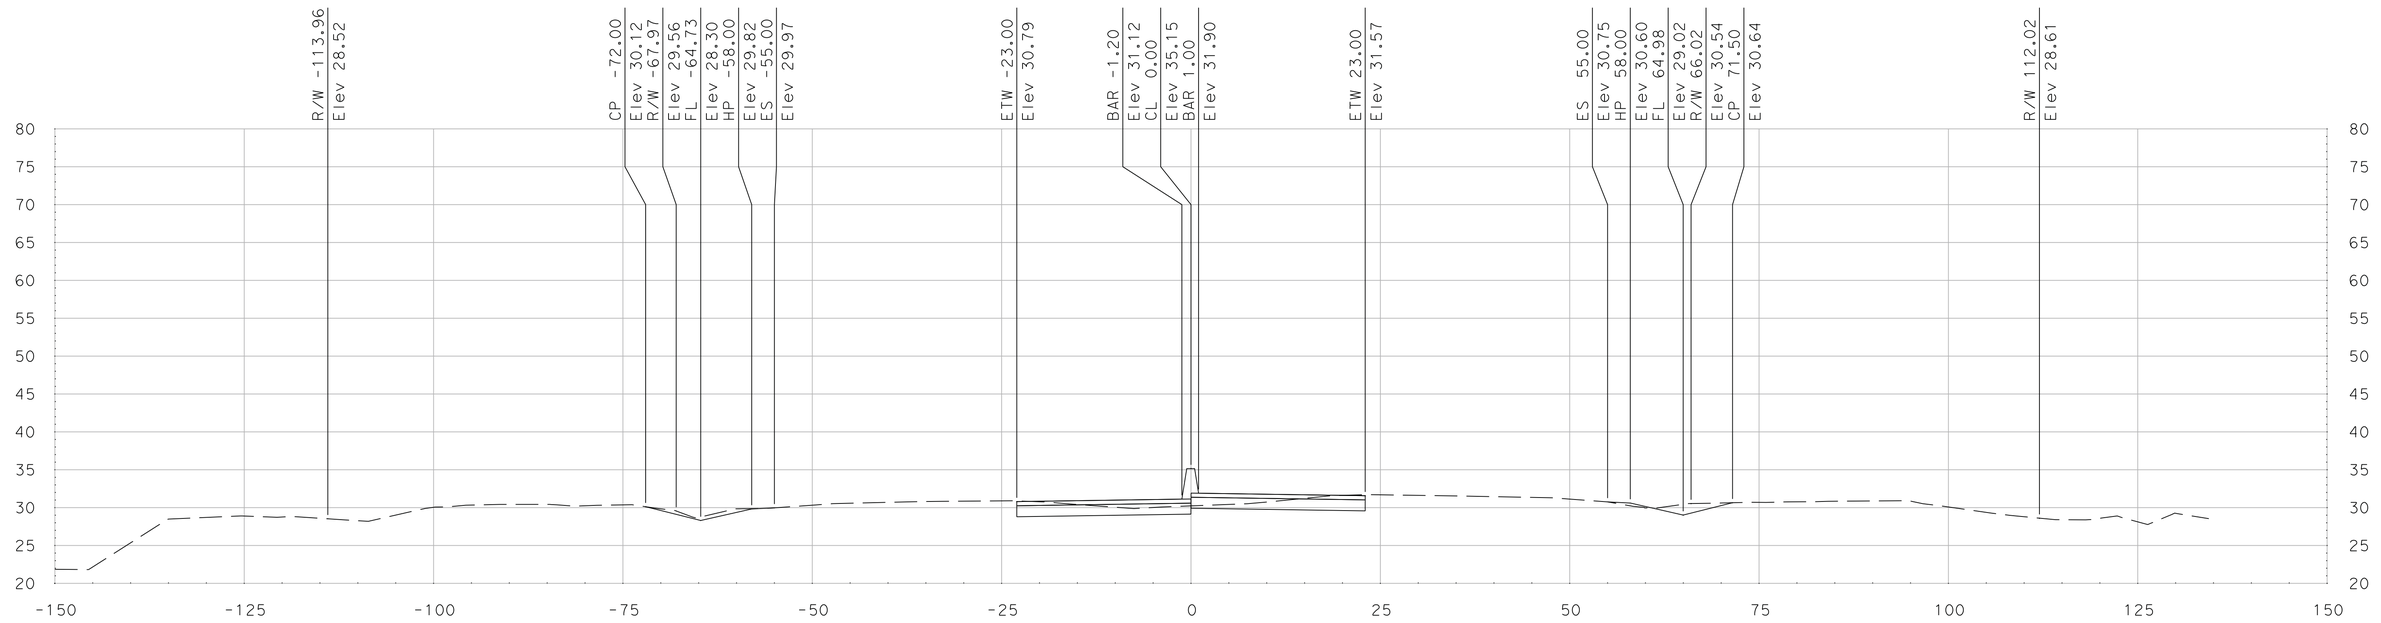

"SR 99" Sta 727+25.00

SCALE
HORIZONTAL: 1"=10'
VERTICAL: 1"=10'

DATE: 5/18/2011

ALL DIMENSIONS ARE IN US SURVEY FEET

FOR EARTHWORK DEVELOPMENT ONLY

Dist	COUNTY	ROUTE	POST MILES TOTAL PROJECT	SHEET No.	TOTAL SHEETS
10	SJ	99	4.9/14.2		
CONTRACT No.			10-0E6114		
PROJECT ID			1000020440		

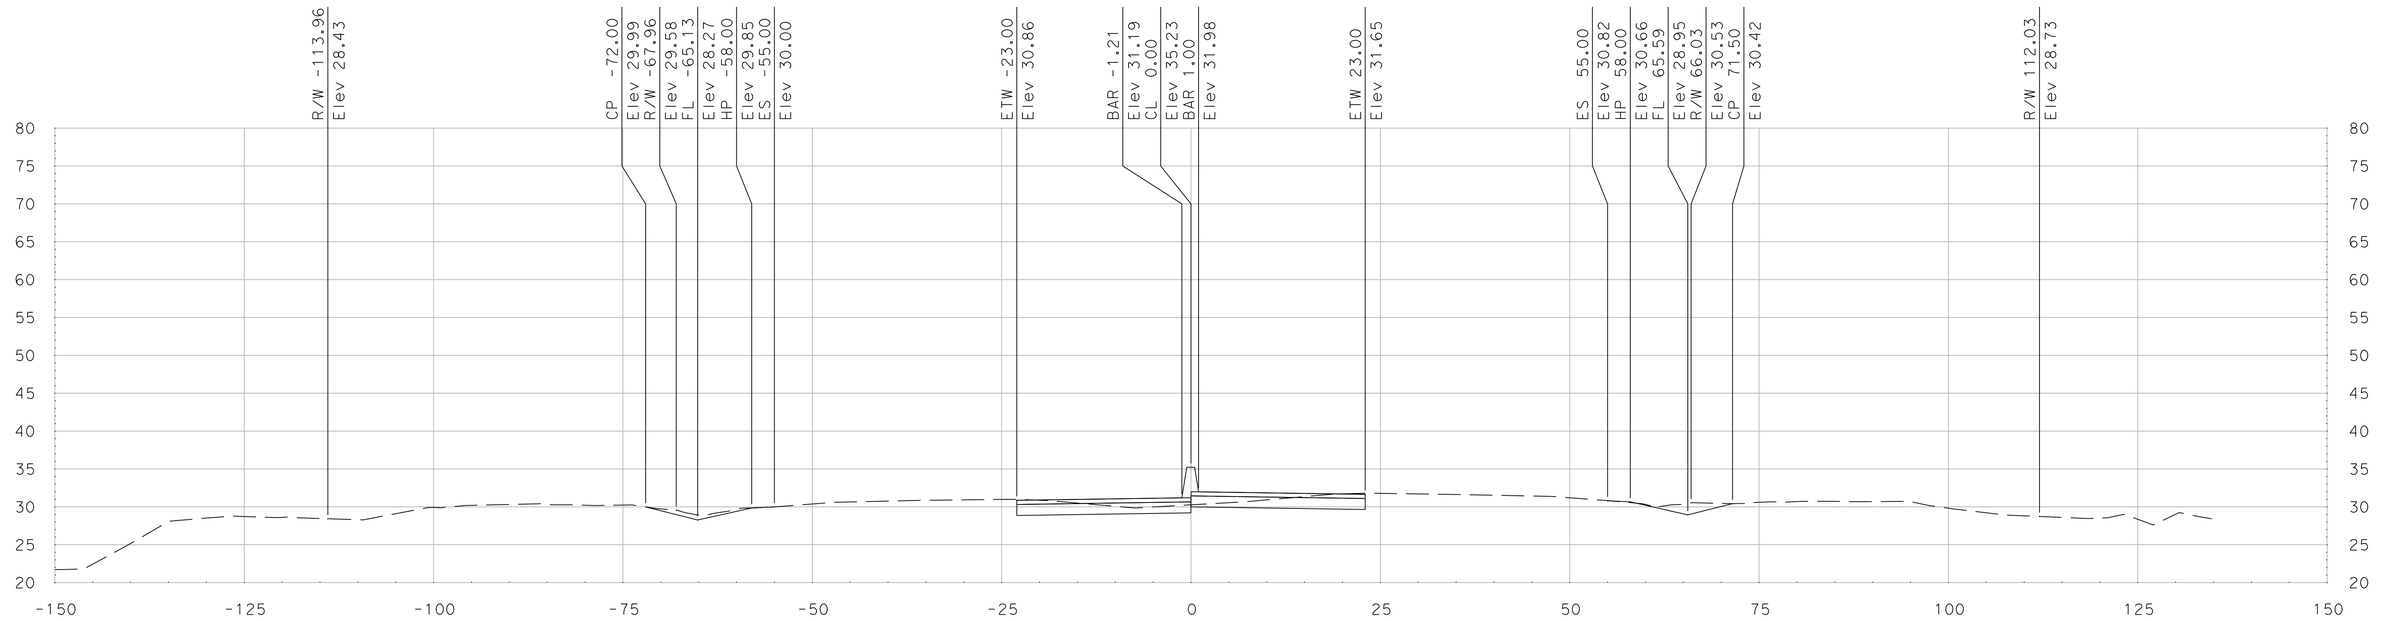

"SR 99" Sta 728+00.00

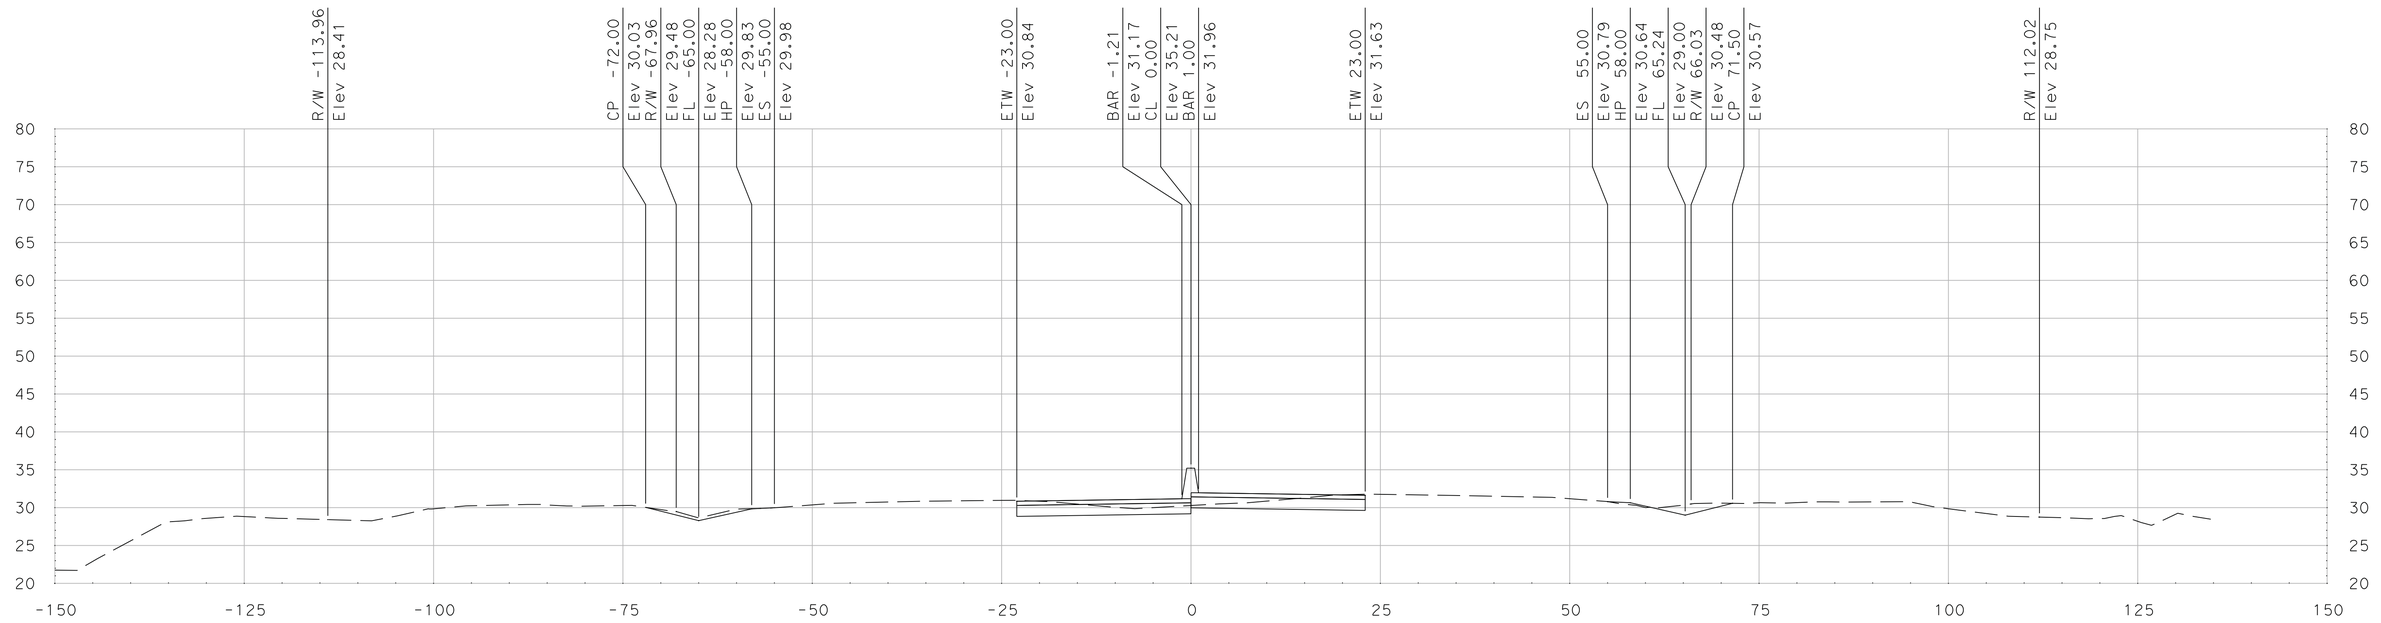

"SR 99" Sta 727+75.00

SCALE
HORIZONTAL: 1"=10'
VERTICAL: 1"=10'

DATE: 5/18/2011

ALL DIMENSIONS ARE IN US SURVEY FEET

FOR EARTHWORK DEVELOPMENT ONLY

Dist	COUNTY	ROUTE	POST MILES TOTAL PROJECT	SHEET No.	TOTAL SHEETS
10	SJ	99	4.9/14.2		
CONTRACT No.			10-0E6114		
PROJECT ID			1000020440		

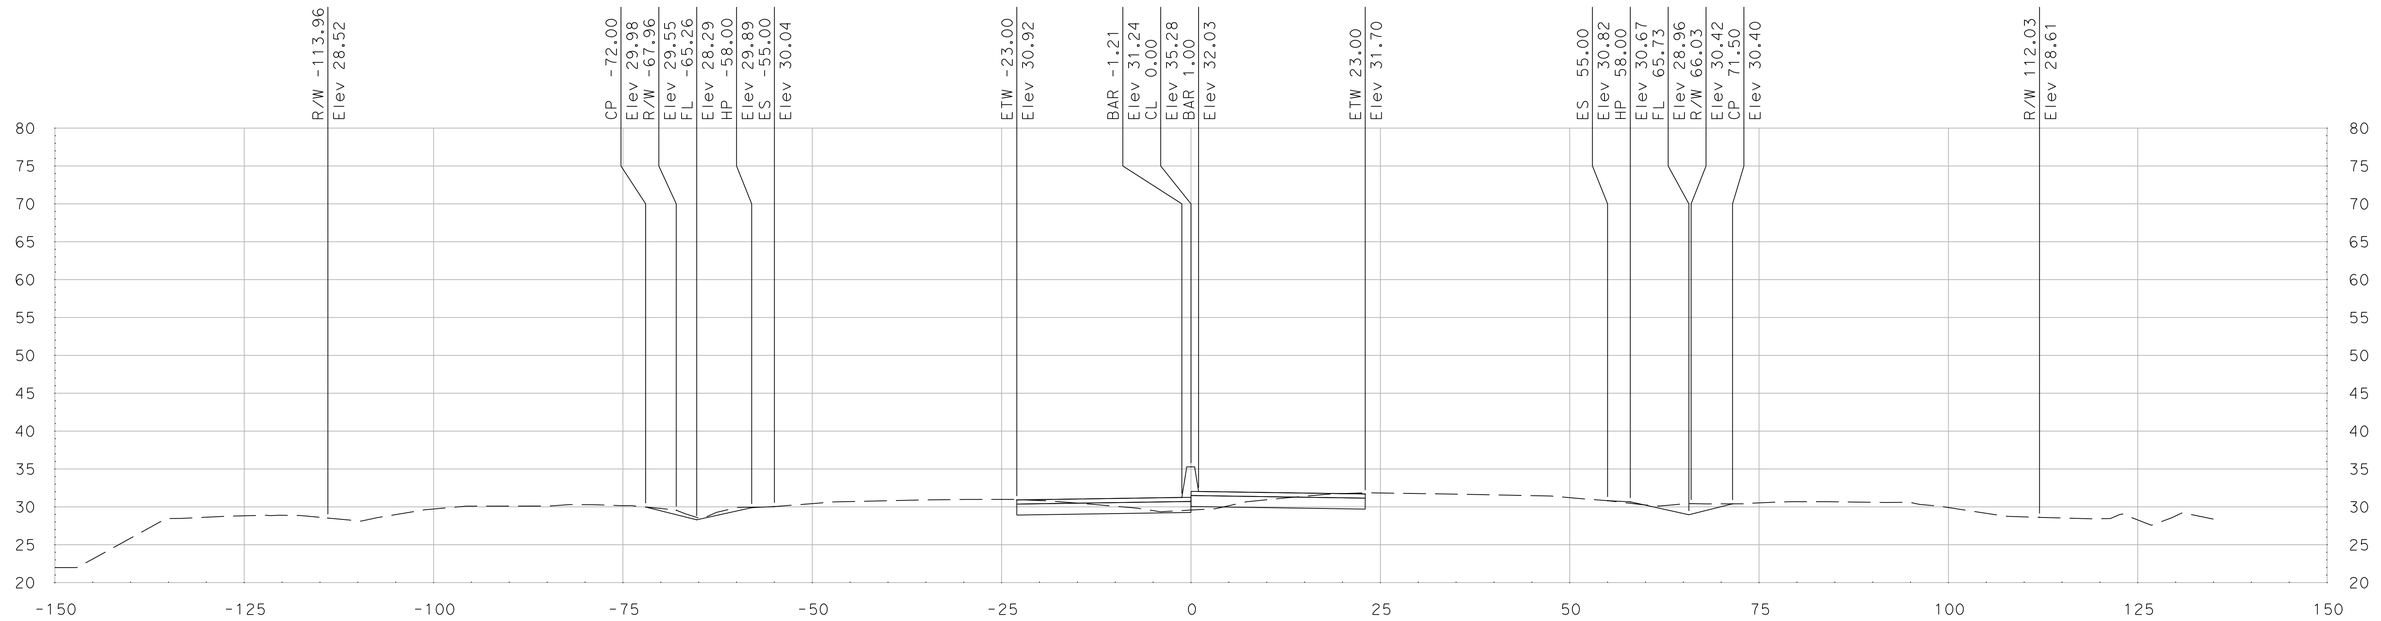

"SR 99" Sta 728+50.00

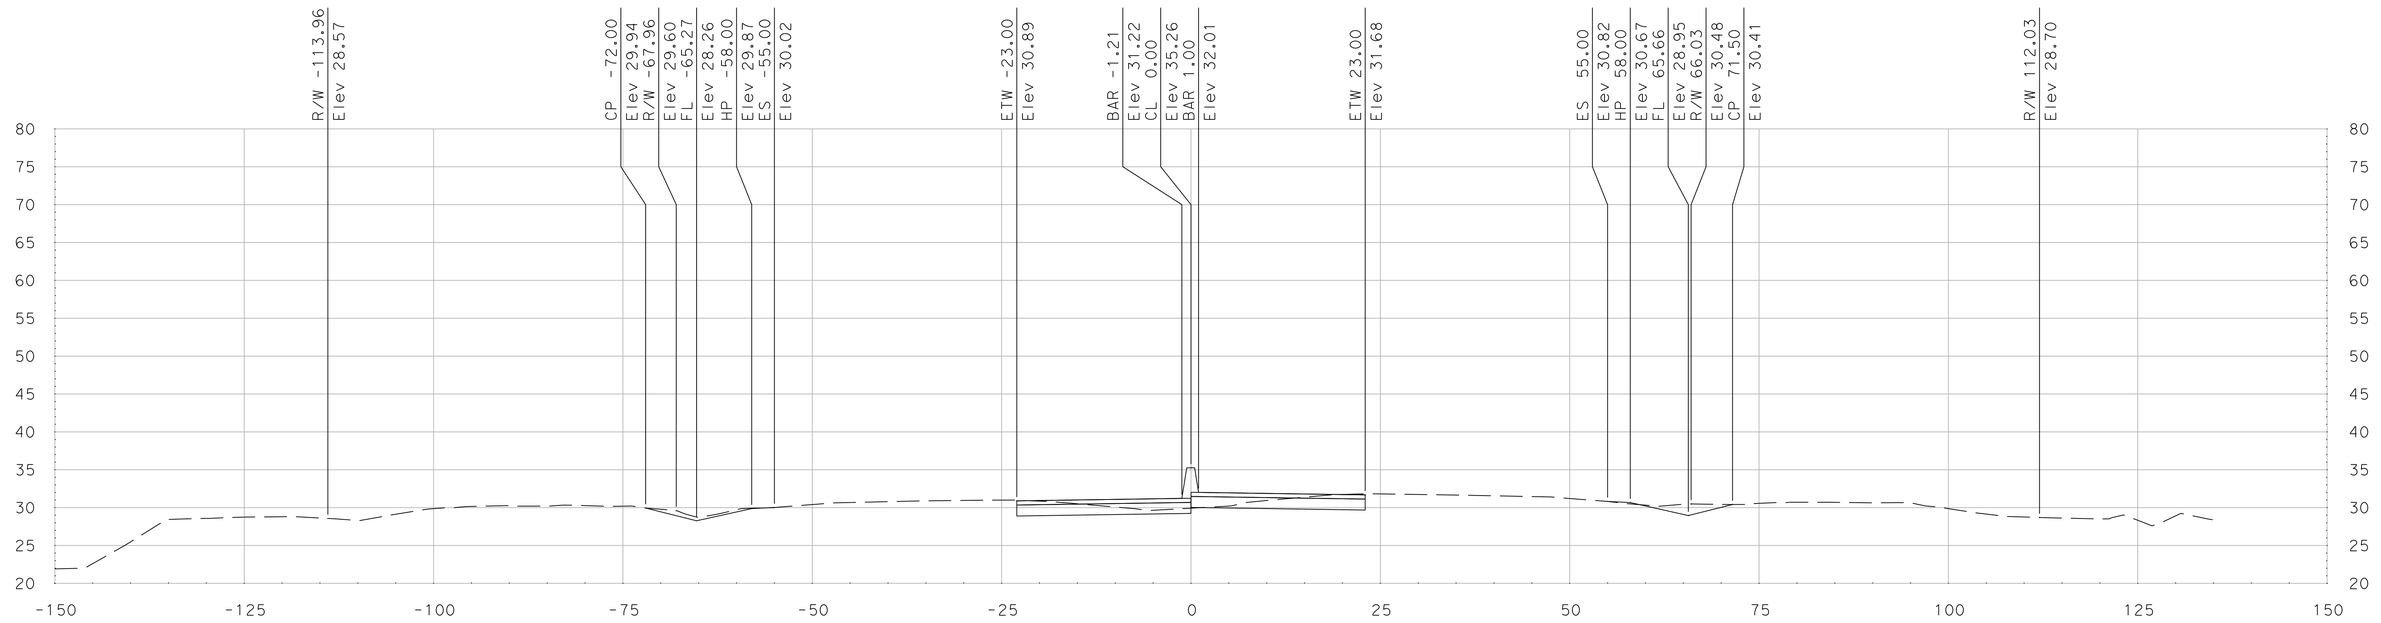

"SR 99" Sta 728+25.00

SCALE
HORIZONTAL: 1"=10'
VERTICAL: 1"=10'

DATE: 5/18/2011

ALL DIMENSIONS ARE IN US SURVEY FEET

FOR EARTHWORK DEVELOPMENT ONLY

Dist	COUNTY	ROUTE	POST MILES TOTAL PROJECT	SHEET No.	TOTAL SHEETS
10	SJ	99	4.9/14.2		
CONTRACT No.			10-0E6114		
PROJECT ID			1000020440		

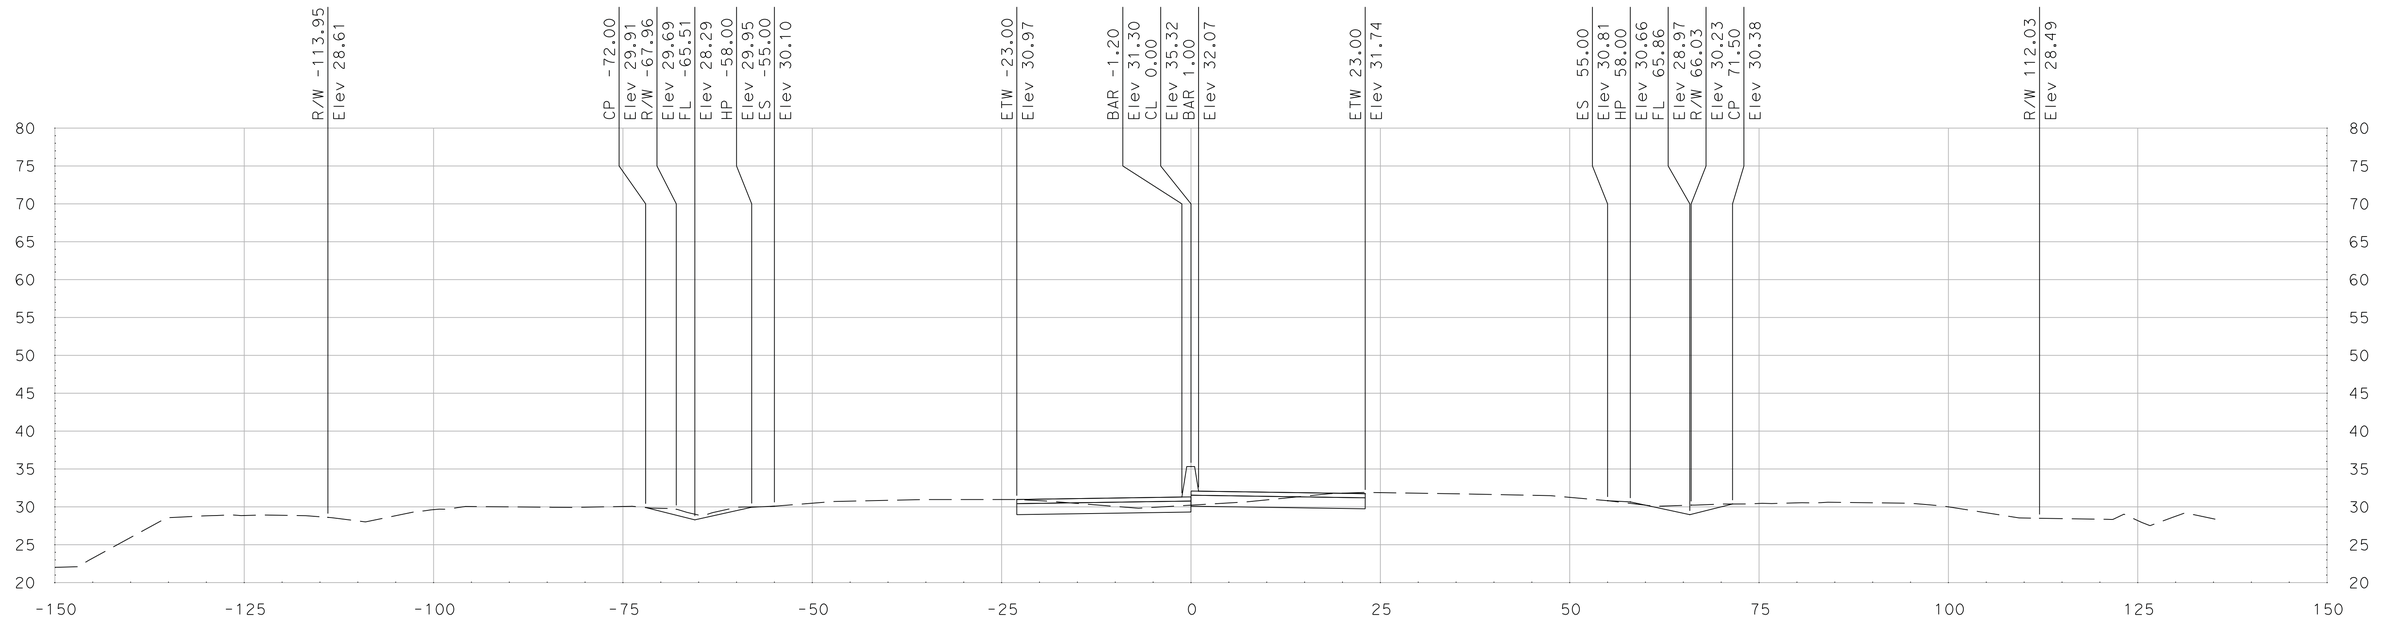

"SR 99" Sta 729+00.00

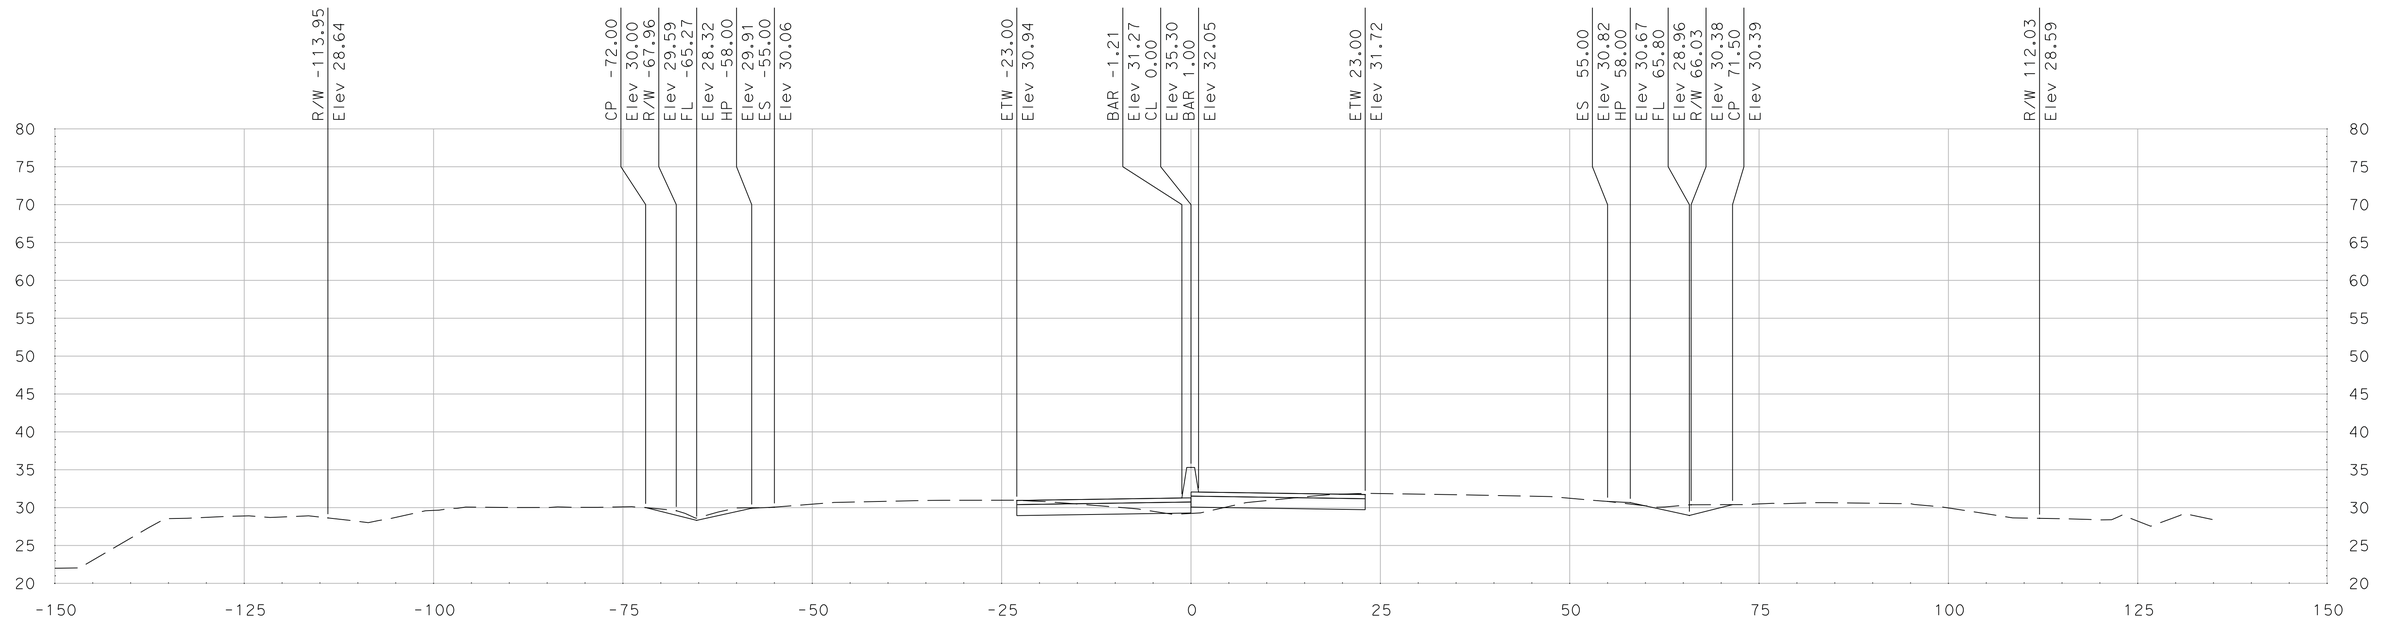

"SR 99" Sta 728+75.00

SCALE
HORIZONTAL: 1"=10'
VERTICAL: 1"=10'

DATE: 5/18/2011

ALL DIMENSIONS ARE IN US SURVEY FEET

FOR EARTHWORK DEVELOPMENT ONLY

Dist	COUNTY	ROUTE	POST MILES TOTAL PROJECT	SHEET No.	TOTAL SHEETS
10	SJ	99	4.9/14.2		
CONTRACT No.			10-0E6114		
PROJECT ID			1000020440		

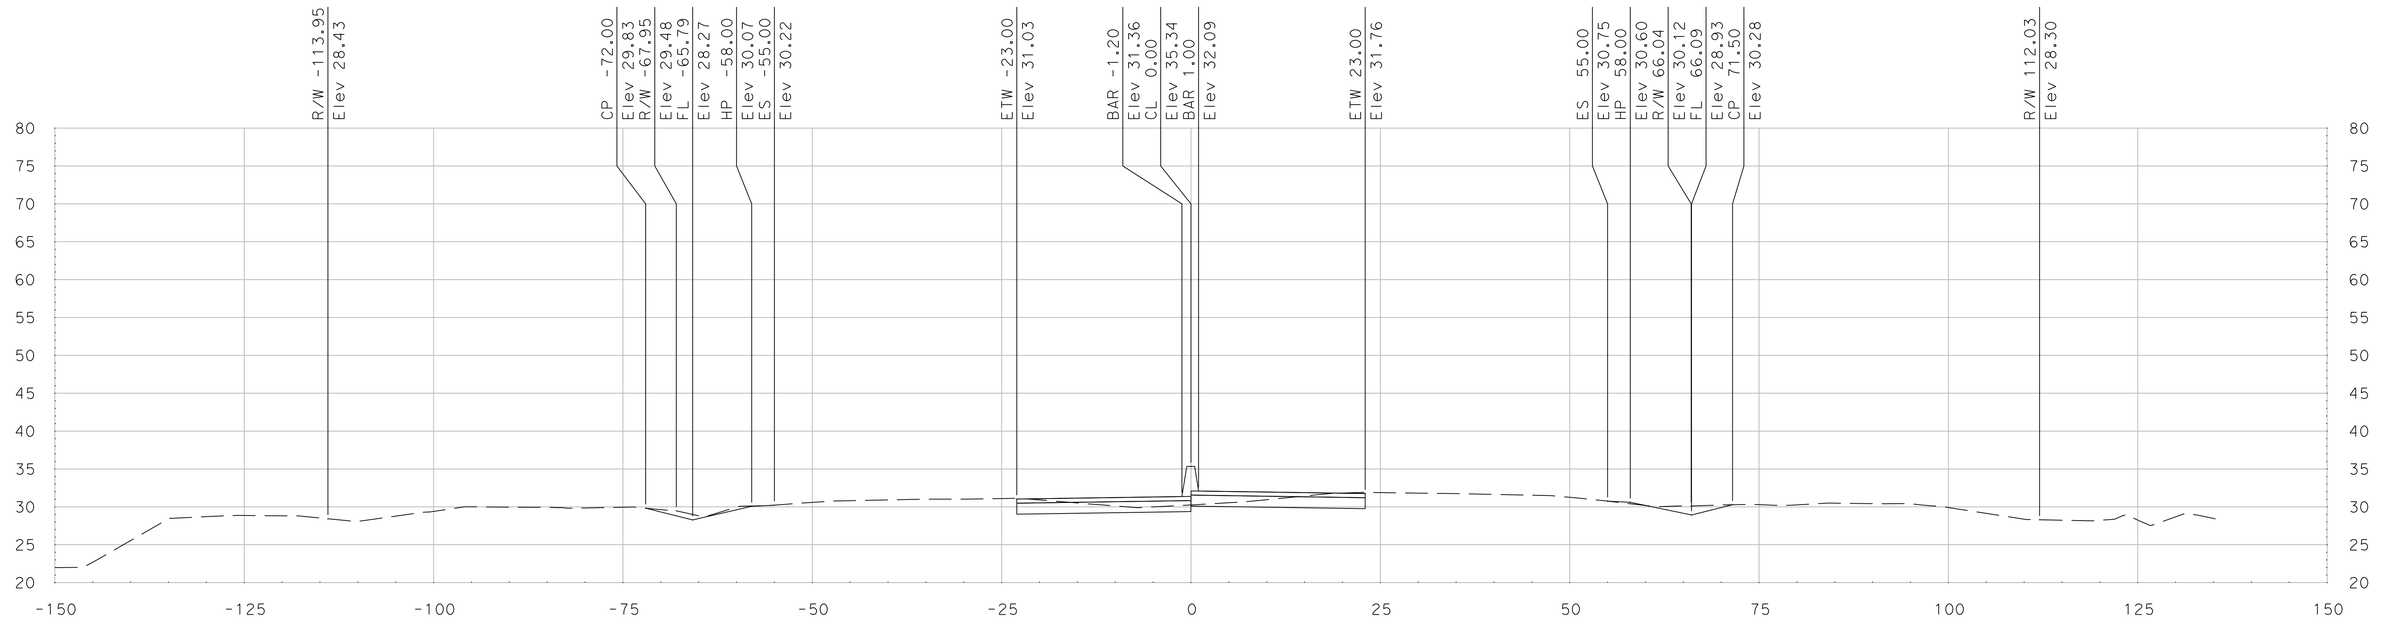

"SR 99" Sta 729+50.00

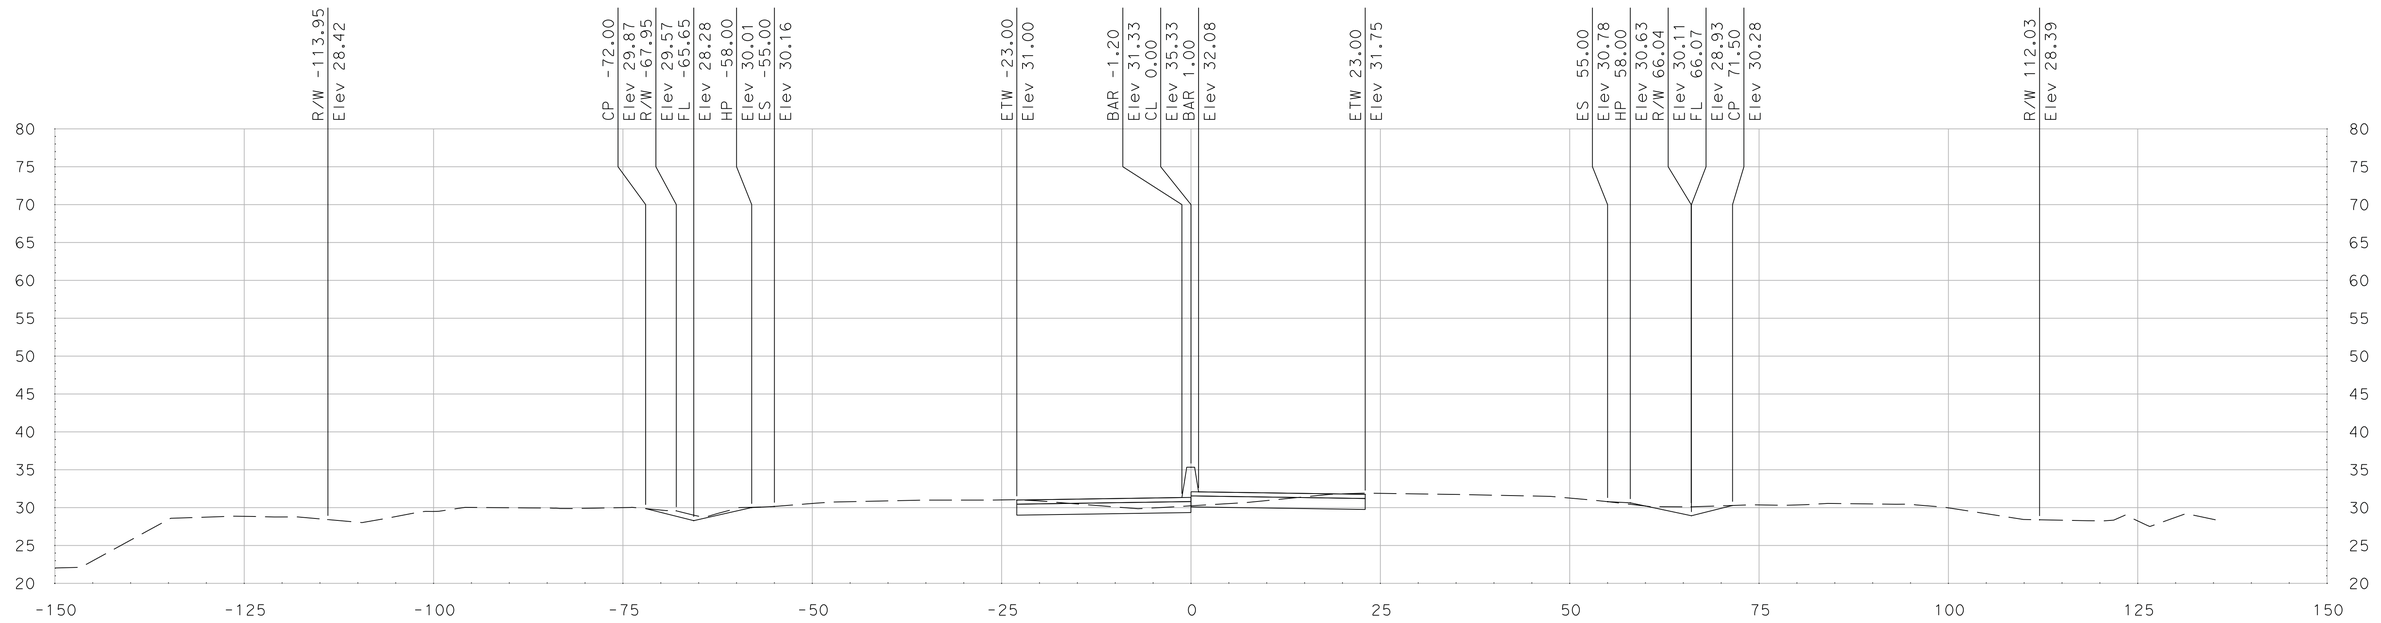

"SR 99" Sta 729+25.00

SCALE
HORIZONTAL: 1"=10'
VERTICAL: 1"=10'

DATE: 5/18/2011

ALL DIMENSIONS ARE IN US SURVEY FEET

FOR EARTHWORK DEVELOPMENT ONLY

Dist	COUNTY	ROUTE	POST MILES TOTAL PROJECT	SHEET No.	TOTAL SHEETS
10	SJ	99	4.9/14.2		
CONTRACT No.			10-0E6114		
PROJECT ID			1000020440		

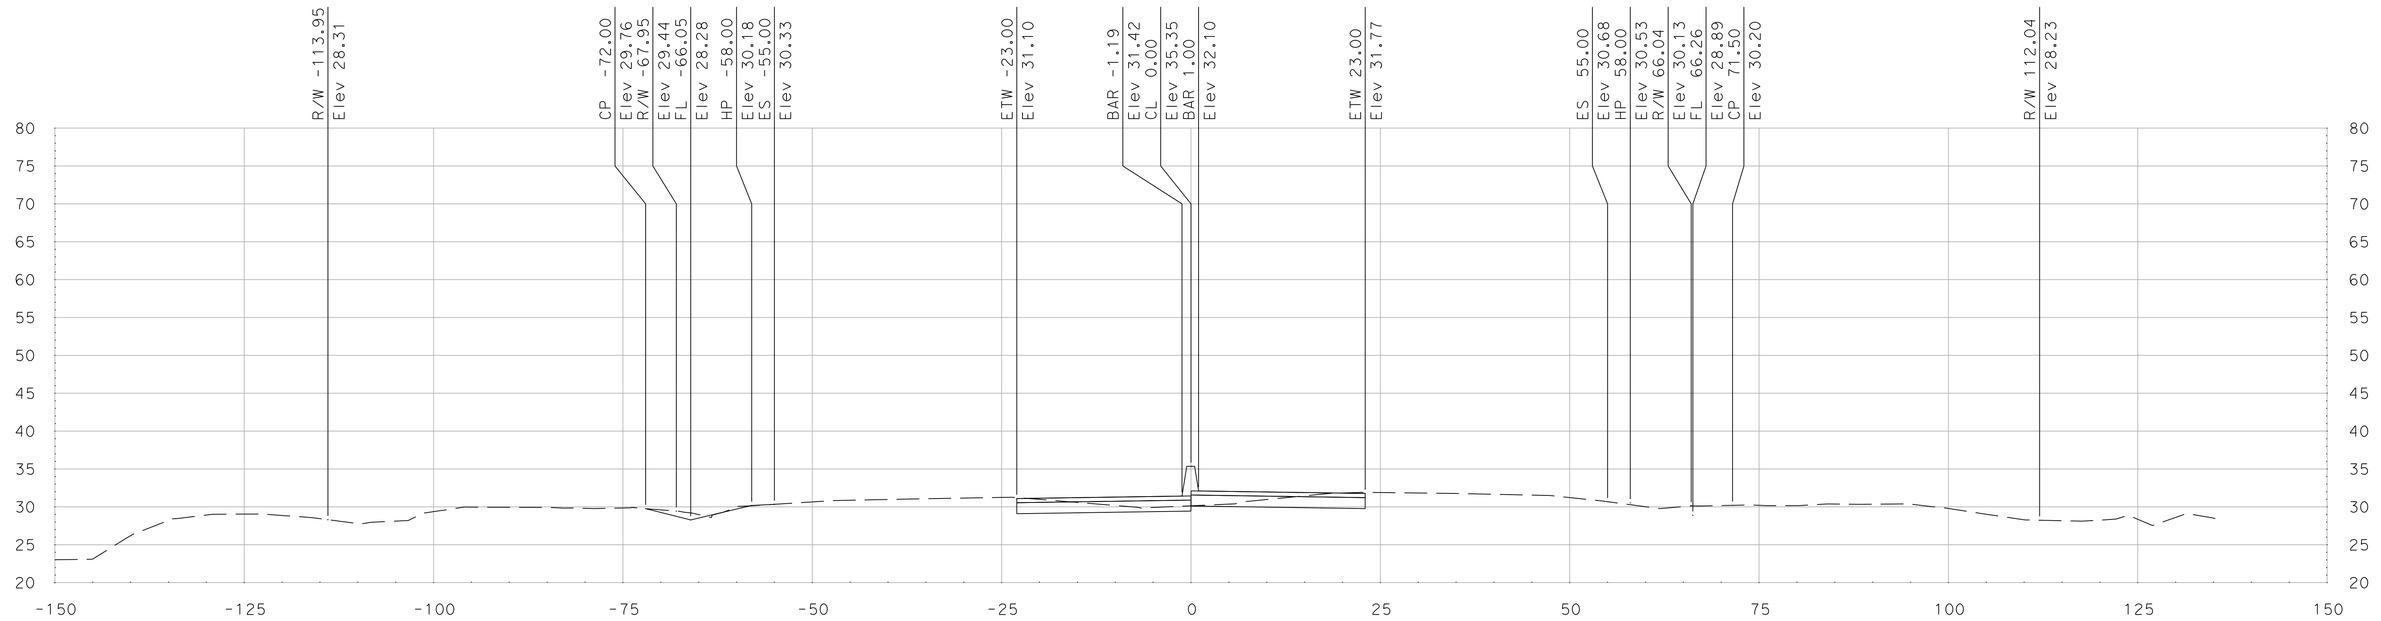

"SR 99" Sta 730+00.00

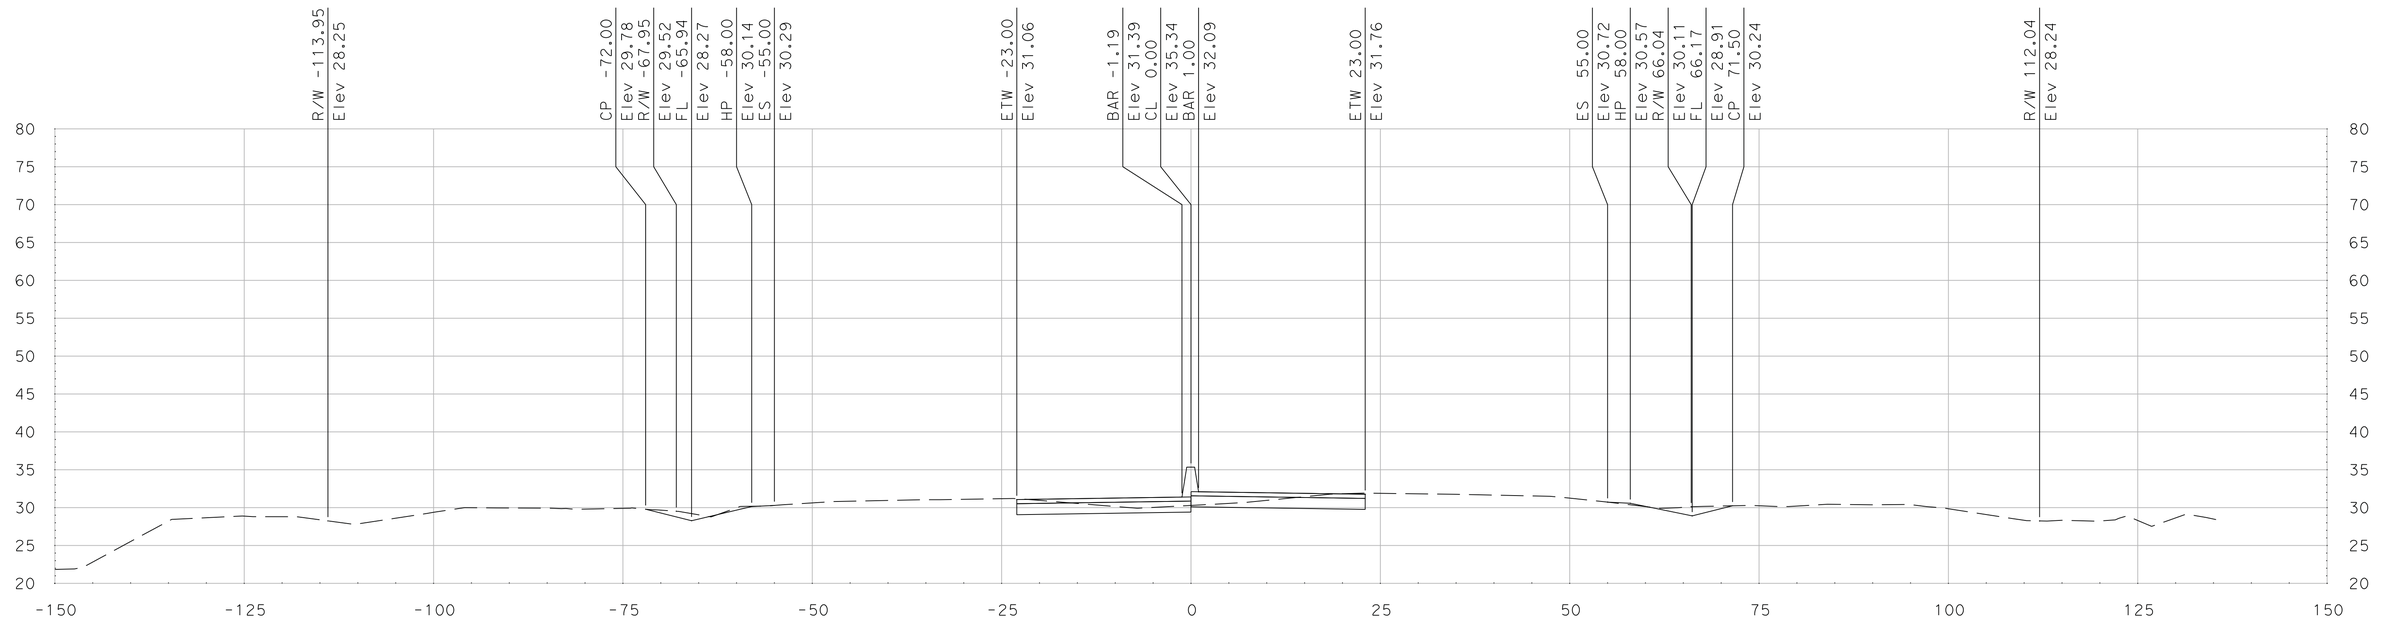

"SR 99" Sta 729+75.00

SCALE
HORIZONTAL: 1"=10'
VERTICAL: 1"=10'

DATE: 5/18/2011

ALL DIMENSIONS ARE IN US SURVEY FEET

FOR EARTHWORK DEVELOPMENT ONLY

Dist	COUNTY	ROUTE	POST MILES TOTAL PROJECT	SHEET No.	TOTAL SHEETS
10	SJ	99	4.9/14.2		
CONTRACT No.			10-0E6114		
PROJECT ID			1000020440		

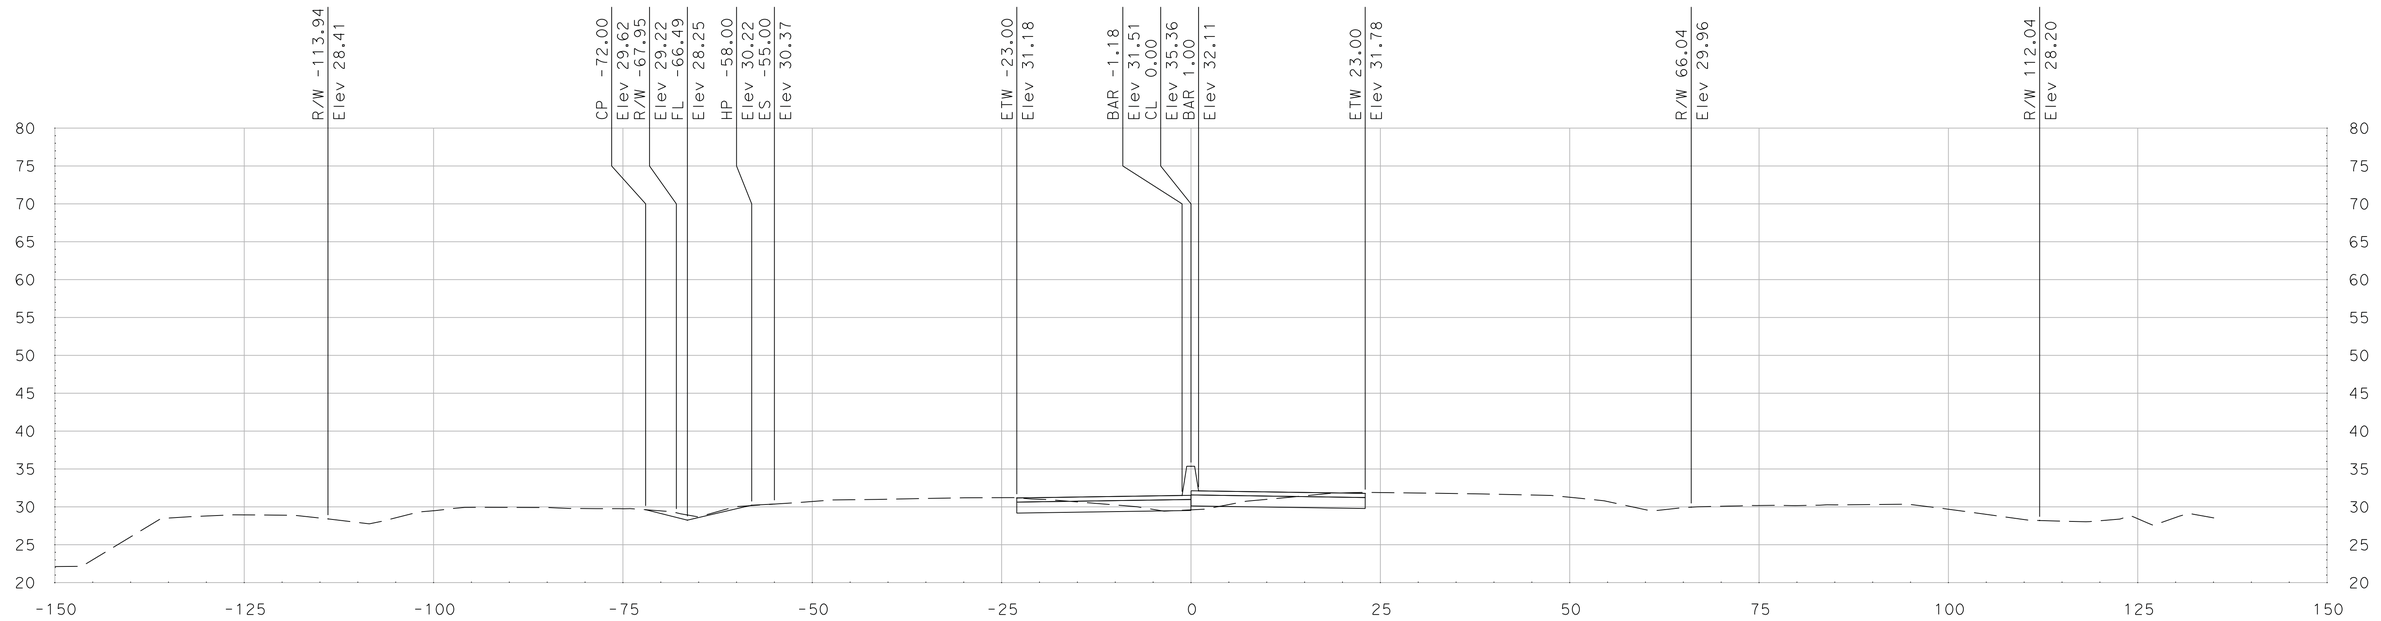

"SR 99" Sta 730+50.00

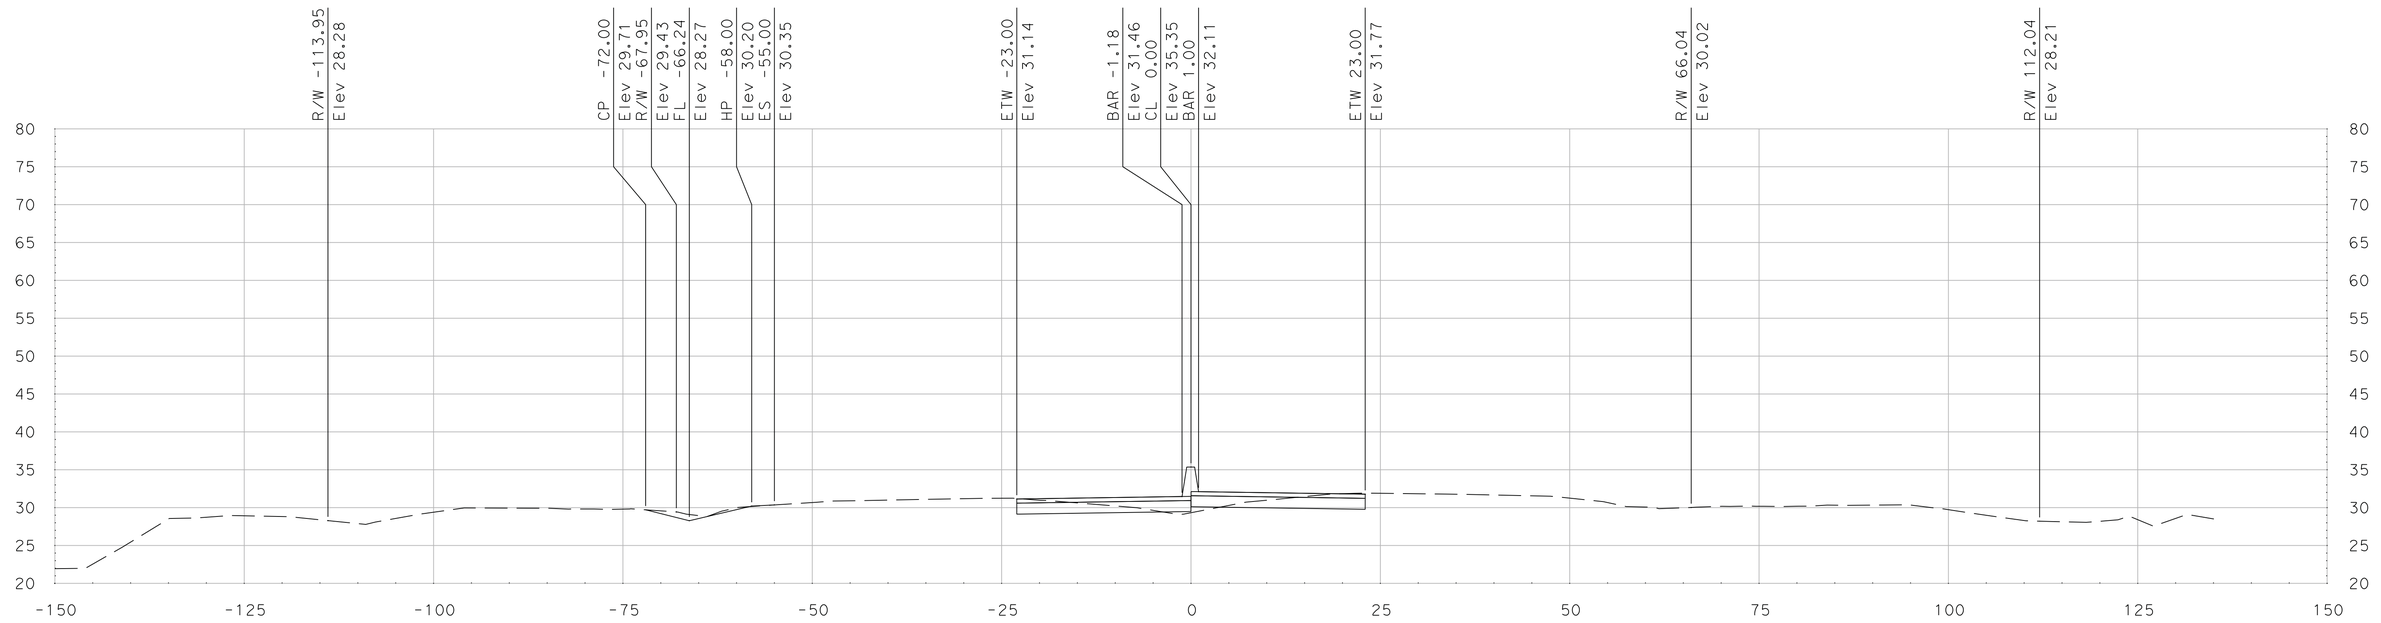

"SR 99" Sta 730+25.00

SCALE
HORIZONTAL: 1"=10'
VERTICAL: 1"=10'

DATE: 5/18/2011

ALL DIMENSIONS ARE IN US SURVEY FEET

FOR EARTHWORK DEVELOPMENT ONLY

Dist	COUNTY	ROUTE	POST MILES TOTAL PROJECT	SHEET No.	TOTAL SHEETS
10	SJ	99	4.9/14.2		
CONTRACT No.			10-0E6114		
PROJECT ID			1000020440		

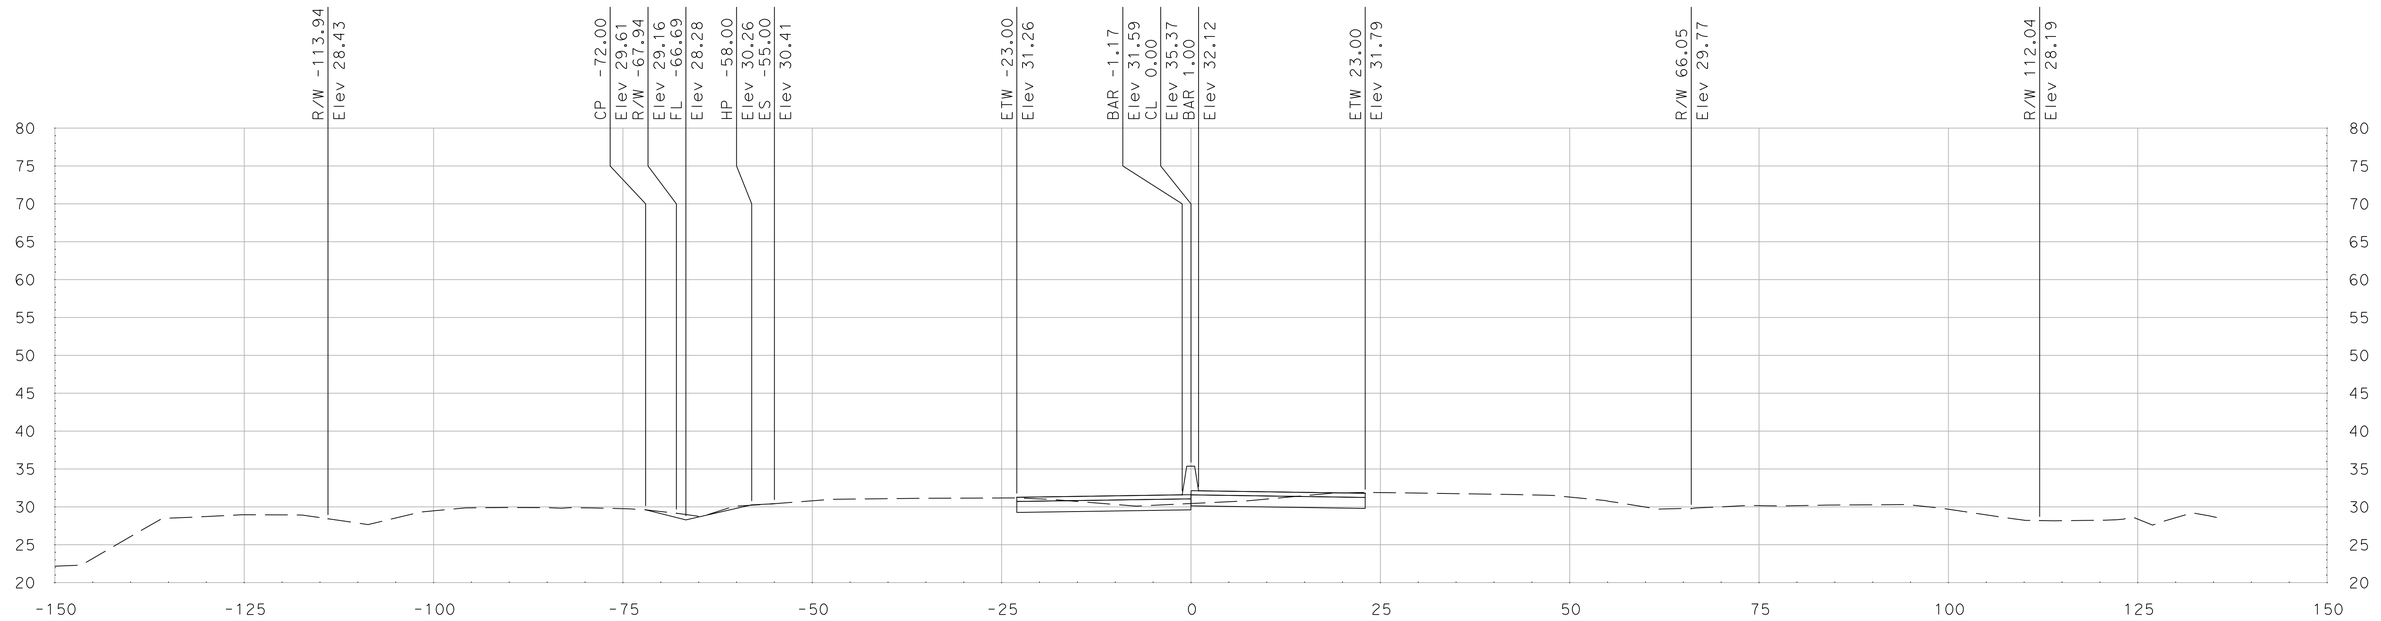

"SR 99" Sta 731+00.00

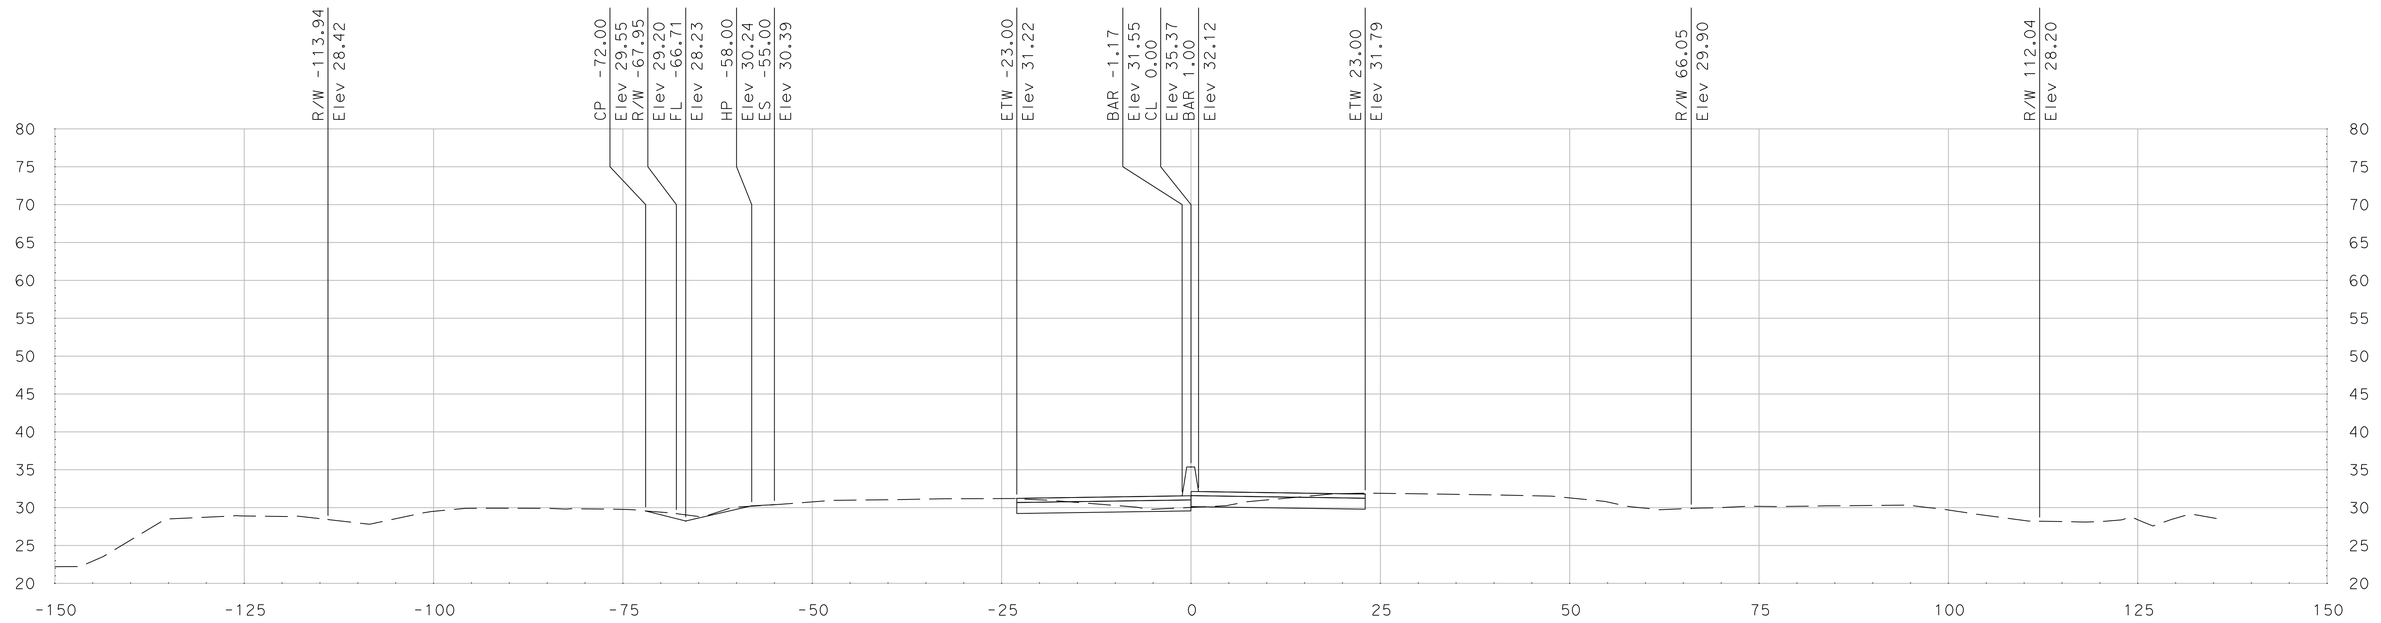

"SR 99" Sta 730+75.00

SCALE
HORIZONTAL: 1"=10'
VERTICAL: 1"=10'

DATE: 5/18/2011

ALL DIMENSIONS ARE IN US SURVEY FEET

FOR EARTHWORK DEVELOPMENT ONLY

Dist	COUNTY	ROUTE	POST MILES TOTAL PROJECT	SHEET No.	TOTAL SHEETS
10	SJ	99	4.9/14.2		
CONTRACT No.			10-0E6114		
PROJECT ID			1000020440		

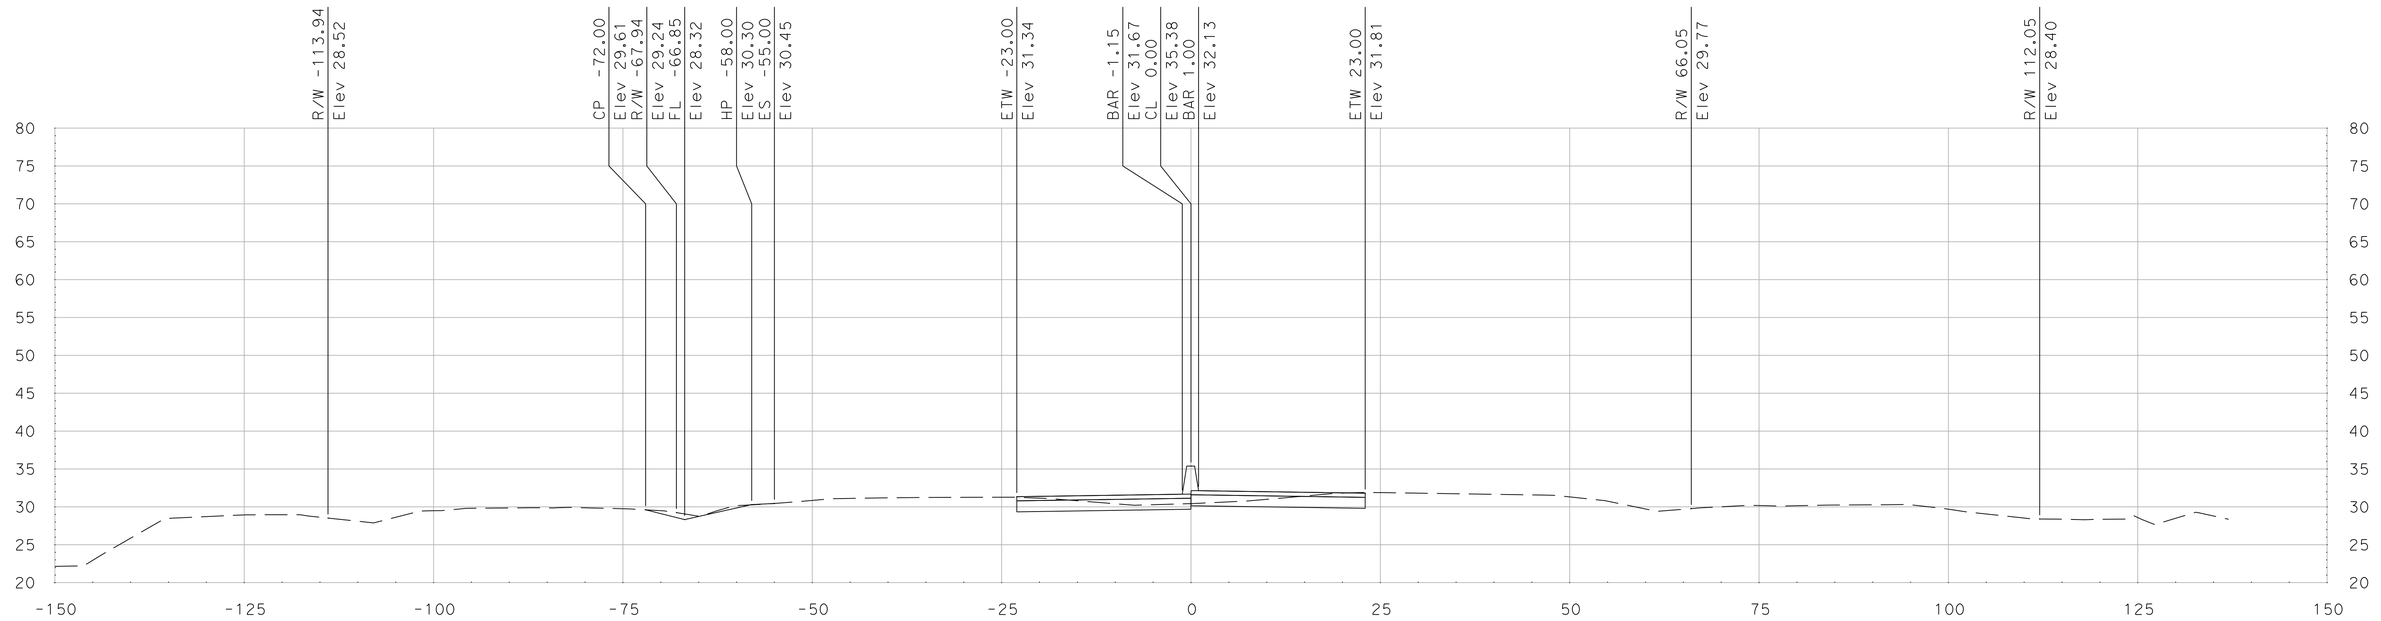

"SR 99" Sta 731+50.00

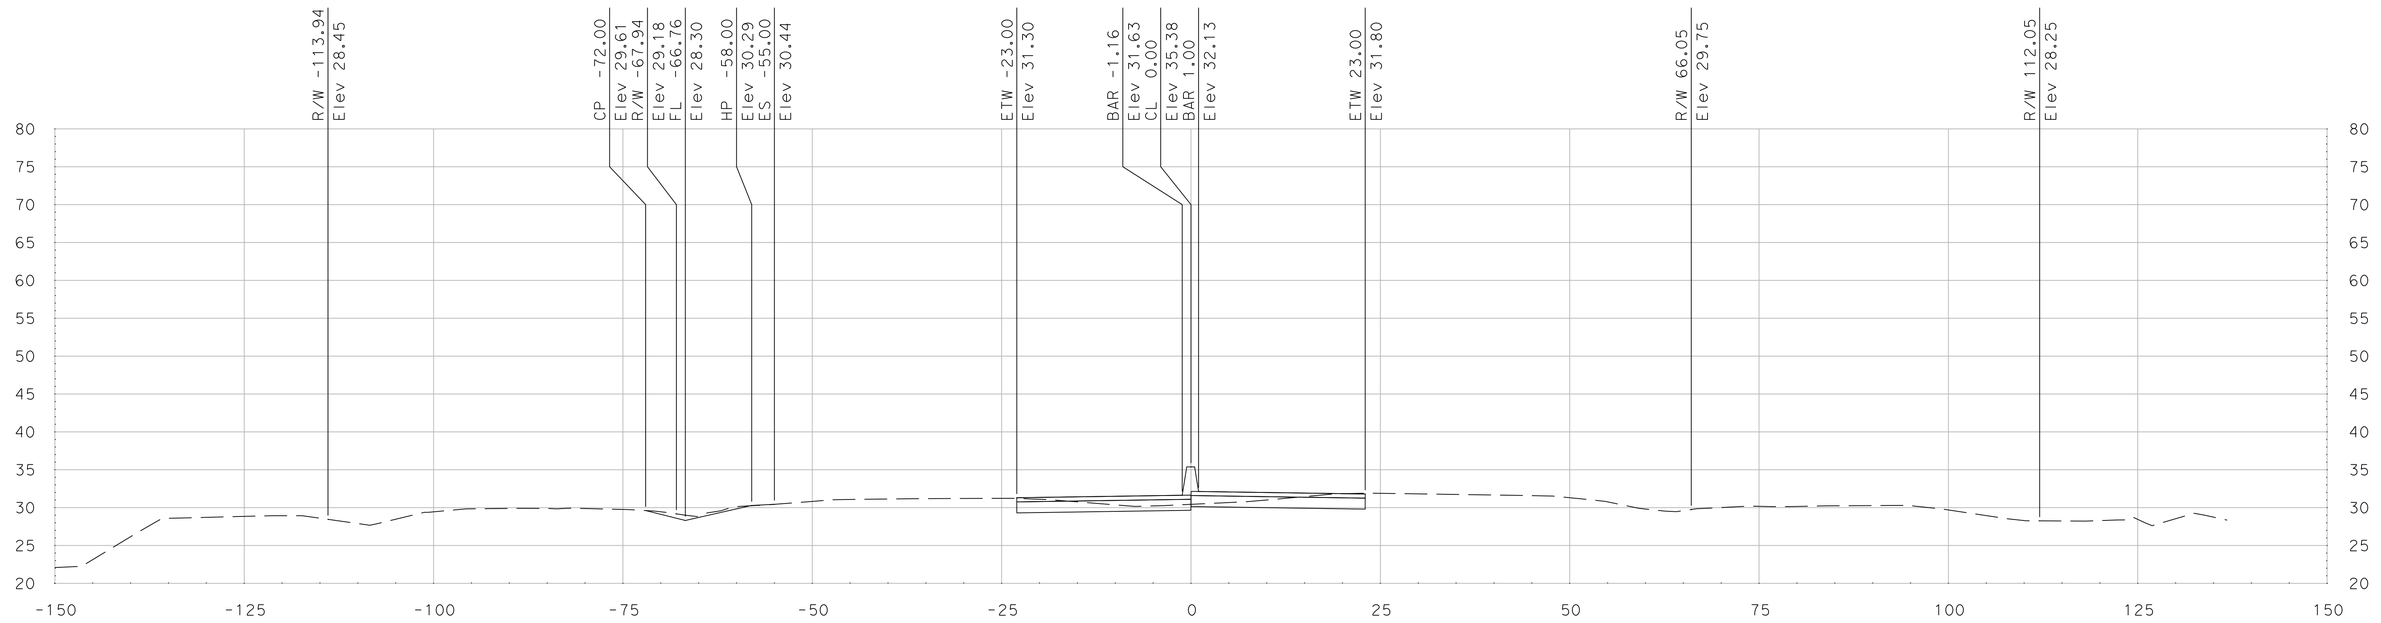

"SR 99" Sta 731+25.00

SCALE
HORIZONTAL: 1"=10'
VERTICAL: 1"=10'

DATE: 5/18/2011

ALL DIMENSIONS ARE IN US SURVEY FEET

FOR EARTHWORK DEVELOPMENT ONLY

Dist	COUNTY	ROUTE	POST MILES TOTAL PROJECT	SHEET No.	TOTAL SHEETS
10	SJ	99	4.9/14.2		
CONTRACT No.			10-0E6114		
PROJECT ID			1000020440		

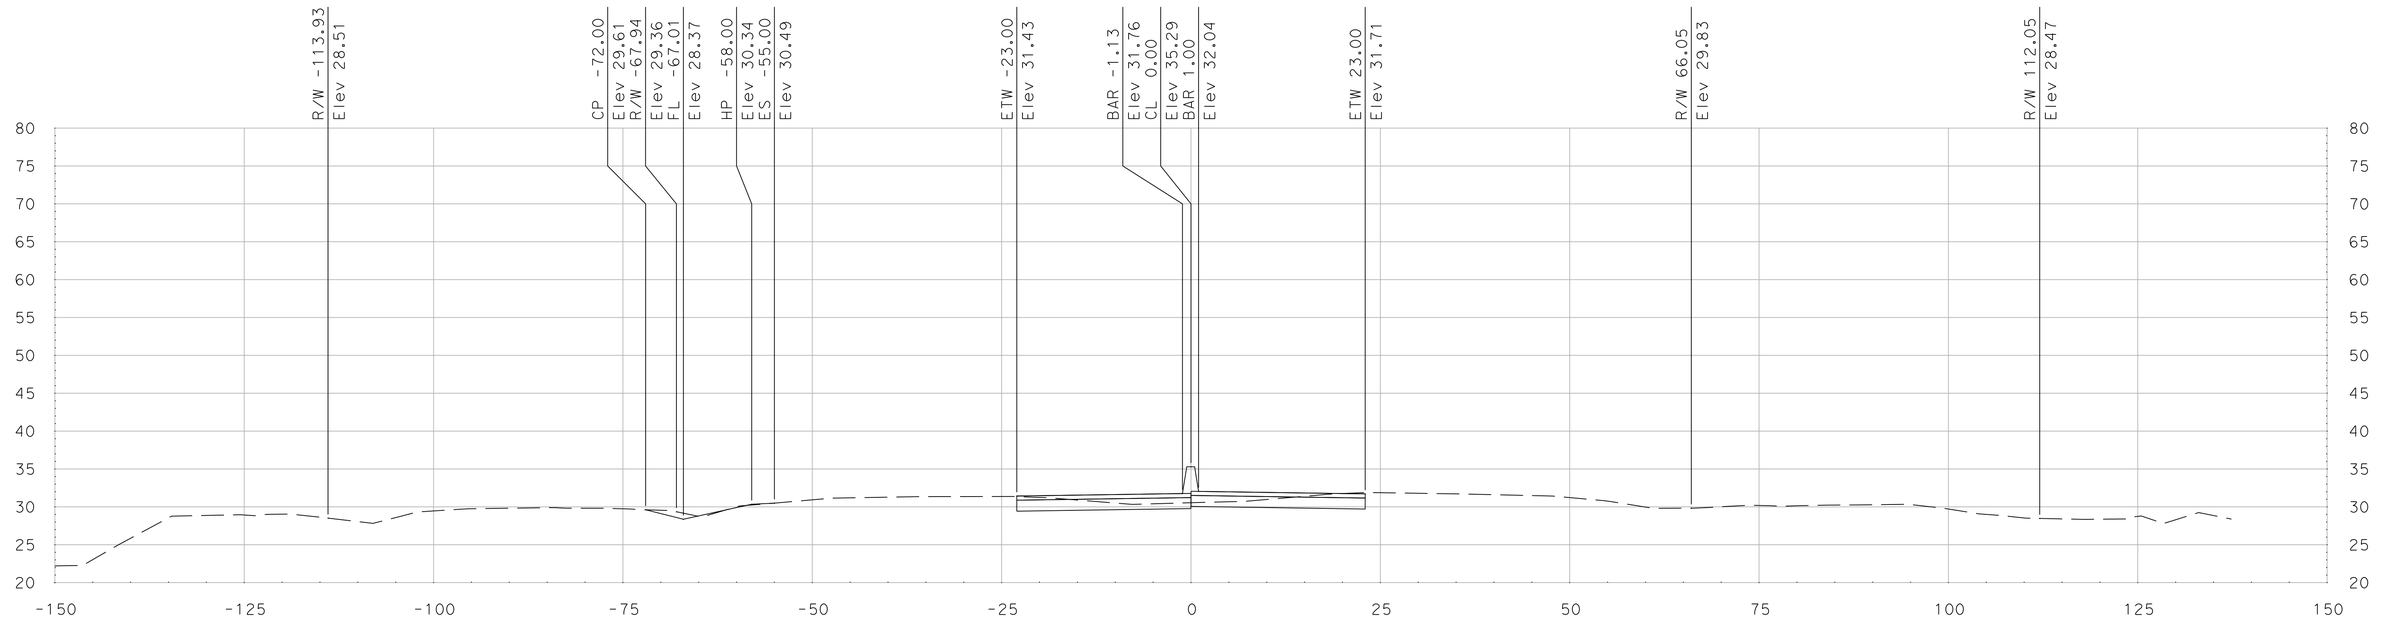

"SR 99" Sta 732+00.00

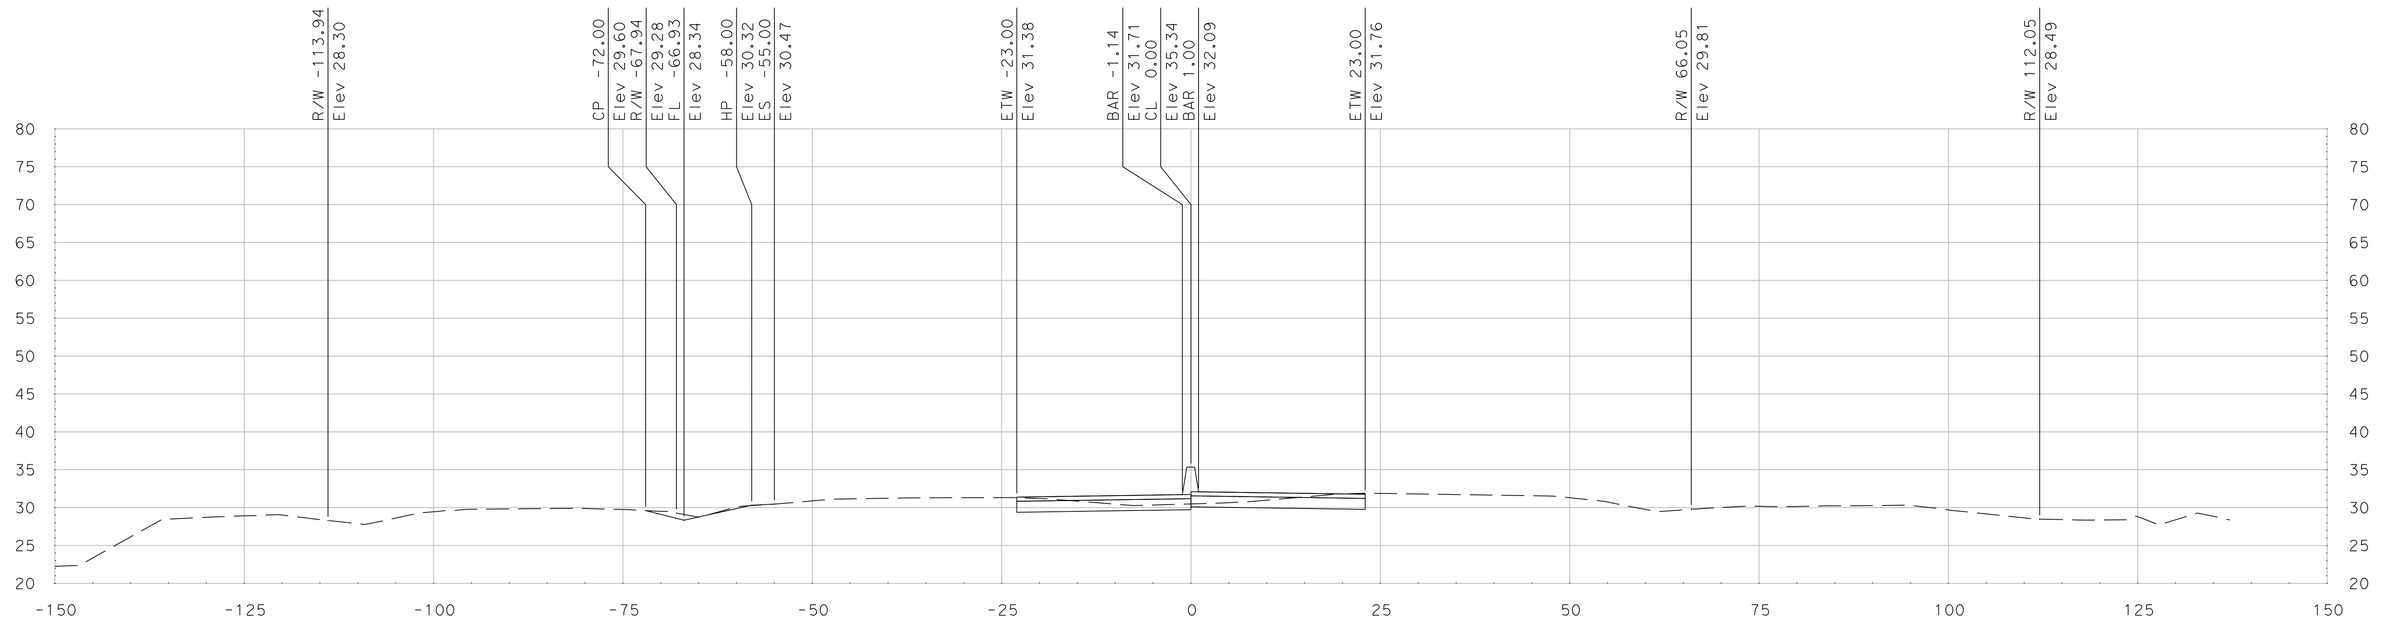

"SR 99" Sta 731+75.00

SCALE
HORIZONTAL: 1"=10'
VERTICAL: 1"=10'

DATE: 5/18/2011

ALL DIMENSIONS ARE IN US SURVEY FEET

FOR EARTHWORK DEVELOPMENT ONLY

Dist	COUNTY	ROUTE	POST MILES TOTAL PROJECT	SHEET No.	TOTAL SHEETS
10	SJ	99	4.9/14.2		
CONTRACT No.			10-0E6114		
PROJECT ID			1000020440		

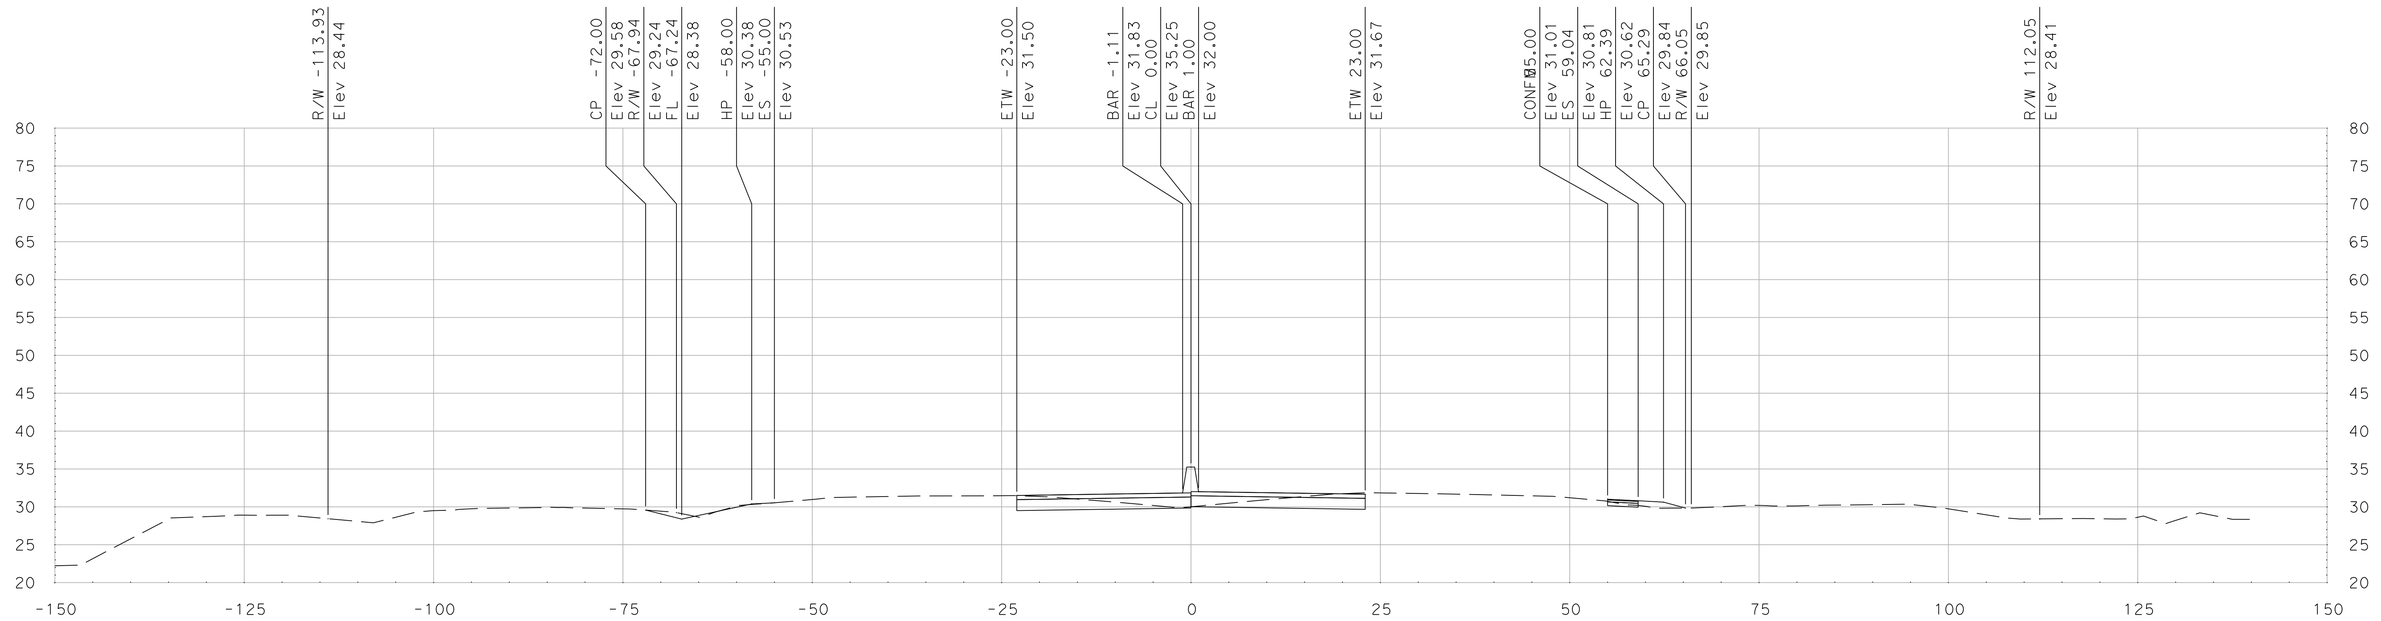

"SR 99" Sta 732+25.00

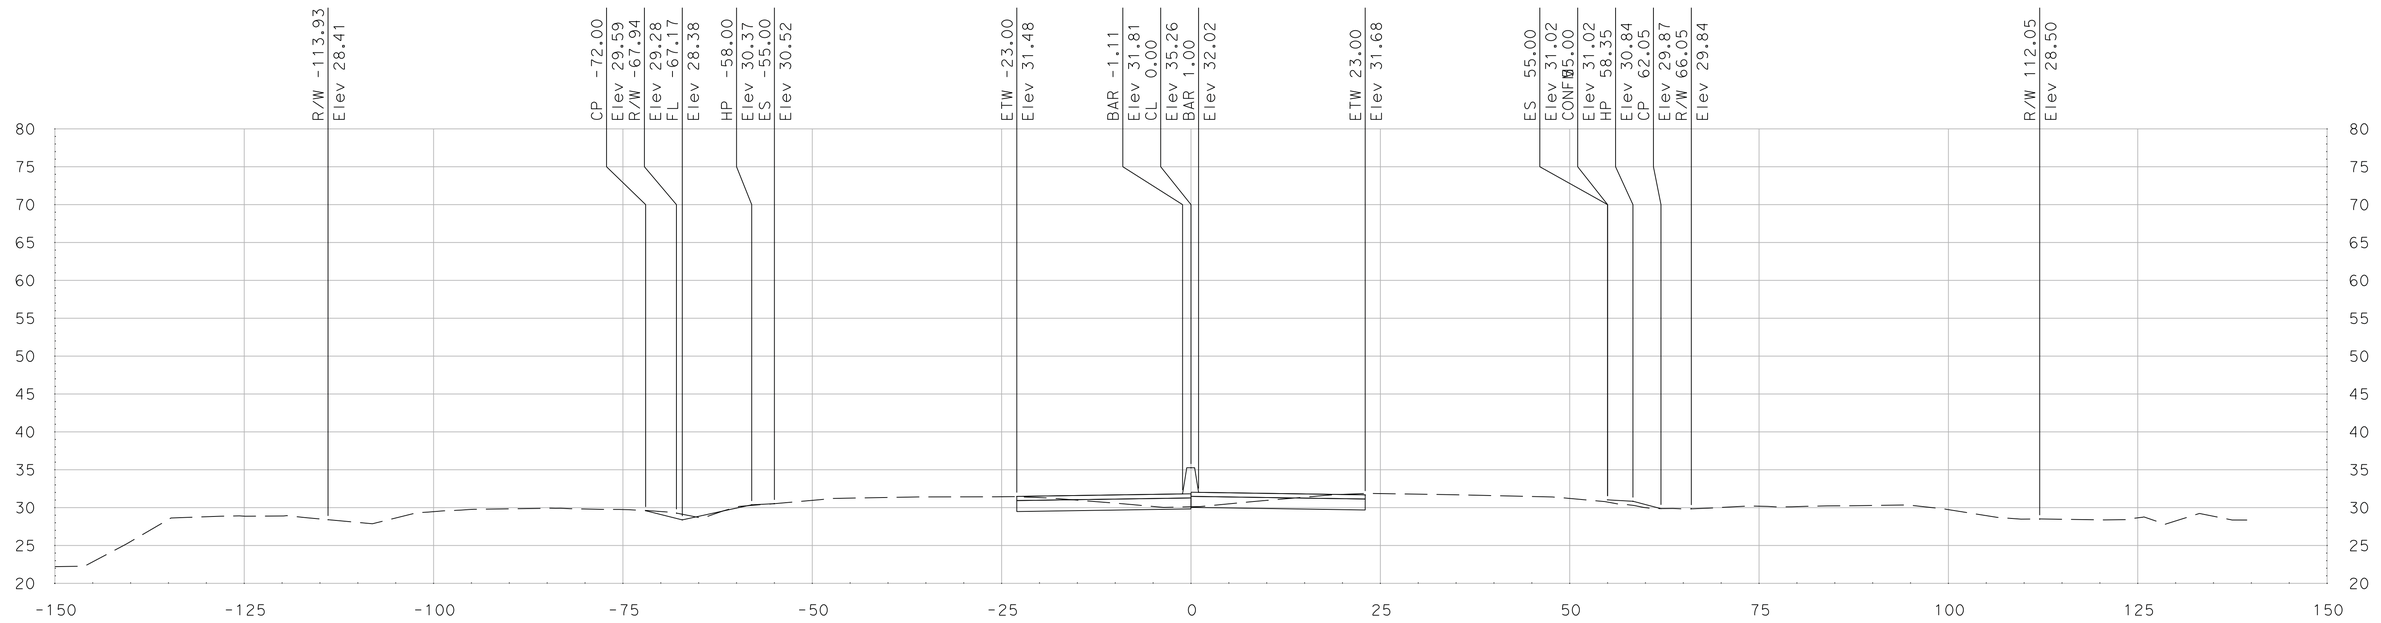

"SR 99" Sta 732+16.84

SCALE
HORIZONTAL: 1"=10'
VERTICAL: 1"=10'

DATE: 5/18/2011

ALL DIMENSIONS ARE IN US SURVEY FEET

Dist	COUNTY	ROUTE	POST MILES TOTAL PROJECT	SHEET No.	TOTAL SHEETS
10	SJ	99	4.9/14.2		
CONTRACT No.			10-0E6114		
PROJECT ID			1000020440		

FOR EARTHWORK DEVELOPMENT ONLY

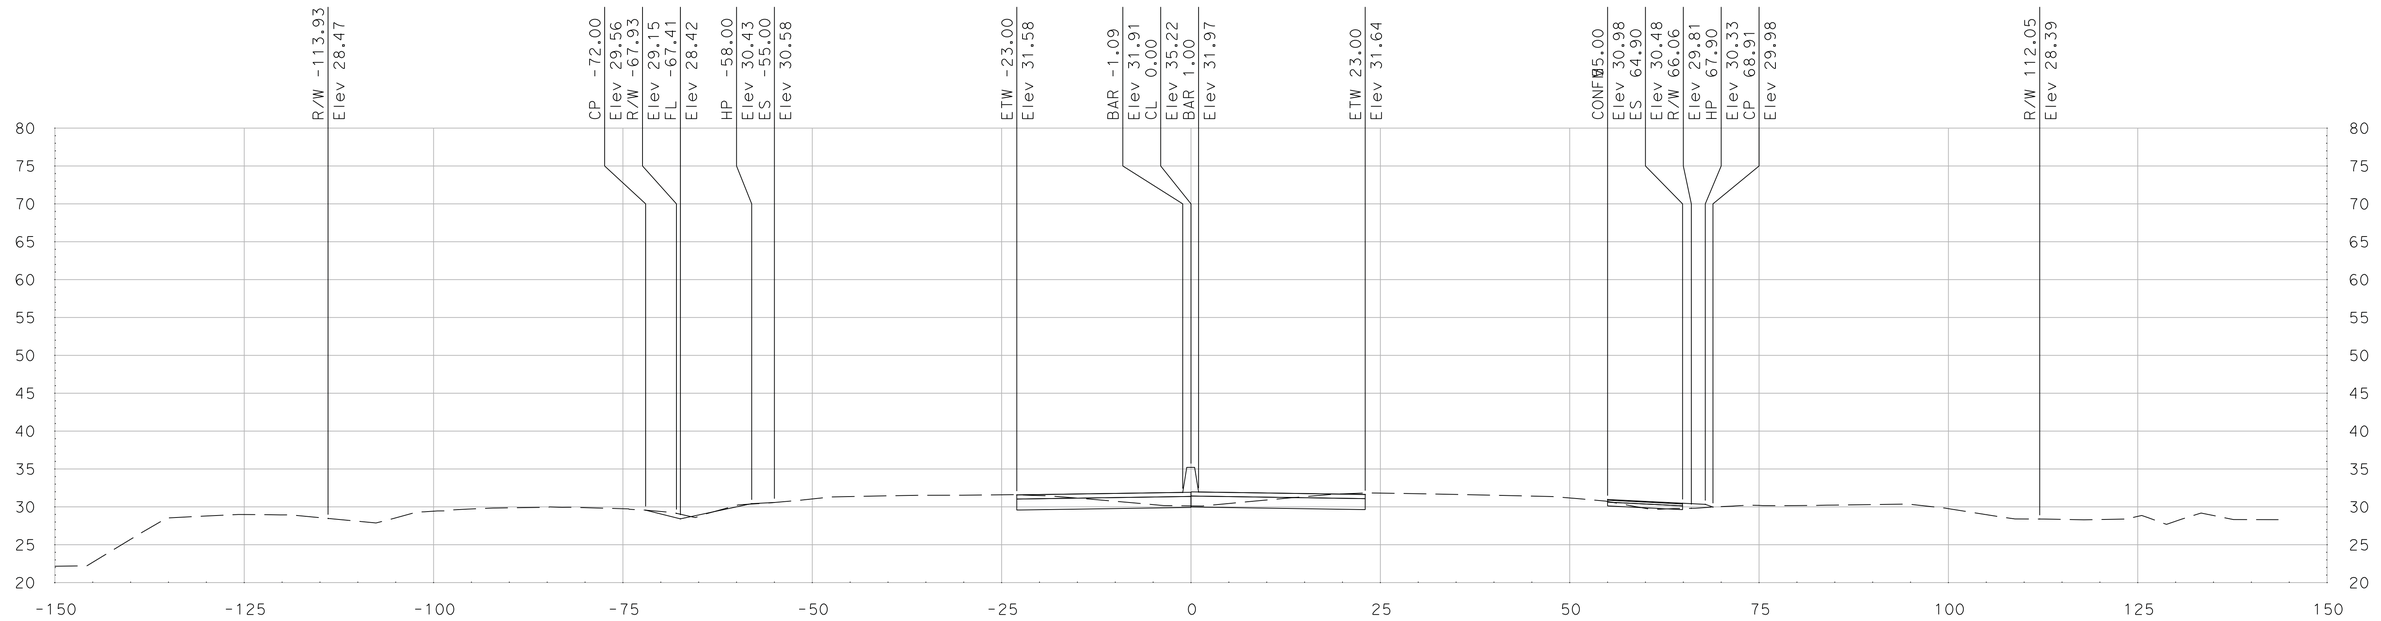

"SR 99" Sta 732+50.00

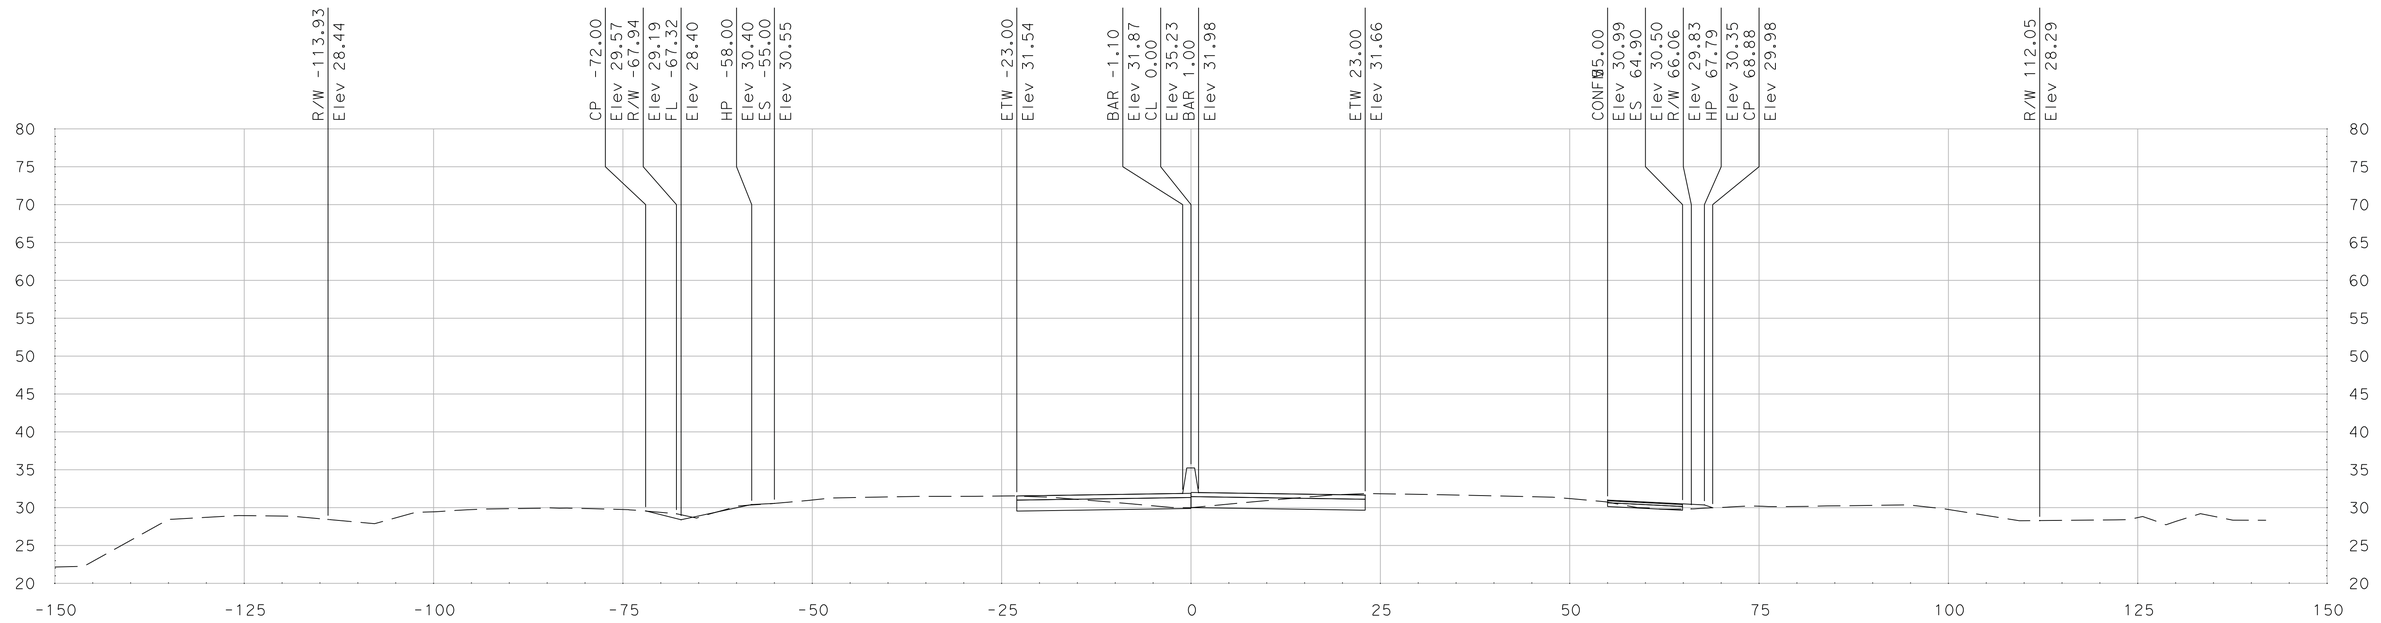

"SR 99" Sta 732+36.84

SCALE
HORIZONTAL: 1"=10'
VERTICAL: 1"=10'

DATE: 5/18/2011

ALL DIMENSIONS ARE IN US SURVEY FEET

FOR EARTHWORK DEVELOPMENT ONLY

Dist	COUNTY	ROUTE	POST MILES TOTAL PROJECT	SHEET No.	TOTAL SHEETS
10	SJ	99	4.9/14.2		
CONTRACT No.			10-0E6114		
PROJECT ID			1000020440		

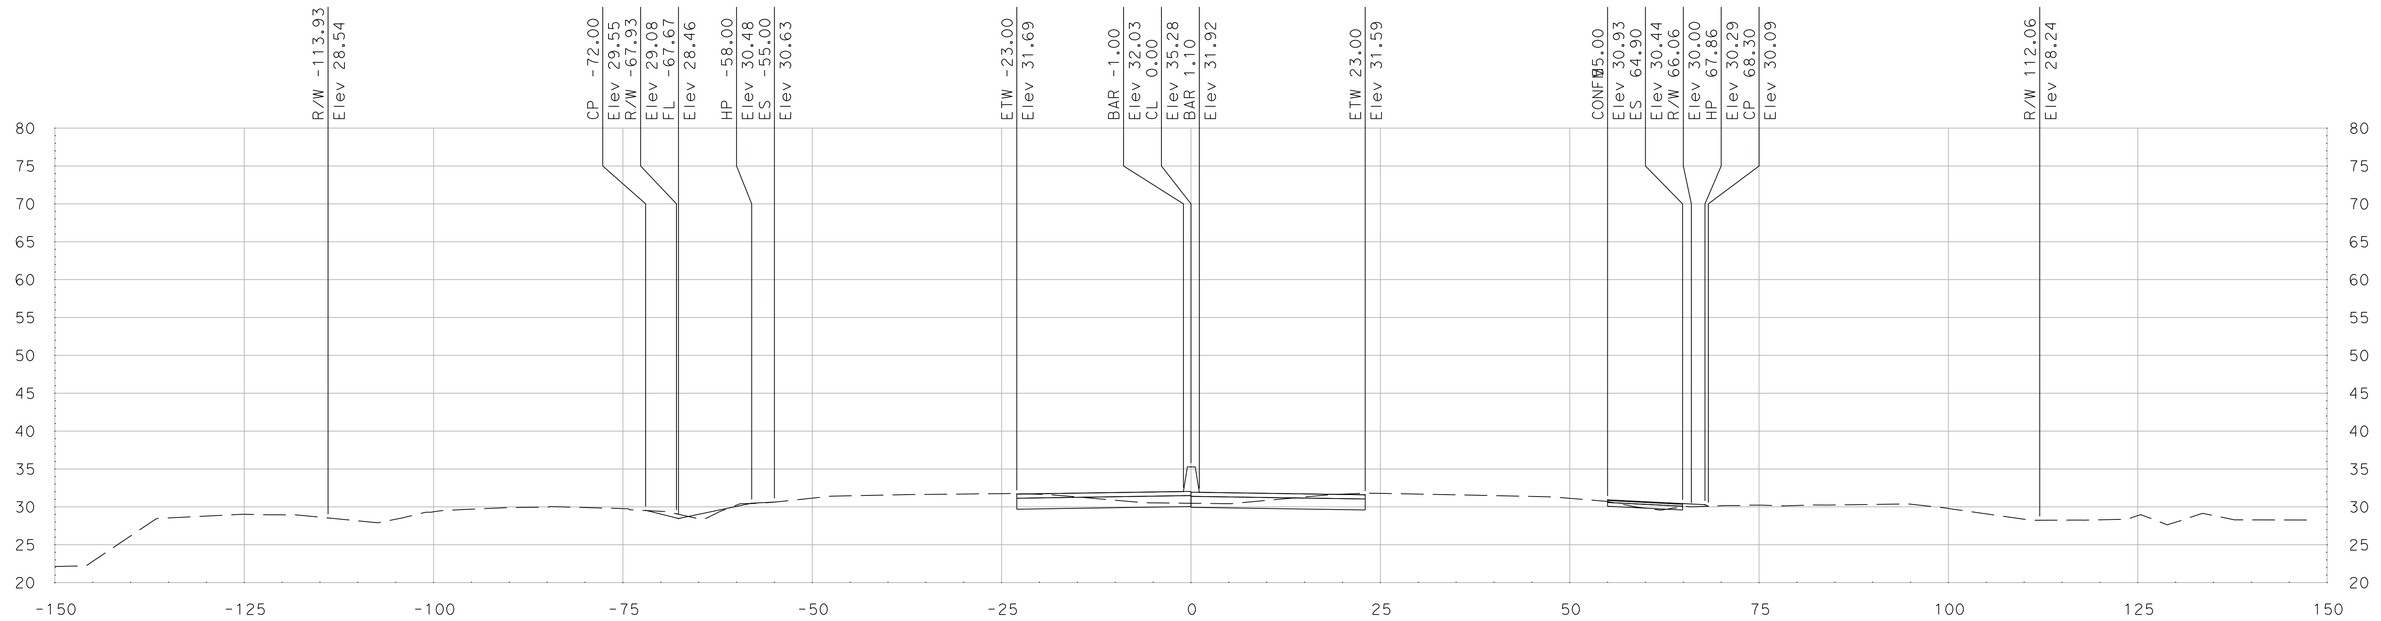

"SR 99" Sta 732+81.84

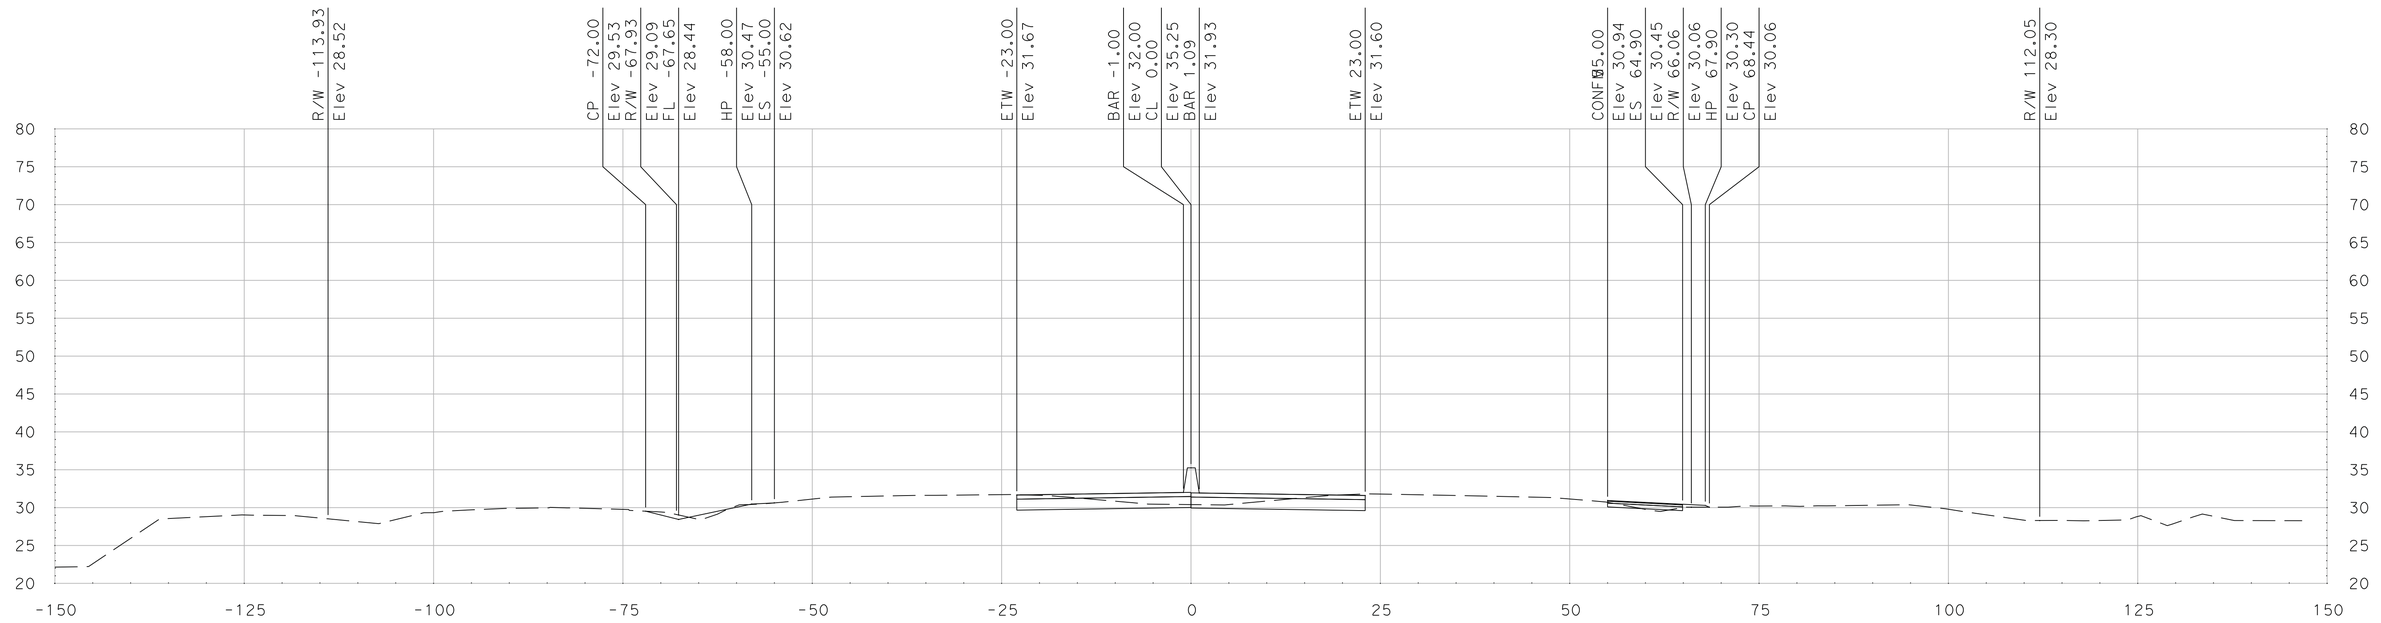

"SR 99" Sta 732+75.00

SCALE
HORIZONTAL: 1"=10'
VERTICAL: 1"=10'

DATE: 5/18/2011

ALL DIMENSIONS ARE IN US SURVEY FEET

FOR EARTHWORK DEVELOPMENT ONLY

Dist	COUNTY	ROUTE	POST MILES TOTAL PROJECT	SHEET No.	TOTAL SHEETS
10	SJ	99	4.9/14.2		
CONTRACT No.			10-0E6114		
PROJECT ID			1000020440		

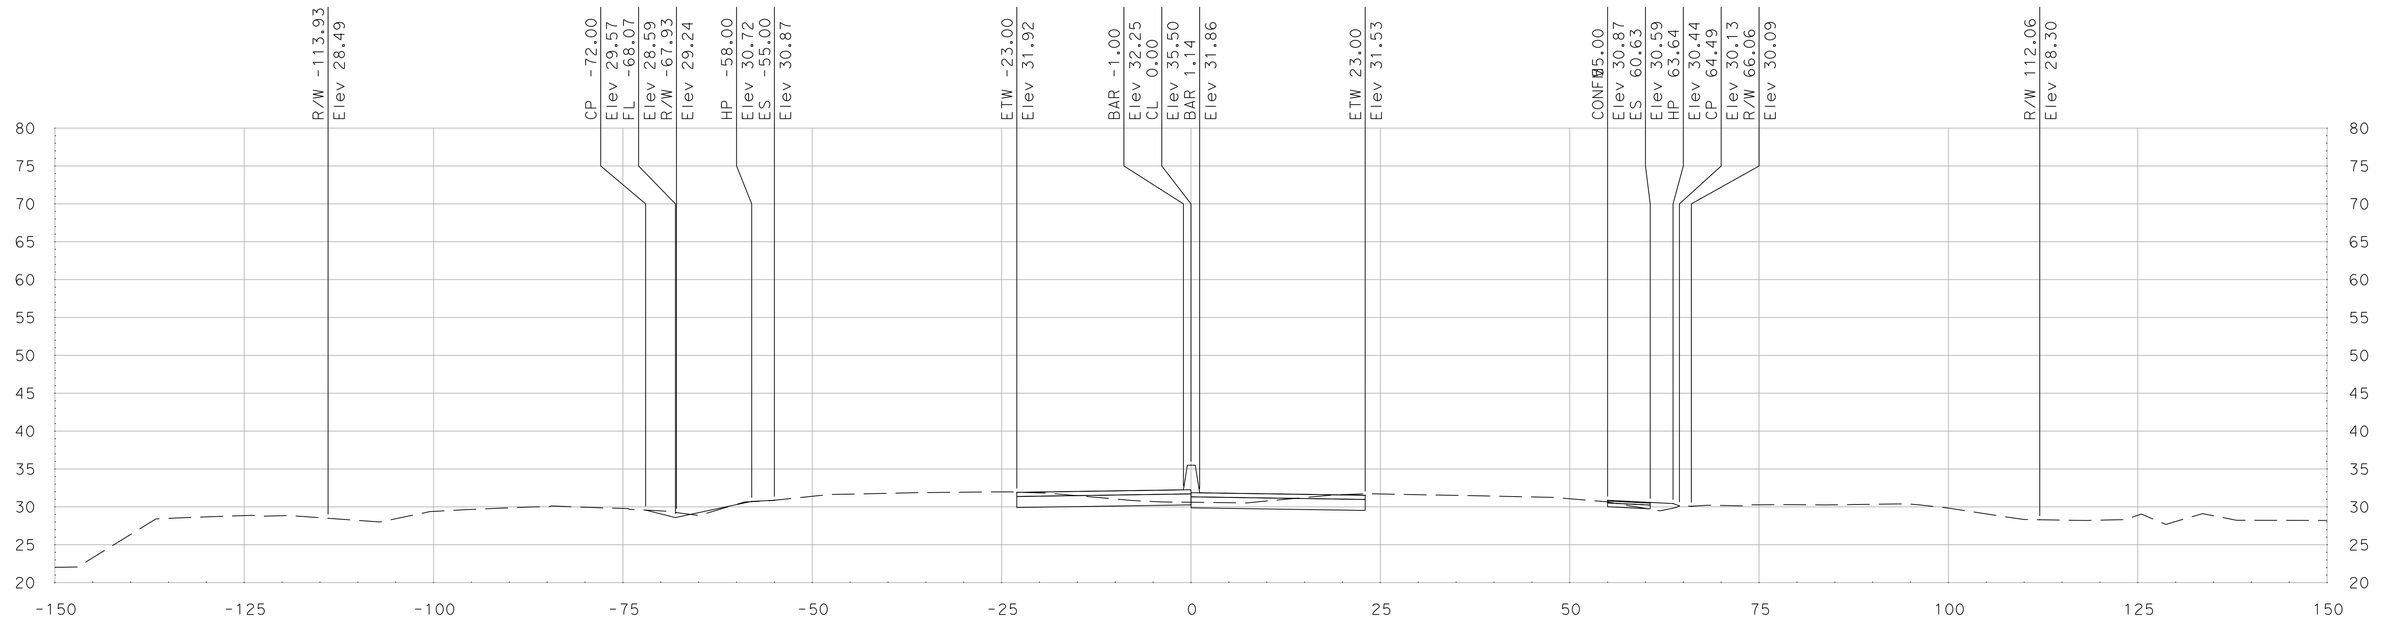

"SR 99" Sta 733+25.00

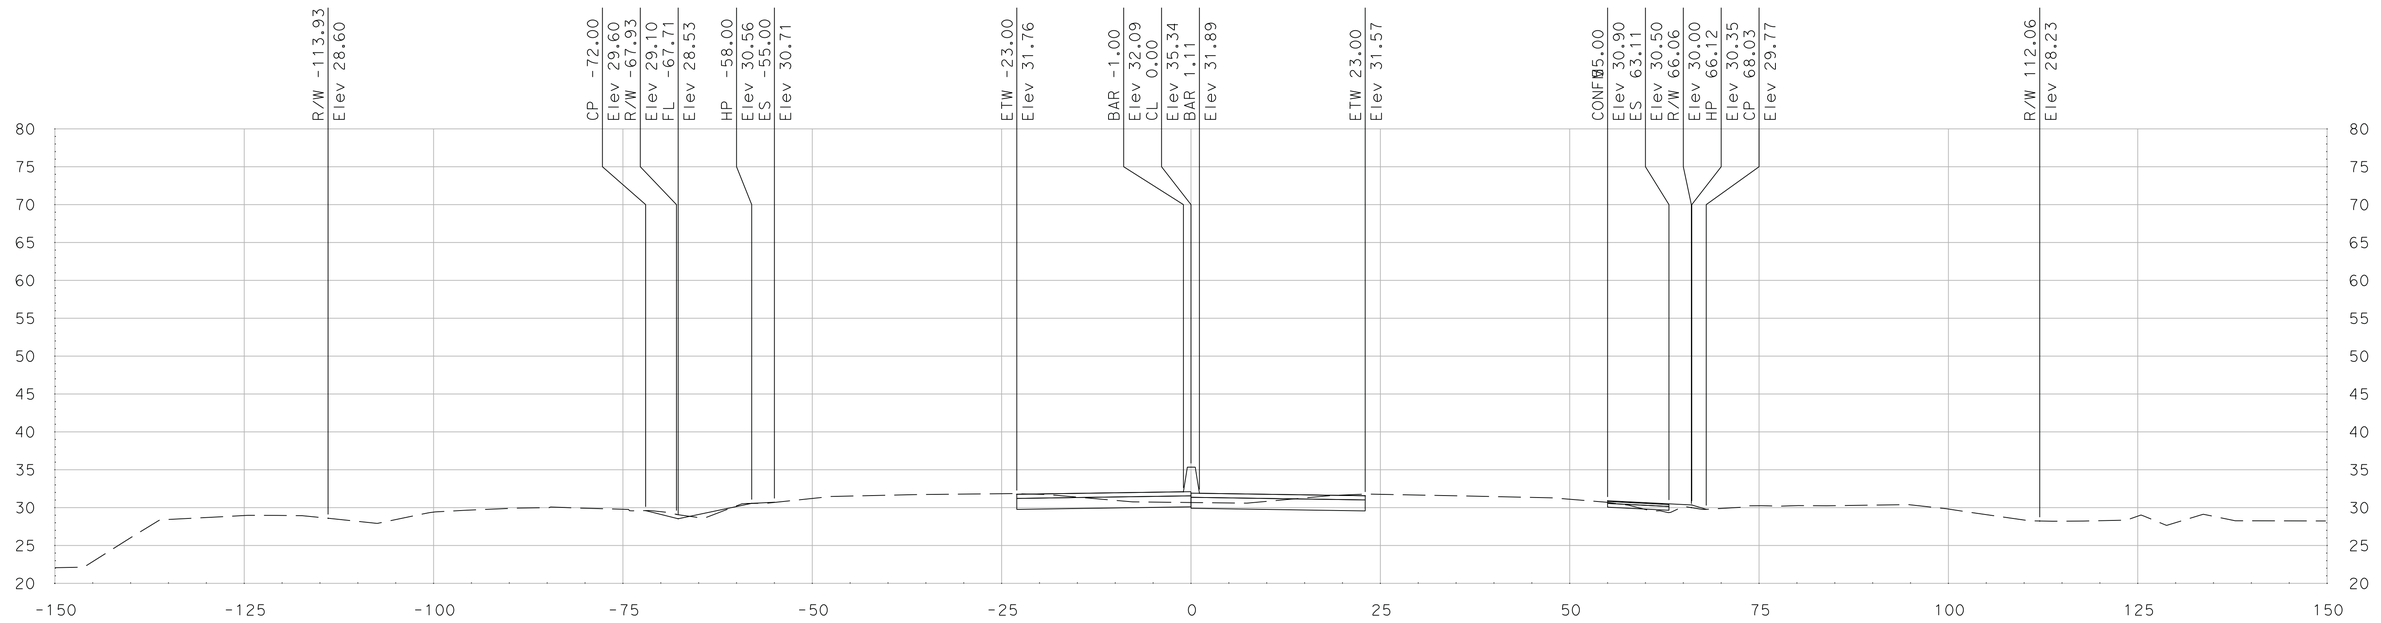

"SR 99" Sta 733+00.00

SCALE
HORIZONTAL: 1"=10'
VERTICAL: 1"=10'

DATE: 5/18/2011

ALL DIMENSIONS ARE IN US SURVEY FEET

FOR EARTHWORK DEVELOPMENT ONLY

Dist	COUNTY	ROUTE	POST MILES TOTAL PROJECT	SHEET No.	TOTAL SHEETS
10	SJ	99	4.9/14.2		
CONTRACT No.			10-0E6114		
PROJECT ID			1000020440		

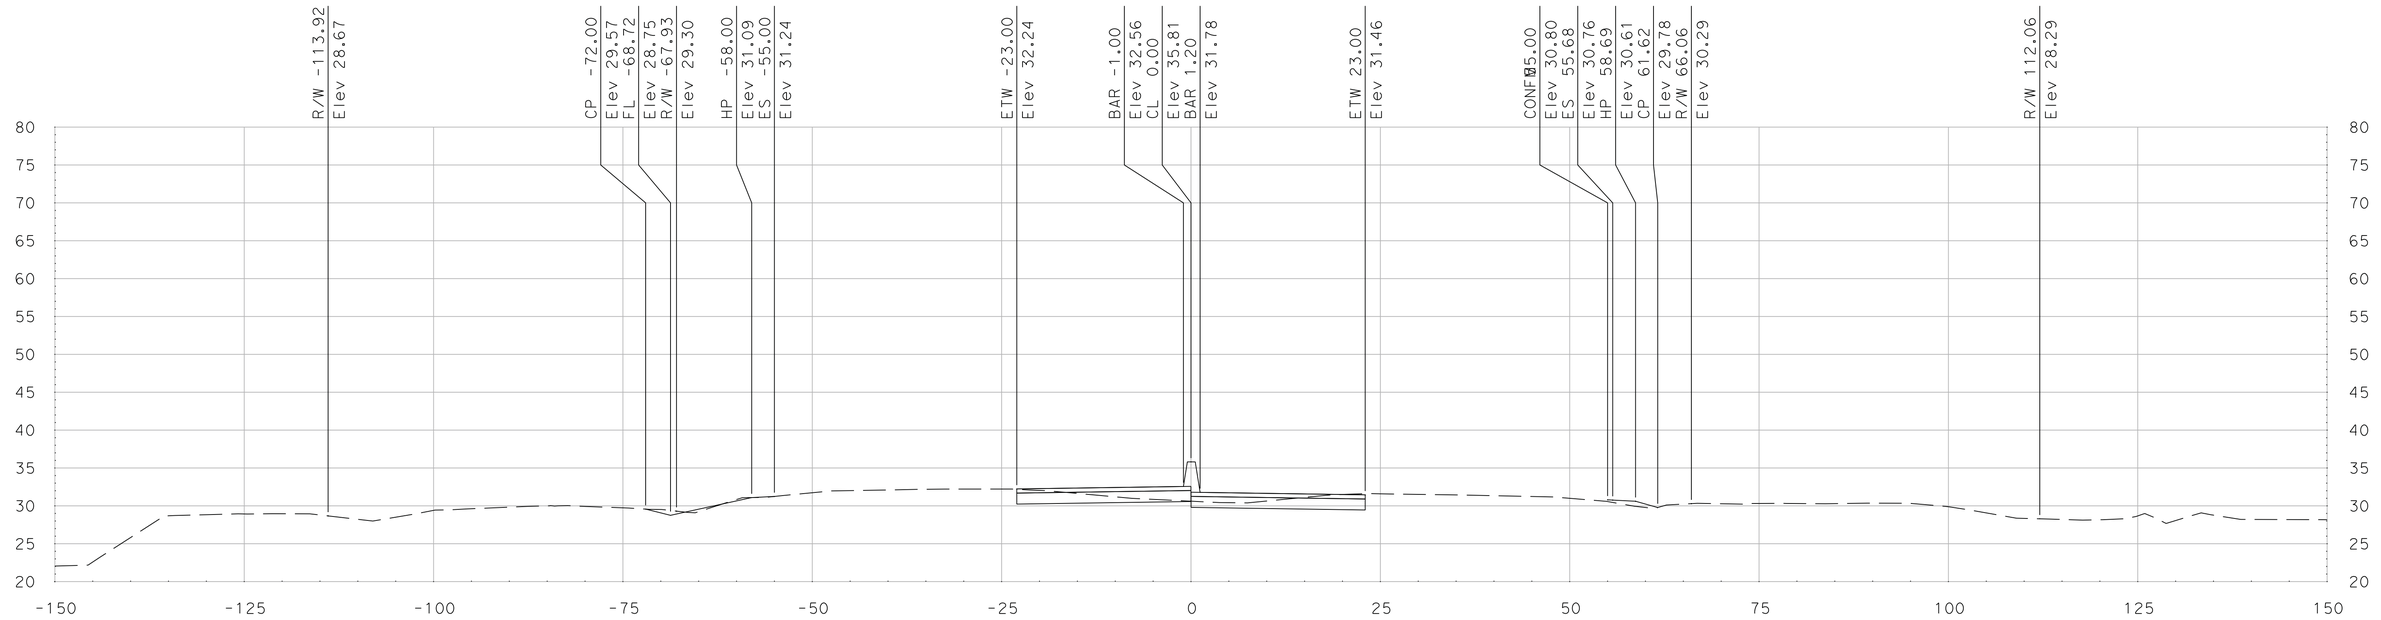

"SR 99" Sta 733+75.00

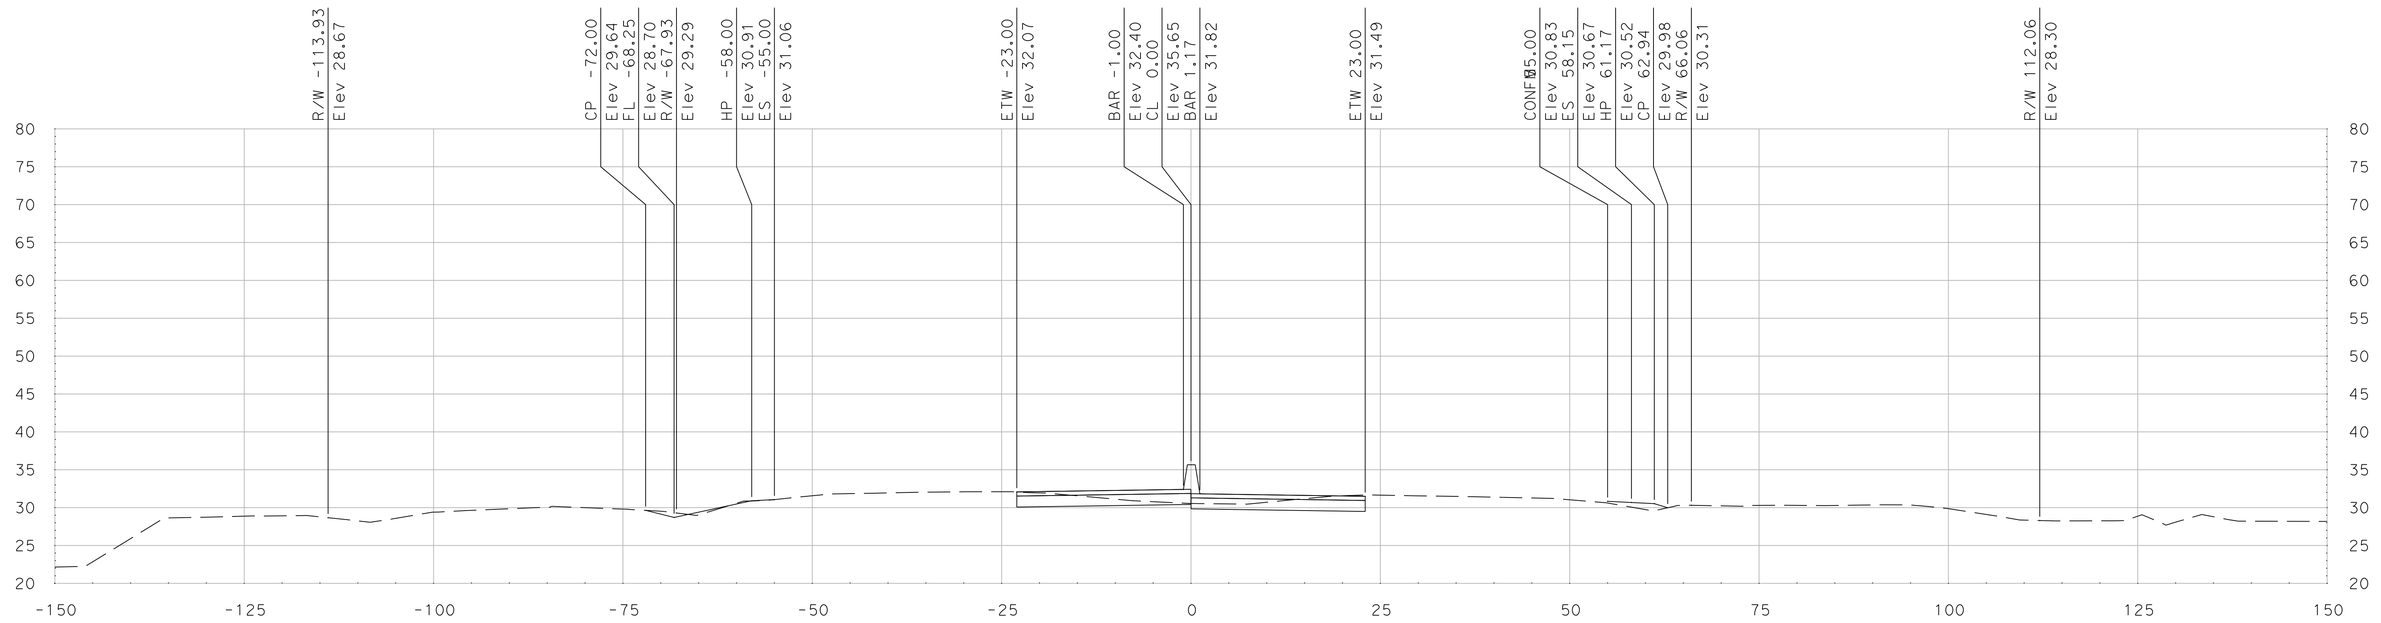

"SR 99" Sta 733+50.00

SCALE
HORIZONTAL: 1"=10'
VERTICAL: 1"=10'

DATE: 5/18/2011

ALL DIMENSIONS ARE IN US SURVEY FEET

FOR EARTHWORK DEVELOPMENT ONLY

Dist	COUNTY	ROUTE	POST MILES TOTAL PROJECT	SHEET No.	TOTAL SHEETS
10	SJ	99	4.9/14.2		
CONTRACT No.			**10-0E6114**		
PROJECT ID			**1000020440**		

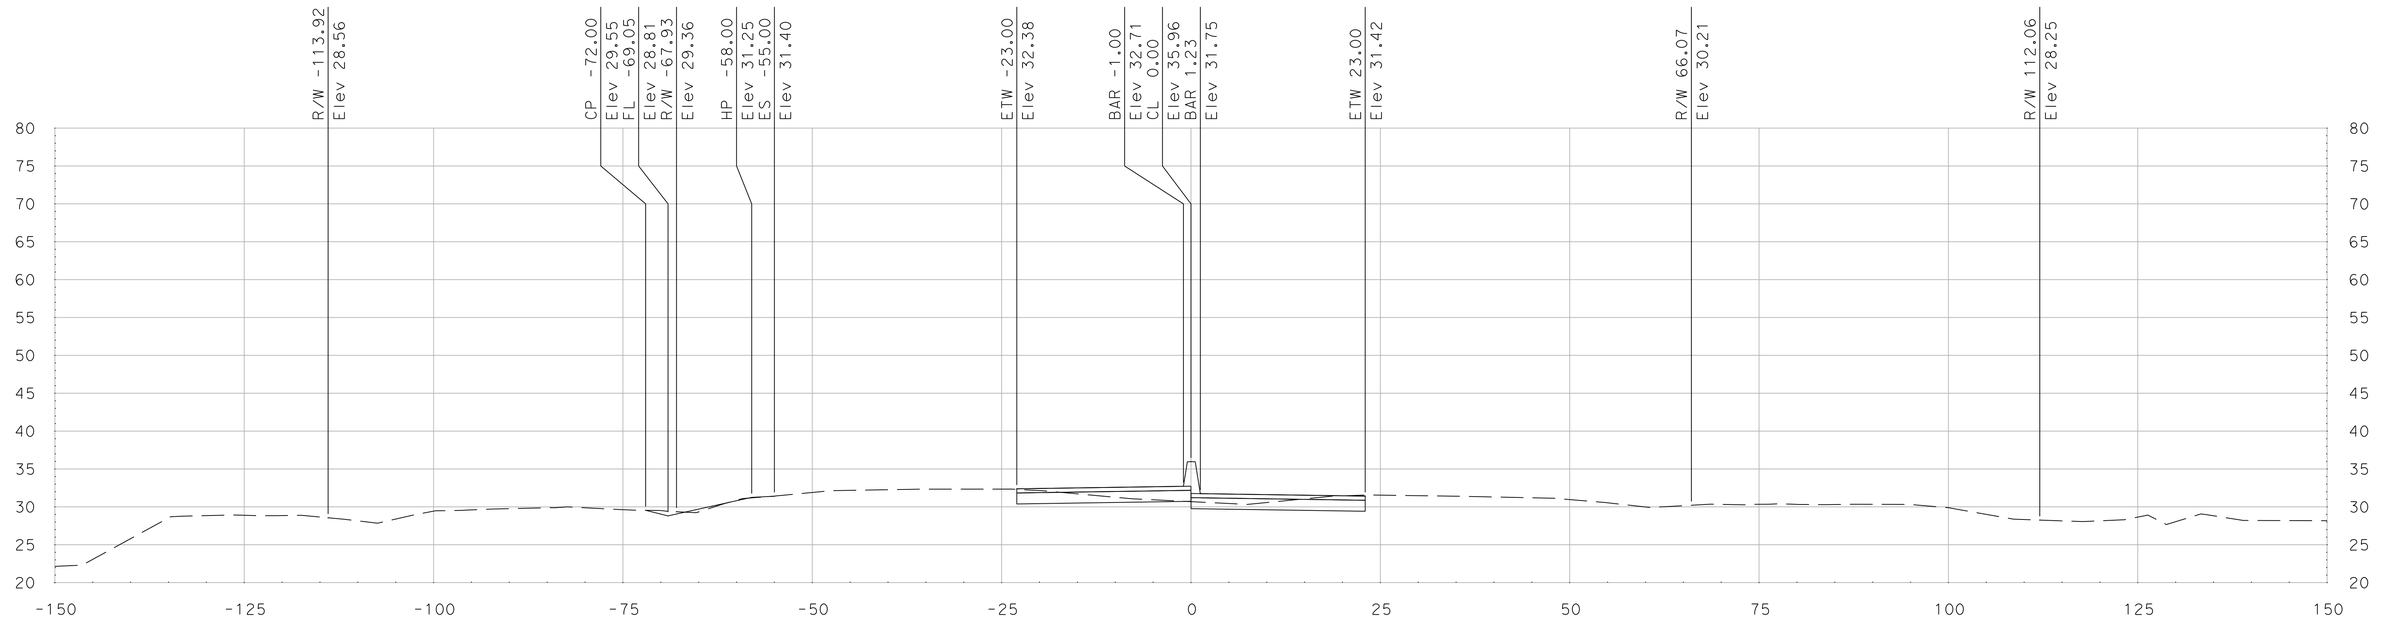

"SR 99" Sta 734+00.00

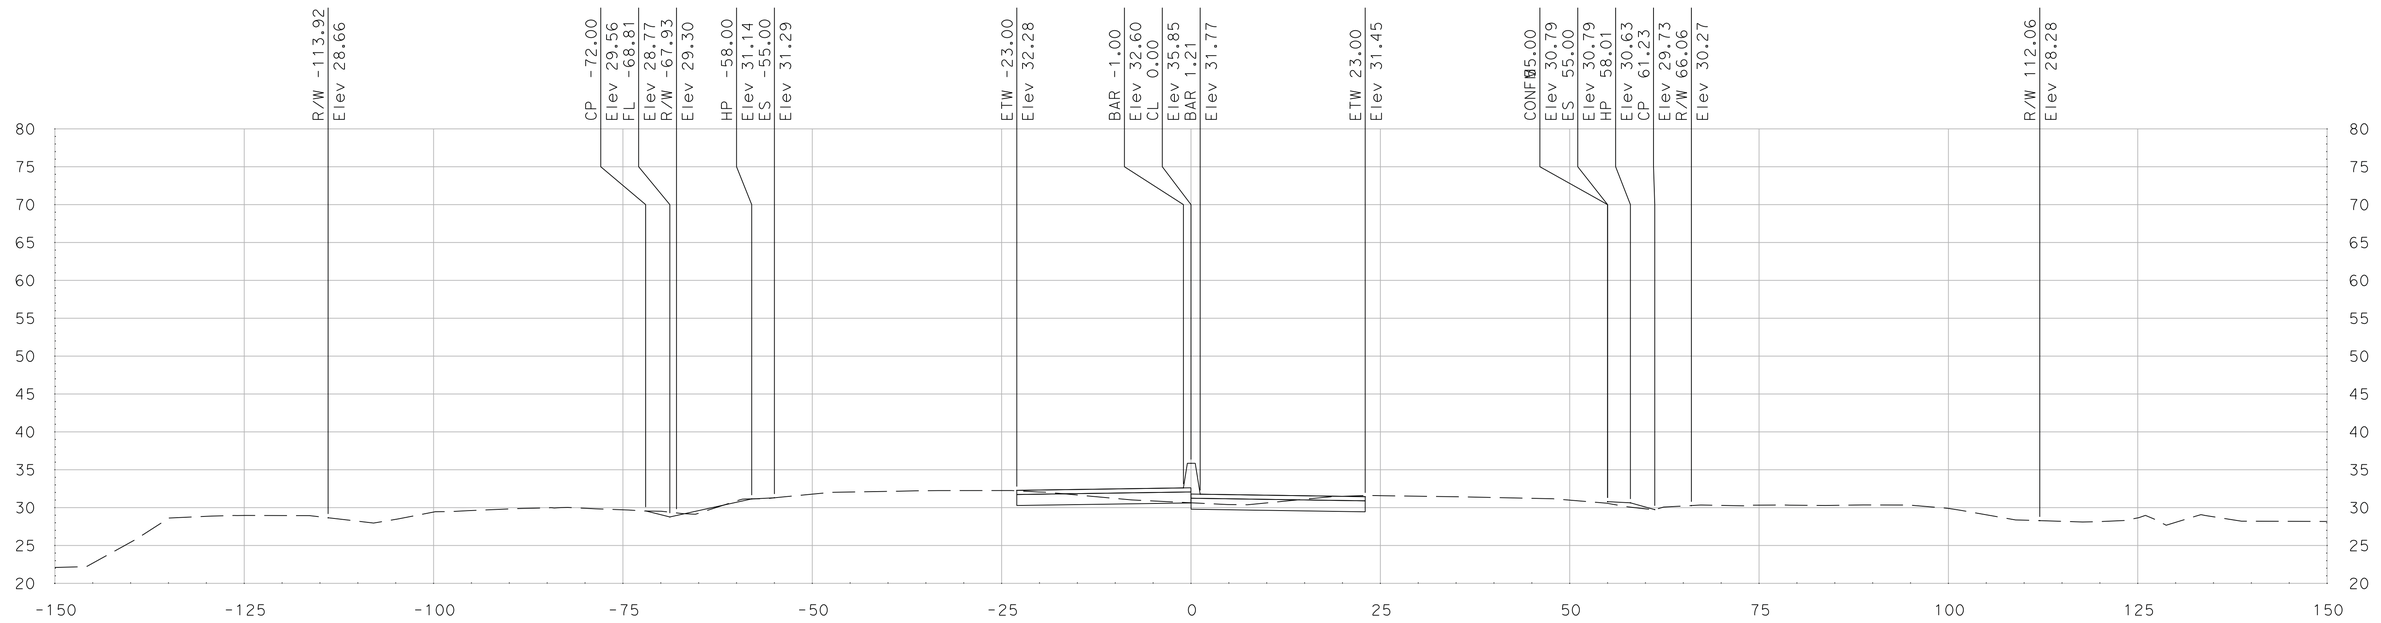

"SR 99" Sta 733+81.85

DATE: 5/18/2011

ALL DIMENSIONS ARE IN US SURVEY FEET

SCALE
HORIZONTAL: 1"=10'
VERTICAL: 1"=10'

FOR EARTHWORK DEVELOPMENT ONLY

Dist	COUNTY	ROUTE	POST MILES TOTAL PROJECT	SHEET No.	TOTAL SHEETS
10	SJ	99	4.9/14.2		
CONTRACT No.			10-0E6114		
PROJECT ID			1000020440		

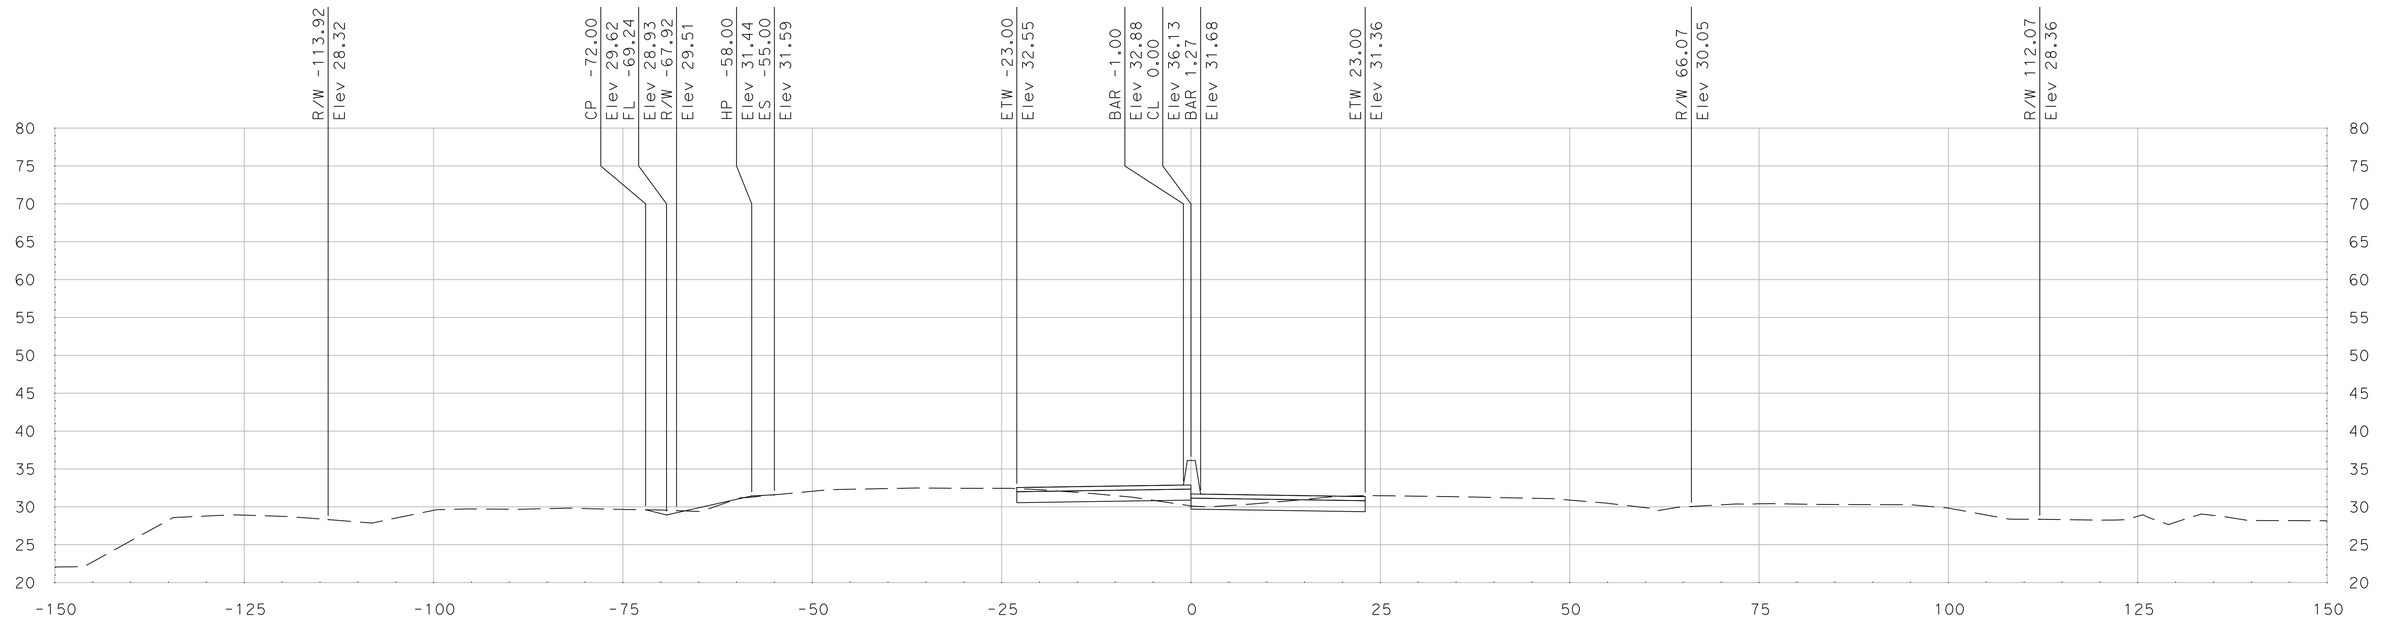

"SR 99" Sta 734+50.00

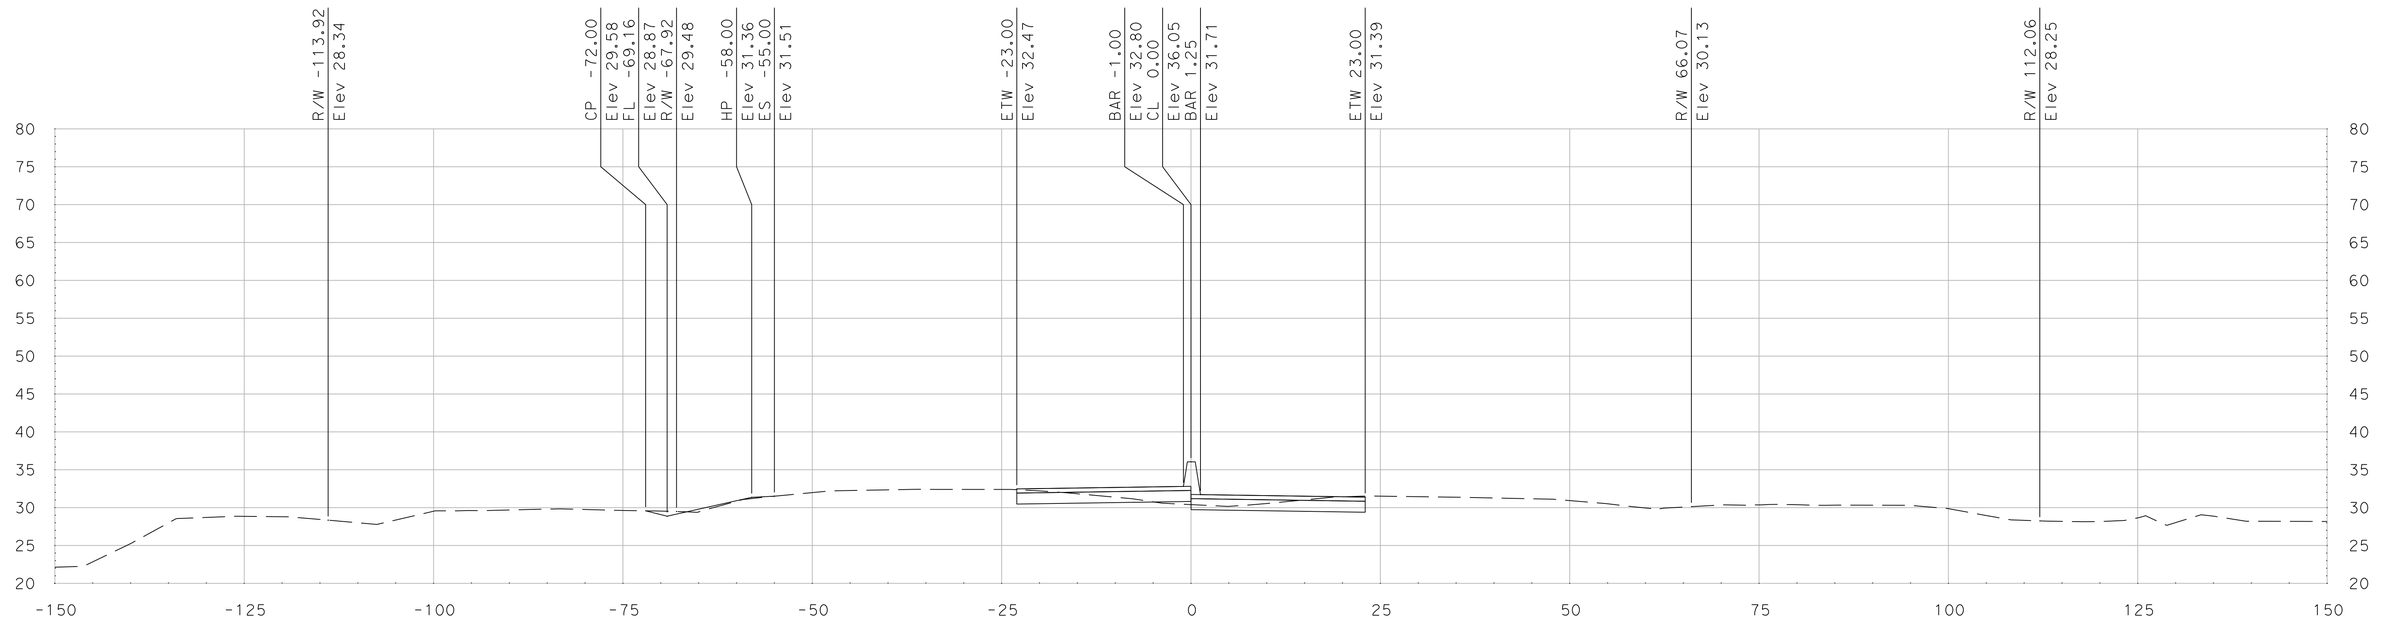

"SR 99" Sta 734+25.00

SCALE
HORIZONTAL: 1"=10'
VERTICAL: 1"=10'

DATE: 5/18/2011

ALL DIMENSIONS ARE IN US SURVEY FEET

FOR EARTHWORK DEVELOPMENT ONLY

Dist	COUNTY	ROUTE	POST MILES TOTAL PROJECT	SHEET No.	TOTAL SHEETS
10	SJ	99	4.9/14.2		
CONTRACT No.			10-0E6114		
PROJECT ID			1000020440		

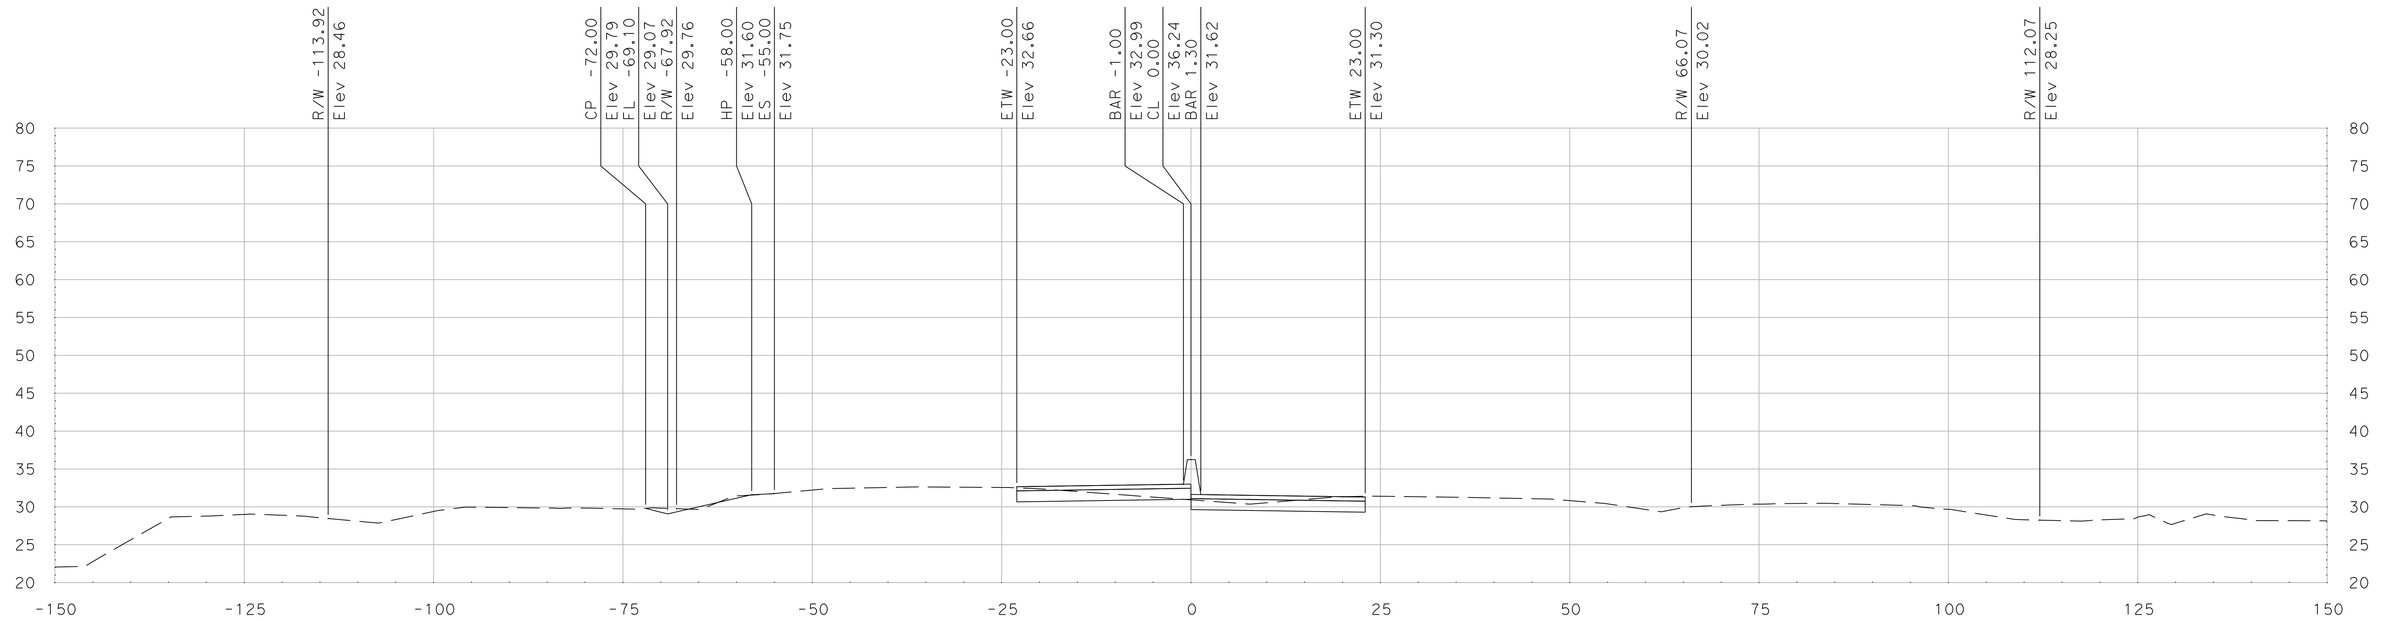

"SR 99" Sta 735+00.00

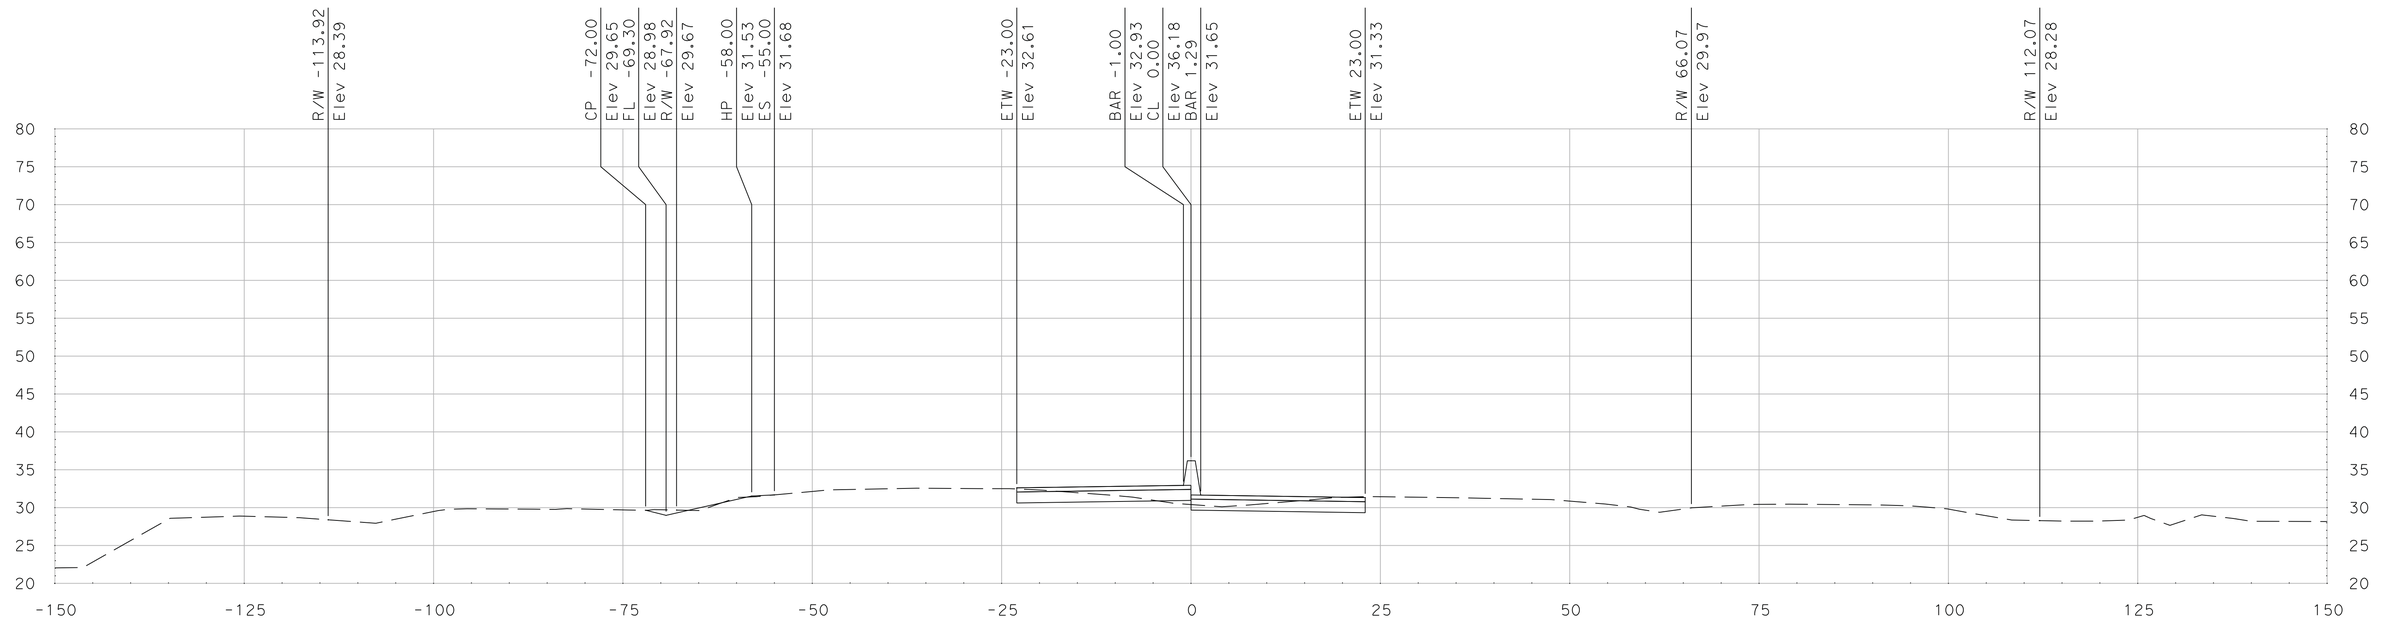

"SR 99" Sta 734+75.00

SCALE
HORIZONTAL: 1"=10'
VERTICAL: 1"=10'

DATE: 5/18/2011

ALL DIMENSIONS ARE IN US SURVEY FEET

FOR EARTHWORK DEVELOPMENT ONLY

Dist	COUNTY	ROUTE	POST MILES TOTAL PROJECT	SHEET No.	TOTAL SHEETS
10	SJ	99	4.9/14.2		
CONTRACT No.			10-0E6114		
PROJECT ID			1000020440		

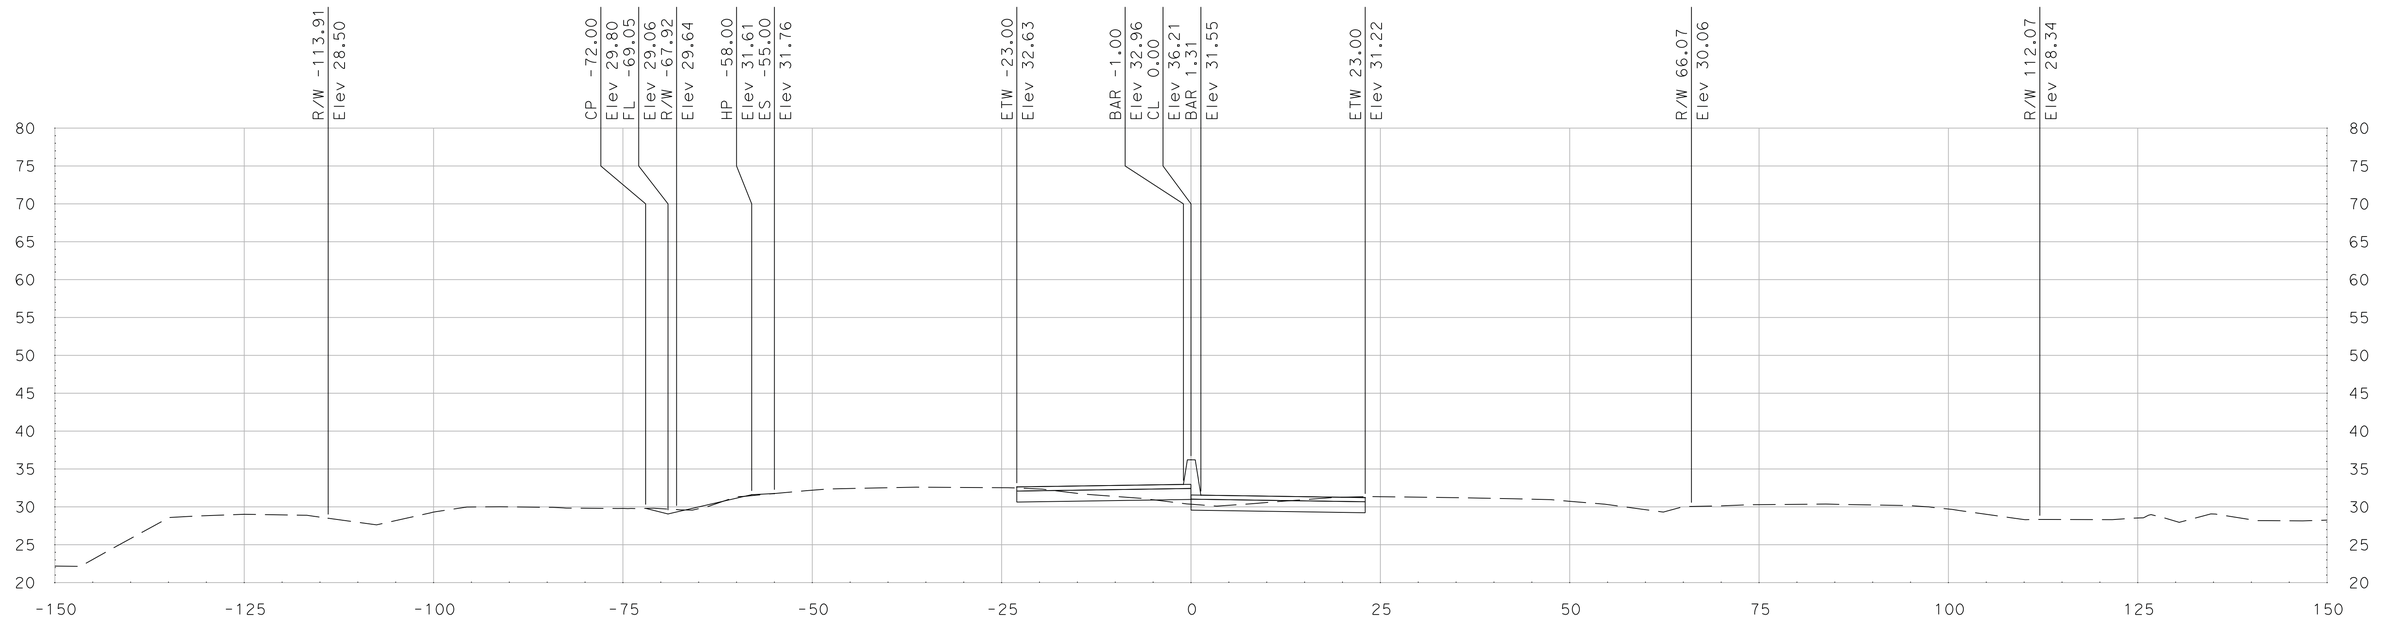

"SR 99" Sta 735+35.00

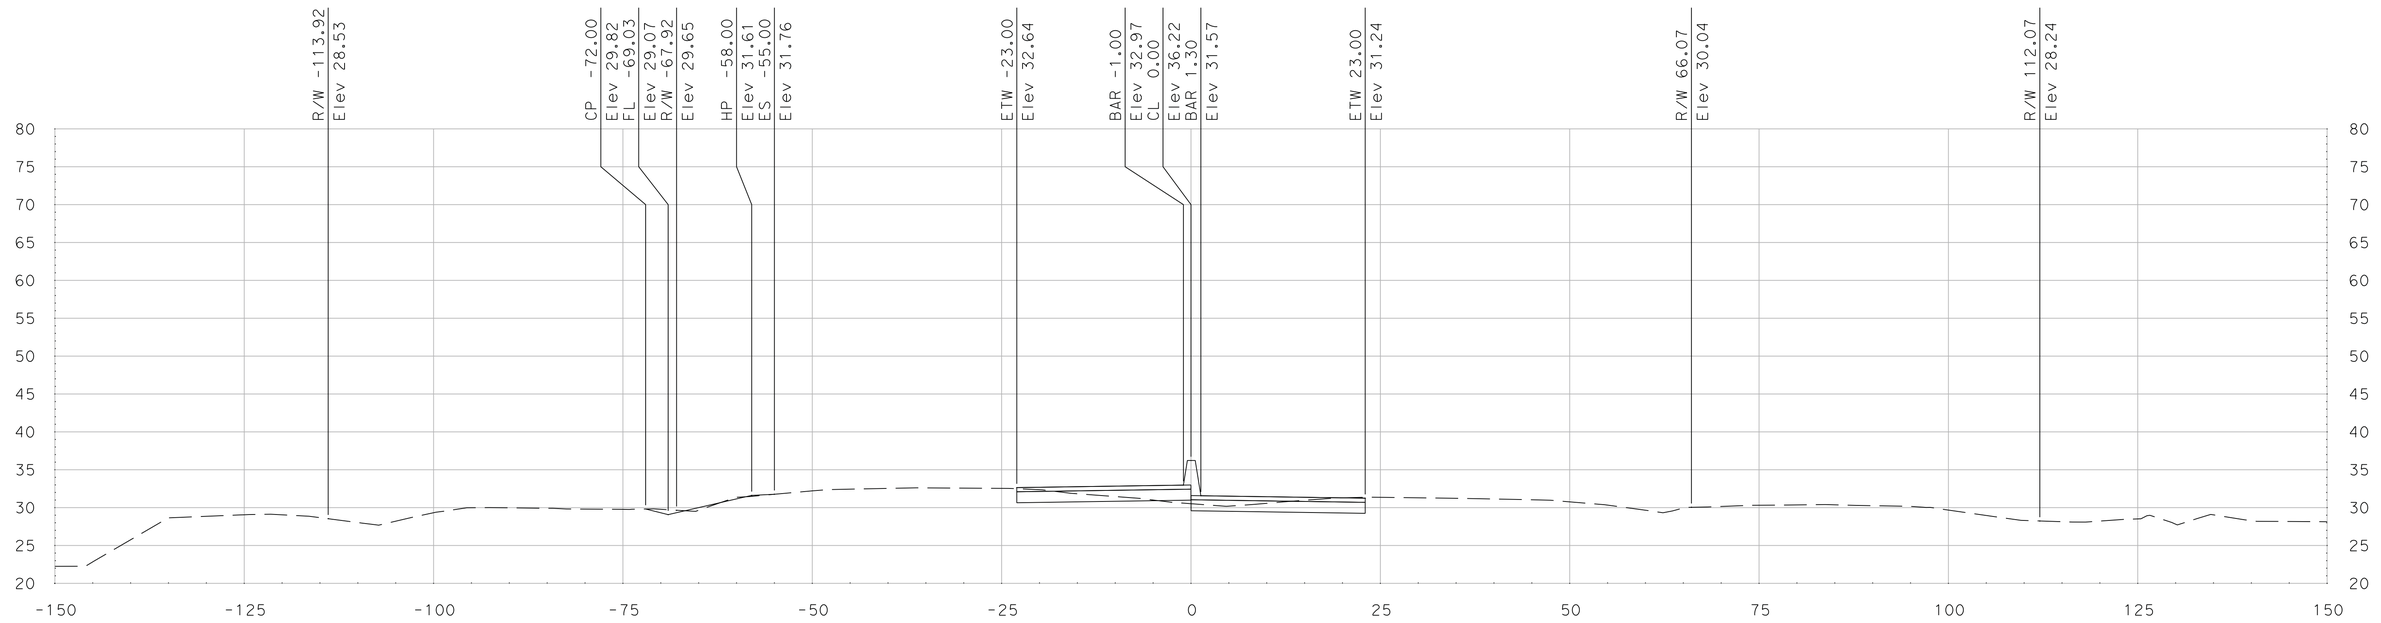

"SR 99" Sta 735+25.00

SCALE
HORIZONTAL: 1"=10'
VERTICAL: 1"=10'

DATE: 5/18/2011

ALL DIMENSIONS ARE IN US SURVEY FEET

FOR EARTHWORK DEVELOPMENT ONLY

Dist	COUNTY	ROUTE	POST MILES TOTAL PROJECT	SHEET No.	TOTAL SHEETS
10	SJ	99	4.9/14.2		
CONTRACT No.			10-0E6114		
PROJECT ID			1000020440		

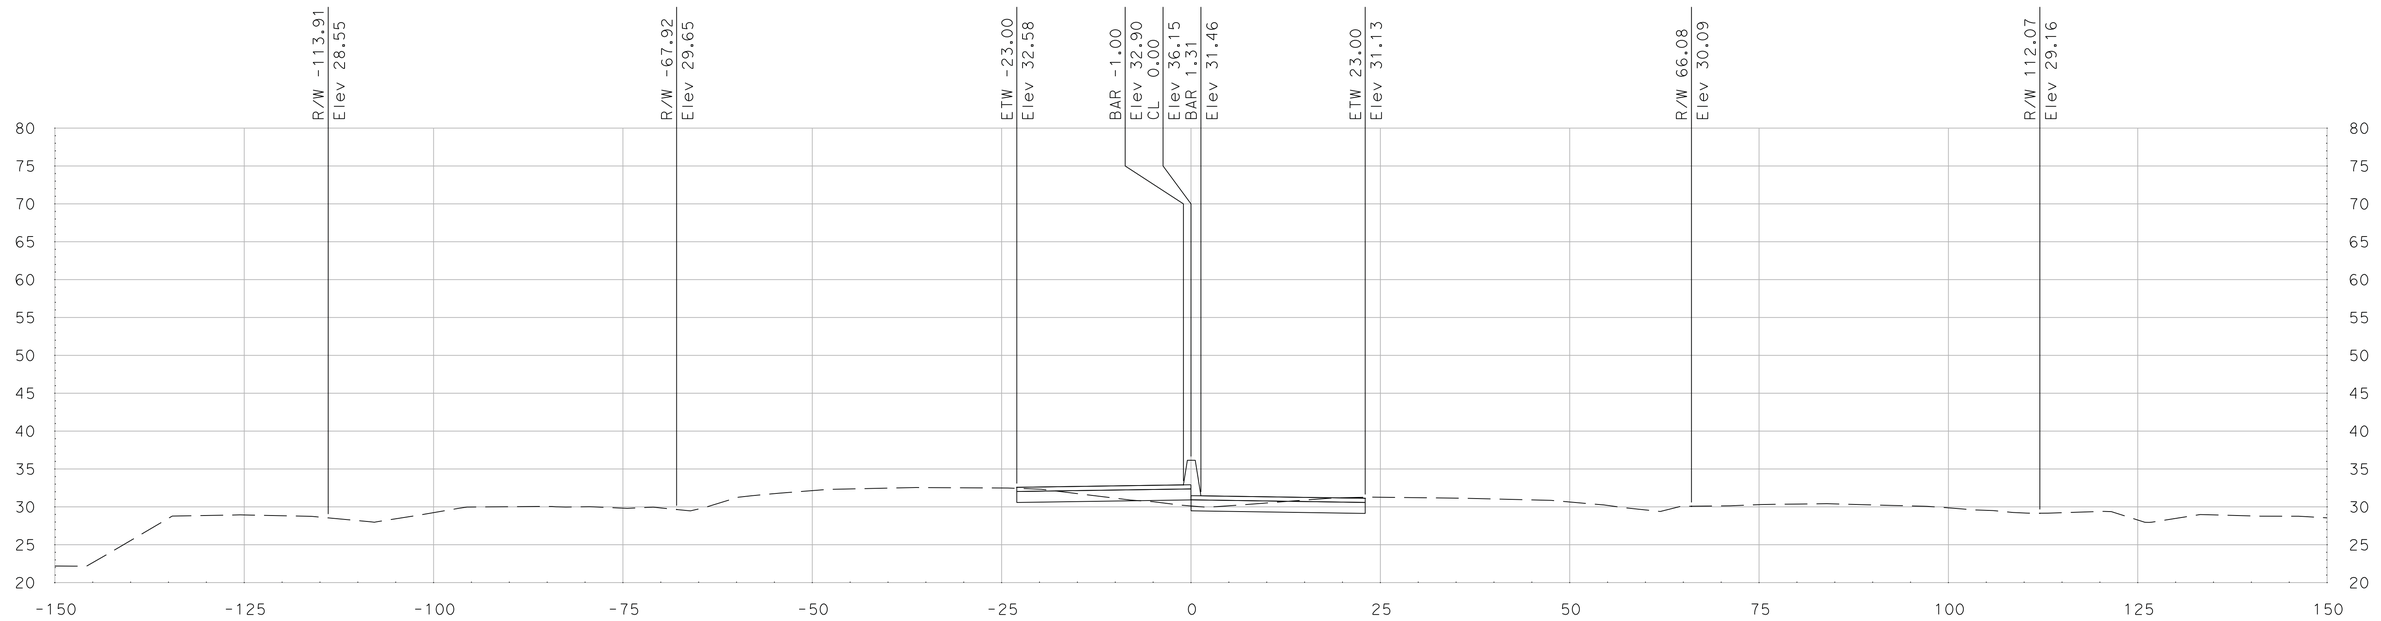

"SR 99" Sta 735+75.00

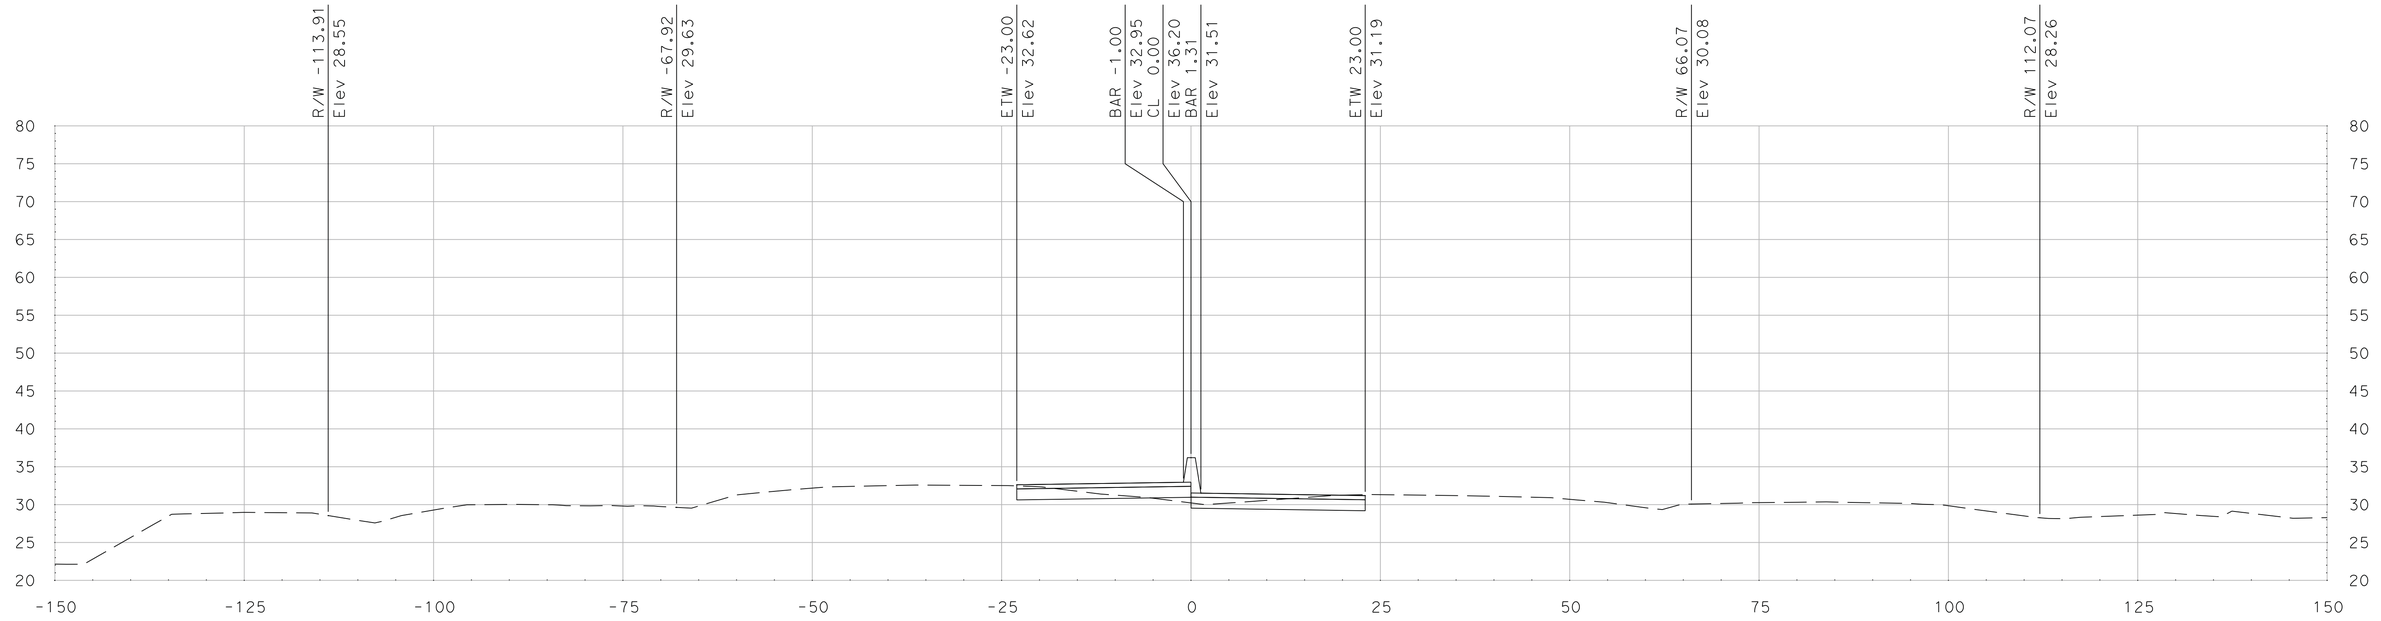

"SR 99" Sta 735+50.00

SCALE
HORIZONTAL: 1"=10'
VERTICAL: 1"=10'

DATE: 5/18/2011

ALL DIMENSIONS ARE IN US SURVEY FEET

FOR EARTHWORK DEVELOPMENT ONLY

Dist	COUNTY	ROUTE	POST MILES TOTAL PROJECT	SHEET No.	TOTAL SHEETS
10	SJ	99	4.9/14.2		
CONTRACT No.			10-0E6114		
PROJECT ID			1000020440		

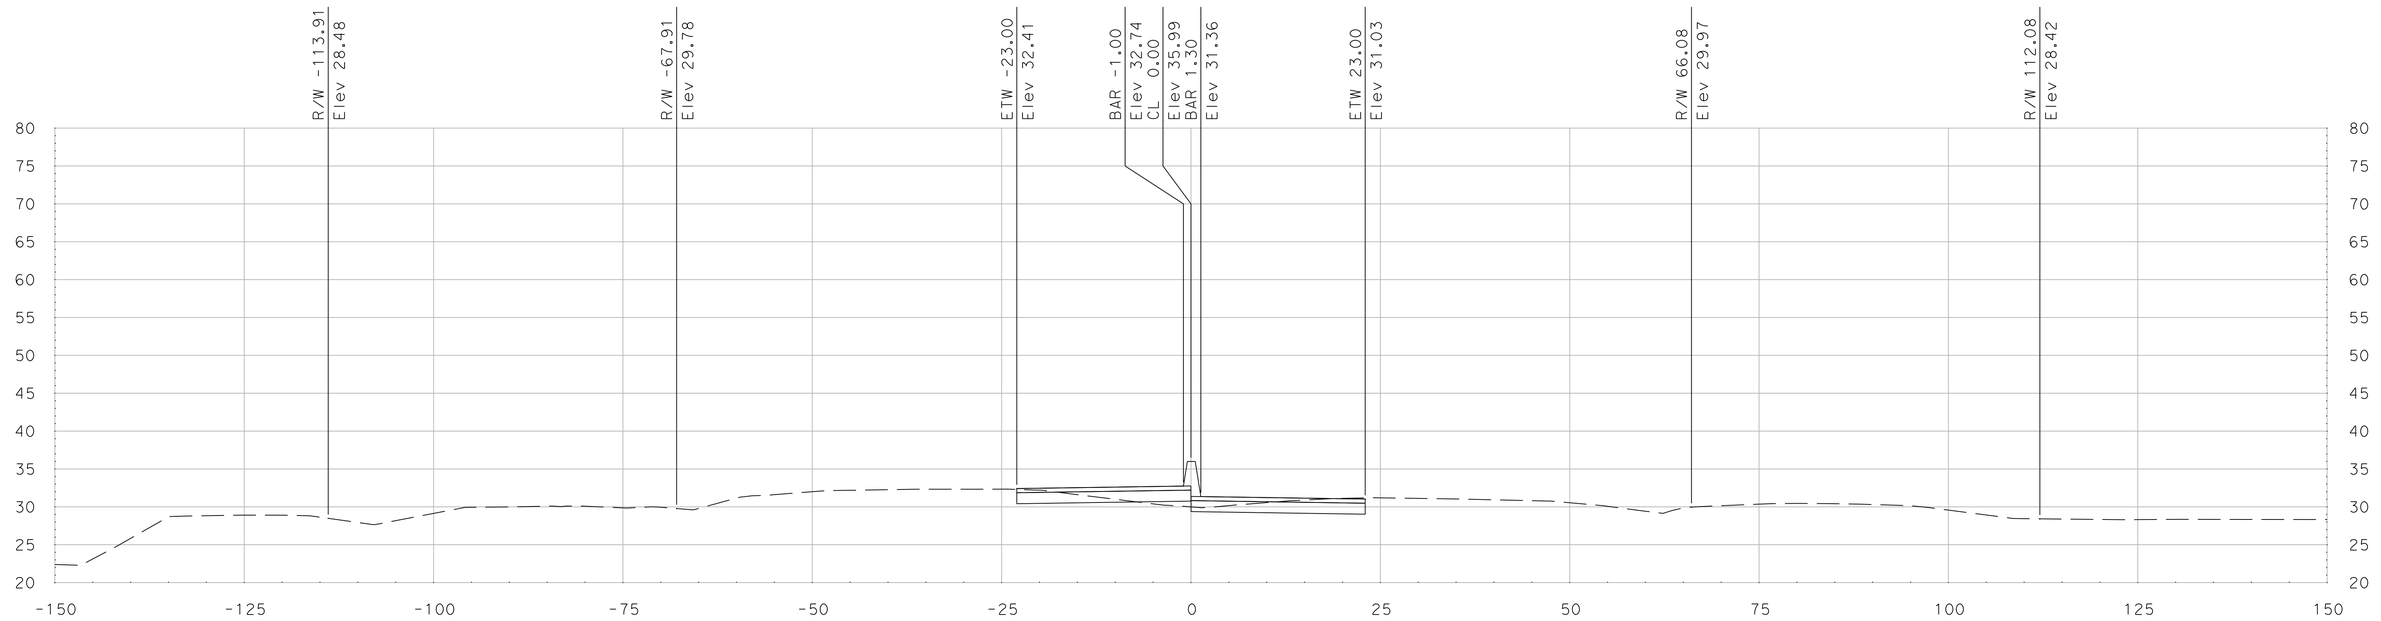

"SR 99" Sta 736+25.00

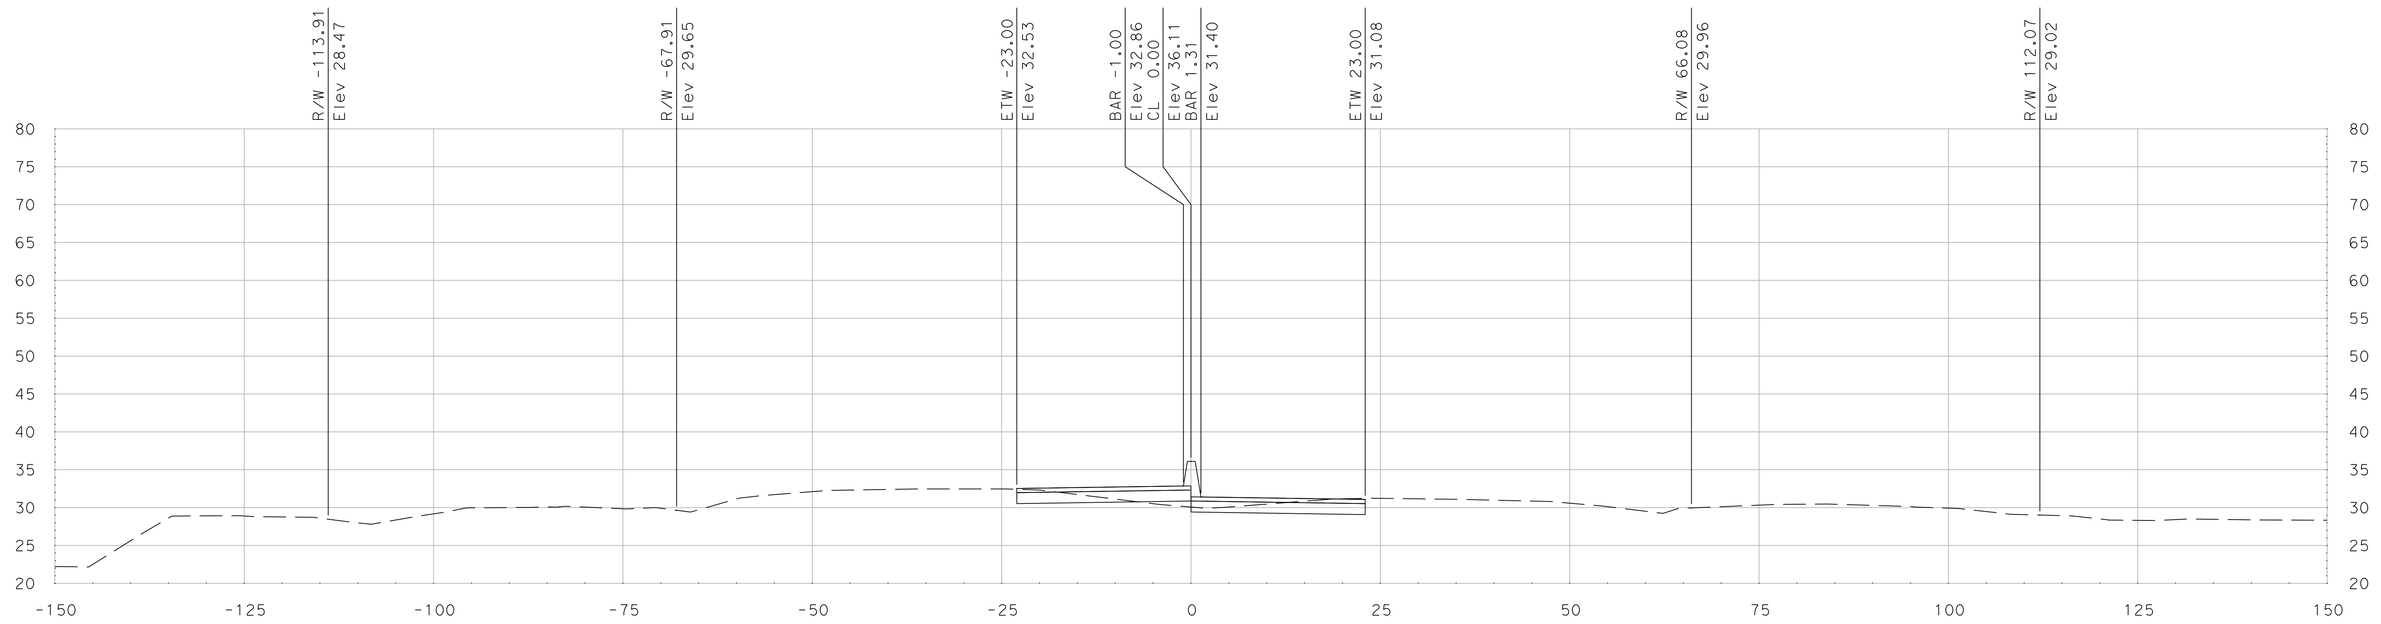

"SR 99" Sta 736+00.00

SCALE
HORIZONTAL: 1"=10'
VERTICAL: 1"=10'

DATE: 5/18/2011

ALL DIMENSIONS ARE IN US SURVEY FEET

FOR EARTHWORK DEVELOPMENT ONLY

Dist	COUNTY	ROUTE	POST MILES TOTAL PROJECT	SHEET No.	TOTAL SHEETS
10	SJ	99	4.9/14.2		
CONTRACT No.			10-0E6114		
PROJECT ID			1000020440		

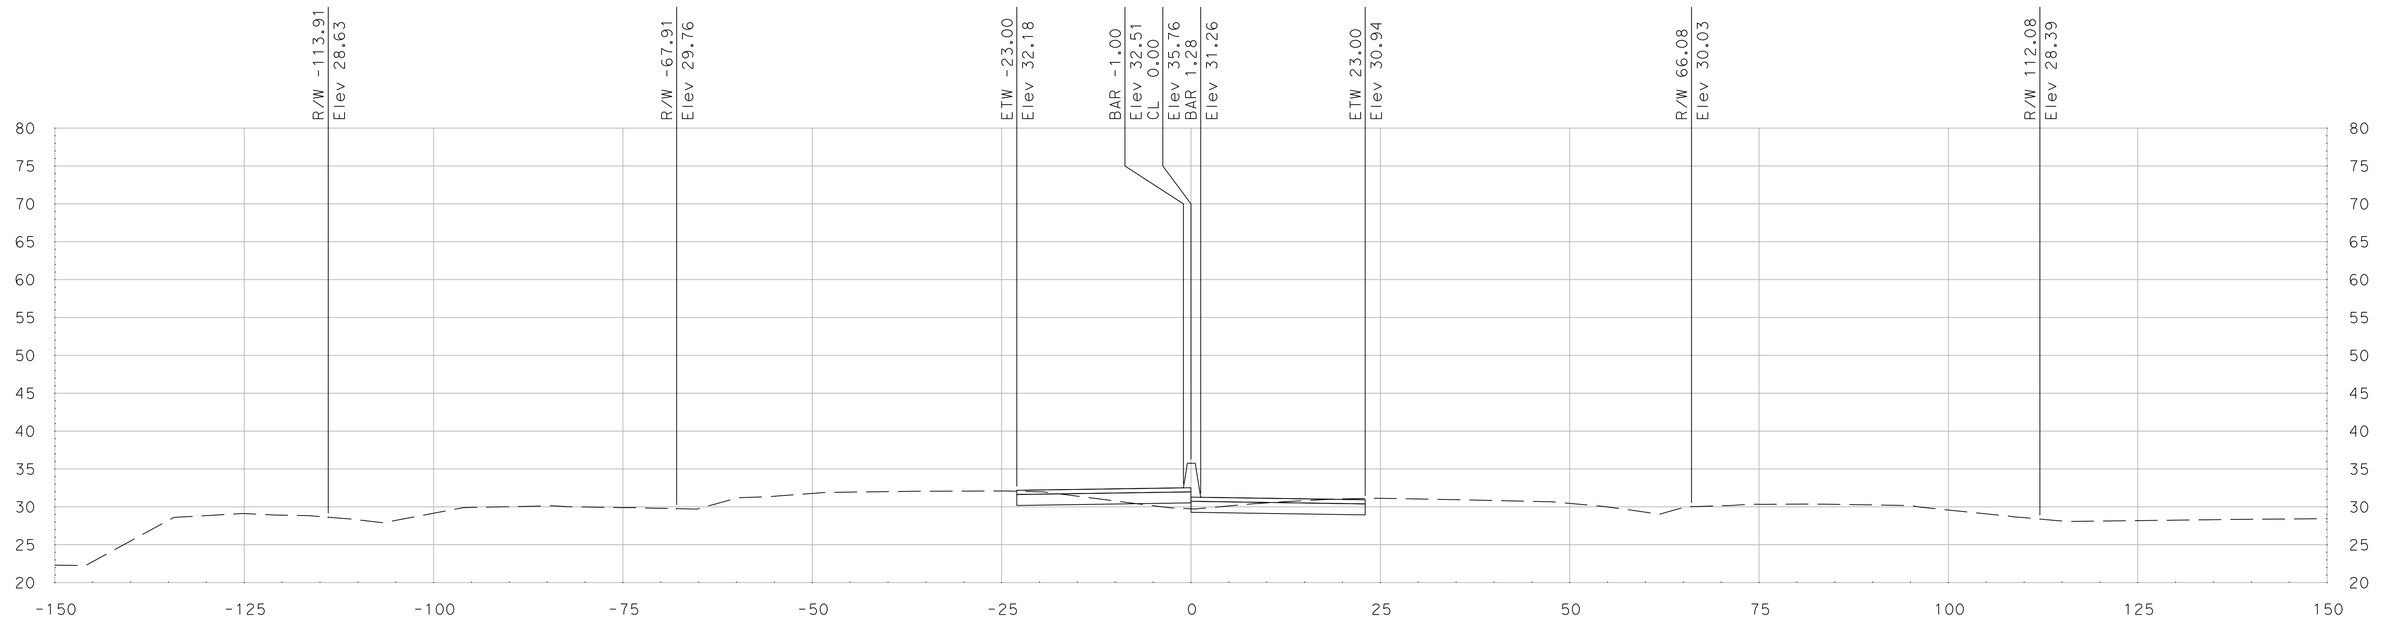

"SR 99" Sta 736+75.00

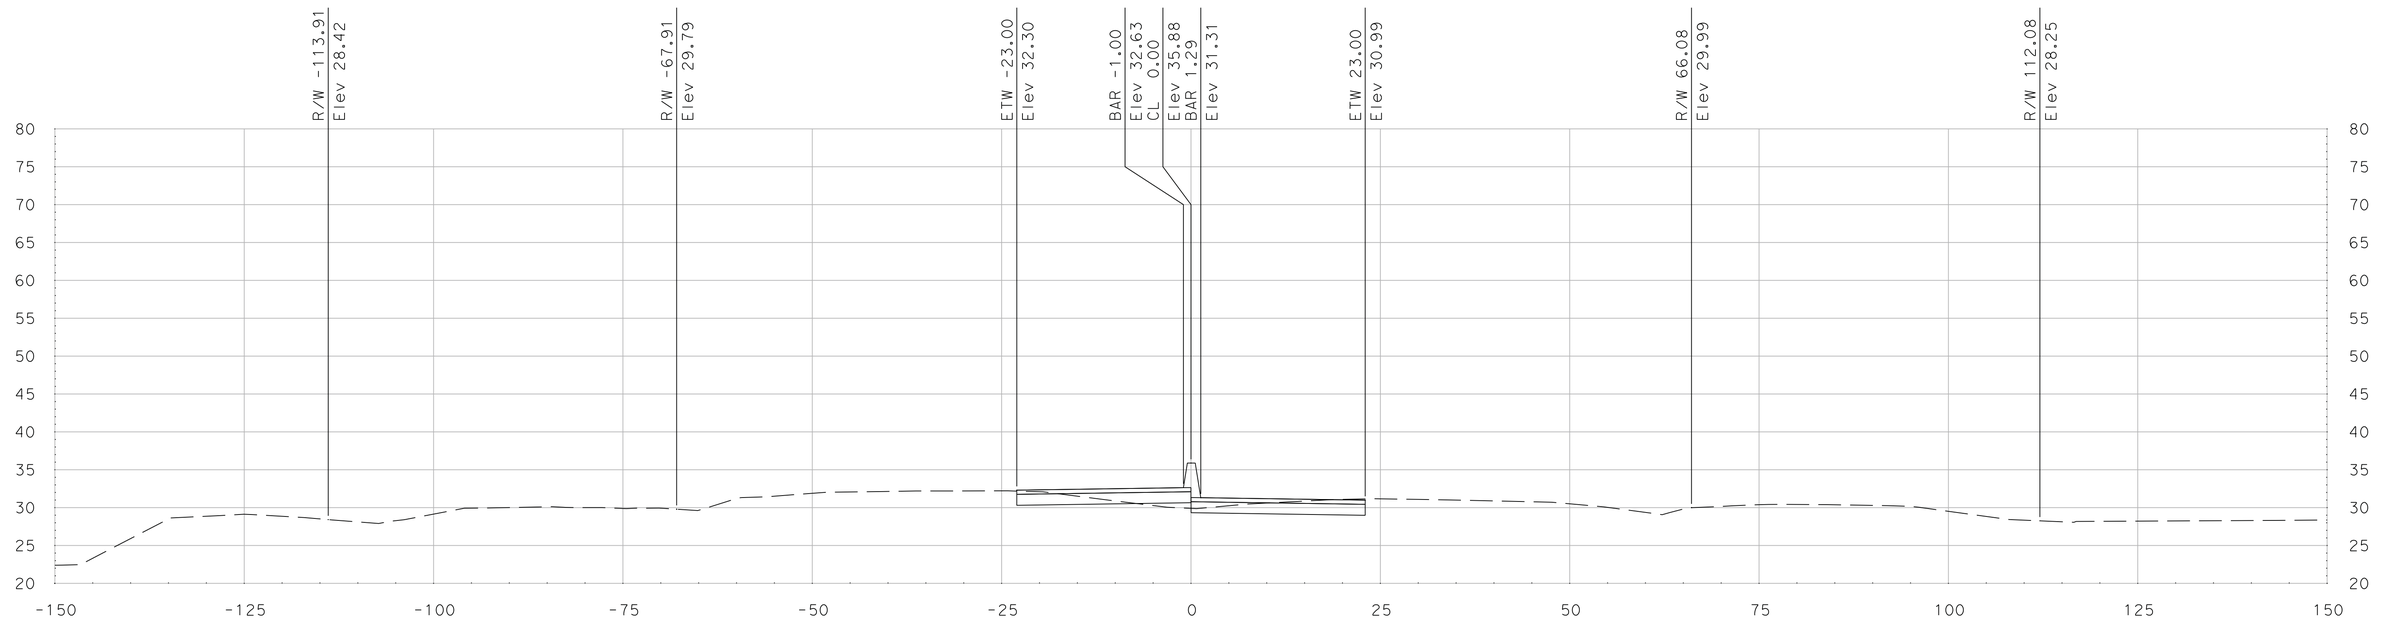

"SR 99" Sta 736+50.00

SCALE
HORIZONTAL: 1"=10'
VERTICAL: 1"=10'

DATE: 5/18/2011

ALL DIMENSIONS ARE IN US SURVEY FEET

FOR EARTHWORK DEVELOPMENT ONLY

Dist	COUNTY	ROUTE	POST MILES TOTAL PROJECT	SHEET No.	TOTAL SHEETS
10	SJ	99	4.9/14.2		
CONTRACT No.			10-0E6114		
PROJECT ID			1000020440		

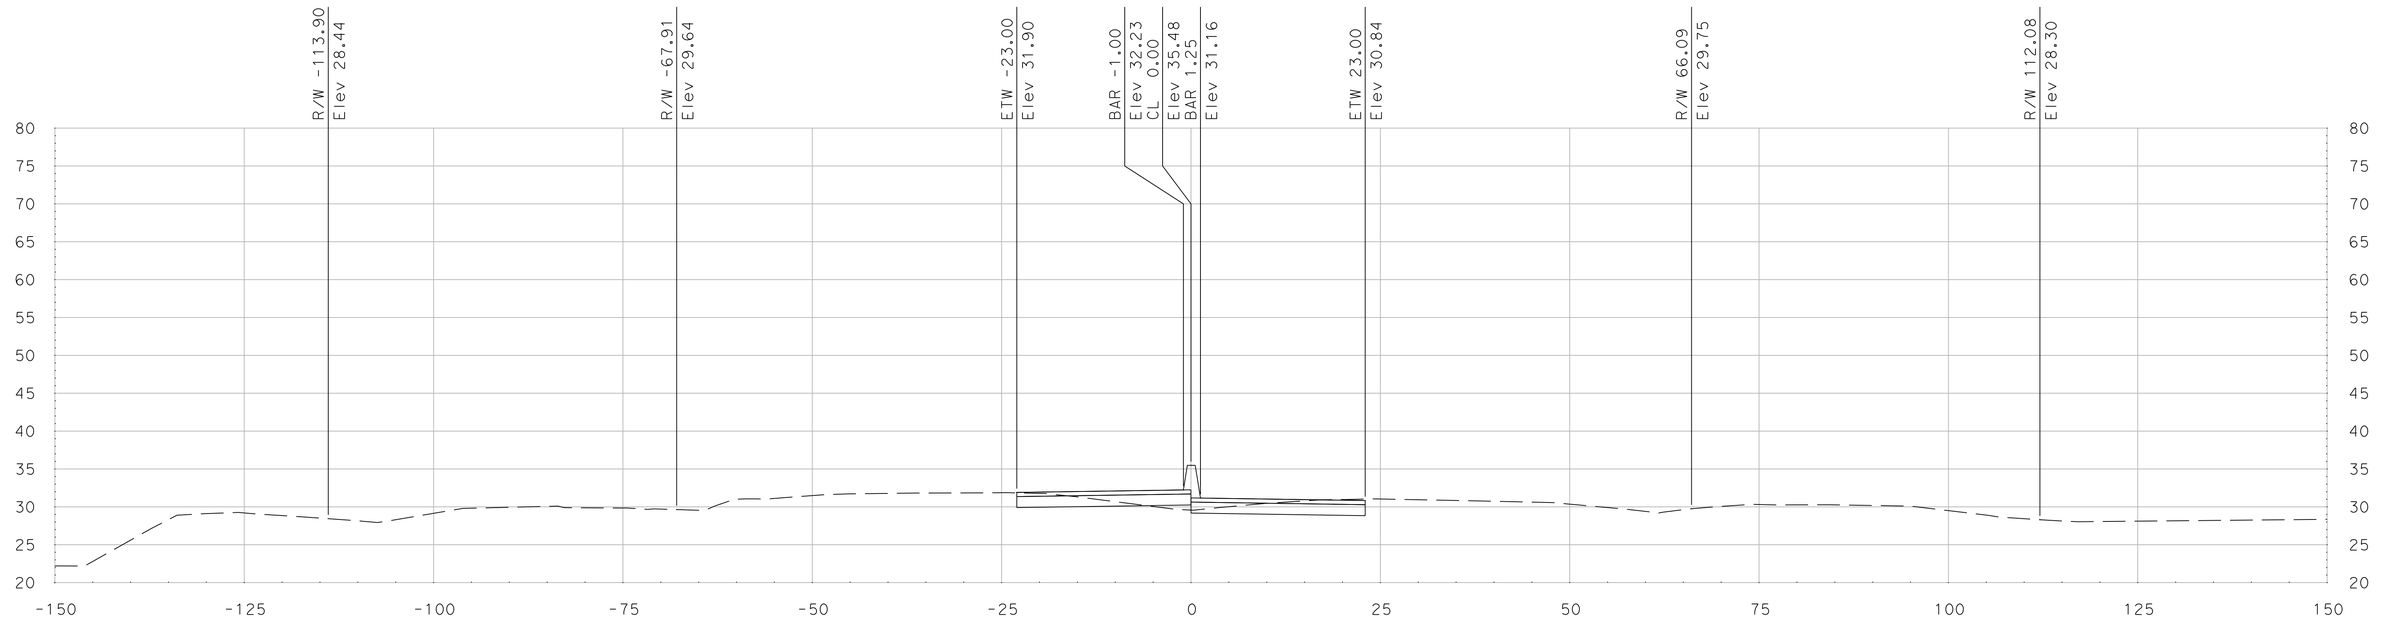

"SR 99" Sta 737+25.00

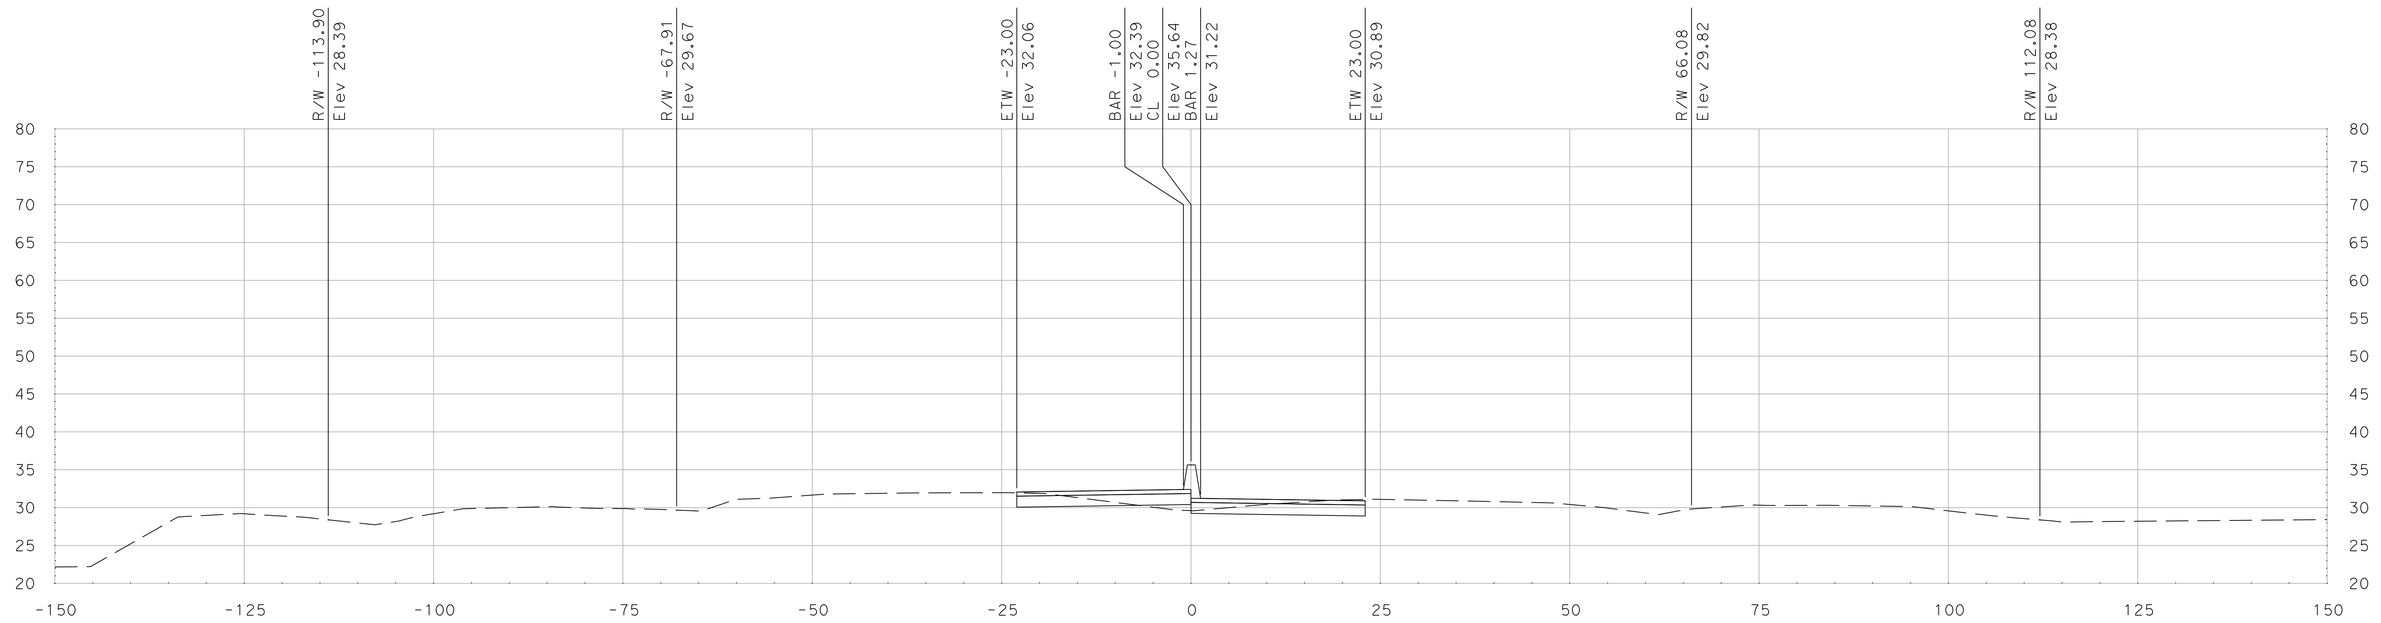

"SR 99" Sta 737+00.00

SCALE
HORIZONTAL: 1"=10'
VERTICAL: 1"=10'

DATE: 5/18/2011

ALL DIMENSIONS ARE IN US SURVEY FEET

FOR EARTHWORK DEVELOPMENT ONLY

Dist	COUNTY	ROUTE	POST MILES TOTAL PROJECT	SHEET No.	TOTAL SHEETS
10	SJ	99	4.9/14.2		
CONTRACT No.			10-0E6114		
PROJECT ID			1000020440		

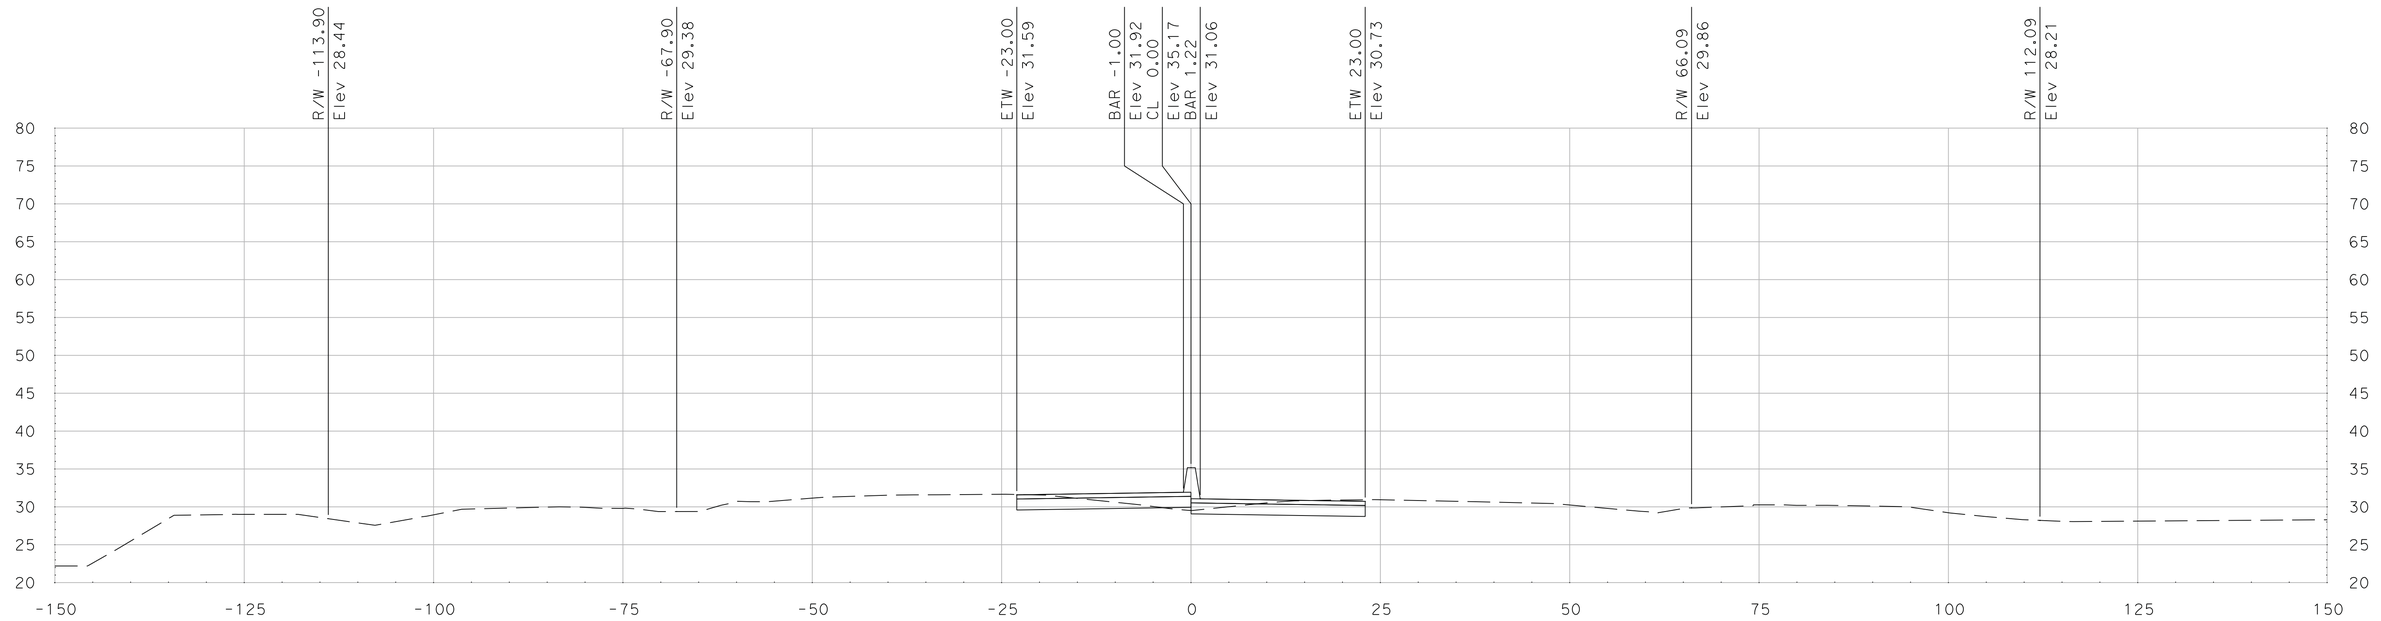

"SR 99" Sta 737+75.00

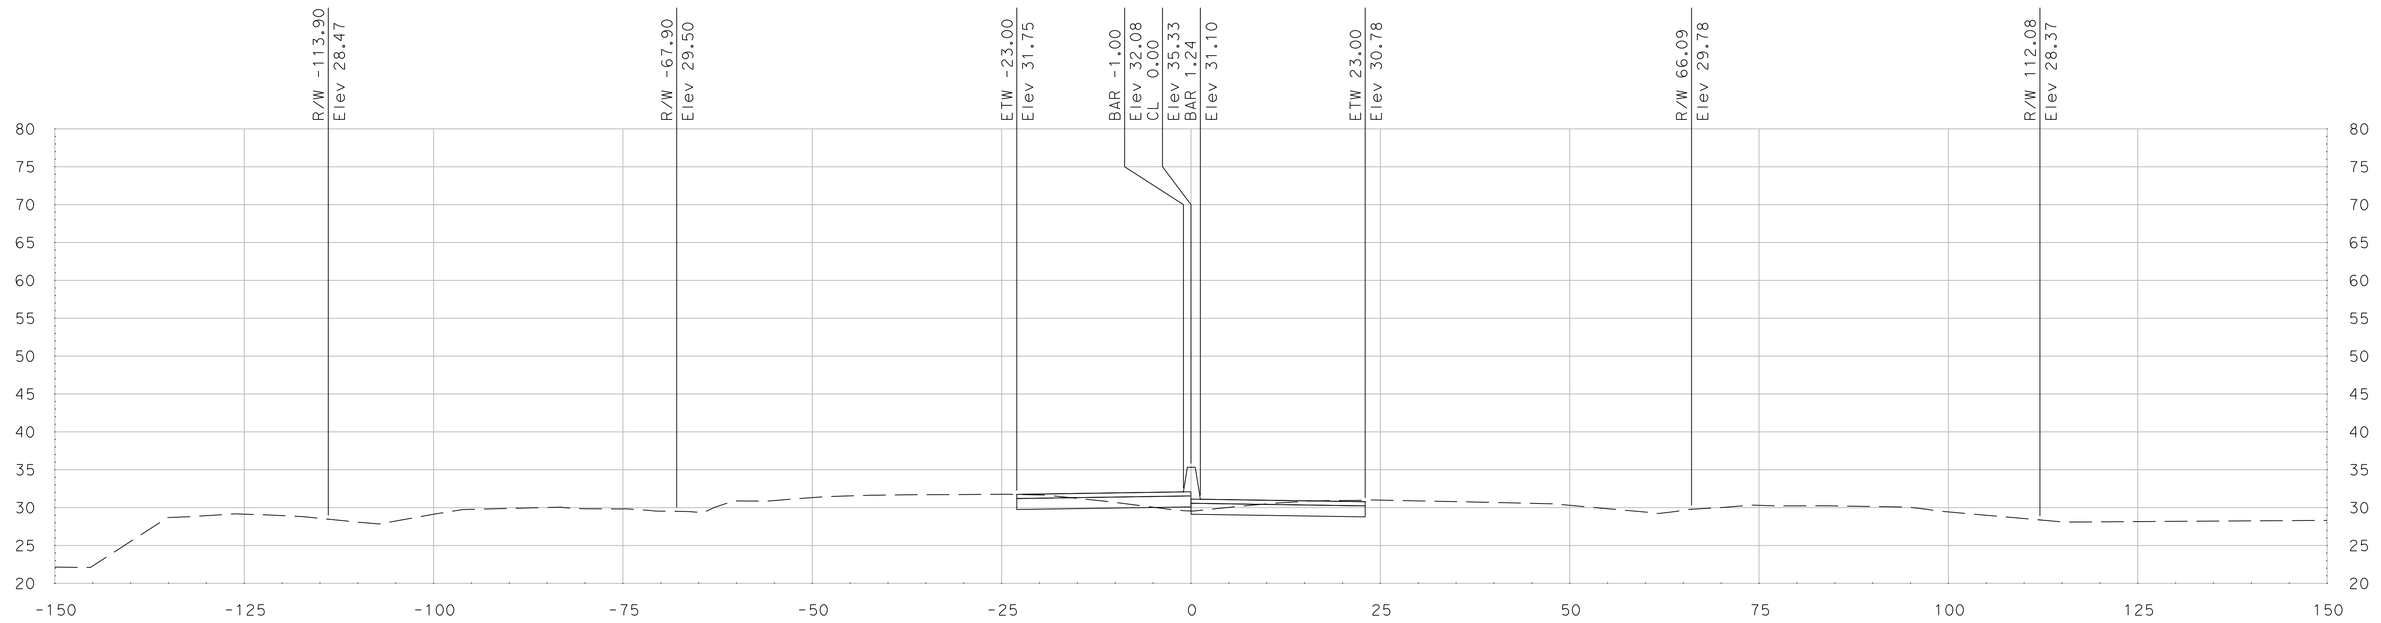

"SR 99" Sta 737+50.00

SCALE
HORIZONTAL: 1"=10'
VERTICAL: 1"=10'

DATE: 5/18/2011

ALL DIMENSIONS ARE IN US SURVEY FEET

FOR EARTHWORK DEVELOPMENT ONLY

Dist	COUNTY	ROUTE	POST MILES TOTAL PROJECT	SHEET No.	TOTAL SHEETS
10	SJ	99	4.9/14.2		
CONTRACT No.			10-0E6114		
PROJECT ID			1000020440		

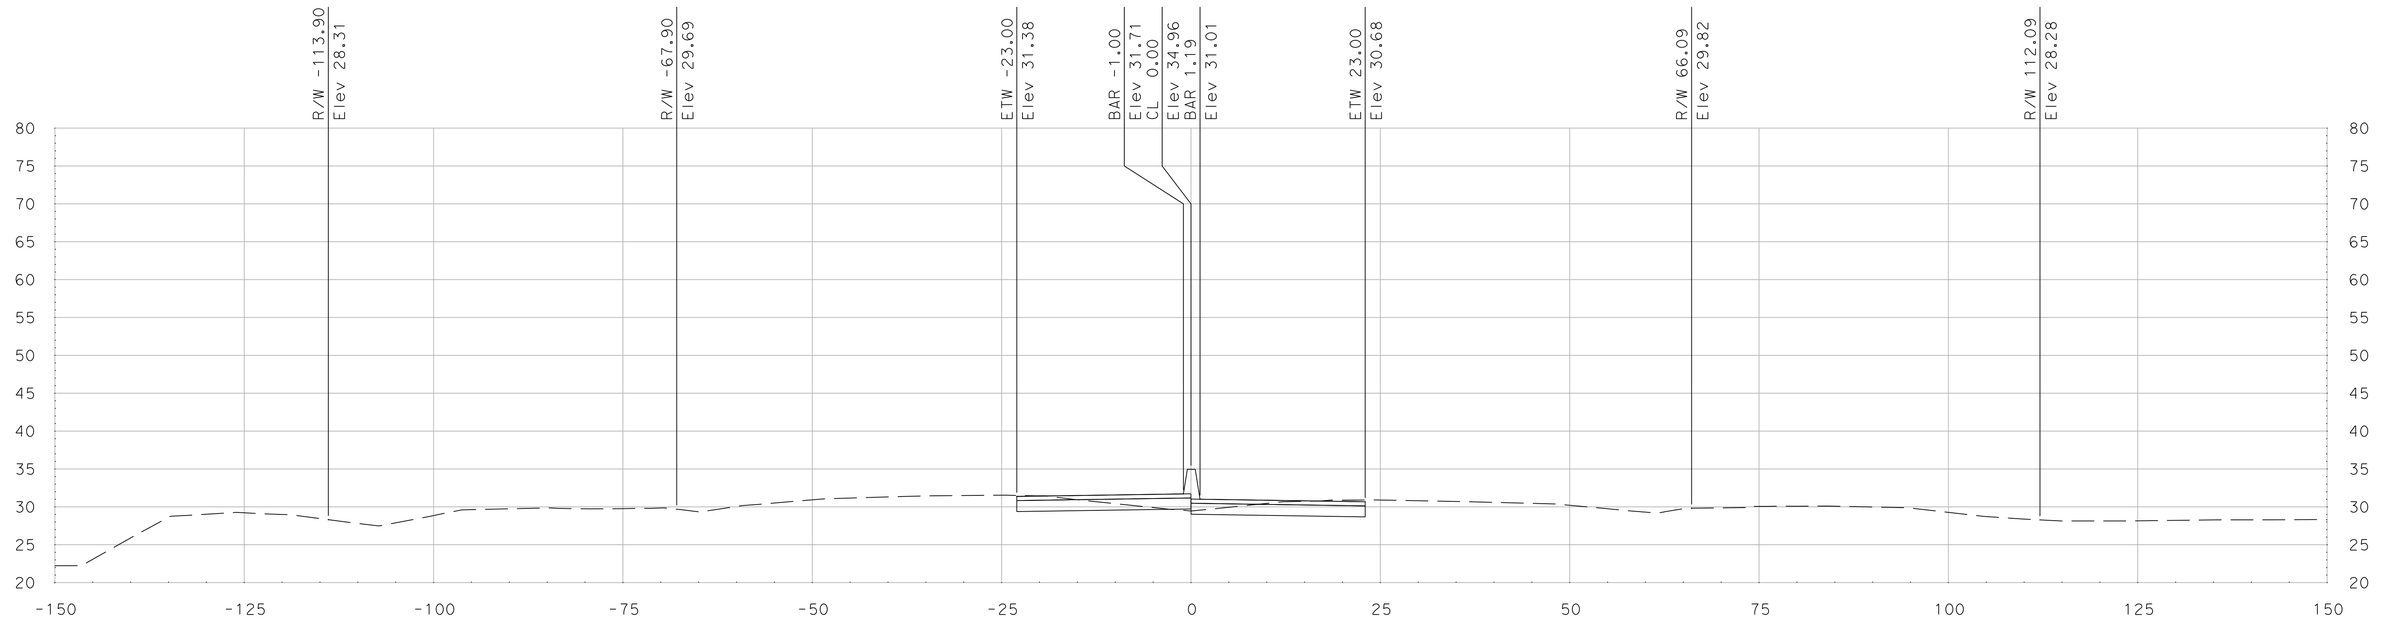

"SR 99" Sta 738+25.00

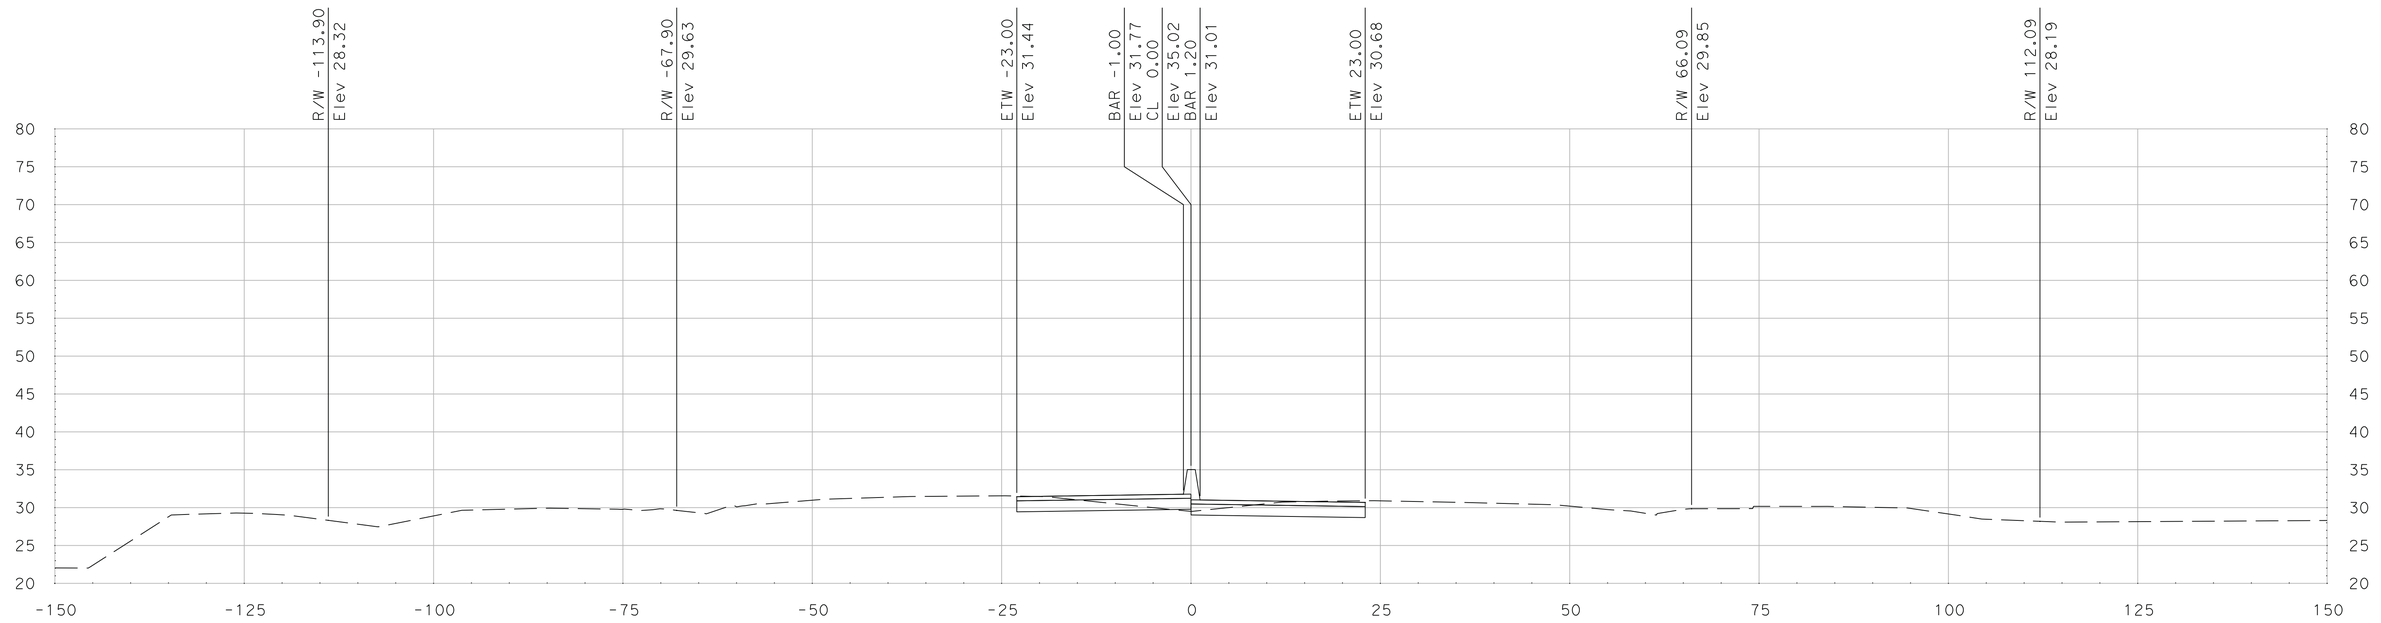

"SR 99" Sta 738+00.00

SCALE
HORIZONTAL: 1"=10'
VERTICAL: 1"=10'

DATE: 5/18/2011

ALL DIMENSIONS ARE IN US SURVEY FEET

FOR EARTHWORK DEVELOPMENT ONLY

Dist	COUNTY	ROUTE	POST MILES TOTAL PROJECT	SHEET No.	TOTAL SHEETS
10	SJ	99	4.9/14.2		
CONTRACT No.			10-0E6114		
PROJECT ID			1000020440		

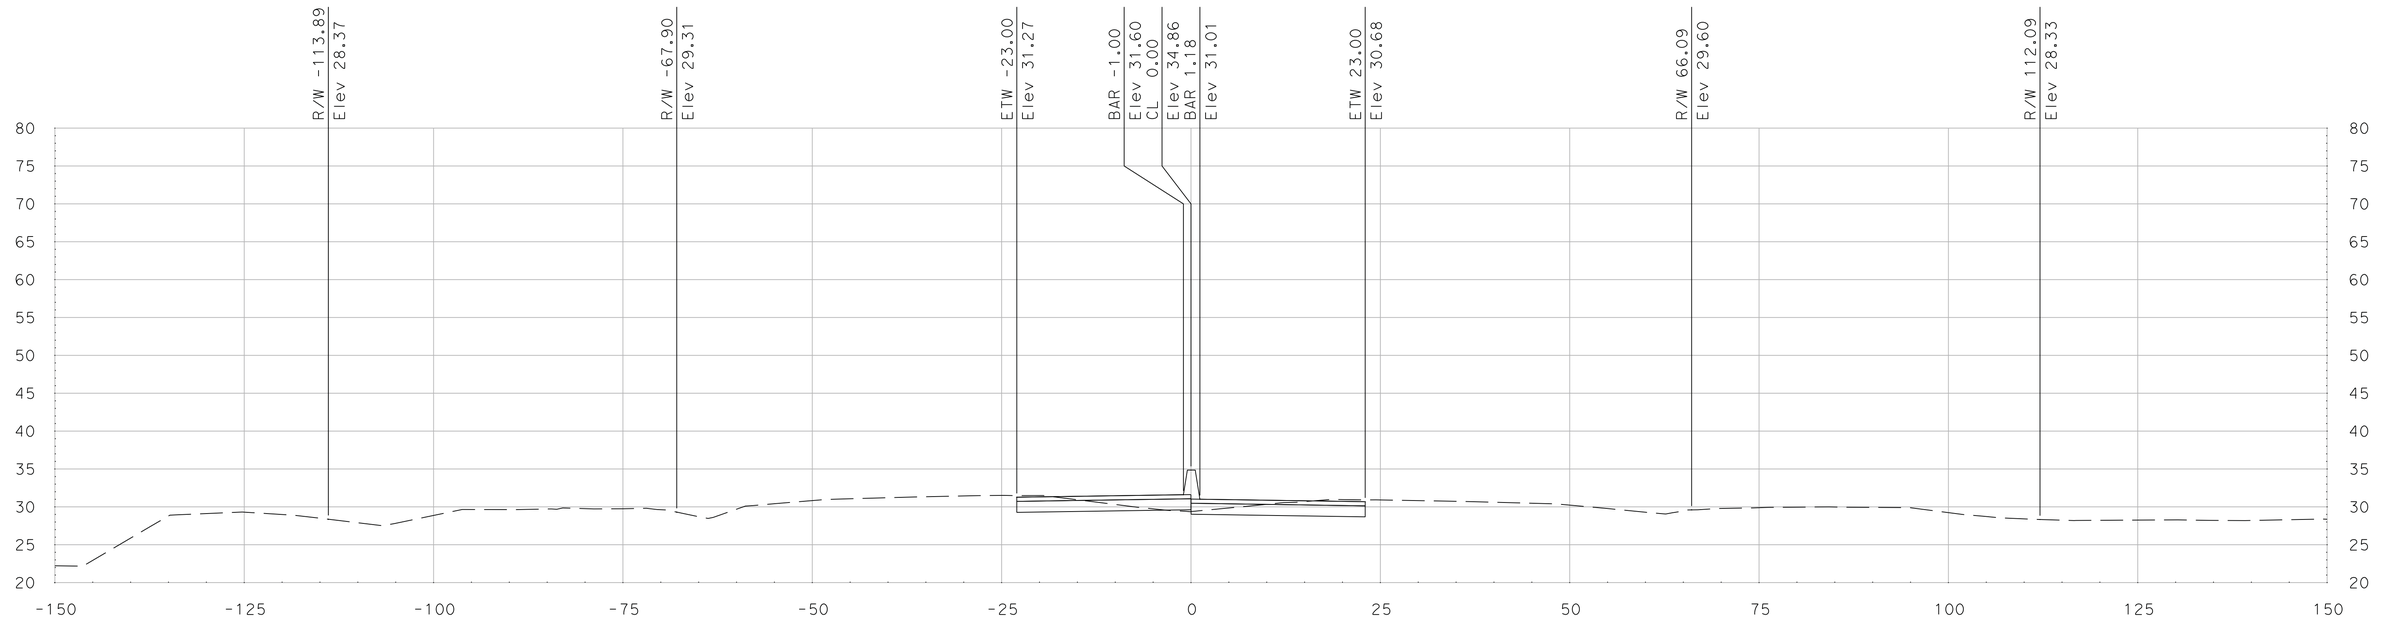

"SR 99" Sta 738+75.00

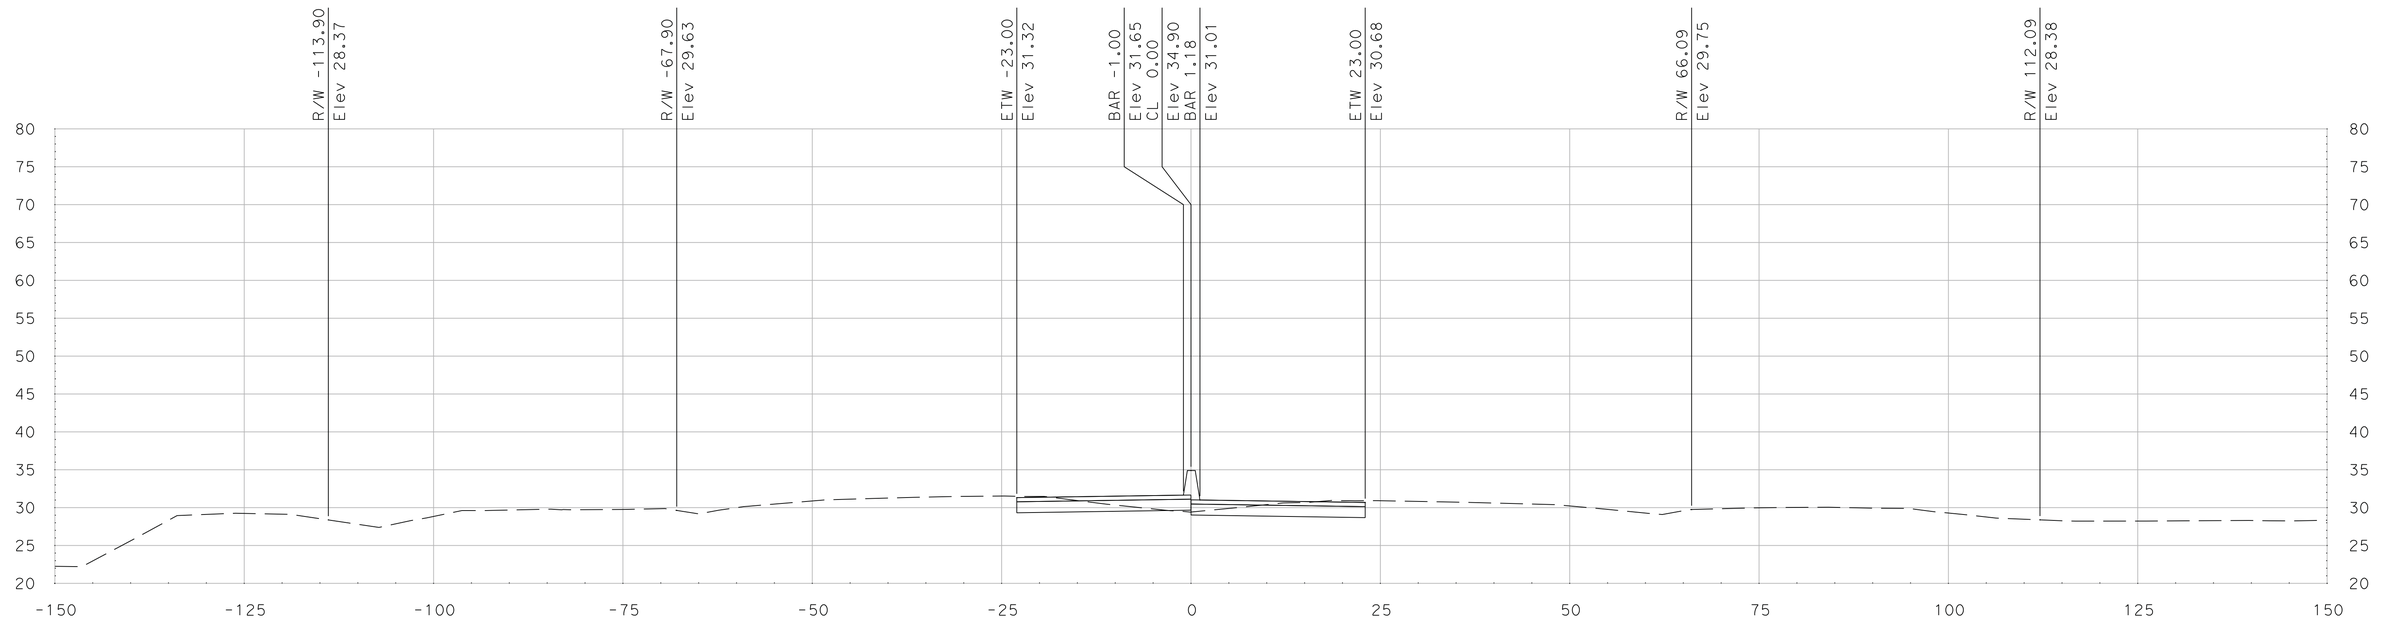

"SR 99" Sta 738+50.00

SCALE
HORIZONTAL: 1"=10'
VERTICAL: 1"=10'

DATE: 5/18/2011

ALL DIMENSIONS ARE IN US SURVEY FEET

FOR EARTHWORK DEVELOPMENT ONLY

Dist	COUNTY	ROUTE	POST MILES TOTAL PROJECT	SHEET No.	TOTAL SHEETS
10	SJ	99	4.9/14.2		
CONTRACT No.			10-0E6114		
PROJECT ID			1000020440		

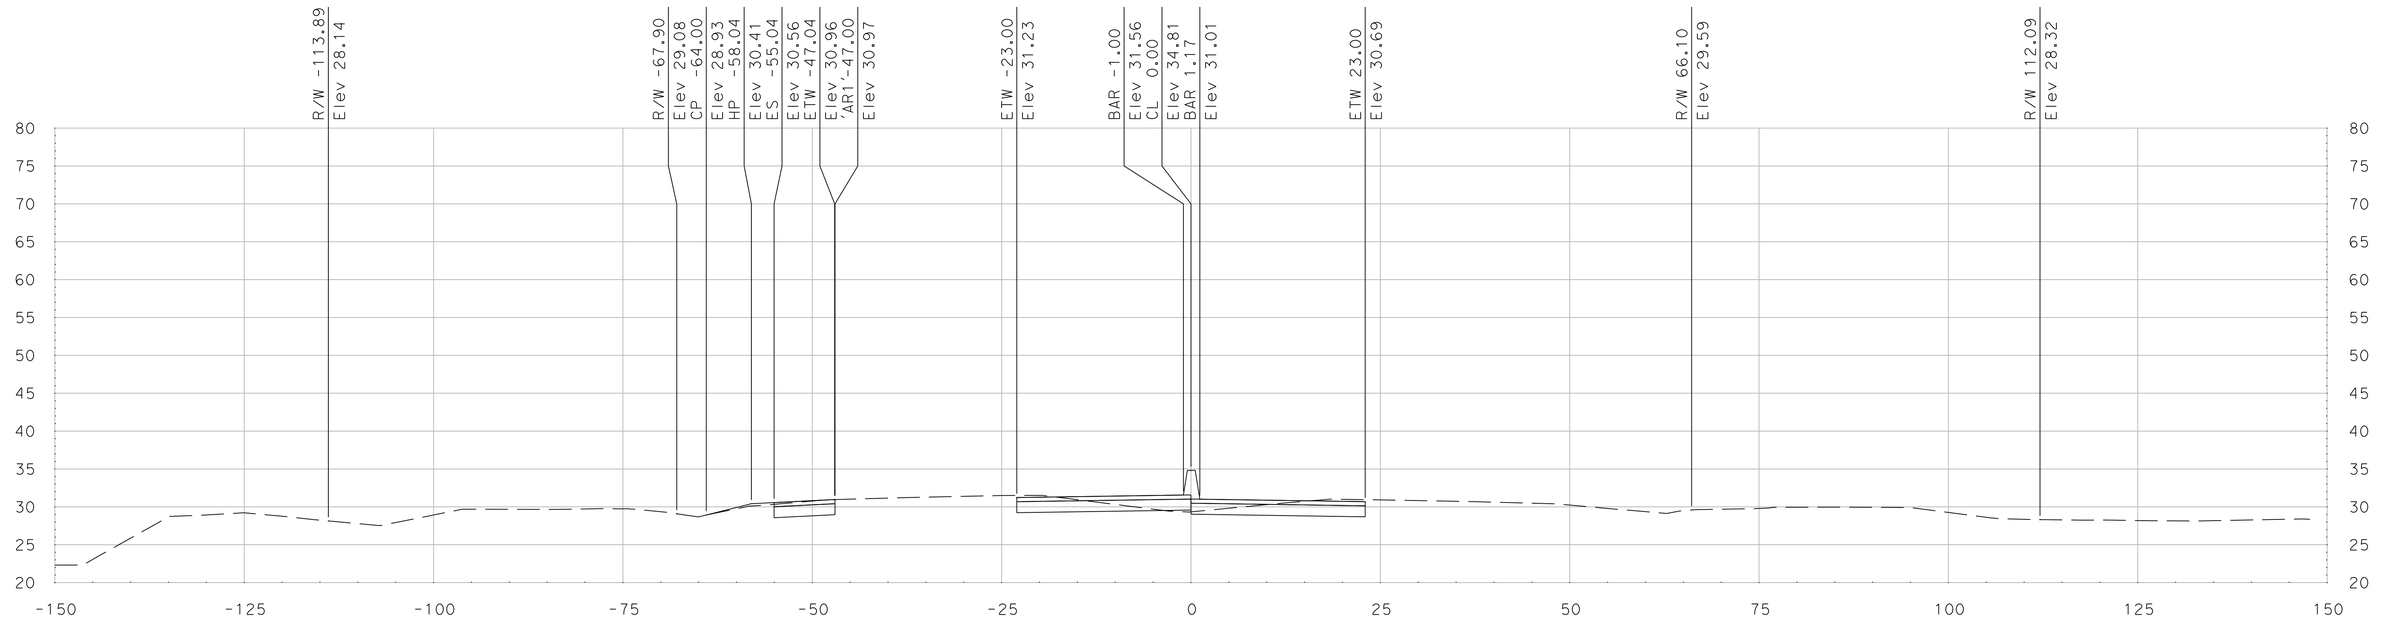

"SR 99" Sta 739+00.00

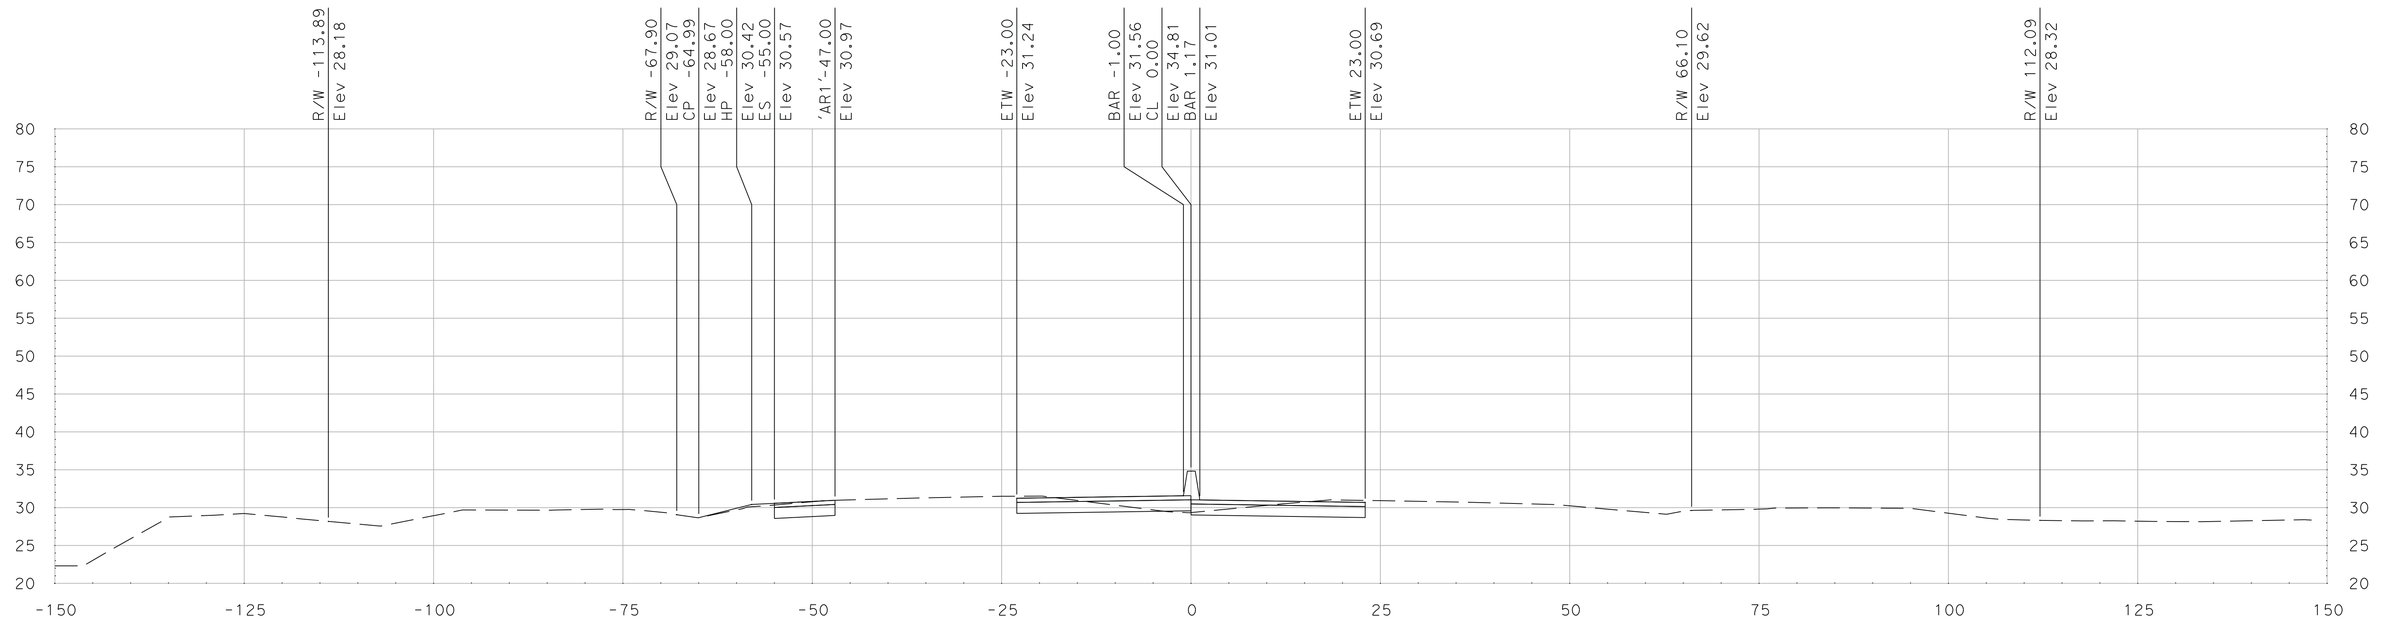

"SR 99" Sta 738+97.85

SCALE
HORIZONTAL: 1"=10'
VERTICAL: 1"=10'

DATE: 5/18/2011

ALL DIMENSIONS ARE IN US SURVEY FEET

FOR EARTHWORK DEVELOPMENT ONLY

Dist	COUNTY	ROUTE	POST MILES TOTAL PROJECT	SHEET No.	TOTAL SHEETS
10	SJ	99	4.9/14.2		
CONTRACT No.			10-0E6114		
PROJECT ID			1000020440		

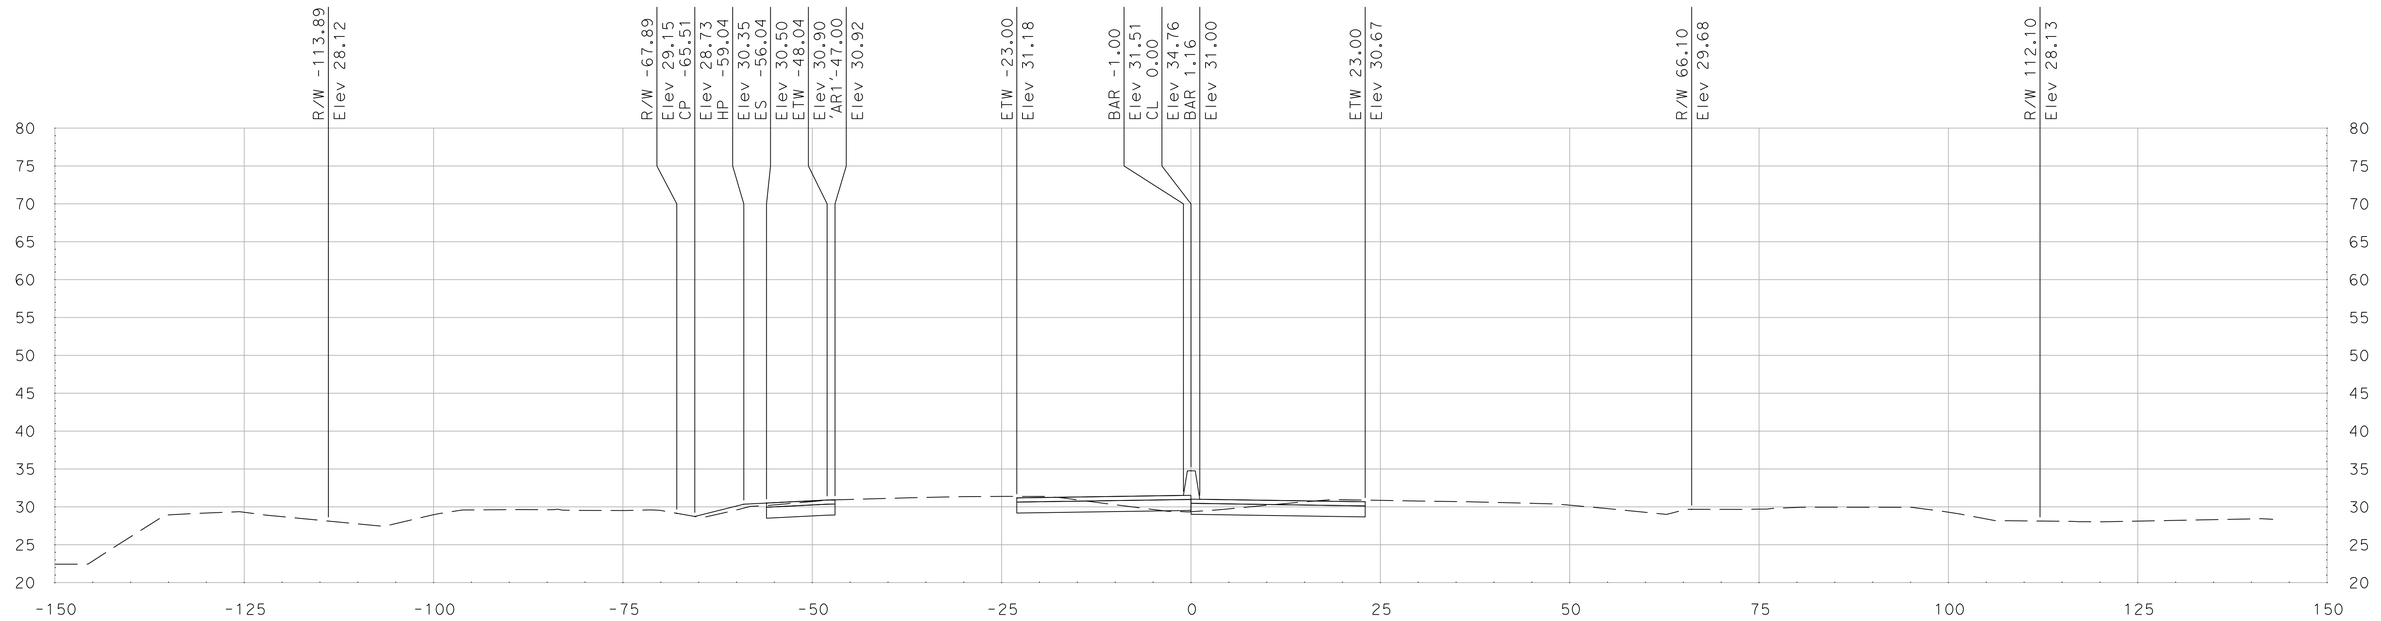

"SR 99" Sta 739+50.00

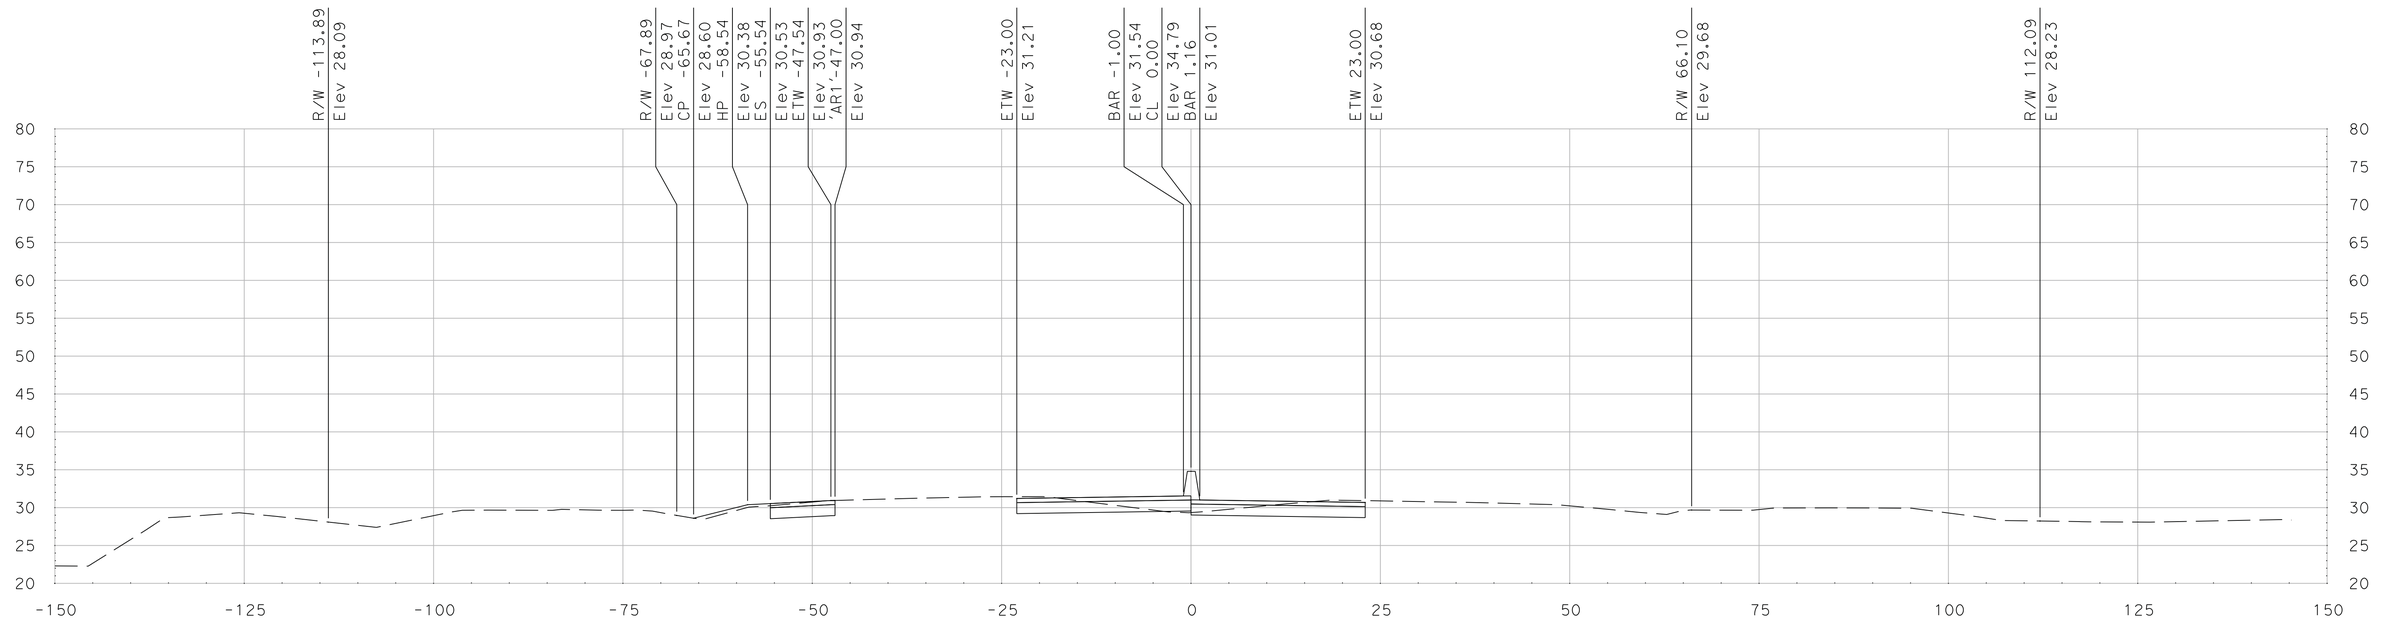

"SR 99" Sta 739+25.00

SCALE
HORIZONTAL: 1"=10'
VERTICAL: 1"=10'

DATE: 5/18/2011

ALL DIMENSIONS ARE IN US SURVEY FEET

FOR EARTHWORK DEVELOPMENT ONLY

Dist	COUNTY	ROUTE	POST MILES TOTAL PROJECT	SHEET No.	TOTAL SHEETS
10	SJ	99	4.9/14.2		
CONTRACT No.			10-0E6114		
PROJECT ID			1000020440		

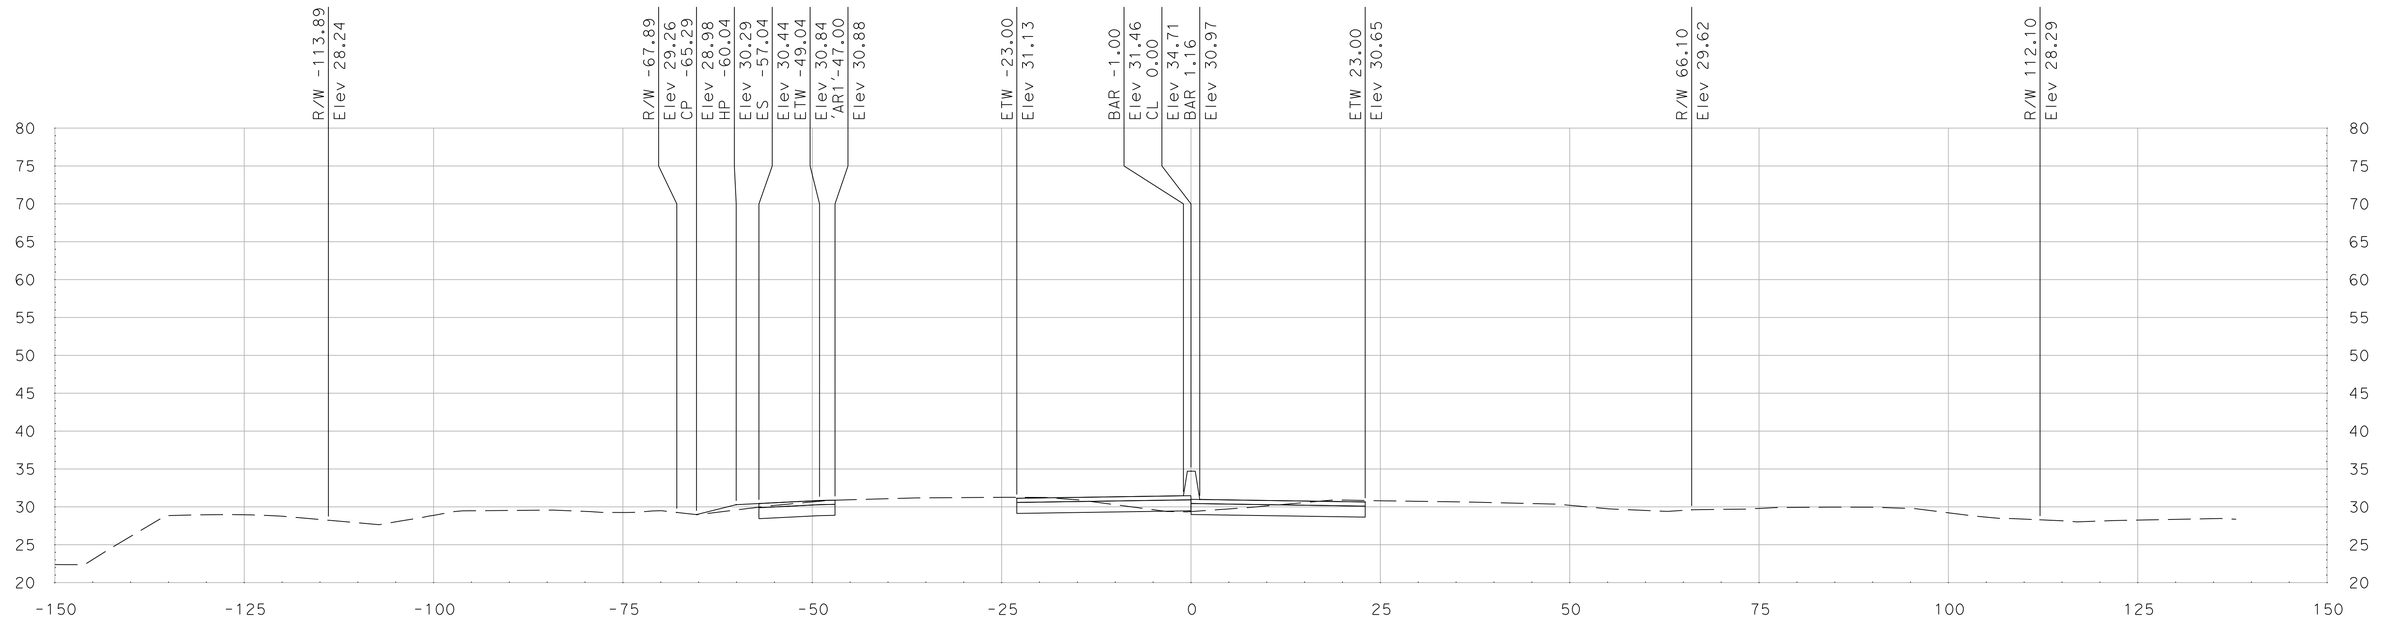

"SR 99" Sta 740+00.00

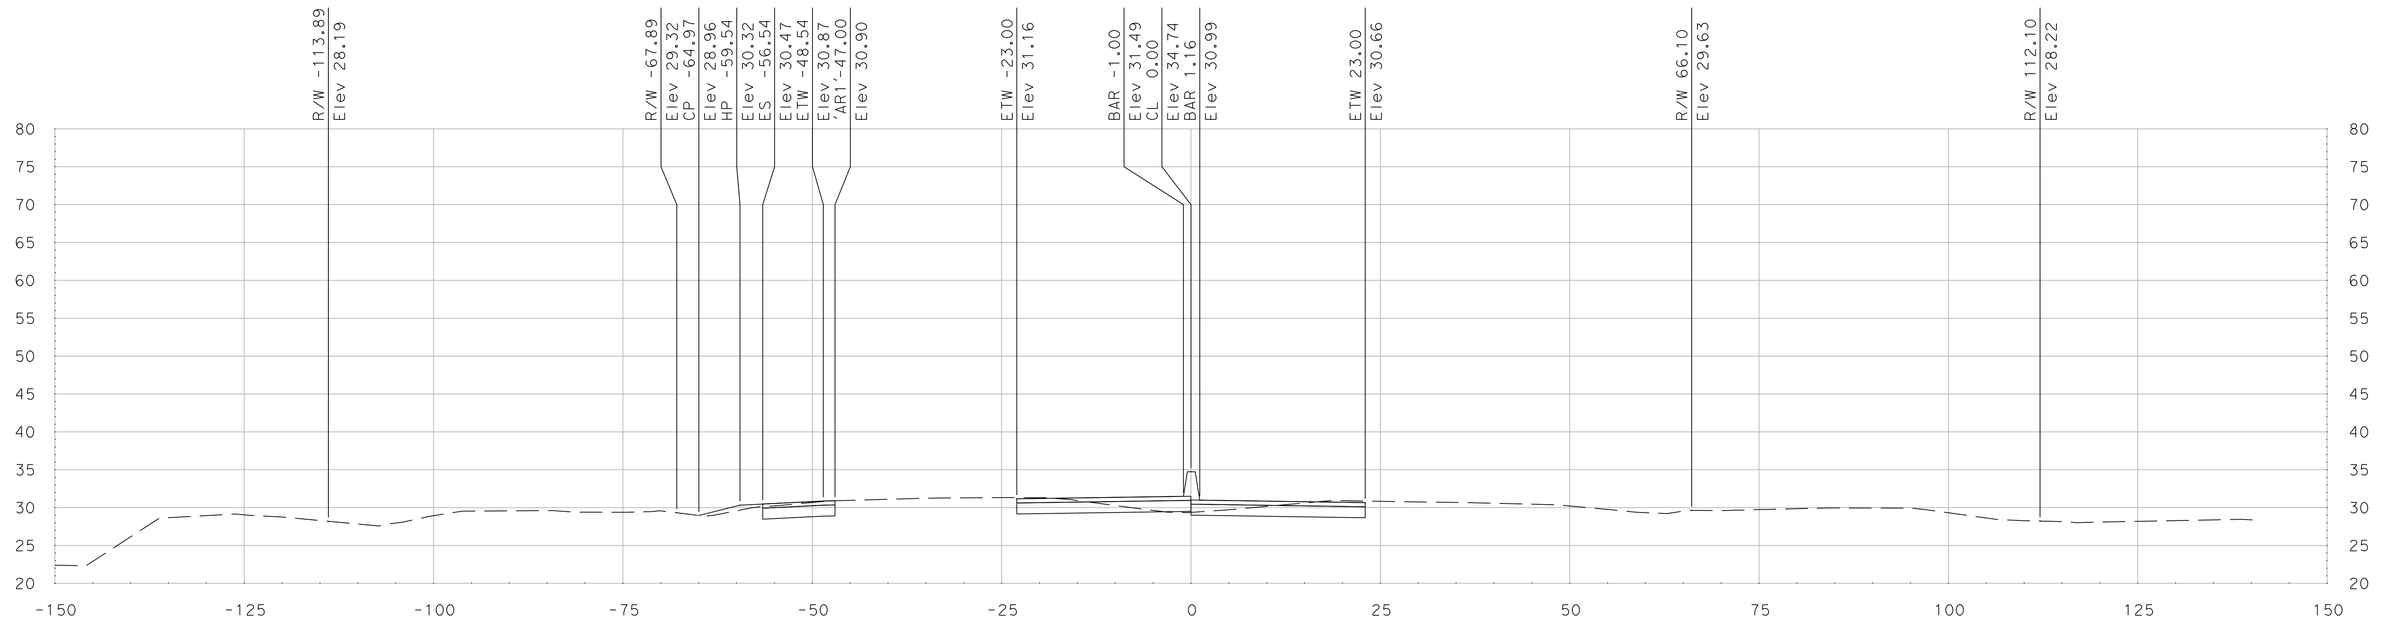

"SR 99" Sta 739+75.00

SCALE
HORIZONTAL: 1"=10'
VERTICAL: 1"=10'

DATE: 5/18/2011

ALL DIMENSIONS ARE IN US SURVEY FEET

FOR EARTHWORK DEVELOPMENT ONLY

Dist	COUNTY	ROUTE	POST MILES TOTAL PROJECT	SHEET No.	TOTAL SHEETS
10	SJ	99	4.9/14.2		
CONTRACT No.			10-0E6114		
PROJECT ID			1000020440		

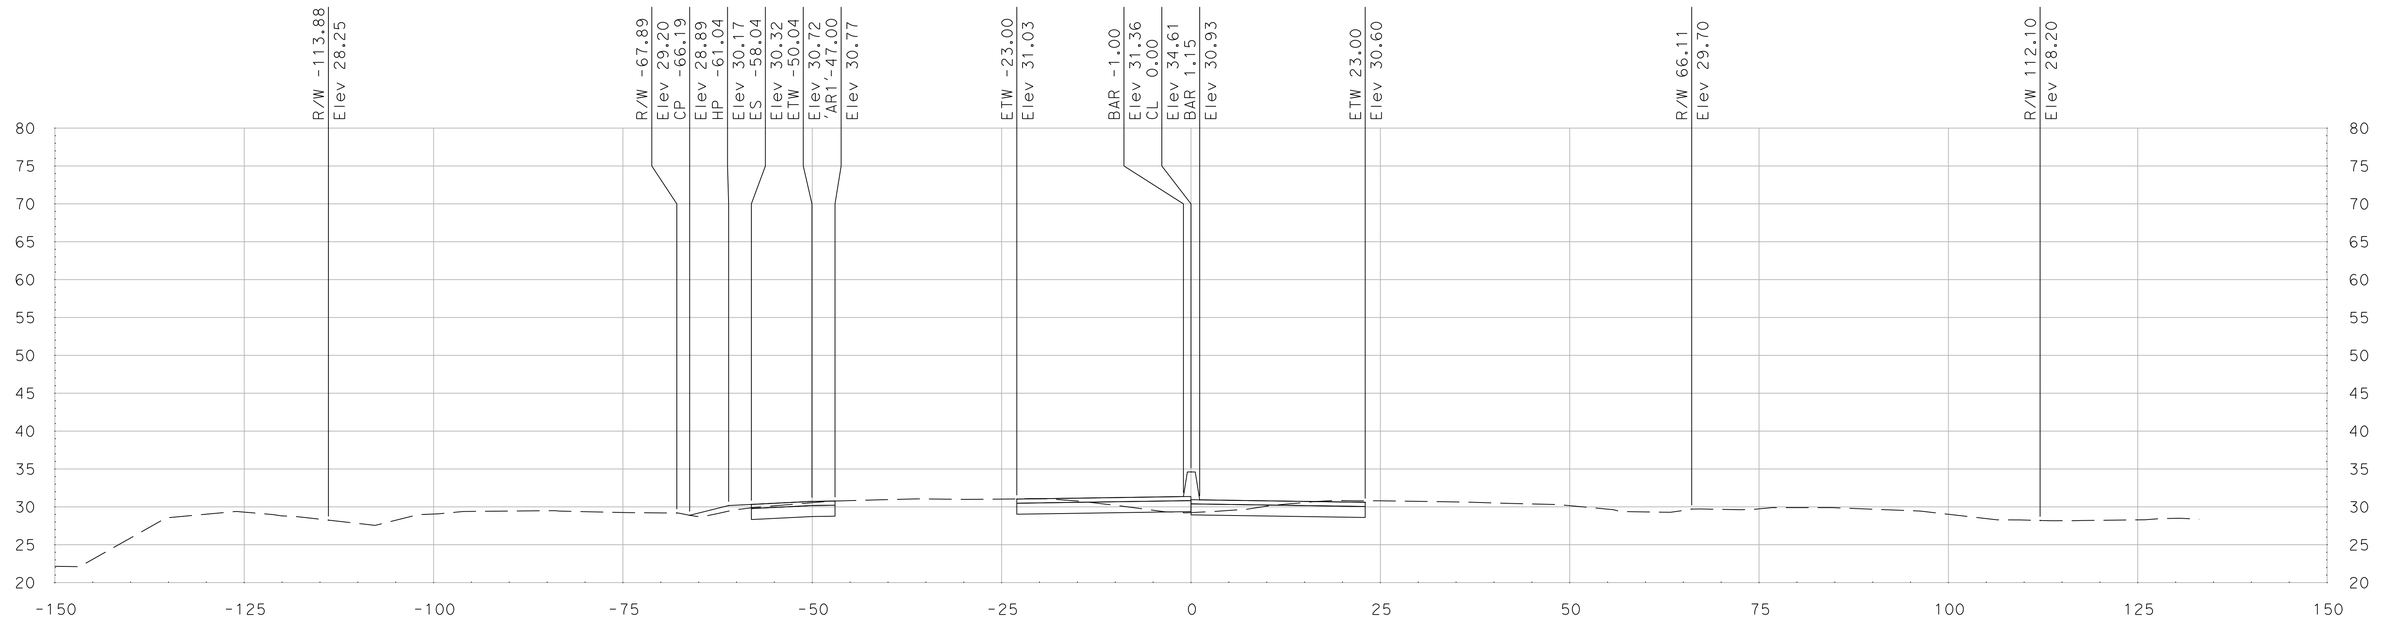

"SR 99" Sta 740+50.00

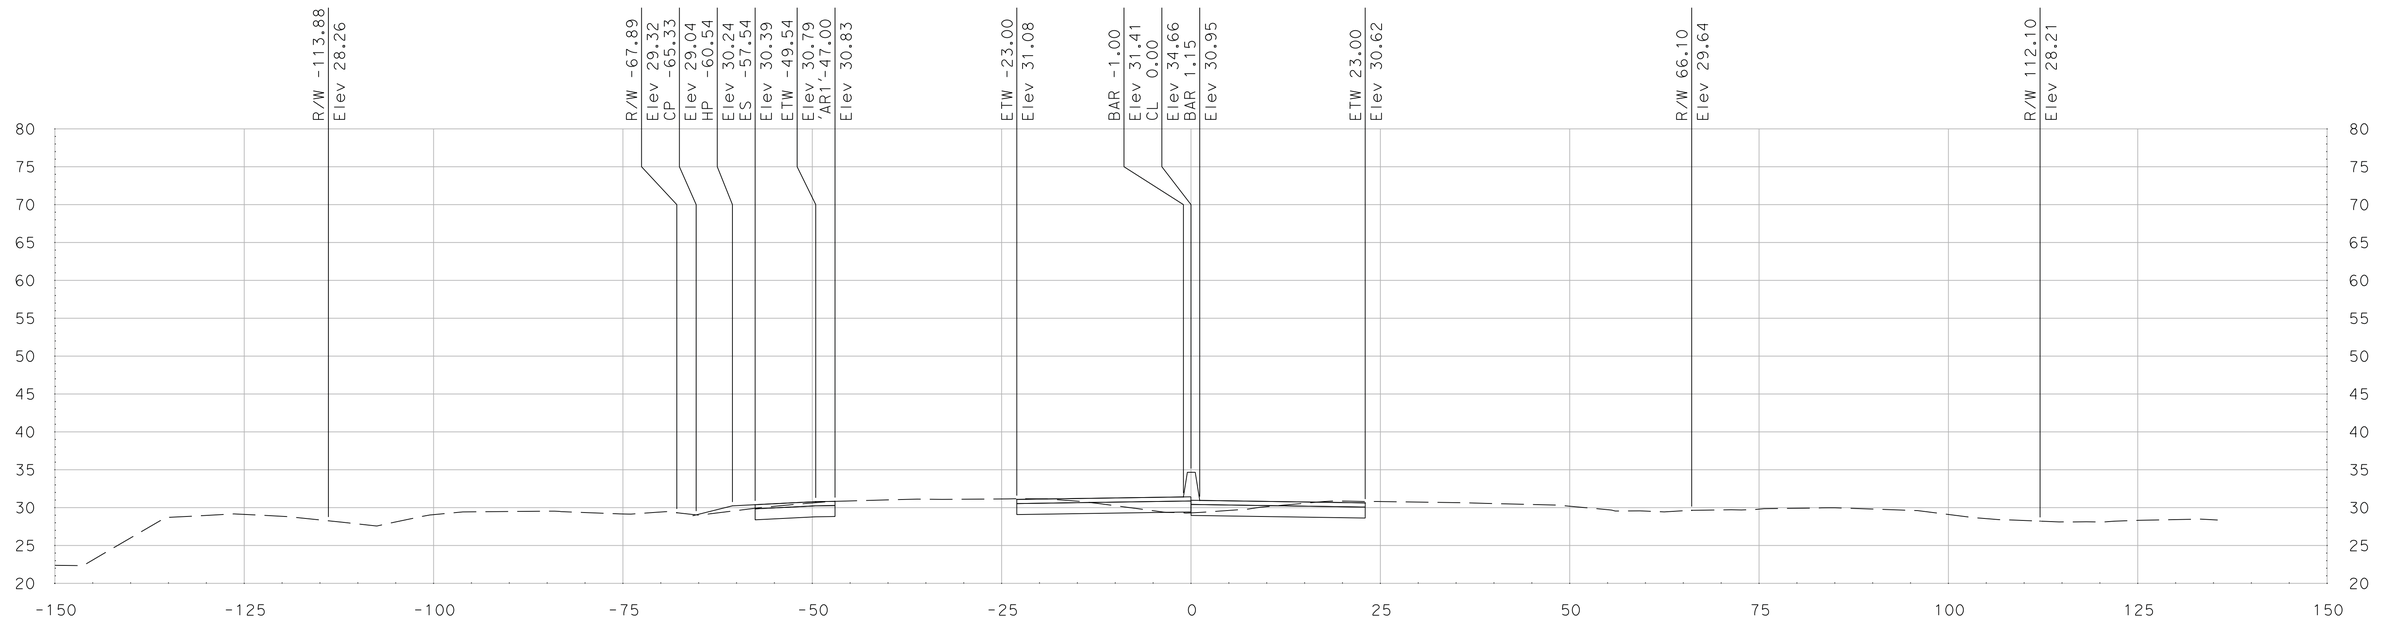

"SR 99" Sta 740+25.00

SCALE
HORIZONTAL: 1"=10'
VERTICAL: 1"=10'

DATE: 5/18/2011

ALL DIMENSIONS ARE IN US SURVEY FEET

FOR EARTHWORK DEVELOPMENT ONLY

Dist	COUNTY	ROUTE	POST MILES TOTAL PROJECT	SHEET No.	TOTAL SHEETS
10	SJ	99	4.9/14.2		
CONTRACT No.			10-0E6114		
PROJECT ID			1000020440		

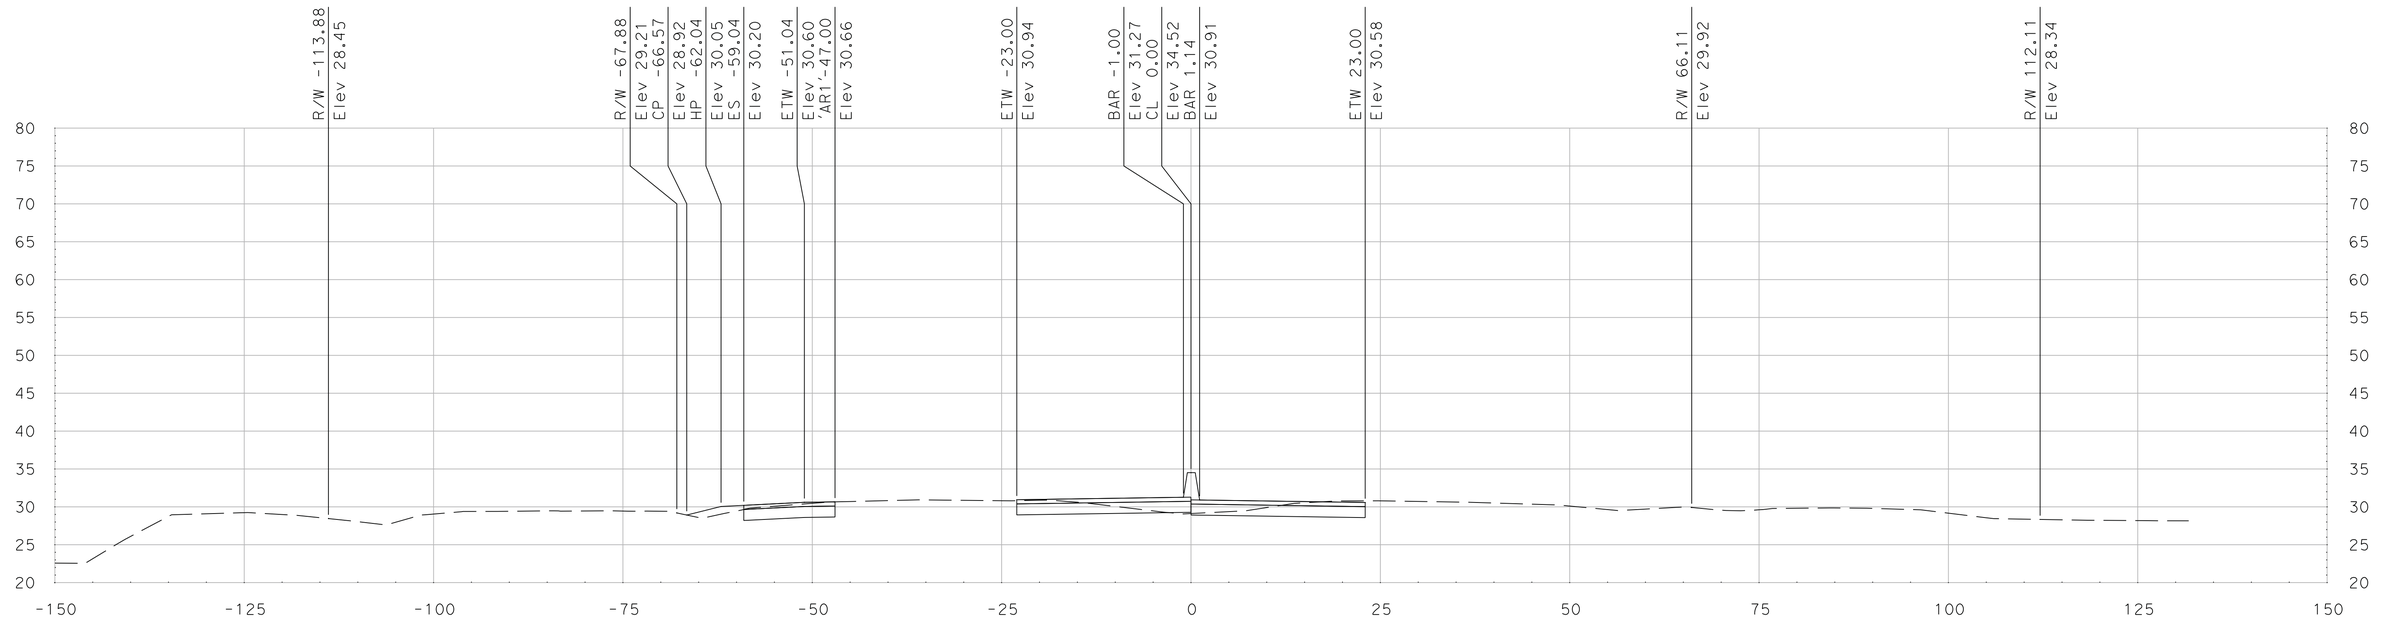

"SR 99" Sta 741+00.00

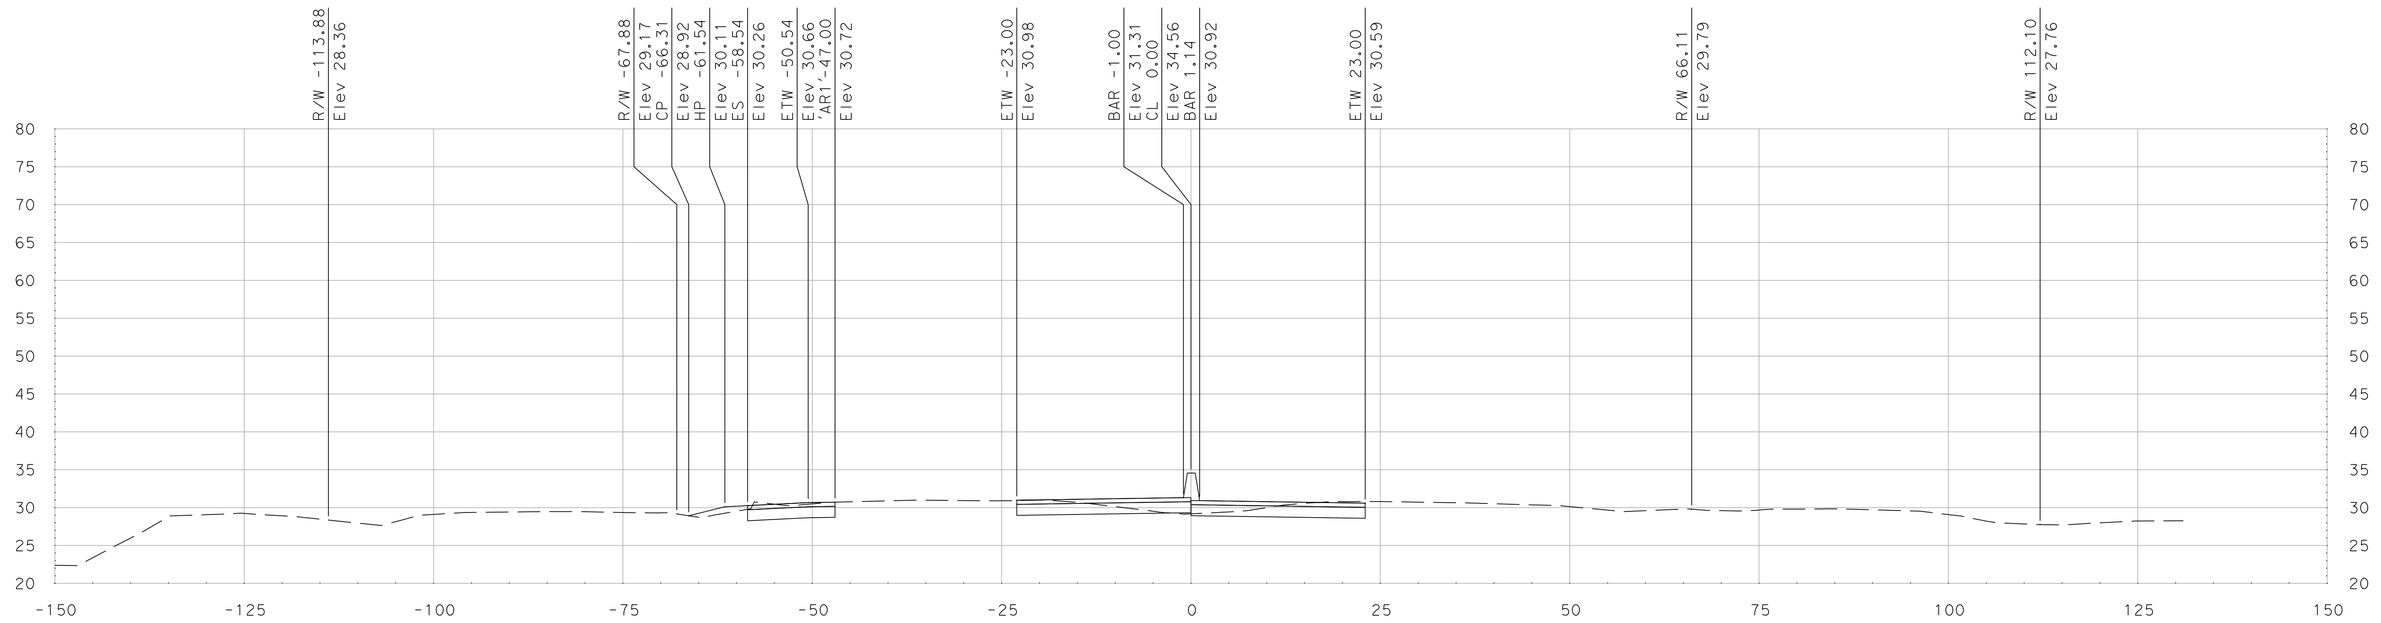

"SR 99" Sta 740+75.00

DATE: 5/18/2011

ALL DIMENSIONS ARE IN US SURVEY FEET

SCALE
HORIZONTAL: 1"=10'
VERTICAL: 1"=10'

FOR EARTHWORK DEVELOPMENT ONLY

Dist	COUNTY	ROUTE	POST MILES TOTAL PROJECT	SHEET No.	TOTAL SHEETS
10	SJ	99	4.9/14.2		
CONTRACT No.			10-0E6114		
PROJECT ID			1000020440		

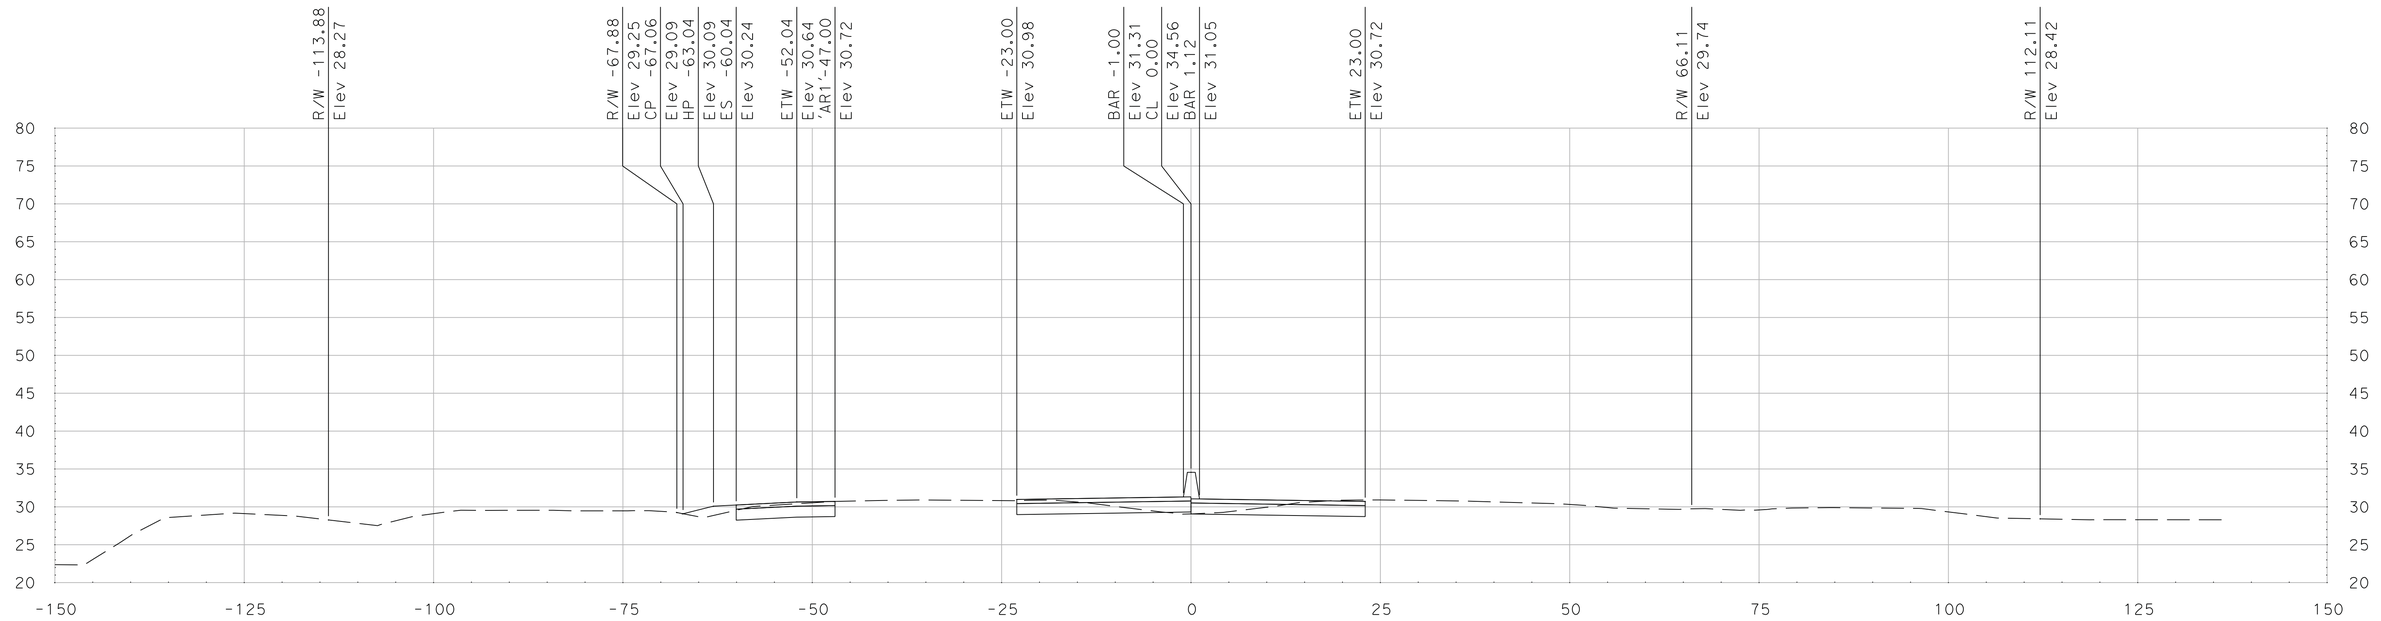

"SR 99" Sta 741+50.00

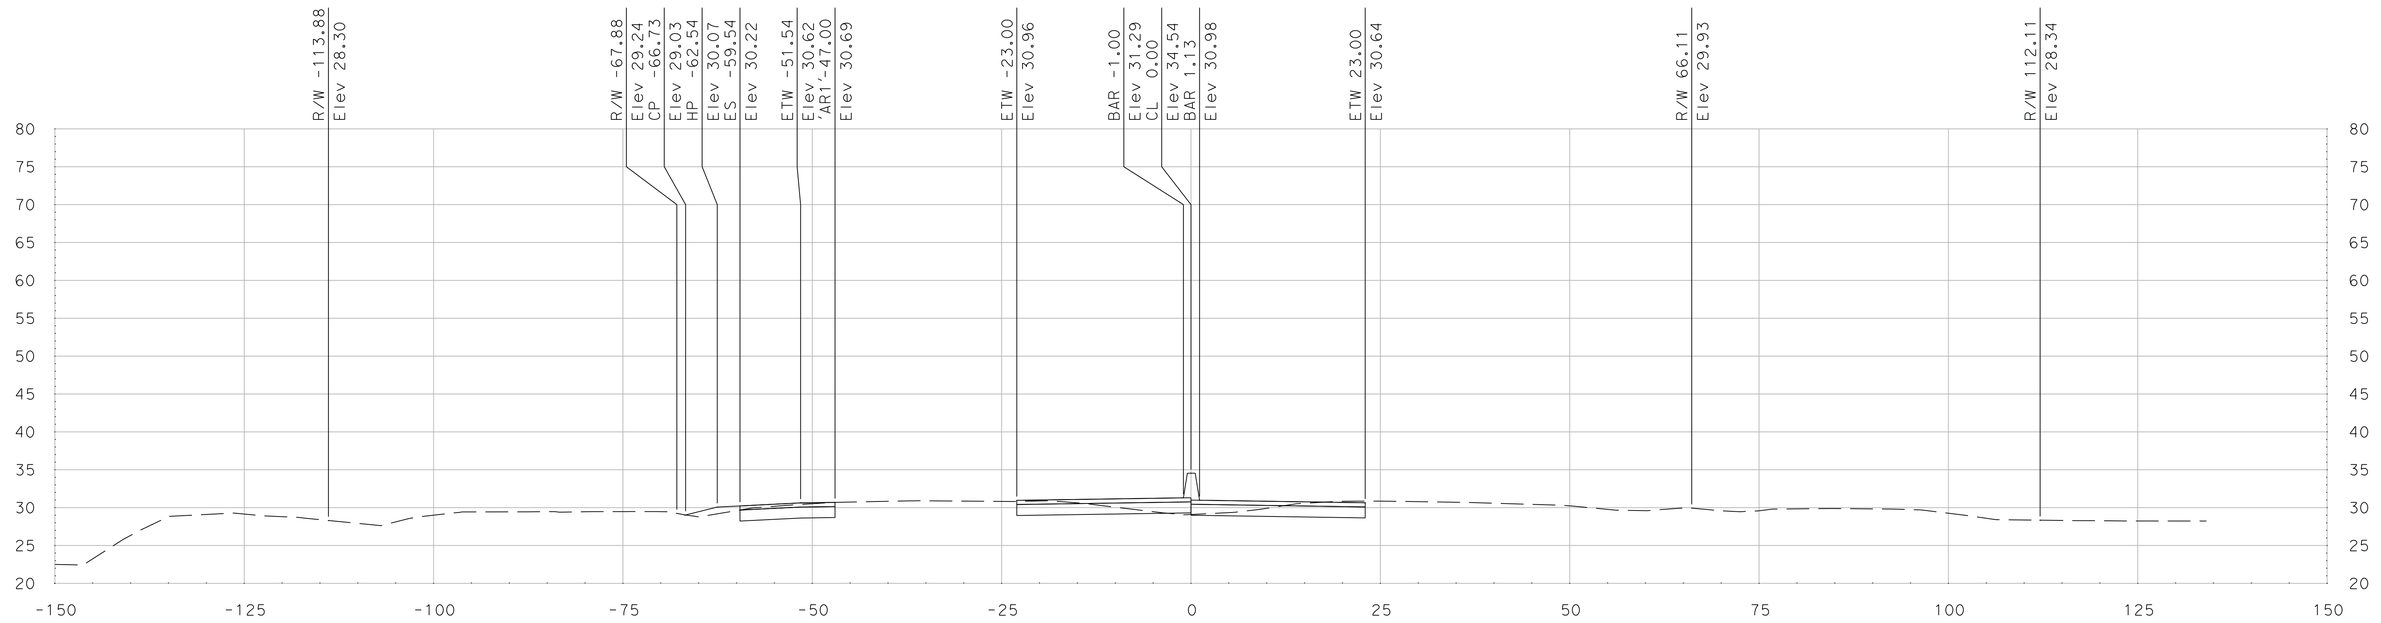

"SR 99" Sta 741+25.00

SCALE
HORIZONTAL: 1"=10'
VERTICAL: 1"=10'

DATE: 5/18/2011

ALL DIMENSIONS ARE IN US SURVEY FEET

FOR EARTHWORK DEVELOPMENT ONLY

Dist	COUNTY	ROUTE	POST MILES TOTAL PROJECT	SHEET No.	TOTAL SHEETS
10	SJ	99	4.9/14.2		
CONTRACT No.			10-0E6114		
PROJECT ID			1000020440		

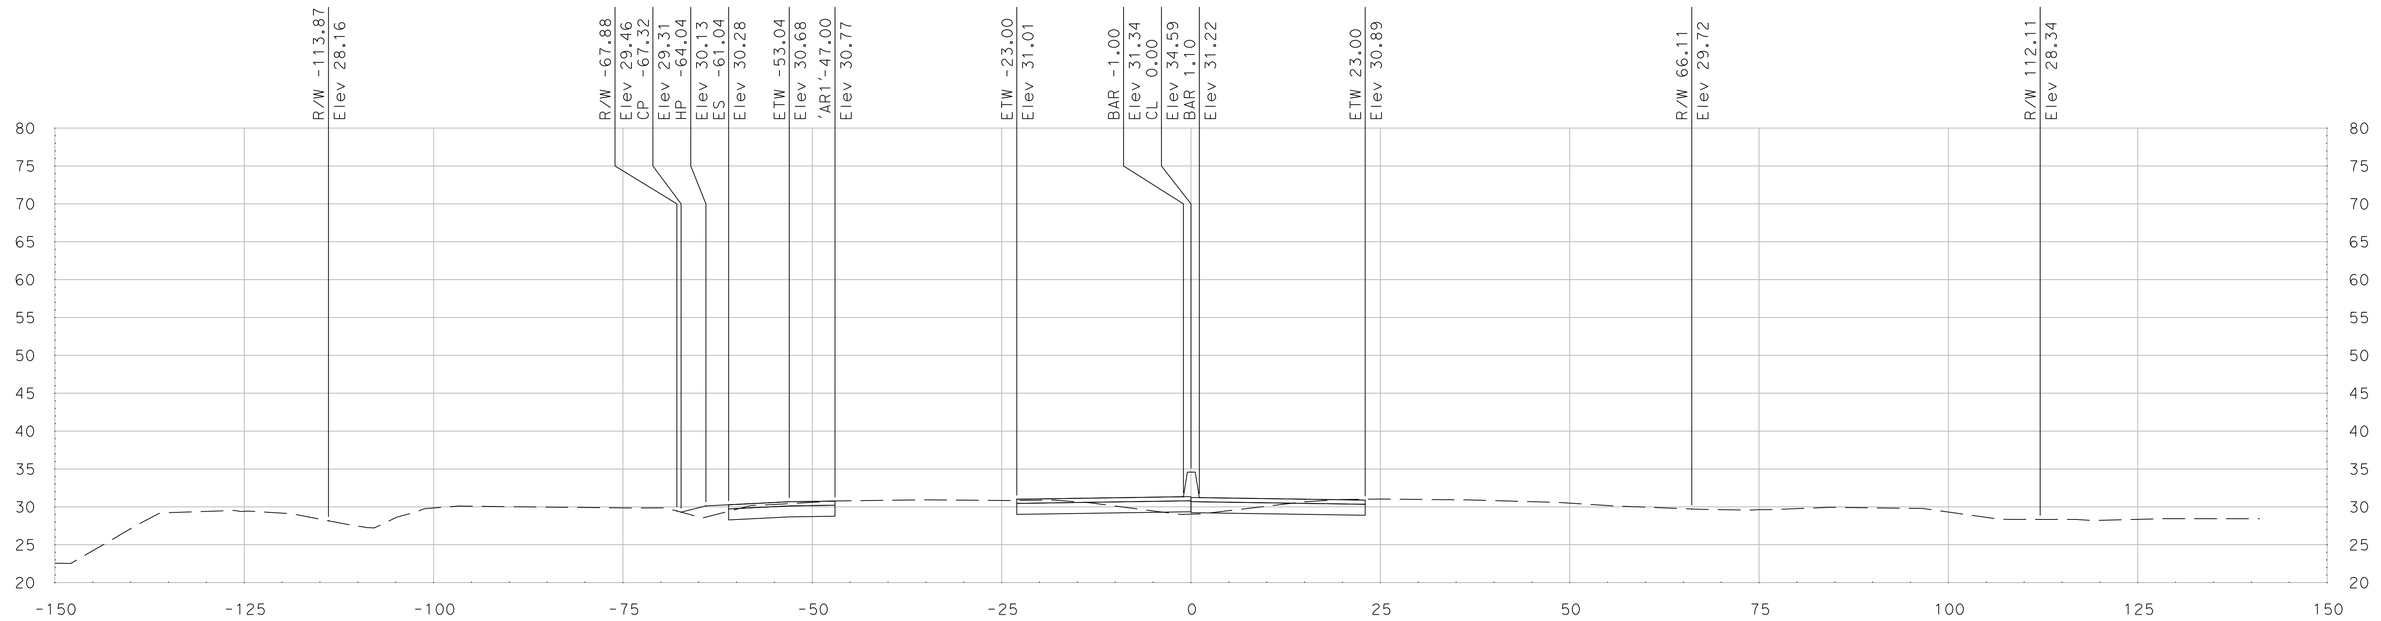

"SR 99" Sta 742+00.00

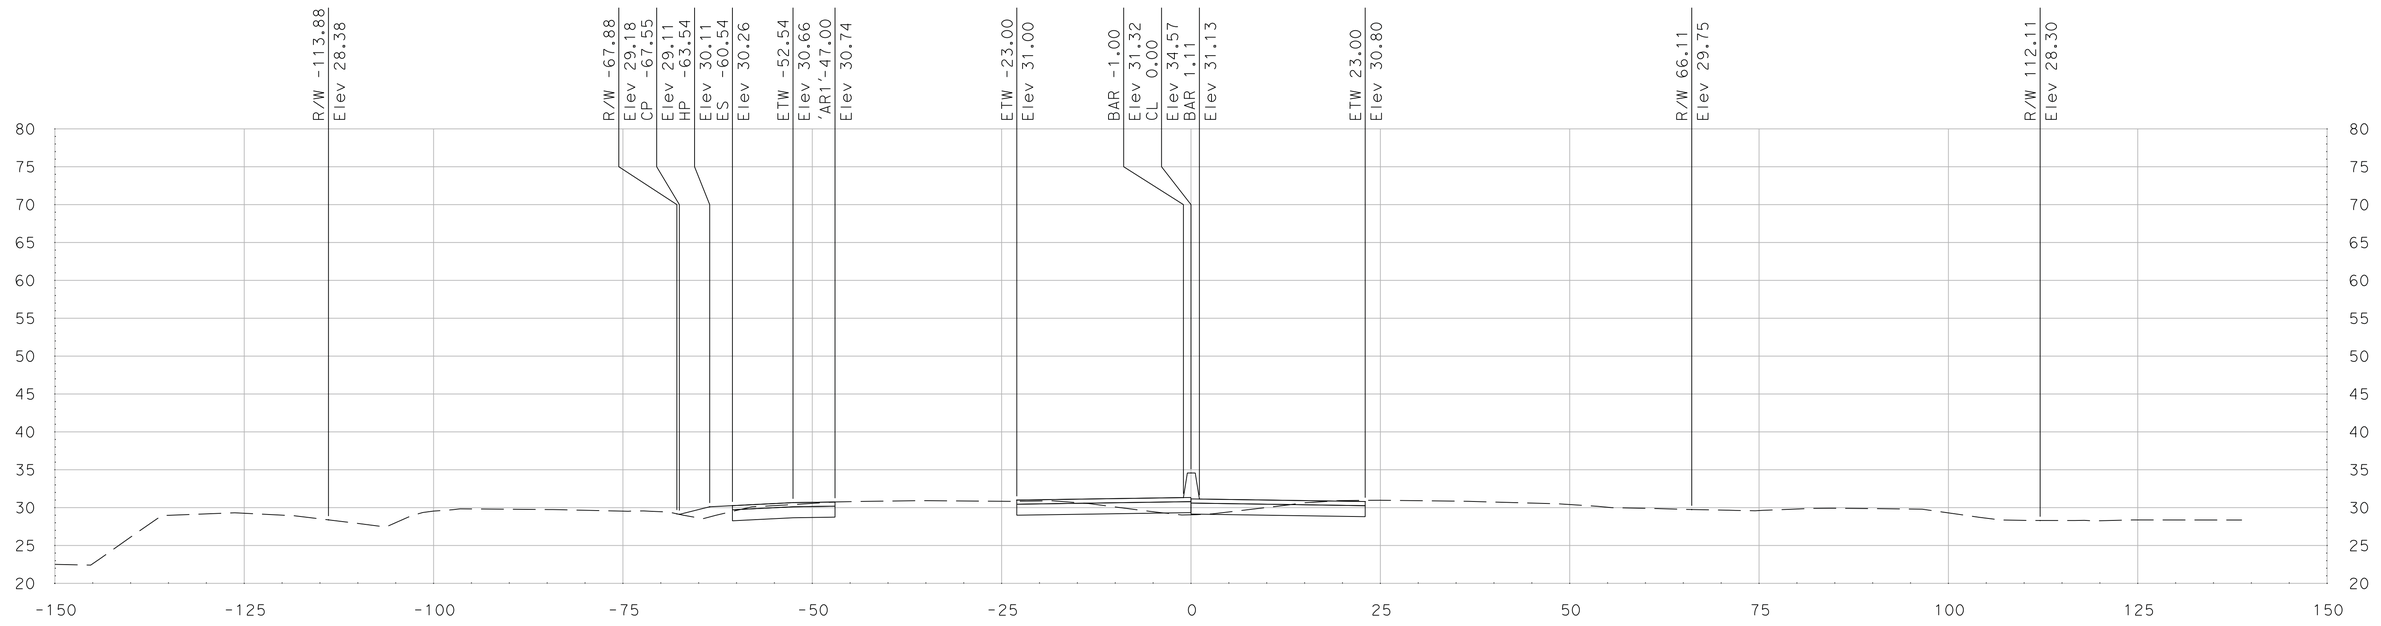

"SR 99" Sta 741+75.00

SCALE
HORIZONTAL: 1"=10'
VERTICAL: 1"=10'

DATE: 5/18/2011

ALL DIMENSIONS ARE IN US SURVEY FEET

FOR EARTHWORK DEVELOPMENT ONLY

Dist	COUNTY	ROUTE	POST MILES TOTAL PROJECT	SHEET No.	TOTAL SHEETS
10	SJ	99	4.9/14.2		
CONTRACT No.			10-0E6114		
PROJECT ID			1000020440		

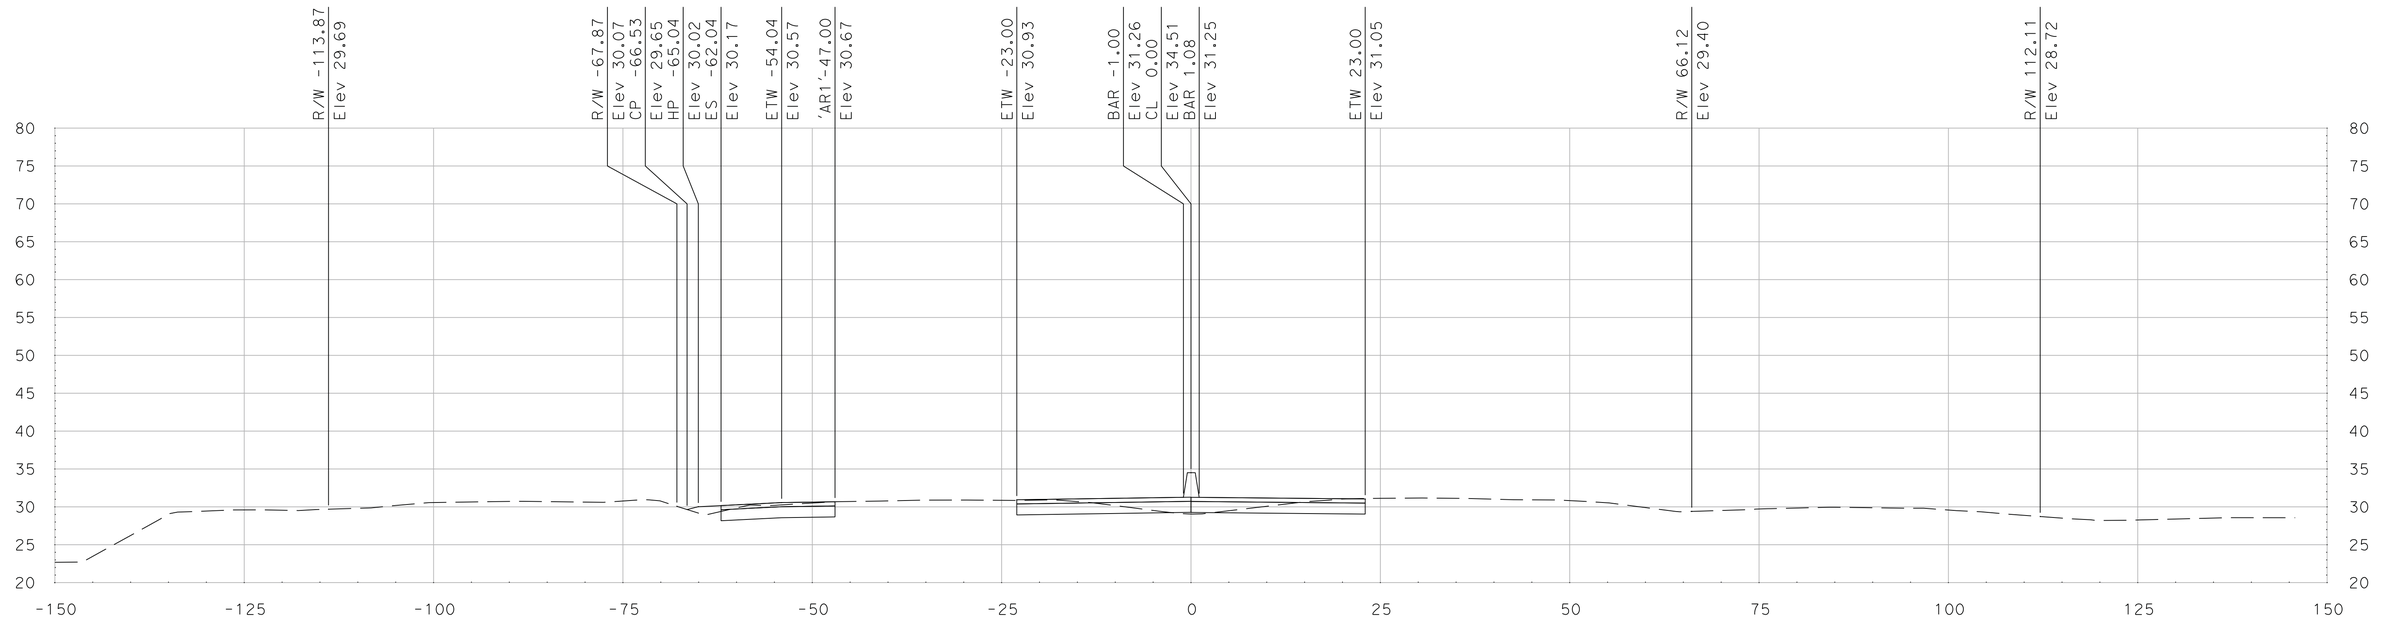

"SR 99" Sta 742+50.00

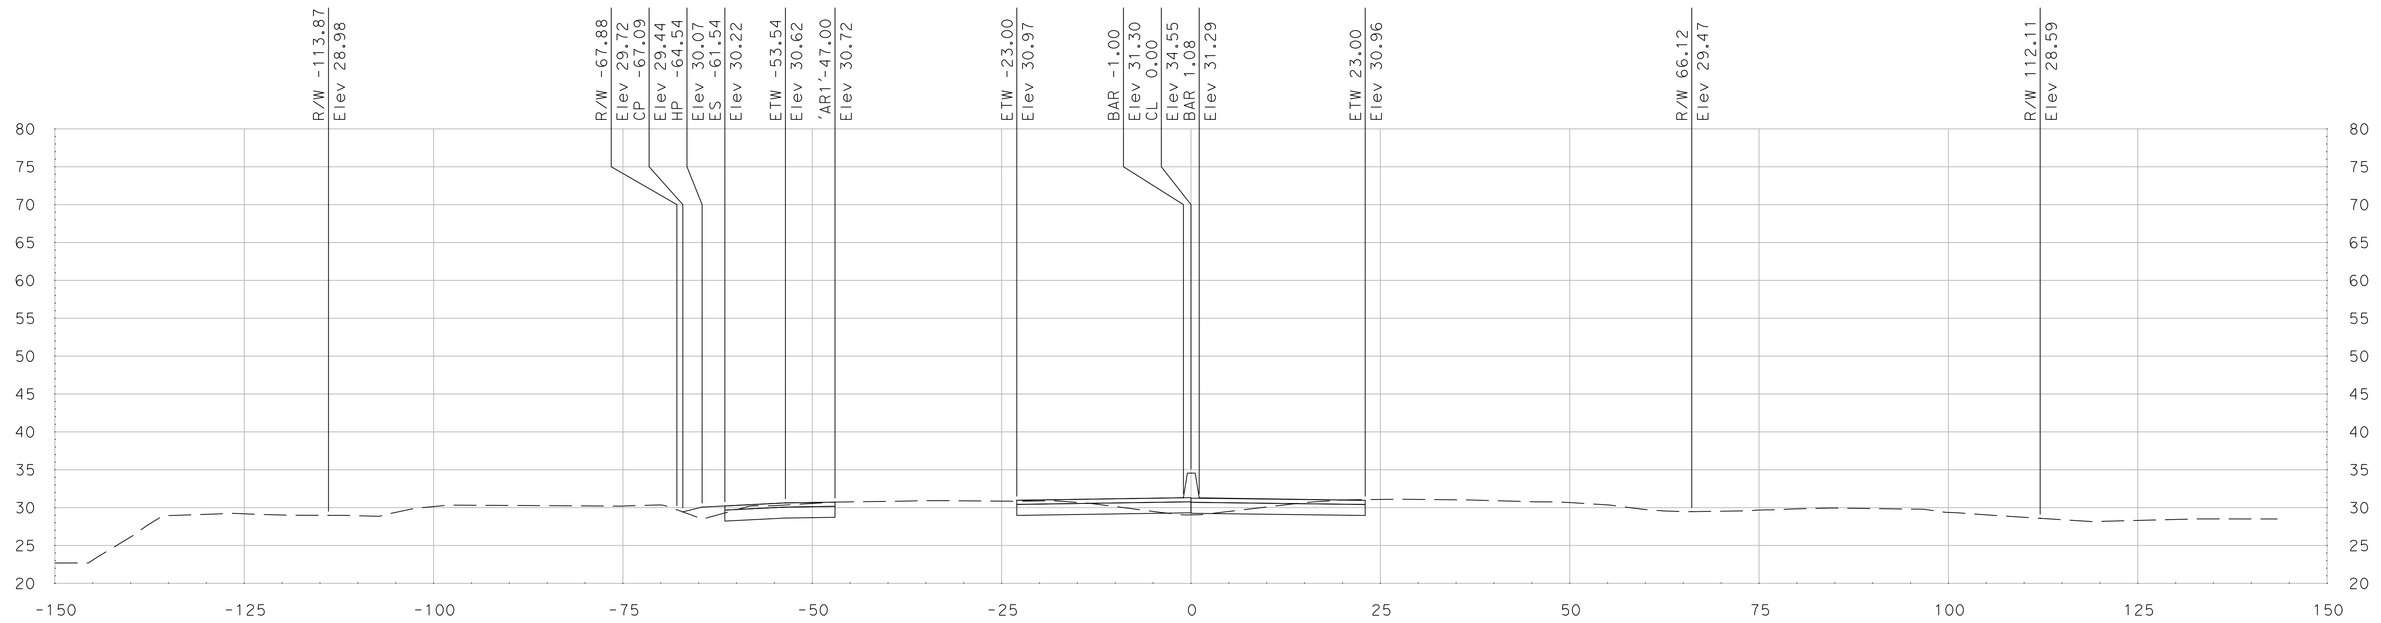

"SR 99" Sta 742+25.00

SCALE
HORIZONTAL: 1"=10'
VERTICAL: 1"=10'

DATE: 5/18/2011

ALL DIMENSIONS ARE IN US SURVEY FEET

FOR EARTHWORK DEVELOPMENT ONLY

Dist	COUNTY	ROUTE	POST MILES TOTAL PROJECT	SHEET No.	TOTAL SHEETS
10	SJ	99	4.9/14.2		
CONTRACT No.			10-0E6114		
PROJECT ID			1000020440		

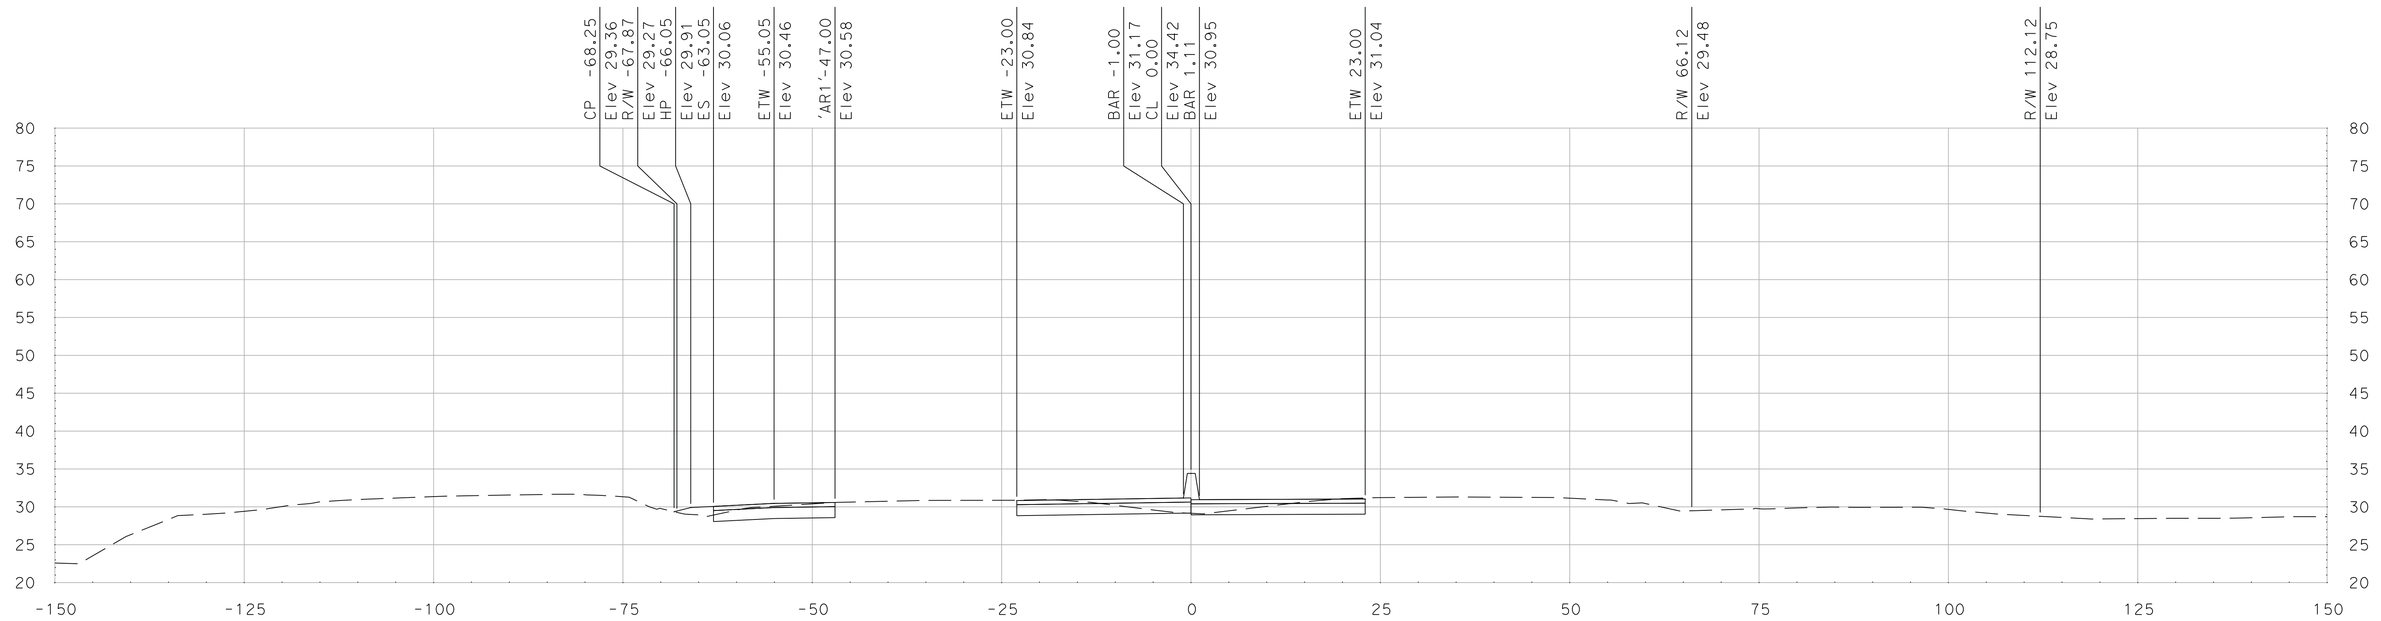

"SR 99" Sta 743+00.00

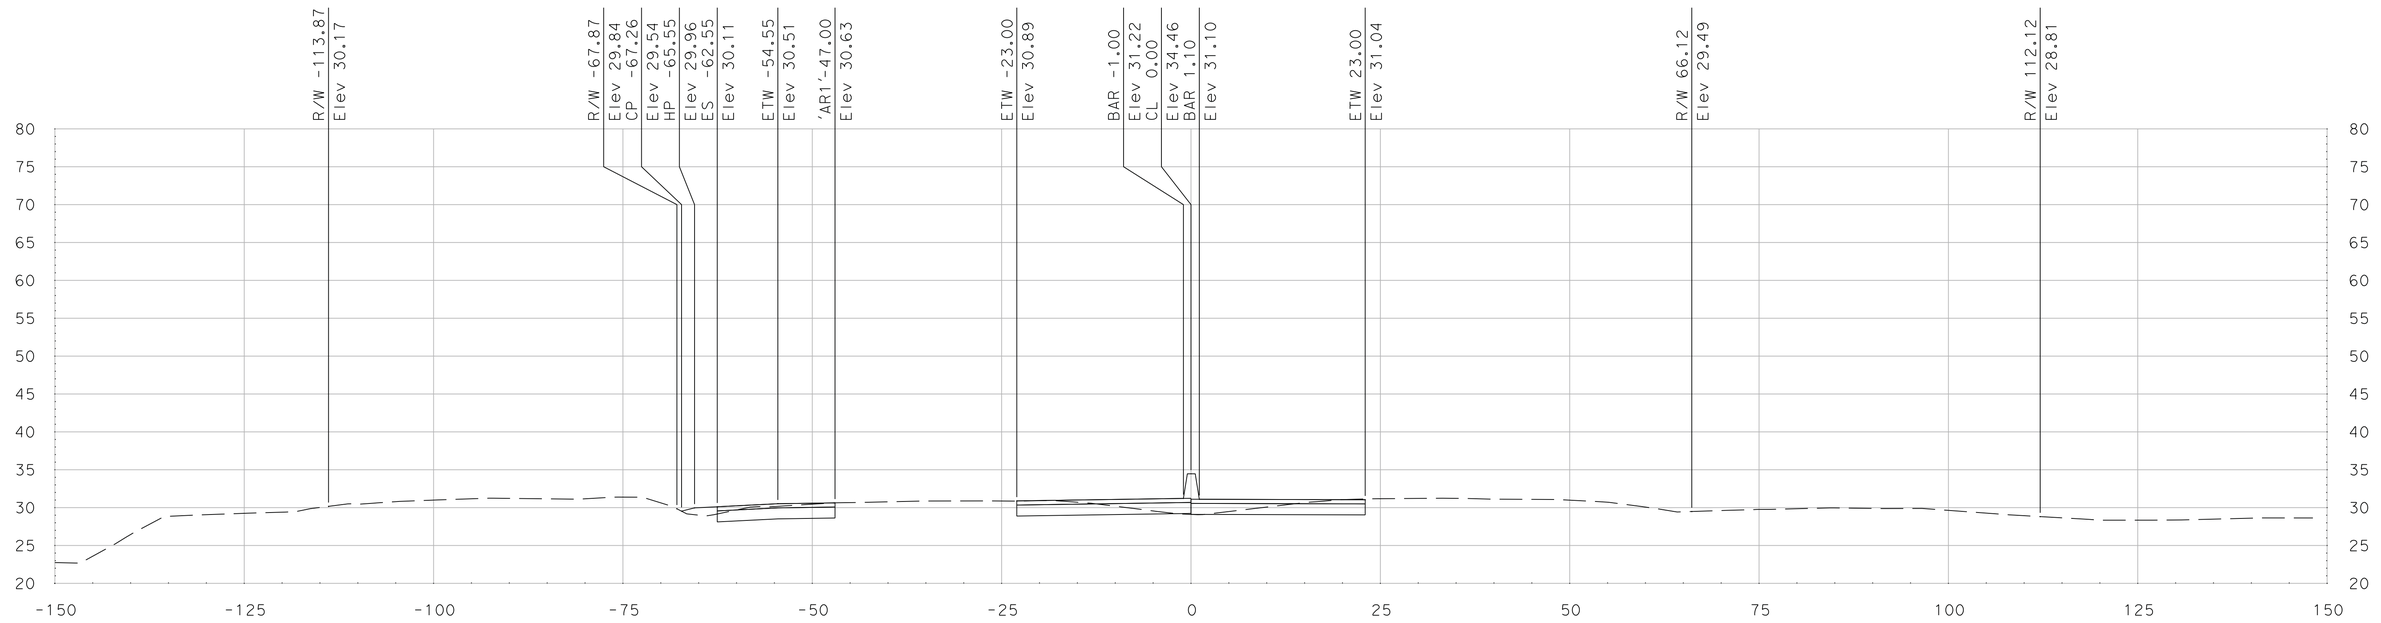

"SR 99" Sta 742+75.00

SCALE
HORIZONTAL: 1"=10'
VERTICAL: 1"=10'

DATE: 5/18/2011

ALL DIMENSIONS ARE IN US SURVEY FEET

FOR EARTHWORK DEVELOPMENT ONLY

Dist	COUNTY	ROUTE	POST MILES TOTAL PROJECT	SHEET No.	TOTAL SHEETS
10	SJ	99	4.9/14.2		
CONTRACT No.			10-0E6114		
PROJECT ID			1000020440		

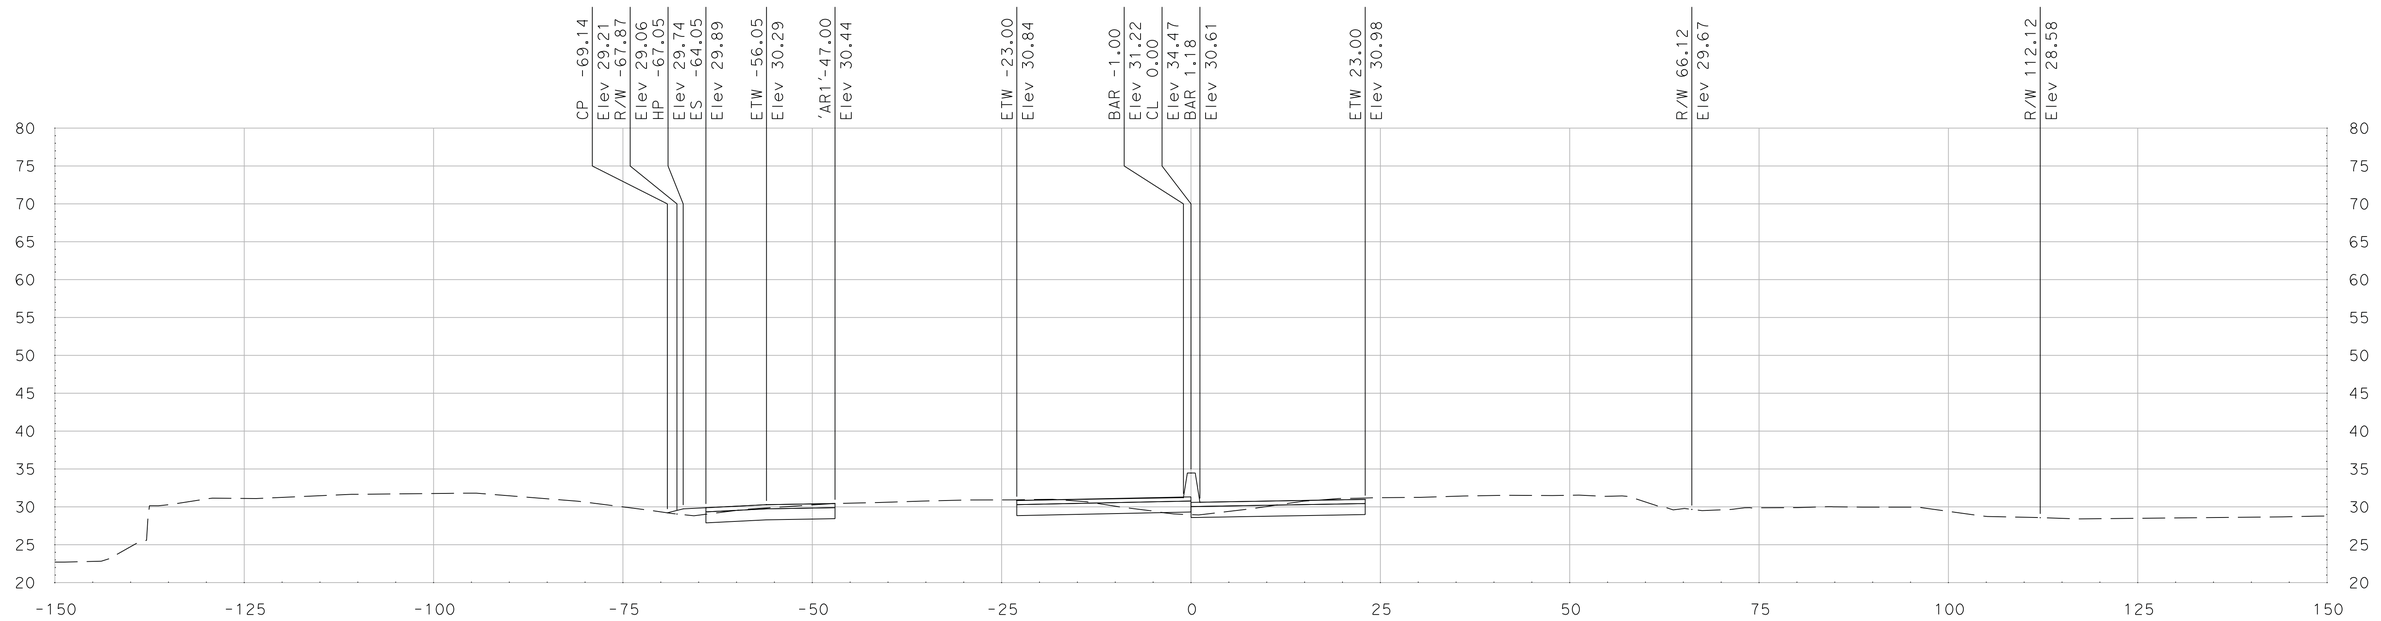

"SR 99" Sta 743+50.00

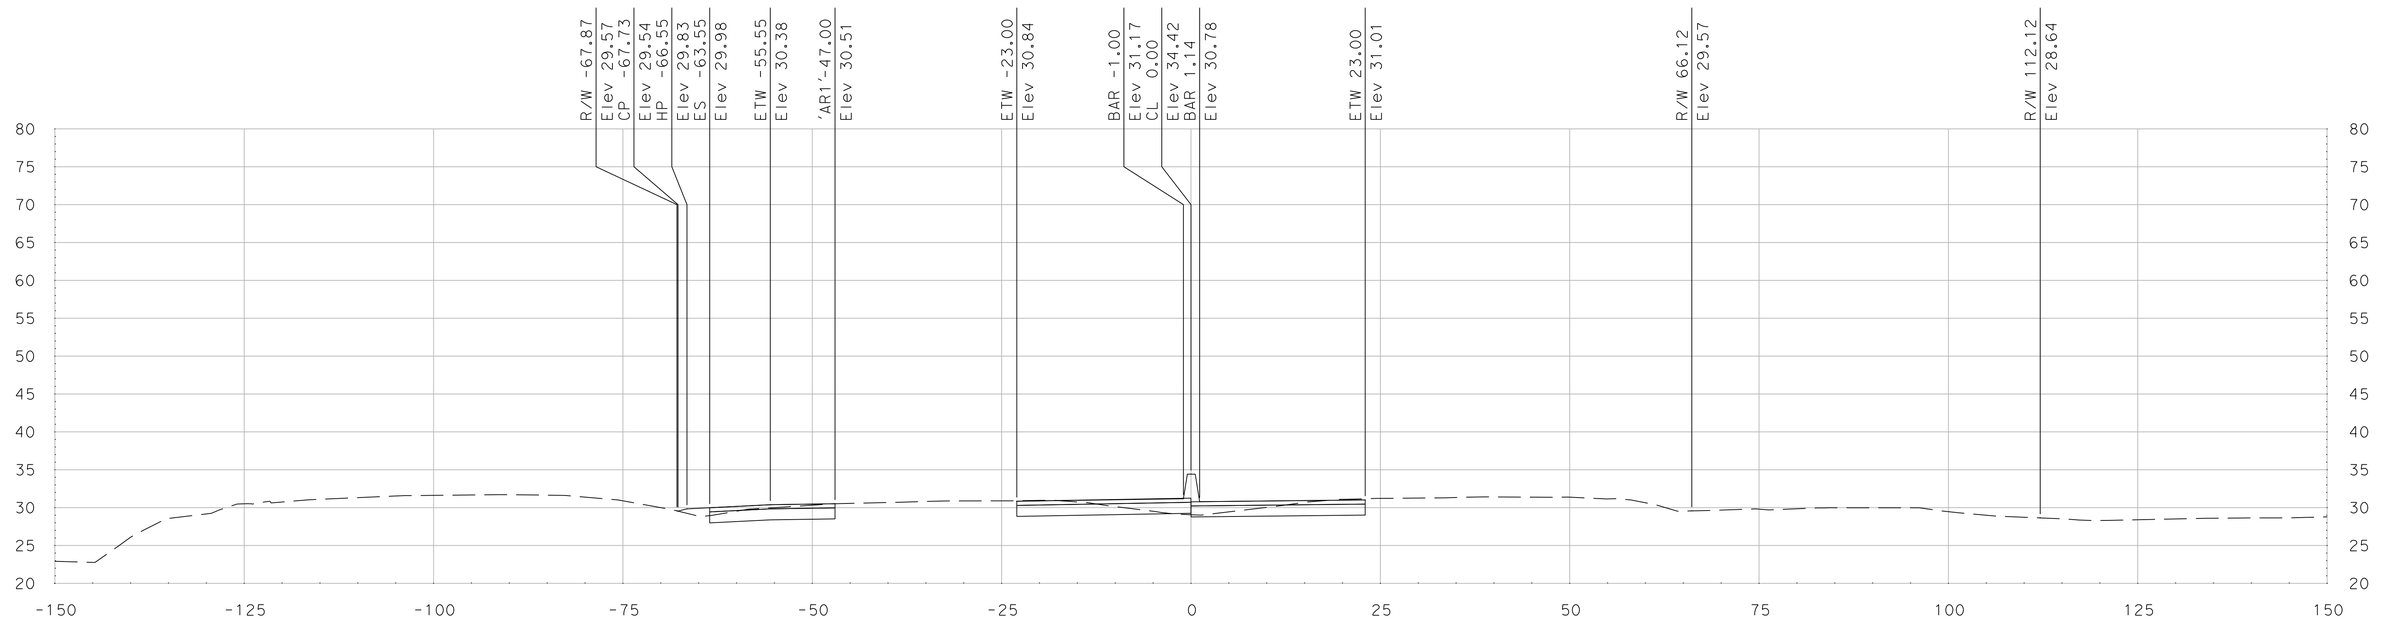

"SR 99" Sta 743+25.00

SCALE
HORIZONTAL: 1"=10'
VERTICAL: 1"=10'

DATE: 5/18/2011

ALL DIMENSIONS ARE IN US SURVEY FEET

FOR EARTHWORK DEVELOPMENT ONLY

Dist	COUNTY	ROUTE	POST MILES TOTAL PROJECT	SHEET No.	TOTAL SHEETS
10	SJ	99	4.9/14.2		
CONTRACT No.			10-0E6114		
PROJECT ID			1000020440		

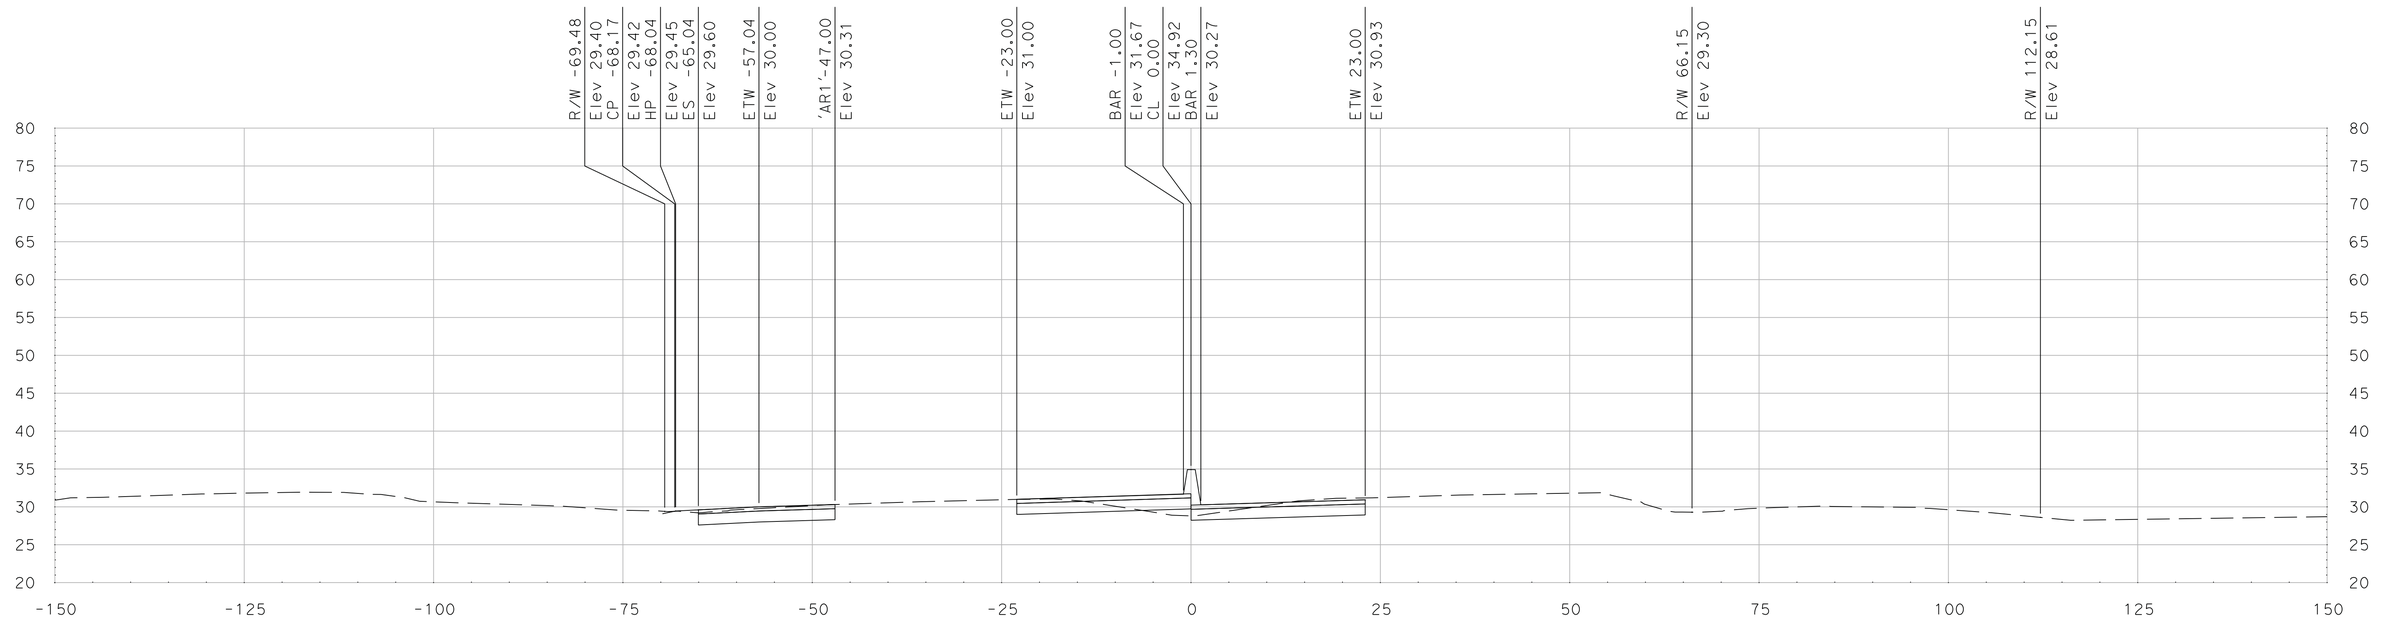

"SR 99" Sta 744+00.00

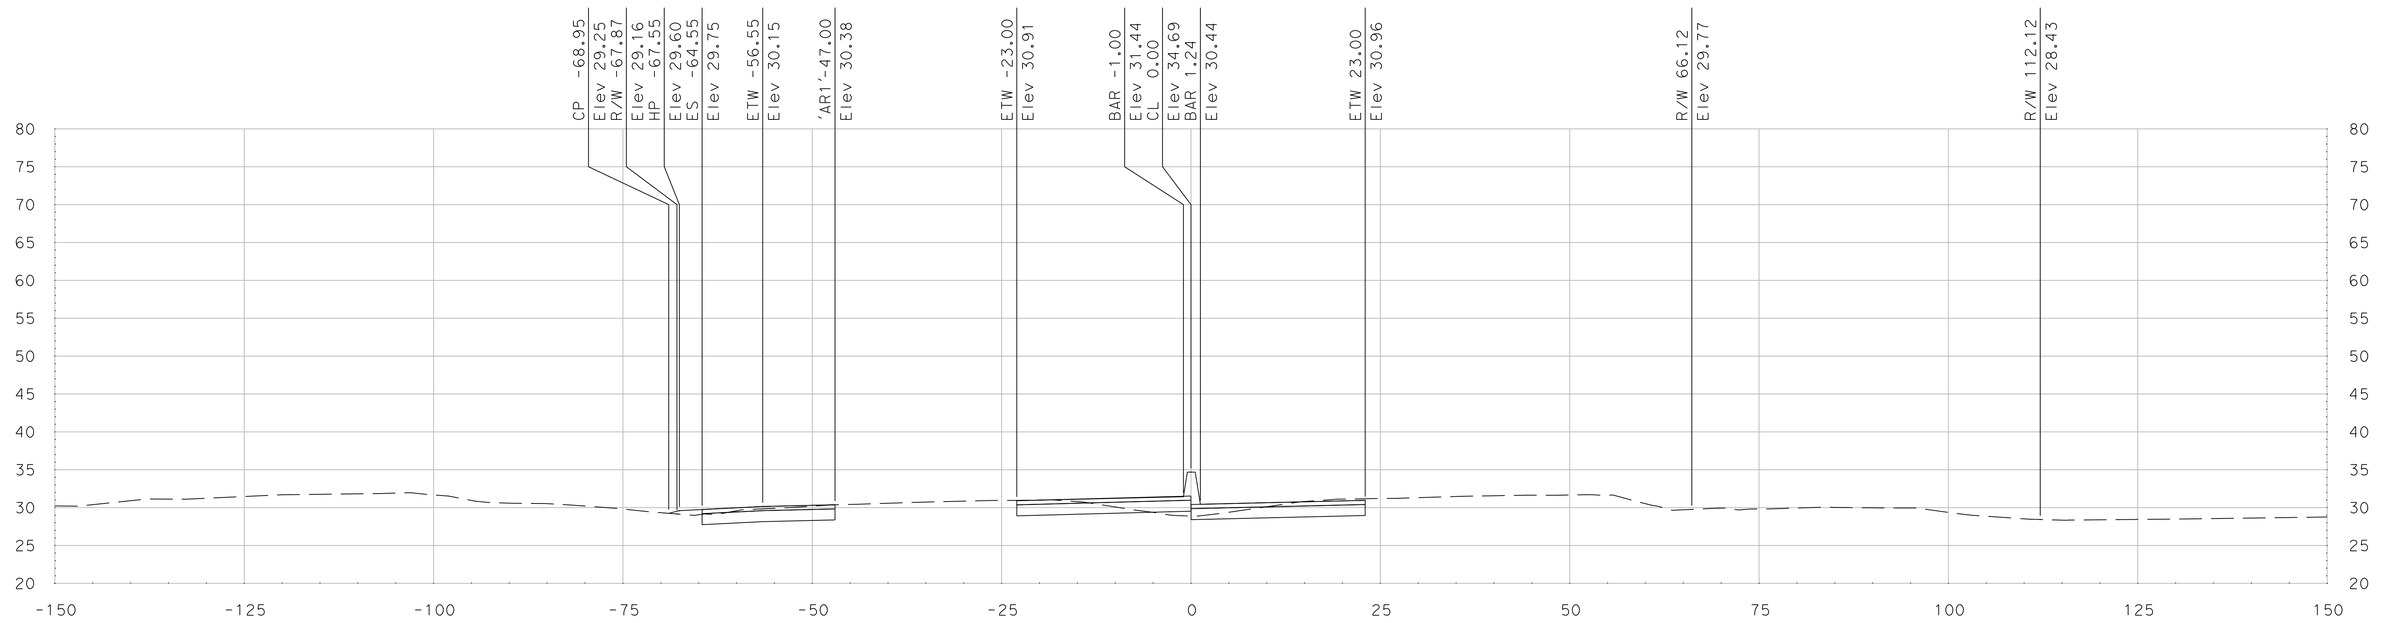

"SR 99" Sta 743+75.00

SCALE
HORIZONTAL: 1"=10'
VERTICAL: 1"=10'

DATE: 5/18/2011

ALL DIMENSIONS ARE IN US SURVEY FEET

FOR EARTHWORK DEVELOPMENT ONLY

Dist	COUNTY	ROUTE	POST MILES TOTAL PROJECT	SHEET No.	TOTAL SHEETS
10	SJ	99	4.9/14.2		
CONTRACT No.			10-0E6114		
PROJECT ID			1000020440		

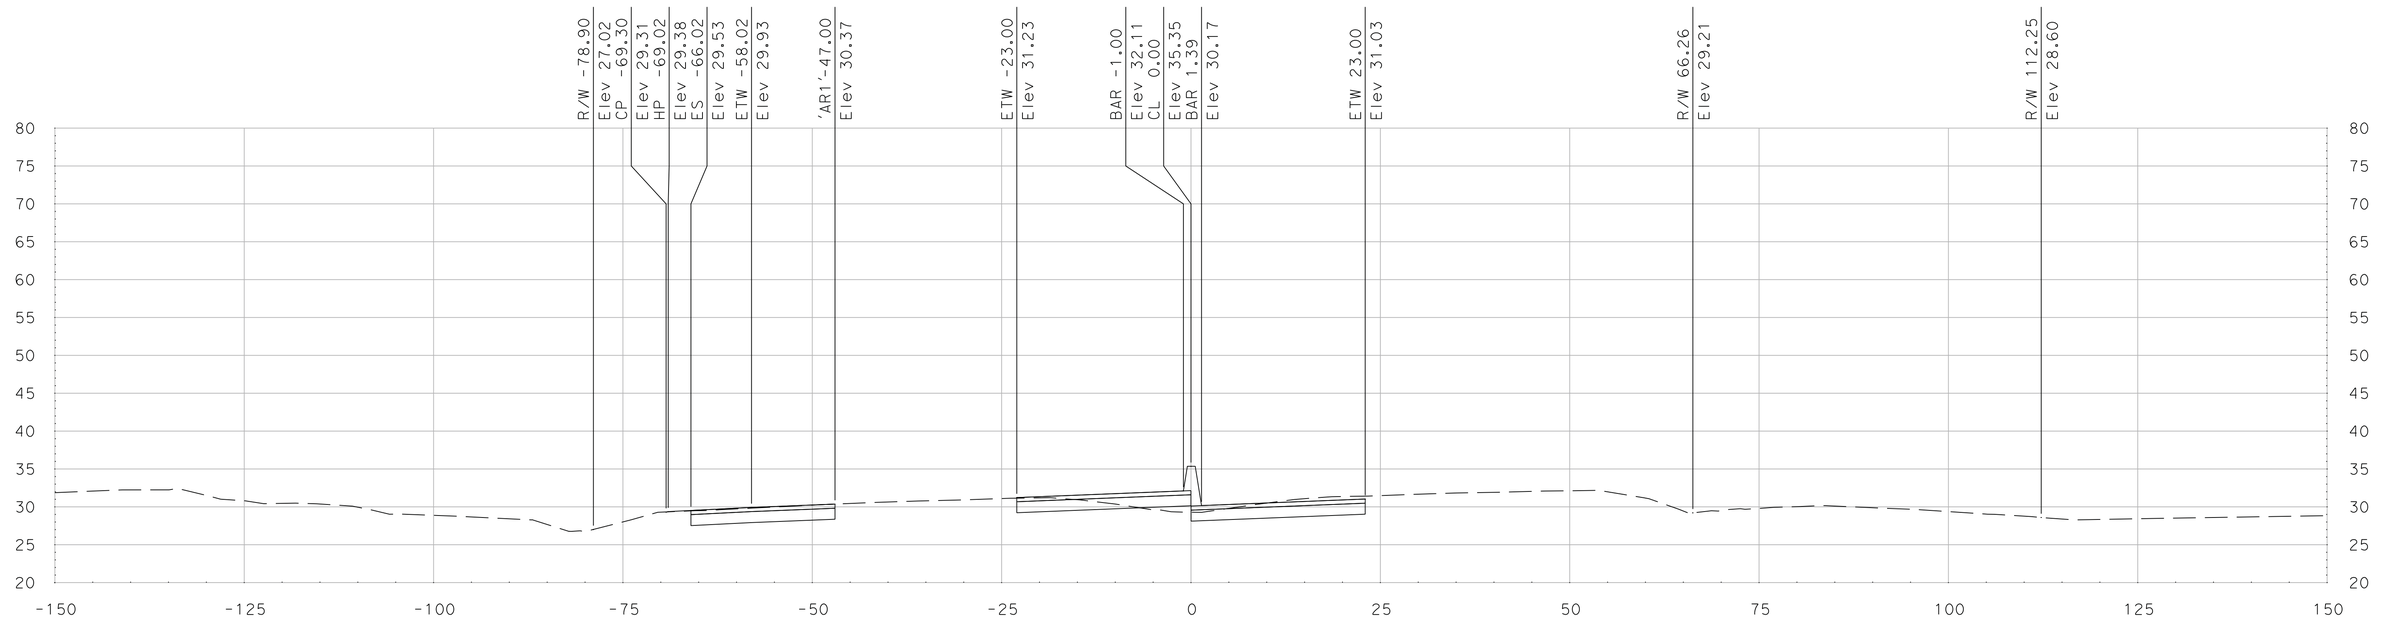

"SR 99" Sta 744+50.00

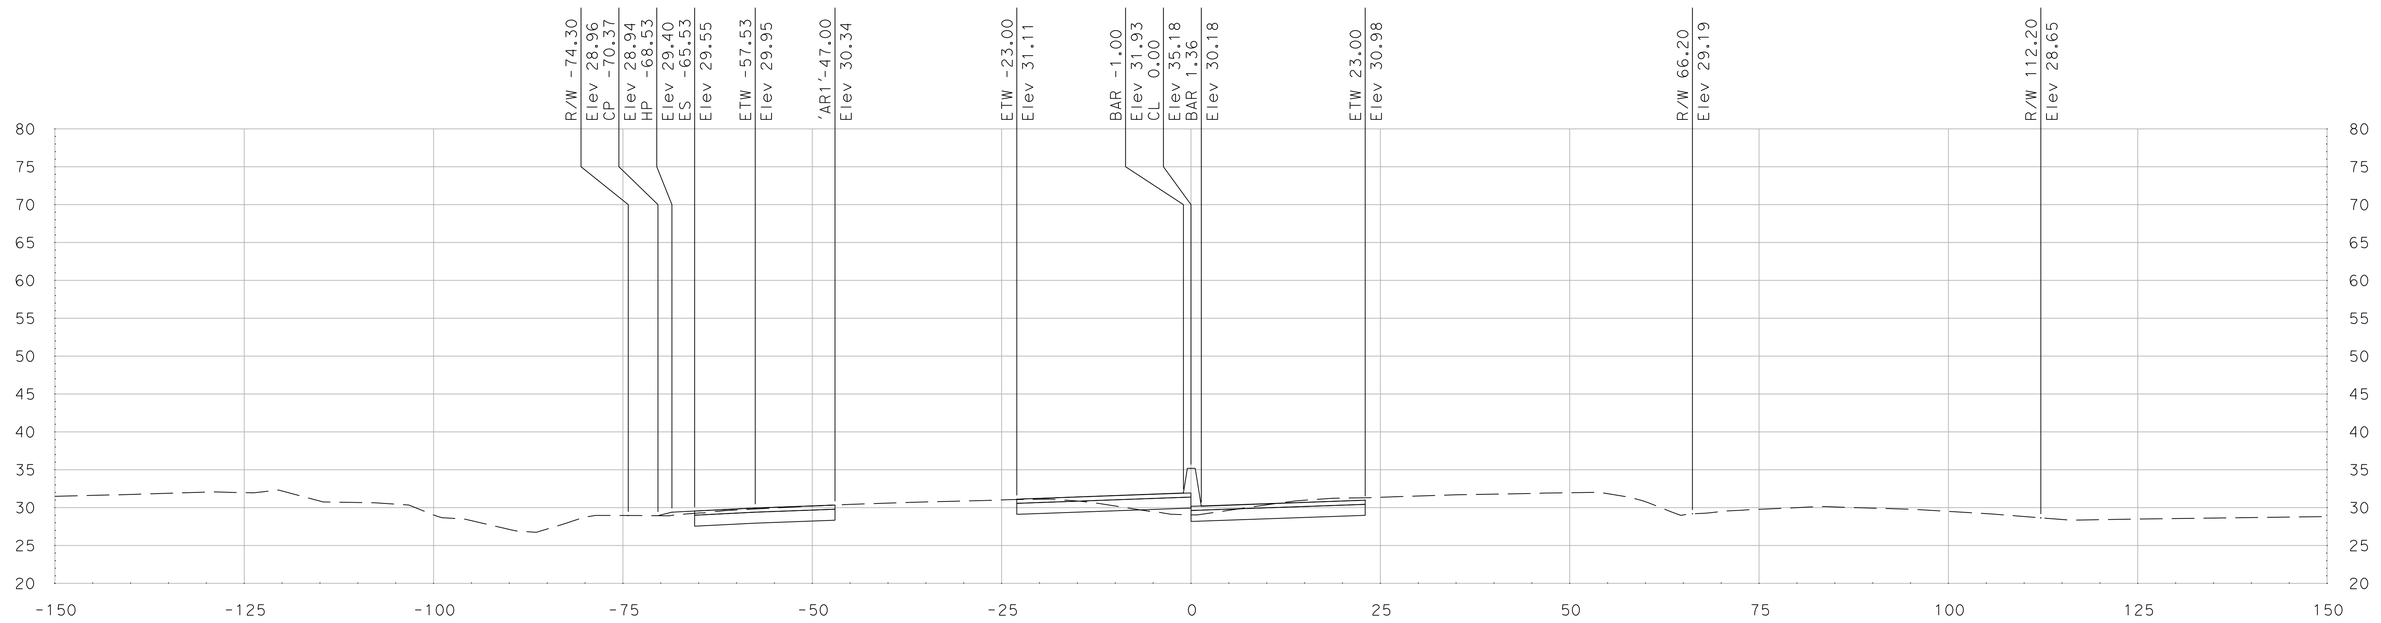

"SR 99" Sta 744+25.00

SCALE
HORIZONTAL: 1"=10'
VERTICAL: 1"=10'

DATE: 5/18/2011

ALL DIMENSIONS ARE IN US SURVEY FEET

FOR EARTHWORK DEVELOPMENT ONLY

Dist	COUNTY	ROUTE	POST MILES TOTAL PROJECT	SHEET No.	TOTAL SHEETS
10	SJ	99	4.9/14.2		
CONTRACT No.			10-0E6114		
PROJECT ID			1000020440		

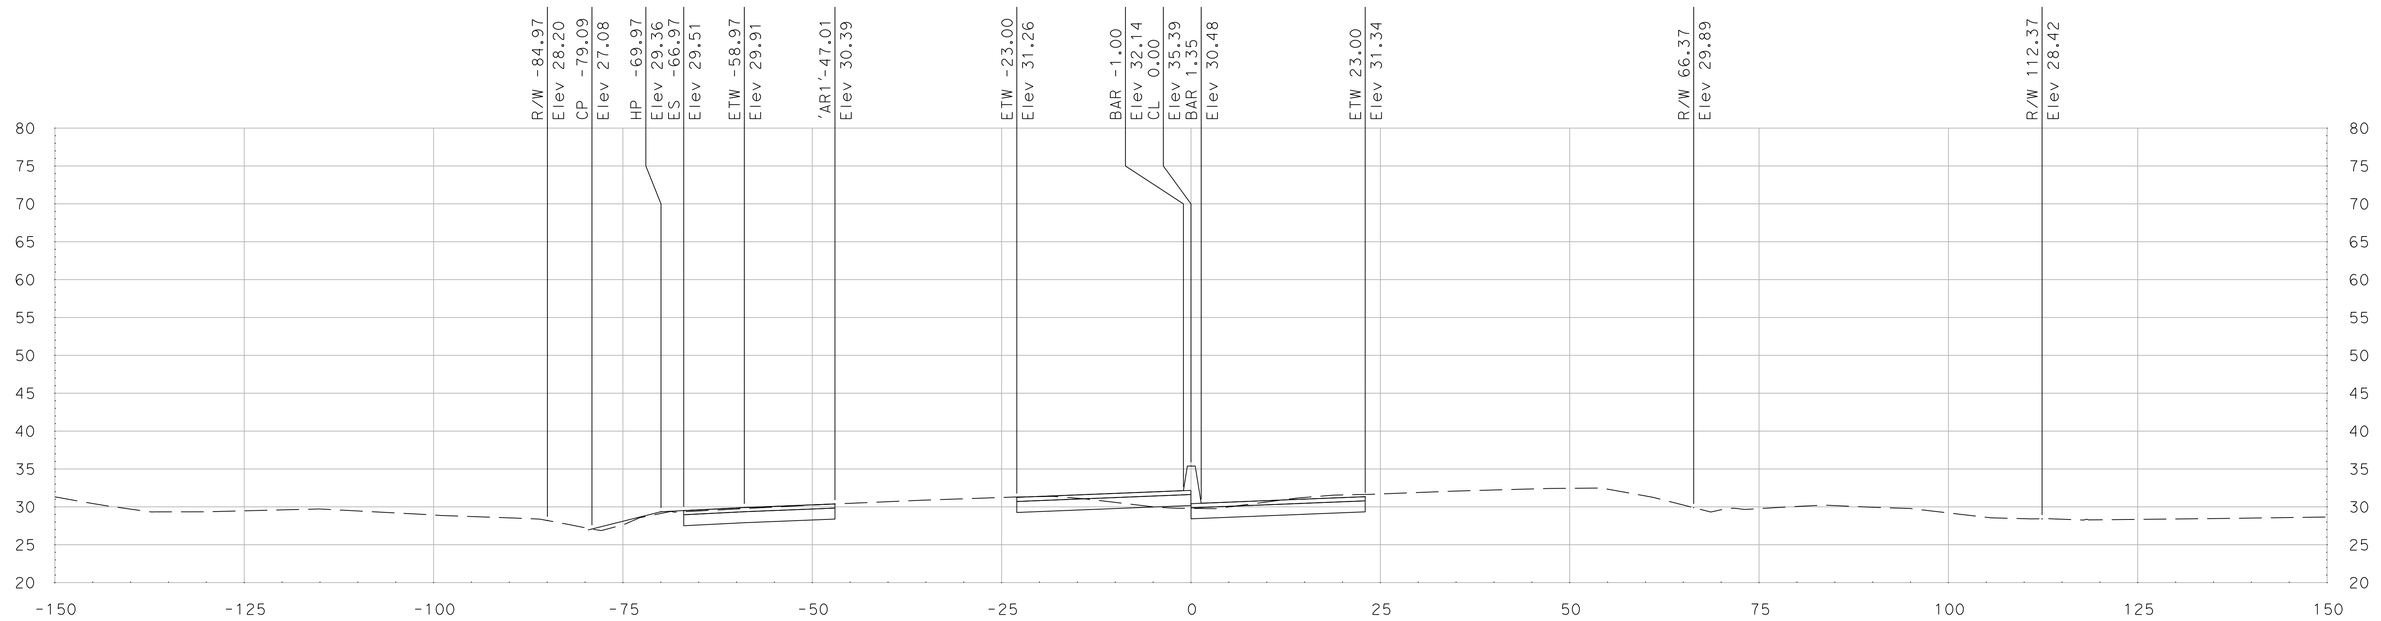

"SR 99" Sta 745+00.00

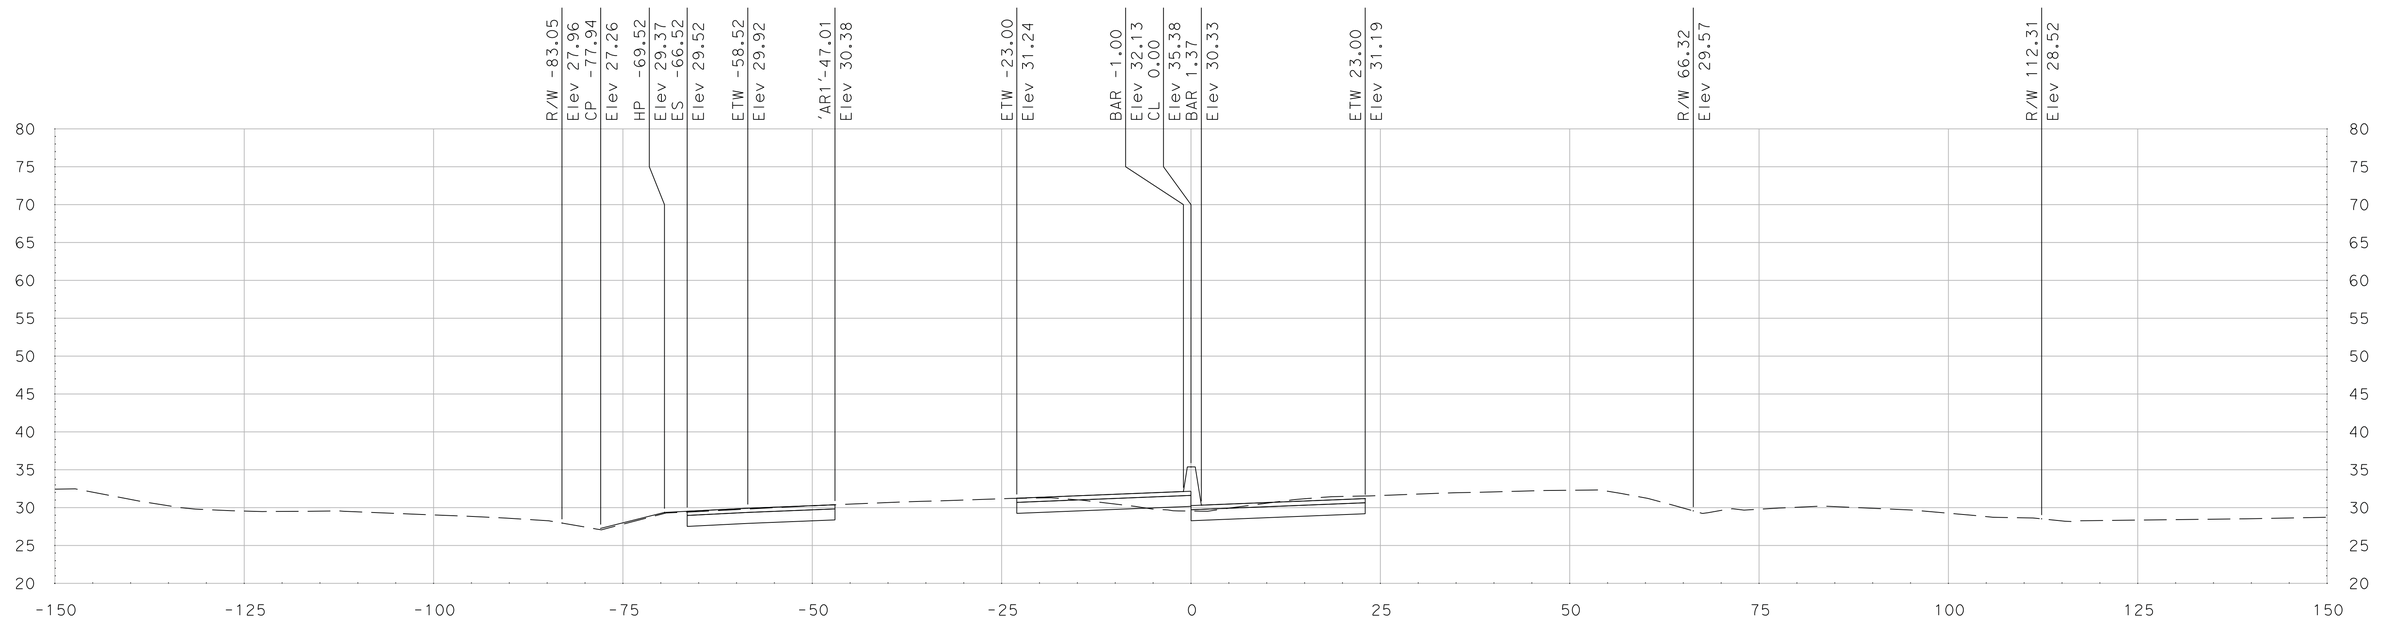

"SR 99" Sta 744+75.00

SCALE
HORIZONTAL: 1"=10'
VERTICAL: 1"=10'

DATE: 5/18/2011

ALL DIMENSIONS ARE IN US SURVEY FEET

FOR EARTHWORK DEVELOPMENT ONLY

Dist	COUNTY	ROUTE	POST MILES TOTAL PROJECT	SHEET No.	TOTAL SHEETS
10	SJ	99	4.9/14.2		
CONTRACT No.			10-0E6114		
PROJECT ID			1000020440		

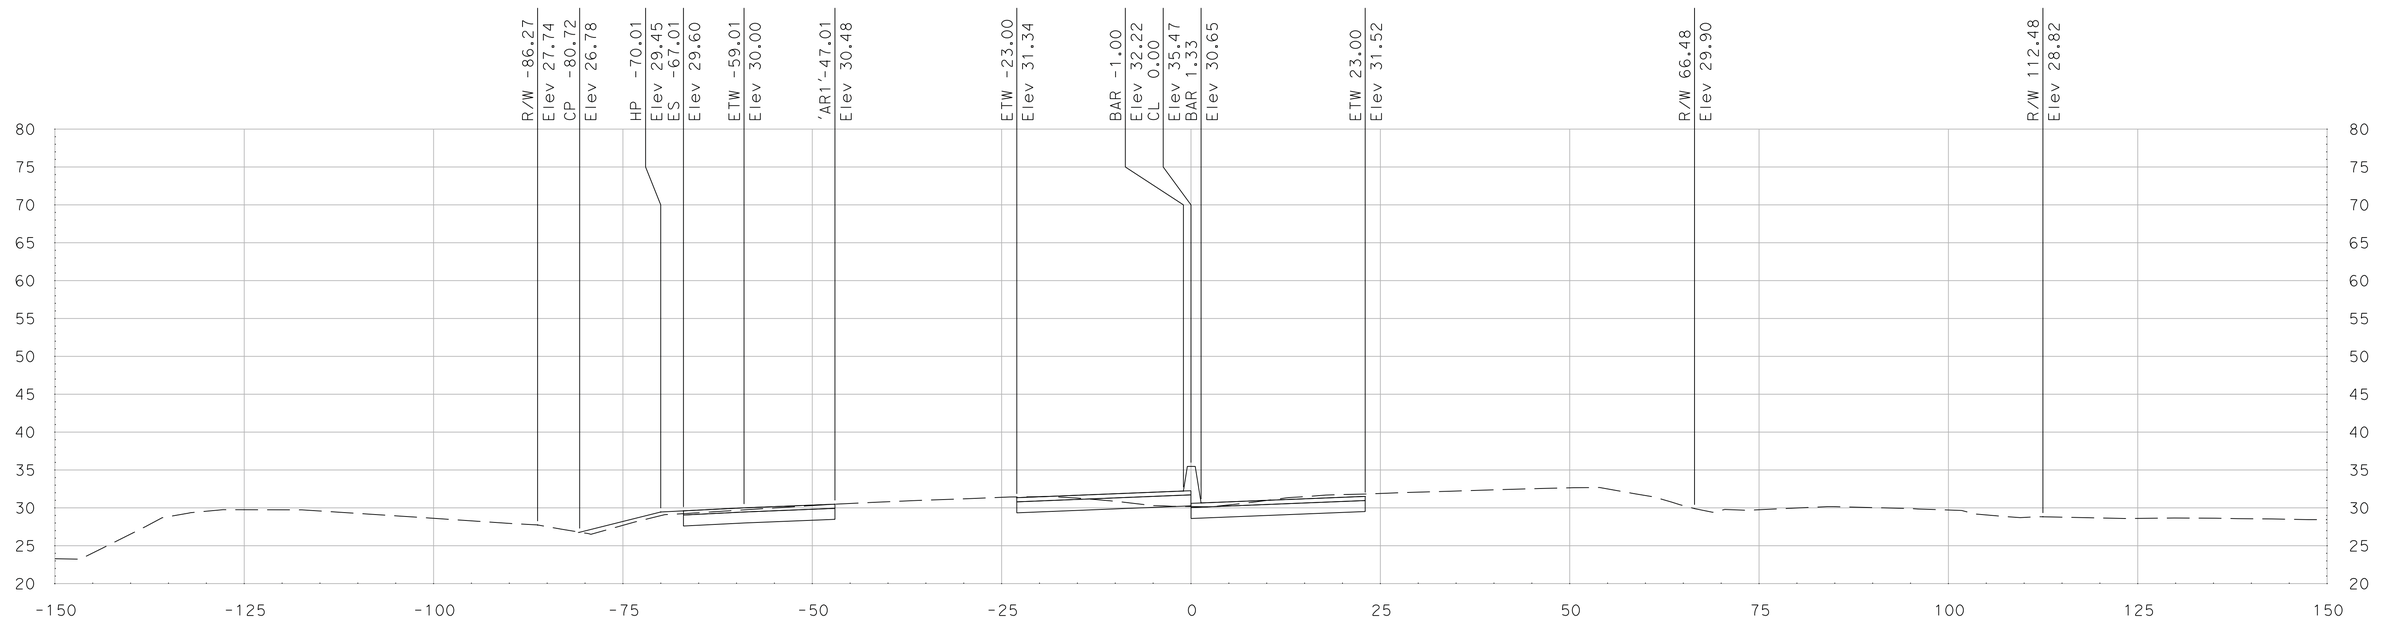

"SR 99" Sta 745+50.00

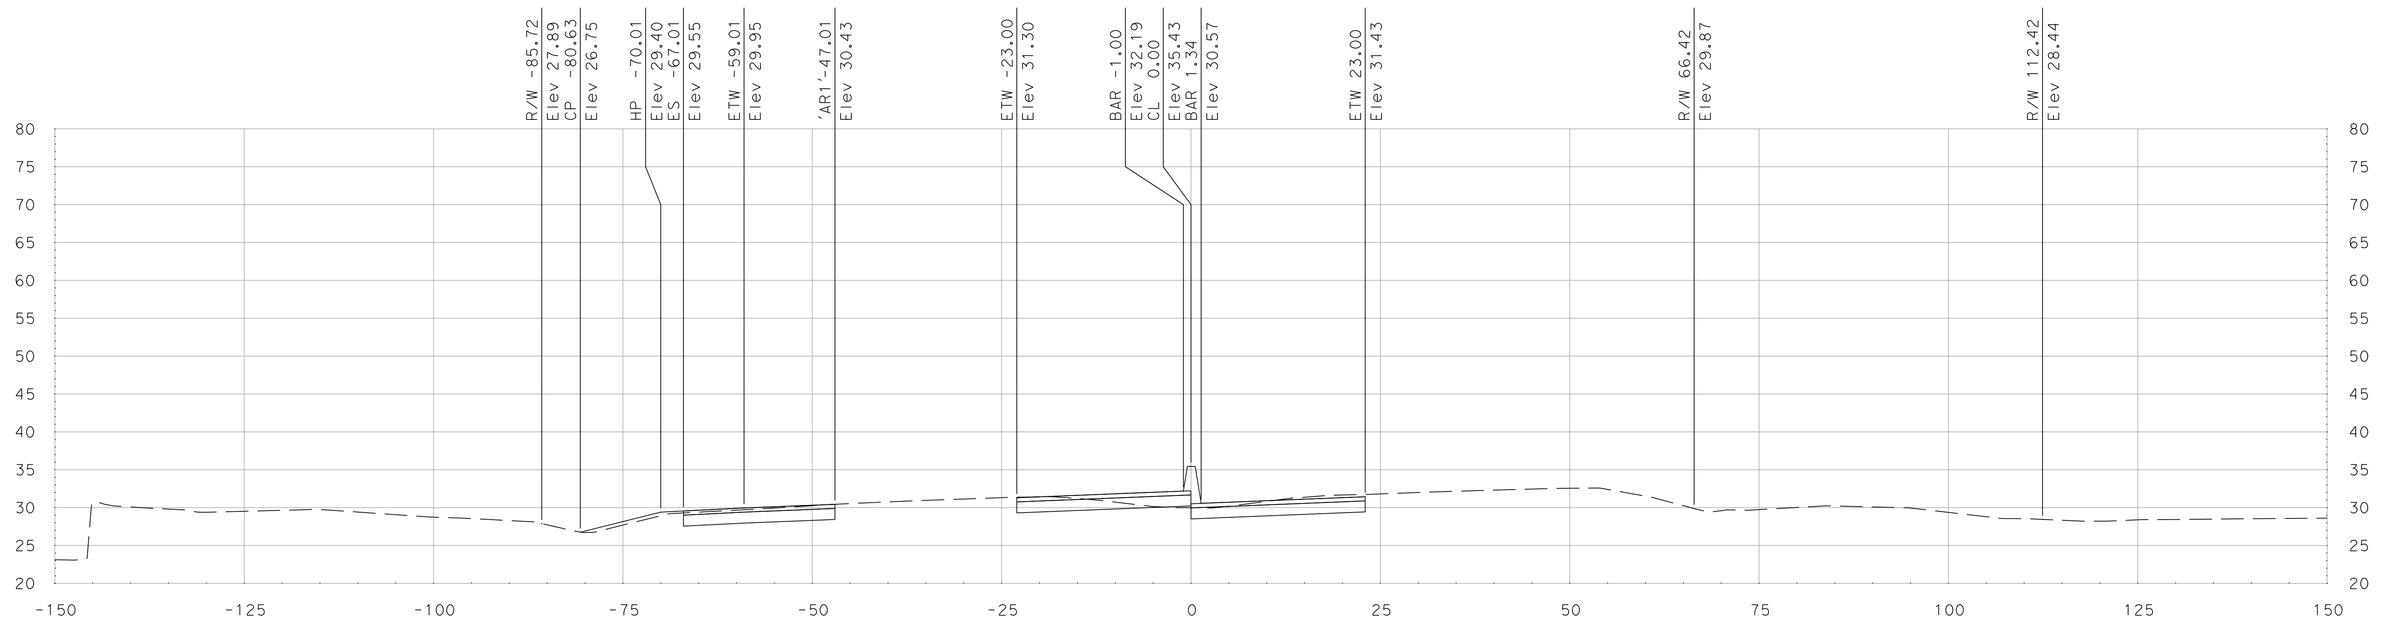

"SR 99" Sta 745+25.00

SCALE
HORIZONTAL: 1"=10'
VERTICAL: 1"=10'

DATE: 5/18/2011

ALL DIMENSIONS ARE IN US SURVEY FEET

FOR EARTHWORK DEVELOPMENT ONLY

Dist	COUNTY	ROUTE	POST MILES TOTAL PROJECT	SHEET No.	TOTAL SHEETS
10	SJ	99	4.9/14.2		
CONTRACT No.			10-0E6114		
PROJECT ID			1000020440		

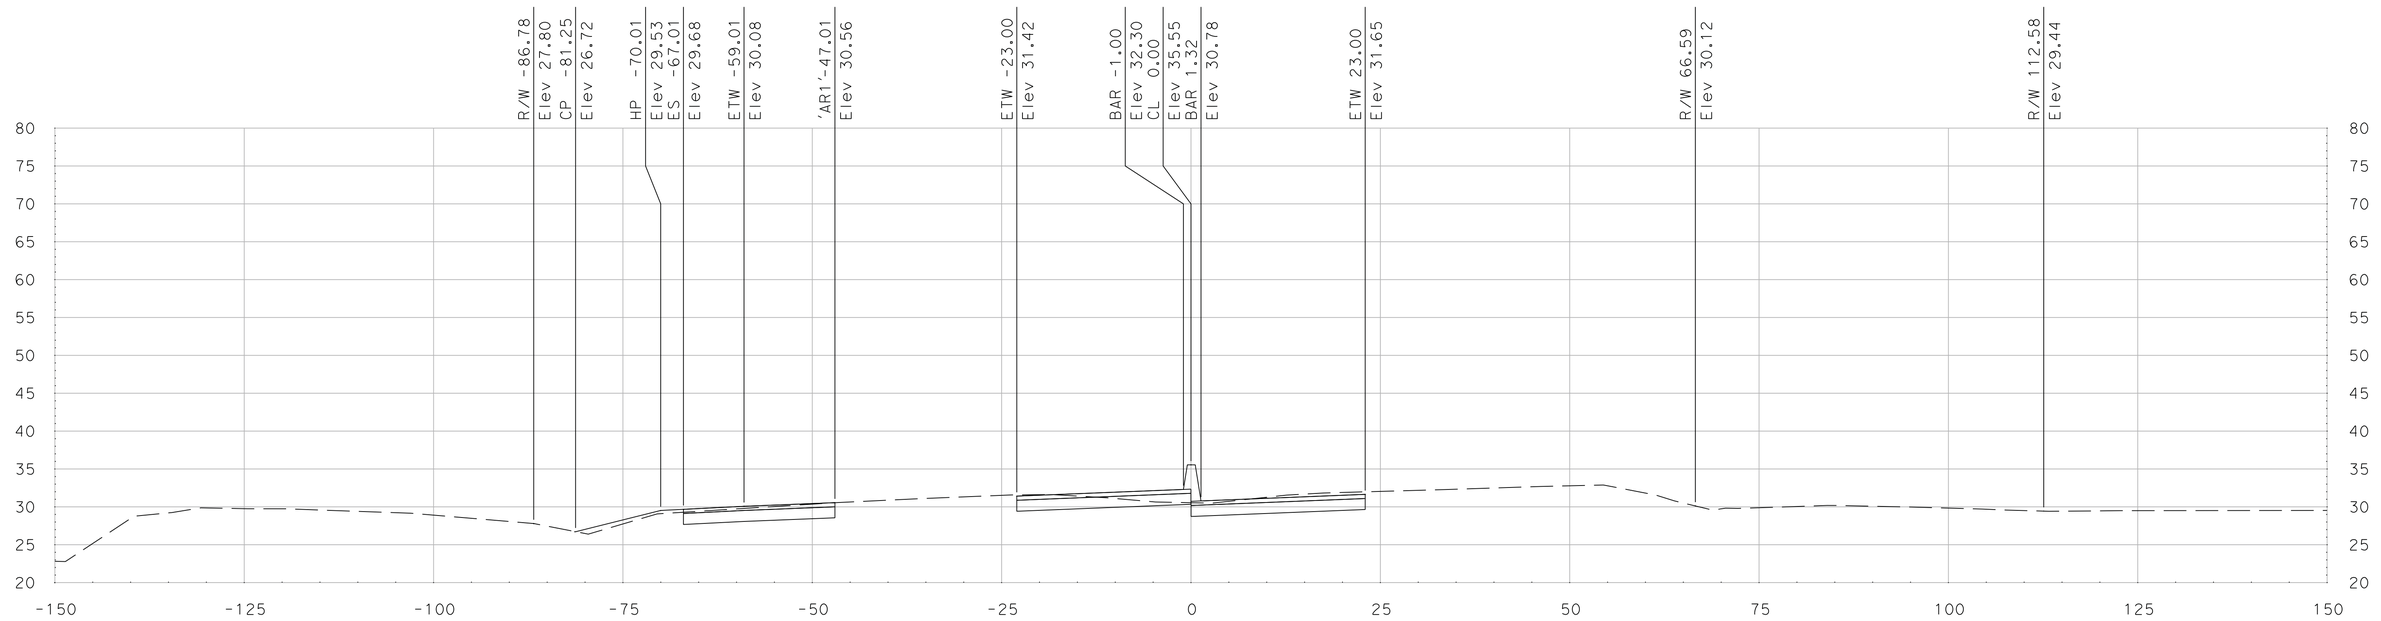

"SR 99" Sta 746+00.00

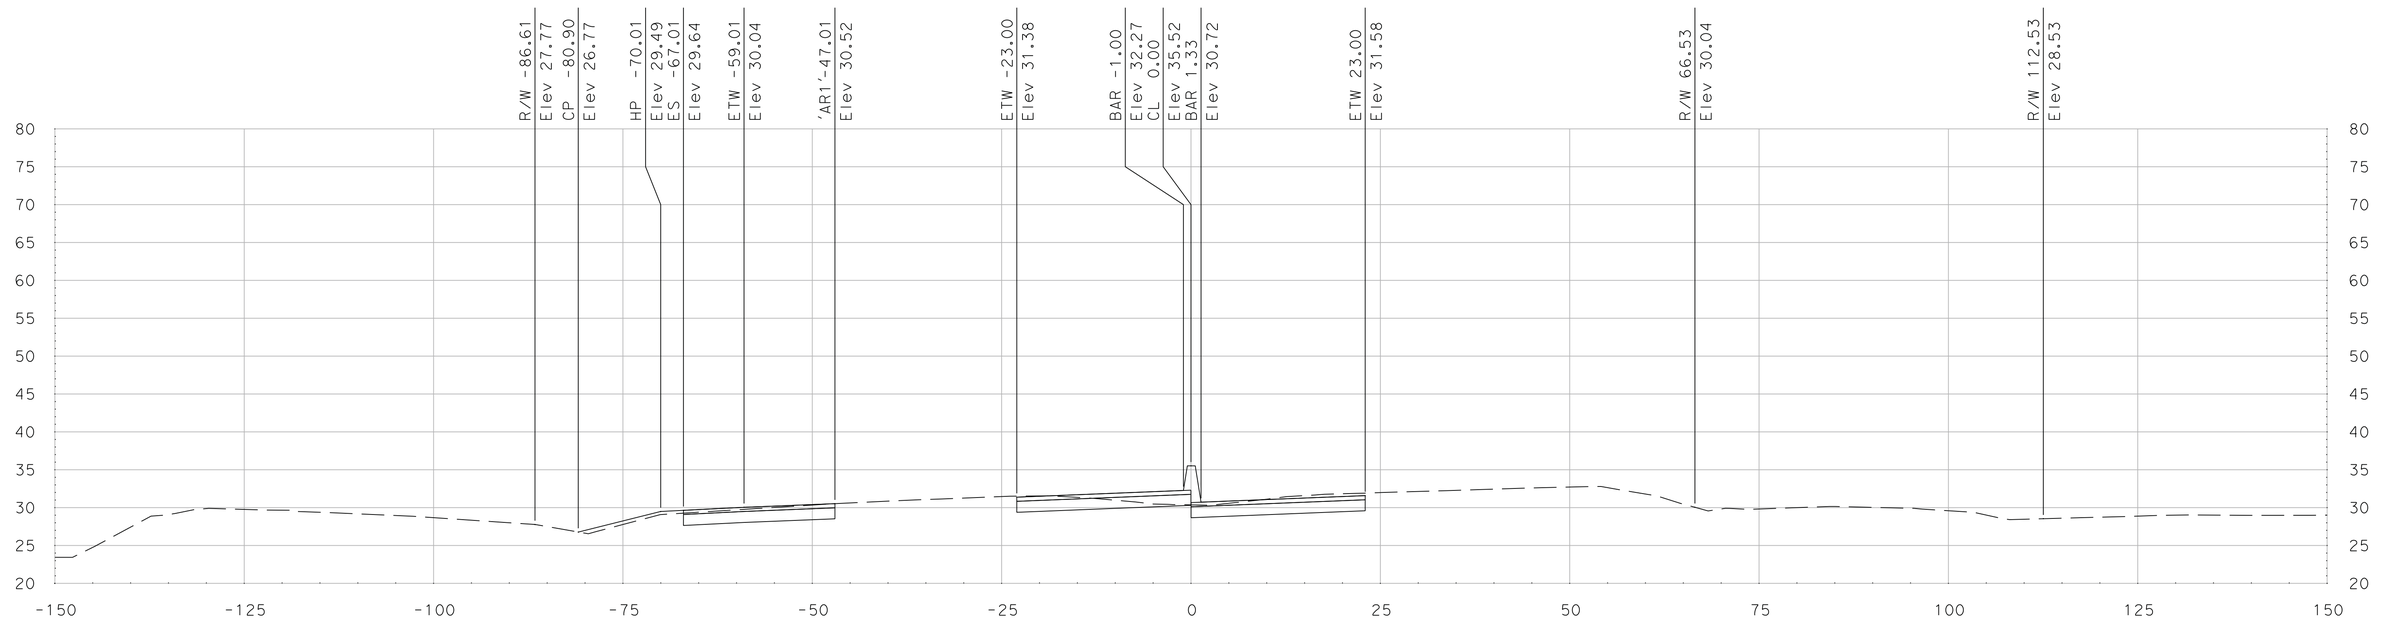

"SR 99" Sta 745+75.00

SCALE
HORIZONTAL: 1"=10'
VERTICAL: 1"=10'

DATE: 5/18/2011

ALL DIMENSIONS ARE IN US SURVEY FEET

FOR EARTHWORK DEVELOPMENT ONLY

Dist	COUNTY	ROUTE	POST MILES TOTAL PROJECT	SHEET No.	TOTAL SHEETS
10	SJ	99	4.9/14.2		
CONTRACT No.			10-0E6114		
PROJECT ID			1000020440		

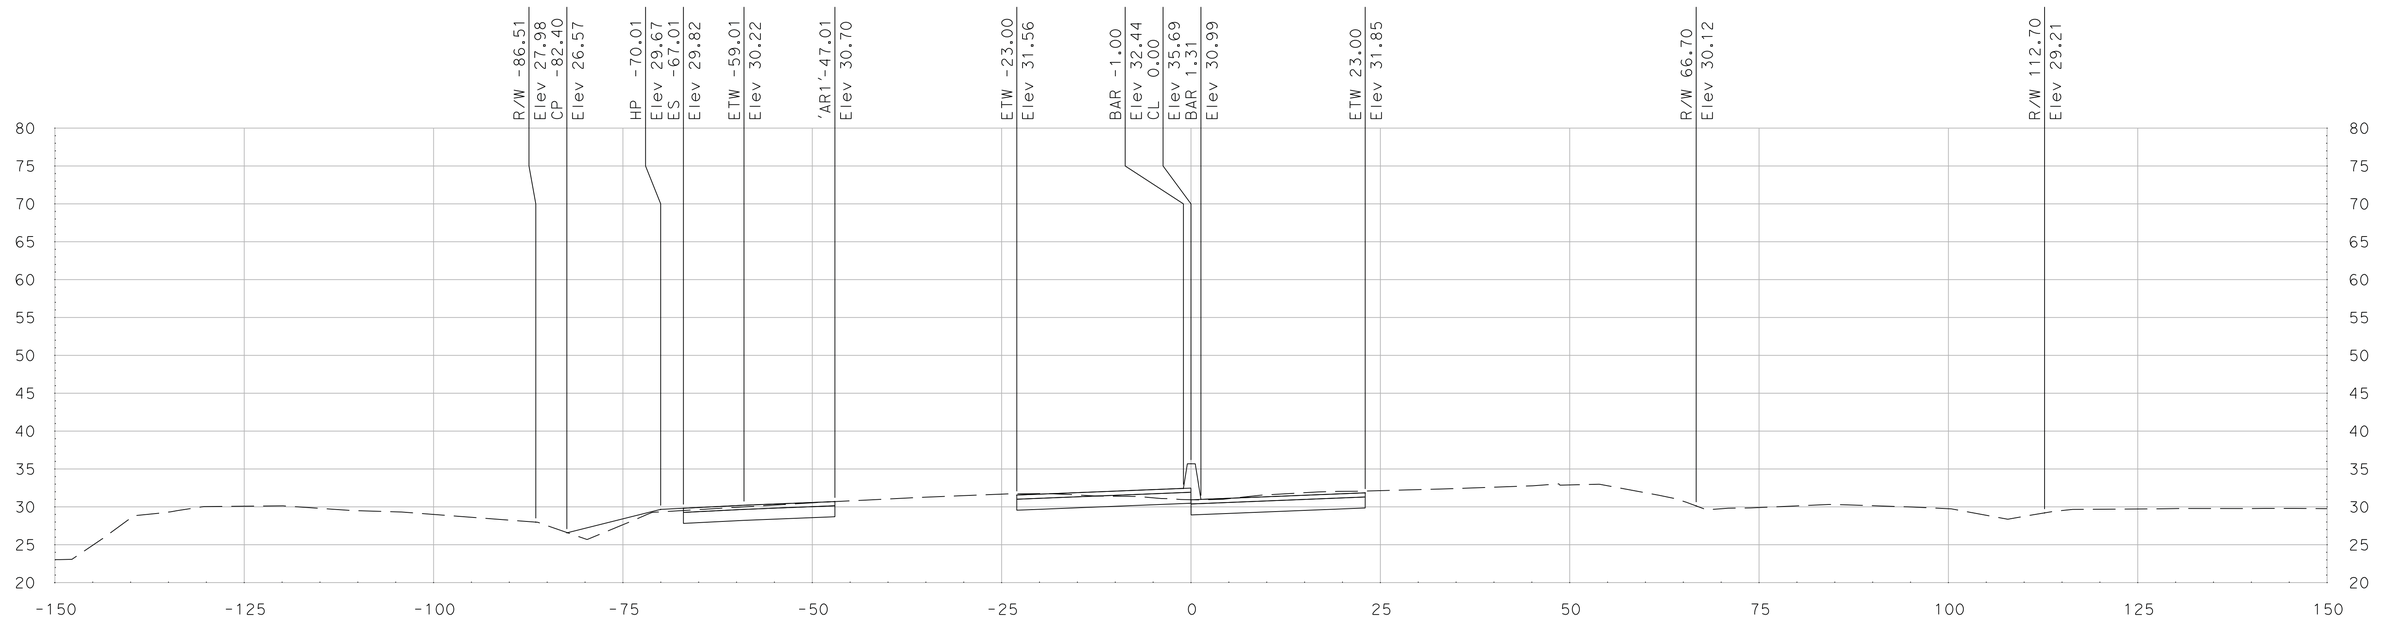

"SR 99" Sta 746+50.00

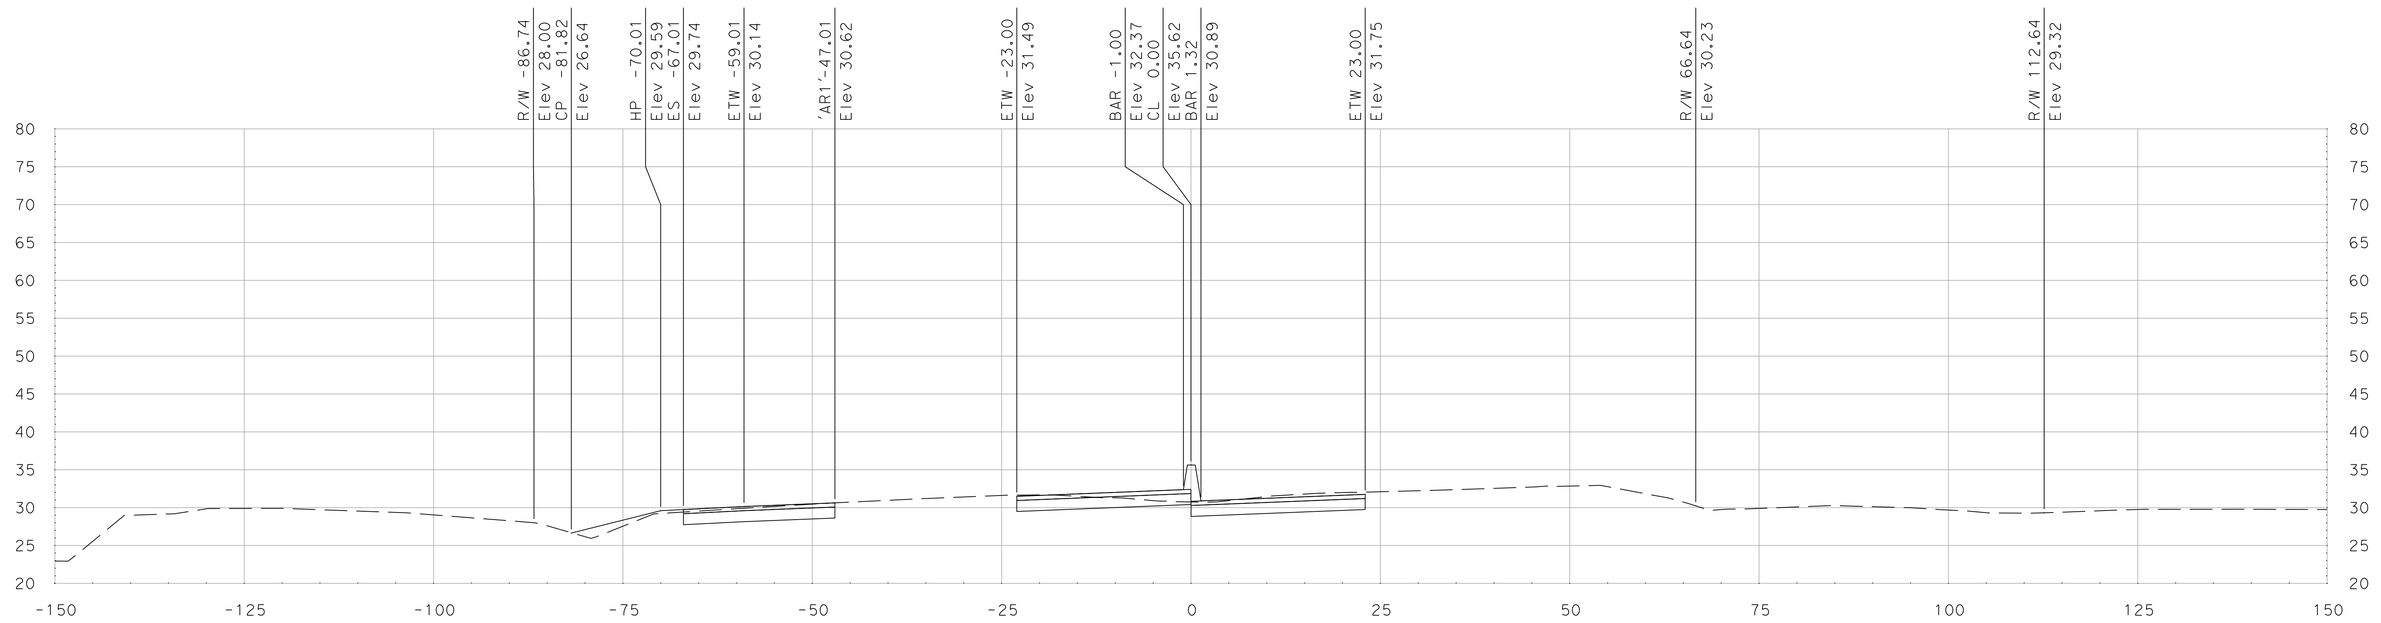

"SR 99" Sta 746+25.00

SCALE
HORIZONTAL: 1"=10'
VERTICAL: 1"=10'

DATE: 5/18/2011

ALL DIMENSIONS ARE IN US SURVEY FEET

FOR EARTHWORK DEVELOPMENT ONLY

Dist	COUNTY	ROUTE	POST MILES TOTAL PROJECT	SHEET No.	TOTAL SHEETS
10	SJ	99	4.9/14.2		
CONTRACT No.			10-0E6114		
PROJECT ID			1000020440		

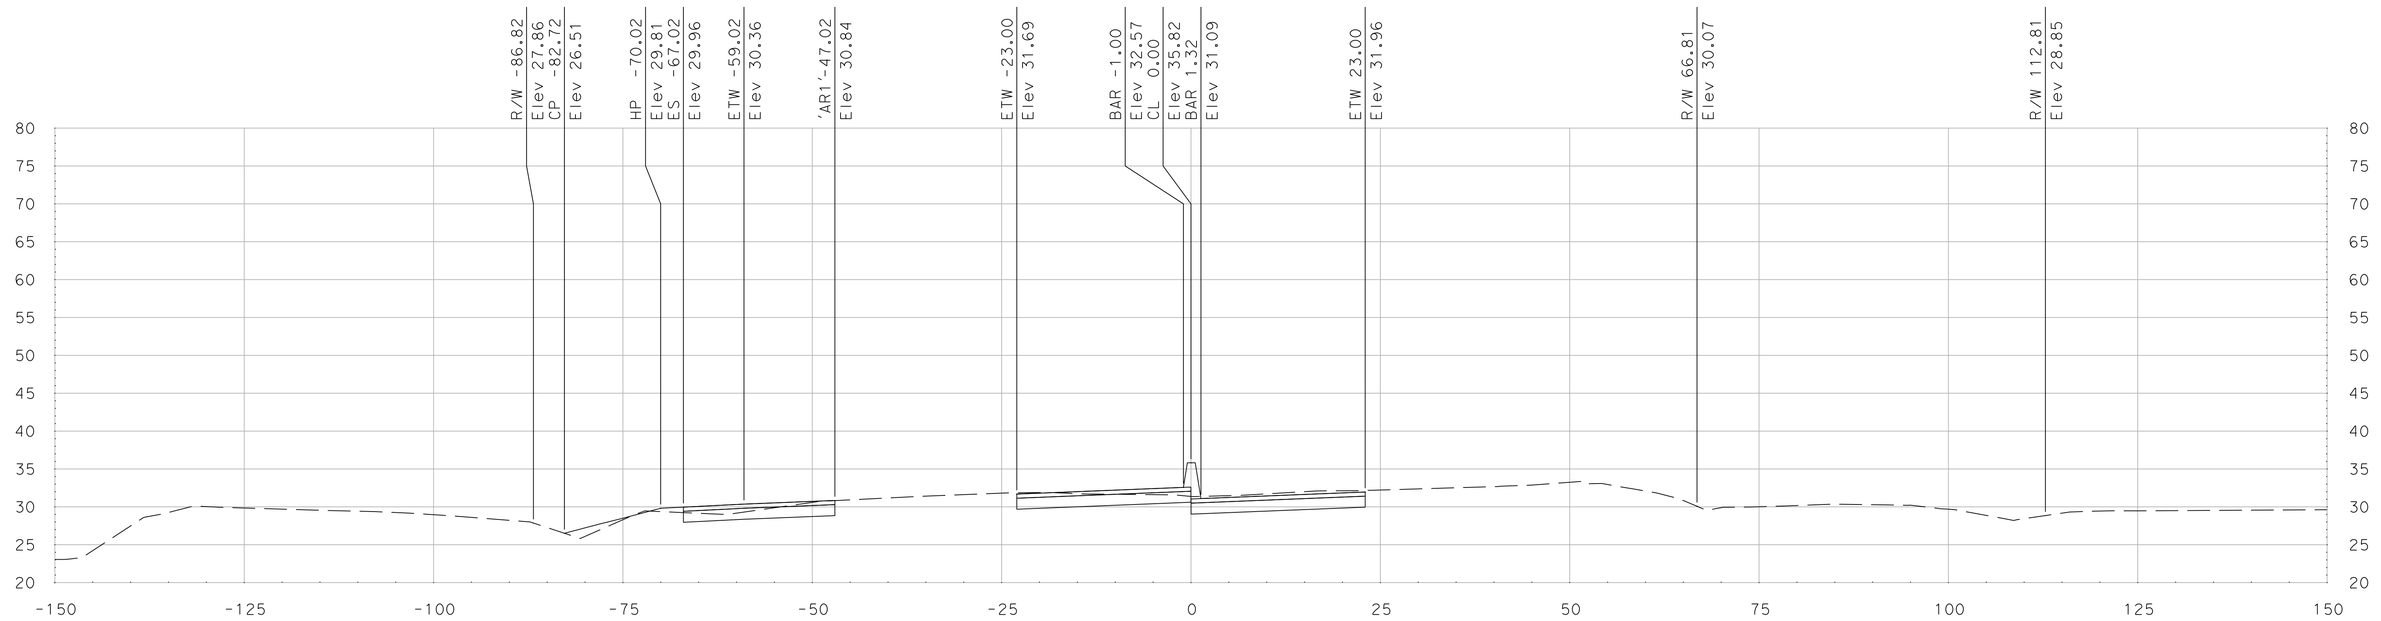

"SR 99" Sta 747+00.00

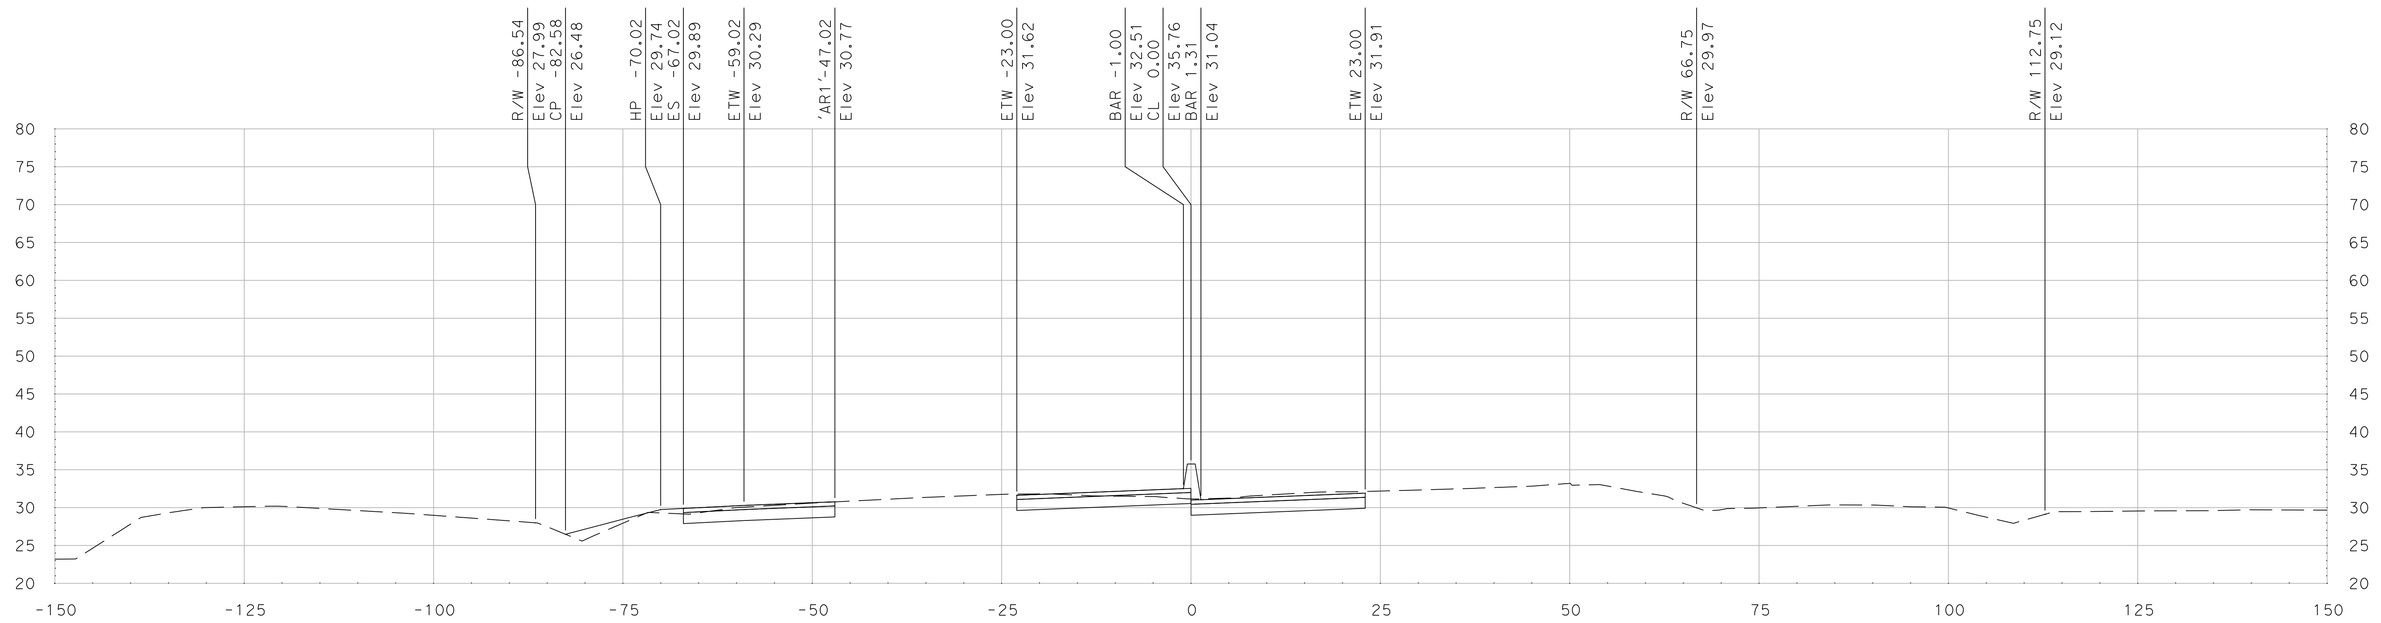

"SR 99" Sta 746+75.00

SCALE
HORIZONTAL: 1"=10'
VERTICAL: 1"=10'

DATE: 5/18/2011

ALL DIMENSIONS ARE IN US SURVEY FEET

FOR EARTHWORK DEVELOPMENT ONLY

Dist	COUNTY	ROUTE	POST MILES TOTAL PROJECT	SHEET No.	TOTAL SHEETS
10	SJ	99	4.9/14.2		
CONTRACT No.			10-0E6114		
PROJECT ID			1000020440		

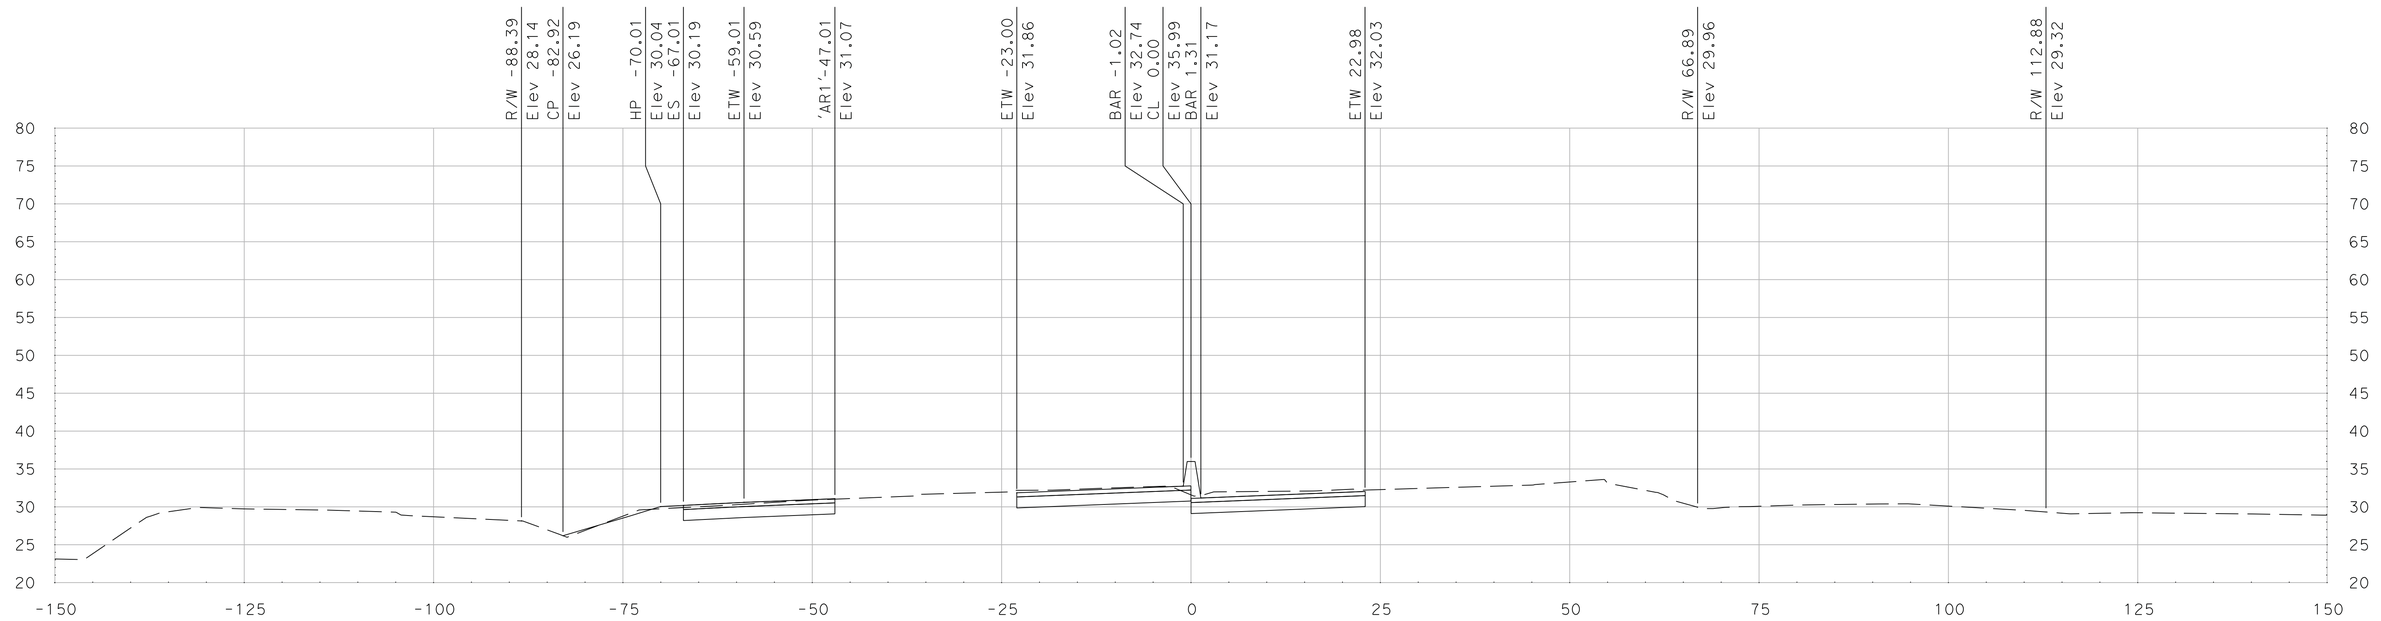

"SR 99" Sta 747+34.67

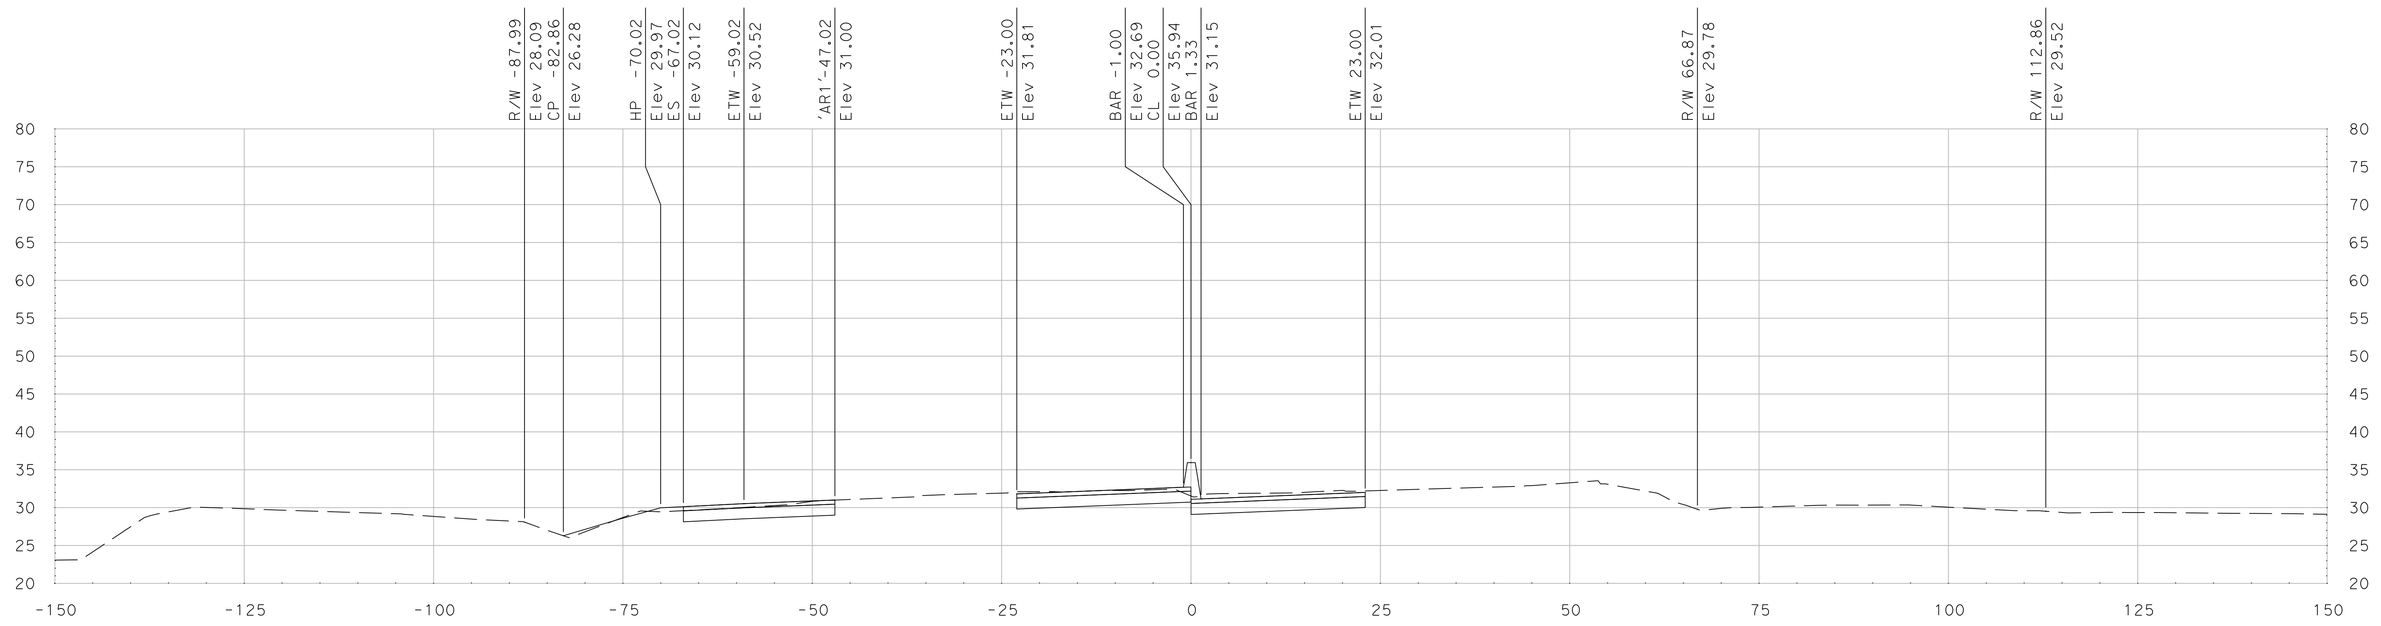

"SR 99" Sta 747+25.00

SCALE
HORIZONTAL: 1"=10'
VERTICAL: 1"=10'

DATE: 5/18/2011

ALL DIMENSIONS ARE IN US SURVEY FEET

FOR EARTHWORK DEVELOPMENT ONLY

Dist	COUNTY	ROUTE	POST MILES TOTAL PROJECT	SHEET No.	TOTAL SHEETS
10	SJ	99	4.9/14.2		
CONTRACT No.			10-0E6114		
PROJECT ID			1000020440		

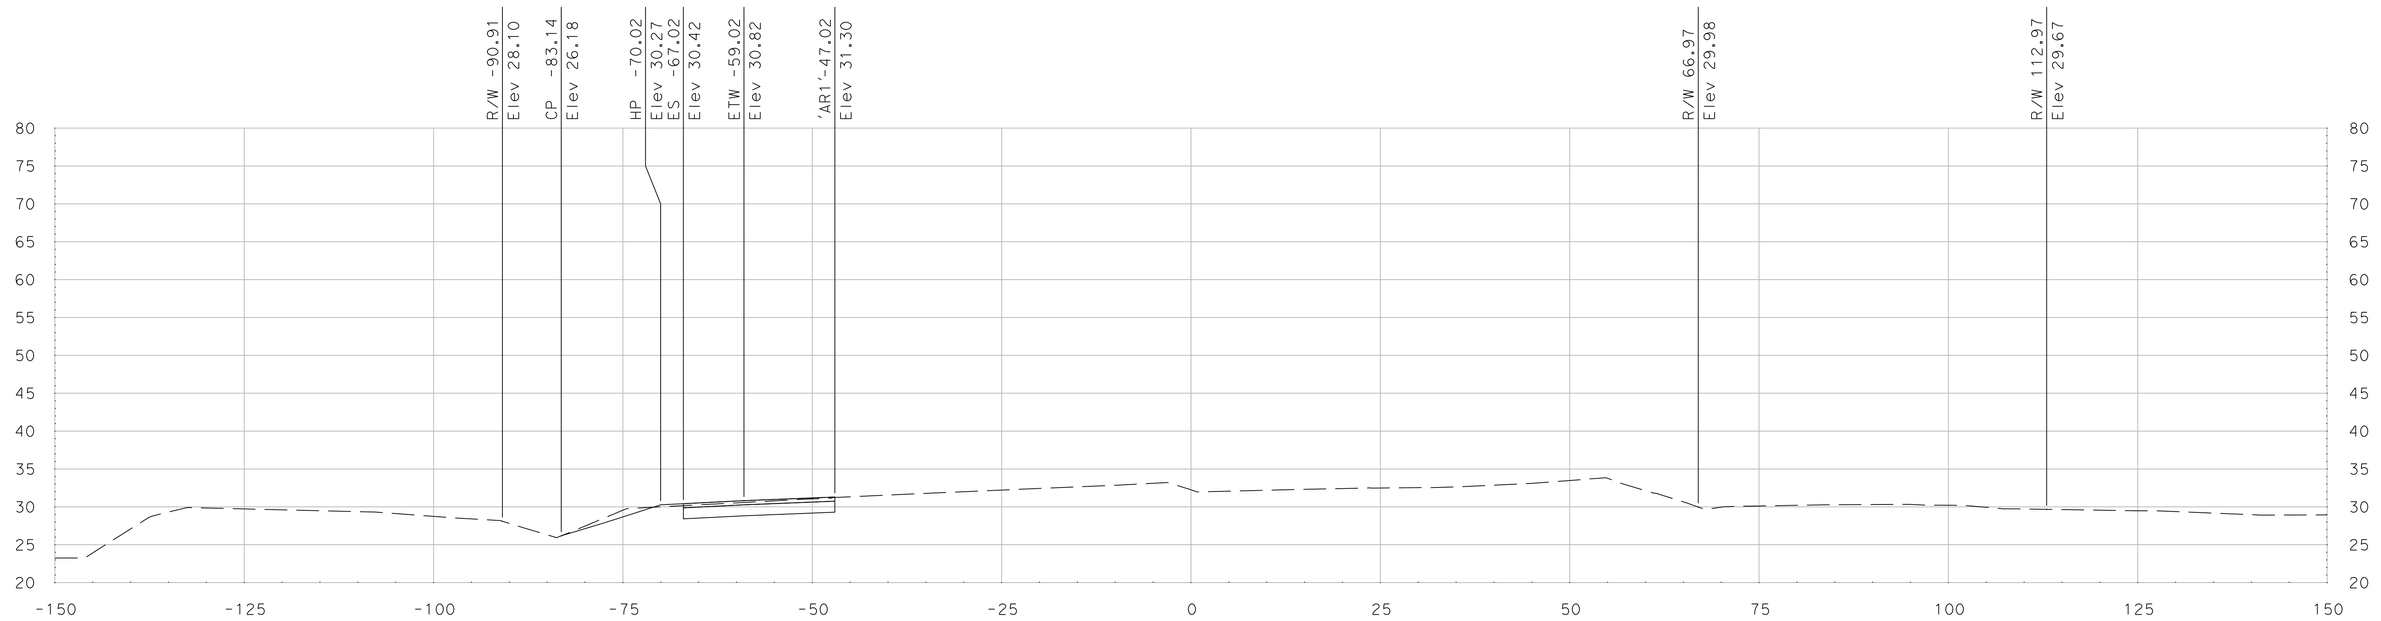

"SR 99" Sta 747+75.00

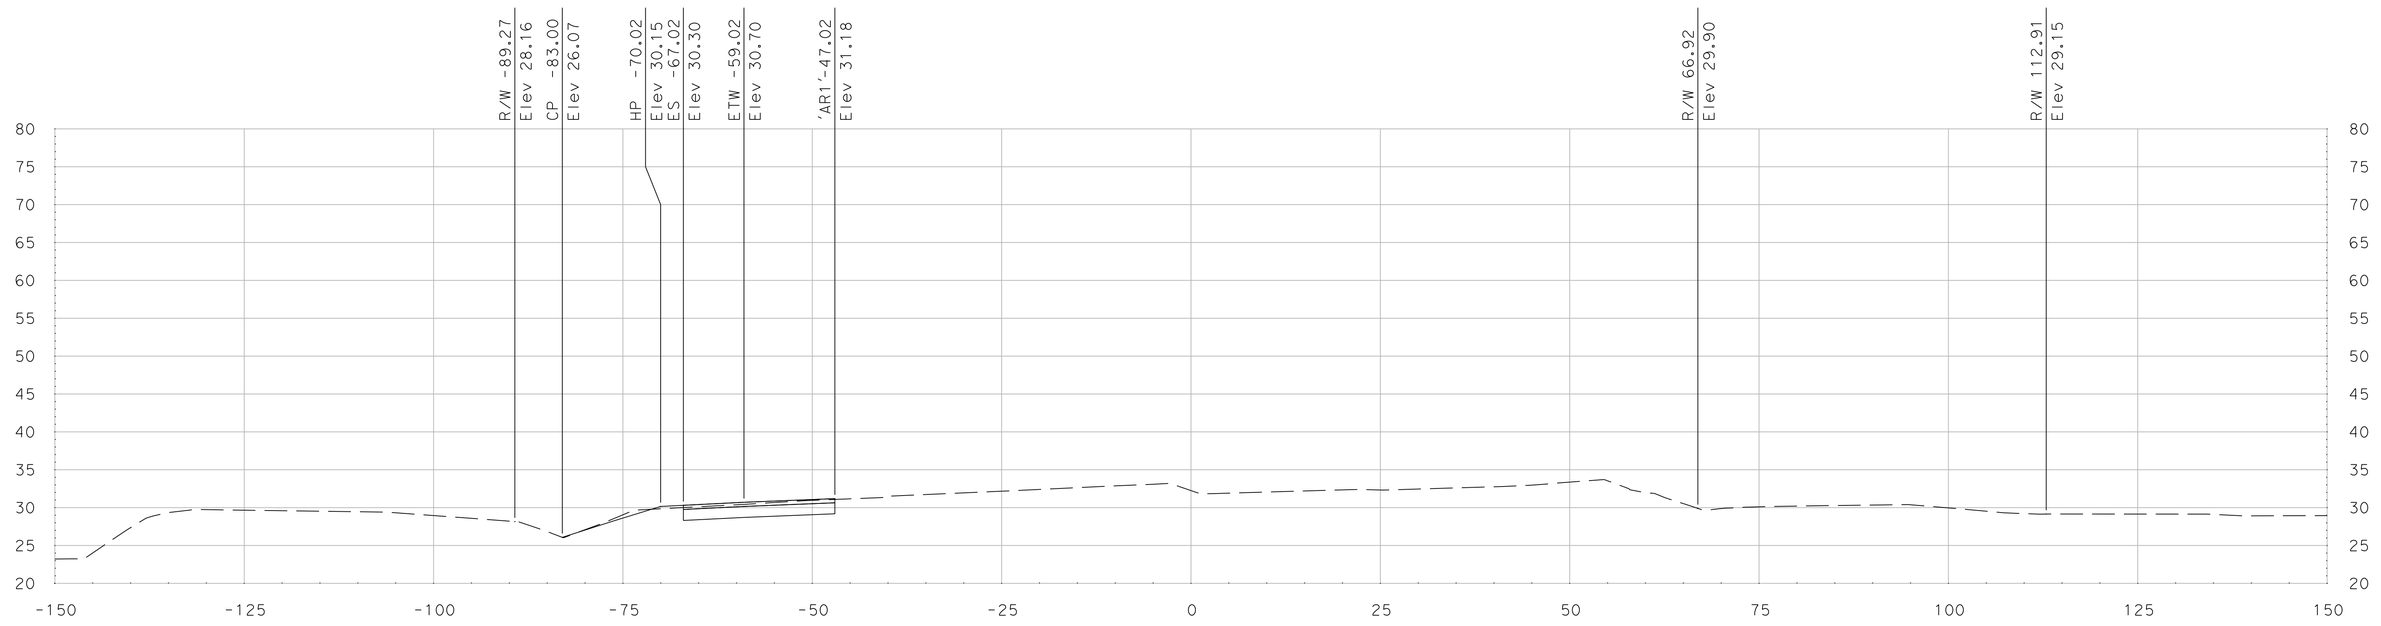

"SR 99" Sta 747+50.00

SCALE
HORIZONTAL: 1"=10'
VERTICAL: 1"=10'

DATE: 5/18/2011

ALL DIMENSIONS ARE IN US SURVEY FEET

FOR EARTHWORK DEVELOPMENT ONLY

Dist	COUNTY	ROUTE	POST MILES TOTAL PROJECT	SHEET No.	TOTAL SHEETS
10	SJ	99	4.9/14.2		
CONTRACT No.			10-0E6114		
PROJECT ID			1000020440		

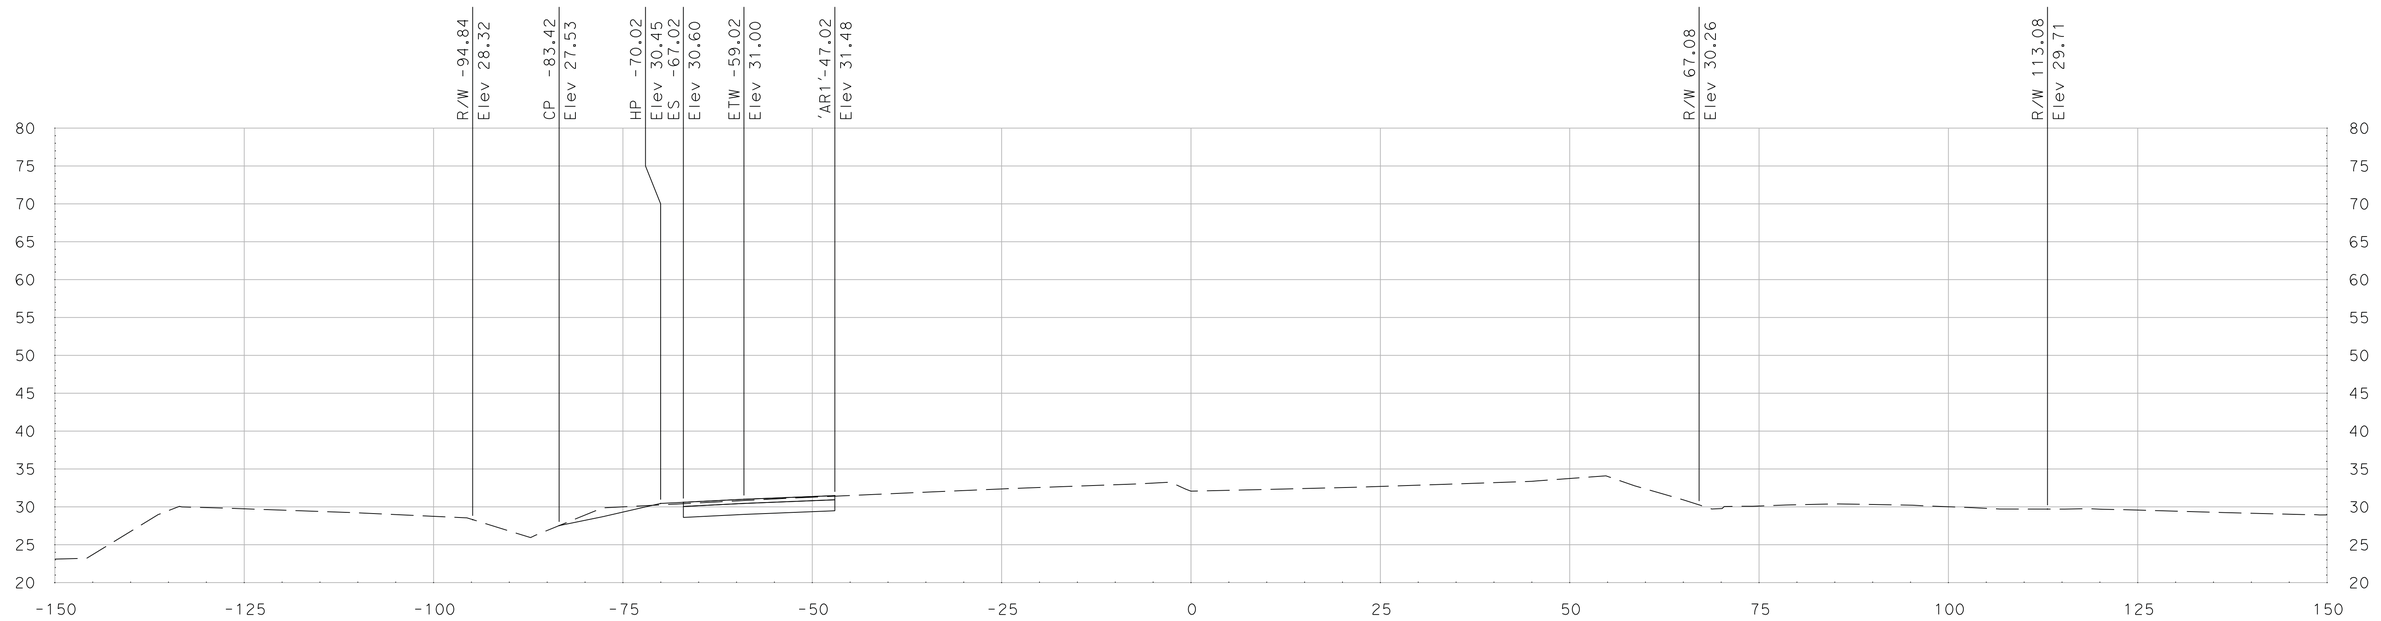

"SR 99" Sta 748+25.00

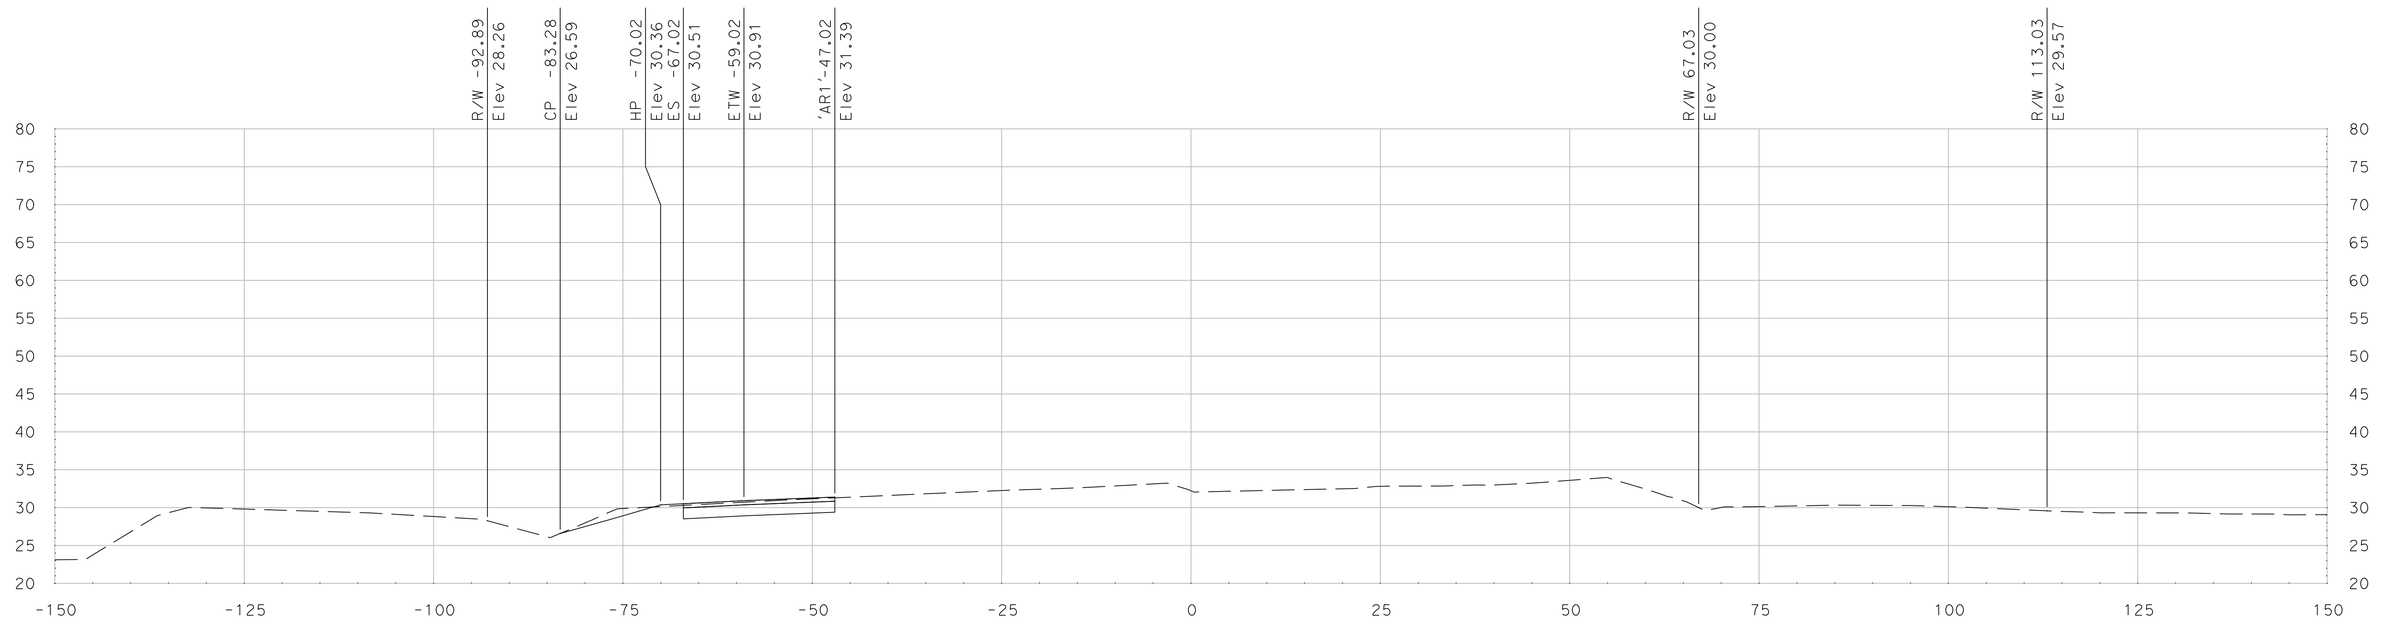

"SR 99" Sta 748+00.00

SCALE
HORIZONTAL: 1"=10'
VERTICAL: 1"=10'

DATE: 5/18/2011

ALL DIMENSIONS ARE IN US SURVEY FEET

FOR EARTHWORK DEVELOPMENT ONLY

Dist	COUNTY	ROUTE	POST MILES TOTAL PROJECT	SHEET No.	TOTAL SHEETS
10	SJ	99	4.9/14.2		
CONTRACT No.			10-0E6114		
PROJECT ID			1000020440		

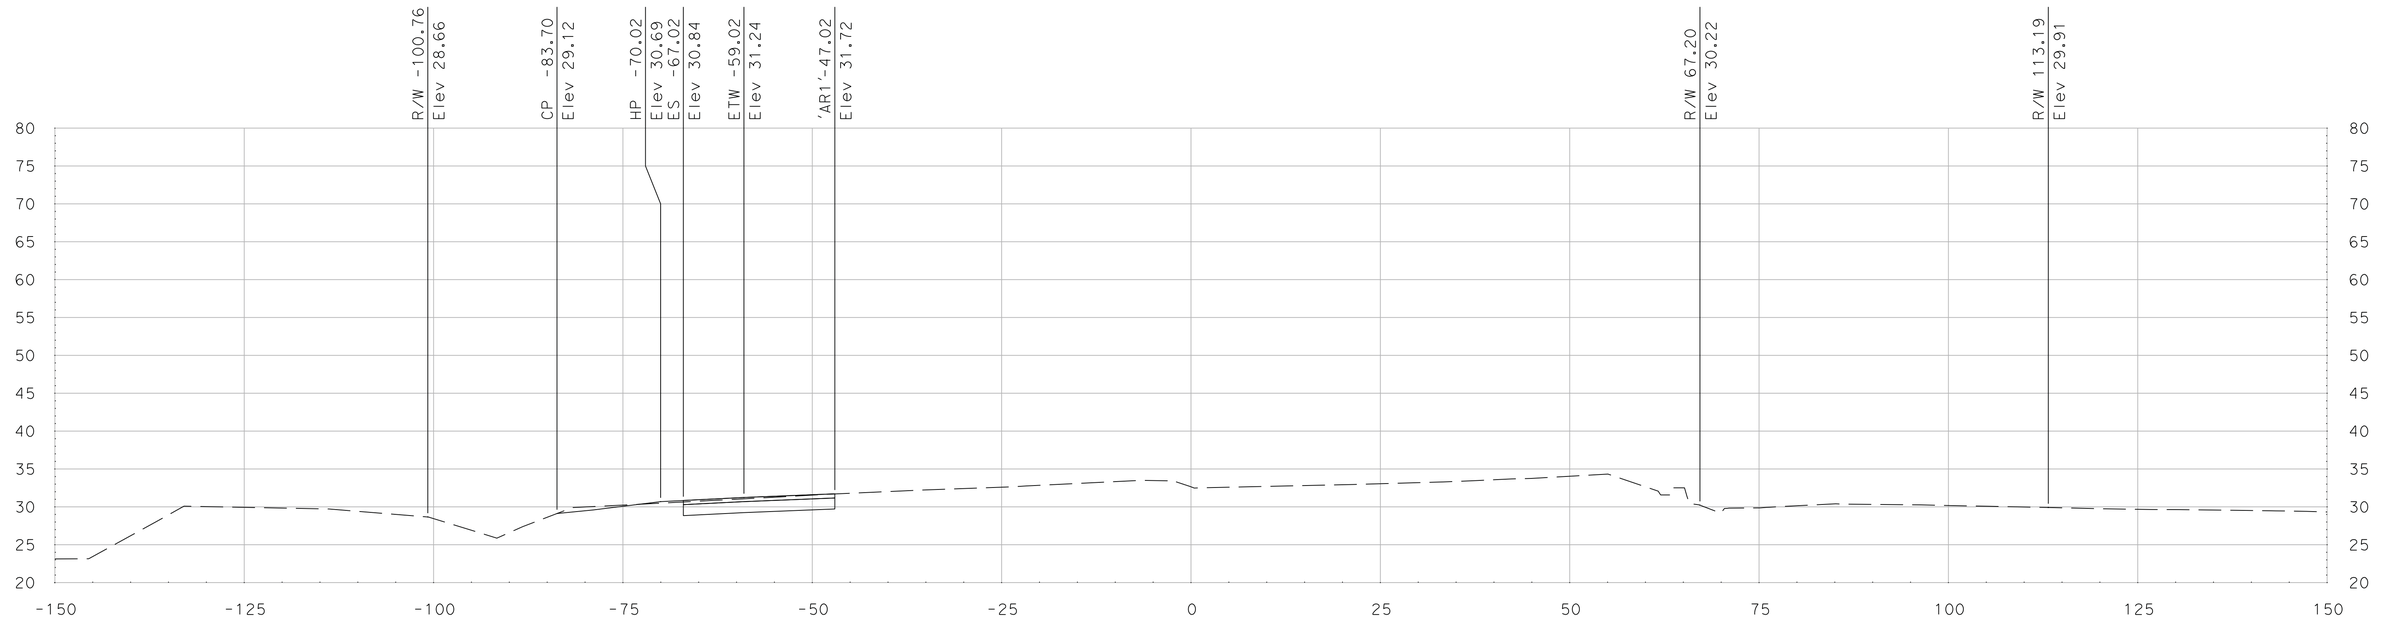

"SR 99" Sta 748+75.00

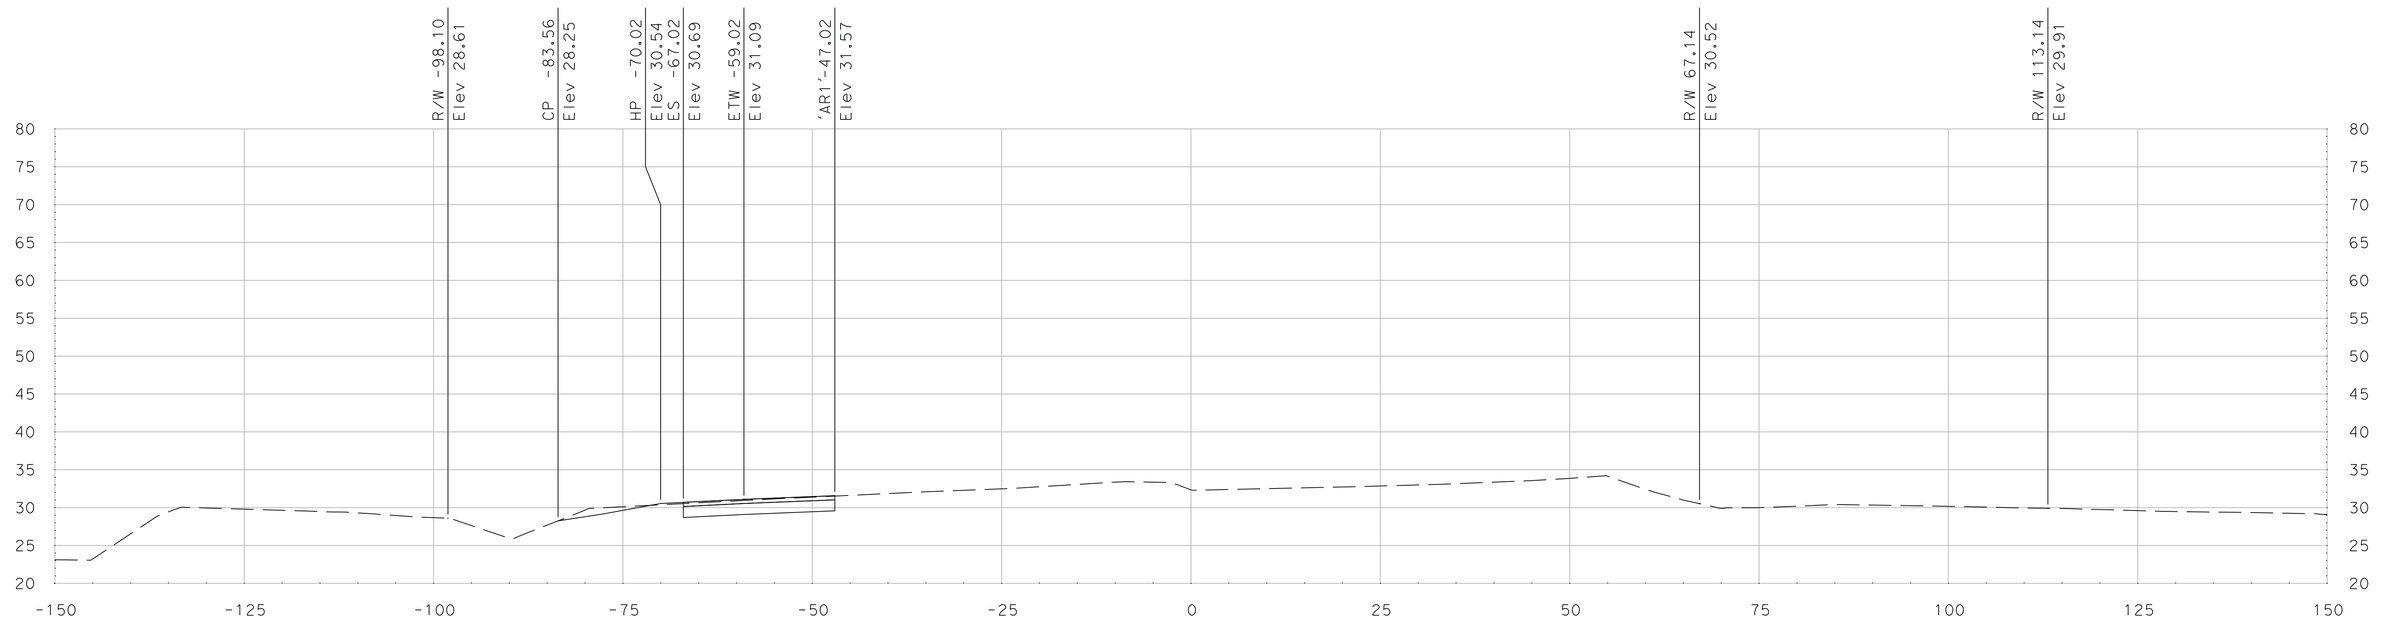

"SR 99" Sta 748+50.00

SCALE
HORIZONTAL: 1"=10'
VERTICAL: 1"=10'

DATE: 5/18/2011

ALL DIMENSIONS ARE IN US SURVEY FEET

FOR EARTHWORK DEVELOPMENT ONLY

Dist	COUNTY	ROUTE	POST MILES TOTAL PROJECT	SHEET No.	TOTAL SHEETS
10	SJ	99	4.9/14.2		
CONTRACT No.			10-0E6114		
PROJECT ID			1000020440		

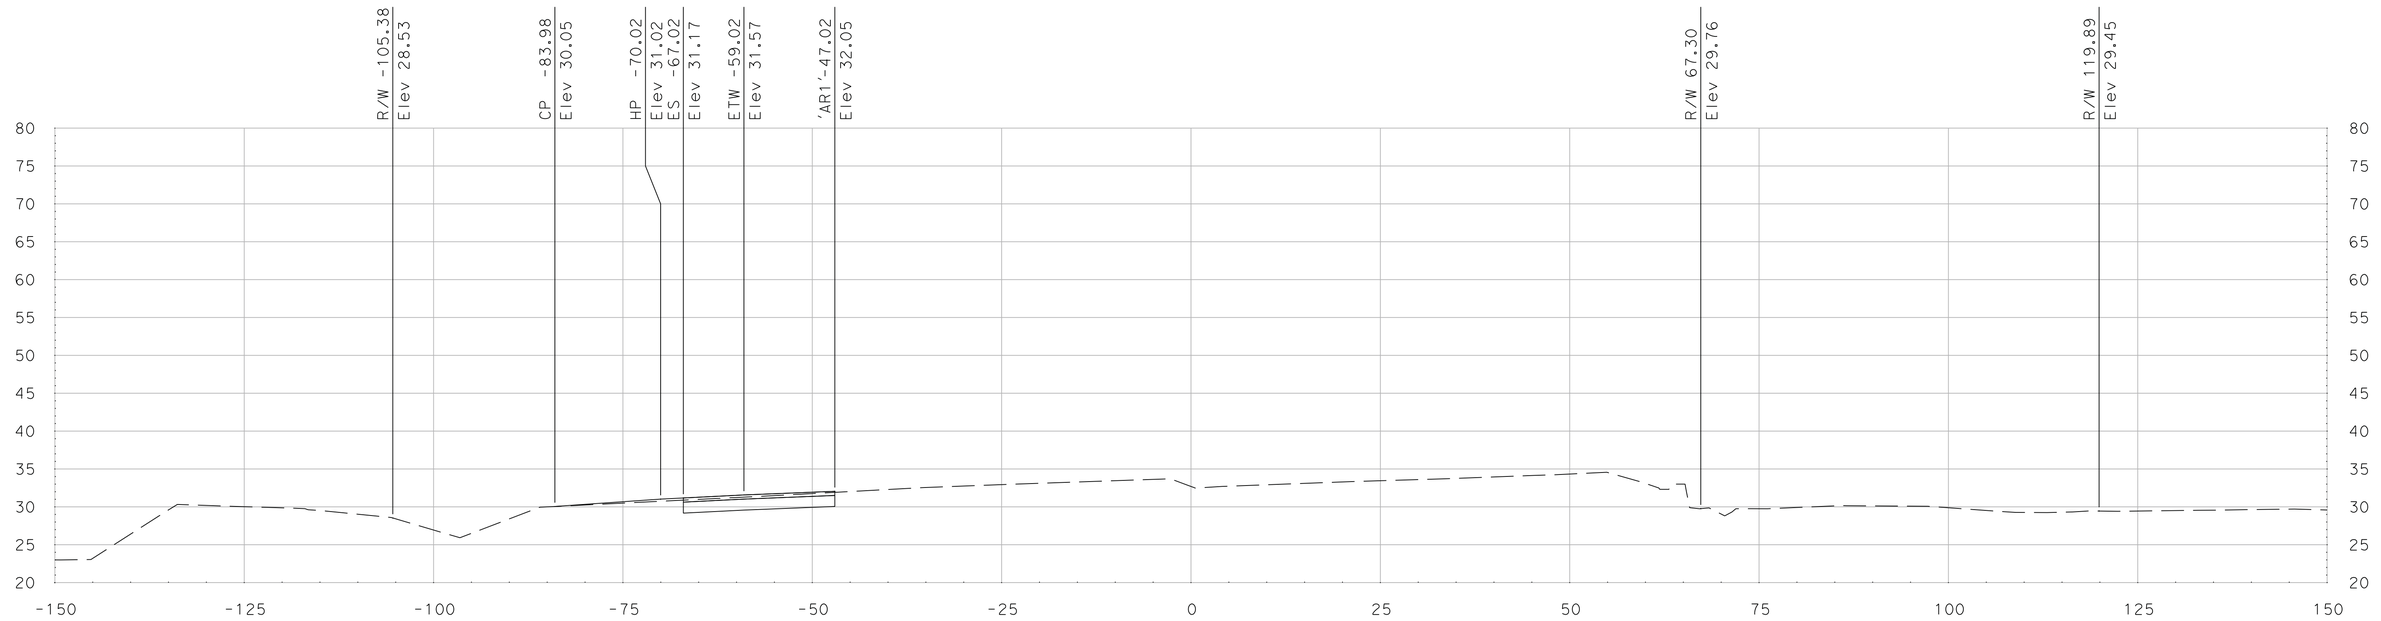

"SR 99" Sta 749+25.00

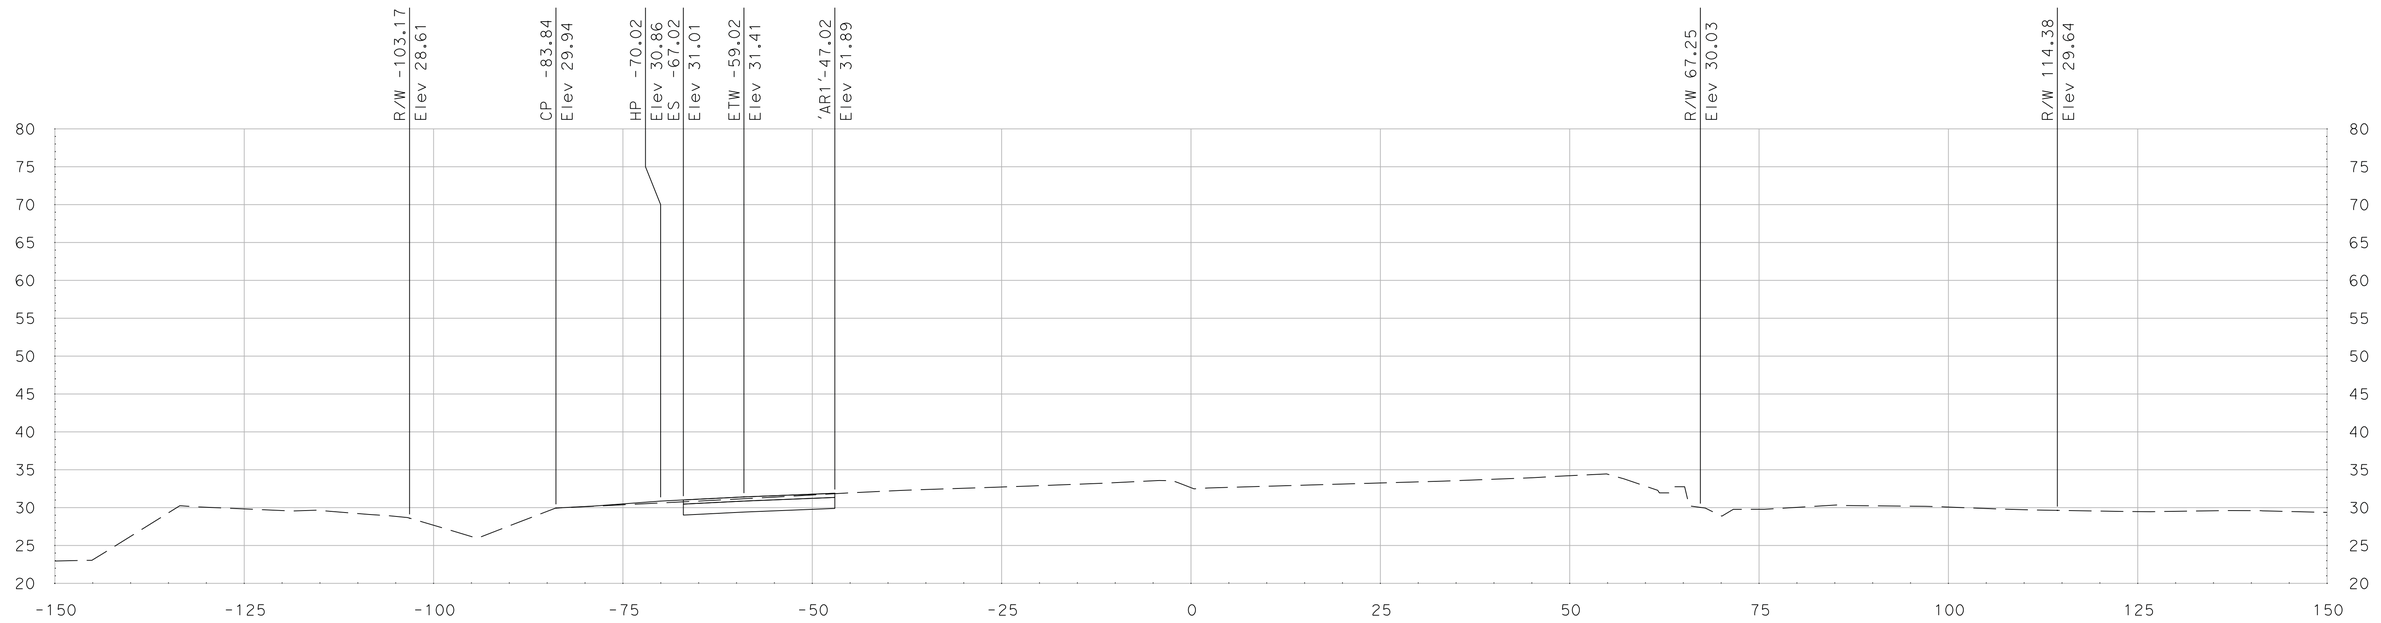

"SR 99" Sta 749+00.00

SCALE
HORIZONTAL: 1"=10'
VERTICAL: 1"=10'

DATE: 5/18/2011

ALL DIMENSIONS ARE IN US SURVEY FEET

FOR EARTHWORK DEVELOPMENT ONLY

Dist	COUNTY	ROUTE	POST MILES TOTAL PROJECT	SHEET No.	TOTAL SHEETS
10	SJ	99	4.9/14.2		
CONTRACT No.			10-0E6114		
PROJECT ID			1000020440		

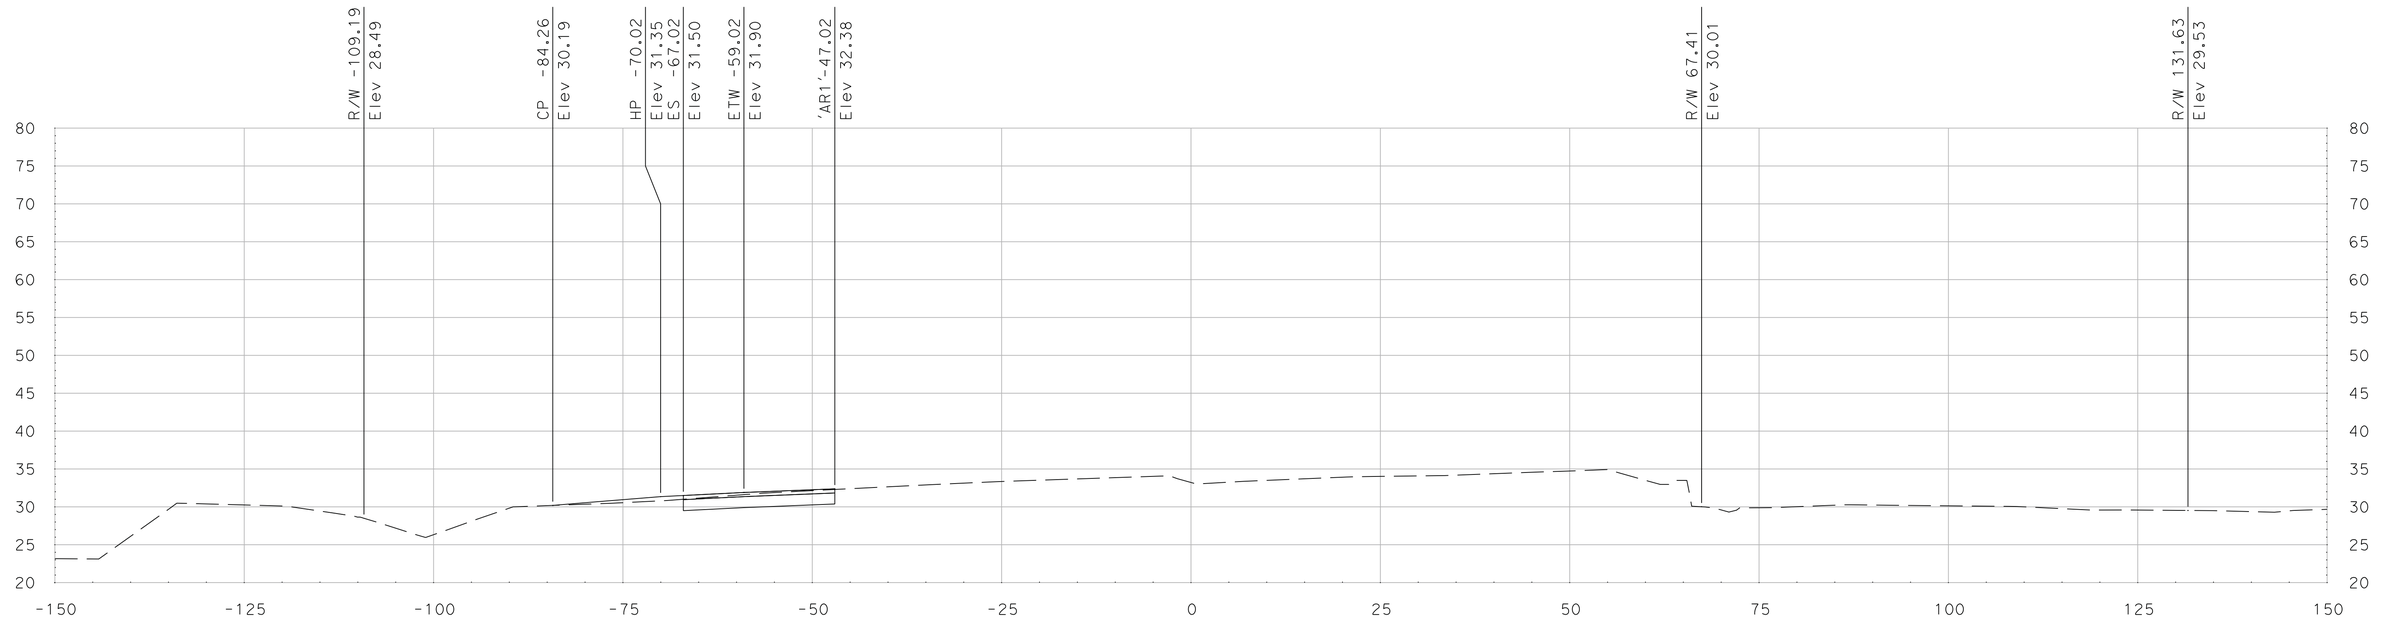

"SR 99" Sta 749+75.00

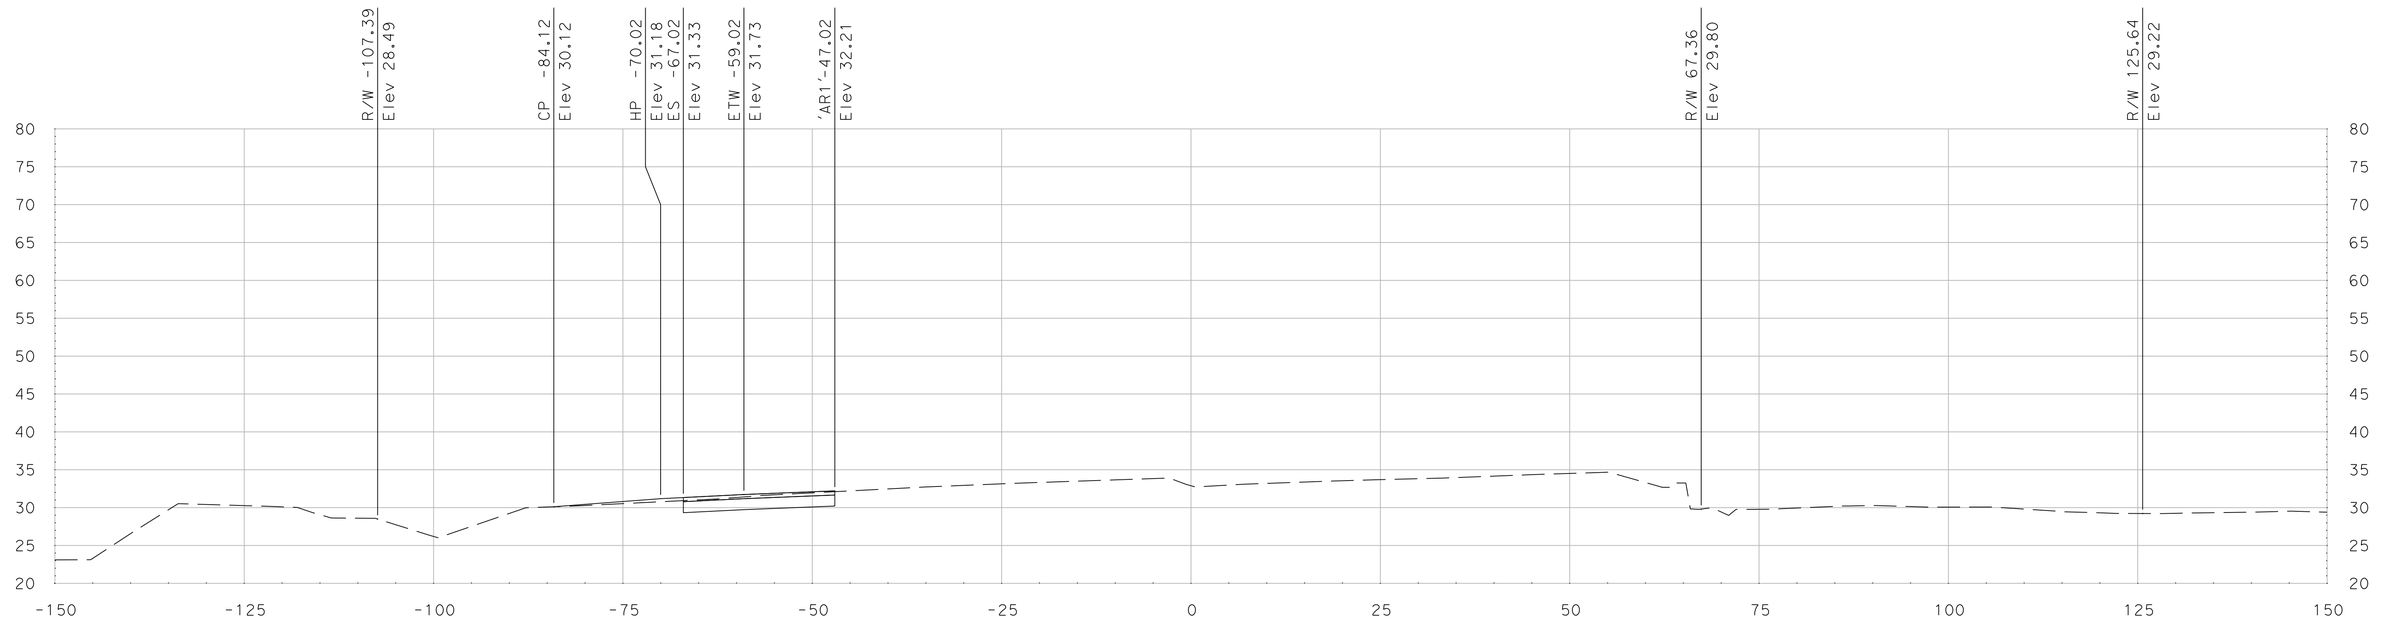

"SR 99" Sta 749+50.00

SCALE
HORIZONTAL: 1"=10'
VERTICAL: 1"=10'

DATE: 5/18/2011

ALL DIMENSIONS ARE IN US SURVEY FEET

FOR EARTHWORK DEVELOPMENT ONLY

Dist	COUNTY	ROUTE	POST MILES TOTAL PROJECT	SHEET No.	TOTAL SHEETS
10	SJ	99	4.9/14.2		
CONTRACT No.			10-0E6114		
PROJECT ID			1000020440		

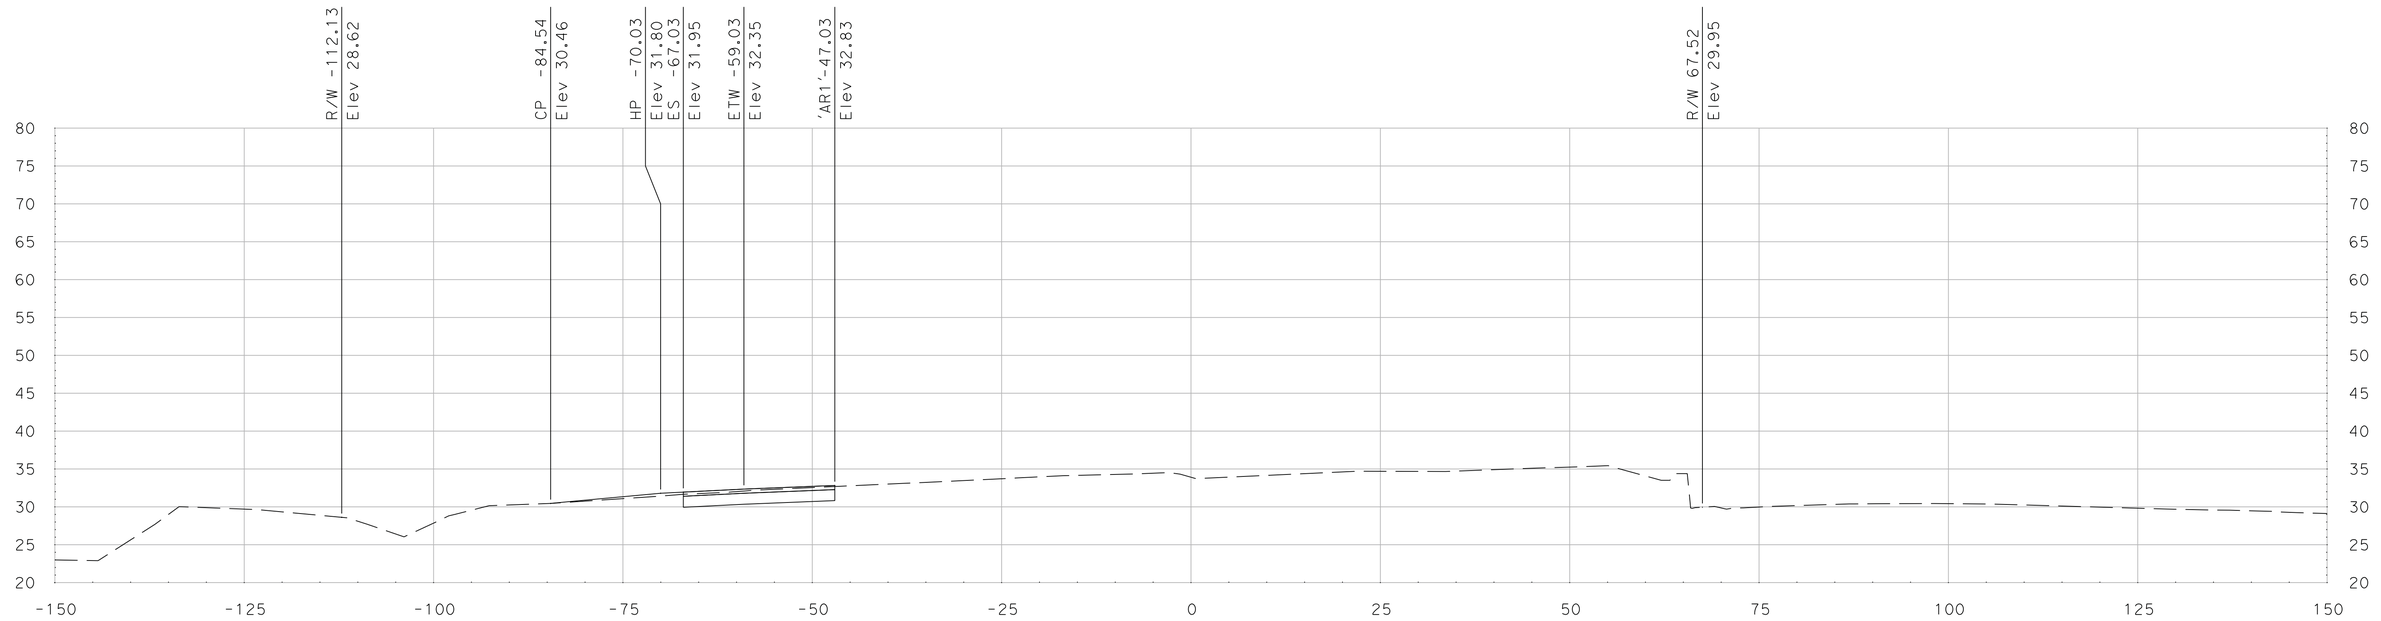

"SR 99" Sta 750+25.00

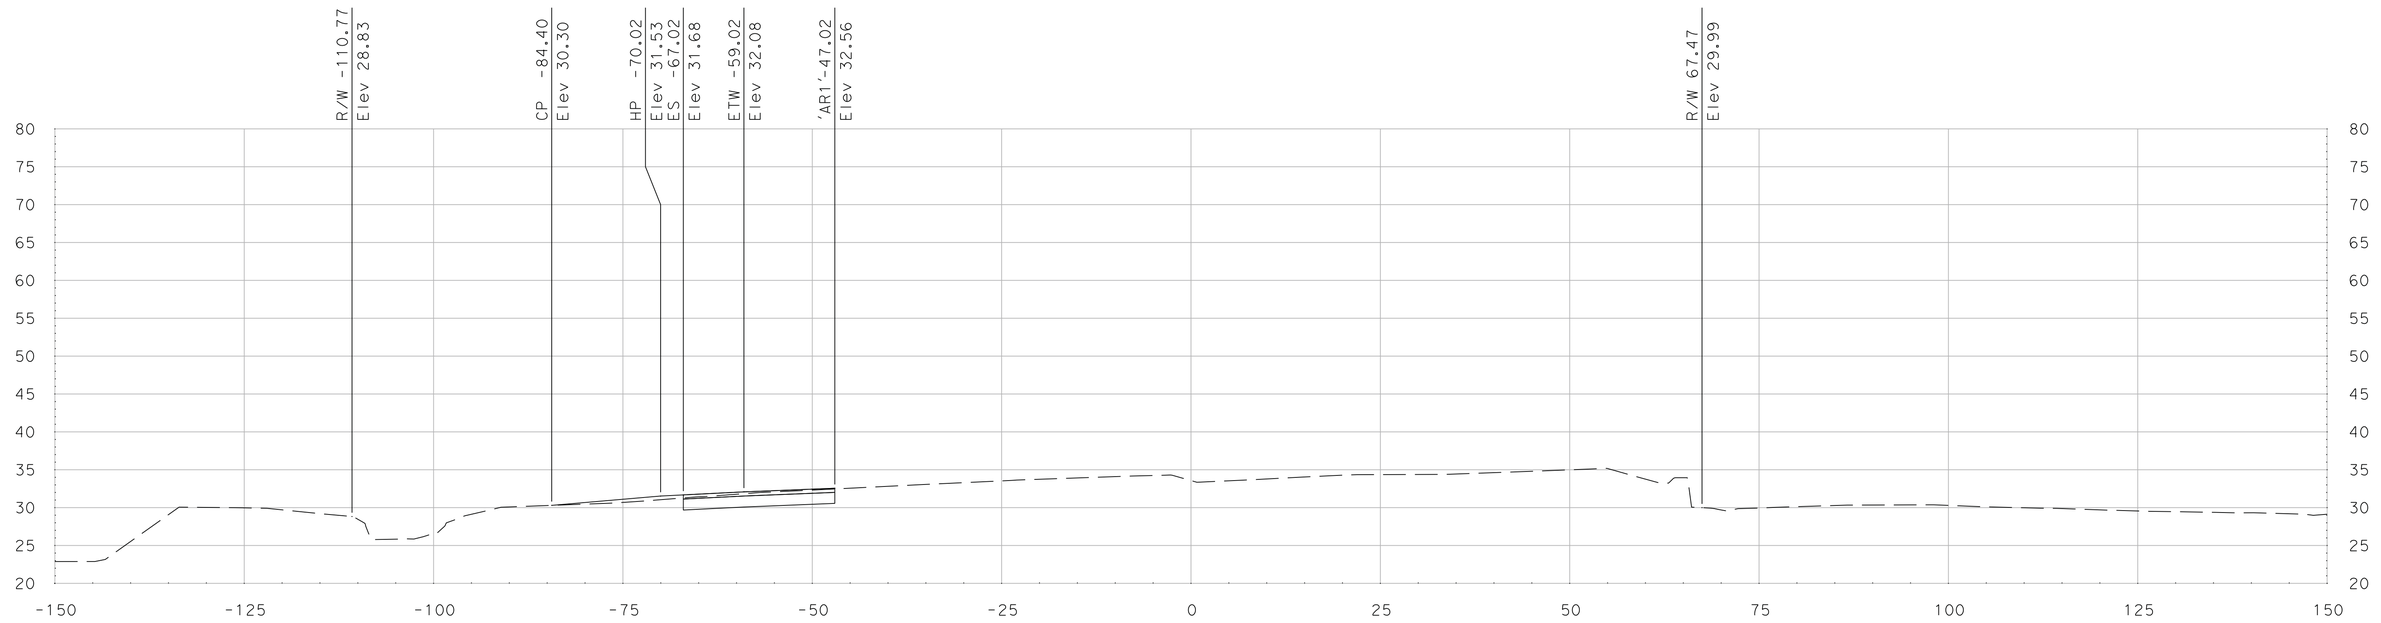

"SR 99" Sta 750+00.00

SCALE
HORIZONTAL: 1"=10'
VERTICAL: 1"=10'

DATE: 5/18/2011

ALL DIMENSIONS ARE IN US SURVEY FEET

FOR EARTHWORK DEVELOPMENT ONLY

Dist	COUNTY	ROUTE	POST MILES TOTAL PROJECT	SHEET No.	TOTAL SHEETS
10	SJ	99	4.9/14.2		
CONTRACT No.			10-0E6114		
PROJECT ID			1000020440		

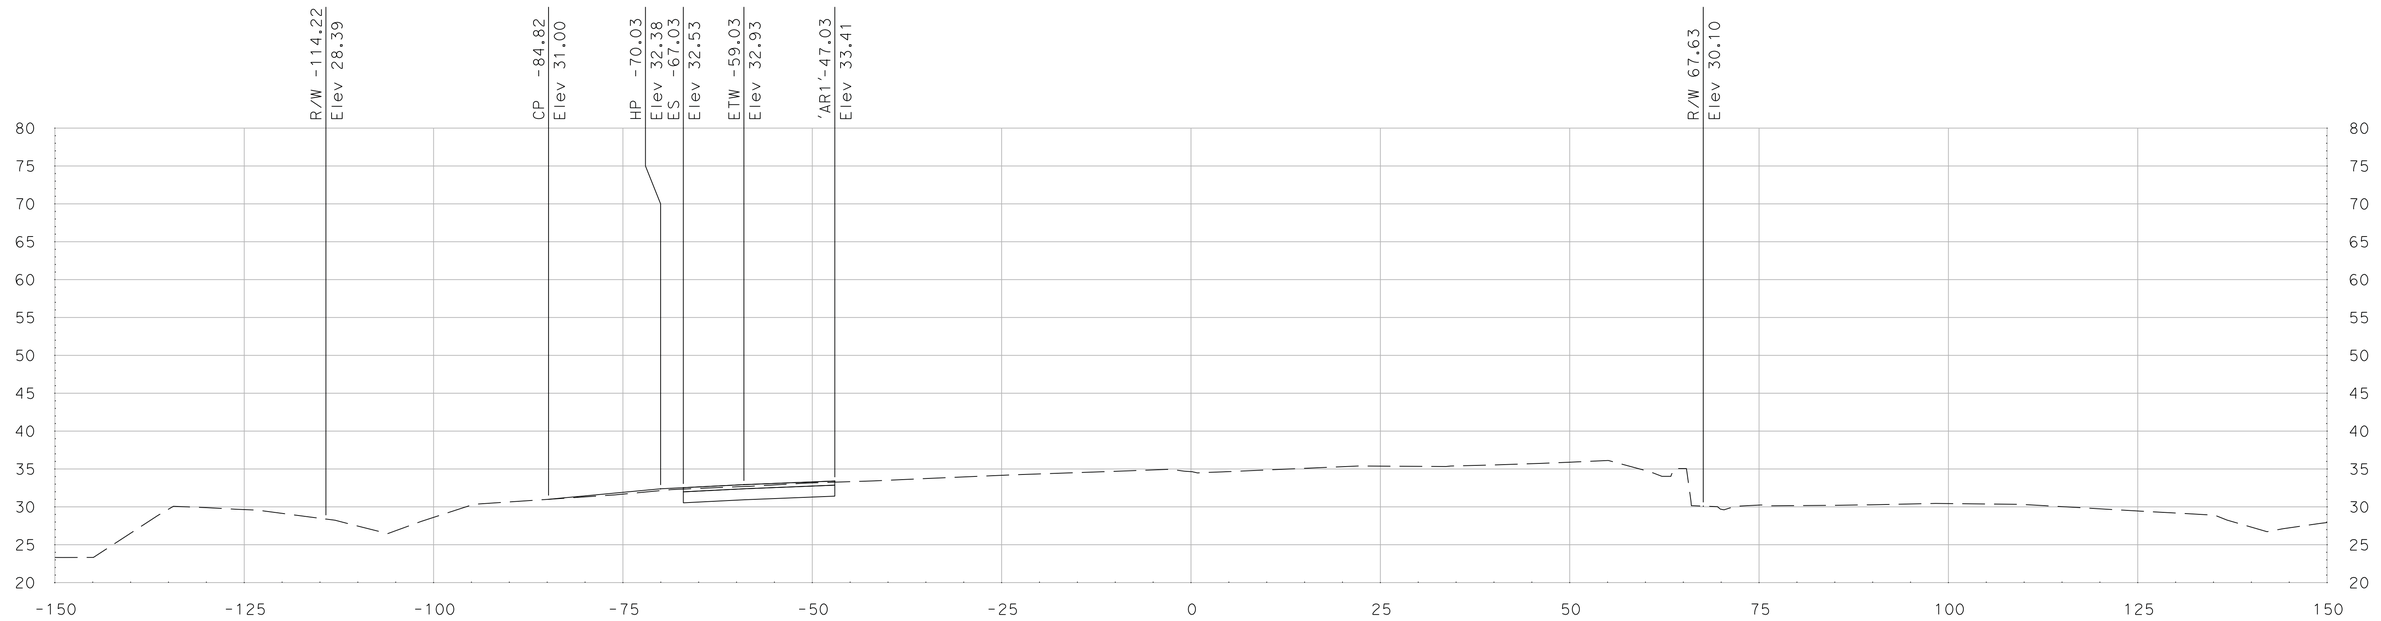

"SR 99" Sta 750+75.00

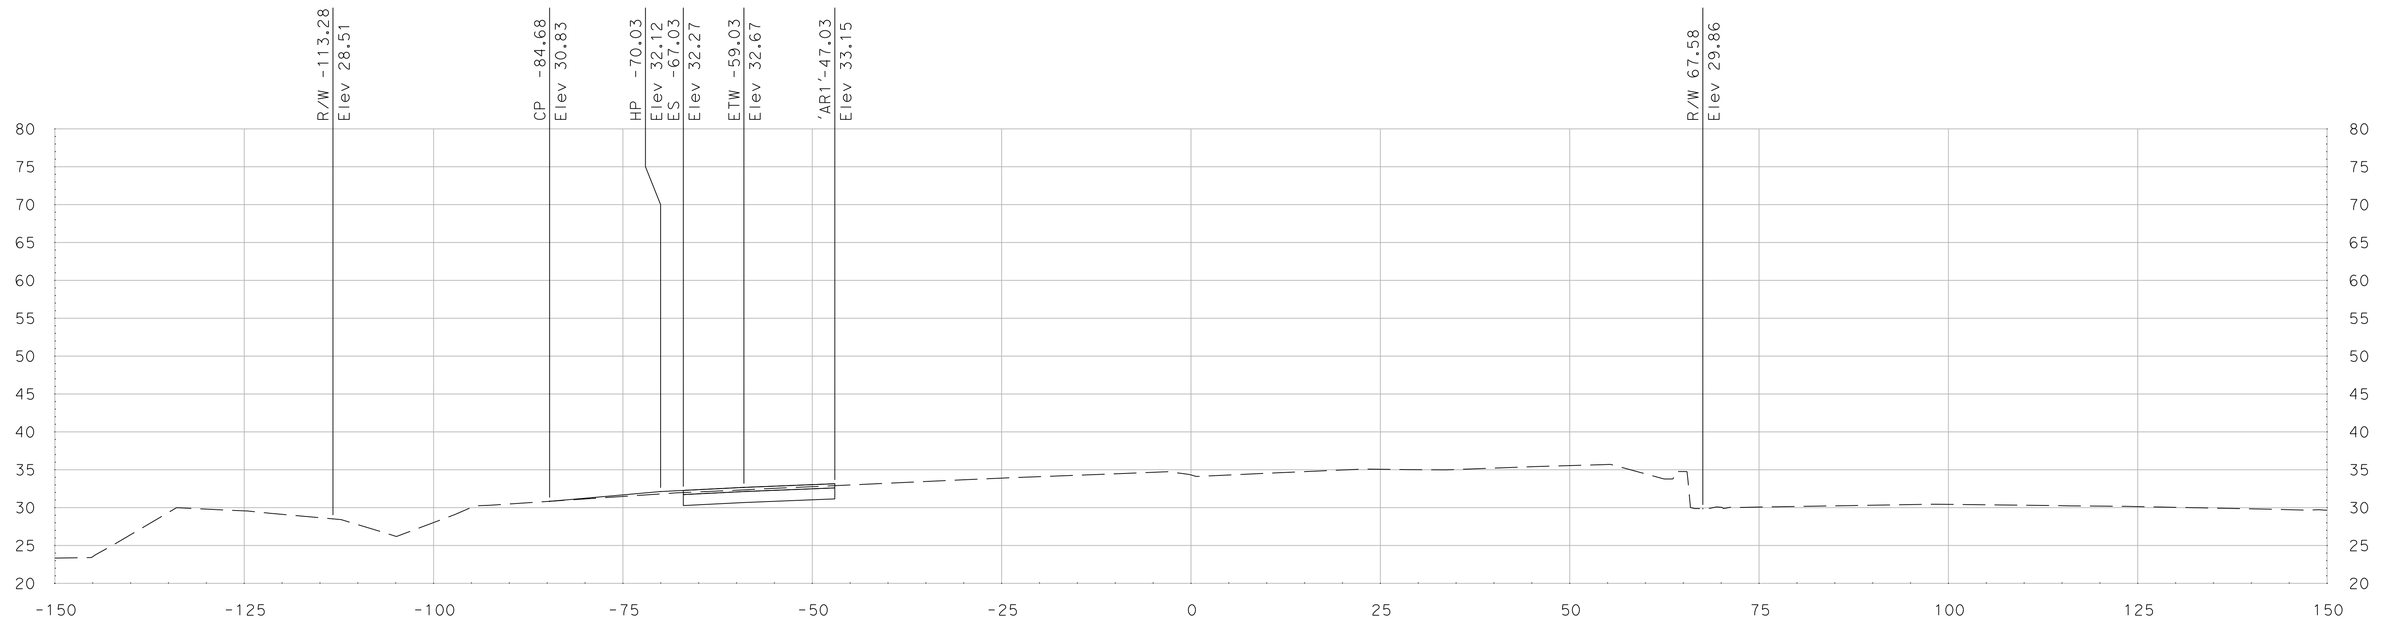

"SR 99" Sta 750+50.00

SCALE
HORIZONTAL: 1"=10'
VERTICAL: 1"=10'

DATE: 5/18/2011

ALL DIMENSIONS ARE IN US SURVEY FEET

FOR EARTHWORK DEVELOPMENT ONLY

Dist	COUNTY	ROUTE	POST MILES TOTAL PROJECT	SHEET No.	TOTAL SHEETS
10	SJ	99	4.9/14.2		
CONTRACT No.			10-0E6114		
PROJECT ID			1000020440		

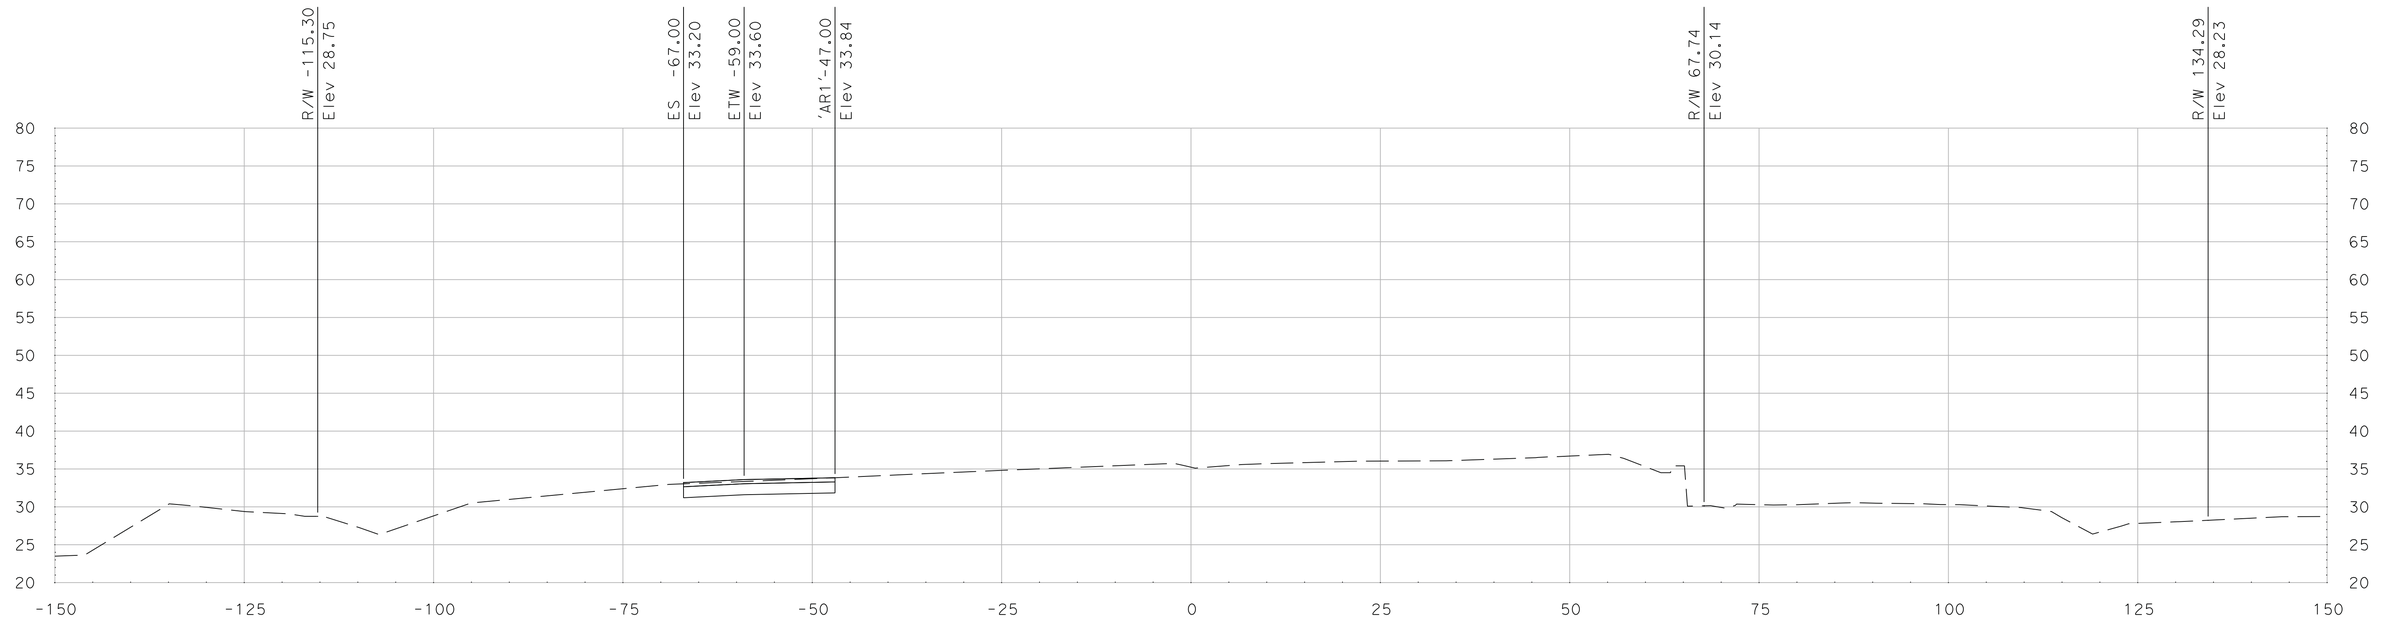

"SR 99" Sta 751+24.00

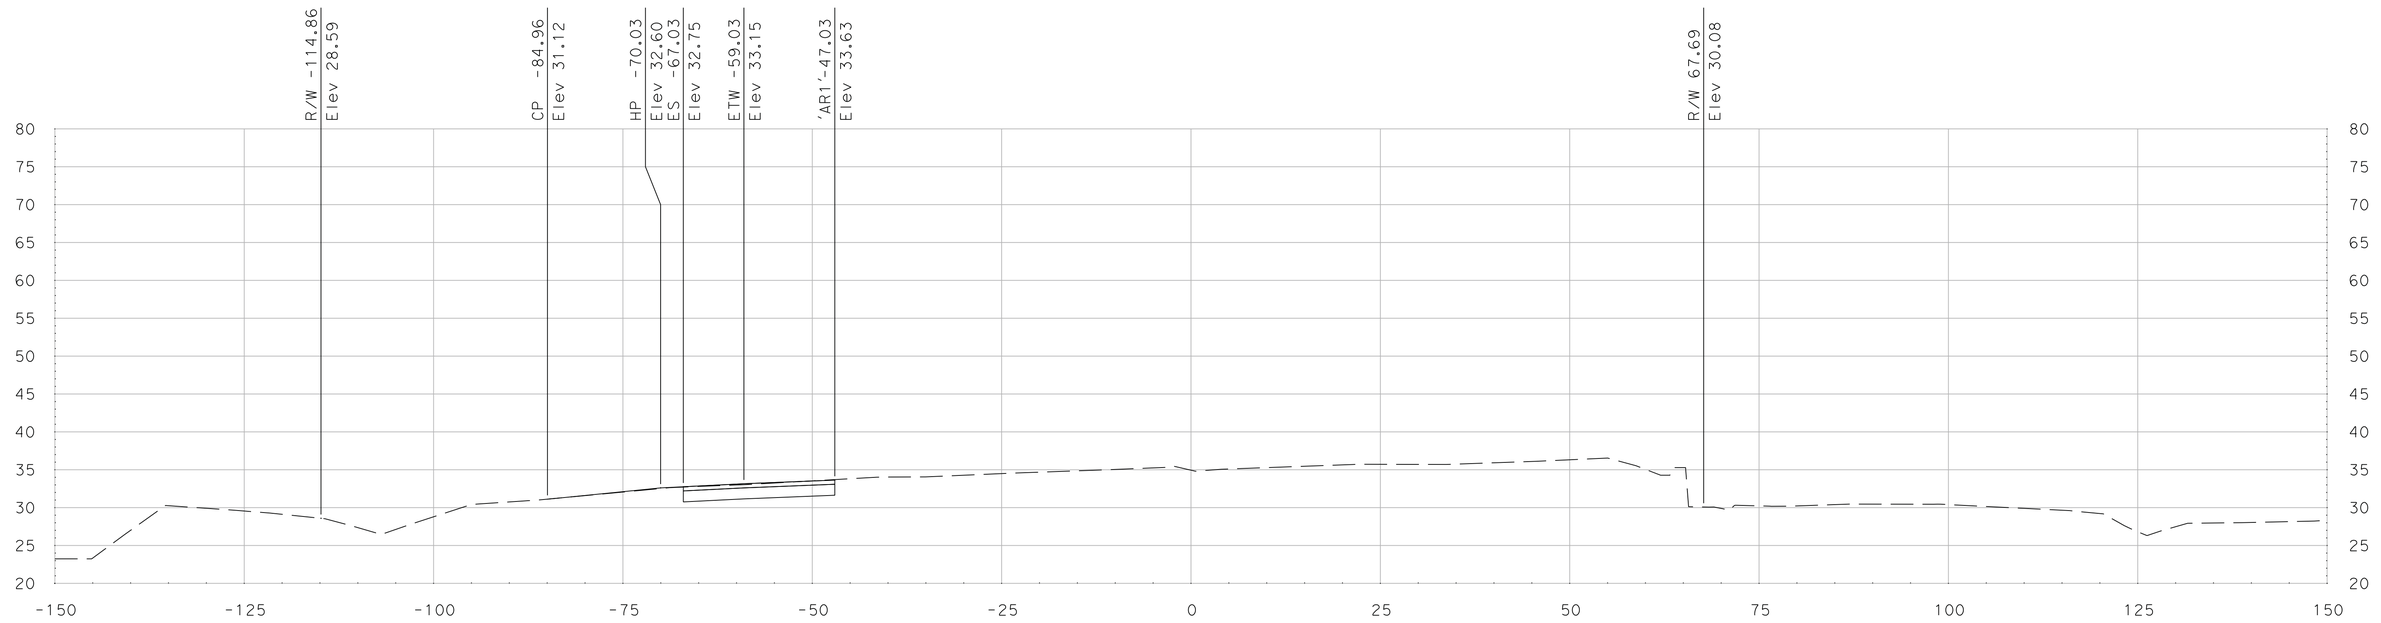

"SR 99" Sta 751+00.00

SCALE
HORIZONTAL: 1"=10'
VERTICAL: 1"=10'

DATE: 5/18/2011

ALL DIMENSIONS ARE IN US SURVEY FEET