Dist	COUNTY	ROUTE	POST MILES TOTAL PROJECT	SHEET No.	TOTAL SHEETS
10	Cal	4	43.8/44.3	10	84

Caroline Reyes 3/15/16
REGISTERED CIVIL ENGINEER DATE

4-11-16
PLANS APPROVAL DATE

REGISTERED PROFESSIONAL ENGINEER Caroline Reyes No. C66004 Exp 6/30/16 CIVIL STATE OF CALIFORNIA

THE STATE OF CALIFORNIA OR ITS OFFICERS OR AGENTS SHALL NOT BE RESPONSIBLE FOR THE ACCURACY OR COMPLETENESS OF SCANNED COPIES OF THIS PLAN SHEET.

NOTE:

FOR ACCURATE RIGHT OF WAY DATA, CONTACT RIGHT OF WAY ENGINEERING AT THE DISTRICT OFFICE.

LEGEND:

- RSP
- TEMPORARY DRAINAGE INLET PROTECTION
- TEMPORARY REINFORCED SILT FENCE
- ESA
- AMA
- TEMPORARY HYDRAULIC MULCH
- TSBB TEMPORARY STRAW BALE BARRIER
- TGBB TEMPORARY GRAVEL BAG BERM

ABBREVIATION:

AMA - ARCHAEOLOGICAL MONITORING AREA

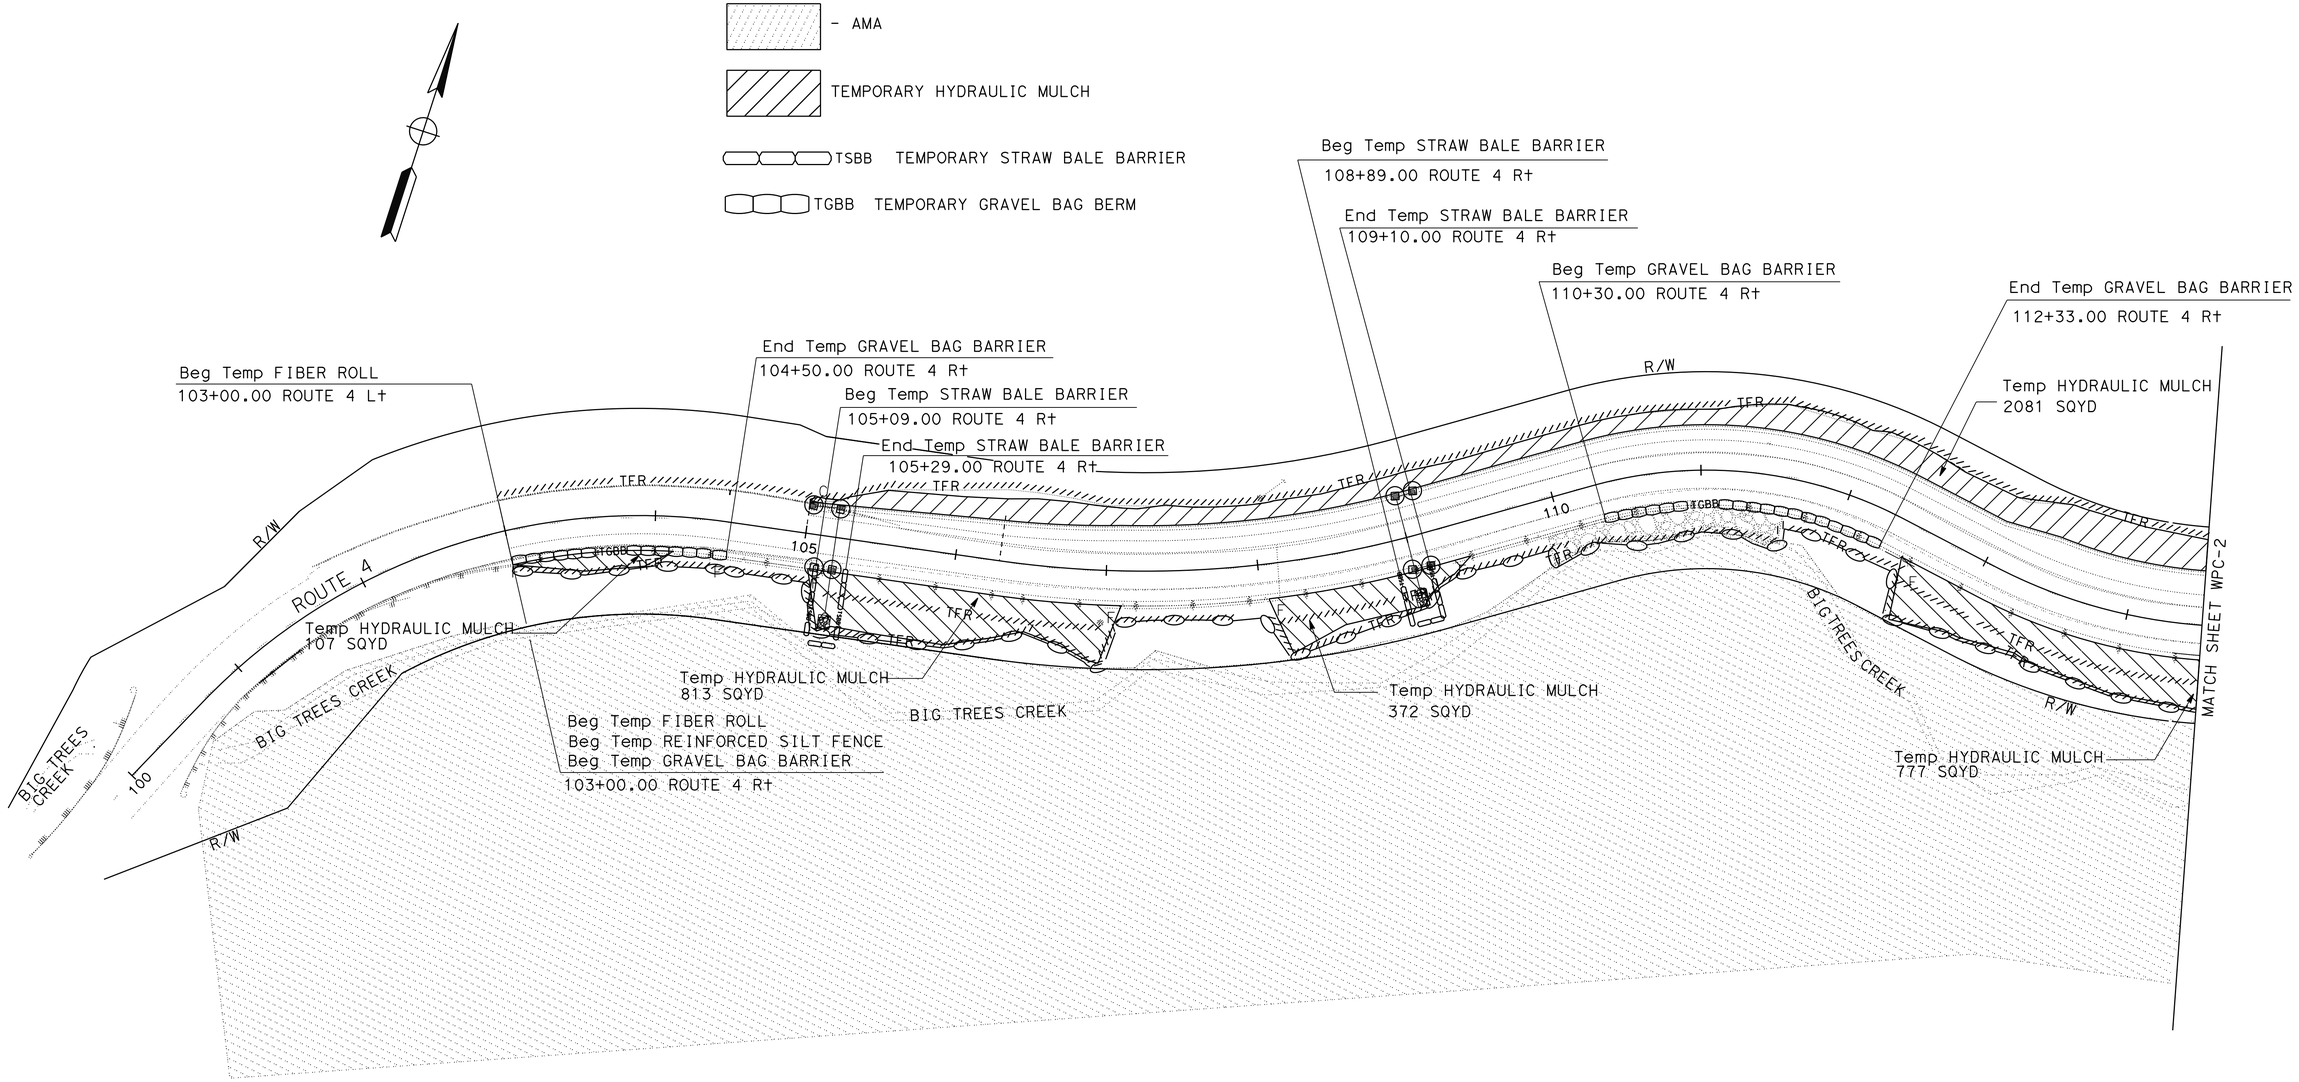

1 REPLACED PER ADDENDUM No. 1 DATED SEPTEMBER 9, 2016

APPROVED FOR TEMPORARY WATER POLLUTION CONTROL WORK ONLY

TEMPORARY WATER POLLUTION CONTROL PLAN

SCALE: 1"=50'

WPC-1

STATE OF CALIFORNIA - DEPARTMENT OF TRANSPORTATION
Caltrans® **DESIGN**

FUNCTIONAL SUPERVISOR: CAROLINE REYES
CALCULATED-DESIGNED BY: PATRICIA TECZON
CHECKED BY: HAI HOANG
REVISED BY: HAI HOANG
DATE REVISED: 02/01/16

LAST REVISION 02-10-16 | DATE PLOTTED => 08-SEP-2016 | TIME PLOTTED => 11:33

Dist	COUNTY	ROUTE	POST MILES TOTAL PROJECT	SHEET No.	TOTAL SHEETS
10	Cal	4	43.8/44.3	11	84

1

Caroline Reyes 3/15/16
REGISTERED CIVIL ENGINEER DATE

4-11-16
PLANS APPROVAL DATE

REGISTERED PROFESSIONAL ENGINEER Caroline Reyes No. C66004 Exp. 6/30/16 CIVIL STATE OF CALIFORNIA

THE STATE OF CALIFORNIA OR ITS OFFICERS OR AGENTS SHALL NOT BE RESPONSIBLE FOR THE ACCURACY OR COMPLETENESS OF SCANNED COPIES OF THIS PLAN SHEET.

NOTE:

FOR ACCURATE RIGHT OF WAY DATA, CONTACT RIGHT OF WAY ENGINEERING AT THE DISTRICT OFFICE.

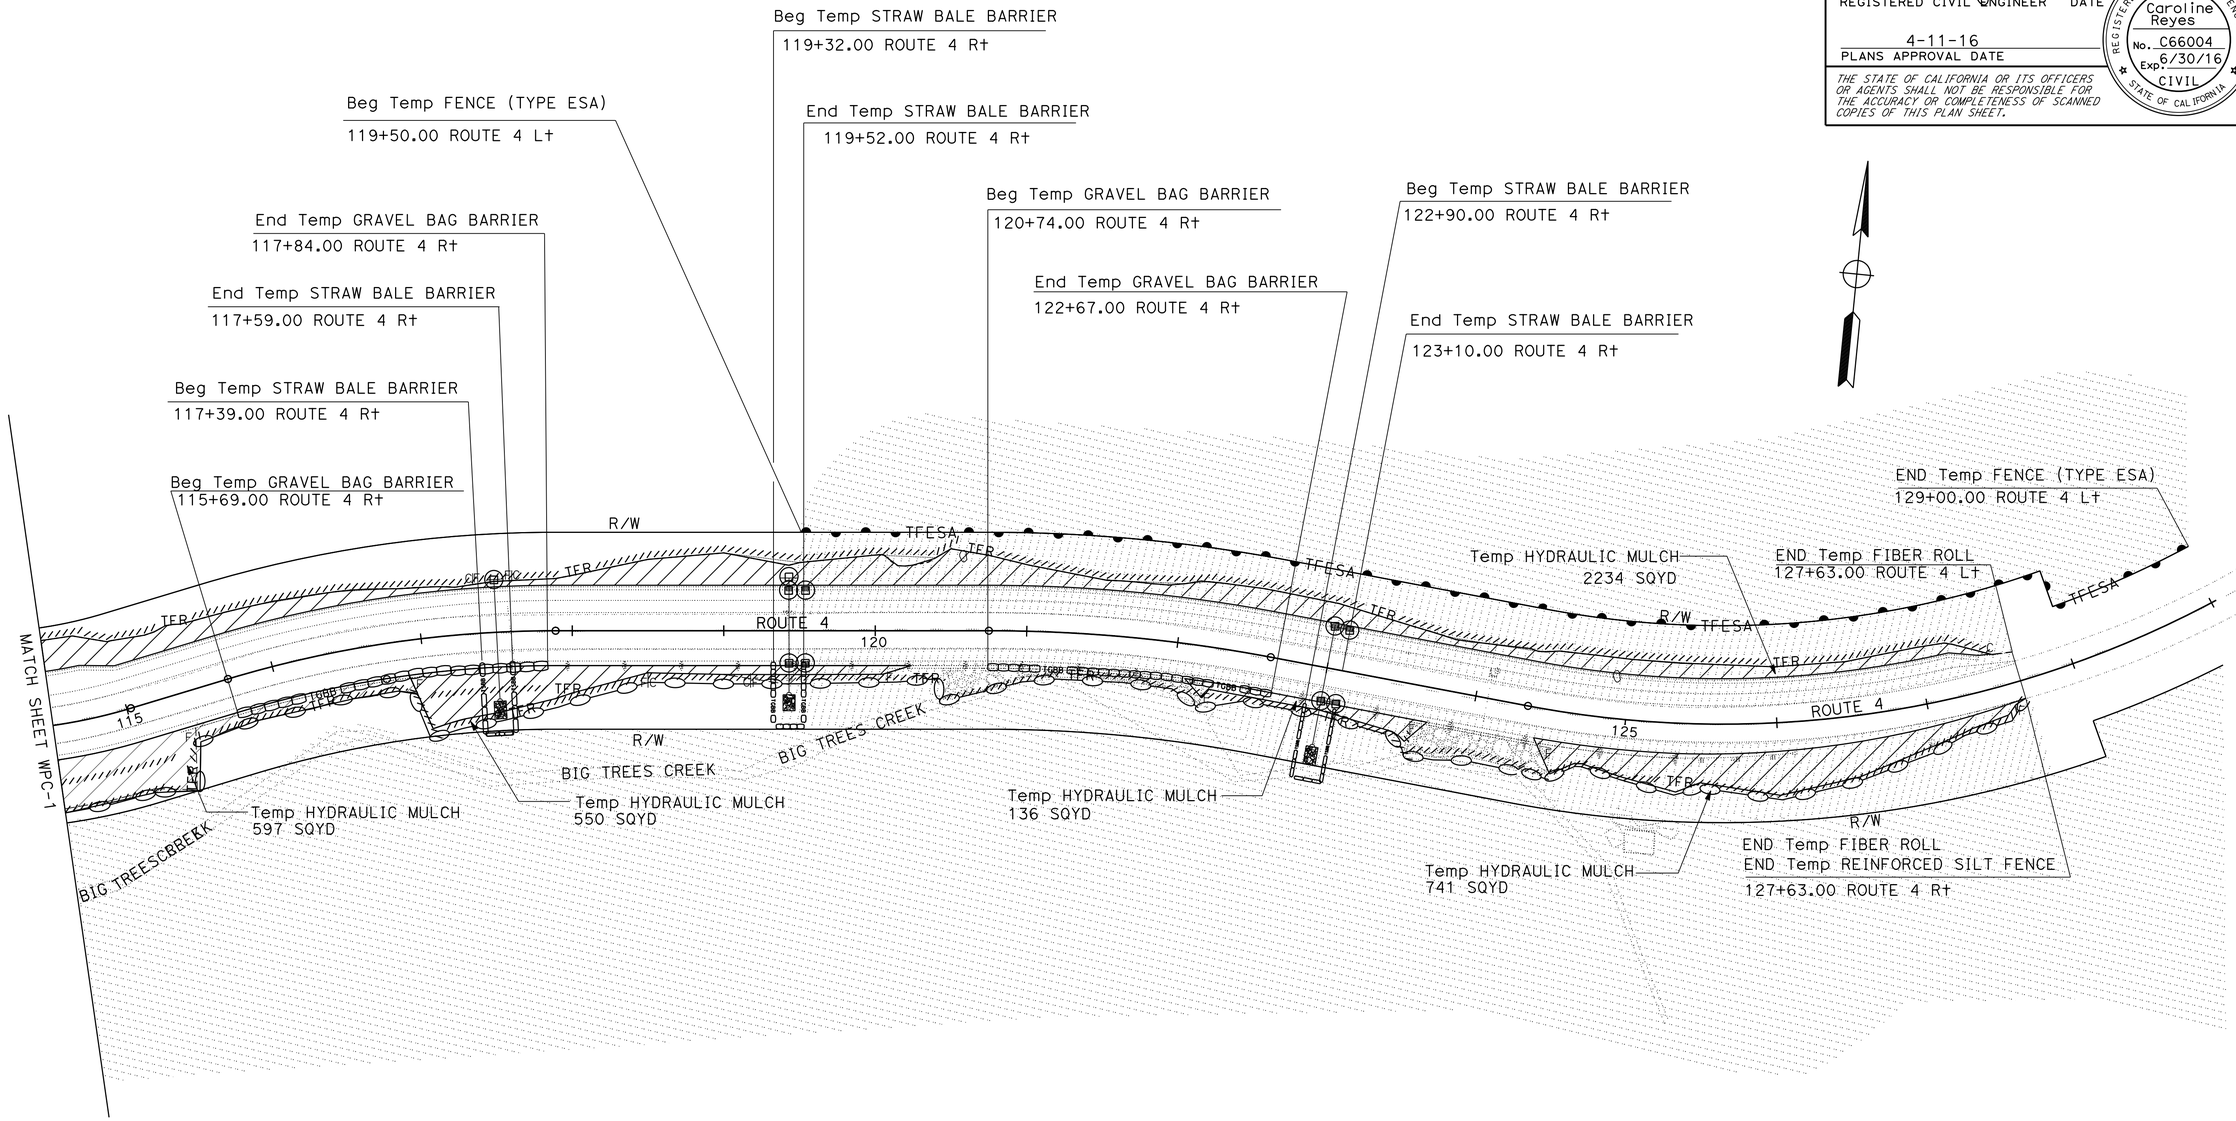

1 **REPLACED PER ADDENDUM No. 1 DATED SEPTEMBER 9, 2016**

APPROVED FOR TEMPORARY WATER POLLUTION CONTROL WORK ONLY

TEMPORARY WATER POLLUTION CONTROL PLAN

SCALE: 1"=50'

WPC-2

STATE OF CALIFORNIA - DEPARTMENT OF TRANSPORTATION
Caltrans® **DESIGN**

FUNCTIONAL SUPERVISOR: CAROLINE REYES

CALCULATED-DESIGNED BY: PATRICIA TECZON
CHECKED BY: HAI HOANG

REVISED BY: HAI HOANG
DATE REVISED: 02/01/16

LAST REVISION 02-01-16 | DATE PLOTTED => 08-SEP-2016 | TIME PLOTTED => 11:33

Dist	COUNTY	ROUTE	POST MILES TOTAL PROJECT	SHEET No.	TOTAL SHEETS
10	Cal	4	43.8/44.3	12	84

Caroline Reyes 3/15/16
REGISTERED CIVIL ENGINEER DATE

4-11-16
PLANS APPROVAL DATE

REGISTERED PROFESSIONAL ENGINEER Caroline Reyes No. C66004 Exp. 6/30/16 CIVIL STATE OF CALIFORNIA

THE STATE OF CALIFORNIA OR ITS OFFICERS OR AGENTS SHALL NOT BE RESPONSIBLE FOR THE ACCURACY OR COMPLETENESS OF SCANNED COPIES OF THIS PLAN SHEET.

TEMPORARY REINFORCED SILT FENCE

SHEET	STATION TO STATION	LF
WPCP-1	103+00 ROUTE 4 R+ TO 114+50 R+	1225
WPCP-2	114+50 ROUTE 4 R+ TO 127+63 R+	1547
	TOTAL	2772

TEMPORARY FENCE (TYPE ESA)

SHEET	STATION TO STATION	LF
WPCP-2	119+50 ROUTE 4 L+ TO 129+00 ROUTE 4 L+	950

TEMPORARY FIBER ROLL

SHEET	STATION TO STATION	LF
WPCP-1	103+00 ROUTE 4 L+ TO 114+50 L+	1161
WPCP-1	103+00 ROUTE 4 R+ TO 114+50 R+	1607
WPCP-2	114+50 ROUTE 4 L+ TO 127+63 L+	1306
WPCP-2	114+50 ROUTE 4 R+ TO 127+63 R+	1629
	TOTAL	5703

1 TEMPORARY HYDRAULIC MULCH

SHEET	STATION TO STATION	SQYD
WPCP-1	103+00 ROUTE 4 L+ TO 114+50 L+	2081
WPCP-1	103+00 ROUTE 4 R+ TO 114+50 R+	2069
WPCP-2	114+50 ROUTE 4 L+ TO 127+63 L+	2234
WPCP-2	114+50 ROUTE 4 R+ TO 127+63 R+	2024
	TOTAL	8408

TEMPORARY DRAINAGE INLET PROTECTION

SHEET	LOCATION	EA
WPC-1	105+02.0 ROUTE 4 20.3′ L+	1
WPC-1	105+20.0 ROUTE 4 20.8′ L+	1
WPC-1	105+10.0 ROUTE 4 23.0′ R+	1
WPC-1	105+20.0 ROUTE 4 23.0′ R+	1
WPC-1	109+00.0 ROUTE 4 29.0′ L+	1
WPC-1	109+10.9 ROUTE 4 29.0′ L+	1
WPC-1	109+00.0 ROUTE 4 23.0′ R+	1
WPC-1	109+10.9 ROUTE 4 23.0′ R+	1
WPC-2	117+60.0 ROUTE 4 34.8′ L+	1
WPC-2	119+43.0 ROUTE 4 34.8′ L+	1
WPC-2	119+43.0 ROUTE 4 29.0′ L+	1
WPC-2	119+53.8 ROUTE 4 29.0′ L+	1
WPC-2	119+43.0 ROUTE 4 23.0 R+	1
WPC-2	119+53.8 ROUTE 4 23.0′ R+	1
WPC-2	123+00.0 ROUTE 4 29.0′ L+	1
WPC-2	123+10.0 ROUTE 4 29.0′ L+	1
WPC-2	123+00.0 ROUTE 4 23.0′ R+	1
WPC-2	123+10.0 ROUTE 4 23.0′ R+	1
	TOTAL	18

1 TEMPORARY STRAW BALE BARRIER

SHEET	STATION TO STATION	LF
WPCP-1	105+09 ROUTE 4 R+ TO 105+29 R+	122
WPCP-1	108+89 ROUTE 4 R+ TO 109+10 R+	102
WPCP-2	117+39 ROUTE 4 R+ TO 117+59 R+	114
WPCP-2	119+32 ROUTE 4 R+ TO 119+52 R+	106
WPCP-2	112+90 ROUTE 4 R+ TO 123+10 R+	130
	TOTAL	574

1 TEMPORARY GRAVEL BAG BERM

SHEET	STATION TO STATION	LF
WPCP-1	103+00 ROUTE 4 R+ TO 104+50 R+	150
WPCP-1	110+30 ROUTE 4 R+ TO 112+33 R+	203
WPCP-2	115+69 ROUTE 4 R+ TO 117+84 R+	215
WPCP-2	120+74 ROUTE 4 R+ TO 122+67 R+	193
	TOTAL	761

1 REPLACED PER ADDENDUM No. 1 DATED SEPTEMBER 9, 2016

TEMPORARY WATER POLLUTION CONTROL QUANTITIES

WPCQ-1

REVISED BY: HAI HOANG — DATE REVISED: 02/01/16
INGRID STEWART — PATRICIA TECZON
CALCULATED-DESIGNED BY — CHECKED BY
FUNCTIONAL SUPERVISOR: CAROLINE REYES
STATE OF CALIFORNIA - DEPARTMENT OF TRANSPORTATION — Caltrans — DESIGN

LAST REVISION 02-01-16 | DATE PLOTTED => 08-SEP-2016 | TIME PLOTTED => 11:33