Dist	COUNTY	ROUTE	POST MILES TOTAL PROJECT	SHEET No.	TOTAL SHEETS
10	Mer	5	17.5	1	16

STATE OF CALIFORNIA

DEPARTMENT OF TRANSPORTATION

ACIM-005-5(142)402E

PROJECT PLANS FOR CONSTRUCTION ON

STATE HIGHWAY

IN MERCED COUNTY
NEAR SANTA NELLA
AT ROUTE 5/152 SEPARATION

TO BE SUPPLEMENTED BY STANDARD PLANS DATED 2010

INDEX OF PLANS

SHEET No.	DESCRITPTION
1	TITLE AND LOCATION MAP
2	CONSTRUCTION AREA SIGNS
3-5	MOTORIST INFORMATION PLANS AND QUANTITIES
6-12	REVISED STANDARD PLANS

STRUCTURE PLANS

13-16 ROUTE 5/152 SEPARATION

THE STANDARD PLANS LIST APPLICABLE TO THIS CONTRACT IS INCLUDED IN THE NOTICE TO BIDDERS AND SPECIAL PROVISIONS BOOK.

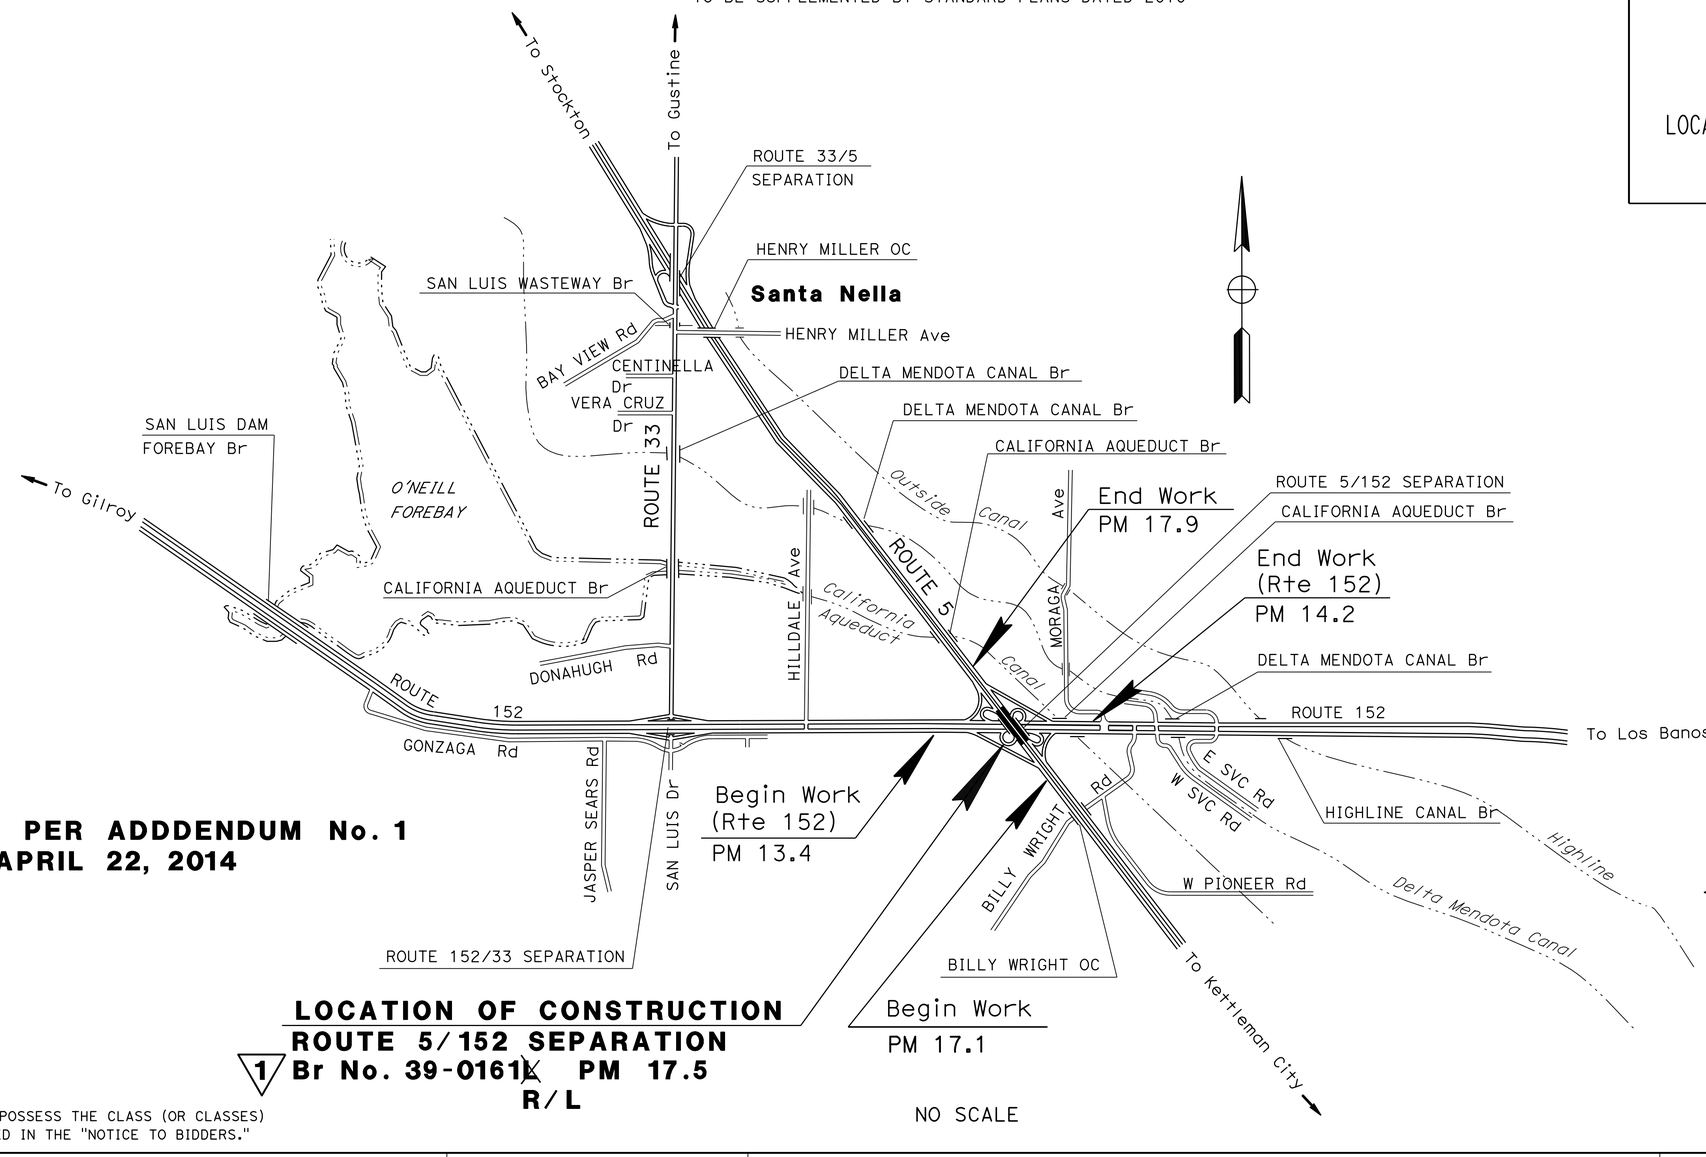

1 REVISED PER ADDDENDUM No. 1 DATED APRIL 22, 2014

LOCATION OF CONSTRUCTION
ROUTE 5/152 SEPARATION
1 **Br No. 39-0161L PM 17.5**
R/L

NO SCALE

THE CONTRACTOR SHALL POSSESS THE CLASS (OR CLASSES) OF LICENSE AS SPECIFIED IN THE "NOTICE TO BIDDERS."

12/5/13
PROJECT ENGINEER DATE
REGISTERED CIVIL ENGINEER

December 23, 2013
PLANS APPROVAL DATE

REGISTERED PROFESSIONAL ENGINEER Richard Boyer No. 75844 Exp. 6/30/14 CIVIL STATE OF CALIFORNIA

THE STATE OF CALIFORNIA OR ITS OFFICERS OR AGENTS SHALL NOT BE RESPONSIBLE FOR THE ACCURACY OR COMPLETENESS OF SCANNED COPIES OF THIS PLAN SHEET.

CONTRACT No.	10-0F7404
PROJECT ID	1000020495

PROJECT MANAGER JES PADDA
DESIGN ENGINEER NOMER GUTIERREZ

LAST REVISION 00-00-00
DATE PLOTTED => 22-APR-2014
TIME PLOTTED => 14:33