DESIGN STUDY ONLY

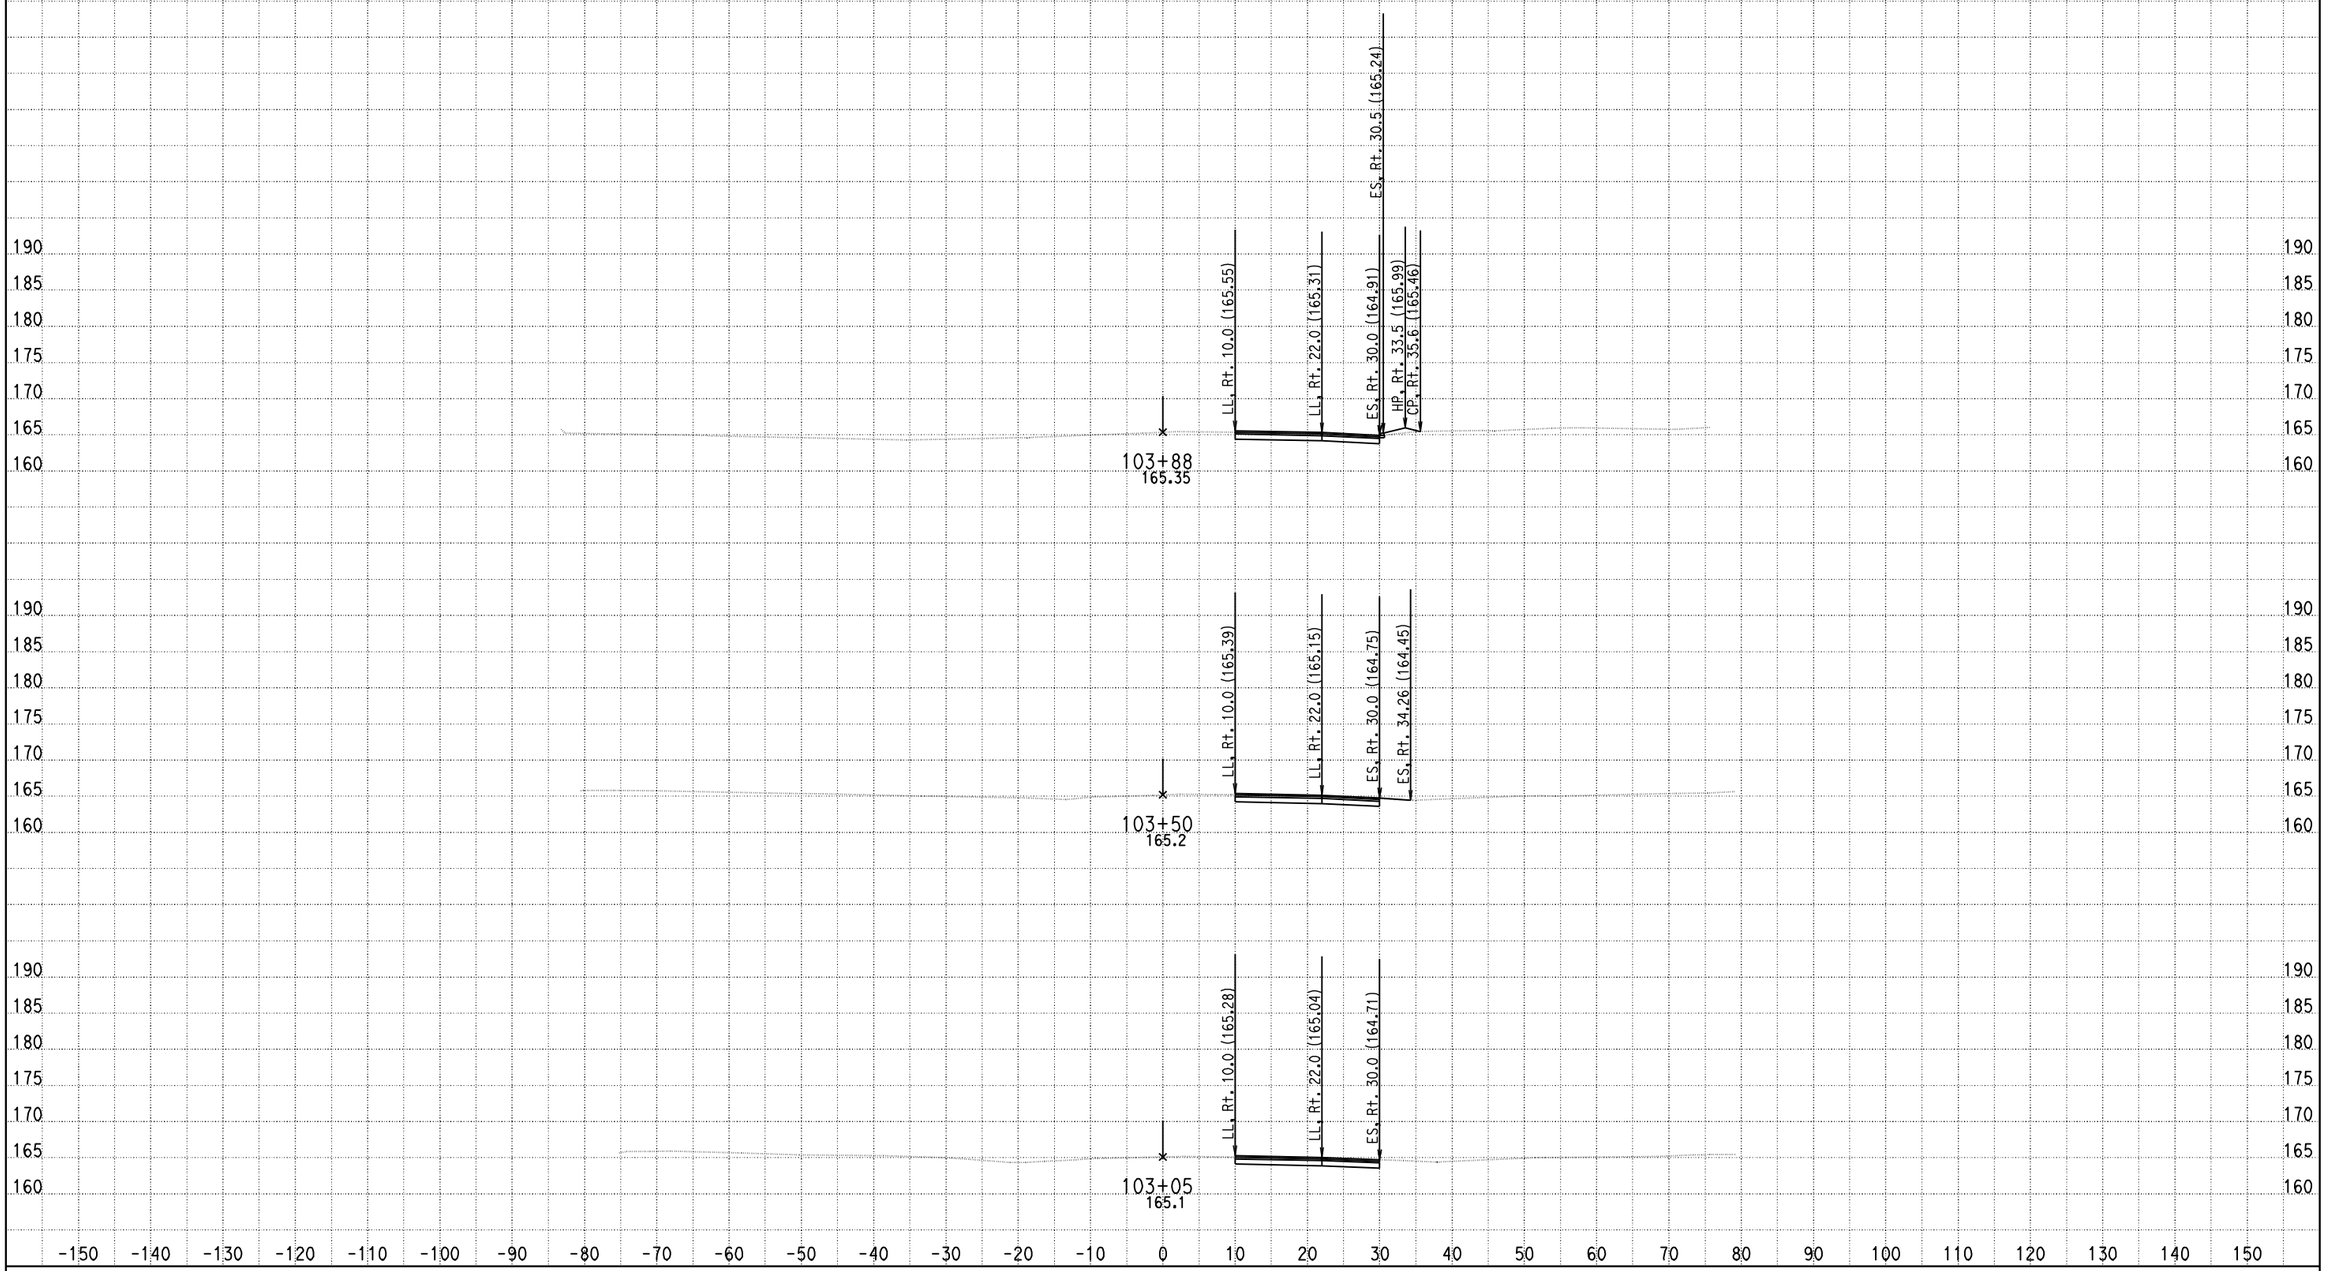

DATE: 2/13/2013

KC Project: 610050 File: S:\taosama\On1801\610050\11-27-2012-finish-rrrr.ear

SCALE: 1" = 10' Horiz.
1" = 10' Vert.

All Dimensions are US Survey Feet

CL1
CROSS SECTIONS

SHEET 1 OF XXX

DESIGN STUDY ONLY

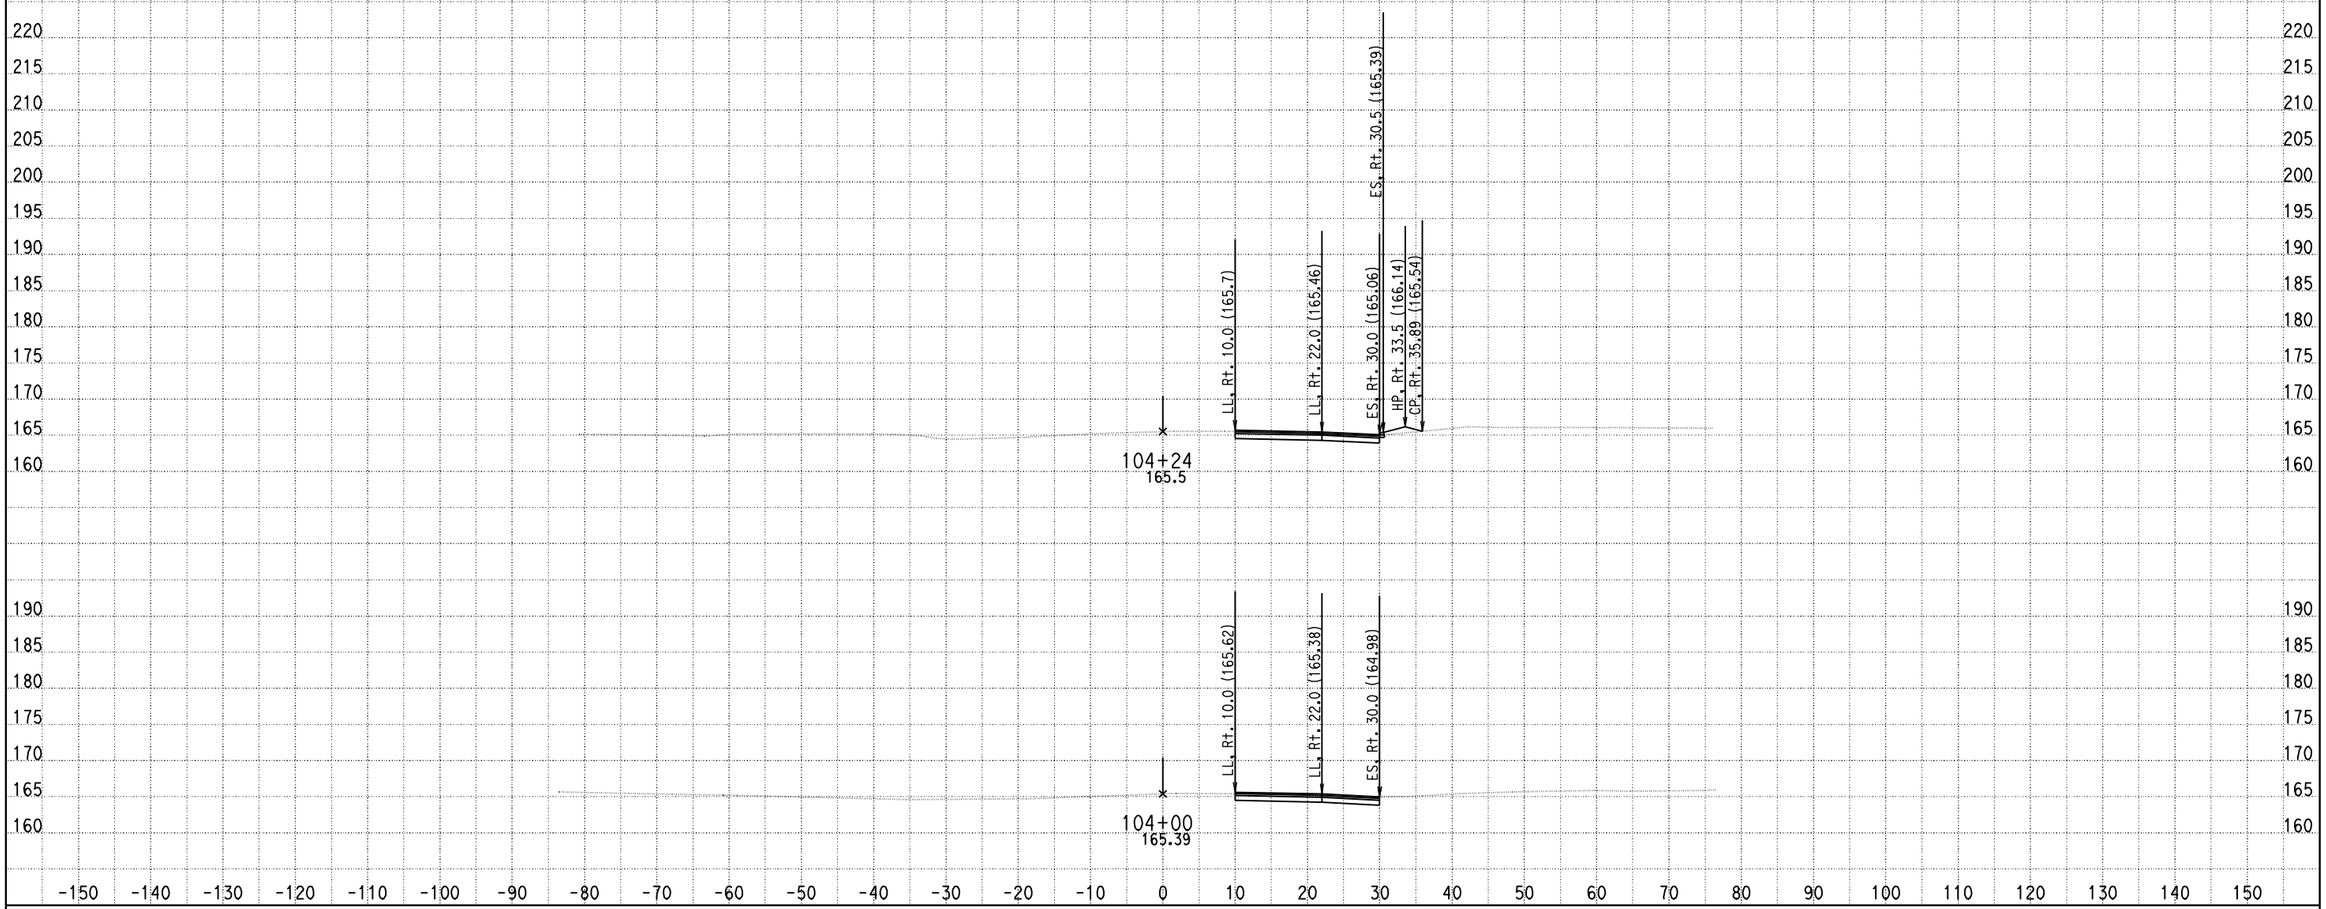

DATE: 2/13/2013

KC Project: 610050 File: S:\taosama\0n1801\610050\11-27-2012-finish-rrrr.ear

SCALE: 1" = 10' Horiz.
1" = 10' Vert.

All Dimensions are US Survey Feet

CL1
CROSS SECTIONS

SHEET 2 OF XXX

DESIGN STUDY ONLY

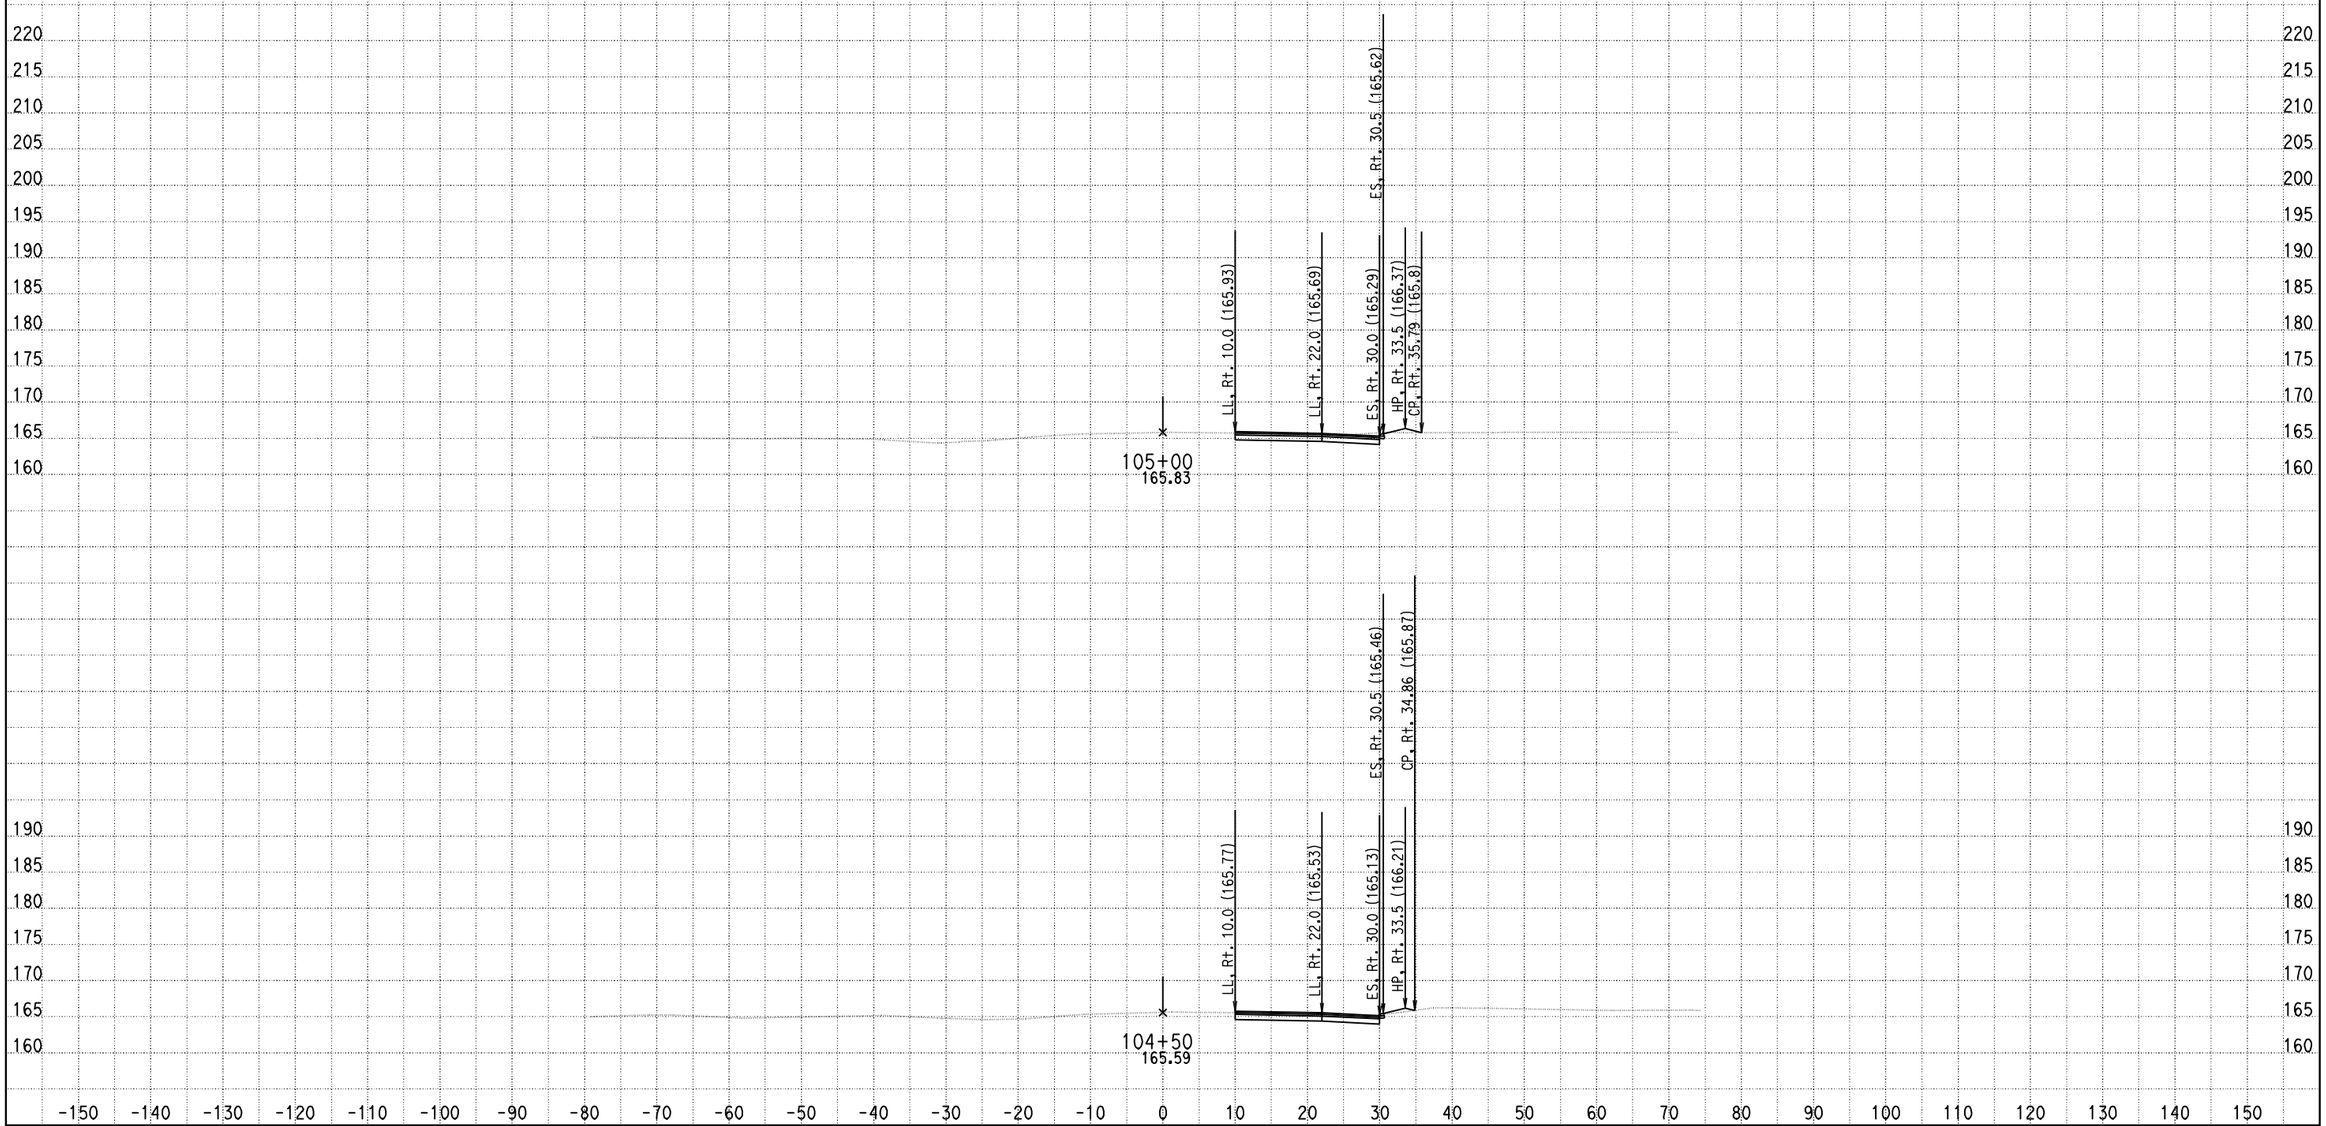

DATE: 2/13/2013

KC Project: 610050 File: S:\taosama\0n1801\610050\11-27-2012-finish-rrrr.ear

SCALE: 1" = 10' Horiz.
1" = 10' Vert.

All Dimensions are US Survey Feet

CL1
CROSS SECTIONS

SHEET 3 OF XXX

DESIGN STUDY ONLY

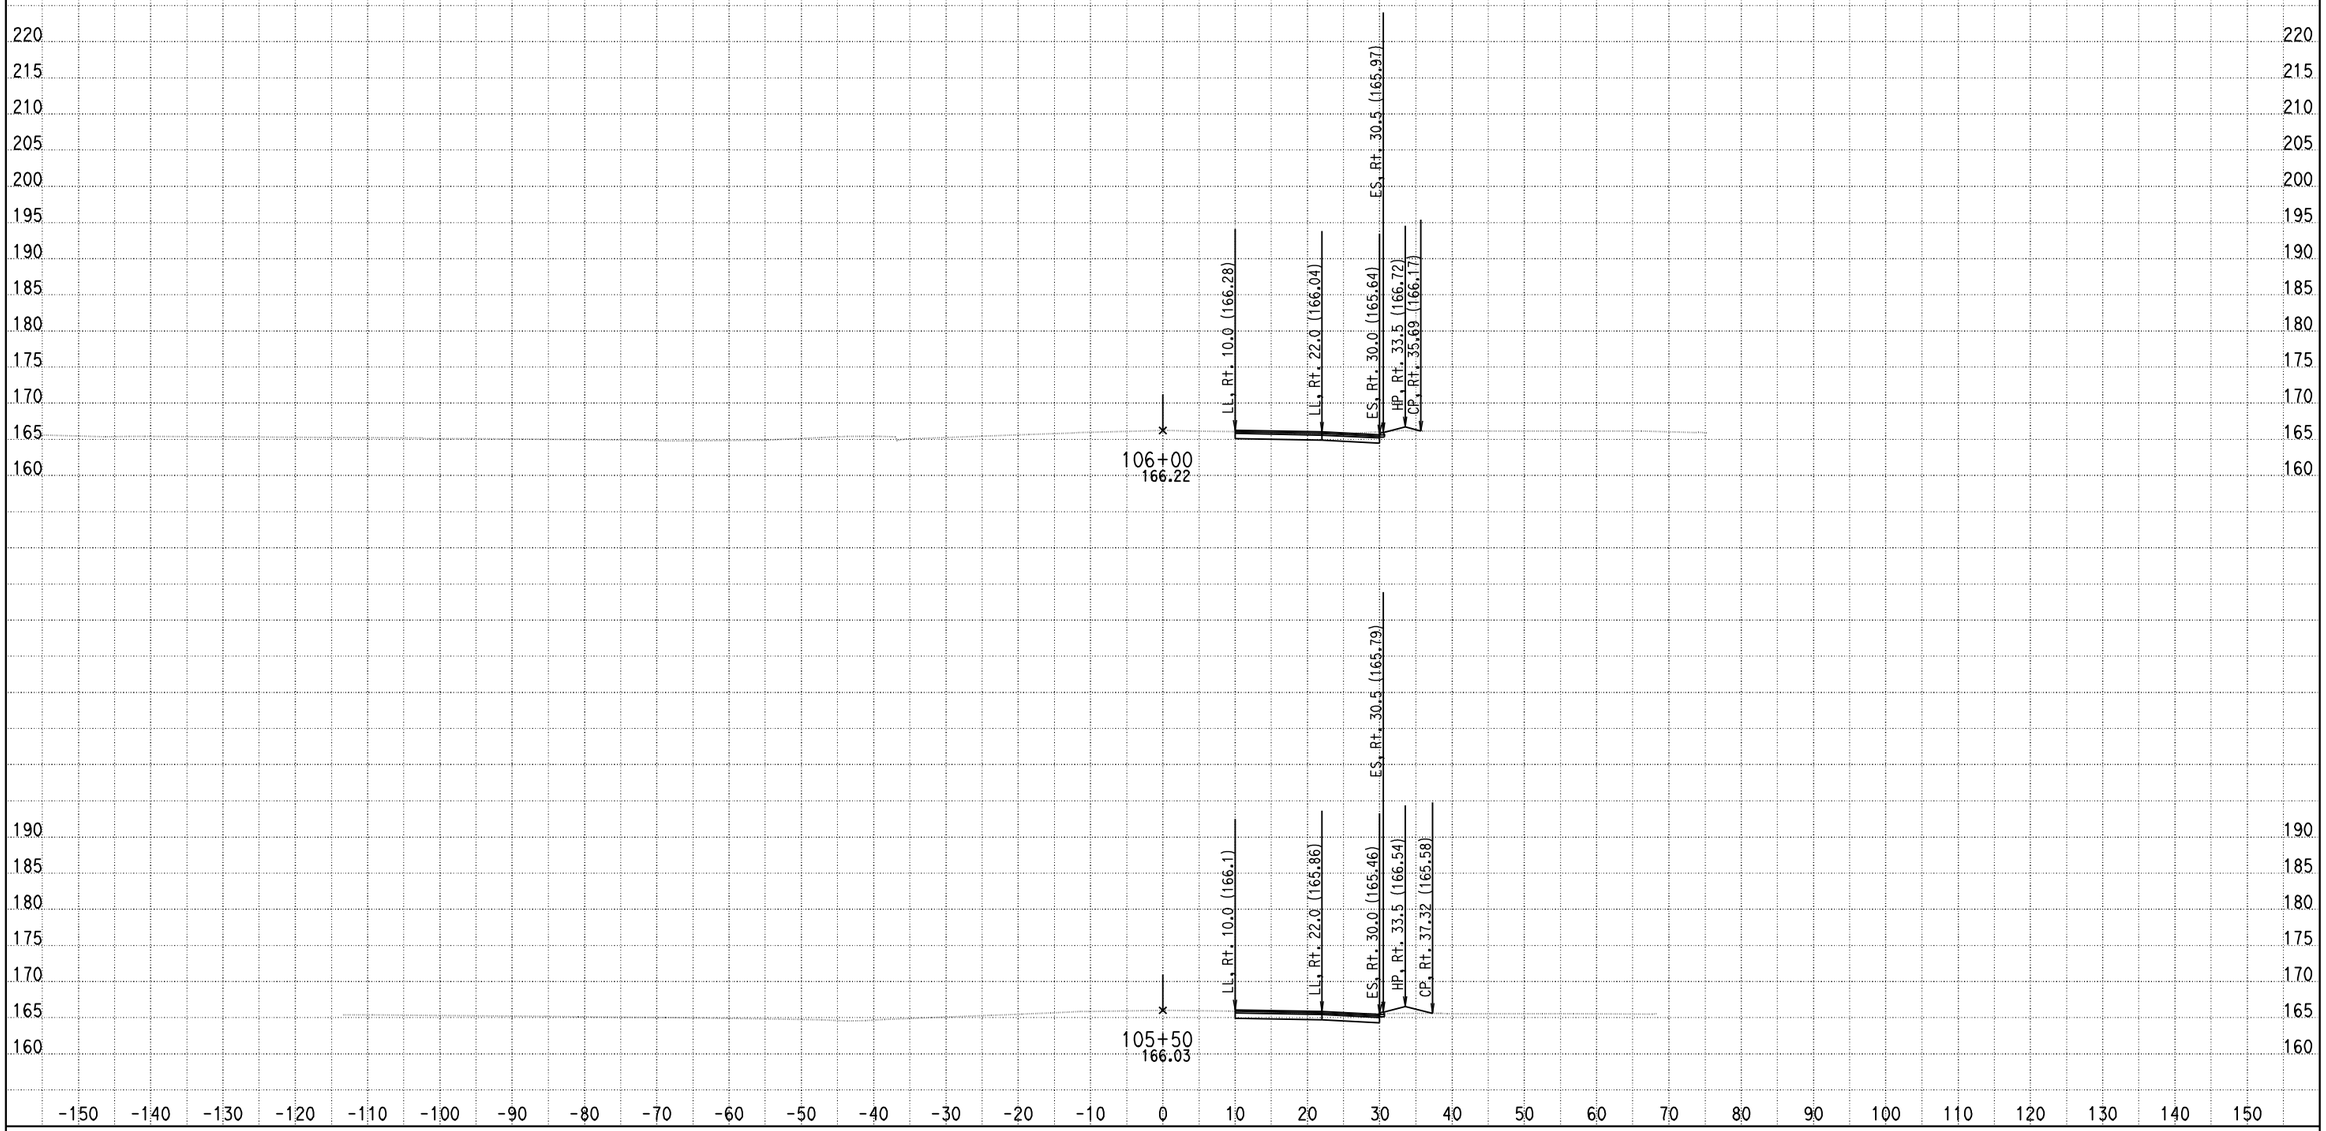

DATE: 2/13/2013

KC Project: 610050 File: S:\taosama\0n1801\610050\11-27-2012-finish-rrrr.ear

SCALE: 1" = 10' Horiz.
1" = 10' Vert.

All Dimensions are US Survey Feet

CL1
CROSS SECTIONS

SHEET 4 OF XXX

DESIGN STUDY ONLY

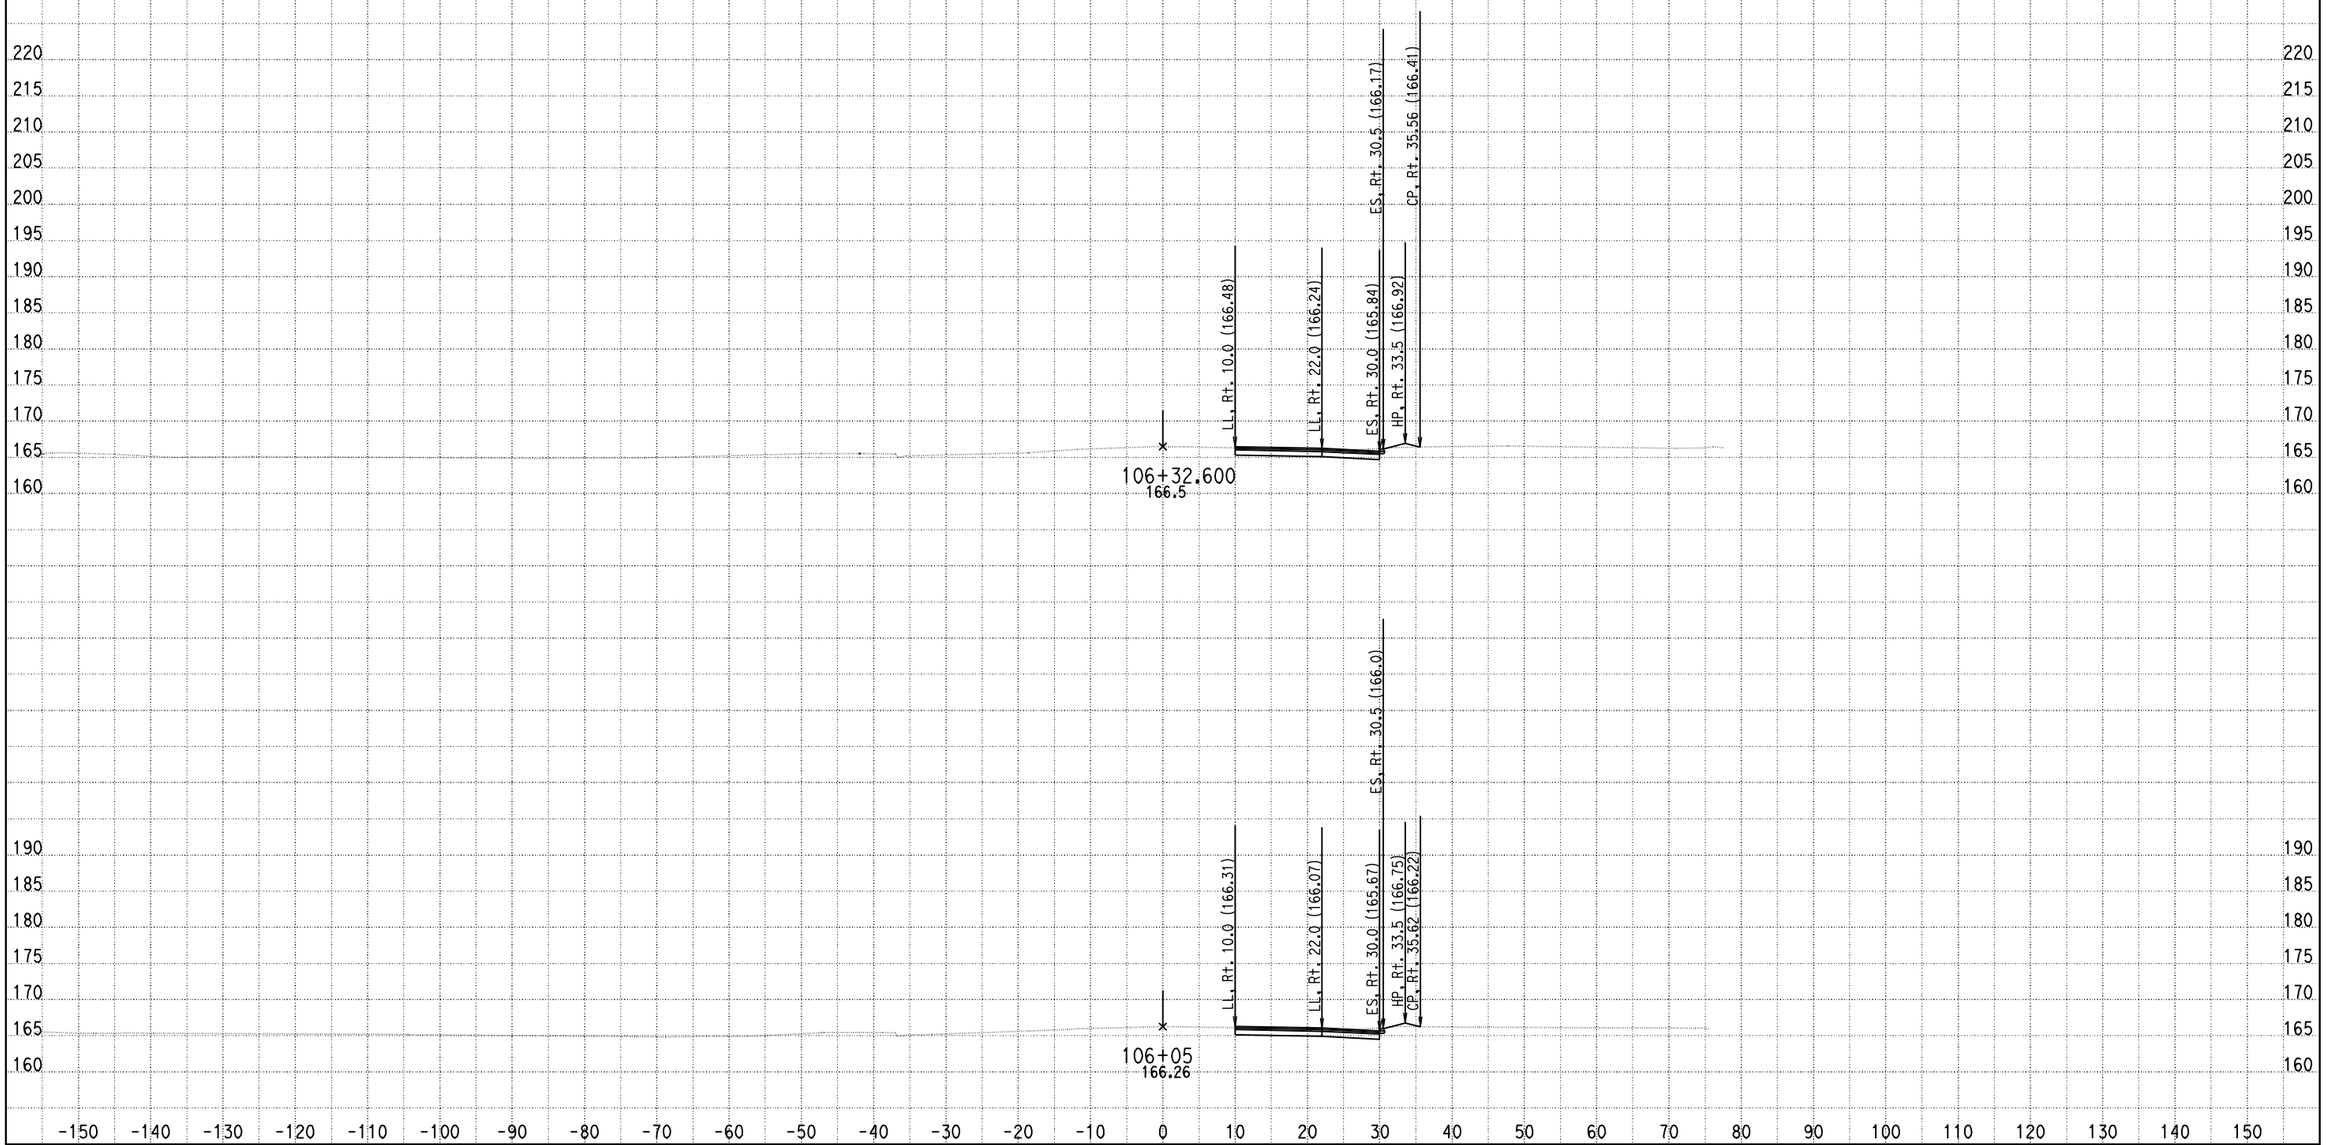

DATE: 2/13/2013

KC Project: 610050 File: S:\taosama\0n1801\610050\11-27-2012-finish-rrrr.ear

SCALE: 1" = 10' Horiz.
1" = 10' Vert.

All Dimensions are US Survey Feet

CL1
CROSS SECTIONS

SHEET 5 OF XXX

DESIGN STUDY ONLY

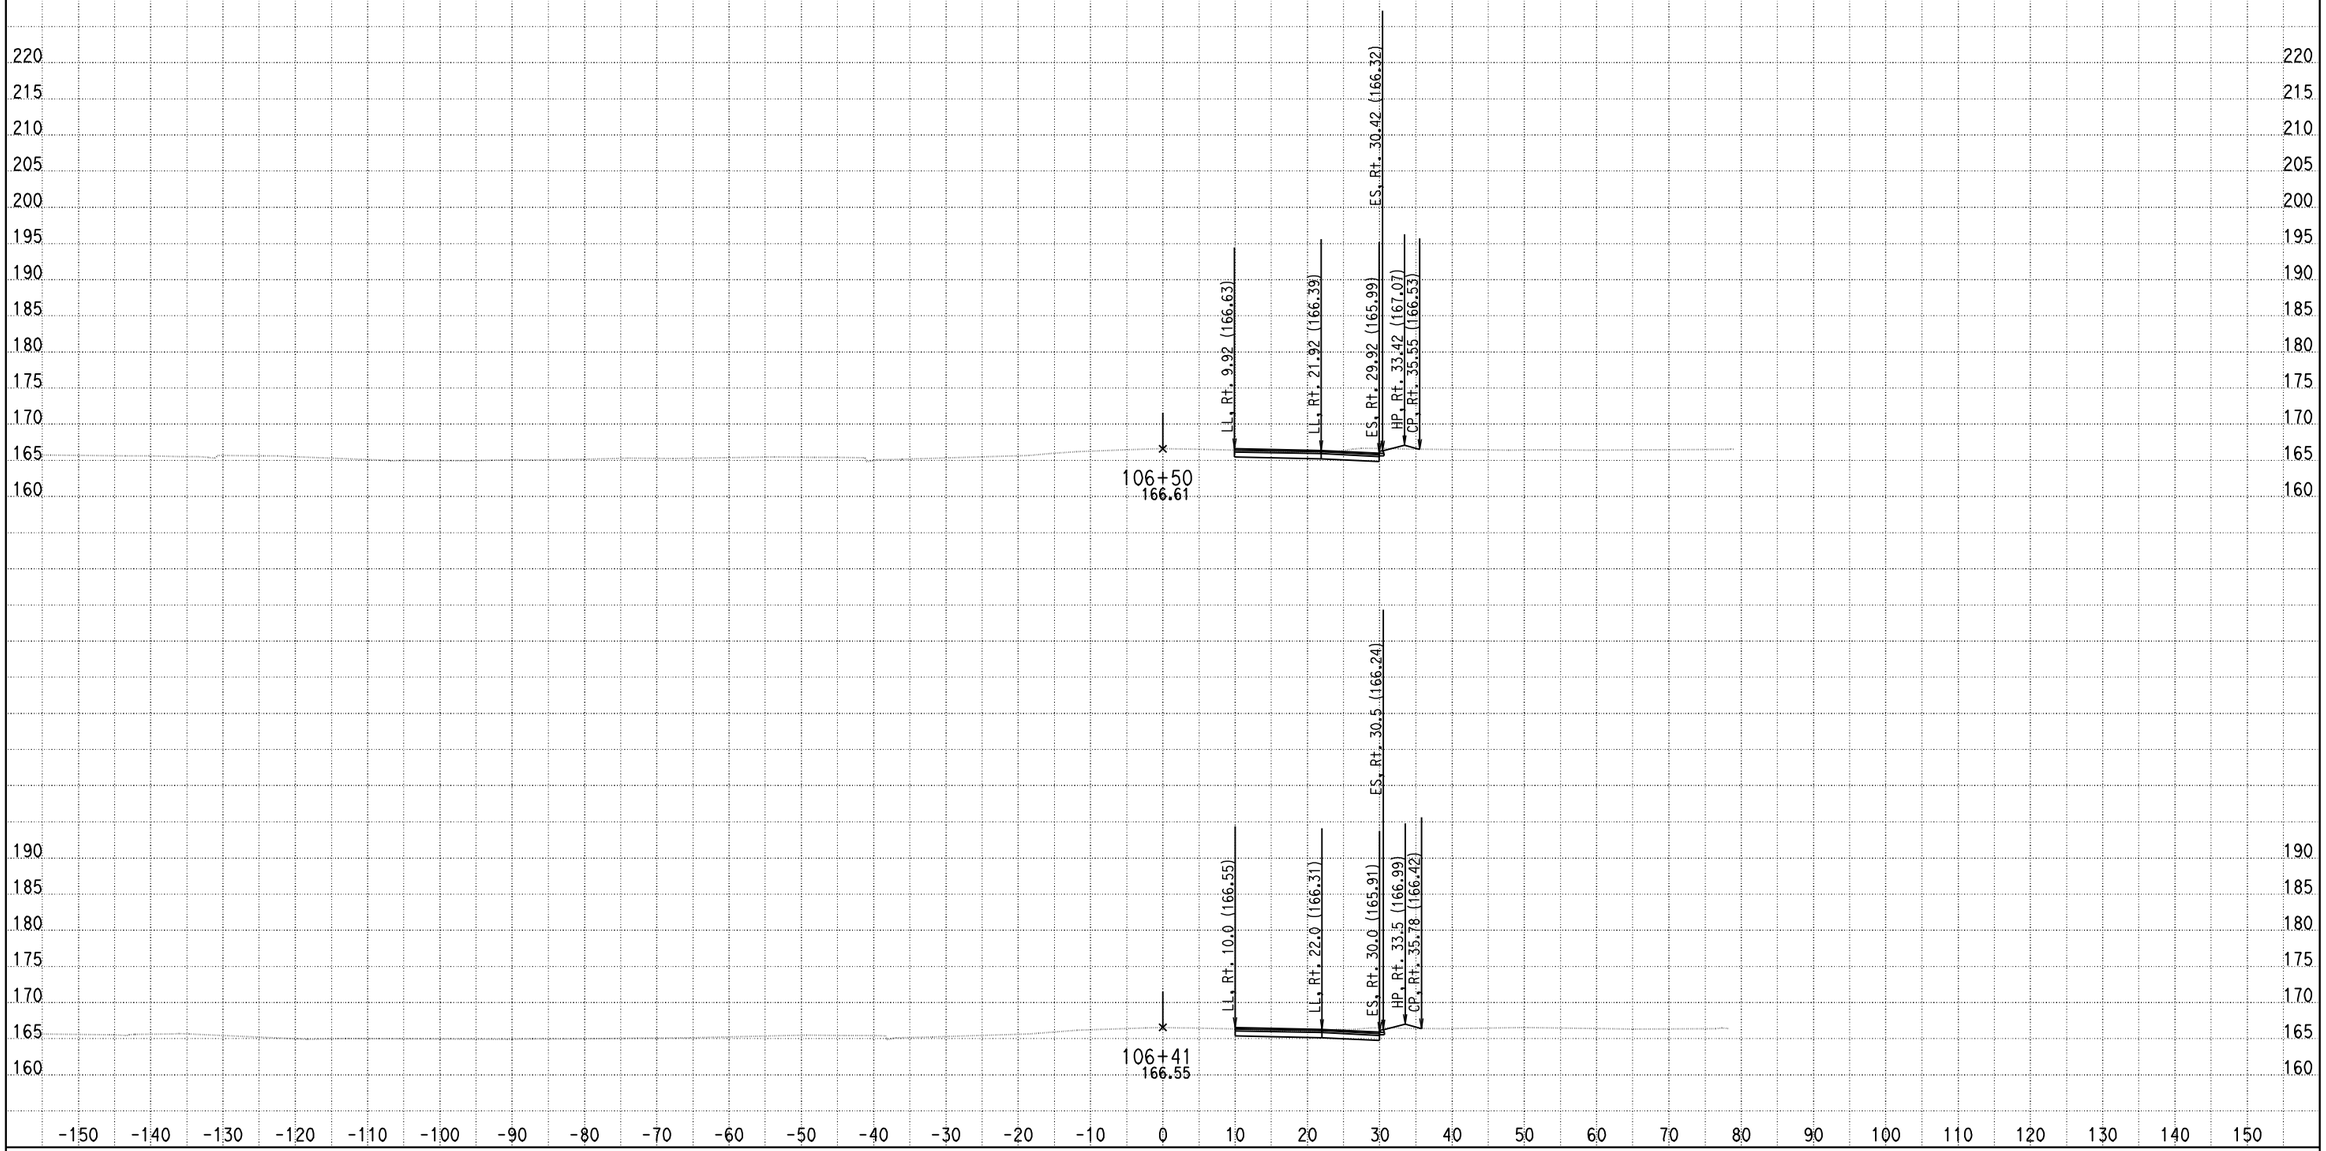

DATE: 2/13/2013

KC Project: 610050 File: S:\taosama\0n1801\610050\11-27-2012-finish-rrrr.ear

SCALE: 1" = 10' Horiz.
1" = 10' Vert.

All Dimensions are US Survey Feet

CL1
CROSS SECTIONS

SHEET 6 OF XXX

DESIGN STUDY ONLY

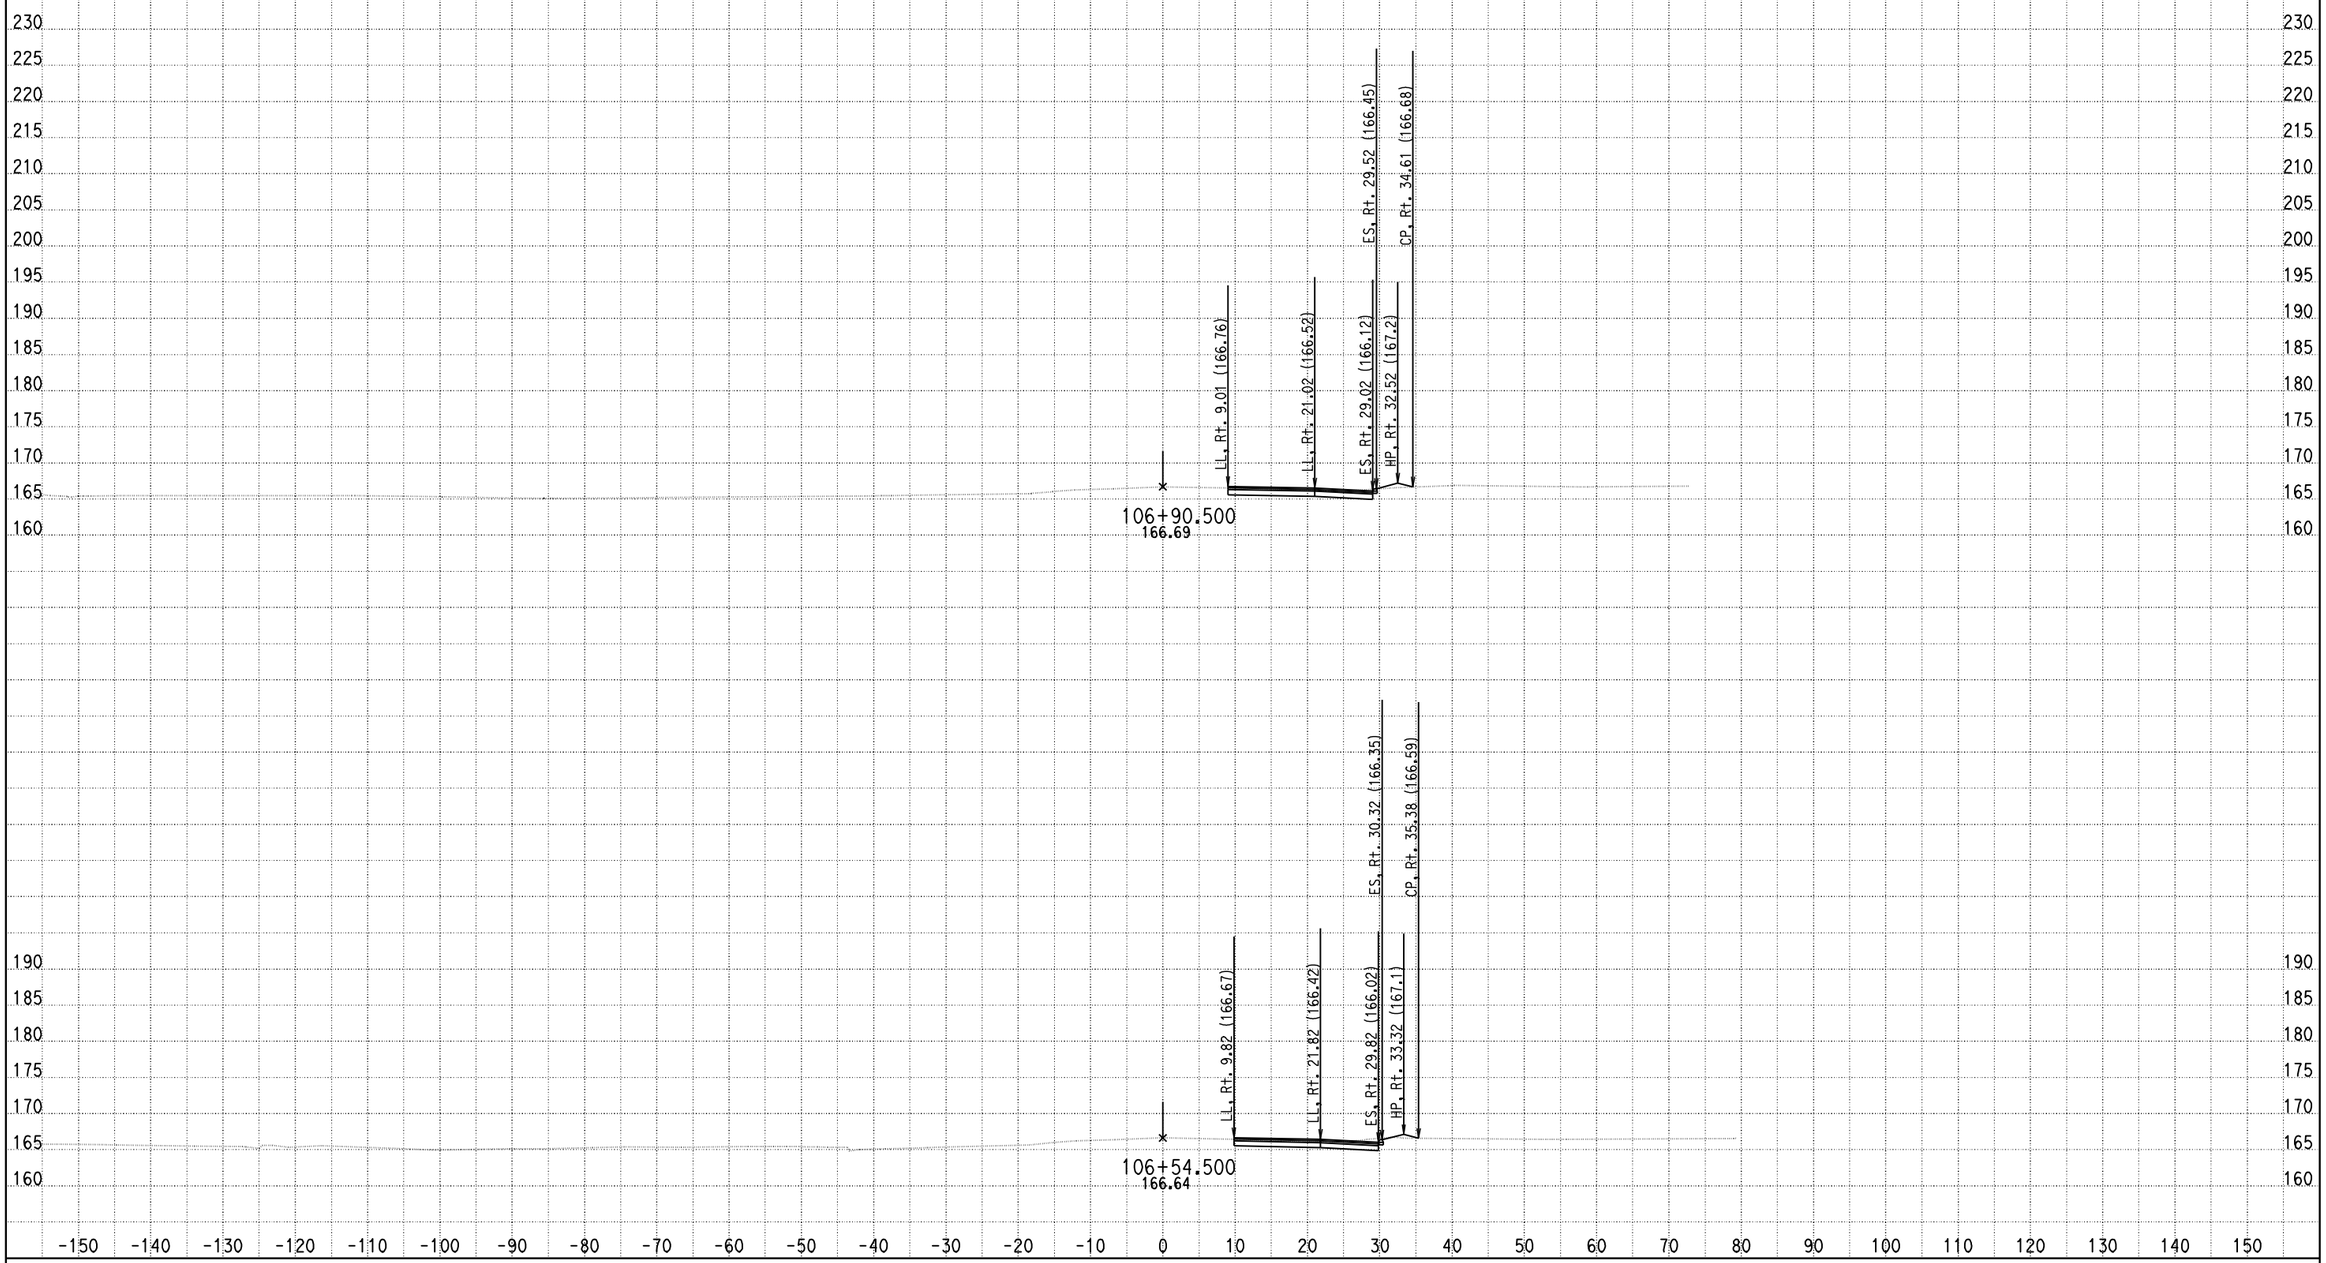

DATE: 2/13/2013

KC Project: 610050 File: S:\taosama\On1801\610050\11-27-2012-finish-rrrr.ear

SCALE: 1" = 10' Horiz.
1" = 10' Vert.

All Dimensions are US Survey Feet

CL1
CROSS SECTIONS

SHEET 7 OF XXX

DESIGN STUDY ONLY

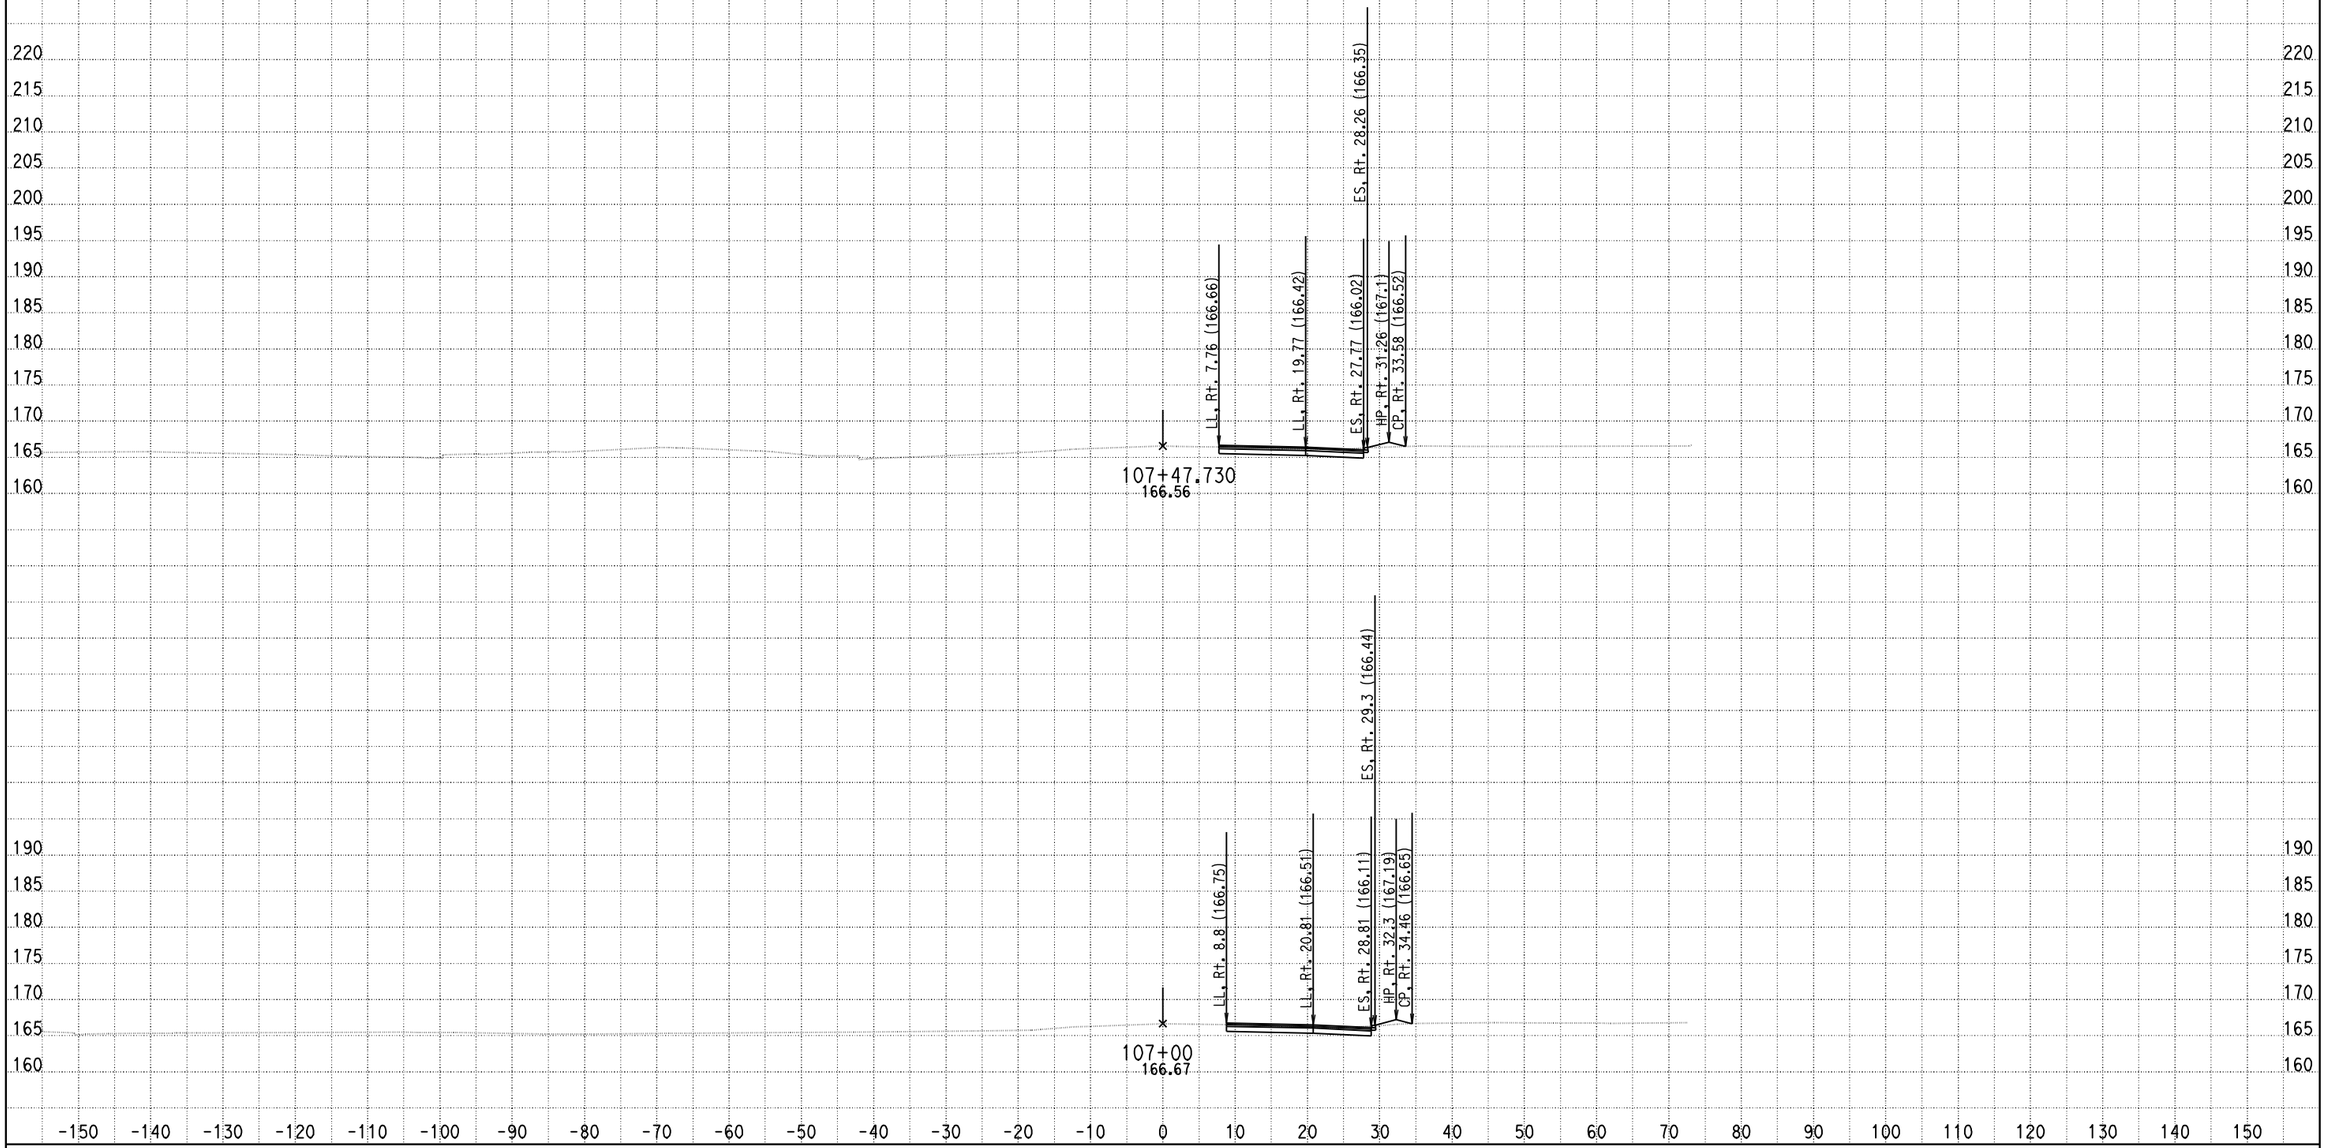

DATE: 2/13/2013

KC Project: 610050 File: S:\taosama\0n1801\610050\11-27-2012-finish-rrrr.ear

SCALE: 1" = 10' Horiz.
1" = 10' Vert.

All Dimensions are US Survey Feet

CL1
CROSS SECTIONS

SHEET 8 OF XXX

DESIGN STUDY ONLY

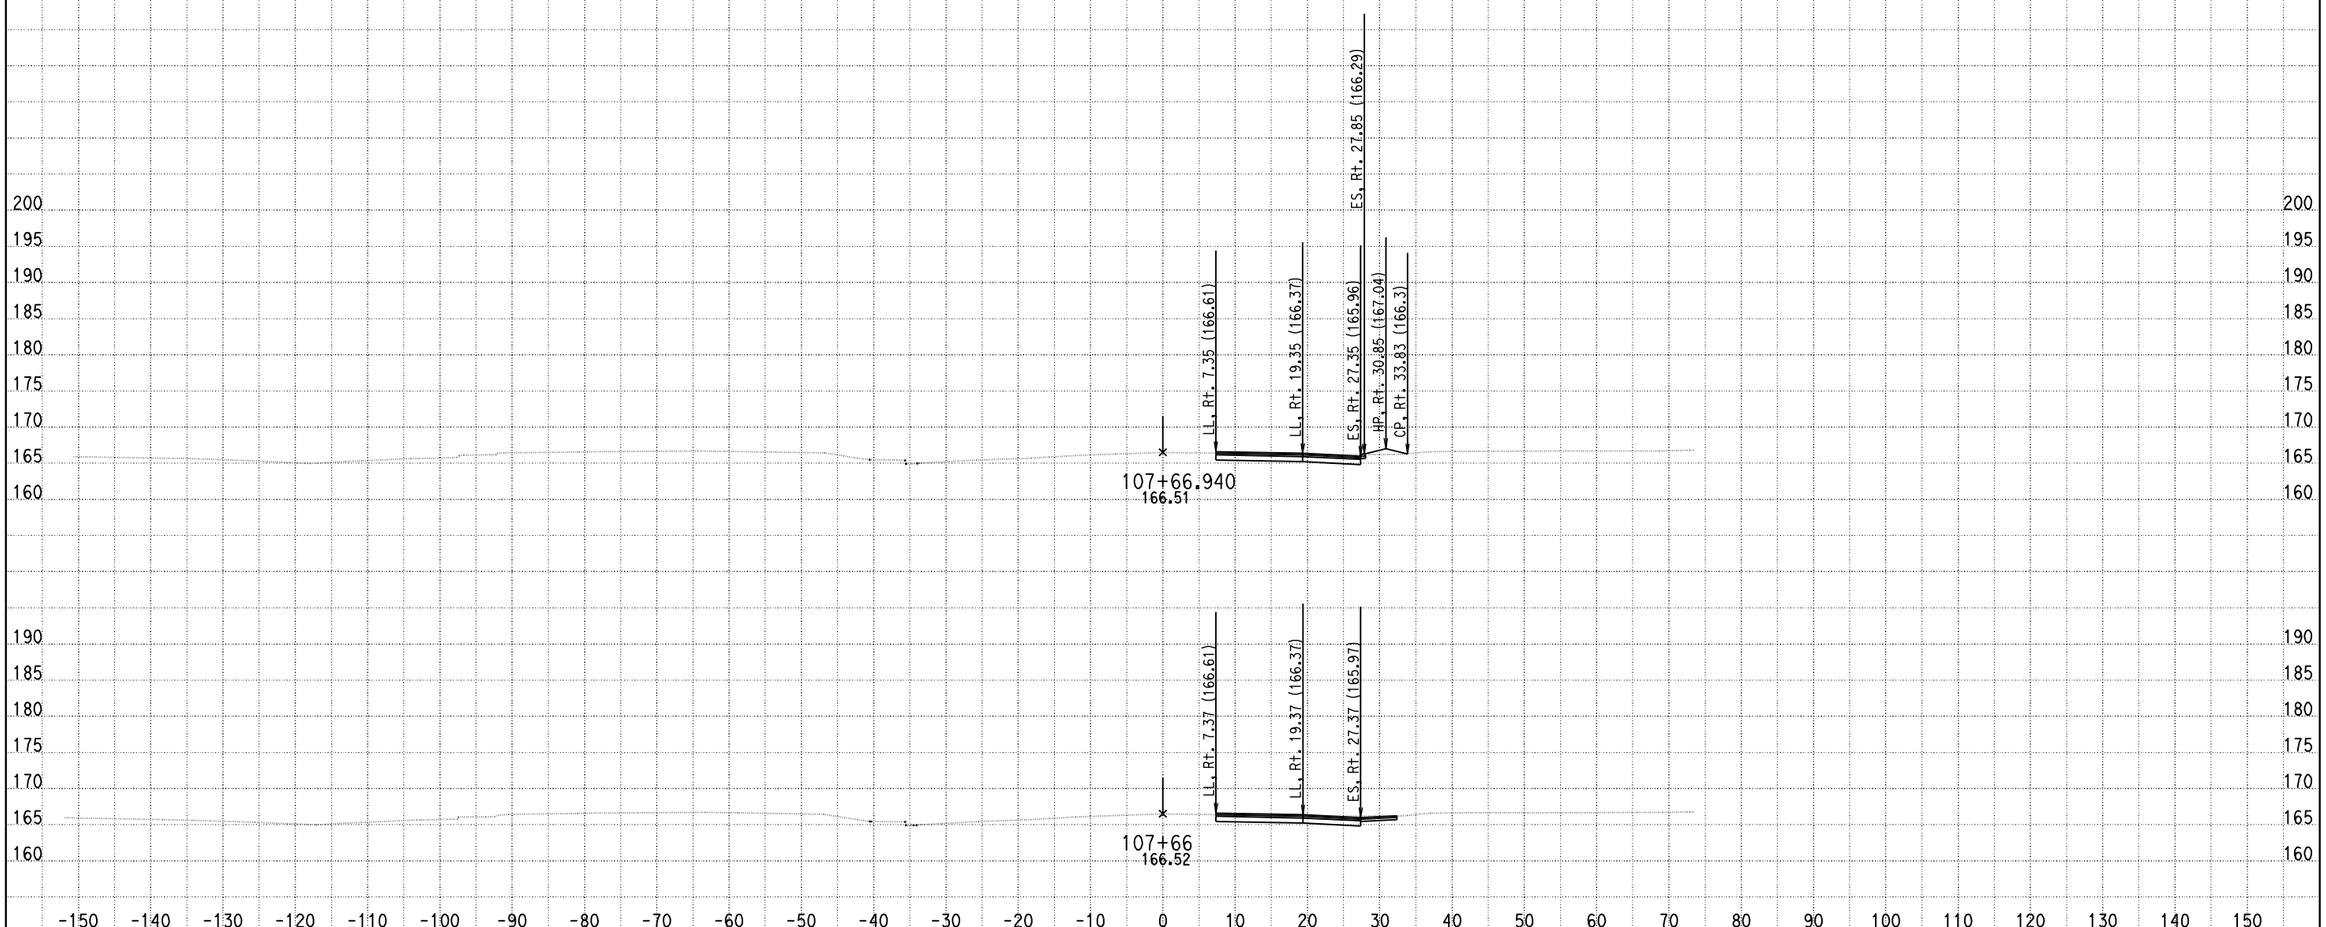

DATE: 2/13/2013

KC Project: 610050 File: S:\taosama\0n1801\610050\11-27-2012-finish-rrrr.ear

SCALE: 1" = 10' Horiz.
1" = 10' Vert.

All Dimensions are US Survey Feet

CL1
CROSS SECTIONS

SHEET 9 OF XXX

DESIGN STUDY ONLY

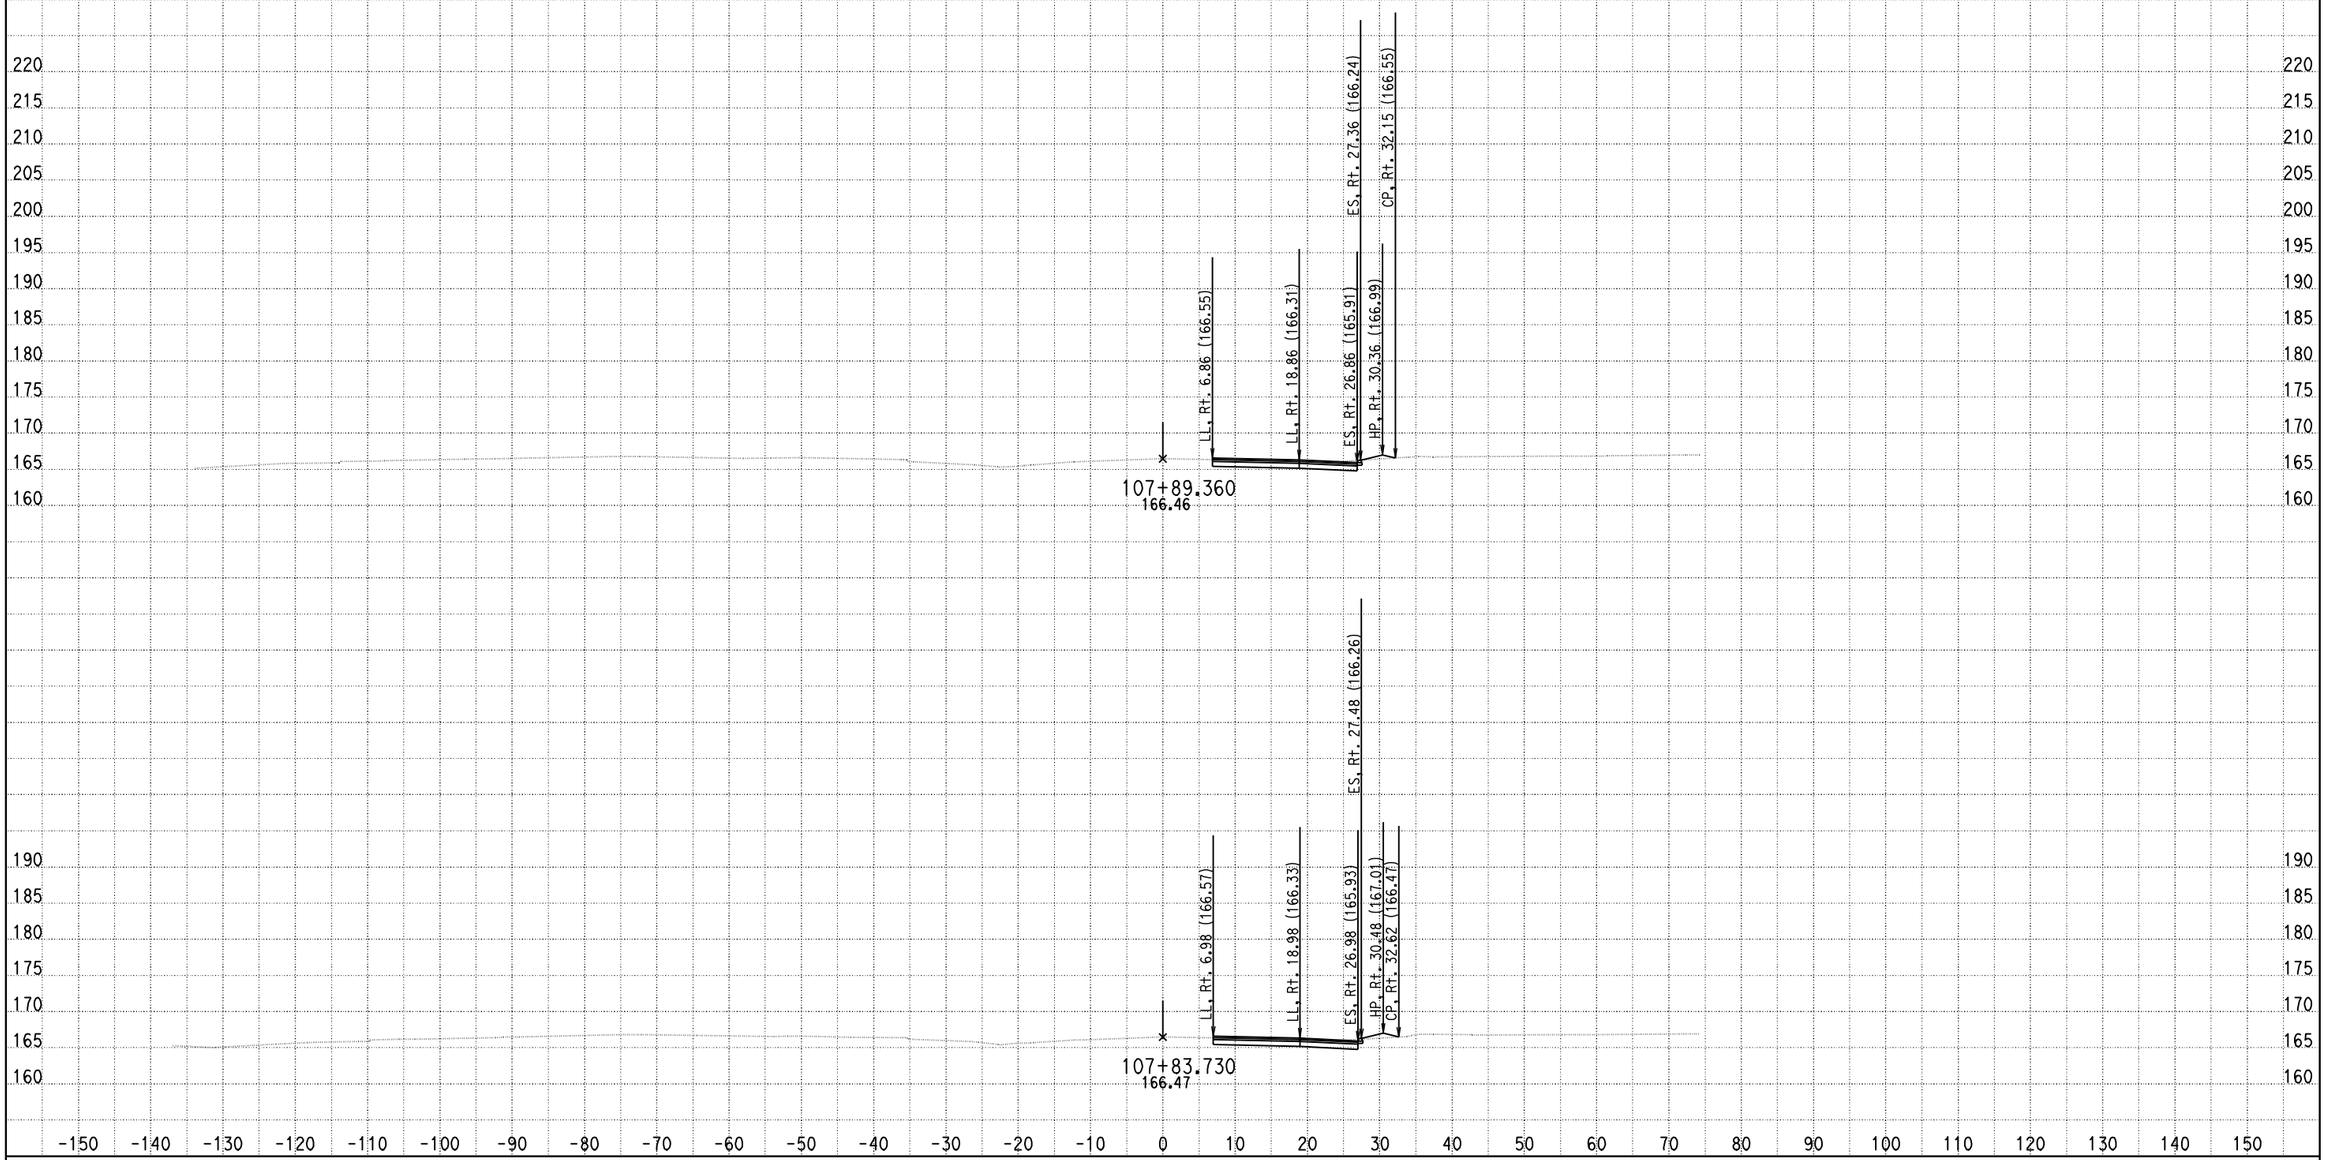

DATE: 2/13/2013

KC Project: 610050 File: S:\taosama\0n1801\610050\11-27-2012-finish-rrrr.ear

SCALE: 1" = 10' Horiz.
1" = 10' Vert.

All Dimensions are US Survey Feet

CL1
CROSS SECTIONS

SHEET 10 OF XXX

DESIGN STUDY ONLY

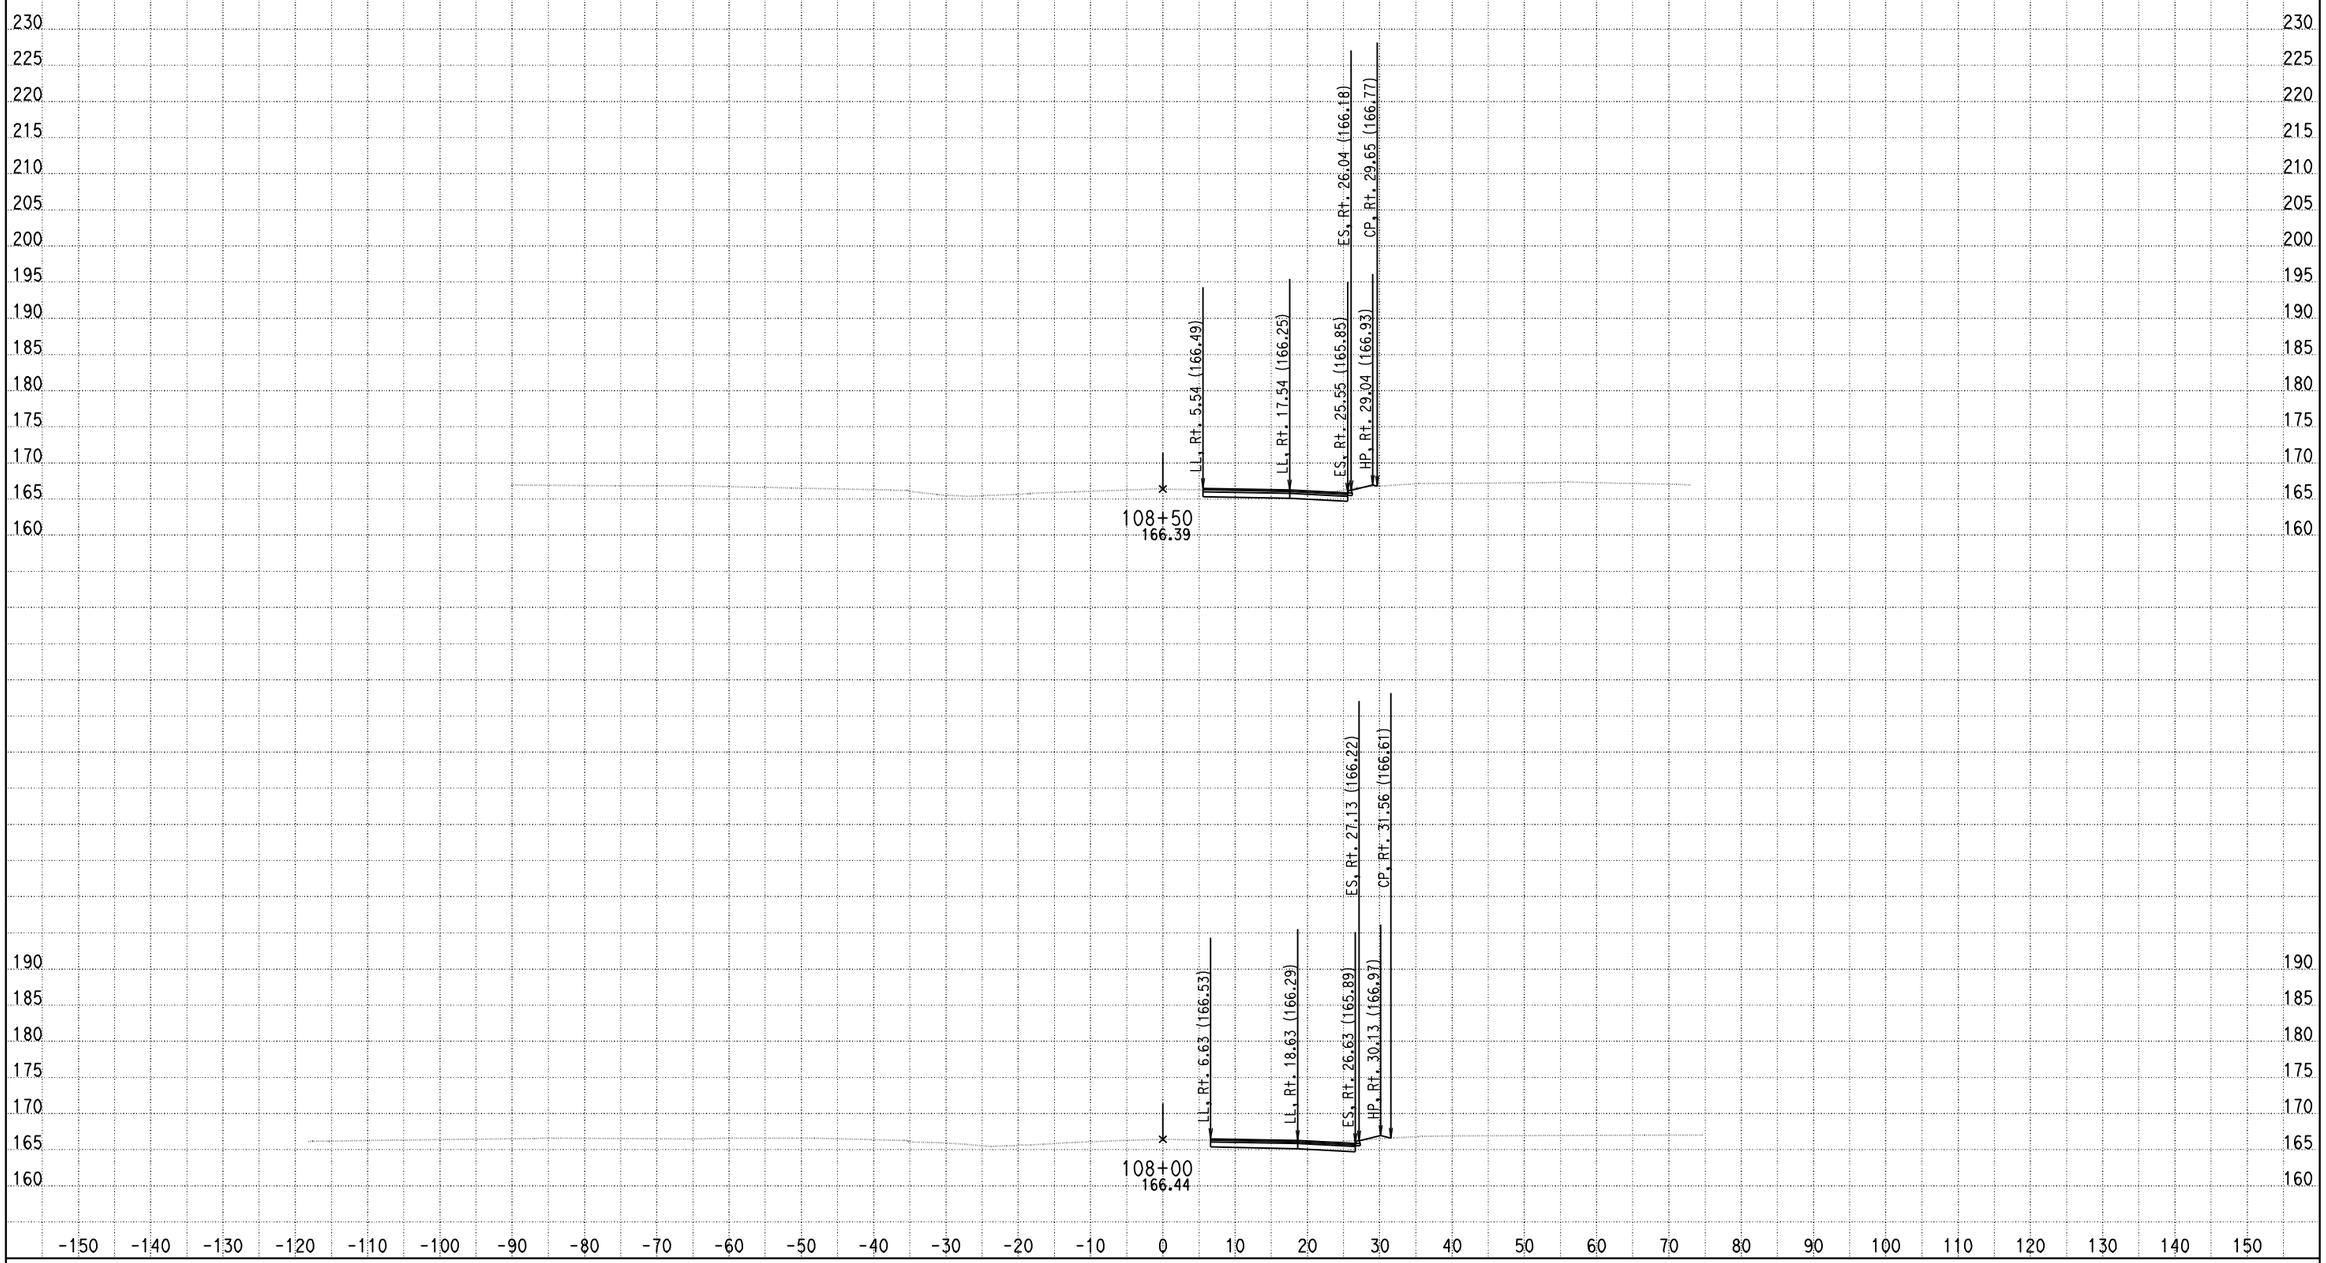

DATE: 2/13/2013

KC Project: 610050 File: S:\taosama\0n1801\610050\11-27-2012-finish-rrrr.ear

SCALE: 1" = 10' Horiz.
1" = 10' Vert.

All Dimensions are US Survey Feet

CL1
CROSS SECTIONS

SHEET 11 OF XXX

DESIGN STUDY ONLY

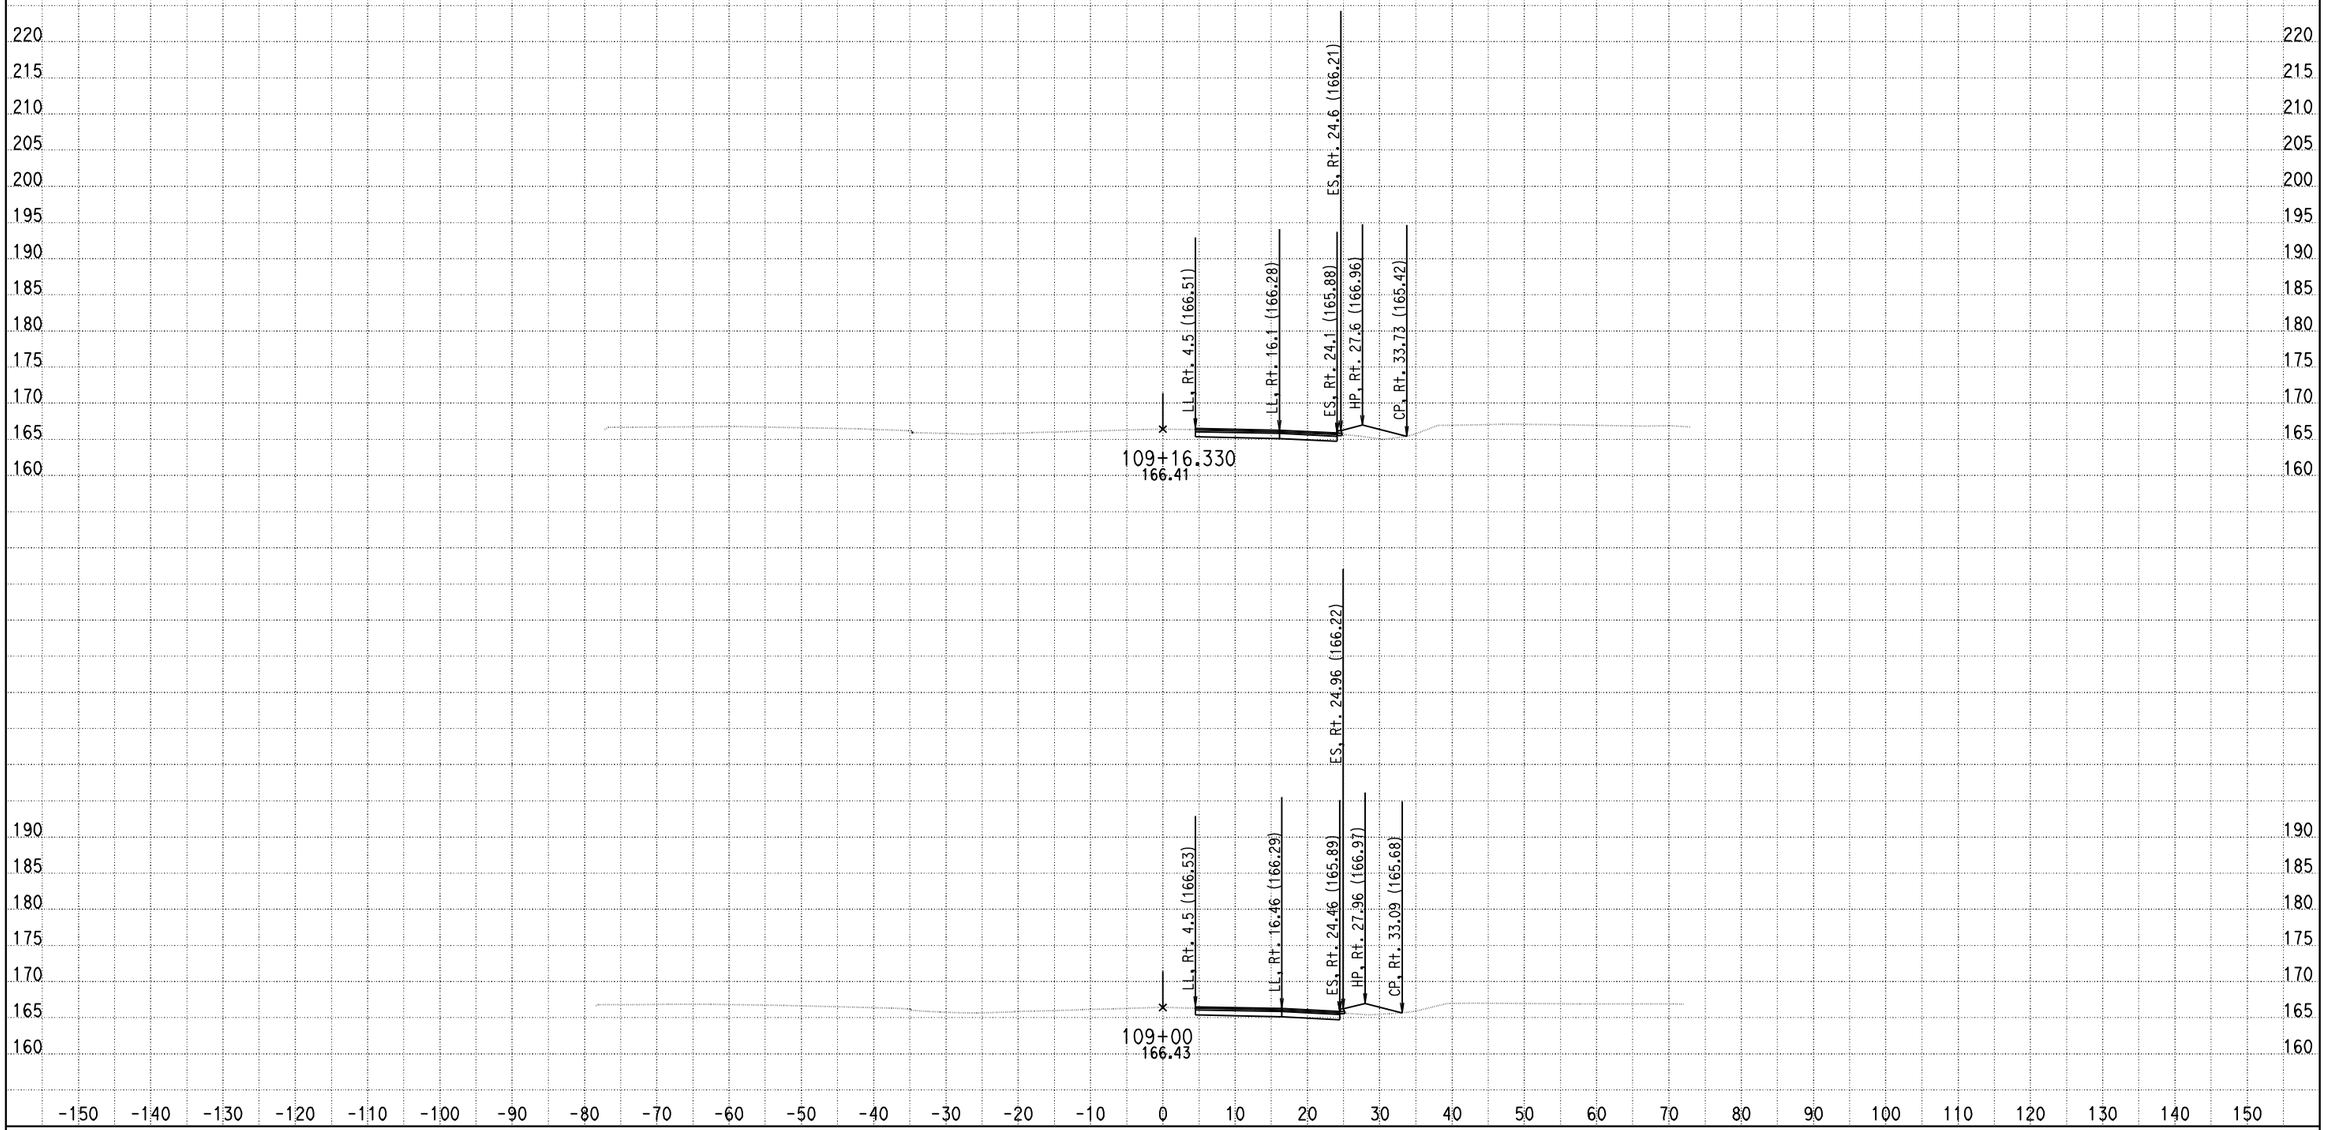

DATE: 2/13/2013

KC Project: 610050 File: S:\taosama\0n1801\610050\11-27-2012-finish-rrrr.ear

SCALE: 1" = 10' Horiz.
1" = 10' Vert.

All Dimensions are US Survey Feet

CL1
CROSS SECTIONS

SHEET 12 OF XXX

DESIGN STUDY ONLY

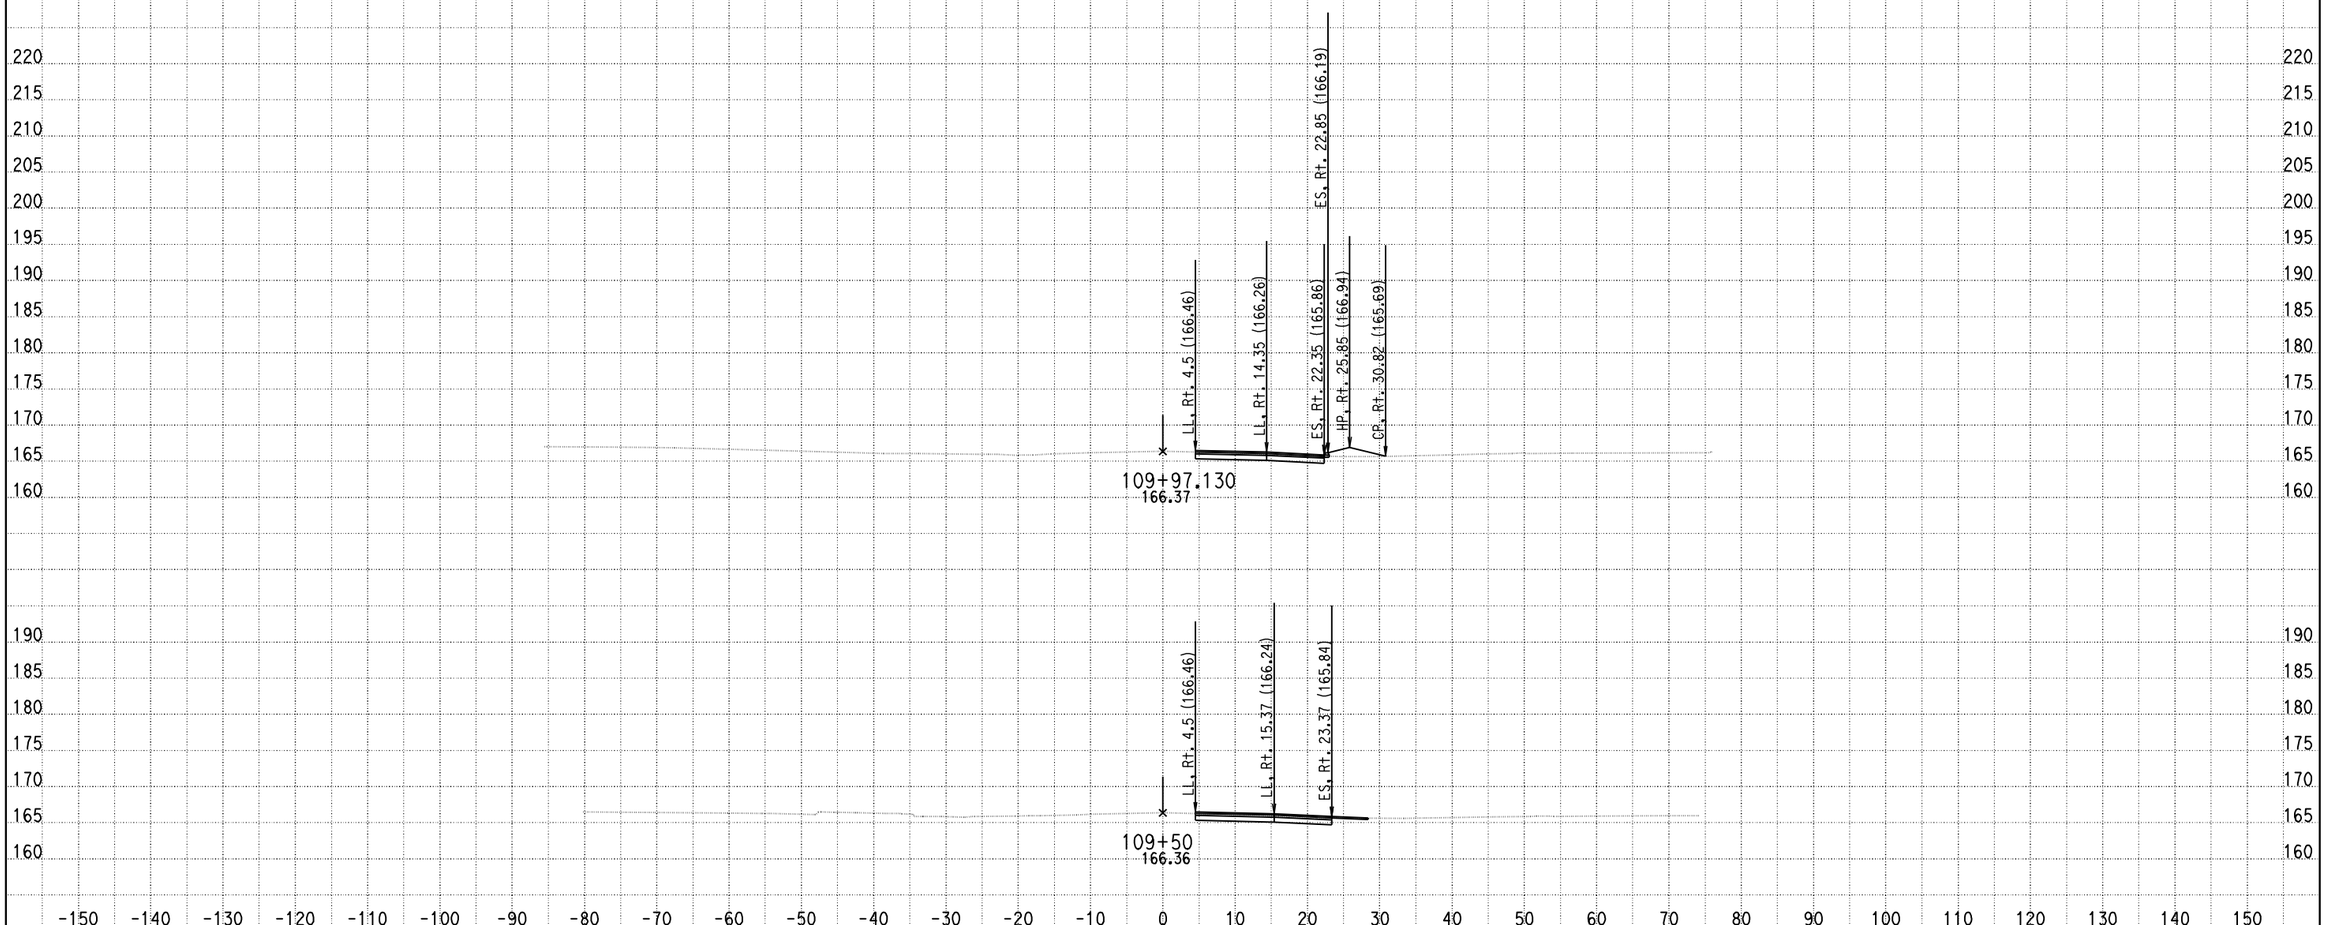

DATE: 2/13/2013

KC Project: 610050 File: S:\taosama\0n1801\610050\11-27-2012-finish-rrrr.ear

SCALE: 1" = 10' Horiz.
1" = 10' Vert.

All Dimensions are US Survey Feet

CL1
CROSS SECTIONS

SHEET 13 OF XXX

DESIGN STUDY ONLY

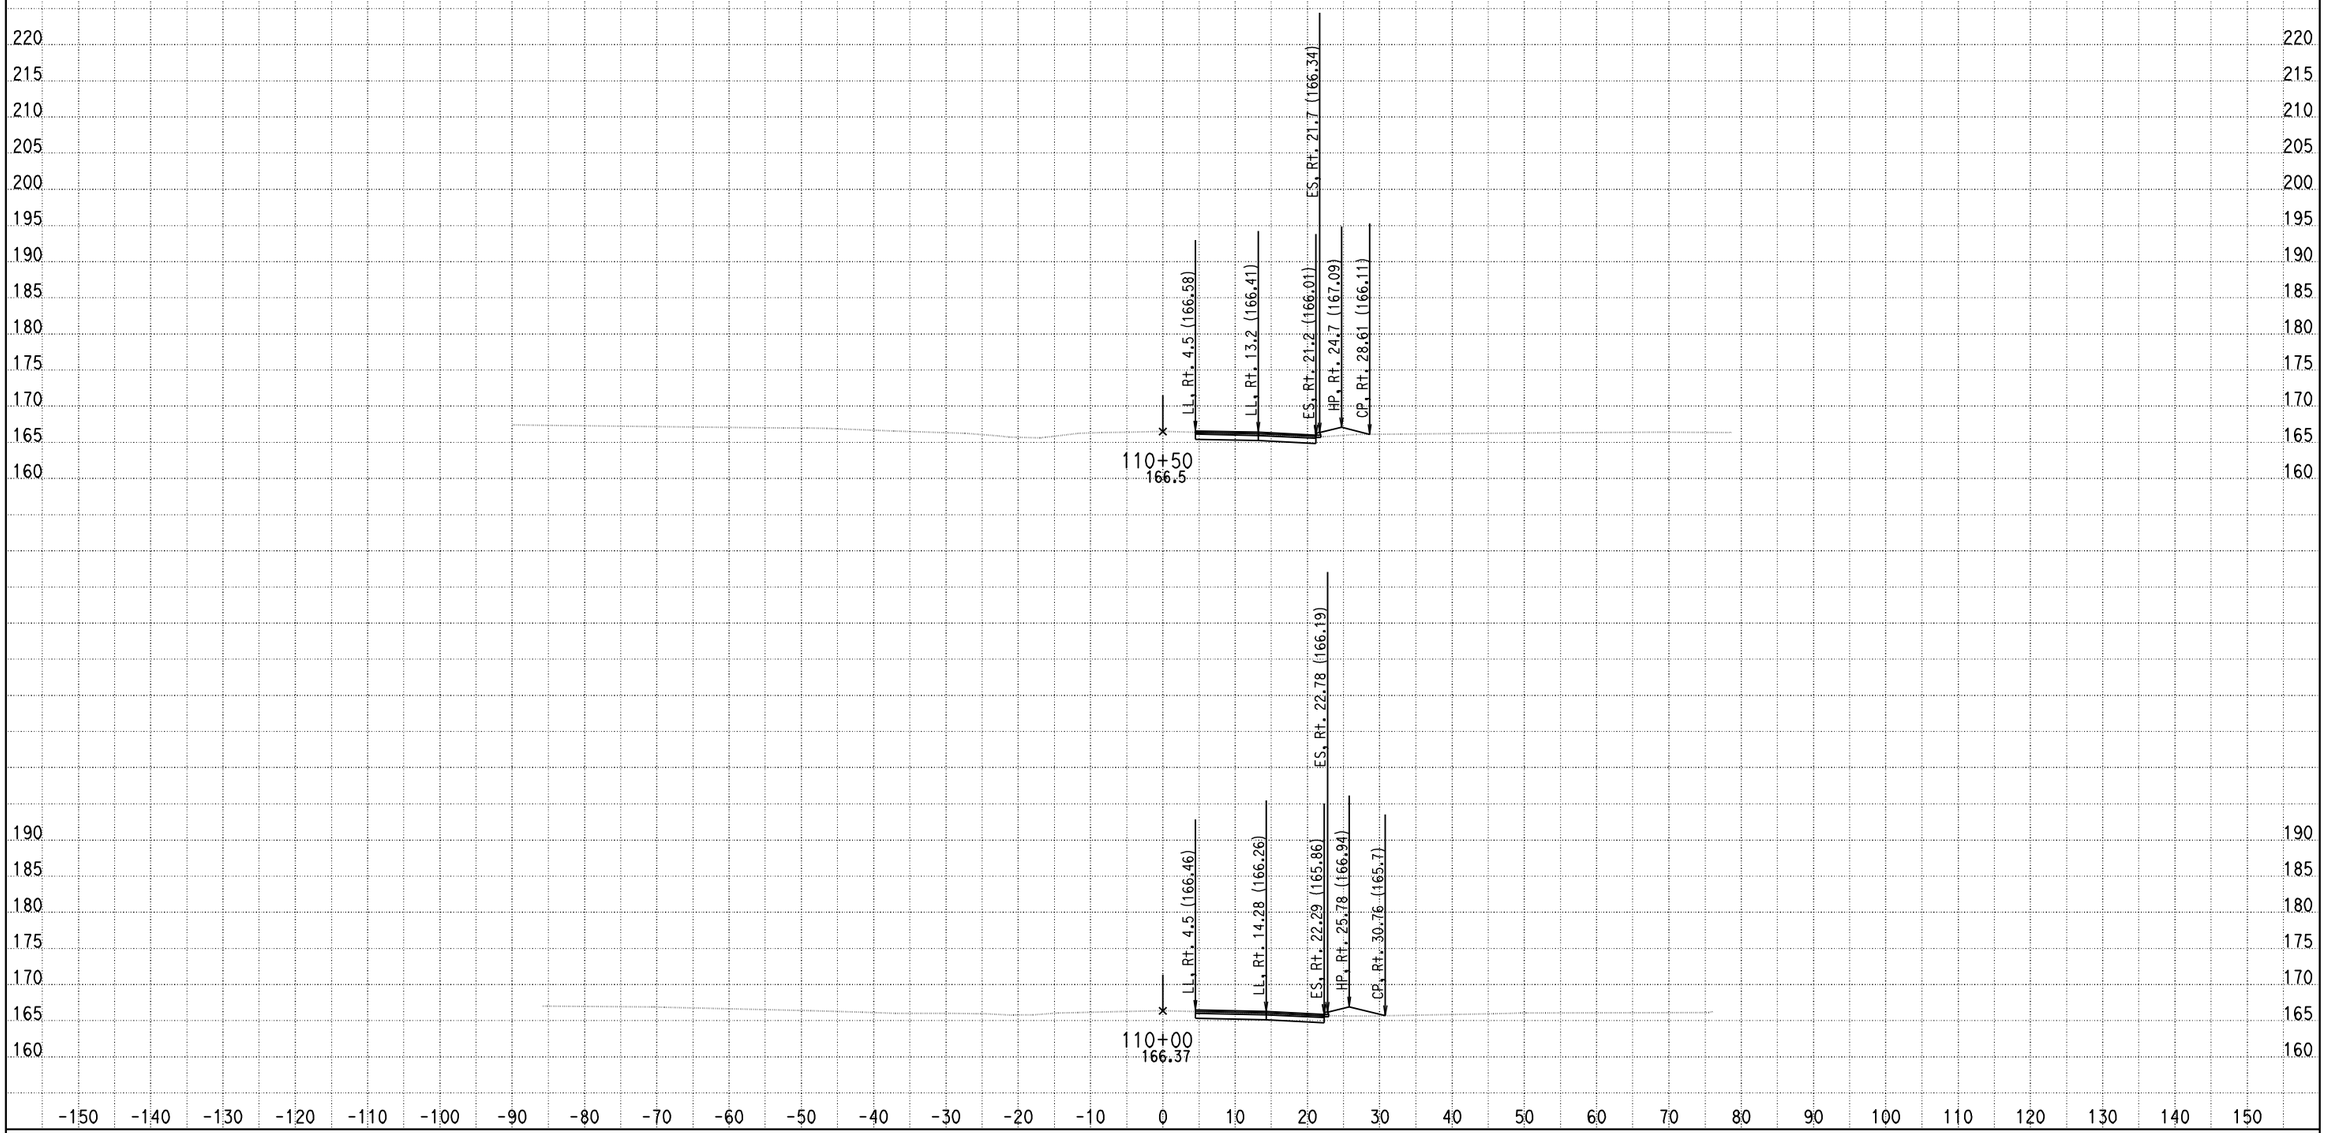

DATE: 2/13/2013

KC Project: 610050 File: S:\taosama\0n1801\610050\11-27-2012-finish-rrrr.ear

SCALE: 1" = 10' Horiz.
1" = 10' Vert.

All Dimensions are US Survey Feet

CL1
CROSS SECTIONS

SHEET 14 OF XXX

DESIGN STUDY ONLY

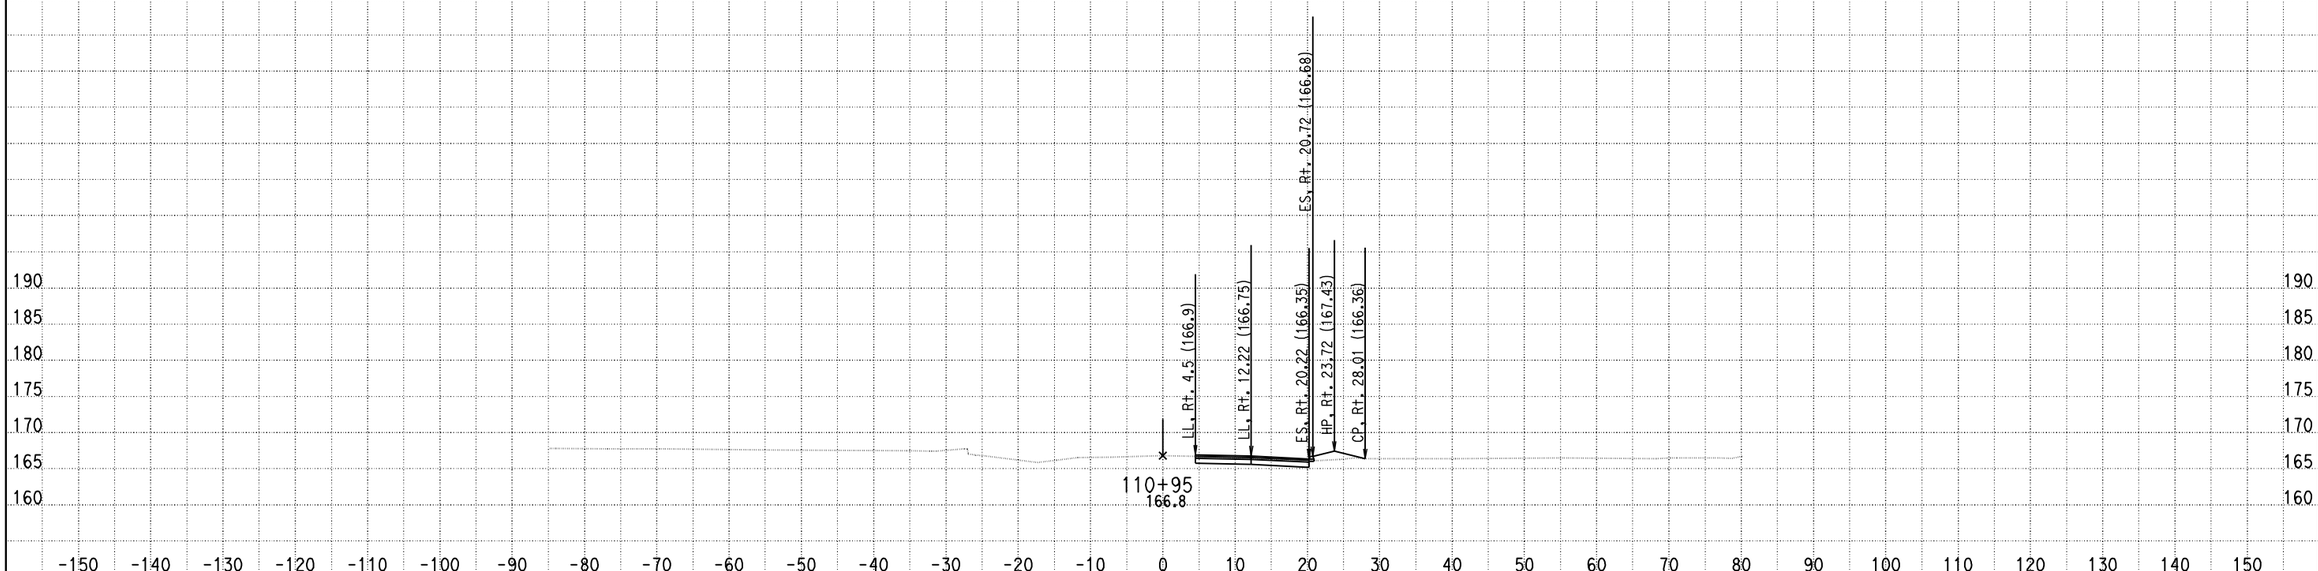

DATE: 2/13/2013

KC Project: 610050 File: S:\taosama\On1801\610050\11-27-2012-finish-rrrr.ear

SCALE: 1" = 10' Horiz.
1" = 10' Vert.

All Dimensions are US Survey Feet

CL1
CROSS SECTIONS

SHEET 15 OF XXX