FOR EARTHWORK DEVELOPMENT ONLY

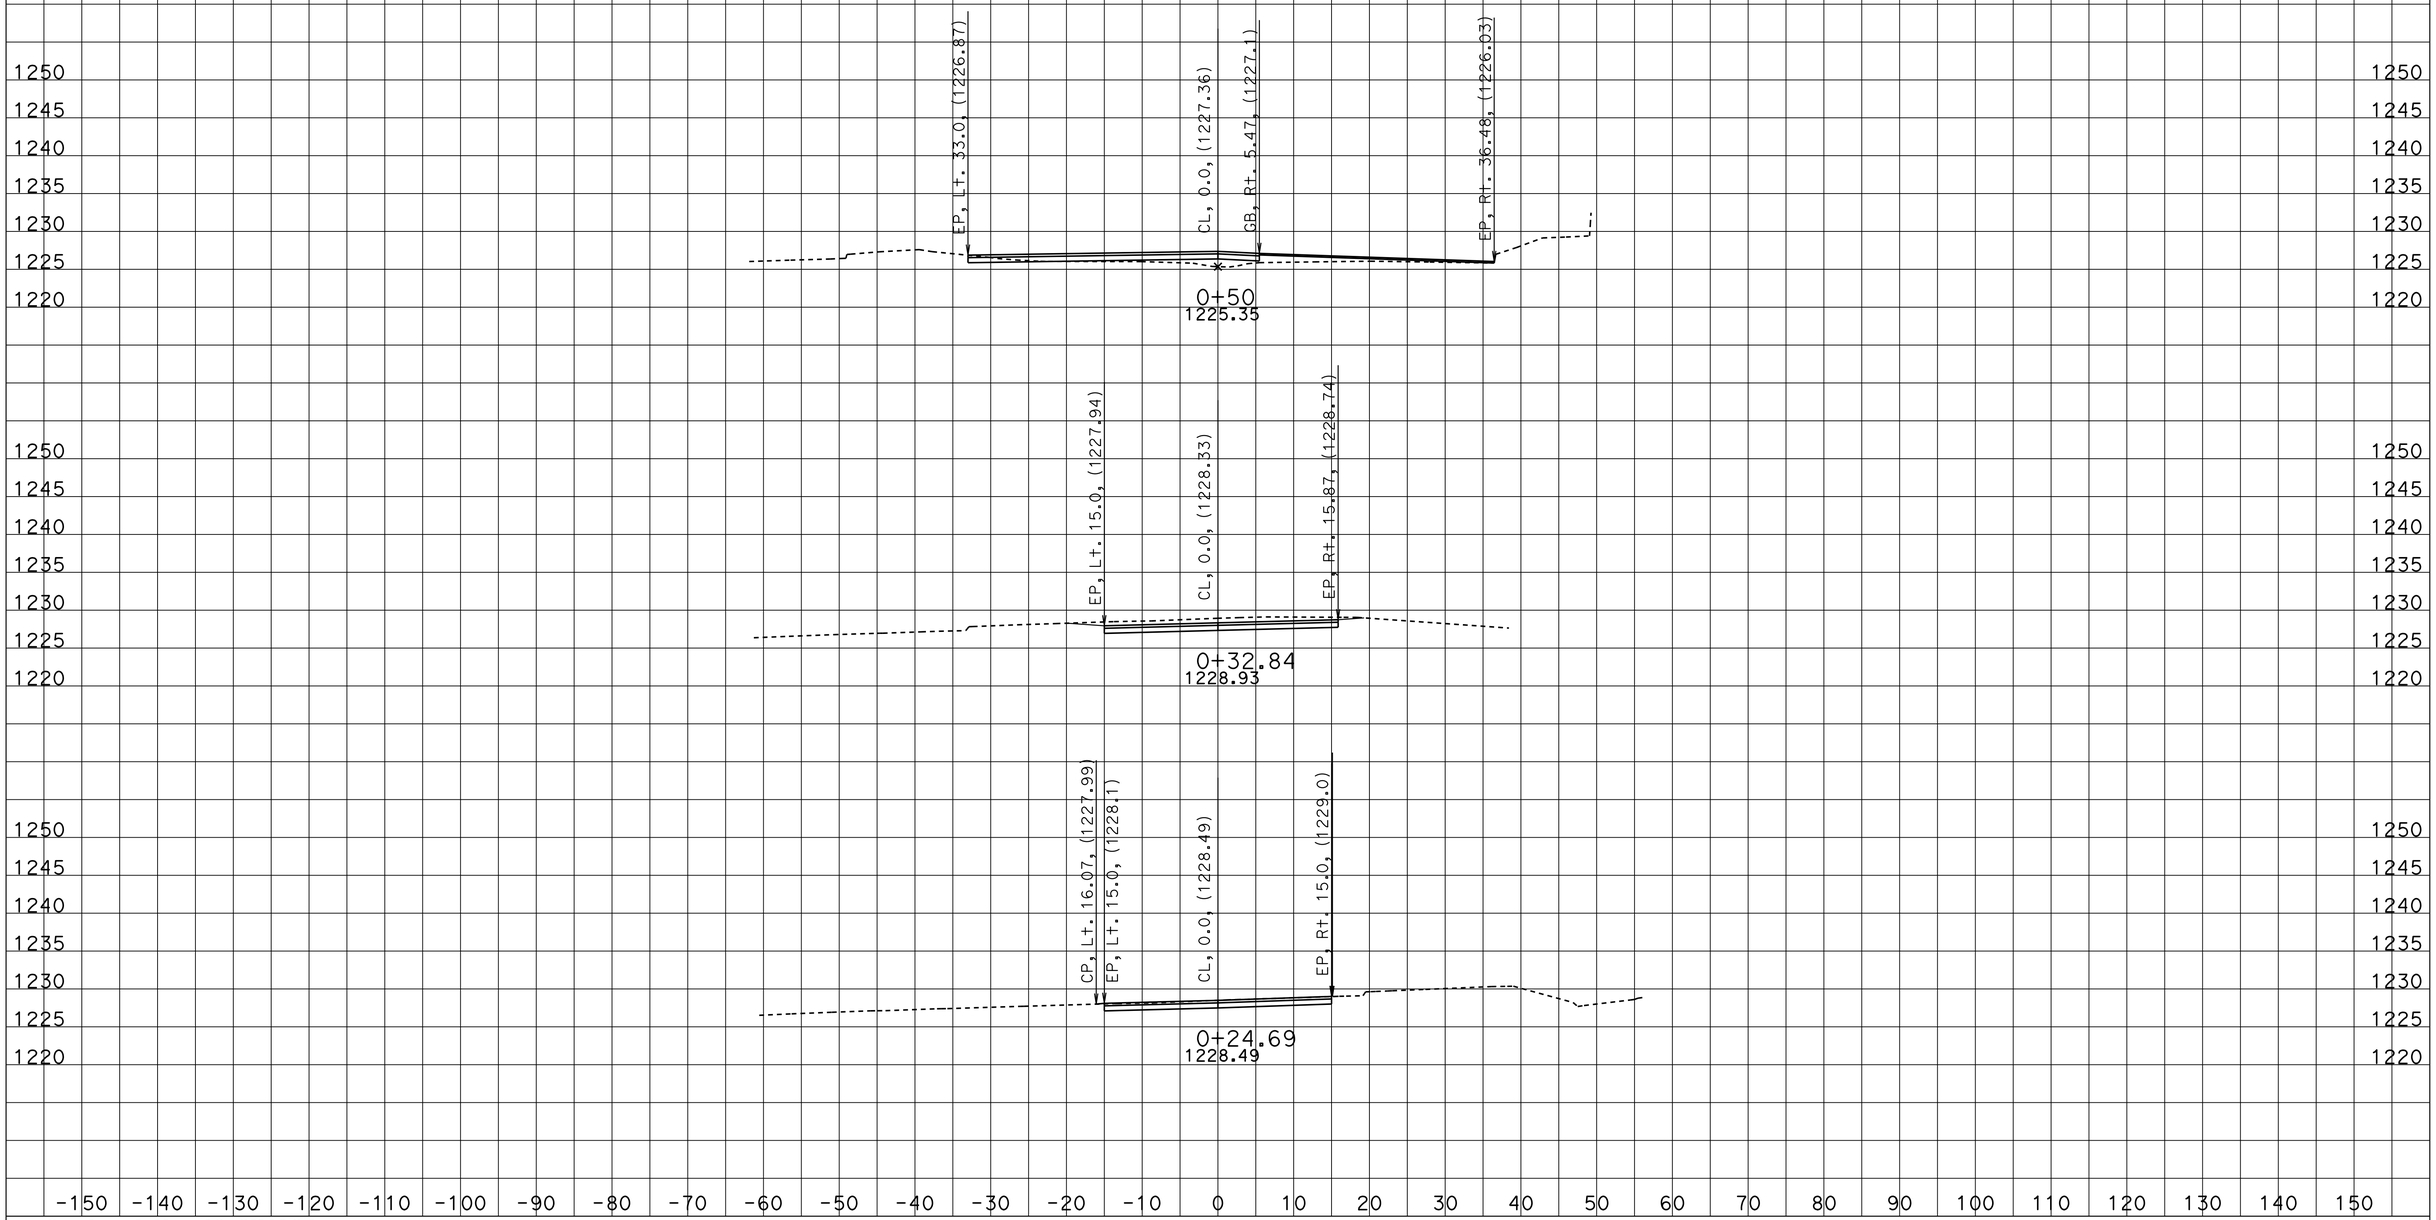

Contract No. 10-0X1604
10-Ama-49-PM 4.3, 4.6
DATE: 7/9/2014
KC Project: 1210104 File: C:\Users\s108766\Desktop\.....\parking-frrr-Final.ear

SCALE: 1" = 10' Horiz.
1" = 10' Vert.

All Dimensions are US Survey Feet

PARKING LOT CROSS SECTIONS

SHEET 1 OF 5

FOR EARTHWORK DEVELOPMENT ONLY

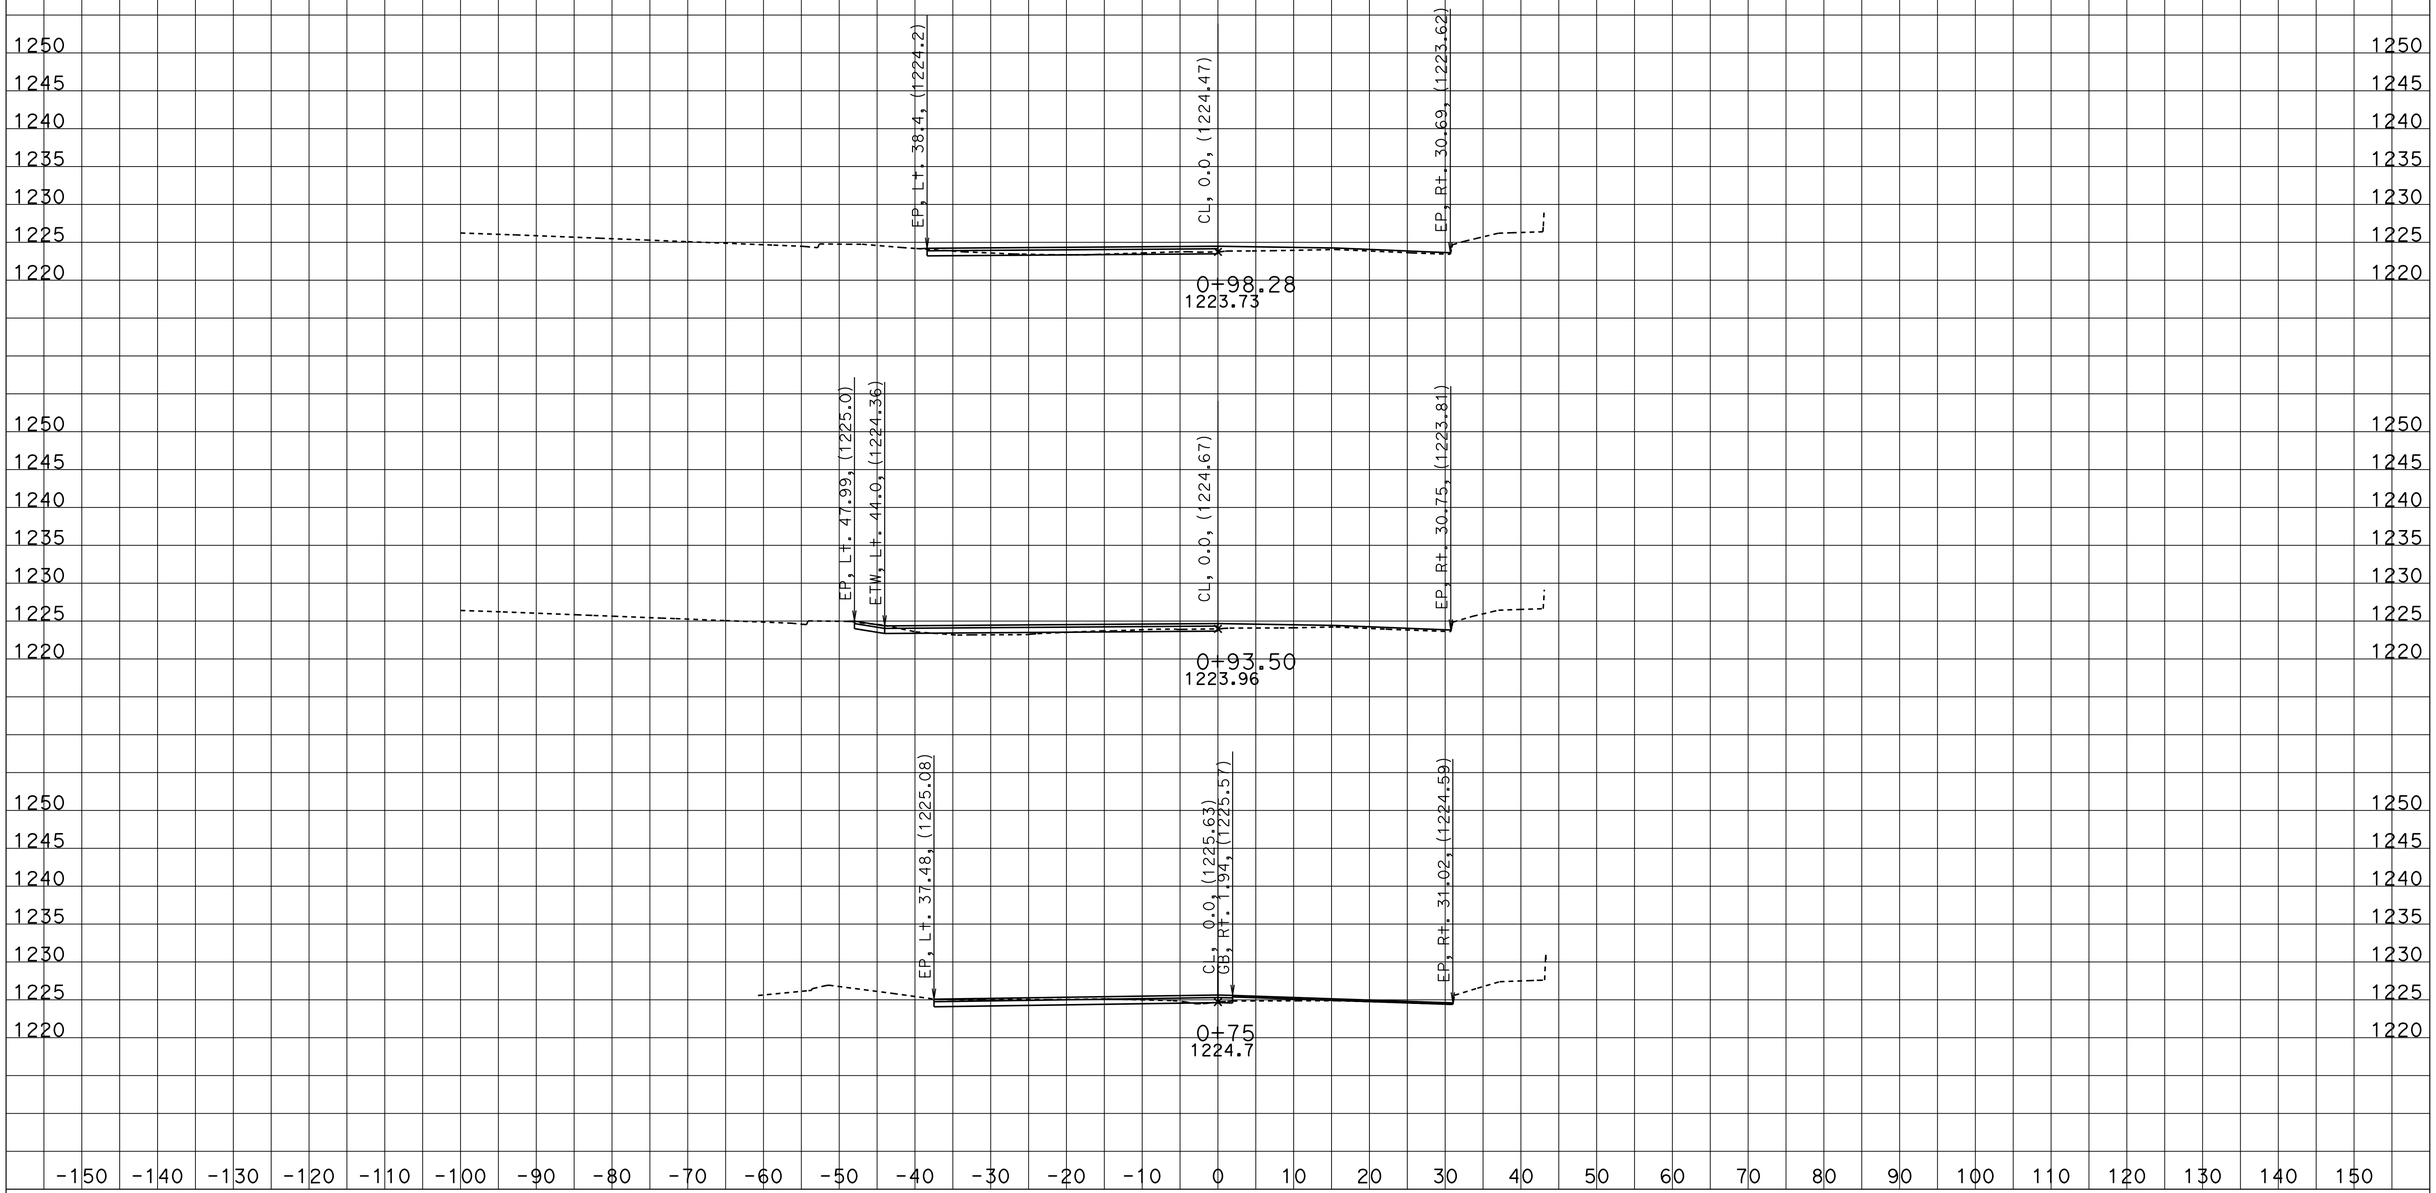

Contract No. 10-0X1604
10-Ama-49-PM 4.3, 4.6
DATE: 7/9/2014
KC Project: 1210104 File: C:\Users\s108766\Desktop\.....\parking-frrr-Final.ear

SCALE: 1" = 10' Horiz.
1" = 10' Vert.

All Dimensions are US Survey Feet

PARKING LOT CROSS SECTIONS

SHEET 2 OF 5

FOR EARTHWORK DEVELOPMENT ONLY

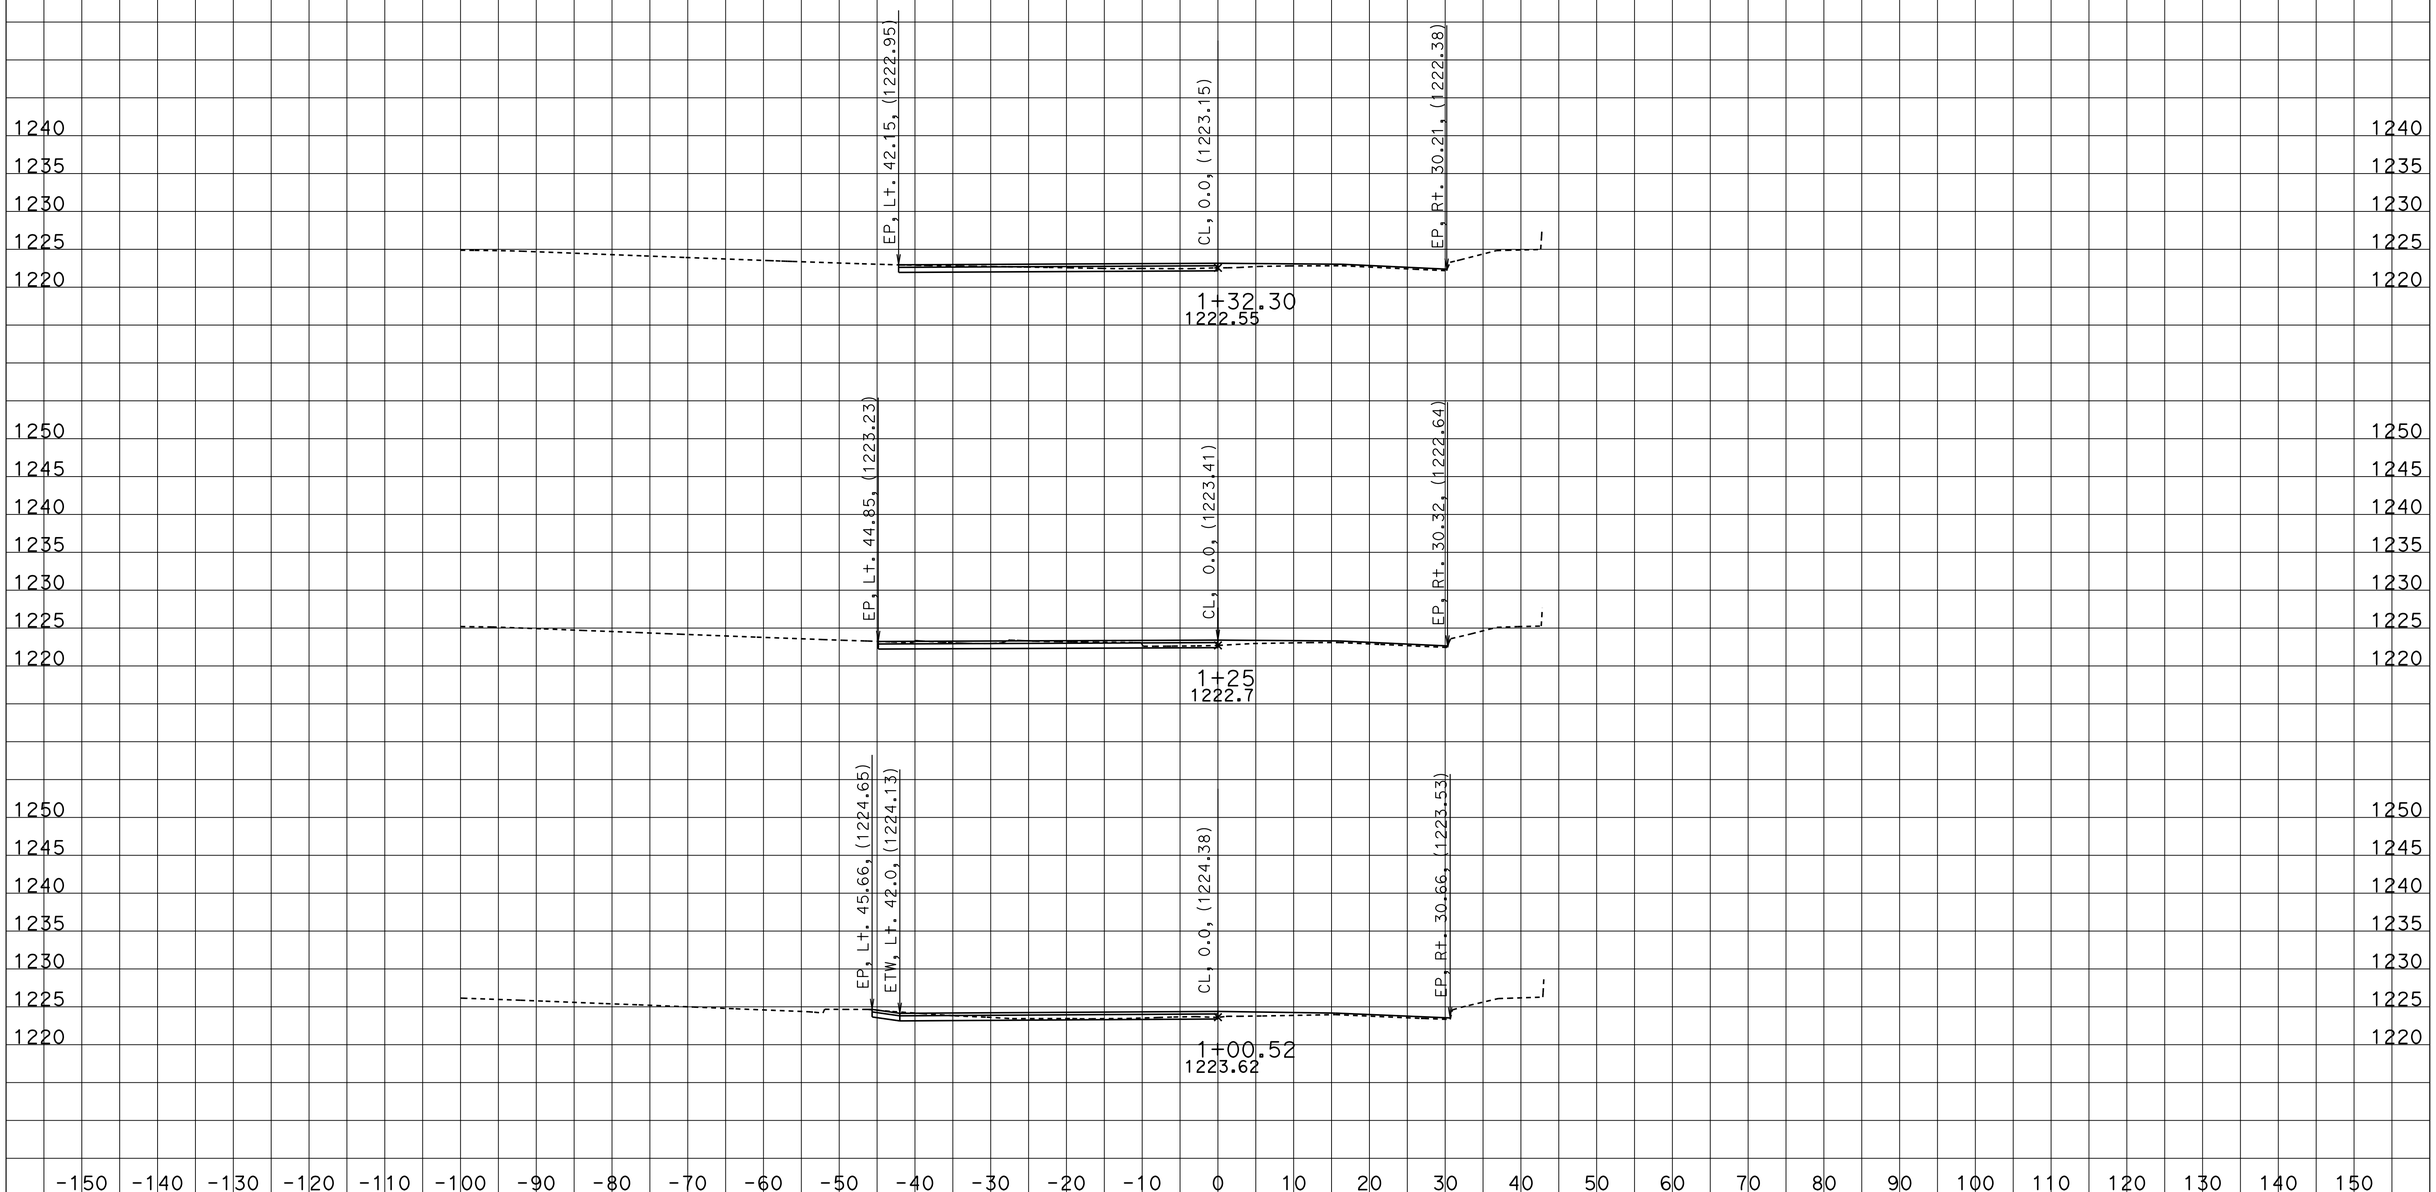

Contract No. 10-0X1604
10-Ama-49-PM 4.3, 4.6
DATE: 7/9/2014
KC Project: 1210104 File: C:\Users\s108766\Desktop\.....\parking-frrr-Final.ear

SCALE: 1" = 10' Horiz.
1" = 10' Vert.

All Dimensions are US Survey Feet

PARKING LOT CROSS SECTIONS

SHEET 3 OF 5

FOR EARTHWORK DEVELOPMENT ONLY

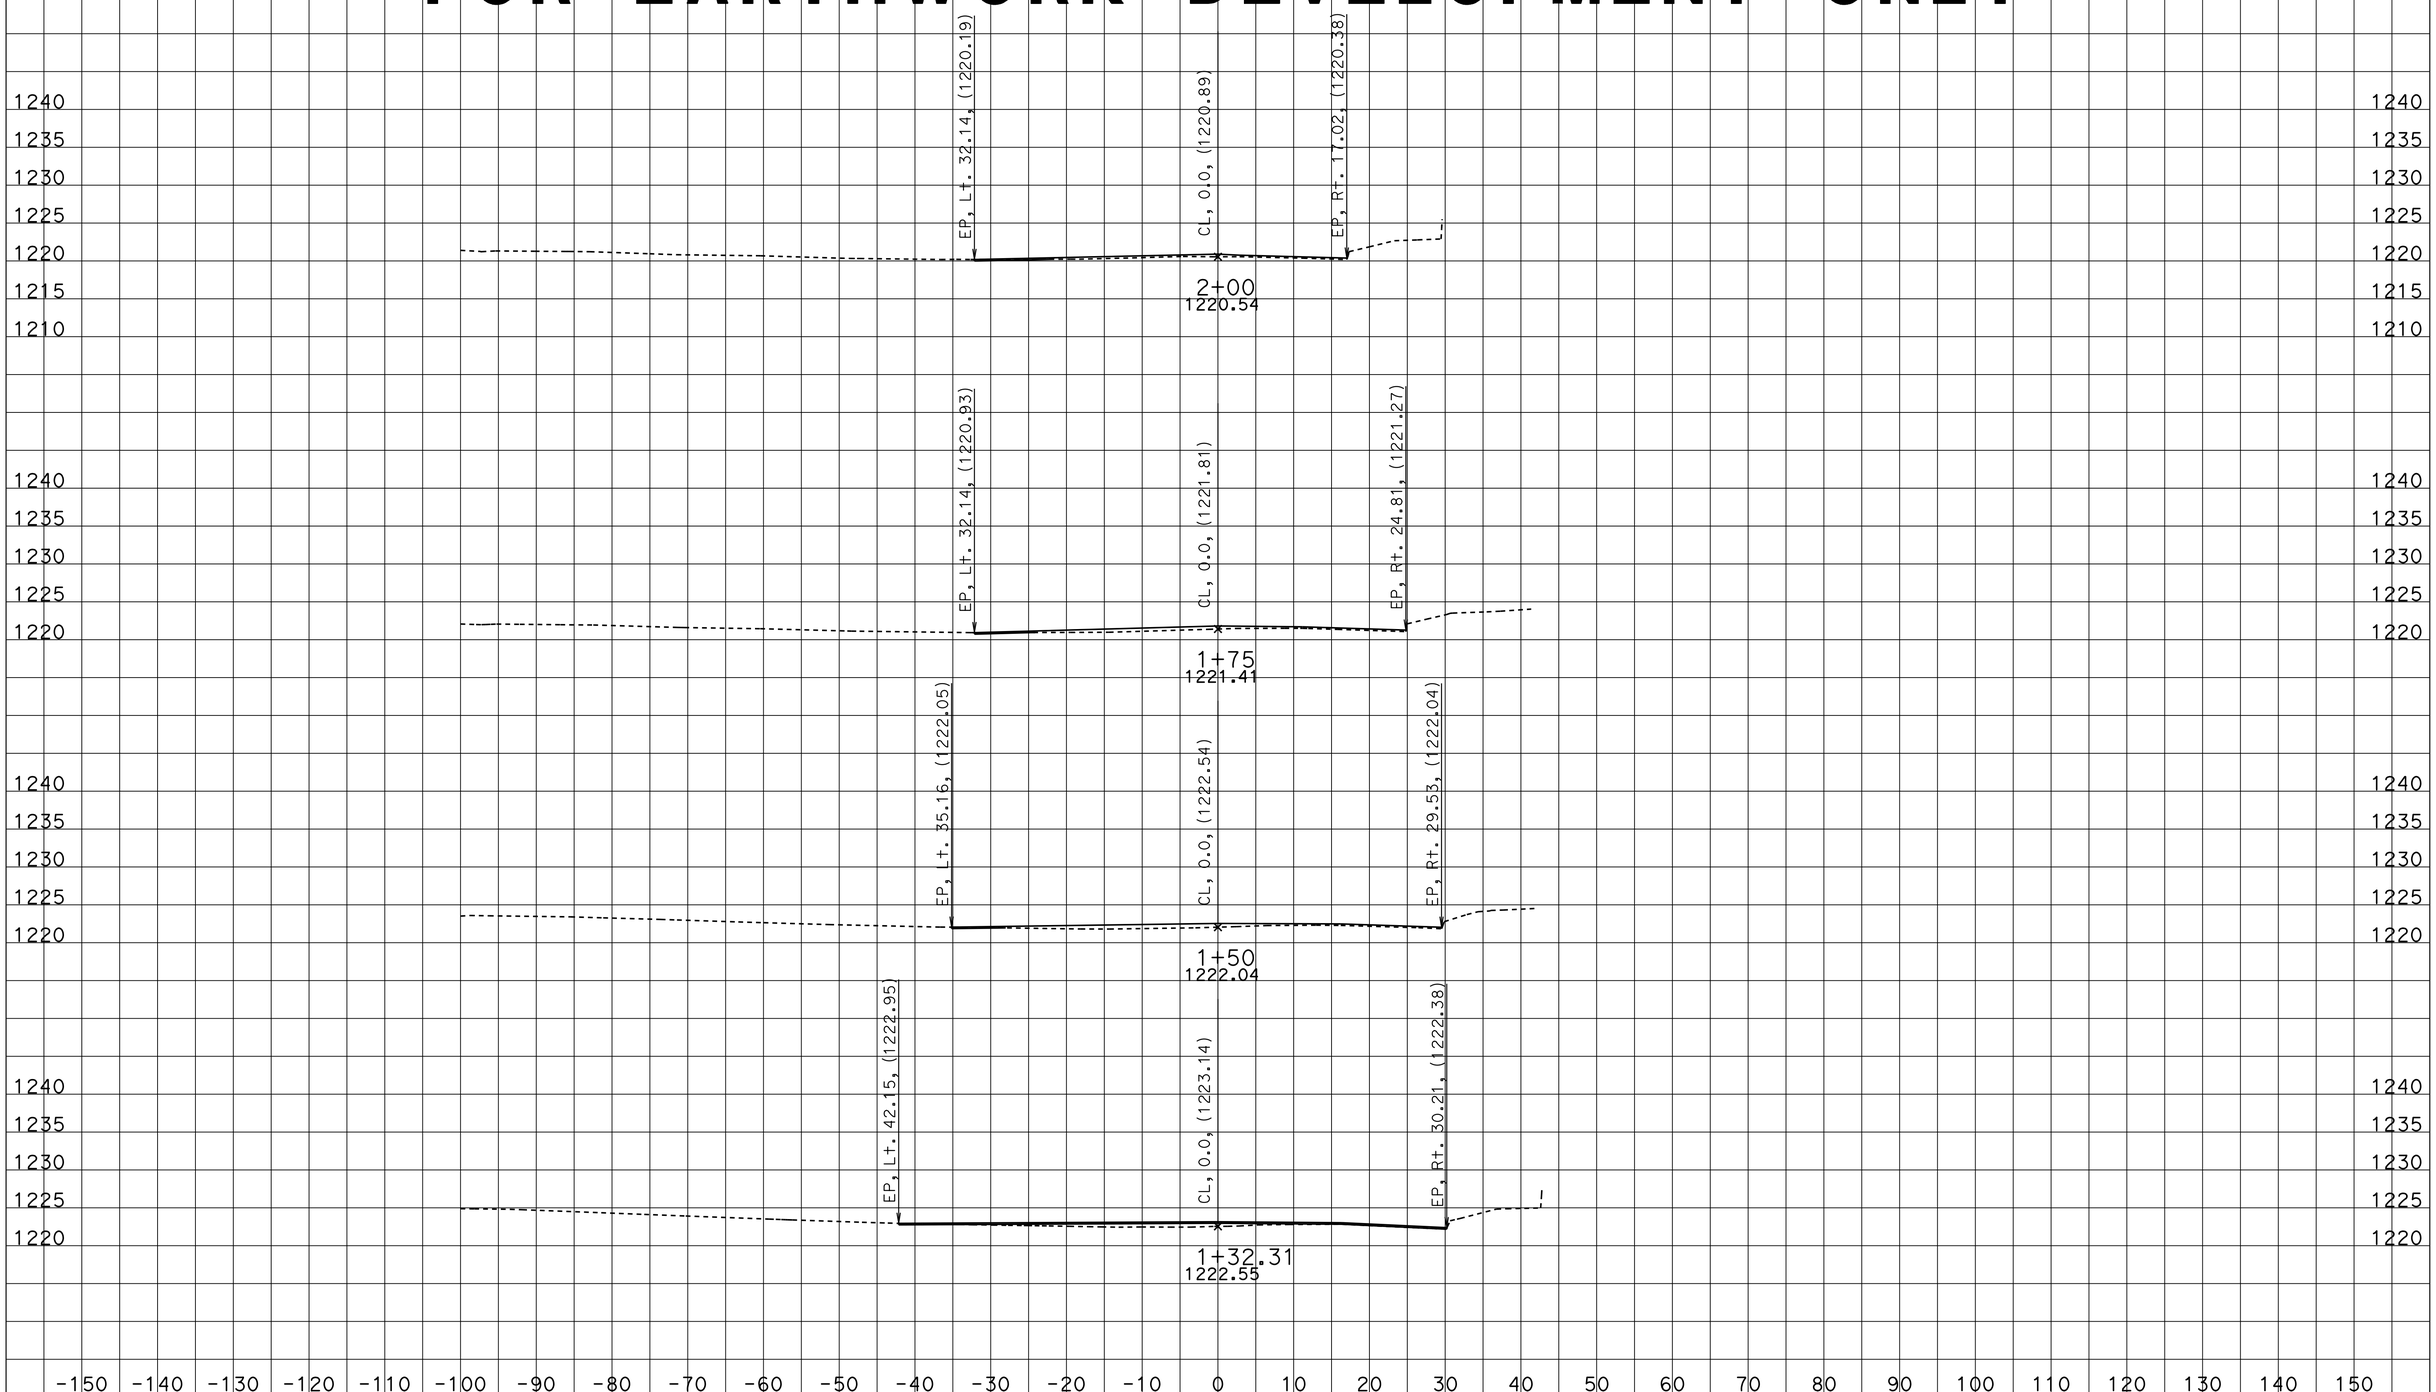

Contract No. 10-0X1604
10-Ama-49-PM 4.3, 4.6
DATE: 7/9/2014
KC Project: 1210104 File: C:\Users\s108766\Desktop\.....\parking-frrr-Final.ear

SCALE: 1" = 10' Horiz.
1" = 10' Vert.

All Dimensions are US Survey Feet

PARKING LOT CROSS SECTIONS

SHEET 4 OF 5

FOR EARTHWORK DEVELOPMENT ONLY

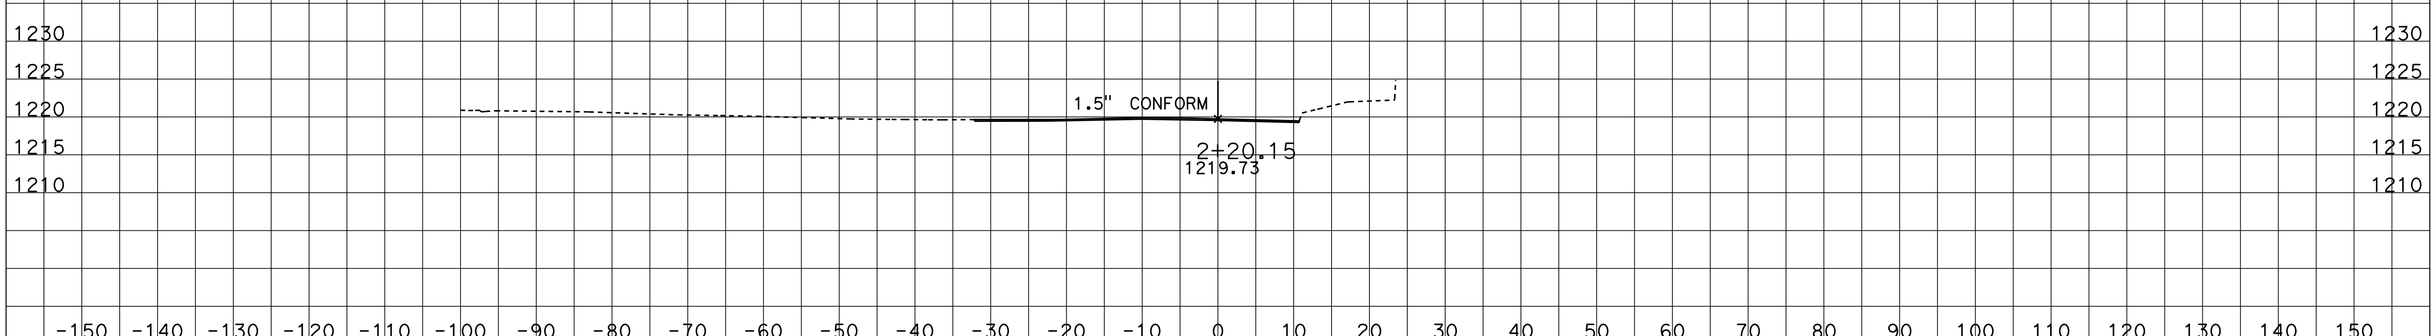

Contract No. 10-0X1604
10-Ama-49-PM 4.3, 4.6
DATE: 7/9/2014
KC Project: 1210104 File: C:\Users\s108766\Desktop\.....\parking-frrr-Final.ear

SCALE: 1" = 10' Horiz.
1" = 10' Vert.

All Dimensions are US Survey Feet

PARKING LOT CROSS SECTIONS

SHEET 5 OF 5