DESIGN STUDY ONLY

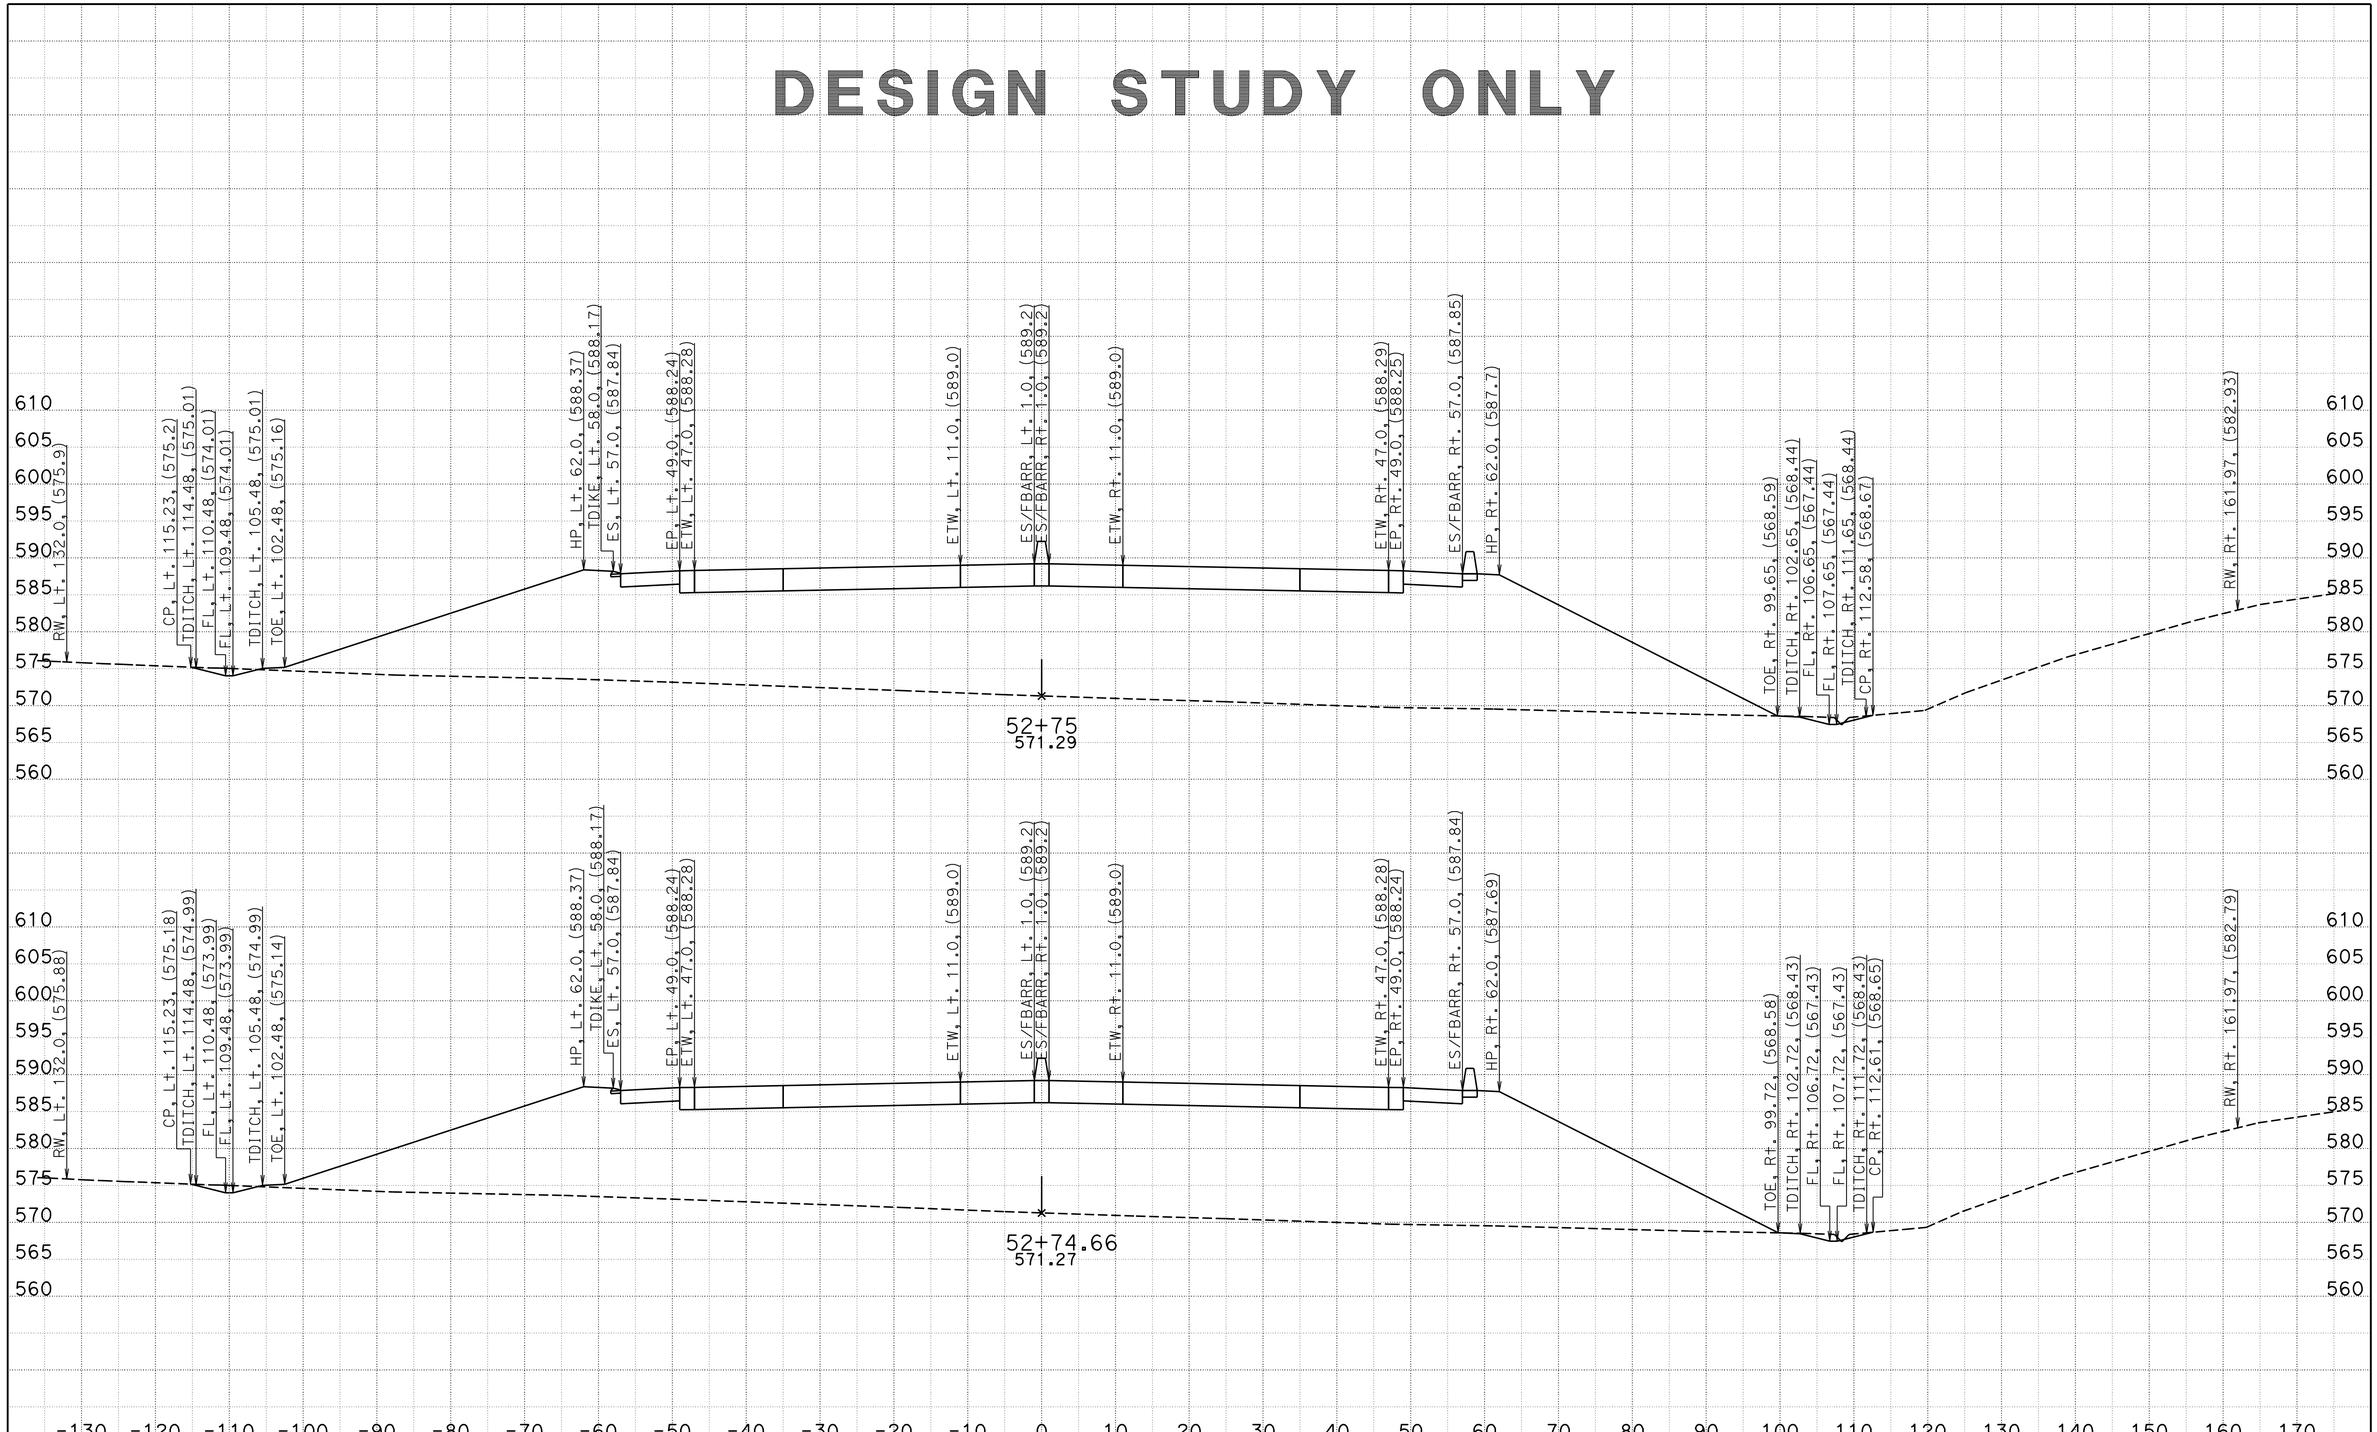

CREATED BY: BVE
DATE: 5/6/2013
KC Project: 05632 File: D:\Survey Deliverable\A\Section 3\a1_3_d.ear

CONTRACT: 05632
DIST/CO/RTE/PM: 11-SD-11/905 0.0/1.6,R9.9/R10.7
PROJECT ID: 1100020519

SCALE: 1" = 10' Horiz.
1" = 10' Vert.
All Dimensions are US Survey Feet

A
CROSS SECTIONS
SHEET 1 OF XXX

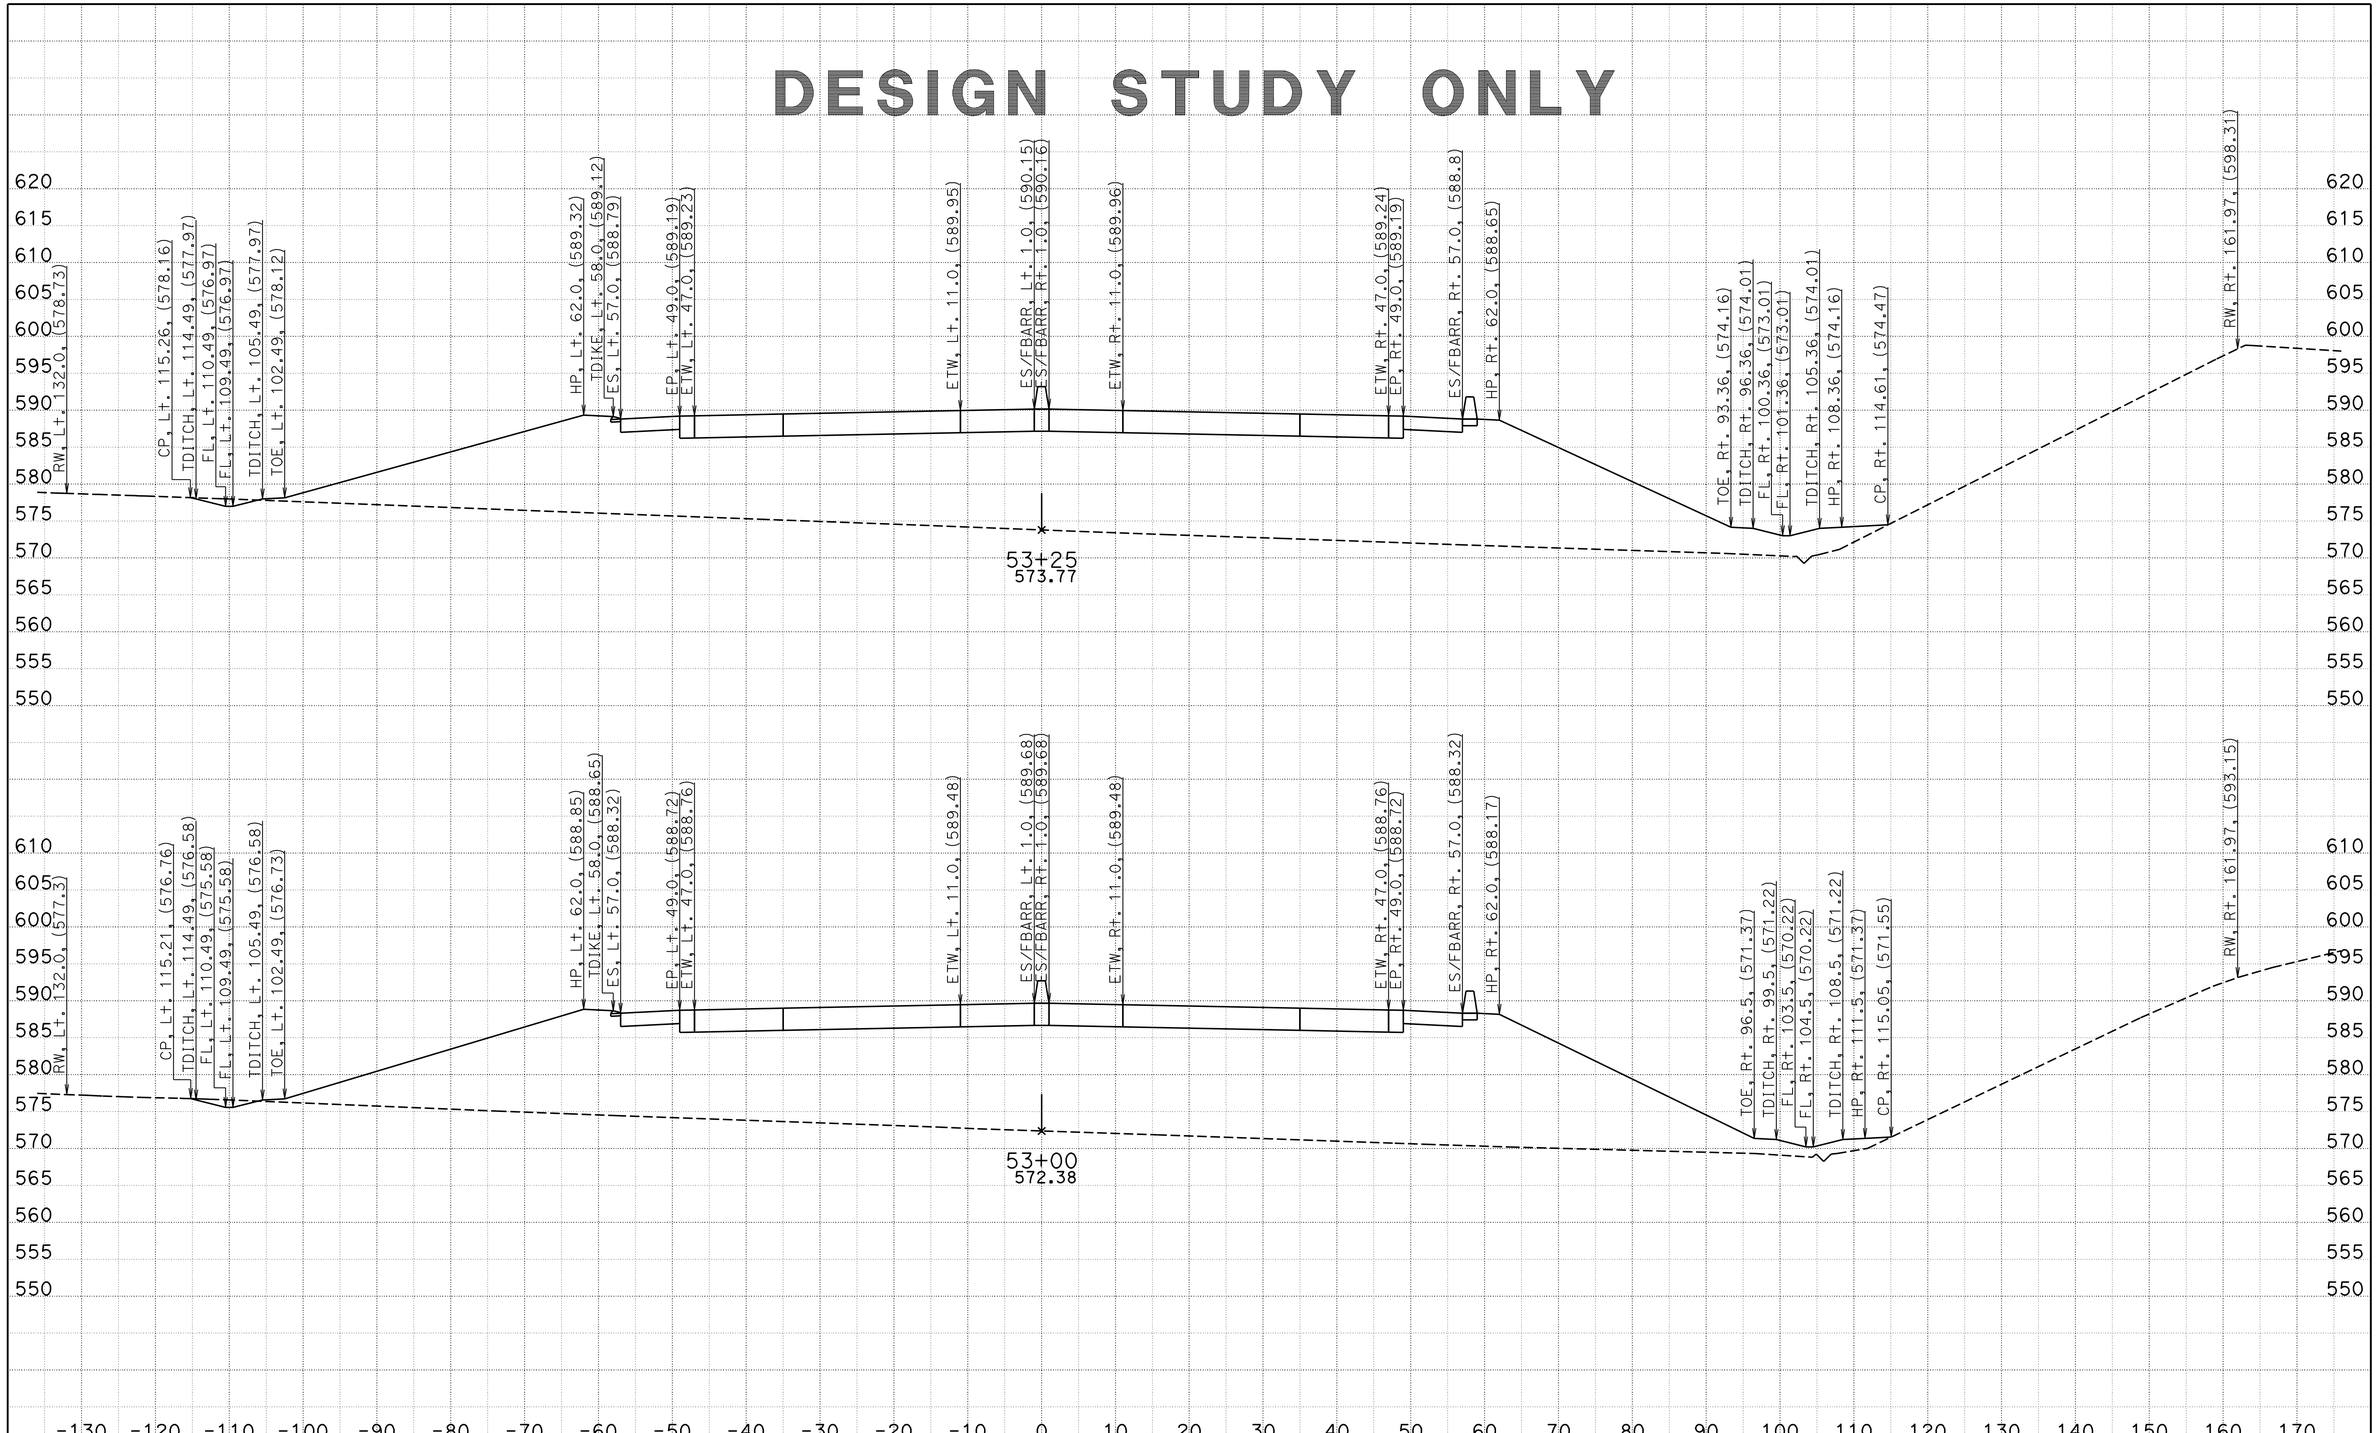

CREATED BY: BVE
DATE: 5/6/2013
KC Project: 05632 File: D:\Survey Deliverable\A\Section 3\a1_3_d.ear

CONTRACT: 05632
DIST/CO/RTE/PM: 11-SD-11/905 0.0/1.6,R9.9/R10.7
PROJECT ID: 1100020519

SCALE: 1" = 10' Horiz.
1" = 10' Vert.
All Dimensions are US Survey Feet

A
CROSS SECTIONS
SHEET 2 OF XXX

DESIGN STUDY ONLY

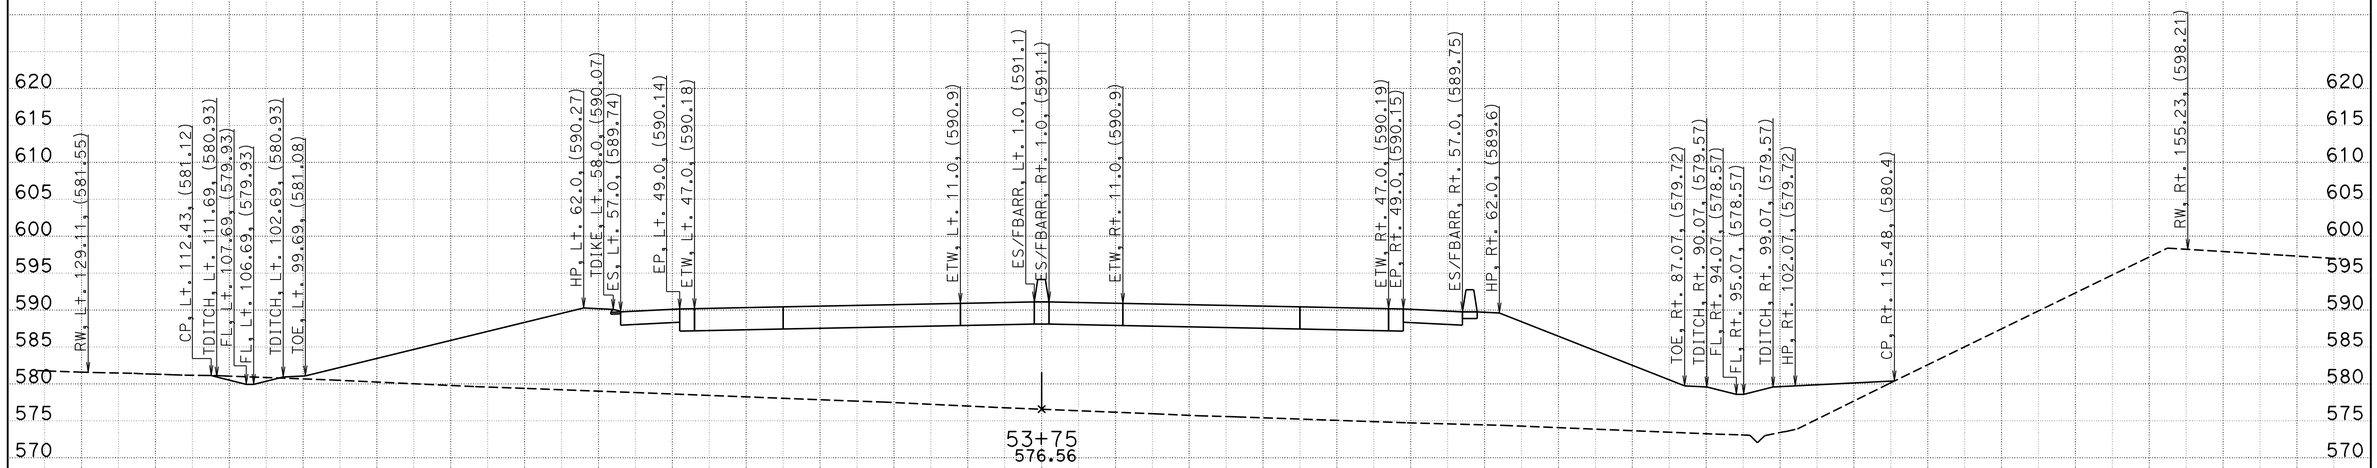

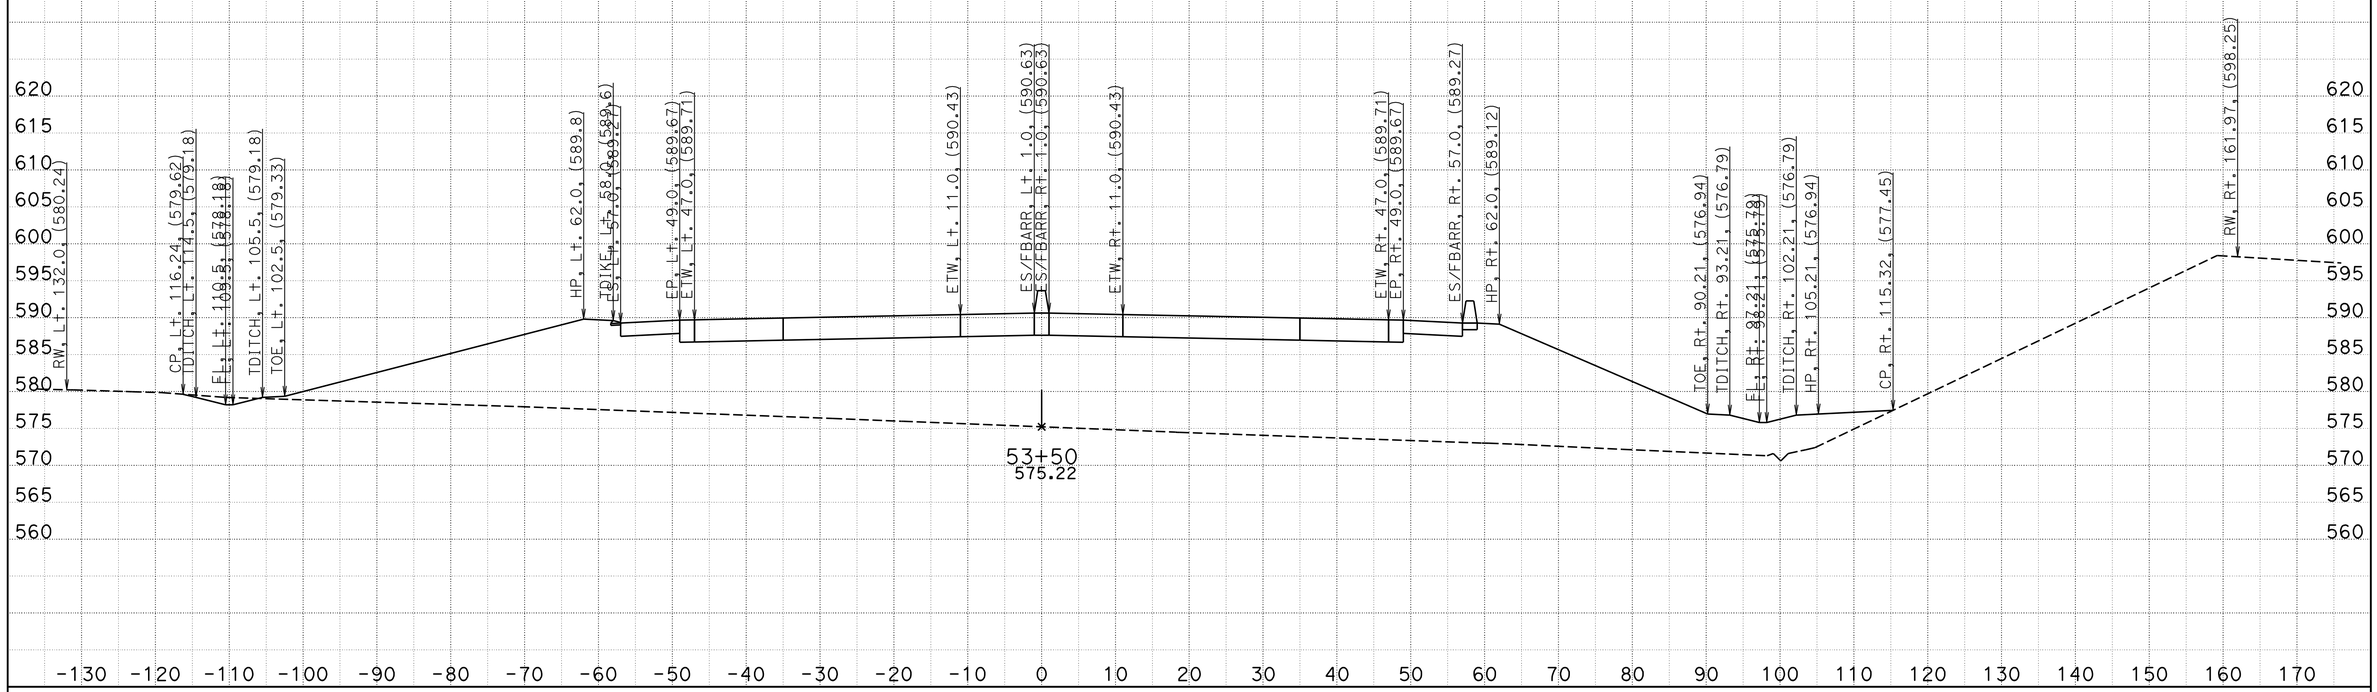

CREATED BY: BVE
DATE: 5/6/2013
KC Project: 05632 File: D:\Survey Deliverable\A\Section 3\a1_3_d.ear

CONTRACT: 05632
DIST/CO/RTE/PM: 11-SD-11/905 0.0/1.6,R9.9/R10.7
PROJECT ID: 1100020519

SCALE: 1" = 10' Horiz.
1" = 10' Vert.

All Dimensions are US Survey Feet

A
CROSS SECTIONS
SHEET 3 OF XXX

DESIGN STUDY ONLY

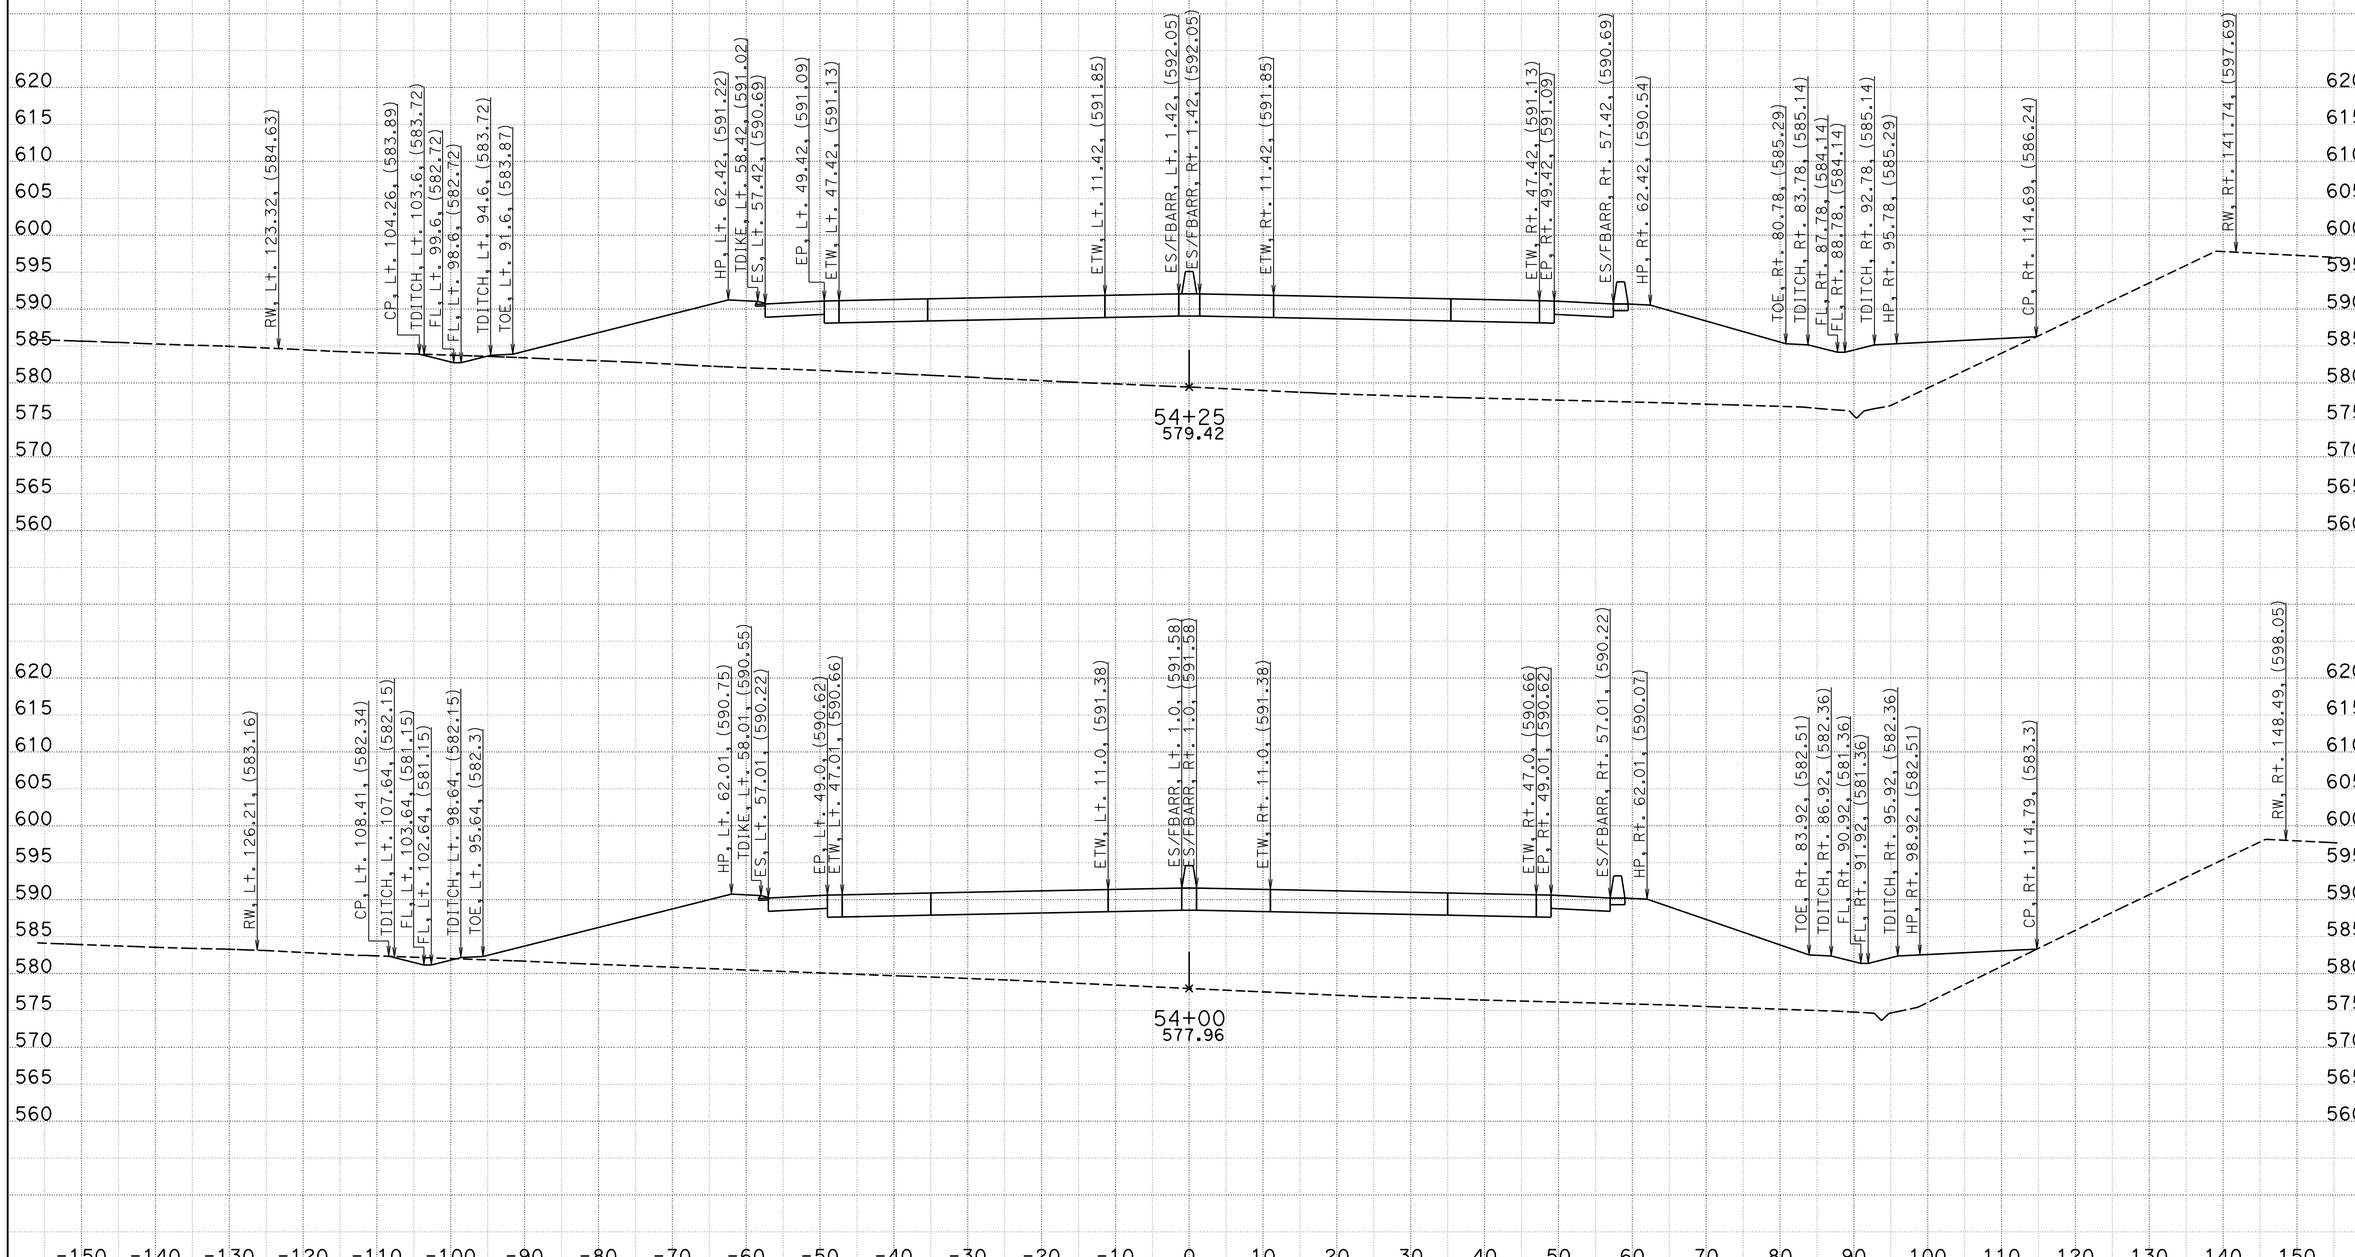

CREATED BY: BVE
DATE: 5/6/2013
KC Project: 05632 File: D:\Survey Deliverable\A\Section 3\a1_3_d.ear

CONTRACT: 05632
DIST/CO/RTE/PM: 11-SD-11/905 0.0/1.6,R9.9/R10.7
PROJECT ID: 1100020519

SCALE: 1" = 10' Horiz.
1" = 10' Vert.

All Dimensions are US Survey Feet

A
CROSS SECTIONS
SHEET 4 OF XXX

DESIGN STUDY ONLY

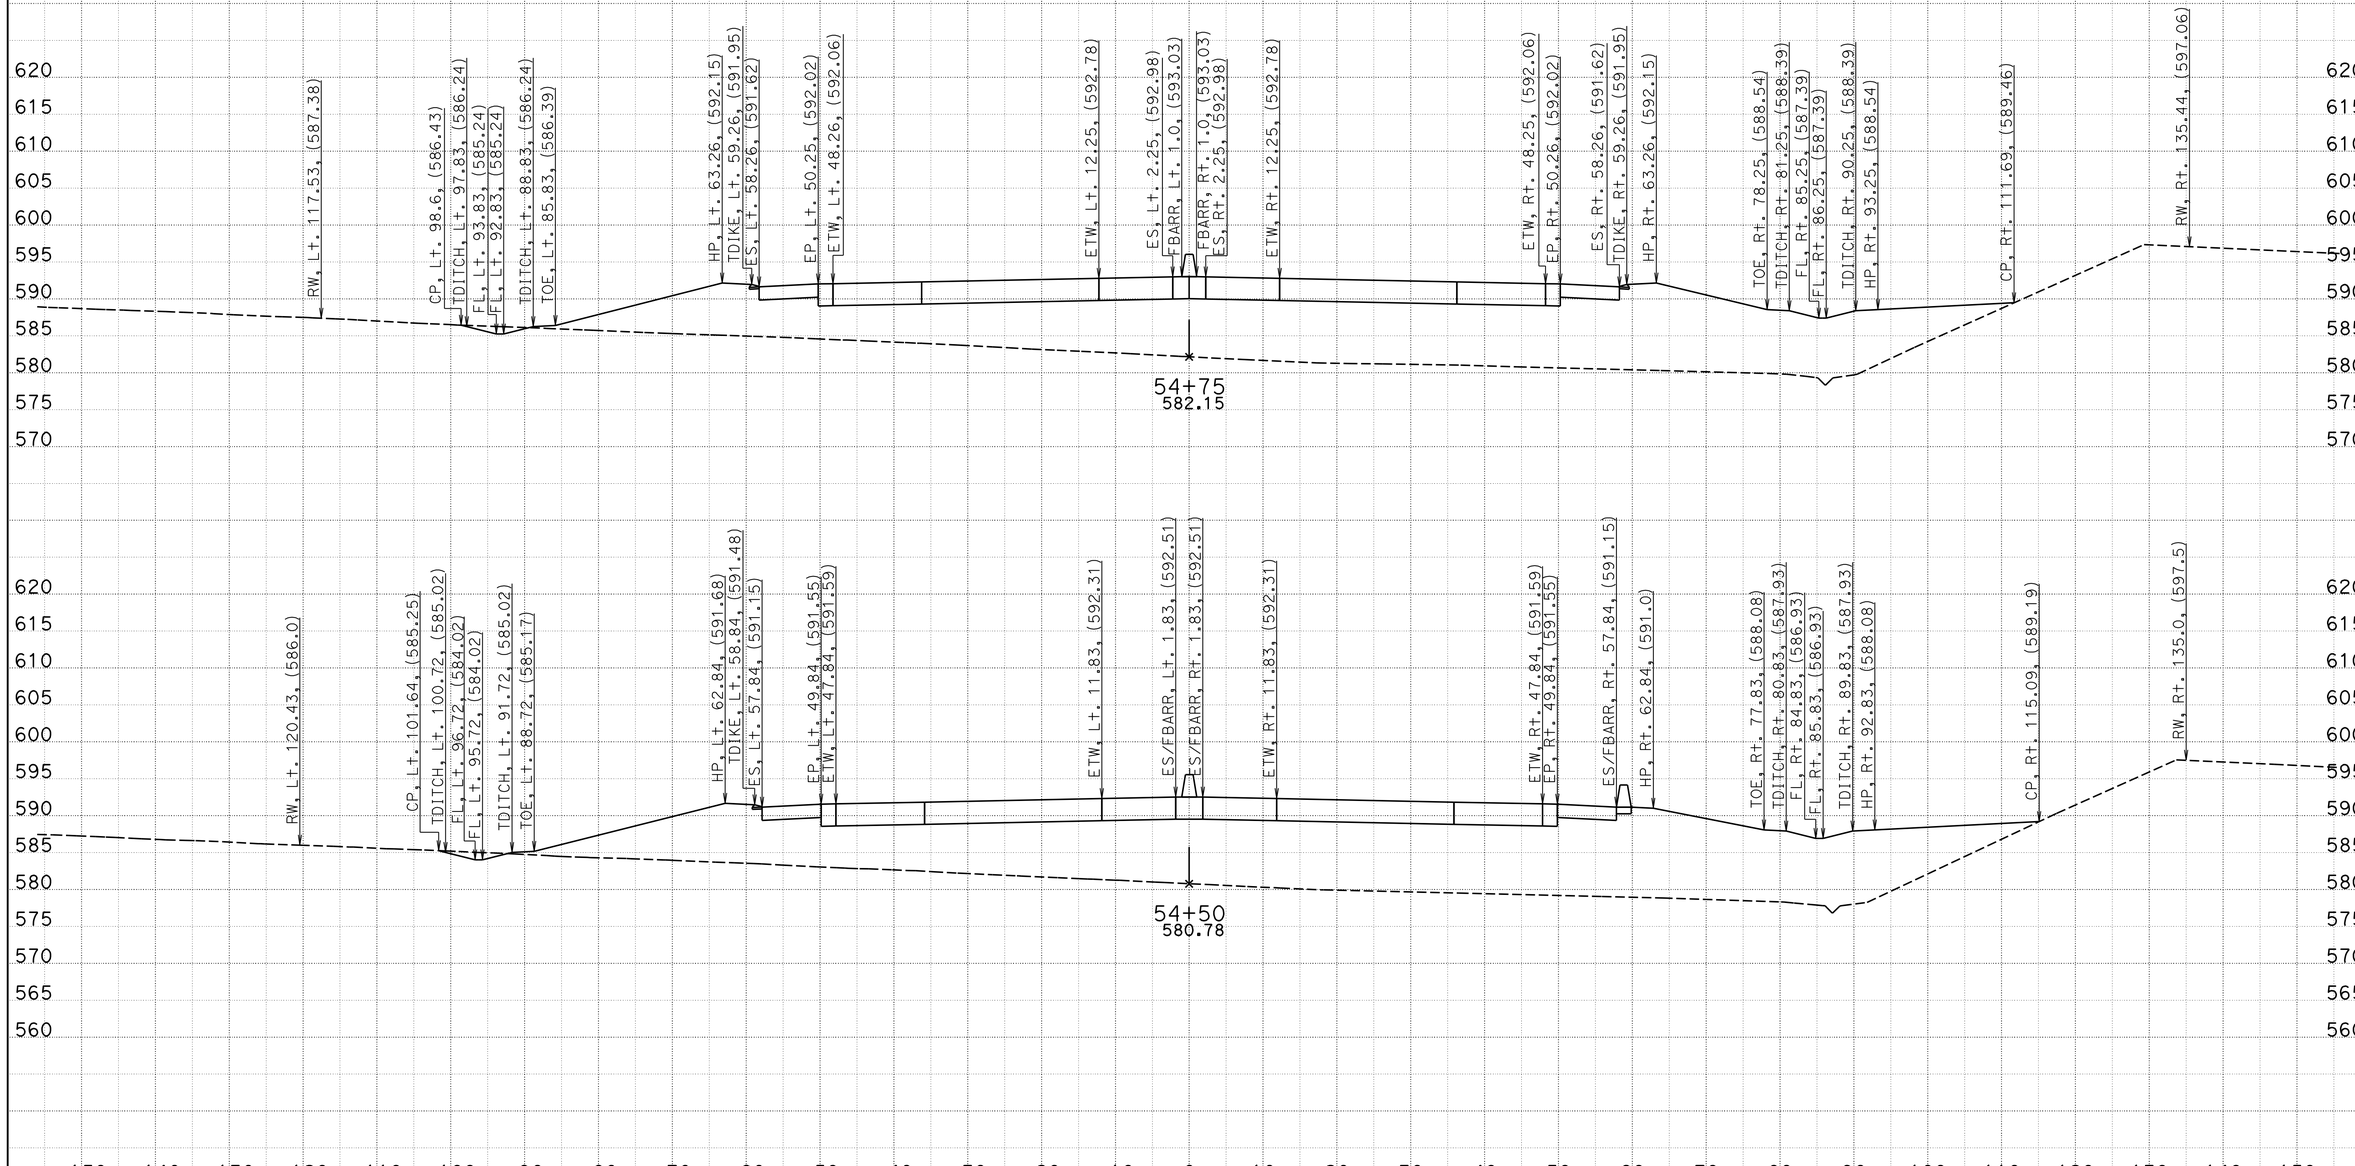

CREATED BY: BVE
DATE: 5/6/2013
KC Project: 05632 File: D:\Survey Deliverable\A\Section 3\a1_3_d.ear

CONTRACT: 05632
DIST/CO/RTE/PM: 11-SD-11/905 0.0/1.6,R9.9/R10.7
PROJECT ID: 1100020519

SCALE: 1" = 10' Horiz.
1" = 10' Vert.

All Dimensions are US Survey Feet

A
CROSS SECTIONS
SHEET 5 OF XXX

DESIGN STUDY ONLY

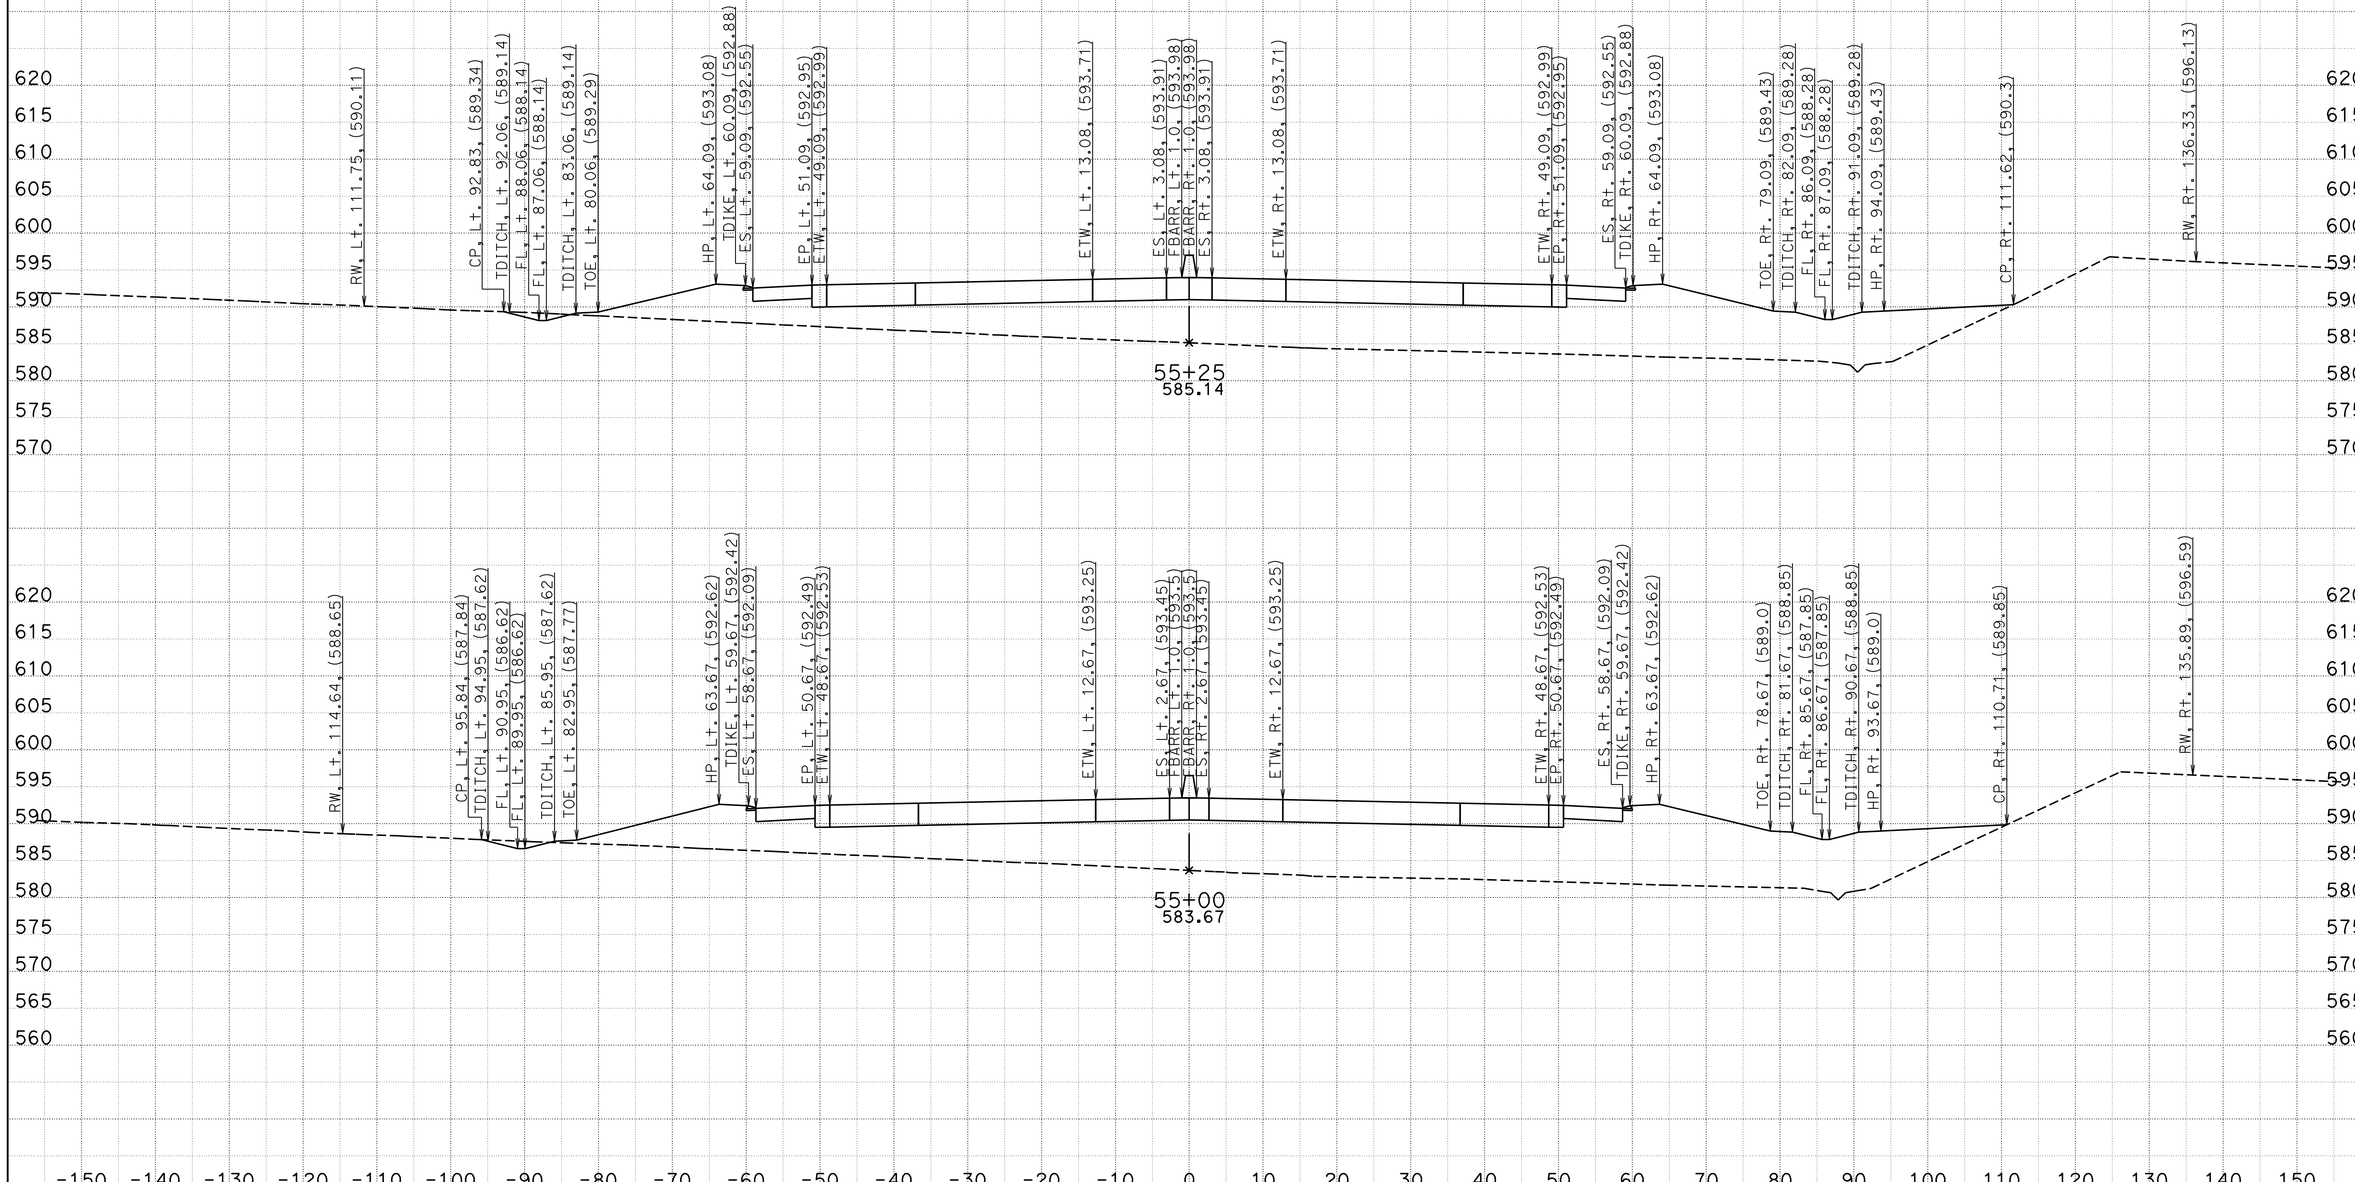

CREATED BY: BVE
DATE: 5/6/2013
KC Project: 05632 File: D:\Survey Deliverable\A\Section 3\a1_3_d.ear

CONTRACT: 05632
DIST/CO/RTE/PM: 11-SD-11/905 0.0/1.6,R9.9/R10.7
PROJECT ID: 1100020519

SCALE: 1" = 10' Horiz.
1" = 10' Vert.

All Dimensions are US Survey Feet

A
CROSS SECTIONS
SHEET 6 OF XXX

DESIGN STUDY ONLY

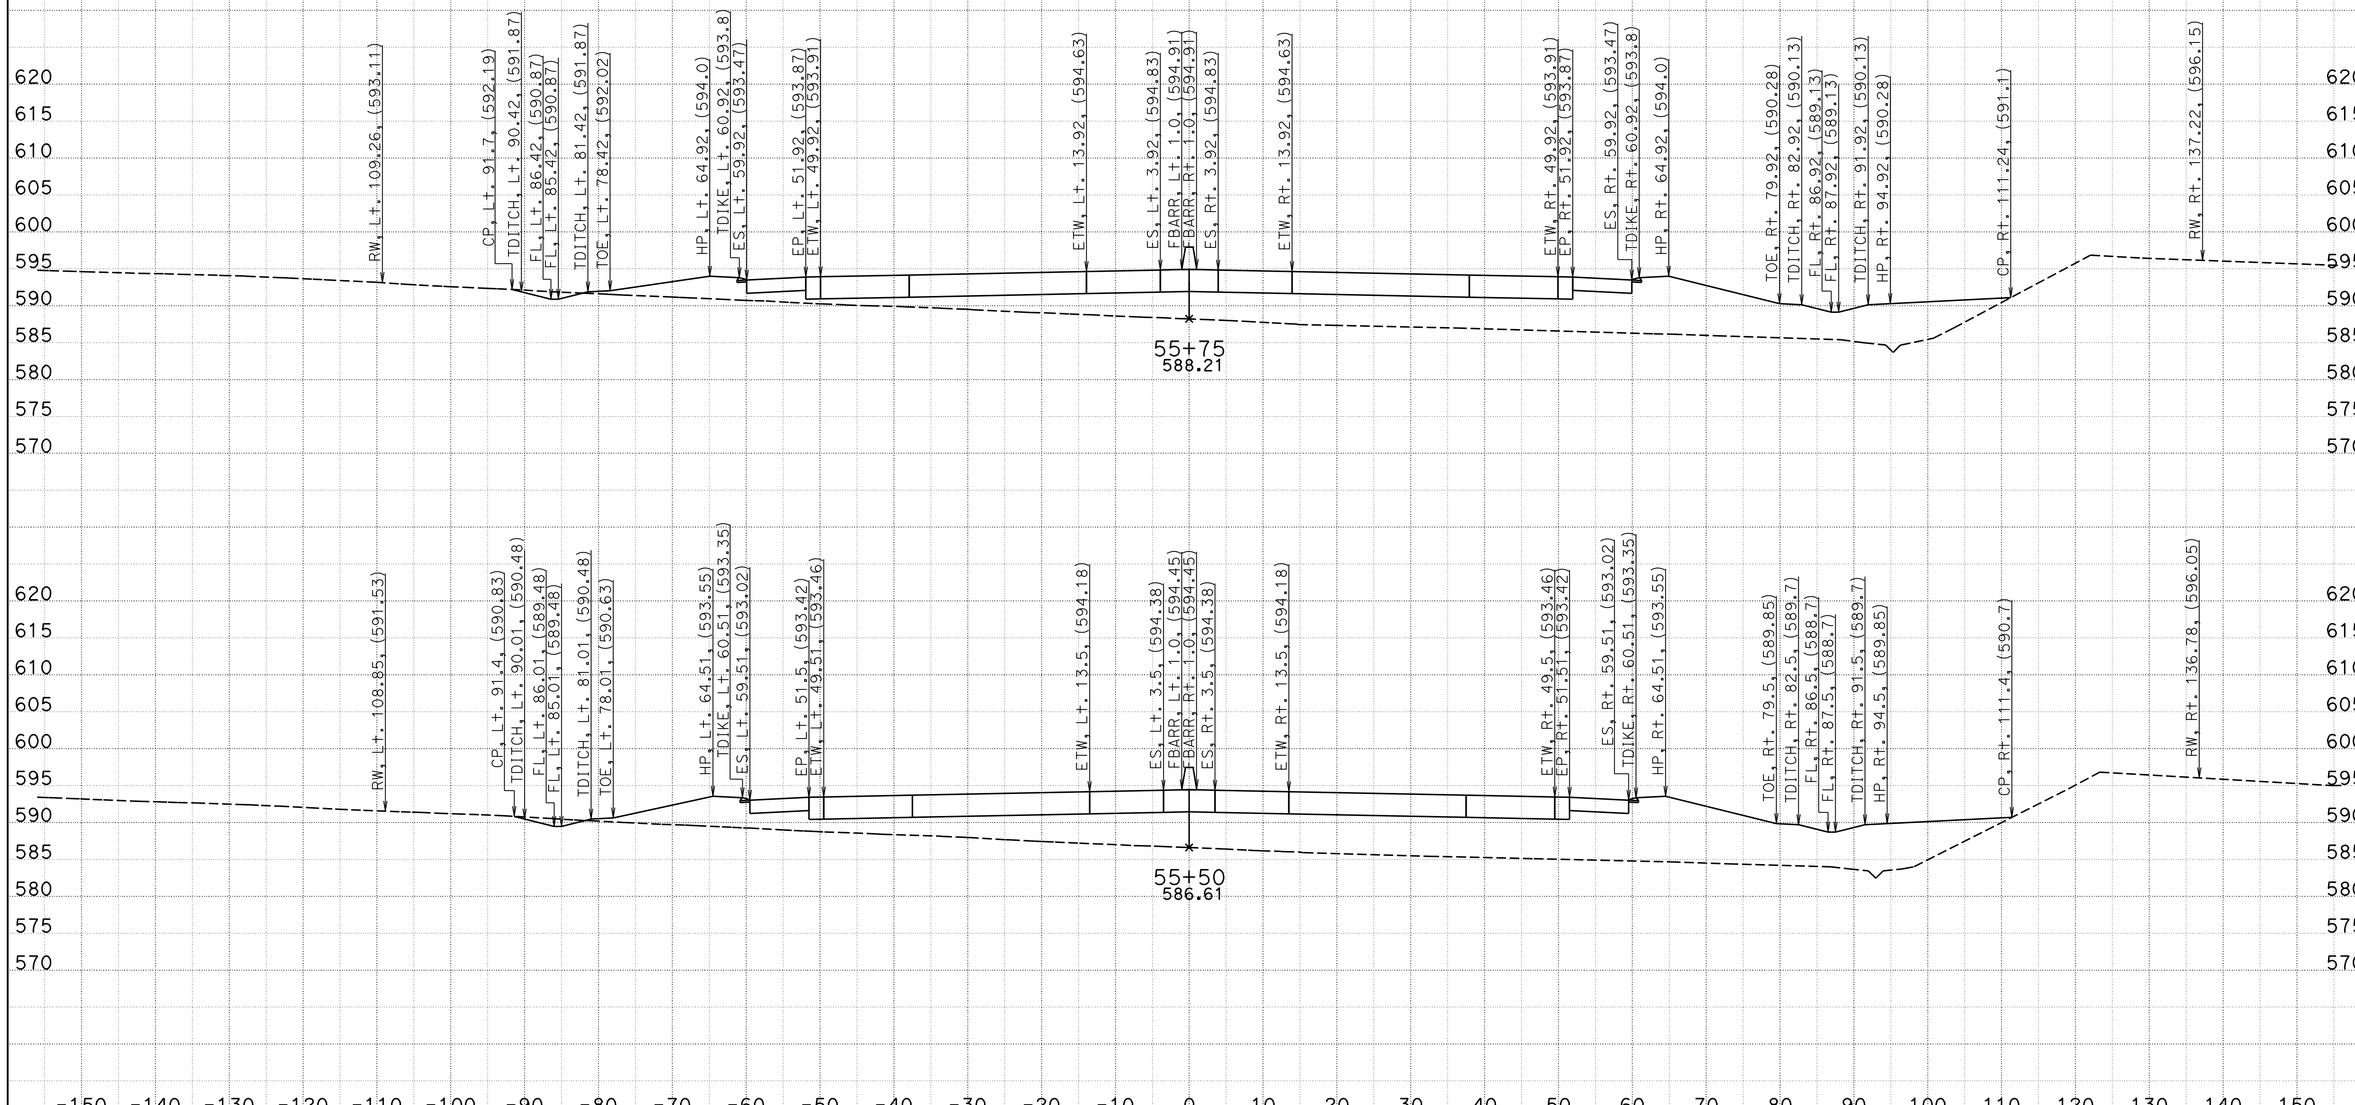

CREATED BY: BVE
DATE: 5/6/2013
KC Project: 05632 File: D:\Survey Deliverable\A\Section 3\a1_3_d.ear

CONTRACT: 05632
DIST/CO/RTE/PM: 11-SD-11/905 0.0/1.6,R9.9/R10.7
PROJECT ID: 1100020519

SCALE: 1" = 10' Horiz.
1" = 10' Vert.
All Dimensions are US Survey Feet

A
CROSS SECTIONS
SHEET 7 OF XXX

DESIGN STUDY ONLY

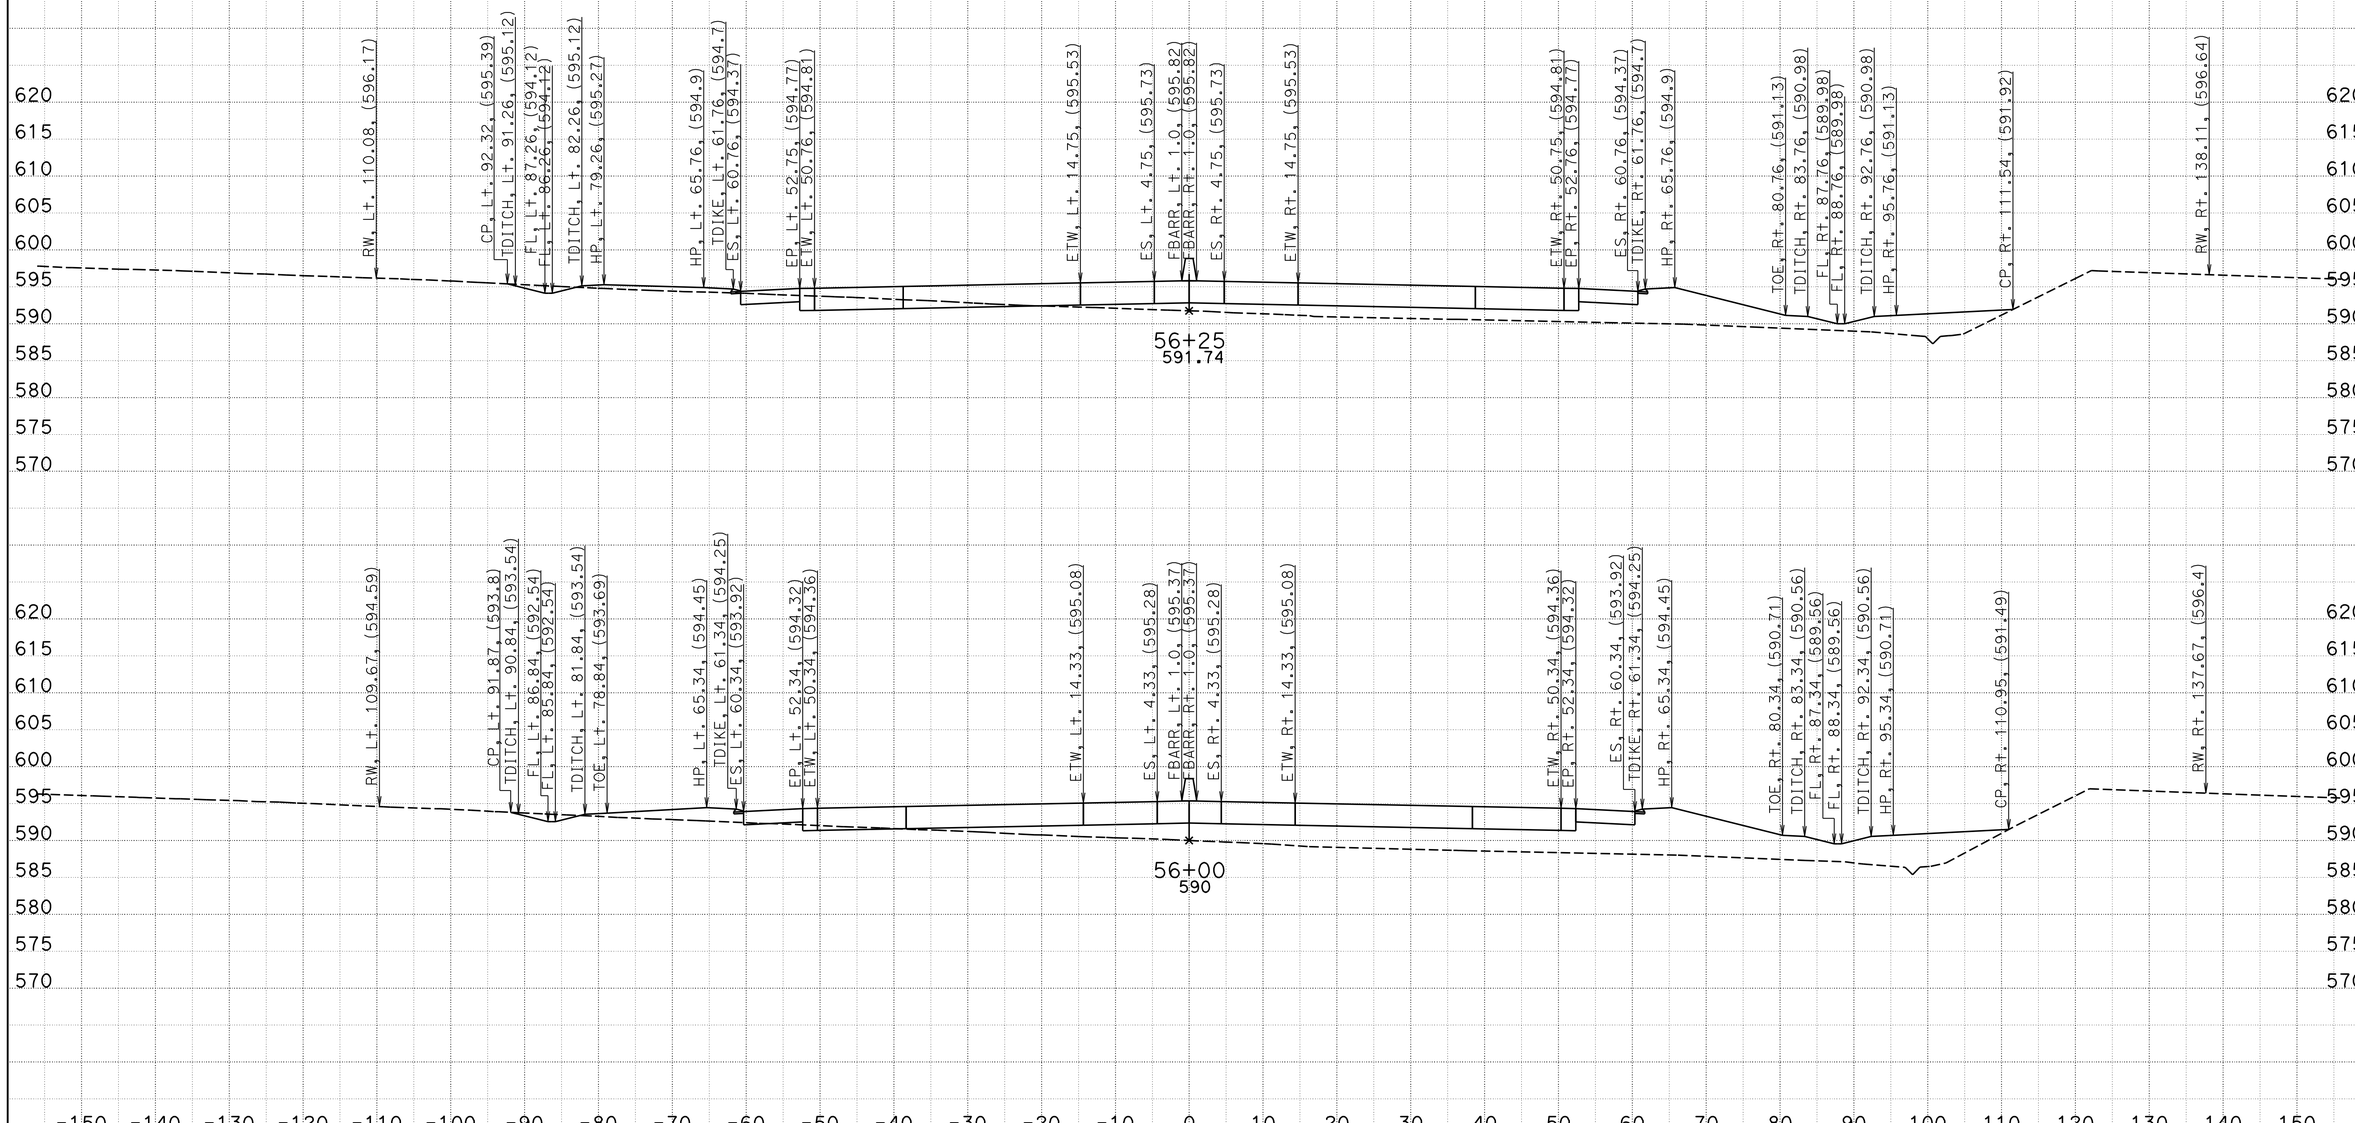

CREATED BY: BVE
DATE: 5/6/2013
KC Project: 05632 File: D:\Survey Deliverable\A\Section 3\a1_3_d.ear

CONTRACT: 05632
DIST/CO/RTE/PM: 11-SD-11/905 0.0/1.6,R9.9/R10.7
PROJECT ID: 1100020519

SCALE: 1" = 10' Horiz.
1" = 10' Vert.

All Dimensions are US Survey Feet

A
CROSS SECTIONS
SHEET 8 OF XXX

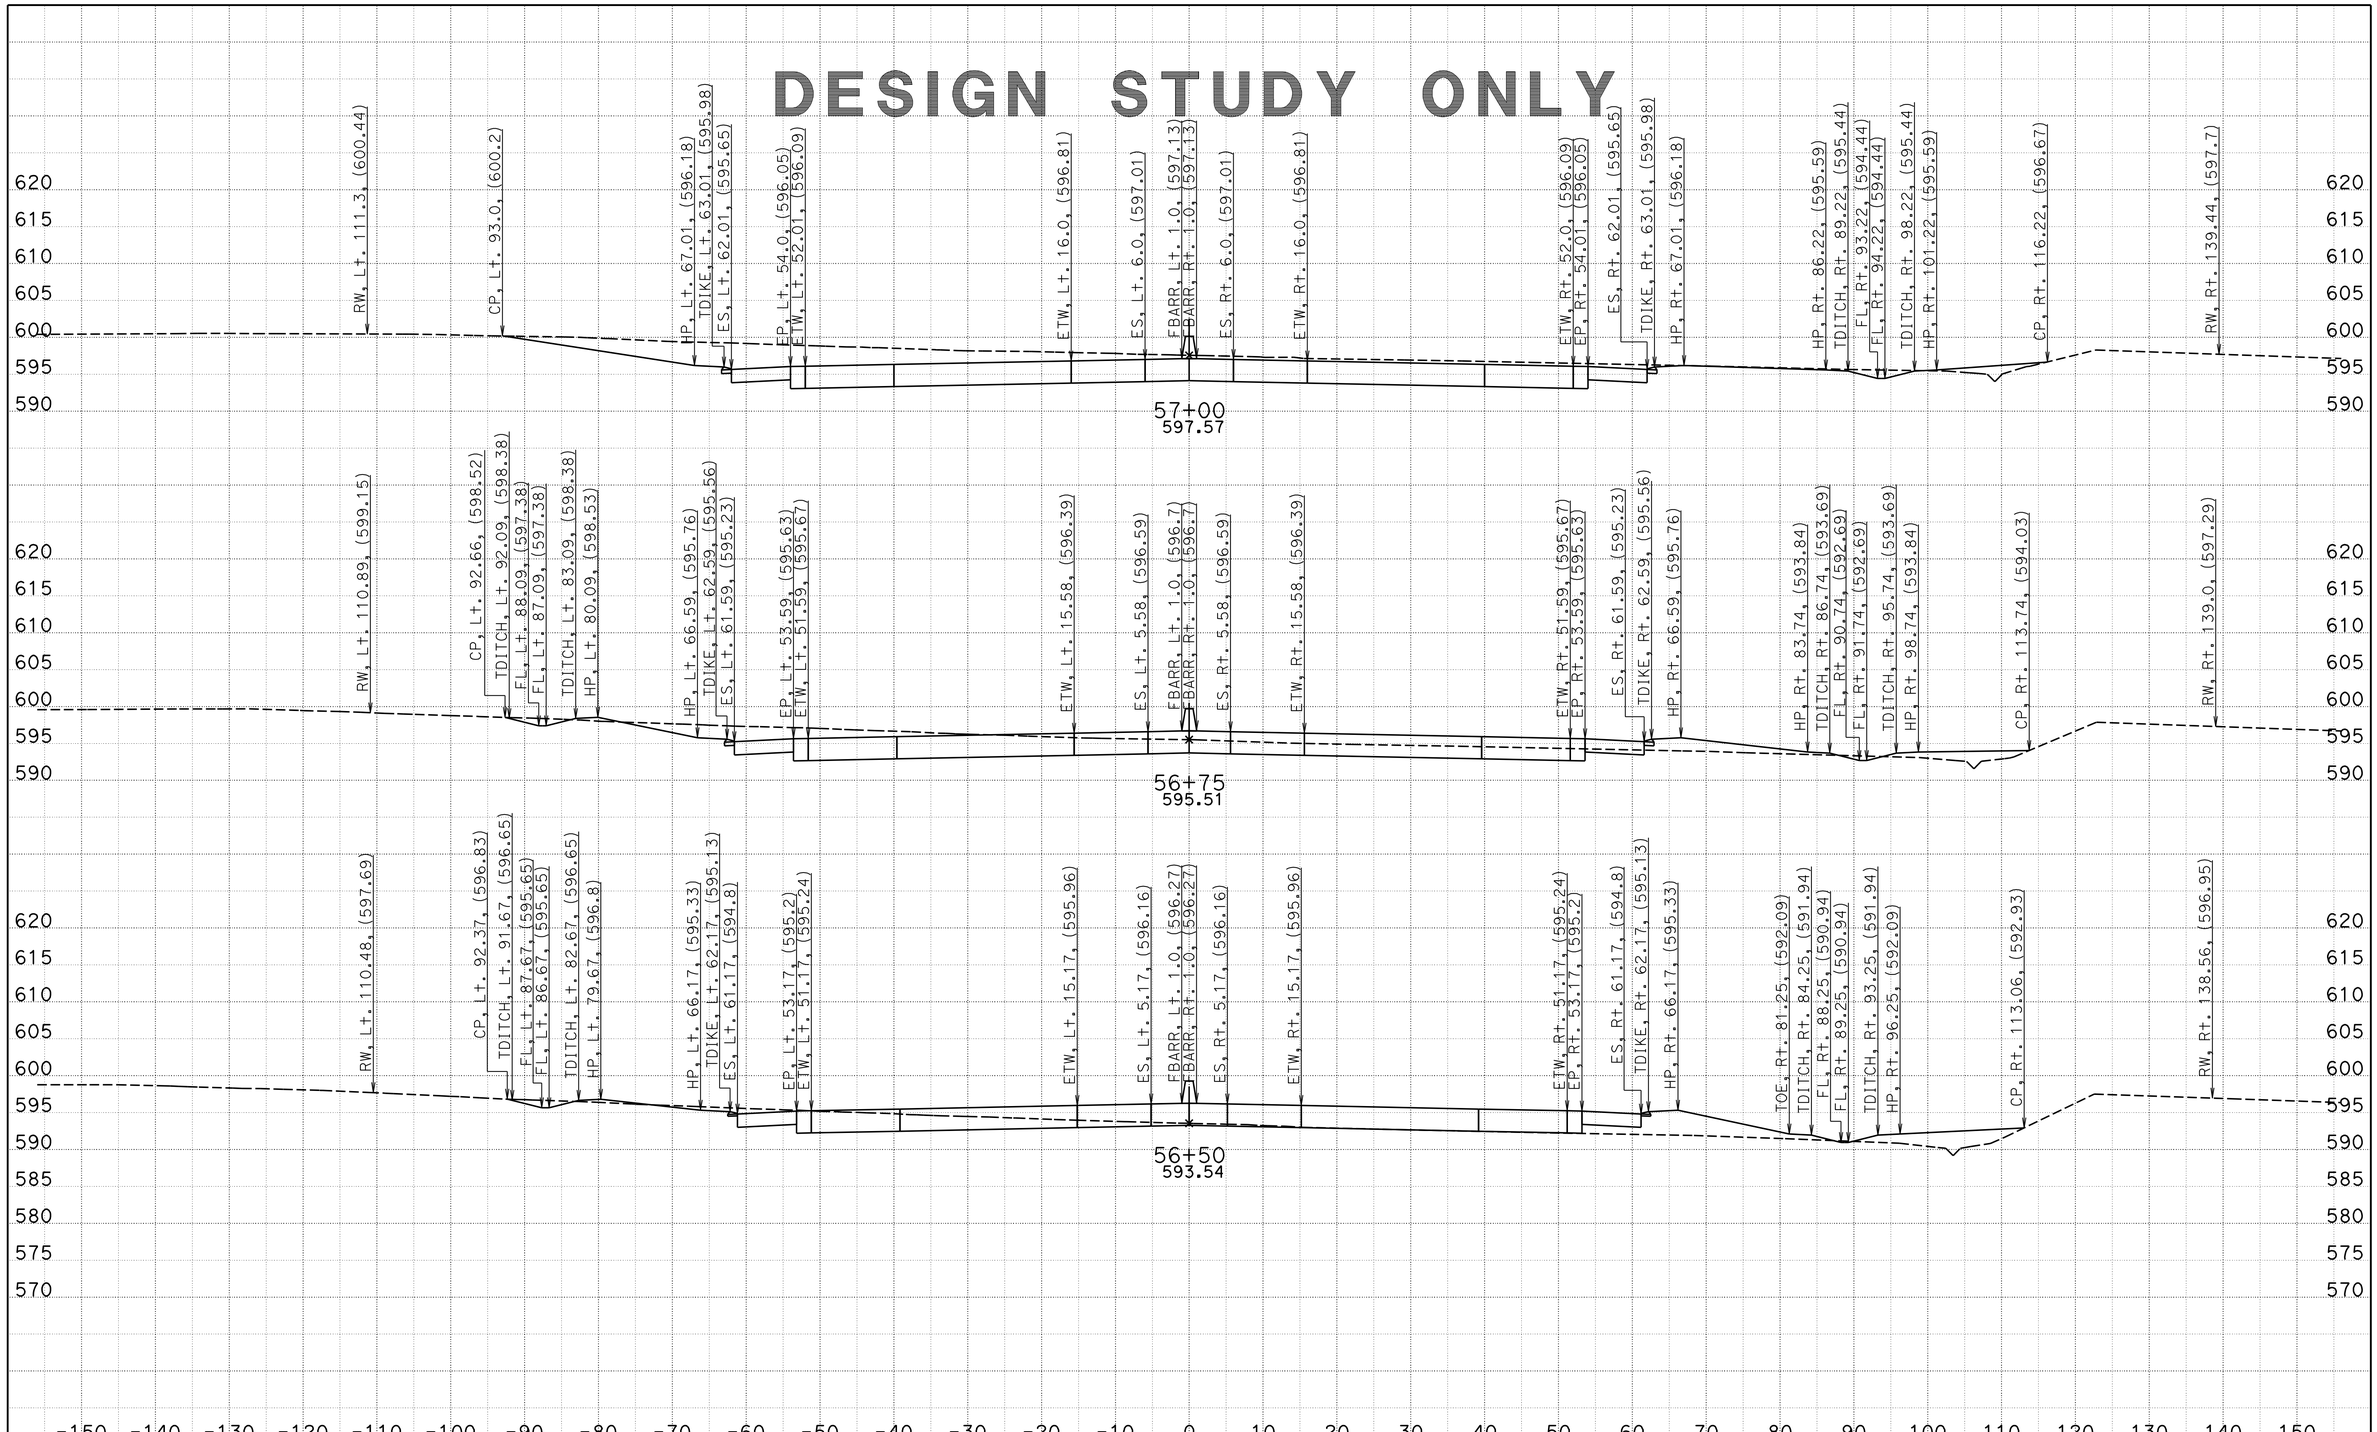

CREATED BY: BVE
DATE: 5/6/2013
KC Project: 05632 File: D:\Survey Deliverable\A\Section 3\a1_3_d.ear

CONTRACT: 05632
DIST/CO/RTE/PM: 11-SD-11/905 0.0/1.6,R9.9/R10.7
PROJECT ID: 1100020519

SCALE: 1" = 10' Horiz.
1" = 10' Vert.
All Dimensions are US Survey Feet

A
CROSS SECTIONS
SHEET 9 OF XXX

DESIGN STUDY ONLY

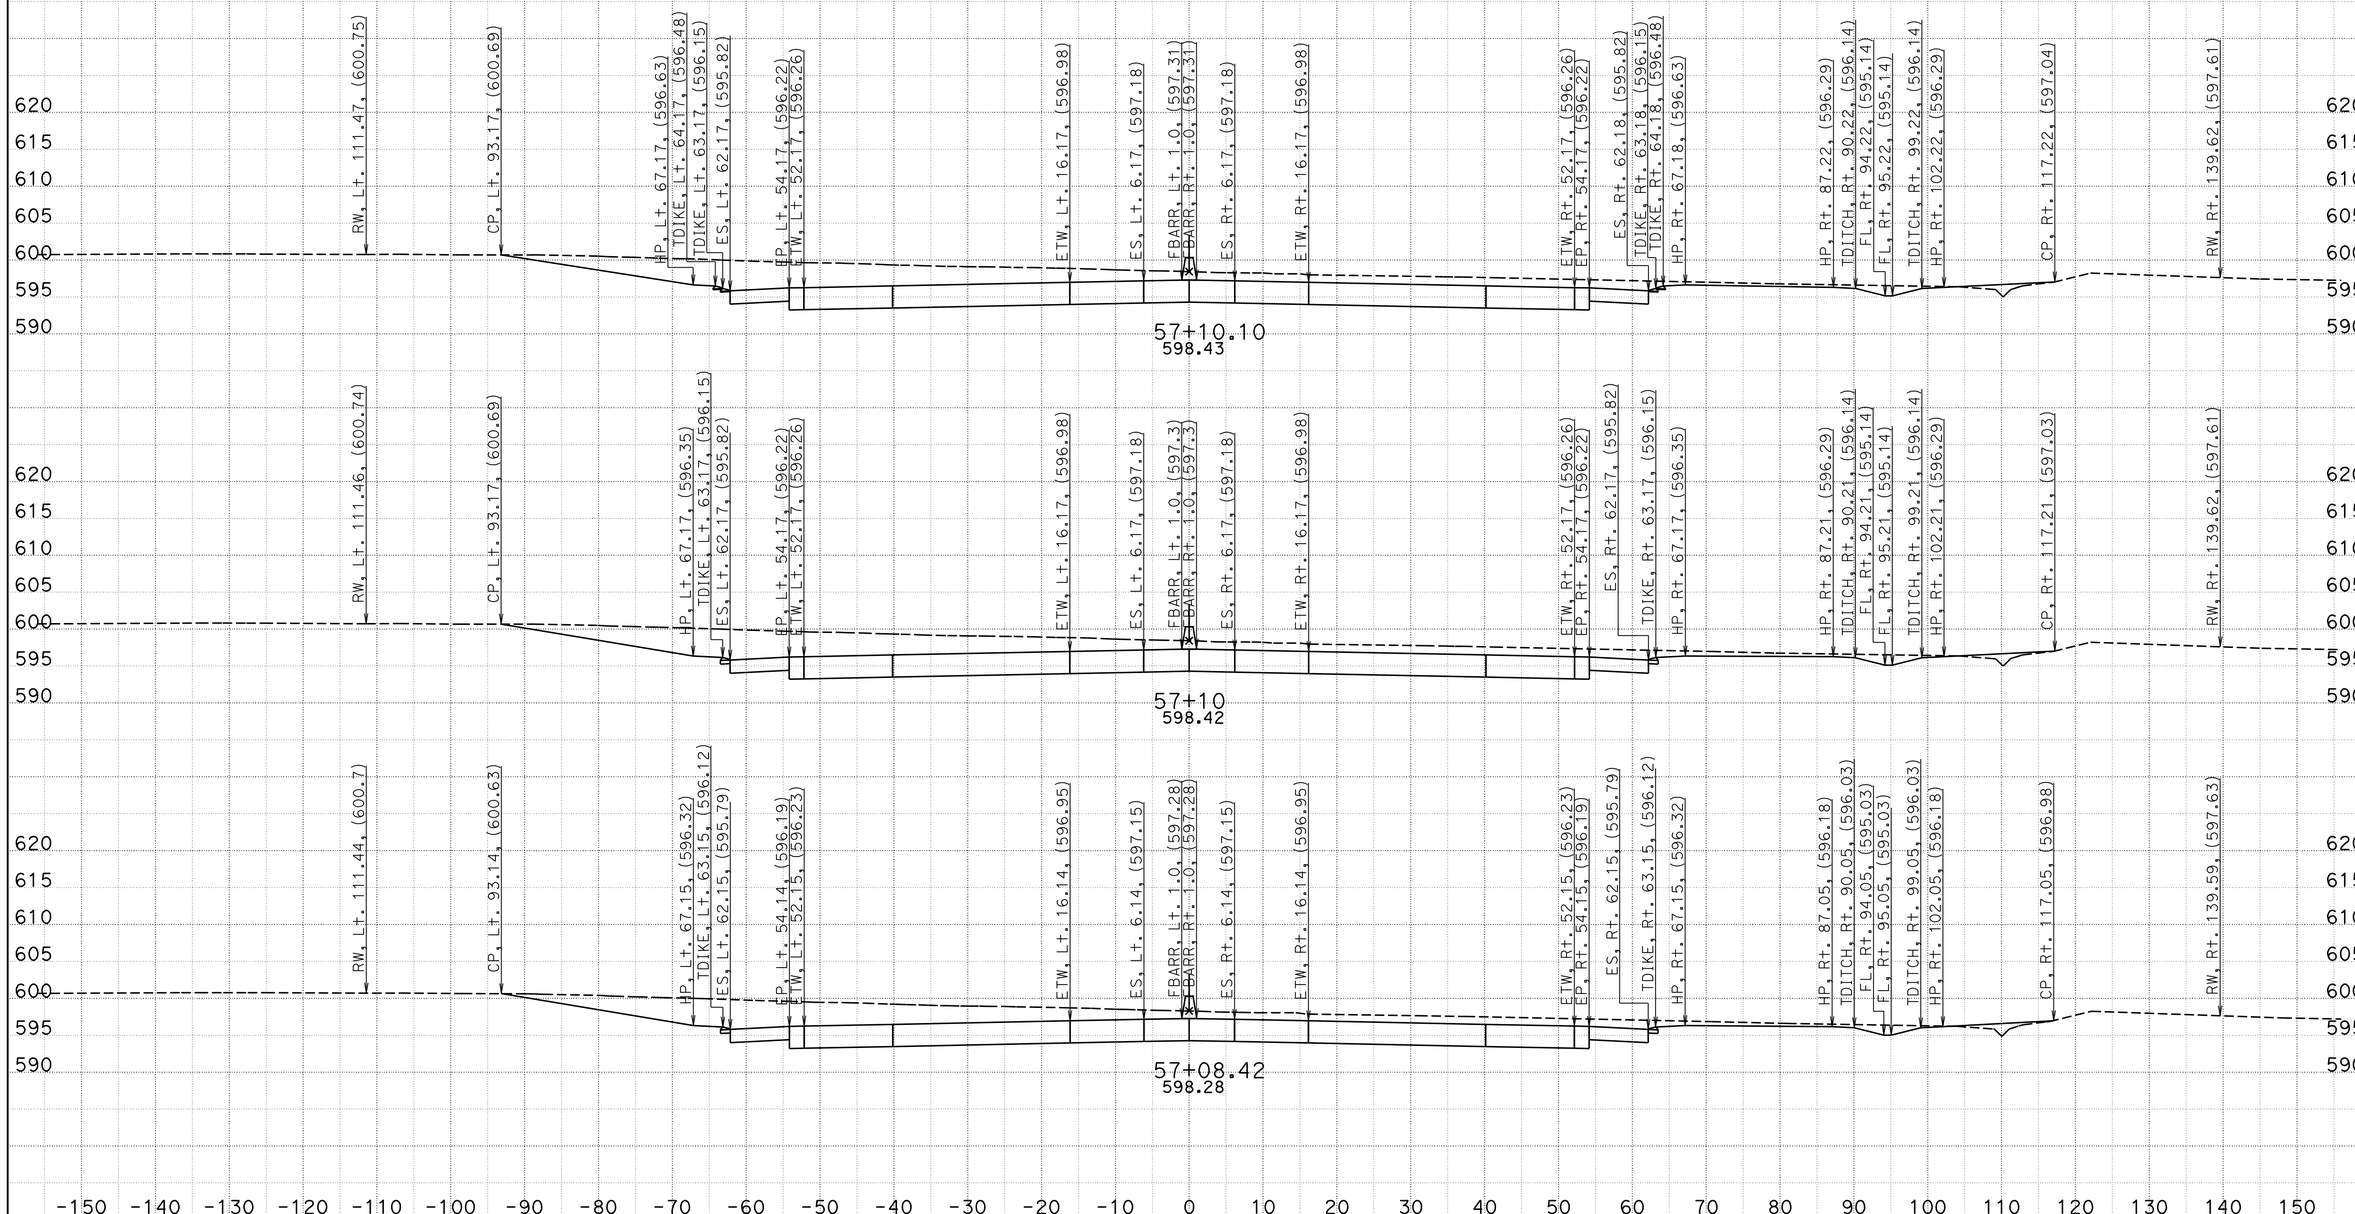

CREATED BY: BVE
DATE: 5/6/2013
KC Project: 05632 File: D:\Survey Deliverable\A\Section 3\a1_3_d.ear

CONTRACT: 05632
DIST/CO/RTE/PM: 11-SD-11/905 0.0/1.6,R9.9/R10.7
PROJECT ID: 1100020519

SCALE: 1" = 10' Horiz.
1" = 10' Vert.

All Dimensions are US Survey Feet

A
CROSS SECTIONS
SHEET 10 OF XXX

DESIGN STUDY ONLY

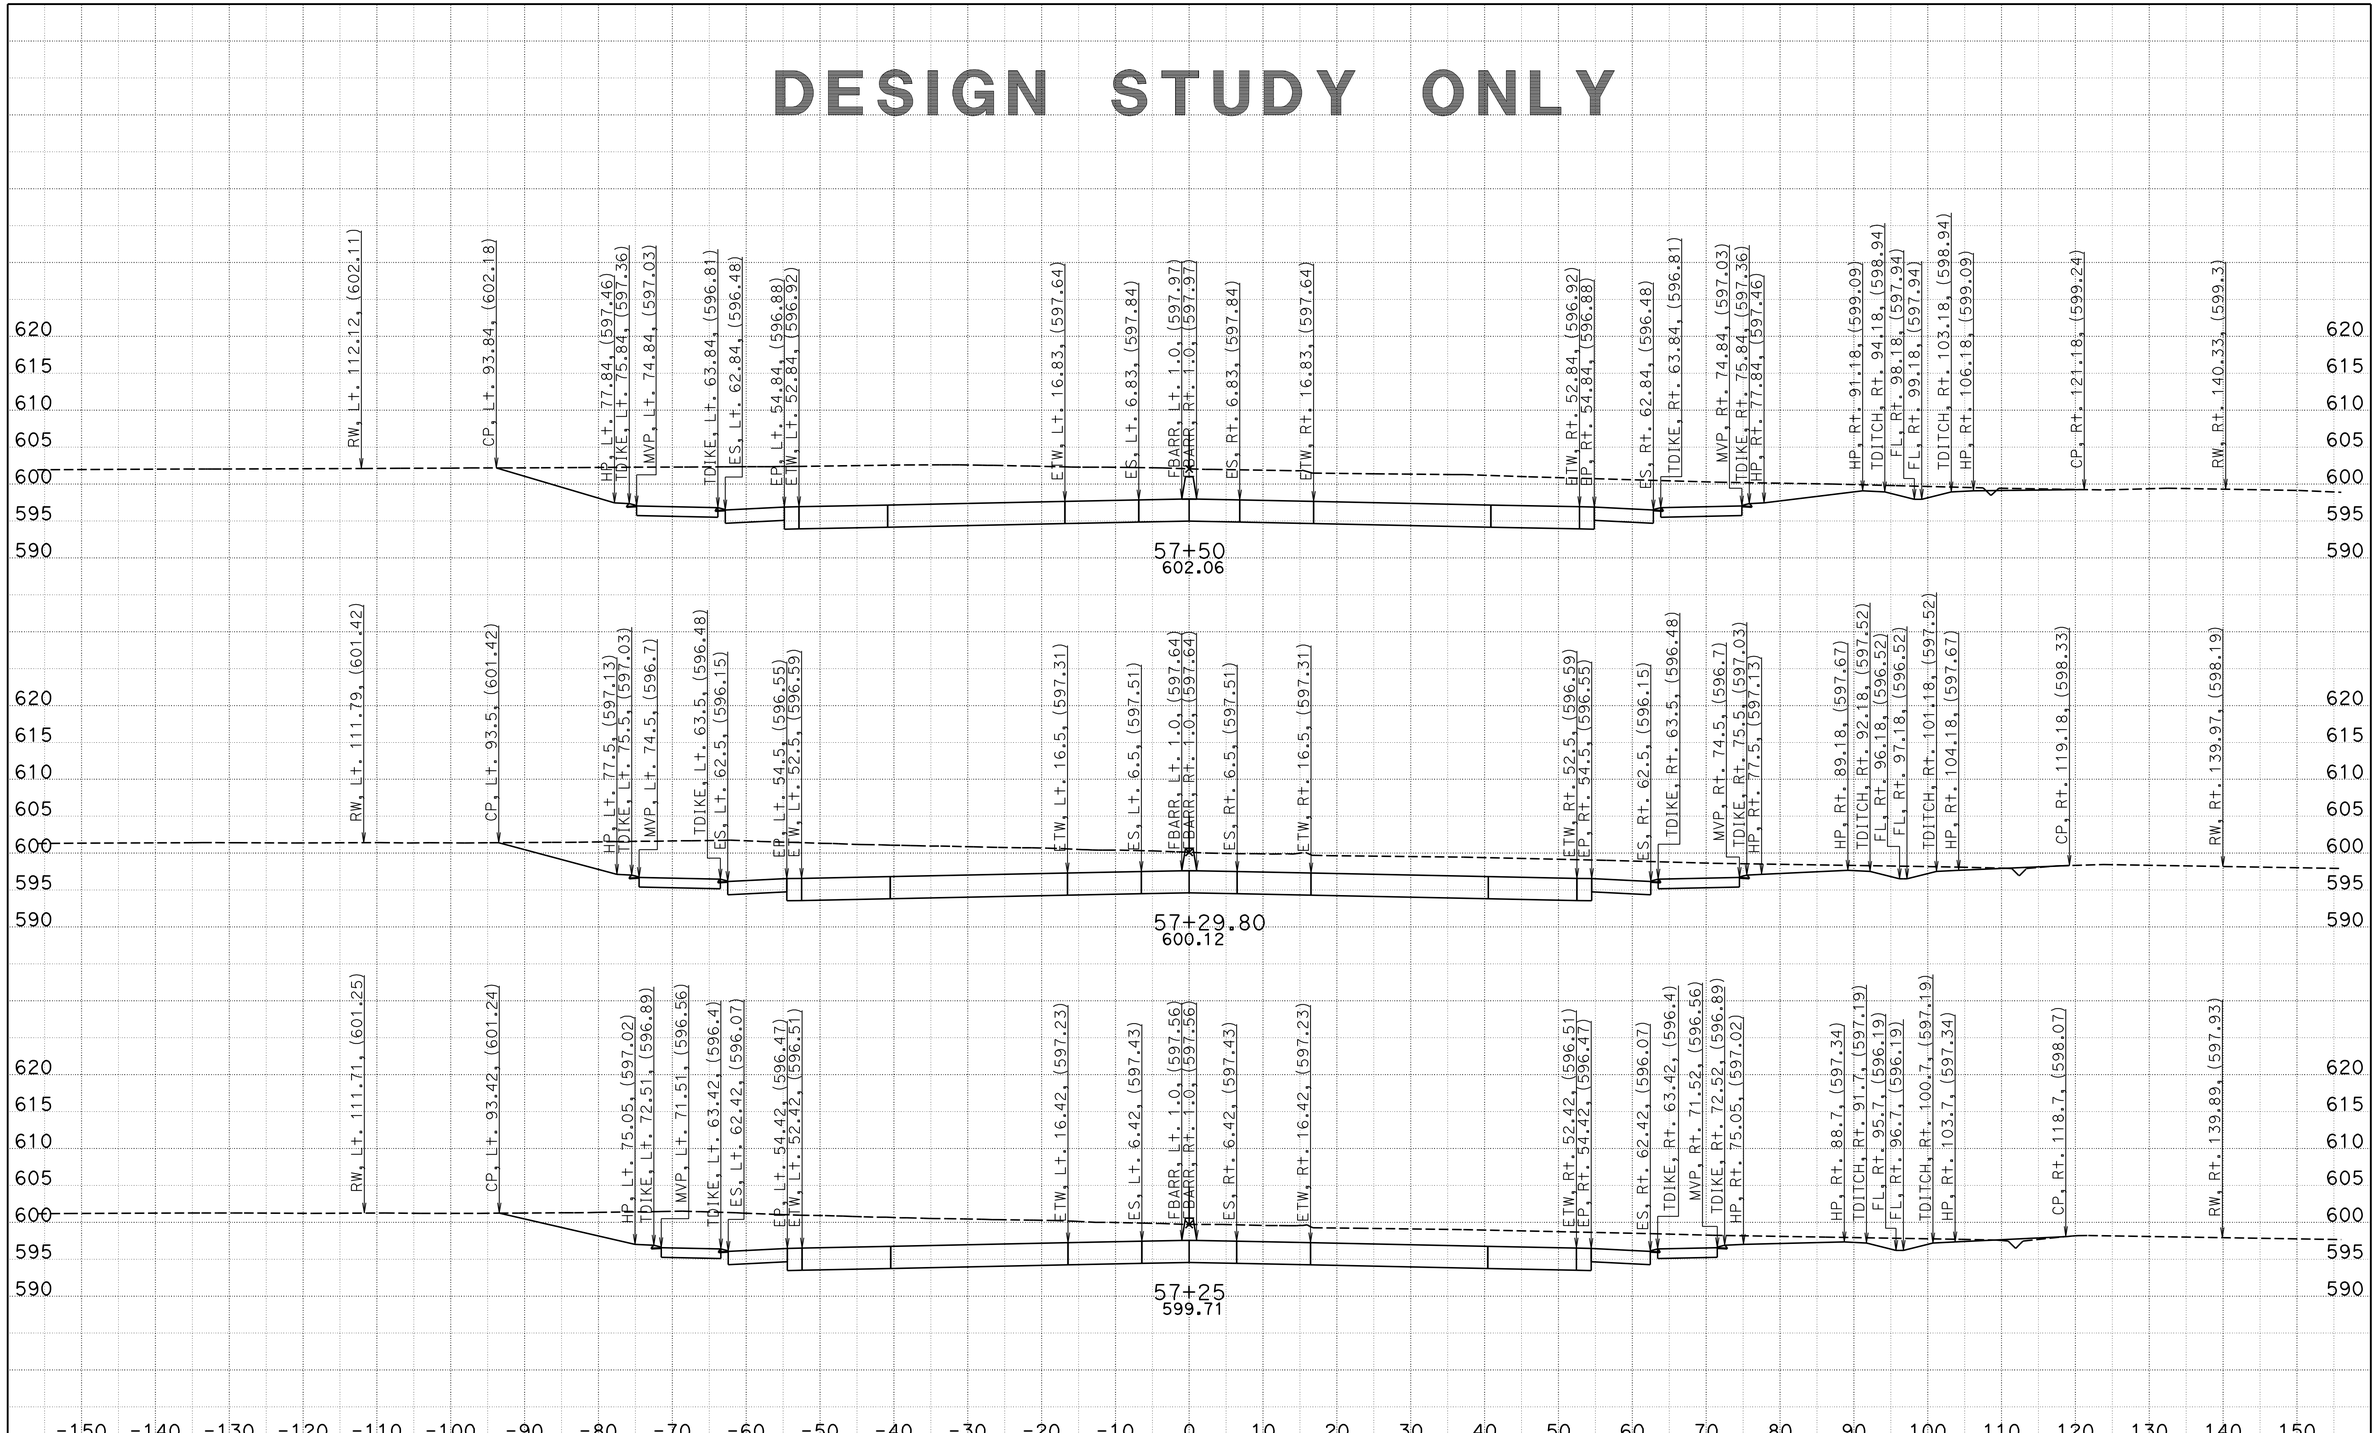

CREATED BY: BVE
DATE: 5/6/2013
KC Project: 05632 File: D:\Survey Deliverable\A\Section 3\a1_3_d.ear

CONTRACT: 05632
DIST/CO/RTE/PM: 11-SD-11/905 0.0/1.6,R9.9/R10.7
PROJECT ID: 1100020519

SCALE: 1" = 10' Horiz.
1" = 10' Vert.
All Dimensions are US Survey Feet

A
CROSS SECTIONS
SHEET 11 OF XXX

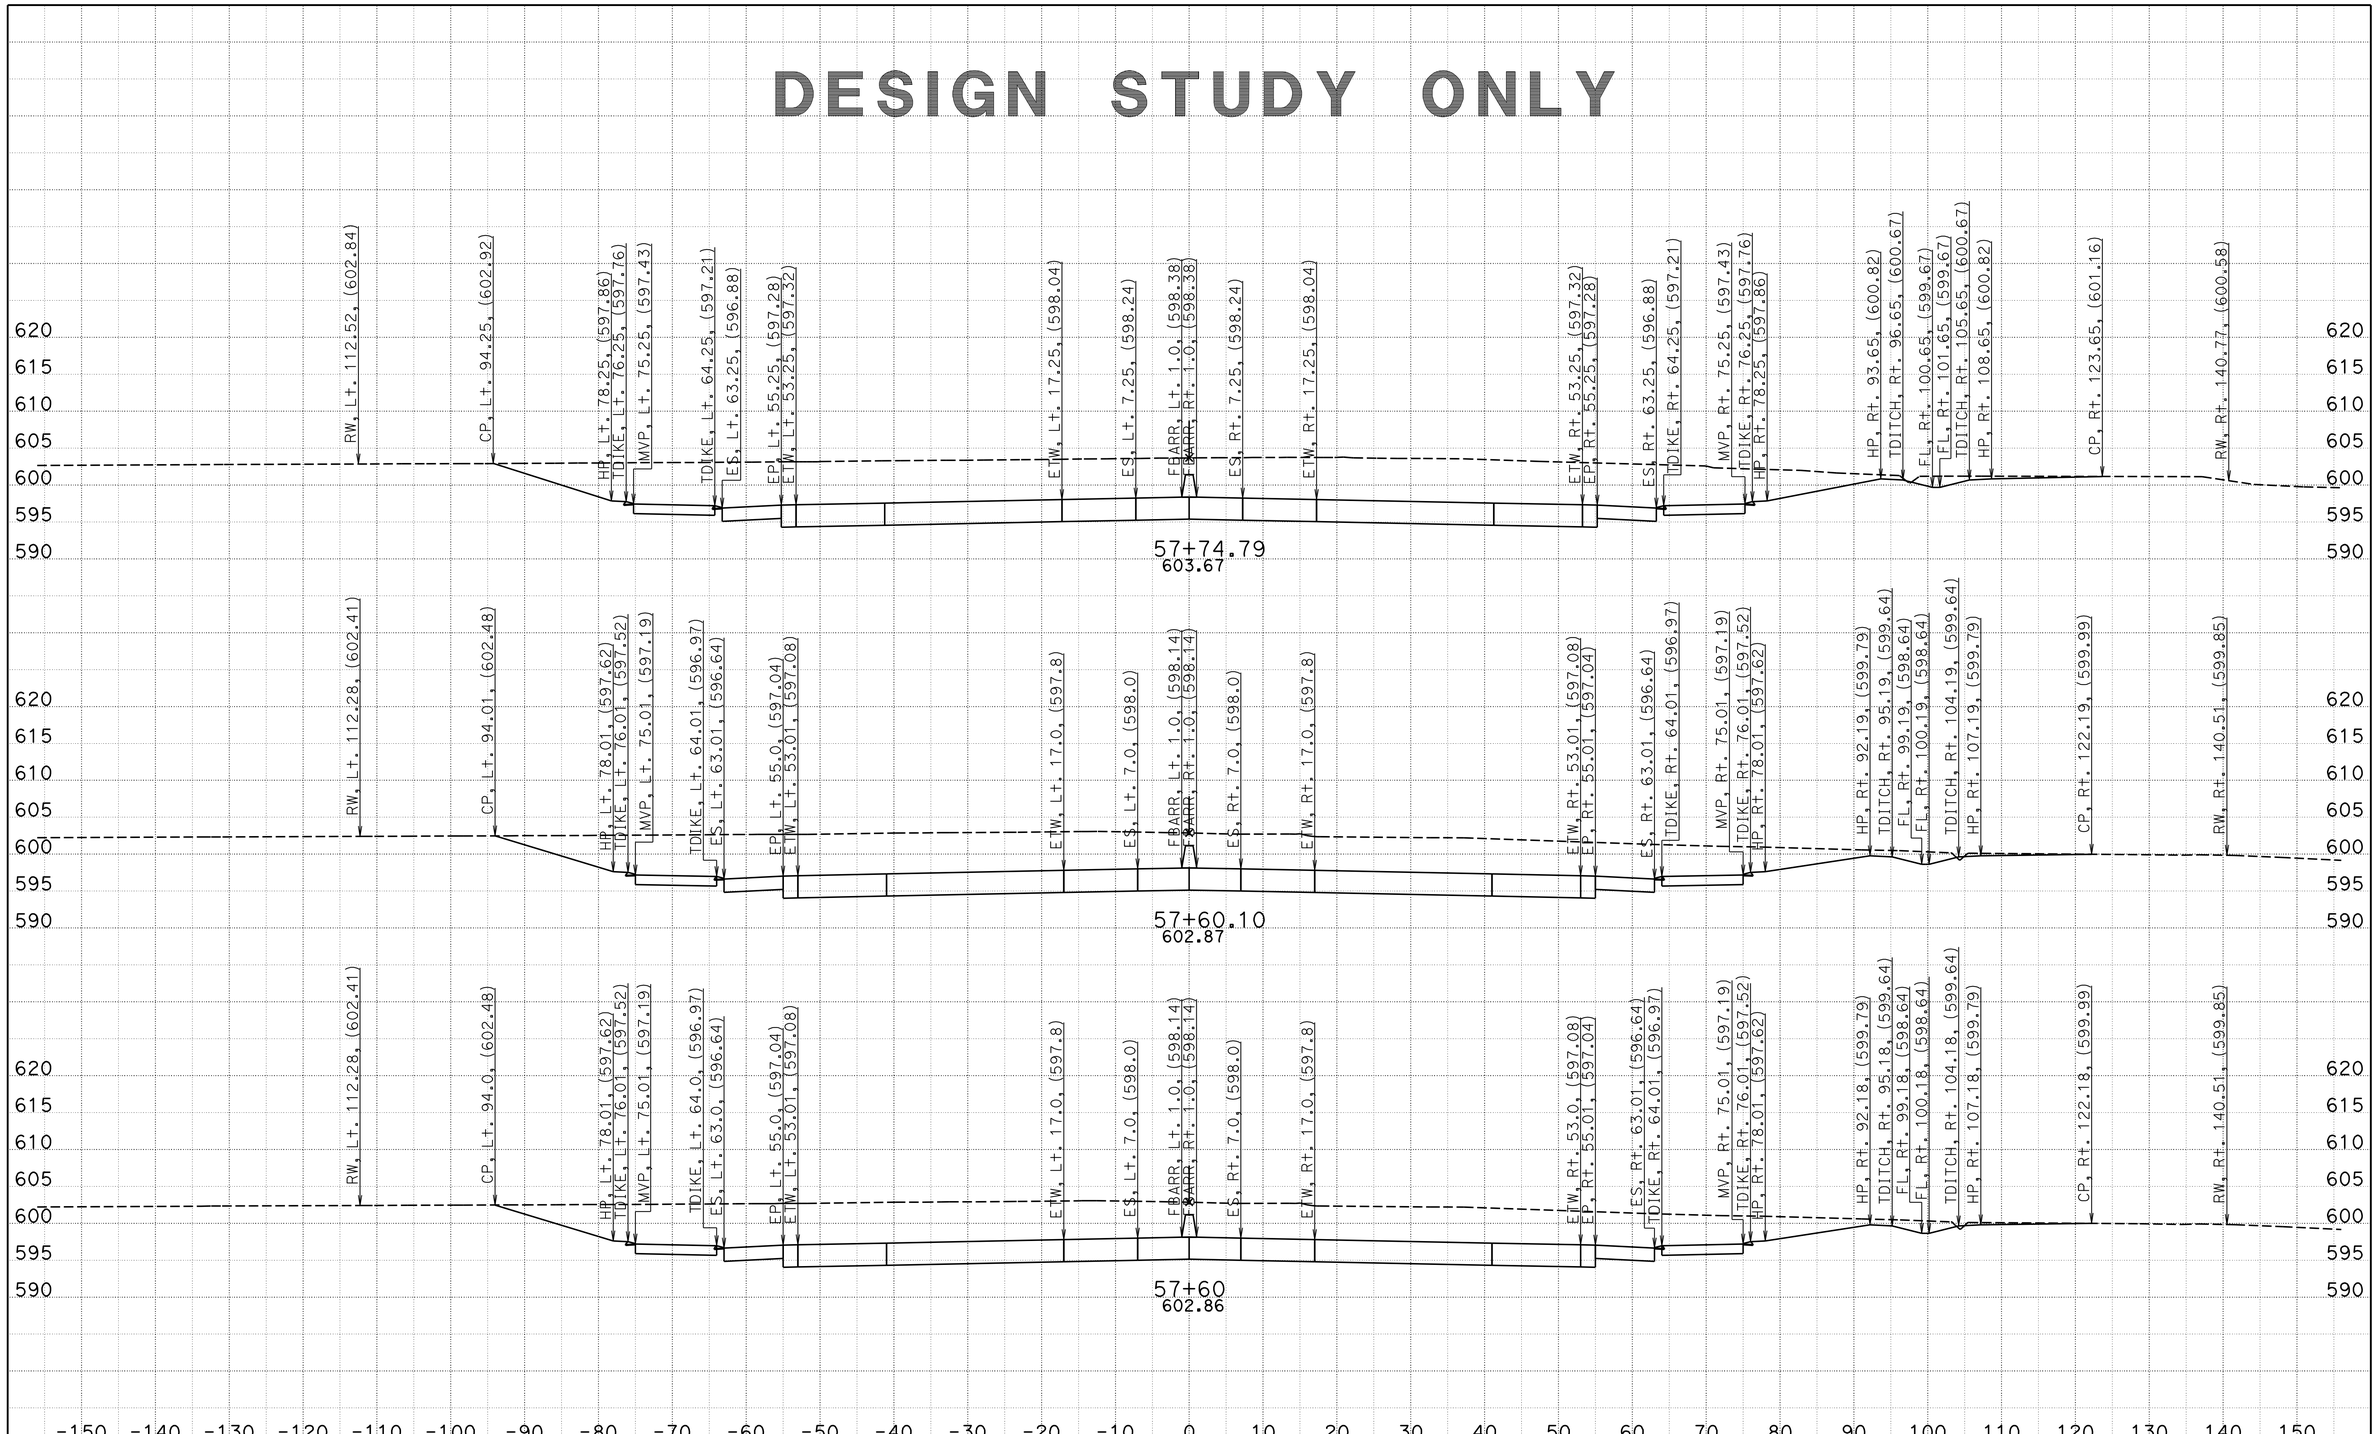

CREATED BY: BVE
DATE: 5/6/2013
KC Project: 05632 File: D:\Survey Deliverable\A\Section 3\a1_3_d.ear

CONTRACT: 05632
DIST/CO/RTE/PM: 11-SD-11/905 0.0/1.6,R9.9/R10.7
PROJECT ID: 1100020519

SCALE: 1" = 10' Horiz.
1" = 10' Vert.
All Dimensions are US Survey Feet

A
CROSS SECTIONS
SHEET 12 OF XXX

DESIGN STUDY ONLY

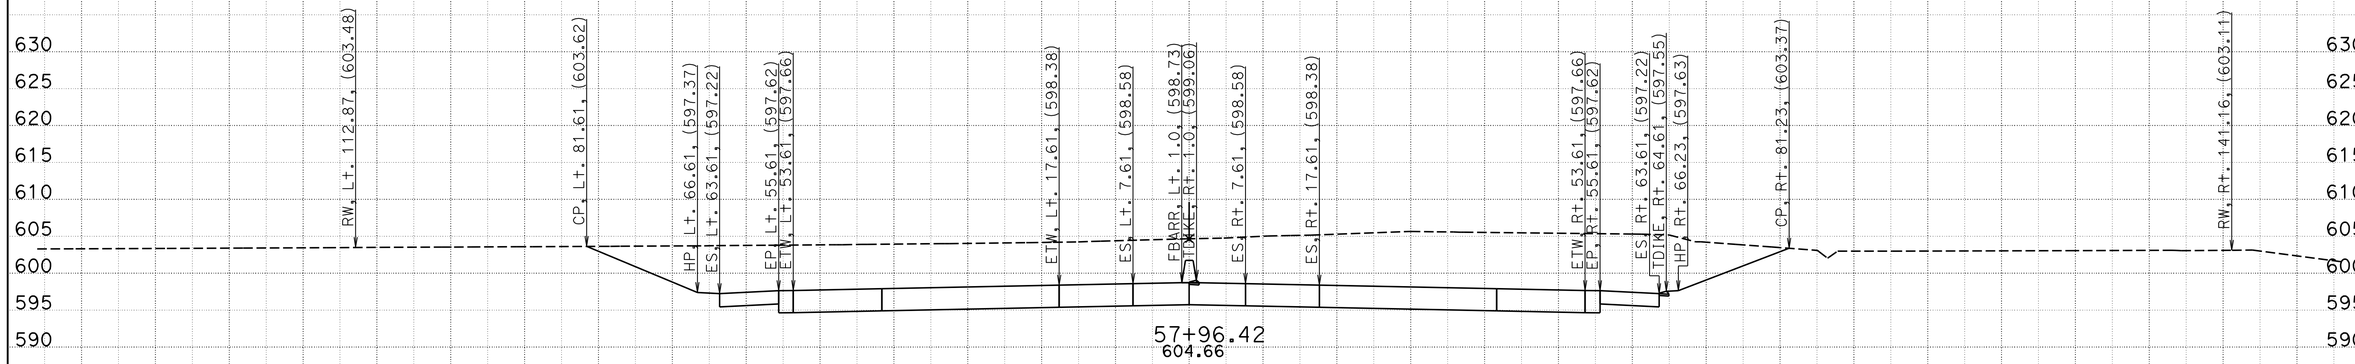

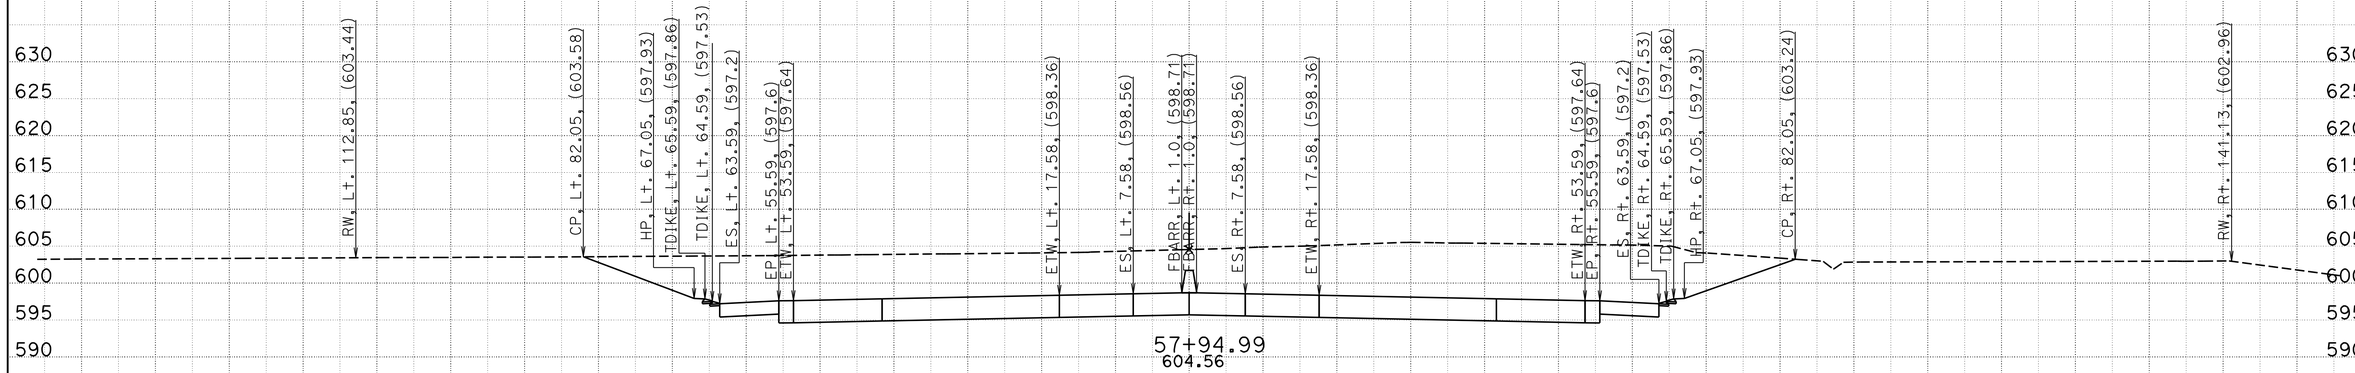

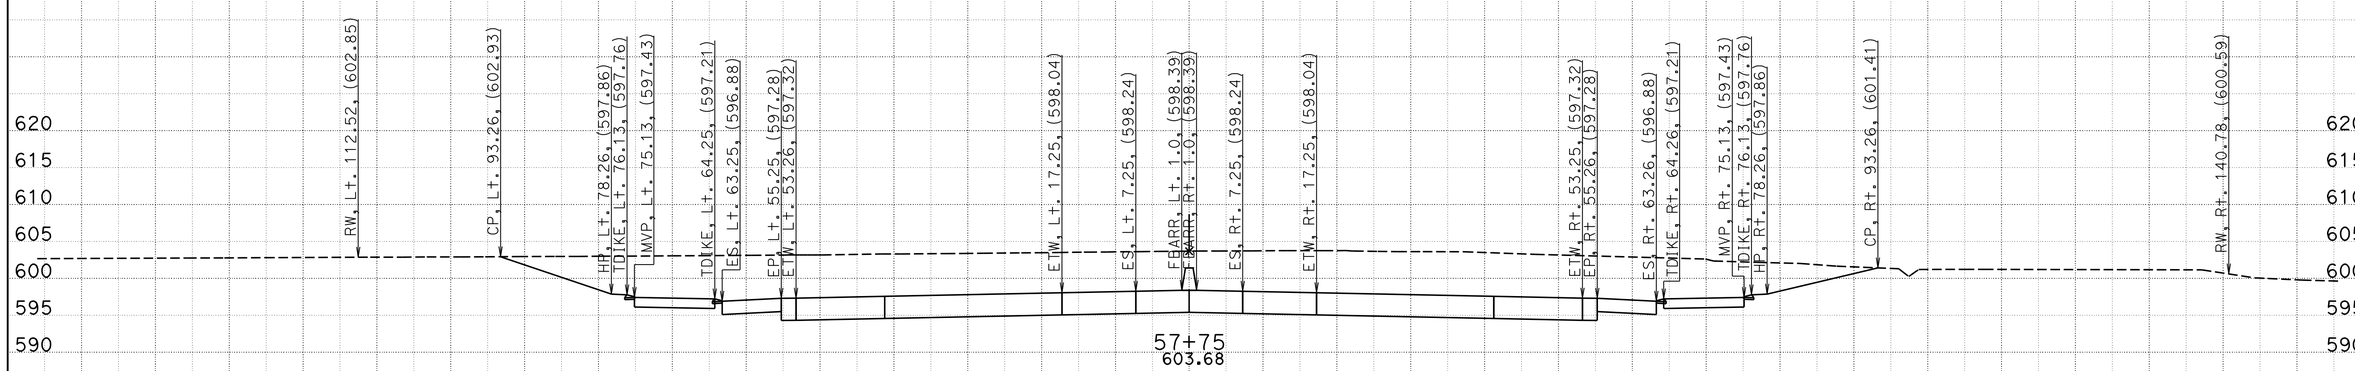

CREATED BY: BVE
DATE: 5/6/2013
KC Project: 05632 File: D:\Survey Deliverable\A\Section 3\a1_3_d.ear

CONTRACT: 05632
DIST/CO/RTE/PM: 11-SD-11/905 0.0/1.6,R9.9/R10.7
PROJECT ID: 1100020519

SCALE: 1" = 10' Horiz.
1" = 10' Vert.

All Dimensions are US Survey Feet

A
CROSS SECTIONS
SHEET 13 OF XXX

DESIGN STUDY ONLY

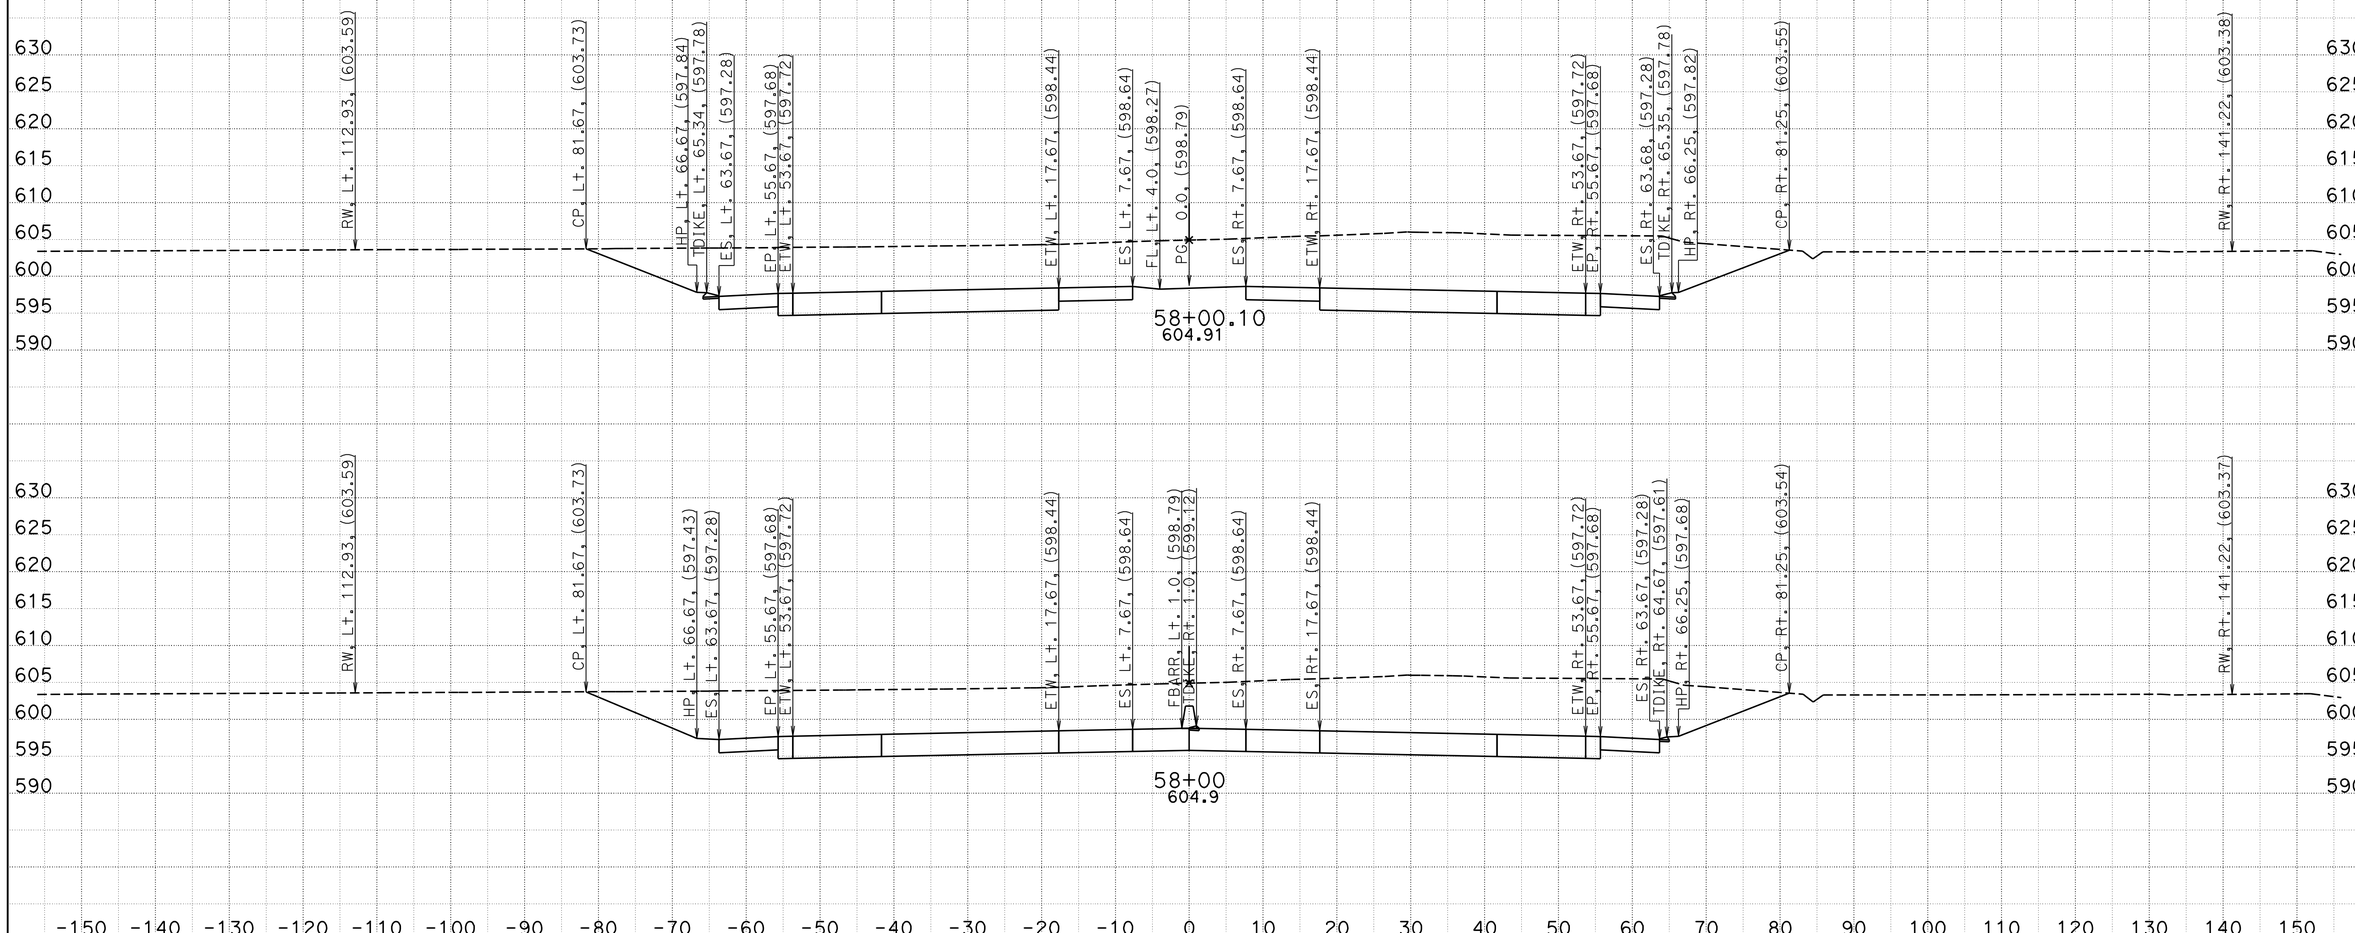

CREATED BY: BVE
DATE: 5/6/2013
KC Project: 05632 File: D:\Survey Deliverable\A\Section 3\a1_3_d.ear

CONTRACT: 05632
DIST/CO/RTE/PM: 11-SD-11/905 0.0/1.6,R9.9/R10.7
PROJECT ID: 1100020519

SCALE: 1" = 10' Horiz.
1" = 10' Vert.
All Dimensions are US Survey Feet

A
CROSS SECTIONS
SHEET 14 OF XXX

DESIGN STUDY ONLY

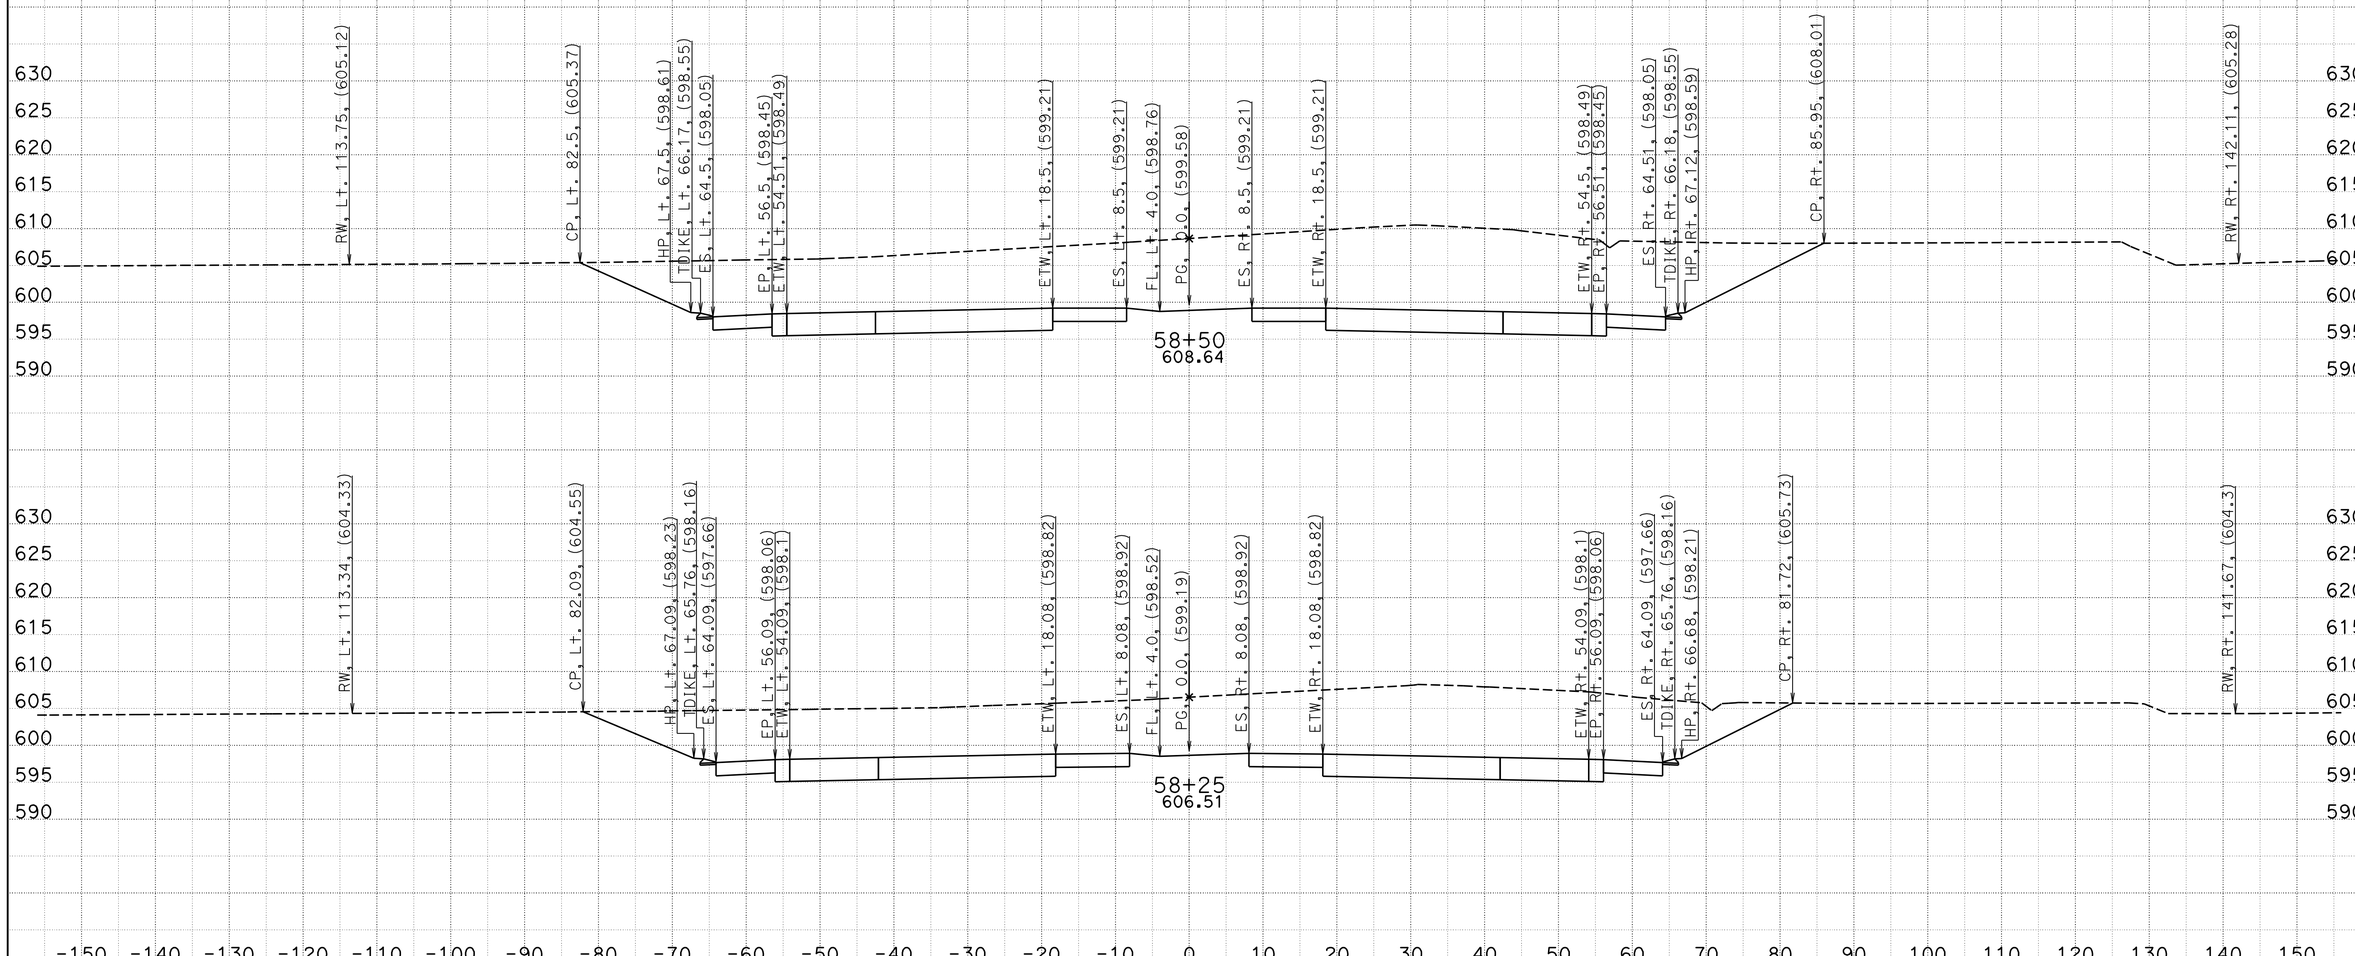

CREATED BY: BVE
DATE: 5/6/2013
KC Project: 05632 File: D:\Survey Deliverable\A\Section 3\a1_3_d.ear

CONTRACT: 05632
DIST/CO/RTE/PM: 11-SD-11/905 0.0/1.6,R9.9/R10.7
PROJECT ID: 1100020519

SCALE: 1" = 10' Horiz.
1" = 10' Vert.
All Dimensions are US Survey Feet

A
CROSS SECTIONS
SHEET 15 OF XXX

DESIGN STUDY ONLY

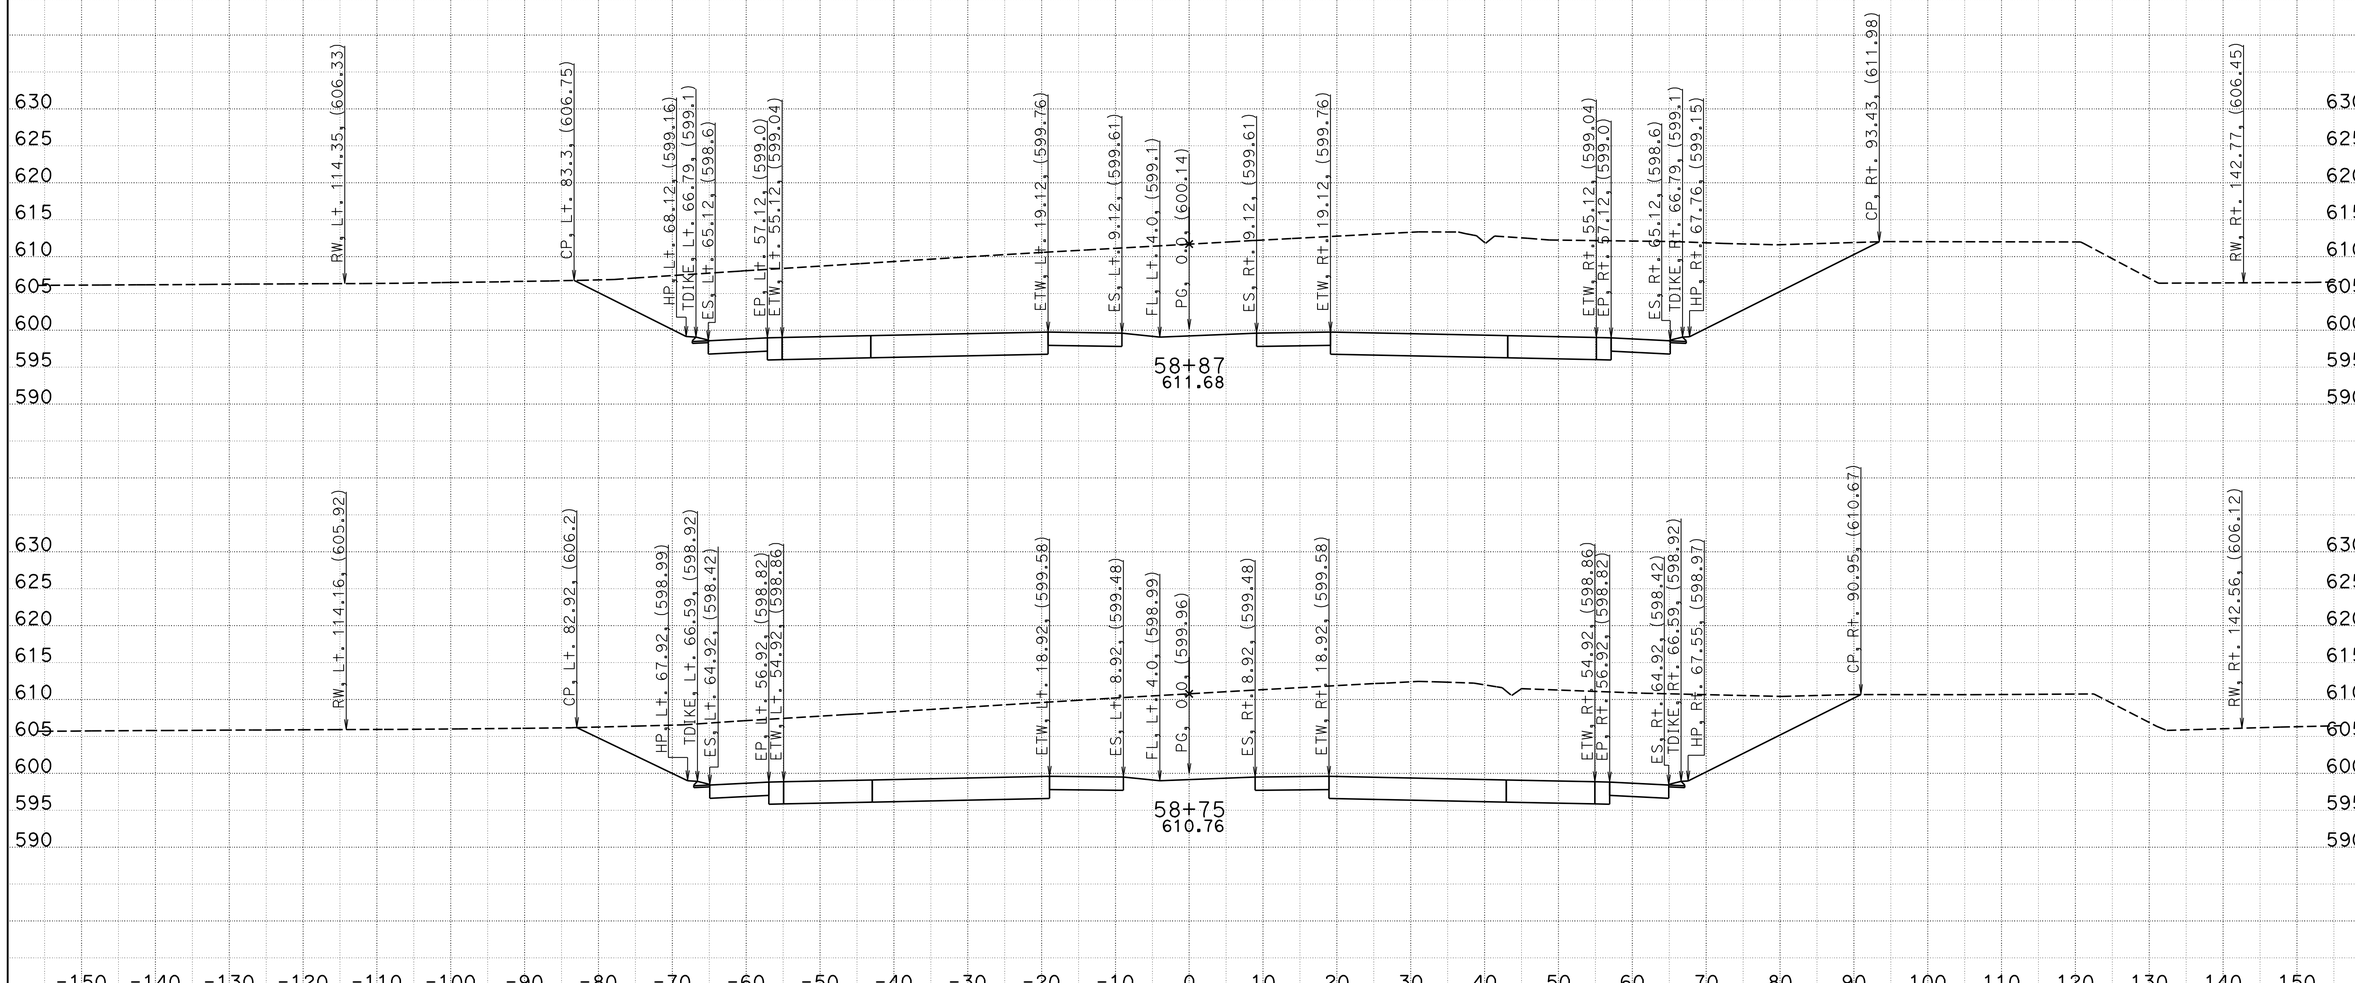

CREATED BY: BVE
DATE: 5/6/2013
KC Project: 05632 File: D:\Survey Deliverable\A\Section 3\a1_3_d.ear

CONTRACT: 05632
DIST/CO/RTE/PM: 11-SD-11/905 0.0/1.6,R9.9/R10.7
PROJECT ID: 1100020519

SCALE: 1" = 10' Horiz.
1" = 10' Vert.
All Dimensions are US Survey Feet

A
CROSS SECTIONS
SHEET 16 OF XXX

DESIGN STUDY ONLY

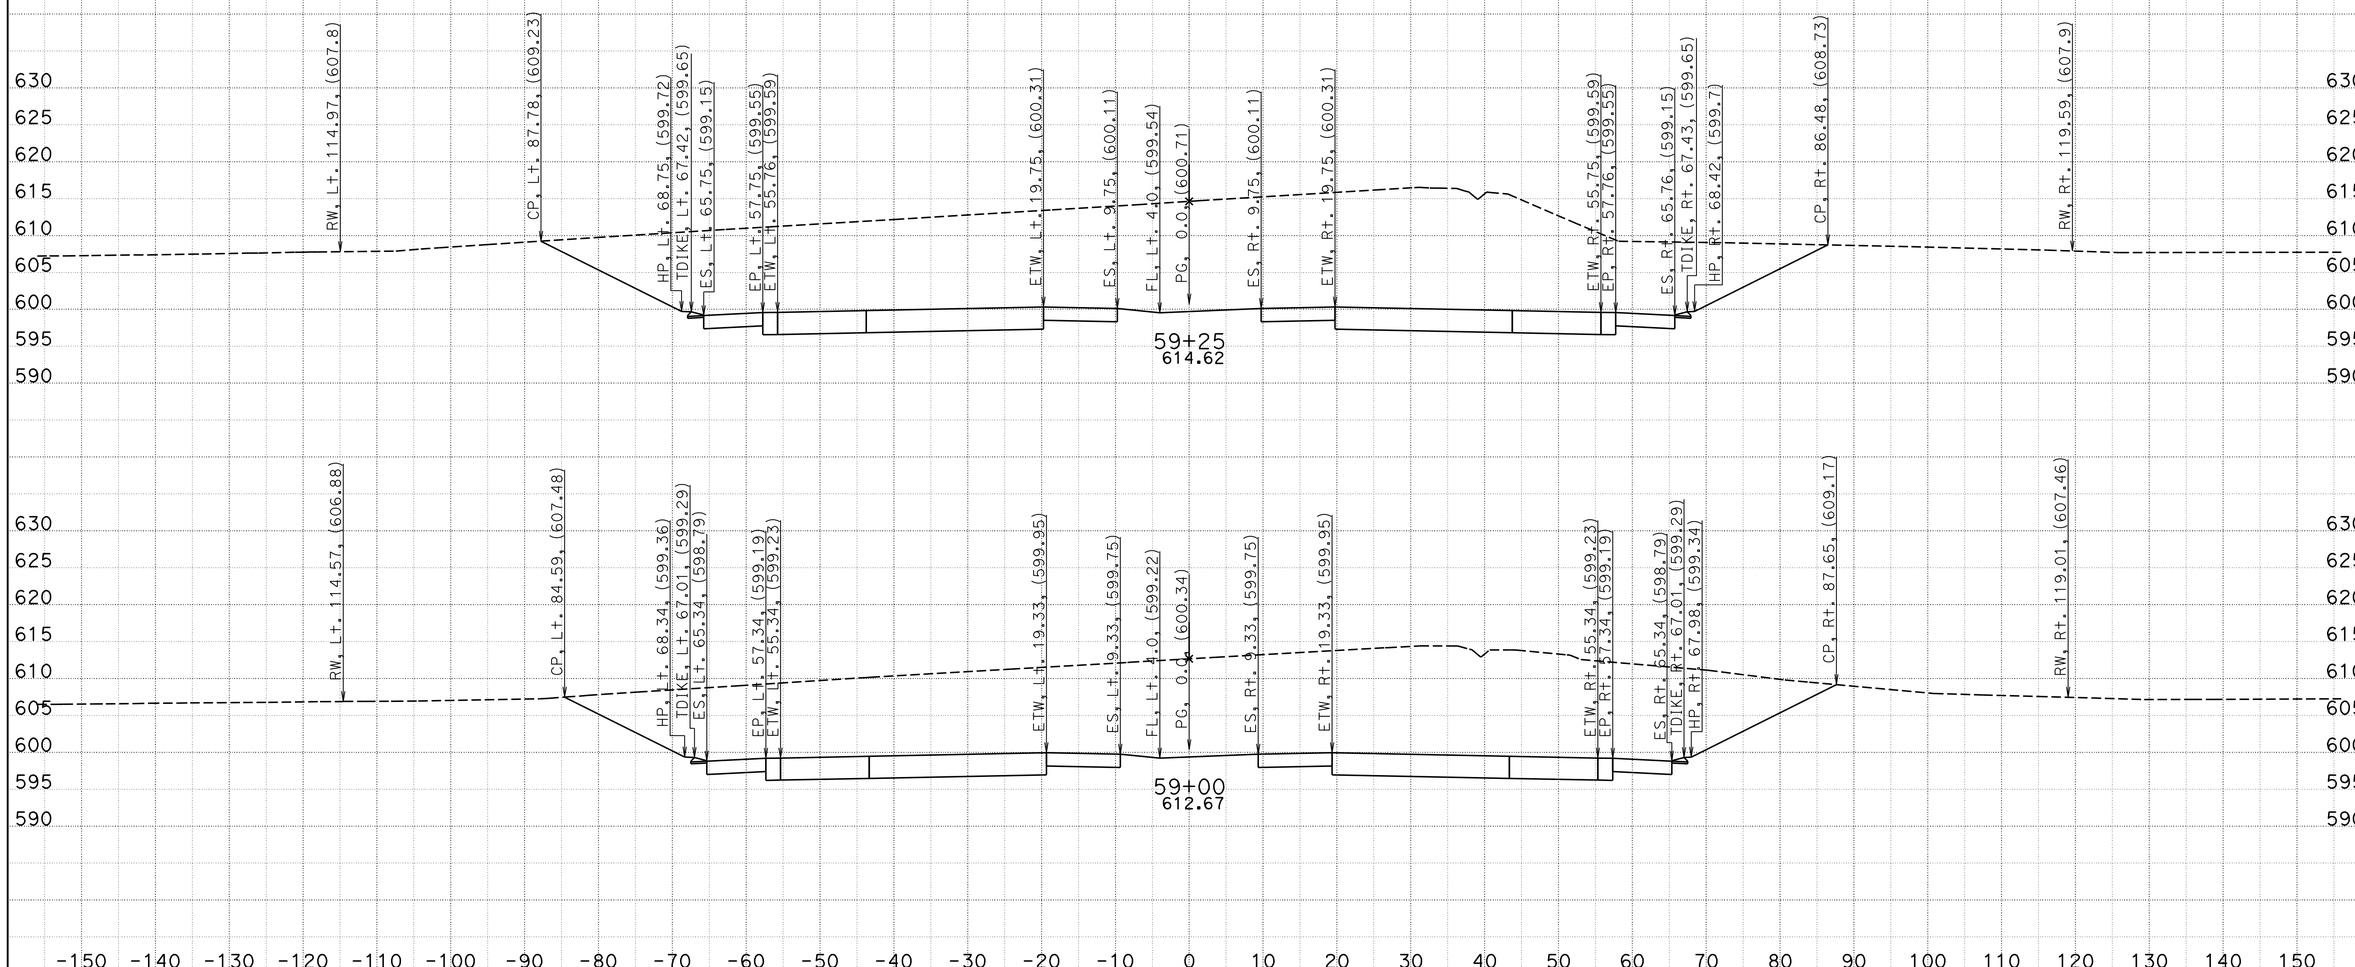

CREATED BY: BVE
DATE: 5/6/2013
KC Project: 05632 File: D:\Survey Deliverable\A\Section 3\a1_3_d.ear

CONTRACT: 05632
DIST/CO/RTE/PM: 11-SD-11/905 0.0/1.6,R9.9/R10.7
PROJECT ID: 1100020519

SCALE: 1" = 10' Horiz.
1" = 10' Vert.
All Dimensions are US Survey Feet

A
CROSS SECTIONS
SHEET 17 OF XXX

DESIGN STUDY ONLY

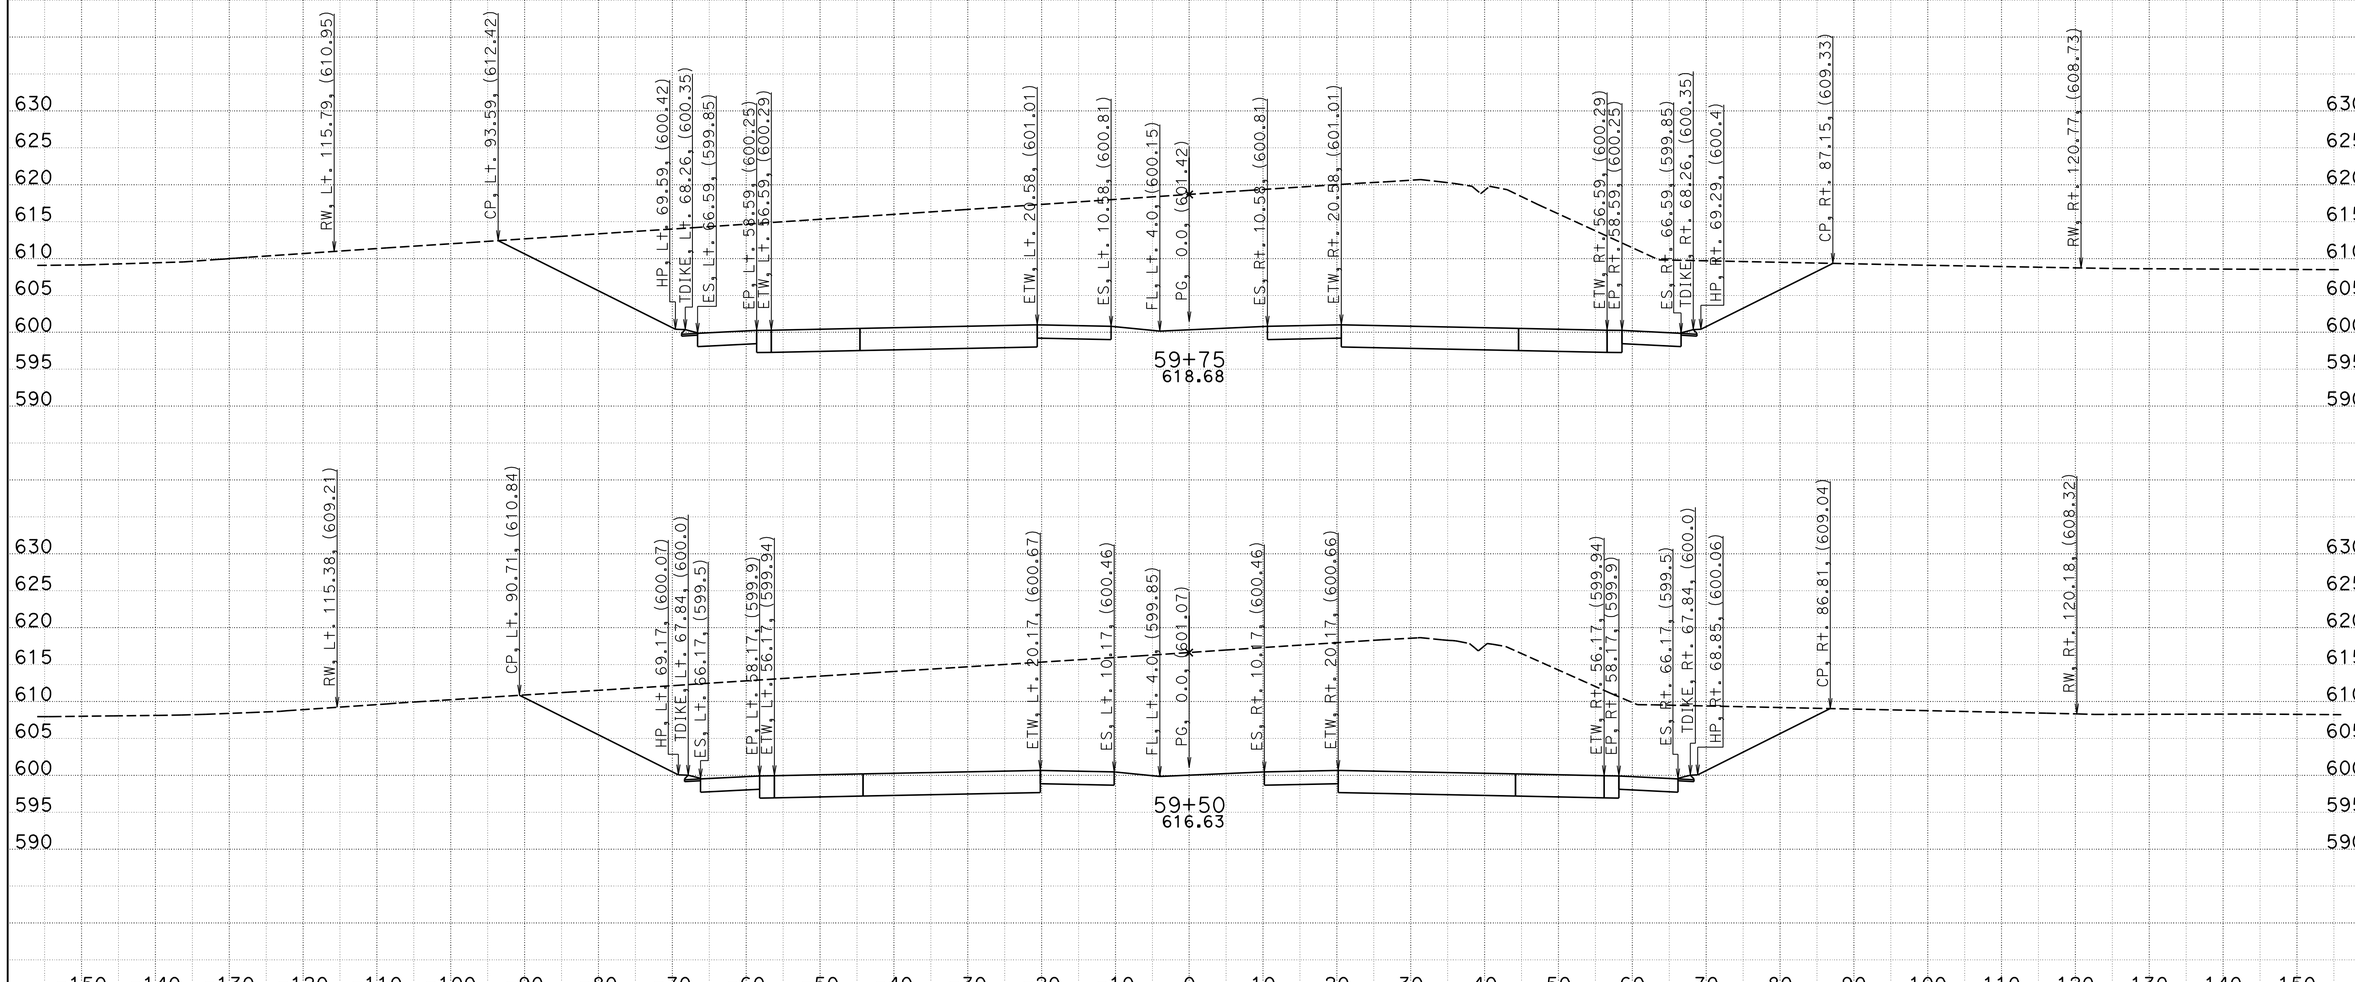

CREATED BY: BVE
DATE: 5/6/2013
KC Project: 05632 File: D:\Survey Deliverable\A\Section 3\a1_3_d.ear

CONTRACT: 05632
DIST/CO/RTE/PM: 11-SD-11/905 0.0/1.6,R9.9/R10.7
PROJECT ID: 1100020519

SCALE: 1" = 10' Horiz.
1" = 10' Vert.
All Dimensions are US Survey Feet

A
CROSS SECTIONS
SHEET 18 OF XXX

DESIGN STUDY ONLY

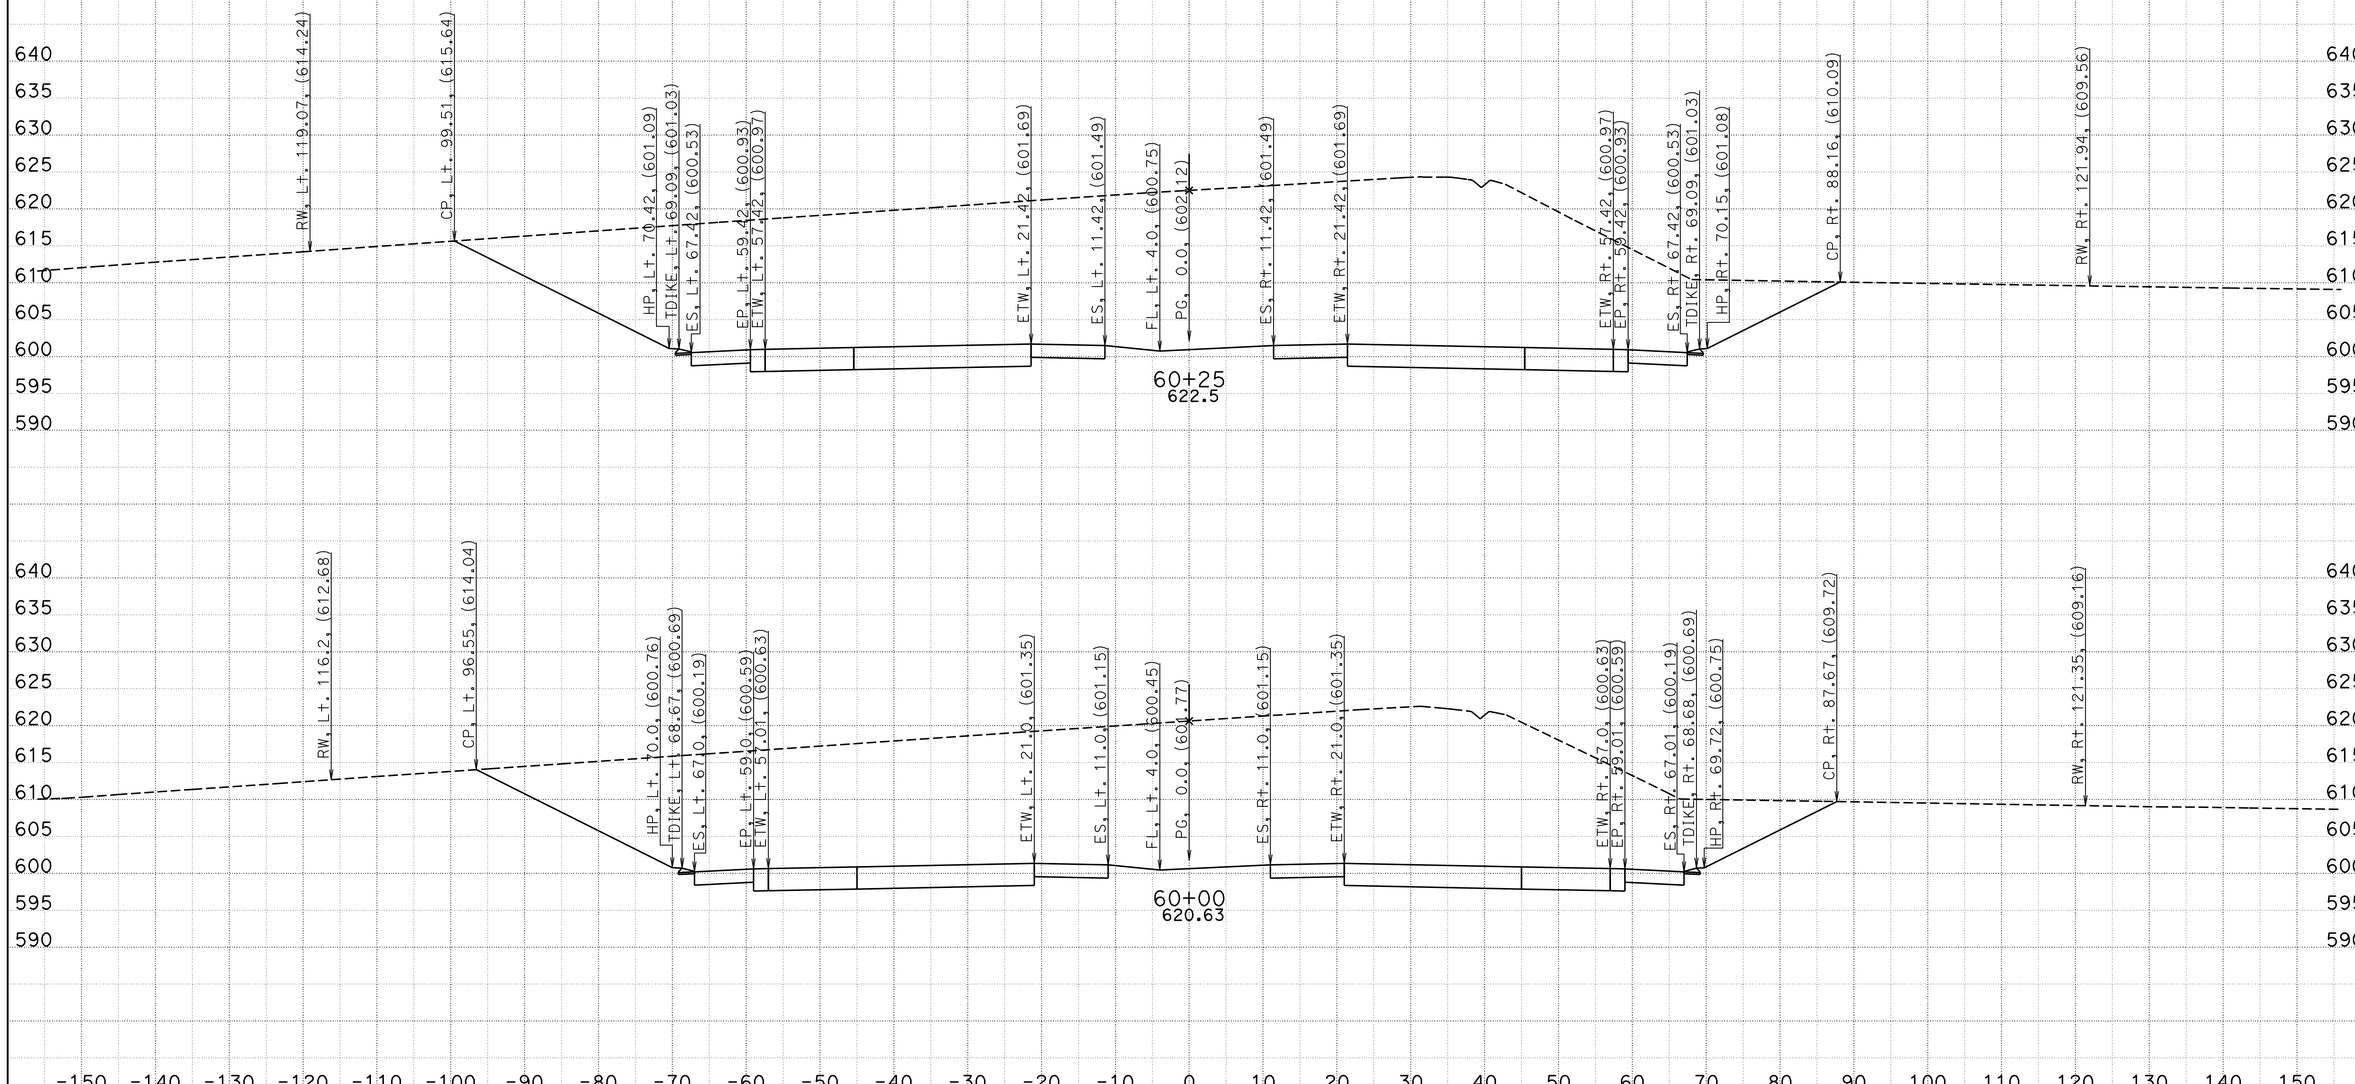

CREATED BY: BVE
DATE: 5/6/2013
KC Project: 05632 File: D:\Survey Deliverable\A\Section 3\a1_3_d.ear

CONTRACT: 05632
DIST/CO/RTE/PM: 11-SD-11/905 0.0/1.6,R9.9/R10.7
PROJECT ID: 1100020519

SCALE: 1" = 10' Horiz.
1" = 10' Vert.

All Dimensions are US Survey Feet

A
CROSS SECTIONS
SHEET 19 OF XXX

DESIGN STUDY ONLY

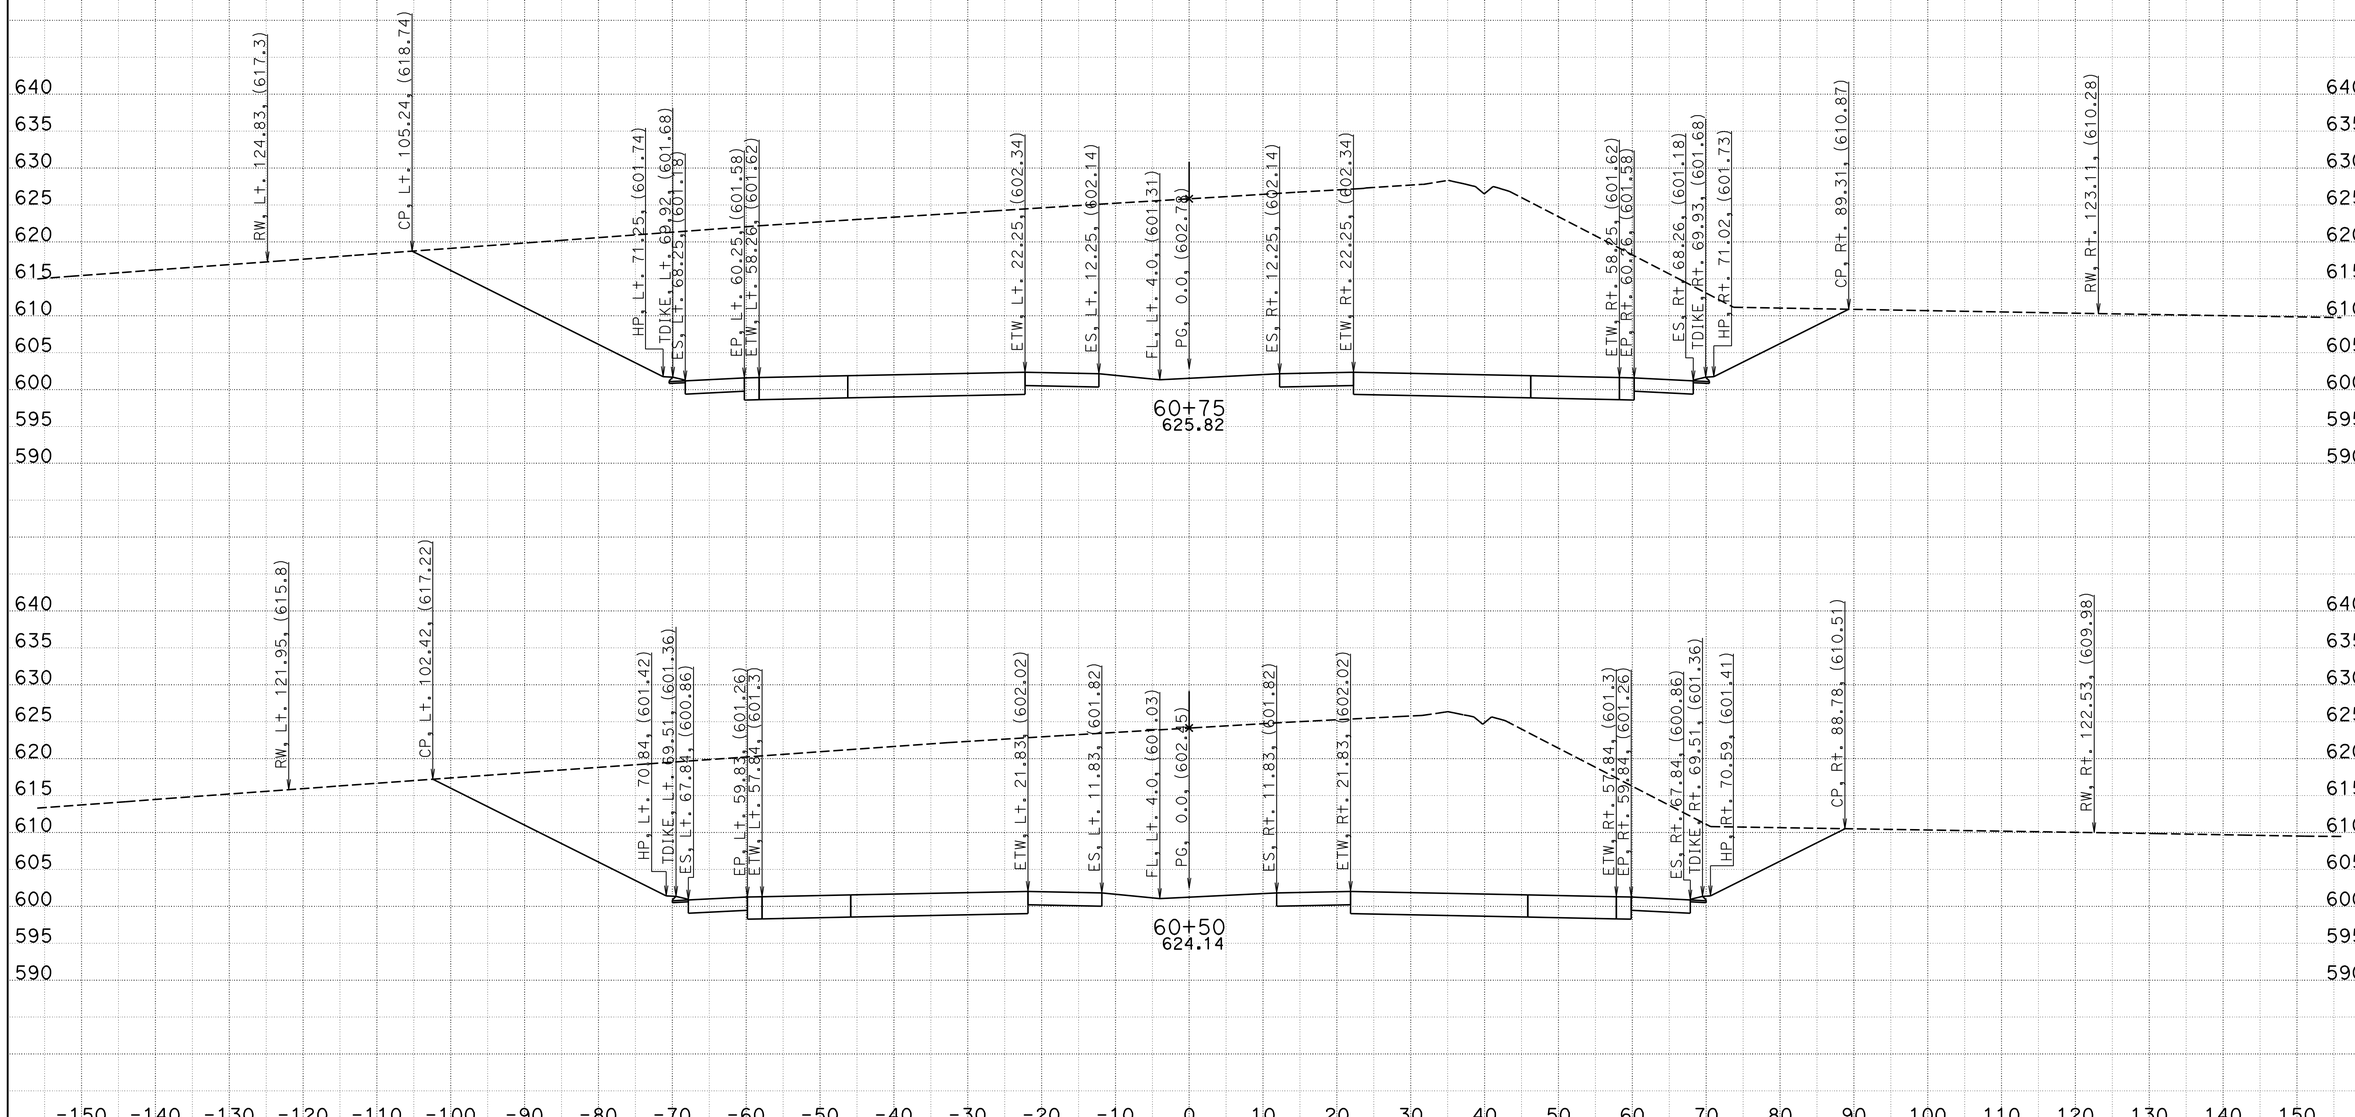

CREATED BY: BVE
DATE: 5/6/2013
KC Project: 05632 File: D:\Survey Deliverable\A\Section 3\a1_3_d.ear

CONTRACT: 05632
DIST/CO/RTE/PM: 11-SD-11/905 0.0/1.6,R9.9/R10.7
PROJECT ID: 1100020519

SCALE: 1" = 10' Horiz.
1" = 10' Vert.

All Dimensions are US Survey Feet

A
CROSS SECTIONS
SHEET 20 OF XXX

DESIGN STUDY ONLY

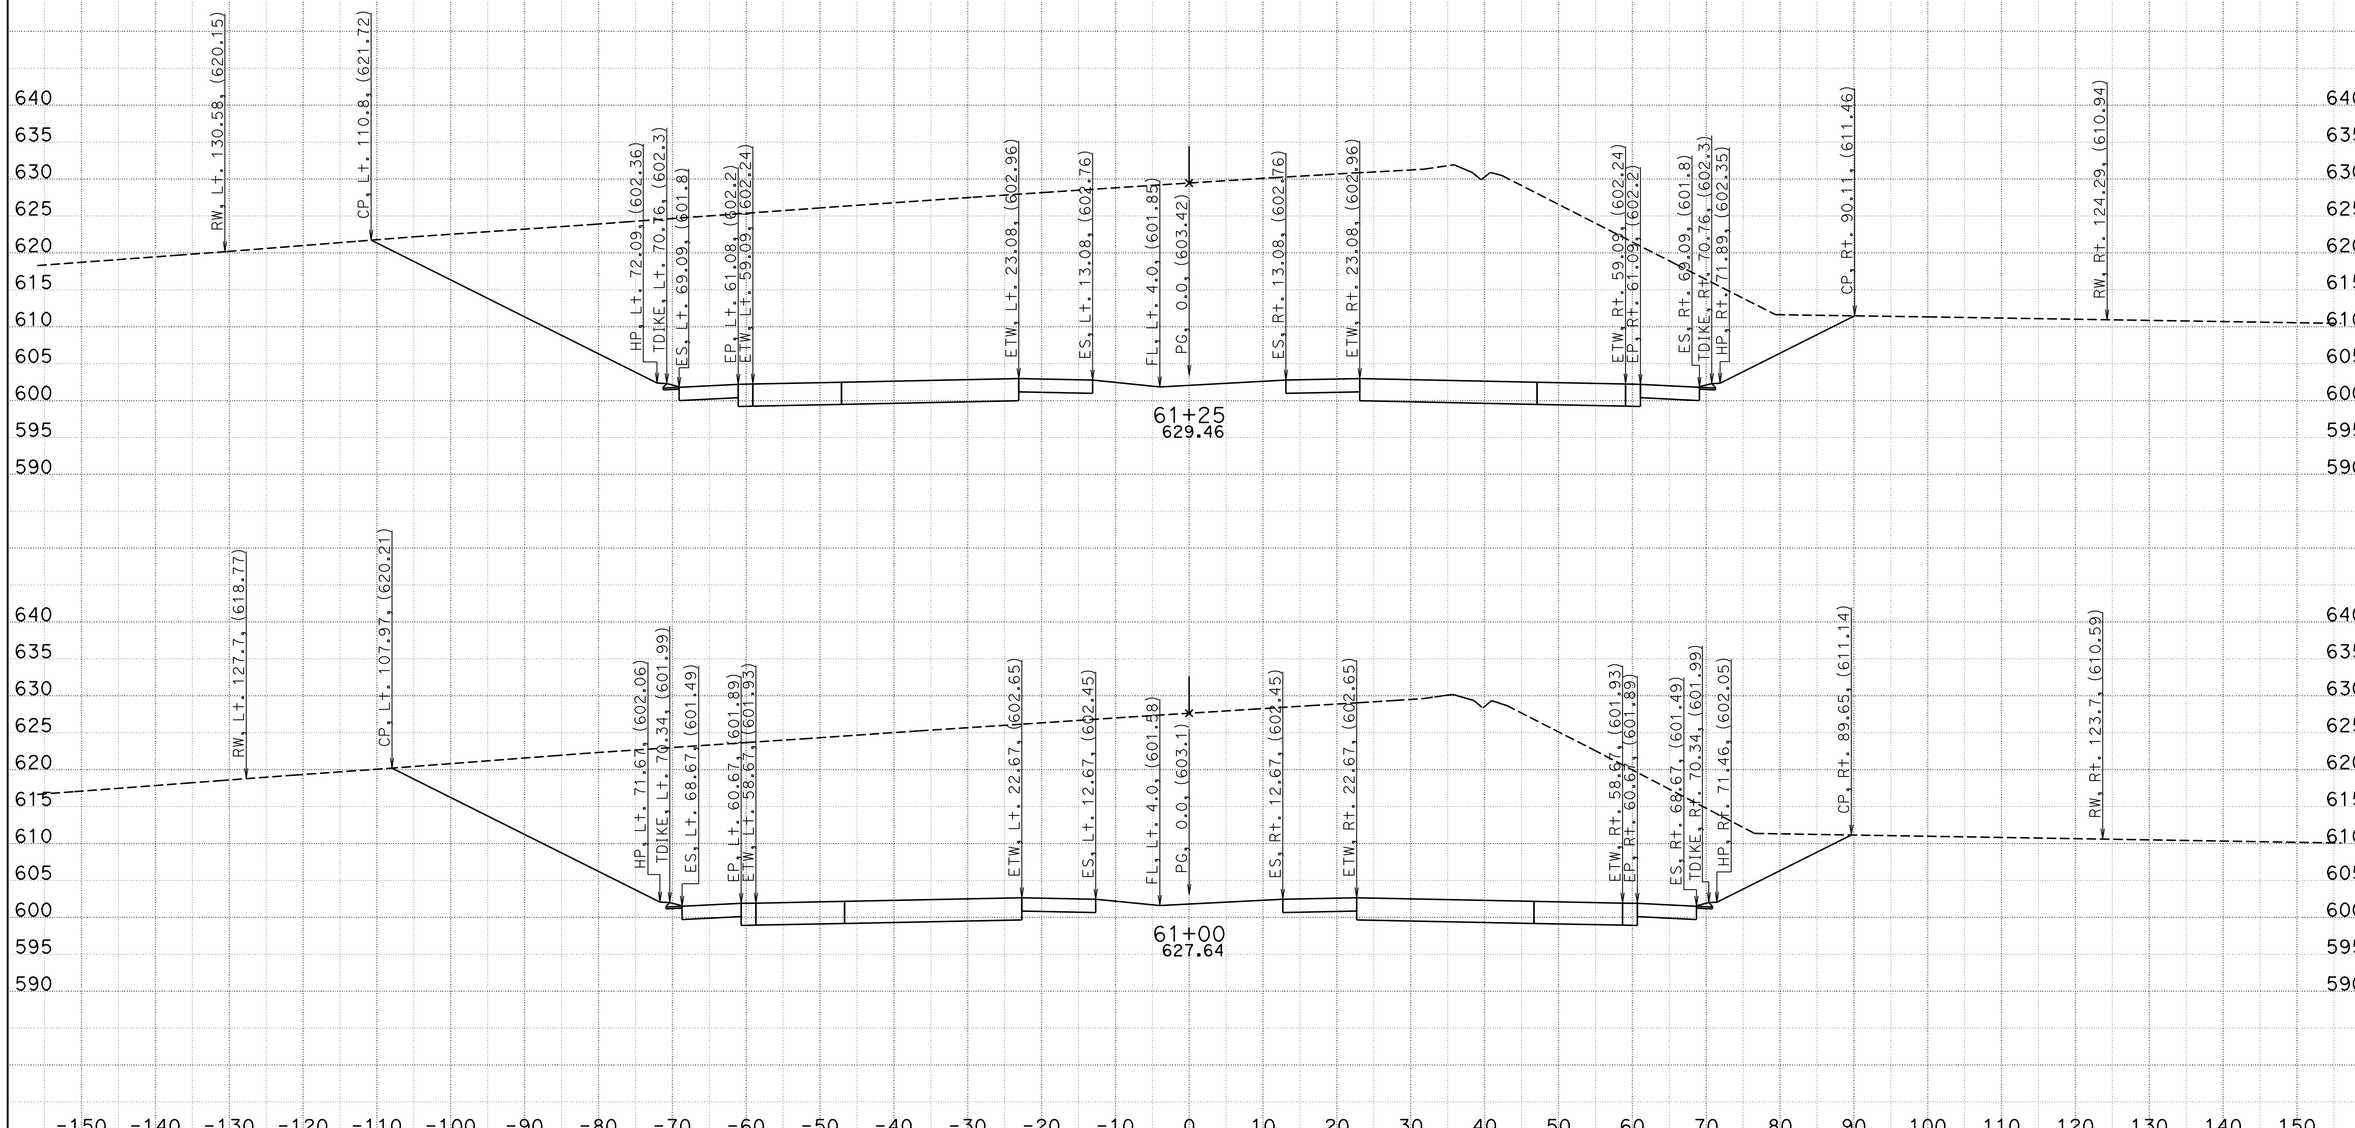

CREATED BY: BVE
DATE: 5/6/2013
KC Project: 05632 File: D:\Survey Deliverable\A\Section 3\a1_3_d.ear

CONTRACT: 05632
DIST/CO/RTE/PM: 11-SD-11/905 0.0/1.6,R9.9/R10.7
PROJECT ID: 1100020519

SCALE: 1" = 10' Horiz.
1" = 10' Vert.
All Dimensions are US Survey Feet

A
CROSS SECTIONS
SHEET 21 OF XXX

DESIGN STUDY ONLY

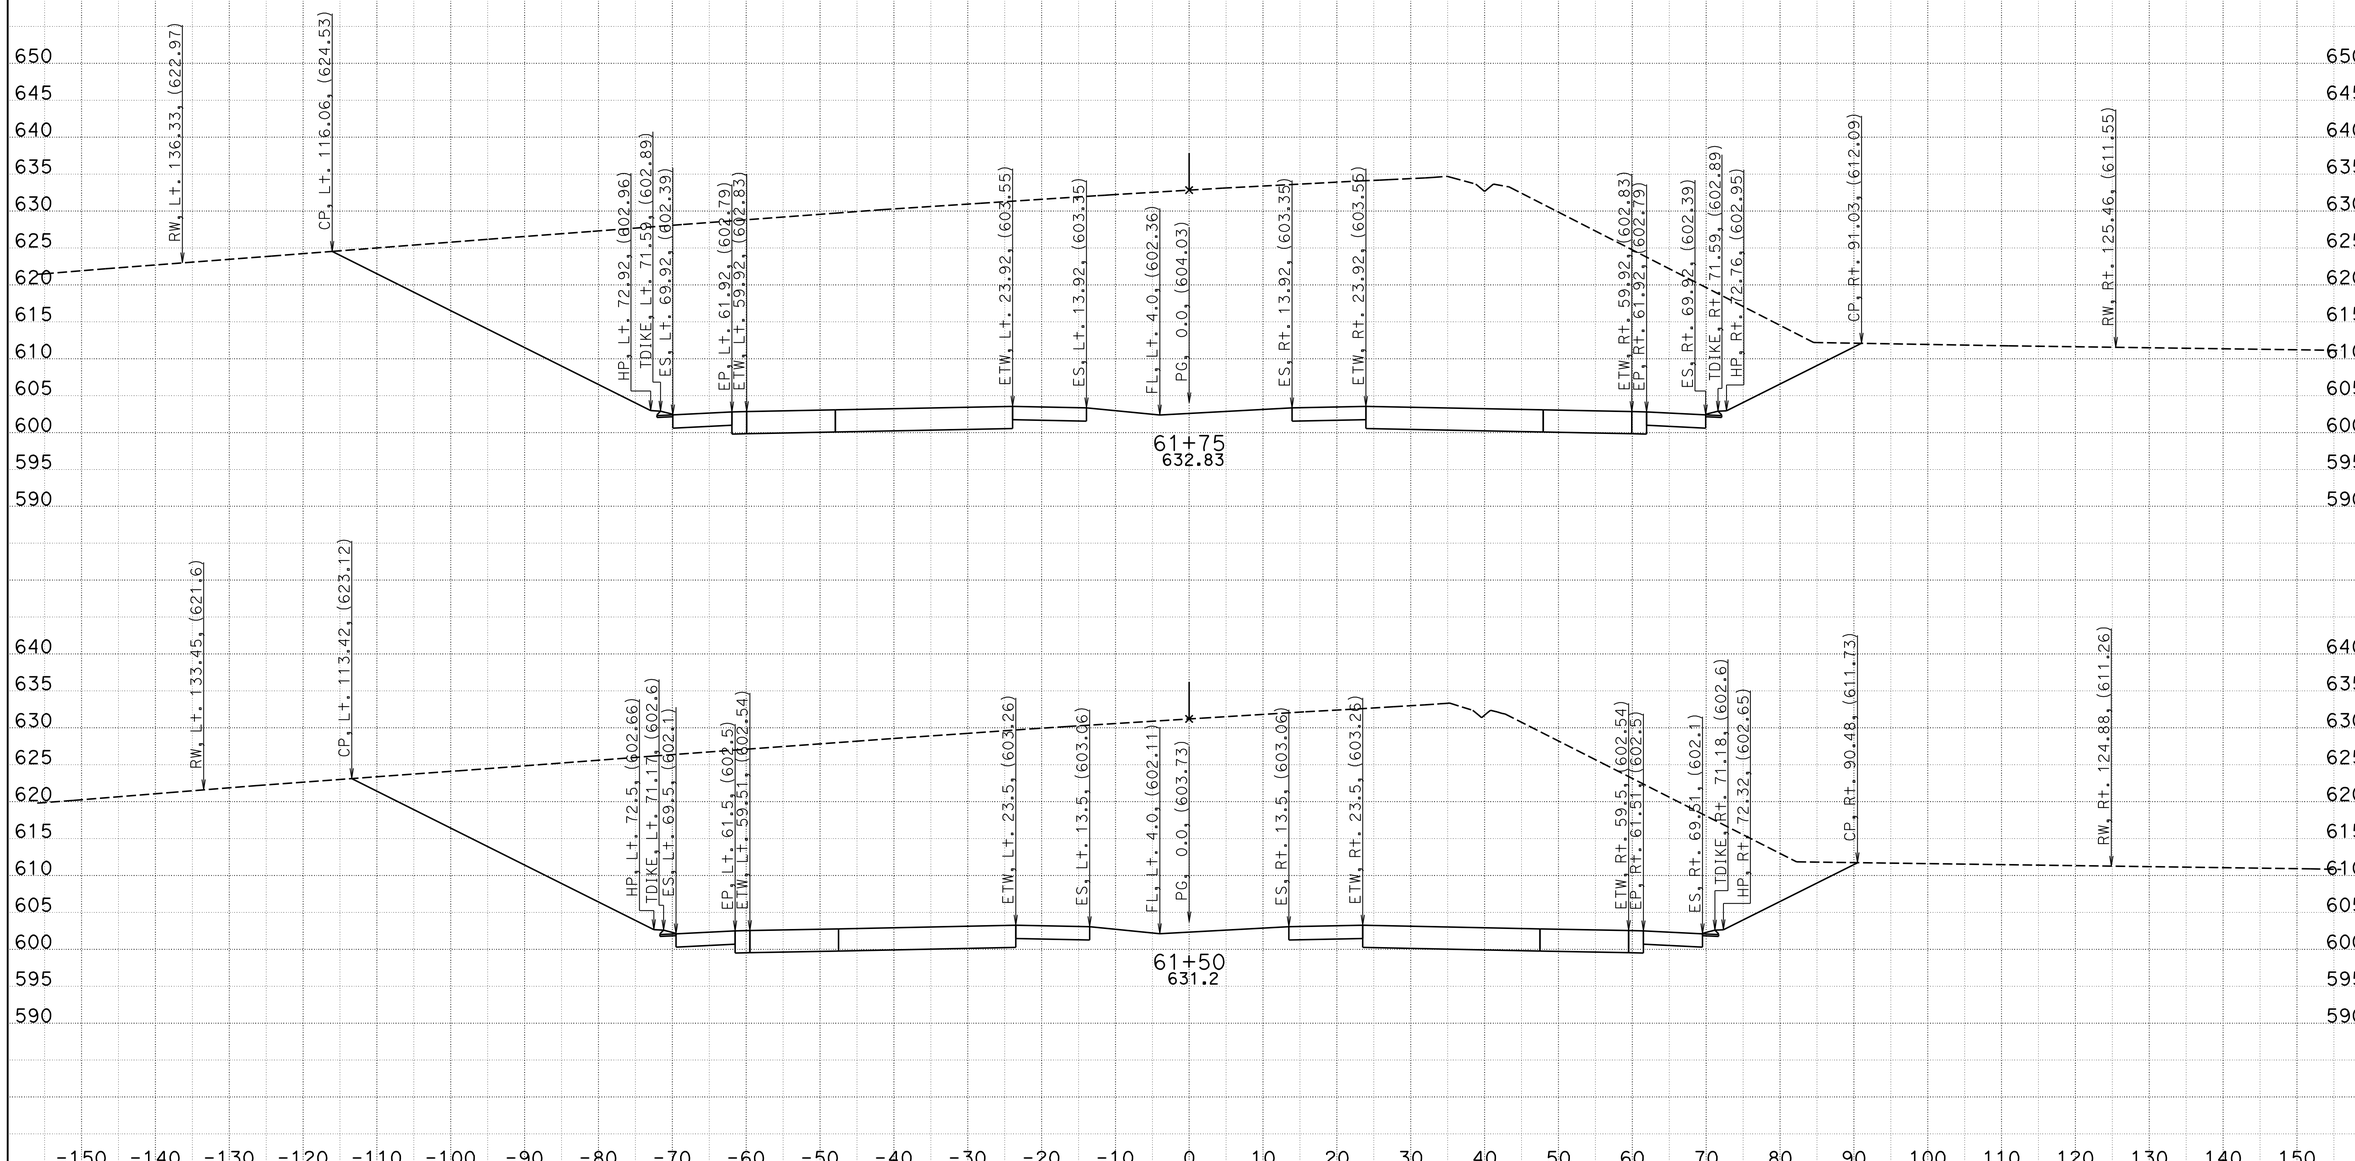

CREATED BY: BVE
DATE: 5/6/2013
KC Project: 05632 File: D:\Survey Deliverable\A\Section 3\a1_3_d.ear

CONTRACT: 05632
DIST/CO/RTE/PM: 11-SD-11/905 0.0/1.6,R9.9/R10.7
PROJECT ID: 1100020519

SCALE: 1" = 10' Horiz.
1" = 10' Vert.
All Dimensions are US Survey Feet

A
CROSS SECTIONS
SHEET 22 OF XXX

DESIGN STUDY ONLY

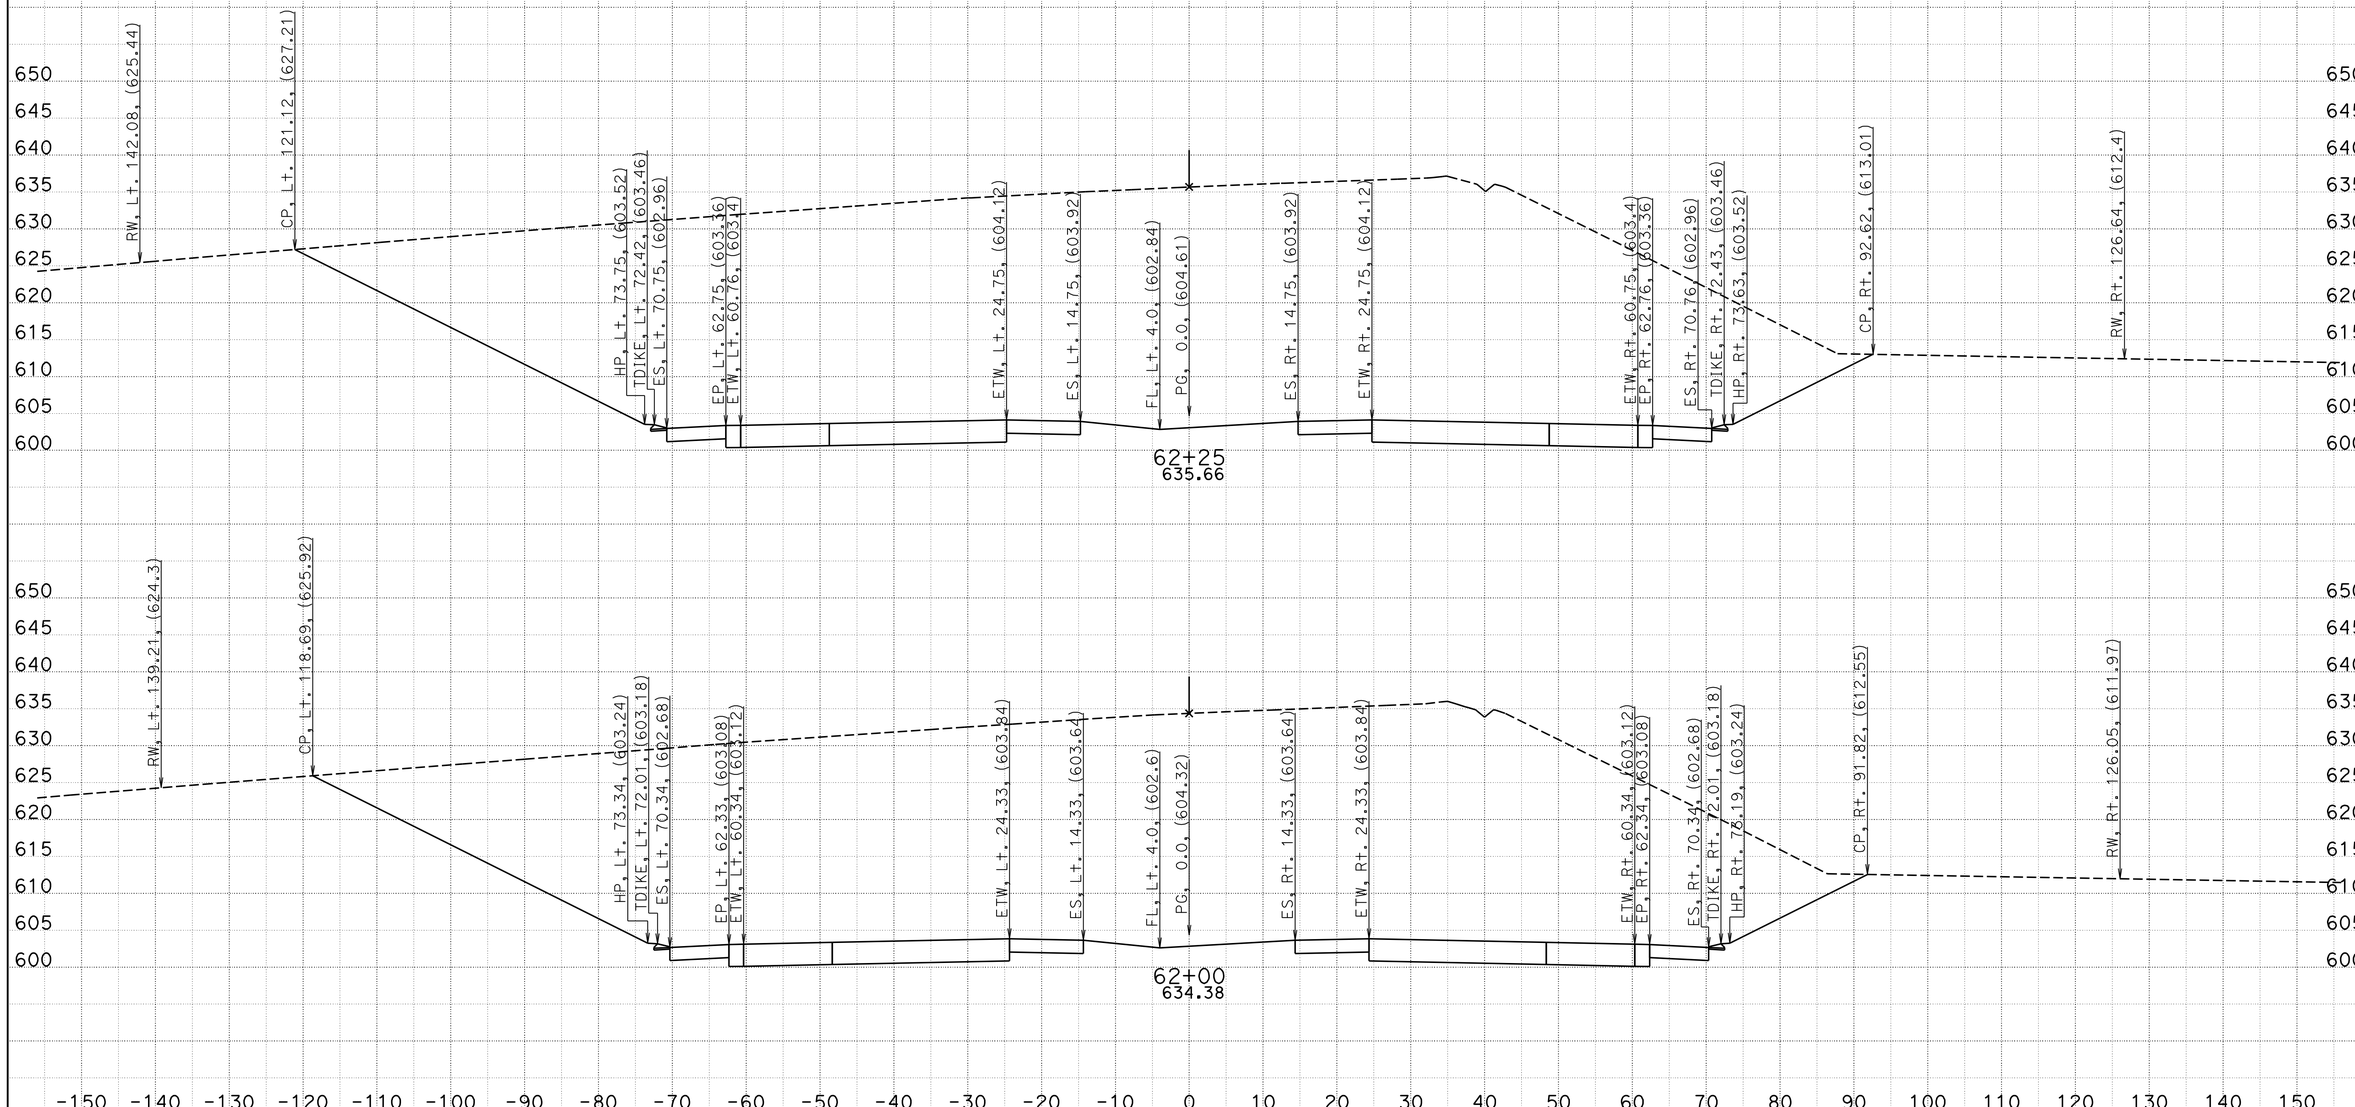

CREATED BY: BVE
DATE: 5/6/2013
KC Project: 05632 File: D:\Survey Deliverable\A\Section 3\a1_3_d.ear

CONTRACT: 05632
DIST/CO/RTE/PM: 11-SD-11/905 0.0/1.6,R9.9/R10.7
PROJECT ID: 1100020519

SCALE: 1" = 10' Horiz.
1" = 10' Vert.
All Dimensions are US Survey Feet

A
CROSS SECTIONS
SHEET 23 OF XXX

DESIGN STUDY ONLY

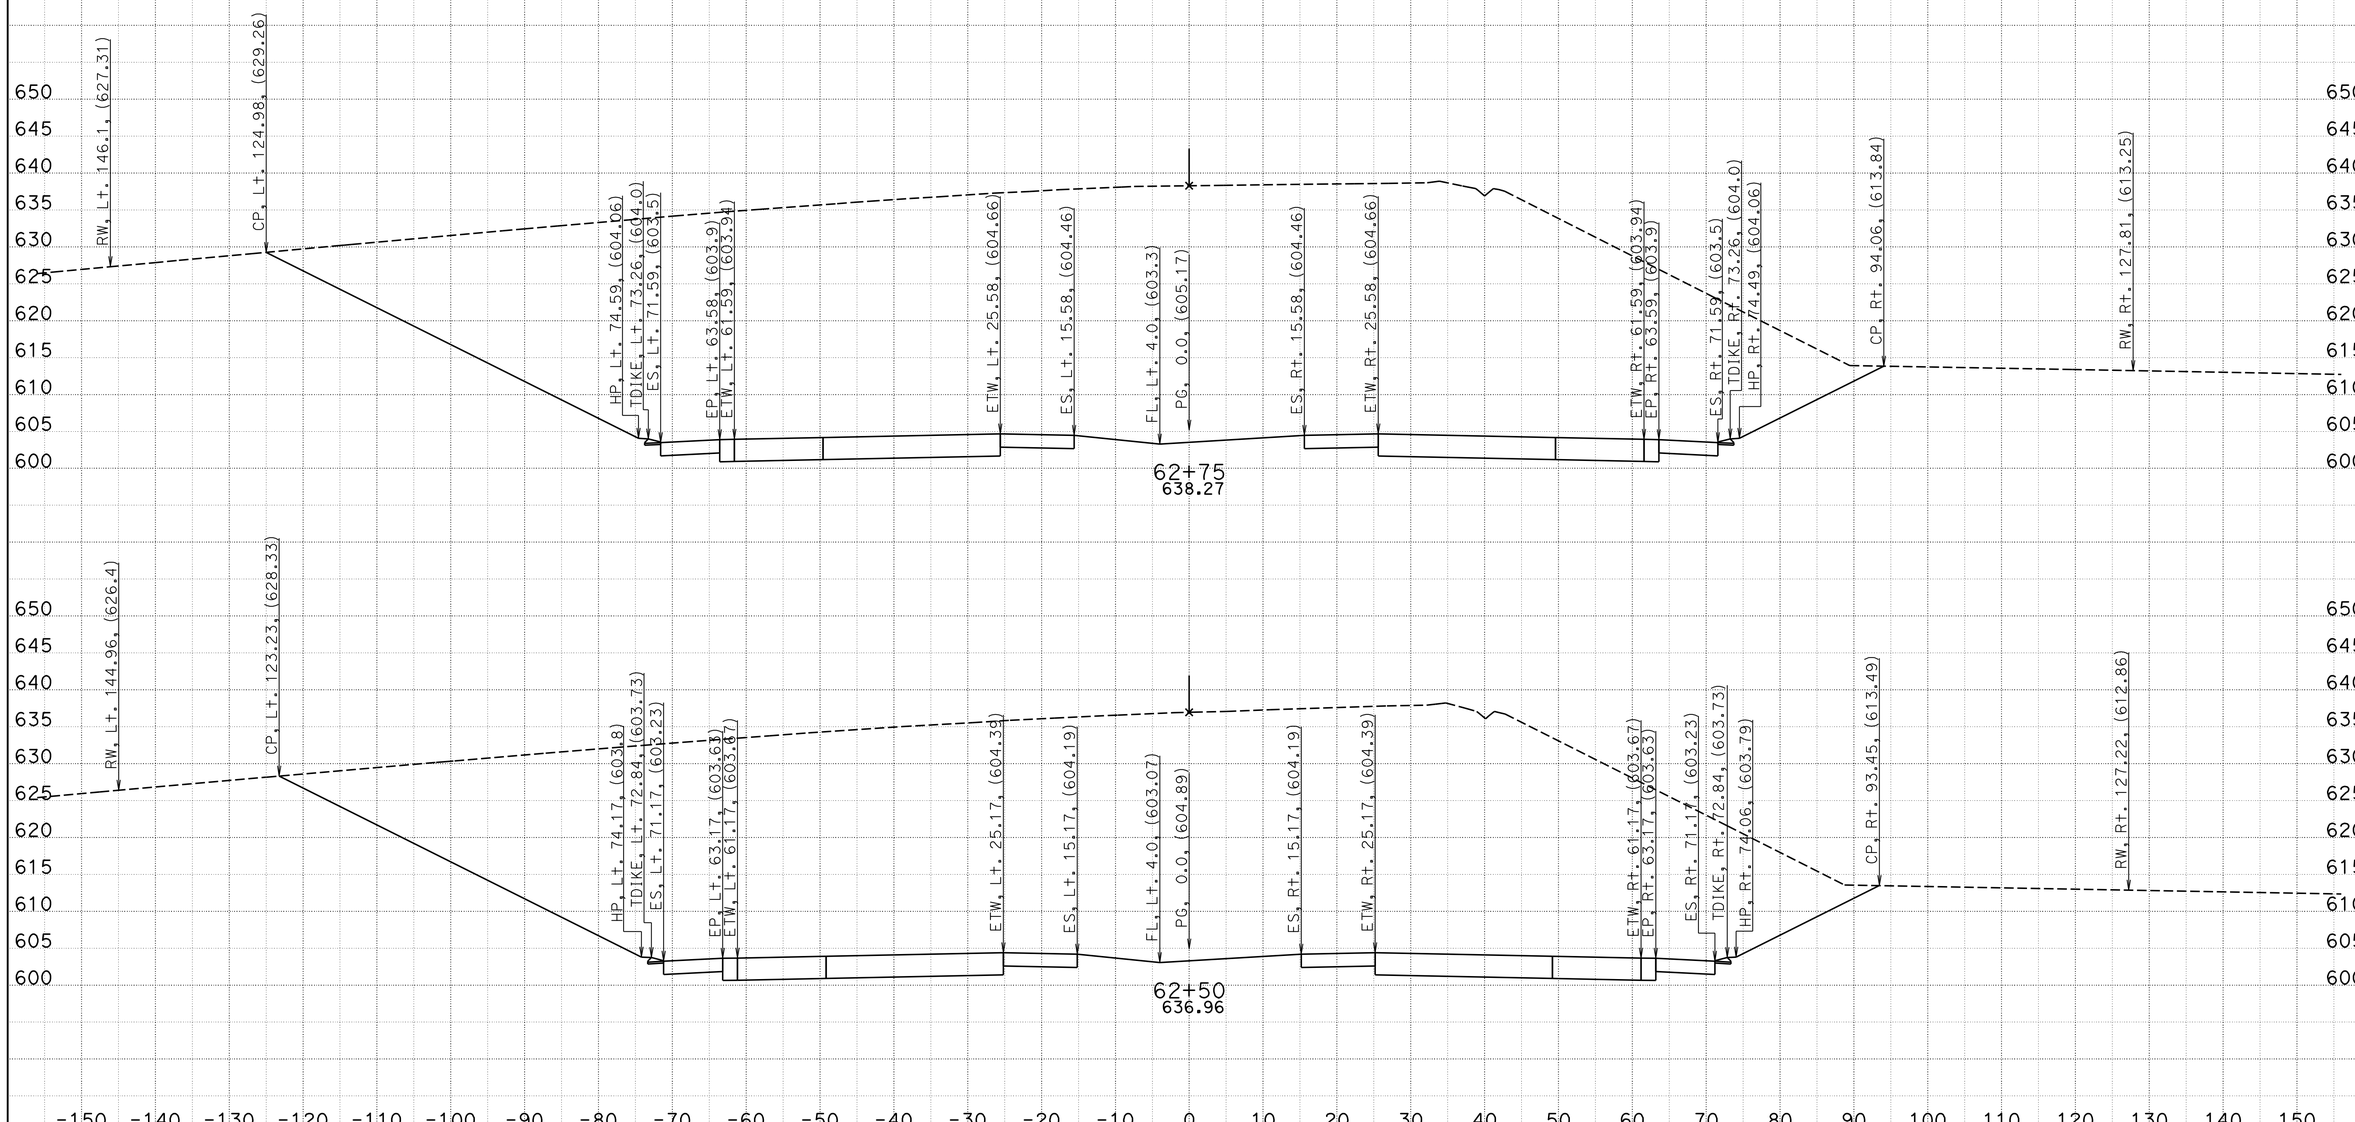

CREATED BY: BVE
DATE: 5/6/2013
KC Project: 05632 File: D:\Survey Deliverable\A\Section 3\a1_3_d.ear

CONTRACT: 05632
DIST/CO/RTE/PM: 11-SD-11/905 0.0/1.6,R9.9/R10.7
PROJECT ID: 1100020519

SCALE: 1" = 10' Horiz.
1" = 10' Vert.
All Dimensions are US Survey Feet

A
CROSS SECTIONS
SHEET 24 OF XXX

DESIGN STUDY ONLY

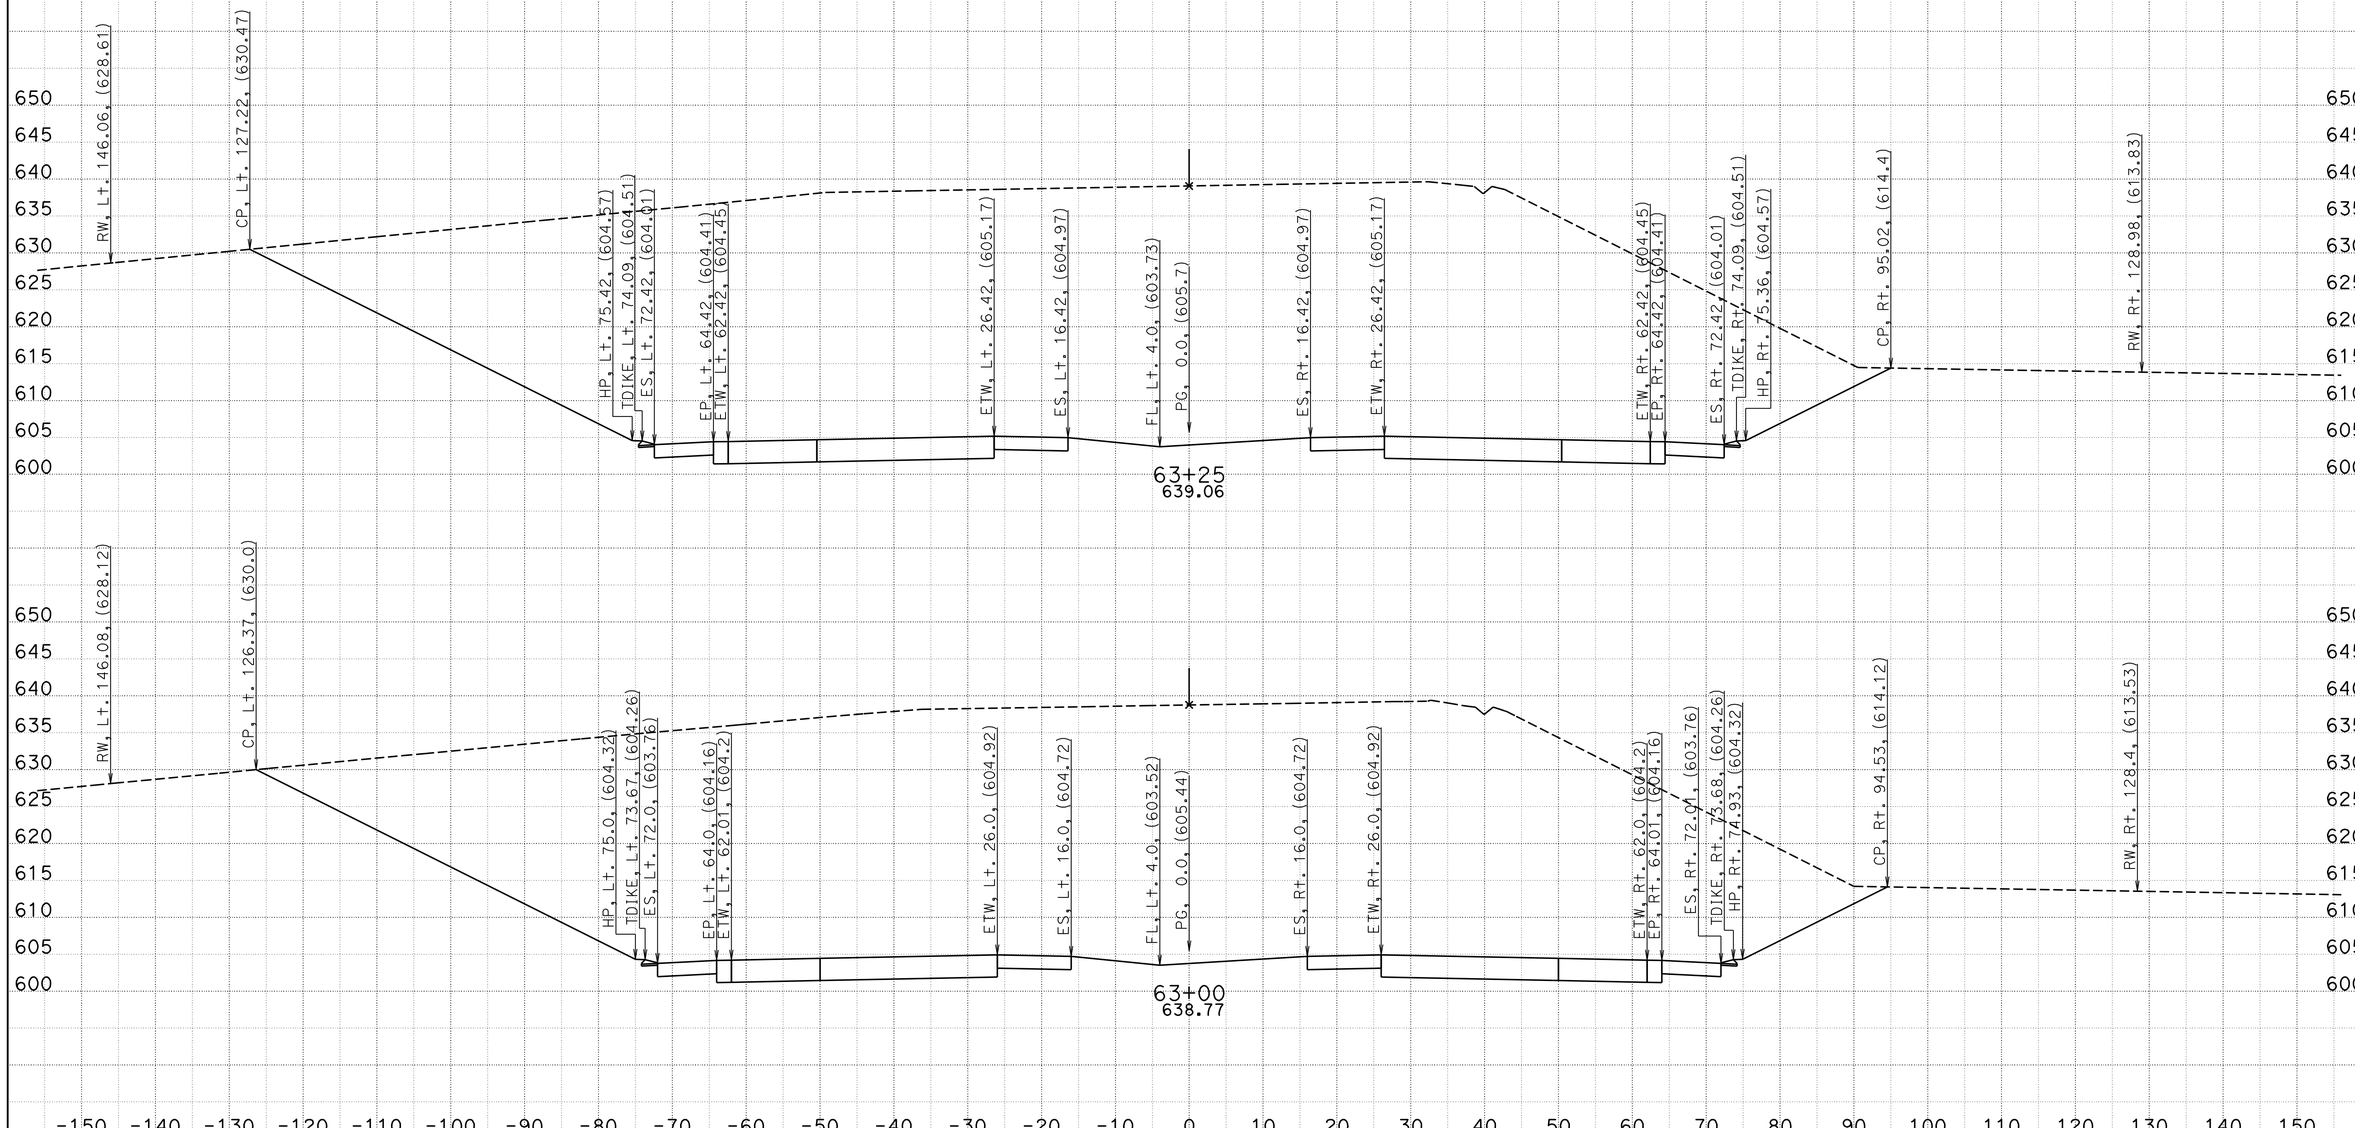

CREATED BY: BVE
DATE: 5/6/2013
KC Project: 05632 File: D:\Survey Deliverable\A\Section 3\a1_3_d.ear

CONTRACT: 05632
DIST/CO/RTE/PM: 11-SD-11/905 0.0/1.6,R9.9/R10.7
PROJECT ID: 1100020519

SCALE: 1" = 10' Horiz.
1" = 10' Vert.

All Dimensions are US Survey Feet

A
CROSS SECTIONS
SHEET 25 OF XXX

DESIGN STUDY ONLY

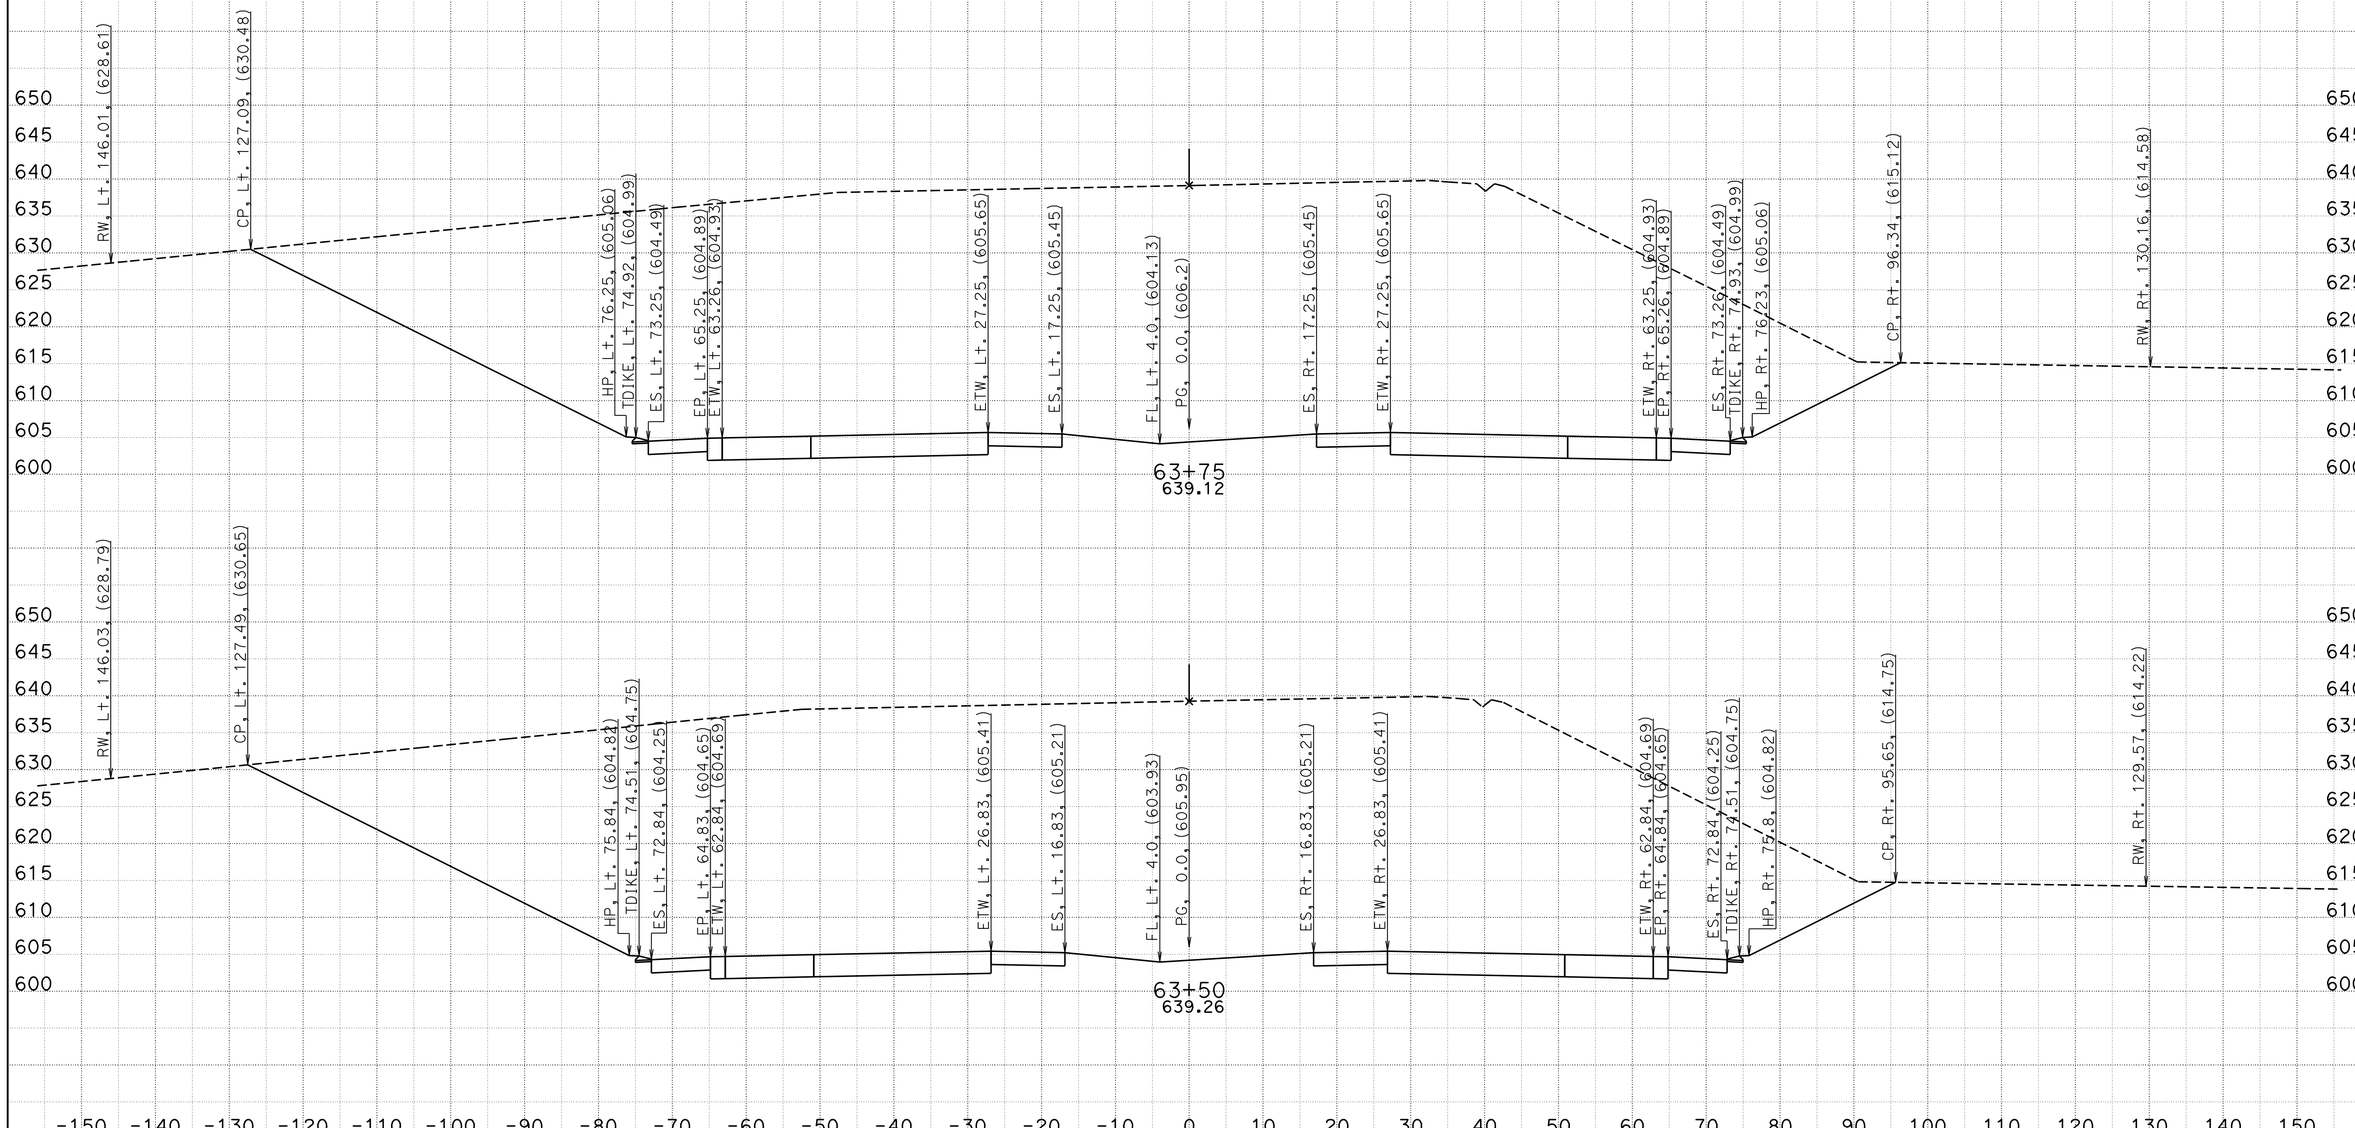

CREATED BY: BVE
DATE: 5/6/2013
KC Project: 05632 File: D:\Survey Deliverable\A\Section 3\a1_3_d.ear

CONTRACT: 05632
DIST/CO/RTE/PM: 11-SD-11/905 0.0/1.6,R9.9/R10.7
PROJECT ID: 1100020519

SCALE: 1" = 10' Horiz.
1" = 10' Vert.

All Dimensions are US Survey Feet

A
CROSS SECTIONS
SHEET 26 OF XXX

DESIGN STUDY ONLY

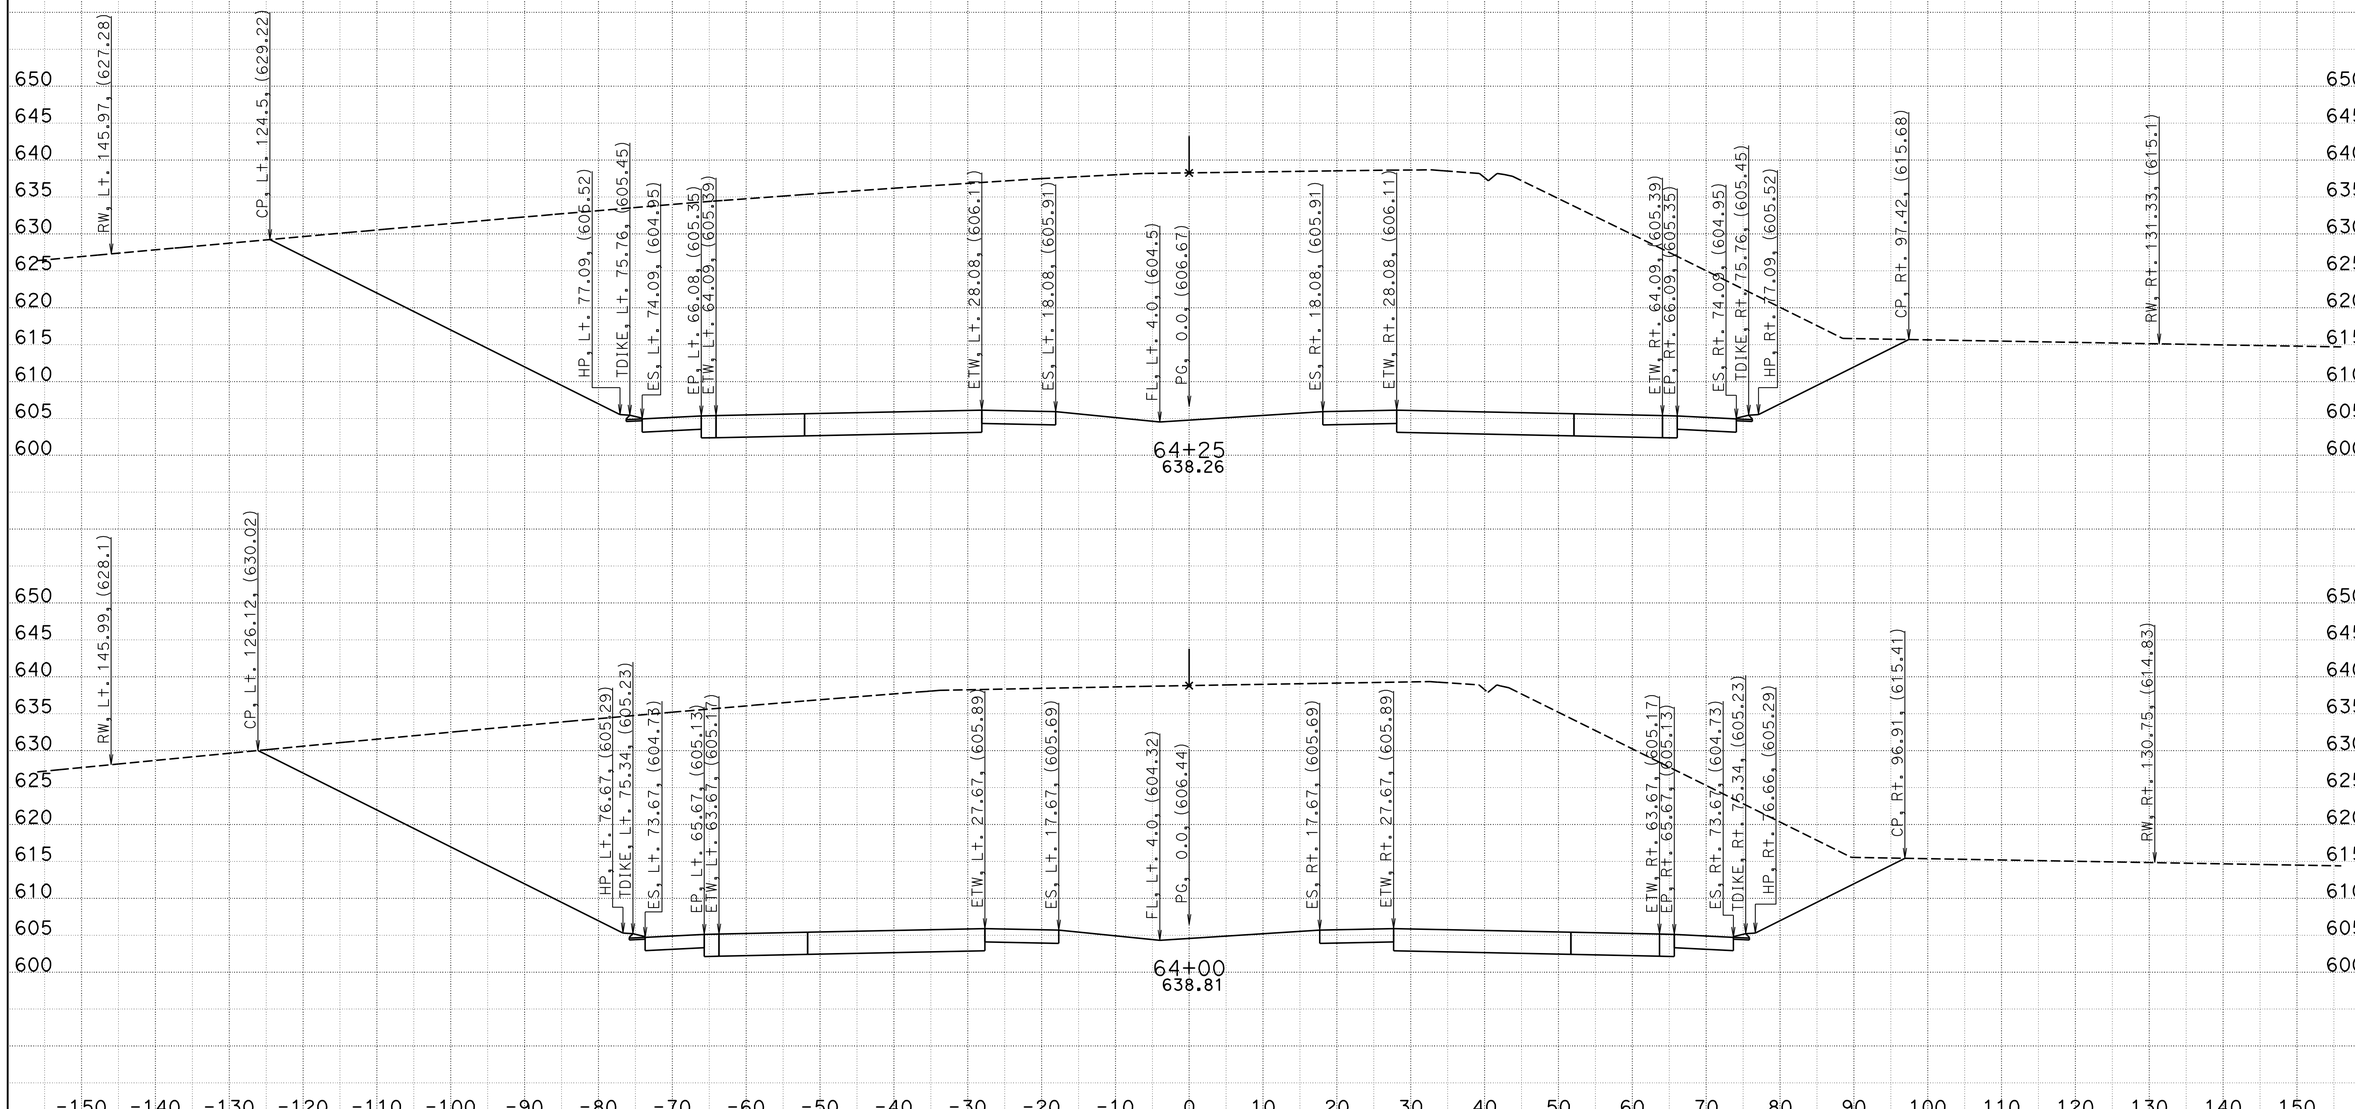

CREATED BY: BVE
DATE: 5/6/2013
KC Project: 05632 File: D:\Survey Deliverable\A\Section 3\a1_3_d.ear

CONTRACT: 05632
DIST/CO/RTE/PM: 11-SD-11/905 0.0/1.6,R9.9/R10.7
PROJECT ID: 1100020519

SCALE: 1" = 10' Horiz.
1" = 10' Vert.

All Dimensions are US Survey Feet

A
CROSS SECTIONS
SHEET 27 OF XXX

DESIGN STUDY ONLY

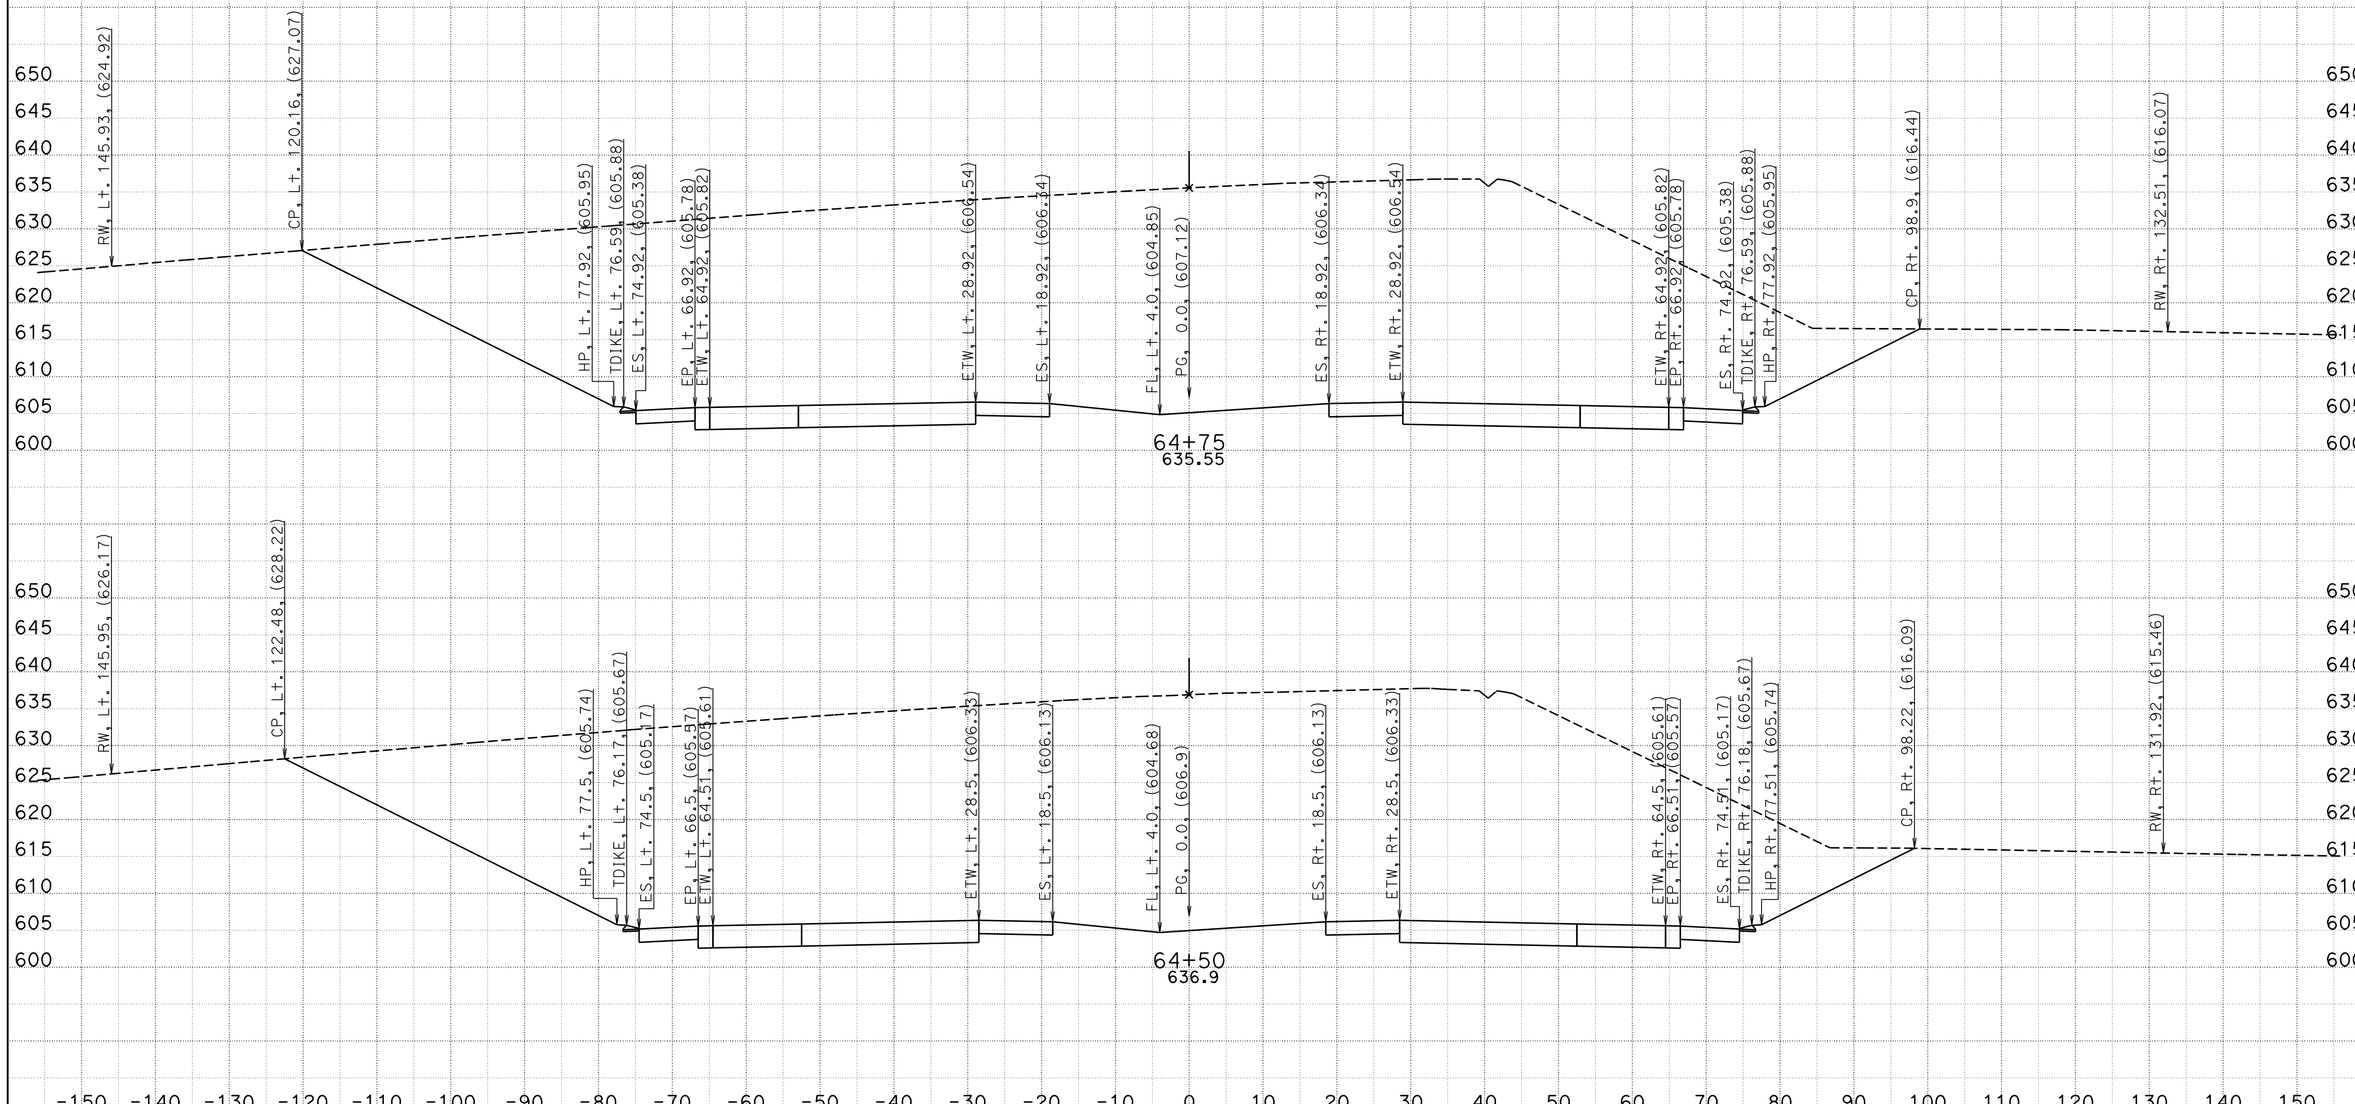

CREATED BY: BVE
DATE: 5/6/2013
KC Project: 05632 File: D:\Survey Deliverable\A\Section 3\a1_3_d.ear

CONTRACT: 05632
DIST/CO/RTE/PM: 11-SD-11/905 0.0/1.6,R9.9/R10.7
PROJECT ID: 1100020519

SCALE: 1" = 10' Horiz.
1" = 10' Vert.

All Dimensions are US Survey Feet

A
CROSS SECTIONS
SHEET 28 OF XXX

DESIGN STUDY ONLY

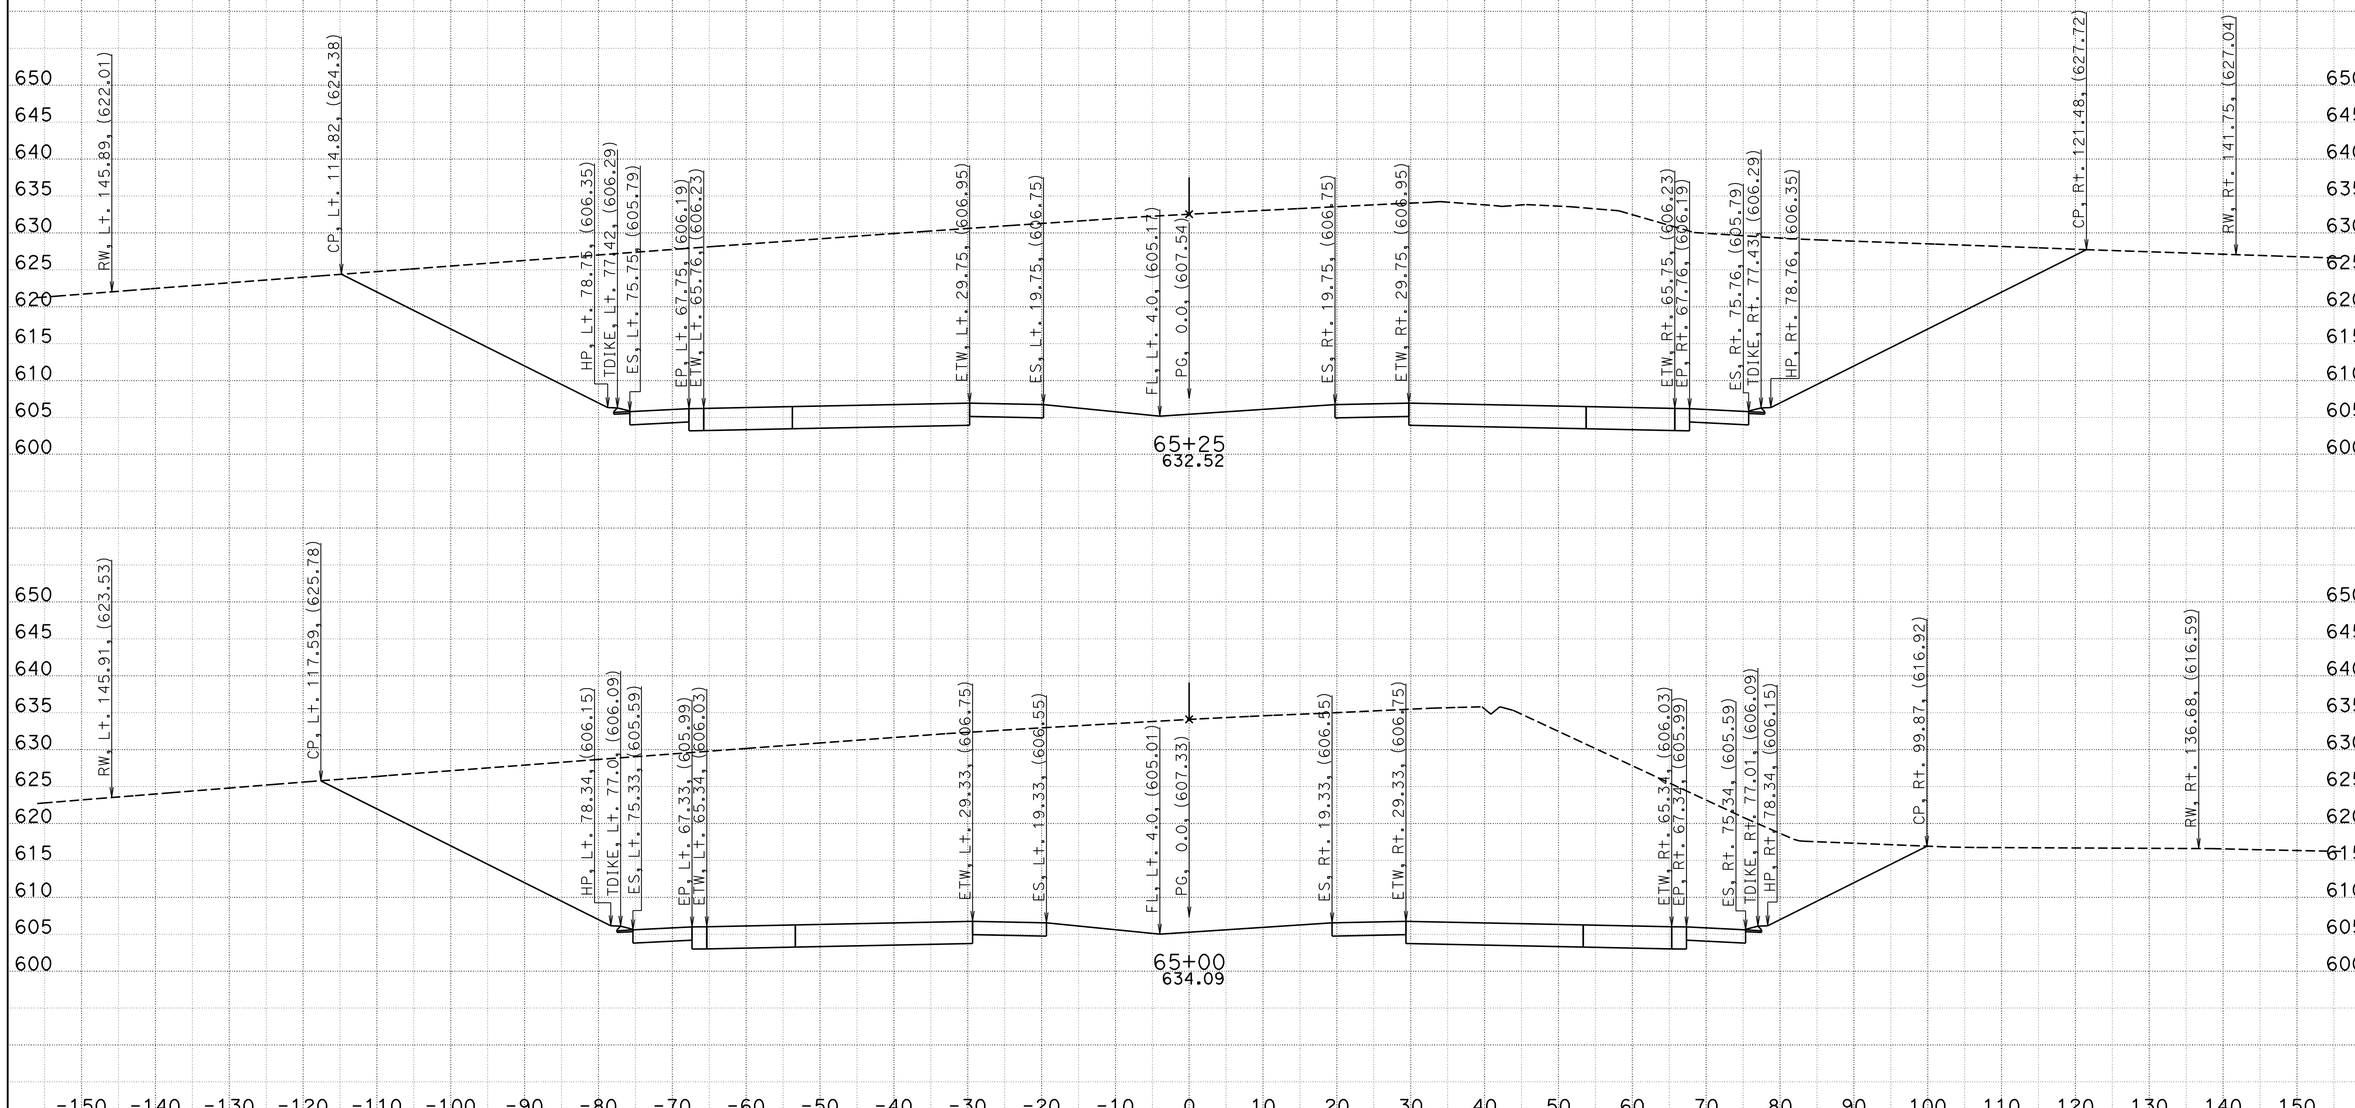

CREATED BY: BVE
DATE: 5/6/2013
KC Project: 05632 File: D:\Survey Deliverable\A\Section 3\a1_3_d.ear

CONTRACT: 05632
DIST/CO/RTE/PM: 11-SD-11/905 0.0/1.6,R9.9/R10.7
PROJECT ID: 1100020519

SCALE: 1" = 10' Horiz.
1" = 10' Vert.

All Dimensions are US Survey Feet

A
CROSS SECTIONS
SHEET 29 OF XXX

DESIGN STUDY ONLY

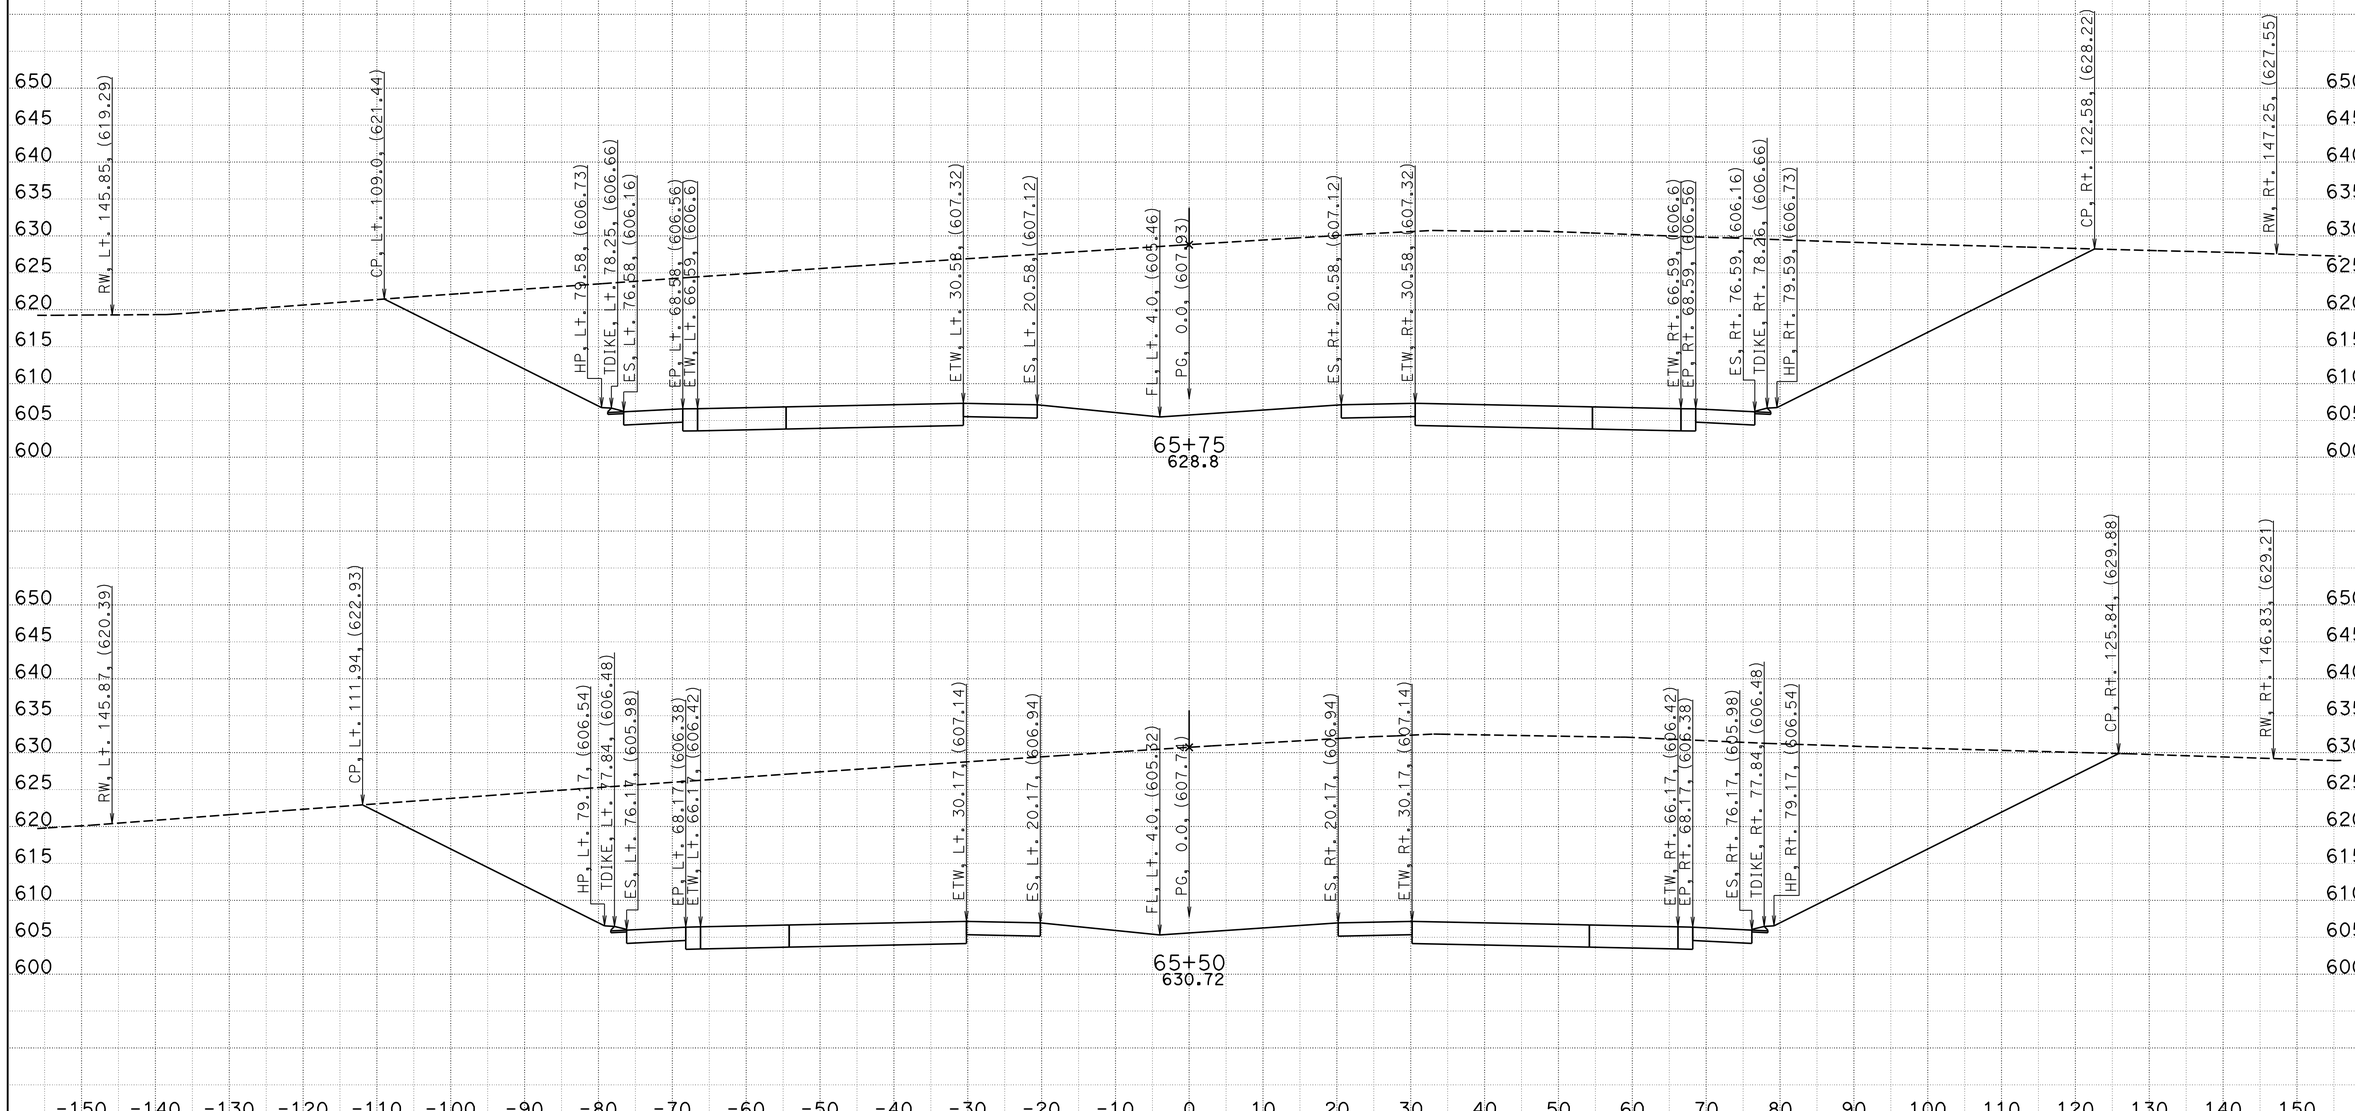

CREATED BY: BVE
DATE: 5/6/2013
KC Project: 05632 File: D:\Survey Deliverable\A\Section 3\a1_3_d.ear

CONTRACT: 05632
DIST/CO/RTE/PM: 11-SD-11/905 0.0/1.6,R9.9/R10.7
PROJECT ID: 1100020519

SCALE: 1" = 10' Horiz.
1" = 10' Vert.

All Dimensions are US Survey Feet

A
CROSS SECTIONS
SHEET 30 OF XXX

DESIGN STUDY ONLY

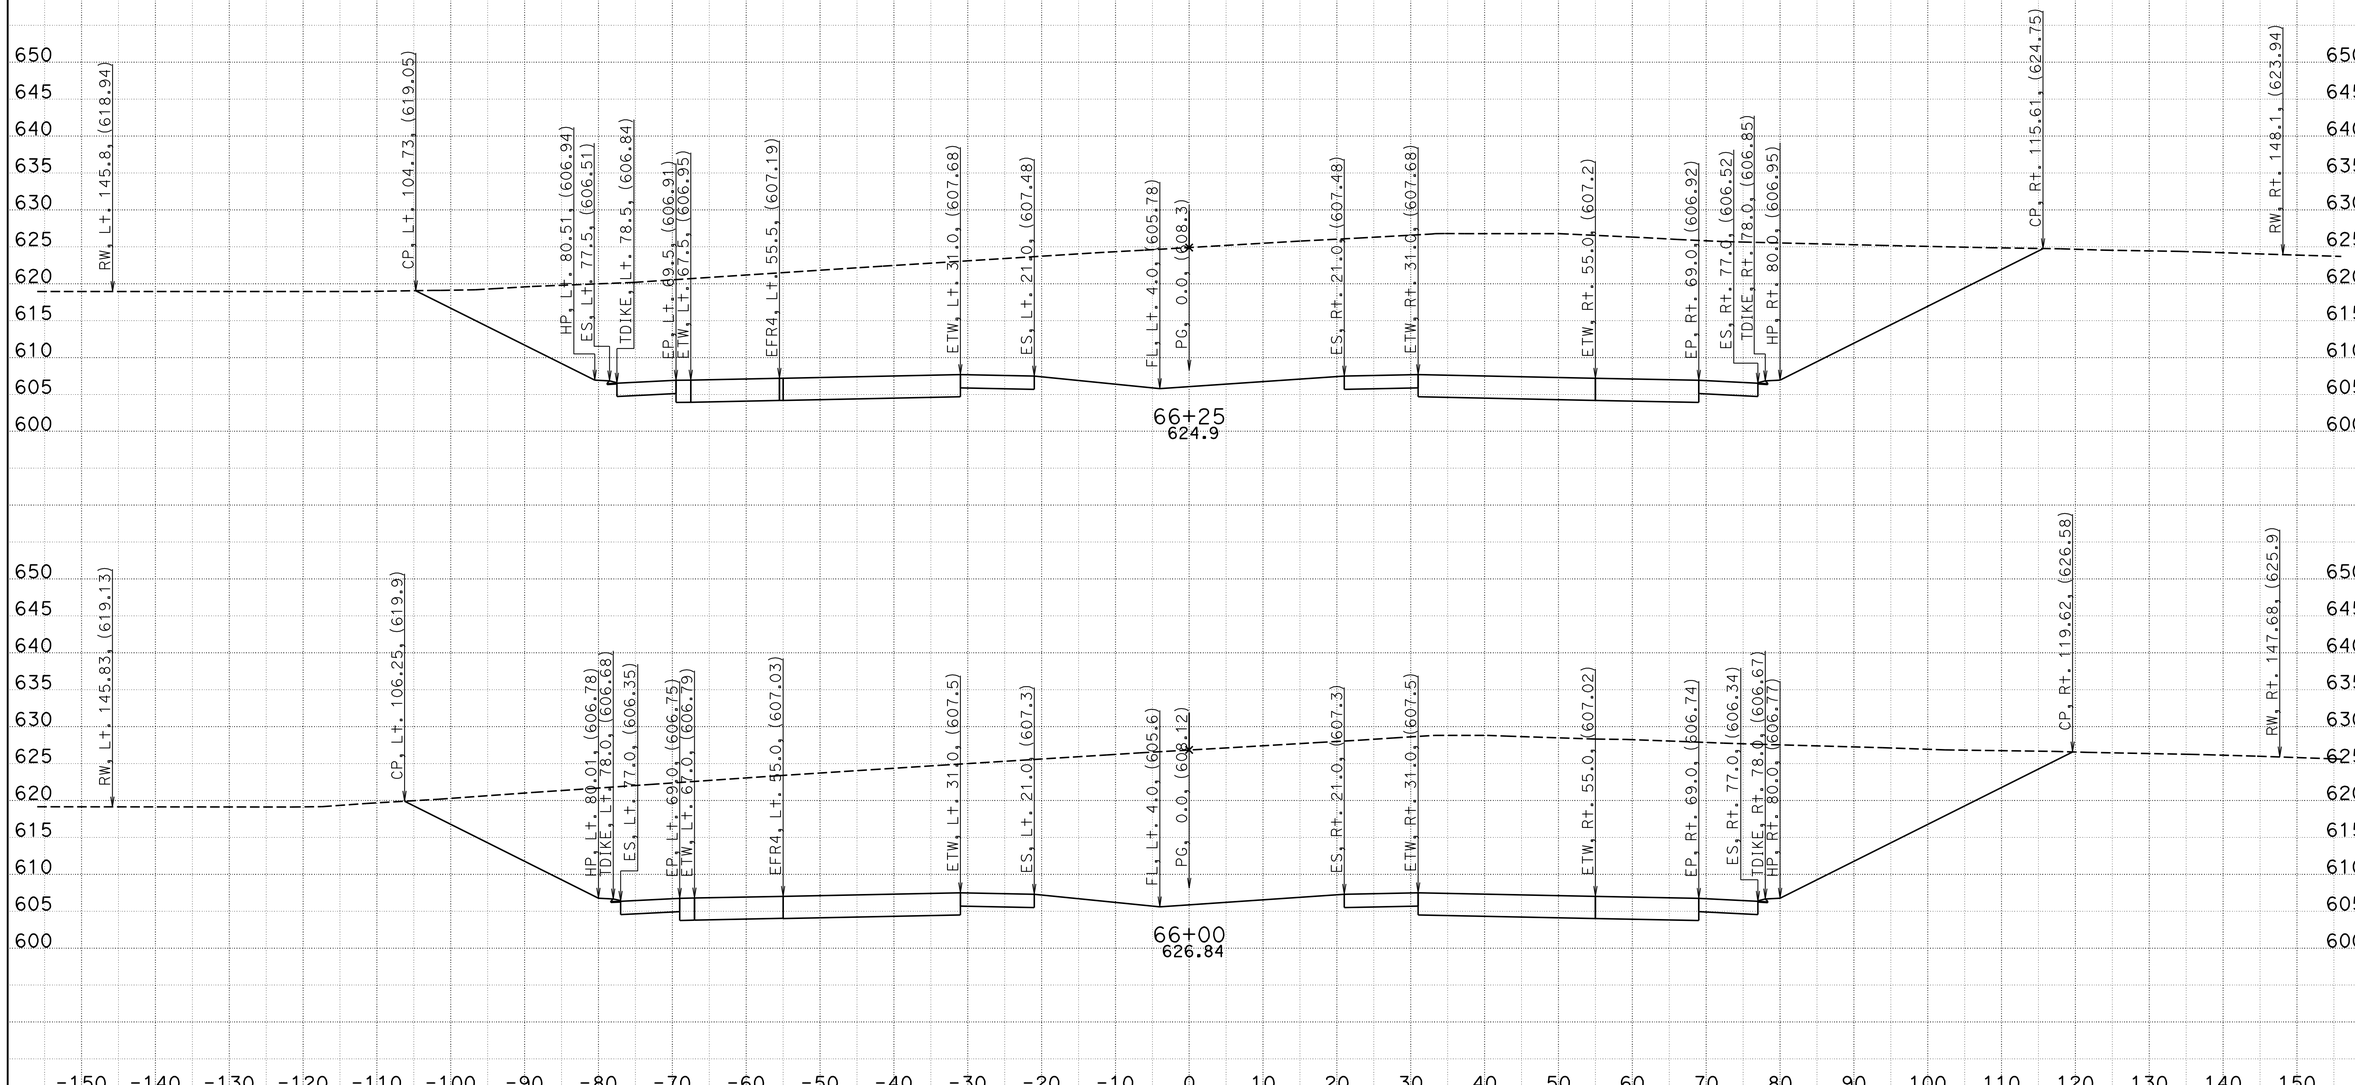

CREATED BY: BVE
DATE: 5/6/2013
KC Project: 05632 File: D:\Survey Deliverable\A\Section 3\a1_3_d.ear

CONTRACT: 05632
DIST/CO/RTE/PM: 11-SD-11/905 0.0/1.6,R9.9/R10.7
PROJECT ID: 1100020519

SCALE: 1" = 10' Horiz.
1" = 10' Vert.
All Dimensions are US Survey Feet

A
CROSS SECTIONS
SHEET 31 OF XXX

DESIGN STUDY ONLY

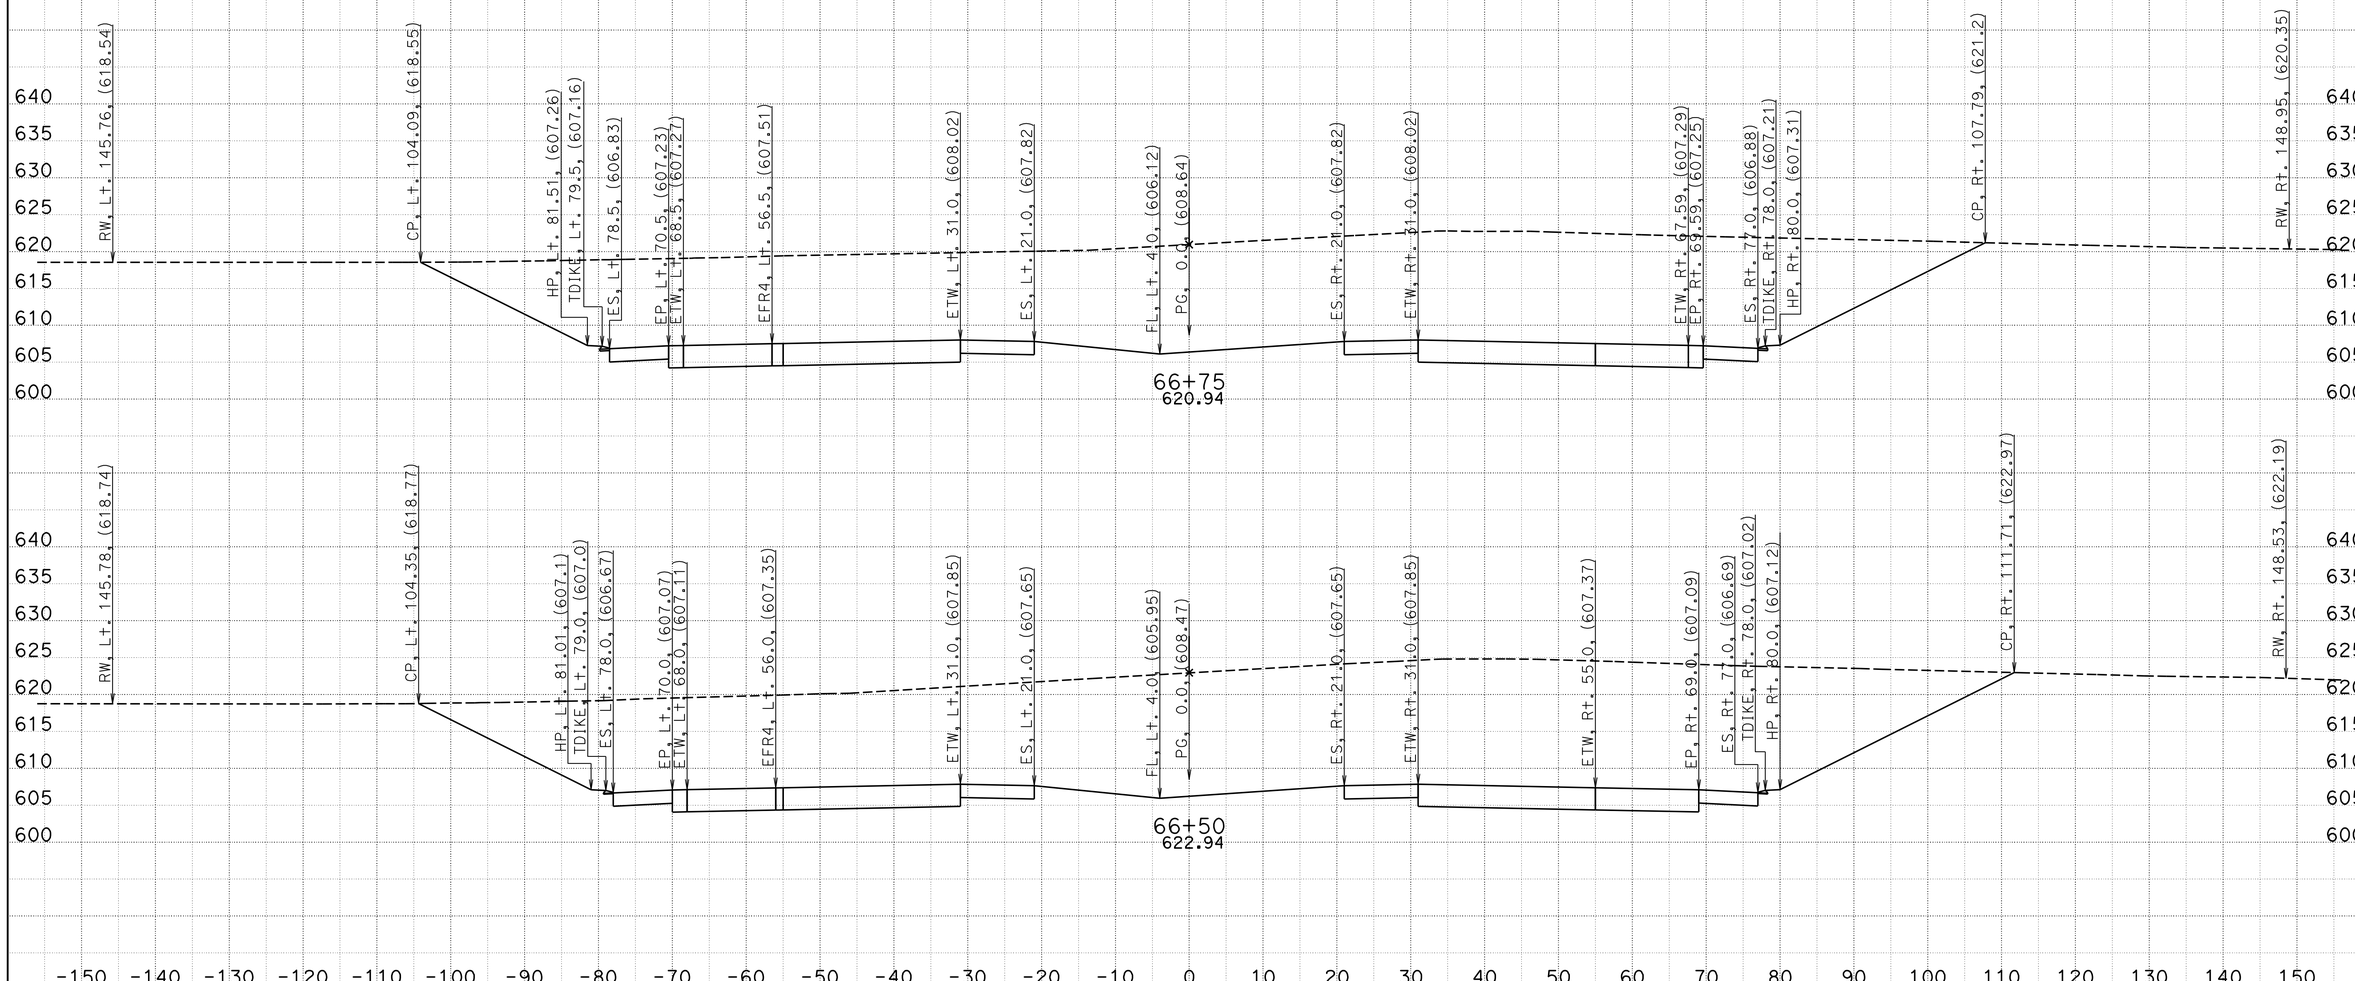

CREATED BY: BVE
DATE: 5/6/2013
KC Project: 05632 File: D:\Survey Deliverable\A\Section 3\a1_3_d.ear

CONTRACT: 05632
DIST/CO/RTE/PM: 11-SD-11/905 0.0/1.6,R9.9/R10.7
PROJECT ID: 1100020519

SCALE: 1" = 10' Horiz.
1" = 10' Vert.
All Dimensions are US Survey Feet

A
CROSS SECTIONS
SHEET 32 OF XXX

DESIGN STUDY ONLY

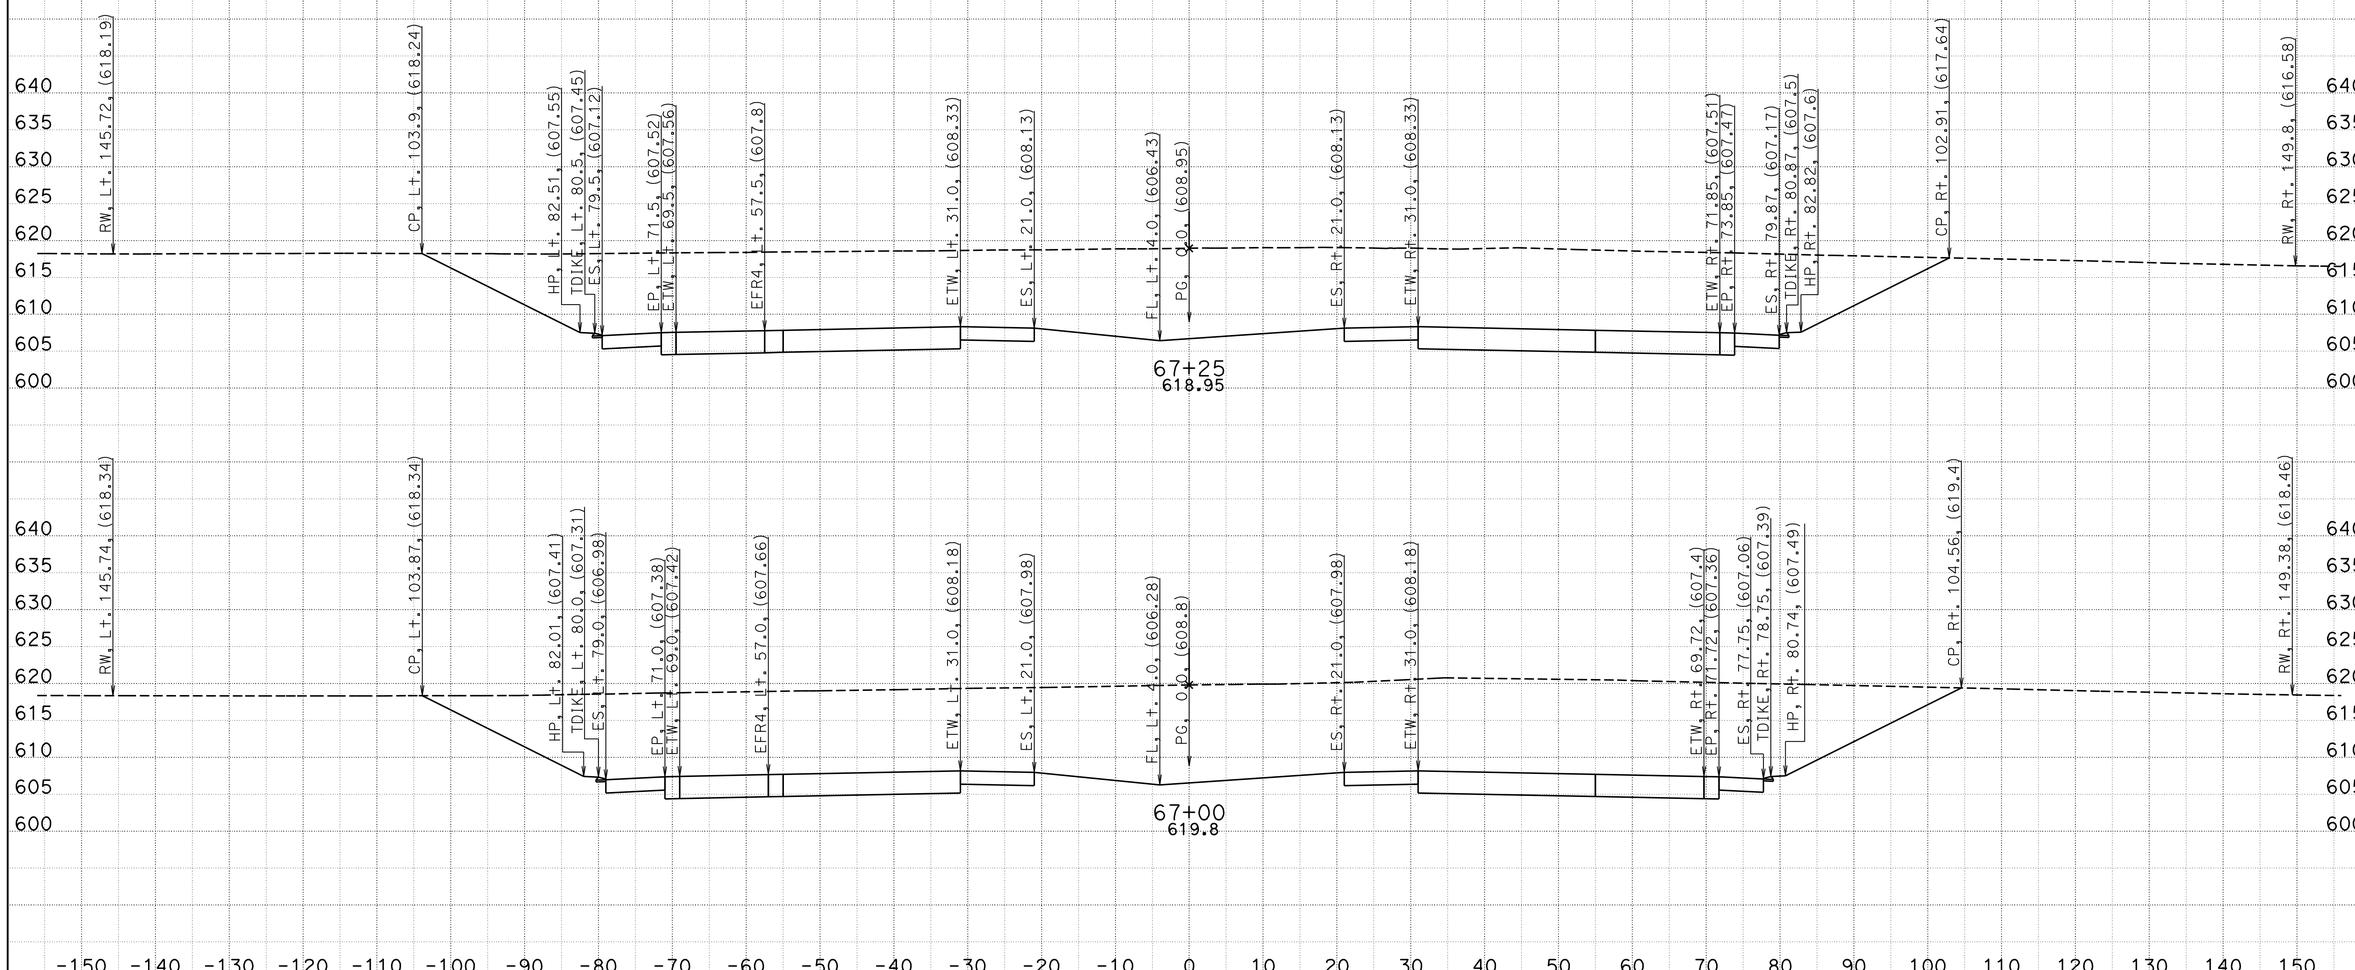

CREATED BY: BVE
DATE: 5/6/2013
KC Project: 05632 File: D:\Survey Deliverable\A\Section 3\a1_3_d.ear

CONTRACT: 05632
DIST/CO/RTE/PM: 11-SD-11/905 0.0/1.6,R9.9/R10.7
PROJECT ID: 1100020519

SCALE: 1" = 10' Horiz.
1" = 10' Vert.

All Dimensions are US Survey Feet

A
CROSS SECTIONS
SHEET 33 OF XXX

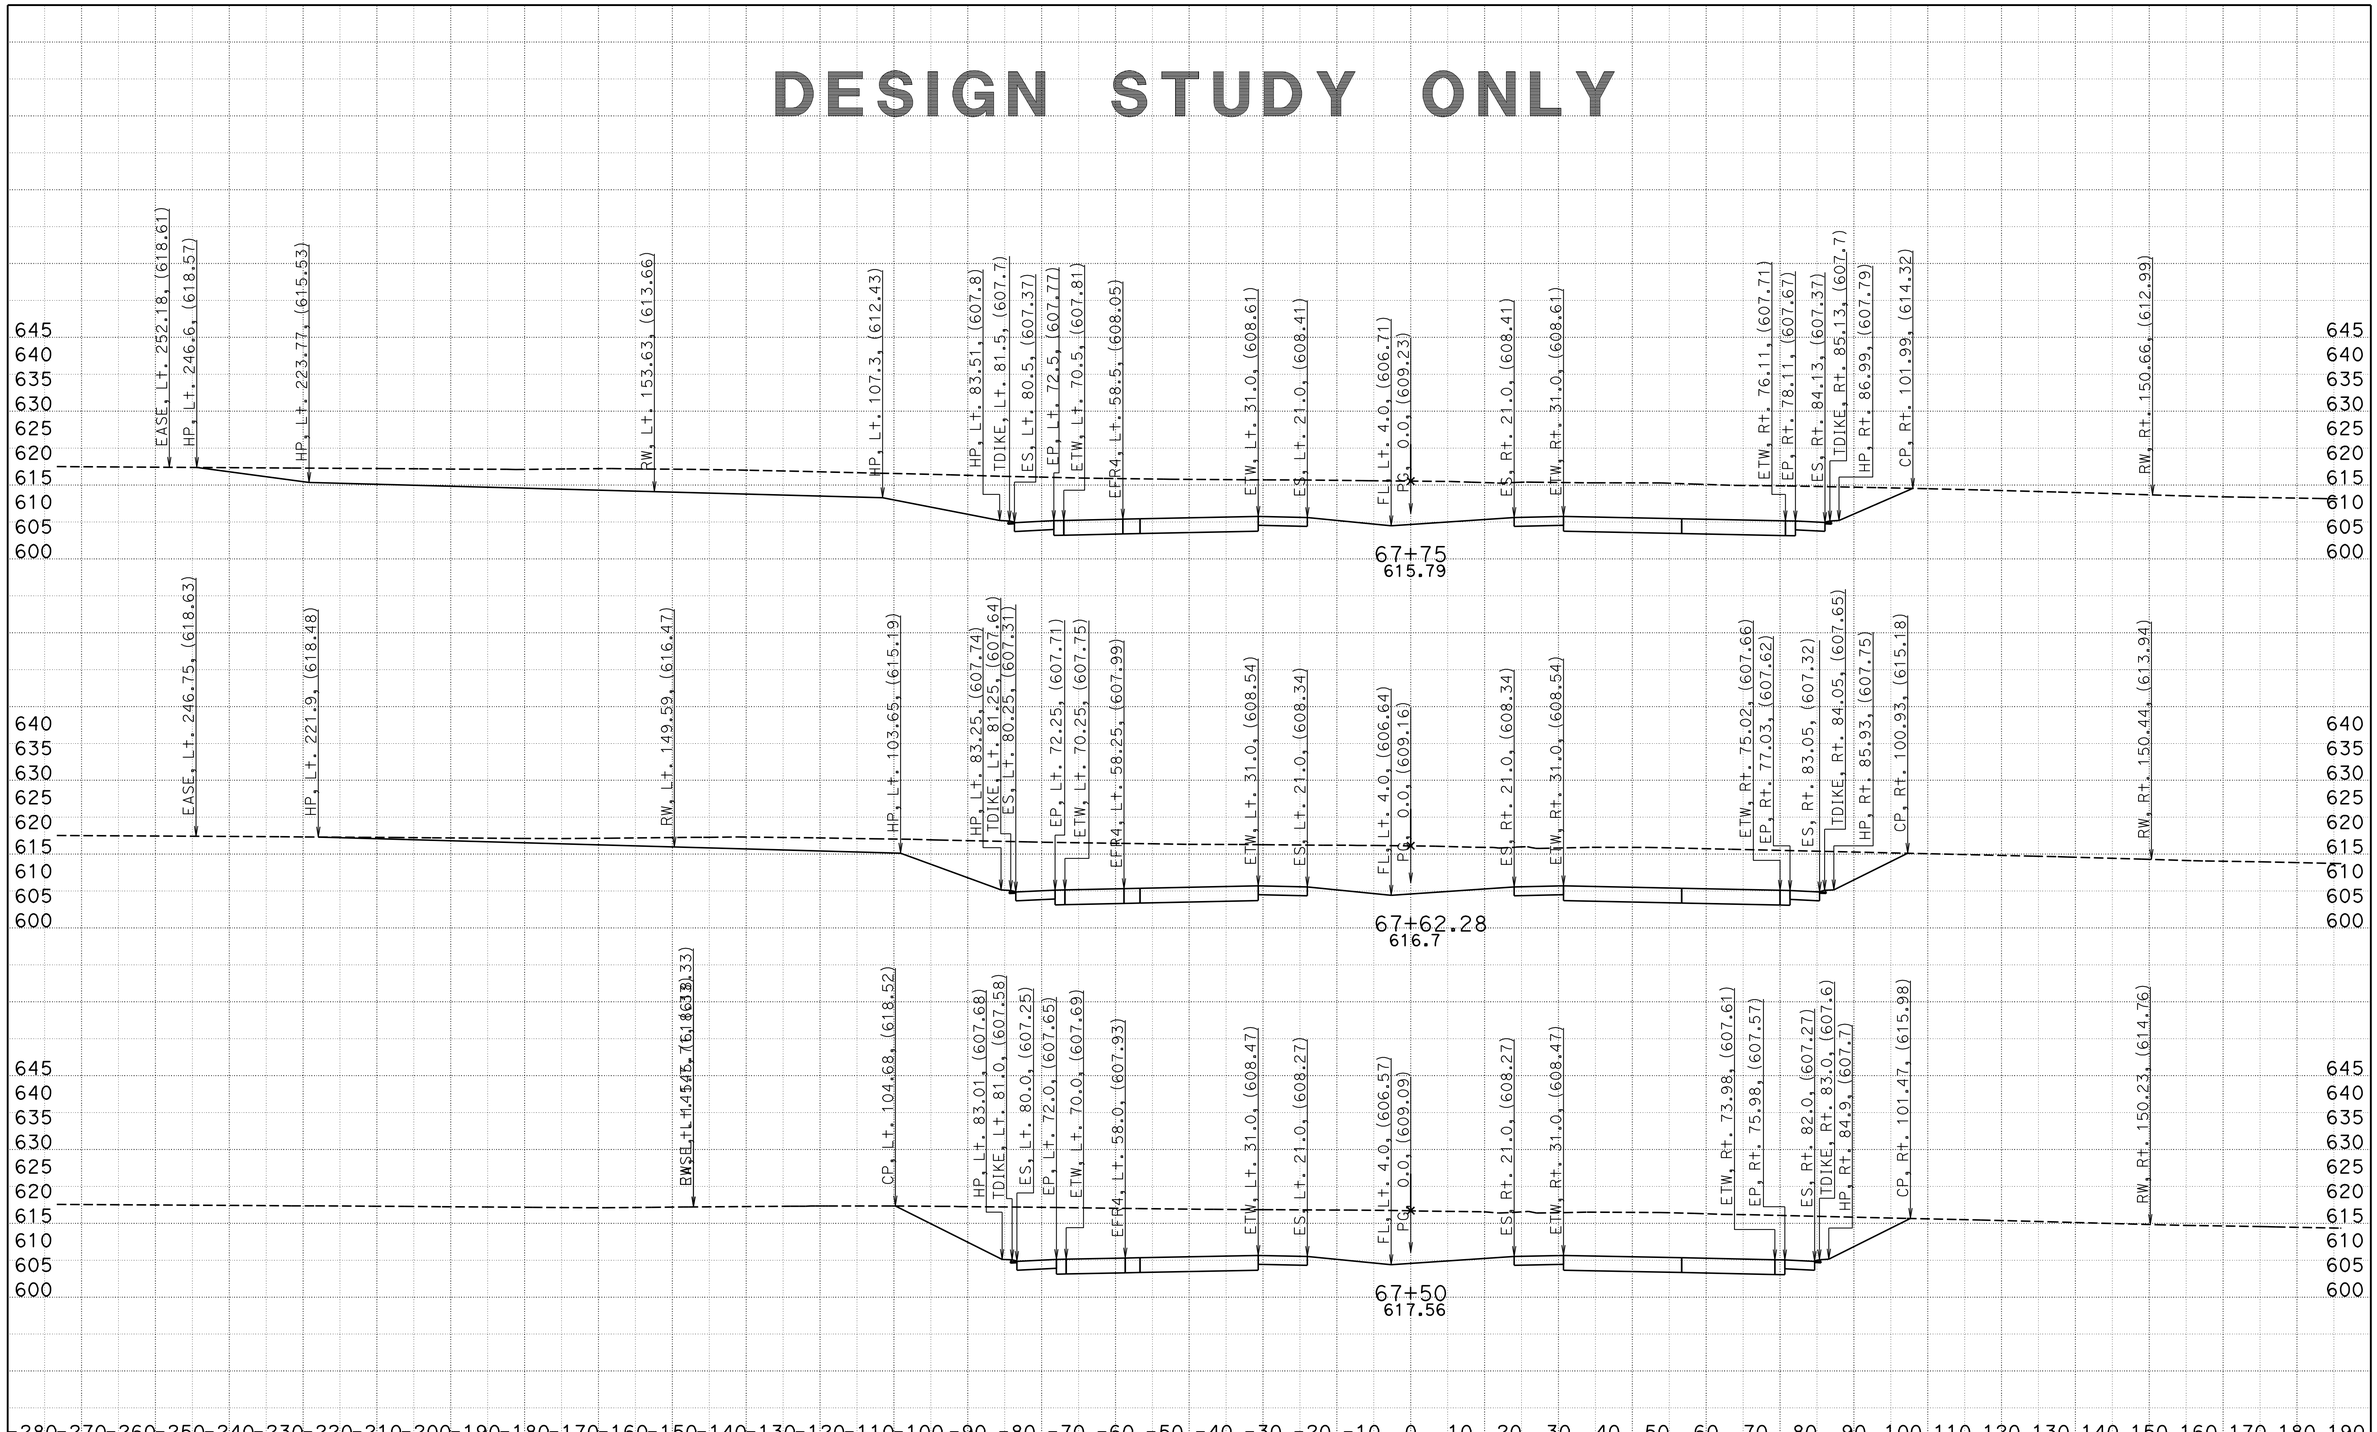

CREATED BY: BVE
DATE: 5/6/2013
KC Project: 05632 File: D:\Survey Deliverable\A\Section 3\a1_3_d.ear

CONTRACT: 05632
DIST/CO/RTE/PM: 11-SD-11/905 0.0/1.6,R9.9/R10.7
PROJECT ID: 1100020519

SCALE: 1" = 15' Horiz.
1" = 15' Vert.

All Dimensions are US Survey Feet

A
CROSS SECTIONS
SHEET 34 OF XXX

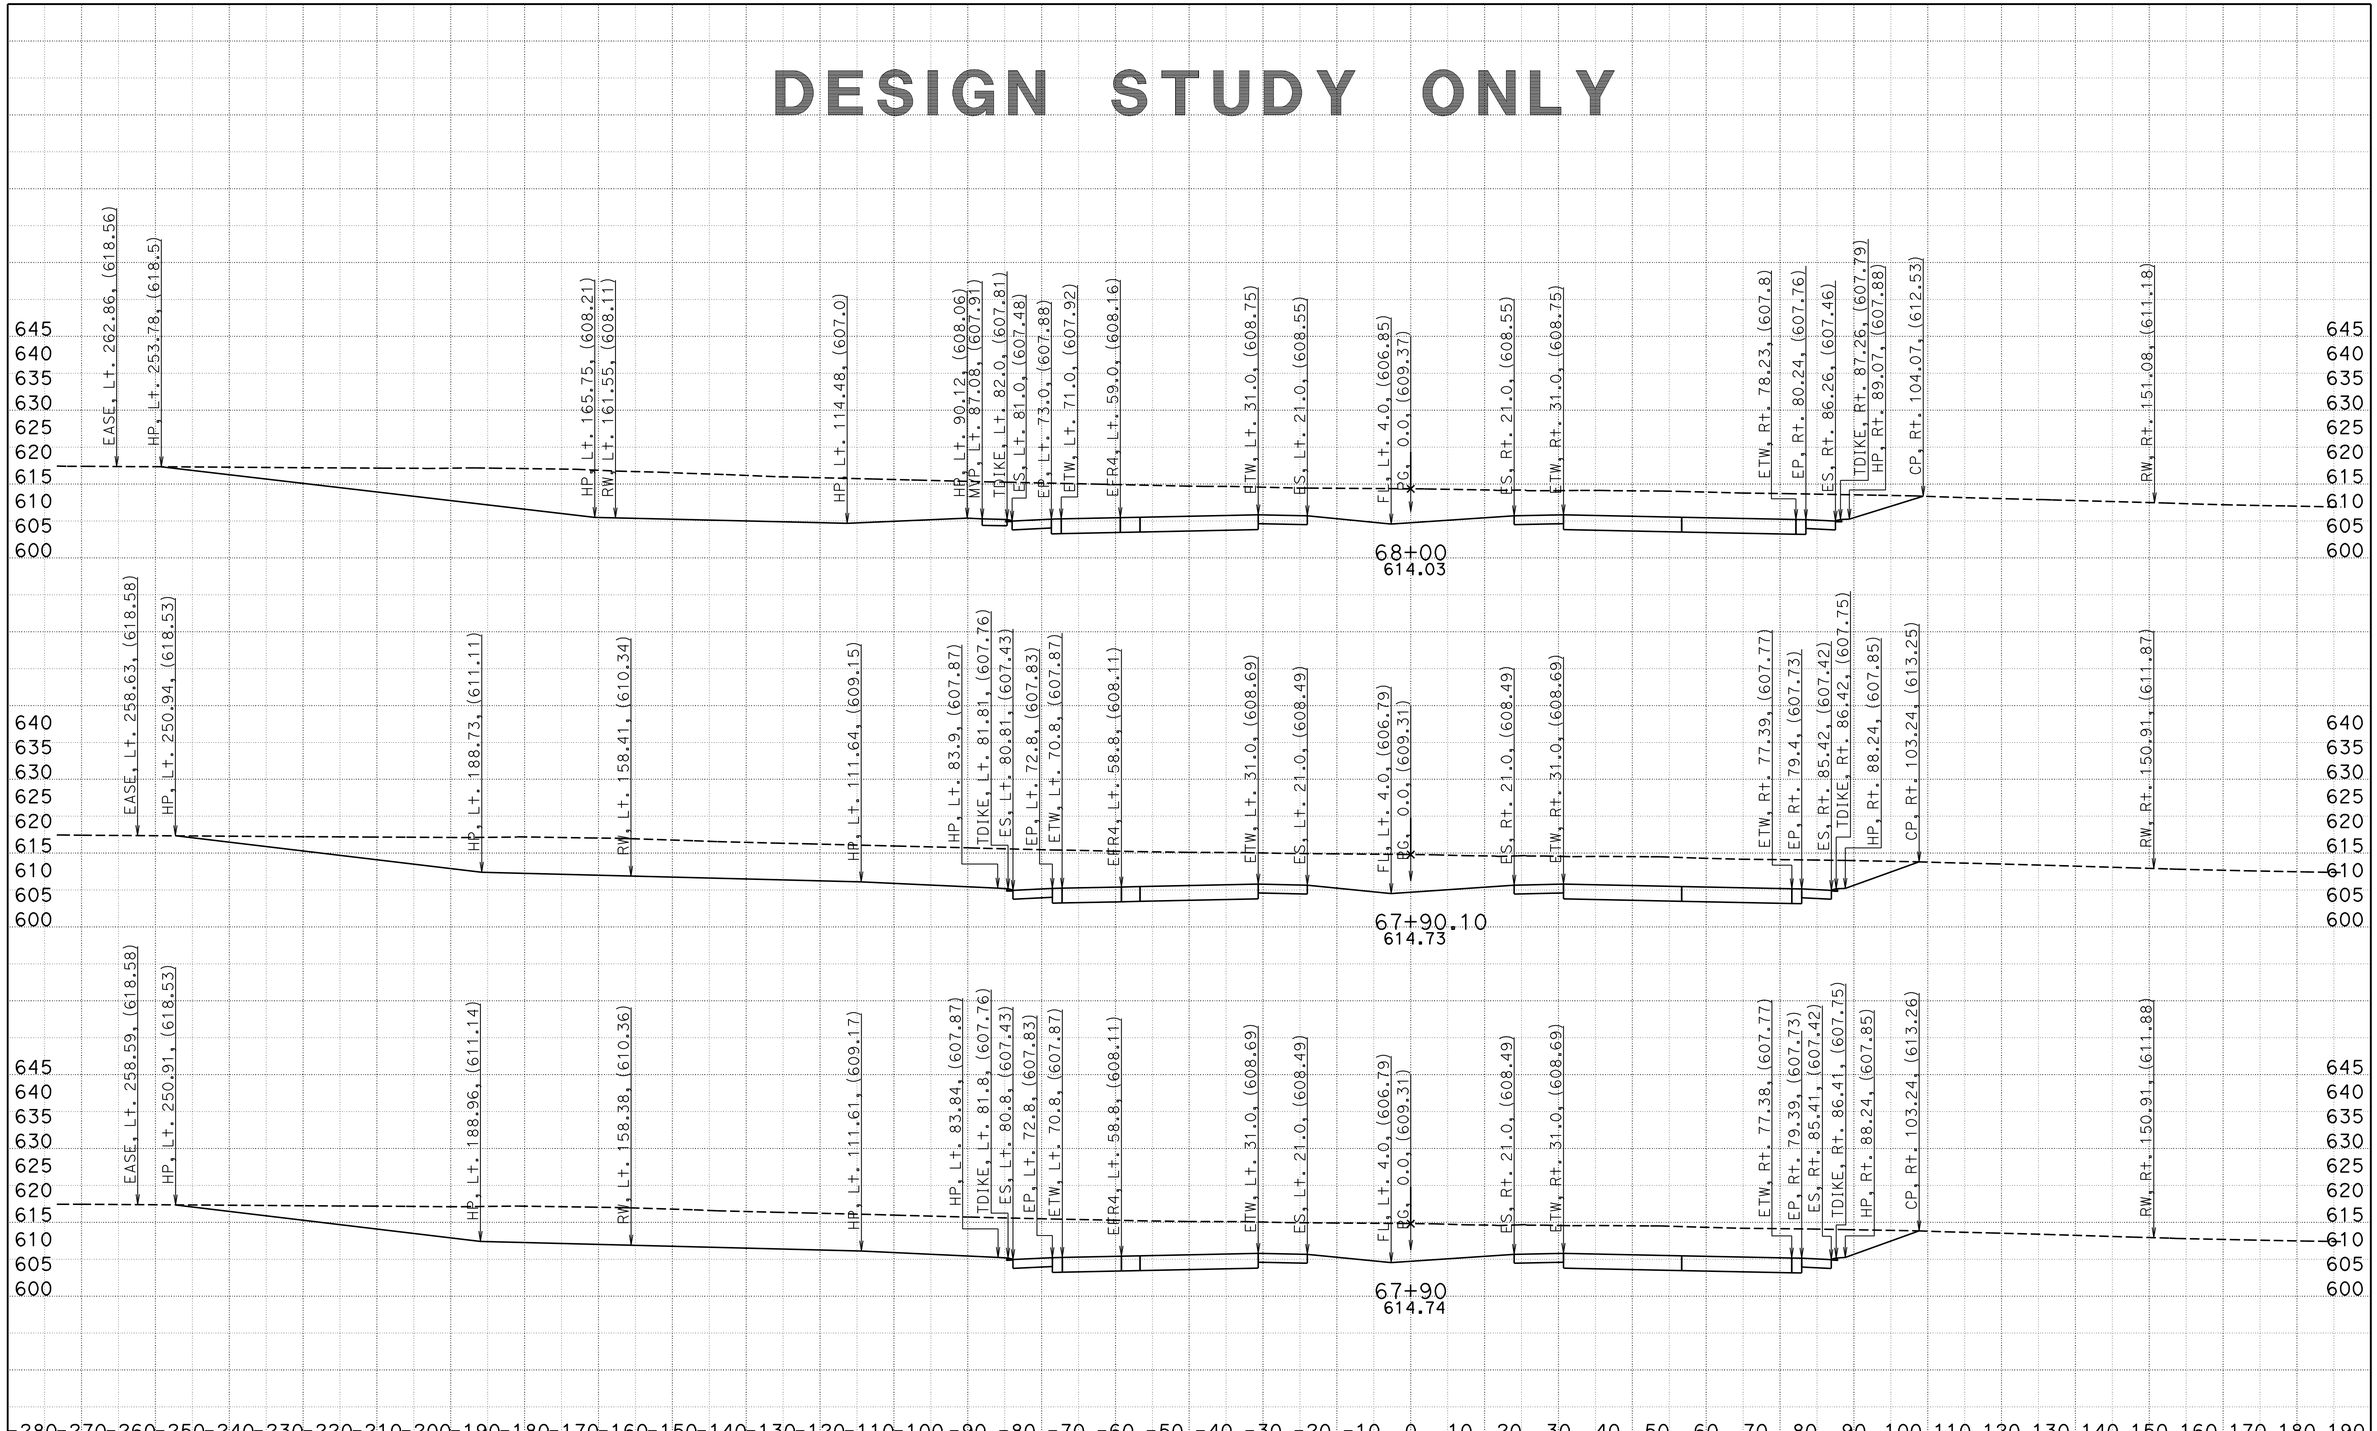

CREATED BY: BVE
DATE: 5/6/2013
KC Project: 05632 File: D:\Survey Deliverable\A\Section 3\a1_3_d.ear

CONTRACT: 05632
DIST/CO/RTE/PM: 11-SD-11/905 0.0/1.6,R9.9/R10.7
PROJECT ID: 1100020519

SCALE: 1" = 15' Horiz.
1" = 15' Vert.
All Dimensions are US Survey Feet

A
CROSS SECTIONS
SHEET 35 OF XXX

DESIGN STUDY ONLY

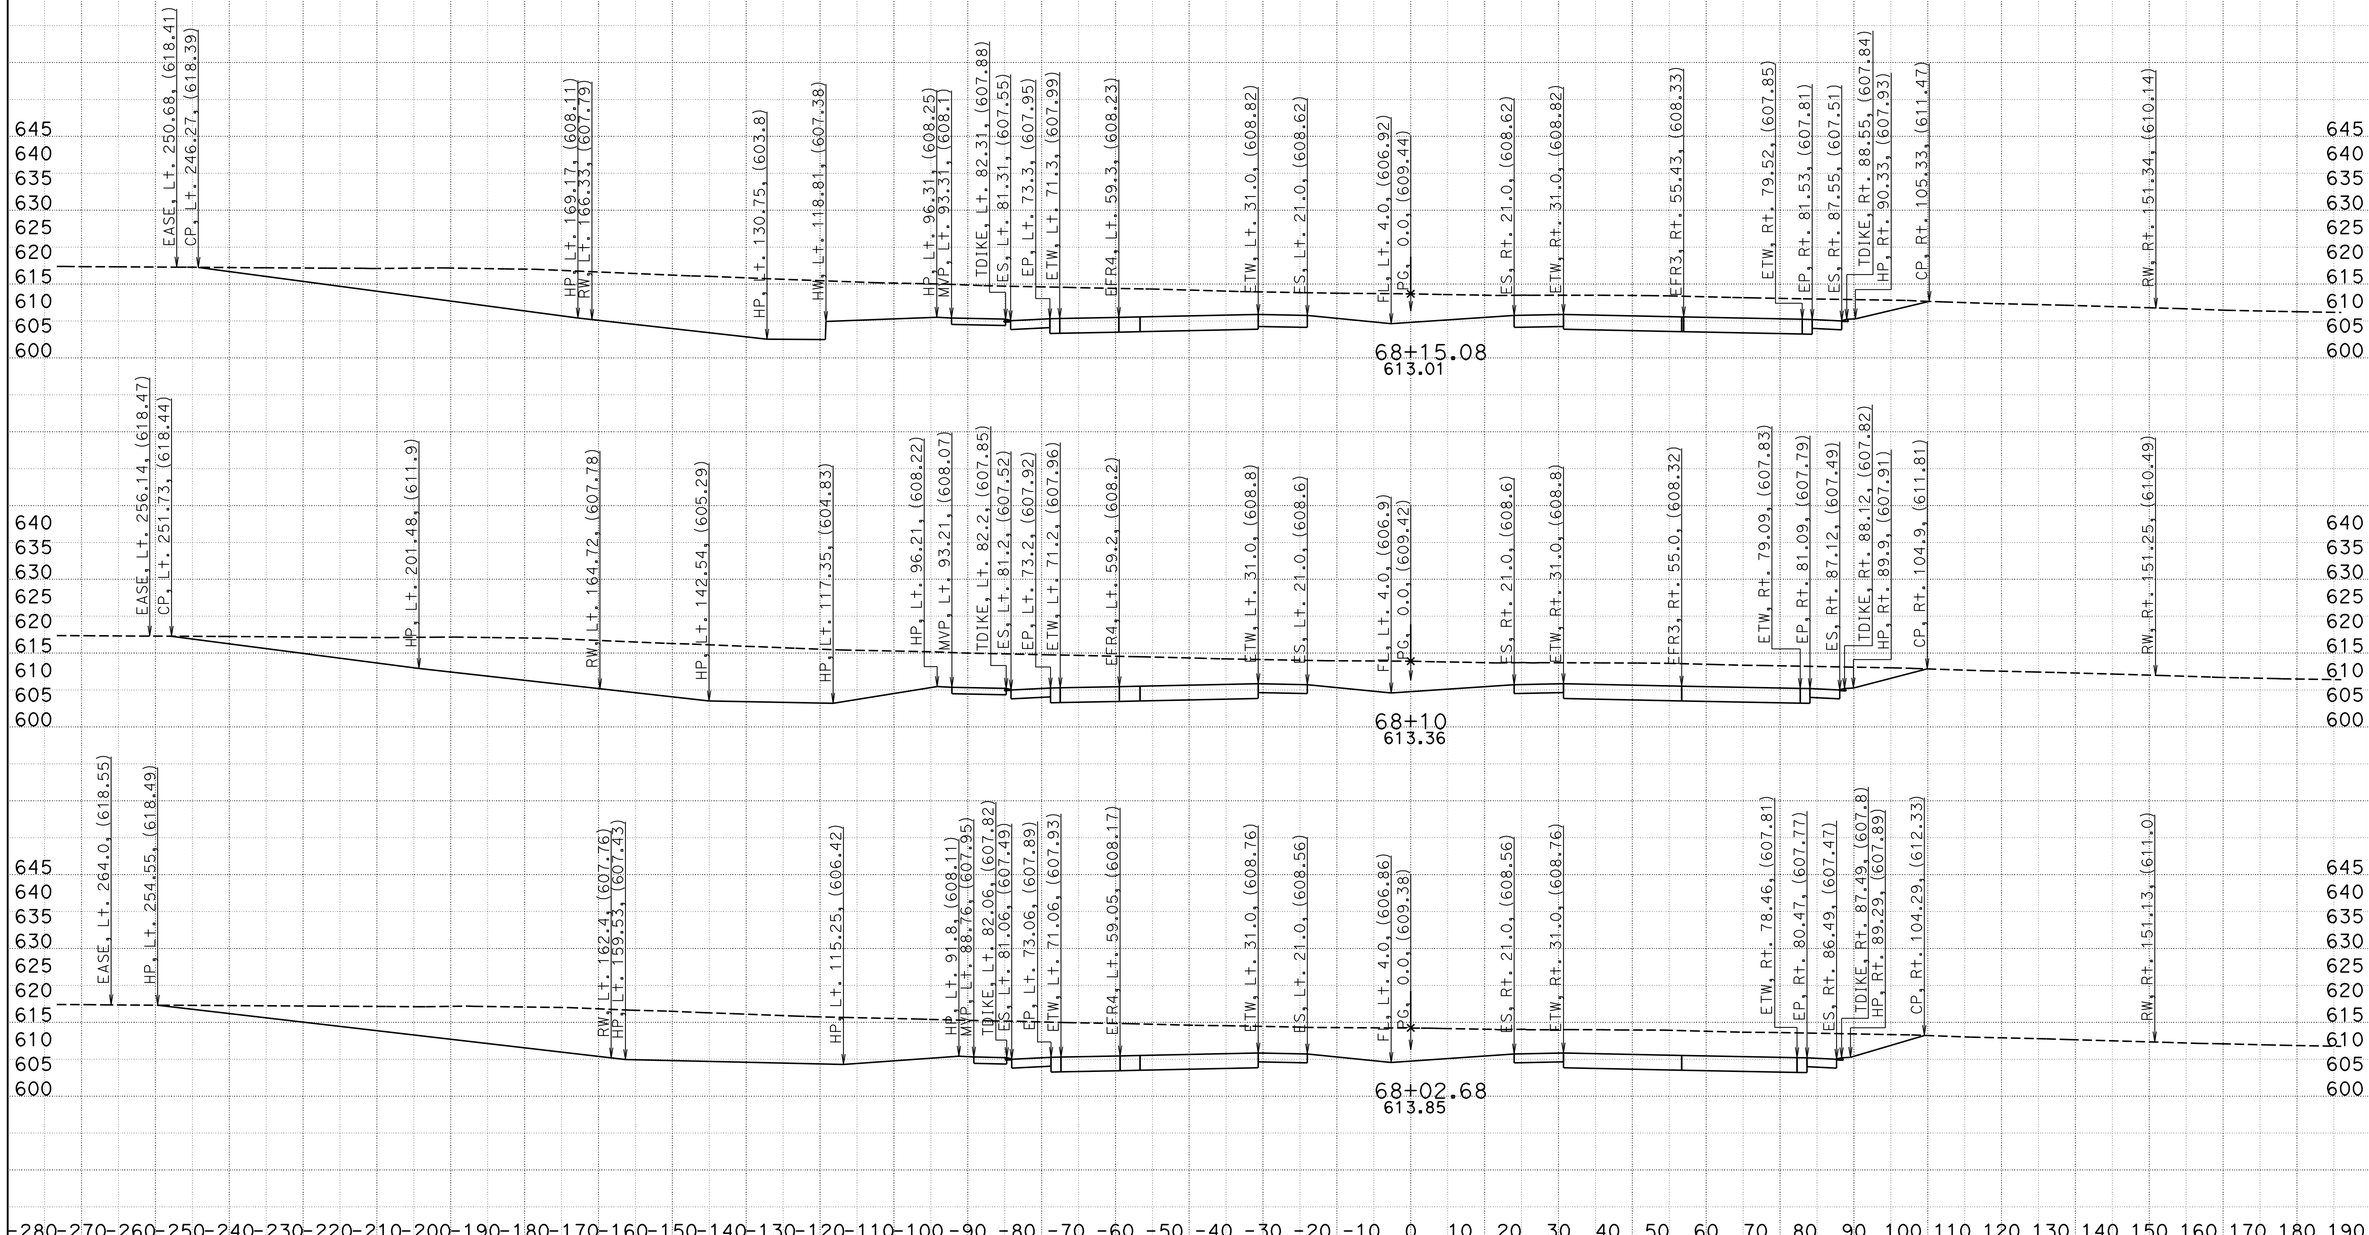

CREATED BY: BVE
DATE: 5/6/2013
KC Project: 05632 File: D:\Survey Deliverable\A\Section 3\a1_3_d.ear

CONTRACT: 05632
DIST/CO/RTE/PM: 11-SD-11/905 0.0/1.6,R9.9/R10.7
PROJECT ID: 1100020519

SCALE: 1" = 15' Horiz.
1" = 15' Vert.

All Dimensions are US Survey Feet

A
CROSS SECTIONS
SHEET 36 OF XXX

DESIGN STUDY ONLY

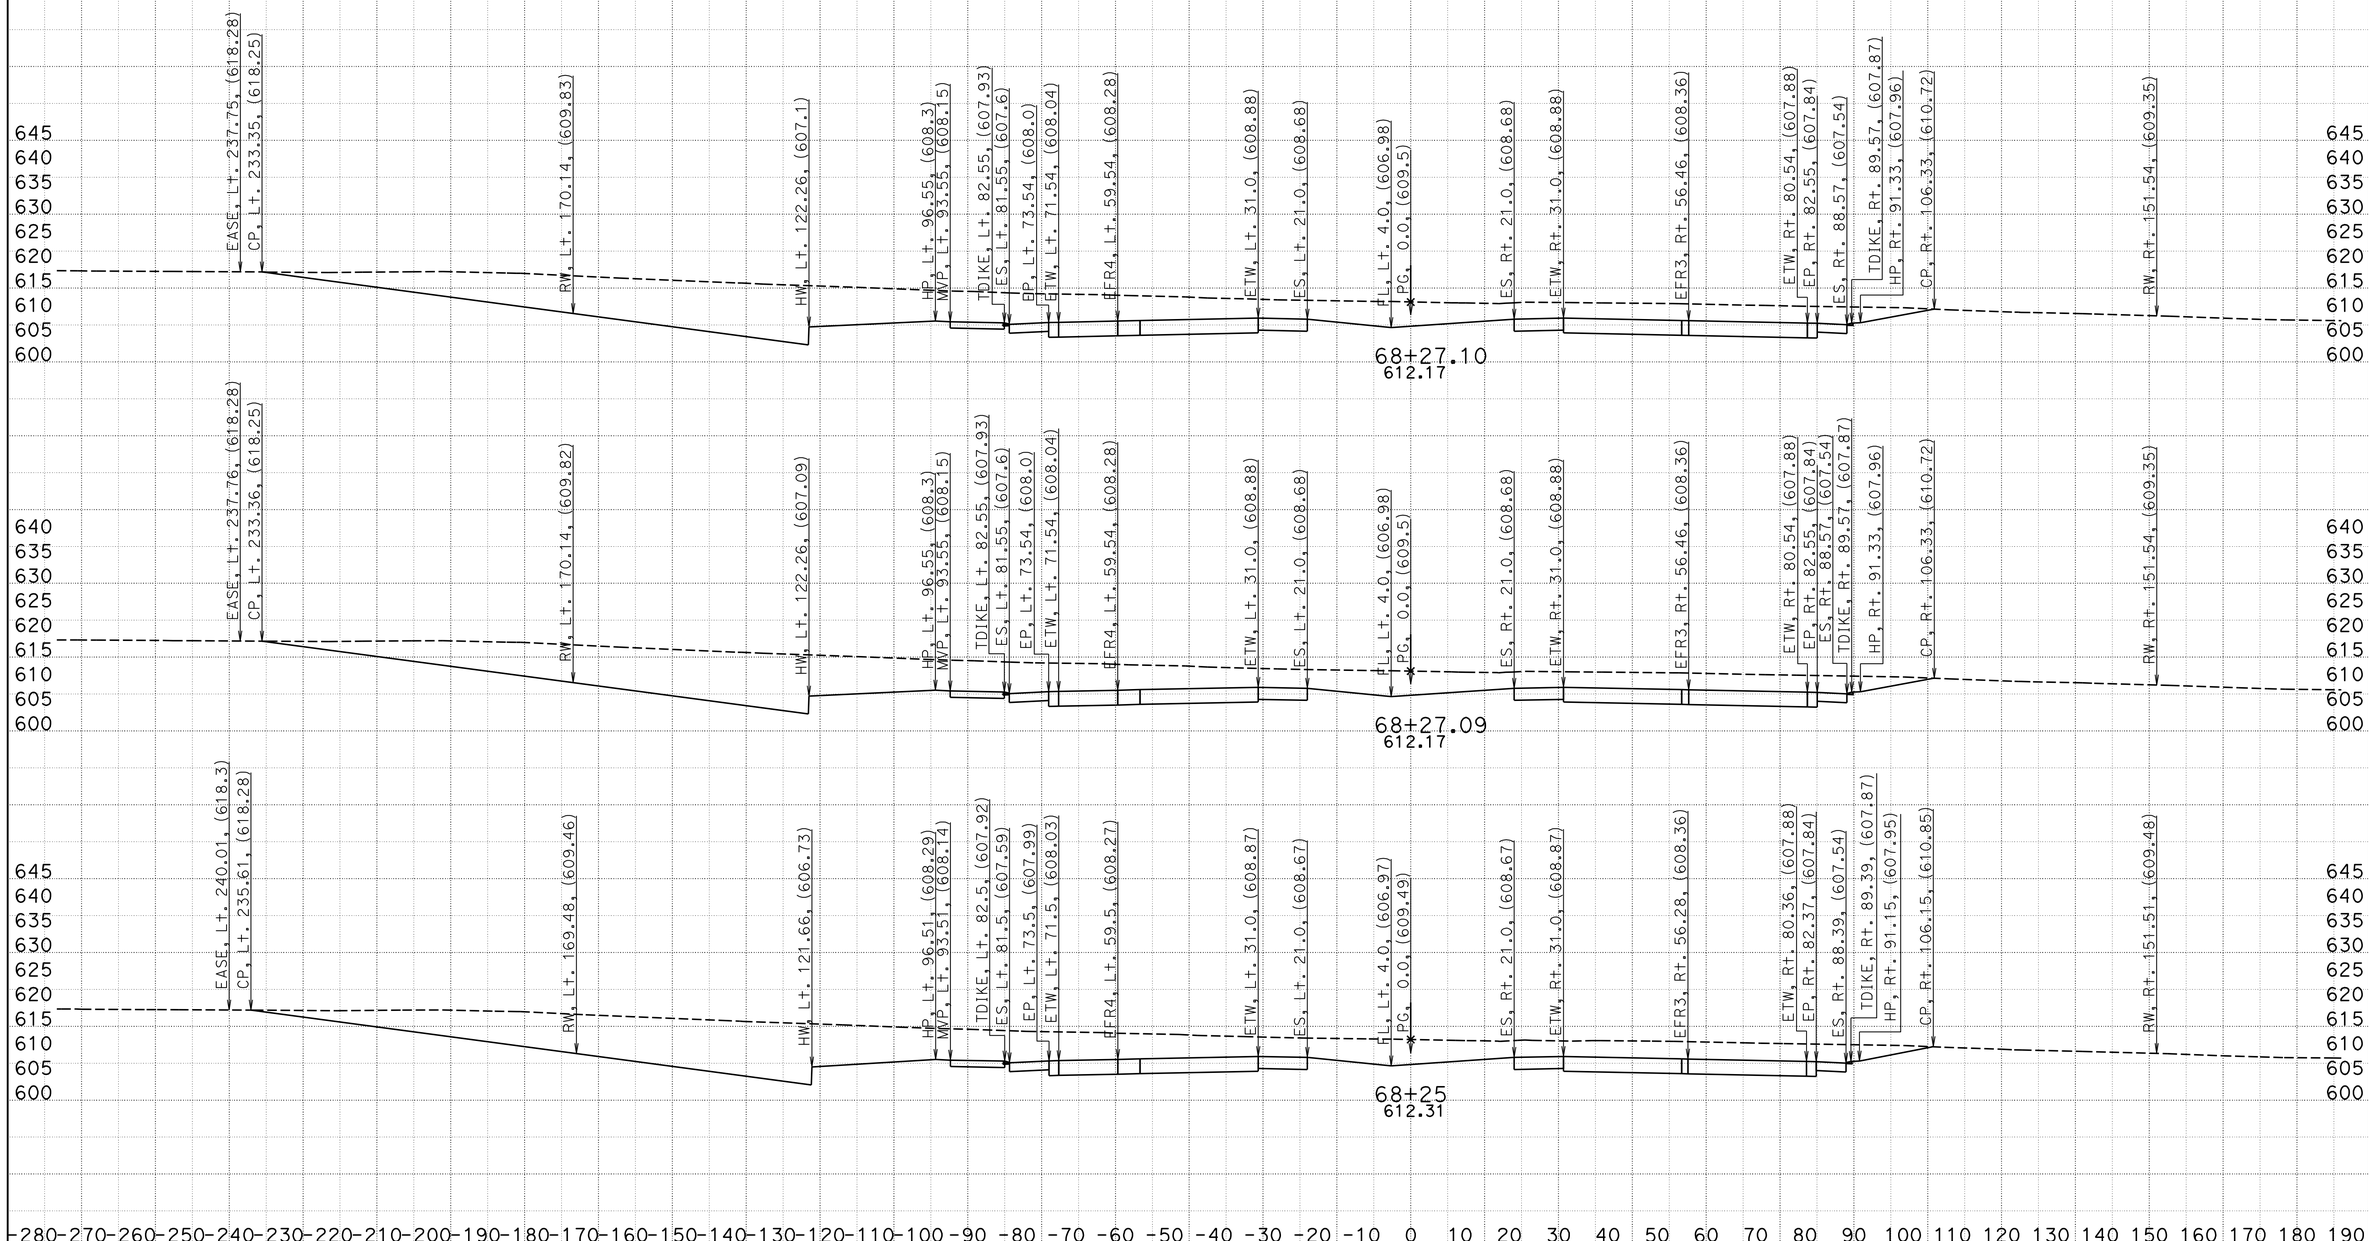

CREATED BY: BVE
DATE: 5/6/2013
KC Project: 05632 File: D:\Survey Deliverable\A\Section 3\a1_3_d.ear

CONTRACT: 05632
DIST/CO/RTE/PM: 11-SD-11/905 0.0/1.6,R9.9/R10.7
PROJECT ID: 1100020519

SCALE: 1" = 15' Horiz.
1" = 15' Vert.

All Dimensions are US Survey Feet

A
CROSS SECTIONS
SHEET 37 OF XXX

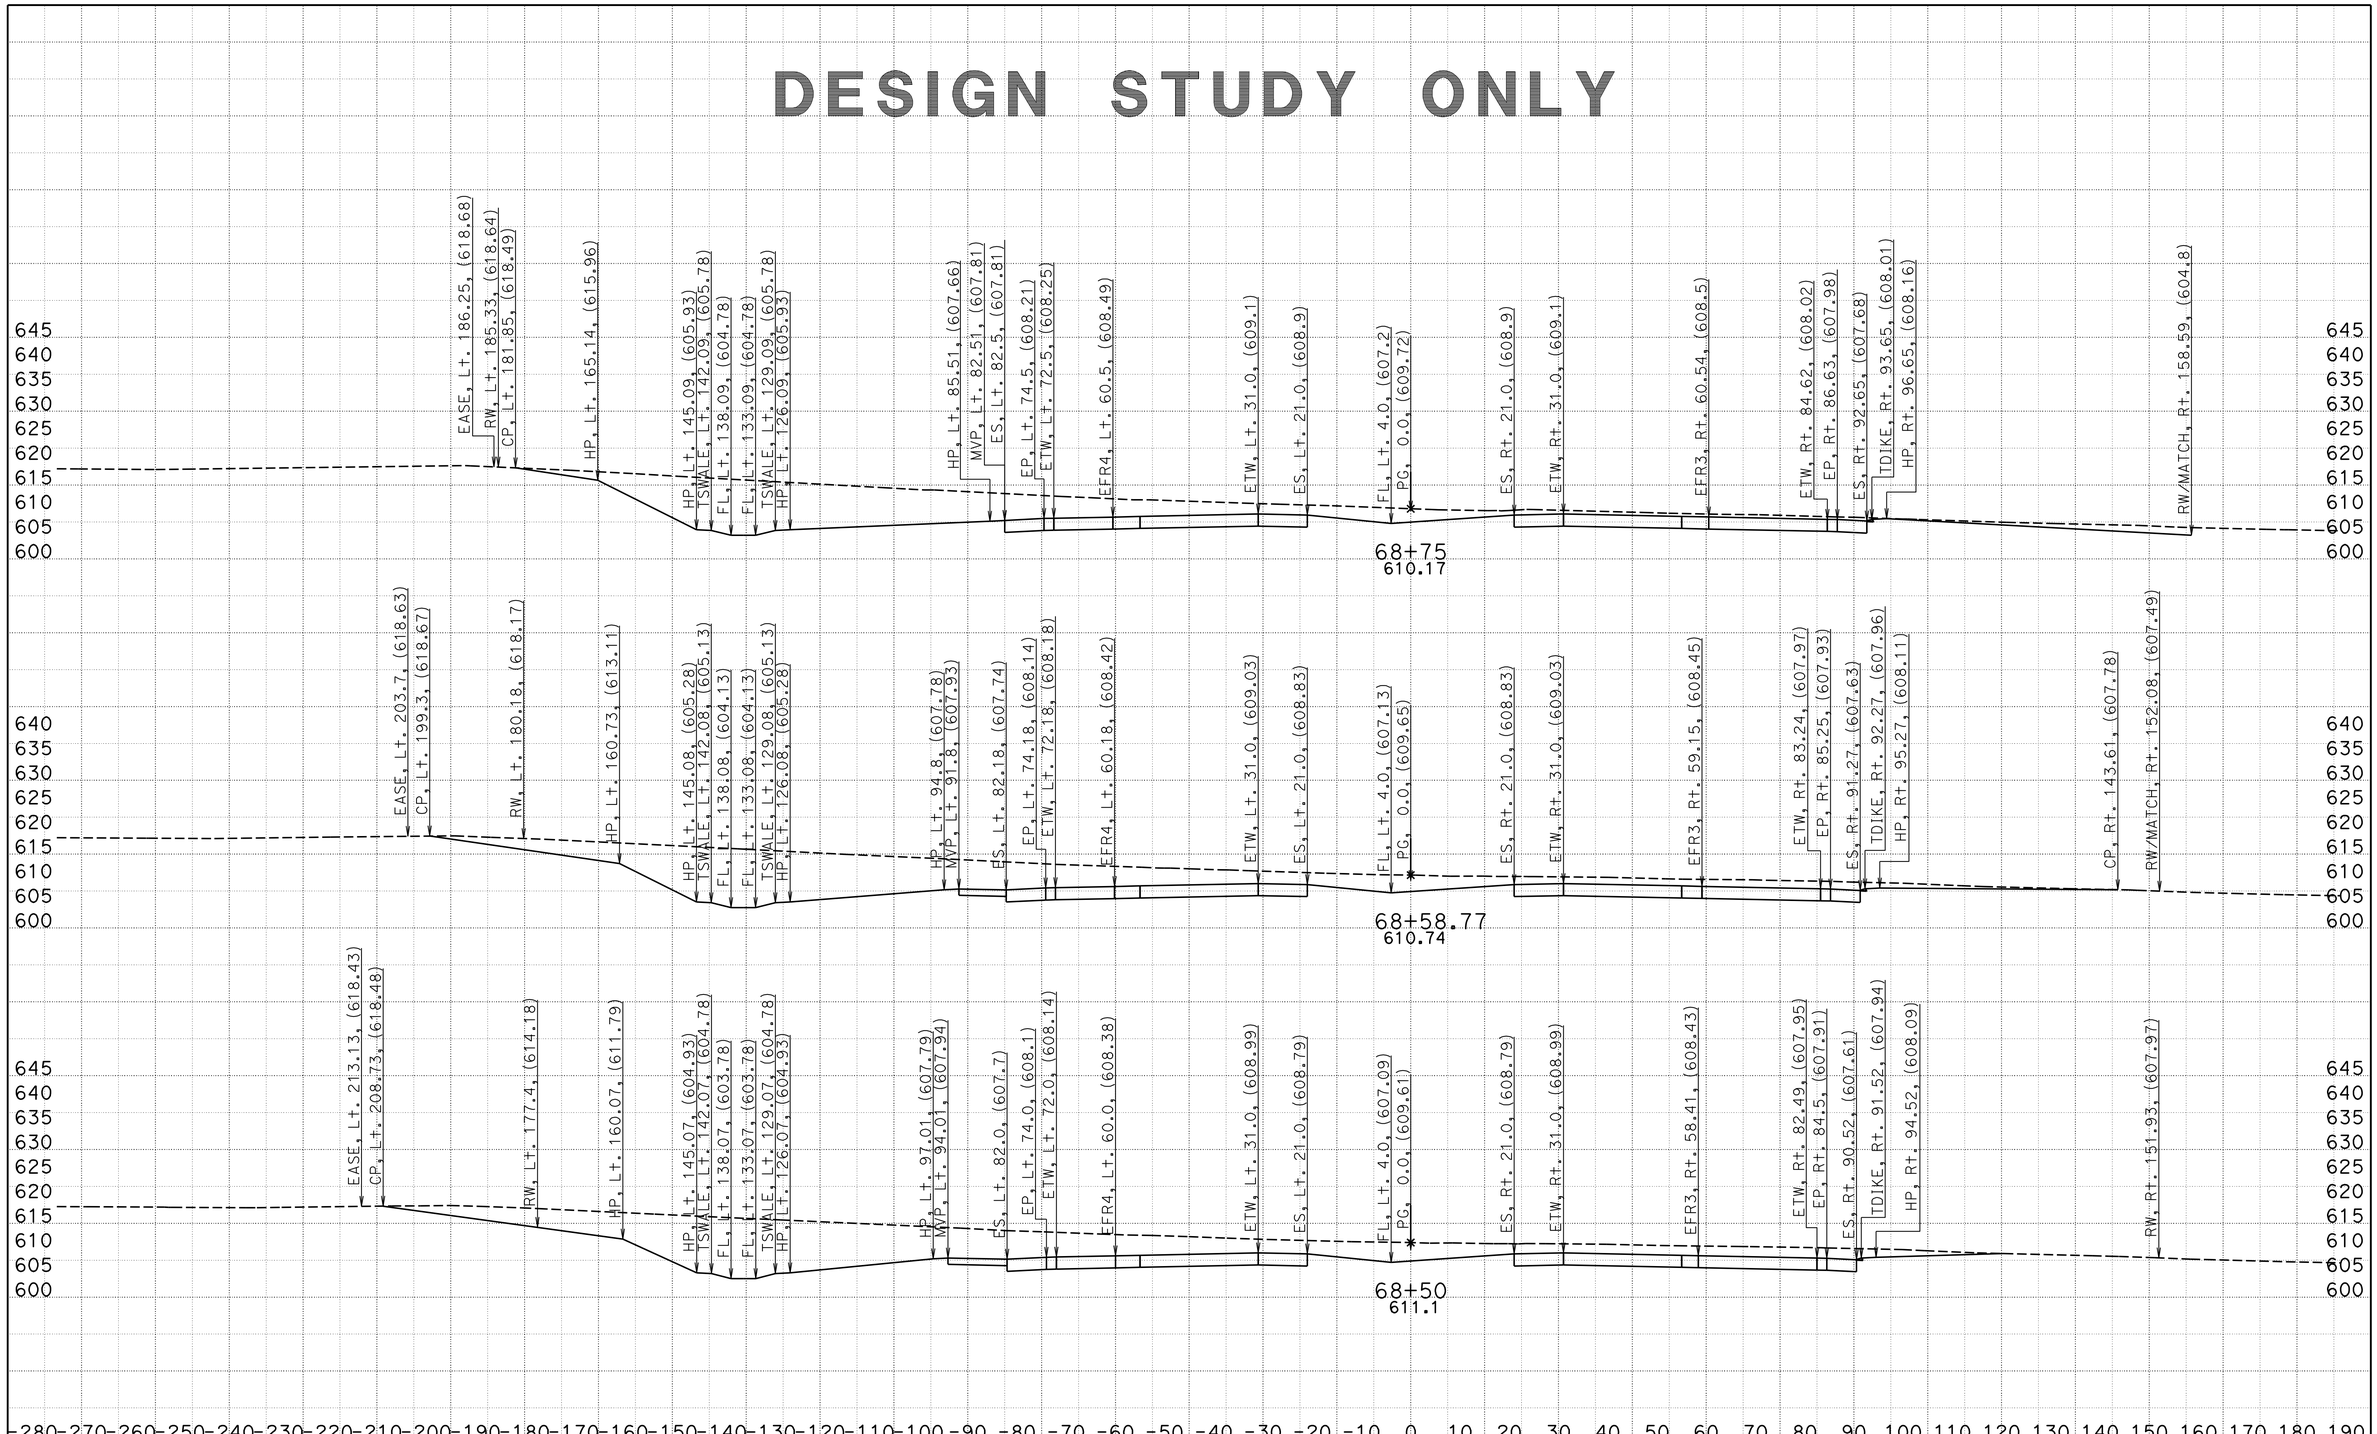

CREATED BY: BVE
DATE: 5/6/2013
KC Project: 05632 File: D:\Survey Deliverable\A\Section 3\a1_3_d.ear

CONTRACT: 05632
DIST/CO/RTE/PM: 11-SD-11/905 0.0/1.6,R9.9/R10.7
PROJECT ID: 1100020519

SCALE: 1" = 15' Horiz.
1" = 15' Vert.

All Dimensions are US Survey Feet

A
CROSS SECTIONS
SHEET 38 OF XXX

DESIGN STUDY ONLY

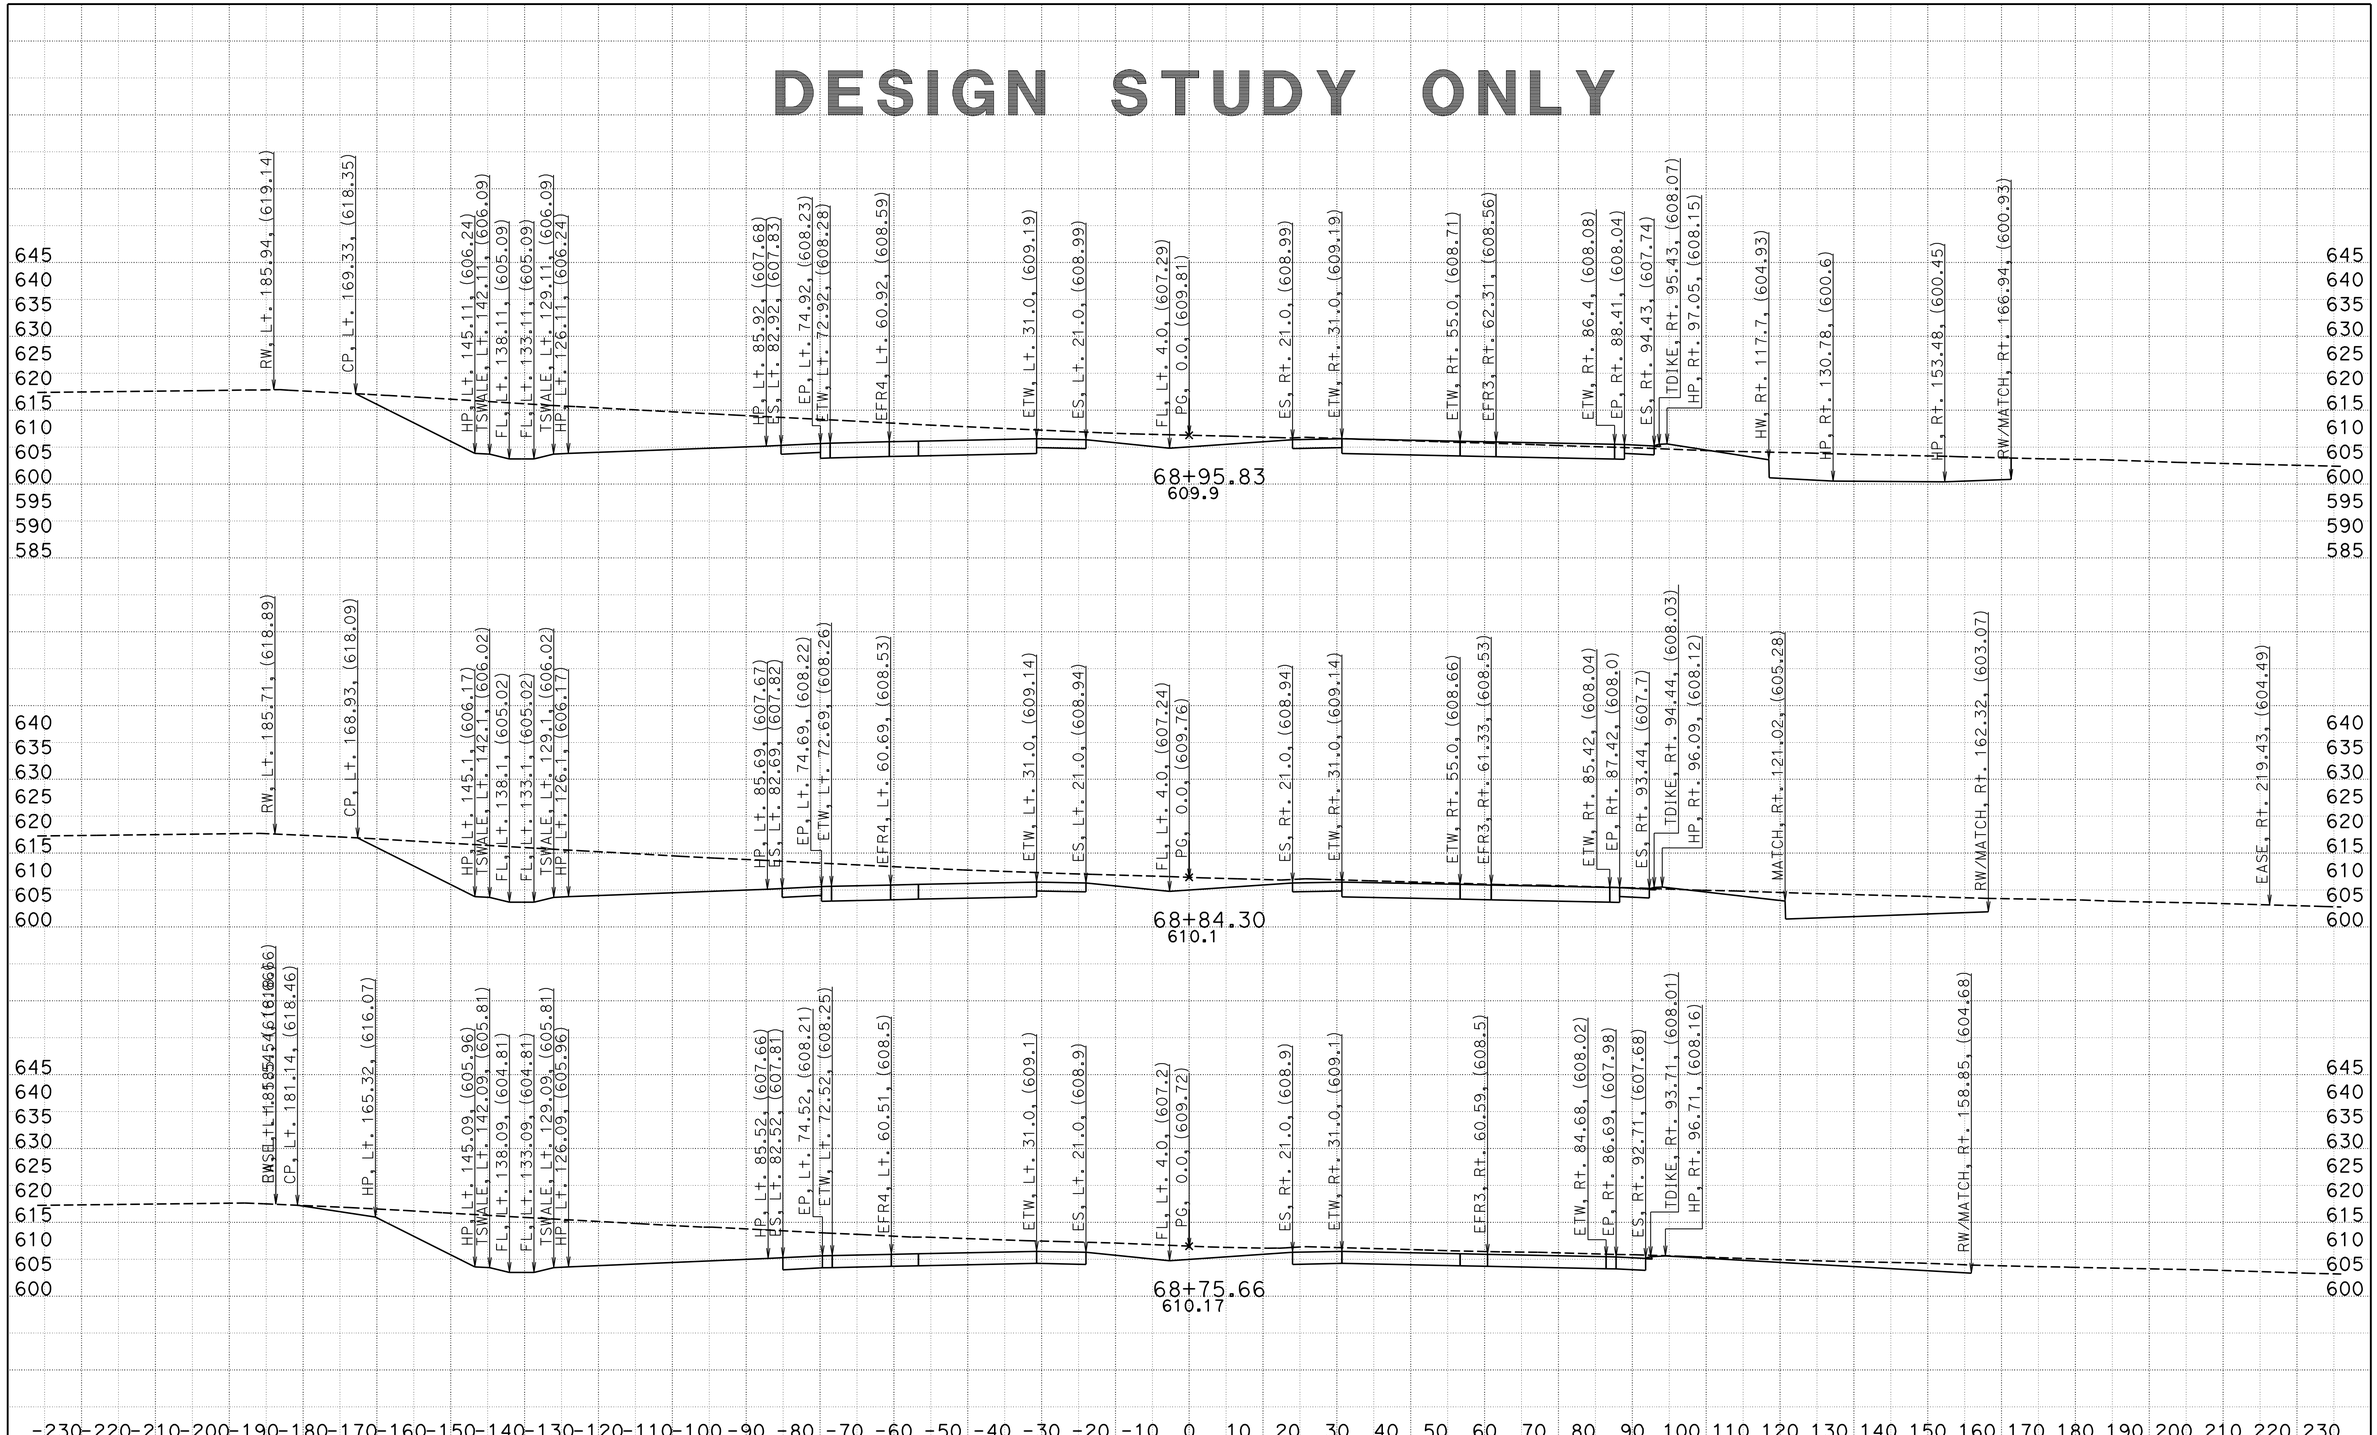

CREATED BY: BVE
DATE: 5/6/2013
KC Project: 05632 File: D:\Survey Deliverable\A\Section 3\a1_3_d.ear

CONTRACT: 05632
DIST/CO/RTE/PM: 11-SD-11/905 0.0/1.6,R9.9/R10.7
PROJECT ID: 1100020519

SCALE: 1" = 15' Horiz.
1" = 15' Vert.

All Dimensions are US Survey Feet

A
CROSS SECTIONS
SHEET 39 OF XXX

DESIGN STUDY ONLY

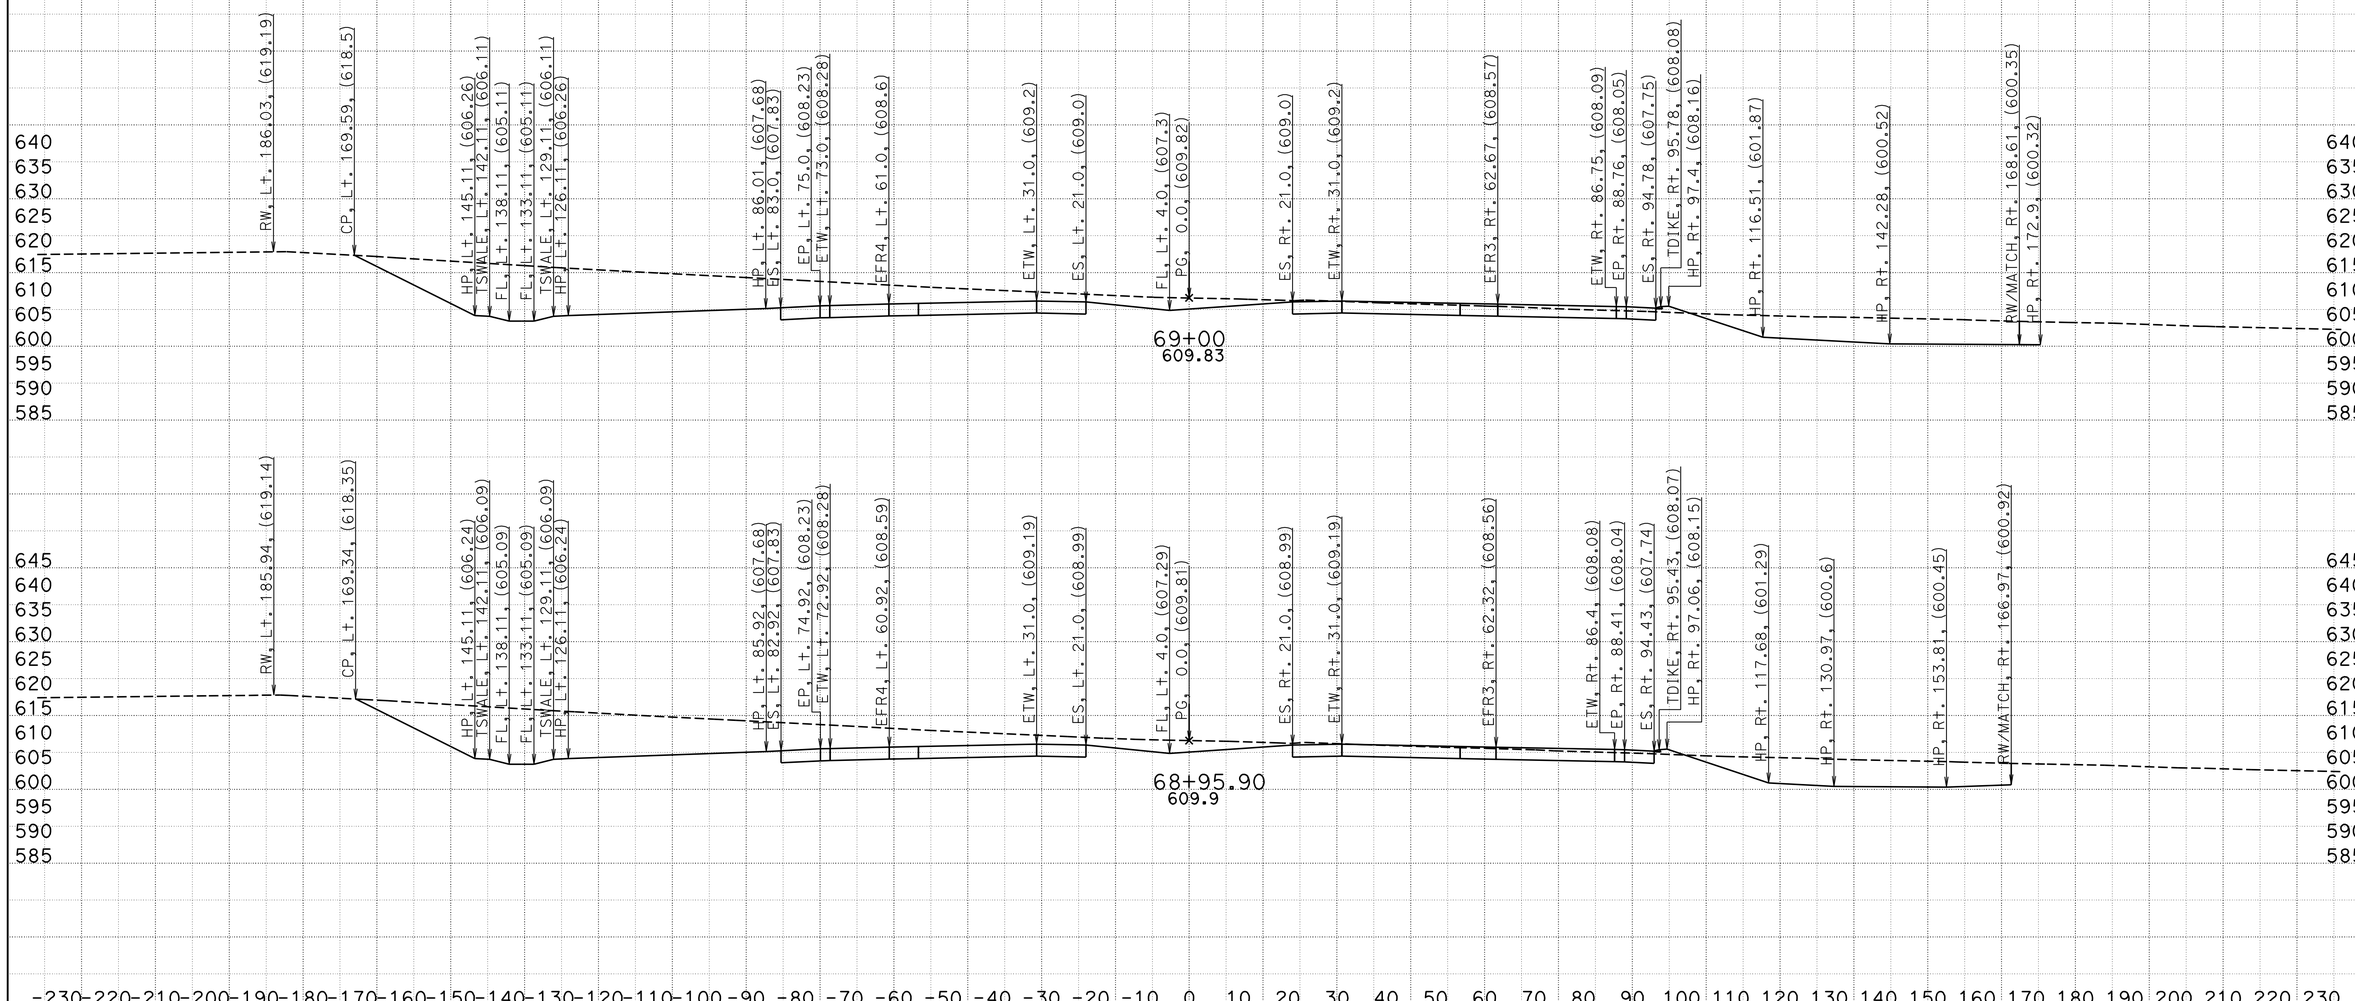

CREATED BY: BVE
DATE: 5/6/2013
KC Project: 05632 File: D:\Survey Deliverable\A\Section 3\a1_3_d.ear

CONTRACT: 05632
DIST/CO/RTE/PM: 11-SD-11/905 0.0/1.6,R9.9/R10.7
PROJECT ID: 1100020519

SCALE: 1" = 15' Horiz.
1" = 15' Vert.
All Dimensions are US Survey Feet

A
CROSS SECTIONS
SHEET 40 OF XXX

DESIGN STUDY ONLY

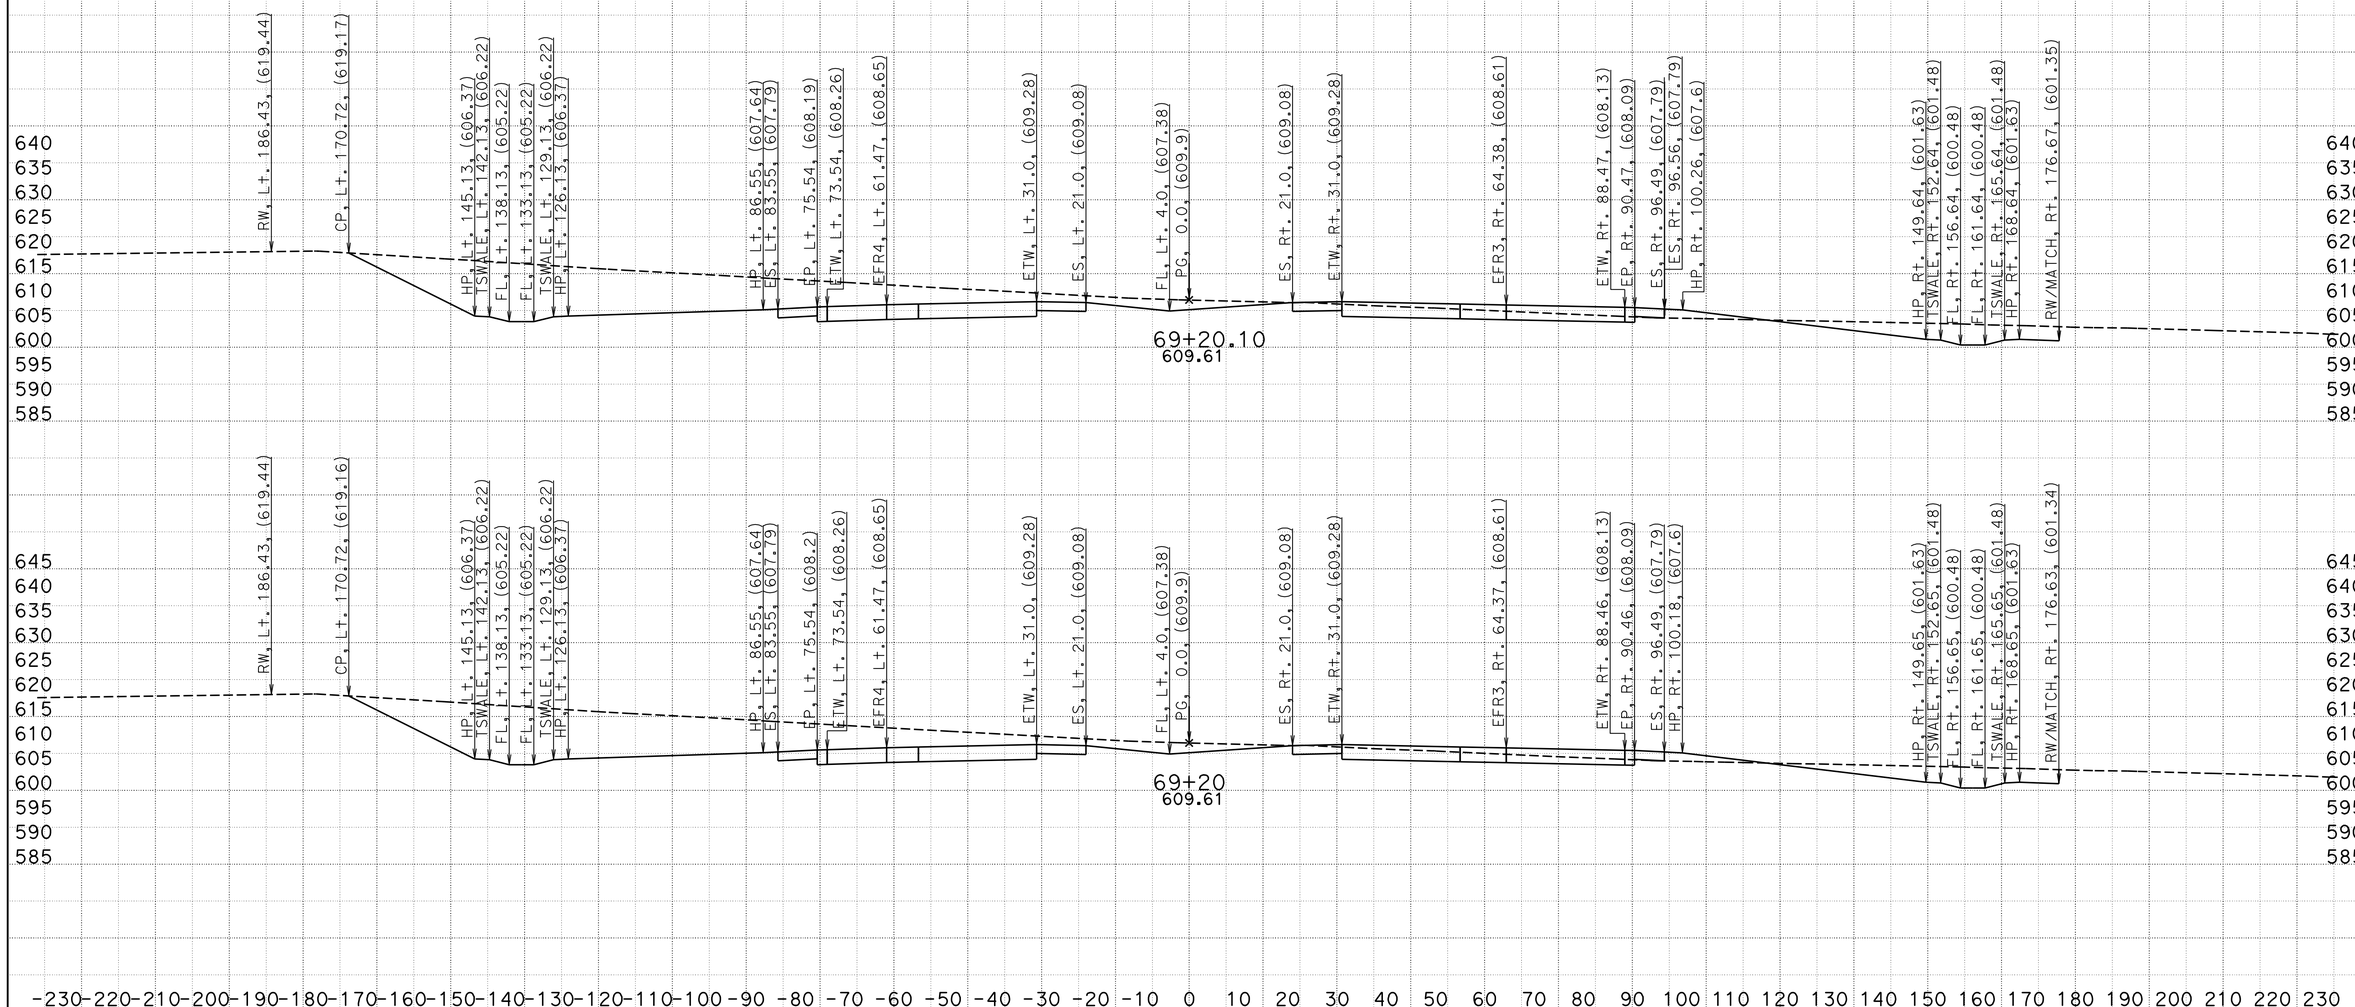

CREATED BY: BVE
DATE: 5/6/2013
KC Project: 05632 File: D:\Survey Deliverable\A\Section 3\a1_3_d.ear

CONTRACT: 05632
DIST/CO/RTE/PM: 11-SD-11/905 0.0/1.6,R9.9/R10.7
PROJECT ID: 1100020519

SCALE: 1" = 15' Horiz.
1" = 15' Vert.
All Dimensions are US Survey Feet

A
CROSS SECTIONS
SHEET 41 OF XXX

DESIGN STUDY ONLY

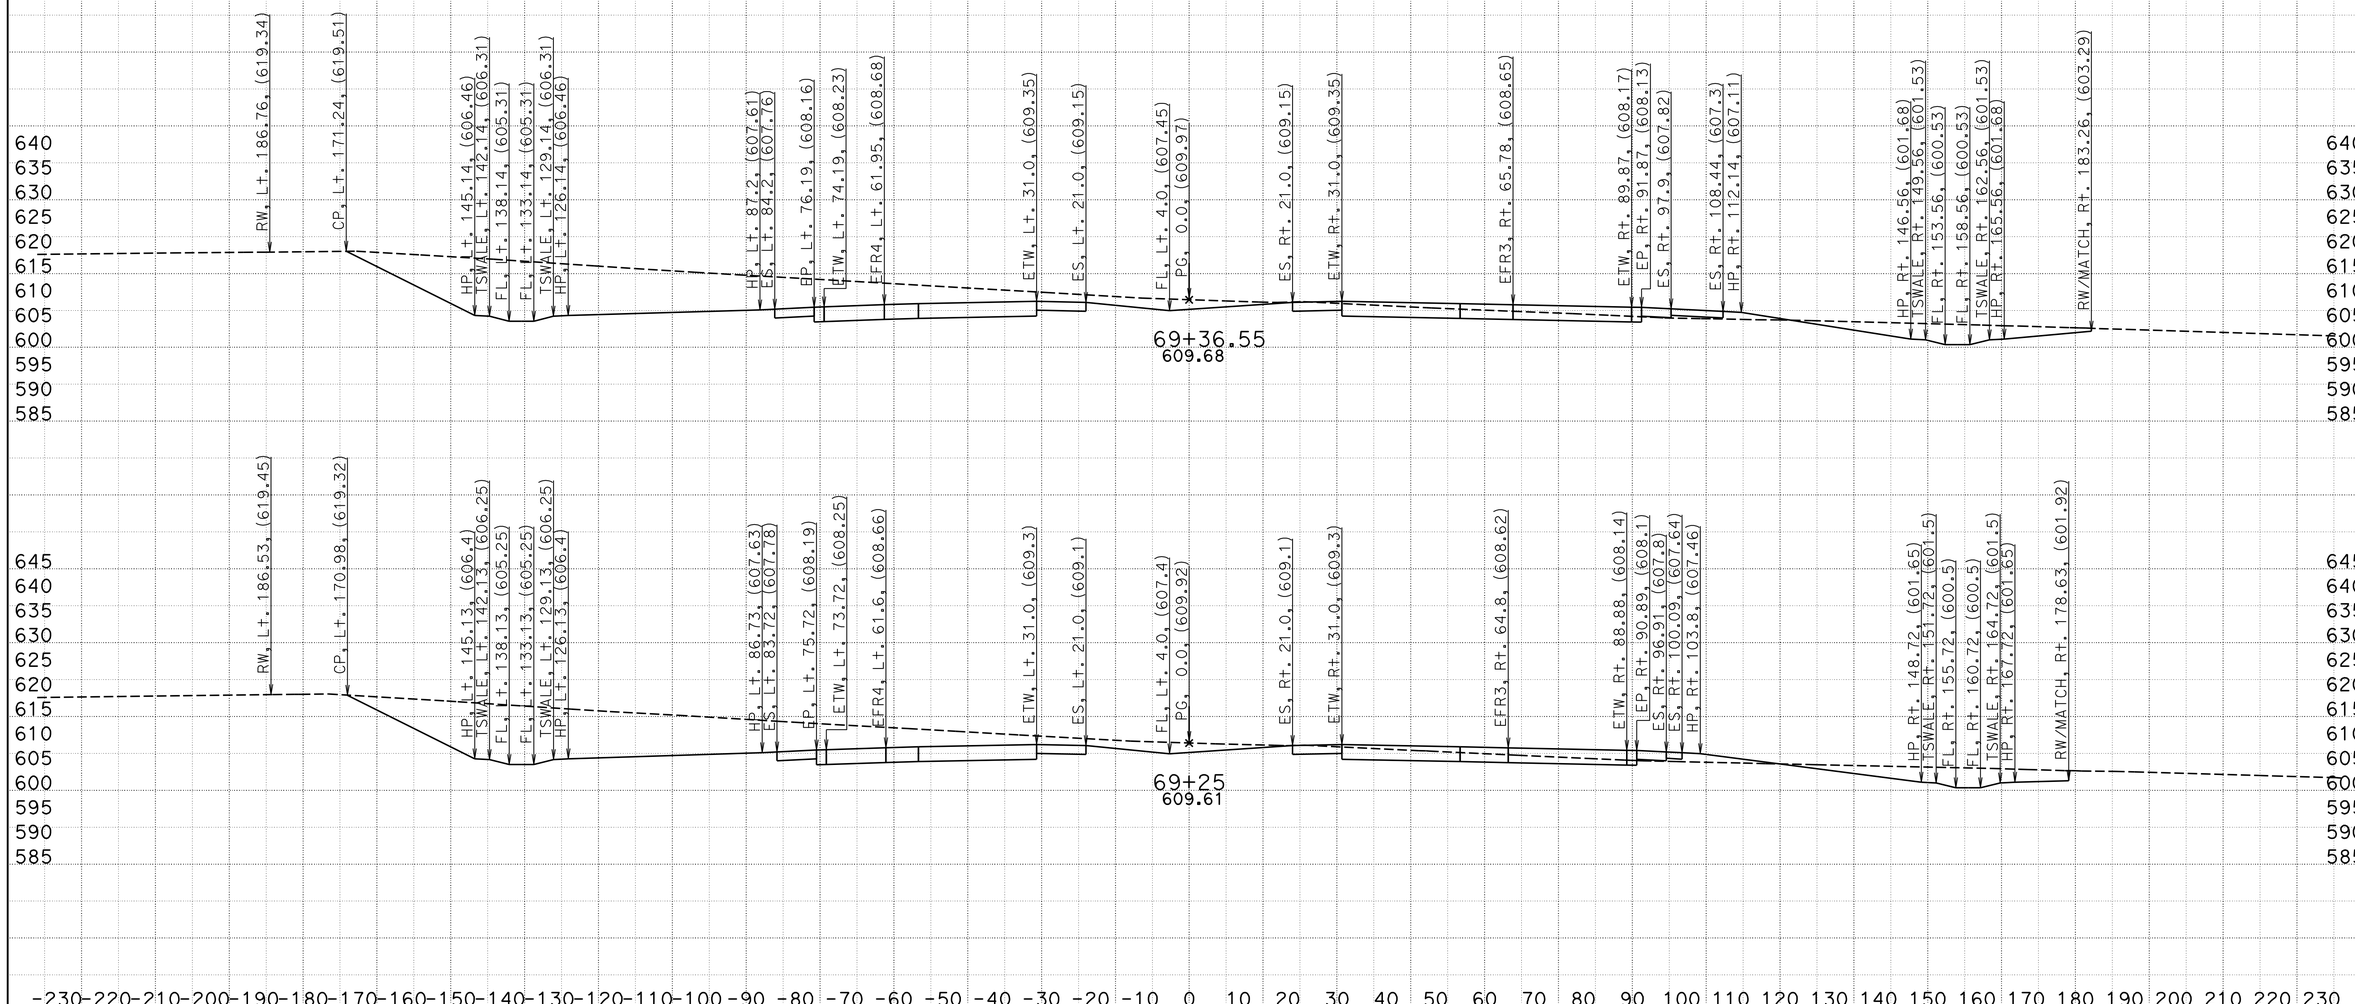

CREATED BY: BVE
DATE: 5/6/2013
KC Project: 05632 File: D:\Survey Deliverable\A\Section 3\a1_3_d.ear

CONTRACT: 05632
DIST/CO/RTE/PM: 11-SD-11/905 0.0/1.6,R9.9/R10.7
PROJECT ID: 1100020519

SCALE: 1" = 15' Horiz.
1" = 15' Vert.
All Dimensions are US Survey Feet

A
CROSS SECTIONS
SHEET 42 OF XXX

DESIGN STUDY ONLY

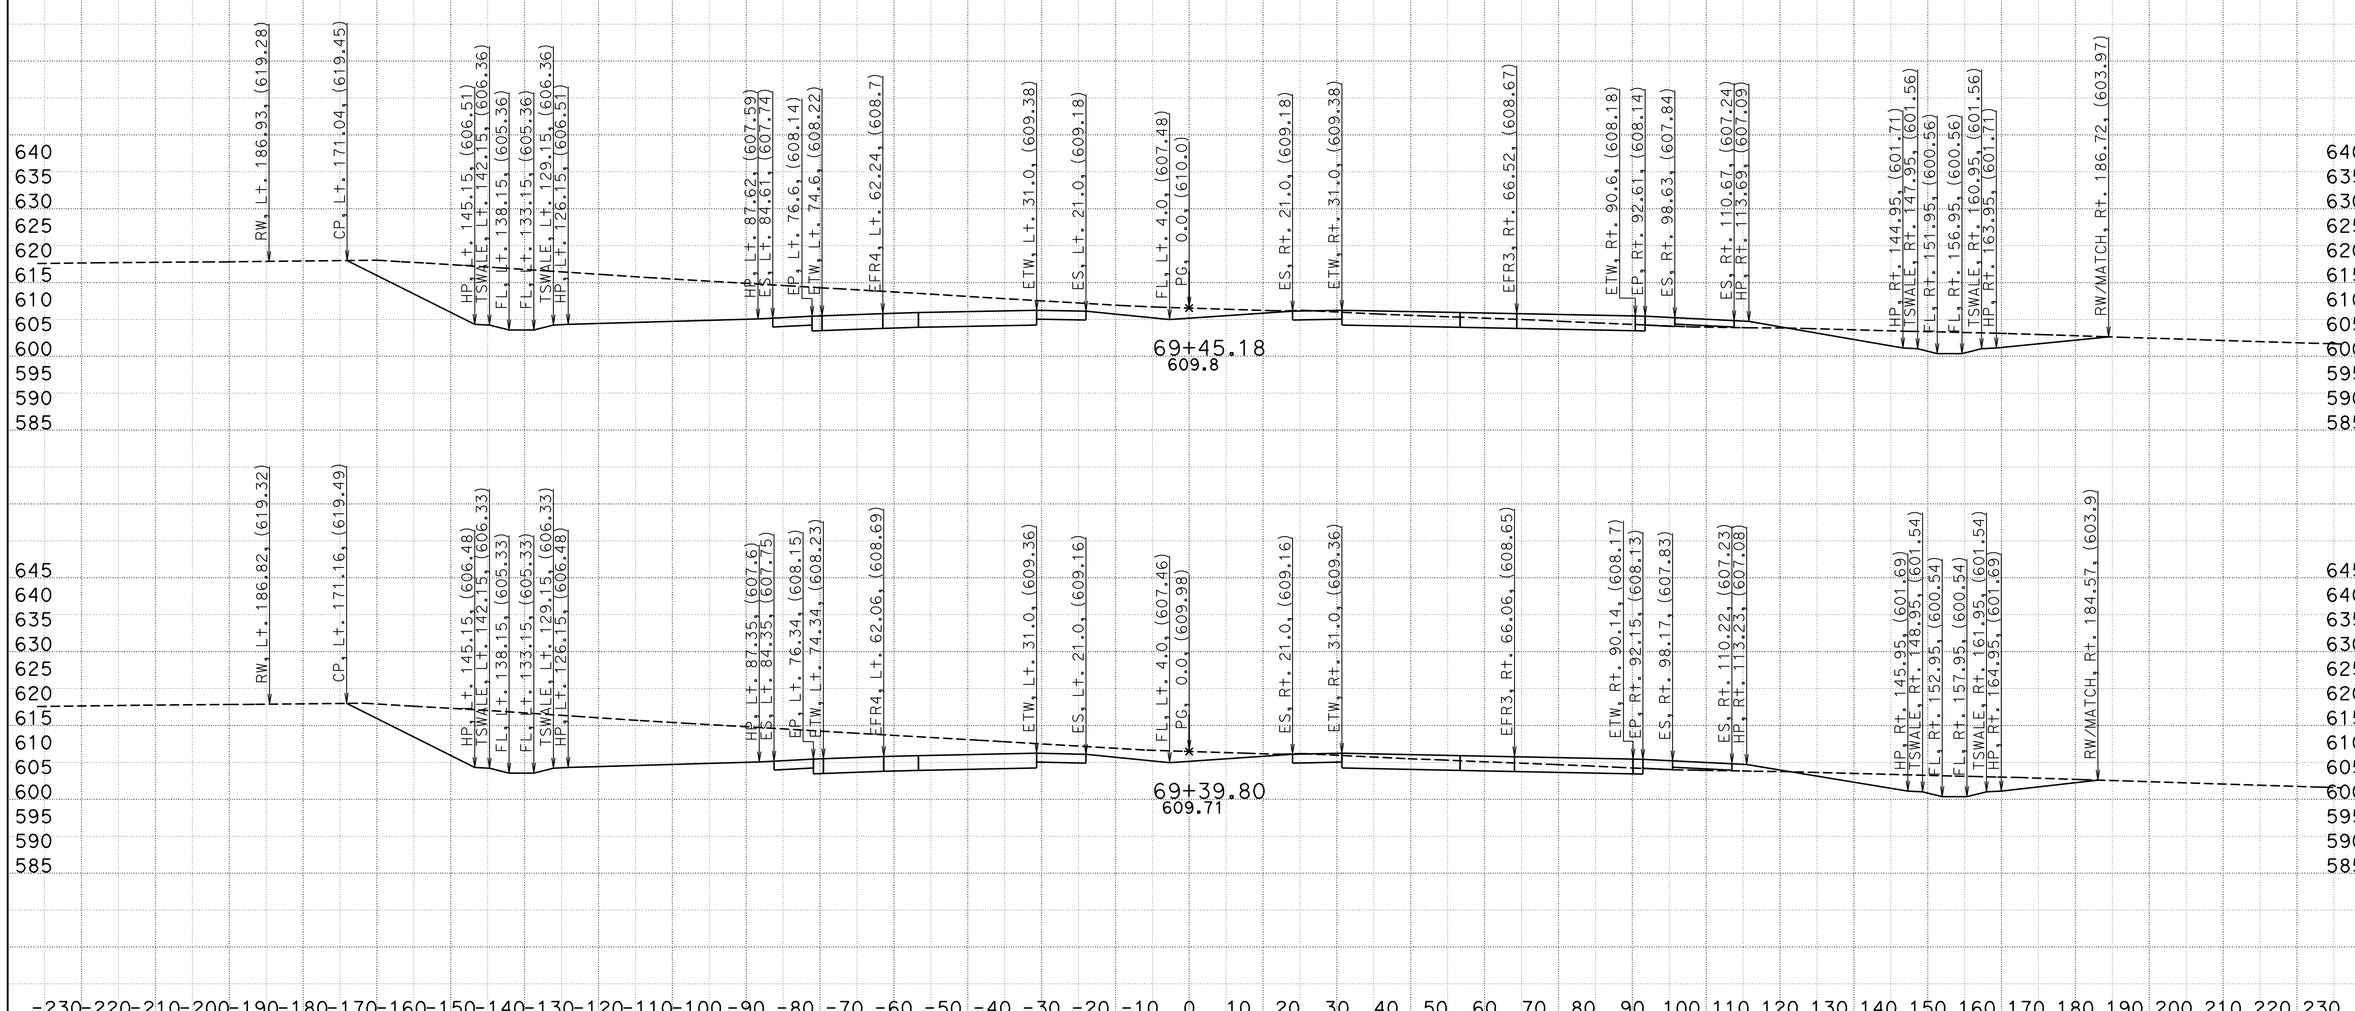

CREATED BY: BVE
DATE: 5/6/2013
KC Project: 05632 File: D:\Survey Deliverable\A\Section 3\a1_3_d.ear

CONTRACT: 05632
DIST/CO/RTE/PM: 11-SD-11/905 0.0/1.6,R9.9/R10.7
PROJECT ID: 1100020519

SCALE: 1" = 15' Horiz.
1" = 15' Vert.
All Dimensions are US Survey Feet

A
CROSS SECTIONS
SHEET 43 OF XXX

DESIGN STUDY ONLY

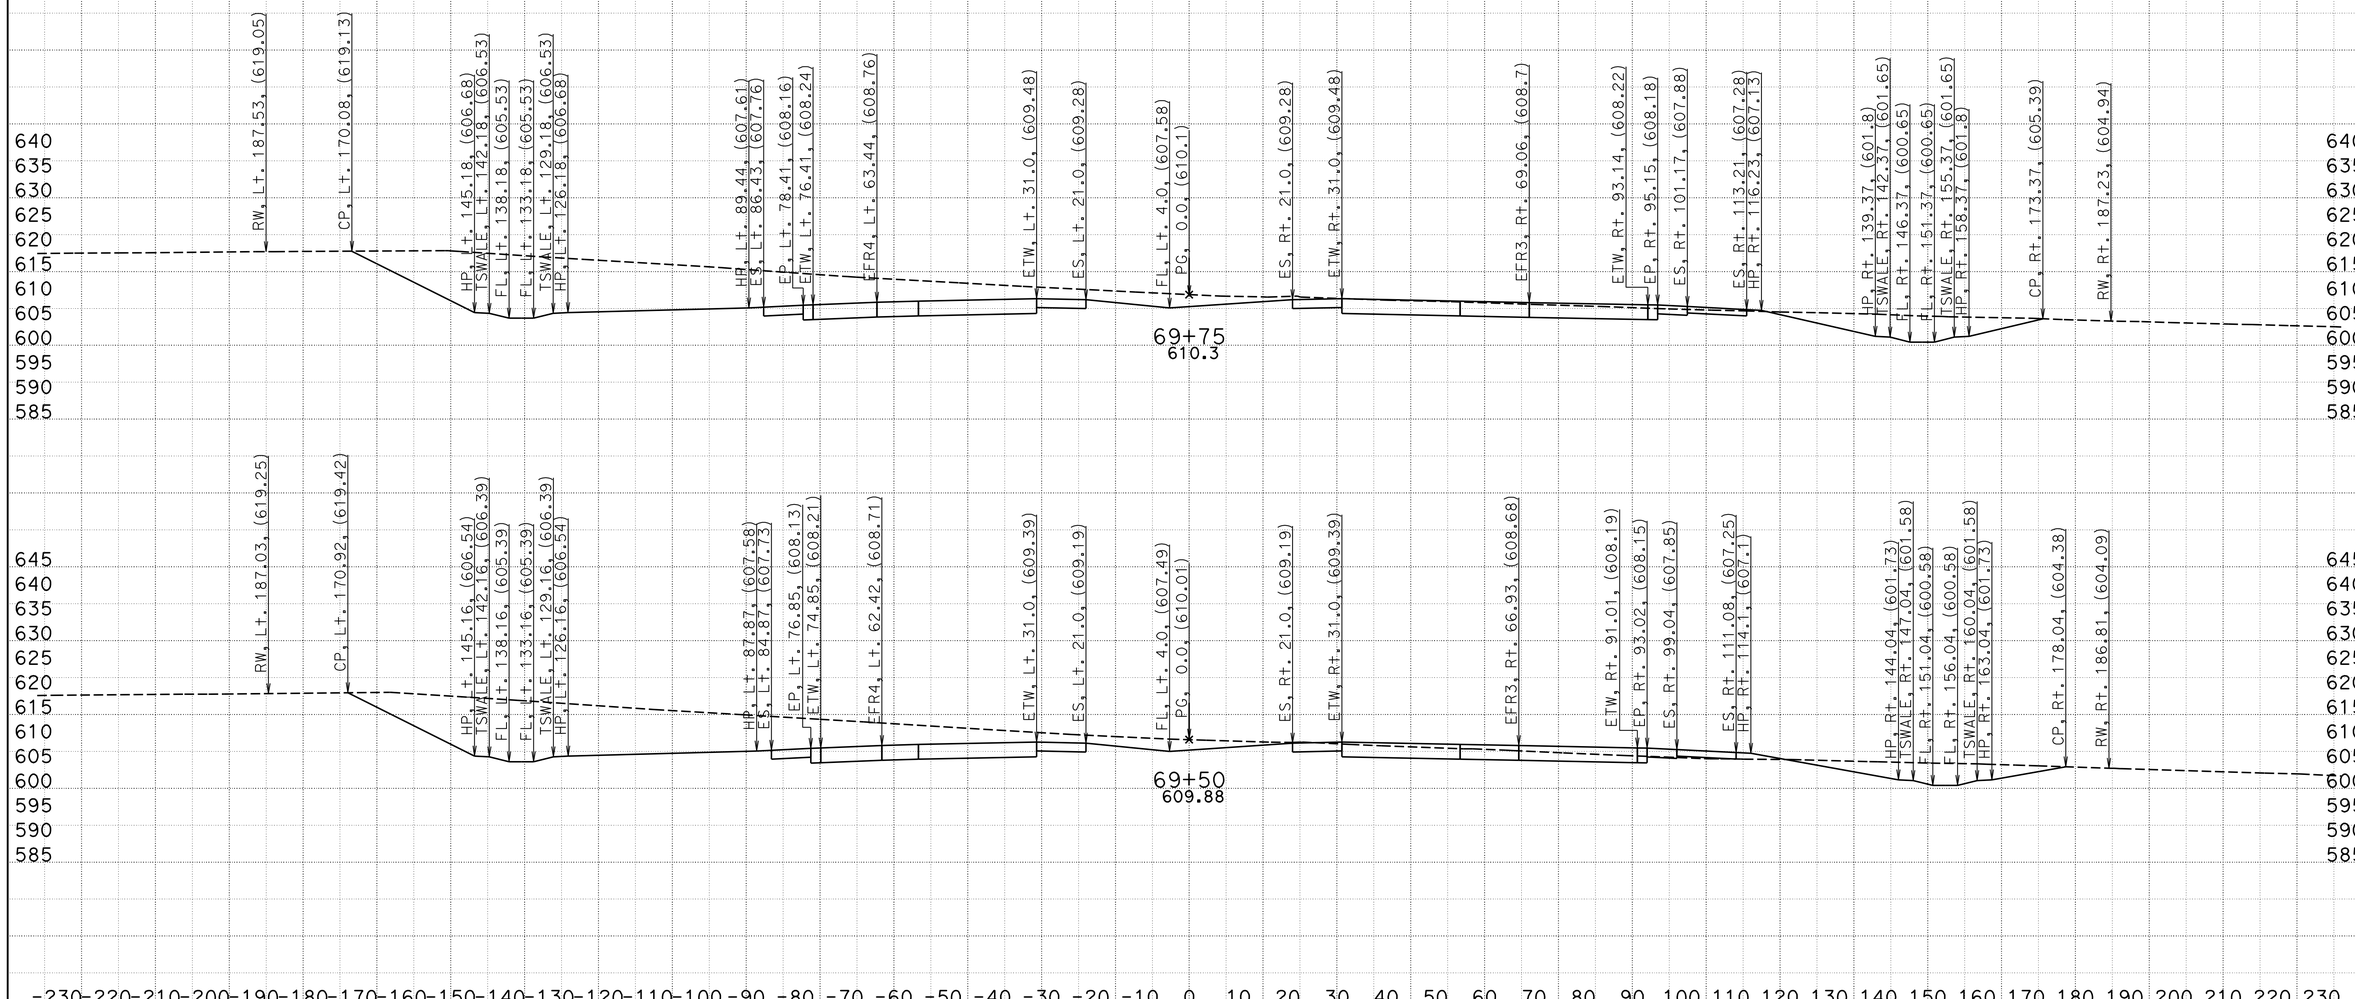

CREATED BY: BVE
DATE: 5/6/2013
KC Project: 05632 File: D:\Survey Deliverable\A\Section 3\a1_3_d.ear

CONTRACT: 05632
DIST/CO/RTE/PM: 11-SD-11/905 0.0/1.6,R9.9/R10.7
PROJECT ID: 1100020519

SCALE: 1" = 15' Horiz.
1" = 15' Vert.
All Dimensions are US Survey Feet

A
CROSS SECTIONS
SHEET 44 OF XXX

DESIGN STUDY ONLY

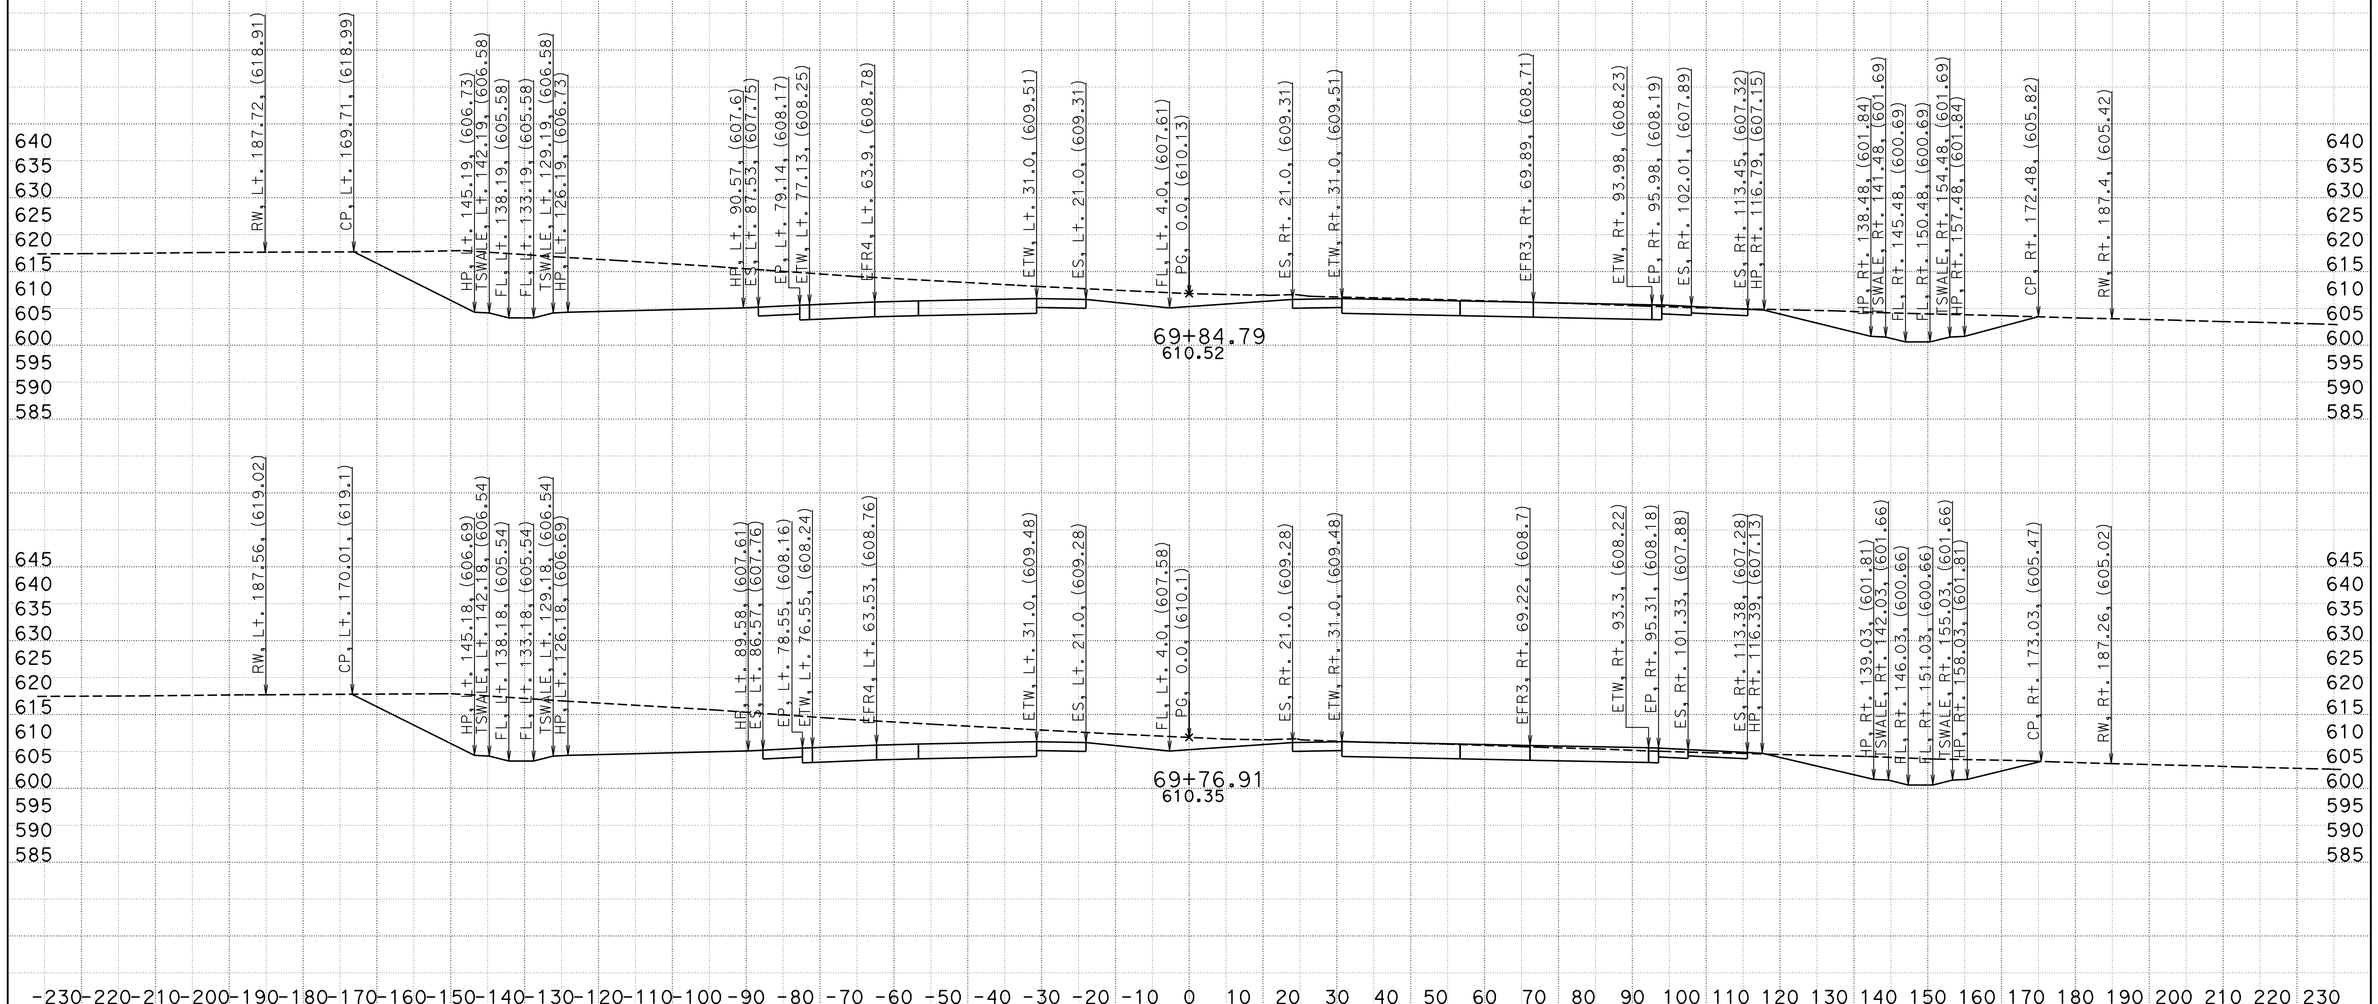

CREATED BY: BVE
DATE: 5/6/2013
KC Project: 05632 File: D:\Survey Deliverable\A\Section 3\a1_3_d.ear

CONTRACT: 05632
DIST/CO/RTE/PM: 11-SD-11/905 0.0/1.6,R9.9/R10.7
PROJECT ID: 1100020519

SCALE: 1" = 15' Horiz.
1" = 15' Vert.
All Dimensions are US Survey Feet

A
CROSS SECTIONS
SHEET 45 OF XXX

DESIGN STUDY ONLY

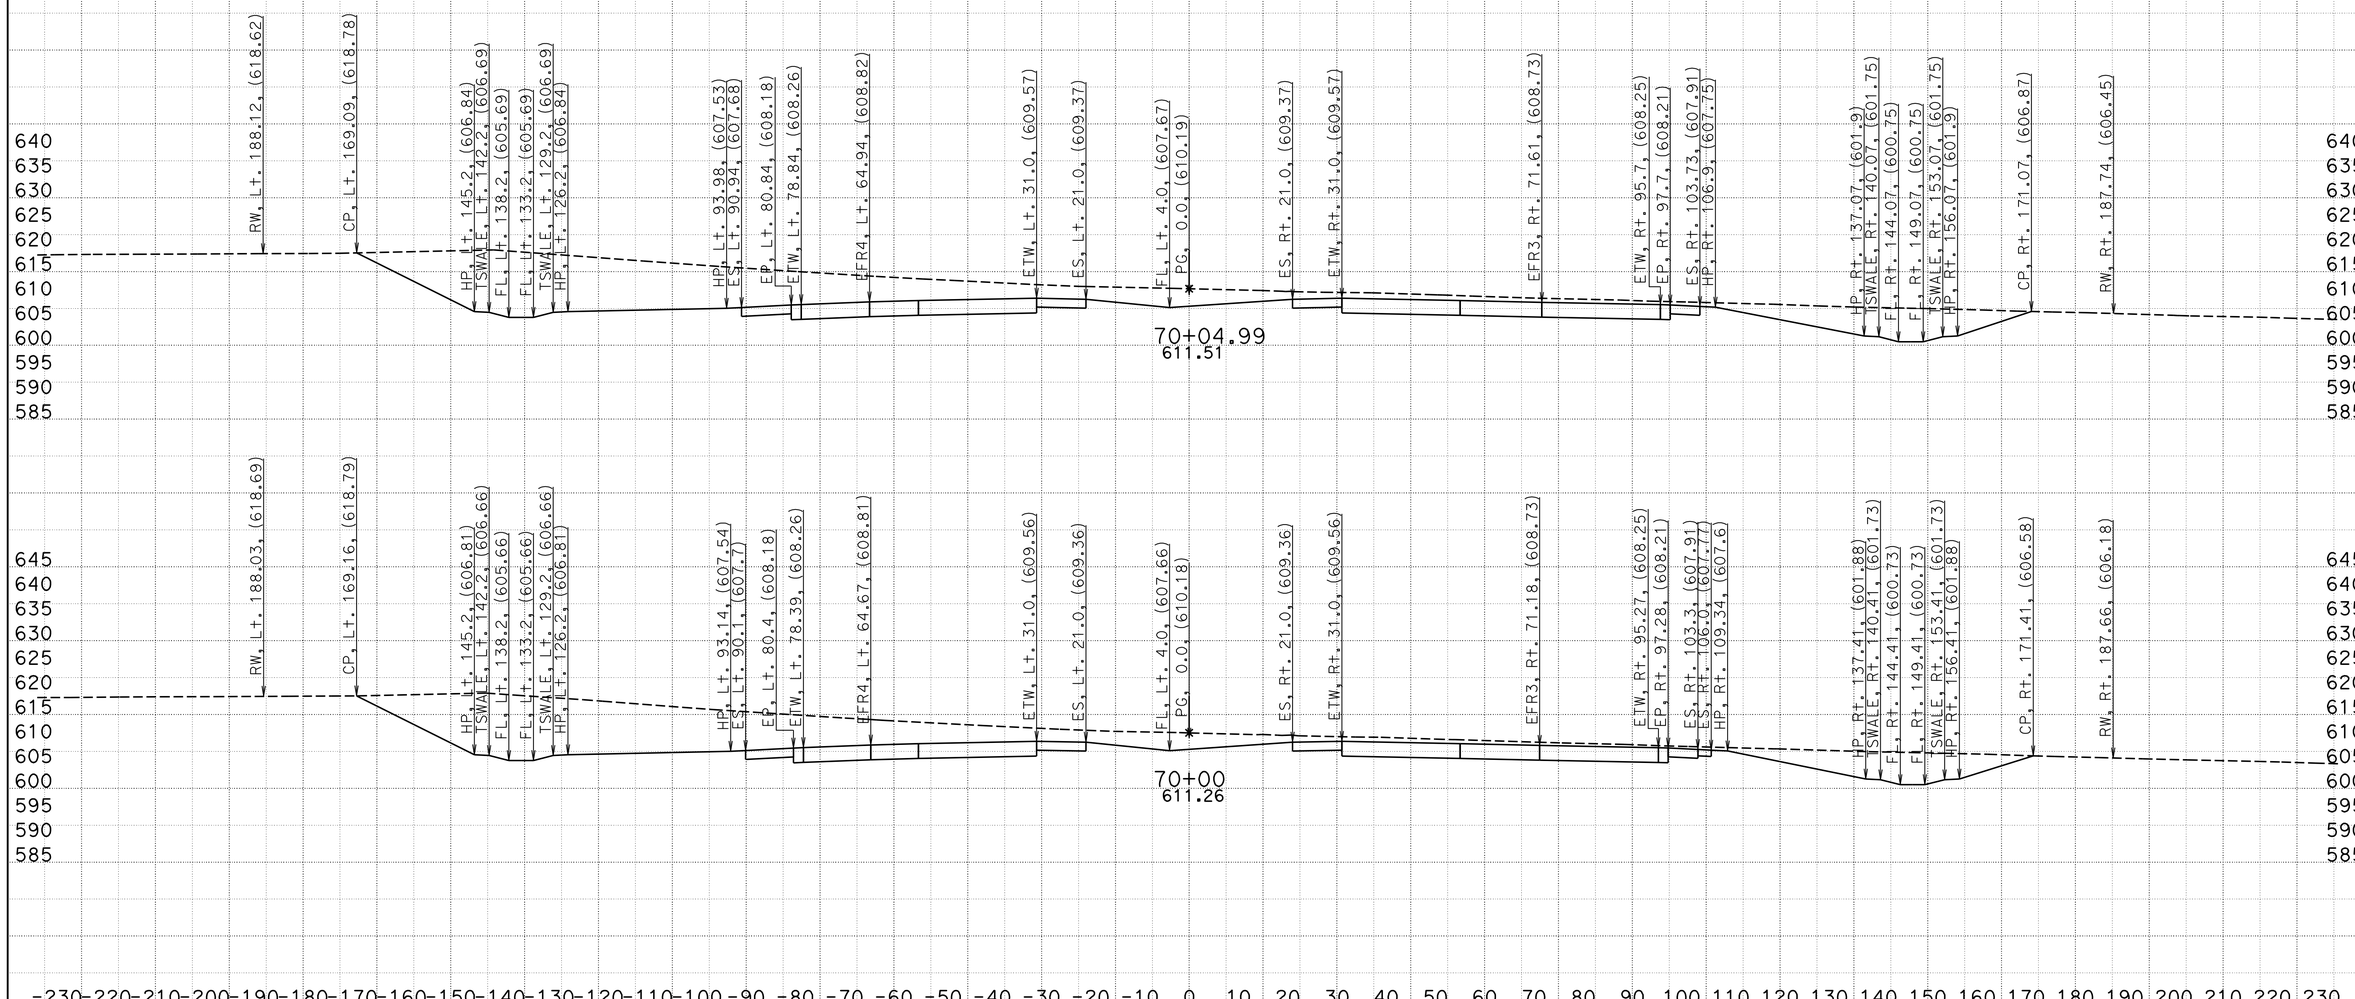

CREATED BY: BVE
DATE: 5/6/2013
KC Project: 05632 File: D:\Survey Deliverable\A\Section 3\a1_3_d.ear

CONTRACT: 05632
DIST/CO/RTE/PM: 11-SD-11/905 0.0/1.6,R9.9/R10.7
PROJECT ID: 1100020519

SCALE: 1" = 15' Horiz.
1" = 15' Vert.
All Dimensions are US Survey Feet

A
CROSS SECTIONS
SHEET 46 OF XXX

DESIGN STUDY ONLY

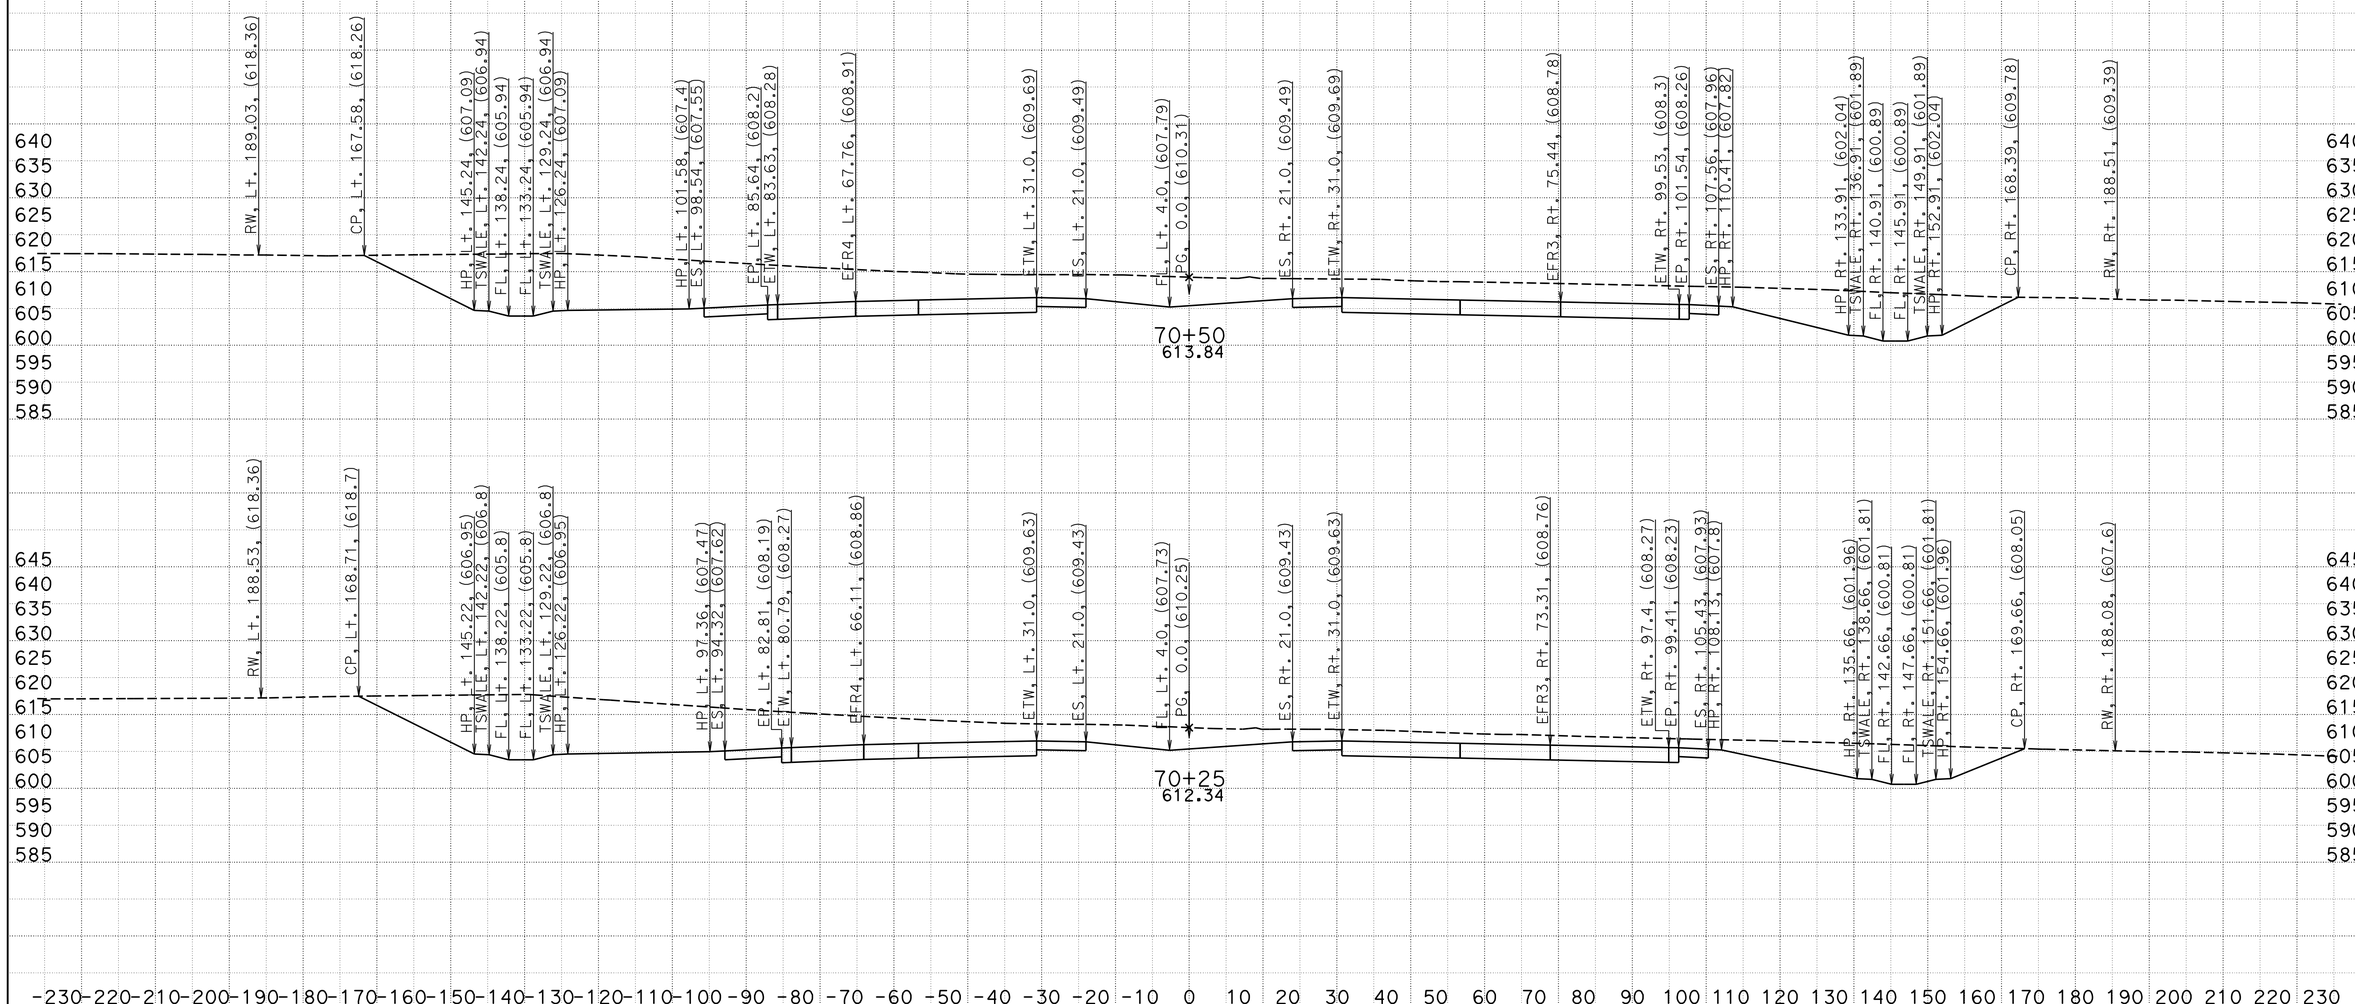

CREATED BY: BVE
DATE: 5/6/2013
KC Project: 05632 File: D:\Survey Deliverable\A\Section 3\a1_3_d.ear

CONTRACT: 05632
DIST/CO/RTE/PM: 11-SD-11/905 0.0/1.6,R9.9/R10.7
PROJECT ID: 1100020519

SCALE: 1" = 15' Horiz.
1" = 15' Vert.
All Dimensions are US Survey Feet

A
CROSS SECTIONS
SHEET 47 OF XXX

DESIGN STUDY ONLY

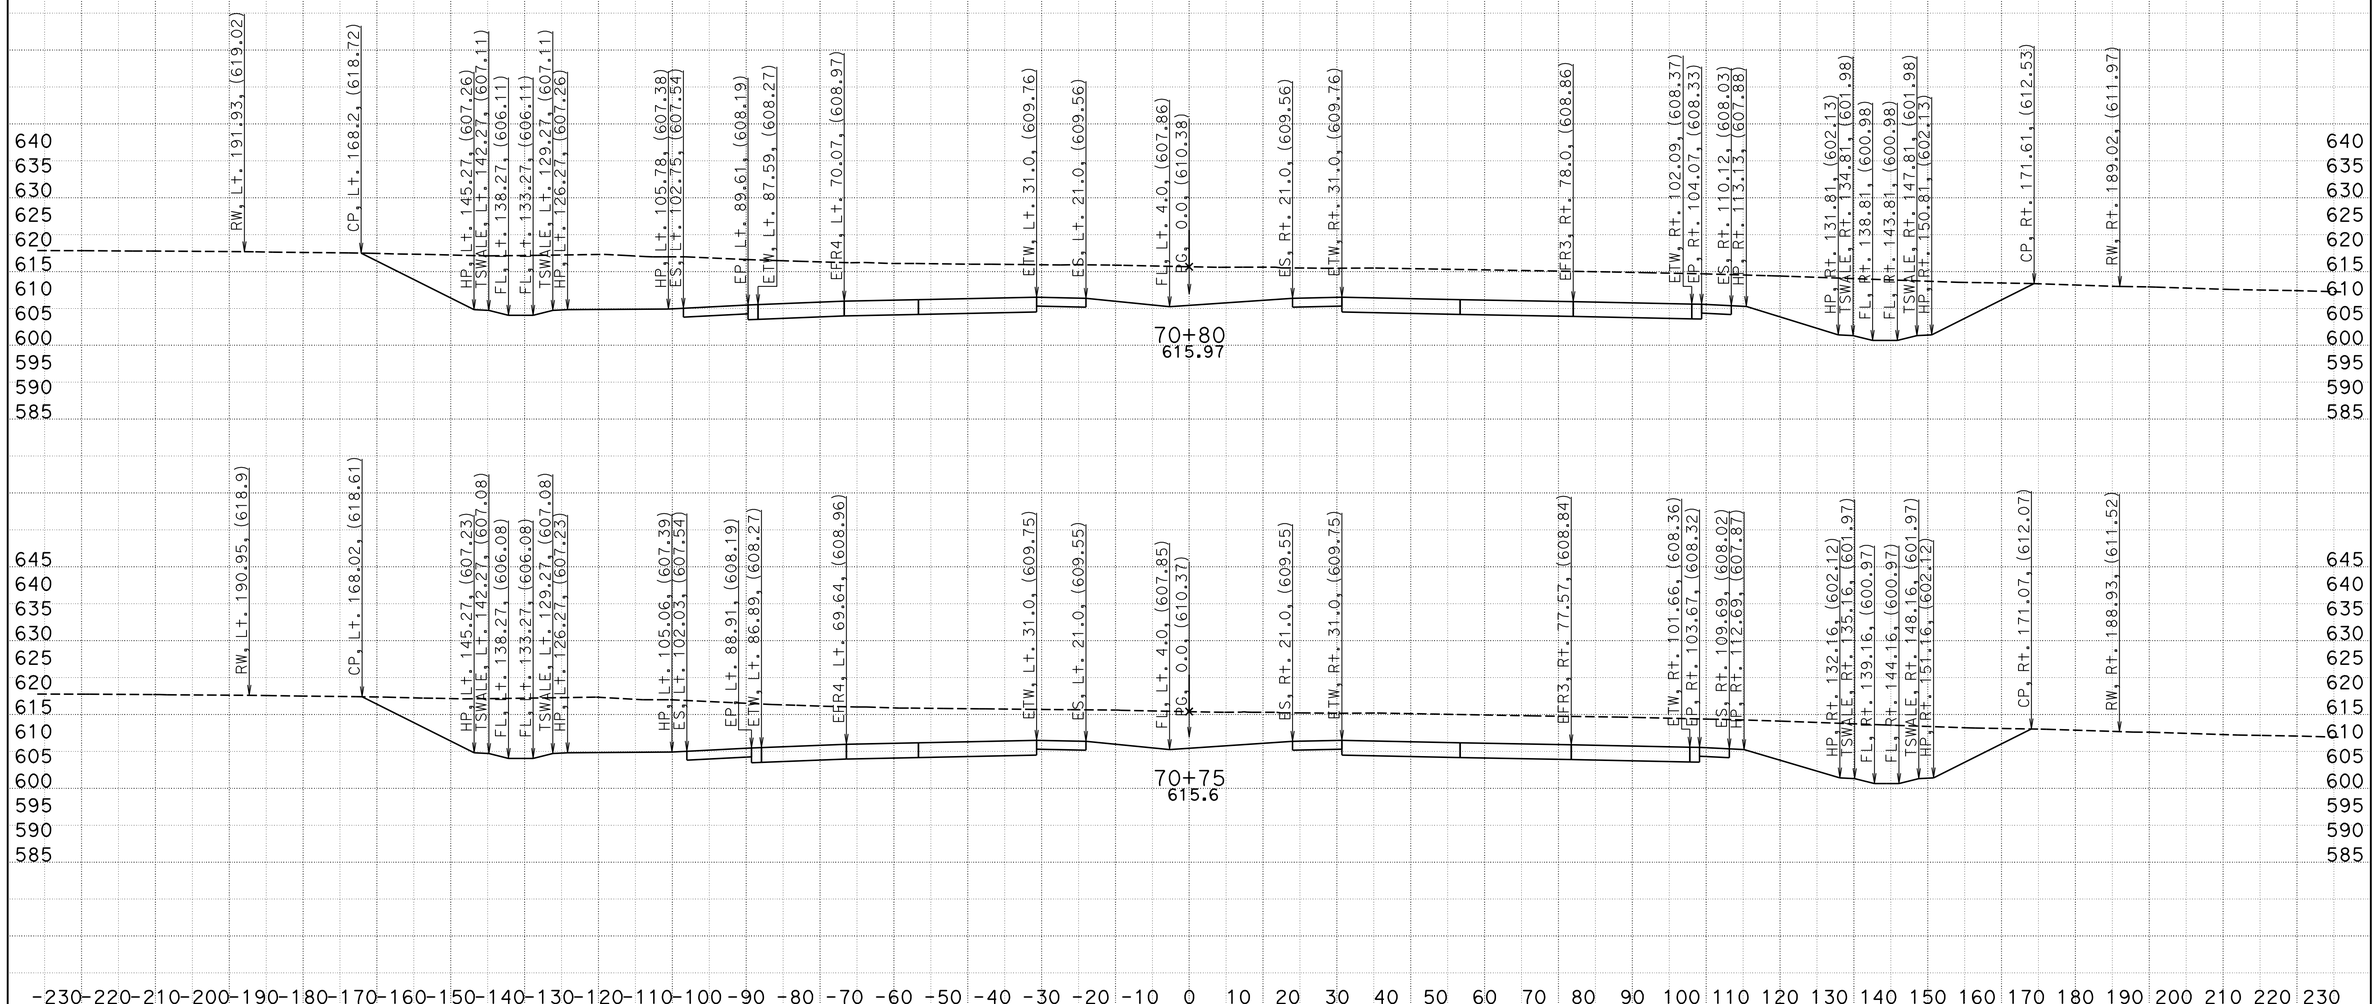

CREATED BY: BVE
DATE: 5/6/2013
KC Project: 05632 File: D:\Survey Deliverable\A\Section 3\a1_3_d.ear

CONTRACT: 05632
DIST/CO/RTE/PM: 11-SD-11/905 0.0/1.6,R9.9/R10.7
PROJECT ID: 1100020519

SCALE: 1" = 15' Horiz.
1" = 15' Vert.

All Dimensions are US Survey Feet

A
CROSS SECTIONS
SHEET 48 OF XXX

DESIGN STUDY ONLY

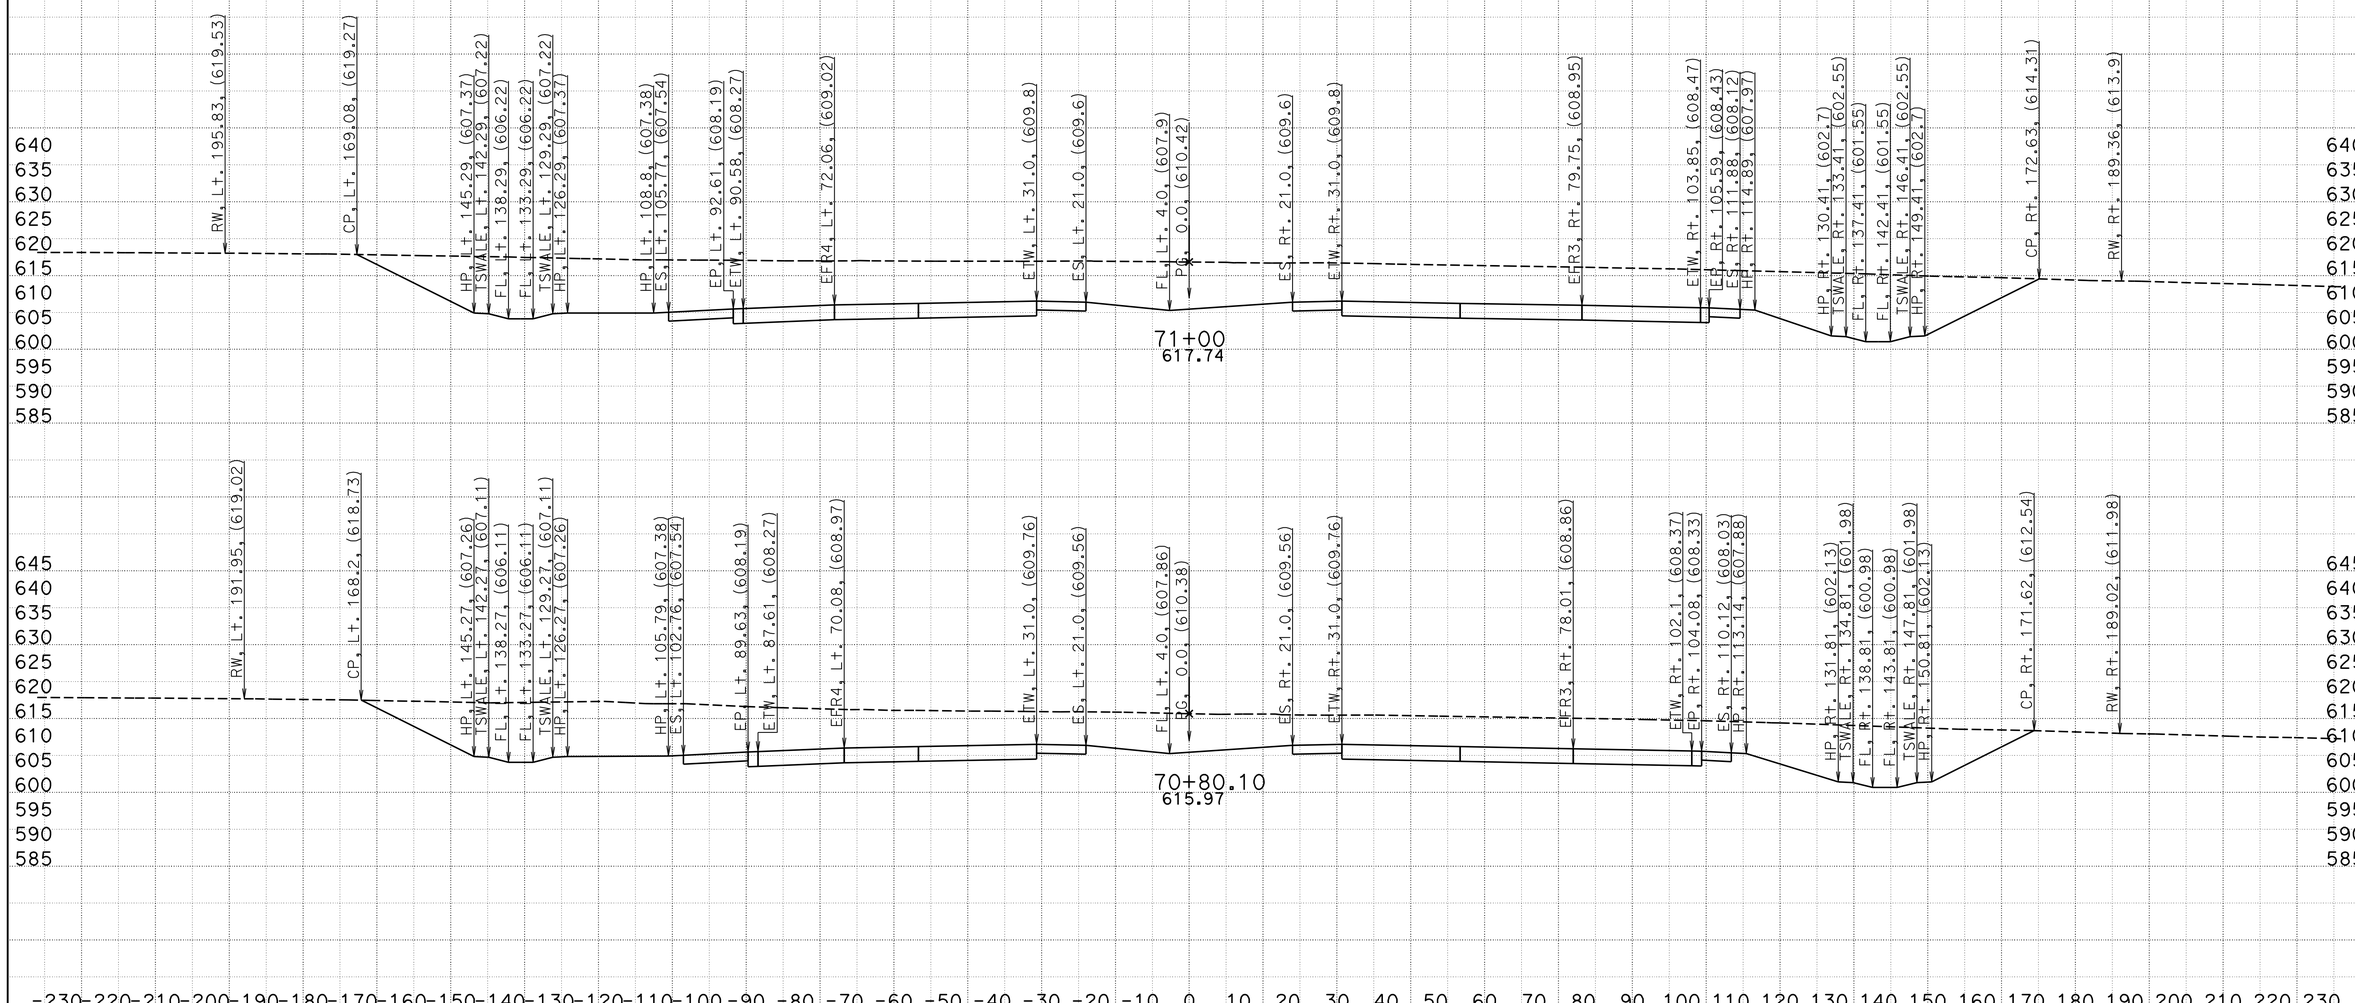

CREATED BY: BVE
DATE: 5/6/2013
KC Project: 05632 File: D:\Survey Deliverable\A\Section 3\a1_3_d.ear

CONTRACT: 05632
DIST/CO/RTE/PM: 11-SD-11/905 0.0/1.6,R9.9/R10.7
PROJECT ID: 1100020519

SCALE: 1" = 15' Horiz.
1" = 15' Vert.
All Dimensions are US Survey Feet

A
CROSS SECTIONS
SHEET 49 OF XXX

DESIGN STUDY ONLY

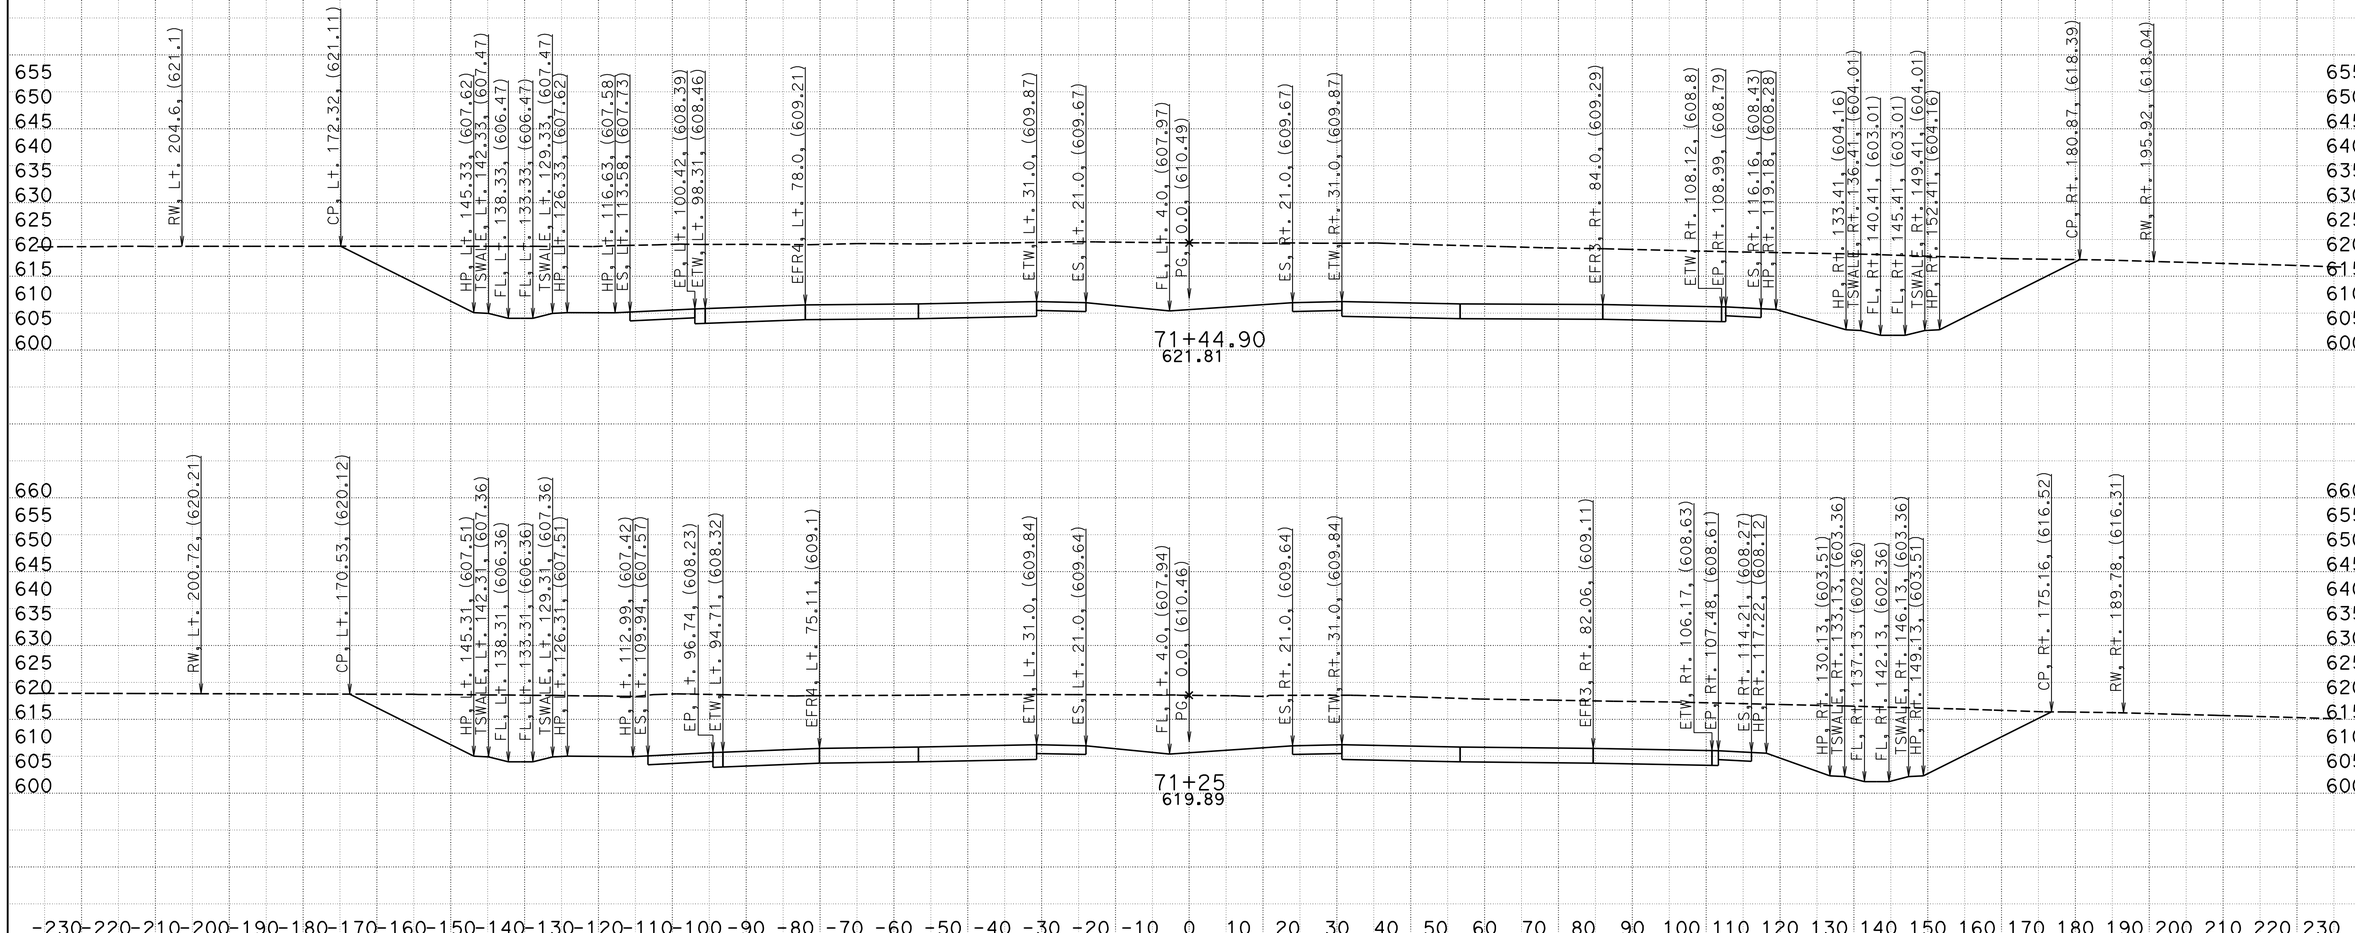

CREATED BY: BVE
DATE: 5/6/2013
KC Project: 05632 File: D:\Survey Deliverable\A\Section 3\a1_3_d.ear

CONTRACT: 05632
DIST/CO/RTE/PM: 11-SD-11/905 0.0/1.6,R9.9/R10.7
PROJECT ID: 1100020519

SCALE: 1" = 15' Horiz.
1" = 15' Vert.
All Dimensions are US Survey Feet

A
CROSS SECTIONS
SHEET 50 OF XXX

DESIGN STUDY ONLY

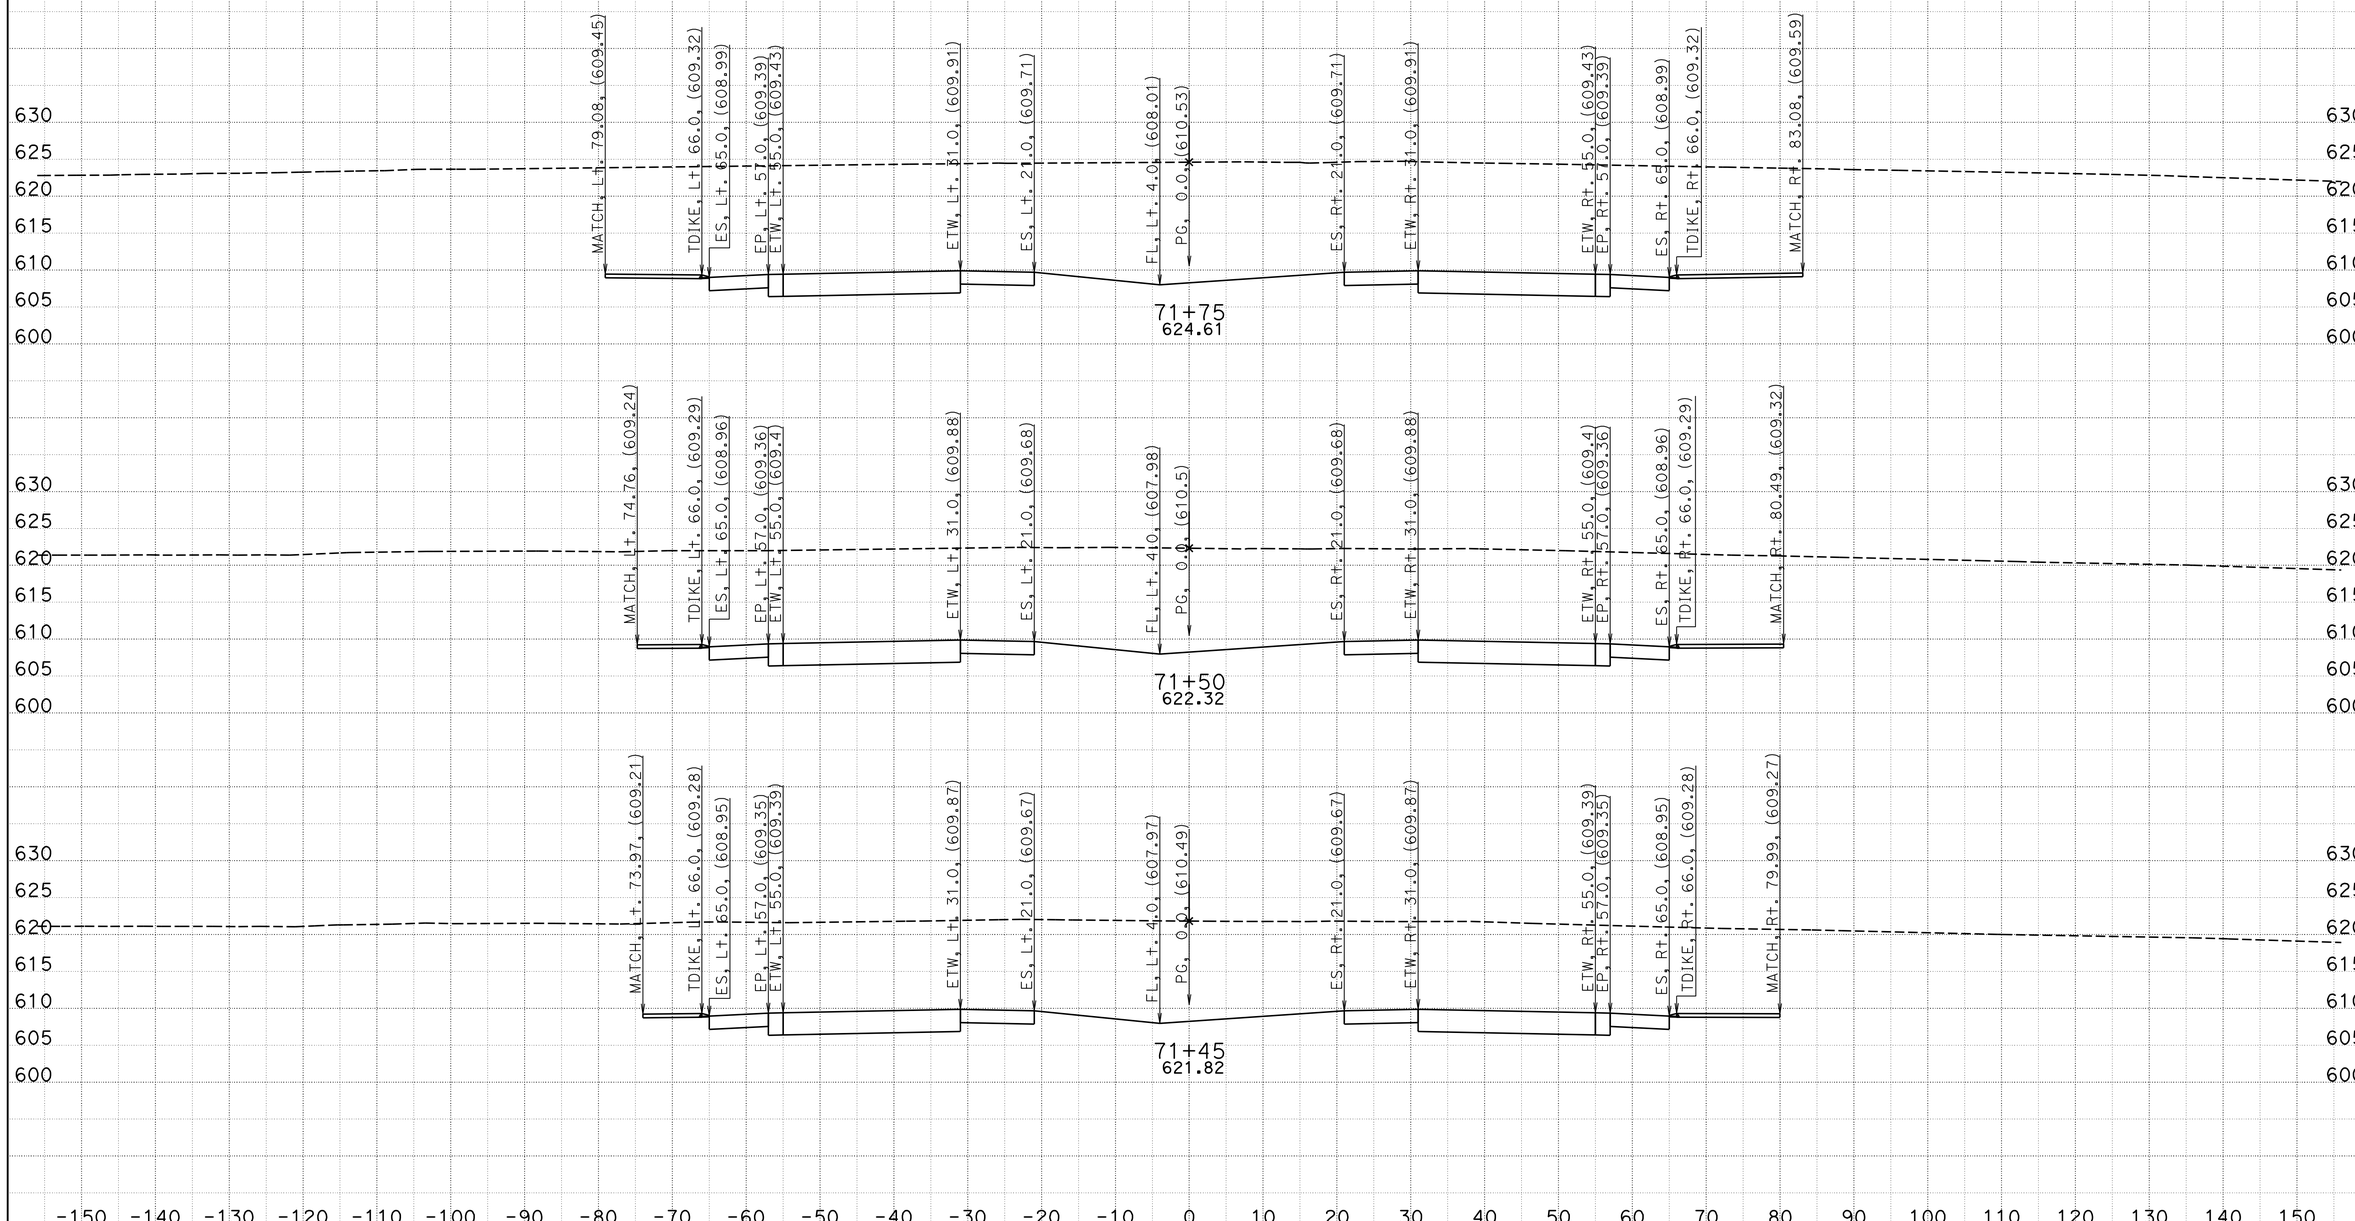

CREATED BY: BVE
DATE: 5/6/2013
KC Project: 05632 File: D:\Survey Deliverable\A\Section 3\a1_3_d.ear

CONTRACT: 05632
DIST/CO/RTE/PM: 11-SD-11/905 0.0/1.6,R9.9/R10.7
PROJECT ID: 1100020519

SCALE: 1" = 10' Horiz.
1" = 10' Vert.

All Dimensions are US Survey Feet

A
CROSS SECTIONS
SHEET 51 OF XXX

DESIGN STUDY ONLY

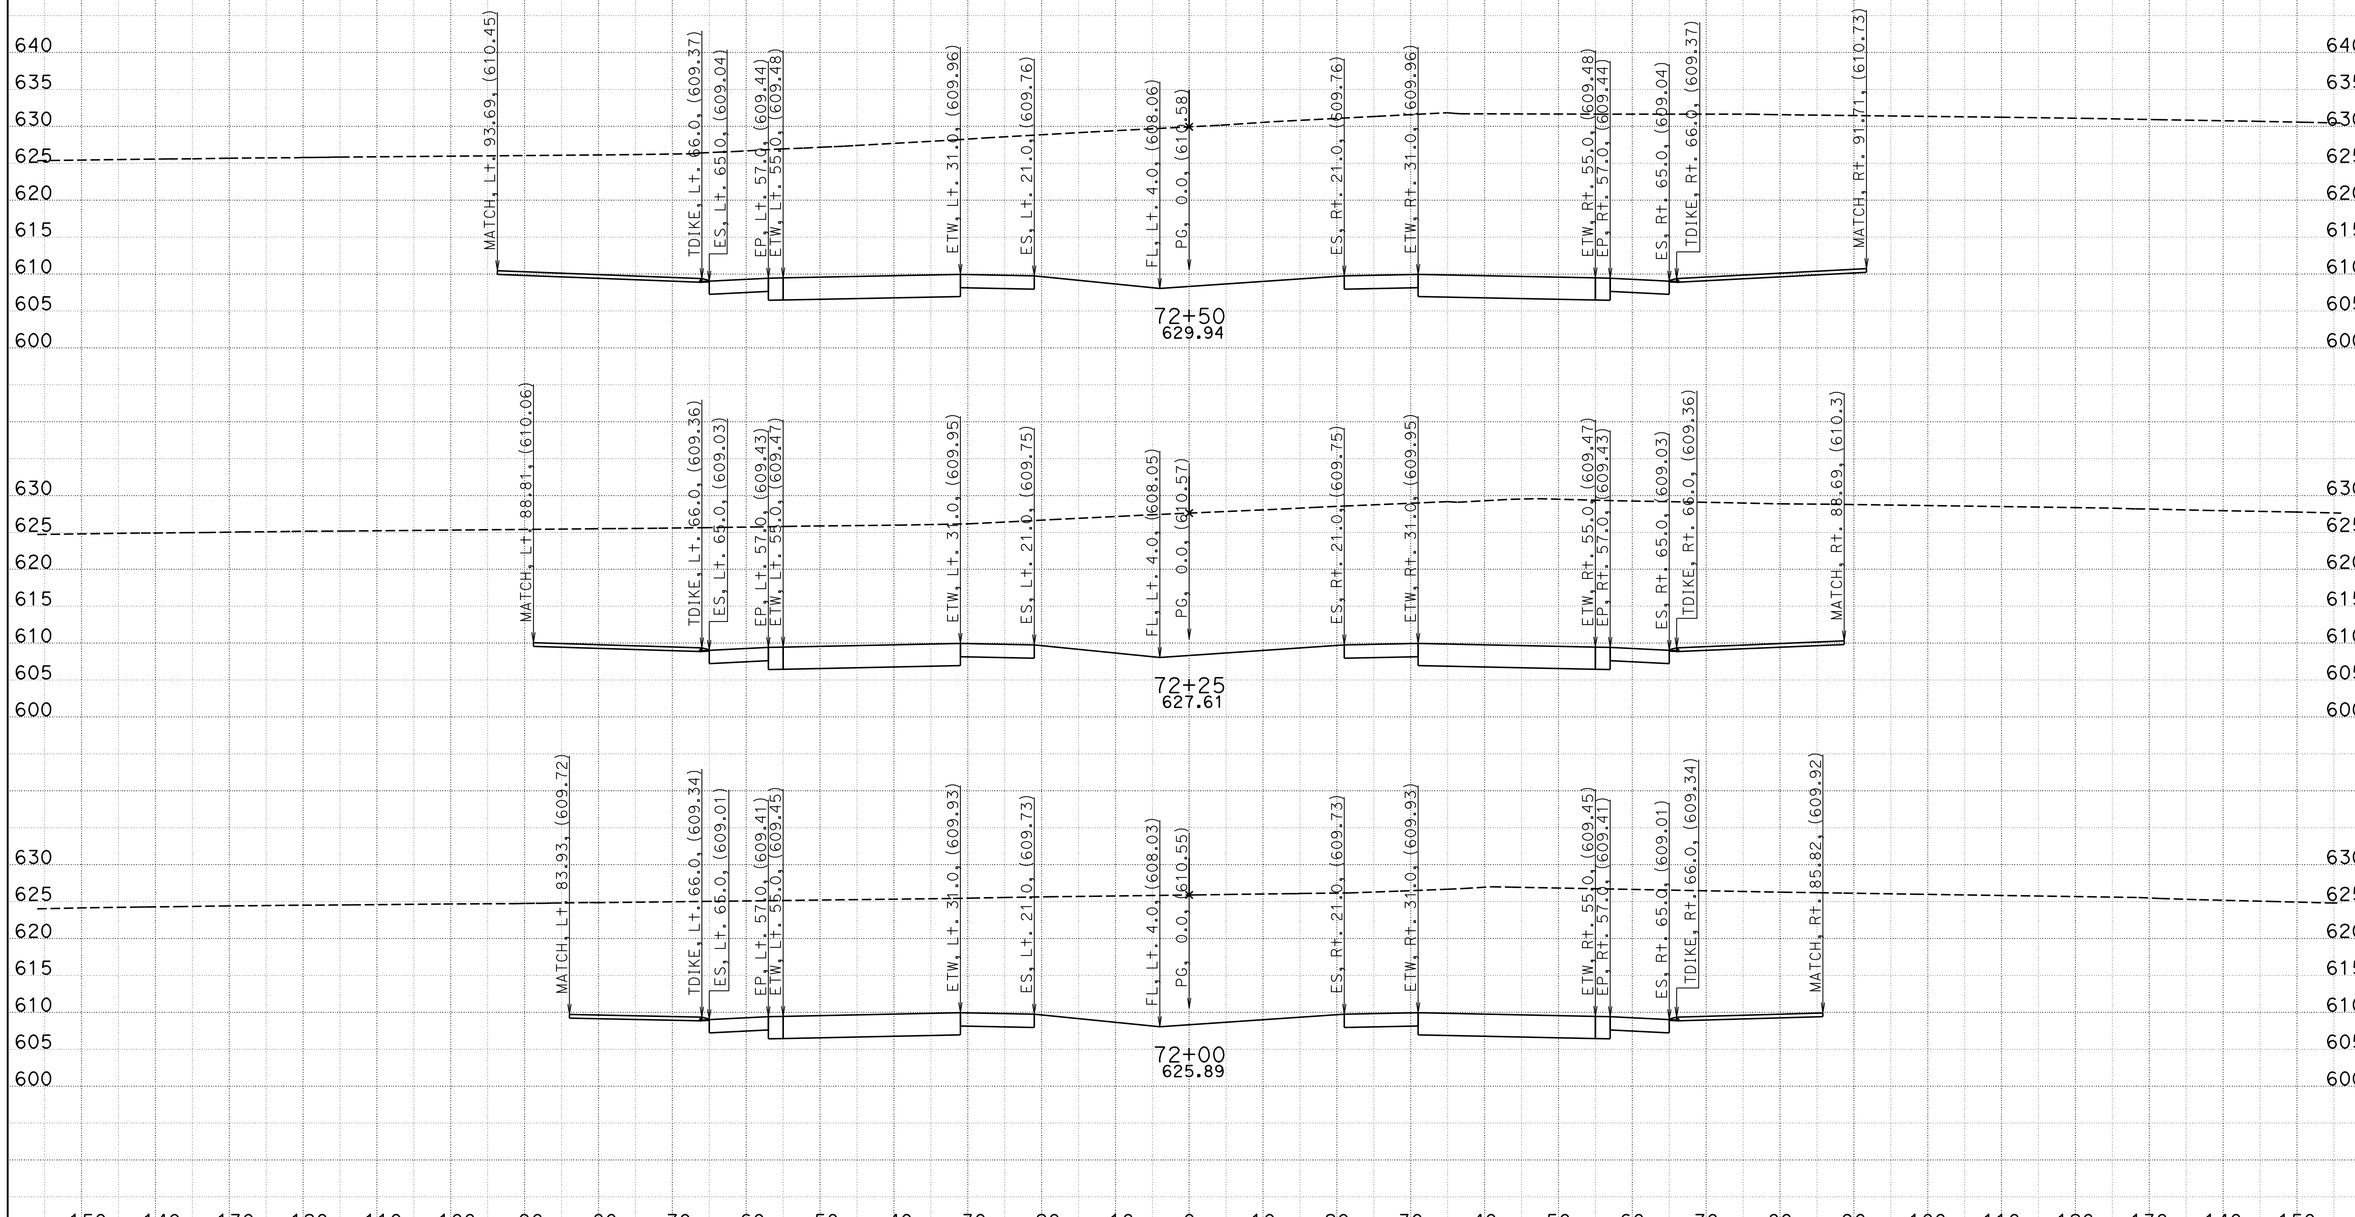

CREATED BY: BVE
DATE: 5/6/2013
KC Project: 05632 File: D:\Survey Deliverable\A\Section 3\a1_3_d.ear

CONTRACT: 05632
DIST/CO/RTE/PM: 11-SD-11/905 0.0/1.6,R9.9/R10.7
PROJECT ID: 1100020519

SCALE: 1" = 10' Horiz.
1" = 10' Vert.
All Dimensions are US Survey Feet

A
CROSS SECTIONS
SHEET 52 OF XXX

DESIGN STUDY ONLY

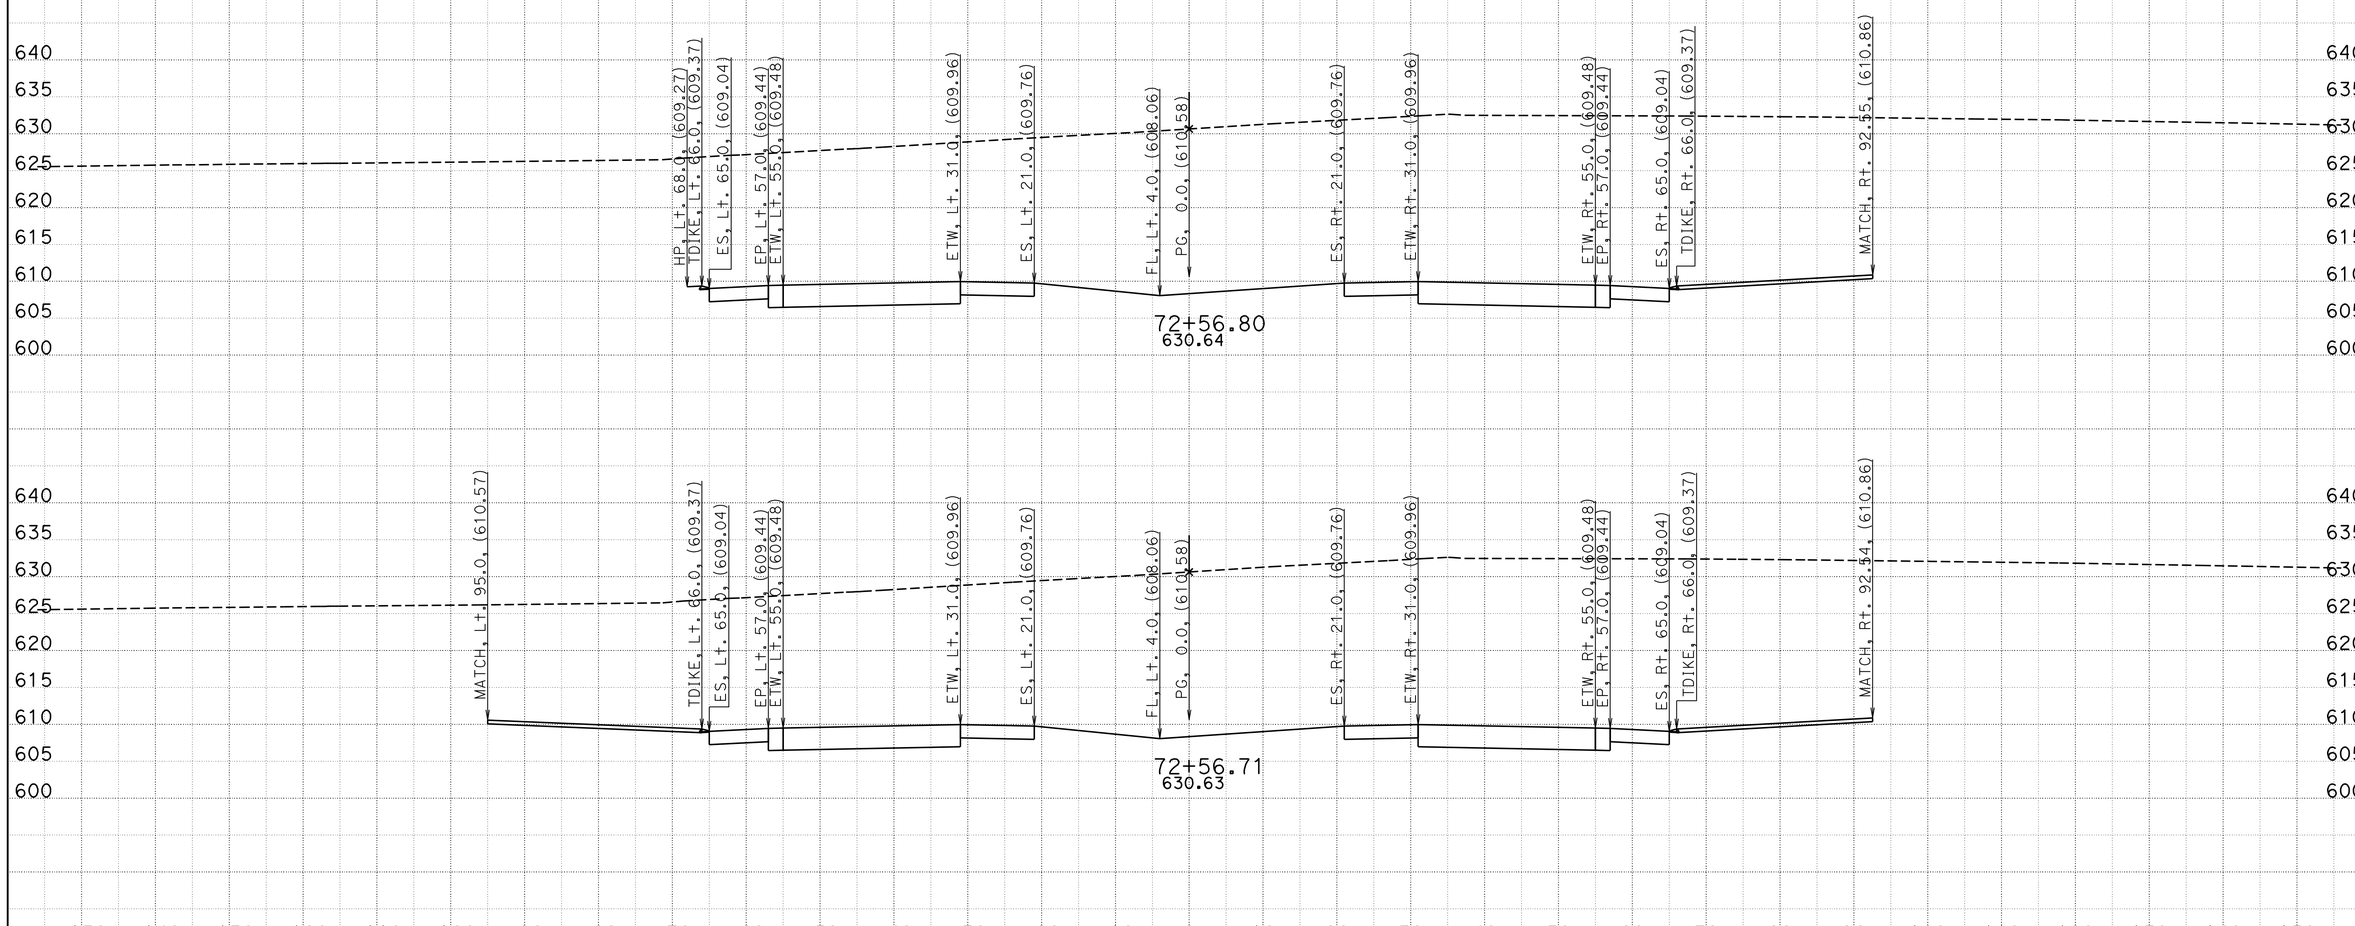

CREATED BY: BVE
DATE: 5/6/2013
KC Project: 05632 File: D:\Survey Deliverable\A\Section 3\a1_3_d.ear

CONTRACT: 05632
DIST/CO/RTE/PM: 11-SD-11/905 0.0/1.6,R9.9/R10.7
PROJECT ID: 1100020519

SCALE: 1" = 10' Horiz.
1" = 10' Vert.
All Dimensions are US Survey Feet

A
CROSS SECTIONS
SHEET 53 OF XXX

DESIGN STUDY ONLY

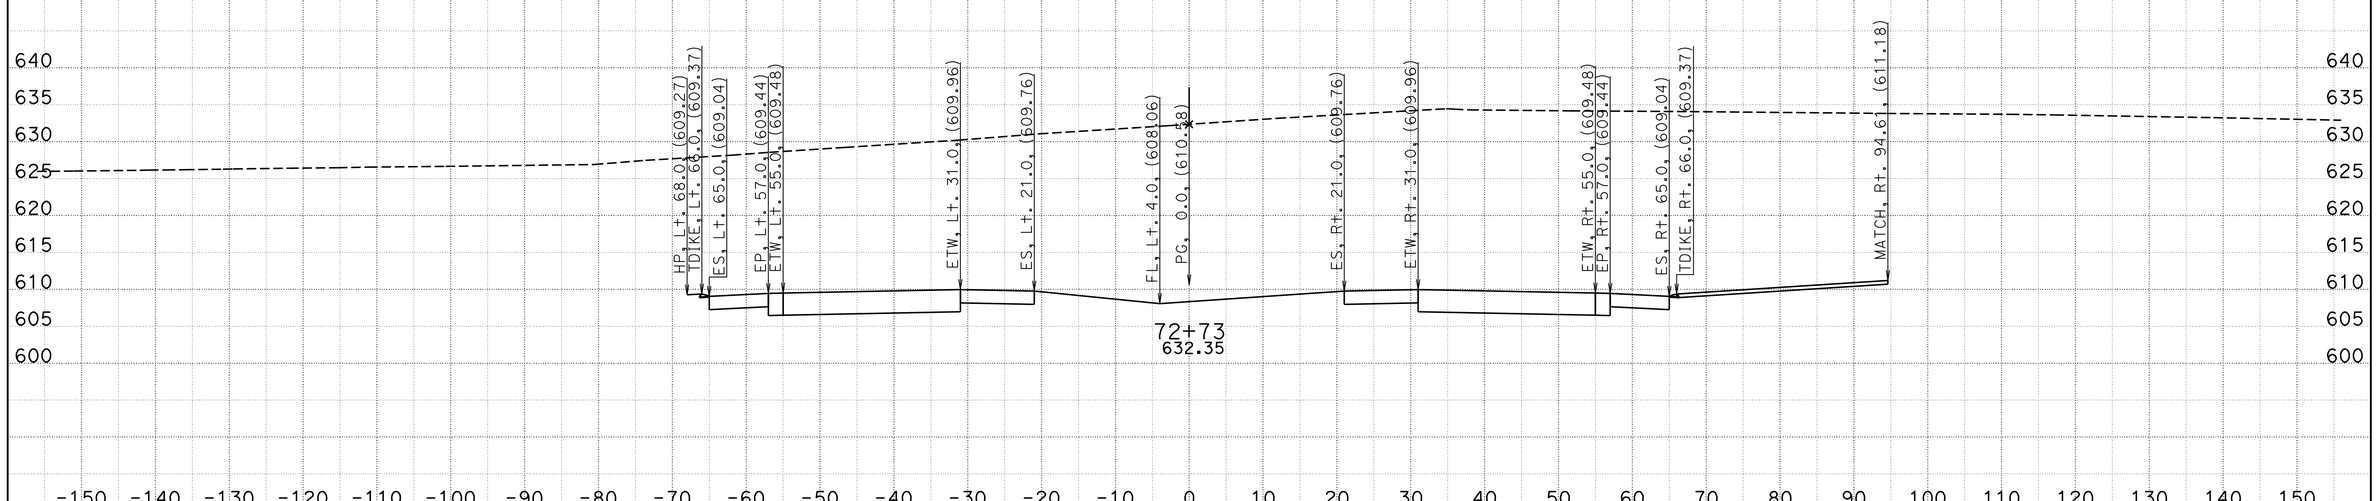

CREATED BY: BVE
DATE: 5/6/2013
KC Project: 05632 File: D:\Survey Deliverable\A\Section 3\a1_3_d.ear

CONTRACT: 05632
DIST/CO/RTE/PM: 11-SD-11/905 0.0/1.6,R9.9/R10.7
PROJECT ID: 1100020519

SCALE: 1" = 10' Horiz.
1" = 10' Vert.
All Dimensions are US Survey Feet

A
CROSS SECTIONS
SHEET 54 OF XXX