DESIGN STUDY ONLY

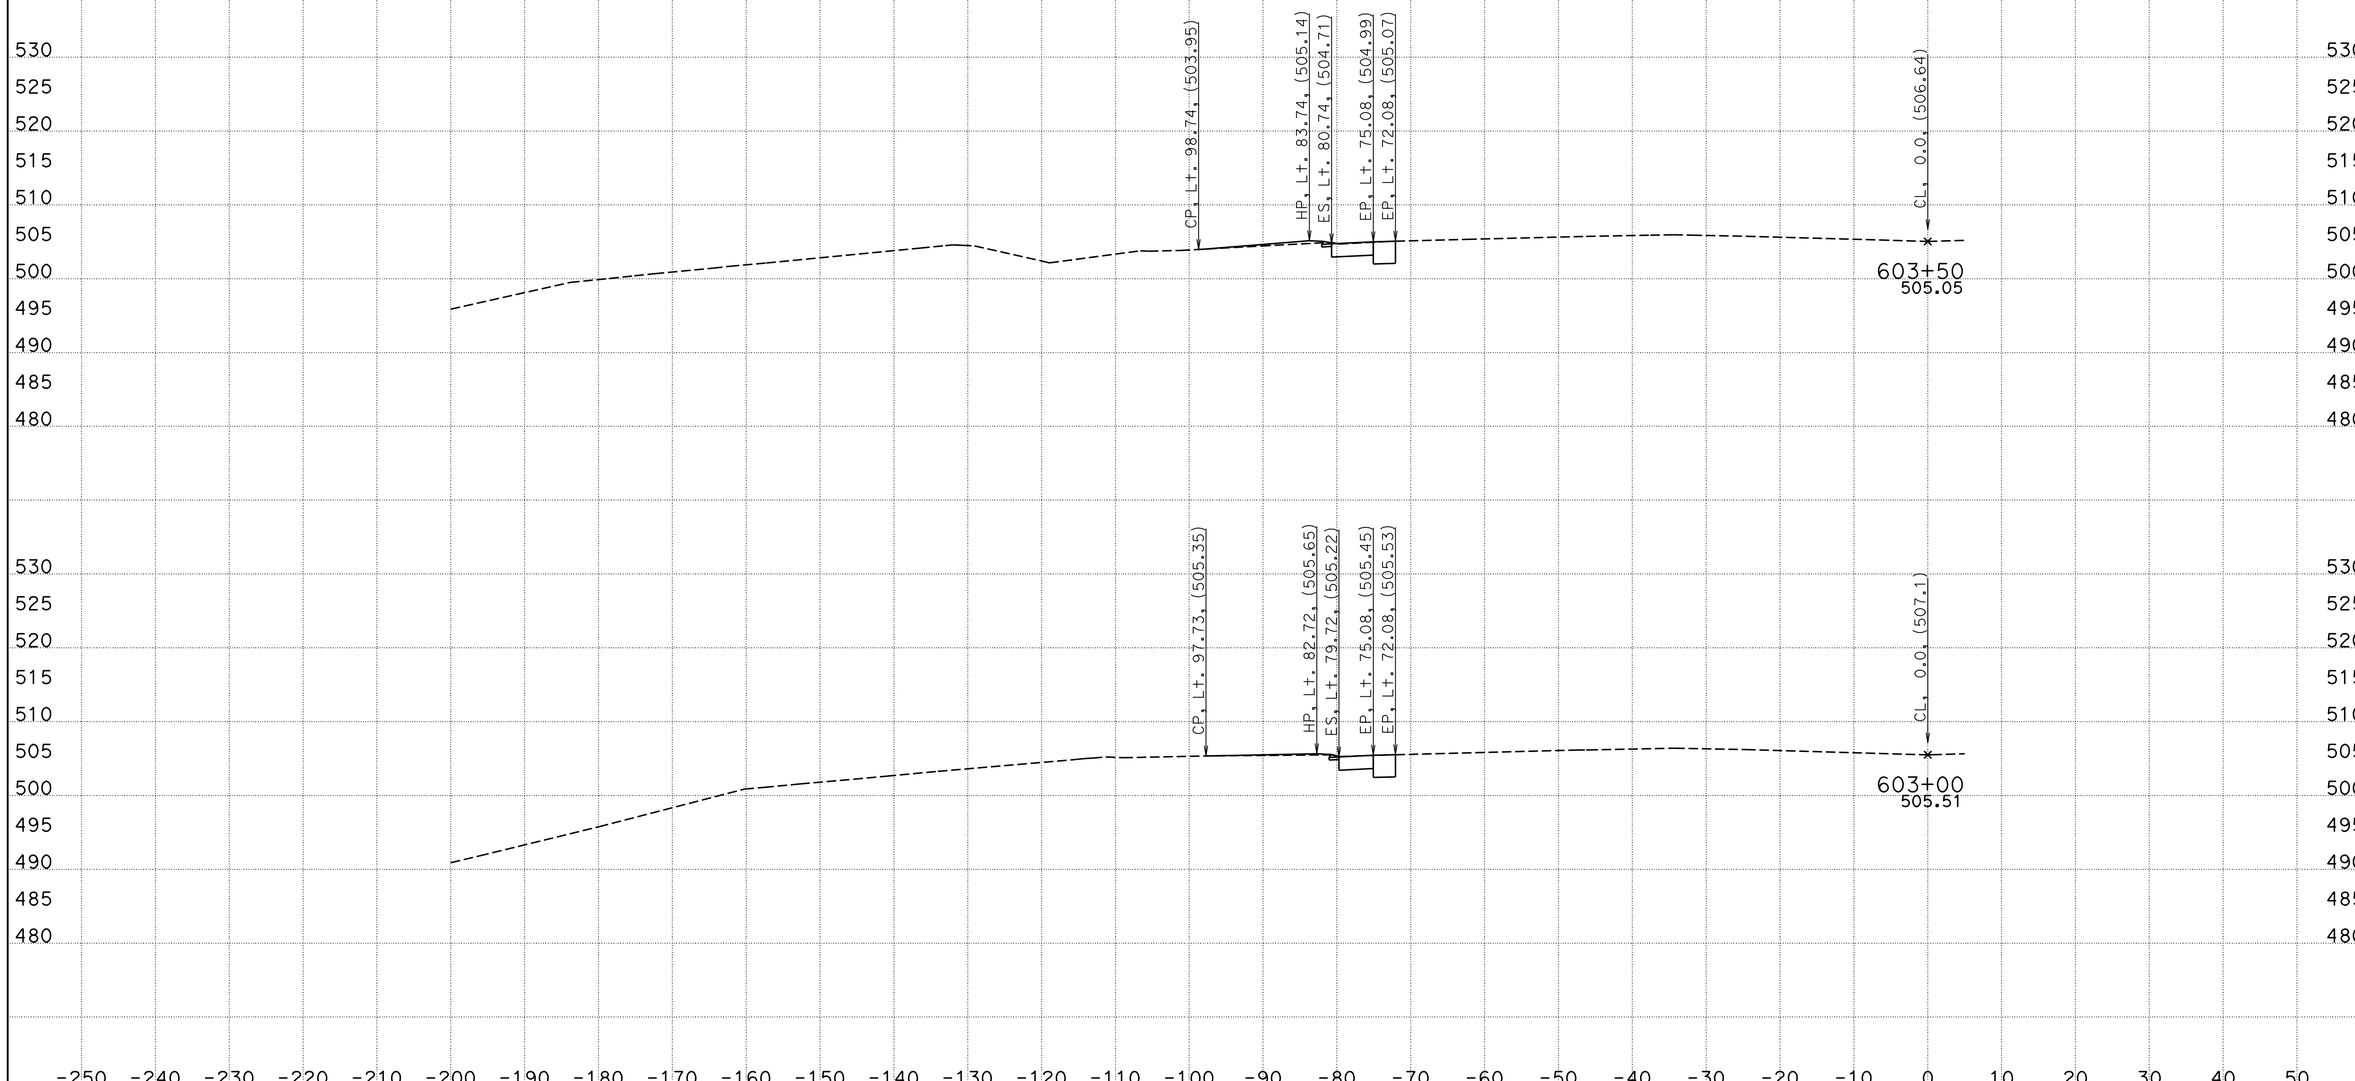

CREATED BY: Wayne Nguyen
DATE: 3/14/2013
KC Project: 05632 File: D:\UserData\05632\E4\EAR\e4l_d.ear

CONTRACT: 05632
DIST/CO/RTE/PM: 11-SD-11/905 0.0/1.6,R9.9/R10.7
PROJECT ID: SR11/SR905

SCALE: 1" = 10' Horiz.
1" = 10' Vert.

All Dimensions are US Survey Feet

E4
CROSS SECTIONS
SHEET 1 OF 23

DESIGN STUDY ONLY

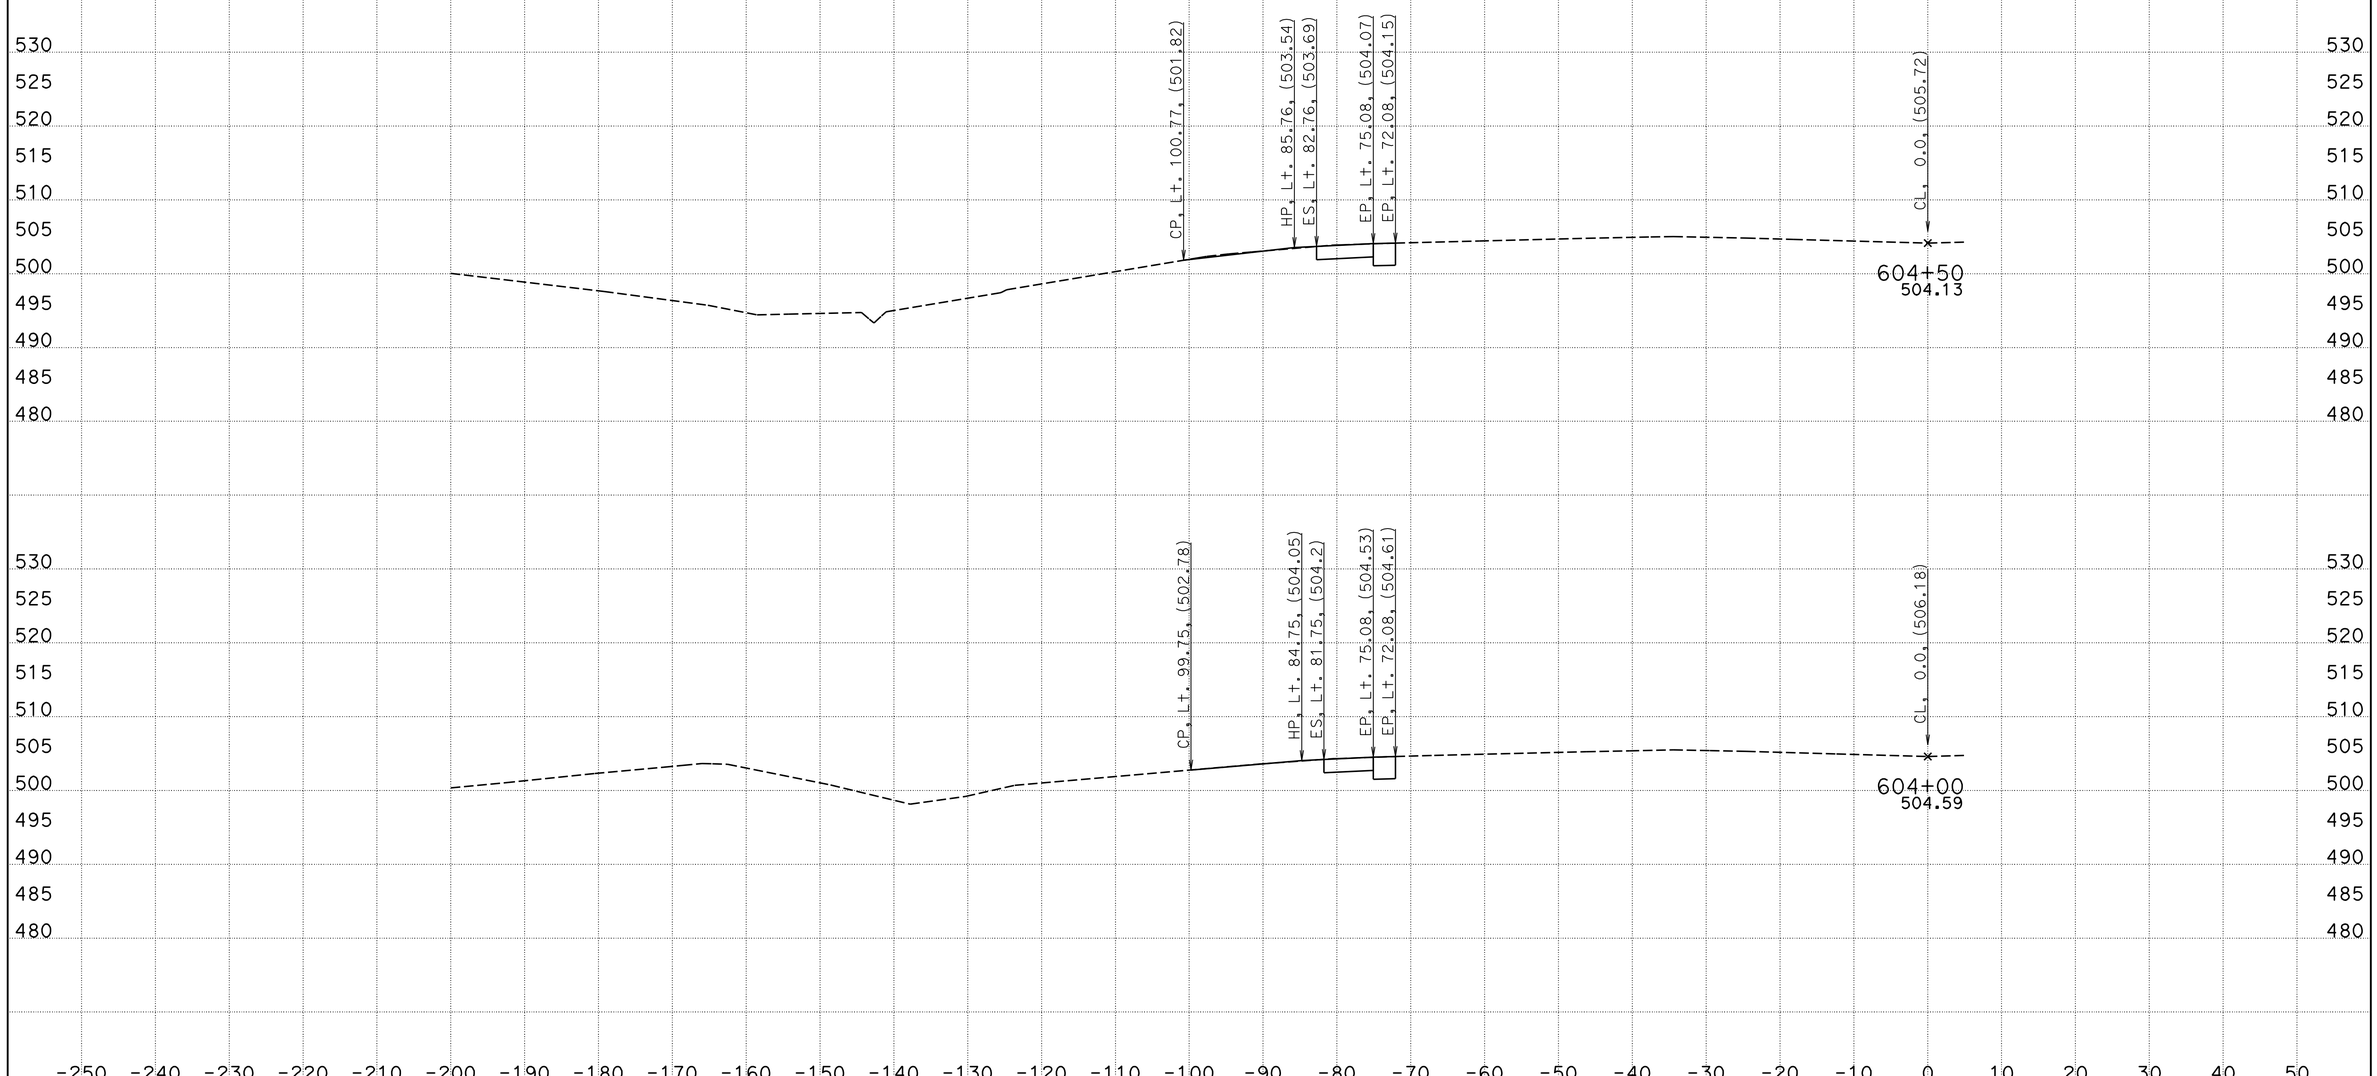

CREATED BY: Wayne Nguyen
DATE: 3/14/2013
KC Project: 05632 File: D:\UserData\05632\E4\EAR\e4l_d.ear

CONTRACT: 05632
DIST/CO/RTE/PM: 11-SD-11/905 0.0/1.6,R9.9/R10.7
PROJECT ID: SR11/SR905

SCALE: 1" = 10' Horiz.
1" = 10' Vert.

All Dimensions are US Survey Feet

E4
CROSS SECTIONS
SHEET 2 OF 23

DESIGN STUDY ONLY

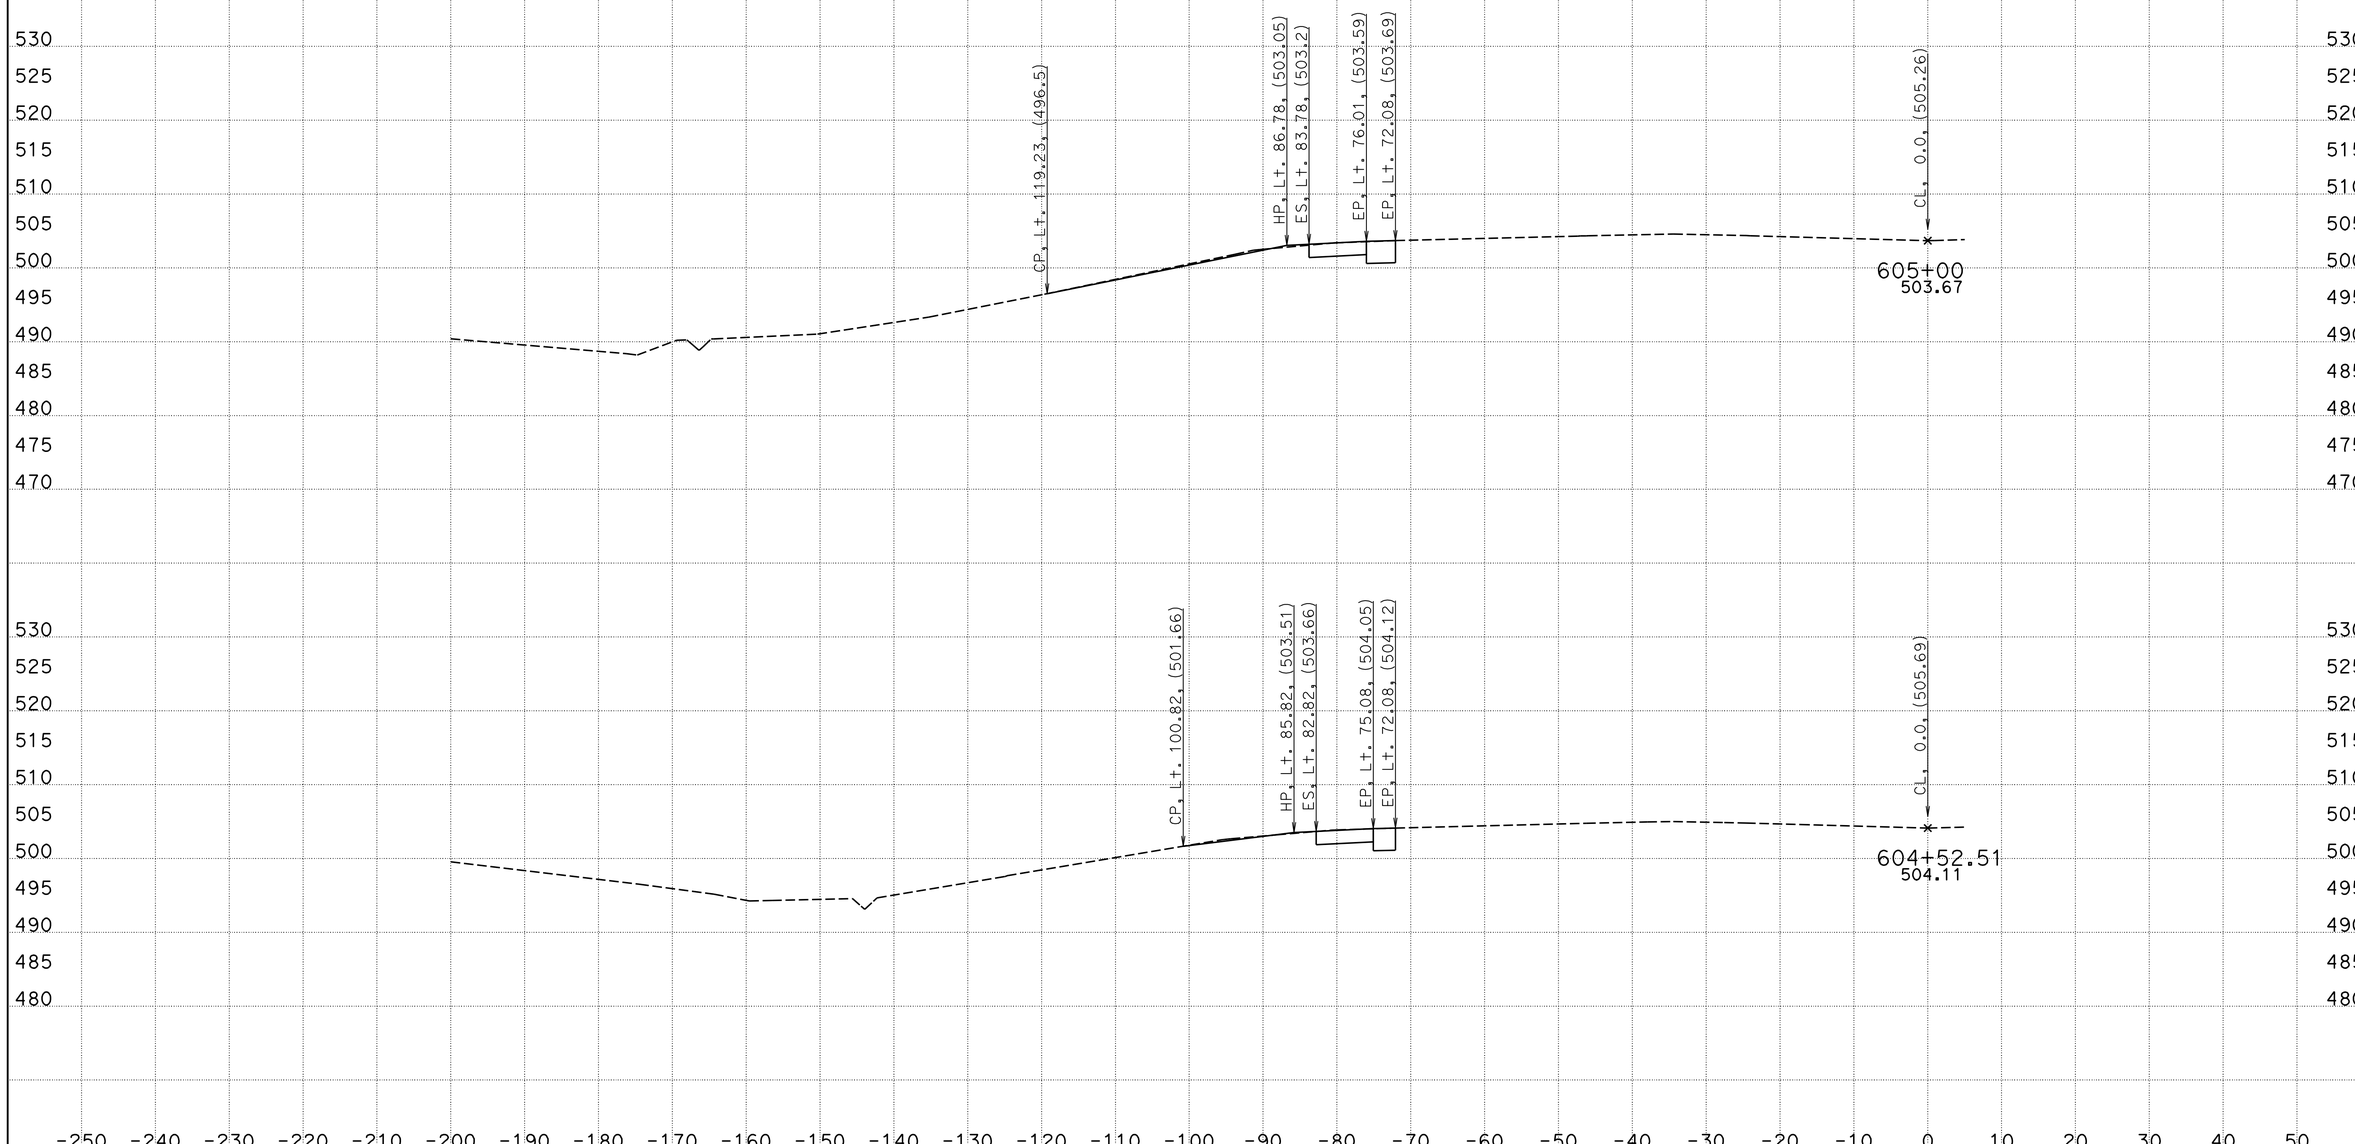

CREATED BY: Wayne Nguyen
DATE: 3/14/2013
KC Project: 05632 File: D:\UserData\05632\E4\EAR\e4l_d.ear

CONTRACT: 05632
DIST/CO/RTE/PM: 11-SD-11/905 0.0/1.6,R9.9/R10.7
PROJECT ID: SR11/SR905

SCALE: 1" = 10' Horiz.
1" = 10' Vert.
All Dimensions are US Survey Feet

E4
CROSS SECTIONS
SHEET 3 OF 23

DESIGN STUDY ONLY

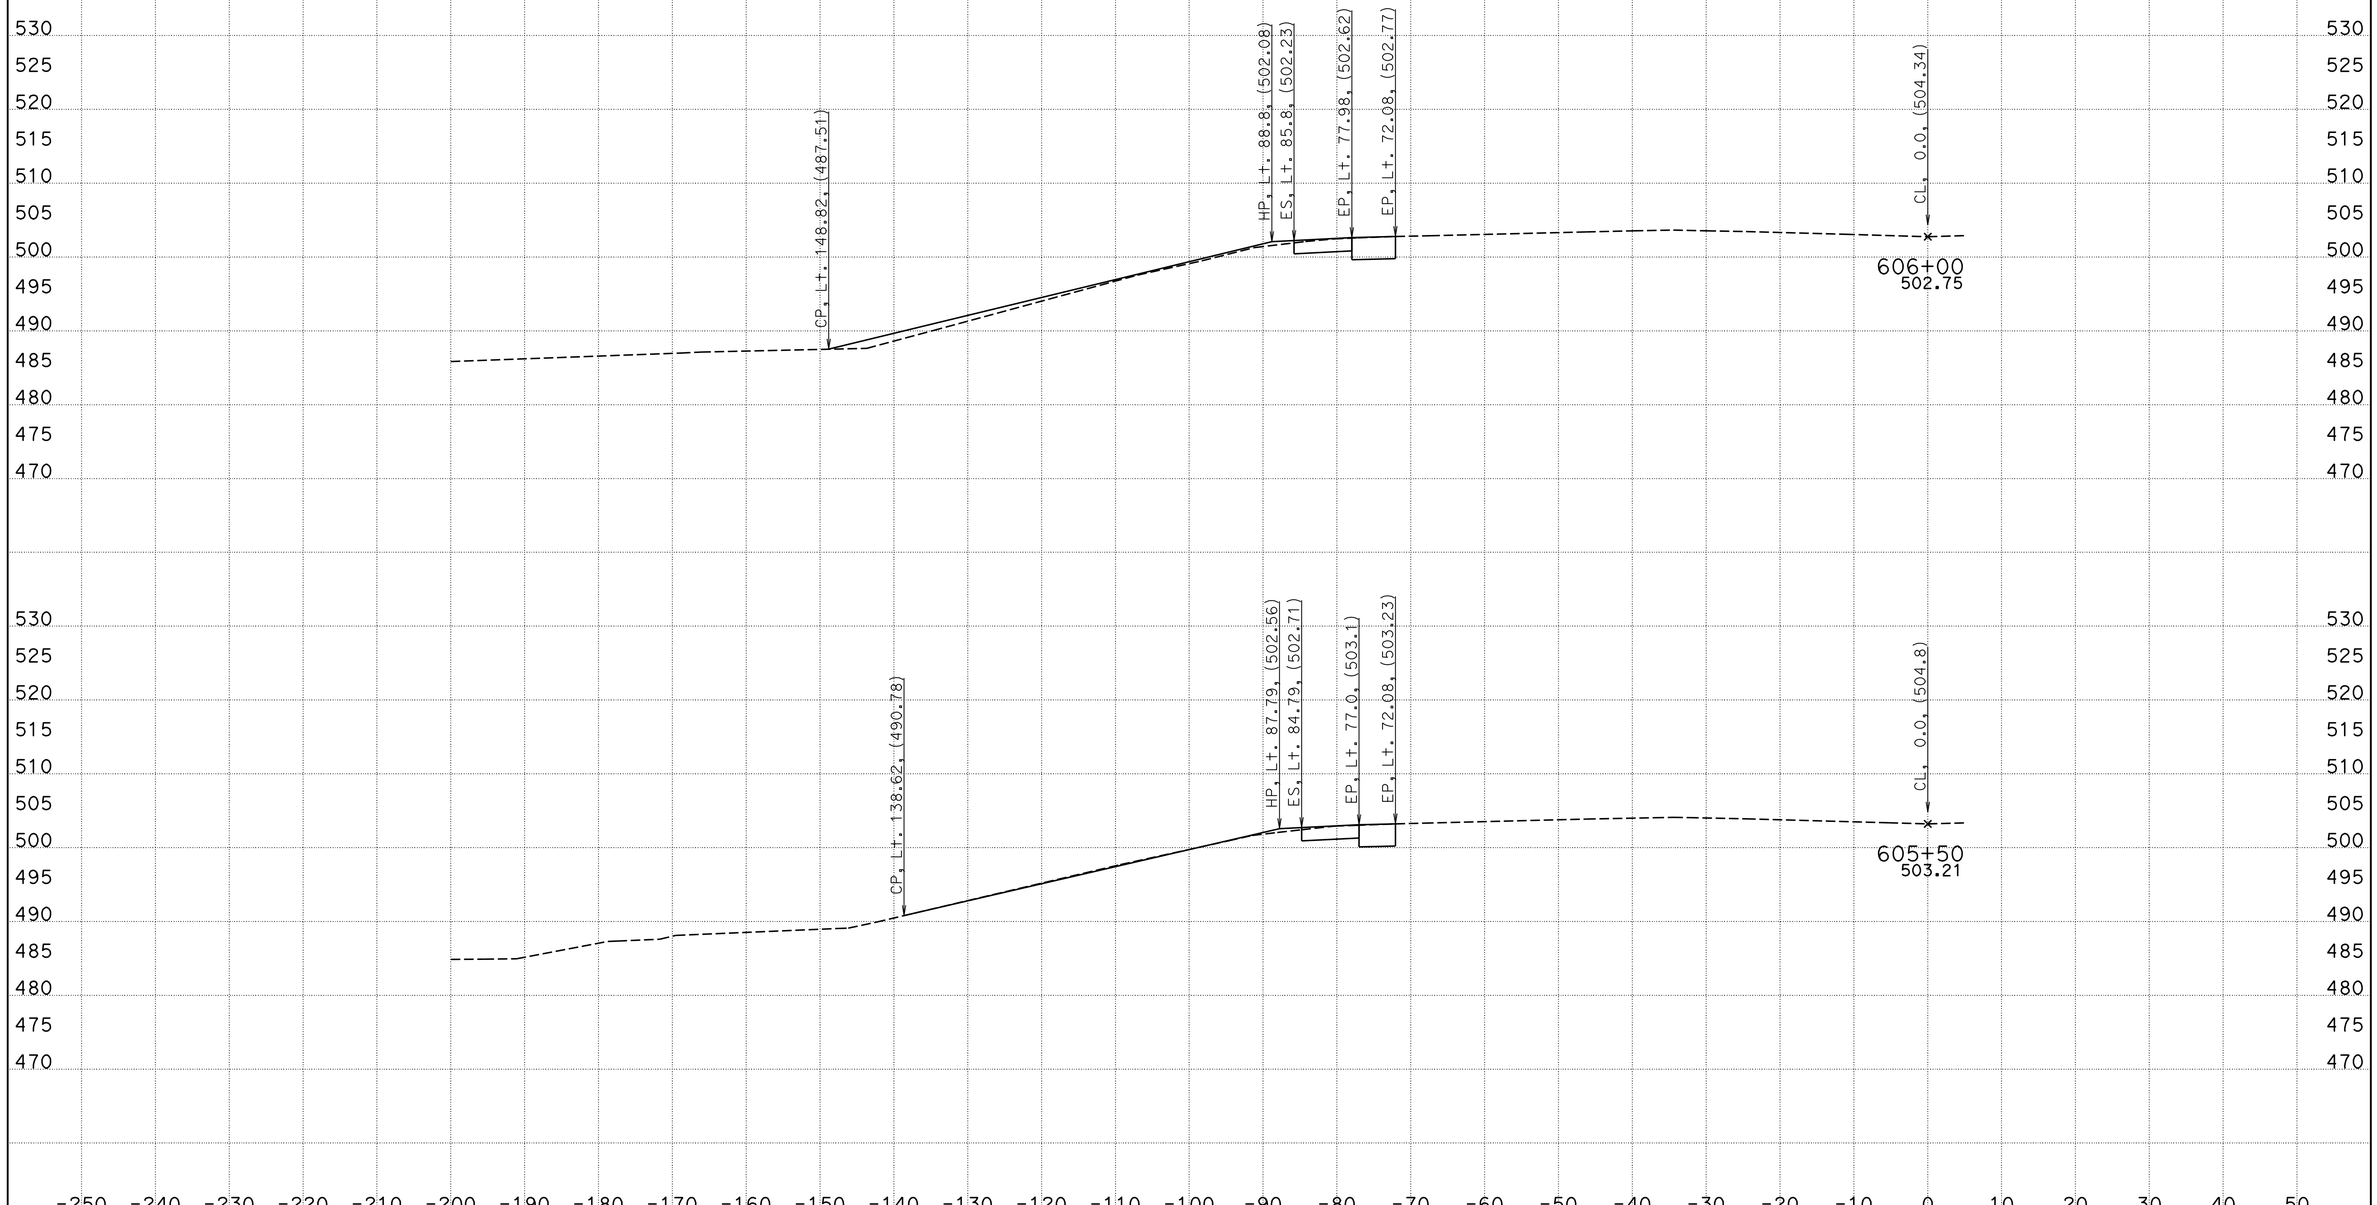

CREATED BY: Wayne Nguyen
DATE: 3/14/2013
KC Project: 05632 File: D:\UserData\05632\E4\EAR\e4l_d.ear

CONTRACT: 05632
DIST/CO/RTE/PM: 11-SD-11/905 0.0/1.6,R9.9/R10.7
PROJECT ID: SR11/SR905

SCALE: 1" = 10' Horiz.
1" = 10' Vert.

All Dimensions are US Survey Feet

E4
CROSS SECTIONS
SHEET 4 OF 23

DESIGN STUDY ONLY

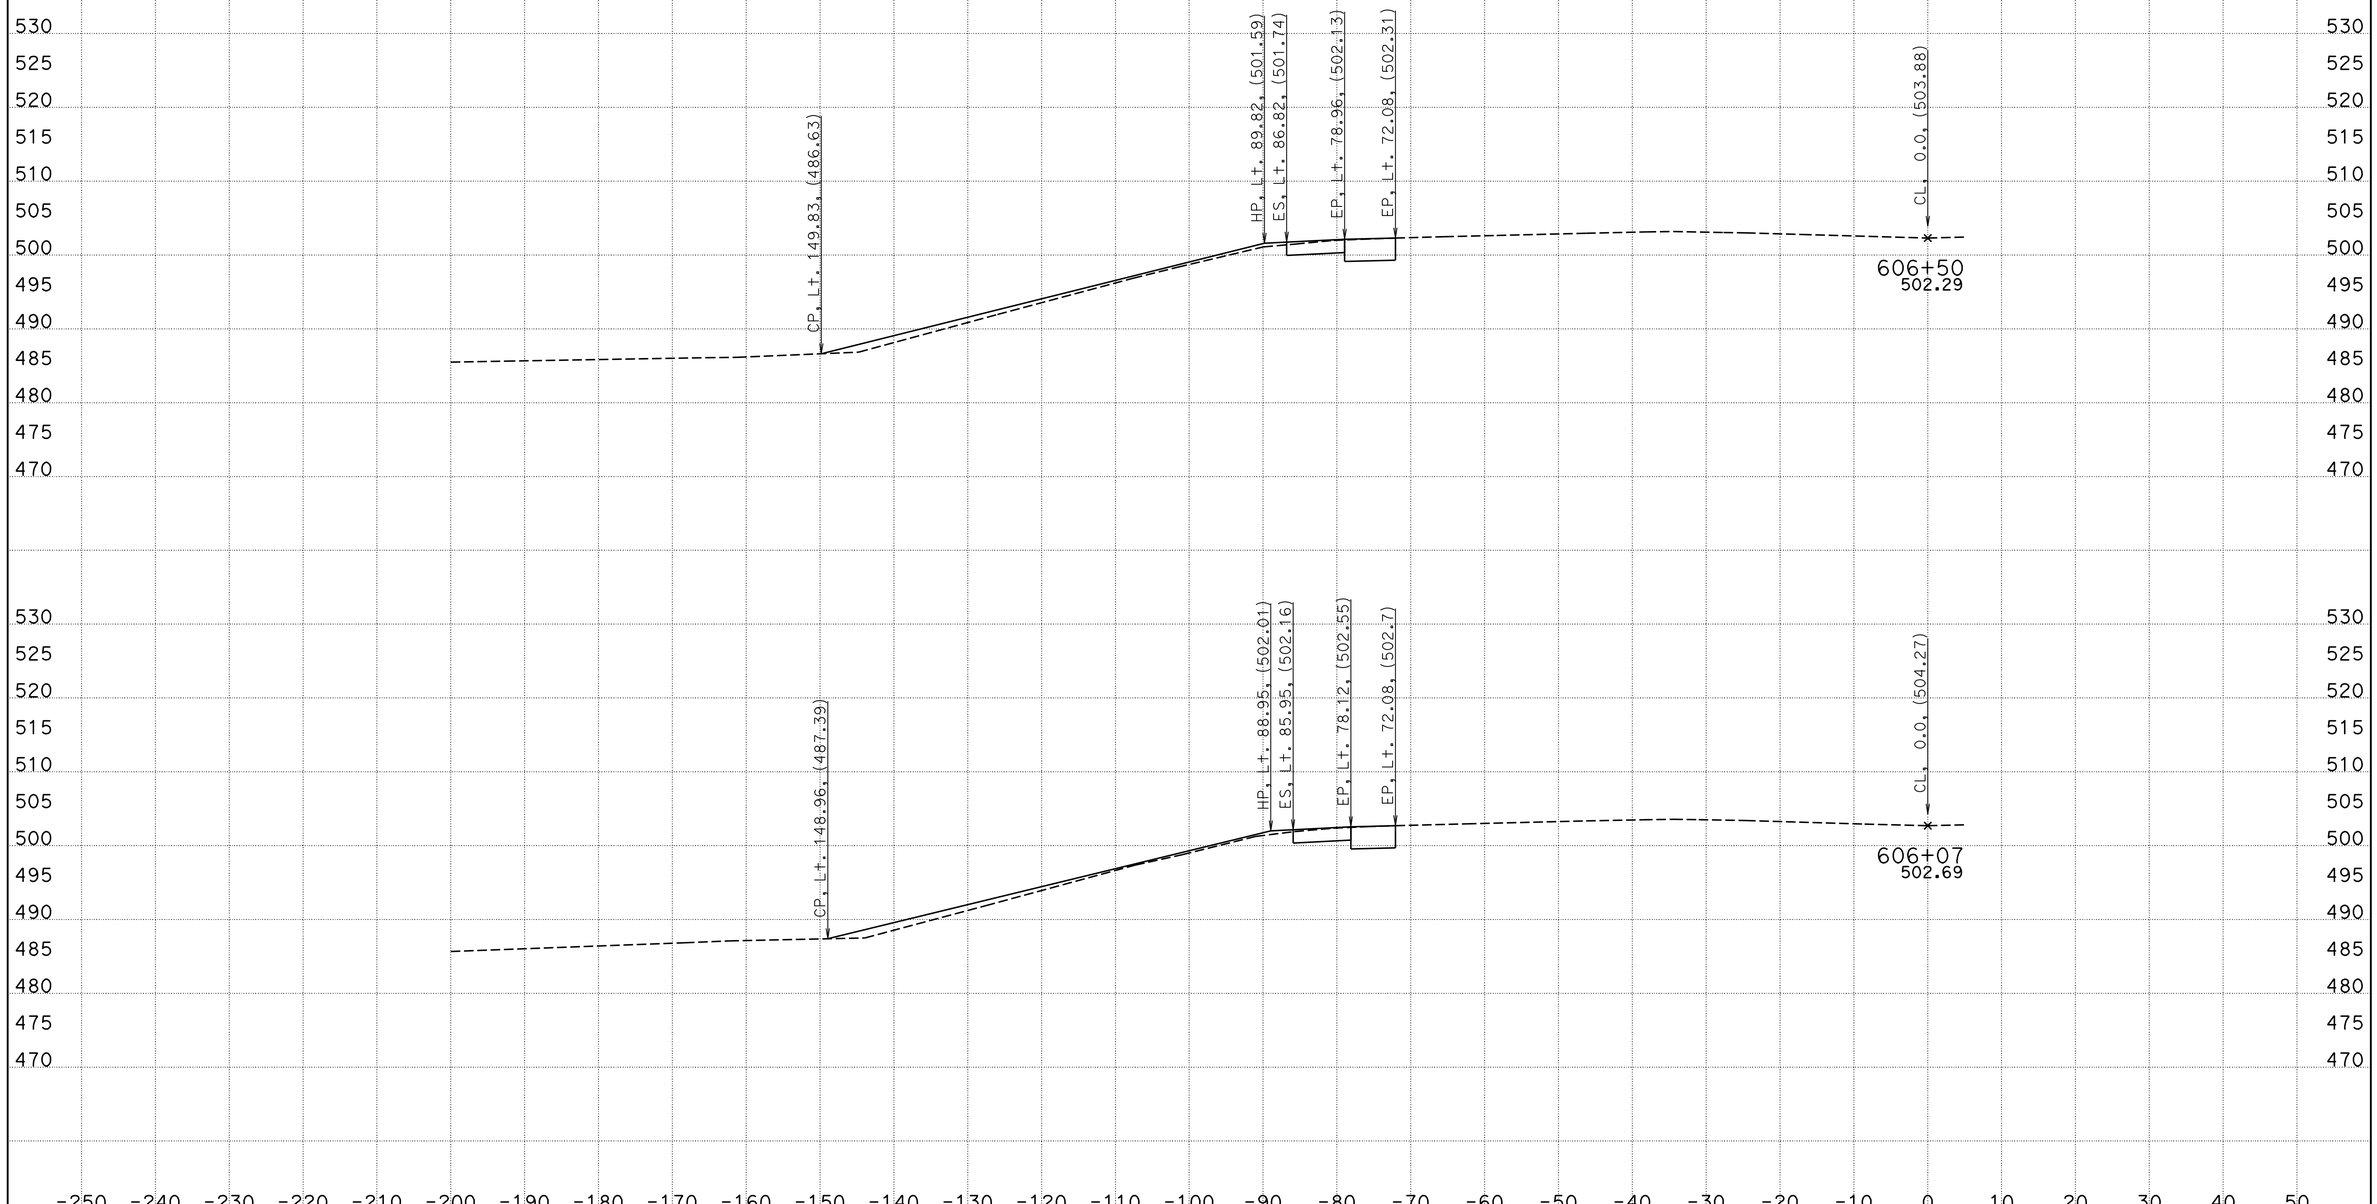

CREATED BY: Wayne Nguyen
DATE: 3/14/2013
KC Project: 05632 File: D:\UserData\05632\E4\EAR\e4l_d.ear

CONTRACT: 05632
DIST/CO/RTE/PM: 11-SD-11/905 0.0/1.6,R9.9/R10.7
PROJECT ID: SR11/SR905

SCALE: 1" = 10' Horiz.
1" = 10' Vert.

All Dimensions are US Survey Feet

E4
CROSS SECTIONS
SHEET 5 OF 23

DESIGN STUDY ONLY

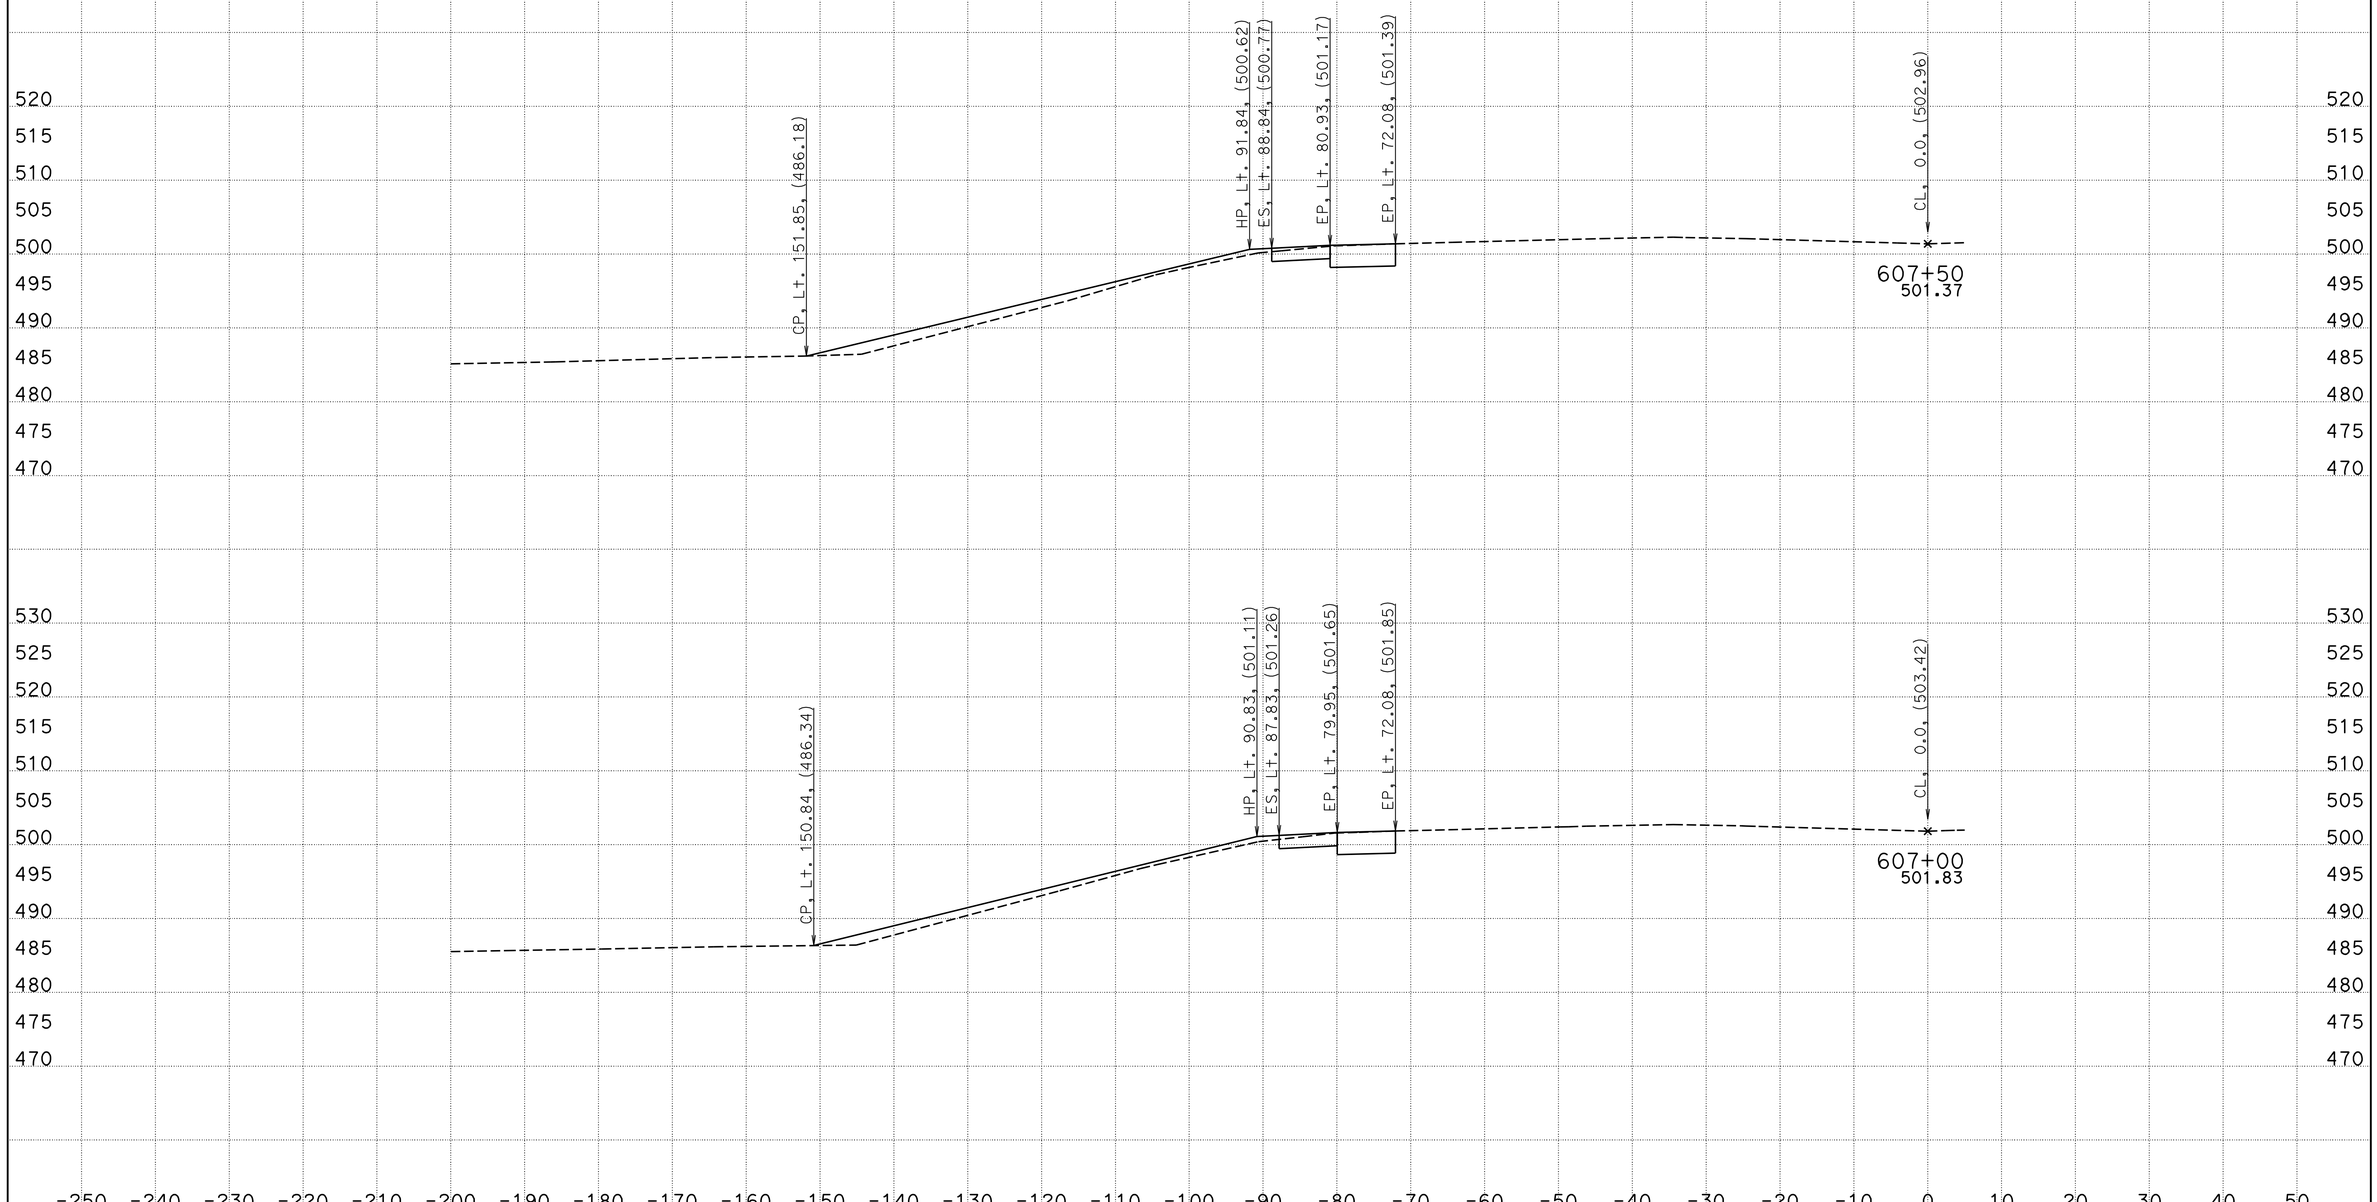

CREATED BY: Wayne Nguyen
DATE: 3/14/2013
KC Project: 05632 File: D:\UserData\05632\E4\EAR\e4l_d.ear

CONTRACT: 05632
DIST/CO/RTE/PM: 11-SD-11/905 0.0/1.6,R9.9/R10.7
PROJECT ID: SR11/SR905

SCALE: 1" = 10' Horiz.
1" = 10' Vert.

All Dimensions are US Survey Feet

E4
CROSS SECTIONS
SHEET 6 OF 23

DESIGN STUDY ONLY

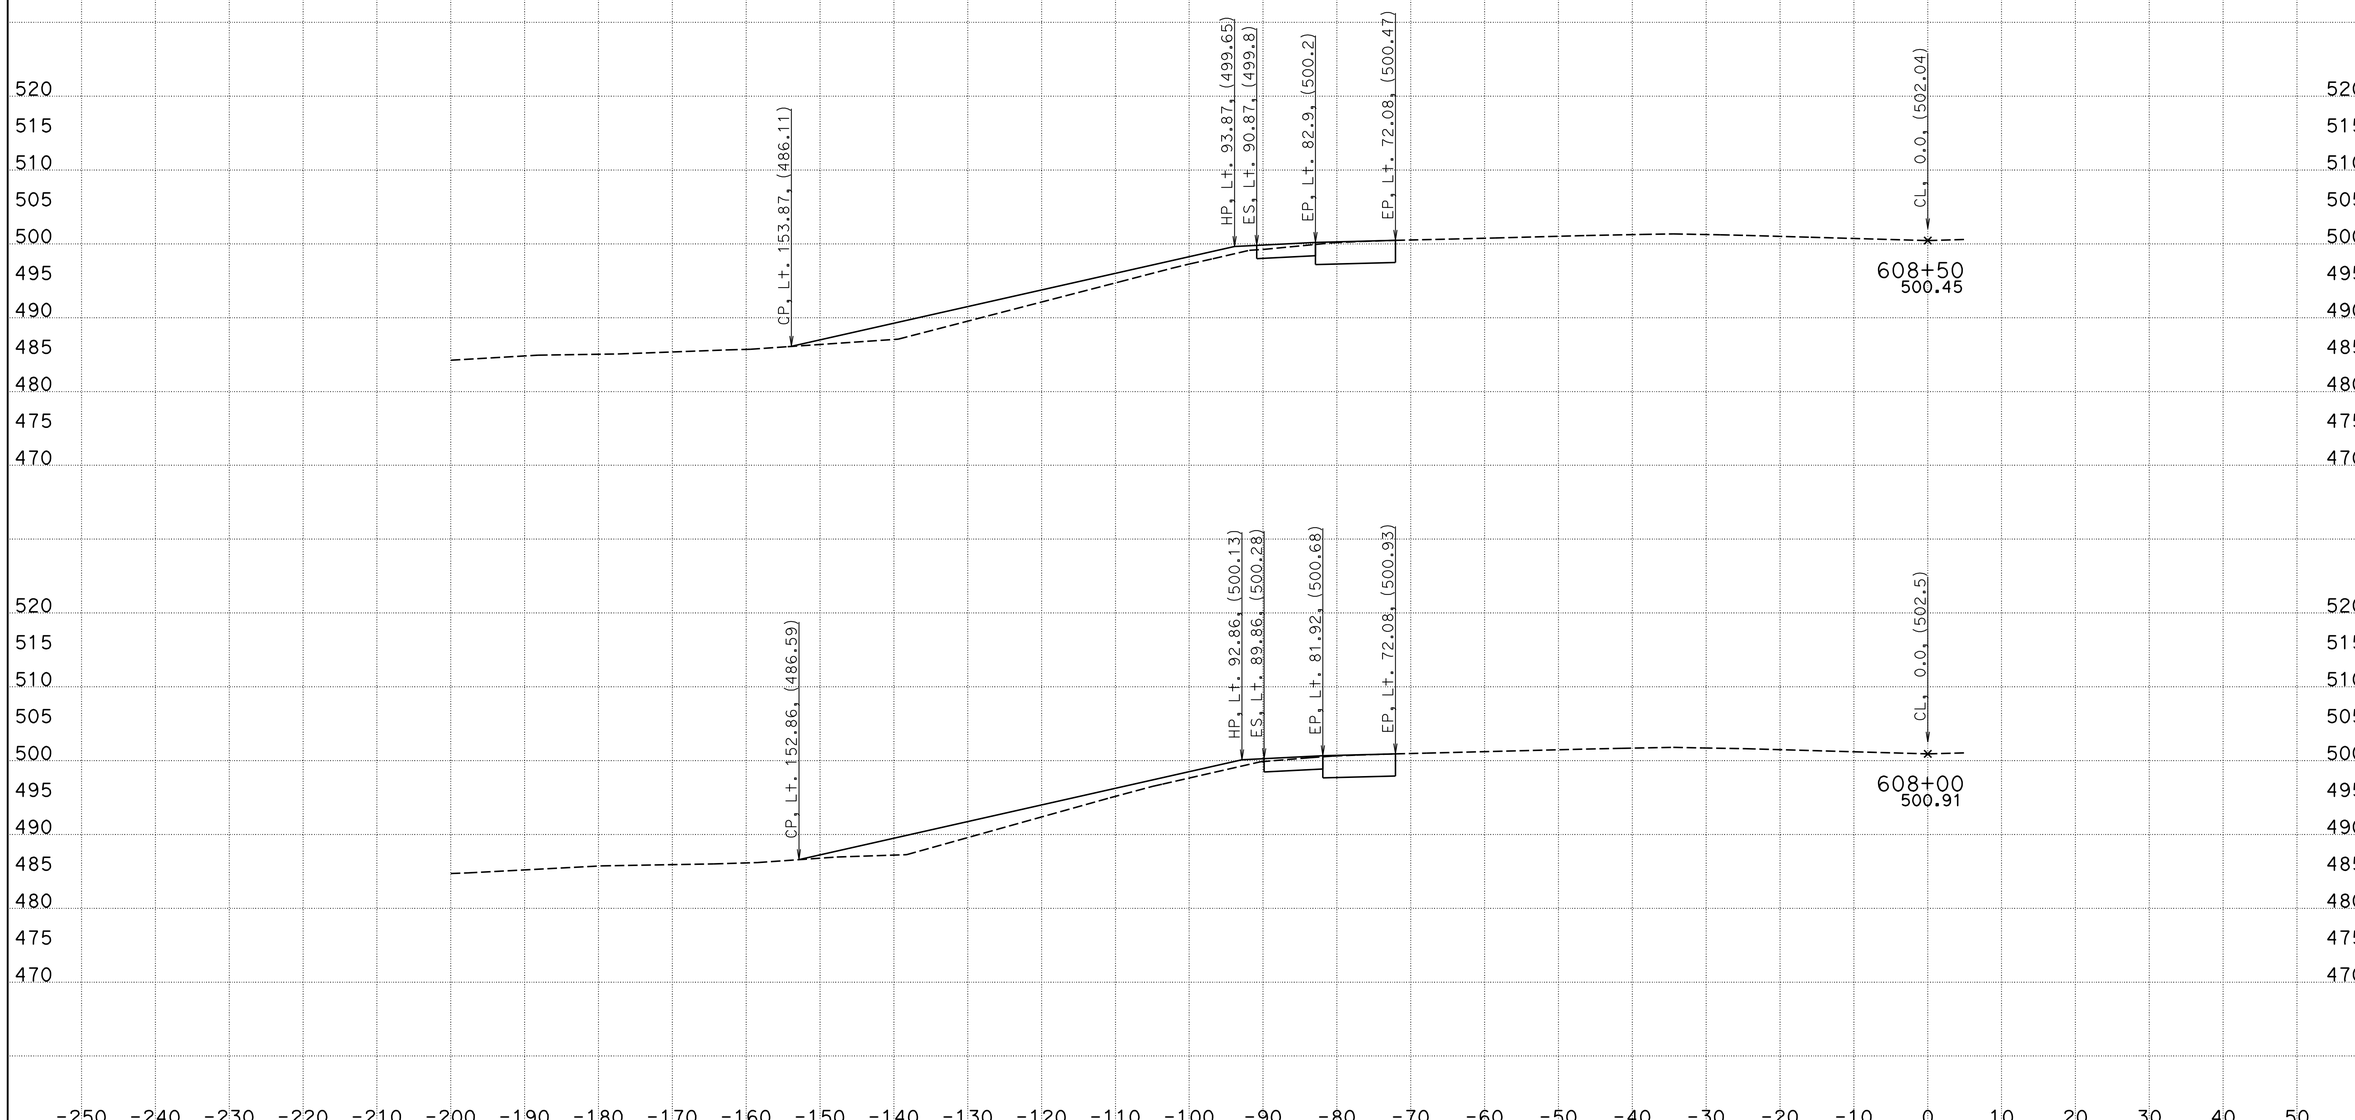

CREATED BY: Wayne Nguyen
DATE: 3/14/2013
KC Project: 05632 File: D:\UserData\05632\E4\EAR\e4l_d.ear

CONTRACT: 05632
DIST/CO/RTE/PM: 11-SD-11/905 0.0/1.6,R9.9/R10.7
PROJECT ID: SR11/SR905

SCALE: 1" = 10' Horiz.
1" = 10' Vert.

All Dimensions are US Survey Feet

E4
CROSS SECTIONS
SHEET 7 OF 23

DESIGN STUDY ONLY

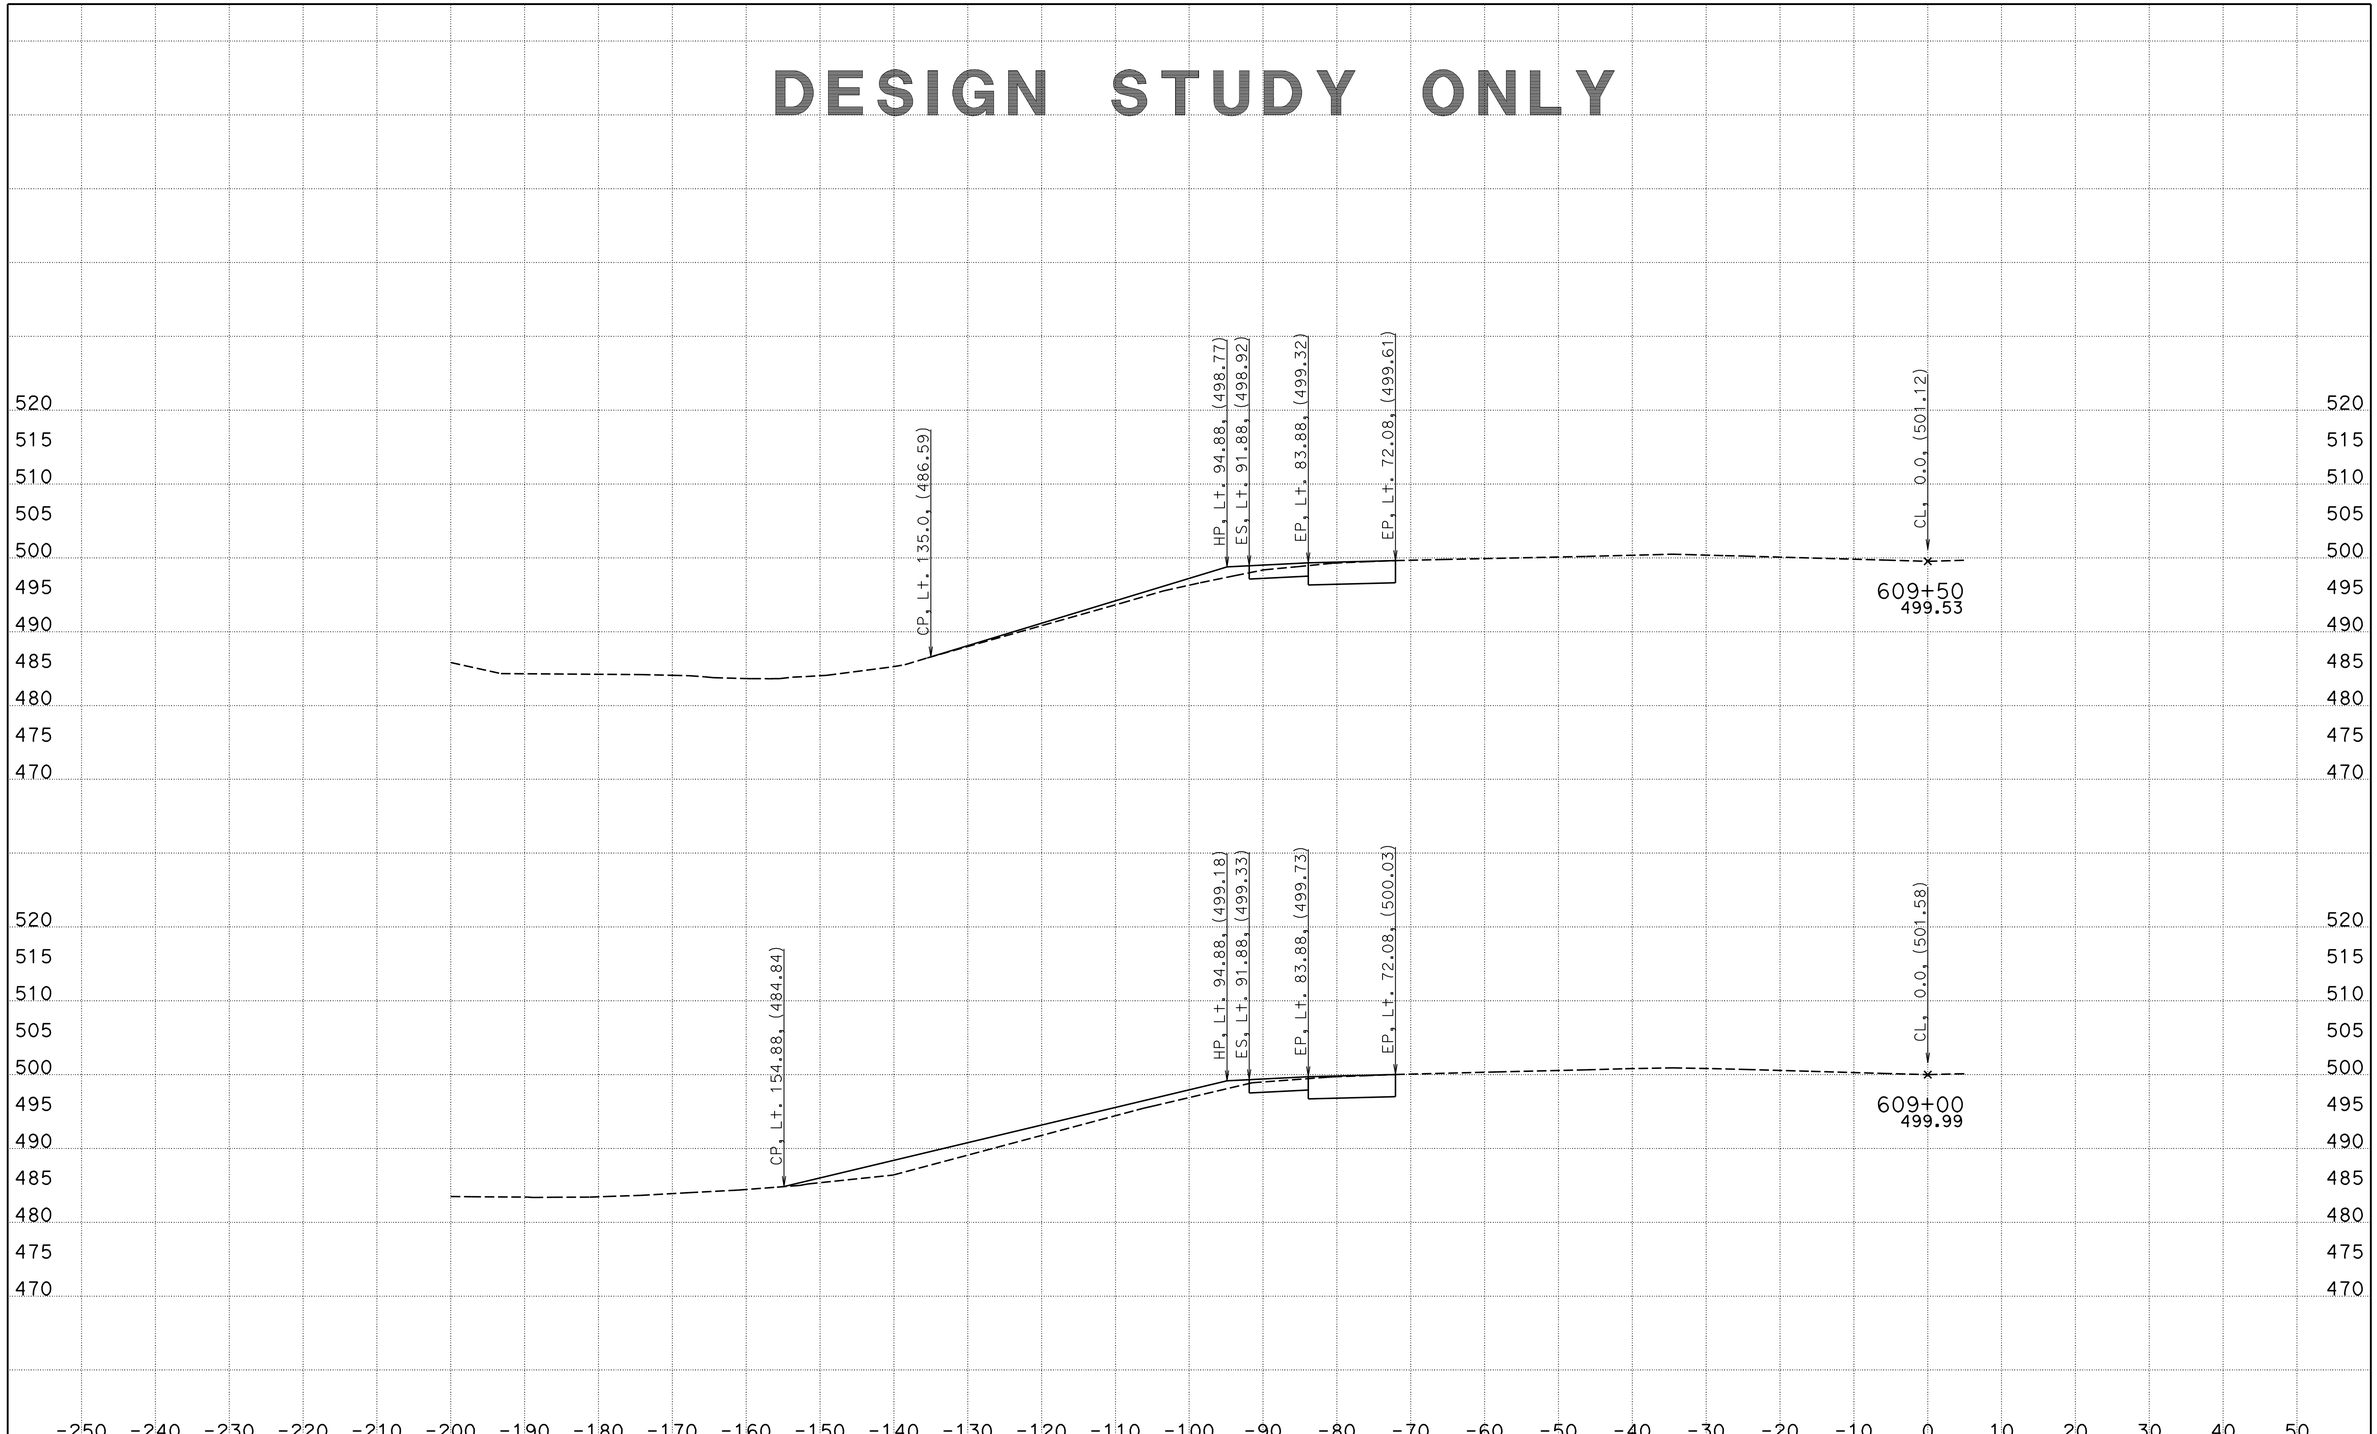

CREATED BY: Wayne Nguyen
DATE: 3/14/2013
KC Project: 05632 File: D:\UserData\05632\E4\EAR\e4l_d.ear

CONTRACT: 05632
DIST/CO/RTE/PM: 11-SD-11/905 0.0/1.6,R9.9/R10.7
PROJECT ID: SR11/SR905

SCALE: 1" = 10' Horiz.
1" = 10' Vert.
All Dimensions are US Survey Feet

E4
CROSS SECTIONS
SHEET 8 OF 23

DESIGN STUDY ONLY

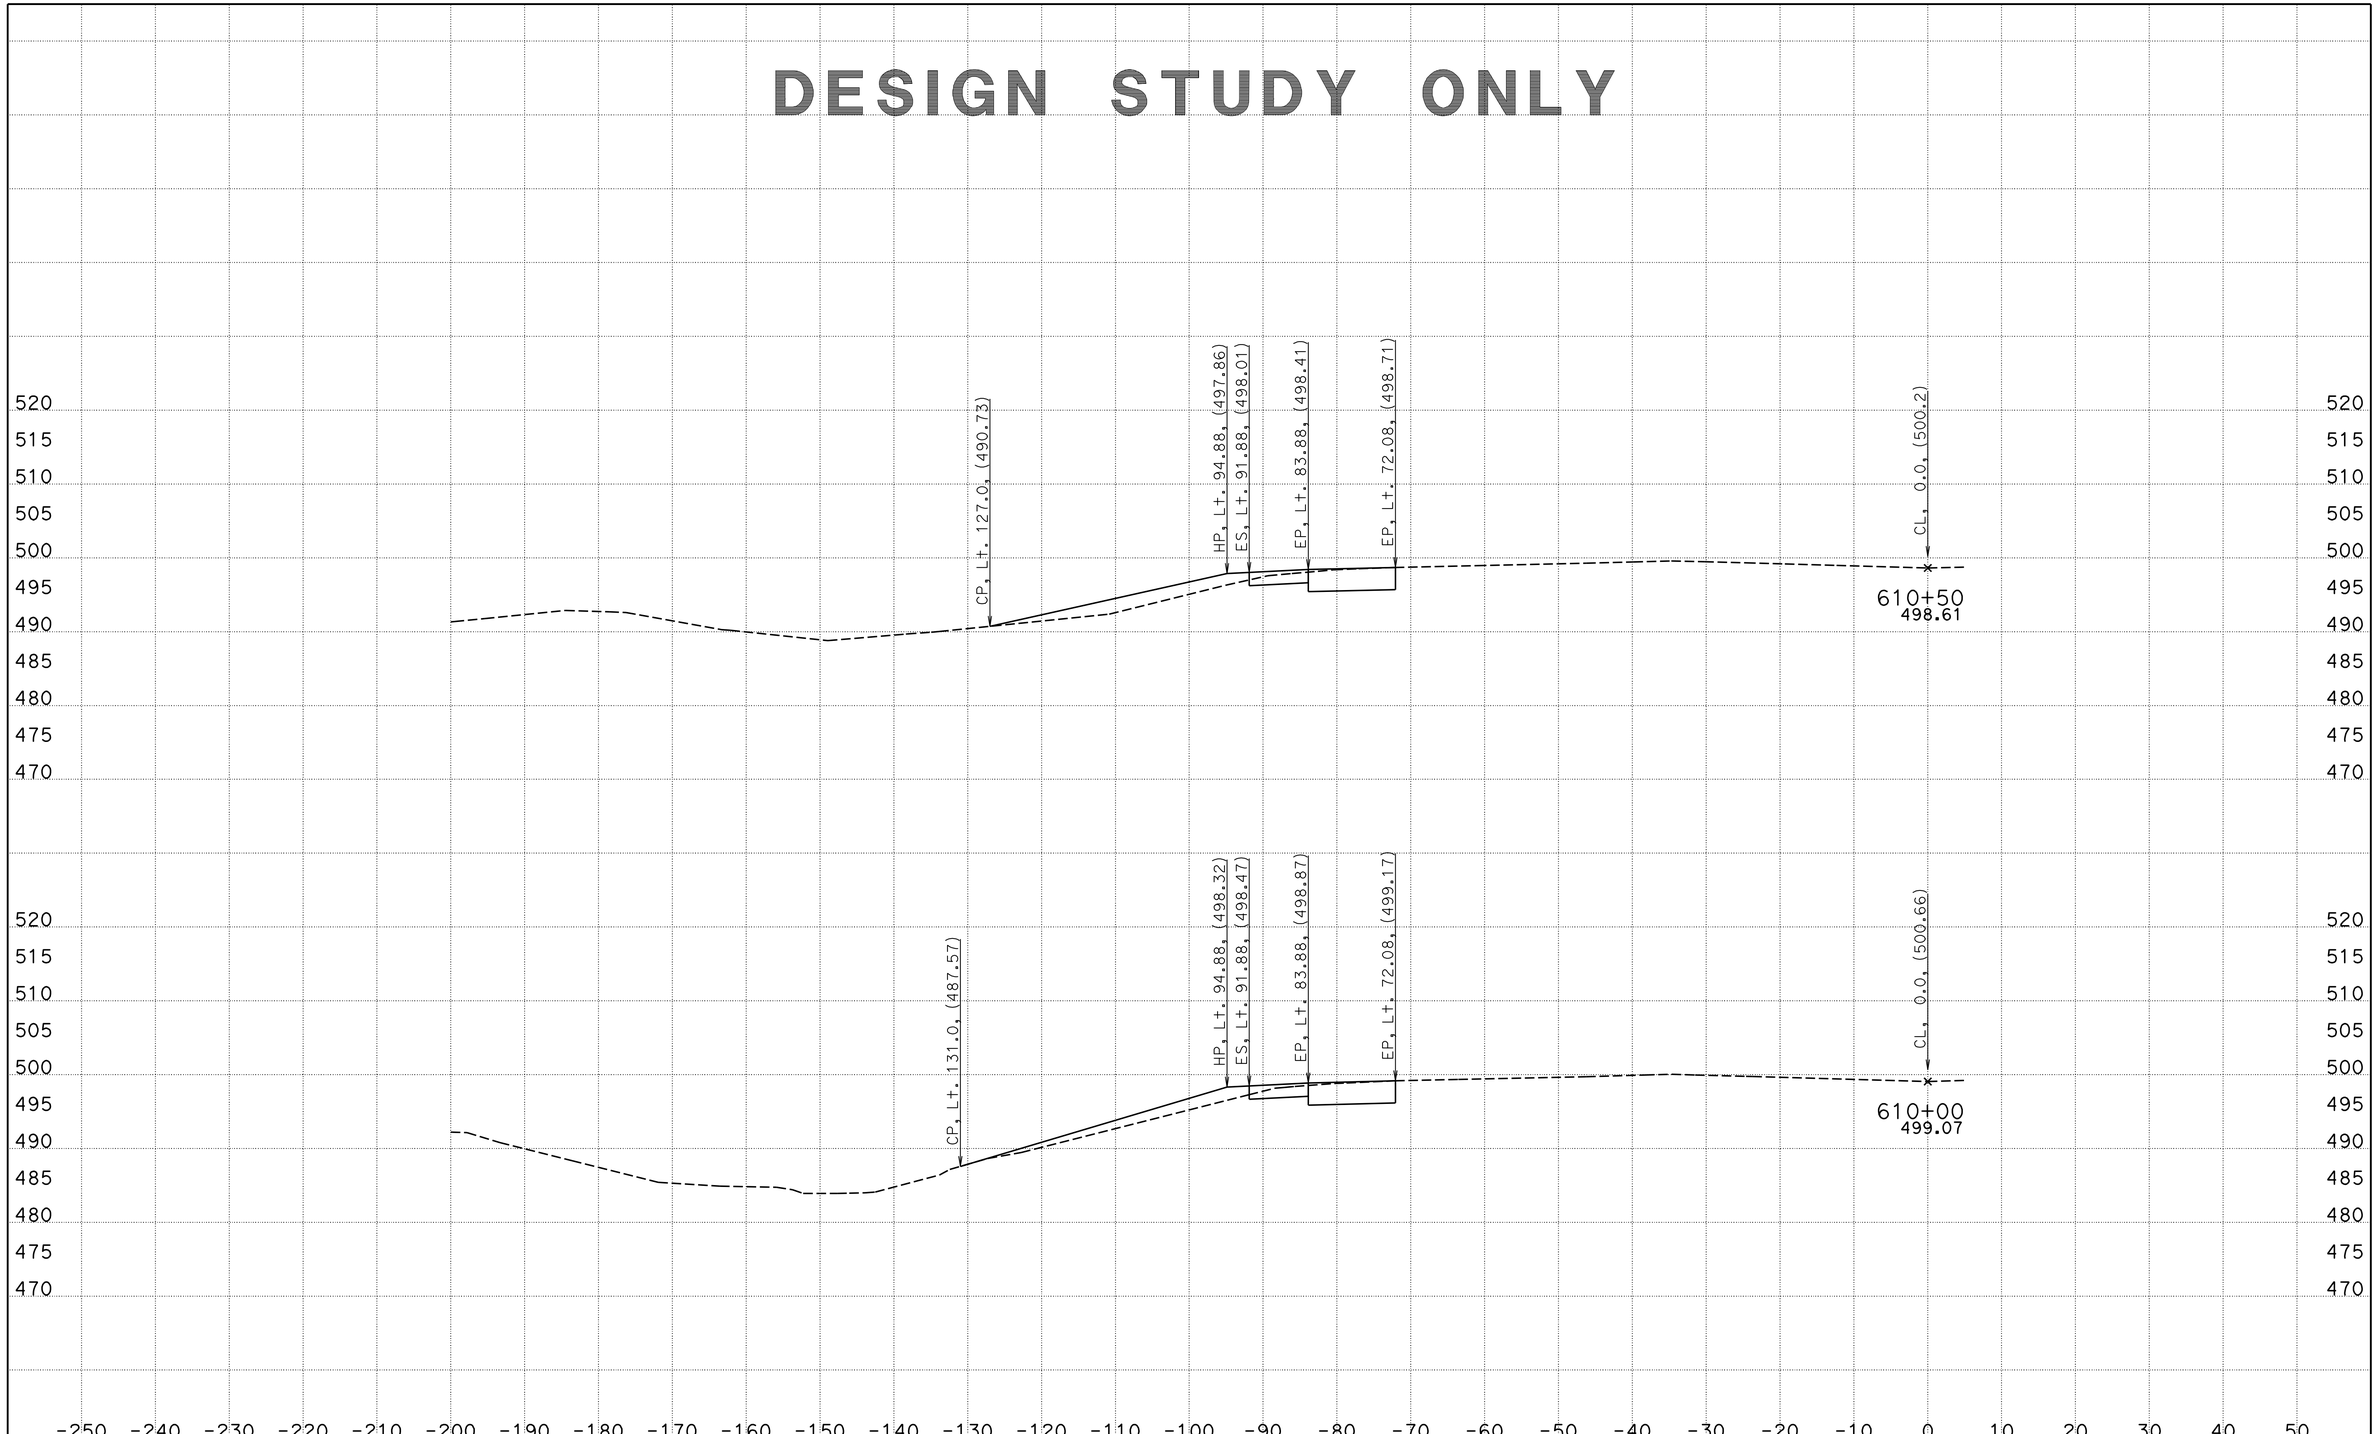

CREATED BY: Wayne Nguyen
DATE: 3/14/2013
KC Project: 05632 File: D:\UserData\05632\E4\EAR\e4l_d.ear

CONTRACT: 05632
DIST/CO/RTE/PM: 11-SD-11/905 0.0/1.6,R9.9/R10.7
PROJECT ID: SR11/SR905

SCALE: 1" = 10' Horiz.
1" = 10' Vert.
All Dimensions are US Survey Feet

E4
CROSS SECTIONS
SHEET 9 OF 23

DESIGN STUDY ONLY

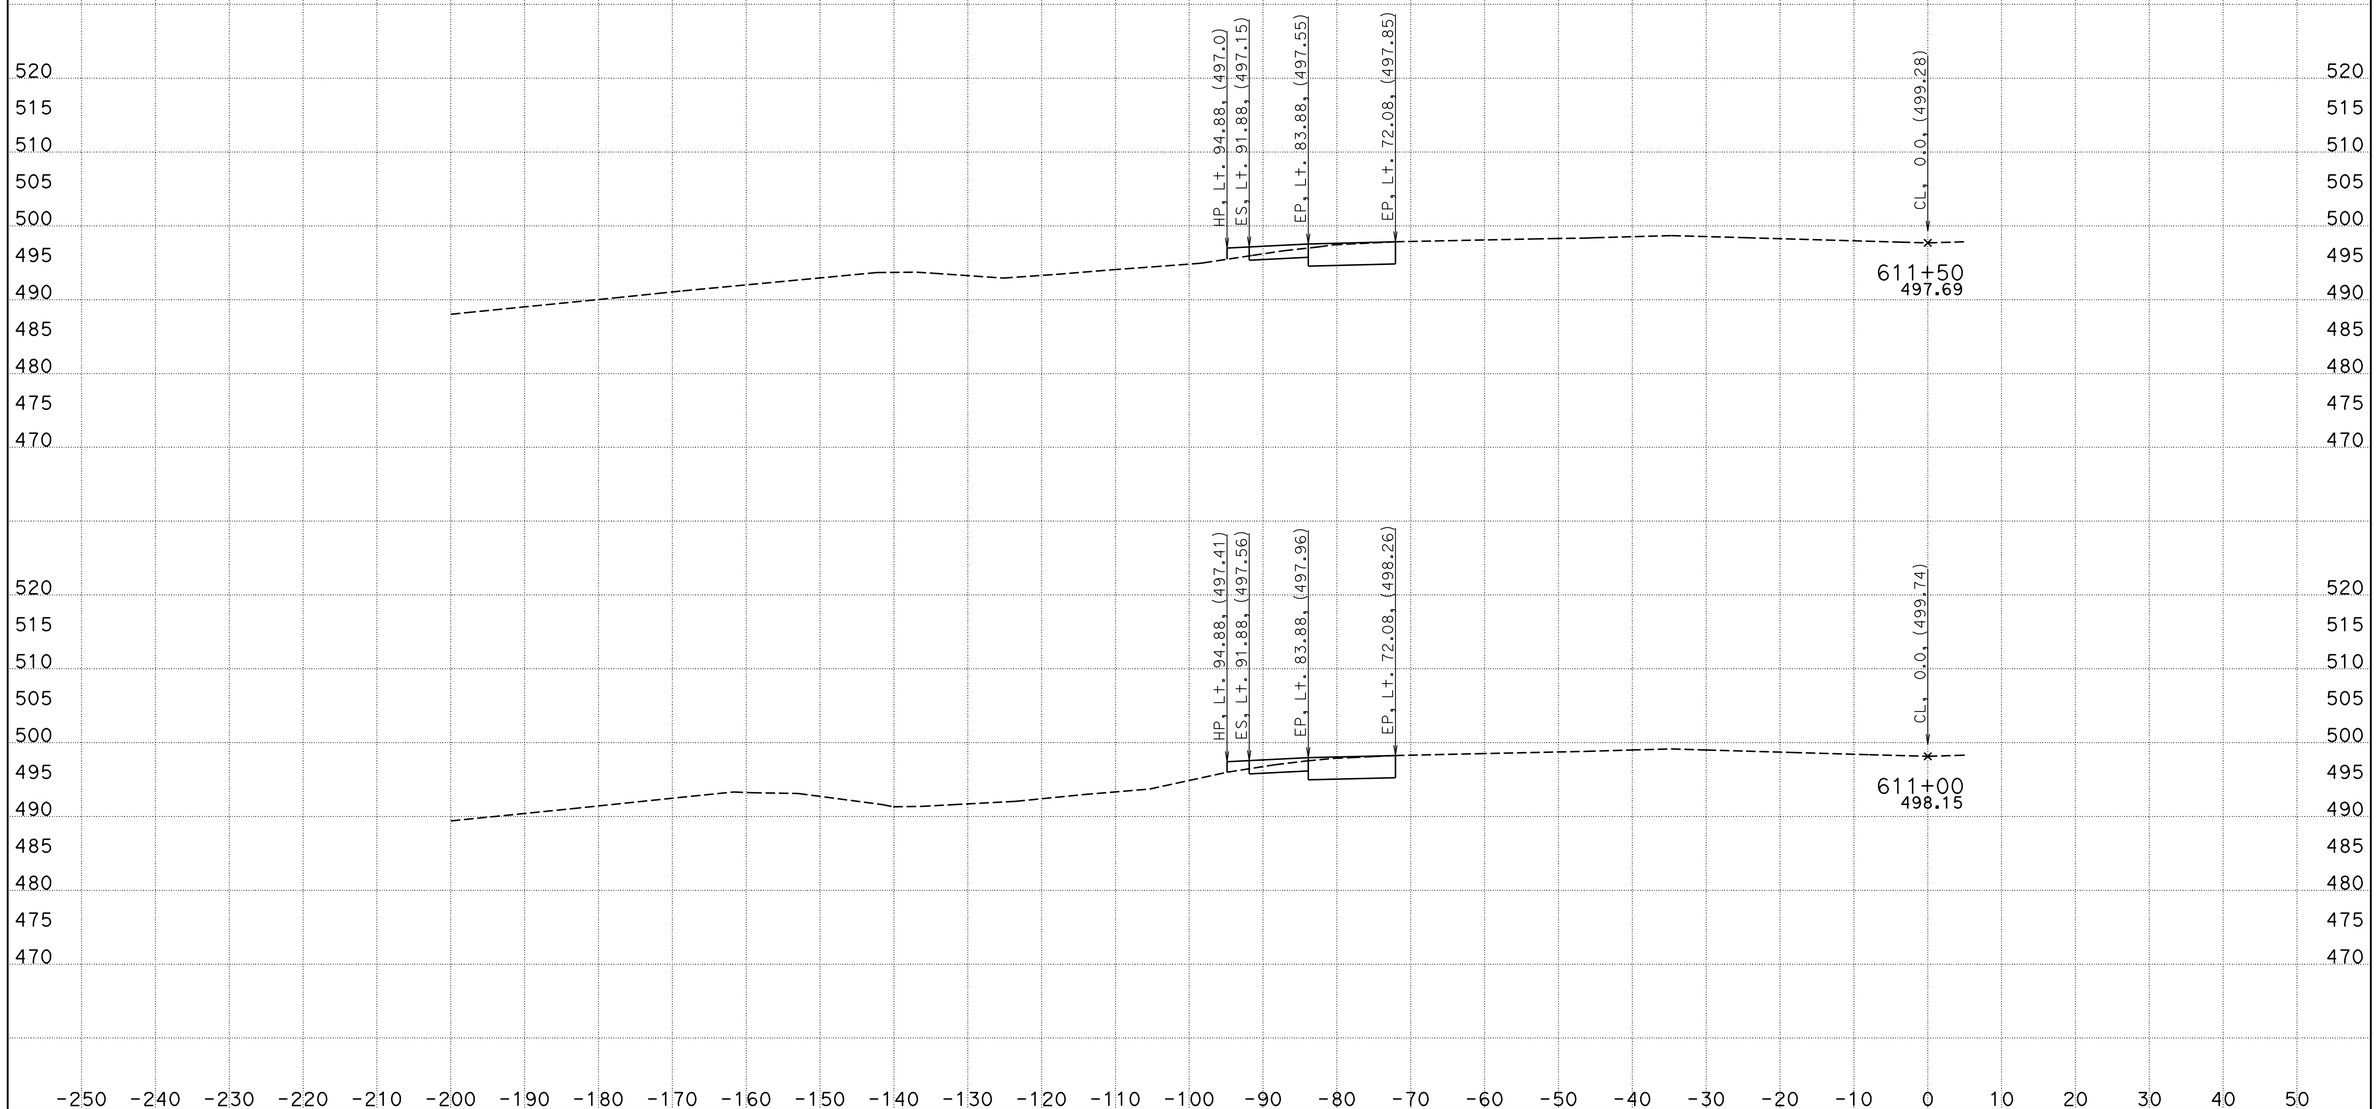

CREATED BY: Wayne Nguyen
DATE: 3/14/2013
KC Project: 05632 File: D:\UserData\05632\E4\EAR\e4l_d.ear

CONTRACT: 05632
DIST/CO/RTE/PM: 11-SD-11/905 0.0/1.6,R9.9/R10.7
PROJECT ID: SR11/SR905

SCALE: 1" = 10' Horiz.
1" = 10' Vert.
All Dimensions are US Survey Feet

E4
CROSS SECTIONS
SHEET 10 OF 23

DESIGN STUDY ONLY

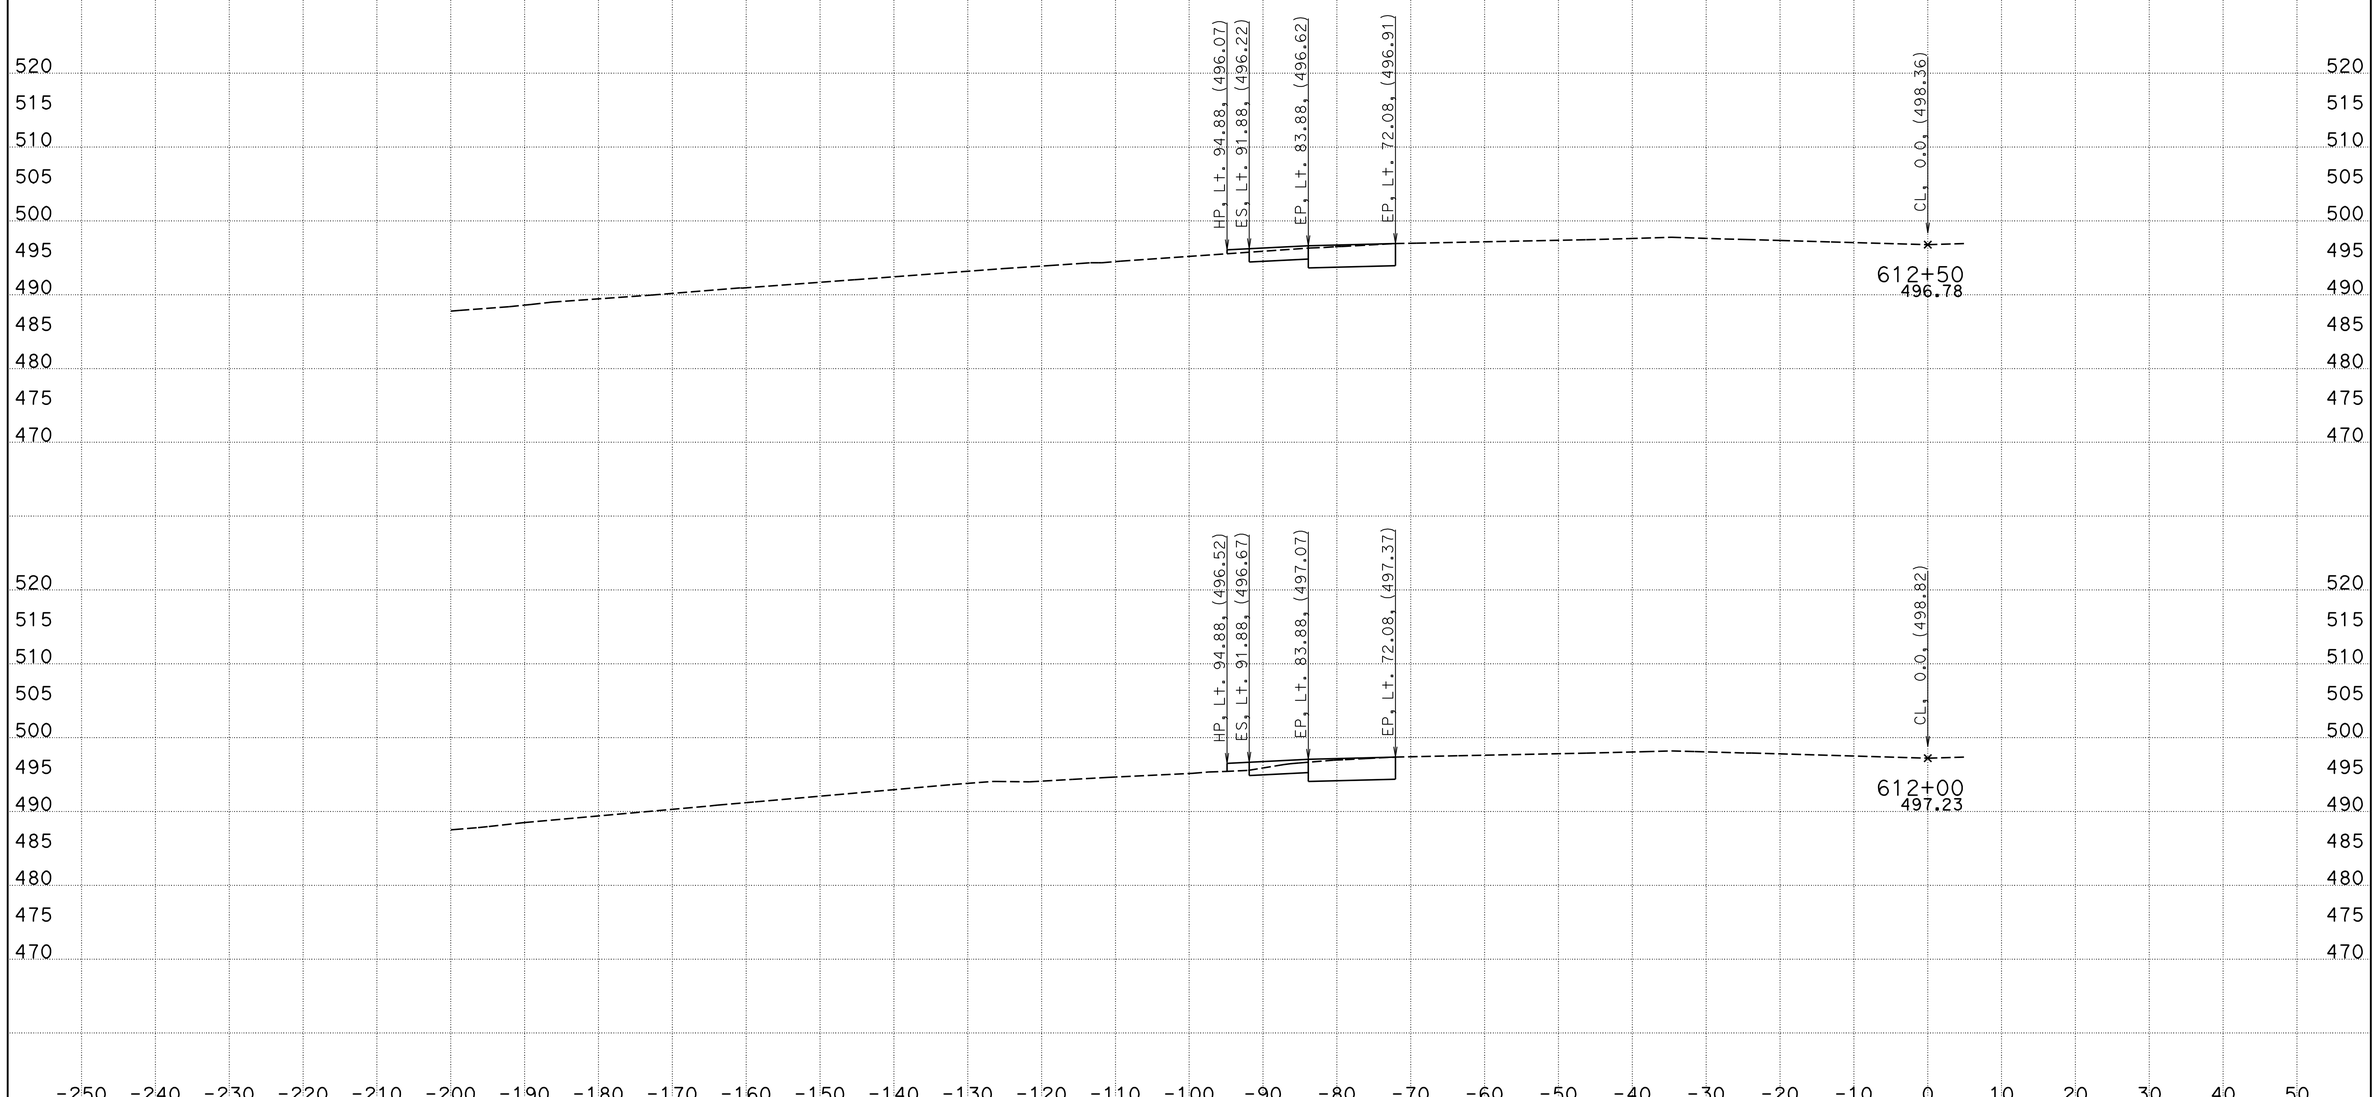

CREATED BY: Wayne Nguyen
DATE: 3/14/2013
KC Project: 05632 File: D:\UserData\05632\E4\EAR\e4l_d.ear

CONTRACT: 05632
DIST/CO/RTE/PM: 11-SD-11/905 0.0/1.6,R9.9/R10.7
PROJECT ID: SR11/SR905

SCALE: 1" = 10' Horiz.
1" = 10' Vert.
All Dimensions are US Survey Feet

E4
CROSS SECTIONS
SHEET 11 OF 23

DESIGN STUDY ONLY

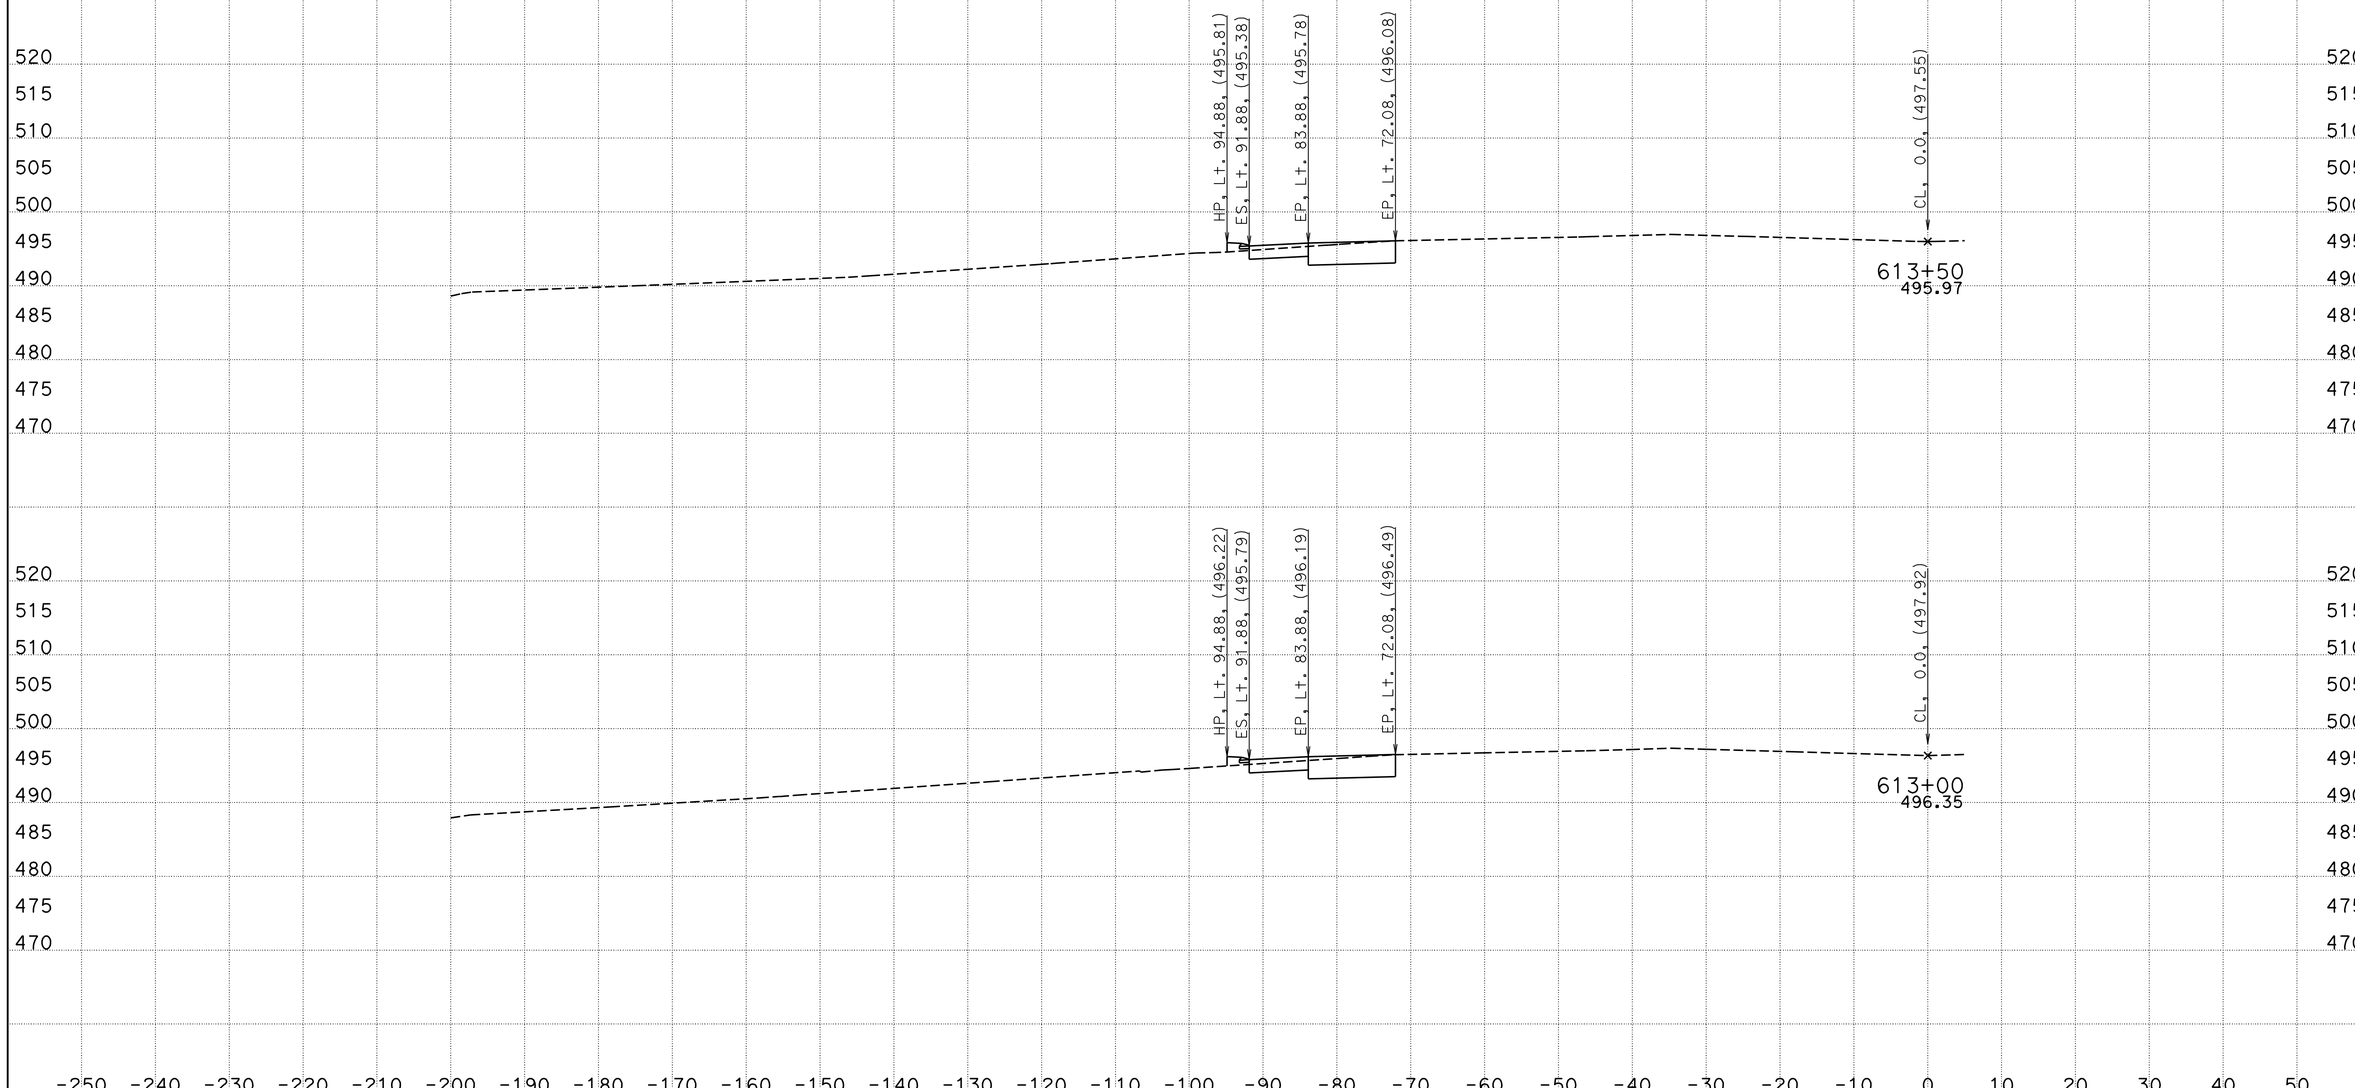

CREATED BY: Wayne Nguyen
DATE: 3/14/2013
KC Project: 05632 File: D:\UserData\05632\E4\EAR\e4l_d.ear

CONTRACT: 05632
DIST/CO/RTE/PM: 11-SD-11/905 0.0/1.6,R9.9/R10.7
PROJECT ID: SR11/SR905

SCALE: 1" = 10' Horiz.
1" = 10' Vert.
All Dimensions are US Survey Feet

E4
CROSS SECTIONS
SHEET 12 OF 23

DESIGN STUDY ONLY

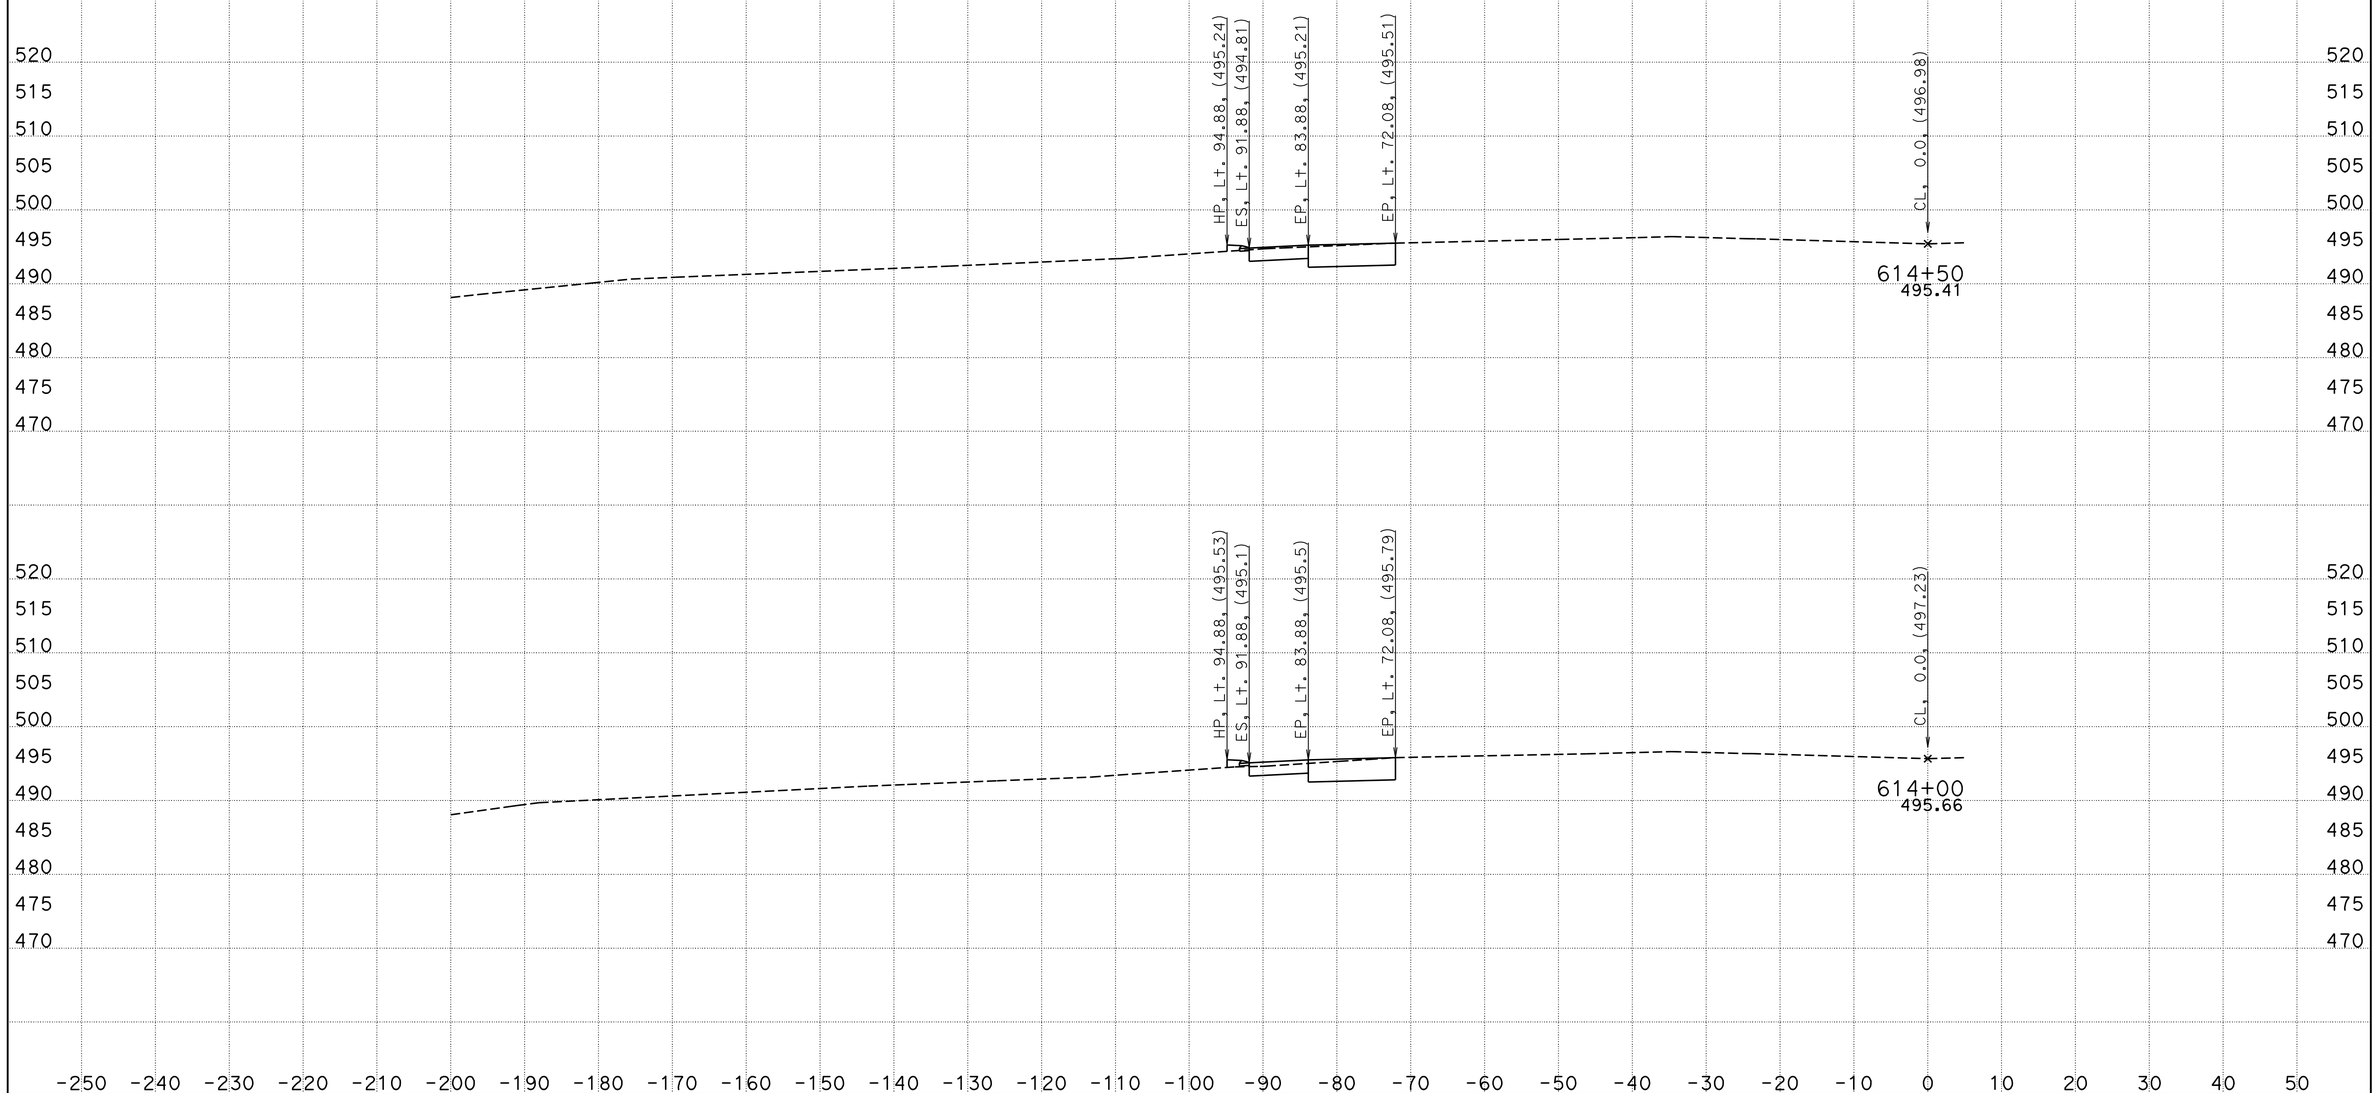

CREATED BY: Wayne Nguyen
DATE: 3/14/2013
KC Project: 05632 File: D:\UserData\05632\E4\EAR\e4l_d.ear

CONTRACT: 05632
DIST/CO/RTE/PM: 11-SD-11/905 0.0/1.6,R9.9/R10.7
PROJECT ID: SR11/SR905

SCALE: 1" = 10' Horiz.
1" = 10' Vert.

All Dimensions are US Survey Feet

E4
CROSS SECTIONS
SHEET 13 OF 23

DESIGN STUDY ONLY

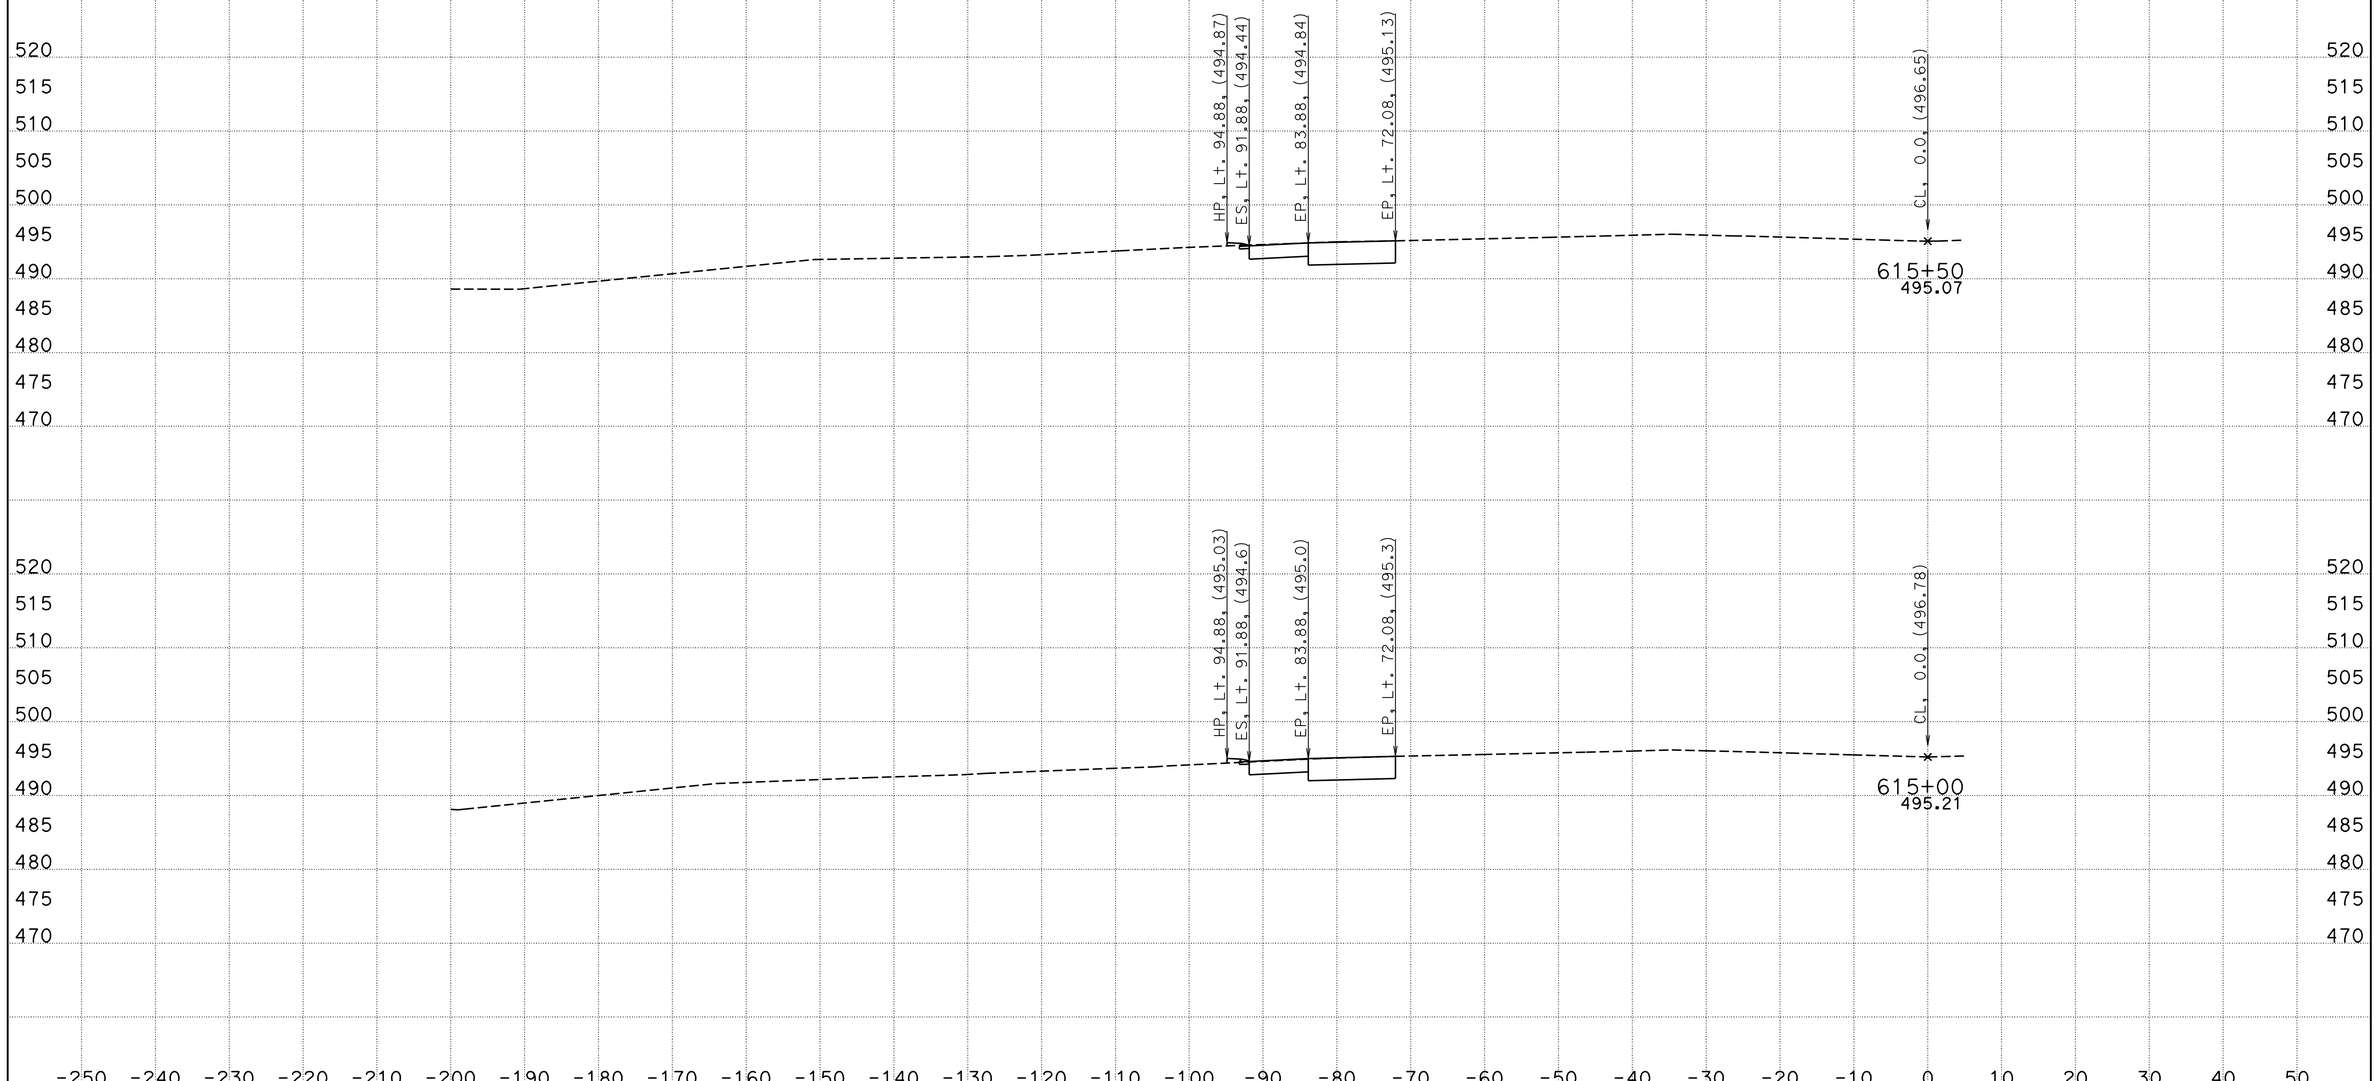

CREATED BY: Wayne Nguyen
DATE: 3/14/2013
KC Project: 05632 File: D:\UserData\05632\E4\EAR\e4l_d.ear

CONTRACT: 05632
DIST/CO/RTE/PM: 11-SD-11/905 0.0/1.6,R9.9/R10.7
PROJECT ID: SR11/SR905

SCALE: 1" = 10' Horiz.
1" = 10' Vert.

All Dimensions are US Survey Feet

E4
CROSS SECTIONS
SHEET 14 OF 23

DESIGN STUDY ONLY

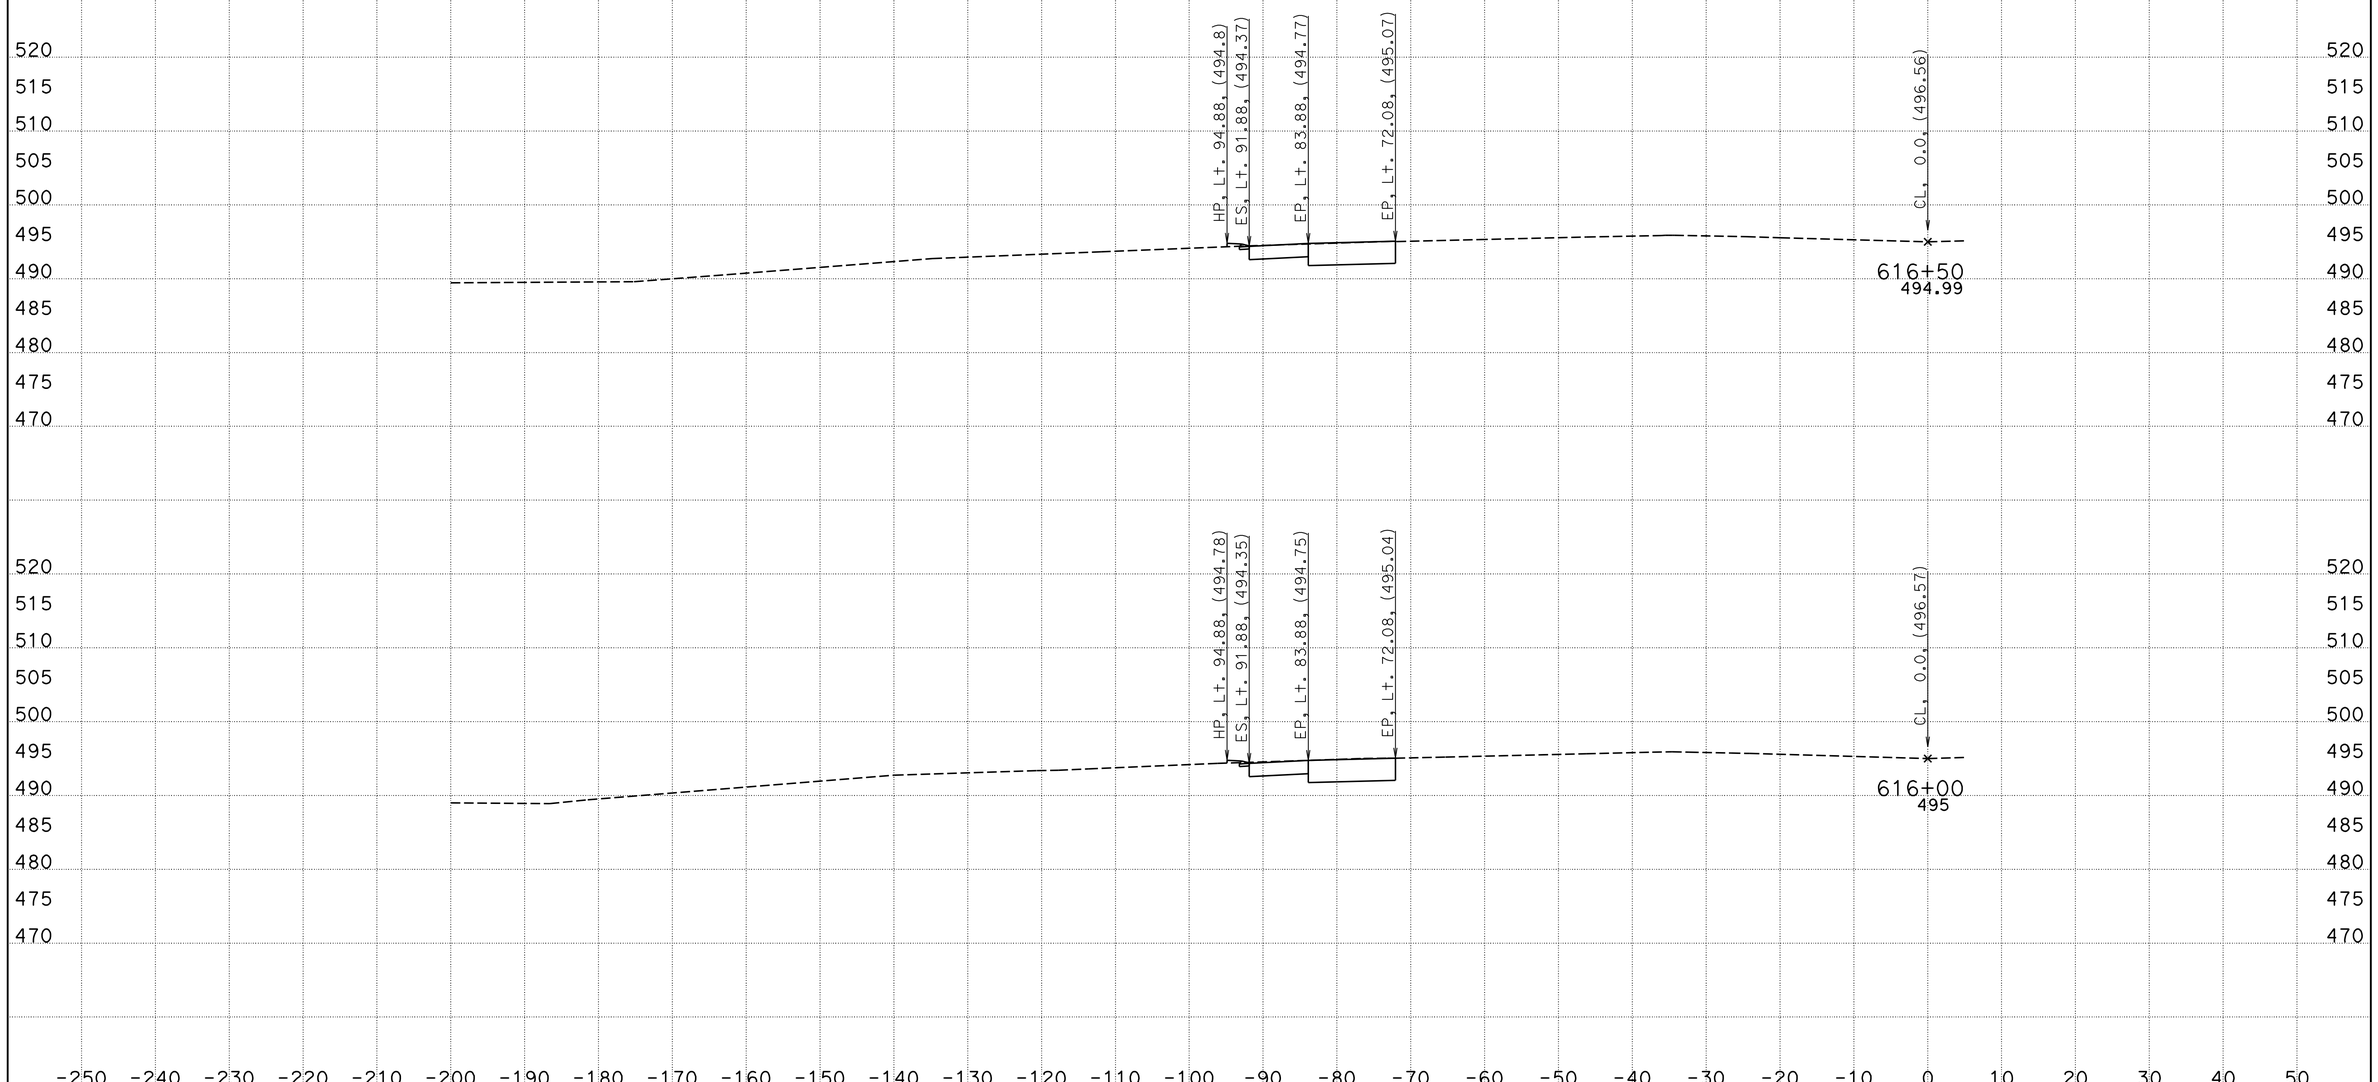

CREATED BY: Wayne Nguyen
DATE: 3/14/2013
KC Project: 05632 File: D:\UserData\05632\E4\EAR\e4l_d.ear

CONTRACT: 05632
DIST/CO/RTE/PM: 11-SD-11/905 0.0/1.6,R9.9/R10.7
PROJECT ID: SR11/SR905

SCALE: 1" = 10' Horiz.
1" = 10' Vert.

All Dimensions are US Survey Feet

E4
CROSS SECTIONS
SHEET 15 OF 23

DESIGN STUDY ONLY

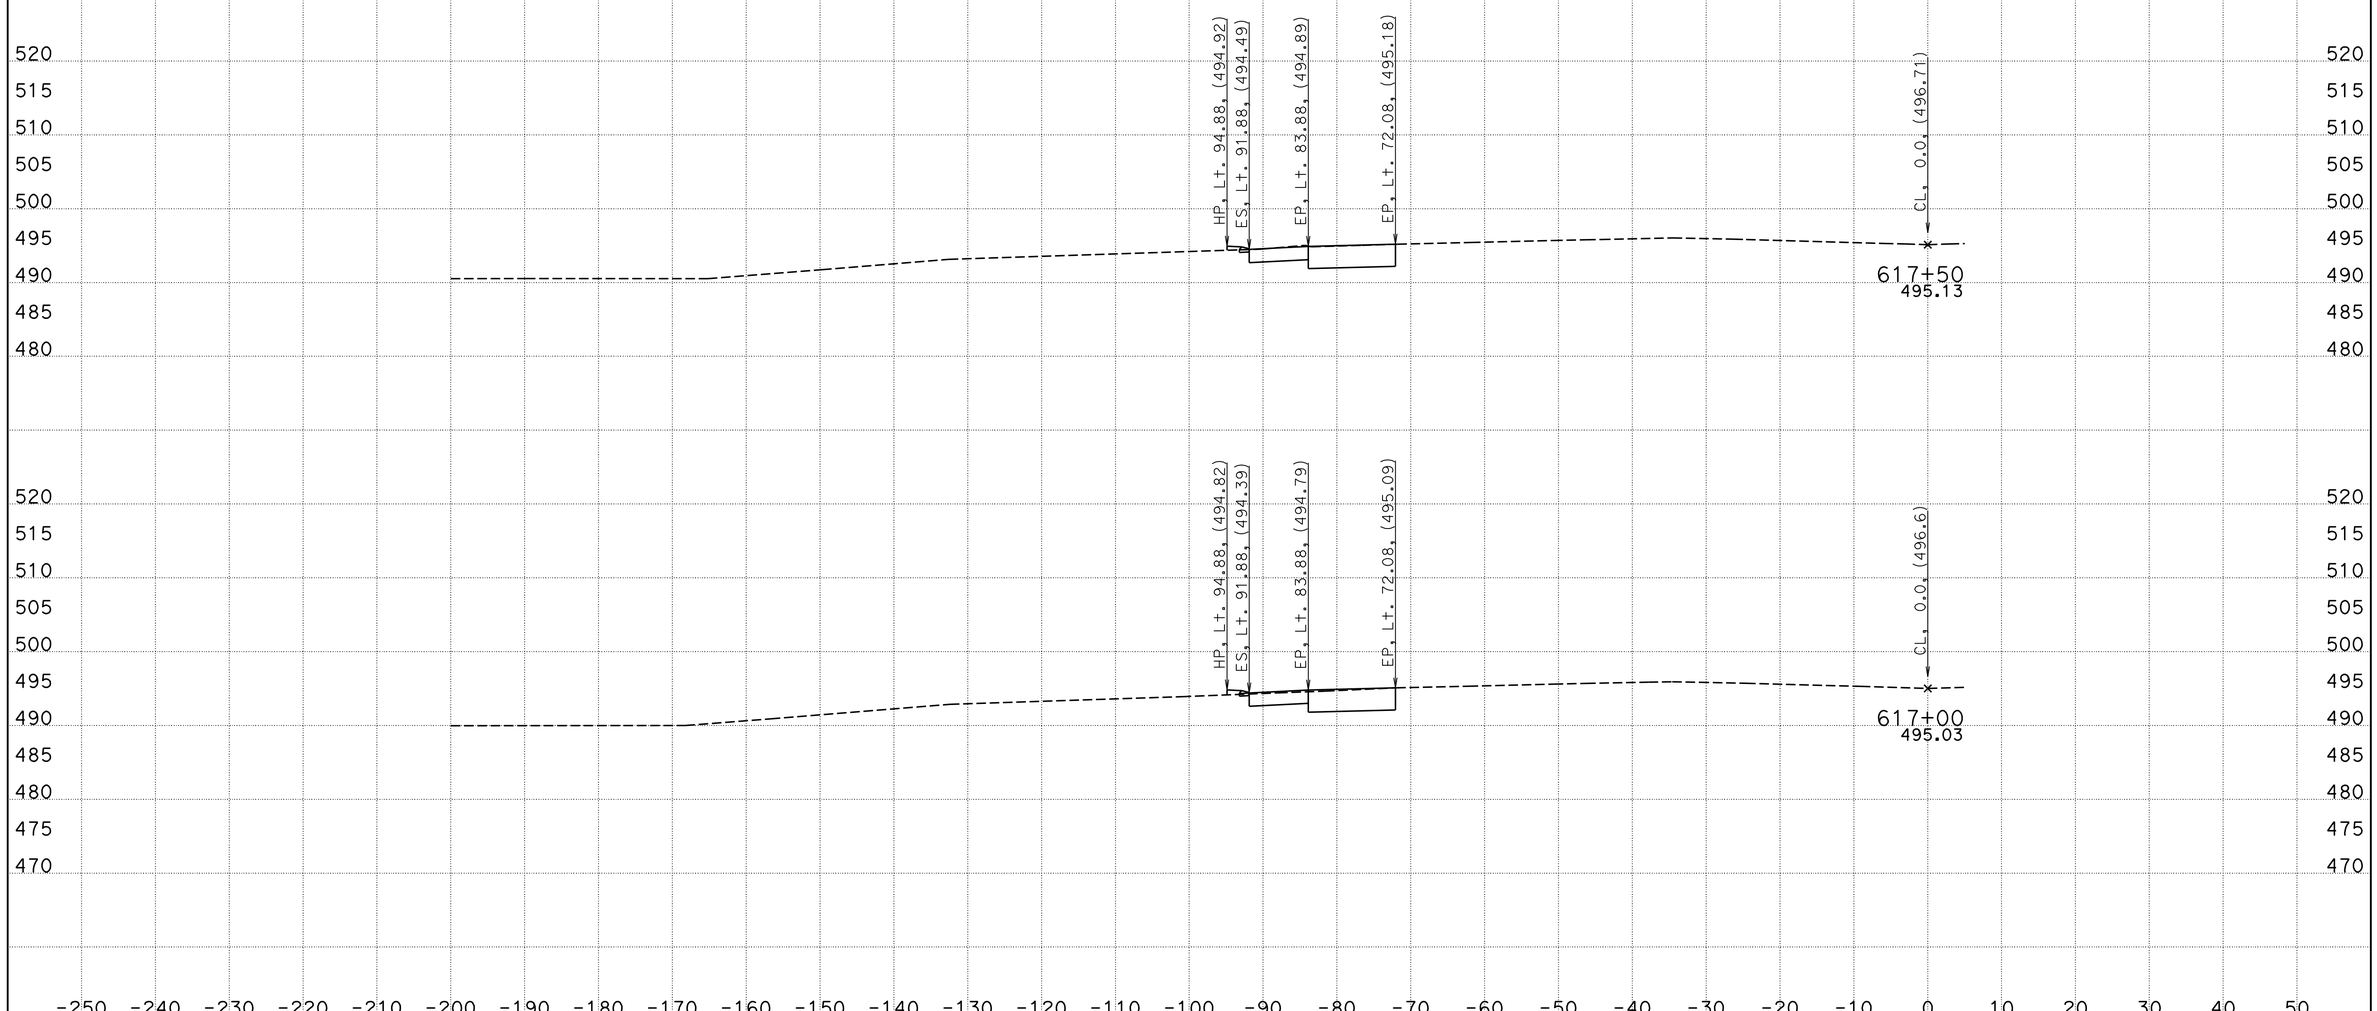

CREATED BY: Wayne Nguyen
DATE: 3/14/2013
KC Project: 05632 File: D:\UserData\05632\E4\EAR\e4l_d.ear

CONTRACT: 05632
DIST/CO/RTE/PM: 11-SD-11/905 0.0/1.6,R9.9/R10.7
PROJECT ID: SR11/SR905

SCALE: 1" = 10' Horiz.
1" = 10' Vert.

All Dimensions are US Survey Feet

E4
CROSS SECTIONS
SHEET 16 OF 23

DESIGN STUDY ONLY

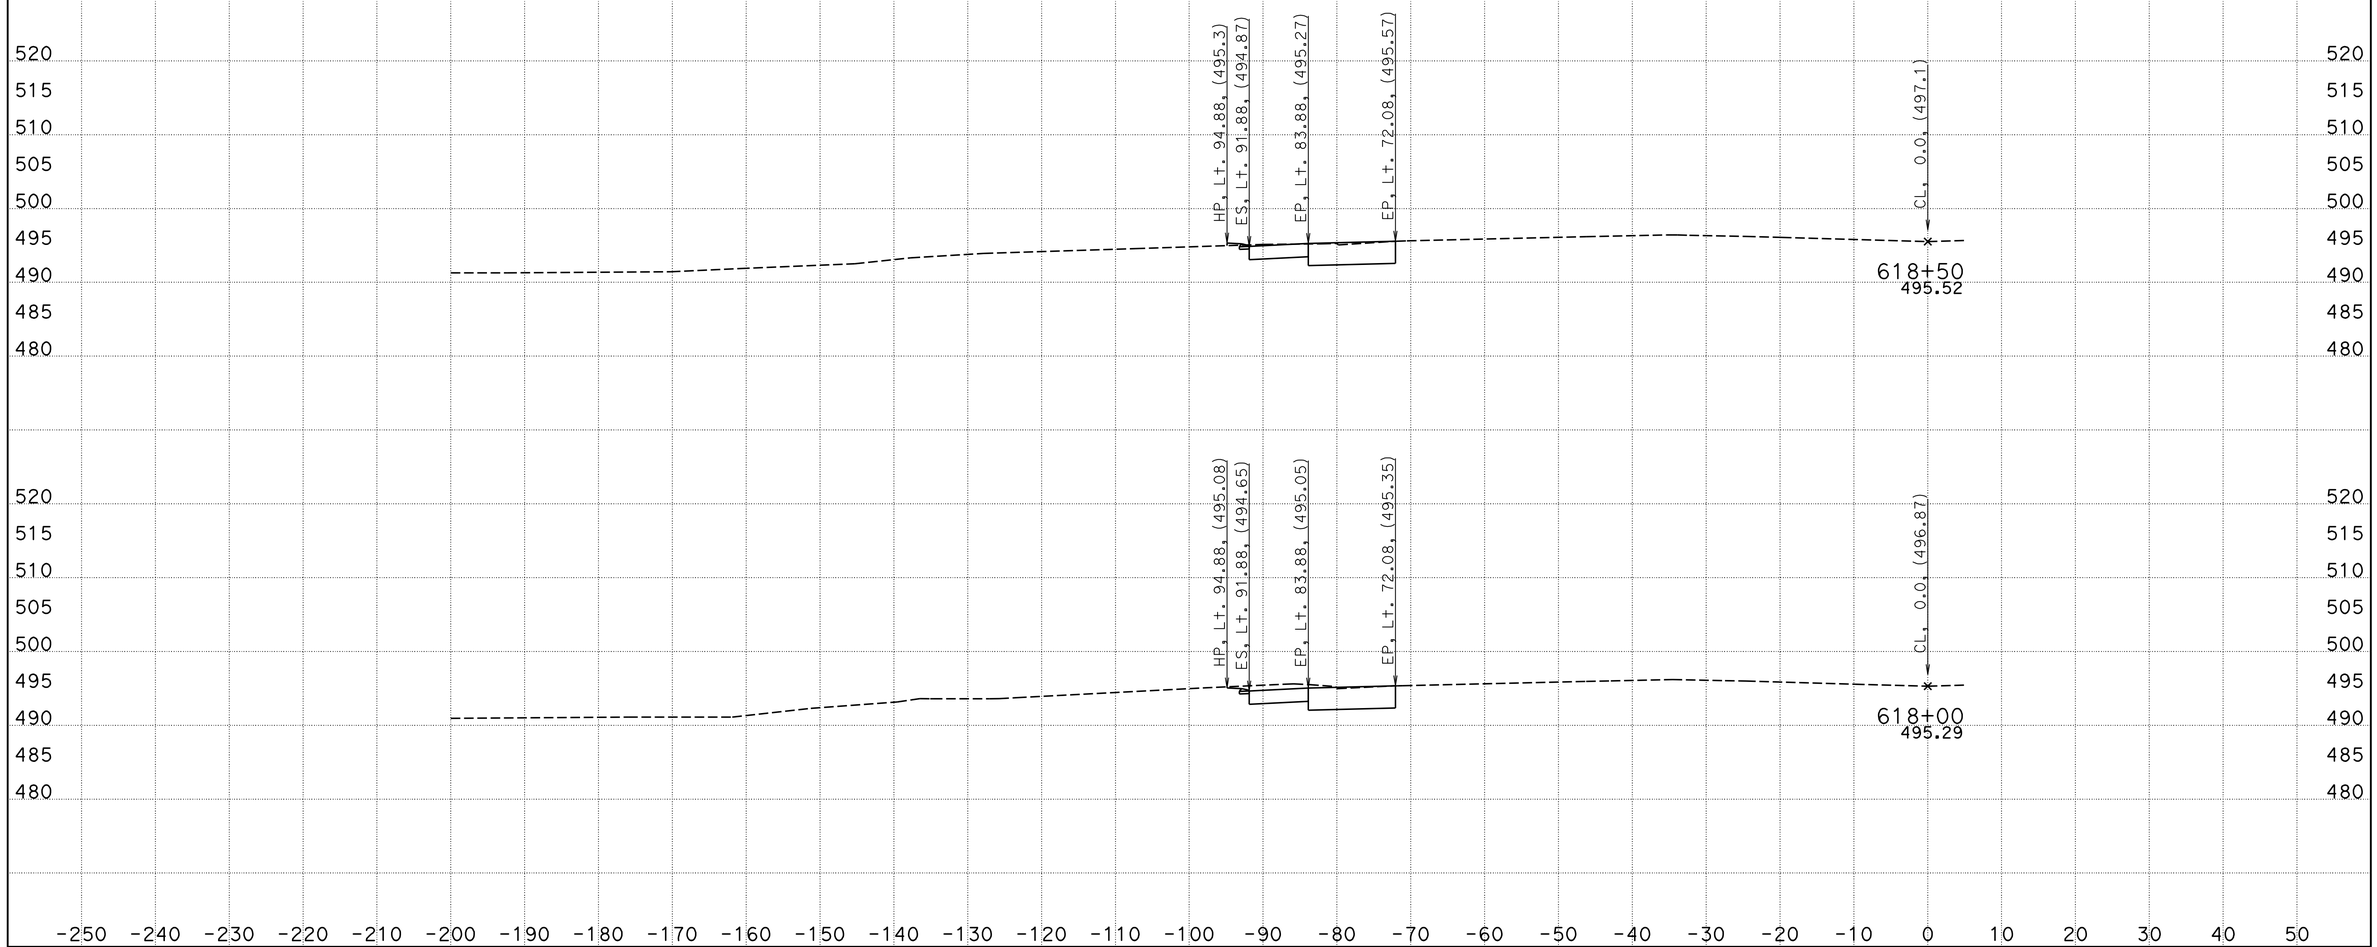

CREATED BY: Wayne Nguyen
DATE: 3/14/2013
KC Project: 05632 File: D:\UserData\05632\E4\EAR\e4l_d.ear

CONTRACT: 05632
DIST/CO/RTE/PM: 11-SD-11/905 0.0/1.6,R9.9/R10.7
PROJECT ID: SR11/SR905

SCALE: 1" = 10' Horiz.
1" = 10' Vert.

All Dimensions are US Survey Feet

E4
CROSS SECTIONS
SHEET 17 OF 23

DESIGN STUDY ONLY

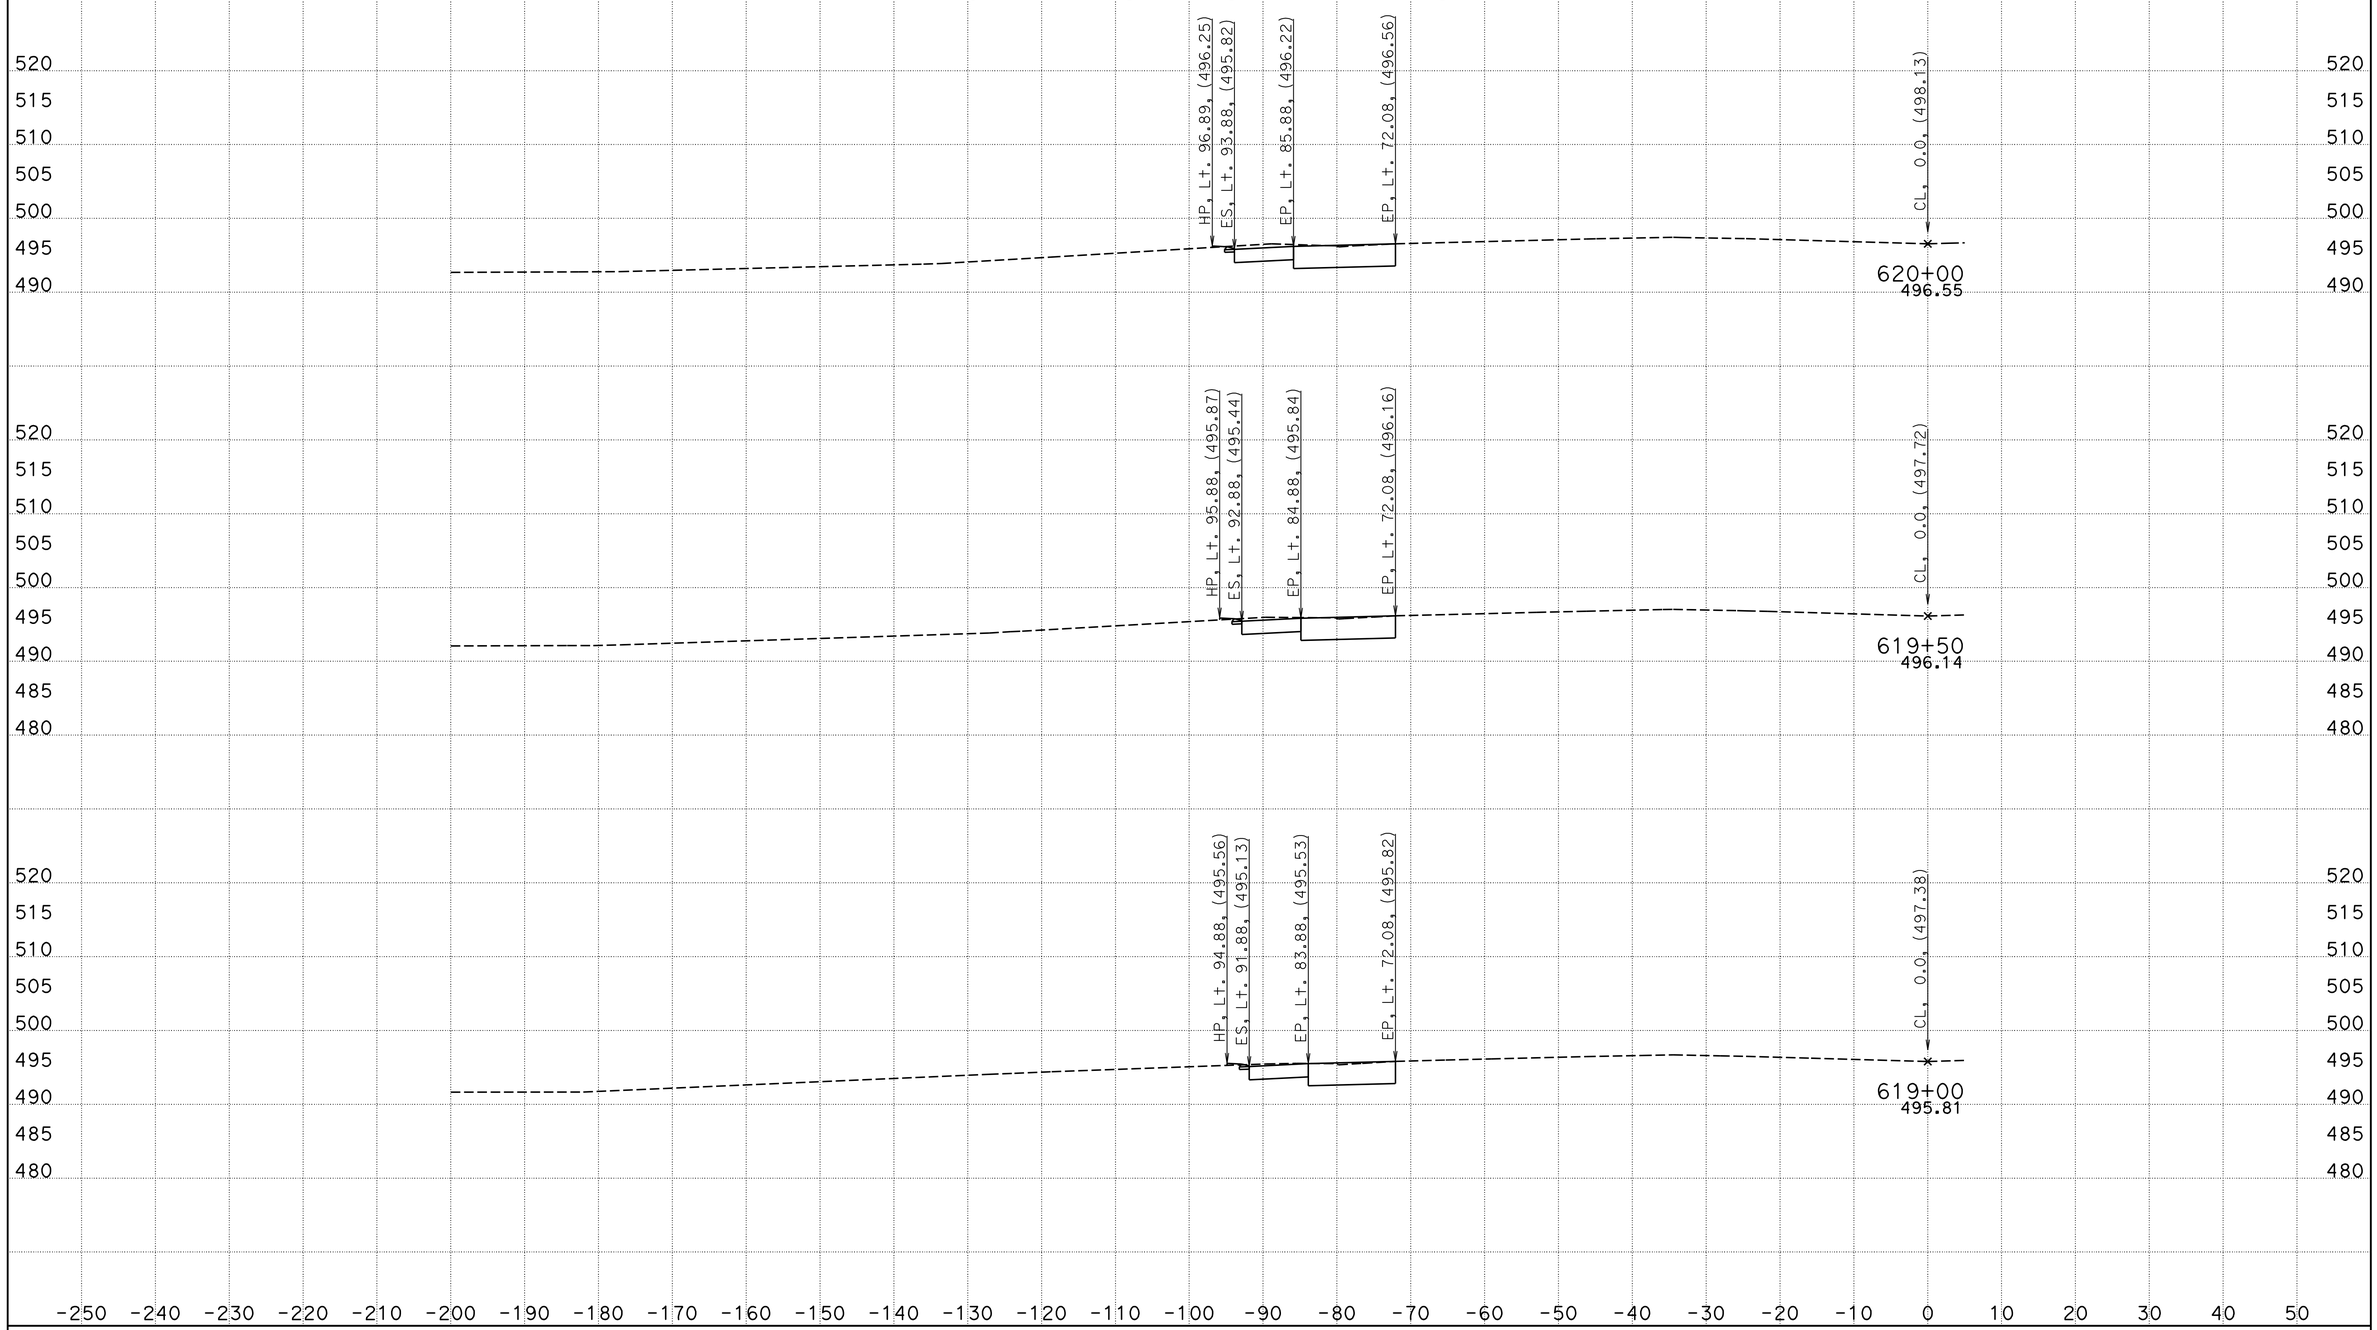

CREATED BY: Wayne Nguyen
DATE: 3/14/2013
KC Project: 05632 File: D:\UserData\05632\E4\EAR\e4l_d.ear

CONTRACT: 05632
DIST/CO/RTE/PM: 11-SD-11/905 0.0/1.6,R9.9/R10.7
PROJECT ID: SR11/SR905

SCALE: 1" = 10' Horiz.
1" = 10' Vert.

All Dimensions are US Survey Feet

E4
CROSS SECTIONS
SHEET 18 OF 23

DESIGN STUDY ONLY

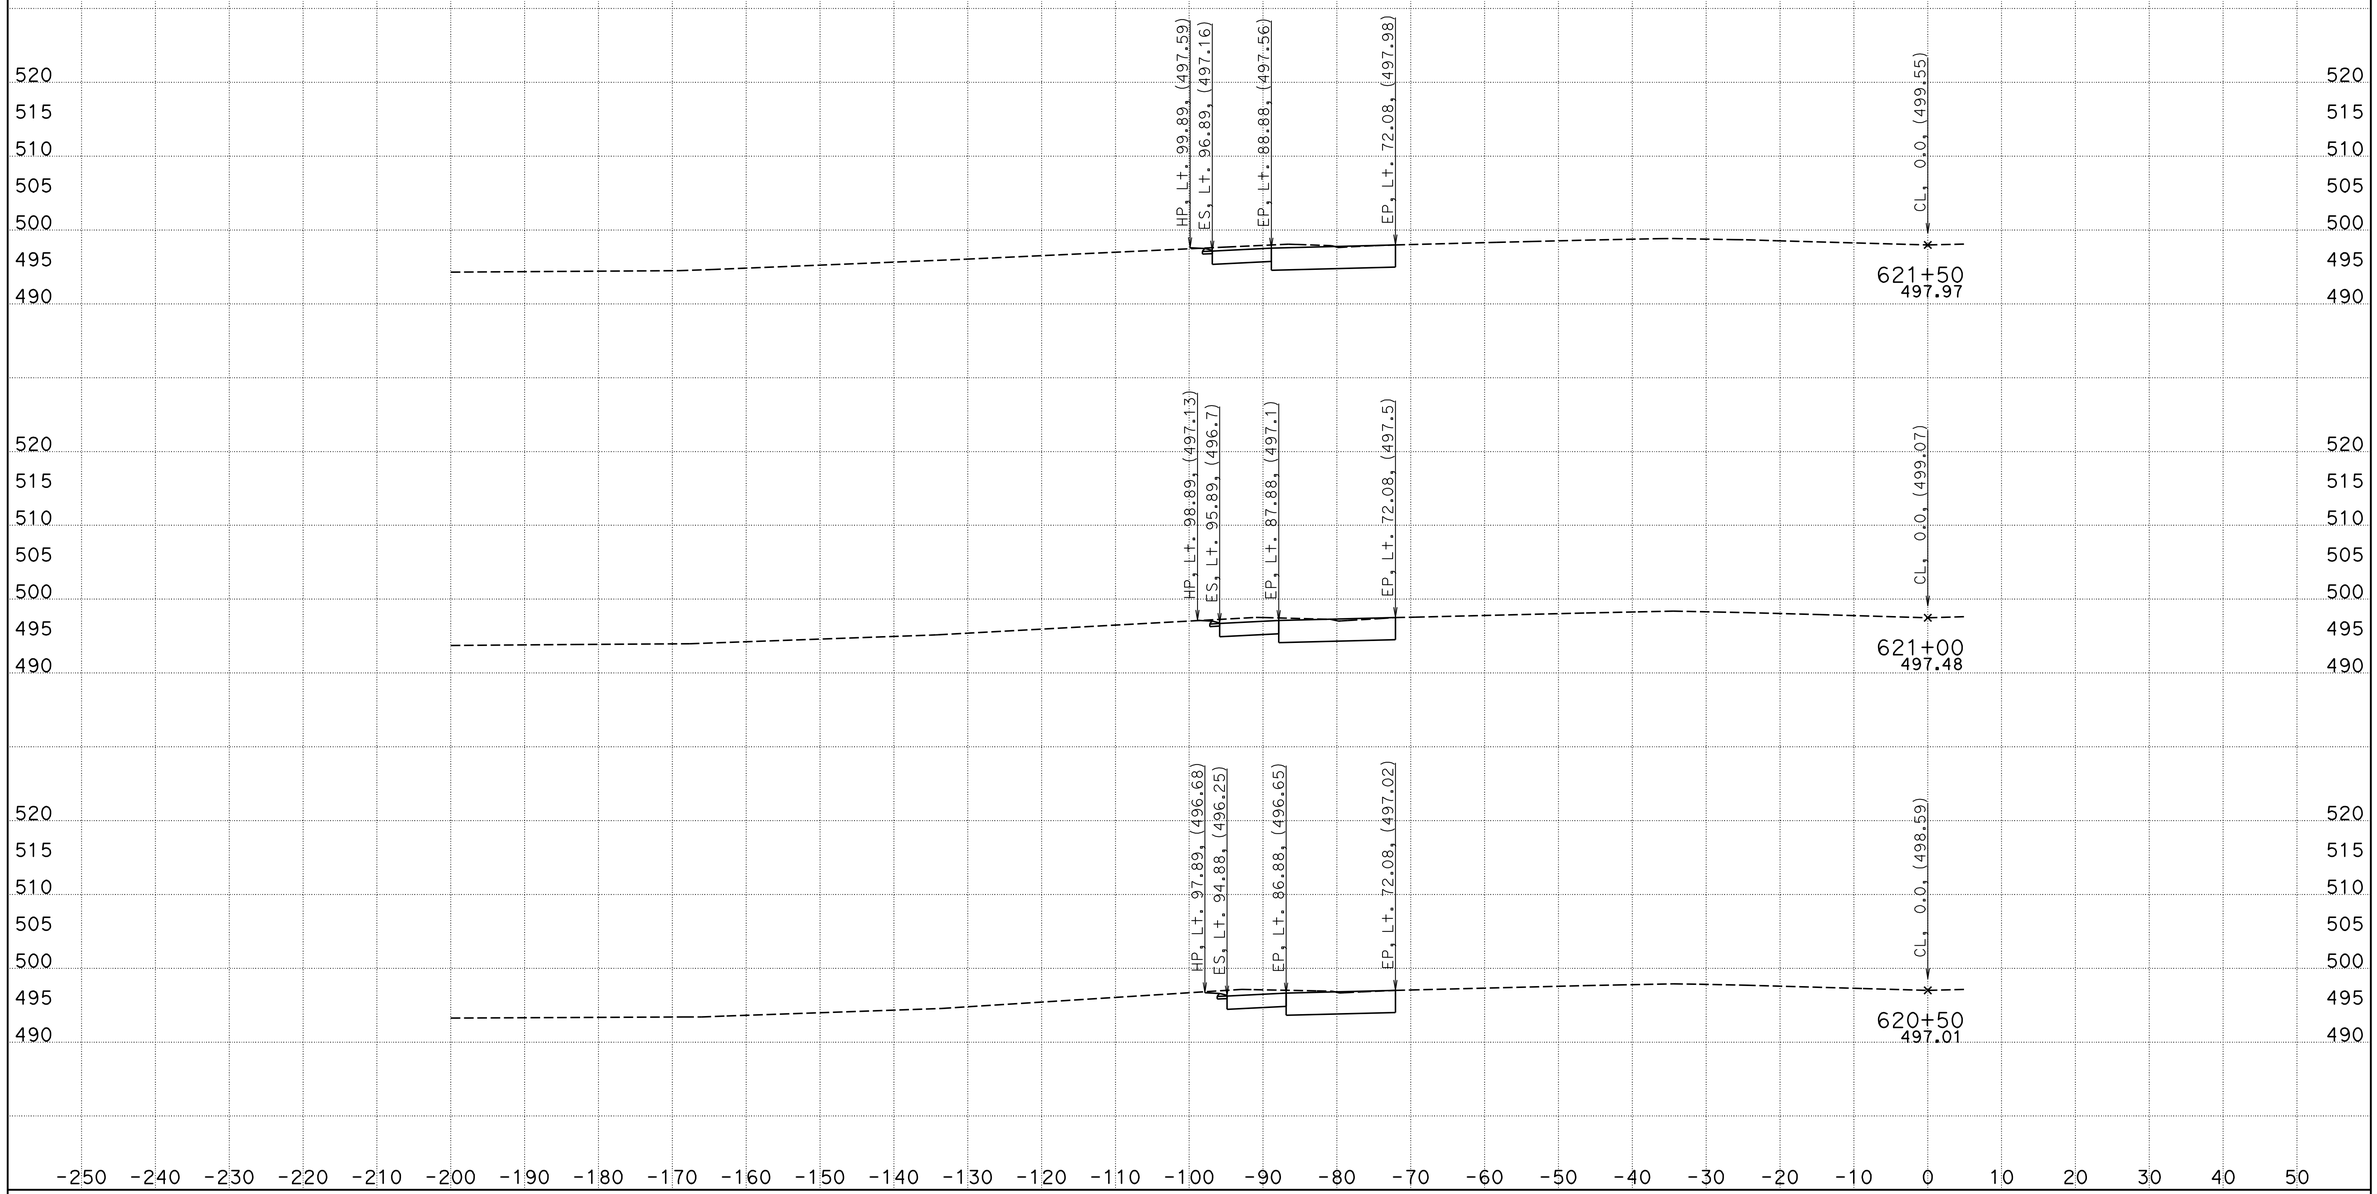

CREATED BY: Wayne Nguyen
DATE: 3/14/2013
KC Project: 05632 File: D:\UserData\05632\E4\EAR\e4l_d.ear

CONTRACT: 05632
DIST/CO/RTE/PM: 11-SD-11/905 0.0/1.6,R9.9/R10.7
PROJECT ID: SR11/SR905

SCALE: 1" = 10' Horiz.
1" = 10' Vert.
All Dimensions are US Survey Feet

E4
CROSS SECTIONS
SHEET 19 OF 23

DESIGN STUDY ONLY

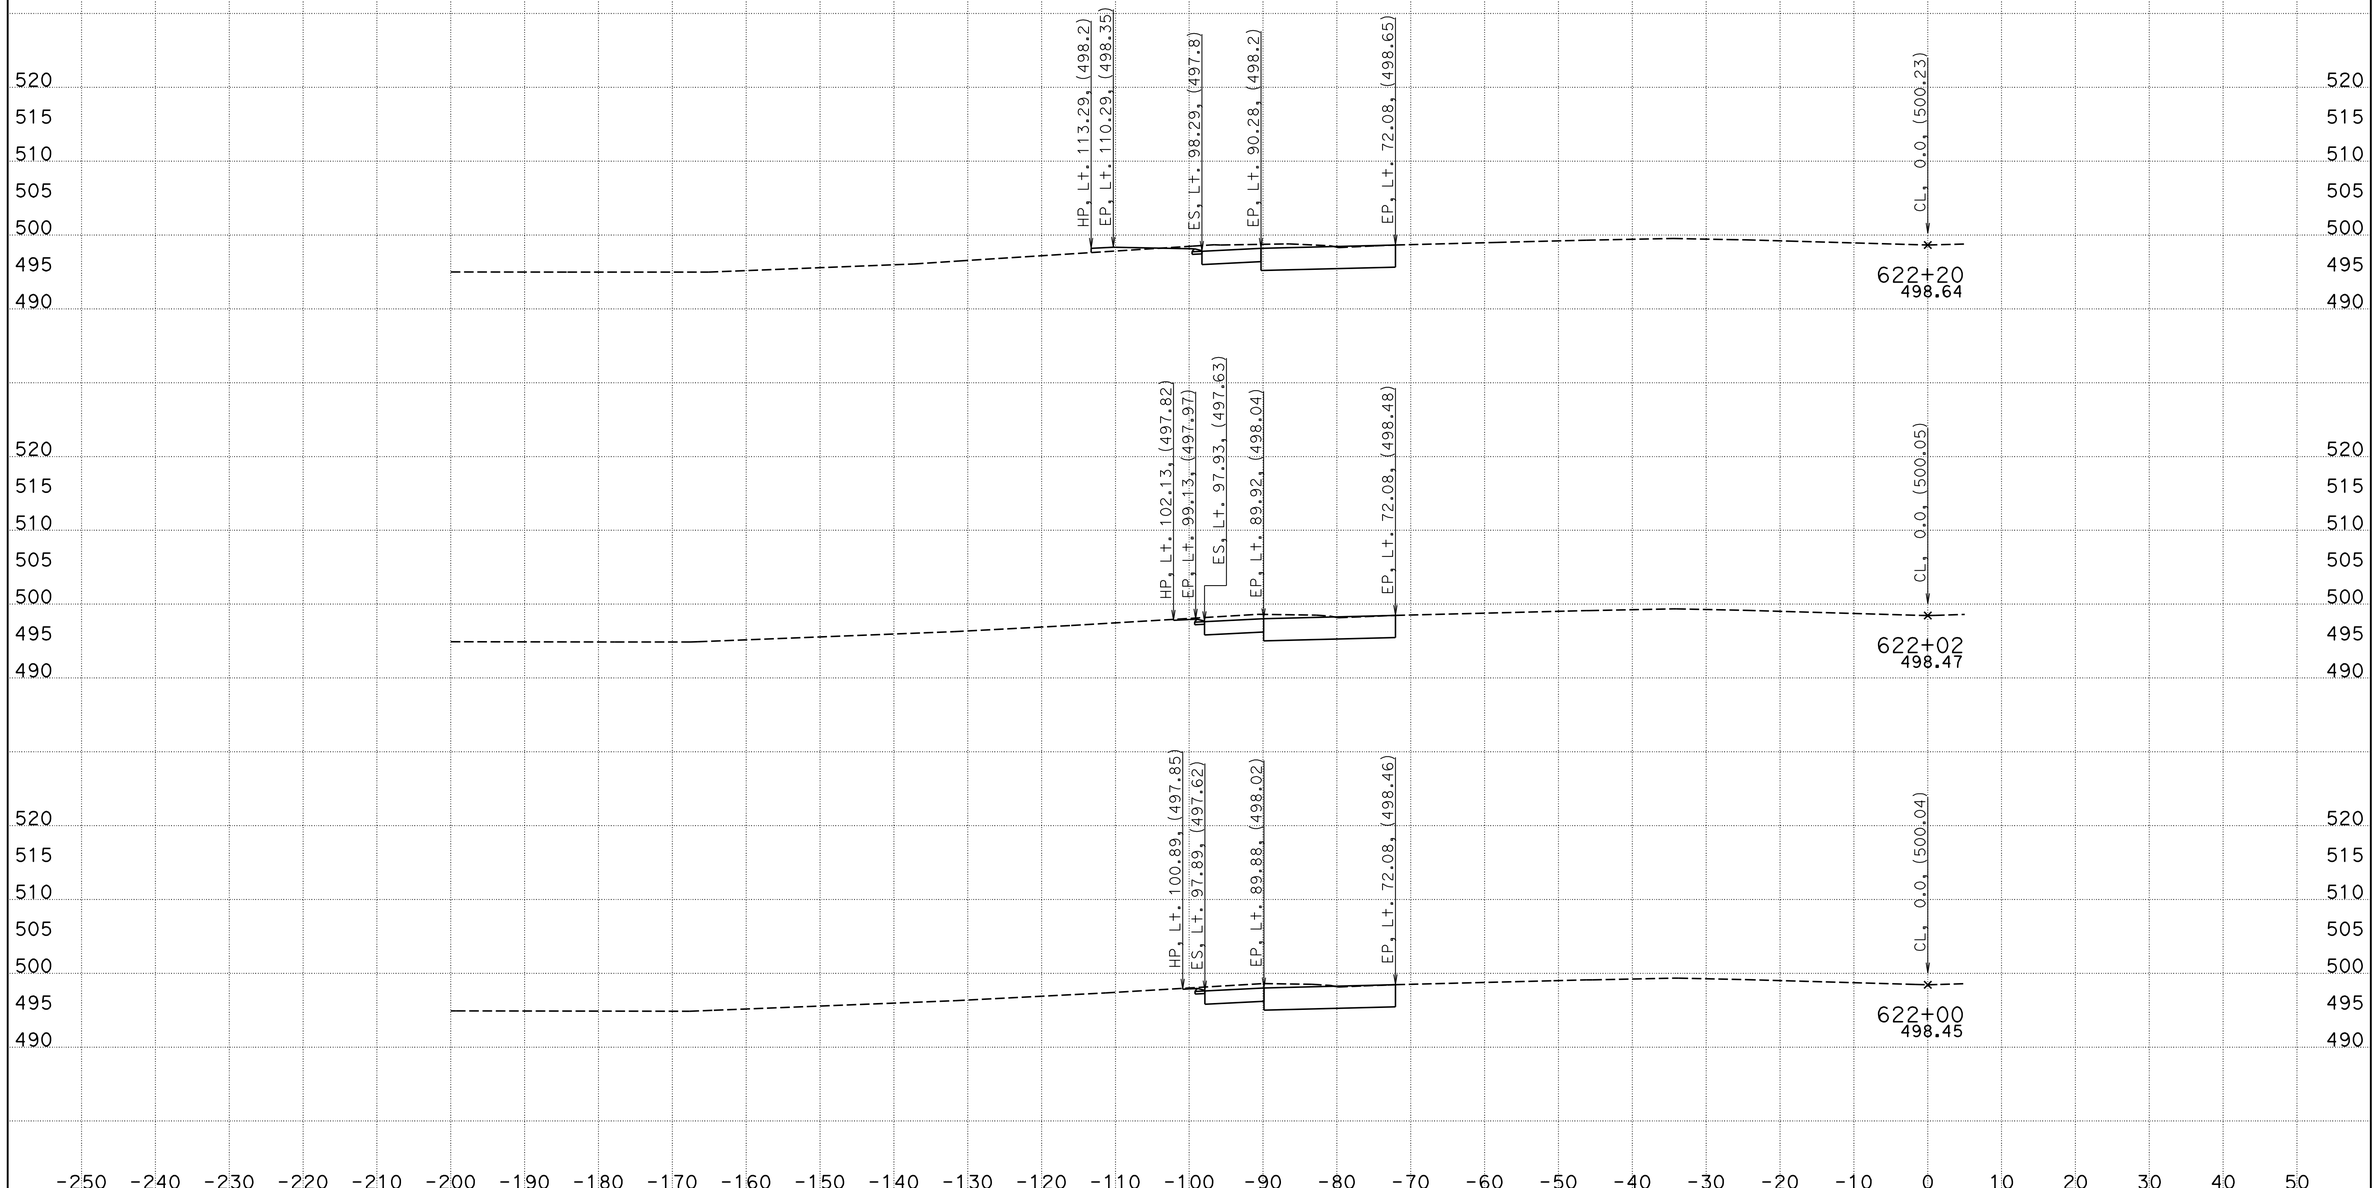

CREATED BY: Wayne Nguyen
DATE: 3/14/2013
KC Project: 05632 File: D:\UserData\05632\E4\EAR\e4l_d.ear

CONTRACT: 05632
DIST/CO/RTE/PM: 11-SD-11/905 0.0/1.6,R9.9/R10.7
PROJECT ID: SR11/SR905

SCALE: 1" = 10' Horiz.
1" = 10' Vert.

All Dimensions are US Survey Feet

E4
CROSS SECTIONS
SHEET 20 OF 23

DESIGN STUDY ONLY

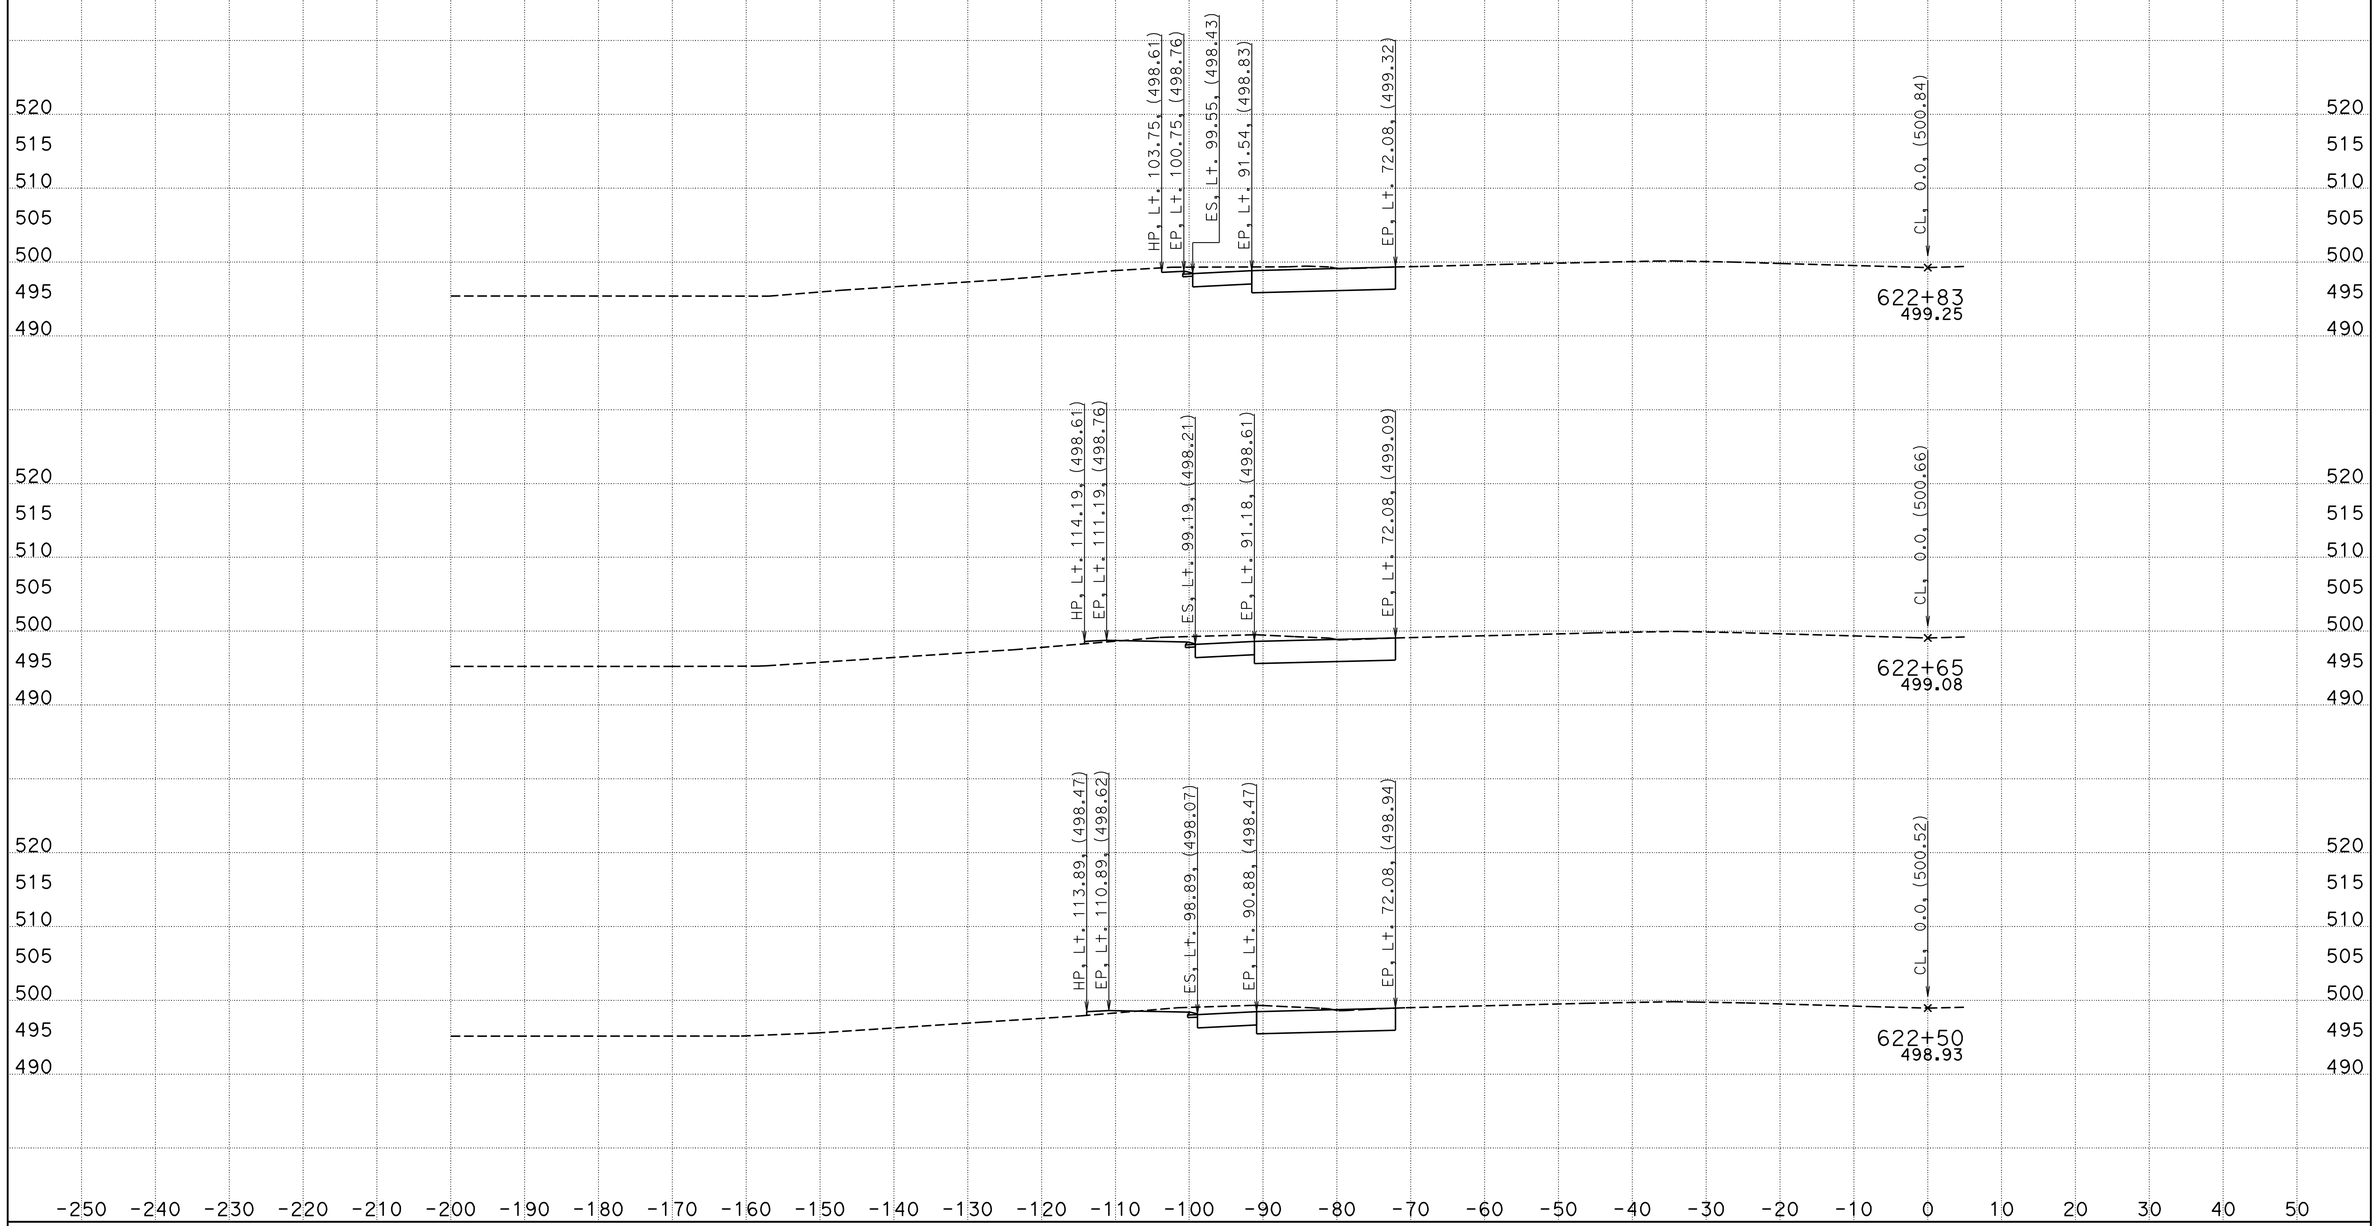

CREATED BY: Wayne Nguyen
DATE: 3/14/2013
KC Project: 05632 File: D:\UserData\05632\E4\EAR\e4l_d.ear

CONTRACT: 05632
DIST/CO/RTE/PM: 11-SD-11/905 0.0/1.6,R9.9/R10.7
PROJECT ID: SR11/SR905

SCALE: 1" = 10' Horiz.
1" = 10' Vert.
All Dimensions are US Survey Feet

E4
CROSS SECTIONS
SHEET 21 OF 23

DESIGN STUDY ONLY

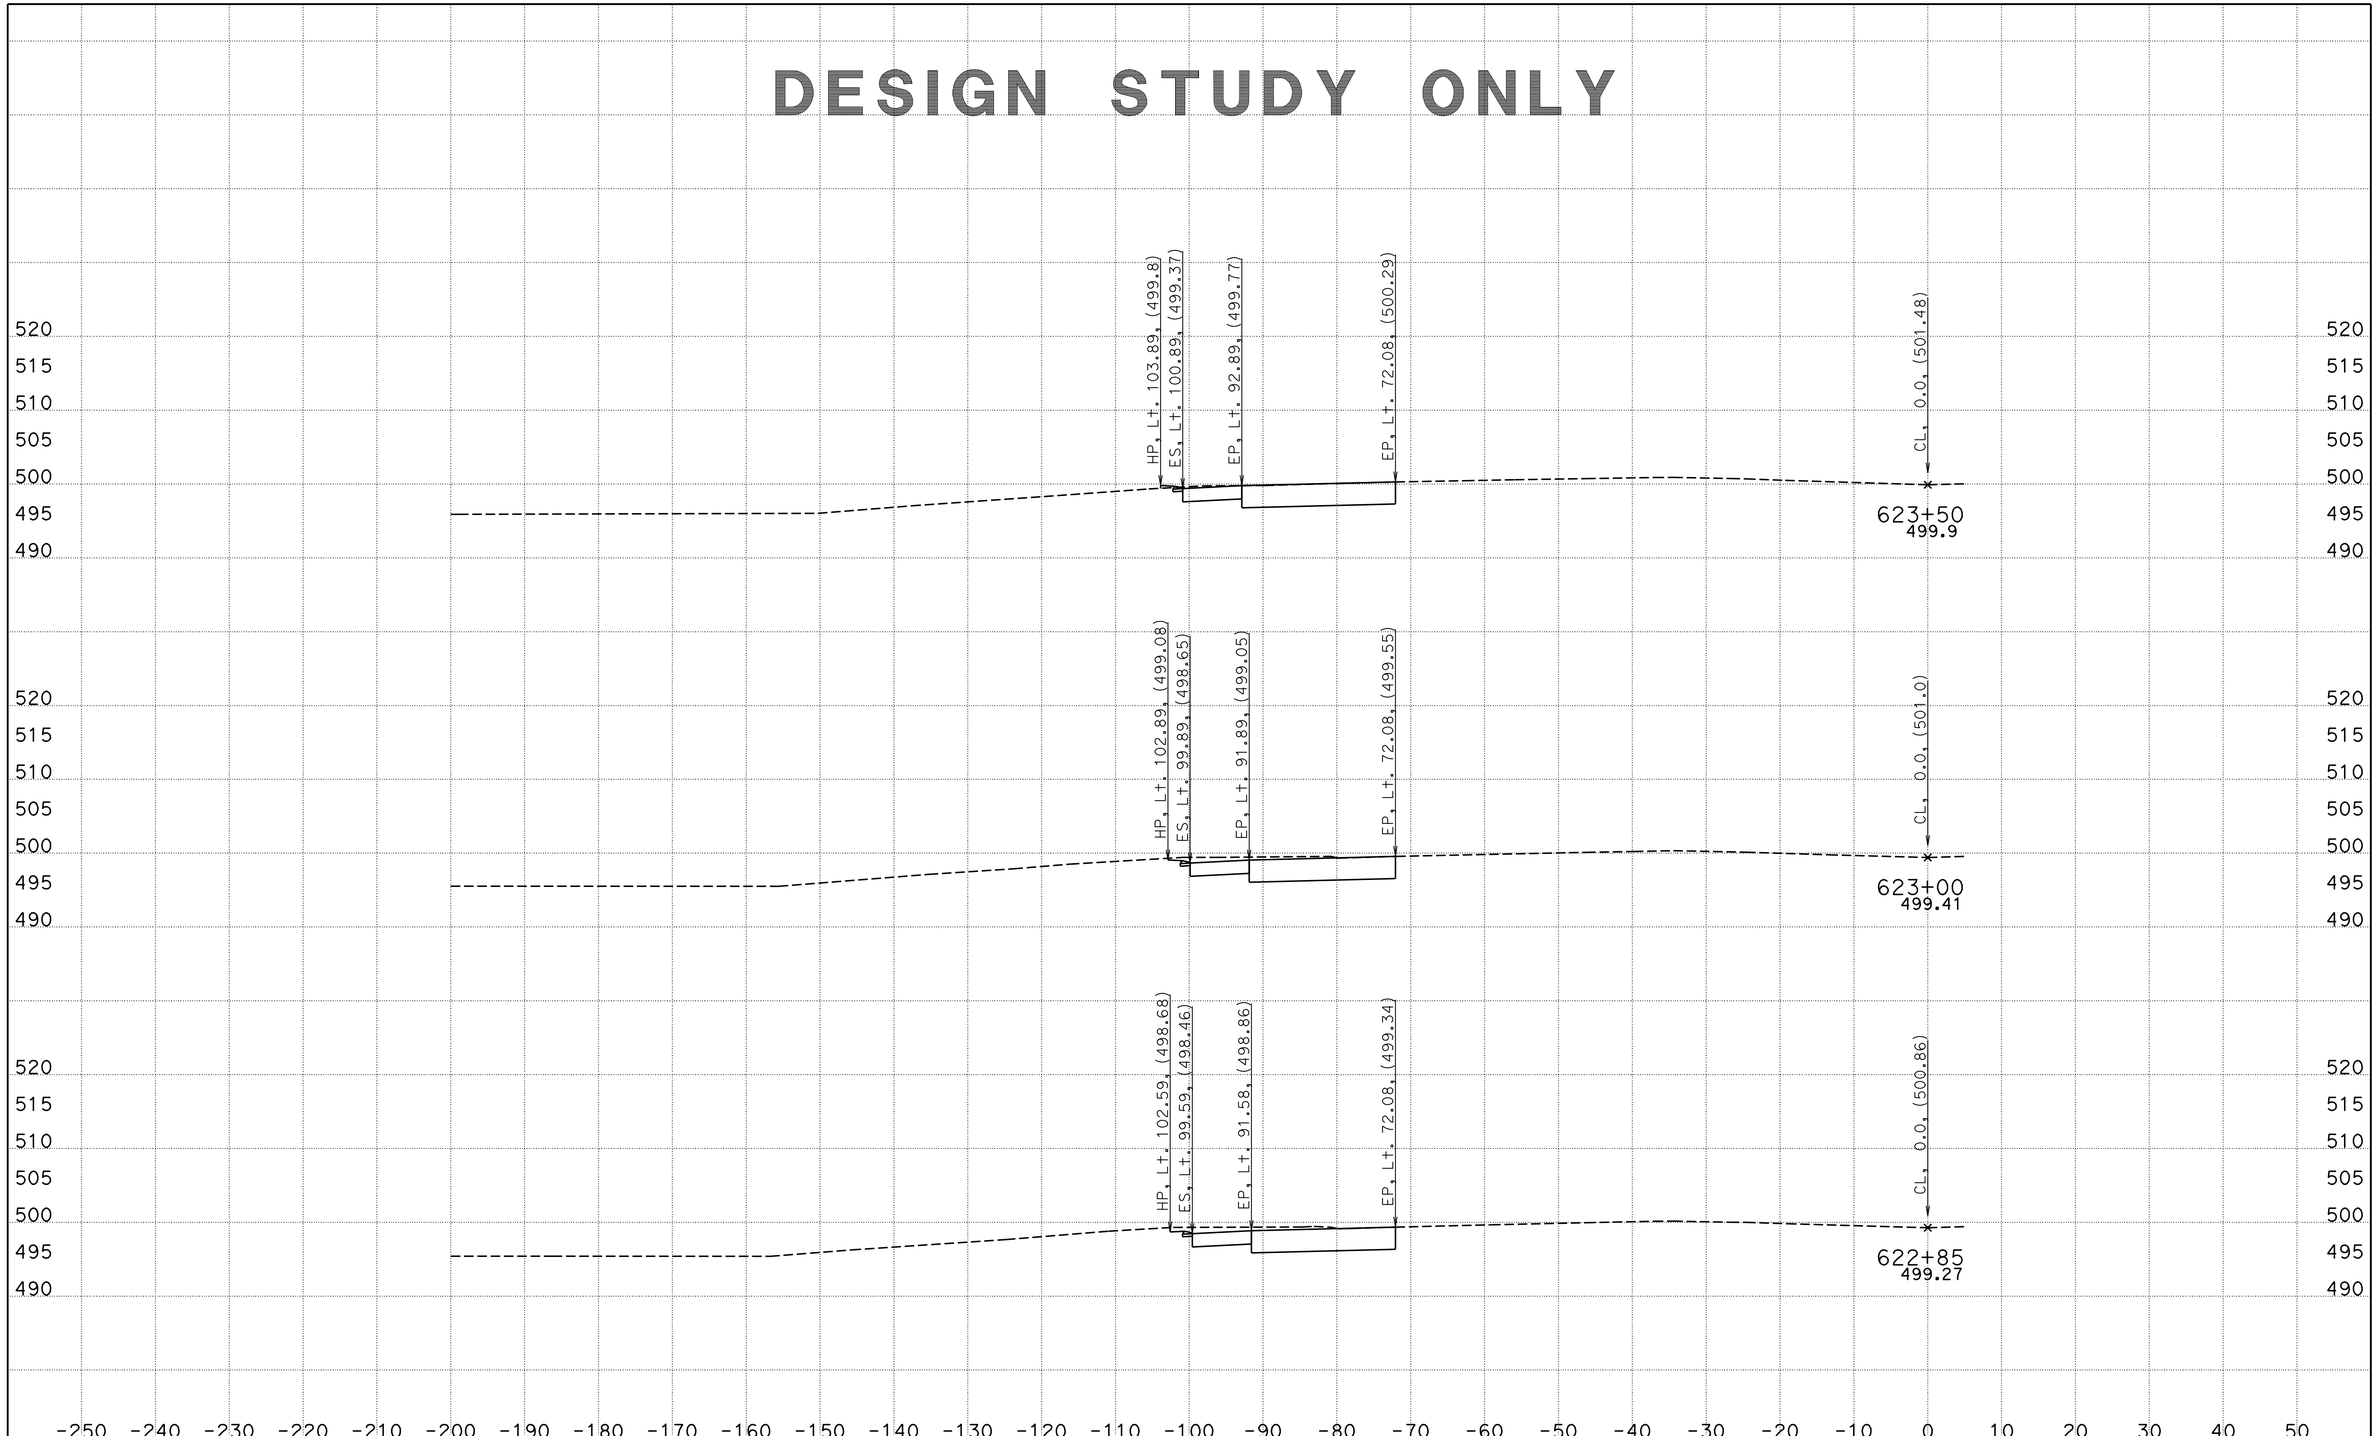

CREATED BY: Wayne Nguyen
DATE: 3/14/2013
KC Project: 05632 File: D:\UserData\05632\E4\EAR\e4l_d.ear

CONTRACT: 05632
DIST/CO/RTE/PM: 11-SD-11/905 0.0/1.6,R9.9/R10.7
PROJECT ID: SR11/SR905

SCALE: 1" = 10' Horiz.
1" = 10' Vert.

All Dimensions are US Survey Feet

E4
CROSS SECTIONS
SHEET 22 OF 23

DESIGN STUDY ONLY

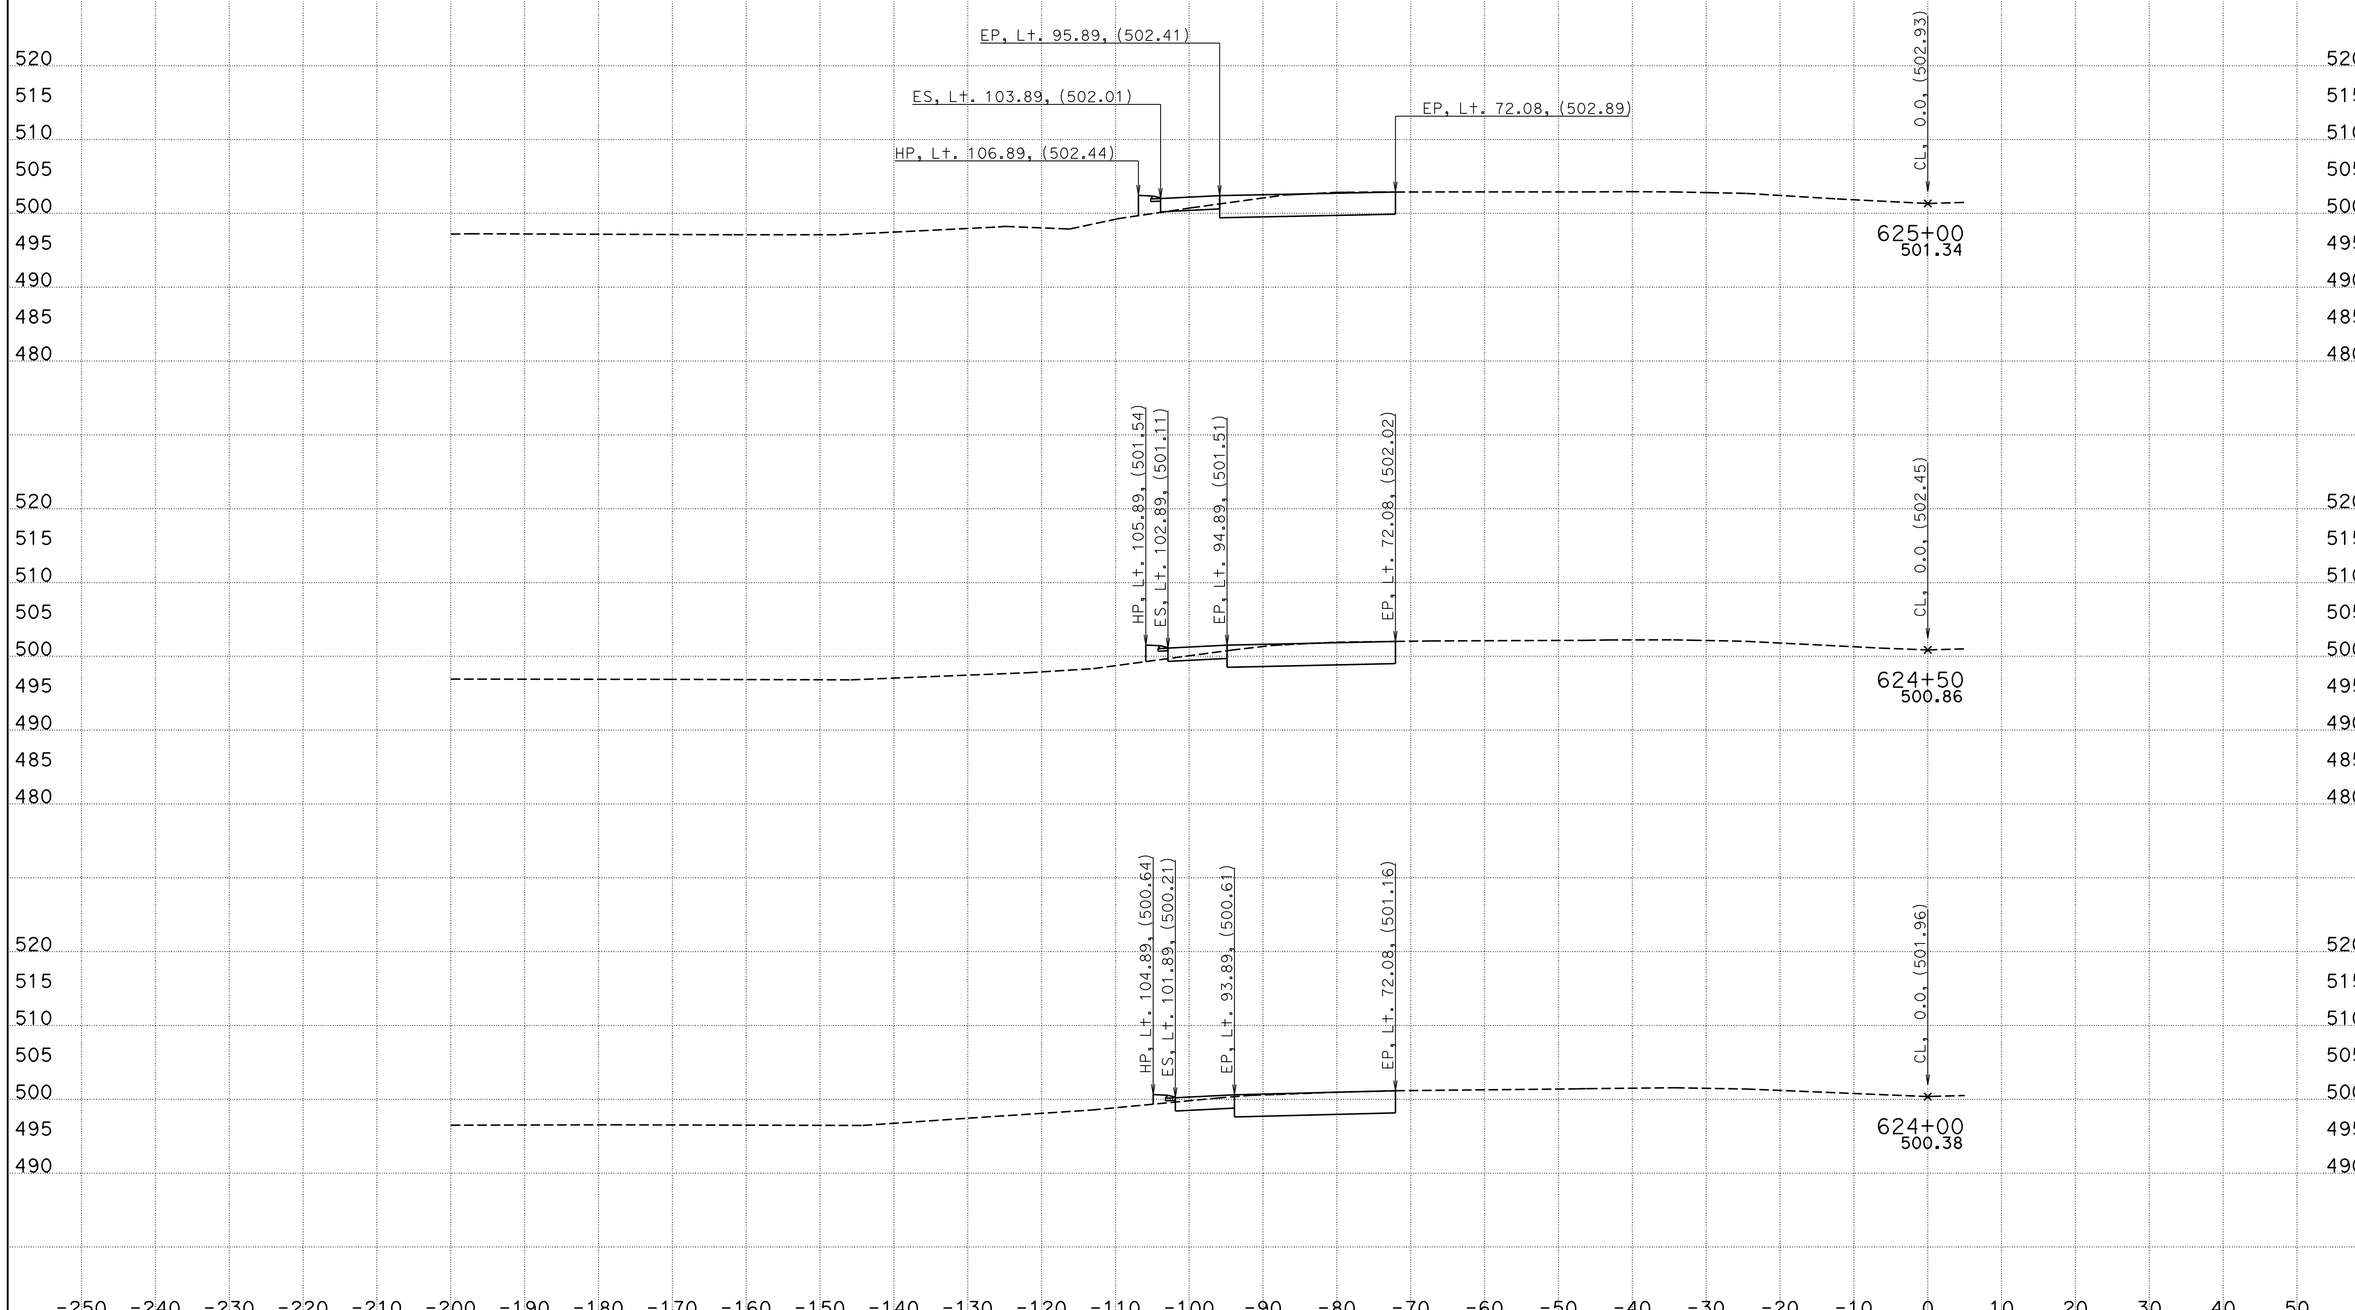

CREATED BY: Wayne Nguyen
DATE: 3/14/2013
KC Project: 05632 File: D:\UserData\05632\E4\EAR\e4l_d.ear

CONTRACT: 05632
DIST/CO/RTE/PM: 11-SD-11/905 0.0/1.6,R9.9/R10.7
PROJECT ID: SR11/SR905

SCALE: 1" = 10' Horiz.
1" = 10' Vert.
All Dimensions are US Survey Feet

E4
CROSS SECTIONS
SHEET 23 OF 23