DIST	COUNTY	ROUTE	KILOMETER POST TOTAL PROJECT	SHEET No.	TOTAL SHEETS
11	SD	805	40.6/42.4	257	567

Caltrans Metric

REGISTERED CIVIL ENGINEER 09-09-09 DATE

6-14-10
PLANS APPROVAL DATE

REGISTERED PROFESSIONAL ENGINEER PATRICIA M. McCOLL No. 36873 Exp. 6/30/10 CIVIL STATE OF CALIFORNIA

THE STATE OF CALIFORNIA OR ITS OFFICERS OR AGENTS SHALL NOT BE RESPONSIBLE FOR THE ACCURACY OR COMPLETENESS OF ELECTRONIC COPIES OF THIS PLAN SHEET.

LINTVEDT, McCOLL & ASSOCIATES
110 WEST A STREET
SUITE 1700
SAN DIEGO, CA 92101

CITY OF SAN DIEGO
1010 SECOND AVENUE, SUITE 1200
SAN DIEGO, CA 92101

1. THIS SHEET CLOSES ONE EXISTING BRIDGE LANE IN EACH DIRECTION.
2. THIS STAGE WILL BE NIGHTWORK.

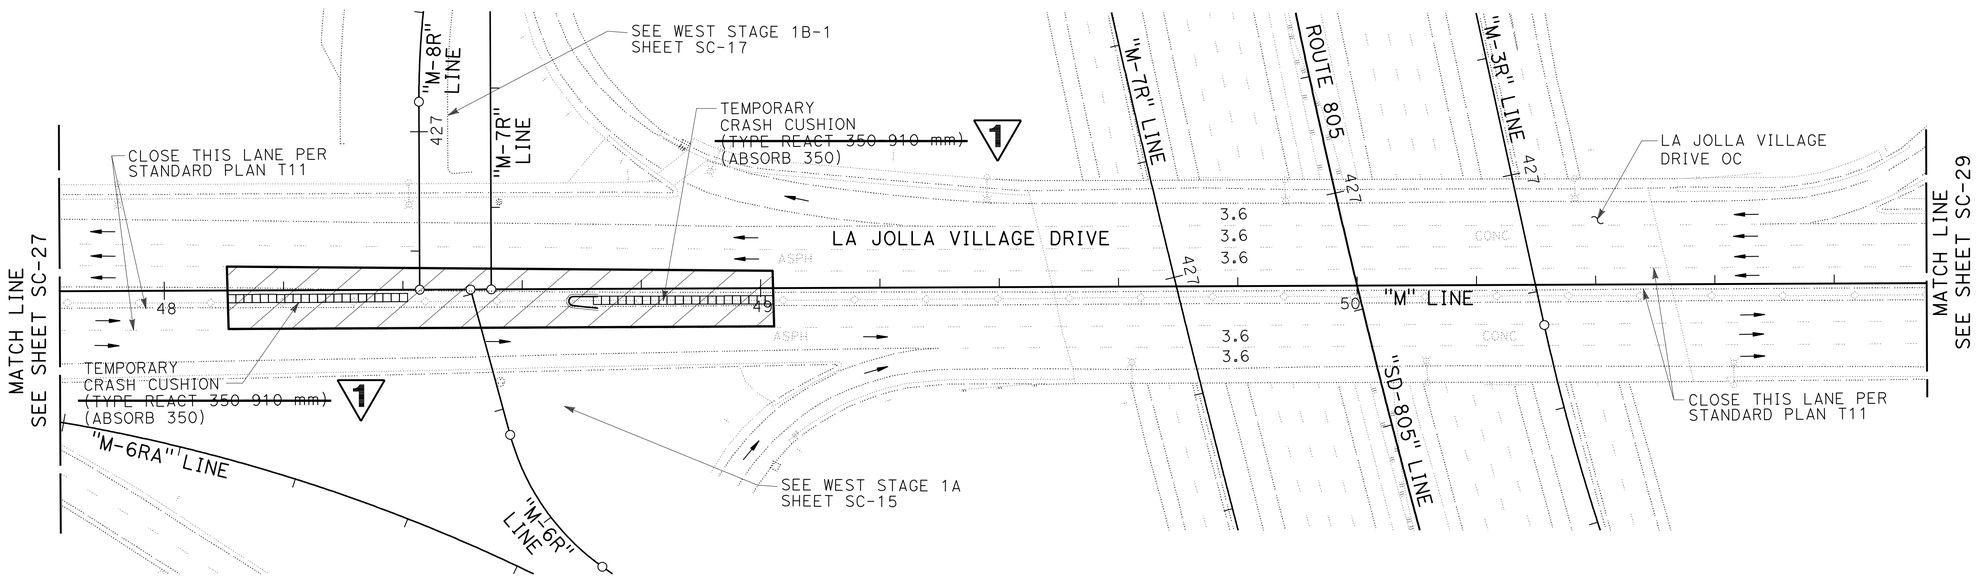

BRIDGE DECK & APPROACHES

1 REVISED PER ADDENDUM No. 1 DATED SEPTEMBER 30, 2010

FOR COMPLETE RIGHT OF WAY AND ACCURATE ACCESS DATA, SEE RIGHT OF WAY RECORD MAPS AT DISTRICT OFFICE.

THIS PLAN SHEET ACCURATE FOR STAGE CONSTRUCTION AND TRAFFIC HANDLING WORK ONLY.

ALL DIMENSIONS ARE IN METERS UNLESS OTHERWISE SHOWN

BRIDGE STAGE 1B
STAGE CONSTRUCTION AND TRAFFIC HANDLING PLAN

SCALE 1:500

SC-28

REVISED BY | DATE REVISED
D. REDELINGS | A. JARO
CALCULATED-DESIGNED BY | CHECKED BY
CONSULTANT FUNCTIONAL SUPERVISOR
DONALD L. MACFARLANE

STATE OF CALIFORNIA - DEPARTMENT OF TRANSPORTATION
Caltrans

LAST REVISION | DATE PLOTTED => 28-SEP-2010 | TIME PLOTTED => 14:52
10-28-09

DIST	COUNTY	ROUTE	KILOMETER POST TOTAL PROJECT	SHEET No.	TOTAL SHEETS
11	SD	805	40.6/42.4	258	567

Caltrans Metric

REGISTERED CIVIL ENGINEER 09-09-09 DATE

6-14-10
PLANS APPROVAL DATE

REGISTERED PROFESSIONAL ENGINEER PATRICIA M. McCOLL No. 36873 Exp. 6/30/10 CIVIL STATE OF CALIFORNIA

THE STATE OF CALIFORNIA OR ITS OFFICERS OR AGENTS SHALL NOT BE RESPONSIBLE FOR THE ACCURACY OR COMPLETENESS OF ELECTRONIC COPIES OF THIS PLAN SHEET.

LINTVEDT, McCOLL & ASSOCIATES
110 WEST A STREET
SUITE 1700
SAN DIEGO, CA 92101

CITY OF SAN DIEGO
1010 SECOND AVENUE, SUITE 1200
SAN DIEGO, CA 92101

1. THIS SHEET CLOSES ONE EXISTING BRIDGE LANE IN EACH DIRECTION.
2. THIS STAGE WILL BE NIGHTWORK.

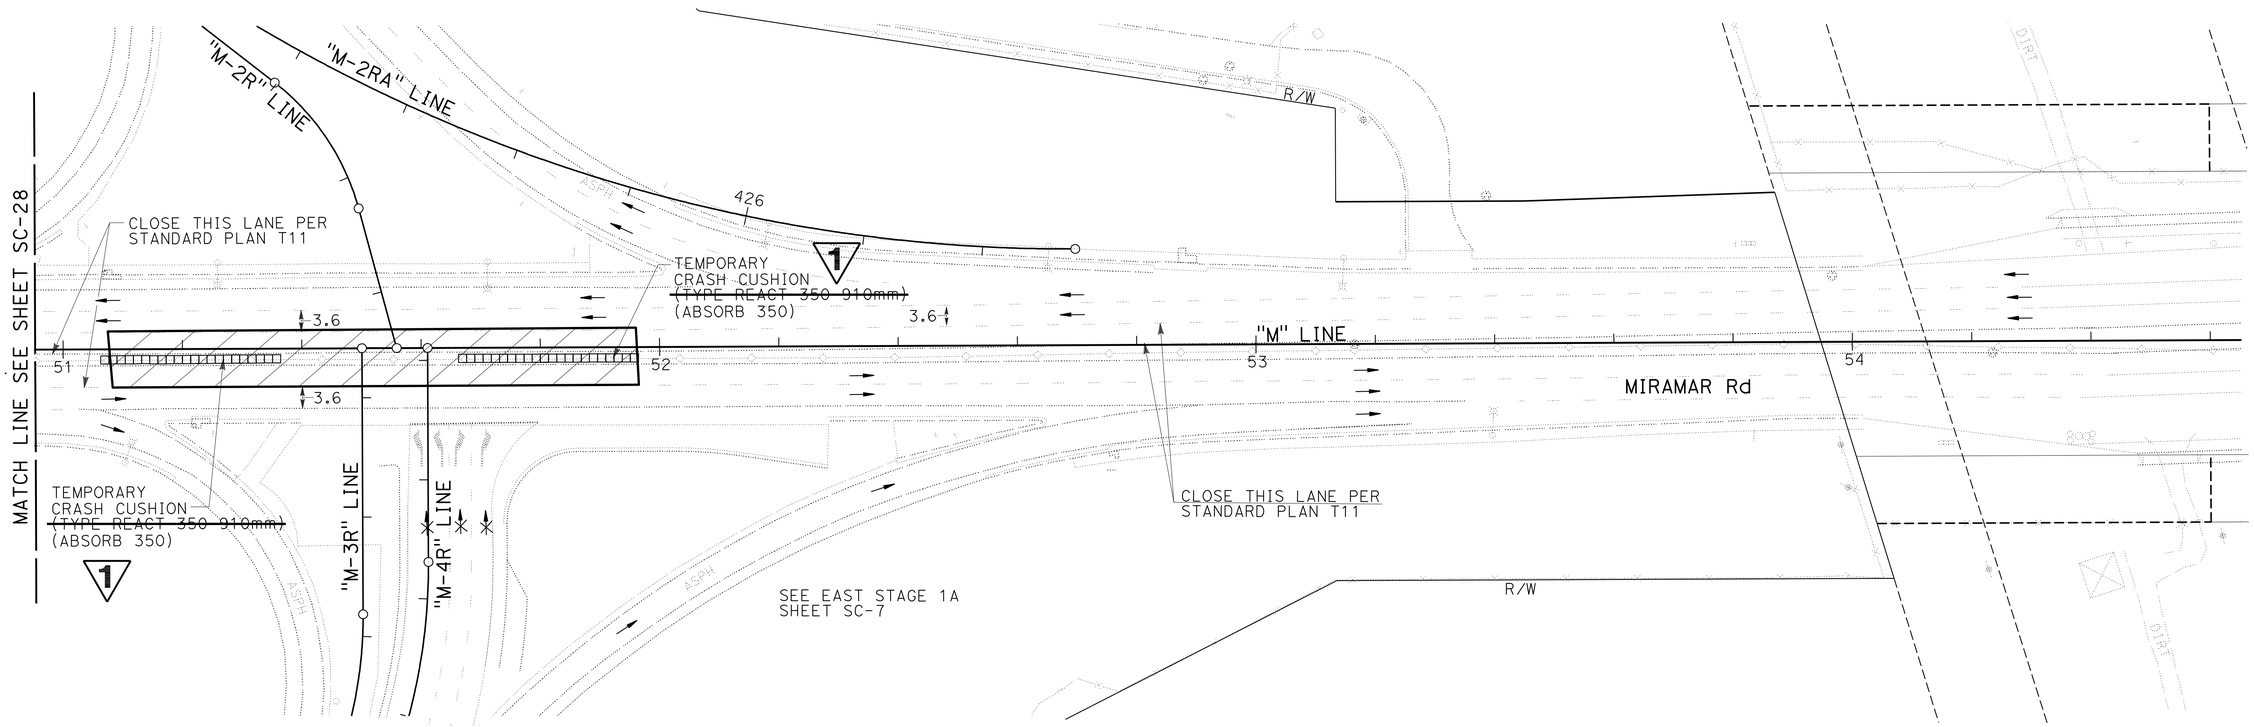

BRIDGE DECK & APPROACHES

1 **REVISED PER ADDENDUM No. 1 DATED SEPTEMBER 30, 2010**

BRIDGE STAGE 1B

STAGE CONSTRUCTION AND TRAFFIC HANDLING PLAN

FOR COMPLETE RIGHT OF WAY AND ACCURATE ACCESS DATA, SEE RIGHT OF WAY RECORD MAPS AT DISTRICT OFFICE.

THIS PLAN SHEET ACCURATE FOR STAGE CONSTRUCTION AND TRAFFIC HANDLING WORK ONLY. ALL DIMENSIONS ARE IN METERS UNLESS OTHERWISE SHOWN

SCALE 1:500

SC-29

REVISED BY | DATE REVISED
D. REDELINGS | A. JARO
CALCULATED-DESIGNED BY | CHECKED BY
CONSULTANT FUNCTIONAL SUPERVISOR
DONALD L. MACFARLANE

STATE OF CALIFORNIA - DEPARTMENT OF TRANSPORTATION
Caltrans

LAST REVISION 10-28-09 | DATE PLOTTED => 28-SEP-2010 | TIME PLOTTED => 14:52