DESIGN STUDY ONLY

All Dimensions are U.S. Survey Feet

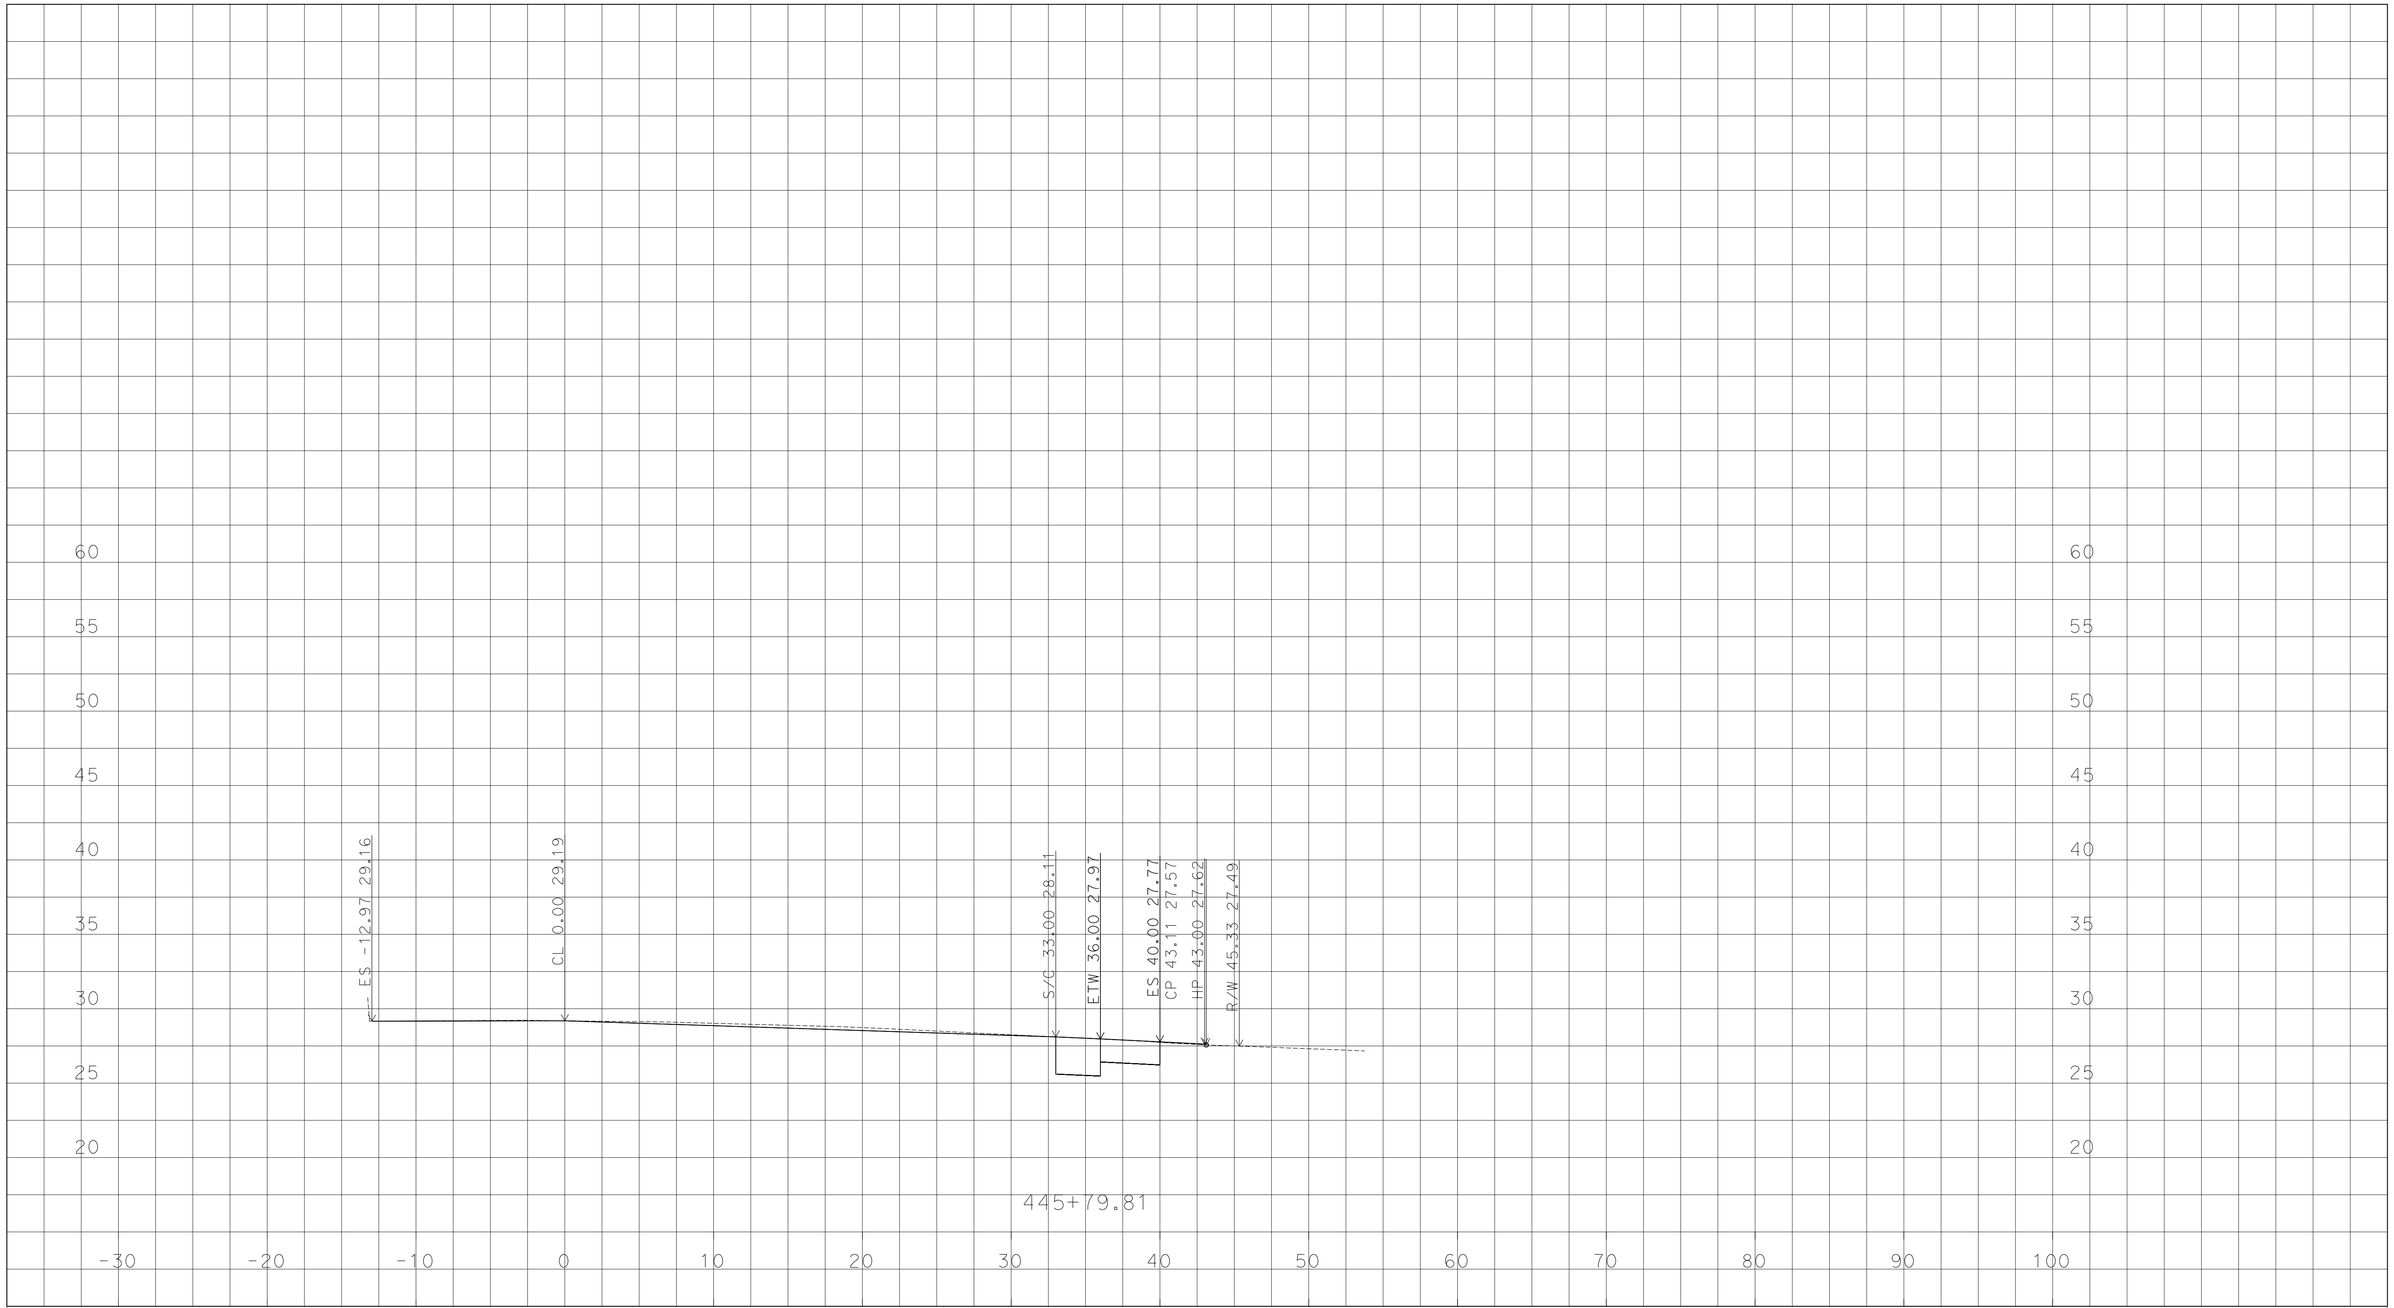

PLOTTED DATE: 13-JUN-2016

SCALE: 1"=5' Horiz.
1"=5' Vert.

CREATED BY: K SAYLER

CONTRACT: 1114000045

DIST/CO/RTE/PM: 11/San Diego/5/3.9-9.2

PROJECT ID: none set

"EN-H"

CROSS SECTIONS

P:\1114000045\02_Design\C3D\Mult_XSections\H St
H St XSections1_TEMP_X_C3D_DWG.dwg - 10-Jun-16 3:01 PM

DESIGN STUDY ONLY

All Dimensions are U.S. Survey Feet

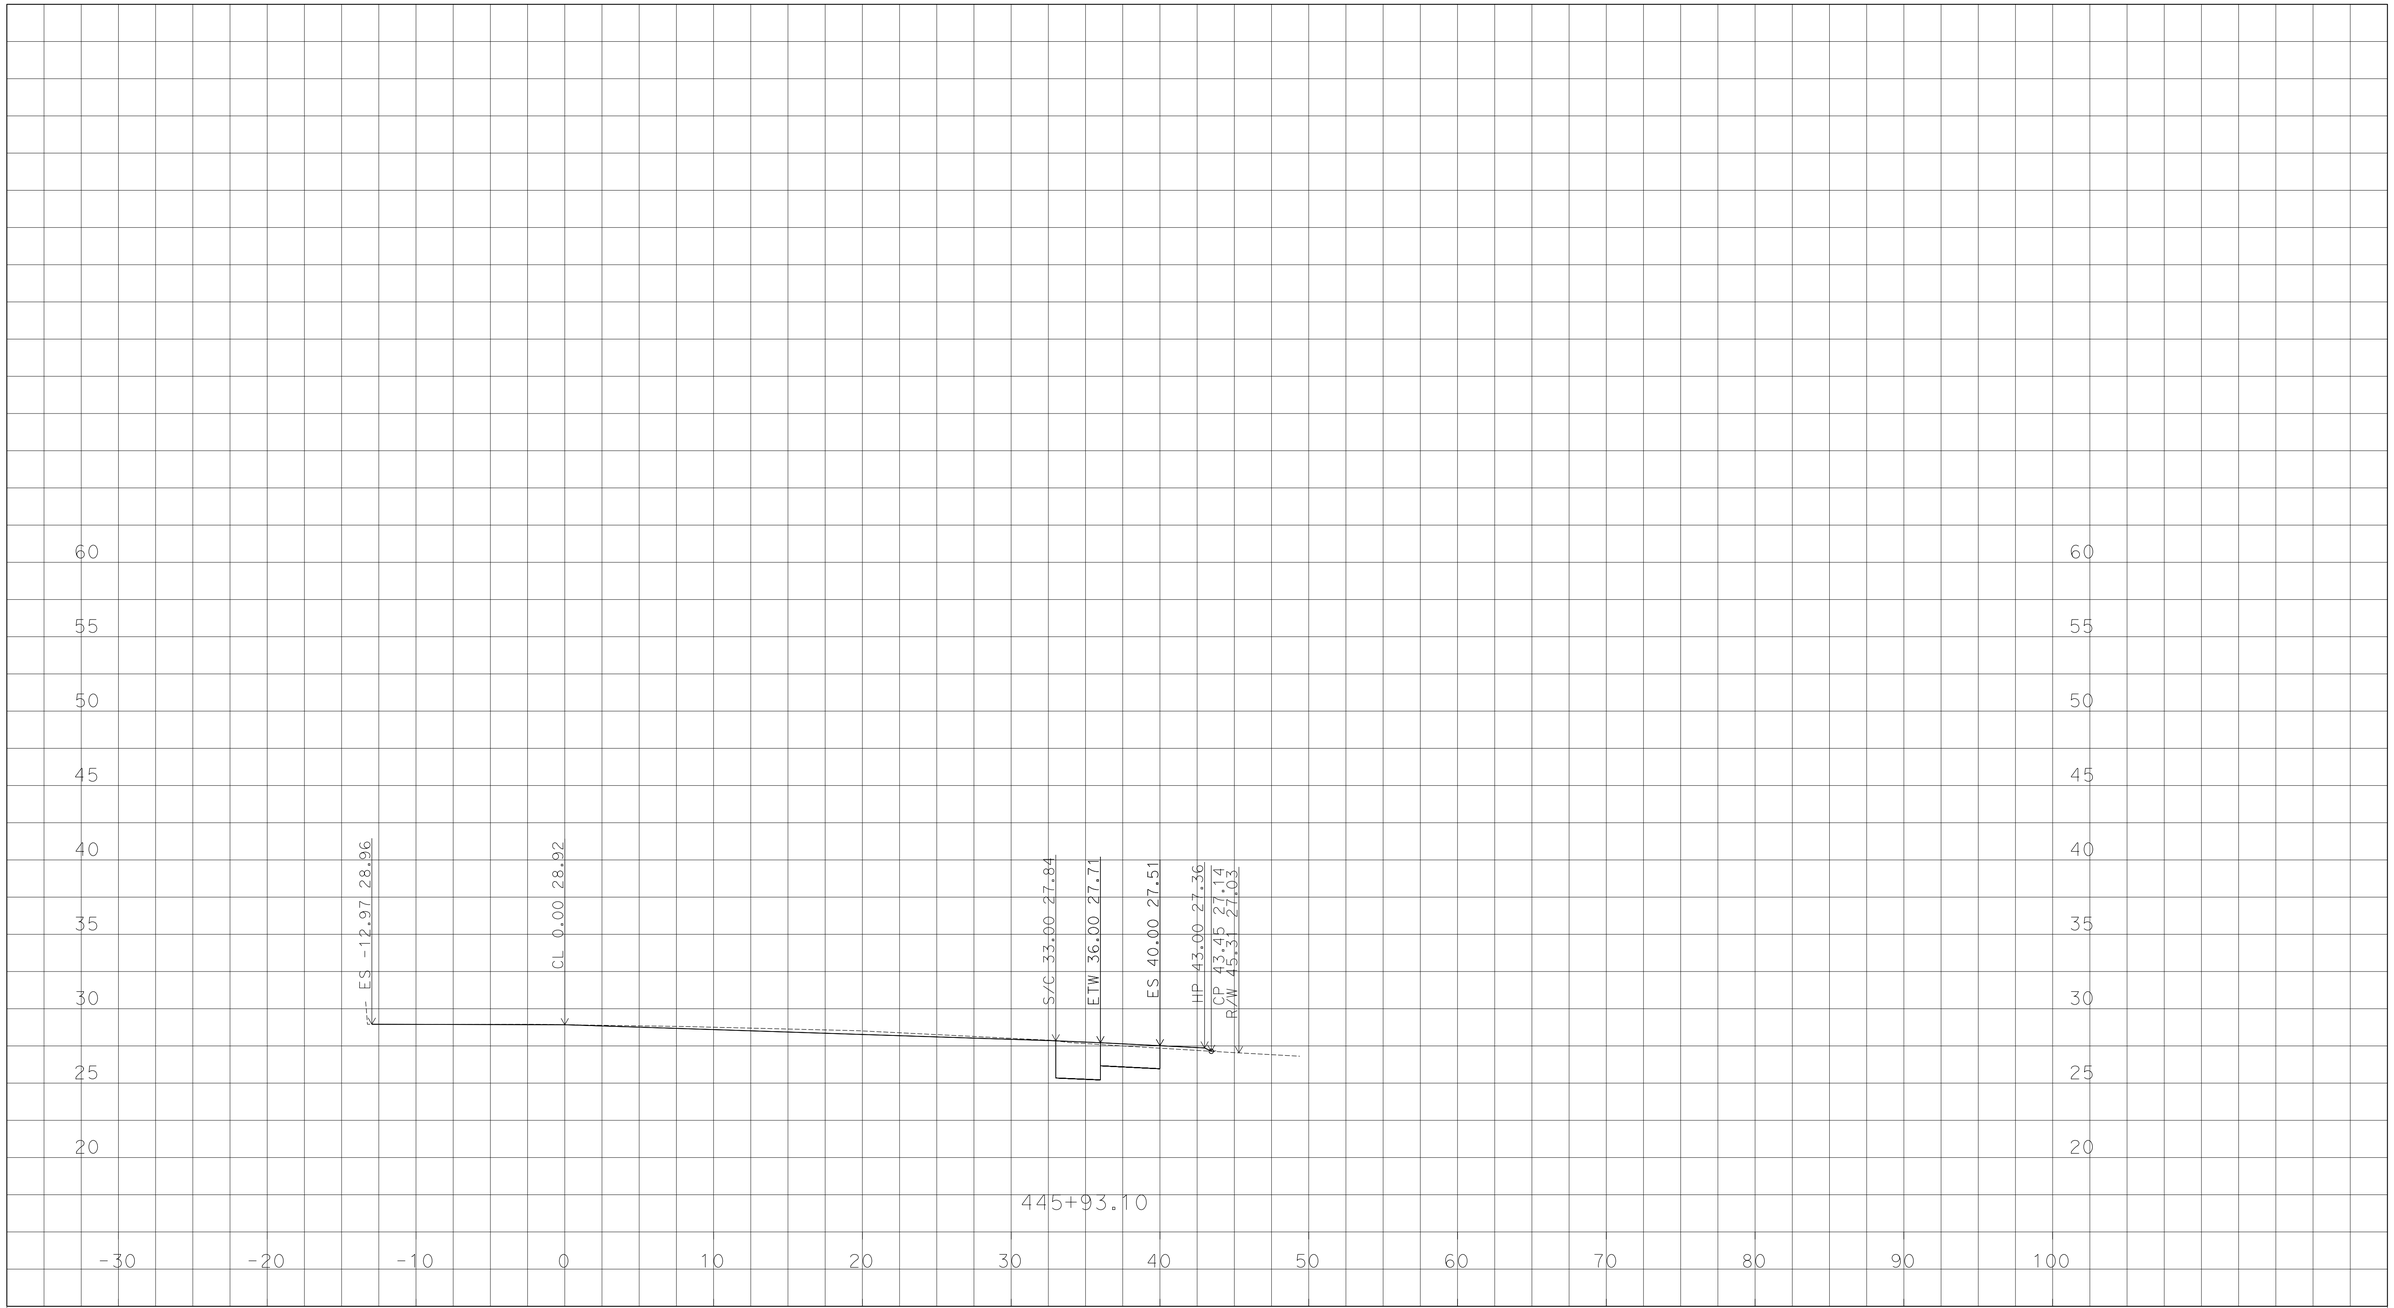

PLOTTED DATE: 13-JUN-2016

SCALE: 1"=5' Horiz.
1"=5' Vert.

CREATED BY: K SAYLER

CONTRACT: 1114000045

DIST/CO/RTE/PM: 11/San Diego/5/3.9-9.2

PROJECT ID: none set

"EN-H"

CROSS SECTIONS

P:\1114000045\02_Design\C3D\Mult_XSections\H St
H St XSections1_TEMP_X_C3D_DWG.dwg - 10-Jun-16 3:01 PM

DESIGN STUDY ONLY

All Dimensions are U.S. Survey Feet

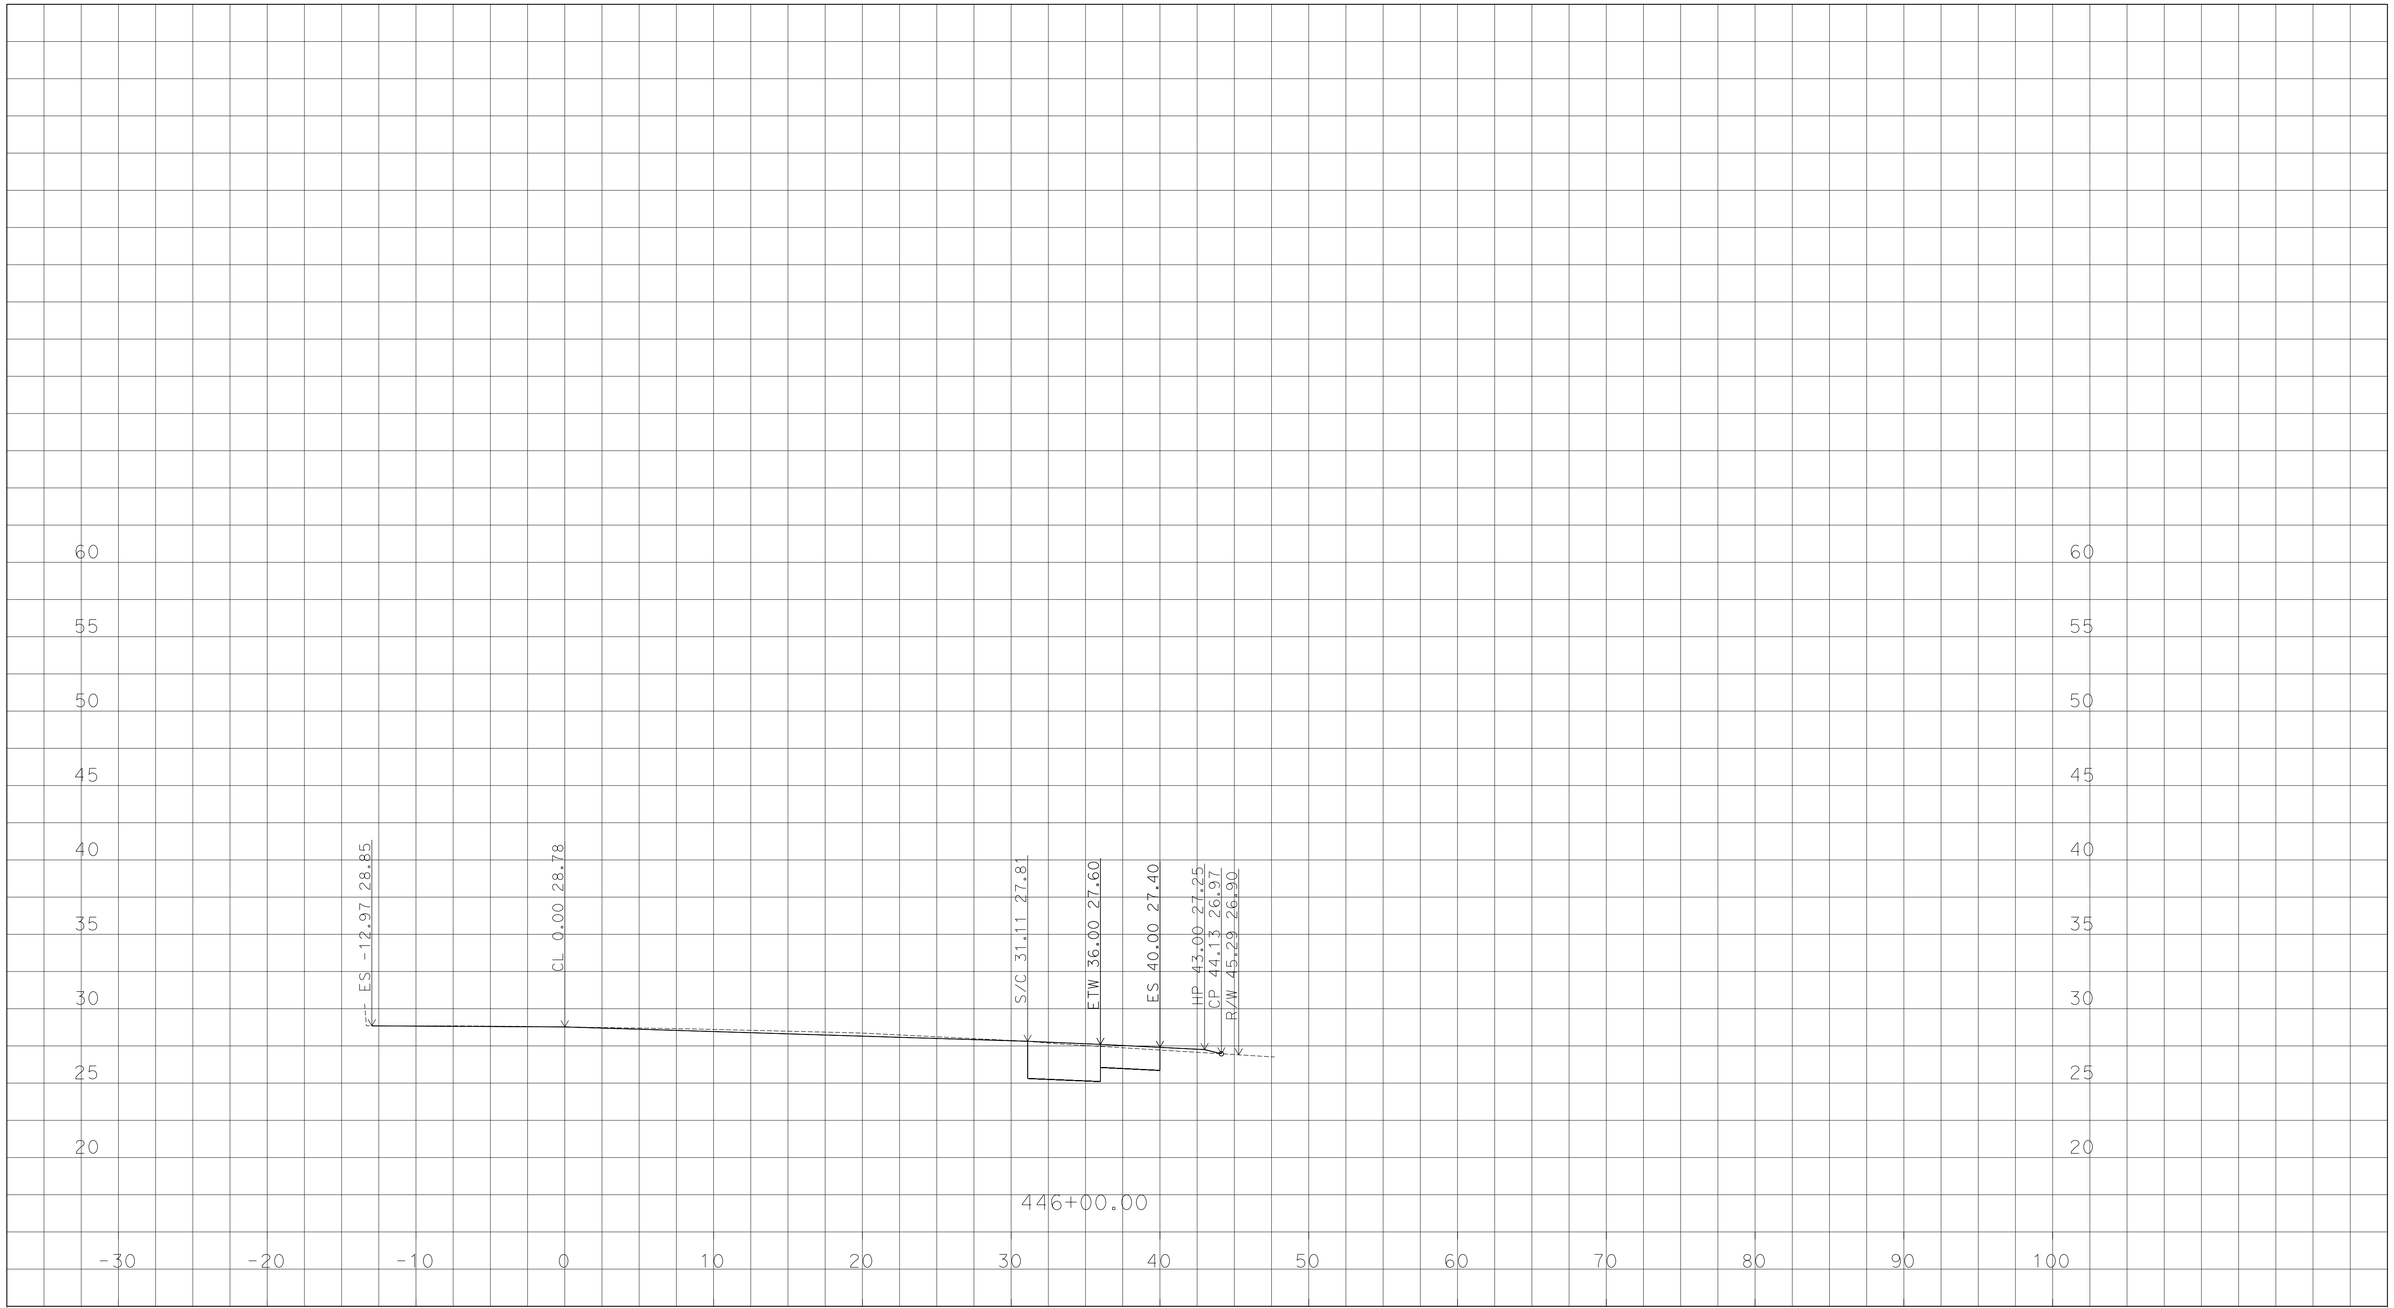

PLOTTED DATE: 13-JUN-2016

SCALE: 1"=5' Horiz.
1"=5' Vert.

CREATED BY: K SAYLER

CONTRACT: 1114000045

DIST/CO/RTE/PM: 11/San Diego/5/3.9-9.2

PROJECT ID: none set

"EN-H"

CROSS SECTIONS

P:\1114000045\02_Design\C3D\Mult_XSections\H St
H St XSections1_TEMP_X_C3D_DWG.dwg - 10-Jun-16 3:01 PM

DESIGN STUDY ONLY

All Dimensions are U.S. Survey Feet

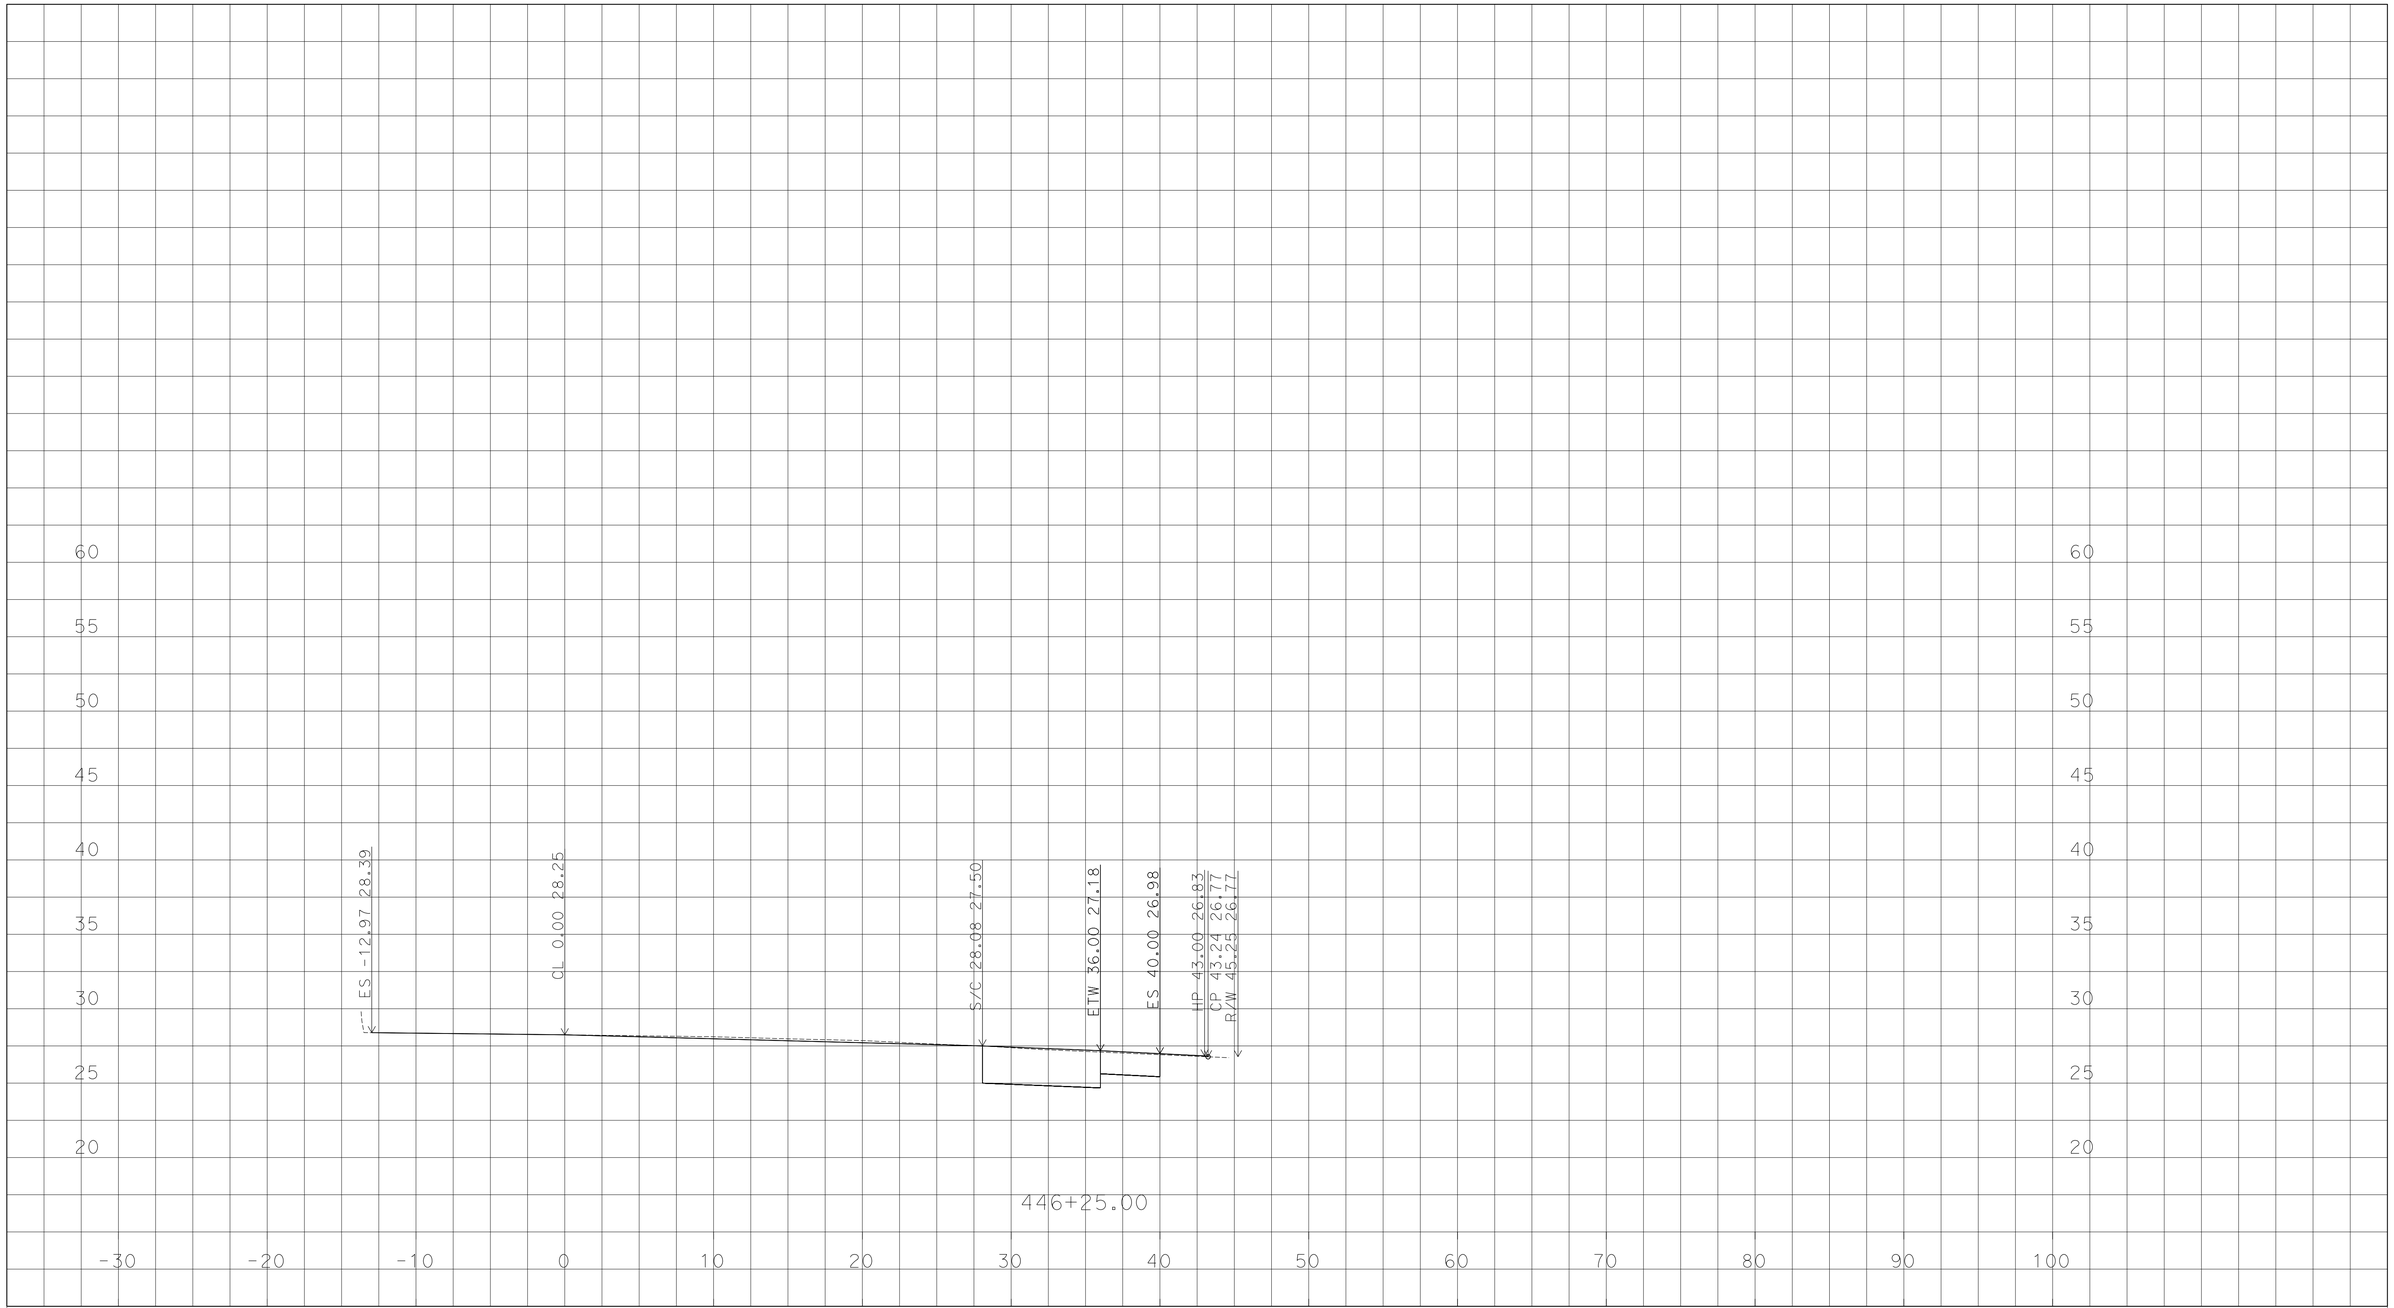

P:\1114000045\02_Design\C3D\Mult_XSections\H St
H St XSections1_TEMP_X_C3D_DWG.dwg - 10-Jun-16 3:01 PM

PLOTTED DATE: 13-JUN-2016

SCALE: 1"=5' Horiz.
1"=5' Vert.

CREATED BY: K SAYLER

CONTRACT: 1114000045

DIST/CO/RTE/PM: 11/San Diego/5/3.9-9.2

PROJECT ID: none set

"EN-H"

CROSS SECTIONS

DESIGN STUDY ONLY

All Dimensions are U.S. Survey Feet

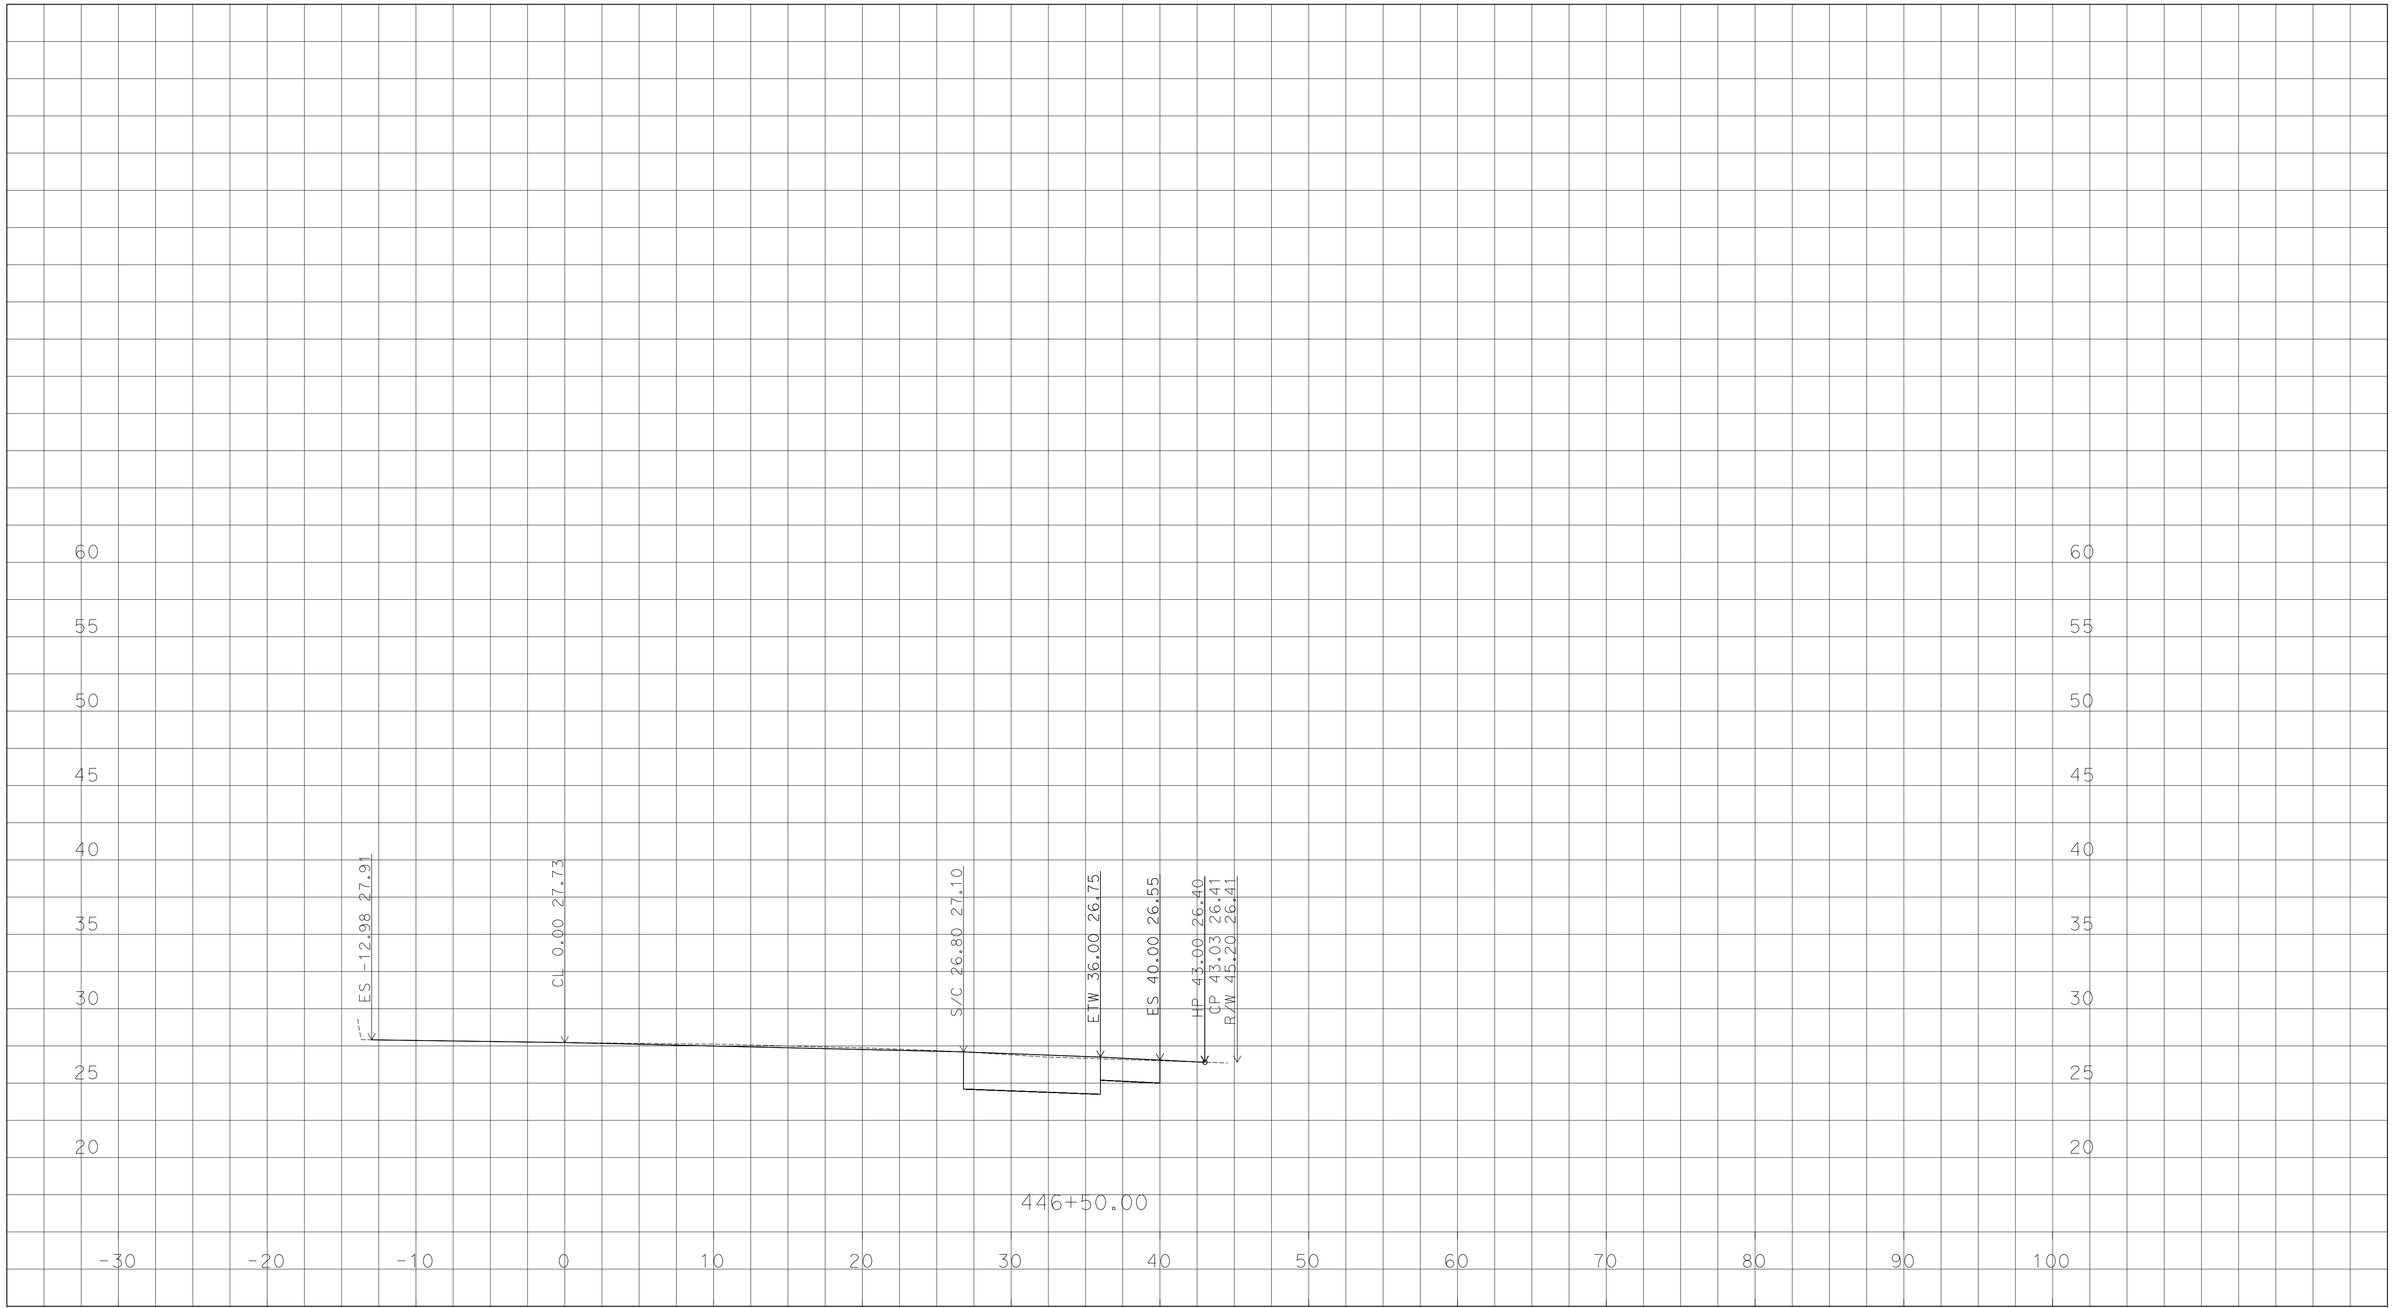

PLOTTED DATE: 13-JUN-2016

SCALE: 1"=5' Horiz.
1"=5' Vert.

CREATED BY: K SAYLER

CONTRACT: 1114000045

DIST/CO/RTE/PM: 11/San Diego/5/3.9-9.2

PROJECT ID: none set

"EN-H"

CROSS SECTIONS

P:\1114000045\02_Design\C3D\Mult_XSections\H St
H St XSections1_TEMP_X_C3D_DWG.dwg - 10-Jun-16 3:01 PM

DESIGN STUDY ONLY

All Dimensions are U.S. Survey Feet

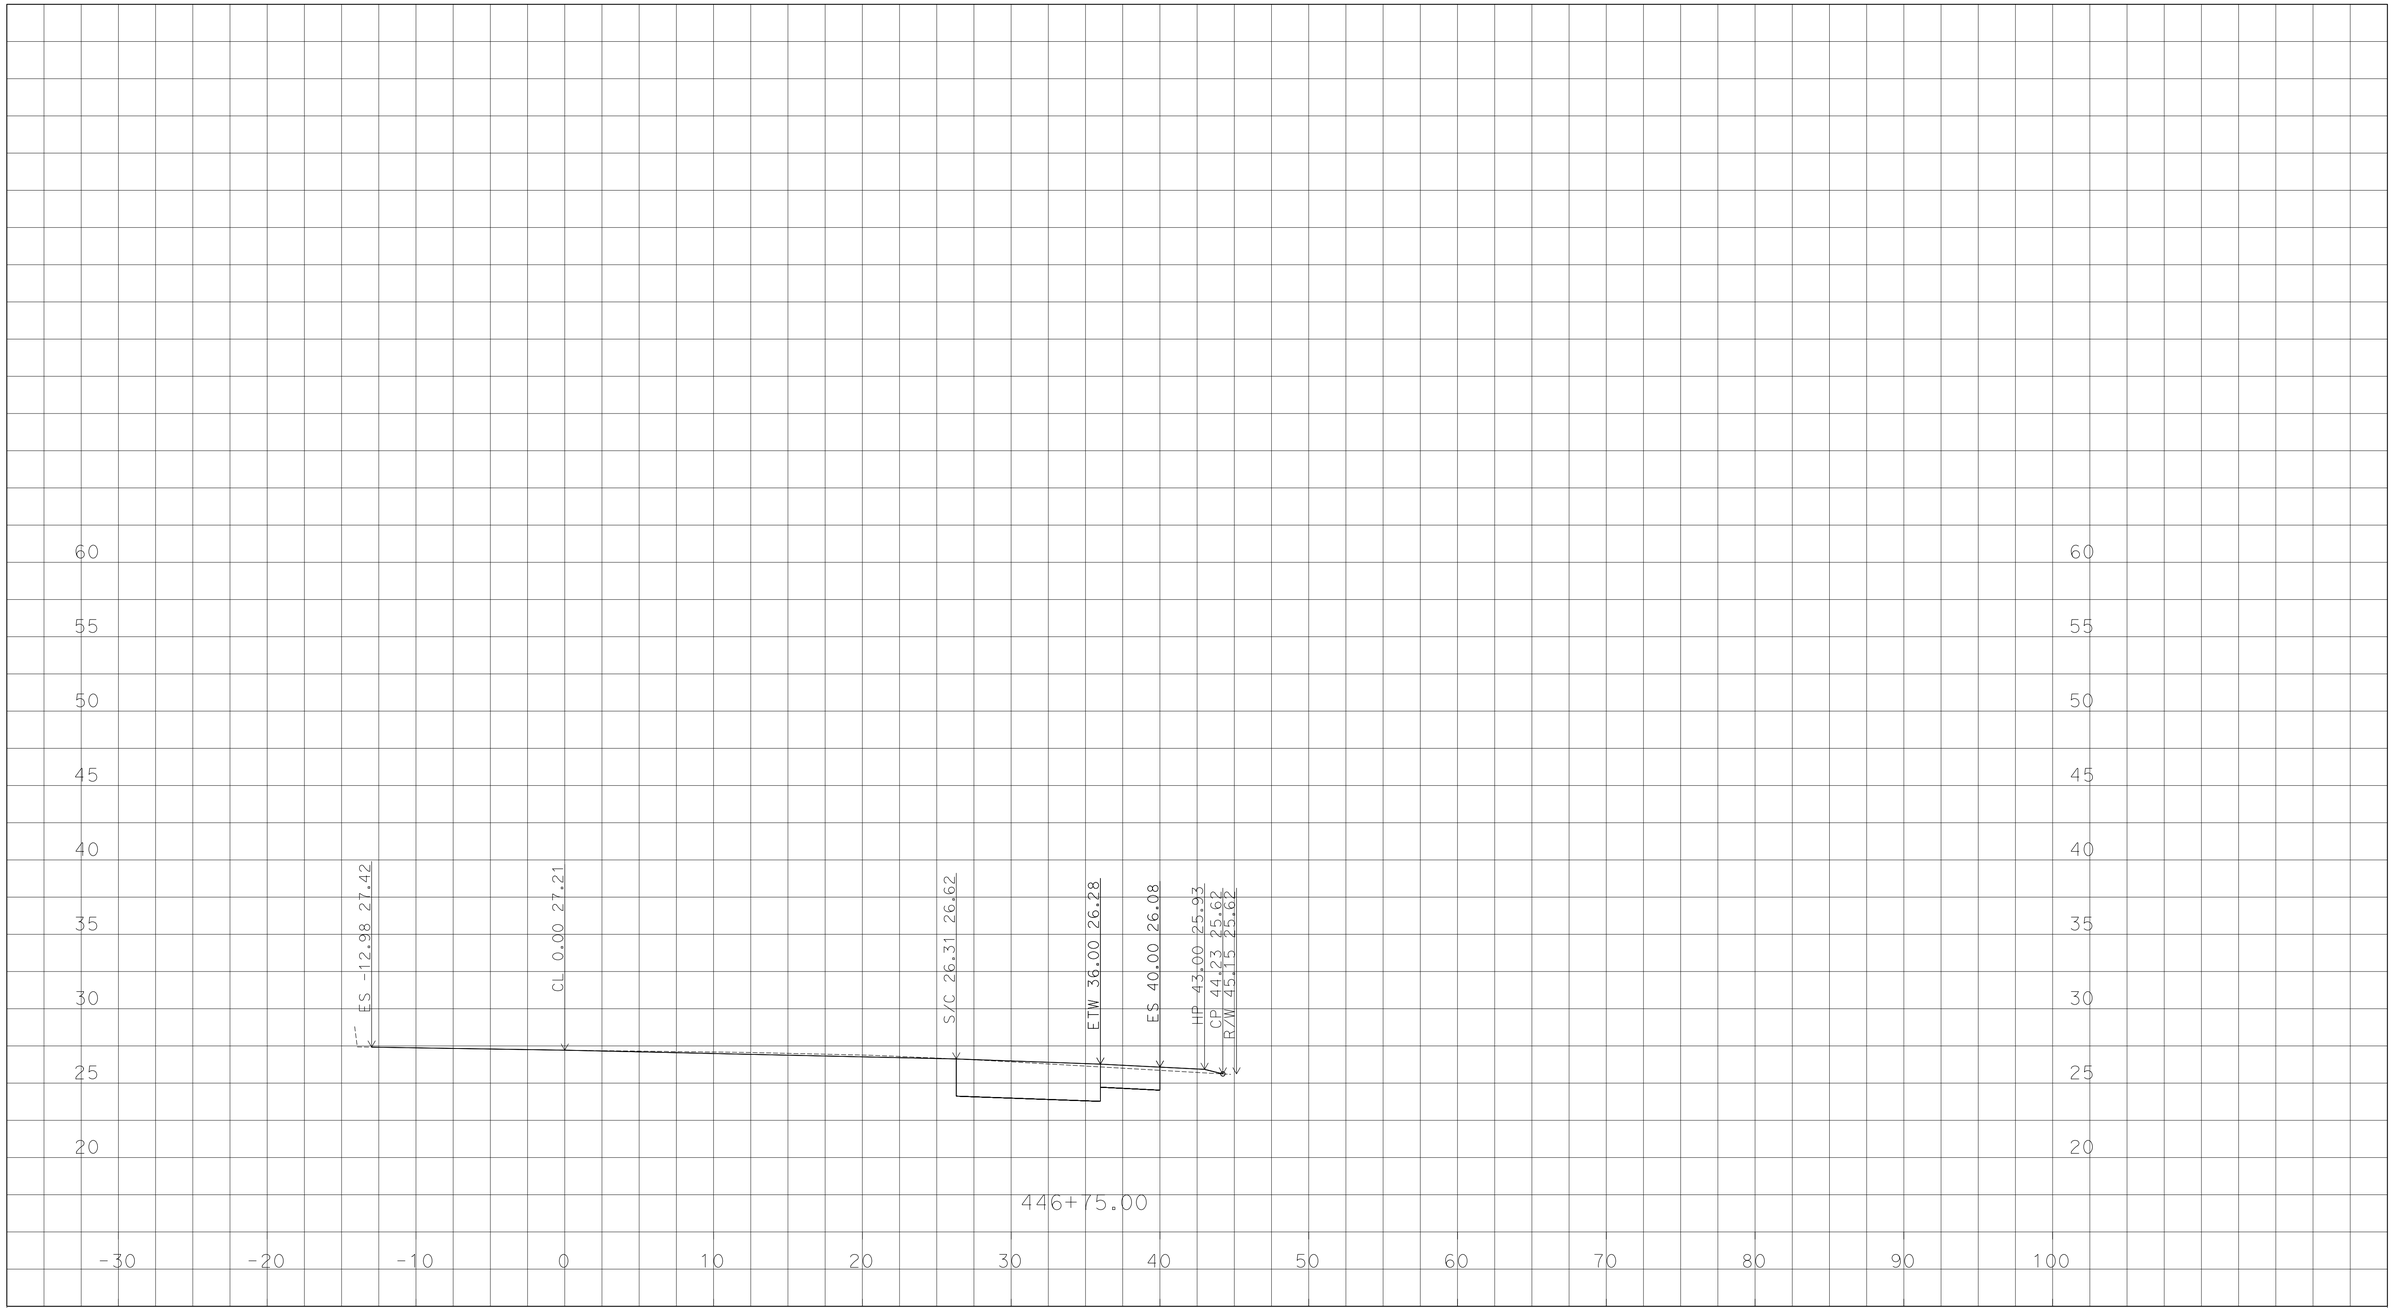

PLOTTED DATE: 13-JUN-2016

SCALE: 1"=5' Horiz.
1"=5' Vert.

CREATED BY: K SAYLER

CONTRACT: 1114000045

DIST/CO/RTE/PM: 11/San Diego/5/3.9-9.2

PROJECT ID: none set

"EN-H"

CROSS SECTIONS

P:\1114000045\02_Design\C3D\Mult_XSections\H St
H St XSections1_TEMP_X_C3D_DWG.dwg - 10-Jun-16 3:01 PM

DESIGN STUDY ONLY

All Dimensions are U.S. Survey Feet

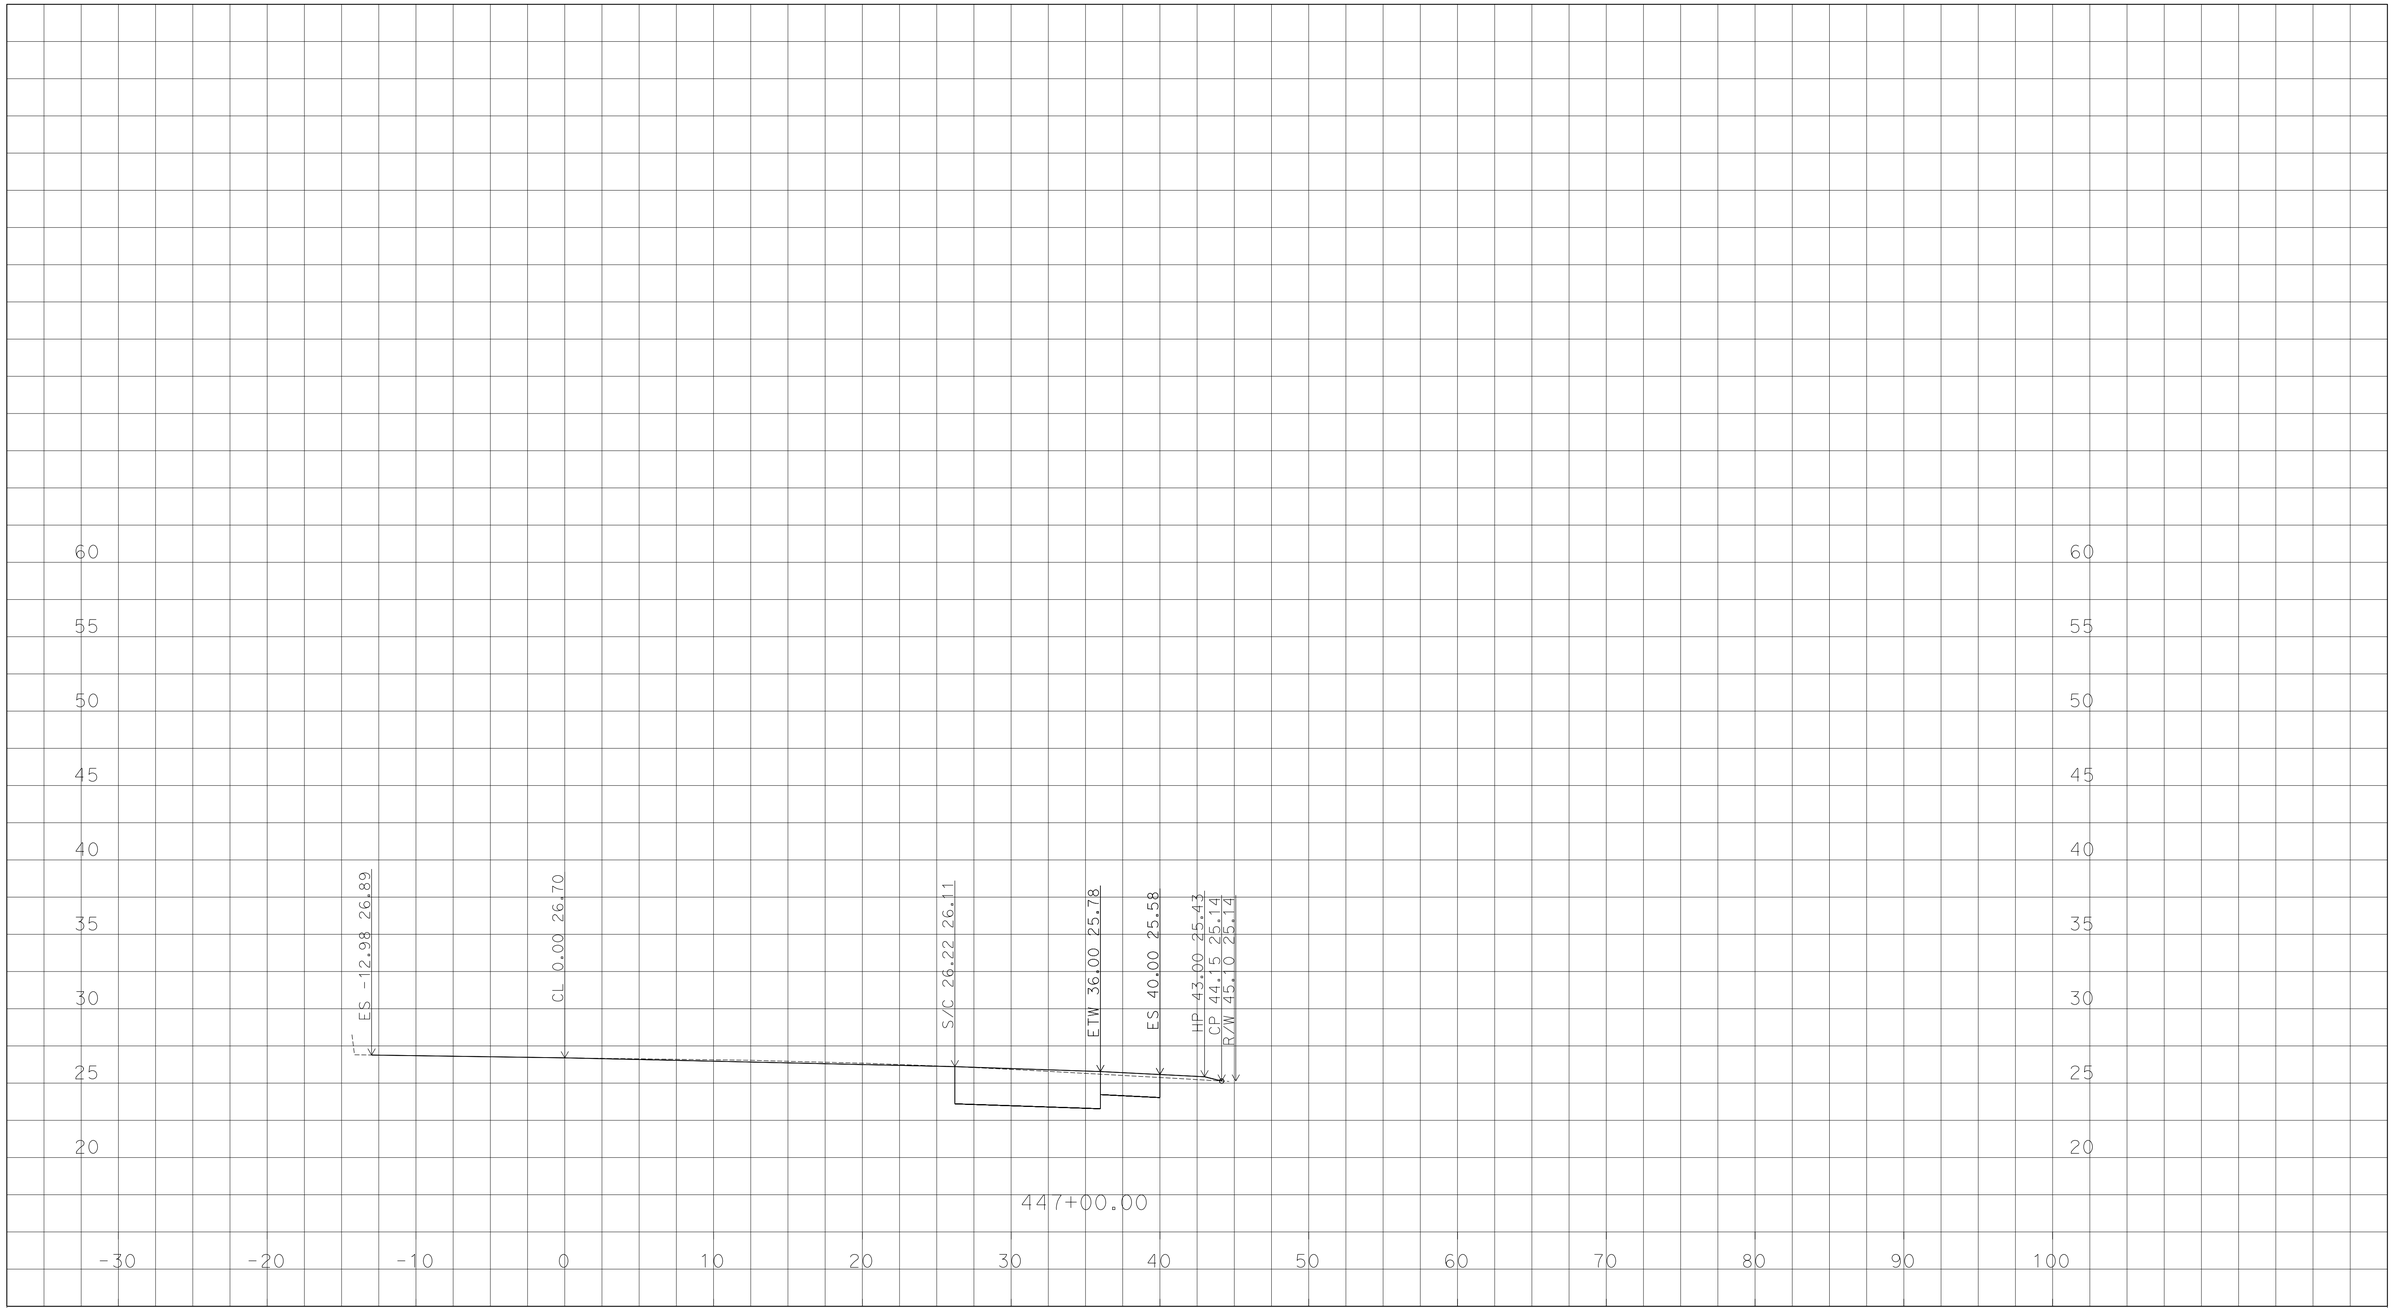

P:\1114000045\02_Design\C3D\Mult_XSections\H St
H St XSections1_TEMP_X_C3D_DWG.dwg - 10-Jun-16 3:01 PM

PLOTTED DATE: 13-JUN-2016

SCALE: 1"=5' Horiz.
1"=5' Vert.

CREATED BY: K SAYLER

CONTRACT: 1114000045

DIST/CO/RTE/PM: 11/San Diego/5/3.9-9.2

PROJECT ID: none set

"EN-H"

CROSS SECTIONS

DESIGN STUDY ONLY

All Dimensions are U.S. Survey Feet

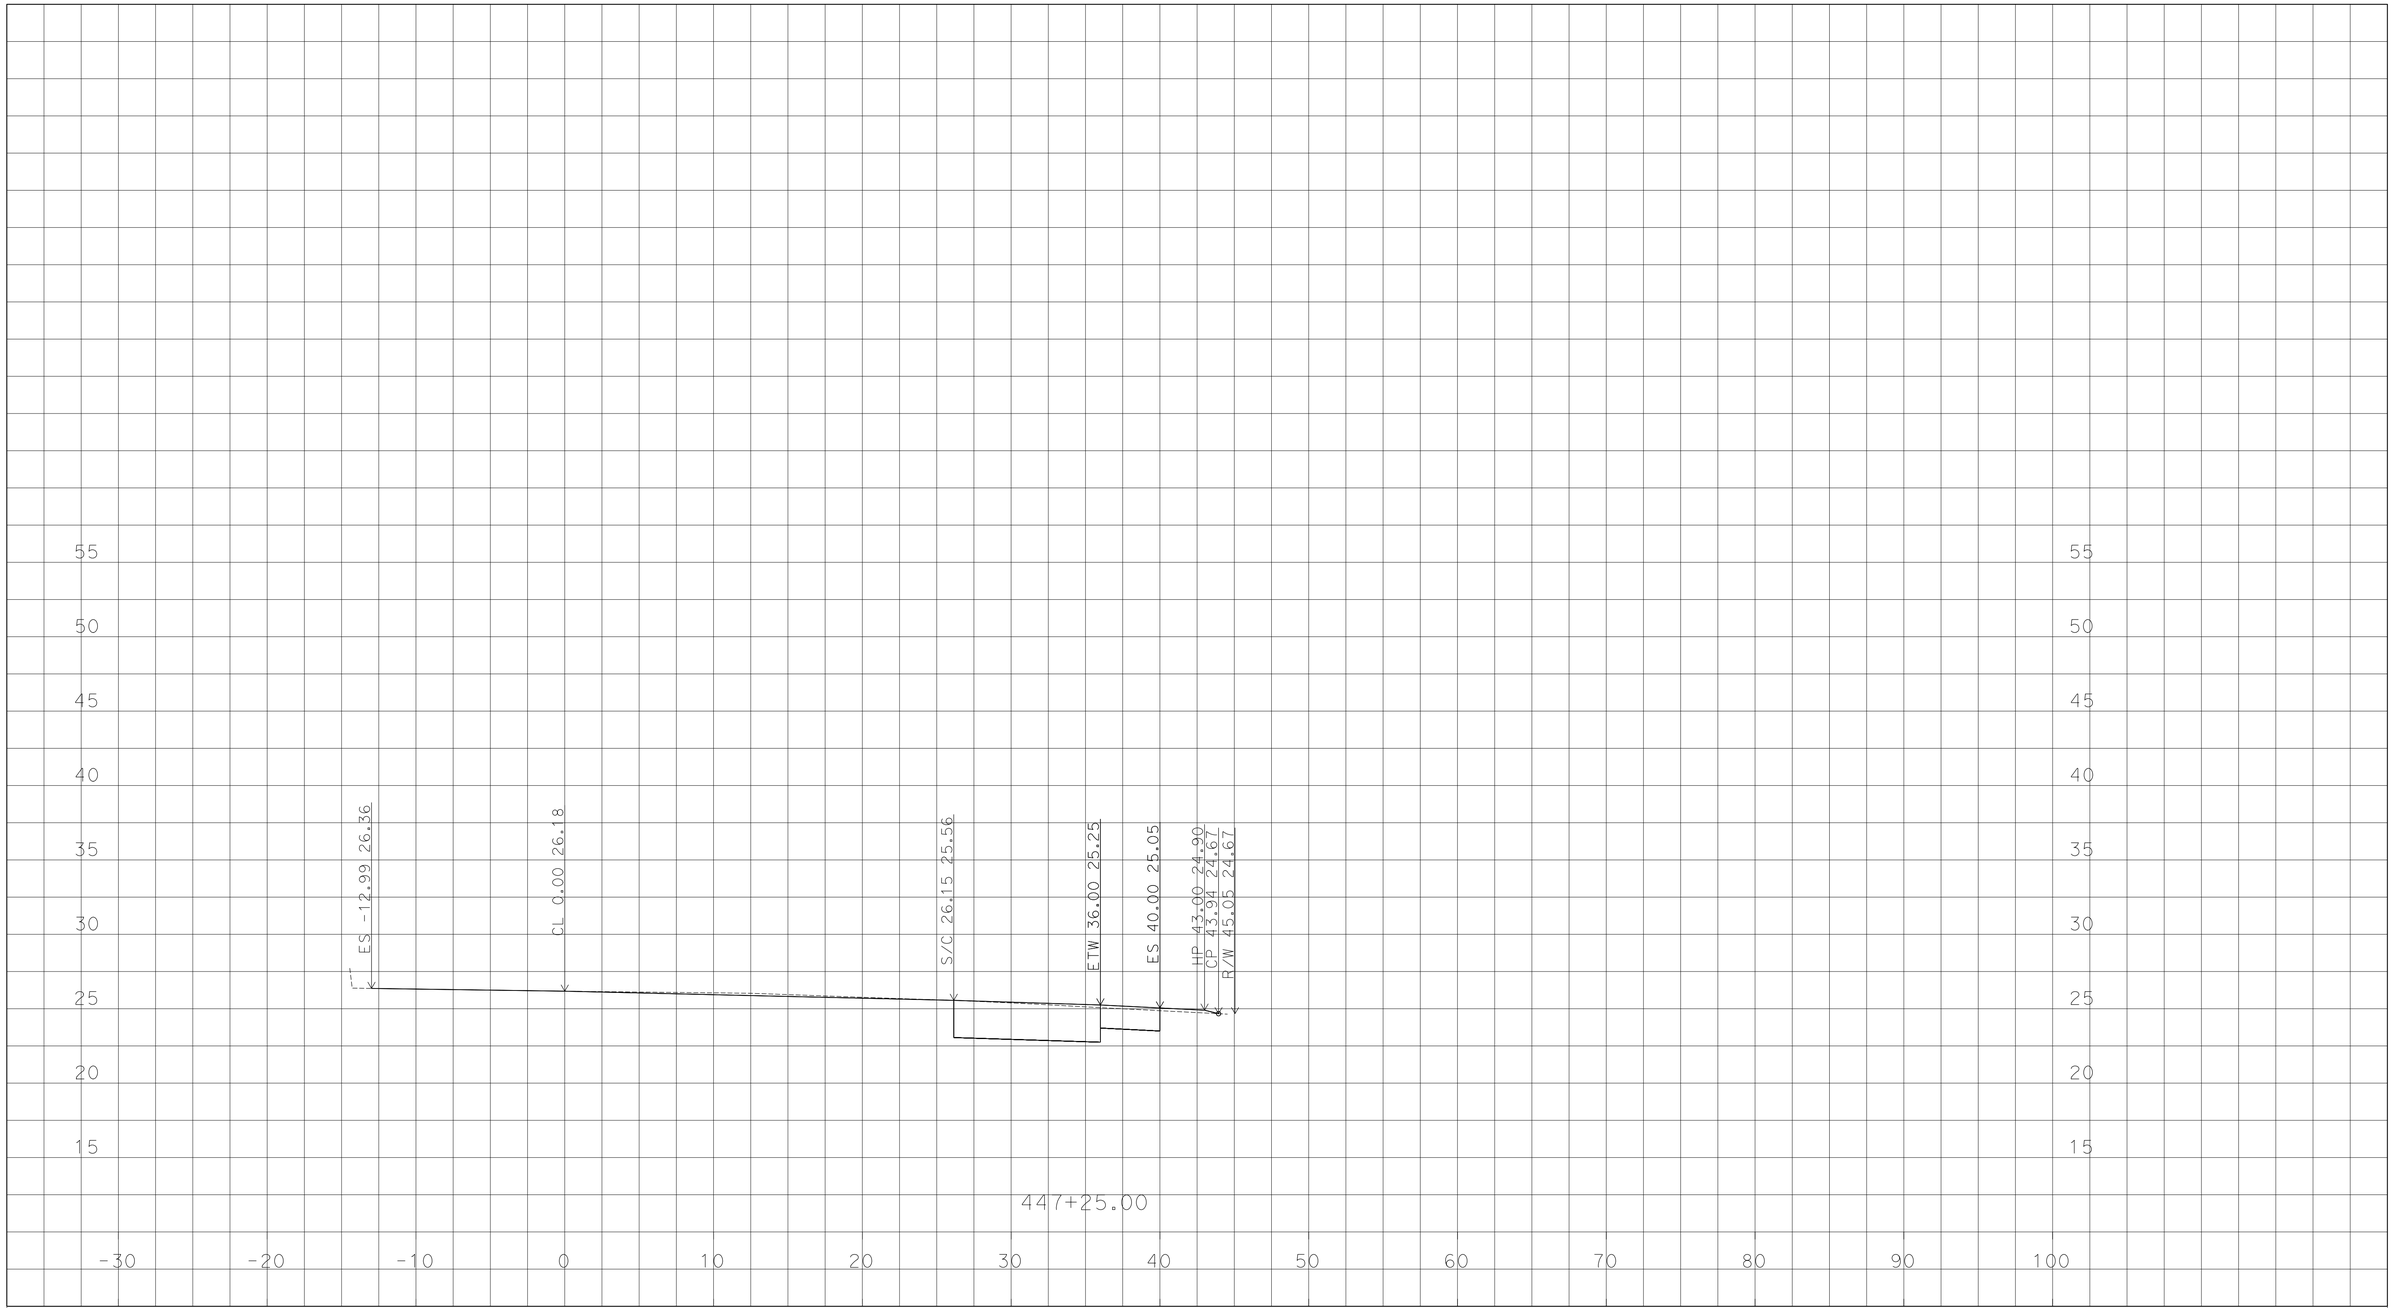

PLOTTED DATE: 13-JUN-2016

SCALE: 1"=5' Horiz.
1"=5' Vert.

CREATED BY: K SAYLER

CONTRACT: 1114000045

DIST/CO/RTE/PM: 11/San Diego/5/3.9-9.2

PROJECT ID: none set

"EN-H"

CROSS SECTIONS

P:\1114000045\02_Design\C3D\Mult_XSections\H St
H St XSections1_TEMP_X_C3D_DWG.dwg - 10-Jun-16 3:01 PM

DESIGN STUDY ONLY

All Dimensions are U.S. Survey Feet

PLOTTED DATE: 13-JUN-2016

SCALE: 1"=5' Horiz.
1"=5' Vert.

CREATED BY: K SAYLER

CONTRACT: 1114000045

DIST/CO/RTE/PM: 11/San Diego/5/3.9-9.2

PROJECT ID: none set

"EN-H"

CROSS SECTIONS

P:\1114000045\02_Design\C3D\Mult_XSections\H St
H St XSections1_TEMP_X_C3D_DWG.dwg - 10-Jun-16 3:01 PM

DESIGN STUDY ONLY

All Dimensions are U.S. Survey Feet

PLOTTED DATE: 13-JUN-2016

SCALE: 1"=5' Horiz.
1"=5' Vert.

CREATED BY: K SAYLER

CONTRACT: 1114000045

DIST/CO/RTE/PM: 11/San Diego/5/3.9-9.2

PROJECT ID: none set

"EN-H"

CROSS SECTIONS

P:\1114000045\02_Design\C3D\Mult_XSections\H St
H St XSections1_TEMP_X_C3D_DWG.dwg - 10-Jun-16 3:01 PM

DESIGN STUDY ONLY

All Dimensions are U.S. Survey Feet

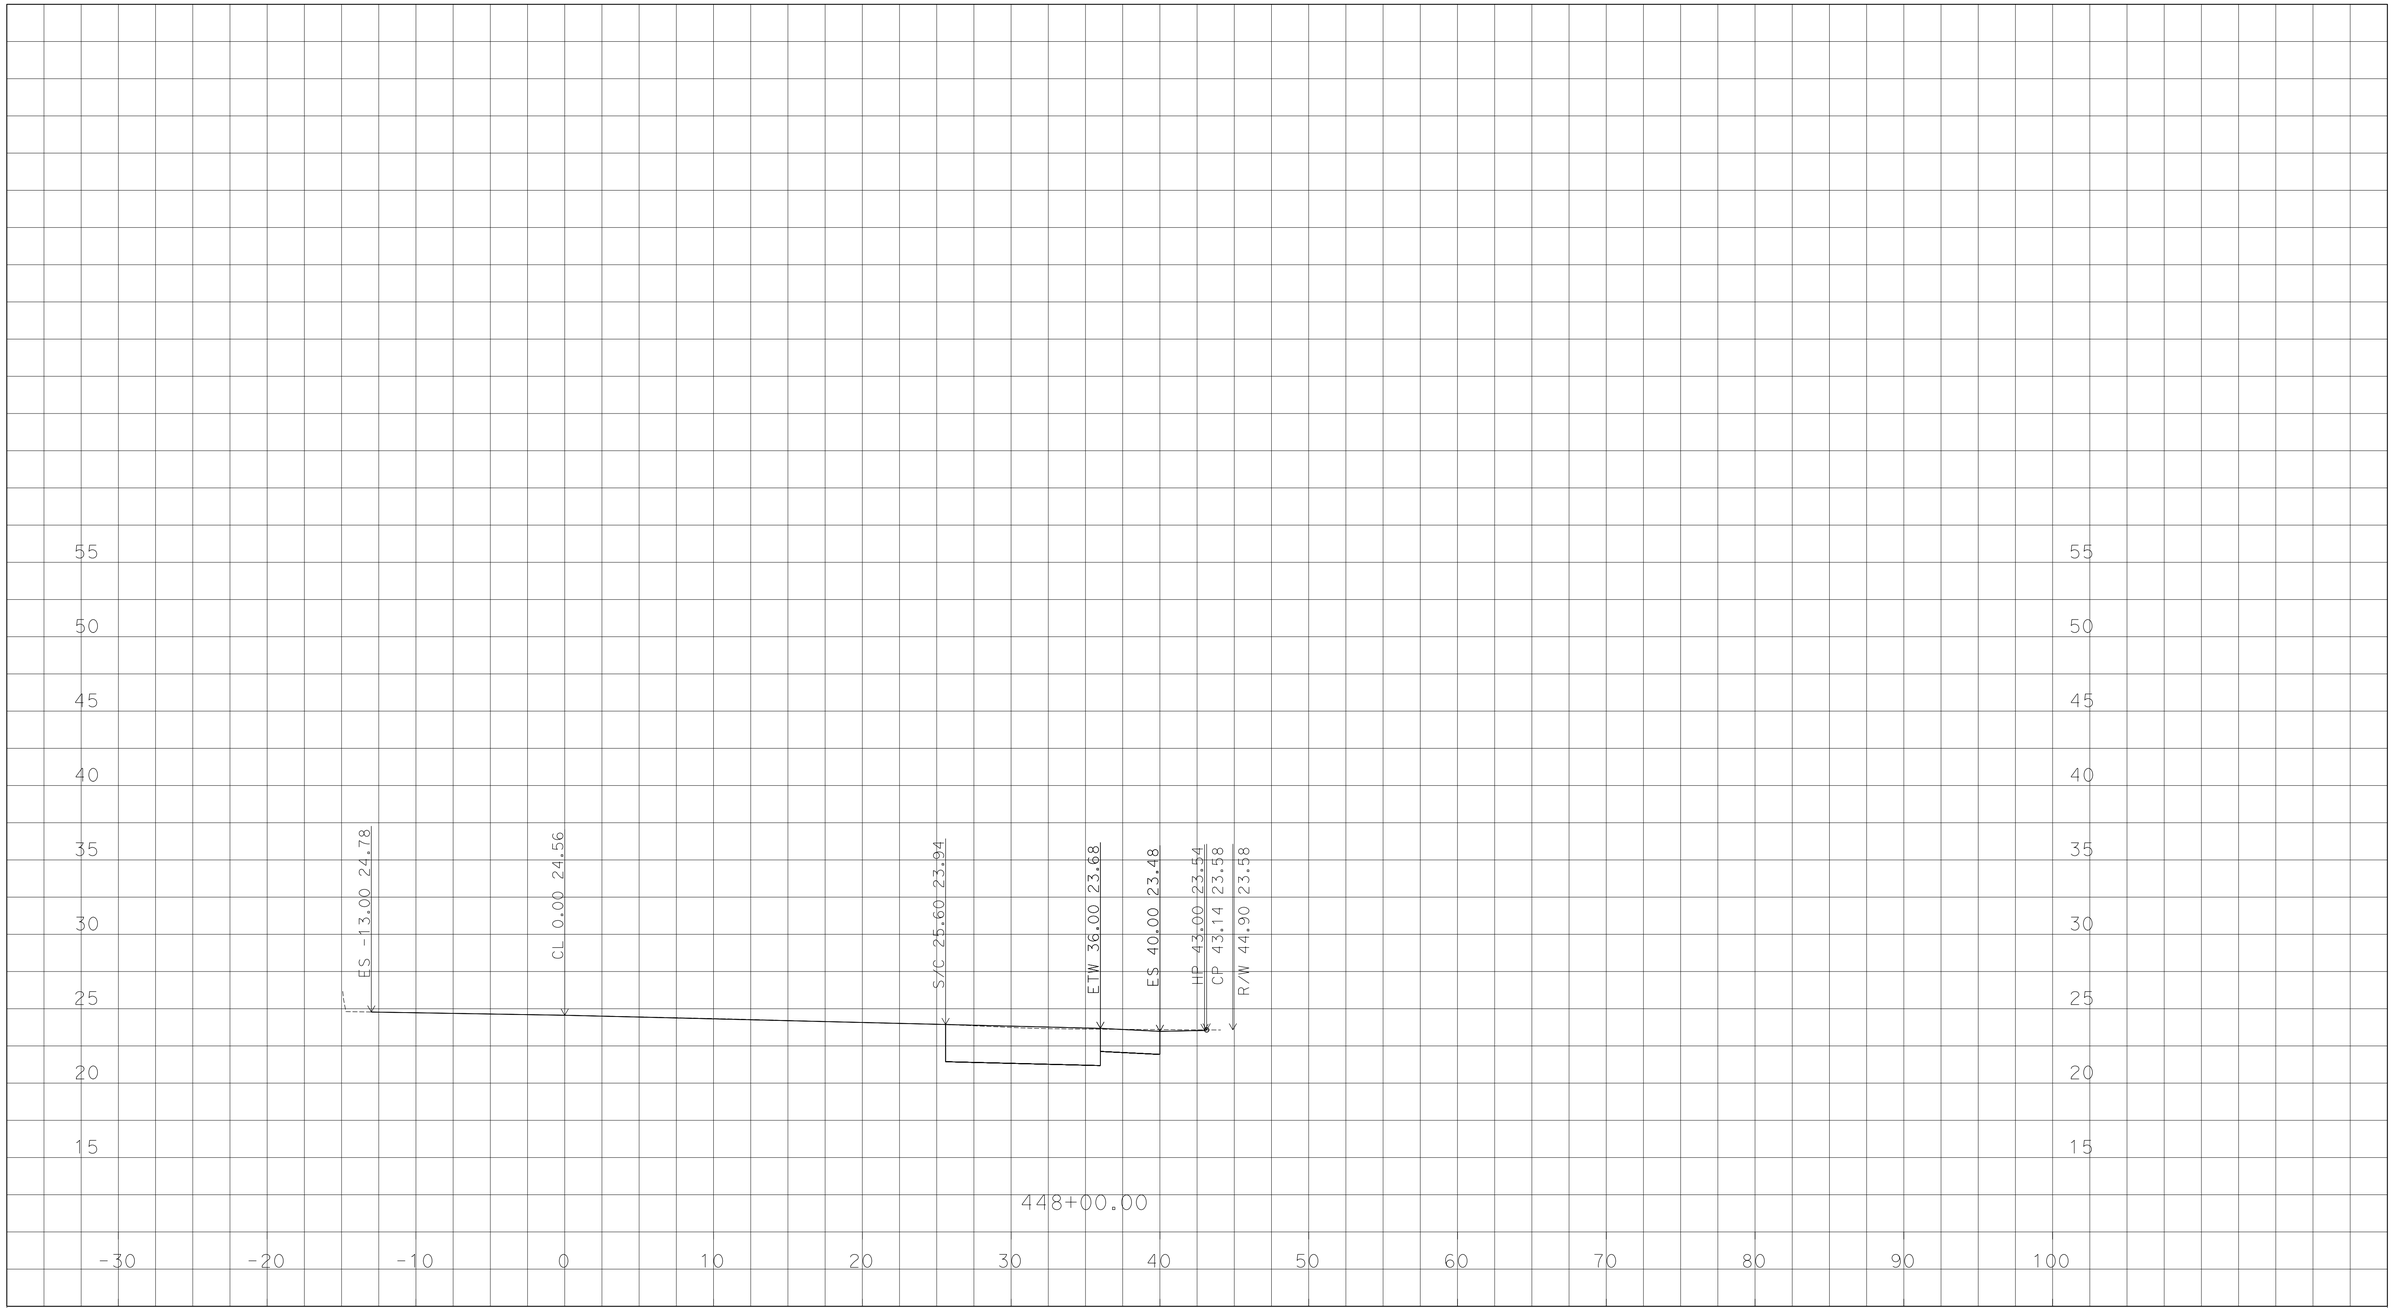

PLOTTED DATE: 13-JUN-2016

SCALE: 1"=5' Horiz.
1"=5' Vert.

CREATED BY: K SAYLER

CONTRACT: 1114000045

DIST/CO/RTE/PM: 11/San Diego/5/3.9-9.2

PROJECT ID: none set

"EN-H"

CROSS SECTIONS

P:\1114000045\02_Design\C3D\Mult_XSections\H St
H St XSections1_TEMP_X_C3D_DWG.dwg - 10-Jun-16 3:01 PM

DESIGN STUDY ONLY

All Dimensions are U.S. Survey Feet

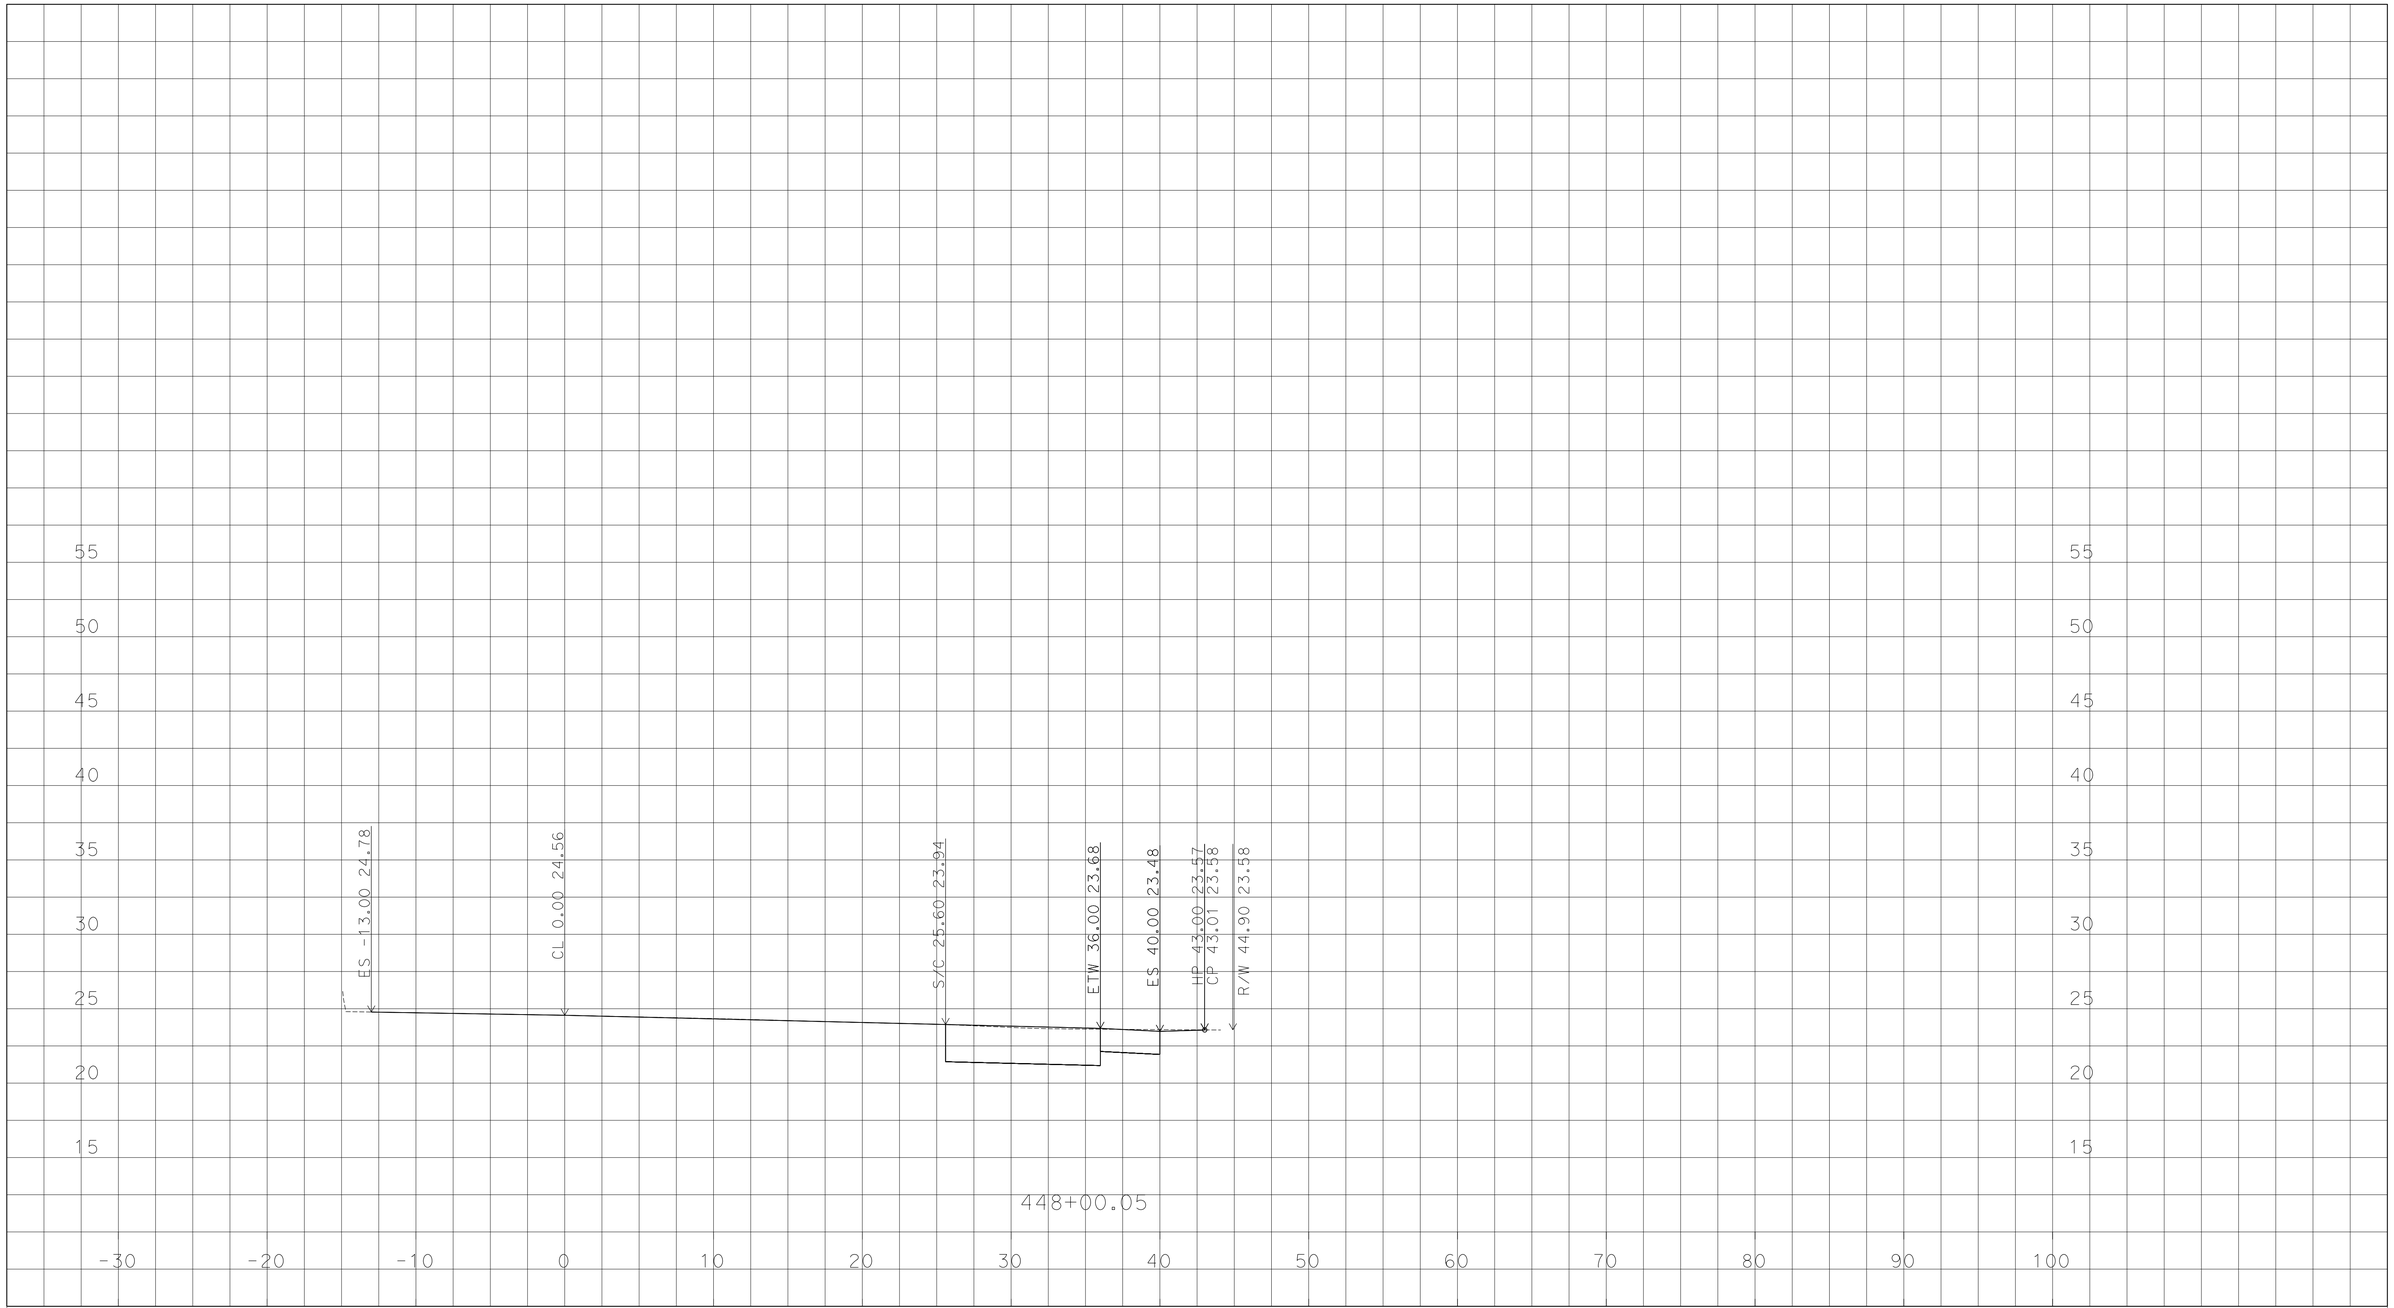

PLOTTED DATE: 13-JUN-2016

SCALE: 1"=5' Horiz.
1"=5' Vert.

CREATED BY: K SAYLER

CONTRACT: 1114000045
DIST/CO/RTE/PM: 11/San Diego/5/3.9-9.2
PROJECT ID: none set

"EN-H"
CROSS SECTIONS

P:\1114000045\02_Design\C3D\Mult_XSections\H St
H St XSections1_TEMP_X_C3D_DWG.dwg - 10-Jun-16 3:01 PM

DESIGN STUDY ONLY

All Dimensions are U.S. Survey Feet

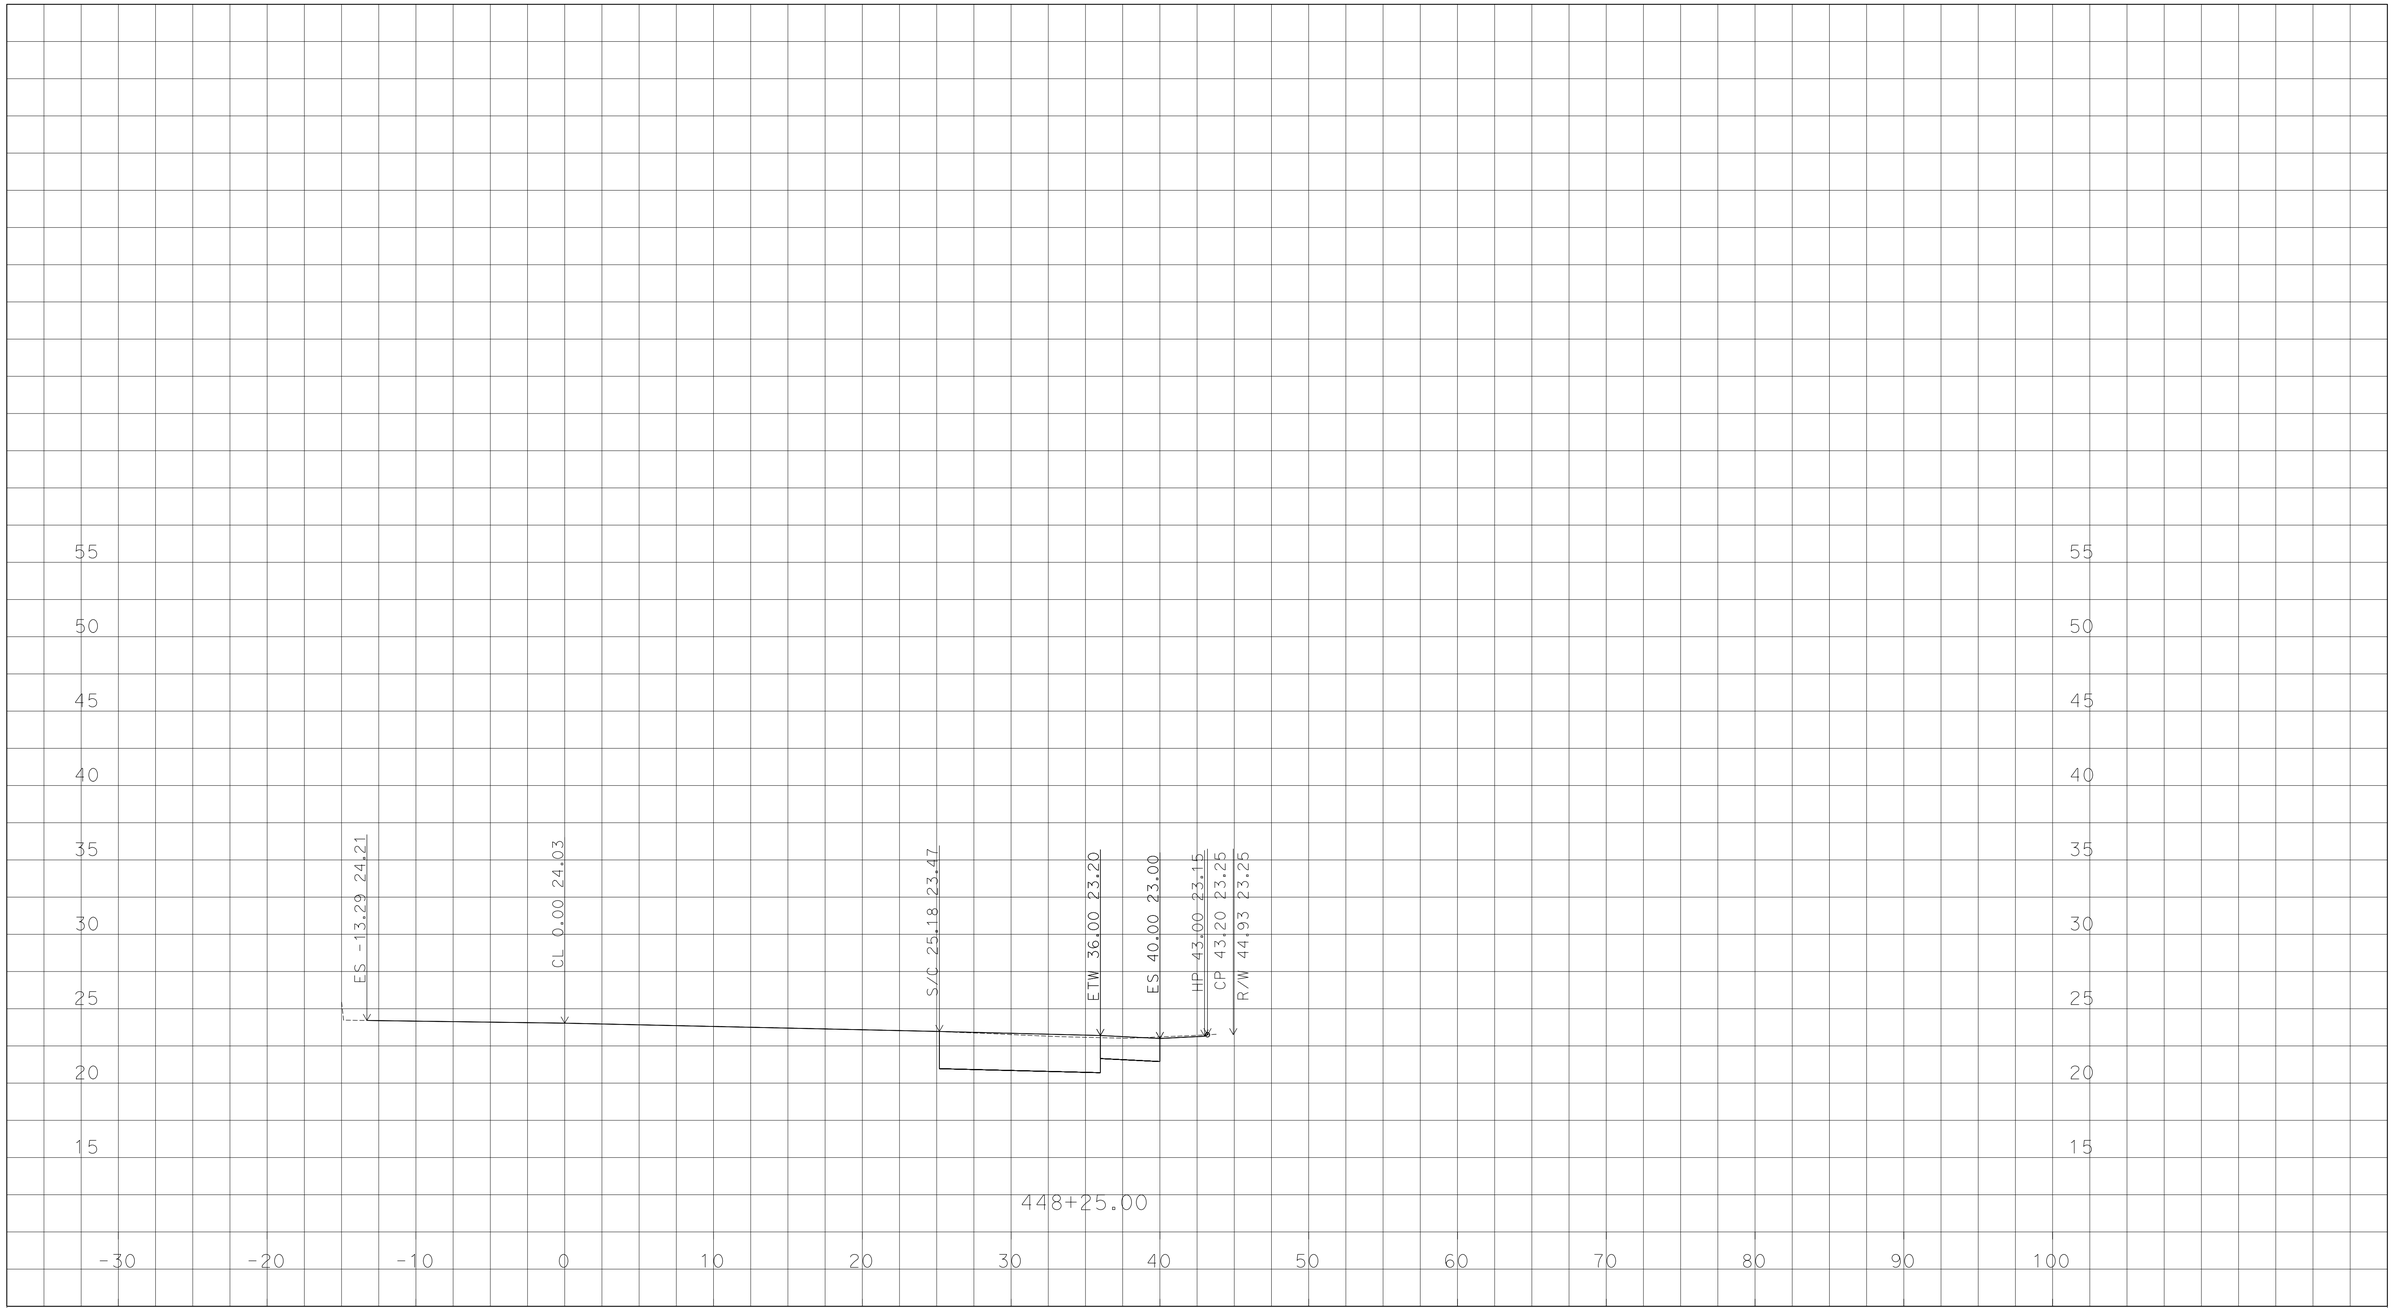

PLOTTED DATE: 13-JUN-2016

SCALE: 1"=5' Horiz.
1"=5' Vert.

CREATED BY: K SAYLER

CONTRACT: 1114000045
DIST/CO/RTE/PM: 11/San Diego/5/3.9-9.2
PROJECT ID: none set

"EN-H"
CROSS SECTIONS

P:\1114000045\02_Design\C3D\Mult_XSections\H St
H St XSections1_TEMP_X_C3D_DWG.dwg - 10-Jun-16 3:01 PM

DESIGN STUDY ONLY

All Dimensions are U.S. Survey Feet

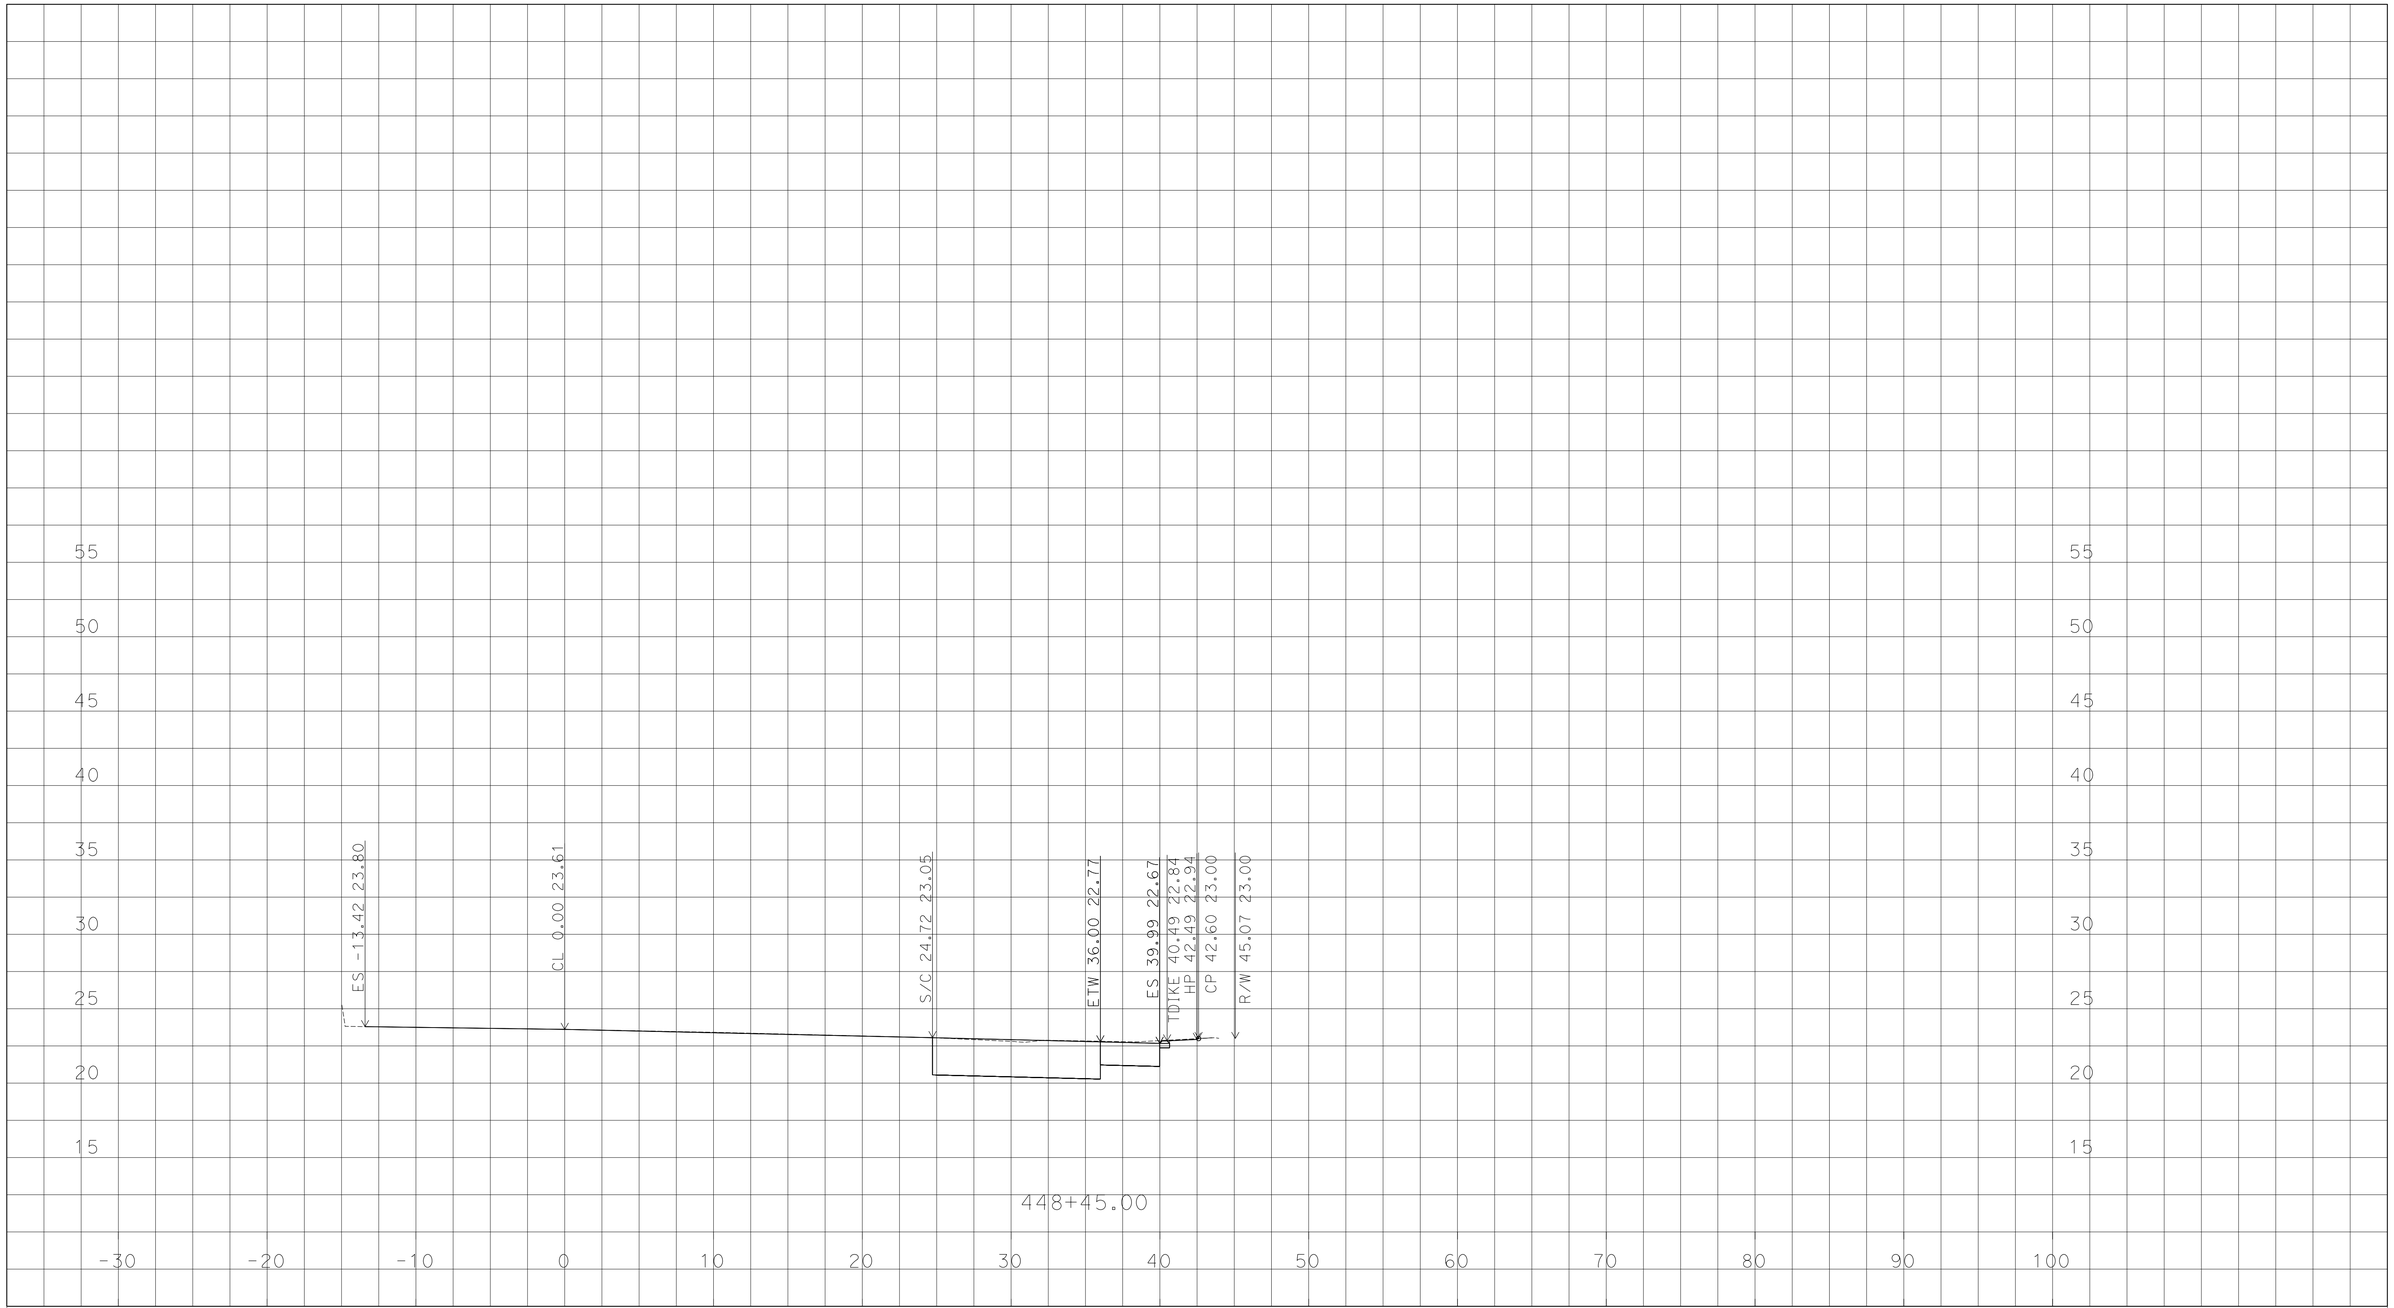

PLOTTED DATE: 13-JUN-2016

SCALE: 1"=5' Horiz.
1"=5' Vert.

CREATED BY: K SAYLER

CONTRACT: 1114000045

DIST/CO/RTE/PM: 11/San Diego/5/3.9-9.2

PROJECT ID: none set

"EN-H"

CROSS SECTIONS

P:\1114000045\02_Design\C3D\Mult_XSections\H St
H St XSections1_TEMP_X_C3D_DWG.dwg - 10-Jun-16 3:01 PM

DESIGN STUDY ONLY

All Dimensions are U.S. Survey Feet

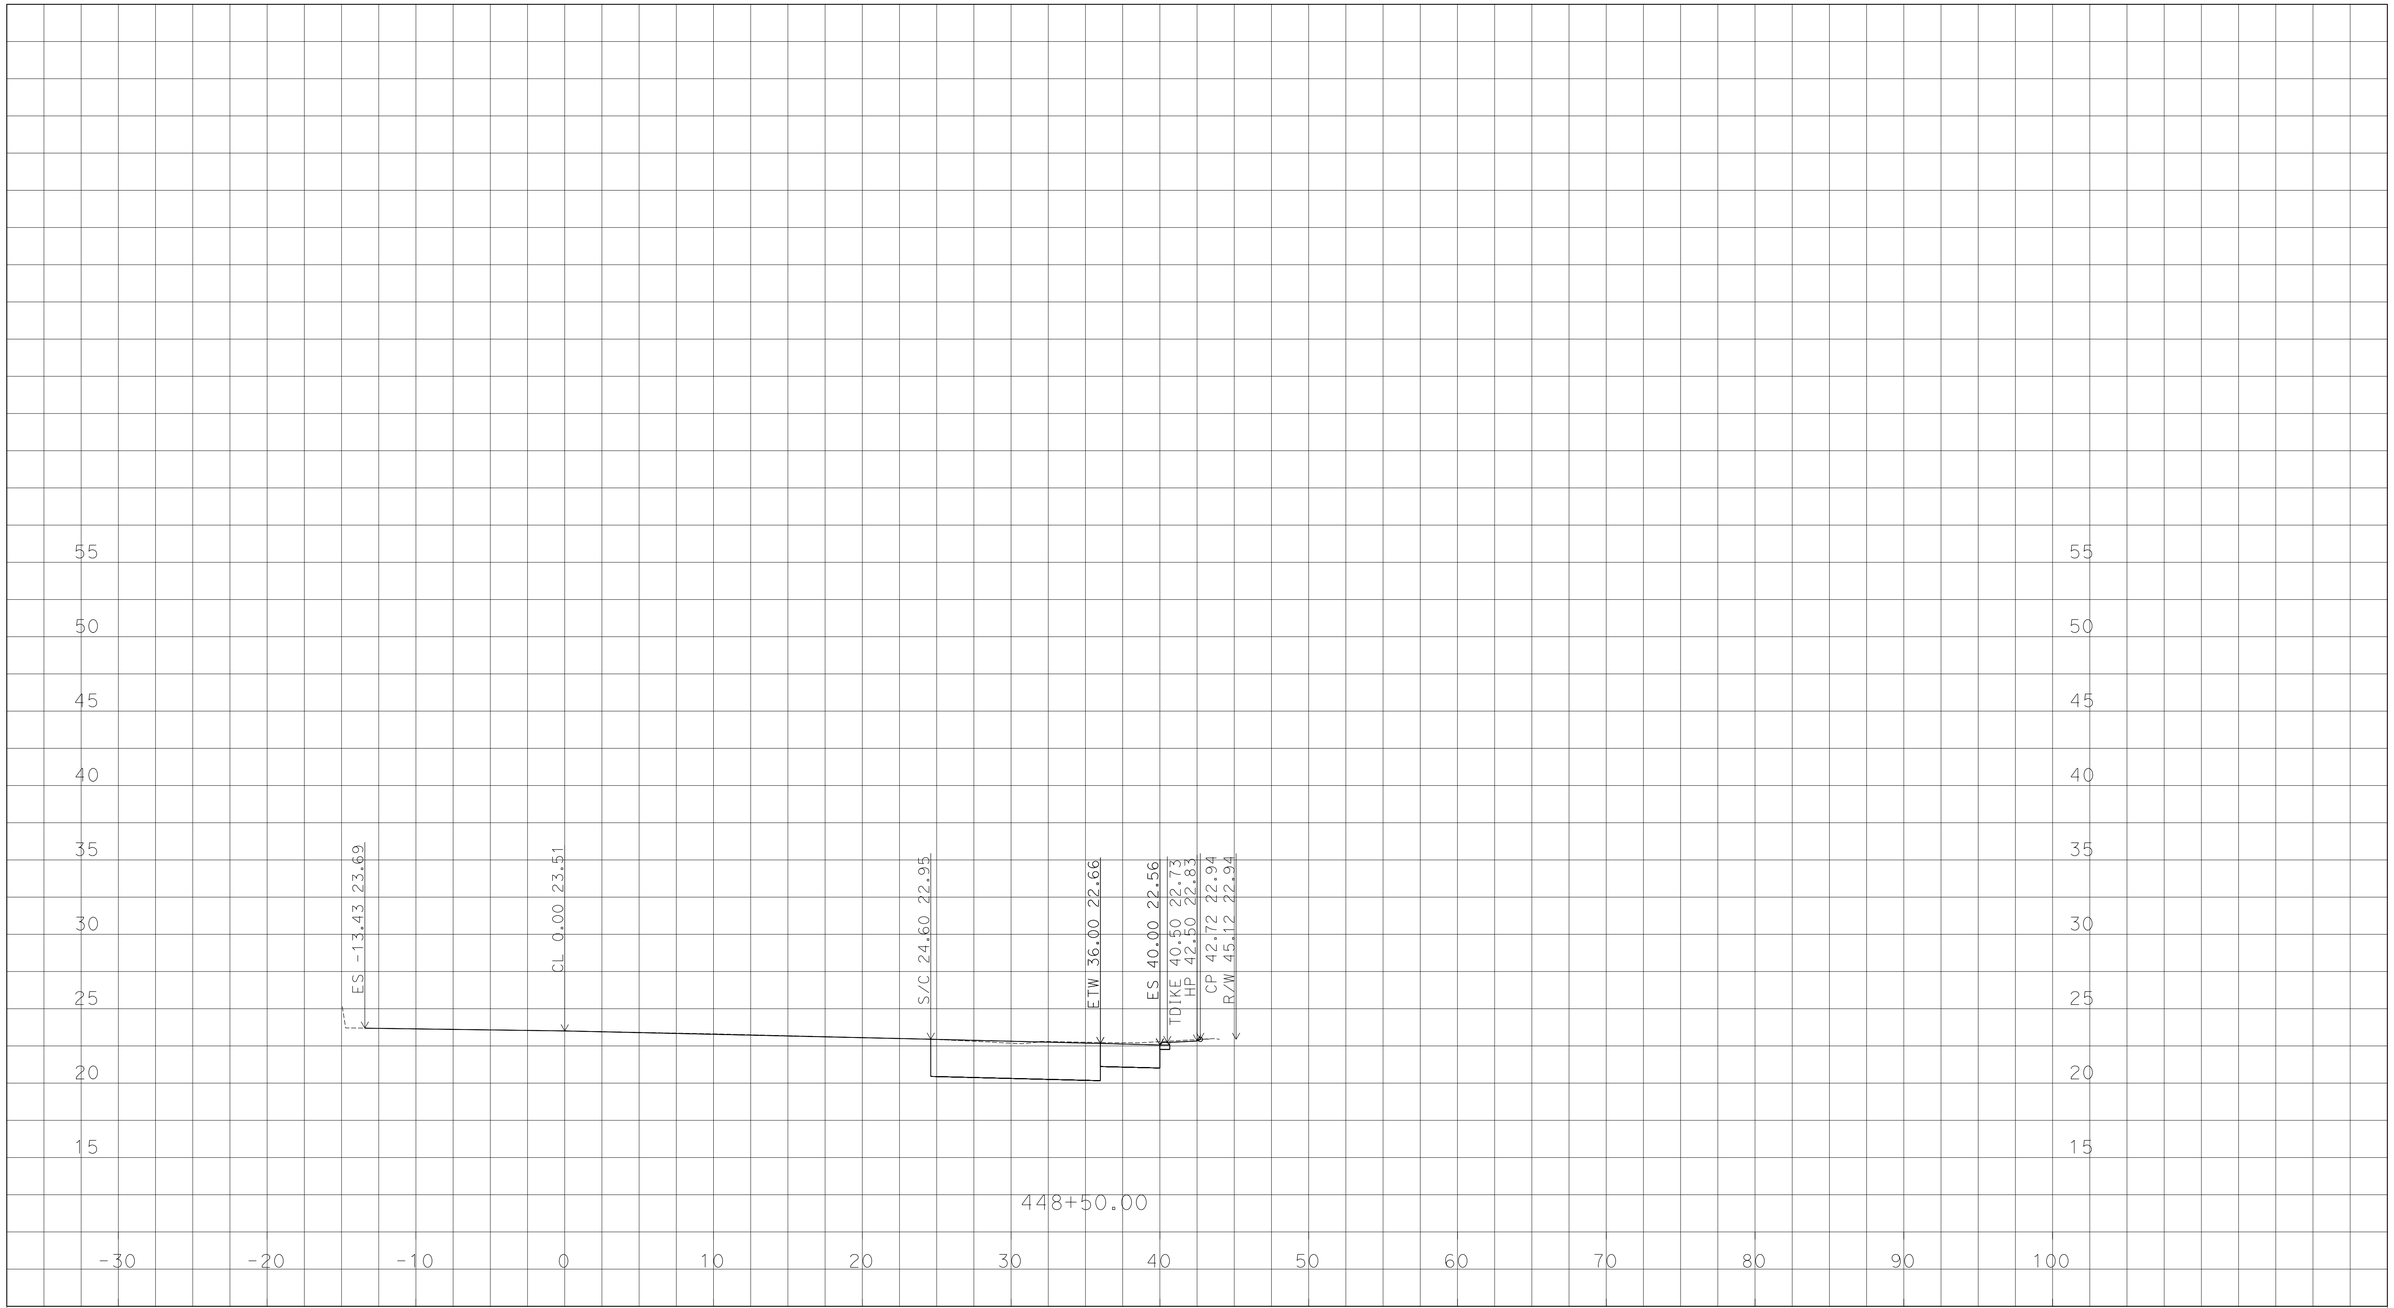

PLOTTED DATE: 13-JUN-2016

SCALE: 1"=5' Horiz.
1"=5' Vert.

CREATED BY: K SAYLER

CONTRACT: 1114000045

DIST/CO/RTE/PM: 11/San Diego/5/3.9-9.2

PROJECT ID: none set

"EN-H"

CROSS SECTIONS

P:\1114000045\02_Design\C3D\Mult_XSections\H St
H St XSections1_TEMP_X_C3D_DWG.dwg - 10-Jun-16 3:01 PM

DESIGN STUDY ONLY

All Dimensions are U.S. Survey Feet

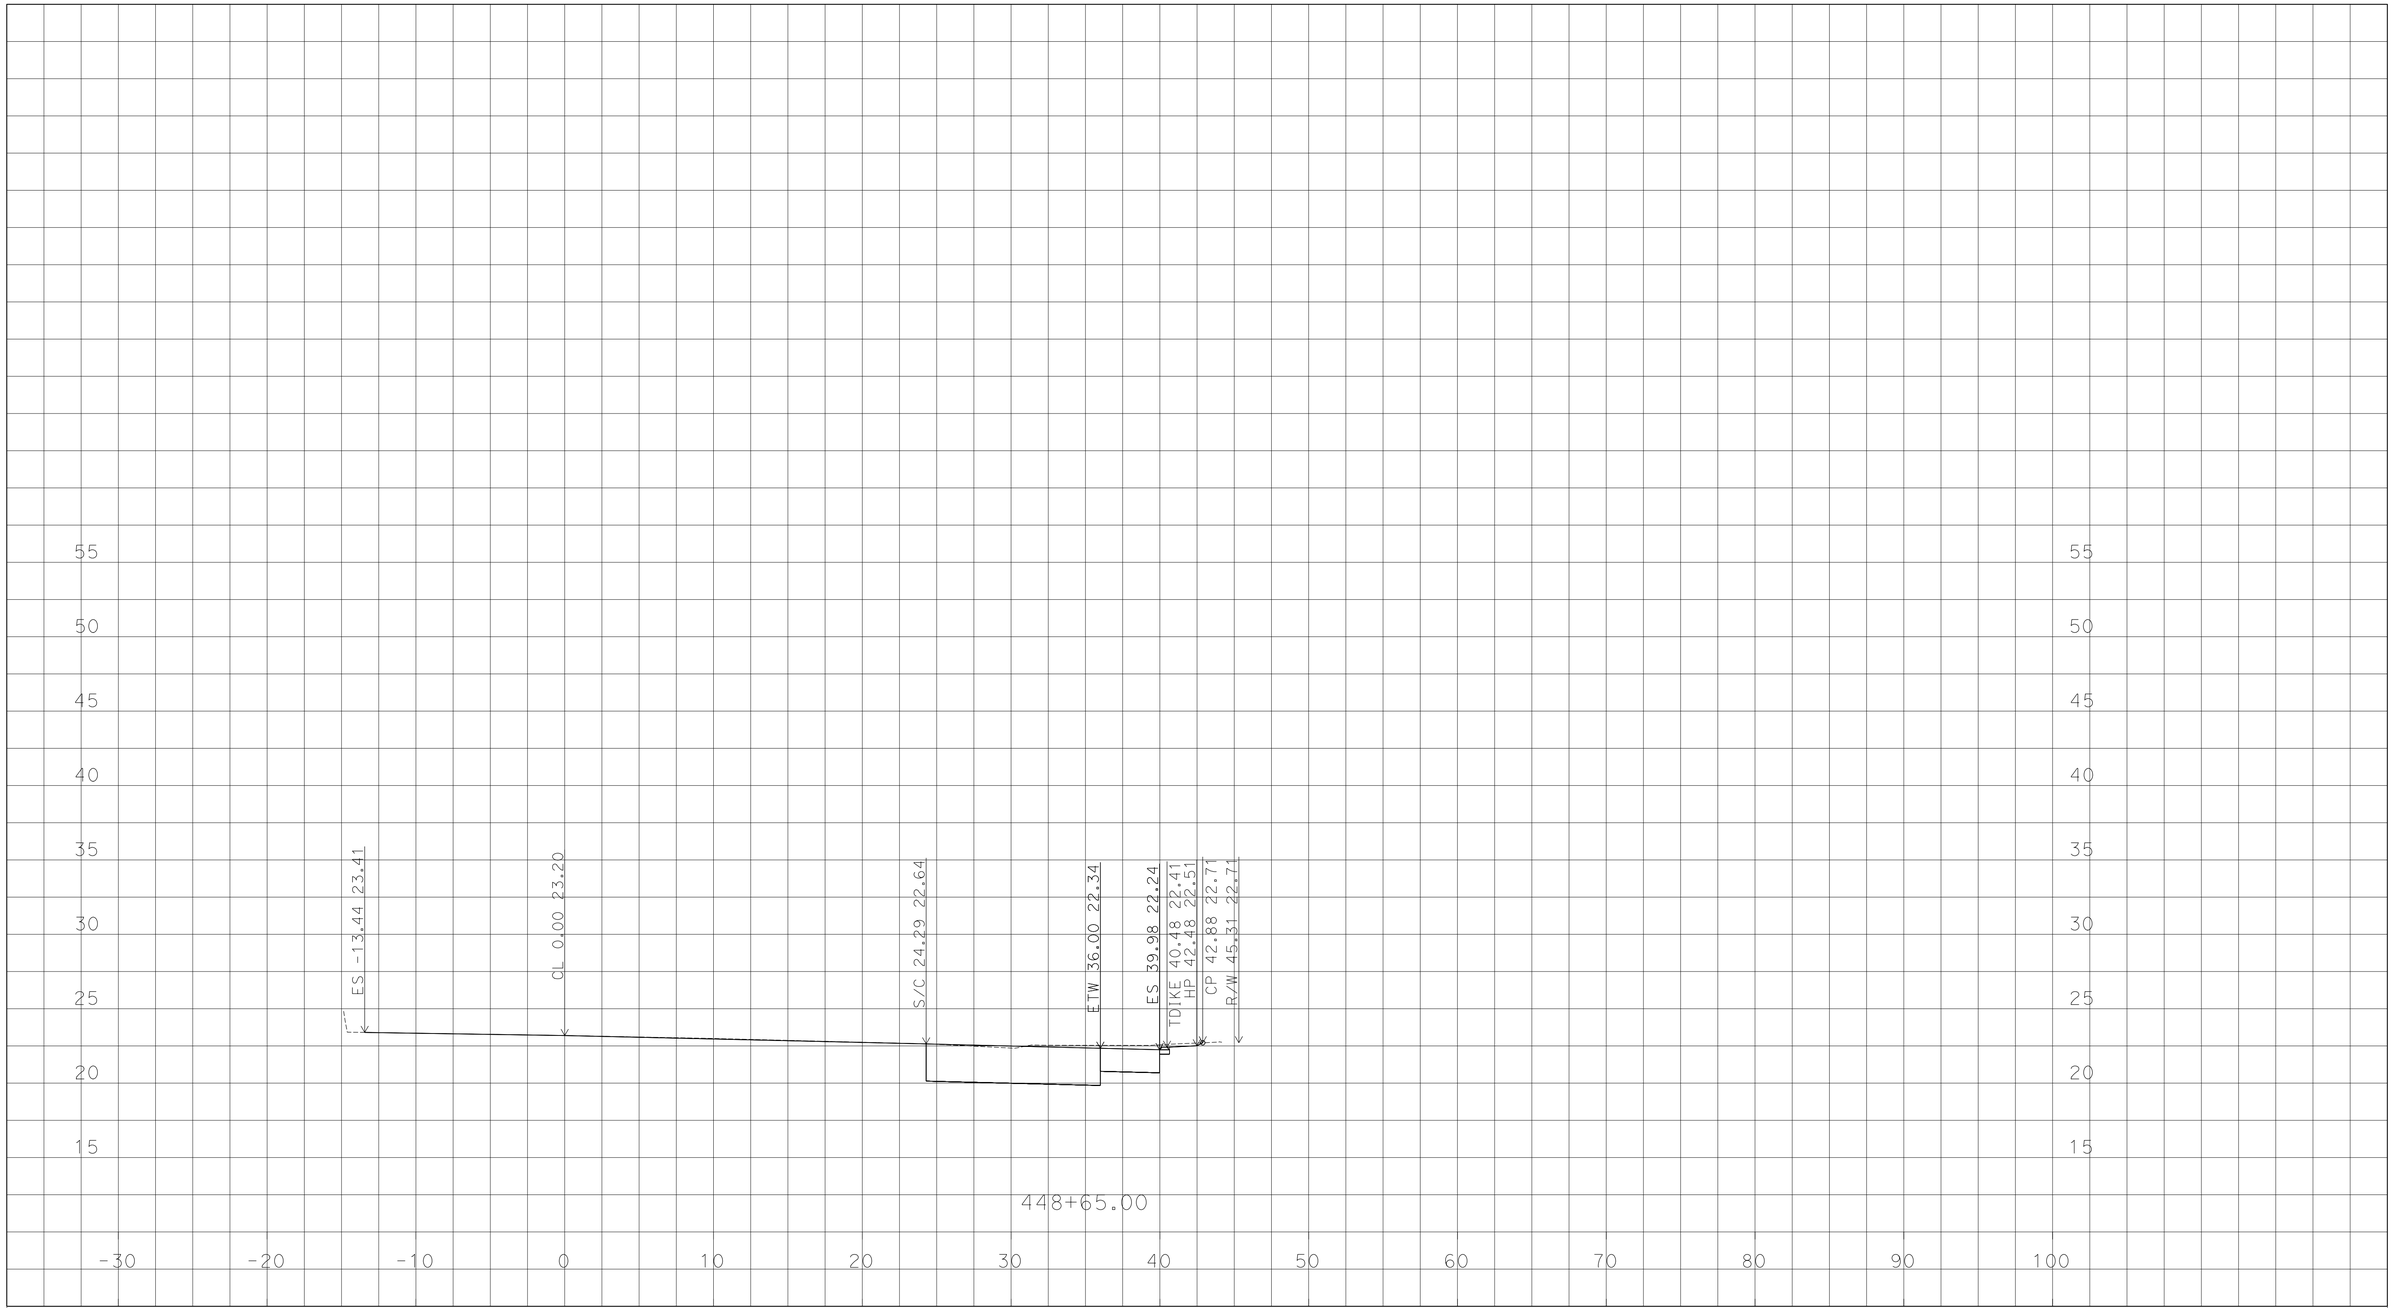

P:\1114000045\02_Design\C3D\Mult_XSections\H St
H St XSections1_TEMP_X_C3D_DWG.dwg - 10-Jun-16 3:01 PM

PLOTTED DATE: 13-JUN-2016

SCALE: 1"=5' Horiz.
1"=5' Vert.

CREATED BY: K SAYLER

CONTRACT: 1114000045

DIST/CO/RTE/PM: 11/San Diego/5/3.9-9.2

PROJECT ID: none set

"EN-H"

CROSS SECTIONS

DESIGN STUDY ONLY

All Dimensions are U.S. Survey Feet

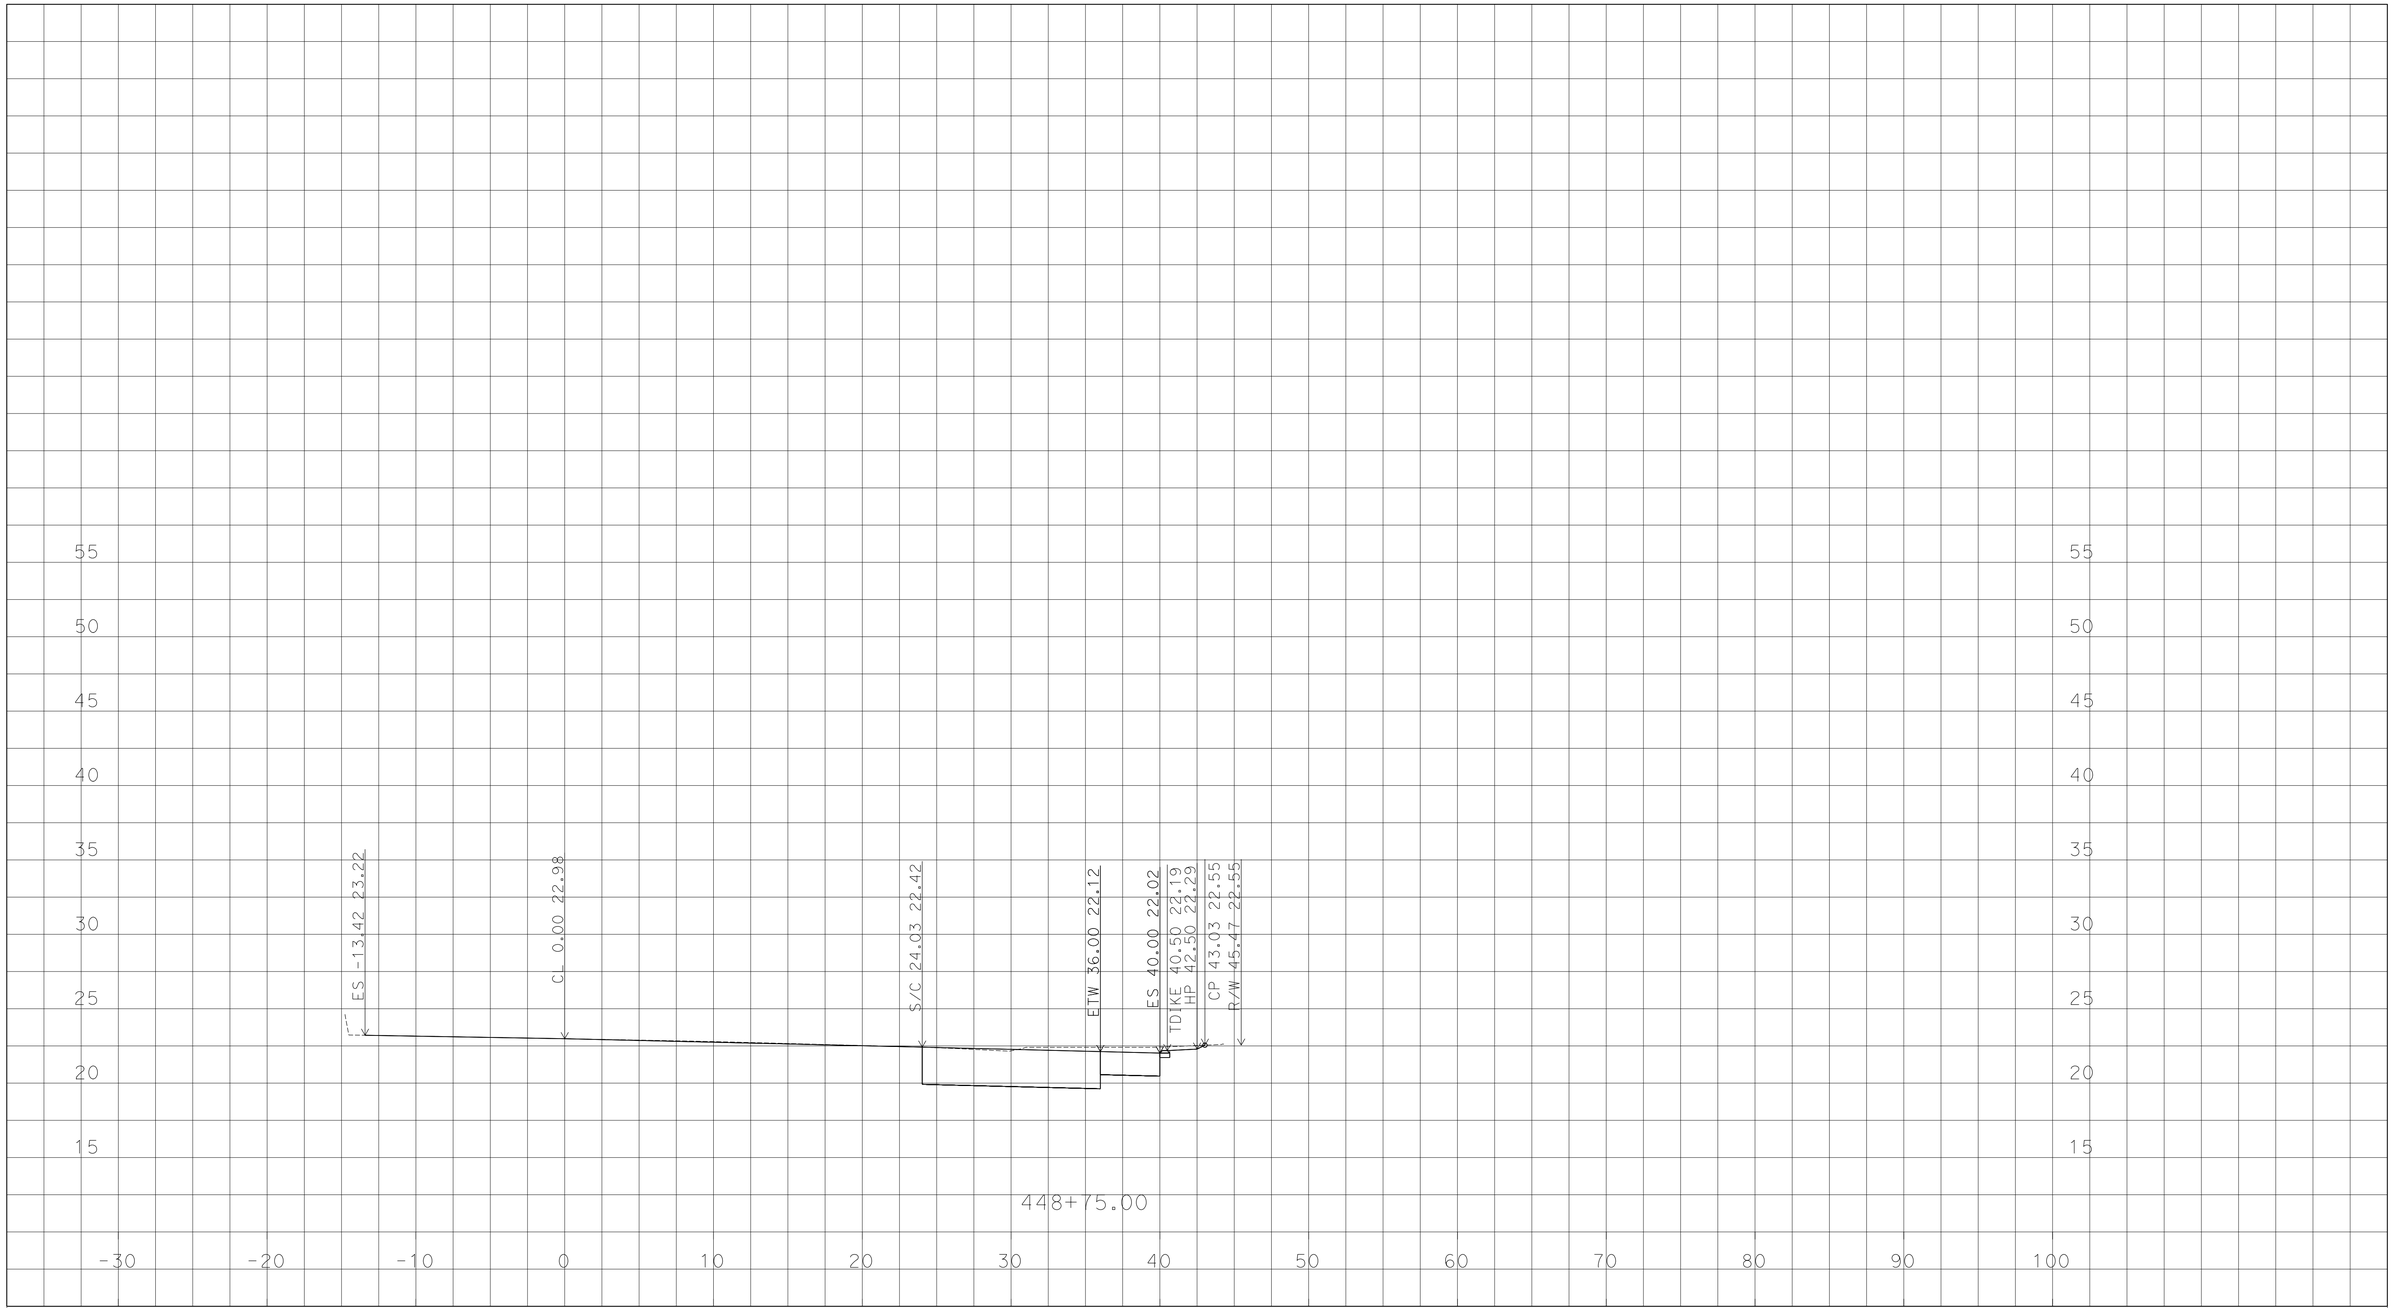

P:\1114000045\02_Design\C3D\Mult_XSections\H St
H St XSections1_TEMP_X_C3D_DWG.dwg - 10-Jun-16 3:01 PM

PLOTTED DATE: 13-JUN-2016

SCALE: 1"=5' Horiz.
1"=5' Vert.

CREATED BY: K SAYLER

CONTRACT: 1114000045
DIST/CO/RTE/PM: 11/San Diego/5/3.9-9.2
PROJECT ID: none set

"EN-H"
CROSS SECTIONS

DESIGN STUDY ONLY

All Dimensions are U.S. Survey Feet

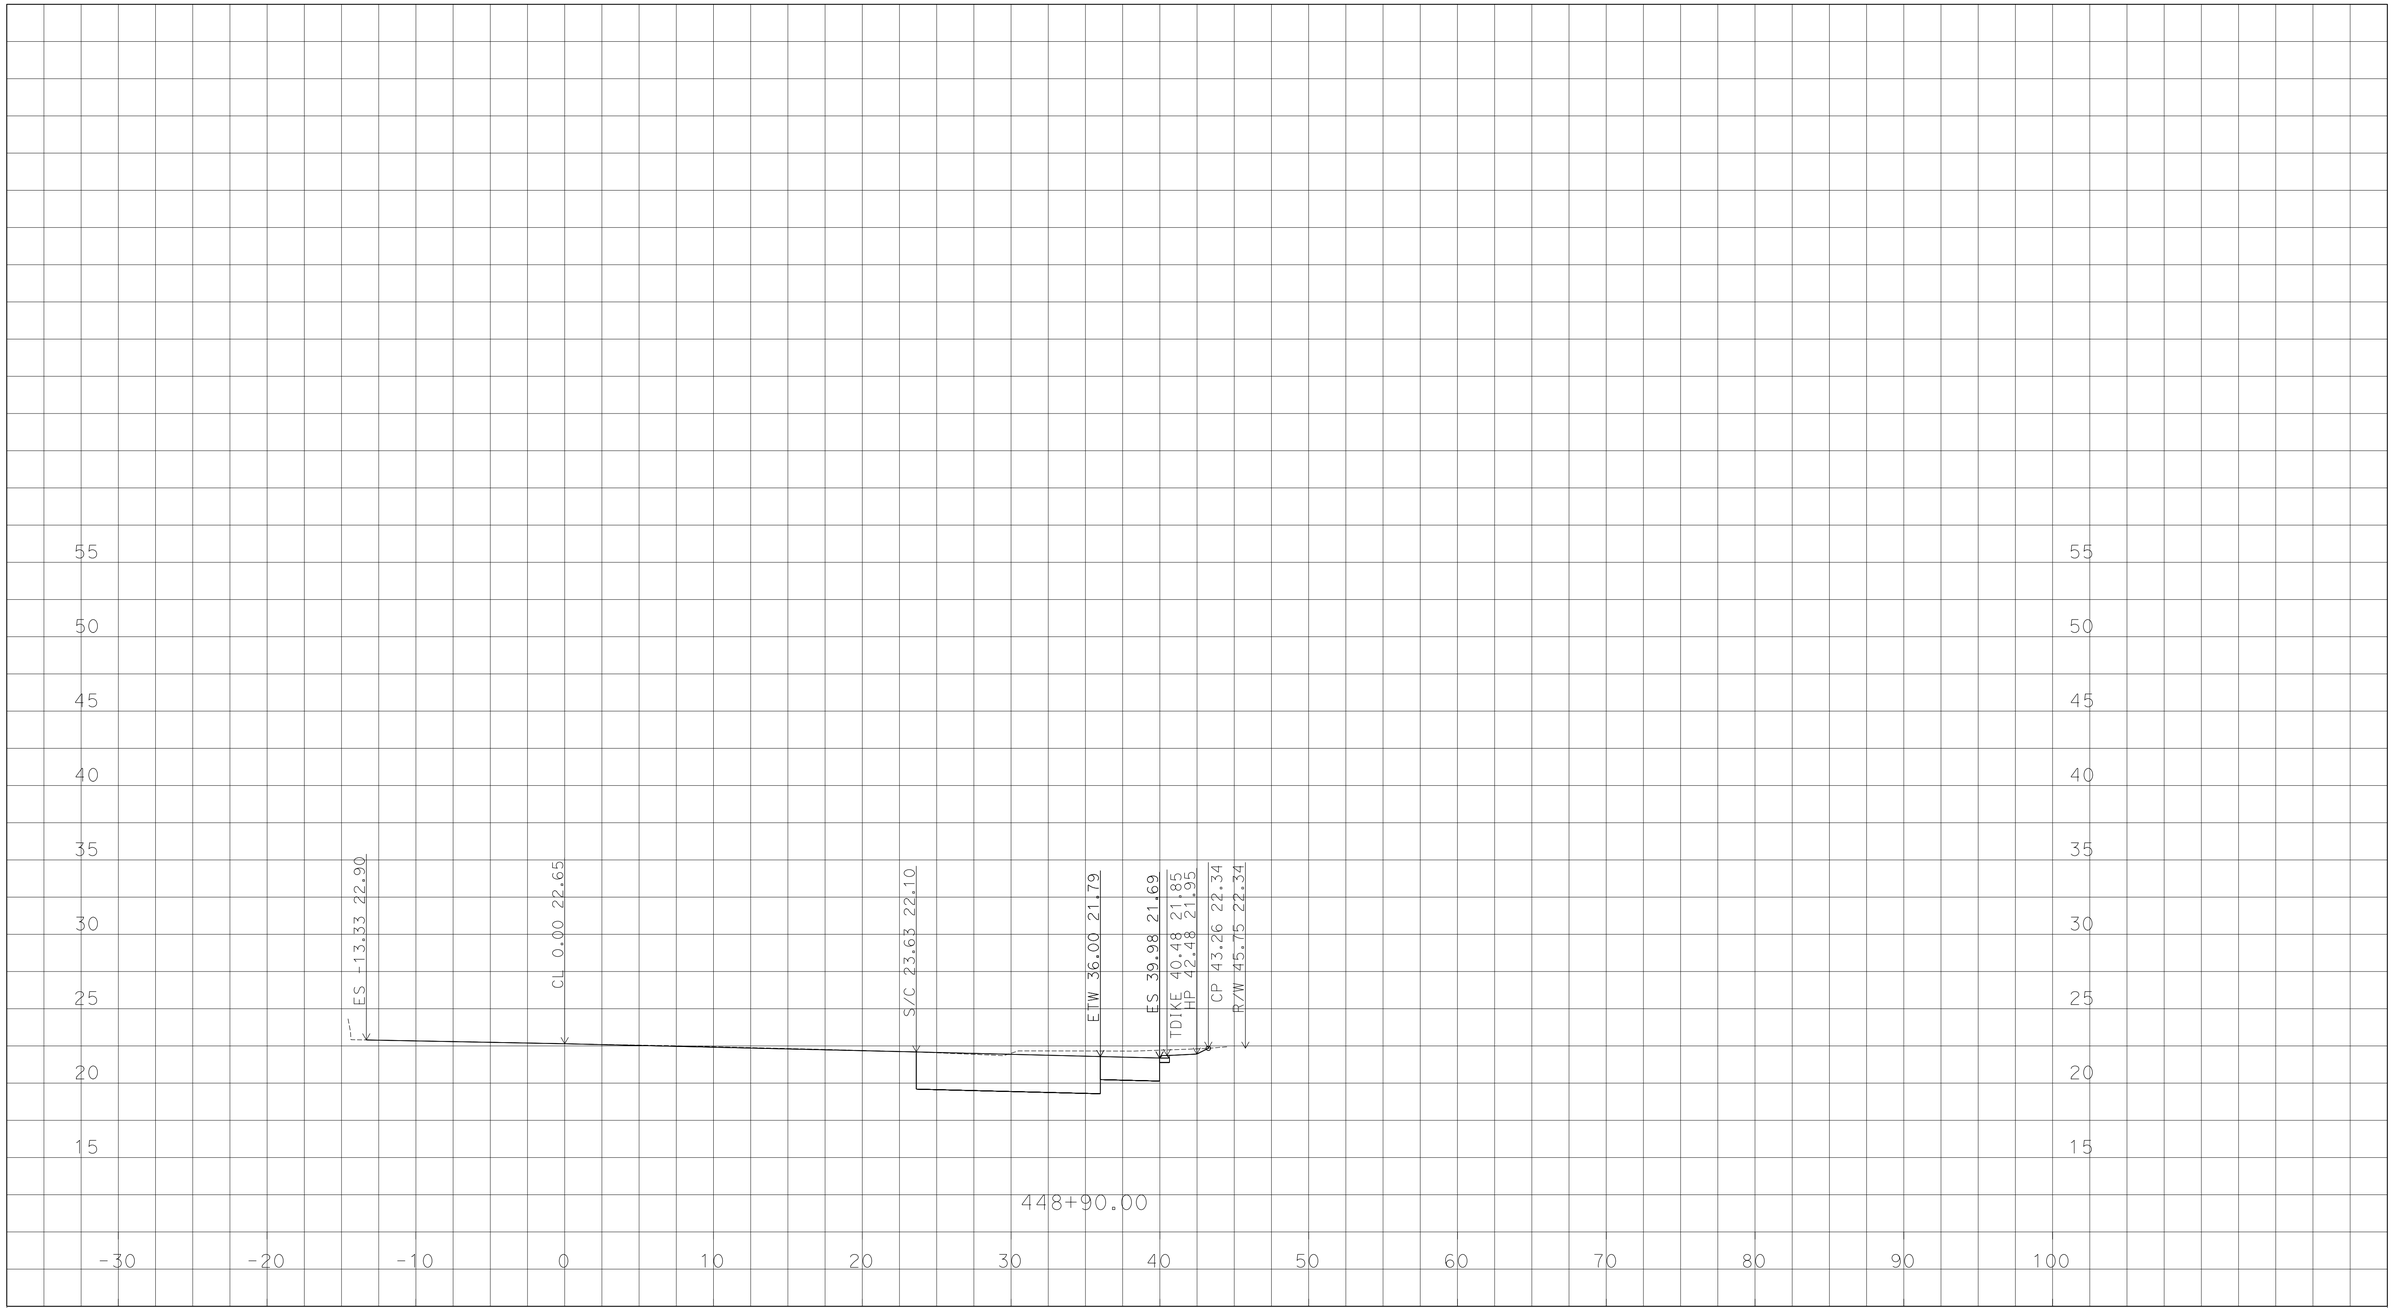

P:\1114000045\02_Design\C3D\Mult_XSections\H St
H St XSections1_TEMP_X_C3D_DWG.dwg - 10-Jun-16 3:01 PM

PLOTTED DATE: 13-JUN-2016

SCALE: 1"=5' Horiz.
1"=5' Vert.

CREATED BY: K SAYLER

CONTRACT: 1114000045
DIST/CO/RTE/PM: 11/San Diego/5/3.9-9.2
PROJECT ID: none set

"EN-H"
CROSS SECTIONS

DESIGN STUDY ONLY

All Dimensions are U.S. Survey Feet

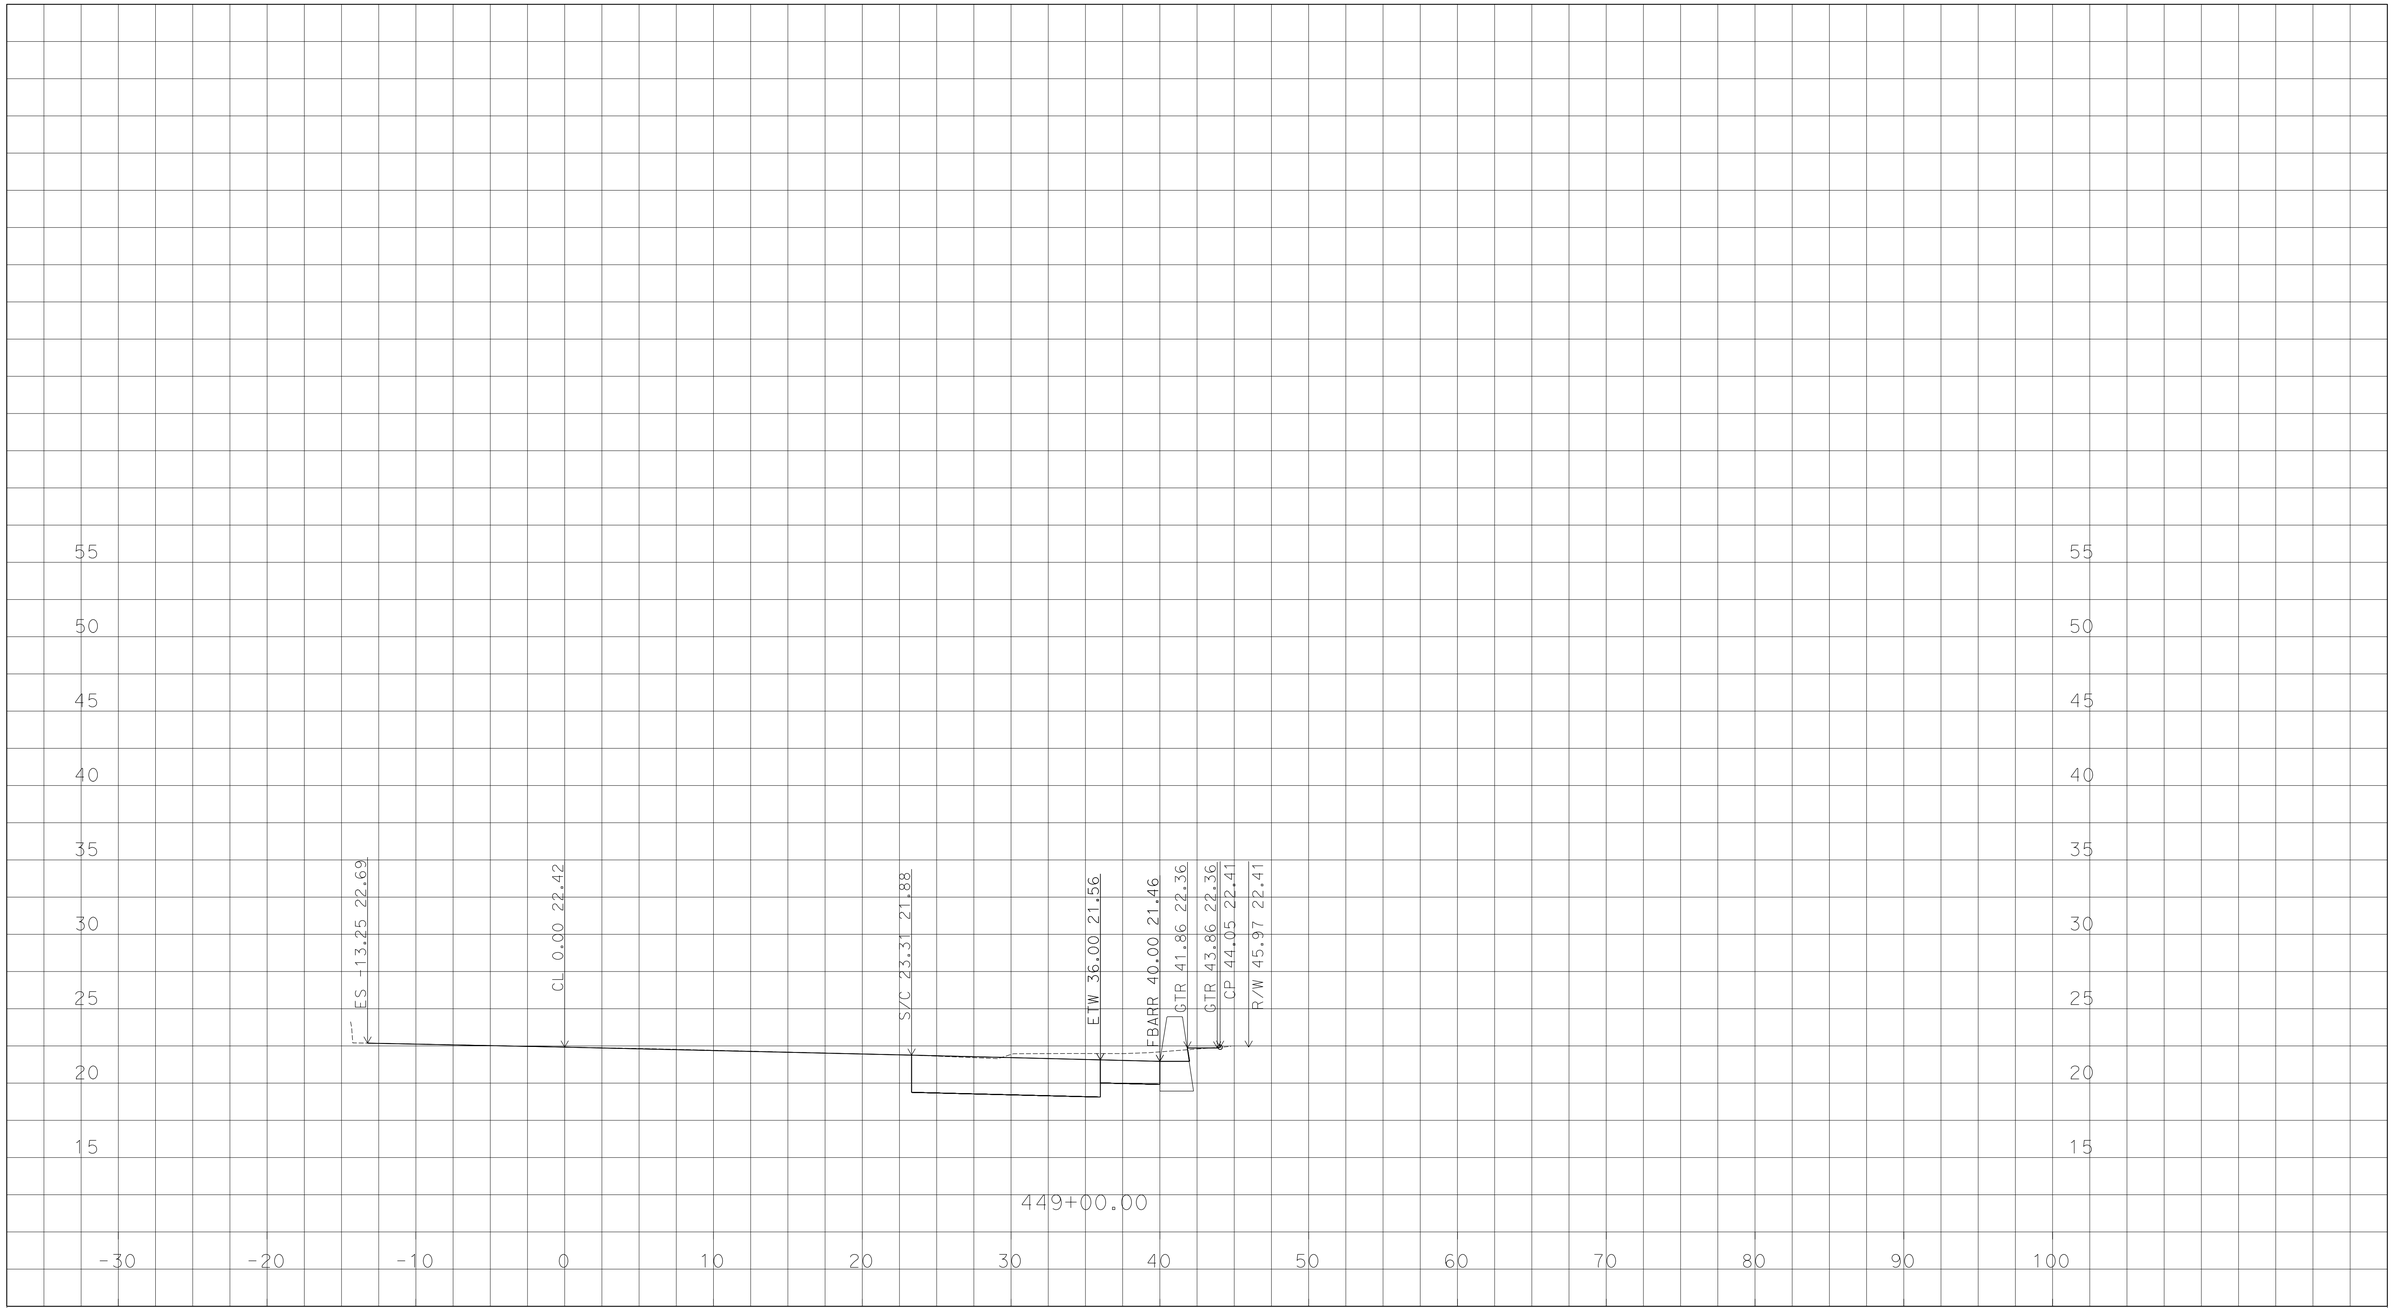

PLOTTED DATE: 13-JUN-2016

SCALE: 1"=5' Horiz.
1"=5' Vert.

CREATED BY: K SAYLER

CONTRACT: 1114000045

DIST/CO/RTE/PM: 11/San Diego/5/3.9-9.2

PROJECT ID: none set

"EN-H"

CROSS SECTIONS

P:\1114000045\02_Design\C3D\Mult_XSections\H St
H St XSections1_TEMP_X_C3D_DWG.dwg - 10-Jun-16 3:01 PM

DESIGN STUDY ONLY

All Dimensions are U.S. Survey Feet

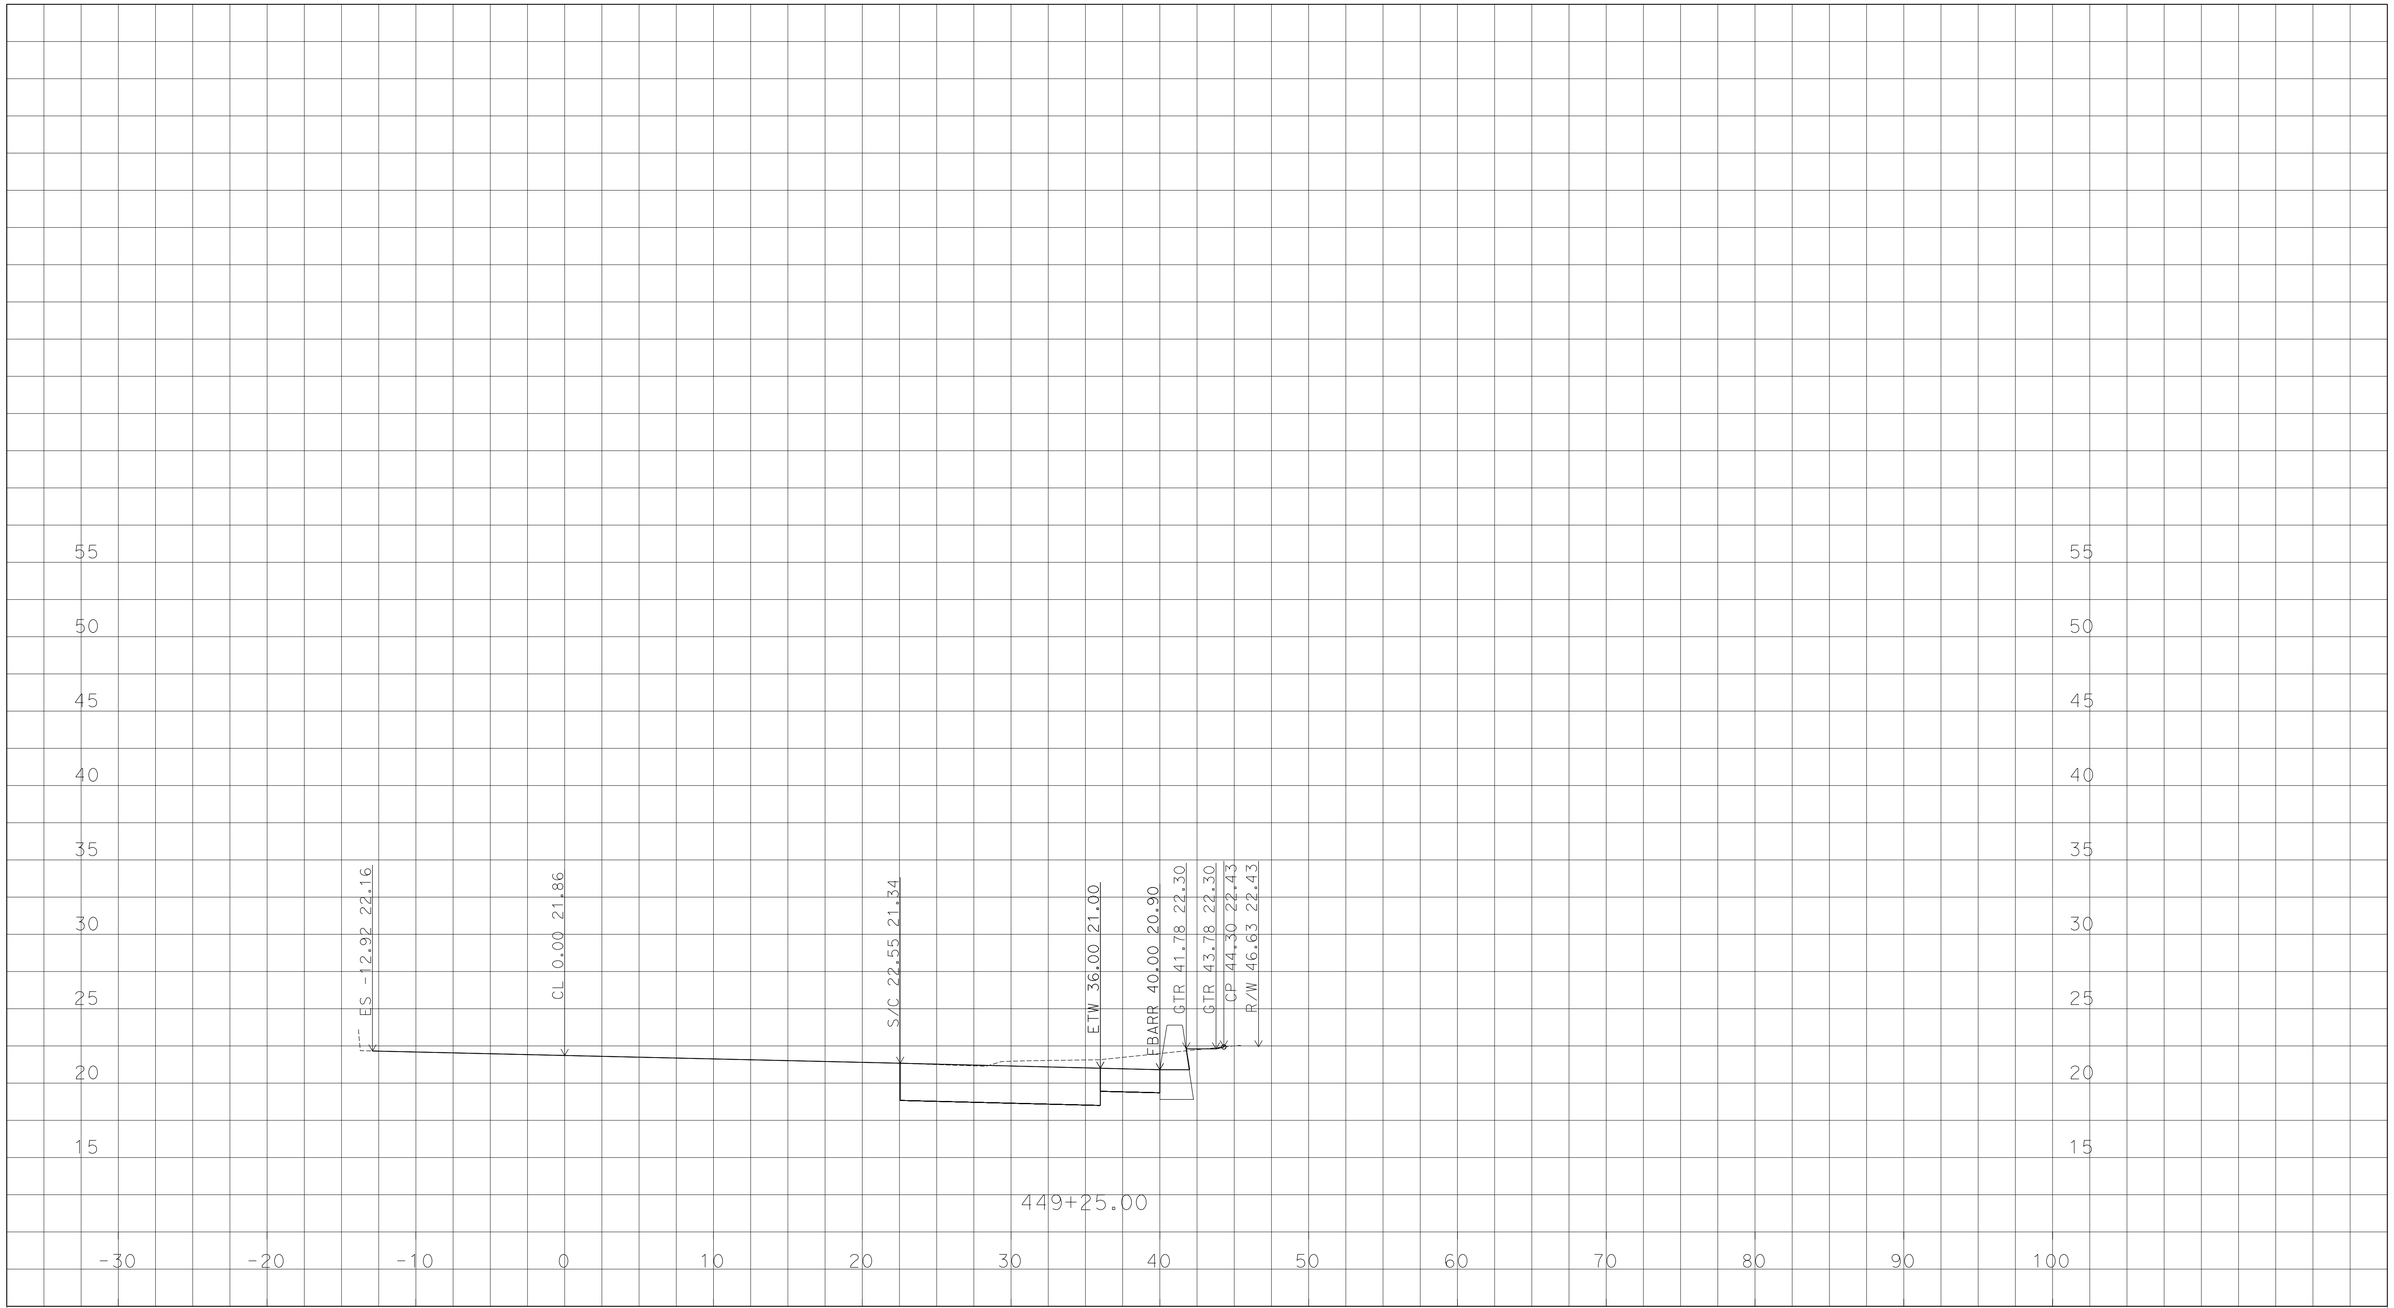

P:\1114000045\02_Design\C3D\Mult_XSections\H St
H St XSections1_TEMP_X_C3D_DWG.dwg - 10-Jun-16 3:01 PM

PLOTTED DATE: 13-JUN-2016

SCALE: 1"=5' Horiz.
1"=5' Vert.

CREATED BY: K SAYLER

CONTRACT: 1114000045
DIST/CO/RTE/PM: 11/San Diego/5/3.9-9.2
PROJECT ID: none set

"EN-H"
CROSS SECTIONS

DESIGN STUDY ONLY

All Dimensions are U.S. Survey Feet

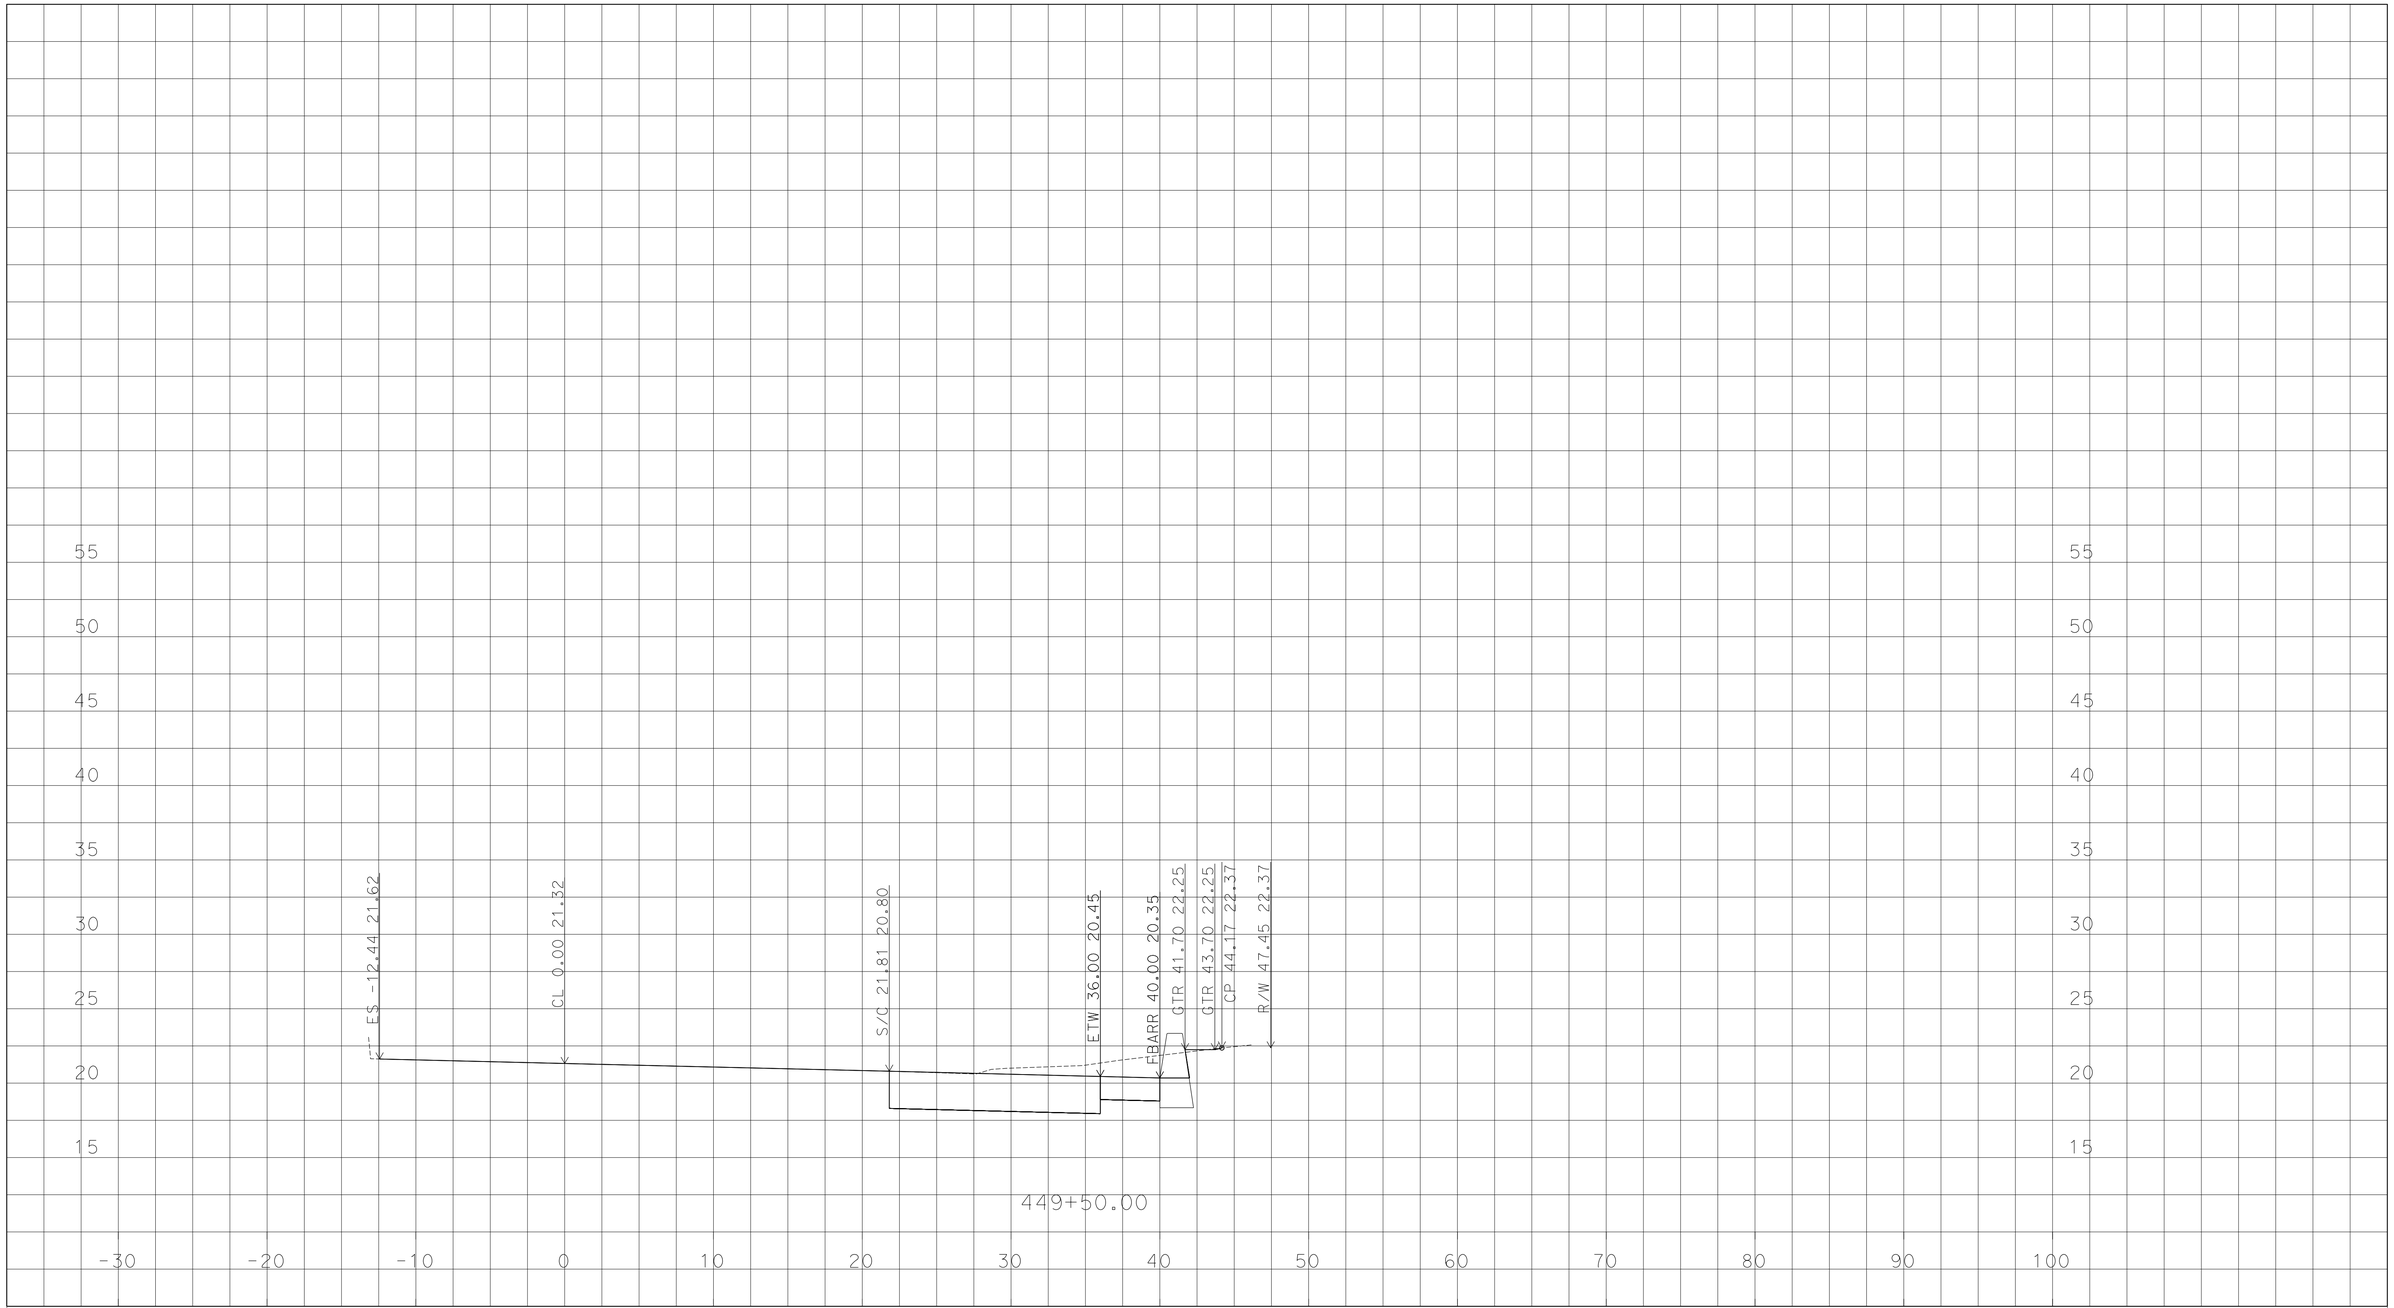

PLOTTED DATE: 13-JUN-2016

SCALE: 1"=5' Horiz.
1"=5' Vert.

CREATED BY: K SAYLER

CONTRACT: 1114000045

DIST/CO/RTE/PM: 11/San Diego/5/3.9-9.2

PROJECT ID: none set

"EN-H"

CROSS SECTIONS

P:\1114000045\02_Design\C3D\Mult_XSections\H St
H St XSections1_TEMP_X_C3D_DWG.dwg - 10-Jun-16 3:01 PM

DESIGN STUDY ONLY

All Dimensions are U.S. Survey Feet

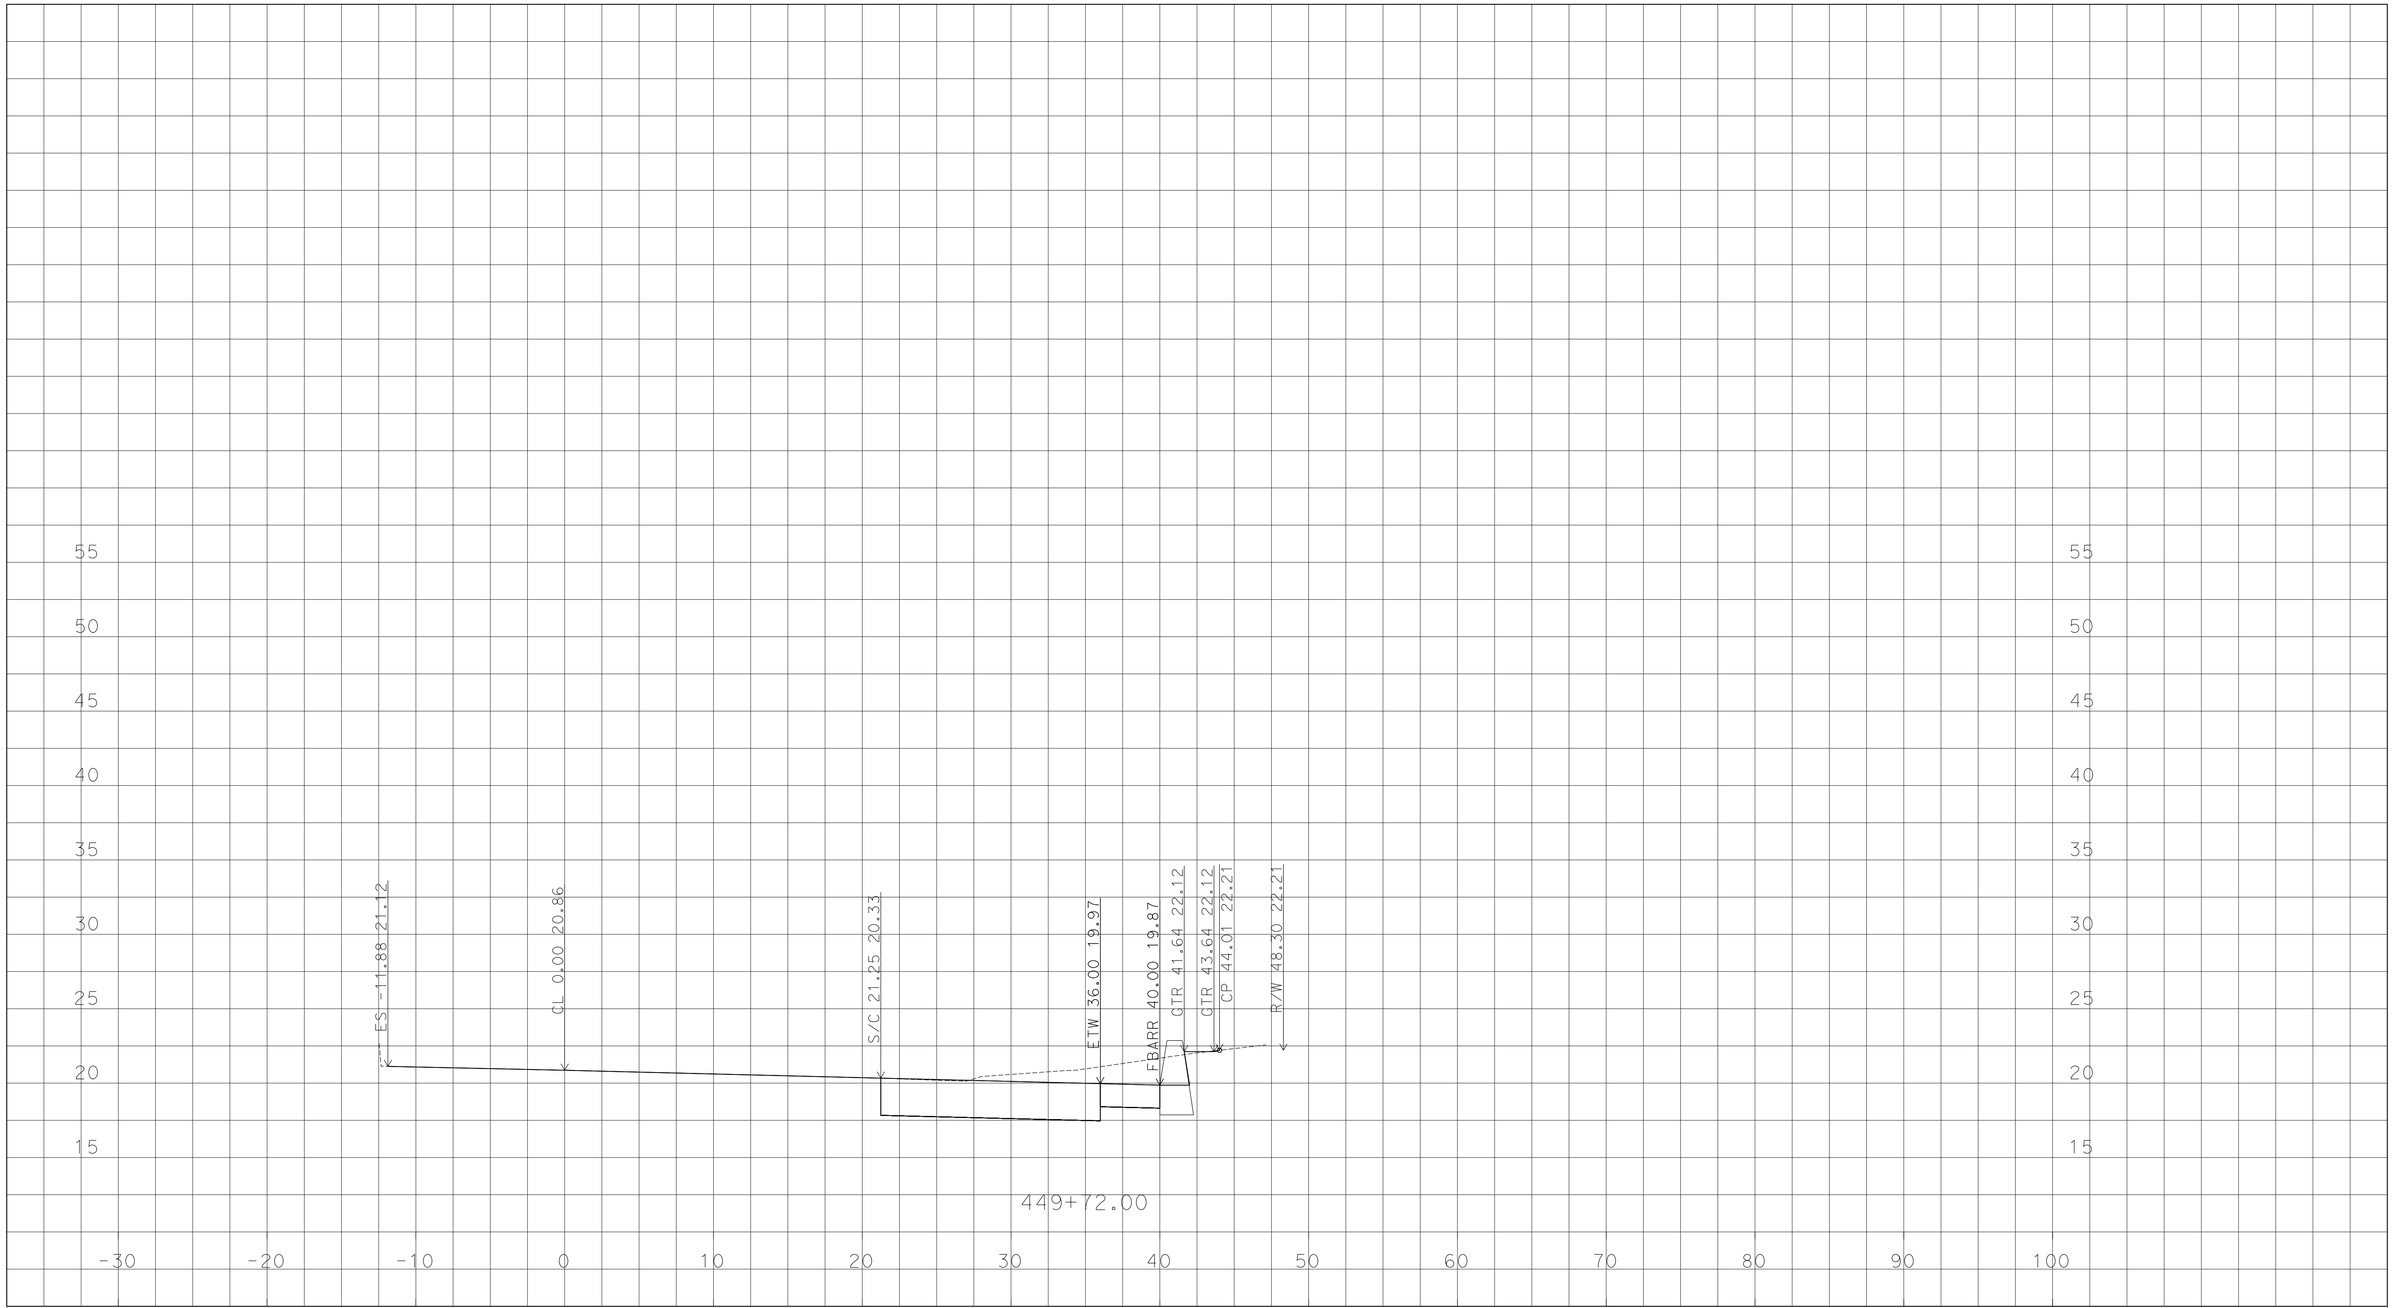

P:\1114000045\02_Design\C3D\Mult_XSections\H St
H St XSections1_TEMP_X_C3D_DWG.dwg - 10-Jun-16 3:01 PM

PLOTTED DATE: 13-JUN-2016

SCALE: 1"=5' Horiz.
1"=5' Vert.

CREATED BY: K SAYLER

CONTRACT: 1114000045
DIST/CO/RTE/PM: 11/San Diego/5/3.9-9.2
PROJECT ID: none set

"EN-H"
CROSS SECTIONS

DESIGN STUDY ONLY

All Dimensions are U.S. Survey Feet

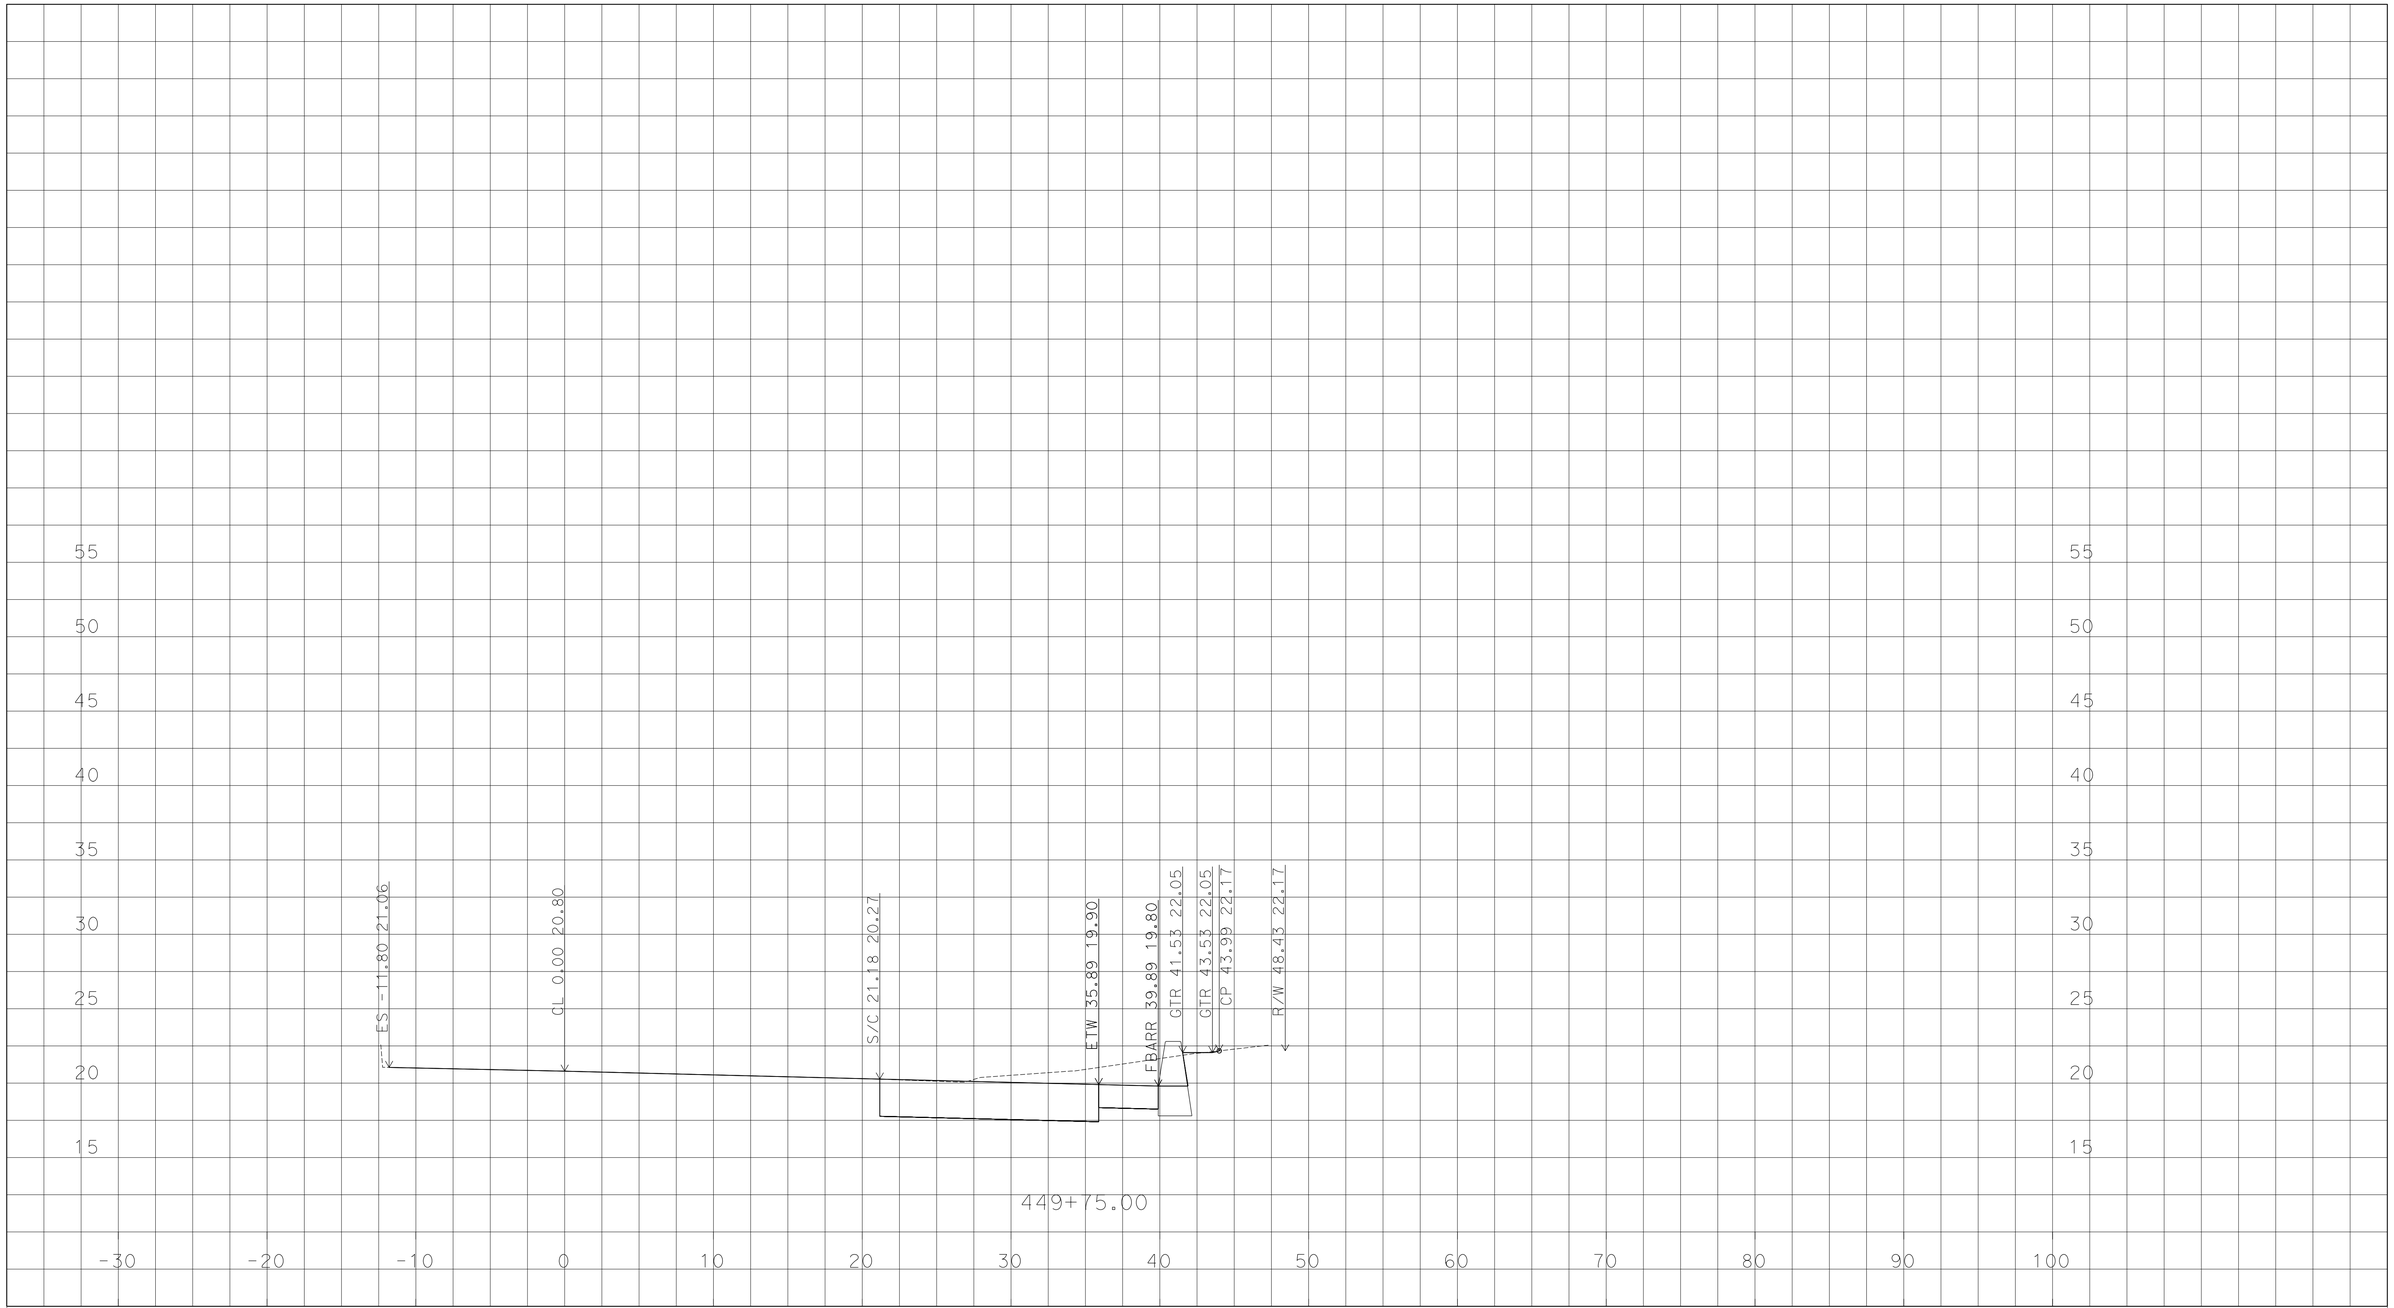

P:\1114000045\02_Design\C3D\Mult_XSections\H St
H St XSections1_TEMP_X_C3D_DWG.dwg - 10-Jun-16 3:01 PM

PLOTTED DATE: 13-JUN-2016

SCALE: 1"=5' Horiz.
1"=5' Vert.

CREATED BY: K SAYLER

CONTRACT: 1114000045
DIST/CO/RTE/PM: 11/San Diego/5/3.9-9.2
PROJECT ID: none set

"EN-H"
CROSS SECTIONS

DESIGN STUDY ONLY

All Dimensions are U.S. Survey Feet

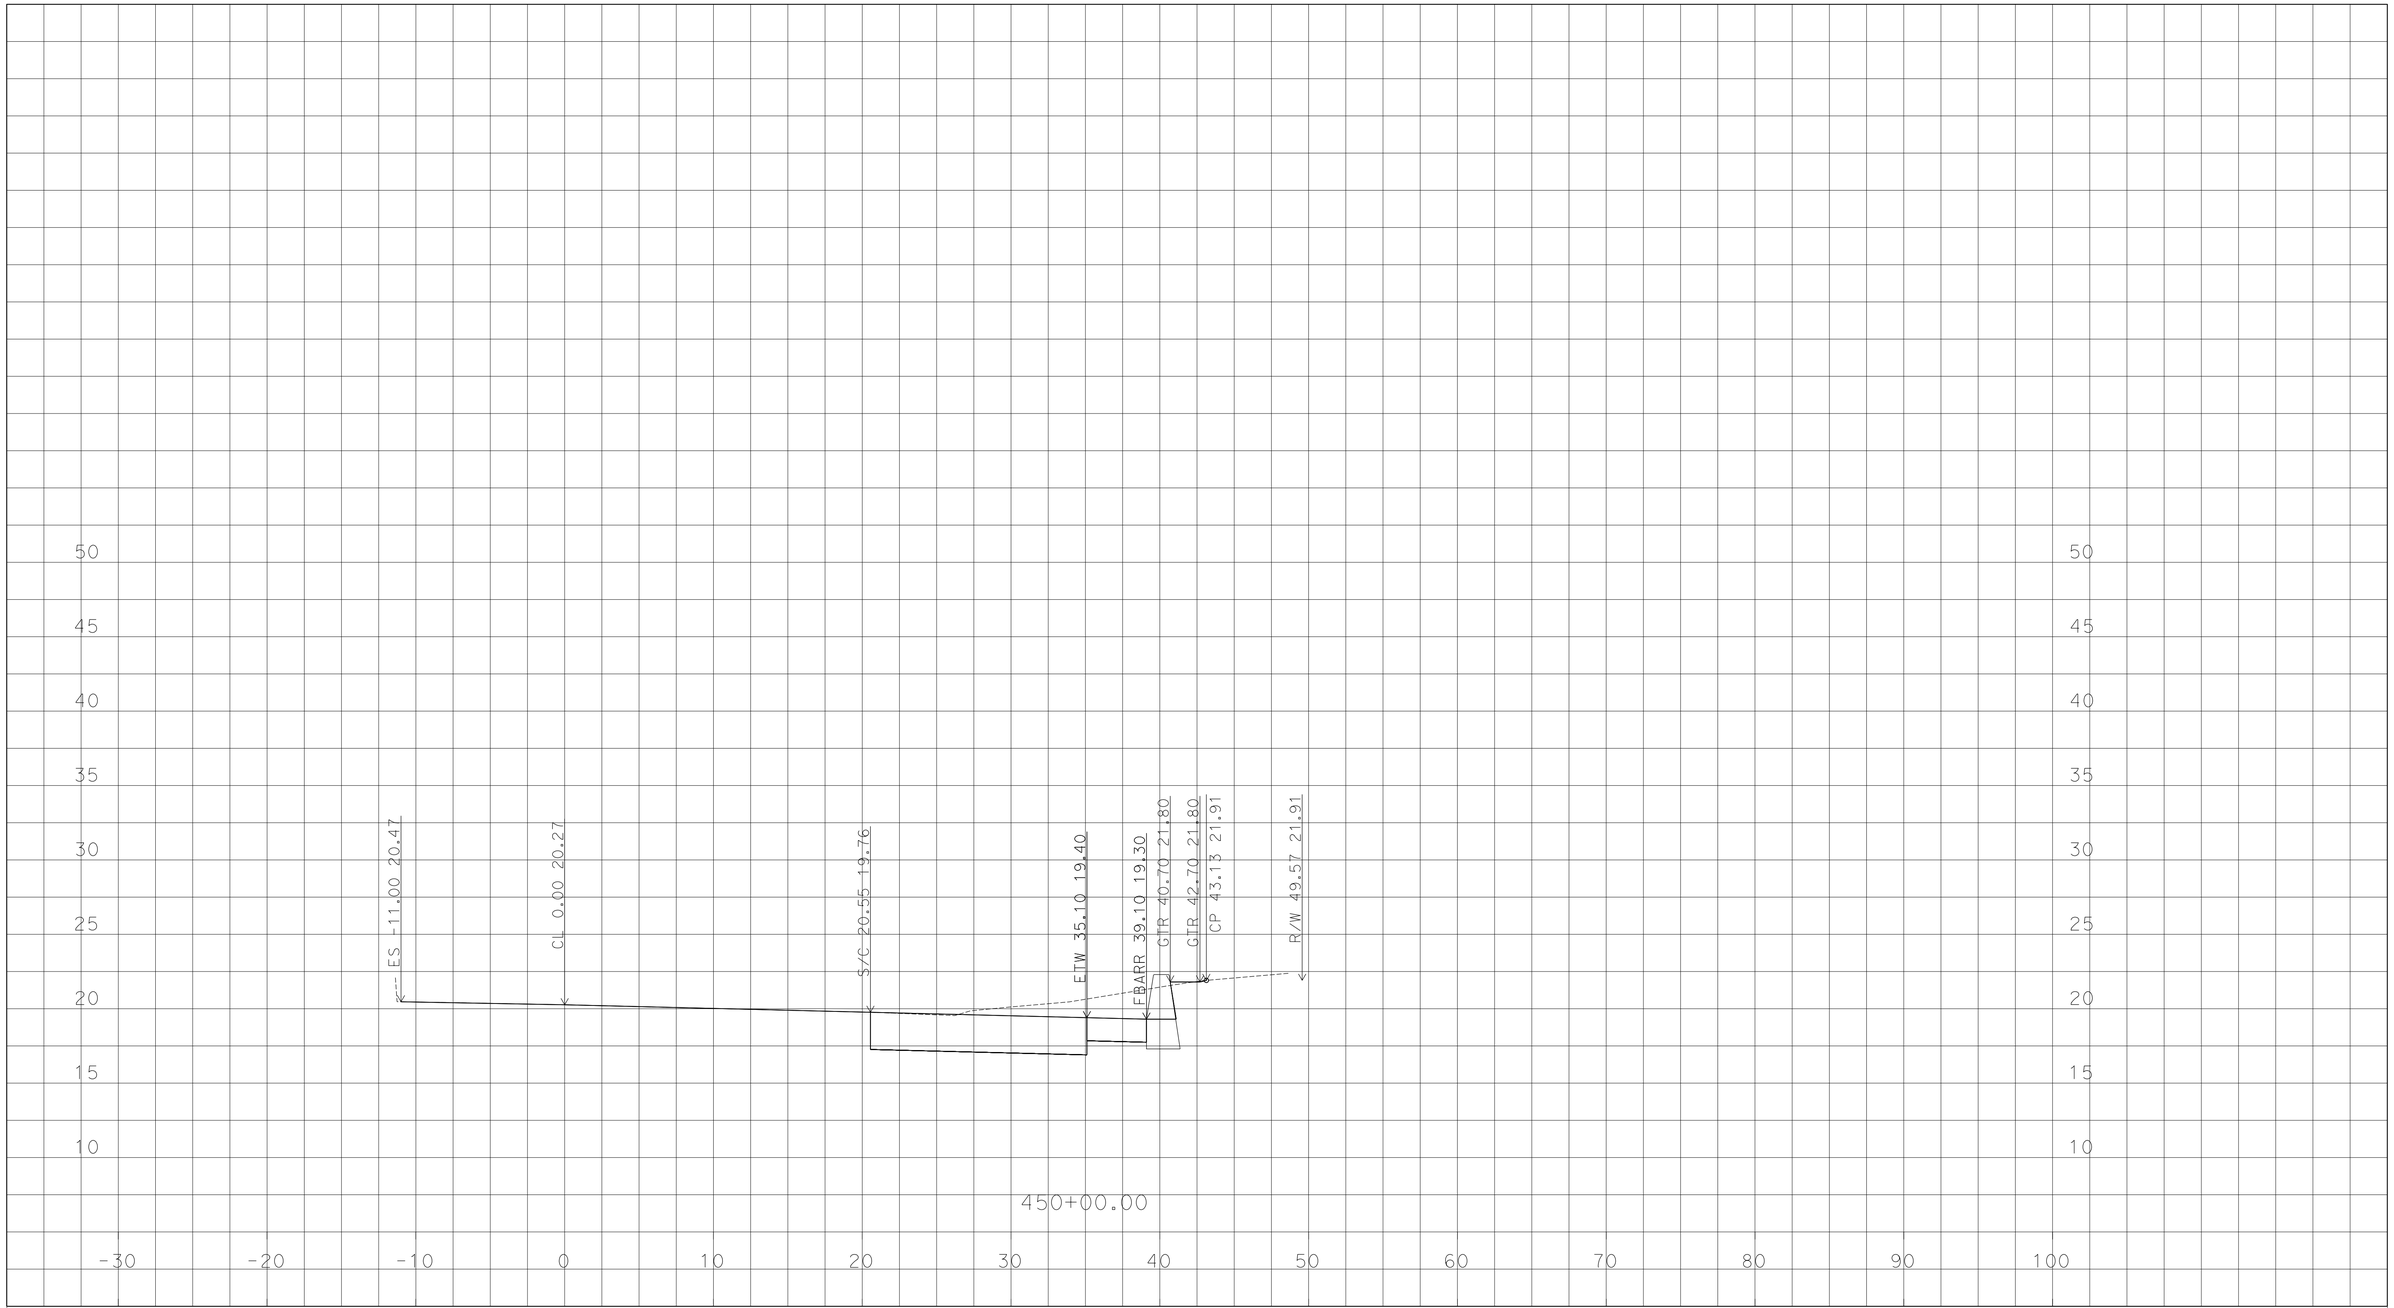

PLOTTED DATE: 13-JUN-2016

SCALE: 1"=5' Horiz.
1"=5' Vert.

CREATED BY: K SAYLER

CONTRACT: 1114000045

DIST/CO/RTE/PM: 11/San Diego/5/3.9-9.2

PROJECT ID: none set

"EN-H"

CROSS SECTIONS

P:\1114000045\02_Design\C3D\Mult_XSections\H St
H St XSections1_TEMP_X_C3D_DWG.dwg - 10-Jun-16 3:01 PM

DESIGN STUDY ONLY

All Dimensions are U.S. Survey Feet

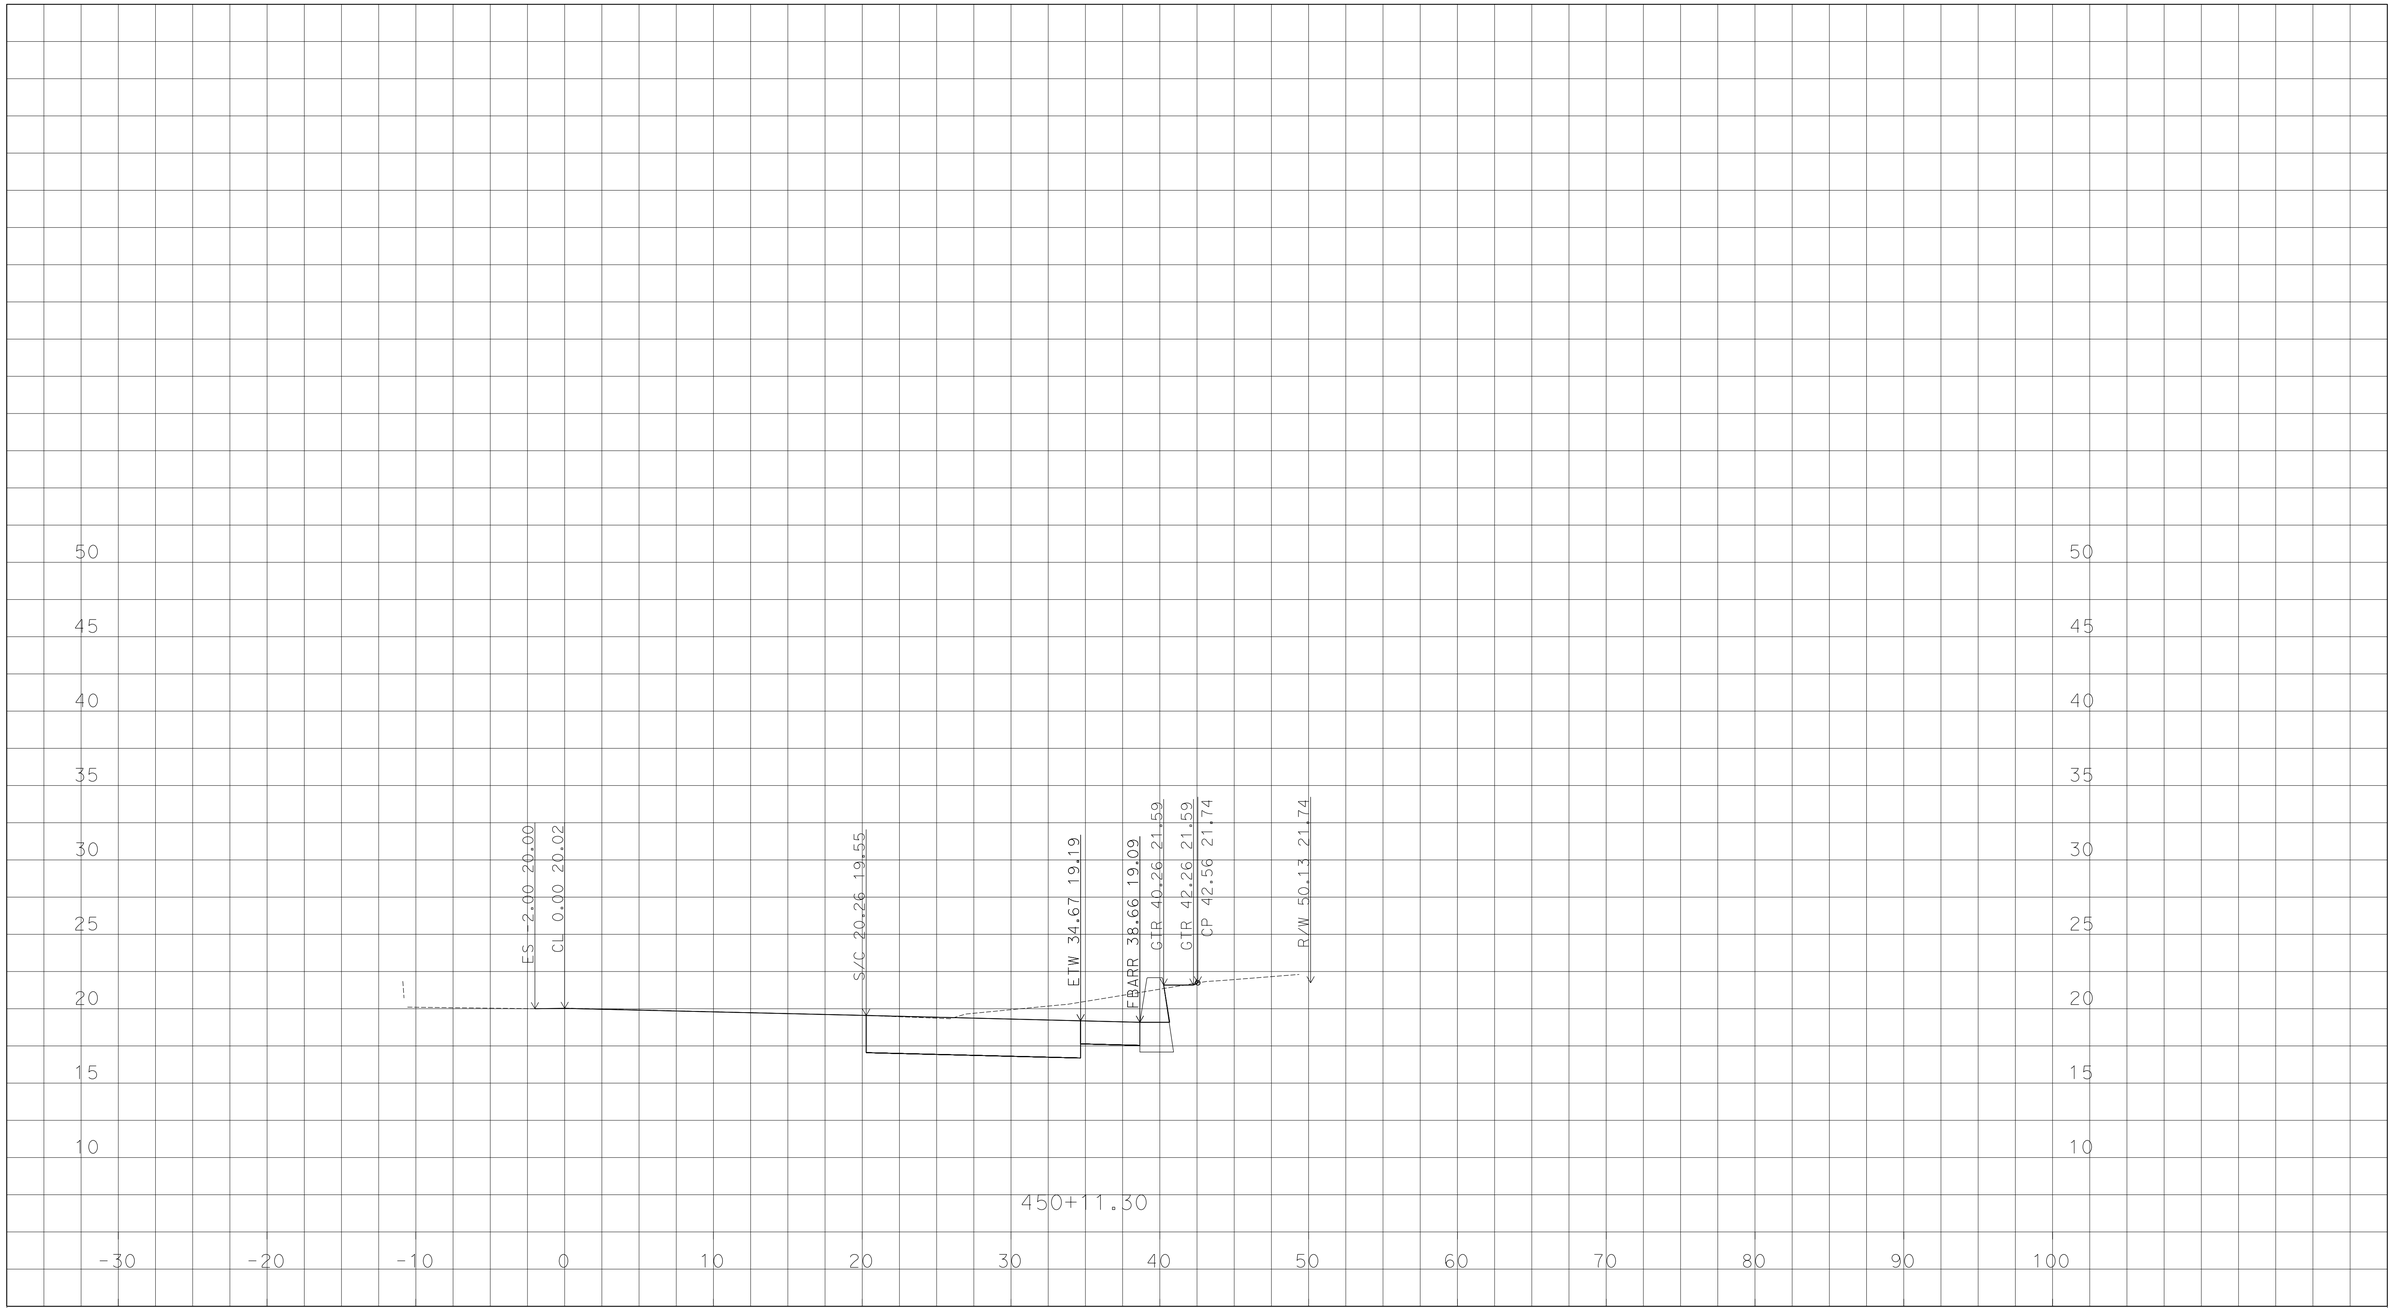

PLOTTED DATE: 13-JUN-2016

SCALE: 1"=5' Horiz.
1"=5' Vert.

CREATED BY: K SAYLER

CONTRACT: 1114000045

DIST/CO/RTE/PM: 11/San Diego/5/3.9-9.2

PROJECT ID: none set

"EN-H"

CROSS SECTIONS

P:\1114000045\02_Design\C3D\Mult_XSections\H St
H St XSections1_TEMP_X_C3D_DWG.dwg - 10-Jun-16 3:01 PM

DESIGN STUDY ONLY

All Dimensions are U.S. Survey Feet

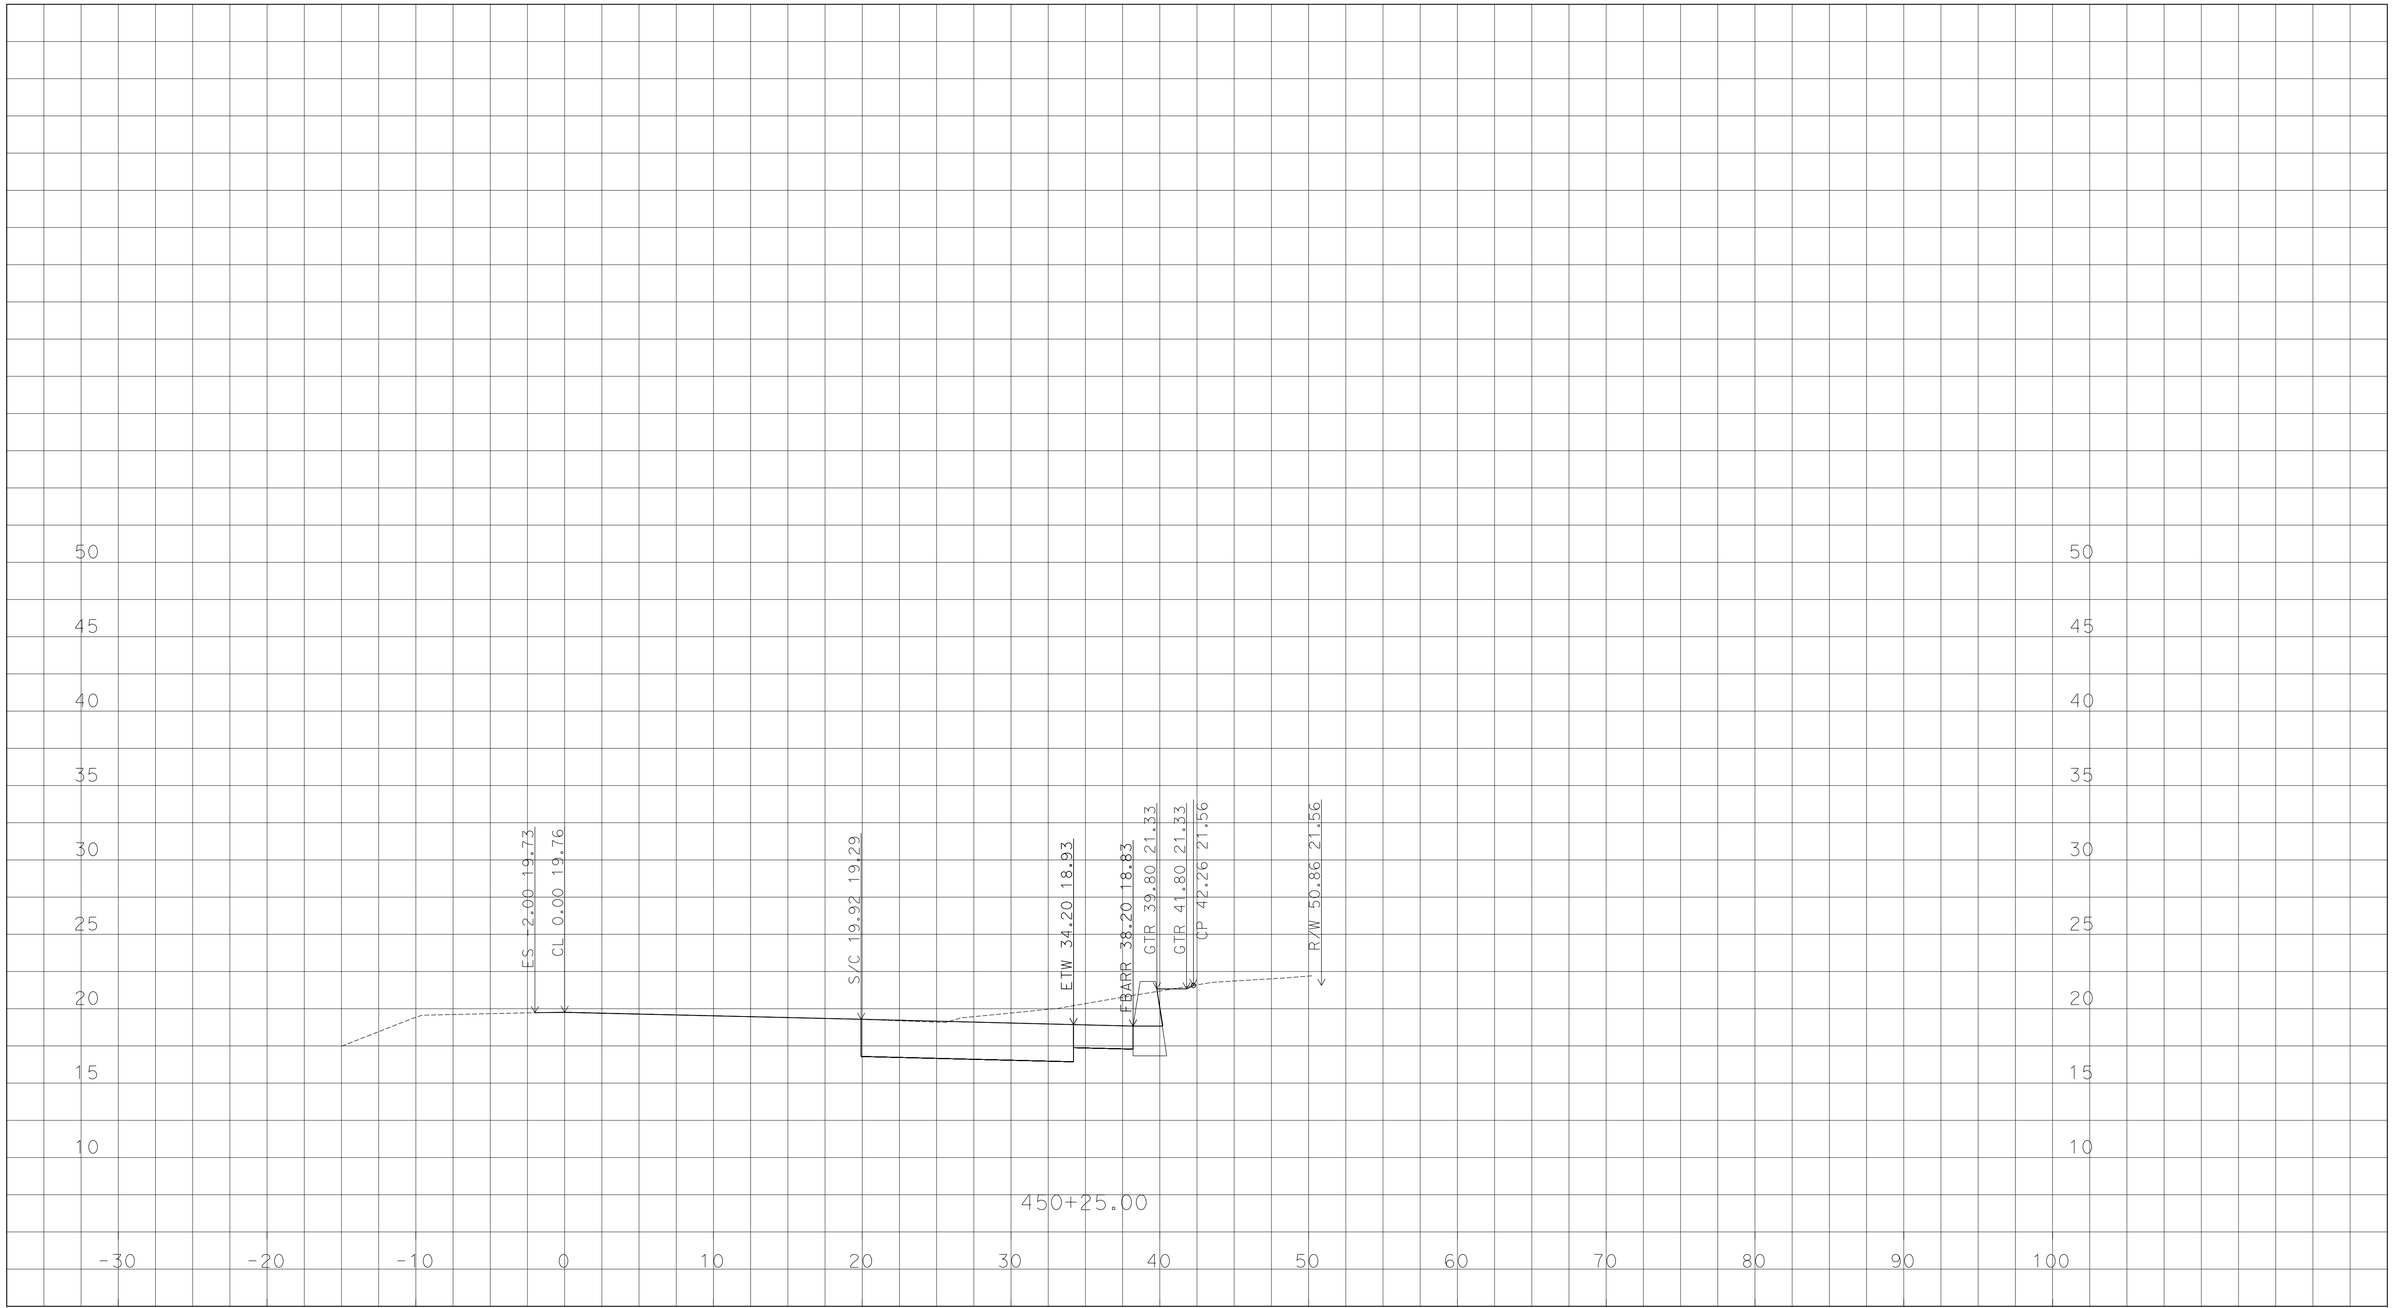

PLOTTED DATE: 13-JUN-2016

SCALE: 1"=5' Horiz.
1"=5' Vert.

CREATED BY: K SAYLER

CONTRACT: 1114000045

DIST/CO/RTE/PM: 11/San Diego/5/3.9-9.2

PROJECT ID: none set

"EN-H"

CROSS SECTIONS

P:\1114000045\02_Design\C3D\Mult_XSections\H St
H St XSections1_TEMP_X_C3D_DWG.dwg - 10-Jun-16 3:01 PM

DESIGN STUDY ONLY

All Dimensions are U.S. Survey Feet

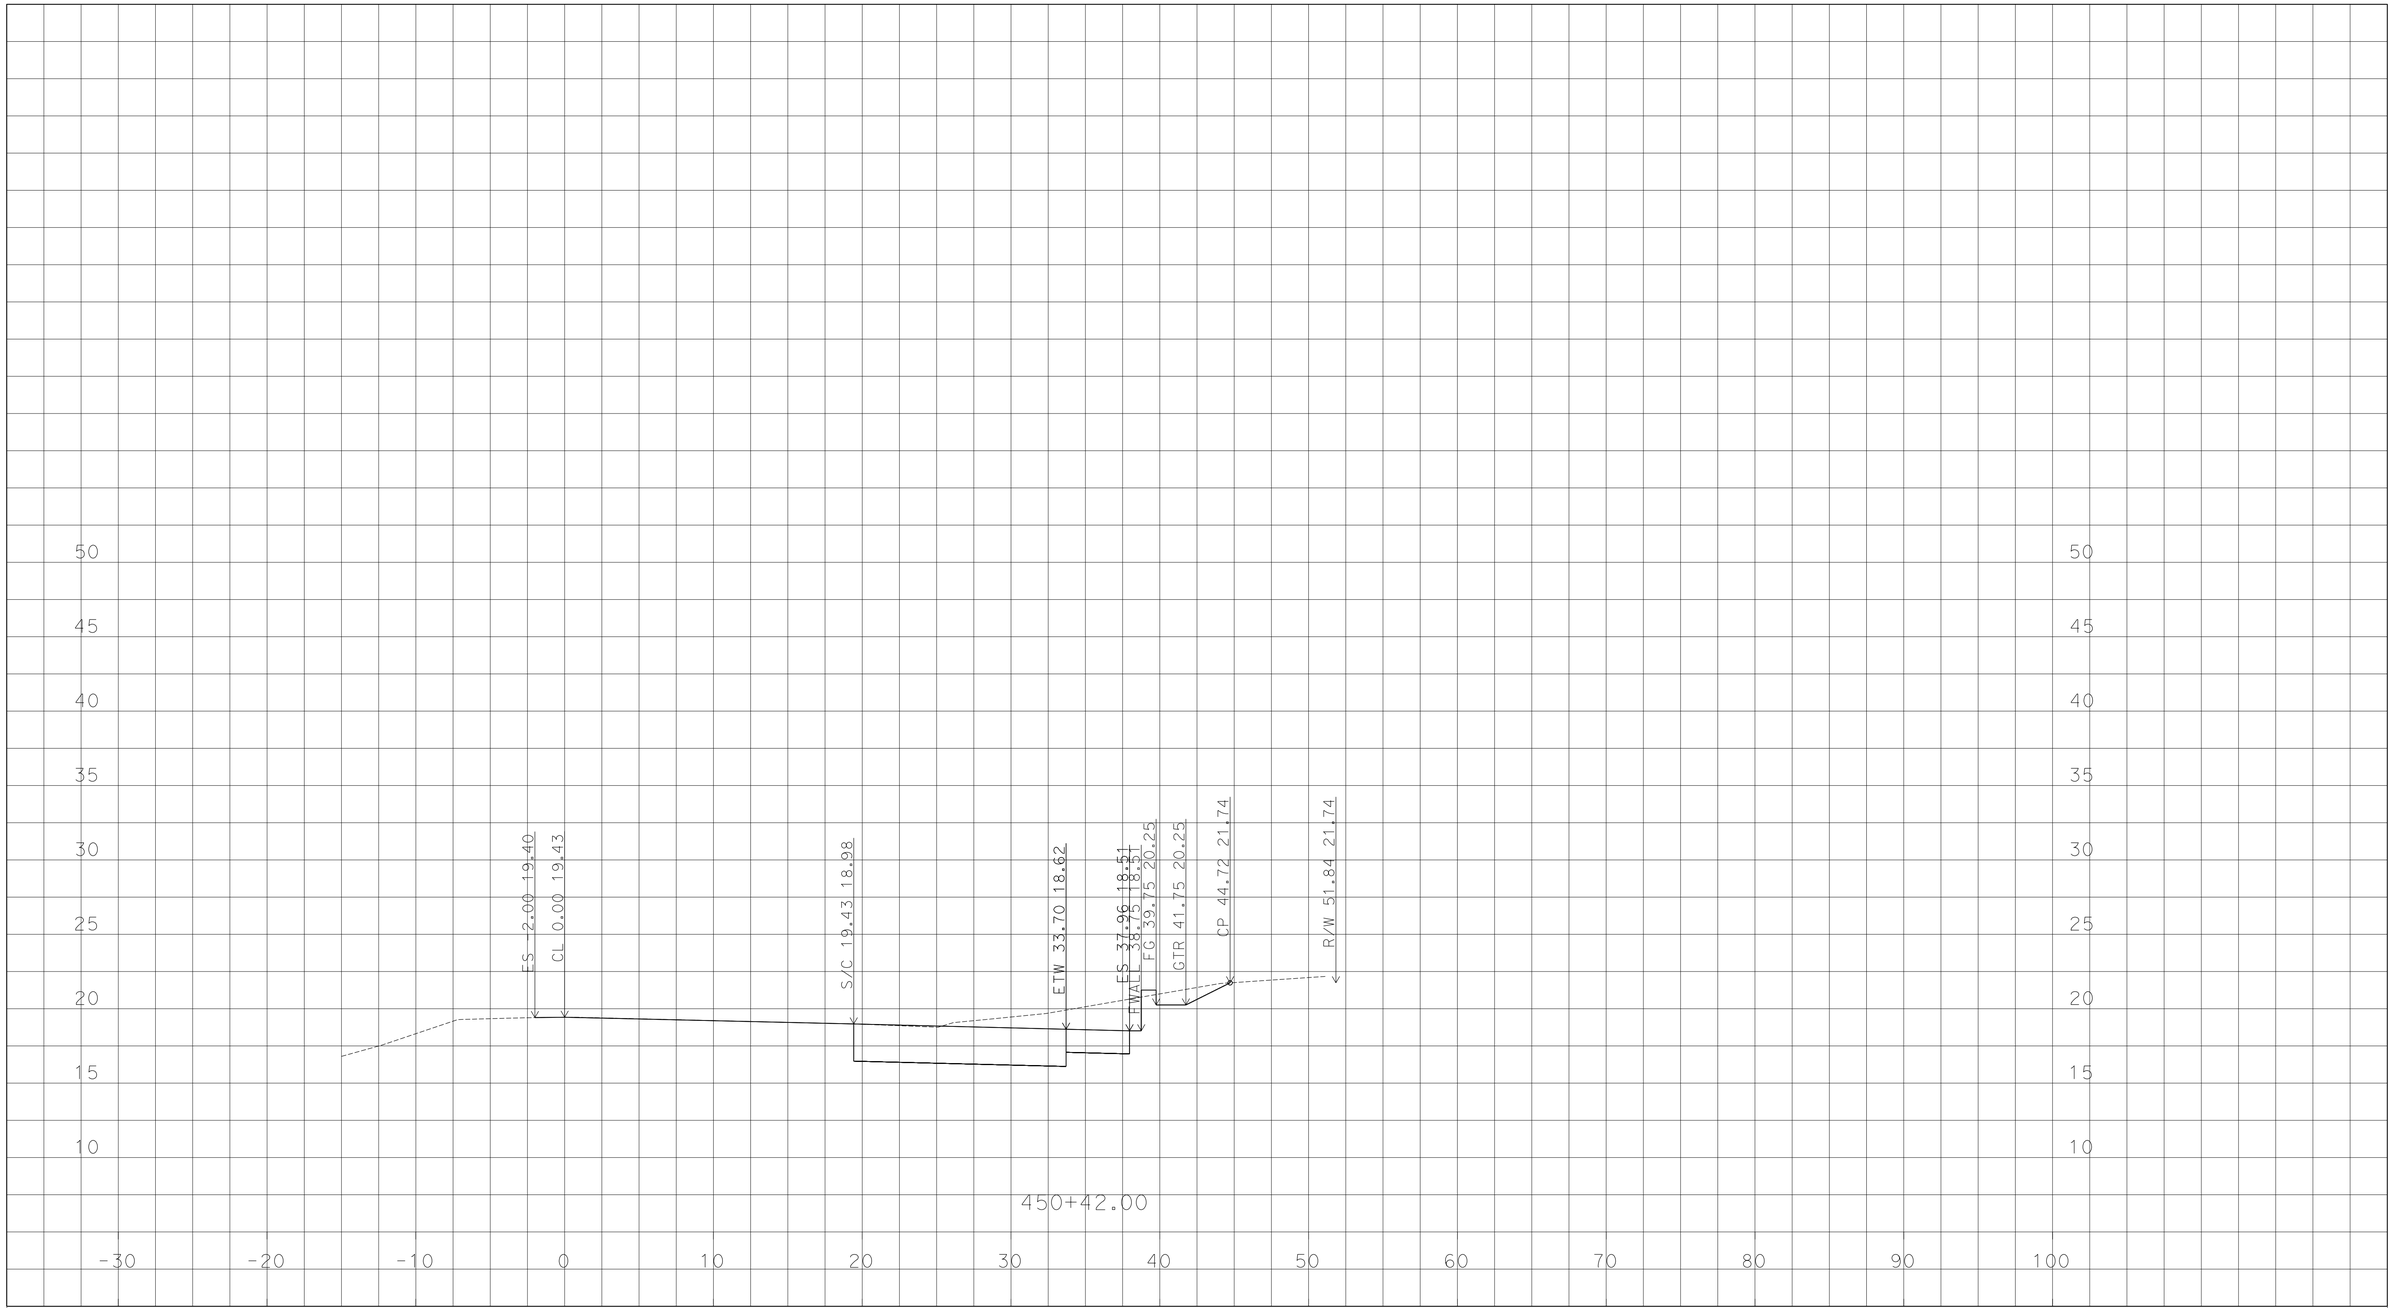

P:\1114000045\02_Design\C3D\Mult_XSections\H St
H St XSections1_TEMP_X_C3D_DWG.dwg - 10-Jun-16 3:01 PM

PLOTTED DATE: 13-JUN-2016

SCALE: 1"=5' Horiz.
1"=5' Vert.

CREATED BY: K SAYLER

CONTRACT: 1114000045
DIST/CO/RTE/PM: 11/San Diego/5/3.9-9.2
PROJECT ID: none set

"EN-H"
CROSS SECTIONS

DESIGN STUDY ONLY

All Dimensions are U.S. Survey Feet

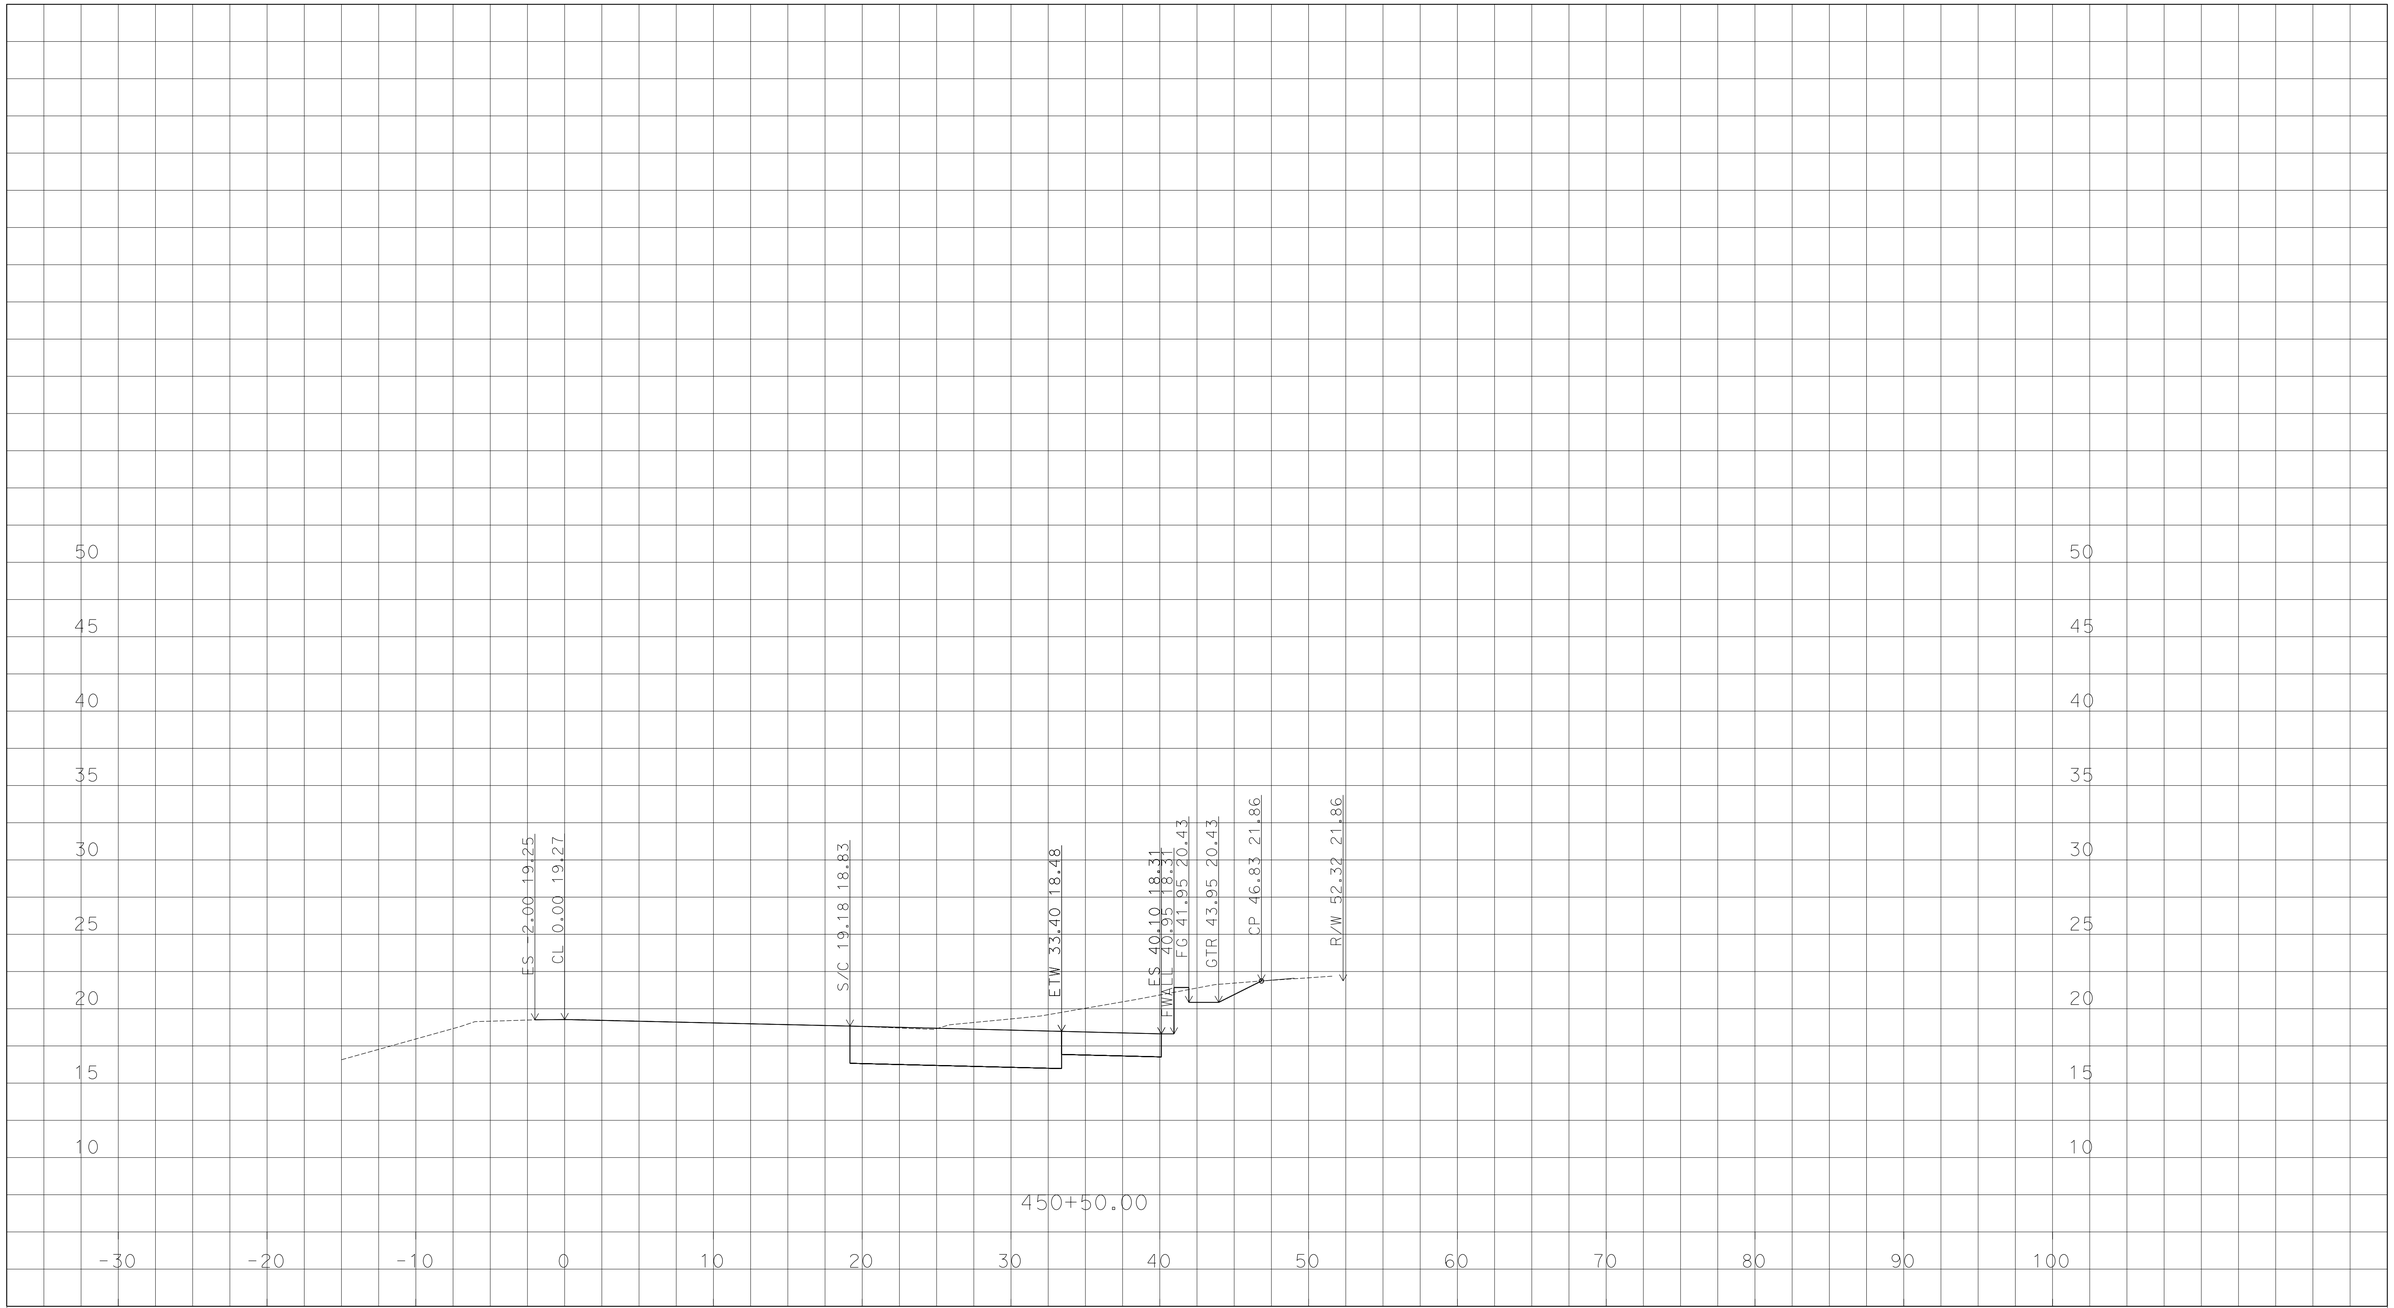

PLOTTED DATE: 13-JUN-2016

SCALE: 1"=5' Horiz.
1"=5' Vert.

CREATED BY: K SAYLER

CONTRACT: 1114000045

DIST/CO/RTE/PM: 11/San Diego/5/3.9-9.2

PROJECT ID: none set

"EN-H"

CROSS SECTIONS

P:\1114000045\02_Design\C3D\Mult_XSections\H St
H St XSections1_TEMP_X_C3D_DWG.dwg - 10-Jun-16 3:01 PM

DESIGN STUDY ONLY

All Dimensions are U.S. Survey Feet

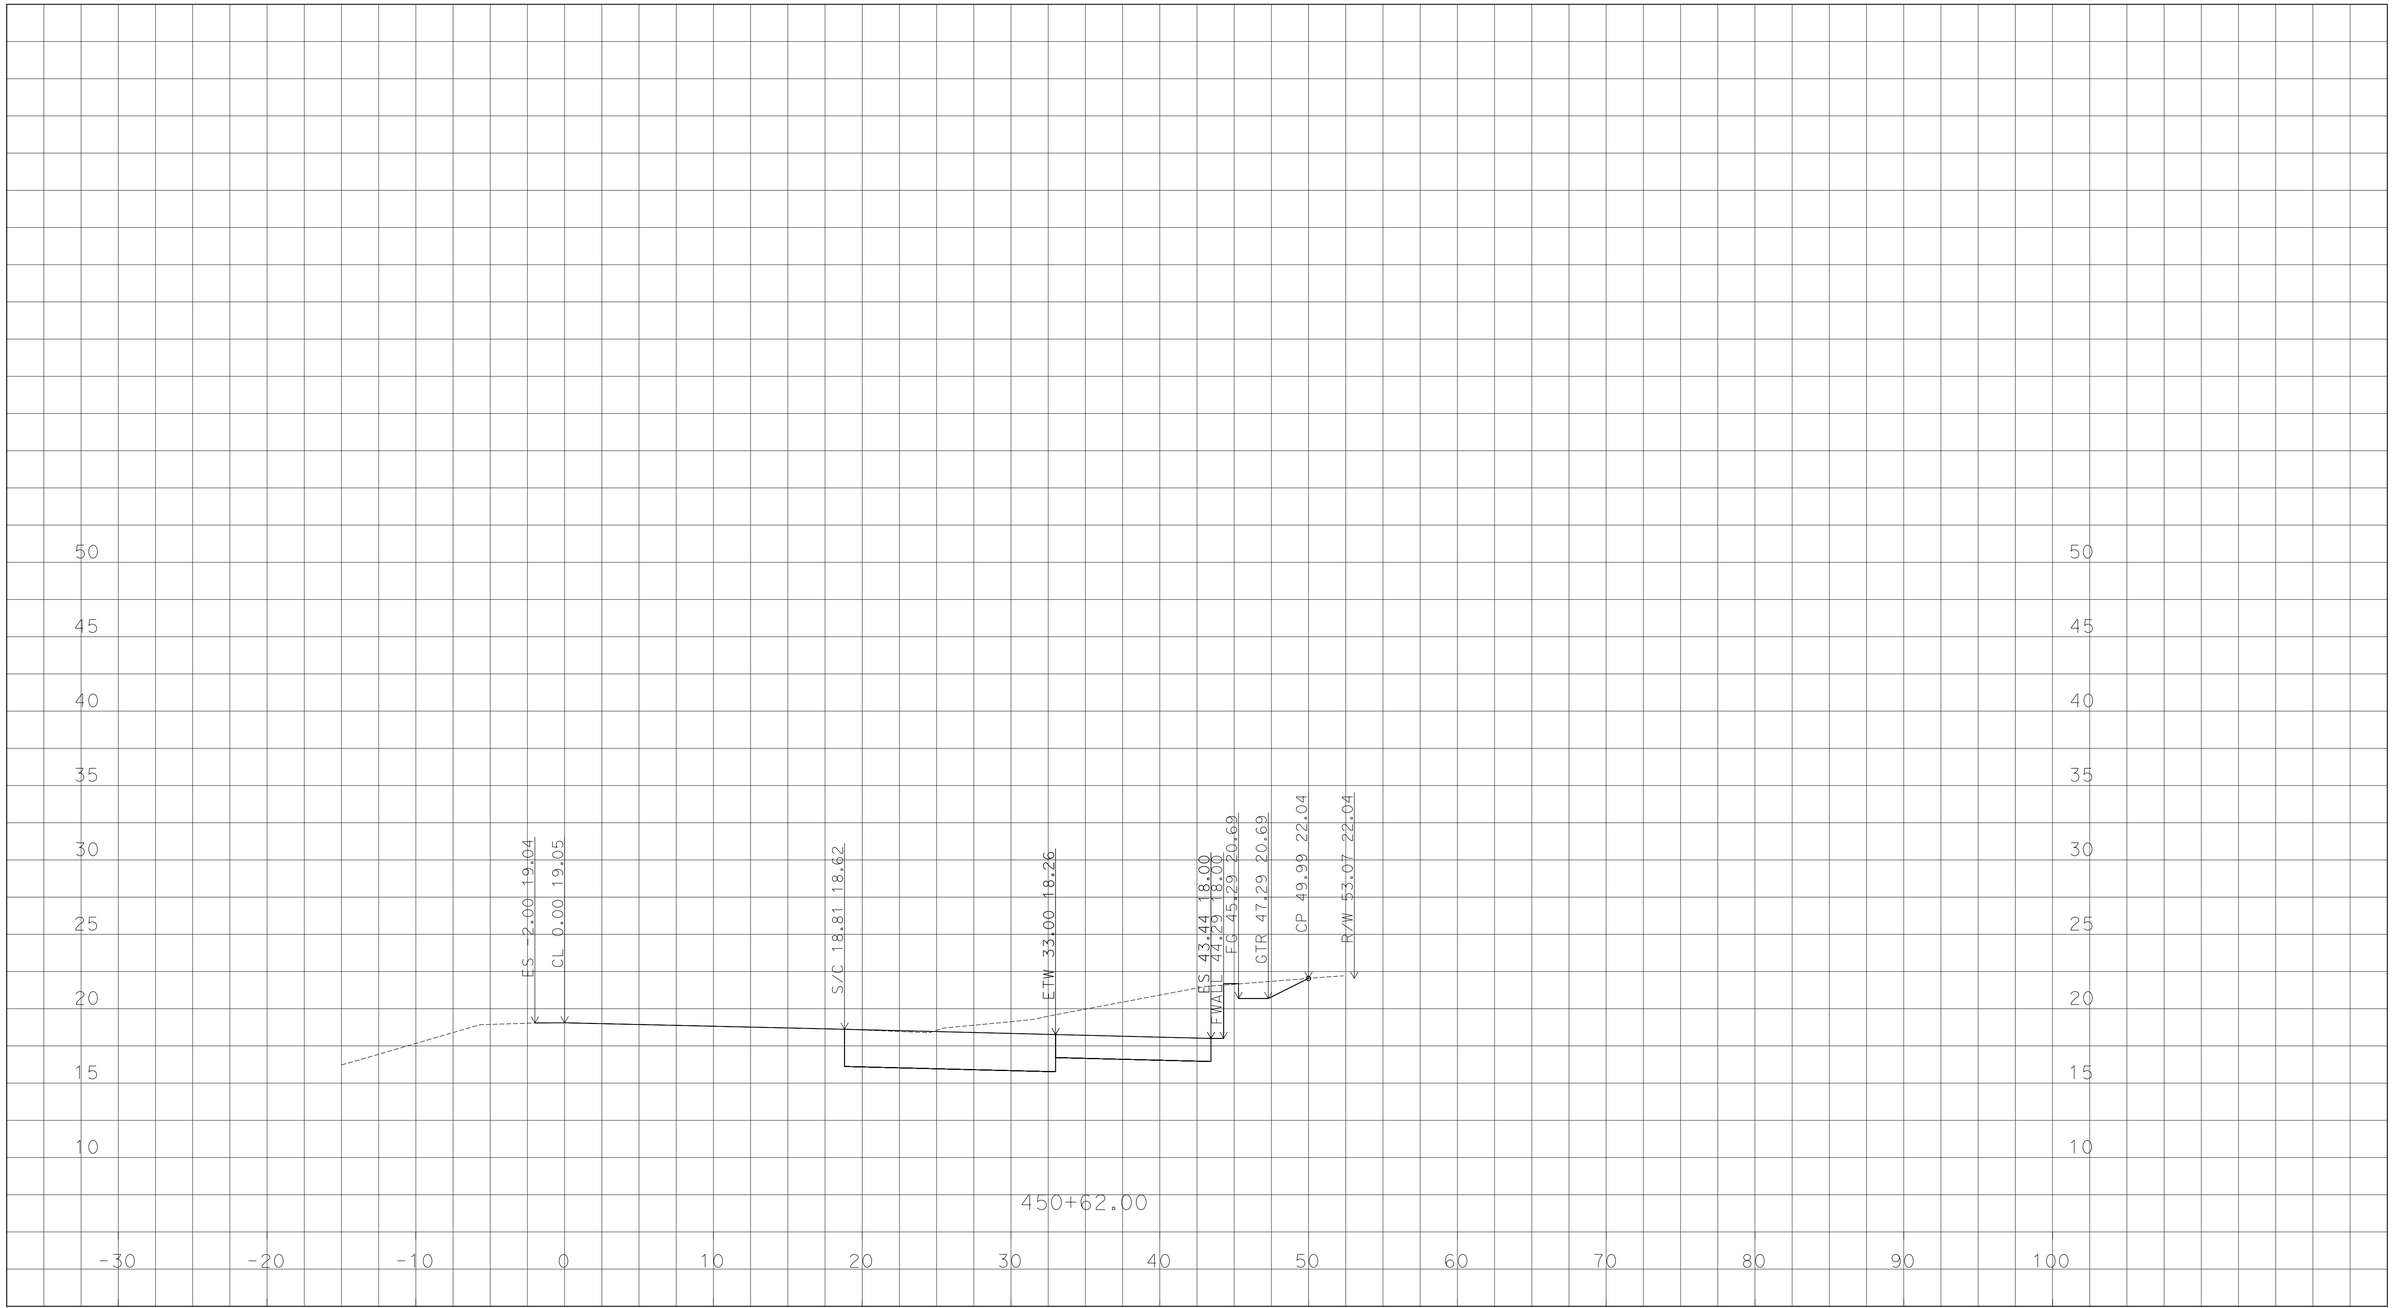

PLOTTED DATE: 13-JUN-2016

SCALE: 1"=5' Horiz.
1"=5' Vert.

CREATED BY: K SAYLER

CONTRACT: 1114000045

DIST/CO/RTE/PM: 11/San Diego/5/3.9-9.2

PROJECT ID: none set

"EN-H"

CROSS SECTIONS

P:\1114000045\02_Design\C3D\Mult_XSections\H St
H St XSections1_TEMP_X_C3D_DWG.dwg - 10-Jun-16 3:01 PM

DESIGN STUDY ONLY

All Dimensions are U.S. Survey Feet

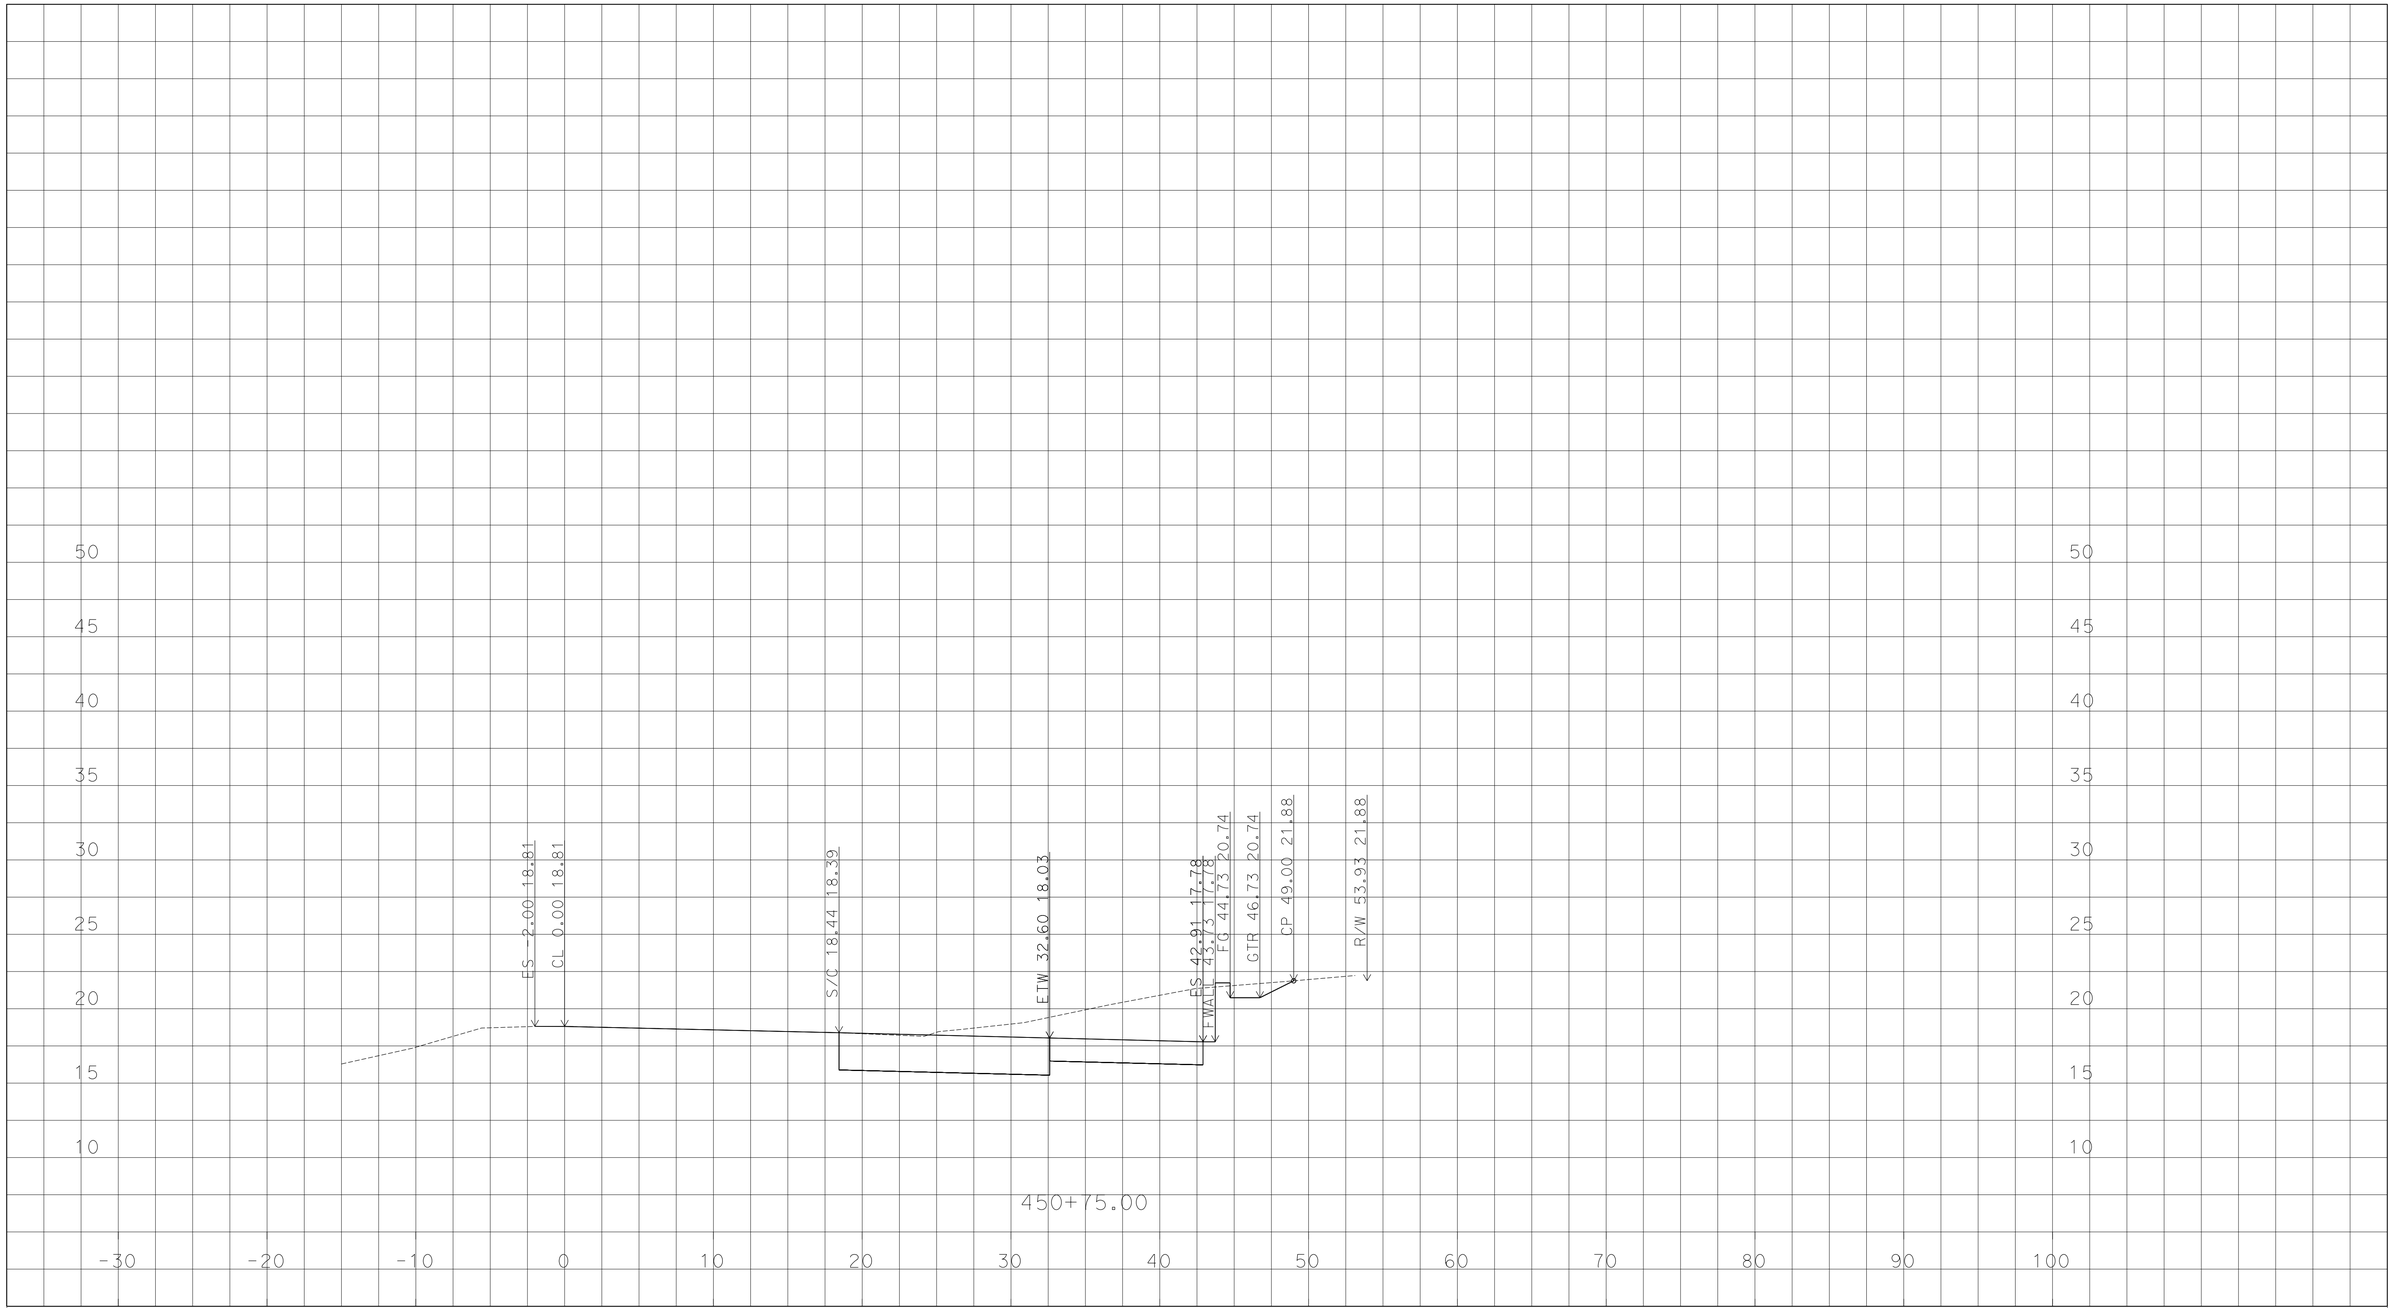

PLOTTED DATE: 13-JUN-2016

SCALE: 1"=5' Horiz.
1"=5' Vert.

CREATED BY: K SAYLER

CONTRACT: 1114000045

DIST/CO/RTE/PM: 11/San Diego/5/3.9-9.2

PROJECT ID: none set

"EN-H"

CROSS SECTIONS

P:\1114000045\02_Design\C3D\Mult_XSections\H St
H St XSections1_TEMP_X_C3D_DWG.dwg - 10-Jun-16 3:01 PM

DESIGN STUDY ONLY

All Dimensions are U.S. Survey Feet

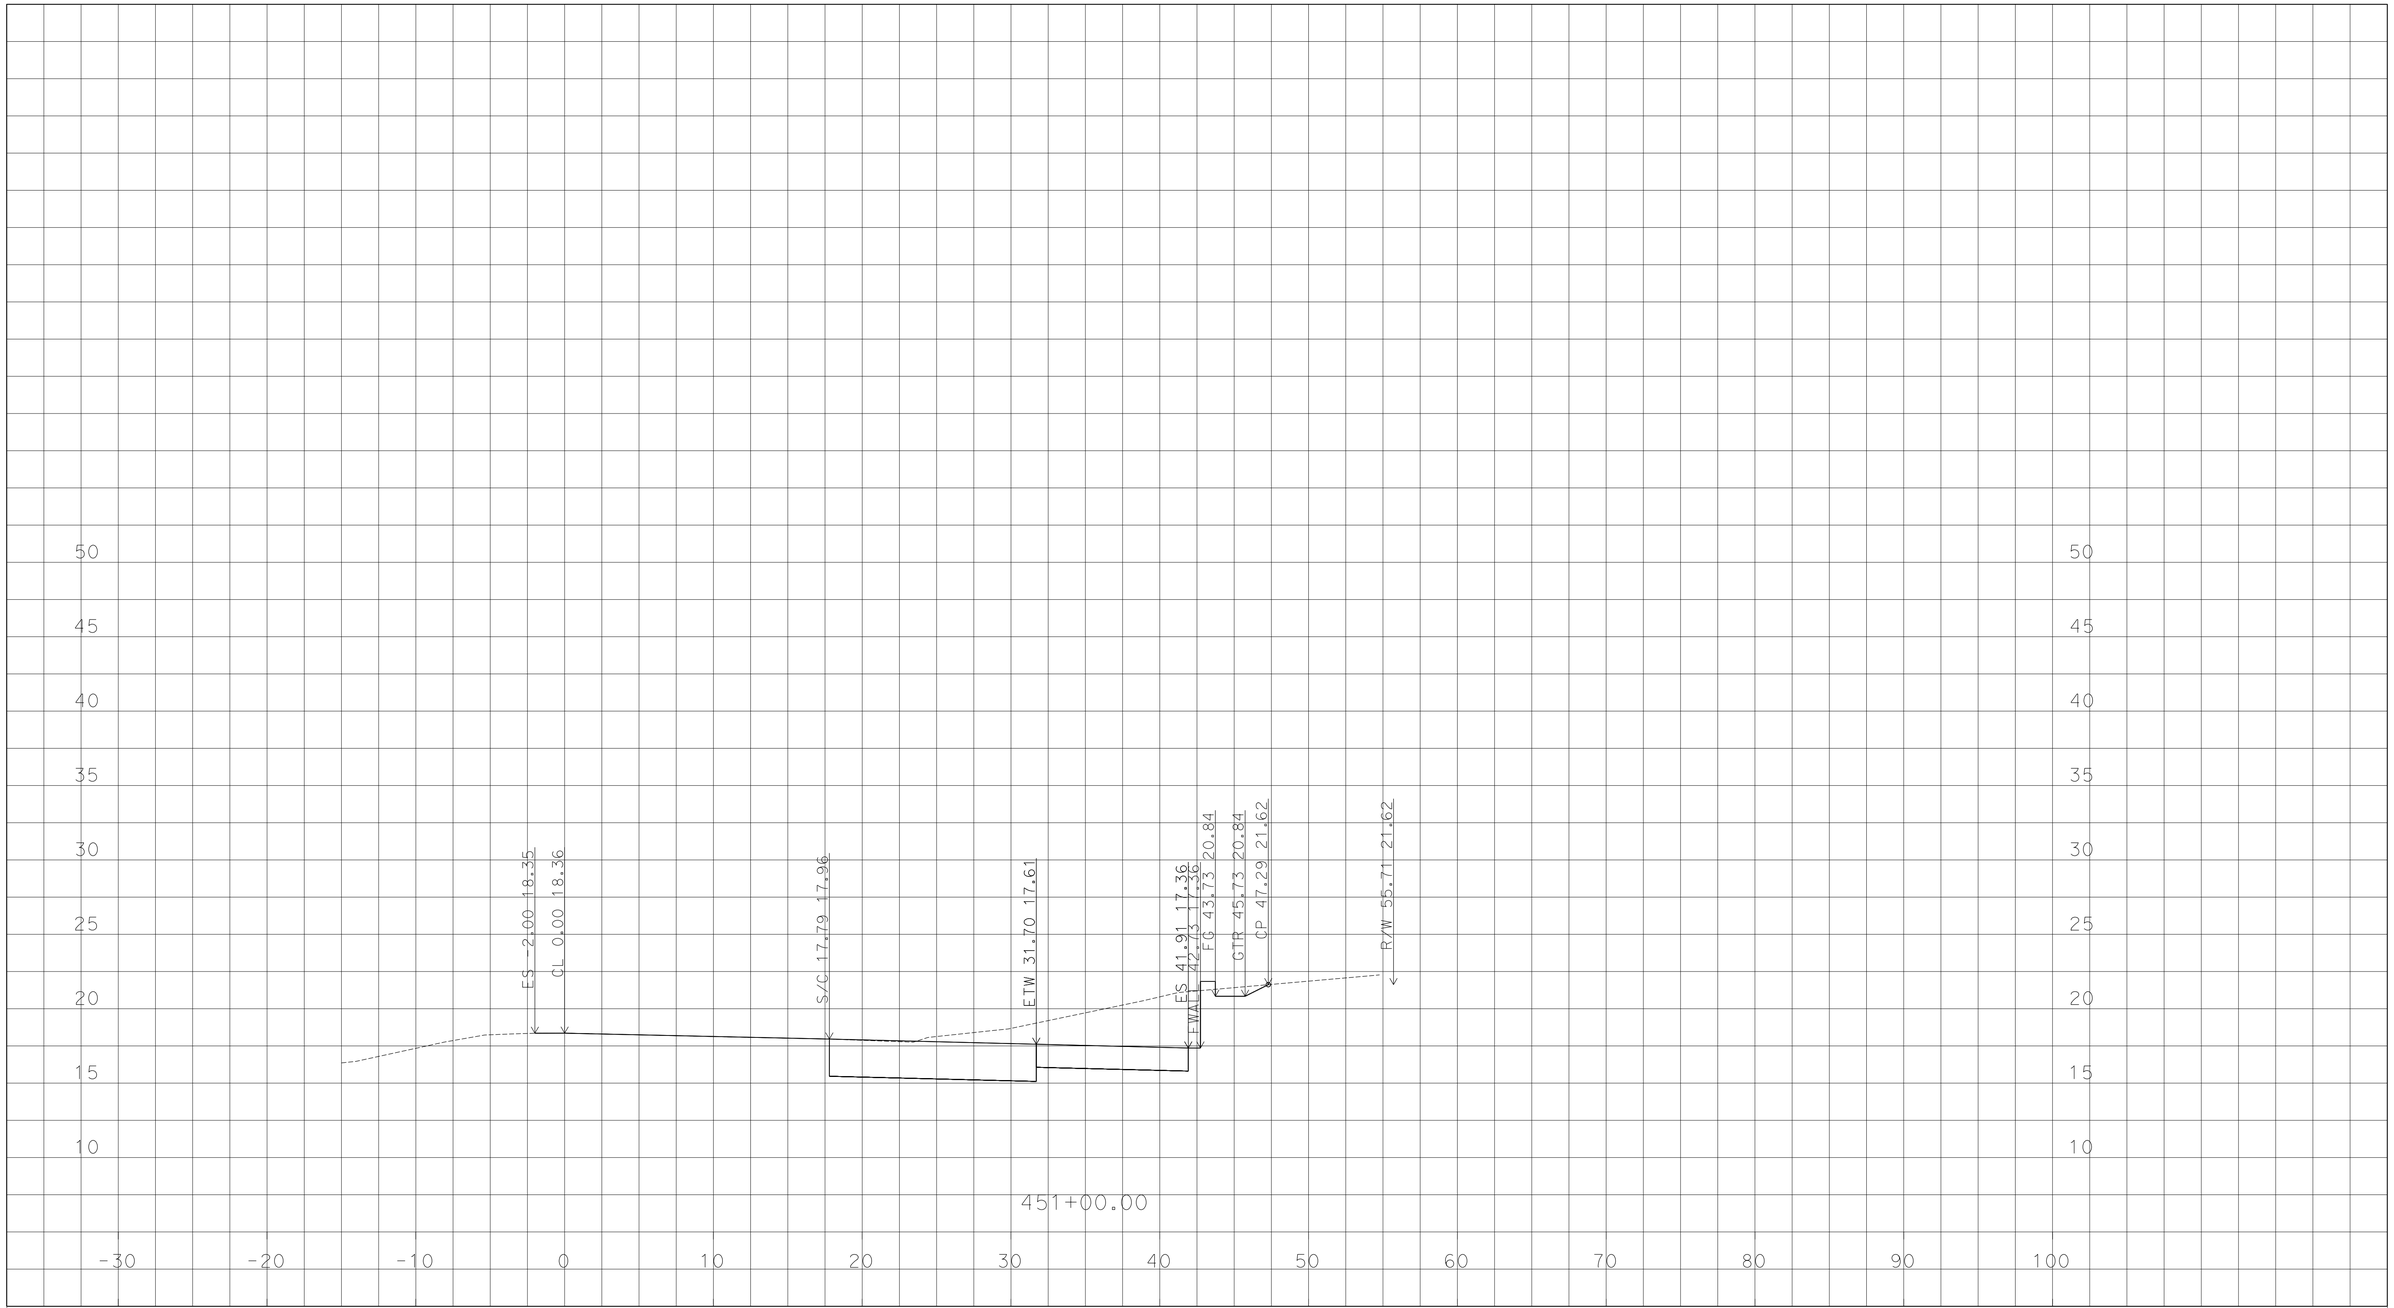

P:\1114000045\02_Design\C3D\Mult_XSections\H St
H St XSections1_TEMP_X_C3D_DWG.dwg - 10-Jun-16 3:01 PM

PLOTTED DATE: 13-JUN-2016

SCALE: 1"=5' Horiz.
1"=5' Vert.

CREATED BY: K SAYLER

CONTRACT: 1114000045
DIST/CO/RTE/PM: 11/San Diego/5/3.9-9.2
PROJECT ID: none set

"EN-H"
CROSS SECTIONS

DESIGN STUDY ONLY

All Dimensions are U.S. Survey Feet

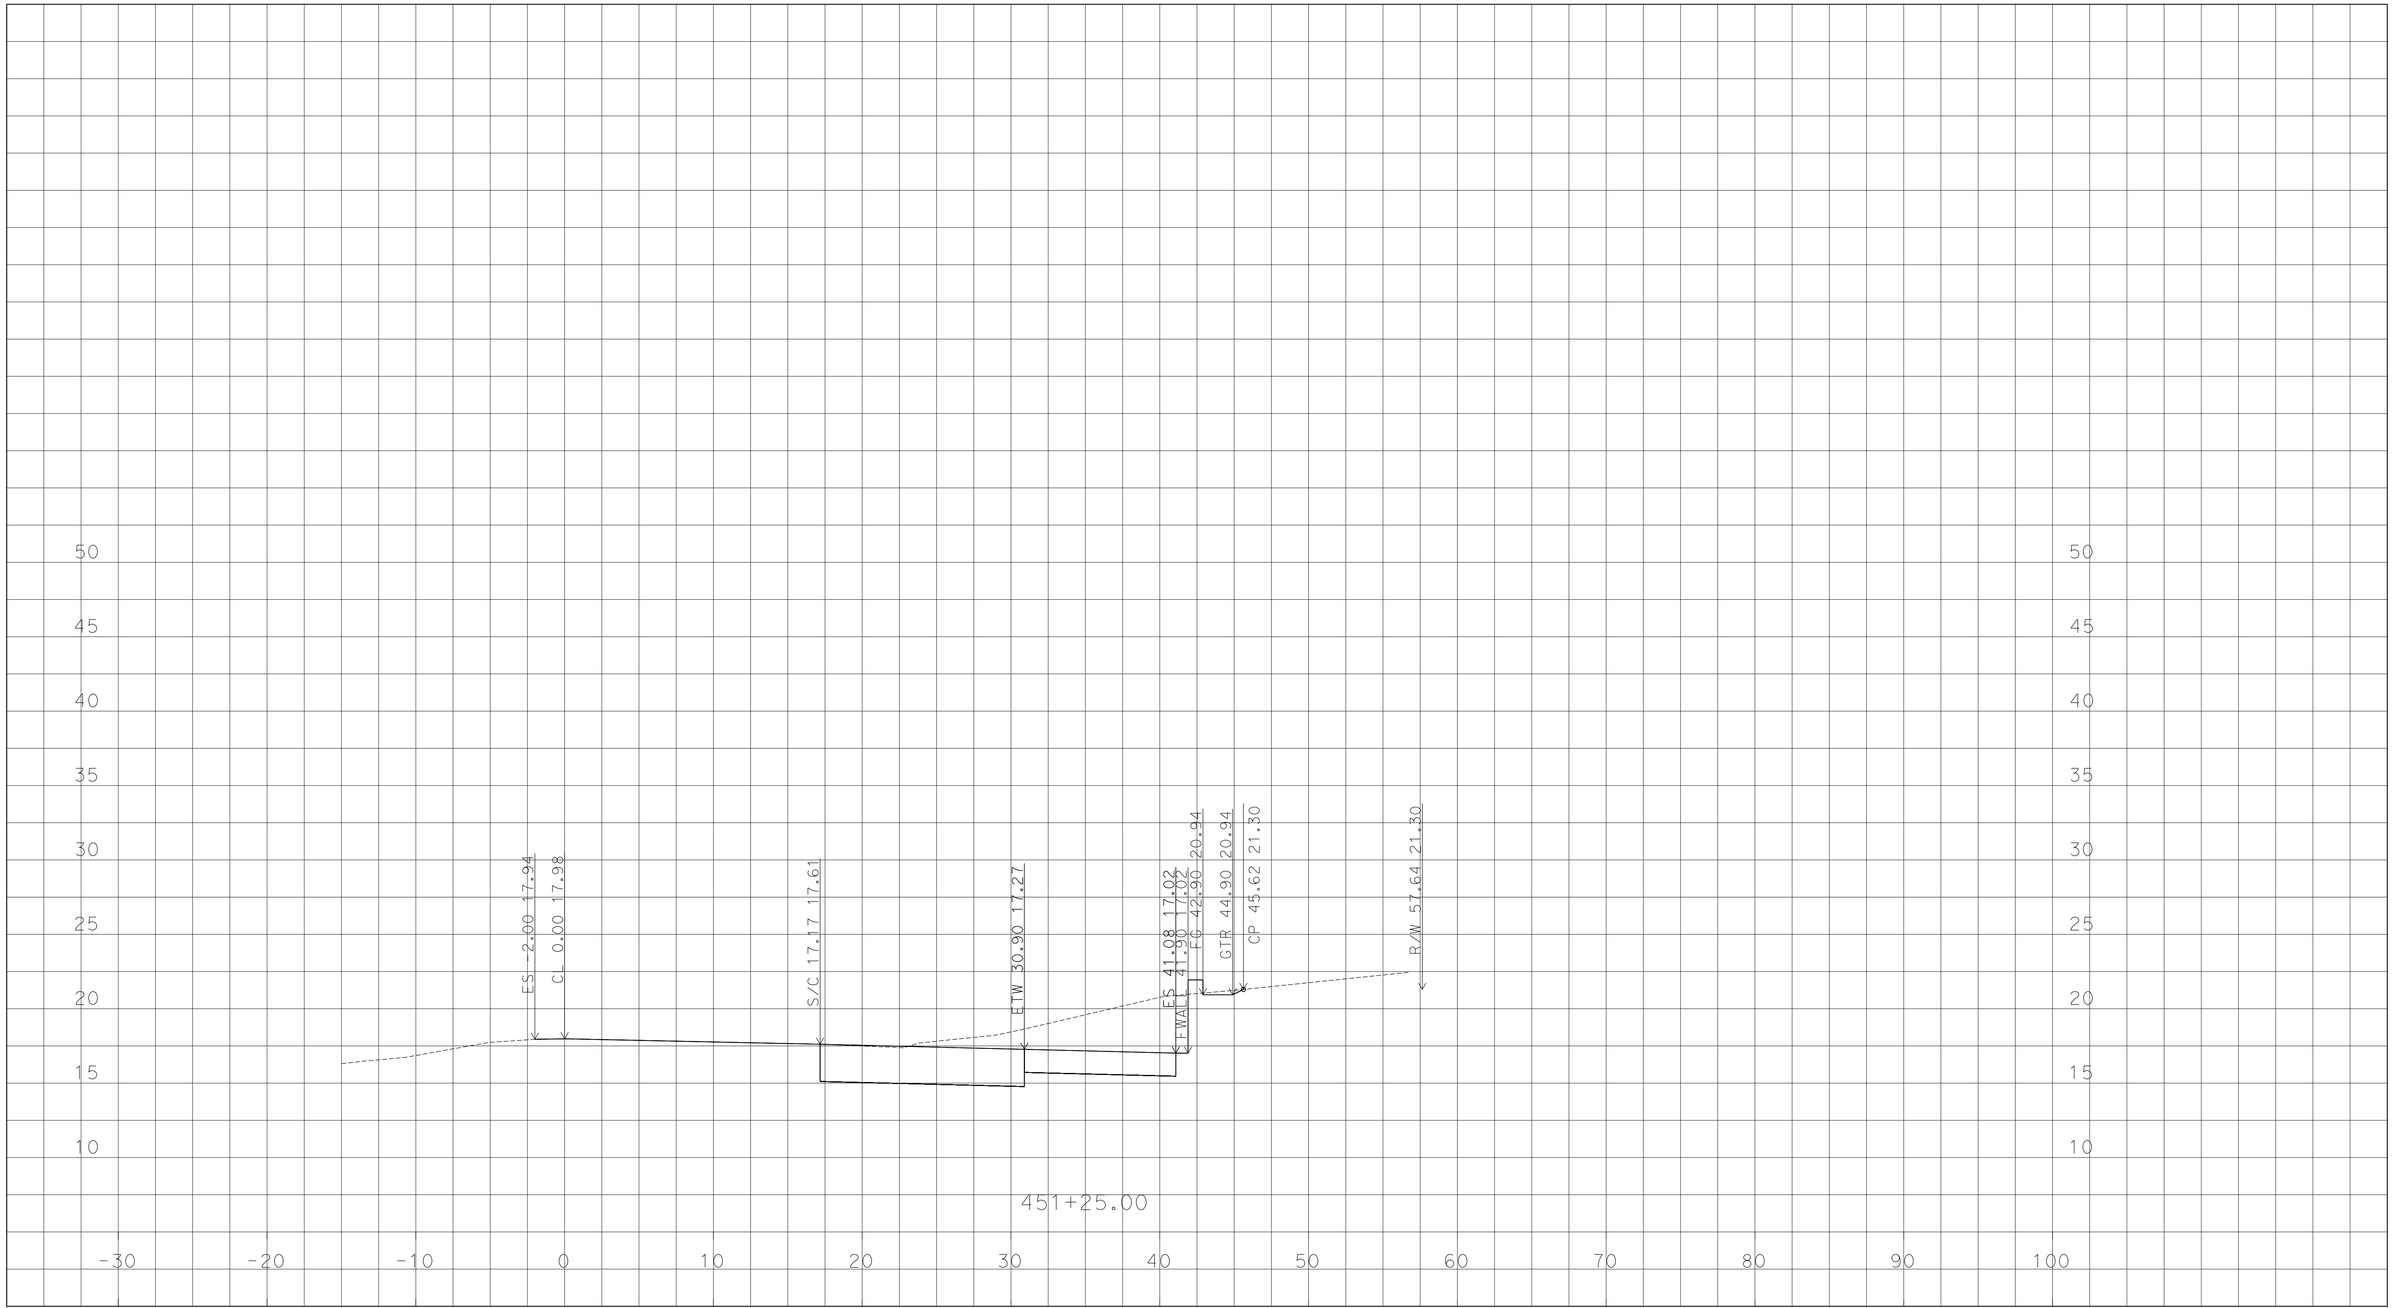

PLOTTED DATE: 13-JUN-2016

SCALE: 1"=5' Horiz.
1"=5' Vert.

CREATED BY: K SAYLER

CONTRACT: 1114000045

DIST/CO/RTE/PM: 11/San Diego/5/3.9-9.2

PROJECT ID: none set

"EN-H"

CROSS SECTIONS

P:\1114000045\02_Design\C3D\Mult_XSections\H St
H St XSections1_TEMP_X_C3D_DWG.dwg - 10-Jun-16 3:01 PM

DESIGN STUDY ONLY

All Dimensions are U.S. Survey Feet

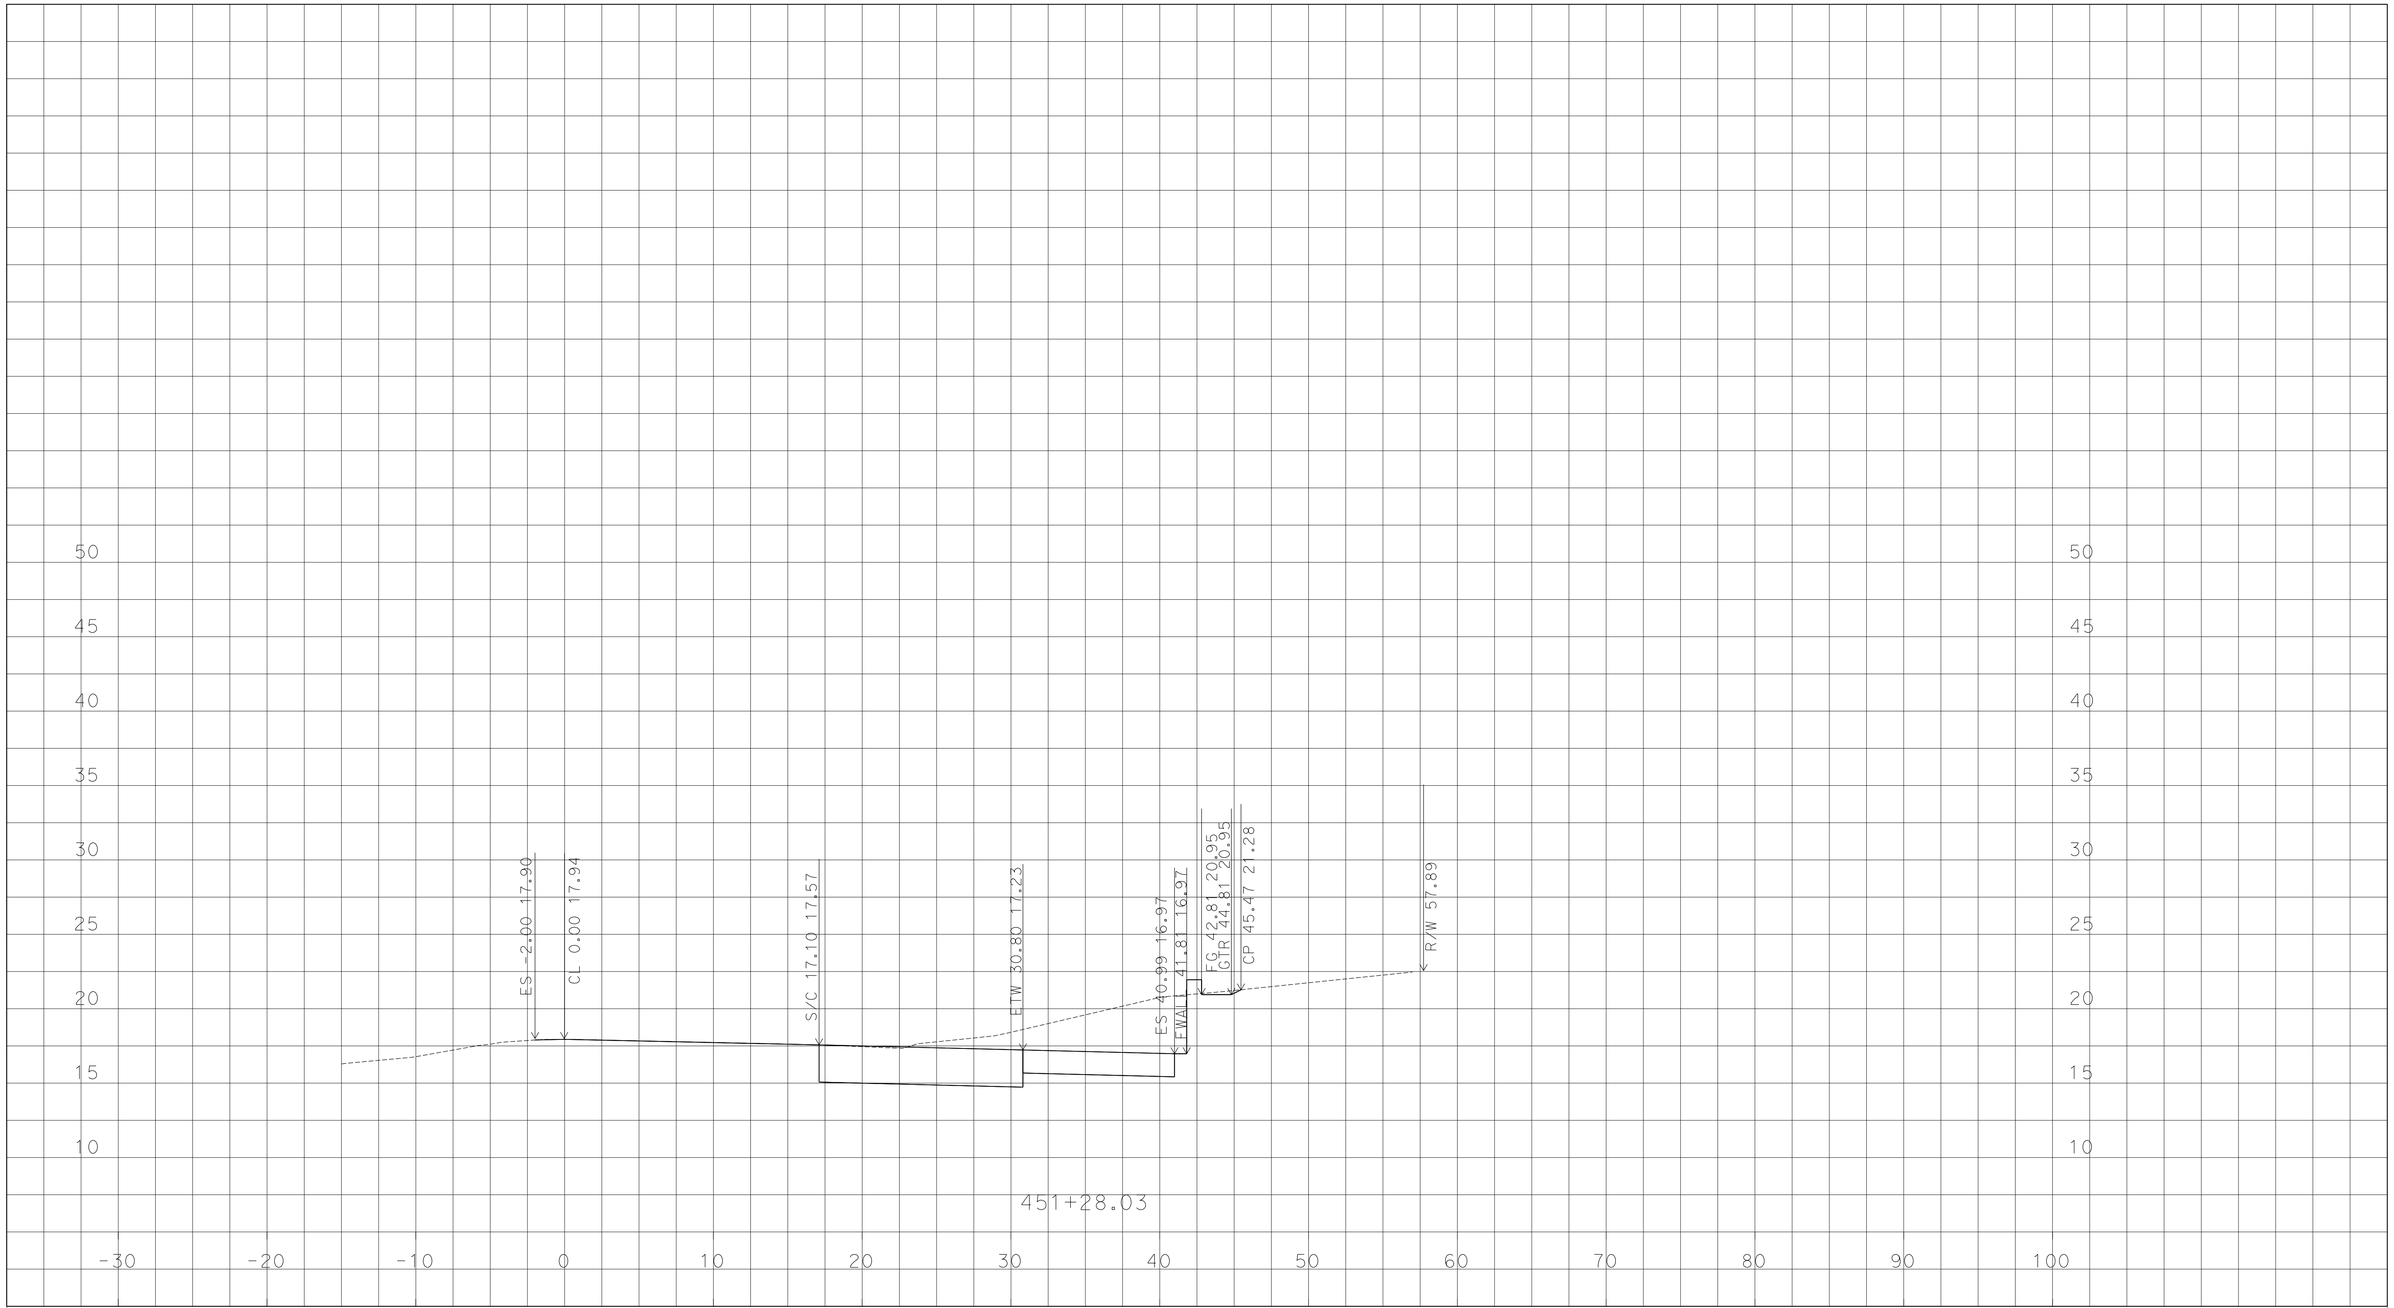

PLOTTED DATE: 13-JUN-2016

SCALE: 1"=5' Horiz.
1"=5' Vert.

CREATED BY: K SAYLER

CONTRACT: 1114000045

DIST/CO/RTE/PM: 11/San Diego/5/3.9-9.2

PROJECT ID: none set

"EN-H"

CROSS SECTIONS

P:\1114000045\02_Design\C3D\Mult_XSections\H St
H St XSections1_TEMP_X_C3D_DWG.dwg - 10-Jun-16 3:01 PM

DESIGN STUDY ONLY

All Dimensions are U.S. Survey Feet

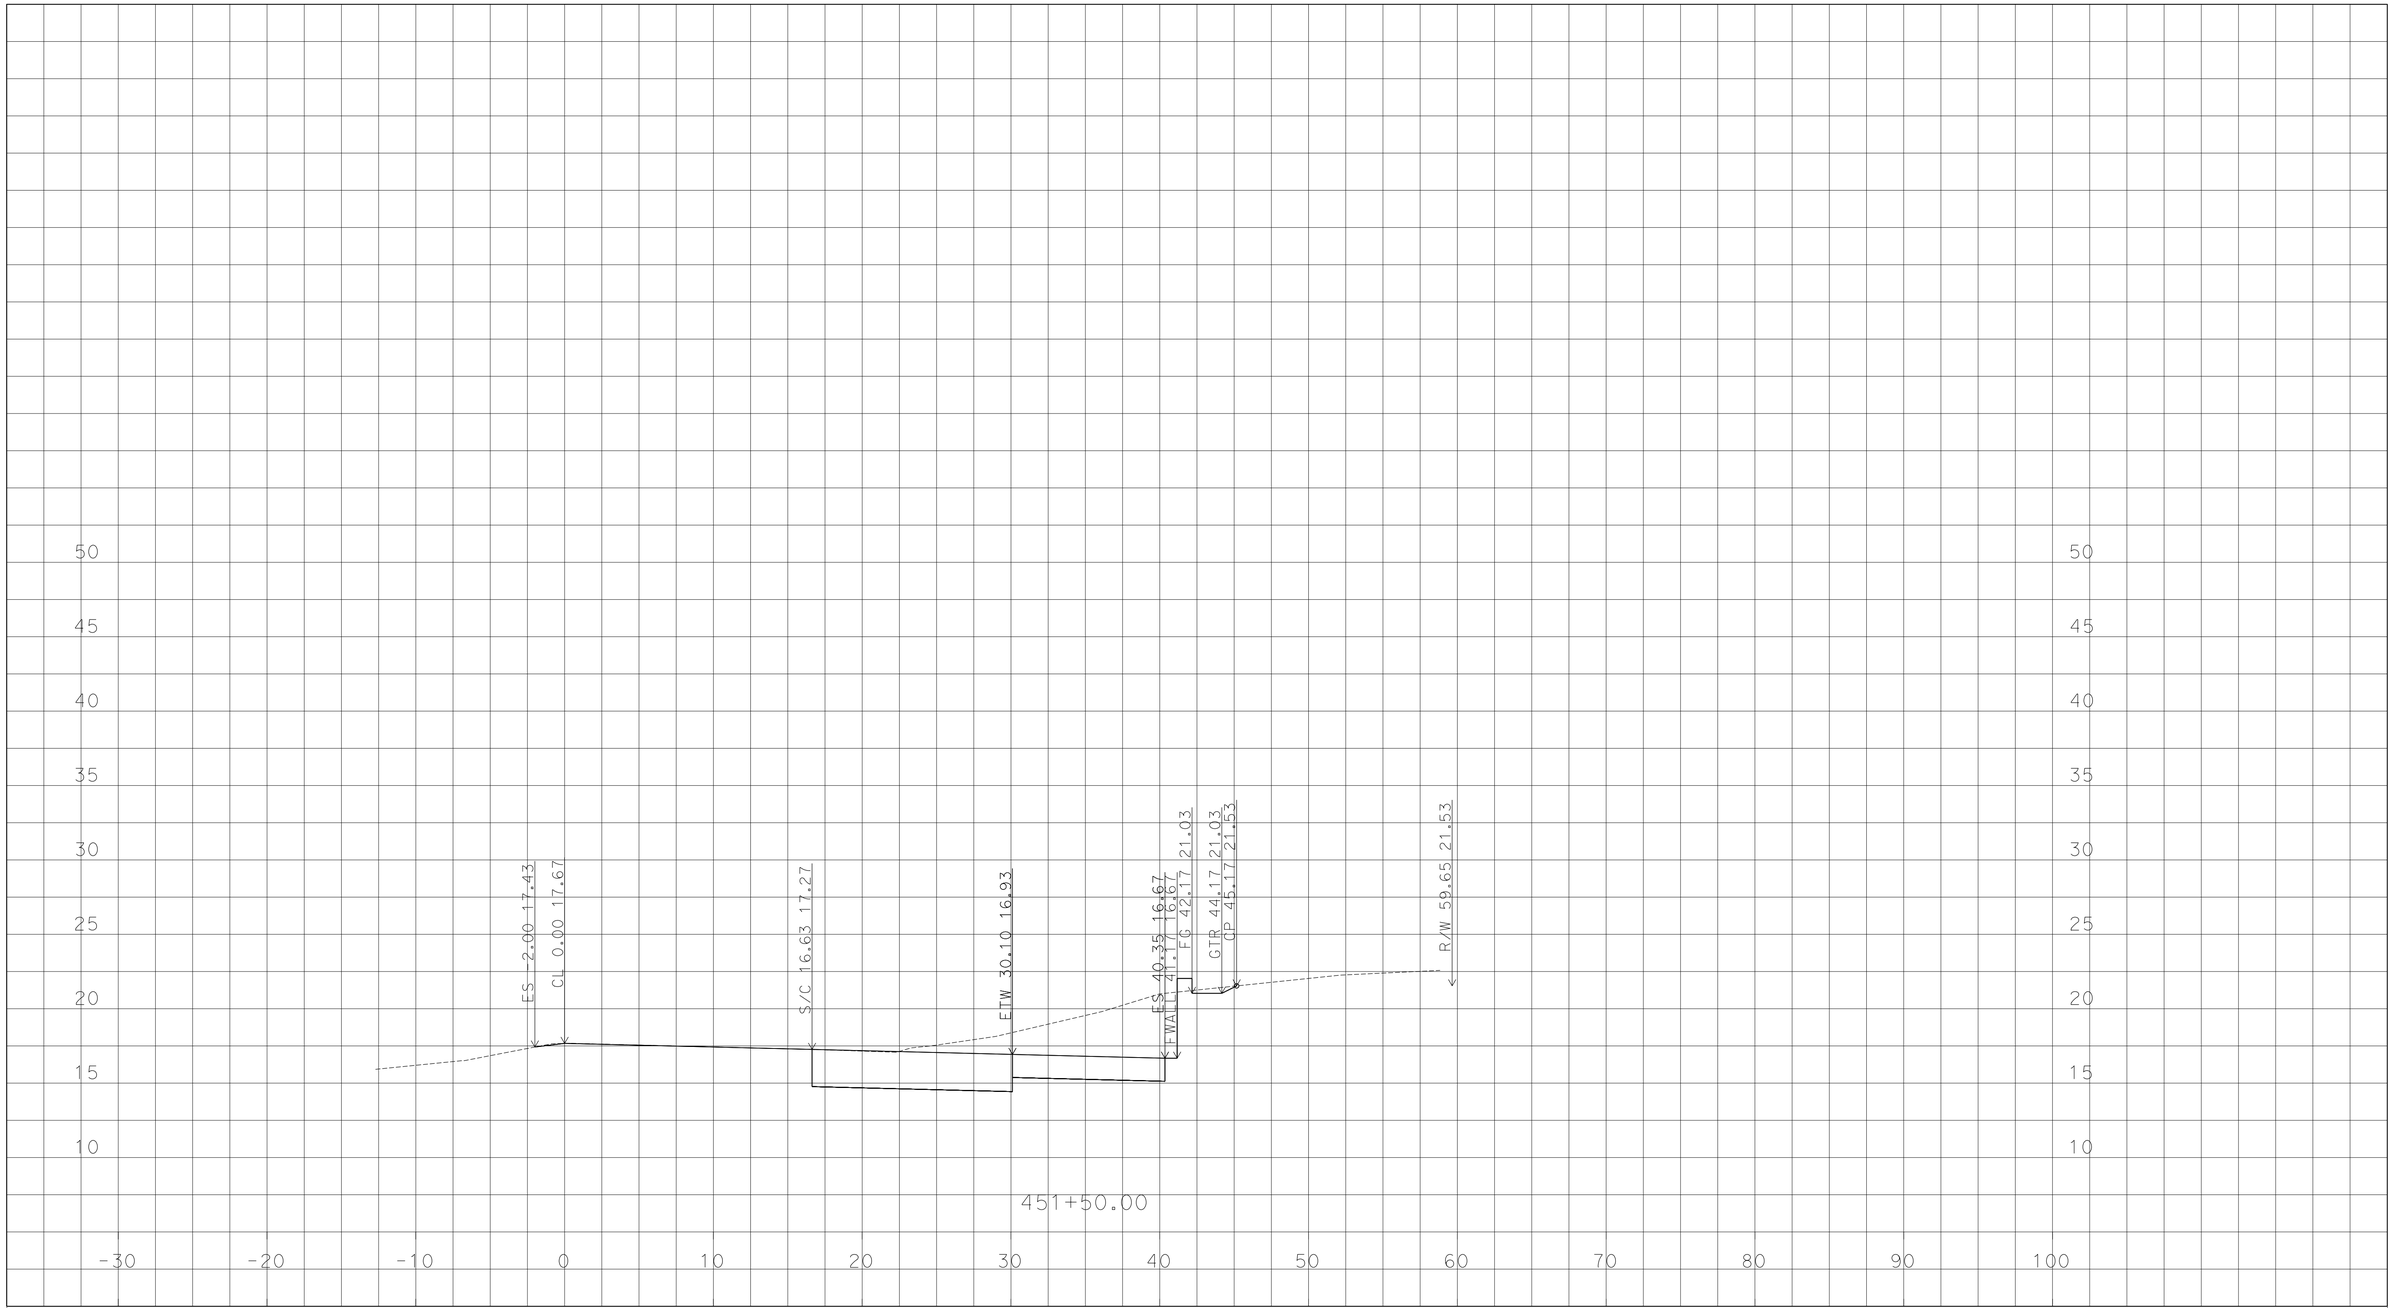

PLOTTED DATE: 13-JUN-2016

SCALE: 1"=5' Horiz.
1"=5' Vert.

CREATED BY: K SAYLER

CONTRACT: 1114000045
DIST/CO/RTE/PM: 11/San Diego/5/3.9-9.2
PROJECT ID: none set

"EN-H"
CROSS SECTIONS

P:\1114000045\02_Design\C3D\Mult_XSections\H St
H St XSections1_TEMP_X_C3D_DWG.dwg - 10-Jun-16 3:01 PM

DESIGN STUDY ONLY

All Dimensions are U.S. Survey Feet

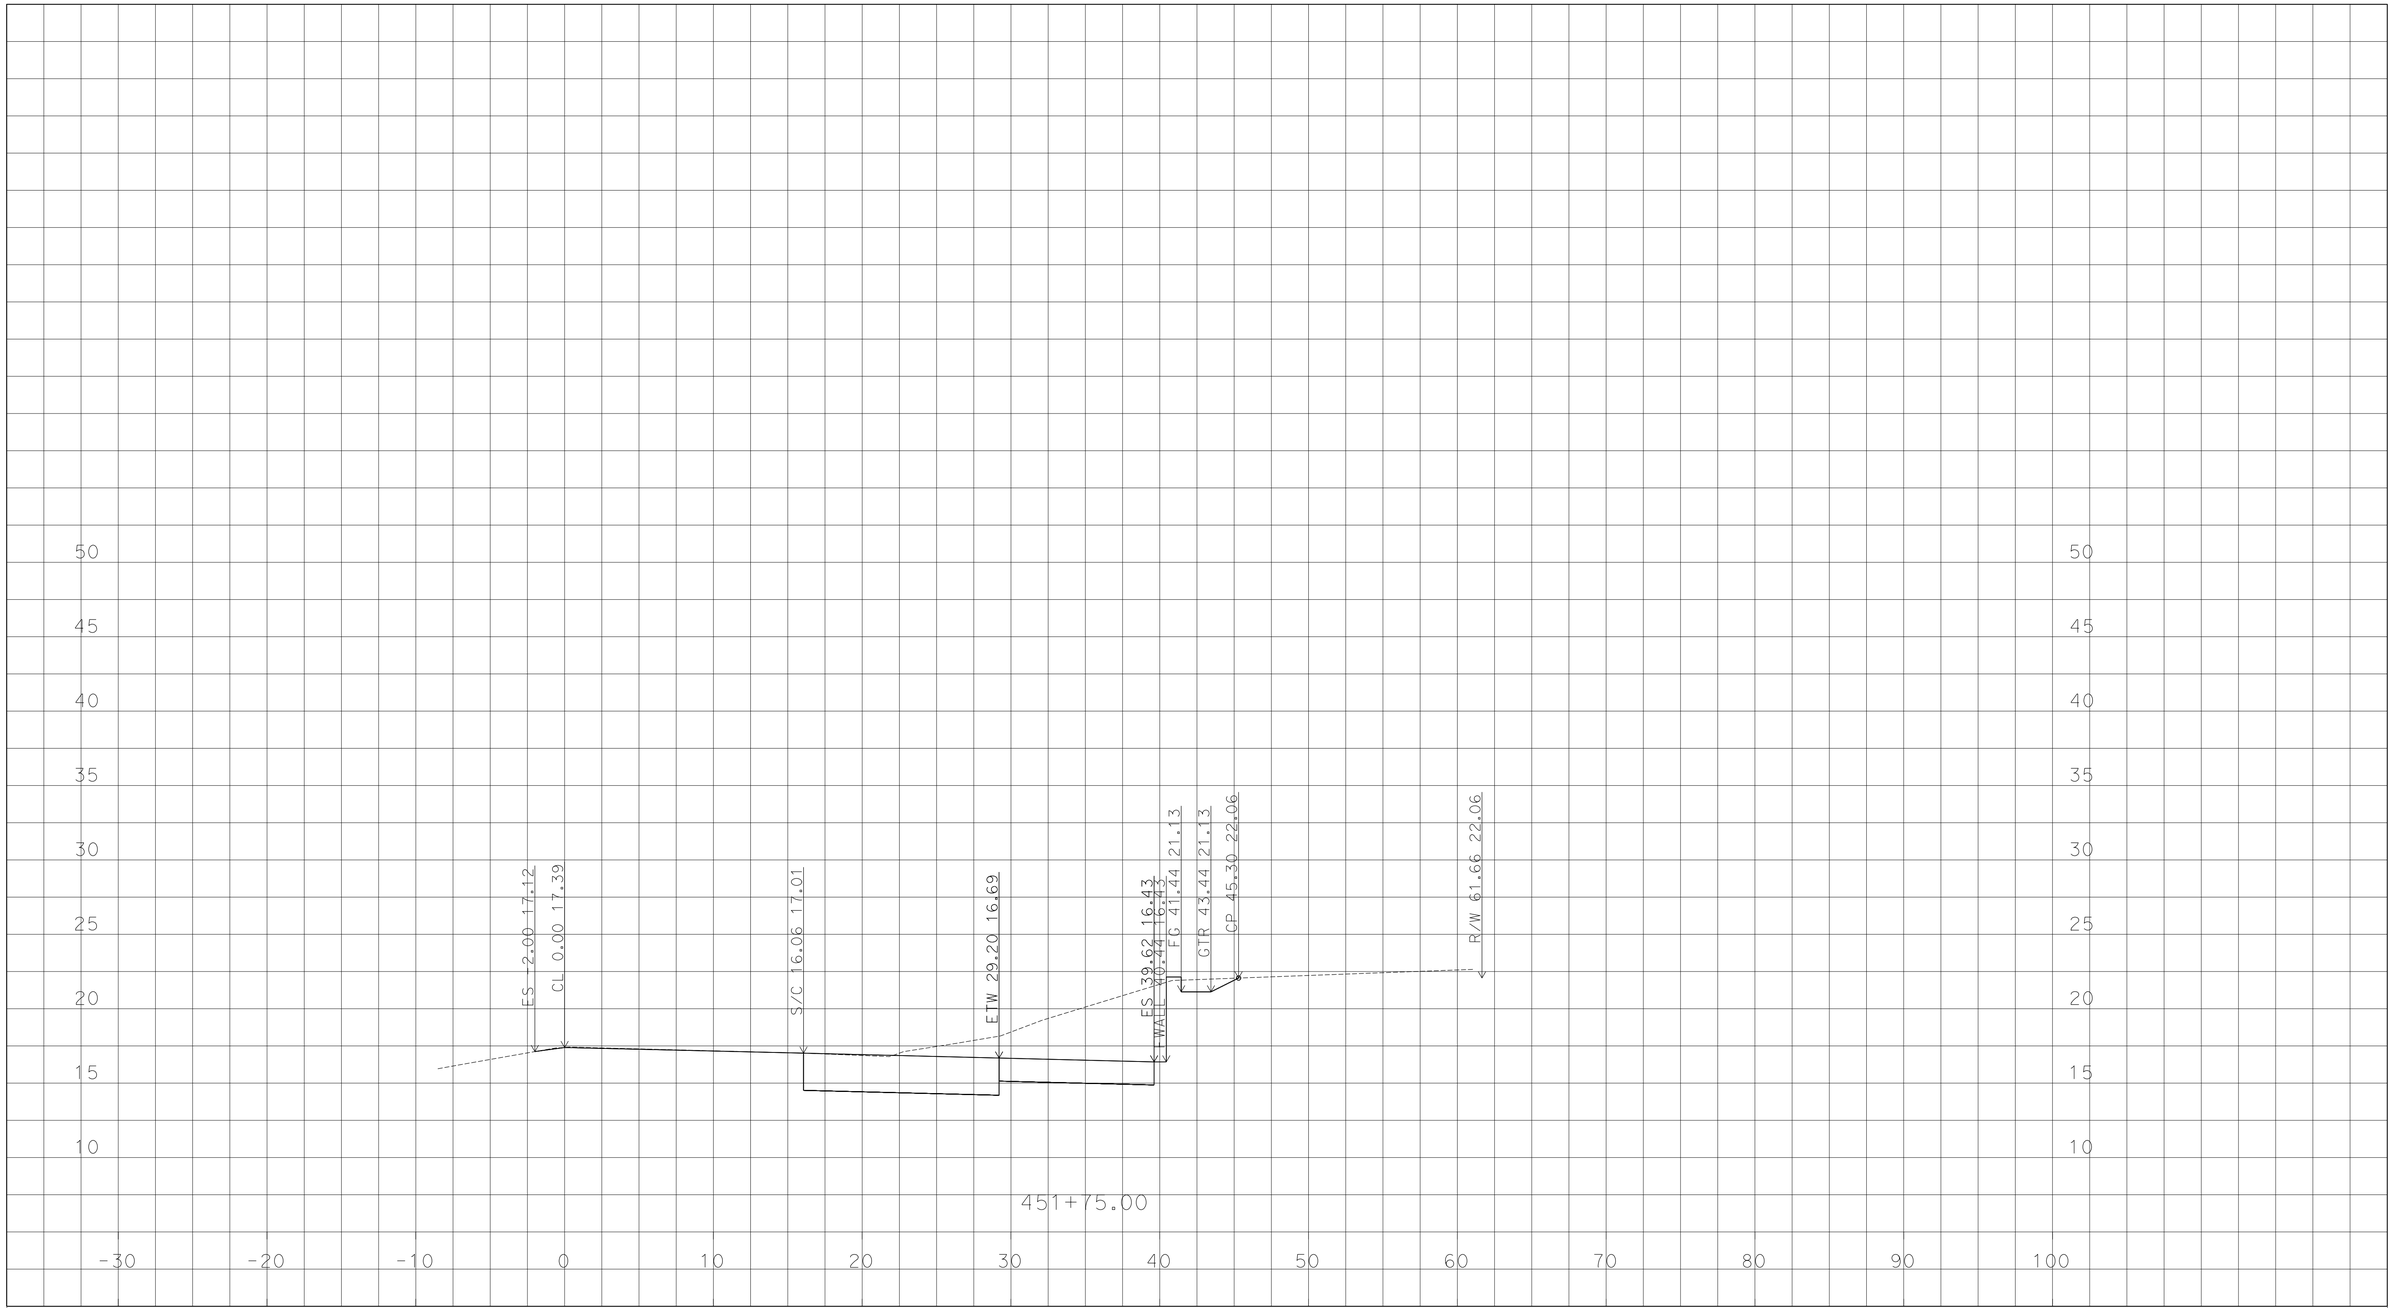

PLOTTED DATE: 13-JUN-2016

SCALE: 1"=5' Horiz.
1"=5' Vert.

CREATED BY: K SAYLER

CONTRACT: 1114000045

DIST/CO/RTE/PM: 11/San Diego/5/3.9-9.2

PROJECT ID: none set

"EN-H"

CROSS SECTIONS

P:\1114000045\02_Design\C3D\Mult_XSections\H St
H St XSections1_TEMP_X_C3D_DWG.dwg - 10-Jun-16 3:01 PM

DESIGN STUDY ONLY

All Dimensions are U.S. Survey Feet

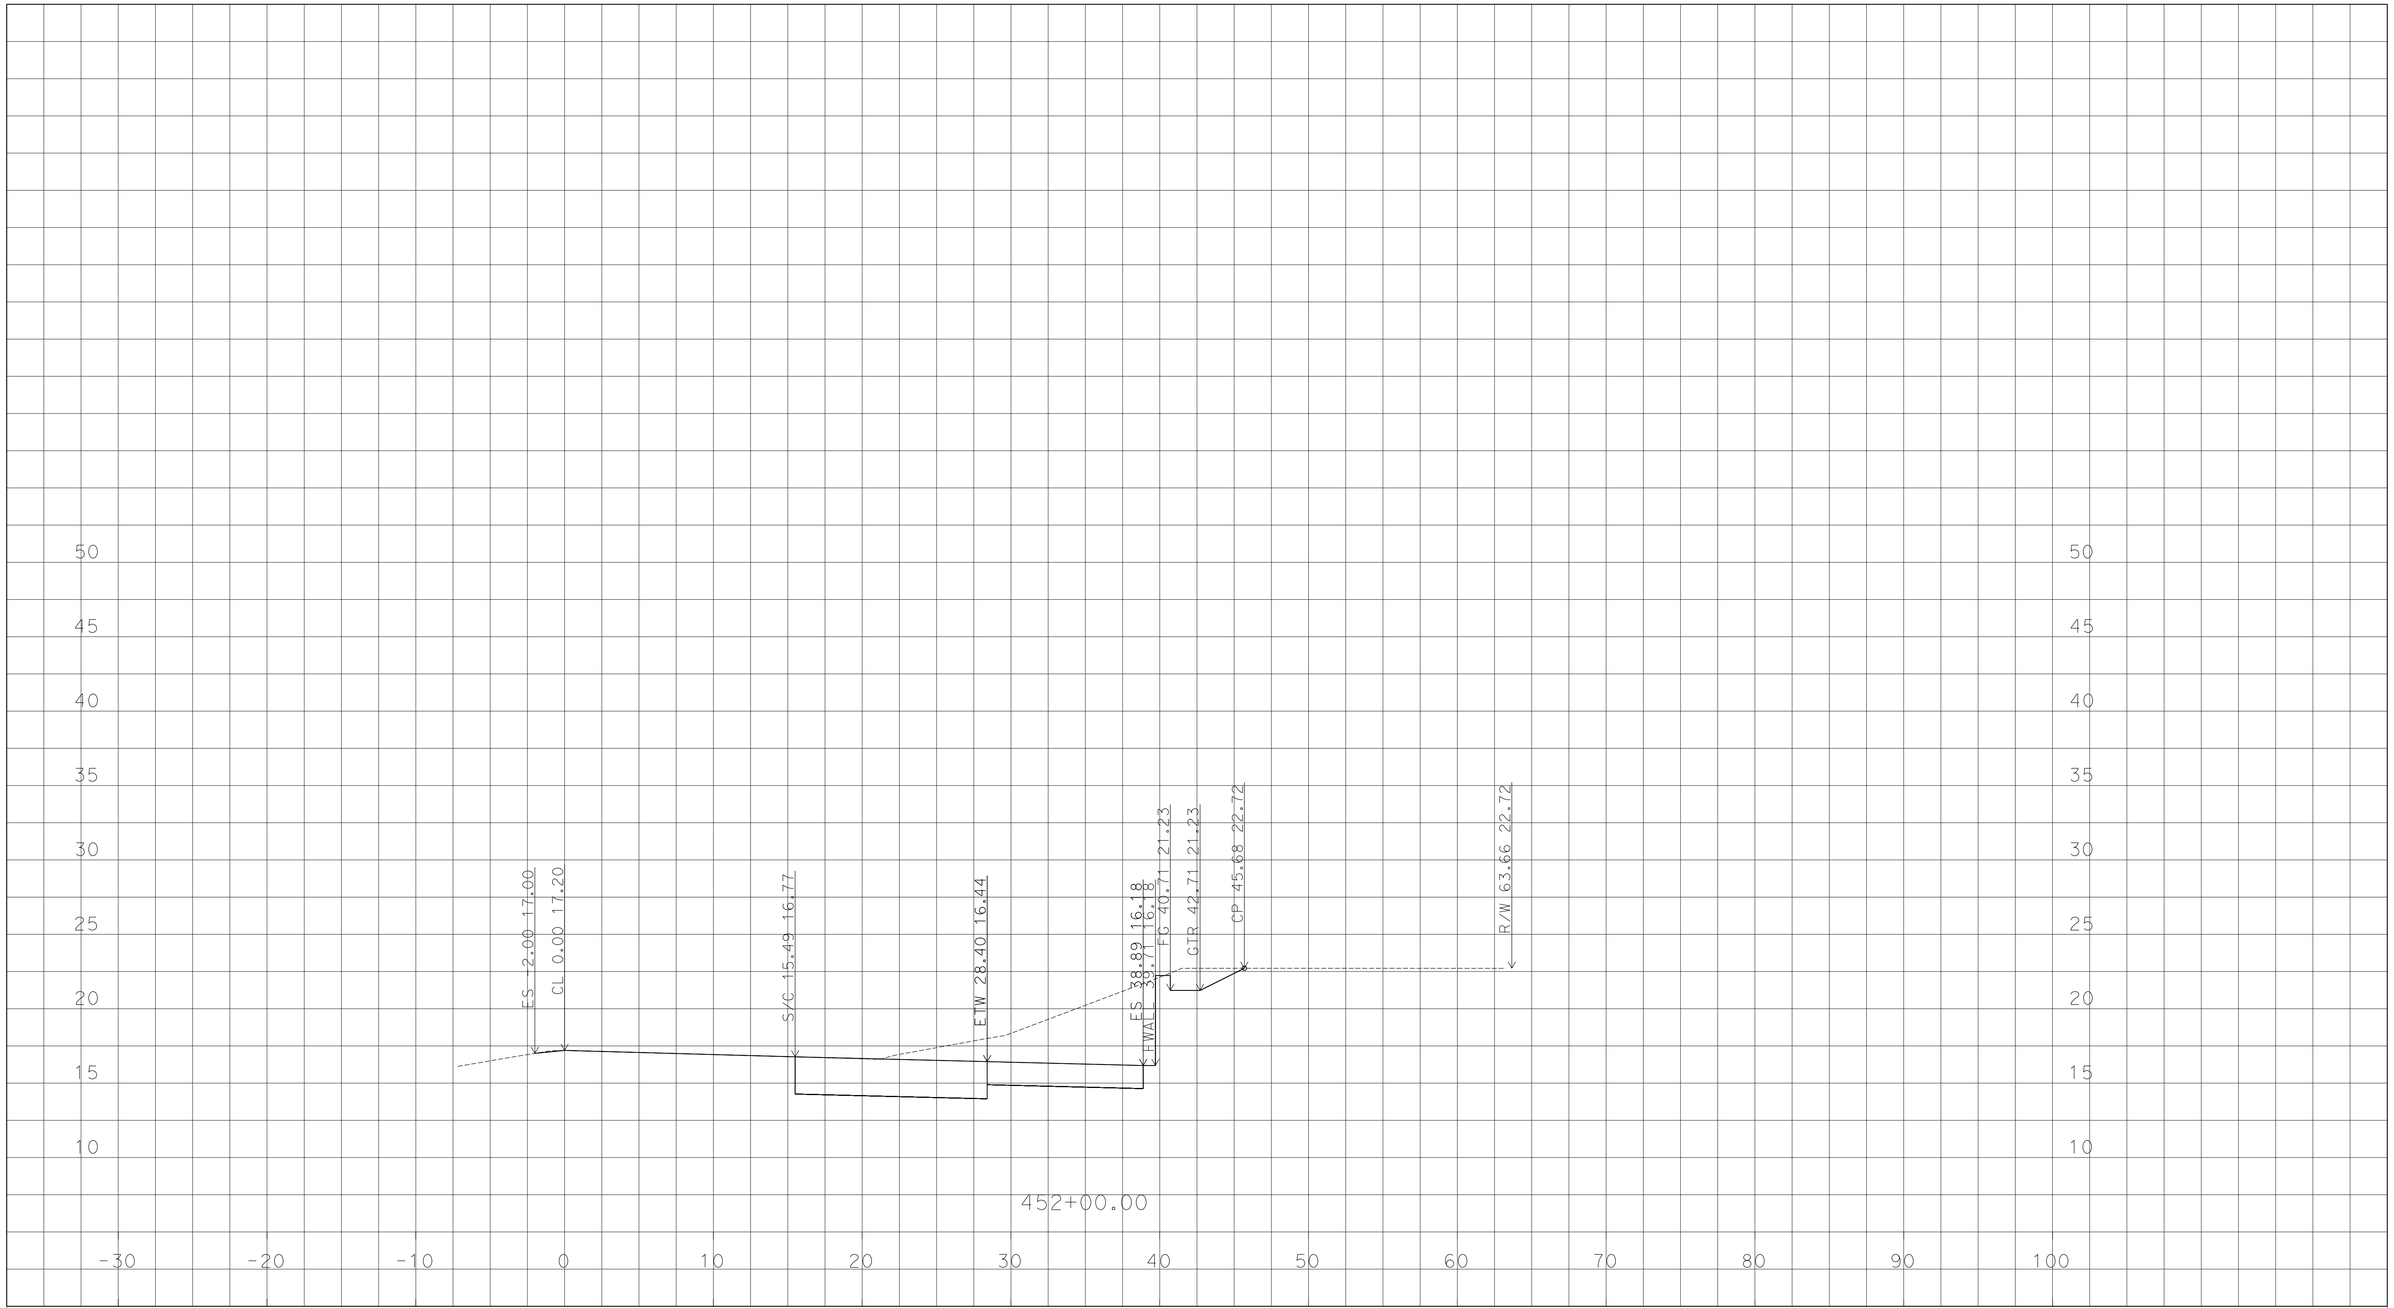

P:\1114000045\02_Design\C3D\Mult_XSections\H St
H St XSections1_TEMP_X_C3D_DWG.dwg - 10-Jun-16 3:01 PM

PLOTTED DATE: 13-JUN-2016

SCALE: 1"=5' Horiz.
1"=5' Vert.

CREATED BY: K SAYLER

CONTRACT: 1114000045
DIST/CO/RTE/PM: 11/San Diego/5/3.9-9.2
PROJECT ID: none set

"EN-H"
CROSS SECTIONS

DESIGN STUDY ONLY

All Dimensions are U.S. Survey Feet

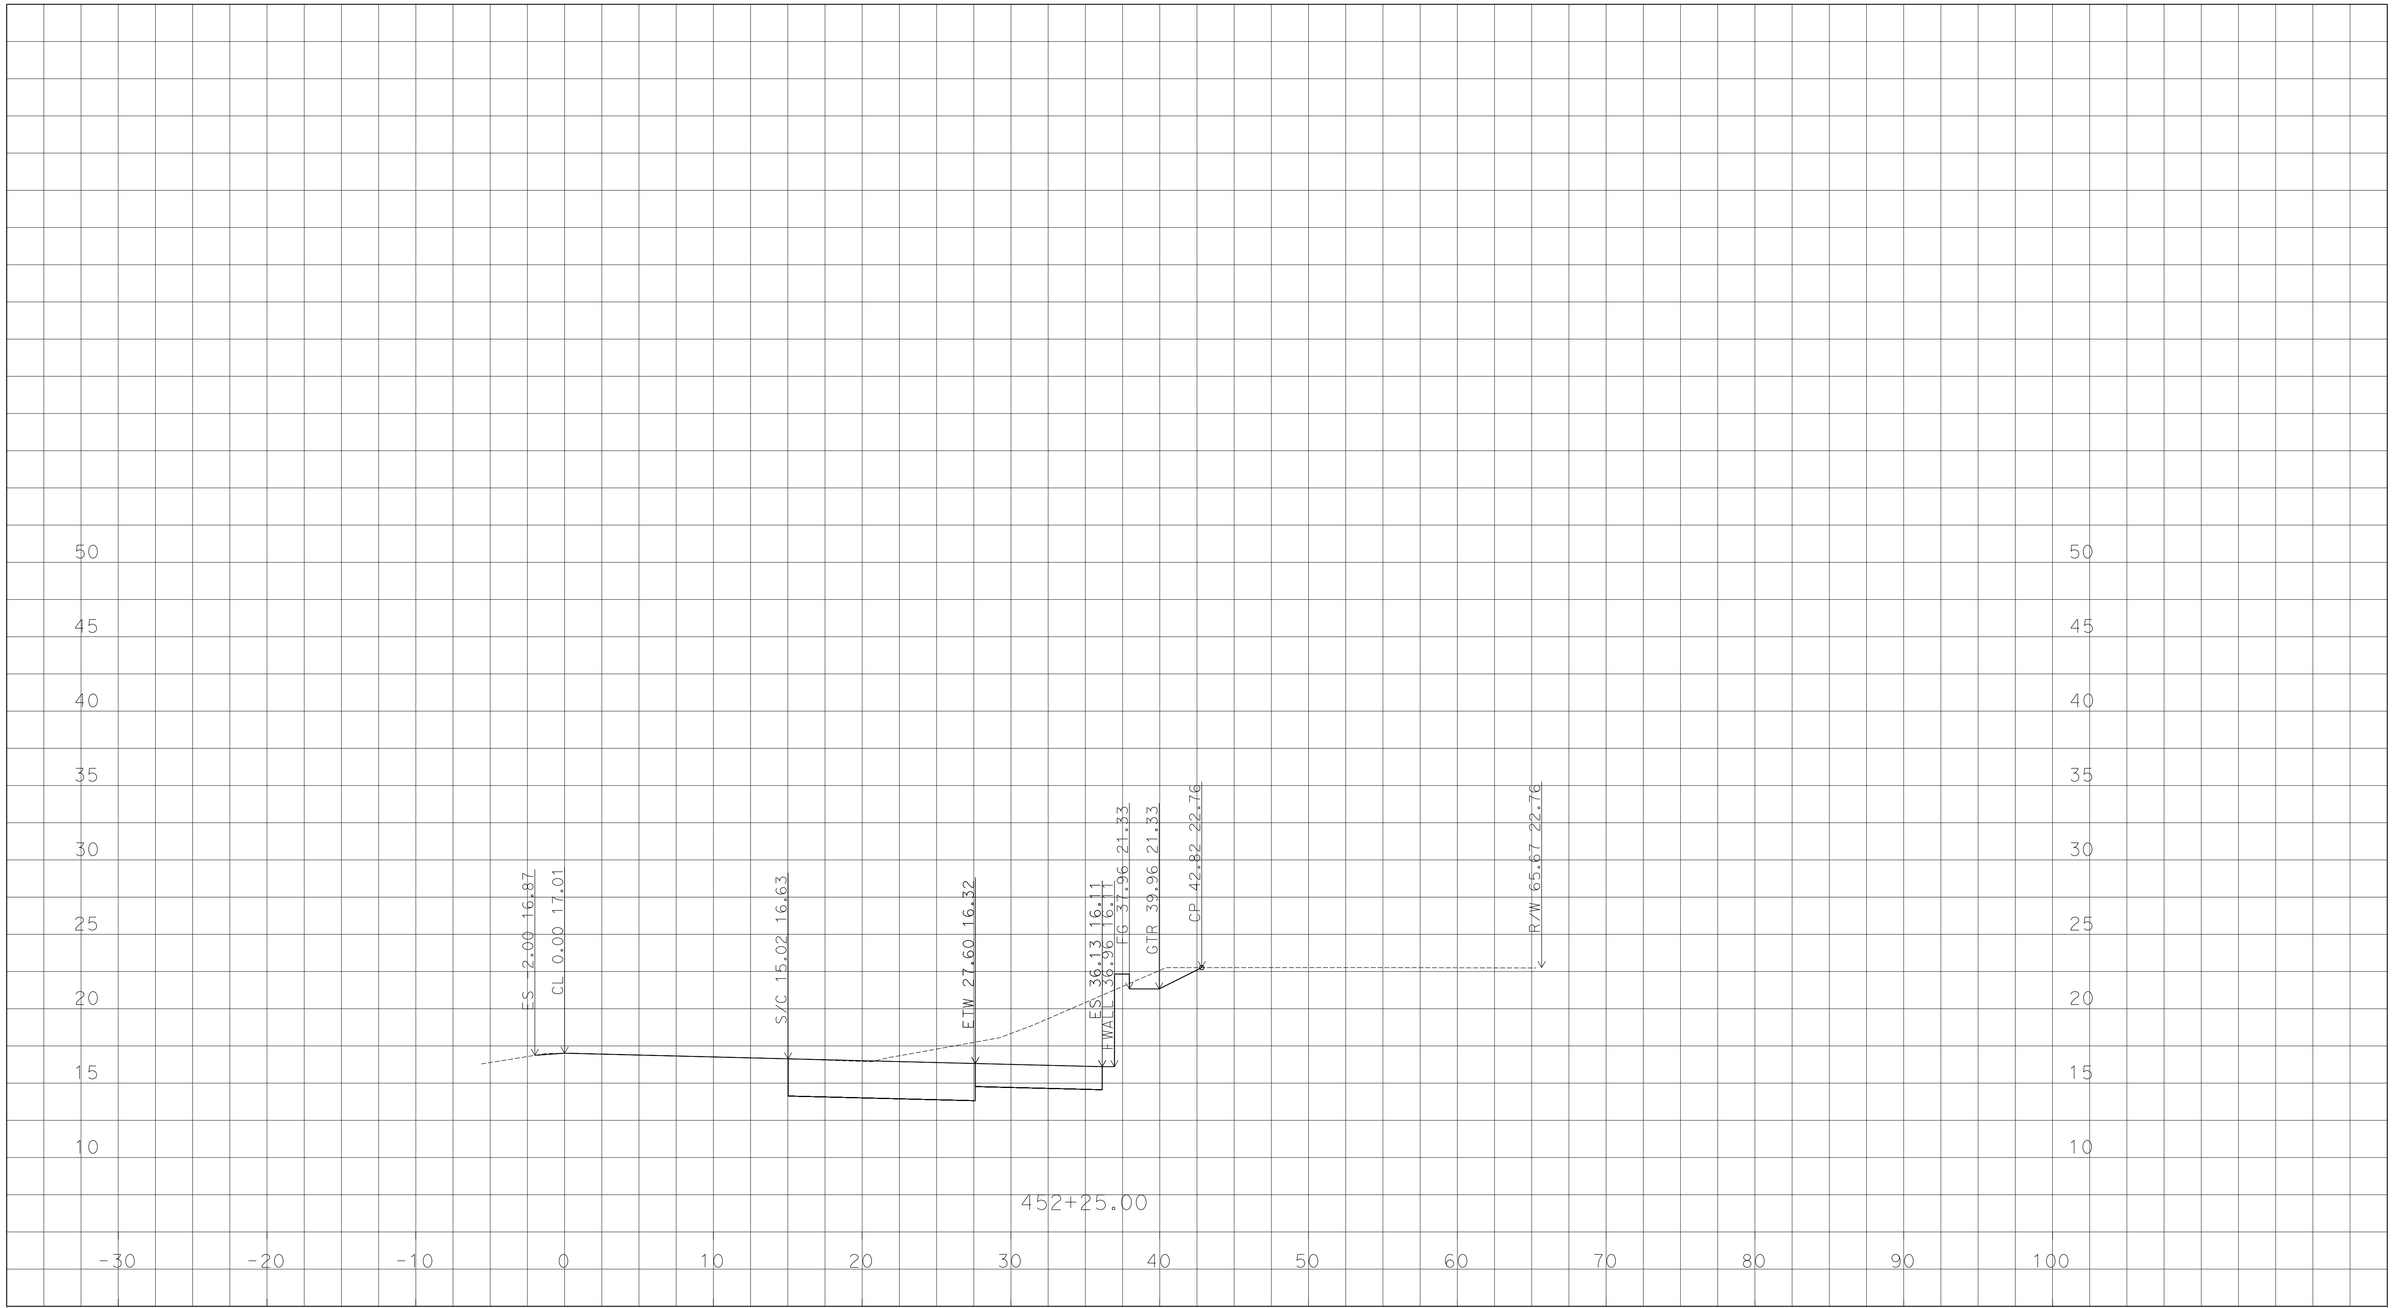

P:\1114000045\02_Design\C3D\Mult_XSections\H St
H St XSections1_TEMP_X_C3D_DWG.dwg - 10-Jun-16 3:01 PM

PLOTTED DATE: 13-JUN-2016

SCALE: 1"=5' Horiz.
1"=5' Vert.

CREATED BY: K SAYLER

CONTRACT: 1114000045
DIST/CO/RTE/PM: 11/San Diego/5/3.9-9.2
PROJECT ID: none set

"EN-H"
CROSS SECTIONS

DESIGN STUDY ONLY

All Dimensions are U.S. Survey Feet

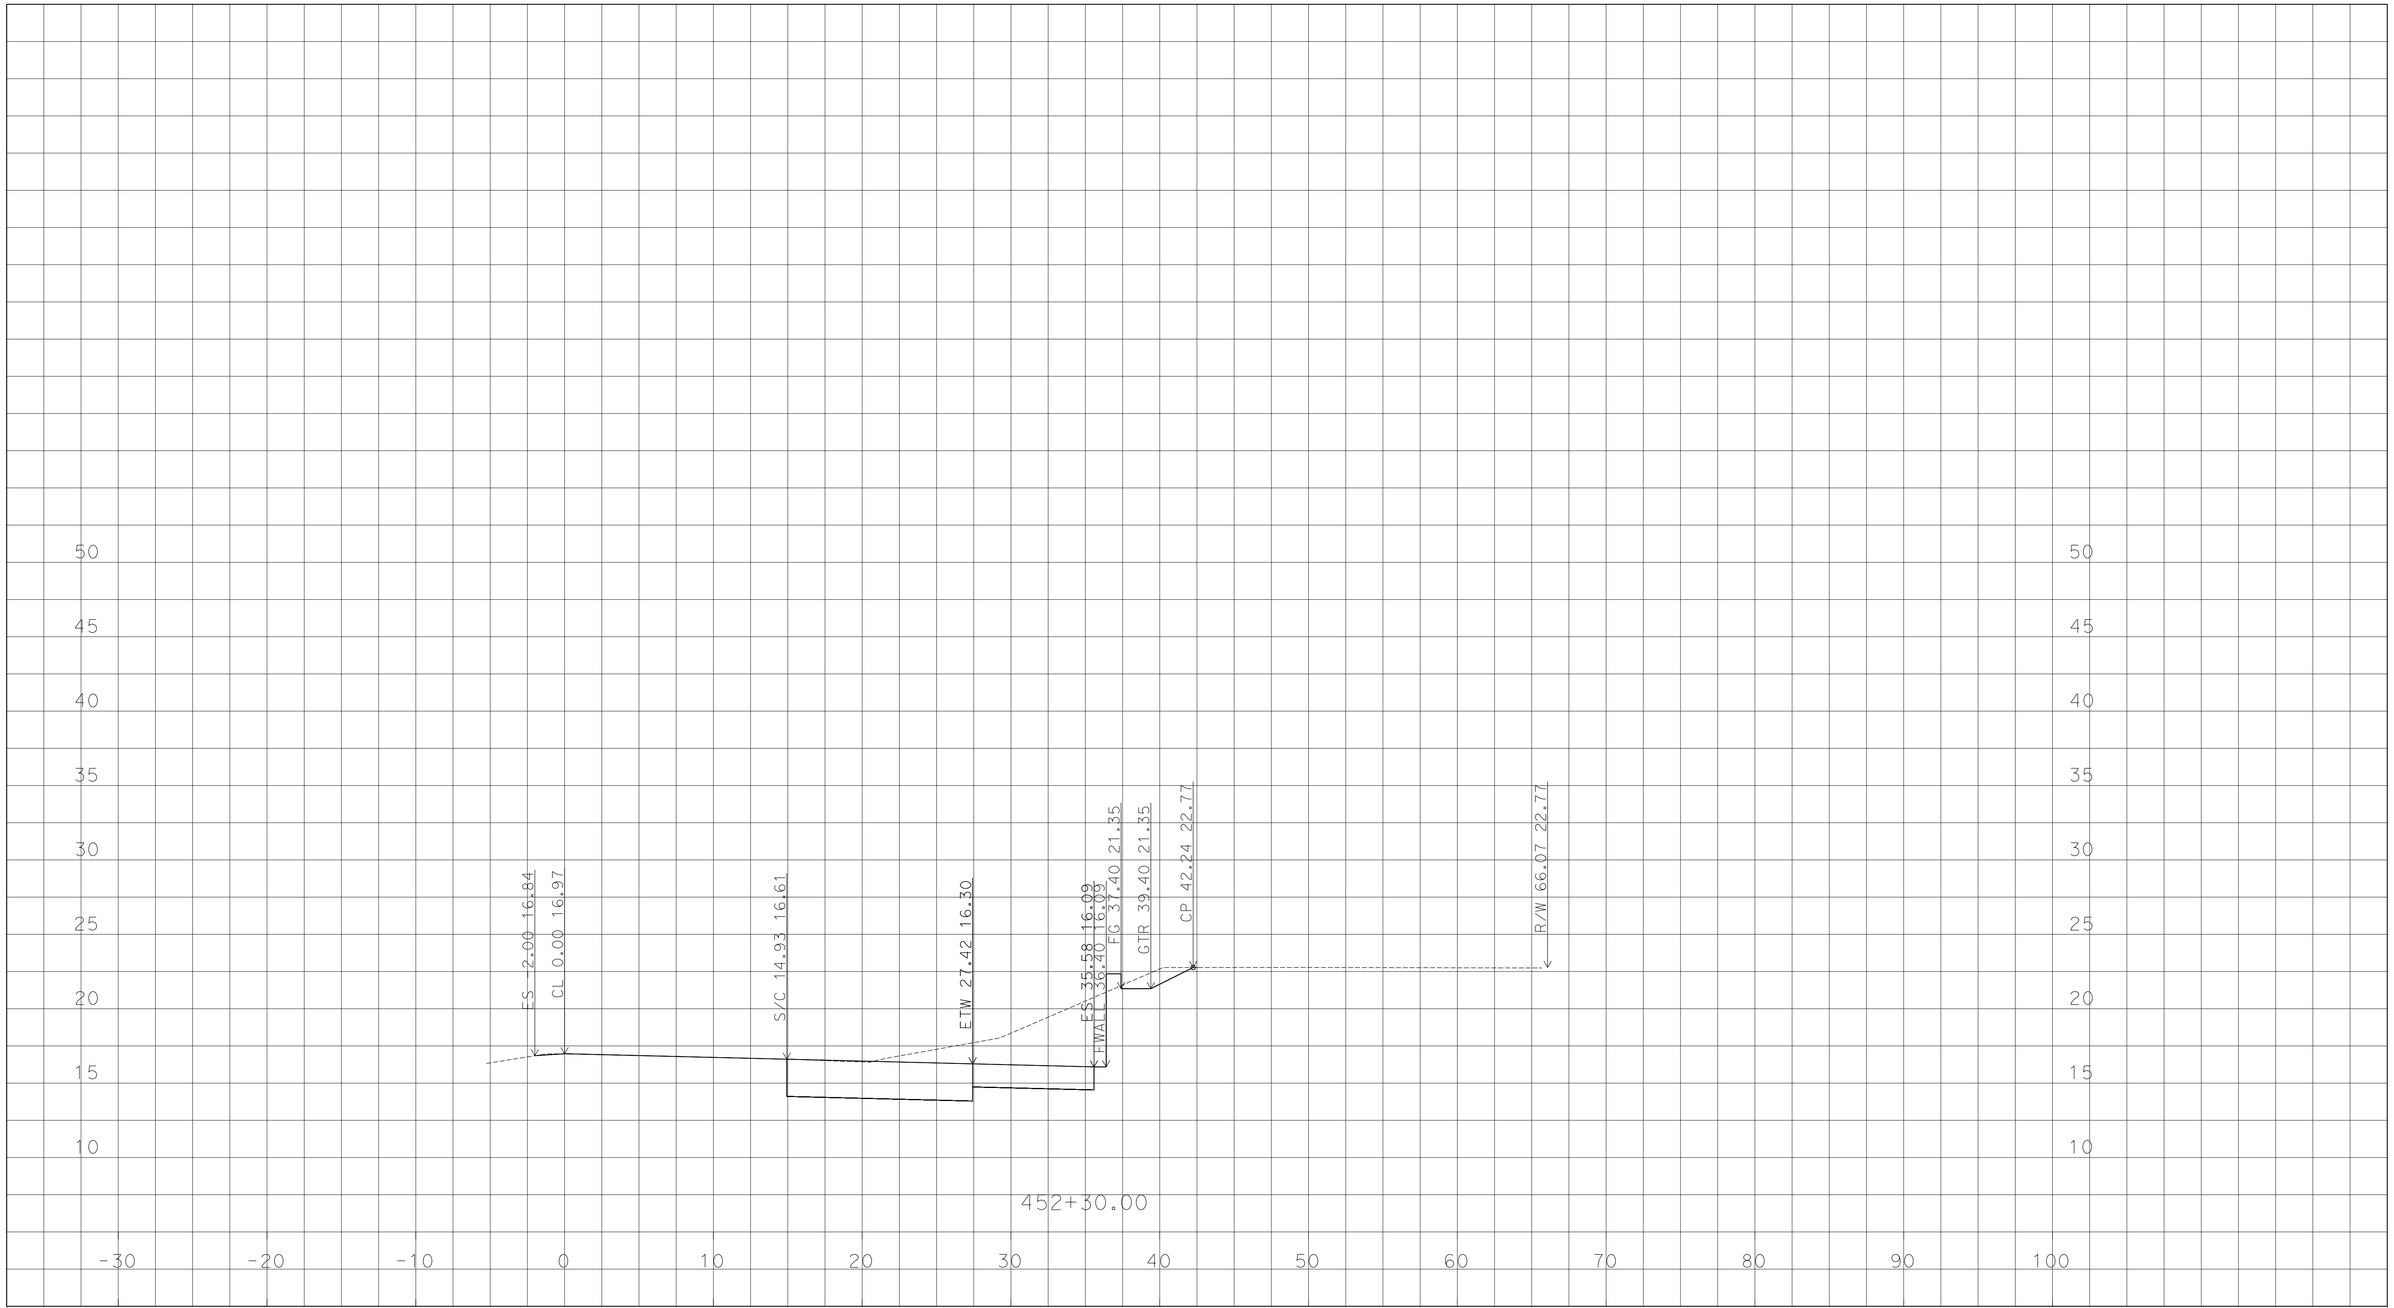

PLOTTED DATE: 13-JUN-2016

SCALE: 1"=5' Horiz.
1"=5' Vert.

CREATED BY: K SAYLER

CONTRACT: 1114000045

DIST/CO/RTE/PM: 11/San Diego/5/3.9-9.2

PROJECT ID: none set

"EN-H"

CROSS SECTIONS

P:\1114000045\02_Design\C3D\Mult_XSections\H St
H St XSections1_TEMP_X_C3D_DWG.dwg - 10-Jun-16 3:01 PM

DESIGN STUDY ONLY

All Dimensions are U.S. Survey Feet

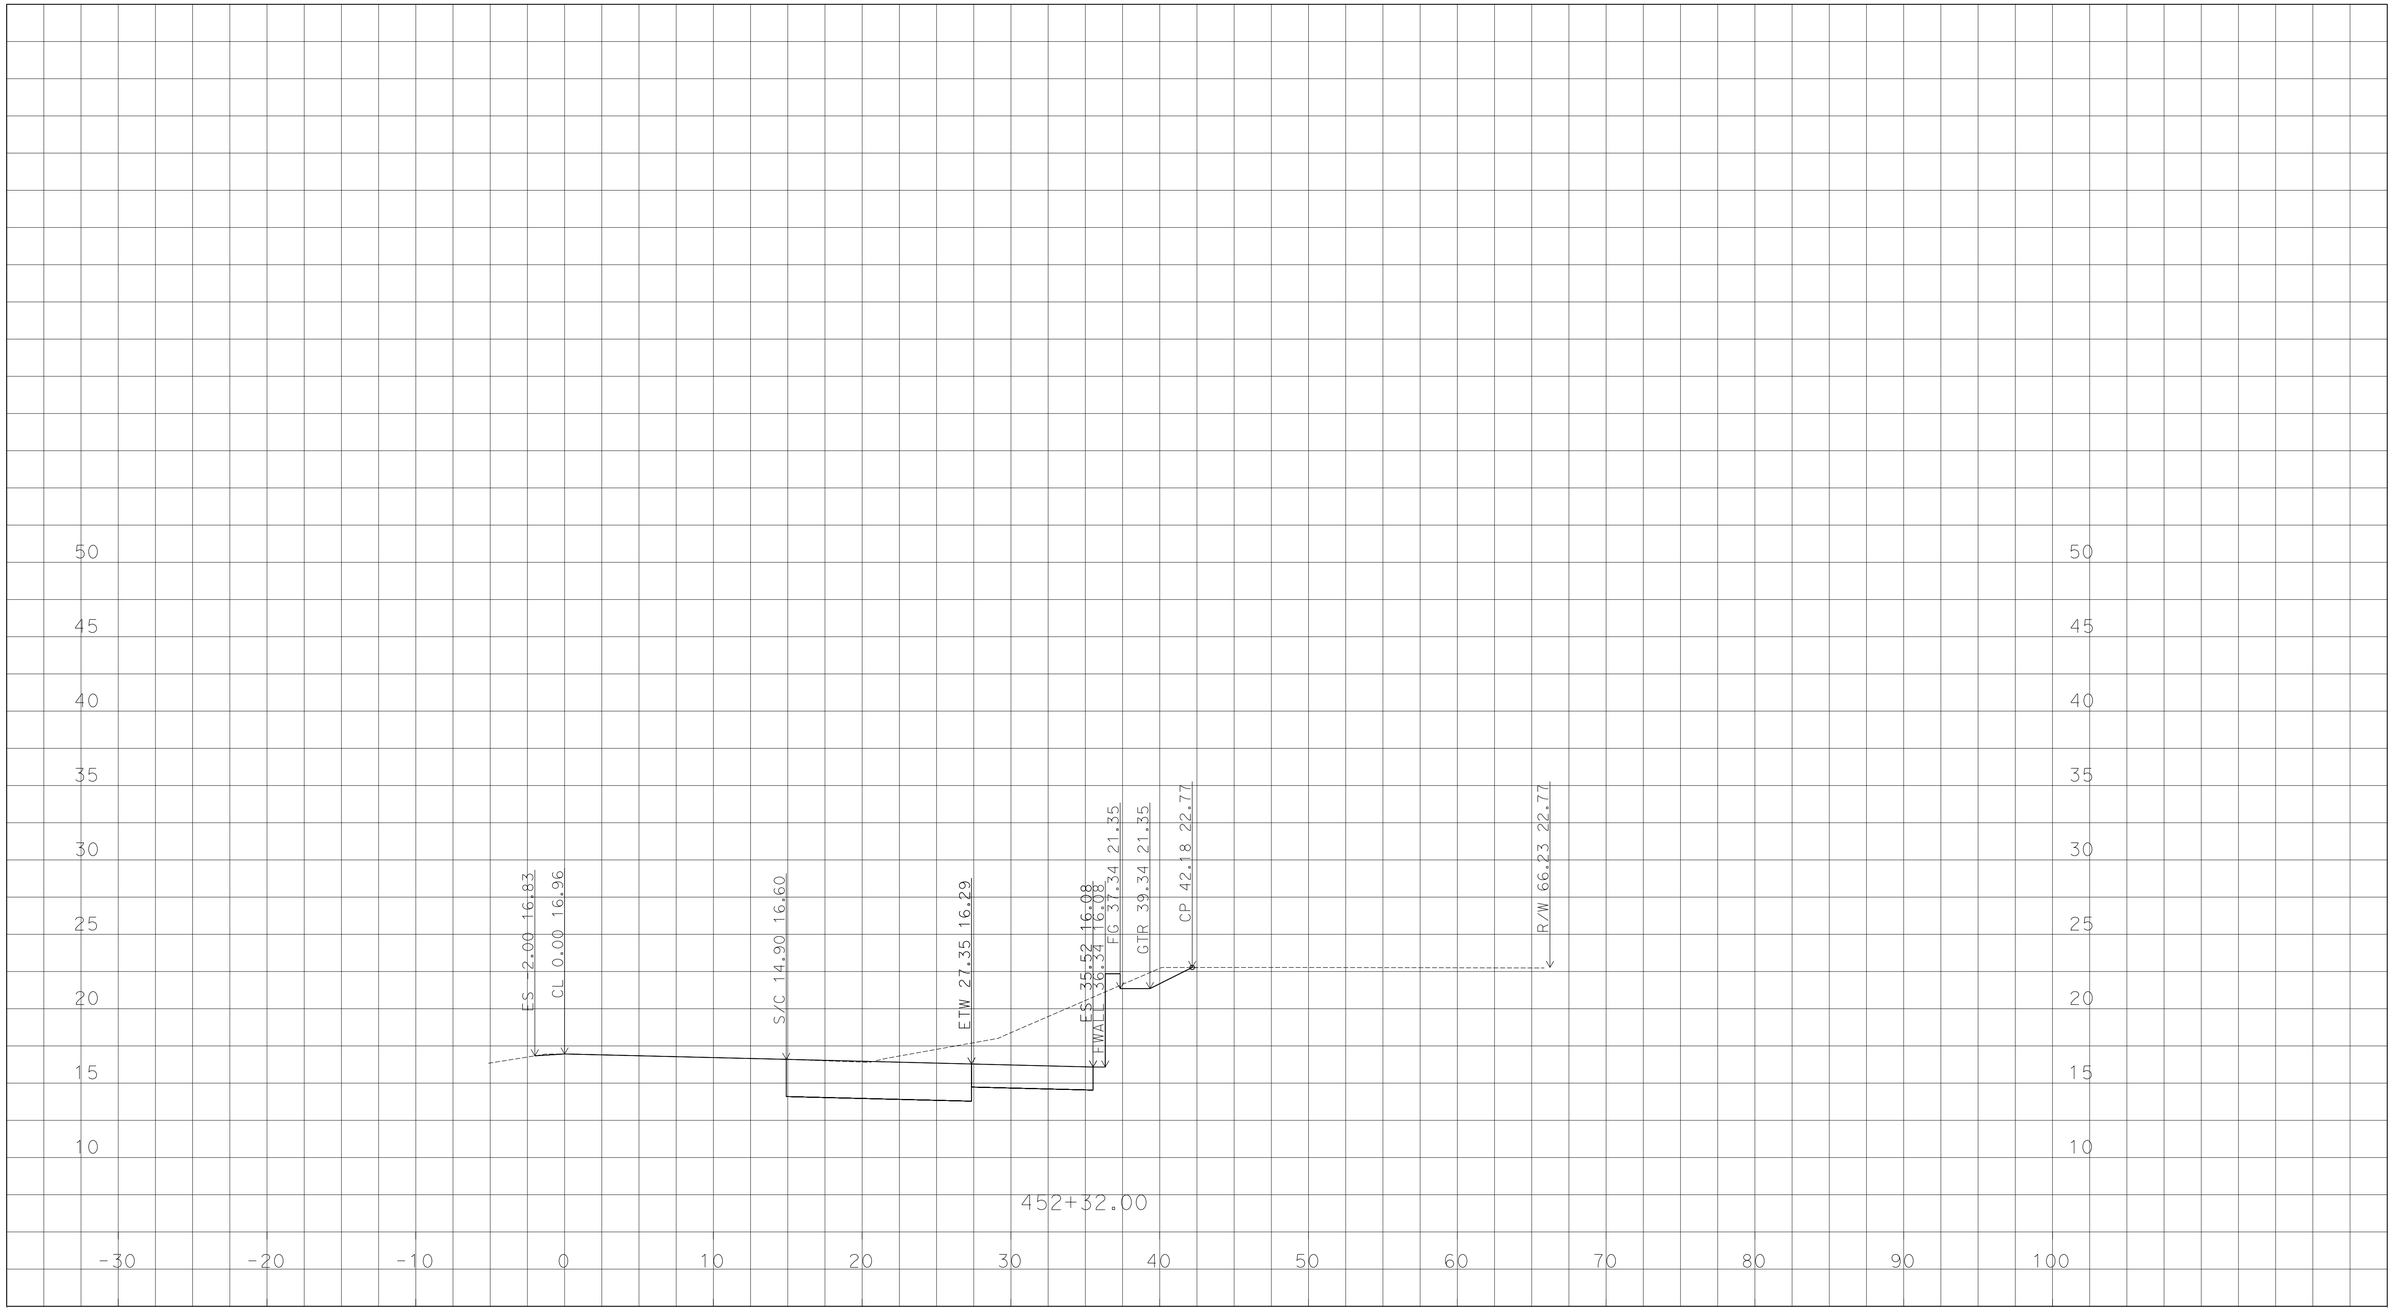

P:\1114000045\02_Design\C3D\Mult_XSections\H St
H St XSections1_TEMP_X_C3D_DWG.dwg - 10-Jun-16 3:01 PM

PLOTTED DATE: 13-JUN-2016

SCALE: 1"=5' Horiz.
1"=5' Vert.

CREATED BY: K SAYLER

CONTRACT: 1114000045
DIST/CO/RTE/PM: 11/San Diego/5/3.9-9.2
PROJECT ID: none set

"EN-H"
CROSS SECTIONS

DESIGN STUDY ONLY

All Dimensions are U.S. Survey Feet

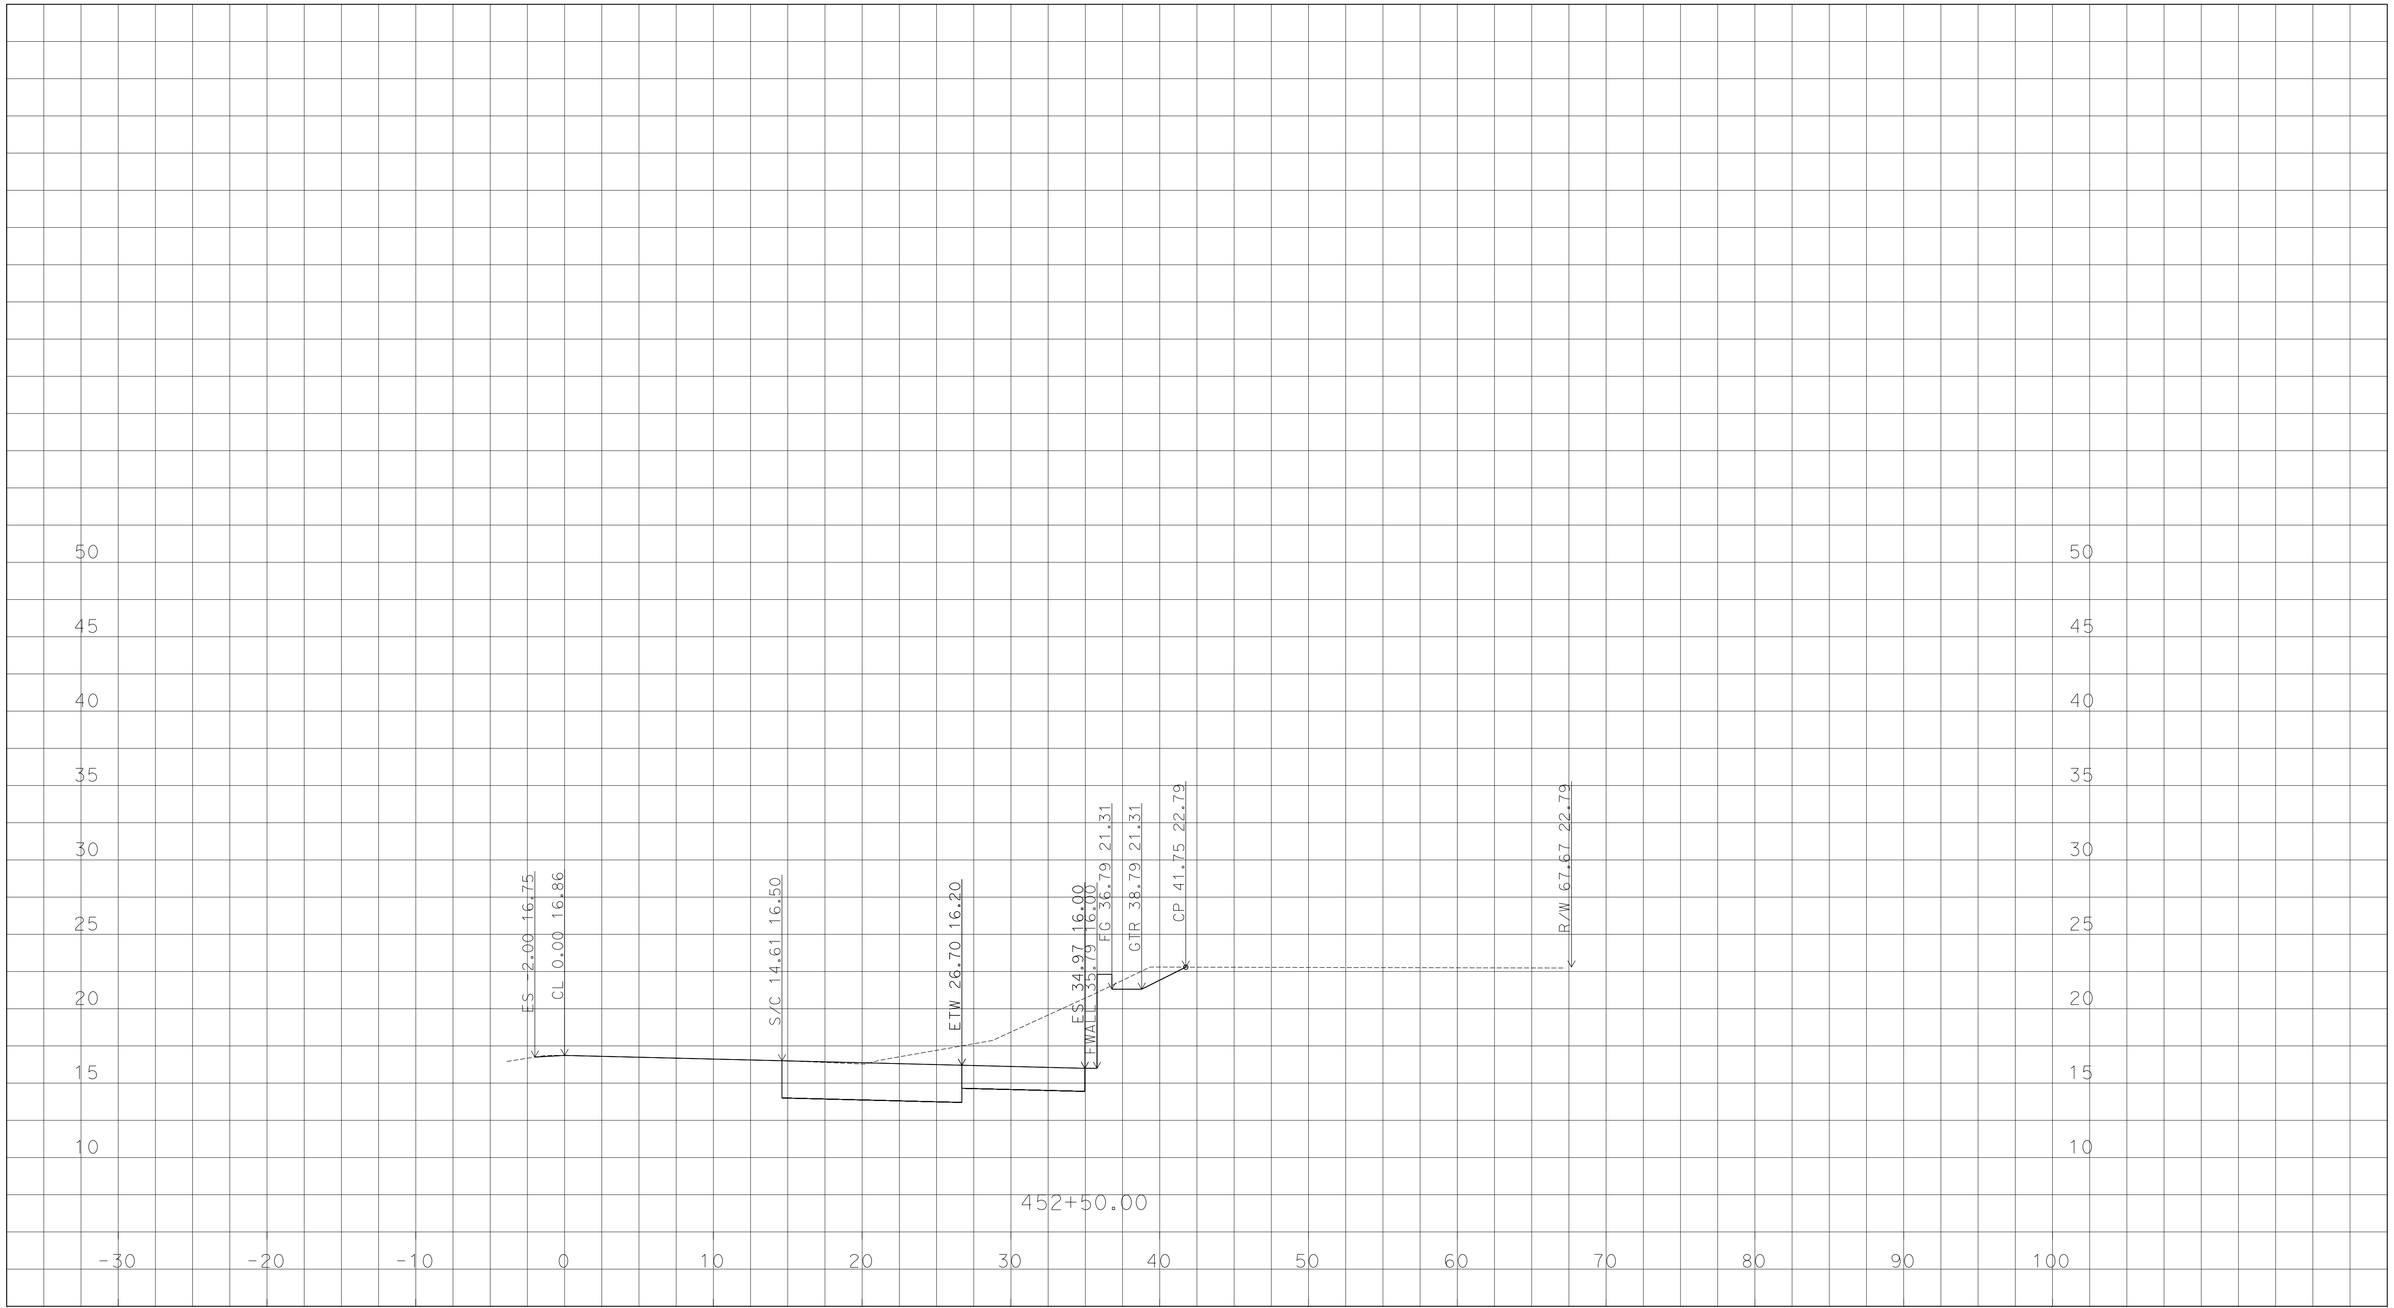

PLOTTED DATE: 13-JUN-2016

SCALE: 1"=5' Horiz.
1"=5' Vert.

CREATED BY: K SAYLER

CONTRACT: 1114000045

DIST/CO/RTE/PM: 11/San Diego/5/3.9-9.2

PROJECT ID: none set

"EN-H"

CROSS SECTIONS

P:\1114000045\02_Design\C3D\Mult_XSections\H St
H St XSections1_TEMP_X_C3D_DWG.dwg - 10-Jun-16 3:01 PM

DESIGN STUDY ONLY

All Dimensions are U.S. Survey Feet

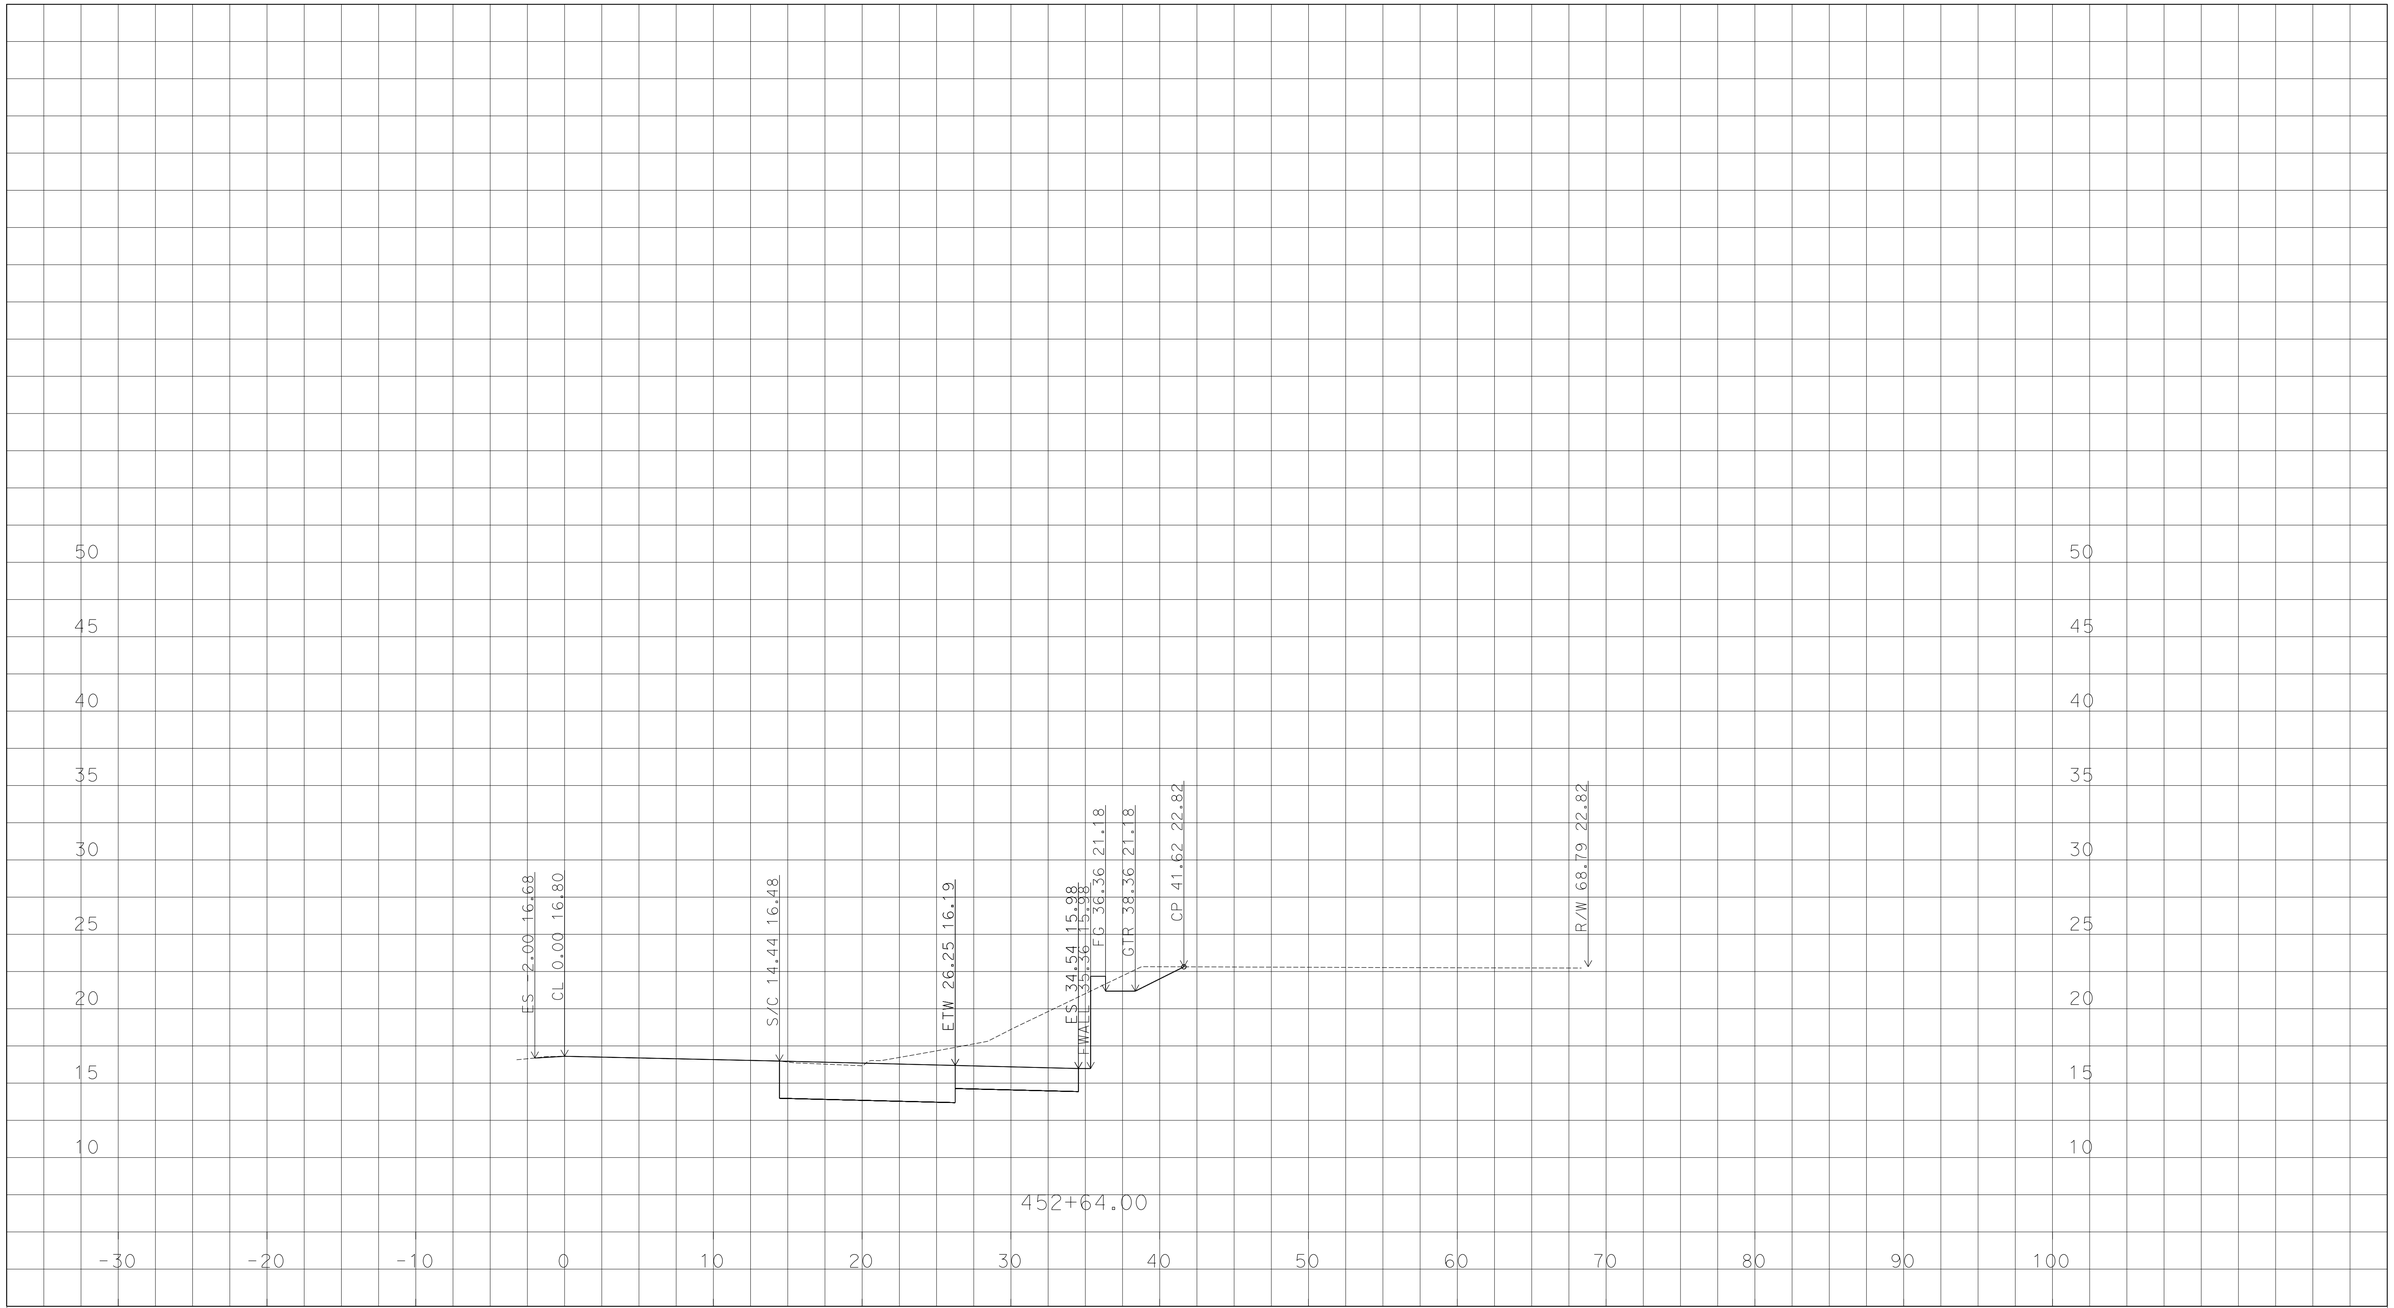

P:\1114000045\02_Design\C3D\Mult_XSections\H St
H St XSections1_TEMP_X_C3D_DWG.dwg - 10-Jun-16 3:01 PM

PLOTTED DATE: 13-JUN-2016

SCALE: 1"=5' Horiz.
1"=5' Vert.

CREATED BY: K SAYLER

CONTRACT: 1114000045

DIST/CO/RTE/PM: 11/San Diego/5/3.9-9.2

PROJECT ID: none set

"EN-H"

CROSS SECTIONS

DESIGN STUDY ONLY

All Dimensions are U.S. Survey Feet

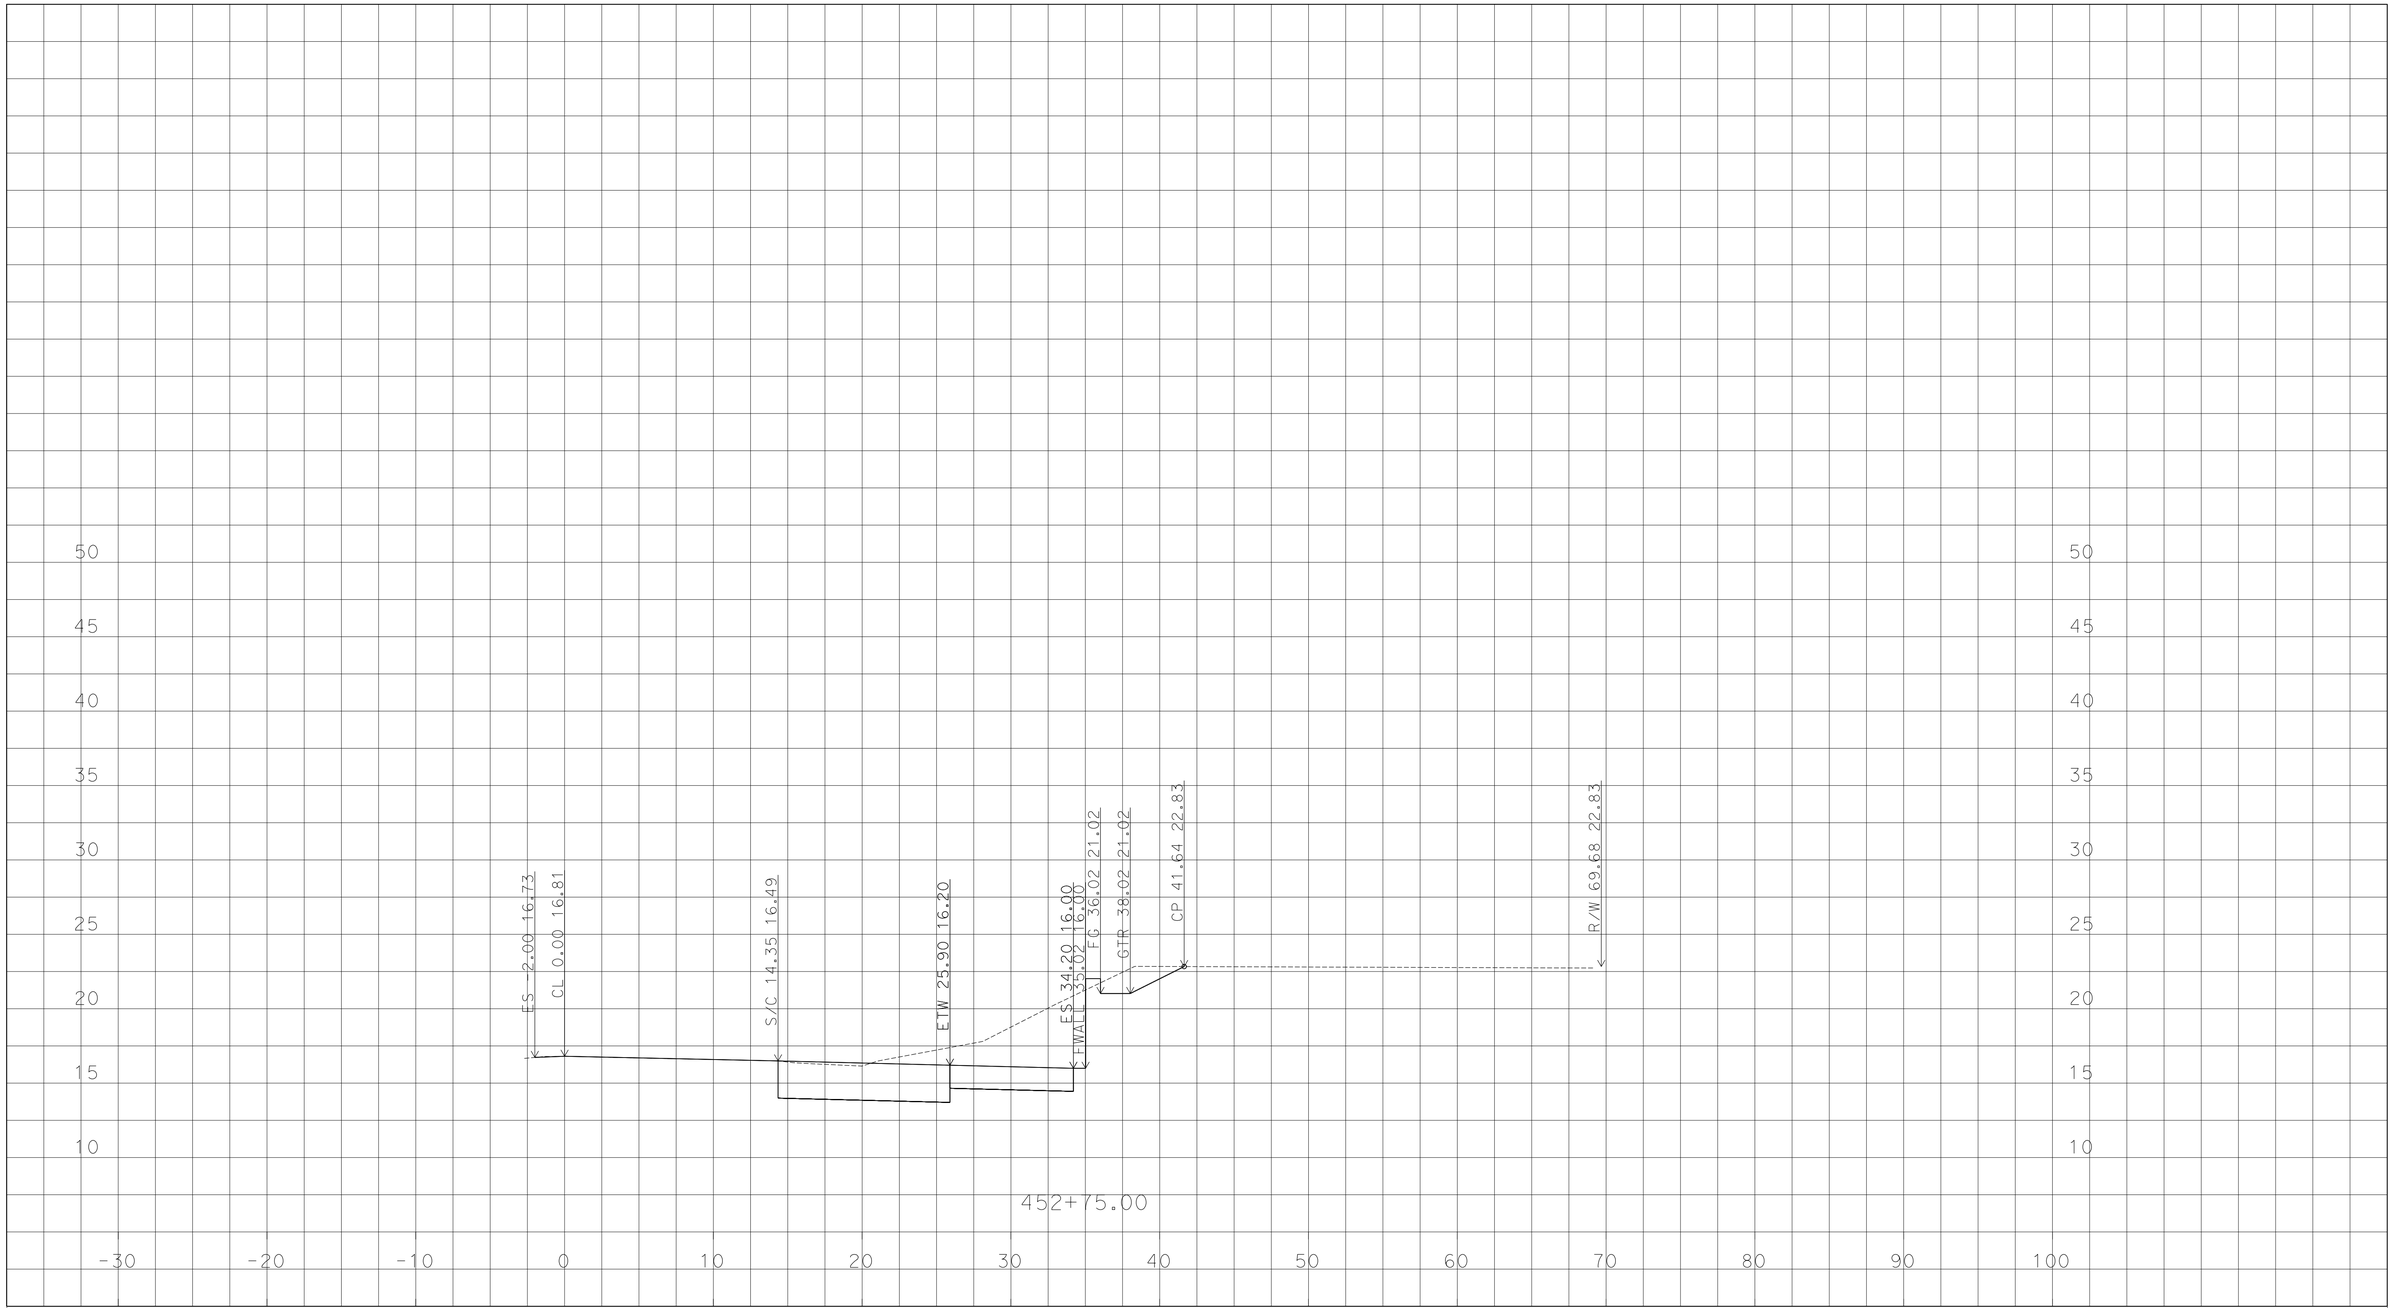

PLOTTED DATE: 13-JUN-2016

SCALE: 1"=5' Horiz.
1"=5' Vert.

CREATED BY: K SAYLER

CONTRACT: 1114000045

DIST/CO/RTE/PM: 11/San Diego/5/3.9-9.2

PROJECT ID: none set

"EN-H"

CROSS SECTIONS

P:\1114000045\02_Design\C3D\Mult_XSections\H St
H St XSections1_TEMP_X_C3D_DWG.dwg - 10-Jun-16 3:01 PM

DESIGN STUDY ONLY

All Dimensions are U.S. Survey Feet

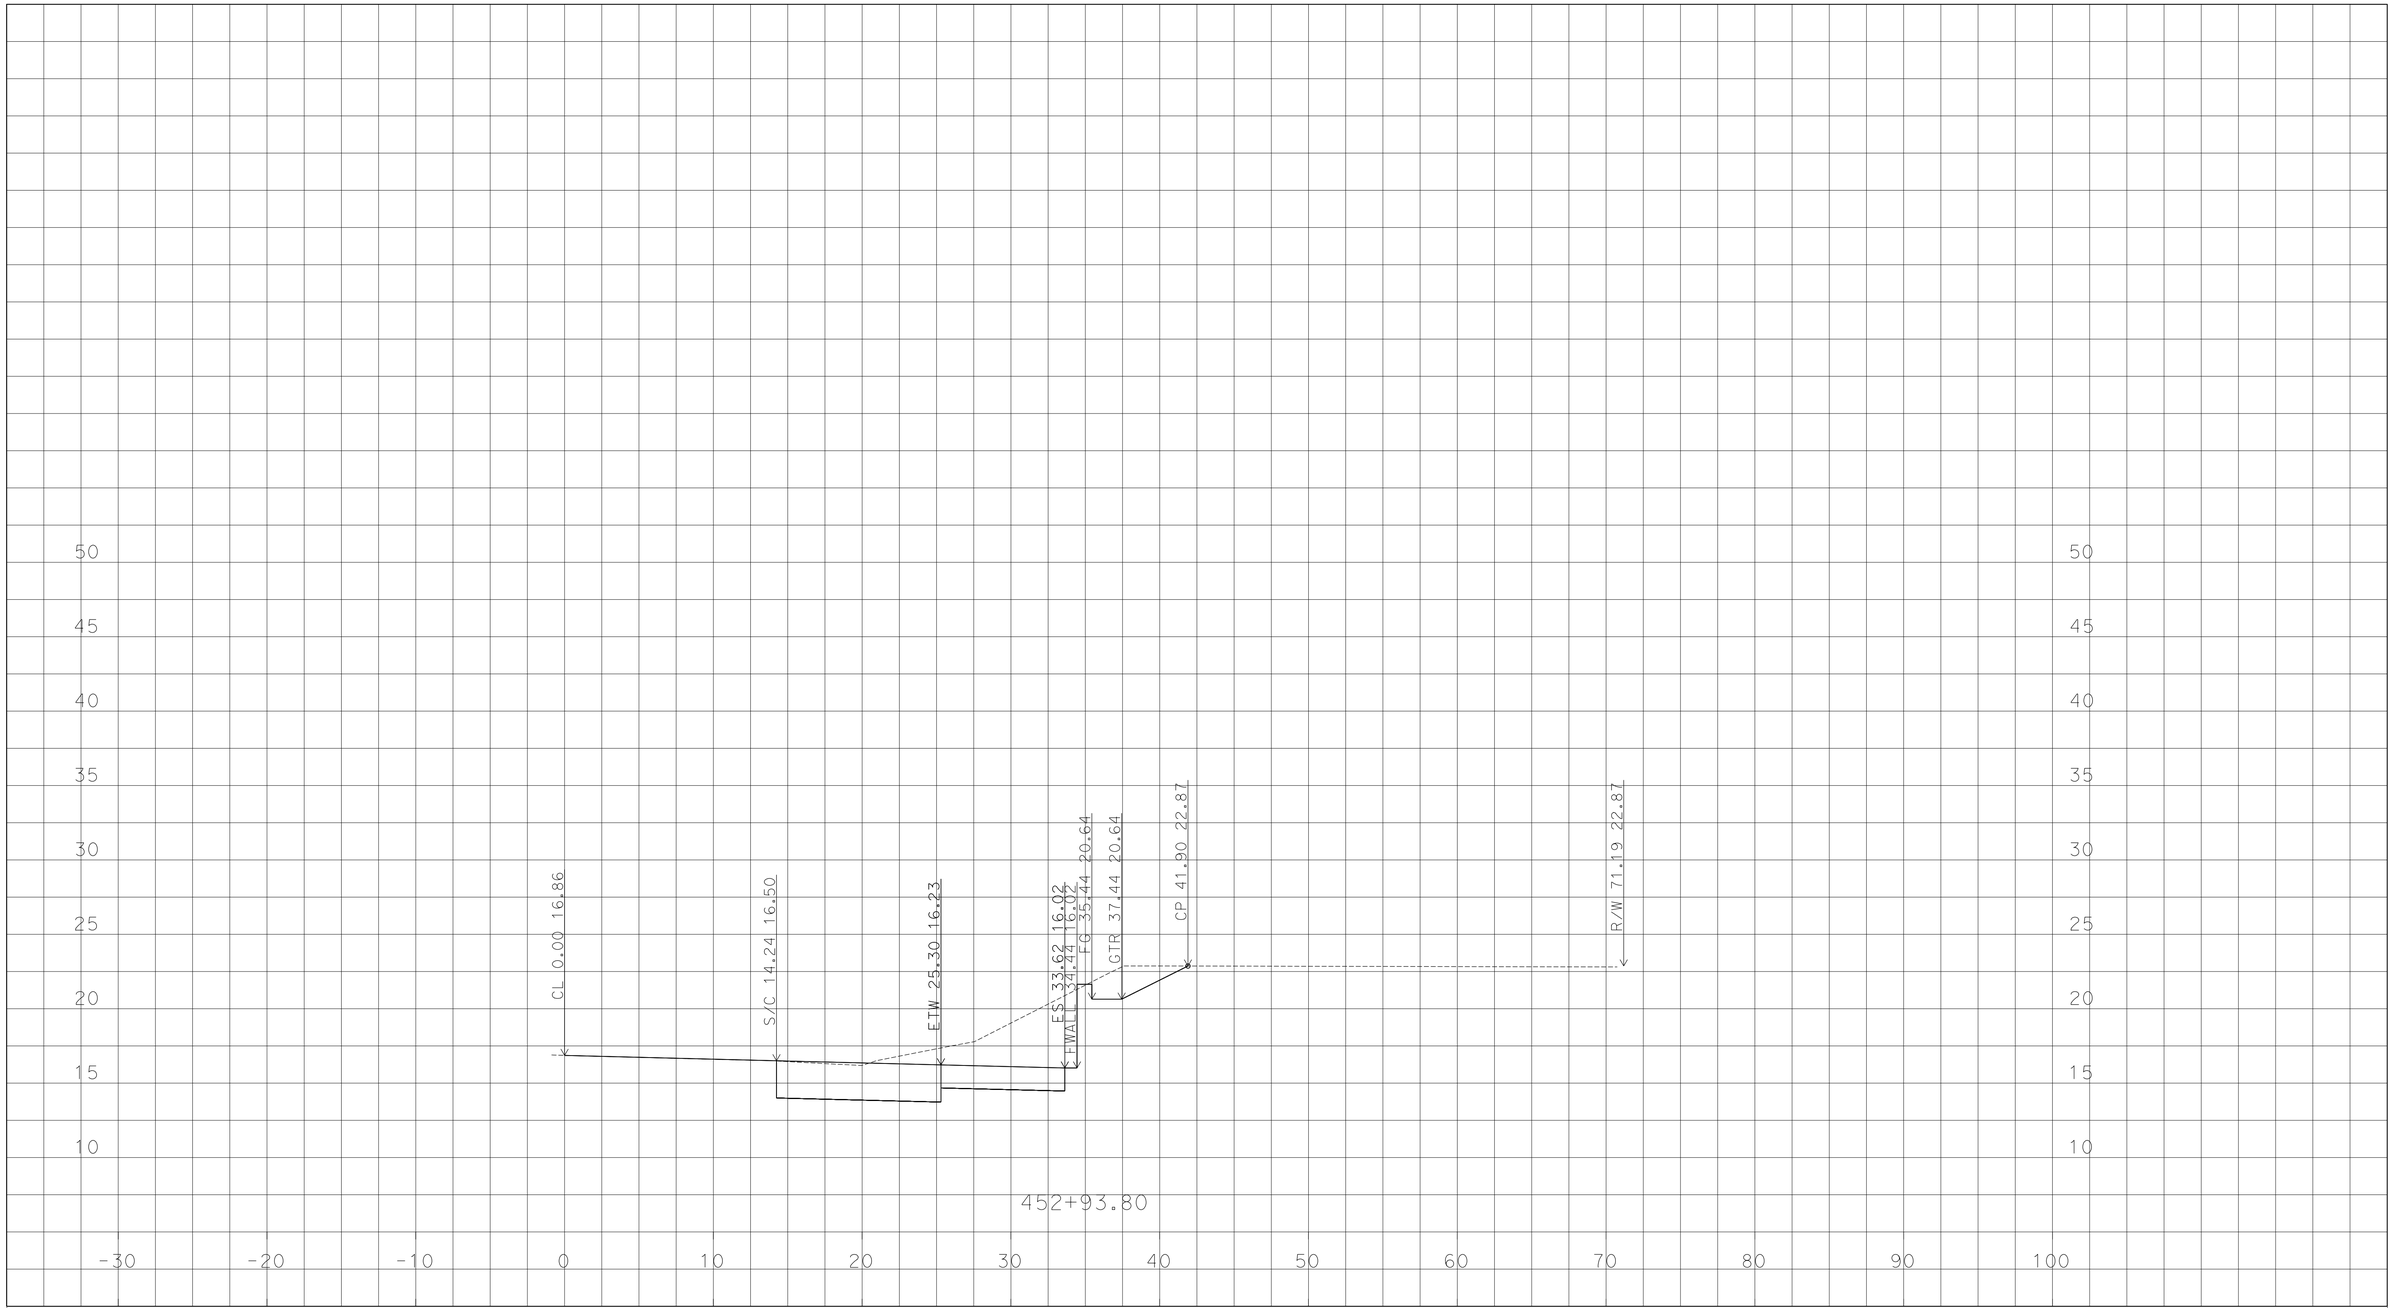

PLOTTED DATE: 13-JUN-2016

SCALE: 1"=5' Horiz.
1"=5' Vert.

CREATED BY: K SAYLER

CONTRACT: 1114000045

DIST/CO/RTE/PM: 11/San Diego/5/3.9-9.2

PROJECT ID: none set

"EN-H"

CROSS SECTIONS

P:\1114000045\02_Design\C3D\Mult_XSections\H St
H St XSections1_TEMP_X_C3D_DWG.dwg - 10-Jun-16 3:01 PM

DESIGN STUDY ONLY

All Dimensions are U.S. Survey Feet

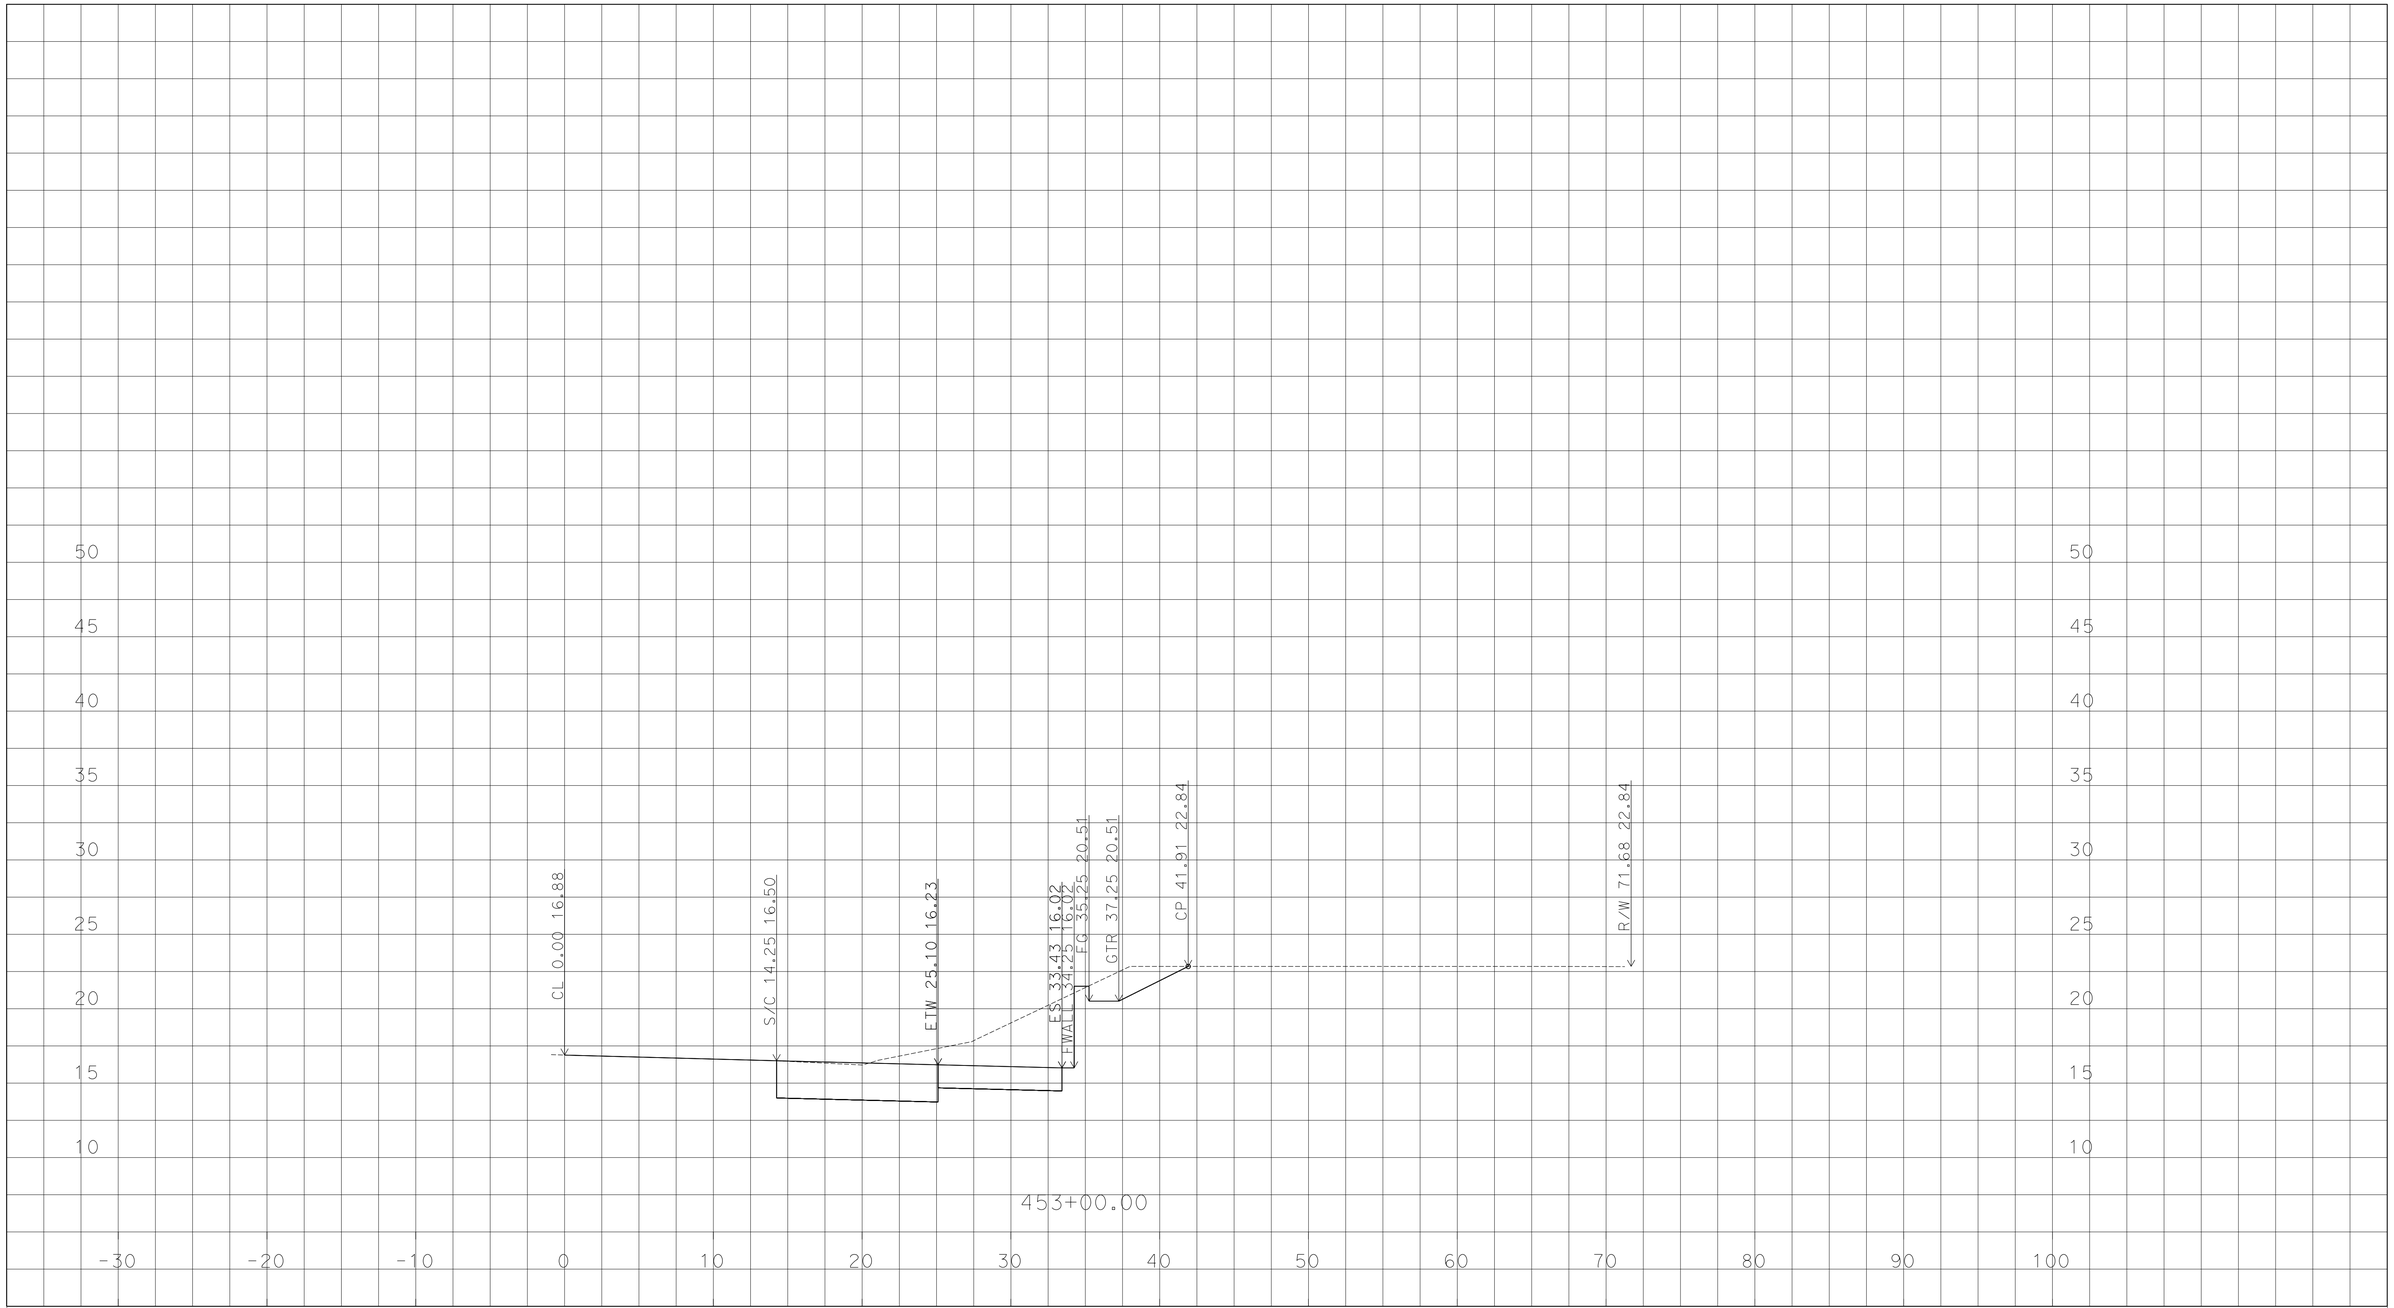

PLOTTED DATE: 13-JUN-2016

SCALE: 1"=5' Horiz.
1"=5' Vert.

CREATED BY: K SAYLER

CONTRACT: 1114000045

DIST/CO/RTE/PM: 11/San Diego/5/3.9-9.2

PROJECT ID: none set

"EN-H"

CROSS SECTIONS

P:\1114000045\02_Design\C3D\Mult_XSections\H St
H St XSections1_TEMP_X_C3D_DWG.dwg - 10-Jun-16 3:01 PM

DESIGN STUDY ONLY

All Dimensions are U.S. Survey Feet

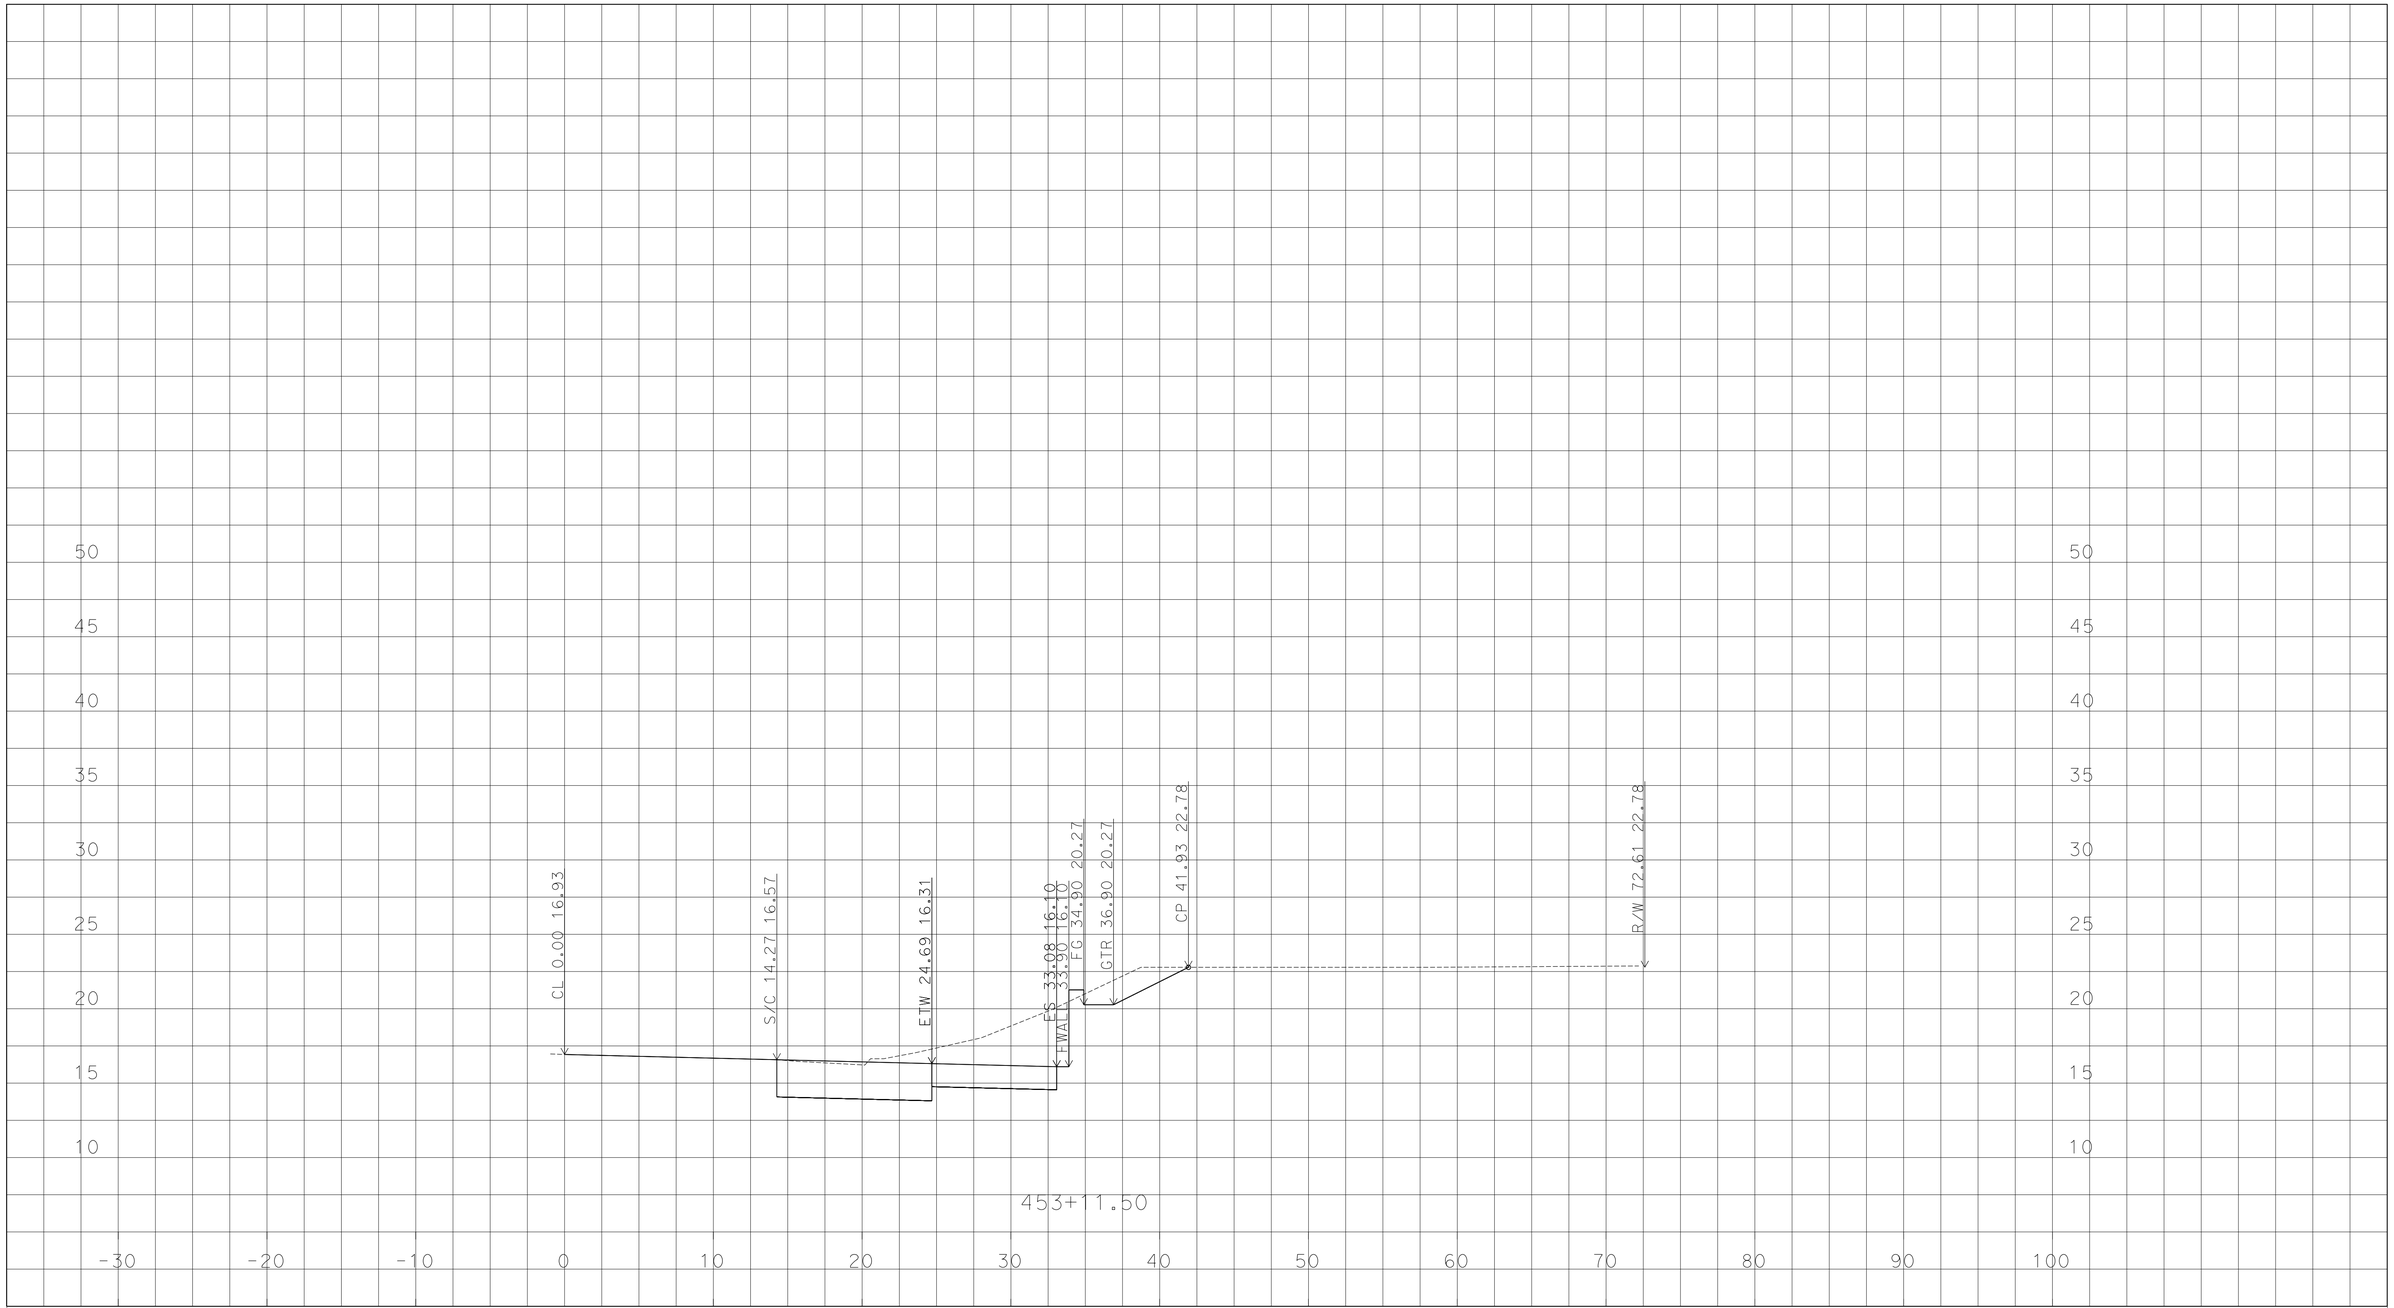

P:\1114000045\02_Design\C3D\Mult_XSections\H St
H St XSections1_TEMP_X_C3D_DWG.dwg - 10-Jun-16 3:01 PM

PLOTTED DATE: 13-JUN-2016

SCALE: 1"=5' Horiz.
1"=5' Vert.

CREATED BY: K SAYLER

CONTRACT: 1114000045

DIST/CO/RTE/PM: 11/San Diego/5/3.9-9.2

PROJECT ID: none set

"EN-H"

CROSS SECTIONS

DESIGN STUDY ONLY

All Dimensions are U.S. Survey Feet

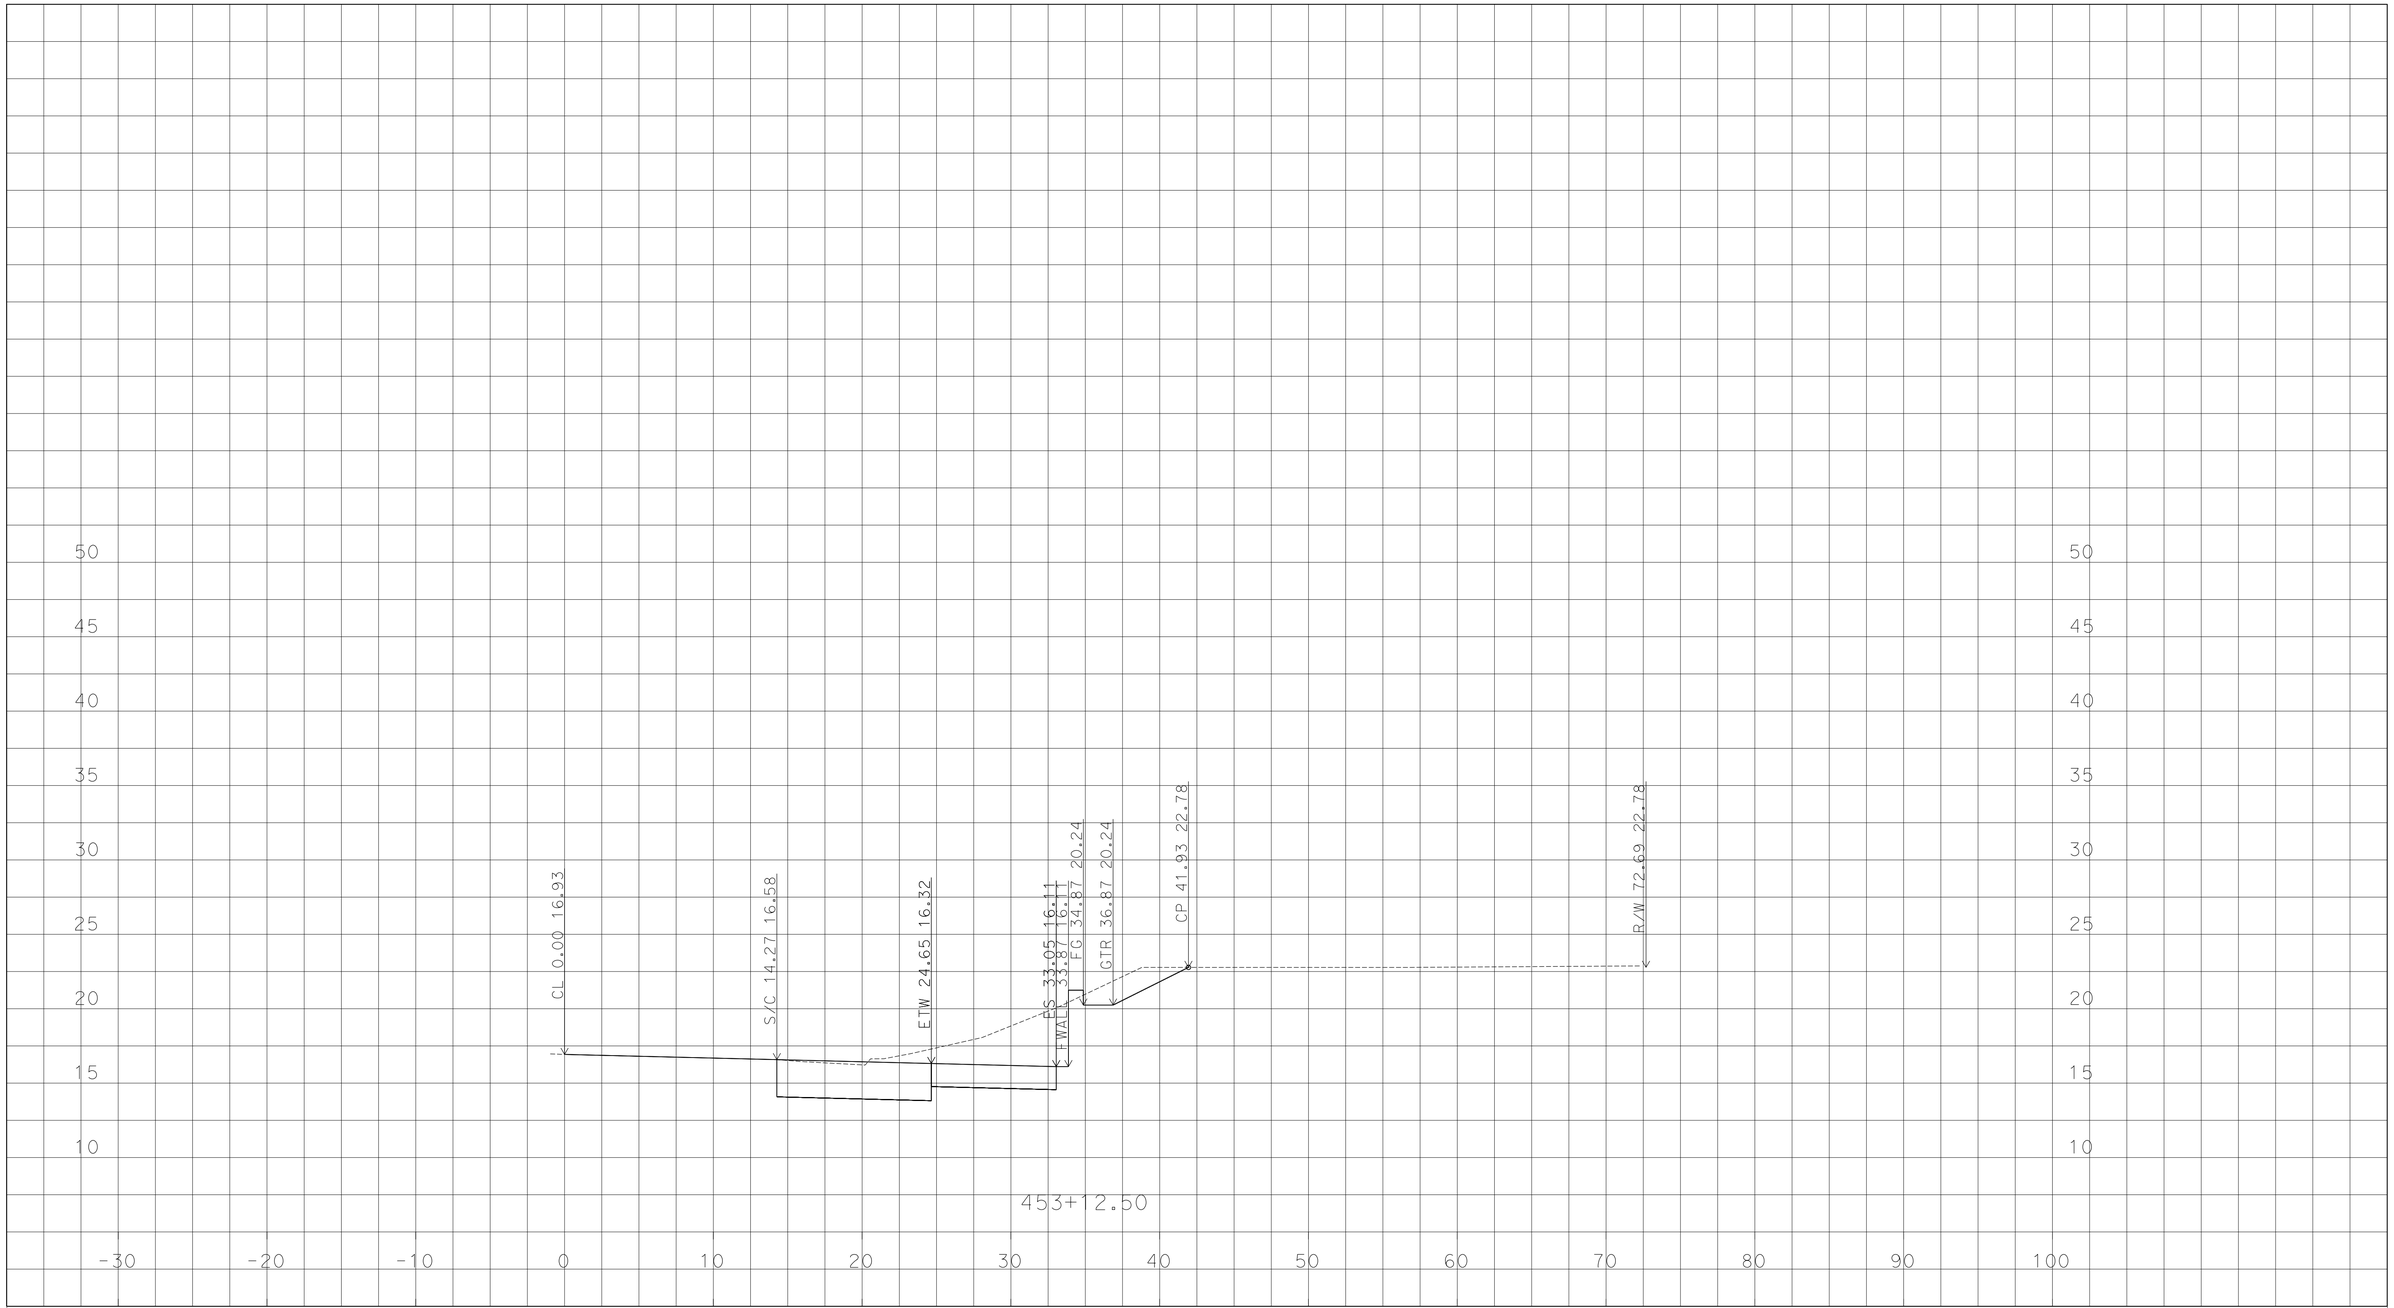

P:\1114000045\02_Design\C3D\Mult_XSections\H St
H St XSections1_TEMP_X_C3D_DWG.dwg - 10-Jun-16 3:01 PM

PLOTTED DATE: 13-JUN-2016

SCALE: 1"=5' Horiz.
1"=5' Vert.

CREATED BY: K SAYLER

CONTRACT: 1114000045

DIST/CO/RTE/PM: 11/San Diego/5/3.9-9.2

PROJECT ID: none set

"EN-H"

CROSS SECTIONS

DESIGN STUDY ONLY

All Dimensions are U.S. Survey Feet

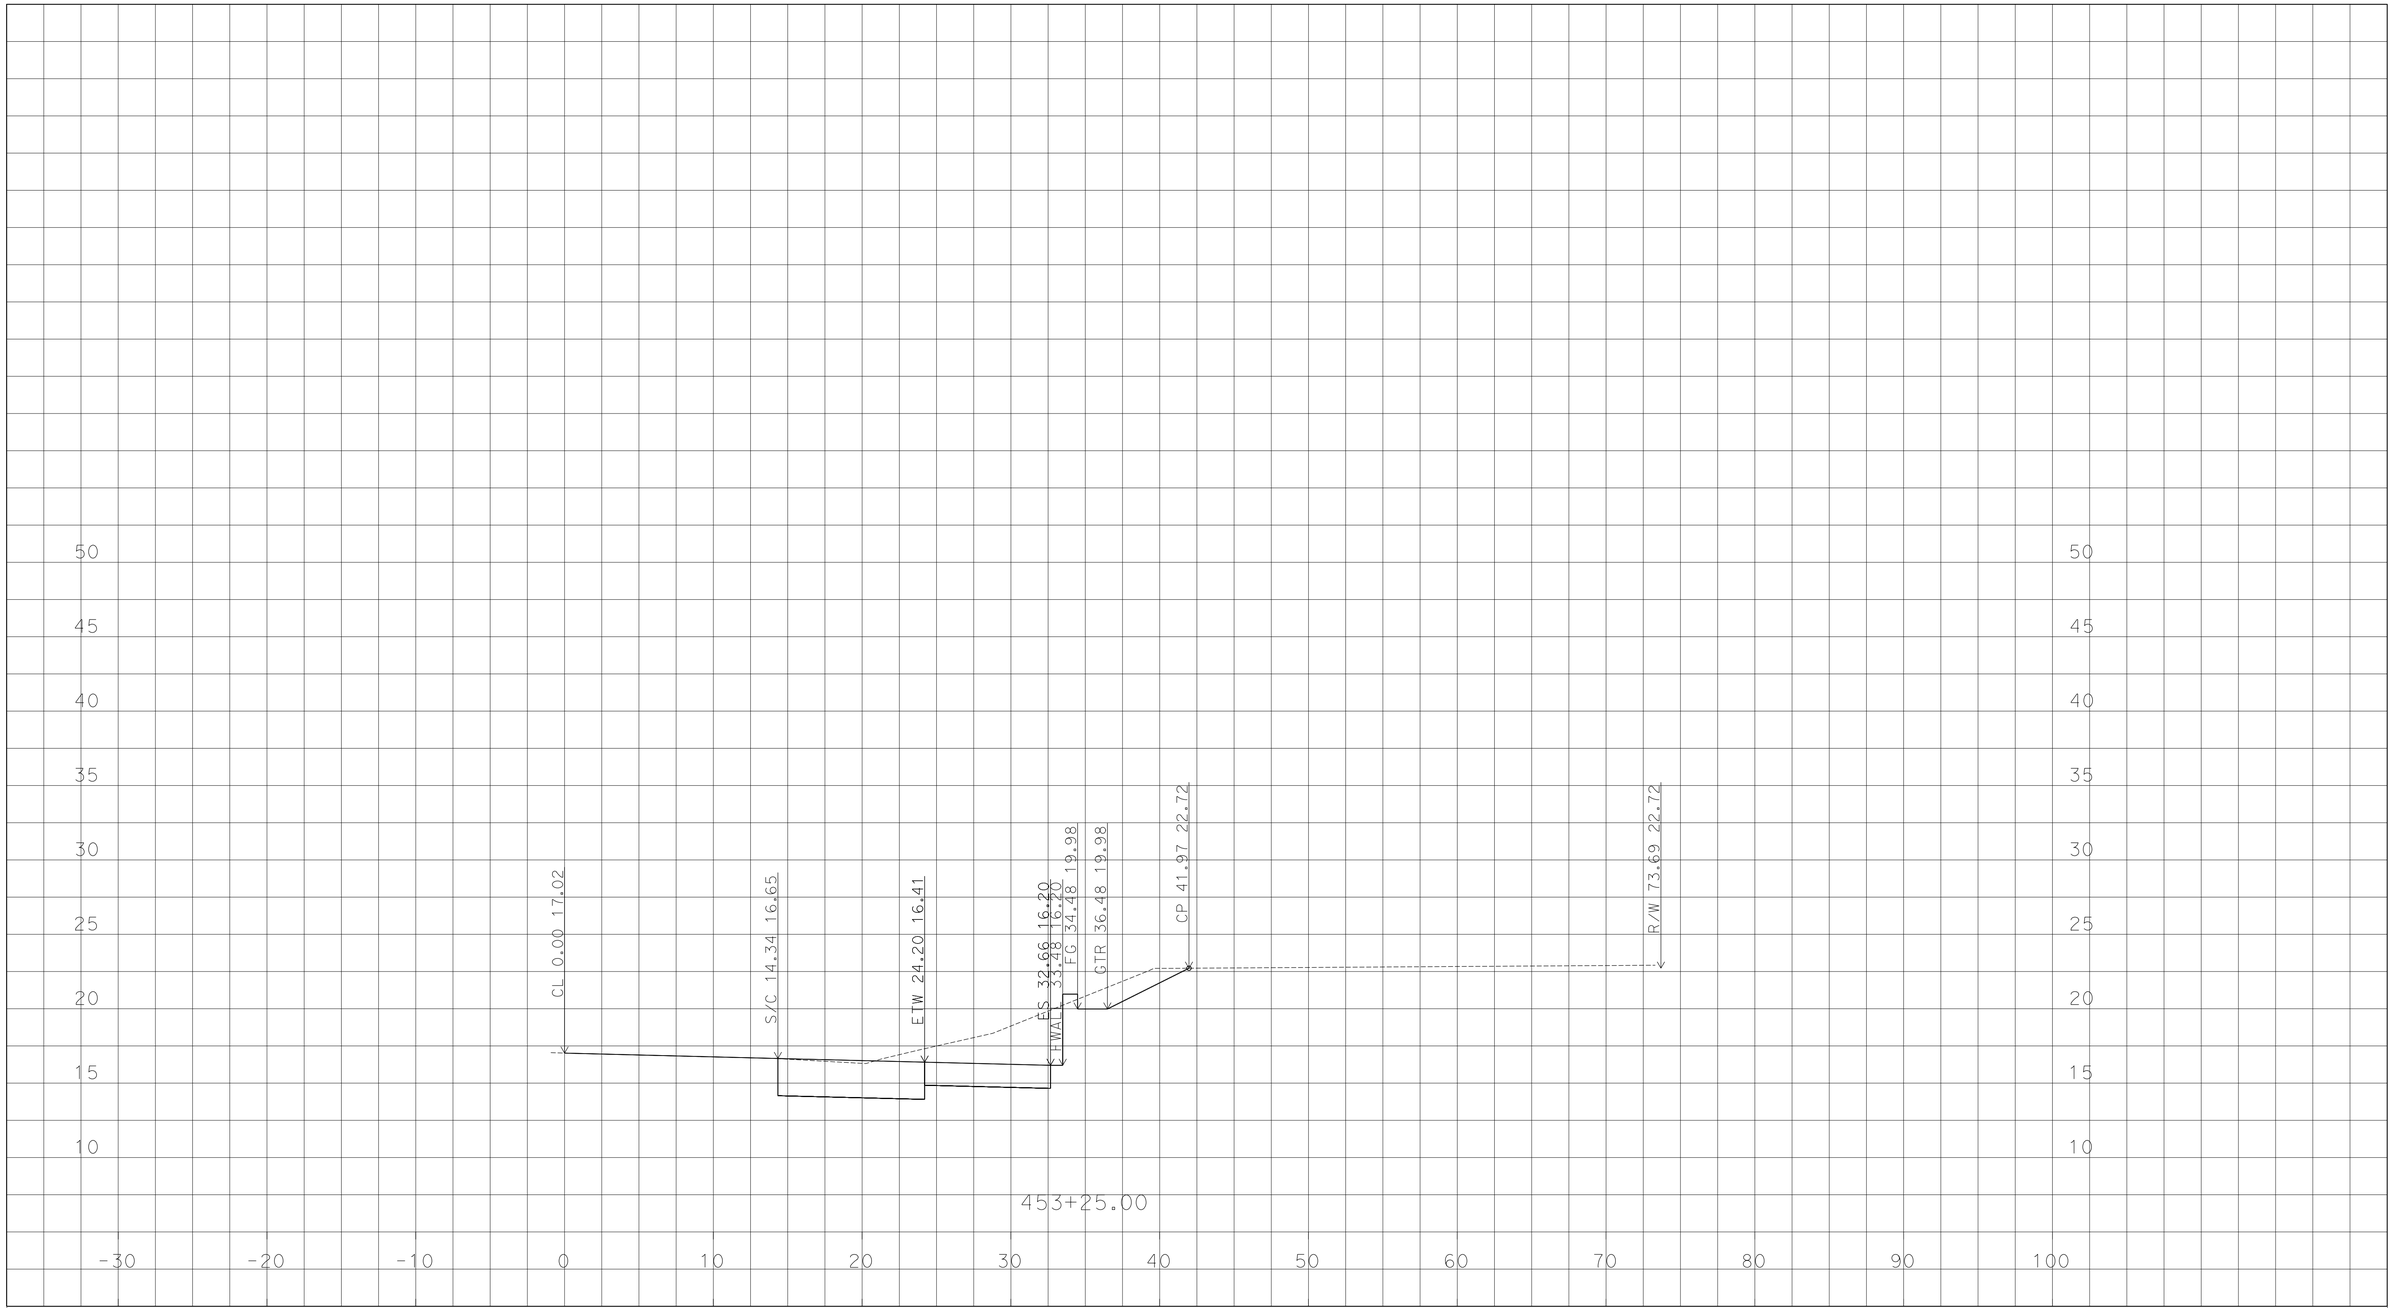

P:\1114000045\02_Design\C3D\Mult_XSections\H St
H St XSections1_TEMP_X_C3D_DWG.dwg - 10-Jun-16 3:01 PM

PLOTTED DATE: 13-JUN-2016

SCALE: 1"=5' Horiz.
1"=5' Vert.

CREATED BY: K SAYLER

CONTRACT: 1114000045
DIST/CO/RTE/PM: 11/San Diego/5/3.9-9.2
PROJECT ID: none set

"EN-H"
CROSS SECTIONS

DESIGN STUDY ONLY

All Dimensions are U.S. Survey Feet

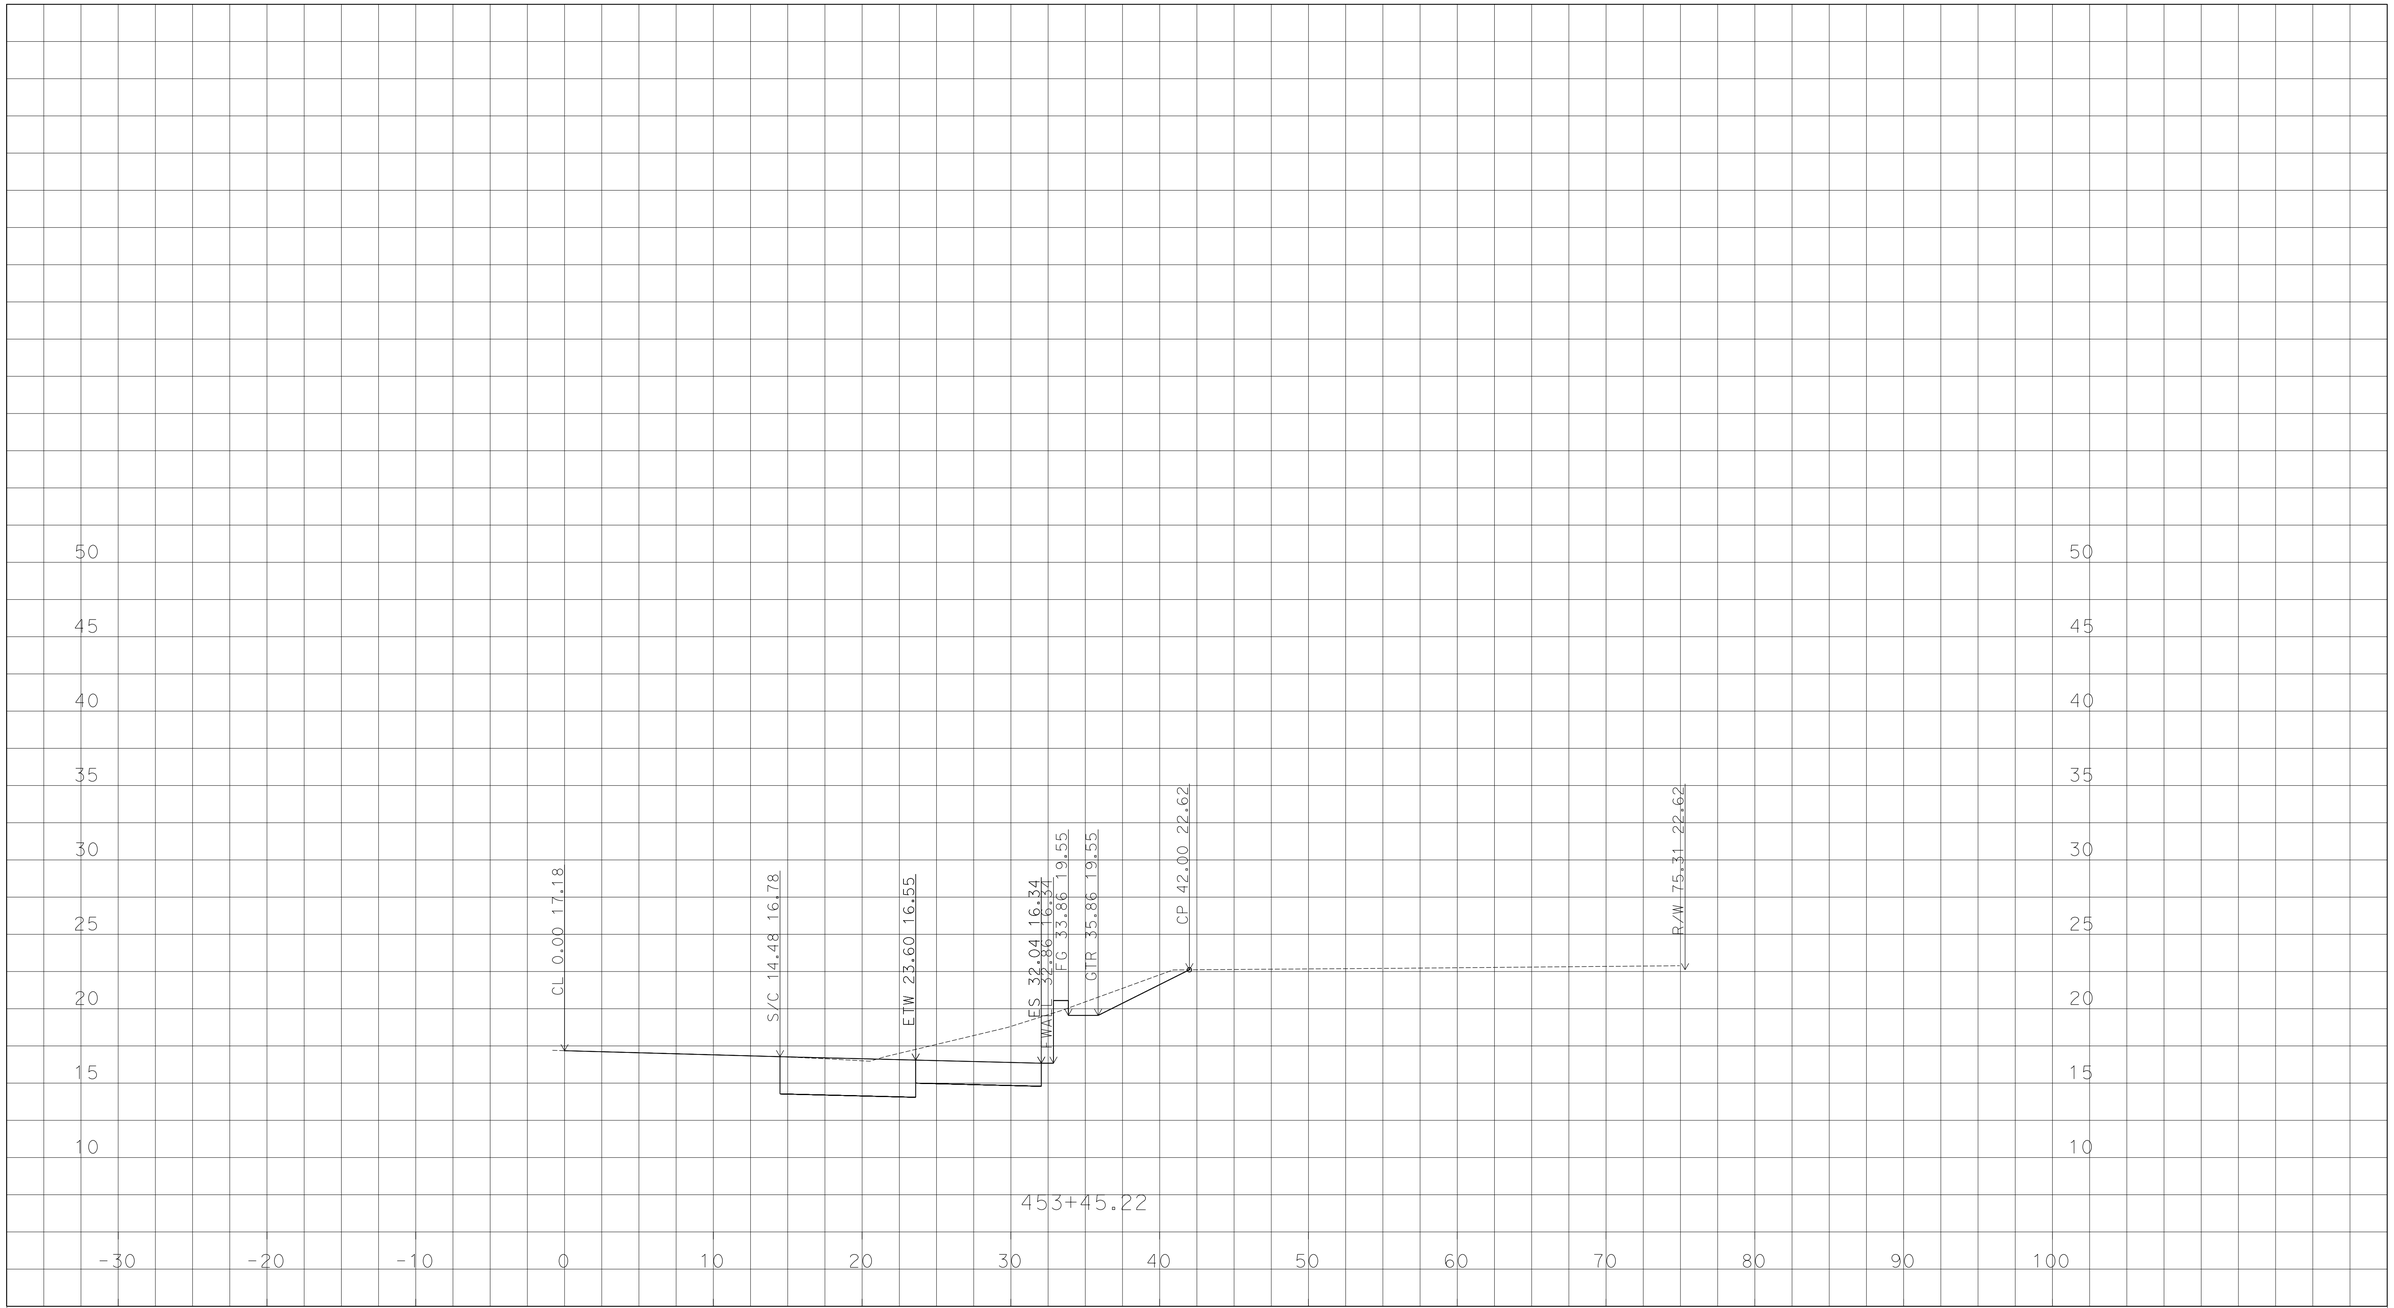

PLOTTED DATE: 13-JUN-2016

SCALE: 1"=5' Horiz.
1"=5' Vert.

CREATED BY: K SAYLER

CONTRACT: 1114000045

DIST/CO/RTE/PM: 11/San Diego/5/3.9-9.2

PROJECT ID: none set

"EN-H"

CROSS SECTIONS

P:\1114000045\02_Design\C3D\Mult_XSections\H St
H St XSections1_TEMP_X_C3D_DWG.dwg - 10-Jun-16 3:01 PM

DESIGN STUDY ONLY

All Dimensions are U.S. Survey Feet

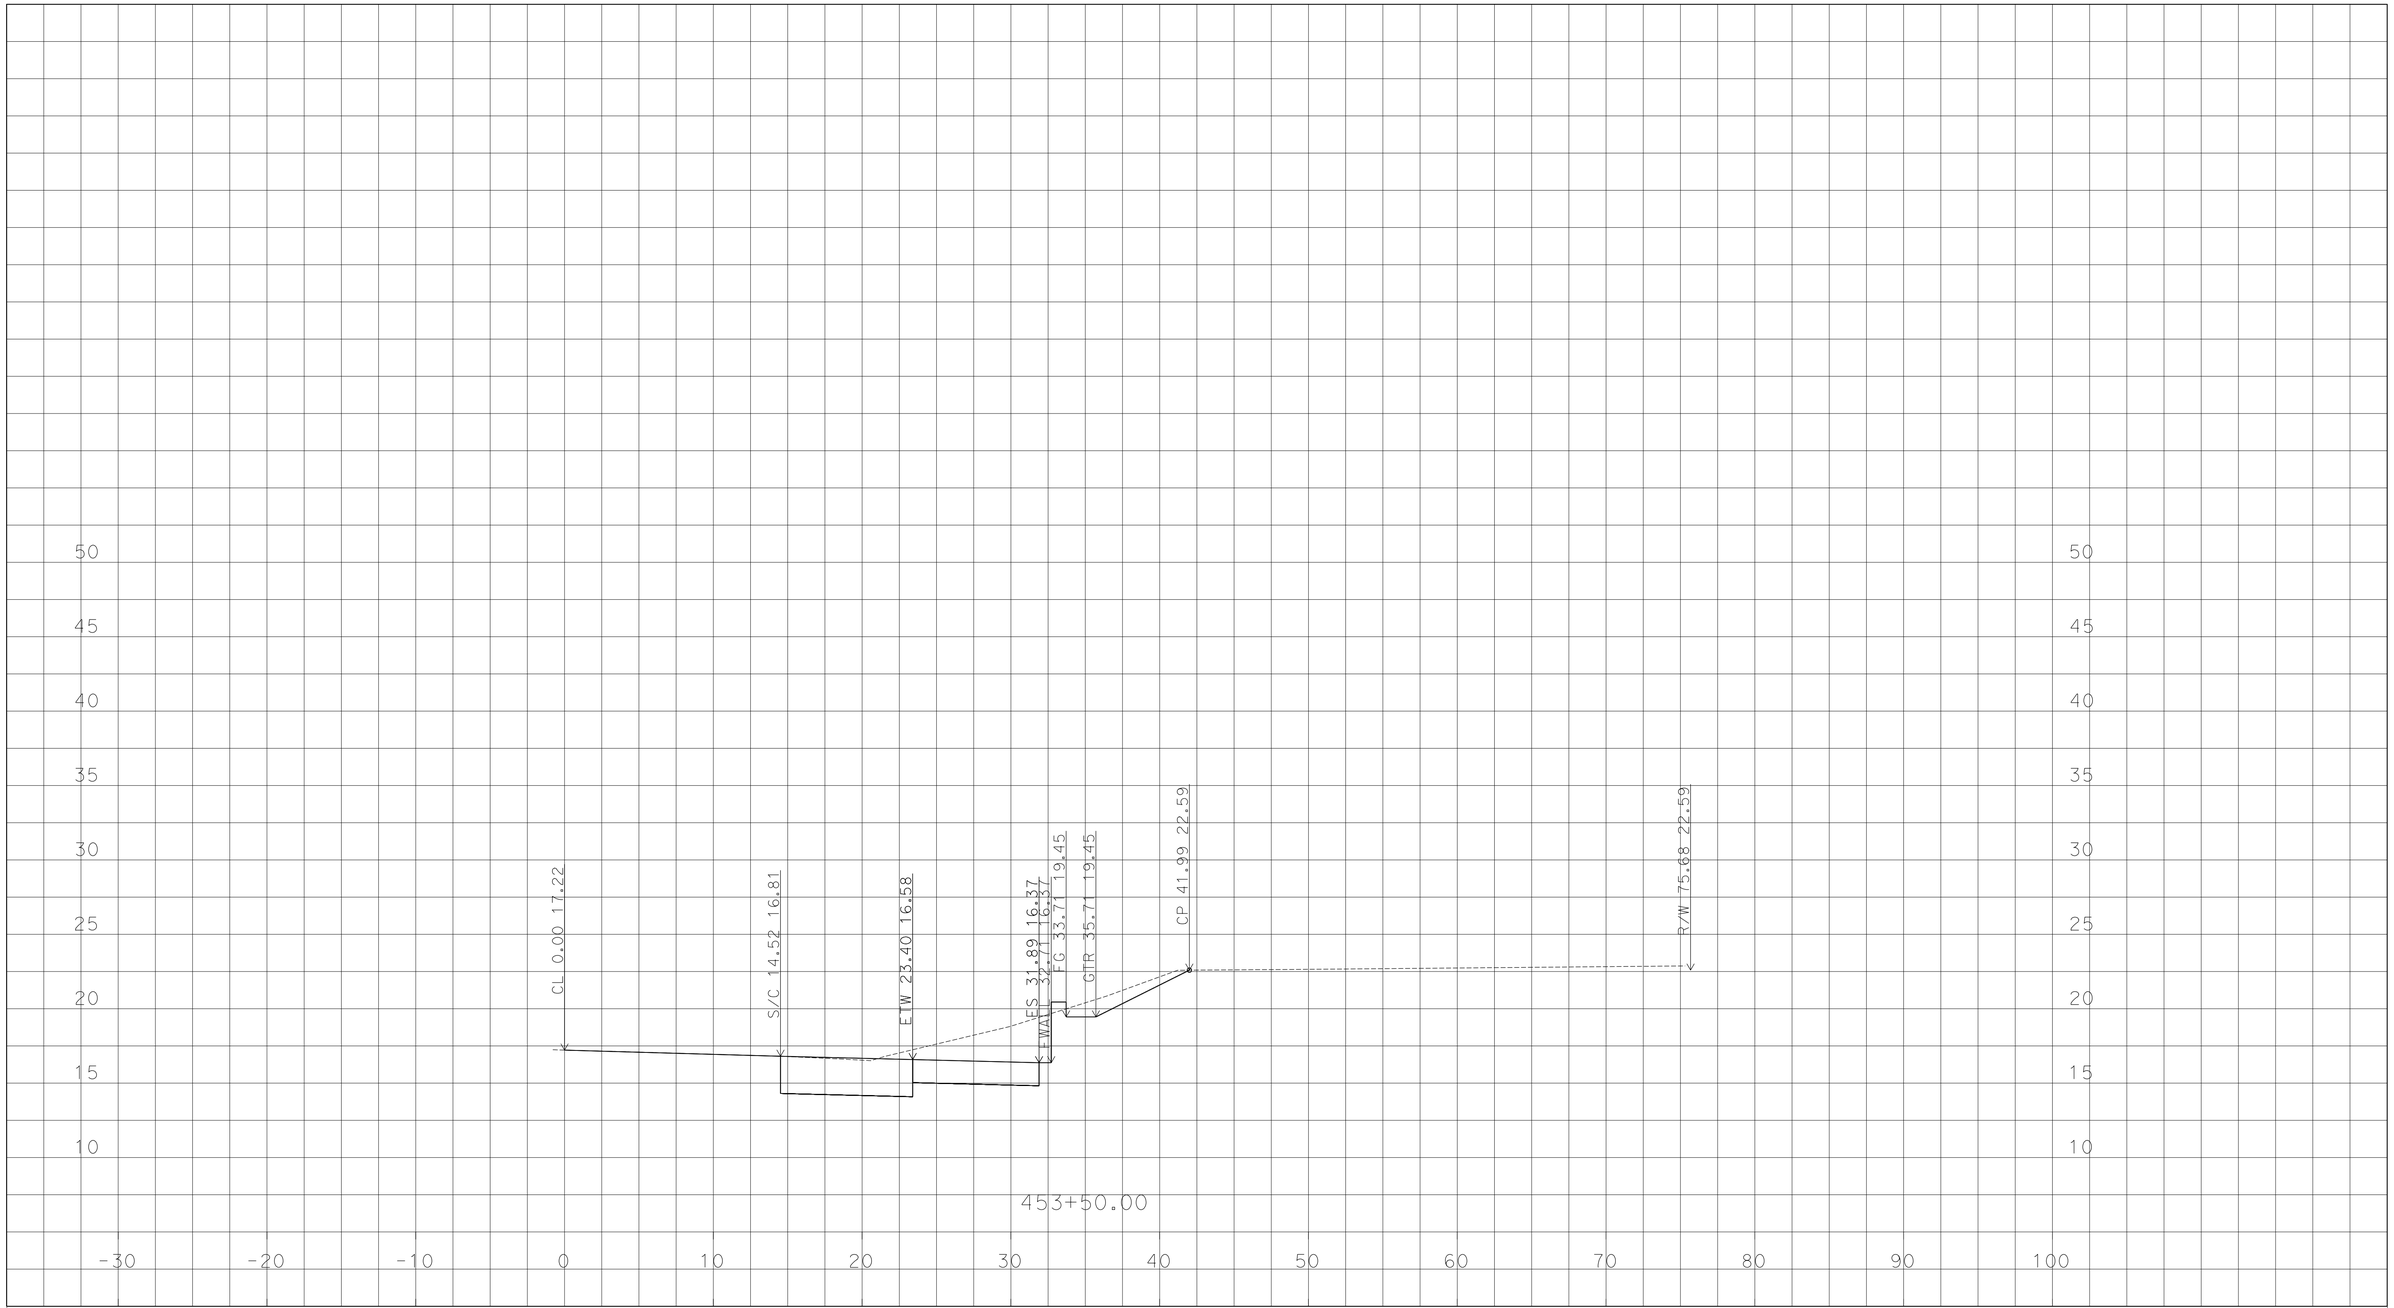

PLOTTED DATE: 13-JUN-2016

SCALE: 1"=5' Horiz.
1"=5' Vert.

CREATED BY: K SAYLER

CONTRACT: 1114000045

DIST/CO/RTE/PM: 11/San Diego/5/3.9-9.2

PROJECT ID: none set

"EN-H"

CROSS SECTIONS

P:\1114000045\02_Design\C3D\Mult_XSections\H St
H St XSections1_TEMP_X_C3D_DWG.dwg - 10-Jun-16 3:01 PM

DESIGN STUDY ONLY

All Dimensions are U.S. Survey Feet

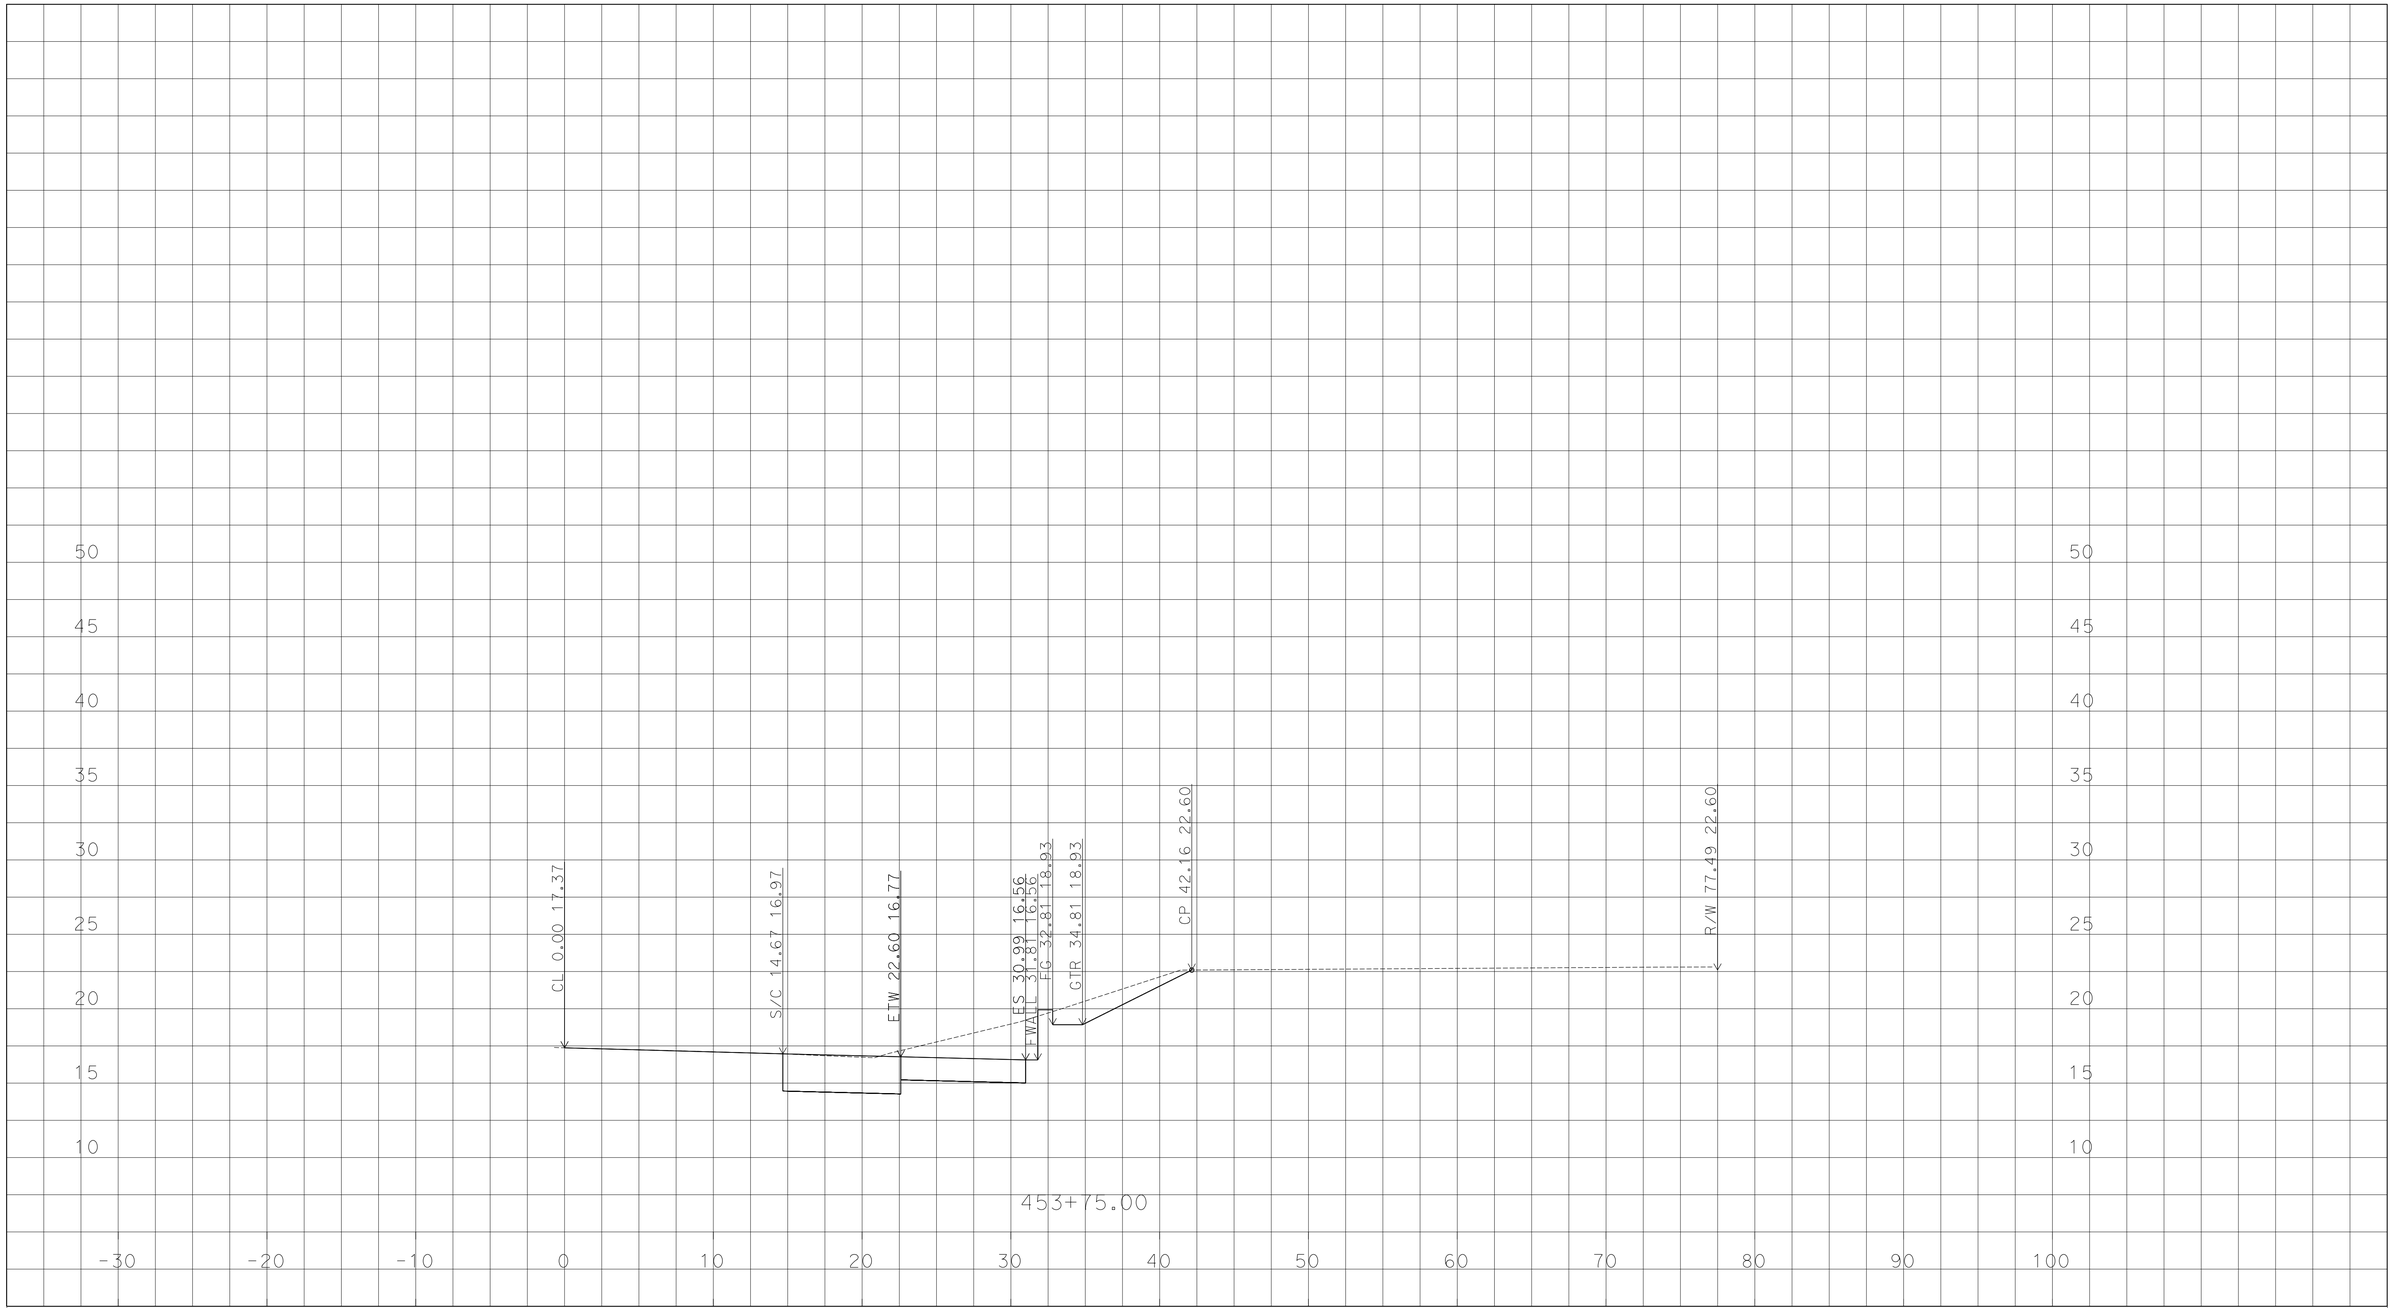

PLOTTED DATE: 13-JUN-2016

SCALE: 1"=5' Horiz.
1"=5' Vert.

CREATED BY: K SAYLER

CONTRACT: 1114000045

DIST/CO/RTE/PM: 11/San Diego/5/3.9-9.2

PROJECT ID: none set

"EN-H"

CROSS SECTIONS

P:\1114000045\02_Design\C3D\Mult_XSections\H St
H St XSections1_TEMP_X_C3D_DWG.dwg - 10-Jun-16 3:01 PM

DESIGN STUDY ONLY

All Dimensions are U.S. Survey Feet

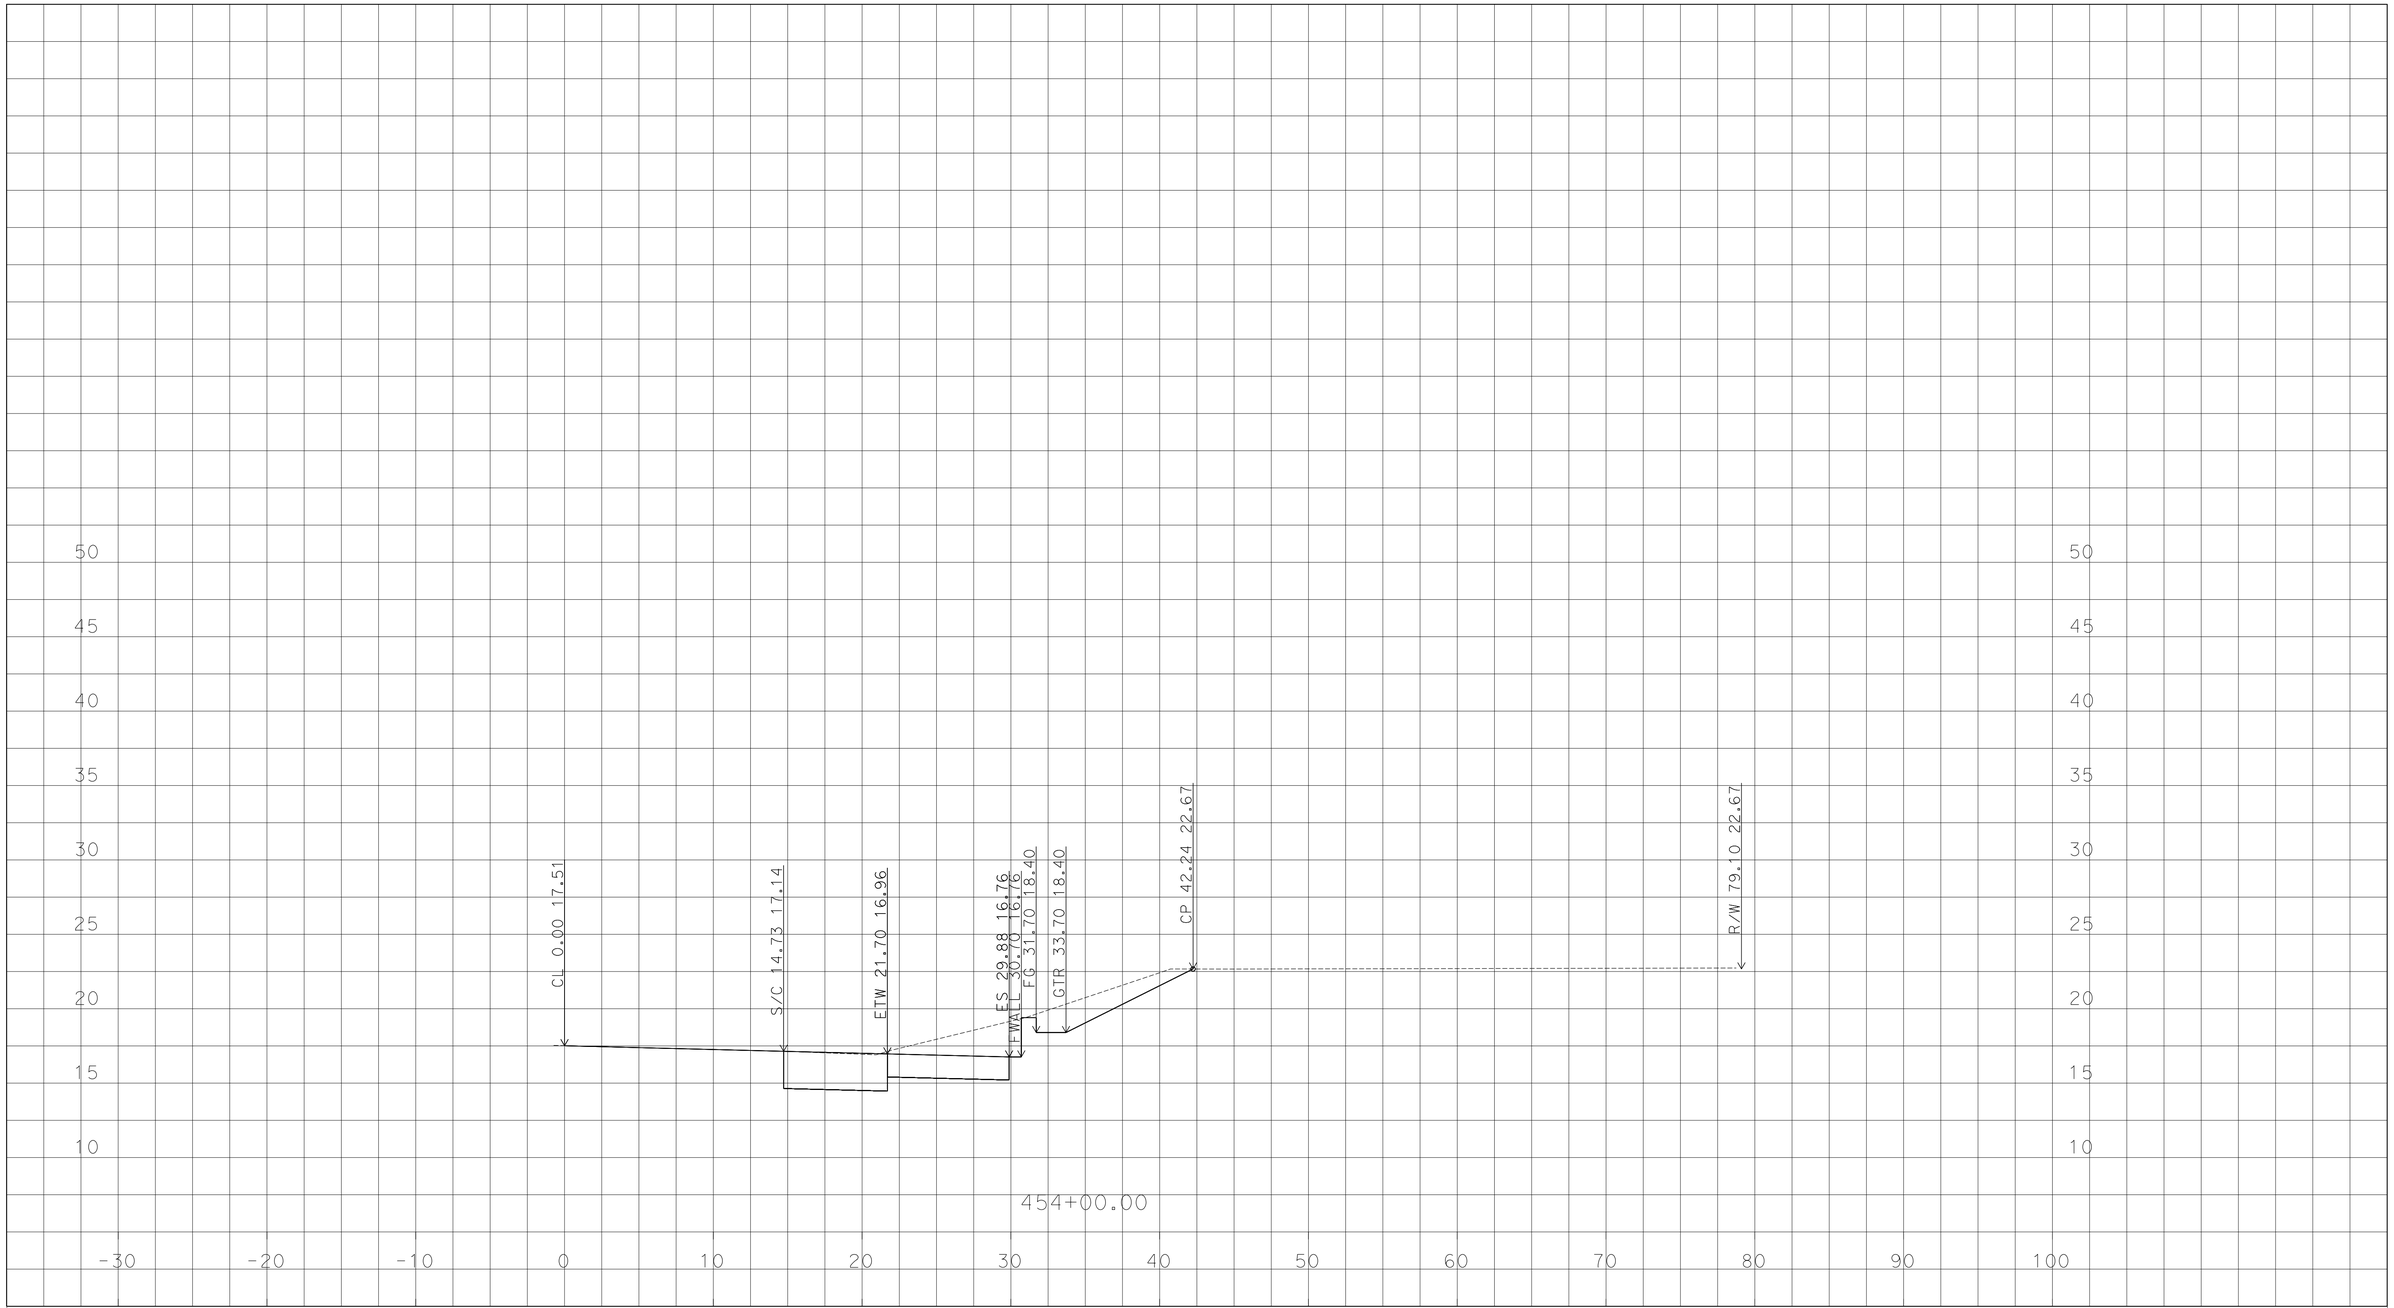

PLOTTED DATE: 13-JUN-2016

SCALE: 1"=5' Horiz.
1"=5' Vert.

CREATED BY: K SAYLER

CONTRACT: 1114000045

DIST/CO/RTE/PM: 11/San Diego/5/3.9-9.2

PROJECT ID: none set

"EN-H"

CROSS SECTIONS

P:\1114000045\02_Design\C3D\Mult_XSections\H St
H St XSections1_TEMP_X_C3D_DWG.dwg - 10-Jun-16 3:01 PM

DESIGN STUDY ONLY

All Dimensions are U.S. Survey Feet

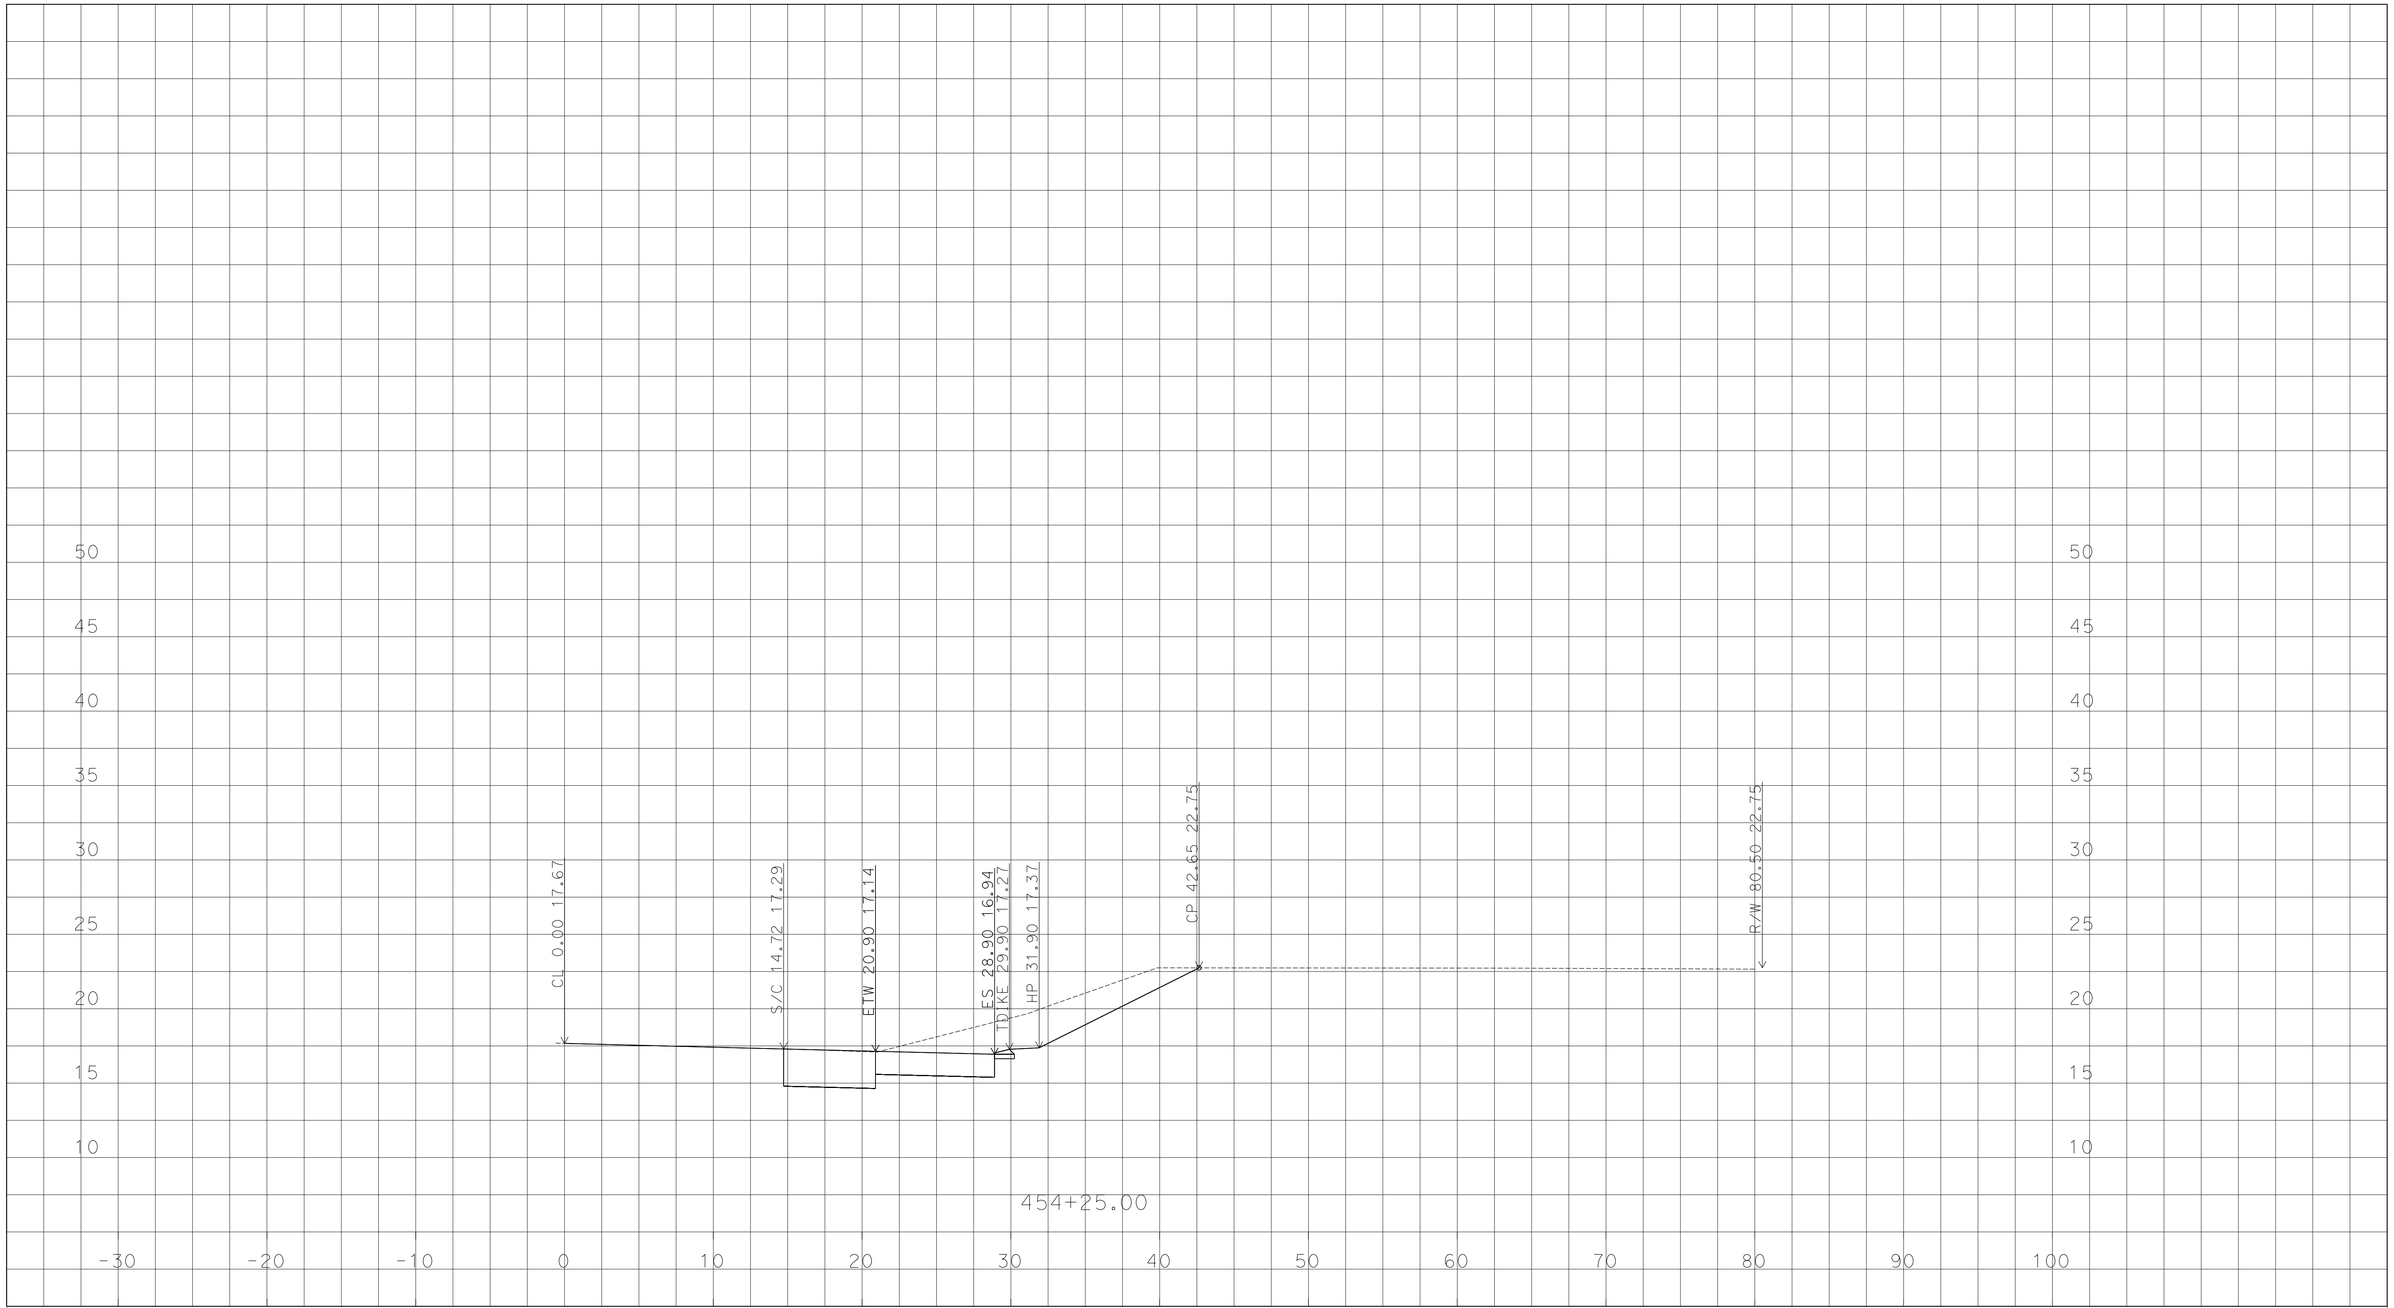

PLOTTED DATE: 13-JUN-2016

SCALE: 1"=5' Horiz.
1"=5' Vert.

CREATED BY: K SAYLER

CONTRACT: 1114000045

DIST/CO/RTE/PM: 11/San Diego/5/3.9-9.2

PROJECT ID: none set

"EN-H"

CROSS SECTIONS

P:\1114000045\02_Design\C3D\Mult_XSections\H St
H St XSections1_TEMP_X_C3D_DWG.dwg - 10-Jun-16 3:01 PM

DESIGN STUDY ONLY

All Dimensions are U.S. Survey Feet

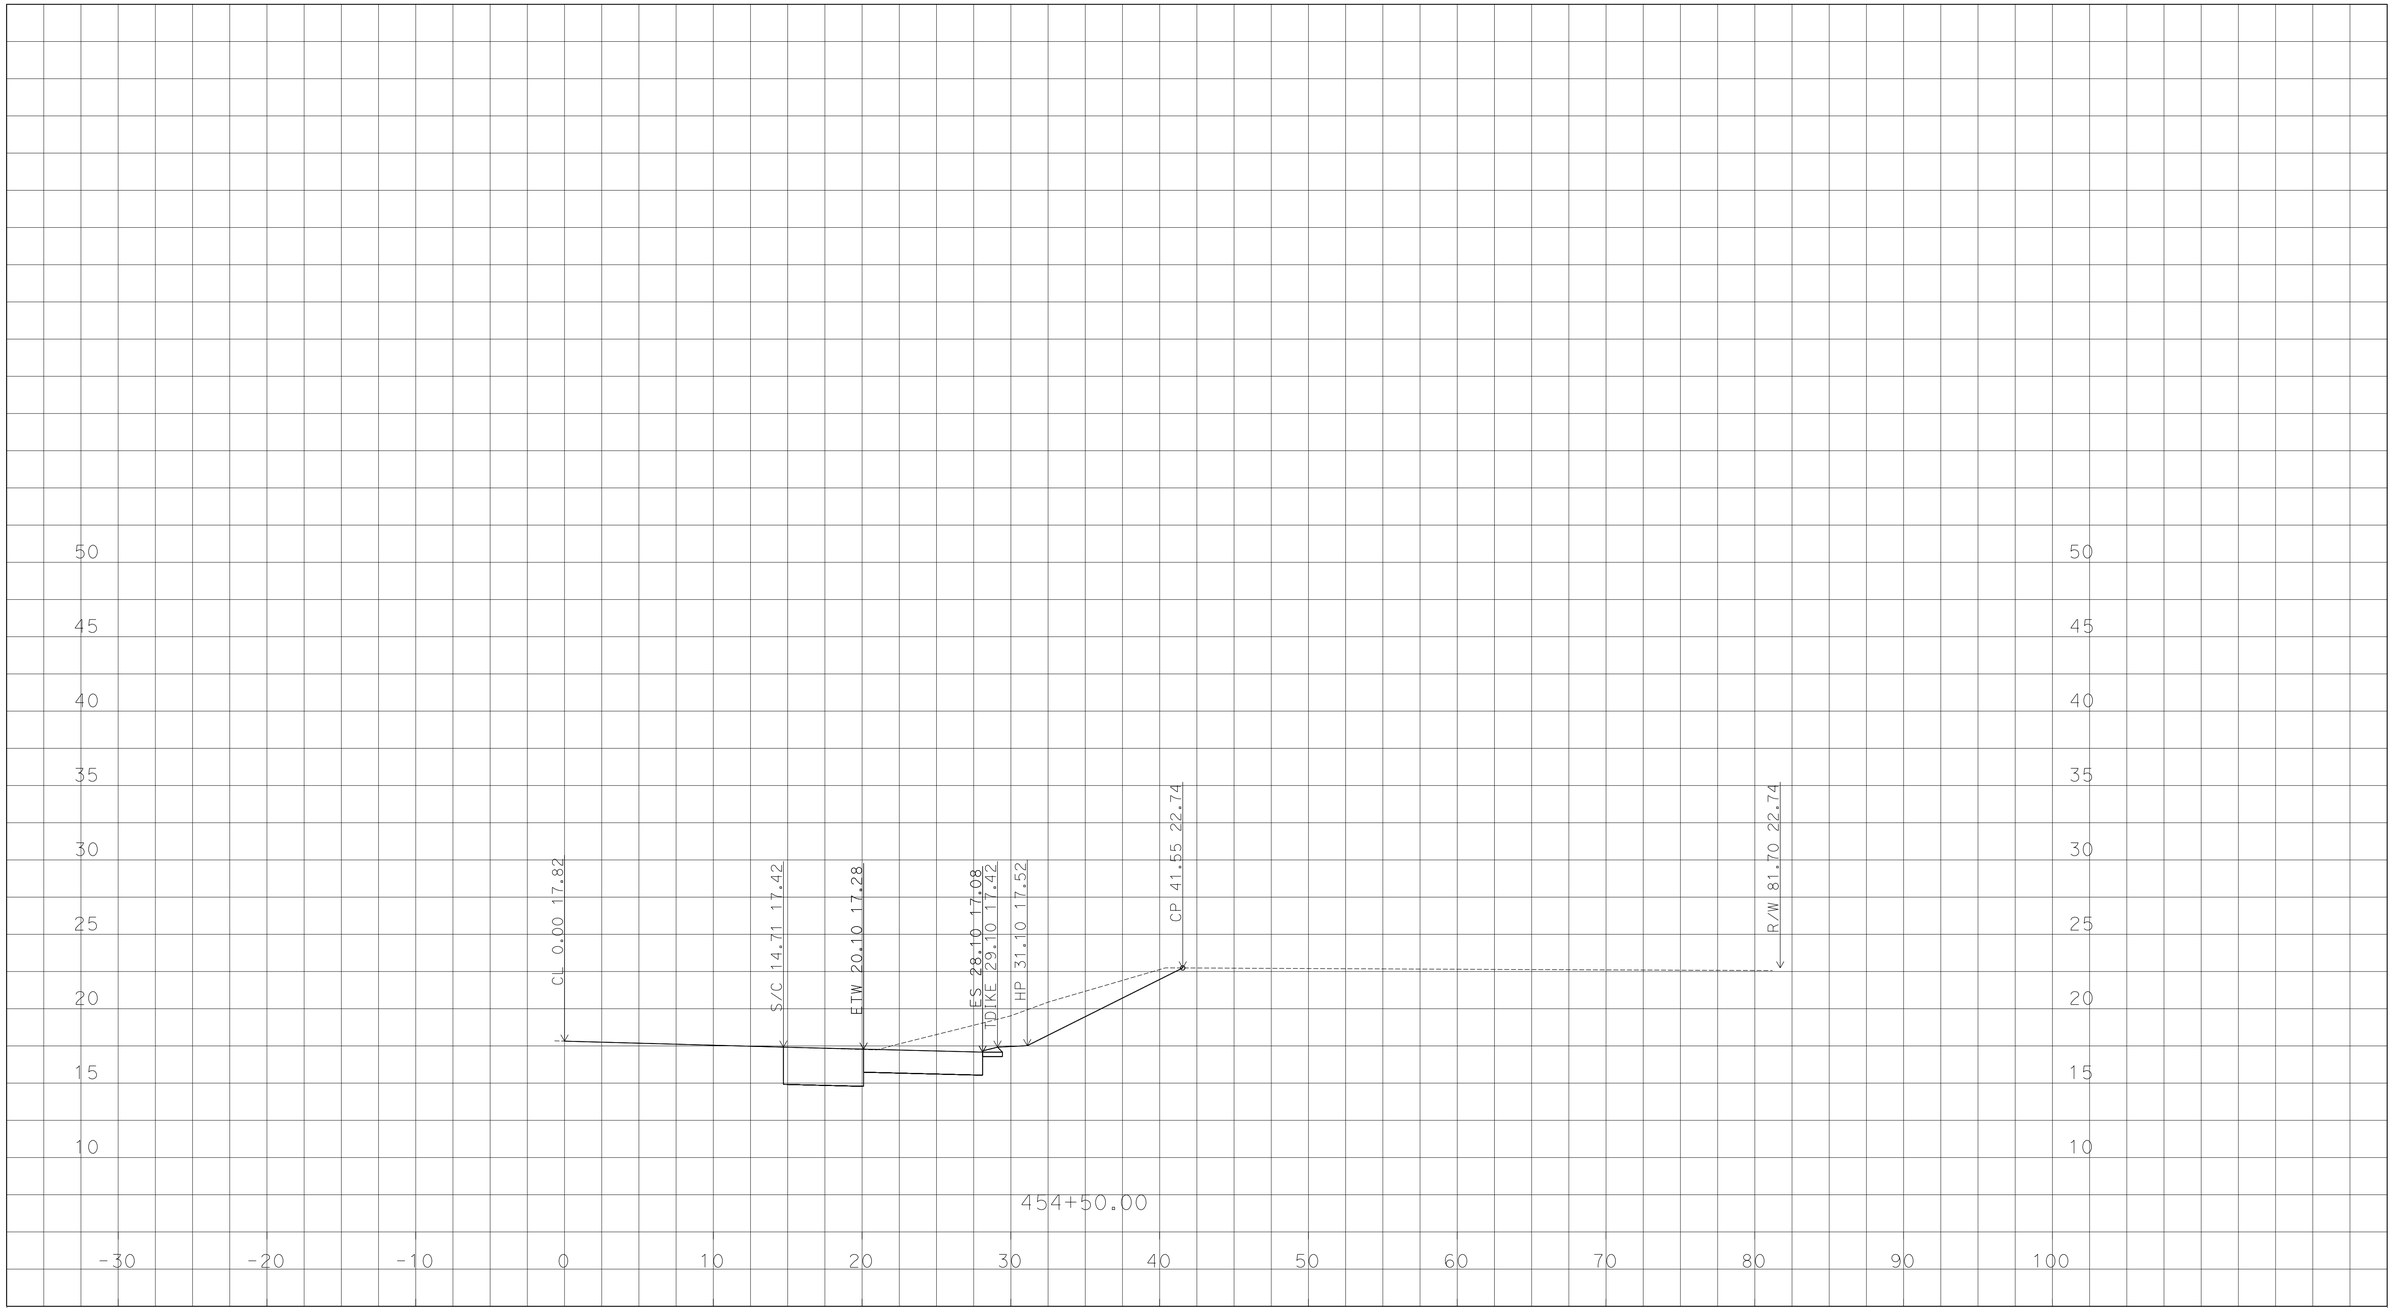

PLOTTED DATE: 13-JUN-2016

SCALE: 1"=5' Horiz.
1"=5' Vert.

CREATED BY: K SAYLER

CONTRACT: 1114000045

DIST/CO/RTE/PM: 11/San Diego/5/3.9-9.2

PROJECT ID: none set

"EN-H"

CROSS SECTIONS

P:\1114000045\02_Design\C3D\Mult_XSections\H St
H St XSections1_TEMP_X_C3D_DWG.dwg - 10-Jun-16 3:01 PM

DESIGN STUDY ONLY

All Dimensions are U.S. Survey Feet

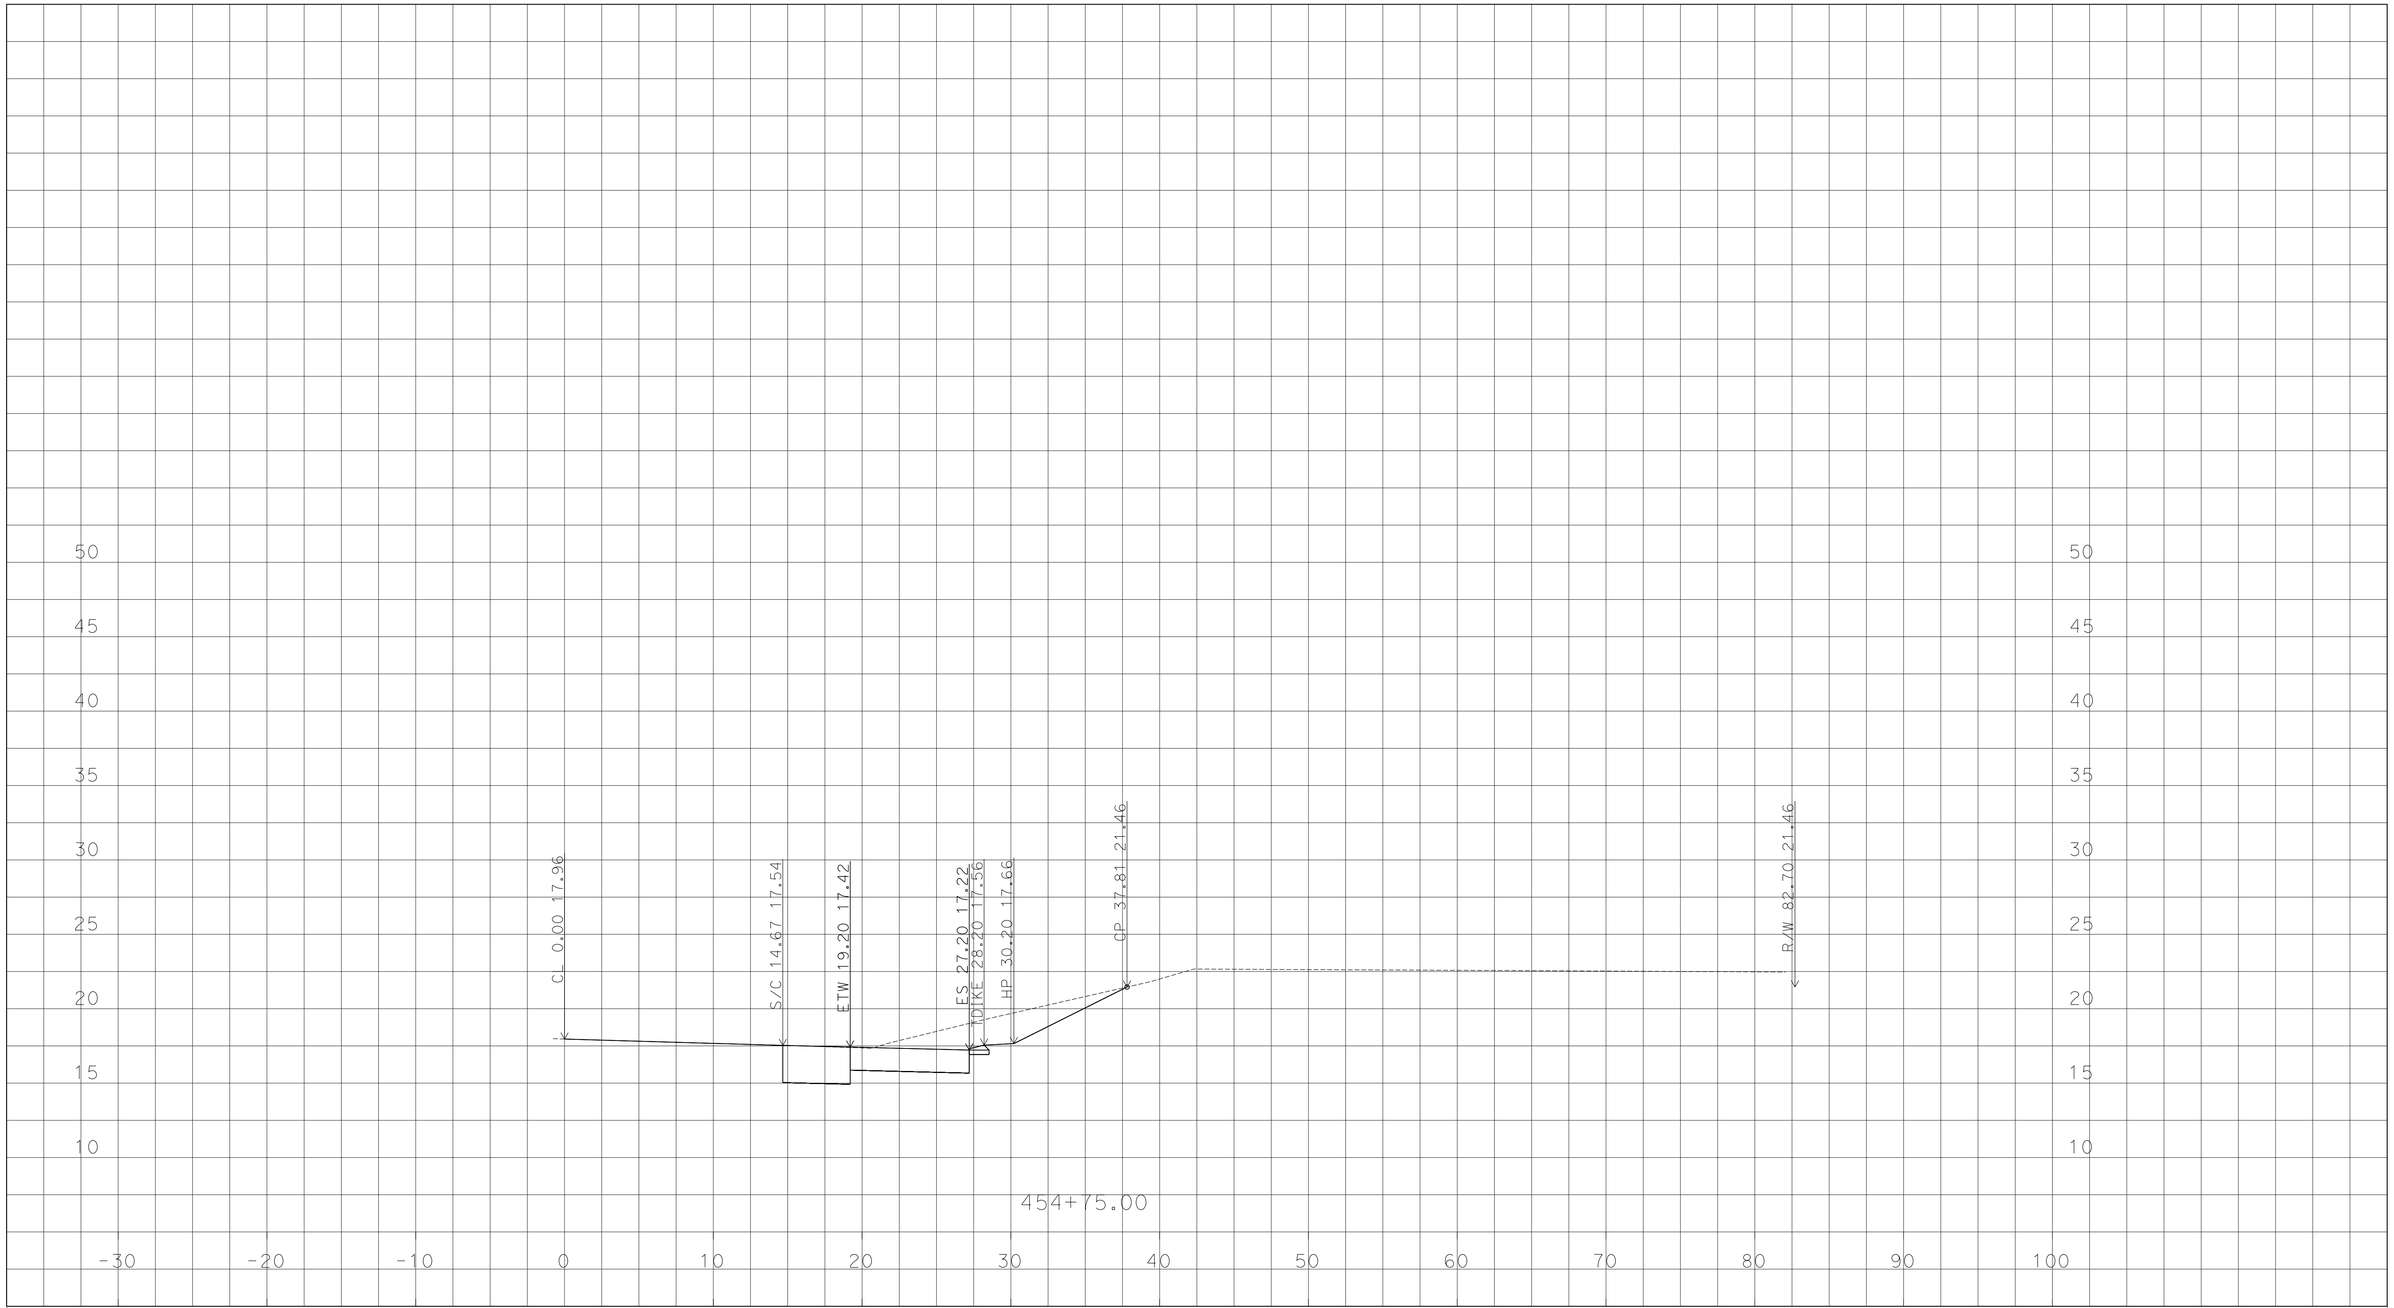

P:\1114000045\02_Design\C3D\Mult_XSections\H St
H St XSections1_TEMP_X_C3D_DWG.dwg - 10-Jun-16 3:01 PM

PLOTTED DATE: 13-JUN-2016

SCALE: 1"=5' Horiz.
1"=5' Vert.

CREATED BY: K SAYLER

CONTRACT: 1114000045

DIST/CO/RTE/PM: 11/San Diego/5/3.9-9.2

PROJECT ID: none set

"EN-H"

CROSS SECTIONS

DESIGN STUDY ONLY

All Dimensions are U.S. Survey Feet

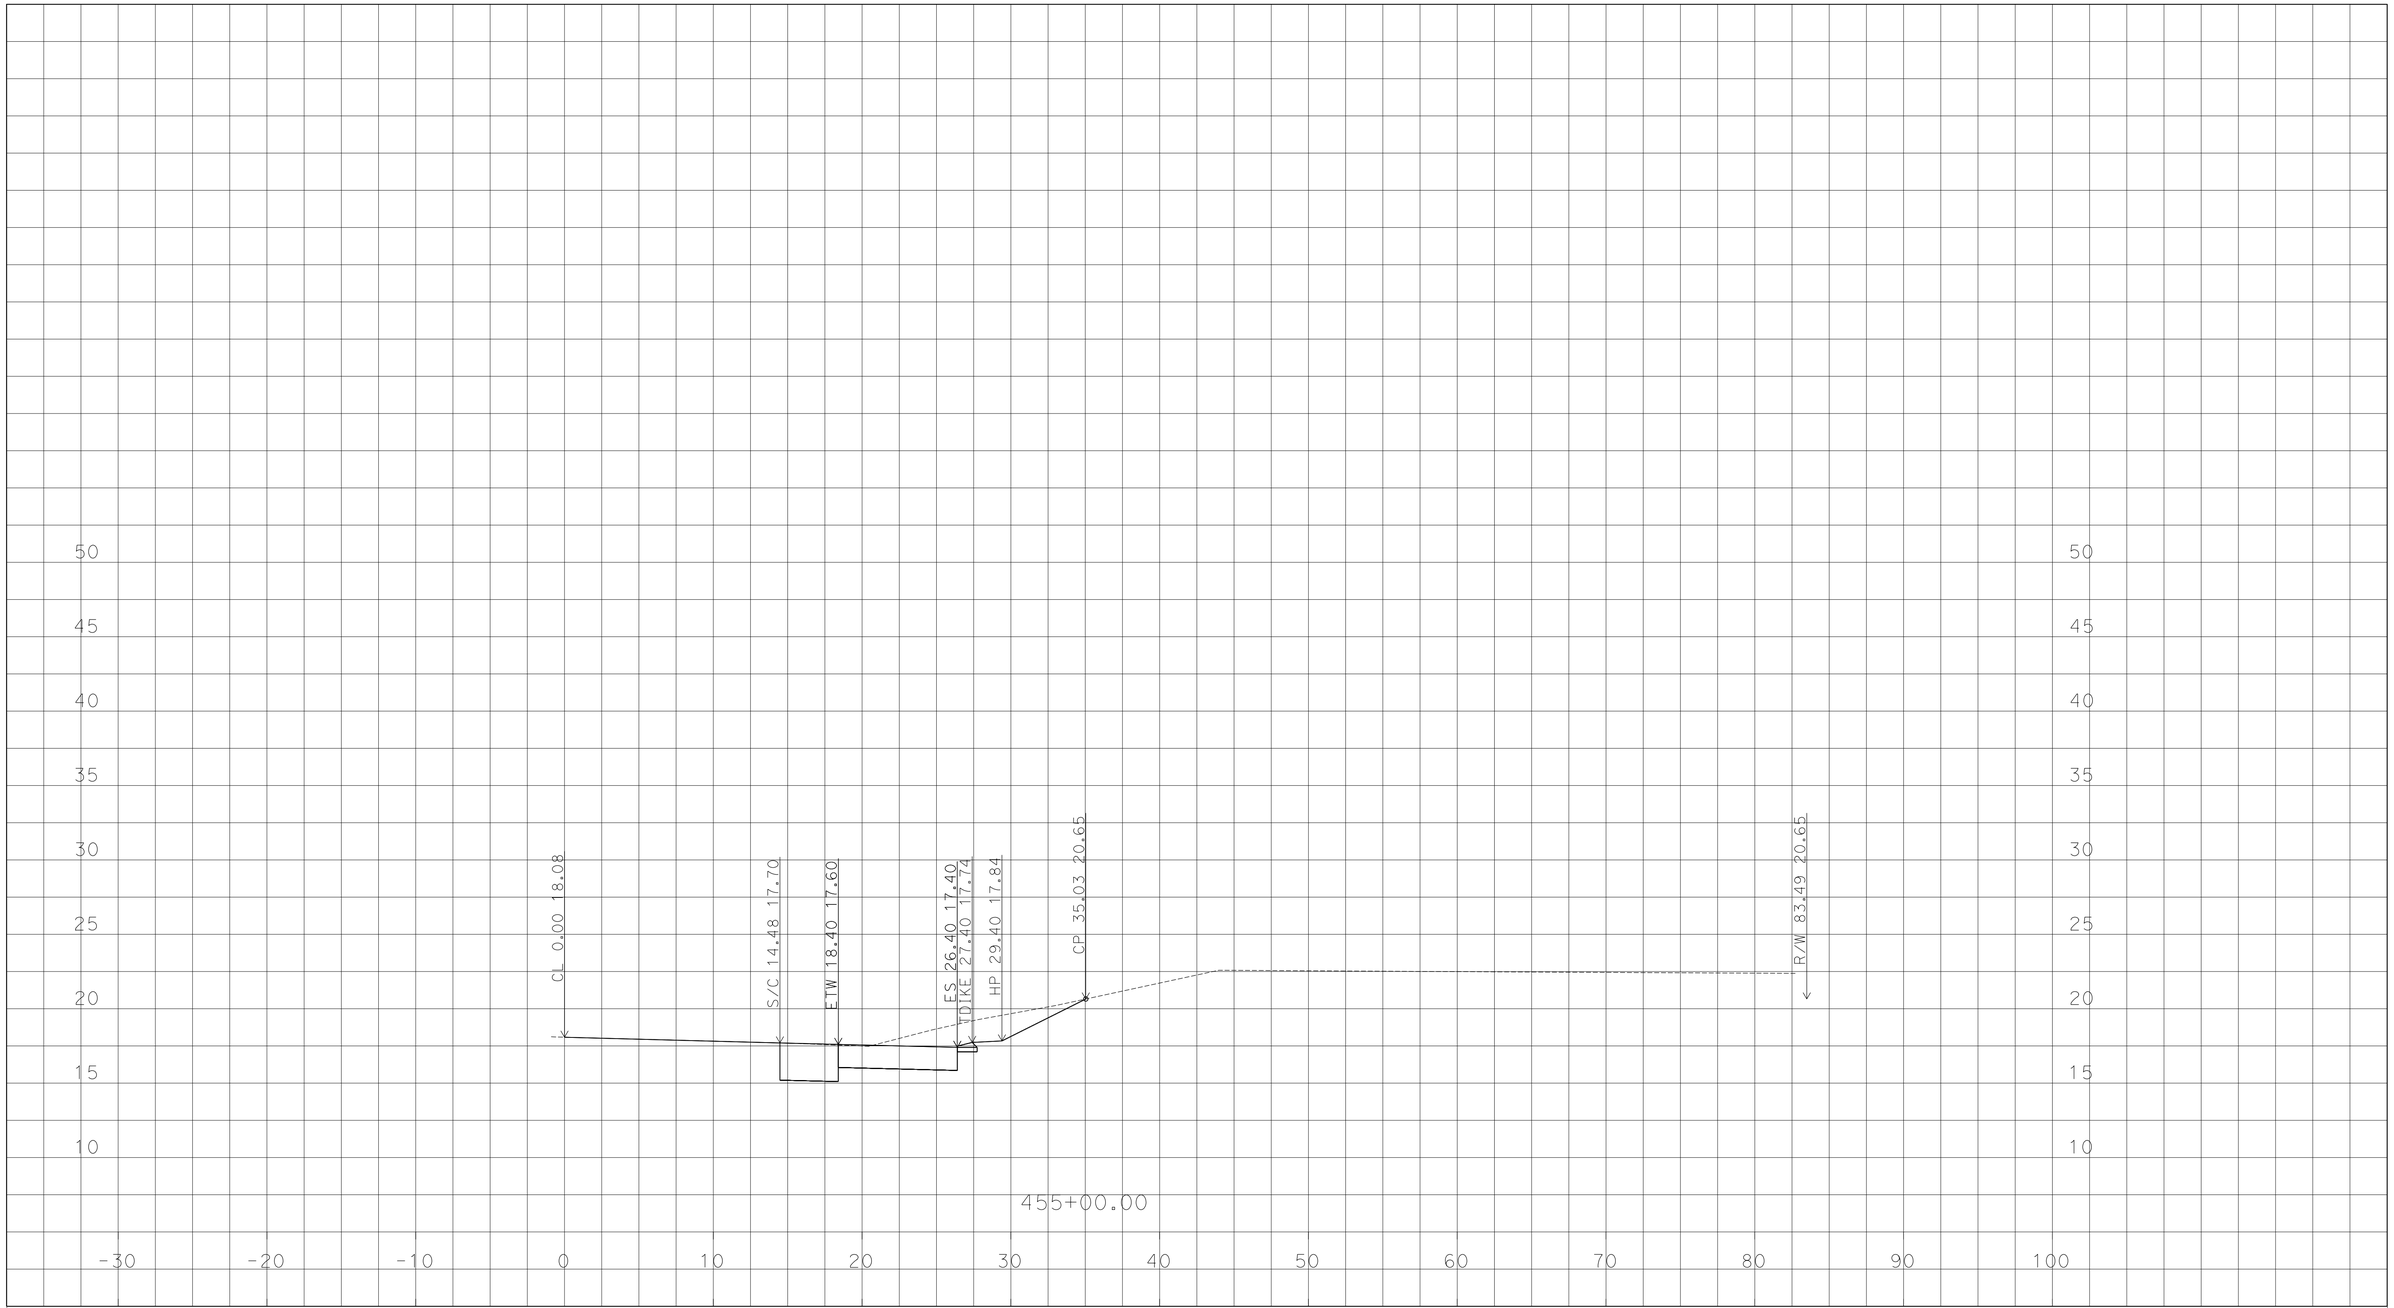

P:\1114000045\02_Design\C3D\Mult_XSections\H St
H St XSections1_TEMP_X_C3D_DWG.dwg - 10-Jun-16 3:01 PM

PLOTTED DATE: 13-JUN-2016

SCALE: 1"=5' Horiz.
1"=5' Vert.

CREATED BY: K SAYLER

CONTRACT: 1114000045

DIST/CO/RTE/PM: 11/San Diego/5/3.9-9.2

PROJECT ID: none set

"EN-H"

CROSS SECTIONS

DESIGN STUDY ONLY

All Dimensions are U.S. Survey Feet

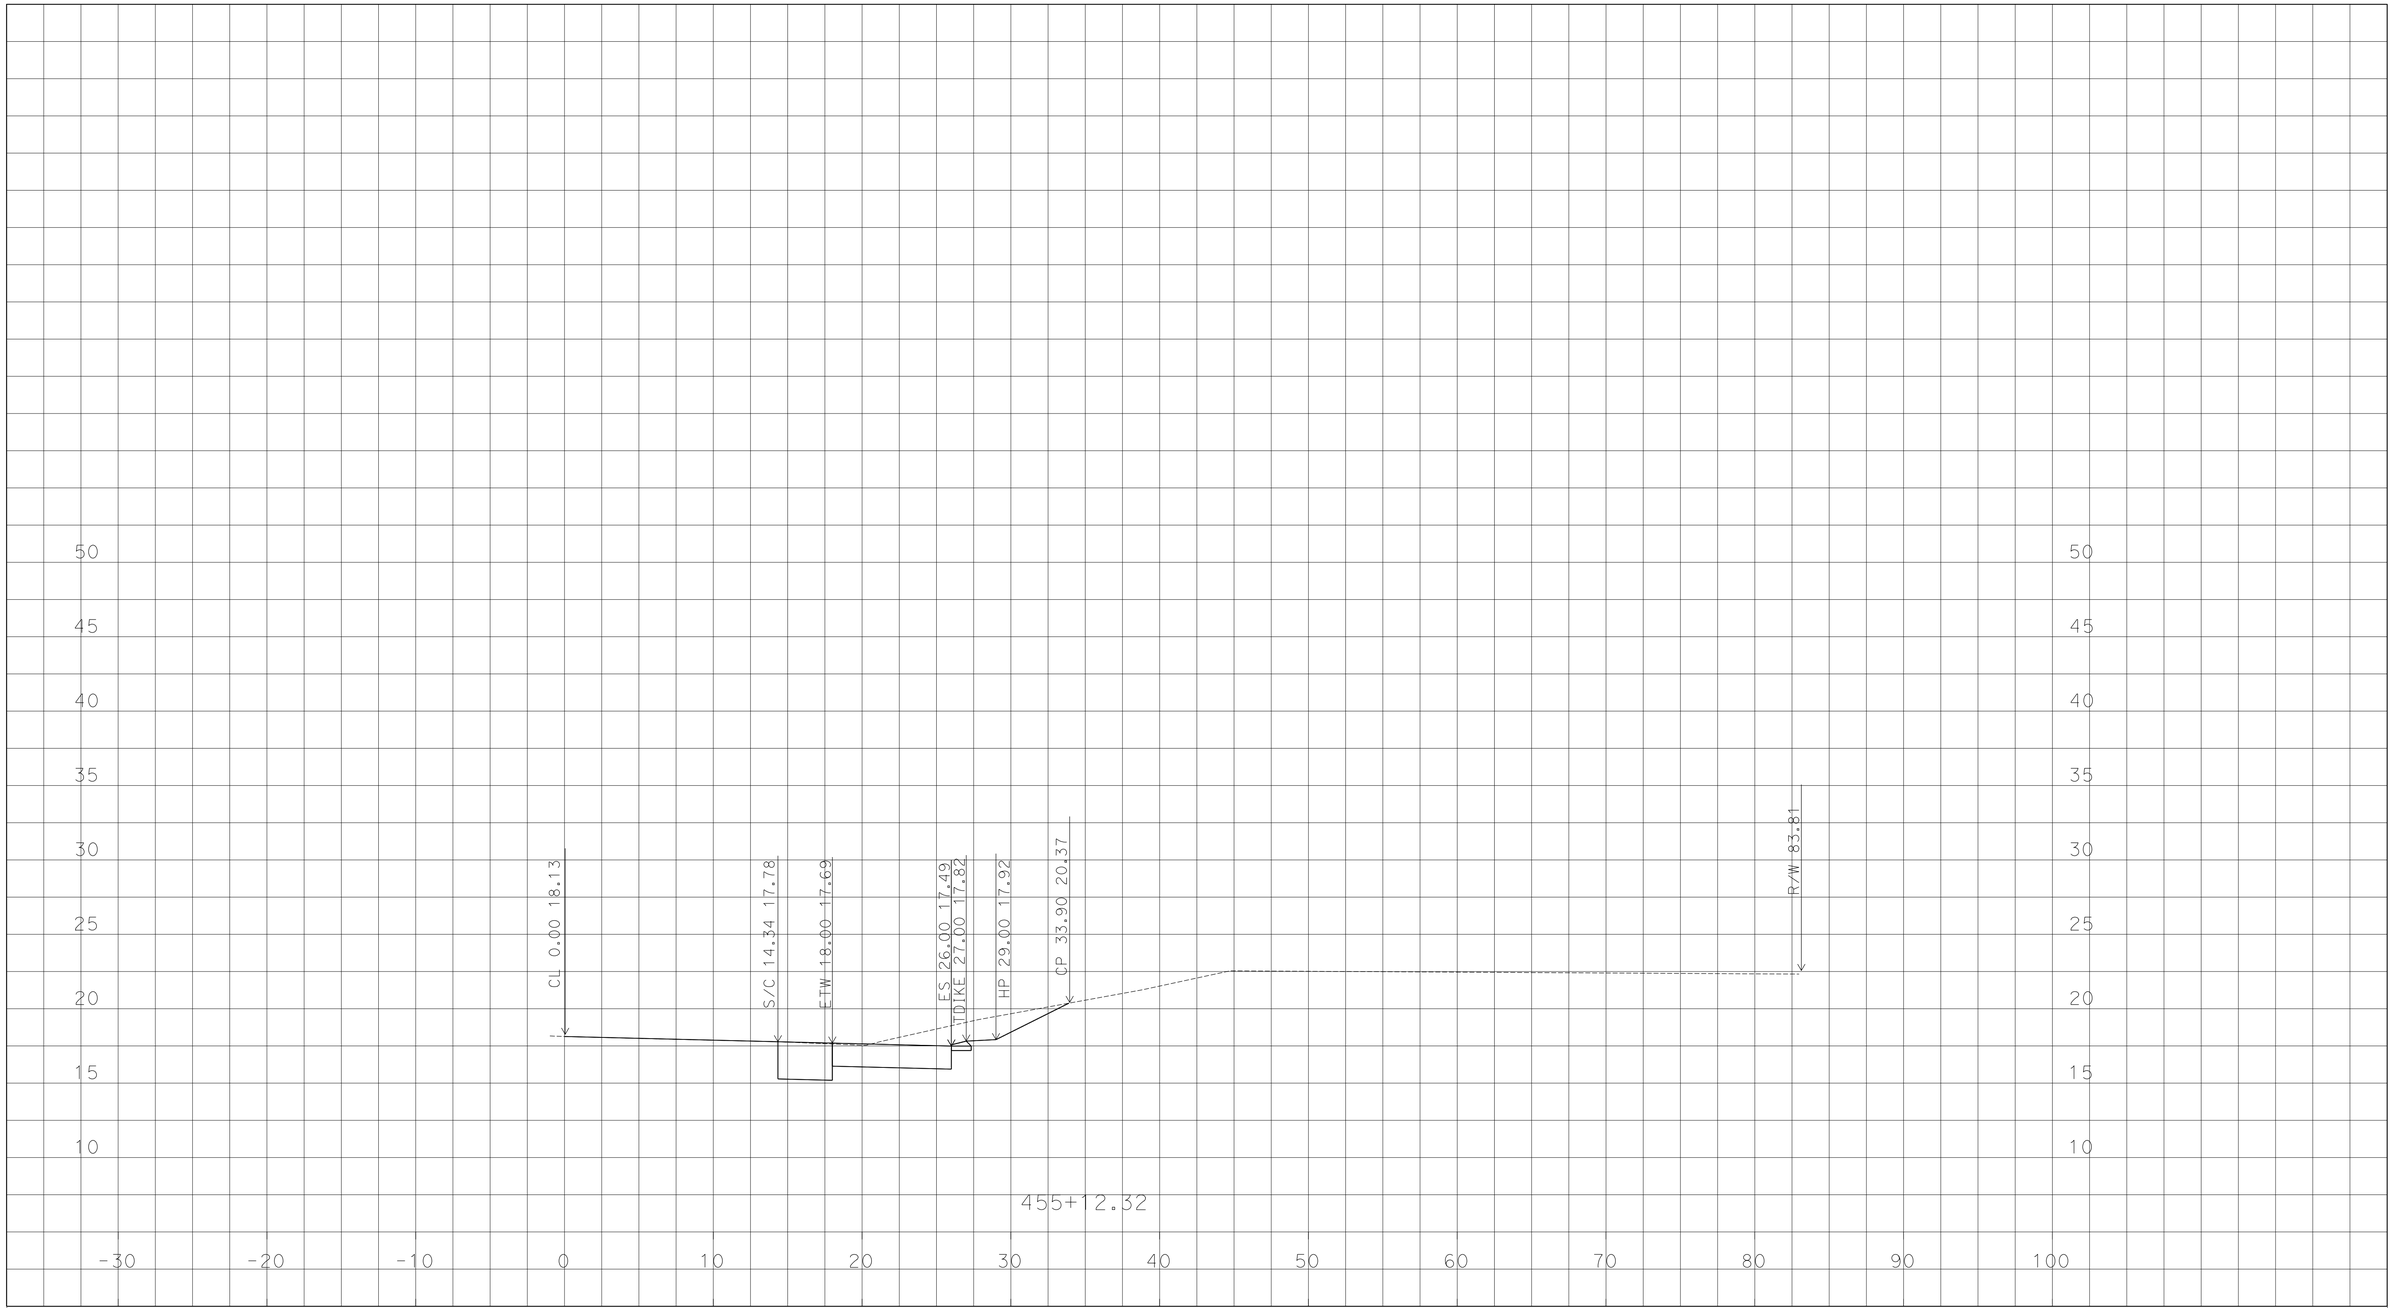

P:\1114000045\02_Design\C3D\Mult_XSections\H St
H St XSections1_TEMP_X_C3D_DWG.dwg - 10-Jun-16 3:01 PM

PLOTTED DATE: 13-JUN-2016

SCALE: 1"=5' Horiz.
1"=5' Vert.

CREATED BY: K SAYLER

CONTRACT: 1114000045
DIST/CO/RTE/PM: 11/San Diego/5/3.9-9.2
PROJECT ID: none set

"EN-H"
CROSS SECTIONS

DESIGN STUDY ONLY

All Dimensions are U.S. Survey Feet

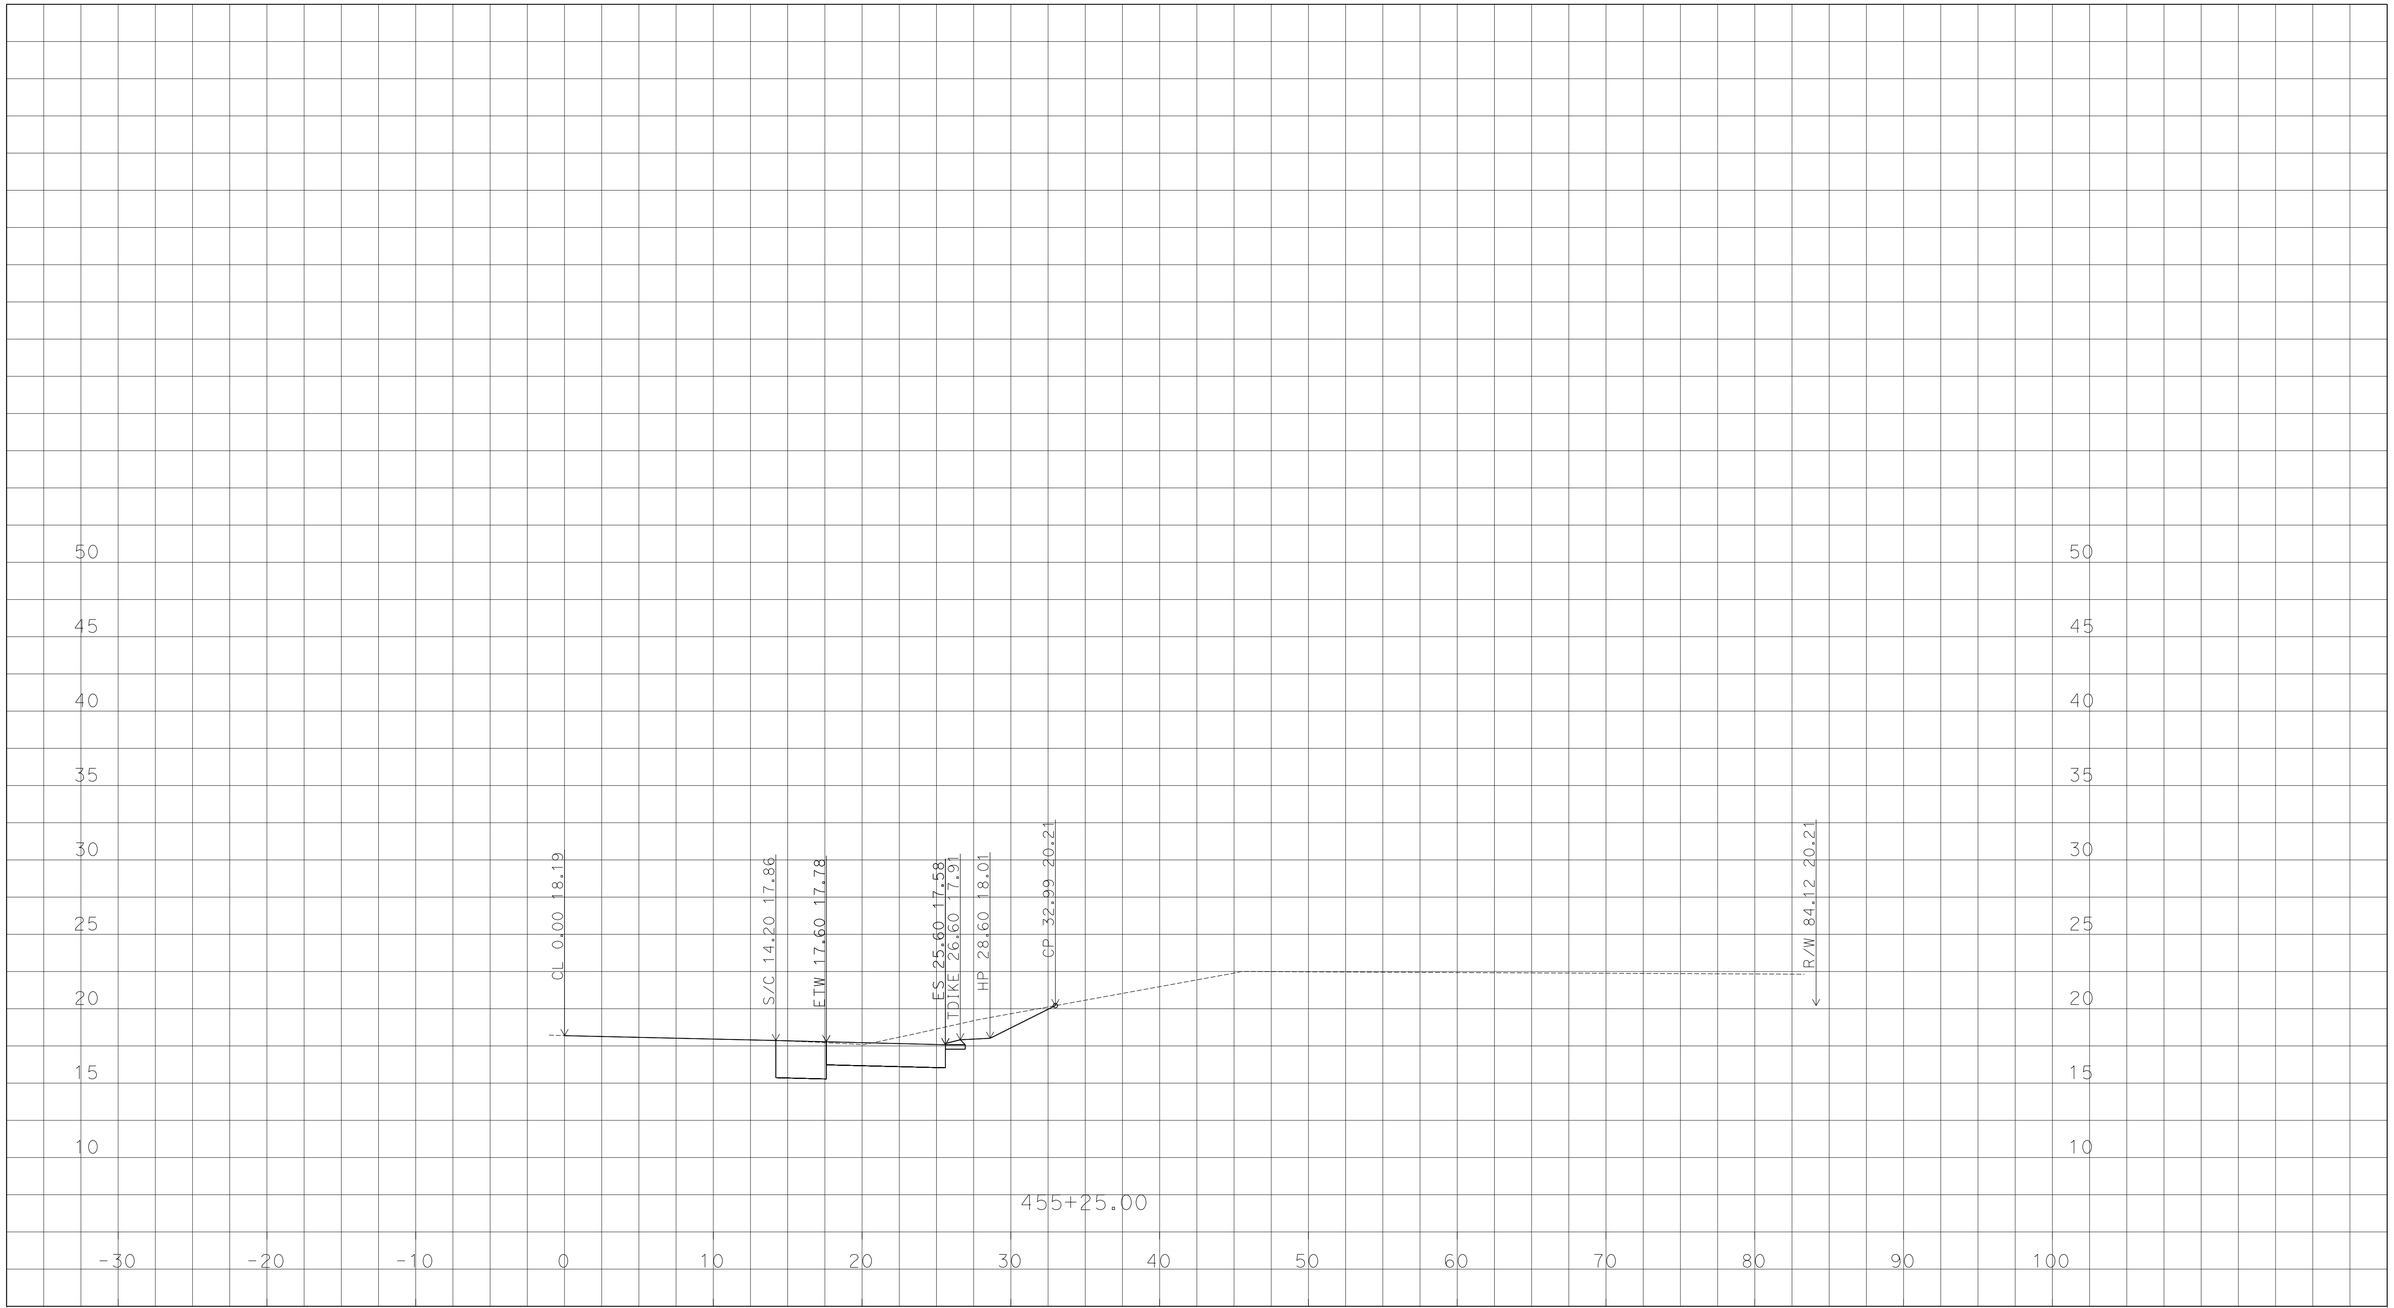

PLOTTED DATE: 13-JUN-2016

SCALE: 1"=5' Horiz.
1"=5' Vert.

CREATED BY: K SAYLER

CONTRACT: 1114000045

DIST/CO/RTE/PM: 11/San Diego/5/3.9-9.2

PROJECT ID: none set

"EN-H"

CROSS SECTIONS

P:\1114000045\02_Design\C3D\Mult_XSections\H St
H St XSections1_TEMP_X_C3D_DWG.dwg - 10-Jun-16 3:01 PM

DESIGN STUDY ONLY

All Dimensions are U.S. Survey Feet

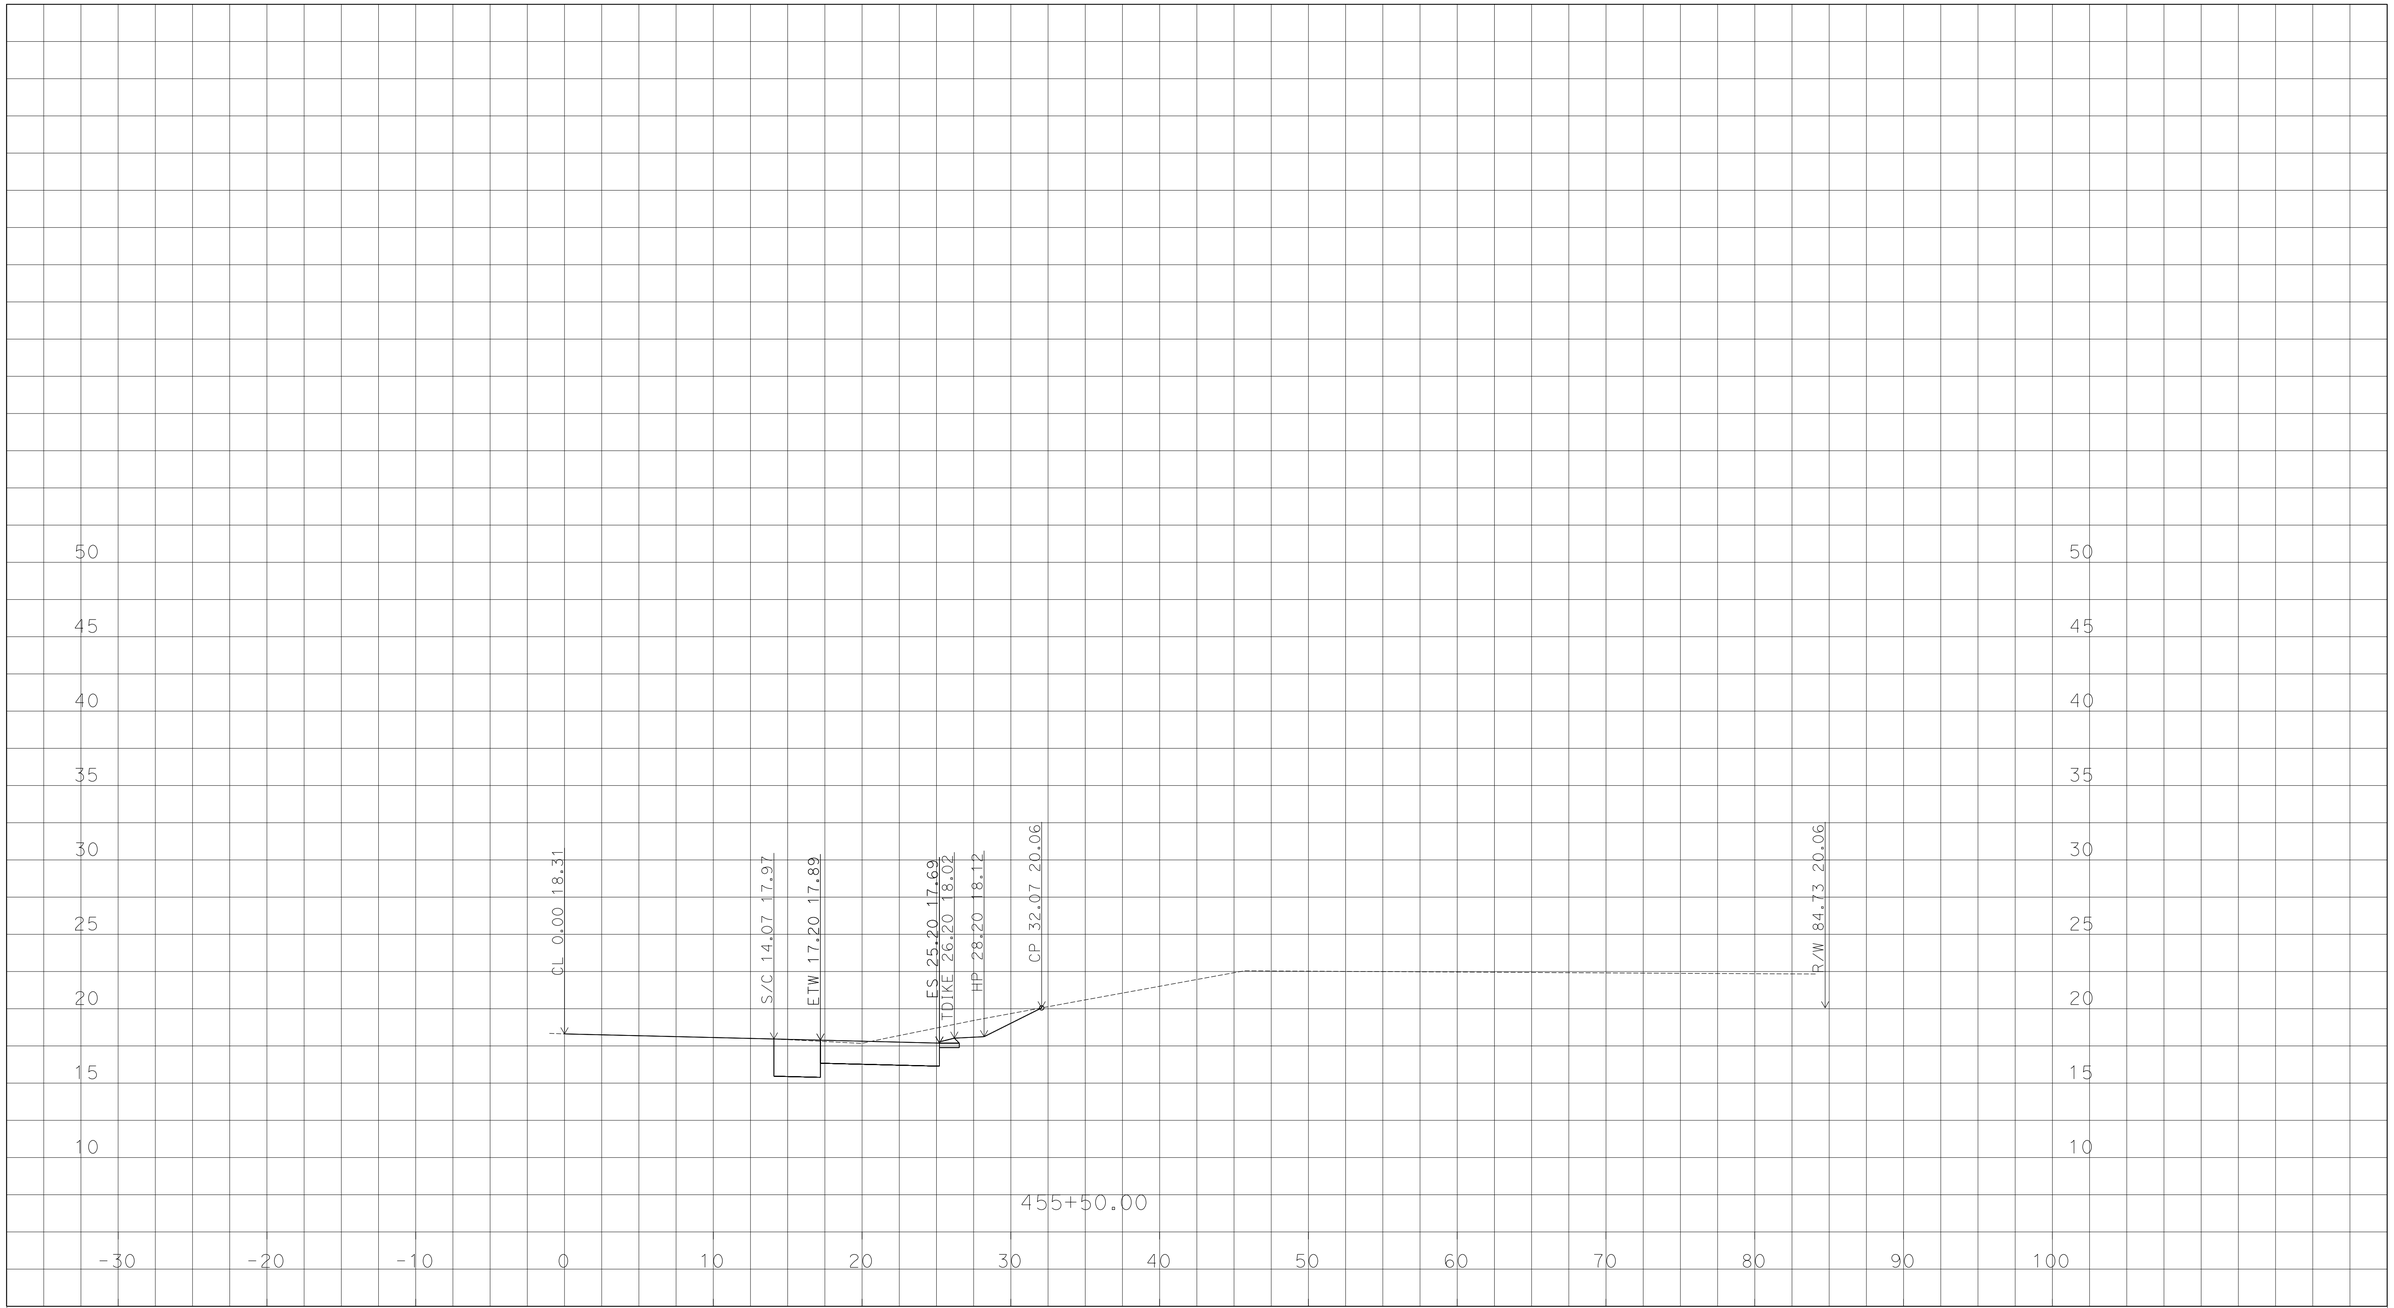

PLOTTED DATE: 13-JUN-2016

SCALE: 1"=5' Horiz.
1"=5' Vert.

CREATED BY: K SAYLER

CONTRACT: 1114000045

DIST/CO/RTE/PM: 11/San Diego/5/3.9-9.2

PROJECT ID: none set

"EN-H"

CROSS SECTIONS

P:\1114000045\02_Design\C3D\Mult_XSections\H St
H St XSections1_TEMP_X_C3D_DWG.dwg - 10-Jun-16 3:01 PM

DESIGN STUDY ONLY

All Dimensions are U.S. Survey Feet

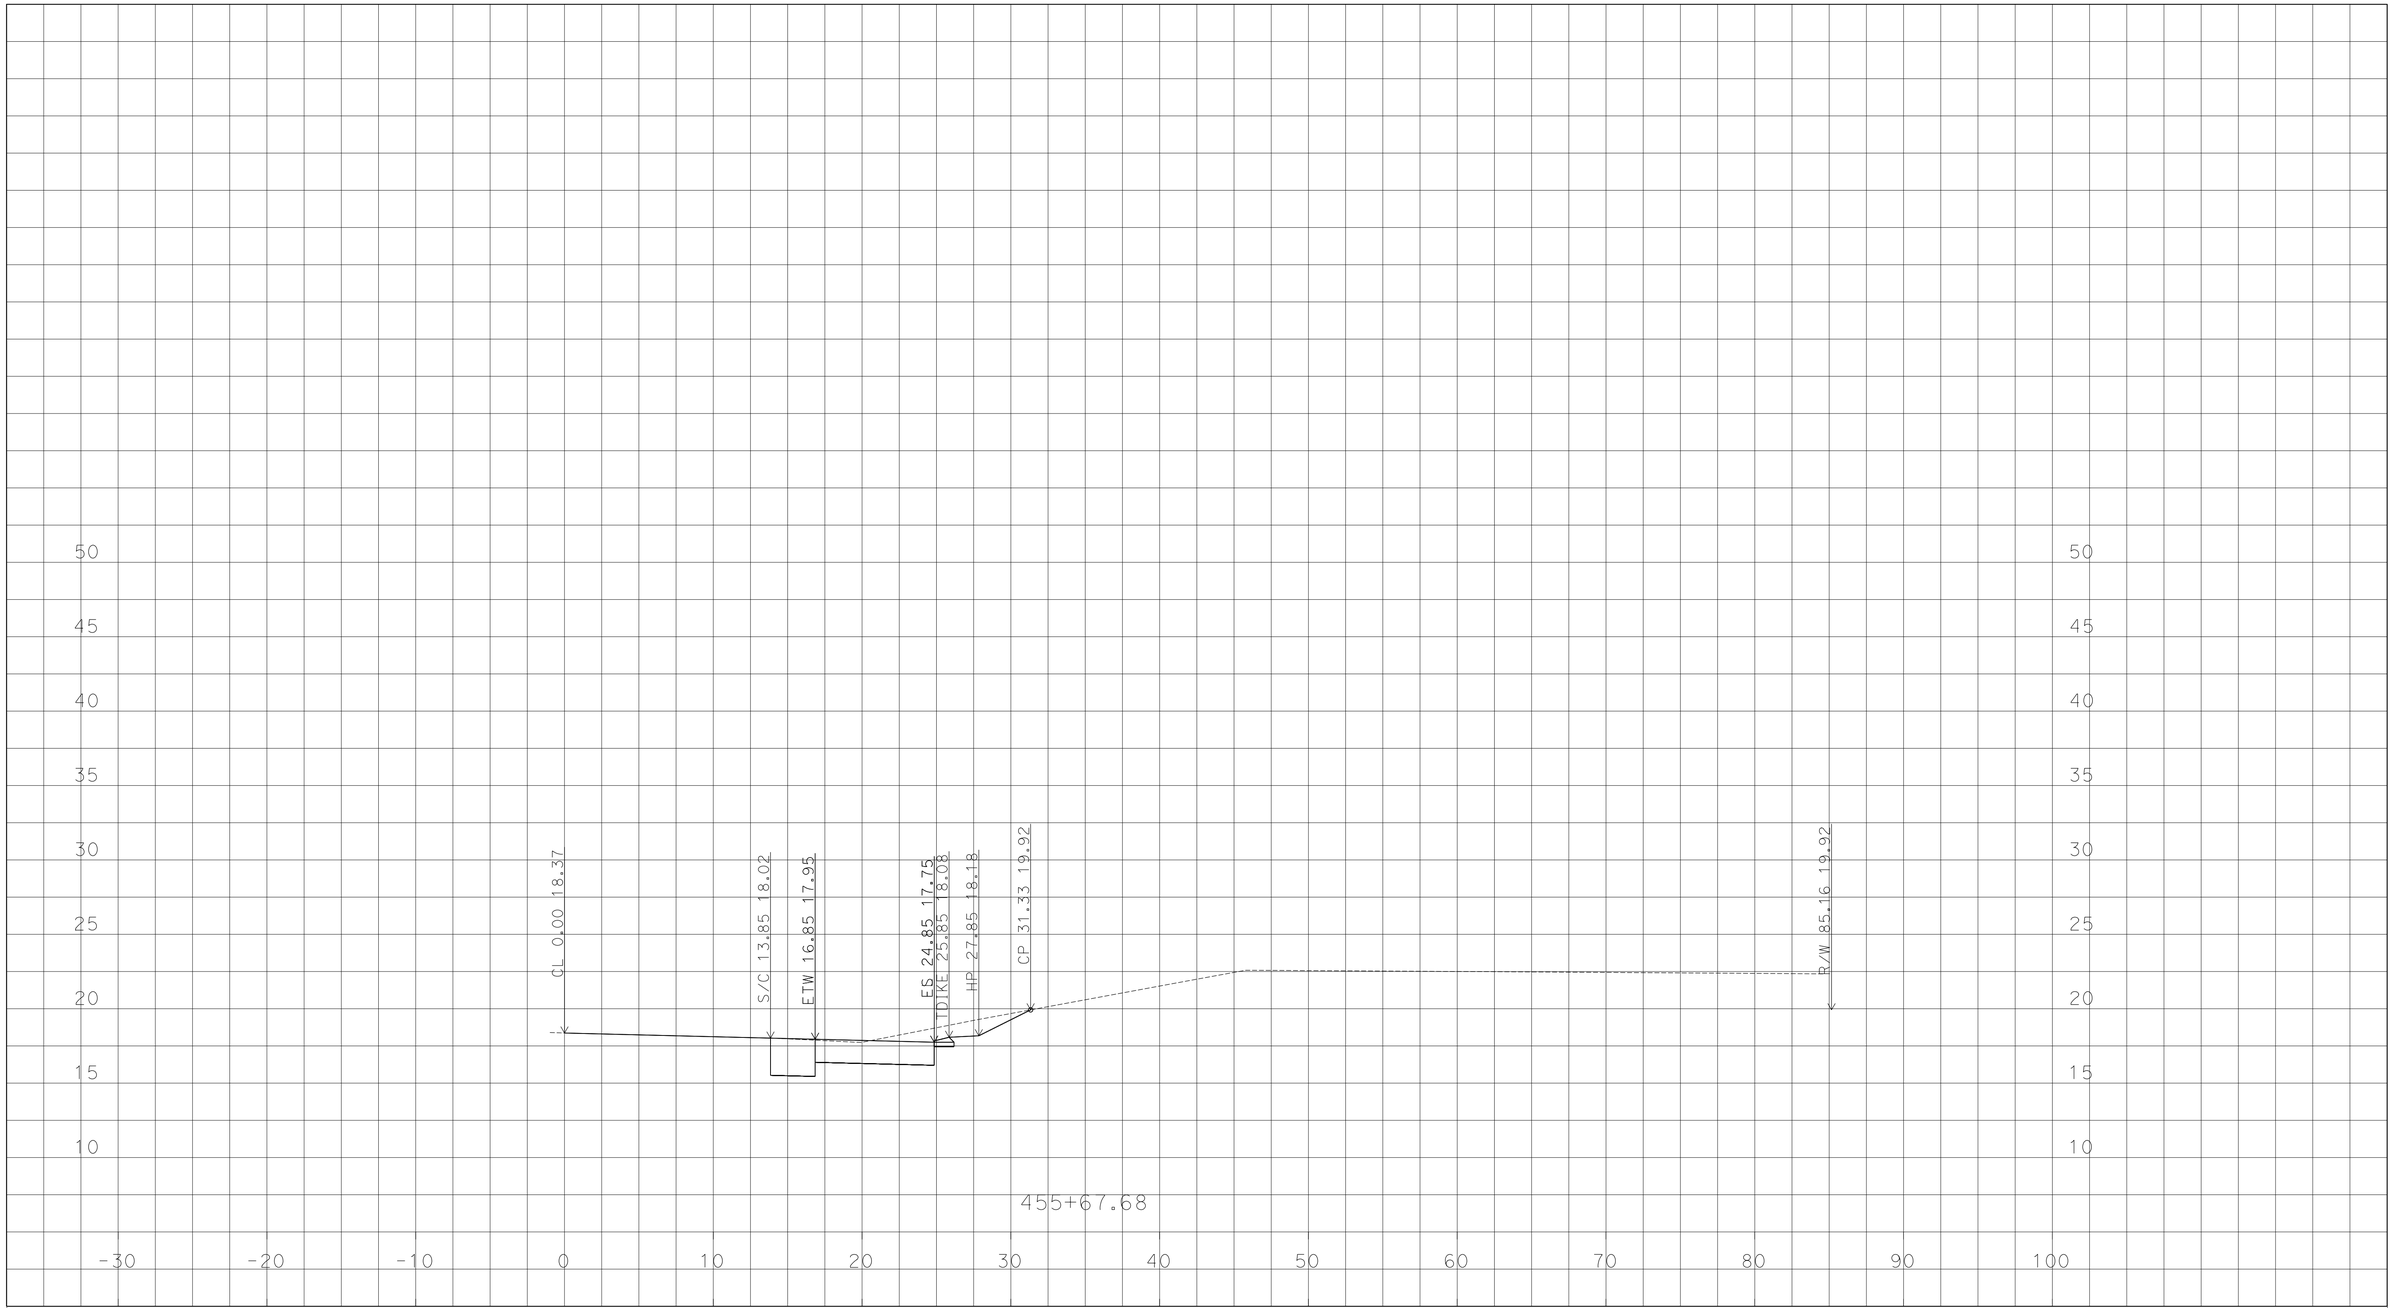

P:\1114000045\02_Design\C3D\Mult_XSections\H St
H St XSections1_TEMP_X_C3D_DWG.dwg - 10-Jun-16 3:01 PM

PLOTTED DATE: 13-JUN-2016

SCALE: 1"=5' Horiz.
1"=5' Vert.

CREATED BY: K SAYLER

CONTRACT: 1114000045
DIST/CO/RTE/PM: 11/San Diego/5/3.9-9.2
PROJECT ID: none set

"EN-H"
CROSS SECTIONS

DESIGN STUDY ONLY

All Dimensions are U.S. Survey Feet

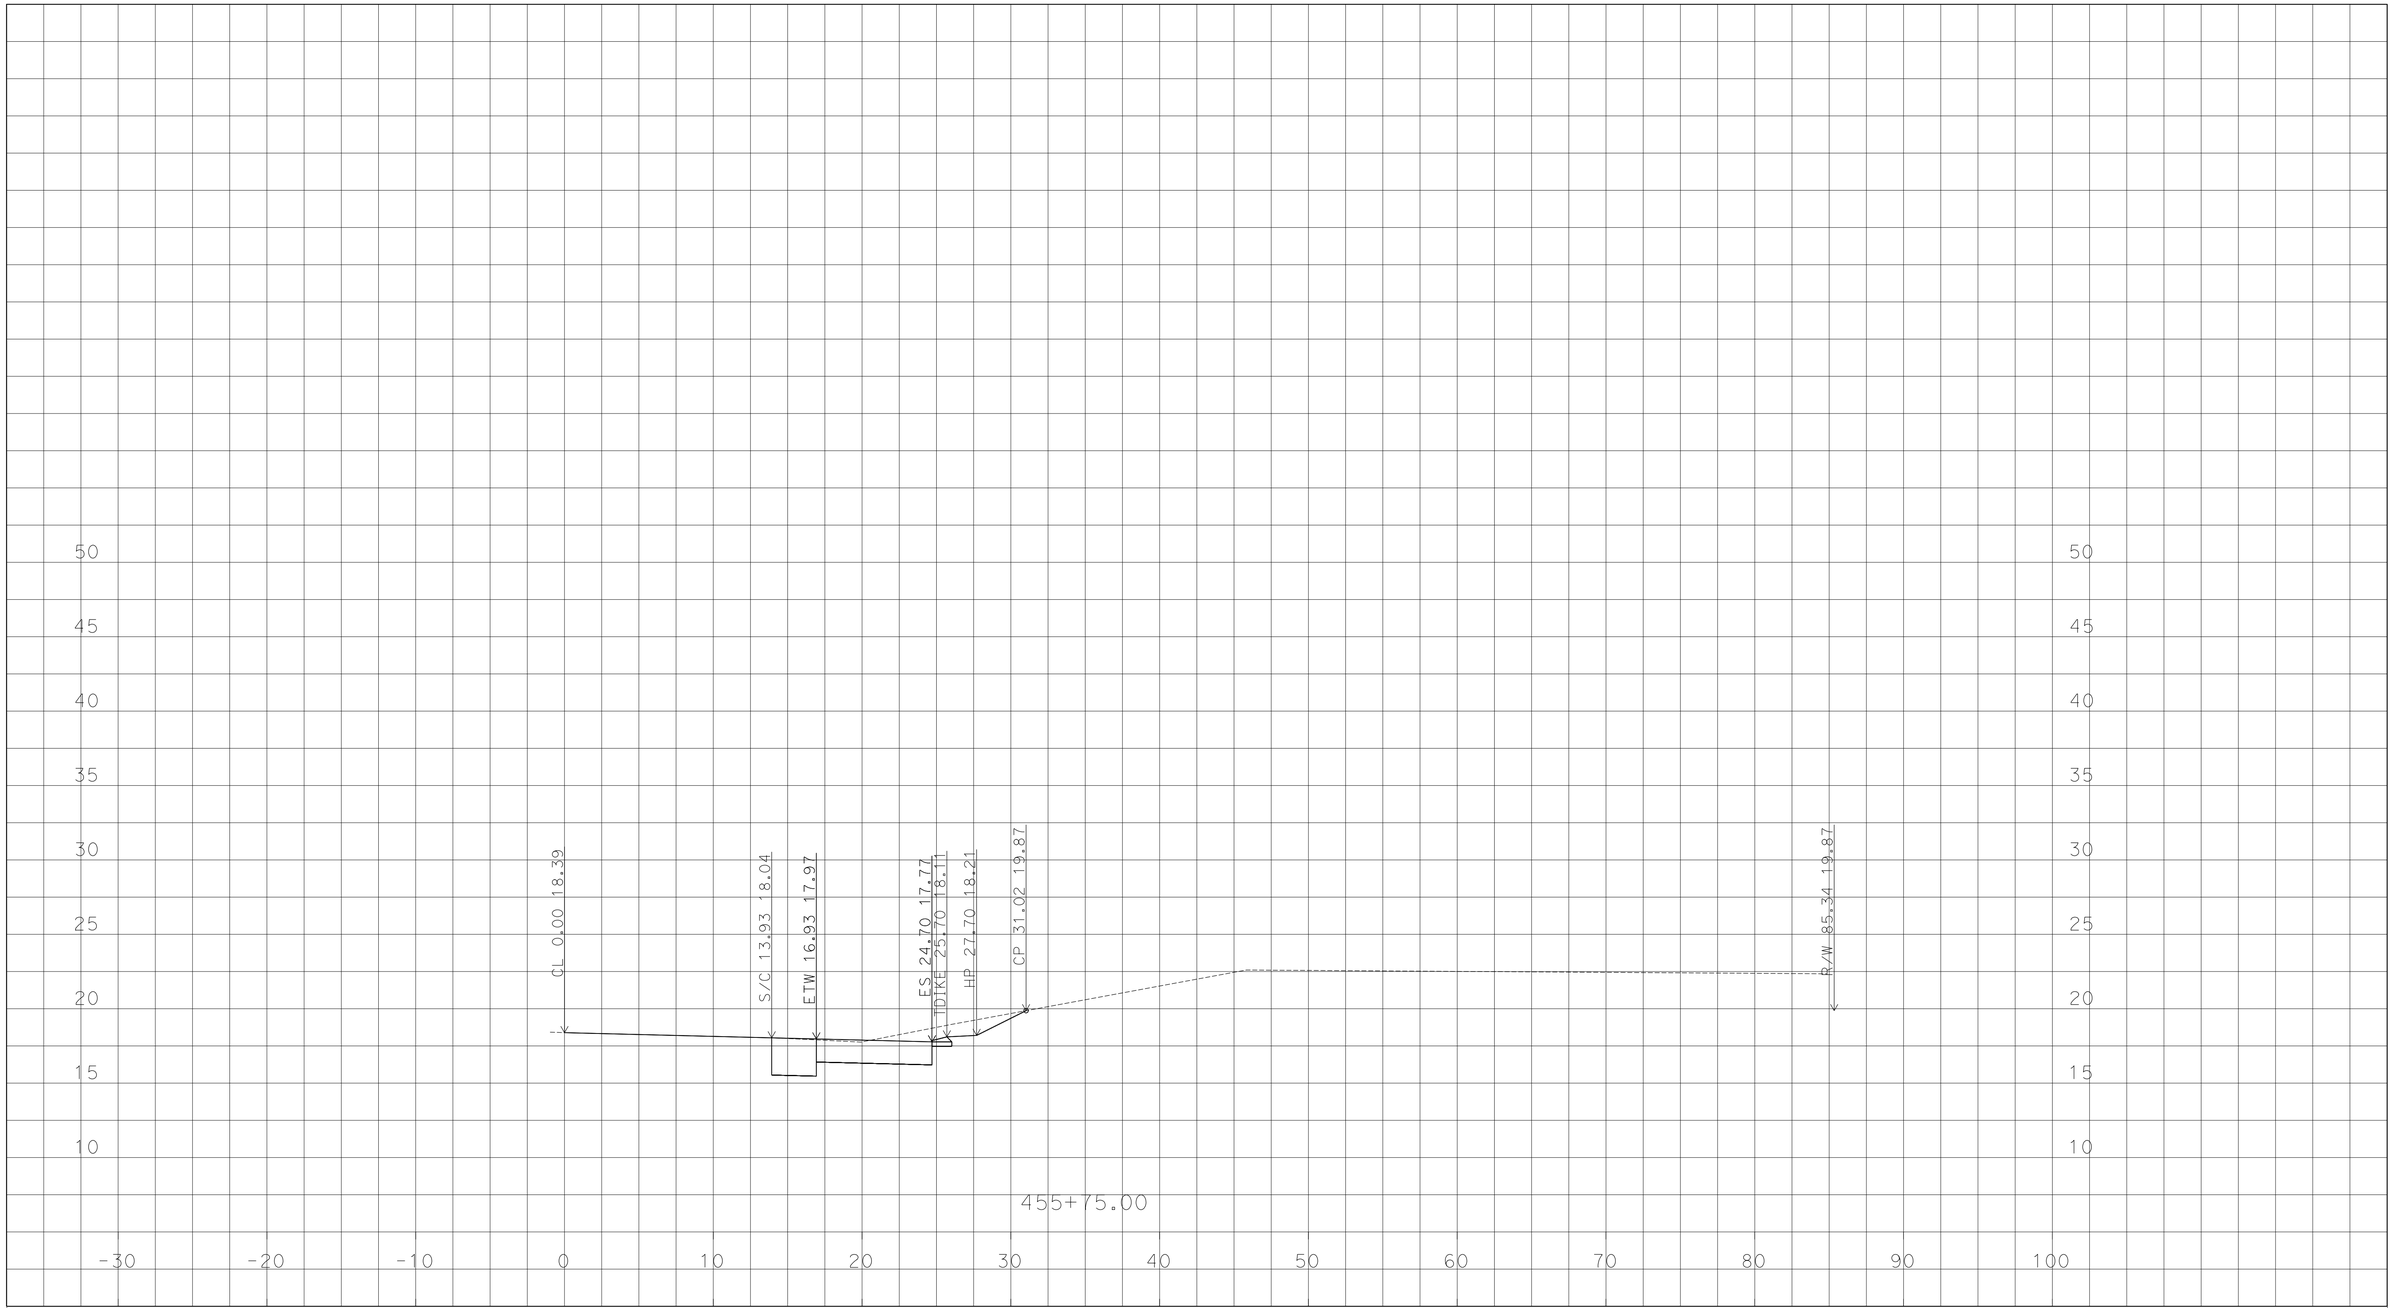

PLOTTED DATE: 13-JUN-2016

SCALE: 1"=5' Horiz.
1"=5' Vert.

CREATED BY: K SAYLER

CONTRACT: 1114000045

DIST/CO/RTE/PM: 11/San Diego/5/3.9-9.2

PROJECT ID: none set

"EN-H"

CROSS SECTIONS

P:\1114000045\02_Design\C3D\Mult_XSections\H St
H St XSections1_TEMP_X_C3D_DWG.dwg - 10-Jun-16 3:01 PM

DESIGN STUDY ONLY

All Dimensions are U.S. Survey Feet

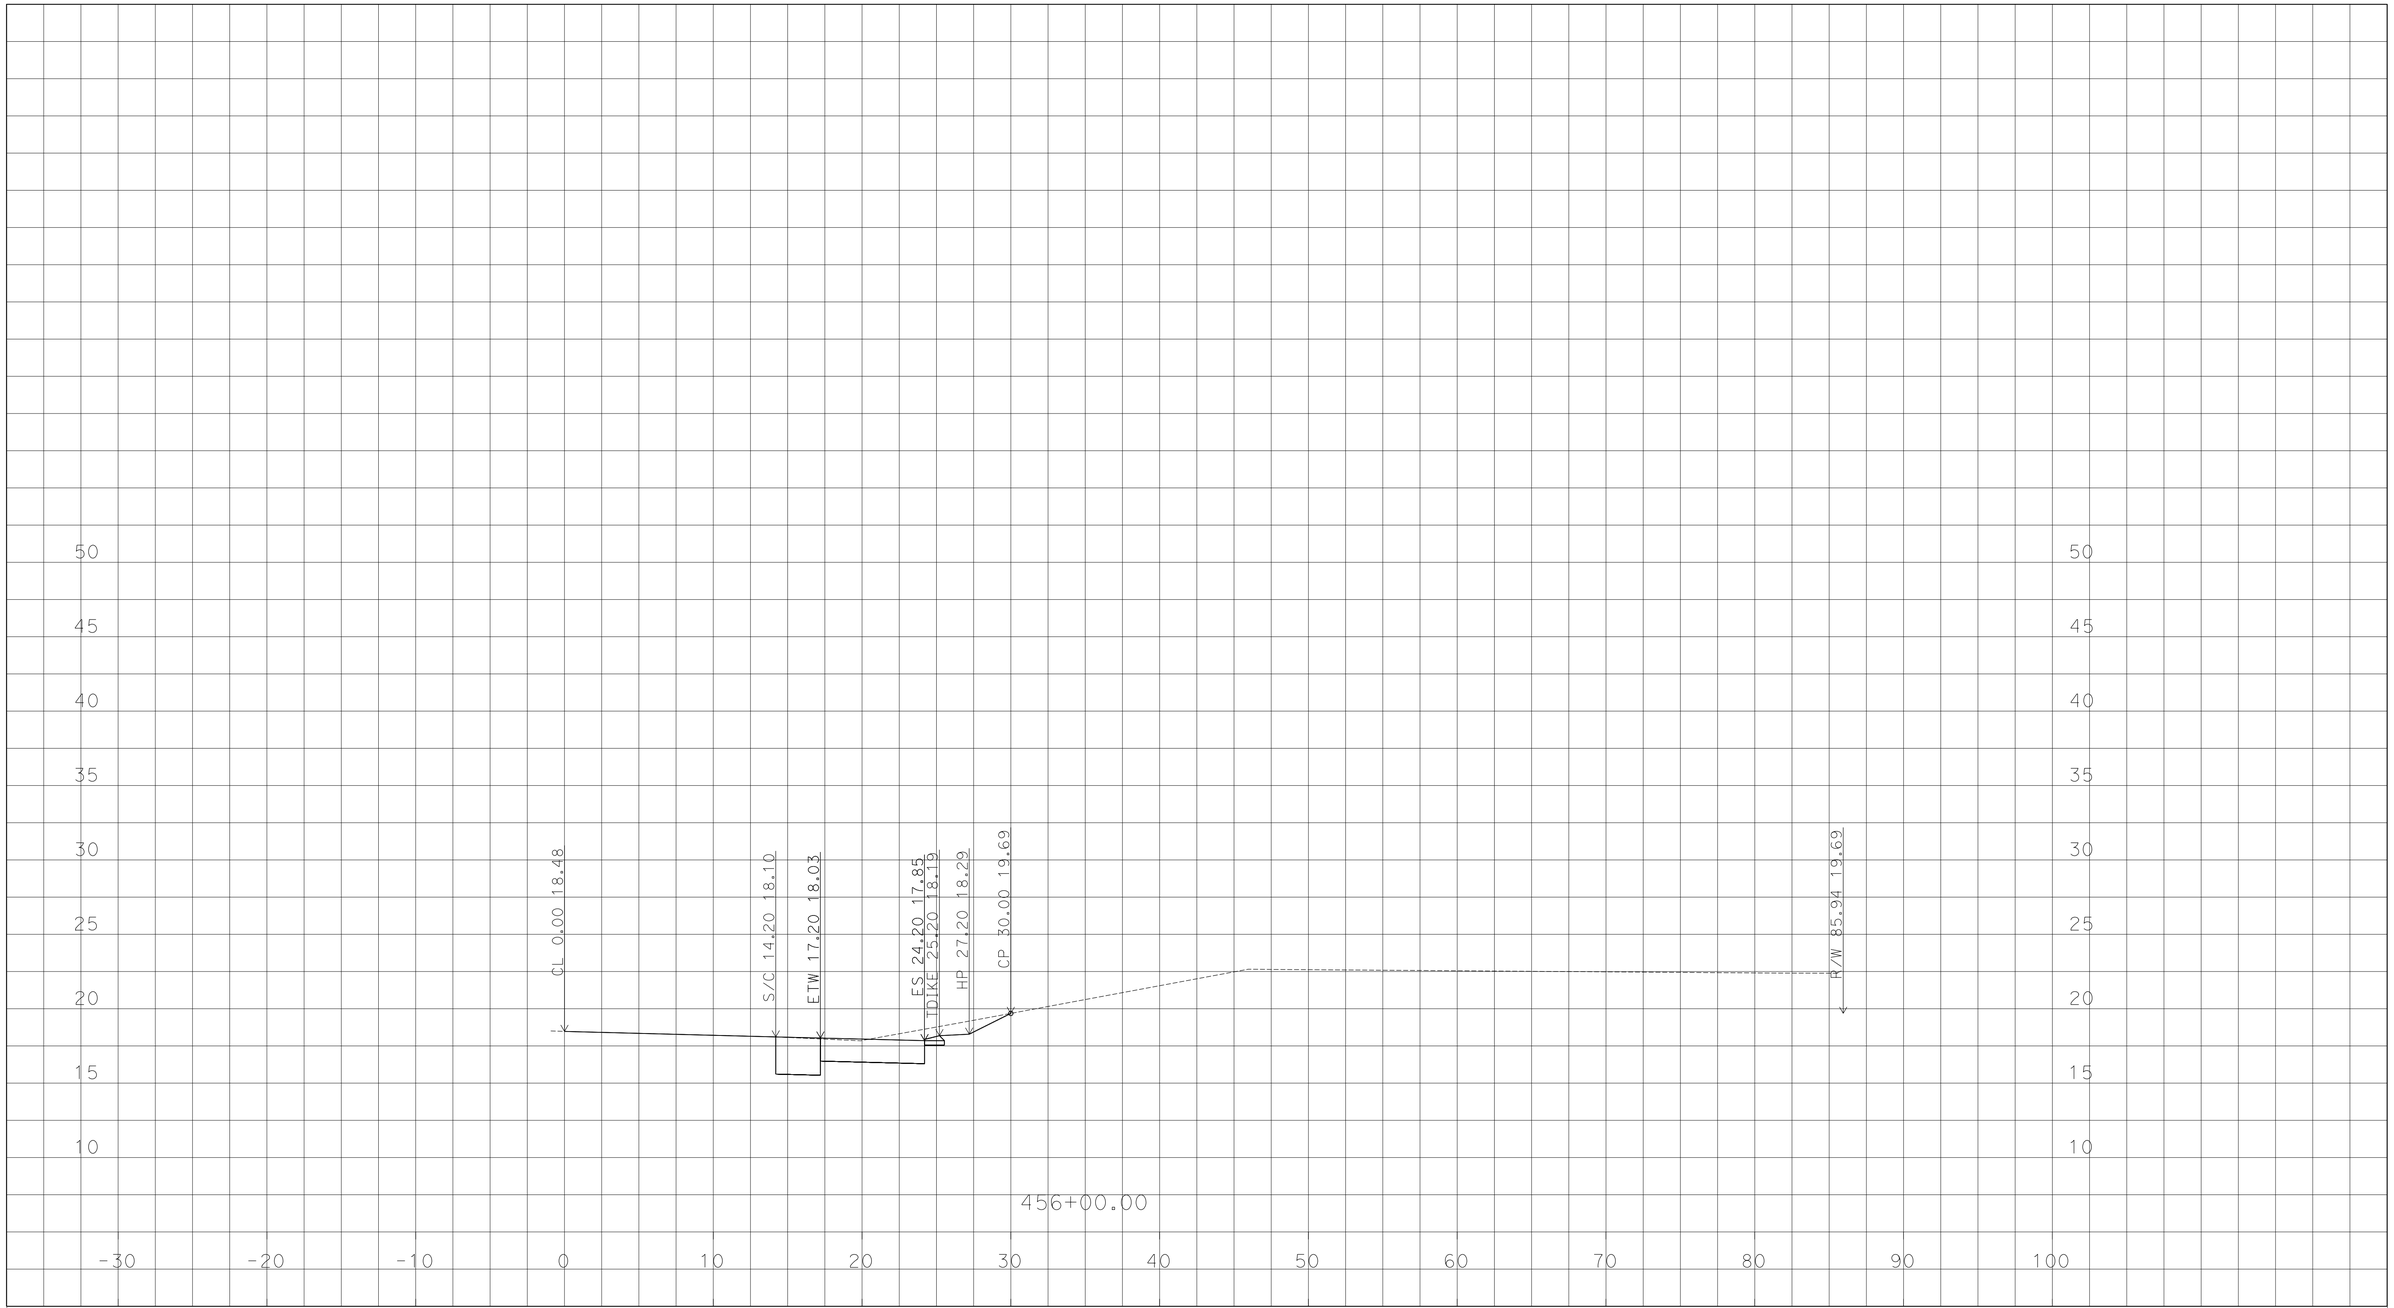

PLOTTED DATE: 13-JUN-2016

SCALE: 1"=5' Horiz.
1"=5' Vert.

CREATED BY: K SAYLER

CONTRACT: 1114000045

DIST/CO/RTE/PM: 11/San Diego/5/3.9-9.2

PROJECT ID: none set

"EN-H"

CROSS SECTIONS

P:\1114000045\02_Design\C3D\Mult_XSections\H St
H St XSections1_TEMP_X_C3D_DWG.dwg - 10-Jun-16 3:01 PM

DESIGN STUDY ONLY

All Dimensions are U.S. Survey Feet

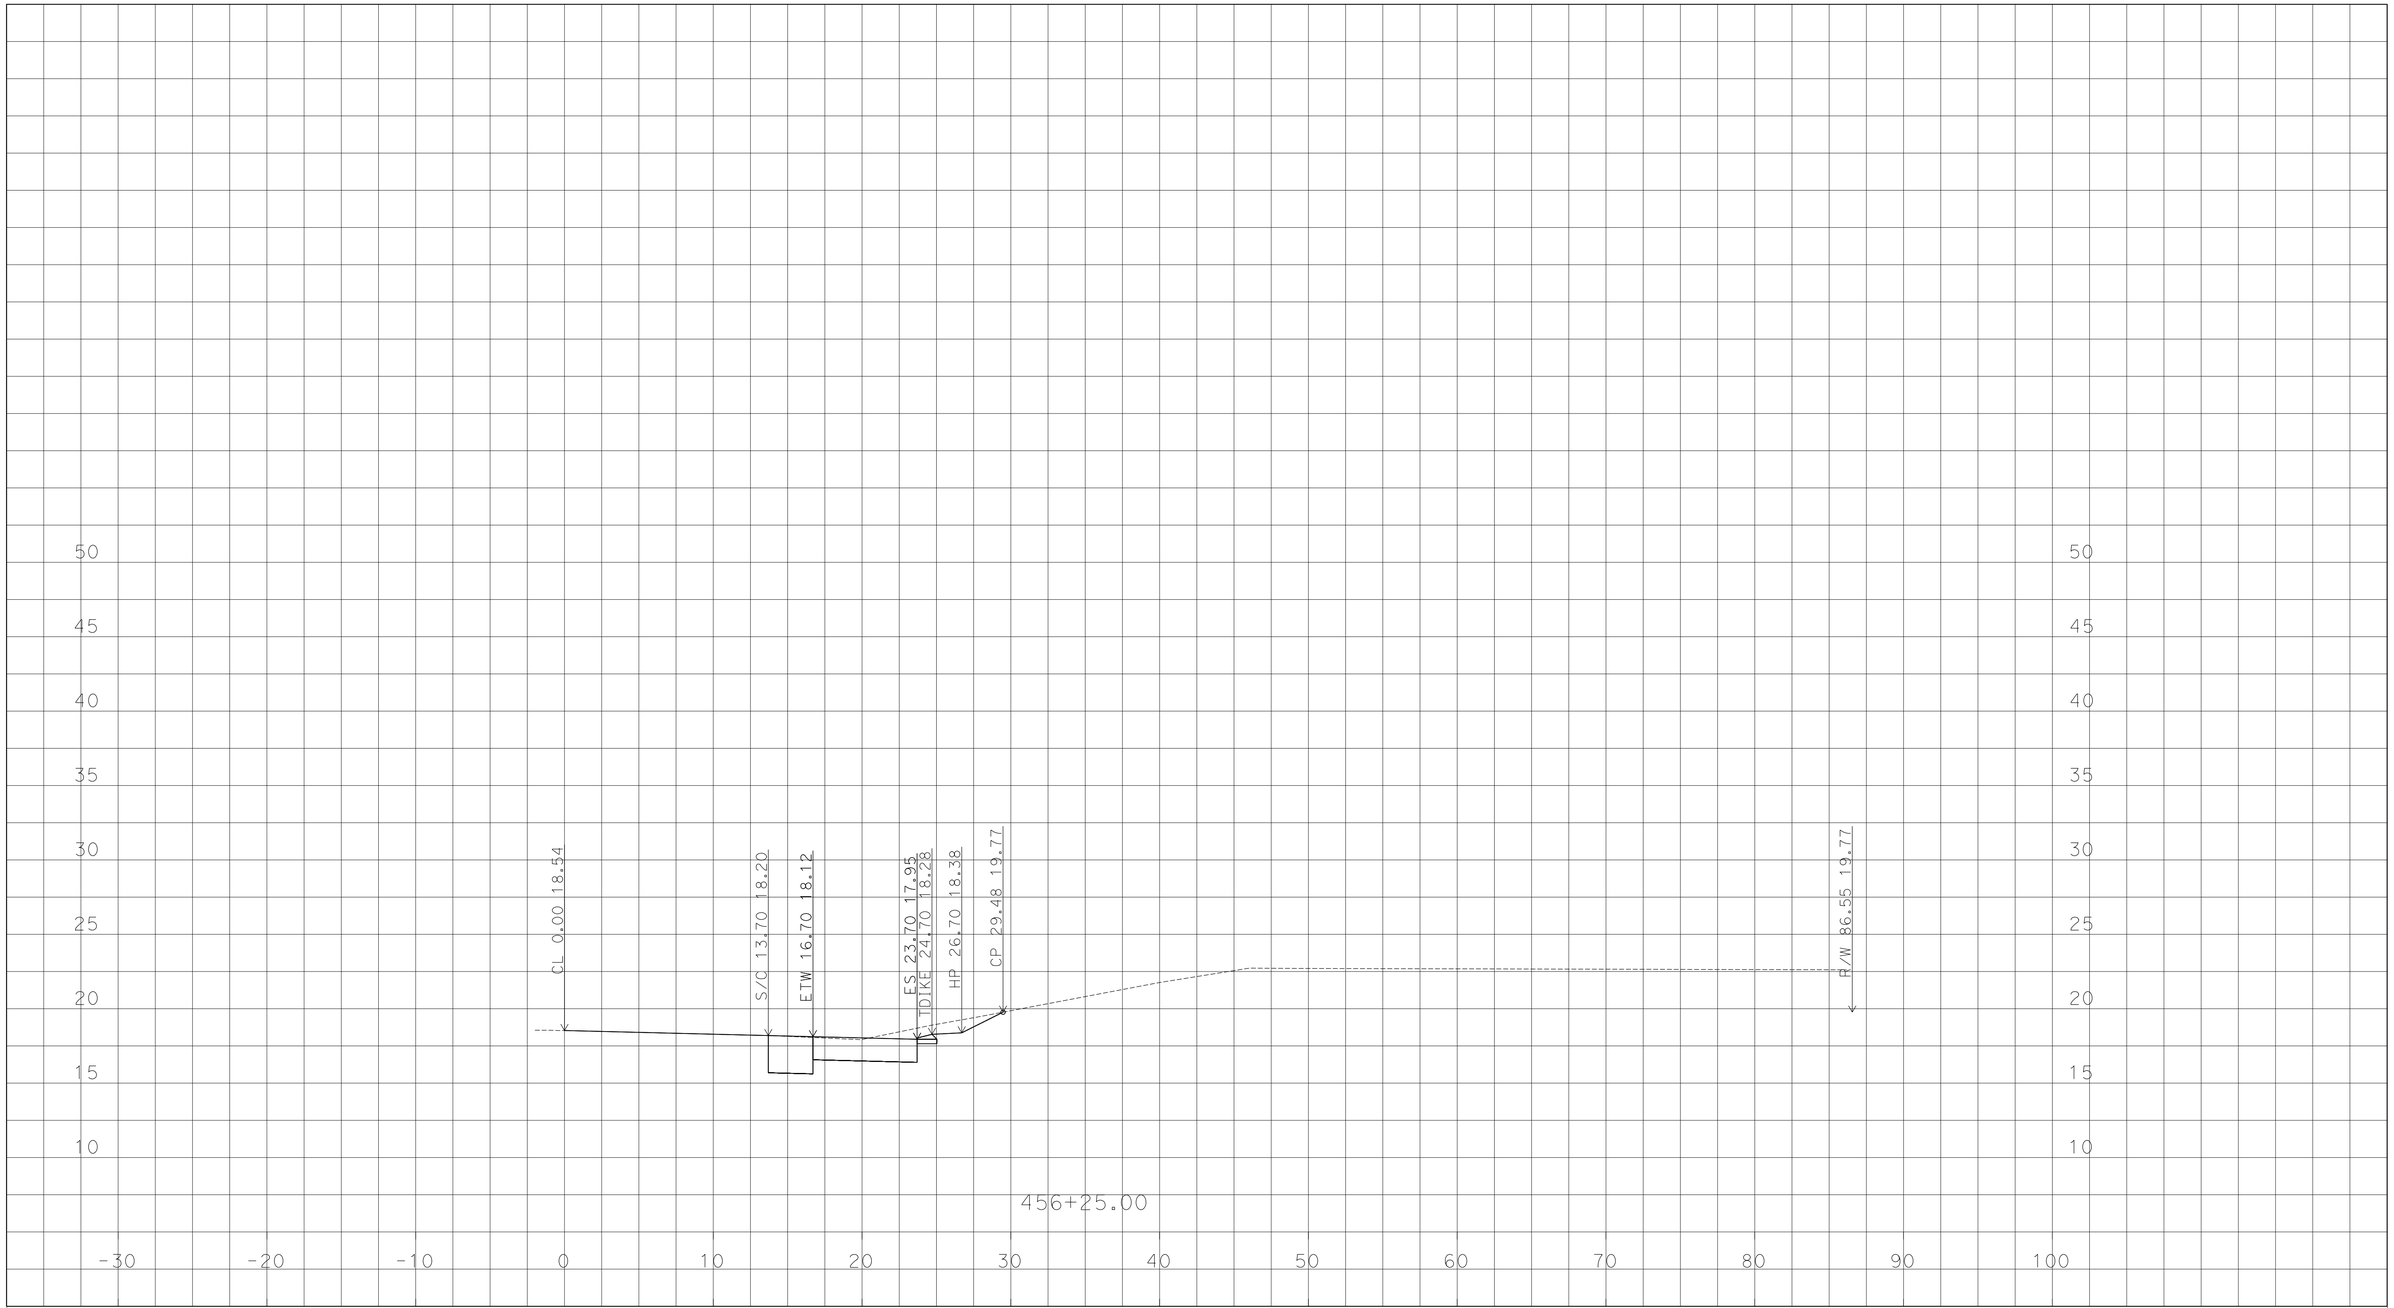

PLOTTED DATE: 13-JUN-2016

SCALE: 1"=5' Horiz.
1"=5' Vert.

CREATED BY: K SAYLER

CONTRACT: 1114000045

DIST/CO/RTE/PM: 11/San Diego/5/3.9-9.2

PROJECT ID: none set

"EN-H"

CROSS SECTIONS

P:\1114000045\02_Design\C3D\Mult_XSections\H St
H St XSections1_TEMP_X_C3D_DWG.dwg - 10-Jun-16 3:01 PM

DESIGN STUDY ONLY

All Dimensions are U.S. Survey Feet

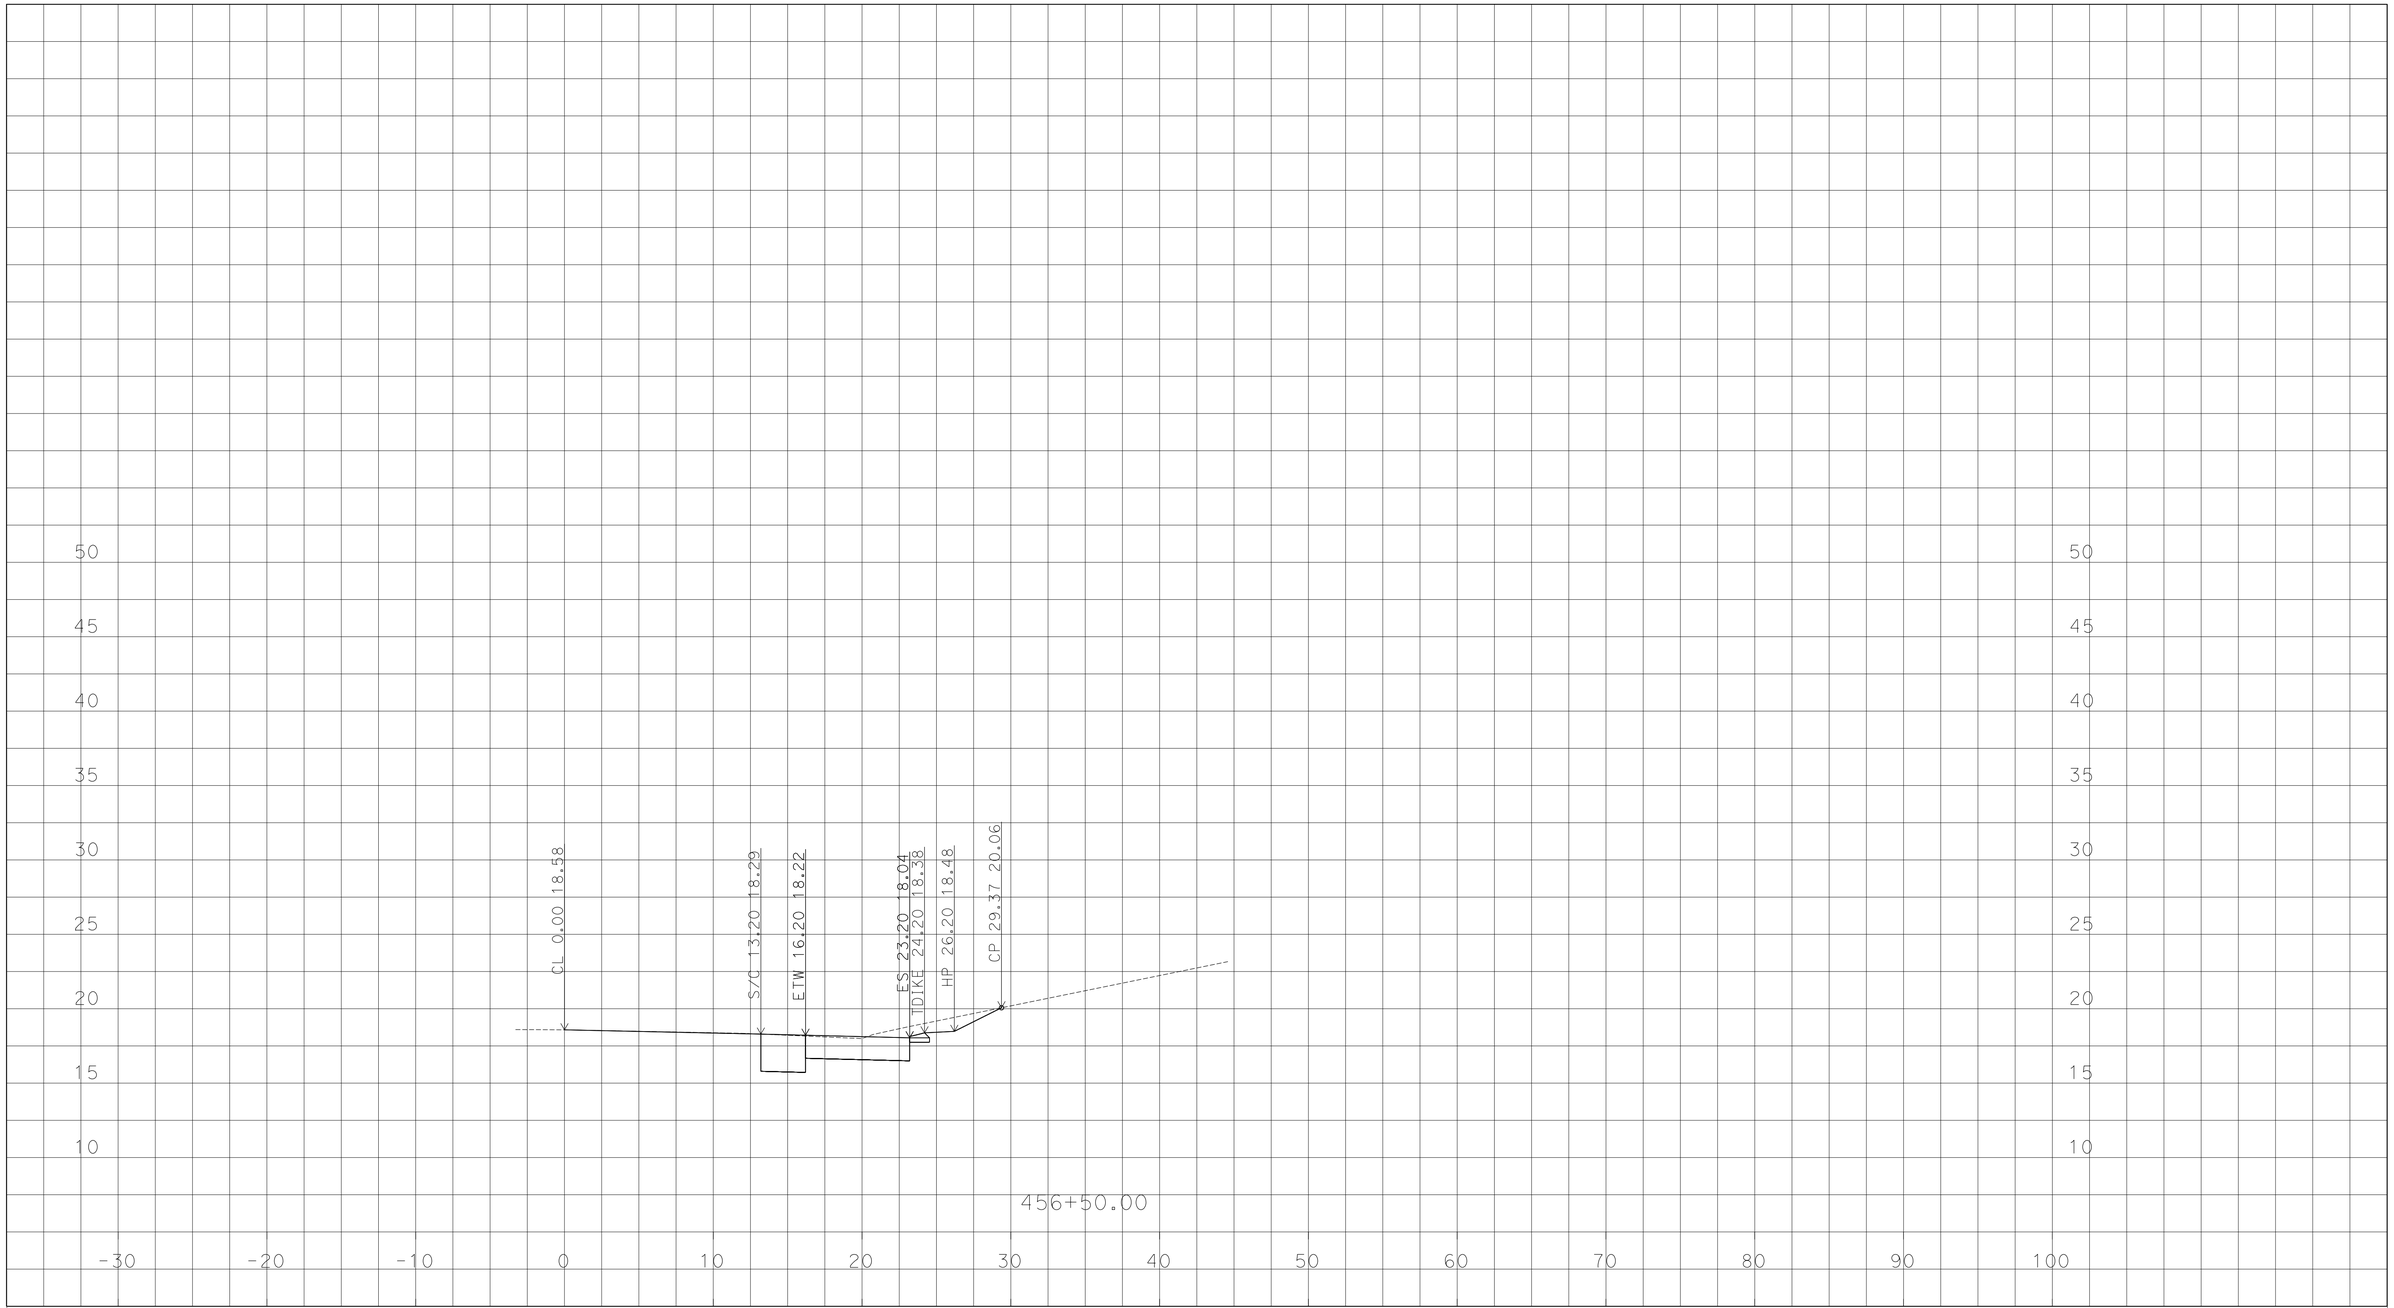

P:\1114000045\02_Design\C3D\Mult_XSections\H St
H St XSections1_TEMP_X_C3D_DWG.dwg - 10-Jun-16 3:01 PM

PLOTTED DATE: 13-JUN-2016

SCALE: 1"=5' Horiz.
1"=5' Vert.

CREATED BY: K SAYLER

CONTRACT: 1114000045
DIST/CO/RTE/PM: 11/San Diego/5/3.9-9.2
PROJECT ID: none set

"EN-H"
CROSS SECTIONS

DESIGN STUDY ONLY

All Dimensions are U.S. Survey Feet

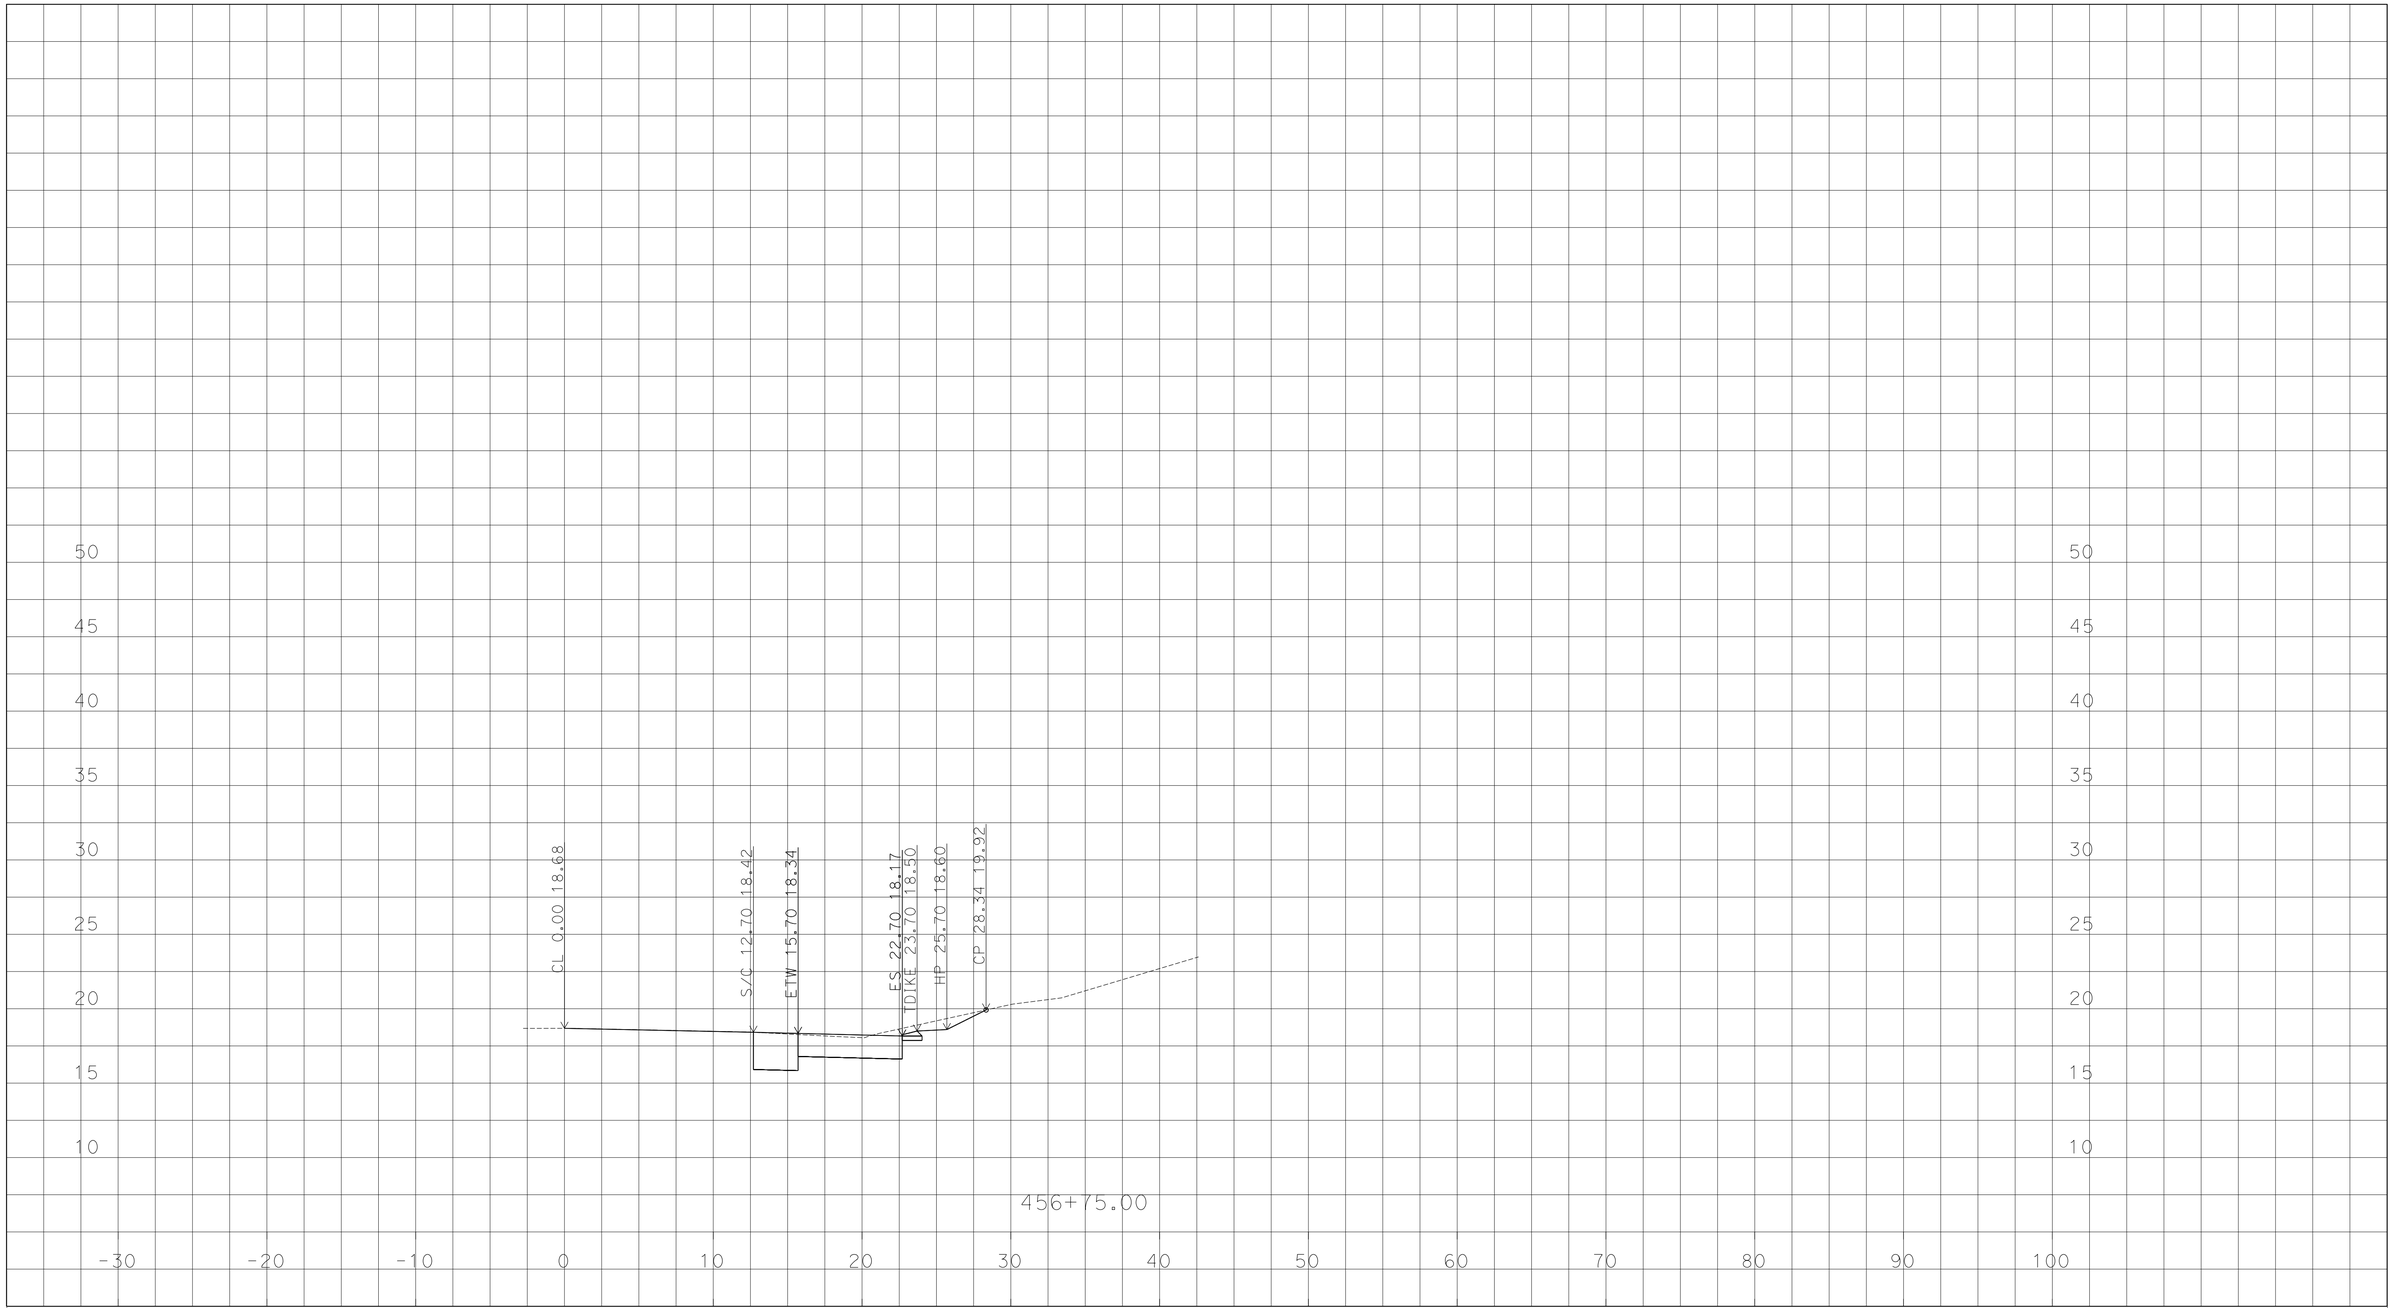

PLOTTED DATE: 13-JUN-2016

SCALE: 1"=5' Horiz.
1"=5' Vert.

CREATED BY: K SAYLER

CONTRACT: 1114000045

DIST/CO/RTE/PM: 11/San Diego/5/3.9-9.2

PROJECT ID: none set

"EN-H"

CROSS SECTIONS

P:\1114000045\02_Design\C3D\Mult_XSections\H St
H St XSections1_TEMP_X_C3D_DWG.dwg - 10-Jun-16 3:01 PM

DESIGN STUDY ONLY

All Dimensions are U.S. Survey Feet

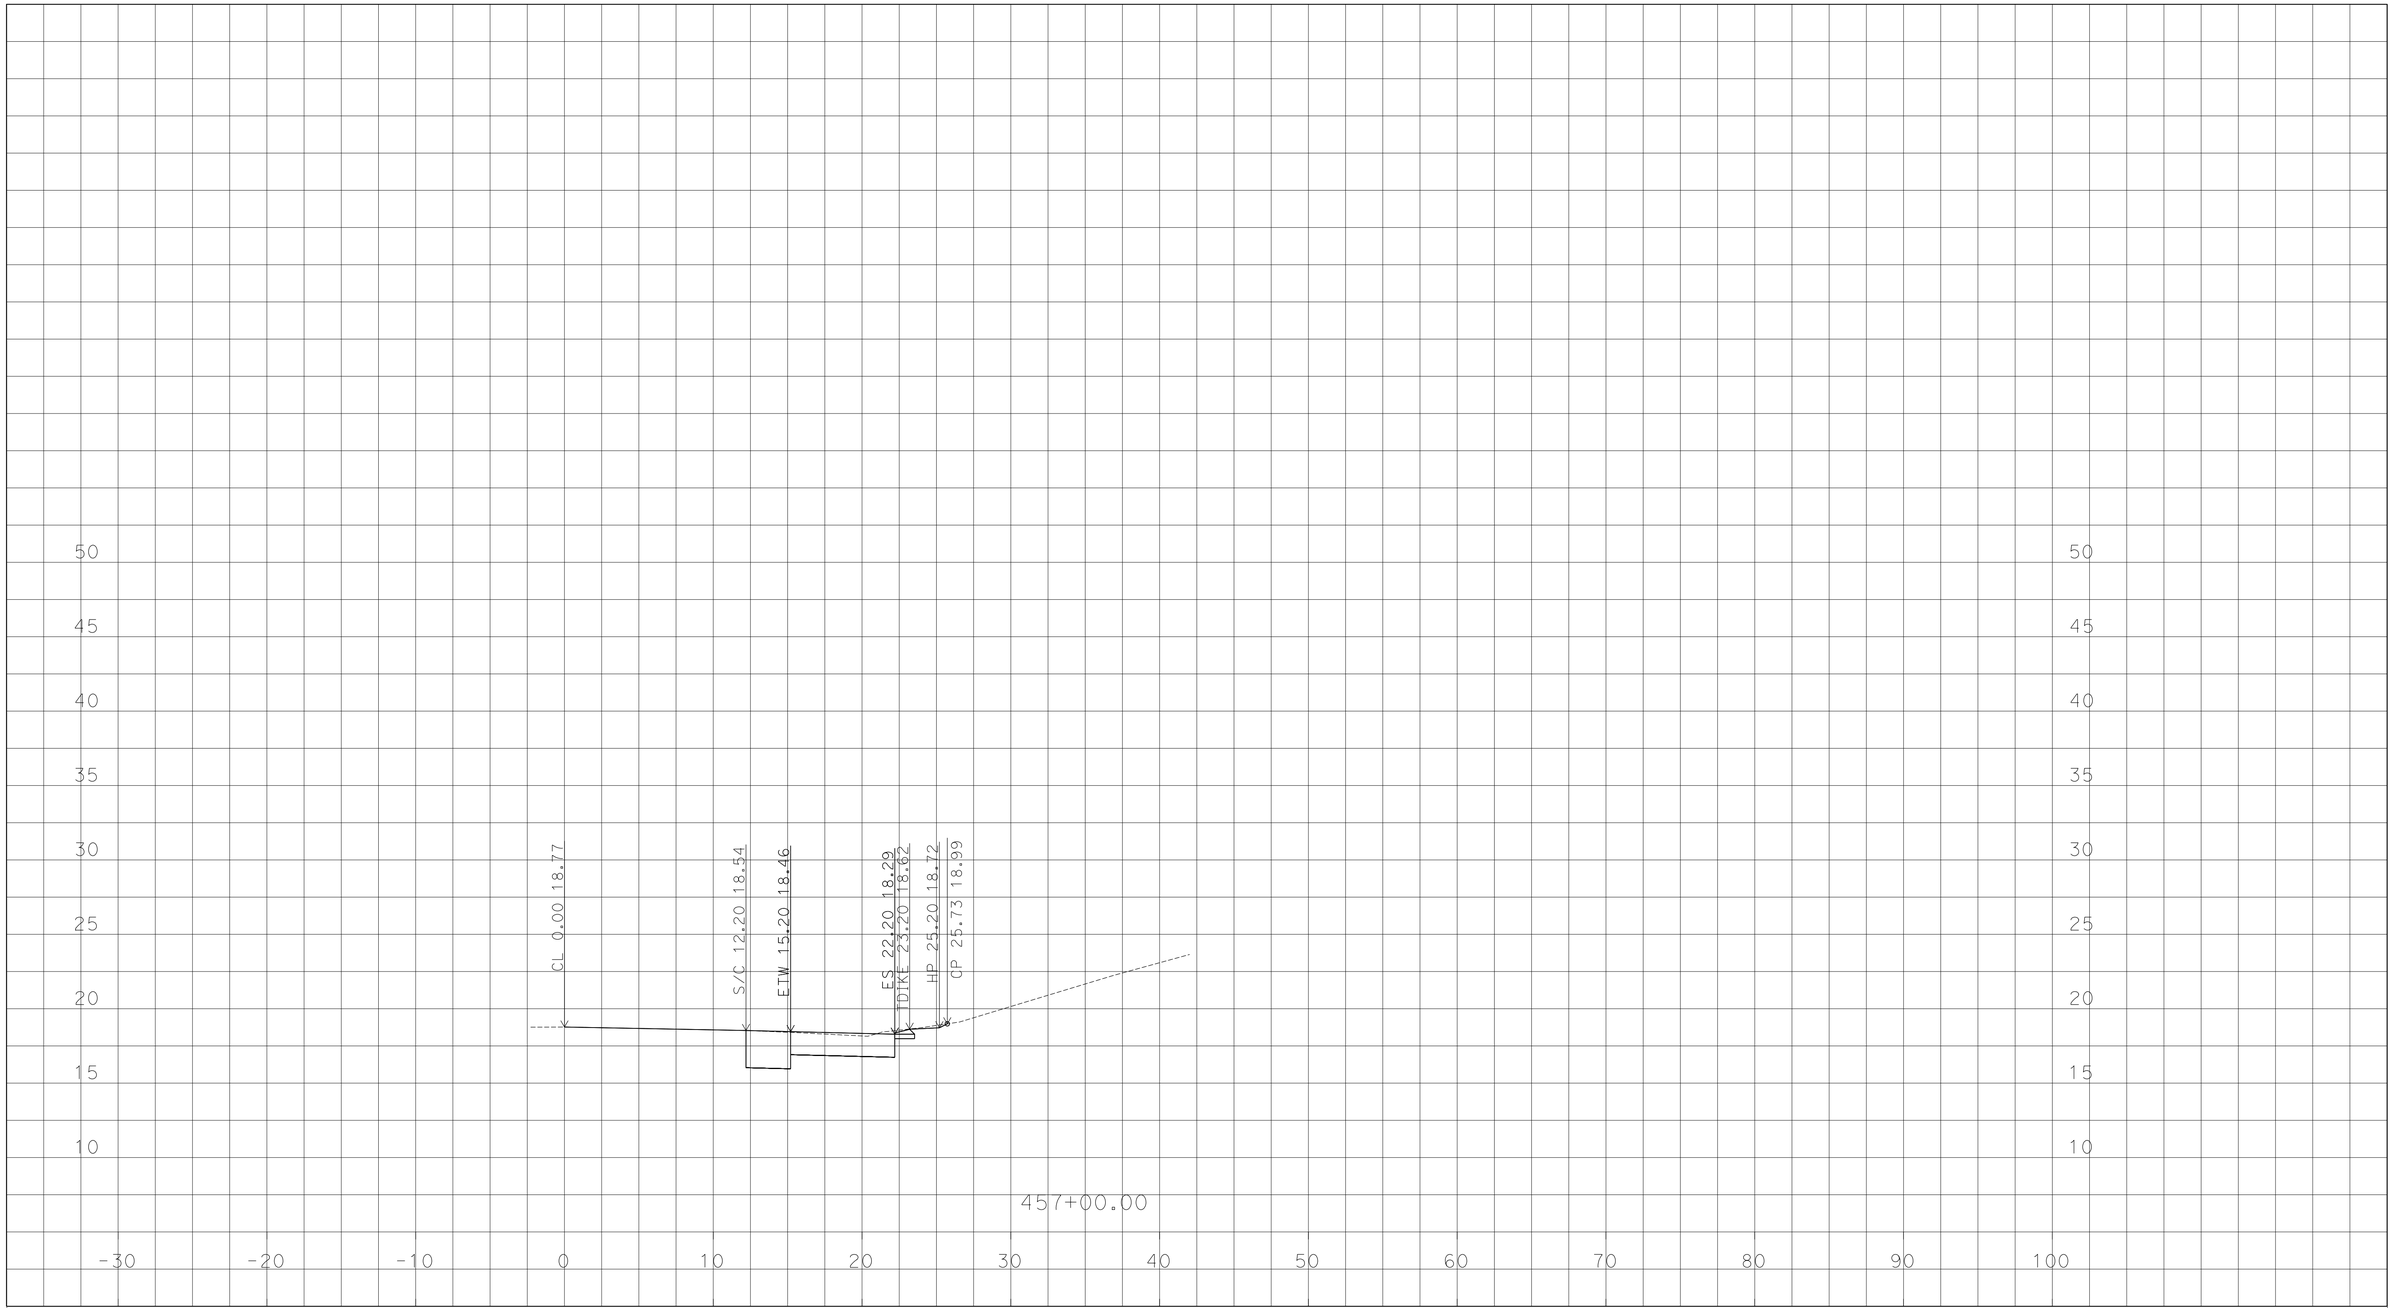

PLOTTED DATE: 13-JUN-2016

SCALE: 1"=5' Horiz.
1"=5' Vert.

CREATED BY: K SAYLER

CONTRACT: 1114000045

DIST/CO/RTE/PM: 11/San Diego/5/3.9-9.2

PROJECT ID: none set

"EN-H"

CROSS SECTIONS

P:\1114000045\02_Design\C3D\Mult_XSections\H St
H St XSections1_TEMP_X_C3D_DWG.dwg - 10-Jun-16 3:01 PM

DESIGN STUDY ONLY

All Dimensions are U.S. Survey Feet

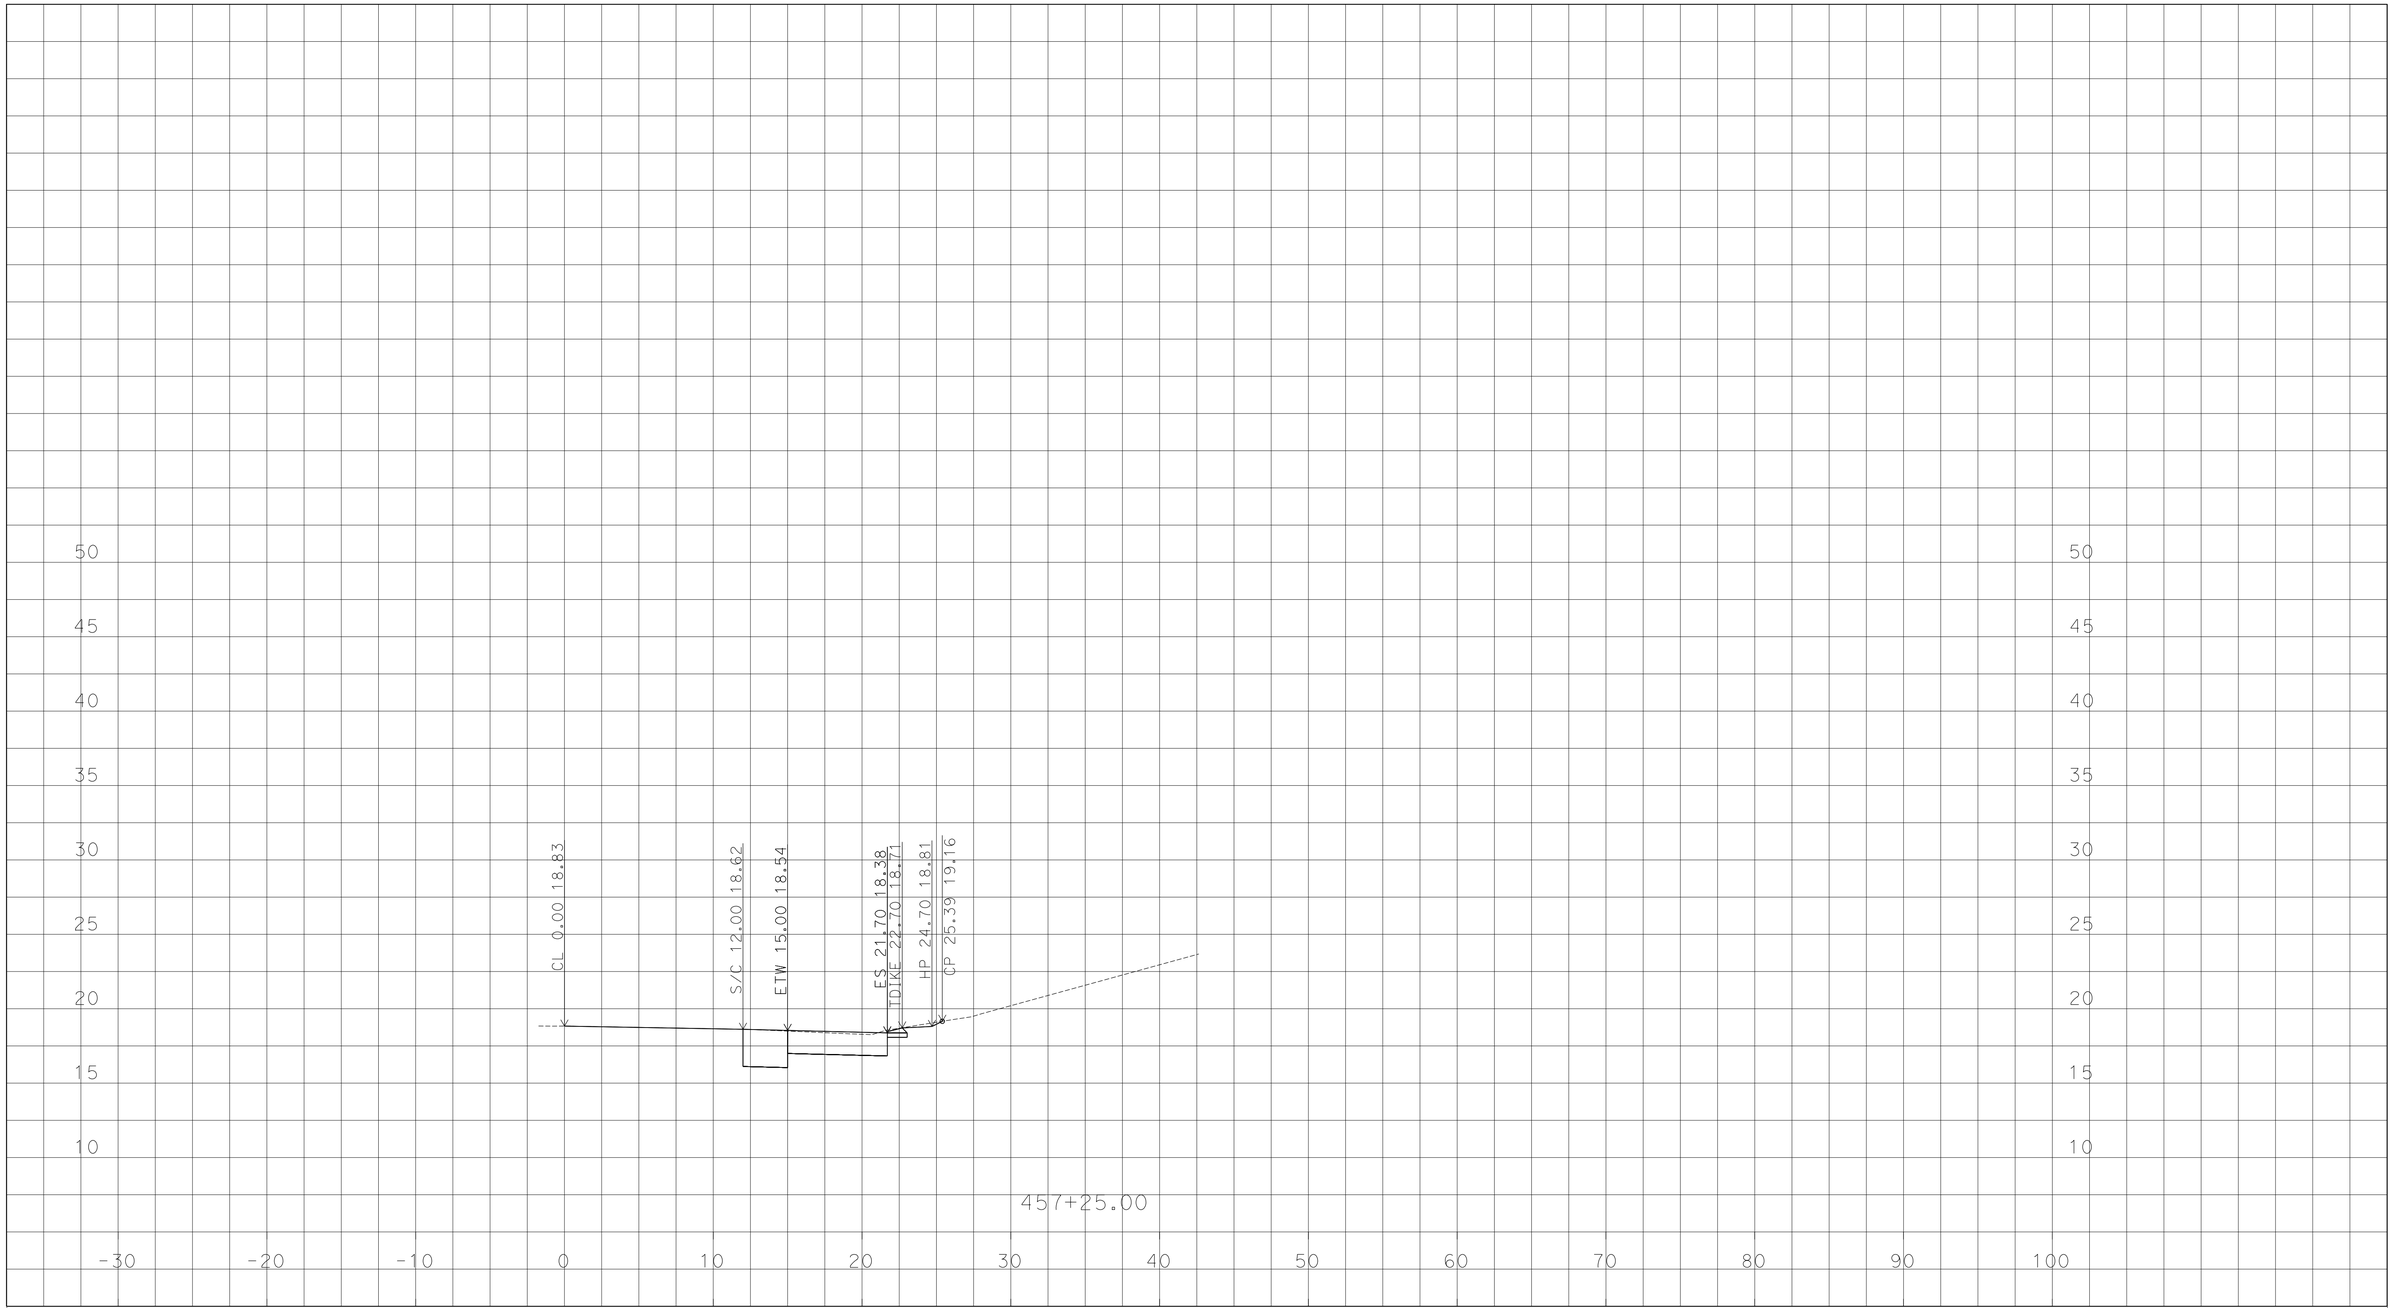

PLOTTED DATE: 13-JUN-2016

SCALE: 1"=5' Horiz.
1"=5' Vert.

CREATED BY: K SAYLER

CONTRACT: 1114000045

DIST/CO/RTE/PM: 11/San Diego/5/3.9-9.2

PROJECT ID: none set

"EN-H"

CROSS SECTIONS

P:\1114000045\02_Design\C3D\Mult_XSections\H St
H St XSections1_TEMP_X_C3D_DWG.dwg - 10-Jun-16 3:01 PM

DESIGN STUDY ONLY

All Dimensions are U.S. Survey Feet

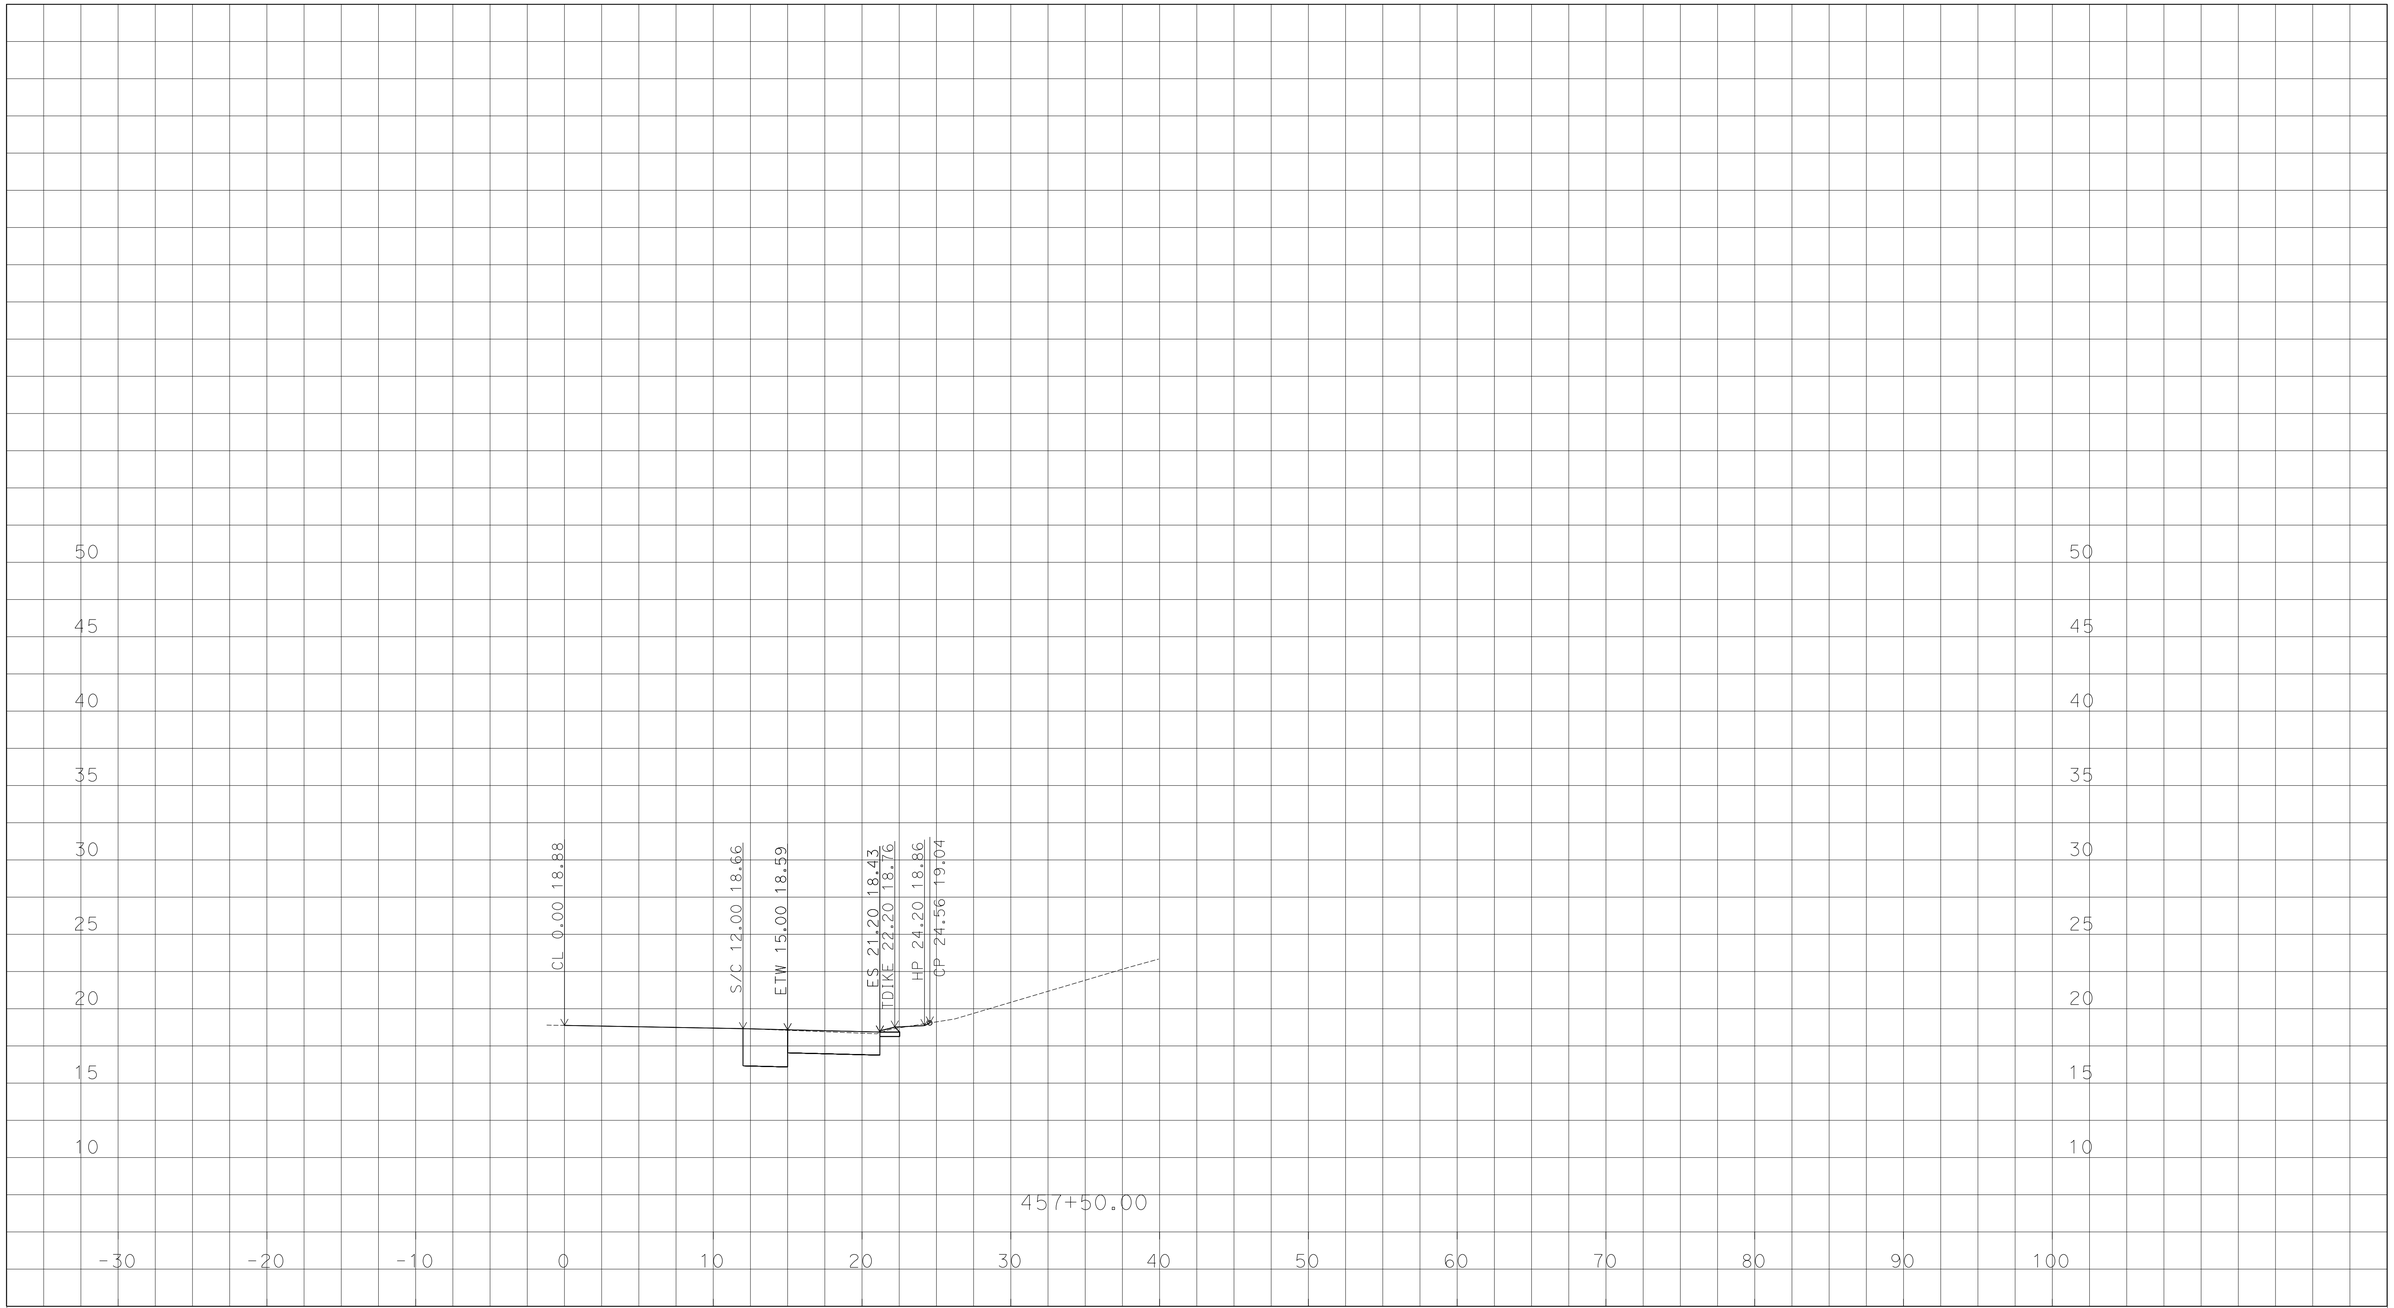

P:\1114000045\02_Design\C3D\Mult_XSections\H St
H St XSections1_TEMP_X_C3D_DWG.dwg - 10-Jun-16 3:01 PM

PLOTTED DATE: 13-JUN-2016

SCALE: 1"=5' Horiz.
1"=5' Vert.

CREATED BY: K SAYLER

CONTRACT: 1114000045
DIST/CO/RTE/PM: 11/San Diego/5/3.9-9.2
PROJECT ID: none set

"EN-H"
CROSS SECTIONS

DESIGN STUDY ONLY

All Dimensions are U.S. Survey Feet

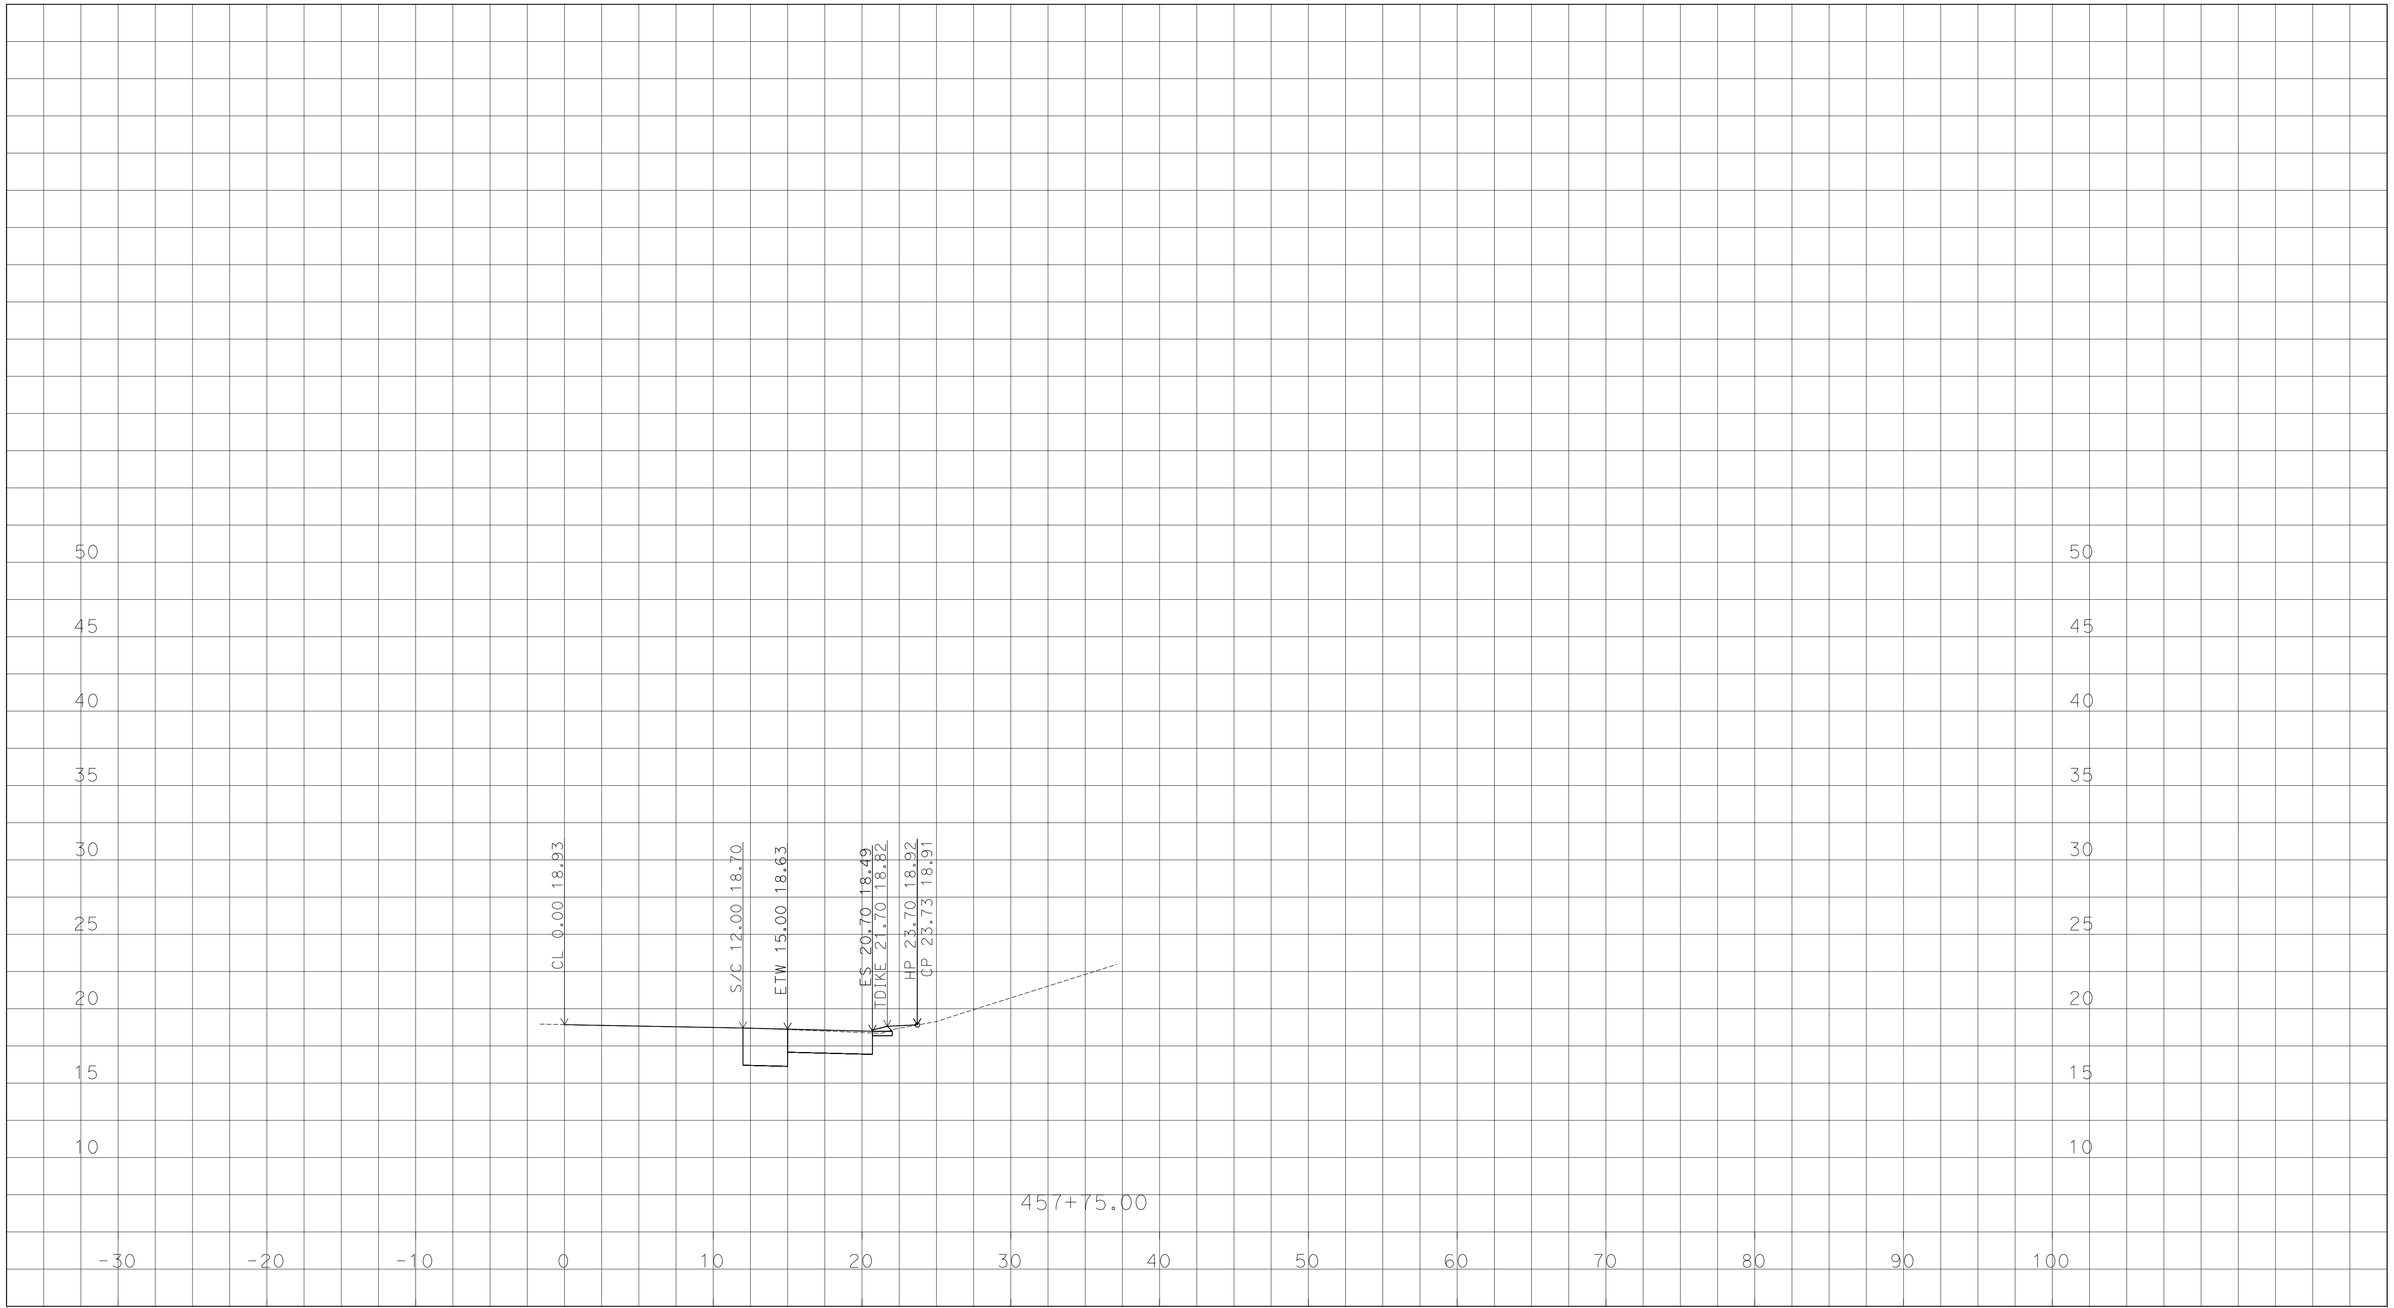

PLOTTED DATE: 13-JUN-2016

SCALE: 1"=5' Horiz.
1"=5' Vert.

CREATED BY: K SAYLER

CONTRACT: 1114000045

DIST/CO/RTE/PM: 11/San Diego/5/3.9-9.2

PROJECT ID: none set

"EN-H"

CROSS SECTIONS

P:\1114000045\02_Design\C3D\Mult_XSections\H St
H St XSections1_TEMP_X_C3D_DWG.dwg - 10-Jun-16 3:01 PM

DESIGN STUDY ONLY

All Dimensions are U.S. Survey Feet

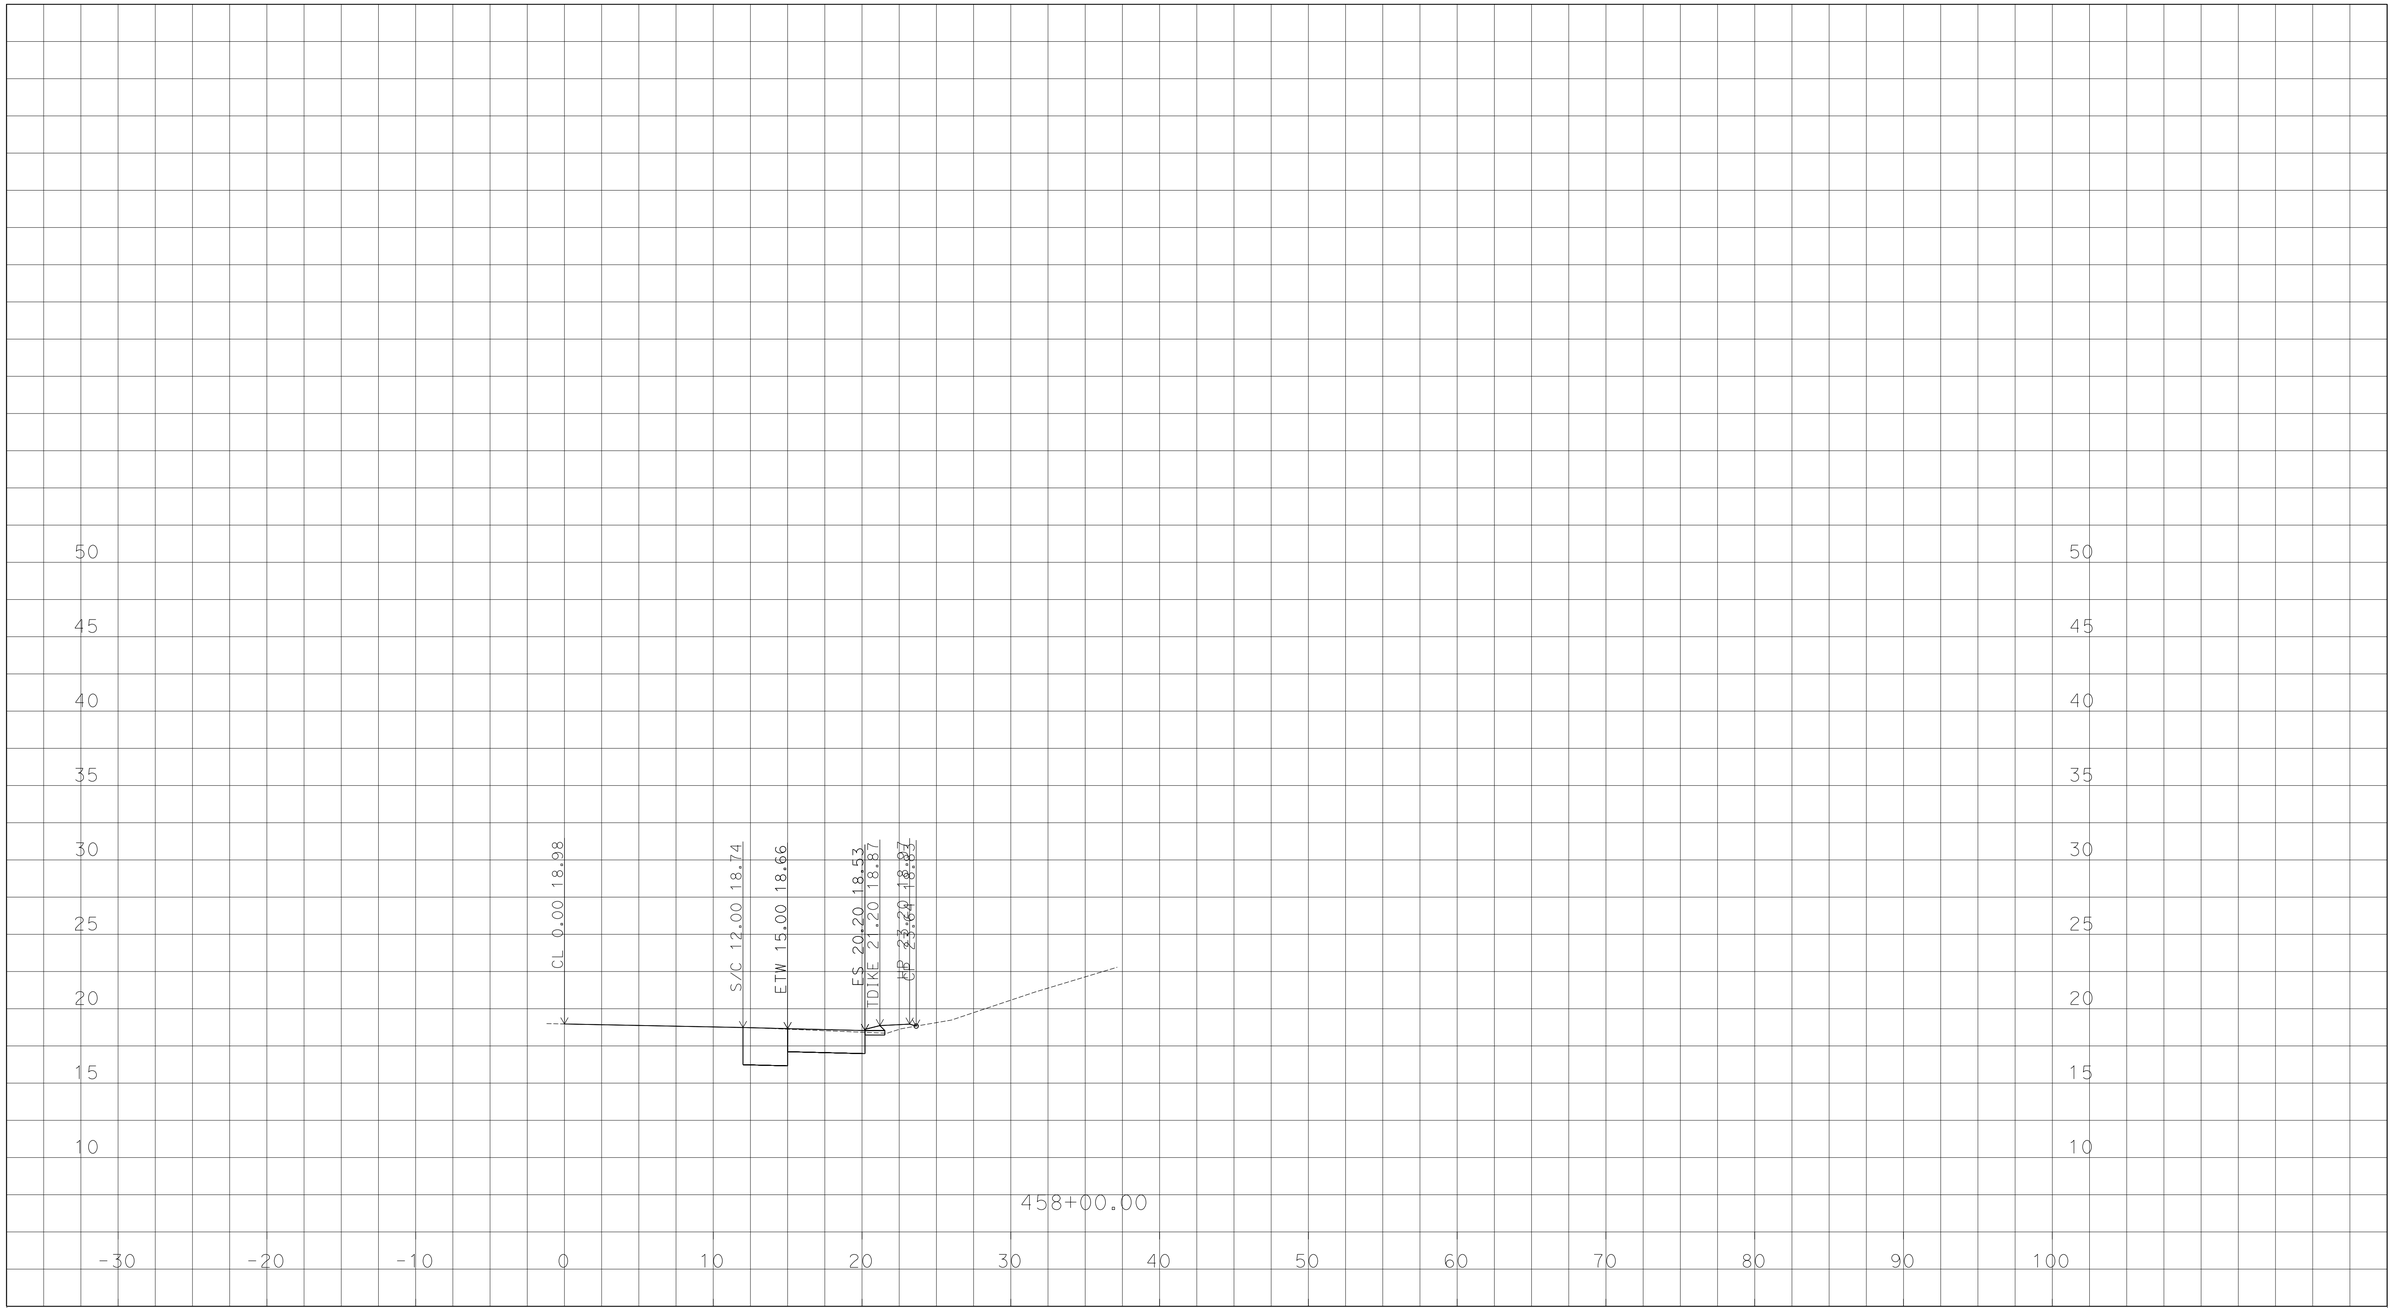

P:\1114000045\02_Design\C3D\Mult_XSections\H St
H St XSections1_TEMP_X_C3D_DWG.dwg - 10-Jun-16 3:01 PM

PLOTTED DATE: 13-JUN-2016

SCALE: 1"=5' Horiz.
1"=5' Vert.

CREATED BY: K SAYLER

CONTRACT: 1114000045
DIST/CO/RTE/PM: 11/San Diego/5/3.9-9.2
PROJECT ID: none set

"EN-H"
CROSS SECTIONS

DESIGN STUDY ONLY

All Dimensions are U.S. Survey Feet

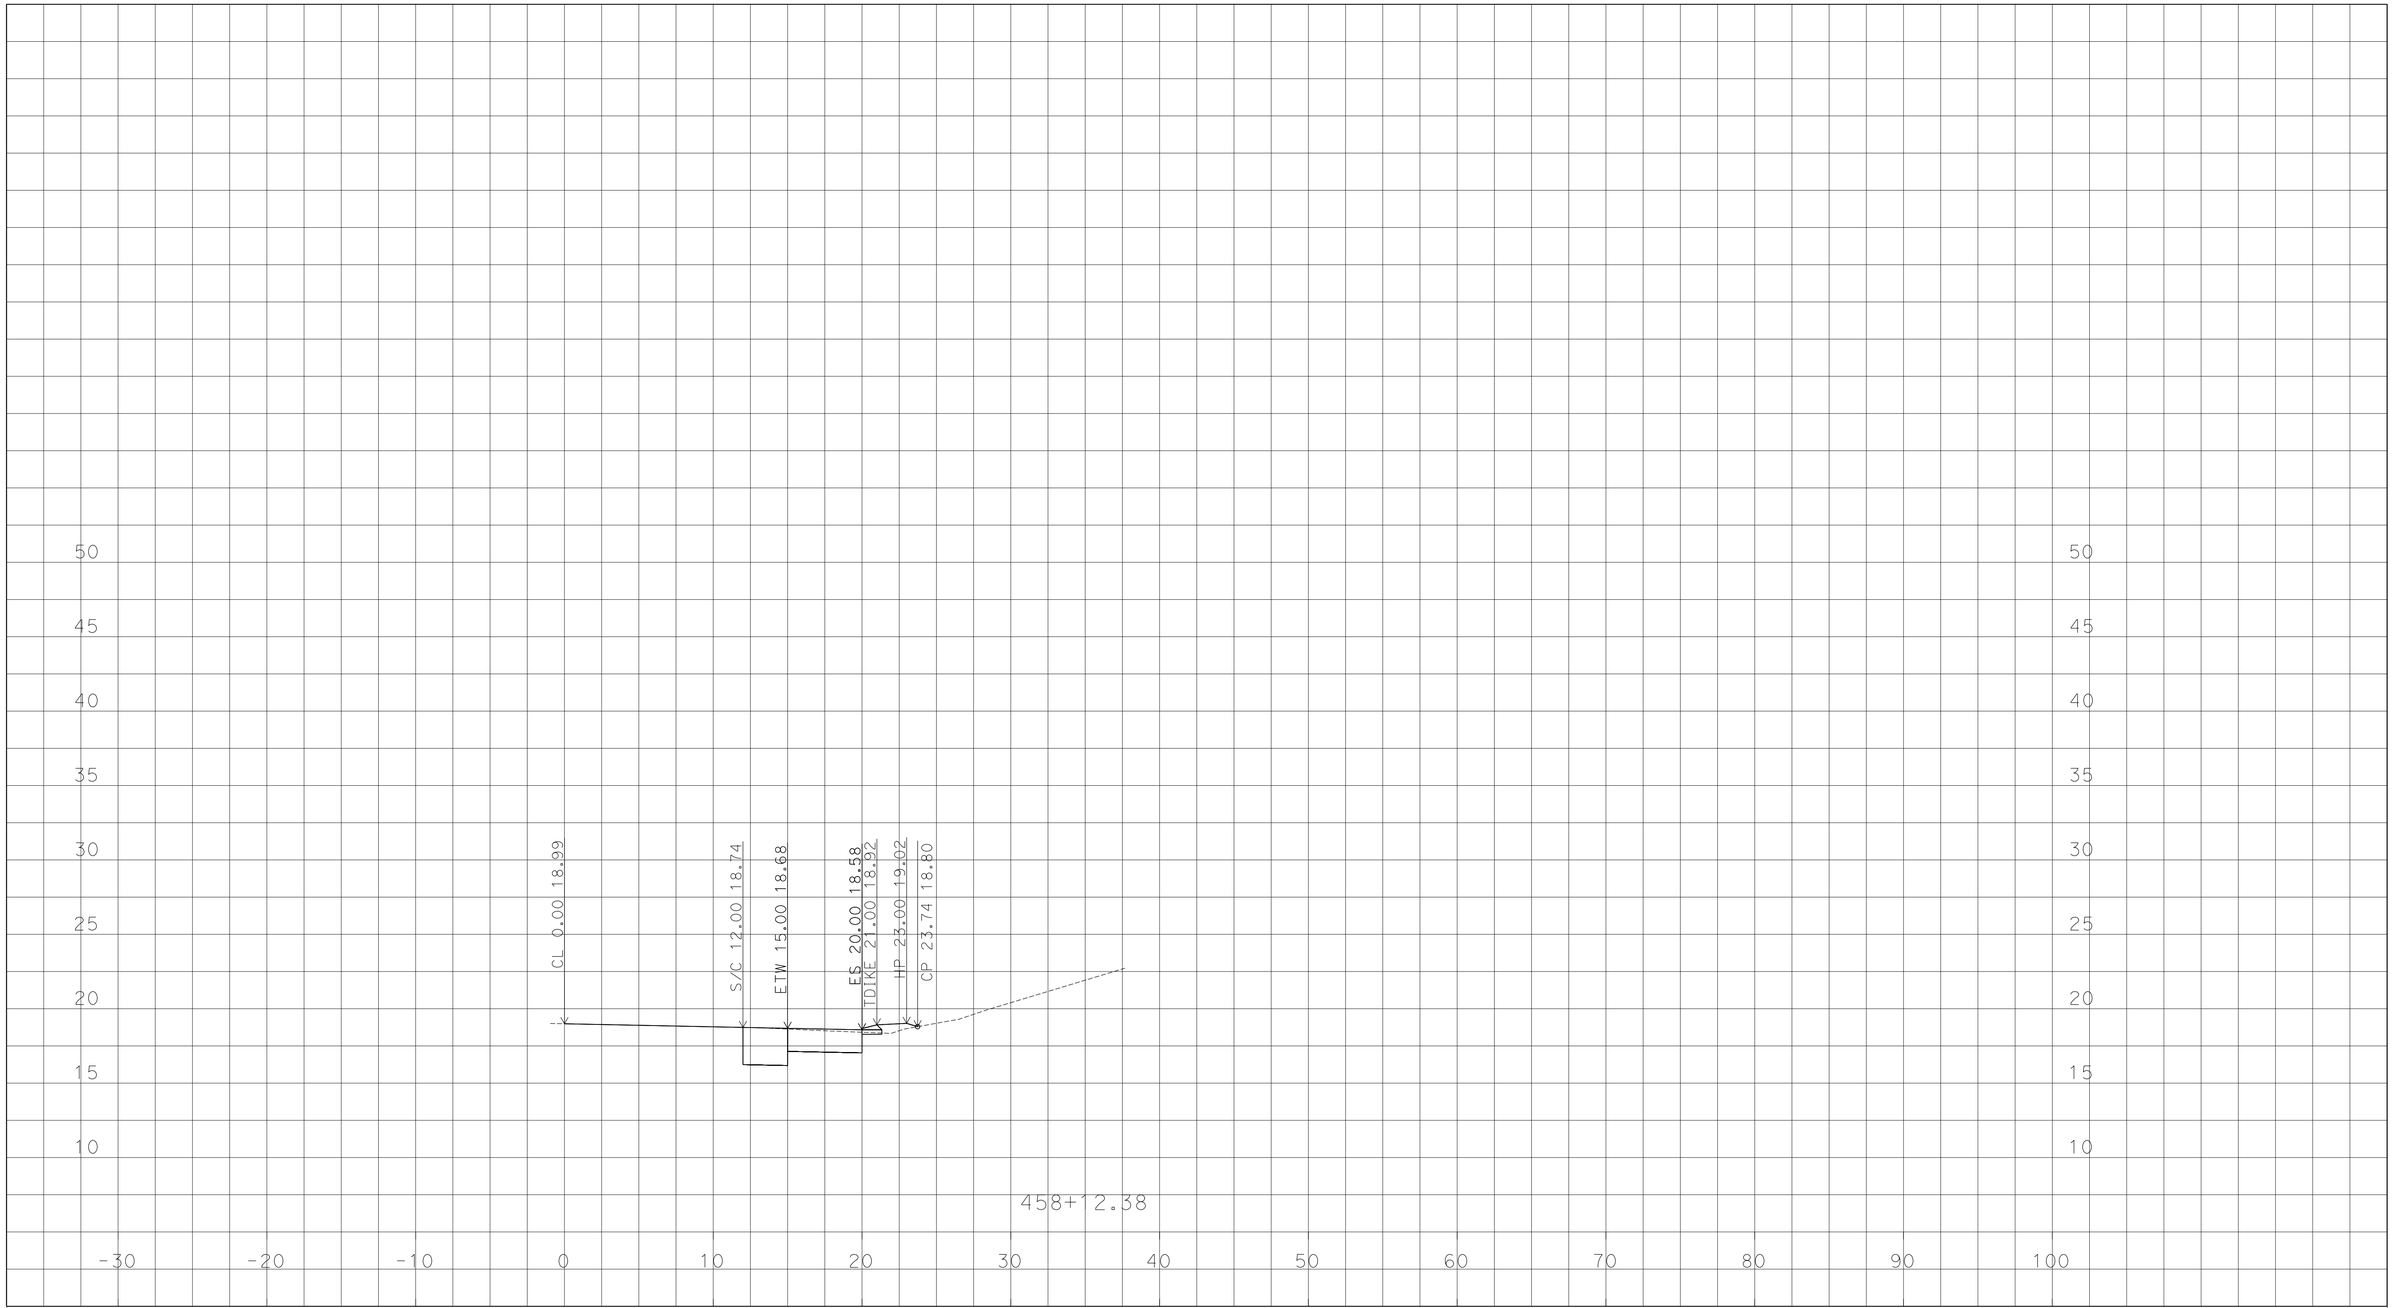

P:\1114000045\02_Design\C3D\Mult_XSections\H St
H St XSections1_TEMP_X_C3D_DWG.dwg - 10-Jun-16 3:01 PM

PLOTTED DATE: 13-JUN-2016

SCALE: 1"=5' Horiz.
1"=5' Vert.

CREATED BY: K SAYLER

CONTRACT: 1114000045
DIST/CO/RTE/PM: 11/San Diego/5/3.9-9.2
PROJECT ID: none set

"EN-H"
CROSS SECTIONS