DESIGN STUDY ONLY

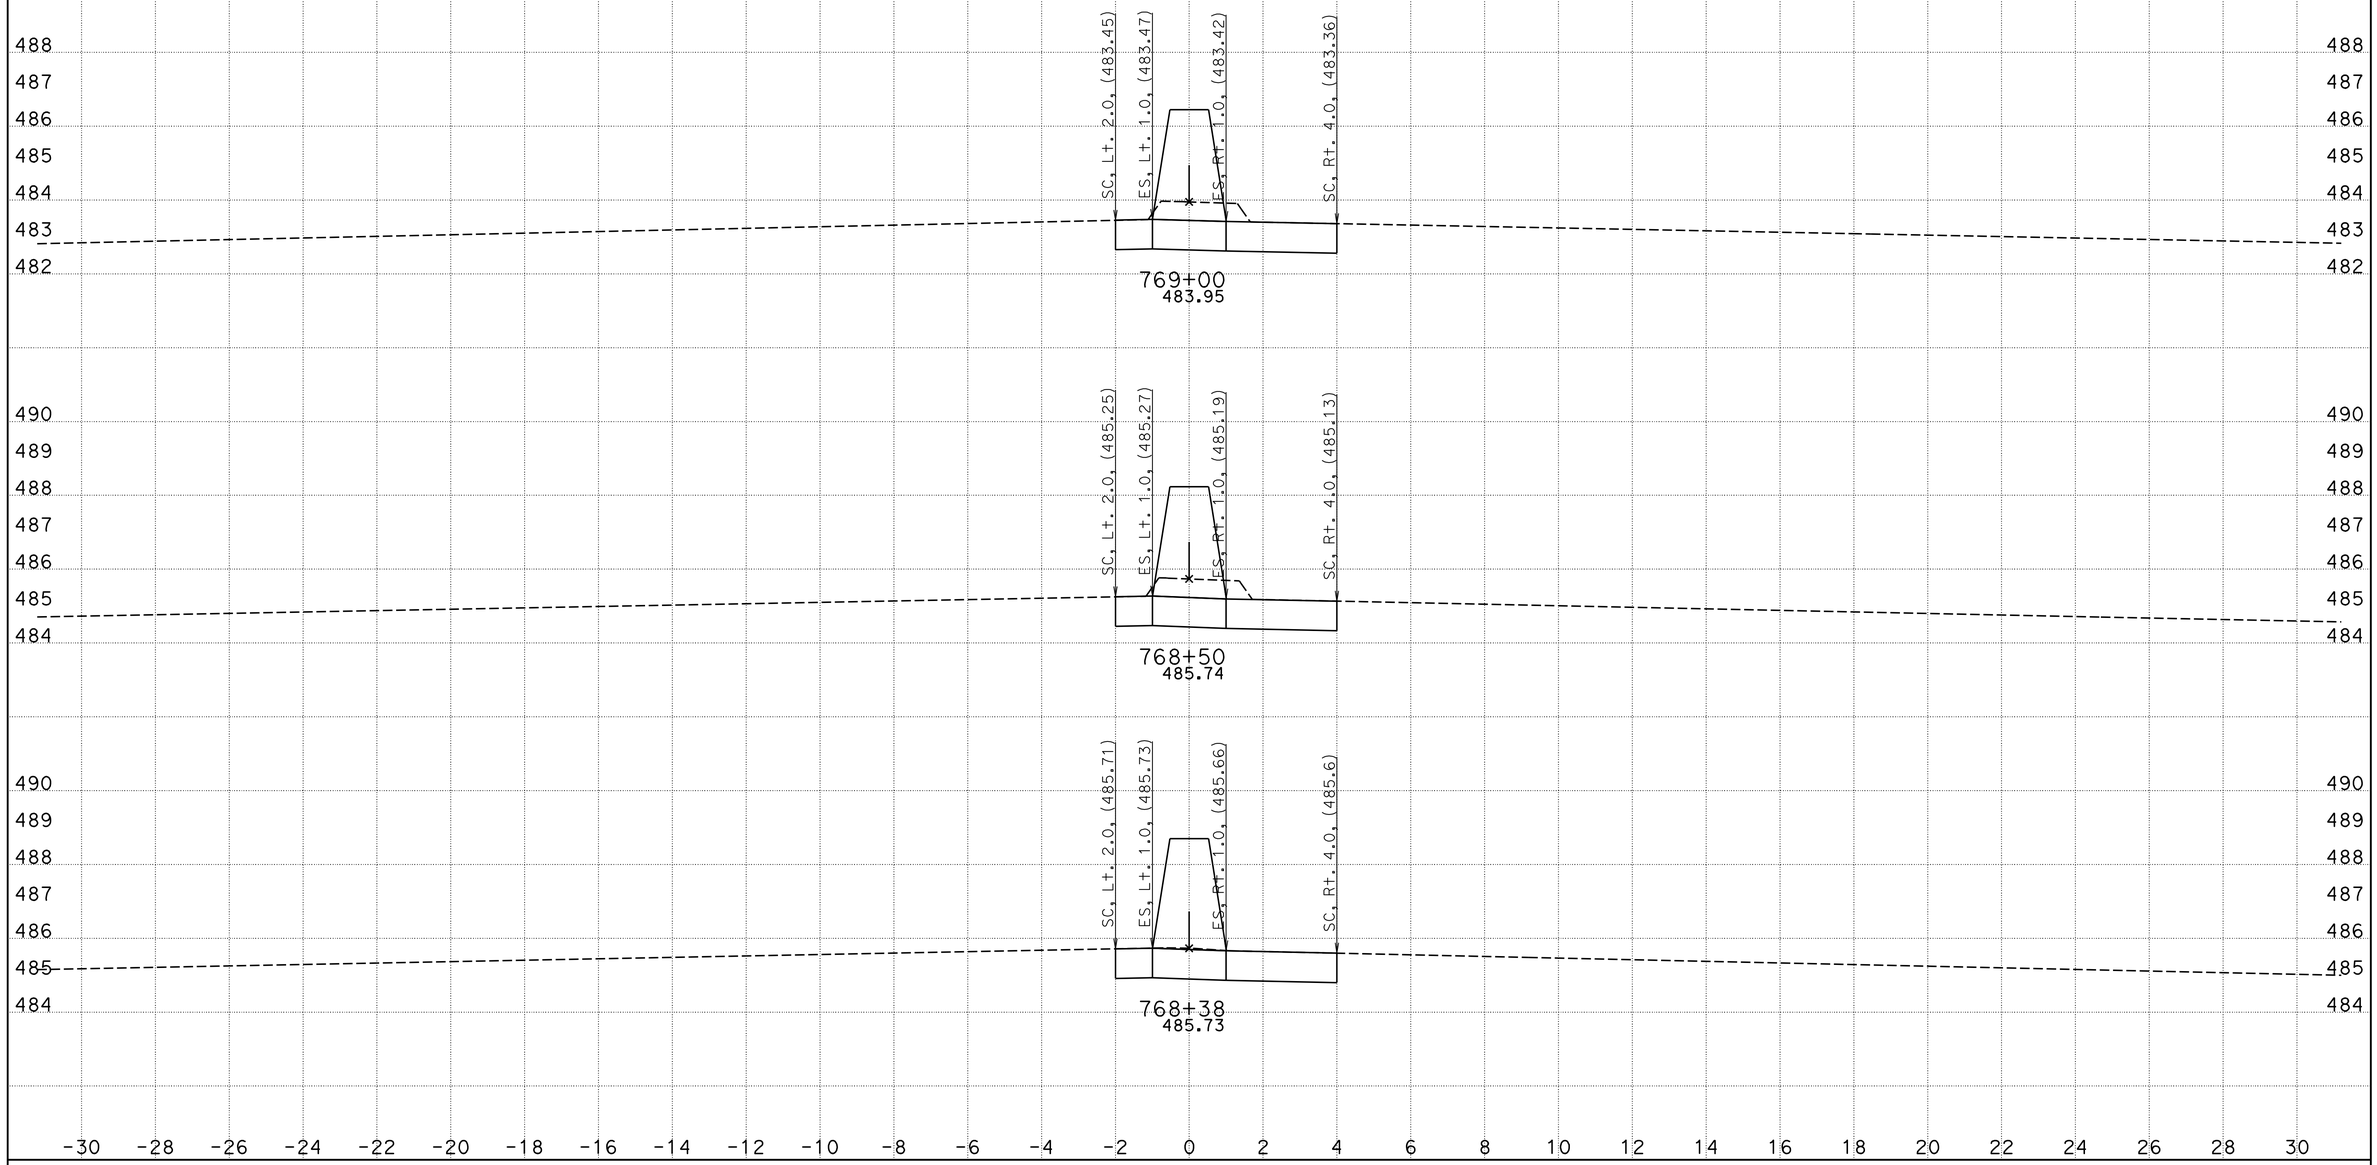

CREATED BY: HT
DATE: 3/2/2012

CONTRACT: 298004
DIST/CO/RTE/PM: 11/SD/94
PROJECT ID: 1100000415

SCALE: 1" = 2' Horiz.
1" = 2' Vert.

All Dimensions are US Survey Feet

94CRR
CROSS SECTIONS
SHEET 1 OF XXX

DESIGN STUDY ONLY

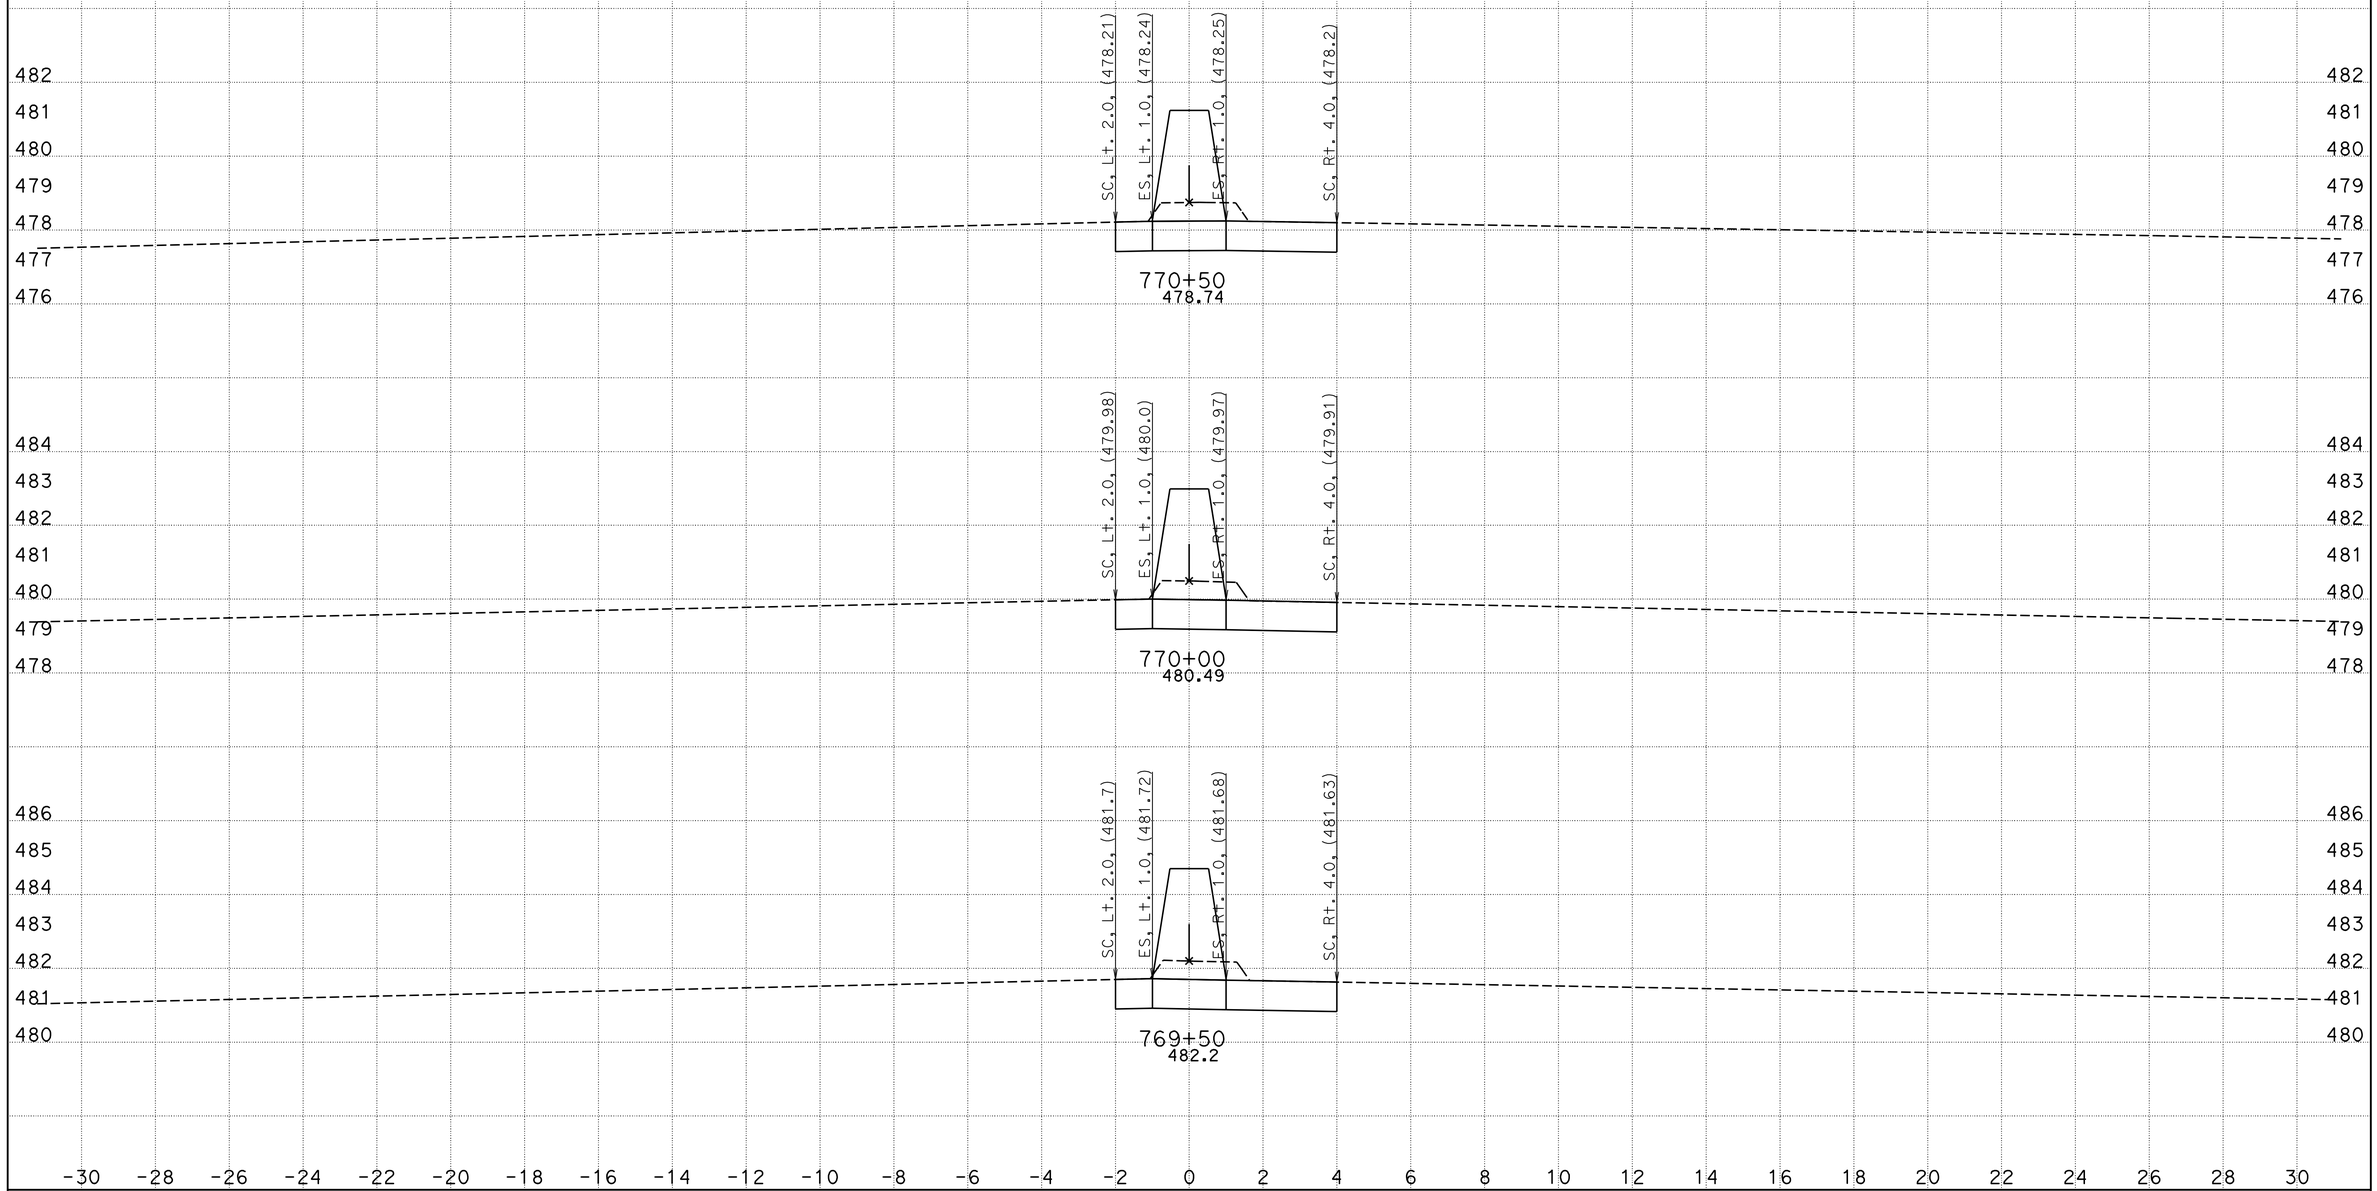

CREATED BY: HT
DATE: 3/2/2012

CONTRACT: 298004
DIST/CO/RTE/PM: 11/SD/94
PROJECT ID: 1100000415

SCALE: 1" = 2' Horiz.
1" = 2' Vert.

All Dimensions are US Survey Feet

94CRR
CROSS SECTIONS
SHEET 2 OF XXX

DESIGN STUDY ONLY

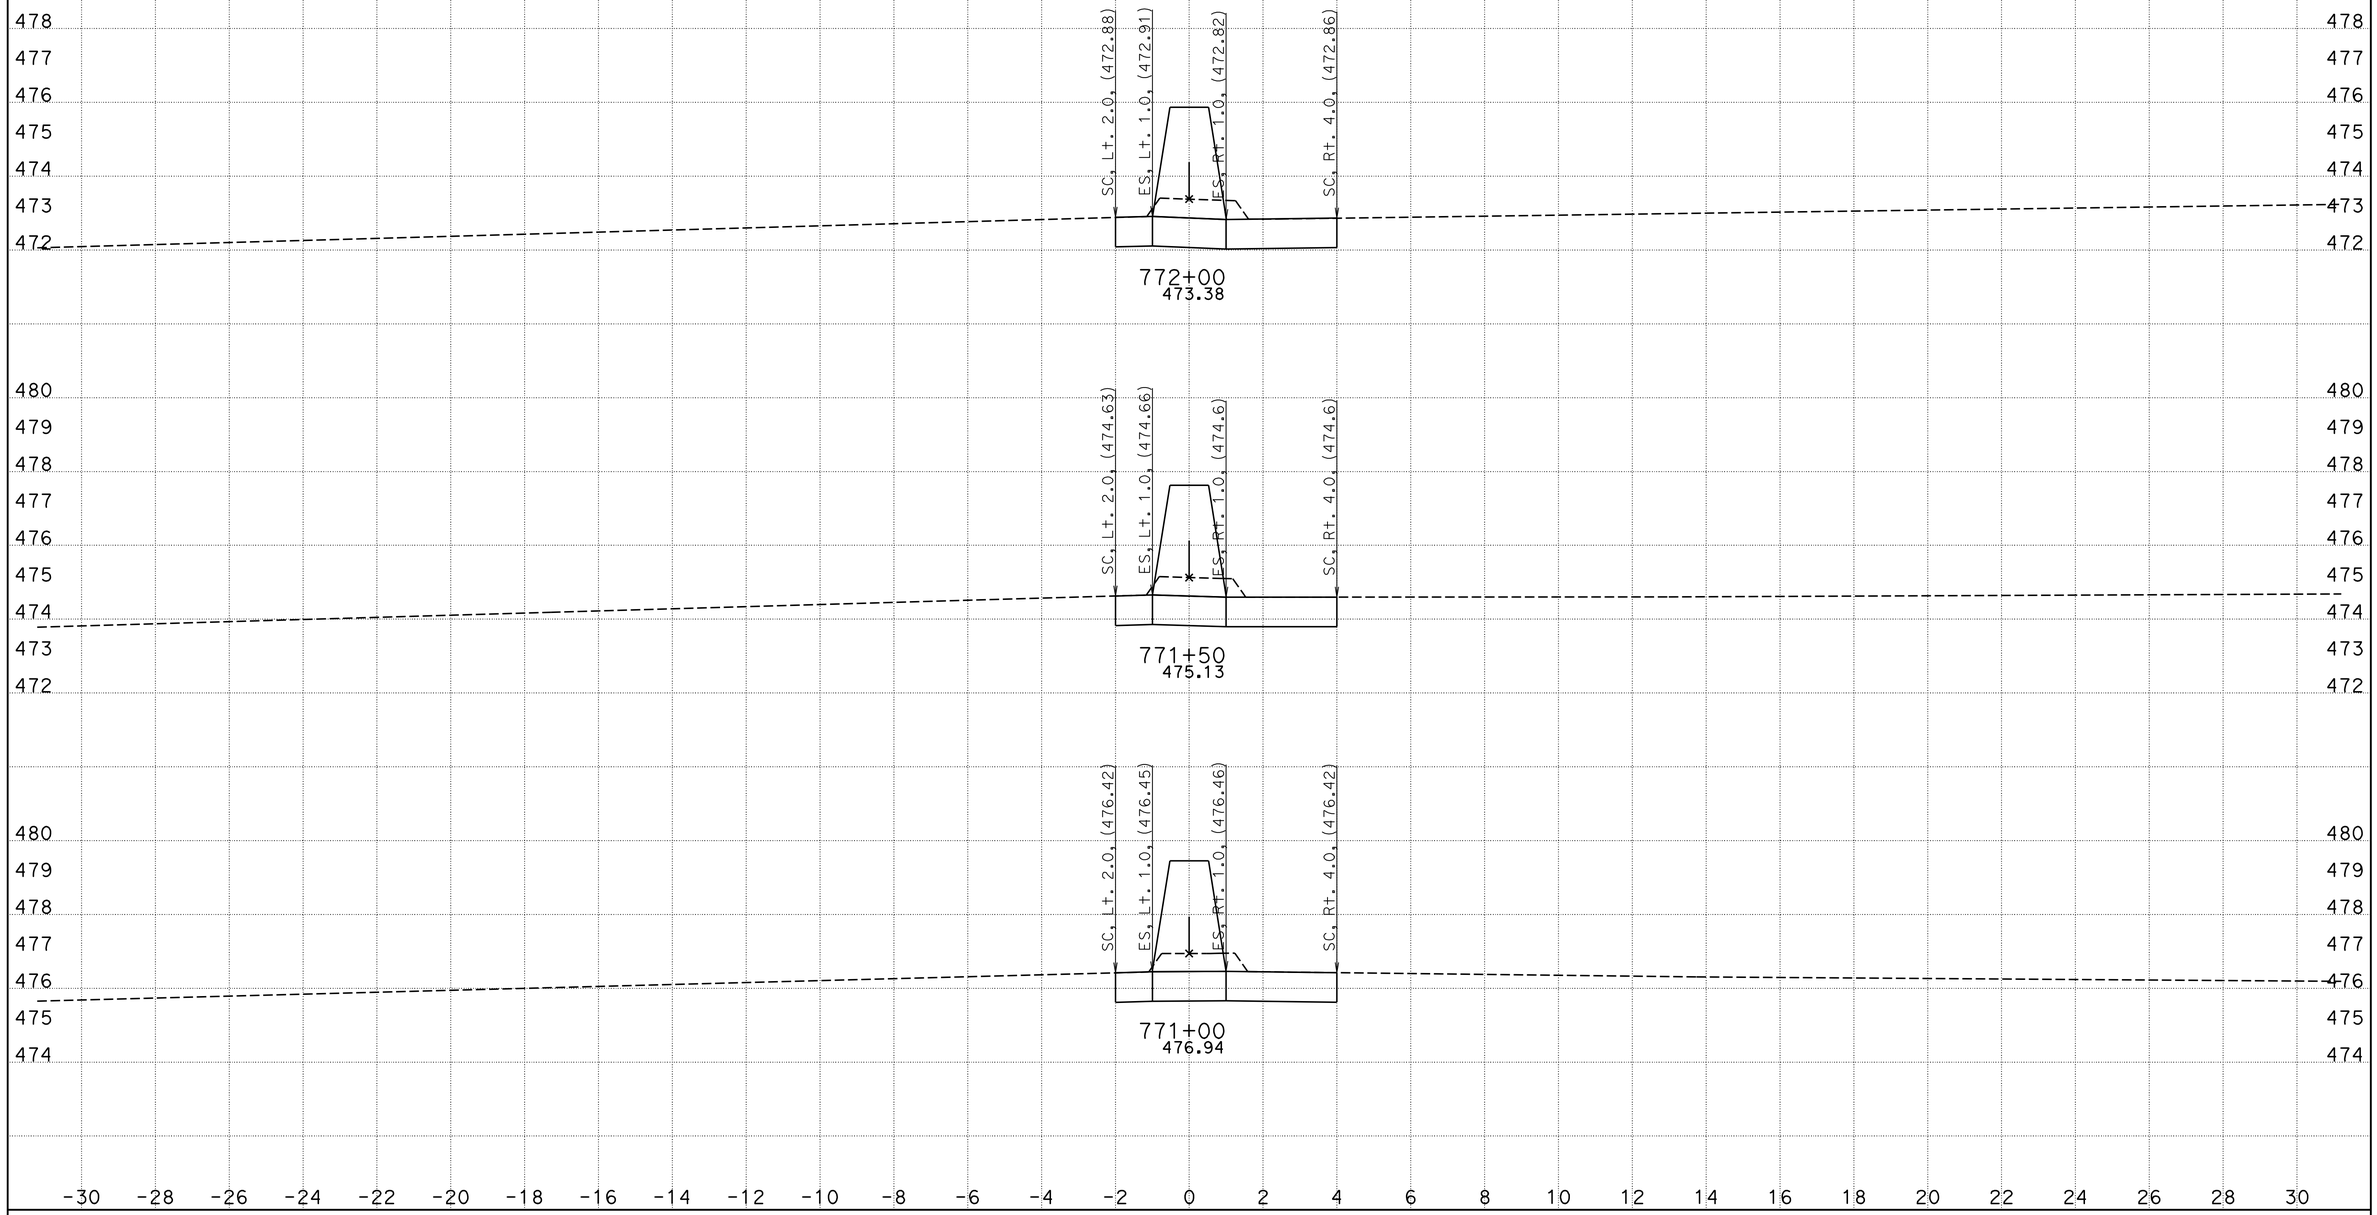

CREATED BY: HT
DATE: 3/2/2012

CONTRACT: 298004
DIST/CO/RTE/PM: 11/SD/94
PROJECT ID: 1100000415

SCALE: 1" = 2' Horiz.
1" = 2' Vert.

All Dimensions are US Survey Feet

94CRR
CROSS SECTIONS
SHEET 3 OF XXX

DESIGN STUDY ONLY

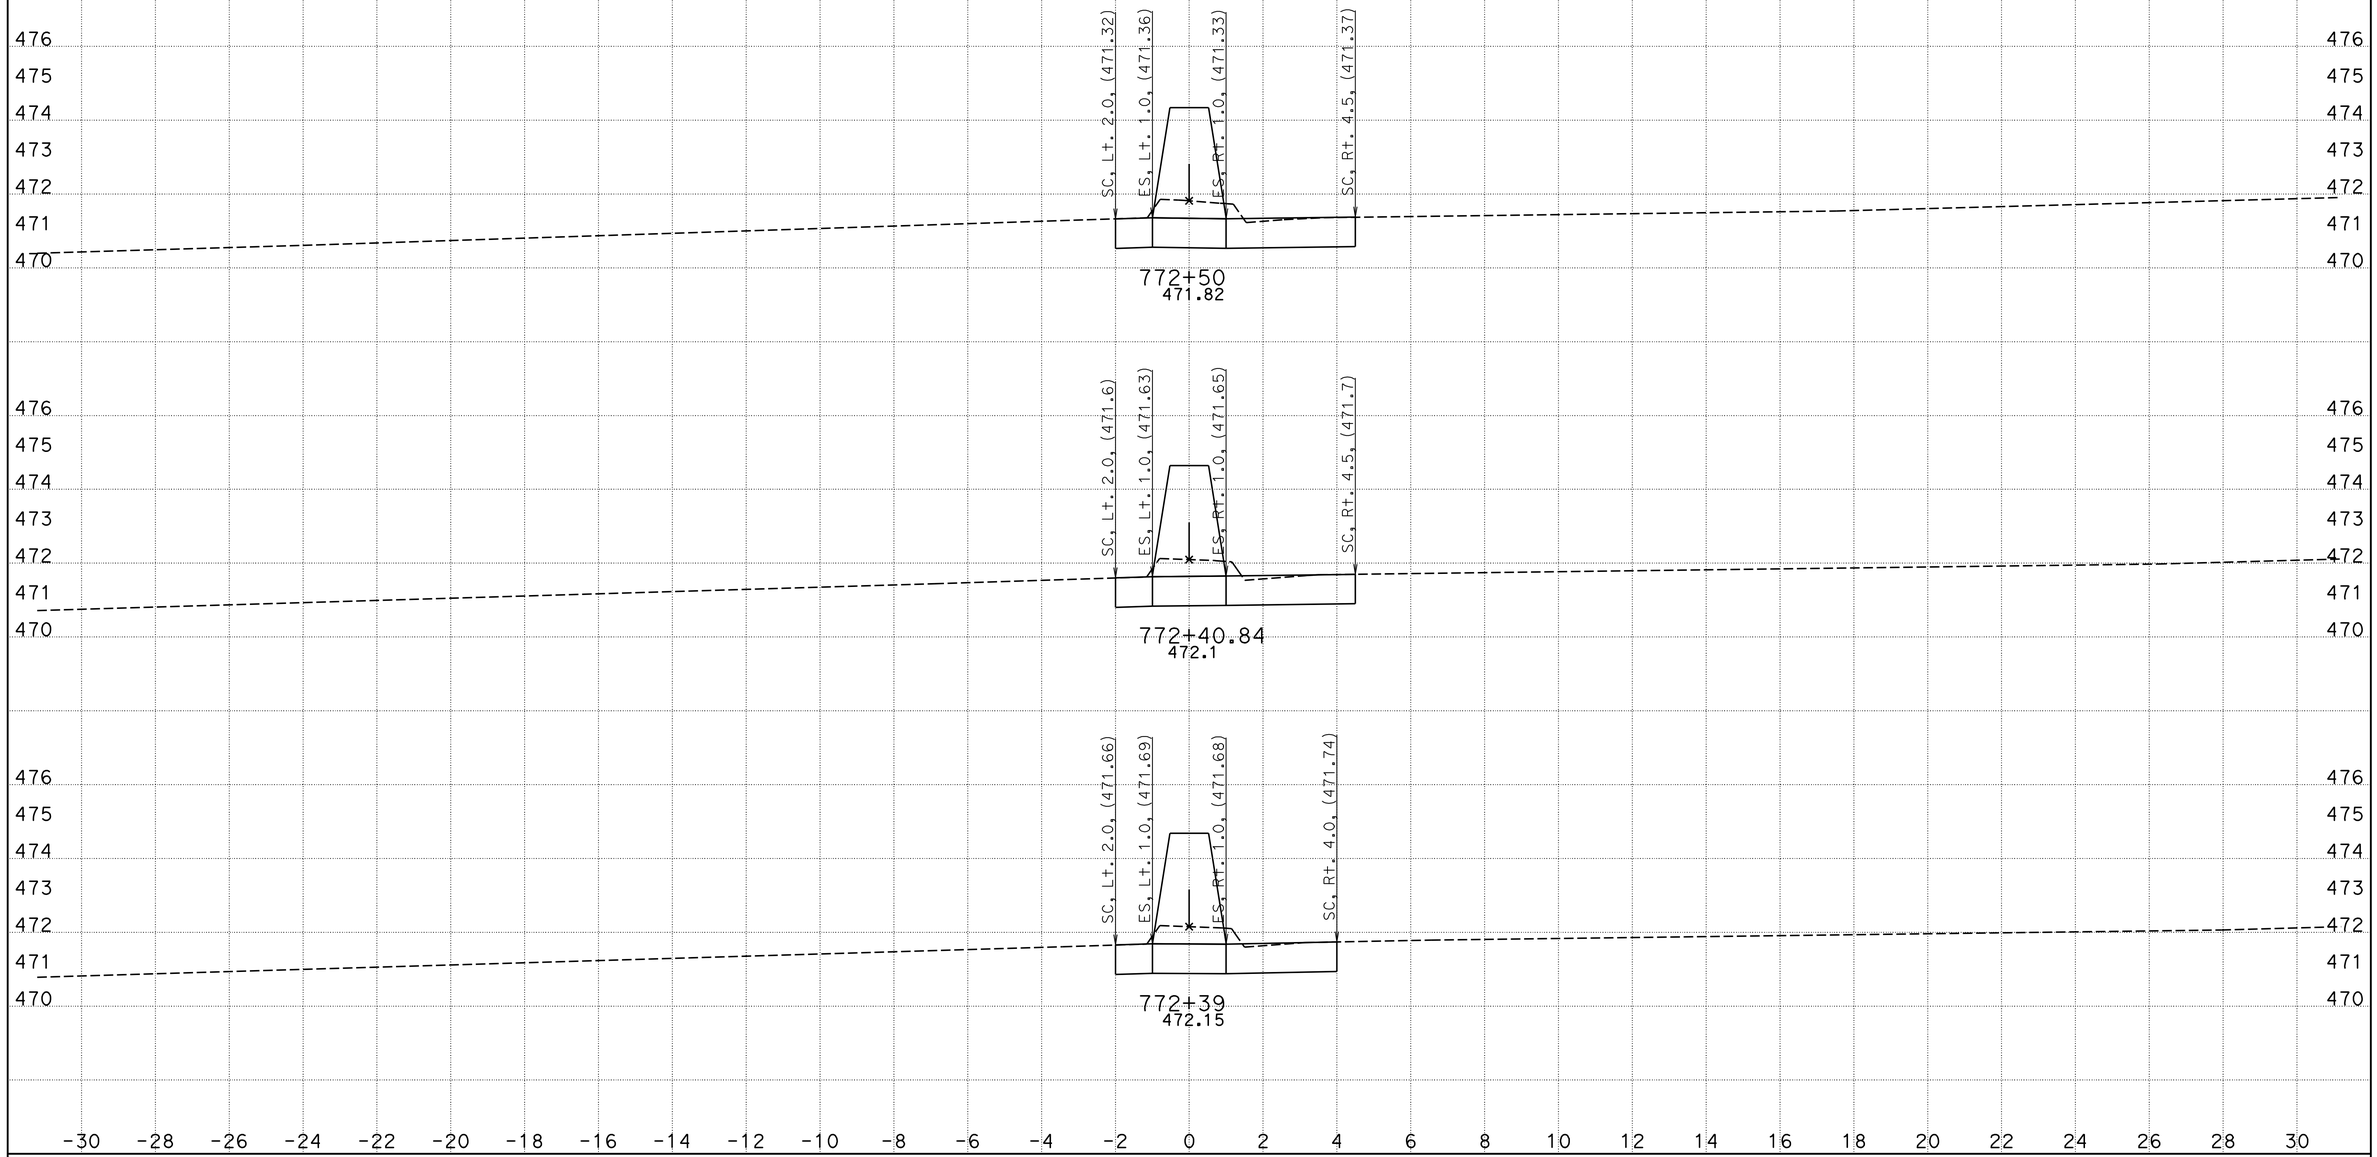

CREATED BY: HT
DATE: 3/2/2012

CONTRACT: 298004
DIST/CO/RTE/PM: 11/SD/94
PROJECT ID: 1100000415

SCALE: 1" = 2' Horiz.
1" = 2' Vert.

All Dimensions are US Survey Feet

94CRR
CROSS SECTIONS
SHEET 4 OF XXX

DESIGN STUDY ONLY

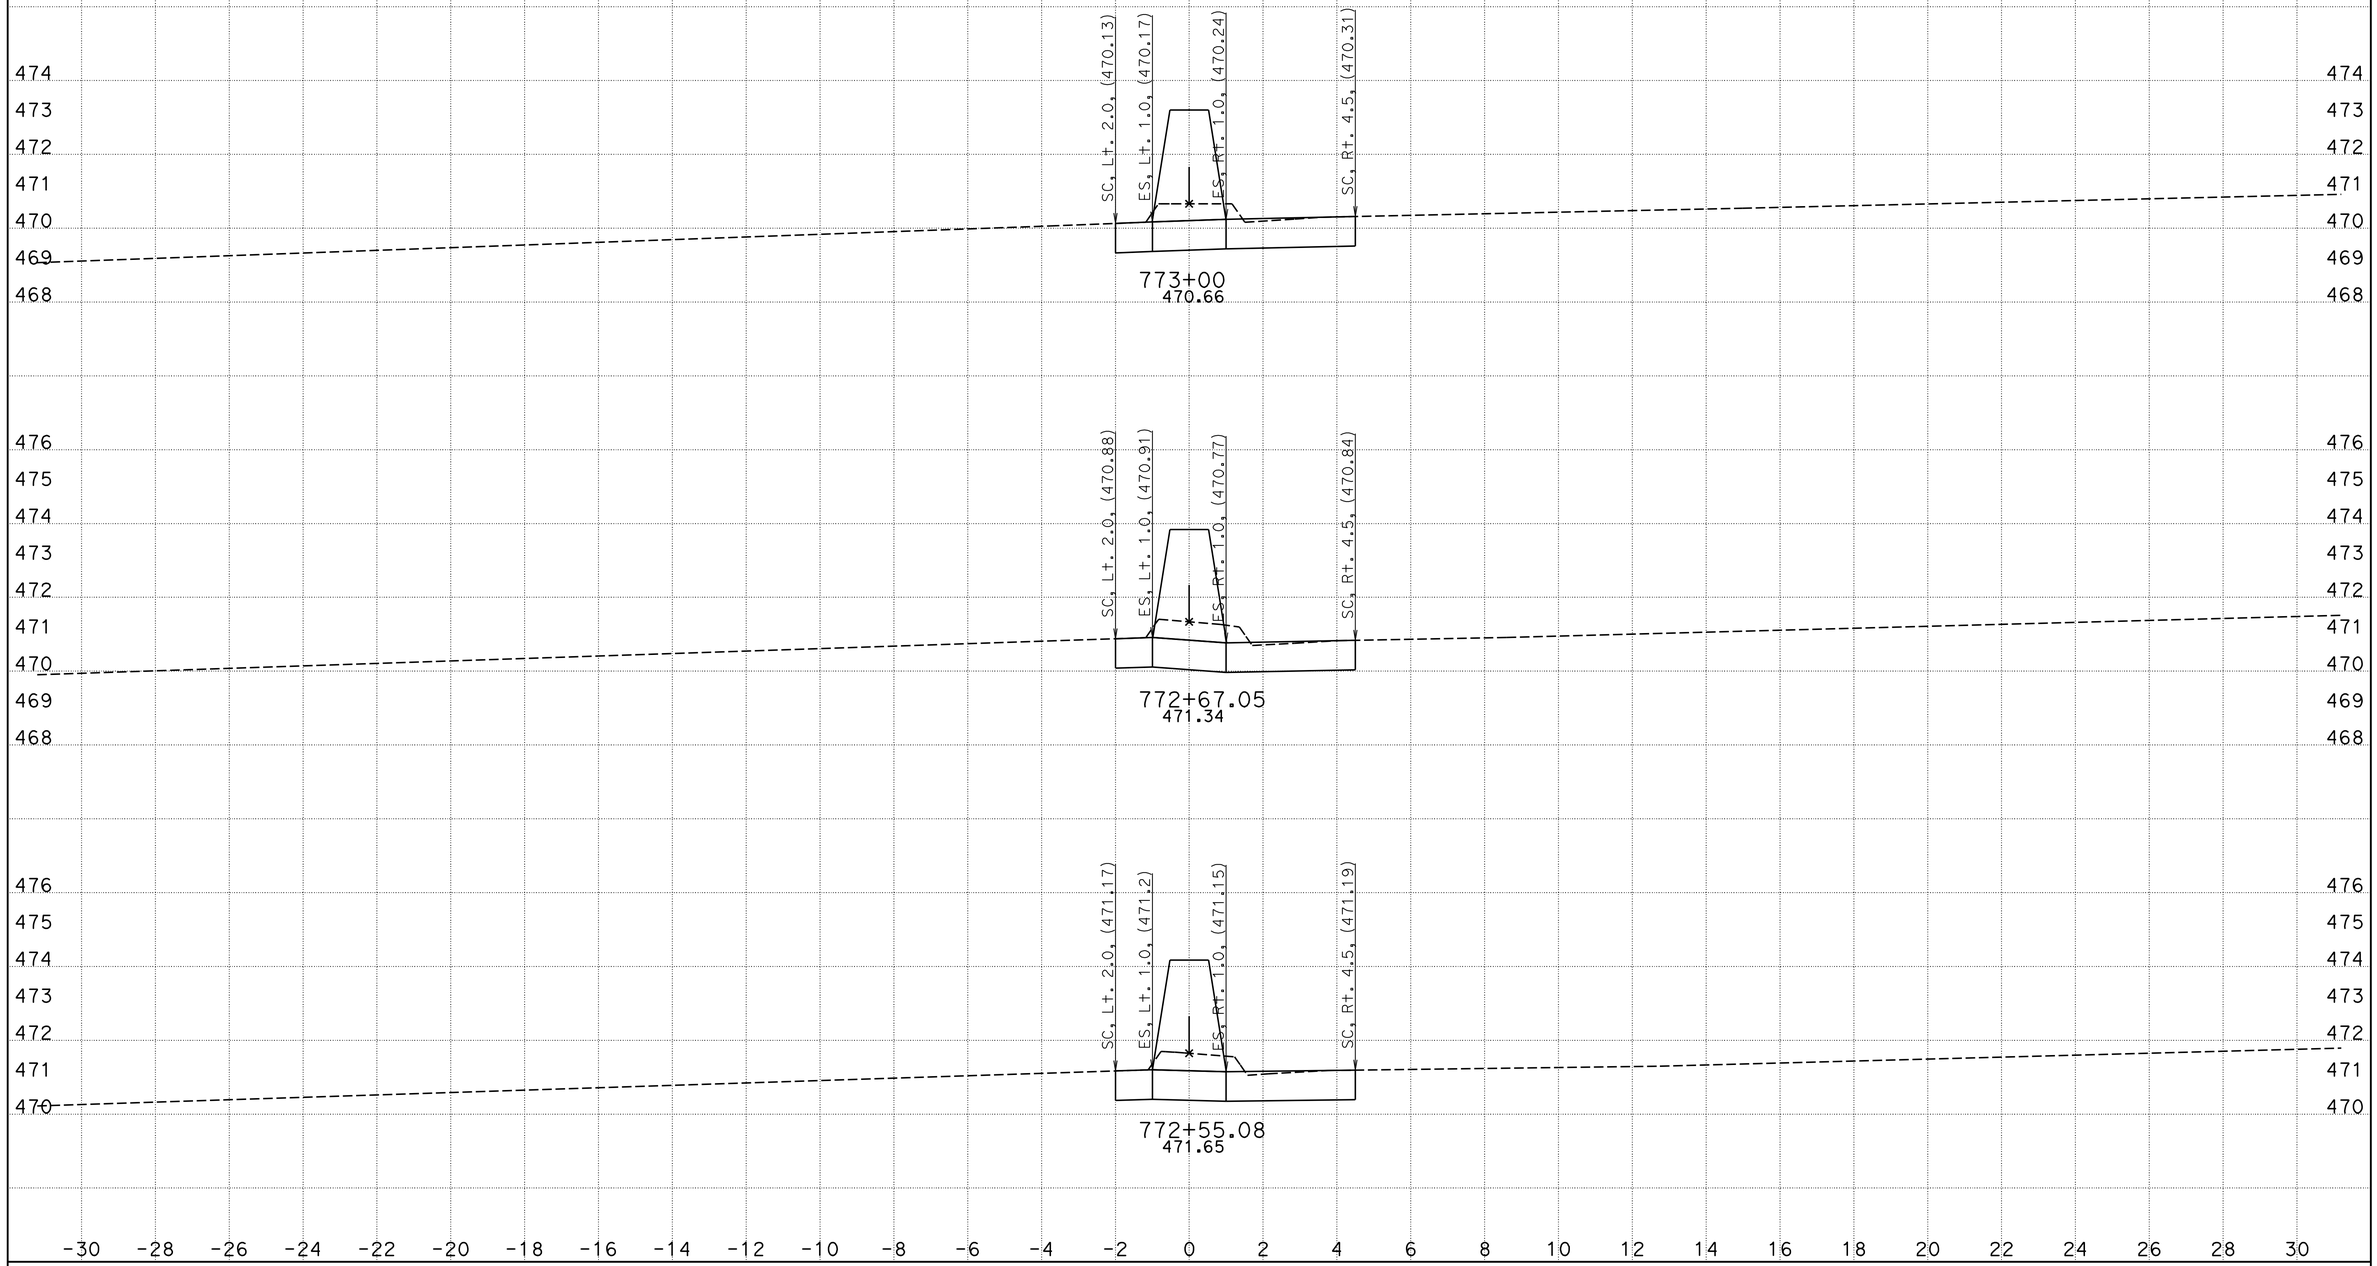

CREATED BY: HT
DATE: 3/2/2012

CONTRACT: 298004
DIST/CO/RTE/PM: 11/SD/94
PROJECT ID: 1100000415

SCALE: 1" = 2' Horiz.
1" = 2' Vert.

All Dimensions are US Survey Feet

94CRR
CROSS SECTIONS
SHEET 5 OF XXX

DESIGN STUDY ONLY

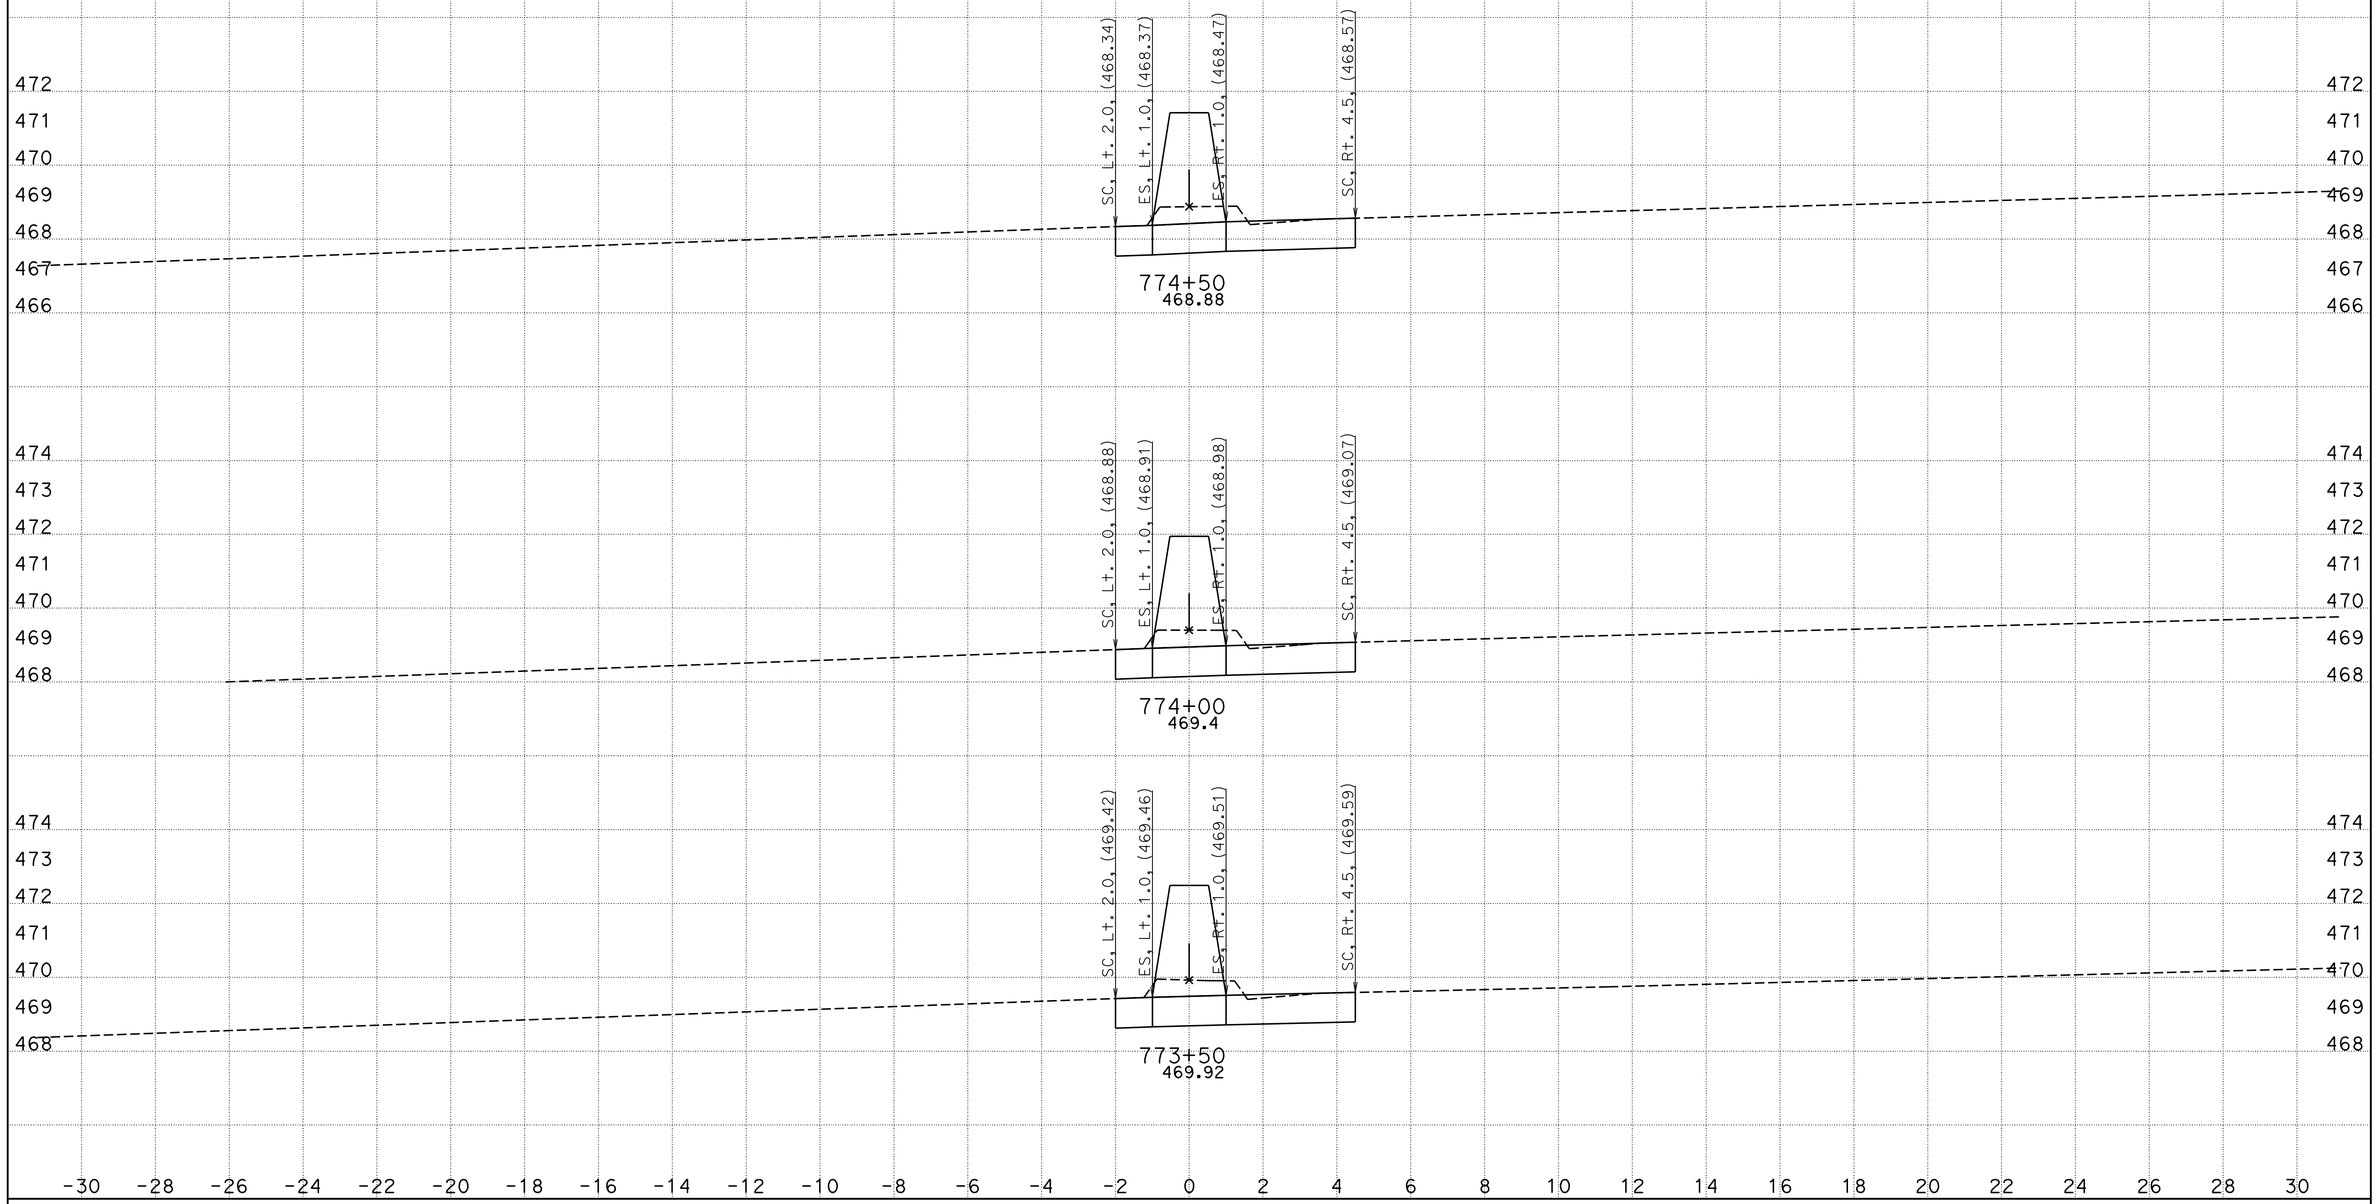

CREATED BY: HT
DATE: 3/2/2012

CONTRACT: 298004
DIST/CO/RTE/PM: 11/SD/94
PROJECT ID: 1100000415

SCALE: 1" = 2' Horiz.
1" = 2' Vert.

All Dimensions are US Survey Feet

94CRR
CROSS SECTIONS
SHEET 6 OF XXX

DESIGN STUDY ONLY

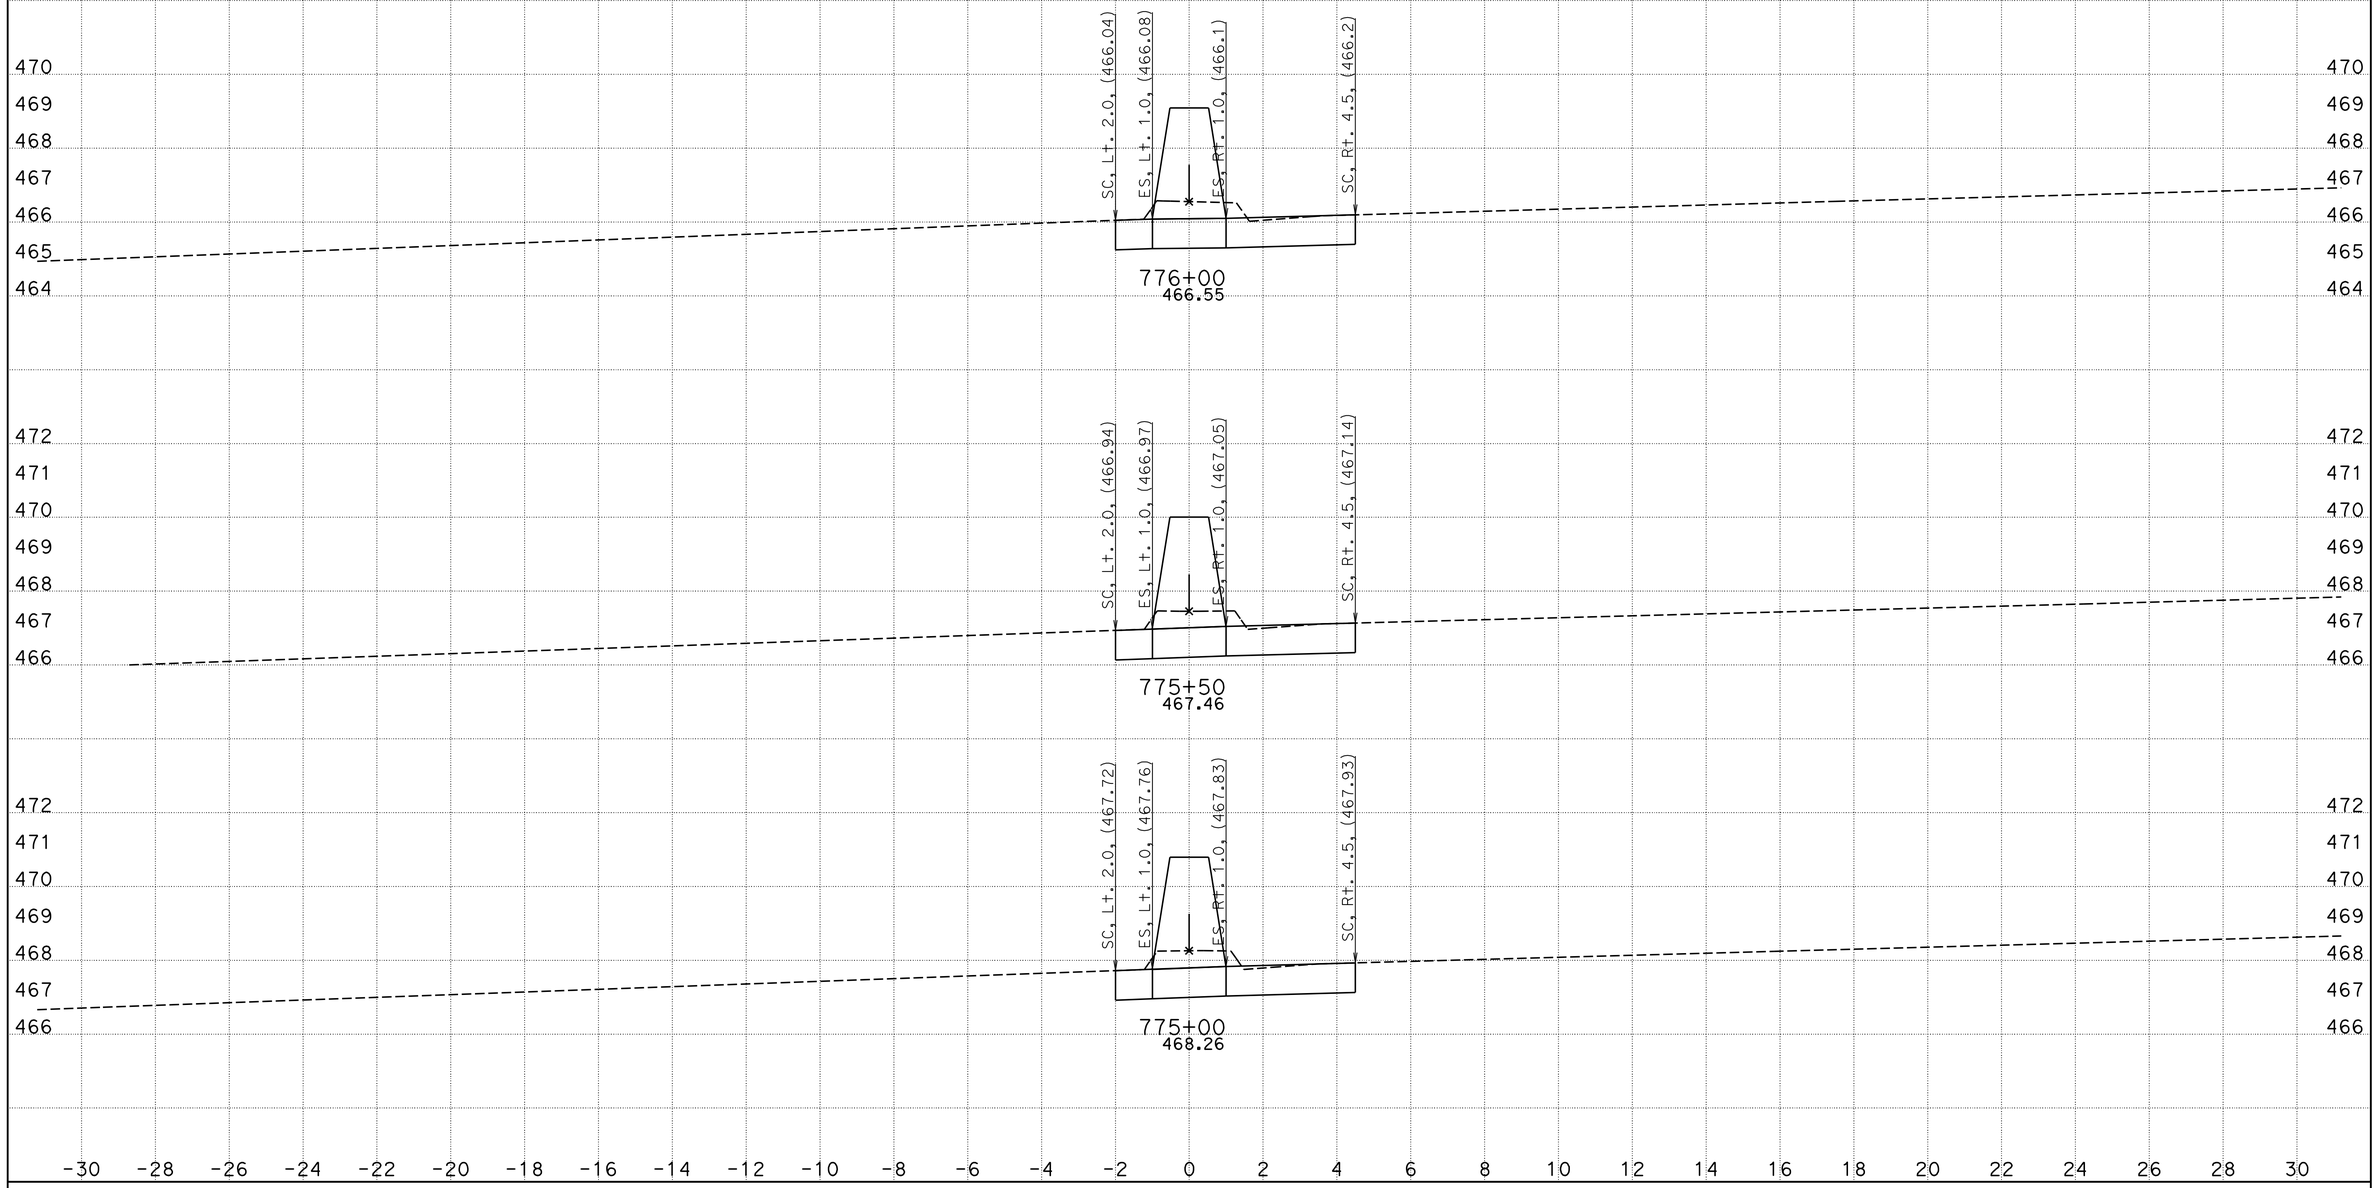

CREATED BY: HT
DATE: 3/2/2012

CONTRACT: 298004
DIST/CO/RTE/PM: 11/SD/94
PROJECT ID: 1100000415

SCALE: 1" = 2' Horiz.
1" = 2' Vert.

All Dimensions are US Survey Feet

94CRR
CROSS SECTIONS
SHEET 7 OF XXX

DESIGN STUDY ONLY

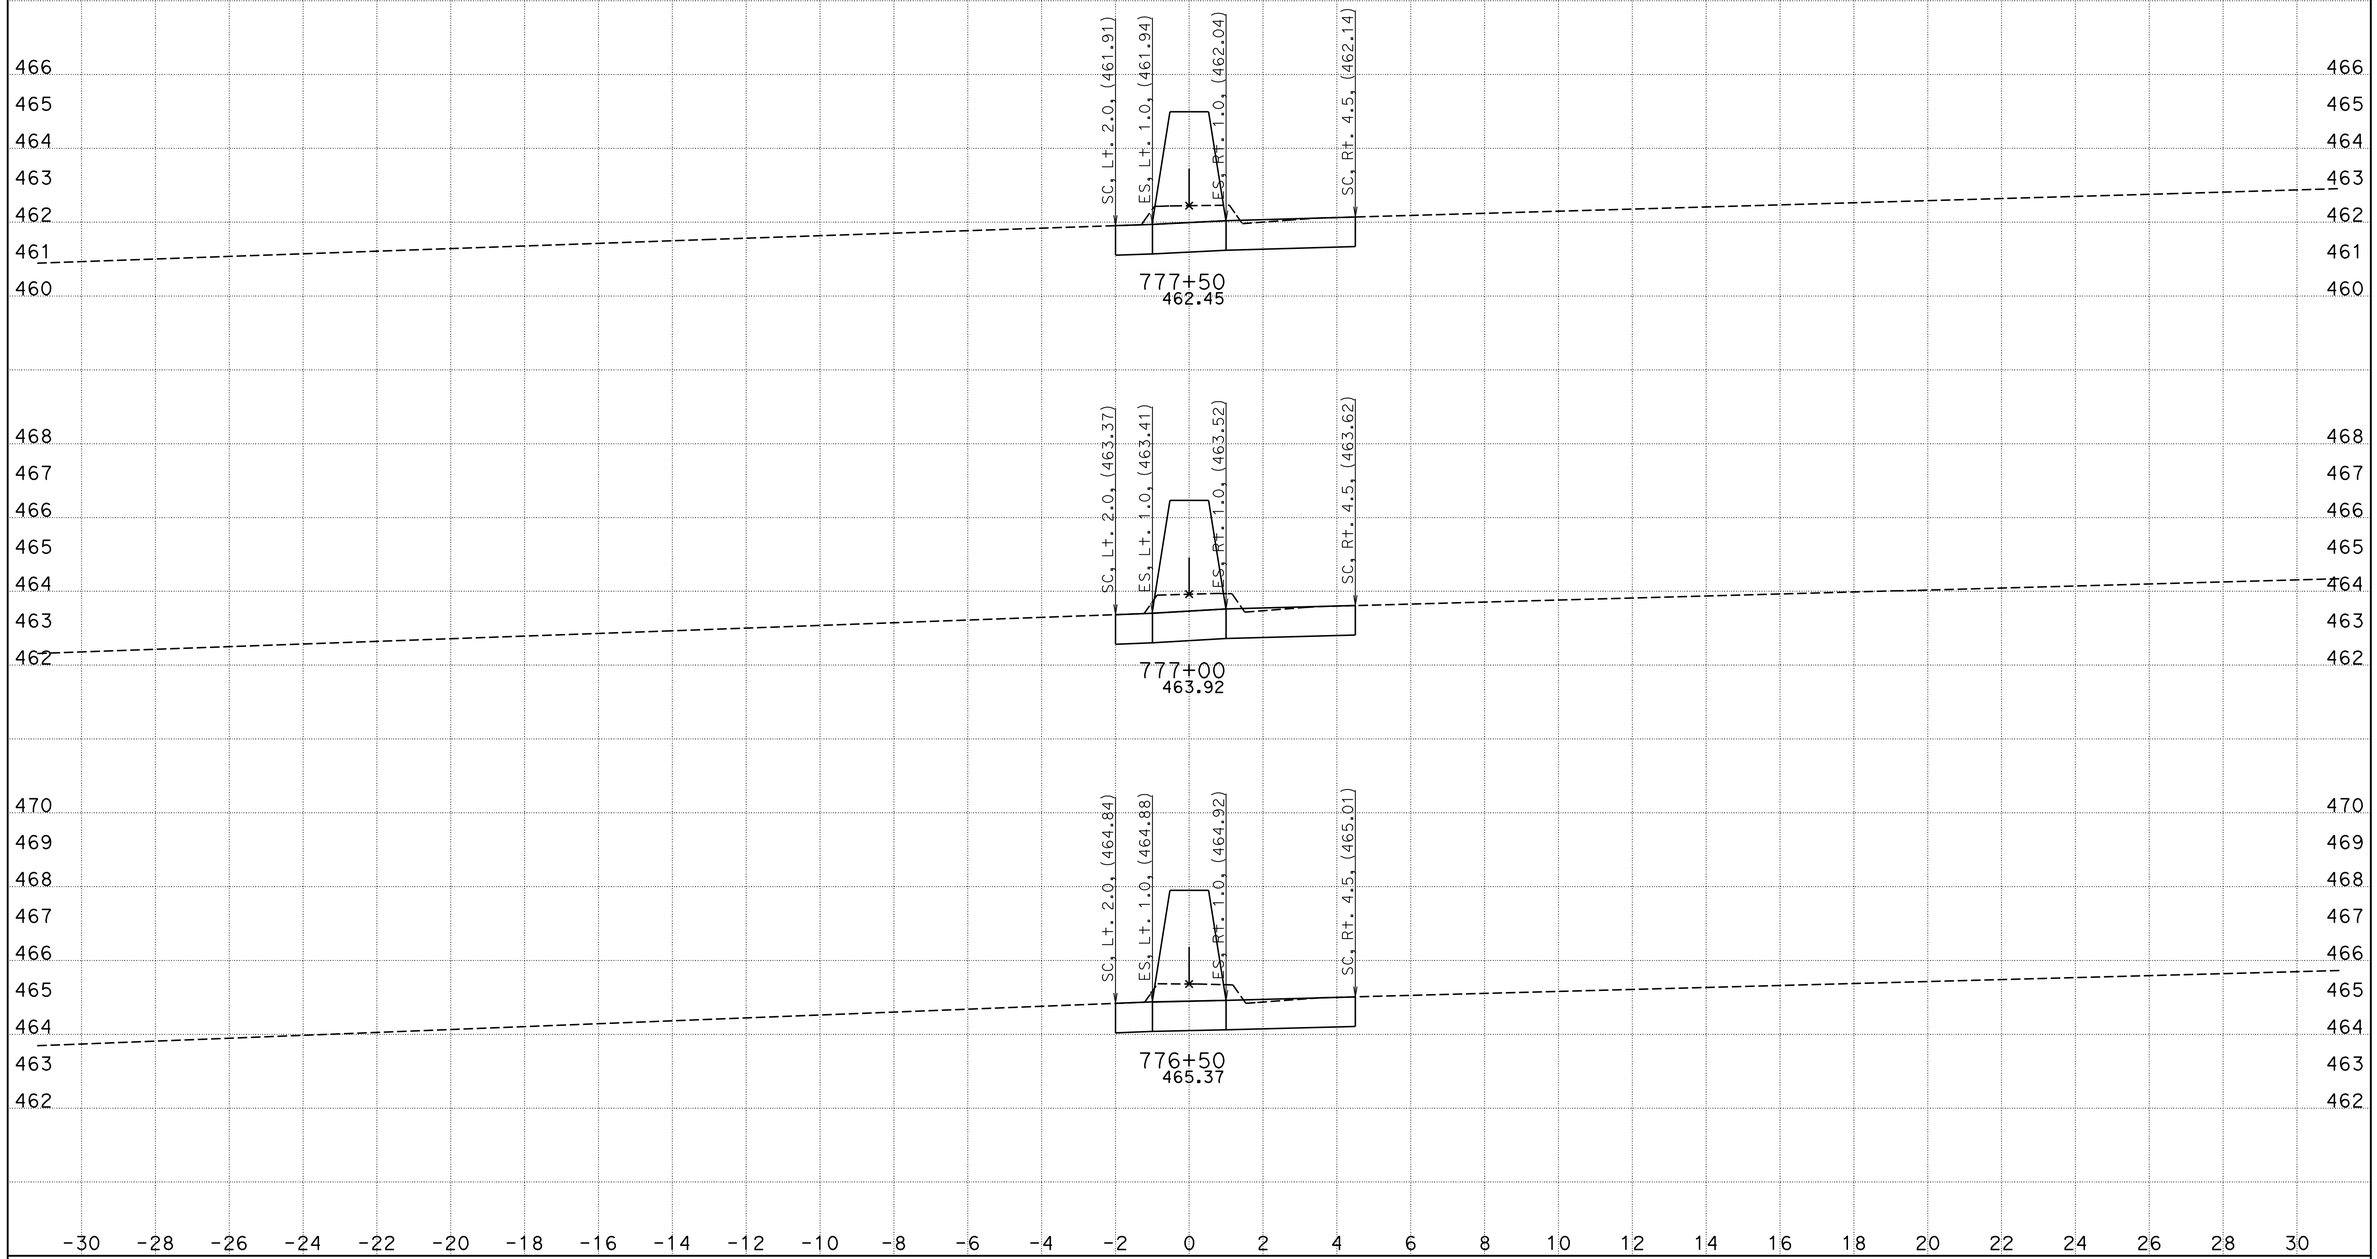

CREATED BY: HT
DATE: 3/2/2012

CONTRACT: 298004
DIST/CO/RTE/PM: 11/SD/94
PROJECT ID: 1100000415

SCALE: 1" = 2' Horiz.
1" = 2' Vert.

All Dimensions are US Survey Feet

94CRR
CROSS SECTIONS
SHEET 8 OF XXX

DESIGN STUDY ONLY

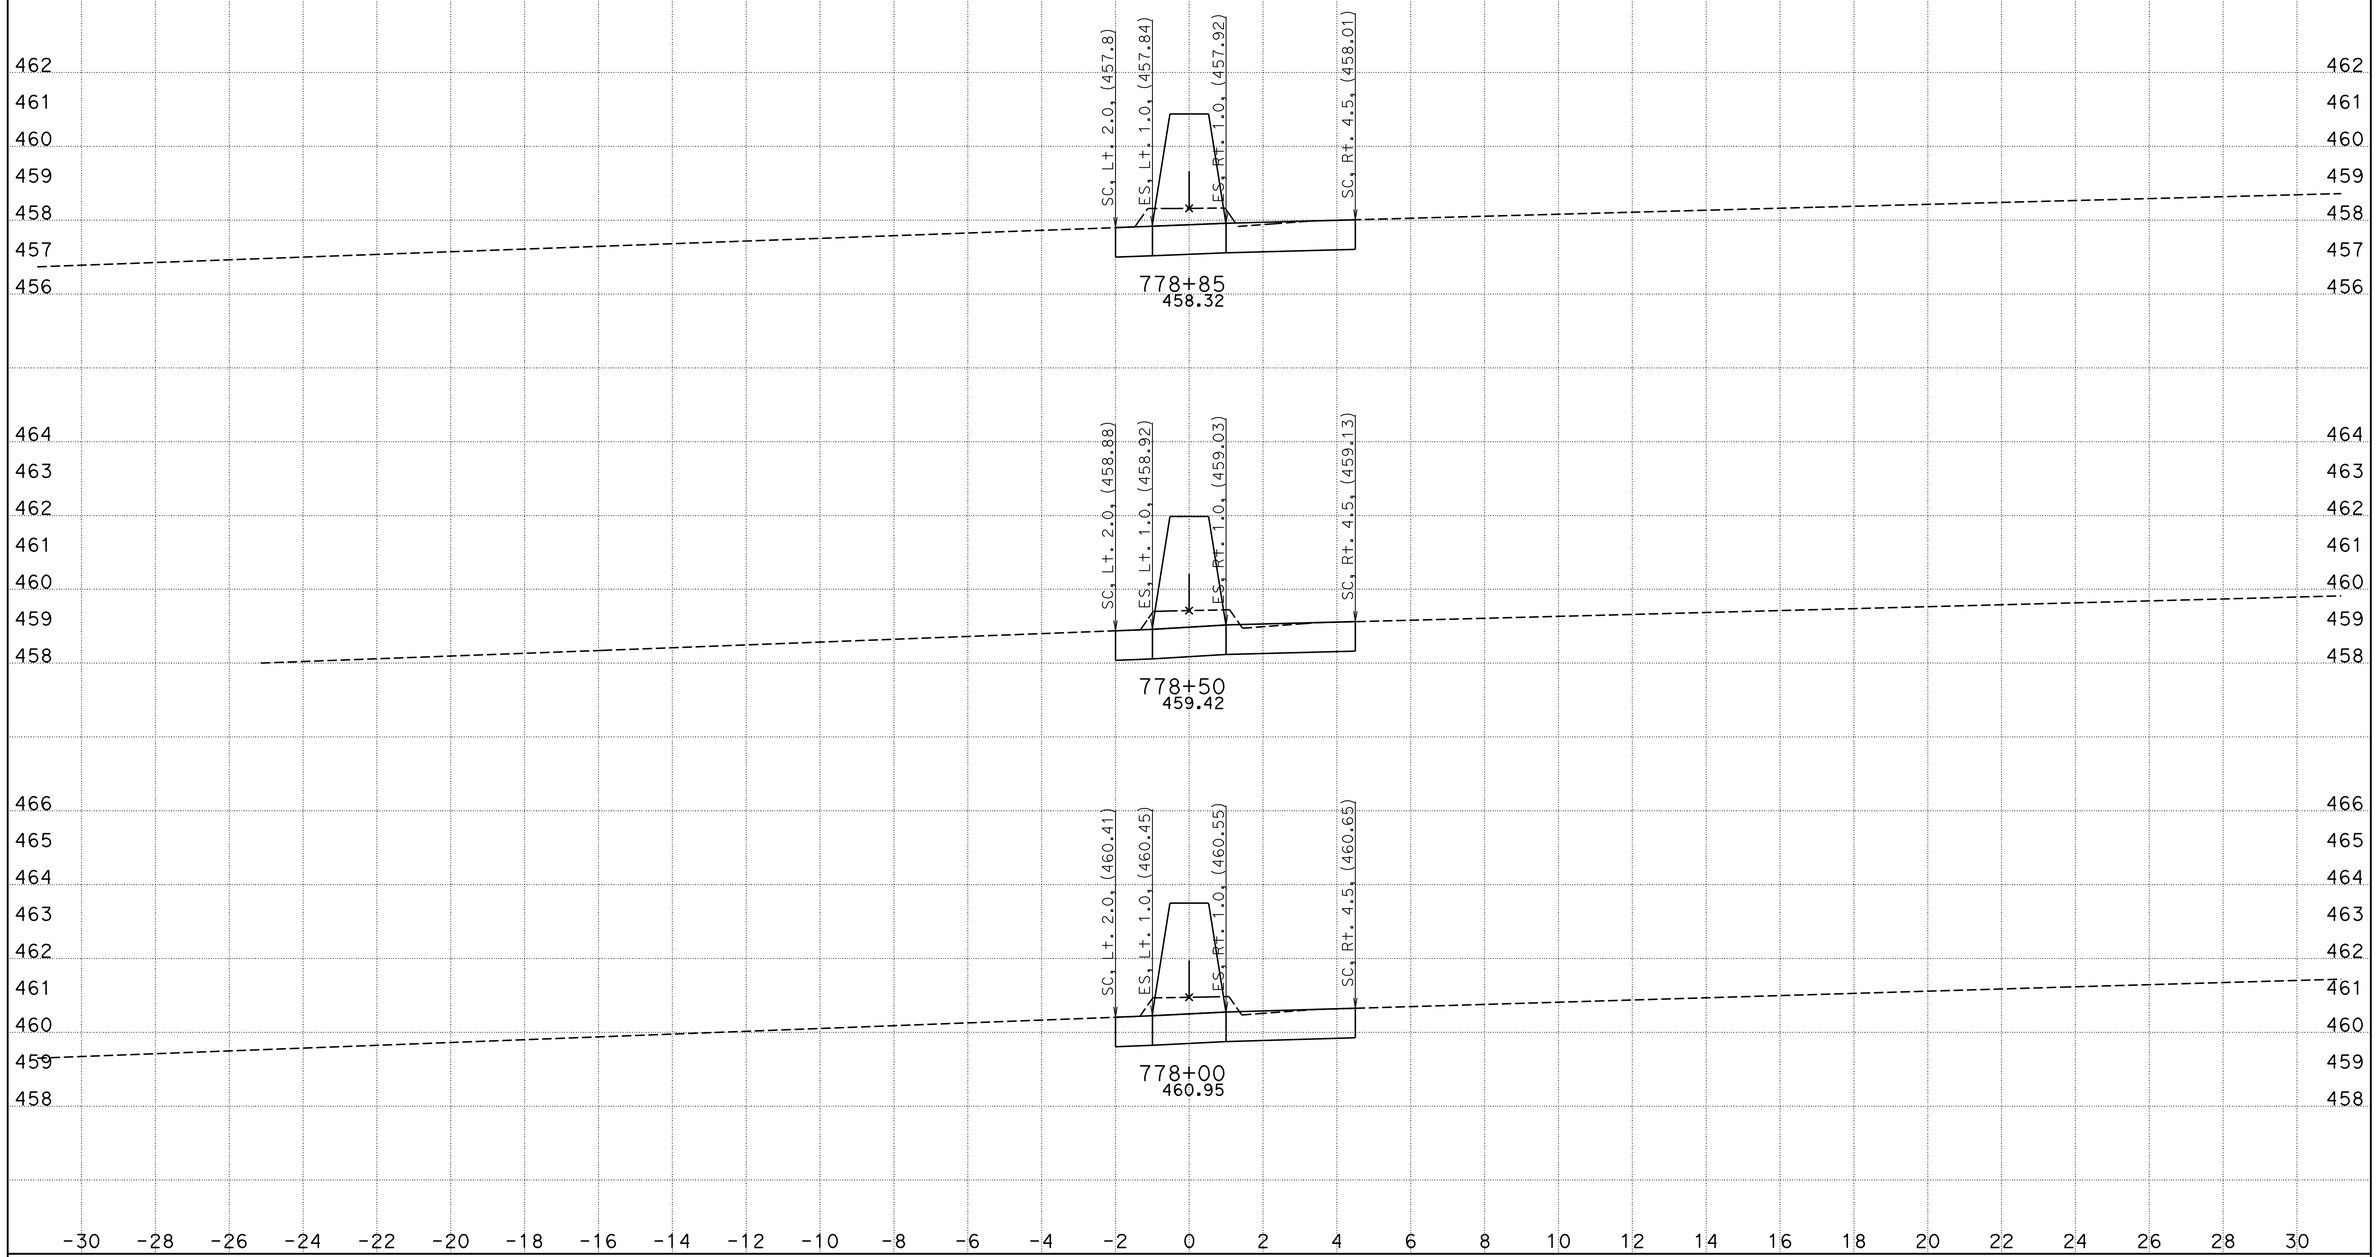

CREATED BY: HT
DATE: 3/2/2012

CONTRACT: 298004
DIST/CO/RTE/PM: 11/SD/94
PROJECT ID: 1100000415

SCALE: 1" = 2' Horiz.
1" = 2' Vert.

All Dimensions are US Survey Feet

94CRR
CROSS SECTIONS
SHEET 9 OF XXX

DESIGN STUDY ONLY

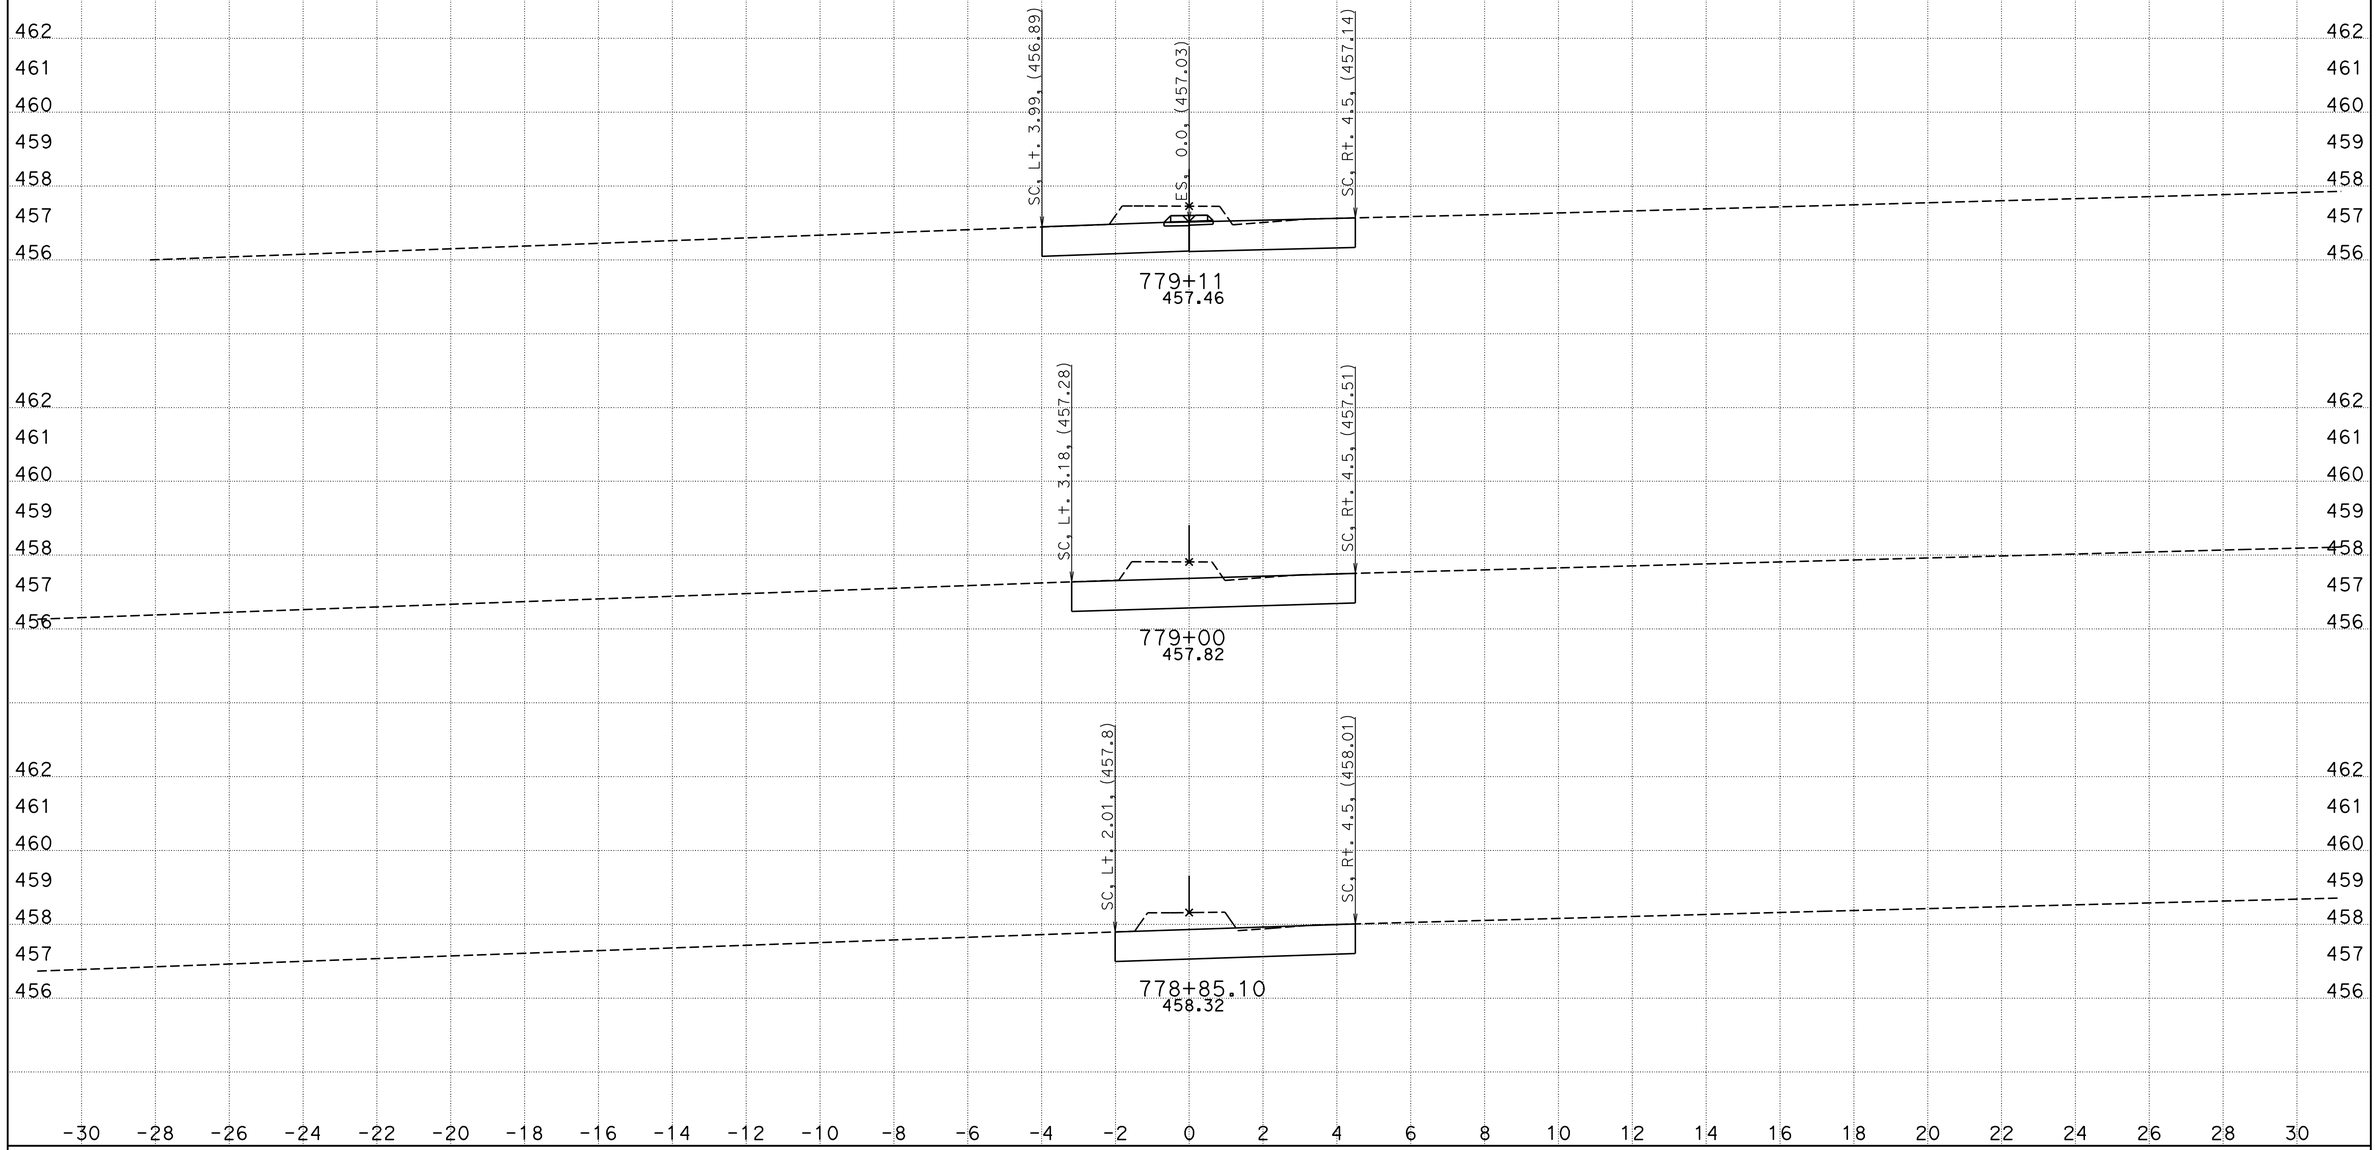

CREATED BY: HT
DATE: 3/2/2012

CONTRACT: 298004
DIST/CO/RTE/PM: 11/SD/94
PROJECT ID: 1100000415

SCALE: 1" = 2' Horiz.
1" = 2' Vert.

All Dimensions are US Survey Feet

94CRR
CROSS SECTIONS
SHEET 10 OF XXX

DESIGN STUDY ONLY

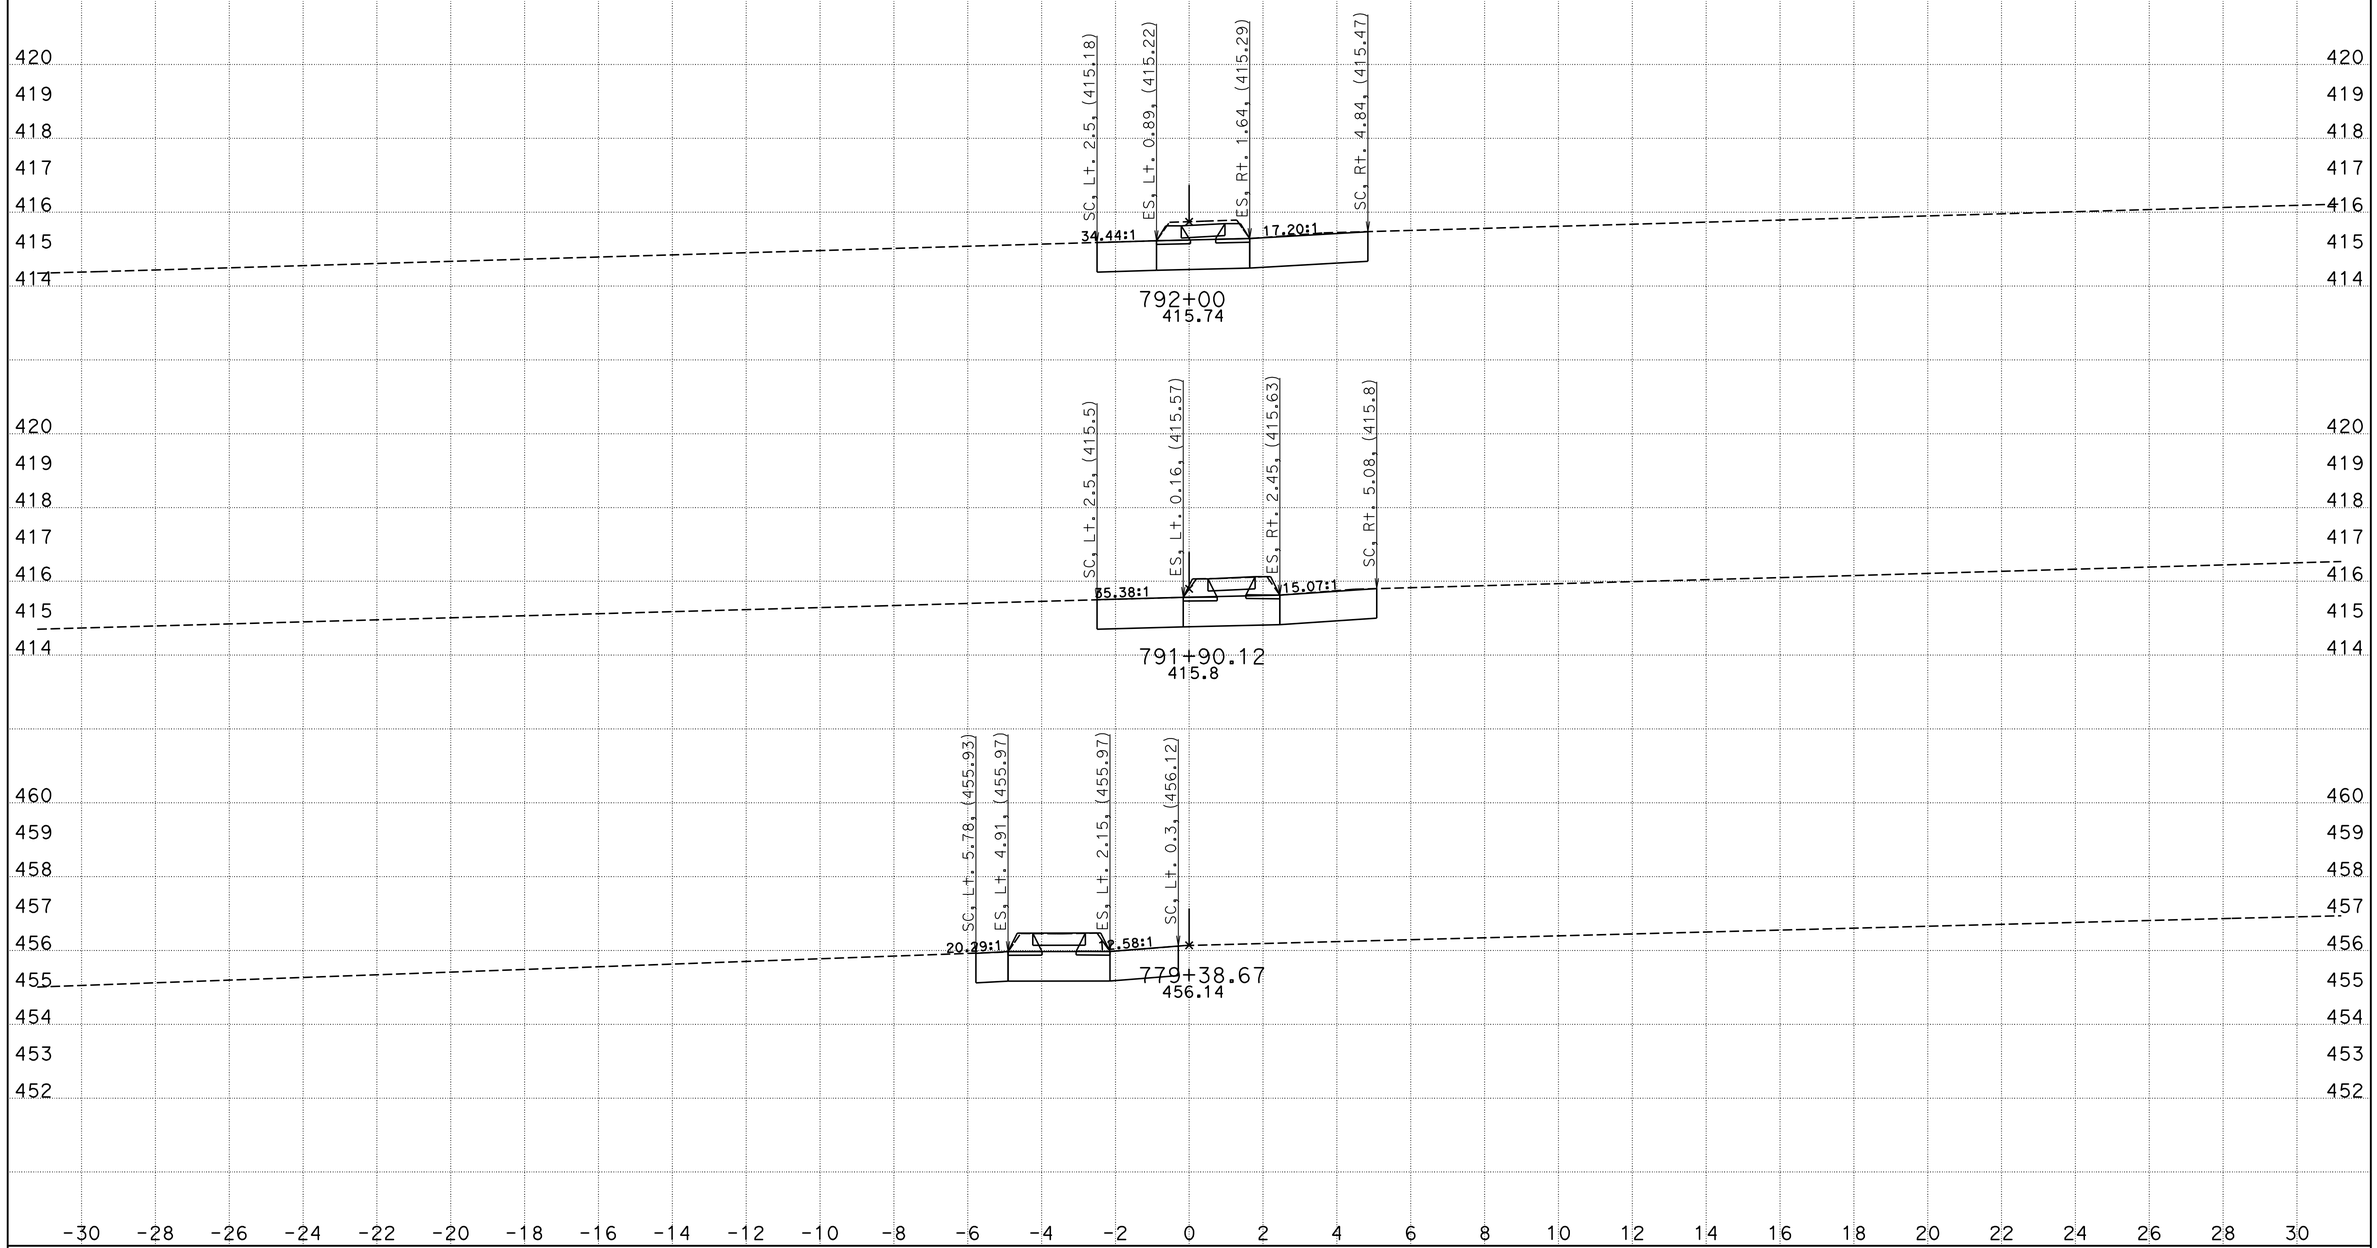

CREATED BY: HT
DATE: 3/2/2012

CONTRACT: 298004
DIST/CO/RTE/PM: 11/SD/94
PROJECT ID: 1100000415

SCALE: 1" = 2' Horiz.
1" = 2' Vert.

All Dimensions are US Survey Feet

94CRR
CROSS SECTIONS
SHEET 11 OF XXX

DESIGN STUDY ONLY

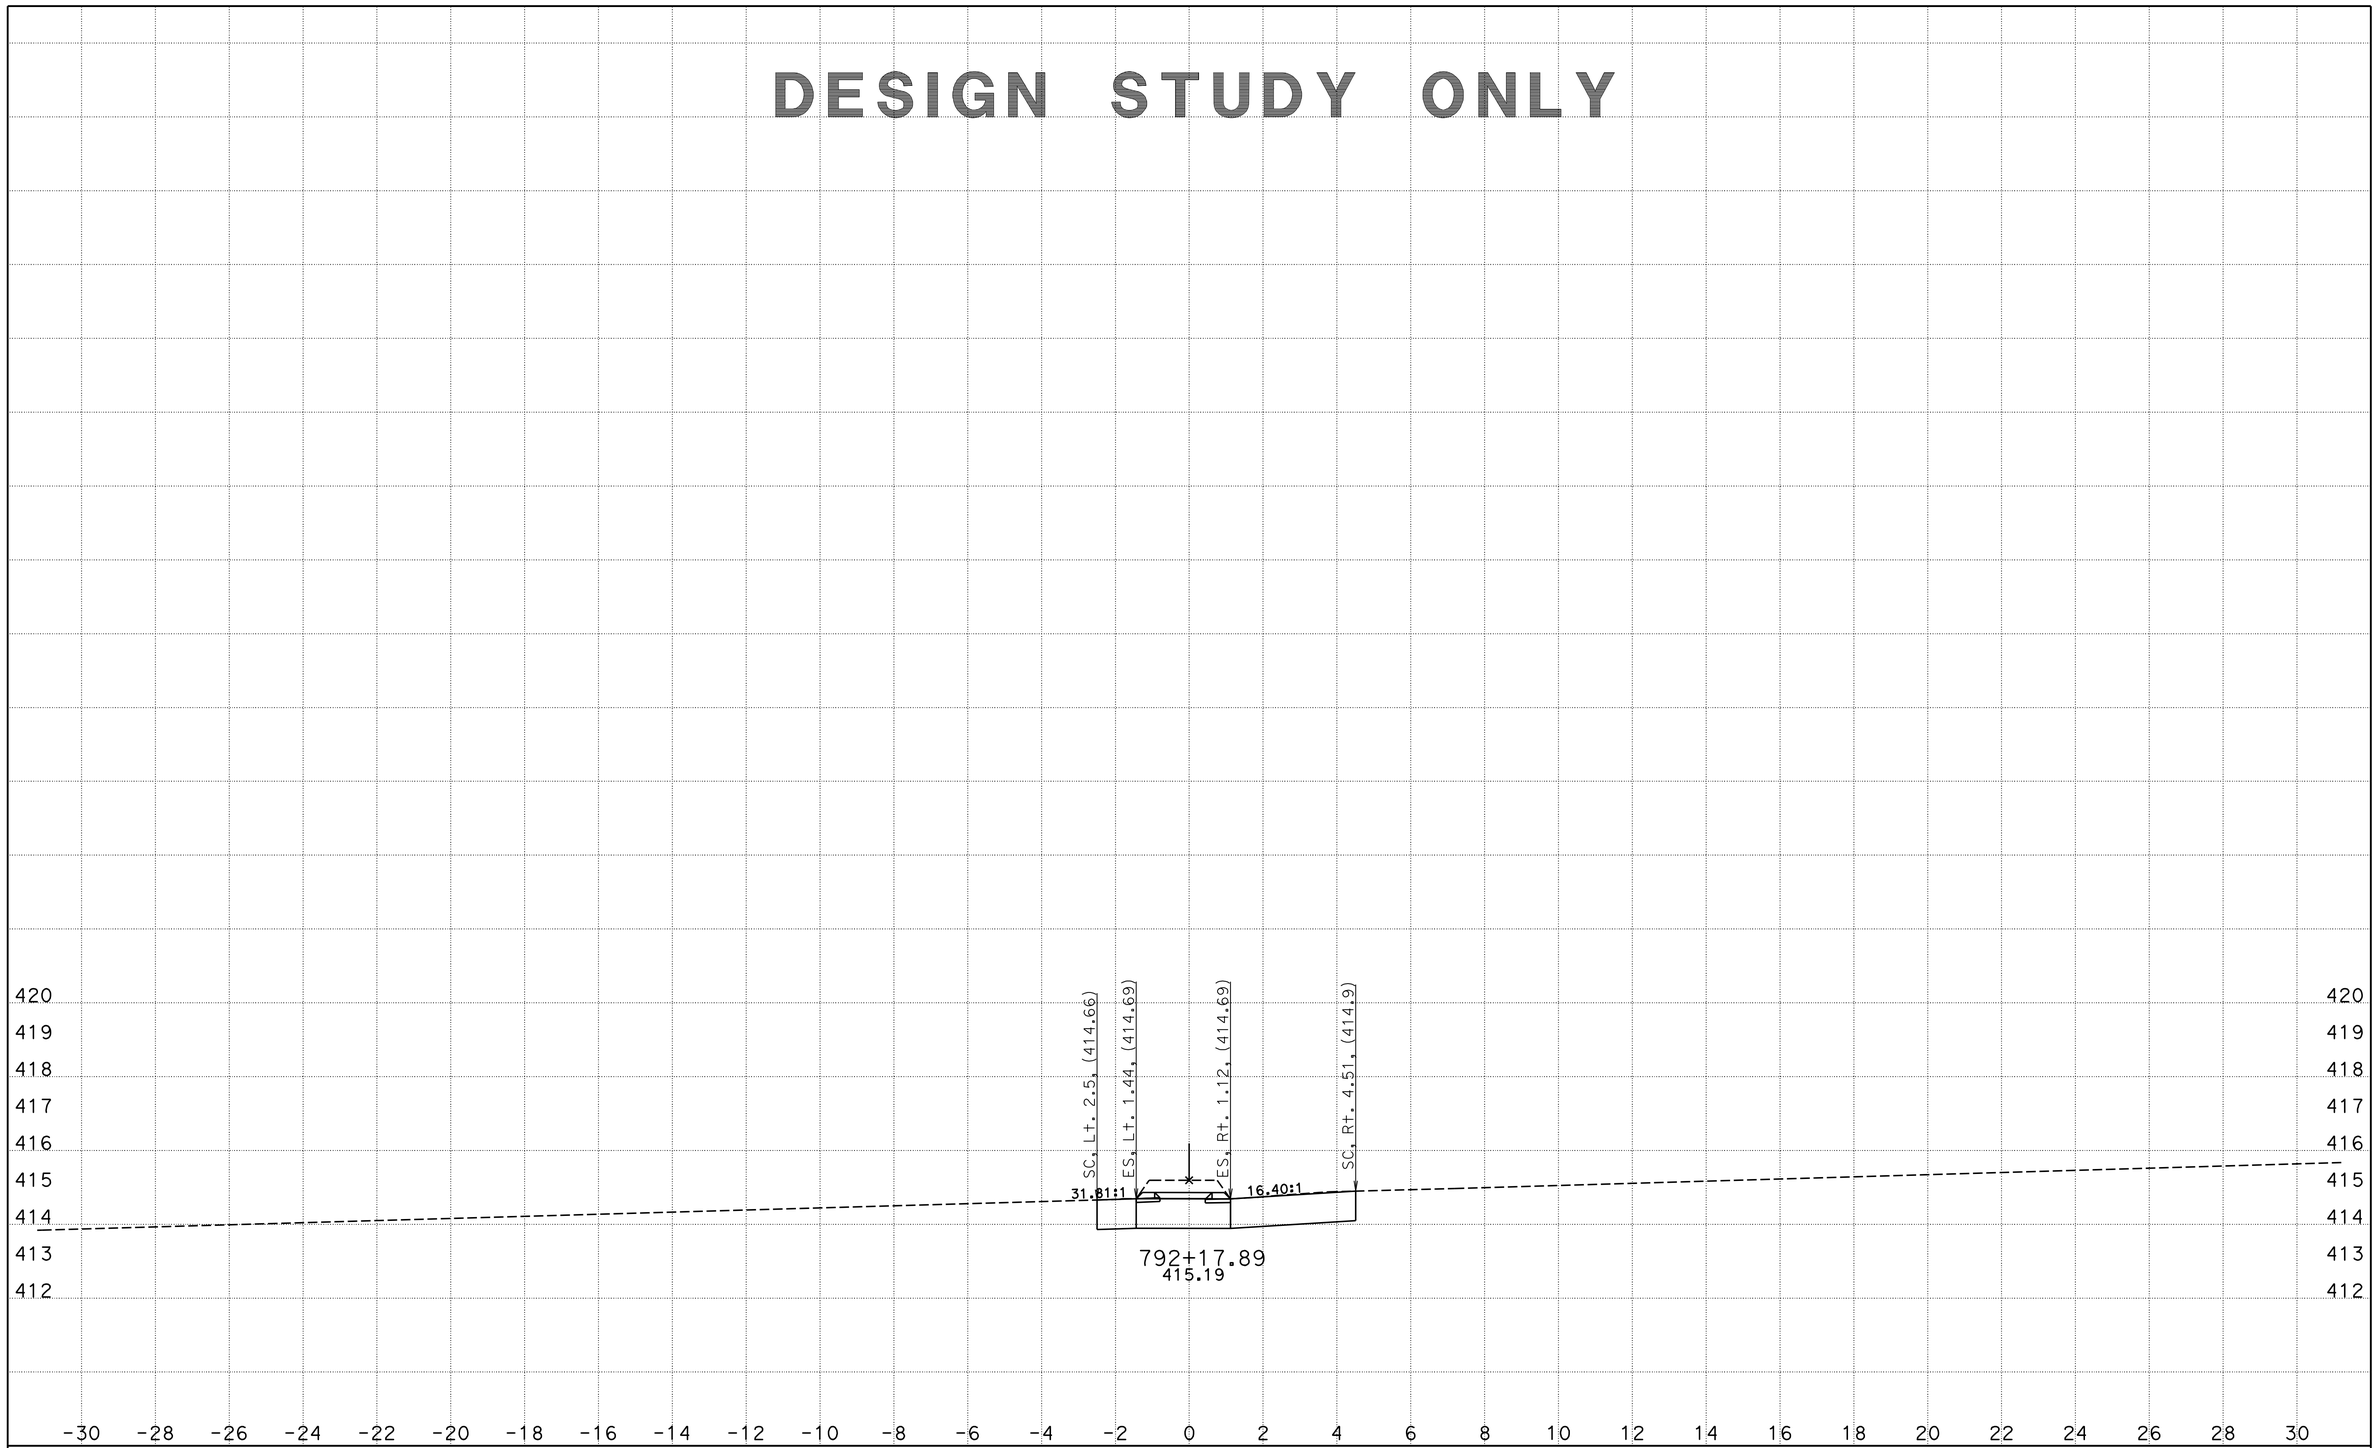

CREATED BY: HT
DATE: 3/2/2012

CONTRACT: 298004
DIST/CO/RTE/PM: 11/SD/94
PROJECT ID: 1100000415

SCALE: 1" = 2' Horiz.
1" = 2' Vert.

All Dimensions are US Survey Feet

94CRR
CROSS SECTIONS
SHEET 12 OF XXX