DESIGN STUDY ONLY

All Dimensions are U.S. Survey Feet

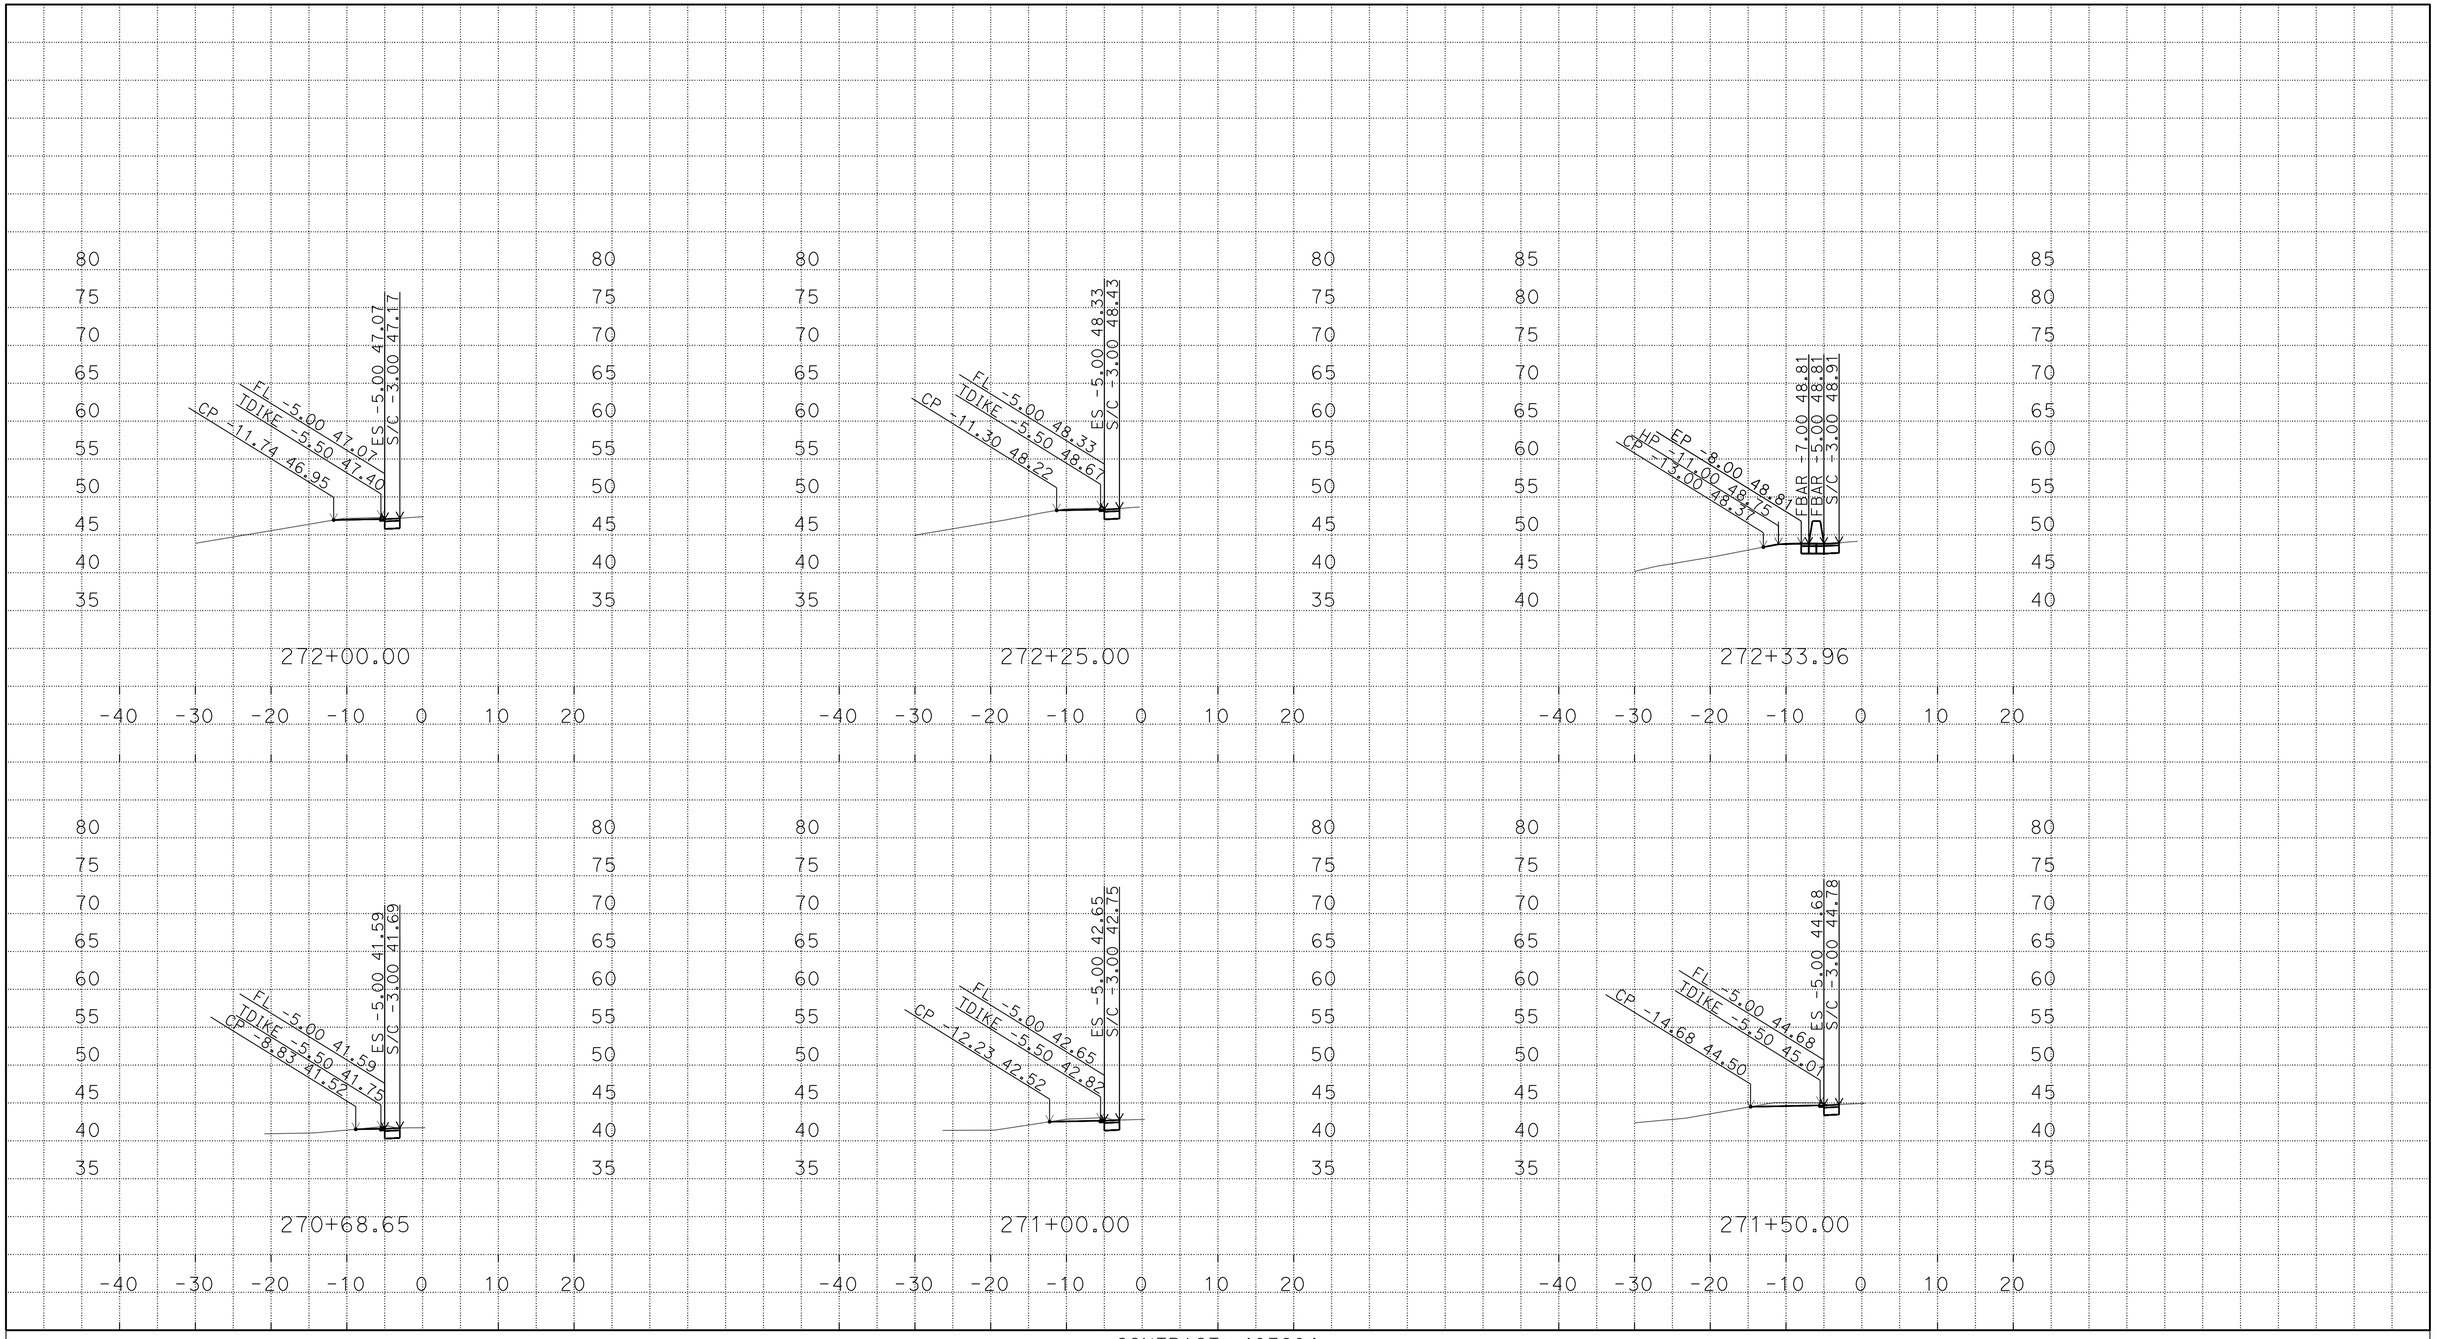

P:\1100020422\02_Design\C3D
1100020422_TEMP_X_C3D_DWG.dwg - 23-Apr-15 4:43 PM

PLOTTED DATE: 20-MAY-2015

SCALE: 1"=10' Horiz.
1"=10' Vert.

CREATED BY: s134910

CONTRACT: 407604

DIST/CO/RTE/PM: 11/SD/I-5, I-8 & SR-52/Var

PROJECT ID: 1100020422

SD5WNPM1
CROSS SECTIONS
1 OF 12

DESIGN STUDY ONLY

All Dimensions are U.S. Survey Feet

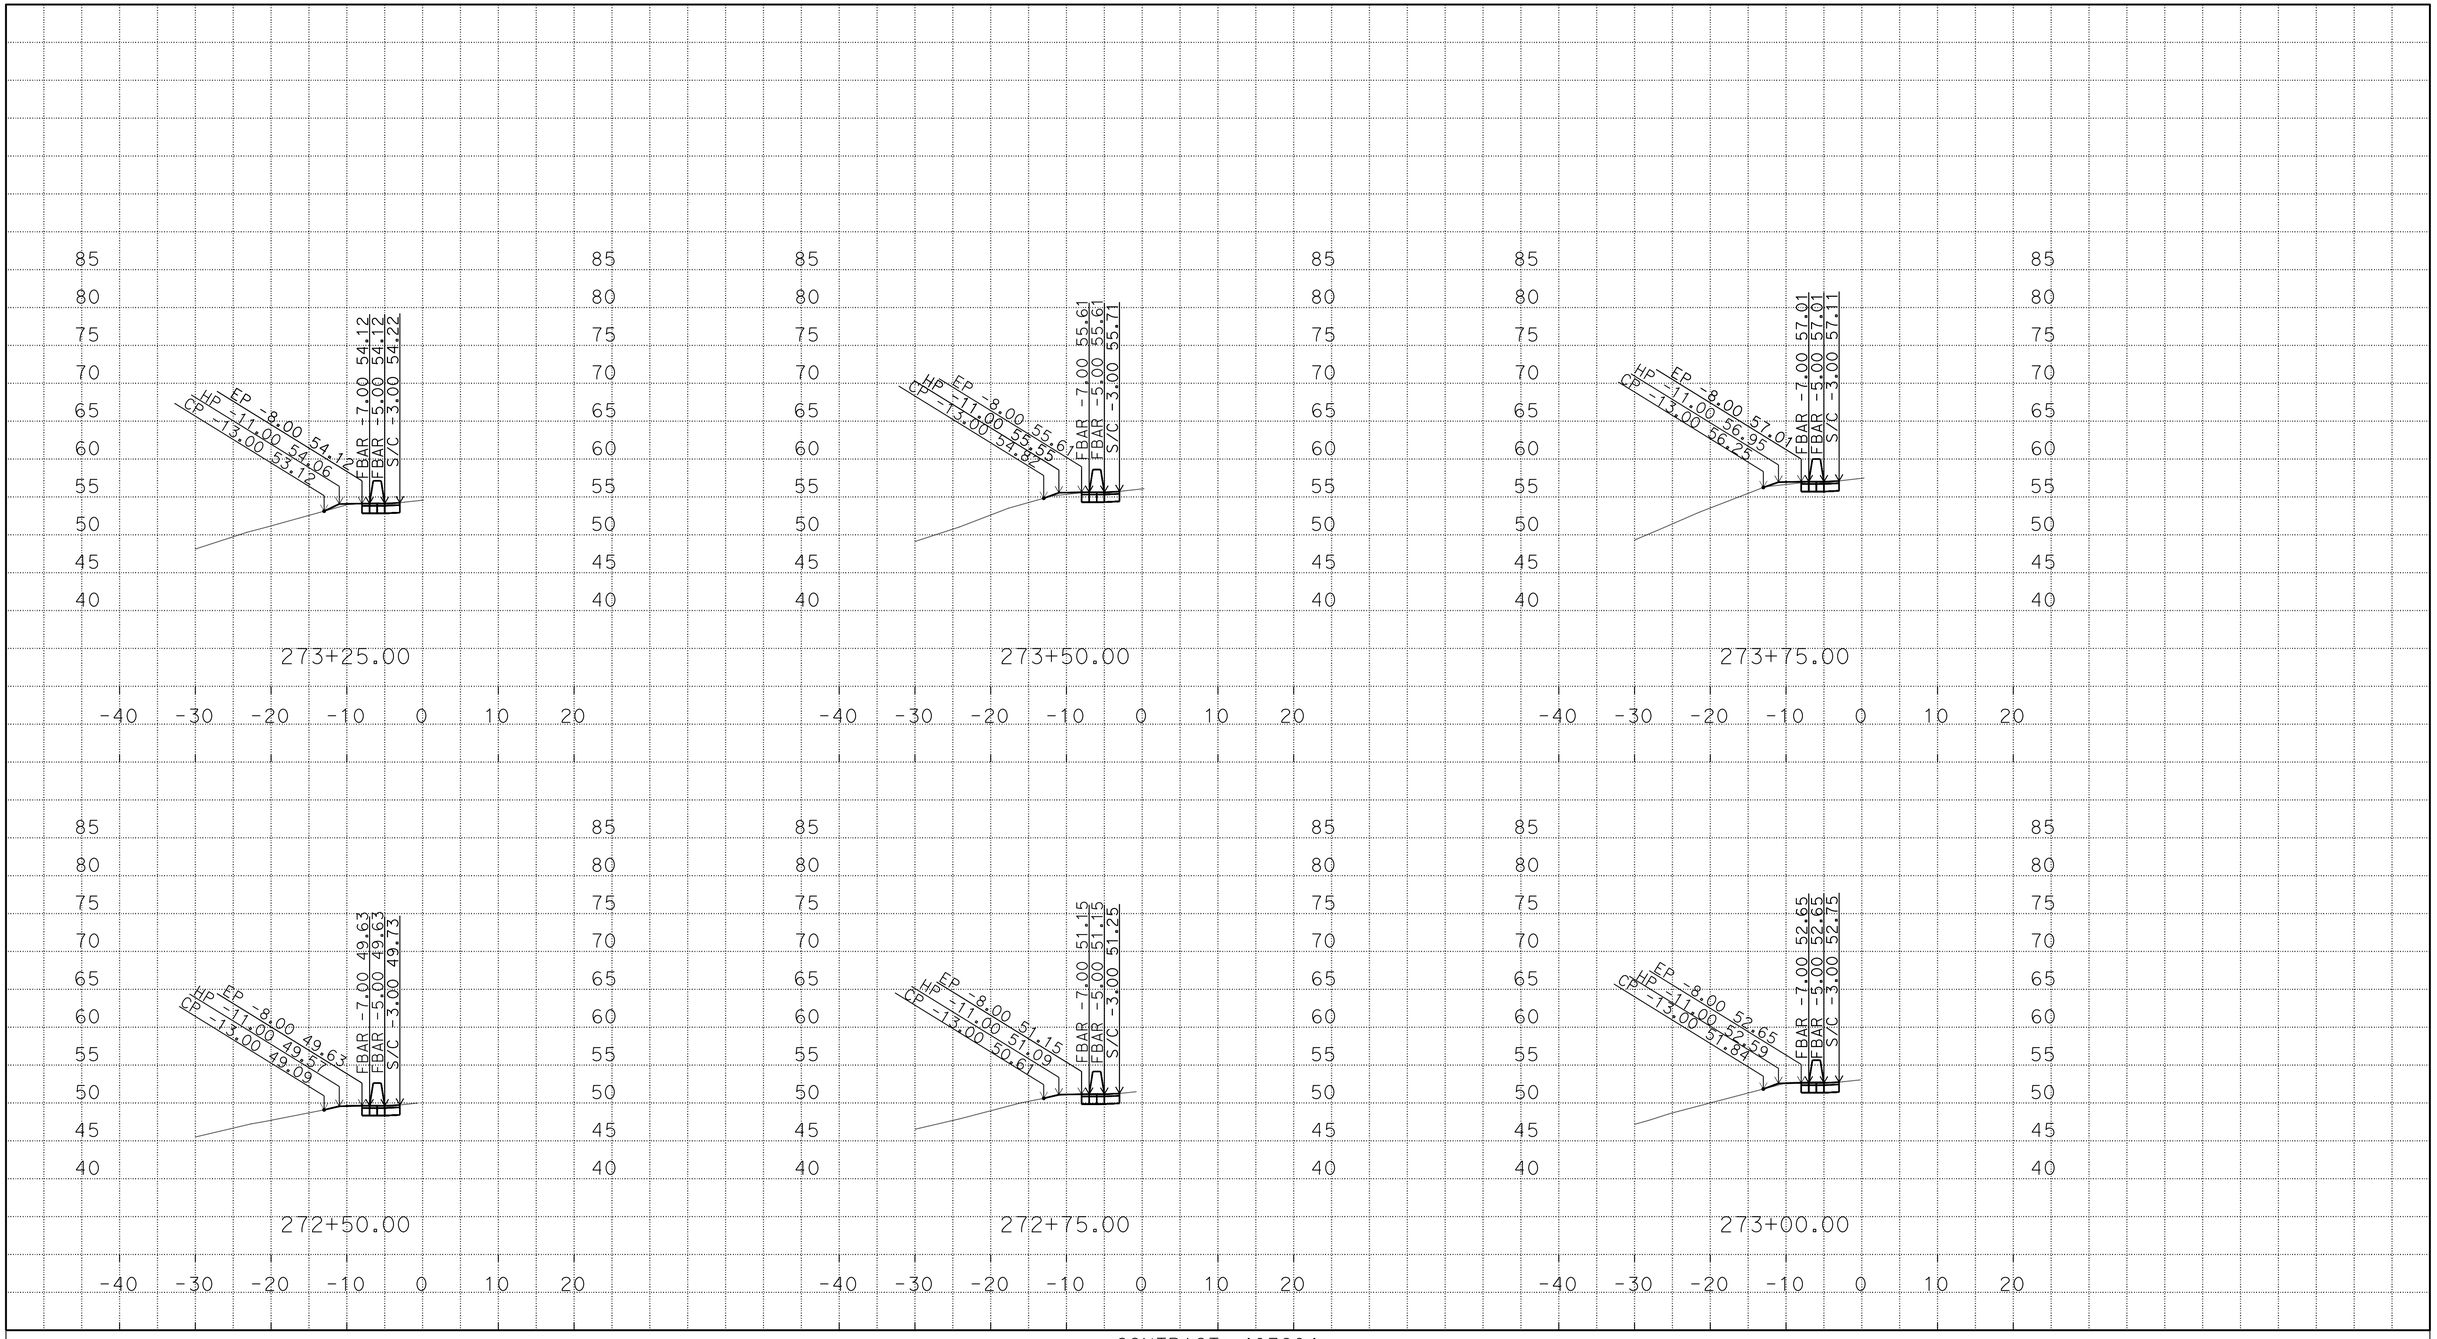

P:\1100020422\02_Design\C3D
1100020422_TEMP_X_C3D_DWG.dwg - 23-Apr-15 4:43 PM

PLOTTED DATE: 20-MAY-2015

SCALE: 1"=10' Horiz.
1"=10' Vert.

CREATED BY: s134910

CONTRACT: 407604

DIST/CO/RTE/PM: 11/SD/I-5, I-8 & SR-52/Var

PROJECT ID: 1100020422

SD5WNPM1
CROSS SECTIONS
2 OF 12

DESIGN STUDY ONLY

All Dimensions are U.S. Survey Feet

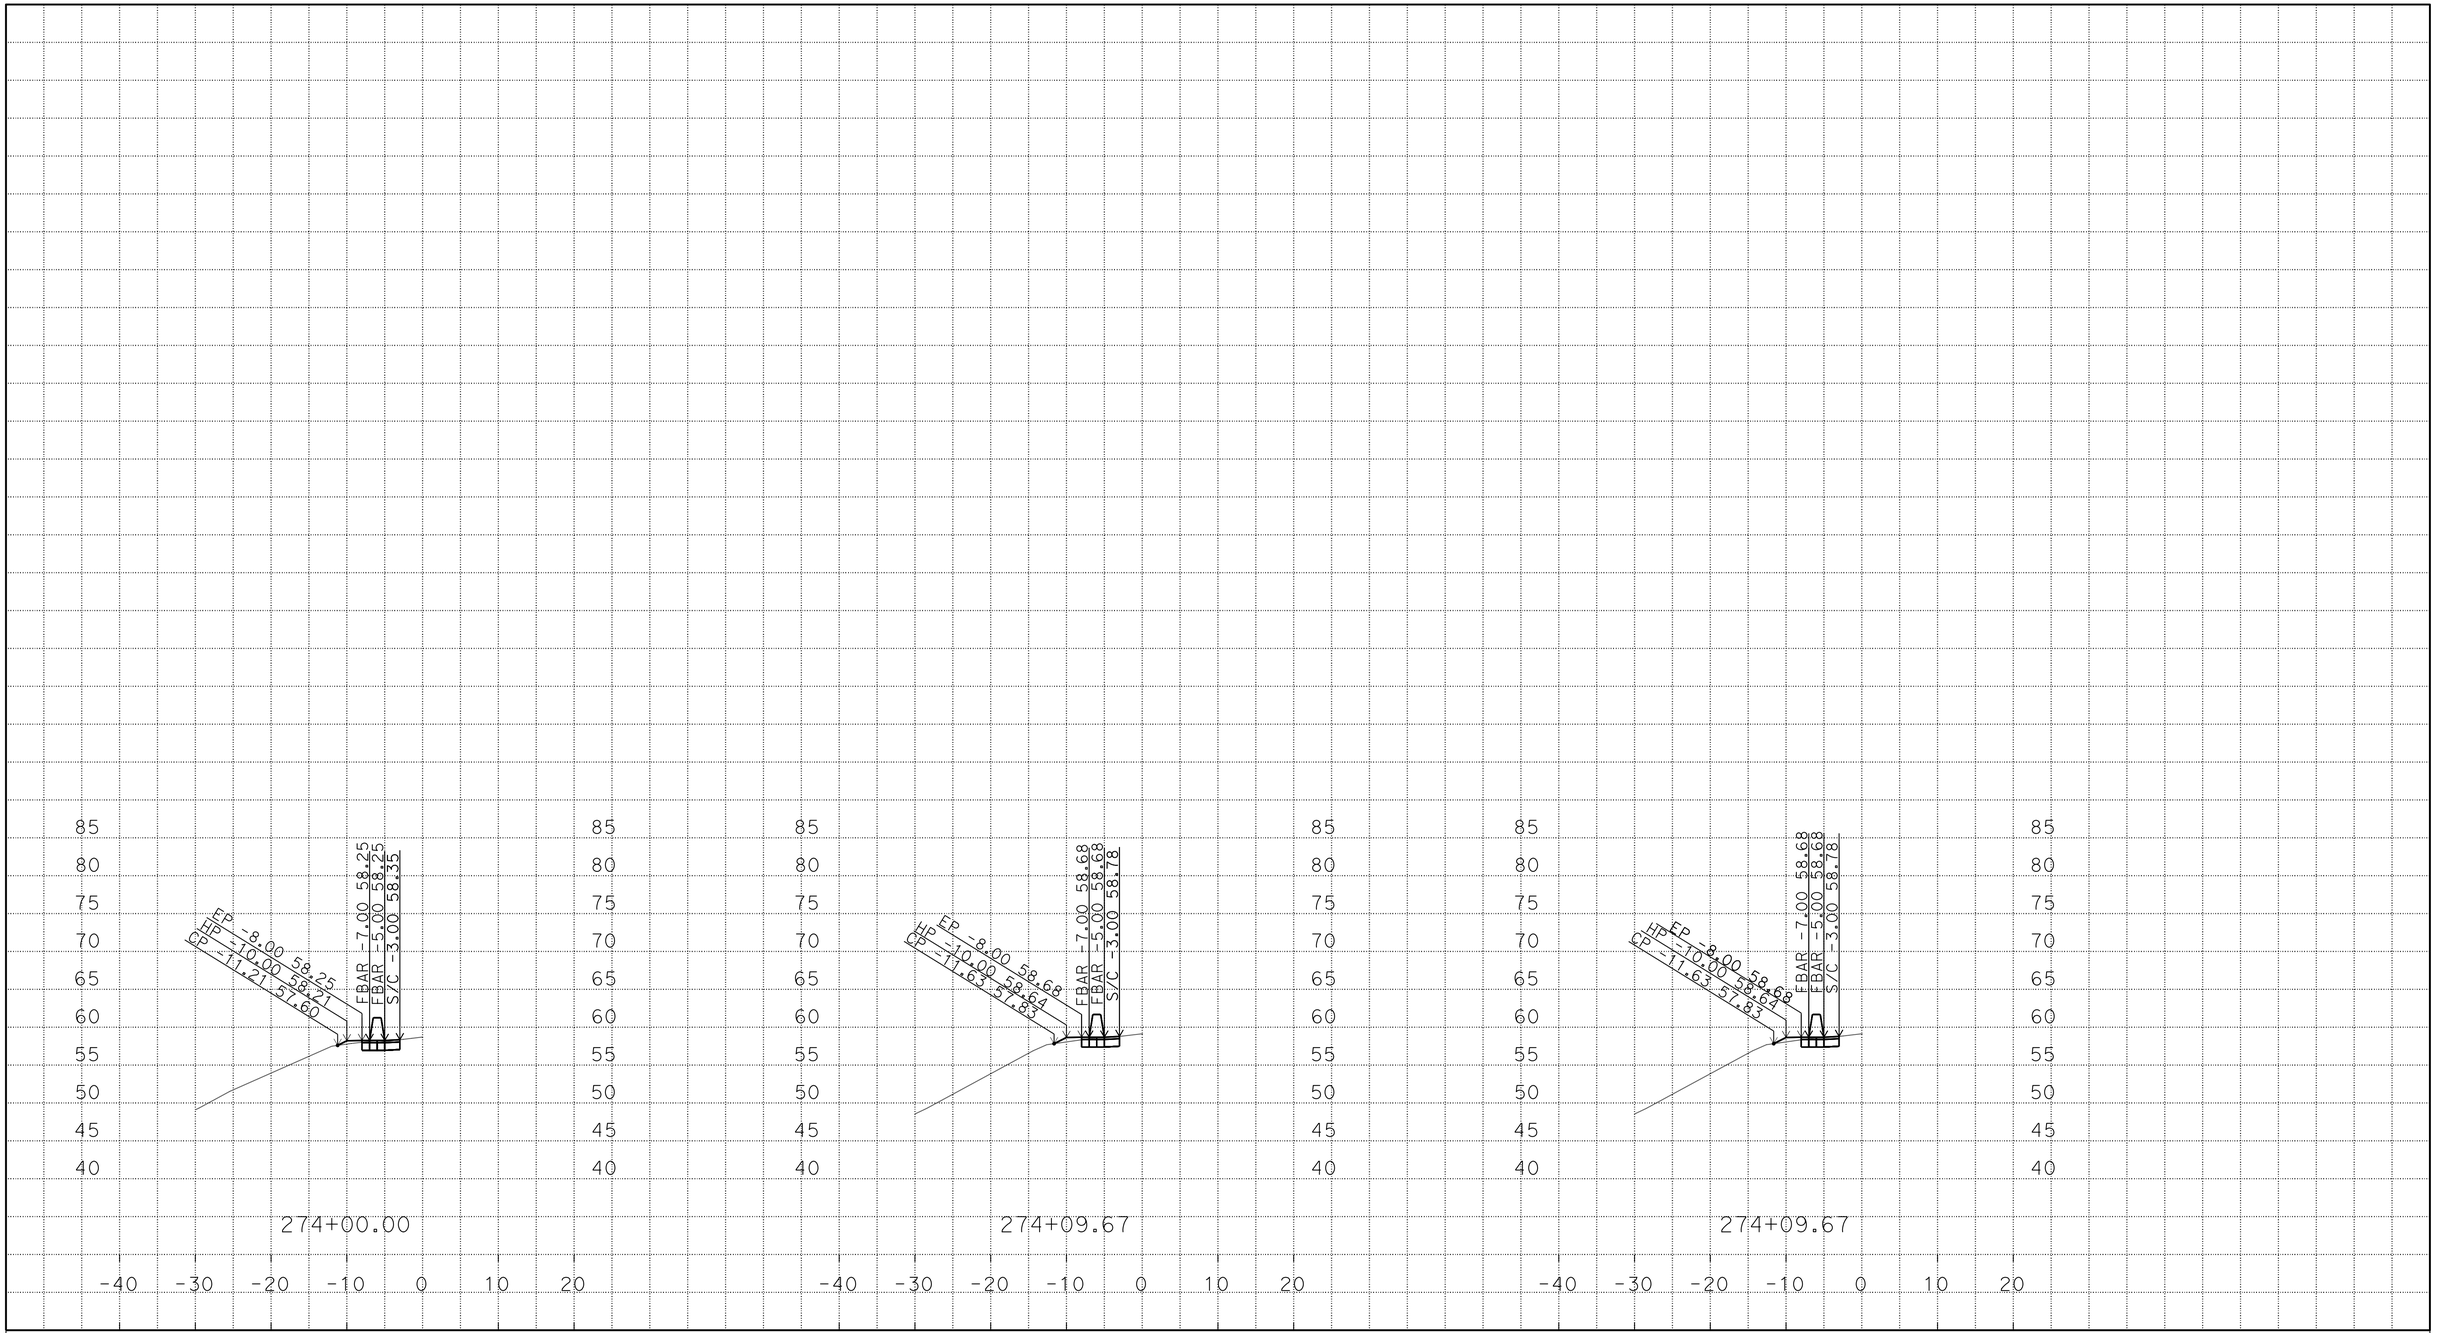

P:\1100020422\02_Design\C3D
1100020422_TEMP_X_C3D_DWG.dwg - 23-Apr-15 4:43 PM

PLOTTED DATE: 20-MAY-2015

SCALE: 1"=10' Horiz.
1"=10' Vert.

CREATED BY: s134910

CONTRACT: 407604

DIST/CO/RTE/PM: 11/SD/I-5, I-8 & SR-52/Var

PROJECT ID: 1100020422

SD5WNPM1
CROSS SECTIONS
3 OF 12

DESIGN STUDY ONLY

All Dimensions are U.S. Survey Feet

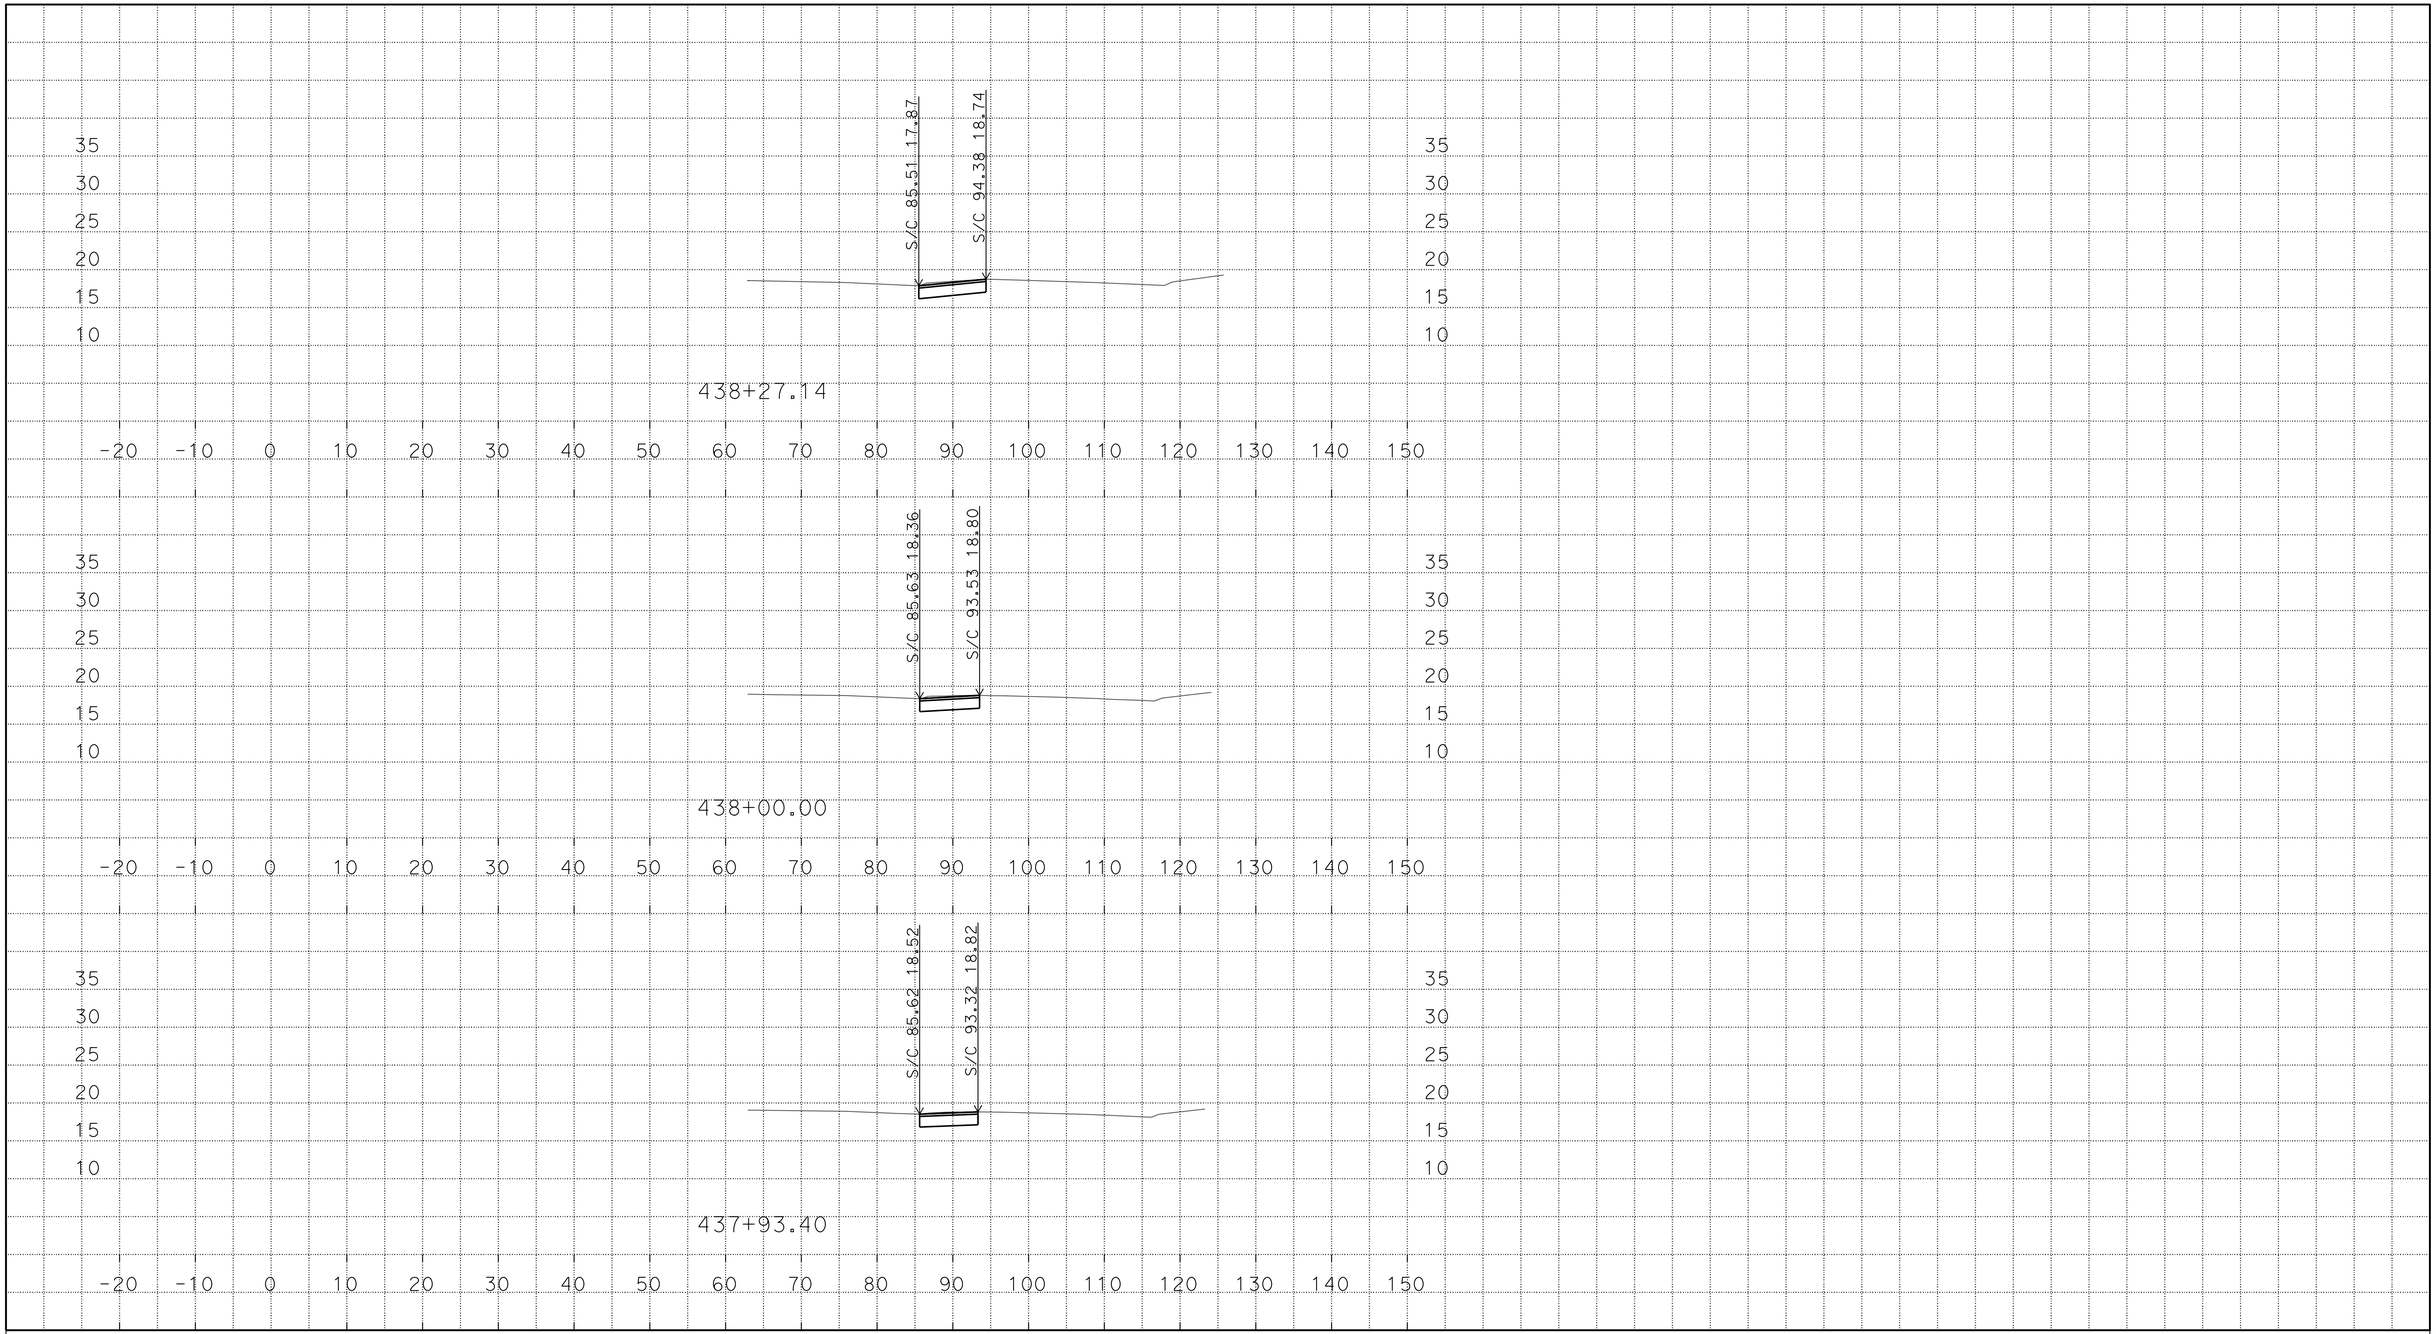

P:\1100020422\02_Design\C3D
1100020422_TEMP_X_C3D_DWG.dwg - 20-May-15 11:12 AM

PLOTTED DATE: 20-MAY-2015

SCALE: 1"=10' Horiz.
1"=10' Vert.

CREATED BY: s134910

CONTRACT: 407604

DIST/CO/RTE/PM: 11/SD/I-5, I-8 & SR-52/Var

PROJECT ID: 1100020422

SD5
CROSS SECTIONS
4 OF 12

DESIGN STUDY ONLY

All Dimensions are U.S. Survey Feet

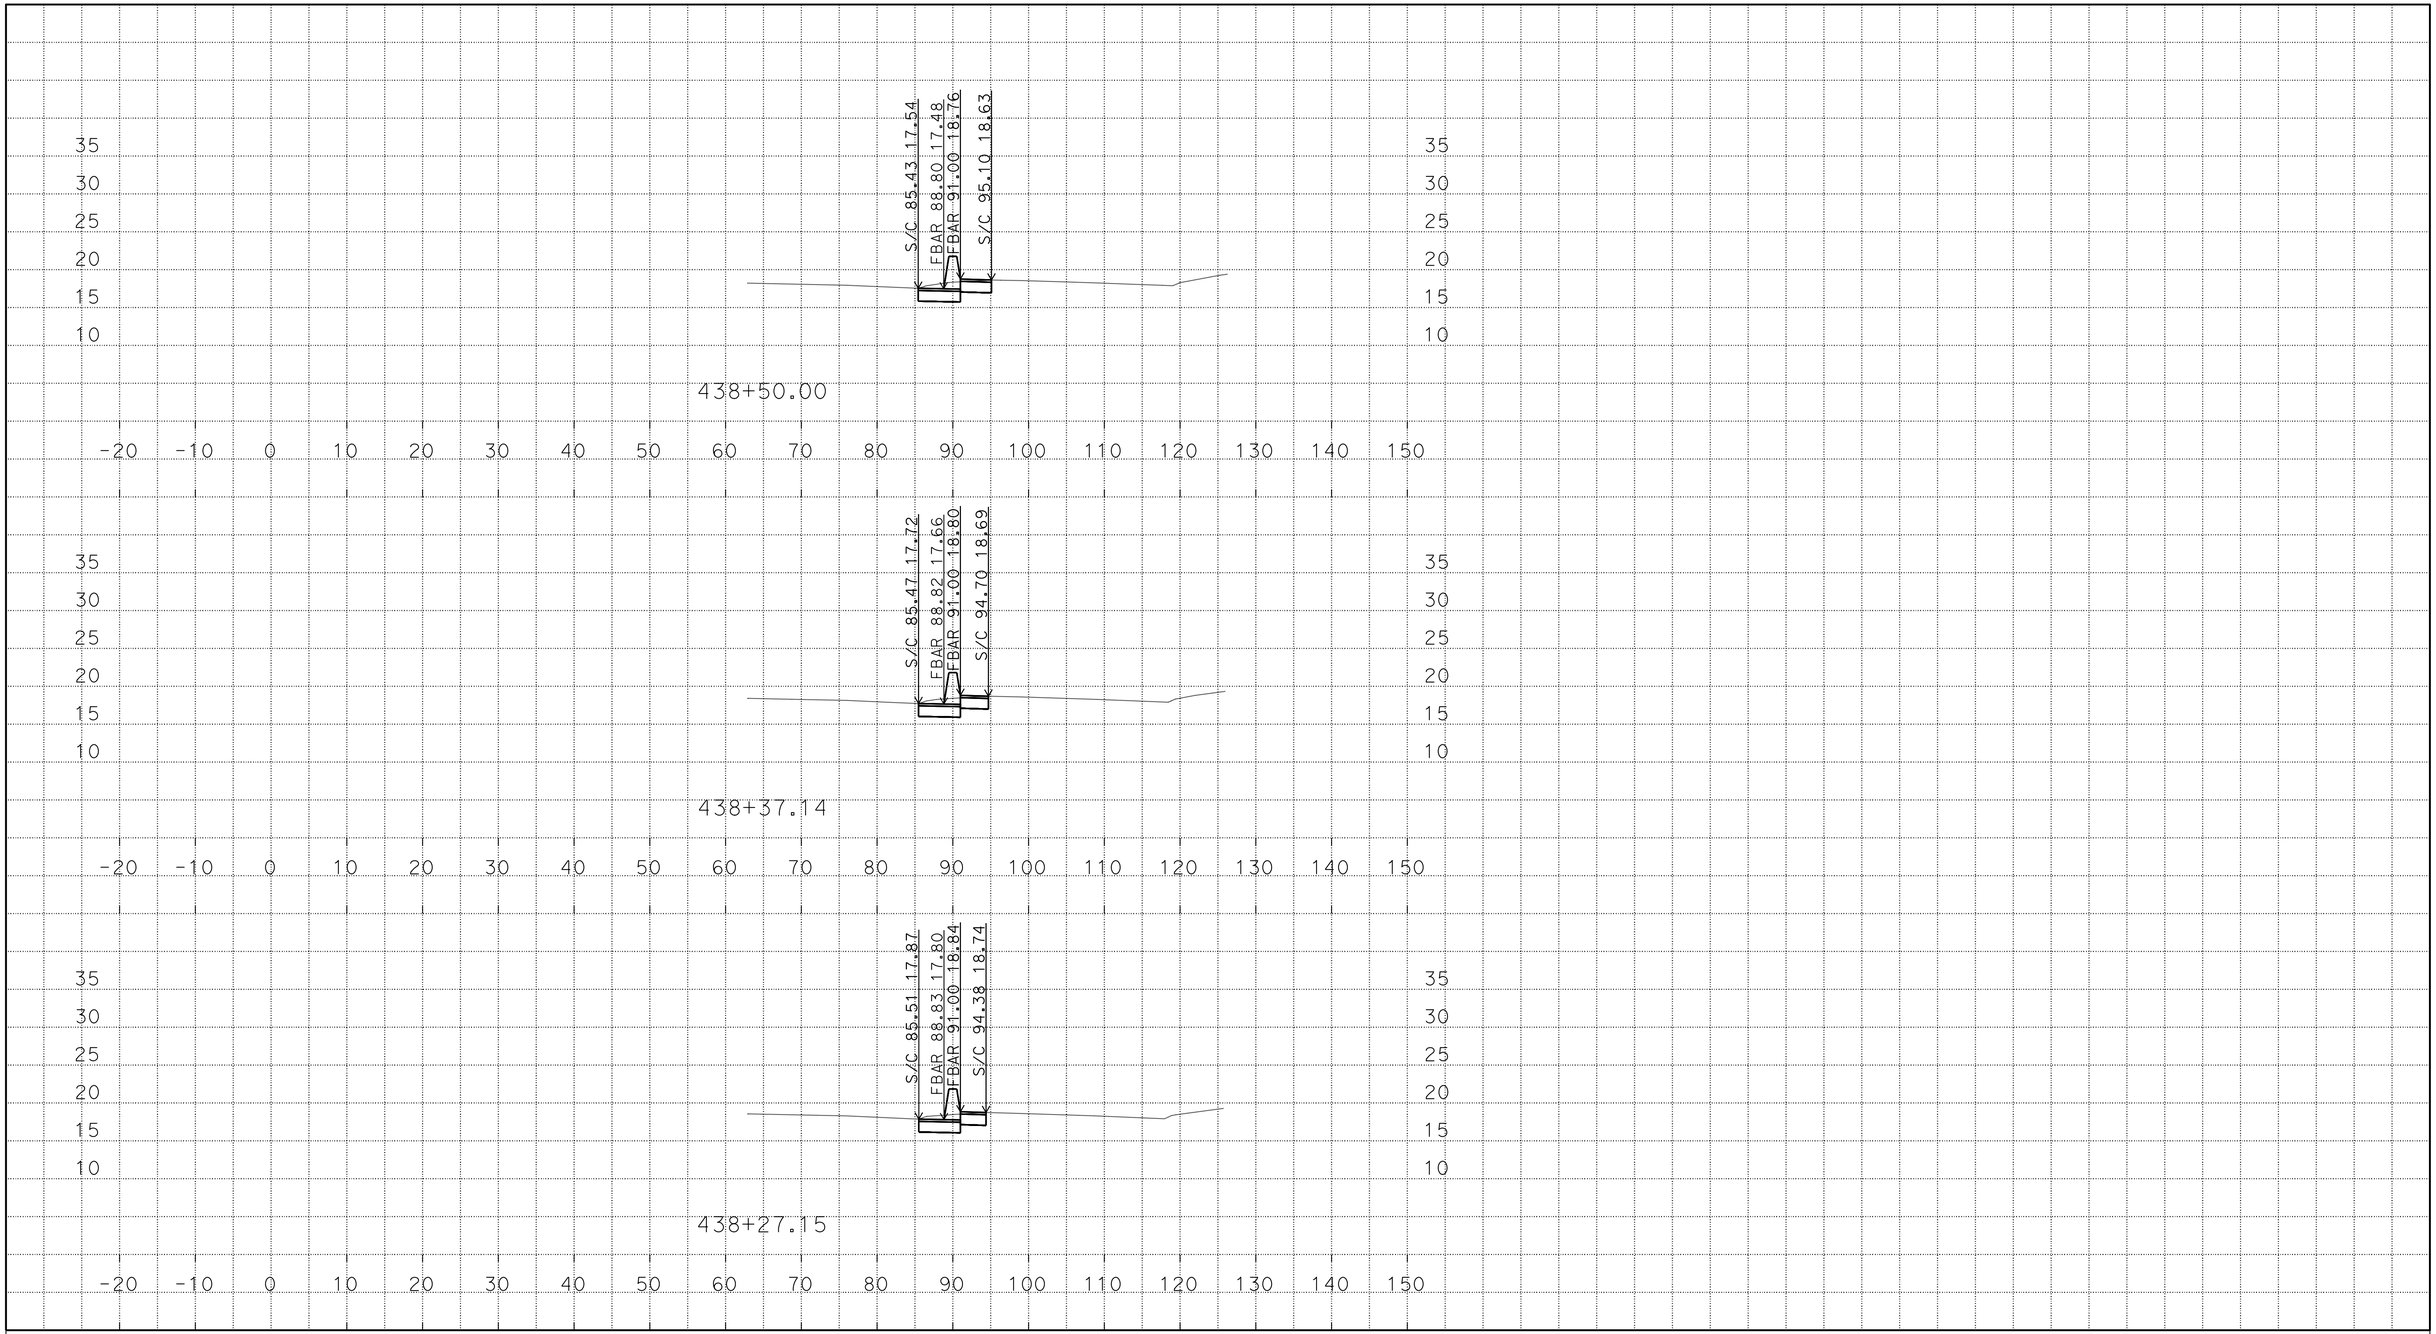

P:\1100020422\02_Design\C3D
1100020422_TEMP_X_C3D_DWG.dwg - 20-May-15 11:12 AM

PLOTTED DATE: 20-MAY-2015

SCALE: 1"=10' Horiz.
1"=10' Vert.

CREATED BY: s134910

CONTRACT: 407604

DIST/CO/RTE/PM: 11/SD/I-5, I-8 & SR-52/Var

PROJECT ID: 1100020422

SD5
CROSS SECTIONS
5 OF 12

DESIGN STUDY ONLY

All Dimensions are U.S. Survey Feet

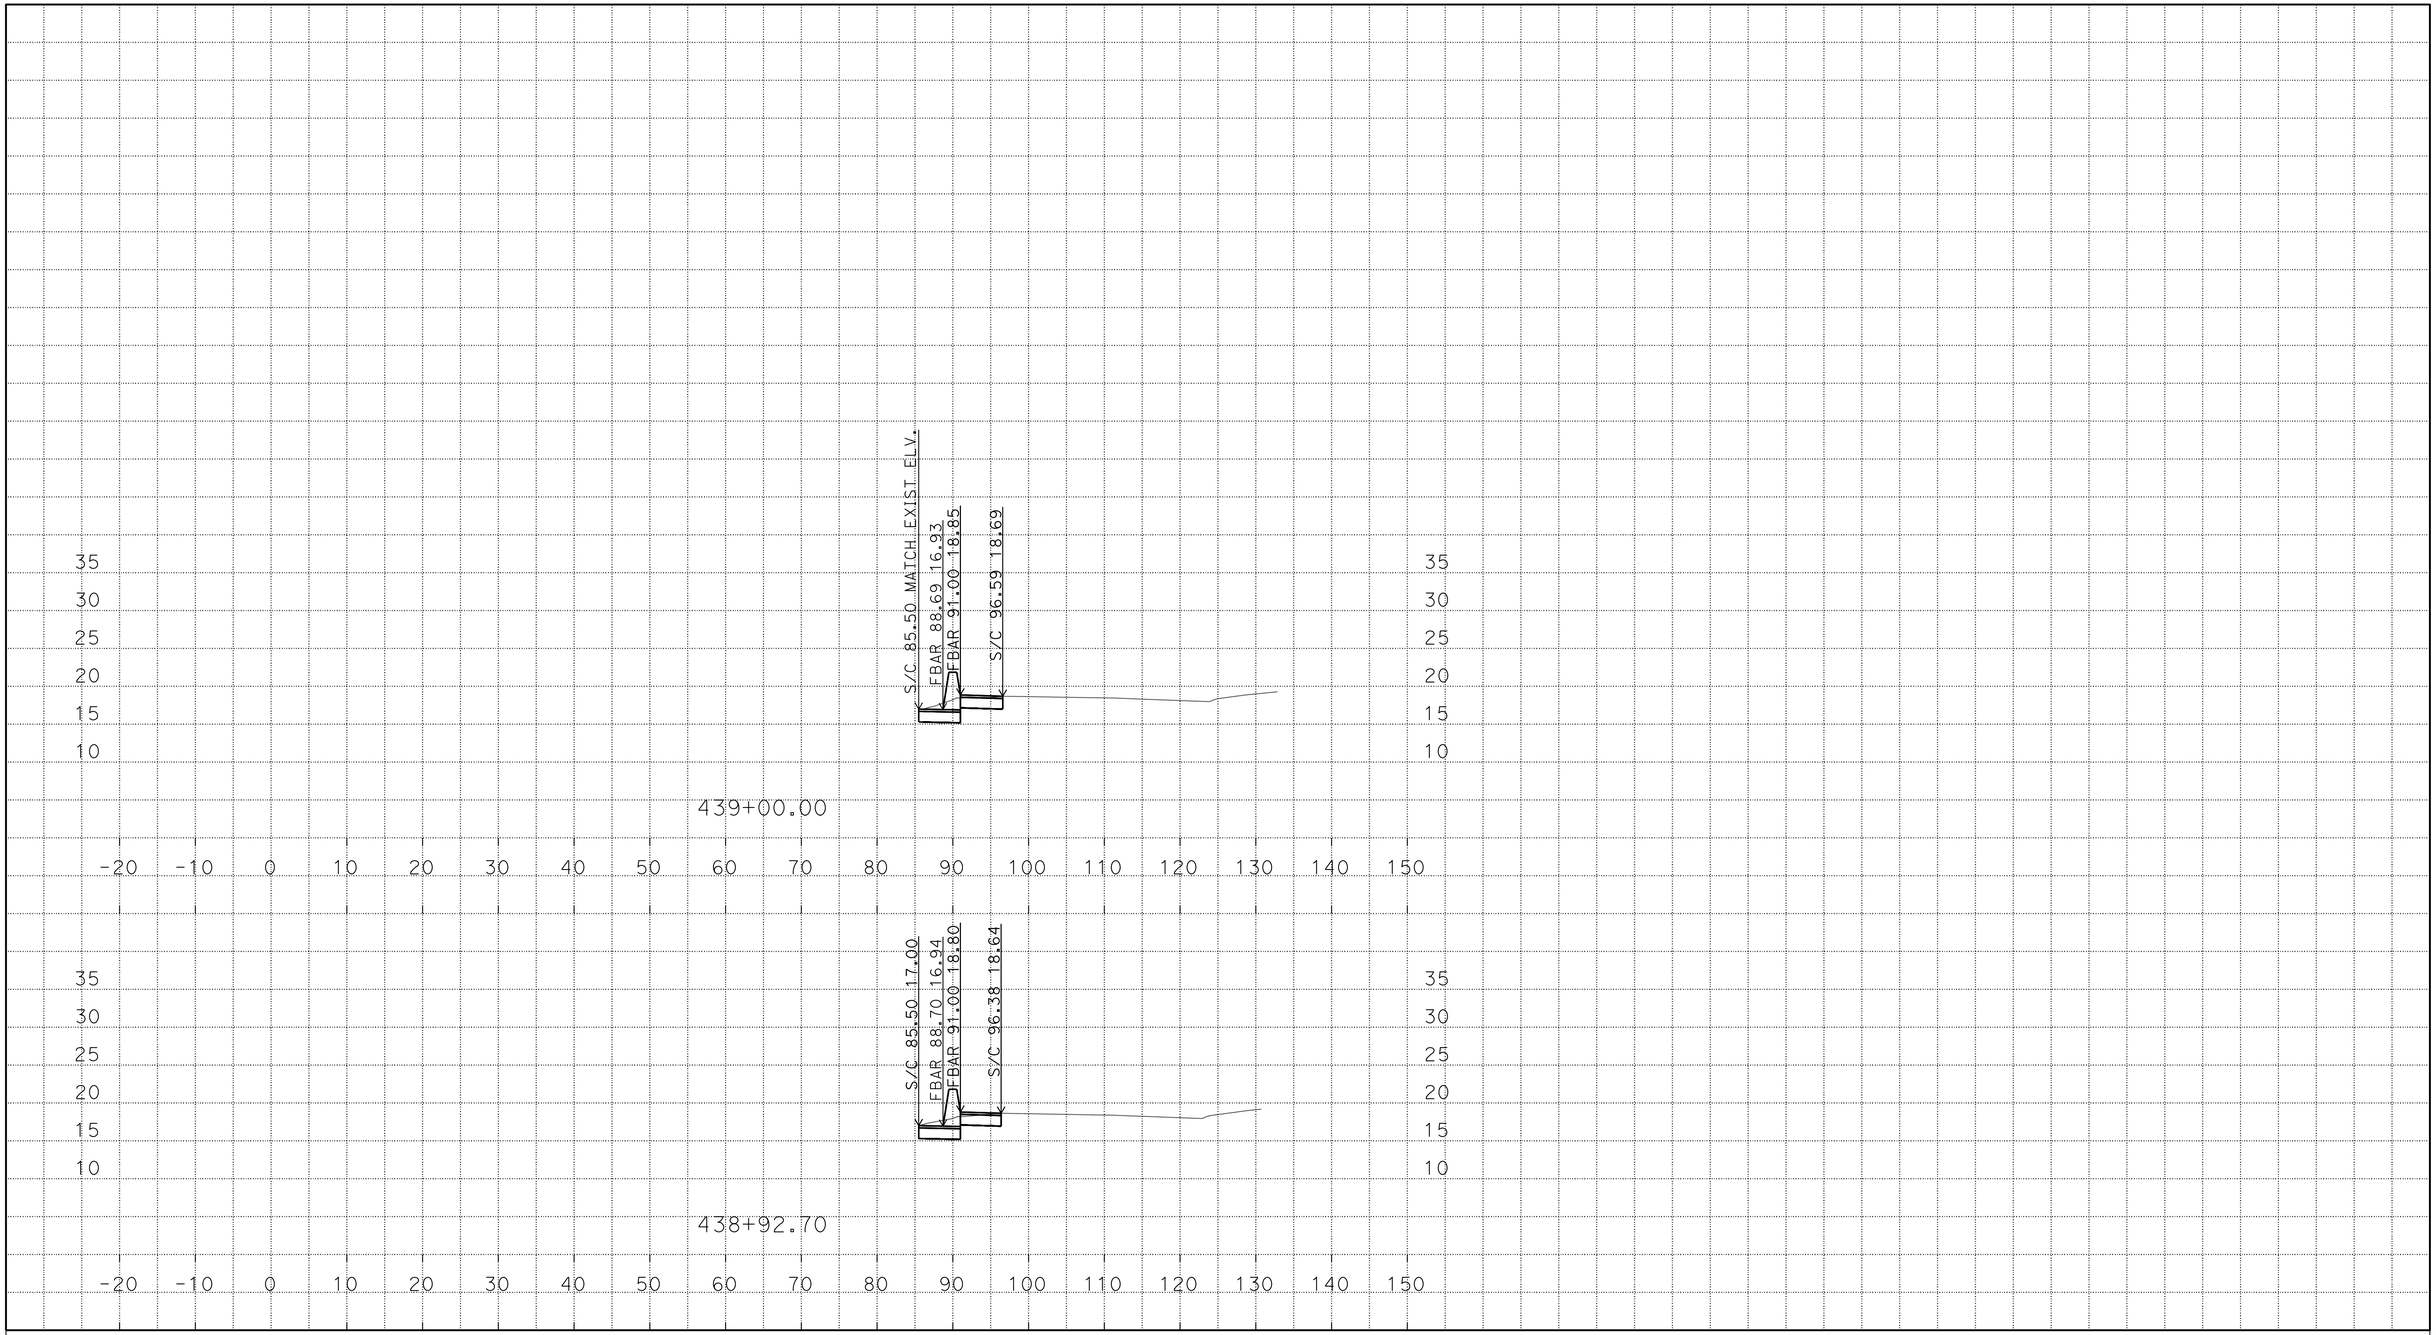

P:\1100020422\02_Design\C3D
1100020422_TEMP_X_C3D_DWG.dwg - 20-May-15 11:12 AM

PLOTTED DATE: 20-MAY-2015

SCALE: 1"=10' Horiz.
1"=10' Vert.

CREATED BY: s134910

CONTRACT: 407604

DIST/CO/RTE/PM: 11/SD/I-5, I-8 & SR-52/Var

PROJECT ID: 1100020422

SD5
CROSS SECTIONS
6 OF 12

DESIGN STUDY ONLY

All Dimensions are U.S. Survey Feet

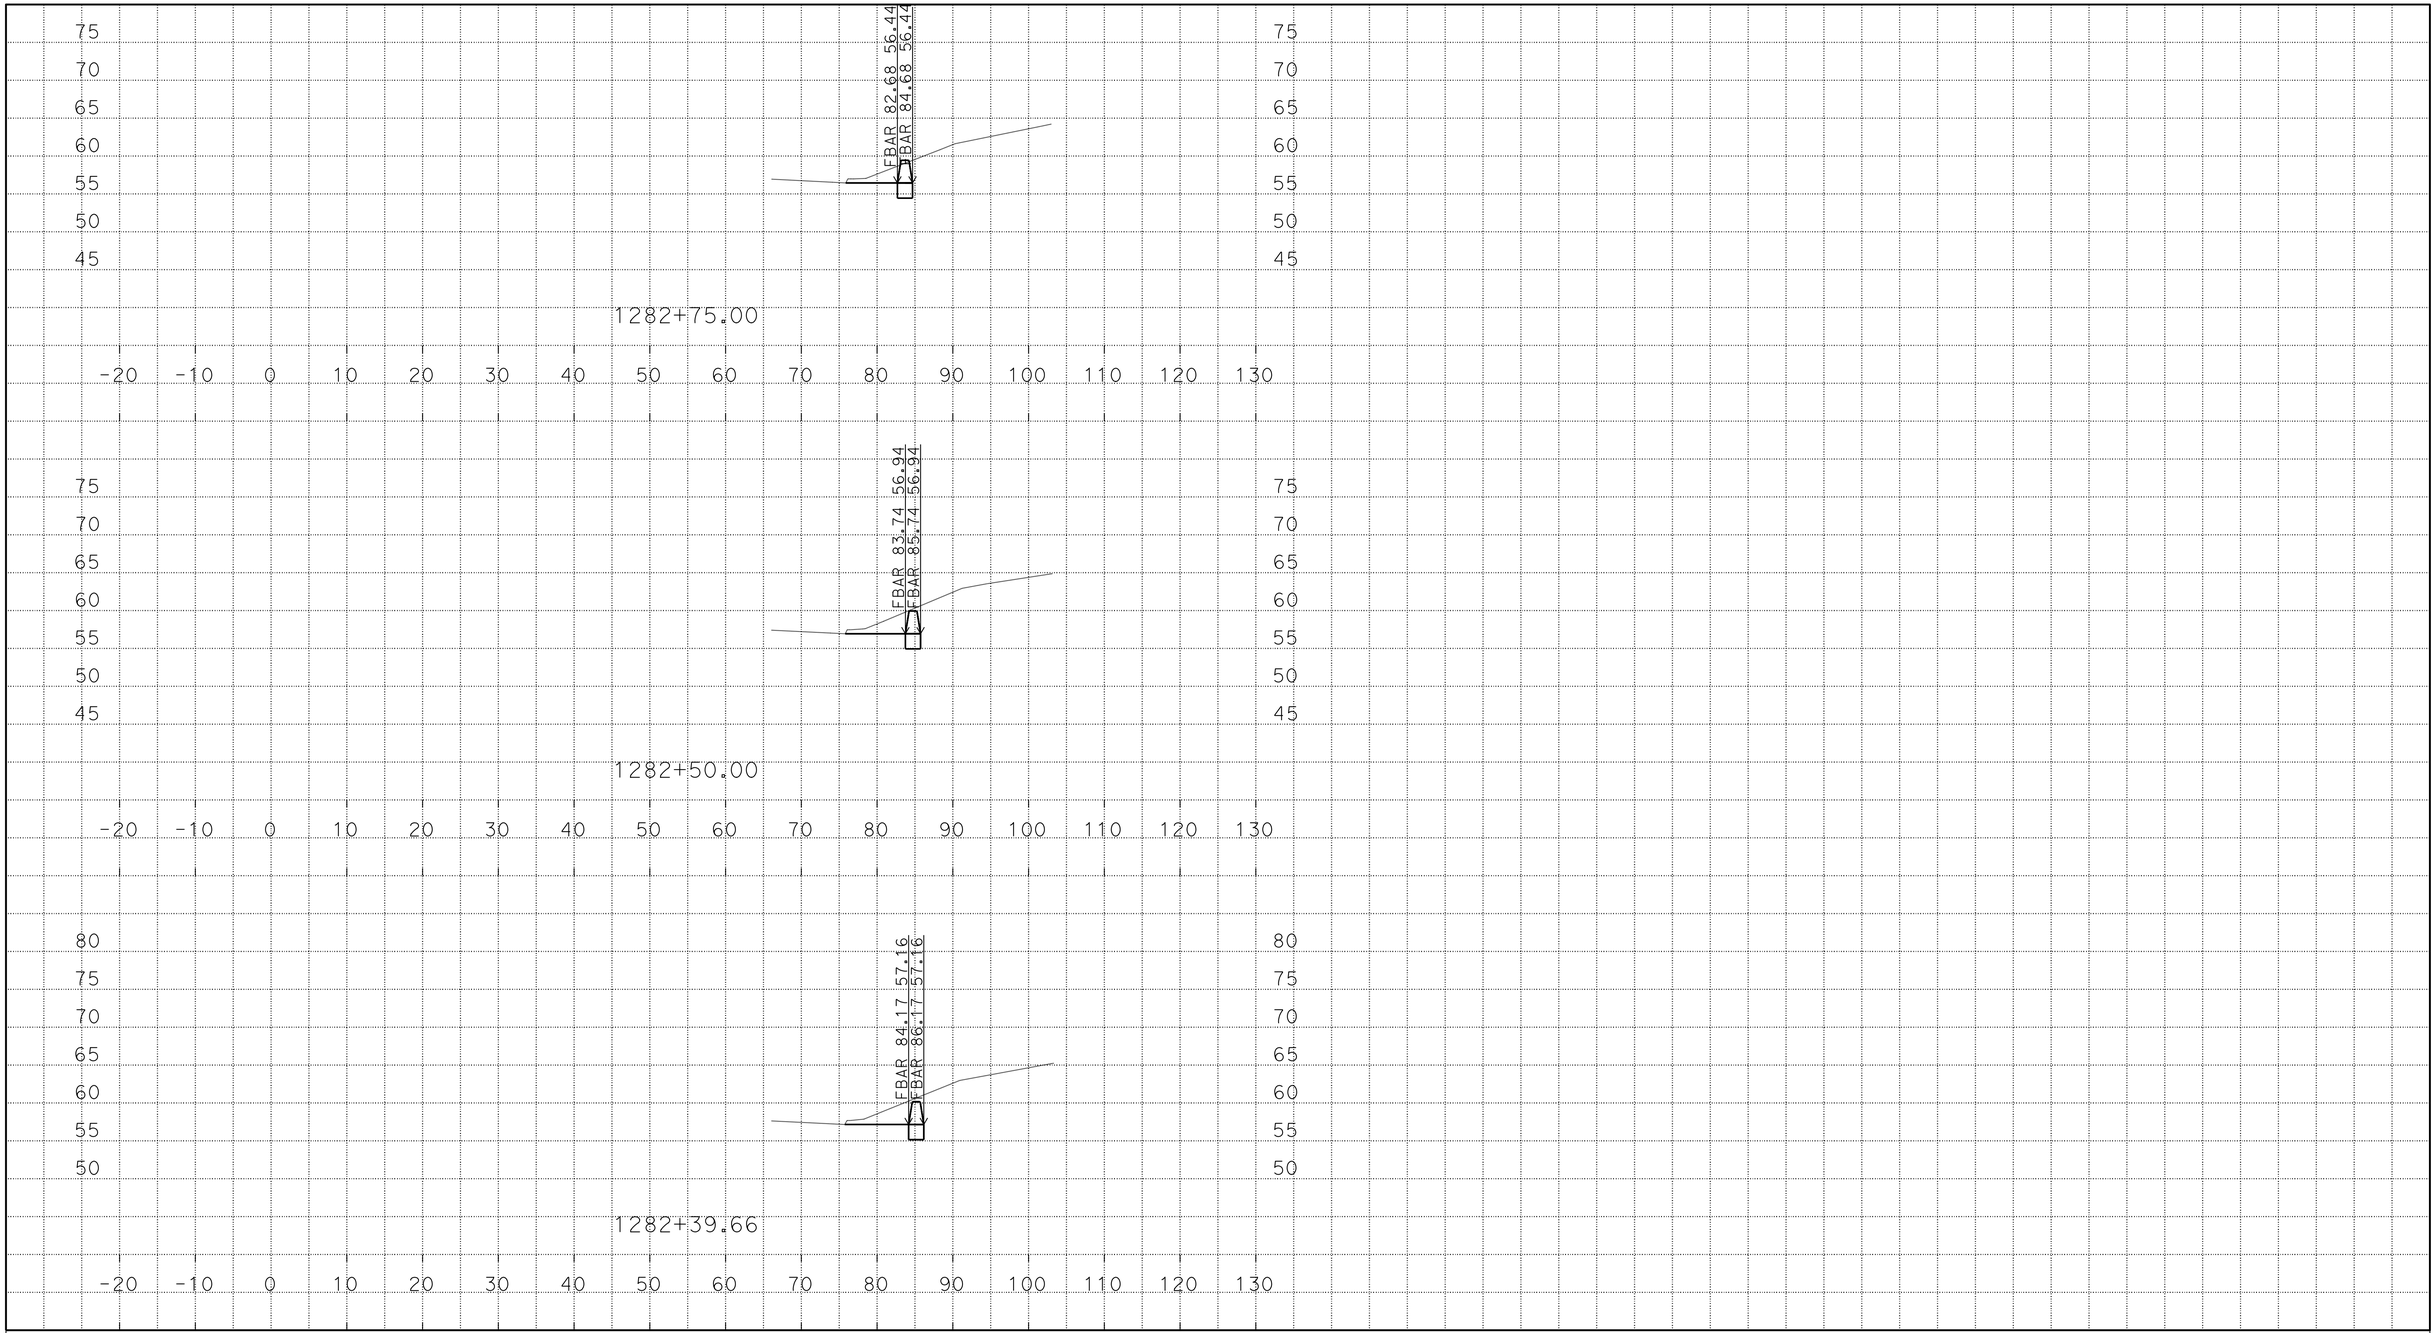

P:\1100020422\02_Design\C3D
1100020422_TEMP_X_C3D_DWG.dwg - 28-Apr-15 9:42 AM

PLOTTED DATE: 20-MAY-2015

SCALE: 1"=10' Horiz.
1"=10' Vert.

CREATED BY: s134910

CONTRACT: 407604

DIST/CO/RTE/PM: 11/SD/I-5, I-8 & SR-52/Var

PROJECT ID: 1100020422

SD5A2
CROSS SECTIONS
7 OF 12

DESIGN STUDY ONLY

All Dimensions are U.S. Survey Feet

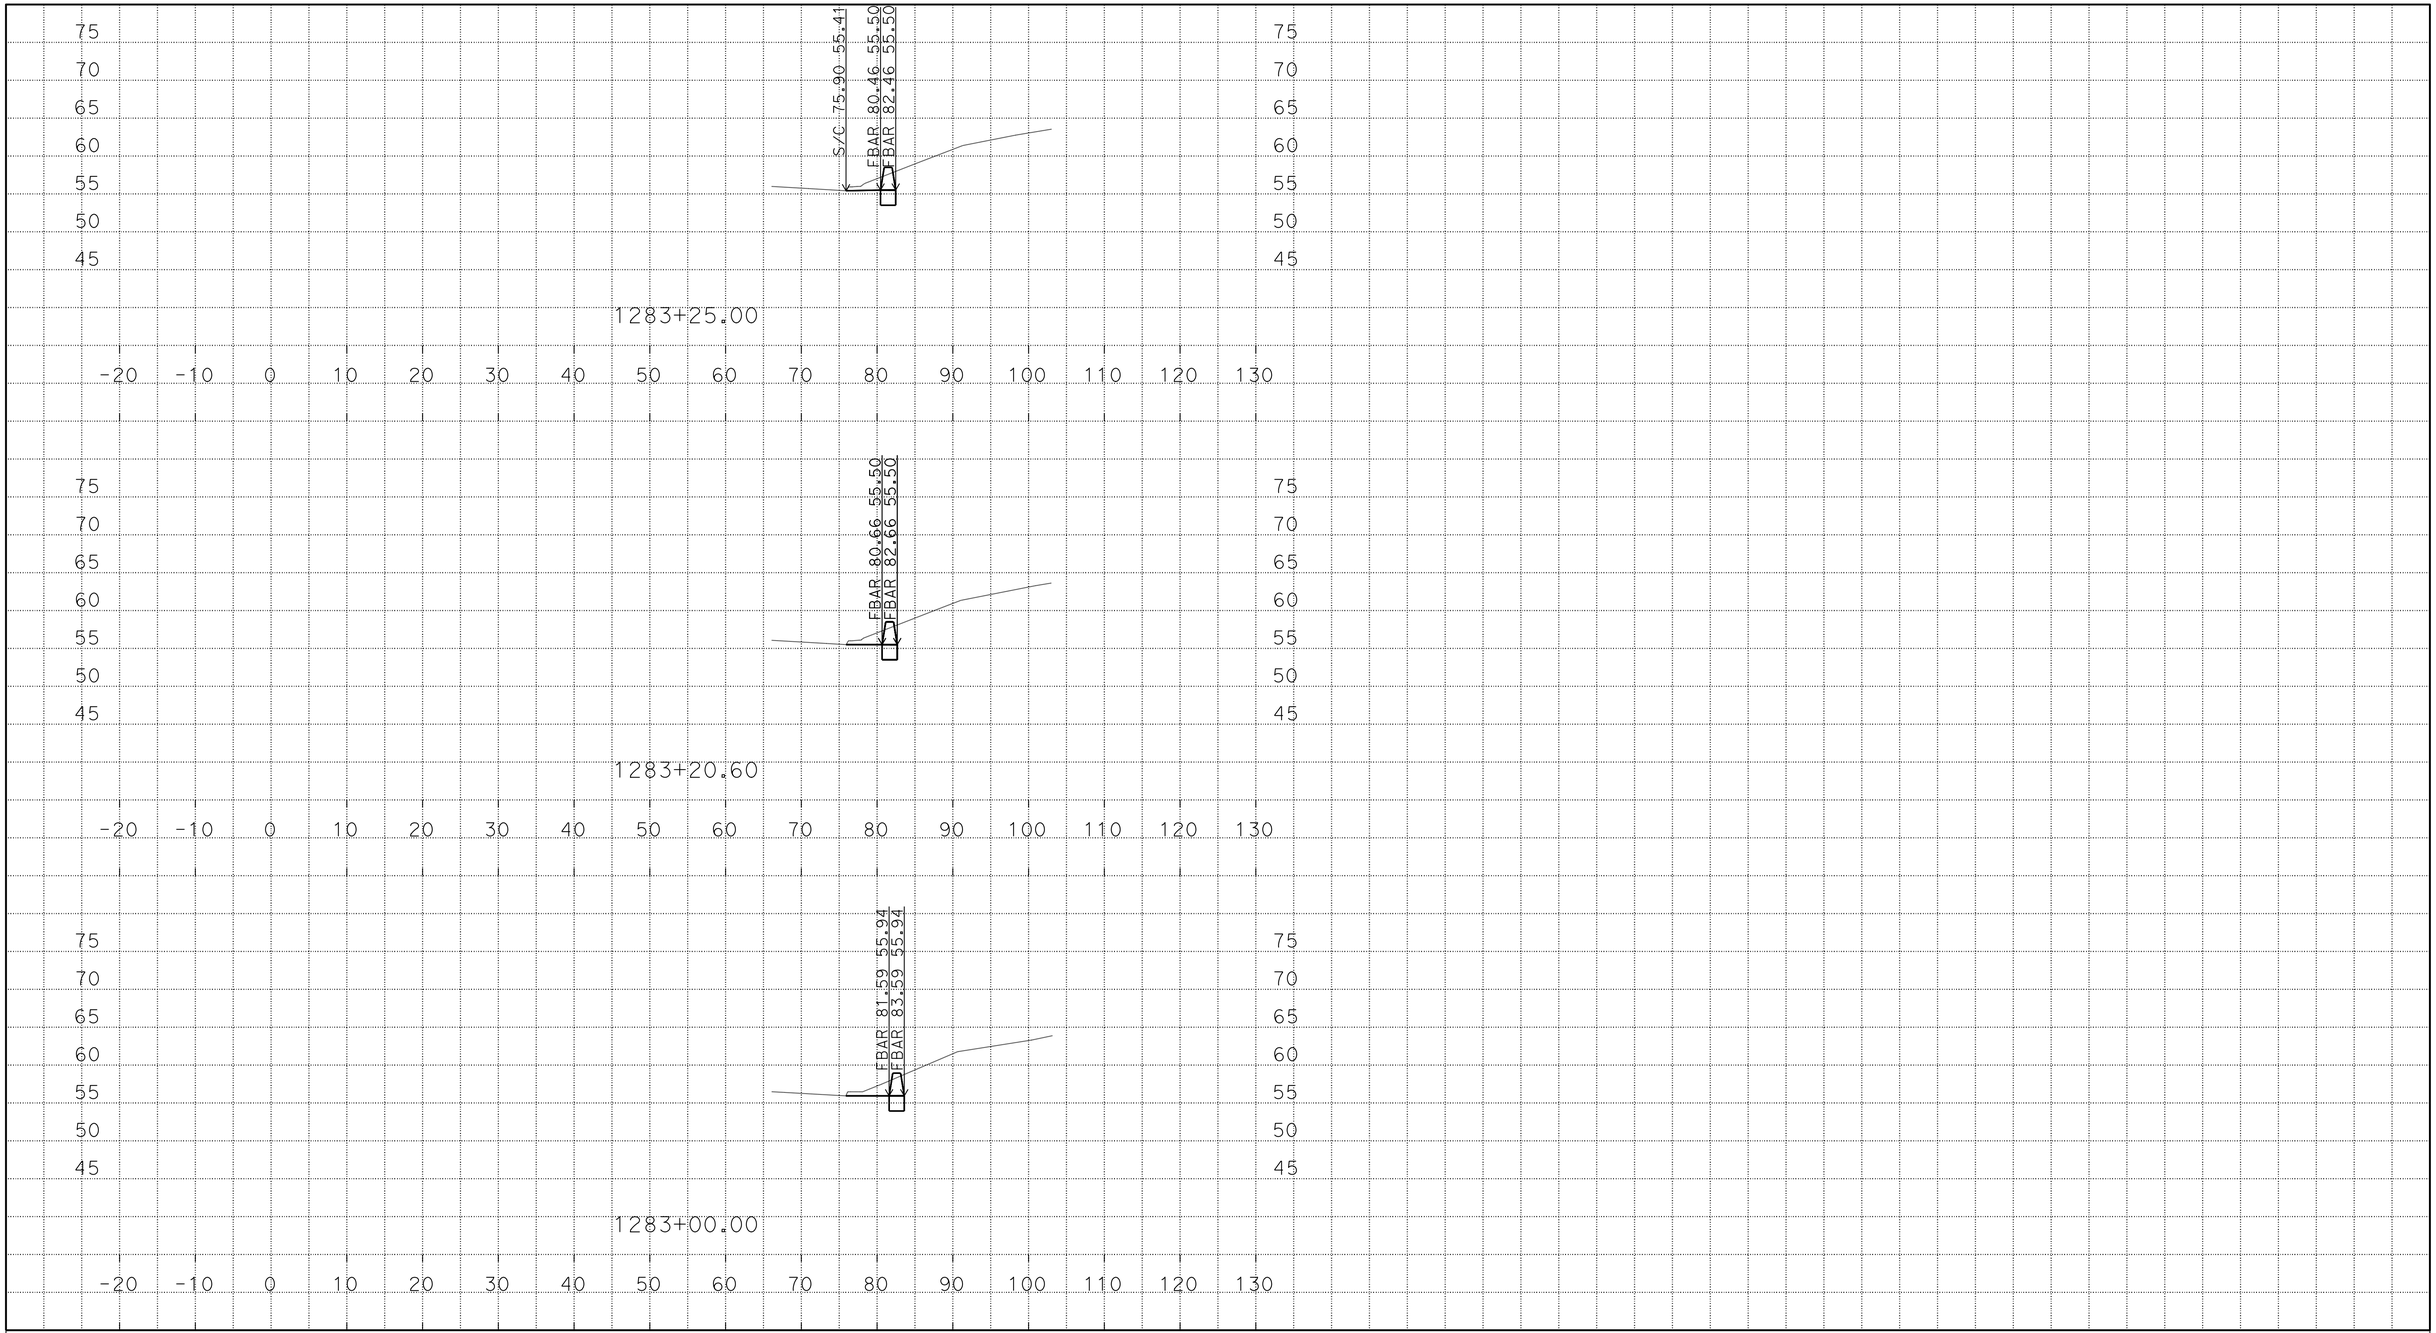

PLOTTED DATE: 20-MAY-2015

SCALE: 1"=10' Horiz.
1"=10' Vert.

CREATED BY: s134910

CONTRACT: 407604

DIST/CO/RTE/PM: 11/SD/I-5, I-8 & SR-52/Var

PROJECT ID: 1100020422

SD5A2
CROSS SECTIONS
8 OF 12

P:\1100020422\02_Design\C3D
1100020422_TEMP_X_C3D_DWG.dwg - 28-Apr-15 9:42 AM

DESIGN STUDY ONLY

All Dimensions are U.S. Survey Feet

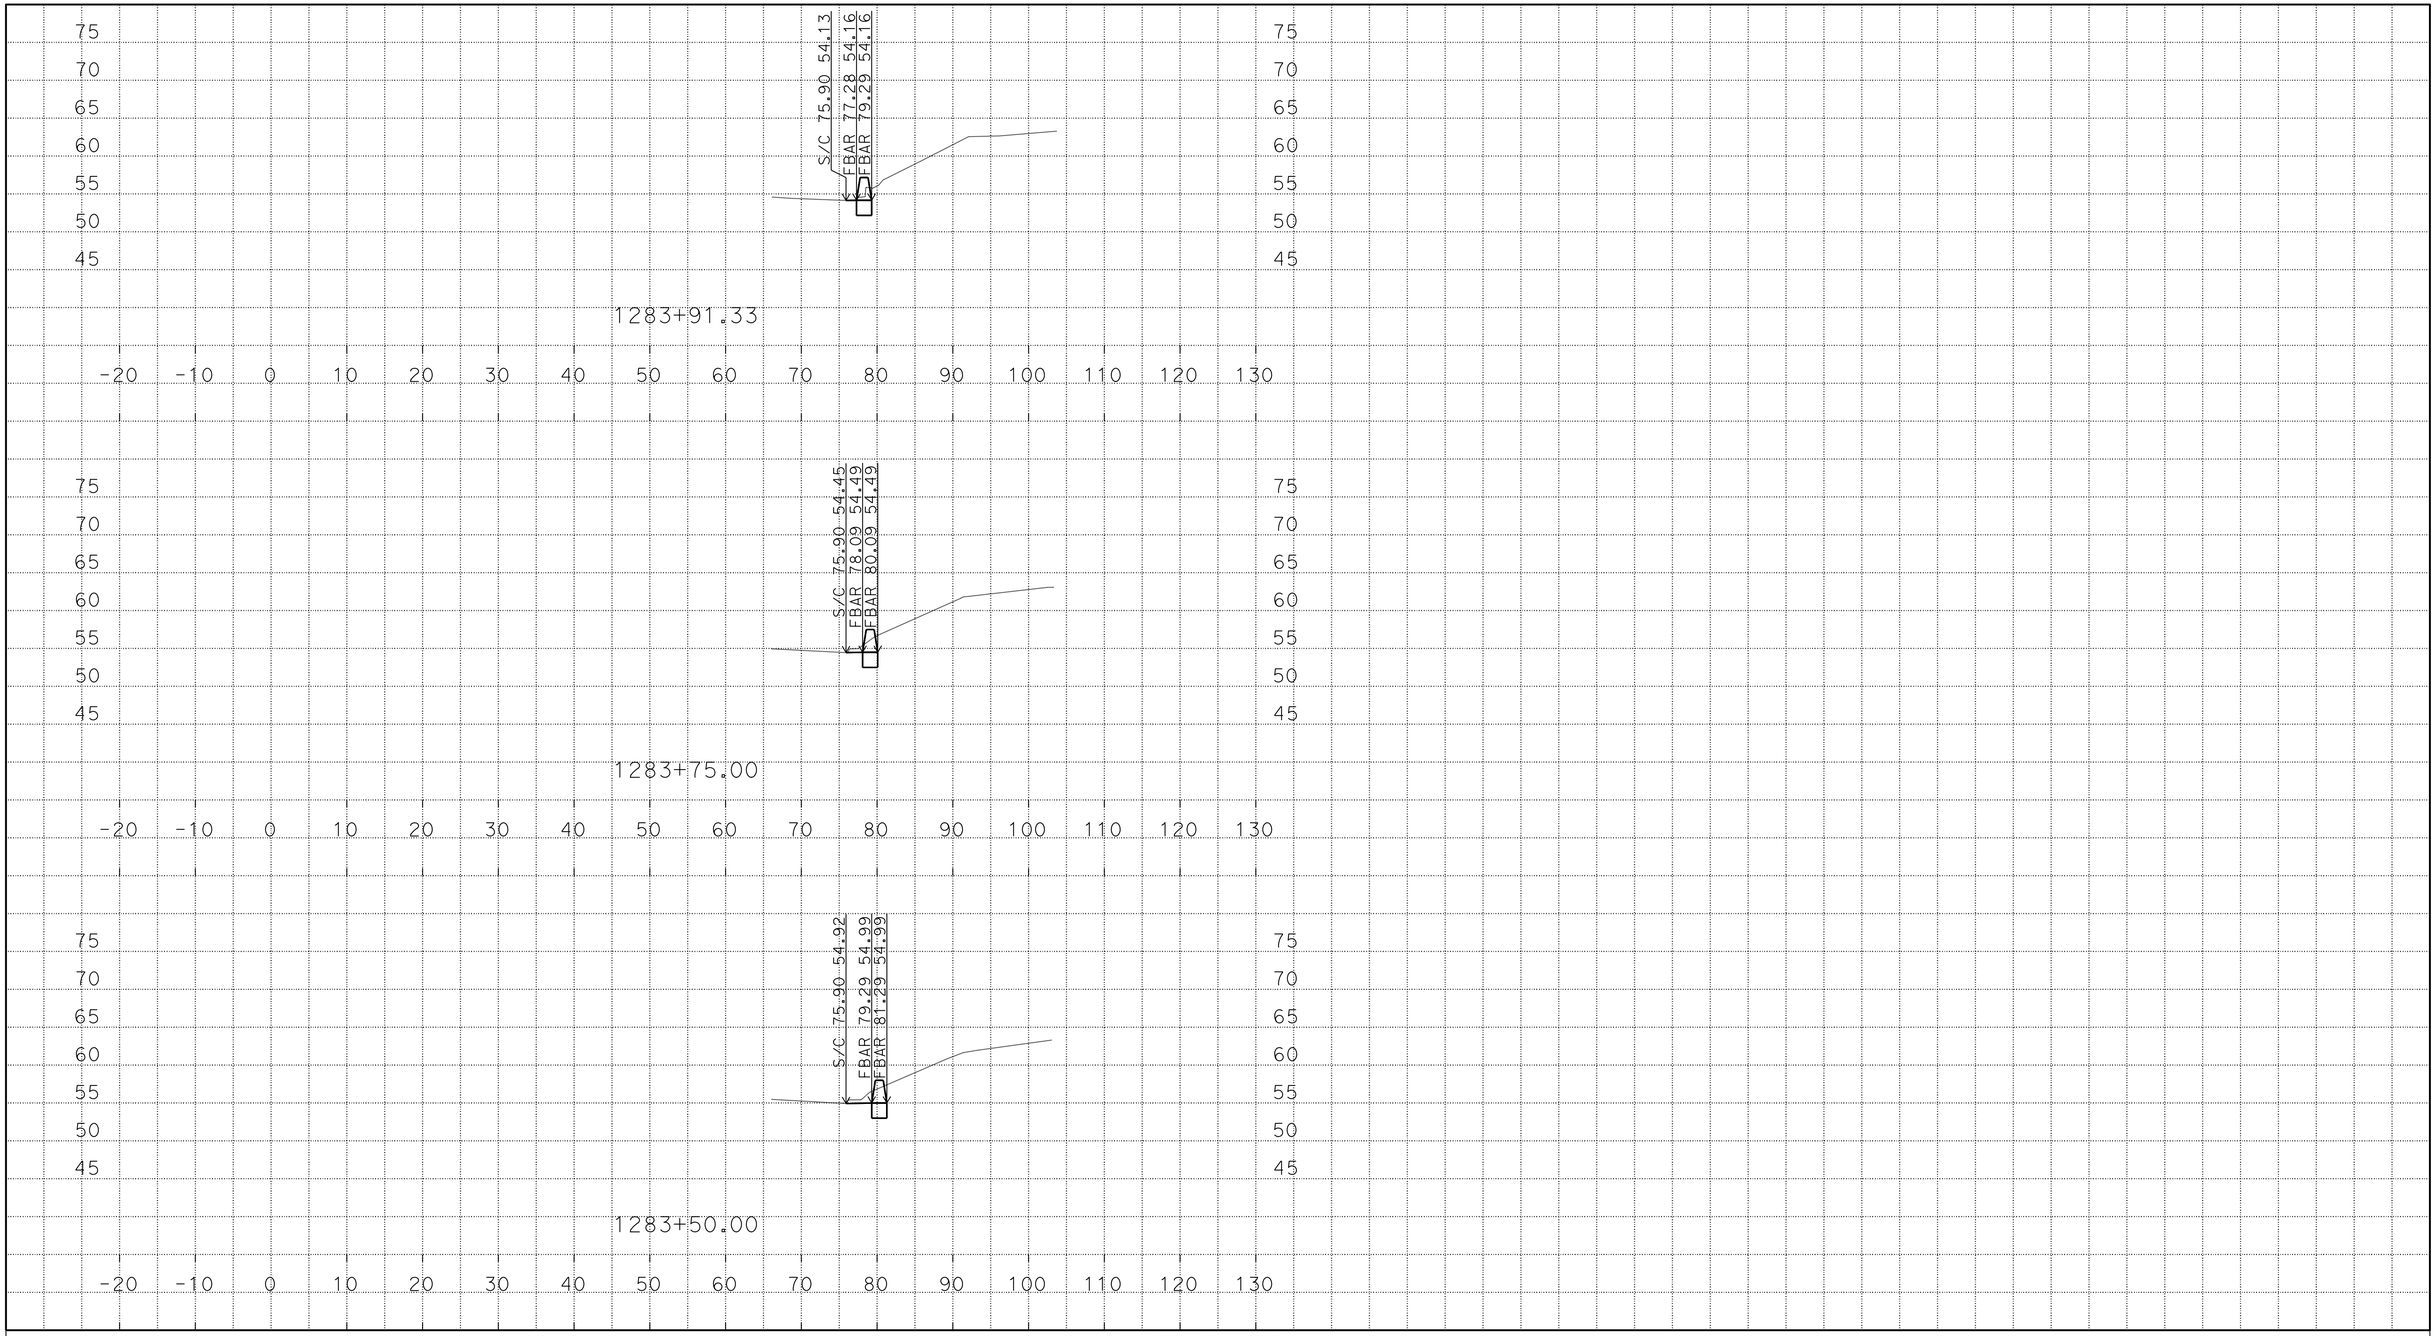

P:\1100020422\02_Design\C3D
1100020422_TEMP_X_C3D_DWG.dwg - 28-Apr-15 9:42 AM

PLOTTED DATE: 20-MAY-2015

SCALE: 1"=10' Horiz.
1"=10' Vert.

CREATED BY: s134910

CONTRACT: 407604

DIST/CO/RTE/PM: 11/SD/I-5, I-8 & SR-52/Var

PROJECT ID: 1100020422

SD5A2
CROSS SECTIONS
9 OF 12

DESIGN STUDY ONLY

All Dimensions are U.S. Survey Feet

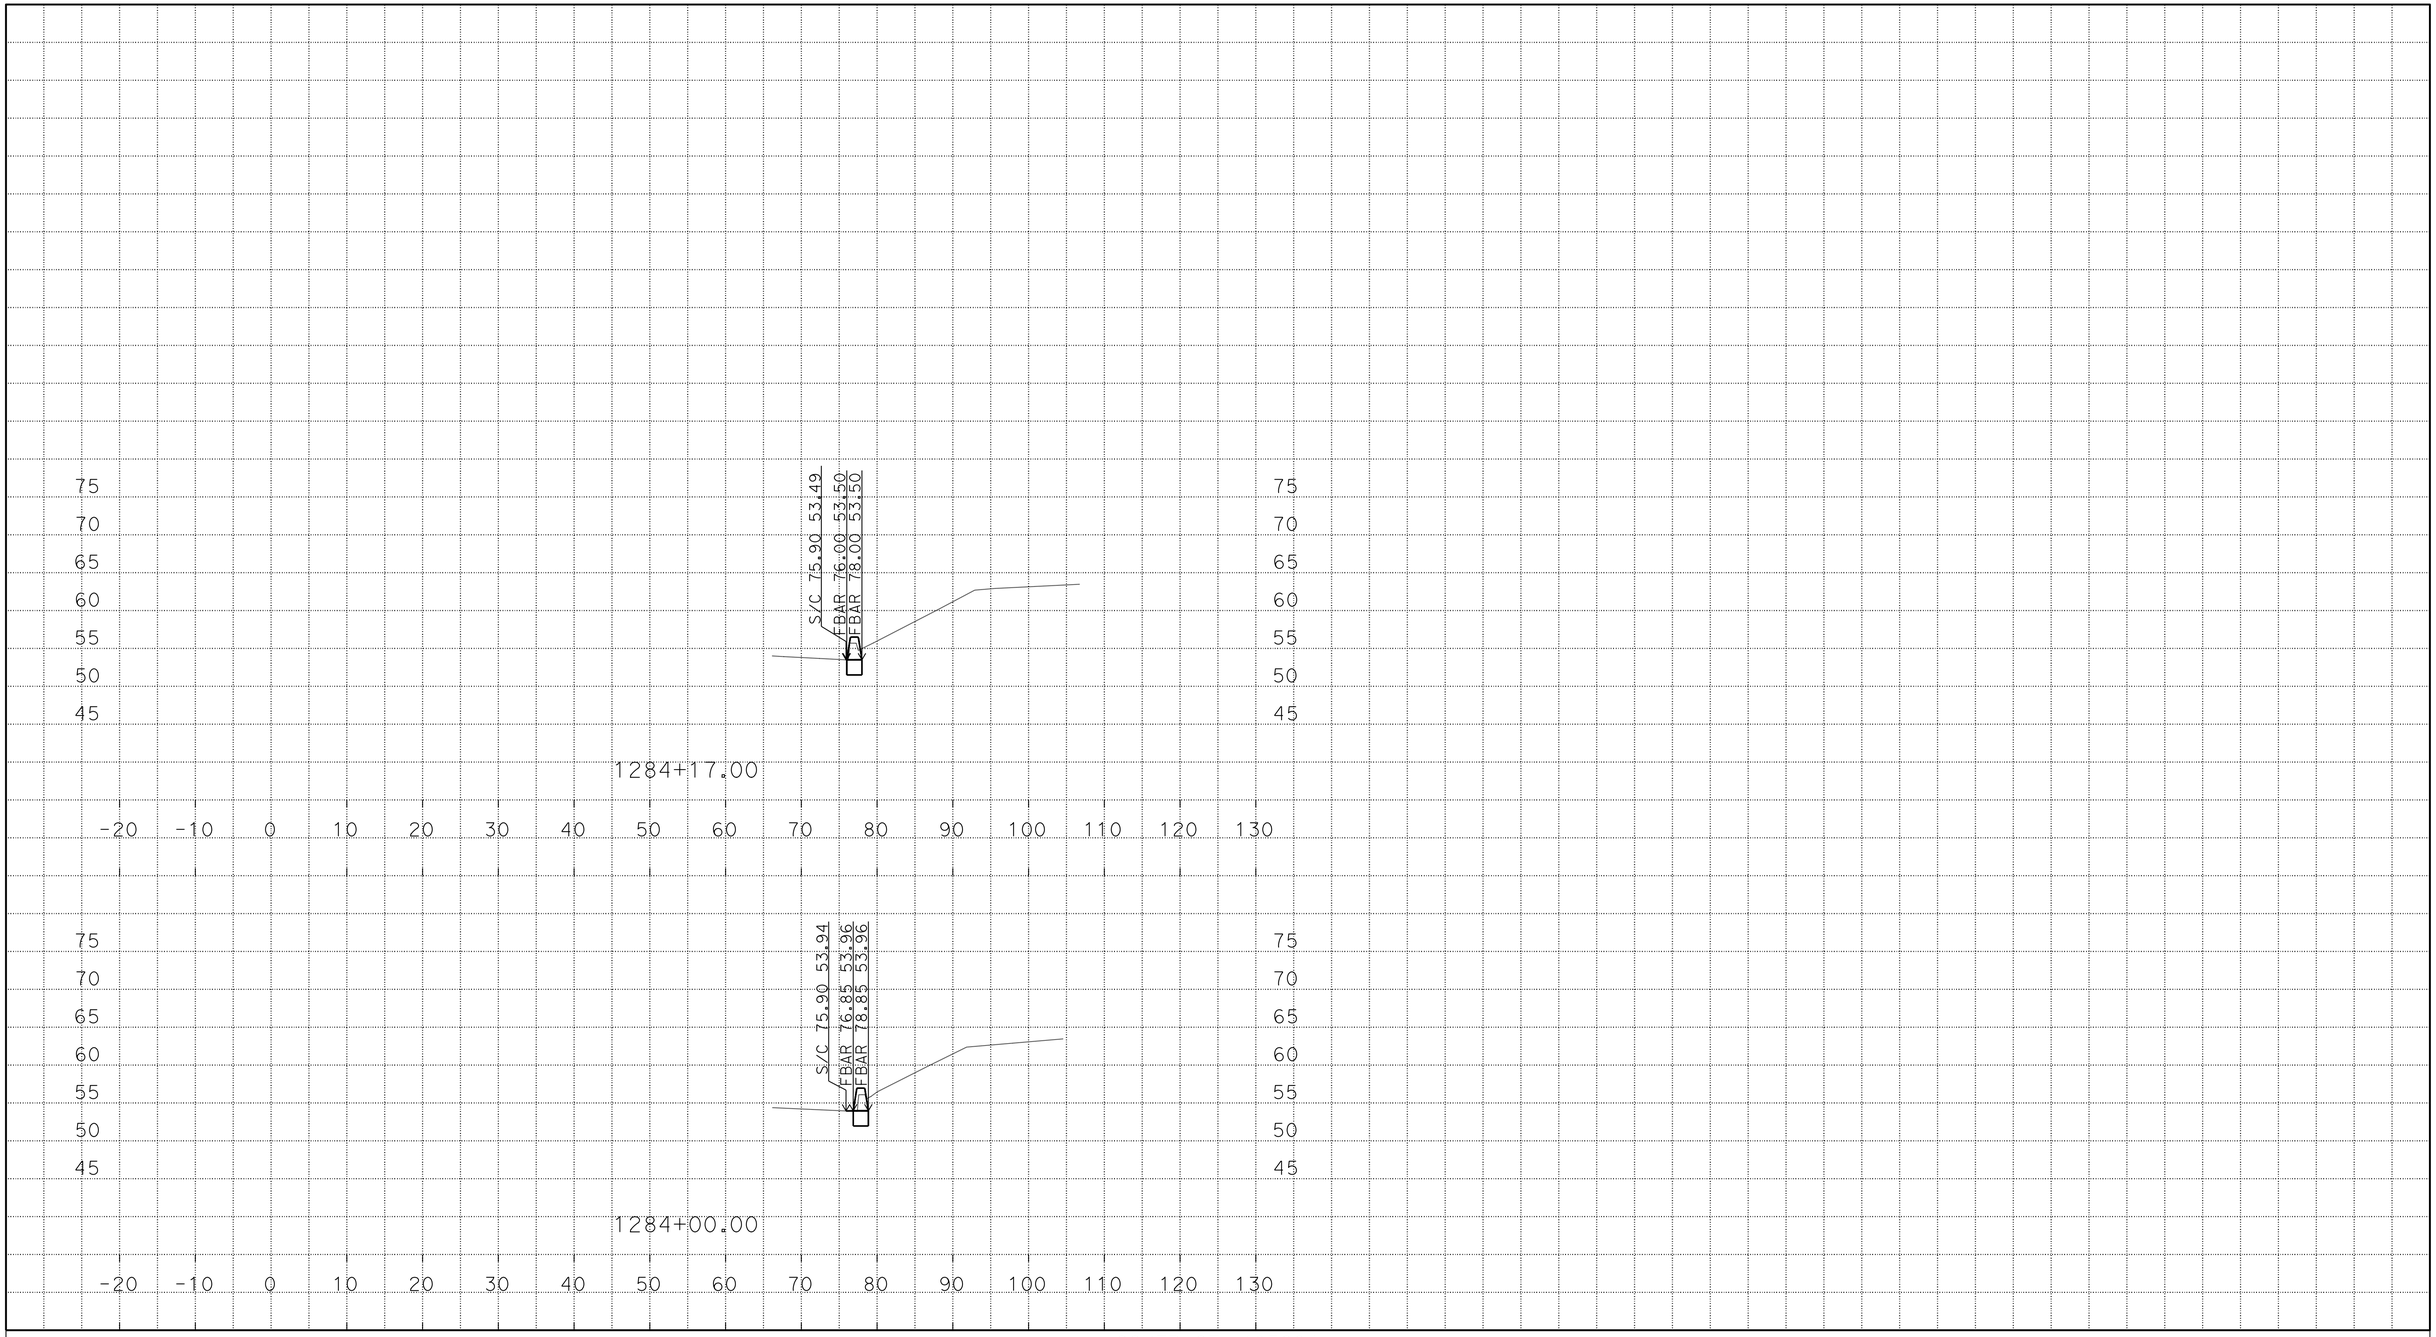

P:\1100020422\02_Design\C3D
1100020422_TEMP_X_C3D_DWG.dwg - 28-Apr-15 9:42 AM

PLOTTED DATE: 20-MAY-2015

SCALE: 1"=10' Horiz.
1"=10' Vert.

CREATED BY: s134910

CONTRACT: 407604

DIST/CO/RTE/PM: 11/SD/I-5, I-8 & SR-52/Var

PROJECT ID: 1100020422

SD5A2
CROSS SECTIONS
10 OF 12

DESIGN STUDY ONLY

All Dimensions are U.S. Survey Feet

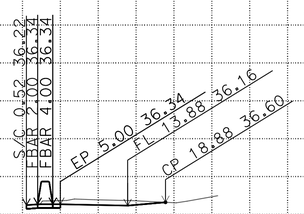

155+50.00

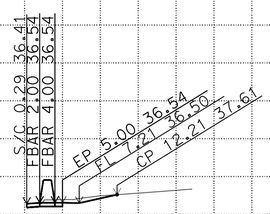

155+75.00

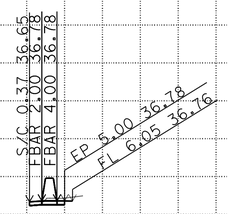

156+00.00

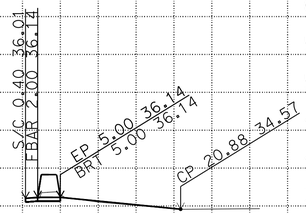

155+08.40

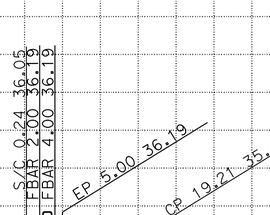

155+18.40

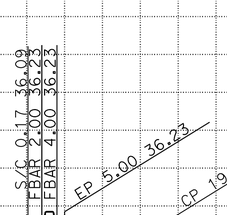

155+25.00

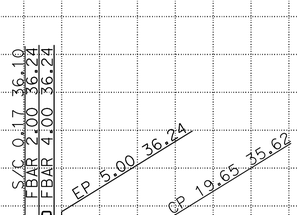

155+26.64

PLOTTED DATE: 20-MAY-2015

SCALE: 1"=10' Horiz.
1"=10' Vert.

CREATED BY: s134910

CONTRACT: 407604

DIST/CO/RTE/PM: 11/SD/I-5, I-8 & SR-52/Var

PROJECT ID: 1100020422

M1
CROSS SECTIONS
11 OF 12

P:\1100020422\02_Design\C3D
1100020422_TEMP_X_C3D_DWG.dwg - 20-May-15 11:12 AM

DESIGN STUDY ONLY

All Dimensions are U.S. Survey Feet

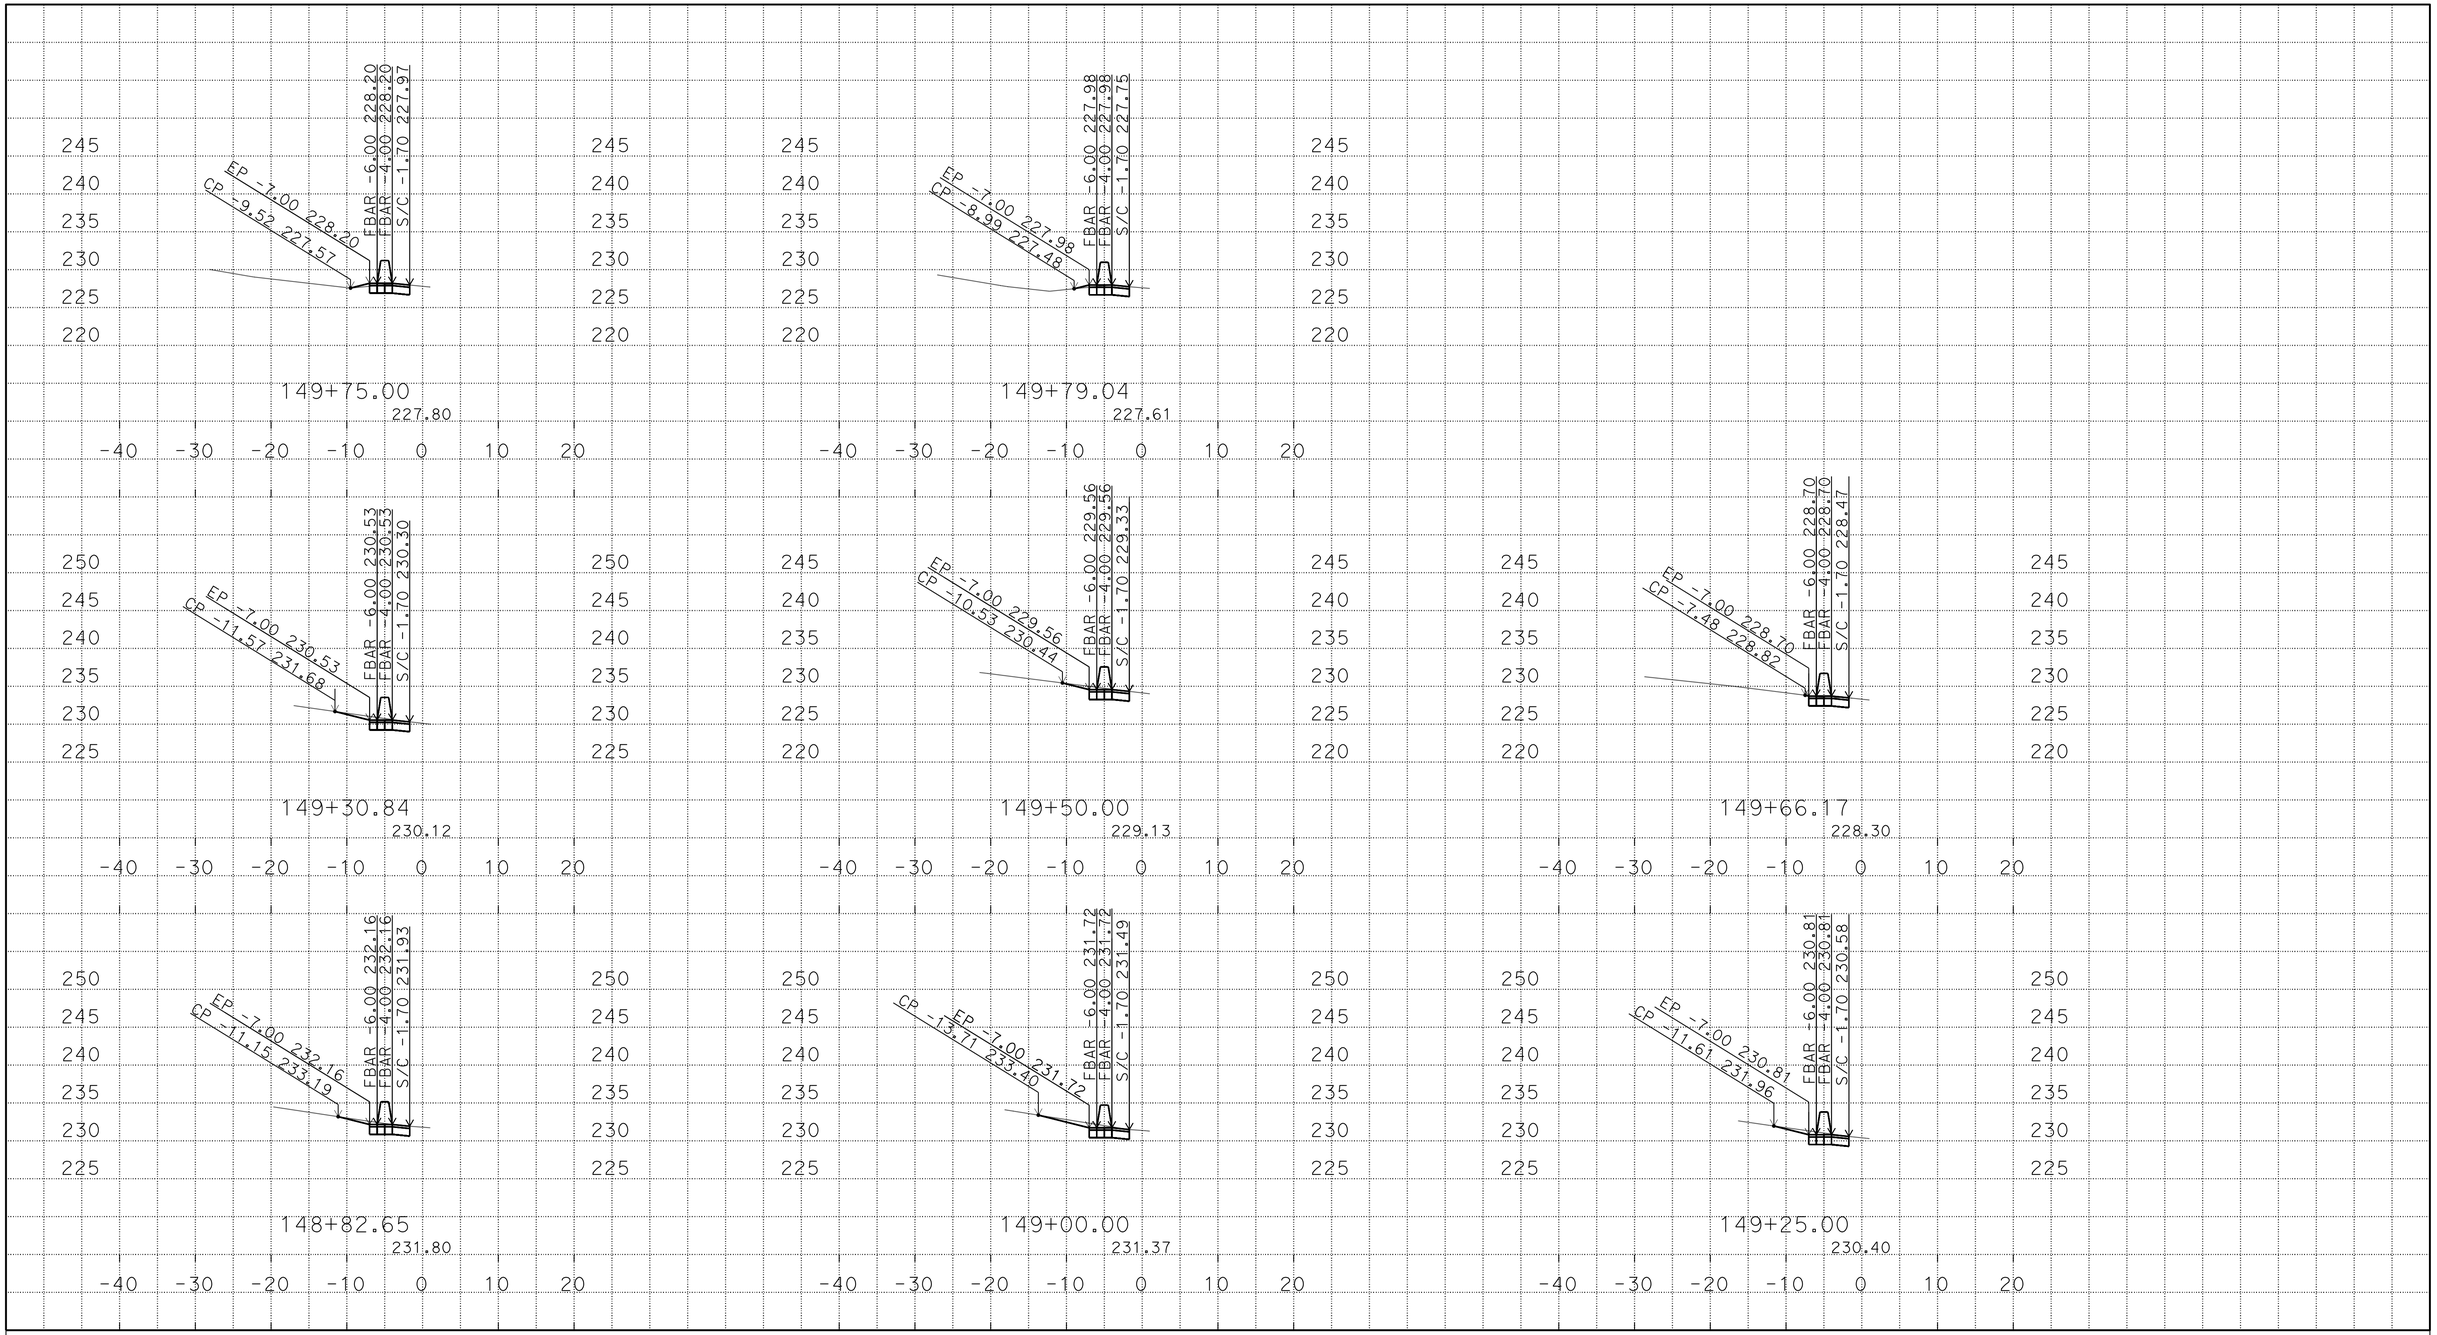

P:\1100020422\02_Design\C3D
1100020422_TEMP_X_C3D_DWG.dwg - 20-May-15 11:12 AM

PLOTTED DATE: 20-MAY-2015

SCALE: 1"=10' Horiz.
1"=10' Vert.

CREATED BY: s134910

CONTRACT: 407604

DIST/CO/RTE/PM: 11/SD/I-5, I-8 & SR-52/Var

PROJECT ID: 1100020422

52G2
CROSS SECTIONS
12 OF 12