DESIGN STUDY ONLY

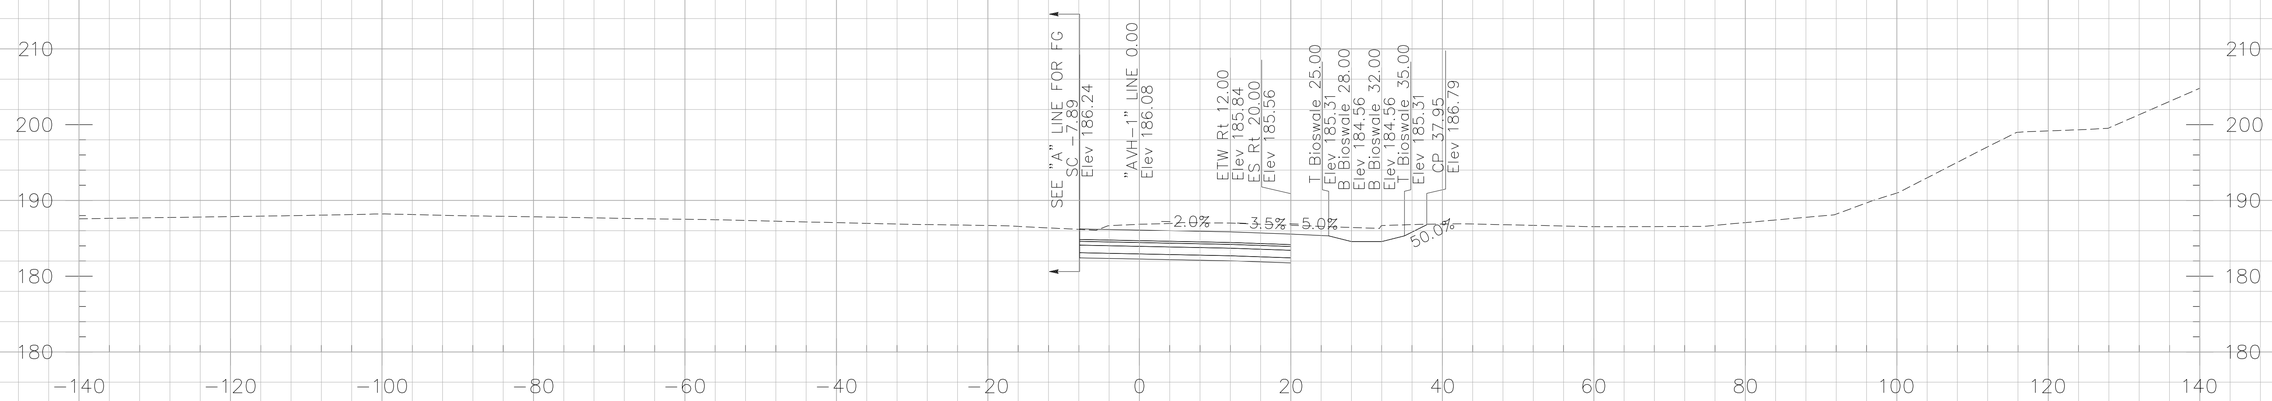

217+00.00

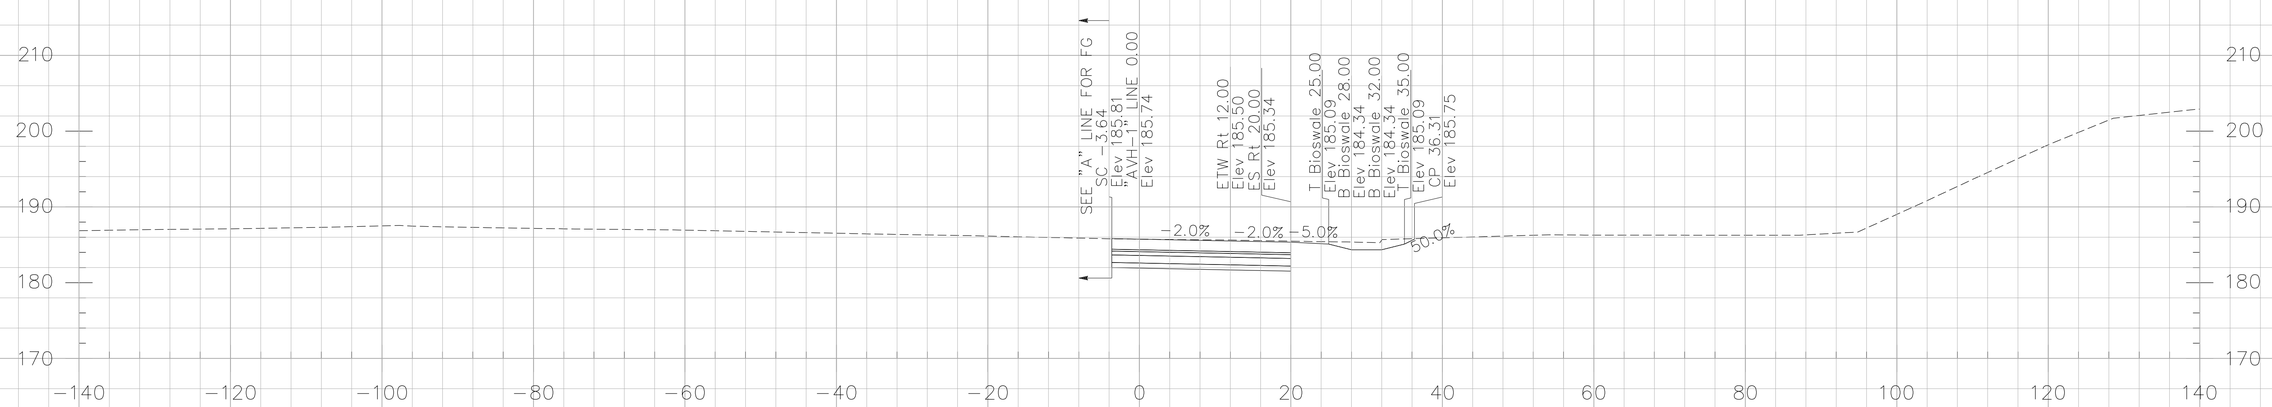

216+50.00

CROSS SECTIONS CREATED BY: DP
DATE: 10/17/2013
File: ...\AVH -1 Line.dgn

PROJECT: I-5 SEGMENT 2
CONTRACT No: 12-0F96C4 12-Ora-5
PM: 3.7/6.2

Scale Ratio: 1:10' Horiz.
1:10' Vert.
ALL DIMENSIONS ARE US SURVEY FEET

"AVH-1" LINE CROSS SECTIONS

SHEET 01 OF 12

DESIGN STUDY ONLY

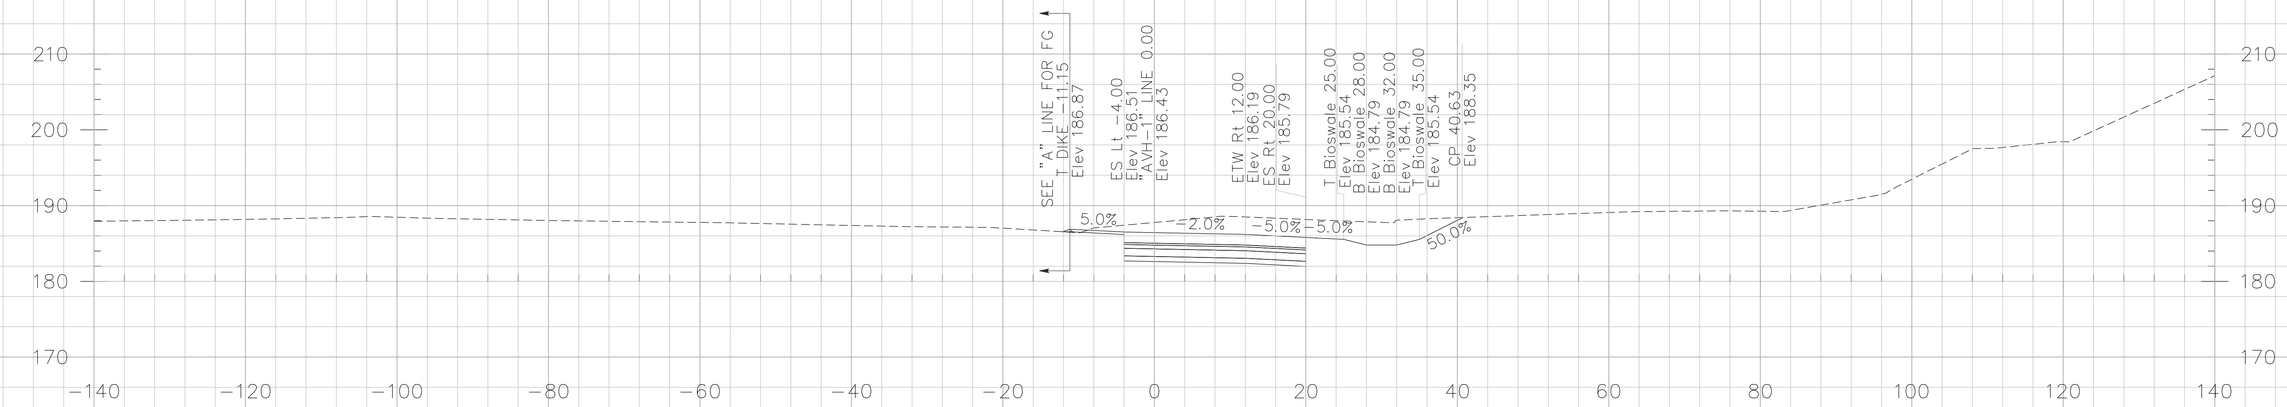

217+50.00

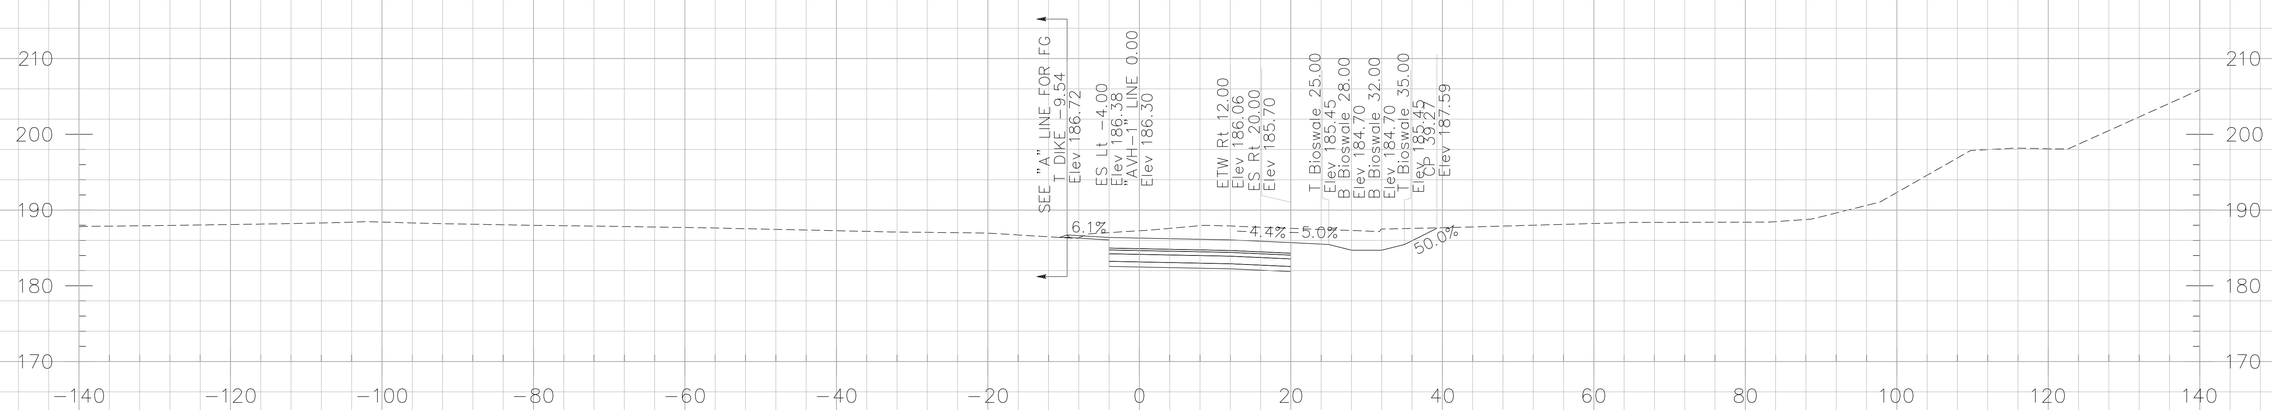

217+31.66

CROSS SECTIONS CREATED BY: DP
DATE: 10/17/2013
File: ...\AVH -1 Line.dgn

PROJECT: I-5 SEGMENT 2
CONTRACT No: 12-0F96C4 12-Ora-5
PM: 3.7/6.2

Scale Ratio: 1:10' Horiz.
1:10' Vert.
ALL DIMENSIONS ARE US SURVEY FEET

"AVH-1" LINE CROSS SECTIONS

SHEET 02 OF 12

DESIGN STUDY ONLY

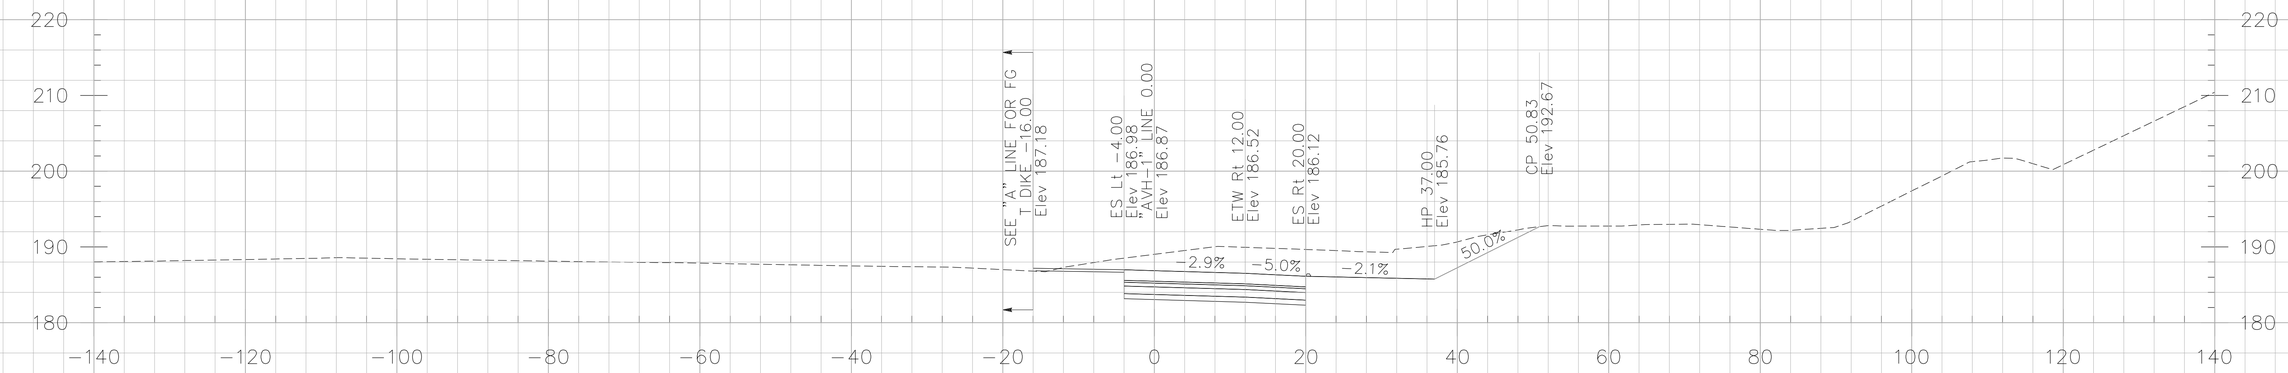

218+00.00

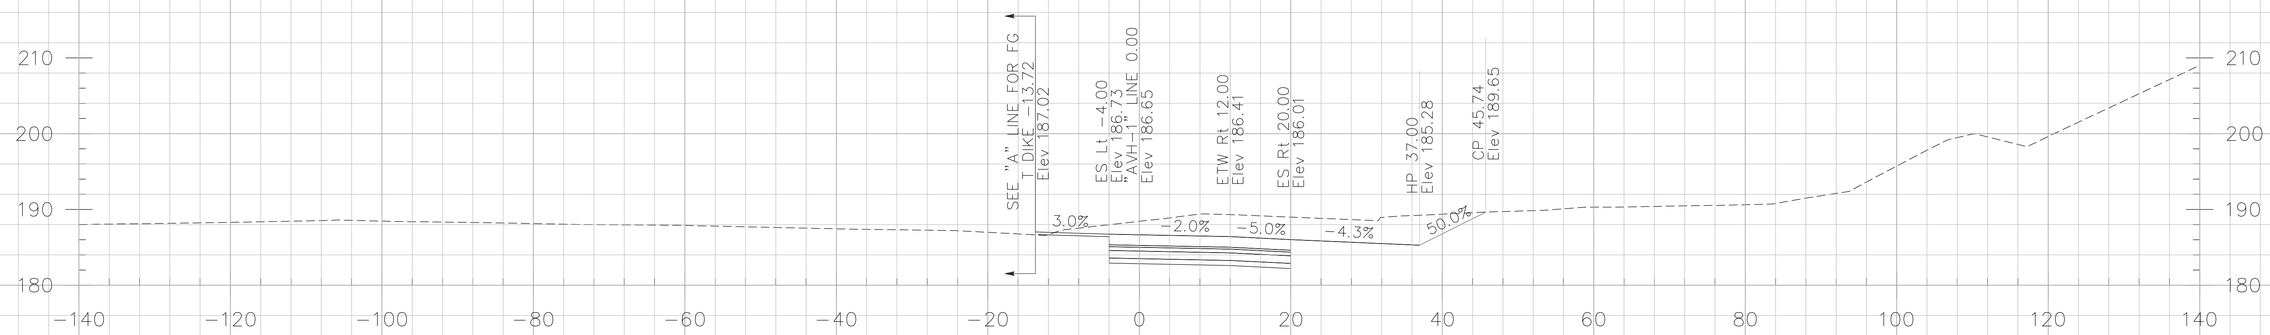

217+77.16

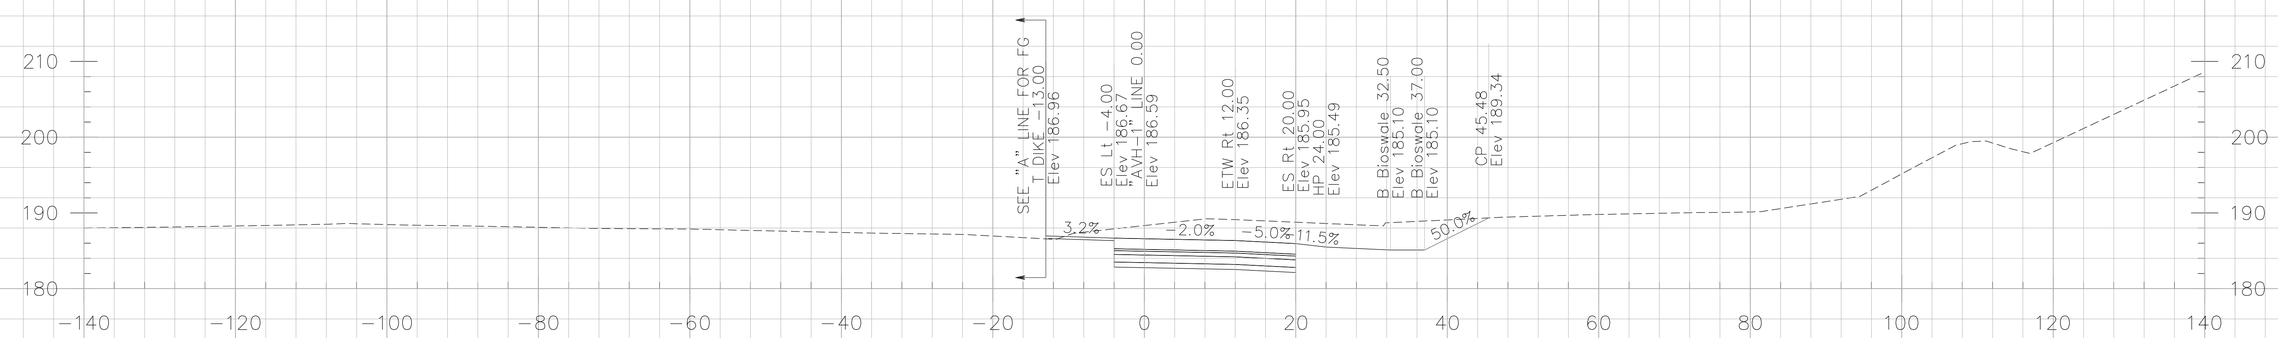

217+70.00

CROSS SECTIONS CREATED BY: DP
DATE: 10/17/2013
File: ...\AVH -1 Line.dgn

PROJECT: I-5 SEGMENT 2
CONTRACT No: 12-0F96C4 12-Ora-5
PM: 3.7/6.2

Scale Ratio: 1:10' Horiz.
1:10' Vert.
ALL DIMENSIONS ARE US SURVEY FEET

"AVH-1" LINE CROSS SECTIONS

SHEET 03 OF 12

DESIGN STUDY ONLY

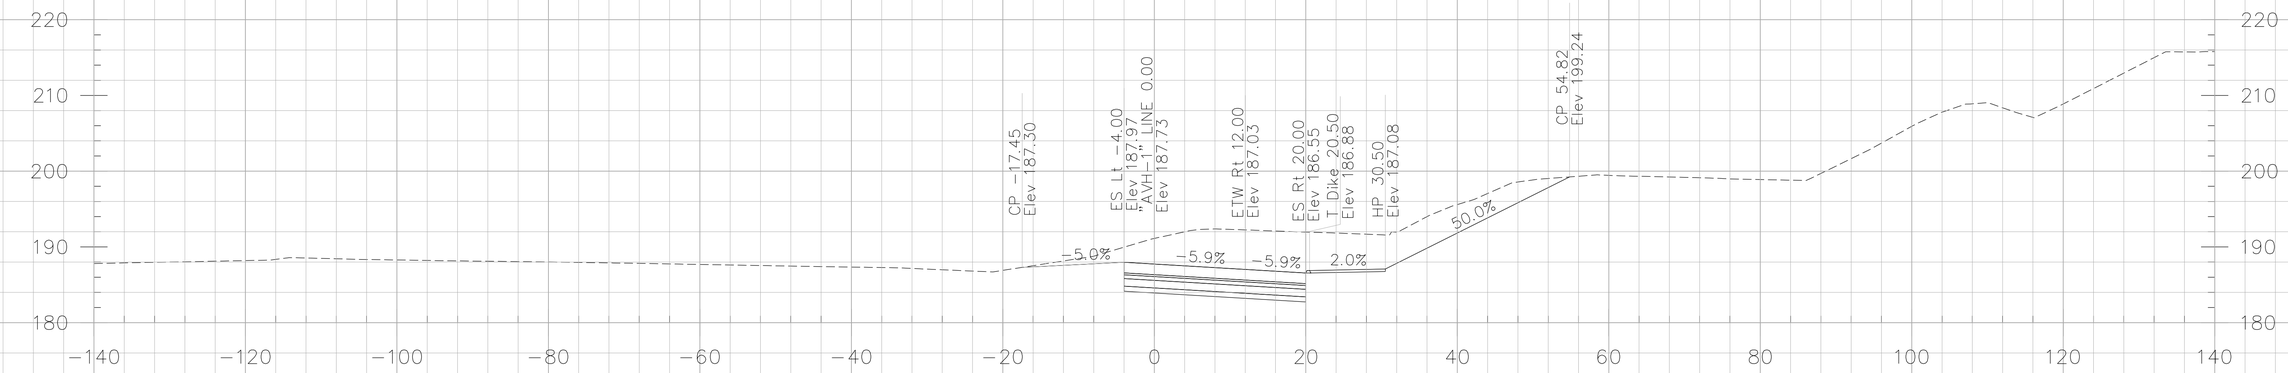

218+74.68

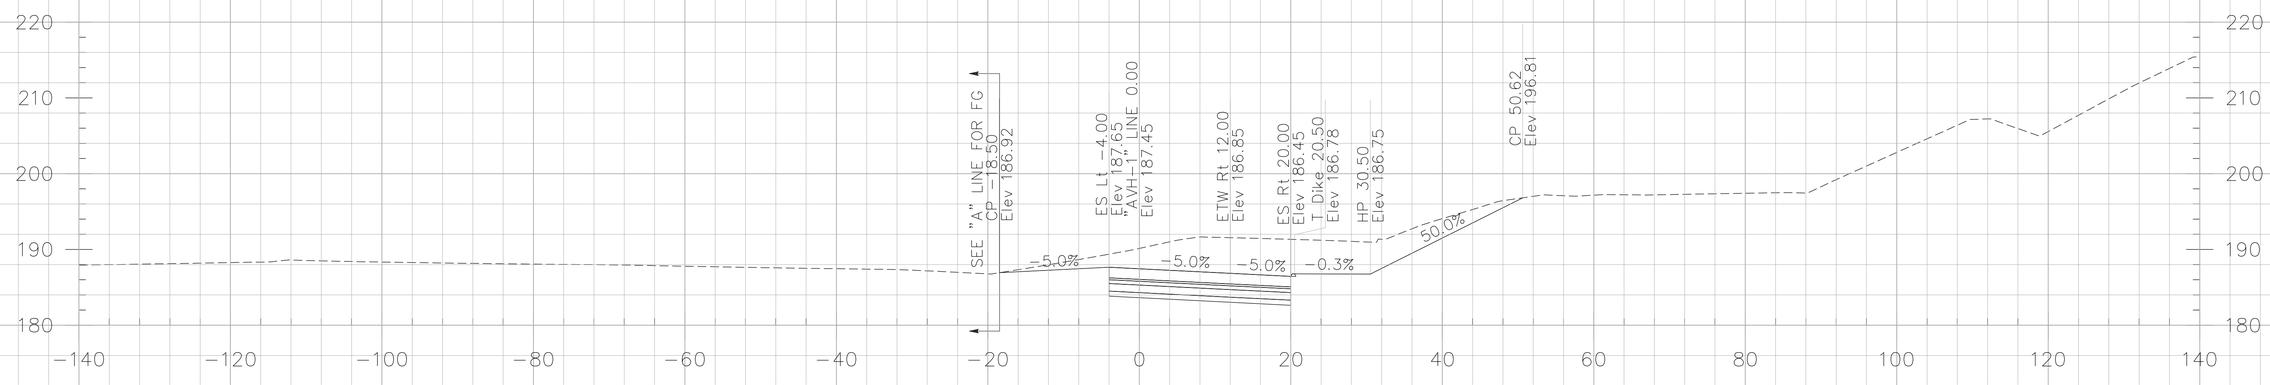

218+52.16

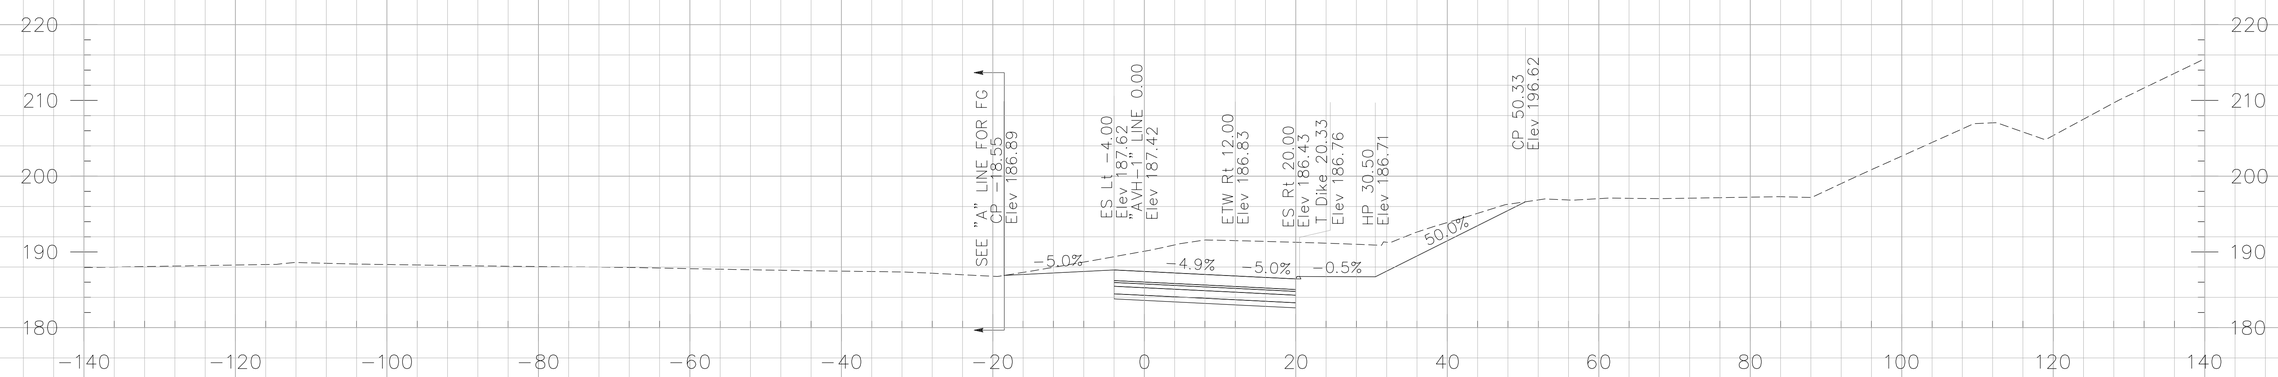

218+50.00

CROSS SECTIONS CREATED BY: DP
DATE: 10/17/2013
File: ...\AVH -1 Line.dgn

PROJECT: I-5 SEGMENT 2
CONTRACT No: 12-0F96C4 12-Ora-5
PM: 3.7/6.2

Scale Ratio: 1:10' Horiz.
1:10' Vert.
ALL DIMENSIONS ARE US SURVEY FEET

"AVH-1" LINE CROSS SECTIONS

SHEET 04 OF 12

DESIGN STUDY ONLY

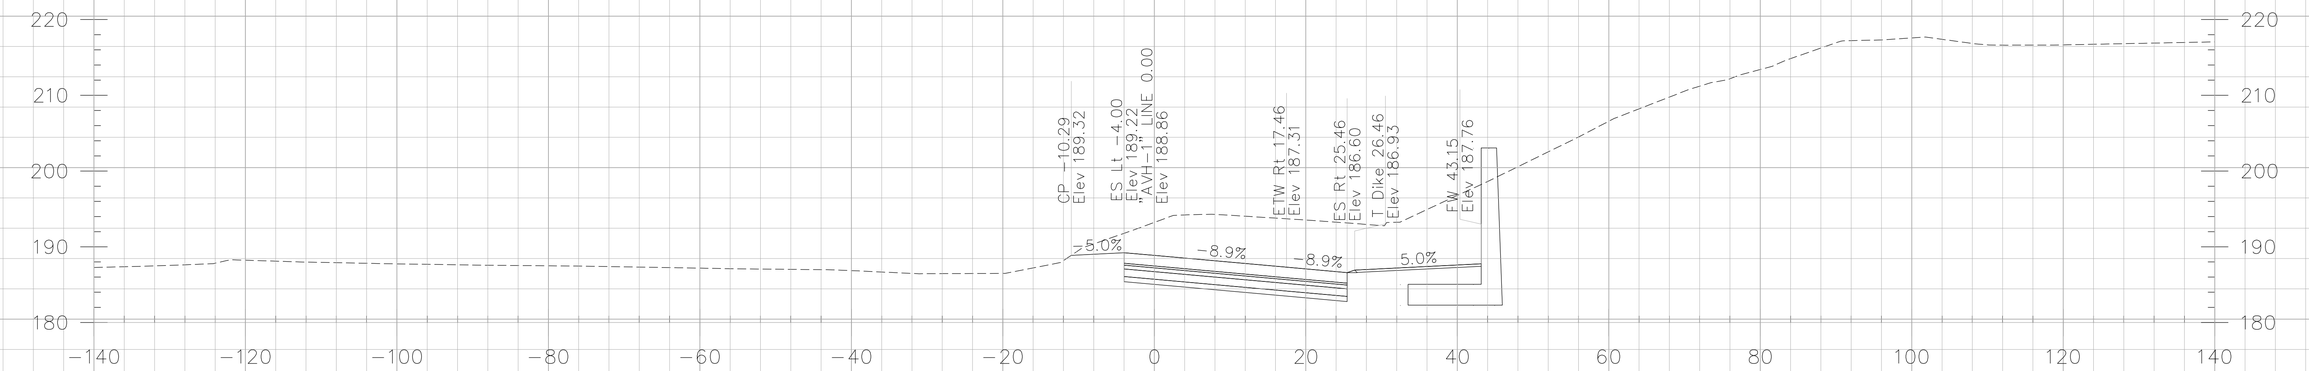

219+50.00

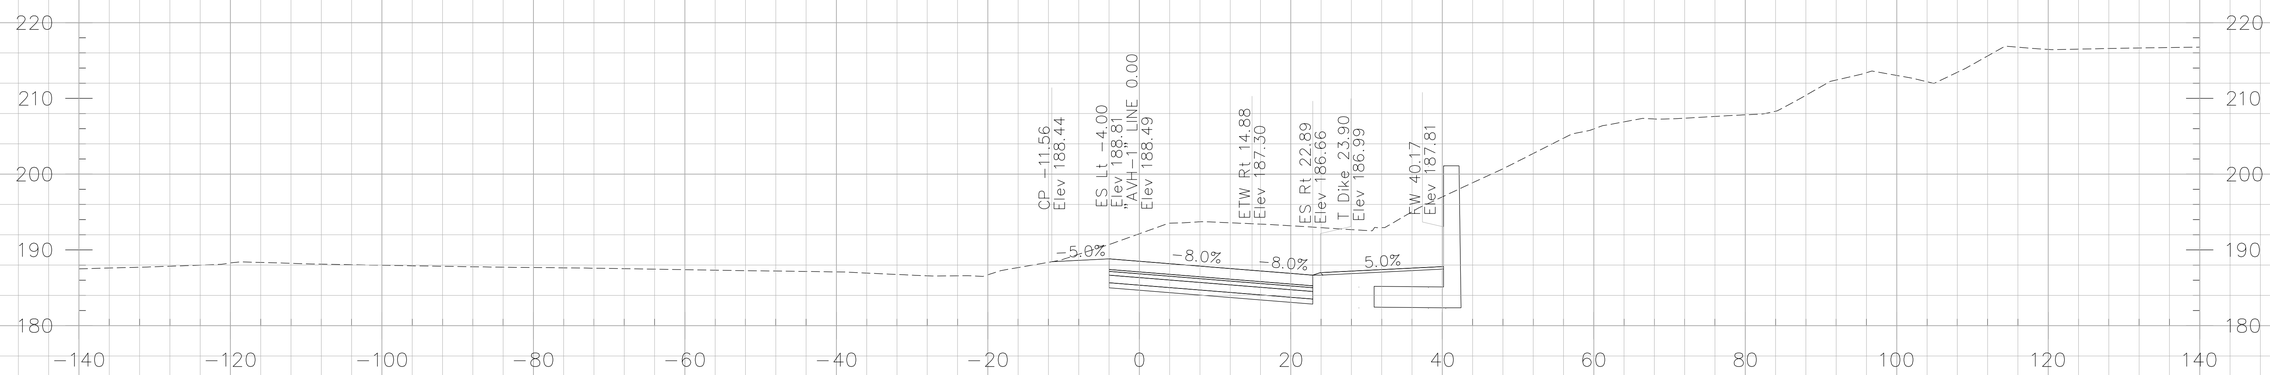

219+27.16

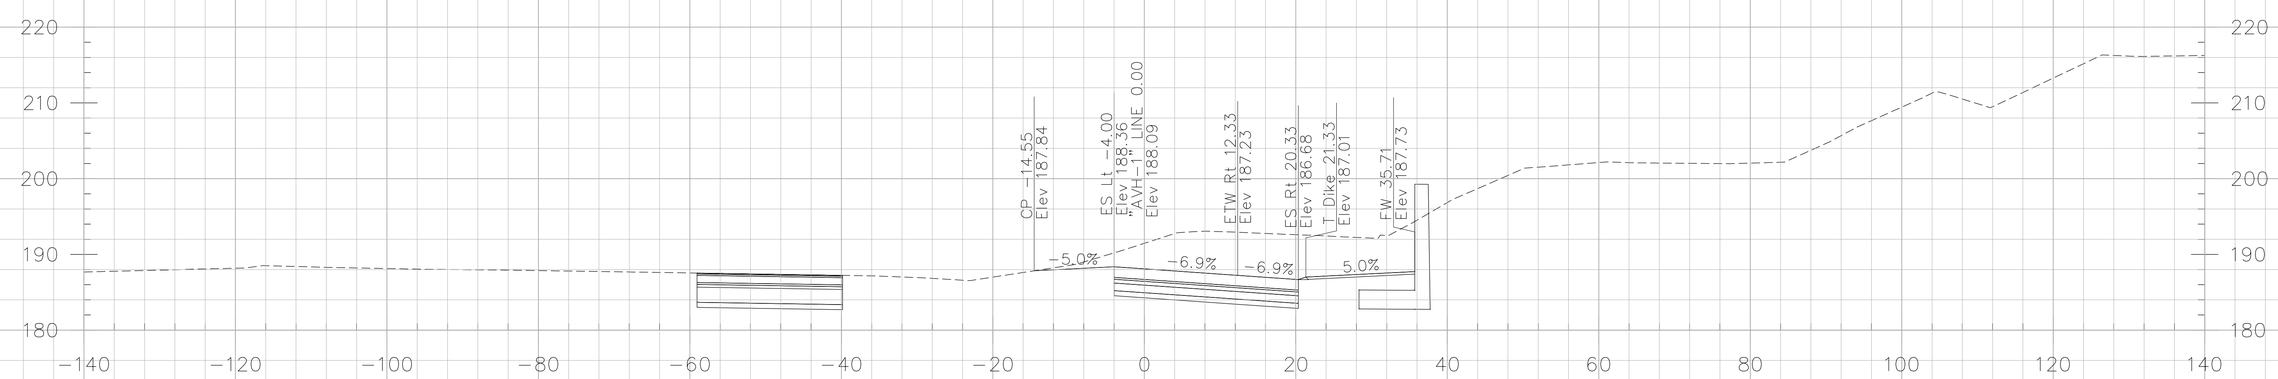

219+00.00

CROSS SECTIONS CREATED BY: DP
DATE: 10/17/2013
File: ...\AVH -1 Line.dgn

PROJECT: I-5 SEGMENT 2
CONTRACT No: 12-0F96C4 12-Ora-5
PM: 3.7/6.2

Scale Ratio: 1:10' Horiz.
1:10' Vert.
ALL DIMENSIONS ARE US SURVEY FEET

"AVH-1" LINE CROSS SECTIONS

SHEET 05 OF 12

DESIGN STUDY ONLY

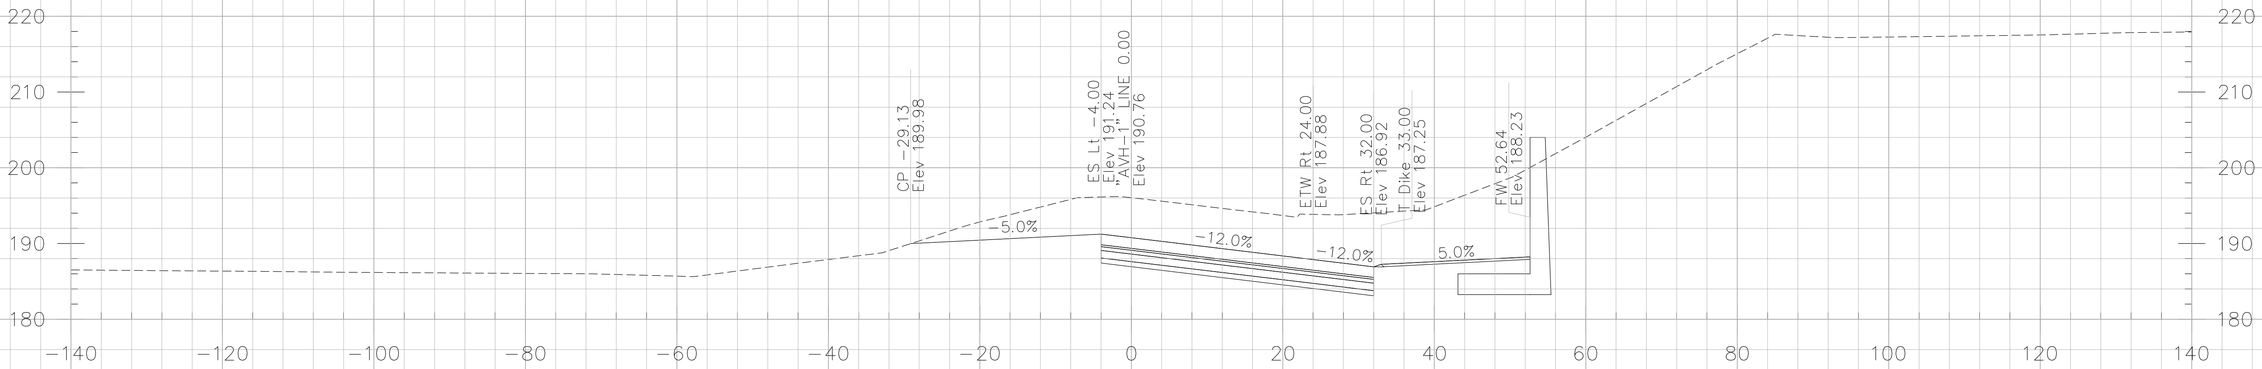

220+50.00

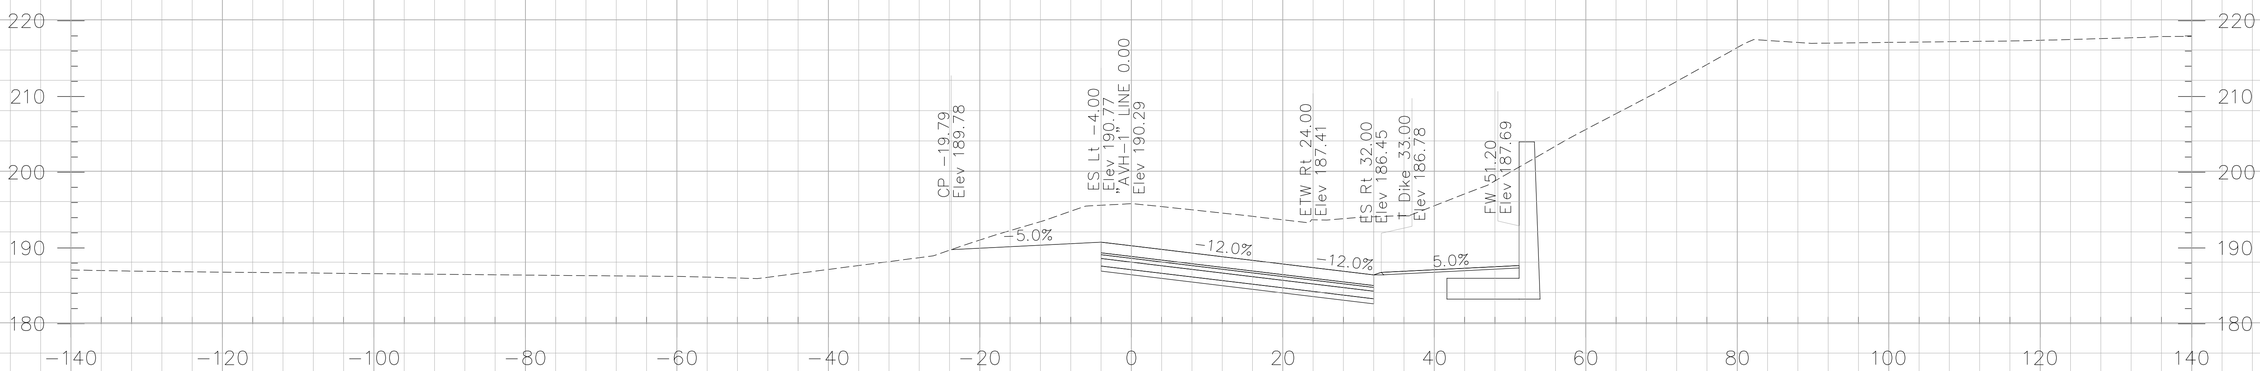

220+27.16

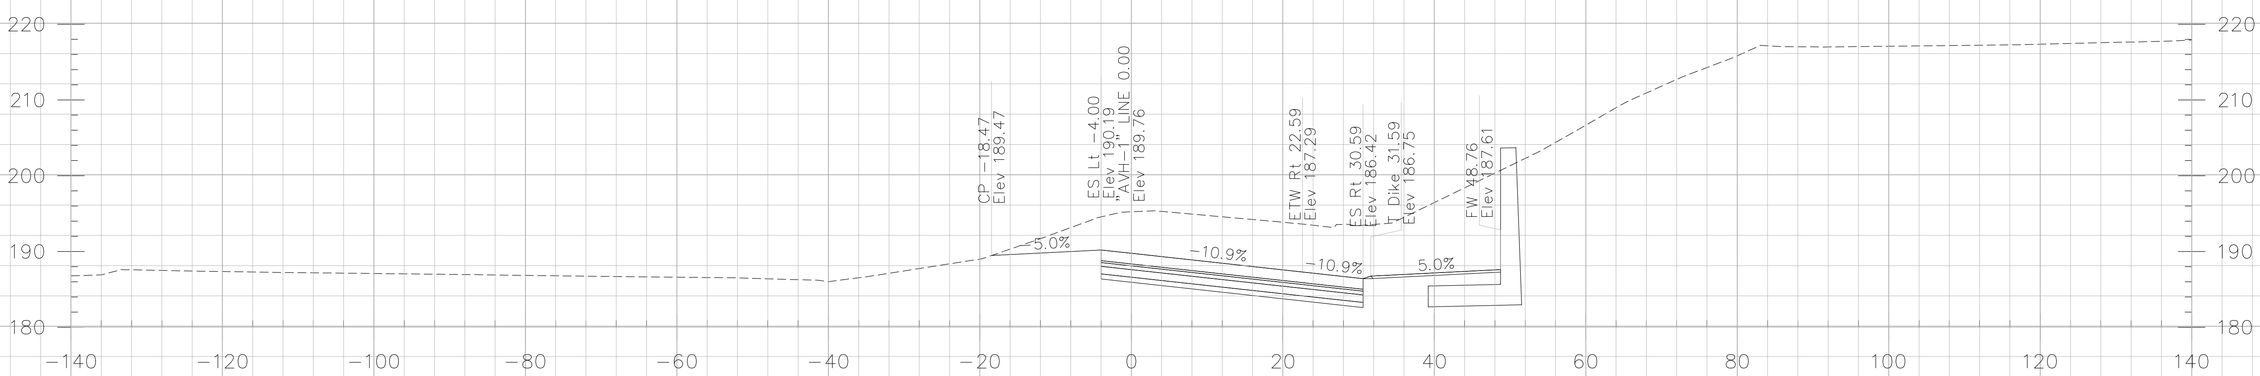

220+00.00

CROSS SECTIONS CREATED BY: DP
DATE: 10/17/2013
File: ...\AVH -1 Line.dgn

PROJECT: I-5 SEGMENT 2
CONTRACT No: 12-0F96C4 12-Ora-5
PM: 3.7/6.2

Scale Ratio: 1:10' Horiz.
1:10' Vert.
ALL DIMENSIONS ARE US SURVEY FEET

"AVH-1" LINE CROSS SECTIONS

SHEET 06 OF 12

DESIGN STUDY ONLY

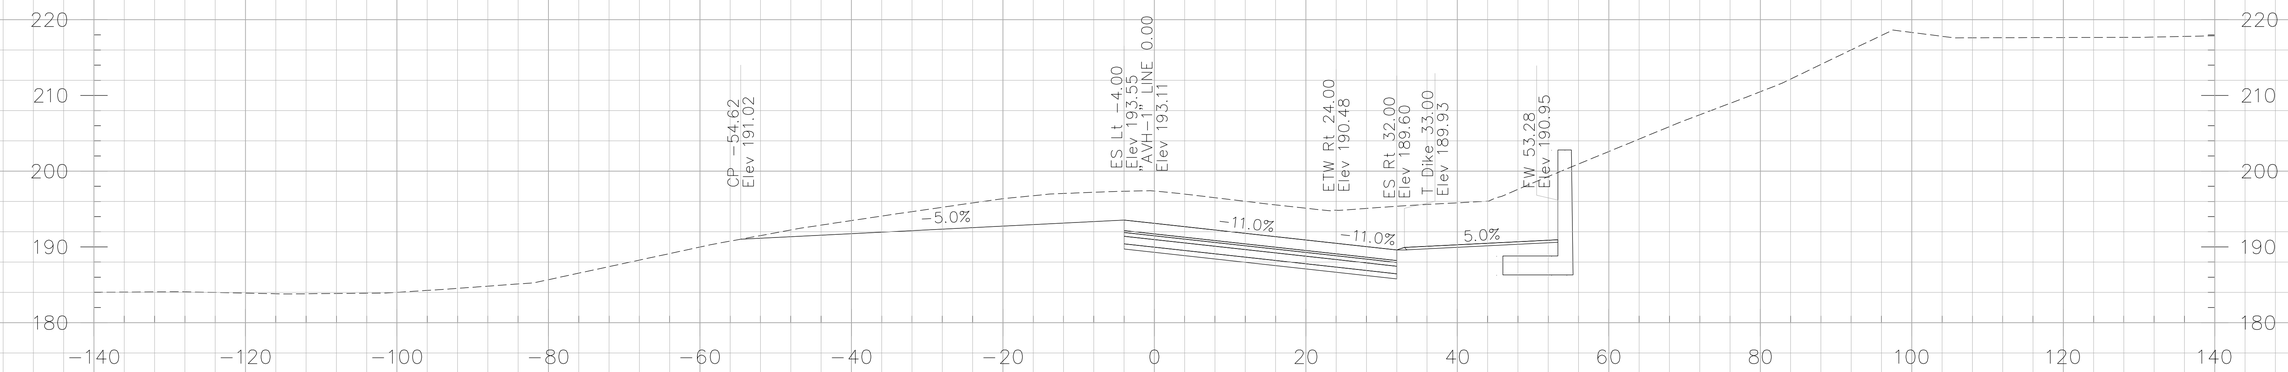

221+50.00

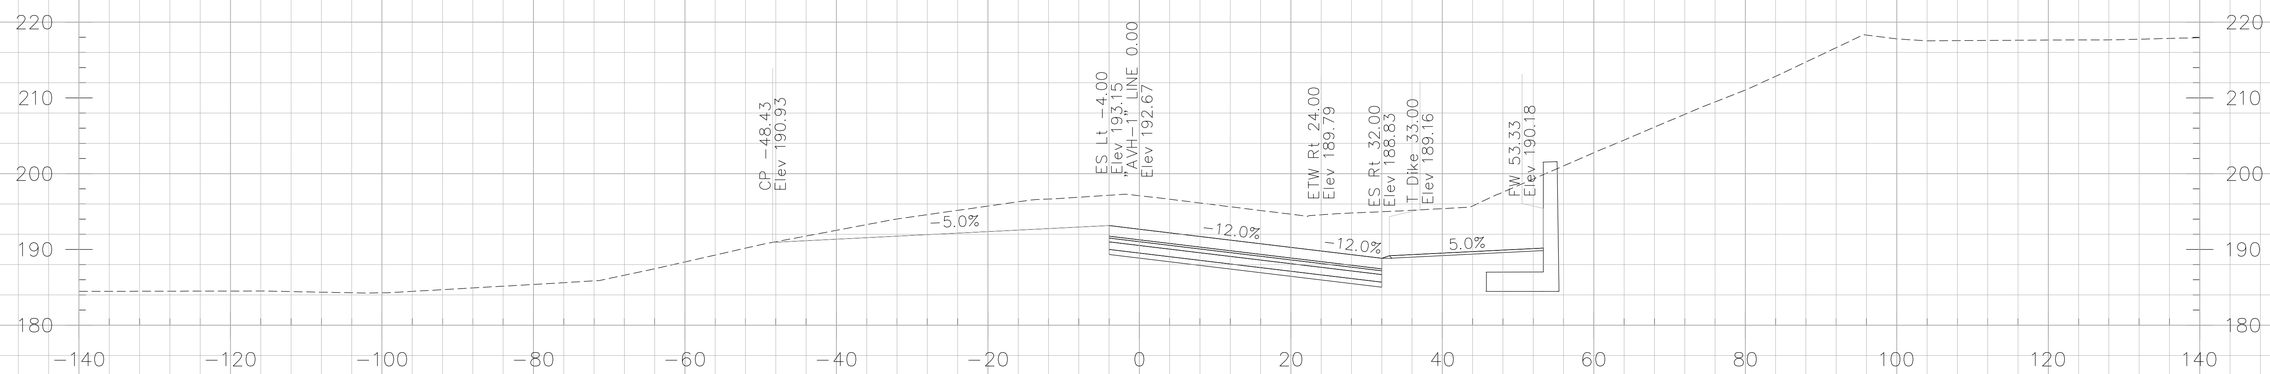

221+32.71

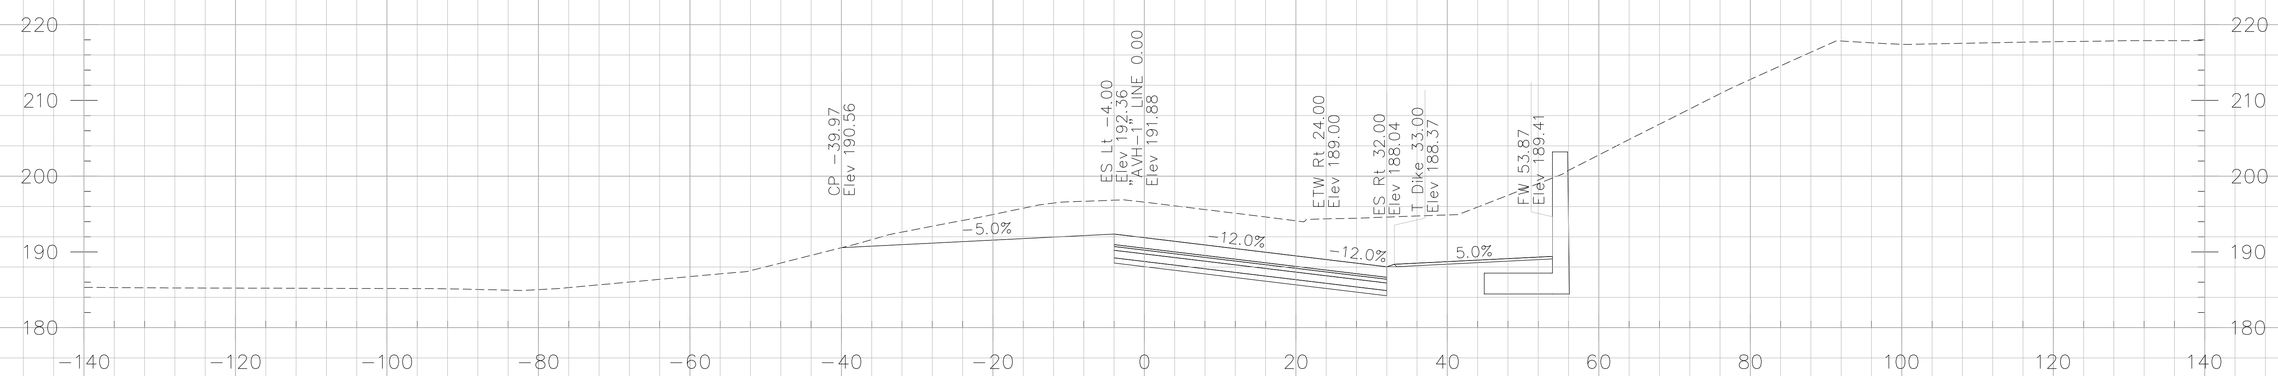

221+00.00

CROSS SECTIONS CREATED BY: DP
DATE: 10/17/2013
File: ...\AVH -1 Line.dgn

PROJECT: I-5 SEGMENT 2
CONTRACT No: 12-0F96C4 12-Ora-5
PM: 3.7/6.2

Scale Ratio: 1:10' Horiz.
1:10' Vert.
ALL DIMENSIONS ARE US SURVEY FEET

"AVH-1" LINE CROSS SECTIONS

SHEET 07 OF 12

DESIGN STUDY ONLY

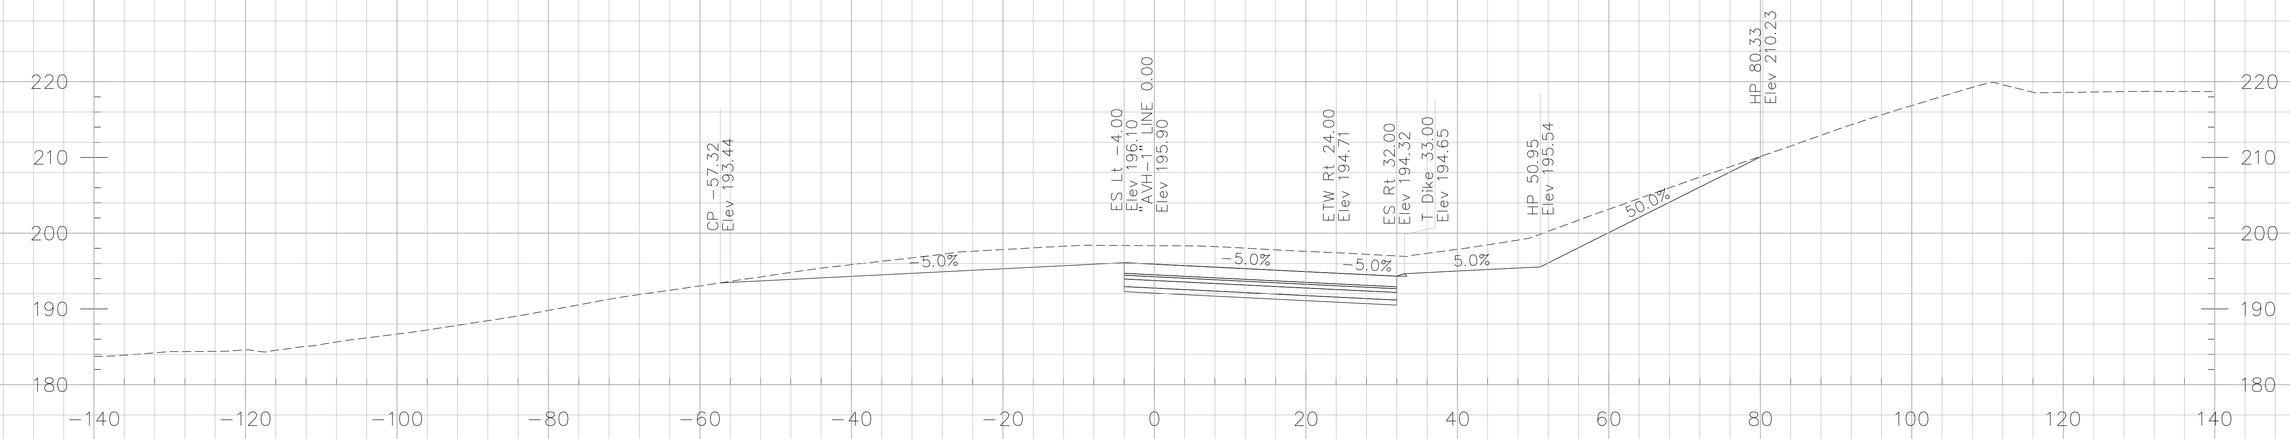

222+50.00

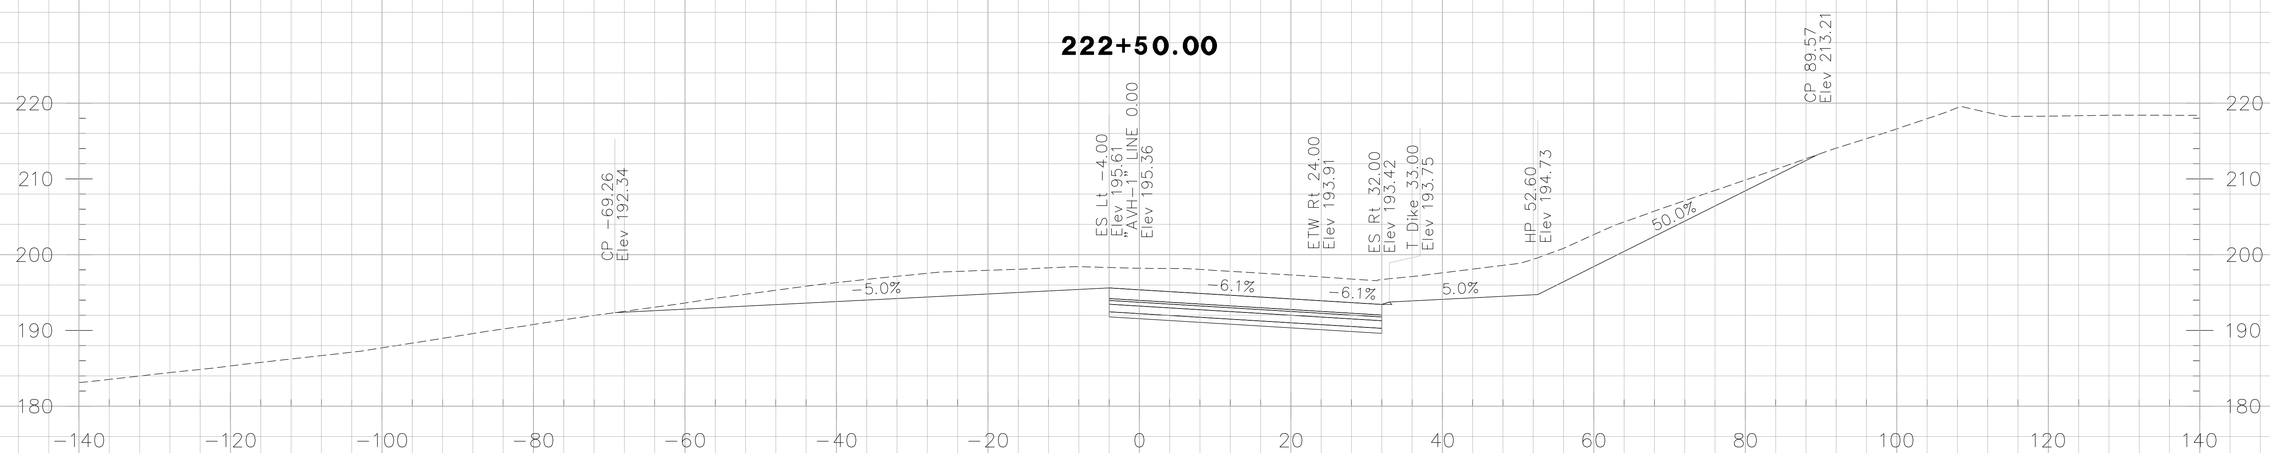

222+31.66

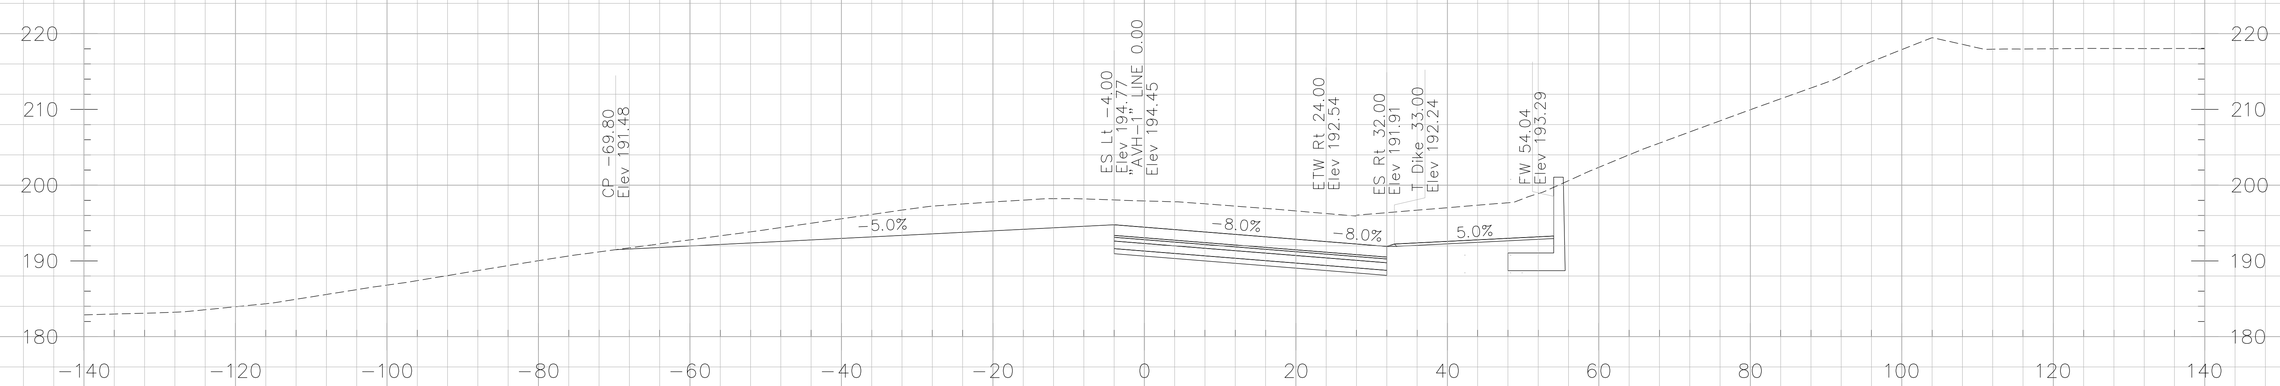

222+00.00

CROSS SECTIONS CREATED BY: DP
DATE: 10/17/2013
File: ...\AVH -1 Line.dgn

PROJECT: I-5 SEGMENT 2
CONTRACT No: 12-0F96C4 12-Ora-5
PM: 3.7/6.2

Scale Ratio: 1:10' Horiz.
1:10' Vert.
ALL DIMENSIONS ARE US SURVEY FEET

"AVH-1" LINE CROSS SECTIONS

SHEET 08 OF 12

DESIGN STUDY ONLY

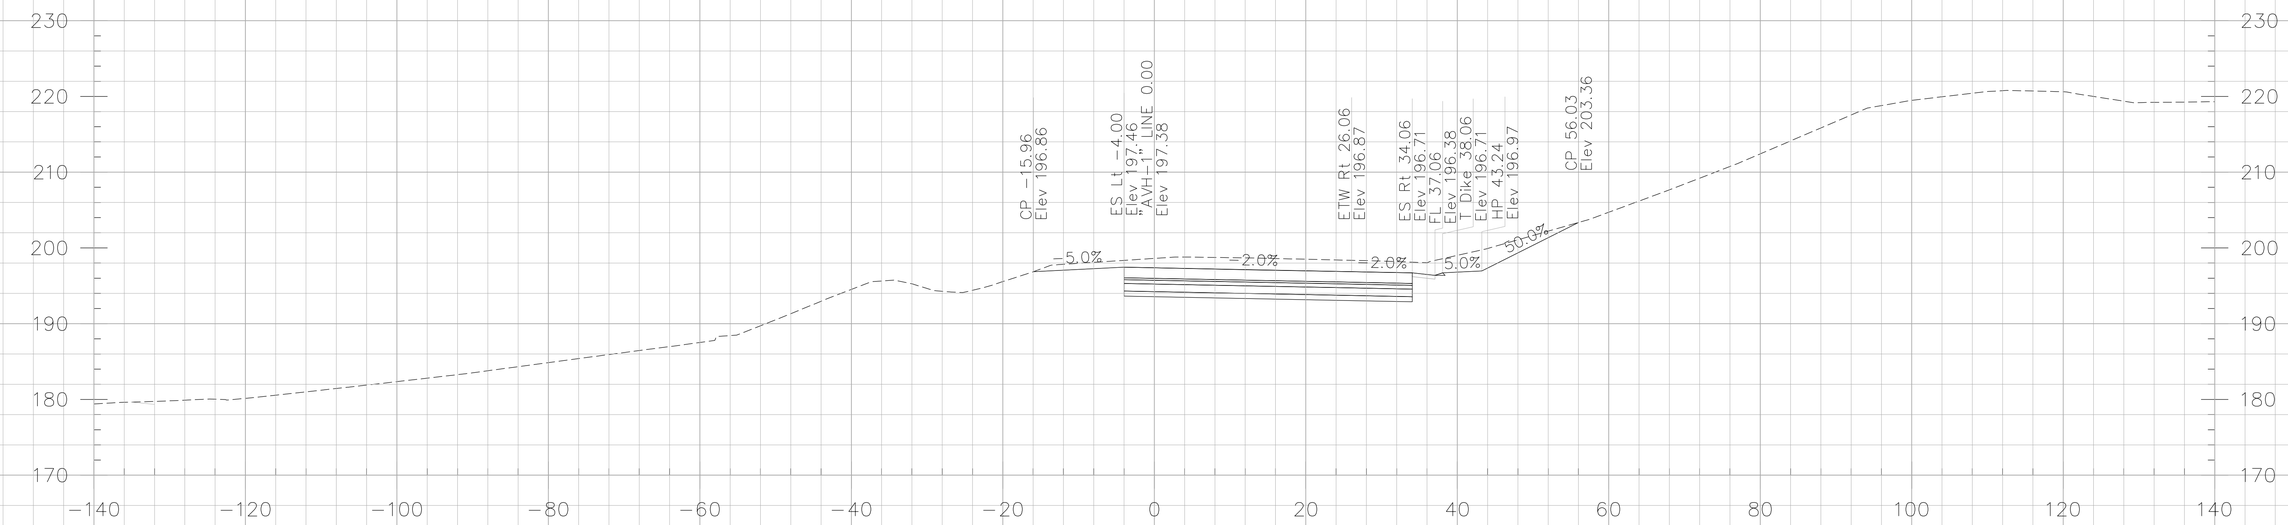

223+00.00

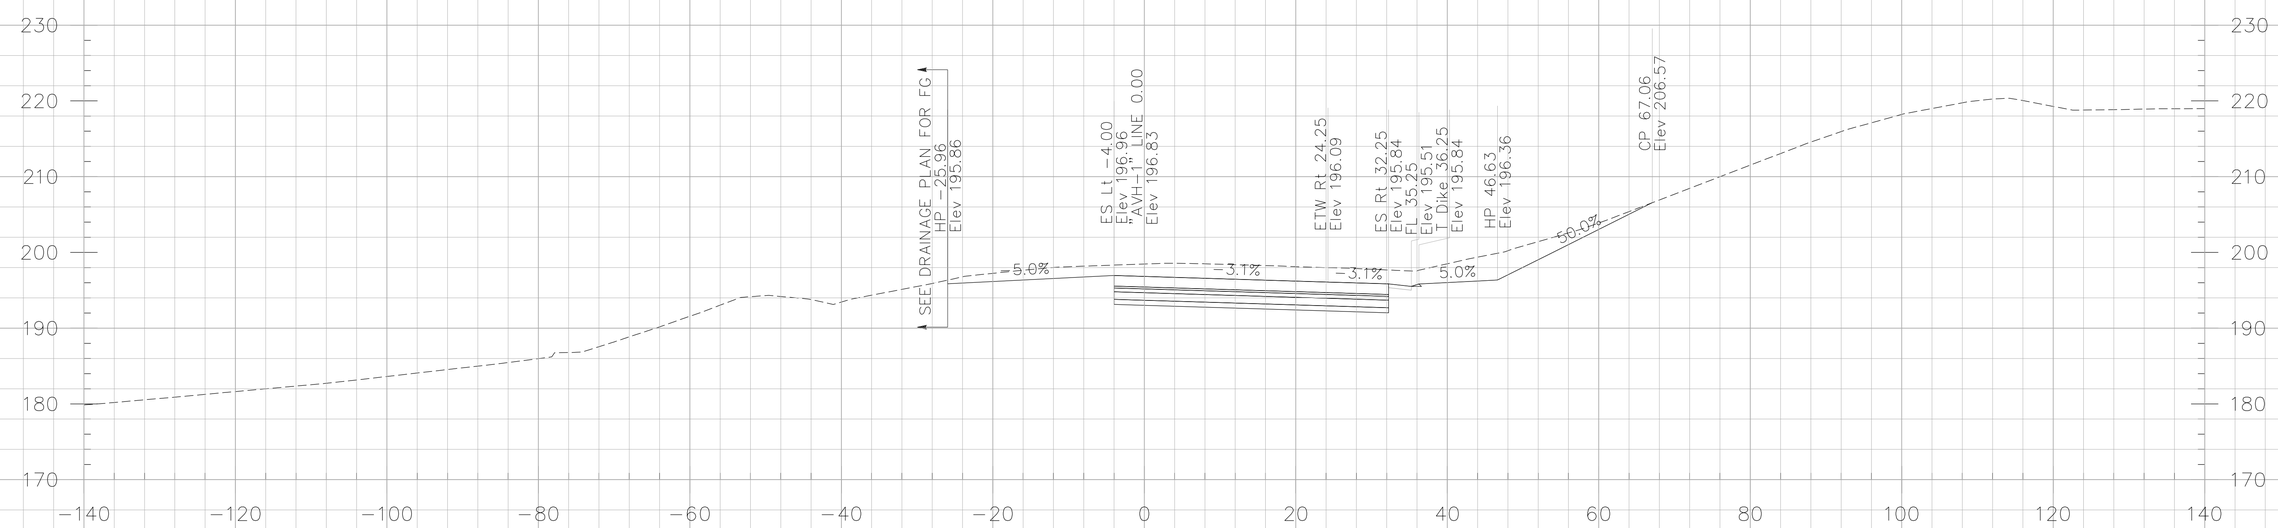

222+81.54

CROSS SECTIONS CREATED BY: DP
DATE: 10/17/2013
File: ...\AVH -1 Line.dgn

PROJECT: I-5 SEGMENT 2
CONTRACT No: 12-0F96C4 12-Ora-5
PM: 3.7/6.2

Scale Ratio: 1:10' Horiz.
1:10' Vert.
ALL DIMENSIONS ARE US SURVEY FEET

"AVH-1" LINE CROSS SECTIONS

SHEET 09 OF 12

DESIGN STUDY ONLY

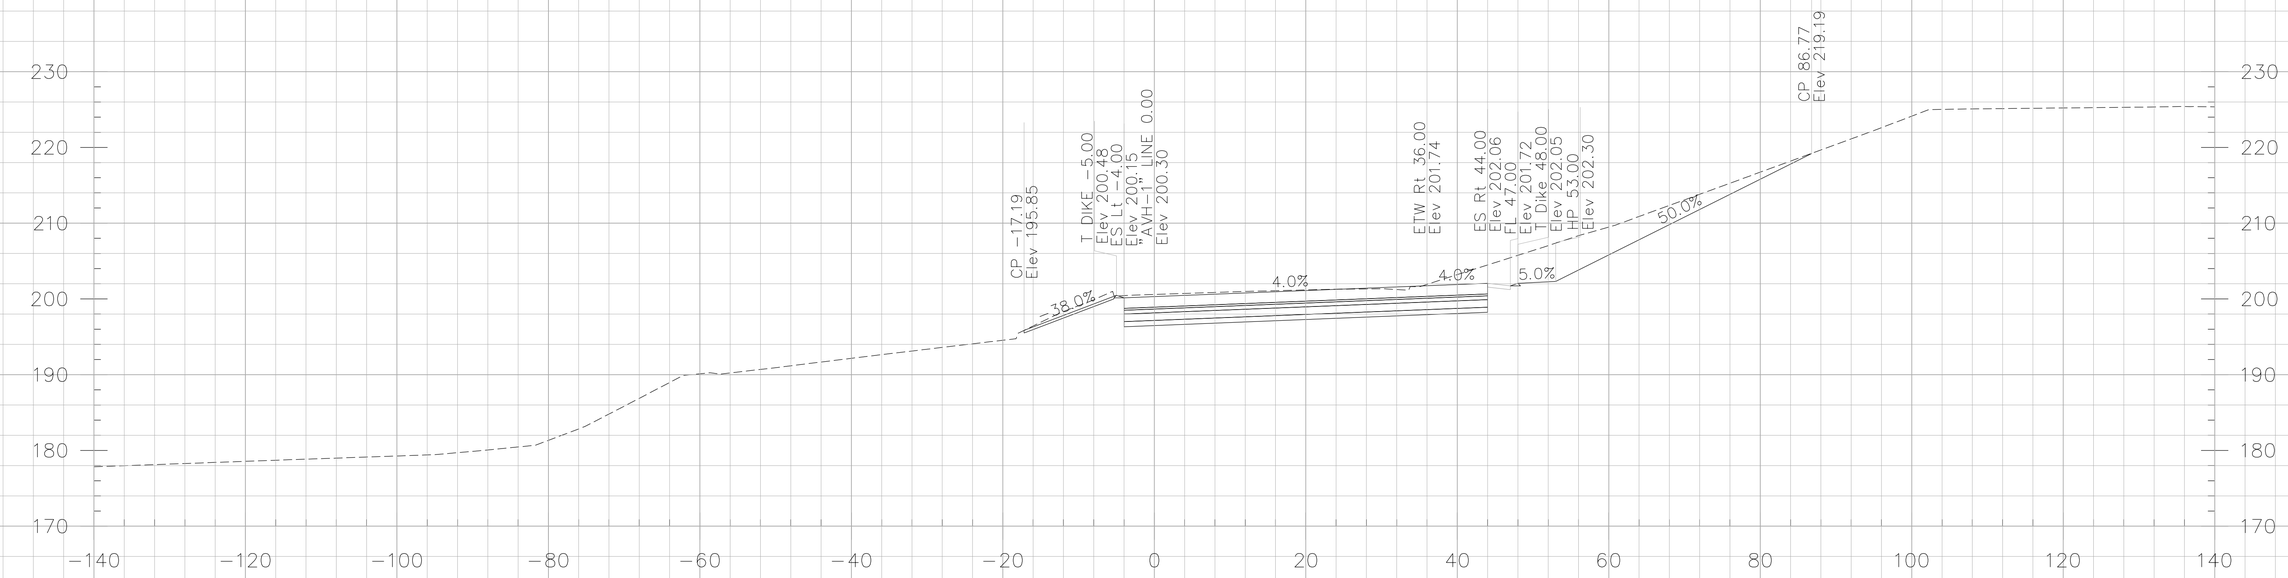

223+99.38

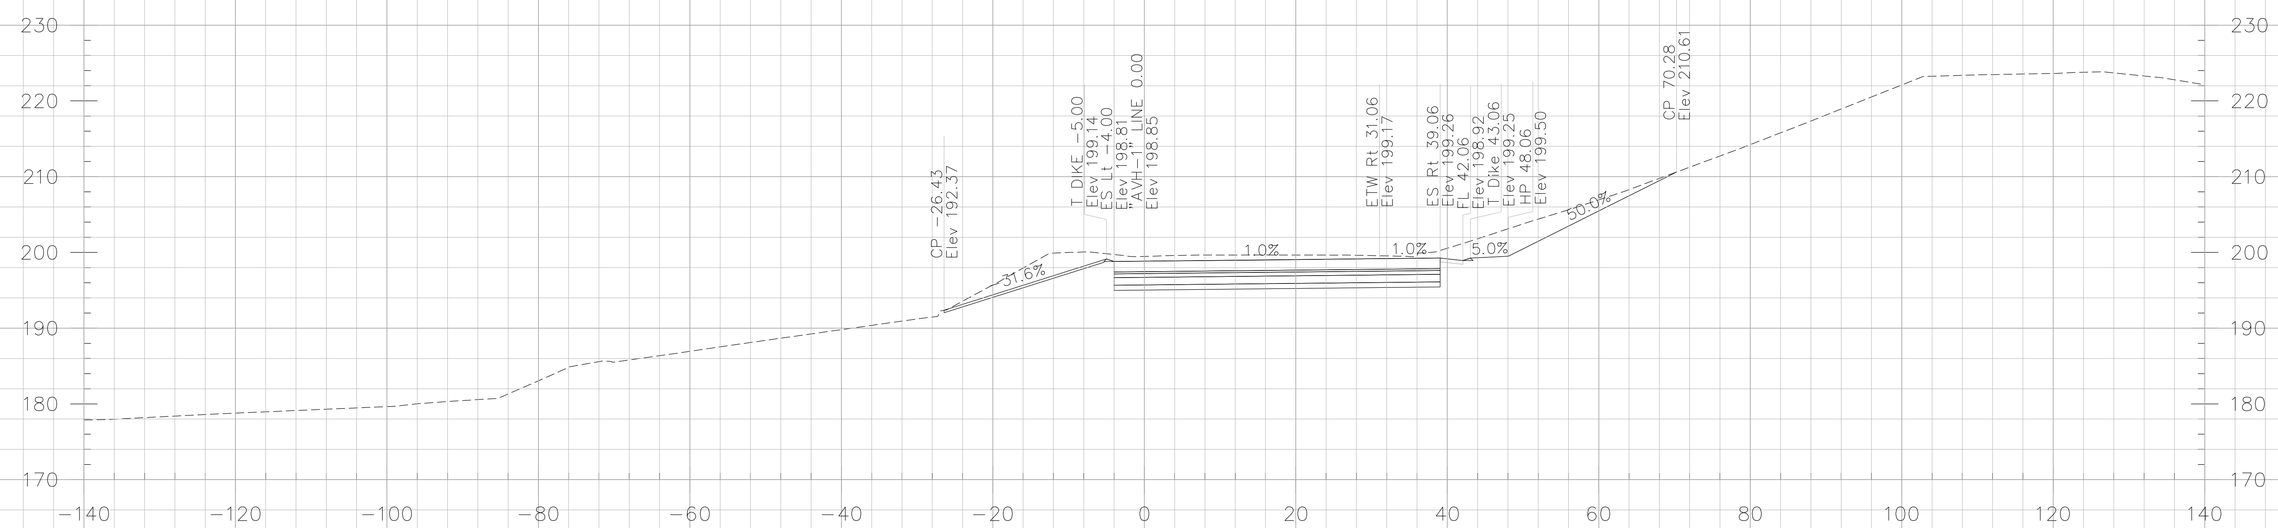

223+50.00

CROSS SECTIONS CREATED BY: DP
DATE: 10/17/2013
File: ...\AVH -1 Line.dgn

PROJECT: I-5 SEGMENT 2
CONTRACT No: 12-0F96C4 12-Ora-5
PM: 3.7/6.2

Scale Ratio: 1:10' Horiz.
1:10' Vert.
ALL DIMENSIONS ARE US SURVEY FEET

"AVH-1" LINE CROSS SECTIONS

SHEET 10 OF 12

DESIGN STUDY ONLY

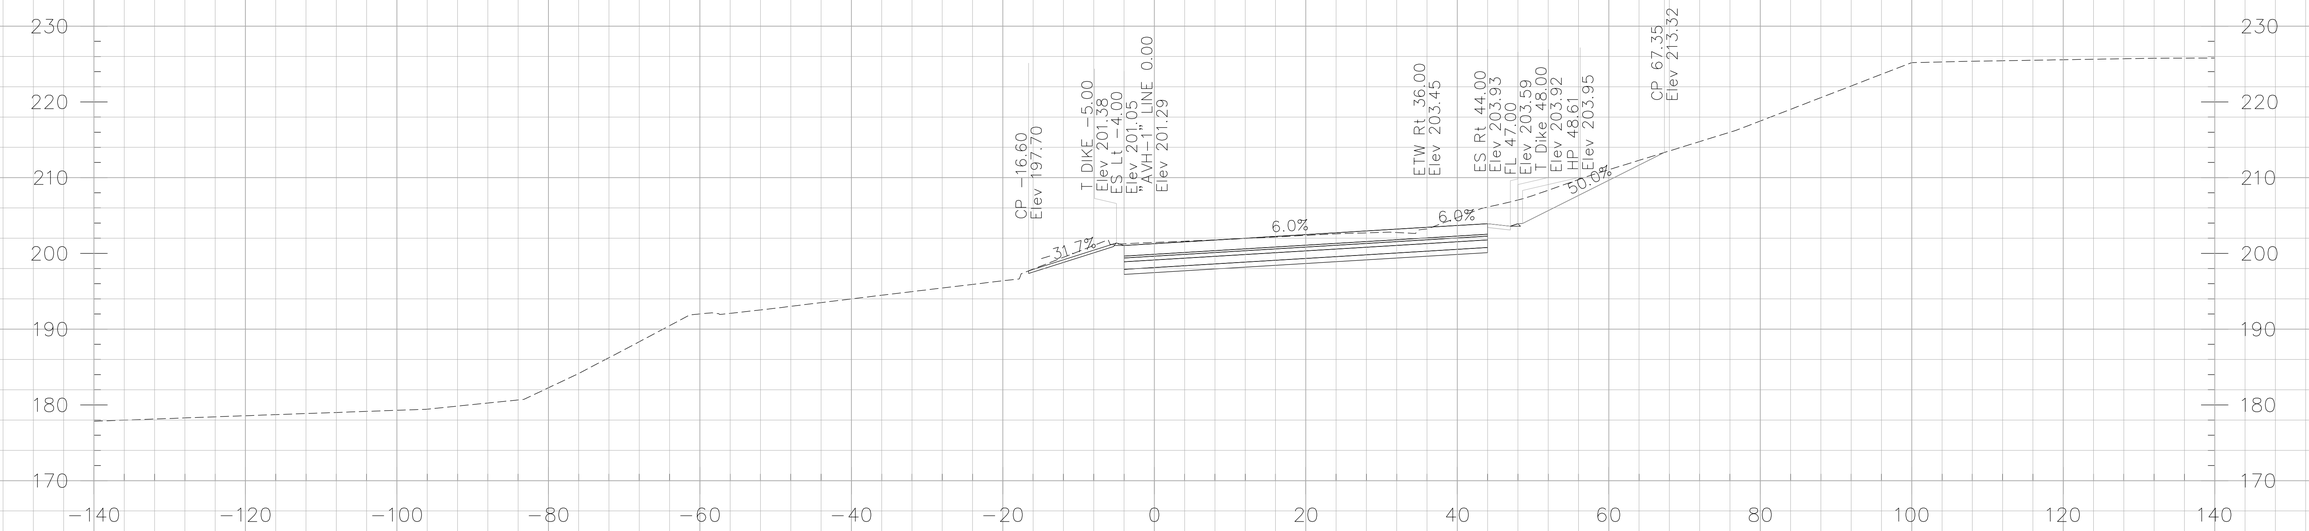

224+32.71

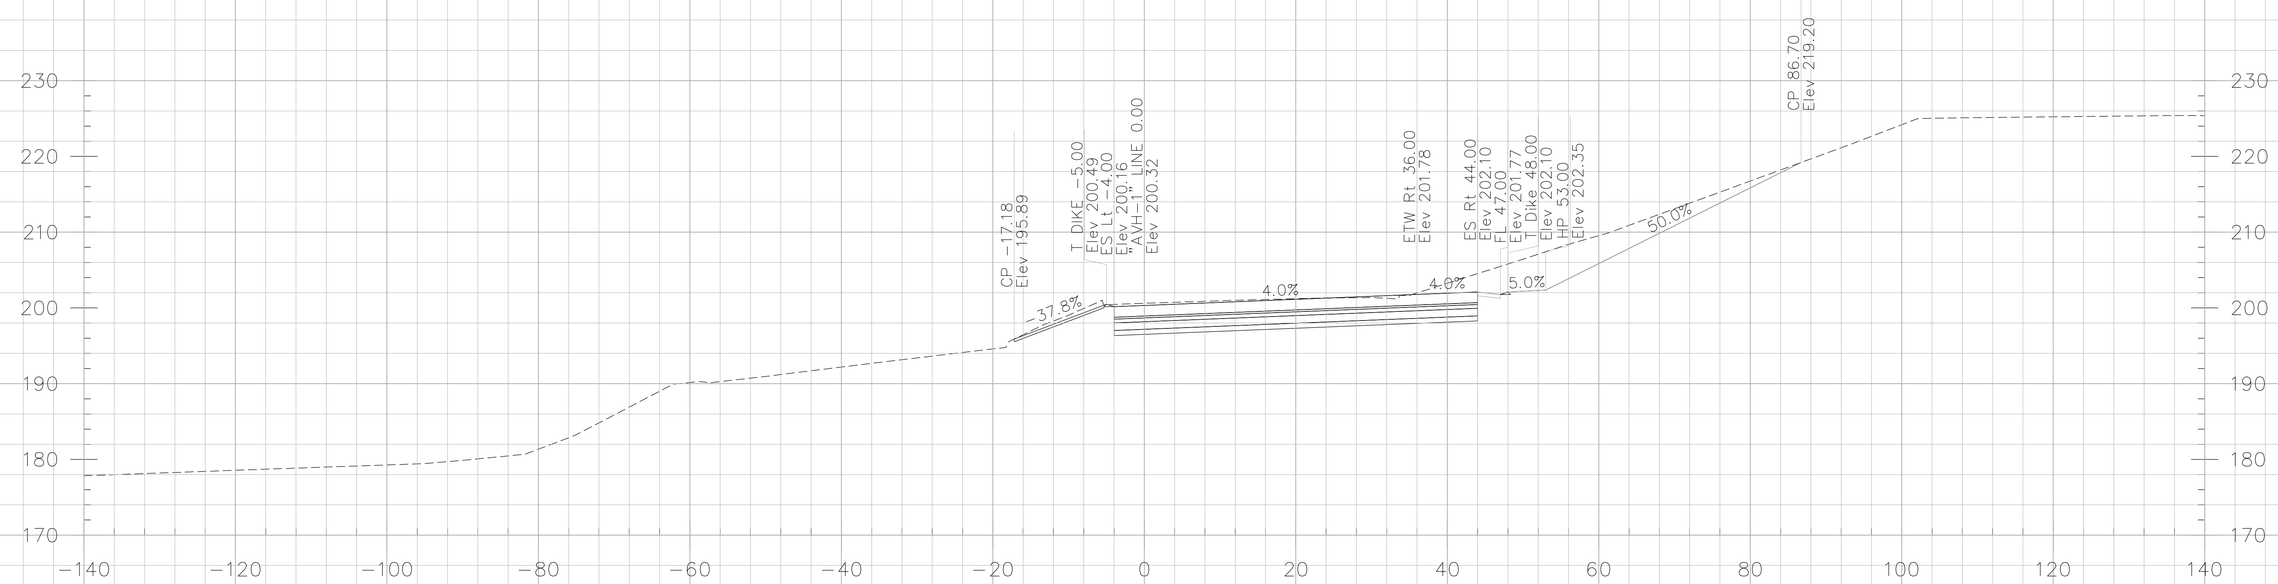

224+00.00

CROSS SECTIONS CREATED BY: DP
DATE: 10/17/2013
File: ...\AVH -1 Line.dgn

PROJECT: I-5 SEGMENT 2
CONTRACT No: 12-0F96C4 12-Ora-5
PM: 3.7/6.2

Scale Ratio: 1:10' Horiz.
1:10' Vert.
ALL DIMENSIONS ARE US SURVEY FEET

"AVH-1" LINE CROSS SECTIONS

SHEET 11 OF 12

DESIGN STUDY ONLY

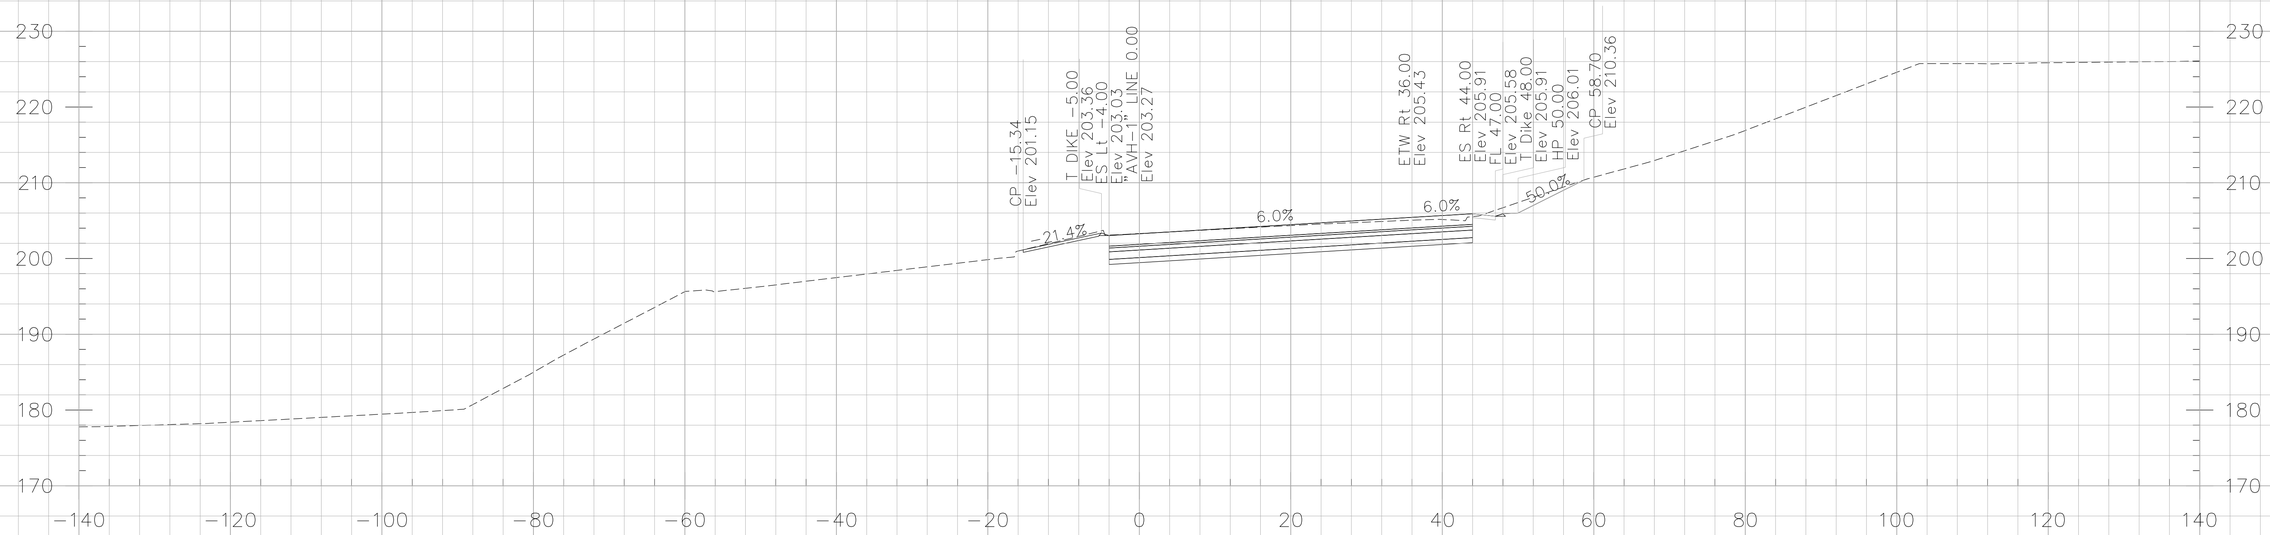

225+00.00

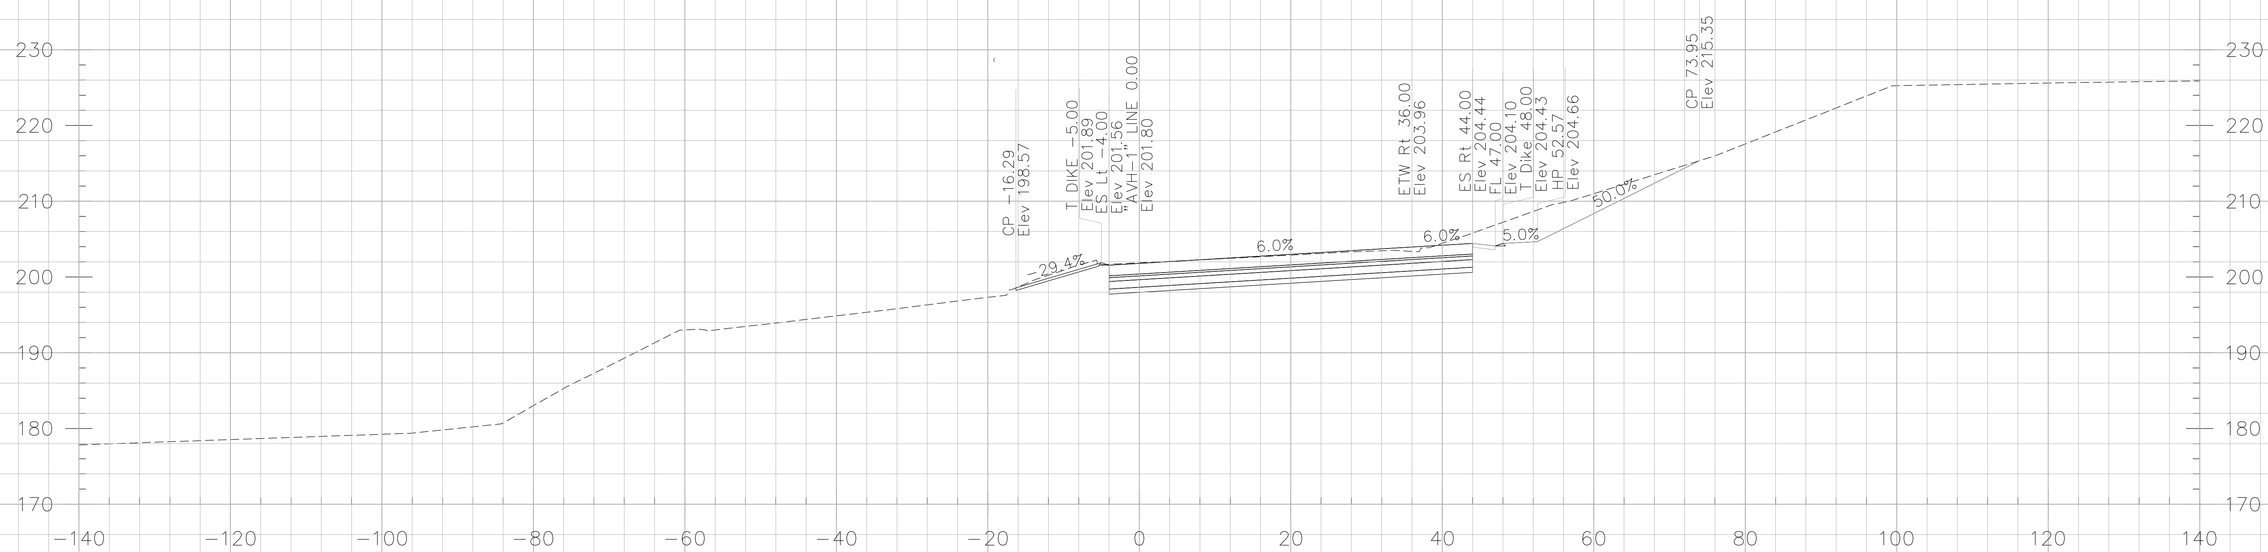

224+50.00

CROSS SECTIONS CREATED BY: DP
DATE: 10/17/2013
File: ...\AVH -1 Line.dgn

PROJECT: I-5 SEGMENT 2
CONTRACT No: 12-0F96C4 12-Ora-5
PM: 3.7/6.2

Scale Ratio: 1:10' Horiz.
1:10' Vert.
ALL DIMENSIONS ARE US SURVEY FEET

"AVH-1" LINE CROSS SECTIONS

SHEET 12 OF 12