To accompany plans dated _____

DIST	COUNTY	ROUTE	KILOMETER POST TOTAL PROJECT	SHEET NO.	TOTAL SHEETS

Caltrans Metric

REGISTERED CIVIL ENGINEER

December 30, 2004
PLANS APPROVAL DATE

REGISTERED PROFESSIONAL ENGINEER NAHED ABDIN No. C48719 Exp. 9-30-06 CIVIL STATE OF CALIFORNIA

The State of California or its officers or agents shall not be responsible for the accuracy or completeness of electronic copies of this plan sheet.

To get to the Caltrans web site, go to: http://www.dot.ca.gov

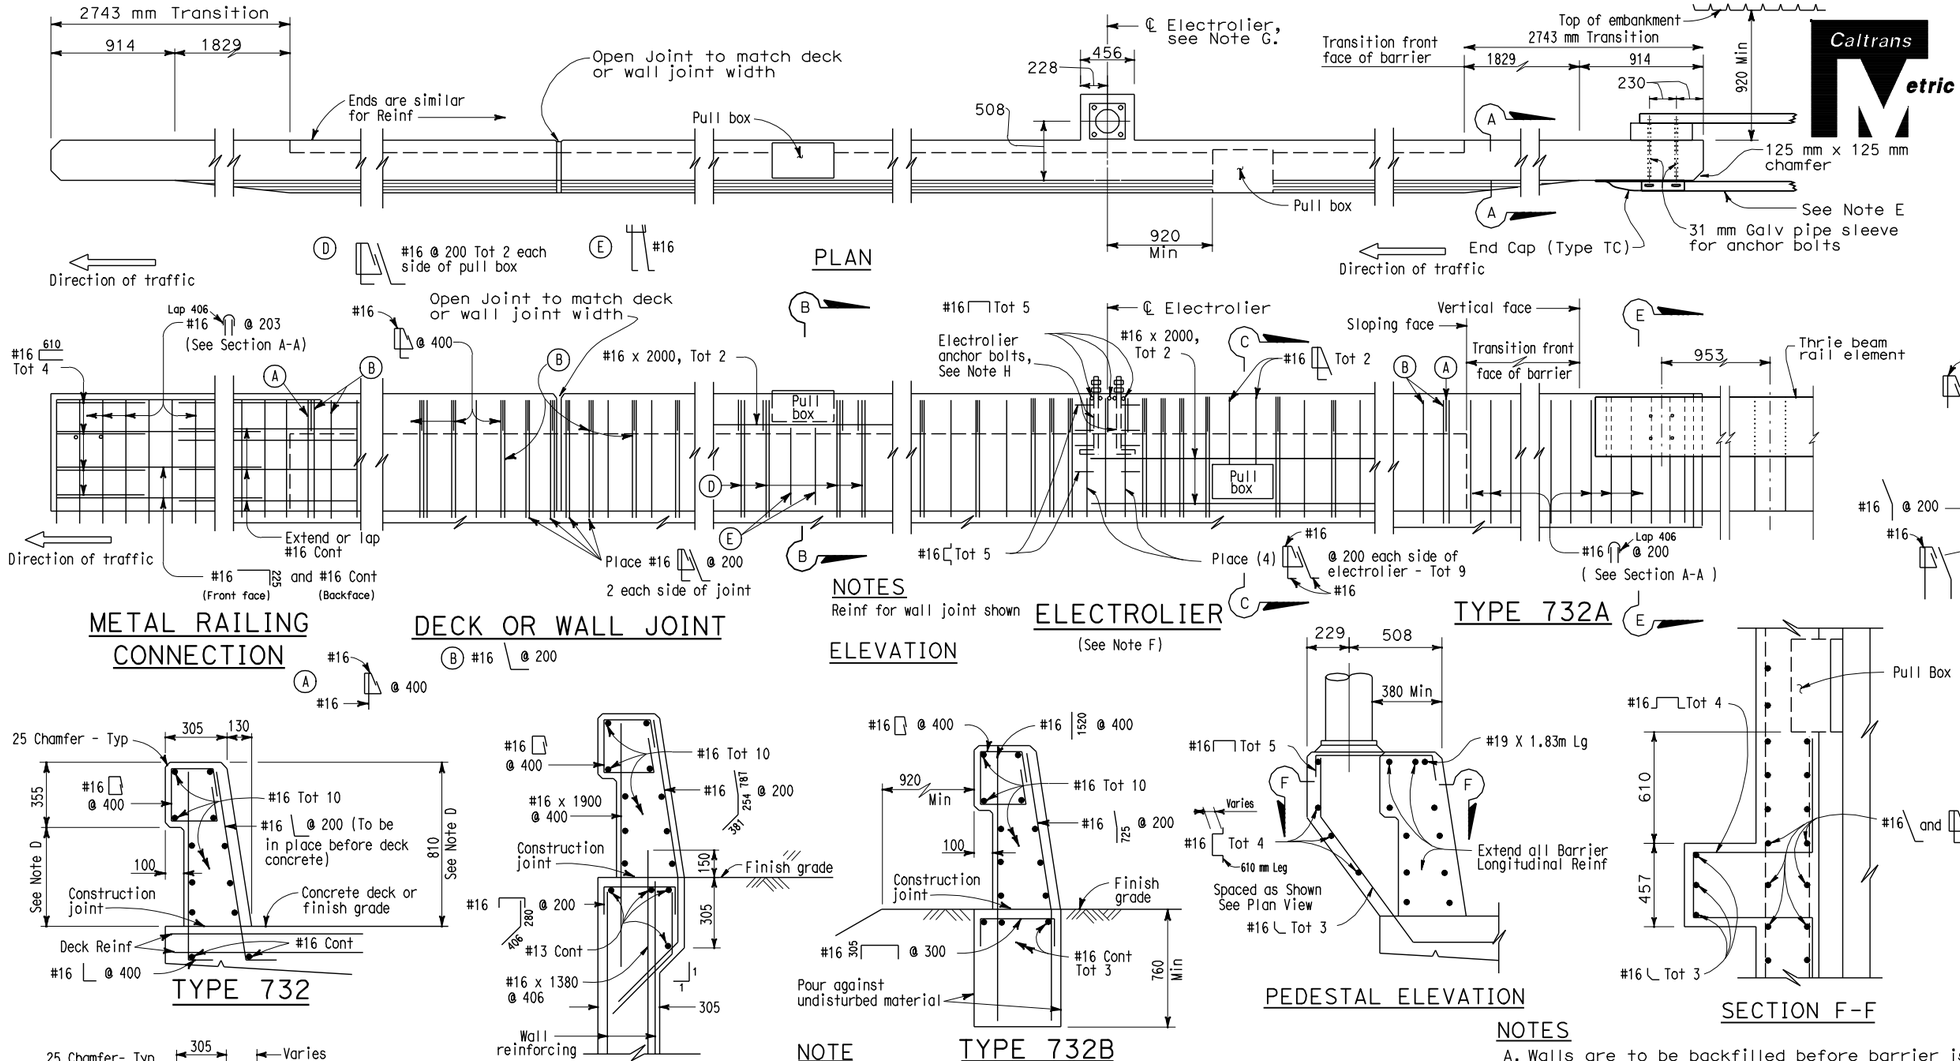

Note
1.0 mm Galv sheet metal over 25 mm neoprene strip. Coat top of strip with grease.

NOTES

A. Walls are to be backfilled before barrier is placed.
B. Clearance to reinforcing steel in barrier to be 25 mm, except as noted. Longitudinal reinforcement to stop at all expansion joints.
C. See project plans for locations of electroliers and pull boxes.
D. Dimensions may vary with roadway cross slope and with certain thickness of surfacing. See Project Plans.
E. For typical transition railing connection details not shown, see New Standard Plans NSP A77P.
F. For electrical details, See Standard Plans ES-9A, ES-9B, ES-9C, ES-9D and ES-9E. The maximum number of conduits in the barrier is limited to two (2) 50 mm conduits along with one (1) 75 mm conduit. When a 75 mm conduit is used, it is restricted to the base of the barrier.
G. For electrolier mounting details, See Revised Standard Plans RSP ES-6A and RSP ES-6B.
H. Minimum concrete edge distance, to the reinforcing shown, shall be maintained. Edge distance may be adjusted to accommodate increase in concrete cover for architectual treatment.

STATE OF CALIFORNIA
DEPARTMENT OF TRANSPORTATION

CONCRETE BARRIER TYPE 732

NO SCALE

ALL DIMENSIONS ARE IN MILLIMETERS UNLESS OTHERWISE SHOWN

RSP B11-55 DATED DECEMBER 30, 2004 SUPERSEDES RSP B11-55 DATED OCTOBER 26, 2000 AND STANDARD PLAN B11-55 DATED JULY 1, 1999-PAGE 208 OF THE STANDARD PLANS BOOK DATED JULY 1999.

REVISED STANDARD PLAN RSP B11-55