DIST	COUNTY	ROUTE	POST MILES TOTAL PROJECT	SHEET NO.	TOTAL SHEETS

REGISTERED CIVIL ENGINEER

May 1, 2006

PLANS APPROVAL DATE

REGISTERED PROFESSIONAL ENGINEER Jeffrey B. Woody No. C41260 Exp. 3-31-07 CIVIL STATE OF CALIFORNIA

The State of California or its officers or agents shall not be responsible for the accuracy or completeness of electronic copies of this plan sheet.

To get to the Caltrans web site, go to: http://www.dot.ca.gov

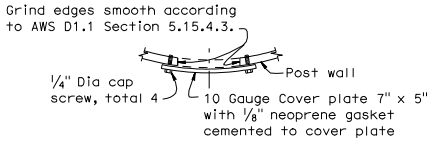

PLAN

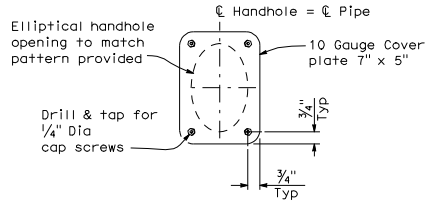

ELEVATION

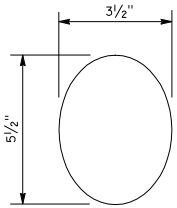

PATTERN OF ELLIPTICAL HANDHOLE CUT OUT

UPPER HANDHOLE & COVER DETAILS

NOTES:

1. Walkways and safety anchorages not shown for clarity.
2. For SECTION A-A see Standard Plan S123.
3. For SECTION B-B see Standard Plan S123.

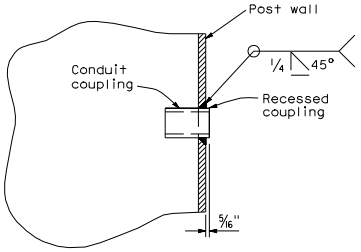

RECESSED COUPLING DETAIL

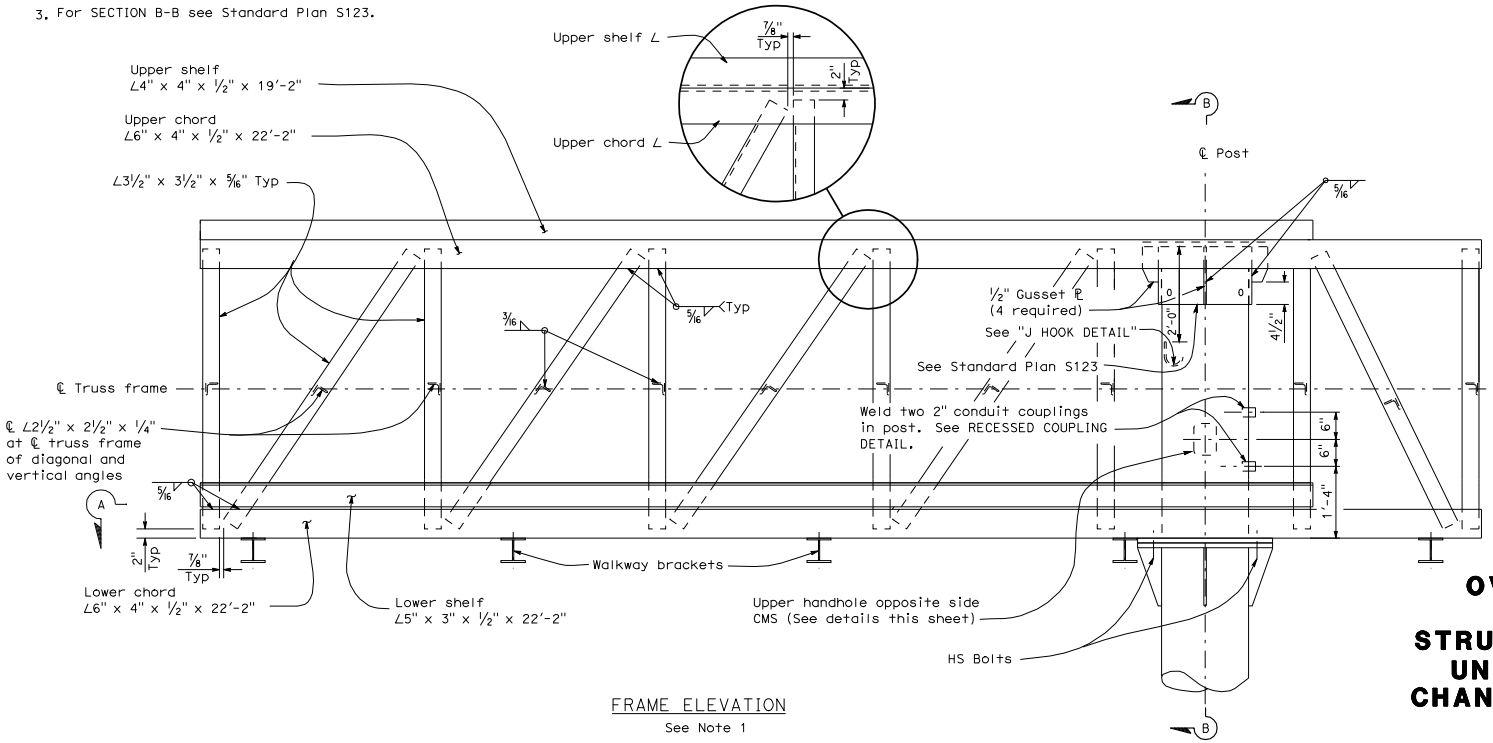

FRAME ELEVATION

See Note 1

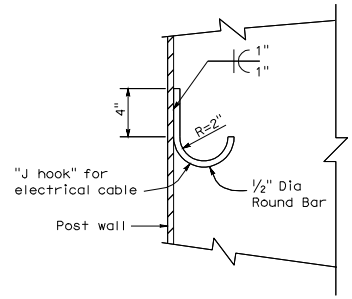

J HOOK DETAIL

STATE OF CALIFORNIA
DEPARTMENT OF TRANSPORTATION

OVERHEAD SIGN-TRUSS SINGLE POST TYPE STRUCTURAL FRAME DETAILS UNBALANCED BUTTERFLY CHANGEABLE MESSAGE SIGNS MODEL 510

NO SCALE

2006 STANDARD PLAN S121

S121

1-4-06