George S. Baker
C 57112
12/31/01

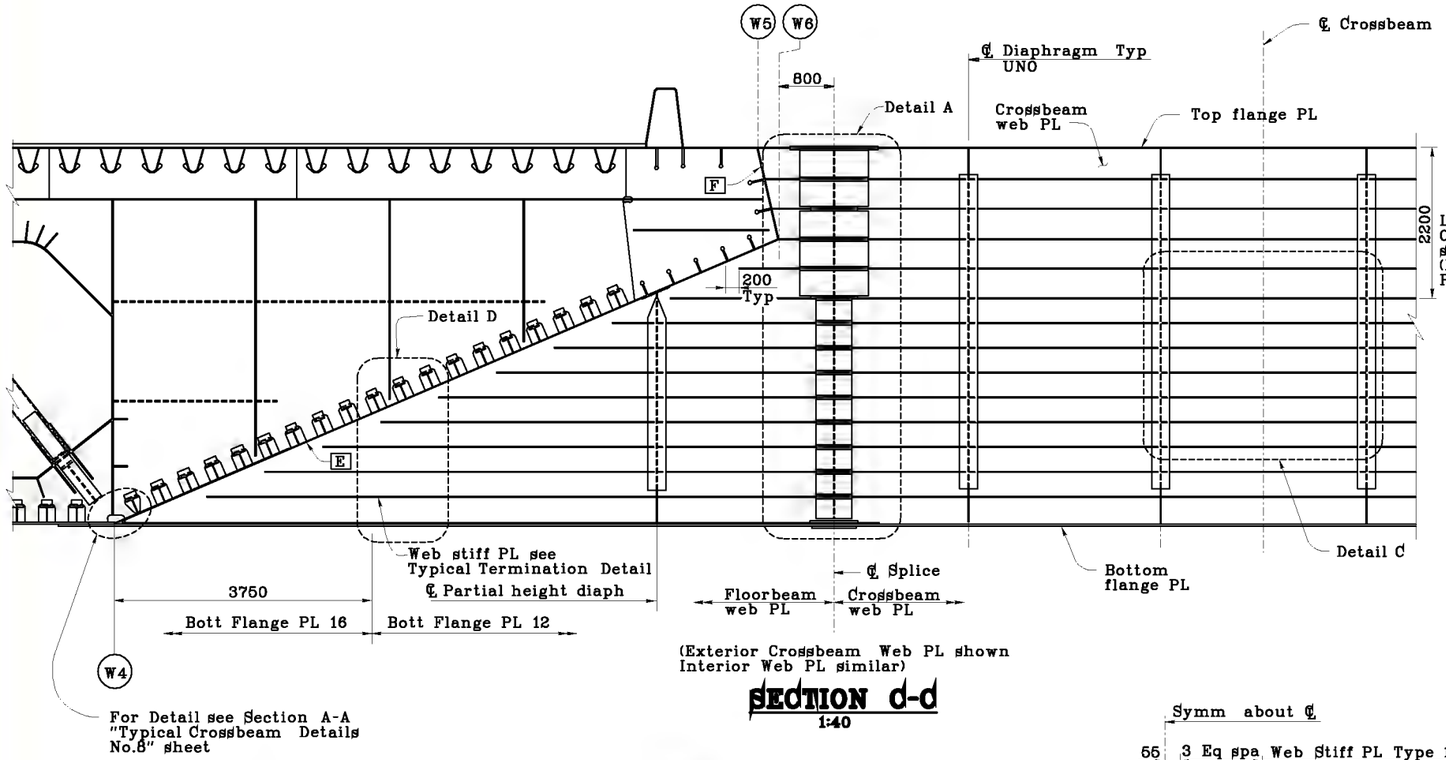

SECTION d-d
1:40

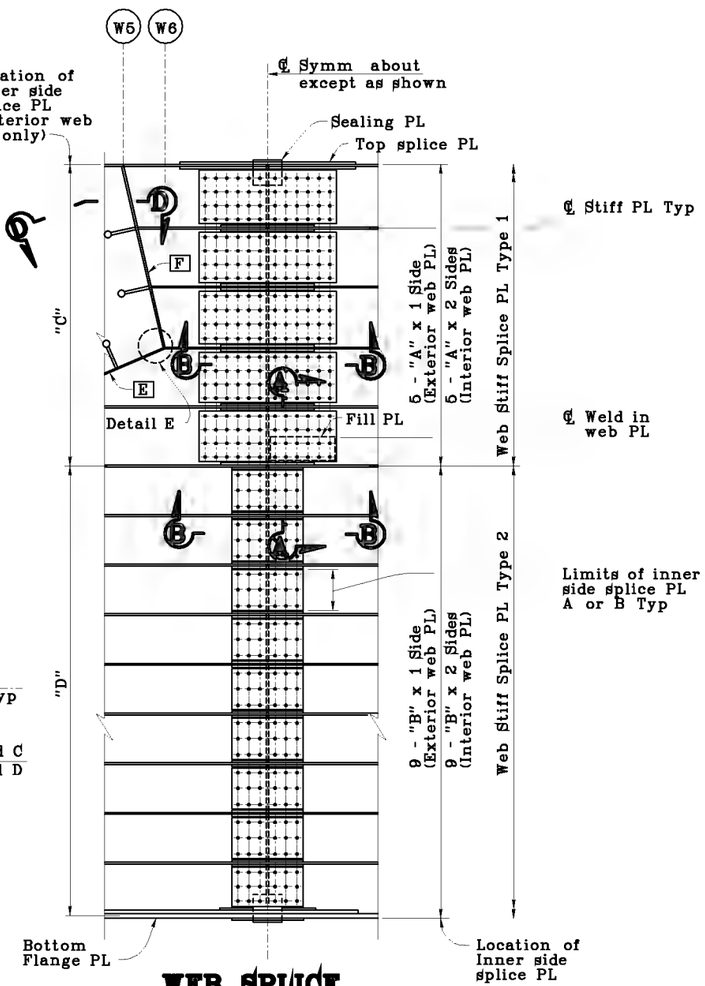

WEB SPLICE DETAIL A
1:20

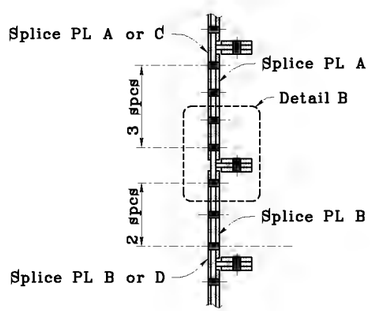

SECTION A-A
1:10

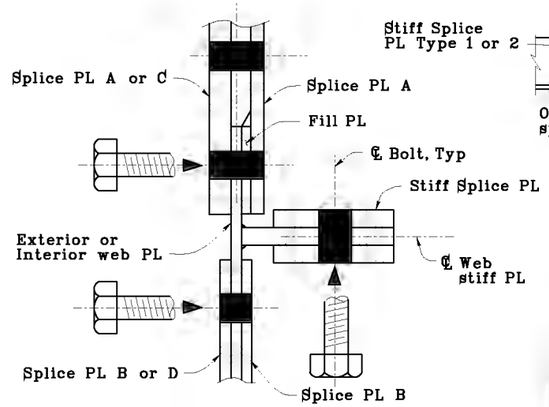

DETAIL B
1:2.5

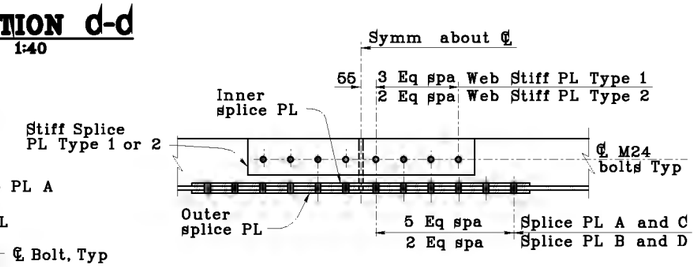

SECTION B-B
1:10

SPLICE PLATE TABLE

Plate Type	Dimensions
Inner Side PL "A"	PL 14x1000x390
Inner Side PL "B"	PL 10x520x310
Outer Side PL "C"	PL 20x1000x1060
Outer Side PL "D"	PL 14x520x3400
Stiff PL Type 1	PL 16x110x710
Stiff PL Type 2	PL 14x110x540

G. Baker
D. Veytsman
G. Baker

P. Ritchie
T. McMeans
M. Roberts

Main Span Suspension Bridge
Preliminary Plans - Not for construction. Subject to changes.

TYPICAL CROSSBEAM DETAILS NO.5