Dist	COUNTY	LOCATION CODE	POST MILES TOTAL PROJECT	SHEET No.	TOTAL SHEETS

REGISTERED CIVIL ENGINEER DATE

PLANS APPROVAL DATE

REGISTERED PROFESSIONAL ENGINEER No. Exp. CIVIL STATE OF CALIFORNIA

THE STATE OF CALIFORNIA OR ITS OFFICERS OR AGENTS SHALL NOT BE RESPONSIBLE FOR THE ACCURACY OR COMPLETENESS OF ELECTRONIC COPIES OF THIS PLAN SHEET.

CURVE DATA

No.	R	Δ	T	L
1	3000.00′			
2	2999.81′	4°20′30″	113.71′	227.32′
3	70.00′	89°47′27″	69.75′	109.70′
4	70.00′	89°37′56″	69.55′	109.51′
5	70.00′	89°44′37″	69.69′	109.64′
6	82.00′	87°20′54″	78.29′	125.01′

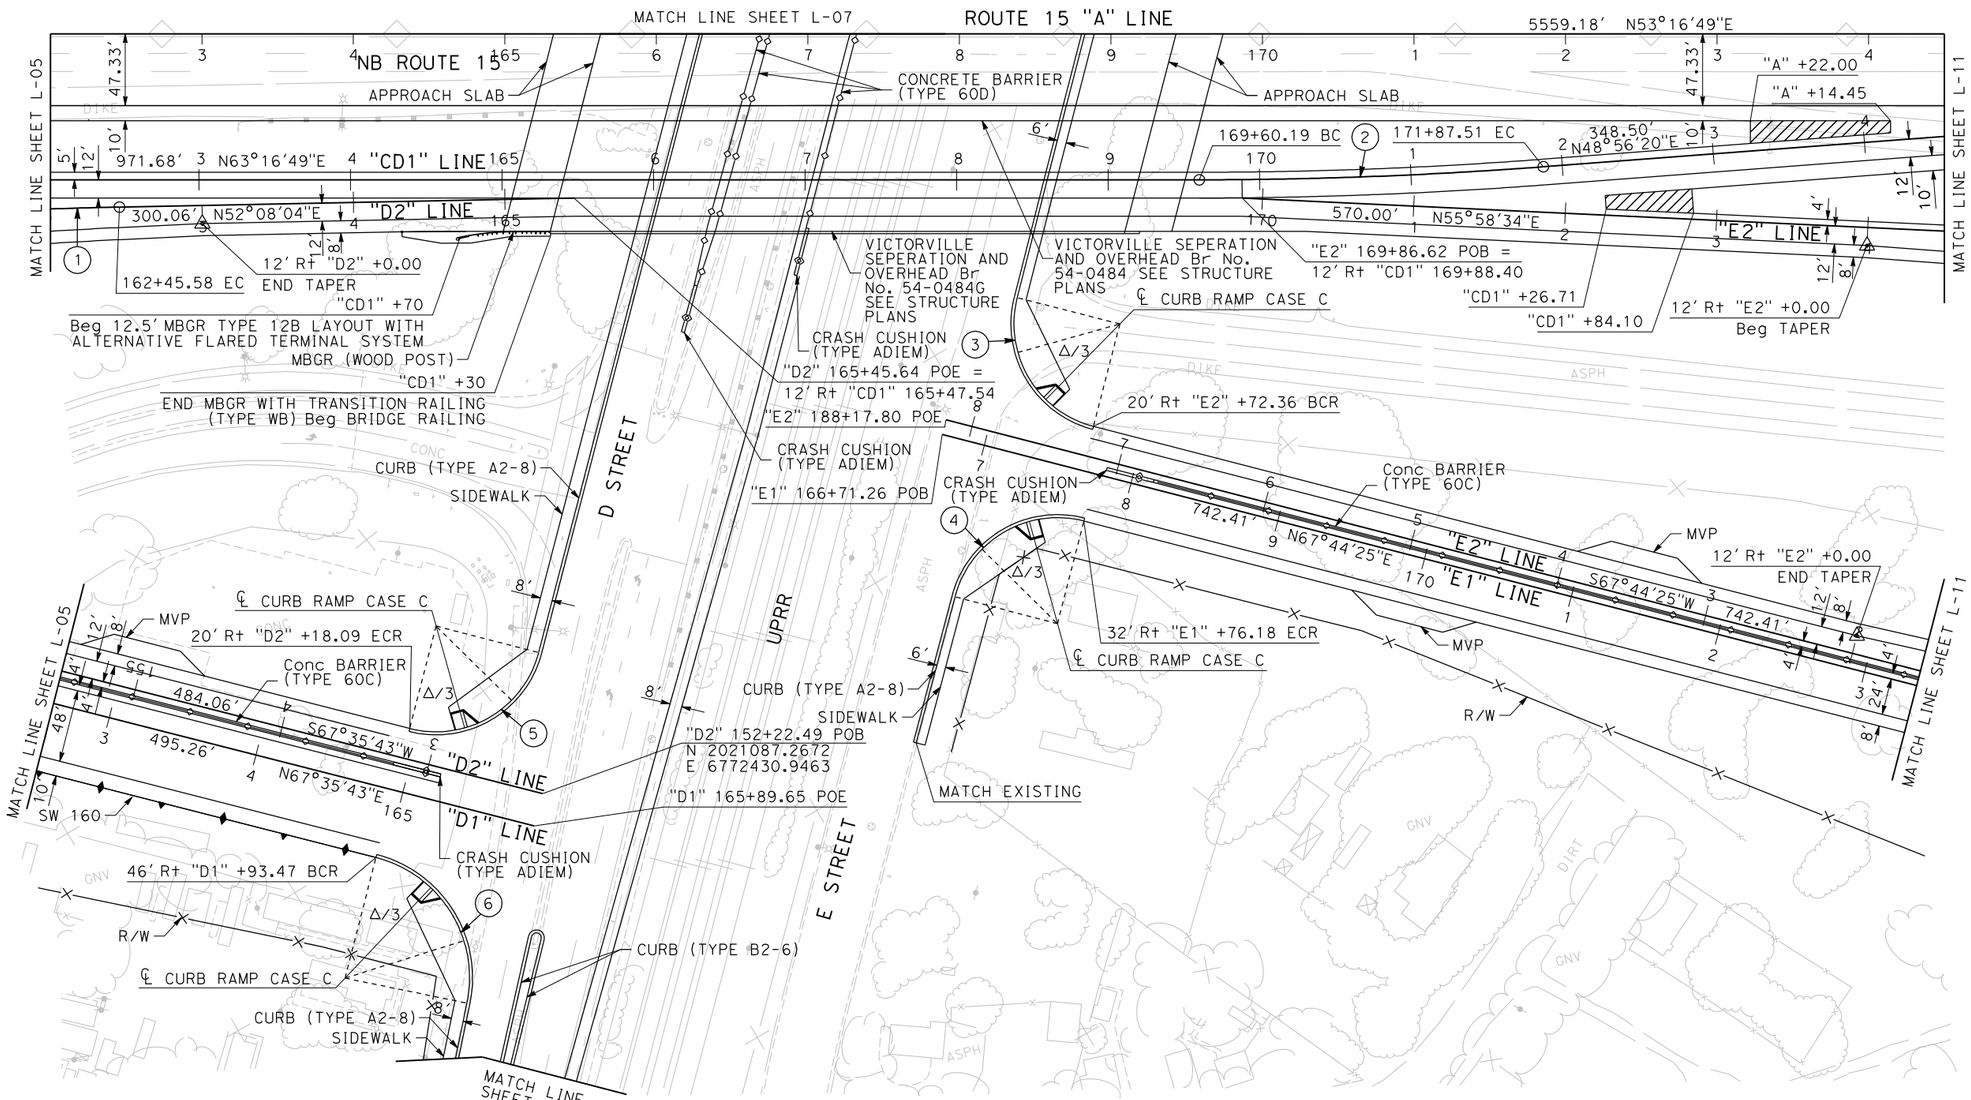

ALL DIMENSIONS ARE IN FEET UNLESS OTHERWISE SHOWN

LAYOUT

SCALE 1" = 50′

L-08

REVISED BY	DATE REVISED

CALCULATED-DESIGNED BY

CHECKED BY

SUPERVISING ENGINEER

STATE OF CALIFORNIA - DEPARTMENT OF TRANSPORTATION

Caltrans

LAST REVISION 00-00-00 | DATE PLOTTED => $DATE | TIME PLOTTED => $TIME

BORDER LAST REVISED 11/1/2006 | RELATIVE BORDER SCALE IS IN INCHES 0 1 2 3 | USERNAME => $USER | DGN FILE => $REQUEST | CU 00000 | EA