Dist	COUNTY	ROUTE	POST MILES TOTAL PROJECT	SHEET No.	TOTAL SHEETS

REGISTERED CIVIL ENGINEER DATE

PLANS APPROVAL DATE

REGISTERED PROFESSIONAL ENGINEER No. Exp. CIVIL STATE OF CALIFORNIA

THE STATE OF CALIFORNIA OR ITS OFFICERS OR AGENTS SHALL NOT BE RESPONSIBLE FOR THE ACCURACY OR COMPLETENESS OF ELECTRONIC COPIES OF THIS PLAN SHEET.

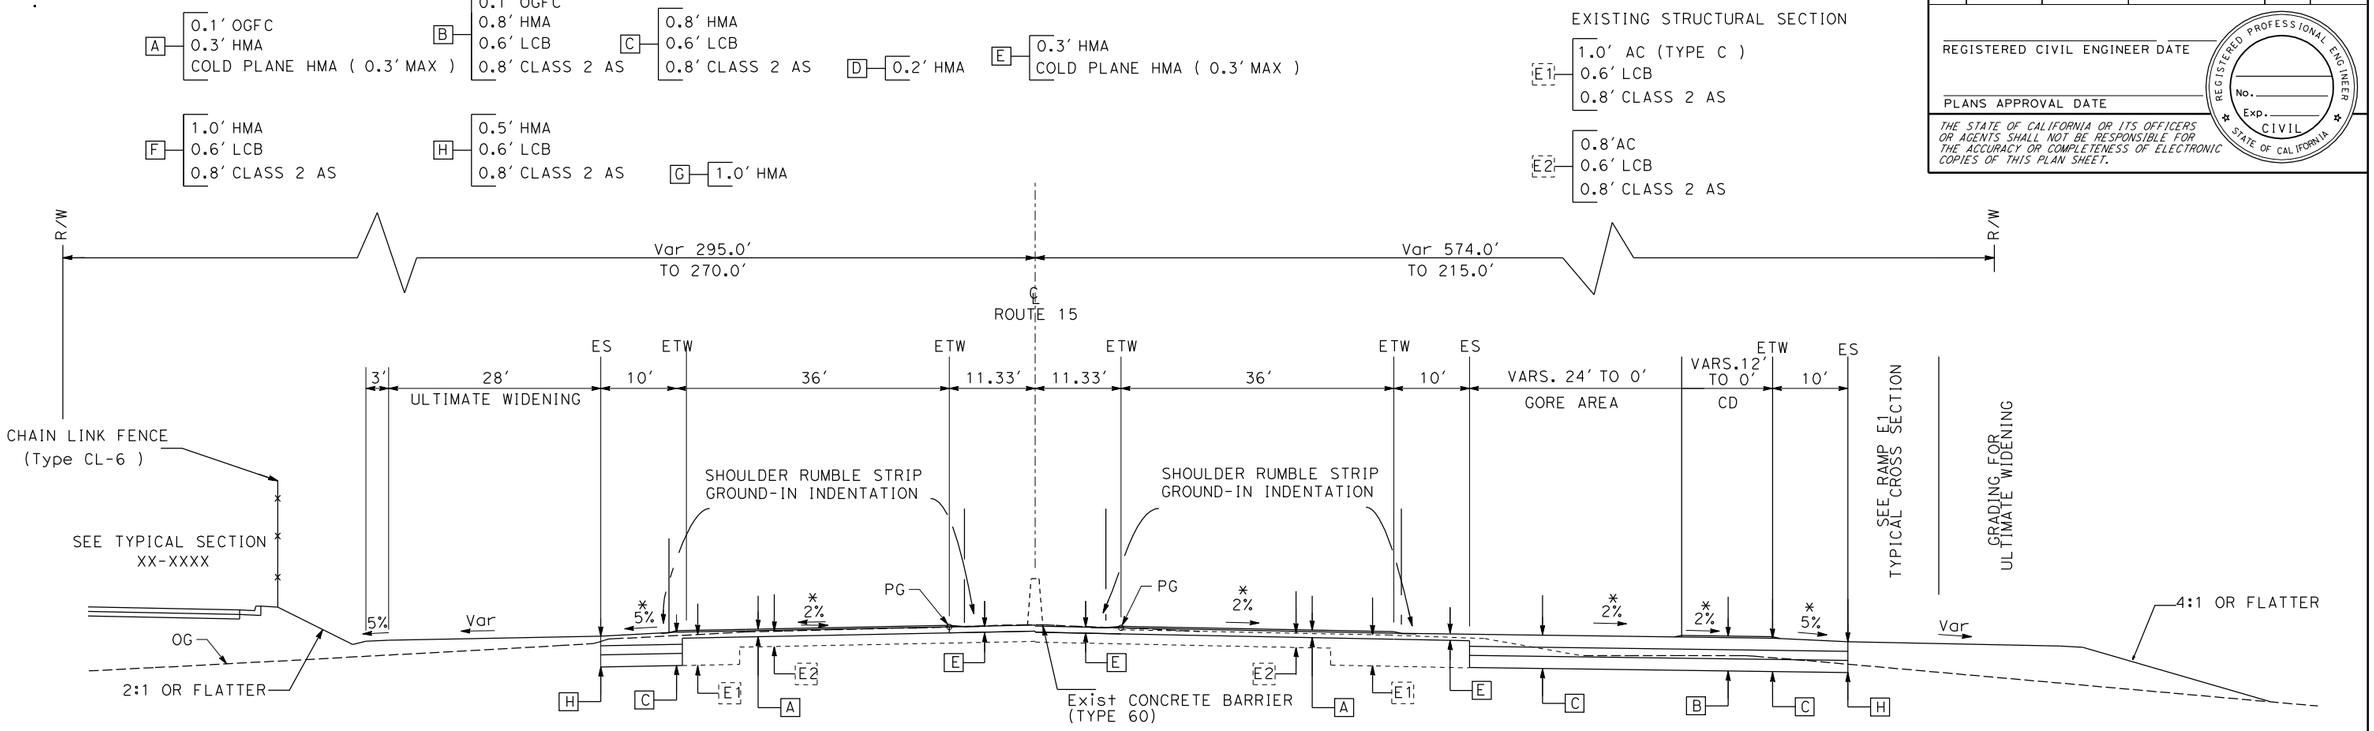

ROUTE 15

STA 174+14.45 TO 186+00.369

* EXCEPT FOR SUPER

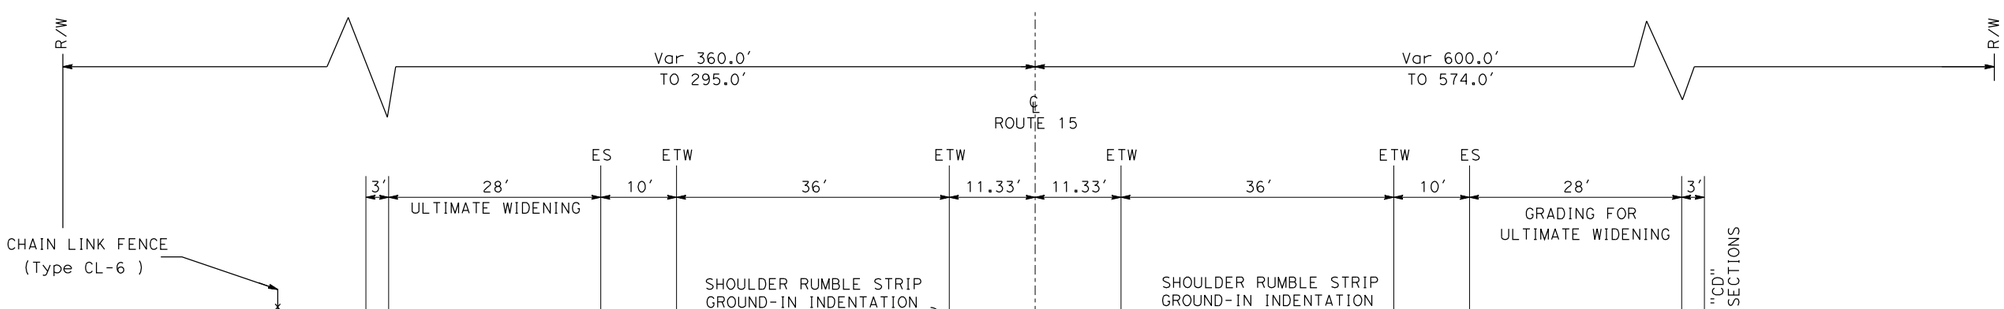

ROUTE 15

STA 169+59.12 TO 174+14.45

* EXCEPT FOR SUPER

ALL DIMENSIONS ARE IN FEET UNLESS OTHERWISE SHOWN

TYPICAL CROSS SECTIONS

NO SCALE

X- 003

REVISED BY	DATE REVISED

CALCULATED-DESIGNED BY | CHECKED BY

SUPERVISING ENGINEER

STATE OF CALIFORNIA - DEPARTMENT OF TRANSPORTATION

Caltrans **DESIGN DIVISION**

LAST REVISION 00-00-00 | DATE PLOTTED => $DATE | TIME PLOTTED => $TIME