Dist	COUNTY	ROUTE	POST MILES TOTAL PROJECT	SHEET No.	TOTAL SHEETS
03	Pla	65	R11.9/R24.1		

REGISTERED CIVIL ENGINEER DATE

PLANS APPROVAL DATE

REGISTERED PROFESSIONAL ENGINEER No. Exp. CIVIL STATE OF CALIFORNIA

THE STATE OF CALIFORNIA OR ITS OFFICERS OR AGENTS SHALL NOT BE RESPONSIBLE FOR THE ACCURACY OR COMPLETENESS OF SCANNED COPIES OF THIS PLAN SHEET.

NOTE:

ALL EXCAVATION AND EMBANKMENT QUANTITIES FOR "SB10" ARE INCLUDED IN THE "NB10" PROFILE SHEETS.

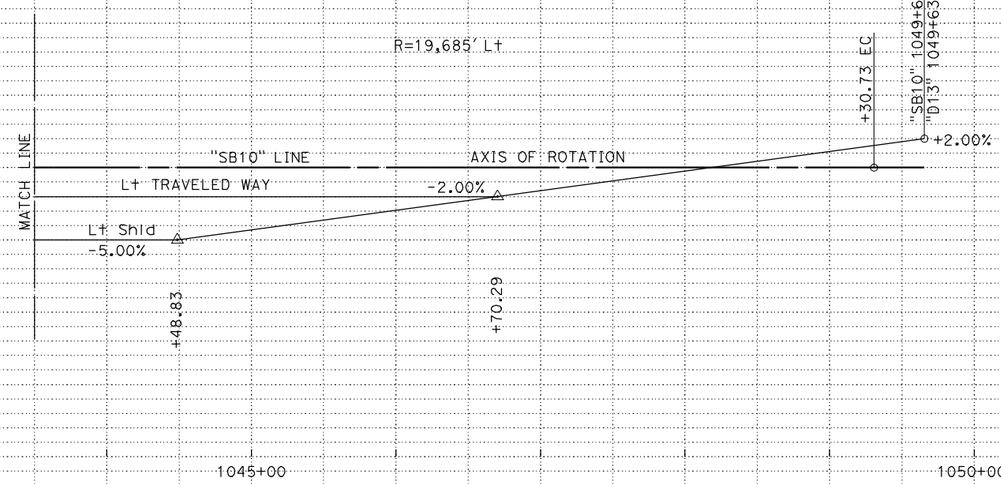

SUPERELEVATION DIAGRAM

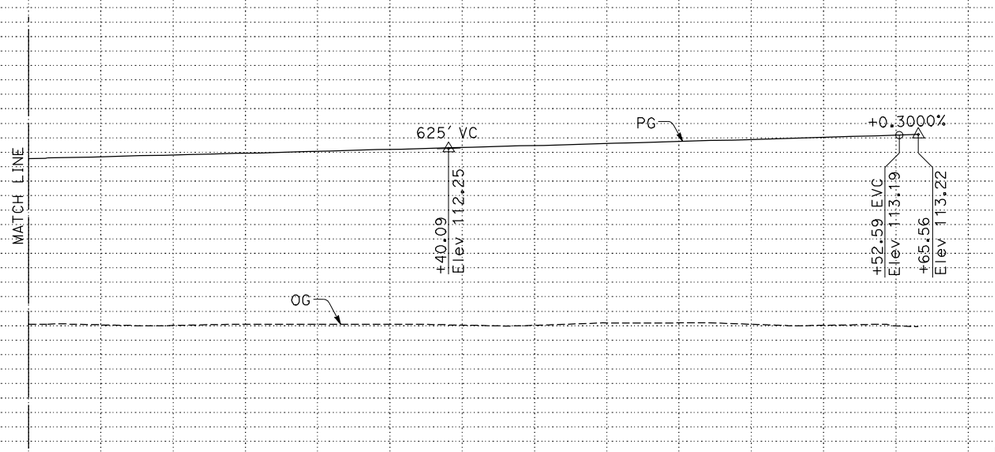

PROFILE

ROUTE 65
"SB10" LINE

THIS EXAMPLE IS ONE OF MANY EXAMPLES OF THE VARIOUS TYPES OF PROJECT PLAN SHEETS FROM THE SAME CONSTRUCTION PROJECT, "ROUTE 65 BYPASS PROJECT".

PROFILE AND SUPERELEVATION DIAGRAM SHEET, EXAMPLE "65 PS-47"

PROFILE AND SUPERELEVATION DIAGRAM

SCALE: Horiz 1"=50'
Vert 1"=5'

PS-47

STATION	4	1045+00	6	7	8	9	1050+00	TOTAL
CY Exc / Emb	SEE NOTE							

REVISED BY | DATE REVISED | CALCULATED-DESIGNED BY | CHECKED BY | FUNCTIONAL SUPERVISOR

STATE OF CALIFORNIA - DEPARTMENT OF TRANSPORTATION

Caltrans

DIAGRAM SHEET, EXAMPLE "65 PS-47", RELEASED 8/31/2009

PROFILE AND SUPERELEVATION DIAGRAM

DATE PLOTTED => 31-AUG-2009
TIME PLOTTED => 09:24

LAST REVISION 00-00-00

BORDER LAST REVISED 4/11/2008 | RELATIVE BORDER SCALE IS IN INCHES 0 1 2 3 | USERNAME => trjck DGN FILE => fb-65 PS-047.dgn | CU 00000 | EA 000000