INDEX OF PLANS

STATE OF CALIFORNIA

DEPARTMENT OF TRANSPORTATION

PROJECT PLANS FOR CONSTRUCTION ON

STATE HIGHWAY

IN SAN BERNARDINO COUNTY
AT MOUNTAIN PASS
FROM 0.3 MILE WEST
OF CENDA DITCH BRIDGE
TO WHEATON WASH BRIDGE

TO BE SUPPLEMENTED BY STANDARD PLANS DATED 2010

Dist	COUNTY	ROUTE	POST MILES TOTAL PROJECT	SHEET No.	TOTAL SHEETS

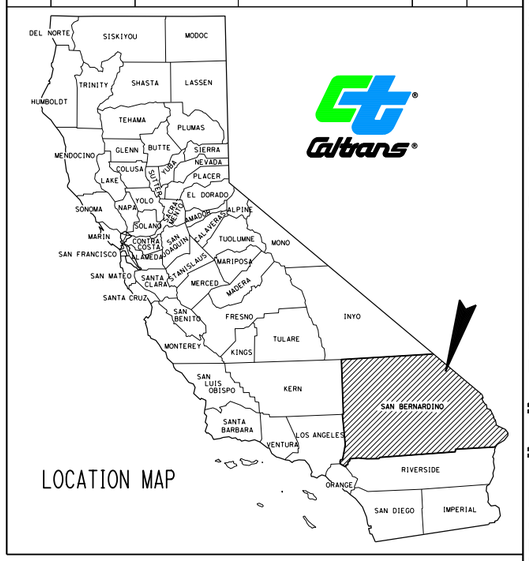

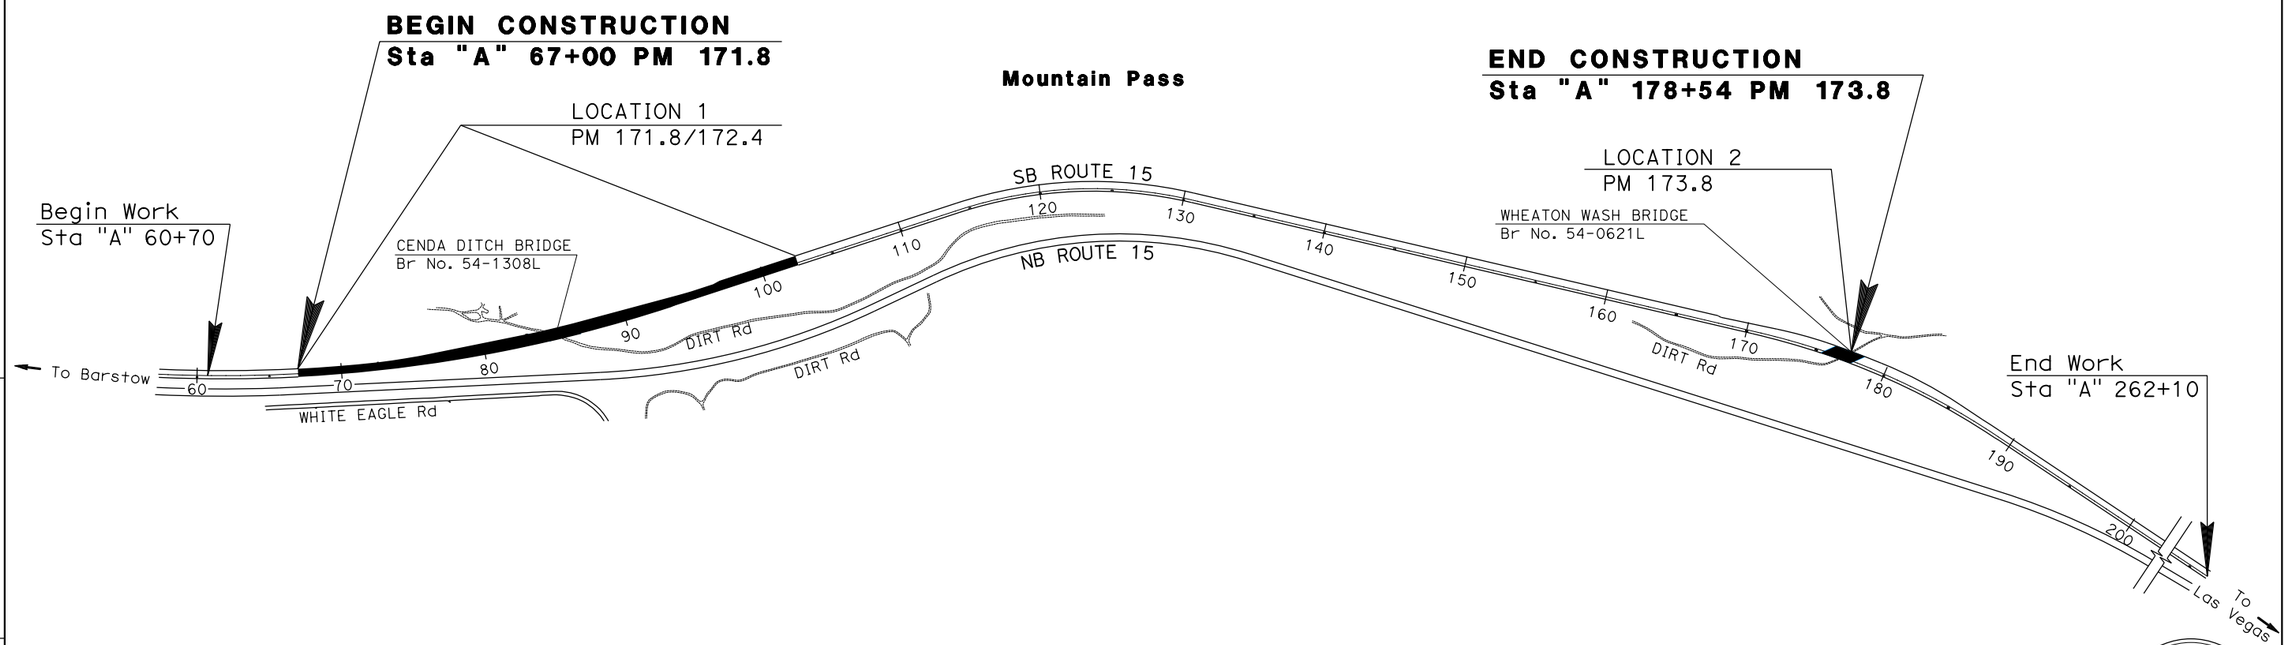

NO SCALE

TITLE SHEET, EXAMPLE "Y"
CONSTRUCTION ON ONE ROUTE AT TWO LOCATIONS
NEAR A NAME PLACE

PROJECT ENGINEER DATE
REGISTERED CIVIL ENGINEER

REGISTERED PROFESSIONAL ENGINEER
No.
Exp.
CIVIL
STATE OF CALIFORNIA

PLANS APPROVAL DATE

THE STATE OF CALIFORNIA OR ITS OFFICERS OR AGENTS SHALL NOT BE RESPONSIBLE FOR THE ACCURACY OR COMPLETENESS OF SCANNED COPIES OF THIS PLAN SHEET.

CONTRACT No.	
PROJECT ID	

THE CONTRACTOR SHALL POSSESS THE CLASS (OR CLASSES) OF LICENSE AS SPECIFIED IN THE "NOTICE TO BIDDERS."

PROJECT MANAGER

DESIGN MANAGER

TITLE SHEET, EXAMPLE "y" RELEASED 10/10/2014

DATE PLOTTED => 09-OCT-2014
TIME PLOTTED => 11:35

LAST REVISION 00-00-00