SUPERSEDES EXAMPLE RELEASED 10/30/09

Dist	COUNTY	ROUTE	POST MILES TOTAL PROJECT	SHEET No.	TOTAL SHEETS
03	Pla	65	R11.9/R24.1		

REGISTERED CIVIL ENGINEER DATE

PLANS APPROVAL DATE

REGISTERED PROFESSIONAL ENGINEER No. Exp. CIVIL STATE OF CALIFORNIA

THE STATE OF CALIFORNIA OR ITS OFFICERS OR AGENTS SHALL NOT BE RESPONSIBLE FOR THE ACCURACY OR COMPLETENESS OF SCANNED COPIES OF THIS PLAN SHEET.

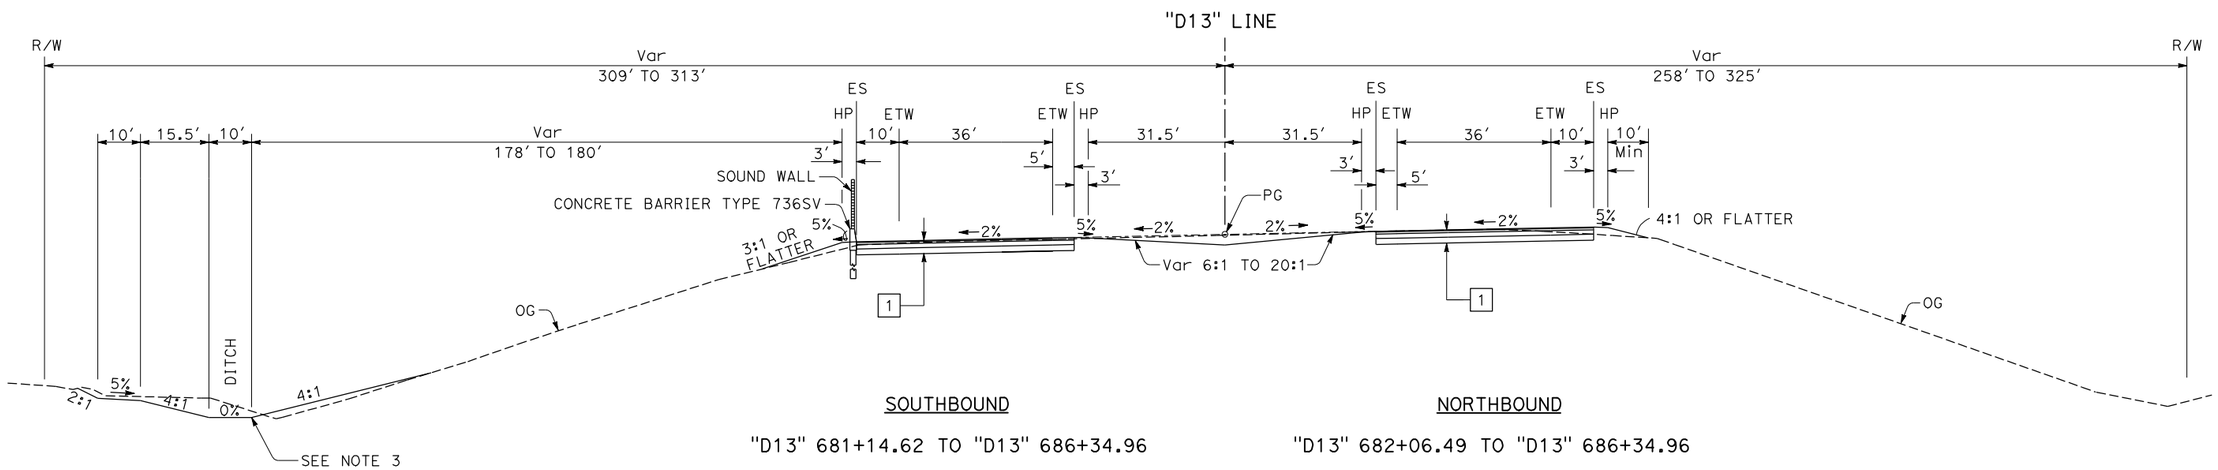

SOUTHBOUND

"D13" 681+14.62 TO "D13" 686+34.96

NORTHBOUND

"D13" 682+06.49 TO "D13" 686+34.96

ROUTE 65

BREAK IN STATIONING FROM THAT SHOWN ON EXAMPLE "65 XSEC-2" IS FOR CONSTRUCTION OF A BRIDGE.

THIS EXAMPLE IS ONE OF MANY EXAMPLES OF THE VARIOUS TYPES OF PROJECT PLAN SHEETS FROM THE SAME CONSTRUCTION PROJECT, "ROUTE 65 BYPASS PROJECT."

TYPICAL CROSS SECTION SHEET, EXAMPLE "65 XSEC-3"
(NEW CONSTRUCTION)

TYPICAL CROSS SECTIONS

NO SCALE

X-3

STATE OF CALIFORNIA - DEPARTMENT OF TRANSPORTATION

Caltrans

FUNCTIONAL SUPERVISOR

CALCULATED-DESIGNED BY

CHECKED BY

REVISED BY

DATE REVISED

TYPICAL CROSS SECTION SHEET, EXAMPLE "65 XSEC-3" RELEASED 1/6/2012

LAST REVISION 00-00-00

DATE PLOTTED => 29-DEC-20

TIME PLOTTED => 08:24

BORDER LAST REVISED 7/2/2010

USERNAME => s116122

DGN FILE => ca-65 XSEC-003.dgn

RELATIVE BORDER SCALE IS IN INCHES 0 1 2 3

UNIT 0000

PROJECT NUMBER & PHASE 00000000001