Dist	COUNTY	ROUTE	KILOMETER POST TOTAL PROJECT	SHEET NO.	TOTAL SHEETS
11	SD	52	26.1/28.6		

REGISTERED CIVIL ENGINEER DATE

PLANS APPROVAL DATE

THE STATE OF CALIFORNIA OR ITS OFFICERS OR AGENTS SHALL NOT BE RESPONSIBLE FOR THE ACCURACY OR COMPLETENESS OF ELECTRONIC COPIES OF THIS PLAN.

REGISTERED PROFESSIONAL ENGINEER NO. Exp. CIVIL STATE OF CALIFORNIA

CH2M HILL, Inc.
402 W. Broadway, Suite 1450
San Diego, CA 92101

DRAFT

Caltrans Metric

NOTE:
FOR COMPLETE RIGHT OF WAY AND ACCURATE ACCESS DATA, SEE RIGHT OF WAY RECORD MAPS AT DISTRICT OFFICE.

DRAINAGE CURVE DATA

No.	R	Δ	T	L
7	9.72	47°10'57"	4.25	8.00

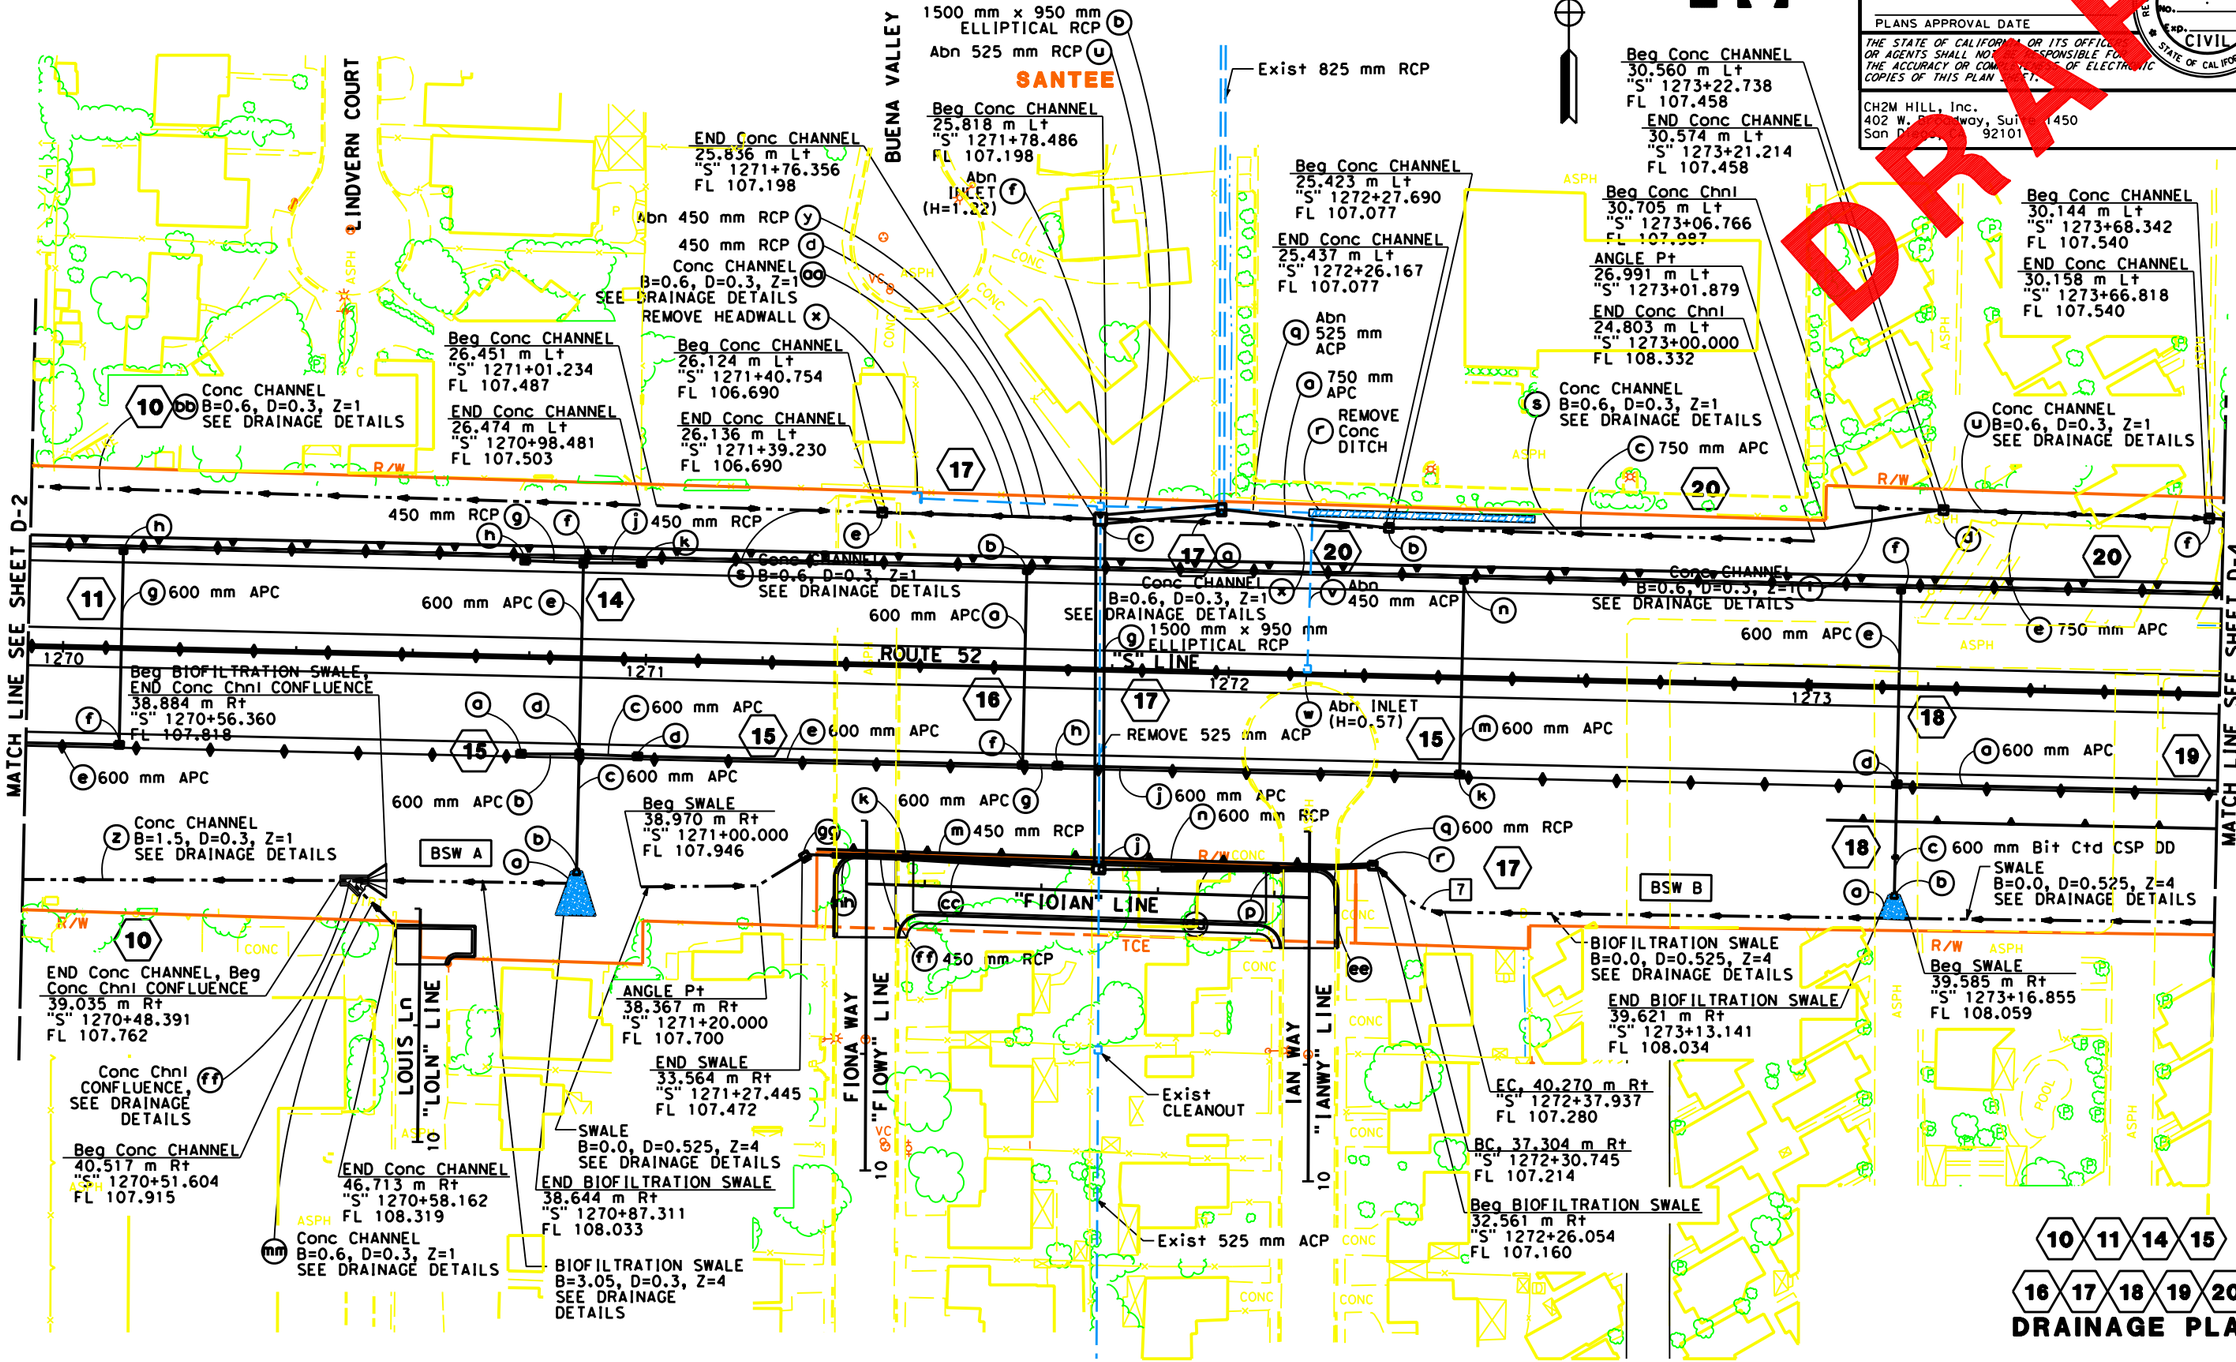

DRAINAGE PLAN

THIS PLAN ACCURATE FOR DRAINAGE WORK ONLY

ALL DIMENSIONS ARE IN METERS UNLESS OTHERWISE SHOWN

SCALE 1:500

D-3

REVISED BY | DATE REVISED | CALCULATED-DESIGNED BY | CHECKED BY | SUPERVISOR | CONSULTANT FUNCTIONAL SUPERVISOR

STATE OF CALIFORNIA - DEPARTMENT OF TRANSPORTATION

Caltrans

LAST REVISION 05-28-08 | DATE PLOTTED => $DATE | TIME PLOTTED => $TIME

BORDER LAST REVISED 3/1/2007 | RELATIVE BORDER SCALE IS IN MILLIMETERS 0 20 40 60 80 | USERNAME => $USER | DGN FILE => $REQUEST | CU 11276 | EA 2T0101

Drainage2 rbs.dgn 7/1/2009 2:53:28 PM