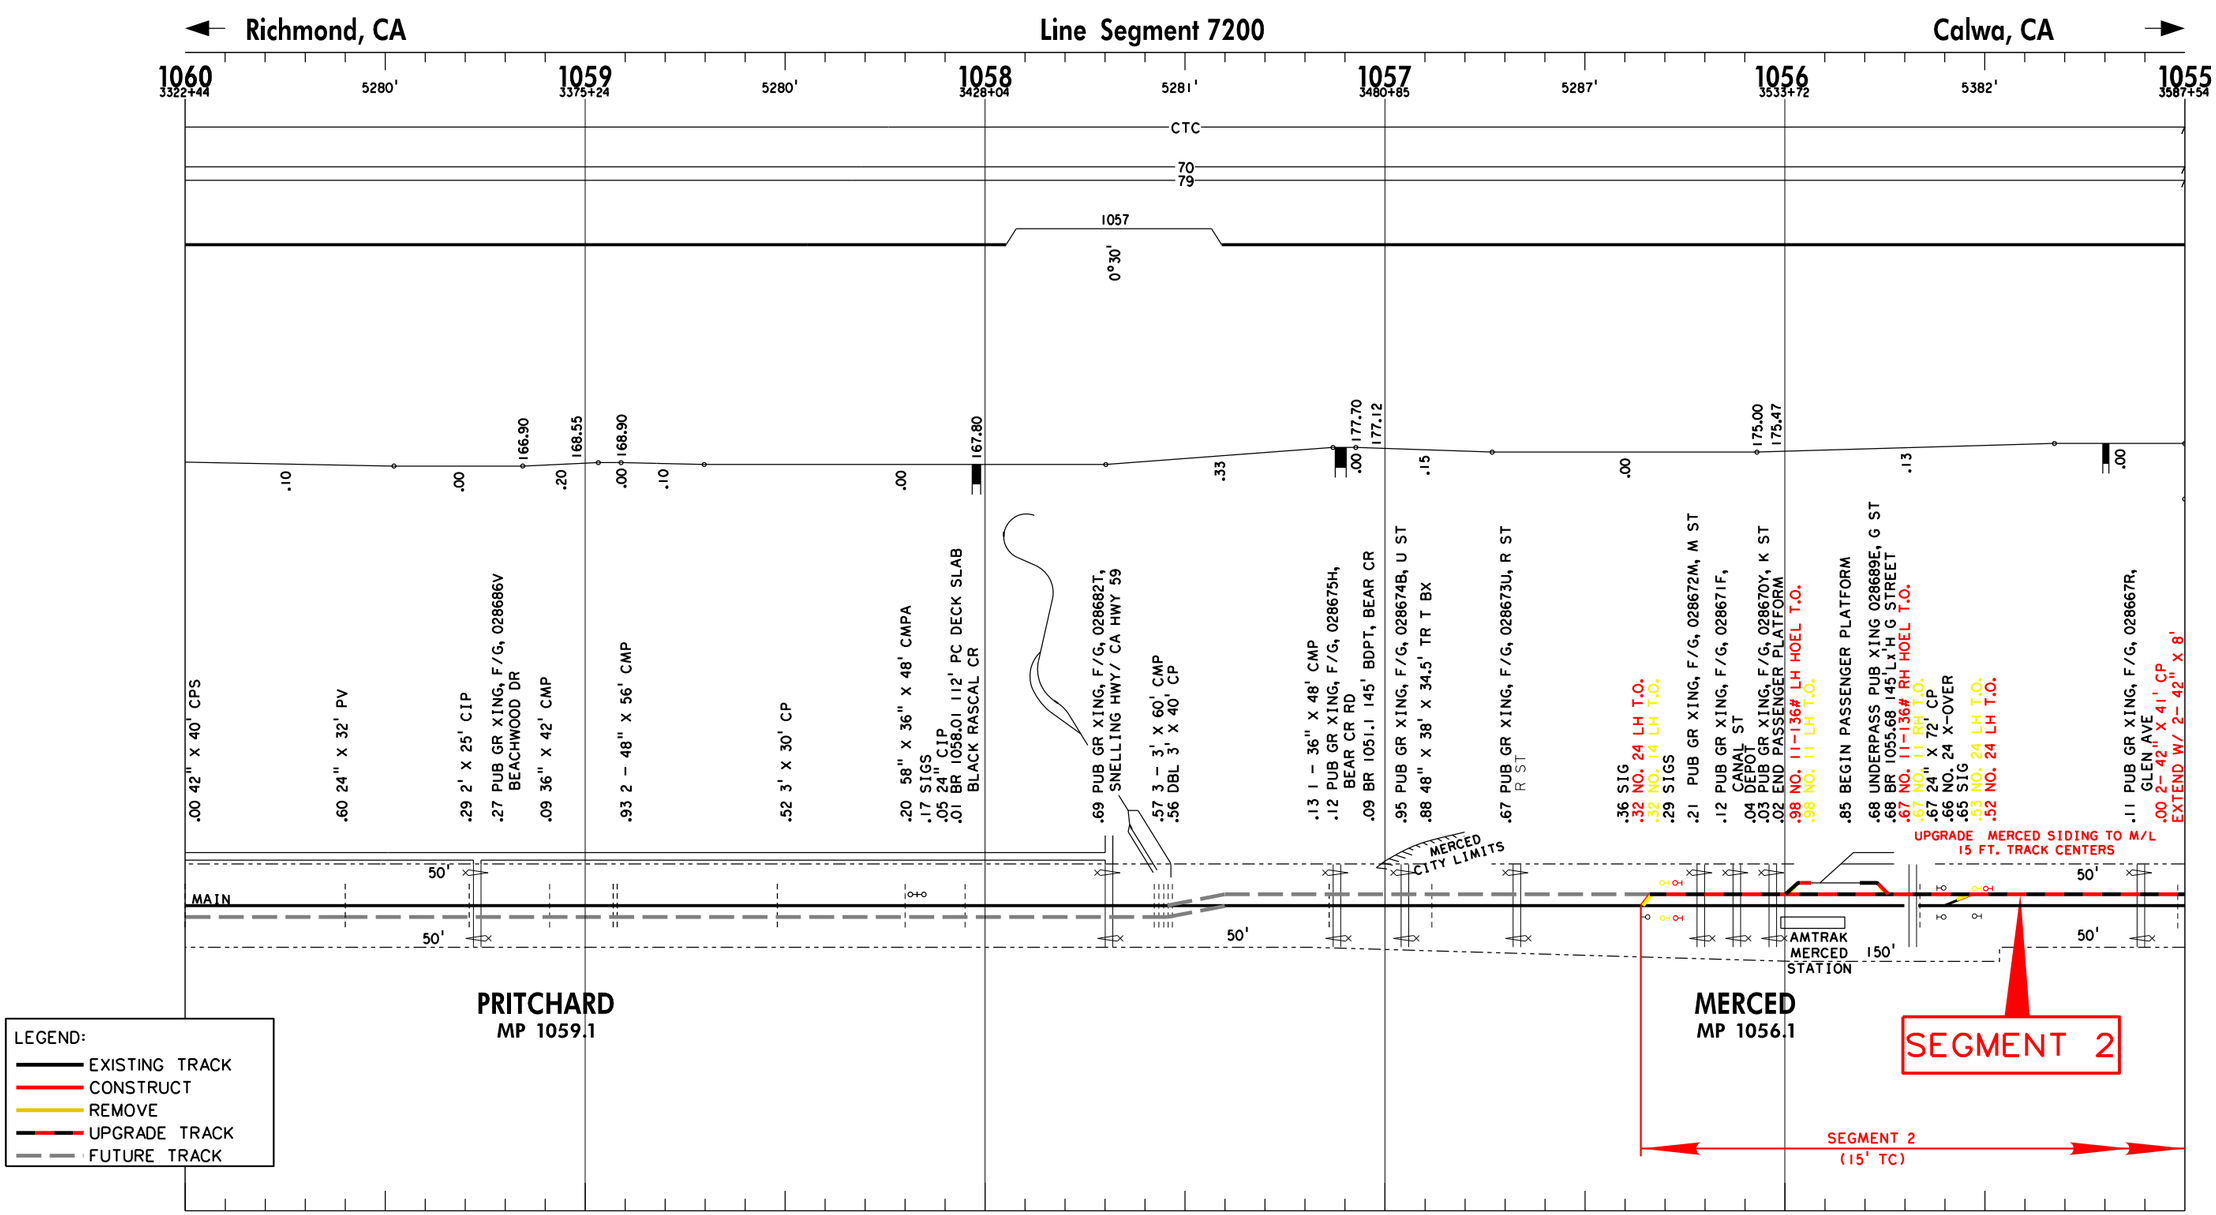

PRELIMINARY SCHEMATICS

APPROVALS - (NAME - TITLE)	DATE	APPROVALS - (NAME - TITLE)	DATE

DRAWN	CHECKED	BNSF RAILWAY COMPANY - ENGINEERING SERVICES	PROTRAK SEQ NO	STATUS PRELIMINARY

REVISIONS

NO.	DESCRIPTION	DATE	BY
0	PROPOSED PLAN	05/16/13	GL

CALIFORNIA/LA DIVISION
STOCKTON SUBDIVISION
LINE SEGMENT 7200

BNSF RAILWAY

MERCED TO LE GRAND DOUBLE TRACK
MP 1039.88 TO MP 1056.45

FILE: LE_GRAND_TO_MERCED-01.sht | SHEET 1 OF 4 | DATE: 05/16/2013

BNSF_PEN_010111.tbl
BNSF_PDF_010111.pltcfg
BY:M&R-KC
TIME:1:30:32 PM
5/20/2013
J:\Projects\Caltrans_DOR\Caltrans_On_Call_75A0329\Task05_TIGER\Engineering\Dwgs\LE_GRAND_TO_MERCED-01.sht

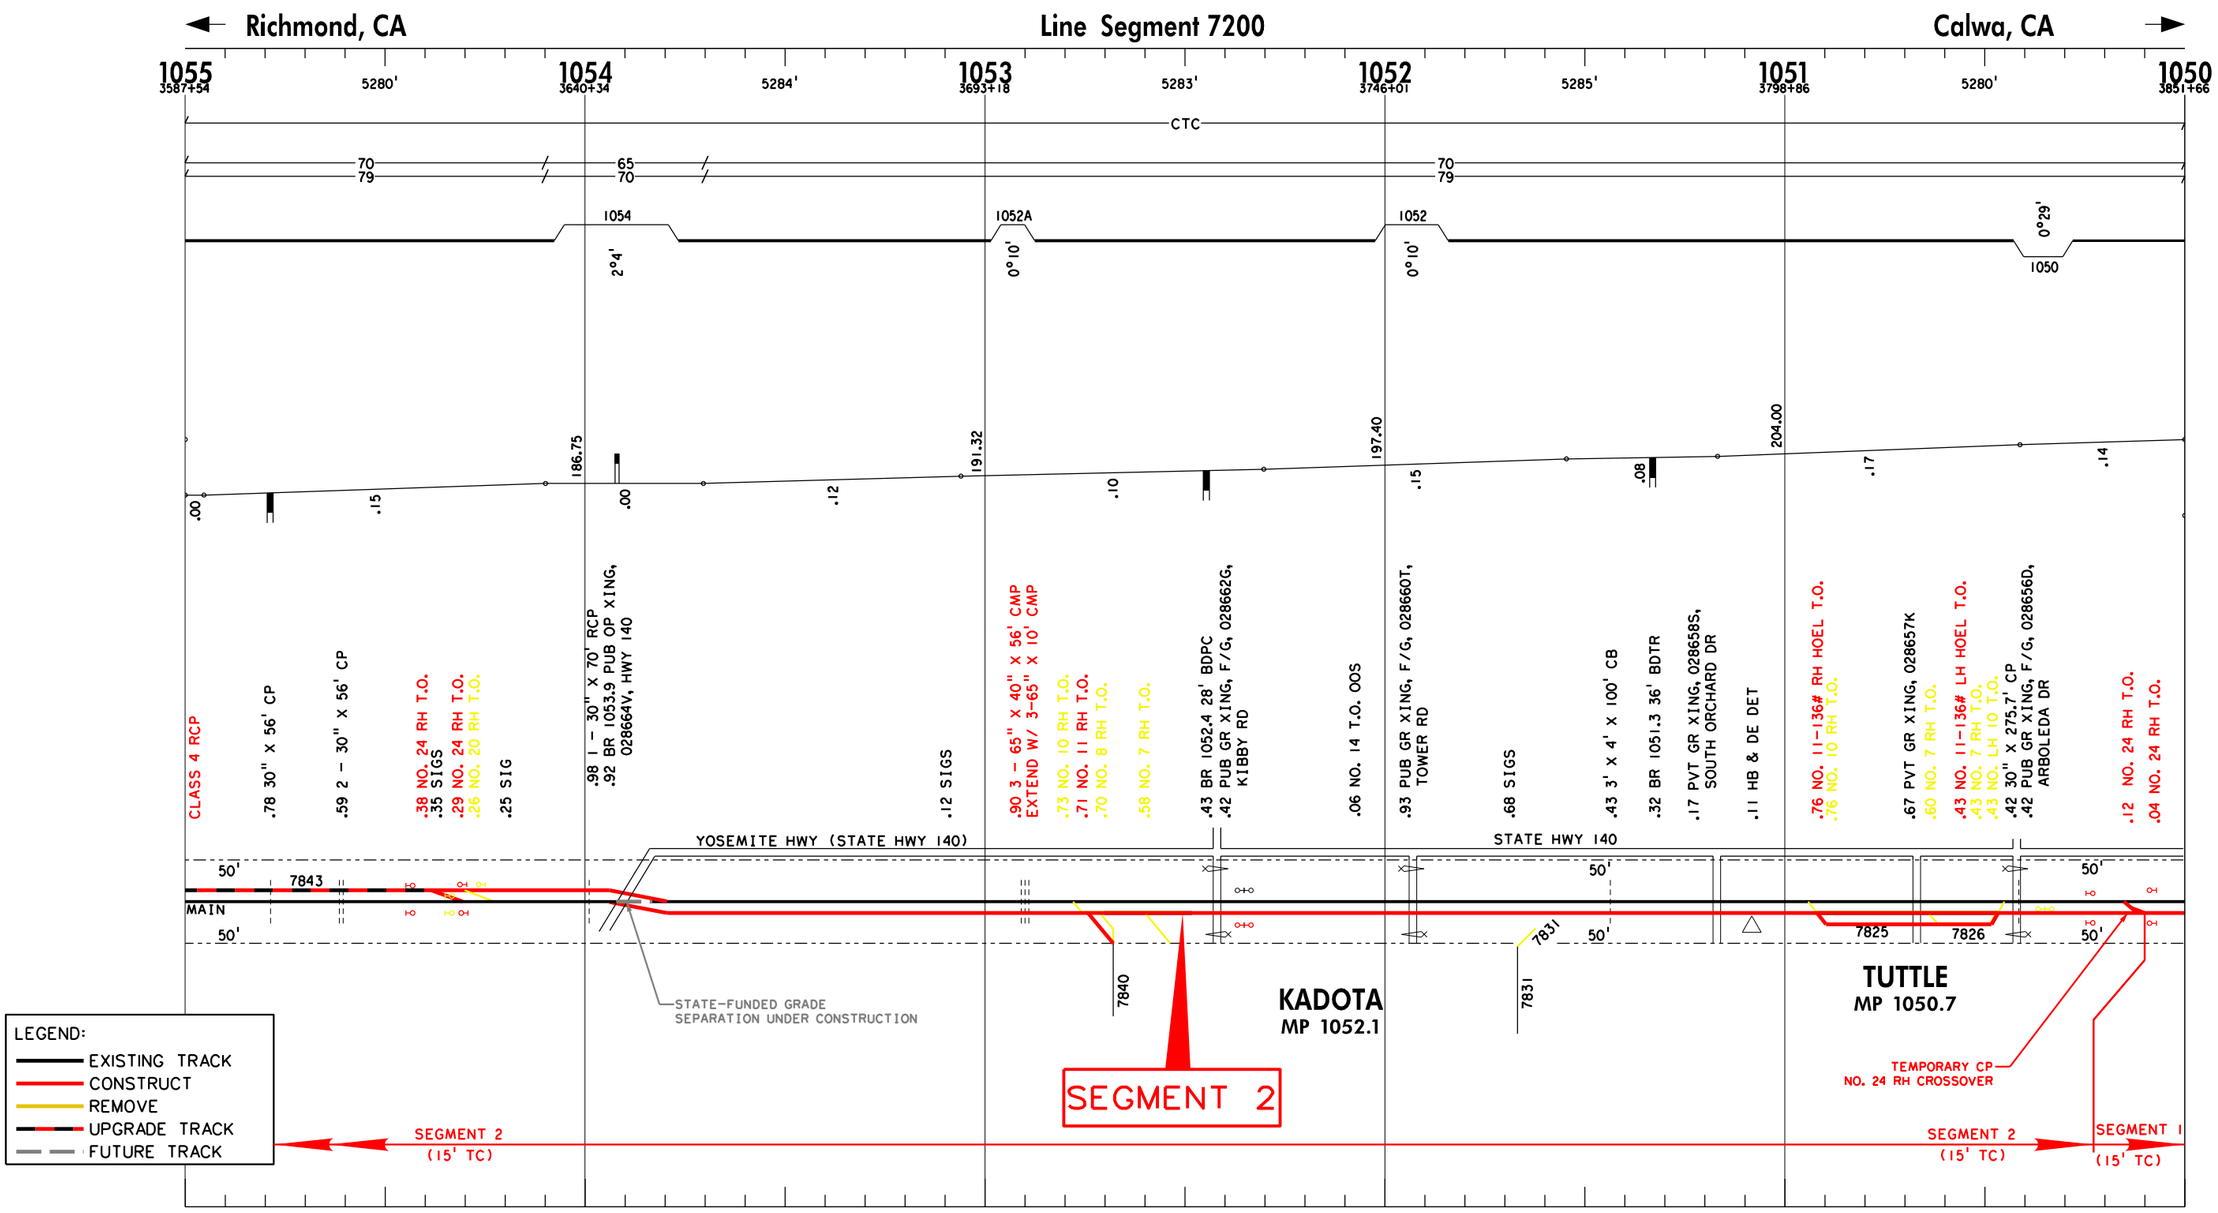

PRELIMINARY SCHEMATICS

APPROVALS - (NAME - TITLE)	DATE	APPROVALS - (NAME - TITLE)	DATE

DRAWN	CHECKED	BNSF RAILWAY COMPANY - ENGINEERING SERVICES	PROTRAK SEQ NO	STATUS PRELIMINARY

REVISIONS

NO.	DESCRIPTION	DATE	BY
0	PROPOSED PLAN	05/16/13	GL

CALIFORNIA/LA DIVISION
STOCKTON SUBDIVISION
LINE SEGMENT 7200

BNSF RAILWAY

MERCED TO LE GRAND DOUBLE TRACK
MP 1039.88 TO MP 1056.45

FILE: LE_GRAND_TO_MERCED-02.sht | SHEET 2 OF 4 | DATE: 05/16/2013

J:\Projects\Caltrans_DOR\Caltrans_On_Call_75A0329\Task05_TIGER\Engineering\Dwgs\LE_GRAND_TO_MERCED-02.sht
BNSF_PEN_010111.tbl
BNSF_PDF_010111.pltcfg
BY:M&R-KC
TIME:1:30:33 PM
5/20/2013

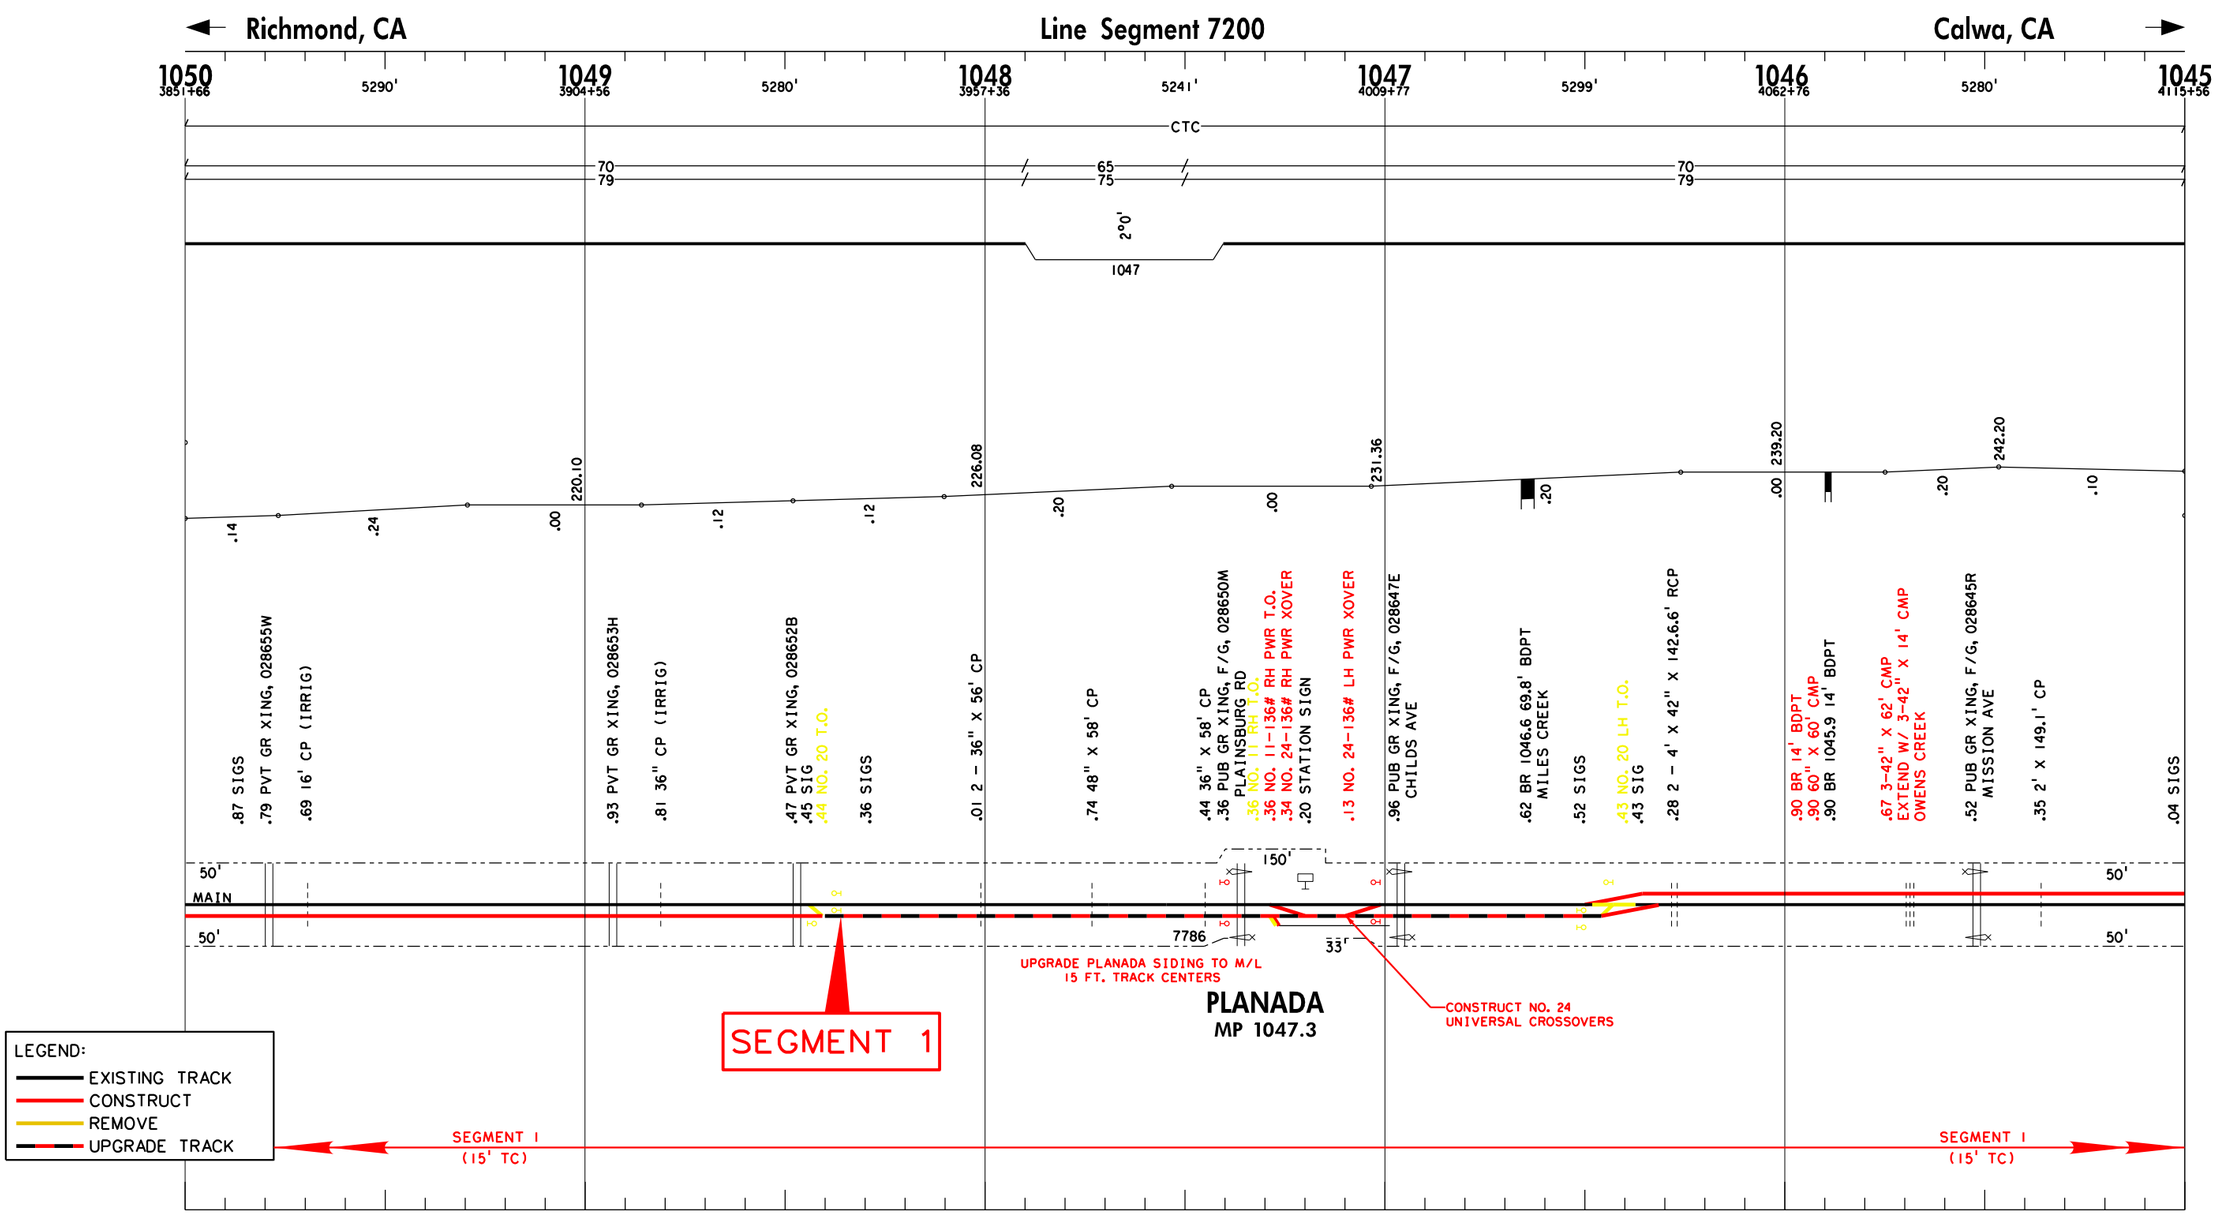

PRELIMINARY SCHEMATICS

APPROVALS - (NAME - TITLE)	DATE	APPROVALS - (NAME - TITLE)	DATE

DRAWN | CHECKED | BNSF RAILWAY COMPANY - ENGINEERING SERVICES | PROTRAK SEQ NO | STATUS PRELIMINARY

REVISIONS

NO.	DESCRIPTION	DATE	BY
0	PROPOSED PLAN	05/16/13	GL

CALIFORNIA/LA DIVISION
STOCKTON SUBDIVISION
LINE SEGMENT 7200

BNSF RAILWAY

MERCED TO LE GRAND DOUBLE TRACK
MP 1039.88 TO MP 1056.45

FILE: LE_GRAND_TO_MERCED-03.sht | SHEET 3 OF 4 | DATE: 05/16/13

5/20/2013 TIME:1:30:33 PM BY:M&R-KC BNSF_PDF_010111.pltcfg BNSF_PEN_010111.tbl J:\Projects\Caltrans_DOR\Caltrans_On_Call_75A0329\Task05_TIGER\Engineering\Dwgs\LE_GRAND_TO_MERCED-03.sht

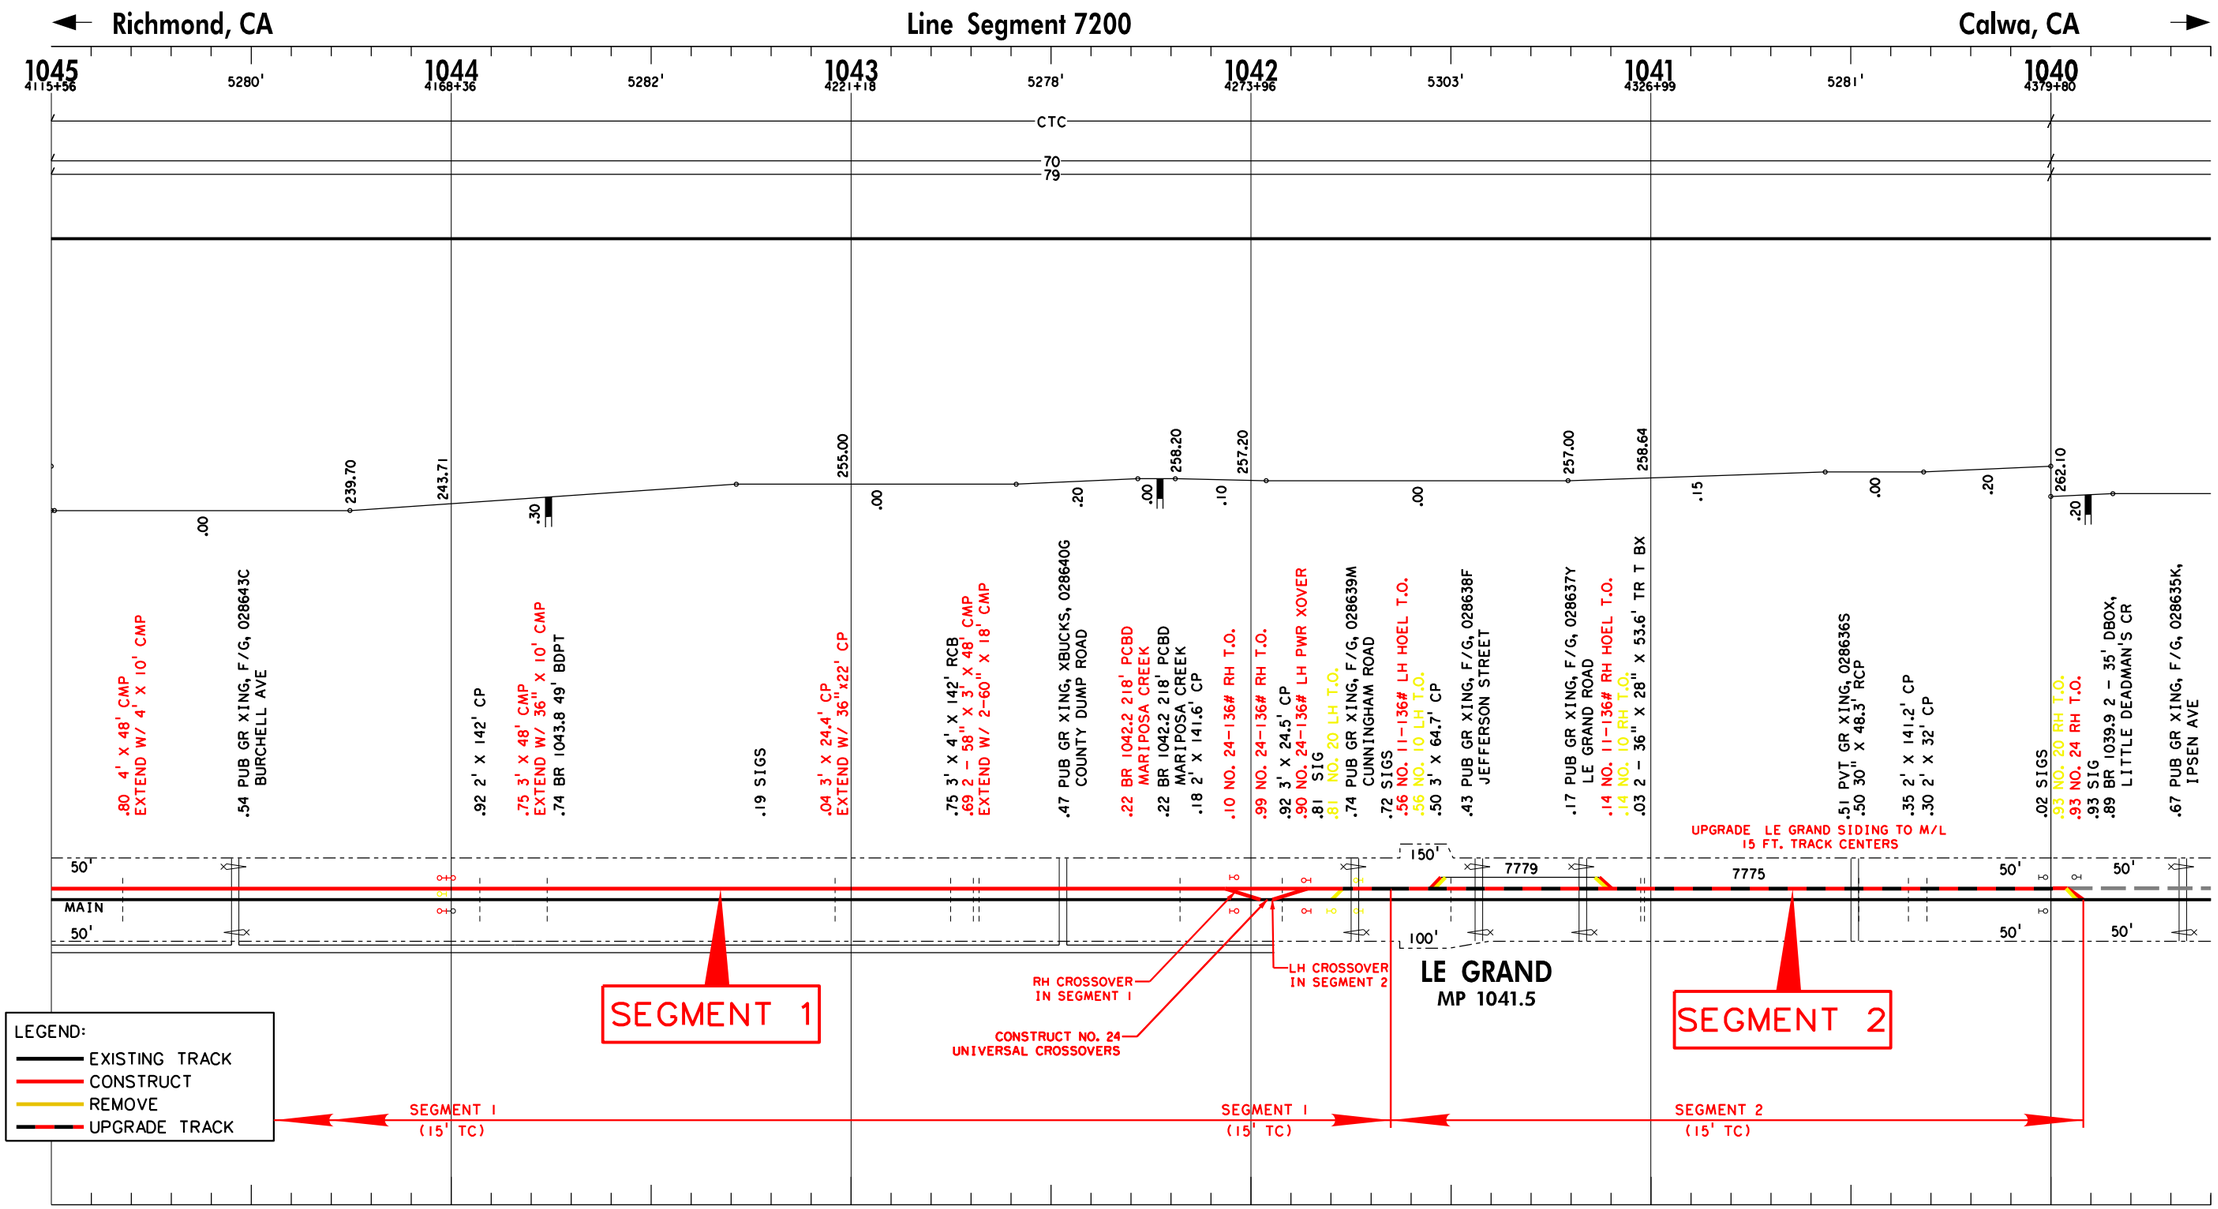

PRELIMINARY SCHEMATICS

APPROVALS - (NAME - TITLE)	DATE	APPROVALS - (NAME - TITLE)	DATE

DRAWN | CHECKED | BNSF RAILWAY COMPANY - ENGINEERING SERVICES | PROTRAK SEQ NO | STATUS PRELIMINARY

REVISIONS

NO.	DESCRIPTION	DATE	BY
0	PROPOSED PLAN	05/16/13	GL

CALIFORNIA/LA DIVISION
STOCKTON SUBDIVISION
LINE SEGMENT 7200

BNSF RAILWAY

MERCED TO LE GRAND DOUBLE TRACK
MP 1039.88 TO MP 1056.45

FILE: LE_GRAND_TO_MERCED-04.sht | SHEET 4 OF 4 | DATE: 05/16/13

5/20/2013 TIME:1:30:34 PM BY:M&R-KC BNSF_PDF_010111.pltcfg BNSF_PEN_010111.tbl J:\Projects\Caltrans_DOR\Caltrans_On_Call_75A0329\Task05_TIGER\Engineering\Dwgs\LE_GRAND_TO_MERCED-04.sht