DIST	COUNTY	ROUTE	KILOMETER POST TOTAL PROJECT	SHEET No	TOTAL SHEETS
04	SF	80	13.2/13.9	5R1	1204

Gene V. Lusherovich 12/19/02
REGISTERED CIVIL ENGINEER DATE

PLANS APPROVAL DATE

REGISTERED PROFESSIONAL ENGINEER Gene V. Lusherovich No. C54338 Exp. 12/31/03 CIVIL STATE OF CALIFORNIA

PARSONS BRINCKERHOFF QUADE & DOUGLAS, INC.
303 Second St., Suite 700N
San Francisco, CA 94107-1317

The State of California or its officers or agents shall not be responsible for the accuracy or completeness of electronic copies of this plan sheet.

Caltrans now has a web site! To get to the web site, go to http://www.dot.ca.gov

REGISTERED PROFESSIONAL ENGINEER Mark Grodzki No. C65594 Exp. 9/31/07 CIVIL STATE OF CALIFORNIA

NOTE:

1. Elevation is based on 1929 National Geodetic Vertical Datum (NGVD).

MARK	DATE	DESCRIPTIONS	REV	CK	CCO NO.
1	10/16/06	Removed Matchline Elevations (Revised Elevations)	LR	MG	11

REVISIONS

CONTRACT CHANGE ORDER NO. 11
SHEET 4 OF 13

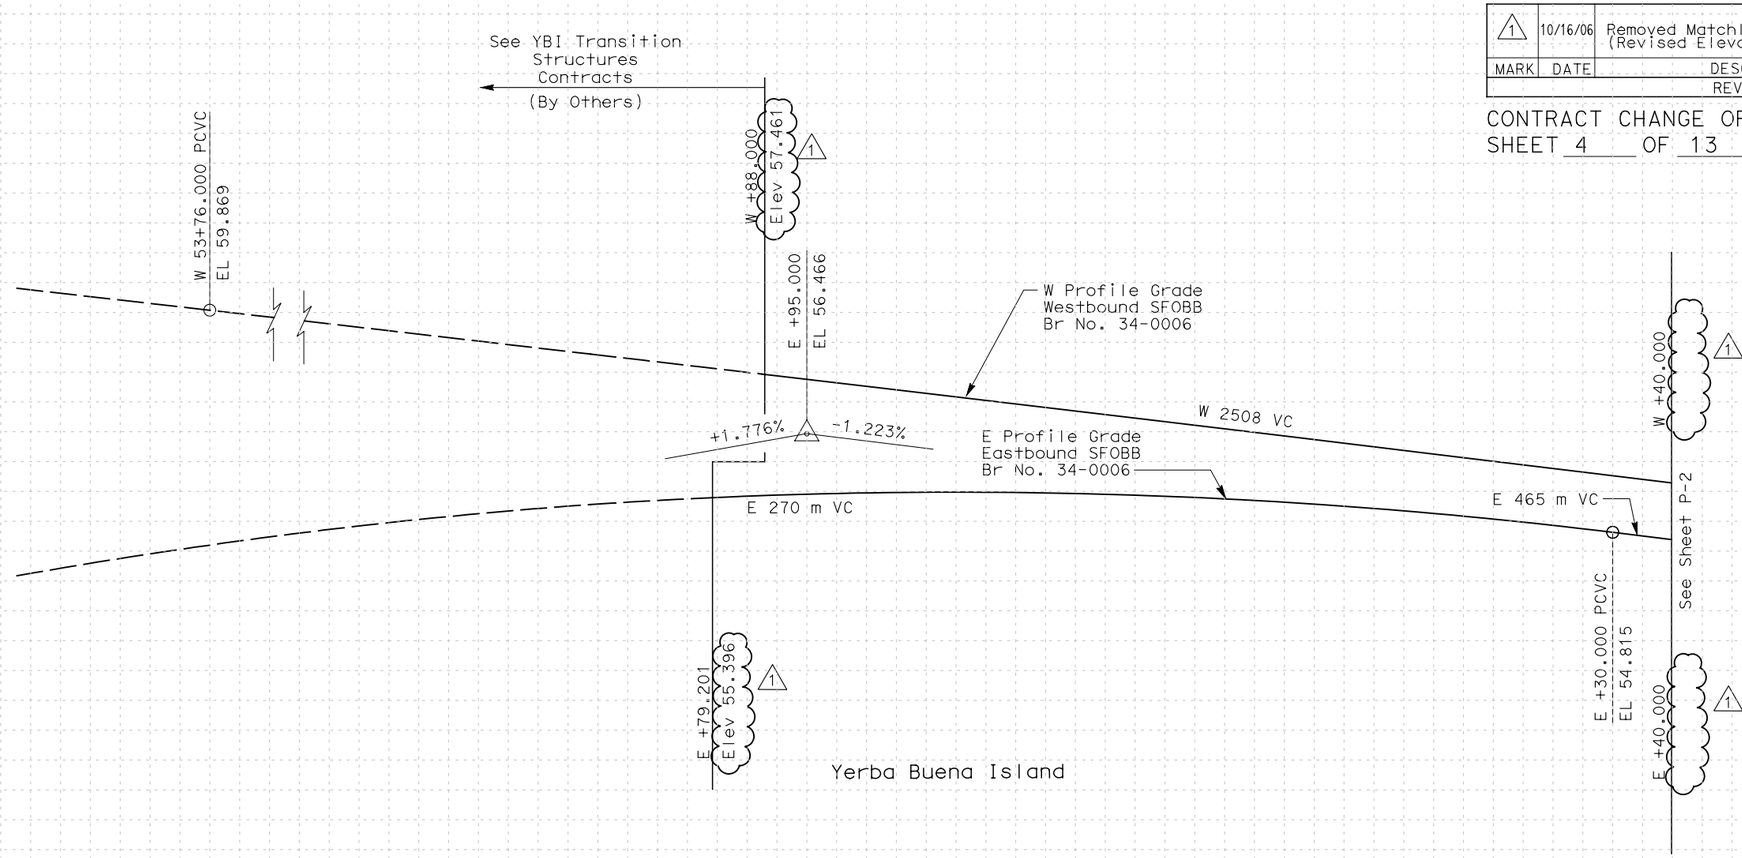

W LINE AND E LINE

ALL DIMENSIONS ARE IN METERS UNLESS OTHERWISE SHOWN

PROFILE

SCALE: 1:500 HORIZ
1:50 VERT

P-1

Station: +80, 56+00, +20, +40, +60, +80, 57+00, +20, +40, +60

Cu.
M. Exc. 0
Emb. 0

STATE OF CALIFORNIA - DEPARTMENT OF TRANSPORTATION
Caltrans

DESIGN OVERSIGHT: Bob Zandipour

CALCULATED/DESIGNED BY: GVL
CHECKED BY: KR

DATE REVISED: 11/02
REVISED BY:

LAST REVISION 00-00-00
DATE PLOTTED => $DATE
TIME PLOTTED => $TIME

FOR REDUCED PLANS ORIGINAL SCALE IS IN MILLIMETERS 0 20 40 60 80

USERNAME =>$USER
DGN FILE =>$REQUEST

CU 04251

EA 0120F1