DIST	COUNTY	ROUTE	KILOMETER POST TOTAL PROJECT	SHEET No	TOTAL SHEETS
04	SF	80	13.2/13.9	6R1	1204

Gene V. Lusherovich 12/19/02
REGISTERED CIVIL ENGINEER DATE

PLANS APPROVAL DATE

REGISTERED PROFESSIONAL ENGINEER Gene V. Lusherovich No. C54338 Exp. 12/31/03 CIVIL STATE OF CALIFORNIA

PARSONS BRINCKERHOFF QUADE & DOUGLAS, INC.
303 Second St., Suite 700N
San Francisco, CA 94107-1317

The State of California or its officers or agents shall not be responsible for the accuracy or completeness of electronic copies of this plan sheet.

Caltrans now has a web site! To get to the web site, go to http://www.dot.ca.gov

REGISTERED PROFESSIONAL ENGINEER Mark Grodzki No. C65594 Exp. 9/31/07 CIVIL STATE OF CALIFORNIA

MARK	DATE	DESCRIPTIONS	REV	CK	CCO NO.
1	10/16/06	Removed Matchline Elevations	LR	MG	11

REVISIONS

CONTRACT CHANGE ORDER NO. 11
SHEET 5 OF 13

NOTE:

1. Elevation is based on 1929 National Geodetic Vertical Datum (NGVD).

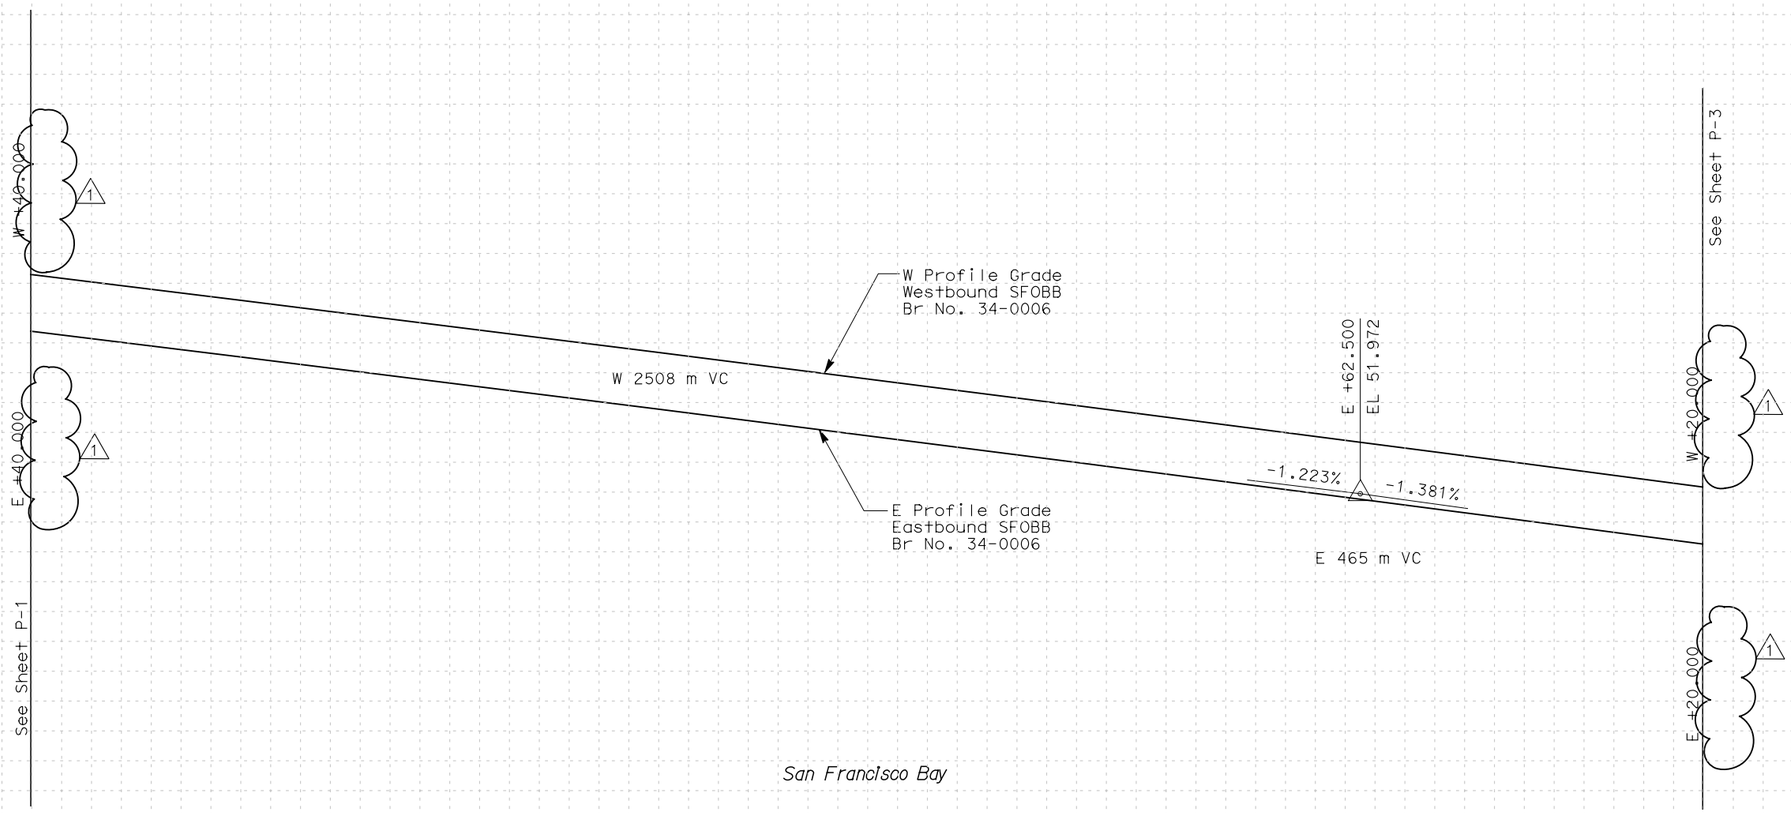

W LINE AND E LINE

ALL DIMENSIONS ARE IN METERS UNLESS OTHERWISE SHOWN

PROFILE

SCALE: 1:500 HORIZ
1:50 VERT

P-2

Station	+40	+60	+80	58+00	+20	+40	+60	+80	59+00	+20	+40	+60	+80	60+00	+20	+40
Cu.																
M. Exc.									0							
M. Emb.									0							

DESIGN OVERSIGHT: Bob Zandipour
CALCULATED/DESIGNED BY: GVL 11/02
CHECKED BY: KR 11/02
REVISED BY / DATE REVISED

STATE OF CALIFORNIA - DEPARTMENT OF TRANSPORTATION
Caltrans

LAST REVISION 00-00-00
DATE PLOTTED => $DATE
TIME PLOTTED => $TIME

FOR REDUCED PLANS ORIGINAL SCALE IS IN MILLIMETERS 0 20 40 60 80

USERNAME =>$USER
DGN FILE =>$REQUEST

CU 04251

EA 0120F1