DIST	COUNTY	ROUTE	KILOMETER POST TOTAL PROJECT	SHEET No	TOTAL SHEETS
04	SF	80	13.2/13.9	42R1	1204

Bobby J. Melvin 12/19/2002
REGISTERED MECHANICAL ENGINEER DATE

REGISTERED PROFESSIONAL ENGINEER
Bobby J. Melvin
No. 28685
Exp. 6/30/09
MECHANICAL
STATE OF CALIFORNIA

12-6-04
PLANS APPROVAL DATE

PARSONS BRINCKERHOFF QUADE & DOUGLAS, INC.
303 SECOND STREET, SUITE 700 N
SAN FRANCISCO, CA 94107

The State of California or its officers or agents shall not be responsible for the accuracy or completeness of electronic copies of this plan sheet.

To get to the web site, go to http://www.dot.ca.gov

Caltrans Metric

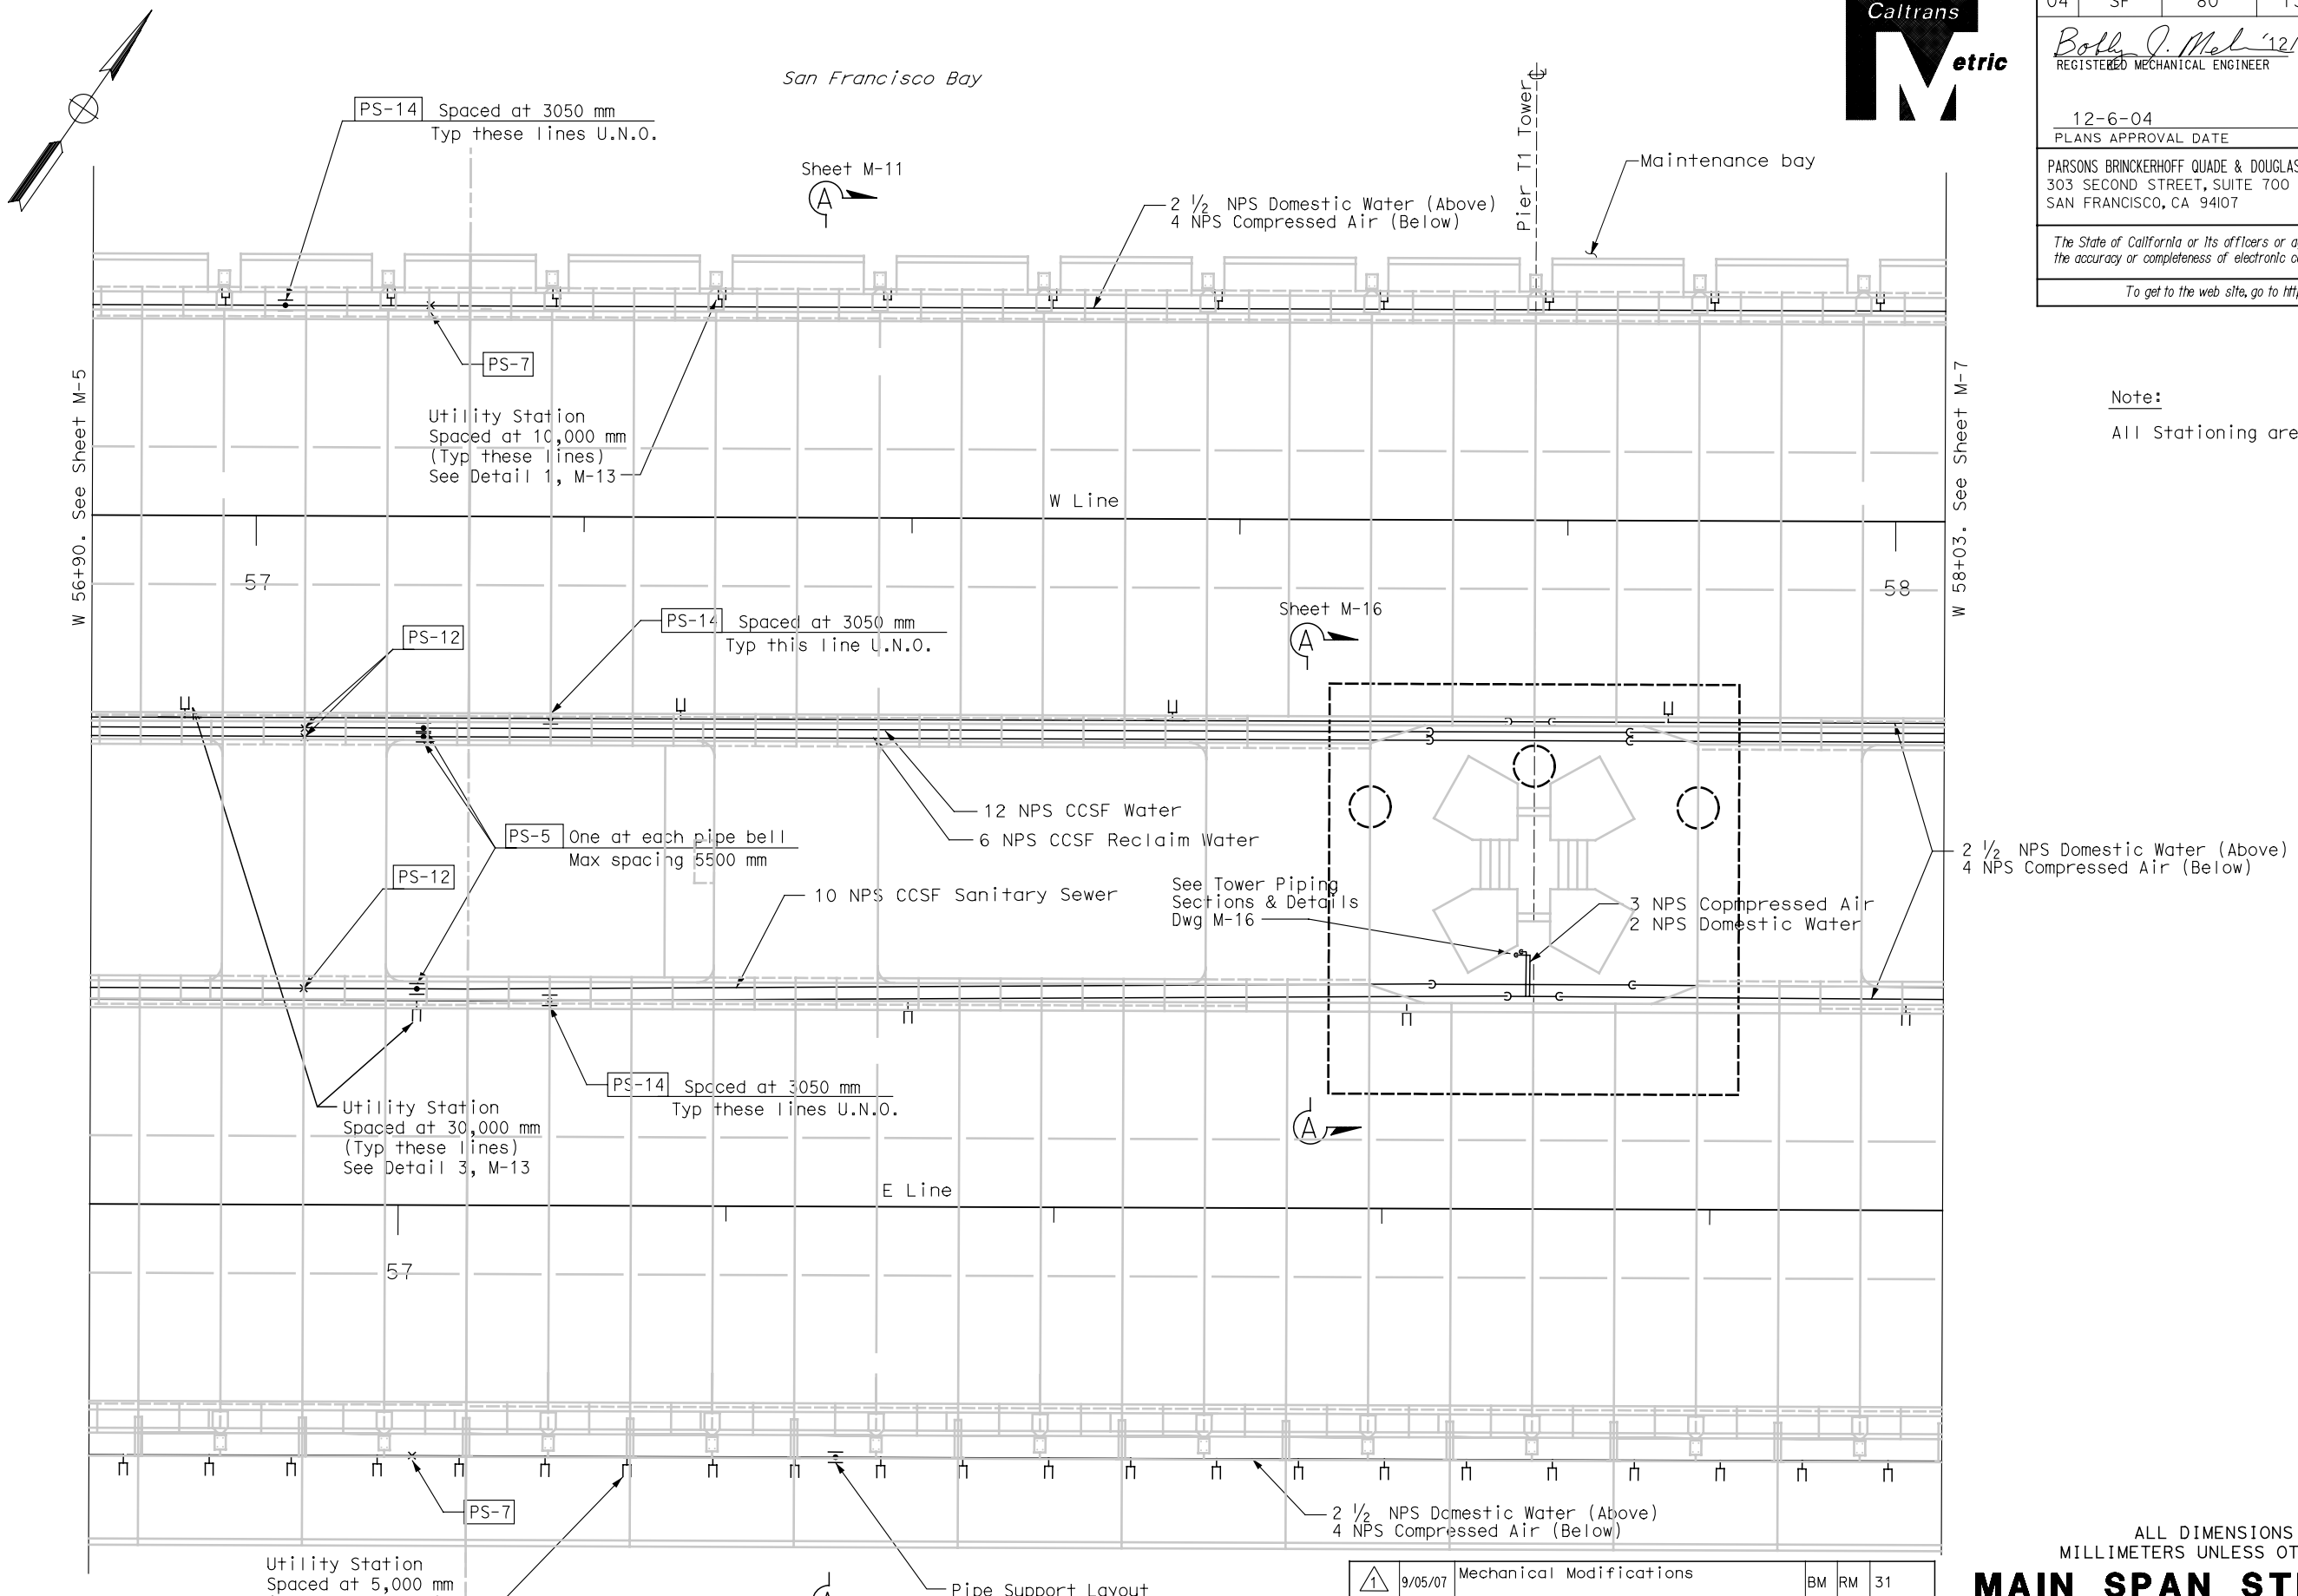

Note:

All Stationing are in meters.

MARK	DATE	DESCRIPTIONS	BY	CK	CCO
1	9/05/07	Mechanical Modifications	BM	RM	31

REVISIONS

CONTRACT CHANGE ORDER NO. 31
SHEET ____ OF ____

ALL DIMENSIONS ARE IN
MILLIMETERS UNLESS OTHERWISE SHOWN

MAIN SPAN STRUCTURE PIPING PLAN

SCALE: 1:200

M-6

DATE	REVISED BY	CALCULATED/ DESIGNED BY	PROJECT ENGINEER
10/31/02	BM		Rich Newell
11/15/02	KH	CHECKED BY	

DATE REVISED

STATE OF CALIFORNIA - DEPARTMENT OF TRANSPORTATION
Caltrans

LAST REVISION 00-00-00
DATE PLOTTED => 11/7/2007
TIME PLOTTED => 1:55:56 PM

FOR REDUCED PLANS ORIGINAL SCALE IS IN MILLIMETERS 0 20 40 60 80

USERNAME => antonio
DGN FILE => t:\13103\ms\pse\sas struc\cco\sas cco31\04-0120f1_0042r01.dgn

CU 04251

EA 0120F1