DIST.	COUNTY	ROUTE	KILOMETER POST TOTAL PROJECT	SHEET NO.	TOTAL SHEETS
04	SF	80	13.2/13.9	600SIR1	1204

REGISTERED ENGINEER - CIVIL

06-20-08
PLANS APPROVAL DATE

REGISTERED PROFESSIONAL ENGINEER James P.Duxbury No. C 64677 Exp. 06/30/09 CIVIL STATE OF CALIFORNIA

The State of California or its officers or agents shall not be responsible for the accuracy or completeness of electronic copies of this plan sheet.

T.Y. LIN / MOFFATT & NICHOL
825 BATTERY STREET
SAN FRANCISCO, CA 94111

Caltrans now has a web site! To get to the web site, go to: http://www.dot.ca.gov

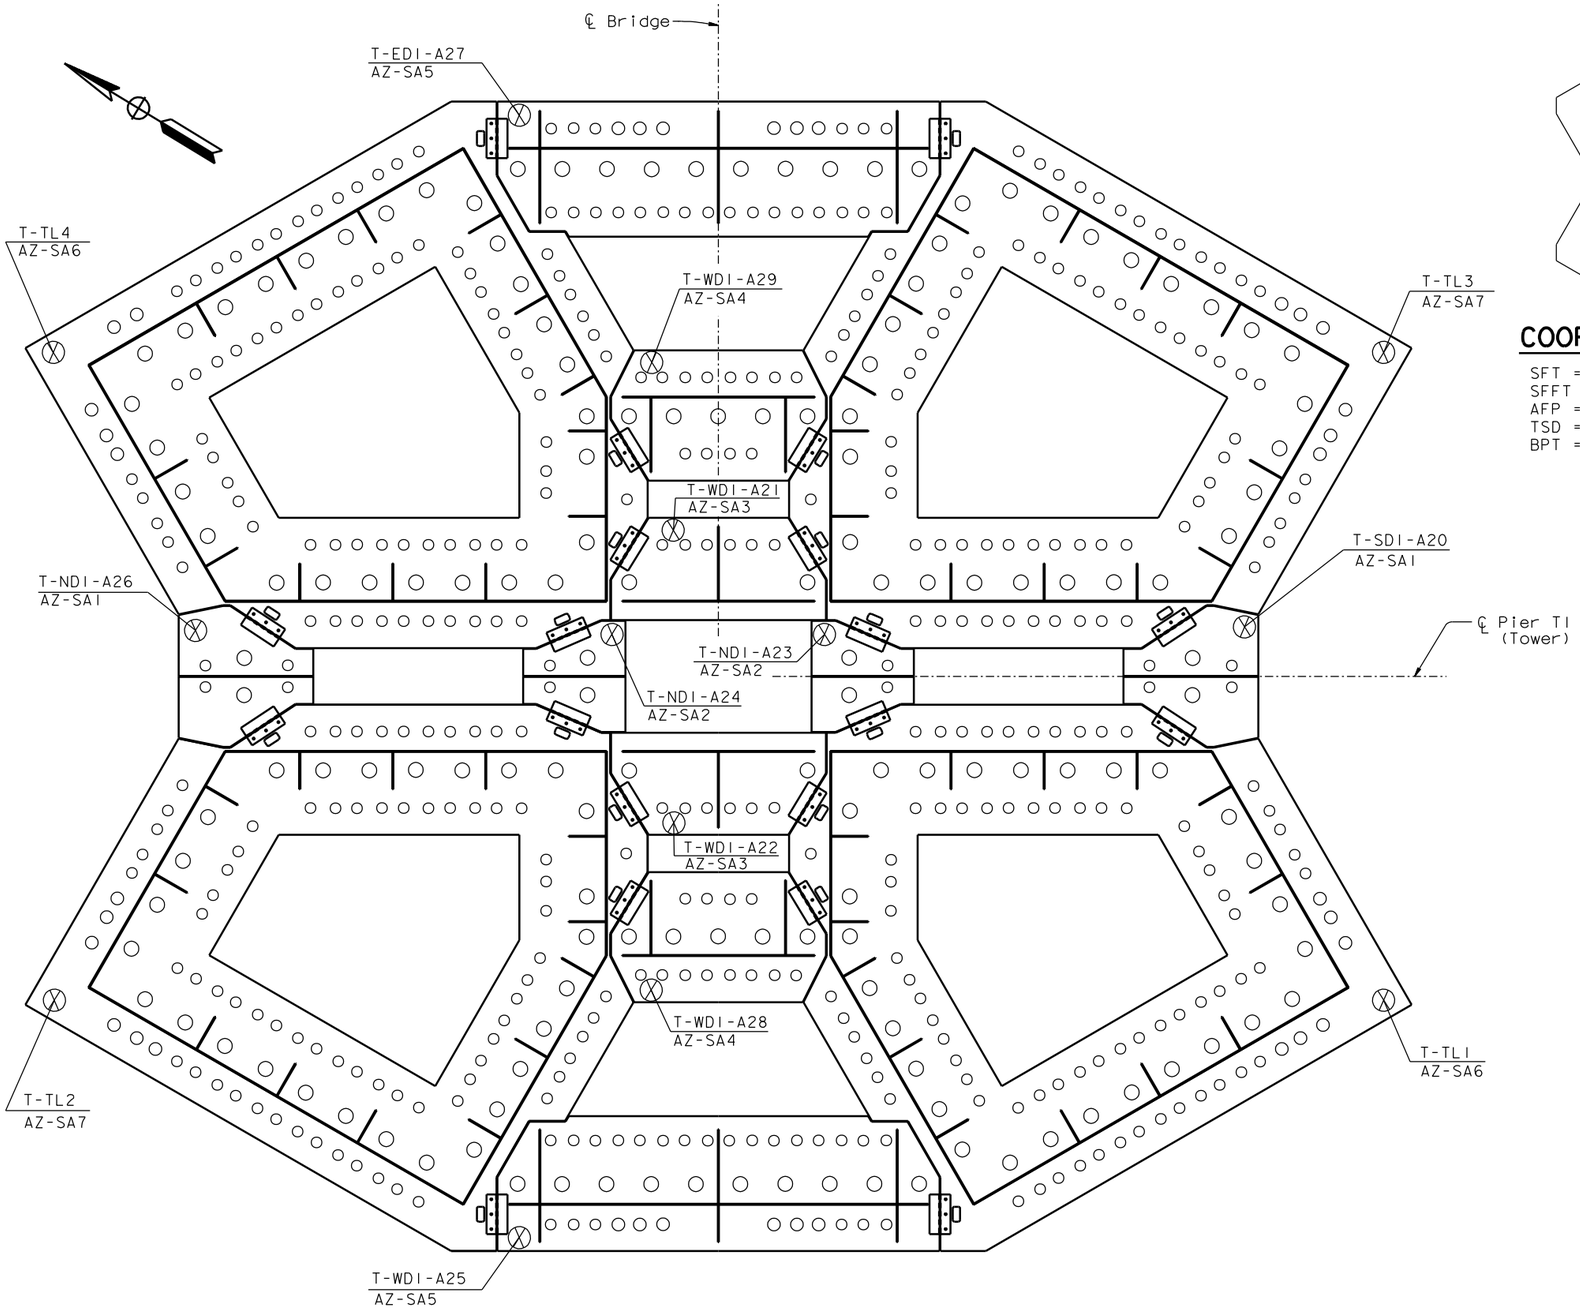

BASE PLATE TEMPLATE (See Note 1)

NTS

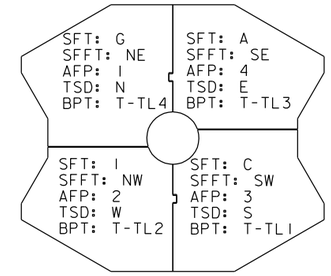

COORDINATION PLAN VIEW

SFT = State Furnished Template
SFFT = State Furnished Field Template
AFP = Anchorage Fabrication Procedure
TSD = Tower Shop Drawings
BPT = Base Plate Template

CONTRACT CHANGE ORDER NO. ____
SHEET ___ OF ___

REQUESTS FOR INFORMATION NOT ADDRESSED IN THIS CCO REMAIN IN FORCE

MARK	DATE	DESCRIPTIONS	BY	CH'D	CCO#
1	11/07/08	TOWER BASE PLATE TEMPLATE	JD	MN	67
0	06/20/08	TOWER BASE PLATE TEMPLATE	JD	MN	67

REVISIONS

LEGEND:

Base Plate Template Piece Mark

Permanent Base Plate Piece Mark

Location of Splice PL

NOTES:

1. The flatness of the base plate template shall be within ±5 mm of the overall X and Y dimensions of the permanent tower base plate.
2. The base plate template shall be made of same number of pieces and configuration as the permanent tower base plates being erected as part of the permanent structure.
3. The base plate template pieces shall be the same external size and shape as the permanent tower base plates.
4. Holes in the base plate template shall be the same diameter as the holes in the permanent tower base plates.
5. The holes in the base plate template shall be located to match the holes in the State Furnished Template and State Furnished Field Templates to within ±3.0 mm.
6. The reference lines on the State Furnished Template shall be marked on the base plate template within ±1.0 mm.
7. The tower Working Points (WP) at Elevation 3.125 m shall be marked on the punch plate for all tower shafts.

ALL DIMENSIONS ARE IN MILLIMETERS UNLESS OTHERWISE SHOWN

R. Valizadeh/V. Toan/Y.L./W.L./F.C.
DESIGN OVERSIGHT
SIGN OFF DATE 11/07/08

Rev. Date: 5-18-98

	BY	CHECKED
DESIGN	J. Duxbury	M. Nader
DETAILS	J. Duxbury	M. Nader
QUANTITIES	J. Duxbury	M. Nader

PREPARED FOR THE STATE OF CALIFORNIA DEPARTMENT OF TRANSPORTATION

R. Manzanarez
PROJECT ENGINEER

BRIDGE NO. 34-0006L/R
KILOMETER POST 13.2/13.9

SAN FRANCISCO OAKLAND BAY BRIDGE
EAST SPAN SEISMIC SAFETY PROJECT
SELF-ANCHORED SUSPENSION BRIDGE
(SUPERSTRUCTURE & TOWER)

TOWER ANCHORAGE DETAILS NO. 9

ORIGINAL SCALE IN MILLIMETERS FOR REDUCED PLANS 0 10 20 30 40 50 60 70 80 90 100

CU 04
EA 0120F1

DISREGARD PRINTS BEARING EARLIER REVISION DATES 05/23/08

REVISION DATES (PRELIMINARY STAGE ONLY)

SHEET 183SIR1 OF

FILE => I:\bb\04-012001\sas\contract plans and cco\cco\cco#67\revision 11-07-08\dgn\towanc01.dgn

USERNAME => dwinrow DATE PLOTTED => 07 NOV 2008 TIME PLOTTED => 14:51:25