DIST	COUNTY	ROUTE	KILOMETER POST TOTAL PROJECT	SHEET No	TOTAL SHEETS
04	SF	80	13.2/13.9	67R1	1204

Robert E. Bethel
REGISTERED MECHANICAL ENGINEER

12-6-04
PLANS APPROVAL DATE

REGISTERED PROFESSIONAL ENGINEER ROBERT E. BETHEL No. M018543 Exp. 9/30/06 MECHANICAL STATE OF CALIFORNIA

T.Y. LIN / MOFFATT & NICHOL
825 BATTERY STREET
SAN FRANCISCO, CA 94111

The State of California or its officers or agents shall not be responsible for the accuracy or completeness of electronic copies of this plan sheet.

Caltrans now has a web site! To get to the web site, go to: http://www.dot.ca.gov

Caltrans Metric

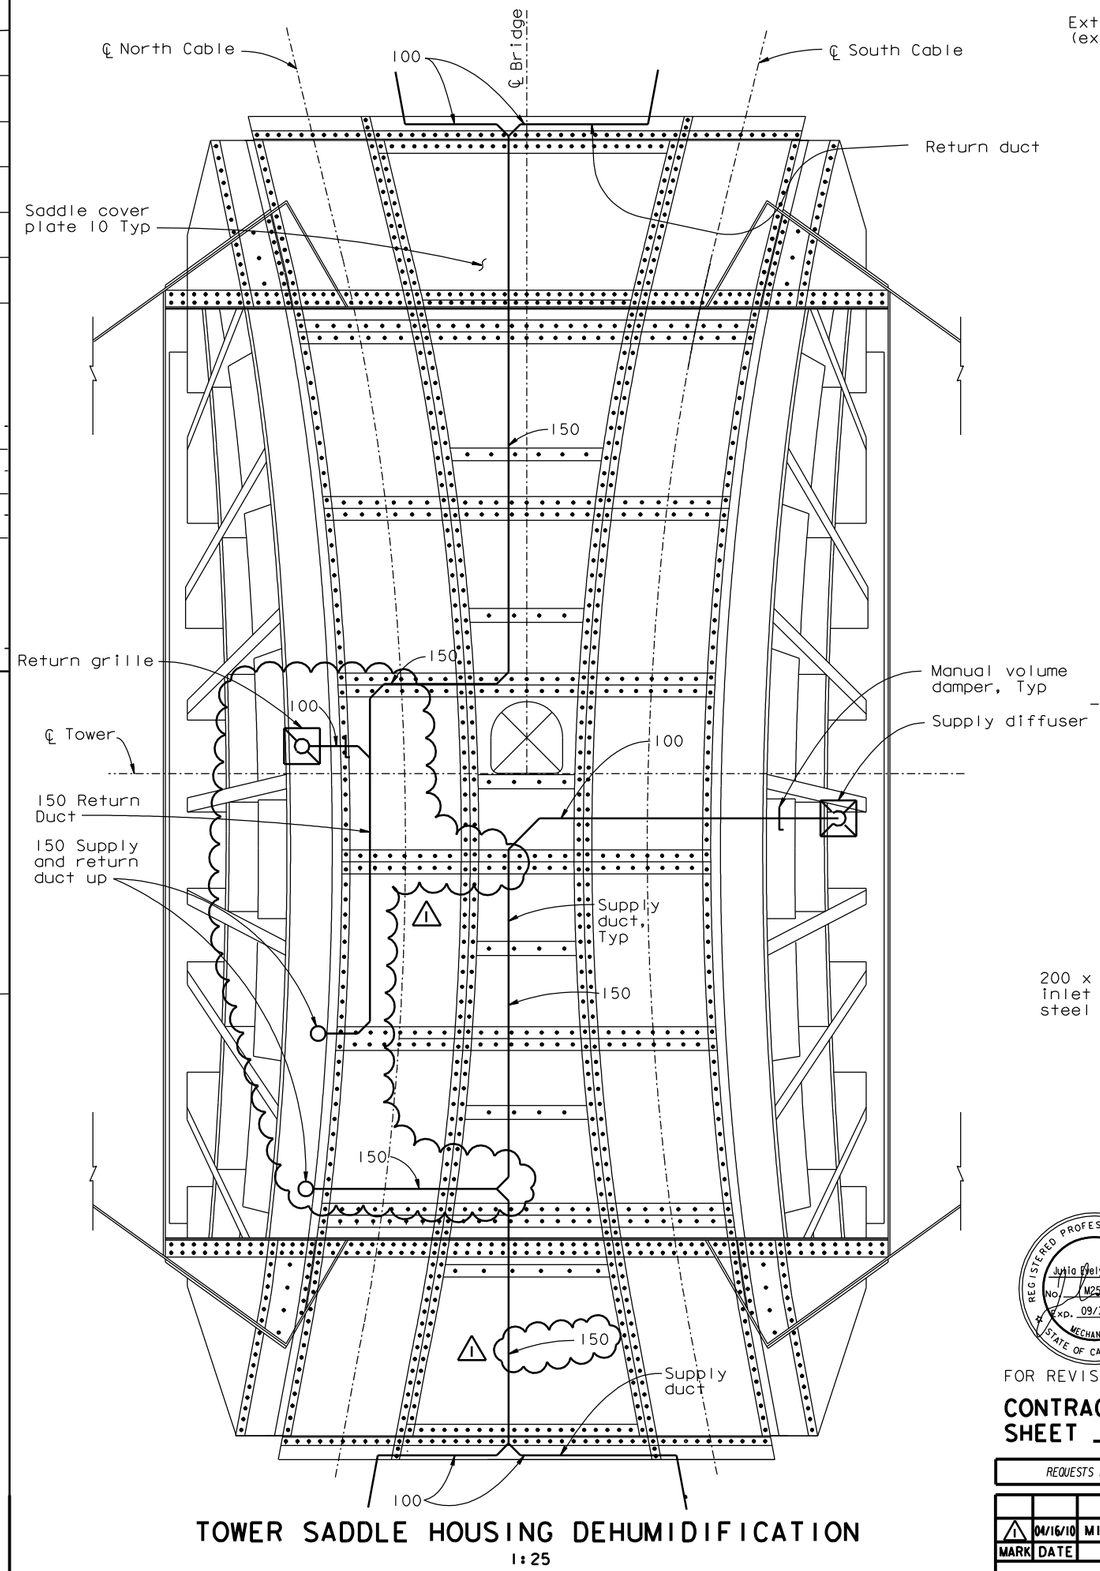

TOWER SADDLE HOUSING DEHUMIDIFICATION

1:25

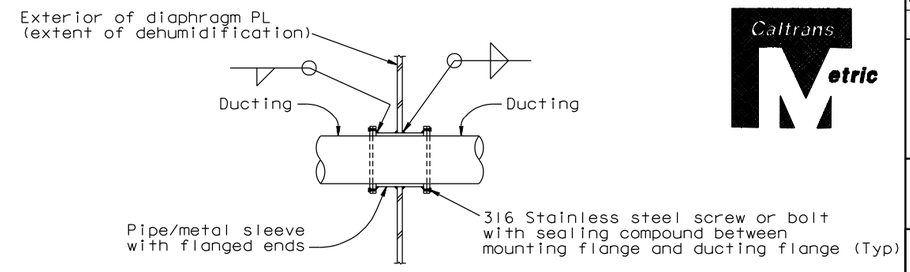

DETAIL B

(Through-duct wall penetration and duct connection to cable shroud)

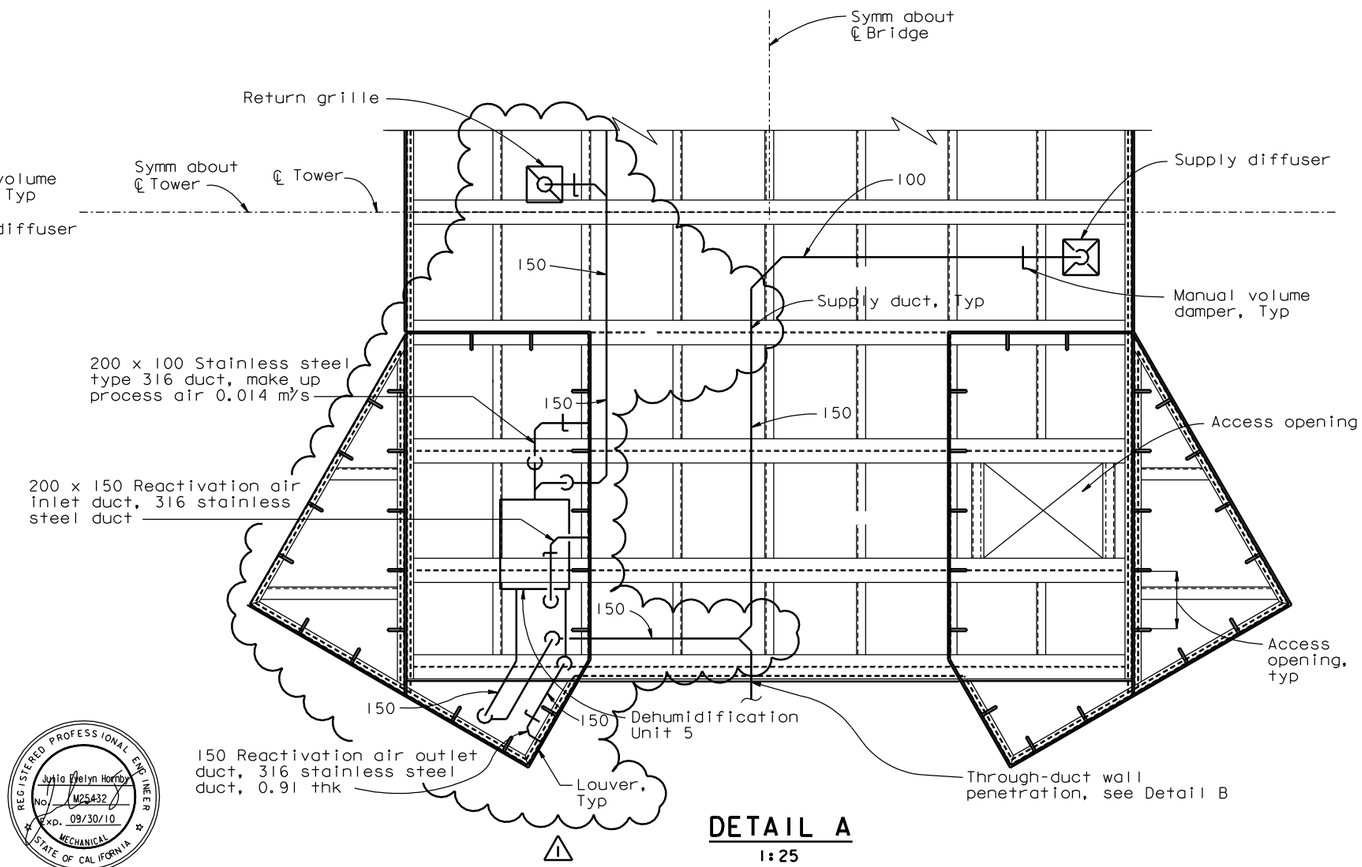

DETAIL A

1:25

REGISTERED PROFESSIONAL ENGINEER Julia Evelyn Horton No. M25432 Exp. 09/30/10 MECHANICAL STATE OF CALIFORNIA

FOR REVISION 1 ONLY

CONTRACT CHANGE ORDER NO. ____
SHEET ___ OF ___

REQUESTS FOR INFORMATION NOT ADDRESSED IN THIS CCO REMAIN IN FORCE

MARK	DATE	DESCRIPTIONS	BY	CH'D	CCO#
1	04/16/10	MISCELLANEOUS MECHANICAL	JB	JH	83

REVISIONS

NOTES:

1. For location of Detail A, see "Tower Head Dehumidification No. 1" sheet.

TOWER HEAD DEHUMIDIFICATION NO. 2

SCALE: 1:25

ALL DIMENSION ARE IN MILLIMETERS UNLESS OTHERWISE SHOWN

M-31

REVISED BY	DATE REVISED
ES	DATE 5/3/02
RB	5/3/02

CALCULATED/DESIGNED BY
CHECKED BY

DESIGN OVERSIGHT
Bob Zandipour

SAS STRUCTURE

STATE OF CALIFORNIA - DEPARTMENT OF TRANSPORTATION
Caltrans

LAST REVISION 00-00-00

DATE PLOTTED => 15 APR 2010
TIME PLOTTED => 14:00:56

FOR REDUCED PLANS ORIGINAL SCALE IS IN MILLIMETERS 0 20 40 60 80

FILE => I:\bb\04-01200I\sas\contract plans and cco\cco\cco#83\2-revision 04-16-10\dgn\40120fub03I.dgn
USERNAME => grivera

CU 04251 EA 0120FI