DIST.	COUNTY	ROUTE	KILOMETER POST TOTAL PROJECT	SHEET NO.	TOTAL SHEETS
04	SF	80	13.2/13.9	820R1	1204

REGISTERED ENGINEER - CIVIL

12-6-04
PLANS APPROVAL DATE

REGISTERED PROFESSIONAL ENGINEER Tien Hung Ho No. C 43990 Exp. 6/30/11 CIVIL STATE OF CALIFORNIA

The State of California or its officers or agents shall not be responsible for the accuracy or completeness of electronic copies of this plan sheet.

T.Y. LIN / MOFFATT & NICHOL
825 BATTERY STREET
SAN FRANCISCO, CA 94111

Caltrans now has a web site! To get to the web site, go to: http://www.dot.ca.gov

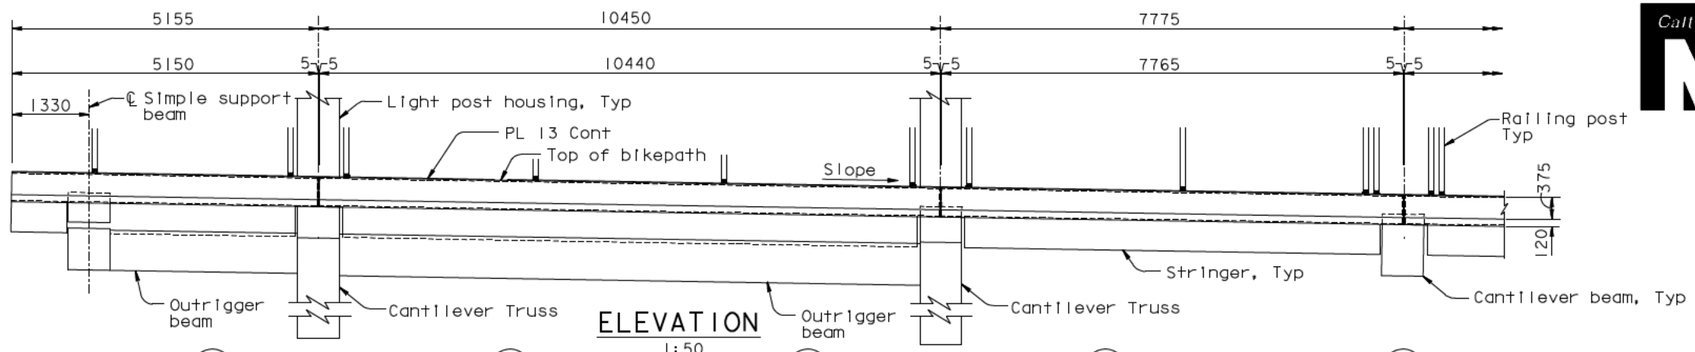

ELEVATION
1:50

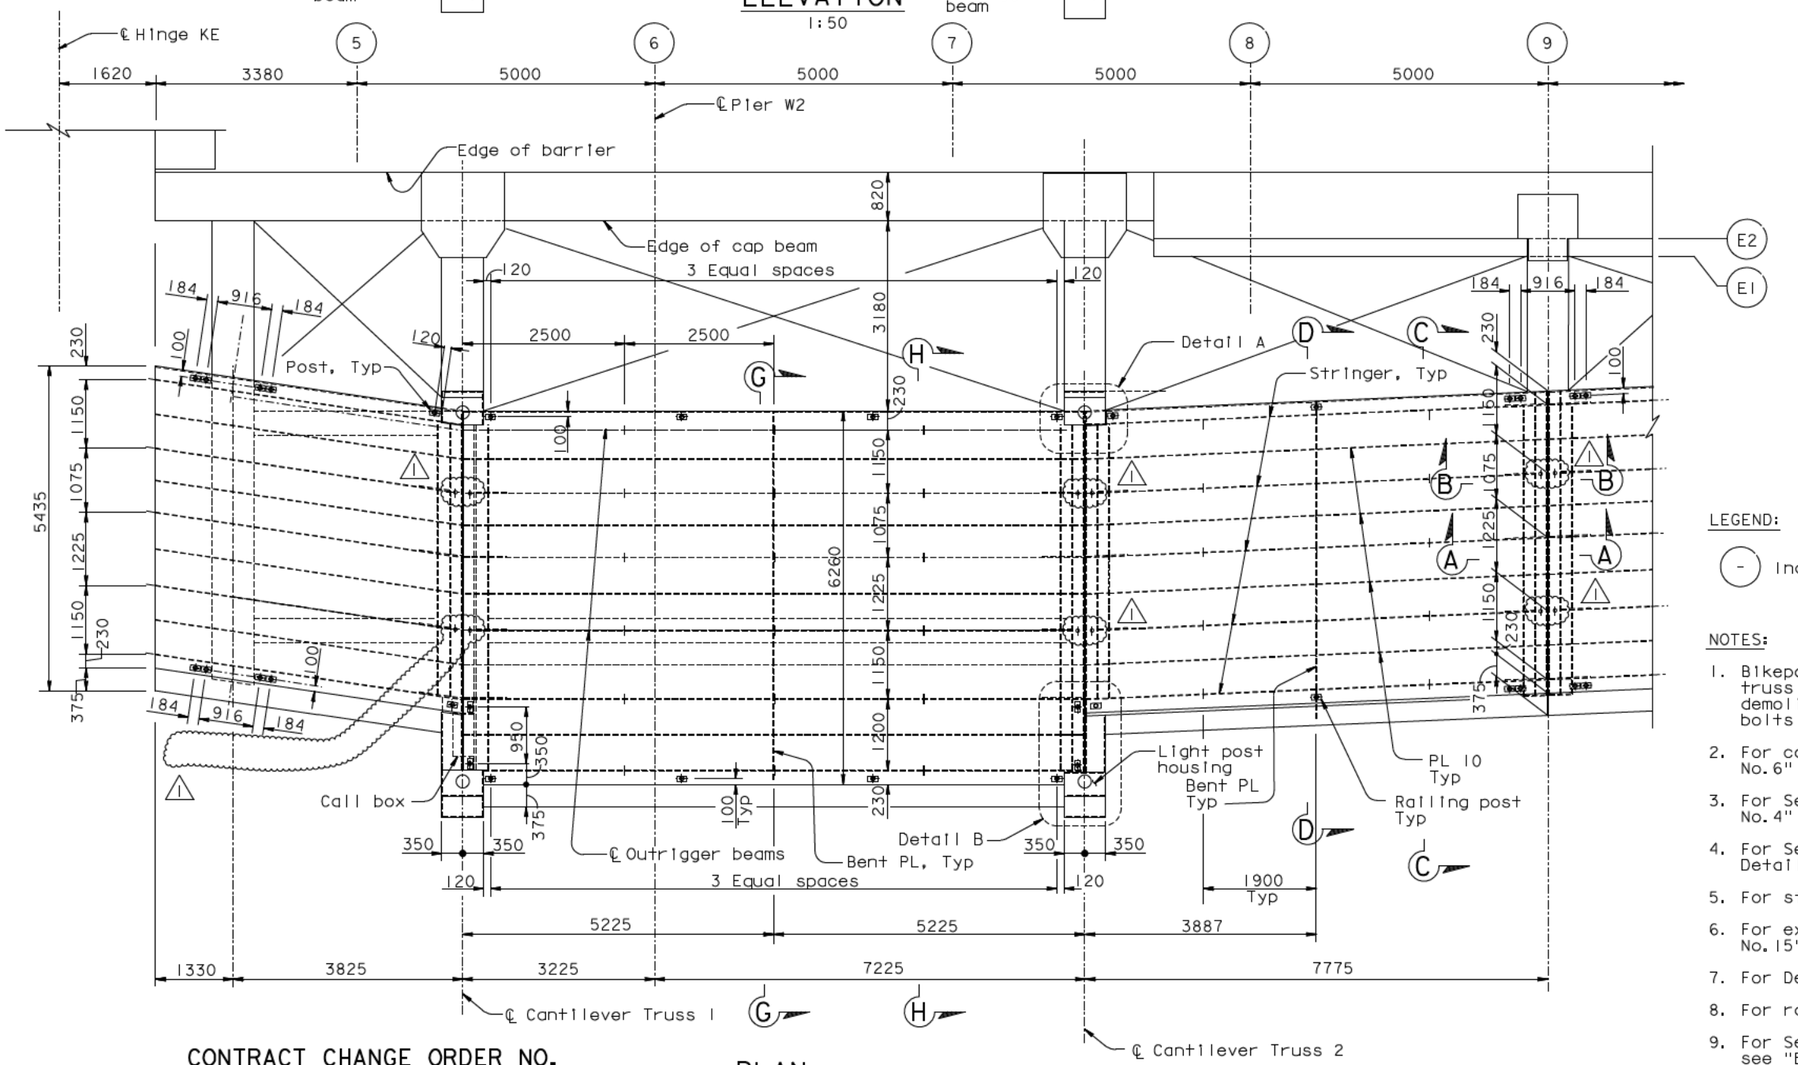

PLAN
1:50

LEGEND:

(-) Indicates Panel Point

NOTES:

1. Bikepath from Hinge KE to PP9 (including cantilever truss 1 and truss 2) shall be installed by Others after demolishing of existing structure. Installation of anchor bolts into W2 cap beam is part of this contract.
2. For cantilever truss details, see "Bikepath Details No.6" and "Bikepath Details No.7" sheets.
3. For Sections A-A and B-B, see "Bikepath Details No.4" sheet.
4. For Section C-C and D-D, G-G and H-H, see "Bikepath Details No.2" sheet.
5. For stringer details, see "Bikepath Details" sheets.
6. For expansion joint details, see "Bikepath Details No.15" sheet.
7. For Details A and B, see "Railing Details No.4" sheet.
8. For railing layout, see "Railing Layout" sheets
9. For Section J-J similar and outrigger beam details, see "Bikepath Details No.8" sheet.

CONTRACT CHANGE ORDER NO. ____
SHEET ____ OF ____

REQUESTS FOR INFORMATION NOT ADDRESSED IN THIS CCO REMAIN IN FORCE

ALL DIMENSIONS ARE IN MILLIMETERS UNLESS OTHERWISE SHOWN

R. Vallzadeh/V. Toan/Y.L./W.L./F.C.
DESIGN OVERSIGHT
SIGN OFF DATE 08/20/10

MARK	DATE	DESCRIPTIONS	BY	CH'D	CCO#
1	08/20/10	BIKEPATH DETAILS	CC	TH	99

REVISIONS

DESIGN	BY T. Ho	CHECKED	T. McMeans
DETAILS	BY R. Xu	CHECKED	P. Ritchie
QUANTITIES	BY C. Bernardo	CHECKED	S. Shi

PREPARED FOR THE STATE OF CALIFORNIA DEPARTMENT OF TRANSPORTATION

R. Manzanarez
PROJECT ENGINEER

BRIDGE NO. 34-0006L/R
KILOMETER POST 13.2/13.9

SAN FRANCISCO OAKLAND BAY BRIDGE
EAST SPAN SEISMIC SAFETY PROJECT
SELF-ANCHORED SUSPENSION BRIDGE
(SUPERSTRUCTURE & TOWER)

BIKEPATH FRAMING DETAILS NO. 2

Rev. Date: 5-18-98

ORIGINAL SCALE IN MILLIMETERS FOR REDUCED PLANS 0 10 20 30 40 50 60 70 80 90 100

CU 04
EA 0120F1

DISREGARD PRINTS BEARING EARLIER REVISION DATES

REVISION DATES (PRELIMINARY STAGE ONLY) 05/31/01 04/08/02 07/01/02 12/13/02

SHEET 403R1 OF

FILE -> I:\bb\04-01200I\sas\contract plans and cco\cco\cco#99\13-revision 08-20-10\dgn\agbwf02.dgn

USERNAME -> dwinrow DATE PLOTTED -> 20 AUG 2010 TIME PLOTTED -> 10:57:57

100 % PS&E