DIST.	COUNTY	ROUTE	KILOMETER POST TOTAL PROJECT	SHEET NO.	TOTAL SHEETS
04	SF	80	13.2/13.9	860S6	1204

Caltrans Metric

REGISTERED ENGINEER - CIVIL

06-19-09

PLANS APPROVAL DATE

REGISTERED PROFESSIONAL ENGINEER Brian Maroney No. 39754 Exp. 12/31/09 CIVIL STATE OF CALIFORNIA

The State of California or its officers or agents shall not be responsible for the accuracy or completeness of electronic copies of this plan sheet.

T.Y. LIN / MOFFATT & NICHOL
825 BATTERY STREET
SAN FRANCISCO, CA 94111

Caltrans now has a web site! To get to the web site, go to: http://www.dot.ca.gov

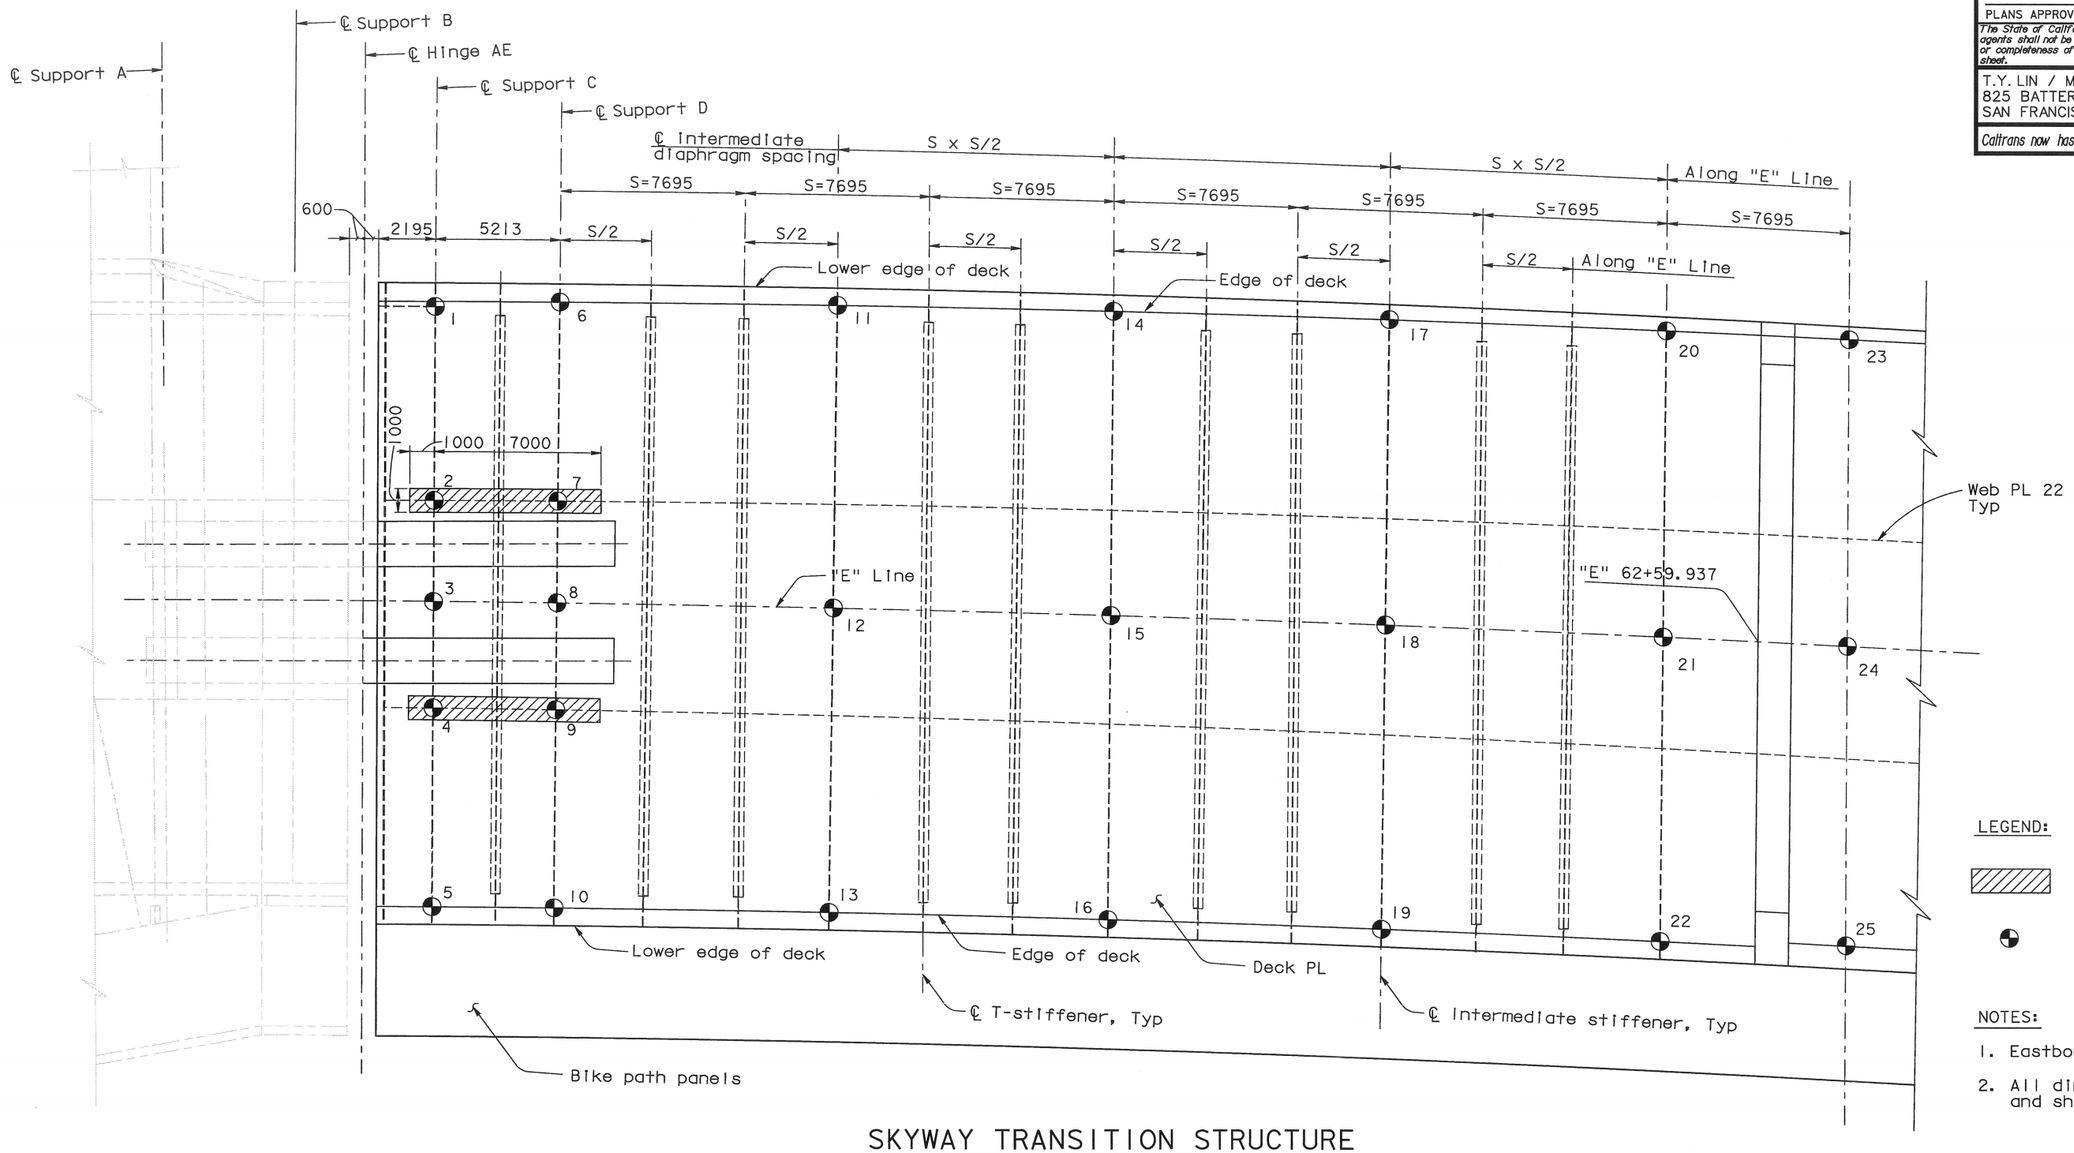

LEGEND:

Concrete weight placing limits

Survey Point

NOTES:

1. Eastbound shown; Westbound similar.
2. All dimensions are approximate and shall be verified in the field.

SKYWAY TRANSITION STRUCTURE

1:125

CONTRACT CHANGE ORDER NO. _____
SHEET ____ OF ____

REQUESTS FOR INFORMATION NOT ADDRESSED IN THIS CCO REMAIN IN FORCE

ALL DIMENSIONS ARE IN MILLIMETERS UNLESS OTHERWISE SHOWN

R. Valizadeh/V. Toan/Y.L./W.L./F.C.
DESIGN OVERSIGHT

SIGN OFF DATE 06/19/09

Rev. Date: 5-18-98

MARK	DATE	DESCRIPTIONS	BY	CH'D	CCO#
0	06/19/09	SKYWAY OBG LOWERING NEAR HINGE A	JAD	AA	106

REVISIONS

DESIGN	BY J. Denis	CHECKED A. Akinsanya	
DETAILS	BY J. Denis	CHECKED A. Akinsanya	
QUANTITIES	BY J. Duxbury	CHECKED A. Akinsanya	

PREPARED FOR THE STATE OF CALIFORNIA DEPARTMENT OF TRANSPORTATION

B. Maroney
PROJECT ENGINEER

BRIDGE NO. 34-0006L/R
KILOMETER POST 13.2/13.9

SAN FRANCISCO OAKLAND BAY BRIDGE
EAST SPAN SEISMIC SAFETY PROJECT
SELF-ANCHORED SUSPENSION BRIDGE
(SUPERSTRUCTURE & TOWER)

SKYWAY OBG LOWERING NEAR HINGE A NO. 6

ORIGINAL SCALE IN MILLIMETERS FOR REDUCED PLANS 0 10 20 30 40 50 60 70 80 90 100

CU 04
EA 0120F1

DISREGARD PRINTS BEARING EARLIER REVISION DATES 06/19/09

REVISION DATES (PRELIMINARY STAGE ONLY)

SHEET 443S6 OF

FILE => I:\bb\04-01200I\sas\contract plans and cco\cco\cco#106\3-original 06-19-09\dgn\cahhng01s01.dgn

100 % PS&E

USERNAME => alishansk DATE PLOTTED => 19 JUN 2009 TIME PLOTTED => 10:58:38