DIST	COUNTY	ROUTE	KILOMETER POST TOTAL PROJECT	SHEET No	TOTAL SHEETS
04	SF,Ala	80	12.2/14.3 0.0/4.0	407a 09S61	1204

Syn Yee Chin 03/08/10
REGISTERED ELECTRICAL ENGINEER DATE

05-06-2010
PLANS APPROVAL DATE

REGISTERED PROFESSIONAL ENGINEER SYN YEE CHIN No. 18186 Exp. 09/30/2011 ELECTRICAL STATE OF CALIFORNIA

PB AMERICAS, Inc.
A Parsons Brinckerhoff Company
303 Second St., Suite 700N
San Francisco, CA 94107-1317

The State of California or its officers or agents shall not be responsible for the accuracy or completeness of electronic copies of this plan sheet.

Caltrans now has a web site! To get to the web site, go to http://www.dot.ca.gov

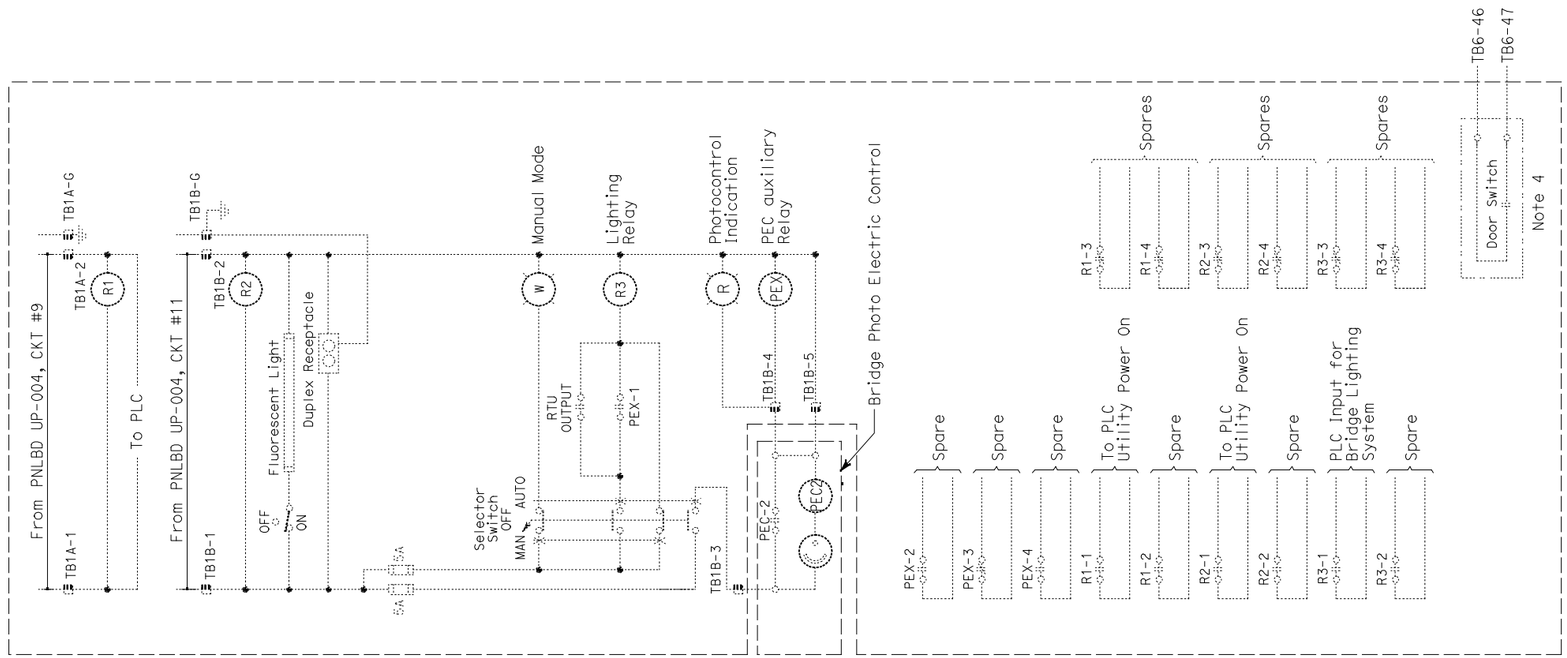

ELEMENTARY DIAGRAM - RTU #16

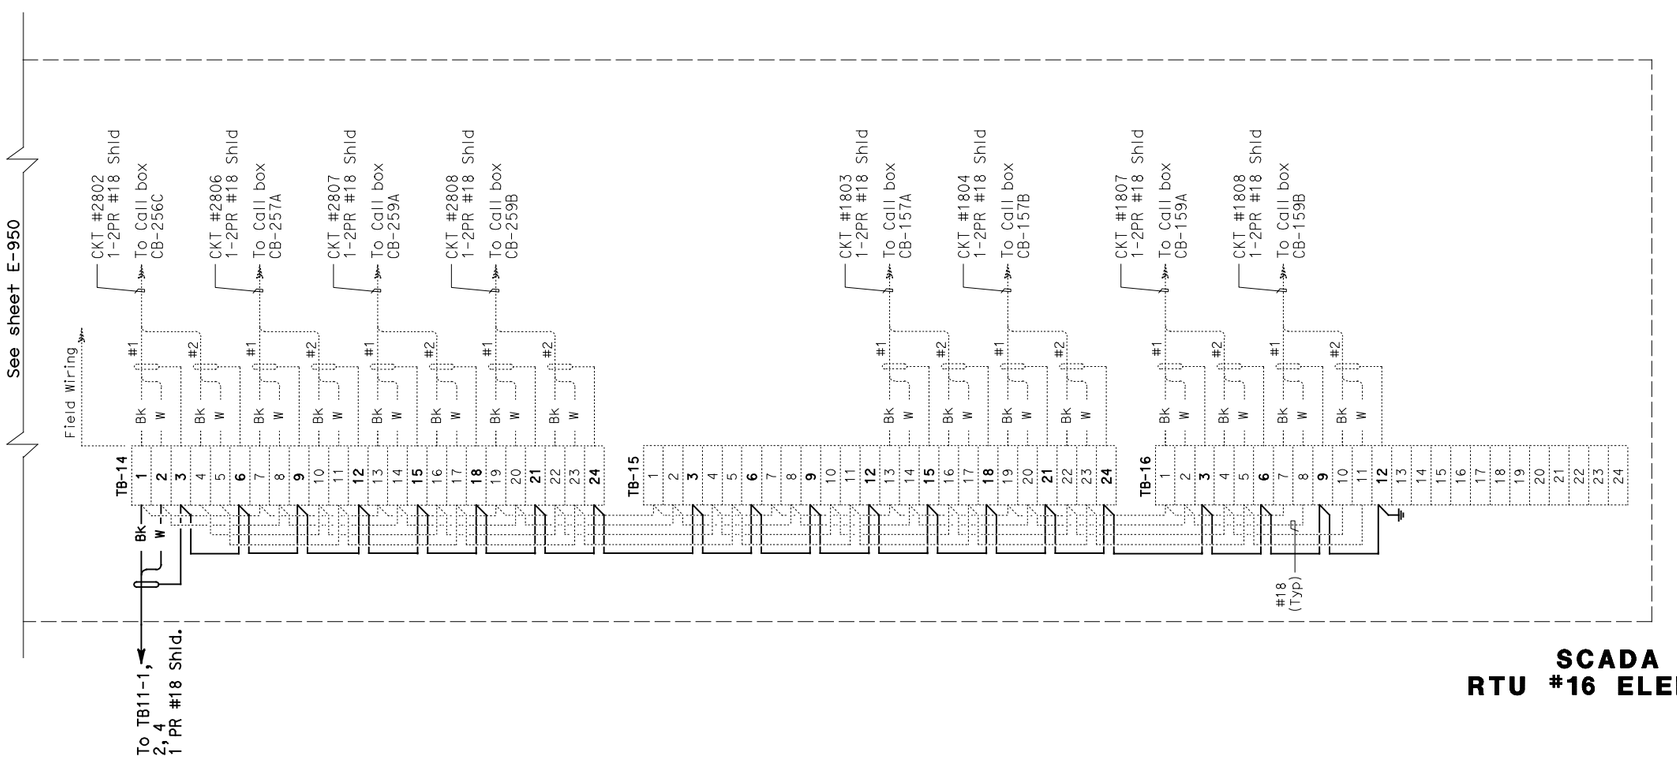

CONNECTION DIAGRAM

NOTES:

1. This plan Sheet is a drawing of the Oakland Touchdown 2 Remote Terminal Unit #16. See sheet E-141 from the Oakland Touchdown 2, contract No. 04-0120M4. The Contractor shall verify the existing installation per the Oakland Touchdown 1 contract No. 04-0120L4.
2. References:
   See sheets E-941.
3. Contractor shall wire connection shown by bold lines.

REQUEST FOR INFORMATION NOT ADDRESSED IN THIS CCO REMAIN IN FORCE

MARK	DATE	DESCRIPTIONS	BY	CH'D	CCO#
0	03/08/10	MEP INTEGRATION	JE	FW	110

REVISIONS

CONTRACT CHANGE ORDER NO._____
SHEET _____ OF _____

DETAILS
SCADA REMOTE TERMINAL UNIT SYSTEM
RTU #16 ELEMENTARY AND CONNECTION DIAGRAMS
NO SCALE

E-951

THIS PLAN ACCURATE FOR ELECTRICAL WORK ONLY.

STATE OF CALIFORNIA - DEPARTMENT OF TRANSPORTATION
Caltrans

DESIGN OVERSIGHT
BEHZAD GOLEMOHAMMADI

CALCULATED/DESIGNED BY SYC DATE 01/10 REVISED BY
CHECKED BY FW 01/10 DATE REVISED

LAST REVISION 00-00-00 DATE PLOTTED => 06-MAY-2010 TIME PLOTTED => 19:10

FOR REDUCED PLANS ORIGINAL SCALE IS IN MILLIMETERS 0 20 40 60 80
DGN FILE =>04-0120f1_E-951.dgn
USERNAME =>llorico
CU 04251
EA 0120F1