DIST	COUNTY	ROUTE	KILOMETER POST TOTAL PROJECT	SHEET No	TOTAL SHEETS
04	SF,Ala	80	12.2/14.3 0.0/4.0	407a 09S84	1204

REGISTERED ELECTRICAL ENGINEER 03/08/10 DATE

05-06-2010
PLANS APPROVAL DATE

REGISTERED PROFESSIONAL ENGINEER M.P. Lee No. 13435 Exp. 9-30-10 ELECTRICAL STATE OF CALIFORNIA

The State of California or its officers or agents shall not be responsible for the accuracy or completeness of electronic copies of this plan sheet.

Caltrans now has a web site! To get to the web site, go to http://www.dot.ca.gov

Caltrans Metric

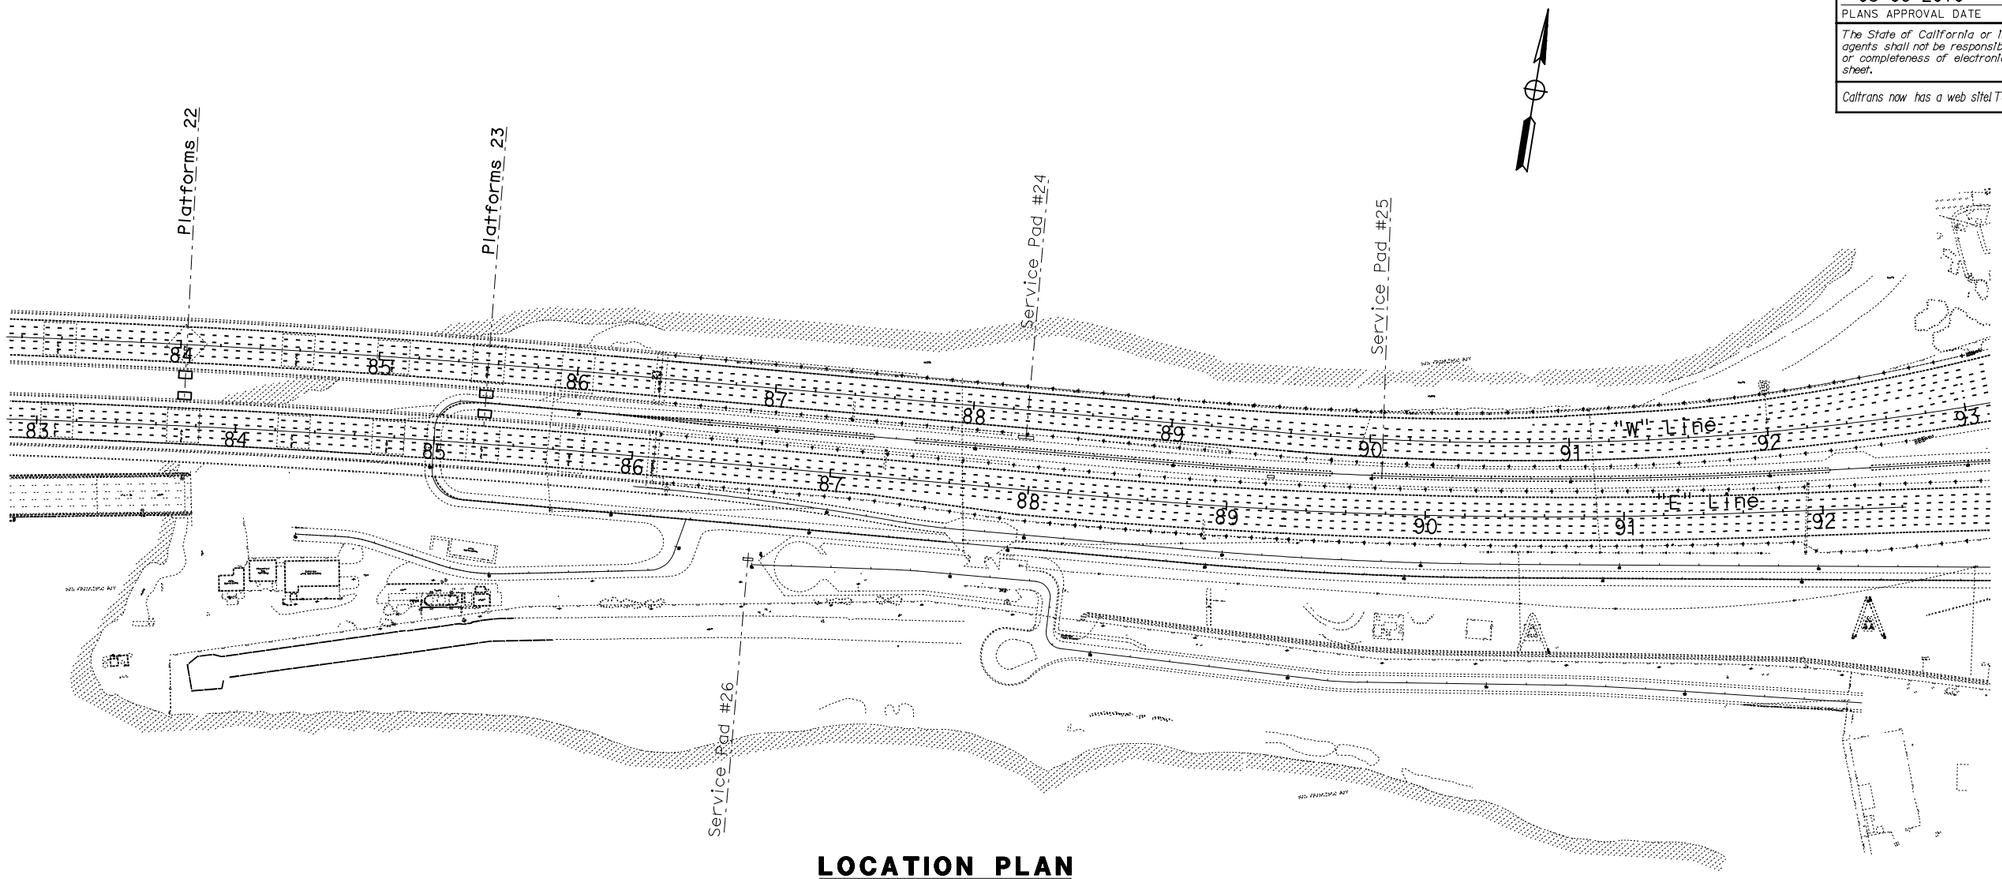

LOCATION PLAN

NOTES:

1. This plan sheet is a record drawing from Oakland Touchdown 1 contract. This drawing is not "As-built"; the Contractor shall verify the existing installation. See sheet E-202 from the Oakland Touchdown 1, contract No. 04-0120L4.
2. For more platform details, see Bridge Structures Girder typical Details sheets.

REQUEST FOR INFORMATION NOT ADDRESSED IN THIS CCO REMAIN IN FORCE					
0	03/08/10	MEP INTEGRATION	SYC	ML	110
MARK	DATE	DESCRIPTIONS	BY	CH'D	CCO#
REVISIONS					

CONTRACT CHANGE ORDER NO._____
SHEET_____ OF _____

TRAFFIC OPERATIONS SYSTEM
OAKLAND TOUCHDOWN
SERVICE PLATFORM LOCATION PLAN
SHEET 2 OF 2

NO SCALE

E-971

FOR NOTES, ABBREVIATIONS AND LEGEND, SEE SHEETS E-8 AND E-970

THIS PLAN ACCURATE FOR ELECTRICAL WORK ONLY.

STATE OF CALIFORNIA - DEPARTMENT OF TRANSPORTATION
Caltrans

DESIGN OVERSIGHT
MICHAEL P. LEE

CALCULATED/DESIGNED BY ML DATE 09/09 REVISED BY
CHECKED BY FW 12/09 DATE REVISED

LAST REVISION 00-00-00 DATE PLOTTED => 25-MAY-2010 TIME PLOTTED => 15:30

BORDER LAST REVISED 3/1/2009
RELATIVE BORDER SCALE IS IN MILLIMETERS 0 20 40 60 80
DGN FILE => 04-0120f1_E-971.dgn
USERNAME => llorico
CU 04251
EA 0120F1