DIST	COUNTY	ROUTE	KILOMETER POST TOTAL PROJECT	SHEET No	TOTAL SHEETS
04	SF,Ala	80	12.2/14.3 0.0/4.0	407a 09S91	1204

REGISTERED ELECTRICAL ENGINEER — DATE 03/08/10

05-06-2010
PLANS APPROVAL DATE

REGISTERED PROFESSIONAL ENGINEER — M.P. Lee — No. 13435 — Exp. 9-30-10 — ELECTRICAL — STATE OF CALIFORNIA

The State of California or its officers or agents shall not be responsible for the accuracy or completeness of electronic copies of this plan sheet.

Caltrans now has a web site! To get to the web site, go to http://www.dot.ca.gov

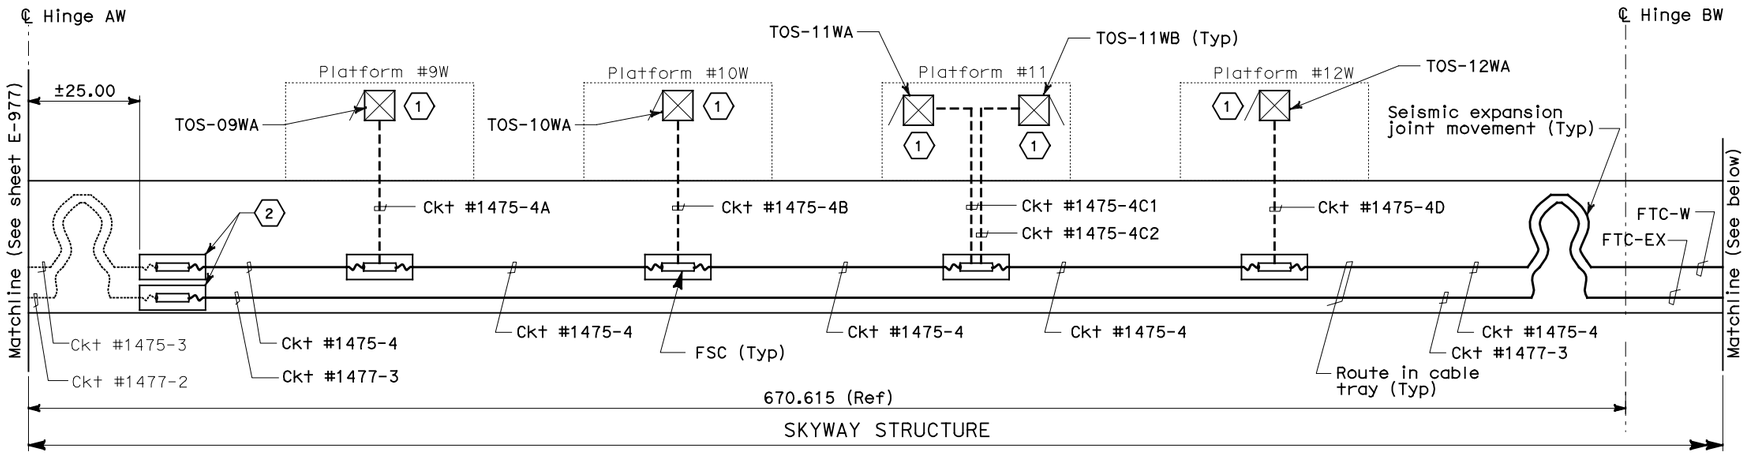

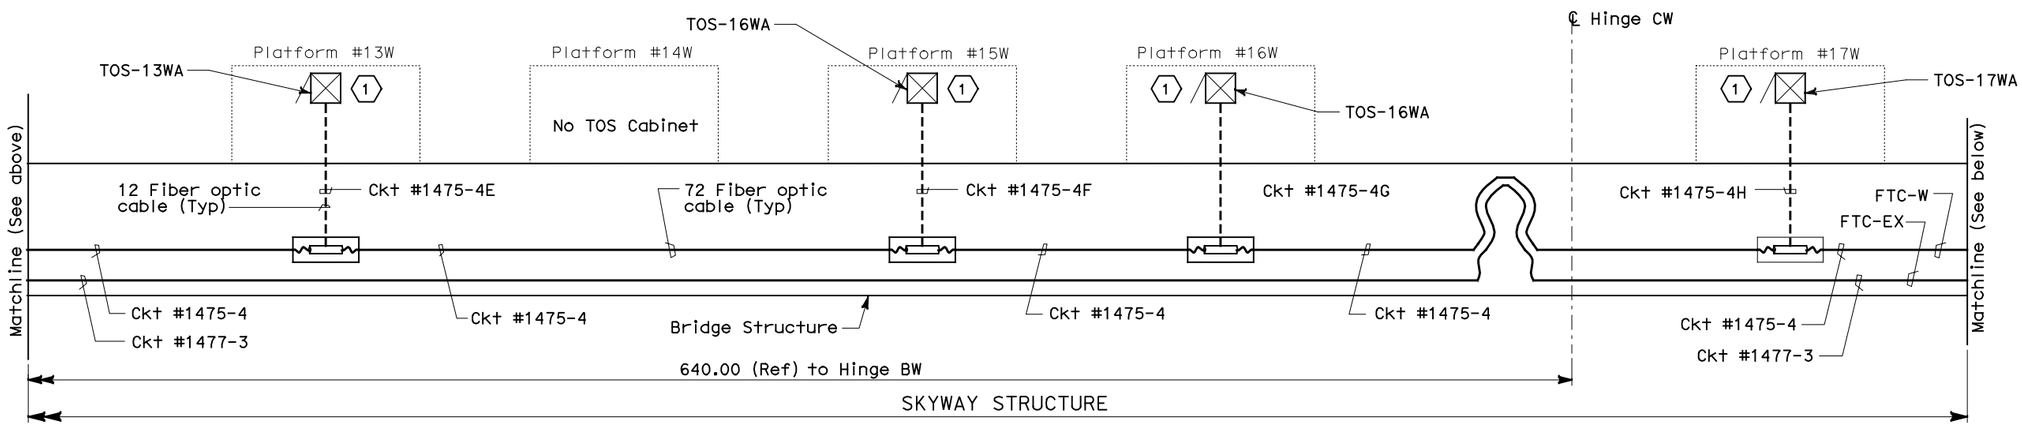

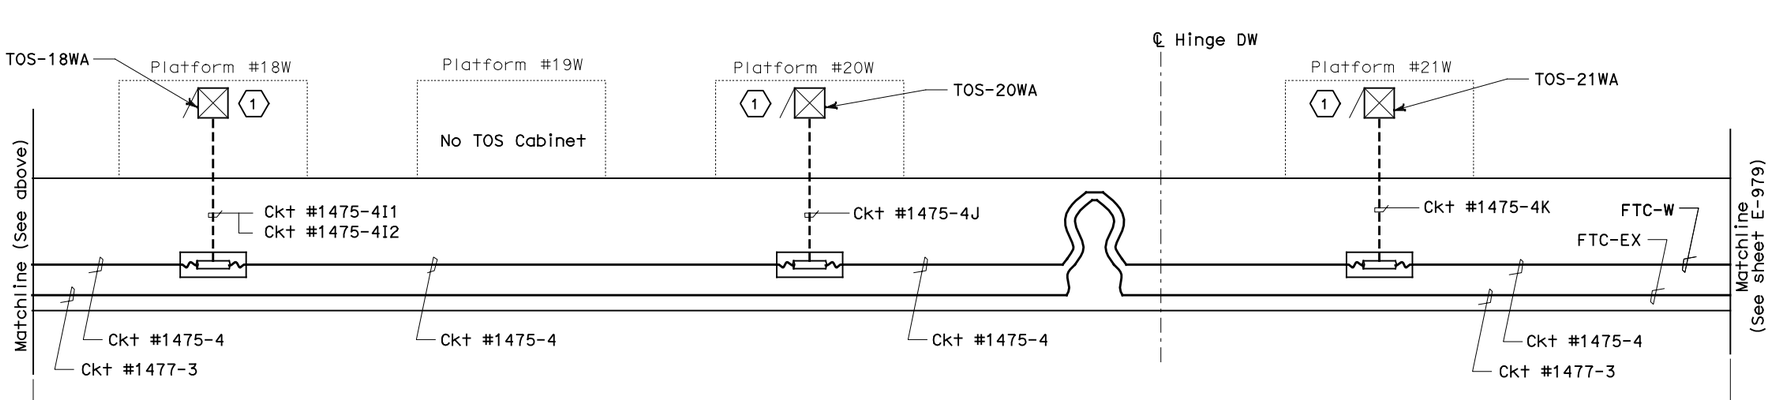

REQUEST FOR INFORMATION NOT ADDRESSED IN THIS CCO REMAIN IN FORCE

MARK	DATE	DESCRIPTIONS	BY	CH'D	CCO#
0	03/08/10	MEP INTEGRATION	SYC	ML	110
		REVISIONS			

CONTRACT CHANGE ORDER NO._____
SHEET _____ OF _____

NOTES:

1. For General Notes, see sheet E-970.

SHEET NOTES:

(1) Contractor shall terminate FPC in TOS cabinet.

(2) The fiber optic splice at this location is based from the existing contract interface. However, the design intent of the fiber optic cable shall be continuous in the entire cable/circuit length. If cable needs to be spliced, use FSC and place FSC in splice cable tray.

DETAILS
TRAFFIC OPERATIONS SYSTEM
TOS FIBER OPTICS RISER DIAGRAM
SKYWAY STRUCTURES-WB

NO SCALE

FOR NOTES, ABBREVIATIONS AND LEGEND, SEE SHEETS E-8 AND E-970

THIS PLAN ACCURATE FOR ELECTRICAL WORK ONLY.

ALL DIMENSIONS ARE IN METERS UNLESS OTHERWISE SHOWN

E-978

DATE 09/09	REVISED BY	ML	CALCULATED/ DESIGNED BY	DESIGN OVERSIGHT
12/09	DATE REVISED	FW	CHECKED BY	MICHAEL P. LEE

STATE OF CALIFORNIA - DEPARTMENT OF TRANSPORTATION

LAST REVISION 00-00-00 — DATE PLOTTED => 06-MAY-2010 — TIME PLOTTED => 19:14