DIST	COUNTY	ROUTE	KILOMETER POST TOTAL PROJECT	SHEET No	TOTAL SHEETS
04	SF,Ala	80	12.2/14.3 0.0/4.0	407a 09S95	1204

REGISTERED ELECTRICAL ENGINEER 03/08/10 DATE

05-06-2010
PLANS APPROVAL DATE

REGISTERED PROFESSIONAL ENGINEER M.P. Lee No. 13435 Exp. 9-30-10 ELECTRICAL STATE OF CALIFORNIA

The State of California or its officers or agents shall not be responsible for the accuracy or completeness of electronic copies of this plan sheet.

Caltrans now has a web site! To get to the web site, go to http://www.dot.ca.gov

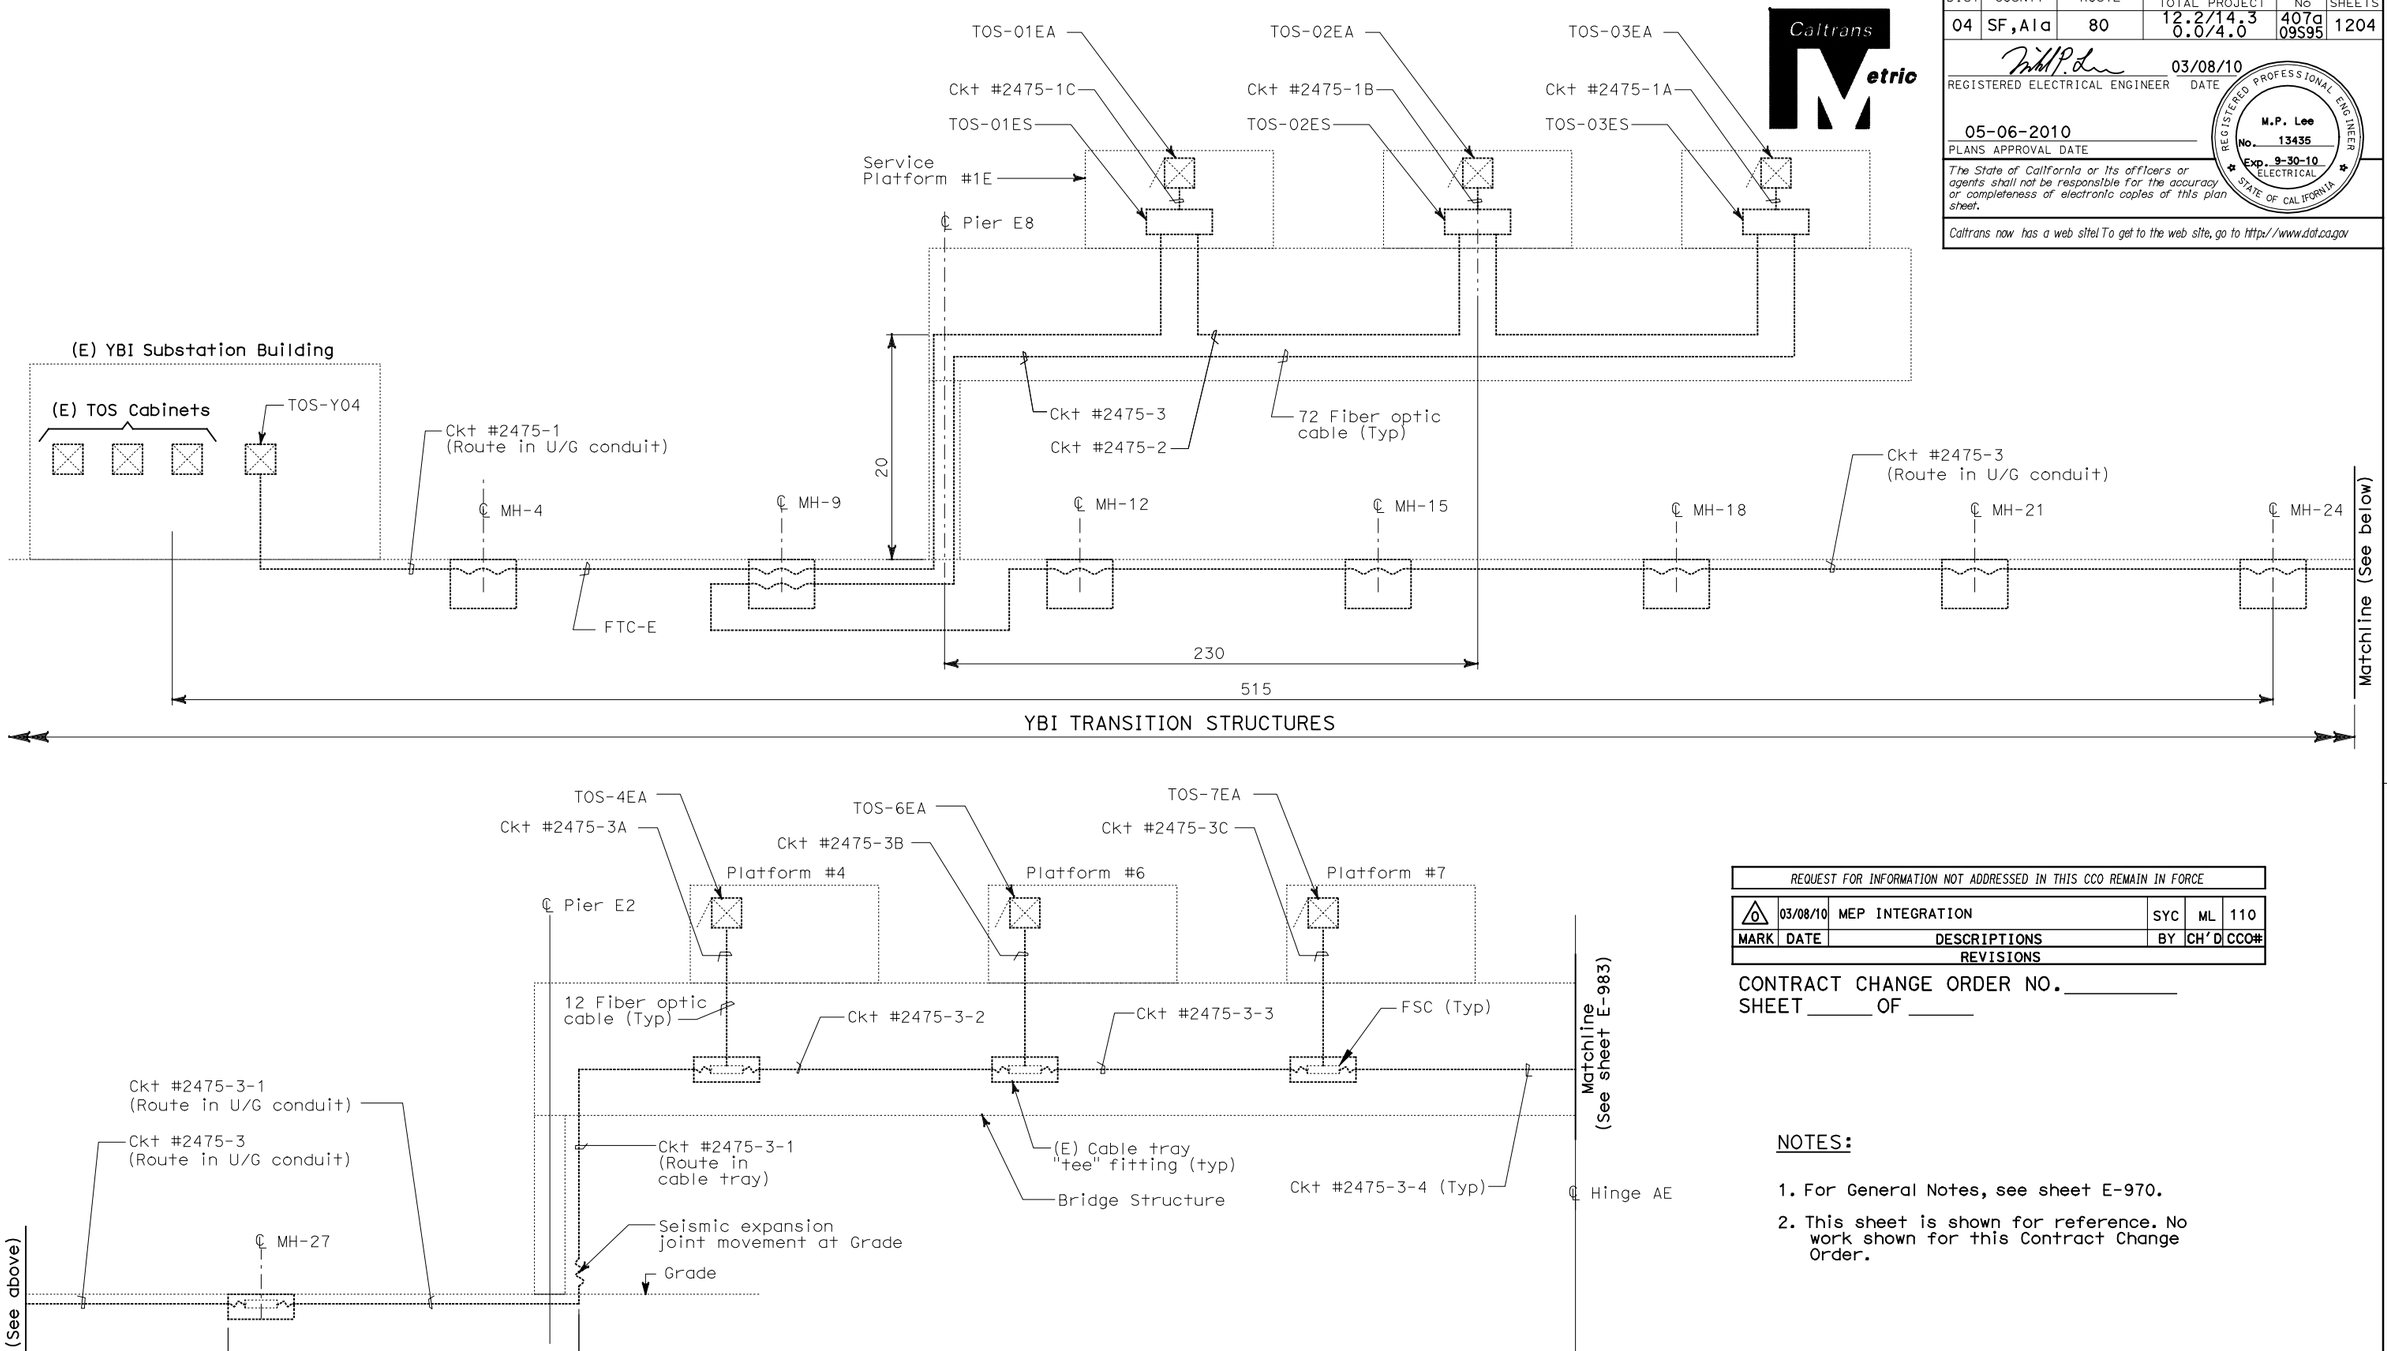

REQUEST FOR INFORMATION NOT ADDRESSED IN THIS CCO REMAIN IN FORCE					
0	03/08/10	MEP INTEGRATION	SYC	ML	110
MARK	DATE	DESCRIPTIONS	BY	CH'D	CCO#
		REVISIONS			

CONTRACT CHANGE ORDER NO._____
SHEET_____ OF _____

NOTES:

1. For General Notes, see sheet E-970.
2. This sheet is shown for reference. No work shown for this Contract Change Order.

DETAILS
TRAFFIC OPERATIONS SYSTEM
TOS FIBER OPTICS RISER DIAGRAM
YBI TRANSITION STRUCTURES AND SAS-EB

NO SCALE

FOR NOTES, ABBREVIATIONS AND LEGEND, SEE SHEETS E-8 AND E-970

THIS PLAN ACCURATE FOR ELECTRICAL WORK ONLY.

All dimensions are in meters unless otherwise shown.

E-982

DATE	REVISED BY	CALCULATED/ DESIGNED BY	ML
09/09	DATE REVISED	CHECKED BY	FW

DESIGN OVERSIGHT MICHAEL P. LEE

STATE OF CALIFORNIA - DEPARTMENT OF TRANSPORTATION

Caltrans

LAST REVISION 00-00-00 DATE PLOTTED => 06-MAY-2010 TIME PLOTTED => 19:14