DIST	COUNTY	ROUTE	KILOMETER POST TOTAL PROJECT	SHEET No	TOTAL SHEETS
04	SF	80	13.2/13.9	70S1	1204

REGISTERED MECHANICAL ENGINEER

01-15-13
PLANS APPROVAL DATE

REGISTERED PROFESSIONAL ENGINEER
A.L. ELY
No. 18880
Exp. 6-30-13
MECHANICAL
STATE OF CALIFORNIA

T.Y. LIN / MOFFATT & NICHOL
825 BATTERY STREET
SAN FRANCISCO, CA 94111

The State of California or its officers or agents shall not be responsible for the accuracy or completeness of electronic copies of this plan sheet.

Caltrans now has a web site! To get to the web site, go to: http://www.dot.ca.gov

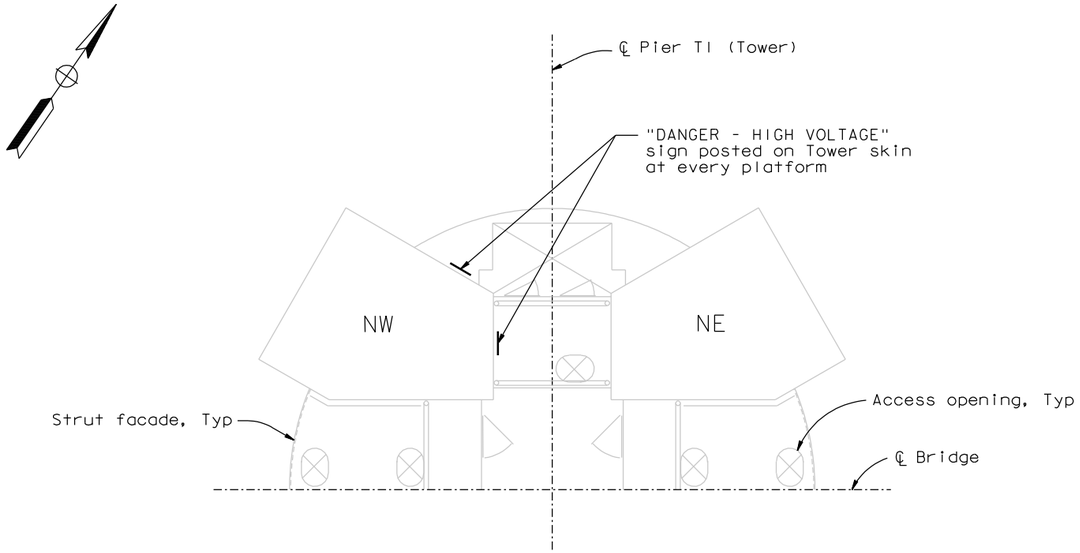

PARTIAL TOWER ACCESS PLAN

1:50

NOTES:

1. For sign details, see "Road Plans".

ELEVATOR DETAIL NO. 3

SCALE: 1:250

ALL DIMENSION ARE IN MILLIMETERS UNLESS OTHERWISE SHOWN

M-35

CONTRACT CHANGE ORDER NO. _____
SHEET ____ OF ____

REQUESTS FOR INFORMATION NOT ADDRESSED IN THIS CCO REMAIN IN FORCE

MARK	DATE	DESCRIPTIONS	BY	CH'D	CCO#
0	01/15/13	ADDITIONAL MISCELLANEOUS ELEVATOR DETAILS	JB	AE	1745I

REVISIONS

CALCULATED/ DESIGNED BY	ES	DATE 5/3/02	REVISED BY	JNB
CHECKED BY	RB	5/3/02	DATE REVISED	4/21/09

DESIGN OVERSIGHT
Bob Zandipour

May 12, 2009

SAS STRUCTURE

STATE OF CALIFORNIA - DEPARTMENT OF TRANSPORTATION
Caltrans

FOR REDUCED PLANS ORIGINAL SCALE IS IN MILLIMETERS 0 20 40 60 80

FILE => L:\BB\04-012001\SAS\Contract Plans and CCO\CCO\CCO#1745I\1-Original 01-15-13\DGN\40120fub035.dgn
USERNAME => DWinrow

CU 04251 | EA 0120F1

LAST REVISION 00-00-00
DATE PLOTTED => 15 JAN 2013
TIME PLOTTED => 10:10:13