DIST	COUNTY	ROUTE	KILOMETER POST TOTAL PROJECT	SHEET NO.	TOTAL SHEETS
04	SF	80	13.2/13.9	173R1	1204

REGISTERED ENGINEER-CIVIL

12-6-04
PLANS APPROVAL DATE

REGISTERED PROFESSIONAL ENGINEER
T. W. SPARKS
No. E16039
Exp. 9-30-11
ELECTRICAL
STATE OF CALIFORNIA

The State of California or its officers or agents shall not be responsible for the accuracy or completeness of electronic copies of this plan sheet.

T.Y. LIN / MOFFATT & NICHOL
825 BATTERY STREET
SAN FRANCISCO, CA 94111

Caltrans now has a web site! To get to the web site, go to: http://www.dot.ca.gov

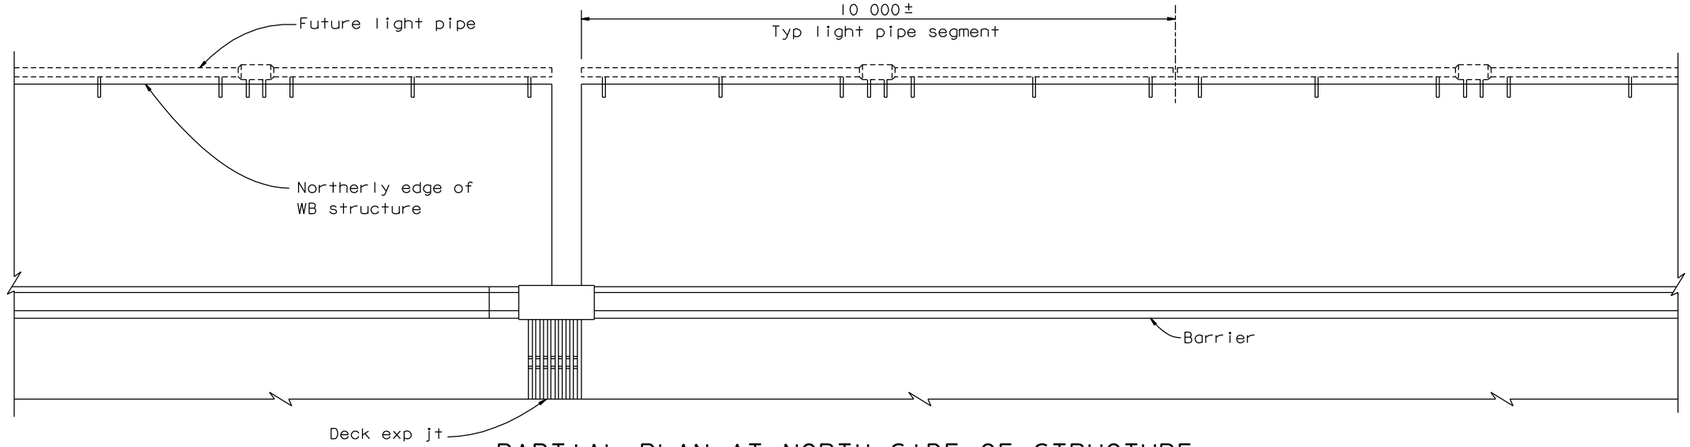

PARTIAL PLAN AT NORTH SIDE OF STRUCTURE
1:50

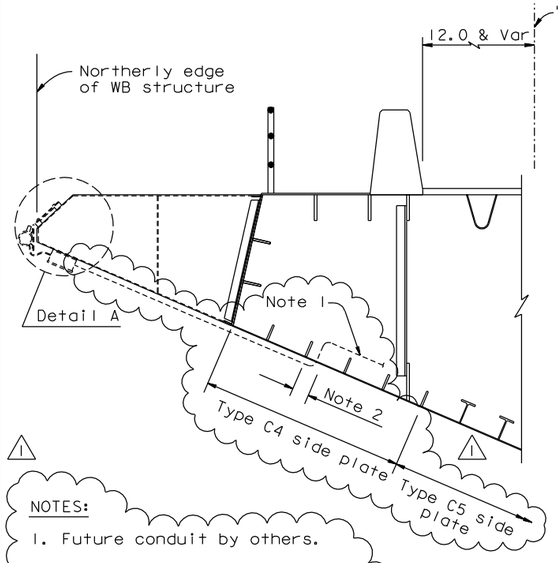

NOTES:

1. Future conduit by others.
2. 51 mm diameter pipe sleeve is located 100 mm from the 2nd stiffener toward the 3rd stiffener and 1000 mm West of even panel point. If splice of side plate C4 is near the West of even panel point, locate the hole 1000 mm East of even panel point.

TYPICAL SECTION AT SAS SUPERSTRUCTURE
1:30

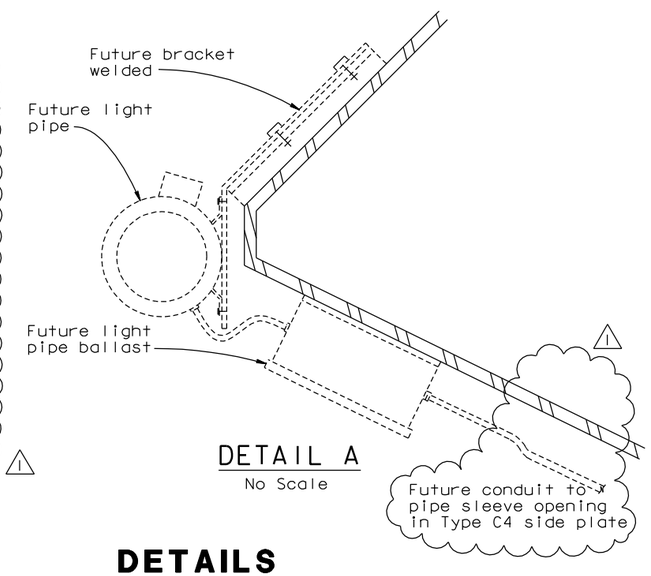

DETAIL A
No Scale

CONTRACT CHANGE ORDER NO. _____
SHEET ____ OF ____

REQUESTS FOR INFORMATION NOT ADDRESSED IN THIS CCO REMAIN IN FORCE					
1	02/10/11	BRACKETS FOR FUTURE LIGHT PIPES	TS	JB	182
MARK	DATE	DESCRIPTIONS	BY	CH'D	CCO#
REVISIONS					

Note: For "Typical Light Pipe installation 1 & 2" sheets see "SAS Superstructure Roadway Eastbound"

ALL DIMENSIONS ARE IN MILLIMETERS UNLESS OTHERWISE SHOWN.

DETAILS
SAS SUPERSTRUCTURE ROADWAY WESTBOUND
TYPICAL LIGHT PIPE INSTALLATION 1

SCALE AS NOTED

E-121

	DATE	REVISED BY
CALCULATED/DESIGNED BY	GAM 10/00	
CHECKED BY	TYL 10/00	DATE REVISED

DESIGN OVERSIGHT
BOB ZANDIPOUR

STATE OF CALIFORNIA - DEPARTMENT OF TRANSPORTATION
Caltrans

SAS STRUCTURE

FOR REDUCED PLANS ORIGINAL SCALE IN MILLIMETERS 0 20 40 60 80

FILE => L:\BB\04-012001\SAS\Contract Plans and CCO\CCO\CCO#182\update 02-10-11\DGN\40120fual21.dgn
USERNAME => DWinrow

LAST REVISION 04-19-00
DATE PLOTTED => 10 FEB 2011
TIME PLOTTED => 11:52:28