DIST.	COUNTY	ROUTE	KILOMETER POST TOTAL PROJECT	SHEET NO.	TOTAL SHEETS
04	SF	80	13.2/13.9	1134SIR3	1204

Caltrans Metric

REGISTERED ENGINEER - CIVIL

06-19-09

PLANS APPROVAL DATE

REGISTERED PROFESSIONAL ENGINEER R. Henriksen No. M 029816 Exp. 06/30/12 MECHANICAL STATE OF CALIFORNIA

The State of California or its officers or agents shall not be responsible for the accuracy or completeness of electronic copies of this plan sheet.

T.Y. LIN / MOFFATT & NICHOL
825 BATTERY STREET
SAN FRANCISCO, CA 94111

Caltrans now has a web site! To get to the web site, go to: http://www.dot.ca.gov

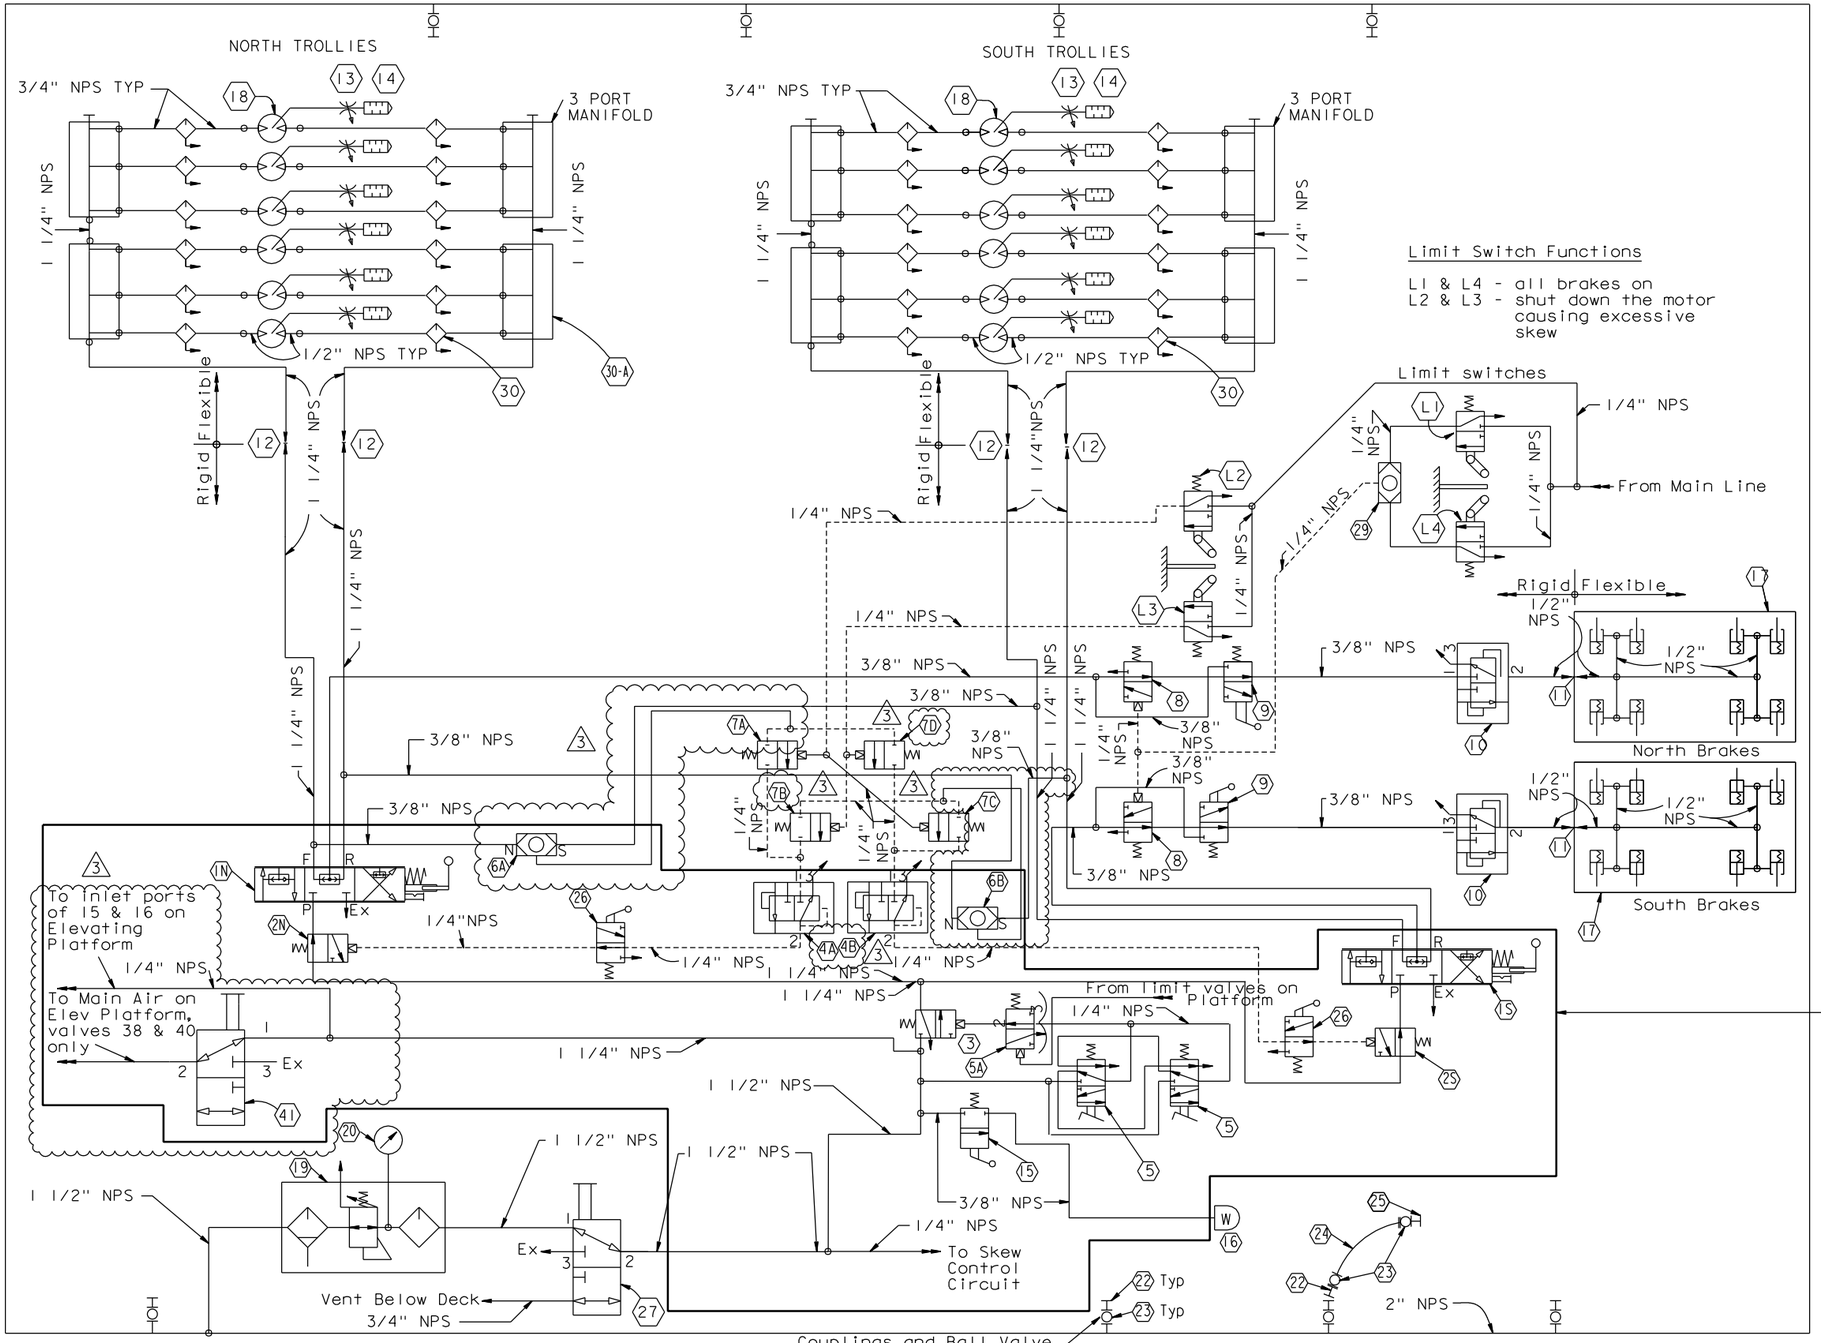

PNEUMATIC SCHEMATIC
TROLLIES AND BRAKES

NTS

LEGEND:

3 F - Forward direction "Travelling West"
R - Reverse direction "Travelling East"

All Items Contained within Boundary Line are Located in the Control Panel

NOTES:

1. For parts list see "Traveler Air System - 01A" sheet.
2. For notes regarding air system see "Traveler Air System - 02A" sheet.
3. For control panel details see "Traveler Control Panel Layout" sheet.

CONTRACT CHANGE ORDER NO. ____
SHEET ____ OF

REQUESTS FOR INFORMATION NOT ADDRESSED IN THIS CCO REMAIN IN FORCE

MARK	DATE	DESCRIPTIONS	BY	CH'D	CCO#
3	08/23/11	MISCELLANEOUS TRAVELER MODIFICATIONS	RH	AS	183
2	07/30/10	TRAVELER MODIFICATIONS	RH	TH	24SI
1	02/12/10	TRAVELER MODIFICATIONS	RH	TH	24SI
0	06/19/09	TRAVELER MODIFICATIONS	RH	TH	24SI

REVISIONS

R. Valizadeh/V. Toan/Y.L./W.L./F.C.
DESIGN OVERSIGHT
Roya Valizadeh / Vong Toan / Y. Liu
SIGN OFF DATE 08/23/11

DESIGN	BY R. Scott	CHECKED R. Henriksen	
DETAILS	BY Z. Istre	CHECKED J. Otter	
QUANTITIES	BY R. Scott	CHECKED T. Ho	

PREPARED FOR THE STATE OF CALIFORNIA DEPARTMENT OF TRANSPORTATION

ALL DIMENSIONS ARE IN MILLIMETERS UNLESS OTHERWISE SHOWN

R. Manzanarez
PROJECT ENGINEER

BRIDGE NO. 34-0006L/R
KILOMETER POST 13.2/13.9

SAN FRANCISCO OAKLAND BAY BRIDGE
EAST SPAN SEISMIC SAFETY PROJECT
SELF-ANCHORED SUSPENSION BRIDGE
(SUPERSTRUCTURE & TOWER)

TRAVELER AIR SYSTEM-01B

Rev. Date: 5-18-98

ORIGINAL SCALE IN MILLIMETERS FOR REDUCED PLANS 0 10 20 30 40 50 60 70 80 90 100

CU 04
EA 0120F1

DISREGARD PRINTS BEARING EARLIER REVISION DATES

REVISION DATES (PRELIMINARY STAGE ONLY) 06/19/09

SHEET 717SIR3 OF

FILE => I:\bb\04-01200I\sas\contract plans and cco\cco\cco#183\7-revision 08-23-11\dgn\aktrv120b.dgn

100% PS&E

USERNAME => DWinrow DATE PLOTTED => 23 AUG 2011 TIME PLOTTED => 13:50:38